

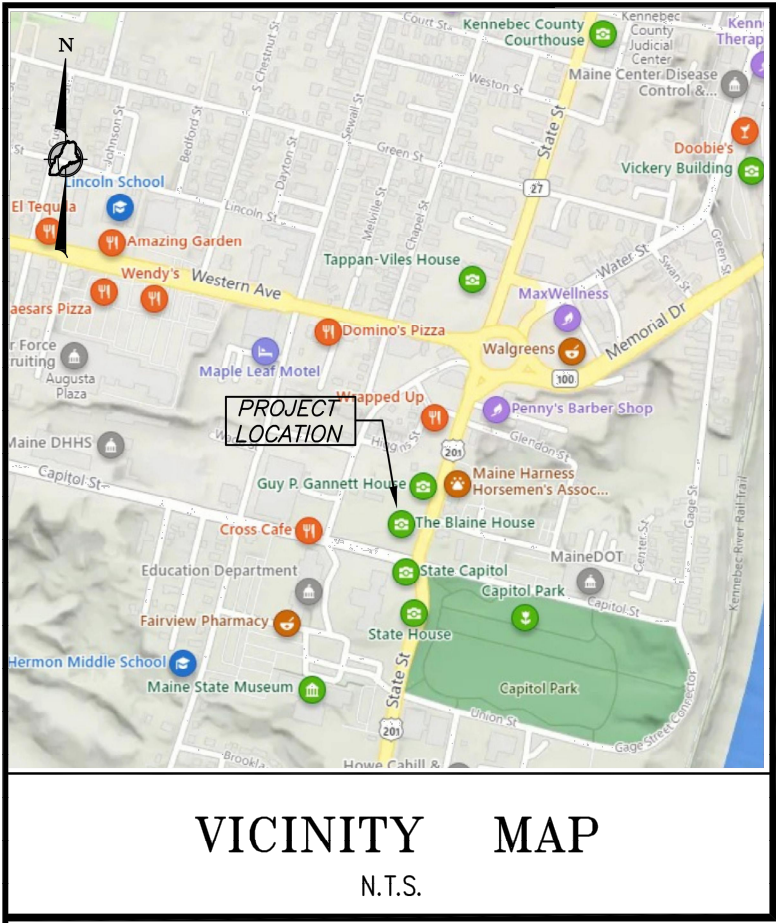
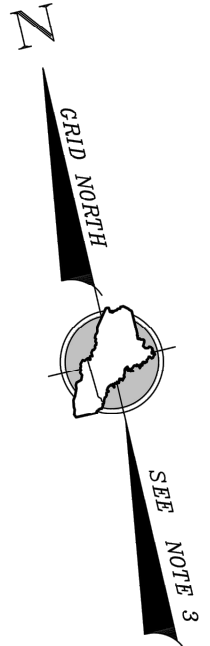
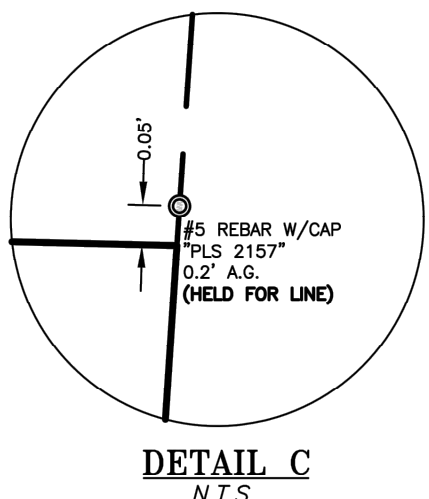
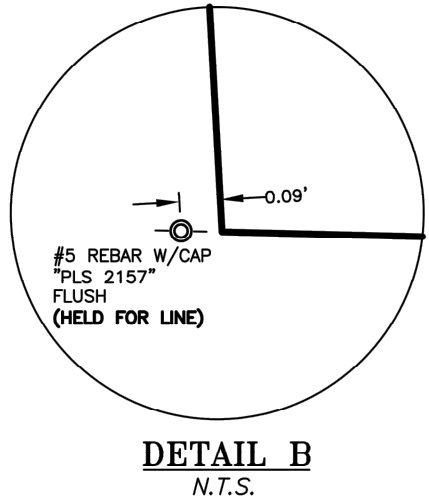


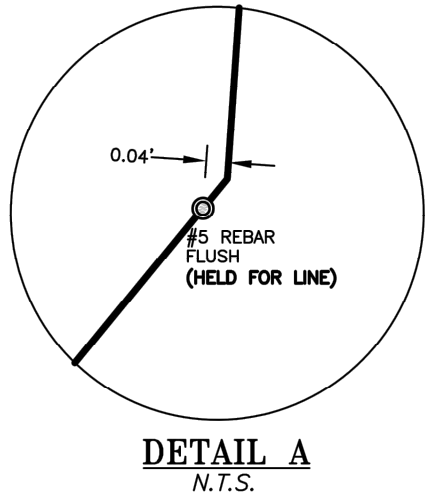

VICINITY MAP
N.T.S.

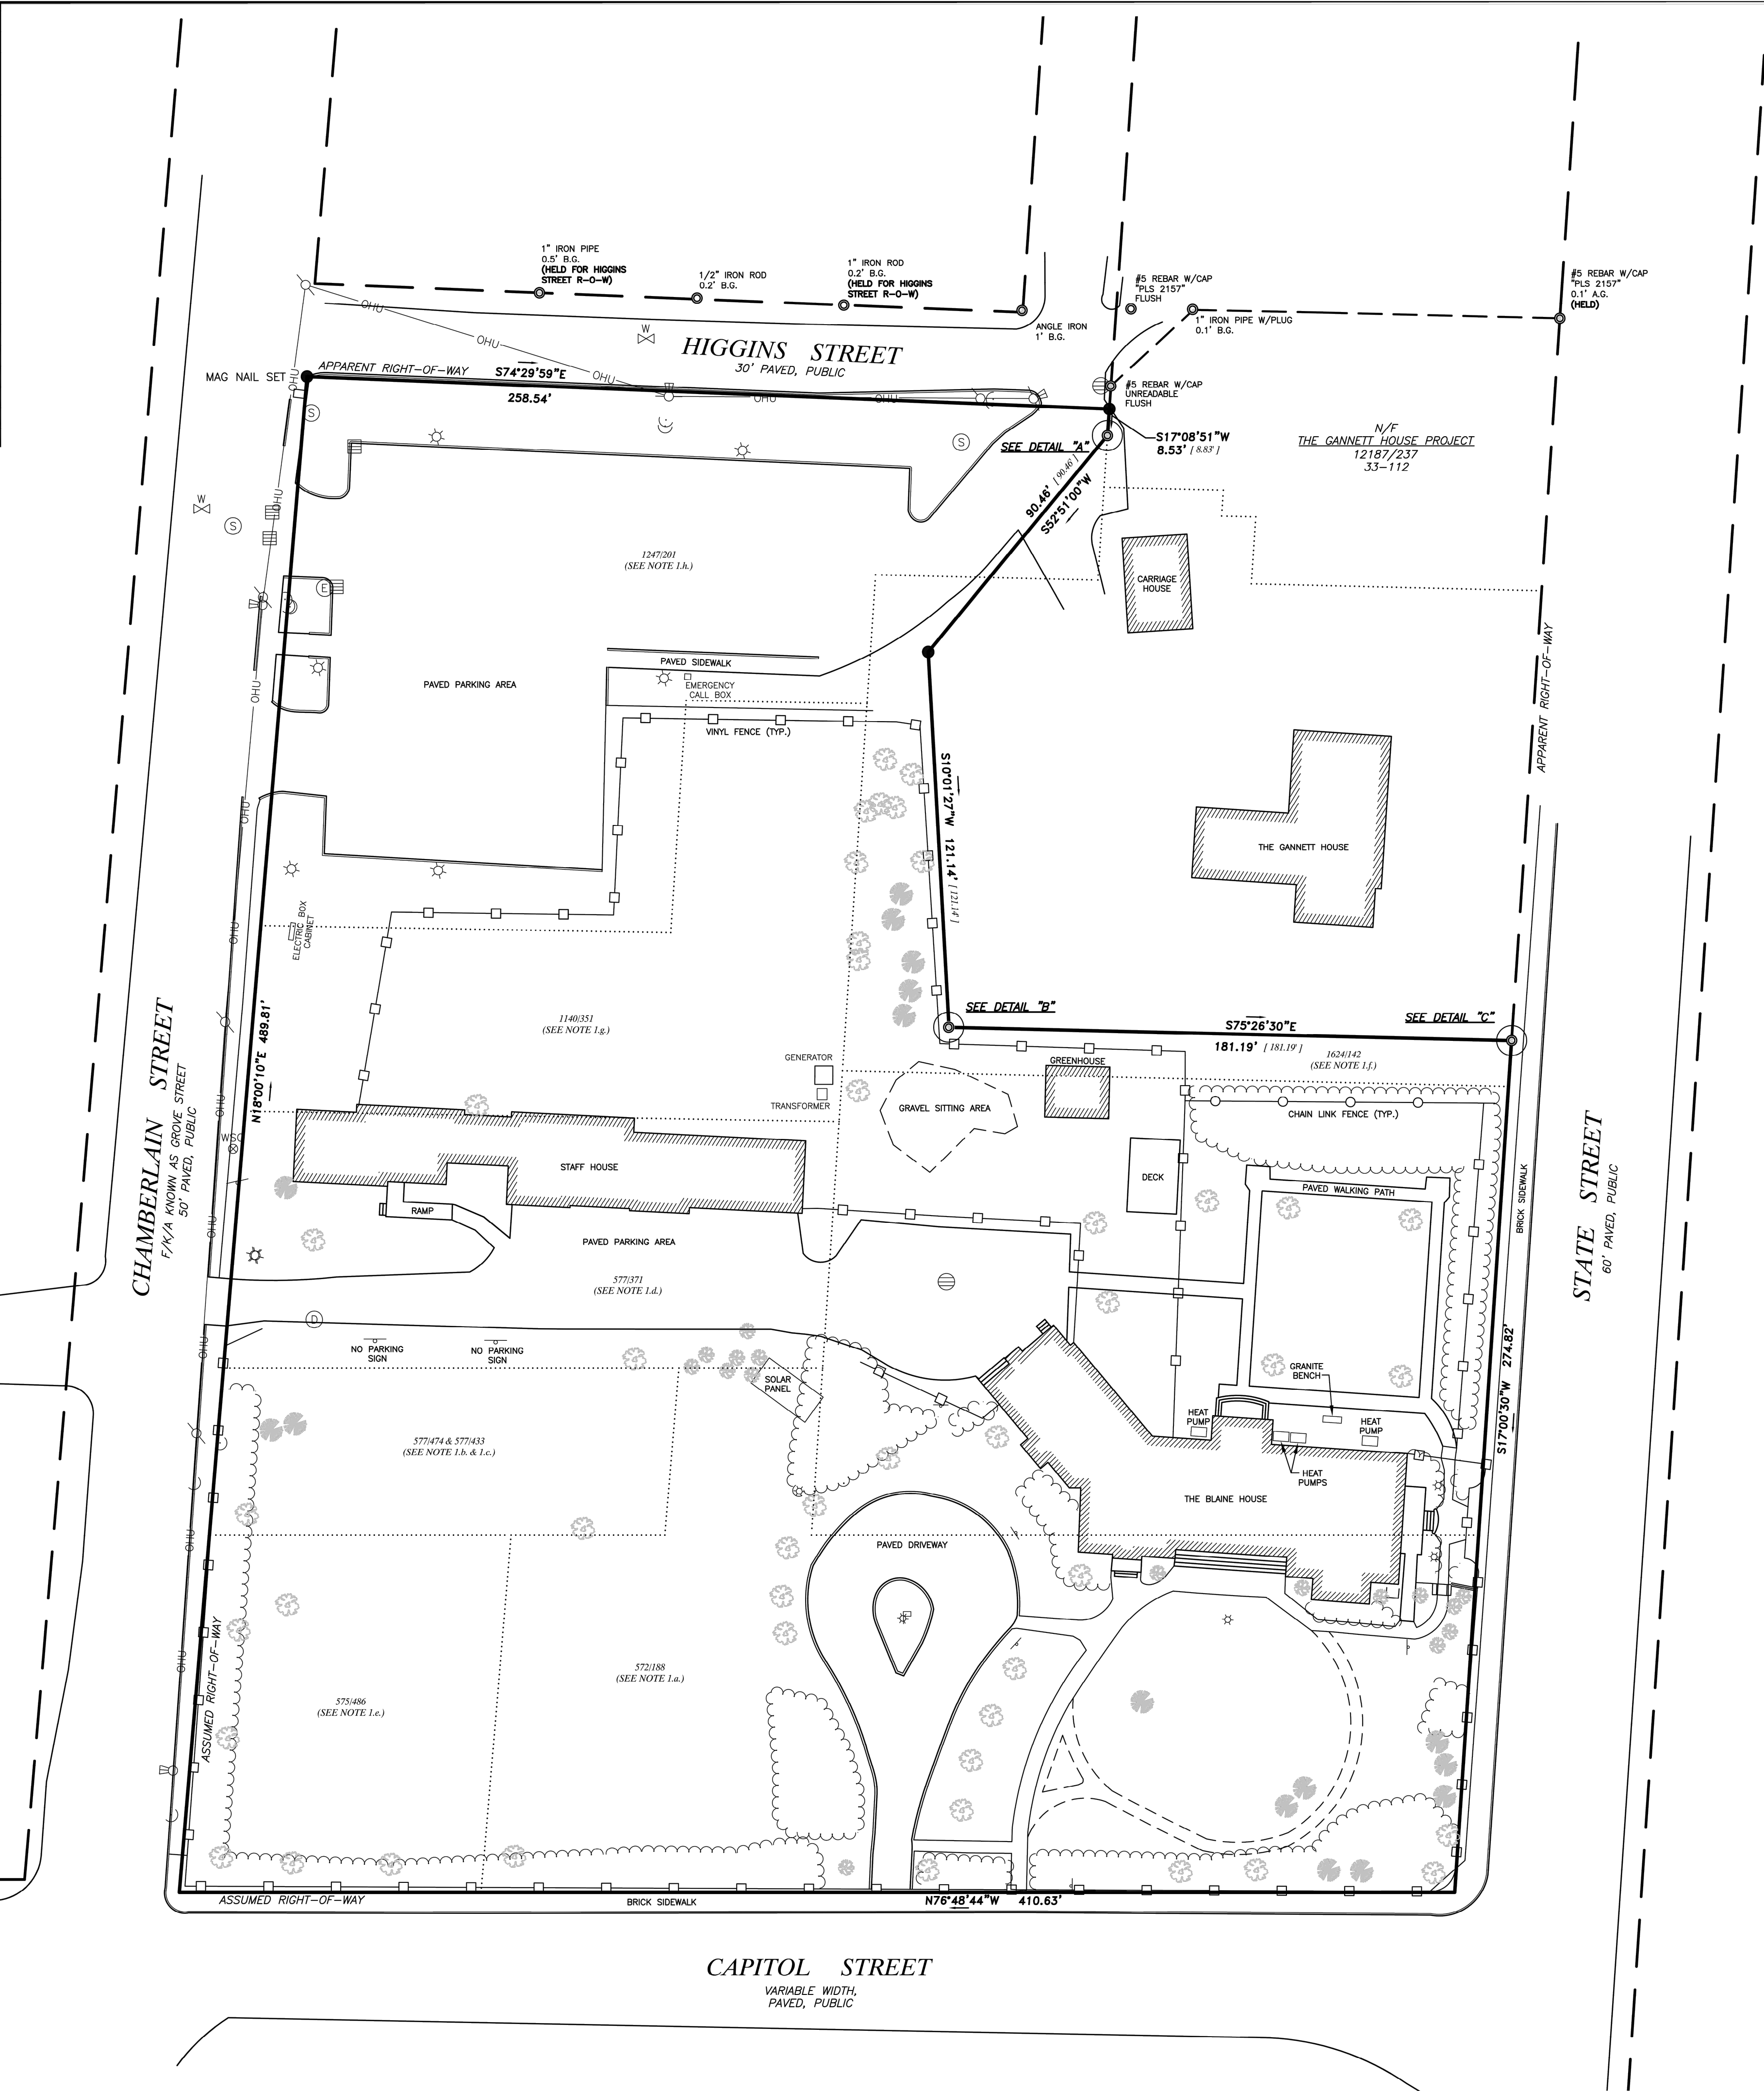

LEGEND

- #5 REBAR WITH CAP (NCS 2080), OR AS NOTED, SET ON 7/12/22
- FOUND IRON (SIZE & TYPE AS NOTED)
- UTILITY POLE (NUMBER AS NOTED)
- GUY WIRE ANCHOR
- FOUND DECIDUOUS TREE (SIZE AS NOTED)
- FOUND CONIFEROUS TREE (SIZE AS NOTED)
- TREE LINE (APPROXIMATE)
- BOUNDARY LINE
- EASEMENT LINE
- EDGE OF GRAVEL
- EDGE OF PAVEMENT
- RIGHT-OF-WAY LINE
- ABUTTER LINE
- OVERHEAD UTILITY
- FORMER DEED LINES
- N/F
- 1234/567
- 12-34
- [123.45]
- NOW OR FORMERLY OWNED BY
- DEED BOOK AND PAGE
- TAX MAP-LOT
- BRACKETS DENOTE RECORD DATA FROM PLAN REFERENCE 4.c.

NOTES

- RECORD OWNER OF THE PARCEL SURVEYED IS STATE OF MAINE AS DESCRIBED IN THE FOLLOWING DEEDS:
 - 572/188 FROM HARRIET BLAINE BEALE, DATED MARCH 10, 1919.
 - 577/474 FROM FRANCES MORSE, DATED JULY 29, 1919.
 - 574/433 FROM FRANCES MORSE, DATED JULY 29, 1910.
 - 577/371 FROM HENRY T. CLARK, DATED JULY 19, 1919.
 - 575/486 FROM ELIZABETH N. WHEELER, DATED JULY 29, 1919.
 - 1624/142 FROM MAINE TEACHERS ASSOCIATION, DATED MARCH 29, 1973.
 - 1140/351 FROM WALTER M. SANBORN AND GRACE J. ROLLINS, EXECUTORS AND TRUSTEES UNDER THE WILL OF BERTHA N. CROCKER, DATED DECEMBER 24, 1958.
 - 1247/201 FROM W.M. WEBSTER, DATED NOVEMBER 27, 1961.TOTAL LOT AREA IS: 3.6± AC.
- THE PARCEL SURVEYED IS IDENTIFIED ON THE CITY OF AUGUSTA TAX ASSESSOR'S MAP 33, PARCELS 111 AND 119.
- THE BEARINGS SHOWN ON THIS PLAN ARE BASED ON MAINE COORDINATE SYSTEM OF 1983, WEST ZONE, GRID NORTH.
- PLAN REFERENCES:
 - "BOUNDARY SURVEY OF THE GANNETT HOUSE FOR THE STATE OF MAINE" BY MORIN LAND SURVEYING, DATED APRIL 21, 2014, UNRECORDED.
 - STATE OF MAINE D.O.T. RIGHT-OF-WAY MAP STATE AID HIGHWAY NO.14, AUGUSTA, FEDERAL AID PROJECT NO. M-1150(1), D.O.T. FILE NO. 6-275, DATED JUNE 1986, SHEET 2 OF 4.
 - STATE OF MAINE D.O.T. RIGHT-OF-WAY MAP STATE AID HIGHWAY NO.14, AUGUSTA, FEDERAL AID PROJECT NO. M-1150(1), D.O.T. FILE 6-275, DATED JUNE, 1986, SHEET 3 OF 4.
 - MAINE STATE HIGHWAY COMMISSION RIGHT-OF-WAY MAP STATE HIGHWAY "1", AUGUSTA, S.H.C. FILE NO. 6-154, DATED JUNE 1964, RECORDED IN PLAN BOOK 33, PAGE 36.
 - "PLAN OF LAND OWNED BY AUGUSTA REAL ESTATE ASSOC. BETWEEN STATE AND GROVE STREETS, AUGUSTA, MAINE" BY W.W. HILL, ENGINEER, DATED JANUARY 25, 1939, RECORDED IN PLAN BOOK 12, PAGE 60.
 - STATE OF MAINE D.O.T. MAINE STATE HIGHWAY COMMISSION, AUGUSTA, HIGHWAY OFFICE BUILDING SITE, S.H.C. FILE NO 6-151, DATED JUNE, 1966.
- THE WIDTH OF STATE STREET IS 60' BASED ON PLAN REFERENCE 4.a., 4.b. AND 4.d. THE LAYOUT OF THE RIGHT-OF-WAY LIMITS IS BASED ON PLAN REFERENCE 4.a., 4.b. AND 4.d. AND MONUMENTATION FOUND.

THE WIDTH OF CAPITOL STREET VARIES BASED ON PLAN REFERENCE 4.c. THE LAYOUT OF THE RIGHT-OF-WAY LIMITS IS BASED ON PLAN REFERENCE 4.c.

THE WIDTH OF CHAMBERLAIN STREET IS 50' BASED ON PLAN REFERENCE 4.c. THE LAYOUT OF THE RIGHT-OF-WAY LIMITS IS BASED ON PLAN REFERENCE 4.c.

THE WIDTH OF HIGGINS STREET IS 30' BASED ON PLAN REFERENCE 4.e. THE LAYOUT OF THE RIGHT-OF-WAY LIMITS IS BASED ON PLAN REFERENCE 4.c. AND MONUMENTATION FOUND.
- AS OF THE ORIGINAL DATE OF THIS PLAN, THE PARCEL SURVEYED IS LOCATED IN THE B12 ZONE. OTHER MUNICIPAL AND STATE OVERLAY ZONES MAY EXIST AND APPLY. BEFORE PROCEEDING ON ANY PROJECT WE RECOMMEND VERIFYING CURRENT ZONE AND ALL APPLICABLE SETBACKS AND RESTRICTIONS WITH THE APPROPRIATE AGENCIES.
- THE UTILITIES SHOWN ON THIS PLAN WERE FROM FIELD OBSERVATION ONLY. THERE MAY BE OTHER UTILITIES EXISTING THAT ARE NOT SHOWN. CONTACT DIG-SAFE (888)DIG-SAFE PRIOR TO ANY EXCAVATION WORK.

Revision:	By:	Date:	Change:
PROJECT: 42643	DRAWING NAME: 42643.dwg		
ISSUED: MAY 5, 2022	SCALE: 1"=30'	FB # 430	DRAWN BY: ASF
FIELD BY: ASF/TFM/CJB	FIELD DATE: 4/6/2022	CHECKED BY: DMW / TFM	

Drawing Name and Location:
BOUNDARY SURVEY
192 STATE STREET, AUGUSTA, MAINE

Owner:
STATE OF MAINE
STATE HOUSE, AUGUSTA, MAINE

Prepared For:
BUREAU OF GENERAL SERVICES




SURVEYING • ENGINEERING • LAND PLANNING

Northeast Civil Solutions

INCORPORATED

381 PAYNE ROAD, SCARBOROUGH, MAINE 04074


tel 207.883.1000 fax 207.883.1001 e-mail / website info@northeastcivilsolutions.com www.northeastcivilsolutions.com

 

0 30' 60' 120'


STAMP AND SIGNATURE

DRAWING NO.
V-101
SHEET NO.
2 OF 40

 
TROY F. McDONALD
MAINE PROFESSIONAL LAND SURVEYOR No. 2080

07/14/2022
DATE



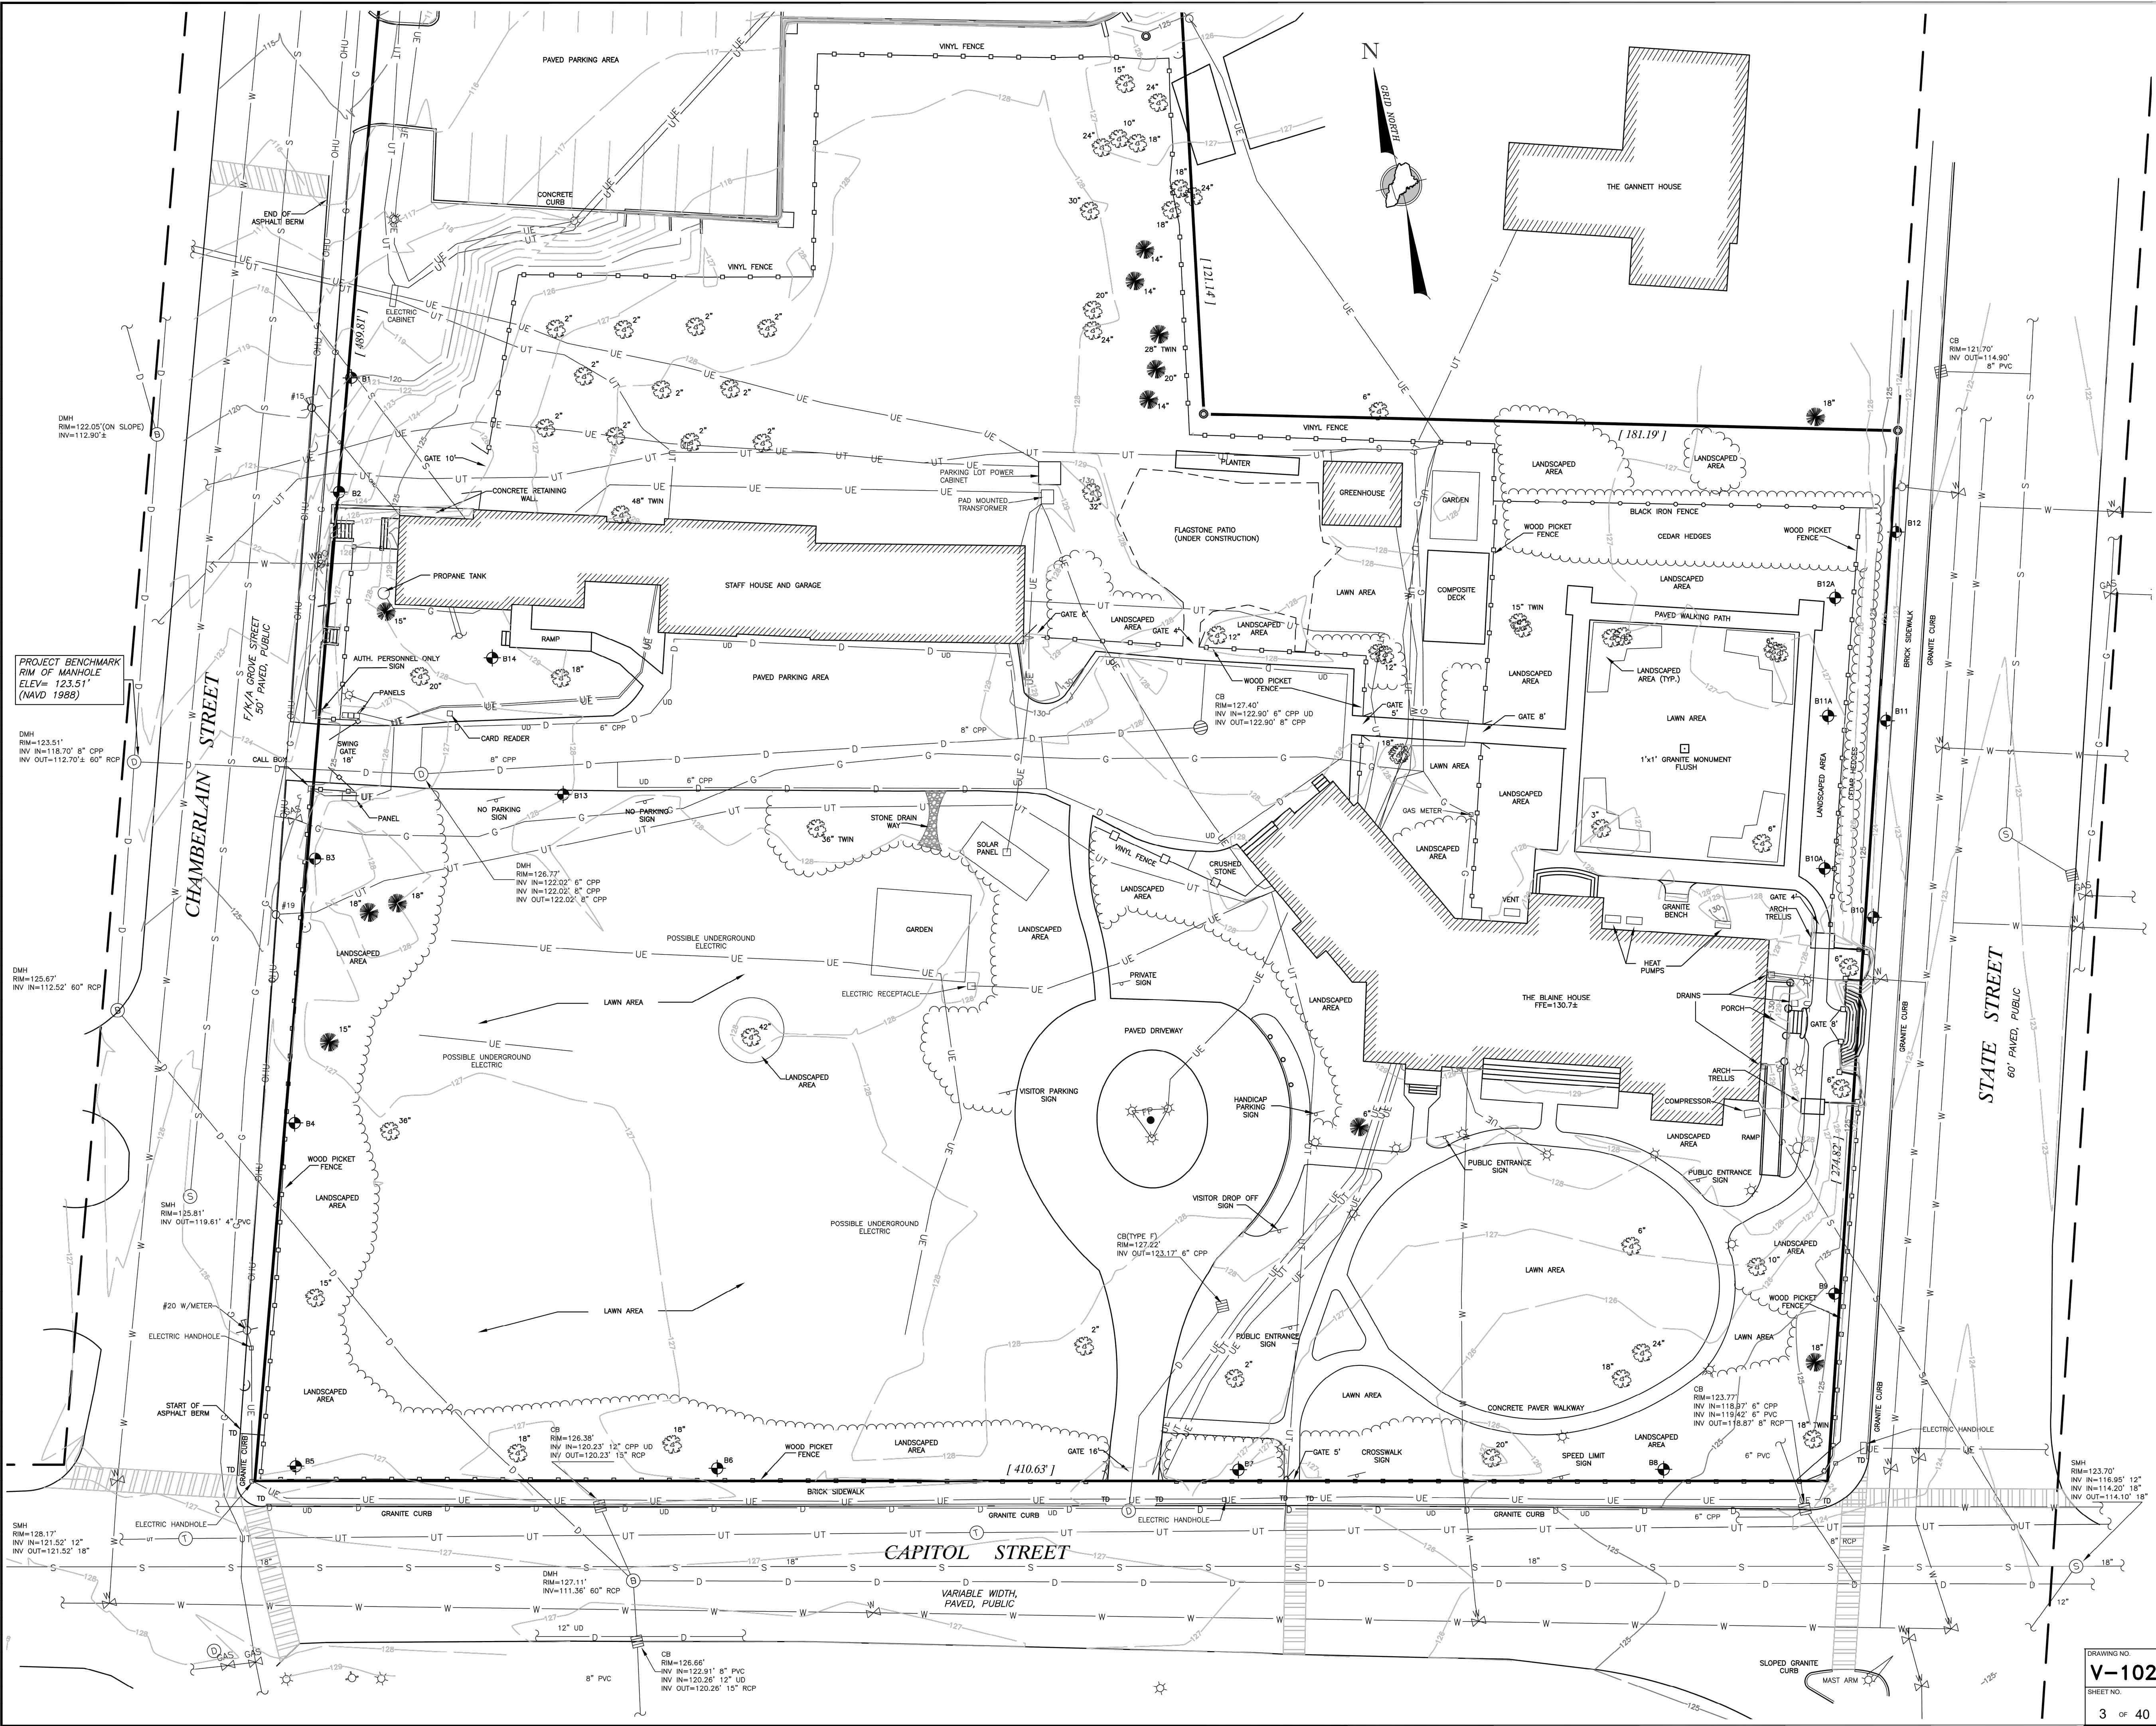

VICINITY MAP
N.T.S.

LEGEND

- UTILITY POLE (NUMBER AS NOTED)
- GUY WIRE ANCHOR
- FOUND DECIDUOUS TREE (SIZE AS NOTED)
- FOUND CONIFEROUS TREE (SIZE AS NOTED)
- TREE LINE/LANDSCAPE BOUNDARY (APPROXIMATE)
- BOUNDARY LINE
- EDGE OF GRAVEL
- EDGE OF PAVEMENT
- RIGHT-OF-WAY LINE
- ABUTTER LINE
- OVERHEAD UTILITY
- BRACKETS DENOTE RECORD DATA
- BORING LOCATION (R.W. GILLESPIE)
- EXISTING CONTOUR
- DRAIN LINE
- SEWER LINE
- WATER LINE
- GAS LINE
- UNDERGROUND ELECTRIC LINE
- UNDERGROUND TELECOMMUNICATIONS LINE
- DRAIN MANHOLE
- CATCH BASIN
- SEWER MANHOLE
- TELEPHONE MANHOLE
- HYDRANT
- GATE VALVE
- GAS VALVE

NOTES

- EXISTING TOPOGRAPHY SHOWN IS BASED ON AN INSTRUMENT SURVEY PERFORMED BY NORTHEAST CIVIL SOLUTIONS, INC., IN DECEMBER 2023. ELEVATIONS ARE BASED ON NAVD 1988 DATUM. SEE PLAN FOR TBM DESCRIPTION.
- BOUNDARY LINES SHOWN ARE BASED ON A BOUNDARY SURVEY PERFORMED BY NORTHEAST CIVIL SOLUTIONS, INC., DATED MAY 5, 2022.
- UTILITIES SHOWN ON THIS PLAN WERE MARKED BY BLOOD HOUND UNDERGROUND UTILITY LOCATORS ON DECEMBER 13, 2023 AND THEIR LOCATIONS ARE TO BE CONSIDERED APPROXIMATE. THERE MAY BE OTHER UTILITIES EXISTING THAT ARE NOT SHOWN. CONTRACTOR TO CONTACT DIG-SAFE AT (811) PRIOR TO ANY EXCAVATION WORK.

THIS IS NOT A BOUNDARY SURVEY, THE RELATIONSHIP BETWEEN THE EXISTING STRUCTURES AND THE PROPERTY LINES ARE CONSIDERED APPROXIMATE AND SHOULD BE VERIFIED PRIOR TO ANY CONSTRUCTION.

Revision	By	Date	Change
PROJECT:	42964	DRAWING NAME:	42964.dwg
ISSUED:	JANUARY 16, 2024	SCALE:	1"=20' FB # 503
FIELD BY:	BAG/CJB/JMV	FIELD DATE:	12/13/2023
		CHECKED BY:	DMW / BAG

EXISTING CONDITIONS AND UTILITY PLAN
192 STATE STREET, AUGUSTA, MAINE

Owner:
STATE OF MAINE
STATE HOUSE, AUGUSTA, MAINE

Prepared For:
OAK POINT ASSOCIATES
231 MAIN STREET, BIDDEFORD, MAINE 04005



SURVEYING • ENGINEERING • LAND PLANNING

Northeast Civil Solutions

INCORPORATED

381 PAYNE ROAD, SCARBOROUGH, MAINE 04074


tel 207.883.1000

e-mail / website
info@northeastcivilsolutions.com
www.northeastcivilsolutions.com


STAMP AND SIGNATURE

DRAWING NO.
V-102

SHEET NO.
3 OF 40

 

WILLIAM A. GERRISH
MAINE PROFESSIONAL LAND SURVEYOR No. 2023

DATE
1/16/2024

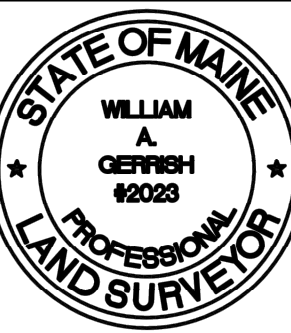

EXISTING KEYNOTES (THIS SHEET ONLY)



- 1 EXISTING CONCRETE ASPHALT PAVEMENT WALK.
- 2 EXISTING BRICK PAVERS.
- 3 EXISTING ASPHALT CONCRETE PAVEMENT.
- 4 EXISTING DECK.
- 5 EXISTING GARDEN.
- 6 EXISTING WOOD PICKET FENCE.
- 7 EXISTING PVC FENCE.
- 8 EXISTING GREEN HOUSE.
- 9 TREE PROTECTION ZONE: EQUIPMENT AND REGRADING OUTSIDE THE BUILDING TO BE DEMOLISHED IS NOT PERMITTED. REGRADING AT THE FOUNDATION REMOVAL AREAS MUST BE PERFORMED IN THE PRESENCE OF THE OWNER'S ARBORIST AND AN ARBORIST PROVIDED BY THE CONTRACTOR.
- 10 TREE PROTECTION ZONE.
- 11 EXISTING STAMPED CONCRETE.
- 12 EXISTING TREES/PLANTINGS.
- 13 EXISTING COMPOSITE WOOD RAMP.
- 14 EXISTING LAWN.
- 15 - 29 NOT USED.

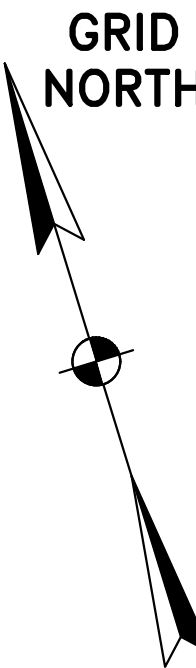

REMOVALS KEYNOTES (THIS SHEET ONLY)

- 30 REMOVE EXISTING ASPHALT CONCRETE PAVEMENT.
- 31 REMOVE EXISTING BRICK PAVERS.
- 32 REMOVE EXISTING WOOD PICKET FENCE TO LAST EXISTING FENCE POST. SEE 3/C-205.
- 33 REMOVE EXISTING PLANTINGS.
- 34 REMOVE EXISTING REINFORCED CONCRETE RETAINING WALL AND STEPS.
- 35 REMOVE EXISTING GATE AND OPERATOR.
- 36 REMOVE EXISTING GATE OPERATOR KEYPAD, INTERCOM AND CAMERA.
- 37 REMOVE AND REINSTALL EXISTING BRICK PAVERS.
- 38 REMOVE EXISTING TREE, GRIND STUMPS 18" BELOW GRADE
- 39 RELOCATE OR REPLACE EXISTING PVC FENCE AND FOUNDATIONS.
- 40 REMOVE EXISTING METAL GATE.
- 41 REMOVE EXISTING WROUGHT IRON FENCE AND FOUNDATIONS. SALVAGE FENCE TO OWNER.
- 42 REMOVE EXISTING CRUSHED STONE (ALTERNATE 1).
- 43 REMOVE EXISTING STONE PAVERS (ALTERNATE 1).
- 44 REMOVE EXISTING RAISED PLANTER BED (ALTERNATE 1).
- 45 REMOVE AND STORE EXISTING BRONZE PLAQUE AND GRANITE POST FOR REINSTALLATION.
- 46 STRIP TOPSOIL.
- 47 RELOCATE EXISTING GUY WIRE.
- 48 GRIND EXISTING STUMP 18" BELOW GRADE.
- 49 PRUNE BRANCHES TO CLEAR FENCE (ONLY TWO BRANCHES ARE AUTHORIZED FOR REMOVAL). COORDINATE WITH ABUTTER AND OWNER FOR DIRECTION PRIOR TO REMOVAL.
- 50 REMOVE EXISTING CROSSWALK MARKINGS.
- 51 REMOVE AND RESET EXISTING CURB.
- 52 REMOVE EXISTING SOD FOR NEW PLANTING BED, SEE DRAWING LS101.

1 PHASE 2 REMOVALS SITE PLAN
CD101/SCALE: 1"=20'

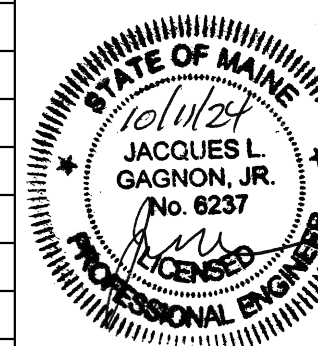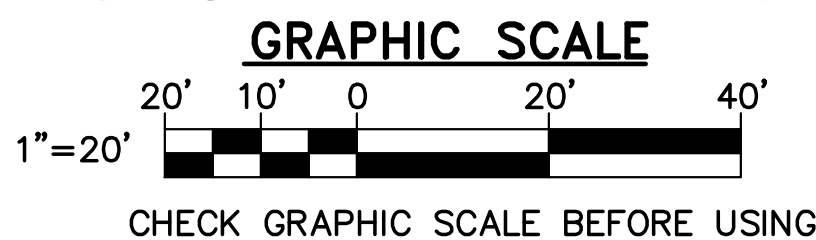

STATE OF MAINE
BGS

TITLE: BLAINE HOUSE
SITE & SECURITY UPGRADES
LOCATION: AUGUSTA, MAINE

TITLE THIS DWG:
PHASE 2 REMOVALS SITE PLAN

OAK POINT ASSOCIATES


CD101

SHEET NO.

DRAWN BY: DEW
CHECK BY: JLG
NO. 22205.07
DATE 10/11/2024

NO.	DATE	DESCRIPTION	BY
REVISIONS			

C:\FILE\22205.07-CD102.dwg, 10/10/2024 3:00:37 PM

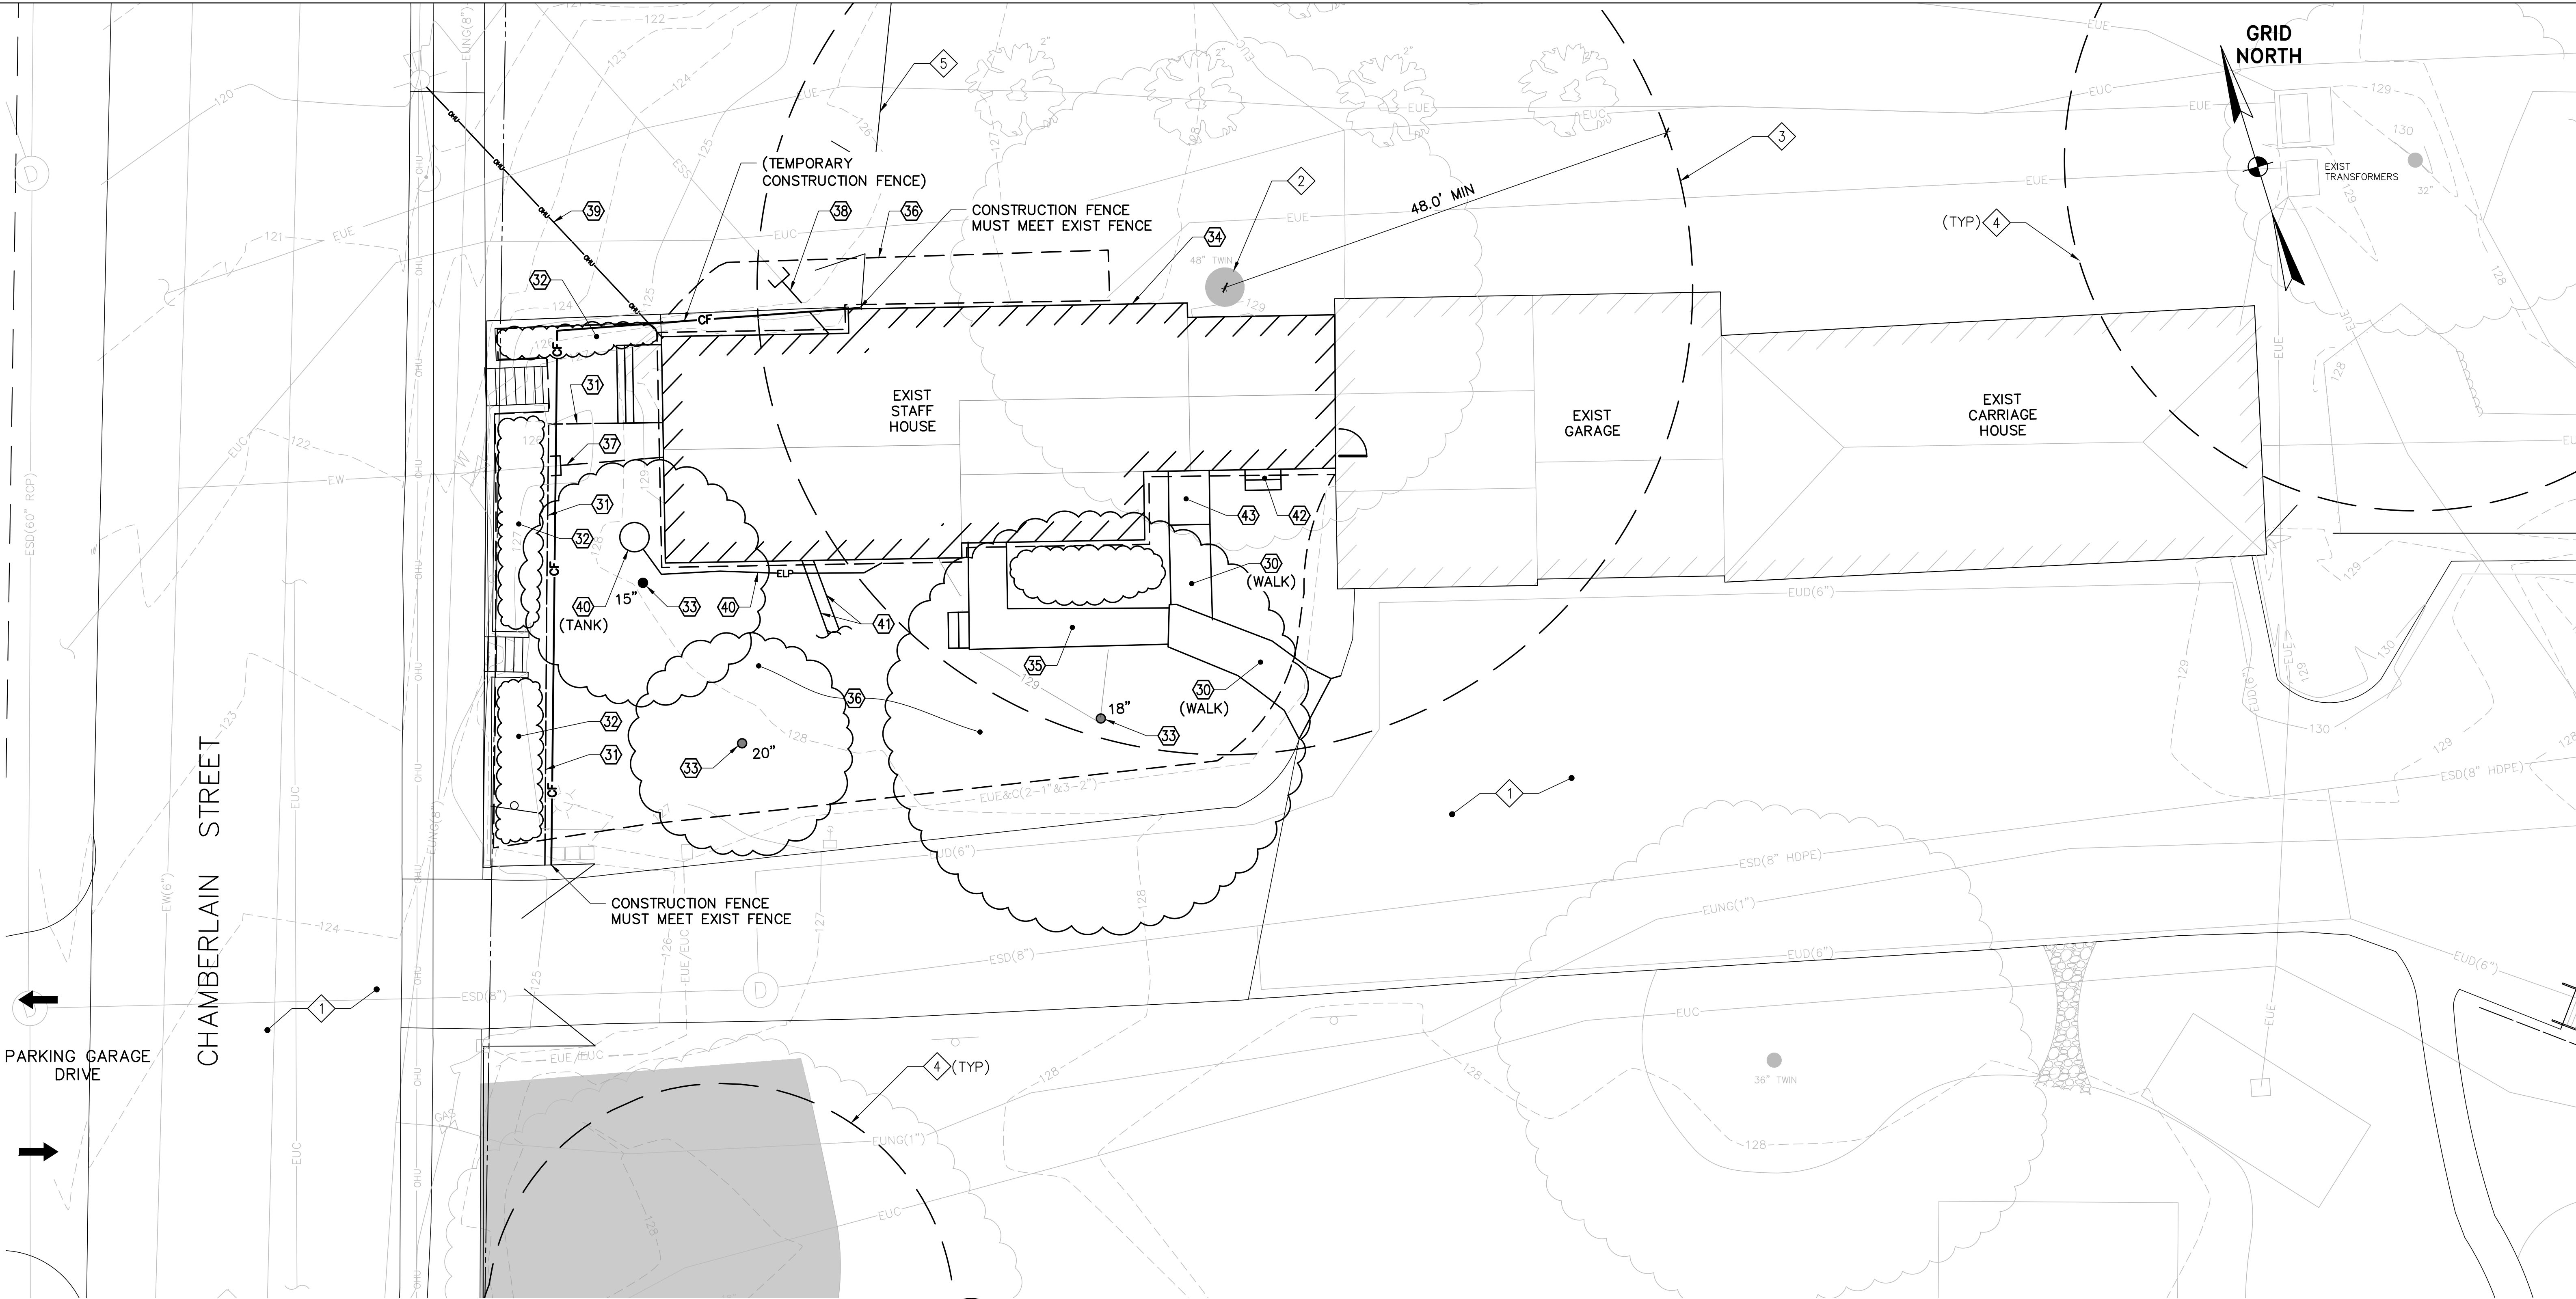

1 PHASE 1 DEMO SITE PLAN
CD102 SCALE: 1/8"=1'-0"

EXISTING KEYNOTES (THIS SHEET ONLY)

- 1 EXISTING ASPHALT CONCRETE PAVEMENT.
- 2 EXISTING "MOAK" TREE.
- 3 TREE PROTECTION ZONE: EQUIPMENT AND REGRADING OUTSIDE THE BUILDING TO BE DEMOLISHED IS NOT PERMITTED. REGRADING AT THE FOUNDATION REMOVAL AREAS MUST BE PERFORMED IN THE PRESENCE OF THE OWNER'S ARBORIST AND AN ARBORIST PROVIDED BY THE CONTRACTOR.
- 4 TREE PROTECTION ZONE.
- 5 EXISTING PVC FENCE.
- 4 - 29 NOT USED.


REMOVALS KEYNOTES (THIS SHEET ONLY)

- 39 REMOVE EXISTING ASPHALT CONCRETE PAVEMENT.
- 31 REMOVE EXISTING WOOD PICKET FENCE AND FOUNDATIONS.
- 32 REMOVE EXISTING PLANTINGS.
- 33 REMOVE EXISTING TREE, GRIND STUMPS 18" BELOW GRADE
- 34 REMOVE EXISTING STAFF HOUSE AND BREEZEWAY. REMOVAL OF THE STRUCTURE ADJACENT TO THE EXISTING TREE MUST BE WITH HAND TOOL METHODS. EMBEDDED STRUCTURE IN TREE MUST REMAIN AND CUT WITHOUT DAMAGE TO THE TREE.
- 35 REMOVE EXISTING WOOD RAMP AND STEPS.
- 36 STRIP TOPSOIL.
- 37 CUT AND CAP EXIST 3/4" COPPER WATER LINE, PROVIDE COMPRESSION COUPLING AND BRASS CAP. ALLOW WATER COMPANY TO INSPECT CAP BEFORE BACKFILLING.
- 38 CUT AND CAP EXIST SEWER LINE WITH COUPLING AND PVC PIPE AND CAP. ALLOW SEWER DISTRICT TO INSPECT CAP BEFORE BACKFILLING.

- 39 REMOVE EXISTING OVERHEAD WIRES, COORDINATE WITH CENTRAL MAINE POWER COMPANY.
- 40 REMOVE EXISTING PROPANE TANK AND GAS LINE. EXISTING TANK IS OWNED BY THE STATE OF MAINE.
- 41 EXISTING ABANDONED SECURITY CONDUITS (VIF).
- 42 REMOVE EXISTING WOODEN STEPS AND FOUNDATION.
- 43 REMOVE EXISTING BULKHEAD AND FOUNDATION.

NOTES:

- TEMPORARY FENCE FOR PHASE 1 MUST BE 6' HIGH CHAIN LINK FENCE WITH CONCRETE FOUNDATIONS FOR CORNER AND END POSTS. LINE POSTS ARE DRIVEN WITHOUT CONCRETE FOUNDATIONS.
- SEE SHEETS AD101 THROUGH AE101 FOR BUILDING DEMOLITION.
- SEE SHEET ES101 FOR ADDITIONAL ELECTRICAL AND COMMUNICATION REMOVALS.

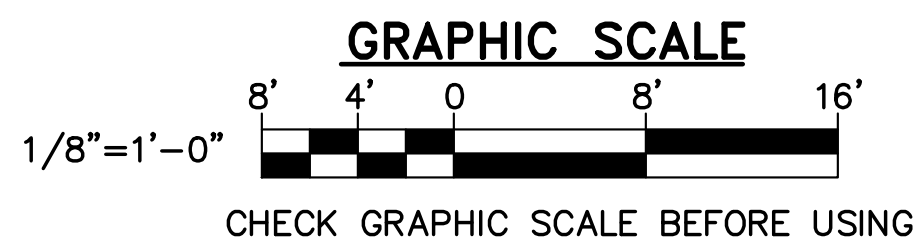

				STATE OF MAINE BGS	
				TITLE: BLAINE HOUSE SITE & SECURITY UPGRADES	
				LOCATION: AUGUSTA, MAINE	
				TITLE THIS DWG: CHAMBERLAIN STREET ENTRANCE PHASE 1 DEMOLITON PLAN	
				OAK POINT ASSOCIATES 231 Main Street, Biddeford, Maine 04005	
				CD102 SHEET NO. 5 OF 40	
NO. DATE		DESCRIPTION		DRAWN BY: DEW CHECK BY: JLG	
		REVISIONS		NO. 22205.07 DATE 10/11/2024	

EXISTING KEYNOTES (THIS SHEET ONLY)

- 1 EXISTING ASPHALT CONCRETE PAVEMENT WALK.
- 2 EXISTING BRICK PAVERS.
- 3 EXISTING ASPHALT CONCRETE PAVEMENT.
- 4 EXISTING DECK.
- 5 EXISTING GARDEN.
- 6 EXISTING WOOD PICKET FENCE.
- 7 EXISTING PVC FENCE.
- 8 EXISTING GREEN HOUSE.
- 9 TREE PROTECTION ZONE: EQUIPMENT AND REGRADING OUTSIDE THE BUILDING TO BE DEMOLISHED IS NOT PERMITTED. REGRADING AT THE FOUNDATION REMOVAL AREAS MUST BE PERFORMED IN THE PRESENCE OF THE OWNER'S ARBORIST AND AN ARBORIST PROVIDED BY THE CONTRACTOR.
- 10 TREE PROTECTION ZONE.
- 11 EXISTING STAMPED CONCRETE.
- 12 - 29 NOT USED.



KEYNOTES (THIS SHEET ONLY)

- 30 STONE MASONRY WALL WITH VERTICAL PICKET FENCE. SEE DETAILS 1/C-503 AND 2/C-503.
- 31 CONCRETE SIDEWALK. SEE DETAIL 3/C-504.
- 32 VERTICAL PICKET PEDESTRIAN GATE WITH CARD READER, INTERCOM AND CAMERA. SEE DETAIL 1/C-504.
- 33 VERTICAL PICKET DOUBLE LEAF MOTORIZED VEHICLE GATE. SEE DETAIL 2/C-504.
- 34 VERTICAL PICKET DOUBLE LEAF MOTORIZED GATE. SEE DETAIL 1/C-505.
- 35 STONE PIER, SEE DETAIL 5/C-503.
- 36 VERTICAL GRANITE CURB. SEE DETAIL 3/C-504.
- 37 DOUBLE LEAF VERTICAL PICKET PEDESTRIAN GATE. SEE DETAIL 1/C-506.
- 38 VERTICAL METAL PICKET FENCE. SEE DETAIL 4/C-503.
- 39 RELOCATE EXISTING PVC FENCE, RELOCATE EXISTING FOUNDATION OR PROVIDE NEW FOUNDATION AT CONTRACTORS OPTION
- 40 PAVEMENT MARKINGS TO DESIGNATE PEDESTRIAN ROUTE.
- 41 WOOD PICKET FENCE, MUST MATCH ADJACENT EXISTING WOOD PICKET FENCE. SEE DETAIL 3/C-205
- 42 REINSTALL BRICK, MATCH EXISTING BRICK PATTERN.
- 43 CONTROL JOINT.
- 44 CURB TIP DOWN.
- 45 RE-STRIPE CROSSWALK. 6'-0" WIDTH WITH 3'-0" BARS AND 1'-6" SPACING BETWEEN BARS. EXTEND DOUBLE YELLOW LINES TO NEW LOCATION.
- 46 ASPHALT CONCRETE PAVEMENT, SEE DETAIL 4/C-504.
- 47 REINSTALL EXISTING BRONZE PLAQUE AND GRANITE POST.
- 48 CAST-IRON DETECTABLE WARNING STRIP.
- 49 REMOVE AND RESET EXISTING CURB.


NOTES:

- 1. SEE LANDSCAPE SHEETS FOR PLANTINGS AND LANDSCAPE SITE ELEMENTS.
- 2. SEE ELECTRICAL SITE PLAN FOR SITE LIGHTING AND UNDERGROUND ELECTRICAL AND COMMUNICATION LINES.
- 3. POSTS SHOWN ON PLAN VIEW ARE GRAPHICAL ONLY. SEE ELEVATIONS FOR POST LOCATIONS.

GRID NORTH

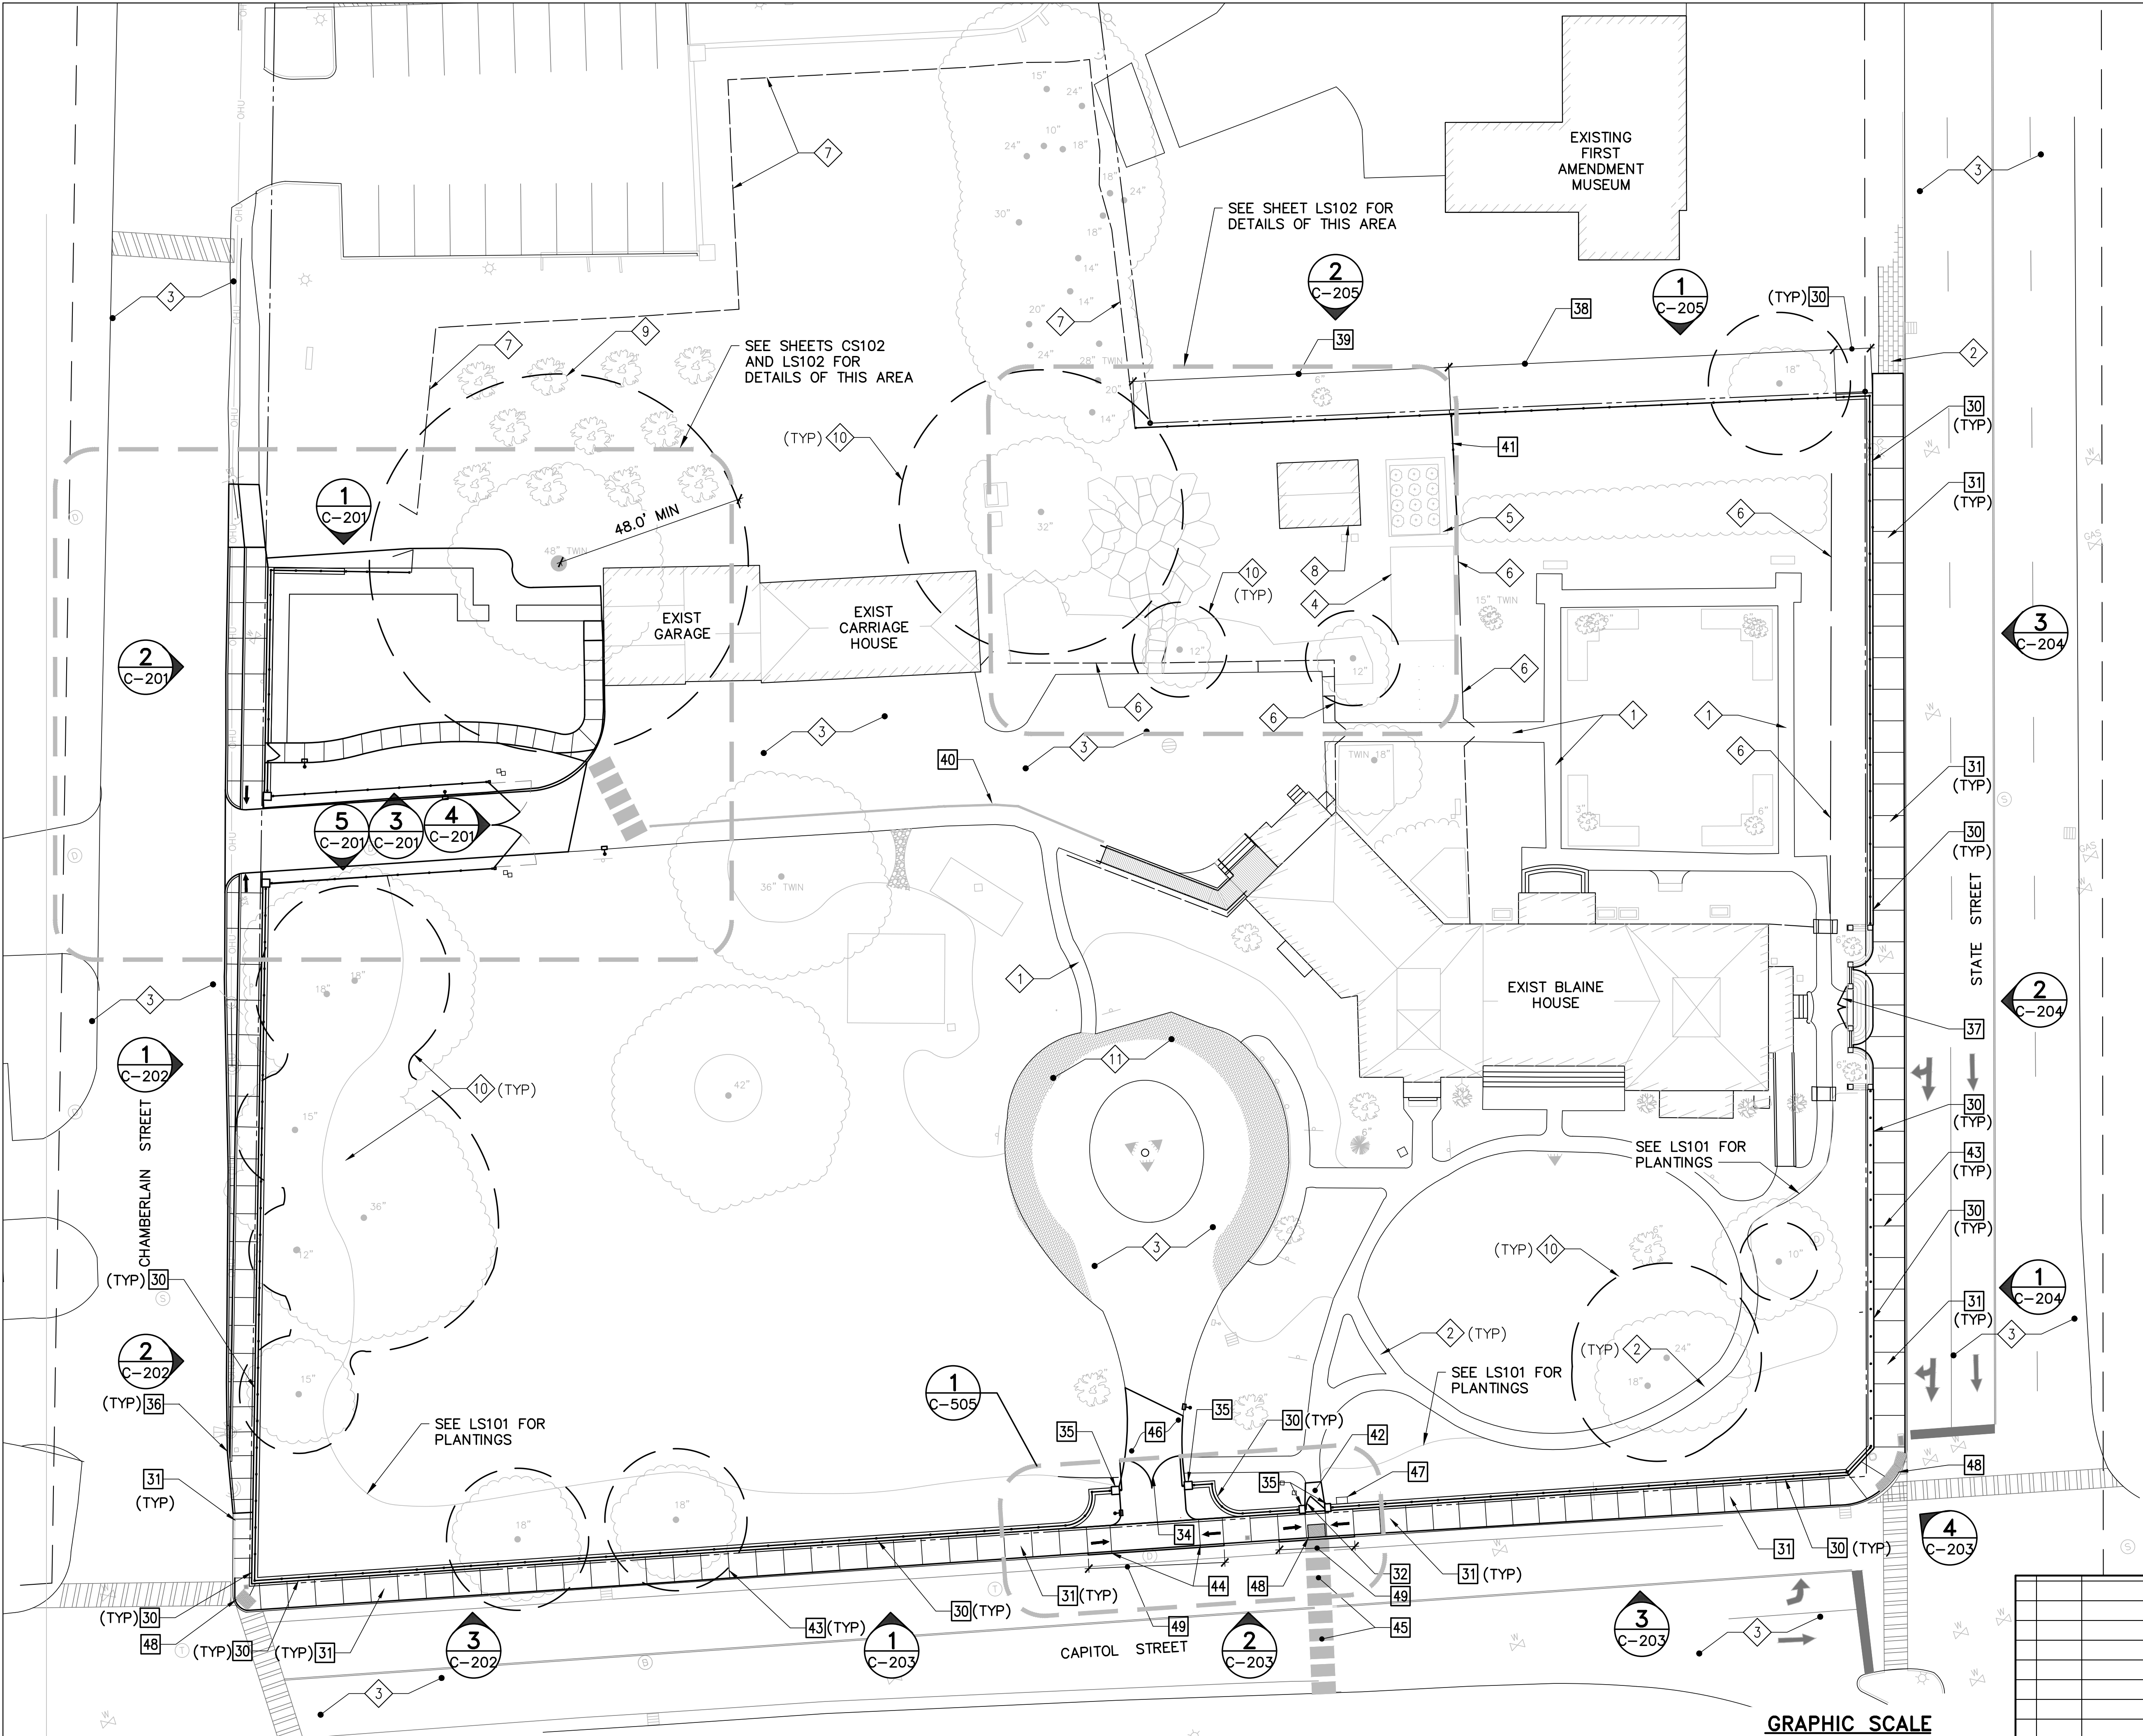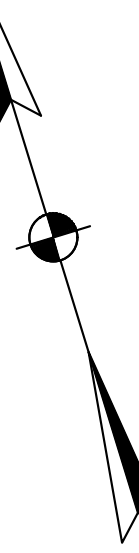


1 SITE PLAN
CS101/SCALE: 1"=20'

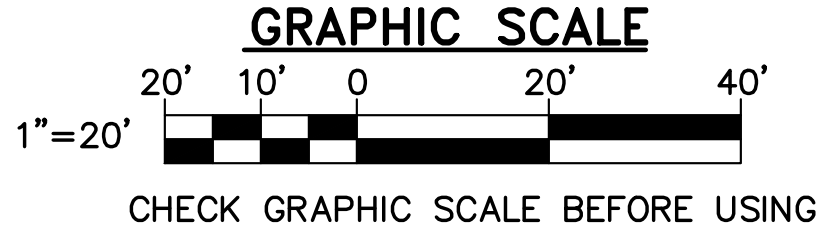

STATE OF MAINE JACQUES L. GAGNON, JR. No. 6237 LICENSED PROFESSIONAL ENGINEER			STATE OF MAINE BGS	
			TITLE: BLAINE HOUSE SITE & SECURITY UPGRADES	
			LOCATION: AUGUSTA, MAINE	
			TITLE THIS DWG: SITE PLAN	
DRAWN BY: DEW			OAK POINT ASSOCIATES	
CHECK BY: JLG			CS101	
NO. 22205.07			SHEET NO.	
DATE 10/11/2024			231 Main Street, Biddeford, Maine 04005 207-283-0181	

NO.	DATE	DESCRIPTION	BY
REVISIONS			

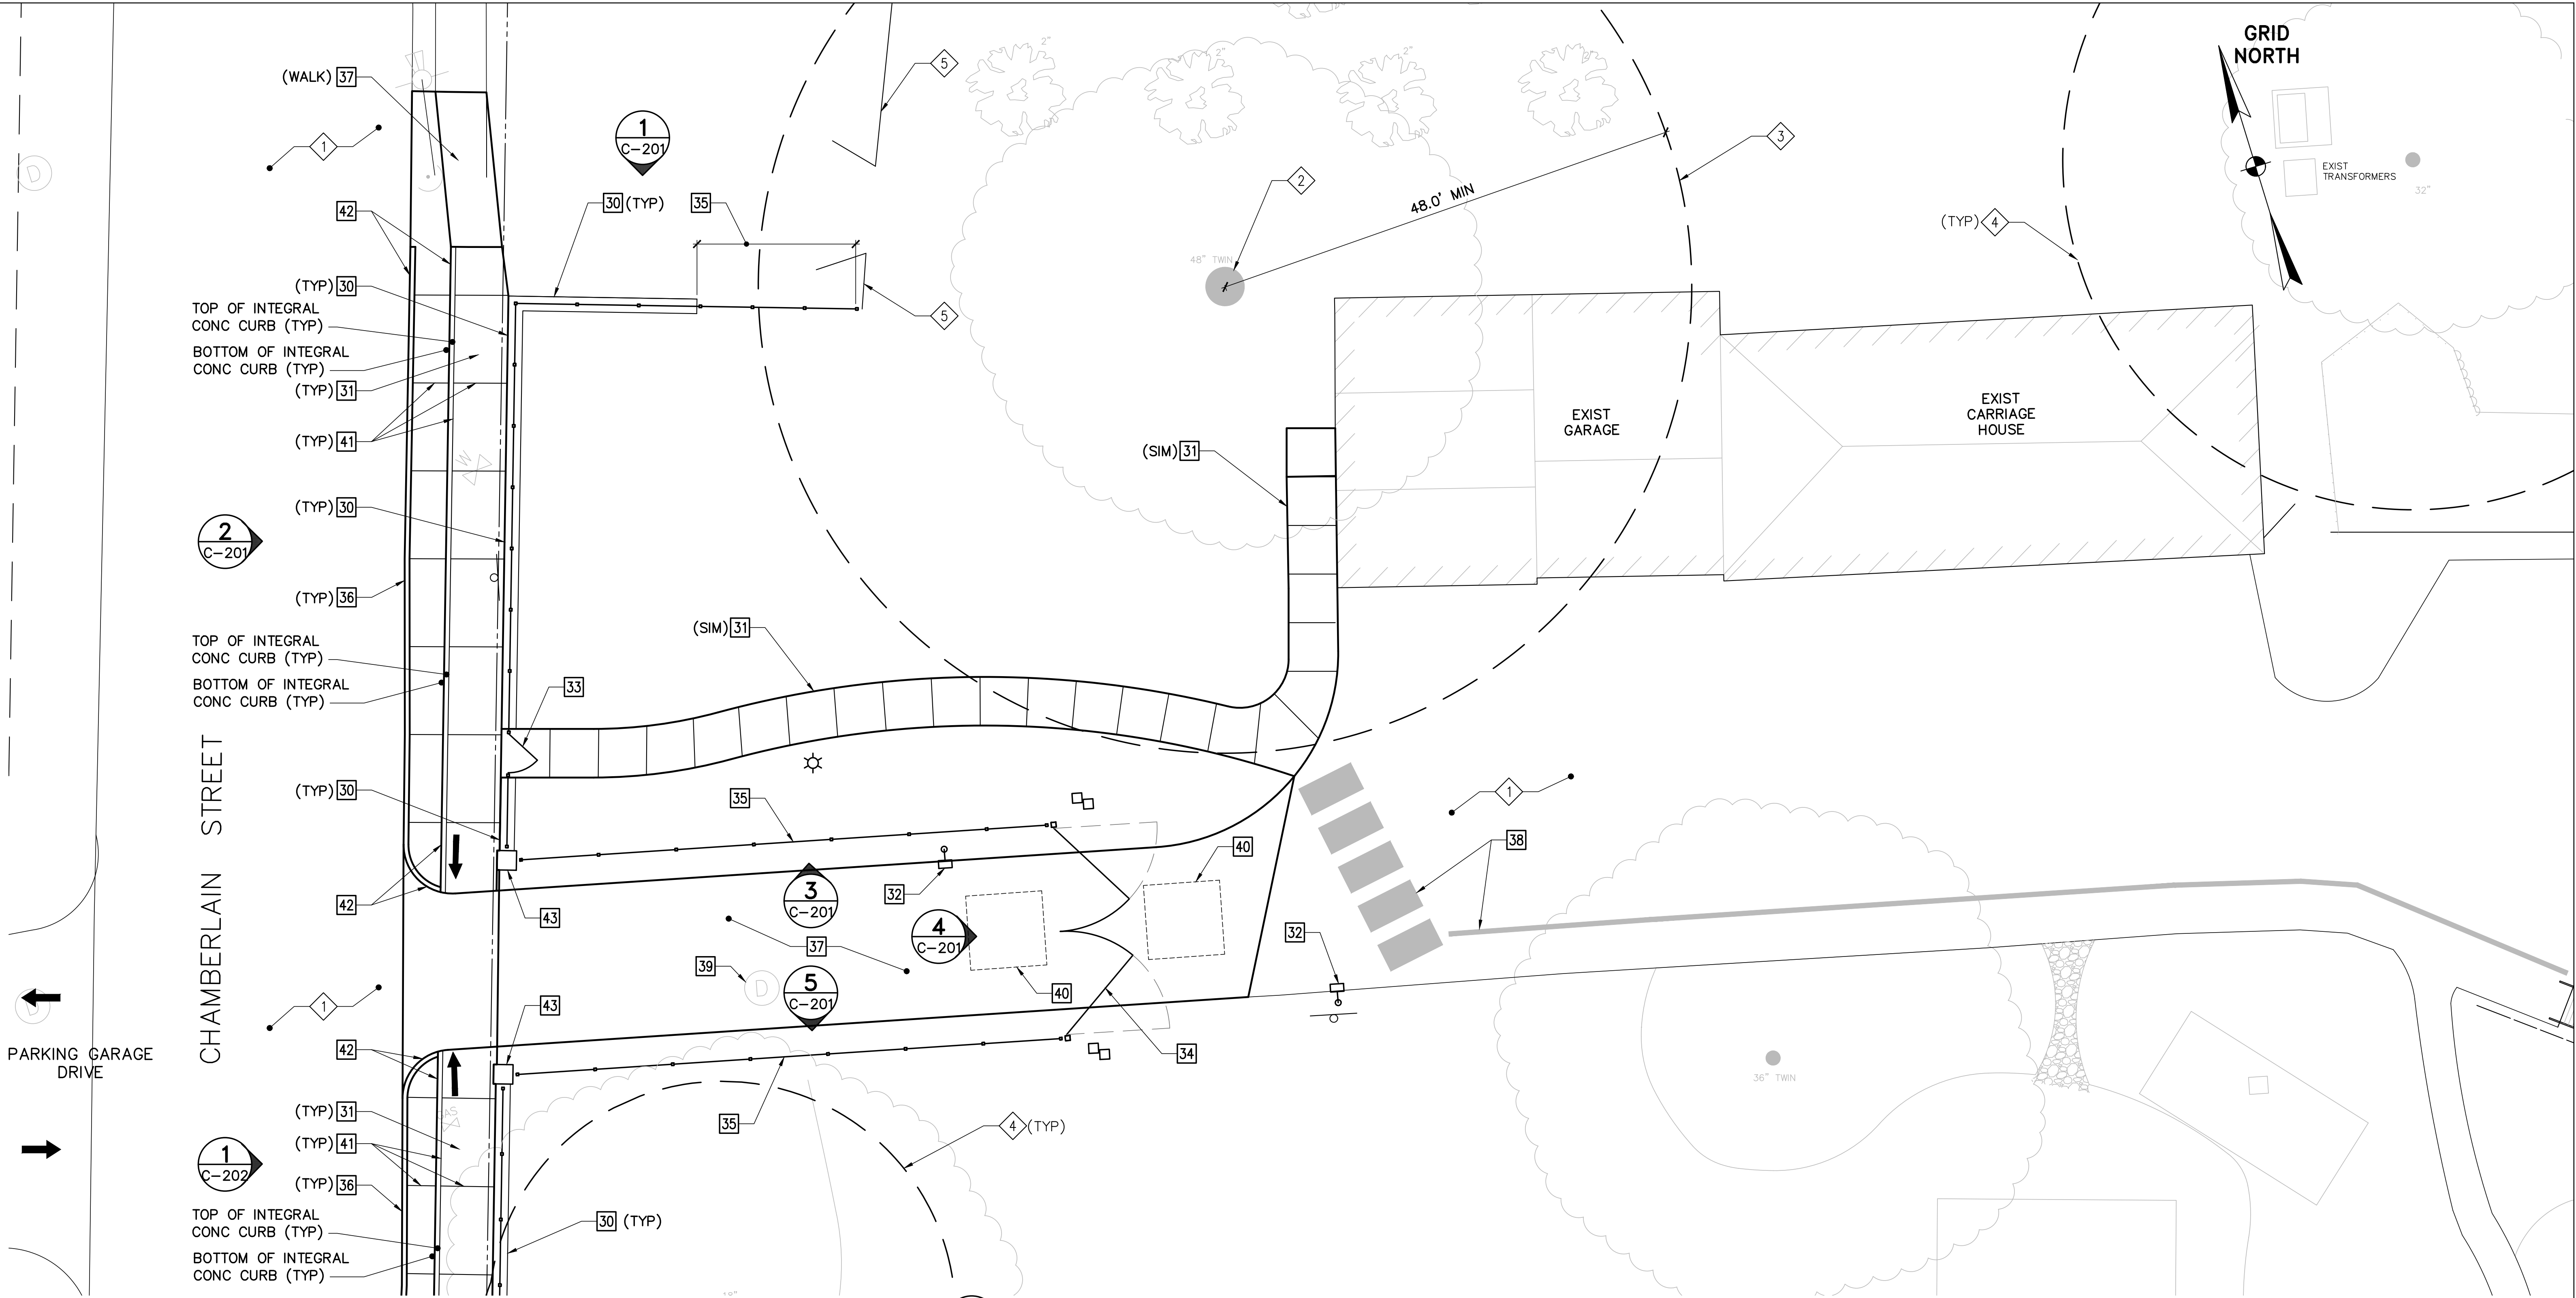

1 CHAMBERLAIN STREET ENTRANCE SITE PLAN
CS102 SCALE: 1/8"=1'-0"

EXISTING KEYNOTES (THIS SHEET ONLY)

- 1 EXISTING ASPHALT CONCRETE PAVEMENT.
- 2 EXISTING "MOAK" TREE.
- 3 TREE PROTECTION ZONE: EQUIPMENT AND REGRADING OUTSIDE THE BUILDING TO BE DEMOLISHED IS NOT PERMITTED. REGRADING AT THE FOUNDATION REMOVAL AREAS MUST BE PERFORMED IN THE PRESENCE OF THE OWNER'S ARBORIST AND AN ARBORIST PROVIDED BY THE CONTRACTOR.
- 4 TREE PROTECTION ZONE.
- 5 EXISTING PVC FENCE.
- 6 - 29 NOT USED.


KEYNOTES (THIS SHEET ONLY)

- 30 STONE MASONRY WALL WITH VERTICAL PICKET FENCE. SEE DETAILS 1/C-503 AND 2/C-503.
- 31 CONCRETE SIDEWALK. SEE DETAIL 3/C-504.
- 32 CARD READER, INTERCOM, AND CAMERA. SEE DETAIL 6/C-502.
- 33 PEDESTRIAN GATE WITH CARD READER INTERCOM AND CAMERA. SEE DETAIL 1/C-504.
- 34 VERTICAL PICKET DOUBLE LEAF MOTORIZED GATE. SEE DETAIL 2/C-504.
- 35 VERTICAL PICKET FENCE. SEE DETAIL 4/C-503.
- 36 VERTICAL GRANITE CURB. SEE DETAIL 3/C-504.

- 37 ASPHALT CONCRETE PAVEMENT. SEE DETAIL 4/C-504.
- 38 PAVEMENT MARKINGS CROSSWALK MUST BE 6'-0" WIDE, WITH 1'-6" WIDE BARS AND 2'-0" SPACING BETWEEN BARS. SOLID STRIPING MUST BE 6" WIDE.
- 39 RESET EXISTING MANHOLE RIM FROM 126.77 TO 125.80.
- 40 DETECTOR LOOPS.
- 41 CONTROL JOINT.
- 42 CURB TIP DOWN.
- 43 STONE PIER. SEE DETAIL 5/C-503.

NOTES:







- POSTS SHOWN ON PLAN VIEW ARE GRAPHICAL ONLY. SEE ELEVATIONS FOR POST LOCATIONS.
- SEE LANDSCAPE SHEETS FOR PLANTINGS AND LANDSCAPE SITE ELEMENTS.

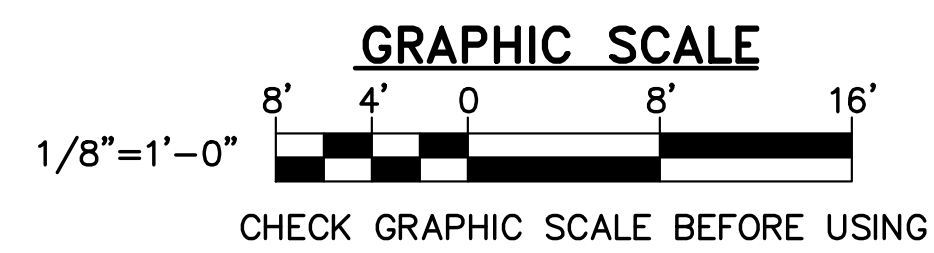

					STATE OF MAINE BGS	
					TITLE: BLAINE HOUSE SITE & SECURITY UPGRADES	
					LOCATION: AUGUSTA, MAINE	
					TITLE THIS DWG: CHAMBERLAIN STREET ENTRANCE SITE PLAN	
					OAK POINT ASSOCIATES CS102	
					SHEET NO. 7 OF 40	
					231 Main Street, Biddeford, Maine 04005 207.283.0183	

NO.	DATE	DESCRIPTION	BY	DRAWN BY: DEW
			CHECK BY: JLG	
REVISIONS				NO. 22205.07
				DATE 10/11/2024


- NOTES:**
- SEE SHEET V-101 FOR BOUNDARY SURVEY INFORMATION.
 - COORDINATES BASED ON NAD83 HORIZONTAL DATUM.
 - DIMENSIONS ARE TO CENTERLINE OF FENCE POSTS AND PIERS. SEE DETAIL 1/C-503 FOR CENTERLINE OF POSTS TO MASONRY WALLS.
 - SEE SHEETS C-201 THROUGH C-205 FOR ADDITIONAL DIMENSIONS.
- GRID NORTH**

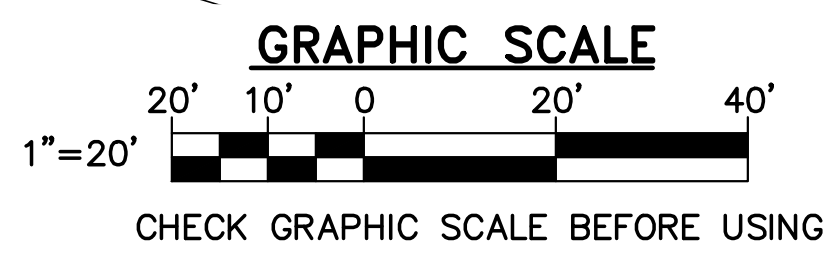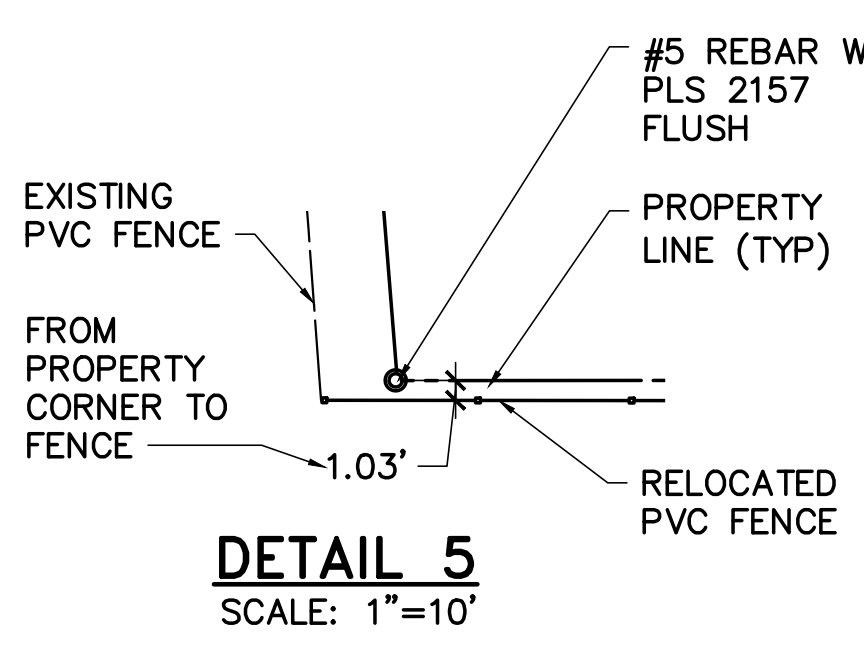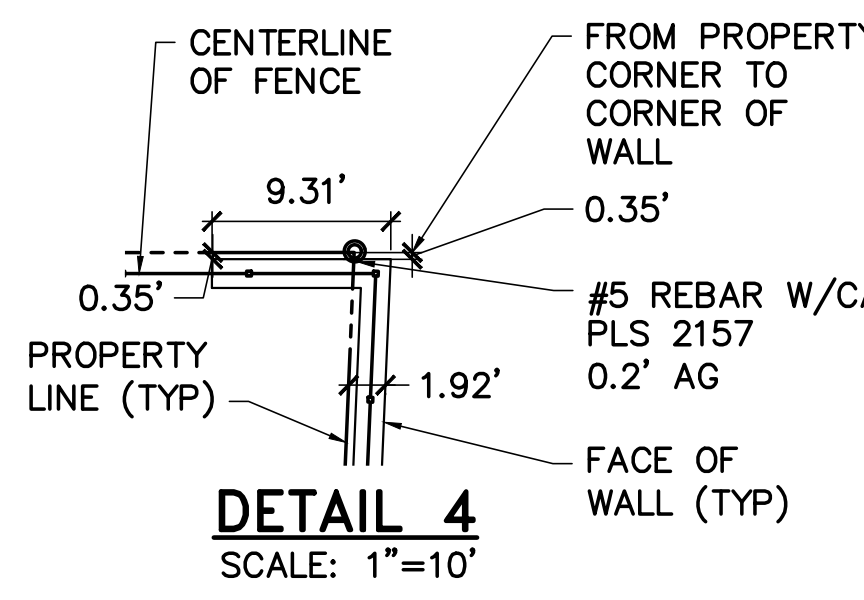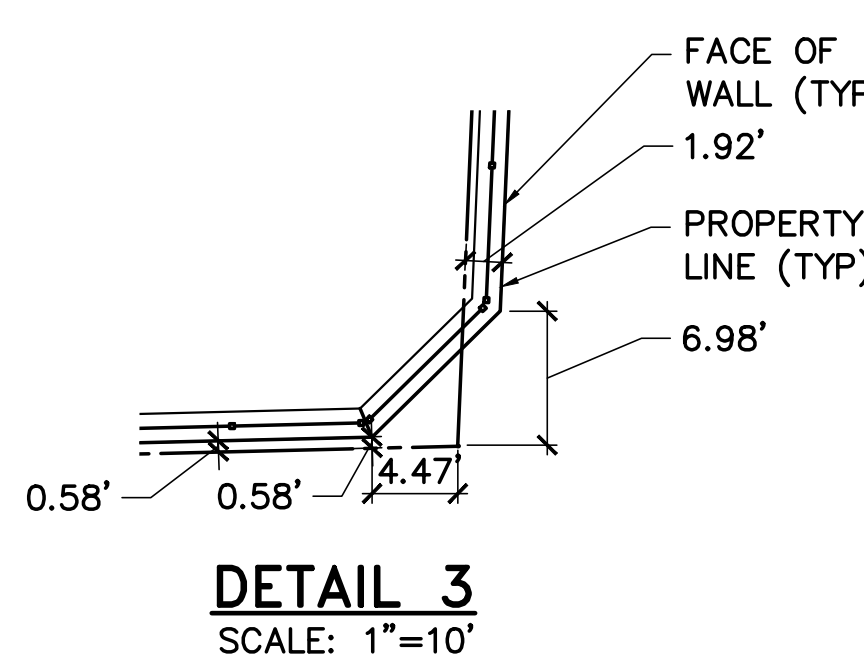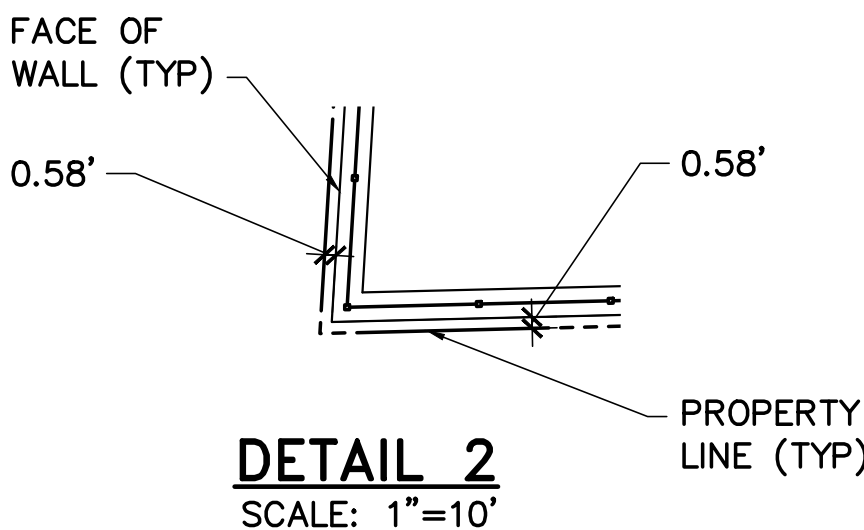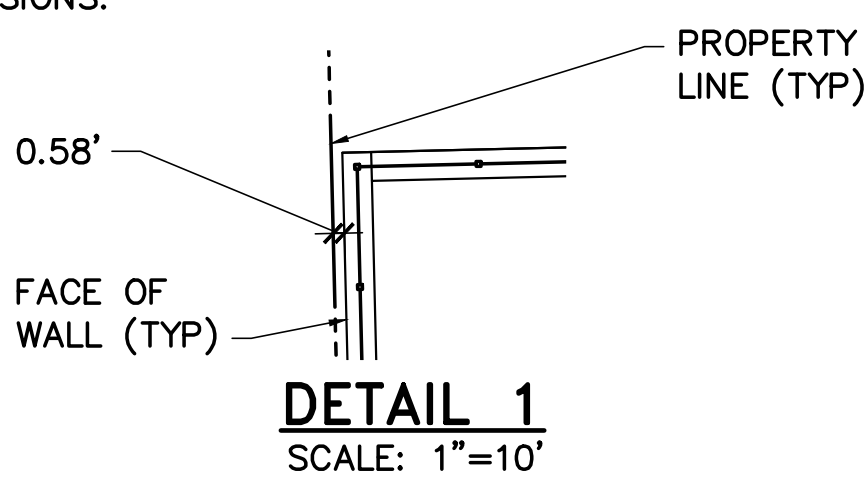

1 LAYOUT PLAN
CL101/SCALE: 1"=20'

			STATE OF MAINE BGS	
DRAWN BY: DEW			TITLE: BLAINE HOUSE SITE & SECURITY UPGRADES	
CHECK BY: JLG			LOCATION: AUGUSTA, MAINE	
NO. DATE DESCRIPTION			TITLE THIS DWG:	
REVISIONS			LAYOUT PLAN	
DATE: 10/11/2024			OAK POINT ASSOCIATES	
			CL101	
			SHEET NO.	
			8 OF 40	

C:\file\22205.07-CU101.dwg, CU101, 10/14/2024 9:00:53 AM

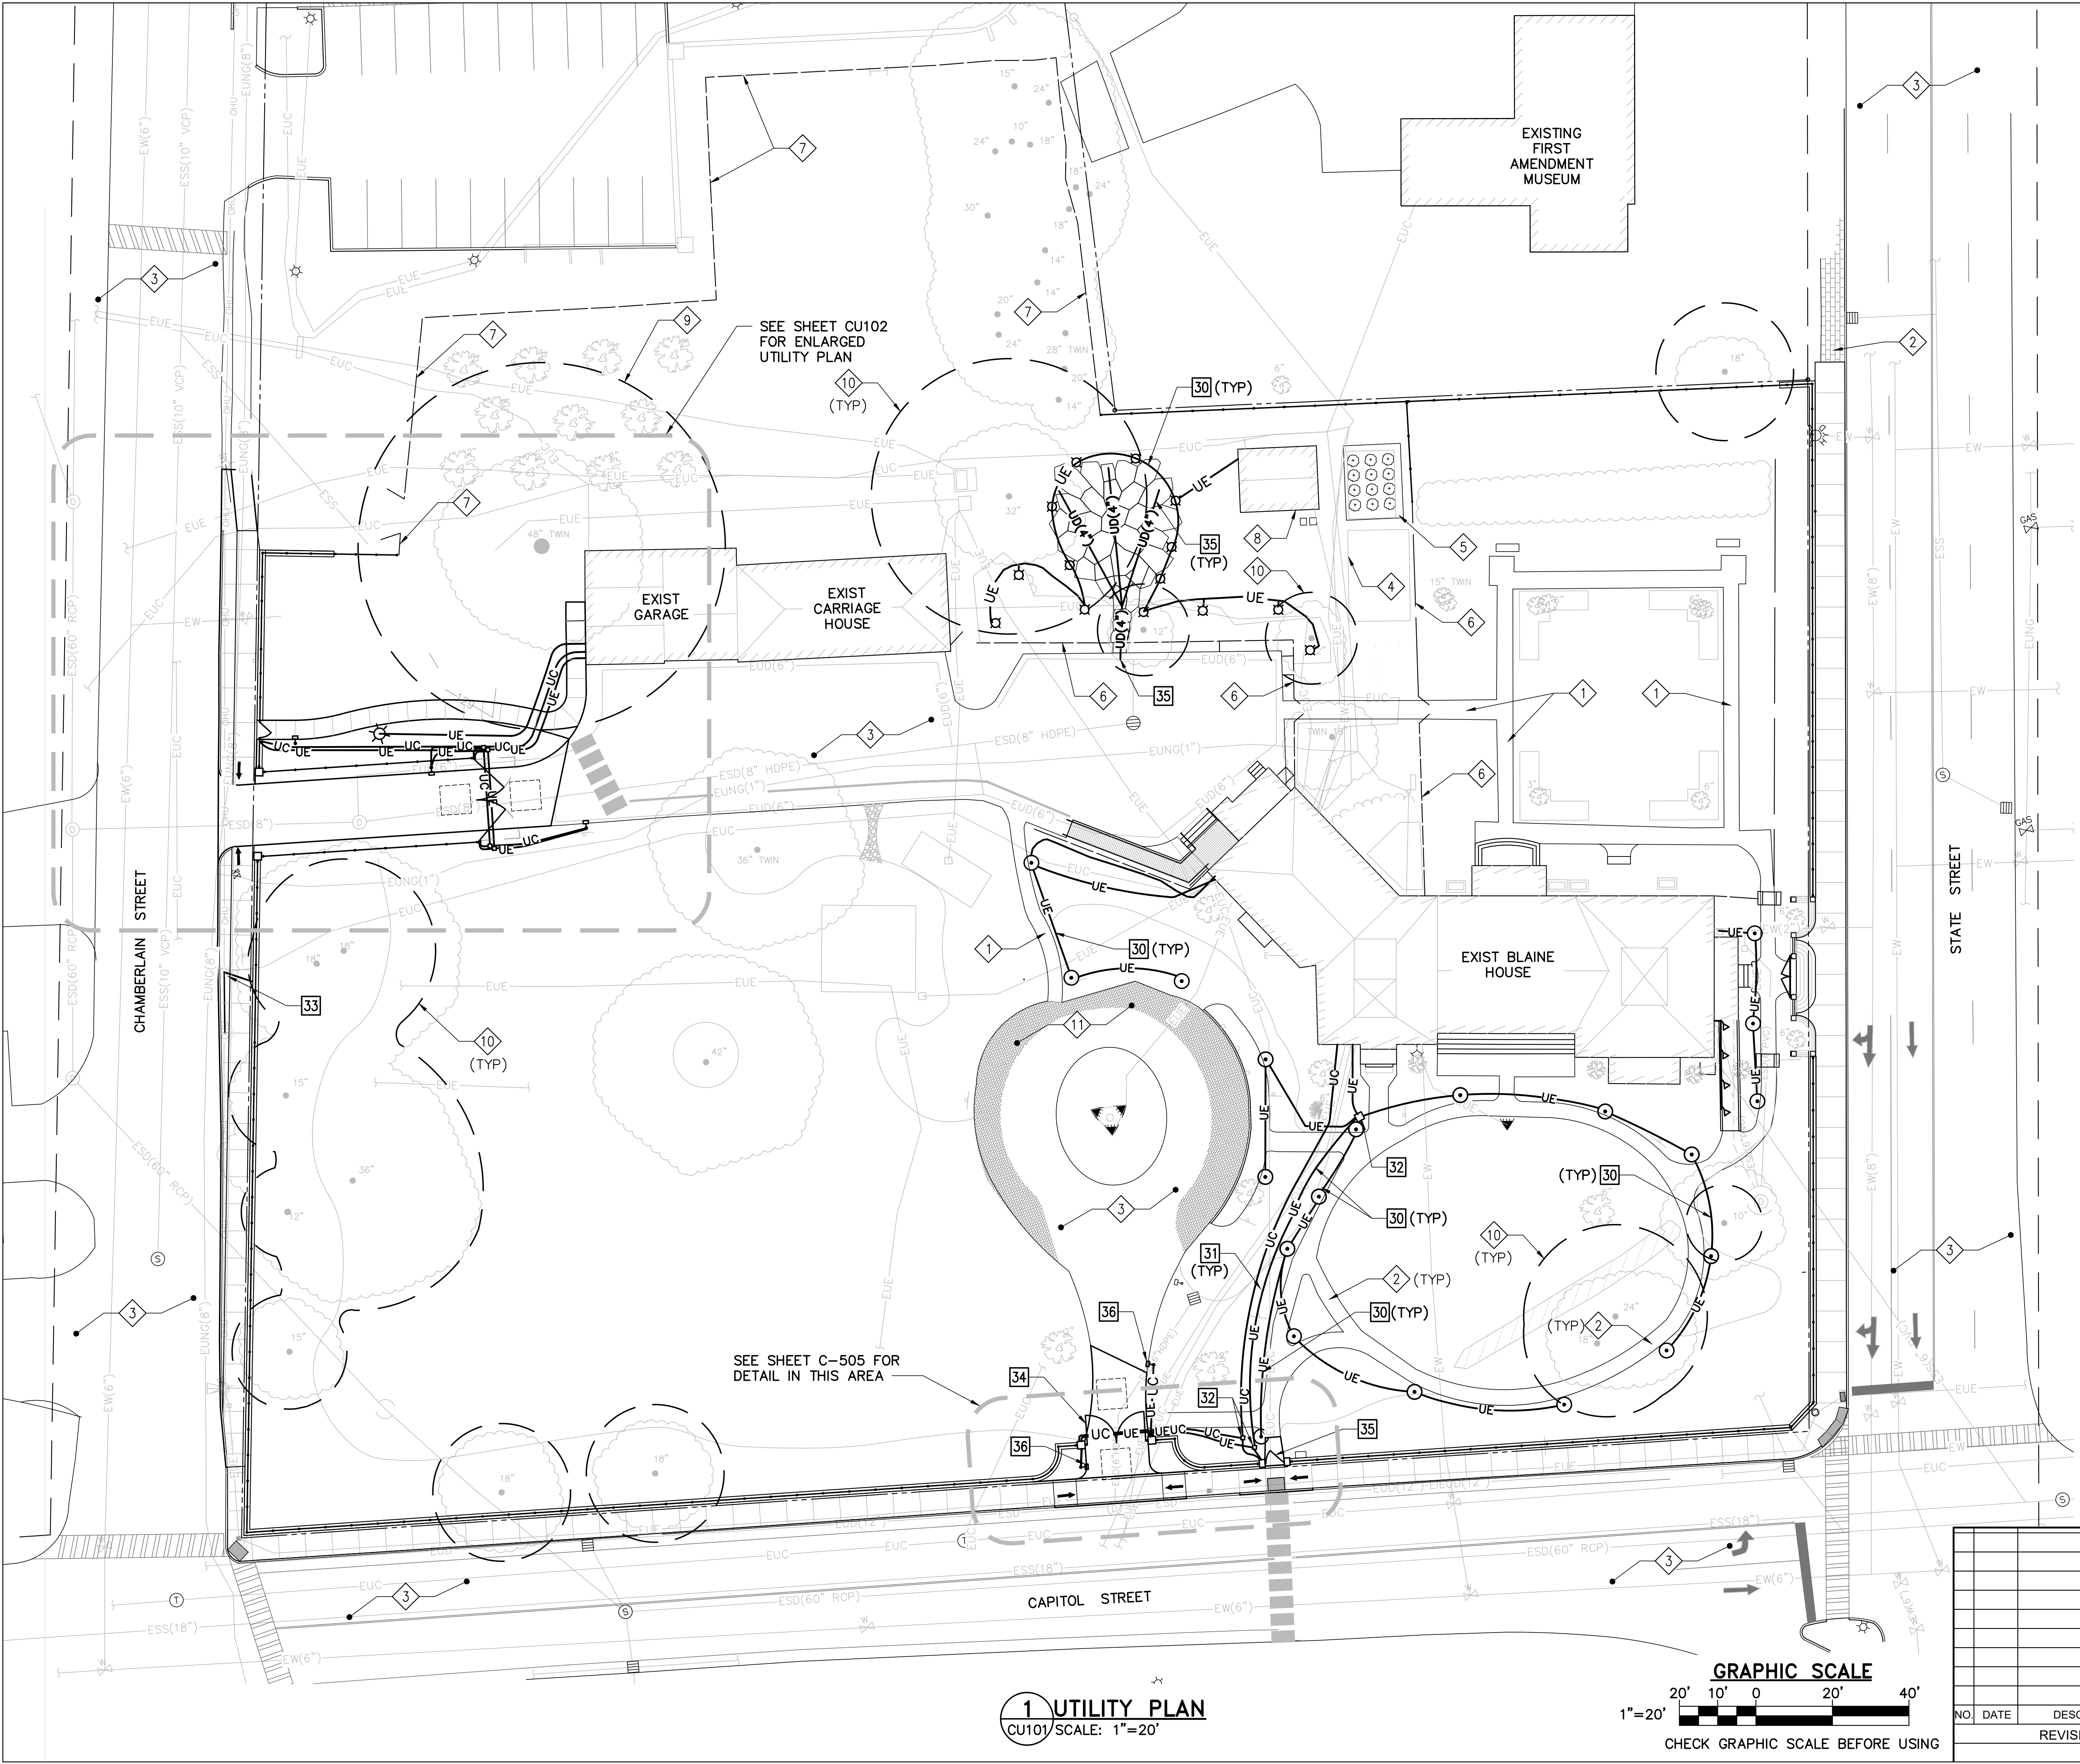

EXISTING KEYNOTES (THIS SHEET ONLY)


- 1 EXISTING ASPHALT CONCRETE PAVEMENT WALK.
- 2 EXISTING BRICK PAVERS.
- 3 EXISTING ASPHALT CONCRETE PAVEMENT.
- 4 EXISTING DECK.
- 5 EXISTING GARDEN.
- 6 EXISTING WOOD PICKET FENCE.
- 7 EXISTING PVC FENCE.
- 8 EXISTING GREEN HOUSE.
- 9 TREE PROTECTION ZONE: EQUIPMENT AND REGRADING OUTSIDE THE BUILDING TO BE DEMOLISHED IS NOT PERMITTED. REGRADING AT THE FOUNDATION REMOVAL AREAS MUST BE PERFORMED IN THE PRESENCE OF THE OWNER'S ARBORIST AND AN ARBORIST PROVIDED BY THE CONTRACTOR.
- 10 TREE PROTECTION ZONE.
- 11 EXISTING STAMPED CONCRETE.
- 12 - 29 NOT USED.

KEYNOTES (THIS SHEET ONLY)


- 30 ELECTRIC CONDUIT TRENCH. SEE DETAIL 1/C-507.
- 31 COMMUNICATION CONDUIT TRENCH. SEE DETAIL 1/C-507.
- 32 HAND HOLE. SEE DETAIL 2/C-507.
- 33 RELOCATED GUY WIRE, COORDINATE WITH CENTRAL MAINE POWER.
- 34 CAPITOL STREET VERTICAL PICKET DOUBLE LEAF MOTORIZED GATE. SEE DETAIL 1/C-505.
- 35 UNDERDRAIN. SEE DETAIL 6/L-501.
- 36 CARD READER, INTERCOM, AND CAMERA. SEE DETAIL 3/C-507.


NOTES:


- 1. SEE LANDSCAPE SHEETS FOR PLANTINGS AND LANDSCAPE SITE ELEMENTS.
- 2. SEE SHEET ES101 FOR NUMBER OF CONDUITS AND CONDUIT SIZES AND LIGHT FIXTURE INFORMATION.

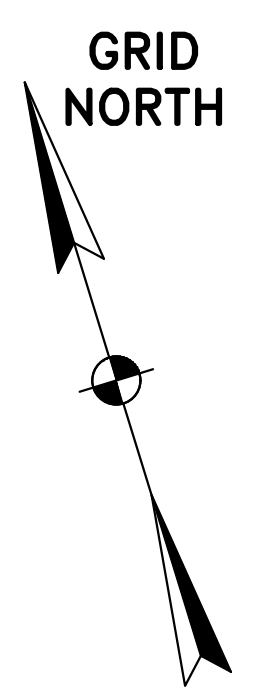

1 UTILITY PLAN
CU101/SCALE: 1"=20'

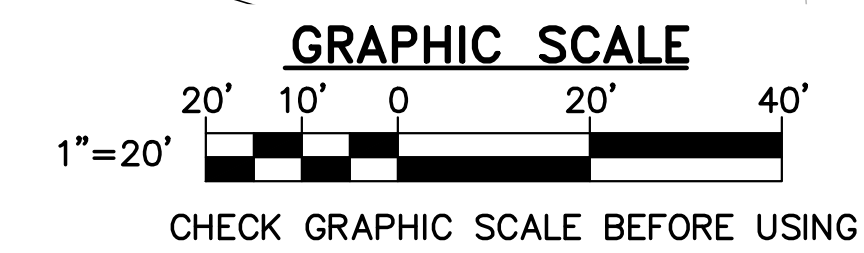

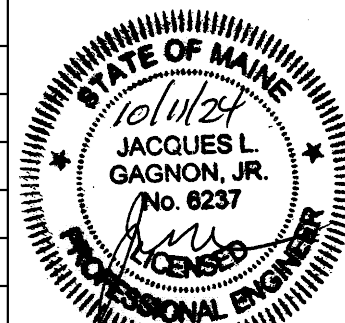 STATE OF MAINE JACQUES L. GAGNON, JR. No. 6237 Professional Engineer			STATE OF MAINE BGS	
			TITLE: BLAINE HOUSE SITE & SECURITY UPGRADES	
			LOCATION: AUGUSTA, MAINE	
			TITLE THIS DWG: UTILITY PLAN	
 OAK POINT ASSOCIATES		DRAWING NO. CU101		
NO. DATE DESCRIPTION BY		DRAWN BY: DEW		
REVISIONS		CHECK BY: JLG		
		NO. 22205.07		
		DATE 10/11/2024		
		221 Main Street, Biddeford, Maine 04005 207-253-0151		
		10 OF 40		

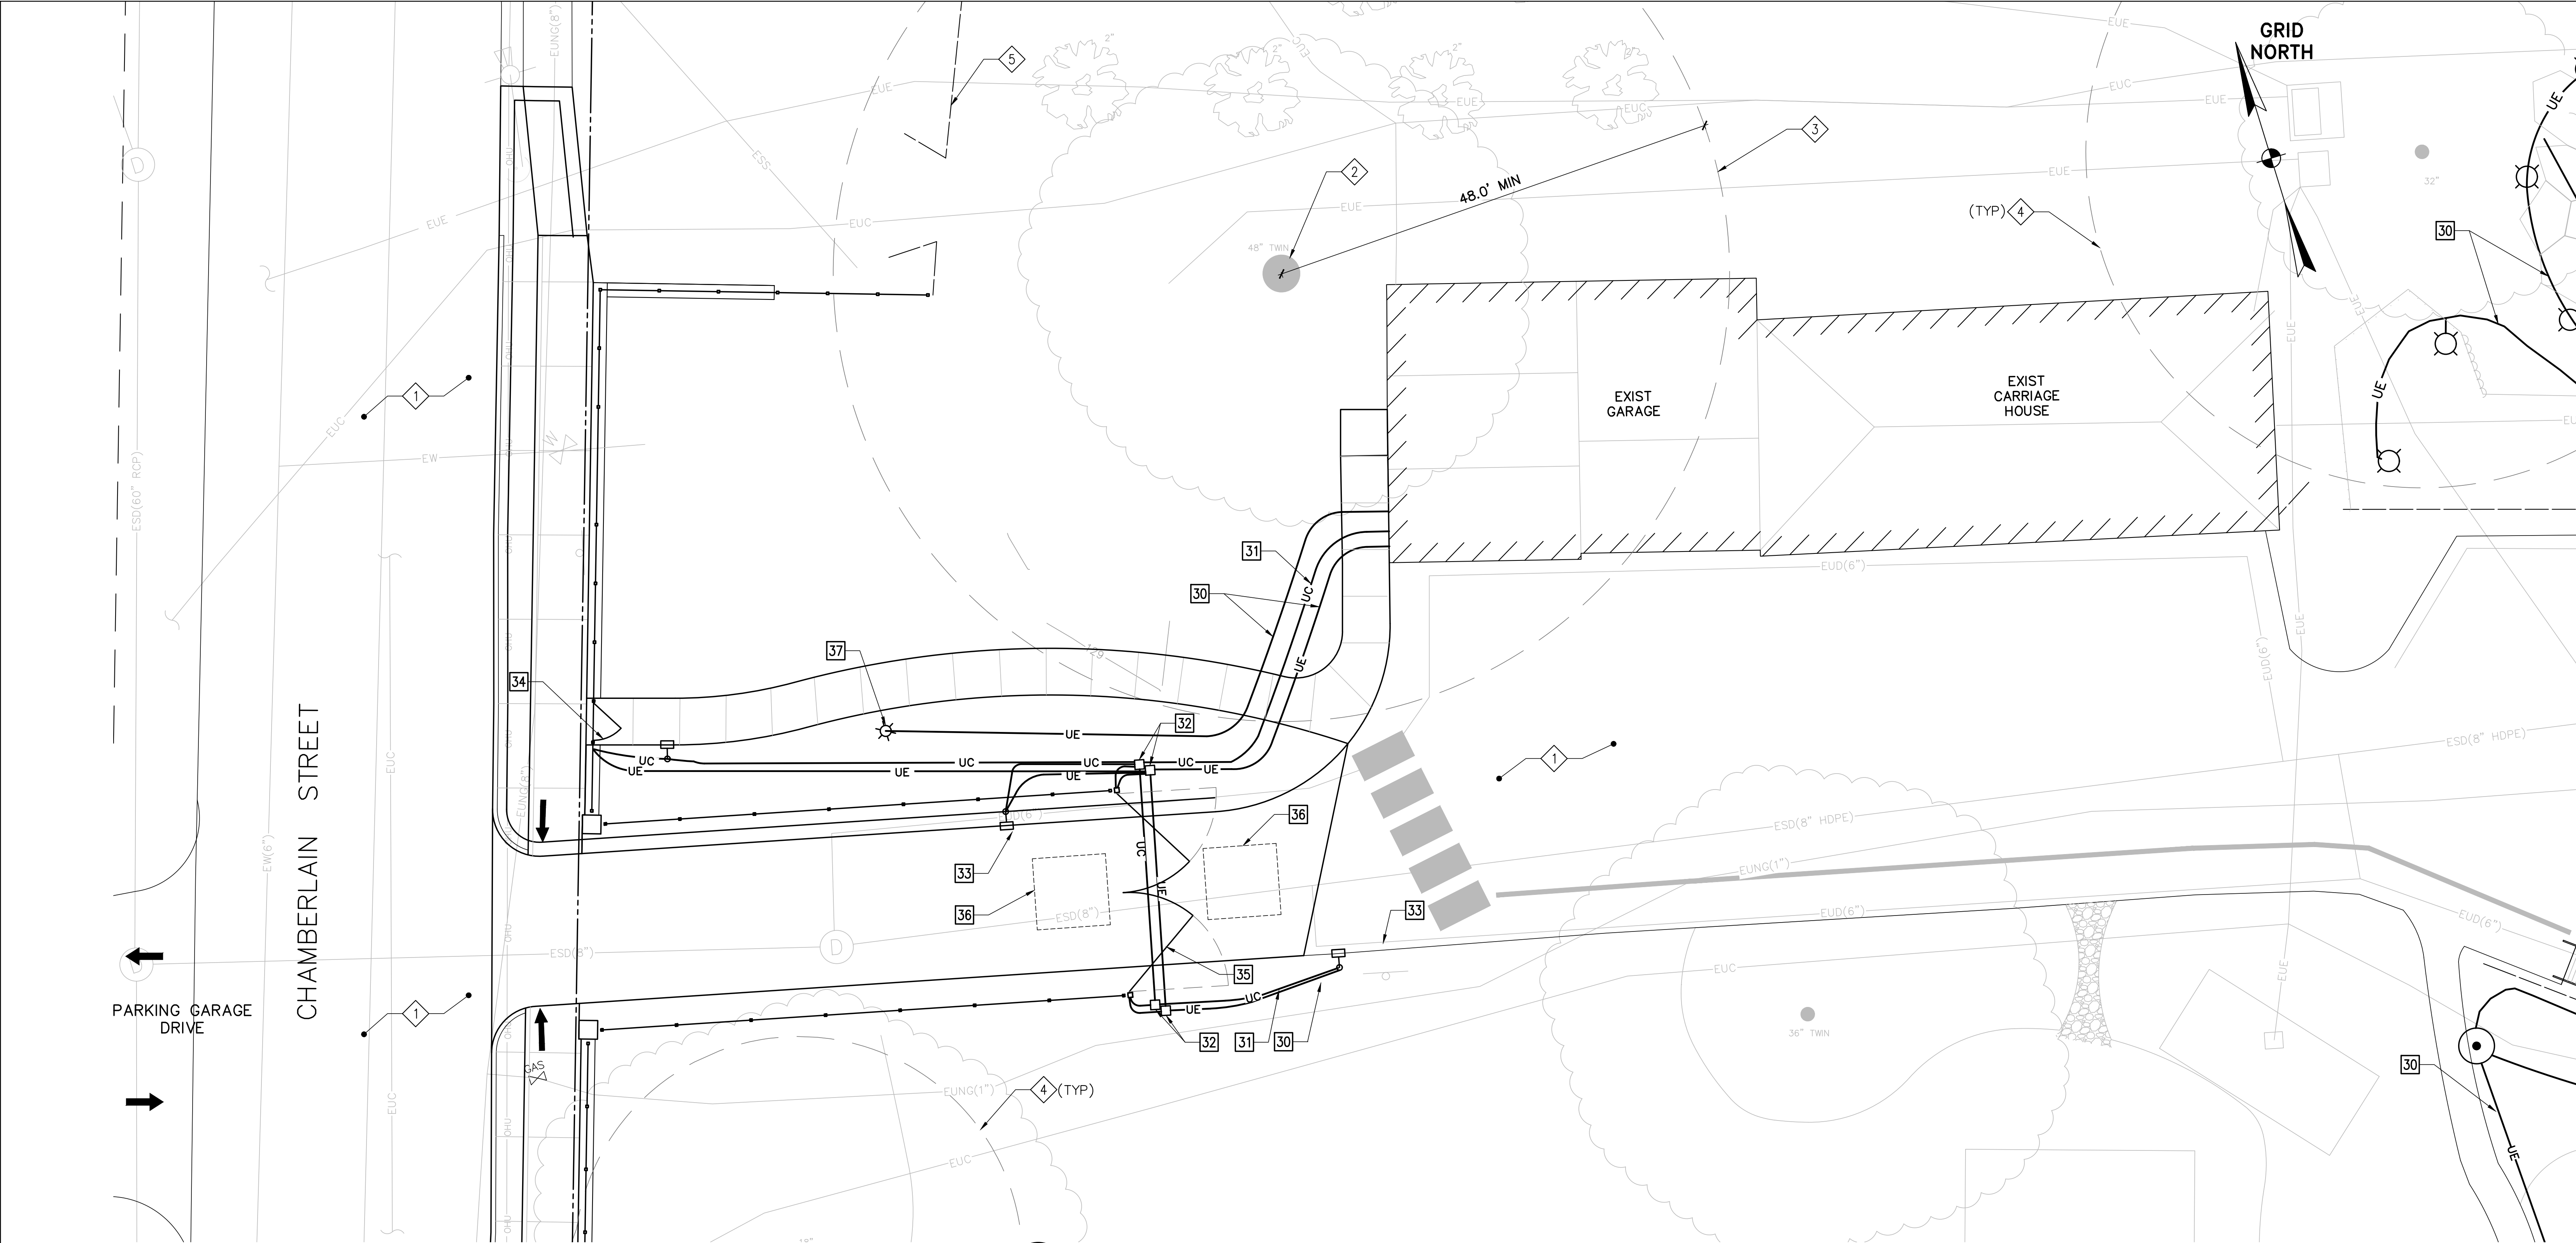

1 CHAMBERLAIN STREET ENTRANCE UTILITY PLAN
CS102 SCALE: 1/8"=1'-0"

EXISTING KEYNOTES (THIS SHEET ONLY)


- 1 EXISTING ASPHALT CONCRETE PAVEMENT.
- 2 EXISTING "MOAK" TREE.
- 3 TREE PROTECTION ZONE: EQUIPMENT AND REGRADING OUTSIDE THE BUILDING TO BE DEMOLISHED IS NOT PERMITTED. REGRADING AT THE FOUNDATION REMOVAL AREAS MUST BE PERFORMED IN THE PRESENCE OF THE OWNER'S ARBORIST AND AN ARBORIST PROVIDED BY THE CONTRACTOR.
- 4 TREE PROTECTION ZONE.
- 5 EXISTING PVC FENCE.
- 4 - 29 NOT USED.

KEYNOTES (THIS SHEET ONLY)

- 30 ELECTRIC CONDUIT TRENCH. SEE DETAIL 1/C-507.
- 31 COMMUNICATION CONDUIT TRENCH. SEE DETAIL 1/C-507.
- 32 HAND HOLE. SEE DETAIL 2/C-507.
- 33 CARD READER, INTERCOM, AND CAMERA. SEE DETAIL 3/C-507.
- 34 PEDESTRIAN GATE WITH CARD READER INTERCOM AND CAMERA. SEE DETAIL 1/C-504.
- 35 VERTICAL PICKET DOUBLE LEAF MOTORIZED GATE. SEE DETAIL 2/C-504.
- 36 DETECTOR LOOPS.
- 37 POLE MOUNTED LIGHT. SEE DETAIL 5/C-507.

NOTES:


- 1. SEE LS101 AND LS102 FOR PLANTINGS AND LANDSCAPE SITE ELEMENTS.
- 2. SEE ES101 FOR NUMBER OF CONDUIT AND CONDUIT SIZES AND LIGHT FIXTURE INFORMATION.

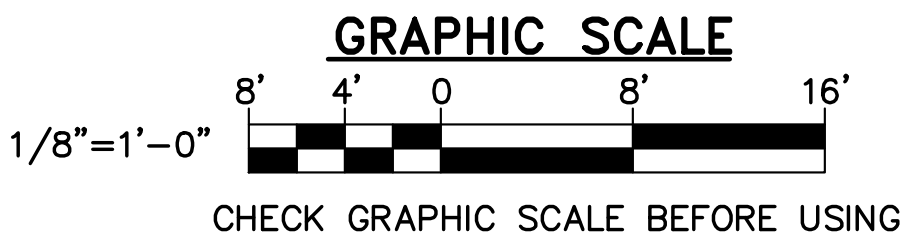

			STATE OF MAINE BGS	
			TITLE: BLAINE HOUSE SITE & SECURITY UPGRADES	
			LOCATION: AUGUSTA, MAINE	
			TITLE THIS DWG: CHAMBERLAIN STREET ENTRANCE SITE PLAN	
			OAK POINT ASSOCIATES CU102	
			DRAWING NO.	
			SHEET NO.	
			207-253-0151 11 OF 40	

NO.	DATE	DESCRIPTION	BY	DRAWN BY: DEW
REVISIONS				CHECK BY: JLG
				NO. 22205.07
				DATE 10/11/2024

C:\file\22205.07-CG101.dwg, CG101, 10/14/2024 4:50:49 PM

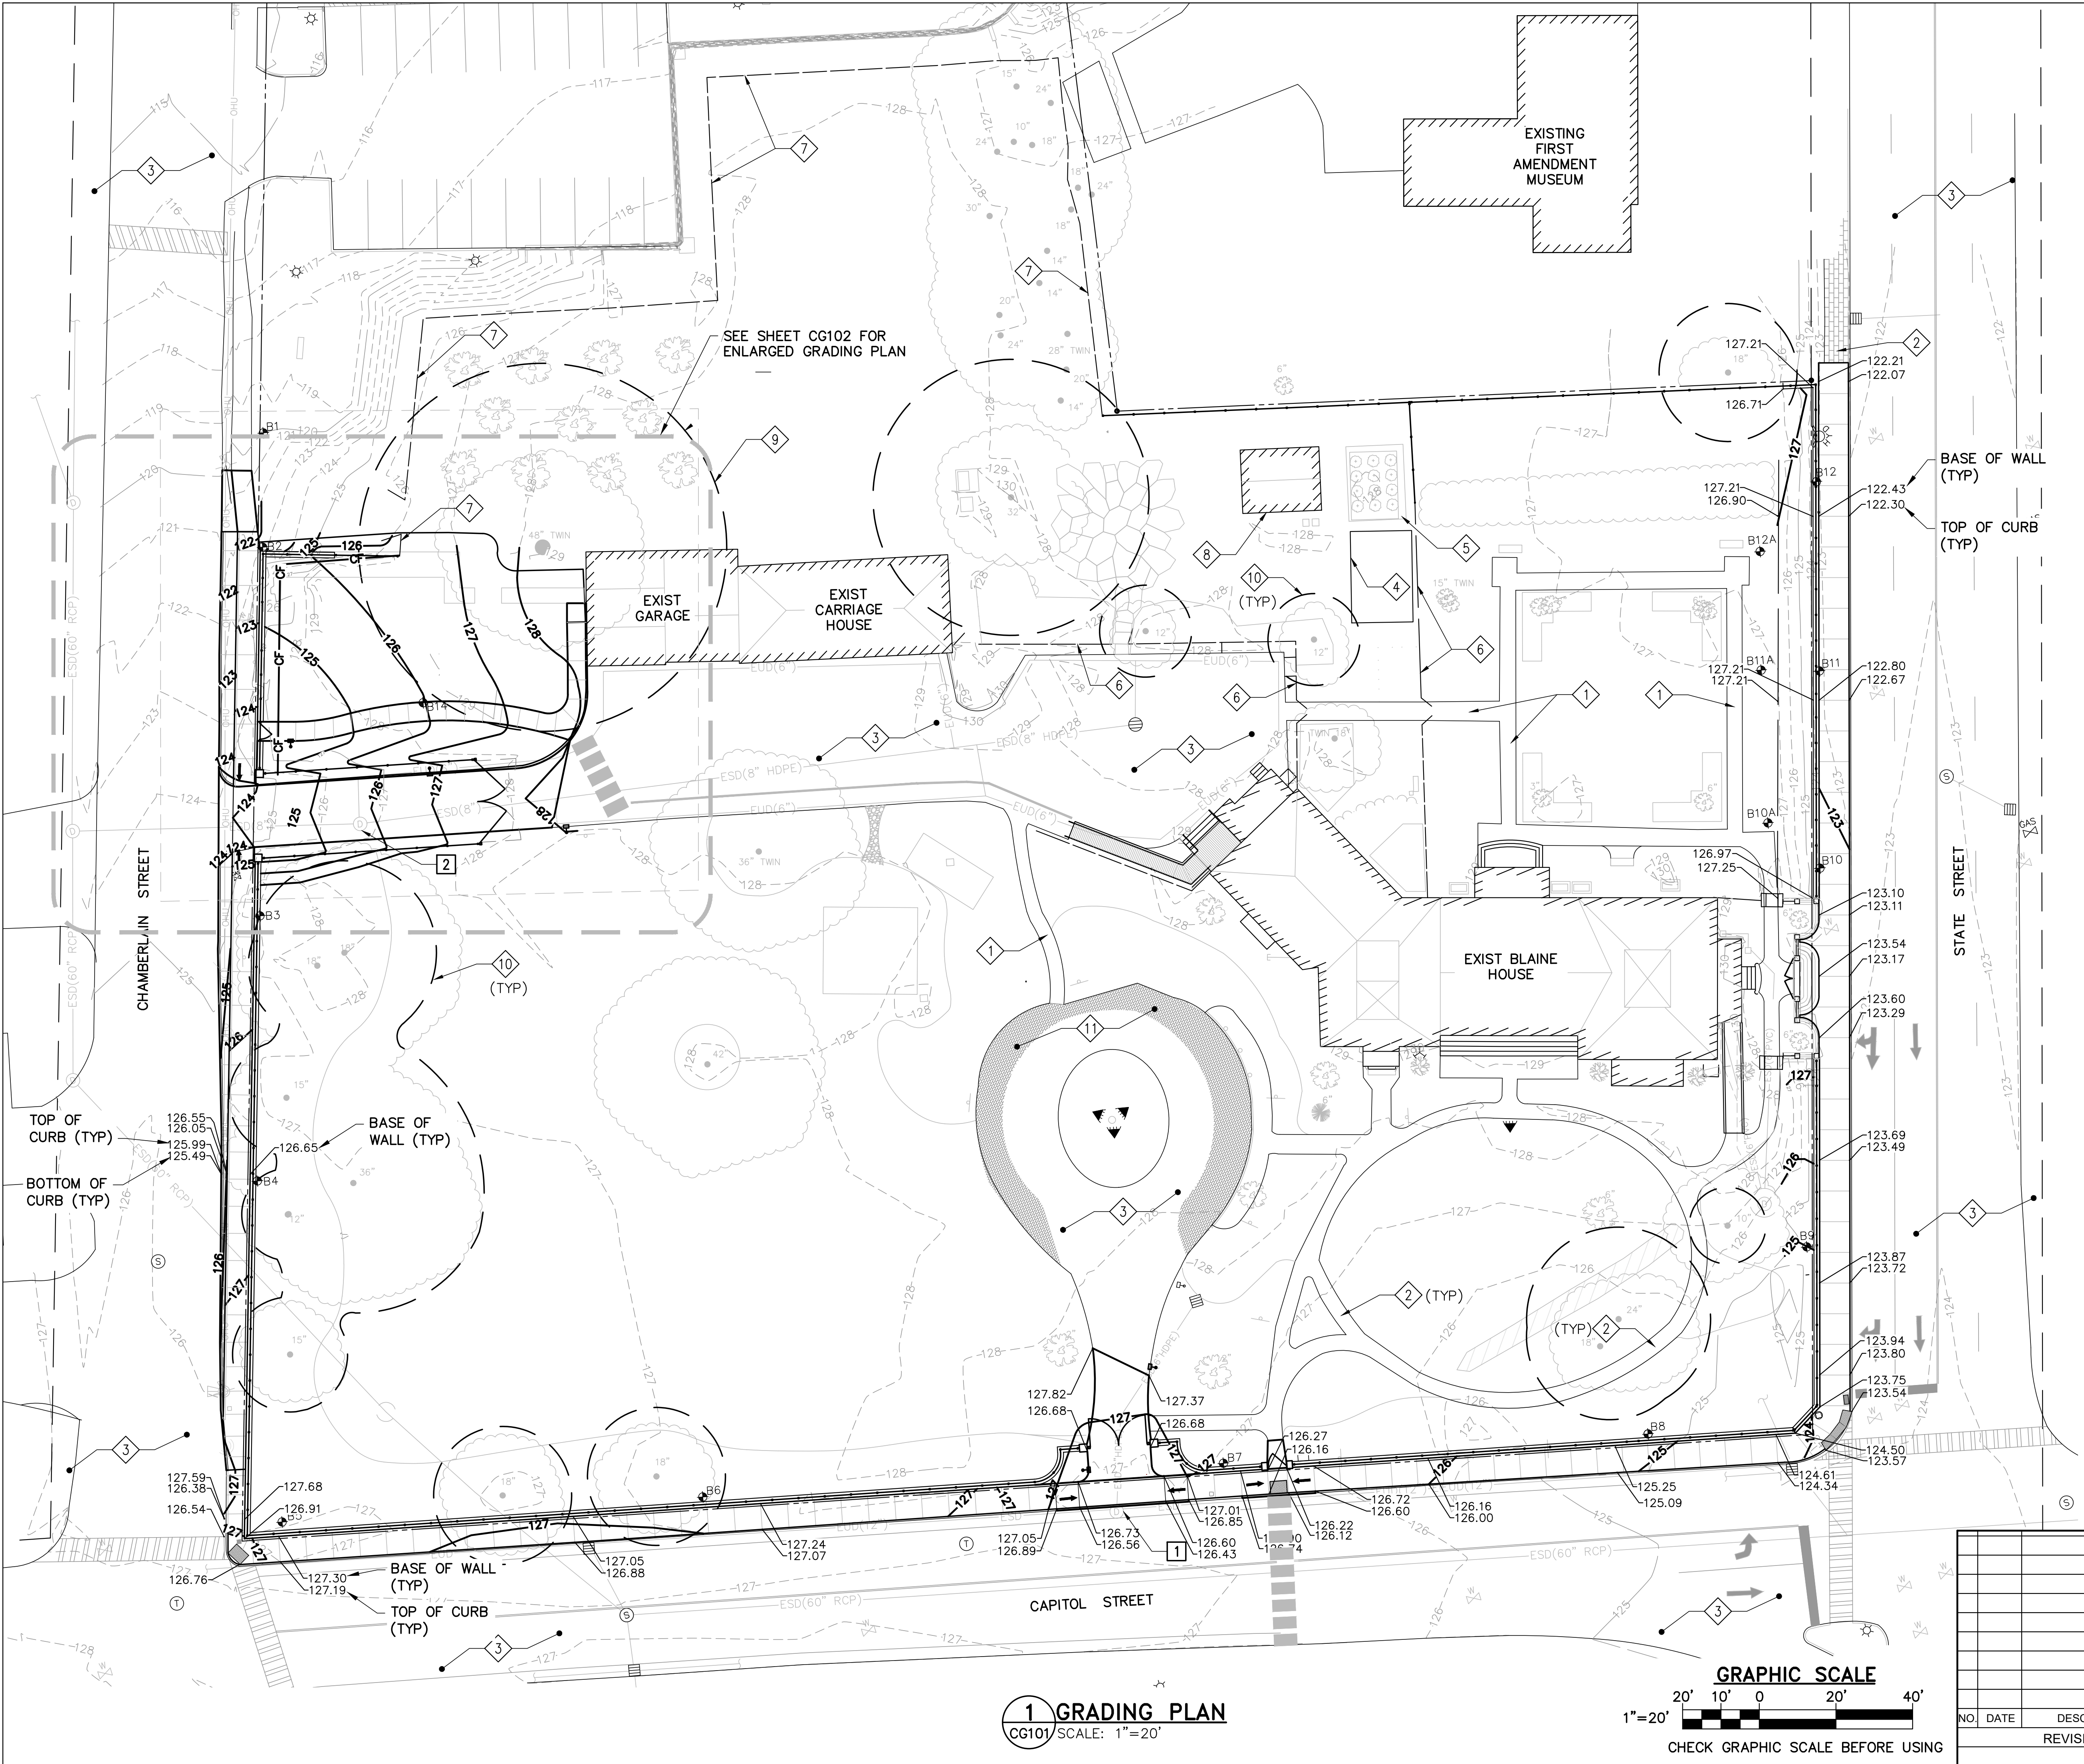

EXISTING KEYNOTES (THIS SHEET ONLY)

- 1 EXISTING CONCRETE ASPHALT PAVEMENT WALK.
- 2 EXISTING BRICK PAVERS.
- 3 EXISTING ASPHALT CONCRETE PAVEMENT.
- 4 EXISTING DECK.
- 5 EXISTING GARDEN.
- 6 EXISTING WOOD PICKET FENCE.
- 7 EXISTING PVC FENCE.
- 8 EXISTING GREEN HOUSE.
- 9 TREE PROTECTION ZONE: EQUIPMENT AND REGRADING OUTSIDE THE BUILDING TO BE DEMOLISHED IS NOT PERMITTED. REGRADING AT THE FOUNDATION REMOVAL AREAS MUST BE PERFORMED IN THE PRESENCE OF THE OWNER'S ARBORIST AND AN ARBORIST PROVIDED BY THE CONTRACTOR.
- 10 TREE PROTECTION ZONE.
- 11 EXISTING STAMPED CONCRETE.
- 12 - 29 NOT USED.

KEYNOTES: (THIS SHEET ONLY)


- 1 REMOVE EXISTING SOLID DRAIN COVER AND PROVIDE GRATE.
- 2 RESET EXIST RIM TO FINAL GRADE
EXIST RIM: 126.77'
NEW RIM: 125.73'

NOTE:


- 1. SEE LANDSCAPE SHEETS FOR PLANTINGS AND LANDSCAPE SITE ELEMENTS.

					STATE OF MAINE BGS	
			DRAWN BY: DEW		TITLE: BLAINE HOUSE SITE & SECURITY UPGRADES	
			CHECK BY: JLG		LOCATION: AUGUSTA, MAINE	
			NO. 22205.07		TITLE THIS DWG: GRADING PLAN	
			DATE 10/11/2024		OAK POINT ASSOCIATES 231 Main Street, Biddeford, Maine 04005	
NO. DATE DESCRIPTION BY			REVISIONS		DRAWING NO. CG101 SHEET NO. 12 OF 40	


C:\dfiles\22205.07-C201.dwg, 10/14/2024 11:41:22 AM, AutoCAD PDF (High Quality Print).pc3

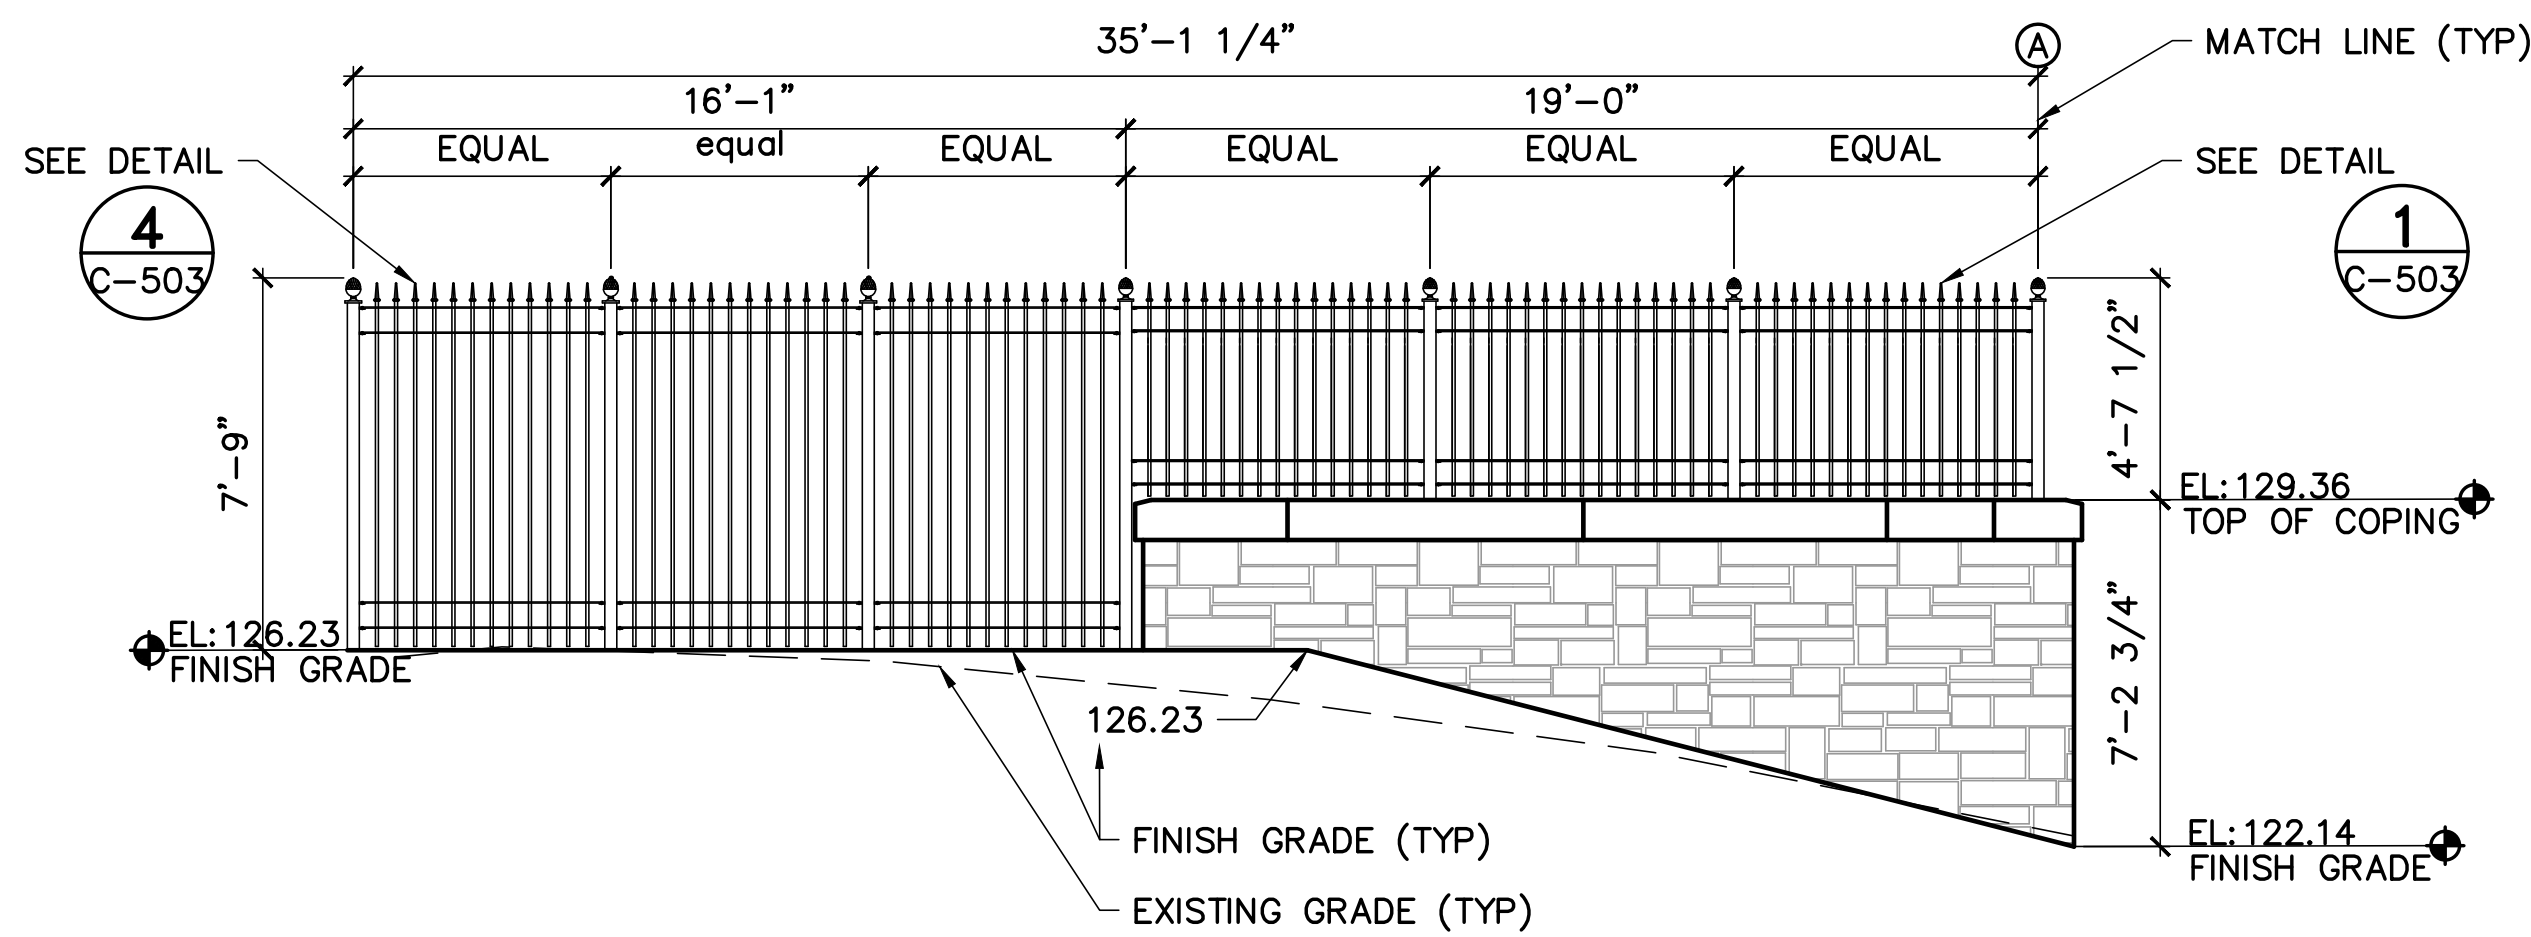


1 NORTH FACE ELEVATION
CS101 C-201 SCALE: 1/4"=1'-0"

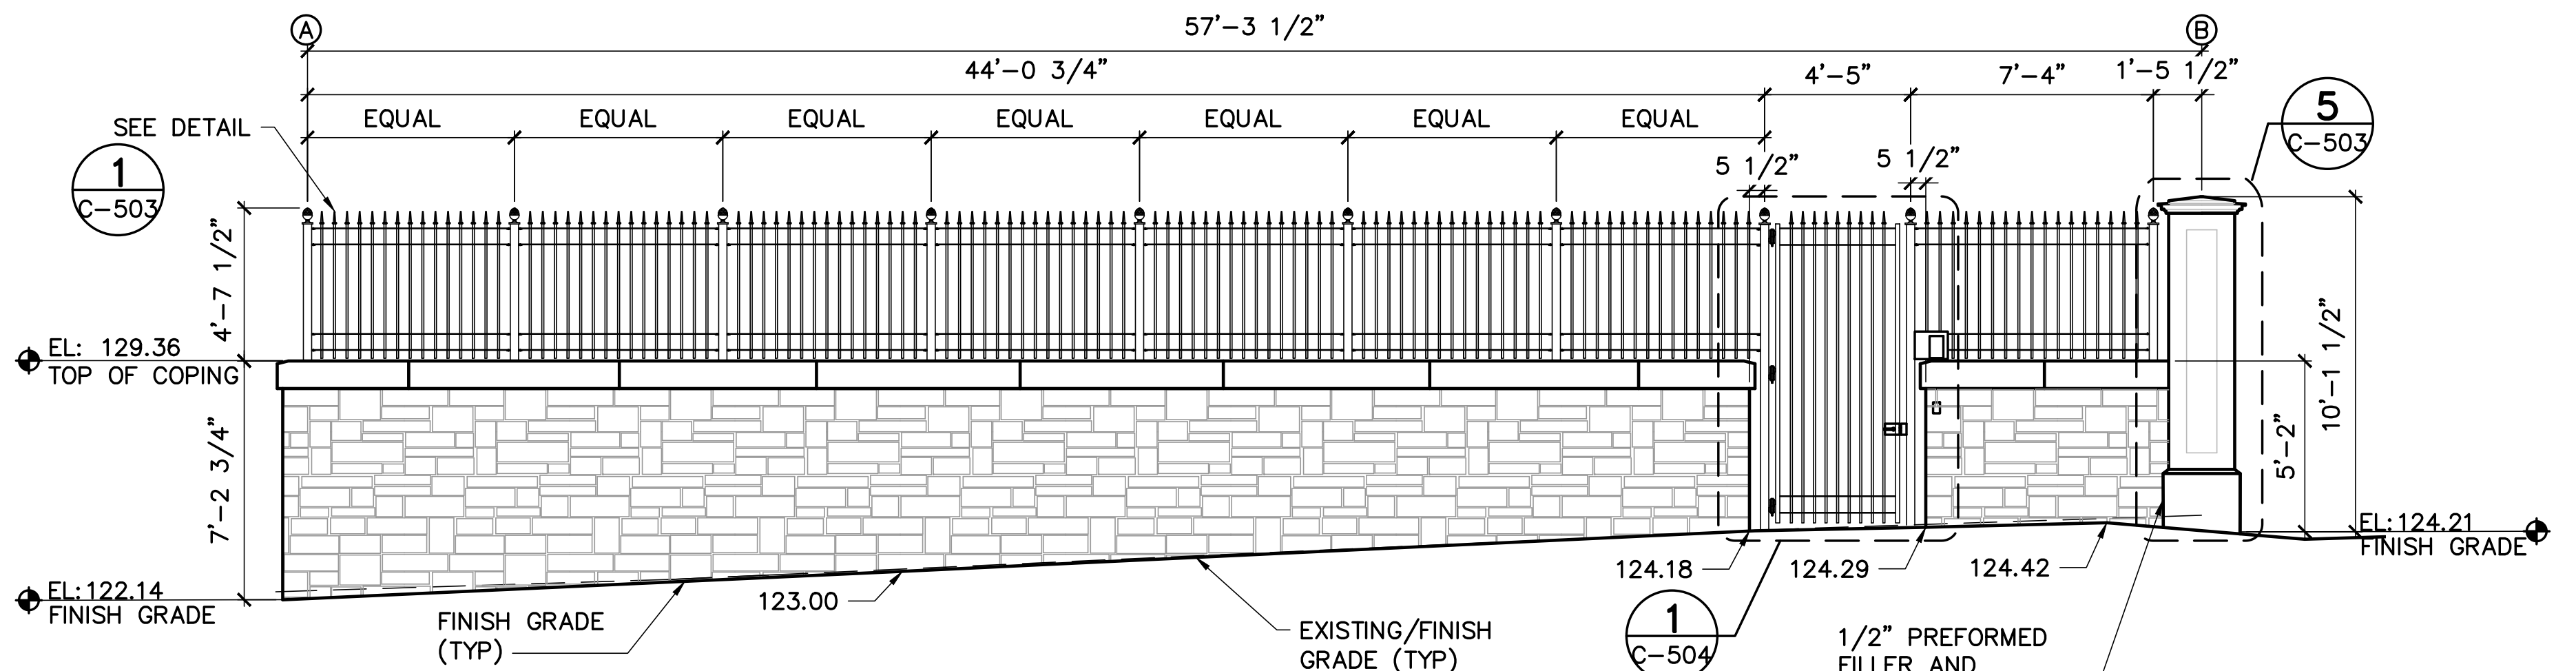


2 CHAMBERLAIN STREET FENCE ELEVATION - 1
CS101 C-201 SCALE: 1/4"=1'-0"

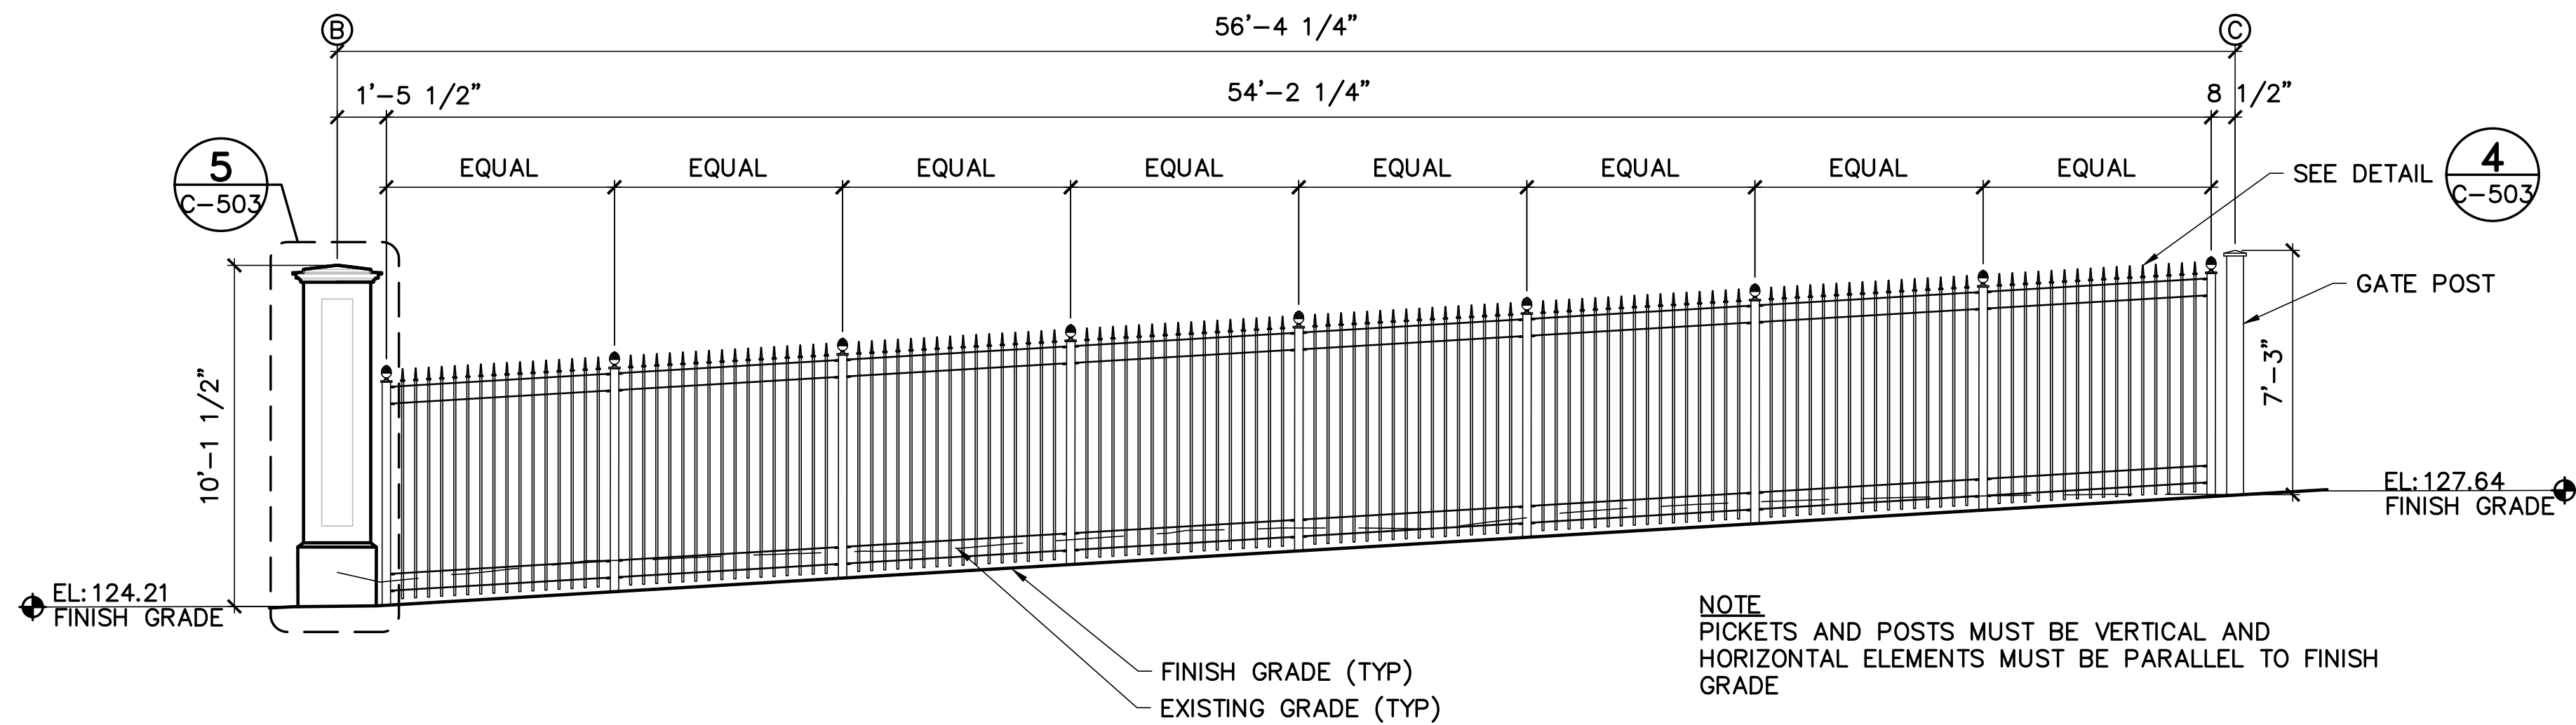

3 CHAMBERLAIN STREET ENTRANCE NORTH FENCE ELEVATION
CS101 C-201 SCALE: 1/4"=1'-0"

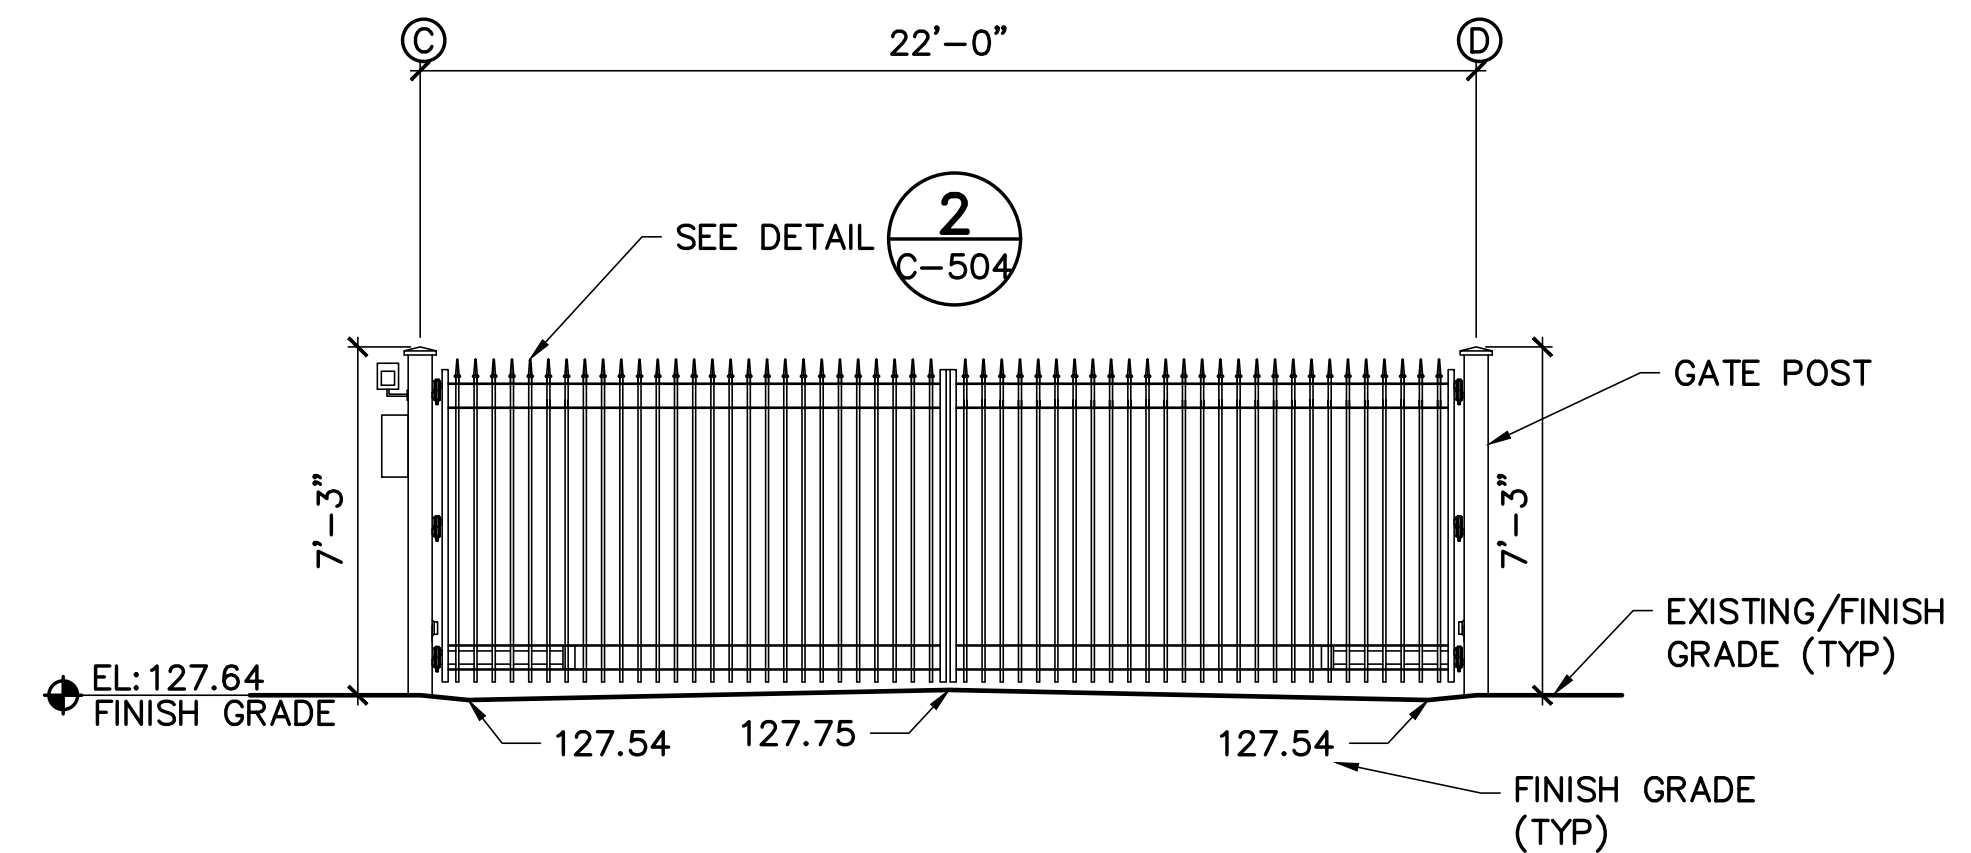


4 CHAMBERLAIN STREET ENTRANCE FENCE GATE ELEVATION
CS101 C-201 SCALE: 1/4"=1'-0"

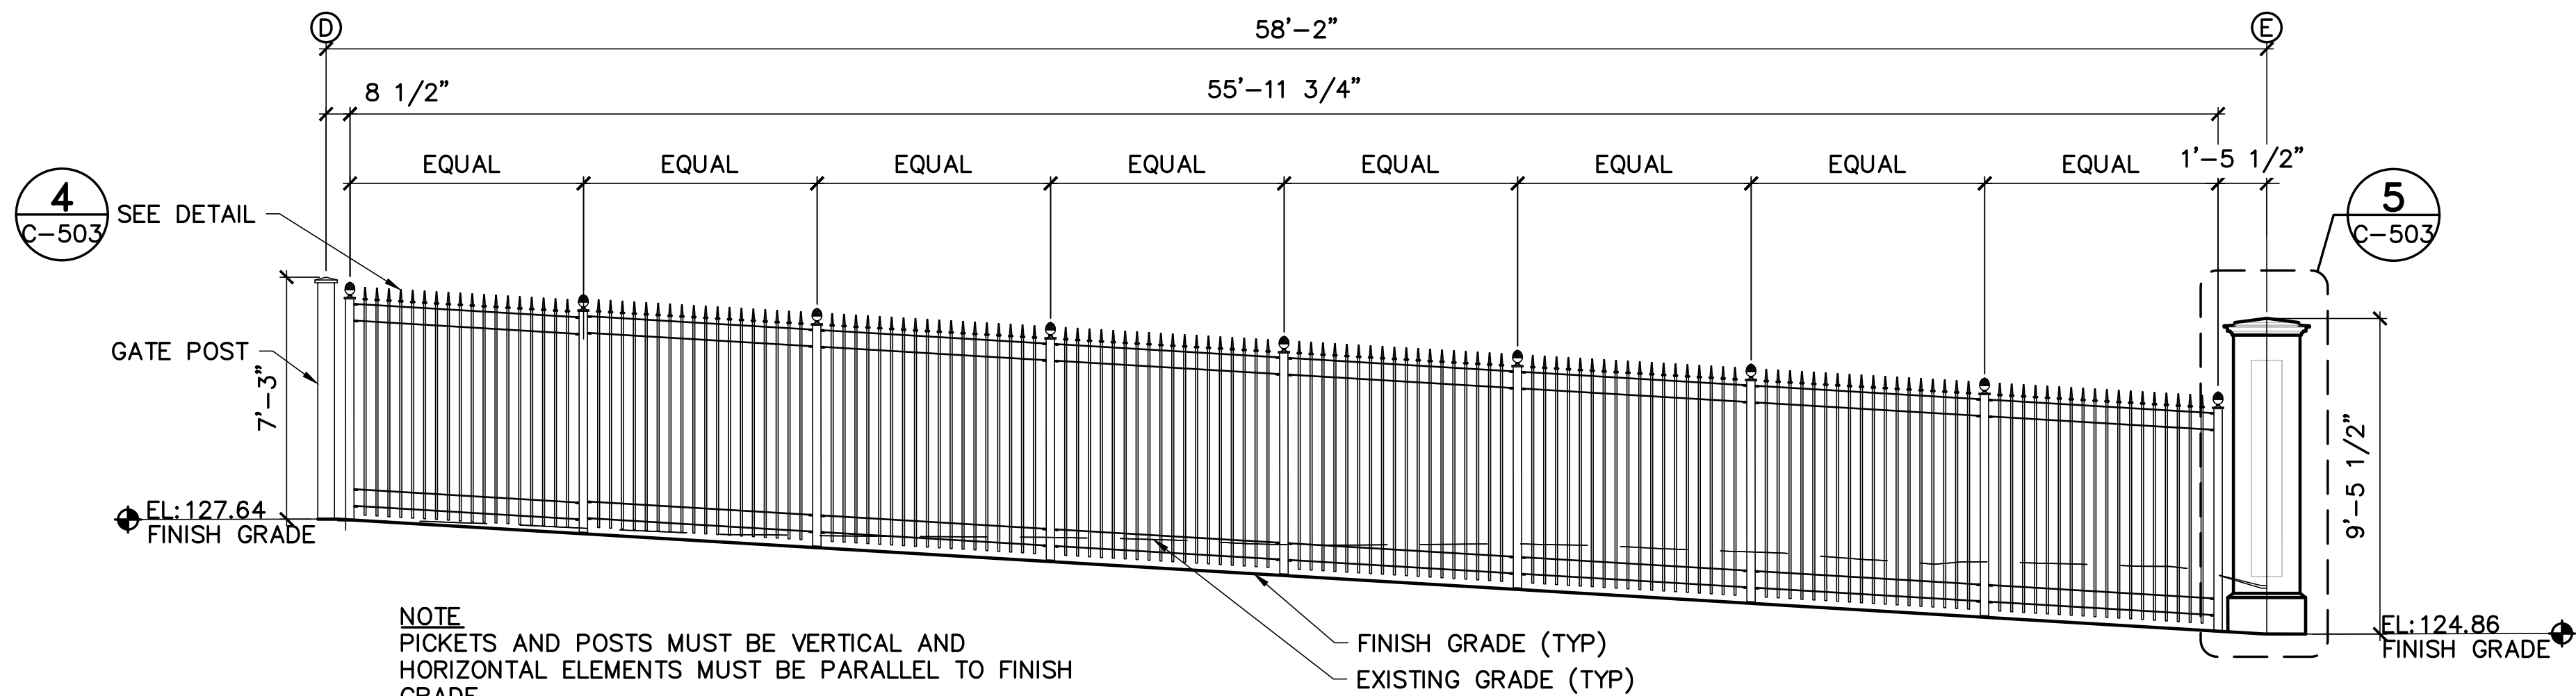

5 CHAMBERLAIN STREET ENTRANCE SOUTH FENCE ELEVATION
CS101 C-201 SCALE: 1/4"=1'-0"

NOTE: DIMENSIONS ARE TO CENTERLINES OF FENCE POSTS AND STONE PIERS.

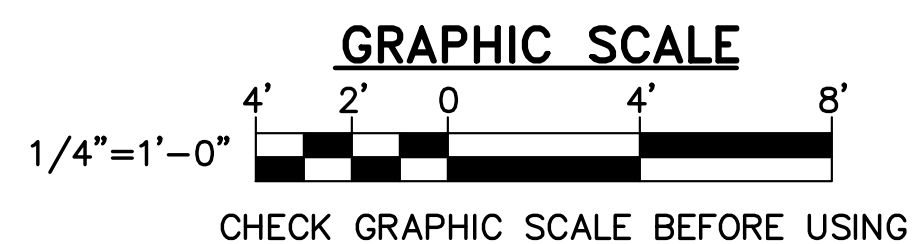




			STATE OF MAINE BGS	
			TITLE: BLAINE HOUSE SITE & SECURITY UPGRADES	
			LOCATION: AUGUSTA, MAINE	
			TITLE THIS DWG: FENCE ELEVATIONS - 1	
			OAK POINT ASSOCIATES	
			C-201	
			14 OF 40	

STATE OF MAINE
JACQUES L. GAGNON, JR.
No. 6237
LICENSED PROFESSIONAL ENGINEER


10/11/24

DRAWN BY: DEW
CHECK BY: JLG
NO. 22205.07
DATE 10/11/2024





221 Main Street, Biddeford, Maine 04005
207.283.0183

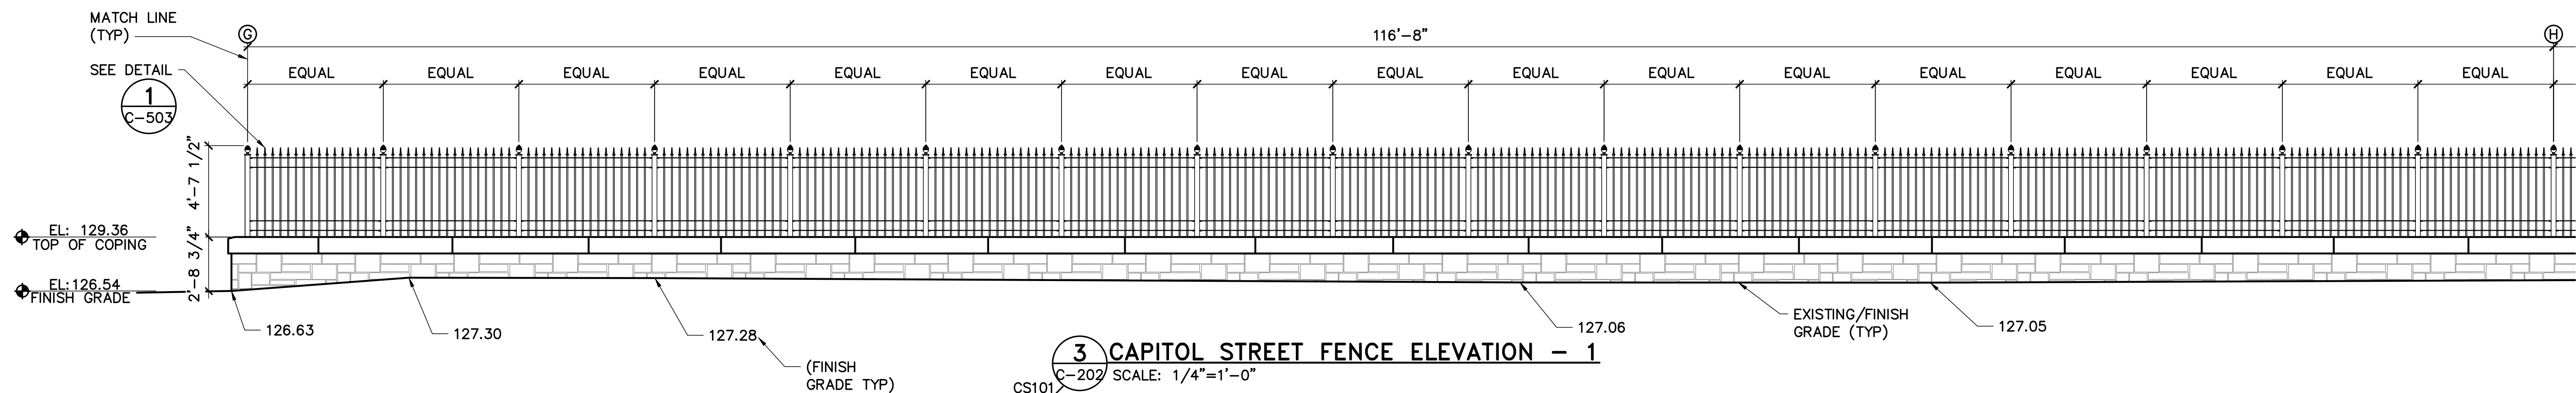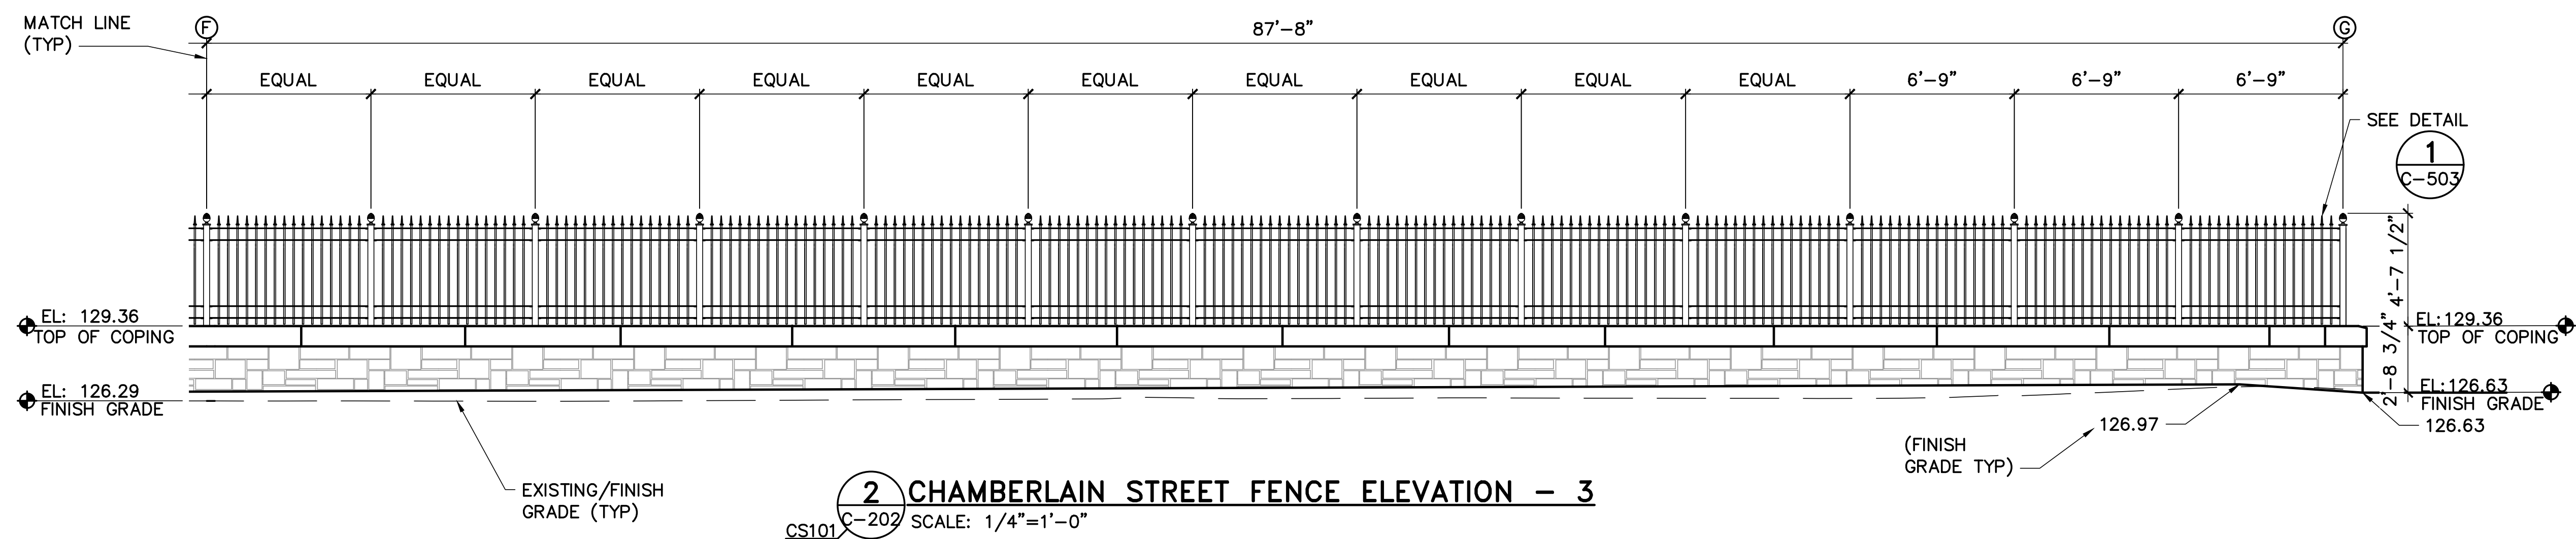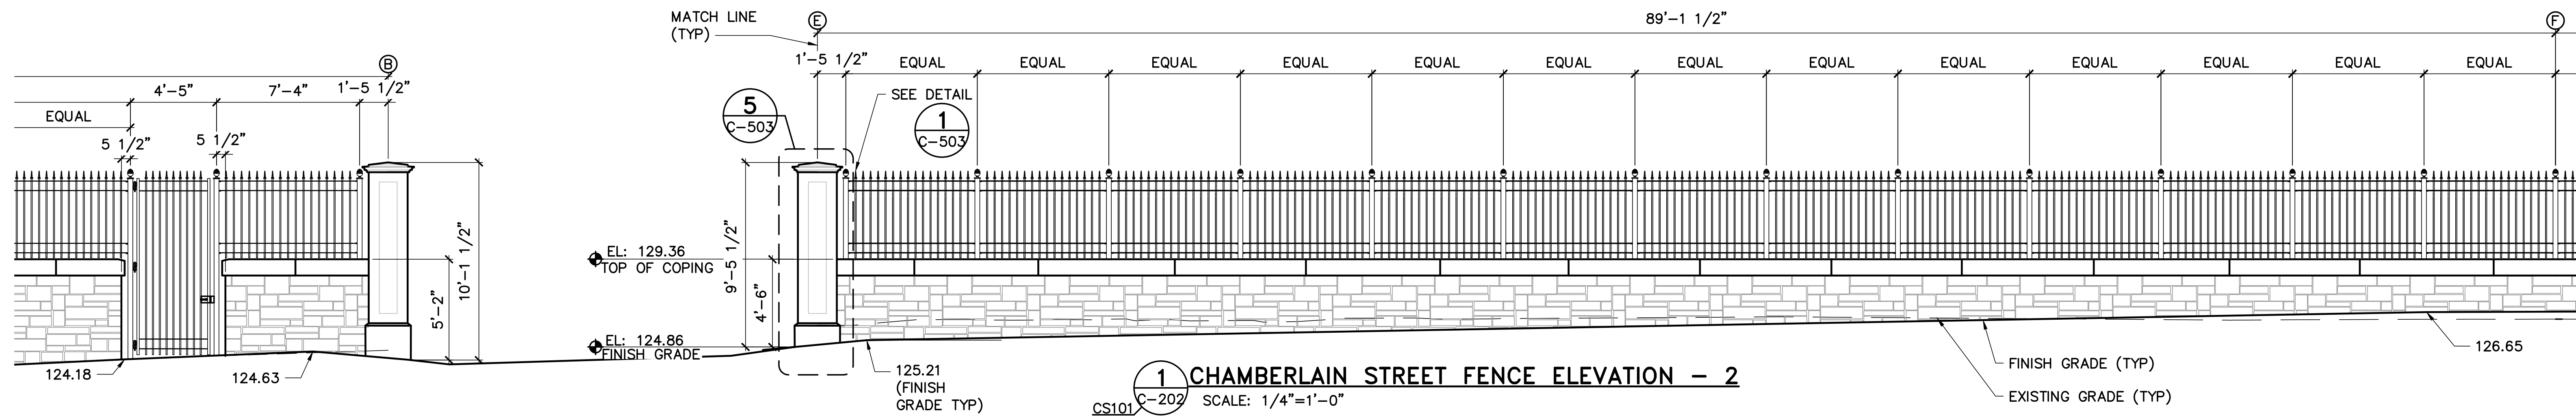


NOTE: DIMENSIONS ARE TO CENTERLINES OF FENCE POSTS AND STONE PIERS.

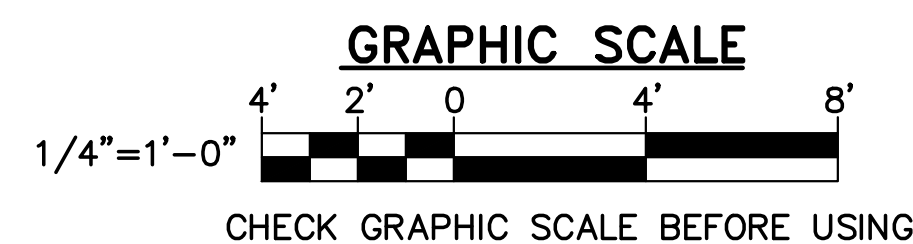




				STATE OF MAINE BGS	
				TITLE: BLAINE HOUSE SITE & SECURITY UPGRADES	
				LOCATION: AUGUSTA, MAINE	
				TITLE THIS DWG: FENCE ELEVATIONS-2	
				OAK POINT ASSOCIATES	
				DRAWING NO. C-202	
				SHEET NO. 15 OF 40	
NO.		DATE		DESCRIPTION	
BY		CHECK BY:		JLG	
NO.		DATE		22205.07	
DATE		10/11/2024			

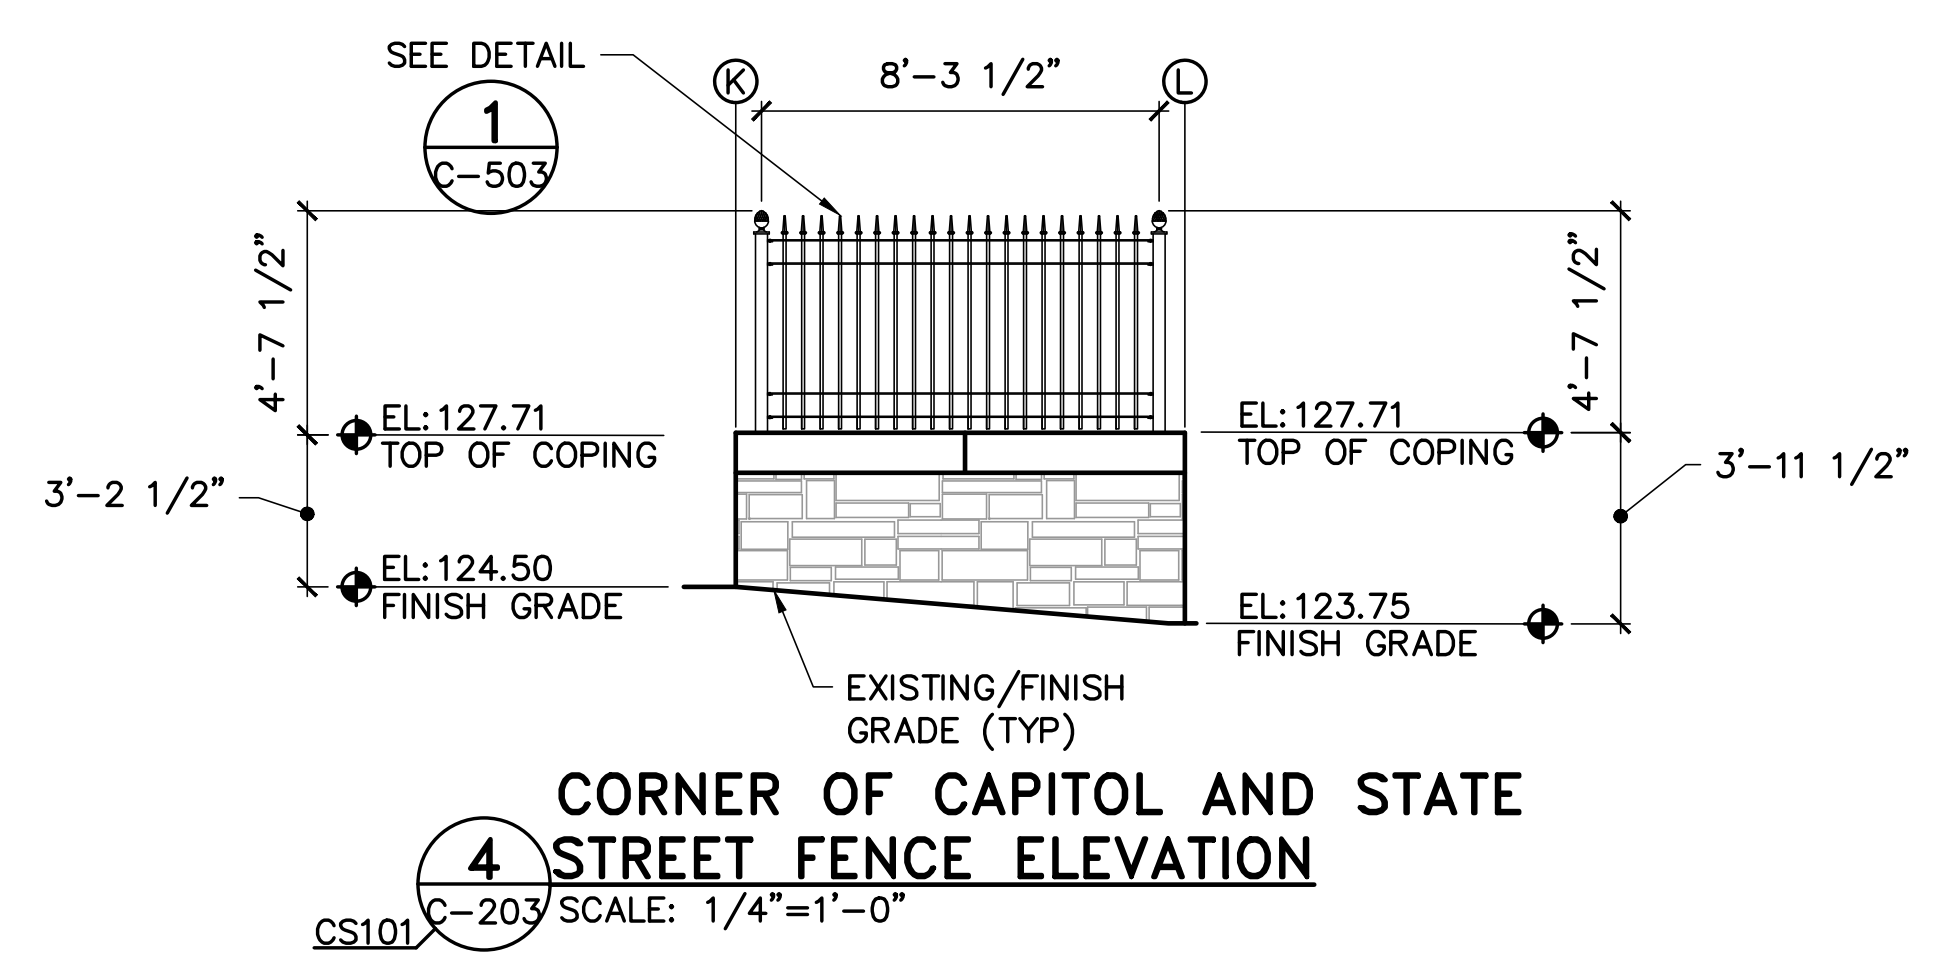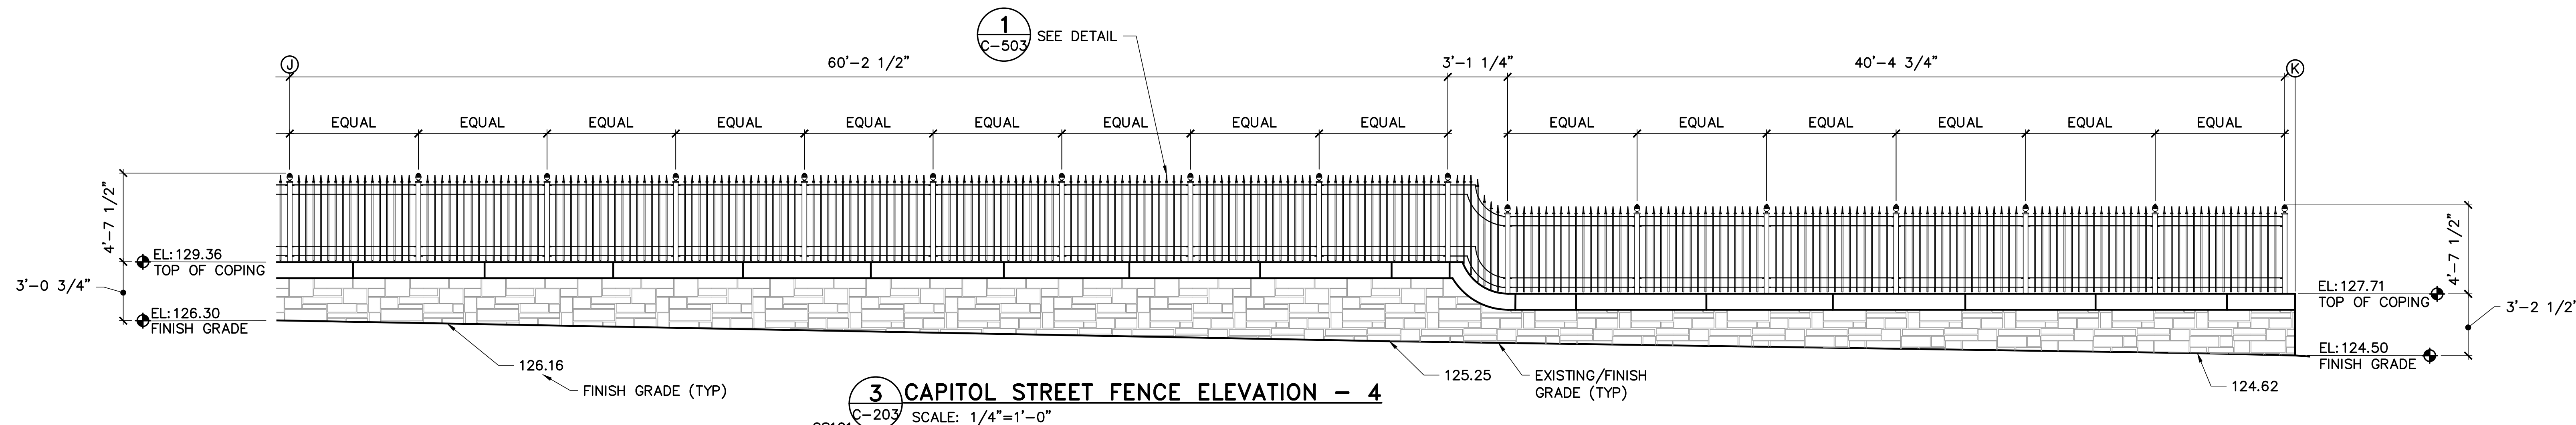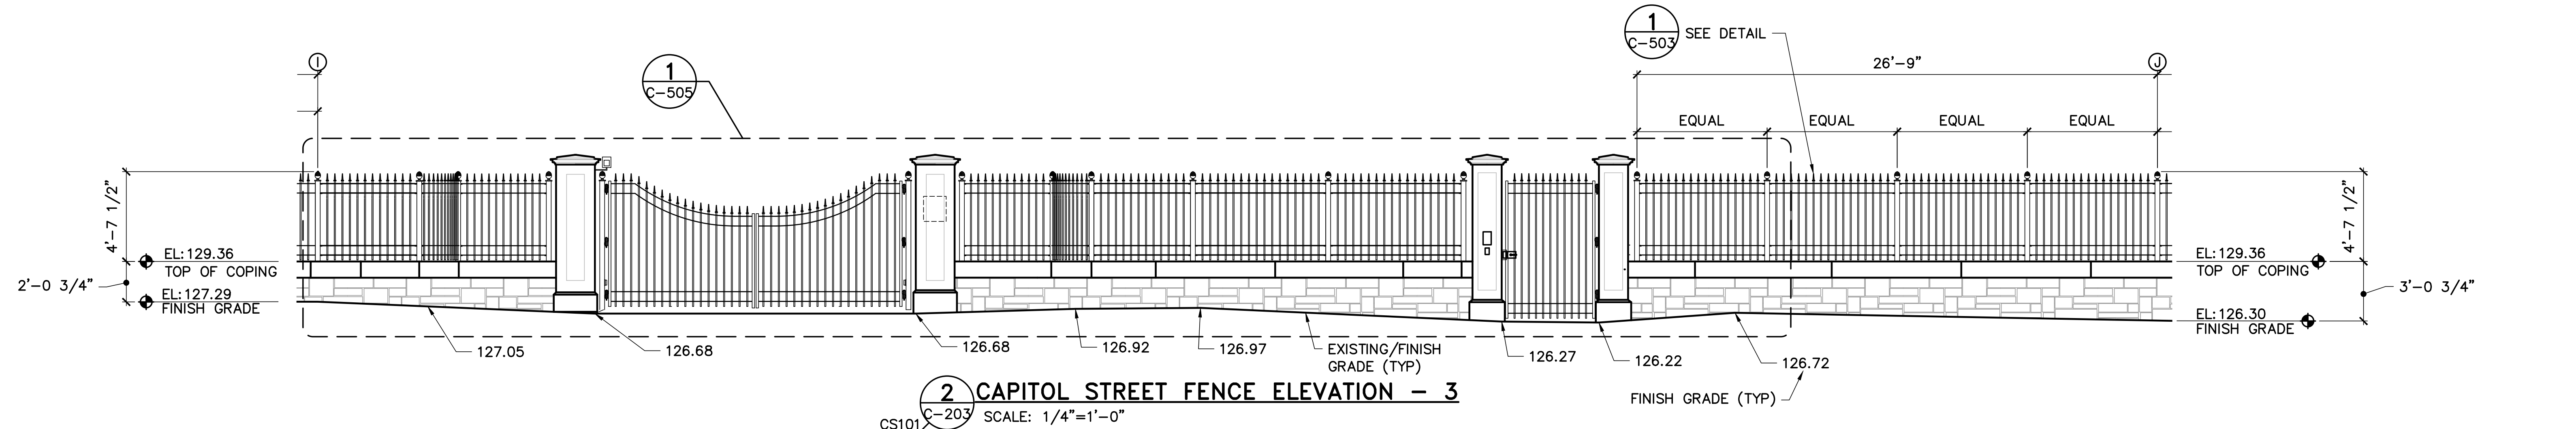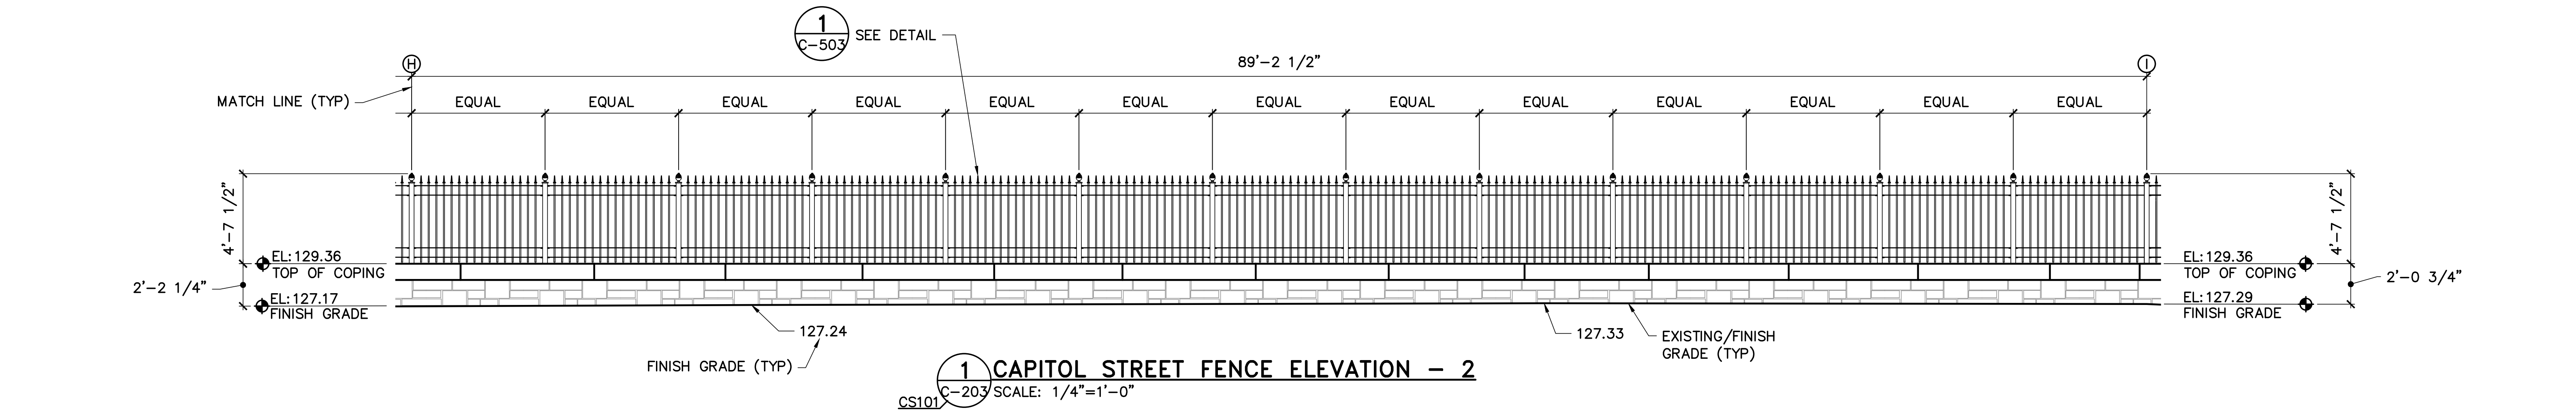


NOTE: DIMENSIONS ARE TO CENTERLINES OF FENCE POSTS AND STONE PIERS.

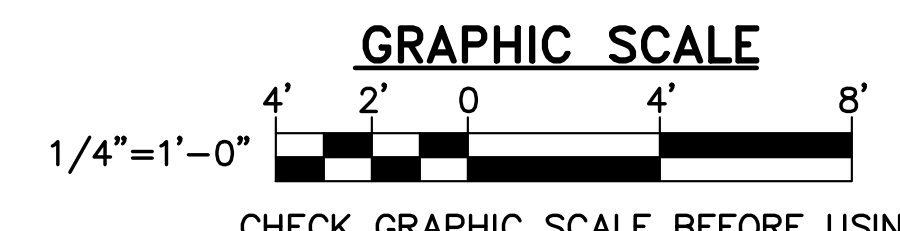




STATE OF MAINE JACQUES L. GAGNON, JR. No. 6237 LICENSED PROFESSIONAL ENGINEER			STATE OF MAINE BGS	
			TITLE: BLAINE HOUSE SITE & SECURITY UPGRADES	
			LOCATION: AUGUSTA, MAINE	
			TITLE THIS DWG.: FENCE ELEVATIONS - 3	
DRAWN BY: DEW			OAK POINT ASSOCIATES C-203	
CHECK BY: JLG				
NO. 22205.07				
DATE: 10/11/2024			16 OF 40	

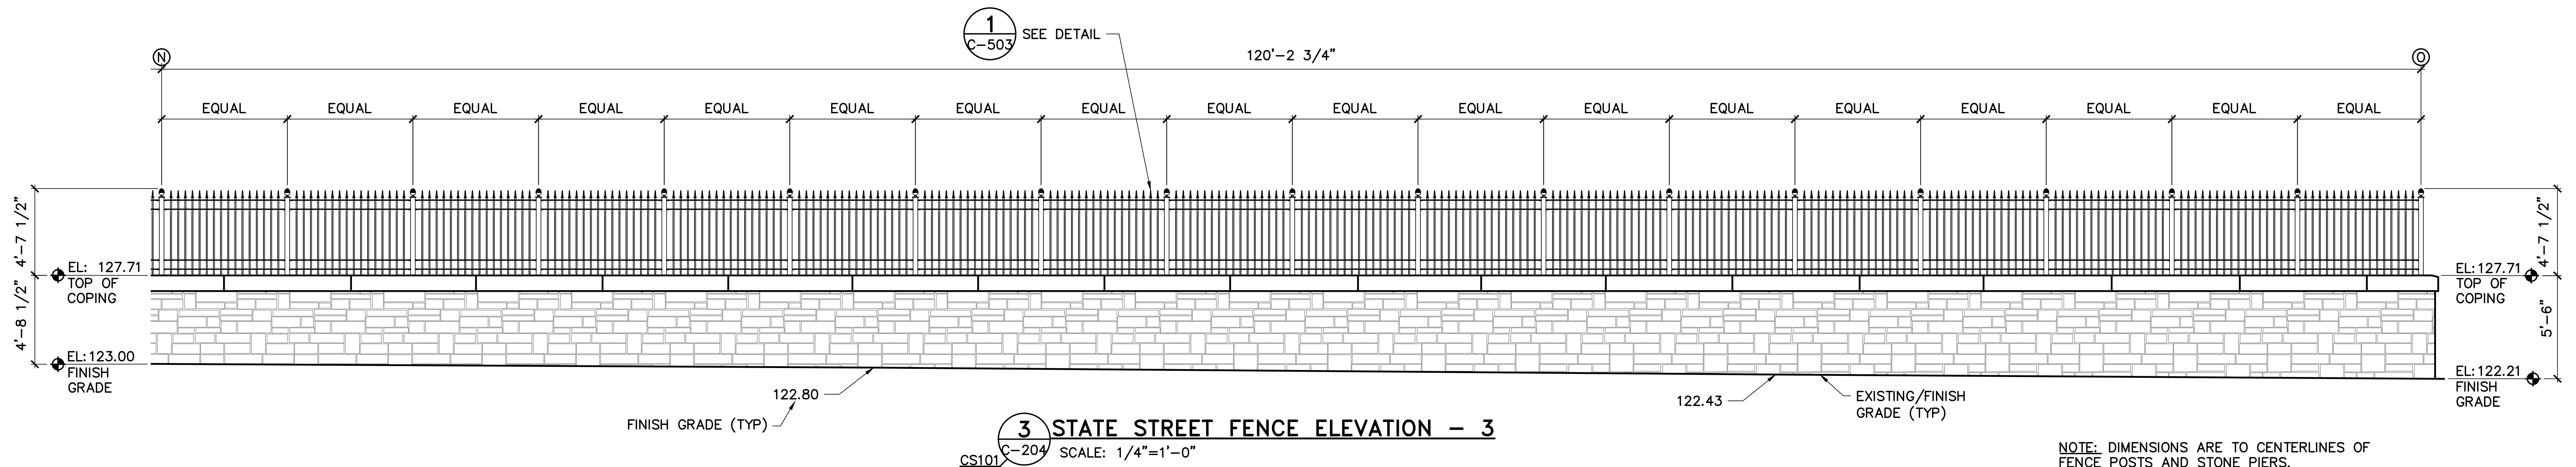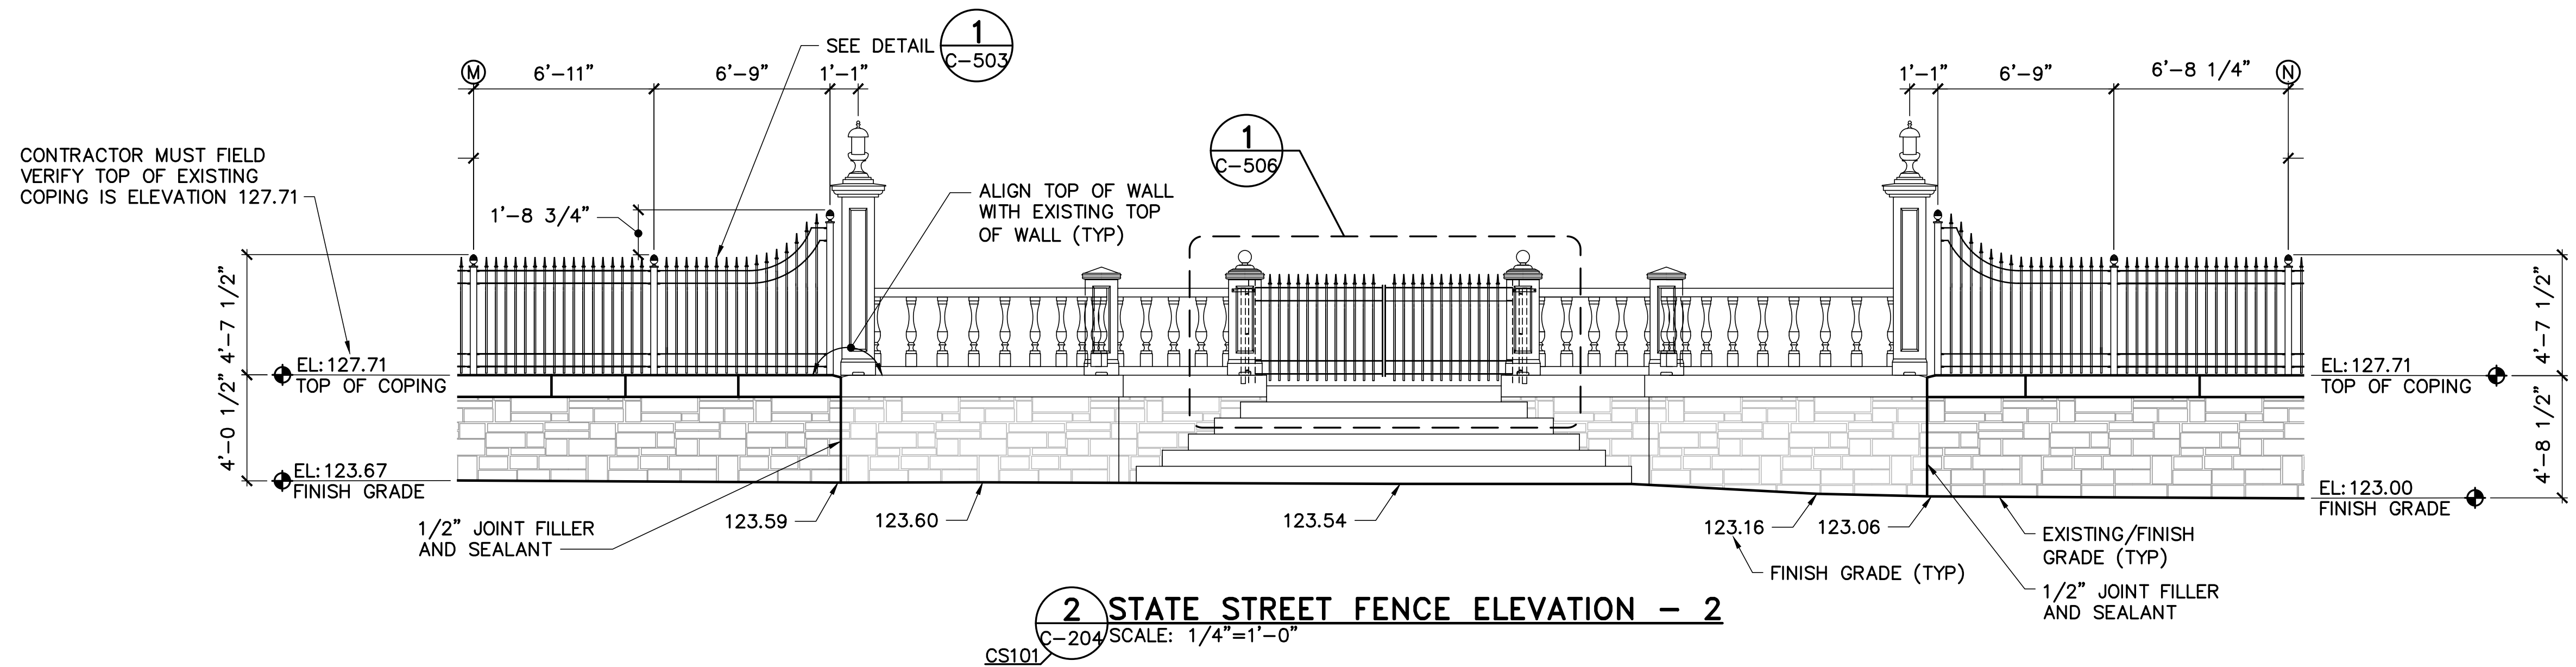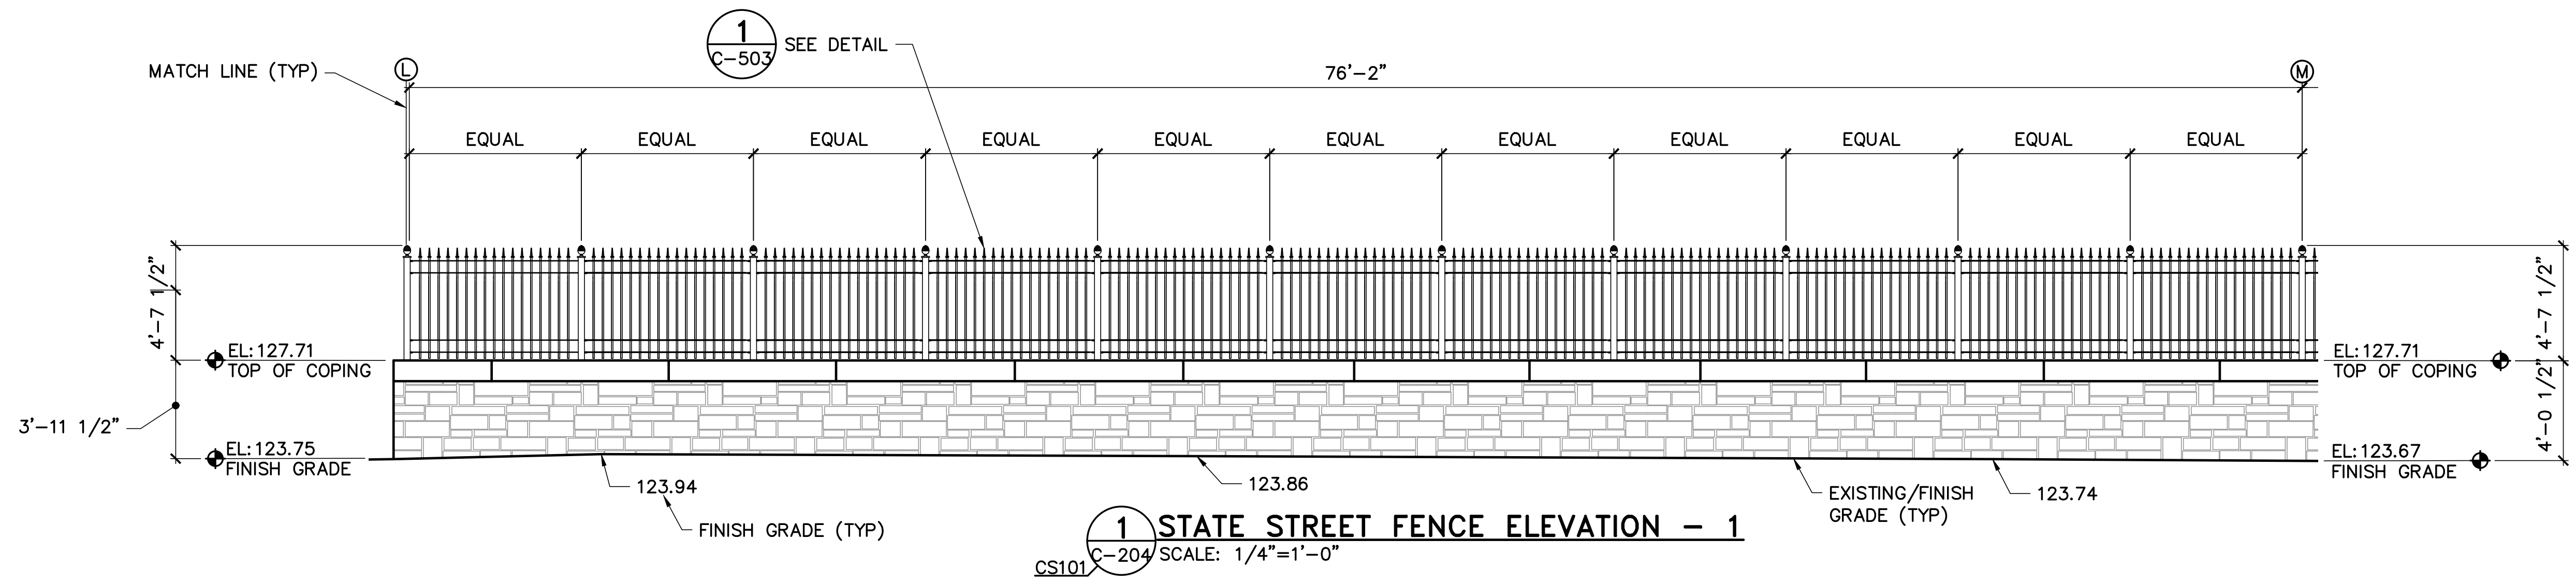


NOTE: DIMENSIONS ARE TO CENTERLINES OF FENCE POSTS AND STONE PIERS.

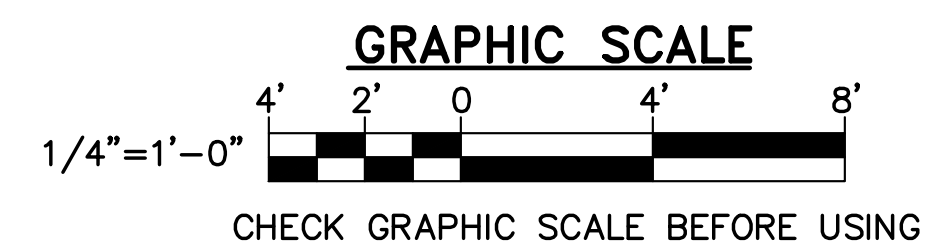


--	--	

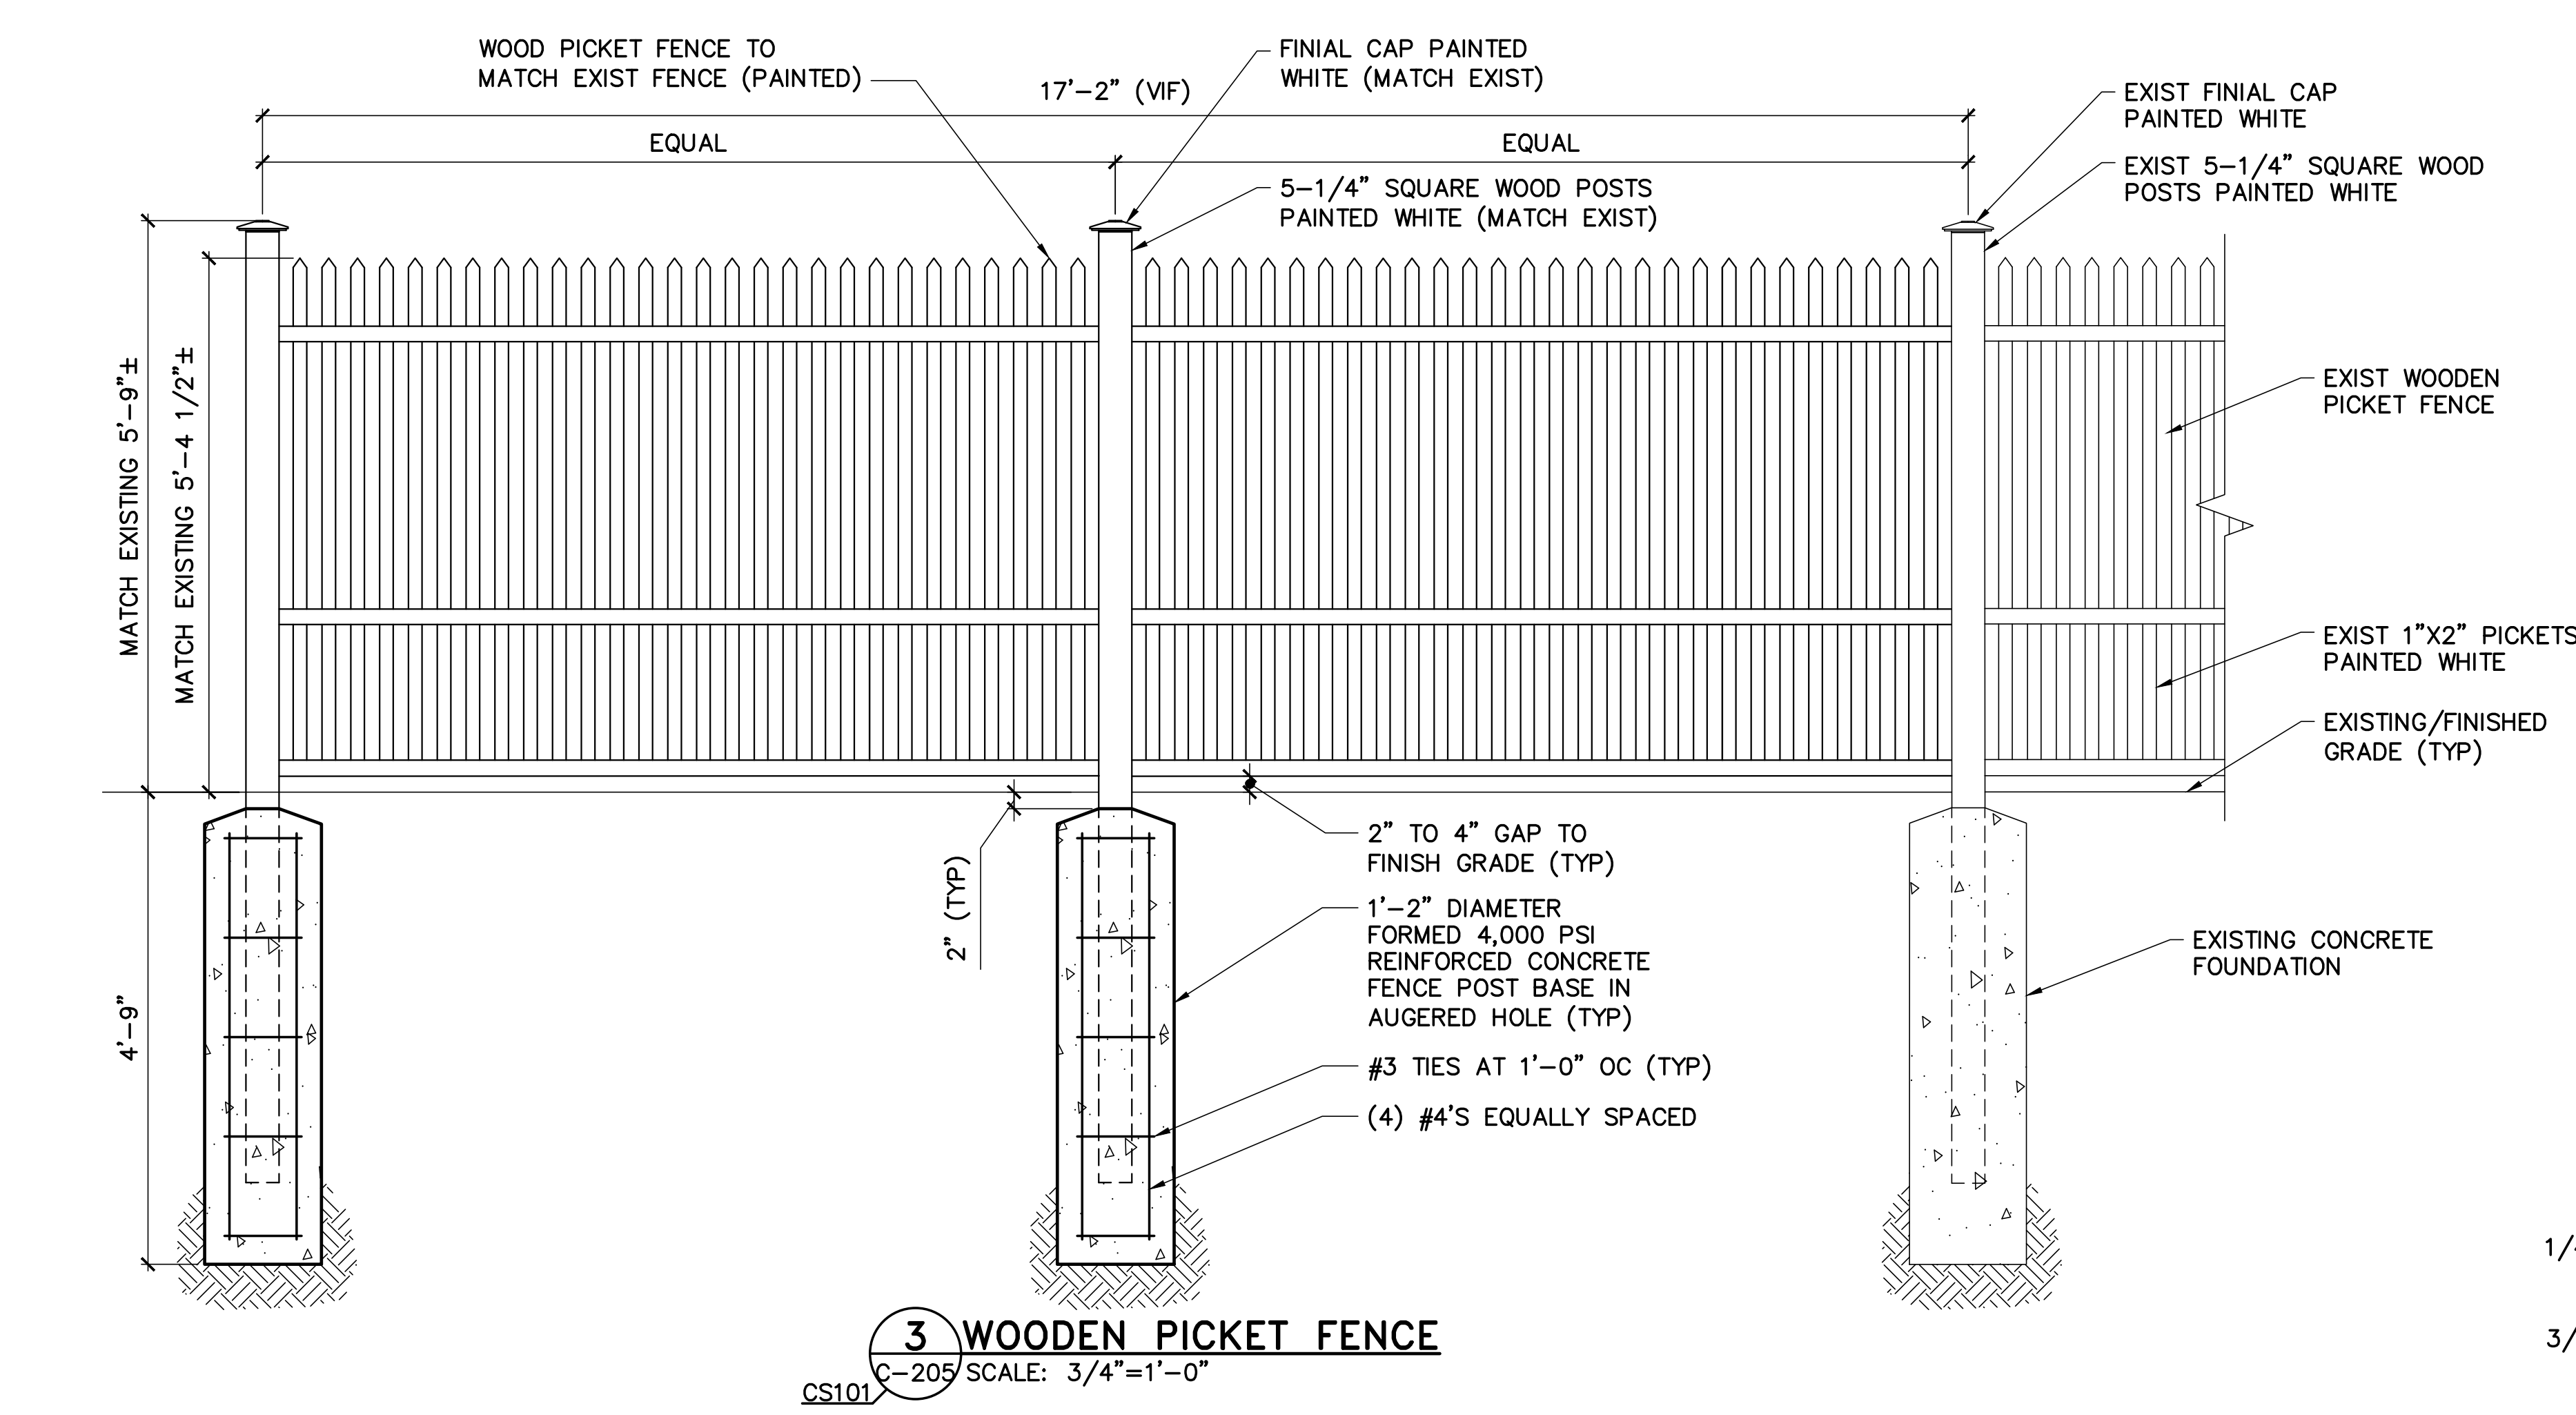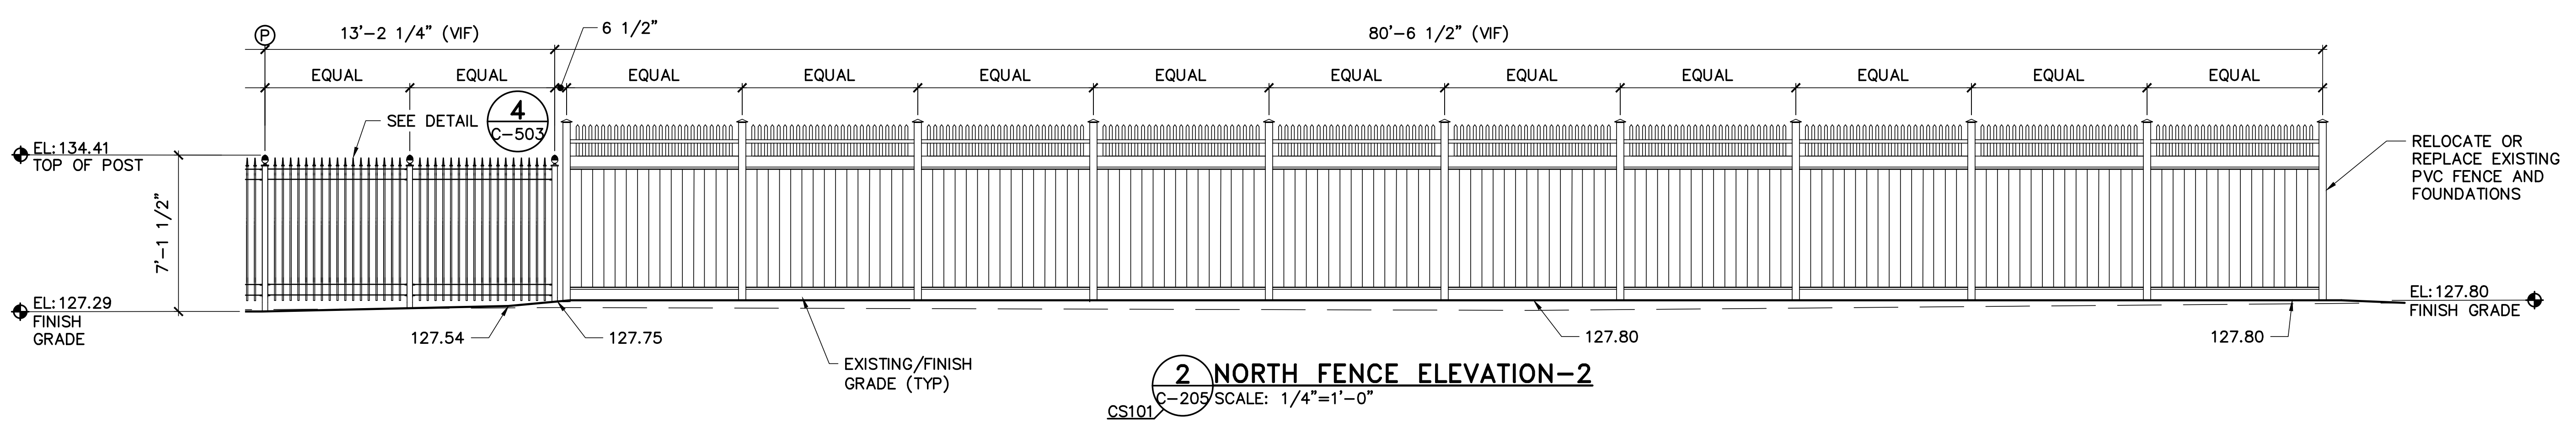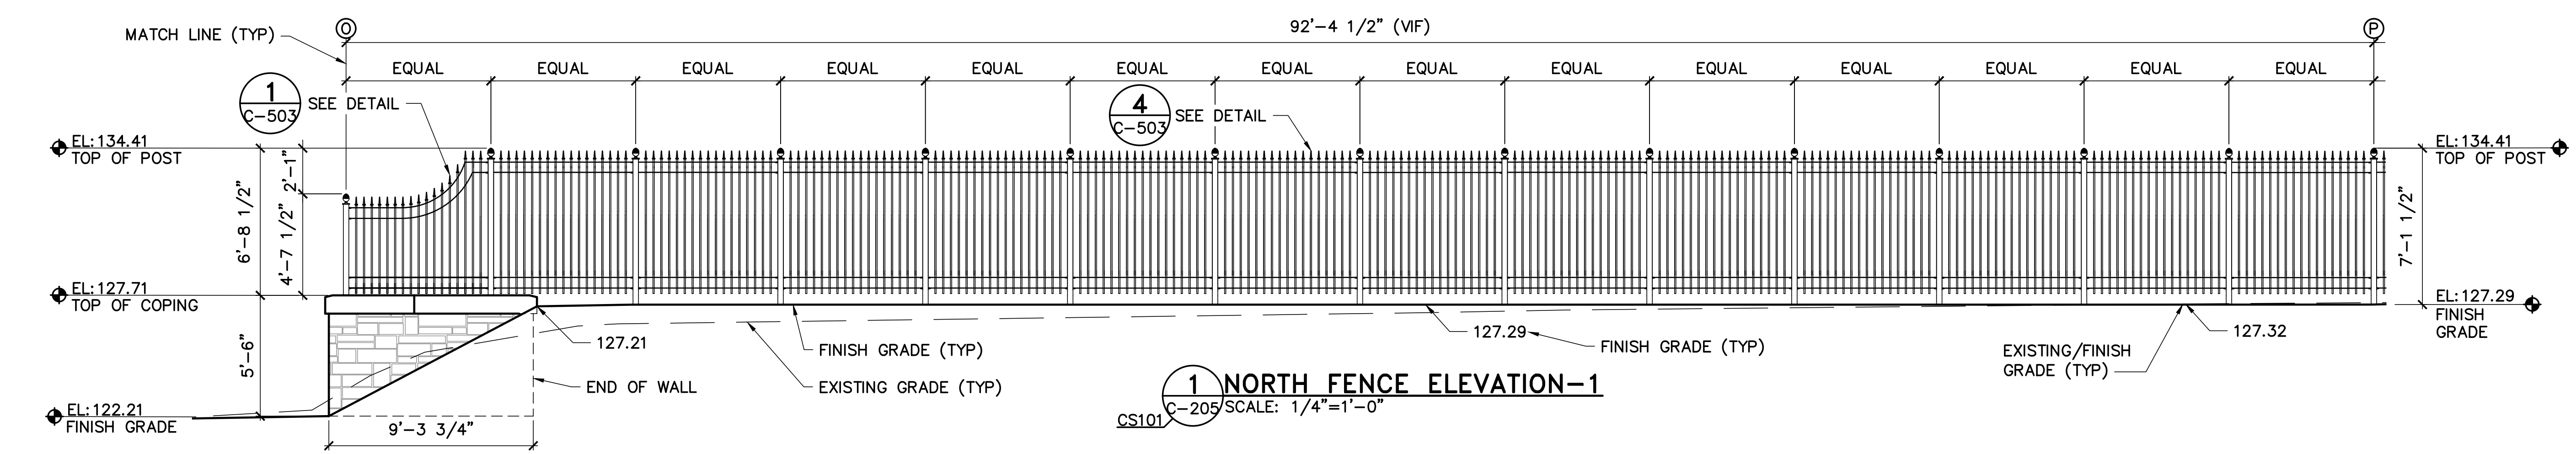

NOTE: DIMENSIONS ARE TO CENTERLINES OF FENCE POSTS AND STONE PIERS.

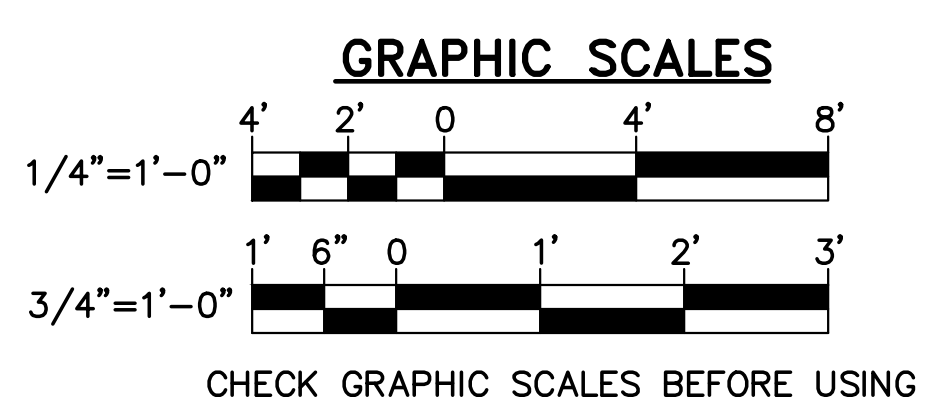

NO. DATE DESCRIPTION BY REVISIONS			 JACQUES L. GAGNON, JR. No. 6237 PROFESSIONAL ENGINEER	STATE OF MAINE BGS	
				TITLE: BLAINE HOUSE SITE & SECURITY UPGRADES	
				LOCATION: AUGUSTA, MAINE	
				TITLE THIS DWG.: FENCE ELEVATIONS - 5	
DRAWN BY: DEW			 OAK POINT ASSOCIATES	DRAWING NO. C-205	
CHECK BY: JLG				SHEET NO.	
DATE: 10/11/2024				18 OF 40	

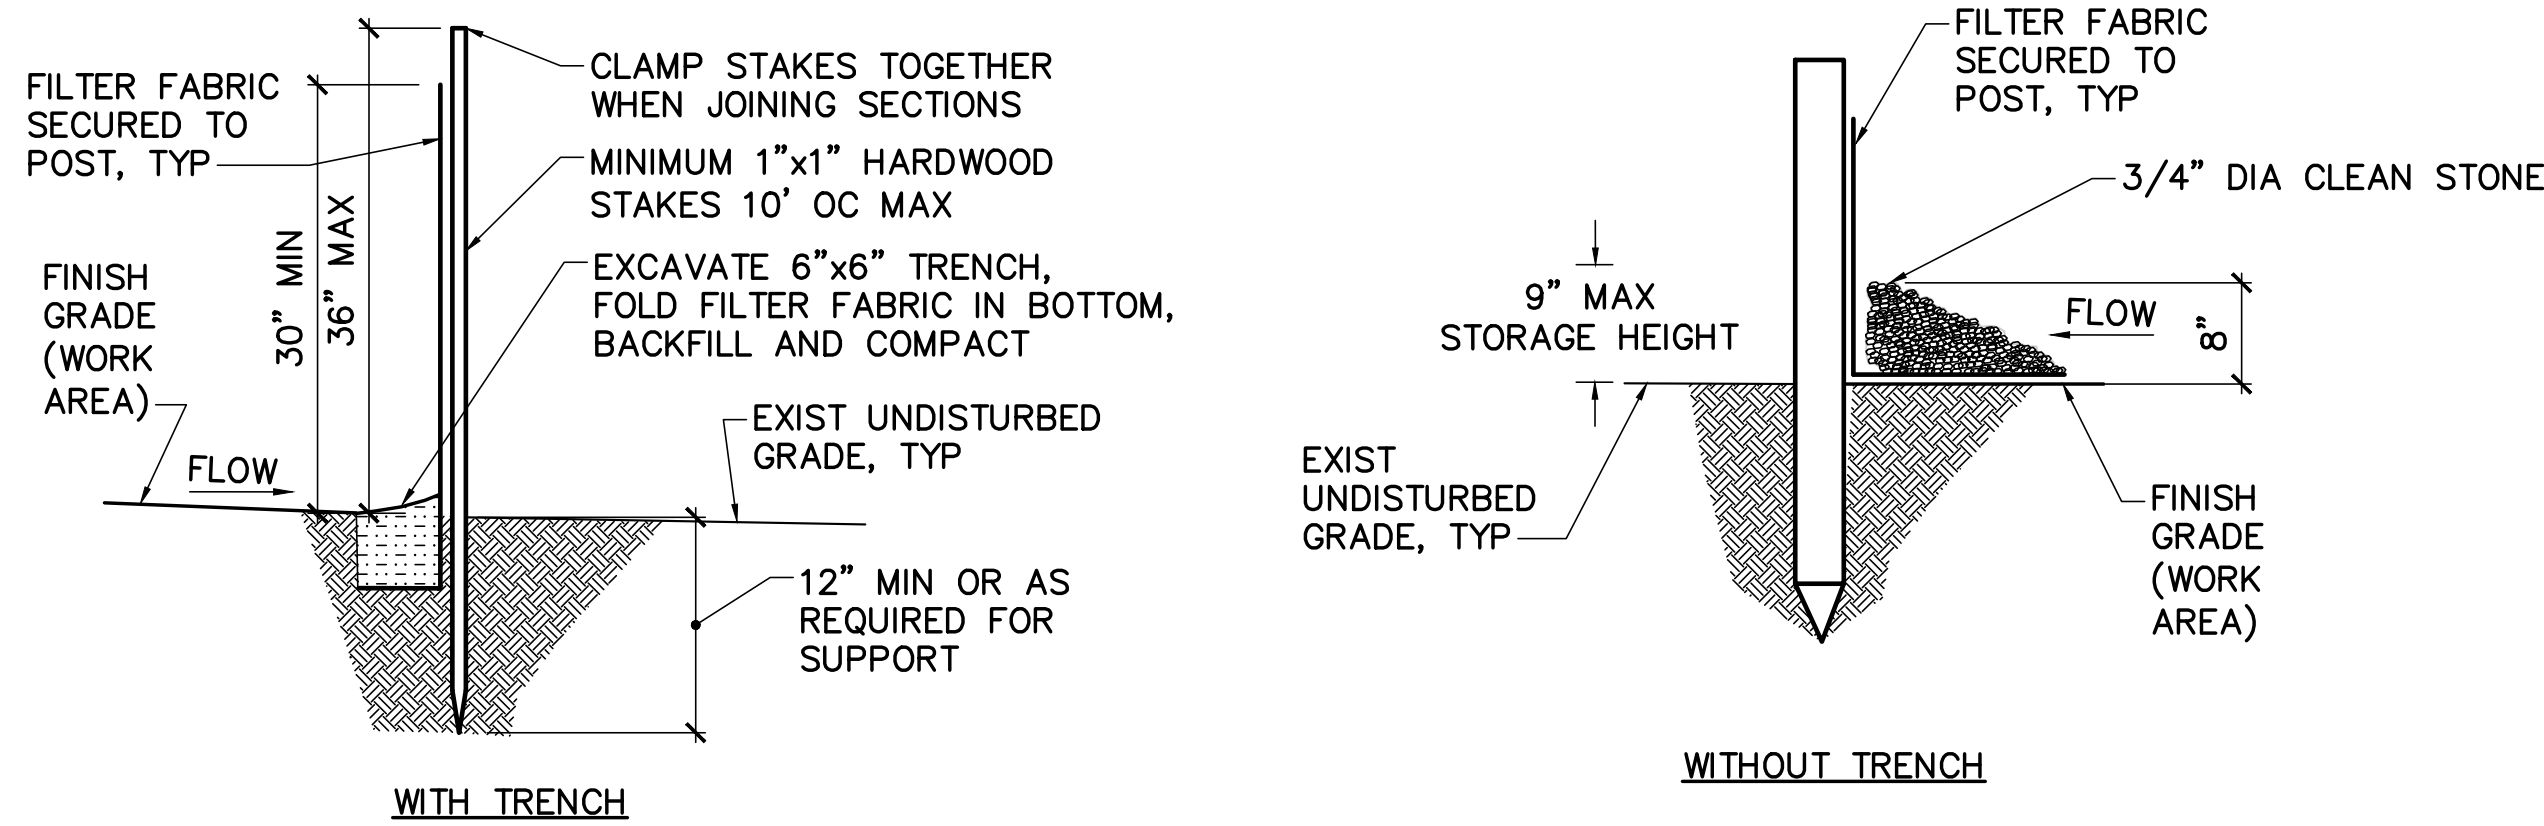


SILT FENCE NOTES:

1. FILTER FABRIC SHALL BE A PERVIOUS SHEET OF PROPYLENE, NYLON, POLYESTER, OR ETHYLENE YARN CONFORMING TO MDEP GUIDELINES.
2. REMOVE SEDIMENT DEPOSITS BEFORE DEPOSITS EXCEED 6" IN DEPTH.
3. INSPECT SILT FENCES AFTER EACH RAINFALL AND MAKE NECESSARY REPAIRS/REPLACEMENT IMMEDIATELY.
4. REMOVE SILT FENCE AFTER SATISFACTORY VEGETATIVE COVER IS ESTABLISHED. PROVIDE PLANTING SOIL, FINISH GRADE, SEED AND MULCH DISTURBED AREA.

1 TYP SILT FENCE DETAIL

CD101.CS101.C-501 NOT TO SCALE

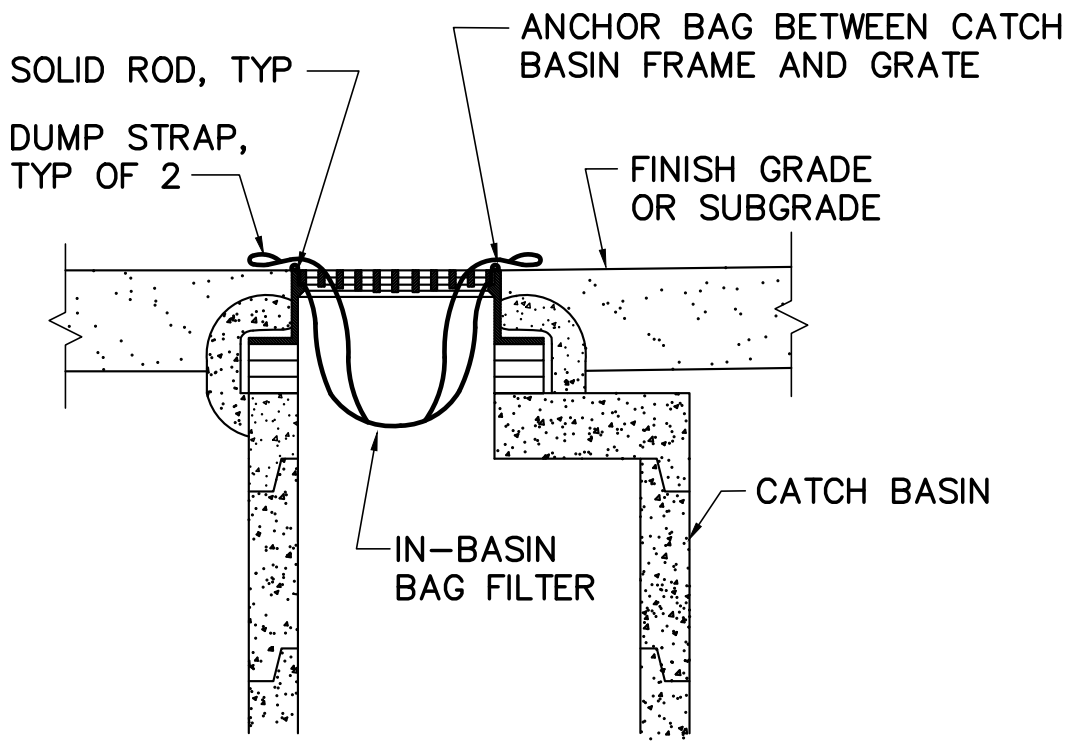


INLET PROTECTION NOTES:

1. IN-BASIN BAG FILTERS SHALL BE A WOVEN POLYPROPYLENE WITH THE FOLLOWING MINIMUM PROPERTIES:
 - a. GRAB TENSILE STRENGTH ACCORDING TO ASTM D-4632: 300 LBS
 - b. PUNCTURE RESISTANCE ACCORDING TO ASTM D-4833: 120 LBS
 - c. MULLEN BURST ACCORDING TO ASTM D-3786: 800 PSI
 - d. FLOW RATE ACCORDING TO ASTM D-4491: 44 GAL/MIN/FT
2. BAG FILTER SEAMS SHALL BE DOUBLE STITCHED WITH HIGH-STRENGTH NYLON THREAD AND SHALL HAVE A AVERAGE WIDE WIDTH STRENGTH PER ASTM D 4884 OF 165 LBS/INCH.
3. INSPECT INLET PROTECTION WEEKLY AND AFTER EACH RAINFALL EVENT. CLEAN OUT, REPAIR OR REPLACE INLET PROTECTION PROMPTLY AS REQUIRED TO MAINTAIN IN GOOD WORKING CONDITION.
4. INSTALL AND EMPTY BAG FILTERS IN ACCORDANCE WITH MANUFACTURER'S WRITTEN INSTRUCTIONS.

2 TYP INLET PROTECTION DETAIL

CD101.CS101.C-502 NOT TO SCALE

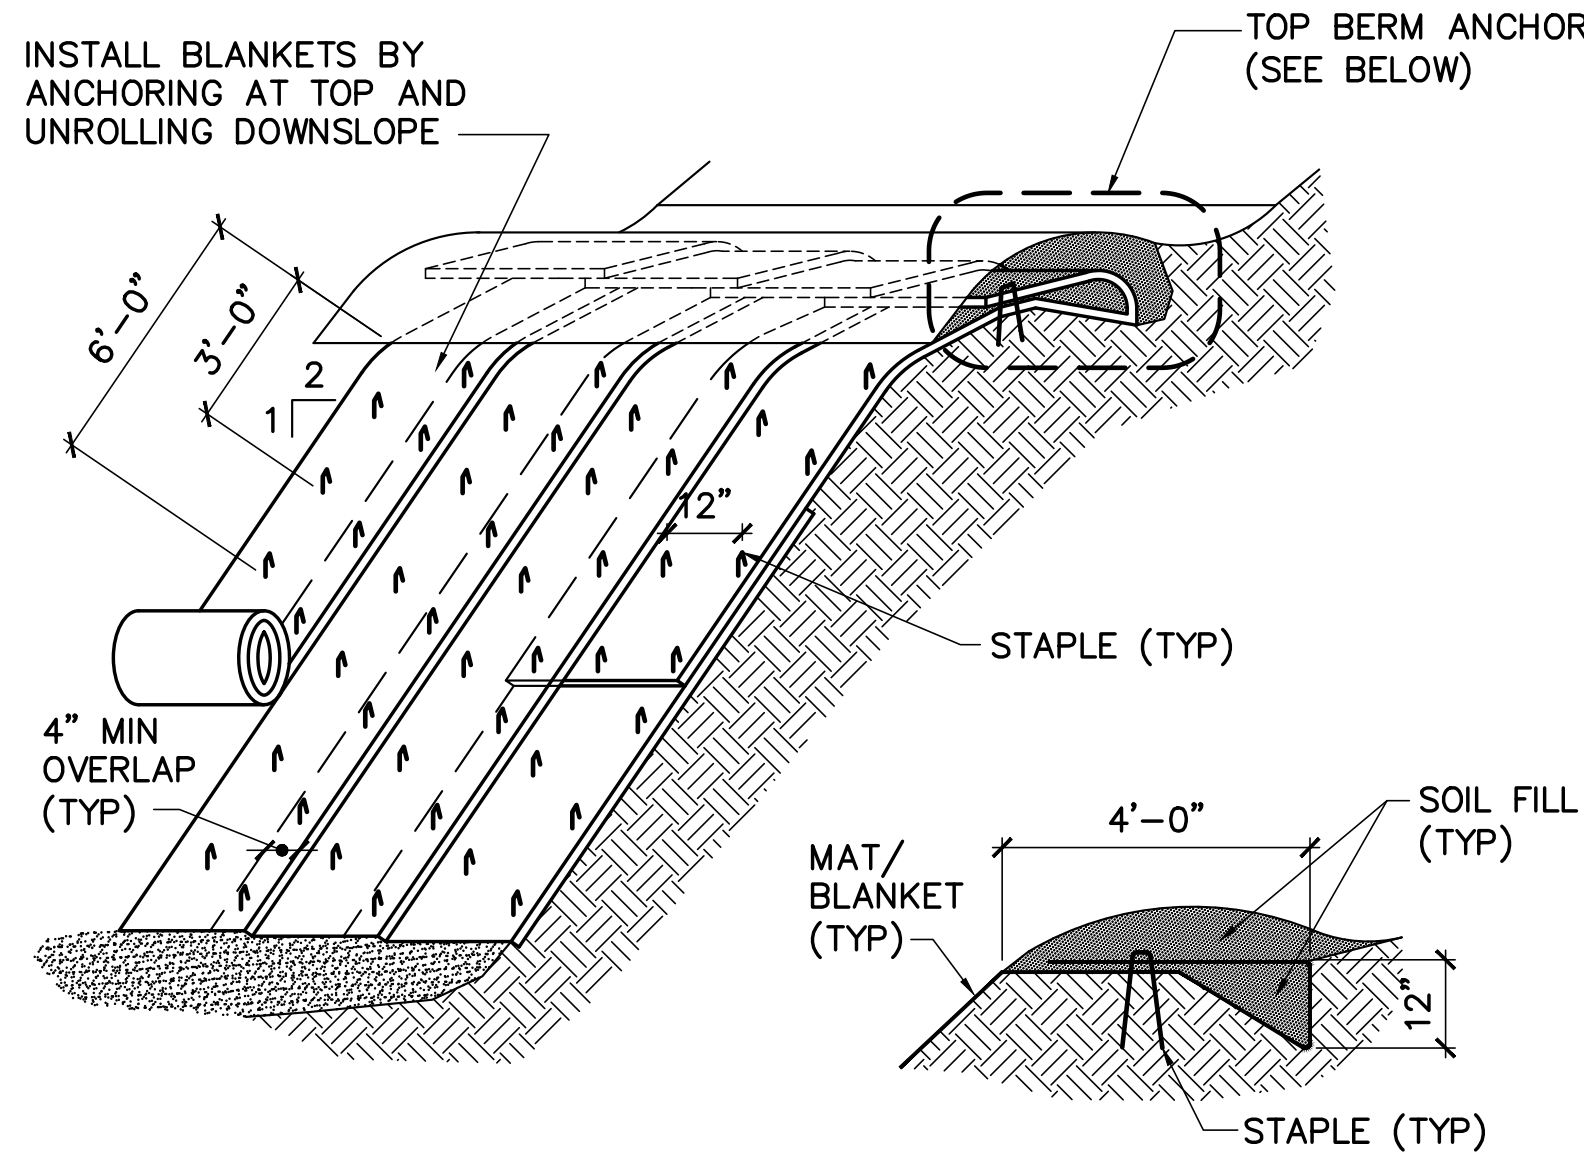


NOTES:

1. INSTALL BLANKETS PER MANUFACTURER'S WRITTEN RECOMMENDATIONS.
2. SLOPE SURFACE SHALL BE FREE OF ROCKS, CLODS, STICKS AND GRASS. BLANKETS SHALL HAVE GOOD SOIL CONTACT.
3. APPLY PERMANENT SEEDING BEFORE PLACING BLANKETS.
4. LAY BLANKETS LOOSELY AND STAKE OR STAPLE TO MAINTAIN DIRECT CONTACT WITH SOIL, DO NOT STRETCH.

3 EROSION CONTROL BLANKET ON SLOPE DETAIL

C-501 NOT TO SCALE

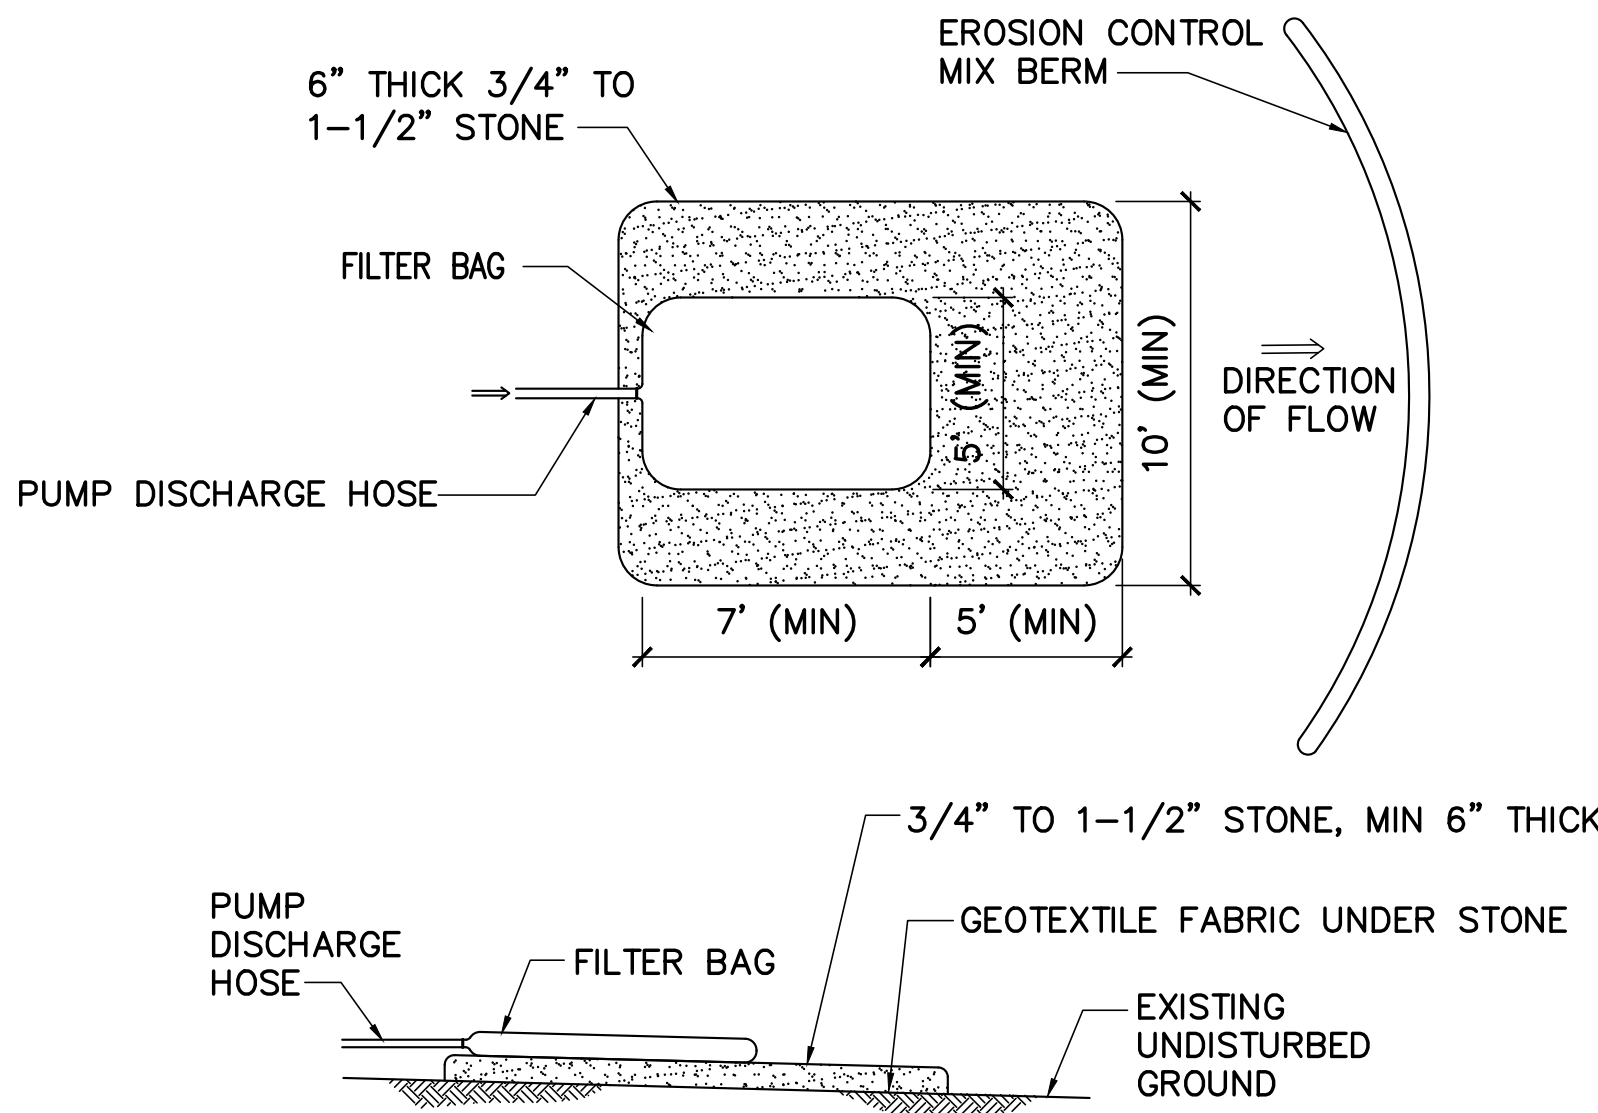


SEDIMENT FILTER NOTES:

1. DEWATERING SEDIMENT FILTERS MUST BE A NON-WOVEN GEOTEXTILE FABRIC WITH THE FOLLOWING MINIMUM PROPERTIES:
 - a. WEIGHT IN ACCORDANCE WITH ASTM D3776: 8 OZ/YARD
 - b. GRAB TENSILE STRENGTH IN ACCORDANCE WITH ASTM D4632: 203 LBS
 - c. PUNCTURE RESISTANCE IN ACCORDANCE WITH ASTM D4833: 130 LBS
 - d. MULLEN BURST STRENGTH IN ACCORDANCE WITH ASTM D3786: 400 PSI
 - e. FLOW RATE IN ACCORDANCE WITH ASTM D4491: 80 GAL/MIN/SF
2. INSTALL, OPERATE AND REMOVE DEWATERING SEDIMENT FILTERS IN ACCORDANCE WITH MANUFACTURER'S RECOMMENDATIONS AND PRINTED INSTRUCTIONS.

4 DEWATERING SEDIMENT FILTER DETAIL

C-501 NOT TO SCALE

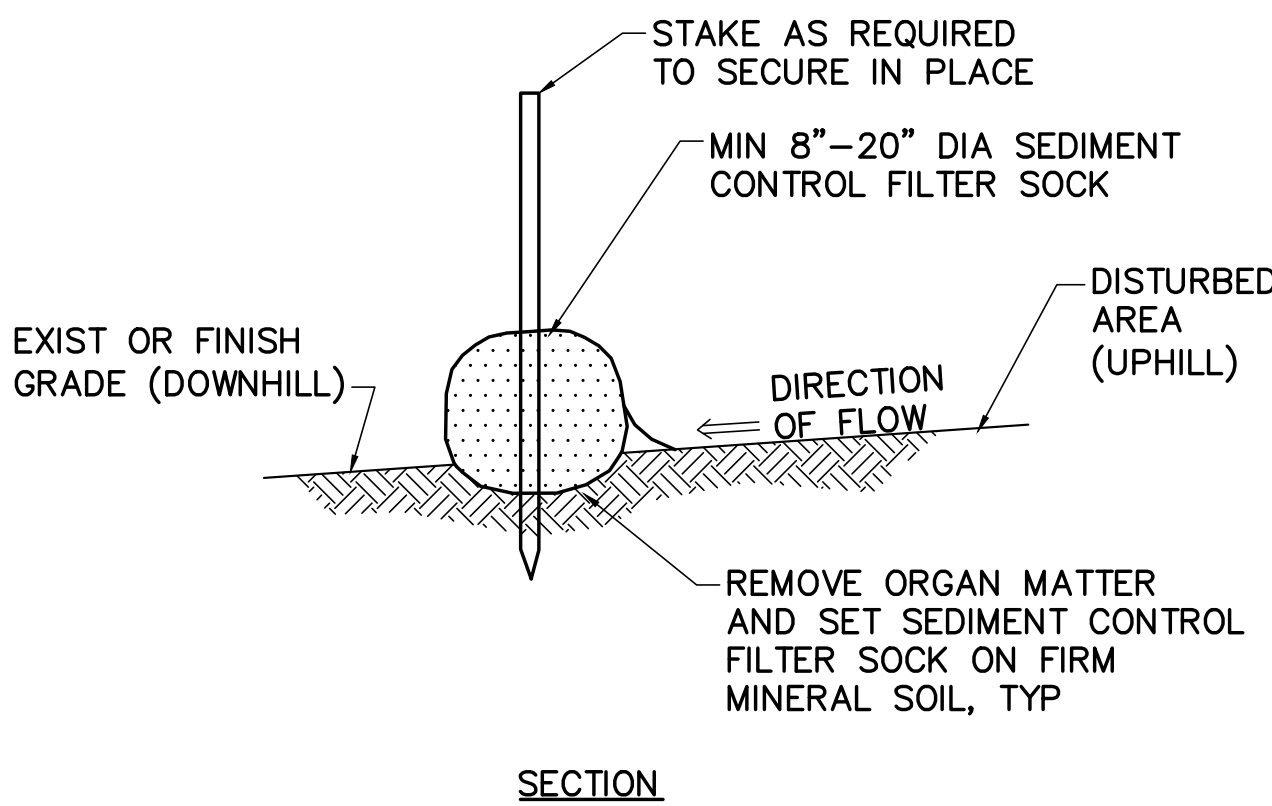

SECTION


COMPOST FILTER SOCK BERM:

1. SEDIMENT CONTROL FILTER SOCK MUST CONSIST OF STRAW, SHREDDED BARK, STUMP GRINDINGS, OR OTHER ORGANIC MATERIALS WRAPPED IN BIODEGRADABLE TUBULAR NETTED OR SIMILAR ENCASING MATERIAL AND MUST BE MANUFACTURED FOR THE PURPOSE OF TEMPORARY SEDIMENT CONTROL. INSTALL SEDIMENT CONTROL FILTER SOCK ACCORDING TO MANUFACTURER RECOMMENDATIONS.
2. SECURELY STAKE SEDIMENT CONTROL FILTER SOCK IN PLACE TO PREVENT MOVEMENT AND UNDERMINING OF THE FILTER SOCK.
3. INSTALL FILTER SOCK FIRMLY IN THE TRENCHES AND ABUT TIGHTLY END TO END. DO NOT OVERLAP ENDS.
4. REMOVE SEDIMENT ACCUMULATIONS WHEN EXCEEDING ONE HALF THE HEIGHT BETWEEN THE TOP OF THE FILTER SOCK AND THE GROUND SURFACE.
5. SEDIMENT CONTROL FILTER SOCK MUST REMAIN IN PLACE UNTIL ALL DISTURBED AREAS ARE STABILIZED.

5 COMPOST FILTER SOCK

CD101.CS101.C-501 NOT TO SCALE

						STATE OF MAINE BGS	
						TITLE: BLAINE HOUSE SITE & SECURITY UPGRADES LOCATION: AUGUSTA, MAINE TITLE THIS DWG: EROSION CONTROL DETAILS	
				DRAWN BY: DEW		OAK POINT ASSOCIATES 231 Main Street, Biddeford, Maine 04005 207-253-0151	
				CHECK BY: JLG			
NO. DATE DESCRIPTION BY				NO. 22205.07		SHEET NO. 20 OF 40	
REVISIONS				DATE 10/11/2024			

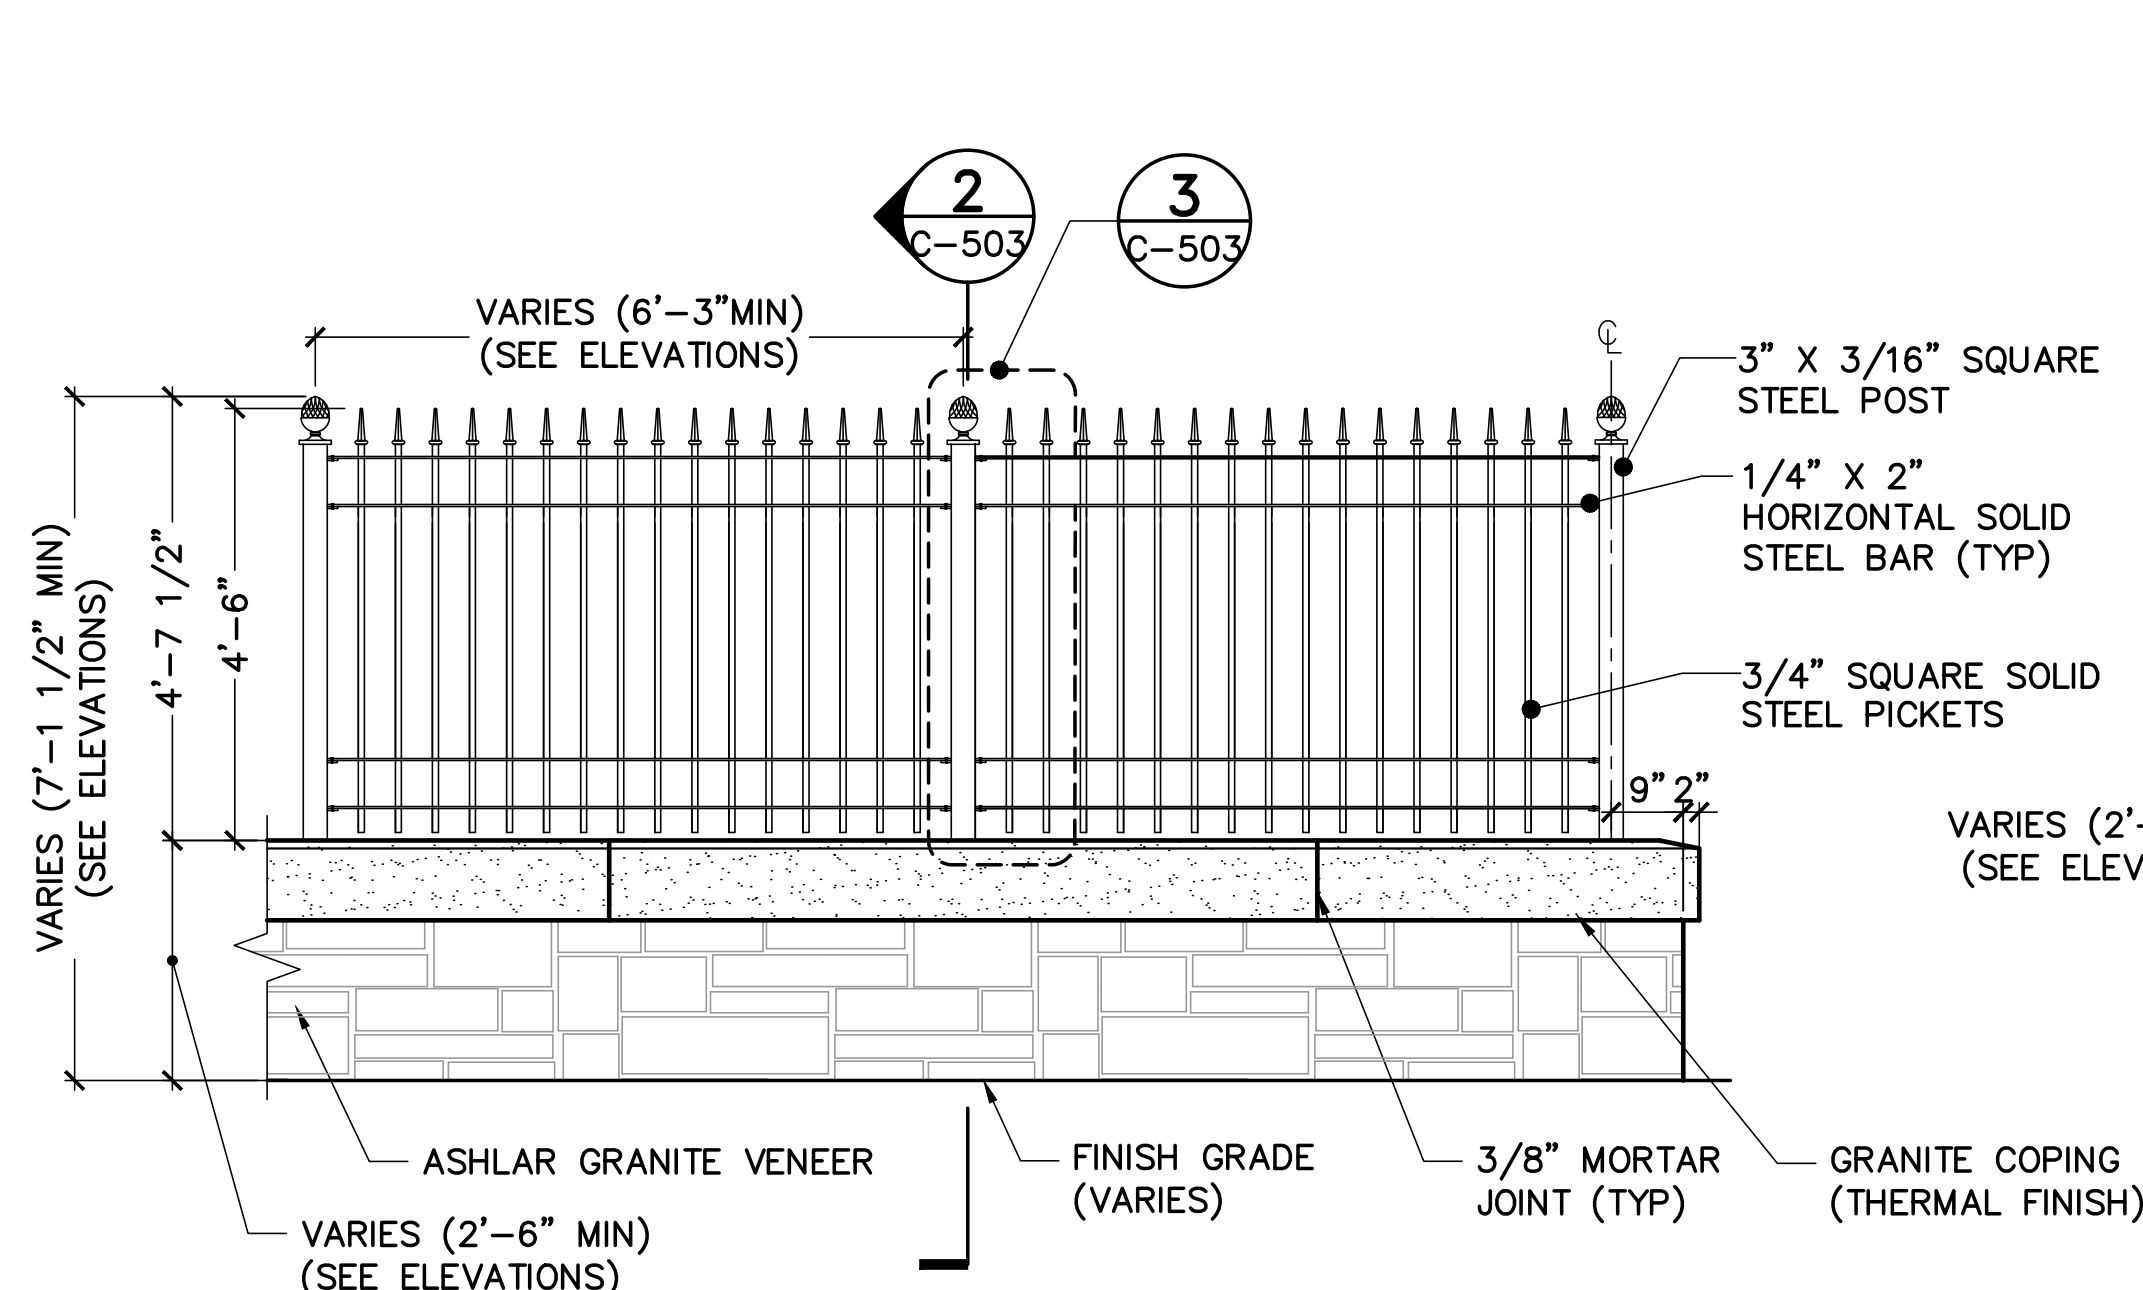


- NOTE:
- ASHLAR GRANITE VENEER WITH 1"± MORTAR JOINTS, PATTERN AND STONE TYPE MUST MATCH EXISTING ASHLAR VENEER WALL AT STATE STREET.
 - PAINT ALL METAL FENCE COMPONENTS GLOSS BLACK.

1 PERIMETER FENCE ELEVATION


C-503 SCALE: 1/2"=1'-0"

CS101.CS102.C-201 TO C-205

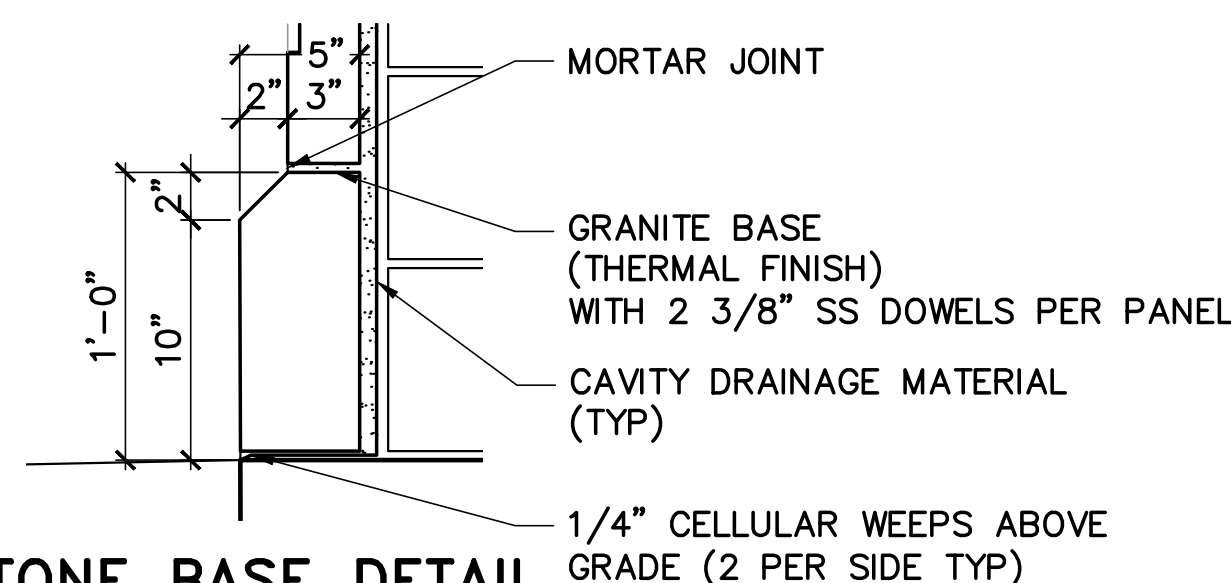

6 STONE BASE DETAIL

C-503 SCALE: 1/2"=1'-0"

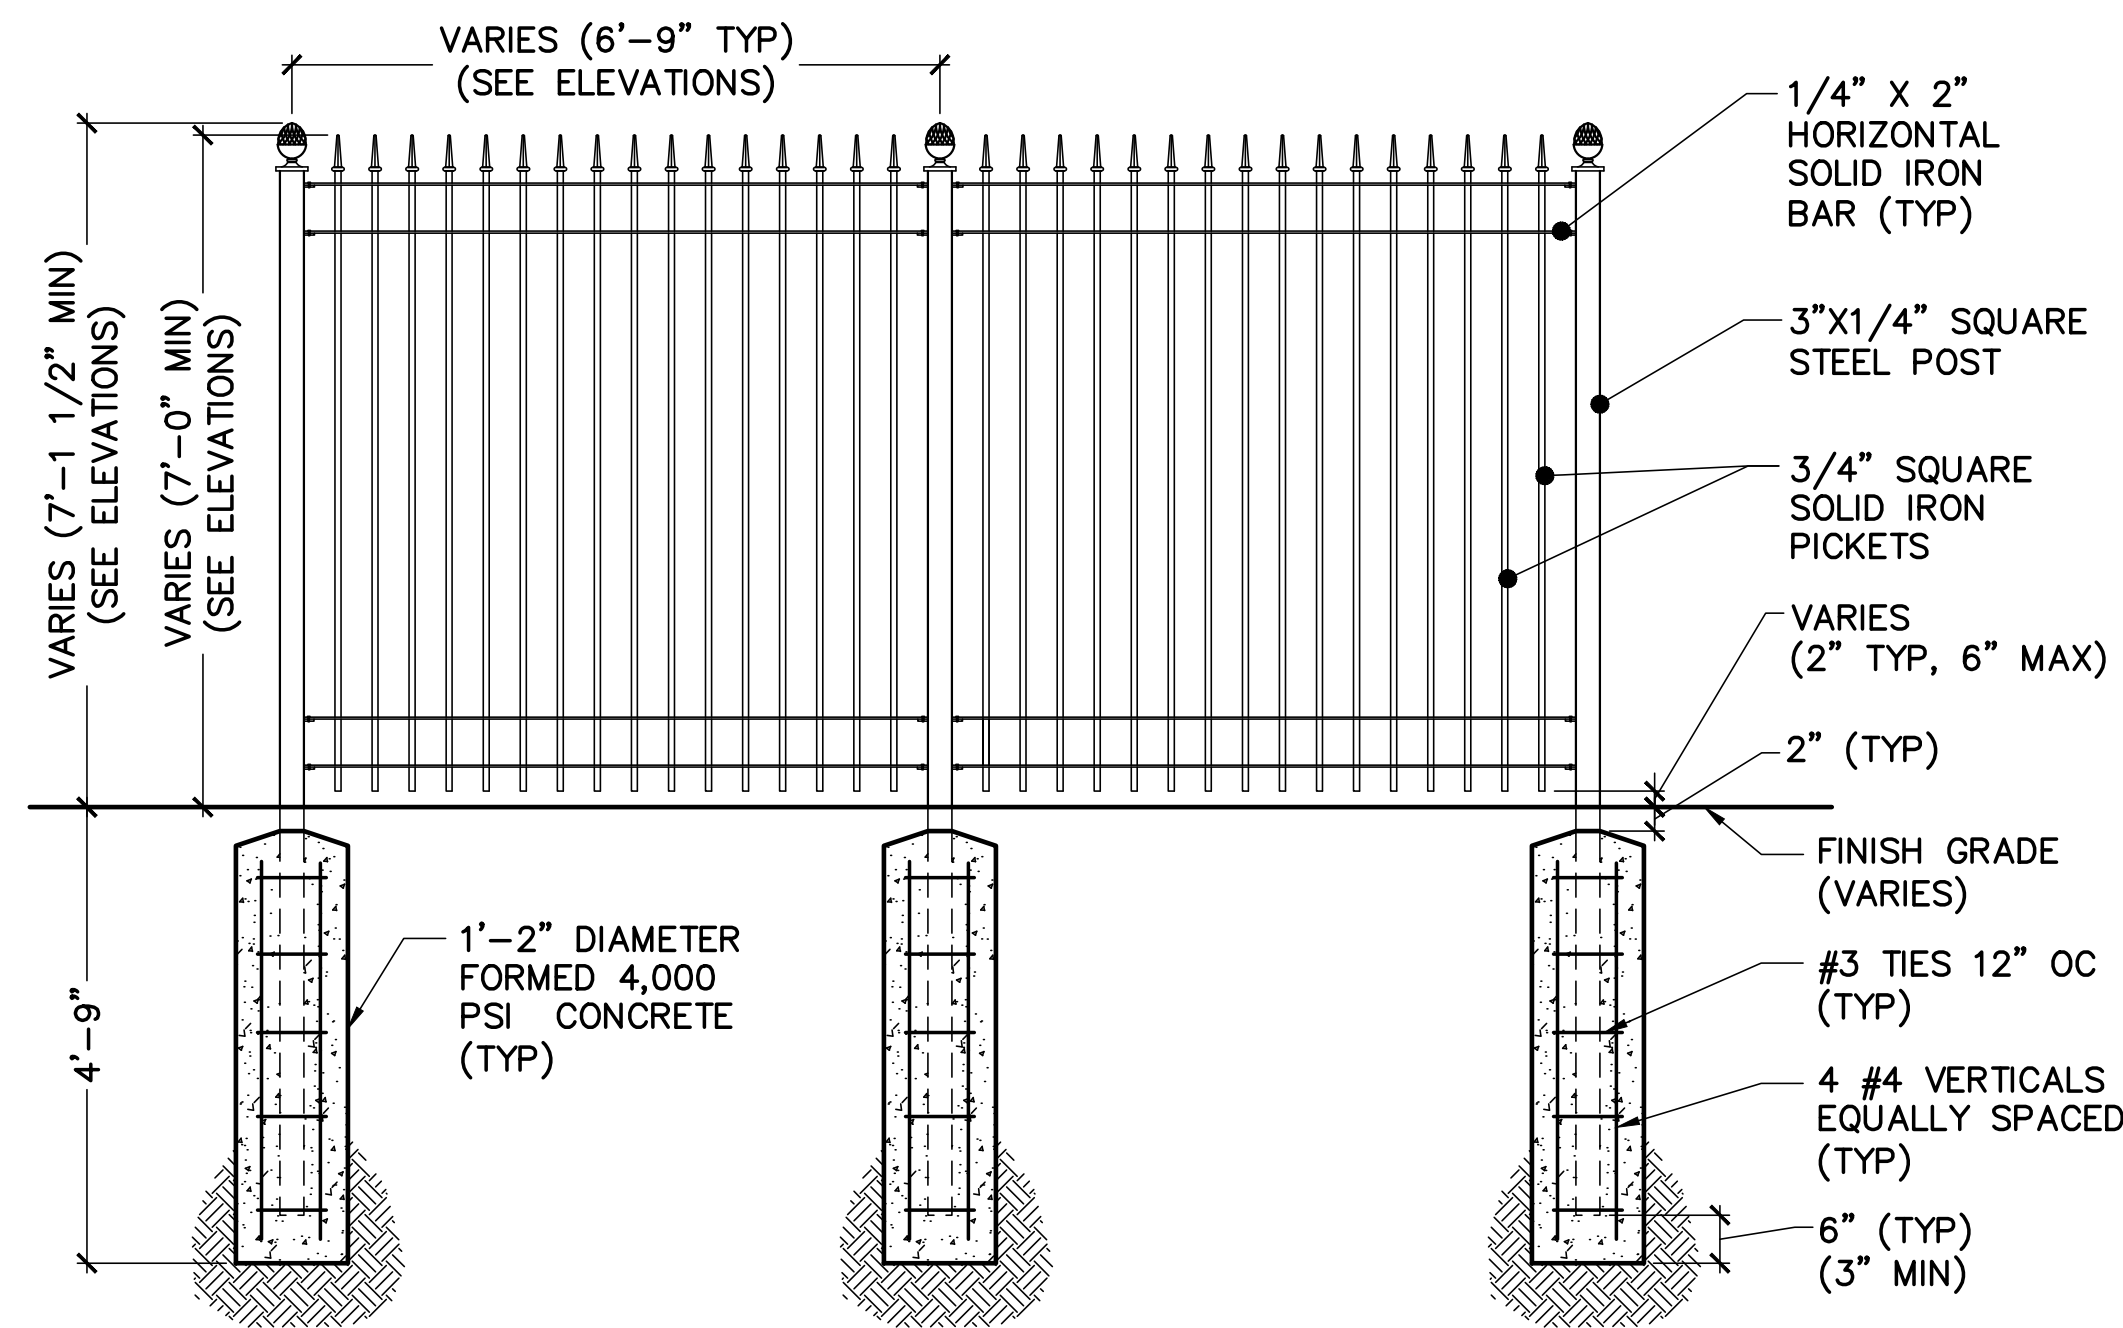


- NOTE:
- PAINT ALL METAL FENCE COMPONENTS GLOSS BLACK.

4 VERTICAL PICKET FENCE ELEVATION

C-503 SCALE: 1/2"=1'-0"

CS101.CS102.C-201.C205

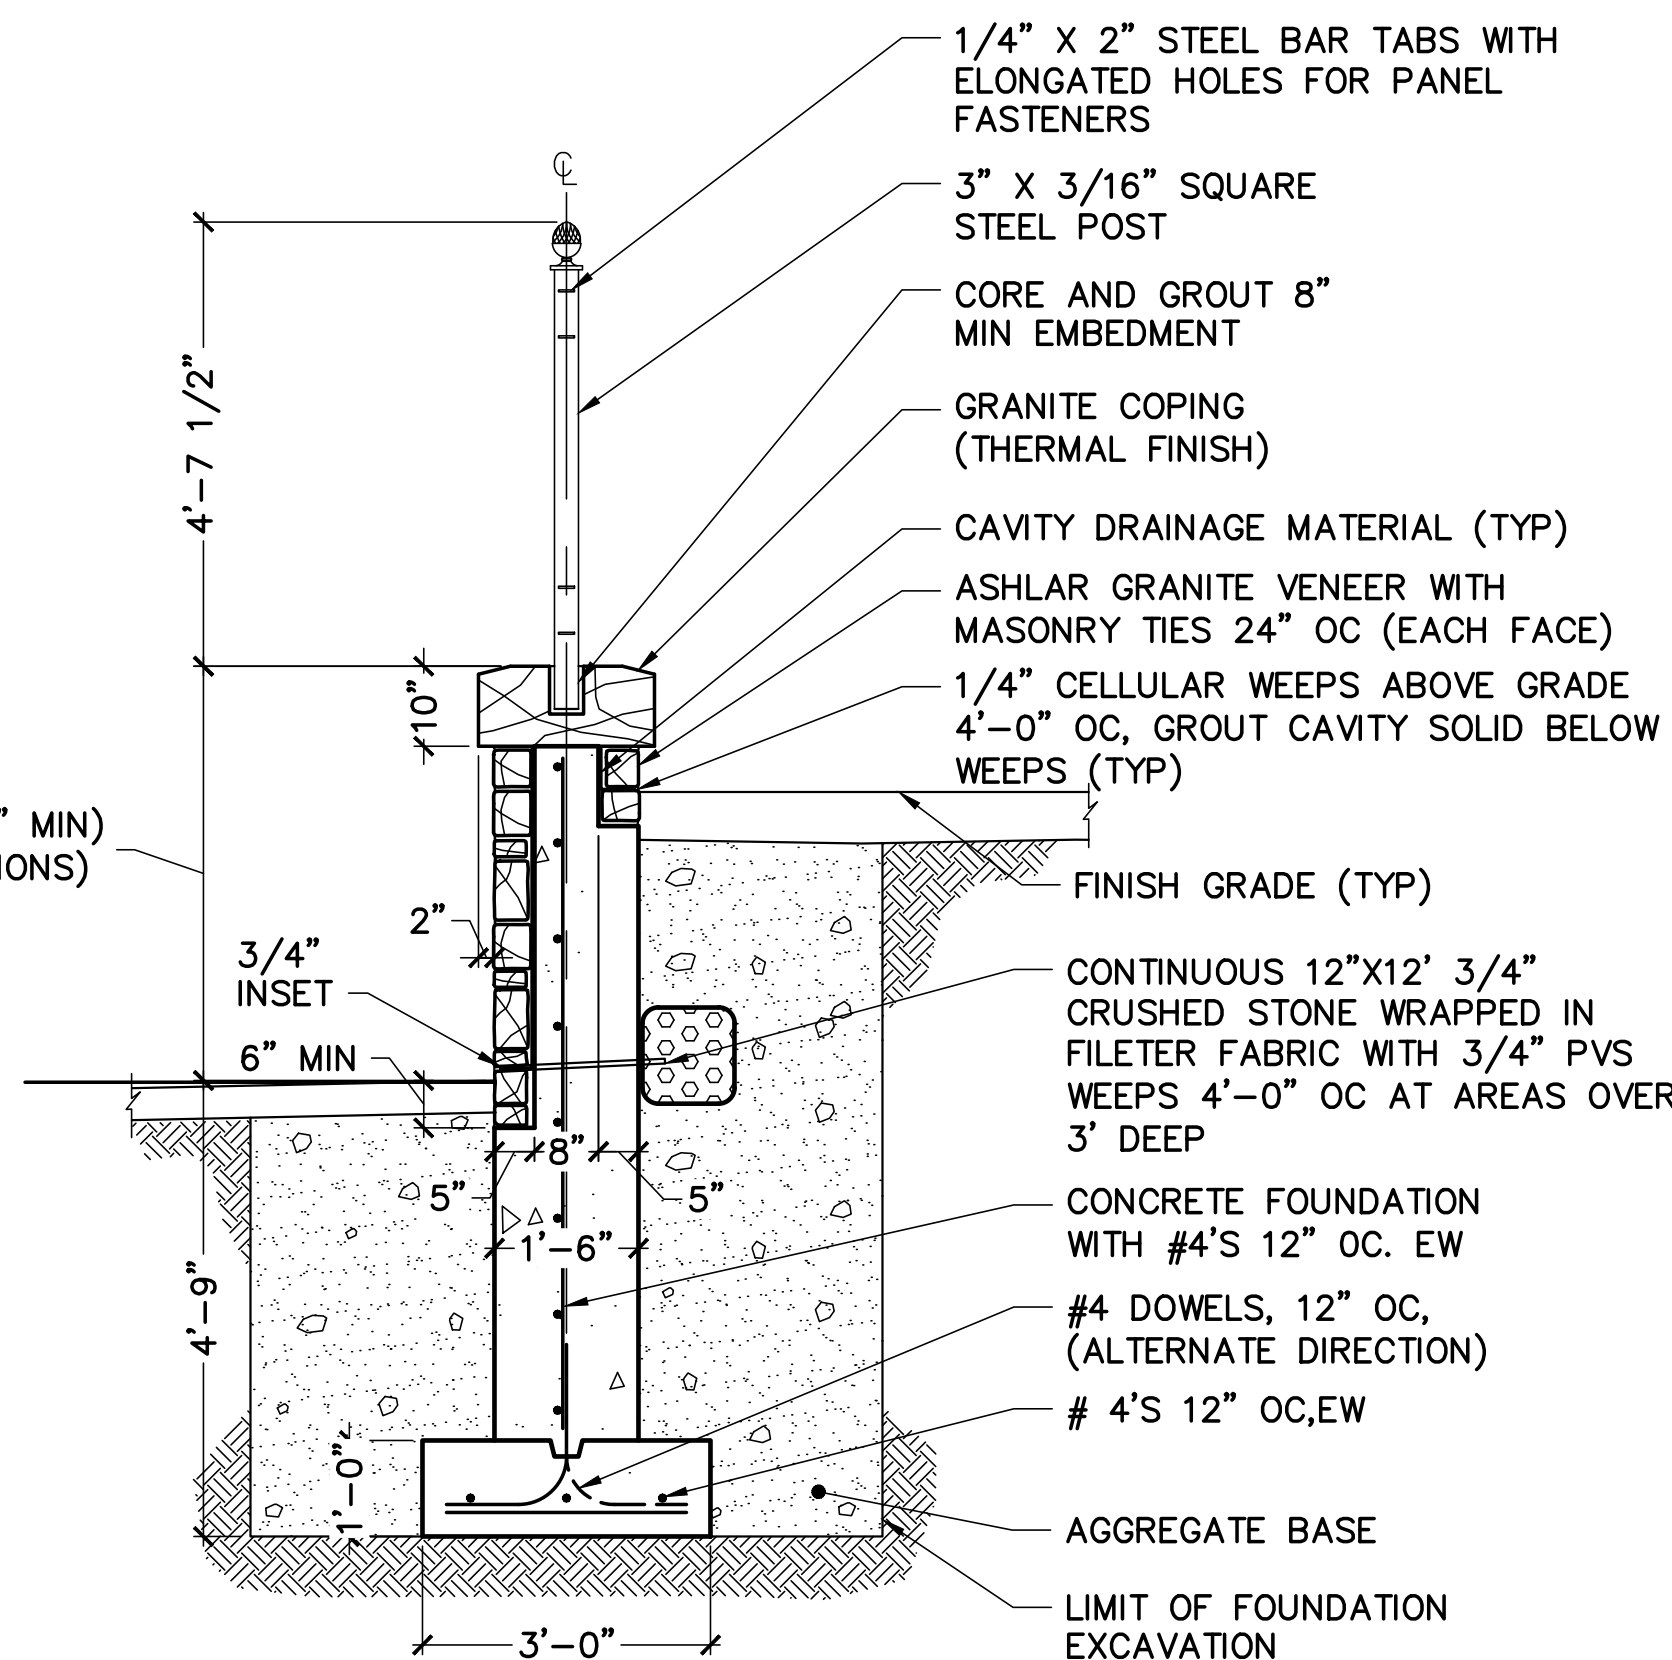


2 TYP PERIMETER FENCE SECTION

C-503 SCALE: 1/2"=1'-0"

CS101.CS102.C201 TO C205.C-503


SECTION

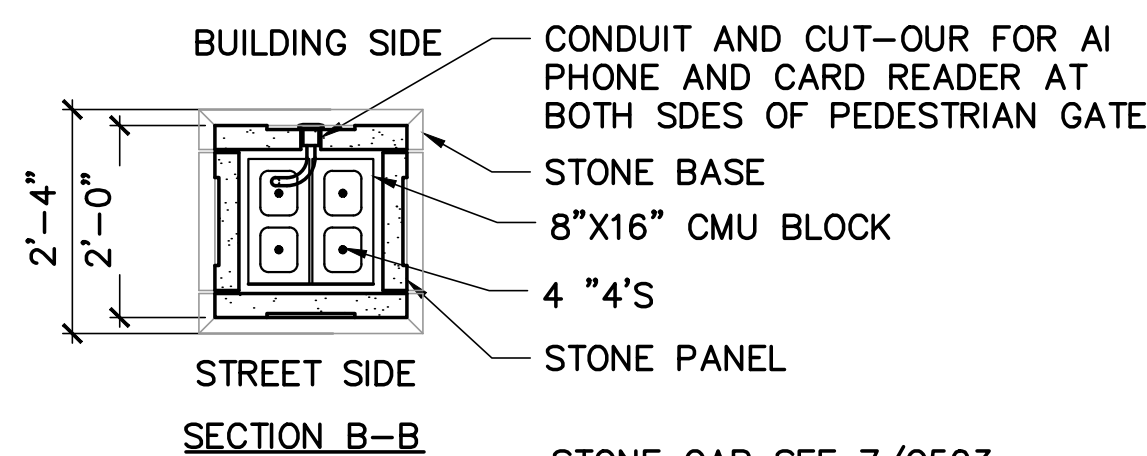

7 STONE CAP DETAIL


C-503 SCALE: 3\"/>

C-503

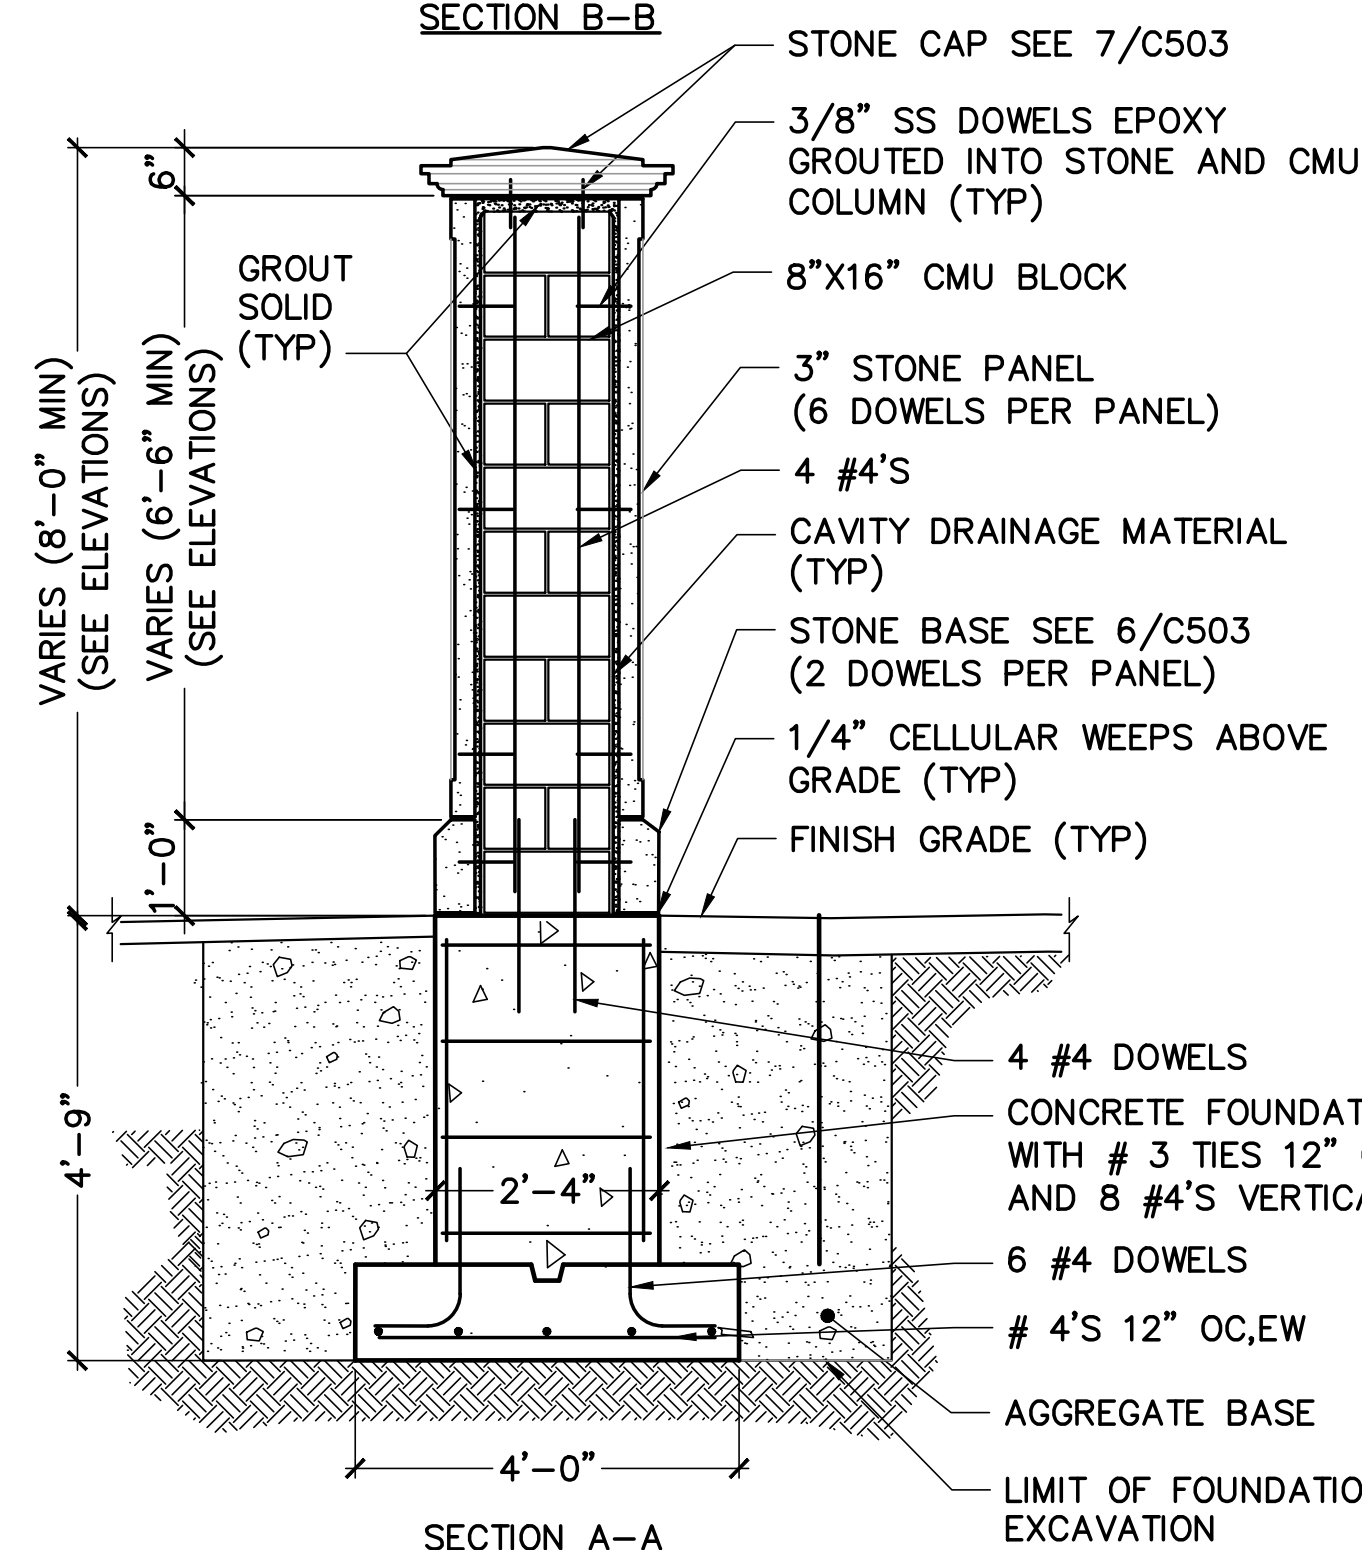

5 STONE PIER DETAILS

C-503.CS101 SCALE: 1/2"=1'-0"

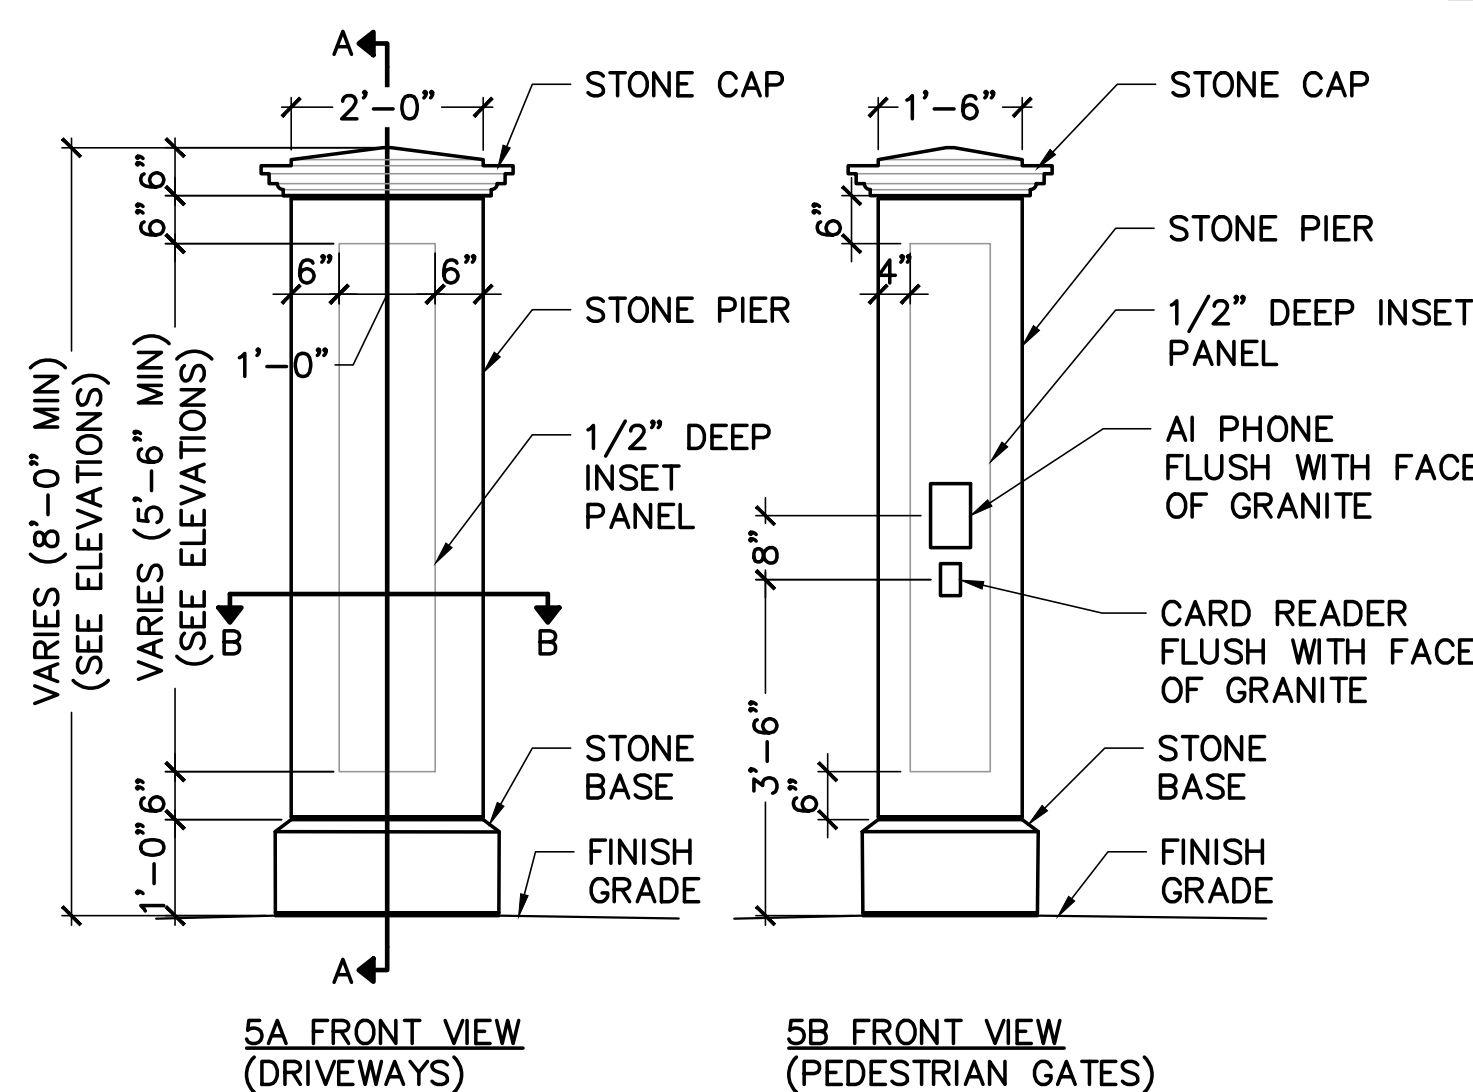


3 FINIAL AND POST CAP DETAIL

C-503 SCALE: 3\"/>

C-503

BAR, PICKET AND COPING DIMENSIONS
SCALE: 1"=1'-0"

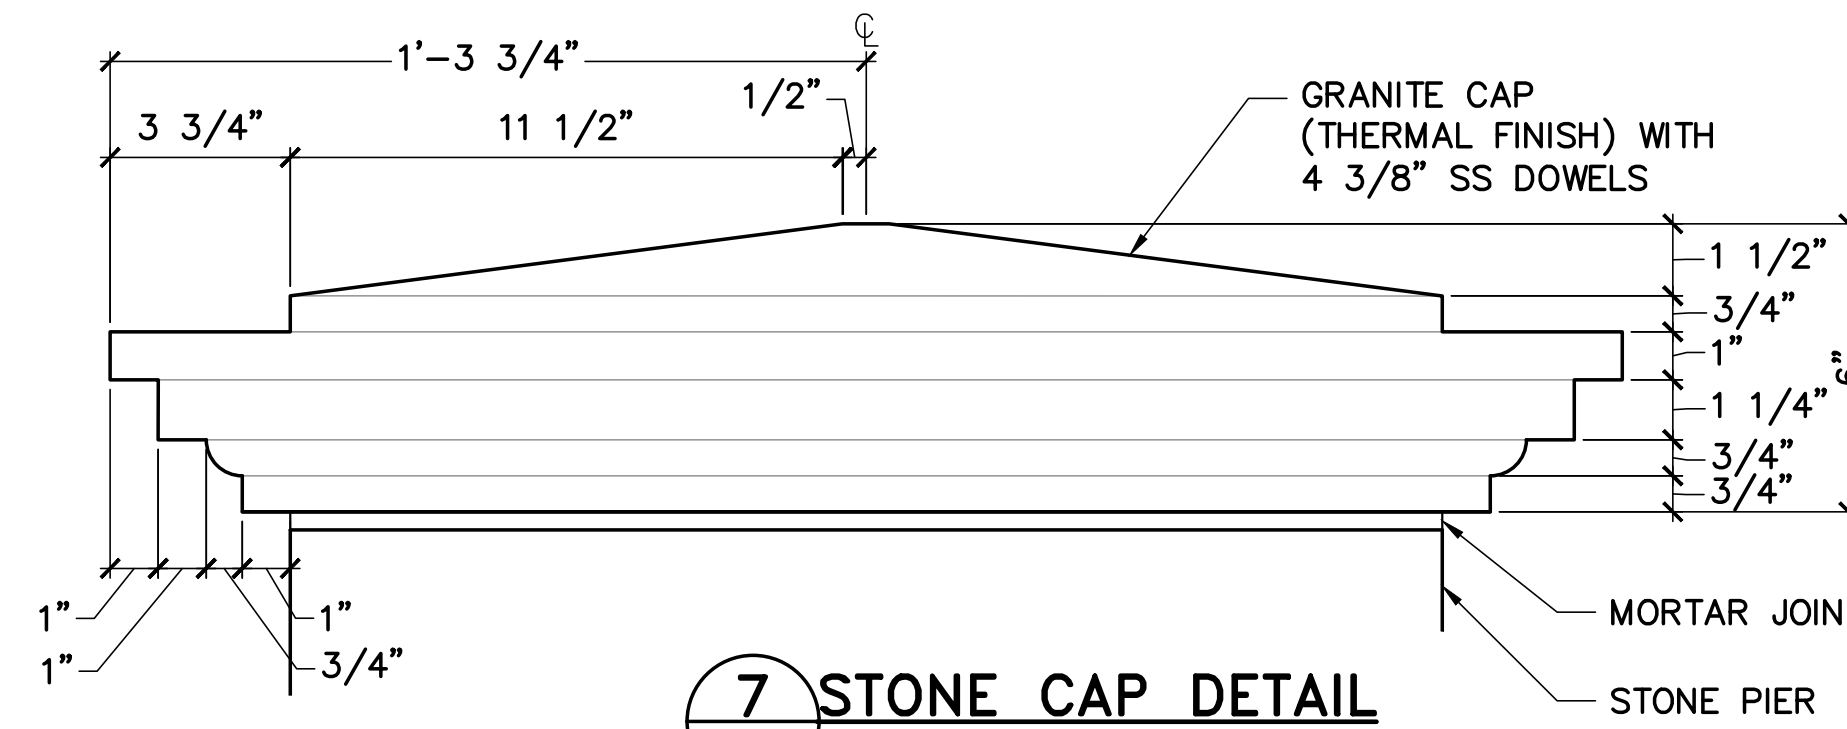


7 STONE CAP DETAIL


C-503 SCALE: 3\"/>

C-503

NOTE: AI PHONE AND CARD READERS LOCATED, ON INSIDE AND OUTSIDE OF PERIMETER GATE.

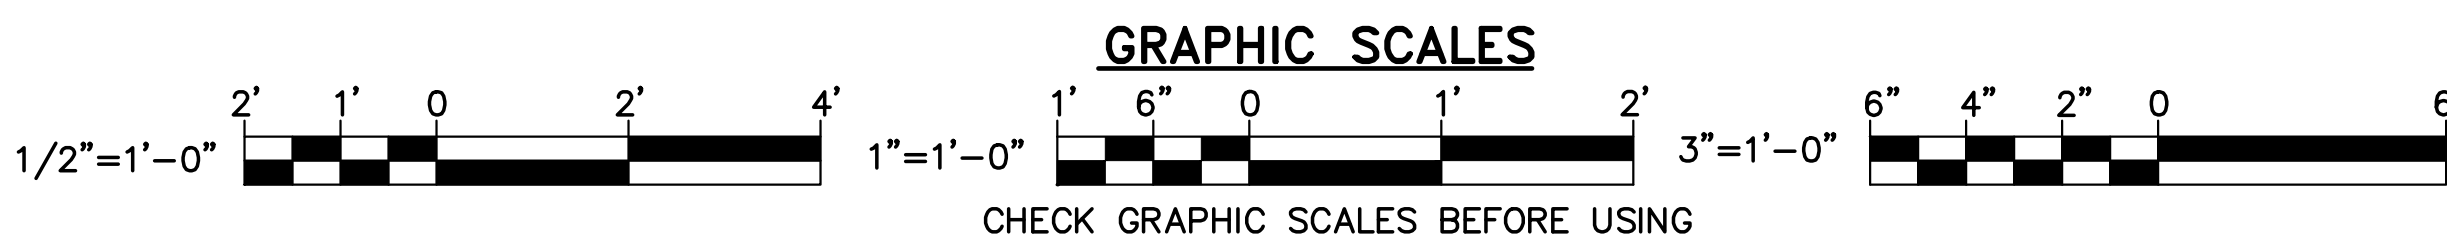






STATE OF MAINE BGS			
TITLE: BLAINE HOUSE SITE & SECURITY UPGRADES			
LOCATION: AUGUSTA, MAINE			
TITLE THIS DWG: SITE DETAILS 1			
DRAWN BY: DEW			
CHECK BY: JLG			
NO. 22205.07			
DATE: 10/11/2024			
OAK POINT ASSOCIATES			
221 Main Street, Biddeford, Maine 04005			
207-253-0151			
21 OF 40			

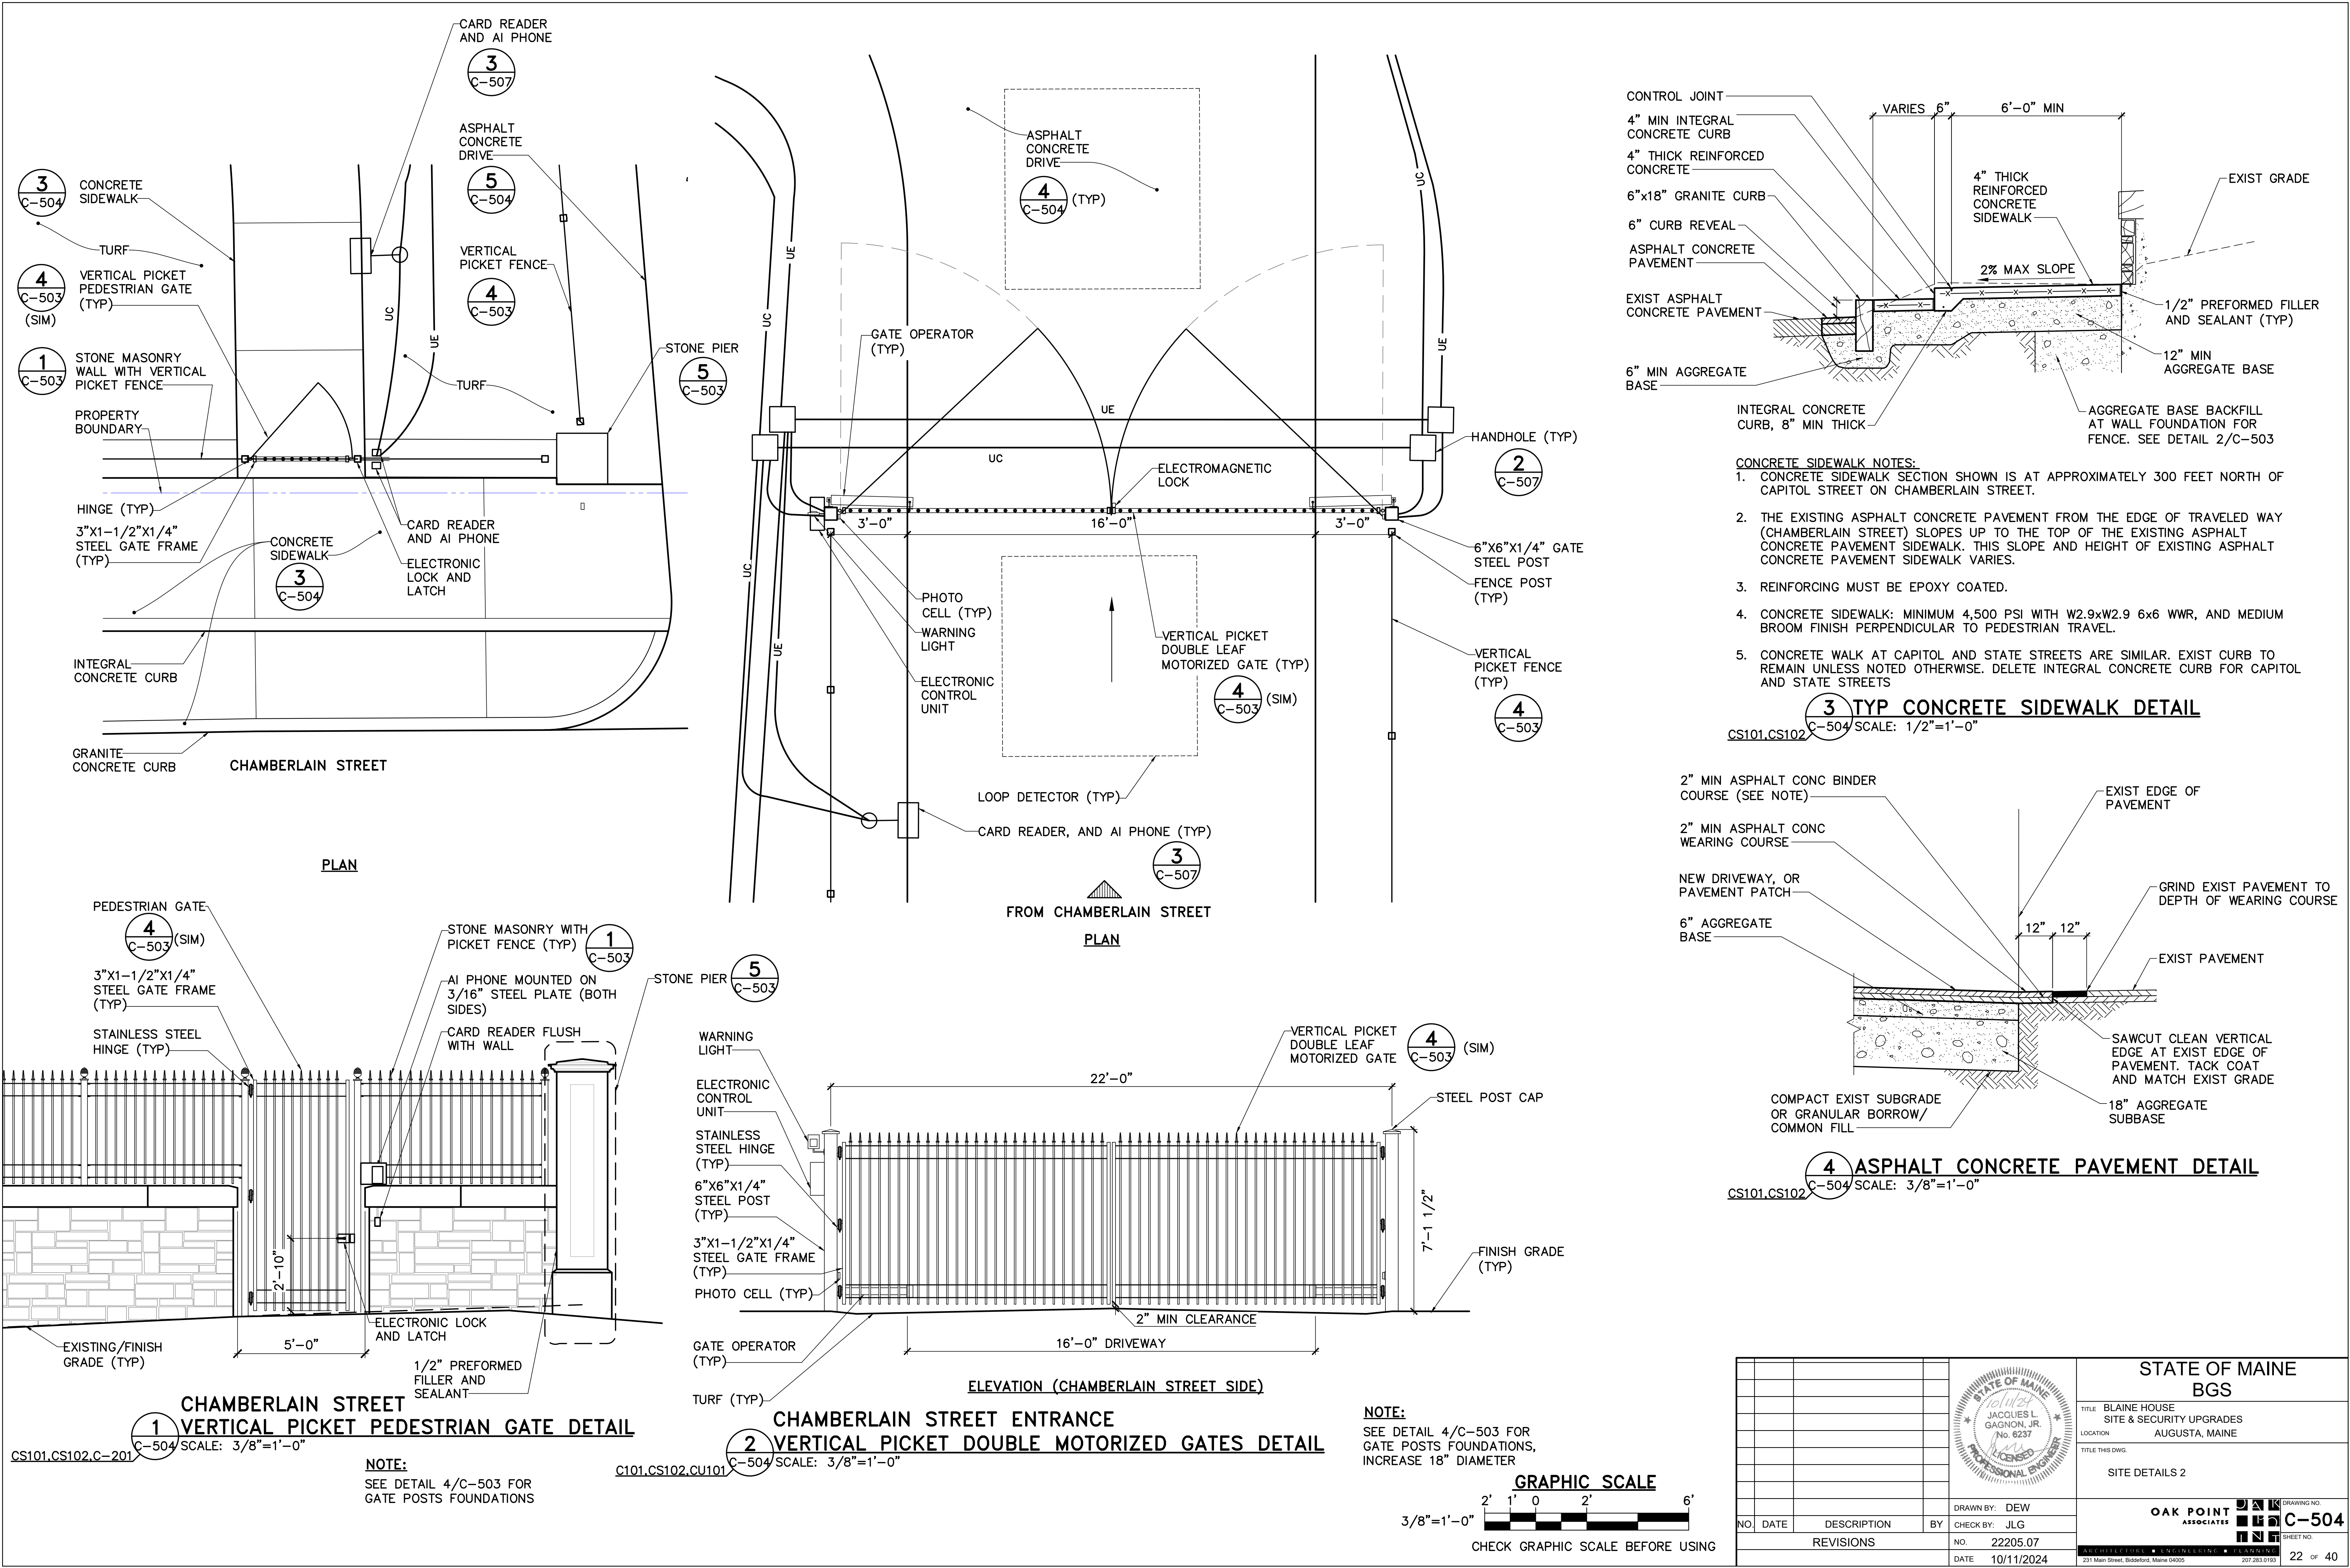



- CONCRETE SIDEWALK NOTES:**
- CONCRETE SIDEWALK SECTION SHOWN IS AT APPROXIMATELY 300 FEET NORTH OF CAPITOL STREET ON CHAMBERLAIN STREET.
 - THE EXISTING ASPHALT CONCRETE PAVEMENT FROM THE EDGE OF TRAVELED WAY (CHAMBERLAIN STREET) SLOPES UP TO THE TOP OF THE EXISTING ASPHALT CONCRETE PAVEMENT SIDEWALK. THIS SLOPE AND HEIGHT OF EXISTING ASPHALT CONCRETE PAVEMENT SIDEWALK VARIES.
 - REINFORCING MUST BE EPOXY COATED.
 - CONCRETE SIDEWALK: MINIMUM 4,500 PSI WITH W2.9xW2.9 6x6 WWR, AND MEDIUM BROOM FINISH PERPENDICULAR TO PEDESTRIAN TRAVEL.
 - CONCRETE WALK AT CAPITOL AND STATE STREETS ARE SIMILAR. EXIST CURB TO REMAIN UNLESS NOTED OTHERWISE. DELETE INTEGRAL CONCRETE CURB FOR CAPITOL AND STATE STREETS

- 4 ASPHALT CONCRETE PAVEMENT DETAIL**
CS101.CS102.C-504 SCALE: 3/8"=1'-0"
- 3 TYP CONCRETE SIDEWALK DETAIL**
CS101.CS102.C-504 SCALE: 1/2"=1'-0"

STATE OF MAINE BGS			
TITLE: BLAINE HOUSE SITE & SECURITY UPGRADES			
LOCATION: AUGUSTA, MAINE			
TITLE THIS DWG: SITE DETAILS 2			
DRAWN BY: DEW CHECK BY: JLG NO. 22205.07 DATE 10/11/2024			
OAK POINT ASSOCIATES 221 Main Street, Biddeford, Maine 04005 207.283.0181			

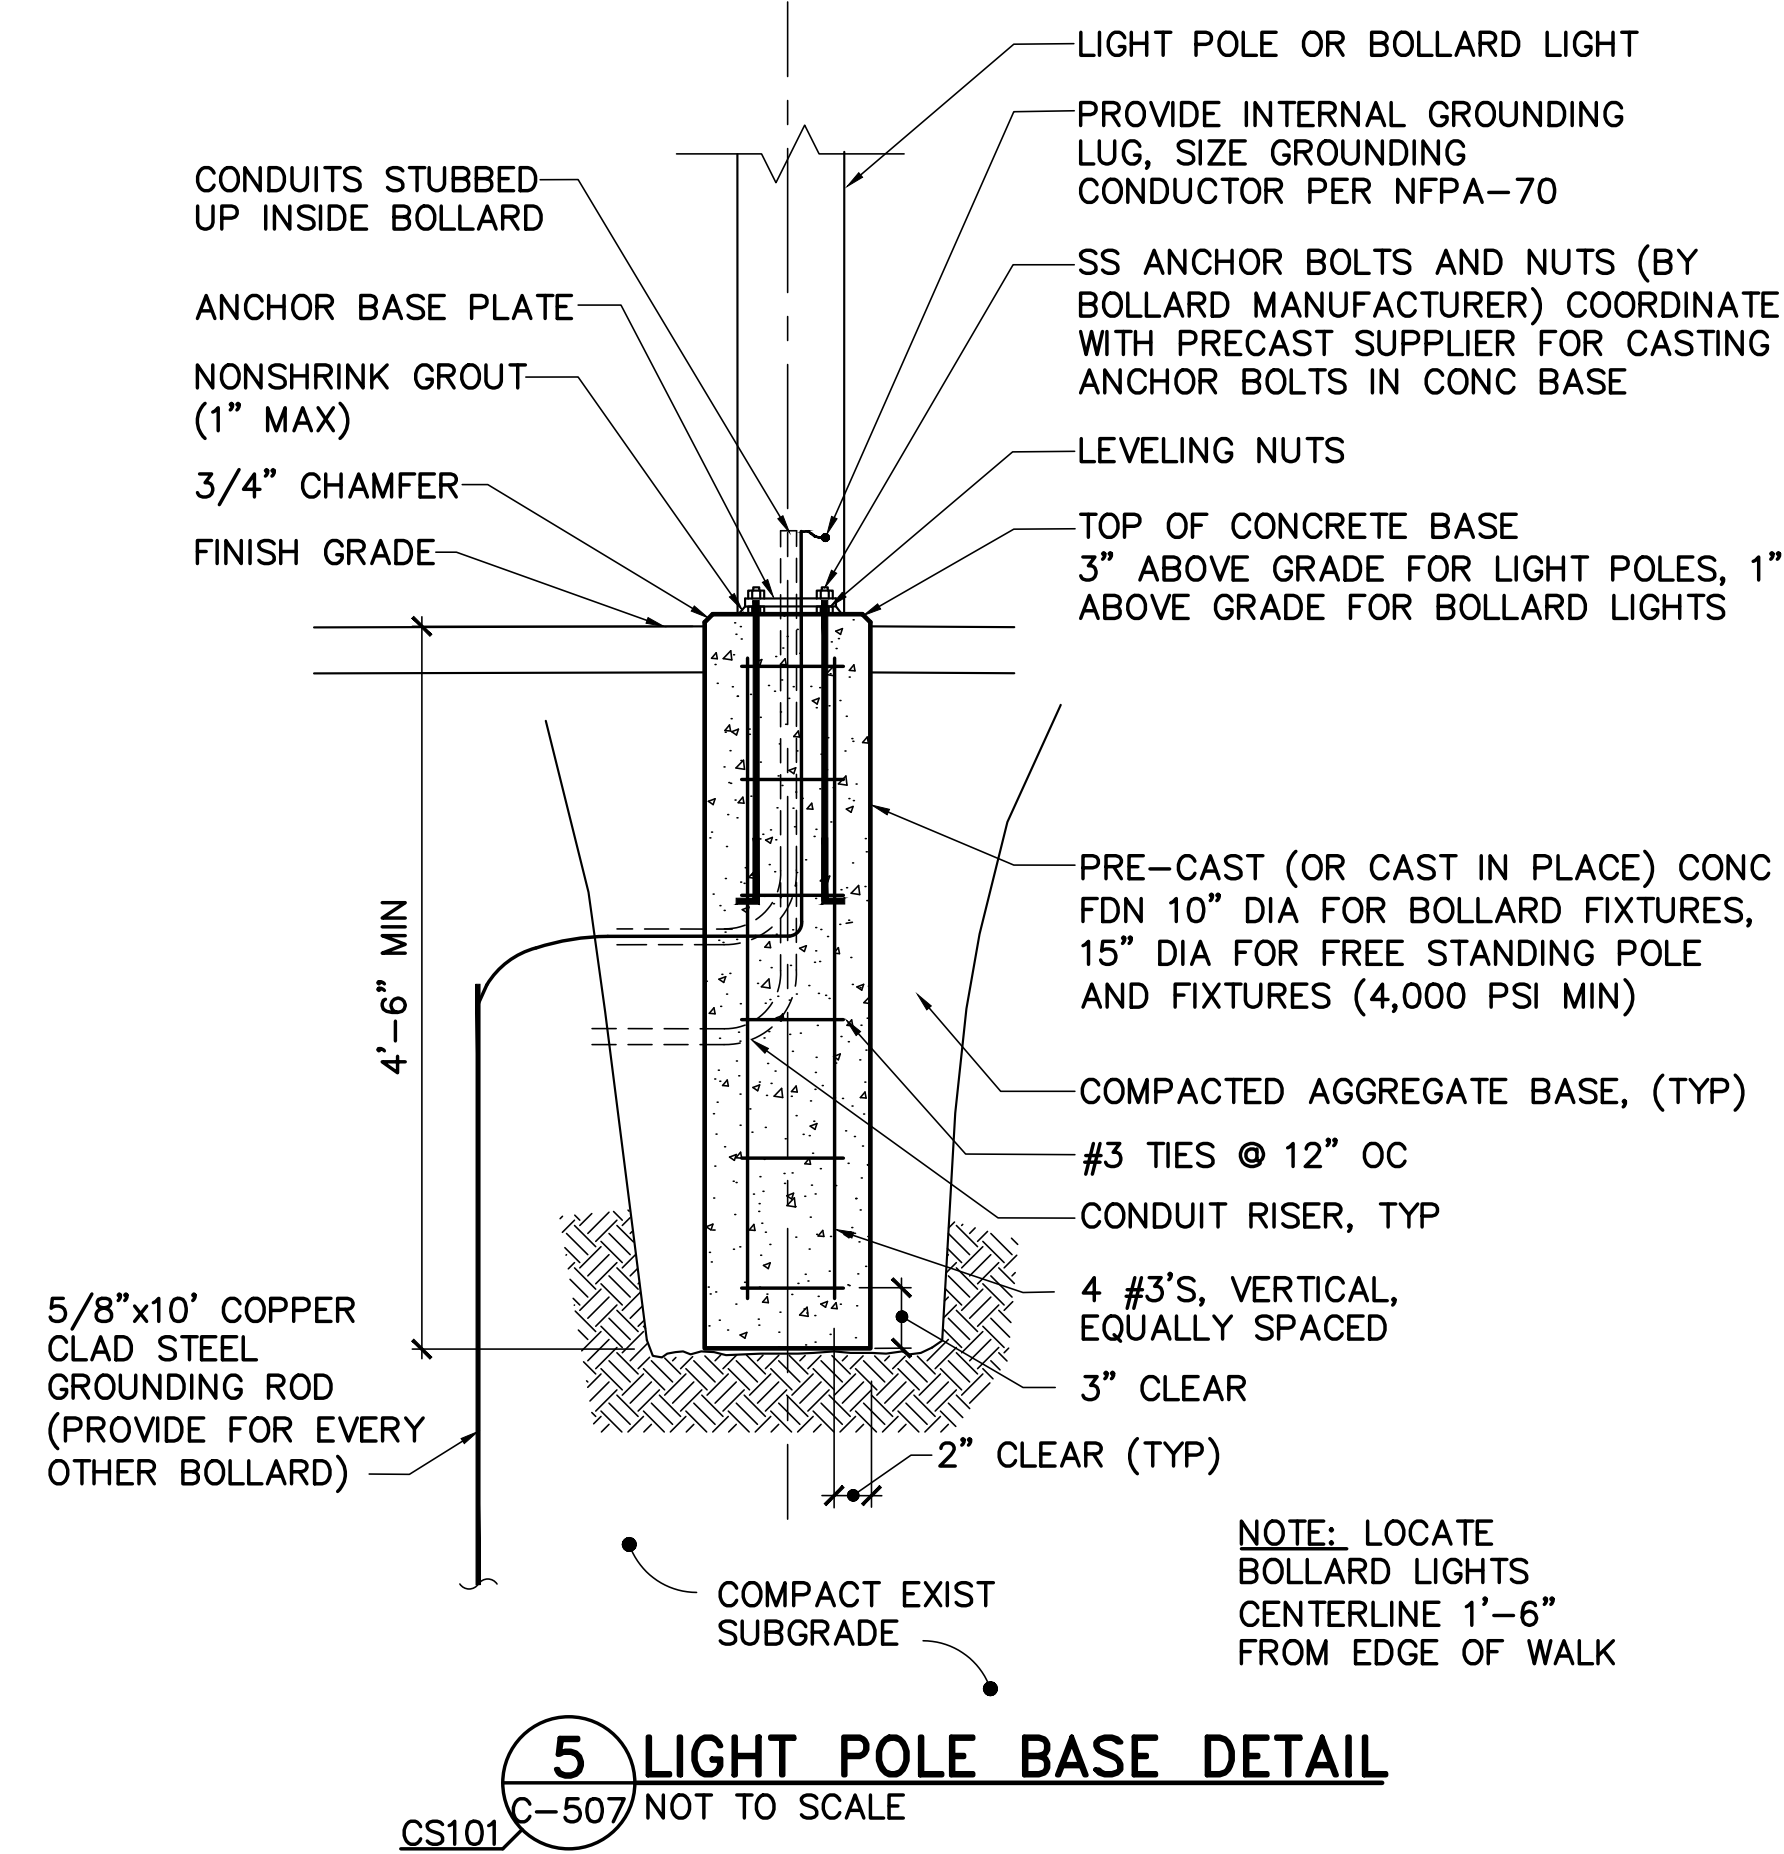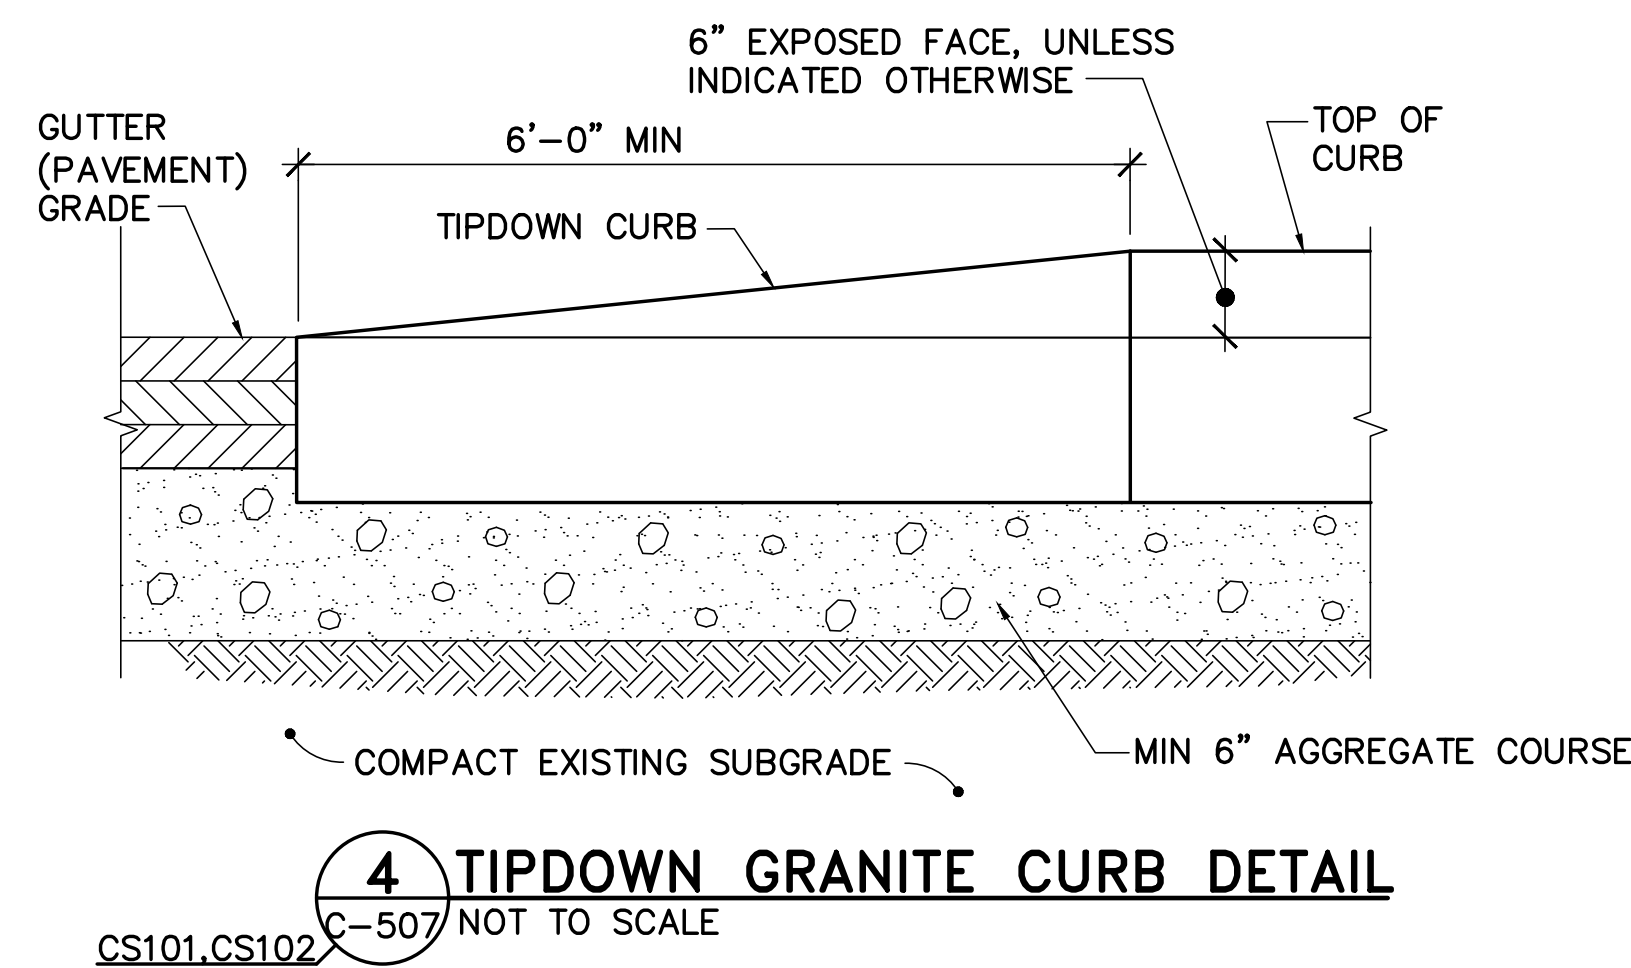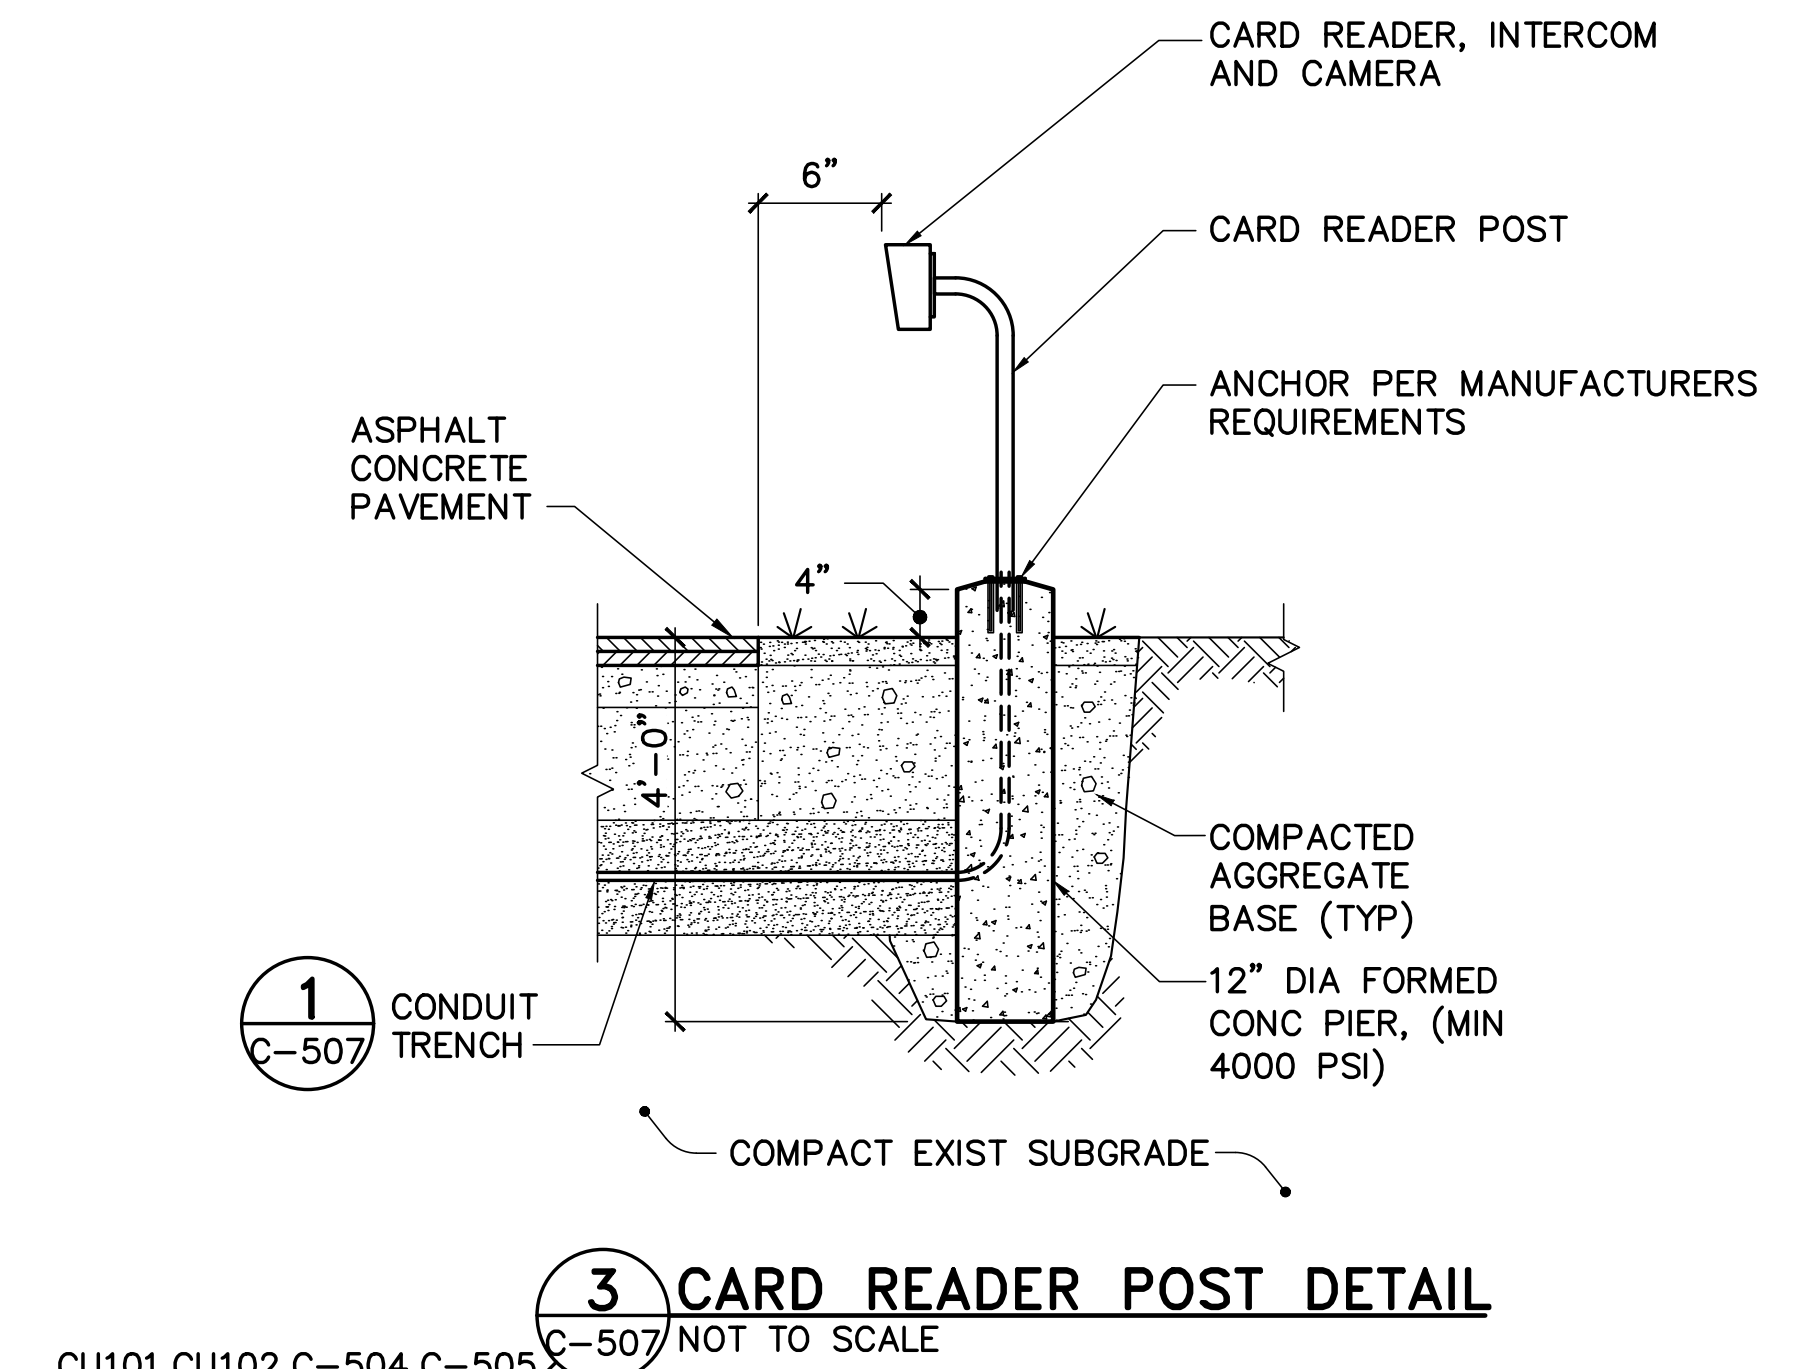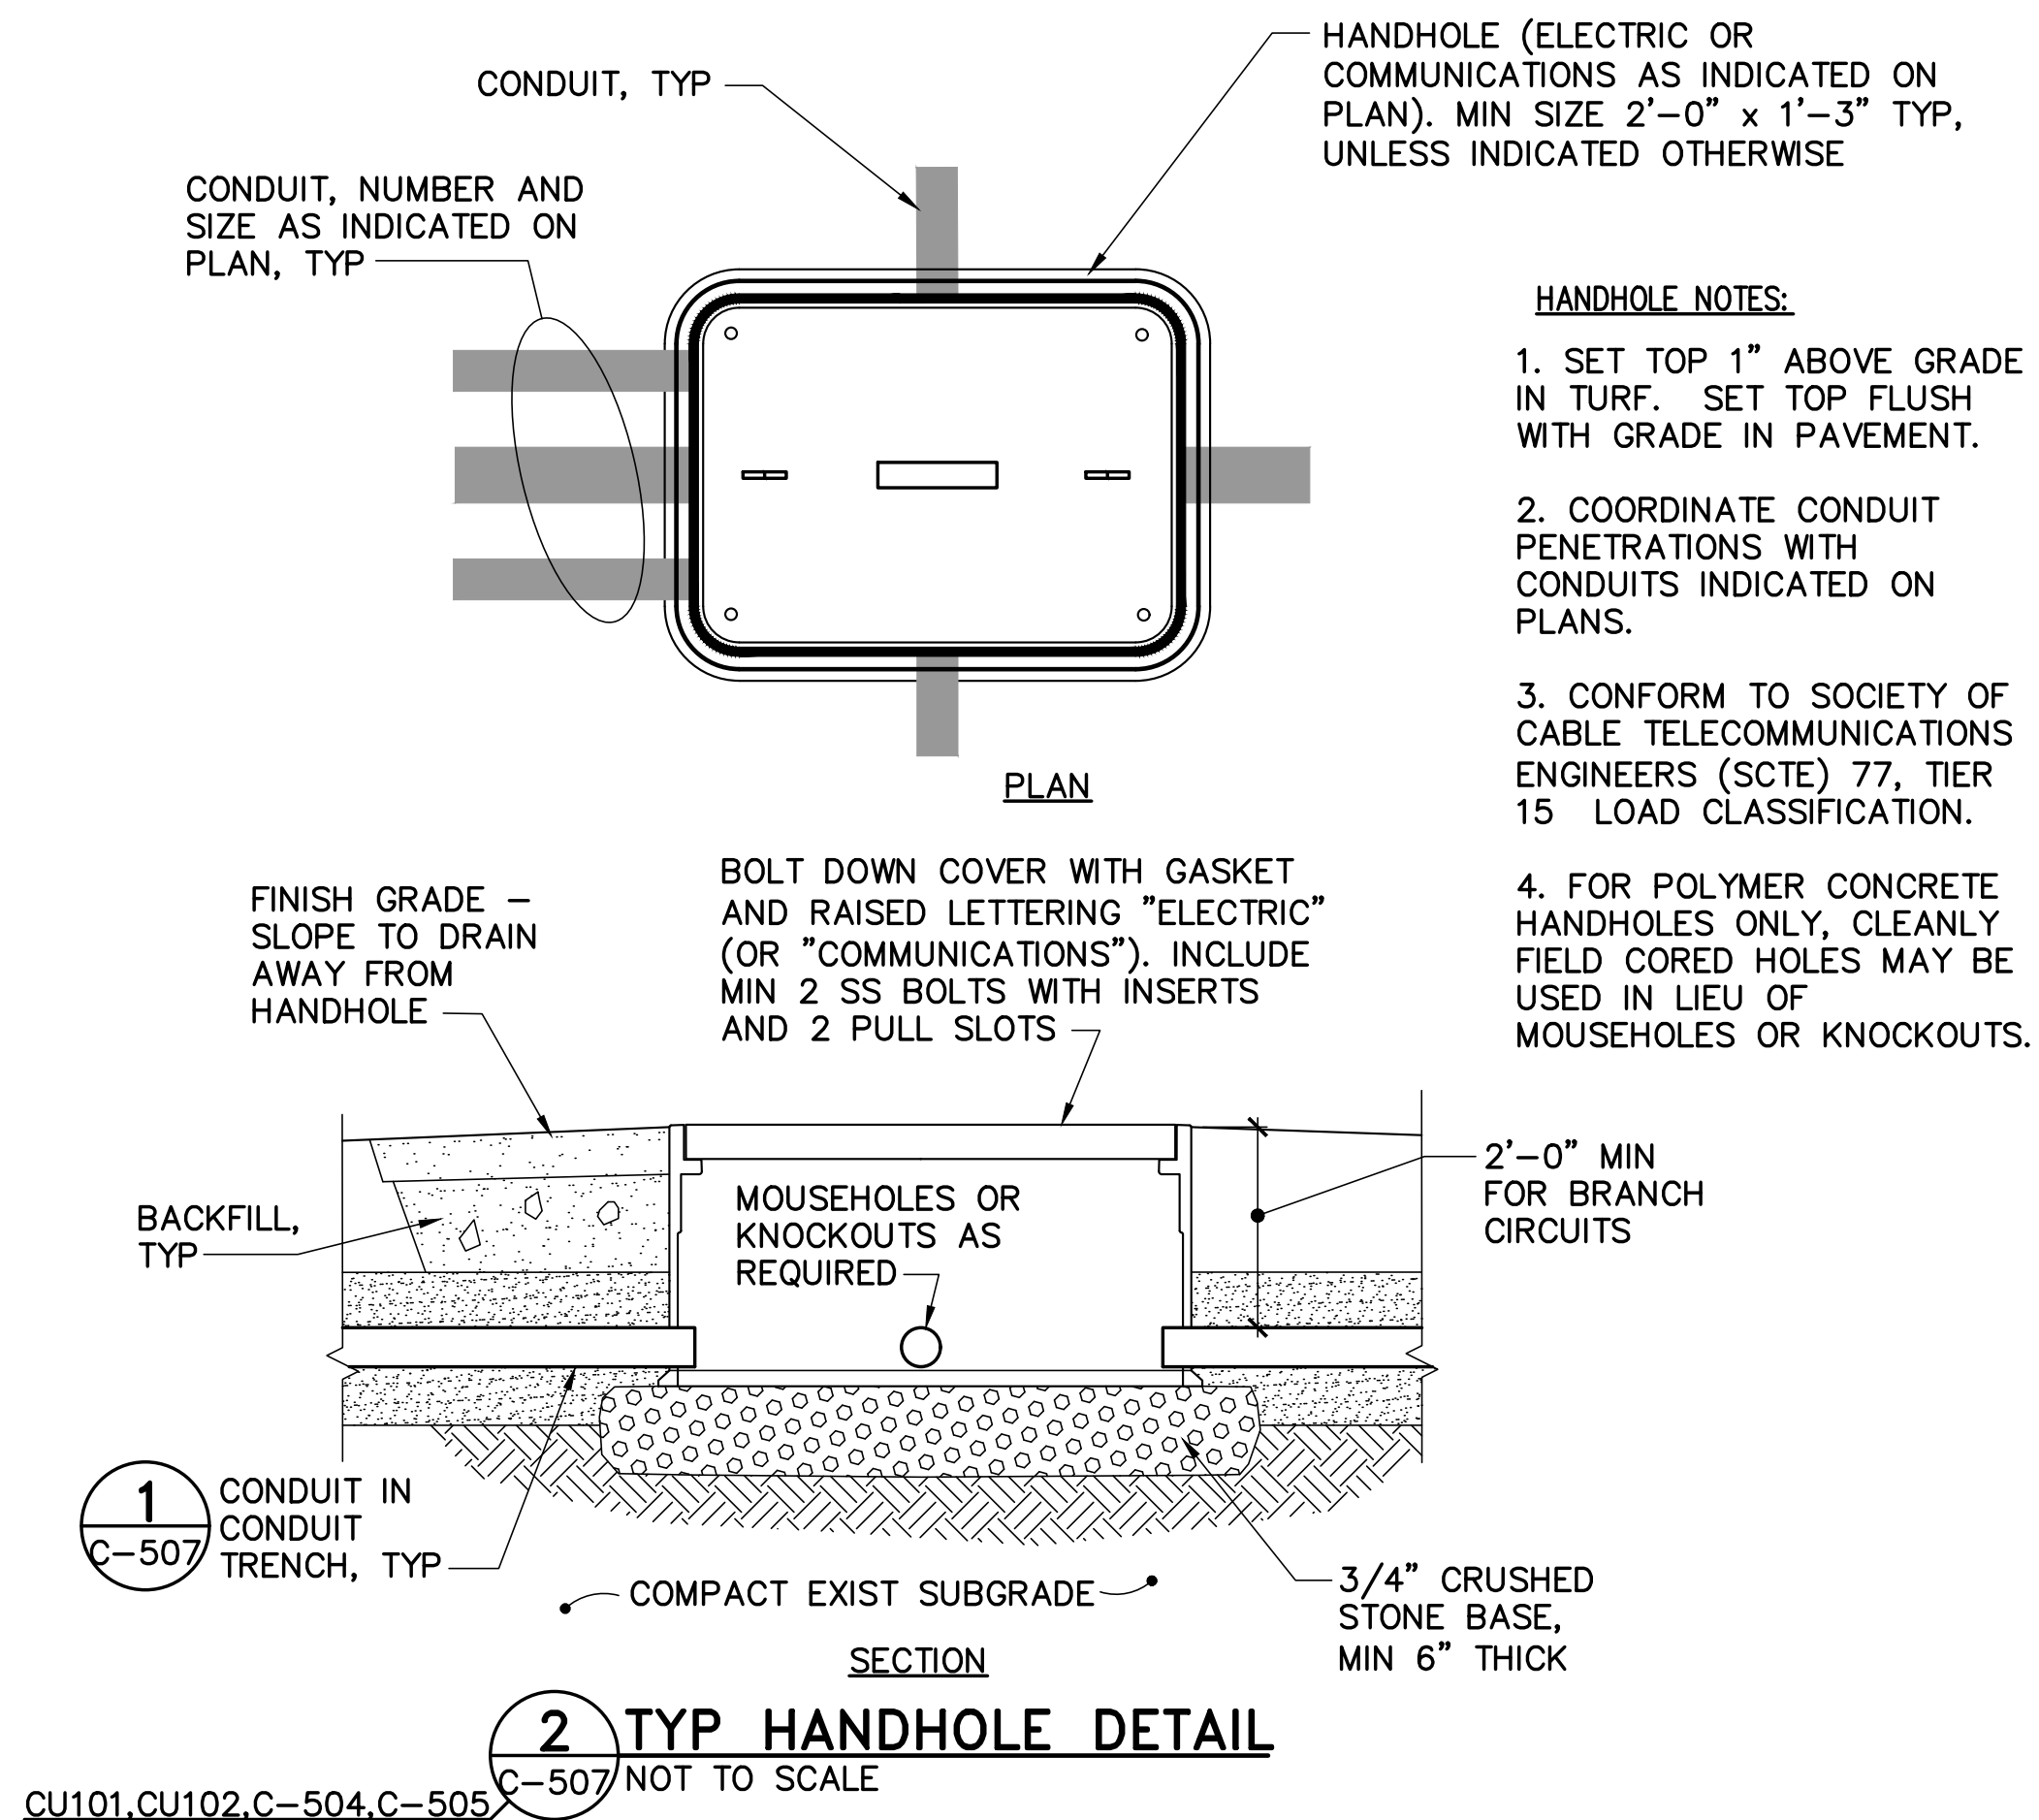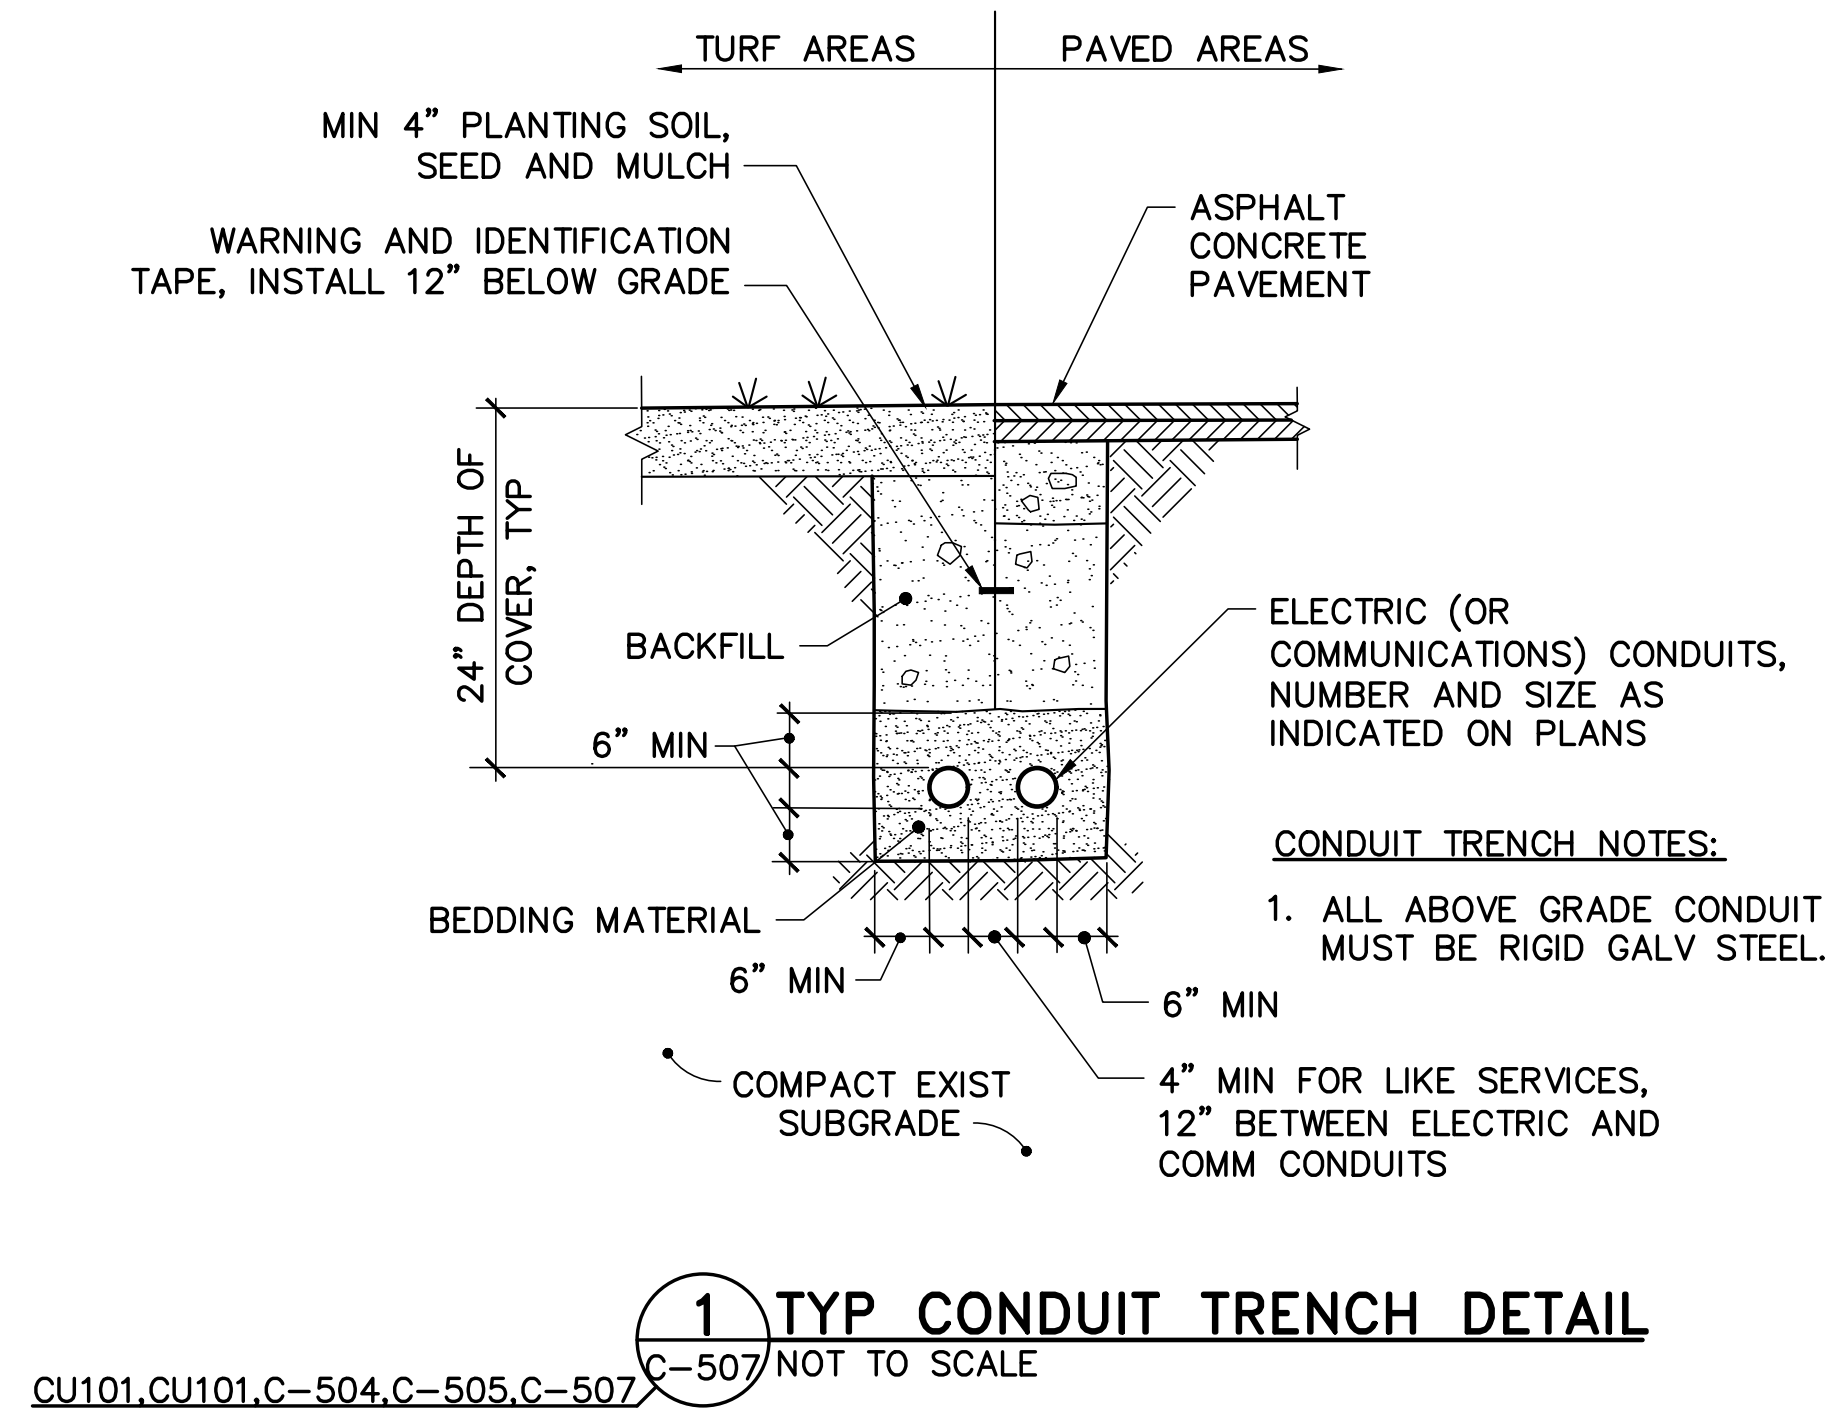

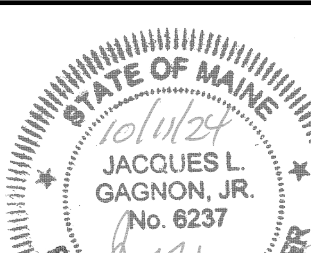					STATE OF MAINE BGS		
					TITLE	BLAINE HOUSE SITE & SECURITY UPGRADES	
					LOCATION	AUGUSTA, MAINE	
					TITLE THIS DWG.		
					SITE DETAILS 5		
					OAK POINT ASSOCIATES  DRAWING NO. C-507		
NO.	DATE	DESCRIPTION	BY	CHECK BY:	SHEET NO.		
		REVISIONS		NO.	22205.07		
				DATE	10/11/2024		
					231 Main Street, Biddeford, Maine 04005 207-263-9163		
					25 of 40		

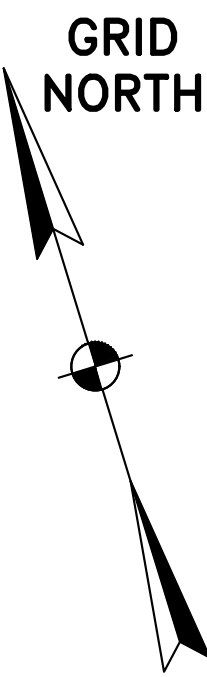


KEYNOTES (THIS SHEET ONLY)


- 1 TREE PLANTING. SEE DETAILS 1/L-501 AND 2/L-501.
- 2 GROUP SHRUB/PERENNIAL PLANTING. SEE DETAILS 3/L-501 AND 4/L-501.
- 3 PROVIDE 4" OF PLANTING SOIL AND TURFGRASS (SEED) ALL DISTURBED AREAS UNLESS OTHERWISE NOTED.

NOTE:

- 1. SEE SHEET LS102 FOR PLANT LIST.

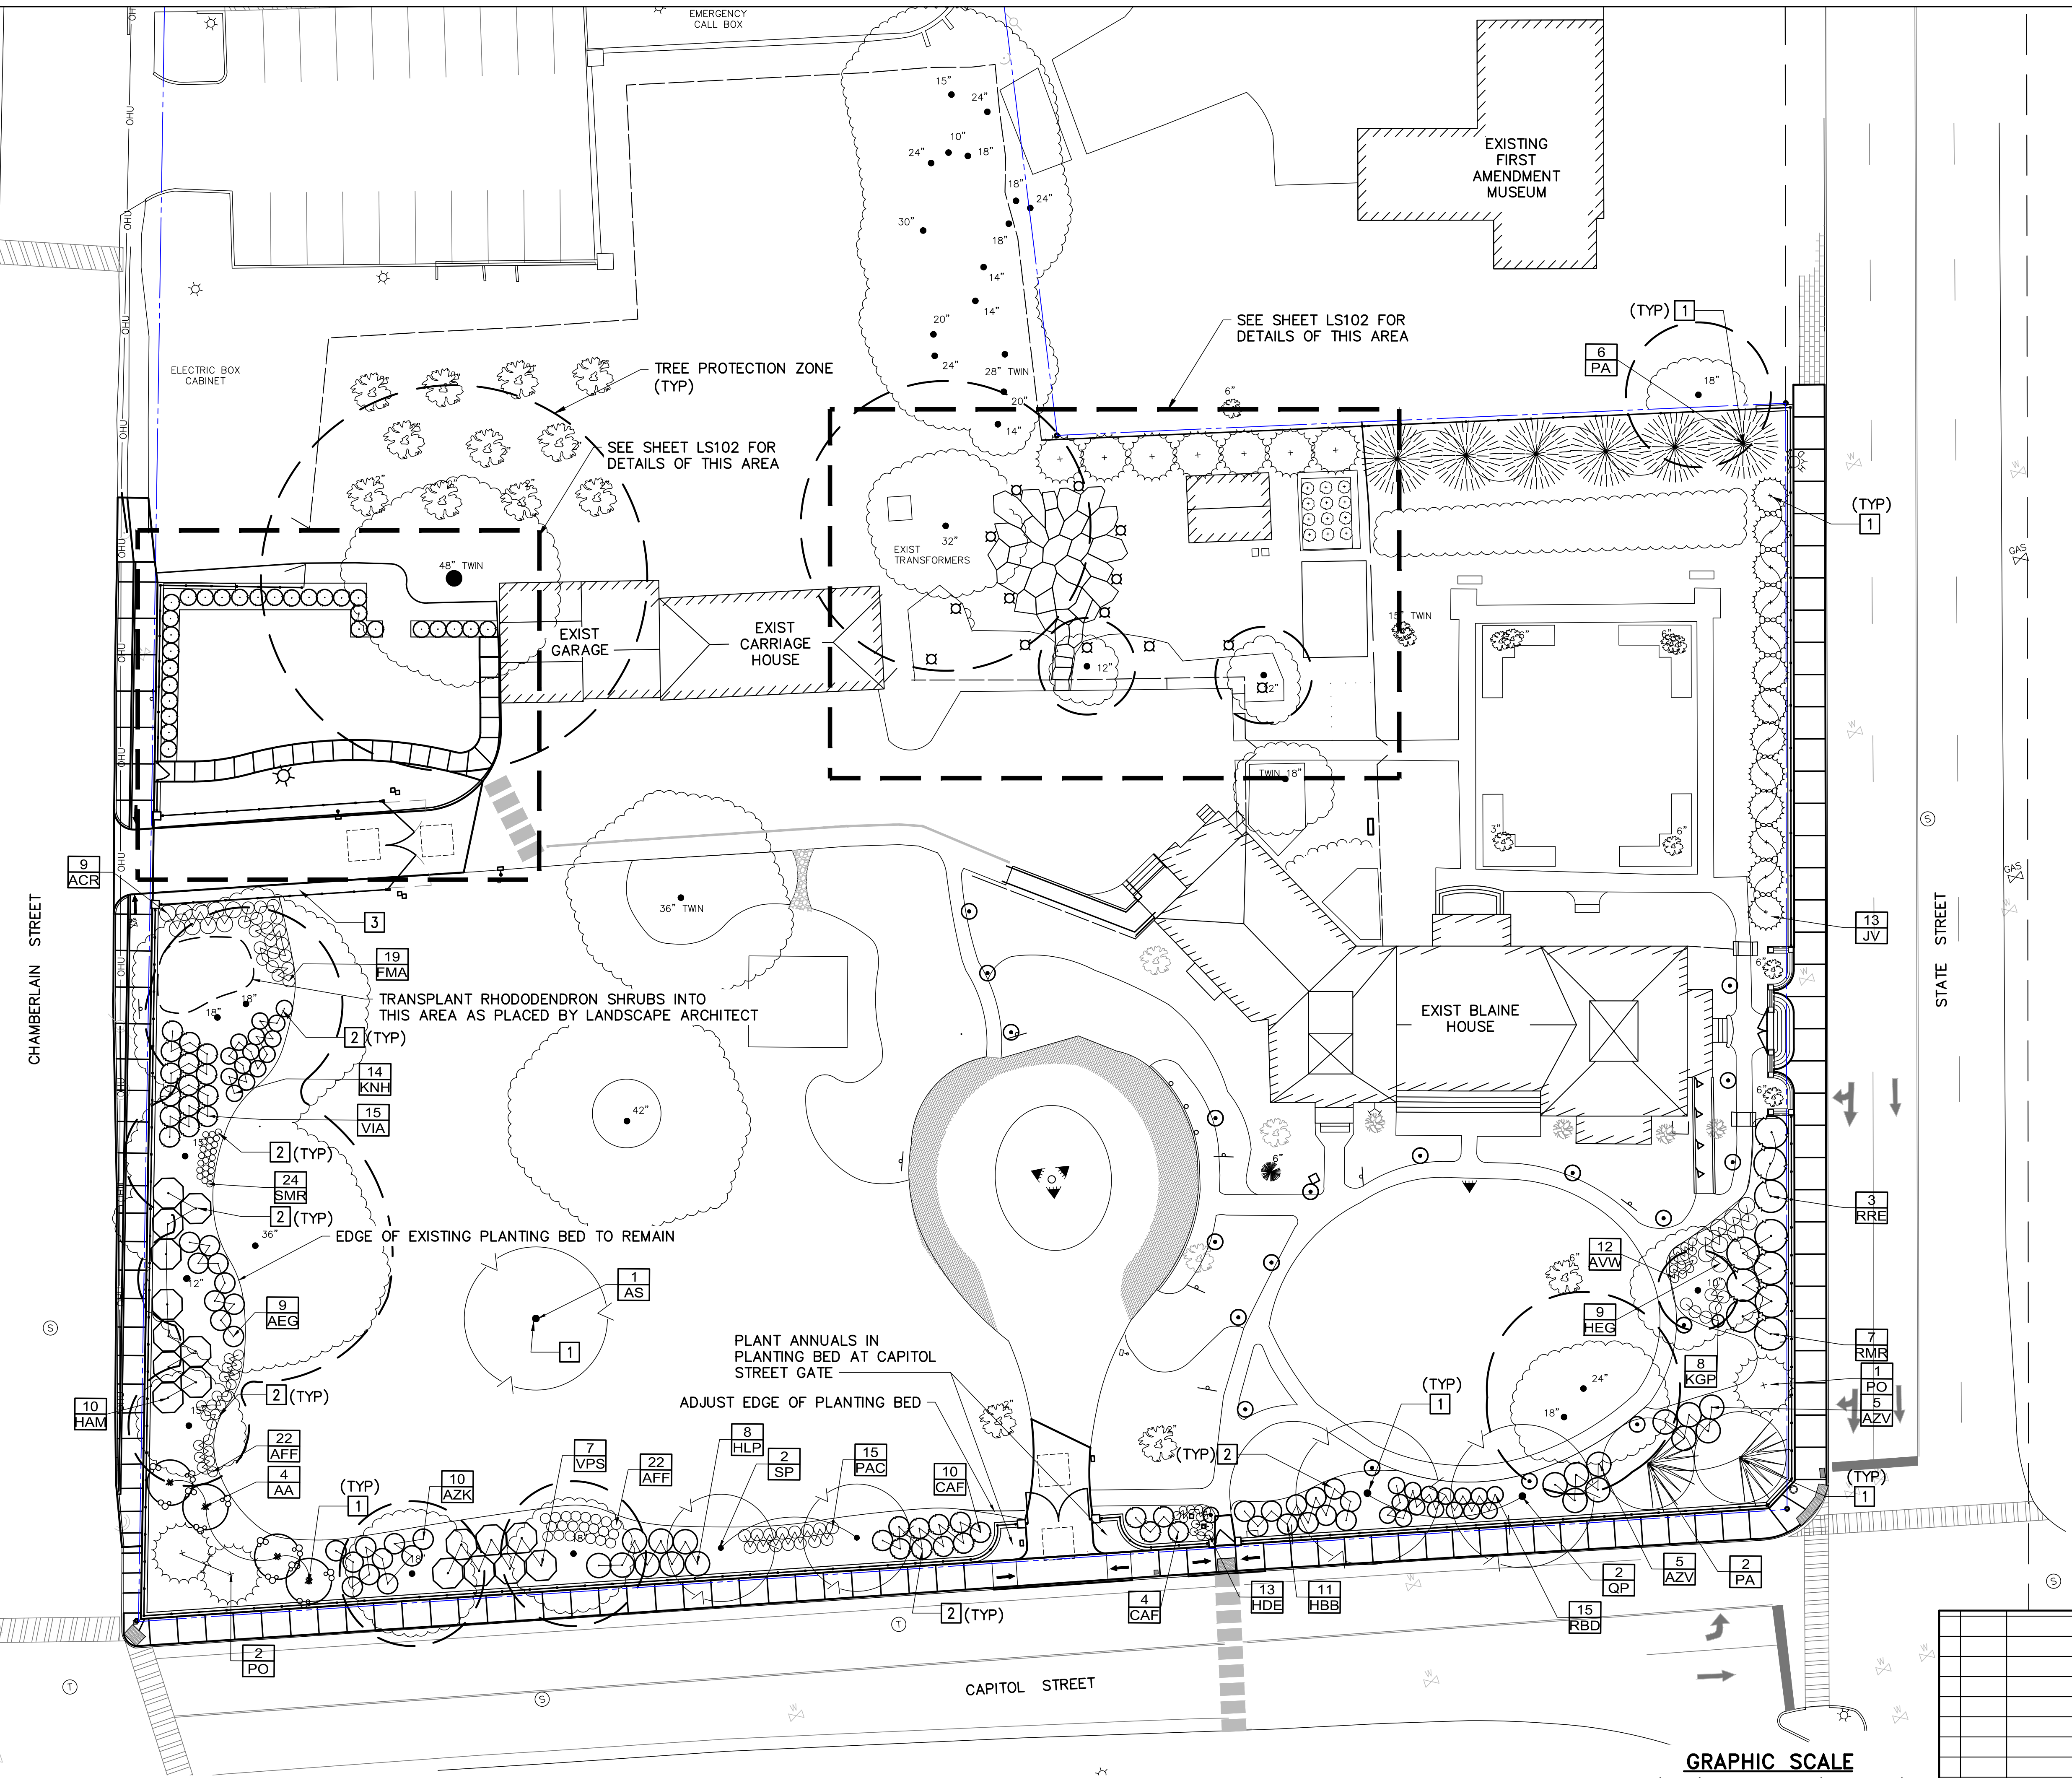


1 LANDSCAPE PLAN
LS101/SCALE: 1"=20'

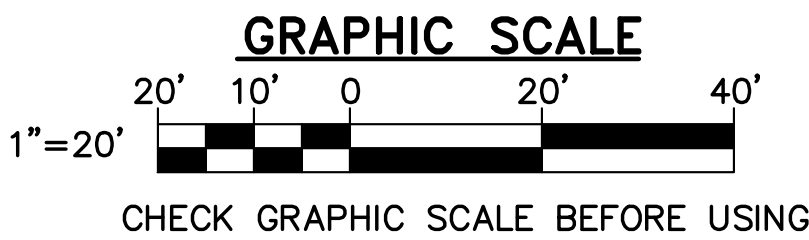

10-11-2024 ALLISON TOWNE DIMATTEO No. 2403 STATE OF MAINE			STATE OF MAINE BGS	
			TITLE: BLAINE HOUSE SITE & SECURITY UPGRADES	
			LOCATION: AUGUSTA, MAINE	
			TITLE THIS DWG: LANDSCAPE PLAN	
NO. DATE DESCRIPTION BY			DRAWN BY: ATD CHECK BY: ATD	
REVISIONS			NO. 22205.07 DATE 10/11/2024	
OAK POINT ASSOCIATES 221 Main Street, Biddeford, Maine 04005			207-253-0183 26 OF 40	



	Symb.	Qty.	Botanical Name	Common Name	Size	Comment
Trees	AA	4	Amelanchier x grandiflora 'Autumn Brilliance'	Autumn Brilliance Shadblow	7'-8'	Clump, B&B
	AS	1	Acer saccharum 'Legacy'	Legacy Sugar Maple	4" cal.	B&B
	JV	13	Juniperus virginiana 'Emerald Sentinel'	Eastern Red Cedar	8'-10'	B&B
	PA	8	Picea abies	Norway Spruce	7'-8'	B&B
	PO	10	Picea omorika	Serbian Spruce	6'-7'	B&B
	QP	2	Quercus palustris	Pin Oak	3"-3.5" dia	B&B
	SP	2	Stewartia pseudocamillia	Japanese Stewartia	6'-7'	B&B
	TO	29	Thuja occidentalis 'Smaragd'	Emerald Green Arborvitae	5'-6'	B&B
Shrubs	AEG	9	Azalea Exbury 'Gibraltar'	Gibraltar Azalea	#3	Space 5' on center
	AZK	10	Azalea x 'Karen'	Karen Azalea	#5	Space 5' on center
	AZV	10	Azalea arborescens x viscosum 'Westons Innocence'	White Azalea	#3	Space 6' on center
	CAF	14	Cornus sericea 'Arctic Fire'	Arctic Fire Dogwood	4'-5'	Space 5' on center
	HAM	10	Hamamelis virginiana	Common Witchhazel	4'-5'	B&B, space 8' on center
	HBB	11	Hydrangea macrophylla 'Endless Summer 'Blushing Bride'	Blushing Bride Hydrangea	5 gal	Space 5' on center
	HLP	8	Hydrangea paniculata 'Limelight Prime'	Panicle Hydrangea	18"-24"	Space 6' on center
	KNH	14	Kalmia latifolia 'Nathan Hale'	Mountain Laurel	18"-24"	Space 4' on center
	RBD	15	Rosa 'Blanc Double de Coulbert'	White Shrub Rose	#3	Space 4' on center
	RMR	7	Rhododendron maximum 'Roseum'	Pink Rosebay Rhododendron	#7	Space 8' on center
	RRE	3	Rhododendron catawbiense 'Roseum Elegans'	Roseum Rhododendron	3'-4'	B&B, space 8' on center
	VIA	15	Viburnum acerifolium	Mapleleaf Viburnum	2'-2.5'	Space 5' on center
	VPS	7	Viburnum plicatum tomentosum 'Shasta'	Shasta Viburnum	3'-4'	Space 8' on center
Perennials	AFF	44	Athyrium filix-femina	Lady Fern	#1	Space 30" on center
	ACR	9	Actaea racemosa	Black Snakeroot	2 qt	Space 48" on center
	AVV	12	Astilbe 'Vision in White'	False Spirea	#1	Space 24" on center
	FMA	19	Dryopteris filix-mas	Male Fern	2 qt	Space 36" on center
	HDE	13	Hemerocallis 'Dragons Eye'	Dragons Eye Daylily	2 qt	Space 24" on center
	HEG	9	Hosta 'Elegans'	Plantain Lily	#1	Space 48" on center
	KGP	8	Kiringeshoma palmatum	Yellow waxbells	#1	Space 36" on center
	PAC	15	Paeonia 'Chiffon'	Peony (light pink)	2 gal	Space 36" on center
	SMR	24	Smilacina racemosa	False Solomon's Seal	#1	Space 18" on center

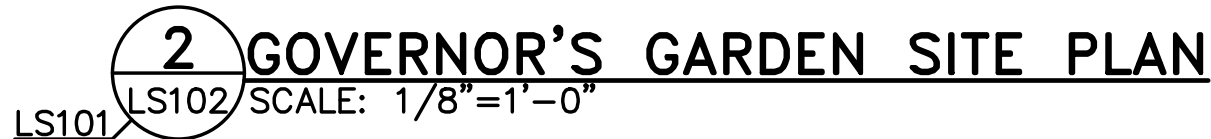



- 1 EXISTING TREE. PROTECT DURING CONSTRUCTION.
- 2 EXISTING GREENHOUSE.
- 3 EXISTING PLANTING BED.
- 4 EXISTING COMPOSITE WOOD DECK.

- 1 TREE PLANTING. SEE DETAILS 1/L-501 AND 2/L-501.
- 2 SHRUB AND PERENNIAL PLANTING. SEE DETAIL 3/L-501.
- 3 TURFGRASS (SOD).
- 4 ALTERNATE 1: TURFGRASS (SOD).
- 5 ALTERNATE 1: GRANITE PAVING WITH UNDERDRAIN, SEE DETAIL 6/L-501.
- 6 TREE PROTECTION ZONE.


1. PROVIDE 4" OF PLANTING SOIL AND TURFGRASS (SEED) ALL DISTURBED AREAS UNLESS OTHERWISE NOTED.

					STATE OF MAINE BGS	
					TITLE: BLAINE HOUSE SITE & SECURITY UPGRADES	
					LOCATION: AUGUSTA, MAINE	
					TITLE THIS DWG. LANDSCAPE DETAIL PLANS	
				DRAWN BY: ATD		 DRAWING NO. LS102 SHEET NO.
NO. DATE DESCRIPTION BY				CHECK BY: ATD		
REVISIONS				NO. 22205.07		
				DATE 10/11/2024		
				231 Main Street, Biddeford, Maine 04005 207.283.0193		27 OF 40

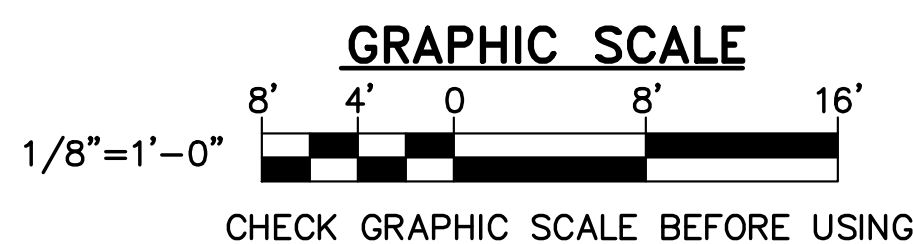


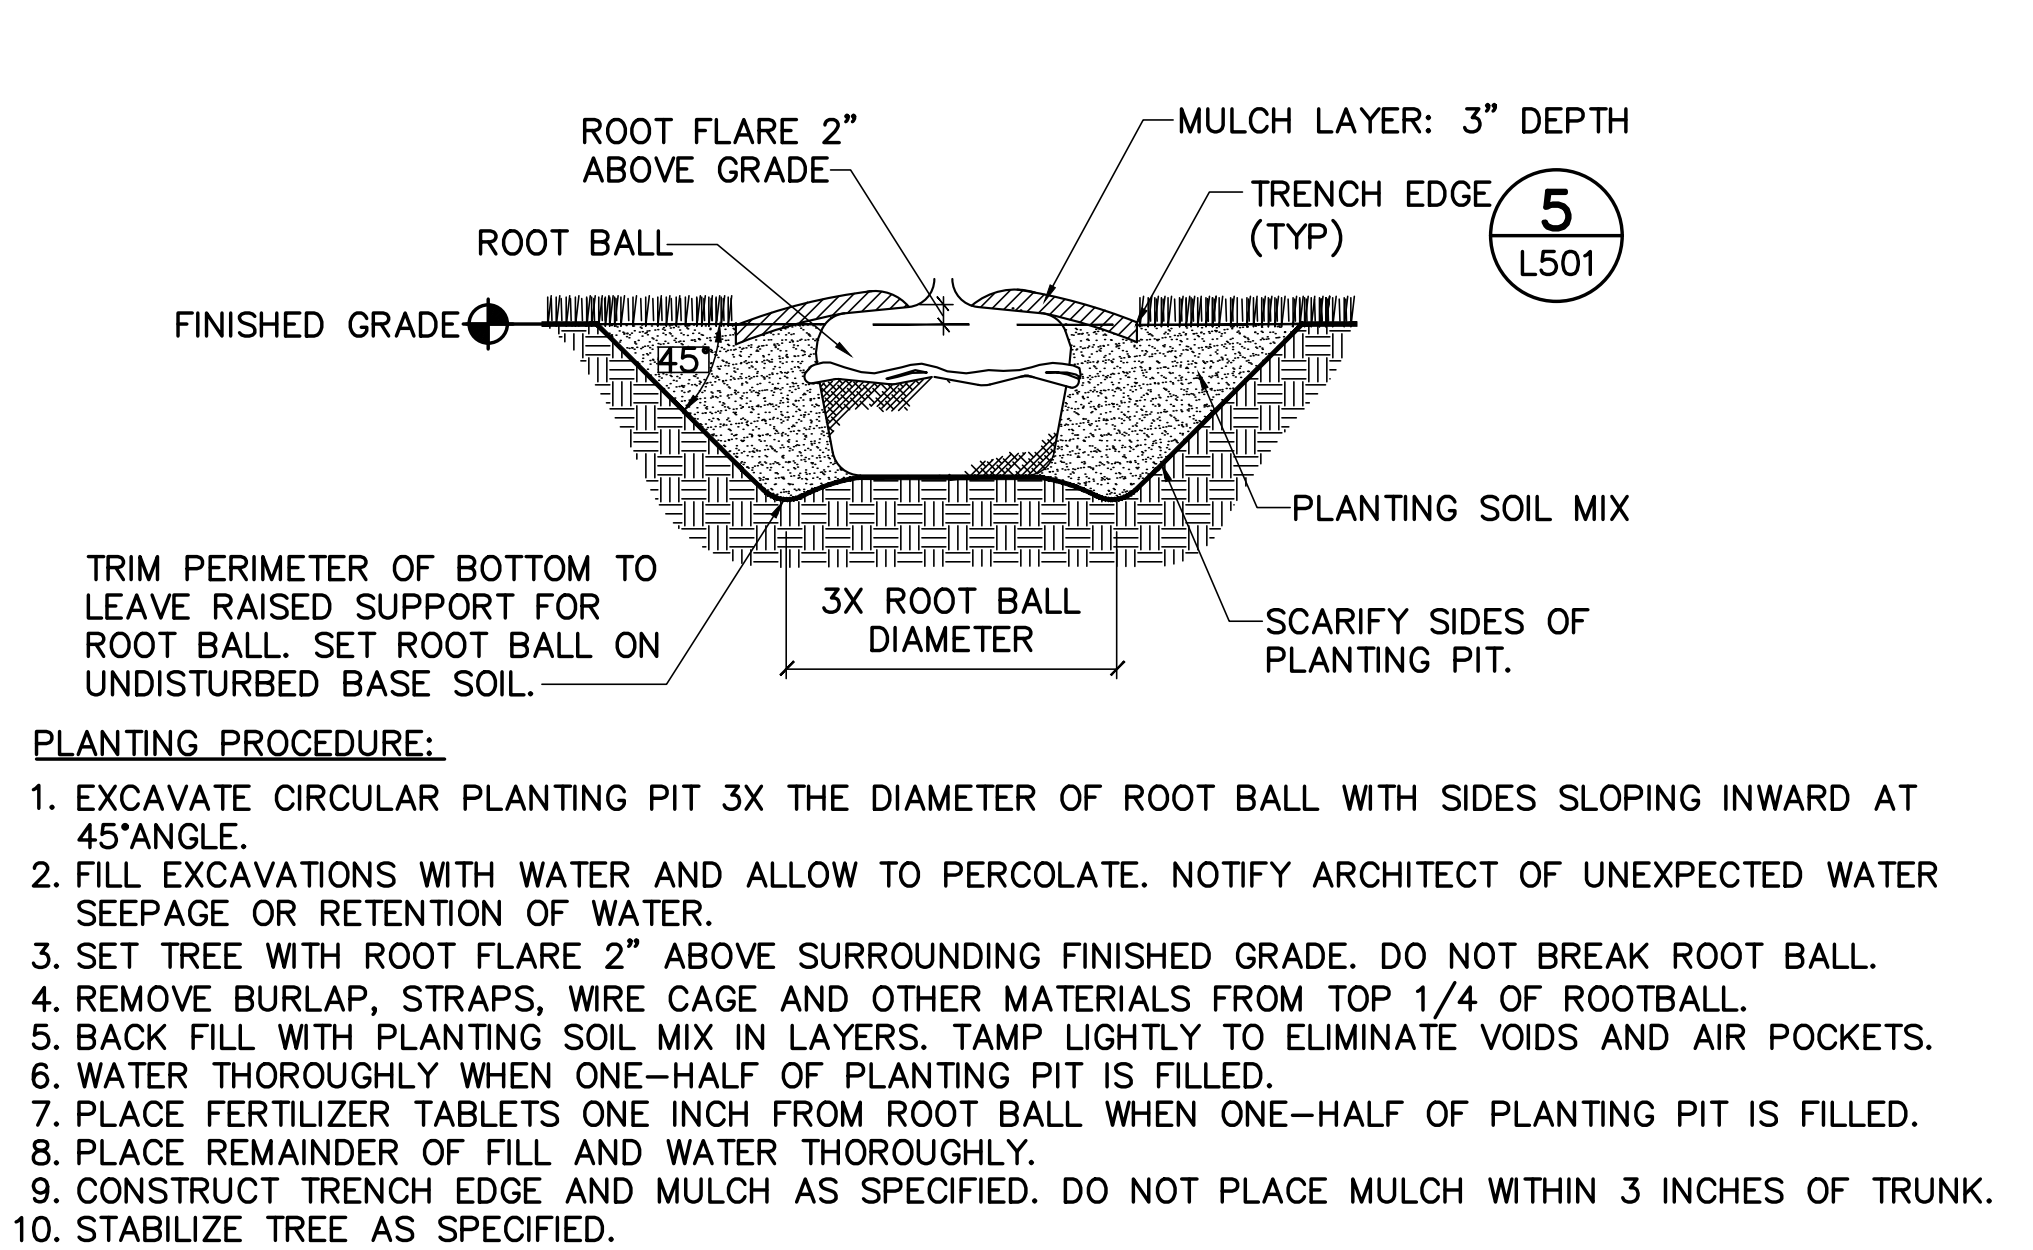


1 TYPICAL TREE ROOT BALL PIT
LS101,LS102 L-501 NOT TO SCALE

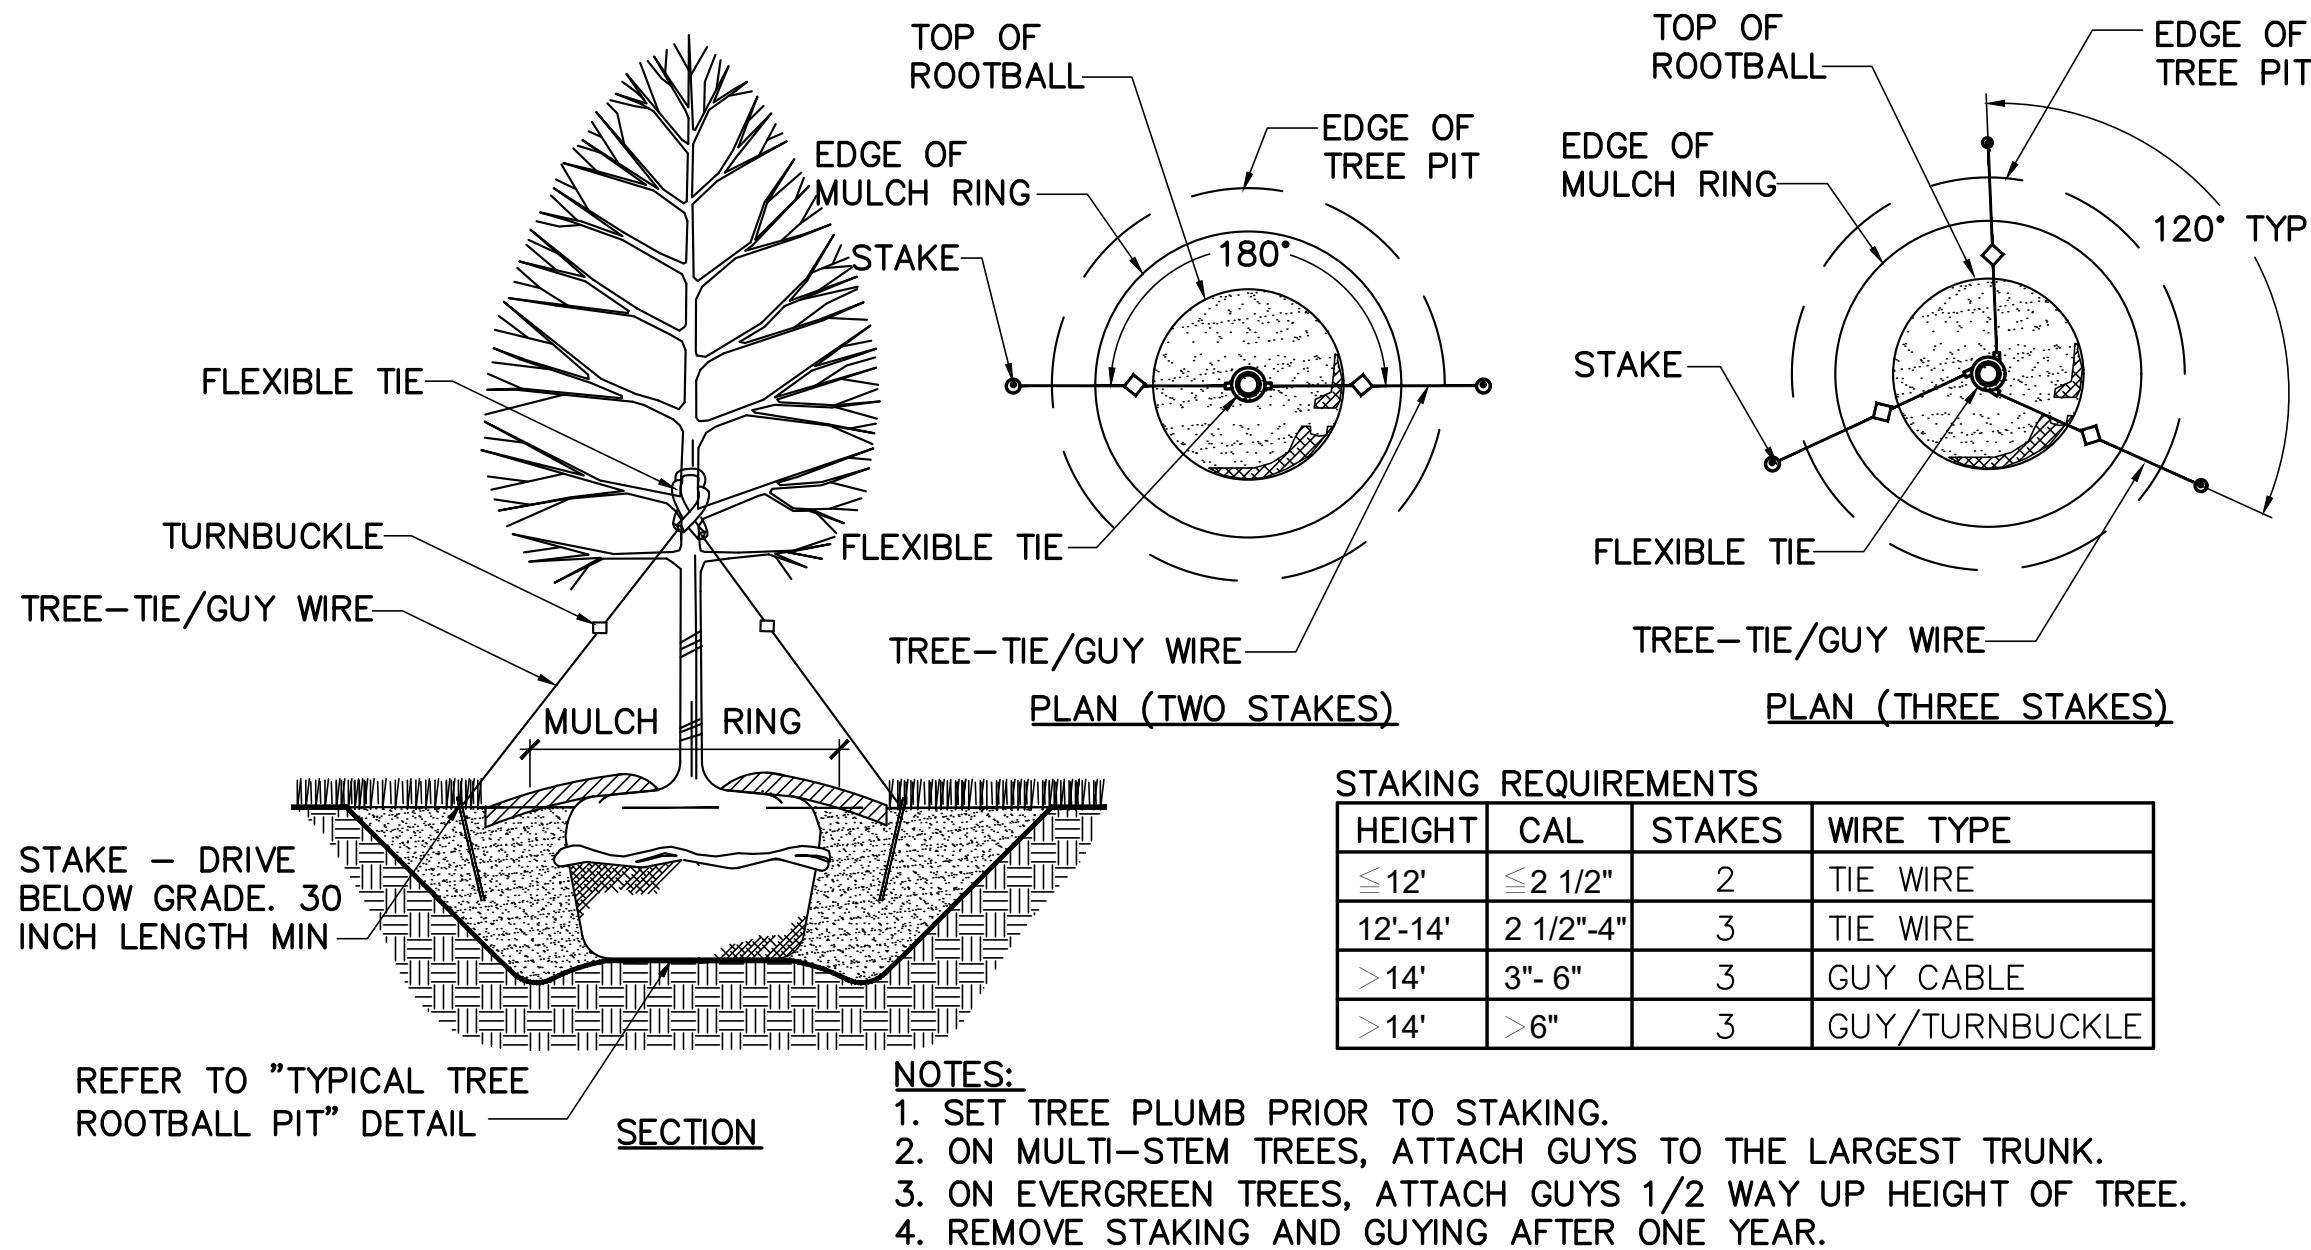


2 TREE STAKING AND GUYING
LS101,LS102 L-501 NOT TO SCALE

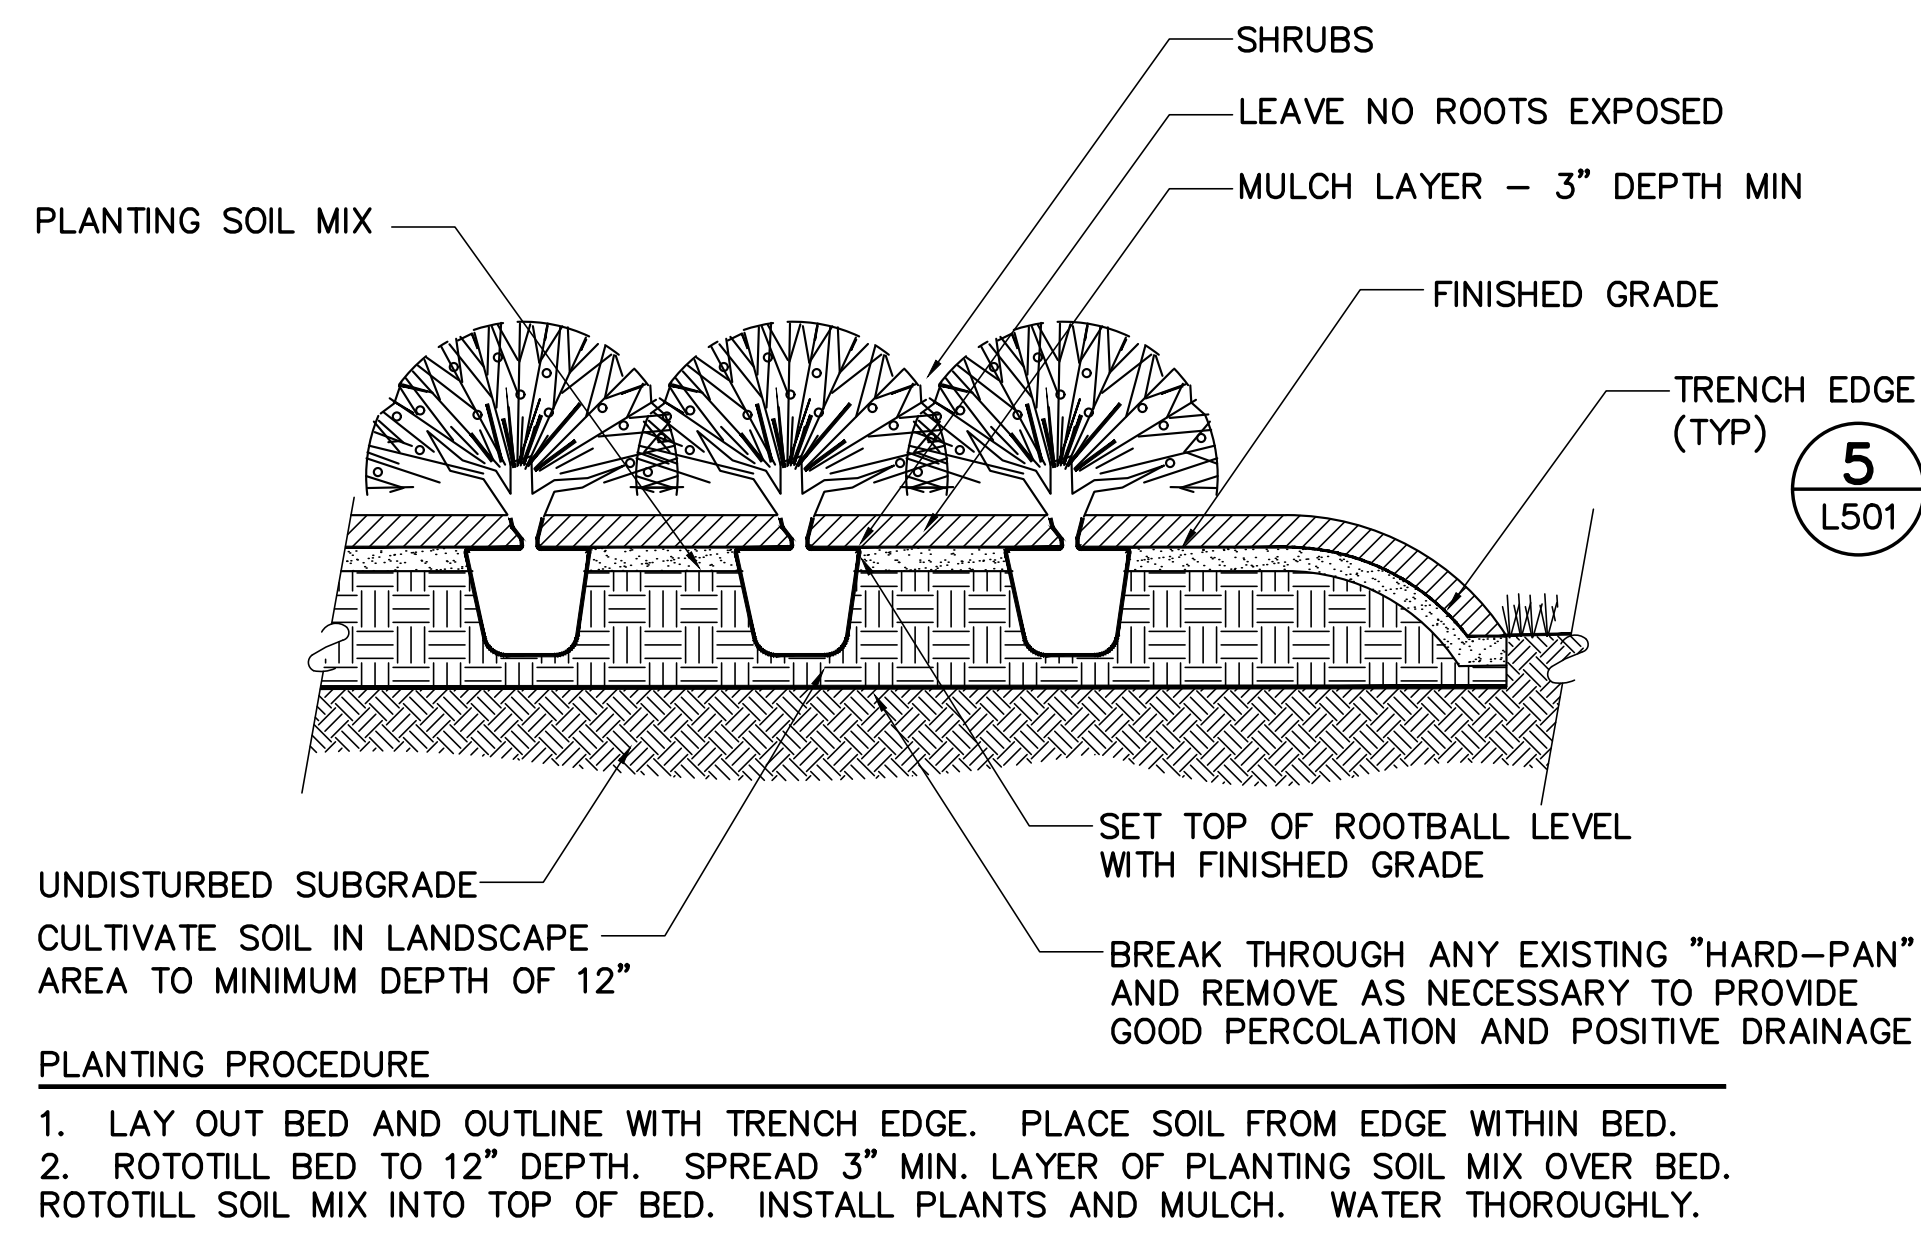


3 GROUP SHRUB PLANTING
LS101,LS102 L-501 NOT TO SCALE

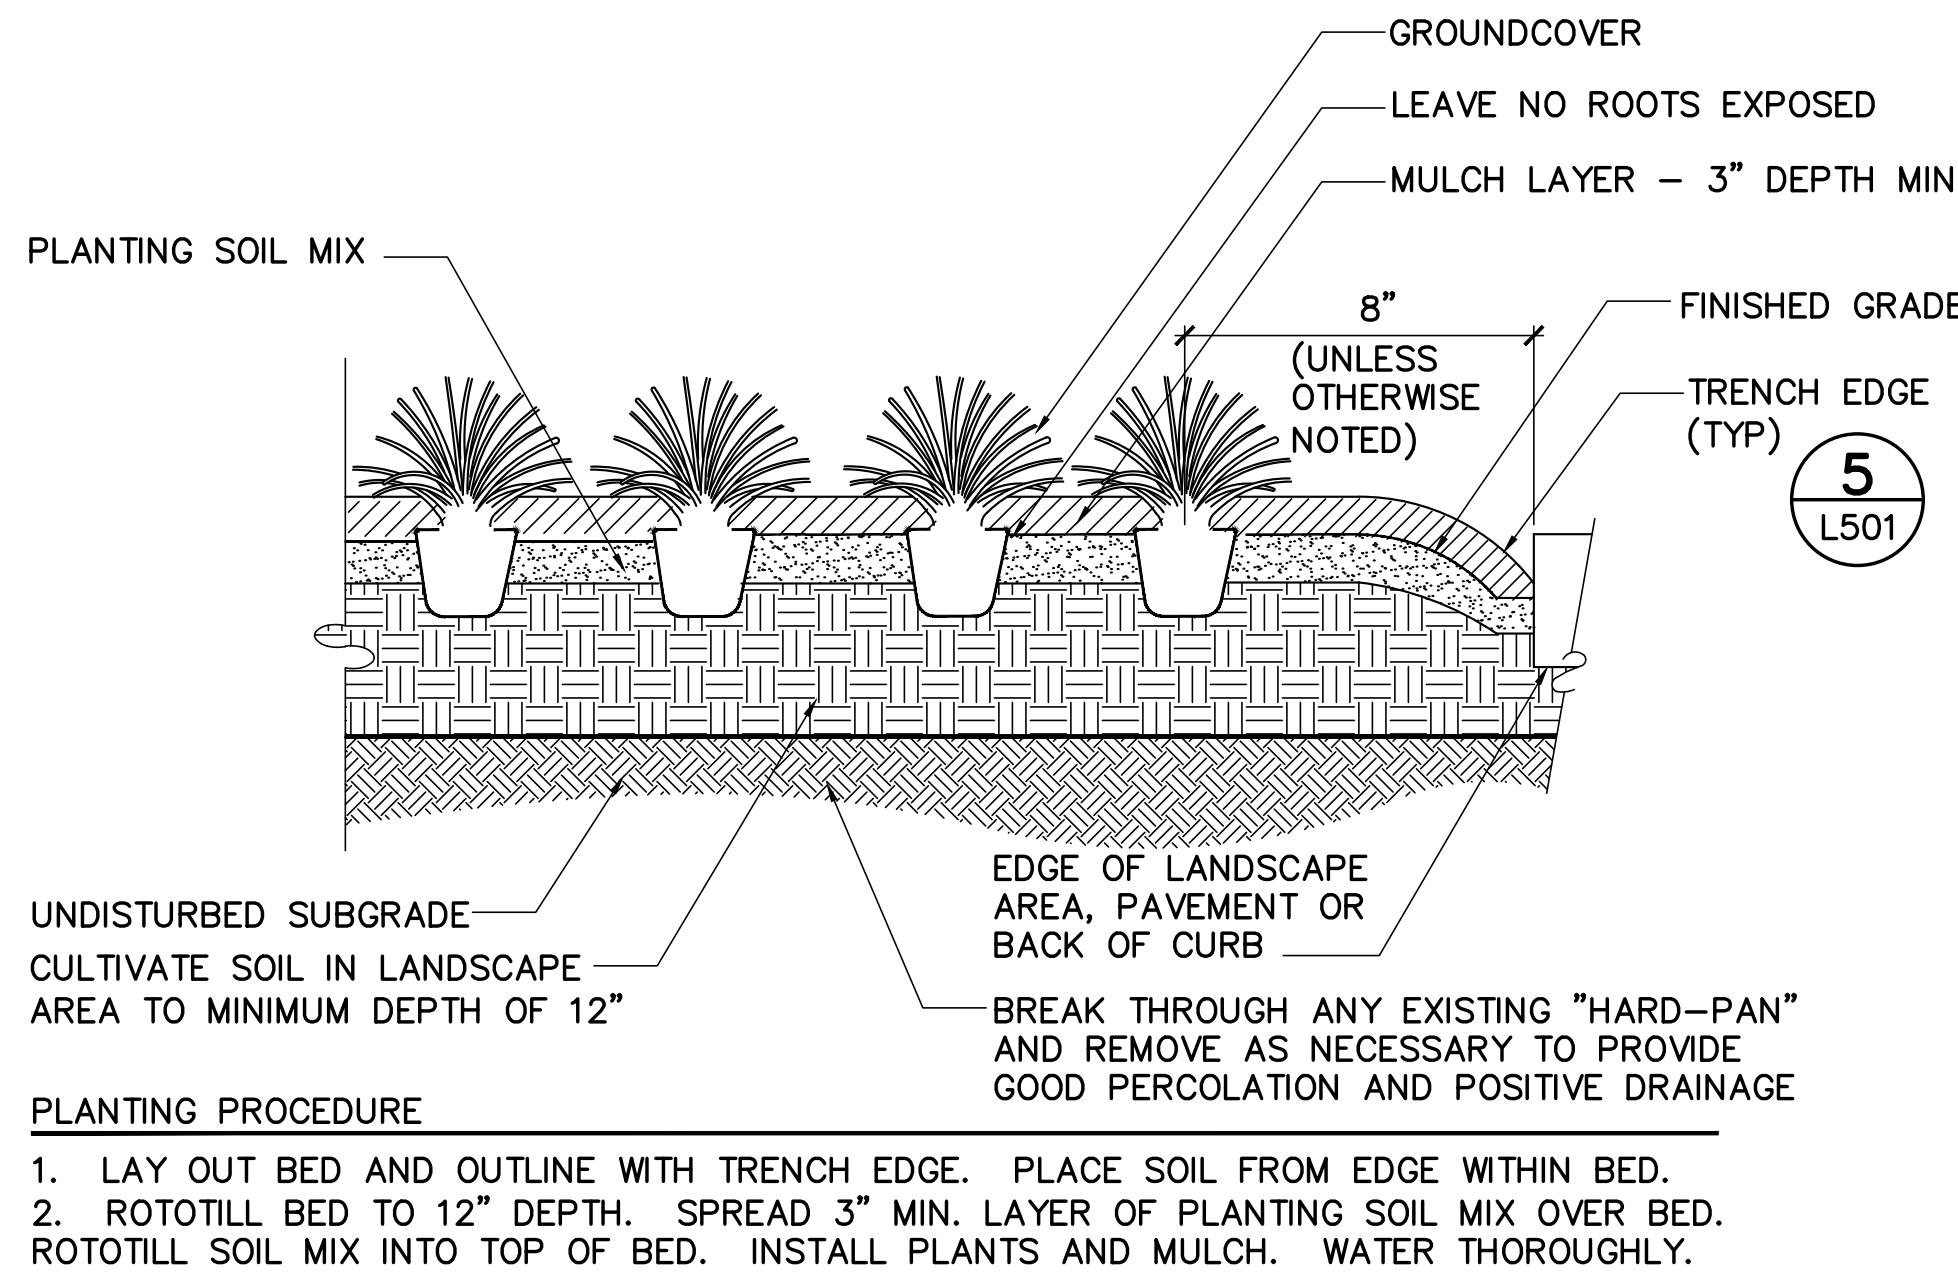

4 PERENNIAL PLANTING
LS101,LS102 L-501 NOT TO SCALE

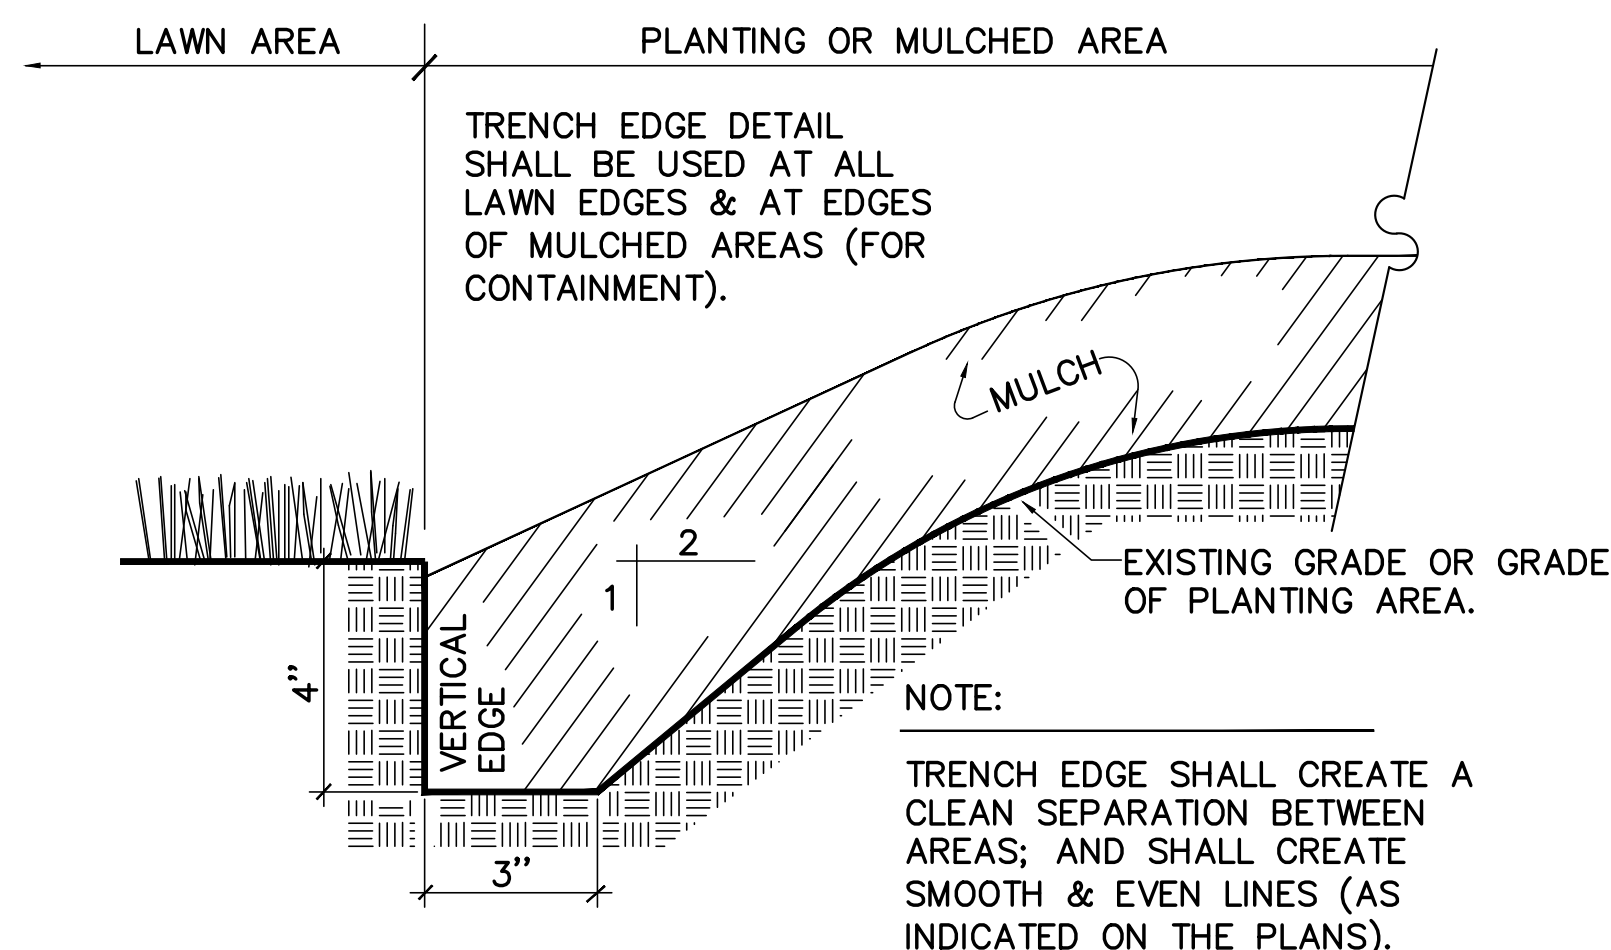

5 TRENCH EDGE - SECTION
LS101 L-501 NOT TO SCALE

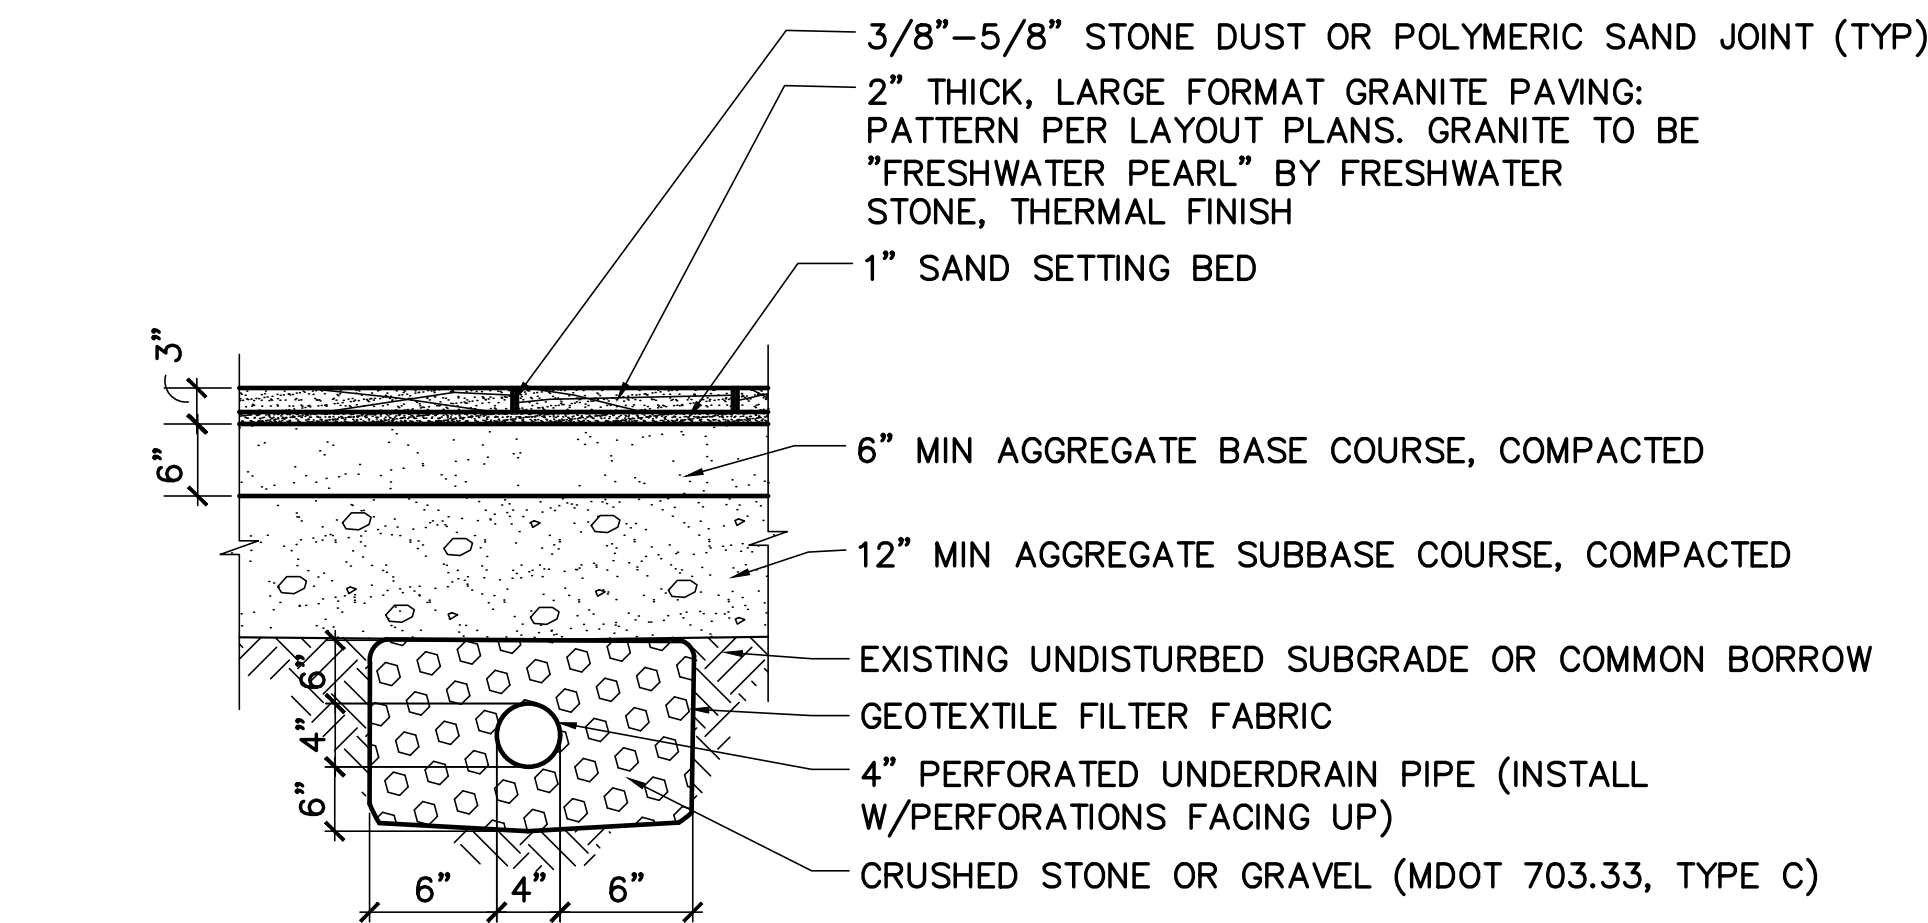

6 GRANITE PAVING W/UNDERDRAIN (ALTERNATE 1)
LS102 L-501 NOT TO SCALE

GENERAL NOTES


- 1. SEE SHEET G-001 FOR GENERAL CONSTRUCTION NOTES, LEGEND, AND ABBREVIATIONS.
- 2. ALL ITEMS ON THIS SHEET ARE EXISTING UNLESS NOTED OTHERWISE.

REMOVALS KEYNOTES


- 1 REMOVE FOUNDATION SYSTEM IN ITS ENTIRETY (STONE/BRICK FOUNDATION WALLS AND CONCRETE SLAB).
- 2 REMOVE WOOD STAIRS WITH HANDRAILS.
- 3 REMOVE WOOD DOOR, FRAME, AND HARDWARE.
- 4 REMOVE TEMPORARY STEEL COLUMNS.
- 5 REMOVE WOOD WINDOW WITH TRIM.
- 6 REMOVE WOOD WINDOW WITH TRIM AND SHUTTER.
- 7 REMOVE BASEMENT BULKHEAD IN ITS ENTIRETY.
- 8 REMOVE INTERIOR WALL WOOD FRAMED PARTITION.
- 9 REMOVE EXTERIOR WALL WOOD FRAMED WITH PLYWOOD SHEATHING AND WOOD CLAPBOARD SIDING.
- 10 REMOVE WOOD DOOR WITH GLASS, FRAME, AND HARDWARE.
- 11 REMOVE WOOD DOOR FRAME.
- 12 REMOVE VCT FLOORING.
- 13 REMOVE WOOD PLANK FLOORING.
- 14 REMOVE CARPET FLOORING.
- 15 REMOVE PLYWOOD FLOORING.
- 16 REMOVE TIN CEILING TILE.
- 17 REMOVE WOOD PLANK CEILING.
- 18 REMOVE GYPSUM BOARD CEILING.
- 19 REMOVE KITCHEN EQUIPMENT, COUNTERTOPS, AND WALL MOUNTED CABINETS.
- 20 REMOVE CABINET.
- 21 REMOVE CHIMNEY/FIREPLACE.
- 22 REMOVE PLUMBING FIXTURES AND TOILET ACCESSORIES (TOILETS, SINKS, SHOWERS, ETC.).
- 23 REMOVE WOOD CLAPBOARD SIDING.
- 24 REMOVE WOOD GUARDRAILS.
- 25 REMOVE WOOD SLIDING DOOR WITH FRAME AND HARDWARE.
- 26 REMOVE GYPSUM BOARD CEILING TILE.
- 27 REMOVE PLYWOOD CEILING.
- 28 REMOVE WOOD BALCONY RAILINGS.
- 29 REMOVE ASPHALT SHINGLE ROOF IN ITS ENTIRETY.
- 30 REMOVE EXTERIOR WOOD STAIR AND RAMP WITH GUARDRAILS.
- 31 REMOVE EXTERIOR CONCRETE STAIR AND METAL GUARDRAILS.

REMOVALS LEGEND

- EXISTING (TO REMAIN)
- EXISTING TO BE REMOVED
- REMOVE BUILDING (MACHINE REMOVALS)
- REMOVE BUILDING (HAND REMOVALS) - SEE KEYNOTE9 ON SHEET CD101.

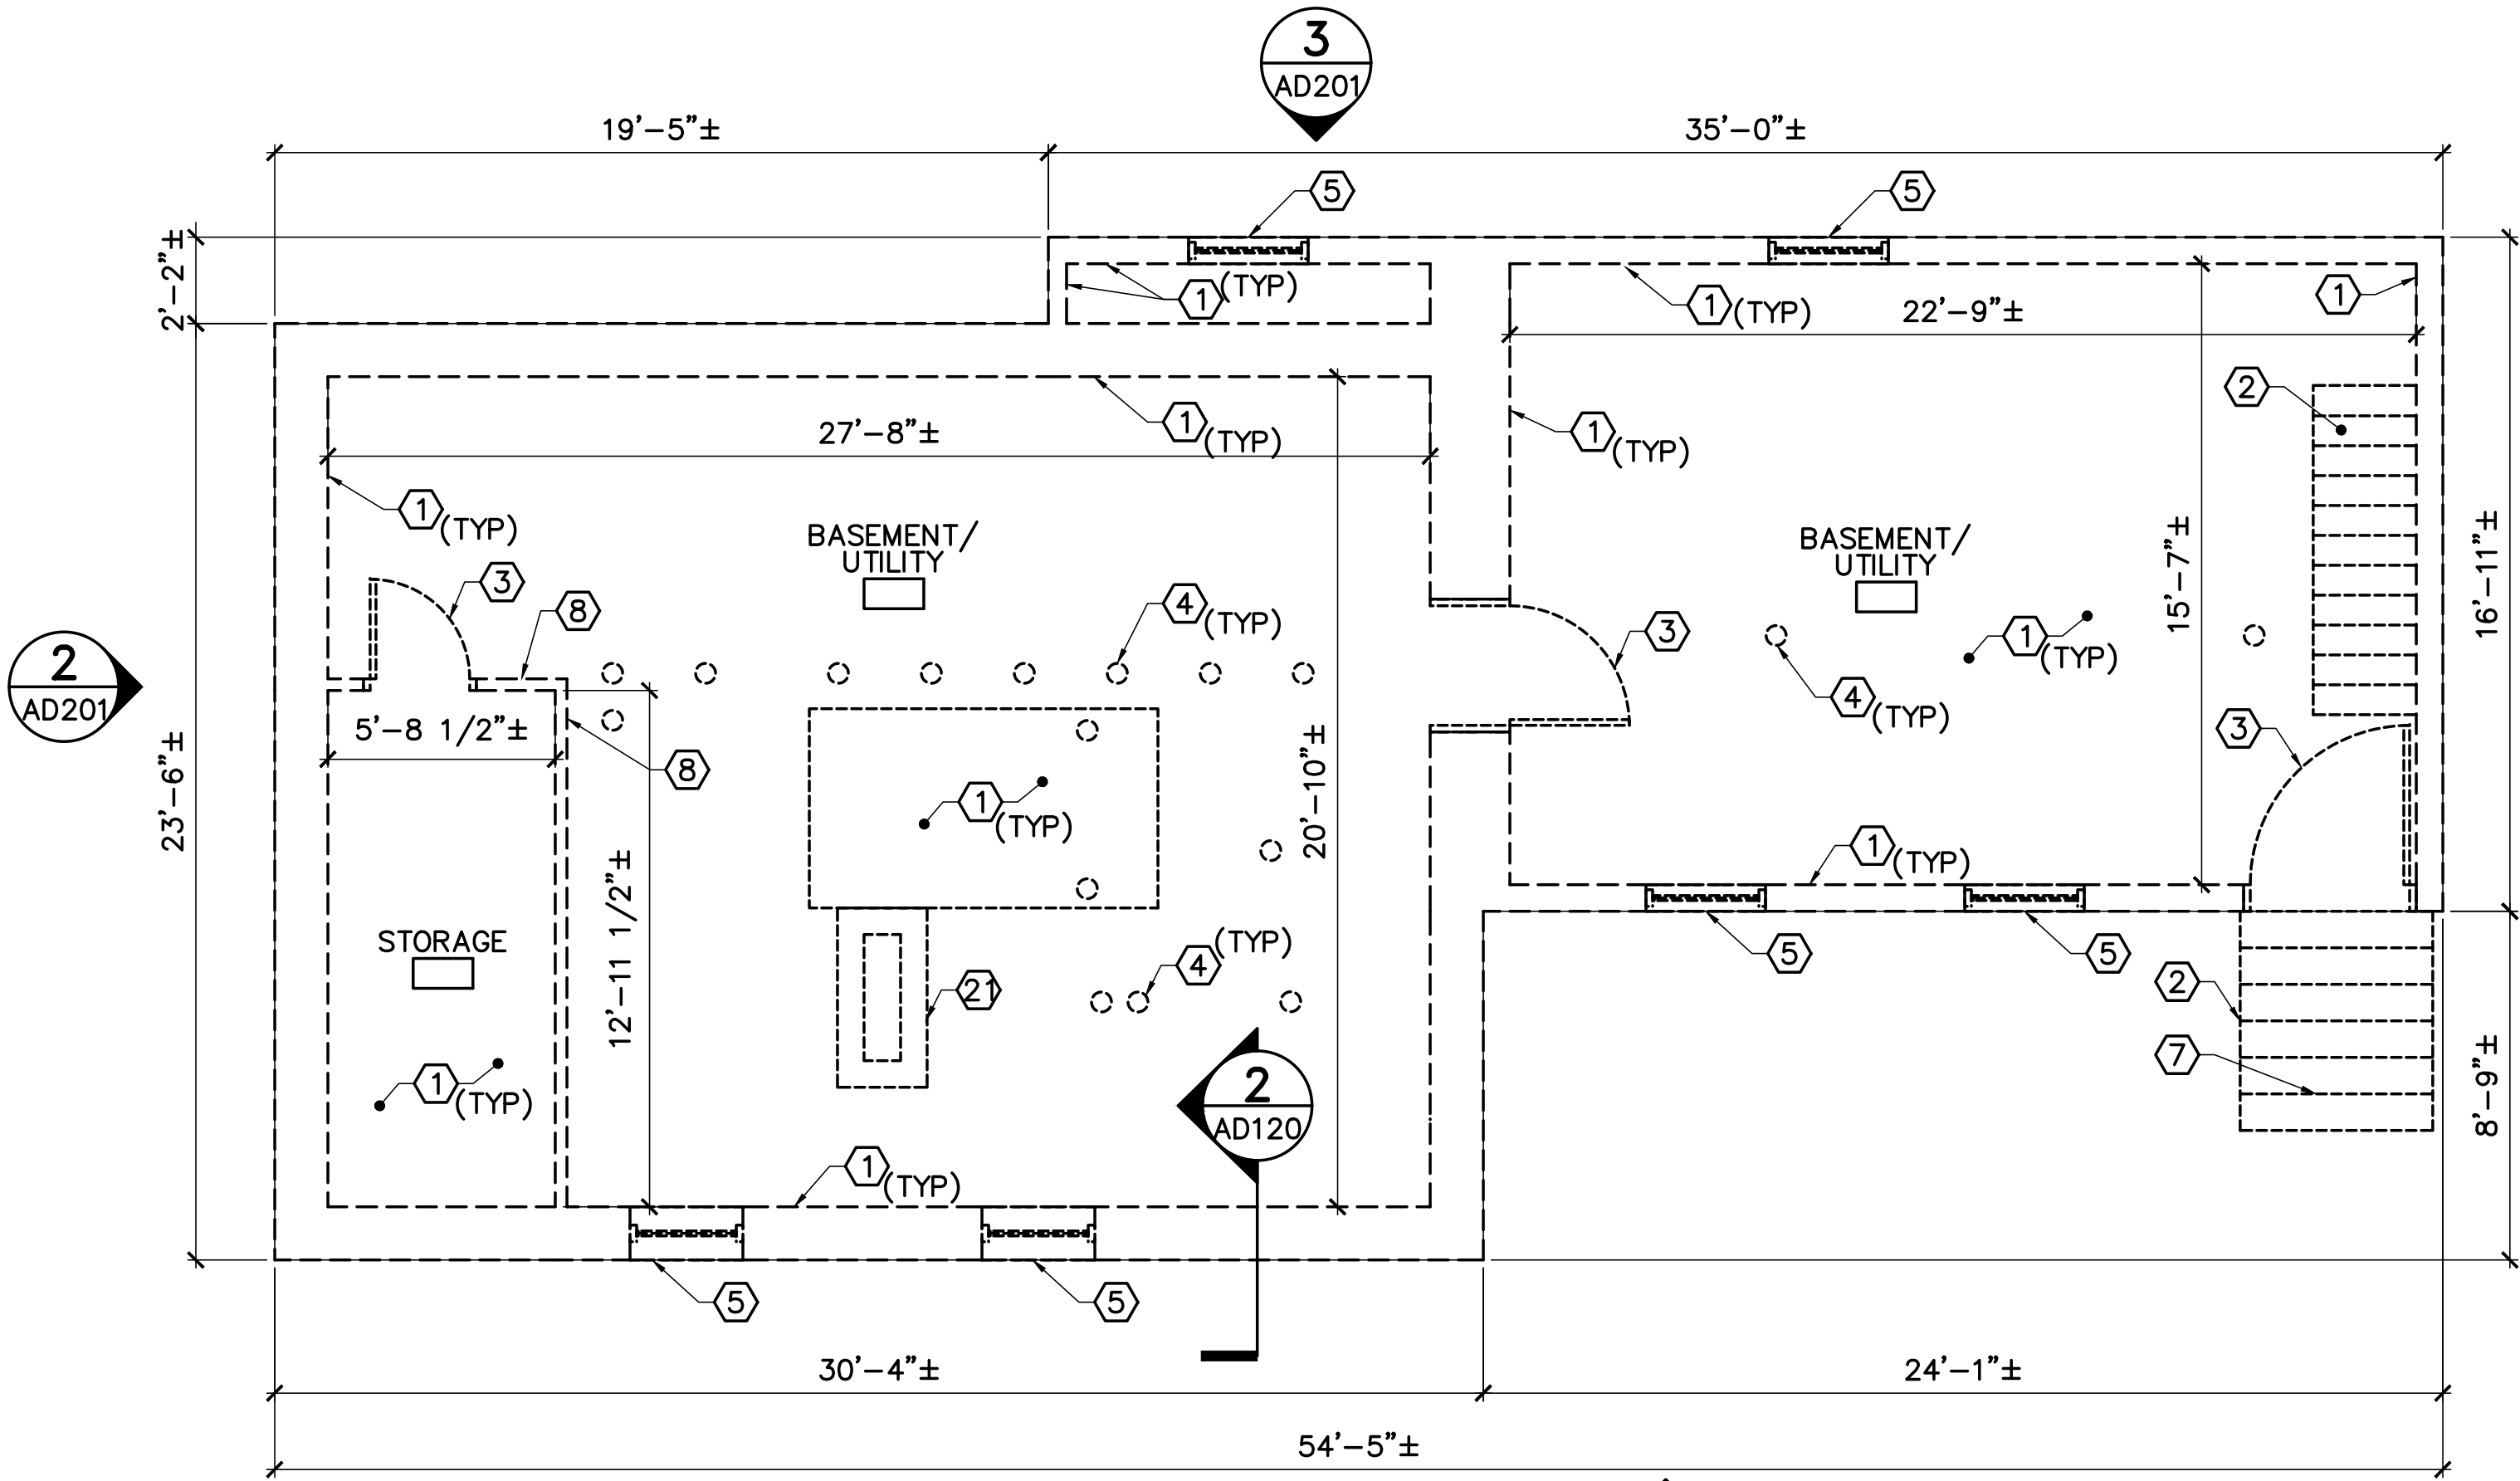


1 BASEMENT REMOVALS PLAN
AD101/ SCALE: 1/4"=1'-0"

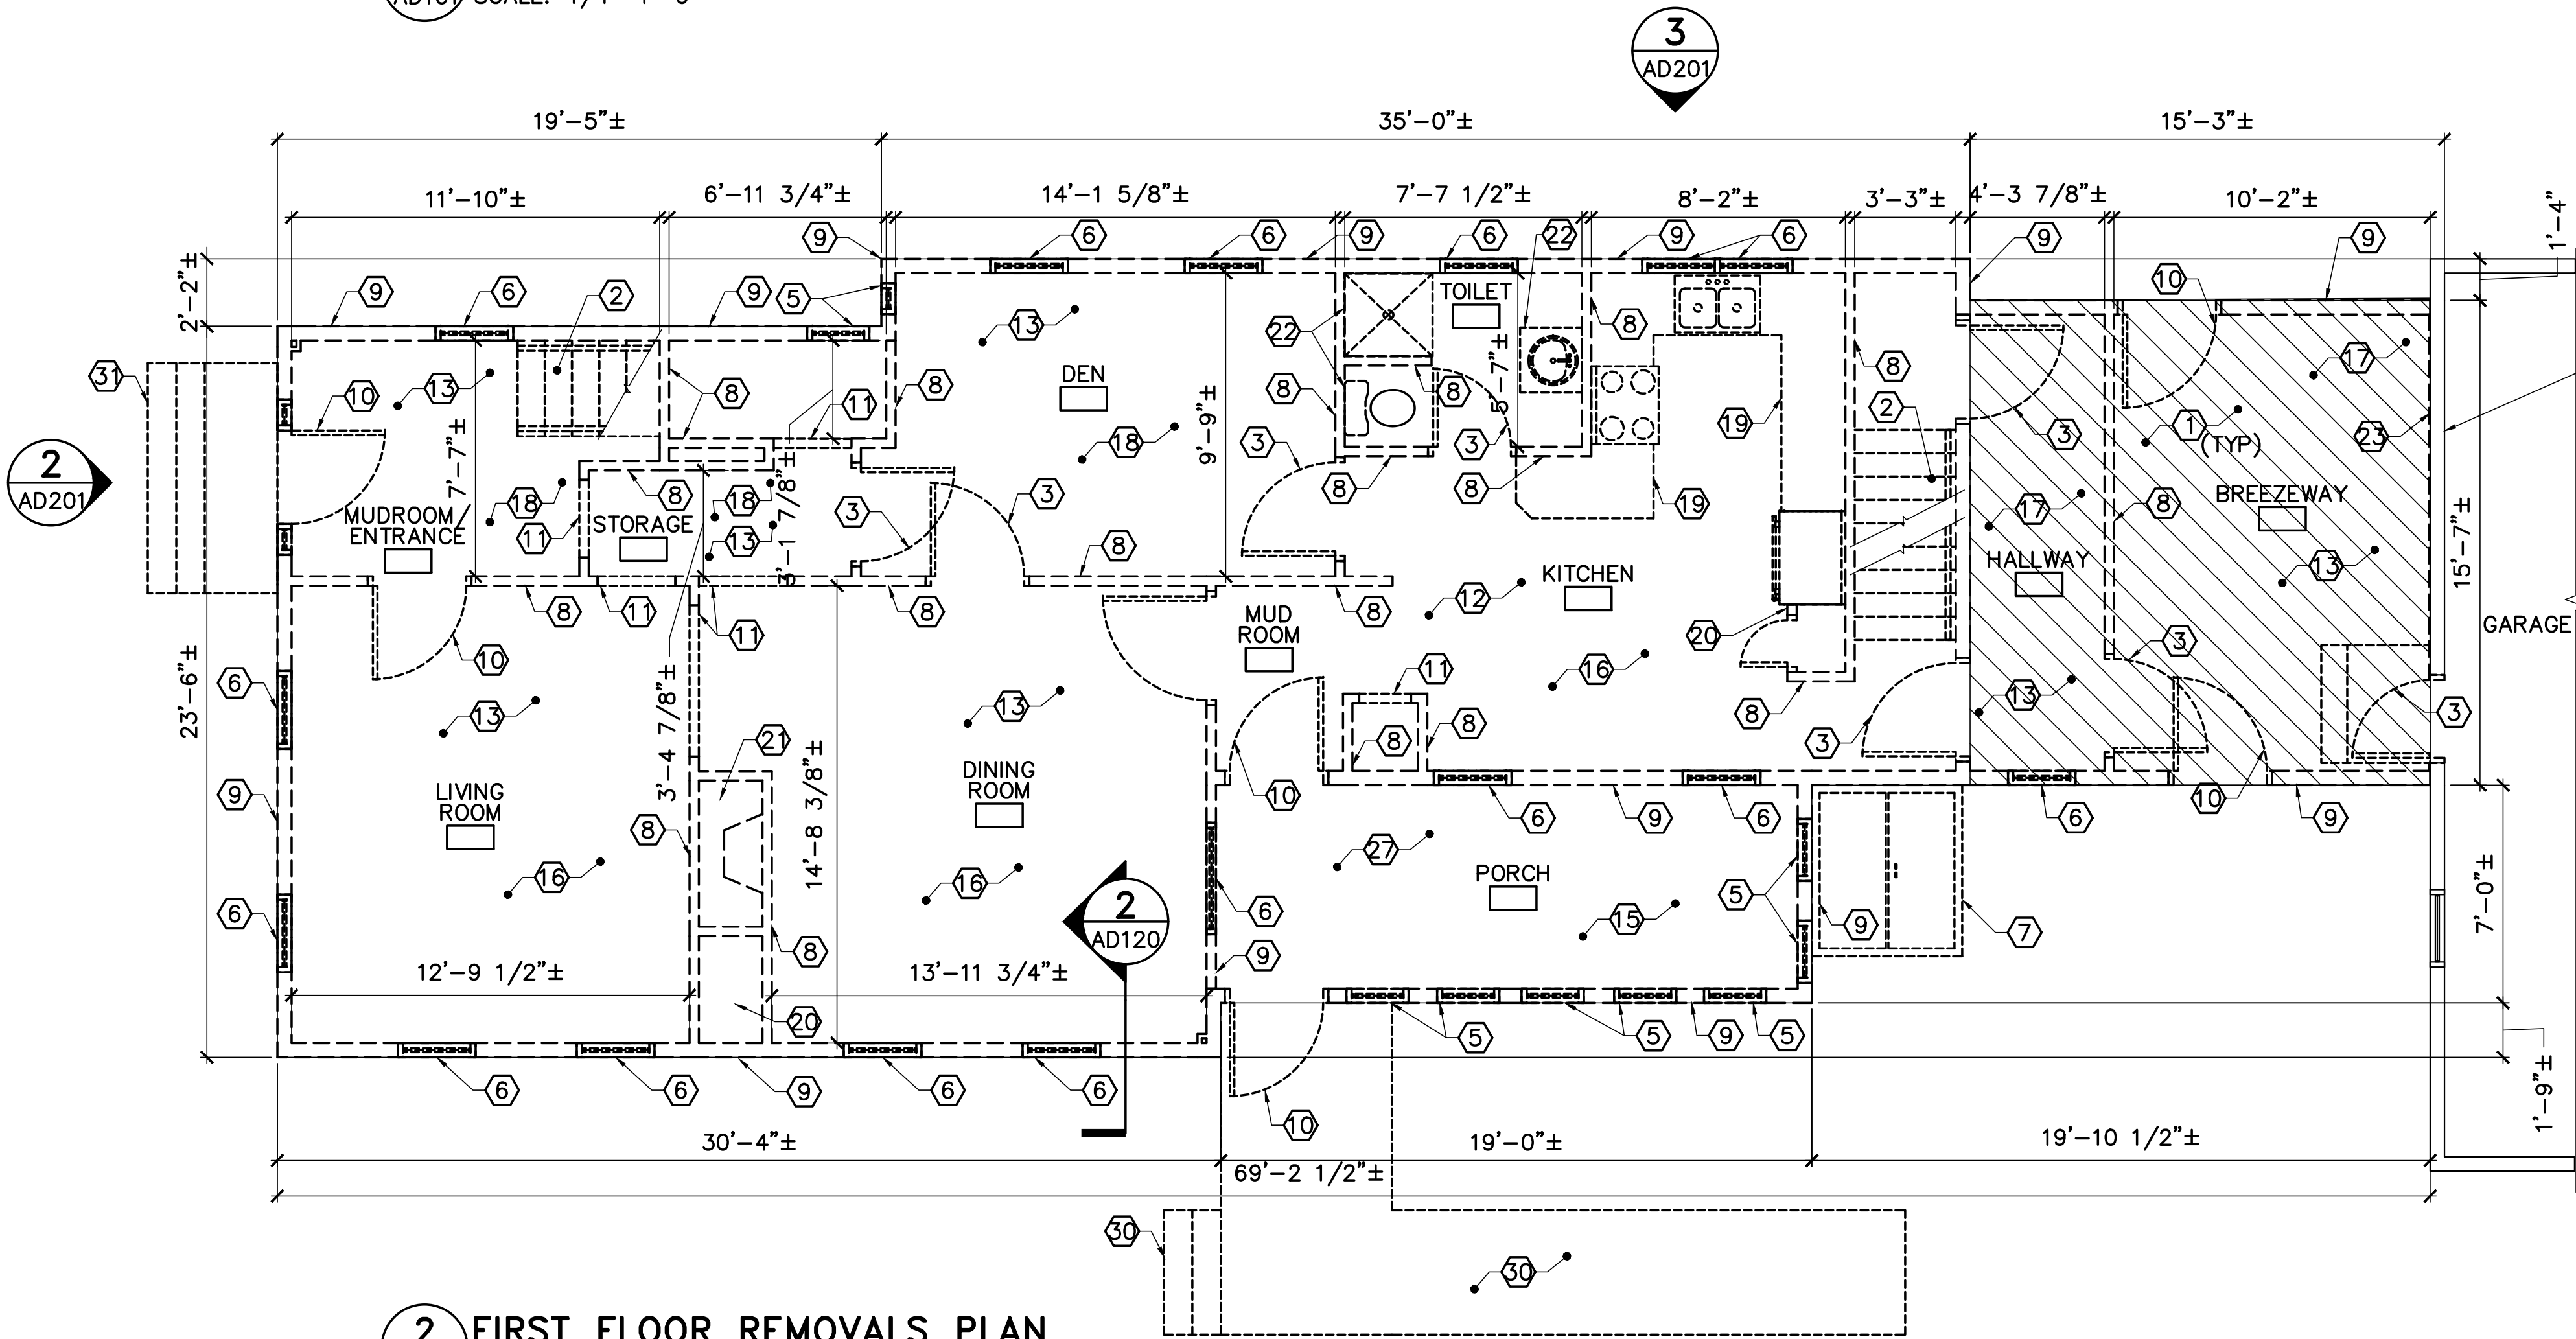

2 FIRST FLOOR REMOVALS PLAN
AD101/ SCALE: 1/4"=1'-0"

KEY PLAN
NOT TO SCALE
PLAN NORTH

GRAPHIC SCALE

 

CHECK GRAPHIC SCALE BEFORE USING


STATE OF MAINE BGS			
TITLE: BLAINE HOUSE SITE & SECURITY UPGRADES LOCATION: AUGUSTA, MAINE			
TITLE THIS DWG: BASEMENT AND FIRST FLOOR REMOVALS PLANS			
OAK POINT ASSOCIATES 221 Main Street, Biddeford, Maine 04005 207-283-0183			
DRAWN BY: SMC		CHECK BY: TGB	
NO. DATE DESCRIPTION		NO. DATE DESCRIPTION	
REVISIONS		22205.07	
DATE		10/11/2024	
SHEET NO. 29		OF 40	

GENERAL NOTES


- 1. SEE SHEET G-001 FOR GENERAL CONSTRUCTION NOTES, LEGEND, AND ABBREVIATIONS.
- 2. ALL ITEMS ON THIS SHEET ARE EXISTING UNLESS NOTED OTHERWISE.
- 3. SEE SHEET AD101 FOR REMOVALS KEYNOTES.

REMOVALS LEGEND


- EXISTING (TO REMAIN)
- EXISTING TO BE REMOVED

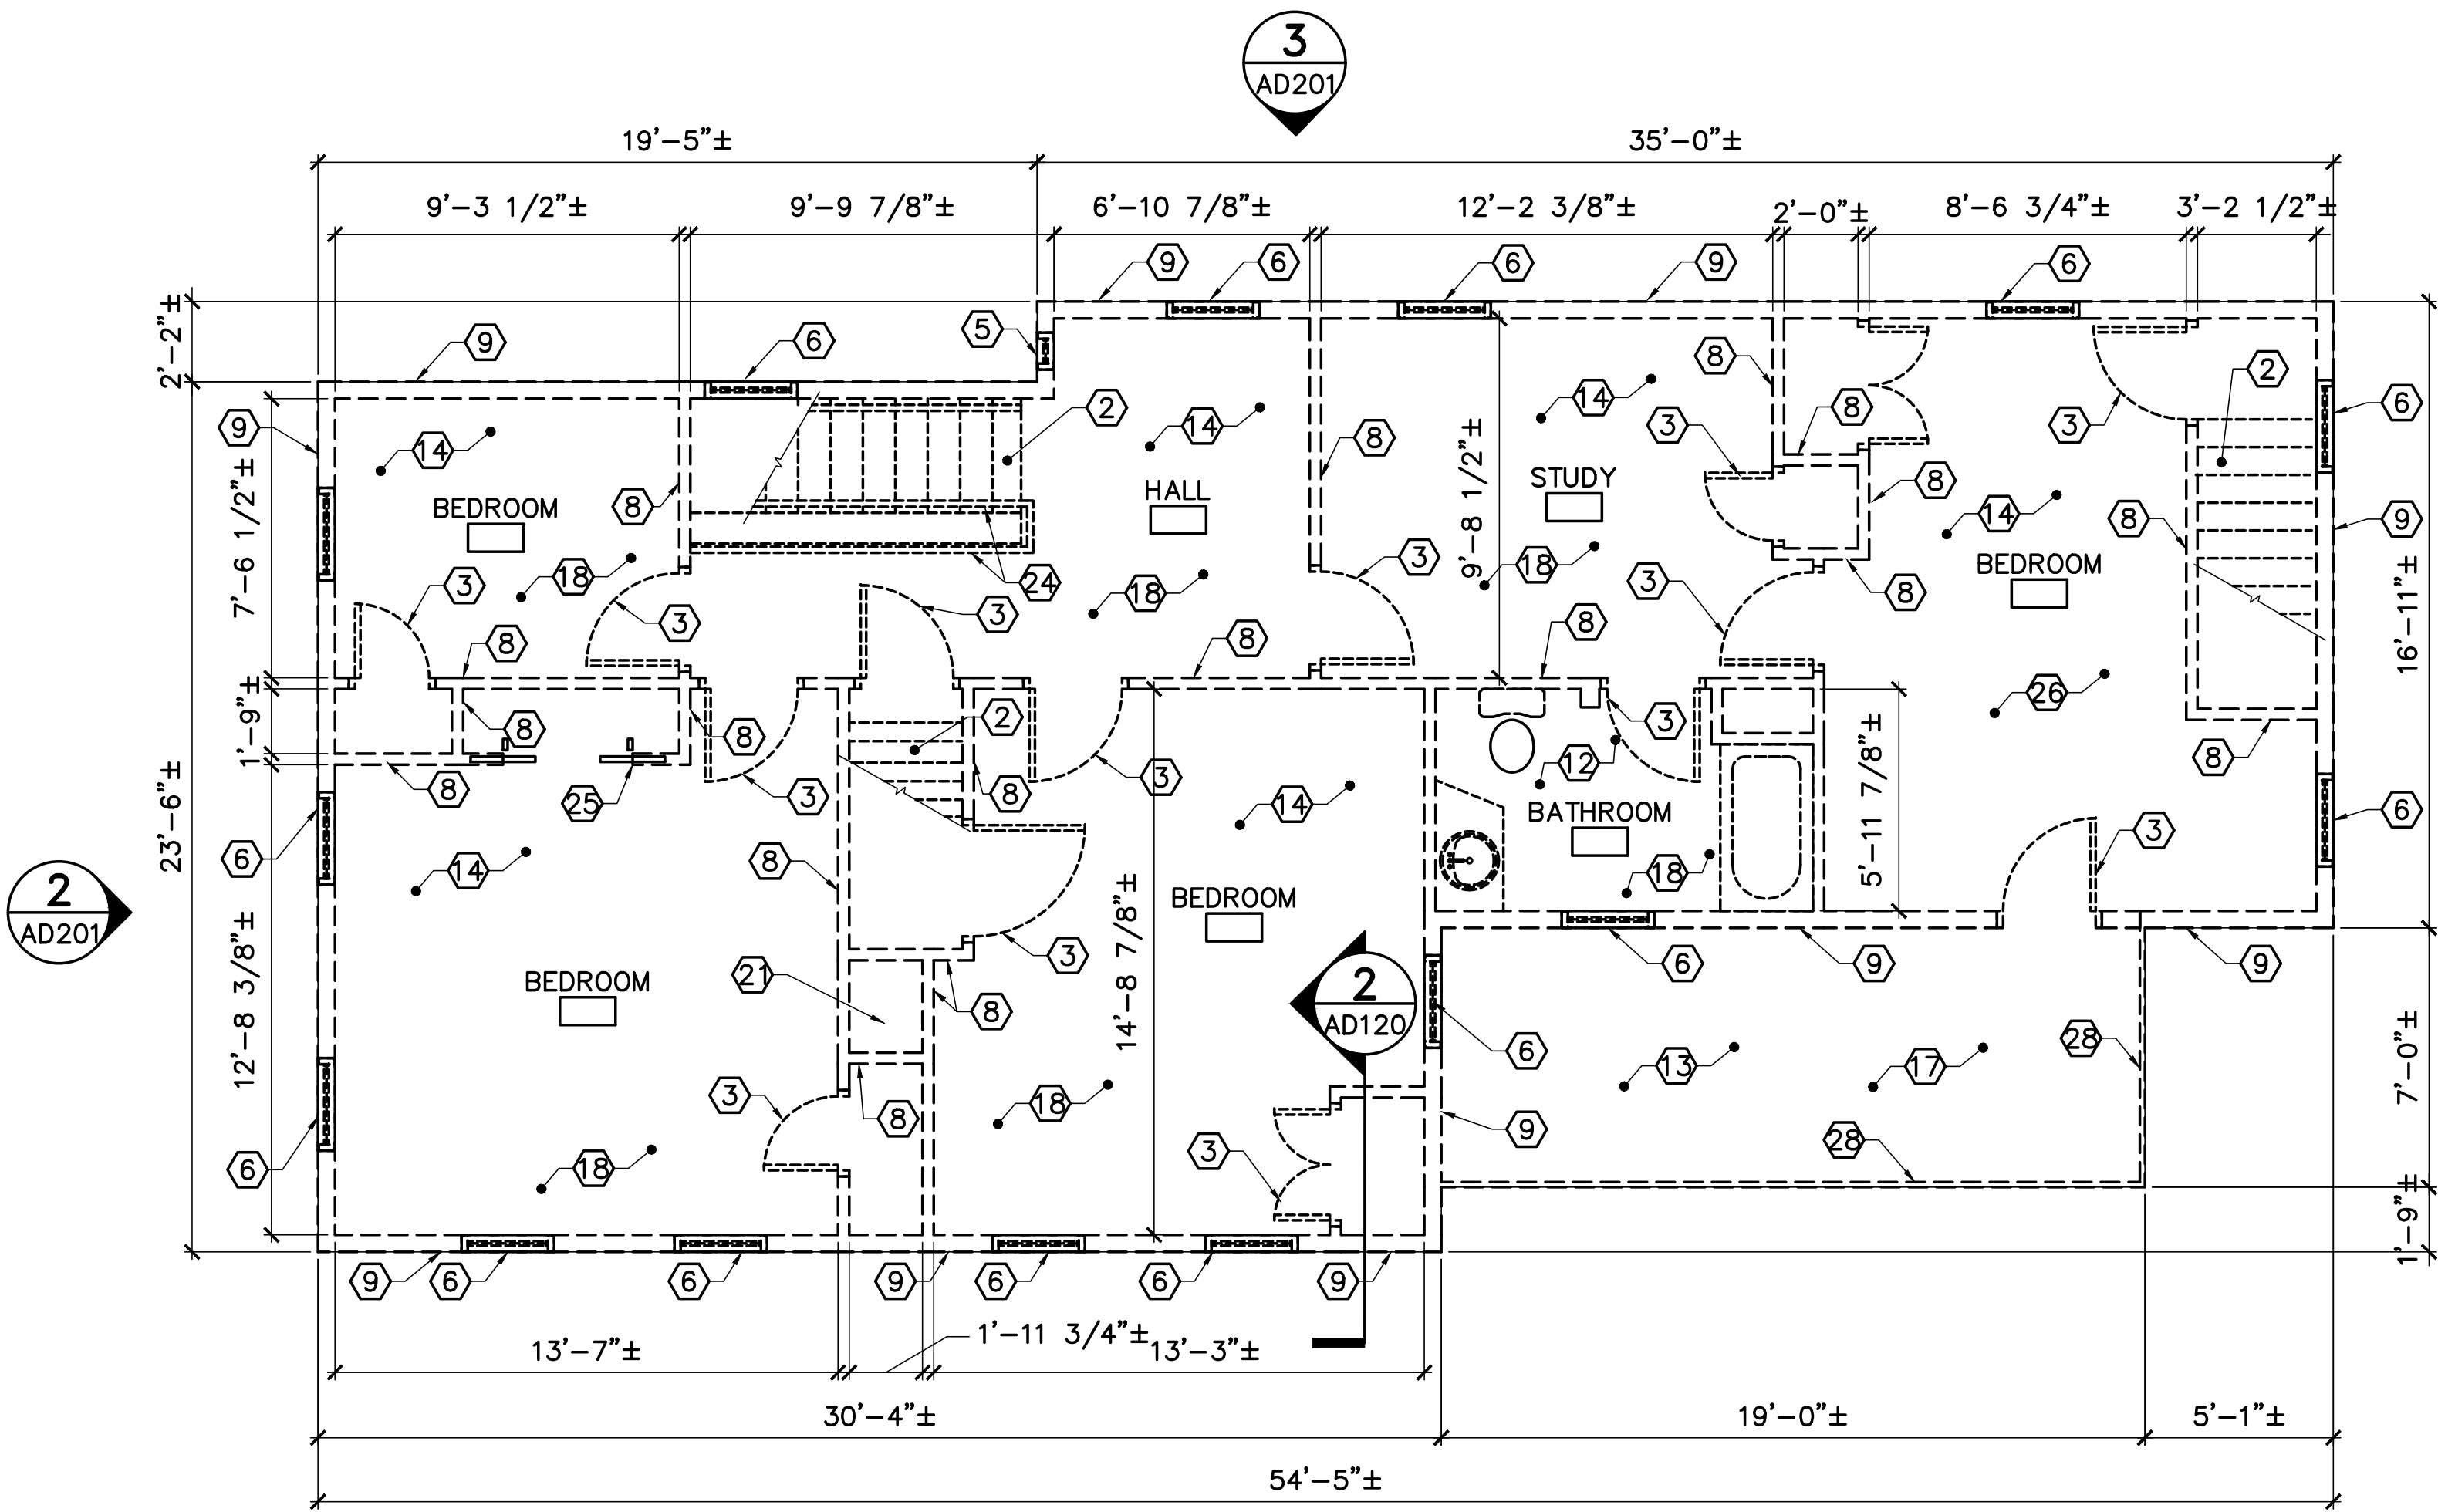

1 SECOND FLOOR REMOVALS PLAN
AD102 SCALE: 1/4"=1'-0"

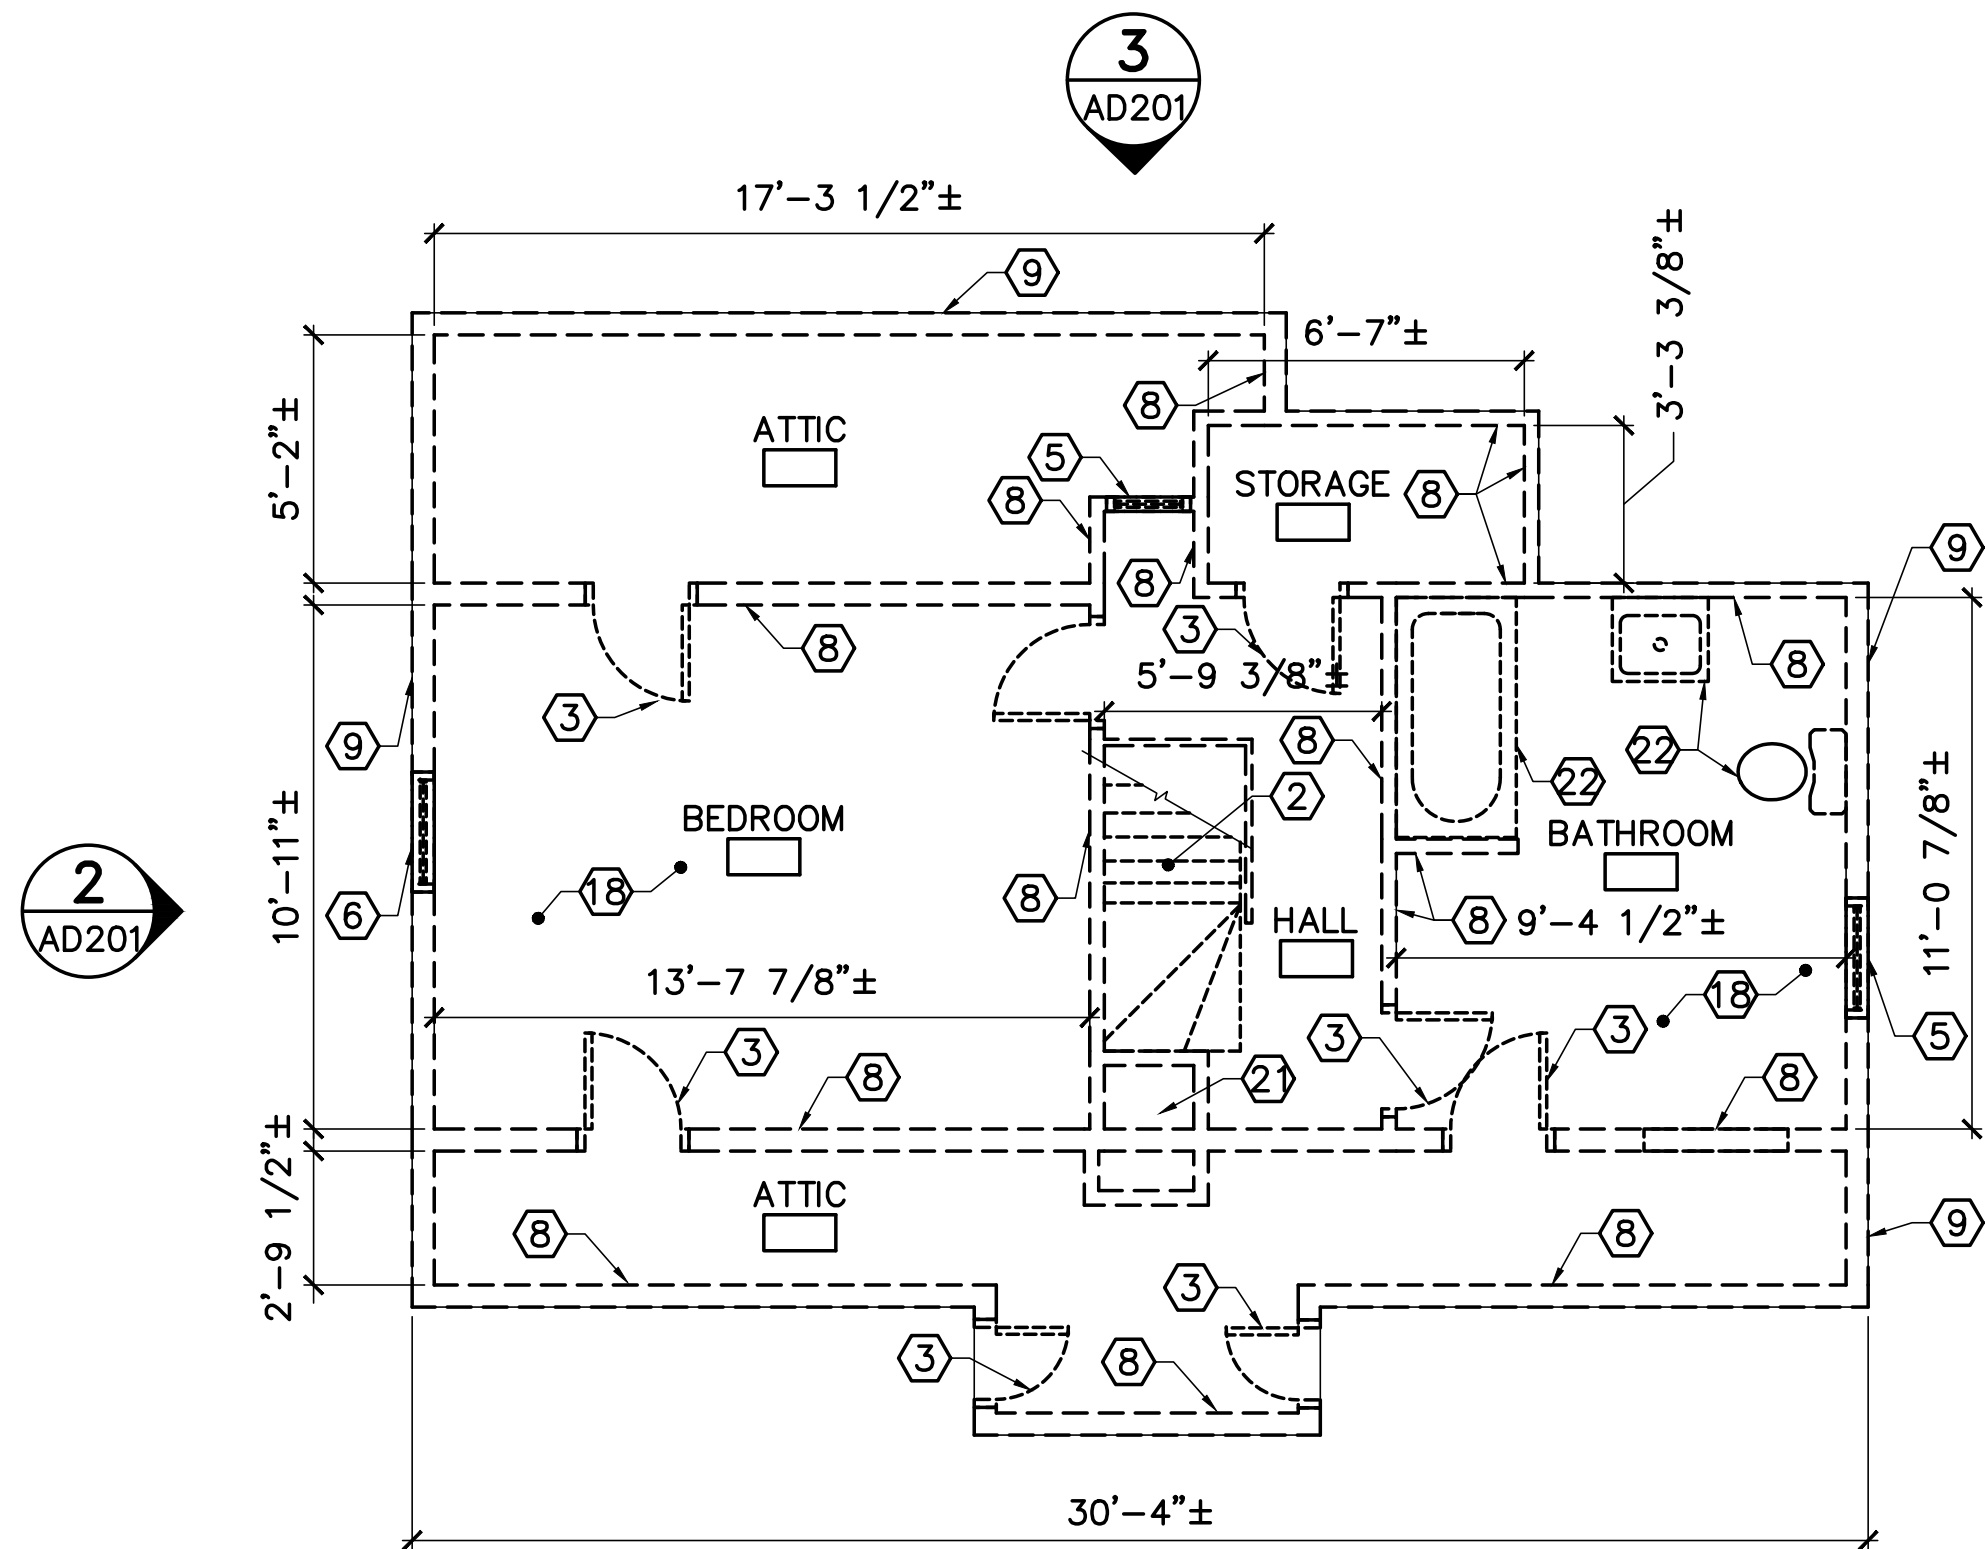

2 THIRD FLOOR REMOVALS PLAN
AD102 SCALE: 1/4"=1'-0"

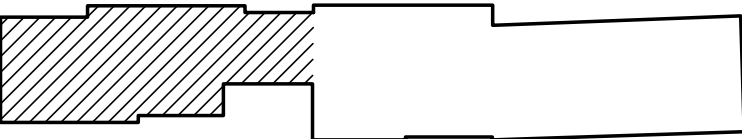

KEY PLAN
NOT TO SCALE
PLAN NORTH

STATE OF MAINE
BGS


TITLE: BLAINE HOUSE
SITE & SECURITY UPGRADES
LOCATION: AUGUSTA, MAINE

TITLE THIS DWG:
SECOND AND THIRD FLOOR
REMOVALS PLANS

OAK POINT ASSOCIATES
AD102
SHEET NO.

231 Main Street, Biddeford, Maine 04005 207.253.0153 30 OF 40

GRAPHIC SCALE

 

CHECK GRAPHIC SCALE BEFORE USING

NO.	DATE	DESCRIPTION	BY
REVISIONS			


DRAWN BY: SMC
CHECK BY: TGB
NO. 22205.07
DATE 10/11/2024

GENERAL NOTES

- 1. SEE SHEET G-001 FOR GENERAL CONSTRUCTION NOTES, LEGEND, AND ABBREVIATIONS.
- 2. ALL ITEMS ON THIS SHEET ARE EXISTING UNLESS NOTED OTHERWISE.
- 3. SEE SHEET AD101 FOR REMOVALS KEYNOTES.


REMOVALS LEGEND

- EXISTING (TO REMAIN)
- EXISTING TO BE REMOVED
- REMOVE BUILDING (MACHINE REMOVALS)
- REMOVE BUILDING (HAND REMOVALS) - SEE KEYNOTE9 ON SHEET CD101.

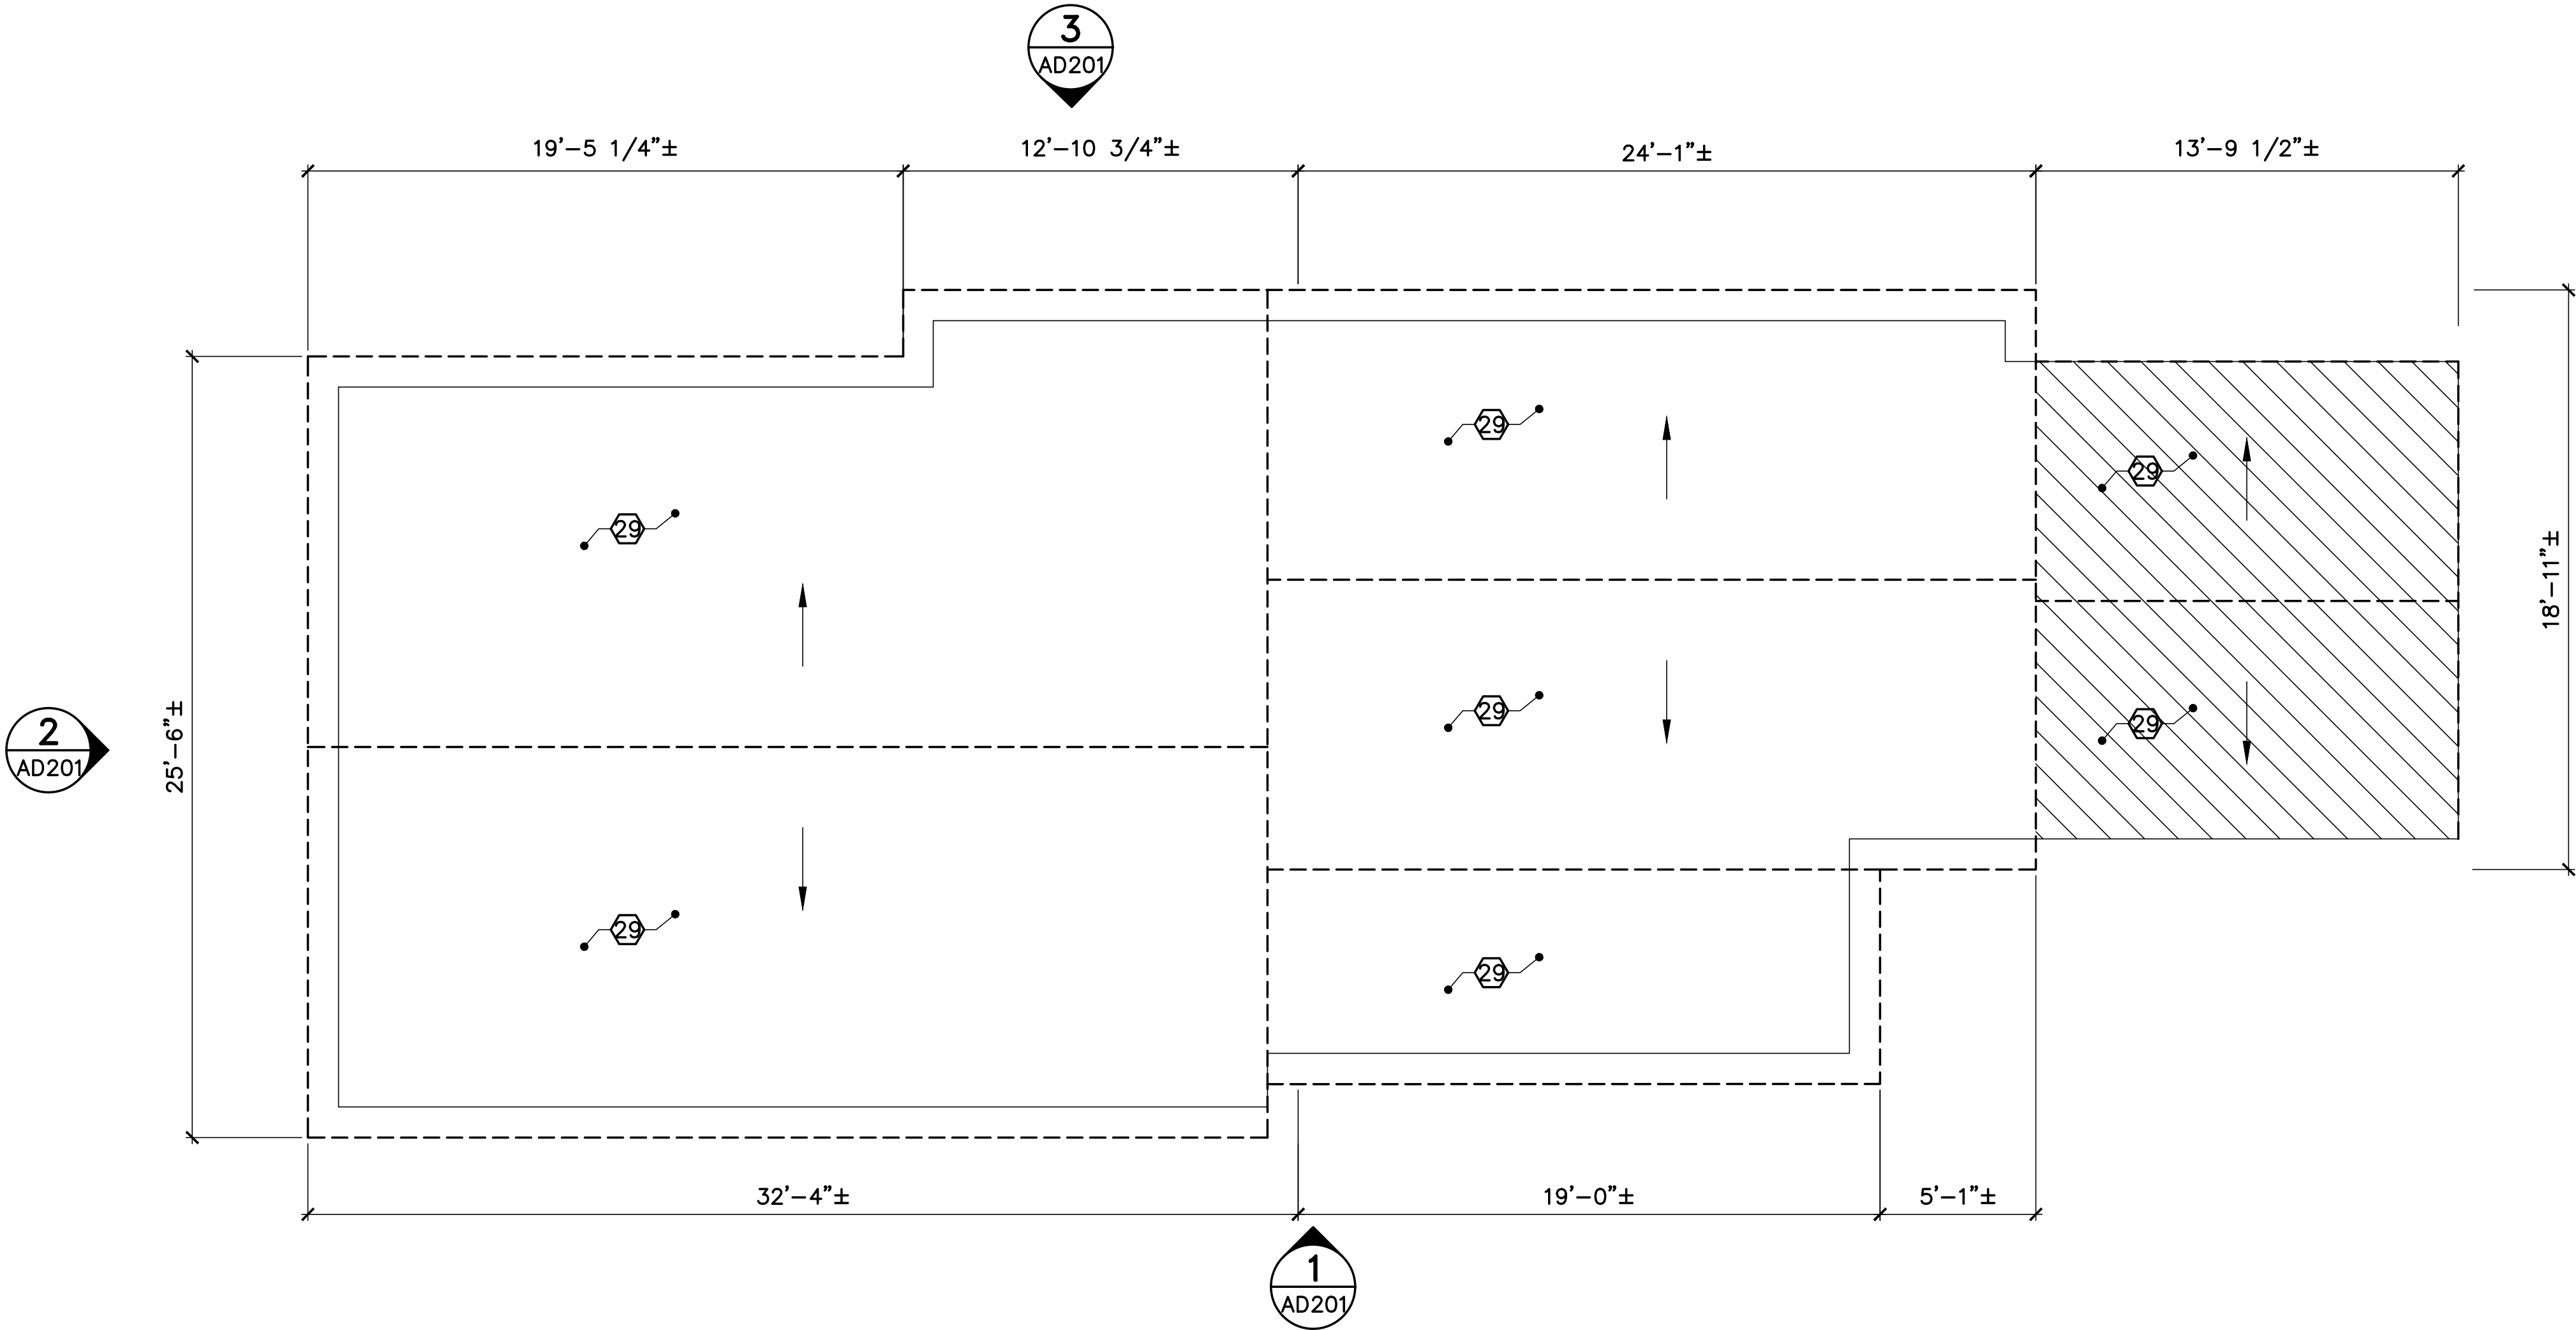


1 REMOVALS ROOF PLAN

AD120 SCALE: 1/4"=1'-0"

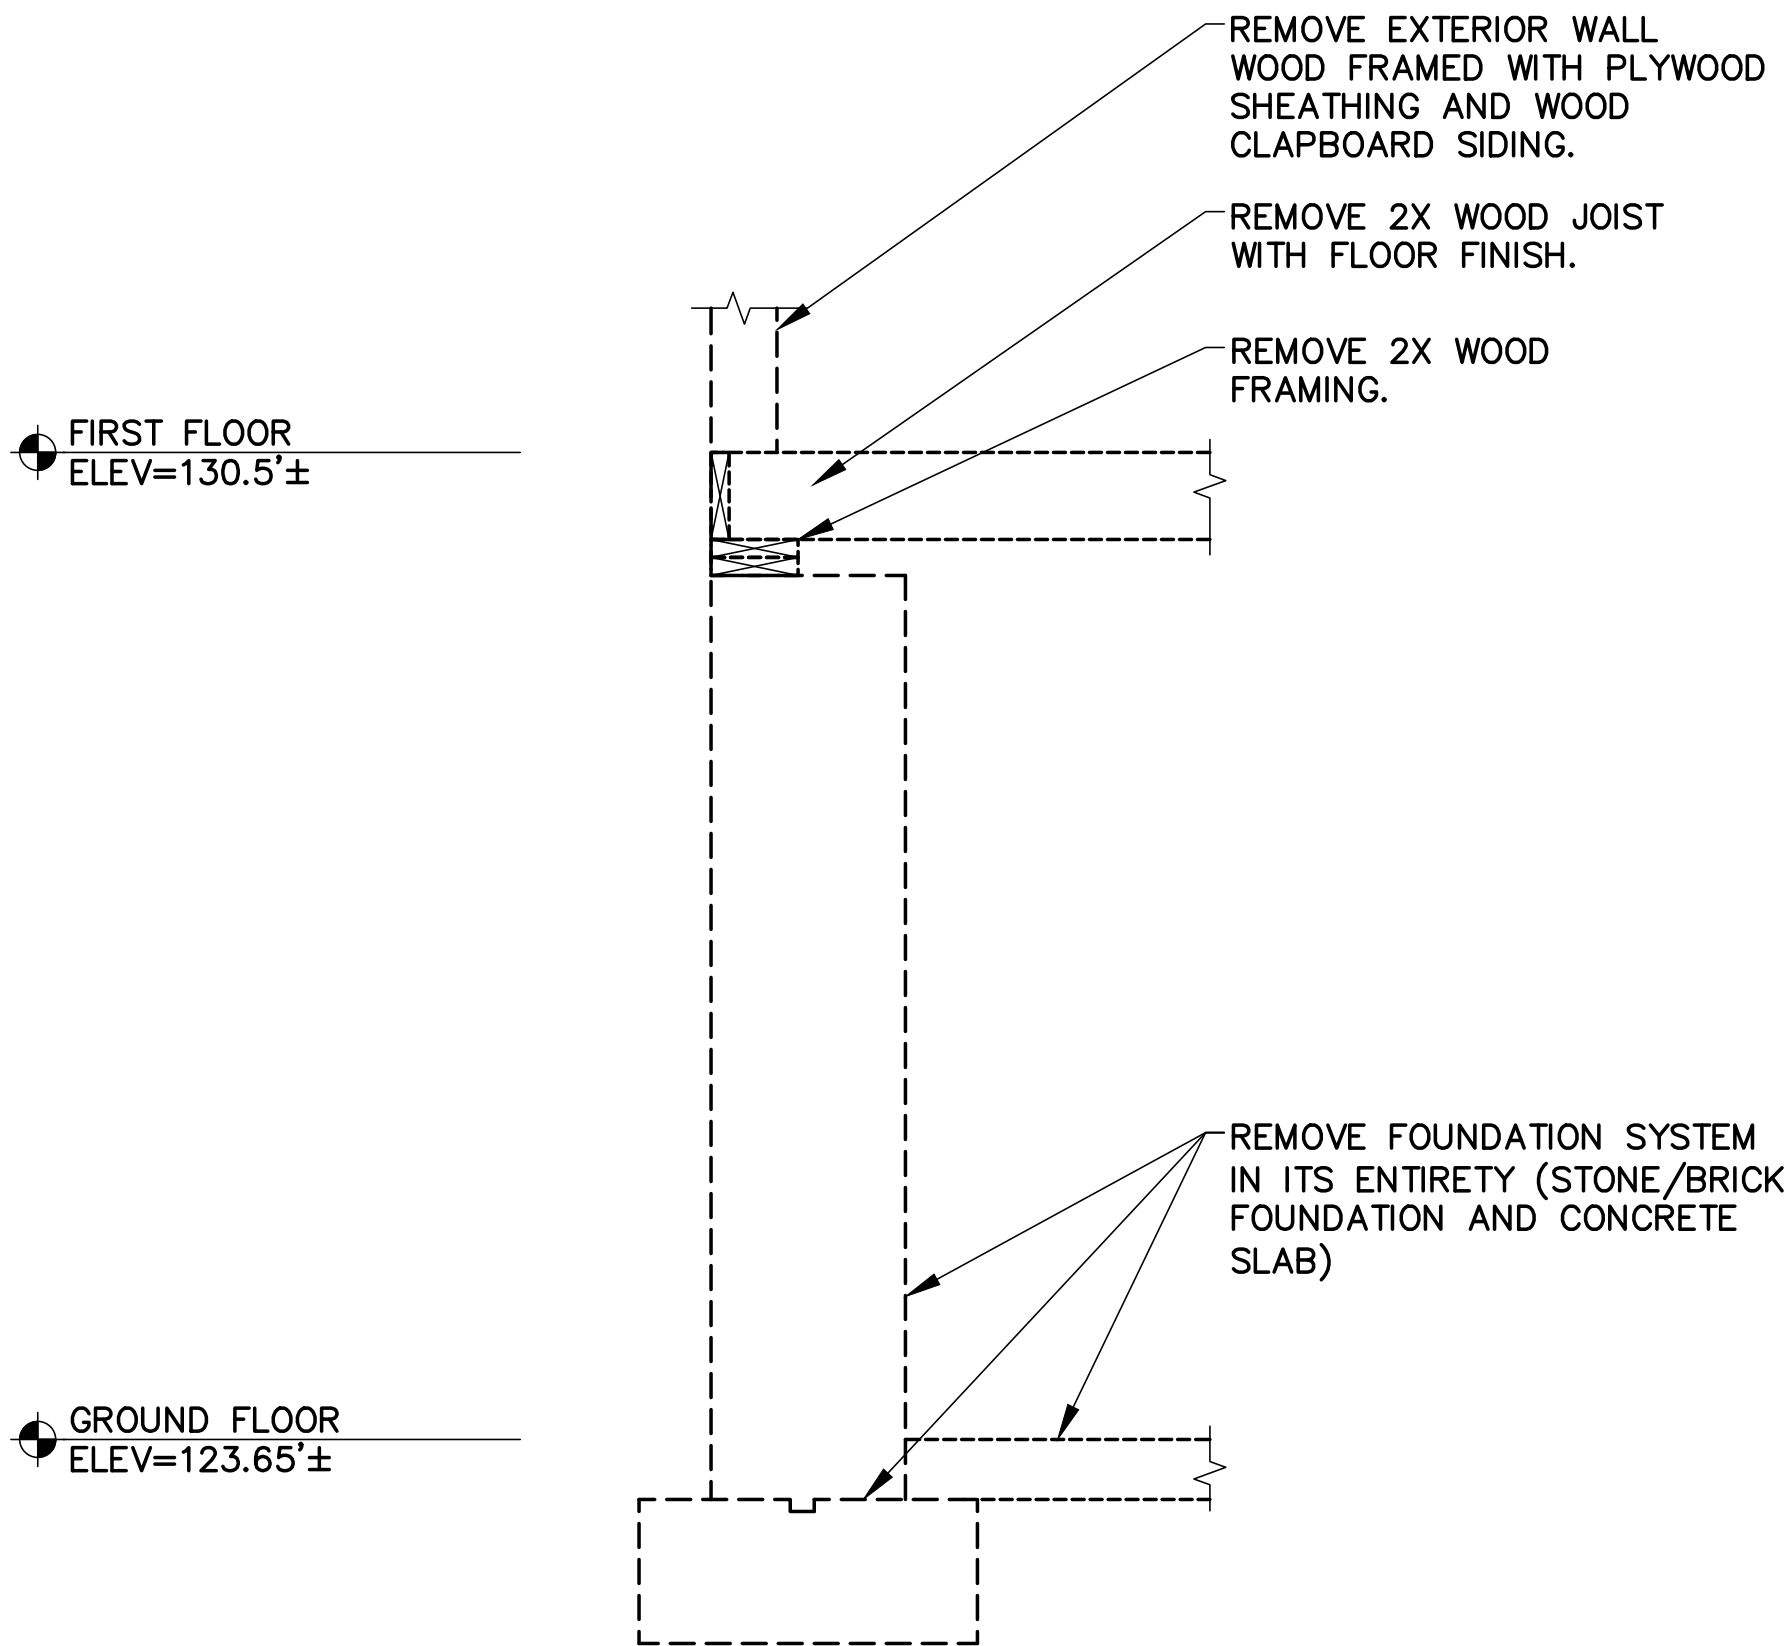

2 WALL SECTION REMOVALS

AD120 SCALE: 3/4"=1'-0"

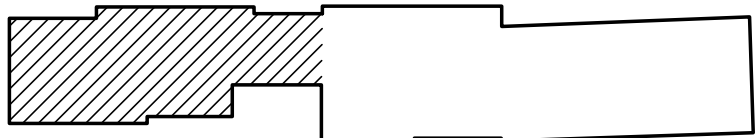

KEY PLAN
NOT TO SCALE
PLAN
NORTH

STATE OF MAINE
BGS

TITLE: BLAINE HOUSE
SITE & SECURITY UPGRADES
LOCATION: AUGUSTA, MAINE

TITLE THIS DWG:
REMOVALS ROOF PLAN
AND WALL SECTION

OAK POINT
ASSOCIATES


DRAWING NO.
AD120

SHEET NO.

231 Main Street, Biddeford, Maine 04005

31 OF 40

GRAPHIC SCALES

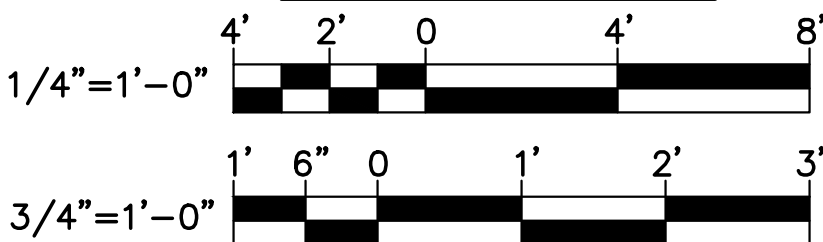

CHECK GRAPHIC SCALES BEFORE USING

	</
--	--	----

GENERAL NOTES


- 1. SEE SHEET G-001 FOR GENERAL CONSTRUCTION NOTES, LEGEND, AND ABBREVIATIONS.
- 2. ALL ITEMS ON THIS SHEET ARE EXISTING UNLESS NOTED OTHERWISE.

REMOVALS KEYNOTES (THIS SHEET ONLY)

- 1 REMOVE FOUNDATION SYSTEM IN ITS ENTIRETY (STONE/BRICK FOUNDATION WALLS AND CONCRETE SLAB).
- 2 REMOVE EXTERIOR WOOD STAIR AND RAMP WITH GUARDRAILS.
- 3 REMOVE EXTERIOR WOOD DOOR WITH GLASS, FRAME, HARDWARE, AND THRESHOLD.
- 4 REMOVE WOOD WINDOW WITH TRIM.
- 5 REMOVE WOOD WINDOW WITH TRIM AND SHUTTER.
- 6 REMOVE EXTERIOR WALL WOOD FRAMED WITH PLYWOOD SHEATHING AND WOOD CLAPBOARD SIDING.
- 7 REMOVE WOOD BALCONY RAILINGS.
- 8 REMOVE ASPHALT SHINGLE ROOF IN ITS ENTIRETY.
- 9 REMOVE METAL FLASHING AND PLYWOOD FASCIA.
- 10 REMOVE WOOD WALL TRIM.
- 11 REMOVE WOOD CANOPY AND DOOR PILASTERS.
- 12 REMOVE EXTERIOR CONCRETE STAIR AND METAL GUARDRAILS.


REMOVALS LEGEND

- EXISTING (TO REMAIN)
- EXISTING TO BE REMOVED
- REMOVE BUILDING (MACHINE REMOVALS)
- REMOVE BUILDING (HAND REMOVALS)

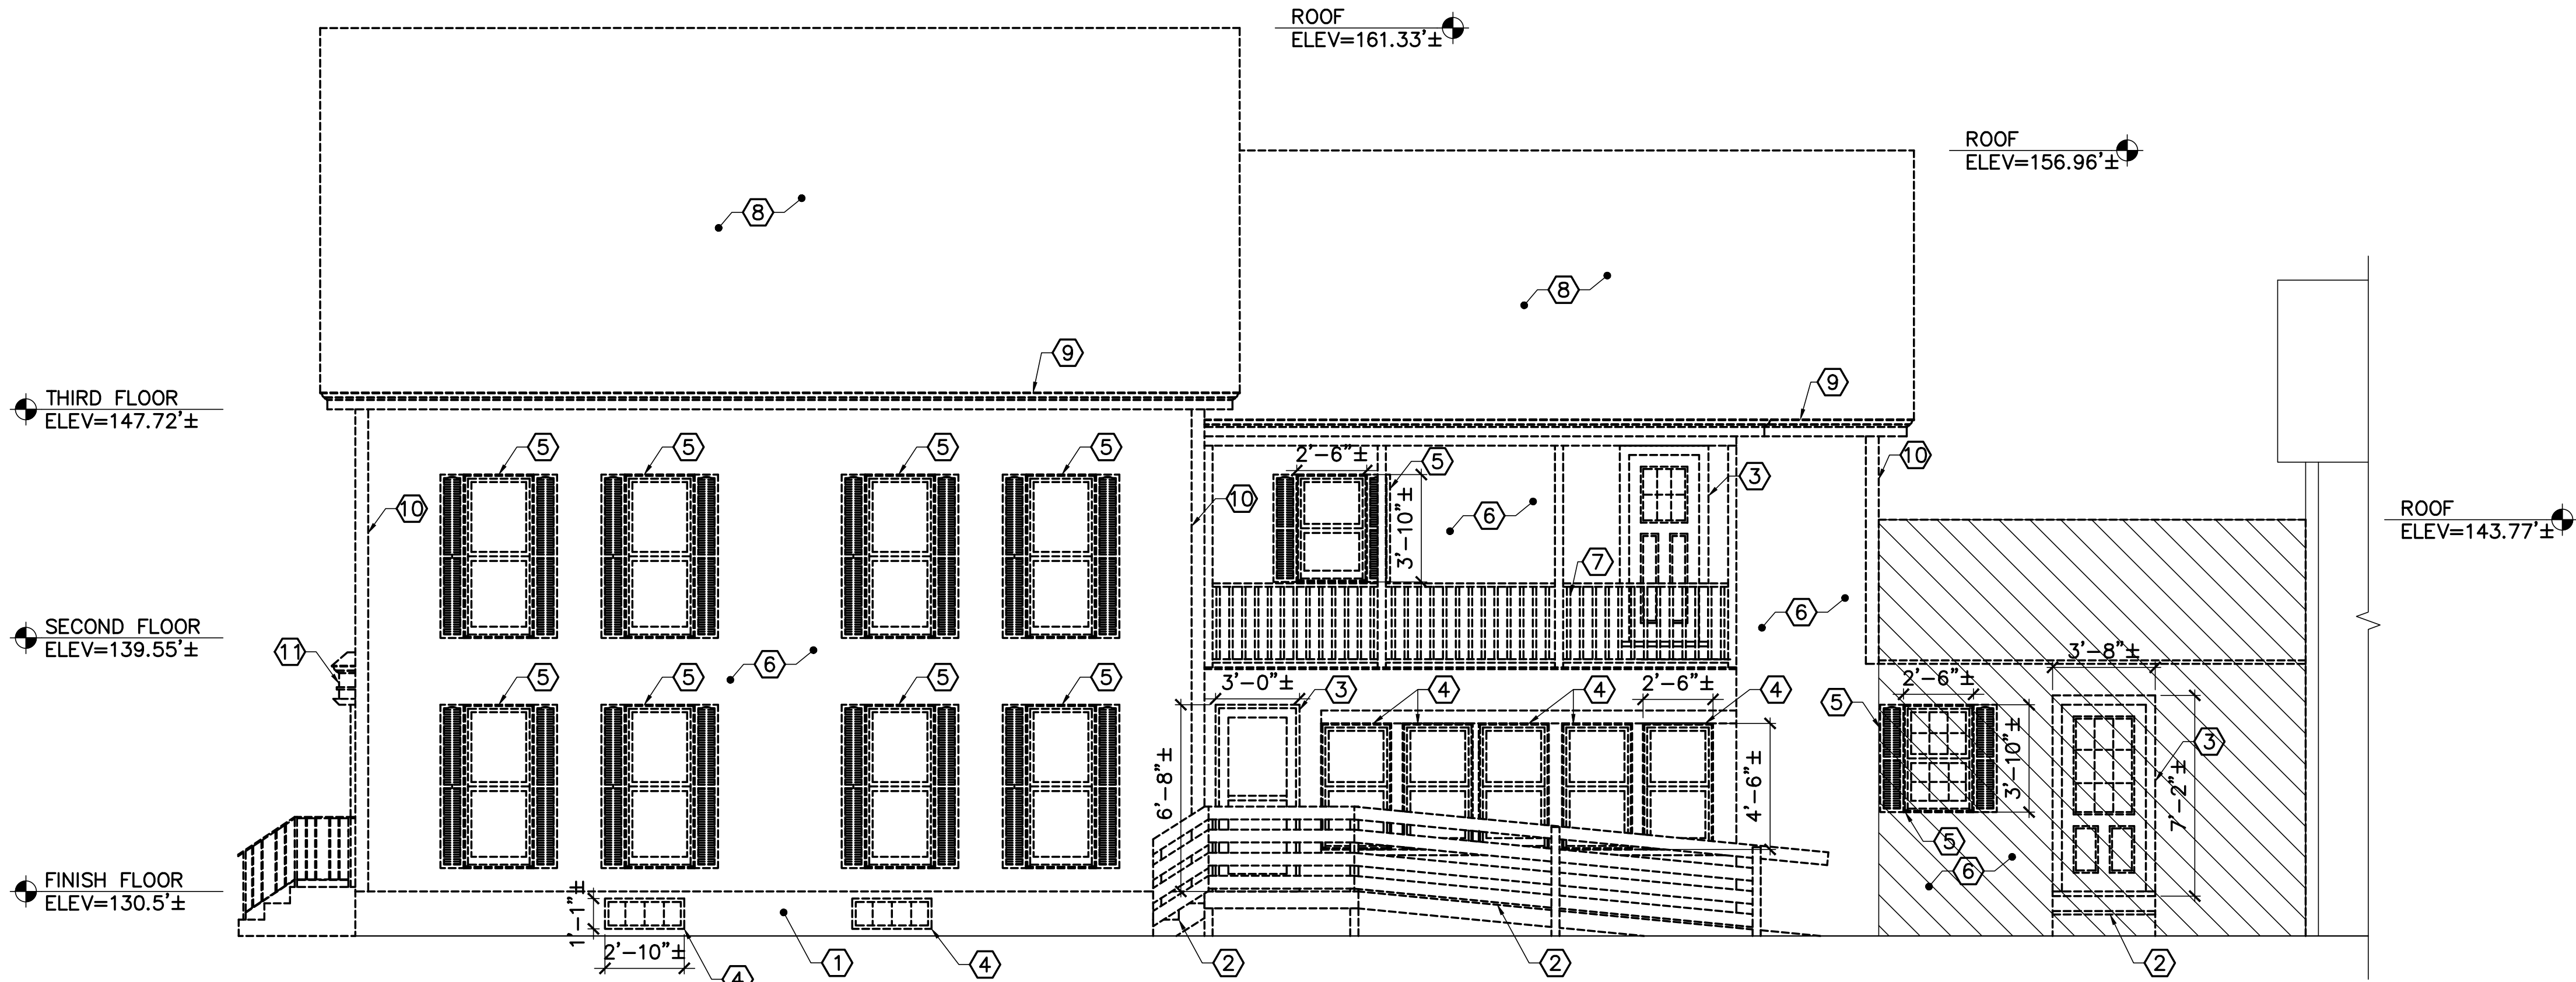


1 NORTH ELEVATION REMOVALS

AD101,AD102,AD120 AD201 SCALE: 1/4"=1'-0"

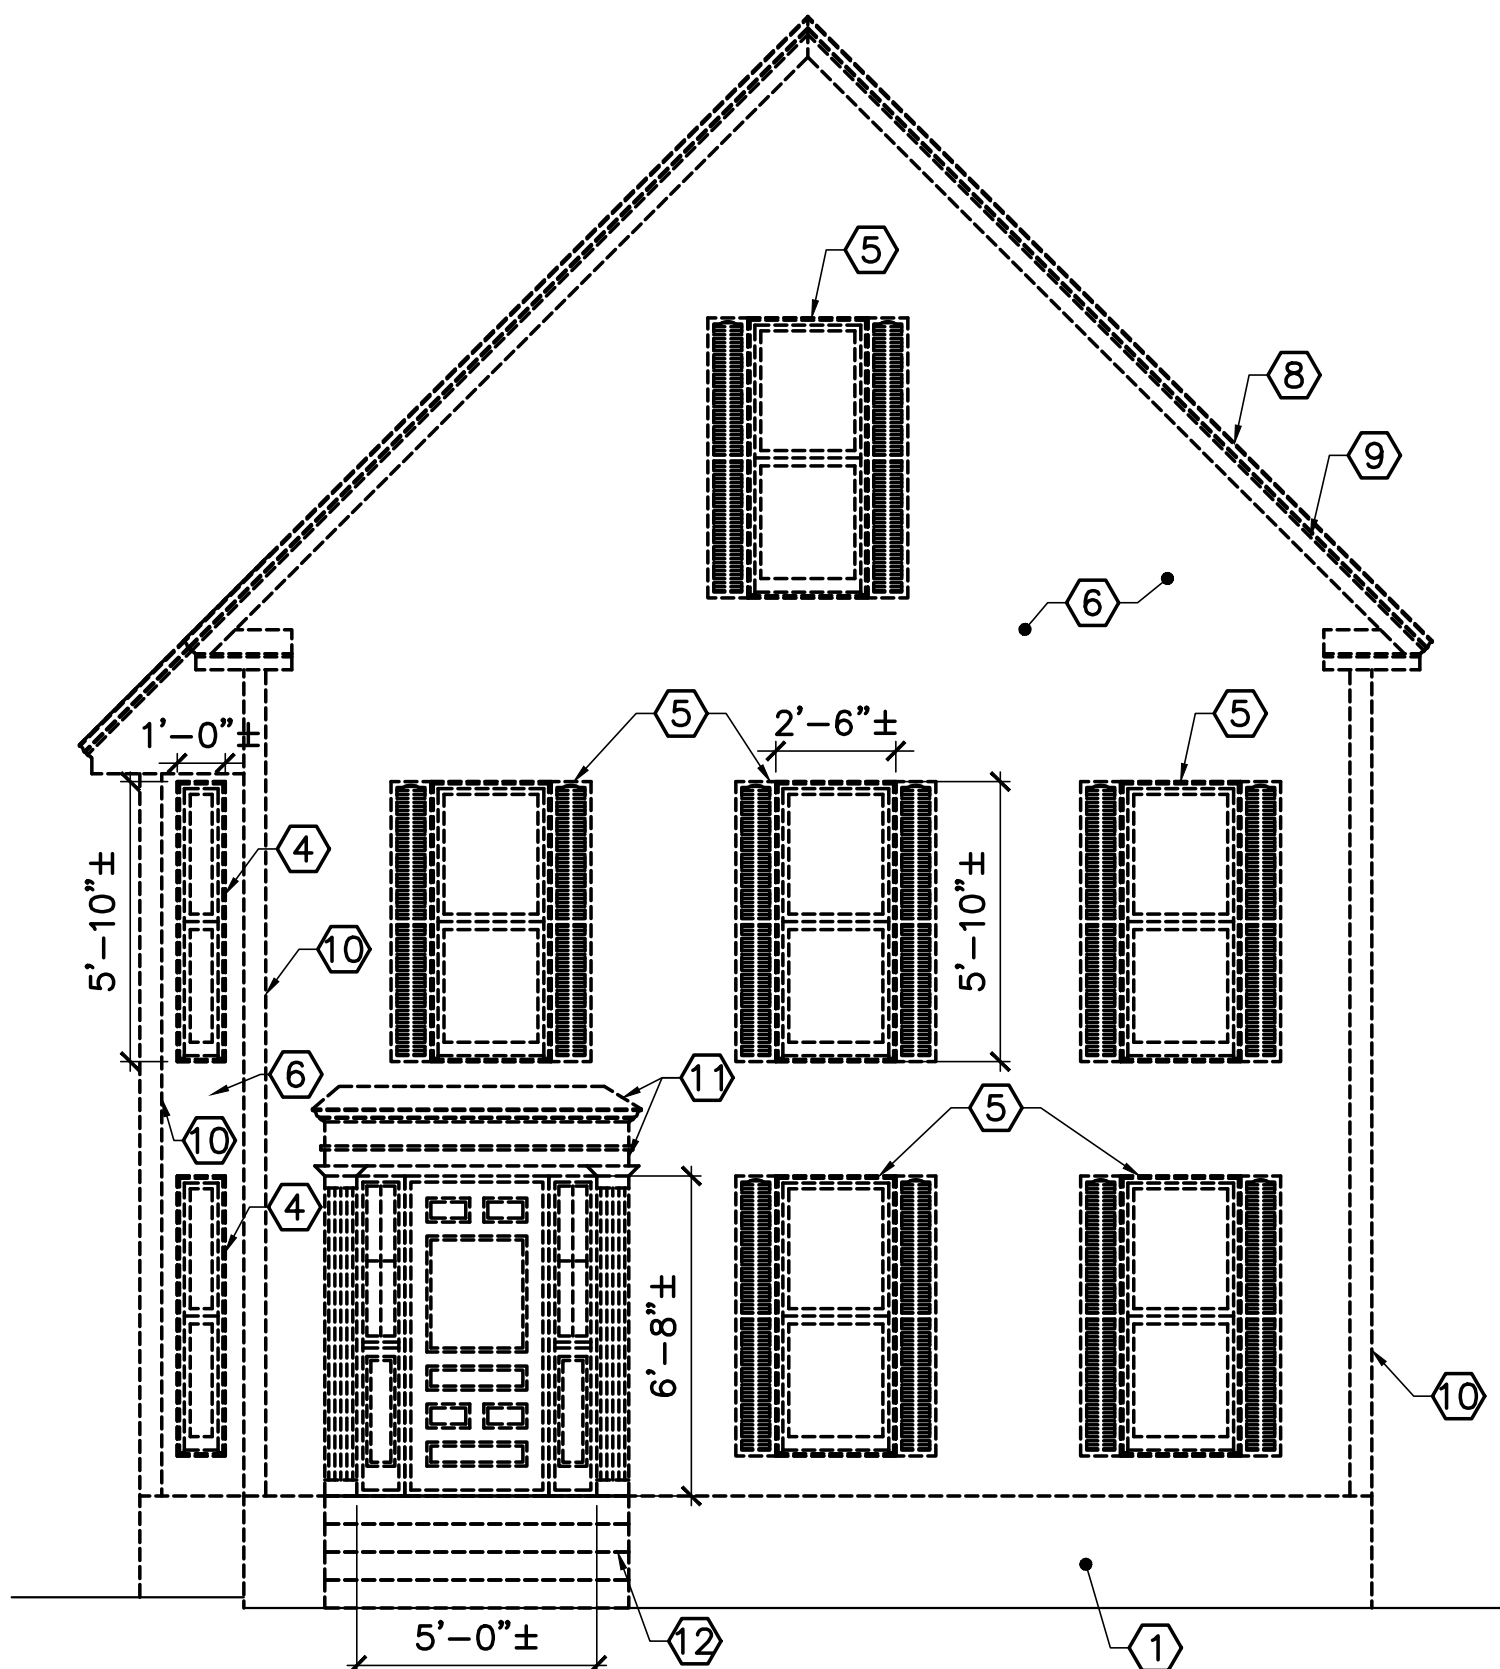


2 EAST ELEVATION REMOVALS

AD101,AD102, AD120 AD201 SCALE: 1/4"=1'-0"

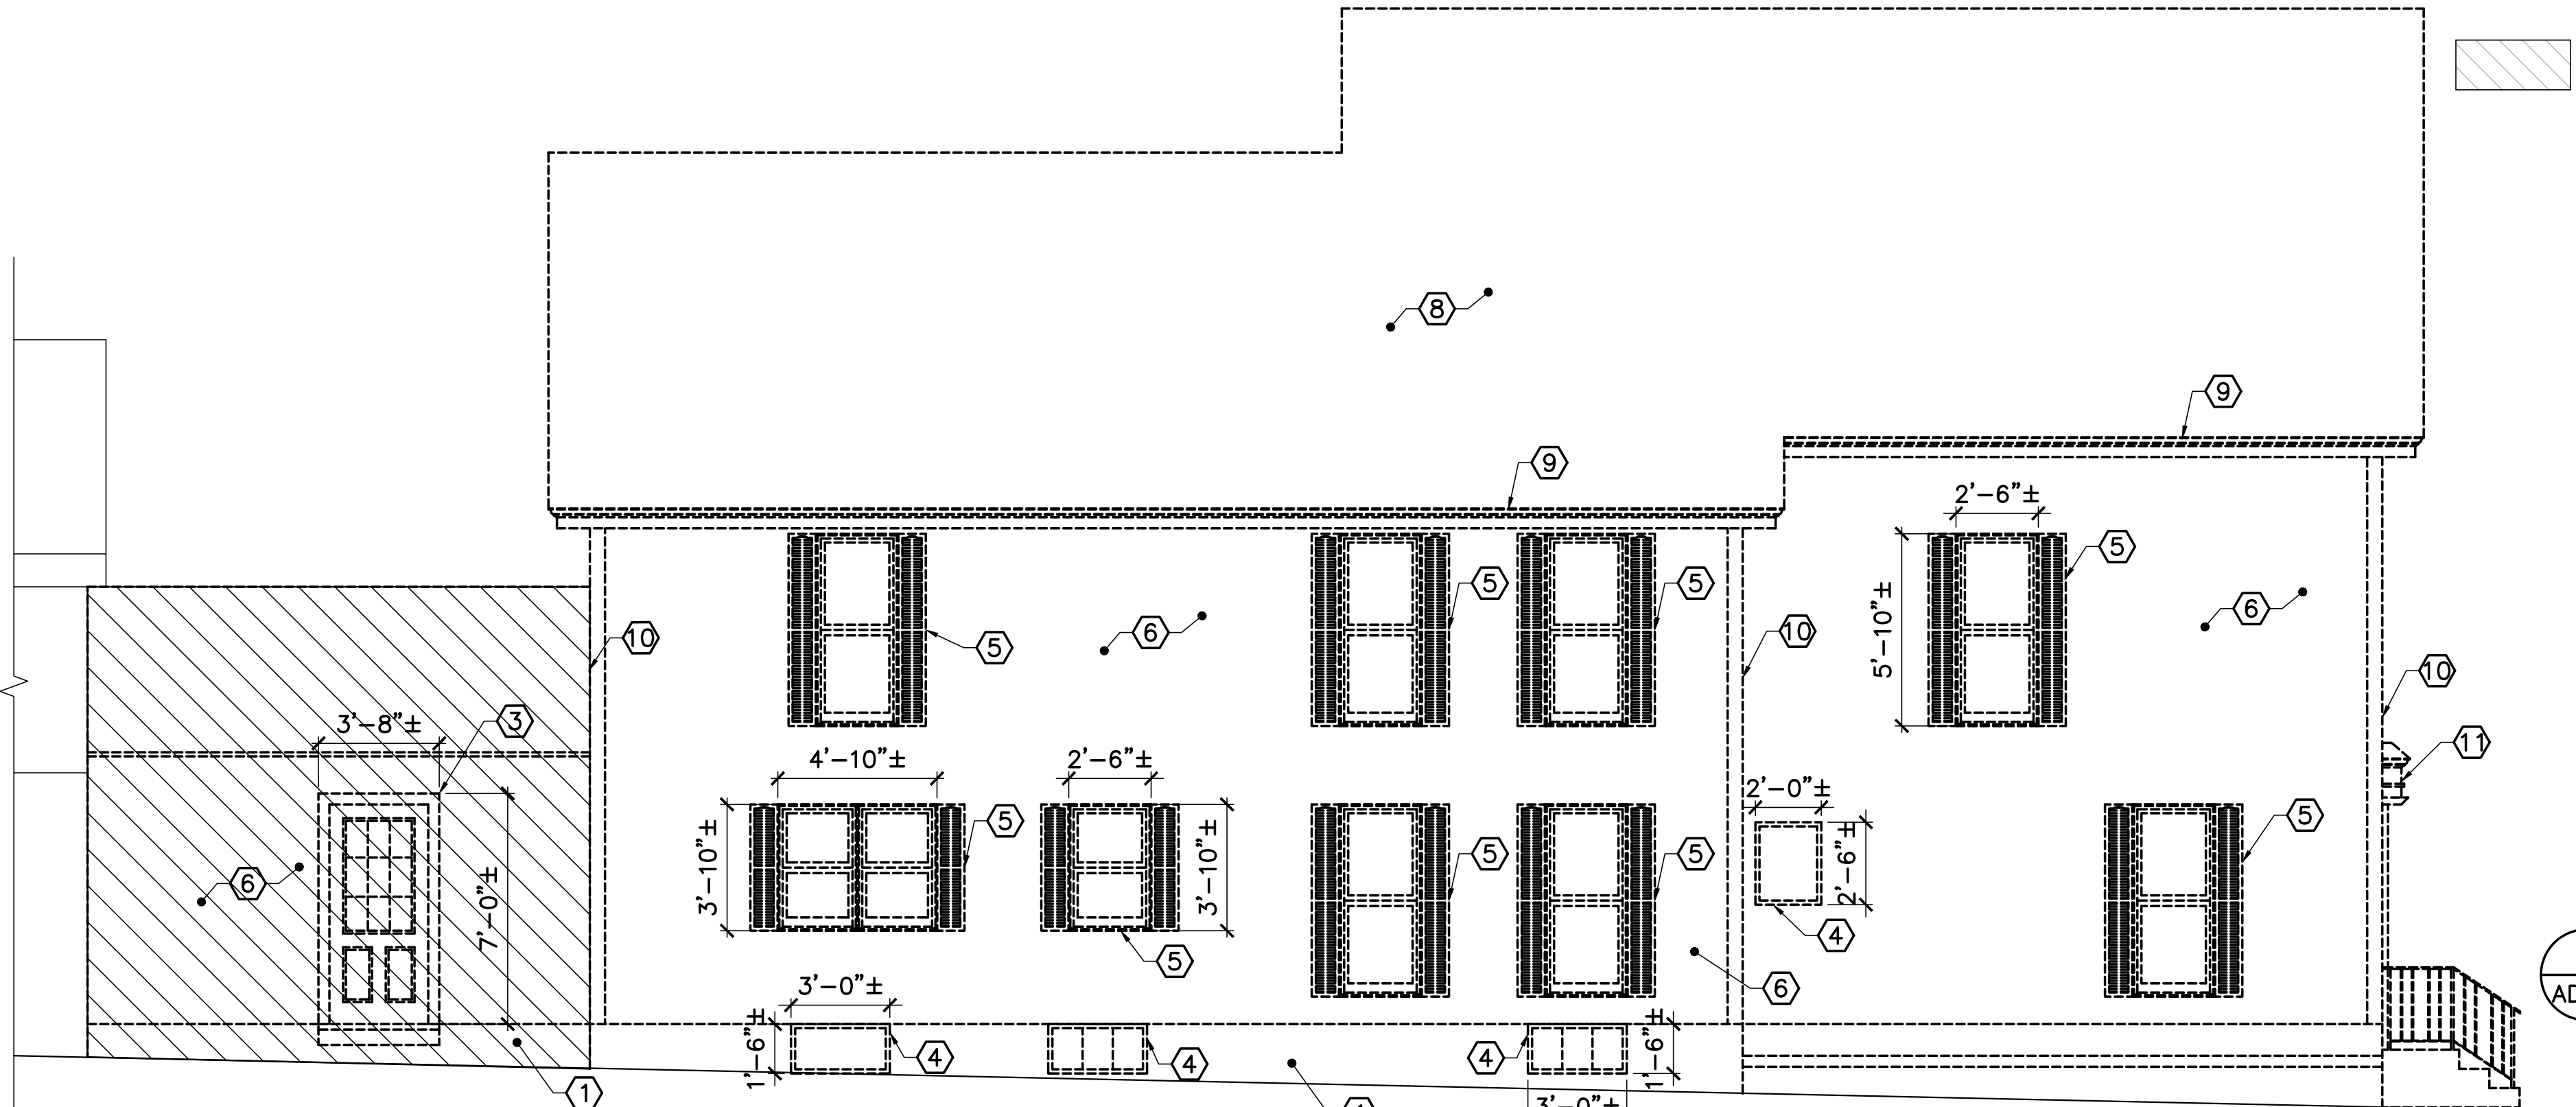


3 SOUTH ELEVATION REMOVALS


AD101,AD102, AD120 AD201 SCALE: 1/4"=1'-0"

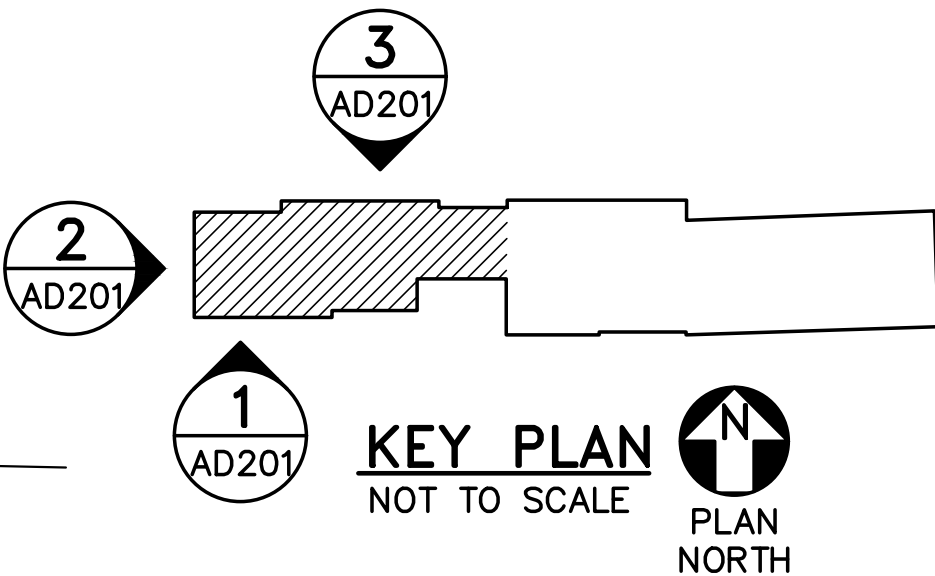

GRAPHIC SCALE

 


CHECK GRAPHIC SCALE BEFORE USING

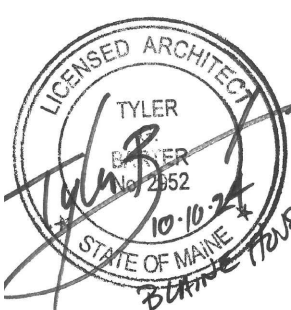

STATE OF MAINE
BGS
TITLE: BLAINE HOUSE
SITE & SECURITY UPGRADES
LOCATION: AUGUSTA, MAINE
TITLE THIS DWG:
EXTERIOR ELEVATION REMOVALS

OAK POINT ASSOCIATES
DRAWING NO. AD201
SHEET NO. 32 OF 40

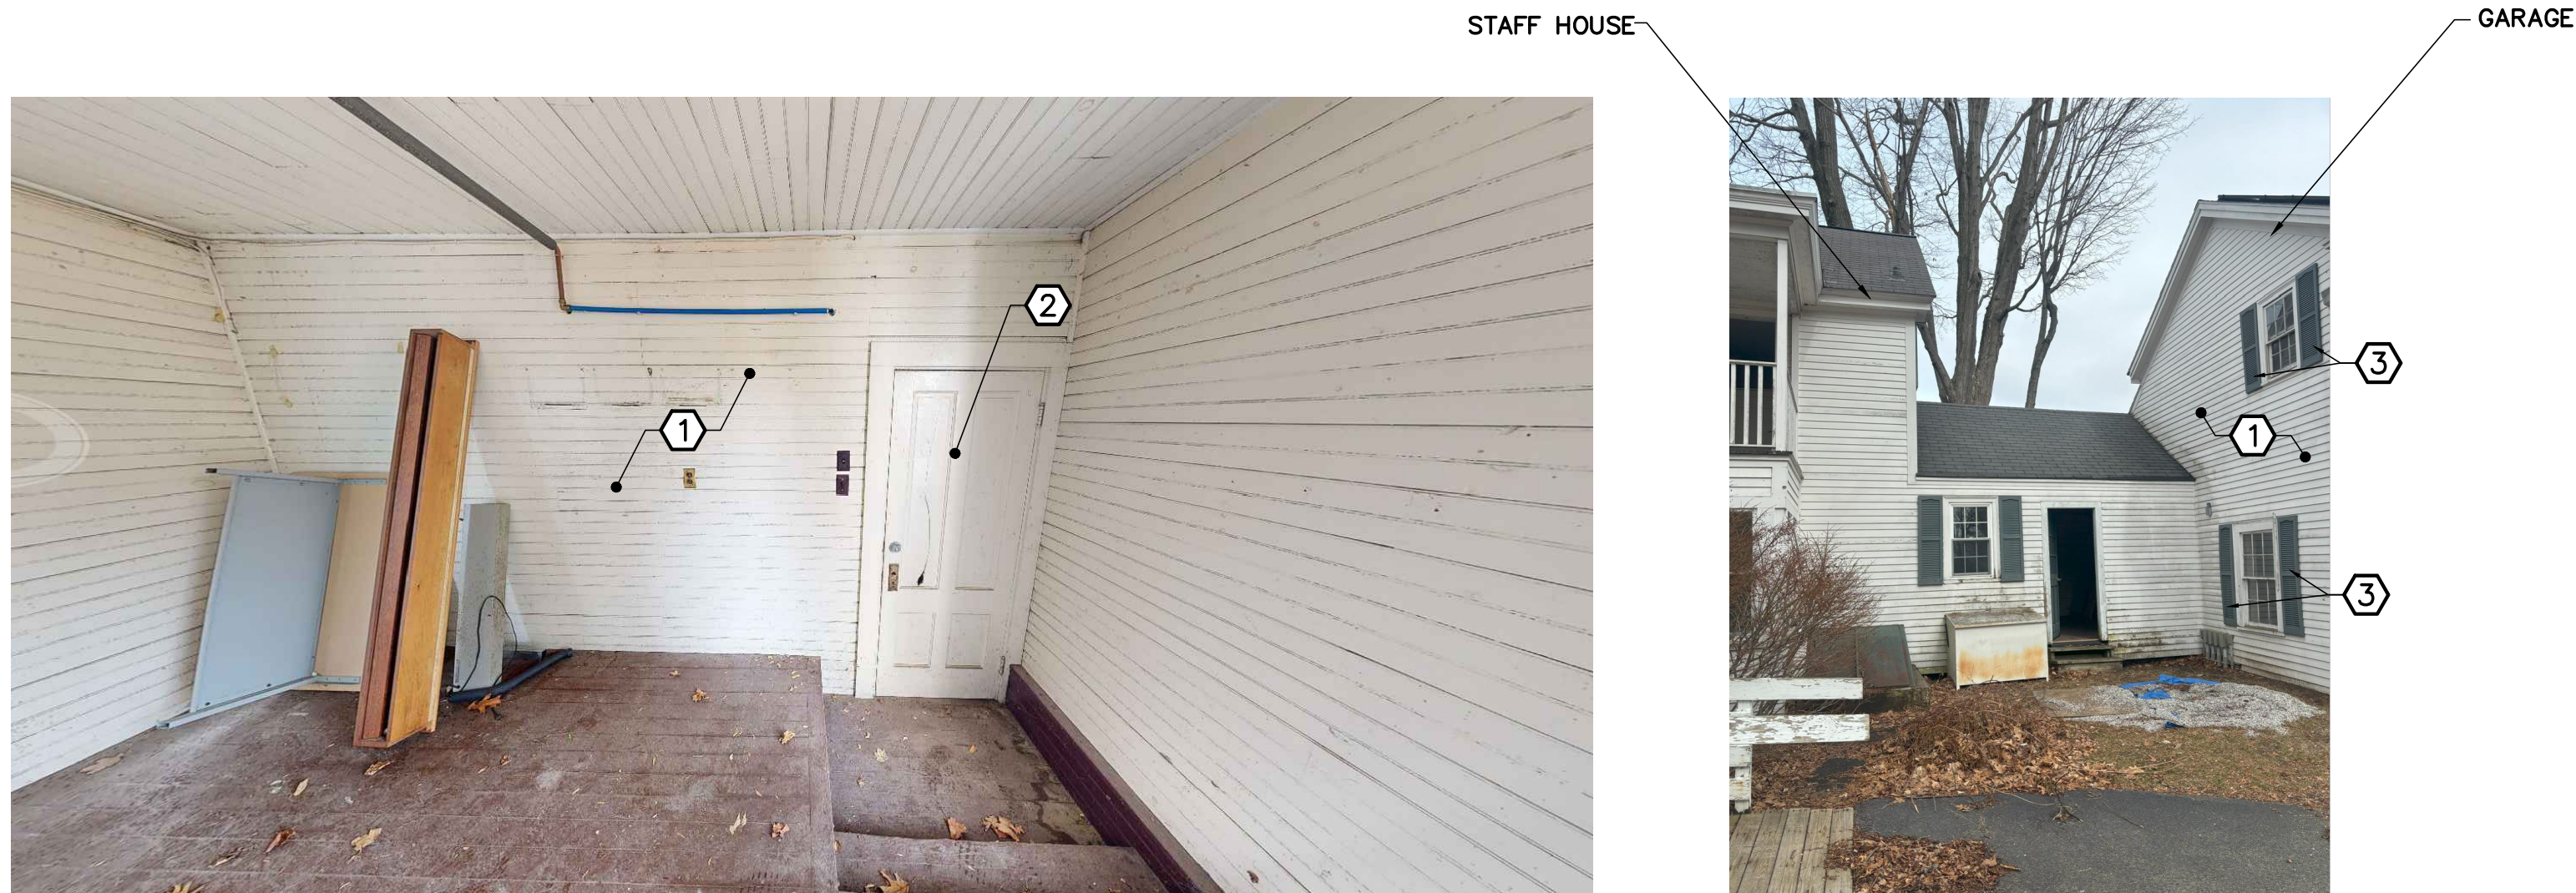

GENERAL NOTES

- SEE SHEET G-001 FOR GENERAL CONSTRUCTION NOTES, LEGEND, AND ABBREVIATIONS.
- ALL ITEMS ON THIS SHEET ARE EXISTING UNLESS NOTED OTHERWISE.


REMOVALS KEYNOTES (THIS SHEET ONLY)

- ① REMOVE WOOD CLAPBOARD SIDING.
- ② REMOVE WOOD DOOR, FRAME AND HARDWARE.
- ③ REMOVE WINDOW SHUTTERS. SALVAGE AND STORE FOR REINSTALLATION. REPAIR DAMAGED SLATS.


REMOVALS LEGEND

- EXISTING (TO REMAIN)
- EXISTING TO BE REMOVED

1 GARAGE WALL REMOVALS
AD101 AD202 SCALE: NIS

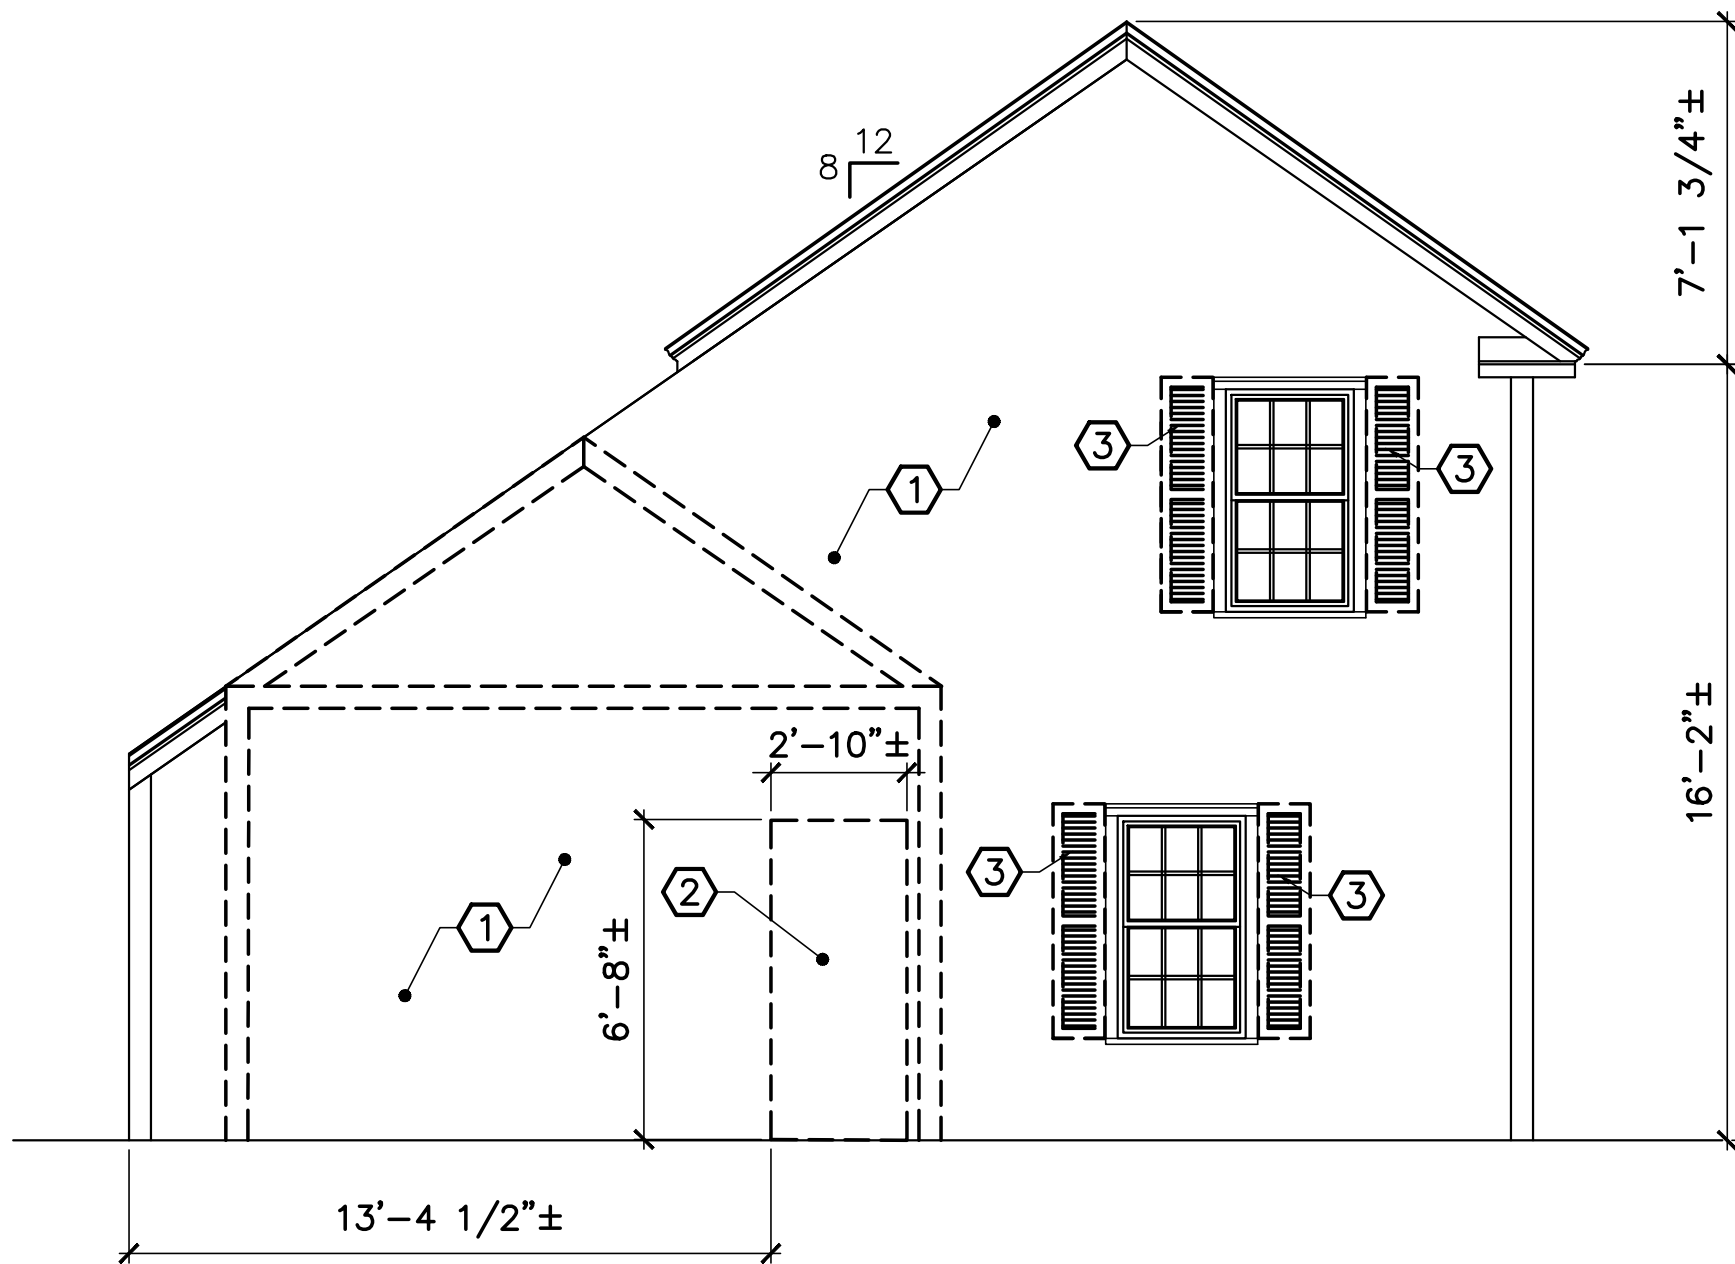


2 GARAGE WALL REMOVALS ELEVATION
AD101 AD202 SCALE: 1/4"=1'-0"

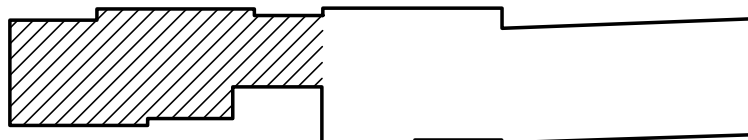


KEY PLAN
NOT TO SCALE
PLAN NORTH

GRAPHIC SCALES

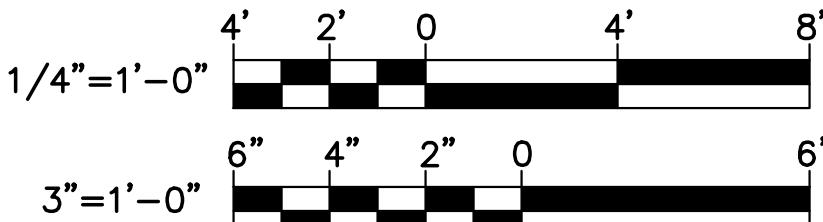

CHECK GRAPHIC SCALES BEFORE USING

				STATE OF MAINE BGS	
				TITLE: BLAINE HOUSE SITE & SECURITY UPGRADES	
				LOCATION: AUGUSTA, MAINE	
				TITLE THIS DWG: GARAGE WALL REMOVALS	
				OAK POINT ASSOCIATES	
				DRAWING NO. AD202	
				SHEET NO. 33 OF 40	
				221 Main Street, Biddeford, Maine 04005	

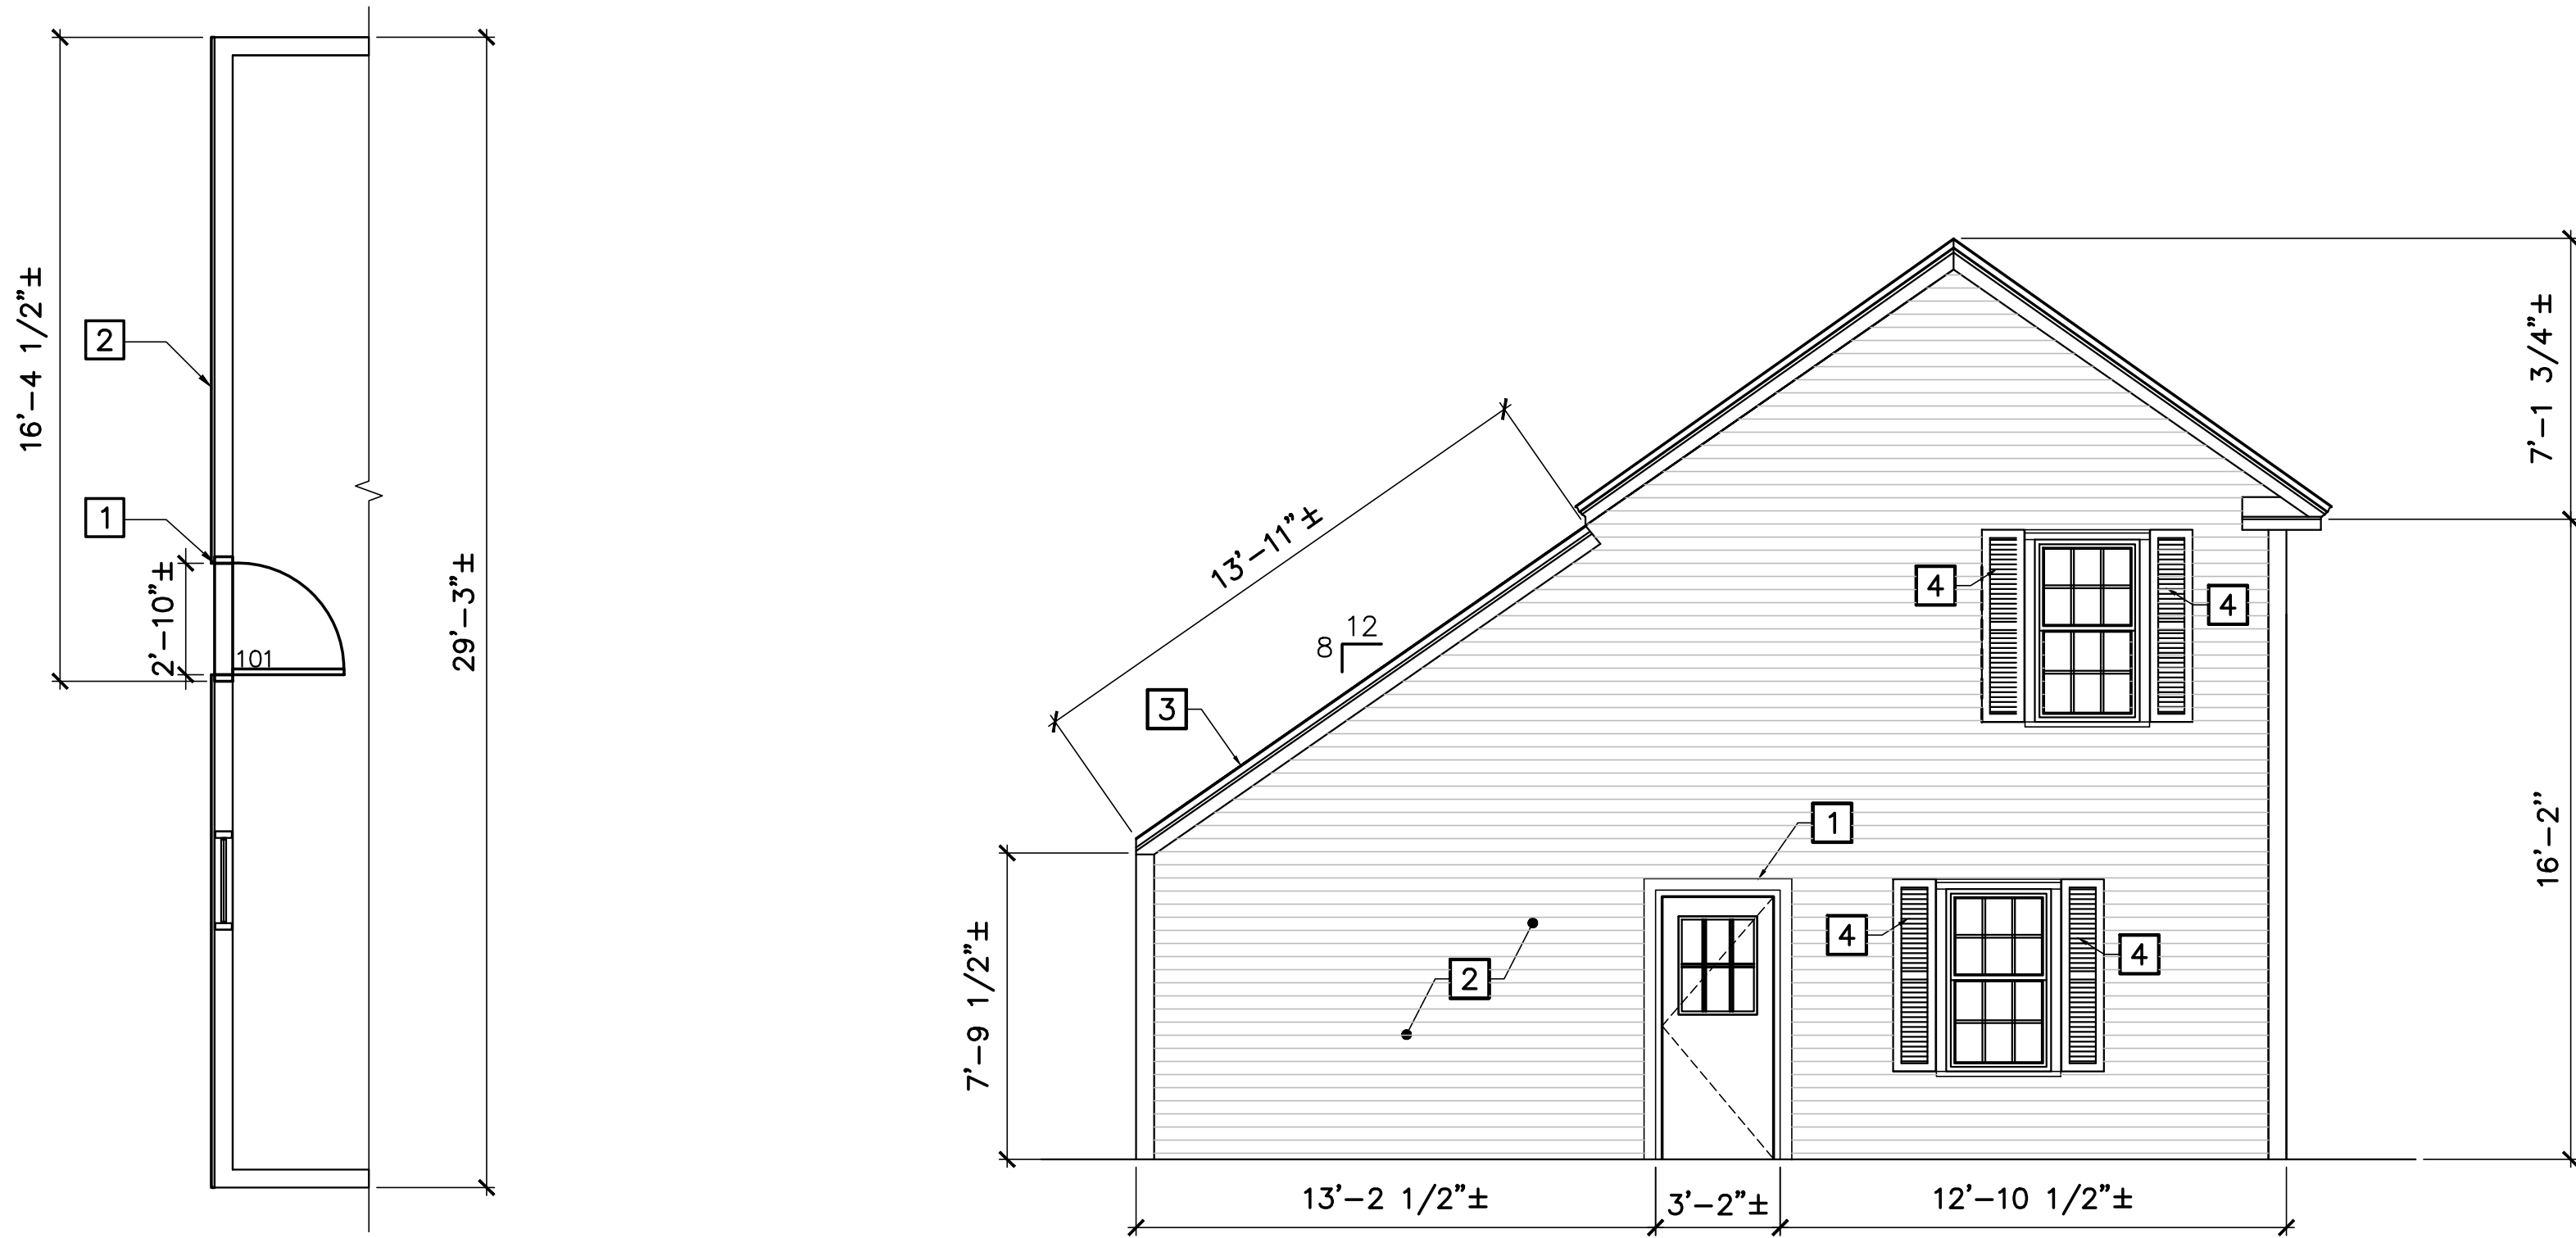


1 GARAGE WALL PLAN
AE101/ SCALE: 1/4"=1'-0"


2 GARAGE WALL ELEVATION
AE101/ SCALE: 1/4"=1'-0"

DOOR SCHEDULE																
DOOR									FRAME				DETAILS			HDWR SET
NO.	QTY	W	H	THK	TYPE	MAT	FINISH		TYPE	MAT	WIDTH	FINISH	HEAD	JAMB	SILL	
101	1	2'-10"	6'-8"	1-3/4"	HL	WD	PNT		1	WD	3'-4"	PNT	6/AE101	7/AE101	8/AE101	HW-1

DOOR SCHEDULE GENERAL NOTES	DOOR SCHEDULE LEGEND
1. PROVIDE DOORS WITH CONSTRUCTION CORES. 2. ALL NEW DOORS TO HAVE 3/4" UNDER CUT (MAX ALLOWED BY NFPA 80)	H. HEIGHT HDWR HARDWARE WD WOOD MAT MATERIAL A. NUMBER PNT QTY THK QUANTITY W WIDTH
DOOR SCHEDULE NOTE	
A. FRAME INSTALLED IN EXISTING WALL/OPENING. VERIFY OPENING DIMENSIONS IN FIELD.	

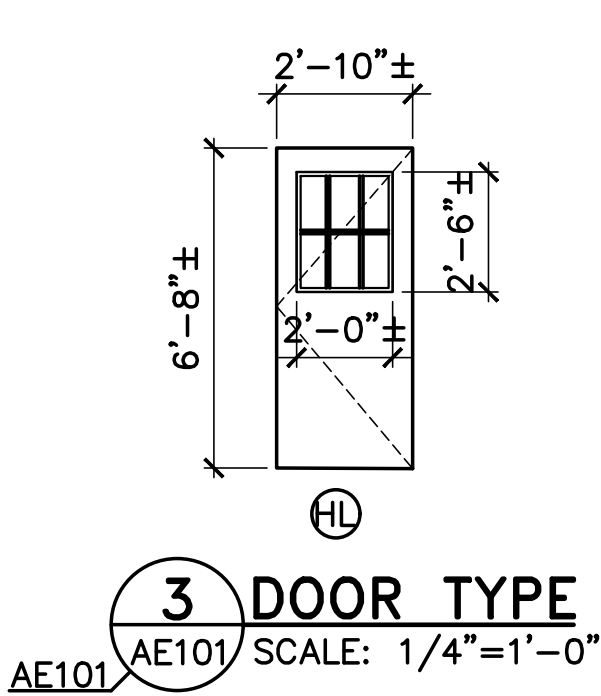


3 DOOR TYPE
AE101/ SCALE: 1/4"=1'-0"

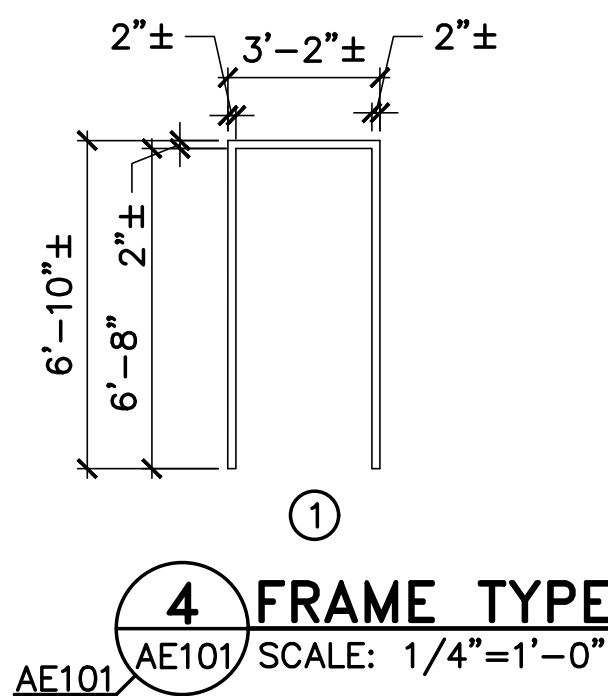


4 FRAME TYPE
AE101/ SCALE: 1/4"=1'-0"


SIGNAGE SCHEDULE			
DOOR NO.	ROOM NAME	TEXT/GRAPHIC	SIGN TYPE
101	GARAGE	EXIT	A

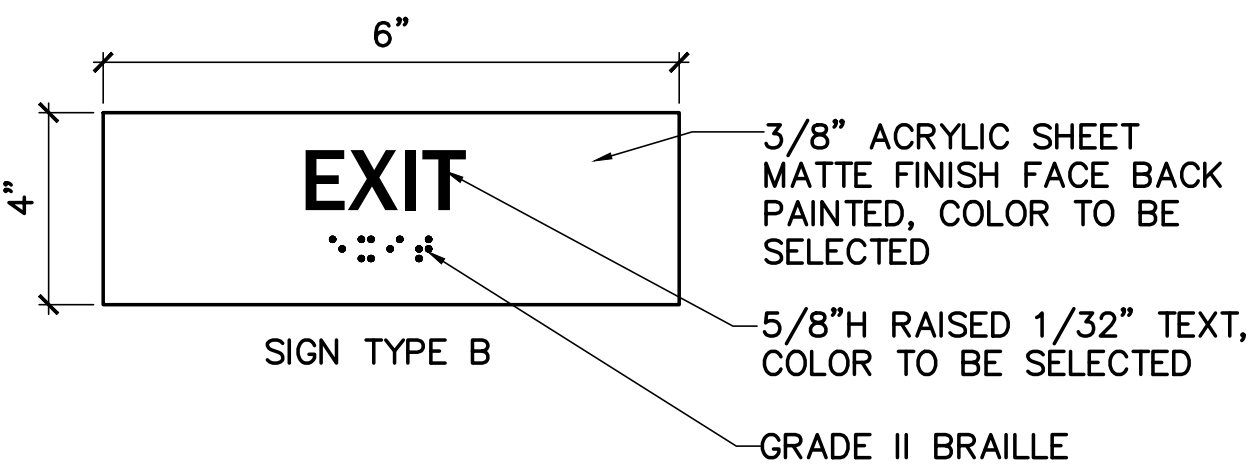


5 TYPICAL SIGNAGE DETAILS (ELEVATIONS)
AE101/ NOT TO SCALE

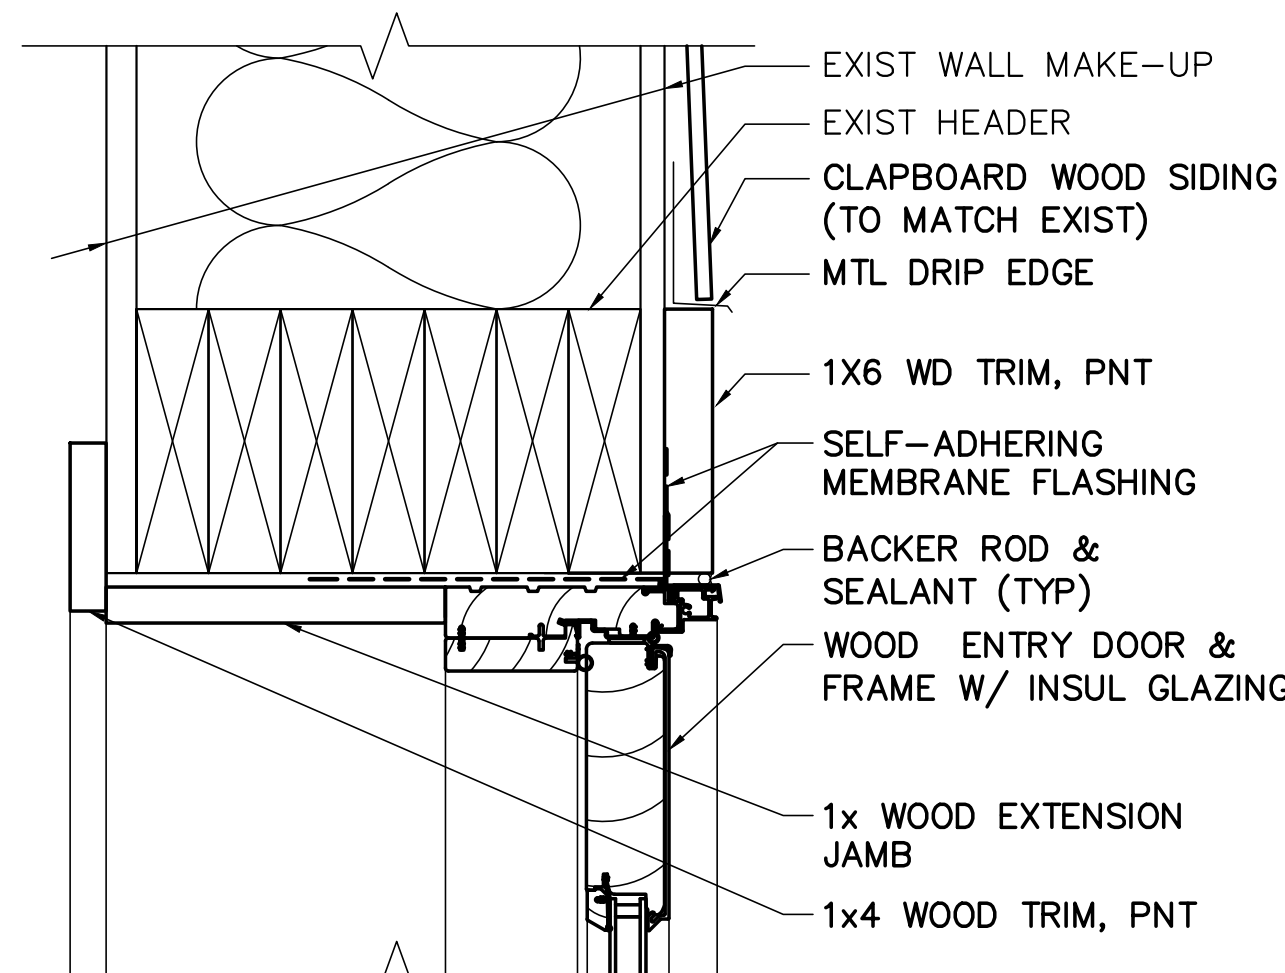


6 EXTERIOR DOOR HEAD DETAIL
AE101/ SCALE: 3"=1'-0"

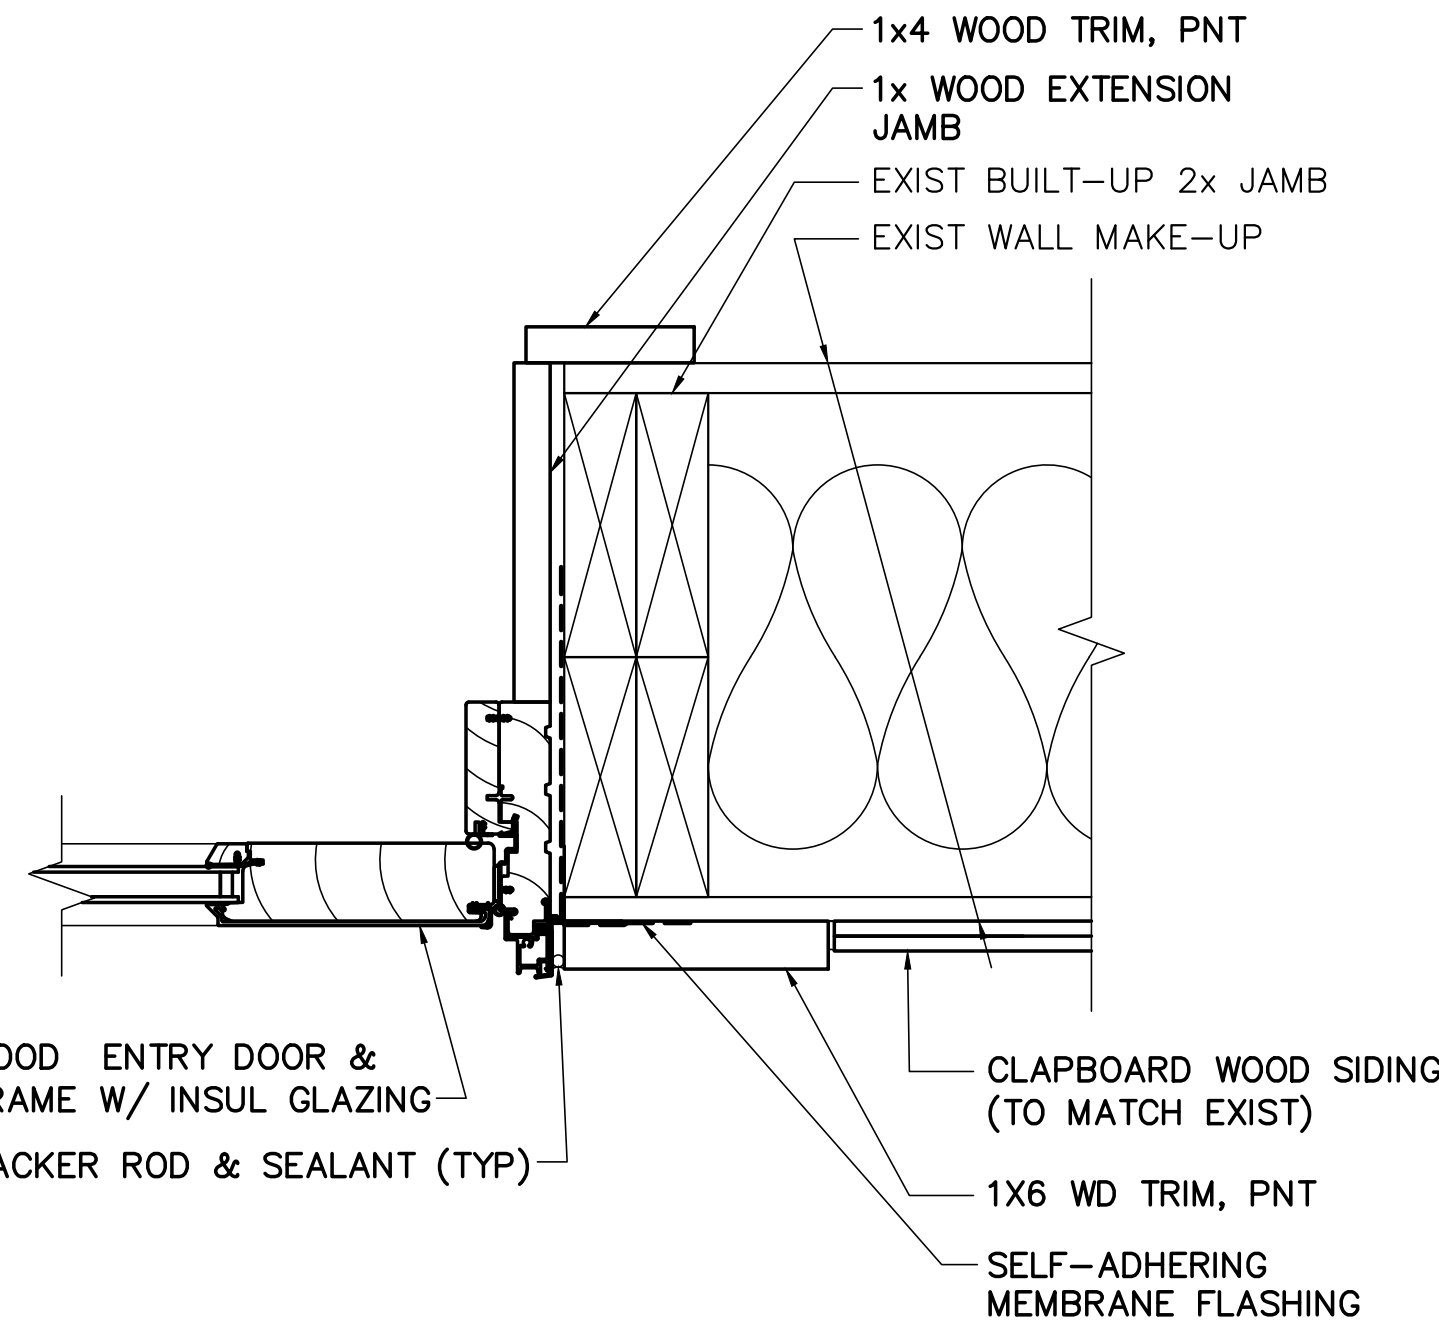

7 EXTERIOR ENTRY DOOR JAMB DETAIL
AE101/ SCALE: 3"=1'-0"

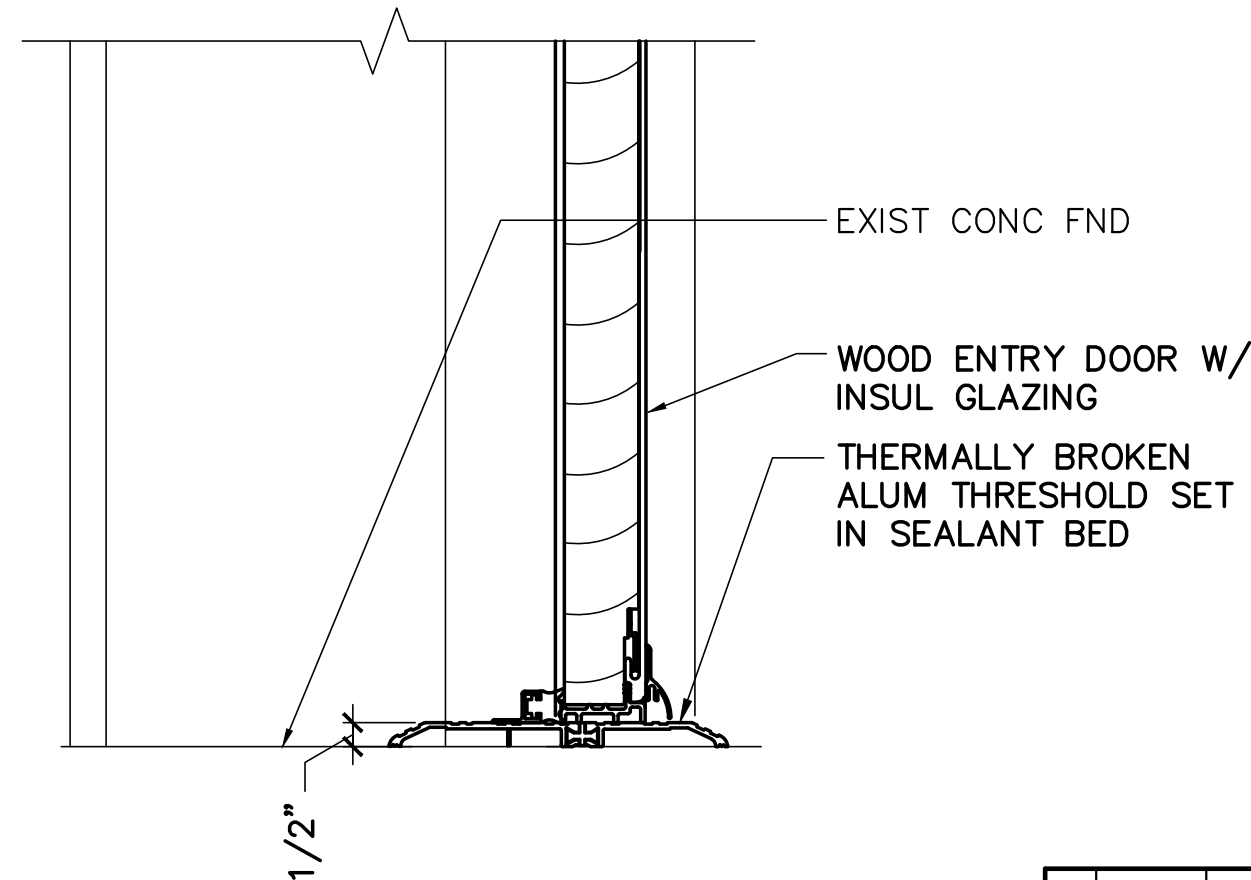

8 EXTERIOR DOOR THRESHOLD DETAIL
AE101/ SCALE: 3"=1'-0"

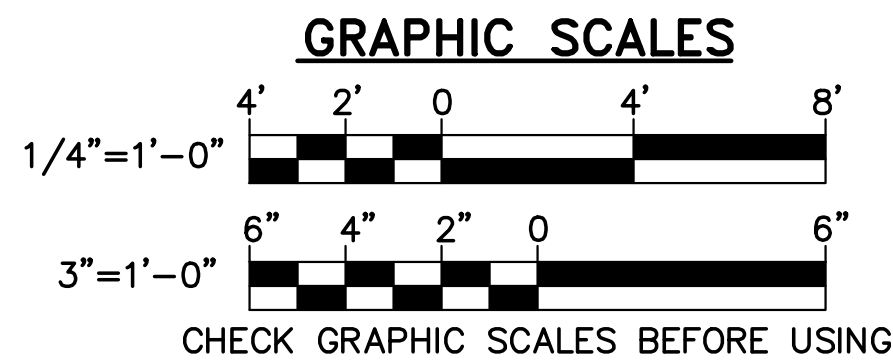

GENERAL NOTES

- SEE SHEET G-001 FOR GENERAL CONSTRUCTION NOTES, LEGEND, AND ABBREVIATIONS.
- ALL ITEMS ON THIS SHEET ARE EXISTING UNLESS NOTED OTHERWISE.

KEYNOTES (THIS SHEET ONLY)

- PROVIDE NEW DOOR, FRAME, AND HARDWARE, SEE DETAILS 6, 7 & 8/AE101.
- PROVIDE WOOD CLAPBOARD SIDING. PAINT TO MATCH EXISTING GARAGE SIDING.
- PROVIDE APPLIED ROOF RAKE.
- PAINT AND REINSTALL EXISTING WINDOW SHUTTERS.



KEY PLAN
NOT TO SCALE
PLAN NORTH

STATE OF MAINE BGS			
TITLE: BLAINE HOUSE SITE & SECURITY UPGRADES LOCATION: AUGUSTA, MAINE TITLE THIS DWG: GARAGE WALL PLAN, ELEVATION, SCHEDULE, AND DETAILS			
OAK POINT ASSOCIATES			
DRAWING NO. AE101			
SHEET NO. 34 OF 40			
207-253-0153			

ELECTRICAL SYMBOLS

LIGHTING

	SOFFIT LIGHT, LED
	LED RAMP LIGHT
	NON-LINEAR LED FIXTURE
	WALL MOUNTED FIXTURE, LED SUBSCRIPT INDICATES FIXTURE TYPE
	EXTERIOR PHOTOCELL
	BOLLARD/GARDEN LIGHT FIXTURE
	SITE POLE

DATA, TECHNOLOGY AND SECURITY

	VIDEO SURVEILLANCE CAMERA WITH MOTION DETECTION D = DOME CAMERA PTZ = PAN, TILT, ZOOM # = CAMERA ID NUMBER
	ELECTRIC STRIKE/LATCH
	DATA JACK (NETWORK ONLY)
	MOTION SENSOR
	PUSH TO EXIT BUTTON
	REQUEST TO EXIT SENSOR
	CARD READER
	AIPHONE VIDEO INTERCOM (IX SERIES)
	AIPHONE RECEIVING STATION (IX SERIES)
	MAGNETIC LOCK
	MAGNETIC CONTACT, GATE MOUNTED

GENERAL

	NON-FUSED DISCONNECT SWITCH
	FUSED DISCONNECT SWITCH
	JUNCTION BOX
	BRANCH CIRCUIT HOMERUN, A-1 INDICATES PANEL DESIGNATION AND CIRCUIT NUMBER
	EXISTING PANELBOARD
	EMERGENCY BATTERY
	LIGHTING CONTROL PANEL

LINE TYPE LEGEND

	REMOVE EXISTING ITEMS
	EXIST ITEMS TO REMAIN
	PROVIDE ITEMS


ELECTRICAL ABBREVIATIONS

A, AMP	AMPERE
AC	ALTERNATING CURRENT
AFF	ABOVE FINISHED FLOOR
AFG	ABOVE FINISHED GRADE
AIC	AMPERE INTERRUPTING CAPACITY
AWG	AMERICAN WIRE GAUGE
BKR	BREAKER
C	CONDUCTOR, CONDUIT
CB	CIRCUIT BREAKER
CCTV	CLOSED CIRCUIT TELEVISION
CKT	CIRCUIT
CU	COPPER
DWG	DRAWING
EMT	ELECTRICAL METALLIC TUBING
G	GROUND; GROUND FAULT CIRCUIT INTERRUPTER
GFCI	GROUND FAULT CIRCUIT INTERRUPTER
H	HEATING LOAD TYPE FOR PANEL SCHEDULE
HP	HORSEPOWER
HVAC	HEATING, VENTILATION, AND AIR CONDITIONING
KVA	KILO-VOLT-AMPERE
KW	KILO-WATT
L	LIGHTING LOAD TYPE FOR PANEL SCHEDULE
LC	LIGHTING CONTROL PANEL
LED	LIGHT EMITTING DIODE
LTG	LIGHTING
M	MOTOR LOAD TYPE FOR PANEL SCHEDULE
MAX	MAXIMUM
MCB	MAIN CIRCUIT BREAKER
MIN	MINIMUM
MLO	MAIN LUG ONLY
NEMA	NATIONAL ELECTRICAL MANUFACTURERS ASSOCIATION
NFPA	NATIONAL FIRE PROTECTION ASSOCIATION
NO, #	NUMBER
OCC	OCCUPANCY
Ø	PHASE
P	POLE
P/O	PART OF
R	RECEPTACLE LOAD TYPE FOR PANEL SCHEDULE
REC	RECEPTACLE
RGS	RIGID GALVANIZED STEEL
RM	ROOM
RMC	RIGID METAL CONDUIT
SPD	SURGE PROTECTIVE DEVICE
SW	SWITCH
THHN	HEAT RESISTANT THERMOPLASTIC WIRE WITH NYLON JACKET
THWN	MOISTURE & HEAT RESISTANT THERMOPLASTIC WIRE WITH NYLON JACKET
TMGB	TELECOM MAIN GROUND BUSBAR
TV	TELEVISION
TYP	TYPICAL
UE	UNDERGROUND ELECTRIC
UPS	UNINTERRUPTIBLE POWER SUPPLY
V	VOLT
VA	VOLT AMPERE
W	WATT, WIRE
W/WP	WITH WEATHERPROOF

ELECTRICAL GENERAL NOTES

- ELECTRICAL INSTALLATION MUST COMPLY WITH THE REQUIREMENTS OF THE LATEST EDITION OF THE NATIONAL ELECTRICAL CODE (NEC), NFPA, AND STATE AND LOCAL CODES.
- WORK MUST BE COORDINATED WITH ARCHITECTURAL, CIVIL, STRUCTURAL, AND MECHANICAL TRADES.
- ELECTRICAL EQUIPMENT AND WIRING MUST BE NEW AND UL LISTED UNLESS OTHERWISE NOTED.
- LIGHT FIXTURES AND OTHER CEILING MOUNTED ELECTRICAL EQUIPMENT MUST BE COORDINATED WITH ARCHITECTURAL, STRUCTURAL, AND MECHANICAL WORK TO AVOID INTERFERENCE.
- A SEPARATE GREEN GROUNDING CONDUCTOR MUST BE PROVIDED FOR EACH INDIVIDUAL CIRCUIT. METAL CONDUIT MUST BE GROUNDED BUT MUST NOT BE USED AS THE EQUIPMENT GROUNDING CONDUCTOR.
- VERIFY EXISTING CONDITIONS AND DIMENSIONS AND REPORT DISCREPANCIES TO THE OWNER'S REPRESENTATIVE. PROCEED WITH THE WORK ONLY AFTER THE DISCREPANCIES HAVE BEEN RESOLVED BY THE OWNER'S REPRESENTATIVE.
- CONDUCTORS MUST BE MINIMUM #12 AWG UNLESS NOTED OTHERWISE.
- CONDUIT MUST BE MINIMUM 1/2" UNLESS OTHERWISE NOTED. UNDERGROUND CONDUIT MUST BE A MINIMUM OF 1".
- UNLESS OTHERWISE INDICATED, WIRE AND CONDUIT SIZE FOR EACH 20A 1P BRANCH CIRCUIT MUST BE 2 #12 + #12G, IN 1/2"C.
- UNLESS OTHERWISE INDICATED, WIRE AND CONDUIT SIZE FOR EACH 20A 2P BRANCH CIRCUIT MUST BE 3#12 + #12G, IN 1/2"C.
- A SEPARATE NEUTRAL CONDUCTOR MUST BE PROVIDED FOR EACH INDIVIDUAL 120V CIRCUIT.
- DISCONNECT SWITCHES ARE 30AF UNLESS OTHERWISE NOTED. AF IS AMPS FRAME AND AT IS AMPS TRIP.
- SEAL CONDUIT INTERIOR OF SPARE AND ACTIVE CONDUITS TO PROHIBIT PASSAGE OF MOISTURE. PROVIDE SEALANT PRODUCT INTENDED FOR SUCH USE. PROVIDE AT CONDUITS PENETRATING FLOORS AND EXTERIOR WALLS AND AT GENERATOR ENCLOSURE. BASIS OF DESIGN: AMERICAN POLYWATER FST.
- THE ACCESS CONTROL/SECURITY AND DVM SYSTEM MUST BE AN EXTENSION OF THE EXISTING HONEYWELL ENTERPRISE BUILDING INTEGRATOR SYSTEM WITH HOST SERVER HARDWARE LOCATED IN AUGUSTA, ME. SYSTEM IS FOR MONITORING AND CONTROLLING, CAMERAS, SECURITY, AND ACCESS CONTROL. THE CONTROL SYSTEM MUST BE SEAMLESSLY INTEGRATED WITH THE STATE OF MAINE BUILDING CONTROL CENTER (BCC) WHICH PROVIDES 24 HOURS A DAY, 7 DAYS A WEEK, 365 DAYS A YEAR MONITORING OF STATE FACILITIES. GRAPHICS, SUPPLYING, AND INTEGRATION OF PCSC IQ SERIES PANELBOARDS, AND FRONT END PROGRAMMING ARE PROPRIETARY TO HONEYWELL INTERNATIONAL INC. THE INSTALLATION OF HARDWARE, WIRING, PARTS, AND PIECES MUST BE COMPLETED BY A QUALIFIED INSTALLER.


WIRE SIZE	HOMERUNS (20A CIRCUIT) MAXIMUM DISTANCE IN FEET	
	120V	240V
#12	60'	100'
#10	100'	160'
#8	150'	250'
#6	240'	400'

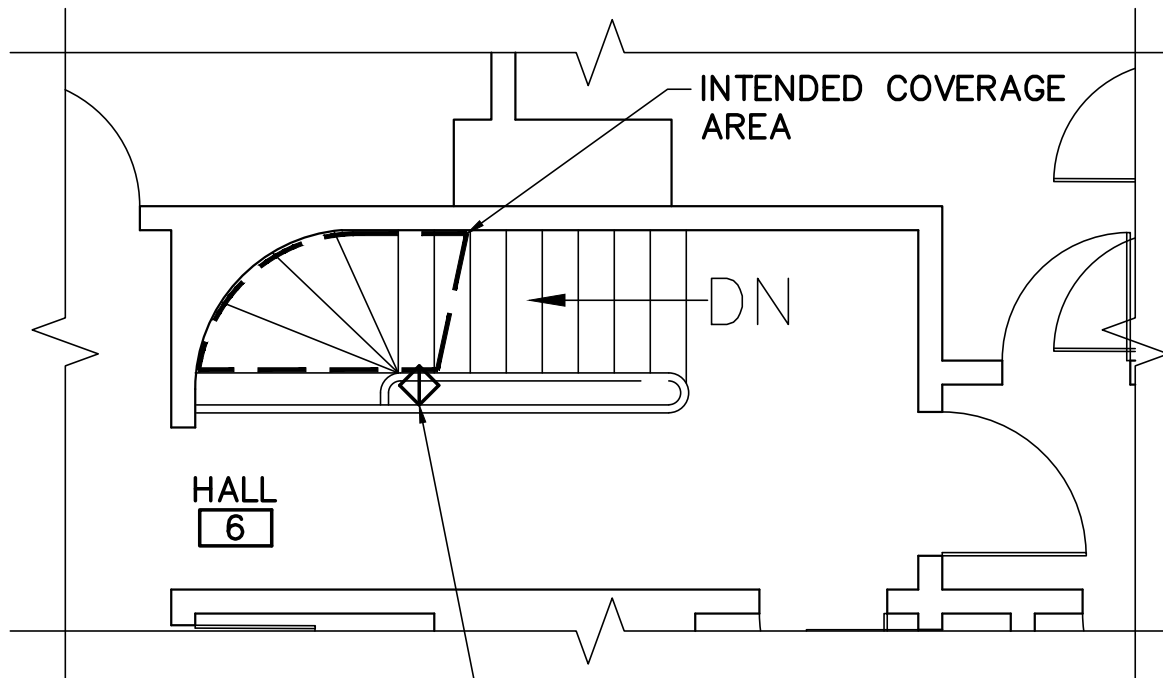


PROVIDE HONEYWELL MOTION SENSOR AND CONNECT TO EXISTING HONEYWELL SYSTEM. PROVIDE SWIVEL MOUNT AND AIM FOR COVERAGE OF STAIRS. AIM SUCH THAT THE ALARM WILL NOT BE TRIGGERED BY MOTION NOT ON THE STAIRS.

2 SECOND FLOOR STAIR DETAIL

E-001 SCALE: 1/4" = 1'-0"

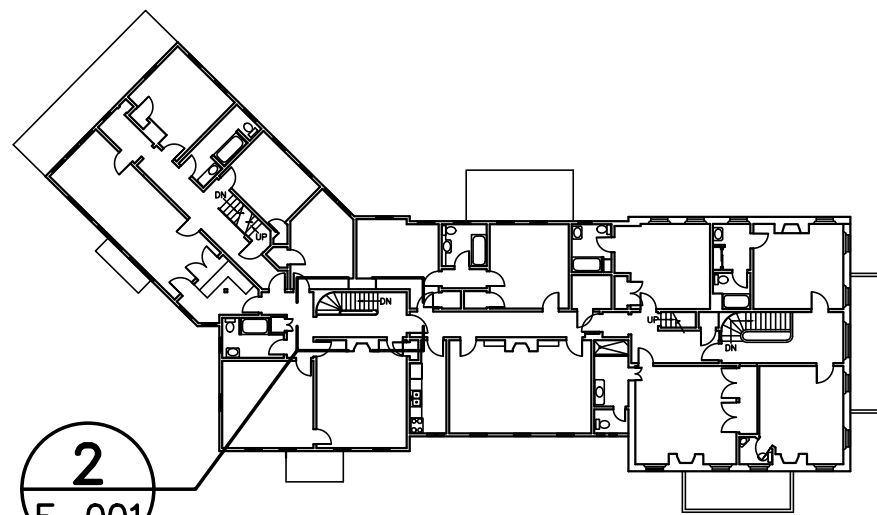

KEYPLAN
NOT TO SCALE

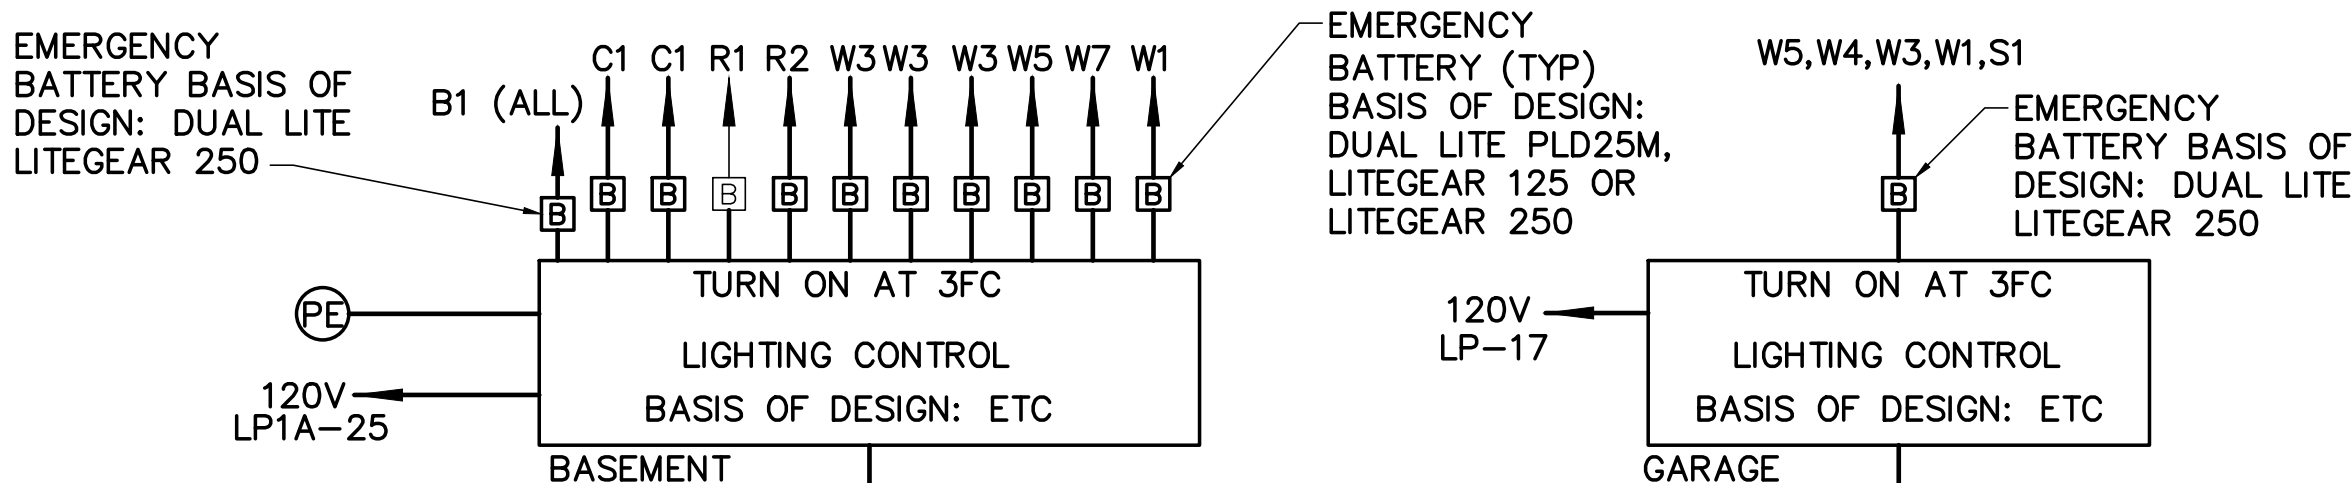

1 TYPICAL LIGHTING CONTROLS AND POWER DIAGRAM
E-001 NOT TO SCALE

TYPICAL LIGHTING CONTROLS AND POWER DIAGRAM NOTES:

- BASIS OF DESIGN: ETC: WIRING, COMPONENTS AND INSTALLATION REQUIREMENTS WILL VARY DEPENDING ON MANUFACTURER.
- INSTALLATION OF PHOTOCELLS, WIRING, ETC. MUST BE PER MANUFACTURER'S RECOMMENDATIONS.
- TIME SCHEDULES MUST BE COORDINATE WITH OWNER AT STARTUP.
- CONTROL WIRING MUST BE YELLOW AND PER MANUFACTURER'S RECOMMENDATION.
- LOSS OF POWER MUST TURN ALL RELAYS ON.
- DIAGRAM INDICATES CONTROL DEVICES AND WIRING ONLY. REFER TO ES101 FOR BRANCH CIRCUITS.
- PROVIDE NUMBER OF CONTROL PANELS FOR COMPLETE COVERAGE.
- THE LIGHTING CONTROL SYSTEM MUST BE ACCESSIBLE VIA A WEB BASED GRAPHICAL USER INTERFACE.
- FIXTURE MUST BE ZONED AS INDICATED IN THE DIAGRAM.
- CONNECT NEW AND EXISTING FIXTURES TO CONTROL SYSTEM.
- USE ONE EXISTING UNDERGROUND CAT5e CABLE FOR CONNECTION FROM BLAINE HOUSE TO GARAGE FOR LIGHTING CONTROL SYSTEM. CABLE IS TERMINATED IN THE EAST CORNER OF THE GARAGE.
- PROVIDE 4 SPARE ZONES PER CONTROL PANEL.
- PROVIDE A MANUAL ON/OFF OVERRIDE SWITCH FOR EACH ZONE IN SECURITY OFFICE OF BLAINE HOUSE. COORDINATE WITH SECURITY PERSONNEL FOR LOCATION. PROVIDE LABELING FOR EACH ZONE.
- PROVIDE EMERGENCY BATTERIES FOR EACH ZONE. SIZE BATTERY FOR CONNECTED LOAD. CONFIRM EXISTING EXTERIOR LIGHTING CIRCUITS AND LOADS PRIOR TO BATTERY SIZING. BATTERIES INDICATED MAY BE COMBINED TO A LARGER BATTERY. LOCATE EMERGENCY BATTERY ADJACENT SOURCE PANELBOARD.
- INTERCEPT EXISTING CIRCUITS FOR BUILDING MOUNTED LIGHTING AND CONNECT TO LIGHTING CONTROLLER AND EMERGENCY BATTERY.

PHASING NOTES

- THE BUILDING ELECTRONICS SECURITY SYSTEMS MUST BE OPERATIONAL 24/7. TO MINIMIZE ANY DOWNTIME, REPLACEMENT CONDUITS, CONDUCTORS, CABLES, CIRCUITS, LIGHTS, AND OTHER PORTIONS OF THE ELECTRICAL SCOPE MUST BE INSTALLED AND TESTED PRIOR TO REMOVING EXISTING ELECTRONIC SECURITY SYSTEM COMPONENTS. THE FINAL DEVICE CUT OVER MUST BE NO MORE THAN 15 MINUTES IN LENGTH.

CAMERA SCHEDULE

CAMERA ID NUMBER	TYPE	MOUNTING HEIGHT ABOVE GRADE	REPLACEMENT MANUFACTURER AND MODEL
438	FIXED	15'	AXIS P3735 PLE
15	FIXED	12'	EXISTING TO REMAIN
573	FIXED	16'	EXISTING TO REMAIN
13	FIXED	20'	EXISTING TO REMAIN
16	FIXED	12'	EXISTING TO REMAIN
14	FIXED	12'	EXISTING TO REMAIN
19	FIXED	10'	AXIS P3267 LVE
567	PTZ	16'	AXIS P5654-E MKII
566	PTZ	16'	AXIS P5654-E MKII
11	PTZ	12'	AXIS P5654-E MKII
568	PTZ	20'	AXIS P3735-PL
18	FIXED	10'	AXIS P3267-LVE
10	FIXED	12'	AXIS P3267-LVE

CAMERA SCHEDULE NOTES:


- PROVIDE REPLACEMENT CAMERA AT EXISTING CAMERA LOCATION.
- PROVIDE POE INJECTORS FOR CAMERAS OVER 30W. POE INJECTORS MUST SUPPORT 100MBPS. A POE BANK SUCH AS ALTRONIX NETWAY8G OR 16G IS ACCEPTABLE.
- AIM AND FOCUS CAMERA AS DIRECTED BY STATE OF MAINE SECURITY PERSONNEL.
- PROGRAM AND CONFIGURE CAMERA MOTION SENSING. COORDINATE WITH STATE OF MAINE SECURITY PERSONNEL.
- PROVIDE CAMERA CABLING. CAMERA CABLING MUST BE INSTALLED IN EXISTING PATHWAY PRIOR TO EXISTING CAMERA REMOVAL.
- PROVIDE CAMERA MOUNTING HARDWARE, ENCLOSURE AND ACCESSORIES FOR A COMPLETE AND FUNCTIONAL INSTALLATION.

STATE OF MAINE BGS			
TITLE: BLAINE HOUSE SITE & SECURITY UPGRADES LOCATION: AUGUSTA, MAINE			
ELECTRICAL SYMBOLS, ABBREVIATIONS, GENERAL NOTES, AND DETAILS			
OAK POINT ASSOCIATES			
DRAWING NO. E-001			
SHEET NO.			
221 Main Street, Biddeford, Maine 04005 207-253-0151 35 OF 40			

LIGHTING FIXTURE SCHEDULE									
TYPE	DESCRIPTION	SOURCE	VOLTS	WATTS	MOUNTING	LUMENS	NOTES	MANUFACTURER	CATALOG NUMBER
B1	BOLLARD	LED	120	12	GROUND MOUNT	1126	2,5	TEKA LIGHTING	BSB-40-SD12-LED-X81-CD1-DT-HSS
C1	CANOPY LIGHT	LED	120	19	SURFACE	1649	5	G LIGHTING	GL-3553-WQ-C-BLK-B
G1	GARDEN LIGHT	LED	120	7	GROUND MOUNT	188	3	TEKA LIGHTING	1130-24-LED-E94
R2	ADA RAMP LIGHT	LED	120	12	SURFACE	1402	1,2,5,6	KIM	EL700F3/9L3KUV-BL
S1	SIGHT LIGHT, POLE MOUNTED	LED	120	74	POLE 12'	5197	2,5,4	ARCHITECTURAL AREA LIGHTING	ALN440-Y5-32LED-3K-LDL-700-BLK-POST TOP
W1	WALL MOUNT	LED	120	46.5	WALL MOUNT	5561	1,2,5	BEACON	RWL1-48L-45-3K8-3-UNV-WHT
W3	WALL MOUNT	LED	120	28	WALL MOUNT	3587	1,2,5	BEACON	RWL1-48L-25-3K8-3-UNV-WHT
W4	WALL MOUNT	LED	120	14.5	WALL MOUNT	1887	1,2,5	BEACON	RWL1-48L-15-3K8-3-UNV-WHT
W5	WALL MOUNT	LED	120	10.1	WALL MOUNT	1303	1,2,5	BEACON	RWL1-48L-10-3K8-3-UNV-WHT
W7	WALL MOUNT	LED	120	28.8	WALL MOUNT	3539	1,2,5,7	BEACON	VPW2-48L-30-3K8-4F-120-WHT

LIGHTING FIXTURE SCHEDULE NOTES:

- REFER TO ELECTRICAL SITE PLAN FOR MOUNTING HEIGHTS OF EXISTING LOCATIONS.
- FIXTURES MUST BE CONTROLLED AS SHOWN ON THE LIGHTING CONTROLS DIAGRAM.
- PROVIDE POWER SUPPLIES AND ACCESSORIES FOR A COMPLETE AND FUNCTIONAL INSTALLATION.
- PROVIDE AAL DB3-4R12-125-BLT POLE AND BASE. COORDINATE BOLT PATTERN.
- CONNECT TO EMERGENCY INVERTER. BASIS OF DESIGN: DUAL LITE LIGHT GEAR 100/250. PROVIDE QUANTITY OF INVERTERS FOR CONNECTED LOAD.
- PROVIDE SURFACE MOUNT BOX OPTION. MOUNT TO SIDE OF CONCRETE RAMP SO FIXTURES CAN BE AIMED TO ILLUMINATE RAMP SURFACE.
- ROTATE FIXTURE OPTICS 90 DEGREES COUNTER CLOCKWISE WITHIN FIXTURE HOUSING SO DISTRIBUTION IS AWAY FROM BUILDING. COORDINATE WITH FACTORY.

 

GRID
NORTH

-

- ① REMOVE EXISTING BUILDING MOUNTED LIGHT FIXTURE. PROTECT EXISTING CIRCUIT FOR REUSE.
- ② REMOVE EXISTING BUILDING MOUNTED CAMERA. REMOVE CABLING BACK TO SOURCE RACK IN BLAINE HOUSE BASEMENT. REFER TO DRAWING ED102.
- ③ REMOVE EXISTING LOW VOLTAGE PATHWAY LIGHTING. REMOVE UNDERGROUND CONDUIT AND CONDUCTORS BACK TO BLAINE HOUSE BASEMENT SOURCE PANELBOARD.
- ④ REMOVE LIGHT POLE AND ASSOCIATED UNDERGROUND CONDUIT AND CONDUCTORS BACK TO SOURCE PANELBOARD LP-1B. REFER TO DRAWING EP601.
- ⑤ REMOVE GATE OPENER MOTOR CIRCUIT, CONTROLS, AND UNDERGROUND CONDUIT AND CONDUCTORS BACK TO SOURCE PANELBOARDS LP-1B AND B3 IN EXISTING GARAGE AND BLAINE HOUSE RESPECTIVELY. REFER TO DRAWING EP601.
- ⑥ REMOVE ACCESS CONTROL EQUIPMENT, AIPHONE VIDEO INTERCOM, AND UNDERGROUND CONDUIT AND CONDUCTORS BACK TO SOURCE ELECTRONIC SECURITY BACKBOARDS IN GARAGE AND BLAINE HOUSE RESPECTIVELY. REFER TO DRAWING ED102.
- ⑦ REMOVE TYPE R1 FIXTURES FROM LINE VOLTAGE CONTROL AND PREPARE TO ADD TO LIGHTING CONTROL SYSTEM.
- ⑧ REMOVE EXISTING PHOTOCELL BACK TO SOURCE.
- ⑨ REMOVE PHOTOCELL AND CABLING BACK TO SOURCE PANELBOARD LP1A.
- ⑩ REMOVE UNDERGROUND SIX STRAND FIBER OPTIC FROM STAFF HOUSE BASEMENT BACK TO EXISTING GARAGE. PROTECT FOR FUTURE CONNECTION FROM GARAGE TO BLAINE HOUSE.

CHECK GRAPHIC SCALE BEFORE USING

STATE OF MAINE
DALE C. LINCOLN, II
No. 10443
10/11/24
LICENSED
PROFESSIONAL ENGINEER

1. DISCONNECT ELECTRIC, COMMUNICATIONS, AND SECURITY UTILITIES AND SYSTEMS IN STAFF HOUSE AND REMOVE BACK TO SOURCE. CONFIRM UTILITIES ARE ABANDONED PRIOR TO REMOVAL AND REPORT ANY IN USE UTILITIES OR SYSTEMS.




REMOVE (2) 25 PAIR BACKBONE CABLES FROM GARAGE TO BLAINE HOUSE BASEMENT. REMOVE (2) 25 PAIR PRIMARY PROTECTION UNITS. PROVIDE (2) 25 PAIR CAT6 BACKBONE CABLES TO BLAINE HOUSE BASEMENT AND (2) 25 PAIR PRIMARY PROTECTION UNITS. PERFORM TEST AS SPECIFIED IN 271513.


1/4" = 1'-0"

4' 2' 0 4' 8'

CHECK GRAPHIC SCALE BEFORE USING


2 BLAINE HOUSE BASEMENT PLAN
ED102 SCALE: 1/4"=1'-0"

 						STATE OF MAINE BGS			
						TITLE BLAINE HOUSE SITE & SECURITY UPGRADES LOCATION AUGUSTA, MAINE			
						TITLE THIS DWG.			
						STAFF HOUSE REMOVALS PLAN AND BLAINE HOUSE BASEMENT PLAN			
				DRAWN BY: BPD				DRAWING NO. ED102 SHEET NO.	
				CHECK BY: DCL					
NO. DATE DESCRIPTION BY				NO. 2205.07		231 Main Street, Bangor, Maine 04909 207.283.8193			
REVISIONS				DATE 10/11/2024					
						37 of 40			

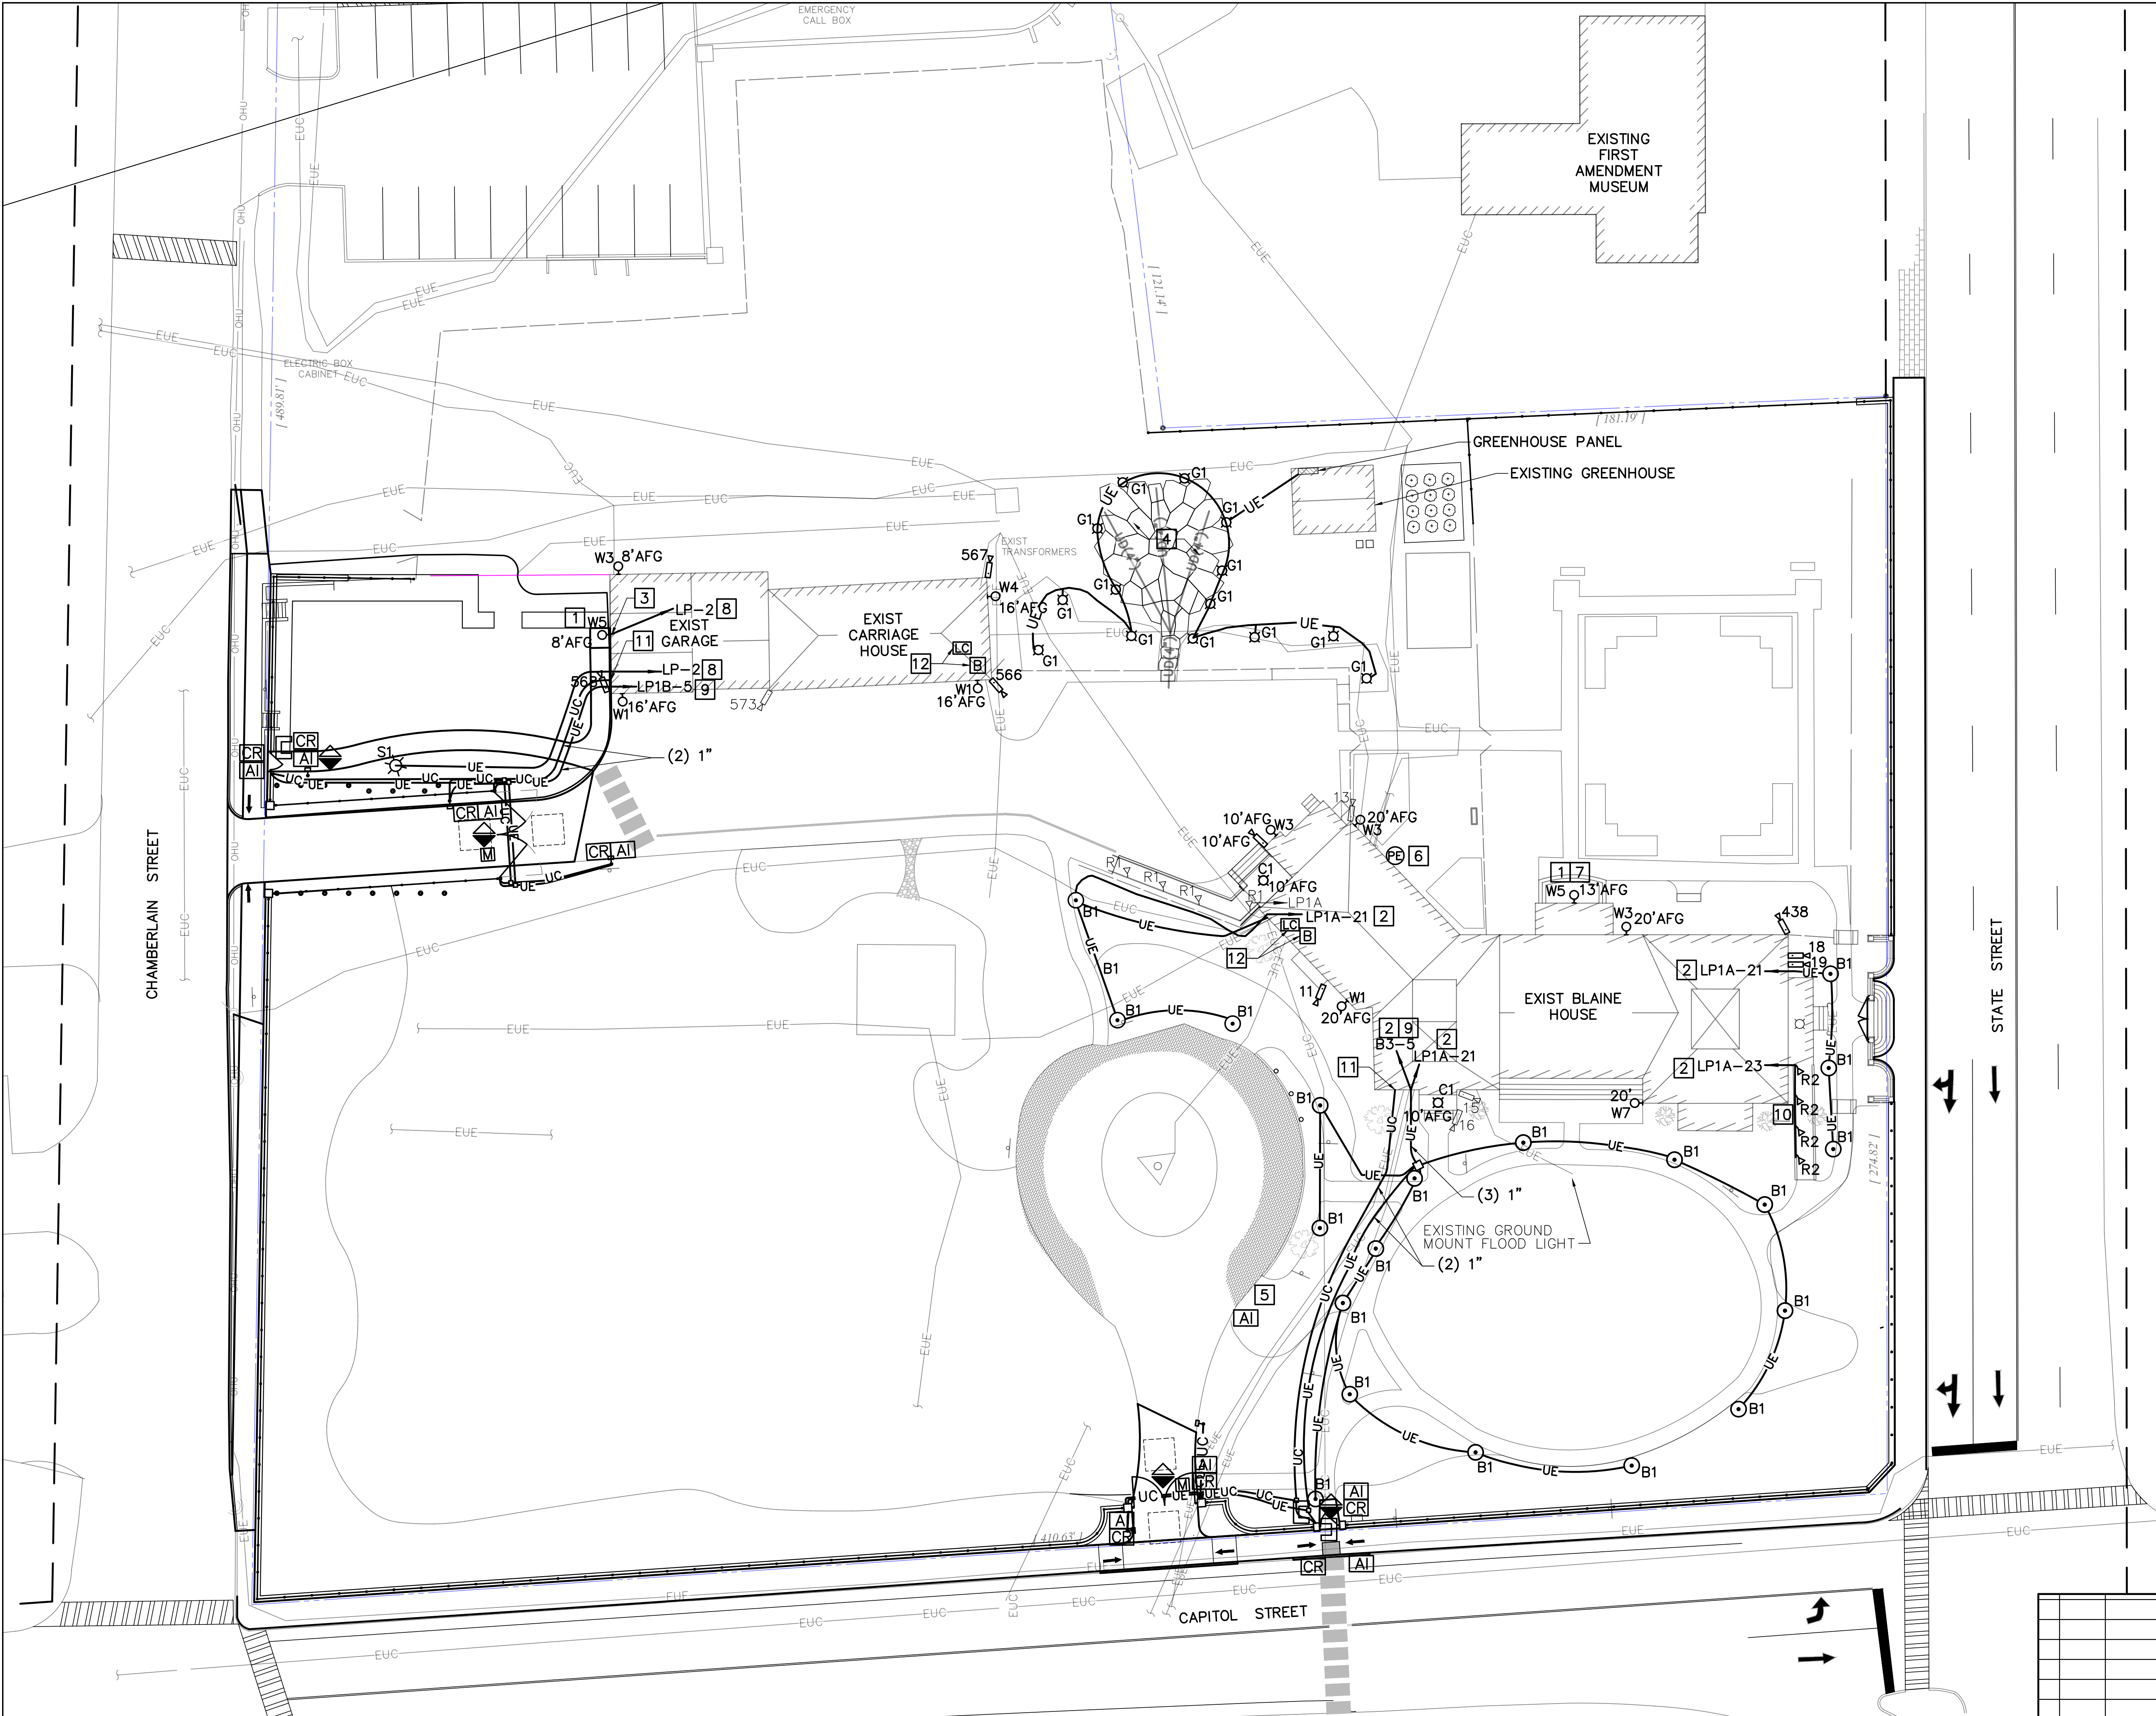

DRAWING NOTES (THIS SHEET ONLY)

- 1. PROVIDE CAMERAS IN LOCATIONS INDICATED. REFER TO DRAWING E-001 FOR CAMERA SCHEDULE.
- 2. PROVIDE LIGHT FIXTURES IN LOCATIONS INDICATED. REFER TO DRAWING E-001 FOR LIGHTING FIXTURE SCHEDULE.
- 3. PROVIDE CARD READERS AND MAGNETIC DOOR CONTACTS AND CONNECT TO EXISTING ACCESS CONTROL SYSTEM. DOOR CONTACTS MUST BE OUTDOOR RATED FOR PEDESTRIAN AND VEHICLE GATES.
- 4. PROVIDE AIPHONE VIDEO INTERCOM AND REPLACE EXISTING AIPHONE SYSTEM.
- 5. CONNECT VEHICLE GATE MOTOR CIRCUITS TO EXISTING GATE MOTOR CIRCUITS IN PANELBOARDS LP1B AND B3 RESPECTIVELY. REFER TO DRAWING EP601.

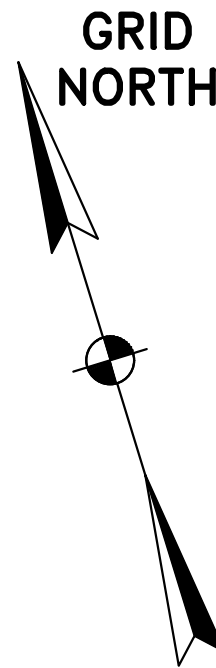


DRAWING KEYNOTES

- 1 PROVIDE CONCEALED CONDUIT, CONDUCTORS, AND CABLING FOR CIRCUIT.
- 2 CONDUIT MUST ENTER BUILDING BELOW GRADE INTO BASEMENT OR UTILIZE EXISTING LB'S.
- 3 PROVIDE EXIT SIGN AND CONNECT TO LOCAL LIGHTING CIRCUIT AHEAD OF ANY SWITCHES, SENSORS, OR OTHER CONTROL DEVICES.
- 4 GOVERNORS GARDEN WORK IS ALTERNATE 1. PROVIDE 120V, 20A, 10KAC CIRCUIT BREAKER IN GREENHOUSE PANELBOARD FOR TYPE G1 LIGHT FIXTURES. PROVIDE POWER SUPPLY, LOW VOLTAGE CONDUCTORS, AND ACCESSORIES FOR A COMPLETE AND FUNCTIONAL INSTALLATION.
- 5 PROVIDE AIPHONE INTERCOM IN EXISTING PEDESTAL. UTILIZE EXISTING UNDERGROUND CONDUIT.
- 6 MOUNT PHOTOCELL ON NORTH SIDE OF BUILDING. PHOTOCELL MUST TURN ON LIGHTS AT 3FC. LOCATE PHOTOCELL ACCORDING TO MANUFACTURER'S RECOMMENDATIONS. CONDUIT AND CONDUCTORS MUST BE CONCEALED FROM VIEW.
- 7 RUN CABLE WITHIN WALL FROM FIXTURE DOWN TO BASEMENT BELOW. CABLE MUST BE CONCEALED WITHIN THE STRUCTURE OF THE BUILDING.
- 8 CONNECT TO EXISTING EXTERIOR LIGHTING CIRCUIT.
- 9 CONNECT TO GATE CONTROL UNIT.
- 10 PROVIDE RAMP MOUNTED LIGHT FIXTURE FOR ADA RAMP.
- 11 REFER TO DRAWING ET501 AND ED102 FOR CONTINUATION OF SECURITY AND COMMUNICATION SYSTEMS
- 12 LOCATE LIGHTING CONTROL PANEL AND EMERGENCY BATTERY/INVERTER ADJACENT TO SOURCE PANELBOARD. FIELD COORDINATE FINAL LOCATION.

1 SITE PLAN
ES101 SCALE: 1"=20'

GRAPHIC SCALE

 

CHECK GRAPHIC SCALE BEFORE USING

					STATE OF MAINE BGS	
			DALE C. LINCOLN, II No. 10443 LICENSED PROFESSIONAL ENGINEER		TITLE: BLAINE HOUSE SITE & SECURITY UPGRADES LOCATION: AUGUSTA, MAINE	
					TITLE THIS DWG: ELECTRICAL SITE PLAN	
					OAK POINT ASSOCIATES	
					ES101	
					SHEET NO.	
					231 Main Street, Biddeford, Maine 04005 207-283-0183 38 OF 40	
NO. DATE DESCRIPTION BY			DRAWN BY: BPD			
REVISIONS			CHECK BY: DCL			
			NO. 22205.07			
			DATE 10/11/2024			


SQUARE D #QOC20UQ100S										REVISED PANELBOARD SCHEDULE LP-1B (EXISTING PANELBOARD)									
CKT NO	AMPS PER PHASE		DESCRIPTION	LOAD TYPE	CKT BKR		LOAD TYPE	DESCRIPTION	AMPS PER PHASE		CKT NO								
	A	B			TRIP	POLE			TRIP	POLE		A	B						
1	.	.	HONEYWELL SEC PANEL	—	20	1	20	2	—	↓	4								
3	.	.	GATE RECEPTACLE	—	20	1	↓	↓	↓	.	2								
5	.	.	GATE CONTROL	2	20	1	20	1	—	OUTLET	6								
7	.	.	SPARE	—	20	1	20	1	—	OUTLET	8								
9	.	.	—	—	—	—	—	—	—	.	10								
11	.	.	—	—	—	—	—	—	—	.	12								
13	.	.	—	—	—	—	—	—	—	.	14								
15	.	.	—	—	—	—	—	—	—	.	16								
17	.	.	—	—	—	—	—	—	—	.	18								
			TOTAL/PHASE	VOLTS: 120/240, 1 PHASE, 3 WIRE					DESIGNATION: LP1B										
				MCB: ☒					LOCATION: GARAGE										
				MLO: ☐					MOUNTING: SURFACE										
				FAULT AMPS: 10,000 VERIFY IN FIELD															
				MCB AMPS: .															
				BUS AMPS: 100															

SQUARE D #QO				REVISED PANELBOARD SCHEDULE B1 (EXISTING PANELBOARD)											
CKT NO	AMPS PER PHASE		DESCRIPTION	LOAD TYPE	CKT	BKR	CKT	BKR	LOAD	DESCRIPTION	AMPS PER PHASE		CKT NO		
	A	B									A	B			
1	.	.	LIGHTS — KITCHEN/PANTRY/LAUNDRY	—	20	1	20	1	—	SECURITY GATE	.	.	2		
3	.	.	LIGHTS — PORCH/TROOP/STAFF/BATH	1	—	20	1	20	1	—	SPARE	.	.	4	
5	.	.	EXISTING CIRCUIT	—	20	1	20	1	—	SPARE	.	.	6		
7	.	.	EXISTING CIRCUIT	—	20	1	20	1	—	SPARE	.	.	8		
9	.	.	RECEPTACLE — KITCHEN PLUGMOLD	—	20	1	20	1	—	RECEPTACLE — TOILET 107	.	.	10		
11	.	.	RECEPTACLE — KITCHEN COUNTER	—	20	1	20	1	—	RECEPTACLE — TOILET 115	.	.	12		
13	.	.	RECEPTACLE — KITCHEN AC	—	20	1	20	1	—	RECEPTACLE — STAFF/HALL	.	.	14		
15	.	.	SPARE	—	20	1	20	1	—	RECEPTACLE — STAFF 116 A/C	.	.	16		
17	.	.	RECEPTACLE — KITCHEN COFFEE POT	—	20	1	20	1	—	RECEPTACLE — TROOPER 117	.	.	18		
19	.	.	PIG	—	20	1	20	1	—	RECEPTACLE — LAUNDRY 120	.	.	20		
21	.	.	DISPOSAL	—	20	1	20	1	—	RECEPTACLE — LAUNDRY 120	.	.	22		
23	.	.	STAFF REFRIGERATOR	—	20	1	20	1	—	RECEPTACLE — 120 A/C	.	.	24		
25	.	.	RECEPTACLE — PIZZA OVEN	—	20	1	20	1	—	RECEPTACLE — LAUNDRY/MAID	.	.	26		
27	.	.	RECEPTACLE — KITCHEN MONITOR	—	20	1	20	1	—	RECEPTACLE — PANTRY 122	.	.	28		
29	.	.	RECEPTACLE — KITCHEN PARTY	—	20	1	20	1	—	RECEPTACLE — PANTRY PLUGMOLD	.	.	30		
31	.	.	DATA RACK QUAD	—	20	1	20	1	—	GAS DETECTION UNIT	.	.	32		
33	.	.	SPARE	—	20	1	20	1	—	SPARE	.	.	34		
35	.	.	DATA RACK QUAD	—	20	1	20	1	—	SPARE	.	.	36		
37	.	.	SHUNT TRIP	—	20	1	20	1	—	SPARE	.	.	38		
39	.	.	SPACE	—	—	—	20	1	—	EXISTING CIRCUIT	.	.	40		
41	.	.	EXISTING CIRCUIT	—	20	1	—	—	—	SPACE	.	.	42		
			TOTAL/PHASE	VOLTS: 120/240, 1 PHASE, 3 WIRE						DESIGNATION: B1					
				MCB: ☐						LOCATION: BASEMENT					
				MLO: ☒						MOUNTING: SURFACE					
				FAULT AMPS: 10,000 VERIFY IN FIELD											
				MCB AMPS: .											
				BUS AMPS: 100											

SQUARE D #QOC24US										REVISED PANELBOARD SCHEDULE LP (EXISTING PANELBOARD)									
CKT NO	AMPS PER PHASE		DESCRIPTION	LOAD TYPE	CKT BKR		CKT BKR		LOAD TYPE	DESCRIPTION	AMPS PER PHASE		CKT NO						
	A	B			TRIP	POLE	TRIP	POLE			A	B							
1	.	.	LIGHTS	—	20	1	20	1	—	OUTSIDE LIGHTS, POLE LIGHT	1	.	.	2					
3	.	.	LIGHTS	—	20	1	20	1	—	OUTSIDE CAMERA ON GARAGE	.	.	.	4					
5	.	.	REC — IN GARAGE	—	20	1	20	1	—	OUTLET BELOW PANEL	.	.	.	6					
7	.	.	EXISTING CIRCUIT	—	20	1	20	1	—	GARAGE DOOR OPENERS	.	.	.	8					
9	.	.	EXISTING CIRCUIT	—	20	1	20	1	—	EXISTING CIRCUIT	.	.	.	10					
11	.	.	LIGHTS WASH BAY	—	20	1	20	1	—	GENERATOR BATTERY CHARGER, BLOCK HEATER, DAMPER MOTOR	.	.	.	12					
13	.	.	WEST GATE SUB PANEL (LP-1B)	—	60	2	—	—	—	—	.	.	.	14					
15	.	.	↓	↓	↓	↓	—	—	—	—	.	.	.	16					
17	.	.	LIGHTING CONTROL PANEL	3	—	20	1	—	—	—	.	.	.	18					
19	.	.	—	—	—	—	—	—	—	—	.	.	.	20					
21	.	.	—	—	—	—	—	—	—	—	.	.	.	22					
23	.	.	—	—	—	—	—	—	—	—	.	.	.	24					
TOTAL/PHASE			VOLTS: 120/240, 1 PHASE, 3 WIRE							DESIGNATION: LP									
			MCB: ☒							LOCATION: GARAGE									
			MLO: ☐							MOUNTING: SURFACE									
			FAULT AMPS: 10,000 VERIFY IN FIELD																
			MCB AMPS: 100																
			BUS AMPS: 100																

SQUARE D #QOC30US				REVISED PANELBOARD SCHEDULE LP-1A (EXISTING PANELBOARD)											
CKT NO	AMPS PER PHASE		DESCRIPTION	LOAD TYPE	CKT TRIP	BKR POLE	CKT TRIP	BKR POLE	LOAD TYPE	DESCRIPTION	AMPS PER PHASE		CKT NO		
	A	B									A	B			
1	.	.	OUTSIDE REC	—	20	1	20	2	—	EXISTING CIRCUIT	.	.	2		
3	.	.	EXISTING CIRCUIT	—	20	1	↓	↓	↓	↓	.	.	4		
5	.	.	EXISTING CIRCUIT	—	20	1	20	1	—	SECURITY, FIRE PANEL	.	.	6		
7	.	.	EXISTING CIRCUIT	—	20	1	20	1	—	EXISTING CIRCUIT	.	.	8		
9	.	.	GREEN HOUSE	—	50	2	20	1	—	CABLE BOOSTER	.	.	10		
11	.	.	↓	↓	↓	↓	20	1	—	EXISTING CIRCUIT	.	.	12		
13	.	.	EXISTING CIRCUIT	—	20	2	20	1	—	EXISTING CIRCUIT	.	.	14		
15	.	.	↓	↓	↓	↓	20	1	—	EXISTING CIRCUIT	.	.	16		
17	.	.	LIGHT CONTACTOR COIL	—	20	1	20	1	—	EXISTING CIRCUIT	.	.	18		
19	.	.	SOUTH YARD LIGHTS	—	20	1	20	1	—	REC — BESIDE PANEL	.	.	20		
21	.	.	B1 BOLLARD LIGHTS	1 3	—	20	1	20	1	—	ST FLAG LIGHT	.	.	22	
23	.	.	R2 RAMP LIGHTS	1 3	—	20	1	20	1	—	NORTH YARD LIGHTS	.	.	24	
25	.	.	LIGHTING CONTROL PANEL	3	—	20	1	—	—	—	.	.	26		
27	.	.	—	—	—	—	—	—	—	—	.	.	28		
29	.	.	—	—	—	—	—	—	—	—	.	.	30		
			TOTAL/PHASE	VOLTS: 120/240, 1 PHASE, 3 WIRE						DESIGNATION: LP-1A					
				MCB: ☐						LOCATION: BASEMENT					
				MLO: ☒						MOUNTING: SURFACE					
				FAULT AMPS: 10,000 VERIFY IN FIELD											
				MCB AMPS: .											
				BUS AMPS: 100											

SQUARE D #QO						REVISED PANELBOARD SCHEDULE B3 (EXISTING PANELBOARD)									
CKT NO	AMPS PER PHASE		DESCRIPTION	LOAD TYPE	CKT BKR		LOAD TYPE	DESCRIPTION	AMPS PER PHASE		CKT NO				
	A	B			TRIP	POLE			A	B					
1	.	.	LIGHT BASEMENT EAST	—	20	1	20	1	—	.	.	2			
3	.	.	RECEPTACLE GATE	—	20	1	20	1	—	.	.	4			
5	.	.	GATE OPENER	—	20	1	20	1	—	.	.	6			
7	.	.	SUN RM REC	—	20	1	20	1	—	.	.	8			
9	.	.	WATER SOFTENER	—	20	1	20	1	—	.	.	10			
11	.	.	SPARE	—	20	1	20	1	—	.	.	12			
13	.	.	SPARE	—	20	2	20	1	—	.	.	14			
15	.	.	↓	↓	↓	↓	20	1	—	.	.	16			
17	.	.	SPARE	—	20	1	20	1	—	.	.	18			
19	.	.	SPARE	—	20	1	20	1	—	.	.	20			
21	.	.	EAST FLAG	—	20	1	20	1	—	.	.	22			
23	.	.	WATER HEATER	—	20	1	20	1	—	.	.	24			
25	.	.	↓	↓	↓	↓	20	1	—	.	.	26			
27	.	.	WATER HEATER	—	20	2	20	1	—	.	.	28			
29	.	.	↓	↓	↓	↓	20	1	—	.	.	30			
31	.	.	SPARE	—	20	1	20	1	—	.	.	32			
33	.	.	—	—	20	1	30	2	—	.	.	34			
35	.	.	—	—	20	1	↓	↓	↓	.	.	36			
37	.	.	—	—	20	1	—	—	—	.	.	38			
39	.	.	—	—	20	1	—	—	—	.	.	40			
41	.	.	—	—	20	1	—	—	—	.	.	42			
			TOTAL/PHASE	VOLTS: 120/240, 1 PHASE, 3 WIRE				DESIGNATION: B3							
				MCB: ☐				LOCATION: BASEMENT							
				MLO: ☒				MOUNTING: SURFACE							
				FAULT AMPS: 10,000 VERIFY IN FIELD											
				MCB AMPS: .											
				BUS AMPS: 100											

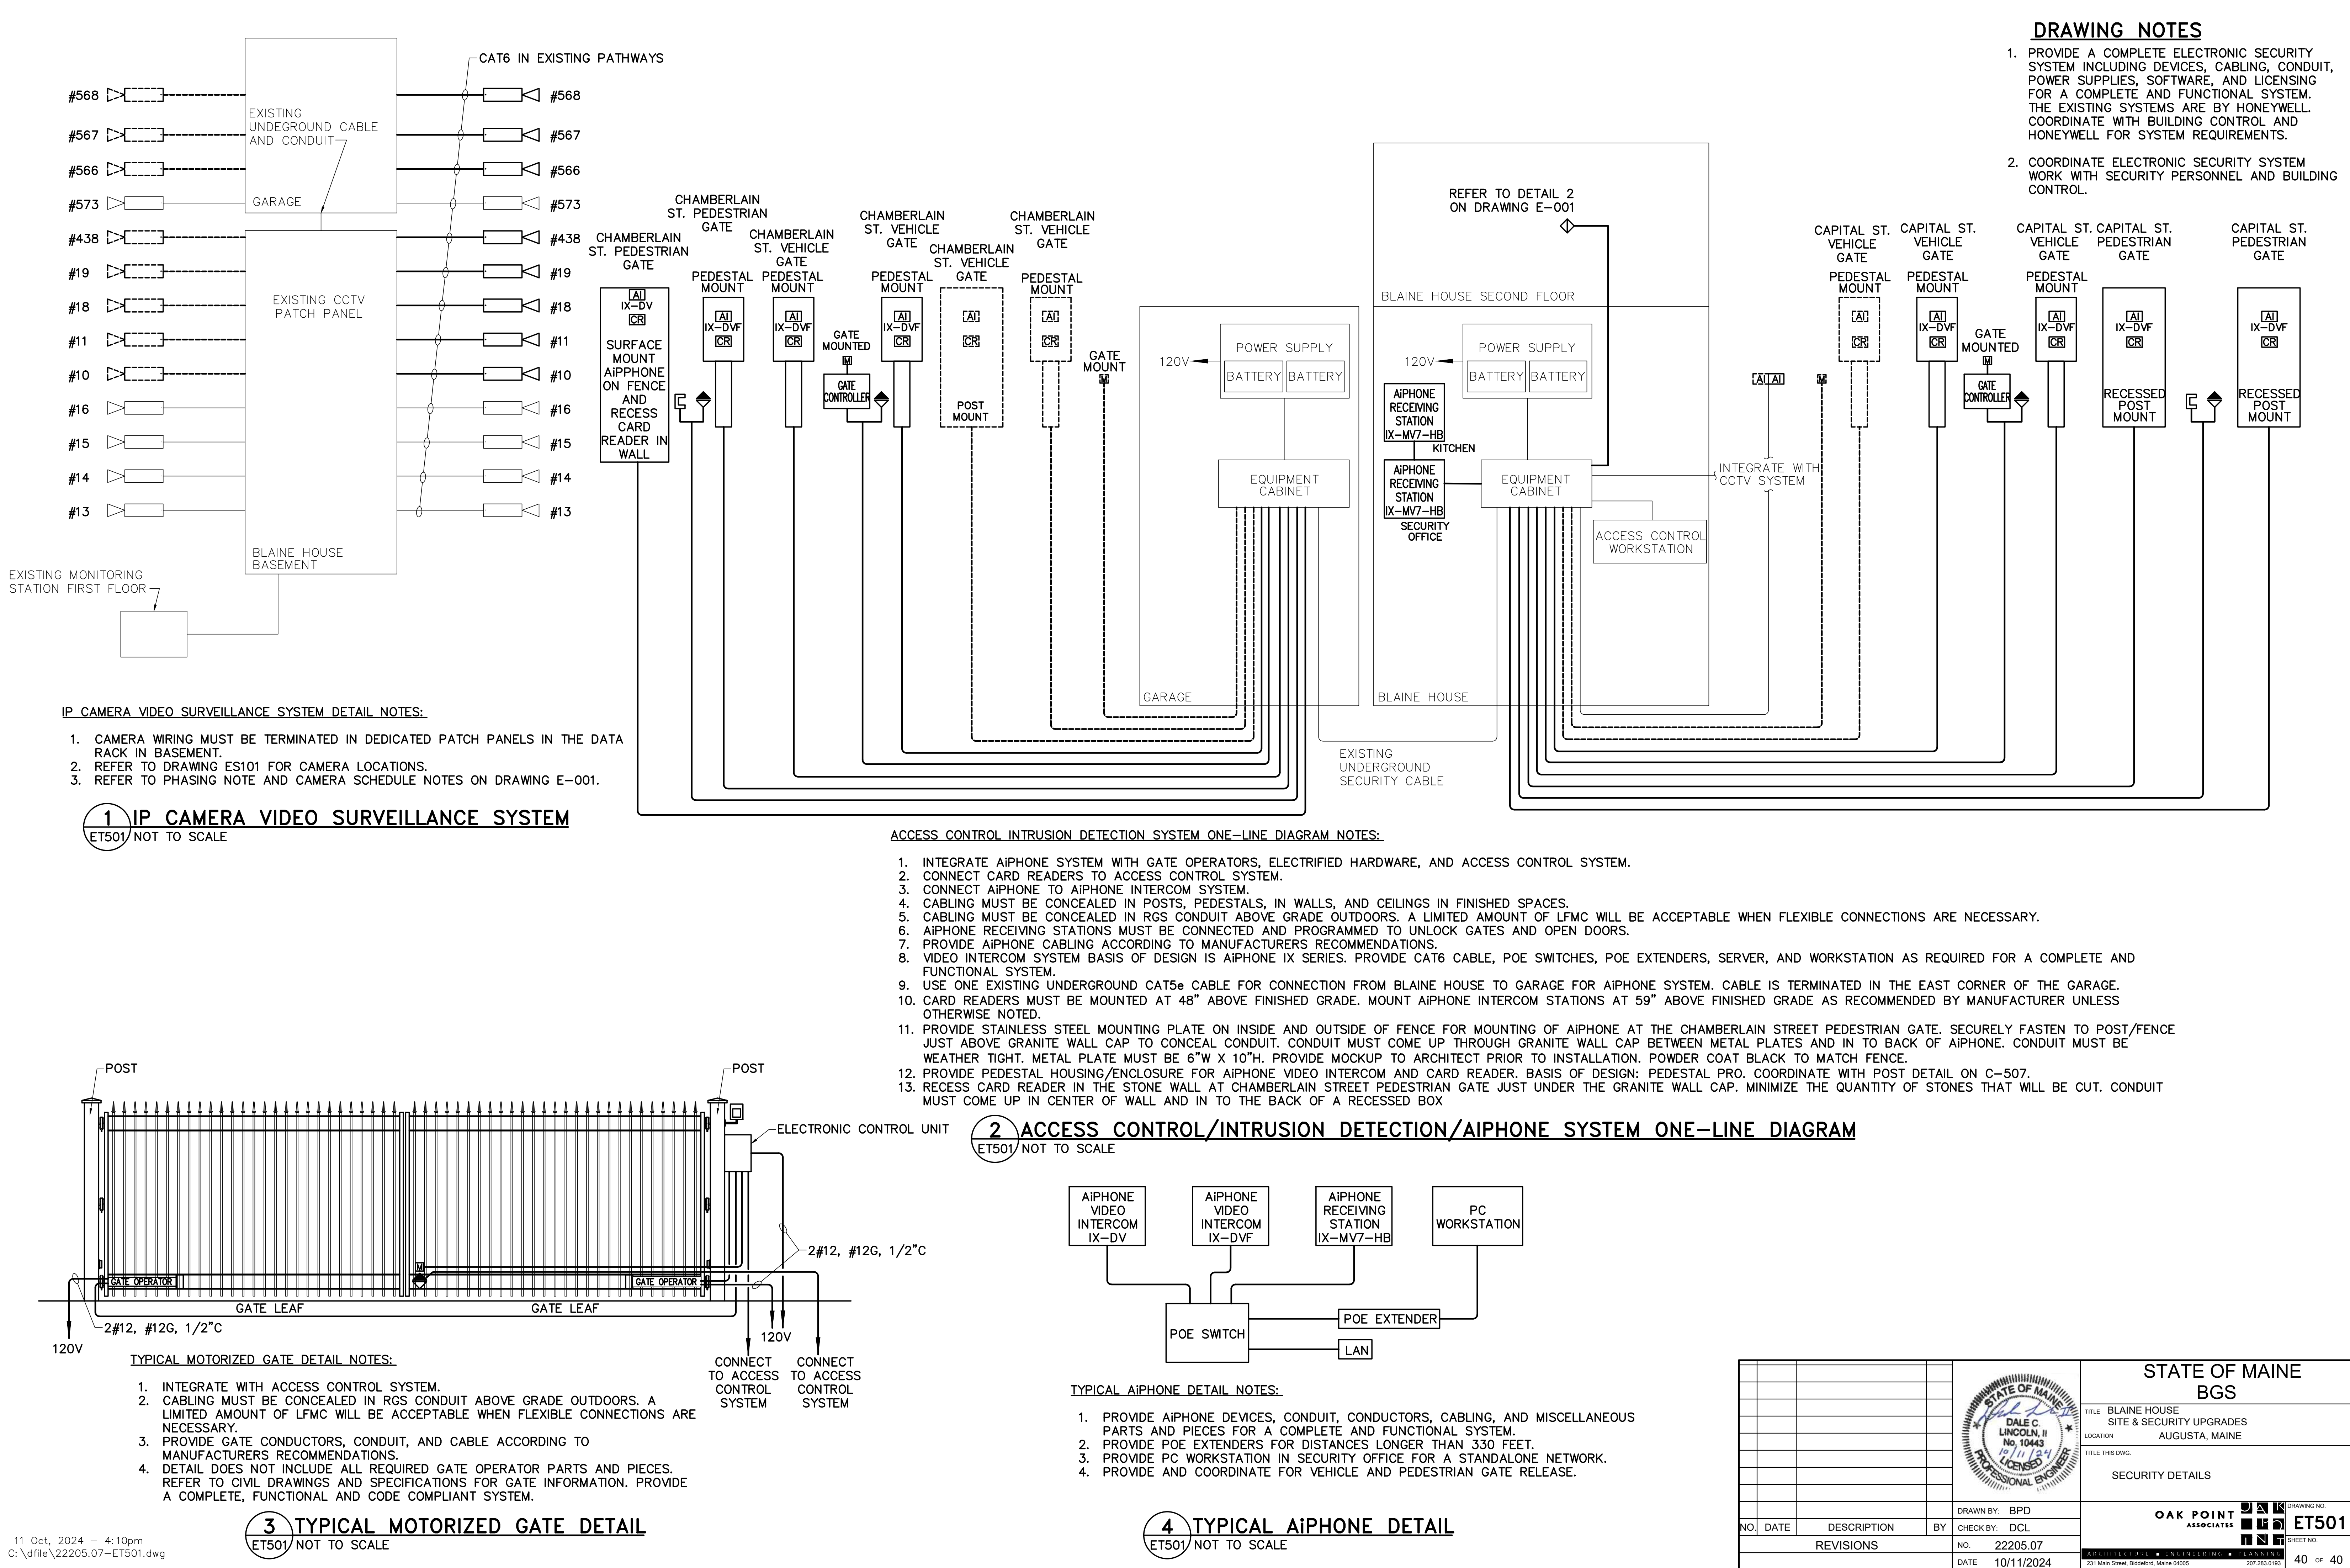

DRAWING NOTES

- 1. PROVIDE A COMPLETE ELECTRONIC SECURITY SYSTEM INCLUDING DEVICES, CABLING, CONDUIT, POWER SUPPLIES, SOFTWARE, AND LICENSING FOR A COMPLETE AND FUNCTIONAL SYSTEM. THE EXISTING SYSTEMS ARE BY HONEYWELL. COORDINATE WITH BUILDING CONTROL AND HONEYWELL FOR SYSTEM REQUIREMENTS.
- 2. COORDINATE ELECTRONIC SECURITY SYSTEM WORK WITH SECURITY PERSONNEL AND BUILDING CONTROL.

IP CAMERA VIDEO SURVEILLANCE SYSTEM DETAIL NOTES:

- 1. CAMERA WIRING MUST BE TERMINATED IN DEDICATED PATCH PANELS IN THE DATA RACK IN BASEMENT.
- 2. REFER TO DRAWING ES101 FOR CAMERA LOCATIONS.
- 3. REFER TO PHASING NOTE AND CAMERA SCHEDULE NOTES ON DRAWING E-001.

1 IP CAMERA VIDEO SURVEILLANCE SYSTEM
ET501/NOT TO SCALE

ACCESS CONTROL INTRUSION DETECTION SYSTEM ONE-LINE DIAGRAM NOTES:

- 1. INTEGRATE AIPHONE SYSTEM WITH GATE OPERATORS, ELECTRIFIED HARDWARE, AND ACCESS CONTROL SYSTEM.
- 2. CONNECT CARD READERS TO ACCESS CONTROL SYSTEM.
- 3. CONNECT AIPHONE TO AIPHONE INTERCOM SYSTEM.
- 4. CABLING MUST BE CONCEALED IN POSTS, PEDESTALS, IN WALLS, AND CEILINGS IN FINISHED SPACES.
- 5. CABLING MUST BE CONCEALED IN RGS CONDUIT ABOVE GRADE OUTDOORS. A LIMITED AMOUNT OF LFMC WILL BE ACCEPTABLE WHEN FLEXIBLE CONNECTIONS ARE NECESSARY.
- 6. AIPHONE RECEIVING STATIONS MUST BE CONNECTED AND PROGRAMMED TO UNLOCK GATES AND OPEN DOORS.
- 7. PROVIDE AIPHONE CABLING ACCORDING TO MANUFACTURERS RECOMMENDATIONS.
- 8. VIDEO INTERCOM SYSTEM BASIS OF DESIGN IS AIPHONE IX SERIES. PROVIDE CAT6 CABLE, POE SWITCHES, POE EXTENDERS, SERVER, AND WORKSTATION AS REQUIRED FOR A COMPLETE AND FUNCTIONAL SYSTEM.
- 9. USE ONE EXISTING UNDERGROUND CAT5e CABLE FOR CONNECTION FROM BLAINE HOUSE TO GARAGE FOR AIPHONE SYSTEM. CABLE IS TERMINATED IN THE EAST CORNER OF THE GARAGE.
- 10. CARD READERS MUST BE MOUNTED AT 48" ABOVE FINISHED GRADE. MOUNT AIPHONE INTERCOM STATIONS AT 59" ABOVE FINISHED GRADE AS RECOMMENDED BY MANUFACTURER UNLESS OTHERWISE NOTED.
- 11. PROVIDE STAINLESS STEEL MOUNTING PLATE ON INSIDE AND OUTSIDE OF FENCE FOR MOUNTING OF AIPHONE AT THE CHAMBERLAIN STREET PEDESTRIAN GATE. SECURELY FASTEN TO POST/FENCE JUST ABOVE GRANITE WALL CAP TO CONCEAL CONDUIT. CONDUIT MUST COME UP THROUGH GRANITE WALL CAP BETWEEN METAL PLATES AND IN TO BACK OF AIPHONE. CONDUIT MUST BE WEATHER TIGHT. METAL PLATE MUST BE 6"W X 10"H. PROVIDE MOCKUP TO ARCHITECT PRIOR TO INSTALLATION. POWDER COAT BLACK TO MATCH FENCE.
- 12. PROVIDE PEDESTAL HOUSING/ENCLOSURE FOR AIPHONE VIDEO INTERCOM AND CARD READER. BASIS OF DESIGN: PEDESTAL PRO. COORDINATE WITH POST DETAIL ON C-507.
- 13. RECESS CARD READER IN THE STONE WALL AT CHAMBERLAIN STREET PEDESTRIAN GATE JUST UNDER THE GRANITE WALL CAP. MINIMIZE THE QUANTITY OF STONES THAT WILL BE CUT. CONDUIT MUST COME UP IN CENTER OF WALL AND IN TO THE BACK OF A RECESSED BOX

2 ACCESS CONTROL/INTRUSION DETECTION/AIPHONE SYSTEM ONE-LINE DIAGRAM
ET501/NOT TO SCALE

TYPICAL MOTORIZED GATE DETAIL NOTES:

- 1. INTEGRATE WITH ACCESS CONTROL SYSTEM.
- 2. CABLING MUST BE CONCEALED IN RGS CONDUIT ABOVE GRADE OUTDOORS. A LIMITED AMOUNT OF LFMC WILL BE ACCEPTABLE WHEN FLEXIBLE CONNECTIONS ARE NECESSARY.
- 3. PROVIDE GATE CONDUCTORS, CONDUIT, AND CABLE ACCORDING TO MANUFACTURERS RECOMMENDATIONS.
- 4. DETAIL DOES NOT INCLUDE ALL REQUIRED GATE OPERATOR PARTS AND PIECES. REFER TO CIVIL DRAWINGS AND SPECIFICATIONS FOR GATE INFORMATION. PROVIDE A COMPLETE, FUNCTIONAL AND CODE COMPLIANT SYSTEM.

3 TYPICAL MOTORIZED GATE DETAIL
ET501/NOT TO SCALE

TYPICAL AIPHONE DETAIL NOTES:

- 1. PROVIDE AIPHONE DEVICES, CONDUIT, CONDUCTORS, CABLING, AND MISCELLANEOUS PARTS AND PIECES FOR A COMPLETE AND FUNCTIONAL SYSTEM.
- 2. PROVIDE POE EXTENDERS FOR DISTANCES LONGER THAN 330 FEET.
- 3. PROVIDE PC WORKSTATION IN SECURITY OFFICE FOR A STANDALONE NETWORK.
- 4. PROVIDE AND COORDINATE FOR VEHICLE AND PEDESTRIAN GATE RELEASE.

4 TYPICAL AIPHONE DETAIL
ET501/NOT TO SCALE

				STATE OF MAINE BGS	
				TITLE: BLAINE HOUSE SITE & SECURITY UPGRADES	
				LOCATION: AUGUSTA, MAINE	
				TITLE THIS DWG: SECURITY DETAILS	
				DRAWN BY: BPD	
				CHECK BY: DCL	
				NO. 22205.07	
				DATE 10/11/2024	
				231 Main Street, Biddeford, Maine 04005 207.283.0183	
				OAK POINT ASSOCIATES ET501	
				SHEET NO. 40 OF 40	