




MAZE GATE DETAIL

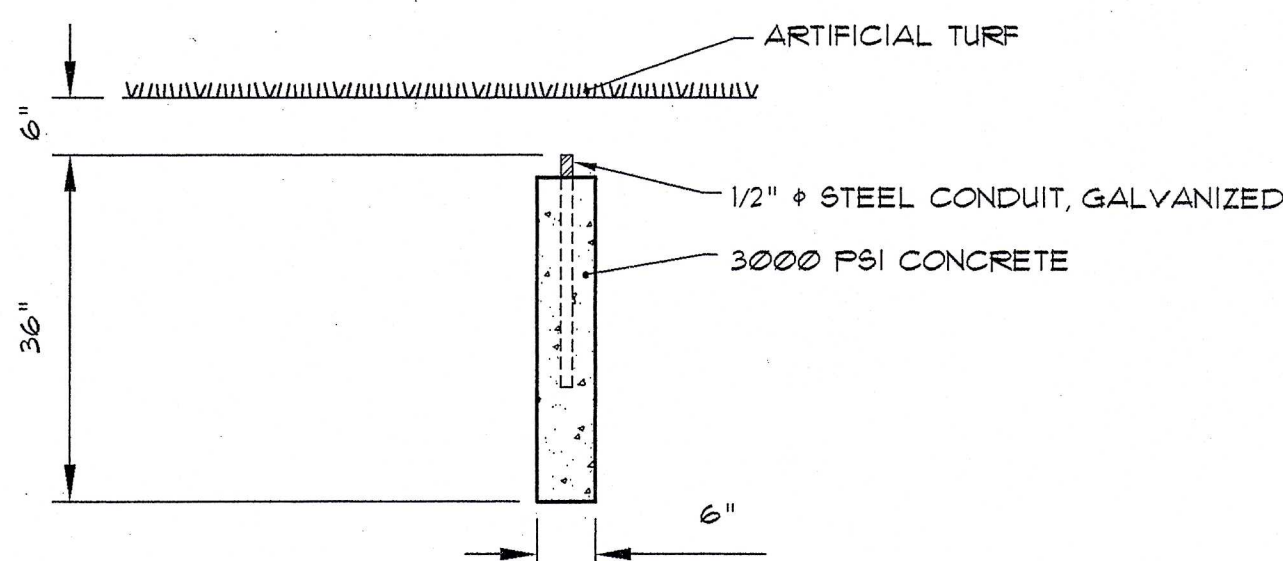


RADIUS POINT (6 REQ'D)

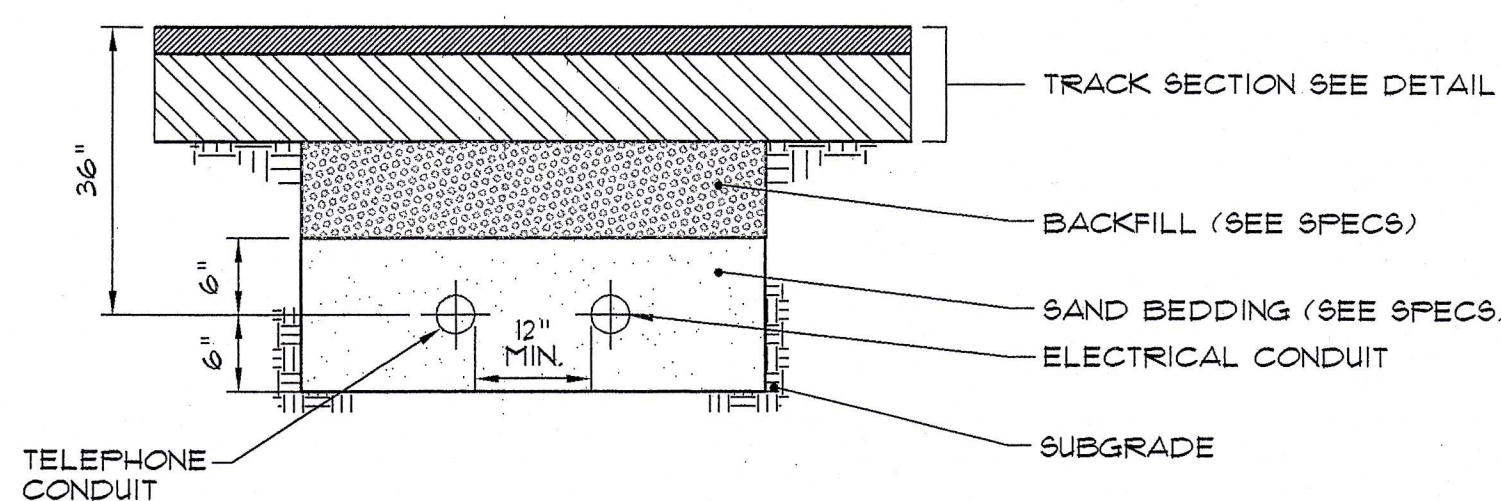


UTILITY CONDUIT TRENCH UNDER TRACK

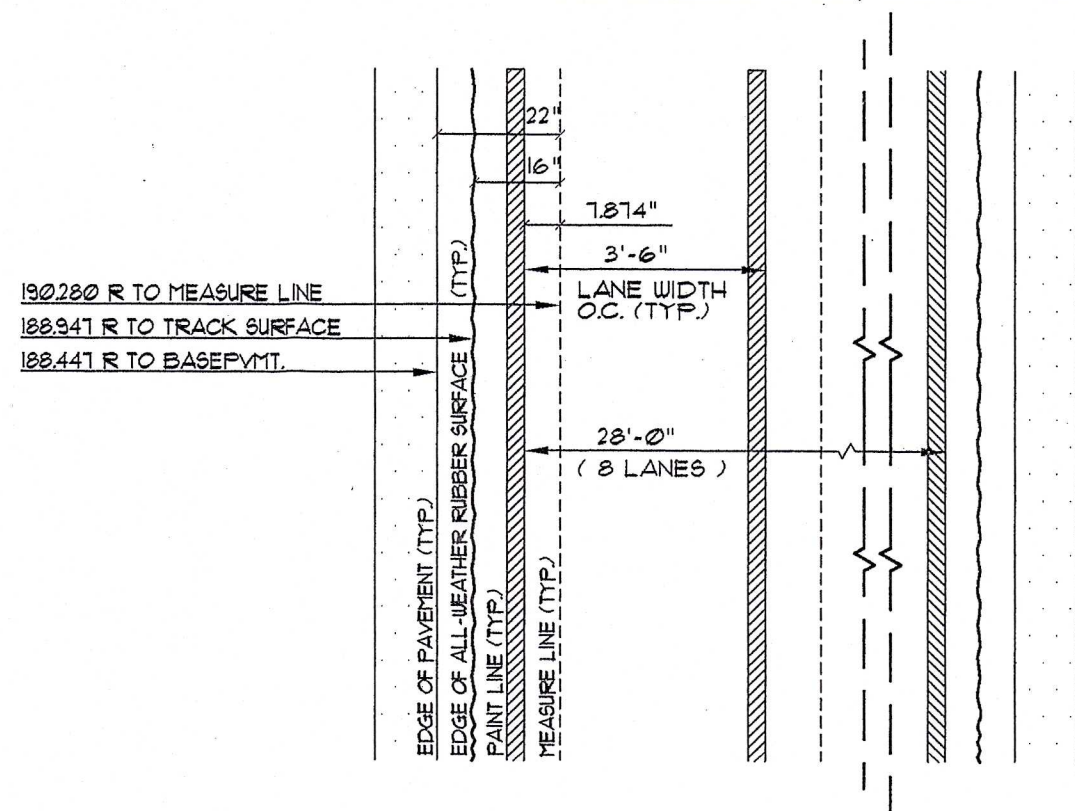

TRACK LANE LAYOUT DETAIL

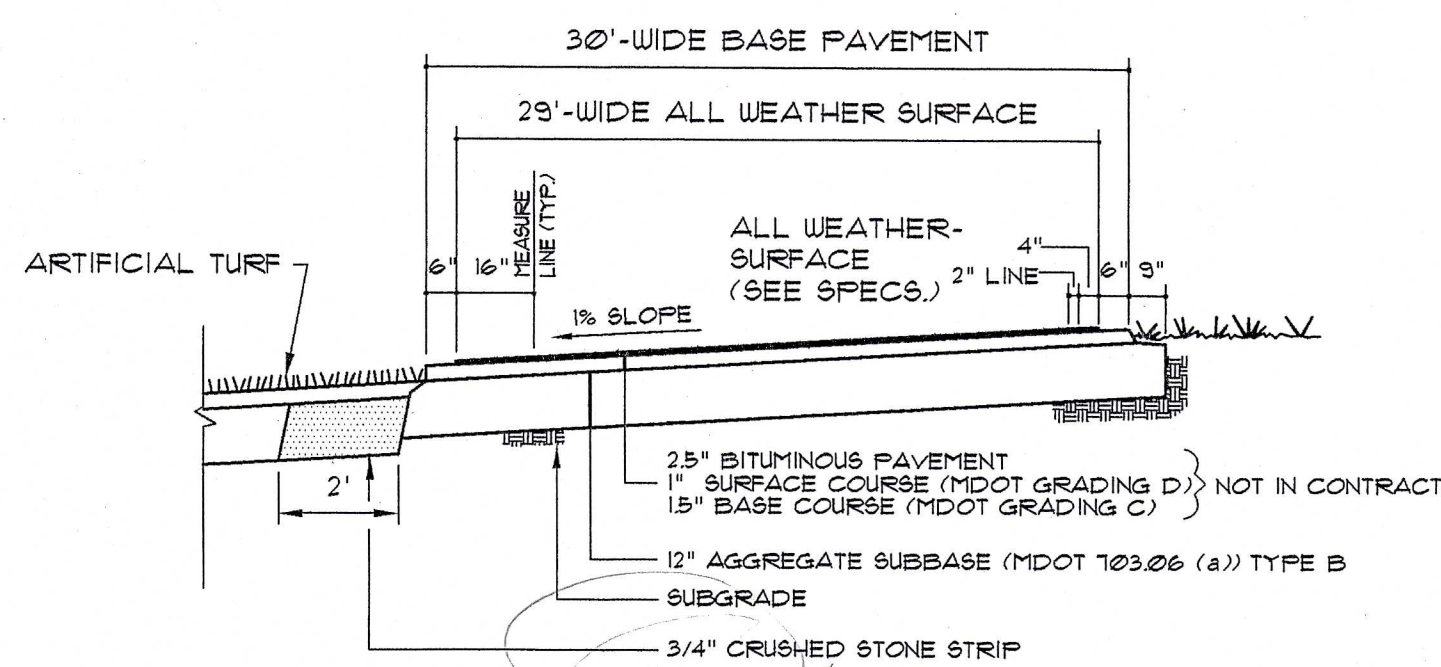


TRACK SECTION

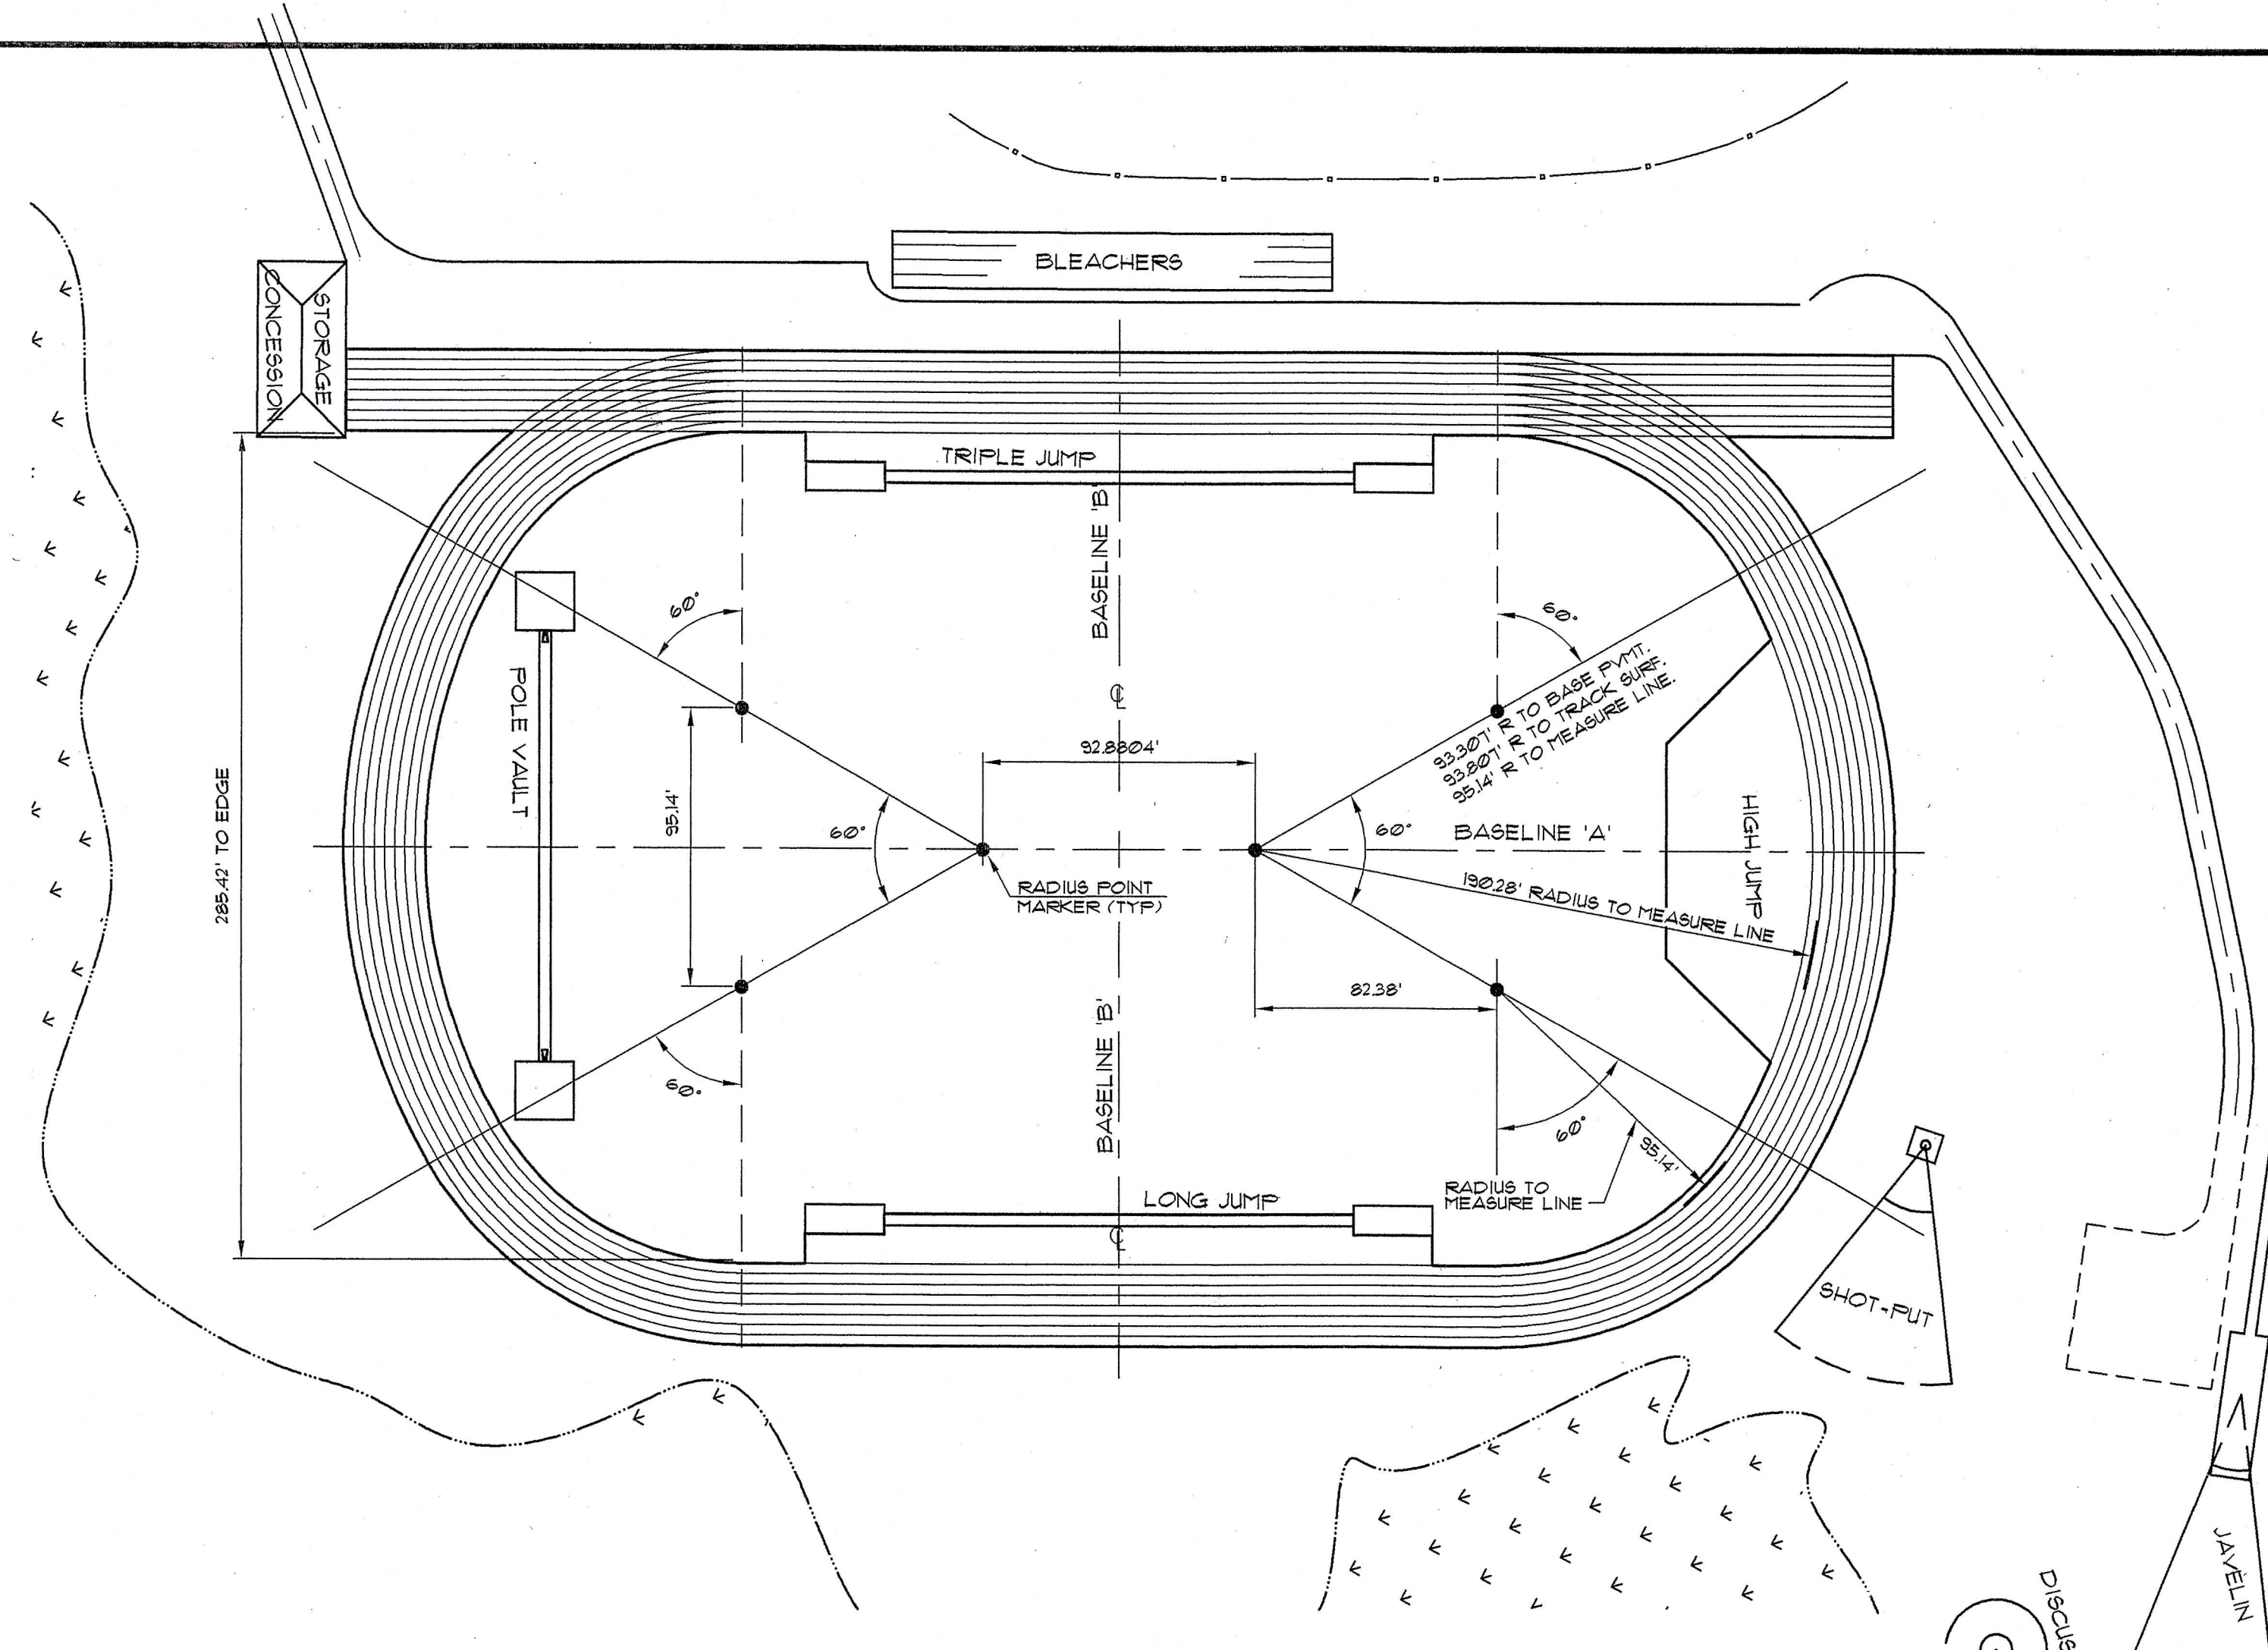


1 TRACK LAYOUT PLAN FOR 8-LANE RUNNING TRACK

SCALE: 1" = 50'


PLAN VIEW

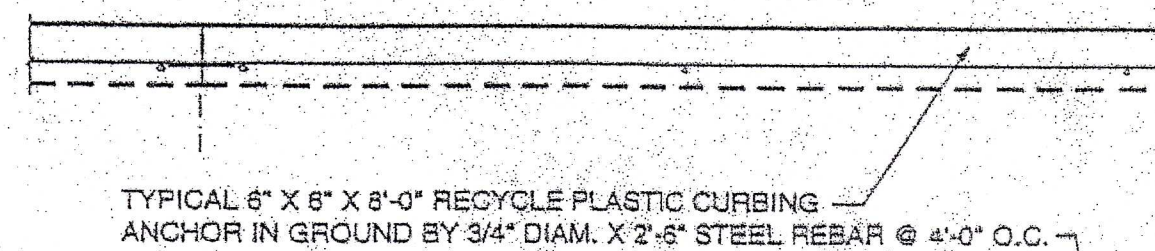


ELEVATION VIEW

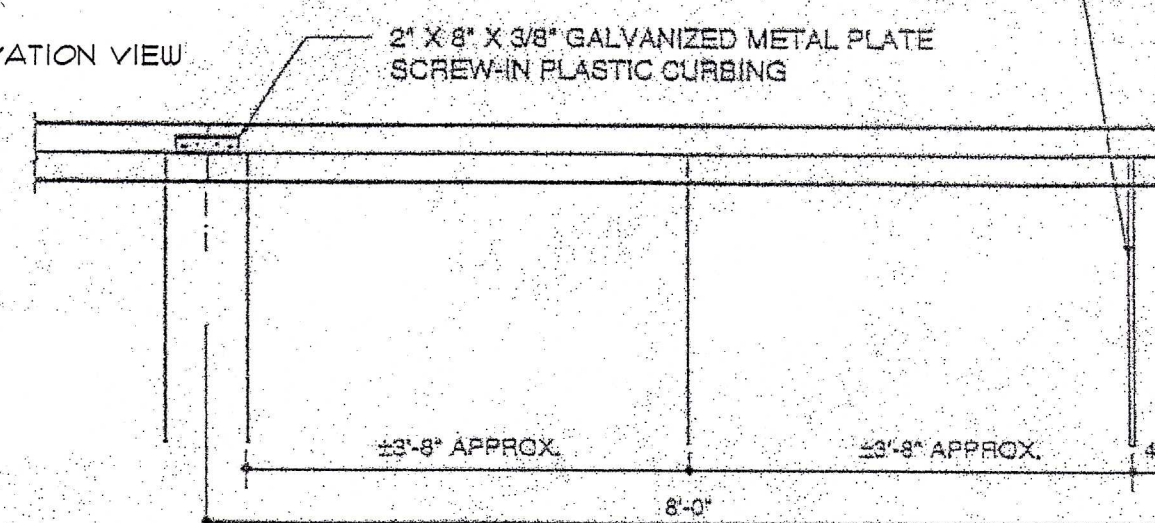

CURBING DETAIL TYPICAL DIMENSIONS

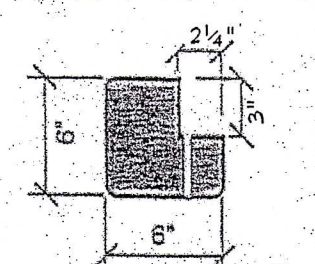


AXONOMETRIC VIEW

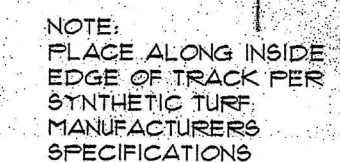

NOT TO SCALE


4 PLASTIC CURBING DETAIL

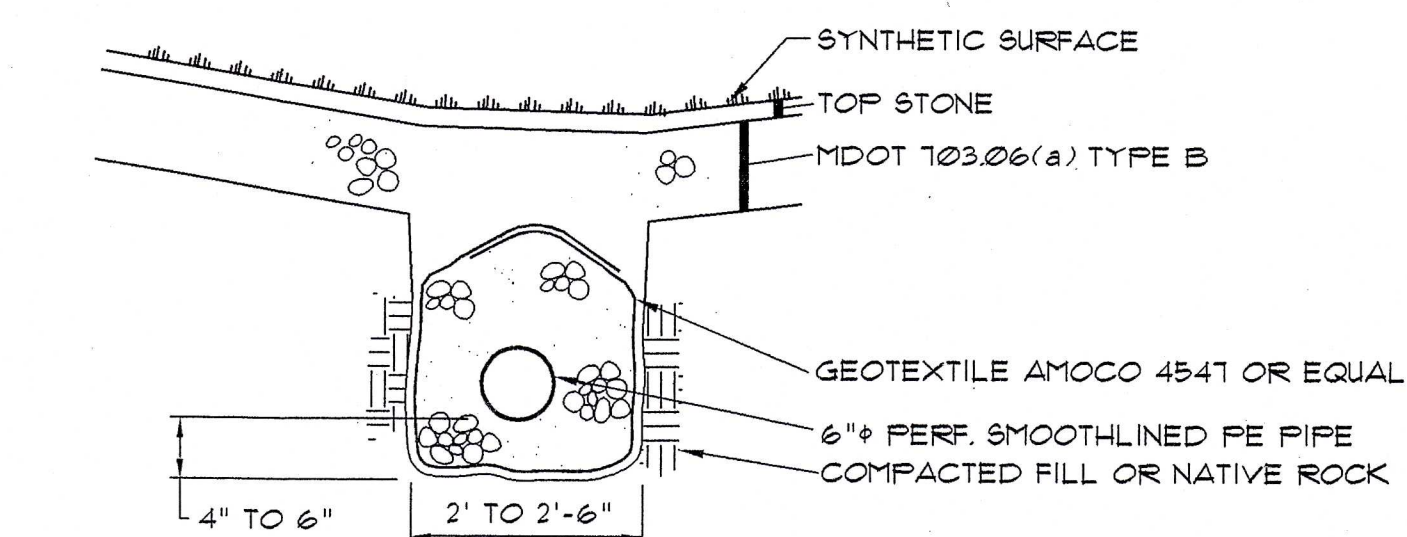


NOTES:
1. BED AND COVER DRAINPIPE WITH MDOT 103.06(a) TYPE B

3 SOCCER FIELD UNDERDRAIN DETAIL


NOT TO SCALE

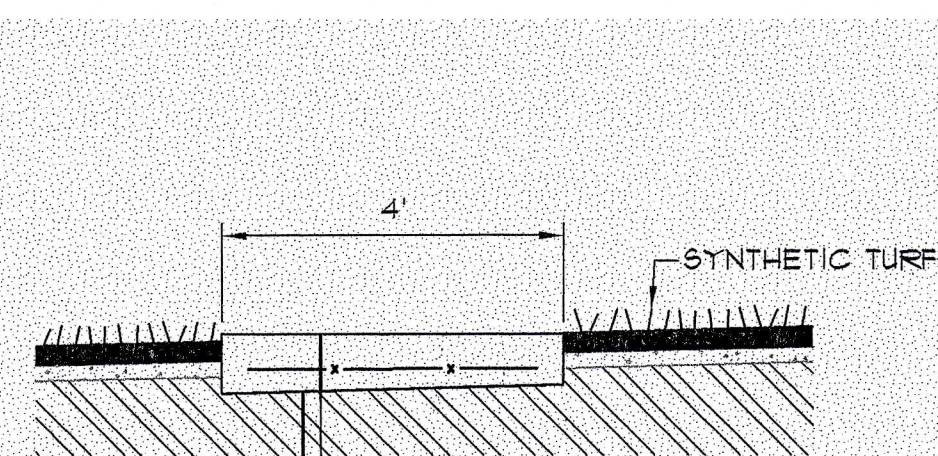


POLE VAULT RUNWAY SECTION

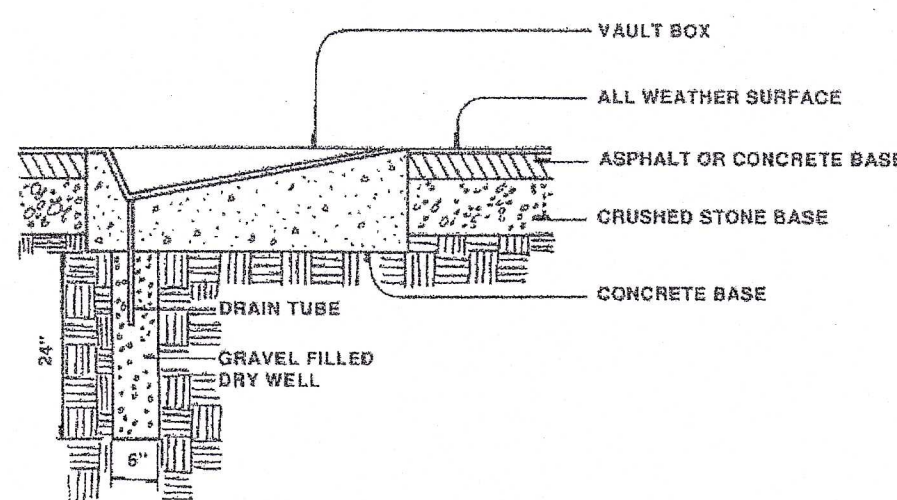


VAULT BOX SECTION

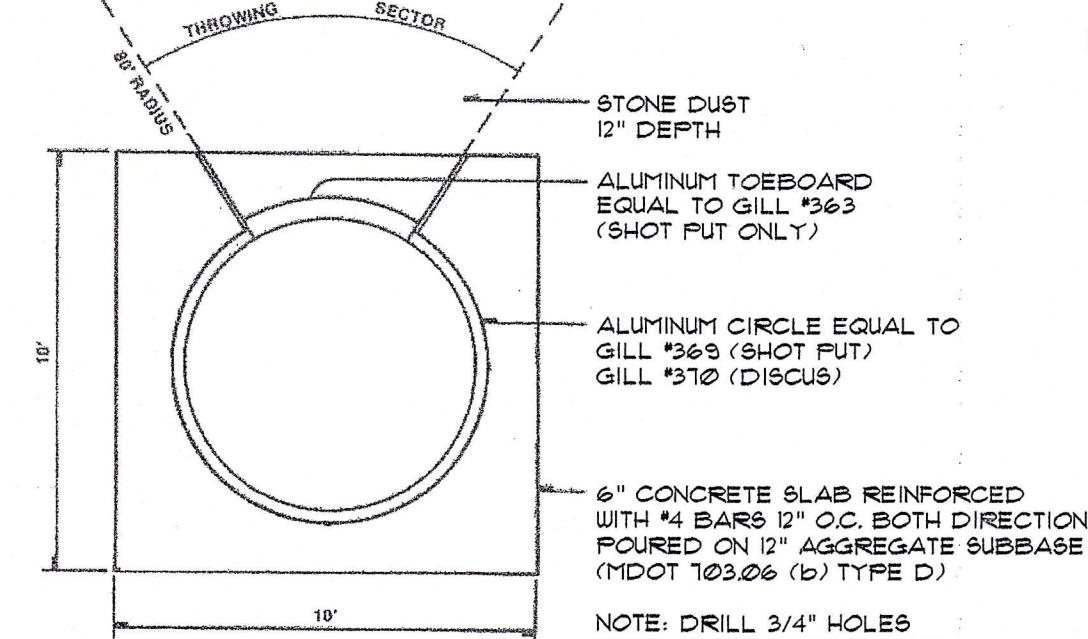


SHOT PUT/DISCUS PAD

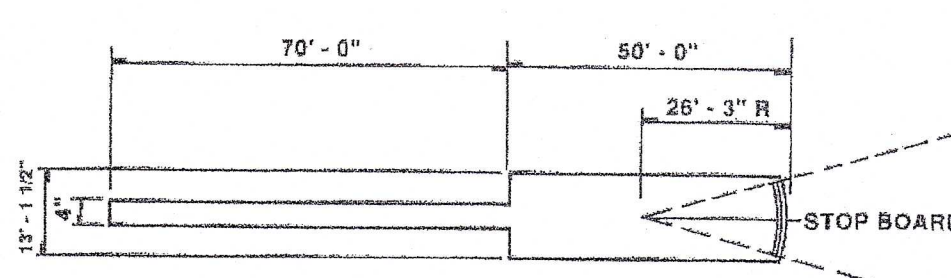


JAVELIN RUNWAY

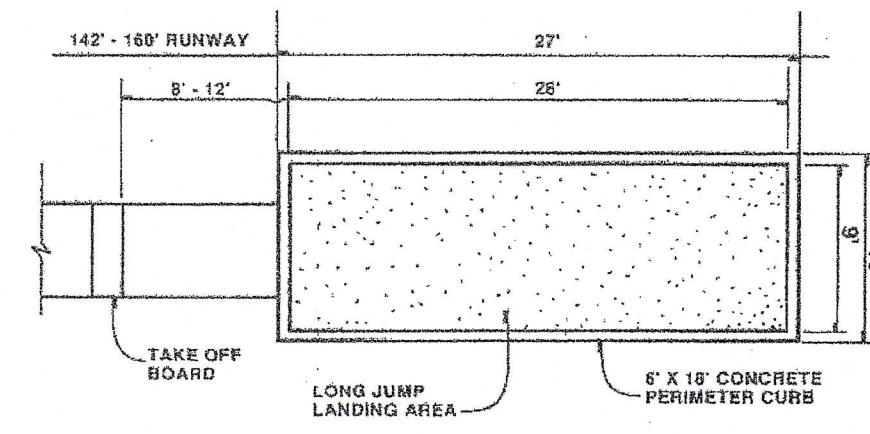


LONG JUMP / TRIPLE JUMP PIT PLAN

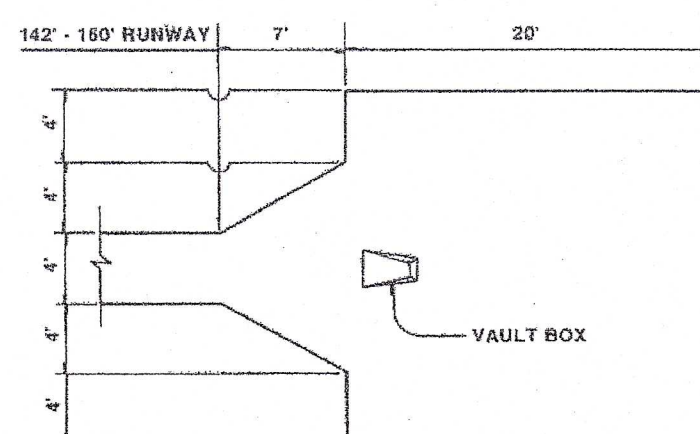


POLE VAULT LANDING AREA DETAIL

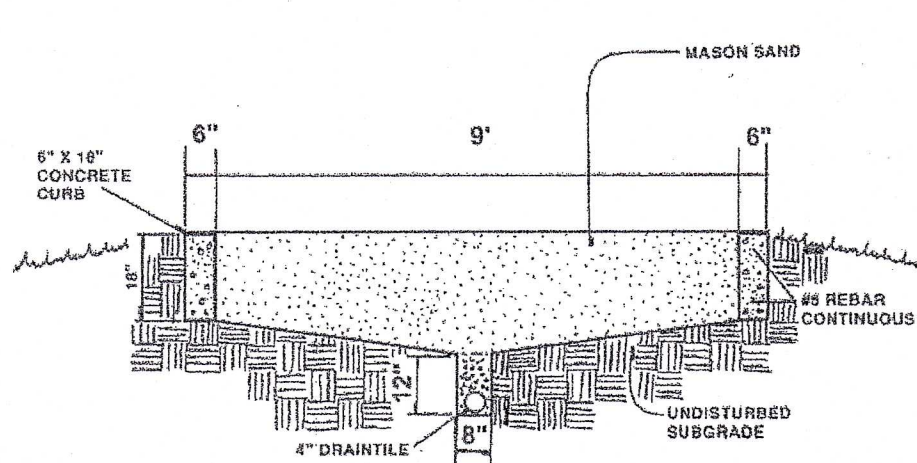

LONG JUMP / TRIPLE JUMP PIT SECTION

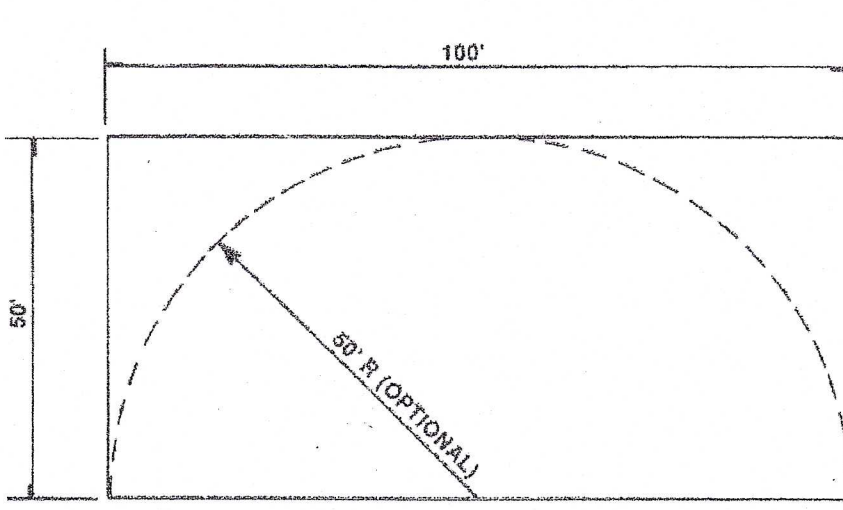


HIGH JUMP

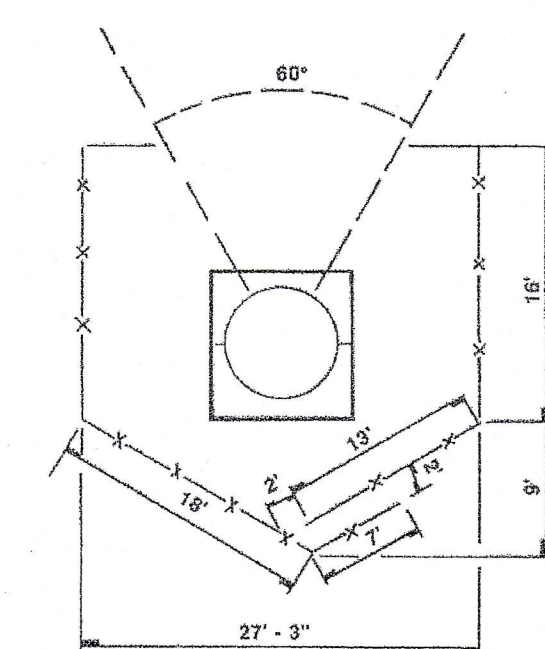

DISCUS / HAMMER CAGE

5 FIELD EVENT DETAILS

NOT TO SCALE

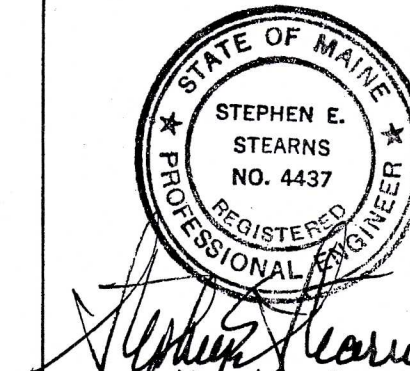


REV.	DATE	DESCRIPTION
2	11/14/00	REV'D DETAIL 5
1	11/6/00	REV'D DETAIL 2
TOWN OF YARMOUTH YARMOUTH, MAINE		
TRACK & FIELD PROJECT YARMOUTH HIGH SCHOOL		
PINKHAM & GREER		
CONSULTING ENGINEERS, INC. FALMOUTH, MAINE		
TRACK LAYOUT & DETAILS		
SCALE:	AS SHOWN	DRN BY: BLD
DATE:	SEPT. 20, 2000	DESG BY: SES
PROJECT:	98181	CHK BY: SES

C7R


CAD FILE: PROFILES FILE SCALE: 1"=20' PLOT DATE: 9/18/00

DATUM ELEV
55.00

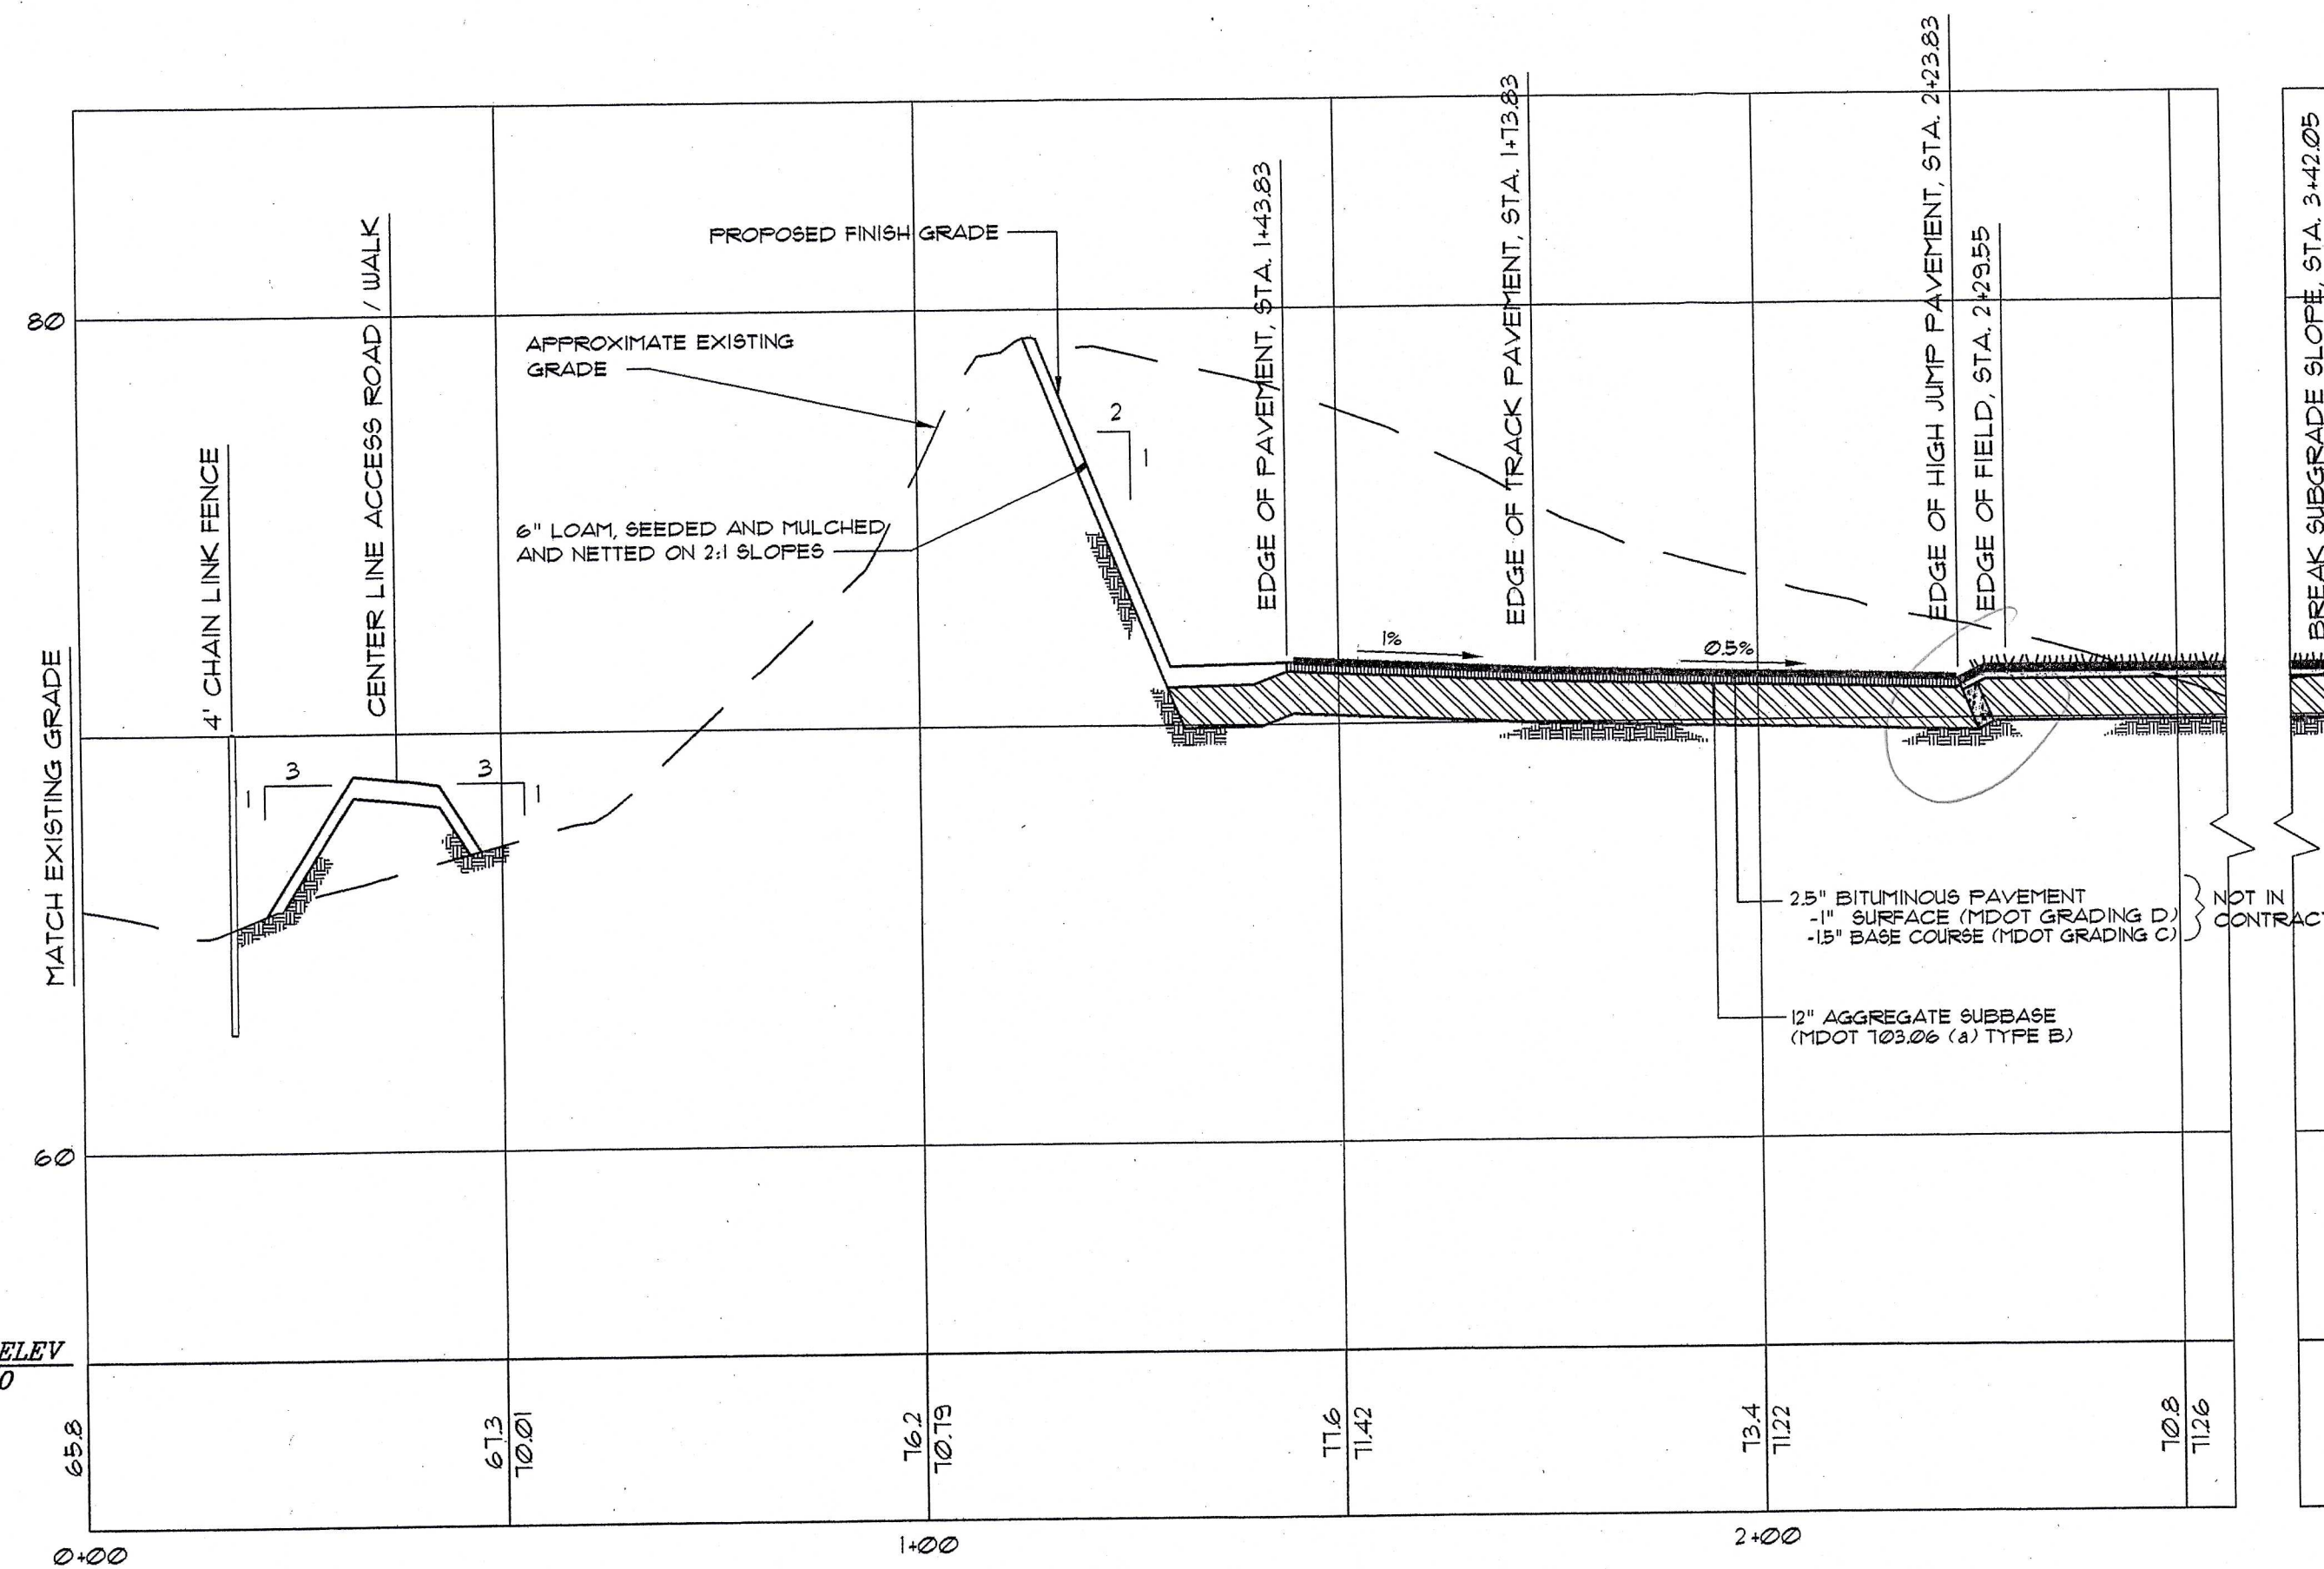

FIELD SECTION AT MID FIELD LOOKING EAST


SCALE: HOR: 1" = 20' VER: 1" = 4'

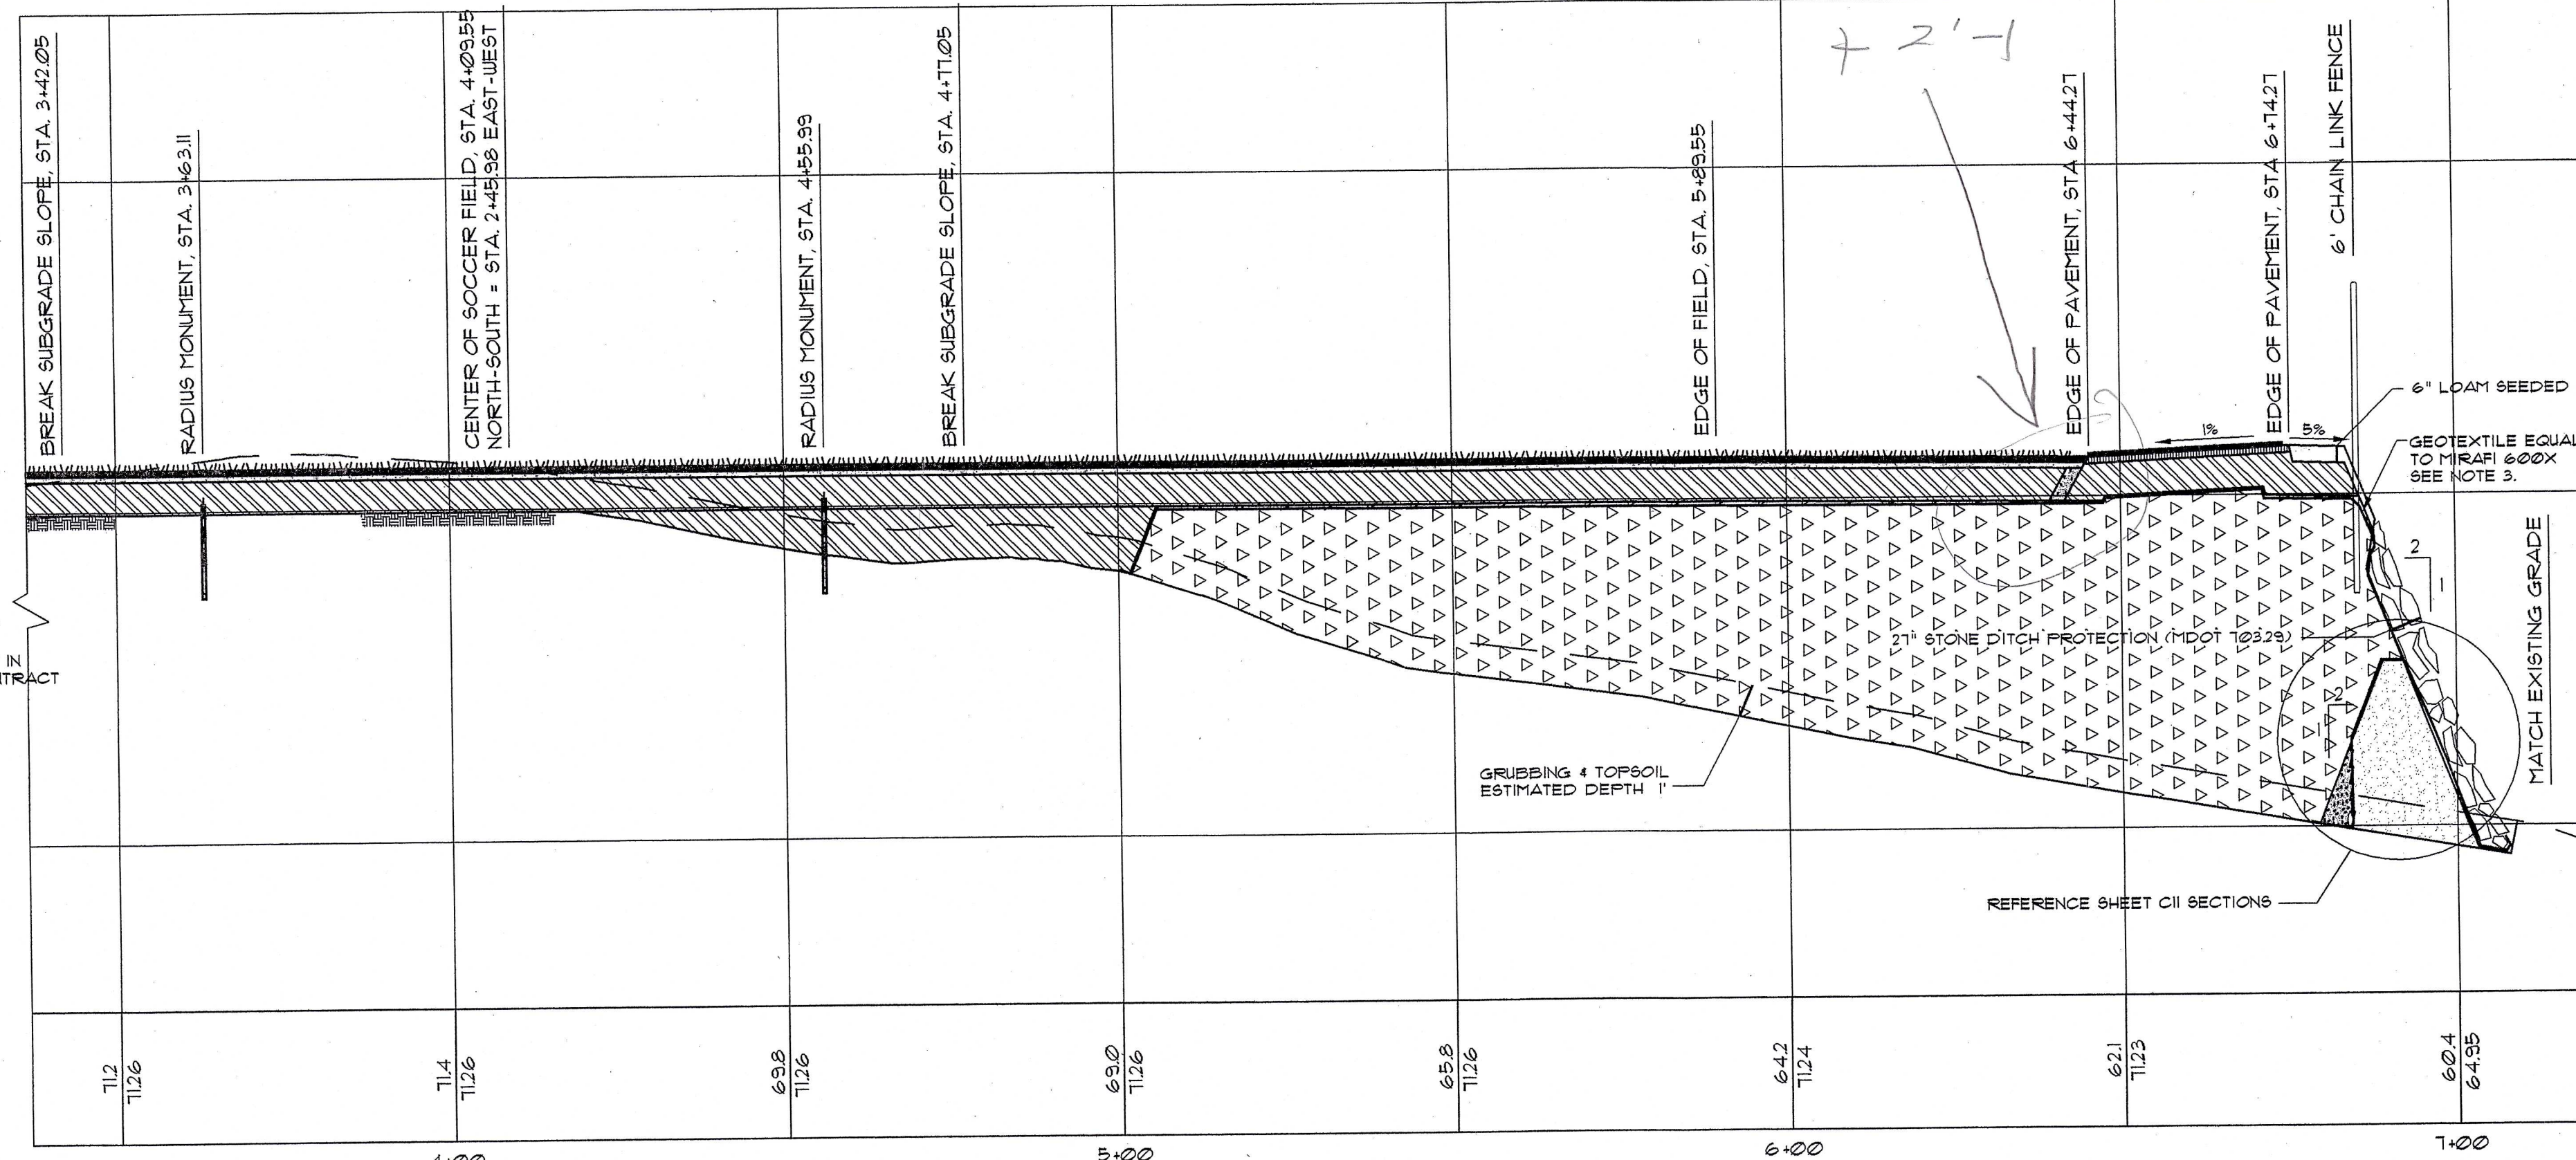

- NOTES:
- DO NOT INSTALL CONDUIT BENEATH THE SOCCER FIELD.
 - IN AREAS WHERE FILL BELOW AGGREGATE SUBBASE LAYER IS LESS THAN 2 FEET, FILL WITH AGGREGATE SUBBASE (MDOT 103.06 (a) TYPE B).
 - BENEATH THE TRACK AND SYNTHETIC SURFACE, THE GEOTEXTILE FABRIC MAY BE REPLACED WITH A MINIMUM 12" CHOKE STONE LAYER. GRADATION OF THE CHOKE STONE IS TO BE DETERMINED BY THE GEOTECHNICAL ENGINEER IN THE FIELD. THE FABRIC MUST BE USED ON THE SLOPE FOR STABILIZATION.
 - ROCK FILL: SELECT BLASTED ROCK OR PROCESSED ANGULAR ROCK FROM ON SITE WITH STONE SIZE RANGING FROM 2" TO 15". MAXIMUM STONE SIZE SHALL BE 15" IN THE GREATEST DIMENSION. THE MAXIMUM DIMENSION OF SELECT PIECES OF ROCK SHALL BE LESS THAN THREE TIMES THEIR MINIMUM DIMENSION. THIN SLABS SHALL NOT BE PLACED IN THE ROCK FILL. ROCK FILL SHALL BE PLACED AND COMPACTED IN LAYERS AT LEAST 15 TIMES THE MAXIMUM STONE BUT NOT GREATER THAN 24".


- EARTHWORK CONSTRUCTION SEQUENCE:
- CLEAR, GRUB, AND STRIP THE AREA TO BE FILLED.
 - FILL TO NEAR THE BOTTOM OF PRELOAD LEVEL WITH COMPACTED, SELECT 15" MINUS ROCK FILL.
 - FILL TO TOP OF PRELOADS. (SEE GEOTECHNICAL REPORT IN PROJECT MANUAL FOR LOCATIONS AND LIMITS).
 - TAKE PRELOADS OFF AFTER SETTLEMENT OCCURS.
 - PLACE CHOKESTONE LAYER CONSISTING OF COMPACTED, SMALLER, SELECT BLASTED BEDROCK OR INSTALL GEOTEXTILE.
 - PLACE AND COMPACT AGGREGATE SUBBASE CONSISTING OF MDOT 103.06 (a) TYPE B MATERIAL.
 - PLACE AND COMPACT TOPPING STONE AND MAKE SURFACE READY TO INSTALL SYNTHETIC PLAY FIELD SURFACE.

DATUM ELEV
55.00

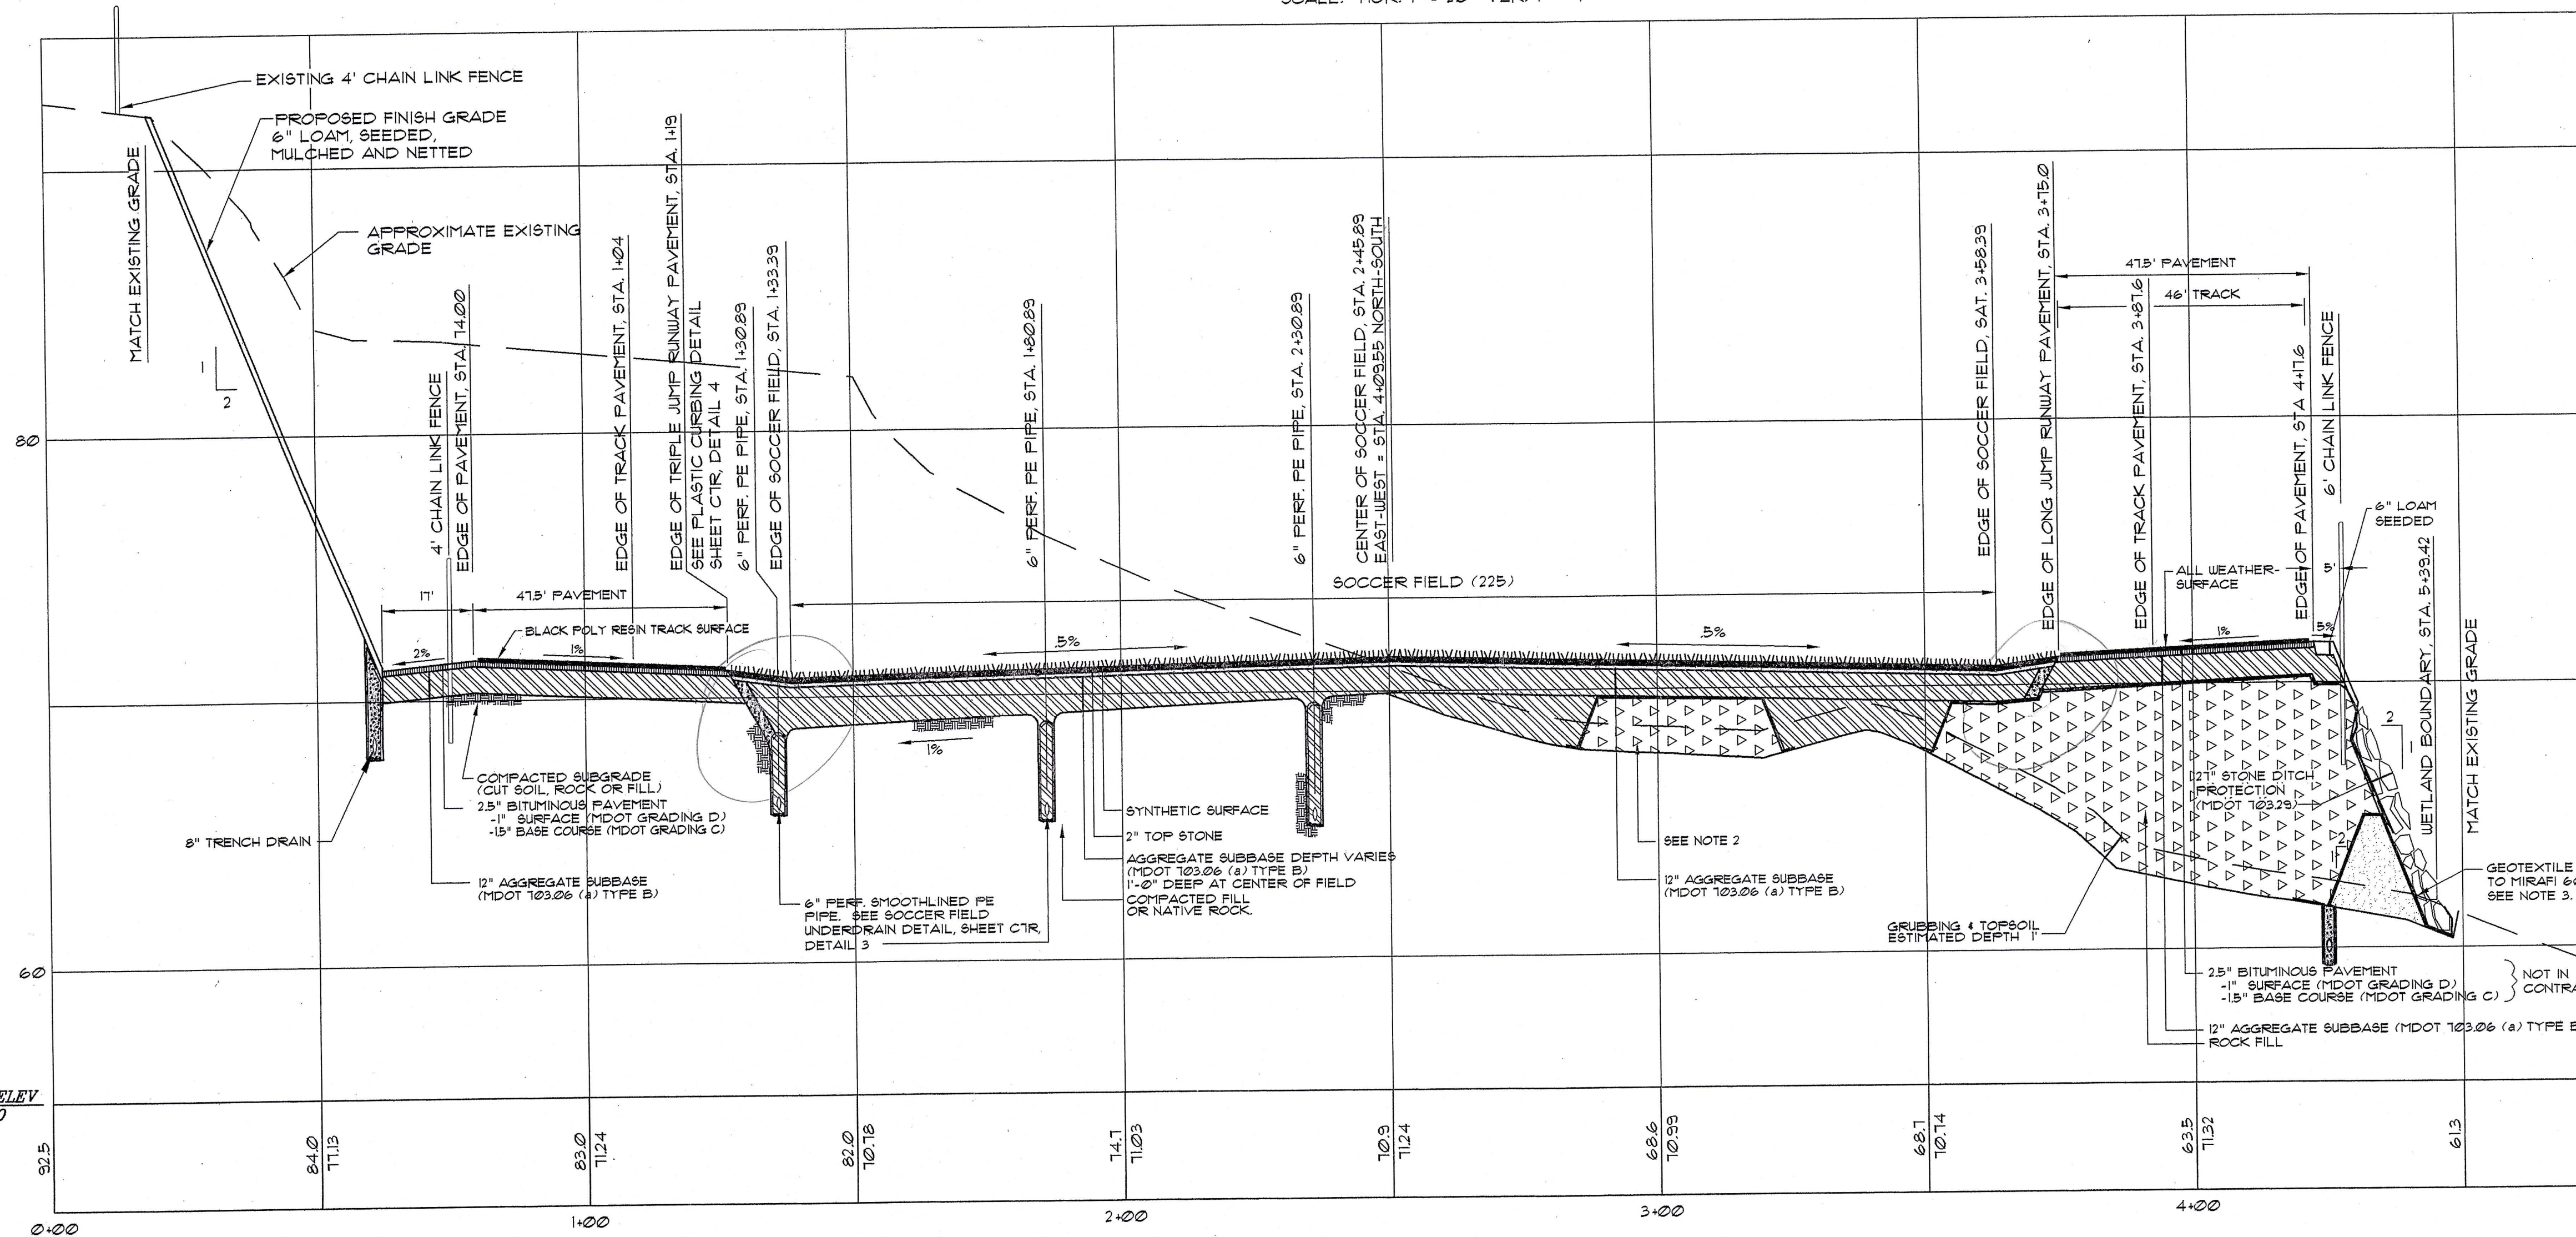

FIELD SECTION AT MID FIELD LOOKING NORTH


SCALE: HOR: 1" = 20' VER: 1" = 4'

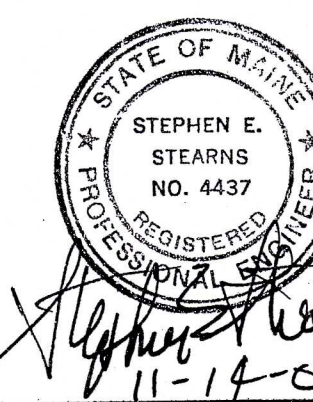


REV.	DATE	DESCRIPTION
2	11/14/00	CHANGED SECTION LOOKING NORTH TO SHOW JUMP RUNWAYS
1	11/3/00	REV'D PER RUGIA COMMENTS

PINKHAM & GREER	TOWN OF YARMOUTH YARMOUTH, MAINE
	YARMOUTH HIGH SCHOOL ATHLETIC FIELDS
CONSULTING ENGINEERS, INC. FALMOUTH, MAINE	FIELD SECTIONS
SCALE: AS NOTED	DRN BY: BLD
DATE: SEPT. 20, 2000	DESIGN BY: SES
PROJECT: 98181	CHK BY: SES

C8F

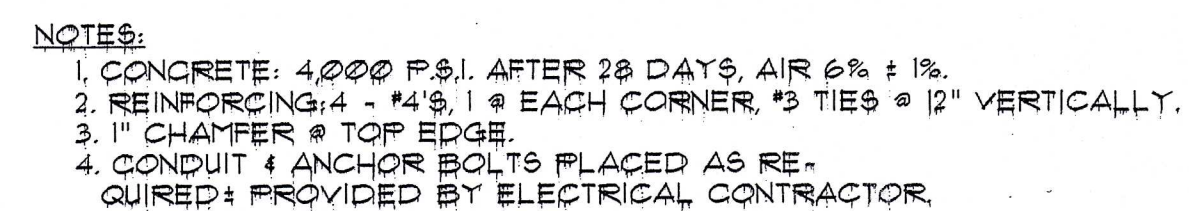


NOT TO SCALE

 

2



NOT TO SCALE

 

NOT TO SCALE



NOT TO SCALE

C10R



GRAPHIC SCALE

(IN FEET)
1 inch = 50 ft.

SCALE: 1"=50'



4. ROCK FILL: SELECT BLASTED ROCK OR PROCESSED ANGULAR ROCK FROM ON SITE WITH STONE SIZE, RANGING FROM 2" TO 15". MAXIMUM STONE SIZE SHALL BE 15" IN THE GREATEST DIMENSION. THE MAXIMUM DIMENSION OF SELECTED PIECES OF ROCK SHALL BE LESS THAN THREE TIMES THE MINIMUM DIMENSION. THIN SLABS SHALL NOT BE PLACED IN THE ROCK FILL. ROCK FILL SHALL BE PLACED AND COMPACTED IN LAYERS AT LEAST 15 TIMES THE MAXIMUM STONE BUT NOT GREATER THAN 24".


SCALE: HORIZ. 1"=20'
VERT. 1"=2'

1. STANDARD CONDITIONS REQUIRING THE TIMELY STABILIZATION OF DITCHES, CHANNELS AND SLOPES, SPECIFIED TO BE COVERED WITH STONE OR RIPRAP:
CONSTRUCT RIPRAPPED OR STONE COVERED SLOPES AND STONE-LINED DITCHES AND CHANNELS AND FILLS AND ROAD CONSTRUCTION PROGRESS.
2. STANDARD CONDITIONS REQUIRING THE TIMELY STABILIZATION OF DISTURBED SOILS IN AREAS WITH SLOPES GREATER THAN 5%:
 - a. STABILIZE THE SOIL ON SLOPES NOT SPECIFIED TO BE RIPRAPPED WITH EROSION CONTROL MATS EQUAL TO NORTH AMERICAN GREEN #150 INSTALLED IN ACCORDANCE WITH MANUFACTURER'S INSTRUCTIONS. APPLY EROSION CONTROL MATS OVER THE MULCHED SLOPE.OR:
 - b. STABILIZE SOIL WITH A 6" TO 8" LAYER OF WOOD WASTE COMPOST ON SLOPES UP TO 4:1 AND 8" TO 12" ON SLOPES, 4:1 TO 2:1. PRIOR TO PLACING THE WOOD WASTE COMPOST, REMOVE ANY SNOW ACCUMULATION ON THE DISTURBED SLOPE. DO NOT USE WOOD WASTE COMPOST TO STABILIZE SLOPES HAVING GRADES GREATER THAN 50% (2H:1V) OR HAVING GROUNDWATER SEEPS ON THE SLOPE FACE.
3. STANDARD CONDITIONS REQUIRING THE TIMELY STABILIZATION OF DISTURBED SOILS IN AREAS WITH SLOPES LESS THAN 5%:

MULCH ALL DISTURBED SOILS BY SPREADING 4" TO 6" OF WOOD WASTE COMPOST/EROSION CONTROL MIX, OR HAY OR STRAW AT A RATE OF AT LEAST 150 POUNDS PER 1,000 SQUARE FEET ON THE AREA SO THAT NO SOIL IS VISIBLE THROUGH THE MULCH. PRIOR TO APPLYING THE MULCH, REMOVE ANY SNOW ACCUMULATION ON THE DISTURBED AREA. IMMEDIATELY AFTER APPLYING THE MULCH, ANCHOR THE MULCH WITH PLASTIC NETTING TO PREVENT WIND FROM MOVING THE MULCH OFF THE DISTURBED SOIL.
4. STANDARD CONDITIONS REQUIRING THE TIMELY STABILIZATION OF DISTURBED SOILS AFTER APRIL 15:

REMOVE MULCH, PREPARE TOPSOIL, SEED AND REMULCH ALL AREAS STABILIZED FOR WINTER CONDITIONS THAT ARE TO BE PERMANENTLY SEEDDED, AS SOON AS WEATHER CONDITIONS PERMIT. SEE SHEET C5 FOR EROSION CONTROL GENERAL NOTES.

12-6-00

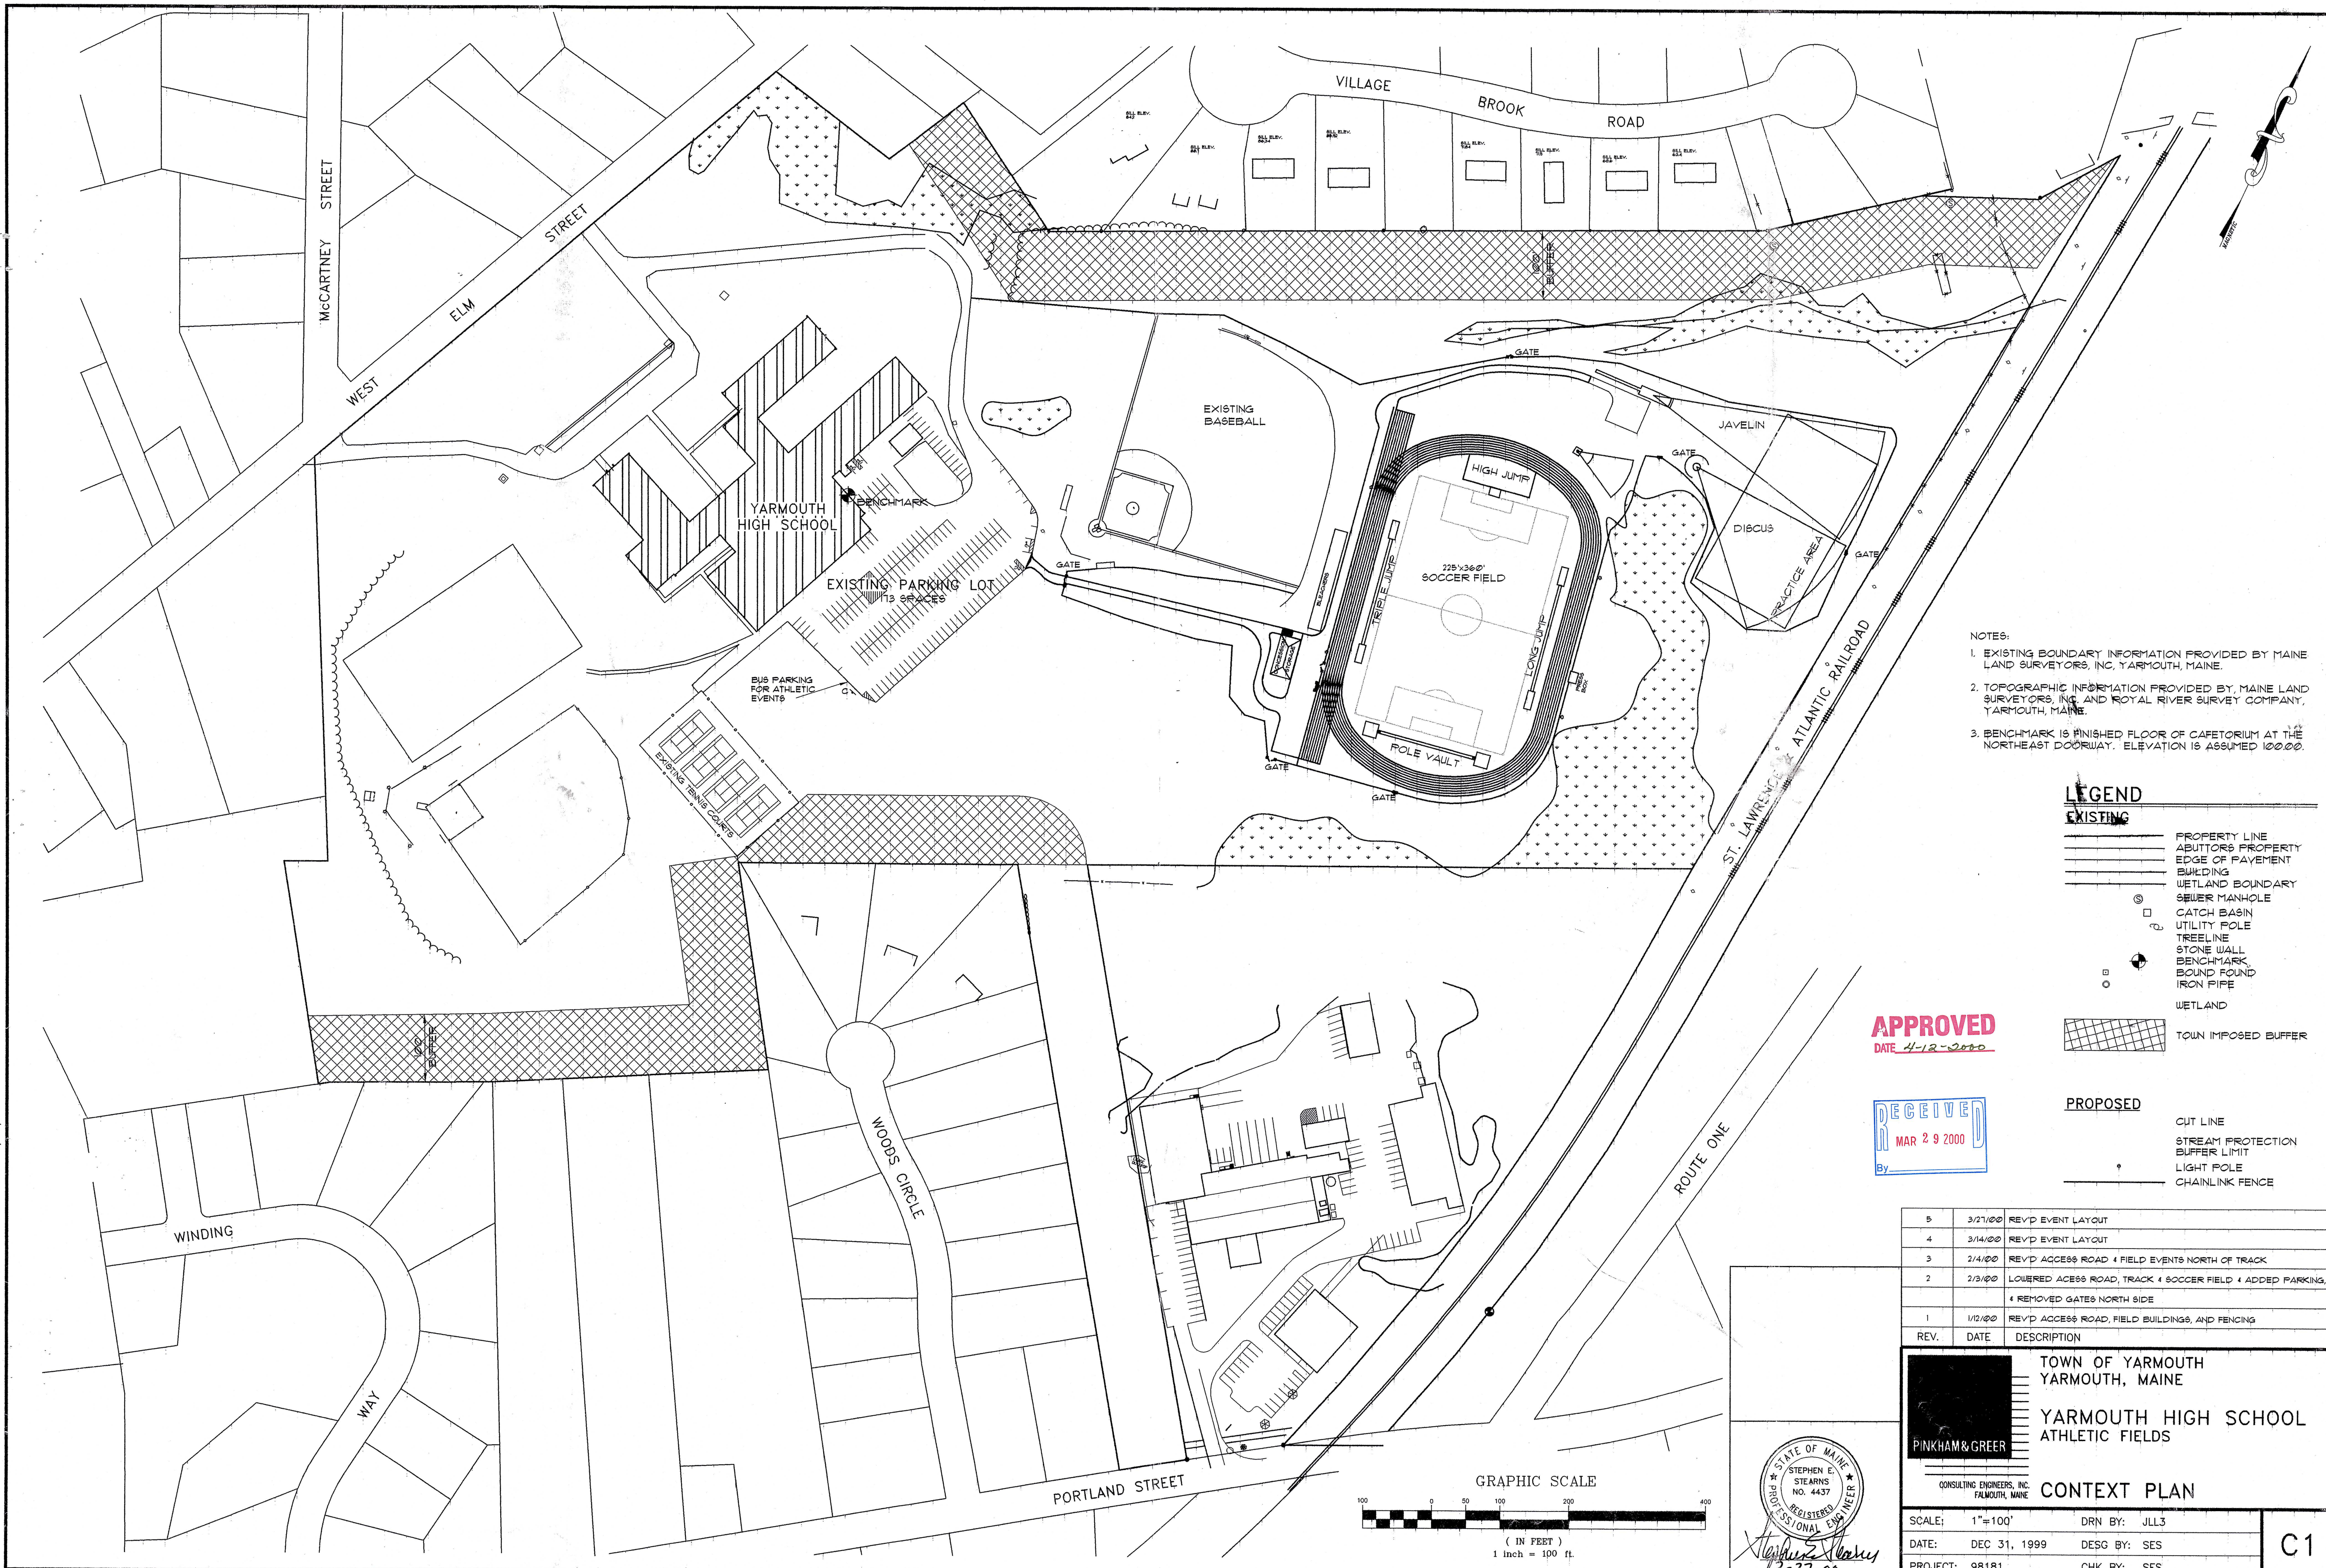

- NOTES:
1. EXISTING BOUNDARY INFORMATION PROVIDED BY MAINE LAND SURVEYORS, INC., YARMOUTH, MAINE.
 2. TOPOGRAPHIC INFORMATION PROVIDED BY: MAINE LAND SURVEYORS, INC. AND ROYAL RIVER SURVEY COMPANY, YARMOUTH, MAINE.
 3. BENCHMARK IS FINISHED FLOOR OF CAFETERIA AT THE NORTHEAST CORNER. ELEVATION IS ASSUMED 100.00.

- LEGEND**
- EXISTING**
- PROPERTY LINE
 - ADJUTORS PROPERTY
 - EDGE OF PAVEMENT
 - BUILDING
 - WETLAND BOUNDARY
 - SEWER MANHOLE
 - CATCH BASIN
 - UTILITY POLE
 - TREELINE
 - STONE WALL
 - BENCHMARK
 - BOUND FOUND
 - IRON PIPE
 - WETLAND
 - TOWN IMPOSED BUFFER

APPROVED
DATE 4-12-2000

RECEIVED
MAR 29 2000
By

- PROPOSED**
- CUT LINE
 - STREAM PROTECTION
 - BUFFER LIMIT
 - LIGHT POLE
 - CHAINLINK FENCE

REV.	DATE	DESCRIPTION
5	3/27/00	REV'D EVENT LAYOUT
4	3/14/00	REV'D EVENT LAYOUT
3	2/14/00	REV'D ACCESS ROAD & FIELD EVENTS NORTH OF TRACK
2	2/3/00	LOWERED ACCESS ROAD, TRACK & SOCCER FIELD & ADDED PARKING, & REMOVED GATES NORTH SIDE
1	1/12/00	REV'D ACCESS ROAD, FIELD BUILDINGS, AND FENCING

TOWN OF YARMOUTH
YARMOUTH, MAINE

YARMOUTH HIGH SCHOOL
ATHLETIC FIELDS

CONTEXT PLAN

PINKHAM & GREER

CONSULTING ENGINEERS, INC.
YARMOUTH, MAINE

SCALE: 1"=100'


DATE: DEC 31, 1999

PROJECT: 98181

DRN BY: JLL3


DESG BY: SES

CHK BY: SES

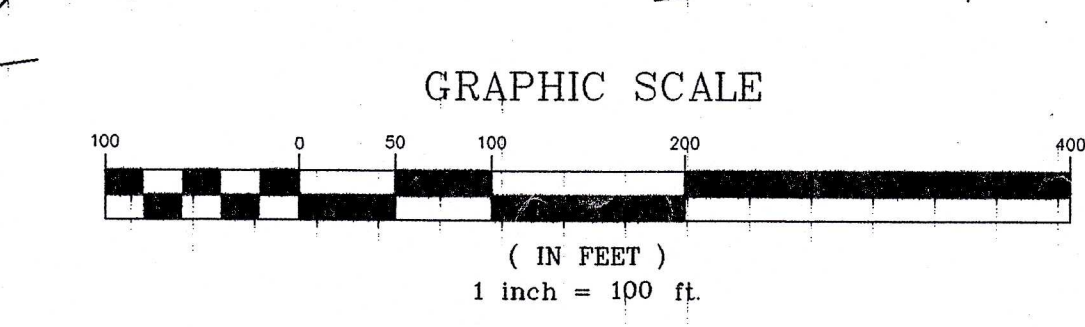


STATE OF MAINE
STEPHEN E. STEARNS
NO. 4437
REGISTERED PROFESSIONAL ENGINEER

13-27-00

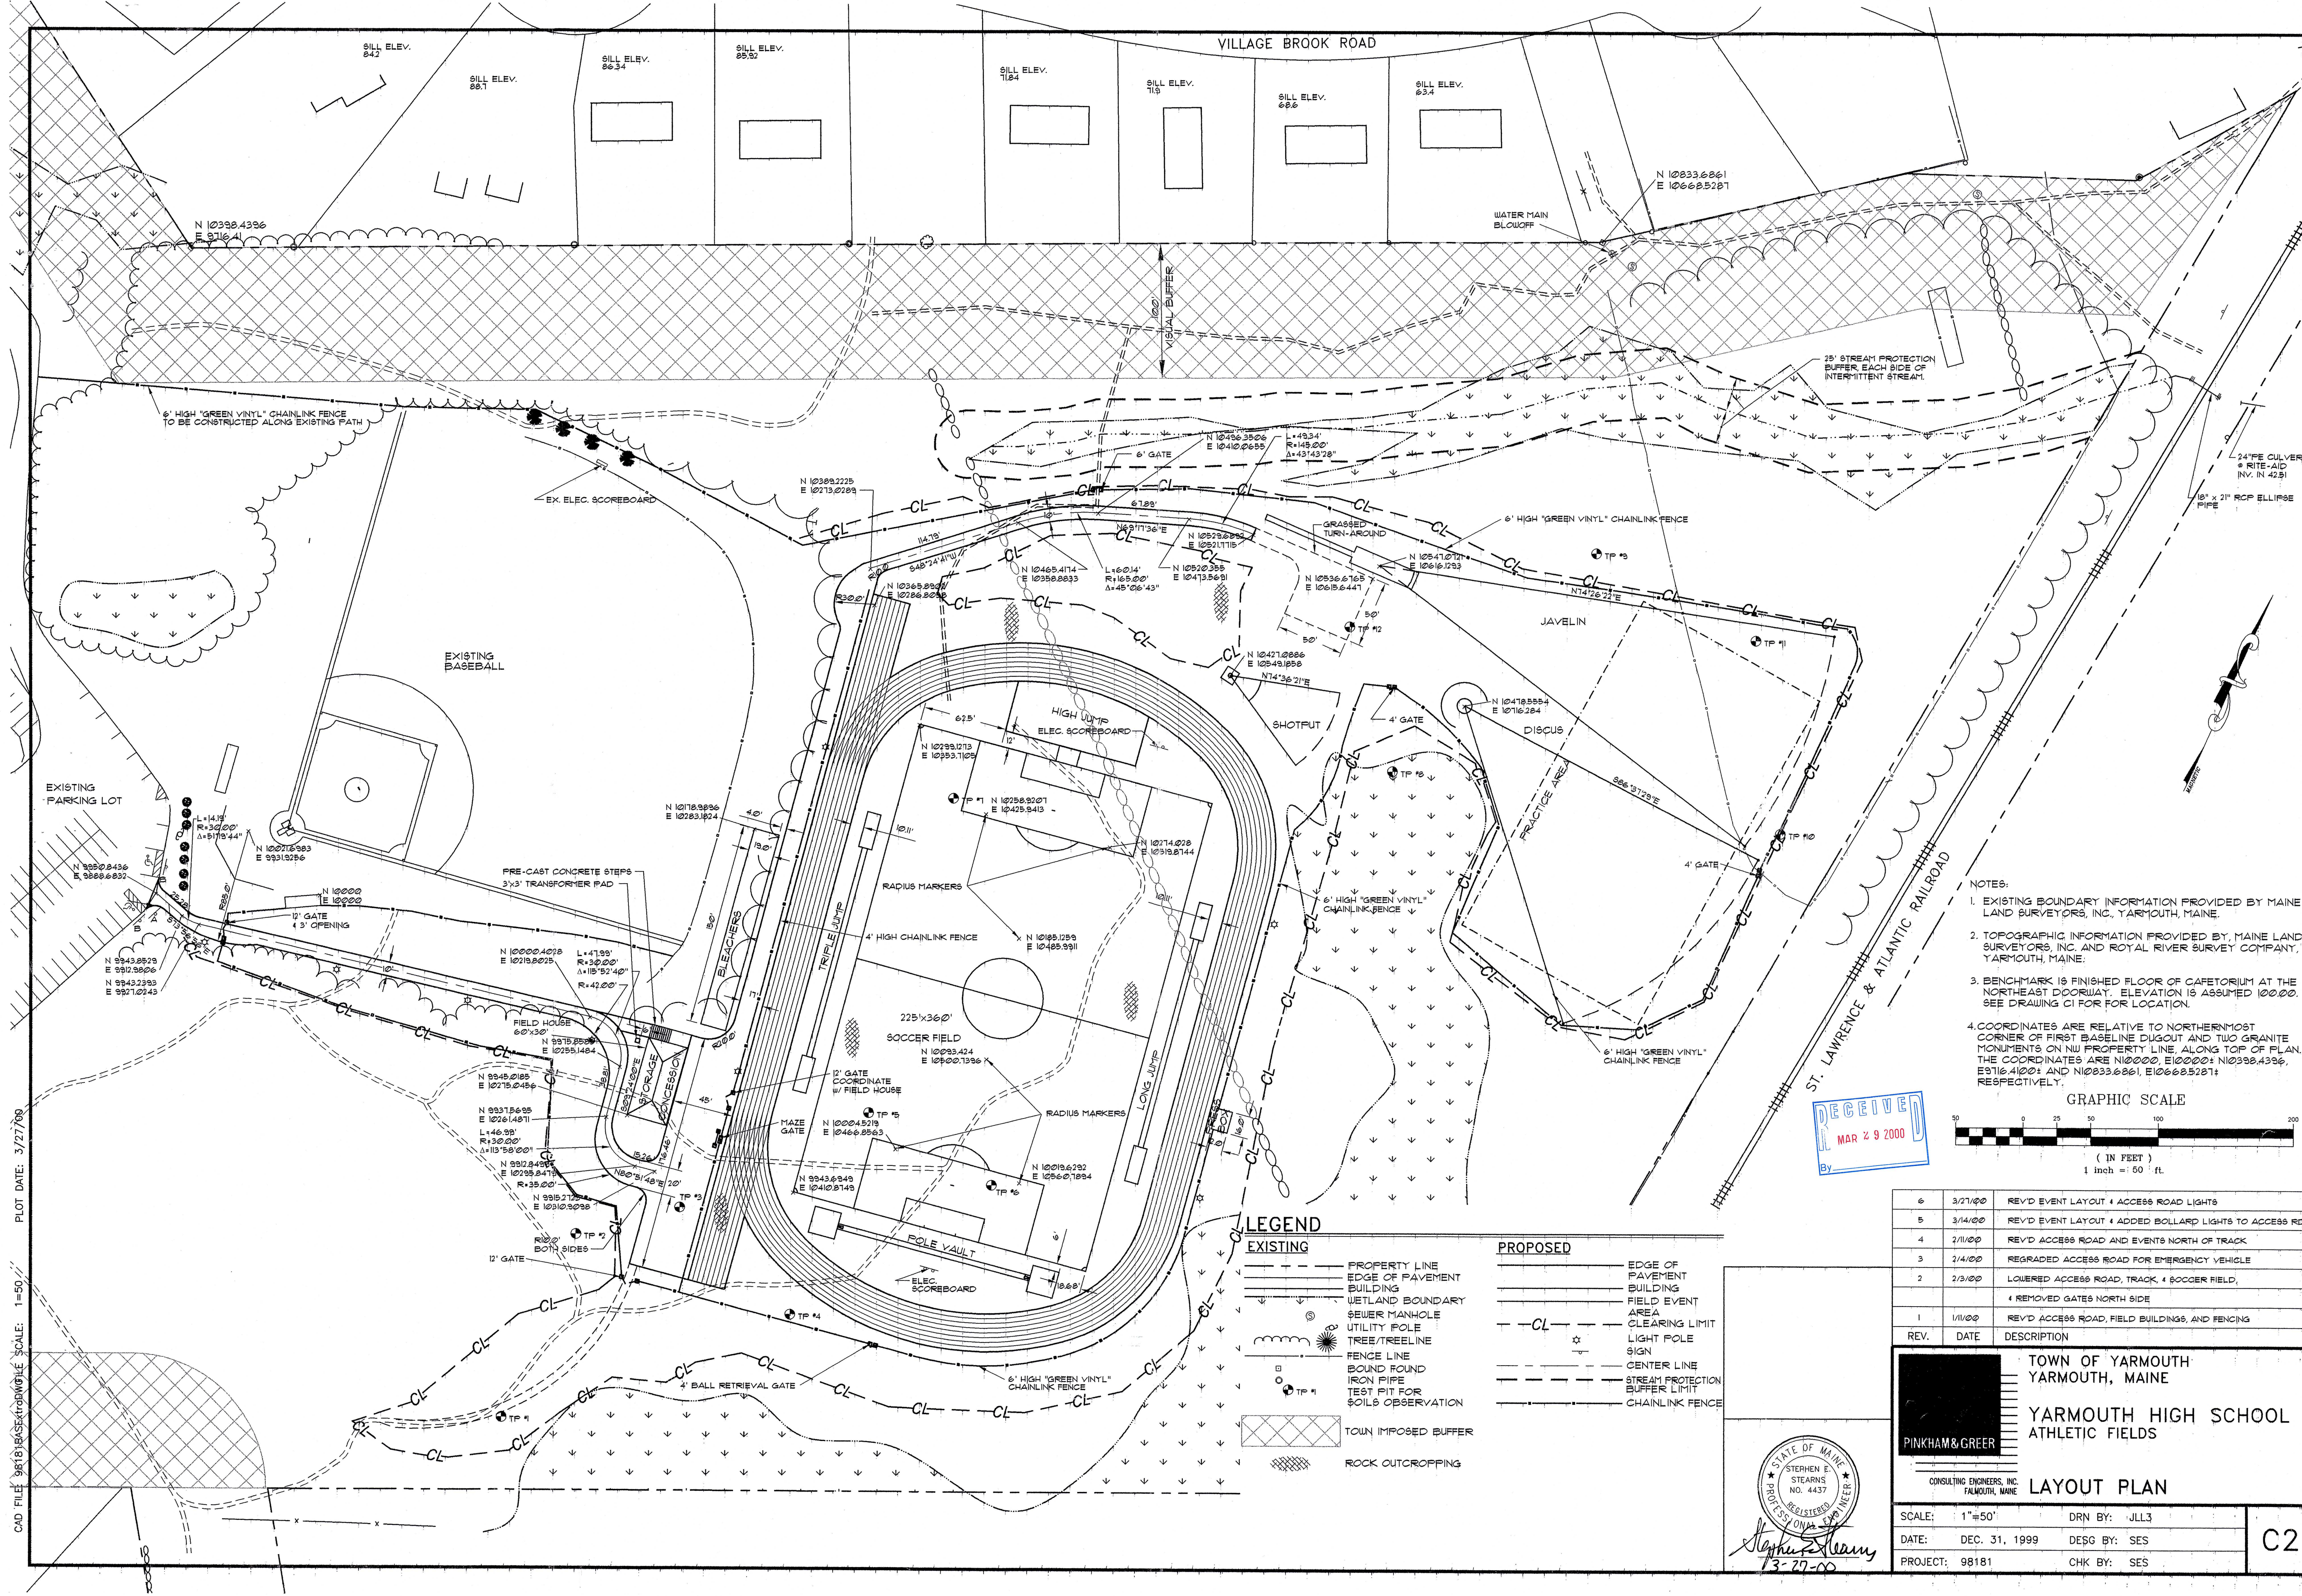


- NOTES:
1. EXISTING BOUNDARY INFORMATION PROVIDED BY MAINE LAND SURVEYORS, INC., YARMOUTH, MAINE.
 2. TOPOGRAPHIC INFORMATION PROVIDED BY MAINE LAND SURVEYORS, INC. AND ROYAL RIVER SURVEY COMPANY, YARMOUTH, MAINE.
 3. BENCHMARK IS FINISHED FLOOR OF CAFETERIA AT THE NORTHEAST CORNER. ELEVATION IS ASSUMED 100.00. SEE DRAWING C1 FOR LOCATION.
 4. COORDINATES ARE RELATIVE TO NORTHERNMOST CORNER OF FIRST BASELINE DUGOUT AND TWO GRANITE MONUMENTS ON NW PROPERTY LINE. ALONG TOP OF PLAN, THE COORDINATES ARE N10000, E10000, N10338.4336, E3716.4100, AND N10338.6861, E10668.5287, RESPECTIVELY.

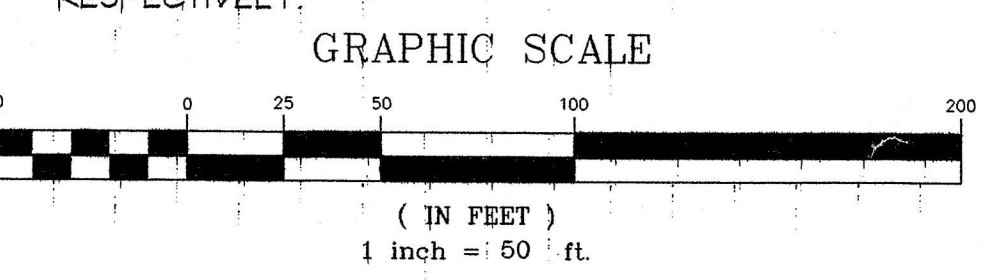

LEGEND

EXISTING	PROPOSED
PROPERTY LINE	EDGE OF PAVEMENT
EDGE OF PAVEMENT	BUILDING
BUILDING	FIELD EVENT
WETLAND BOUNDARY	AREA 2
SEWER MANHOLE	CLEARING LIMIT
UTILITY POLE	CL
TREE/TREELINE	LIGHT POLE
FENCE LINE	SIGN
BOUND FOUND	CENTER LINE
IRON PIPE	STREAM PROTECTION
TEST PIT FOR	BUFFER LIMIT
SOILS OBSERVATION	CHAINLINK FENCE
TOWN IMPOSED BUFFER	
ROCK OUTCROPPING	

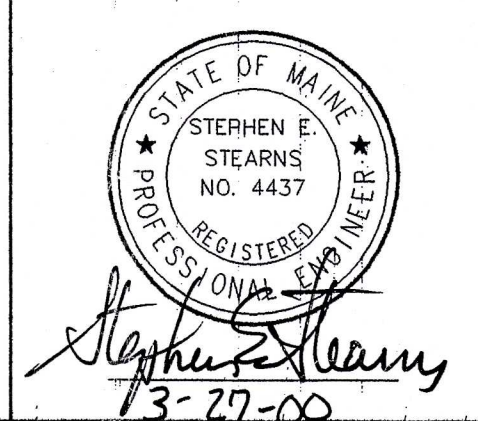

REV.	DATE	DESCRIPTION
6	3/27/00	REV'D EVENT LAYOUT + ACCESS ROAD LIGHTS
5	3/14/00	REV'D EVENT LAYOUT + ADDED BOLLARD LIGHTS TO ACCESS RD
4	2/11/00	REV'D ACCESS ROAD AND EVENTS NORTH OF TRACK
3	2/14/00	REGRADED ACCESS ROAD FOR EMERGENCY VEHICLE
2	2/3/00	LOWERED ACCESS ROAD, TRACK, + SOCCER FIELD, + REMOVED GATES NORTH SIDE
1	1/11/00	REV'D ACCESS ROAD, FIELD BUILDINGS, AND FENCING

PINKHAM & GREER

CONSULTING ENGINEERS, INC.
FALMOUTH, MAINE

TOWN OF YARMOUTH
YARMOUTH, MAINE


YARMOUTH HIGH SCHOOL
ATHLETIC FIELDS

LAYOUT PLAN


SCALE: 1"=50'	DRN BY: JLL3
DATE: DEC. 31, 1999	DESG BY: SES
PROJECT: 98181	CHK BY: SES

PLOT DATE: 3/27/00

CAD FILE: 98181BASE&GROUND.DWG SCALE: 1"=50'

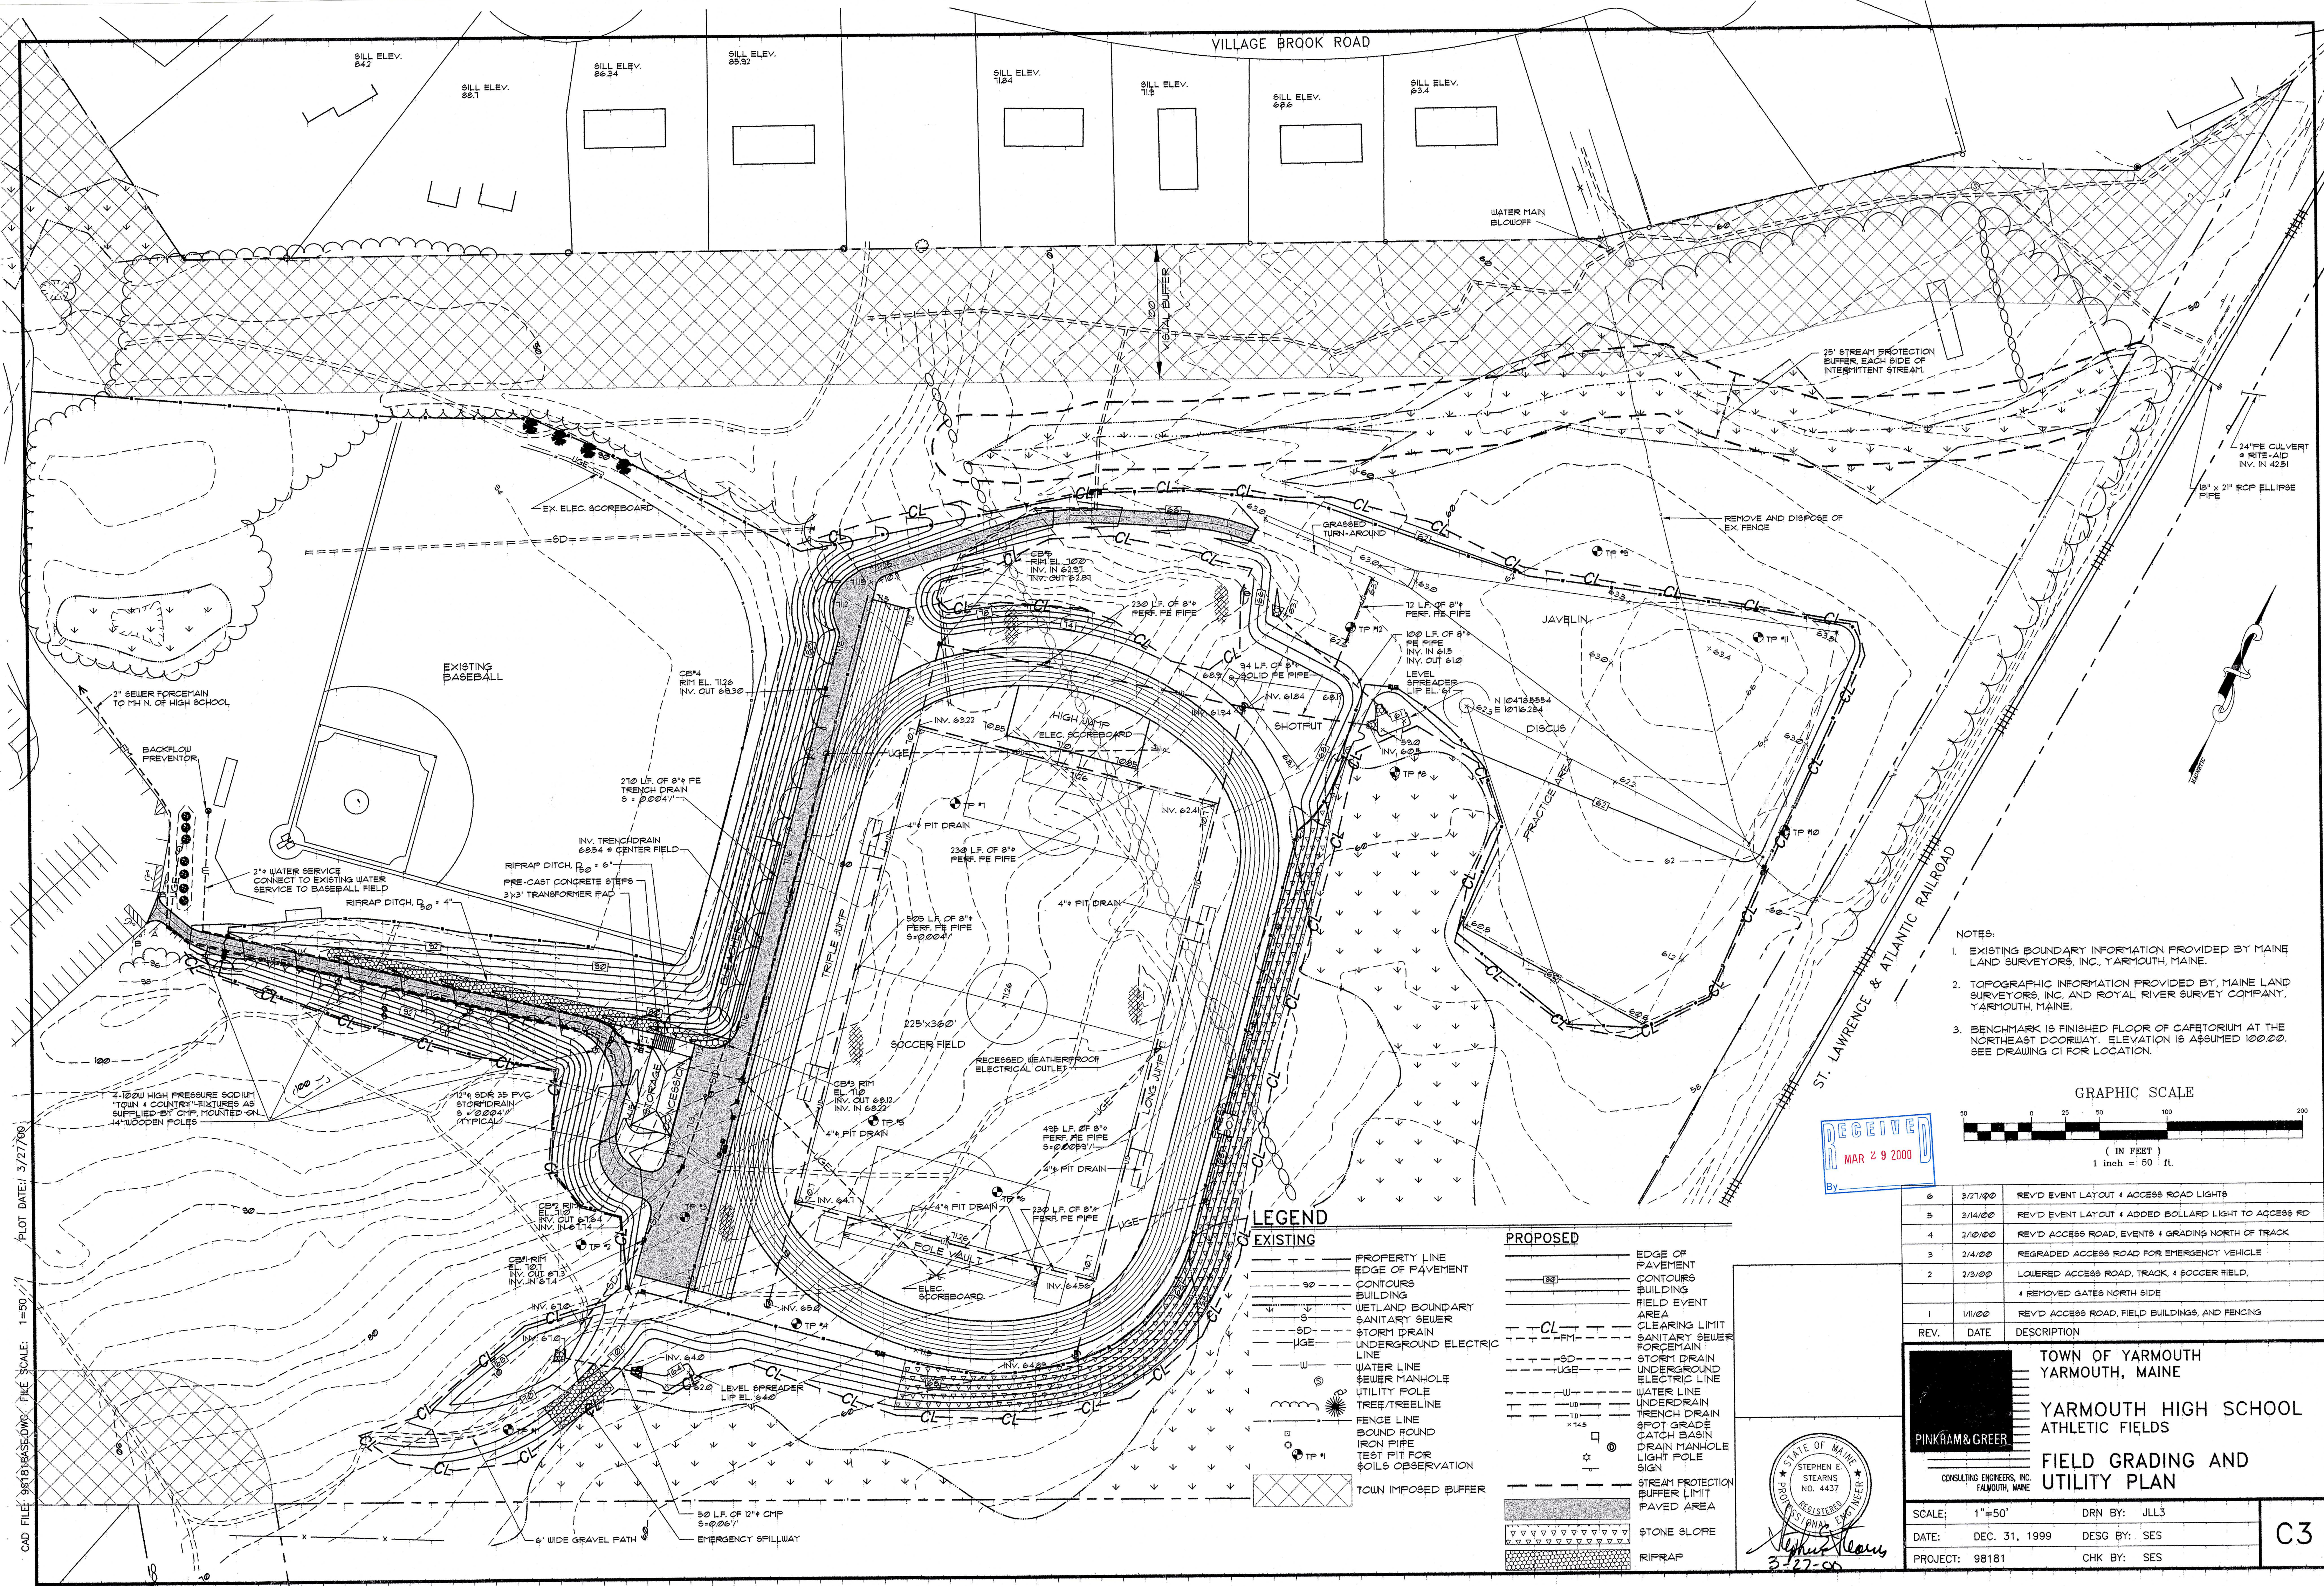


- NOTES:
1. EXISTING BOUNDARY INFORMATION PROVIDED BY MAINE LAND SURVEYORS, INC., YARMOUTH, MAINE.
 2. TOPOGRAPHIC INFORMATION PROVIDED BY MAINE LAND SURVEYORS, INC. AND ROTAL RIVER SURVEY COMPANY, YARMOUTH, MAINE.
 3. BENCHMARK IS FINISHED FLOOR OF CAFETERIA AT THE NORTHEAST CORNER. ELEVATION IS ASSUMED 100.00. SEE DRAWING C1 FOR LOCATION.

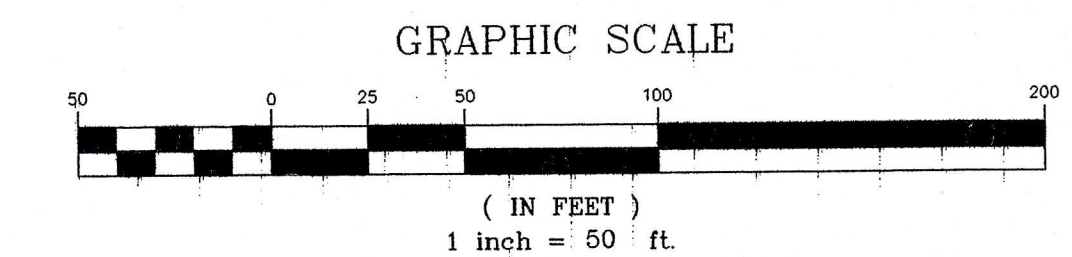

LEGEND

EXISTING	PROPOSED
— P — PROPERTY LINE	— P — PROPERTY LINE
— E — EDGE OF PAVEMENT	— E — EDGE OF PAVEMENT
— C — CONTOURS	— C — CONTOURS
— B — BUILDING	— B — BUILDING
— W — WETLAND BOUNDARY	— W — WETLAND BOUNDARY
— S — SANITARY SEWER	— S — SANITARY SEWER
— SD — STORM DRAIN	— SD — STORM DRAIN
— U — UNDERGROUND ELECTRIC LINE	— U — UNDERGROUND ELECTRIC LINE
— W — WATER LINE	— W — WATER LINE
— S — SEWER MANHOLE	— S — SEWER MANHOLE
— U — UTILITY POLE	— U — UTILITY POLE
— T — TREE/TREELINE	— T — TREE/TREELINE
— F — FENCE LINE	— F — FENCE LINE
— B — BOUND FOUND	— B — BOUND FOUND
— I — IRON PIPE	— I — IRON PIPE
— T — TEST PIT FOR SOILS OBSERVATION	— T — TEST PIT FOR SOILS OBSERVATION
— T — TOWN IMPOSED BUFFER	— T — TOWN IMPOSED BUFFER
— CL — CLEARING LIMIT	— CL — CLEARING LIMIT
— SD — SANITARY SEWER FORCEMAIN	— SD — SANITARY SEWER FORCEMAIN
— U — STORM DRAIN	— U — STORM DRAIN
— W — UNDERGROUND ELECTRIC LINE	— W — UNDERGROUND ELECTRIC LINE
— W — WATER LINE	— W — WATER LINE
— U — UNDERDRAIN	— U — UNDERDRAIN
— T — TRENCH DRAIN	— T — TRENCH DRAIN
— S — SPOT GRADE	— S — SPOT GRADE
— C — CATCH BASIN	— C — CATCH BASIN
— D — DRAIN MANHOLE	— D — DRAIN MANHOLE
— L — LIGHT POLE	— L — LIGHT POLE
— S — SIGN	— S — SIGN
— S — STREAM PROTECTION BUFFER LIMIT	— S — STREAM PROTECTION BUFFER LIMIT
— P — PAVED AREA	— P — PAVED AREA
— S — STONE SLOPE	— S — STONE SLOPE
— R — RIFRAP	— R — RIFRAP

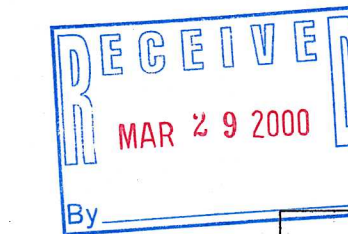

REV.	DATE	DESCRIPTION
6	3/21/00	REV'D EVENT LAYOUT & ACCESS ROAD LIGHTS
5	3/14/00	REV'D EVENT LAYOUT & ADDED BOLLARD LIGHT TO ACCESS RD
4	2/10/00	REV'D ACCESS ROAD, EVENTS & GRADING NORTH OF TRACK
3	2/14/00	REGRADED ACCESS ROAD FOR EMERGENCY VEHICLE
2	2/3/00	LOWERED ACCESS ROAD, TRACK, & SOCCER FIELD, & REMOVED GATES NORTH SIDE
1	1/11/00	REV'D ACCESS ROAD, FIELD BUILDINGS, AND FENCING

PINKHAM & GREER
CONSULTING ENGINEERS, INC.
FALMOUTH, MAINE

TOWN OF YARMOUTH
YARMOUTH, MAINE

YARMOUTH HIGH SCHOOL
ATHLETIC FIELDS

FIELD GRADING AND
UTILITY PLAN

SCALE: 1"=50'

DATE: DEC. 31, 1999

PROJECT: 98181


DRN BY: JLL3

DESIGN BY: SES


CHK BY: SES

C3

CAD FILE: 98181BASE.DWG FILE SCALE: 1"=50' PLOT DATE: 3/27/00

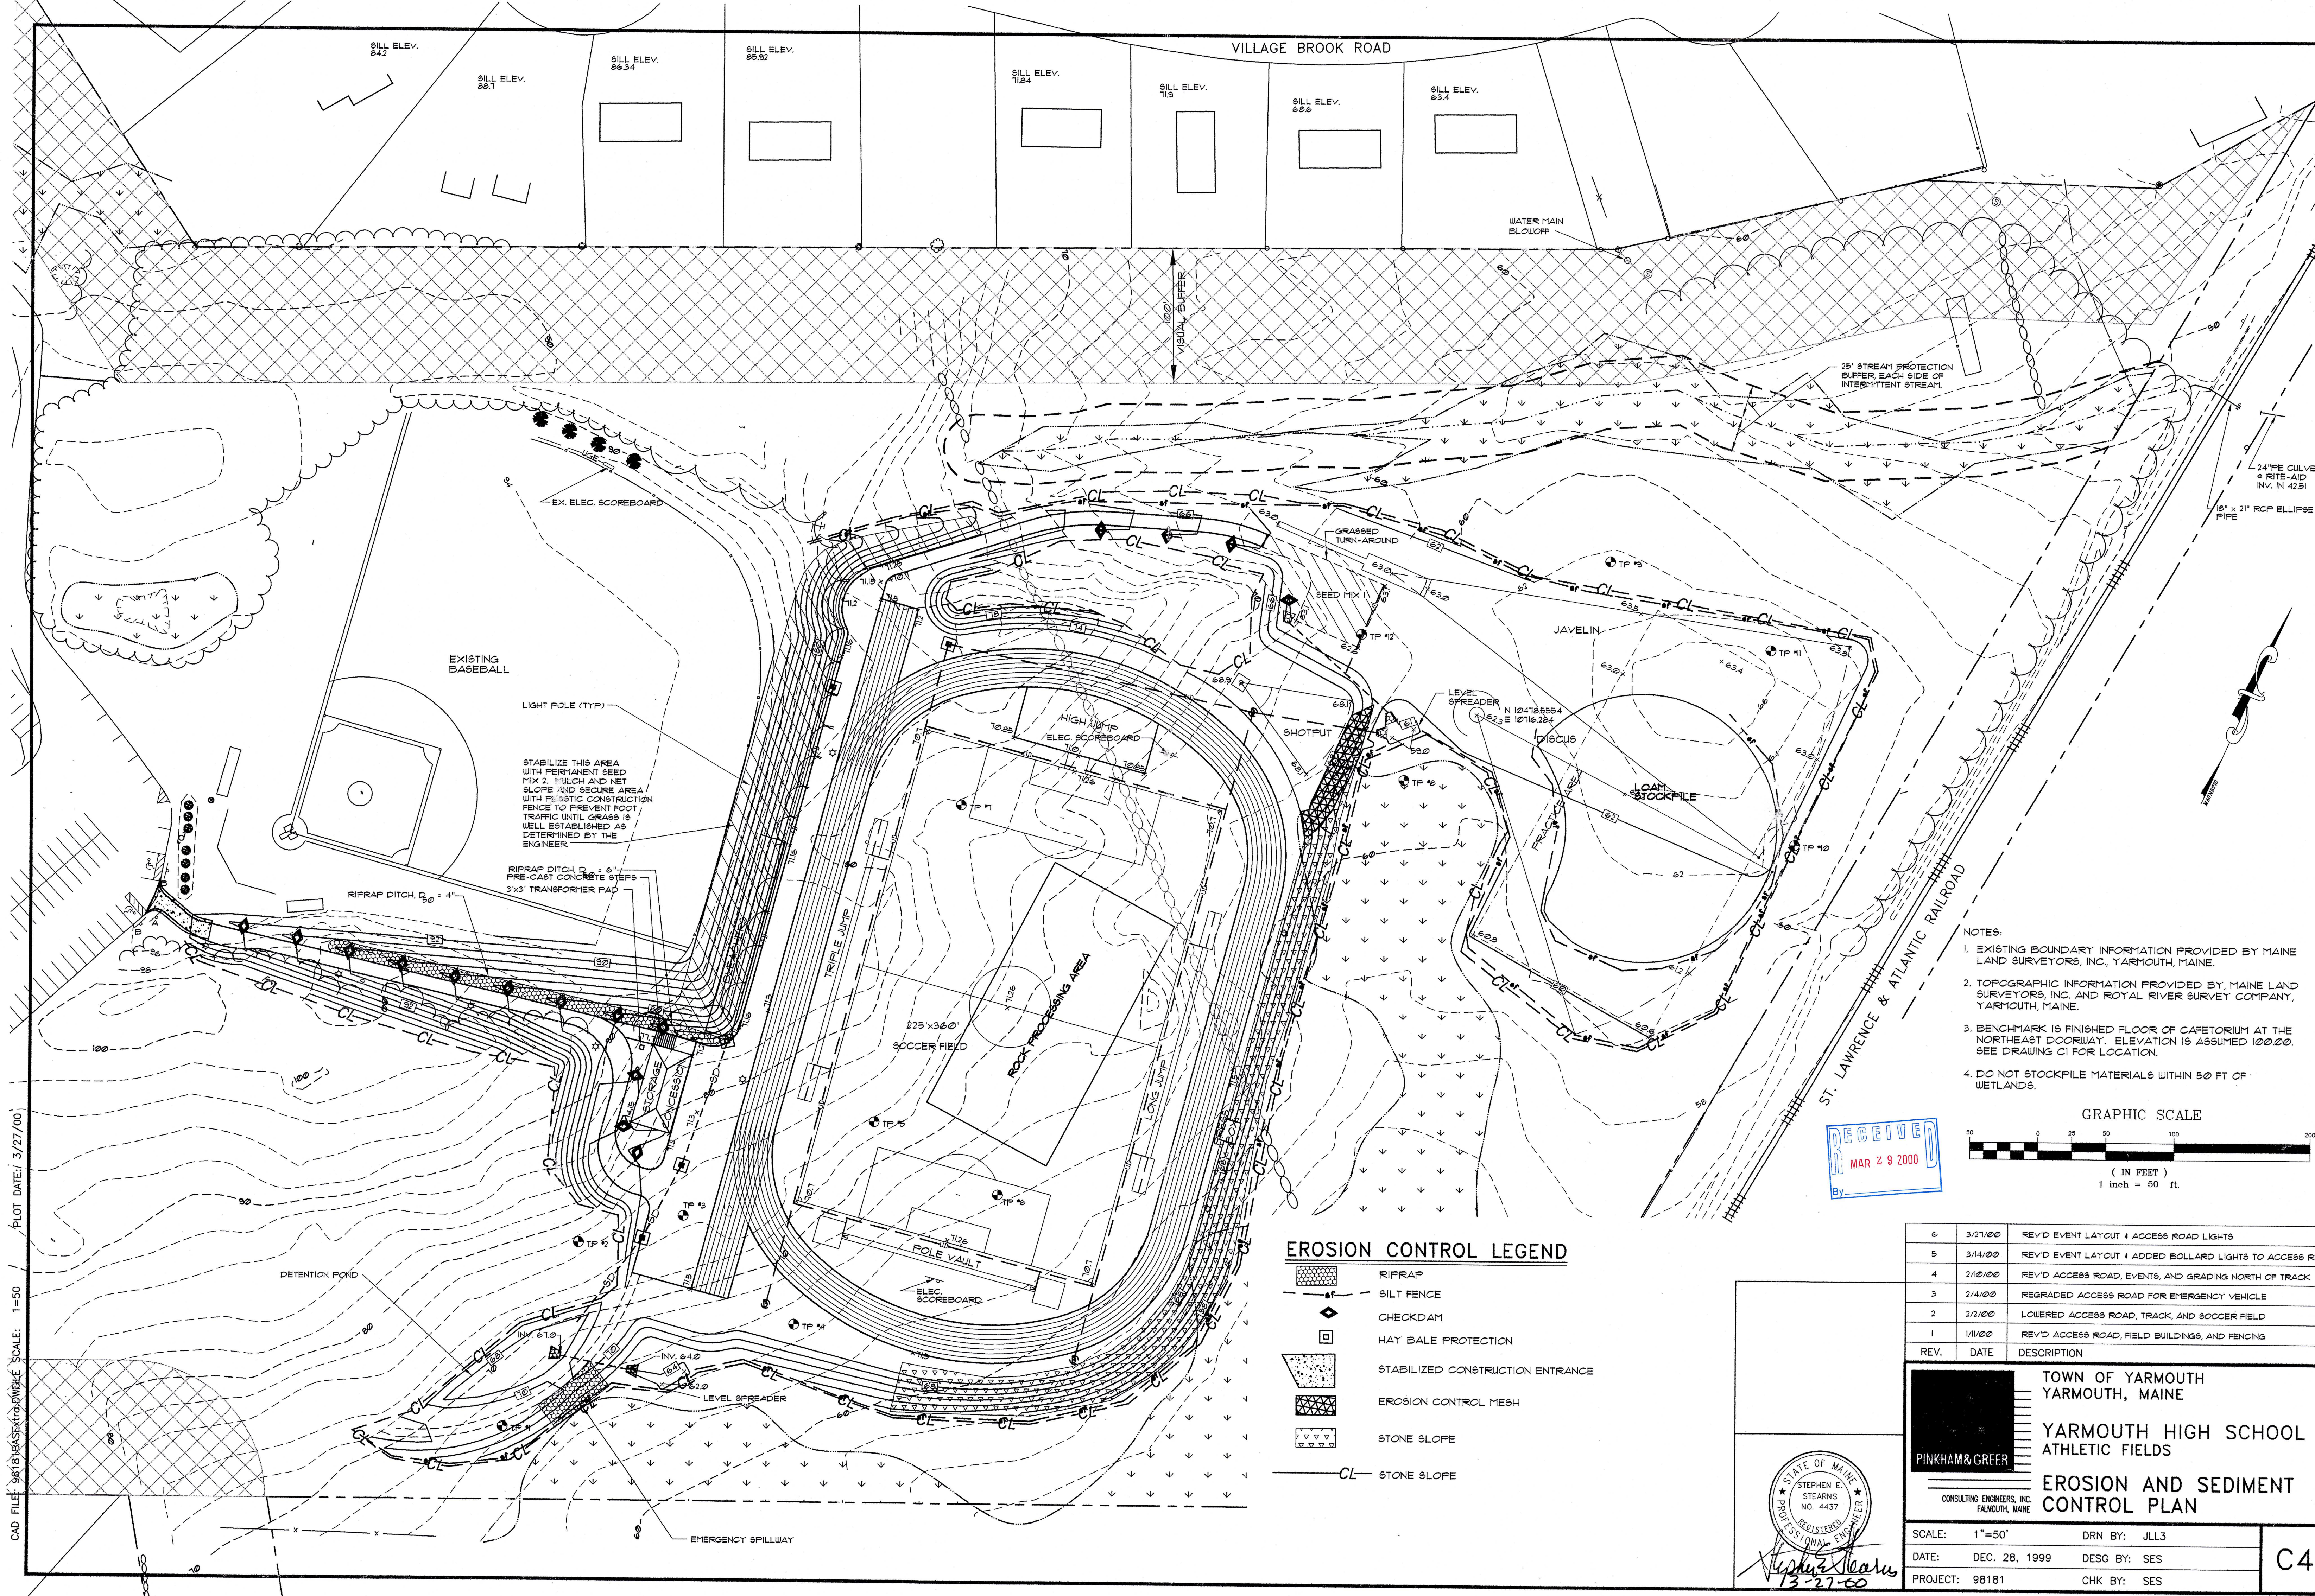


- NOTES:
1. EXISTING BOUNDARY INFORMATION PROVIDED BY MAINE LAND SURVEYORS, INC., YARMOUTH, MAINE.
 2. TOPOGRAPHIC INFORMATION PROVIDED BY: MAINE LAND SURVEYORS, INC. AND ROYAL RIVER SURVEY COMPANY, YARMOUTH, MAINE.
 3. BENCHMARK IS FINISHED FLOOR OF CAFETERIUM AT THE NORTHEAST DOORWAY. ELEVATION IS ASSUMED 100.00. SEE DRAWING C1 FOR LOCATION.
 4. DO NOT STOCKPILE MATERIALS WITHIN 50 FT OF WETLANDS.

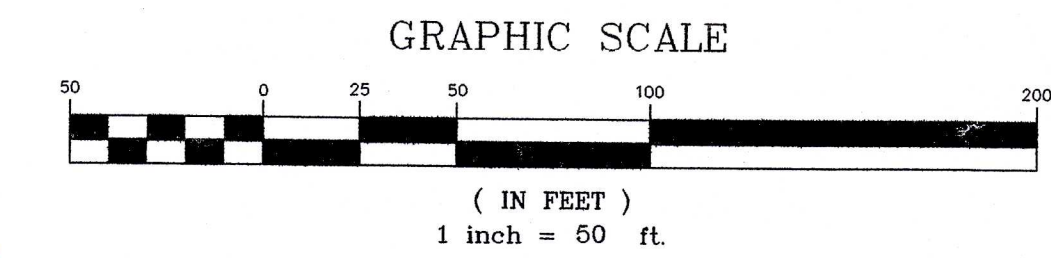

EROSION CONTROL LEGEND

- RIFRAP
- SILT FENCE
- CHECKDAM
- HAY BALE PROTECTION
- STABILIZED CONSTRUCTION ENTRANCE
- EROSION CONTROL MESH
- STONE SLOPE
- CL- STONE SLOPE

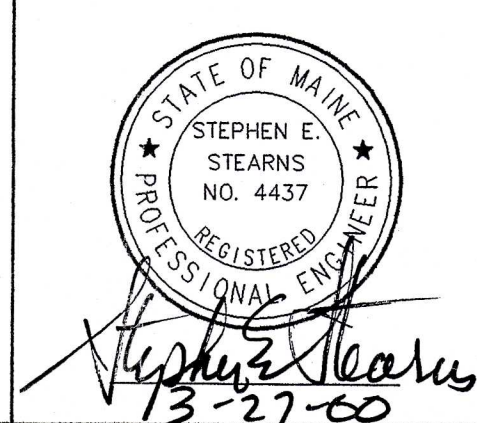

6	3/21/00	REV'D EVENT LAYOUT & ACCESS ROAD LIGHTS
5	3/14/00	REV'D EVENT LAYOUT & ADDED BOLLARD LIGHTS TO ACCESS RD
4	2/10/00	REV'D ACCESS ROAD, EVENTS, AND GRADING NORTH OF TRACK
3	2/4/00	REGRADED ACCESS ROAD FOR EMERGENCY VEHICLE
2	2/2/00	LOWERED ACCESS ROAD, TRACK, AND SOCCER FIELD
1	1/11/00	REV'D ACCESS ROAD, FIELD BUILDINGS, AND FENCING
REV.	DATE	DESCRIPTION

TOWN OF YARMOUTH
YARMOUTH, MAINE

PINKHAM & GREER

CONSULTING ENGINEERS, INC.
FALMOUTH, MAINE

YARMOUTH HIGH SCHOOL
ATHLETIC FIELDS

EROSION AND SEDIMENT
CONTROL PLAN

SCALE: 1"=50'	DRN BY: JLL3
DATE: DEC. 28, 1999	DESG BY: SES
PROJECT: 98181	CHK BY: SES

C4

CAD FILE: 98181.EASER13.DWG SCALE: 1"=50' PLOT DATE: 3/27/00