



F.H.W.A. REG. NO.	STATE	PROJECT NUMBER	SHEET NO.	TOTAL SHEETS
1	MAINE	#2765	1	2

REINFORCING STEEL SCHEDULE

MARK	SIZE	NO.	LENGTH	LOCATION
#500	#5	40	9'-7"	Wingwall
#501	#5	14	30'-0"	Wingwall
#502	#5	40	2'-0"	Wingwall
#503	#5	6	30'-0"	Curb
#504	#5	54	8'-10"	T-Beam
#700	#7	6	30'-0"	Bottom T-Beam
#701	#7	4	26'-0 1/2"	Bottom T-Beam

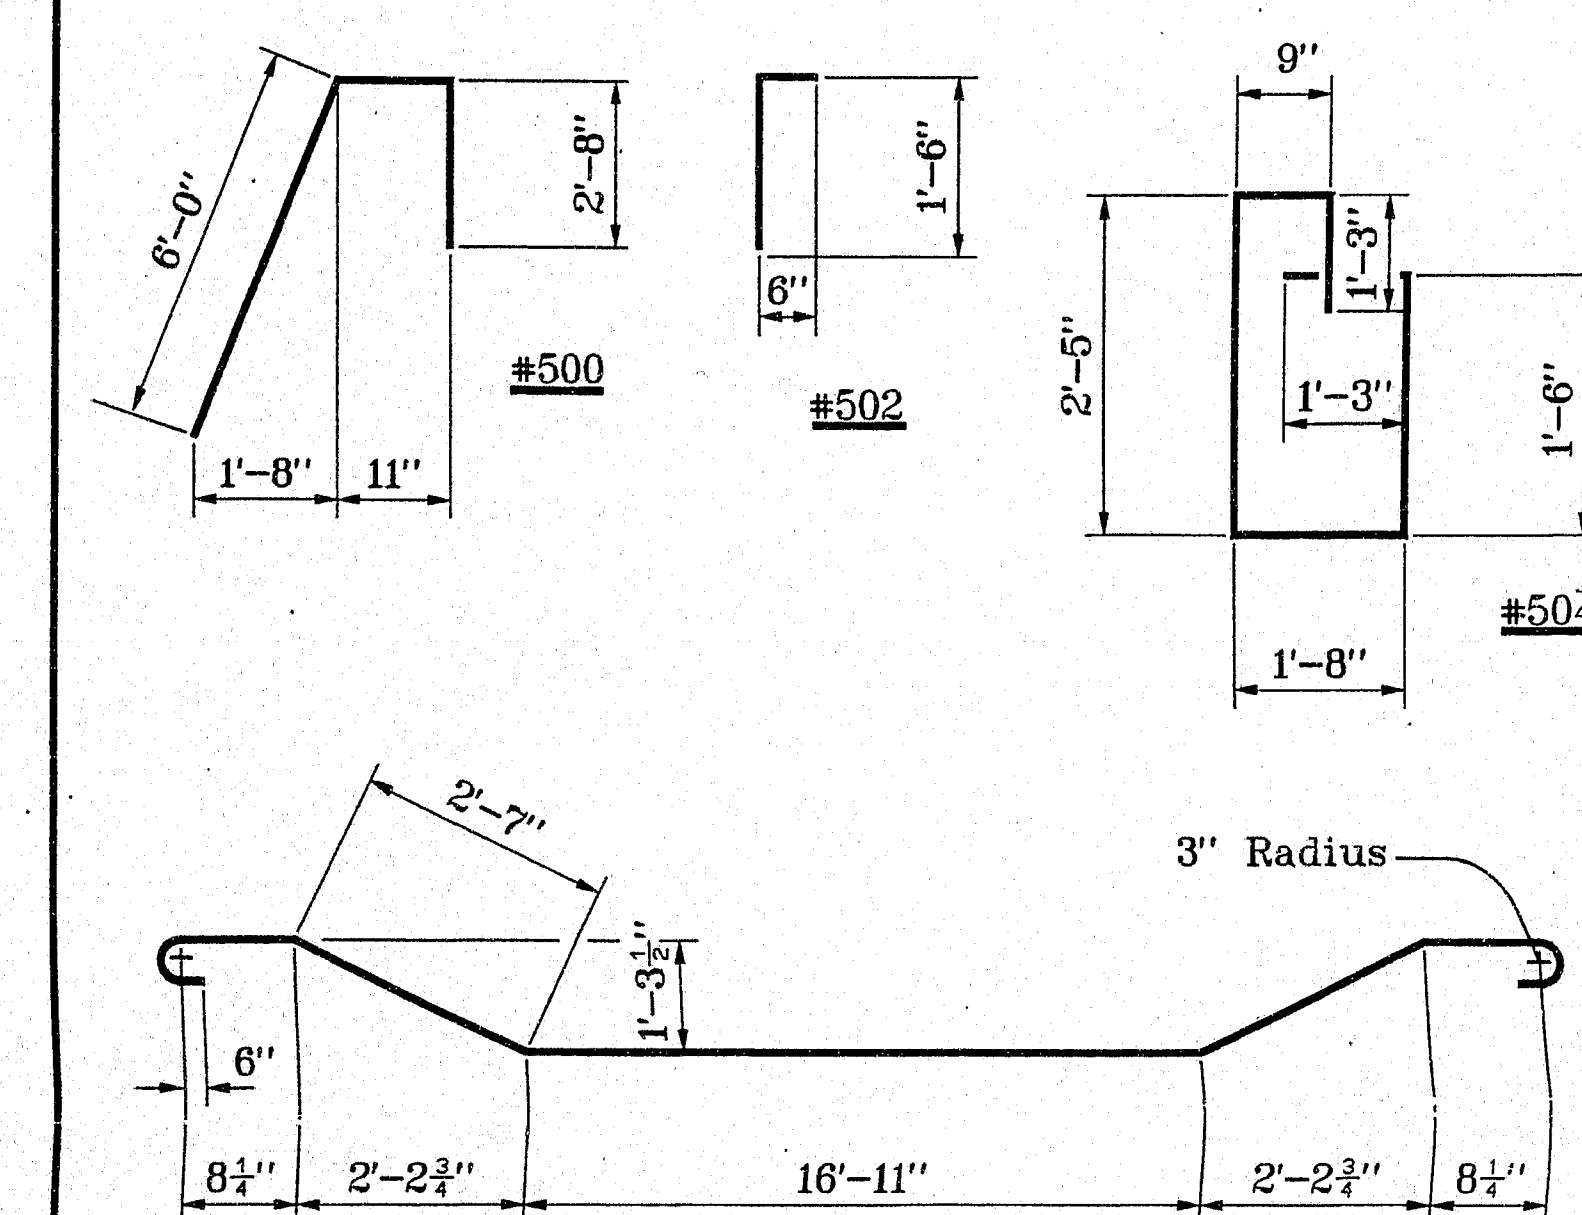


All bars to be A615 Grade 60

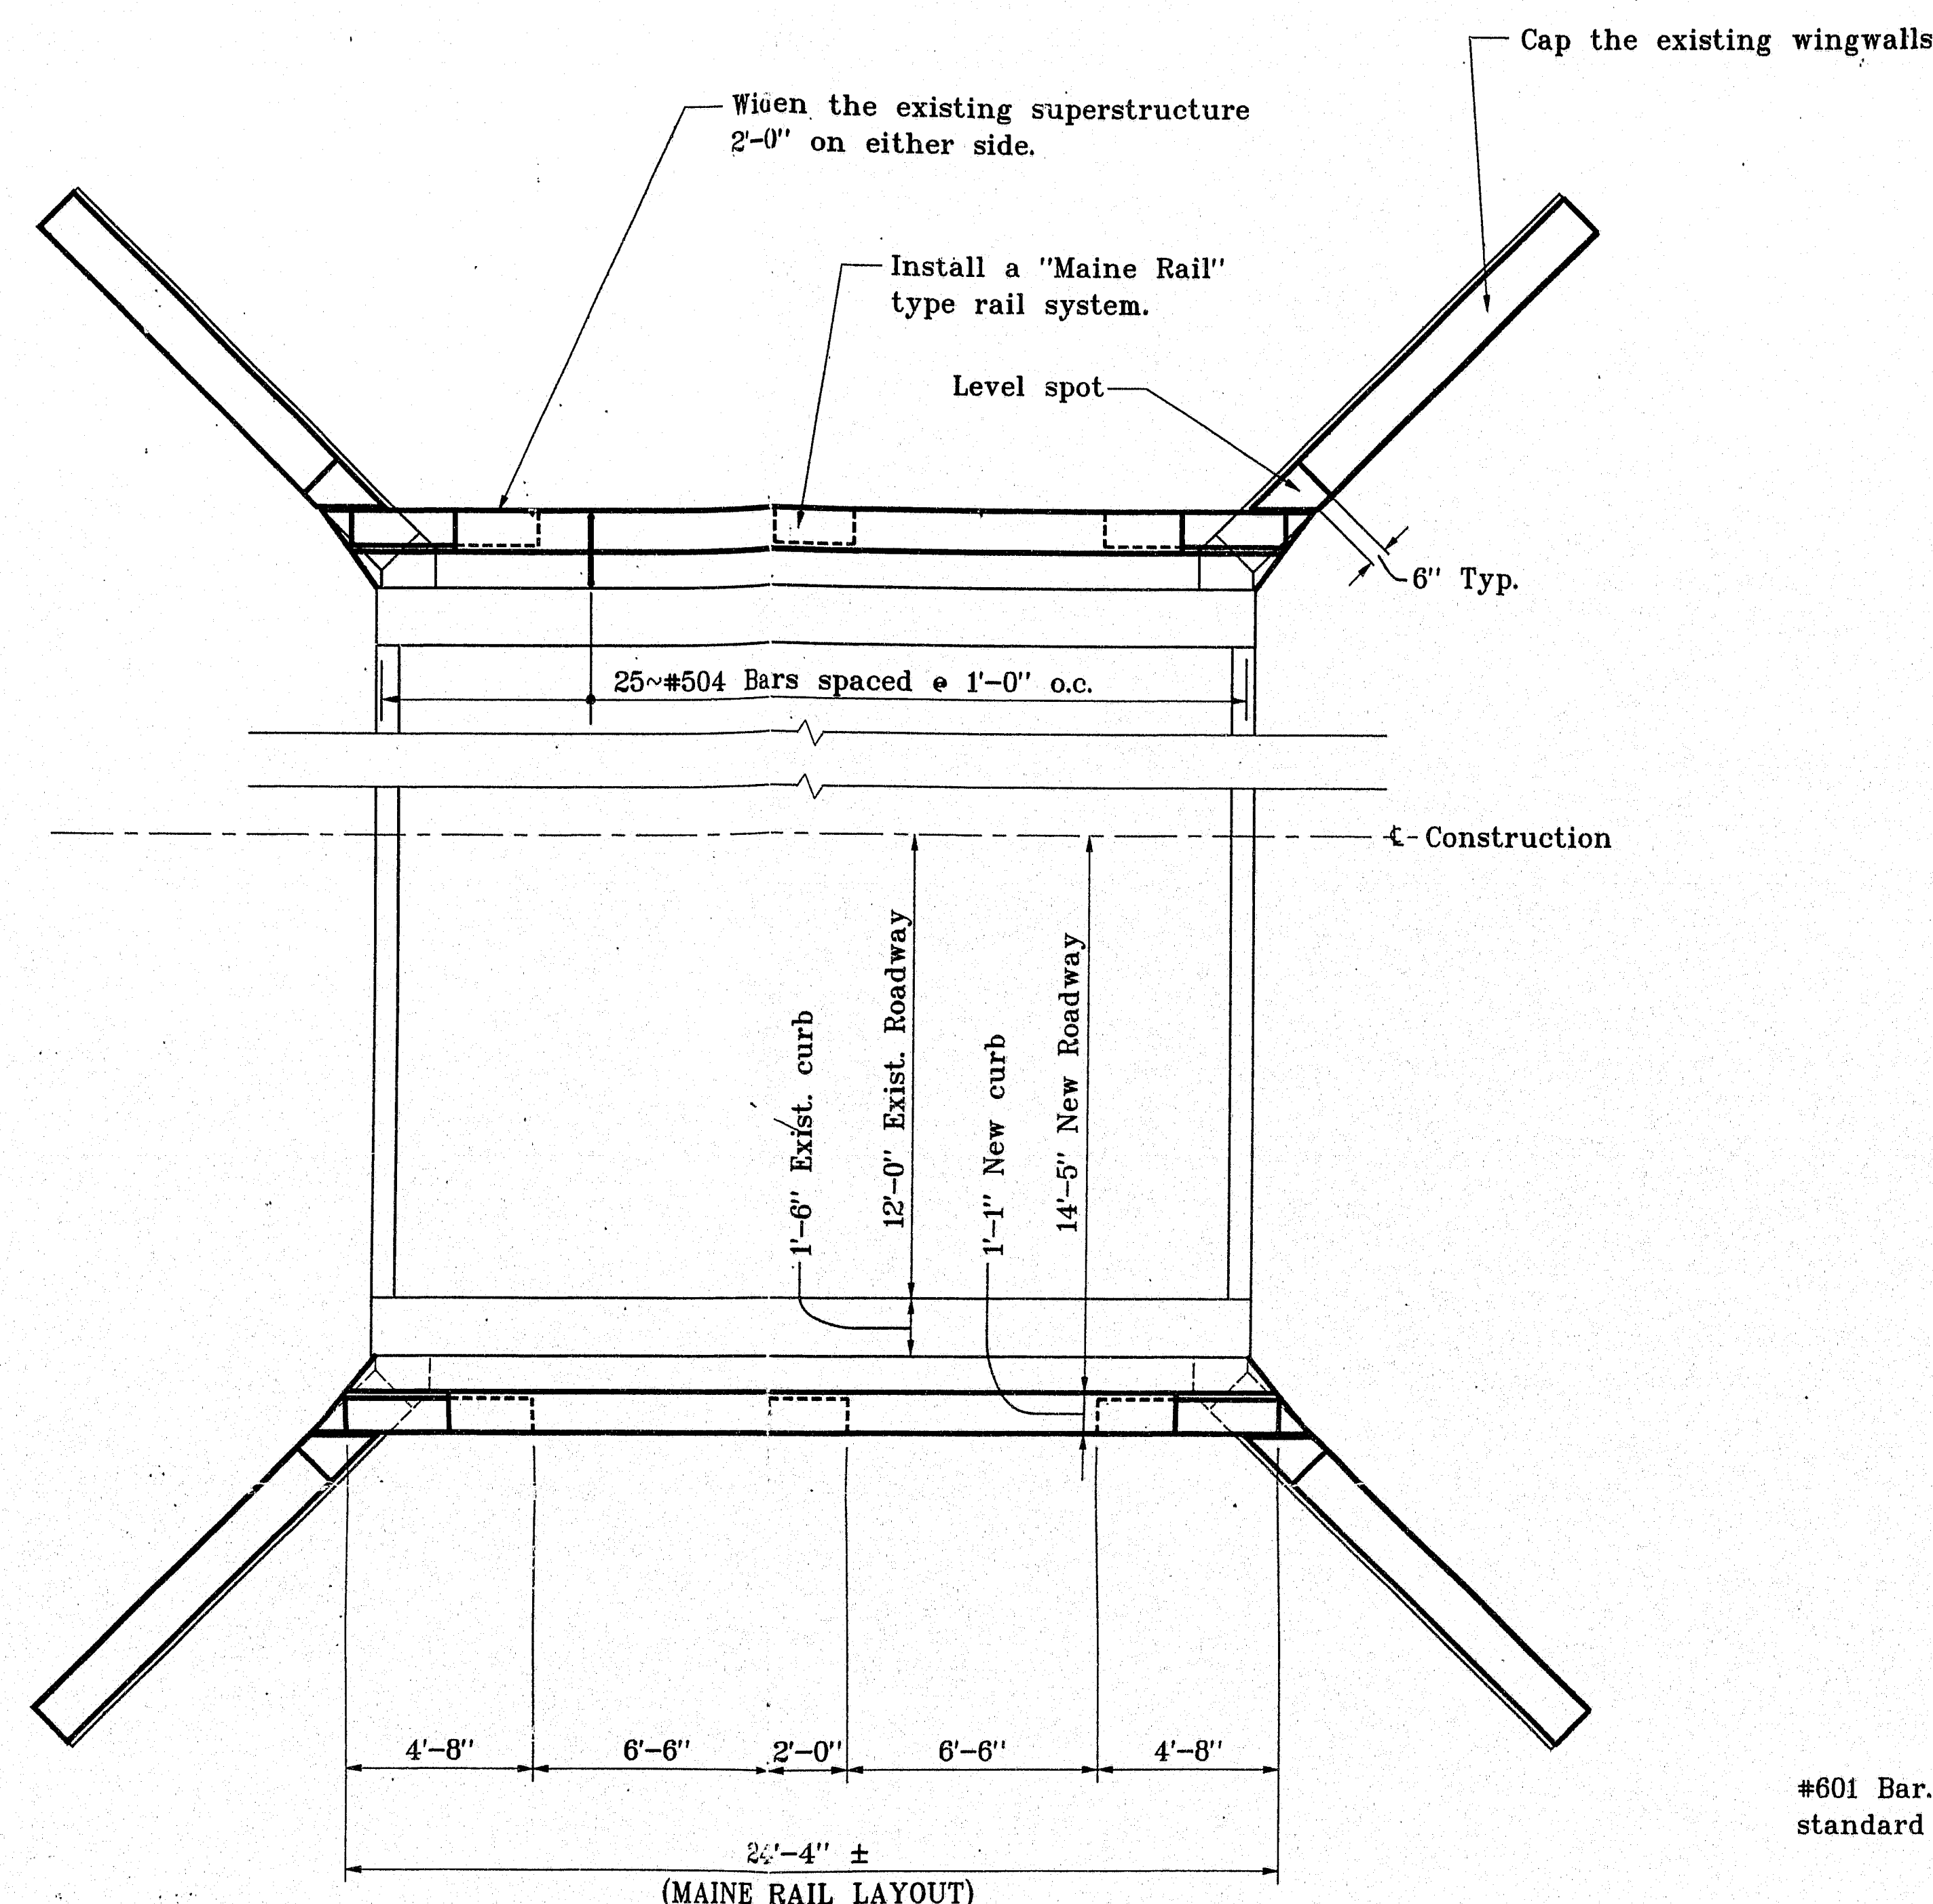


PLAN VIEW

GENERAL NOTES

1. Chamfer all exposed edges of concrete 3/4".
2. Reinforcing steel to have a minimum of 2' cover.

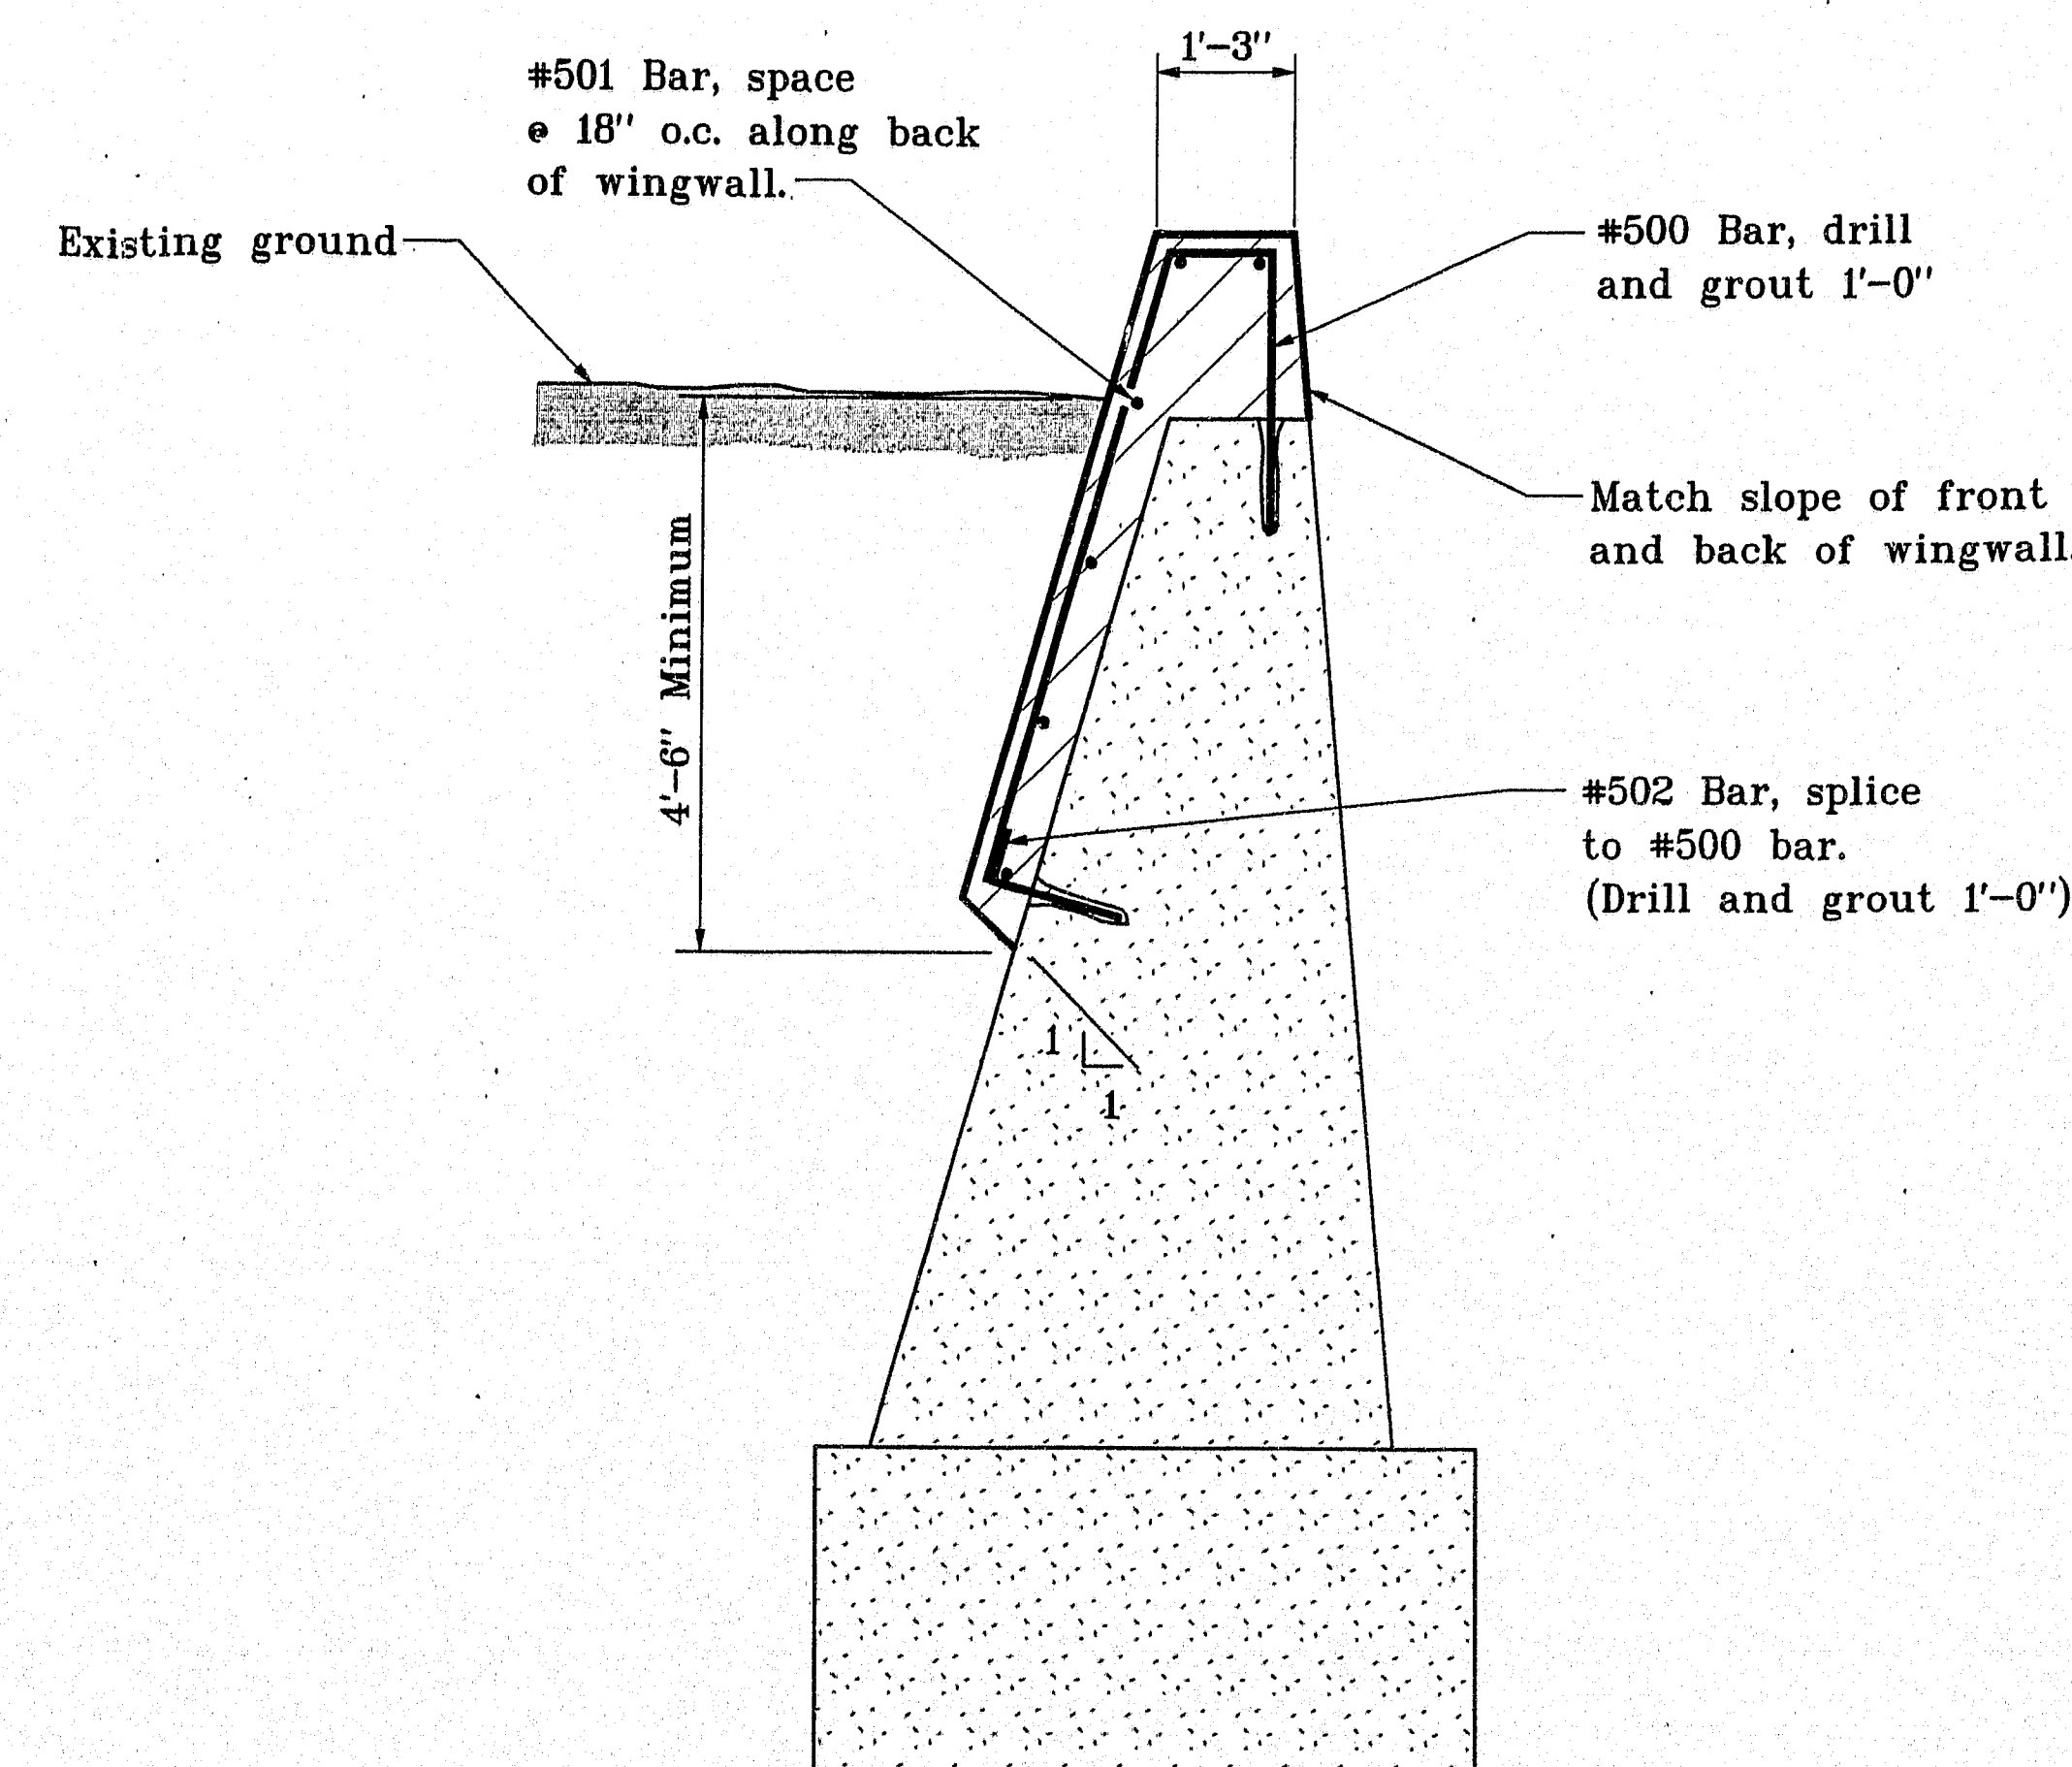

TYPICAL WINGWALL SECTION

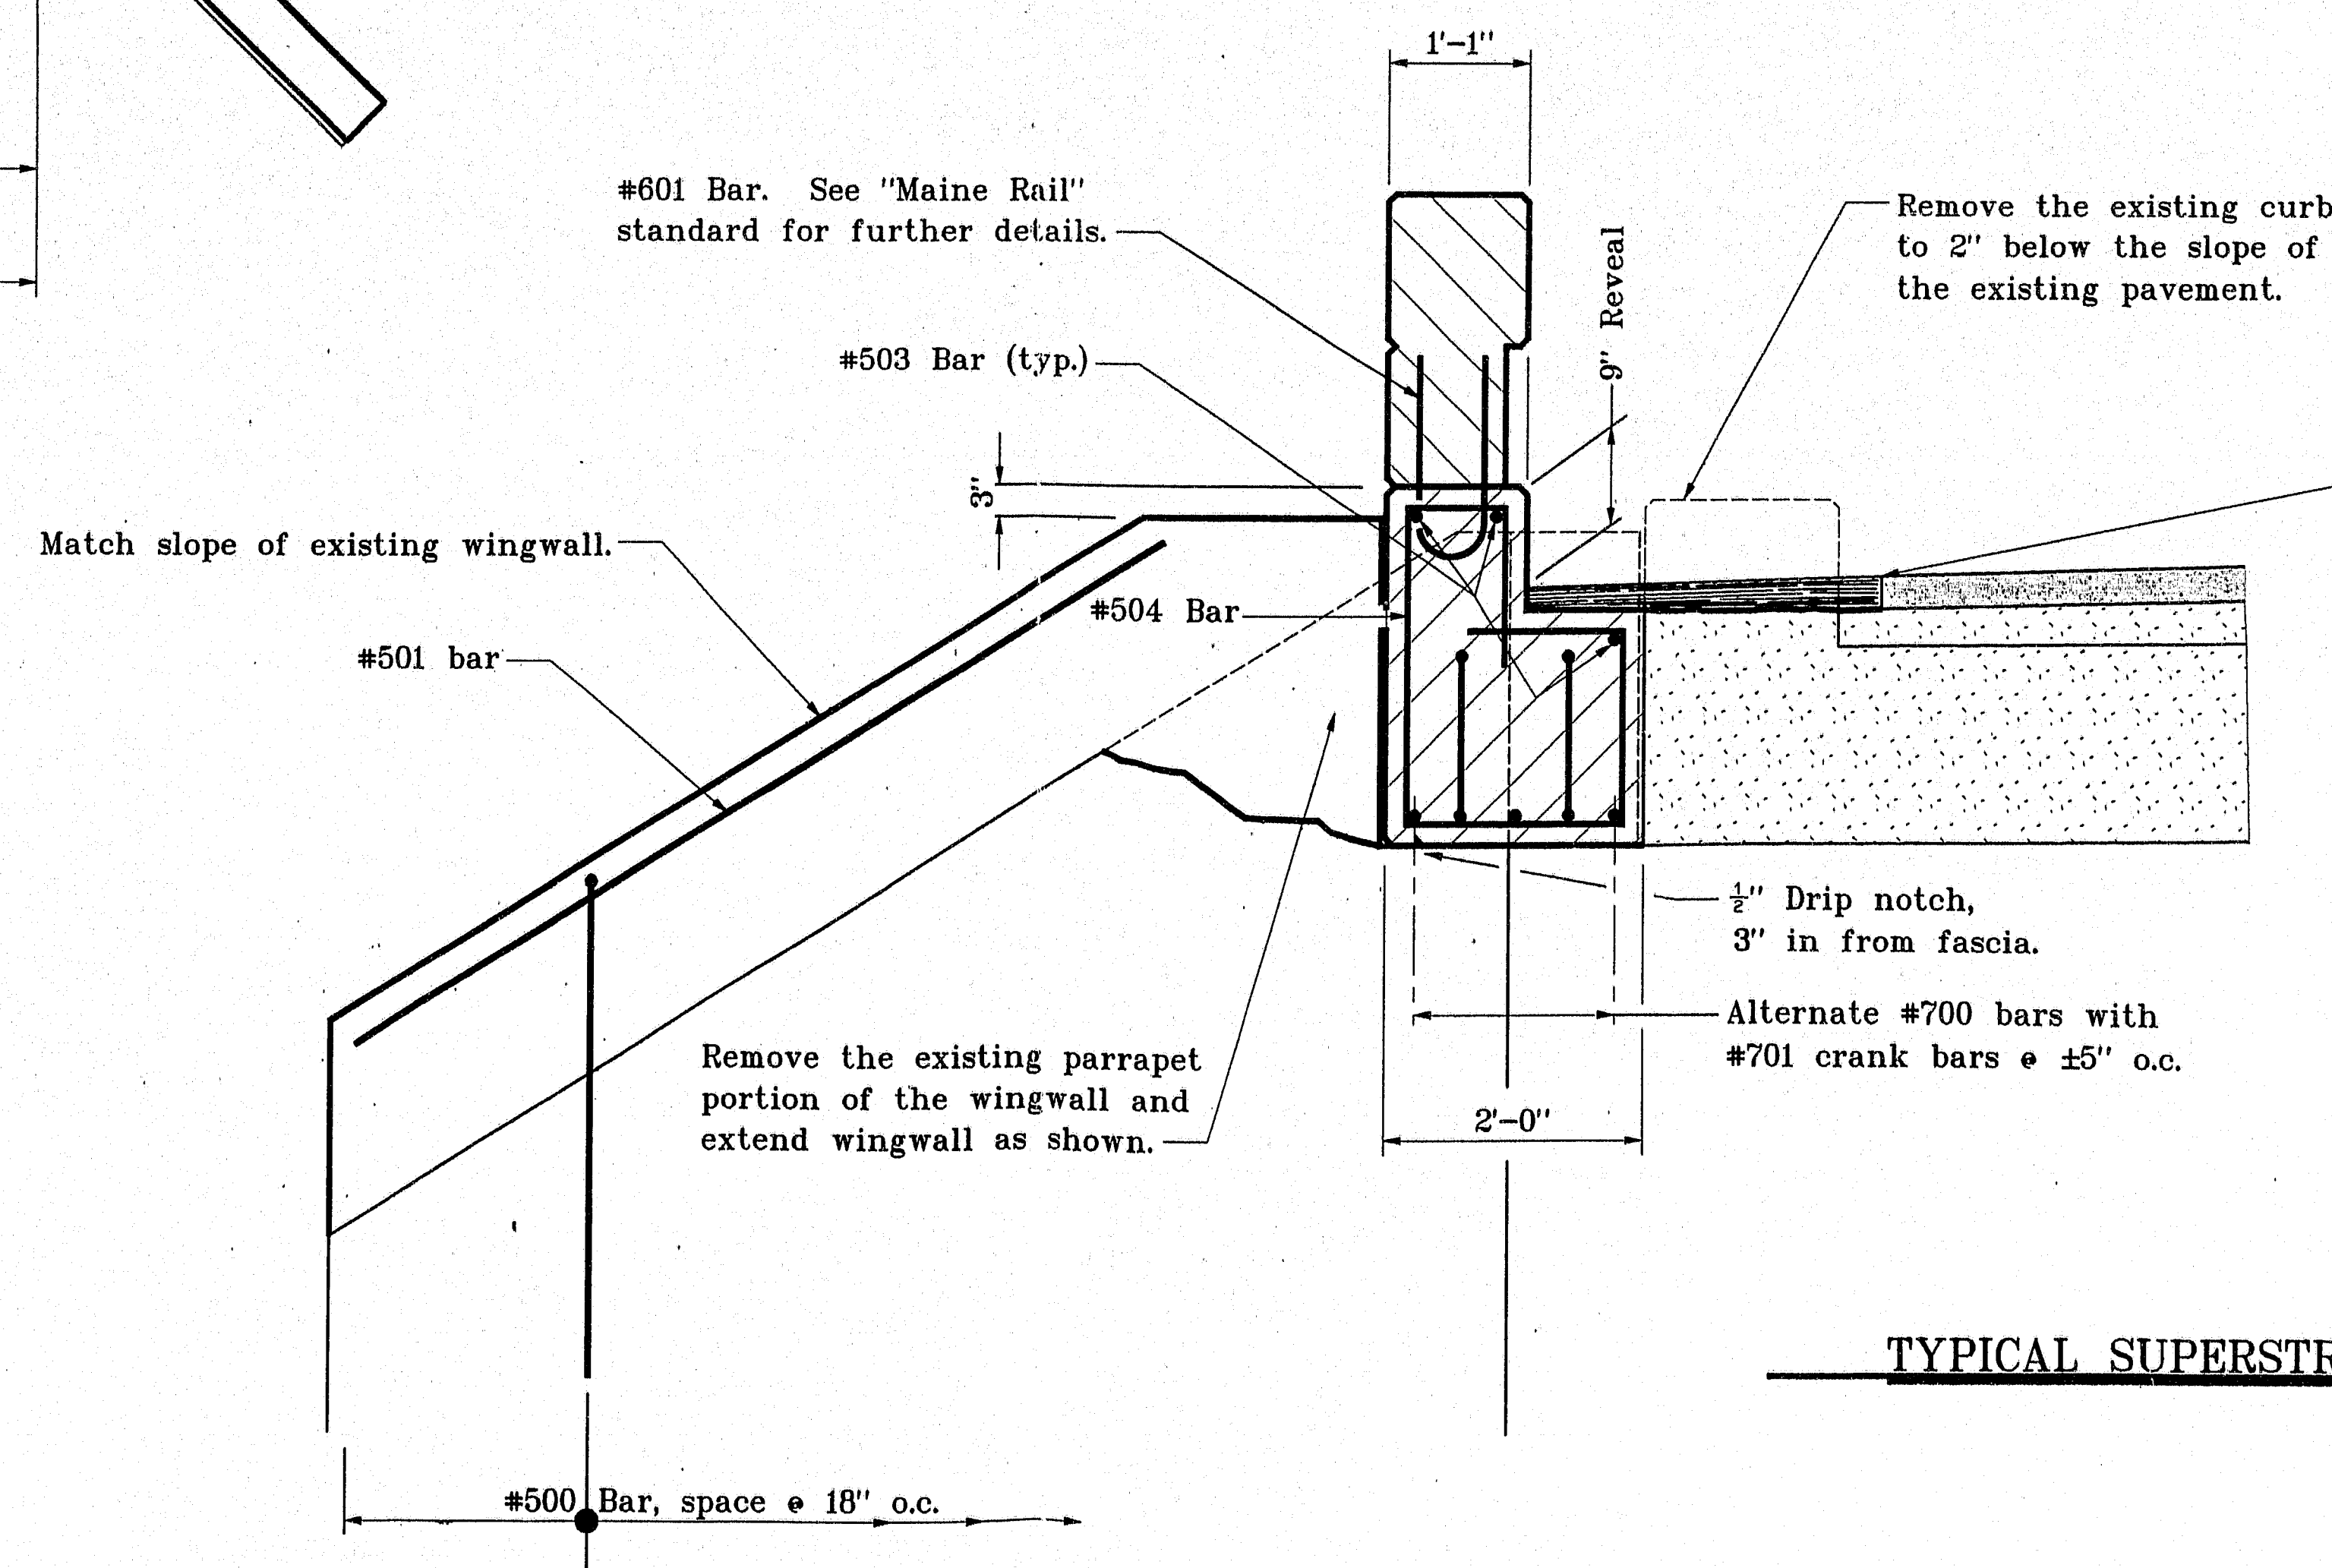

TYPICAL SUPERSTRUCTURE SECTION

128-23

STATE OF MAINE
DEPARTMENT OF TRANSPORTATION

SHORTRIDGE BRIDGE
OVER
OVERFLOW OF SACO RIVER
IN
FRYEBURG
OXFORD COUNTY

WIDENING AND RAIL REHAB.

SHEET 1 OF 2 AUGUSTA, MAINE NOVEMBER 1997

PROJECT DESIGN ENGINEER	DATE
BY J.S. BENNER	11/97
DESIGN-DETAILED	CHECKED
REVISIONS	FIELD CHANGES

16APR97-150610