

STATE OF MAINE STATE HIGHWAY COMMISSION

PLANS


CARIBOU & CONNOR

AROOSTOOK COUNTY
MAINE FEDERAL AID PRIMARY

PROJECT NO. F-050-2(6)


TOTAL LENGTH 3.391 MILES

SCALES
PLAN 1 IN. = 50 FT.
PROFILE HOR. 1 IN. = 50 FT.
VER. 1 IN. = 5 FT.
CROSS SECTIONS 1 IN. = 5 FT.

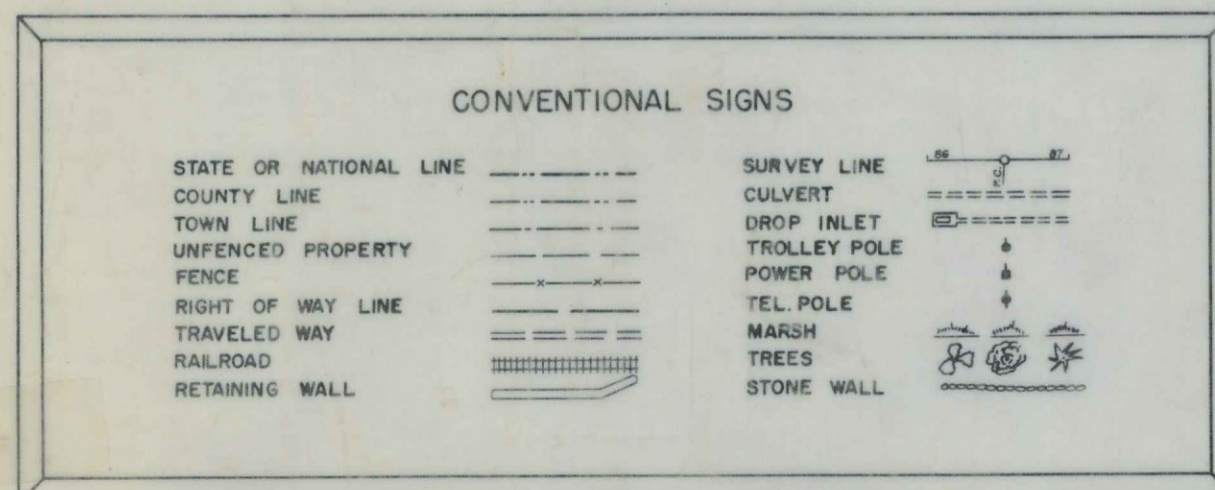


INDEX OF SHEETS


SHEET NO. 1	TITLE PAGE	STA. 181+00 to STA. 360+00
SHEET NO. 2	TYPICAL SECTIONS	
SHEET NO. 3-4	QUANTITIES	
SHEET NO. 5-8	STANDARD DETAILS	
SHEET NO. 9-22	PLAN AND PROFILE	STA. 181+00 to STA. 360+00
SHEET NO. 23-74	CROSS-SECTIONS	STA. 181+00 to STA. 360+00
SHEET NO.	BRIDGES	STA.
SHEET NO.	SPECIAL DETAILS	

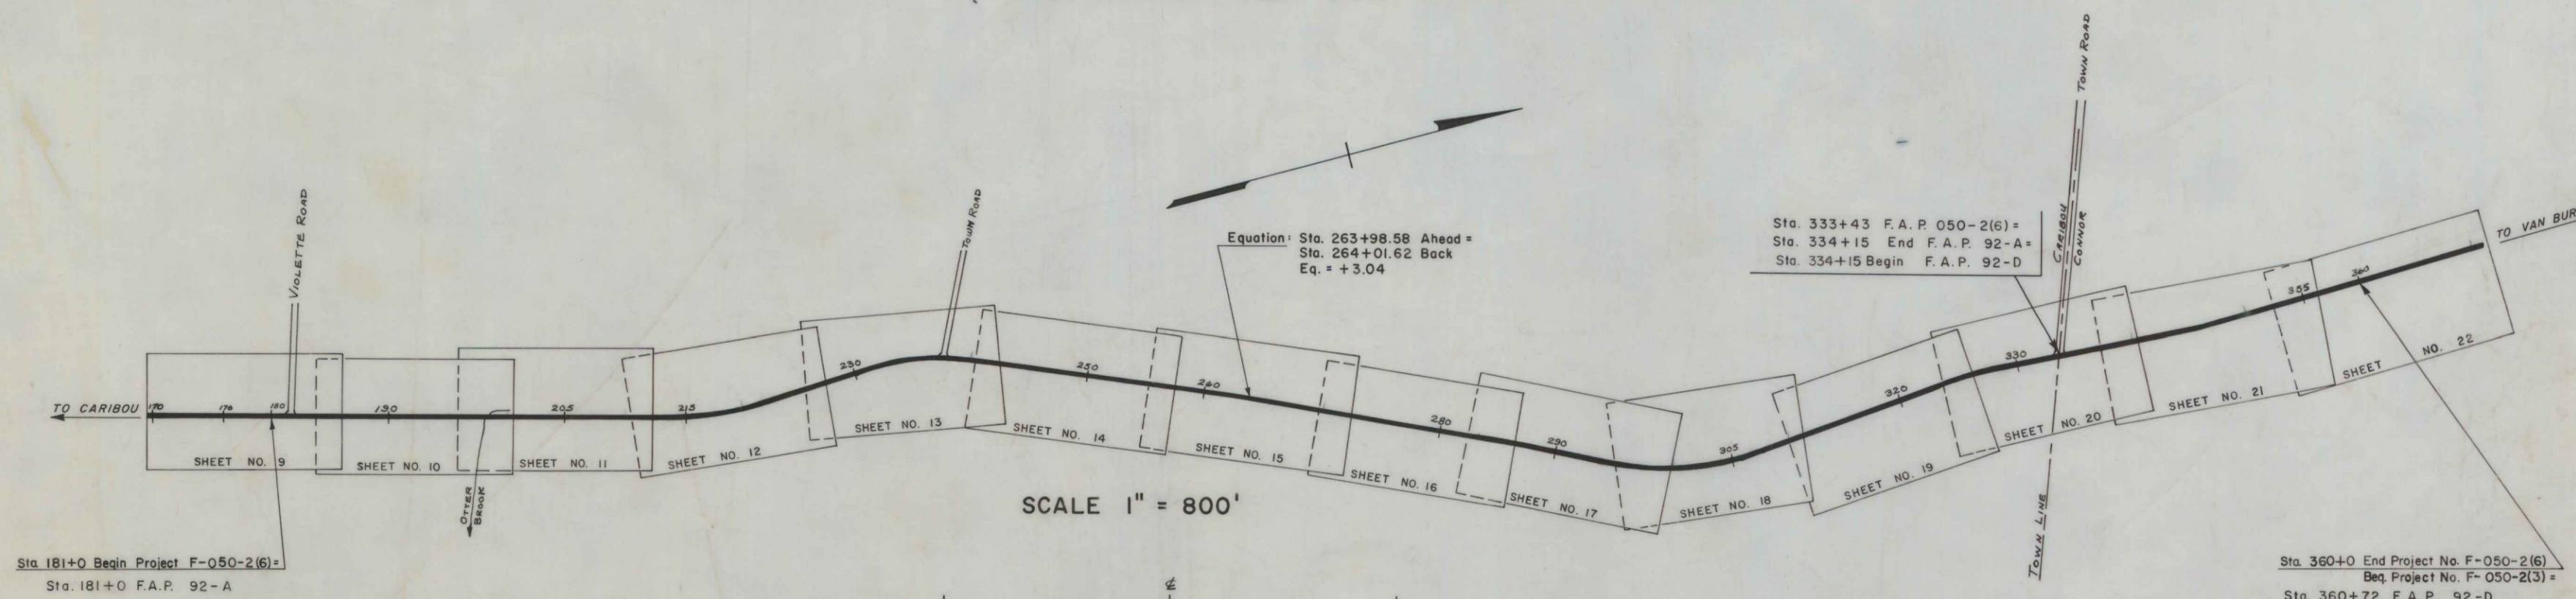

SCALE 1" = 800'

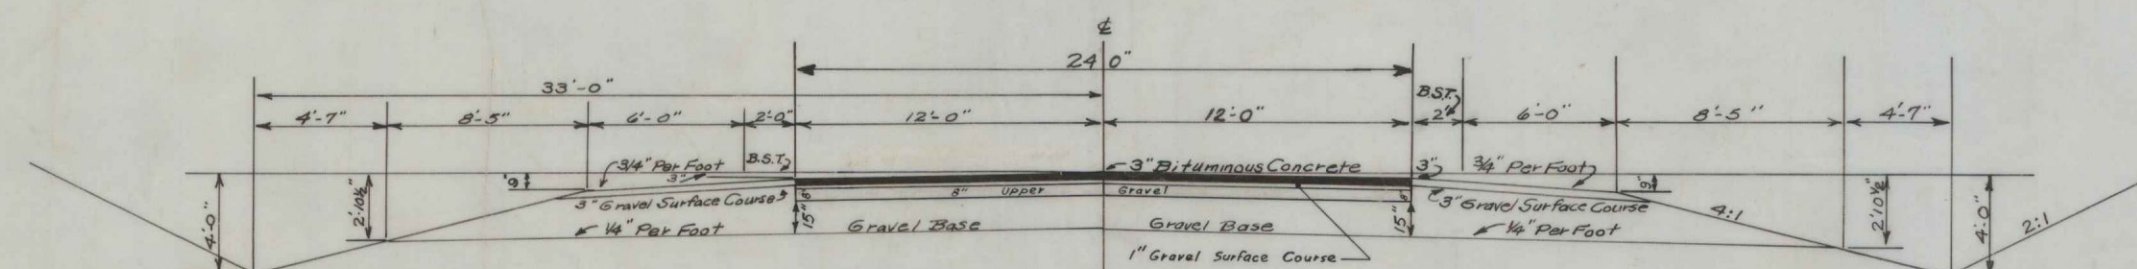

Typical Section

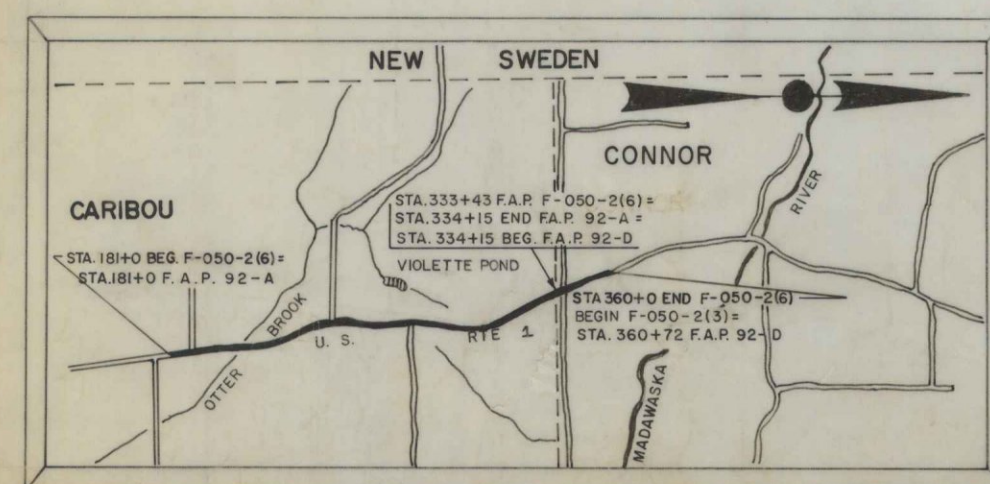

A PORTION OF AROOSTOOK COUNTY SCALE 1" = 1 MILE

NOTE:

ALL WORK CONTEMPLATED UNDER THIS CONTRACT TO BE GOVERNED BY AND IN CONFORMITY WITH THE SPECIFICATIONS ADOPTED JANUARY 1956 EXCEPT AS MODIFIED ON THESE PLANS AND IN THE SPECIAL PROVISIONS

TRAFFIC DATA

A.D.T. - - 1960 - - 1500
A.D.T. - - 1980 - - 2100
D.H.V. - - - - 315
T. - - - - - 12%
D. - - - - - 65%
V. - - - M.P.H. - 60
Except V. - - M.P.H. - 55 Sta. 257+00 to Sta. 266+00
Except V. - - M.P.H. - 55 Sta. 284+50 to Sta. 291+50

APPROVED:

MAINE STATE HIGHWAY COMMISSION

Don D. Shiver
CHAIRMAN

DATE

Oct. 28, 1959

R. Leon Williams
CHIEF ENGINEER

Oct. 28, 1959

Oct. 28, 1959

DEPARTMENT OF COMMERCE
BUREAU OF PUBLIC ROADS
REGION 1

APPROVED:


DIVISION ENGINEER DATE

B. P. R. REGION NO.	STATE	FEDERAL AID PROJECT NO.	SHEET NO.	TOTAL SHEETS
1	MAINE	F-050-2(6)	2	74

3" BITUMINOUS CONCRETE SURFACE COURSE

For all sections depth of ditch depends on local conditions. Depth of base as shown may be changed to meet local conditions.

Where "X" = 7 or less, "T" = X - 2, otherwise "T" = 5.
To avoid property damage and to save shade trees, this formula may be modified.

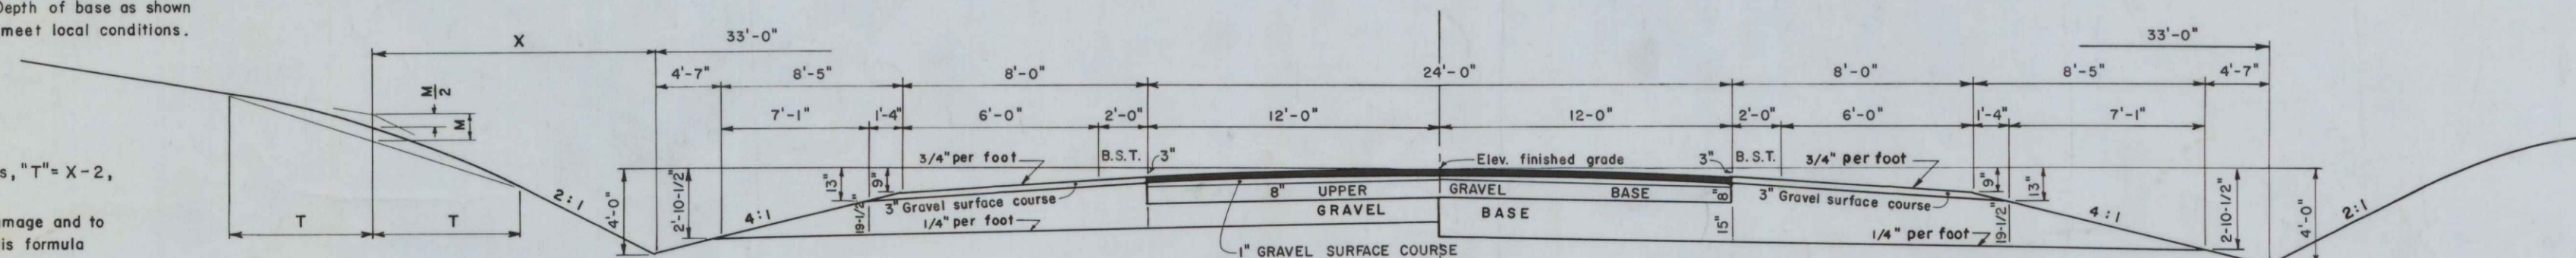


" Gravel Base Course (under shoulder) = cu. yds. per 100 lin. ft.

8" Upper Gravel Base Course, 24' wide = 59.26 cu. yds. per 100 lin. ft.
15" Gravel Base Course, 24' wide = 111.11 cu. yds. per 100 lin. ft.
1" Gravel Surface Course, 24' wide = 11.11 cu. yds. per 100 lin. ft.


NORMAL

3" Gravel Surface Course (under shoulder) = 8.02 cu. yds. per 100 lin. ft.
24"-19 1/2" Gravel Base Course (under shoulder) = 84.12 cu. yds. per 100 lin. ft.

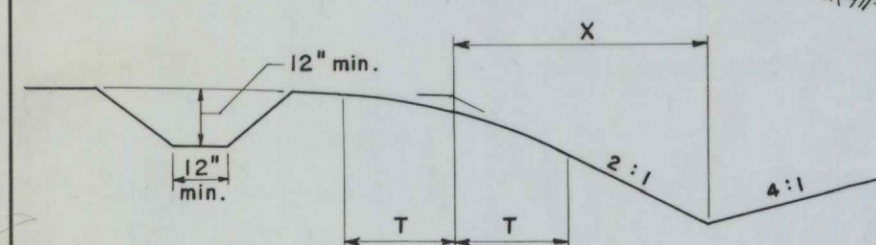


BERM DITCH

Construct berm ditch where necessary. Where a 2:1 slope is not practical, use a 1 1/2:1 slope.

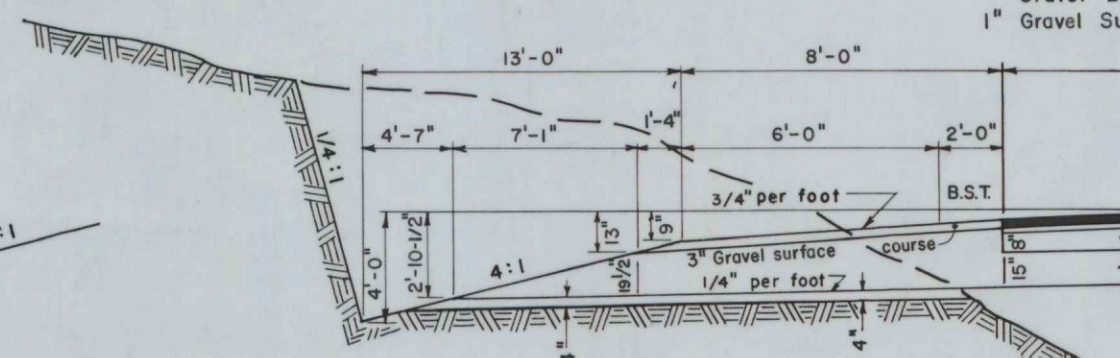

LEDGE

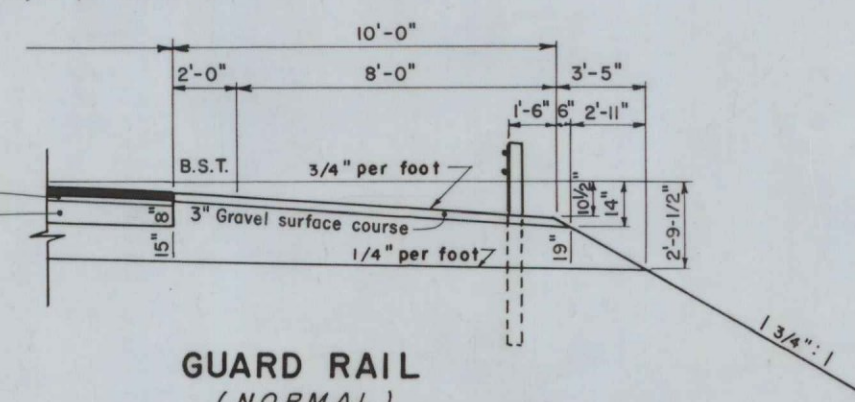

GUARD RAIL (NORMAL)


3" Gravel Surface Course (under shoulder) = 9.68 cu. yds. per 100 lin. ft.
24"-19" Gravel Base Course (under shoulder) = 77.69 cu. yds. per 100 lin. ft.

NOTE:

CROWNS FOR NORMAL SECTIONS FOR PAVEMENT WIDTHS ONLY

Top Gravel Base } Straight Crown
Top Upper Gravel Base }
Top 1 inch Gravel Surface Course } Parabolic Crown
Top of Each Bit. Conc. Surface Course }

Superelevation shall be as specified in A.A.S.H.O. Policy of Geometric Design of Rural Highways. (e) The maximum superelevation shall not exceed 0.08' per foot width of pavement. All curves shall have full superelevation at the first 50' station occurring a minimum distance of 50' after the P.C. and a minimum distance of 50' before the P.T. When superelevation exceeds 3/4" per foot, inside shoulder shall have same slope as pavement.

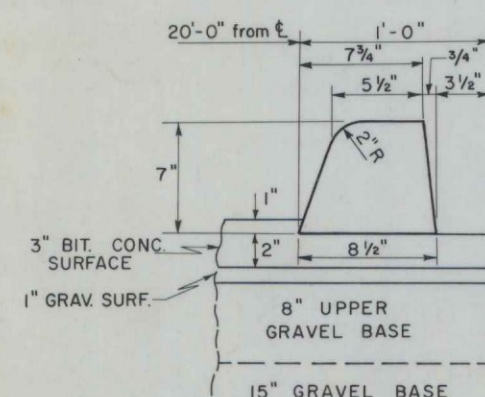


BITUMINOUS CONCRETE CURB

233+52 - 242+00 Rt.
263+30 - 289+48 Rt.
265+00 - 298+25 Lt.
330+25 - 335+98 Rt.
332+00 - 333+95 Lt.
346+00 - 349+75 Lt.

EXCEPT AT DRIVEWAYS

NOTE:


Any shimming of pavement necessary for placing Bituminous Concrete Curb at catch basin will be incidental to Item 931-8, Bituminous Concrete Curb.

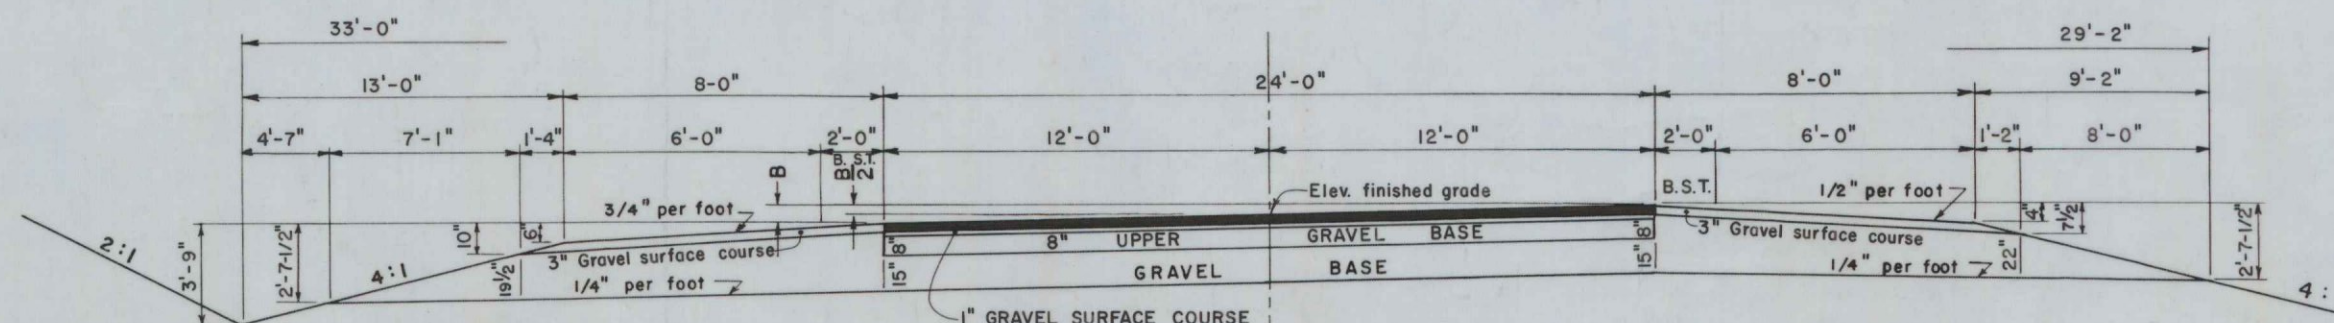

SUPERELEVATED


8" Upper Gravel Base Course, 24' wide = 59.26 cu. yds. per 100 lin. ft.
1" Gravel Surface Course, 24' wide = 7.41 cu. yds. per 100 lin. ft.
1" Gravel Surface Course, 33' wide = 10.19 cu. yds. per 100 lin. ft.
1" Gravel Surface Course, 42' wide = 12.96 cu. yds. per 100 lin. ft.

3" Gravel Surface Course (under shoulder) = 7.84 cu. yds. per 100 lin. ft.
24"-22" Gravel Base Course (under shoulder) = 91.98 cu. yds. per 100 lin. ft.

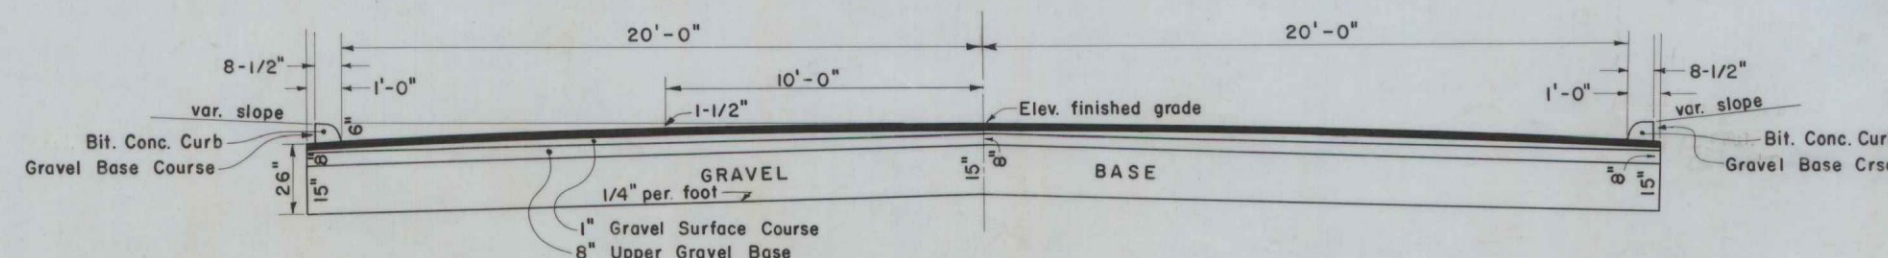


URBAN

8" Upper Gravel Base Course, 42' wide = 103.70 cu. yds. per 100 lin. ft.
15" Gravel Base Course, 42' wide = 195.70 cu. yds. per 100 lin. ft.
1" Gravel Surface Course, 42' wide = 25.93 cu. yds. per 100 lin. ft.
8" Upper Gravel Base Course, 33' wide = 81.48 cu. yds. per 100 lin. ft.
15" Gravel Base Course, 33' wide = 153.41 cu. yds. per 100 lin. ft.
1" Gravel Surface Course, 33' wide = 18.52 cu. yds. per 100 lin. ft.

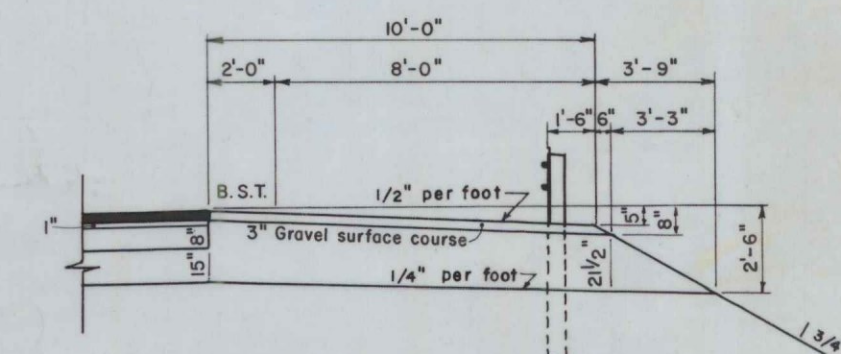

GUARD RAIL (SUPERELEVATED)

3" Gravel Surface Course (under shoulder) = 9.10 cu. yds. per 100 lin. ft.
24"-21 1/2" Gravel Base Course (under shoulder) = 84.07 cu. yds. per 100 lin. ft.

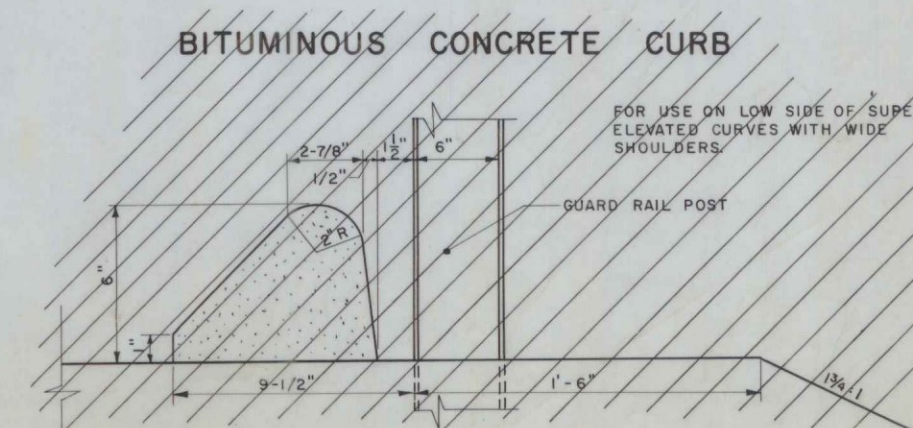

BITUMINOUS CONCRETE CURB

FOR USE ON LOW SIDE OF SUPER-ELEVATED CURVES WITH WIDE SHOULDERS

GUARD RAIL POST

DRAINAGE

[illegible]

ESTIMATED QUANTITIES


ITEM NO	DESCRIPTION	QUANTITY	UNIT
201-5	Clearing	3962	Acres
202-5	Removing Trees (3"-24")	45	Each
202-6	Removing Trees over 24"	6	Each
203-9	Earth Excavation	76,192	Cu.Yds.
203-10	Rock Excavation	4783	Cu.Yds.
203-12	Muck Excavation	3866	Cu.Yds.
204-10	Structural Earth Excavation - Drainage	6791	Cu.Yds.
	Structural Rock Excavation - Drainage	408.8	Cu.Yds.
204-16	Structural Earth Excavation Channel	2655	Cu.Yds.
205-8	Common Borrow	18014	Cu.Yds.
302-7	Gravel Base Course - In Place Measurement	66803	Cu.Yds.
309-5	Stripping Pits	13,784	Cu.Yds.
310-6	Sprinkling	469	Units
311-6	Calcium Chloride	66.25	Tons.
401-11	Gravel Surface Course	5571	Cu.Yds.
404-29	Bit. Concrete Surface Course, Type "B"	3946.75	Tons
501-7	Road Tar	3797	Gals.
508-8	Sand Filled Emulsified Asphalt Sealing Compound (Black)	1290	Sq.Yds.
601-11	15" In. C.M.P.	313	Lin.Ft.
601-12	18 In C.M.P.	878	Lin.Ft.
601-14	24 In C.M.P.	223	Lin.Ft.
601-16	36 In C.M.P.	51	Lin.Ft.
602-10	12 In. ACCMP	582	Lin. Ft.
602-11	15 In. ACCMP	871	Lin. Ft.
602-12	18 In. ACCMP	491	Lin. Ft.
602-14	24 In. ACCMP	623	Lin. Ft.
602-15	30 In. ACCMP	121	Lin. Ft.
602-16	36 In. ACCMP	39	Lin. Ft.
602-17	42 In. ACCMP	40	Lin. Ft.
603-10	12 In. R.C.P. Class III	288	Lin. Ft.
603-11	15 In. R.C.P. Class III	80	Lin. Ft.
603-13	24 In. R.C.P. Class III	584	Lin. Ft.
603-14	30 In. R.C.P. Class III	56	Lin. Ft.
603-15	36 In. R.C.P. Class III	72	Lin. Ft.
603-16	42 In. R.C.P. Class III	64	Lin. Ft.
603-23	30 In. R.C.P. Class IV	76	Lin. Ft.
605-26	Catch Basins Type "E"	5	Each
605-28	Catch Basins Type "H"	27.5	Each
606-10	Underdrain Type "B"	8507	Lin. Ft.
606-11	12 Inch Underdrain Type "C"	668	Lin. Ft.
606-12	15 Inch Underdrain Type "C"	375	Lin. Ft.
606-16	Underdrain Outlets	160	Lin. Ft.
704-16	10'-8" Span, 6'-11" Rise Structural Plate Pipe Arch	80	Lin. Ft.
905-25	Guard Rail Type "C"	1632	Lin. Ft.
905-32	Anchorage for Type "C" Guard Rail	12	Each
905-35	Guard Posts Type "A"	130	Each
907-10	Hand Laid Riprap	202	Cu.Yds.
908-9	Loam Borrow	2029	Cu.Yds.
909-7	Sodding	11472	Sq. Yds.
909-9	Jute Matting - Weave "H"	78.9	Sq. Yds.
910-12	Seeding Method No 1	57.6	Units
910-13	Seeding Method No 2	258.7	Units
912-7	Hay Mulch	11.24	Tons
913-7	Asphalt Mulch Binder	550	Gals.
914-6	Project Markers	2	Each
915-6	Right of Way Monuments	57	Each
916-6	Underdrain Outlet Markers	6	Each
917-6	Traffic Officers	559	M. H.
919-7	Metal Sluice	80	Lin. Ft.
926-9	Removal or Razing Buildings No 3	1	Each
926-11	Removal or Razing Buildings No 5	1	Each
926-14	Removal or Razing Buildings No 8	1	Each
931-8	Bituminous Concrete Curb	7954	Lin. Ft.

B. P. R. DIV. NO.	STATE	PROJ. NO.	SHEET NO.	TOTAL SHEET
1	MAINE	E-050-2(6)	3	74


DRAINAGE																						
STATION	A.C.C.M.P.		R.C.P.		A.C.C.M.P.		A.C.C.M.P.		C.M.P.		CATCH BASINS				DROP INLETS	MAN-HOLES	UNDERDRAINS				REMARKS	
	LEFT EXTENSION				RIGHT EXTENSION						A	B	C	F	H			TYPE		TYPE C		
	SIZE	LENGTH	SIZE	LENGTH	SIZE	LENGTH	SIZE	LENGTH	SIZE	LENGTH								A	B	SIZE		LENGTH
181+47.5 180+50 to 191+86 Lt	36"	20'	36"	64'	36"	18'														1136		Class III Plus Connector
181+50 186+06	24"	16'	24"	48'	24"	16'	19'	40'														Across Town Road Class III Plus Connector
181+77 Lt 191+86	24"	16'	24"	48'	24"	18'								I								Class III Plus Connector
192+20 Lt 201+0							15"	30'														10'-8"x6'-11" x80'St Plate Pipe Arch. Bottom & Corner Plates 8'x4' - Top Plates 10'x6'
203+70 Rt 203+35 Rt							15"	30'												100		Underdrain Outlet.
214+0 to 215+0 Lt 215+00 to 218+30 Lt							24"	30'												350		
229+0 215+45 Lt	24"	20'	24"	40'	24"	26'	15"	30'														Class III Plus Connector
218+62 218+62 to 224+00 Lt							15"	30'												538		
219+20 Lt 219+90 Lt							15"	62'														
224+74 226+12 to 228+48	24"	18'	24"	40'	24"	22'	18"	236'														Class III Plus Connector
229+00 Rt 229+50							18"	30'						I								
229+73 Lt 229+90 Rt							24"	30'														
232+00 to 233+48 Rt 233+50 Rt							15"	150'														
233+52 - 236+48 Rt 236+50 Rt							15"	296'														
236+52 to 239+48 Rt 238+61 Lt							12"	296'														
239+50 Rt 242+50 Rt							18"	36'														
242+50 Rt 243+14.8	24"	24'	24"	56'	24"	16'	36"	30'														Field Road - 150±Lt of & Class III Plus Connector
248+74 Lt 248+81 Rt 249+60 Rt							18"	52"														
252+50 252+30 Rt	24"	24'	24"	60'	24"	22'	18"	30'														Class III Plus Connector
265+50 265+52 to 268+67 Lt			12"	34'										2'						12"	315'	Class III C.B. Type "H" Lt & Rt
268+67 to 269+63 Lt 271+67 Lt														2'						15"	96'	
271+67 Rt 271+63 to 272+48 Lt			24"	40'			24"	30'														
272+50 272+52 to 274+90 Lt			12"	34'										2'						12"	79'	Class III C.B. Type "H" Lt & Rt
275+03 275+05 to 277+78 Lt			24"	34'			24"	24'						2'						288		Class III C.B. Type "H" Lt & Rt
277+80 277+82 to 280+48 Lt			12"	34'			</															

[illegible]

B. P. R. DIV. NO.	STATE	PROJ. NO.	SHEET NO.	TOTAL SHEET
1	MAINE	F-050-2(6)	4	74

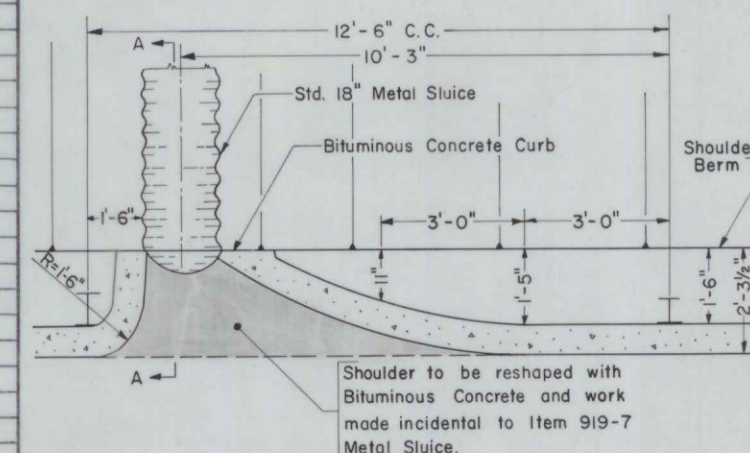


PLAN

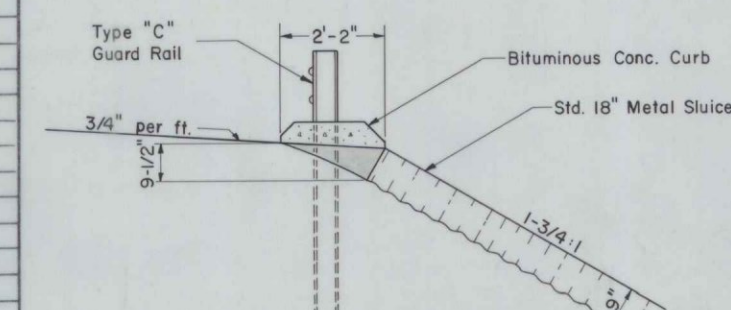


SECTION A-A

SLUICE ENTRANCE DETAIL

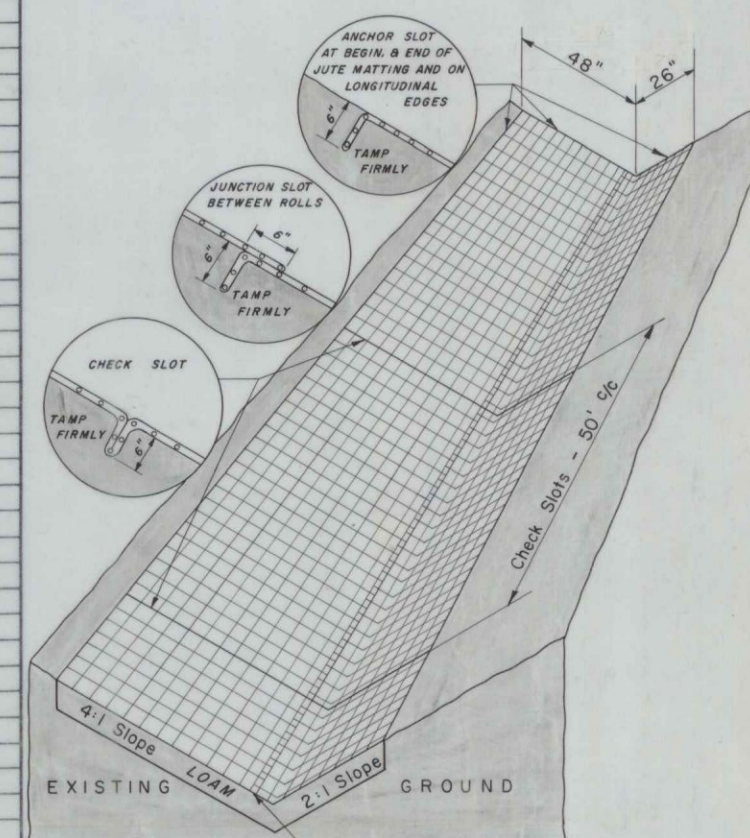


WIRE STAPLE

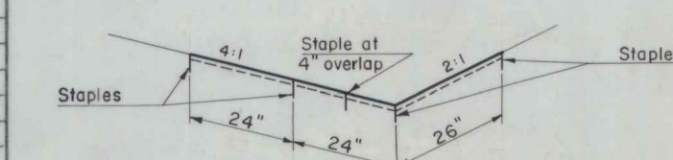

JUTE MATTING - DITCH SECTION


B.P.R.	STATE	PROJECT NUMBER	SHEET NO.	TOTAL SHEETS
1	MAINE	F-050-2(6)	5	74

CATCH BASIN TYPE "A"

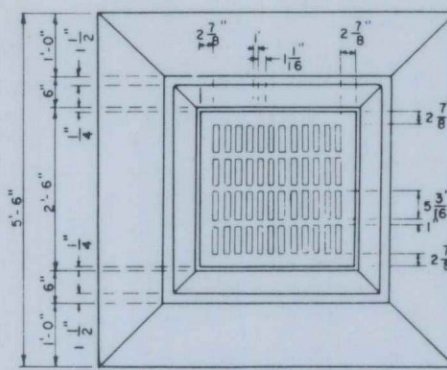

TRAPS SIMILAR TO THOSE SHOWN FOR TYPE "B" CATCH BASIN SHALL BE USED IF ORDERED.

GRATE 29 1/2" X 29 1/2" X 1 1/2"

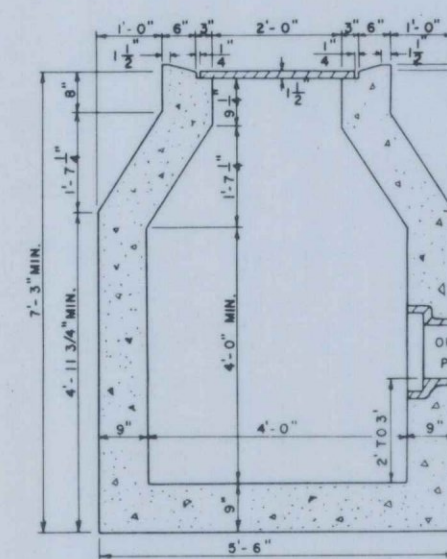



VARIABLE, DEPENDS ON LOCAL CONDITIONS.

TO BE PLASTERED WITH CEMENT MORTAR.

CONCRETE

OUTLET PIPE

CONCRETE BASE

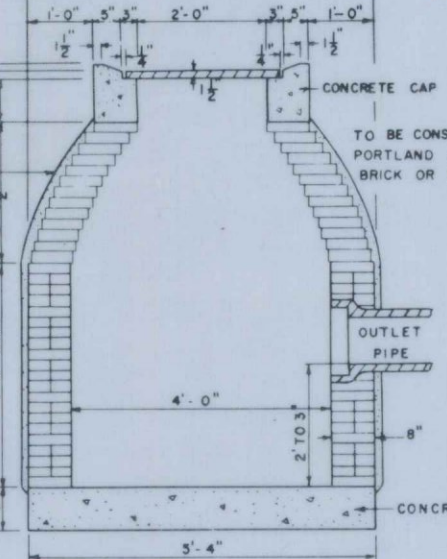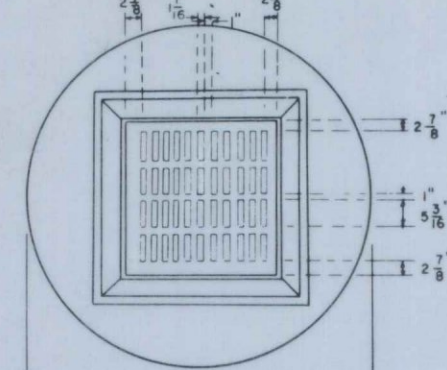

VARIABLE, DEPENDS ON LOCAL CONDITIONS.


TO BE PLASTERED WITH CEMENT MORTAR.

CONCRETE


OUTLET PIPE

CONCRETE BASE

CATCH BASIN TYPE "D"

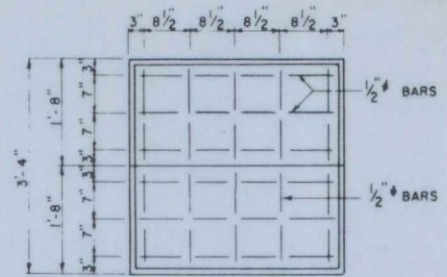

DIAMETER DEPTH
0" 12"
12" 15"
15" 18"
18" 20"

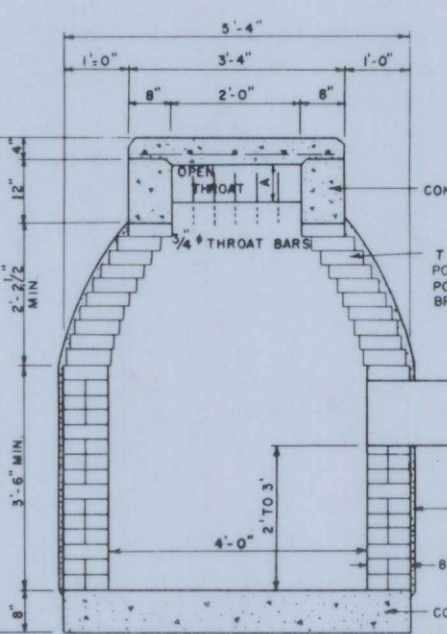



VARIABLE, DEPENDS ON LOCAL CONDITIONS.

TO BE PLASTERED WITH CEMENT MORTAR.

CONCRETE

OUTLET PIPE

CONCRETE BASE

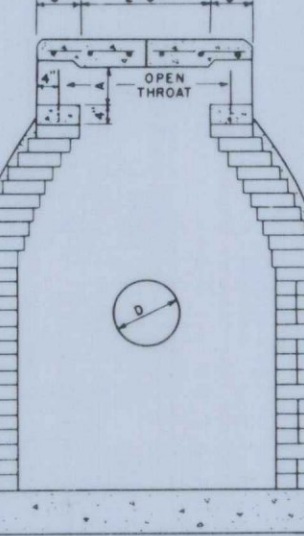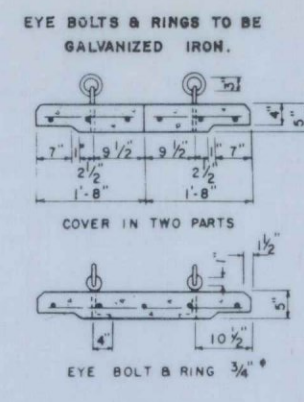

VARIABLE, DEPENDS ON LOCAL CONDITIONS.



TO BE PLASTERED WITH CEMENT MORTAR.

CONCRETE

OUTLET PIPE

CONCRETE BASE

TYPE A

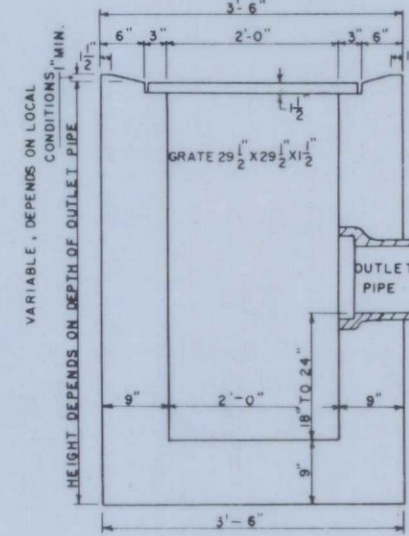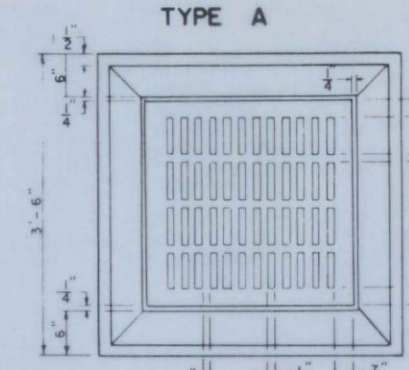

VARIABLE, DEPENDS ON LOCAL CONDITIONS.

TO BE PLASTERED WITH CEMENT MORTAR.

CONCRETE



OUTLET PIPE

CONCRETE BASE

DROP INLET

TO BE CONSTRUCTED OF PORTLAND CEMENT CONCRETE

TYPE B

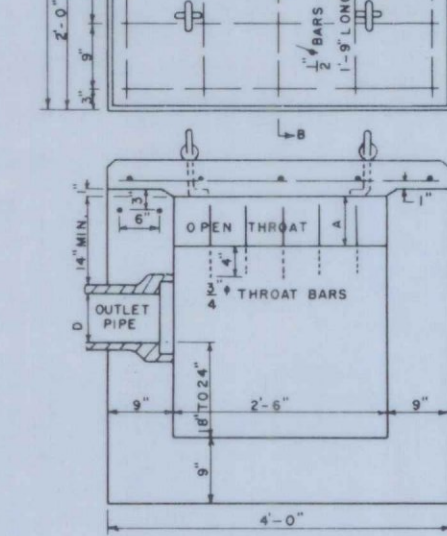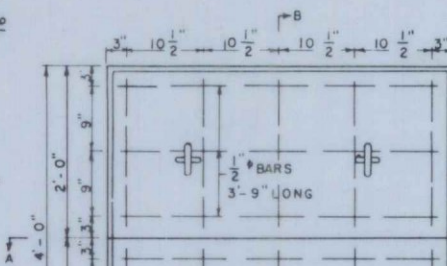



VARIABLE, DEPENDS ON LOCAL CONDITIONS.

TO BE PLASTERED WITH CEMENT MORTAR.

CONCRETE

OUTLET PIPE

CONCRETE BASE

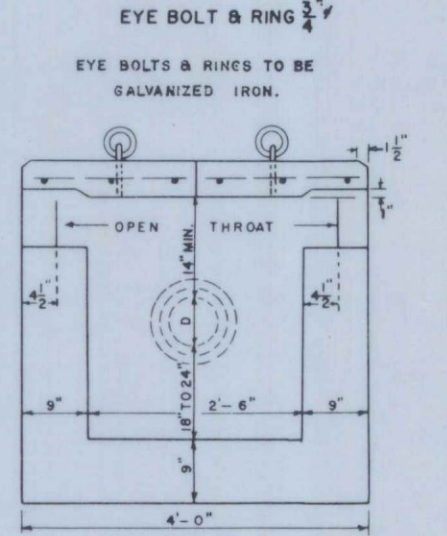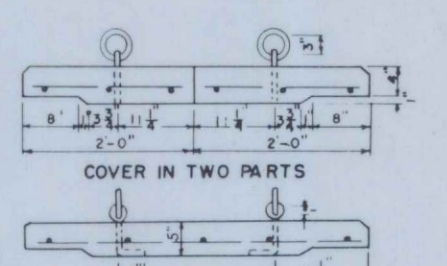

VARIABLE, DEPENDS ON LOCAL CONDITIONS.

TO BE PLASTERED WITH CEMENT MORTAR.



CONCRETE

OUTLET PIPE

CONCRETE BASE

CATCH BASIN TYPE "B"

DETAIL OF TRAP
TO BE USED WITH COMBINED SYSTEM
OTHER TYPES MAY BE USED IF APPROVED BY THE ENGINEER

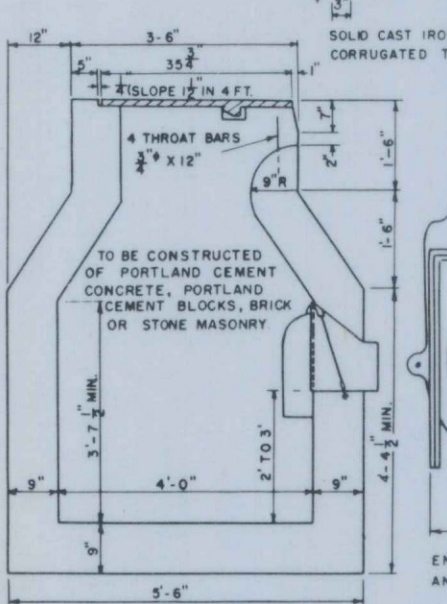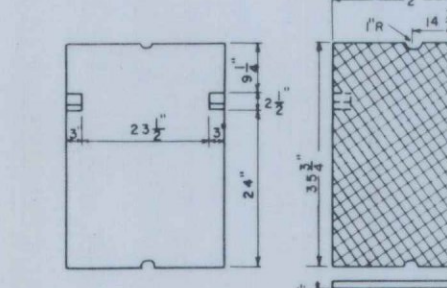



VARIABLE, DEPENDS ON LOCAL CONDITIONS.

TO BE PLASTERED WITH CEMENT MORTAR.

CONCRETE

OUTLET PIPE

CONCRETE BASE

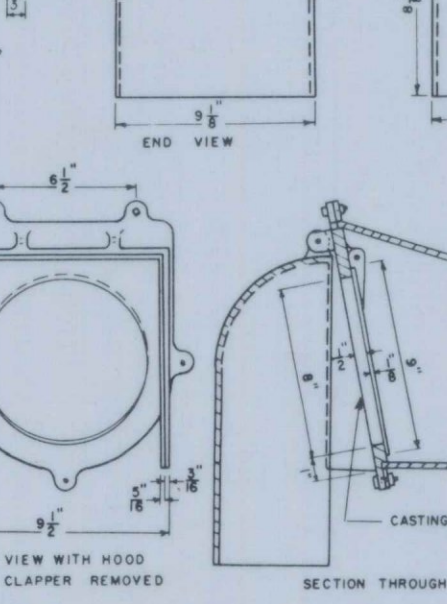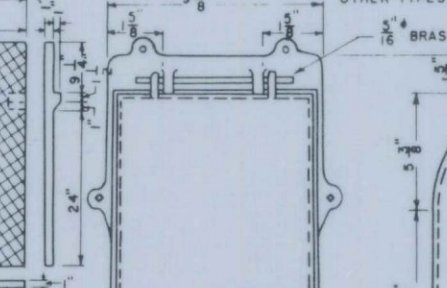



VARIABLE, DEPENDS ON LOCAL CONDITIONS.

TO BE PLASTERED WITH CEMENT MORTAR.

CONCRETE

OUTLET PIPE

CONCRETE BASE

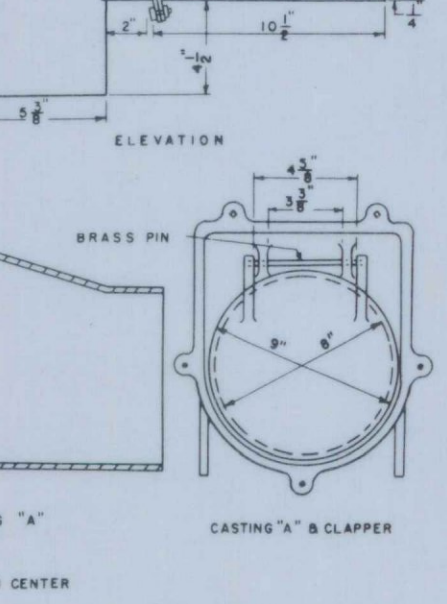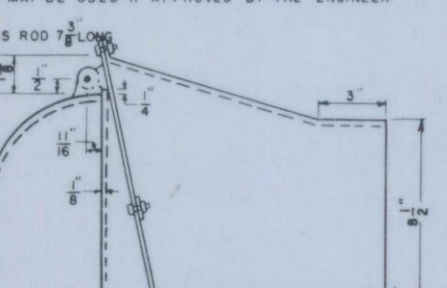

VARIABLE, DEPENDS ON LOCAL CONDITIONS.

TO BE PLASTERED WITH CEMENT MORTAR.

CONCRETE



OUTLET PIPE

CONCRETE BASE

NOTE

TRAPS SIMILAR TO THOSE SHOWN FOR TYPE "B" CATCH BASIN SHALL BE USED FOR ANY CATCH BASIN WHEN REQUIRED.

CATCH BASIN TYPE "E"

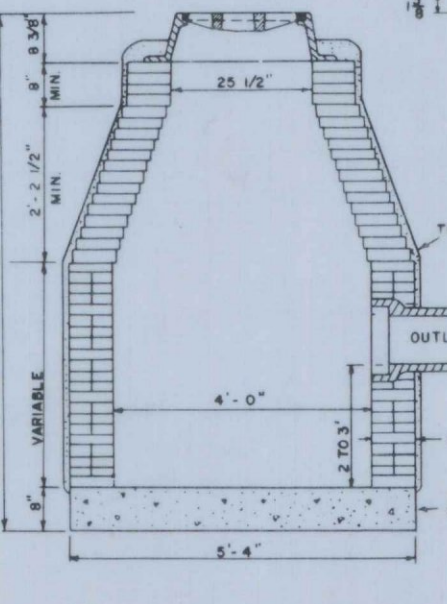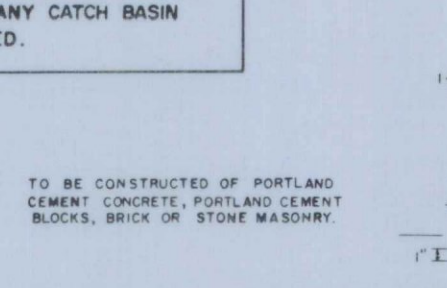



VARIABLE, DEPENDS ON LOCAL CONDITIONS.

TO BE PLASTERED WITH CEMENT MORTAR.

CONCRETE

OUTLET PIPE

CONCRETE BASE

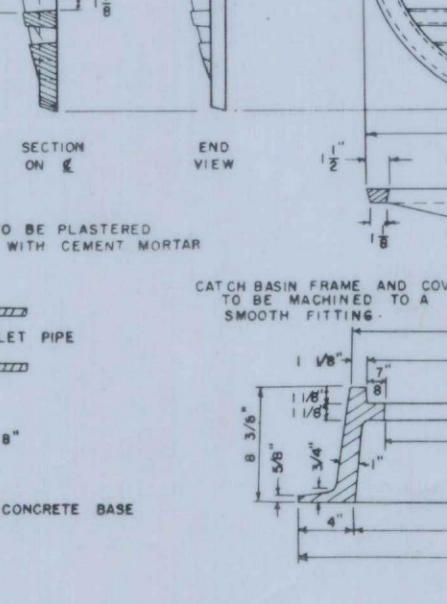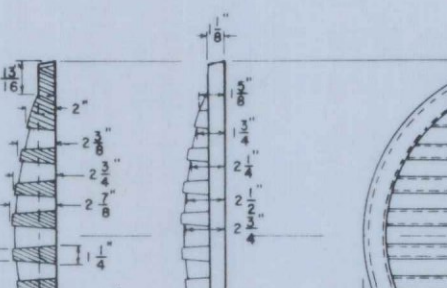



VARIABLE, DEPENDS ON LOCAL CONDITIONS.

TO BE PLASTERED WITH CEMENT MORTAR.

CONCRETE

OUTLET PIPE

CONCRETE BASE

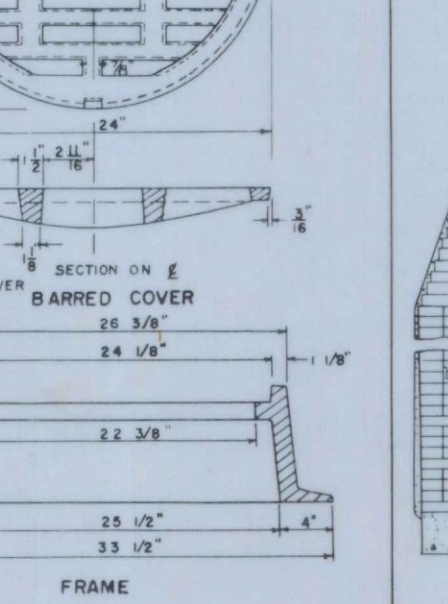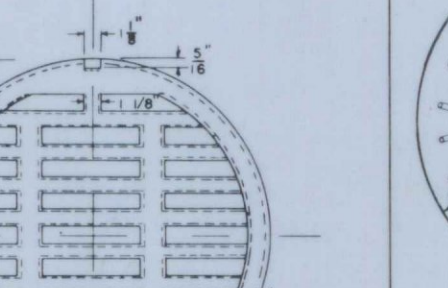

VARIABLE, DEPENDS ON LOCAL CONDITIONS.



TO BE PLASTERED WITH CEMENT MORTAR.

CONCRETE

OUTLET PIPE

CONCRETE BASE

MANHOLES

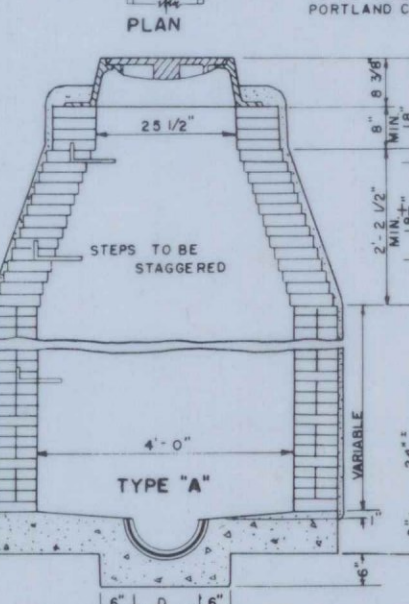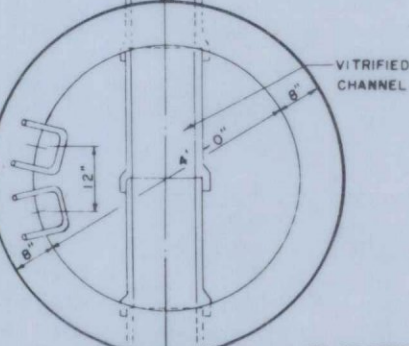



VARIABLE, DEPENDS ON LOCAL CONDITIONS.

TO BE PLASTERED WITH CEMENT MORTAR.

CONCRETE

OUTLET PIPE

CONCRETE BASE

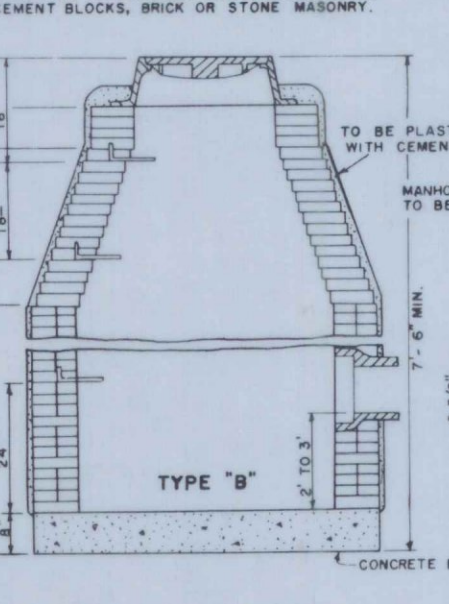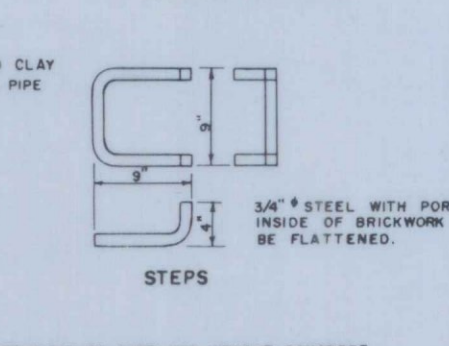



VARIABLE, DEPENDS ON LOCAL CONDITIONS.

TO BE PLASTERED WITH CEMENT MORTAR.

CONCRETE

OUTLET PIPE

CONCRETE BASE

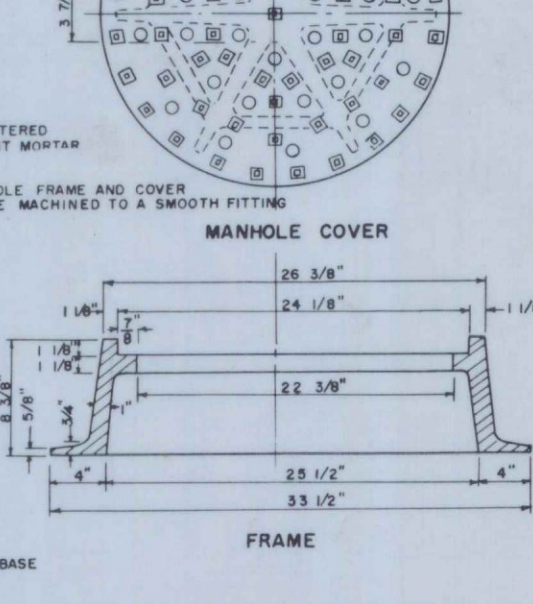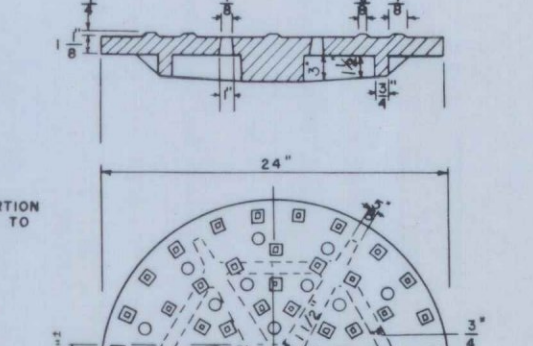

VARIABLE, DEPENDS ON LOCAL CONDITIONS.


TO BE PLASTERED WITH CEMENT MORTAR.

CONCRETE


OUTLET PIPE

CONCRETE BASE

CATCH BASIN TYPE "C"

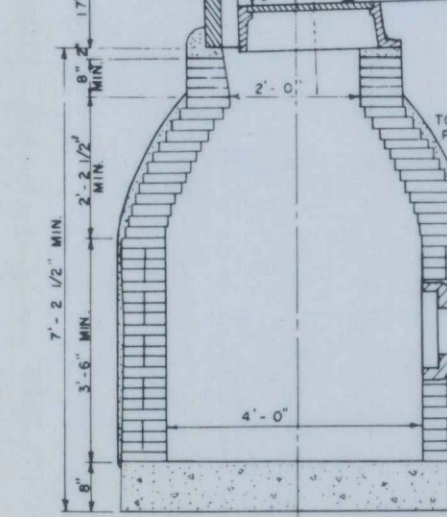

TO BE CONSTRUCTED OF PORTLAND CEMENT CONCRETE, PORTLAND CEMENT BLOCKS, BRICK OR STONE MASONRY.

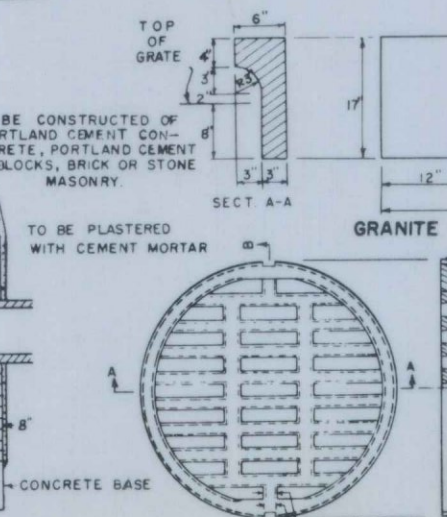


VARIABLE, DEPENDS ON LOCAL CONDITIONS.

TO BE PLASTERED WITH CEMENT MORTAR.


CONCRETE

OUTLET PIPE

CONCRETE BASE

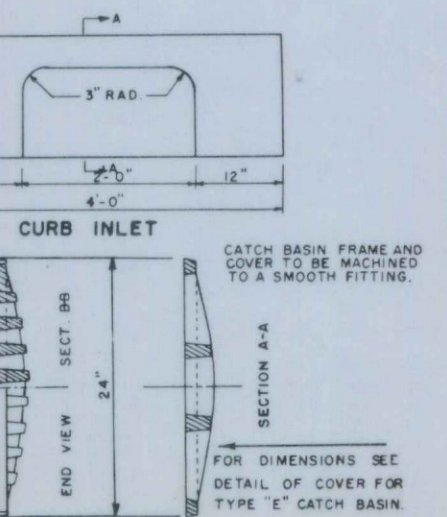

TO BE CONSTRUCTED OF PORTLAND CEMENT CONCRETE, PORTLAND CEMENT BLOCKS, BRICK OR STONE MASONRY.

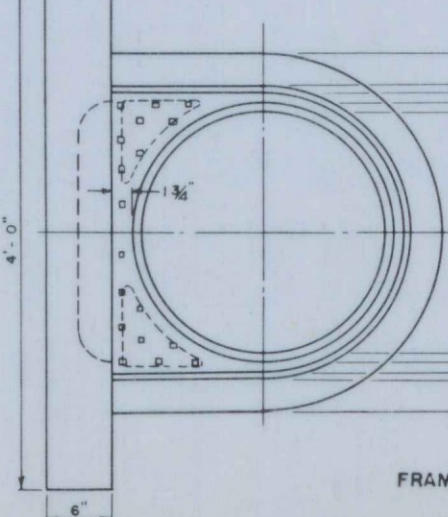


VARIABLE, DEPENDS ON LOCAL CONDITIONS.

TO BE PLASTERED WITH CEMENT MORTAR.


CONCRETE

OUTLET PIPE

CONCRETE BASE

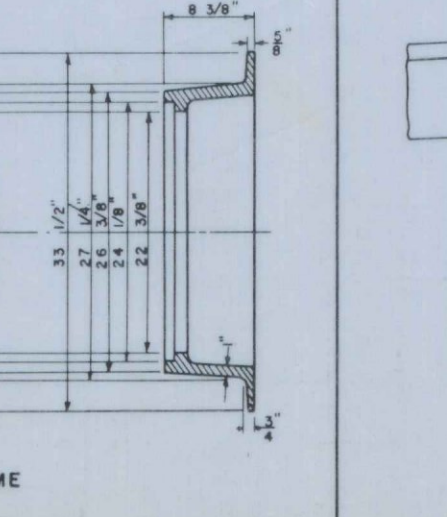

TO BE CONSTRUCTED OF PORTLAND CEMENT CONCRETE, PORTLAND CEMENT BLOCKS, BRICK OR STONE MASONRY.

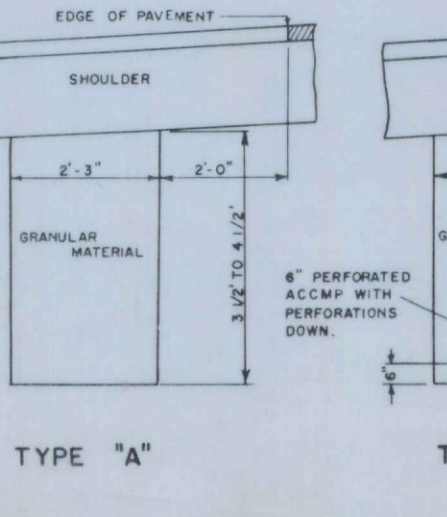

VARIABLE, DEPENDS ON LOCAL CONDITIONS.


TO BE PLASTERED WITH CEMENT MORTAR.

CONCRETE


OUTLET PIPE

CONCRETE BASE

UNDERDRAIN

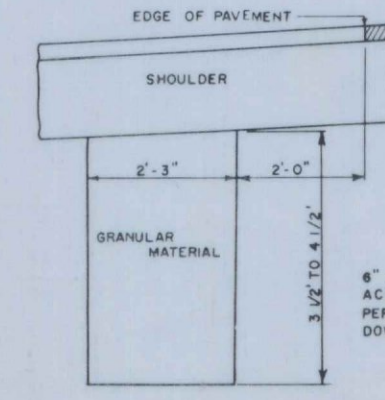

TO BE CONSTRUCTED OF PORTLAND CEMENT CONCRETE, PORTLAND CEMENT BLOCKS, BRICK OR STONE MASONRY.

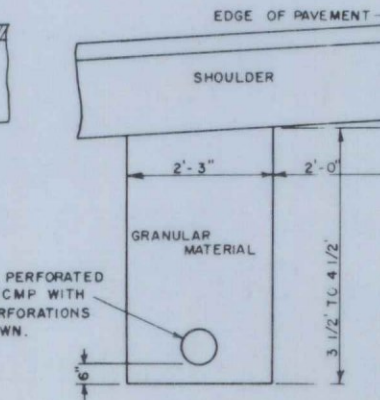


VARIABLE, DEPENDS ON LOCAL CONDITIONS.

TO BE PLASTERED WITH CEMENT MORTAR.


CONCRETE

OUTLET PIPE

CONCRETE BASE

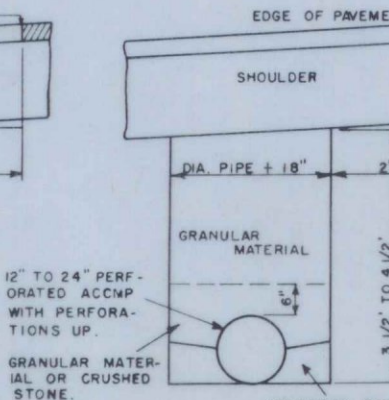

TO BE CONSTRUCTED OF PORTLAND CEMENT CONCRETE, PORTLAND CEMENT BLOCKS, BRICK OR STONE MASONRY.

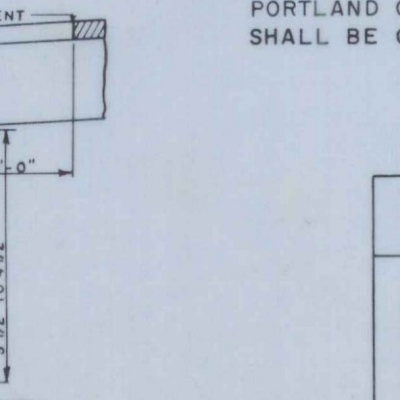

VARIABLE, DEPENDS ON LOCAL CONDITIONS.

TO BE PLASTERED WITH CEMENT MORTAR.

CONCRETE

OUTLET PIPE


CONCRETE BASE

NOTE:


ALL CATCH BASINS AND MANHOLES CONSTRUCTED OF PORTLAND CEMENT BLOCKS, BRICK OR STONE MASONRY SHALL BE CYLINDRICAL IN SHAPE.

MAINE STATE HIGHWAY COMMISSION
AUGUSTA, MAINE


STANDARD DETAILS
CATCH BASINS, MANHOLES,
DROP INLETS AND
UNDERDRAINS

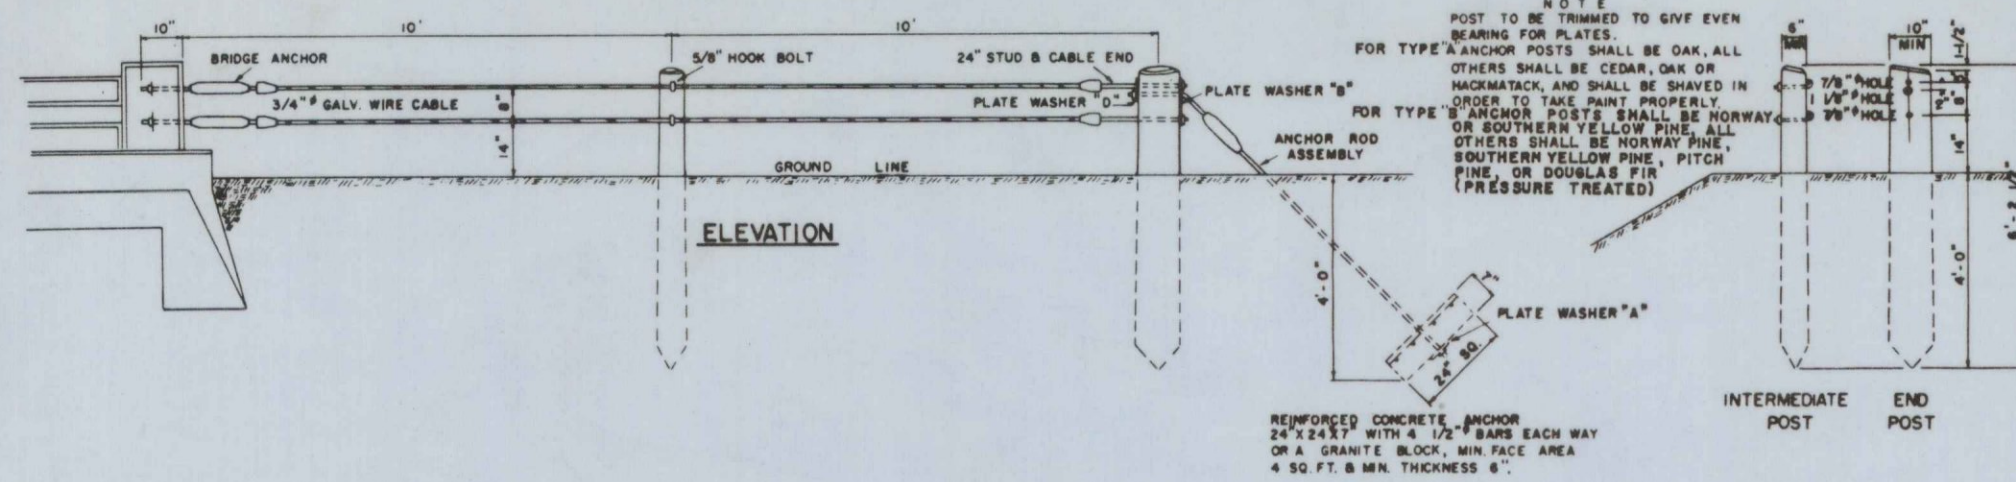


GUARD RAIL TYPE "A" & "B"

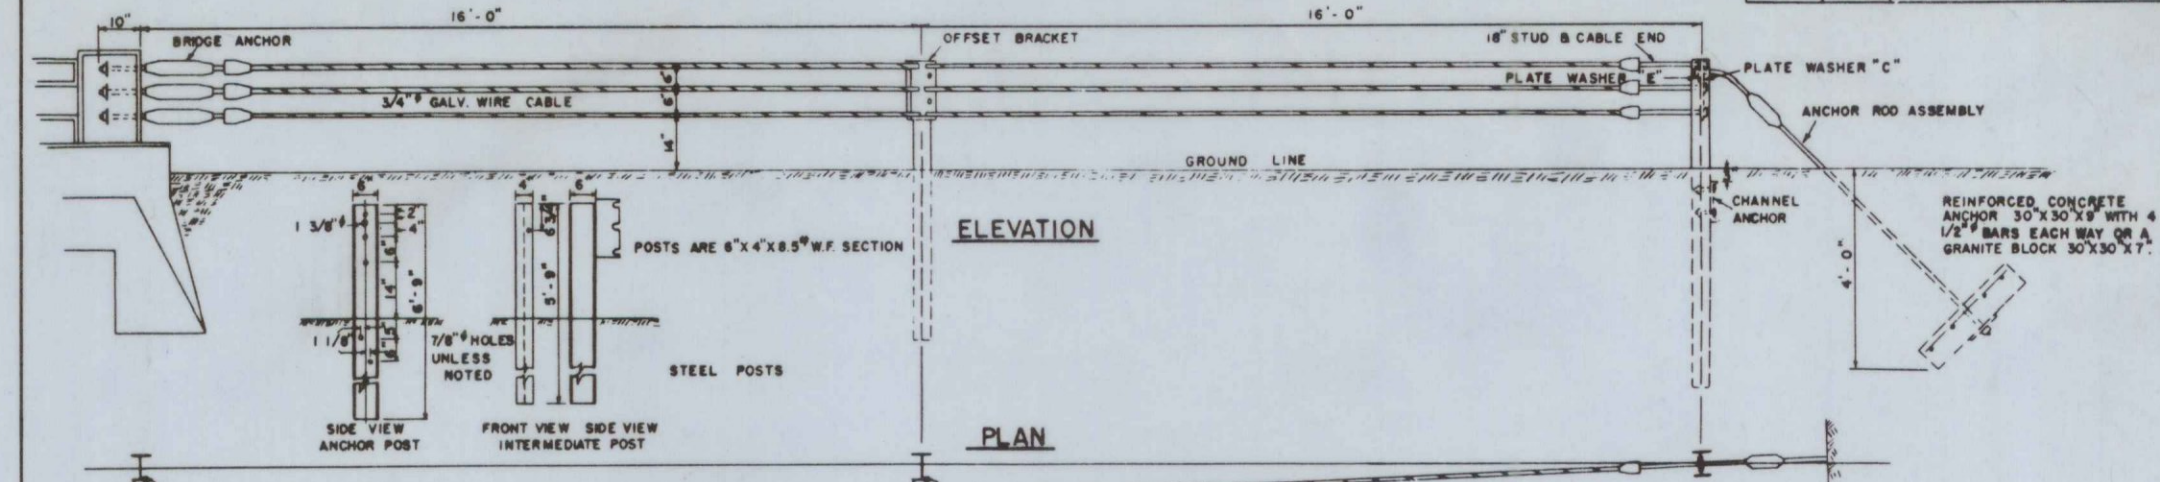


GUARD RAIL TYPE "C"

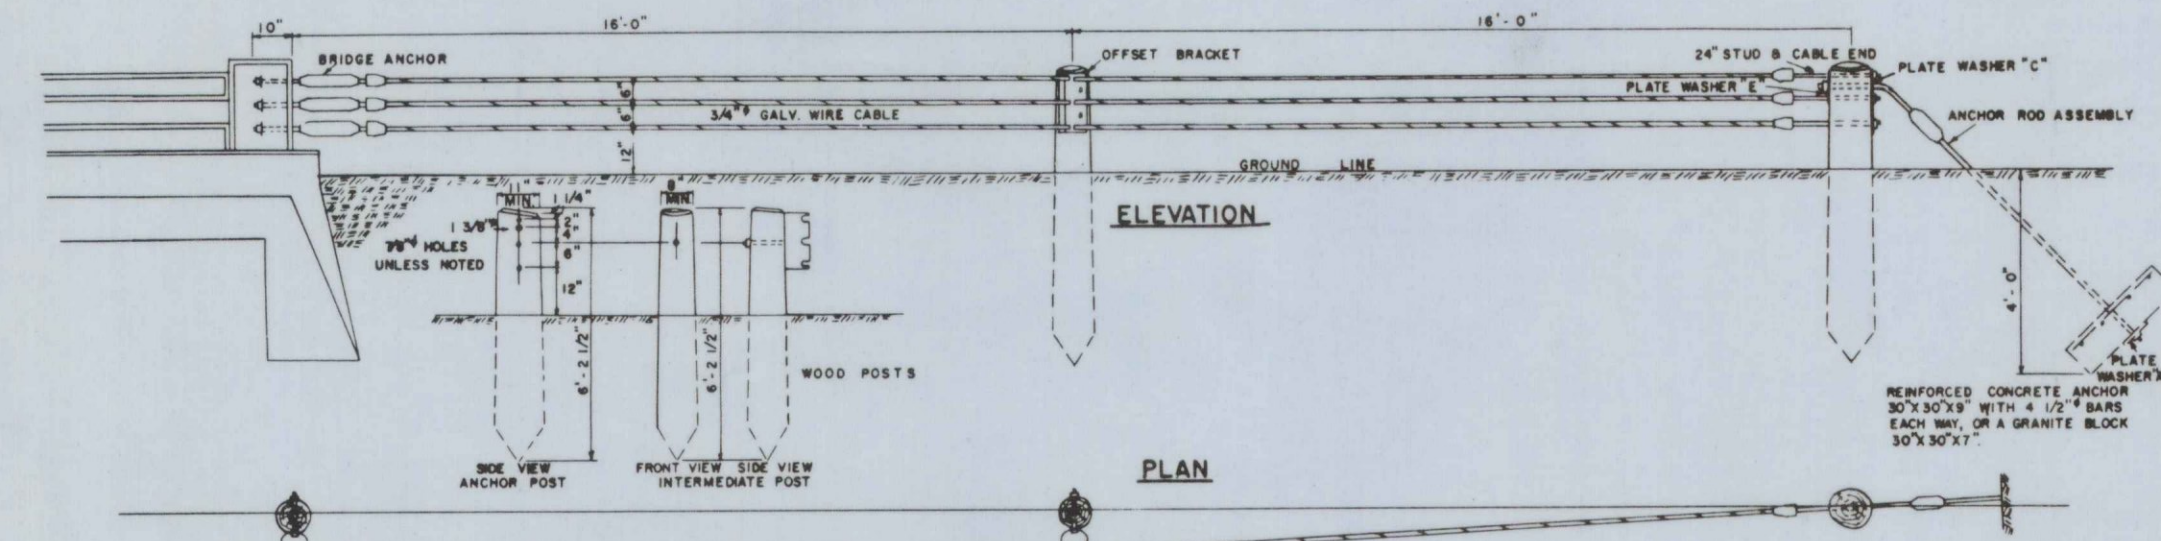





GUARD RAIL TYPE "D"

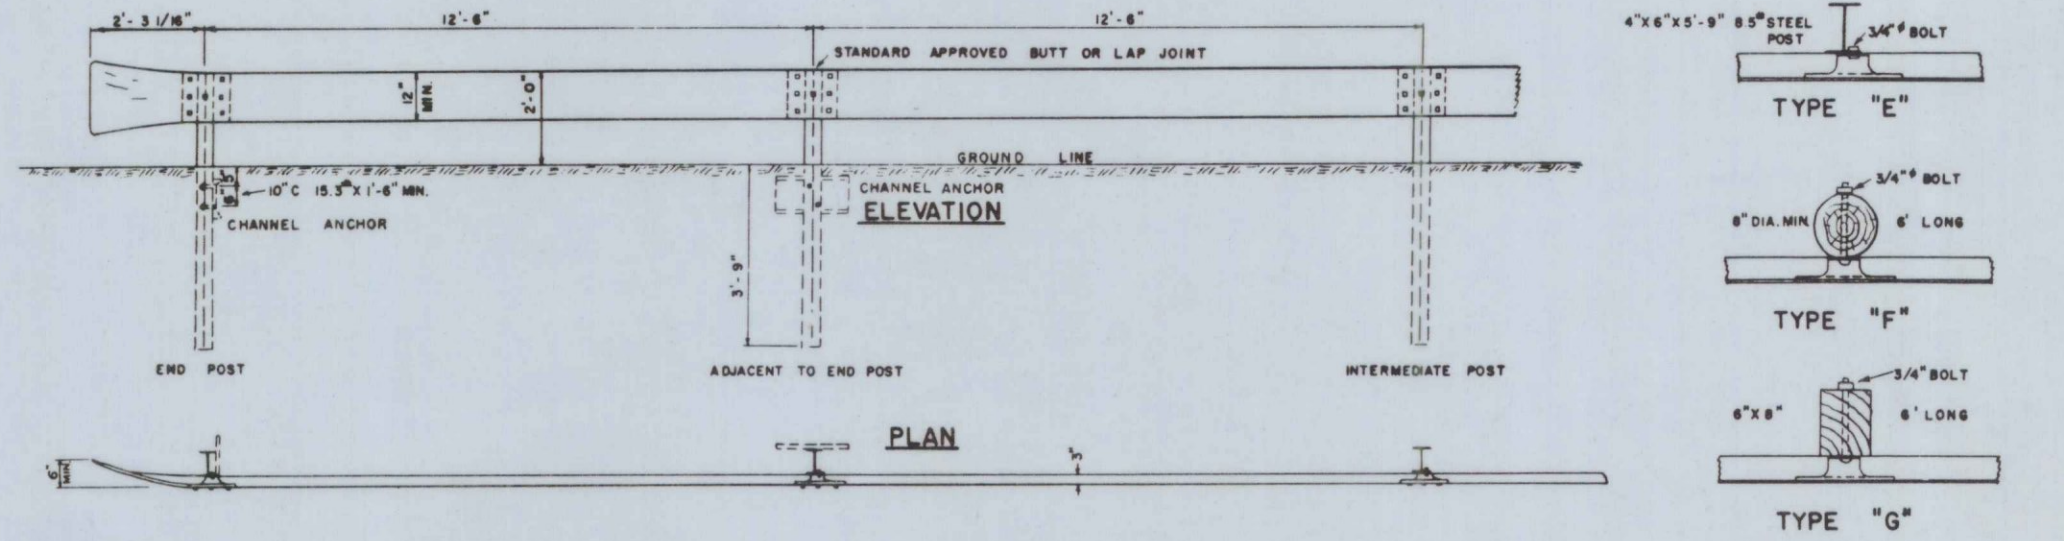


GUARD RAIL TYPE "E", "F" & "G"

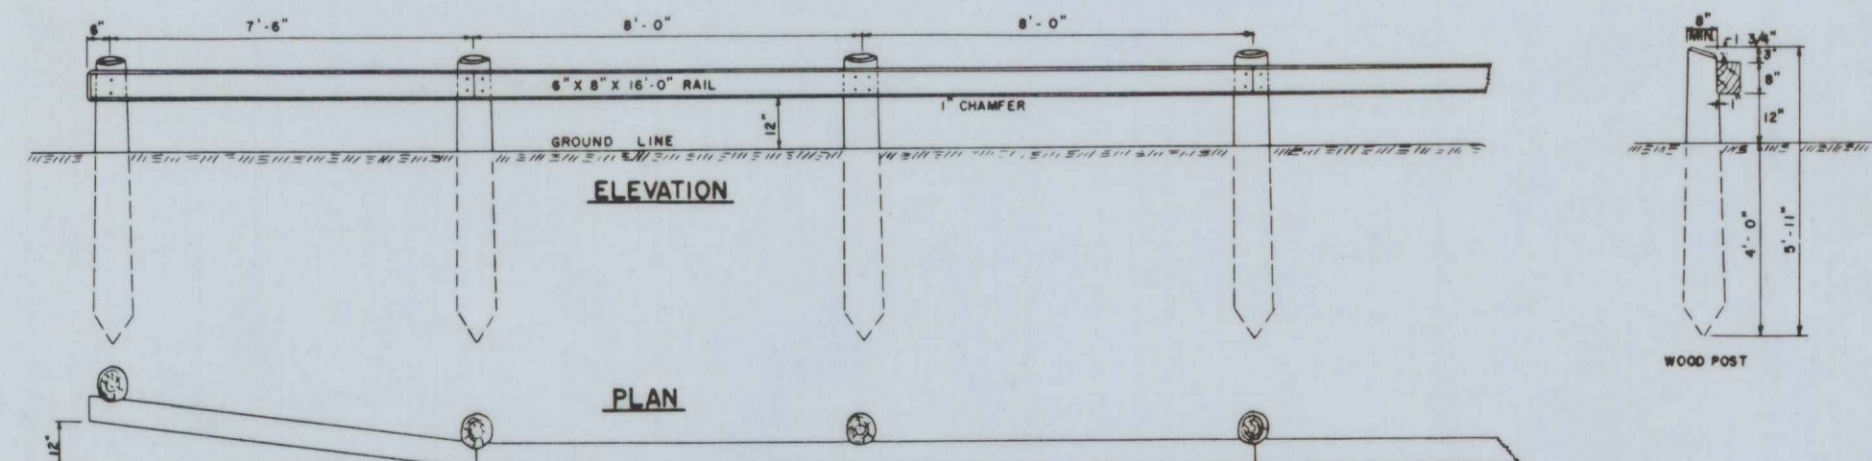

GUARD RAIL TYPE "H"

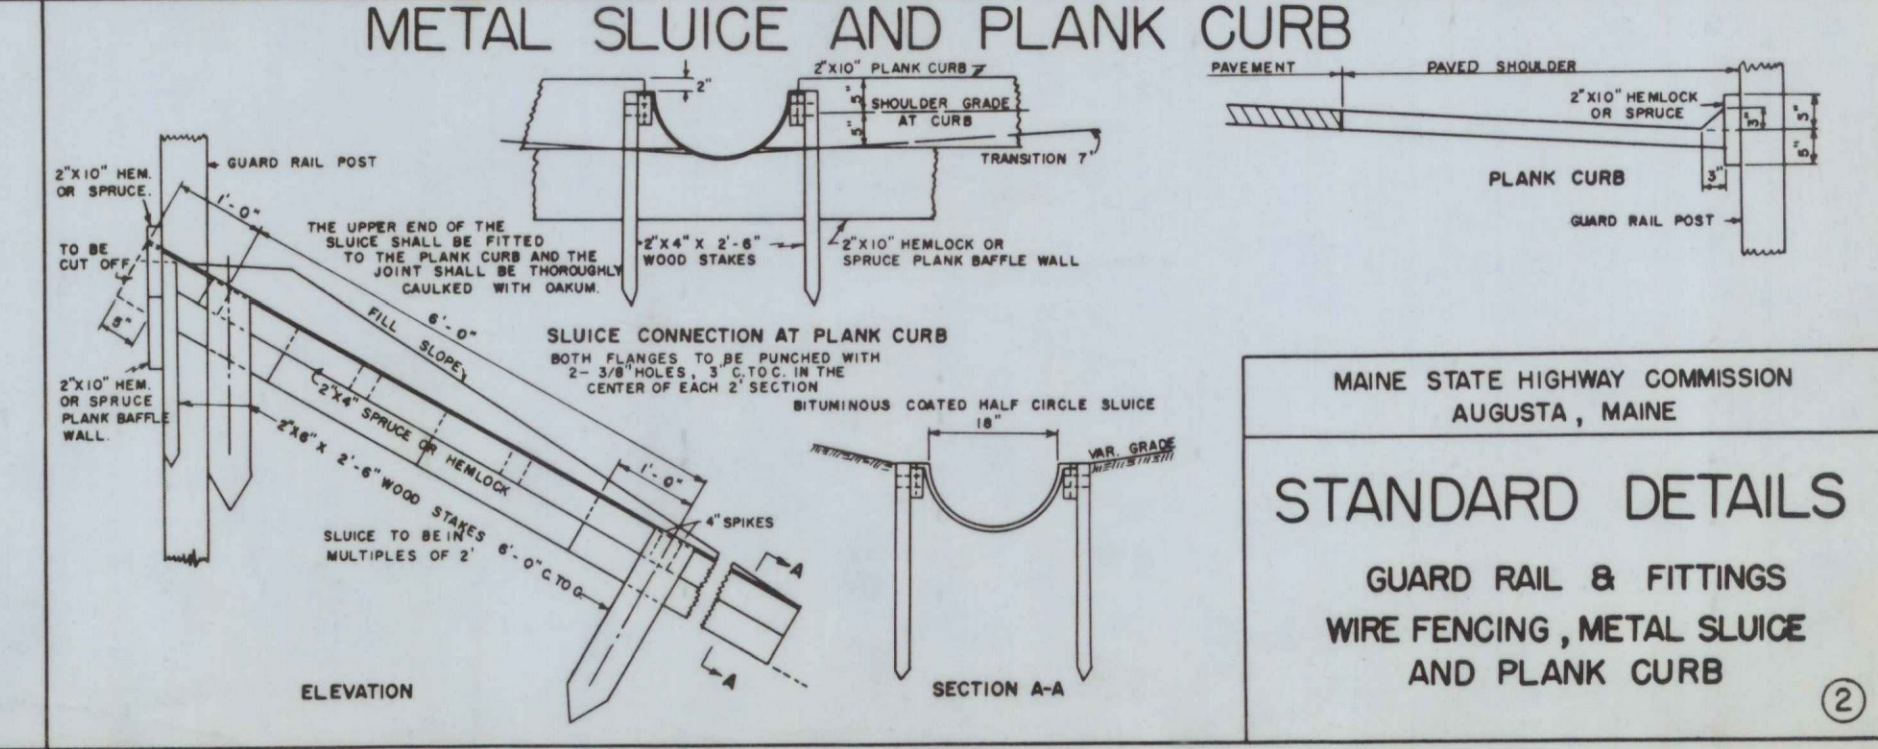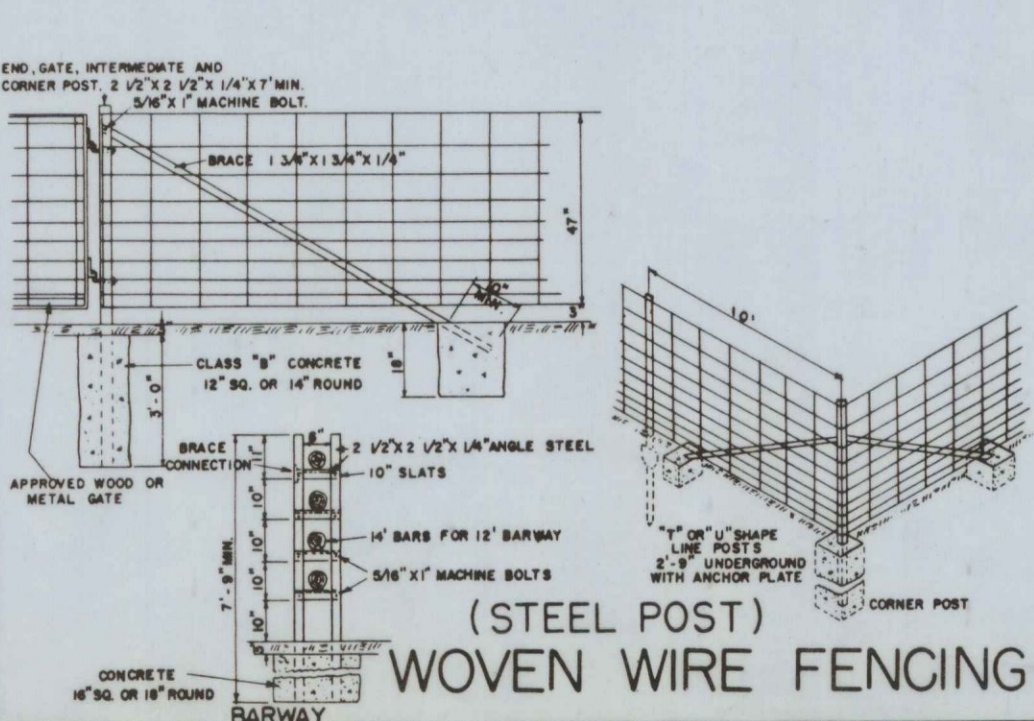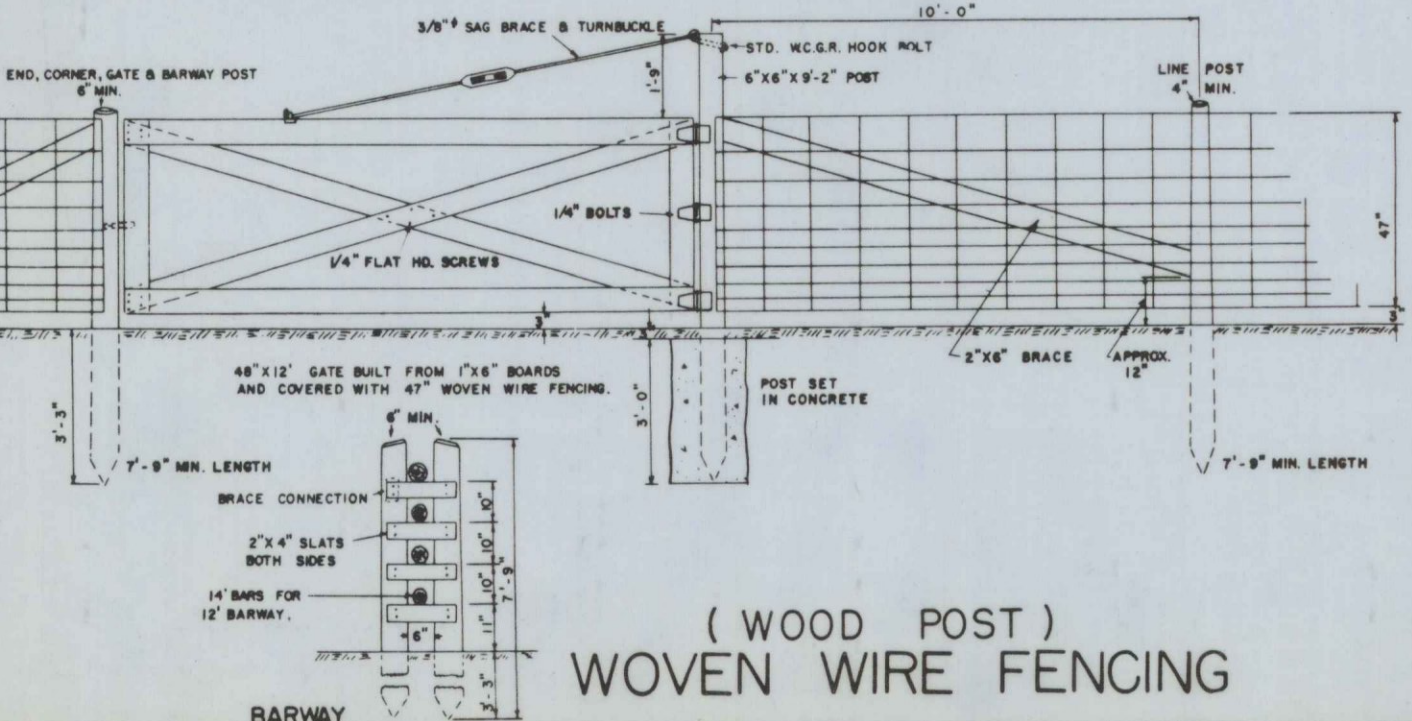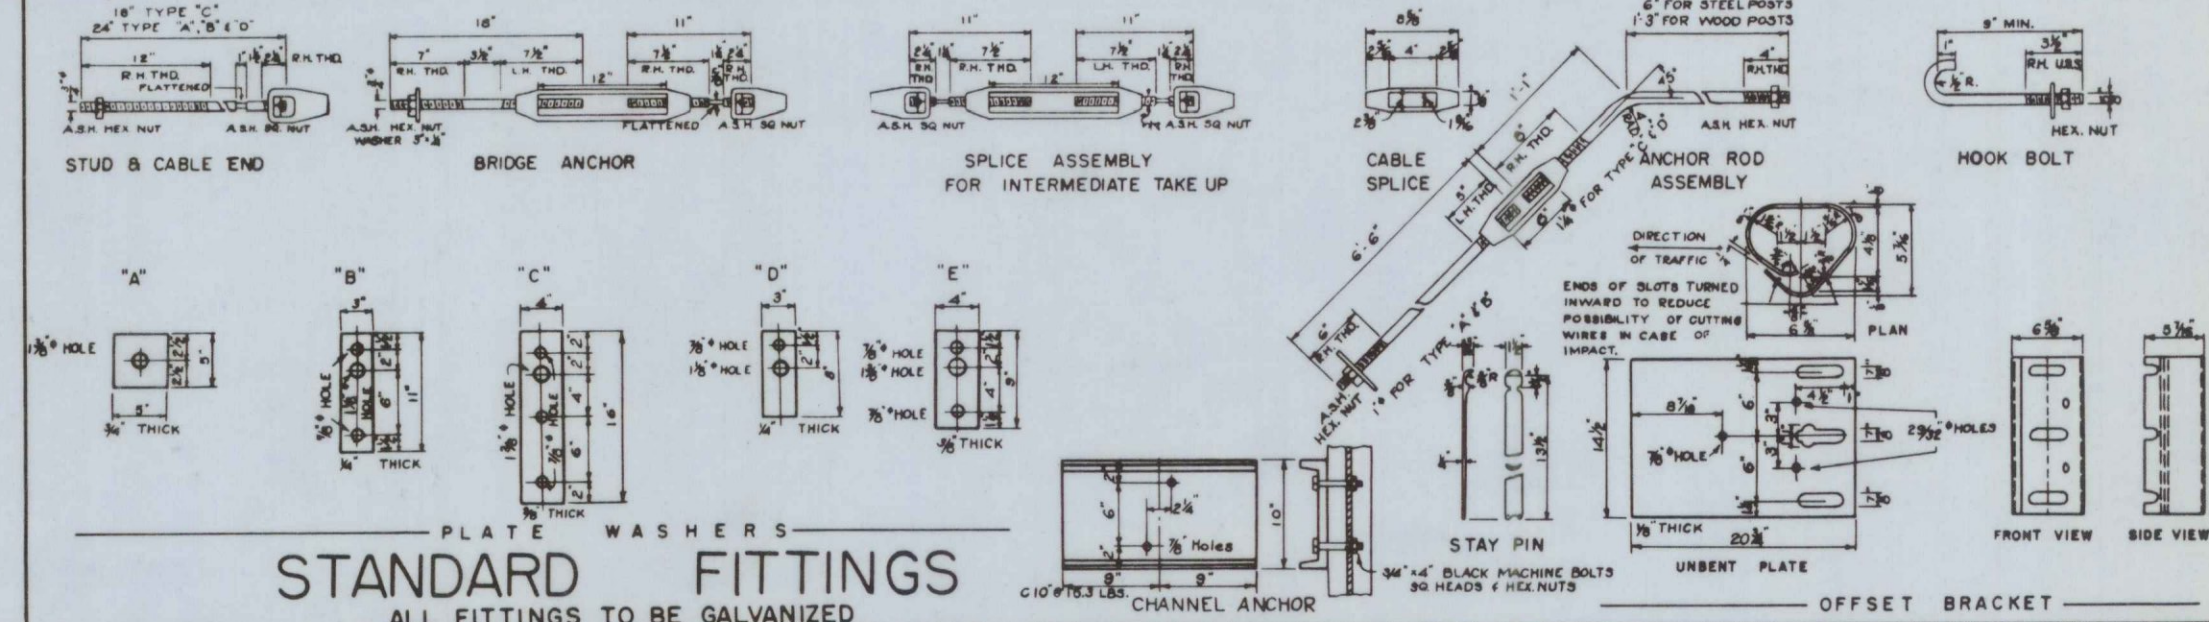


PIPE CONNECTIONS

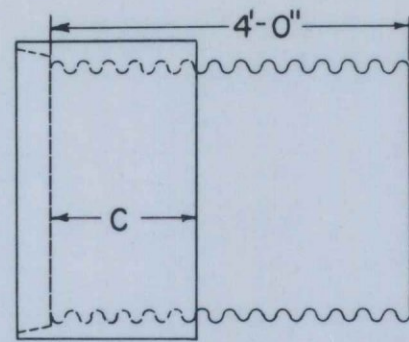

GROOVE END COMBINATION
For 30" to 72", inclusive, diameter connection
between concrete and metal pipe

"C" = 17" min. for sizes 30" to 48" incl.
"C" = 23" min. for sizes over 48"

Asphalt coated corrugated metal pipe
shall conform to the latest
standard specifications

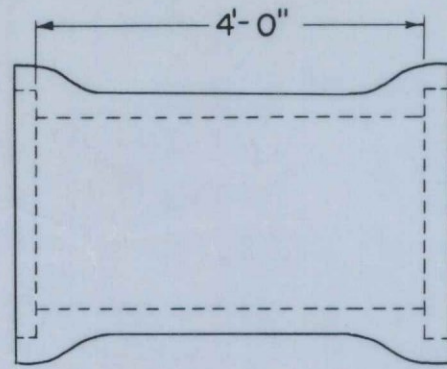


**REINFORCED CONCRETE PIPE CONNECTOR
DOUBLE BELL**

For 12" to 24", inclusive, diameter connection
between concrete and metal pipe


Reinforced concrete pipe shall
conform to the latest standard
specifications

RIGHT OF WAY MONUMENTS & PROJECT MARKERS

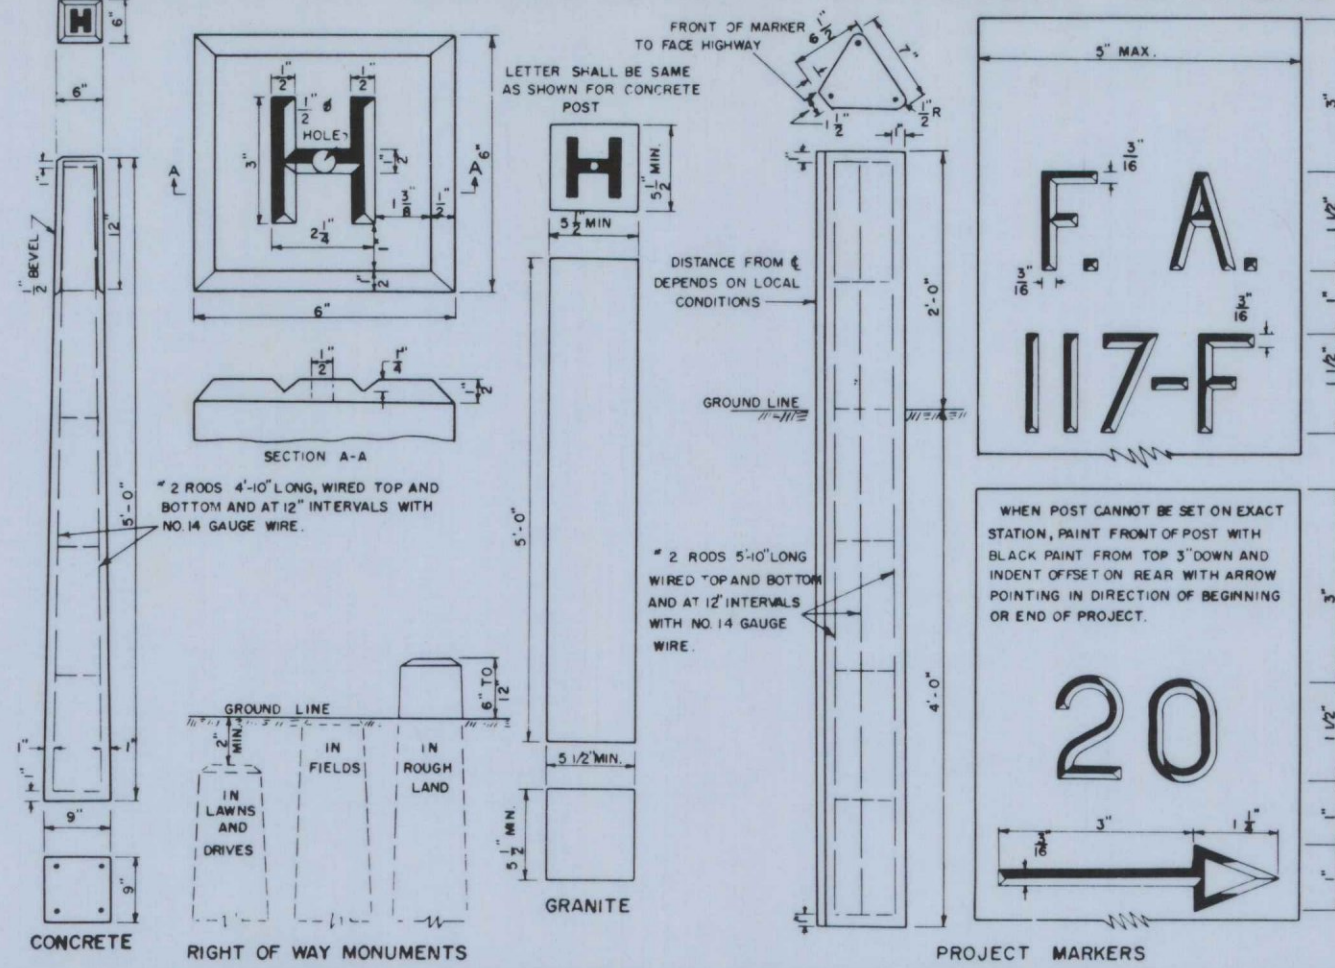


GRANITE CURB & EDGING

B. P. R.	STATE	PROJECT NO.	SHEET NO.	TOTAL SHEETS
REG. NO.	1	MAINE	F-050-2(6)	7

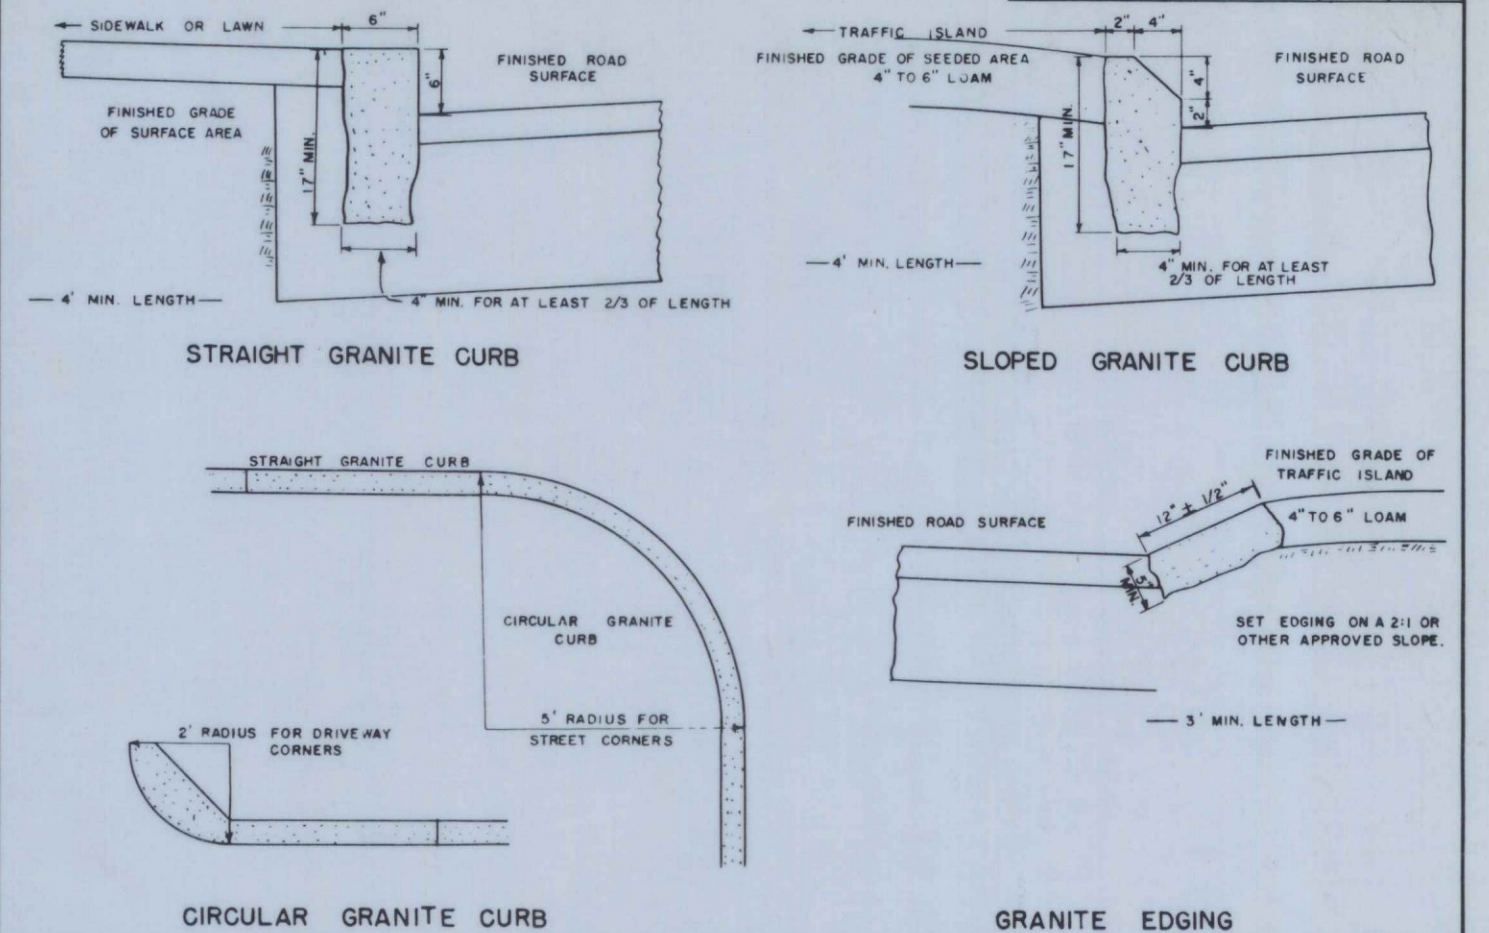


CONCRETE STEPS

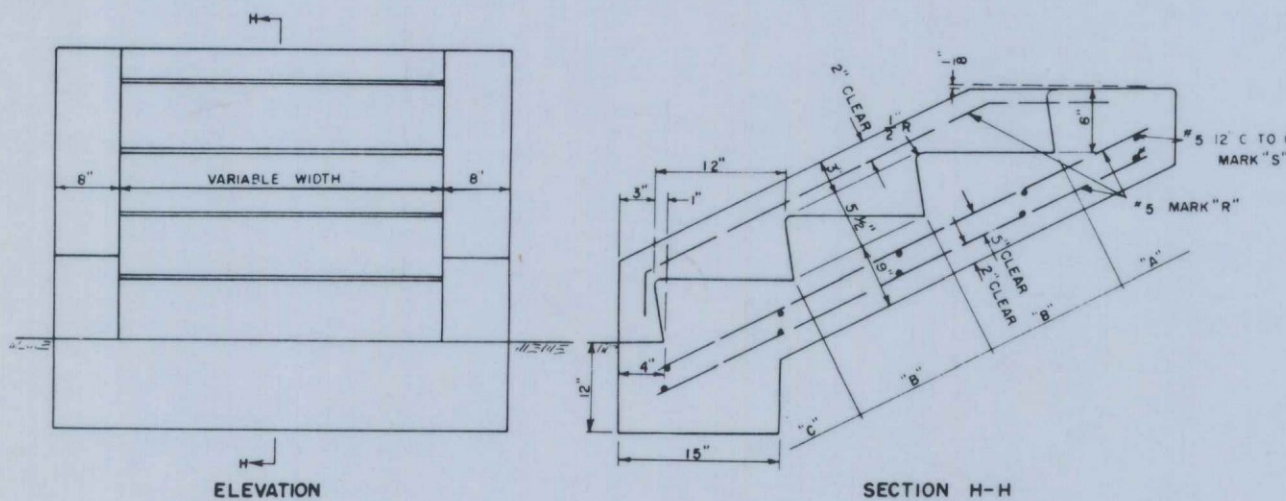


CONCRETE CLASS "A"			
SECTION	STEPS PER FT. OF WIDTH	PARAPET EACH WALL	
"A" HEADER	.032 CU. YDS.	.012 CU. YDS.	
"B" EA. INTER ST.	.040 CU. YDS.	.040 CU. YDS.	
"C" FOOTER	.071 CU. YDS.	.065 CU. YDS.	

REINFORCING STEEL			
MARK	SIZE	NUMBER	LENGTH (EACH)
R	#5 1043 LBS. PER FT.	3 EACH PARAPET 2 EACH FT. OF WIDTH	8" FOR "A" +13" FOR EACH "B" +16" FOR "C"
S	#5 1043 LBS. PER FT.	2 FOR "A" 2 FOR EACH "B" 4 FOR "C"	6" EACH PARAPET +12" PER FT. OF WIDTH


TREE WELLS

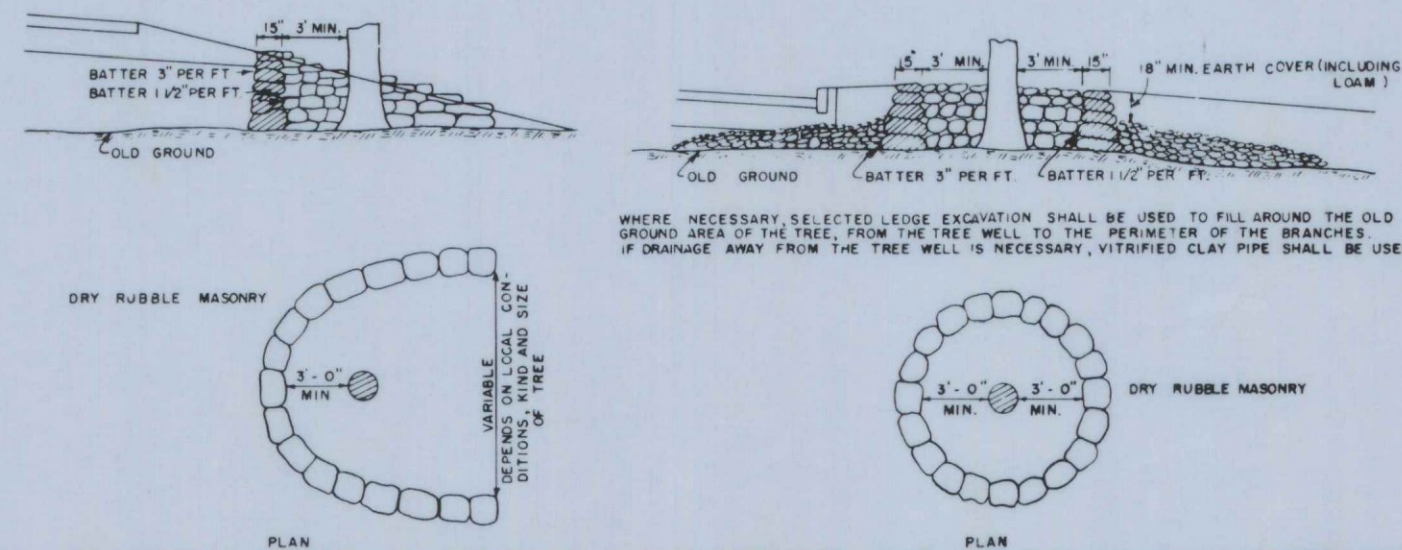


STONE GUTTER

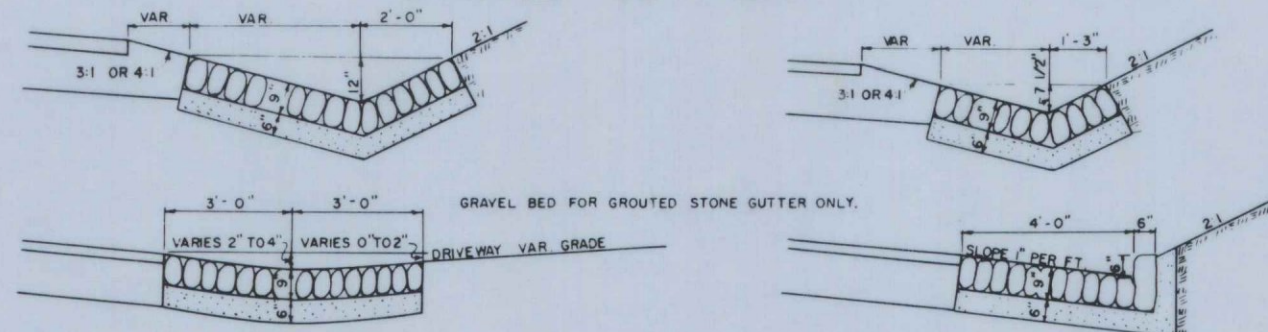

CONCRETE CURB

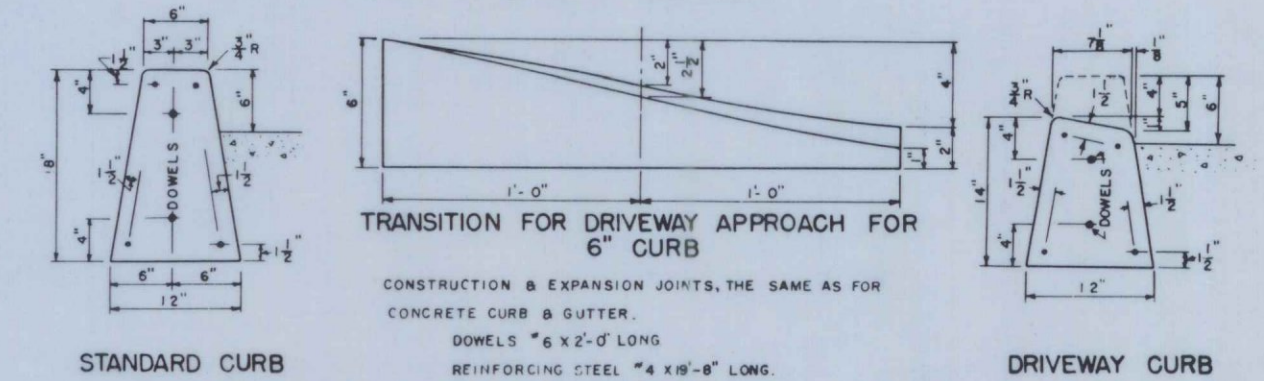


CONCRETE CURB & GUTTER

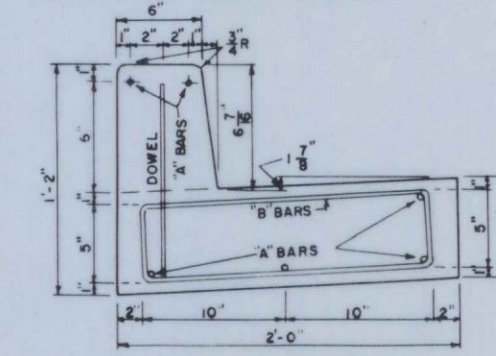


TO BE CONSTRUCTED IN 20' SECTIONS. CONSTRUCTION JOINTS TO BE PAINTED WITH BITUMINOUS MATERIAL. EXPANSION JOINTS EVERY 40' 1/2" THICK PREMOLDED MATERIAL SHALL BE PLACED IN EACH EXPANSION JOINT.
"A" BARS #3 X 18'-8" LONG. "B" BARS #3 X 4'-6" LONG. PLACE "A" BARS 1'-3" FROM EACH END OF THE SECTION AND THEN SHAKE THEM 3'-6" TO THE REST OF THE SECTION. DOWELS #4 X 1'-0" LONG, SPACED 1'-0" C. TO C.

INTEGRAL CONCRETE CURB

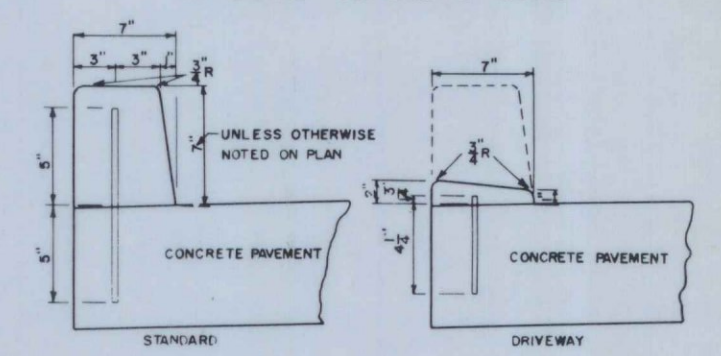


EXPANSION & DUMMY JOINTS IN CURB SHALL BE CONSTRUCTED AT SAME LOCATION AS EXPANSION & DUMMY JOINTS IN CONCRETE PAVEMENT.
DOWELS #4 SPACED 1'-0" C. TO C. FIRST DOWEL TO BE PLACED 6" FROM END OF JOINT.


CONCRETE PIPE CRADLE

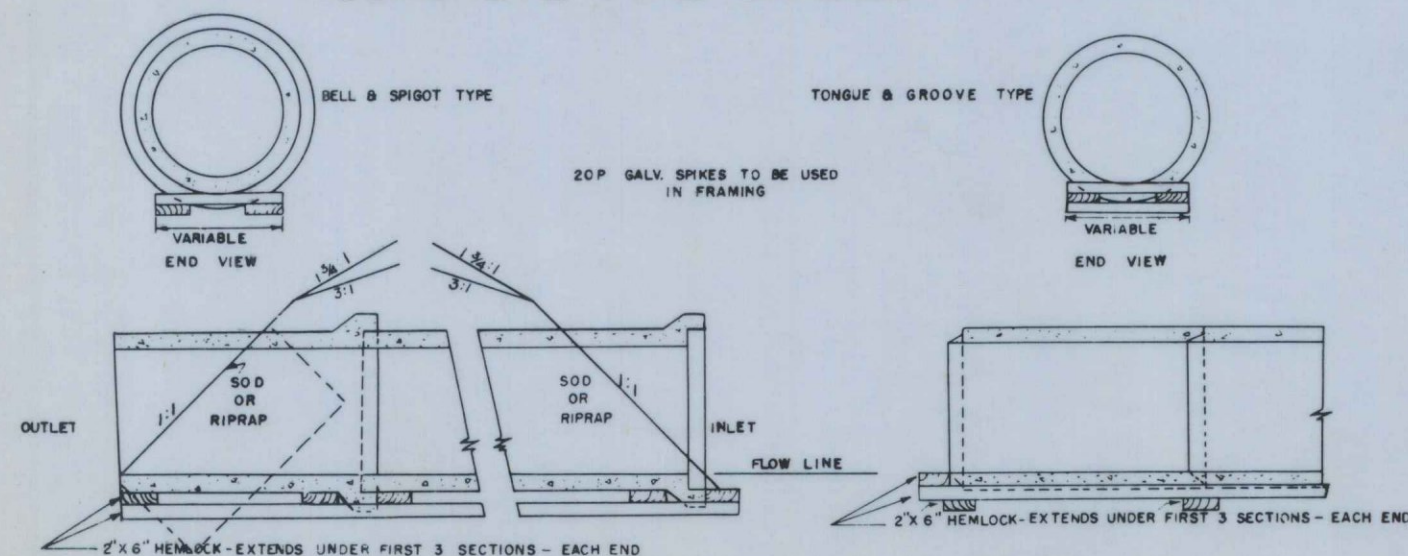


SODDED GUTTER

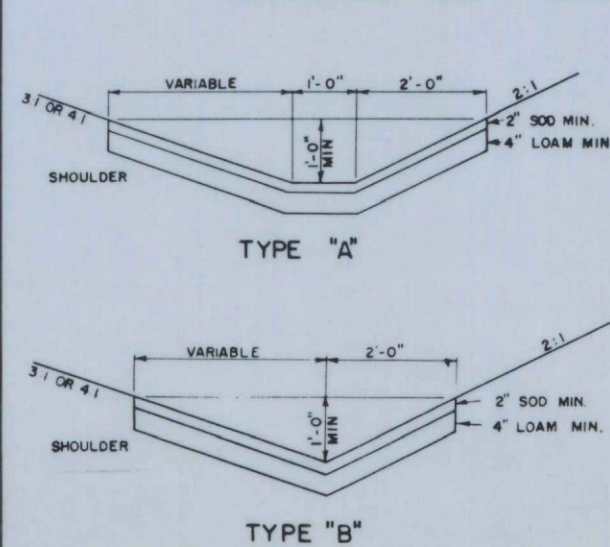

FIELD STONE CURB

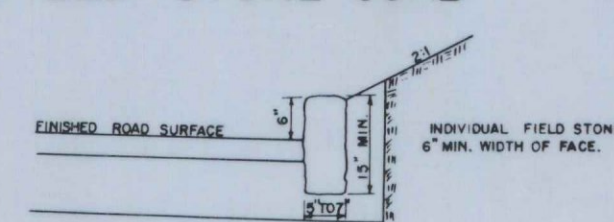


CONCRETE COLLAR

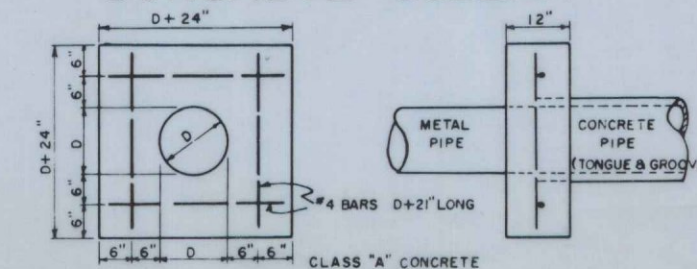

MAINE STATE HIGHWAY COMMISSION
AUGUSTA, MAINE


STANDARD DETAILS

MISCELLANEOUS ITEMS

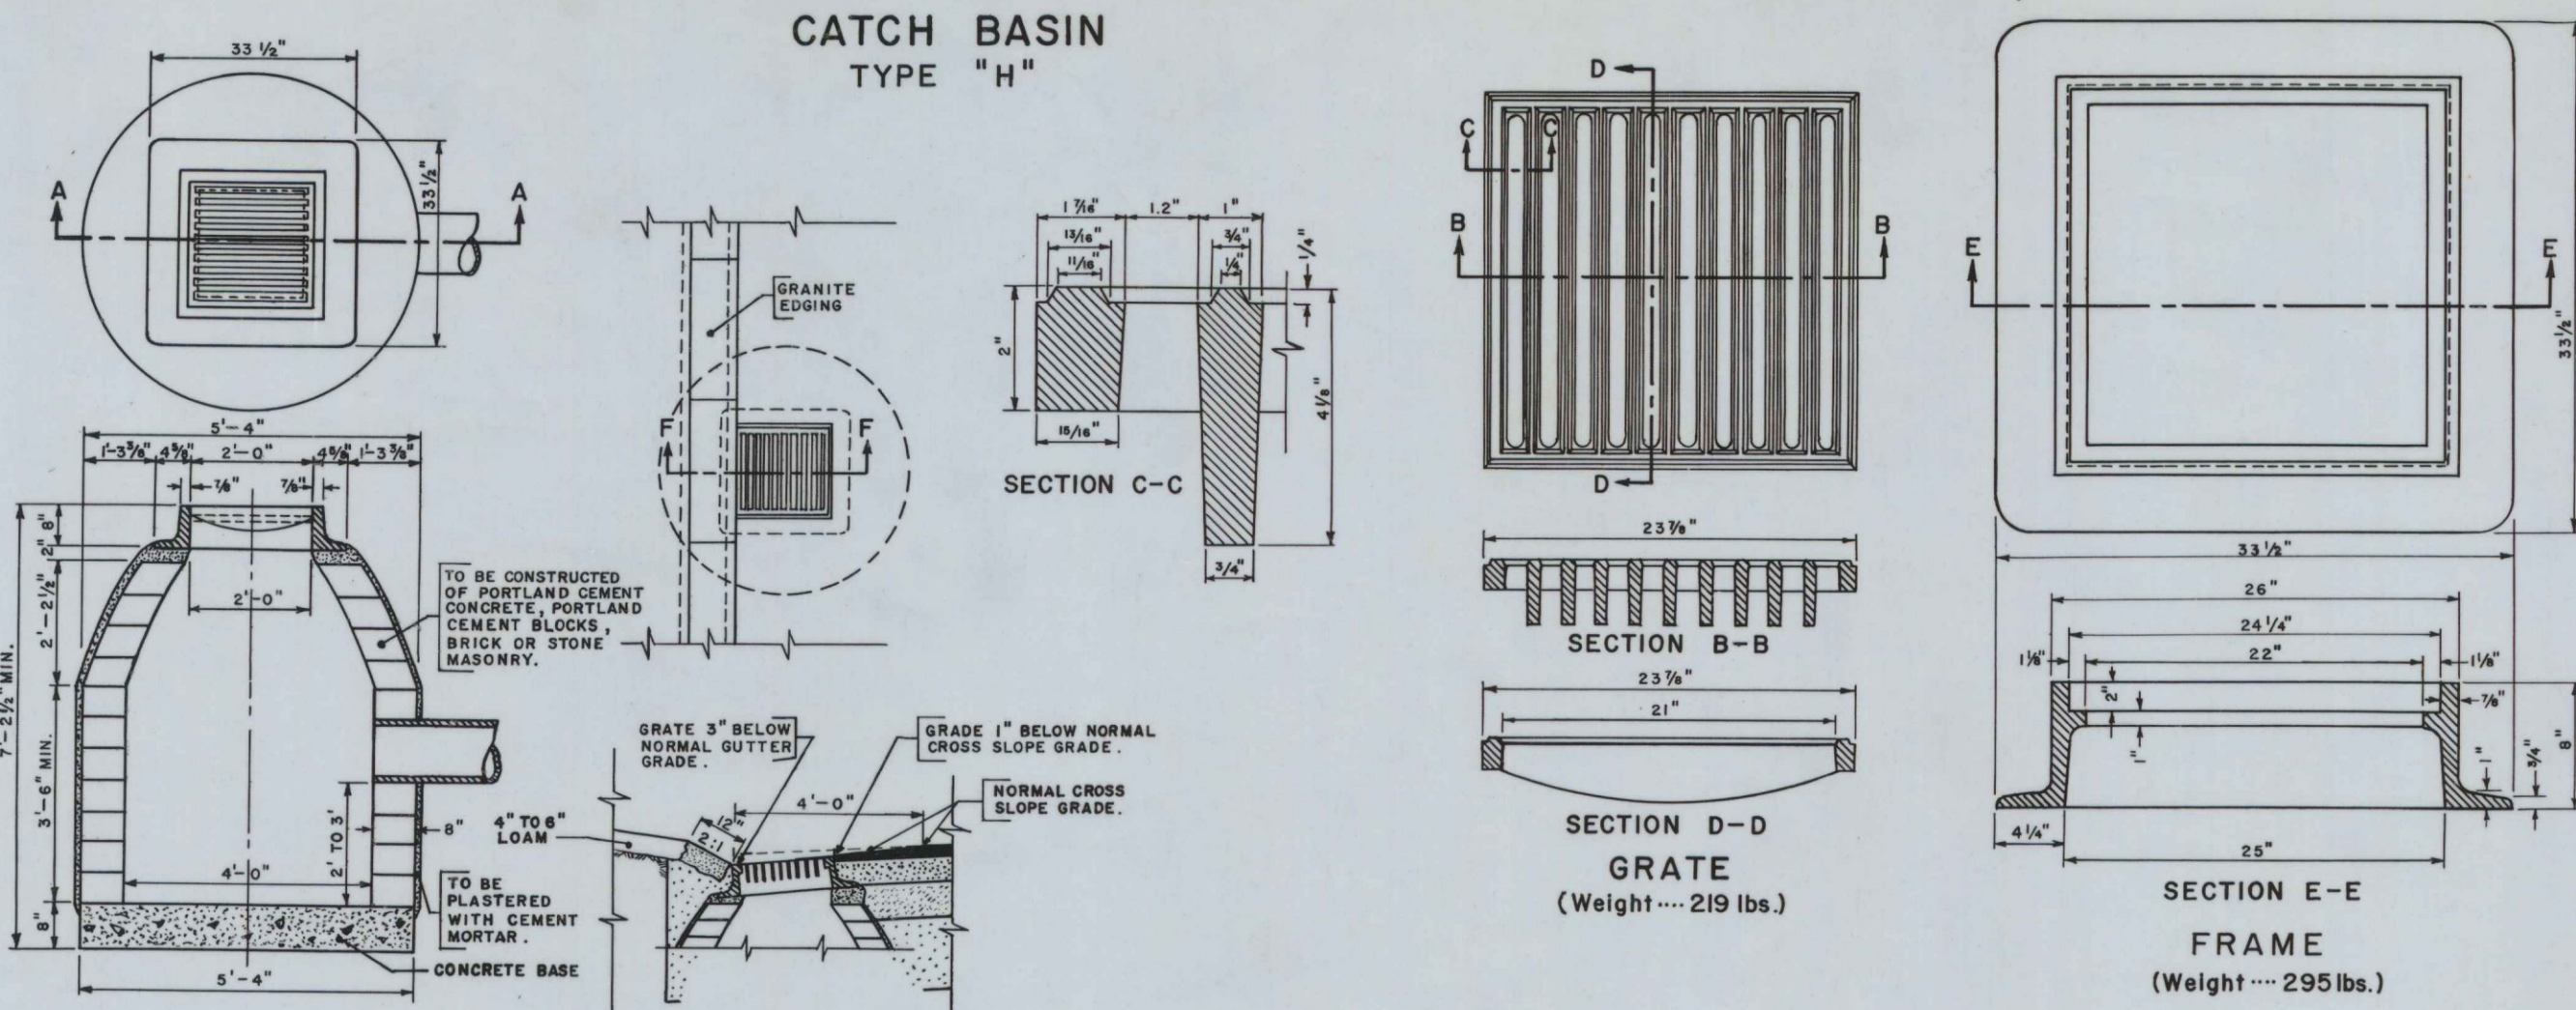


SECTION A-A
SECTION F-F
DETAIL OF CATCH BASIN
IN GRANITE EDGING AREA


Note:
TYPE "H" CATCH BASIN IS TO BE USED IN
GRANITE EDGING AREA. (When this type of catch basin
is used with sloped or straight curb, the curb on gutter
line shall be cut to fit flange.)

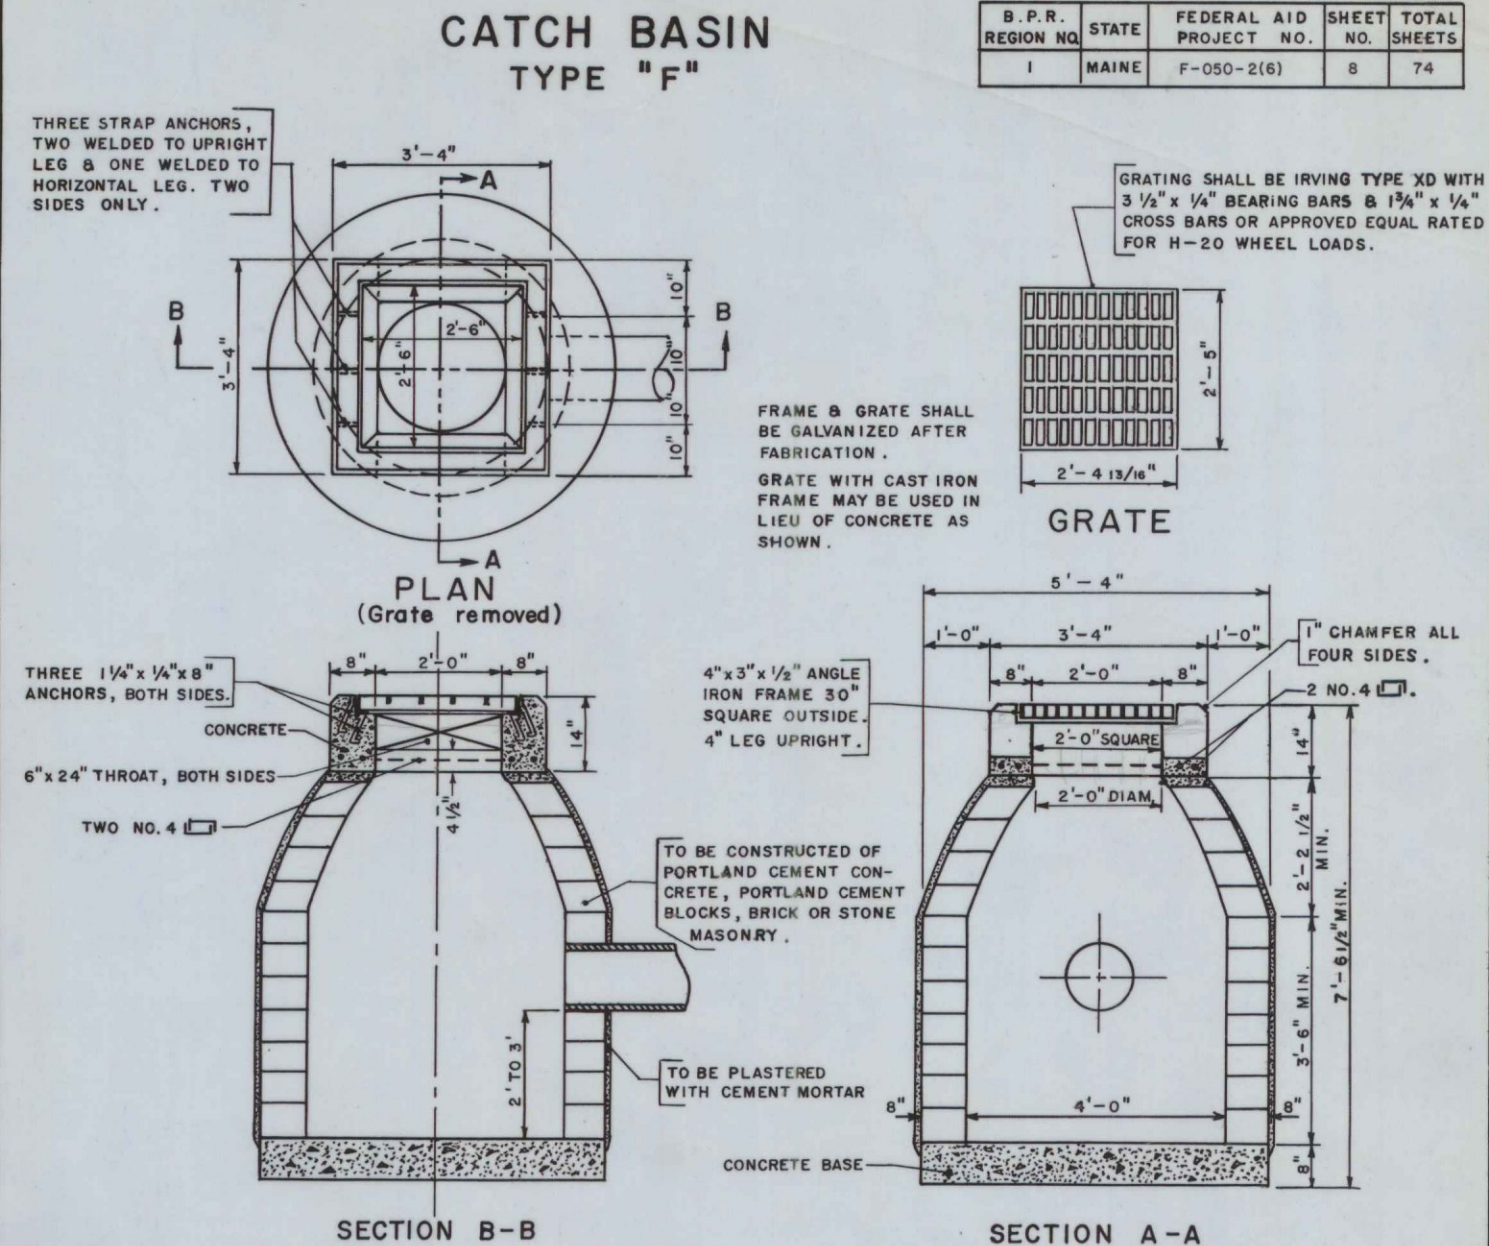

SECTION B-B
SECTION A-A

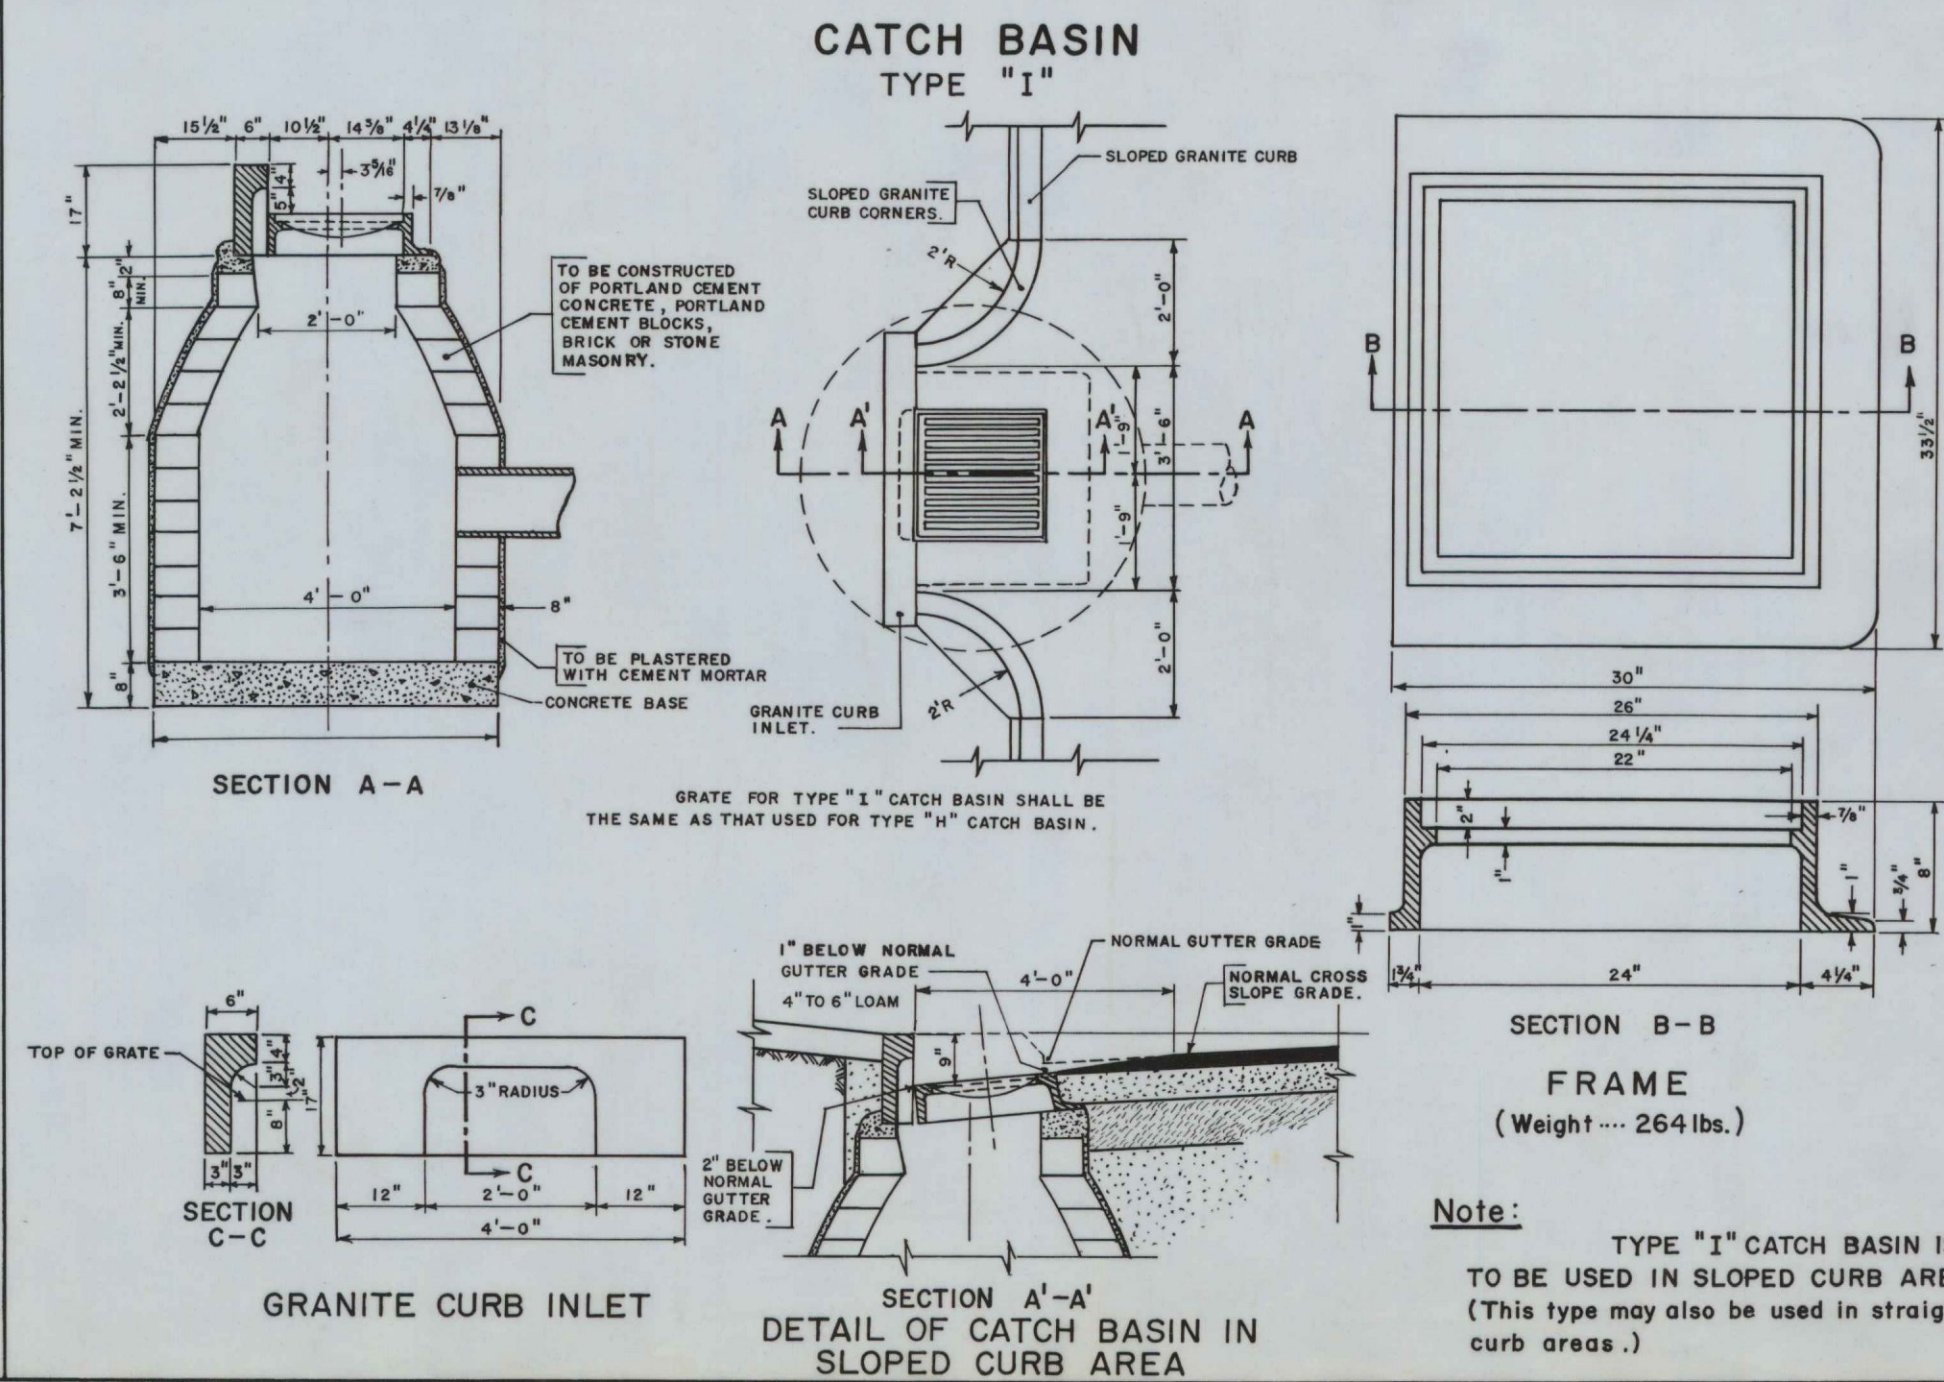


Note:
TYPE "I" CATCH BASIN IS
TO BE USED IN SLOPED CURB AREA.
(This type may also be used in straight
curb areas.)

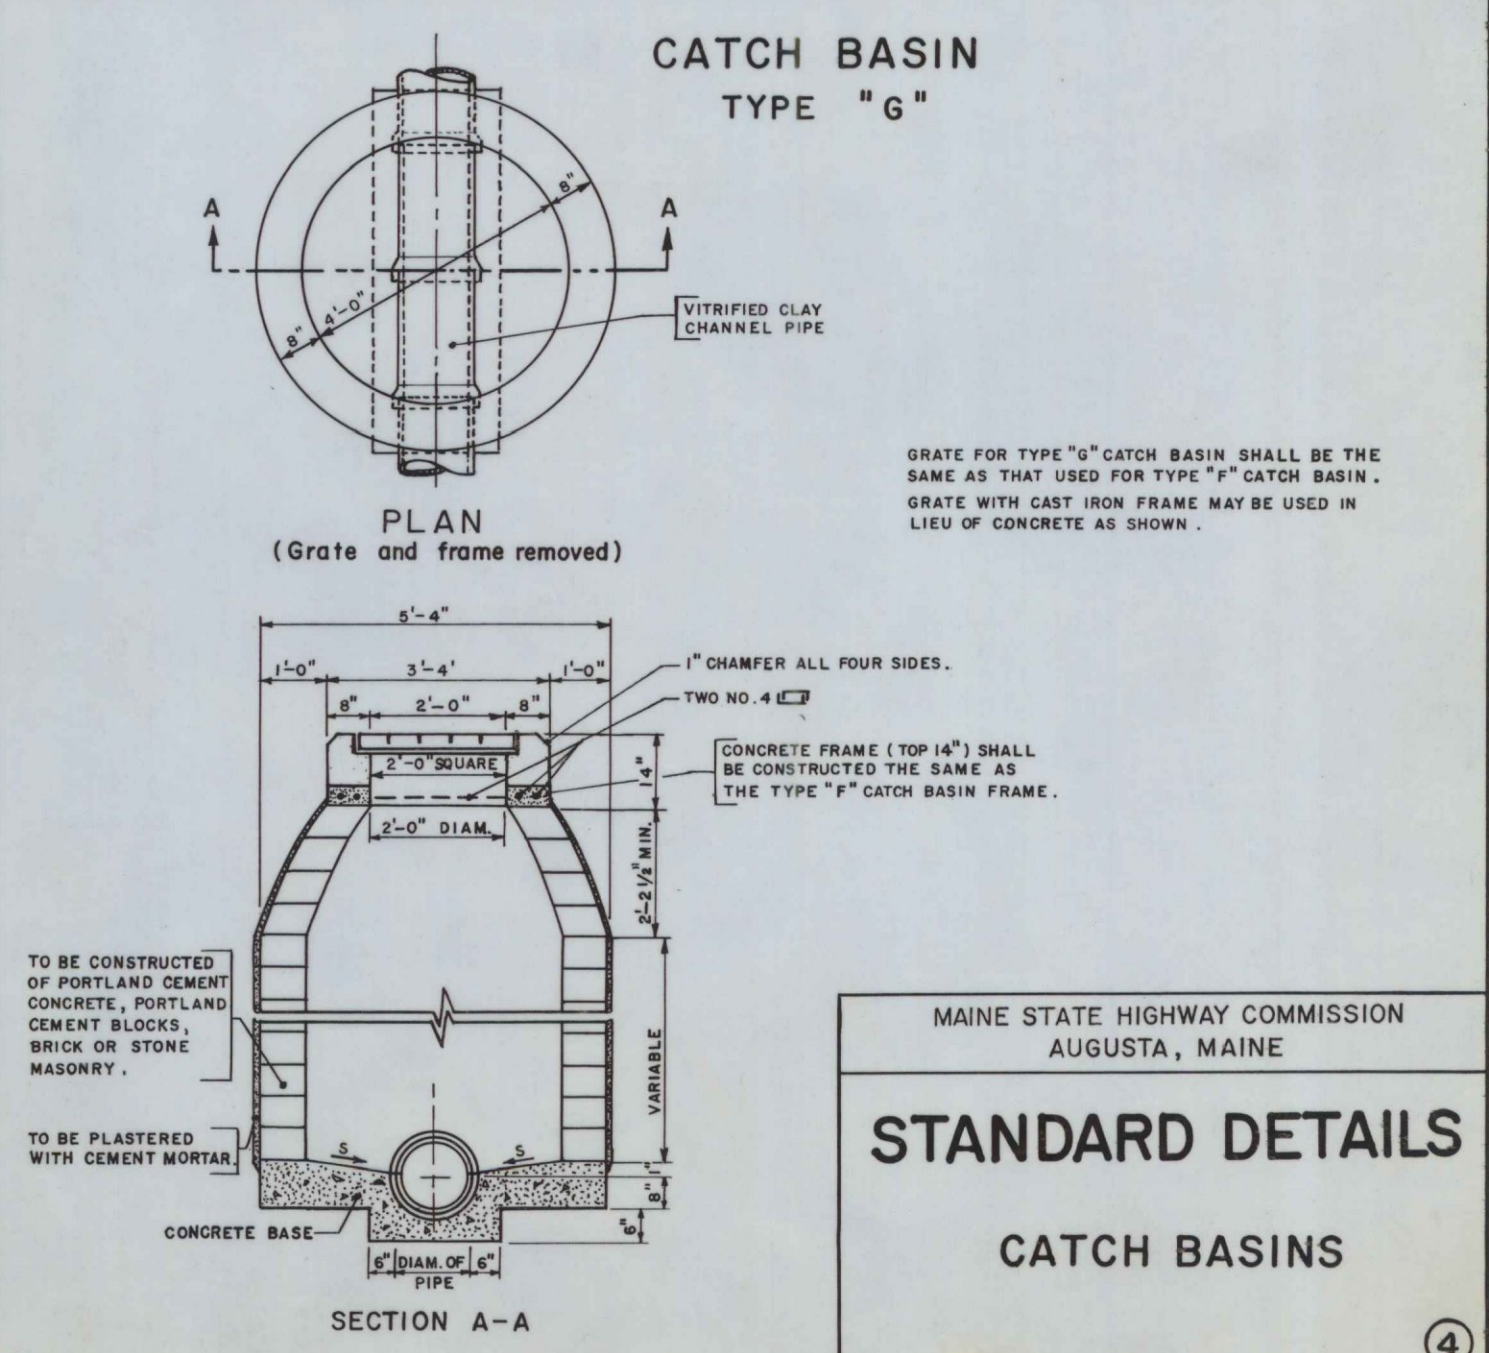


MAINE STATE HIGHWAY COMMISSION
AUGUSTA, MAINE
STANDARD DETAILS
CATCH BASINS

DATE: 11-57
 BY: J.E. Sullivan
 CHECKED: R.D. Dandy
 NO. 1


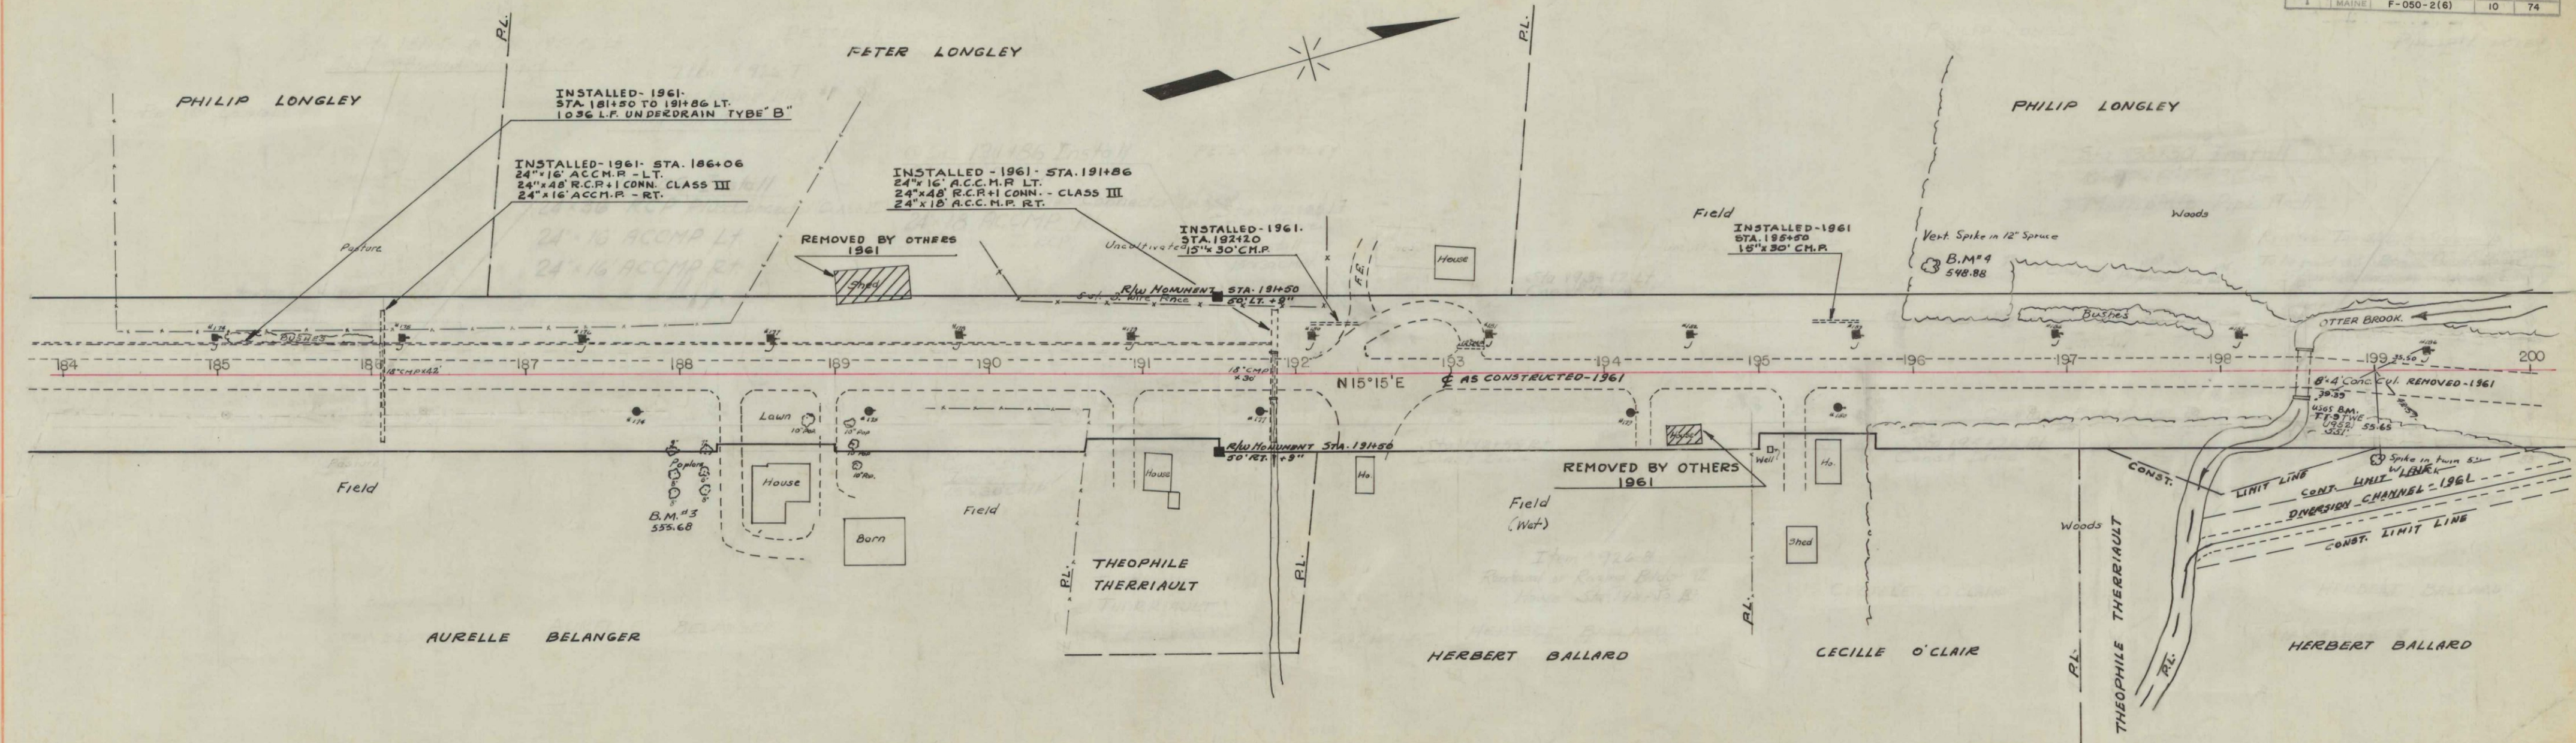


DATE: 11-57
 BY: J.E. Sullivan
 CHECKED: R.D. Dandy
 NO. 3

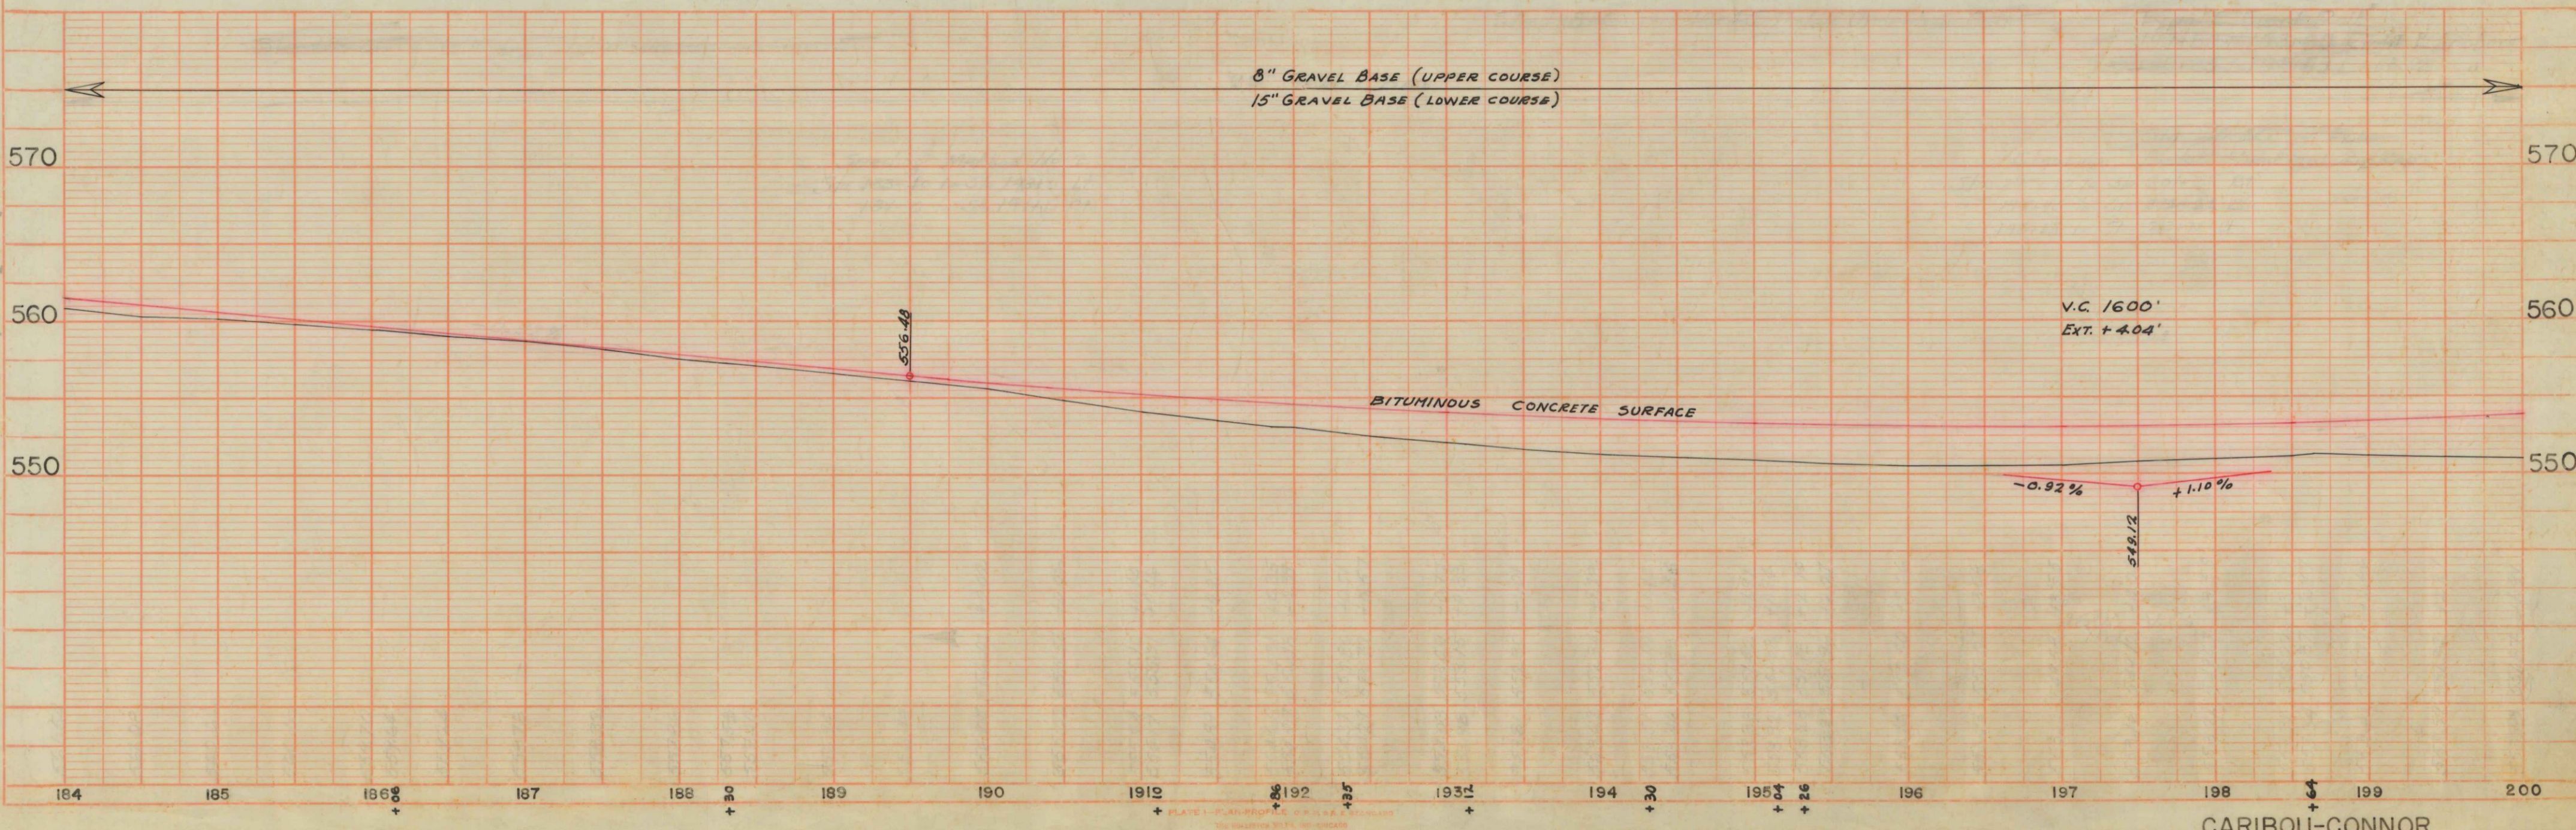



DATE	11-57
BY	L. J. Conway
CHECKED	C. A. Conway
NO.	1
PLAN	
NOTE BOOK	
ADJUSTMENT CHECKED	
REL. OF WAY CHECKED	

DATE	11-57
BY	L. J. Conway
CHECKED	C. A. Conway
NO.	3
PROFILE	
NOTE BOOK	
ADJUSTMENT CHECKED	
REL. OF WAY CHECKED	

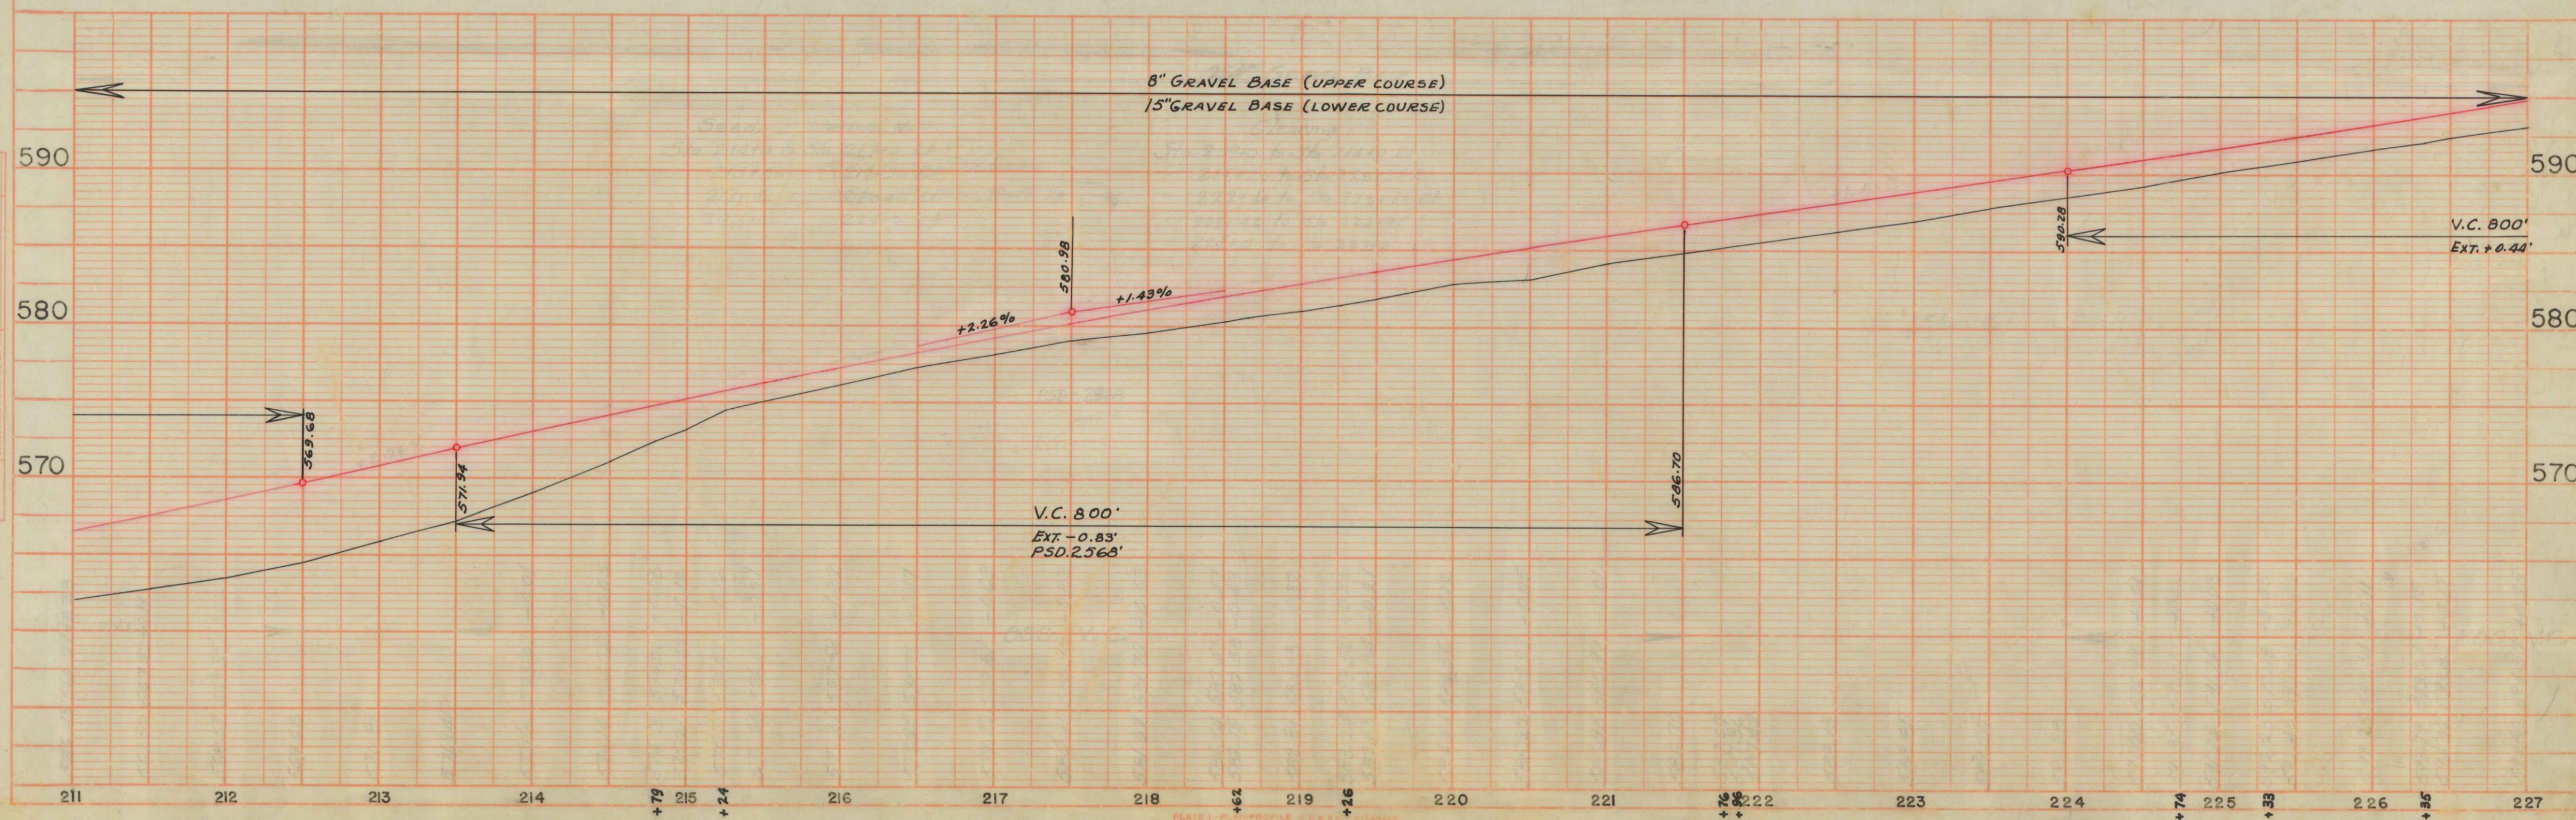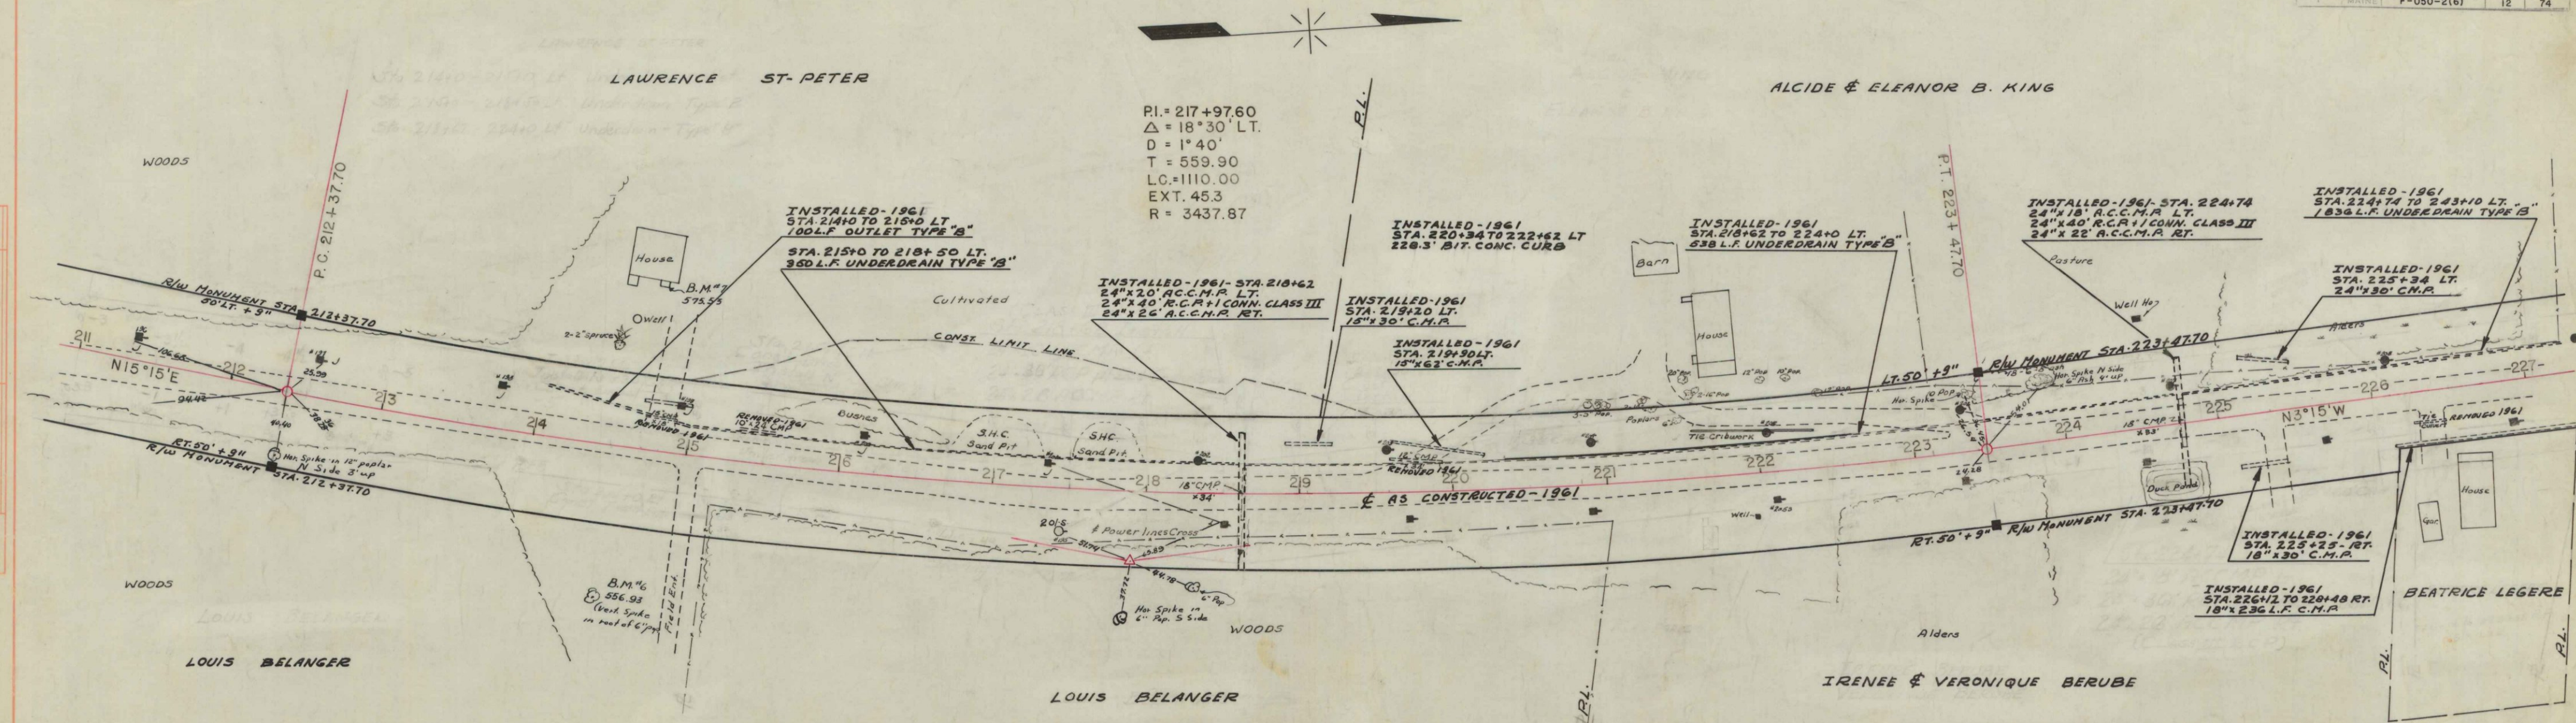



DATE: 11-51
 DRAWN: J. G. Conroy
 CHECKED: J. G. Conroy
 NO. 3

DATE: 11-51
 DRAWN: J. G. Conroy
 CHECKED: J. G. Conroy
 NO. 3

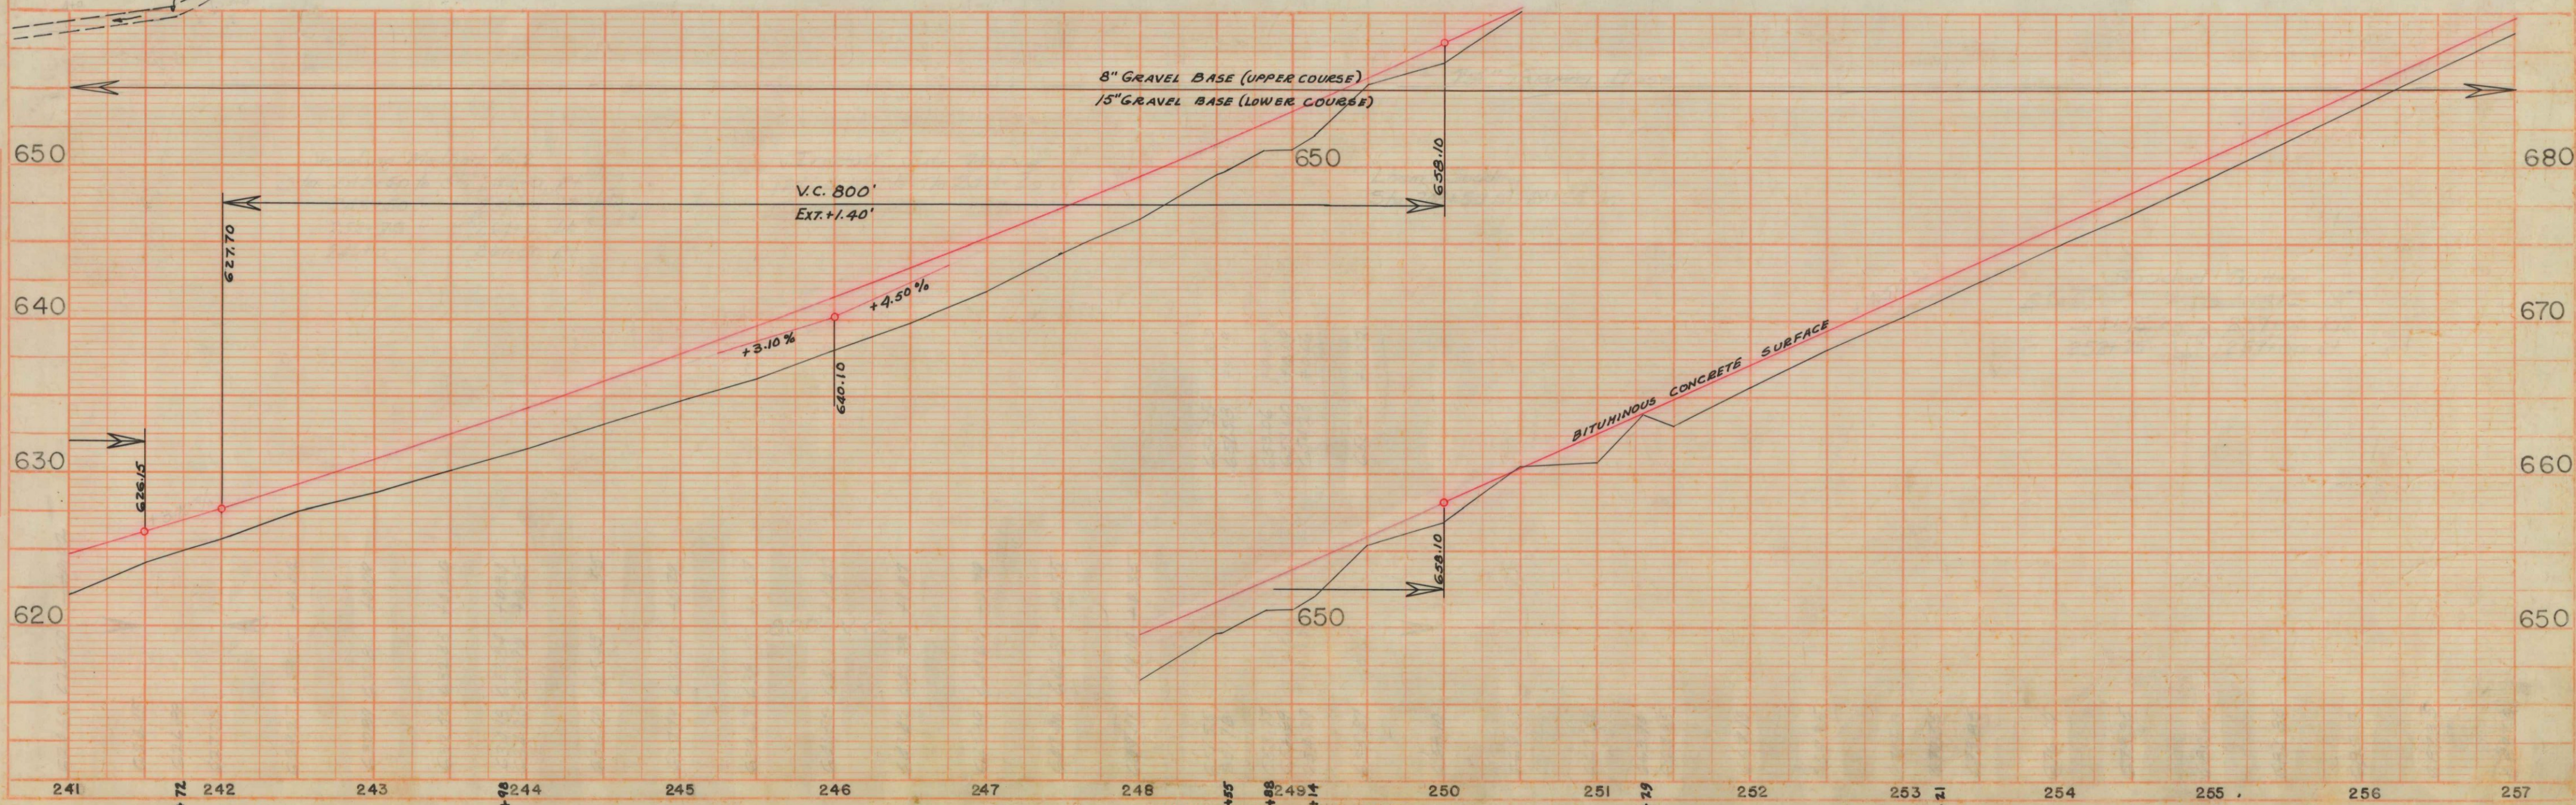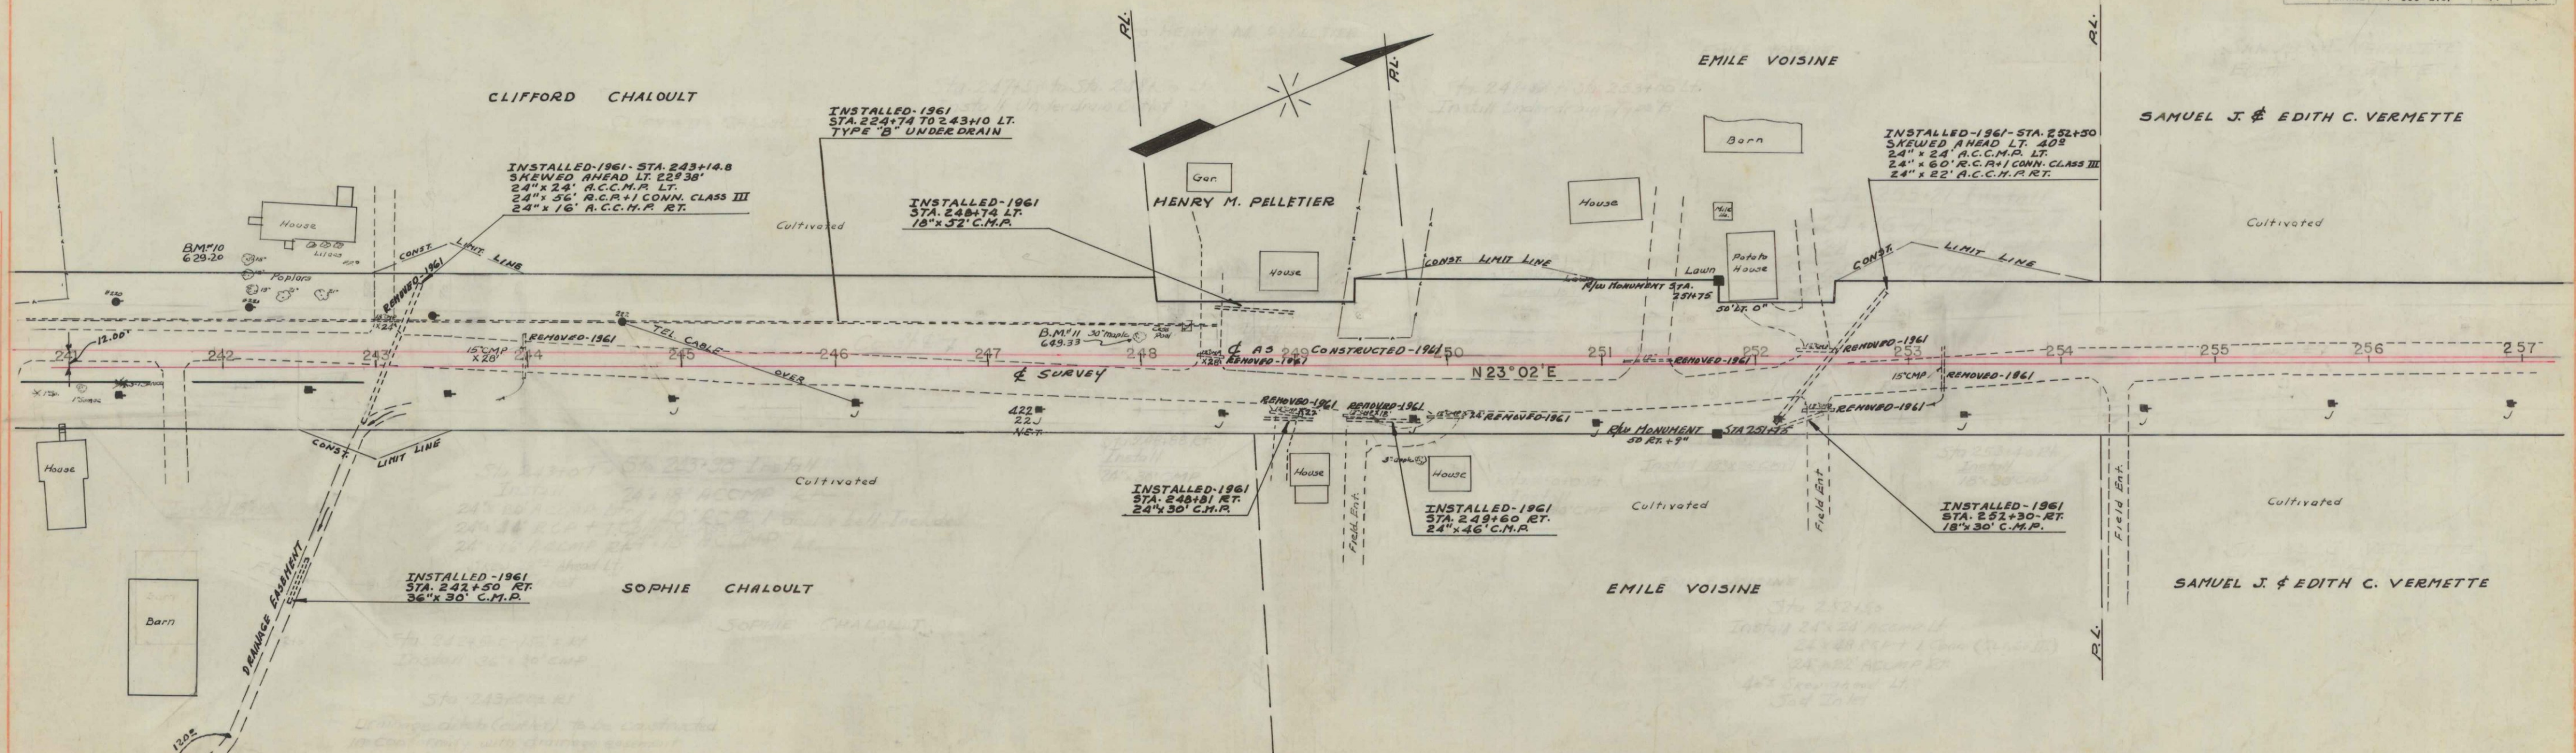

PLAN
 DATE 11-57
 DESIGNED BY L. G. DORR
 CHECKED BY R. D. CANNING
 NO. 1

PROFILE
 DATE 11-57
 DESIGNED BY L. G. DORR
 CHECKED BY R. D. CANNING
 NO. 3

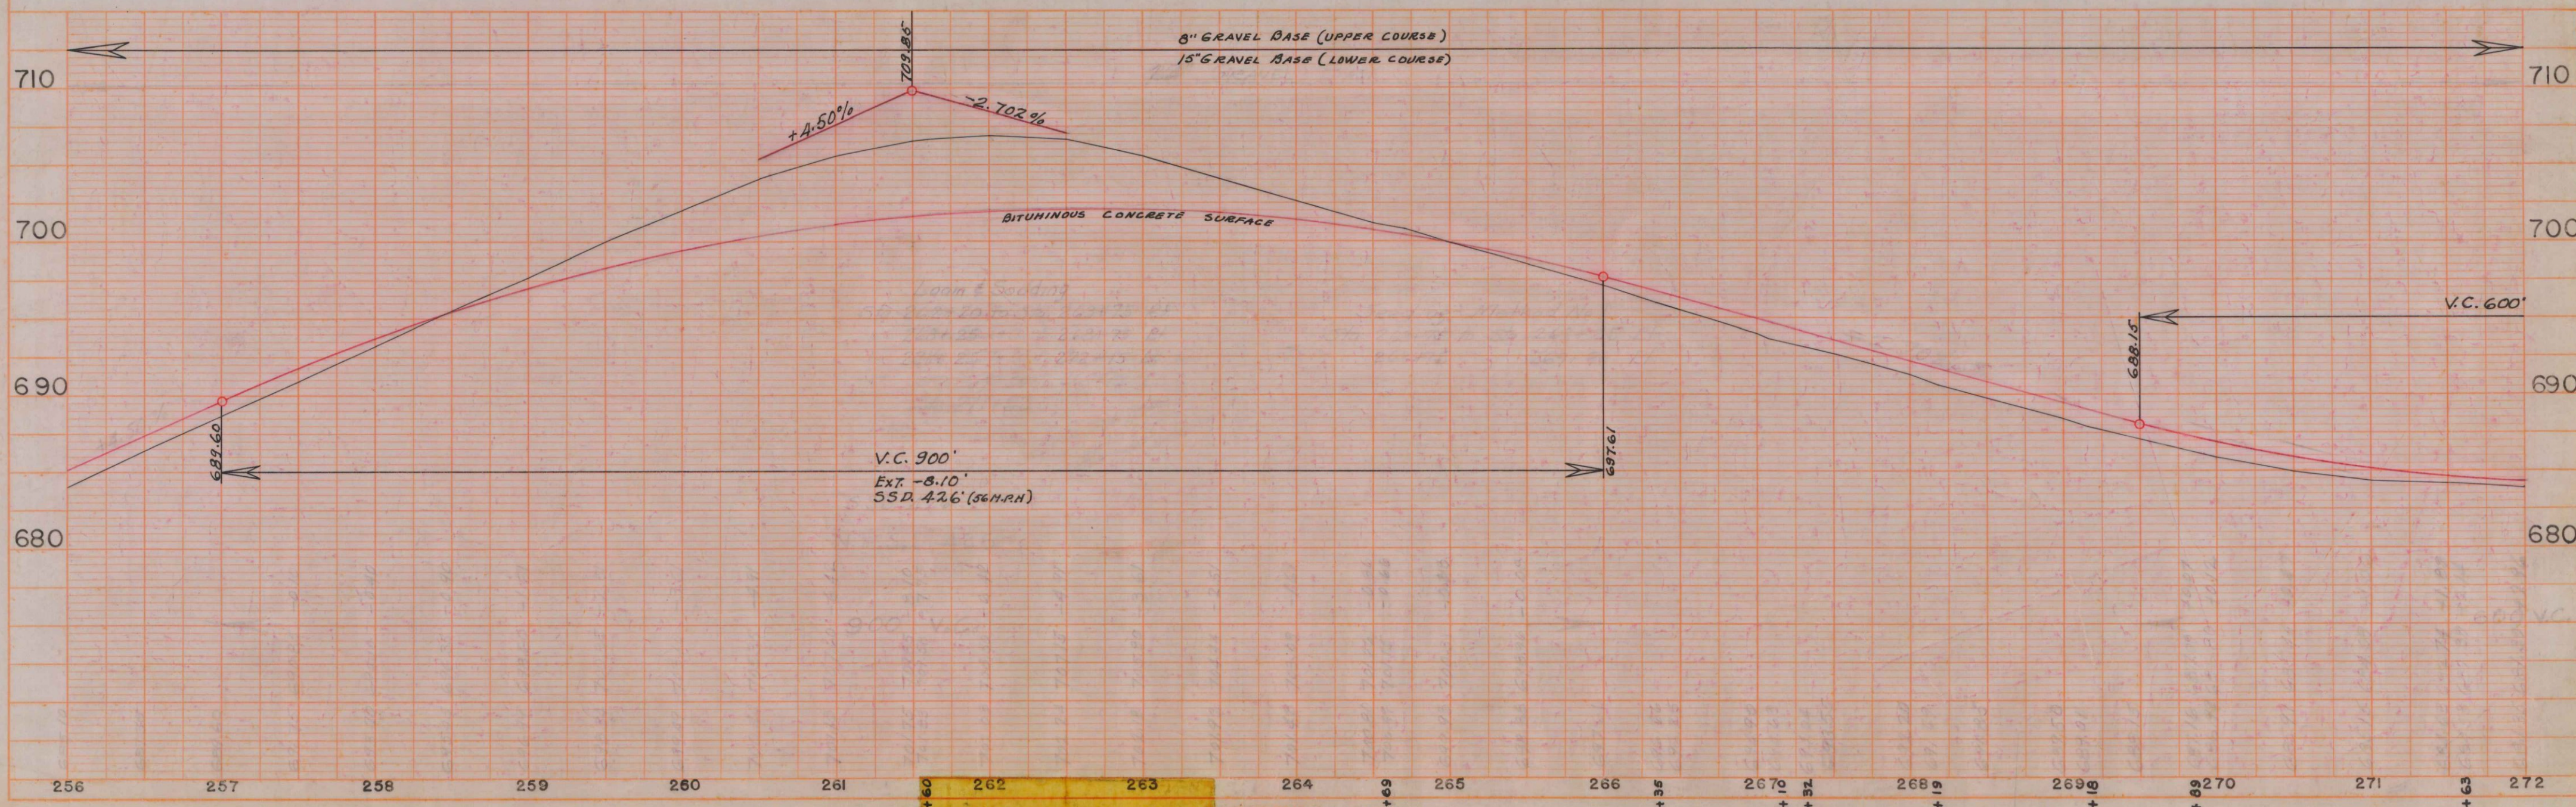
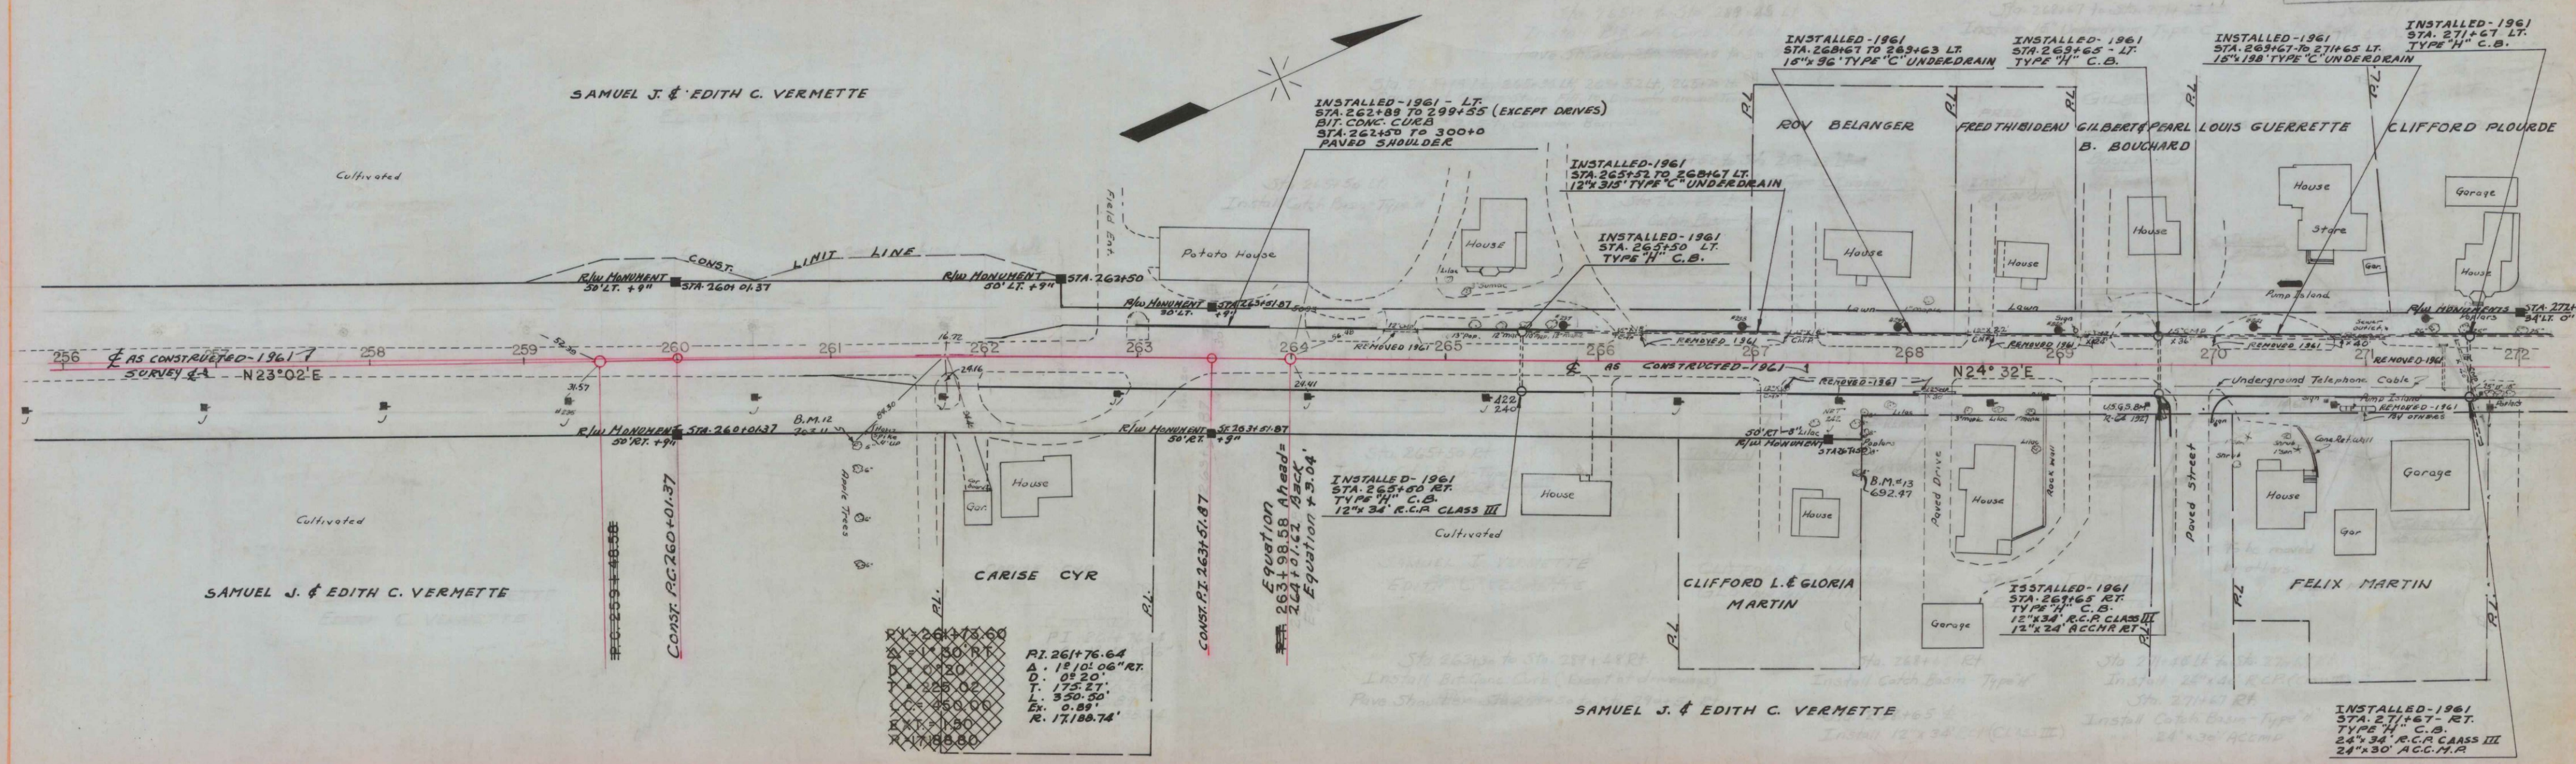


S.P.R.	STATE	FED. AID	PROJ. NO.	SHEET	TOTAL
DIV. NO.	MAINE	F-050-2(6)	17	74	

P.I. = 301+19.84
 $\Delta = 32'08"$ LT.
D = 2°50'
T = 582.46
EXT. 82.2
LC. = 1134.12
R = 2022.41

PLAN	DATE	BY	CHKD.
10-5-51	10-5-51	W. S. Sweeney	W. S. Sweeney
10-5-51	10-5-51	W. S. Sweeney	W. S. Sweeney
10-5-51	10-5-51	W. S. Sweeney	W. S. Sweeney
10-5-51	10-5-51	W. S. Sweeney	W. S. Sweeney

PROFILE	DATE	BY	CHKD.
10-5-51	10-5-51	W. S. Sweeney	W. S. Sweeney
10-5-51	10-5-51	W. S. Sweeney	W. S. Sweeney
10-5-51	10-5-51	W. S. Sweeney	W. S. Sweeney
10-5-51	10-5-51	W. S. Sweeney	W. S. Sweeney

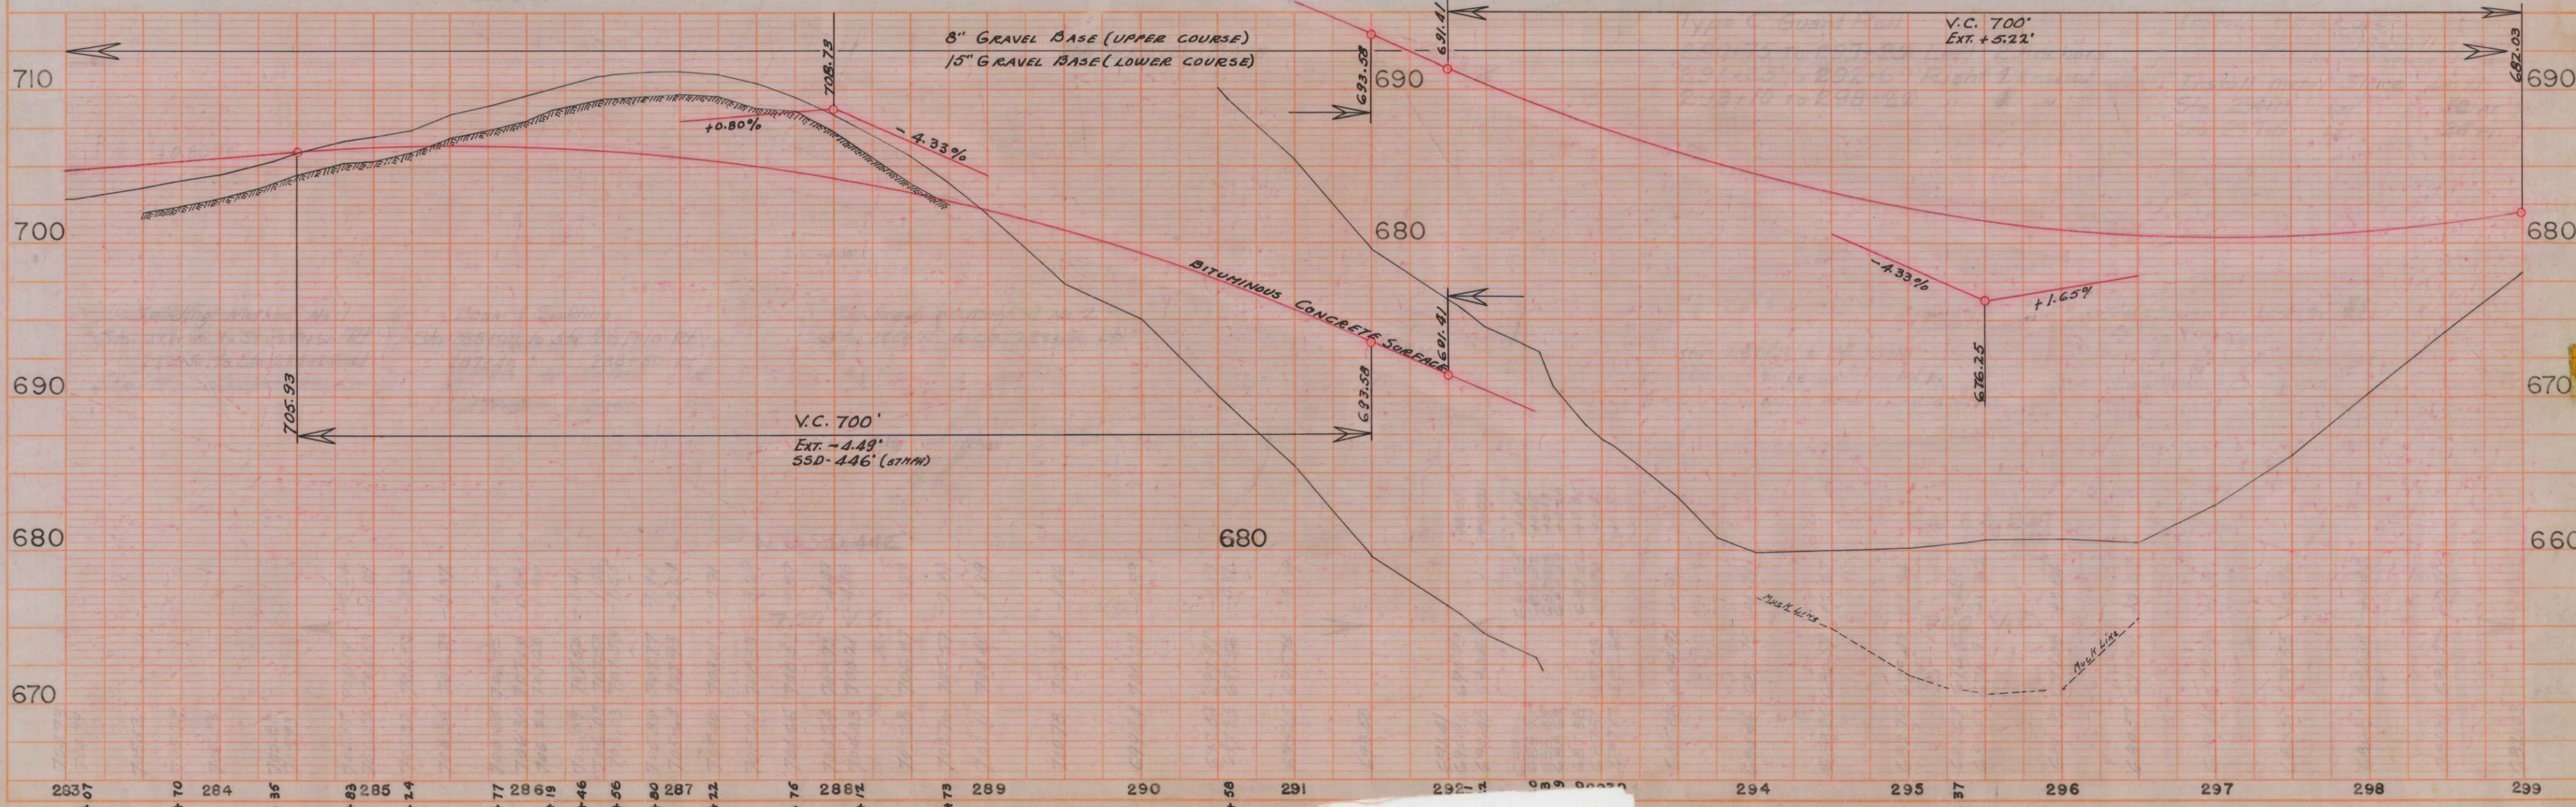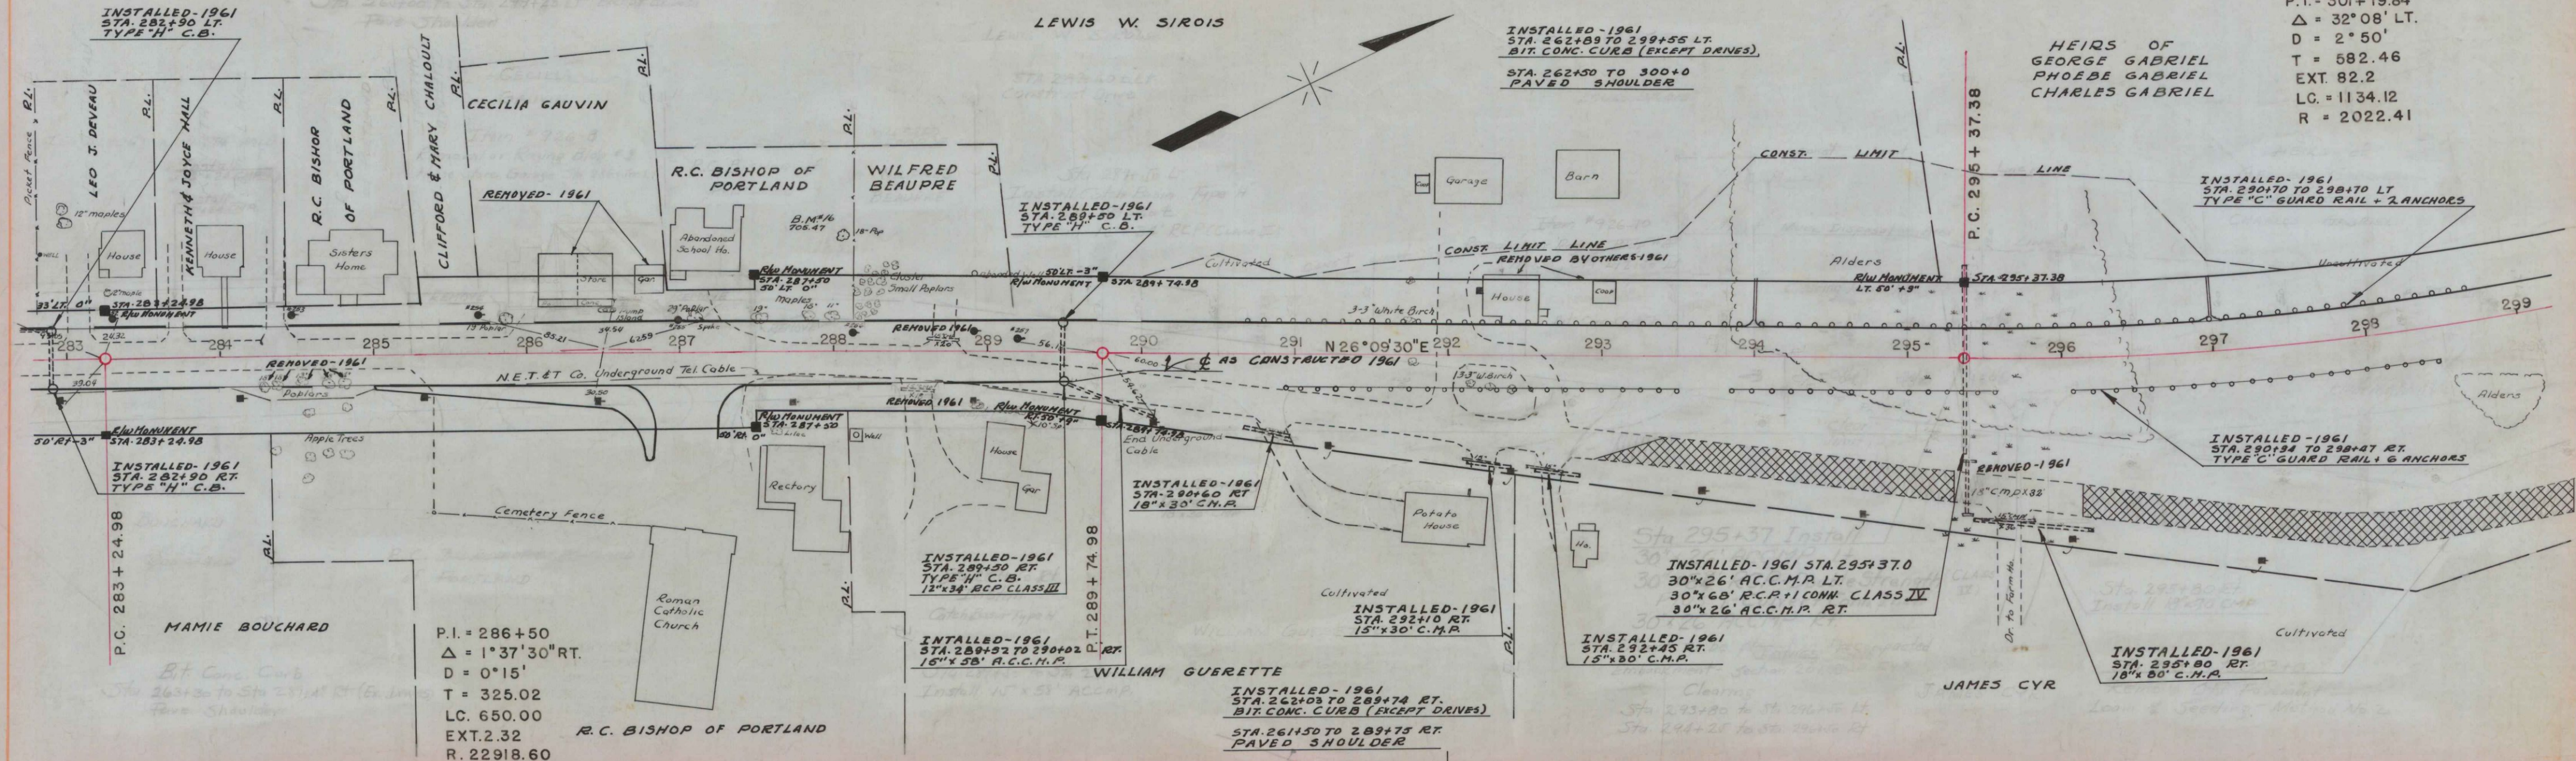

MARIE D. BOUCHARD

MARIE D. BOUCHARD

DAVID CYR

INSTALLED-1961
STA. 323+50 TO 333+03 LT.
TYPE 'B' UNDERDRAIN

INSTALLED-1961
STA. 321+20 TO 322+20 LT.
15"x100' C.M.P.

INSTALLED-1961
STA. 322+75 TO 323+34 LT.
15"x59' C.M.P.


INSTALLED-1961 STA. 323+30
24"x14' A.C.C.M.P. LT.
24"x52' RCP+1 CONN. CLASS III
24"x16' A.C.C.M.P. RT.

INSTALLED-1961
STA. 324±0 RT.
18"x30' C.M.P.

P.I. = 326+50
Δ = 9°23' RT.
T = 188.10
L.C. = 375.33
D = 2°30'
EXT = 7.72
R = 2292.01

PLAN
NO. 1
DATE 11-57
BY J. A. Bouchard
CHECKED J. A. Bouchard
NOTE: BOOK ALIGNMENT CHECKED
PT. OF WAY CHECKED

PROFILE
NO. 3
DATE 11-57
BY J. A. Bouchard
CHECKED J. A. Bouchard
NOTE: BOOK GRADE CHECKED
PT. OF WAY CHECKED

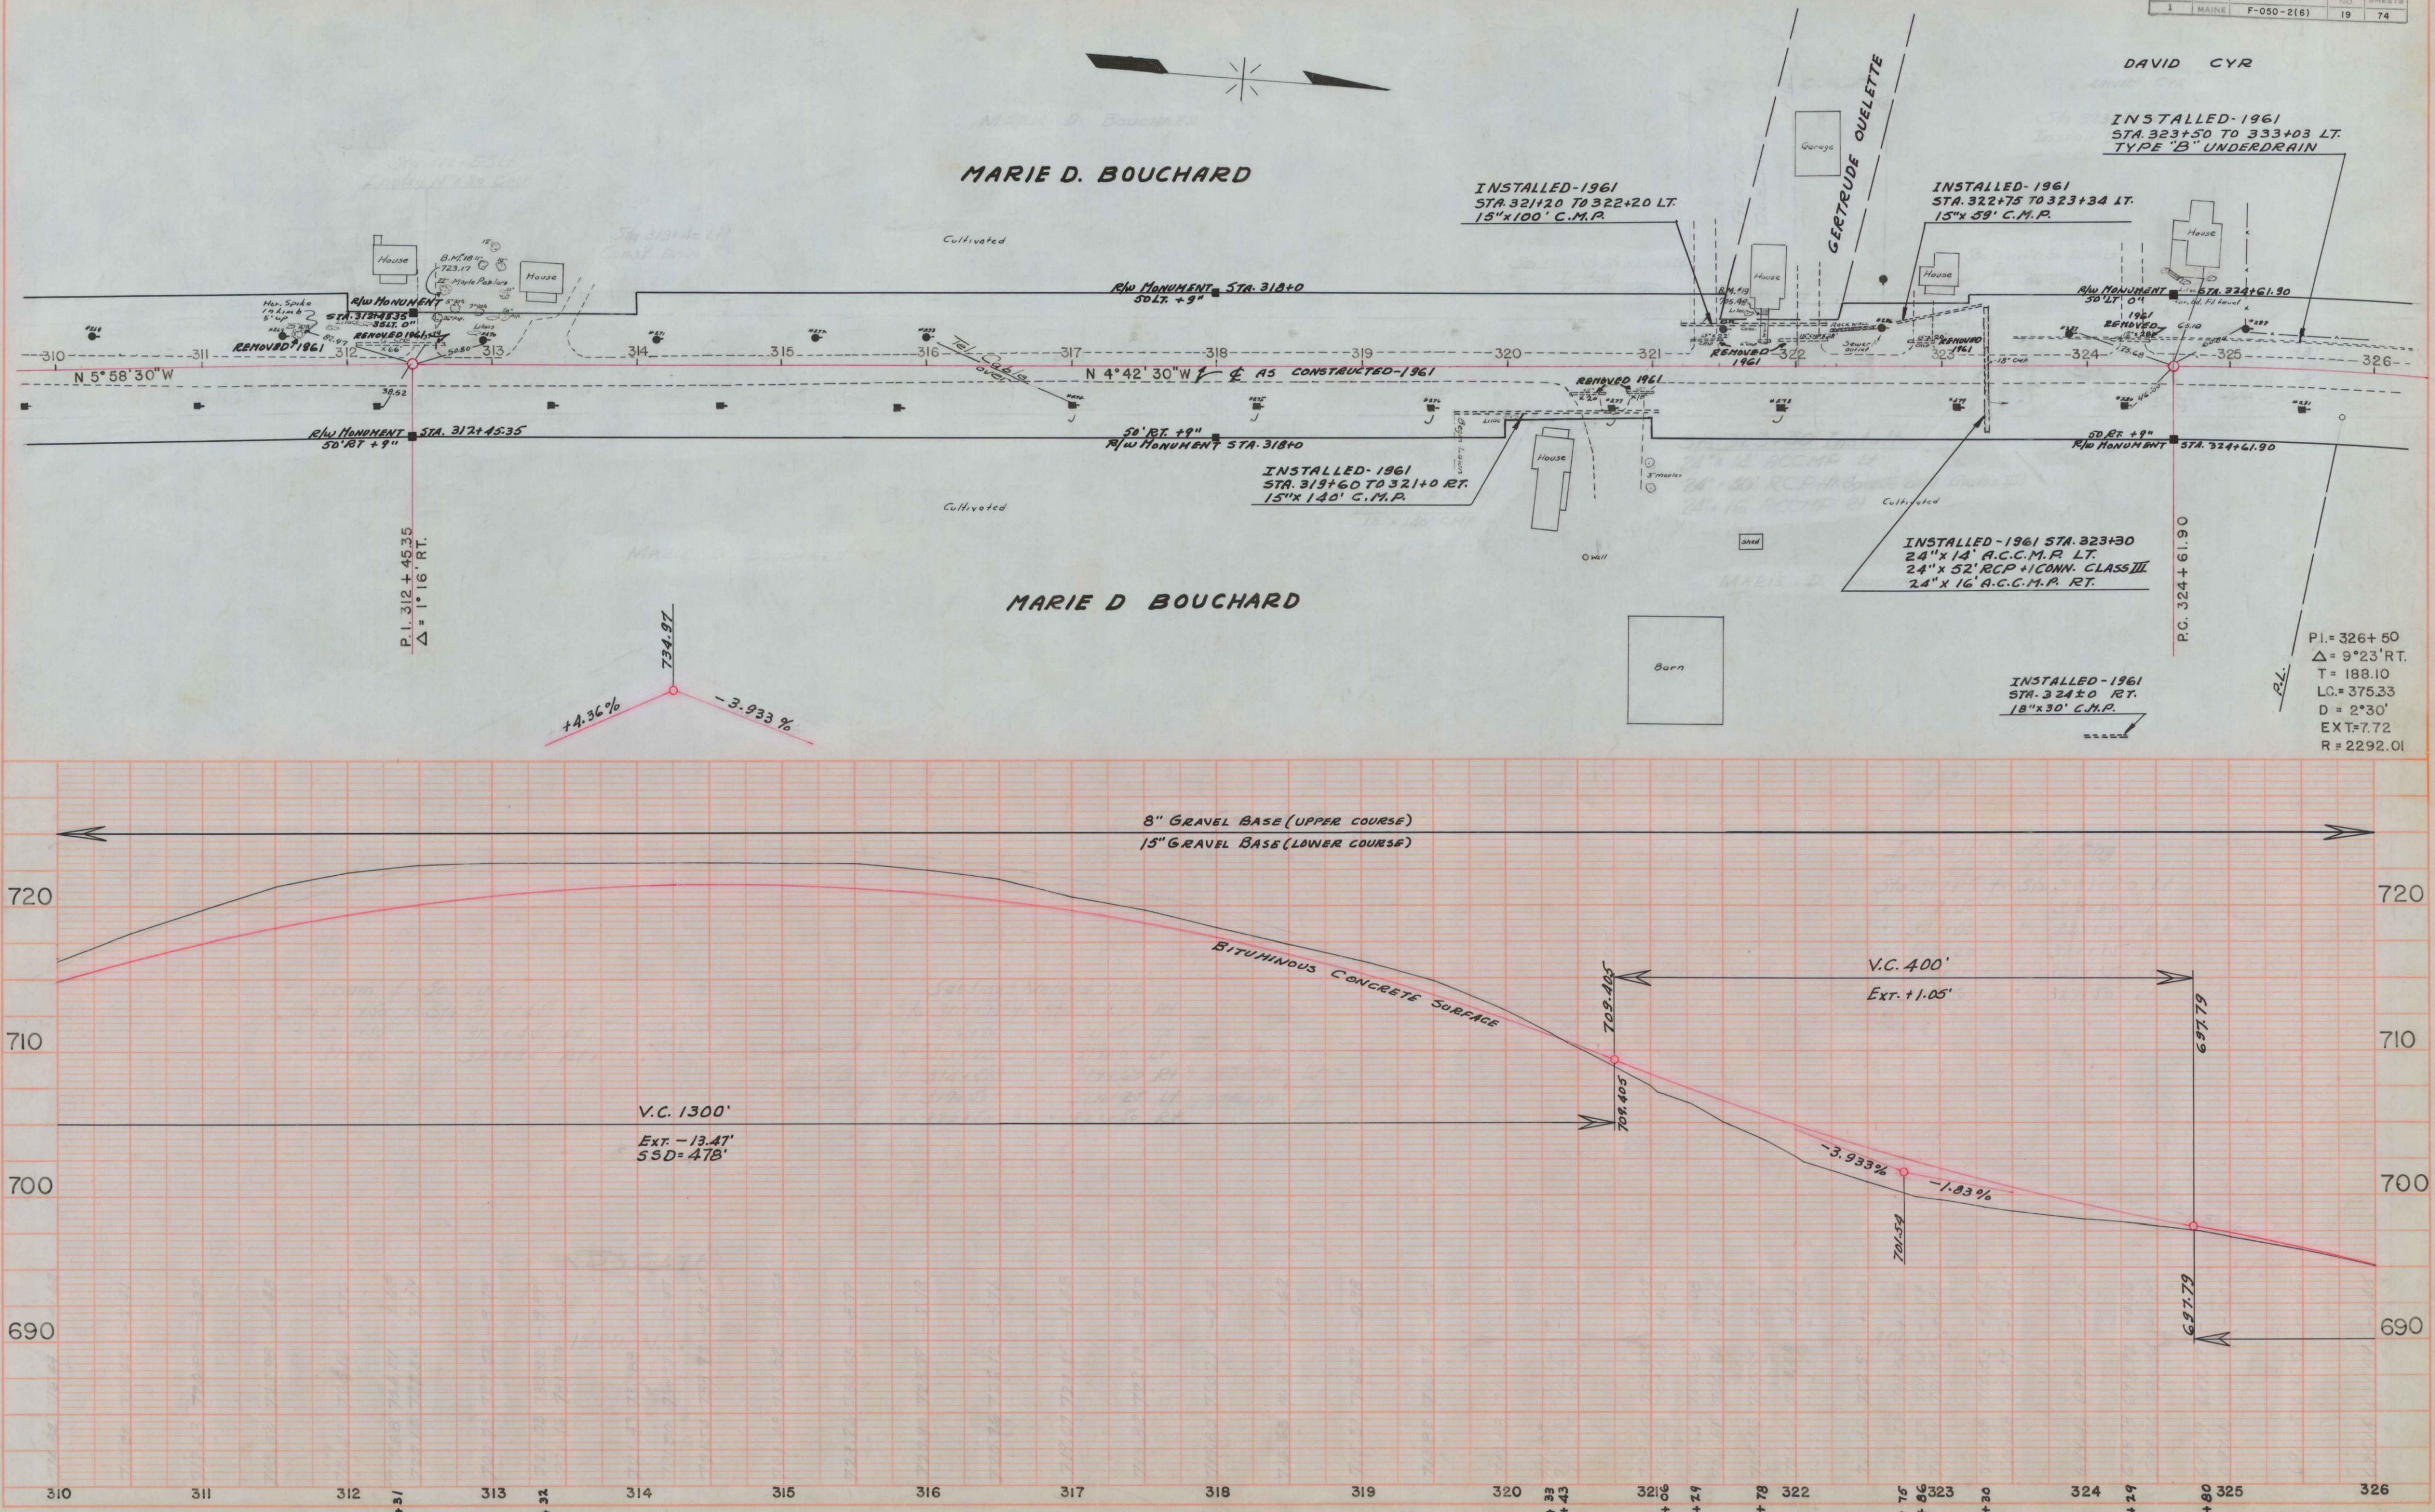

PLAN
 DATE: 11-57
 DRAWN BY: J.C. Conner
 CHECKED BY: J.C. Conner
 NO. 3

PROFILE
 DATE: 11-57
 DRAWN BY: J.C. Conner
 CHECKED BY: J.C. Conner
 NO. 3

