




STATE OF MAINE
STATE HIGHWAY COMMISSION

PLAN AND PROFILE
STATE HIGHWAY ^{PM}M⁹⁹
MOUNT DESERT
HANCOCK COUNTY
FEDERAL AID PROJECT NO. F-113(5)

CONVENTIONAL SIGNS	
STATE OR NATIONAL LINE	-----
COUNTY LINE	-----
TOWN LINE	-----
UNFENCED PROPERTY	-----
FENCE	-----
RIGHT OF WAY LINE	-----
TRAVELED WAY	-----
RAILROAD	-----
RETAINING WALL	-----
SURVEY LINE	-----
CULVERT	-----
DROP INLET	-----
TROLLEY POLE	-----
POWER POLE	-----
TEL. POLE	-----
MARSH	-----
TREES	-----
STONE WALL	-----

INDEX OF SHEETS		
SHEET No. 1	TITLE PAGE	STA. 227+00 TO STA. 255+10
SHEET No. 2	TYPICAL SECTIONS	
SHEET No. 6-9	PLAN AND PROFILE	STA. " " "
SHEET No. 11-25	CROSS-SECTIONS	STA. " " "
SHEET No.	BRIDGES	STA.
SHEET No. 3, 4, 5 and 10	SPECIAL DETAILS	

TOTAL LENGTH 0.532 MILES
SCALES { PLAN 1 IN. = 50 FT.
 { PROFILE { HOR. 1 IN. = 50 FT.
 { VER. 1 IN. = 5 FT.
 { CROSS SECTIONS 1 IN. = 5 FT.

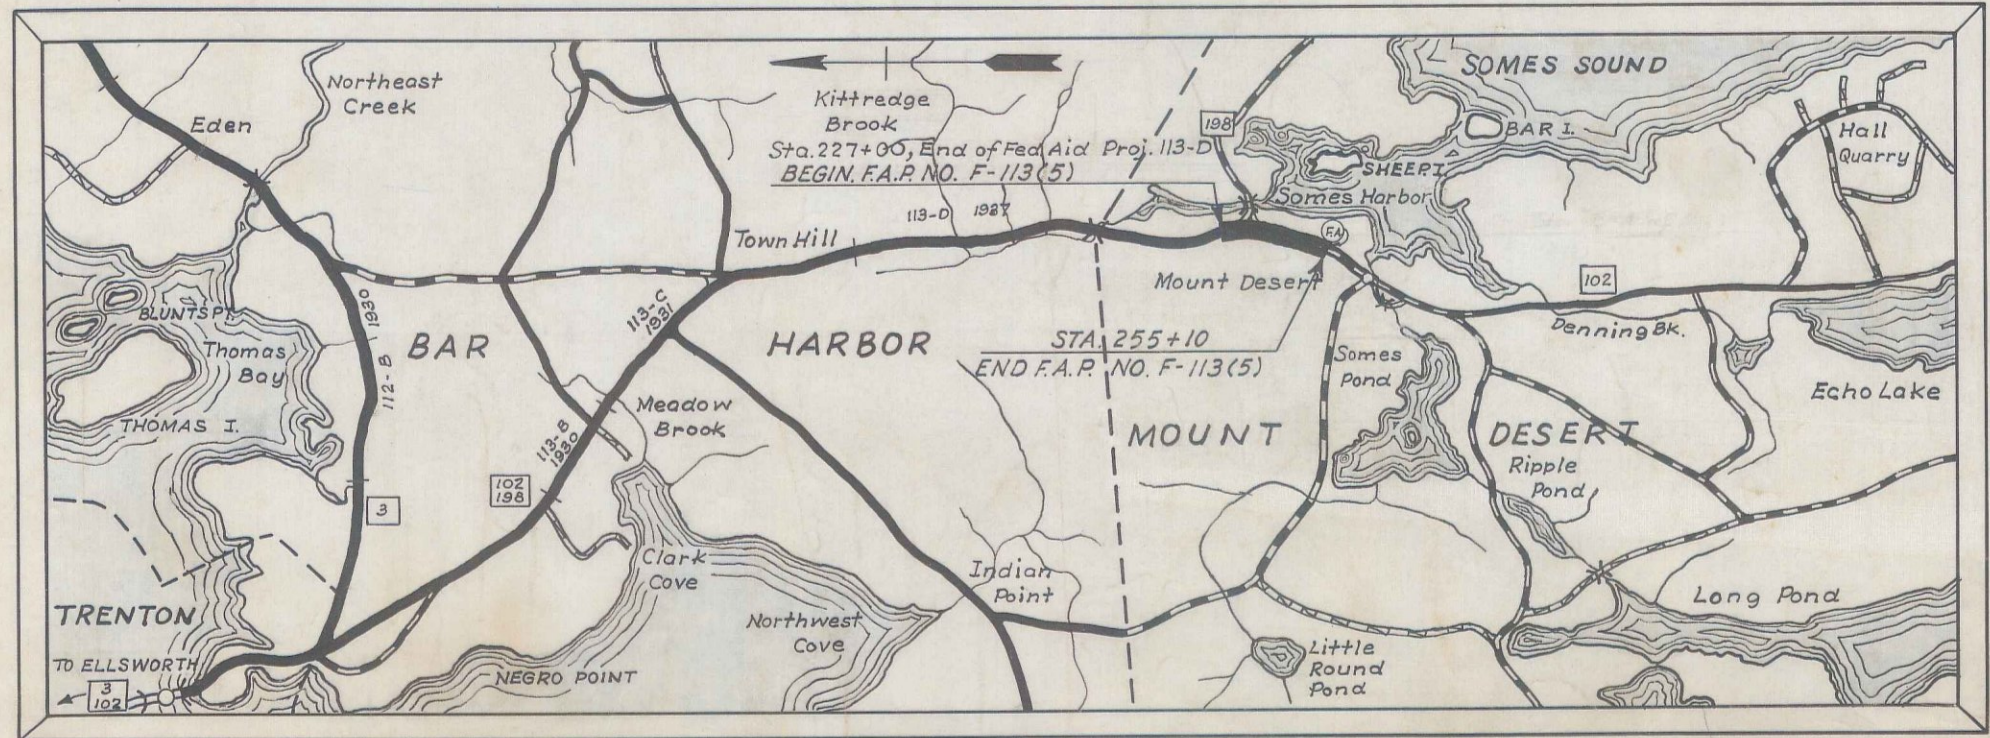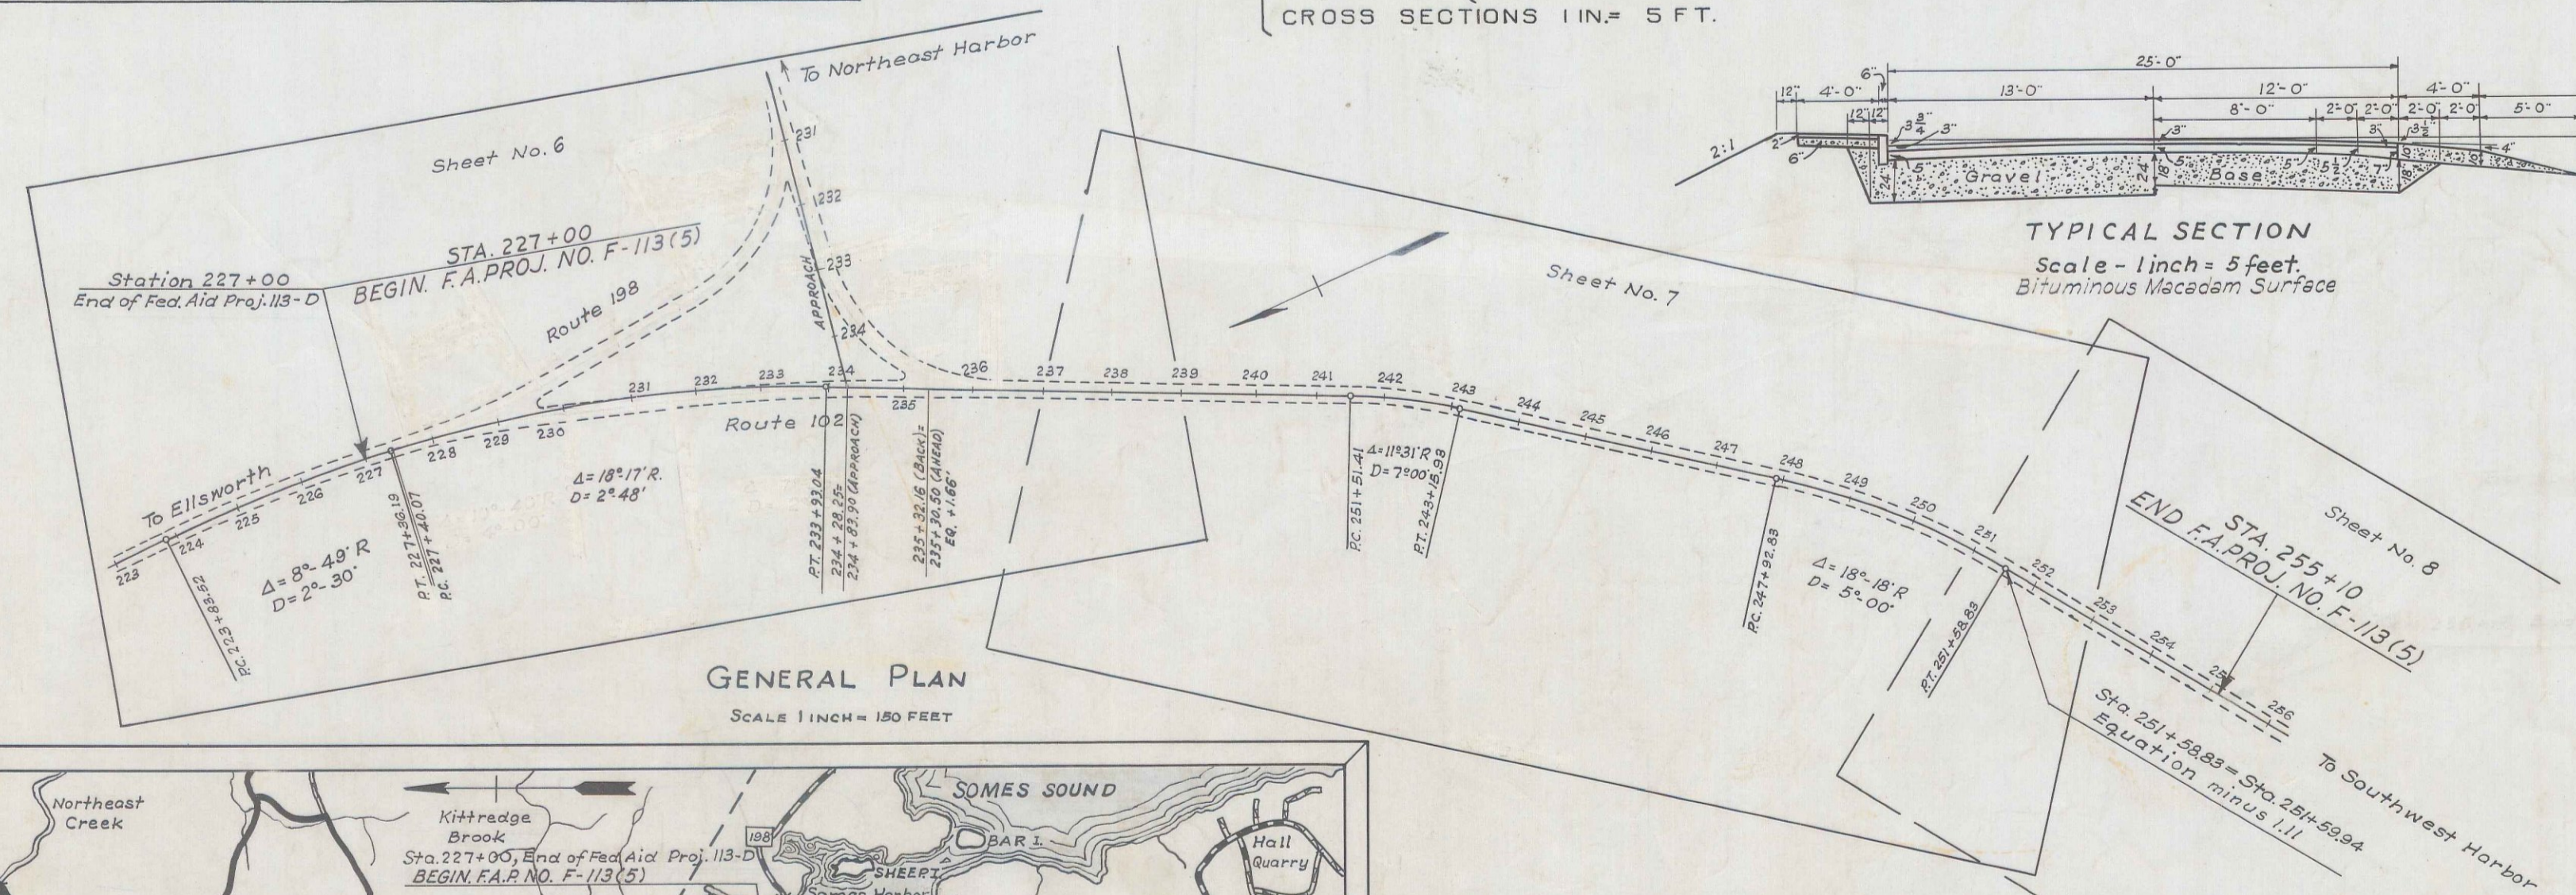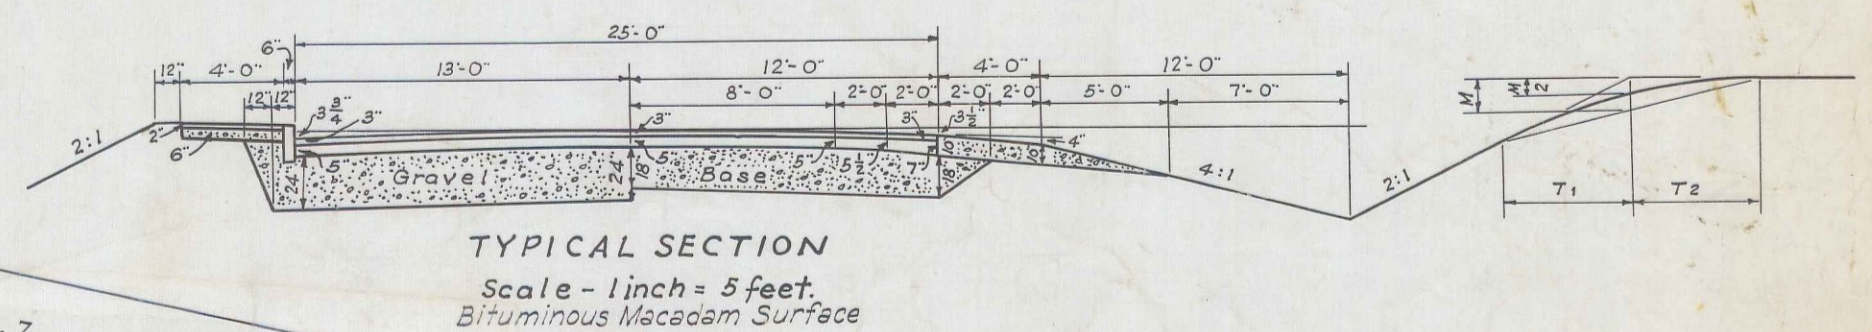


Note: All work contemplated under this Contract to be governed by and in conformity with specifications approved 5-24-45 except as modified on these plans.

APPROVED:
MAINE STATE HIGHWAY COMMISSION
[Signature] CHAIRMAN
[Signature]
[Signature] CHIEF ENGINEER

RECOMMENDED TO THE DISTRICT ENGINEER FOR APPROVAL
[Signature]
SENIOR HIGHWAY ENGINEER
PUBLIC ROADS ADMINISTRATION
FEDERAL WORKS AGENCY
RECOMMENDED FOR APPROVAL
[Signature]
DISTRICT ENGINEER
PUBLIC ROADS ADMINISTRATION
FEDERAL WORKS AGENCY
APPROVED
[Signature]
DIVISION ENGINEER
PUBLIC ROADS ADMINISTRATION
FEDERAL WORKS AGENCY

3" Macadam Surface Course Crushed Stone Base Course

P.R.A. D/R NO.	STATE	PROJ. NO.	SHEET NO.	TOTAL SHEETS
1	MAINE	F-1130	2	25

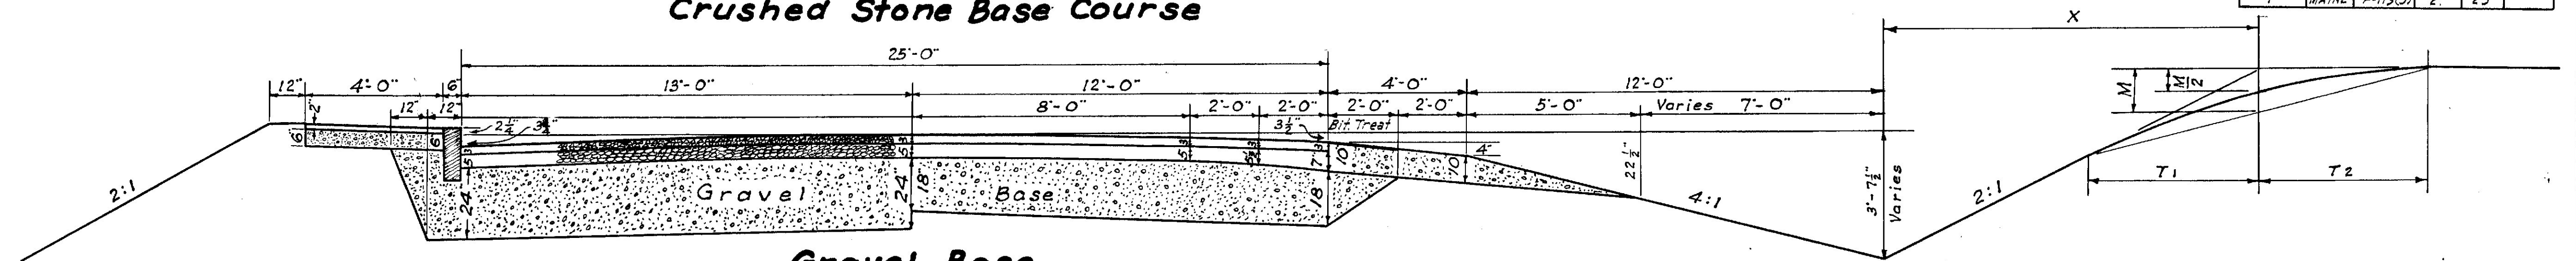

Gravel Base


24 Ft. Roadway 4 Ft. Shoulders

Material for 10" Gravel Shoulder shall conform with specifications for Gravel Base Course and shall be paid for under Item No. 24-A


3" Bituminous Macadam Surface Course (24' wide)	=	22.22 C.Y. per 100 L.F.
7" 5-7" Crushed Stone Base Course (24' wide)	=	38.68 C.Y. per 100 L.F.
5-5-7" Crushed Stone Base Course (25' wide)	=	39.47 C.Y. per 100 L.F.
5-5-5" Crushed Stone Base Course (26' wide)	=	40.13 C.Y. per 100 L.F.
24" Gravel Base Course (25' wide)	=	209.67 C.Y. per 100 L.F.
18" Gravel Base Course (25' wide)	=	158.75 C.Y. per 100 L.F.

Where "X" equals 7 feet or less both T1 and T2 equals X/2. Otherwise T1 and T2 equals X/5, but neither T1 nor T2 shall equal less than 5 feet nor more than 10 feet. To avoid property damage and to save shade trees this formula may be modified.

For all sections depth of ditch depends on local conditions.
Depth of bases as shown may be changed to meet local conditions.

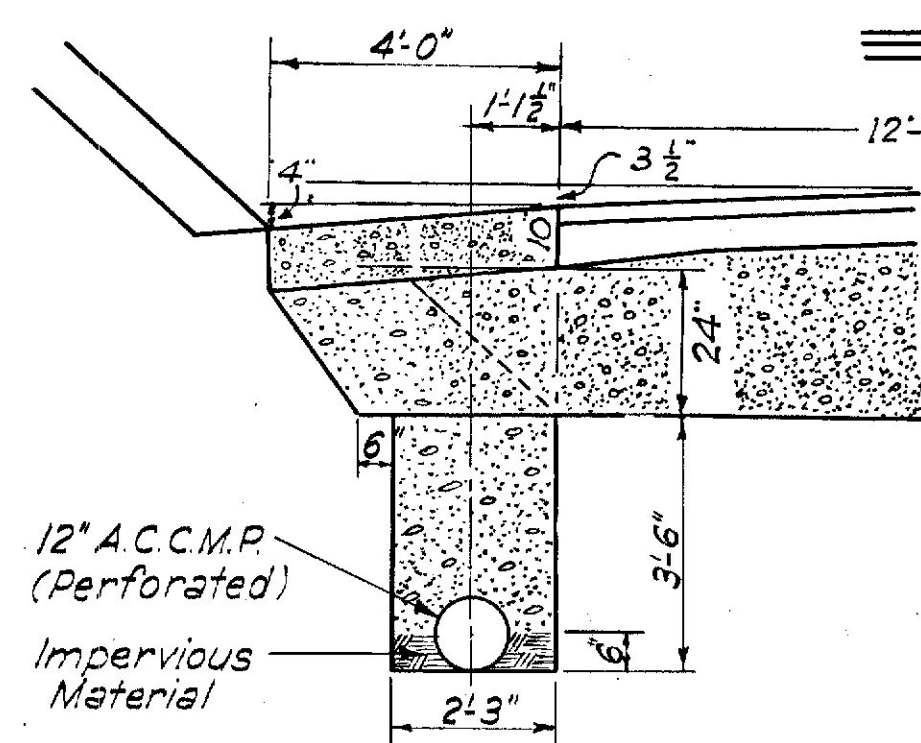


Type "C" Underdrain-12"

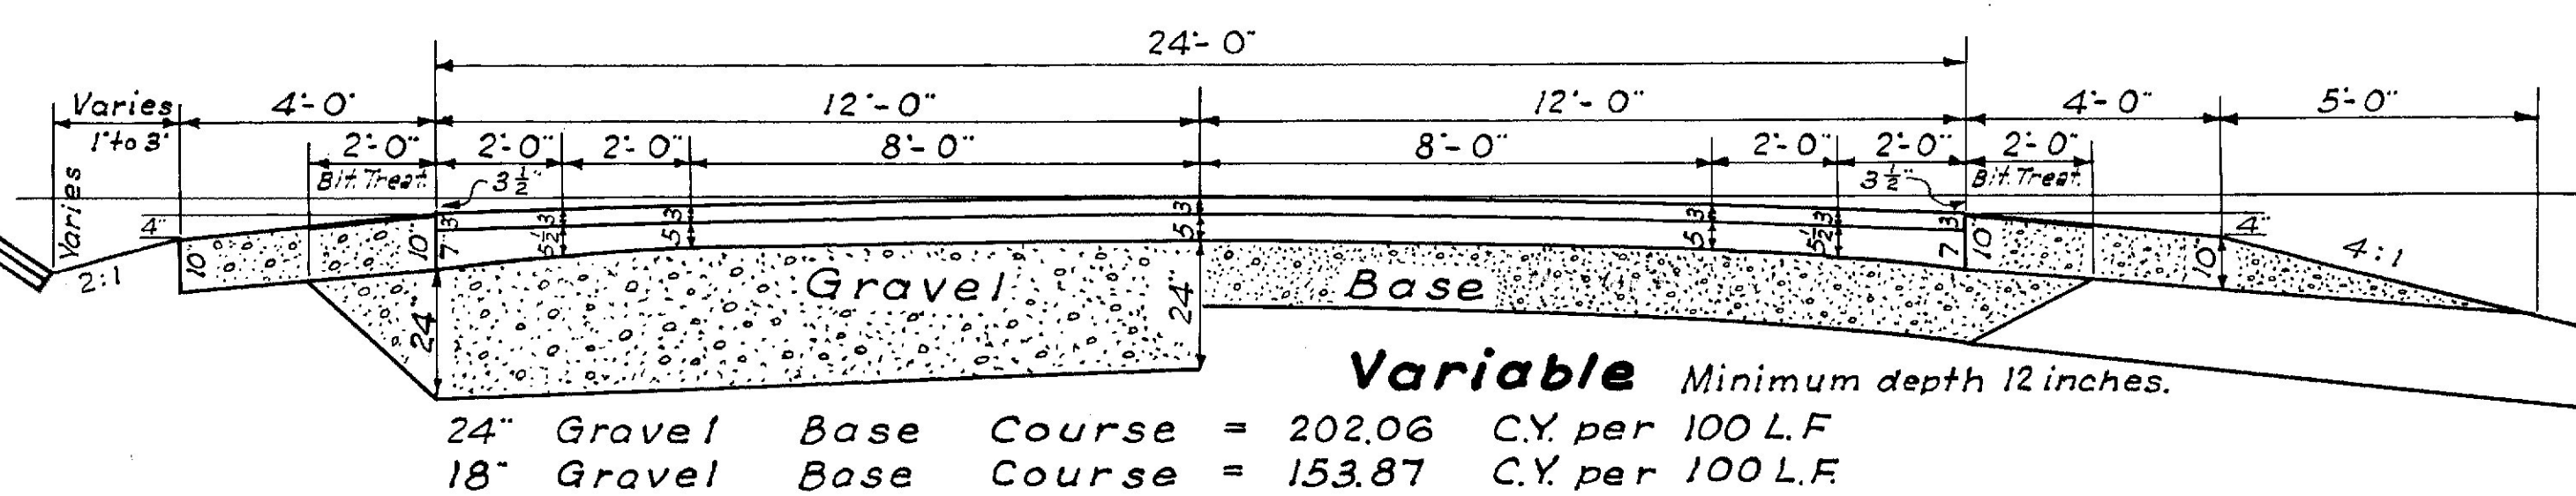

Variable Minimum depth 12 inches.

24" Gravel Base Course	=	202.06 C.Y. per 100 L.F.
18" Gravel Base Course	=	153.87 C.Y. per 100 L.F.

Where a 2:1 slope is not practicable use a 1 1/2:1 slope in cuts.
Construct a berm ditch where needed.

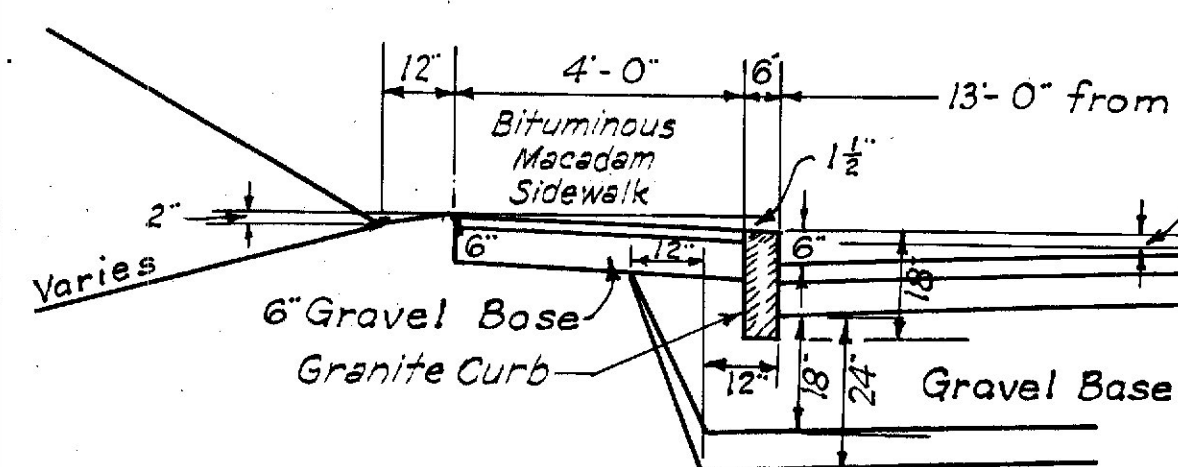

Normal Curb and Sidewalk


Superelevated Curb and Sidewalk

Ledge

Curb


18" Gravel Base Course = 164.40 C.Y. per 100 L.F.

10" Gravel Base (one shoulder) 4'-0" wide (box section)	=	12.35 C.Y. per 100 L.F.
10" Gravel Base (one shoulder) 4'-0" wide (with 4:1 slope)	=	20.06 C.Y. per 100 L.F.
6" Gravel Base Sidewalk 4'-0" wide	=	7.41 C.Y. per 100 L.F.
3" Gravel Surface Sidewalk 4'-0" wide	=	2.47 C.Y. per 100 L.F.
10" Gravel Base (one shoulder) 10'-0" wide (guard rail)	=	25.62 C.Y. per 100 L.F.

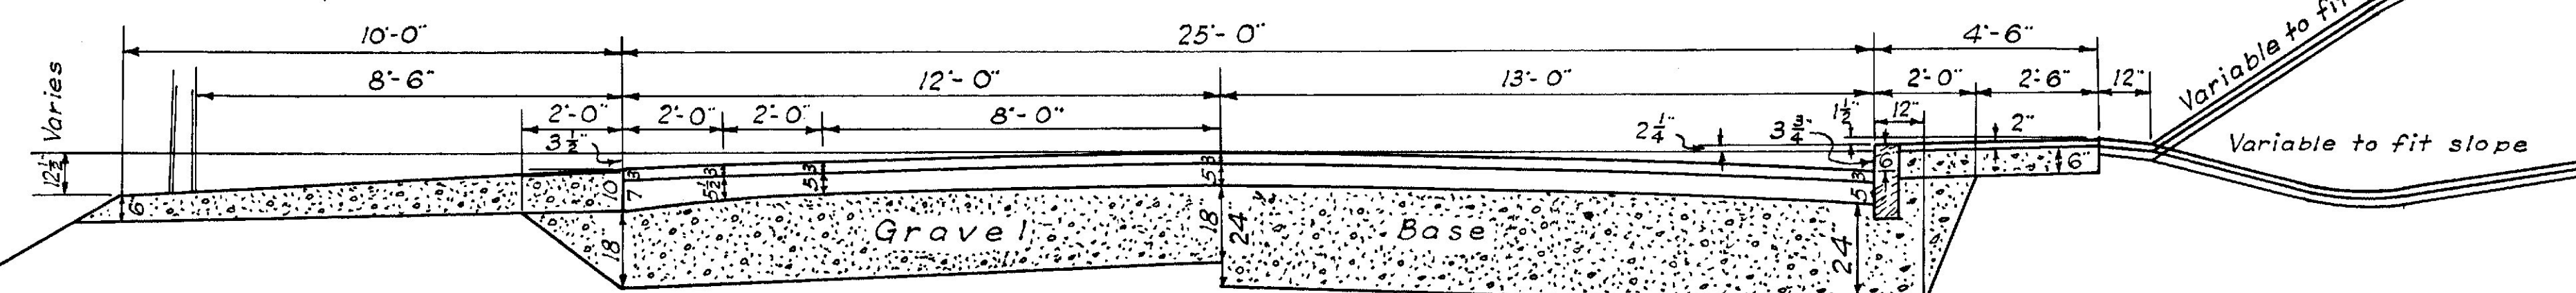

Guard Rail

Curb and Sidewalk

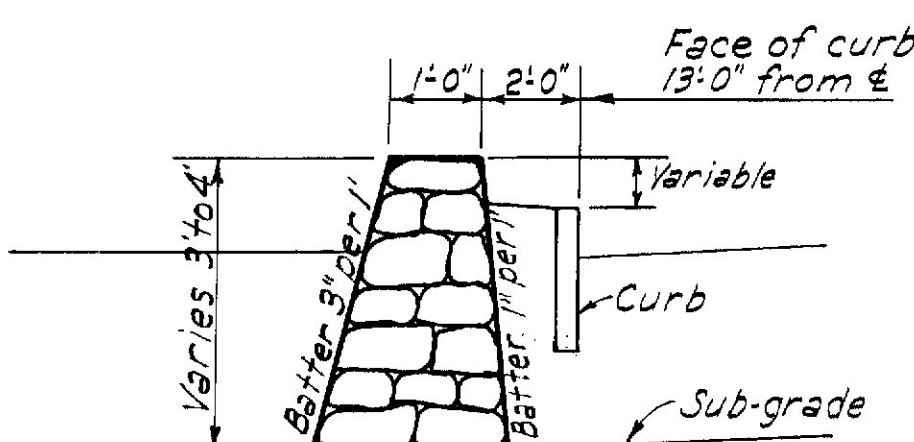

CEMENT RUBBLE MASONRY WALL

AT

STA. 245+17 TO STA. 245+68 LT.

Superelevated

18"-20"-18"	Gravel Base Course	=	157.00 C.Y. per 100 L.F.	(24' wide) Normal.
22"-24"-24"	Gravel Base Course	=	203.81 C.Y. per 100 L.F.	(25' wide) Sidewalk right.
24"-26"-24"	Gravel Base Course	=	205.14 C.Y. per 100 L.F.	(24' wide) Normal.

All curves to be superelevated as shown on plans.

**CATCH BASINS TYPE A
WITHOUT TRAP**

STATION	SIDE
236+61	Right
247+04	Right

DROP INLETS TYPE A

STATION	SIDE
252+50	Left
253+40	Left
230+50	Left-Approach

CATCH BASINS-TYPE C

$236 + 00$	Left
$239 + 75$	Left
$241 + 25$	Right
$242 + 70$	Right
$245 + 75$	Left
$247 + 50$	Right
$252 + 50$	Right

DROP INLETS TYPE B

STATION	SIDE
239+75	Right
254+60	Left

CEM. RUBBLE MASONRY

<i>STATION</i>	<i>SIDE</i>
245+17-245+68	Left

GRANITE CURB

STA TO STA	SIDE
230+37 (Approch) - 245+75	Left
241+20 - 255+10	Right

TREES REMOVED

STA	SIDE	DESCRIPTION
223+88	Left	18" Pine
230+05	Left	18 Spruce
234+07	Left	16" Spruce
234+09	Left	24" Spruce
234+56	Left	9" Pine
234+58	Left	9" Spruce
234+58	Right	10" Spruce
234+58	Right	9" Spruce
234+87	Right	9" spruce
234+56	Right	24" Spruce
234+92	Right	10" Spruce
234+98	Right	9" Spruce
235+03	Right	12" Spruce
235+15	Right	18" Spruce
235+46	Right	9" Spruce
235+90	Right	15 Spruce
236+13	Right	18" Spruce
236+52	Right	14" Spruce
242+55	Left	Basswood
246+08	Left	15" Elm
246+33	Left	18" Elm

ROADWAY	CULVERTS
---------	----------

STATION	SIZE	LENGTH	KIND	REMARKS
230 + 46	24"	120'	R.C.P.	
239 + 75	8"	32'	ACCM.P	
230 + 61	18"	64'	R.C.P.	
247 + 04	15"	40'	R.C.P.	
255 + 17	30"	20'	ACCM.P	Extend left
252 + 50	12"	26'	ACCM.P	

CLEARING AND GRUBBING

<i>STATION</i>	<i>TO</i>	<i>STATION</i>	<i>SIDE</i>
227+00		231+18	Right
230+80		232+18	Left
232+80		235+41	Left
235+25		239+50	Left
237+88		239+60	Right
247+17		250+15	Right

GRAVEL BASE COURSE

[illegible]

LOAM

STA	TO	STA	SIDE
230+75		232+20	R
231+65		233+65	L
232+65		240+65	R
234+50		235+50	L
241+65		242+65	R
242+65		243+65	L
243+00		243+30	R
243+60		244+45	R
245+20		250+35	R
248+20		255+10	L
251+65		252+65	R
254+15		255+10	R

SODDING

<i>STA</i>	<i>TO STA</i>	<i>SIDE</i>
234+15	236+70	R
237+85	240+15	R
241+65	242+65	R
243+00	243+30	R
243+60	244+45	R
245+20	250+35	R
249+20	255+10	L

UNDERDRAIN TYPE "B"

STATION TO	STATION	SIDE
235+00	236+61	Right
239+75	243+20	Right
247+04	248+75	Right
252+00	252+50	Right
252+00	252+50	Left


12" UNDERDRAIN TYPE "C"

STATION TO STATION		SIDE
236 + 61	239 + 75 -	Right
252 + 50	255 + 10 -	Left


QUANTITIES

ITEM	DESCRIPTION	QUANTITY	UNIT
11	Clearing & Grubbing	1.5	Acres
12-A	Earth Excavation	7,700	C.Y.
12-B	Rock Excavation	6,000	C.Y.
12-E	Trees Removed	21	Each
13	Excavation for Structures	800	C.Y.
13-B	Rock Excavation for Structures	200	C.Y.
24-A	Gravel Base Course	7300	C.Y.
24-B	Base Outlets	30	C.Y.
26	Crushed Stone Base Course	1,350	C.Y.
32	Gravel Surface Course	100	C.Y.
33-B	Bituminous Material	500	Gals.
36-A	Bituminous Macadam Surface Course	830	C.Y.
36-B	Emulsified Asphalt	27,000	Gals.
46	Dry Rubble Masonry	10	C.Y.
42-B	Class B Concrete	10	C.Y.
43	Steel Reinf. for Conc. Structures	50	Lbs.
45	Cement Rubble Masonry	10	C.Y.
47-A	8" Corr. Metal Pipe	130	L.F.
47-C	12" " " "	150	L.F.
48-A	8" Asphalt Coated C.M.P.	32	L.F.
48-C	12" " " "	26	L.F.
48-H	30" " " "	20	L.F.
50-B	15" Reinf. Conc. Pipe	40	L.F.
50-C	18" " " "	64	L.F.
50-D	24" " " "	120	L.F.
52-A	Drop Inlets- Type A	3	Each
52-B	Drop Inlets- Type B	2	Each
52-C	Catch Basins- Type A	2	Each
52-E	Catch Basins- Type C	7	Each
52-F	Manholes	1	Each
55-A	Underdrain- Type A	100	L.F.
55-B	Underdrain- Type B	1000	L.F.
55-C	12" Underdrain- Type C	600	L.F.
55-G	Underdrain Outlets	100	L.F.
57	Slope Checks	1	L.F.
61-A	Granite Curb	2600	L.F.
61-B	Circular Granite Curb	170	L.F.
65-A	Wire Cable Guard Rail- Type A	240	L.F.
65-C	Anchorage	4	Each
65-D	Guard Posts	15	Each
67-B	Loam Borrow	400	C.Y.
68	Sodding	2000	S.Y.
69	Project Markers	2	Each
70	Right of Way Monuments	20	Each
71	Sprinkling	50	Units
72	Underdrain Outlet Markers	2	Each
73	Traffic Officers	900	Man Hours
75	Gravel Overhaul	4200	Yd. Mi.
76	Relocating Schoolyard Fence		Lump Sum
77	Scarifying	1200	S.Y.
78-A	6" x 6" A.C.C.M. Tees	1	Each
78-B	12" x 6" " "	1	Each
79	Bituminous Macadam Sidewalk	70	C.Y.
80	Granite Edging	110	L.F.
47-D	15" Corr. Metal Pipe	48	L.F.
66	Wood Guard Rail	200	L.F.


PLANK APRON & PLANK SLUICE

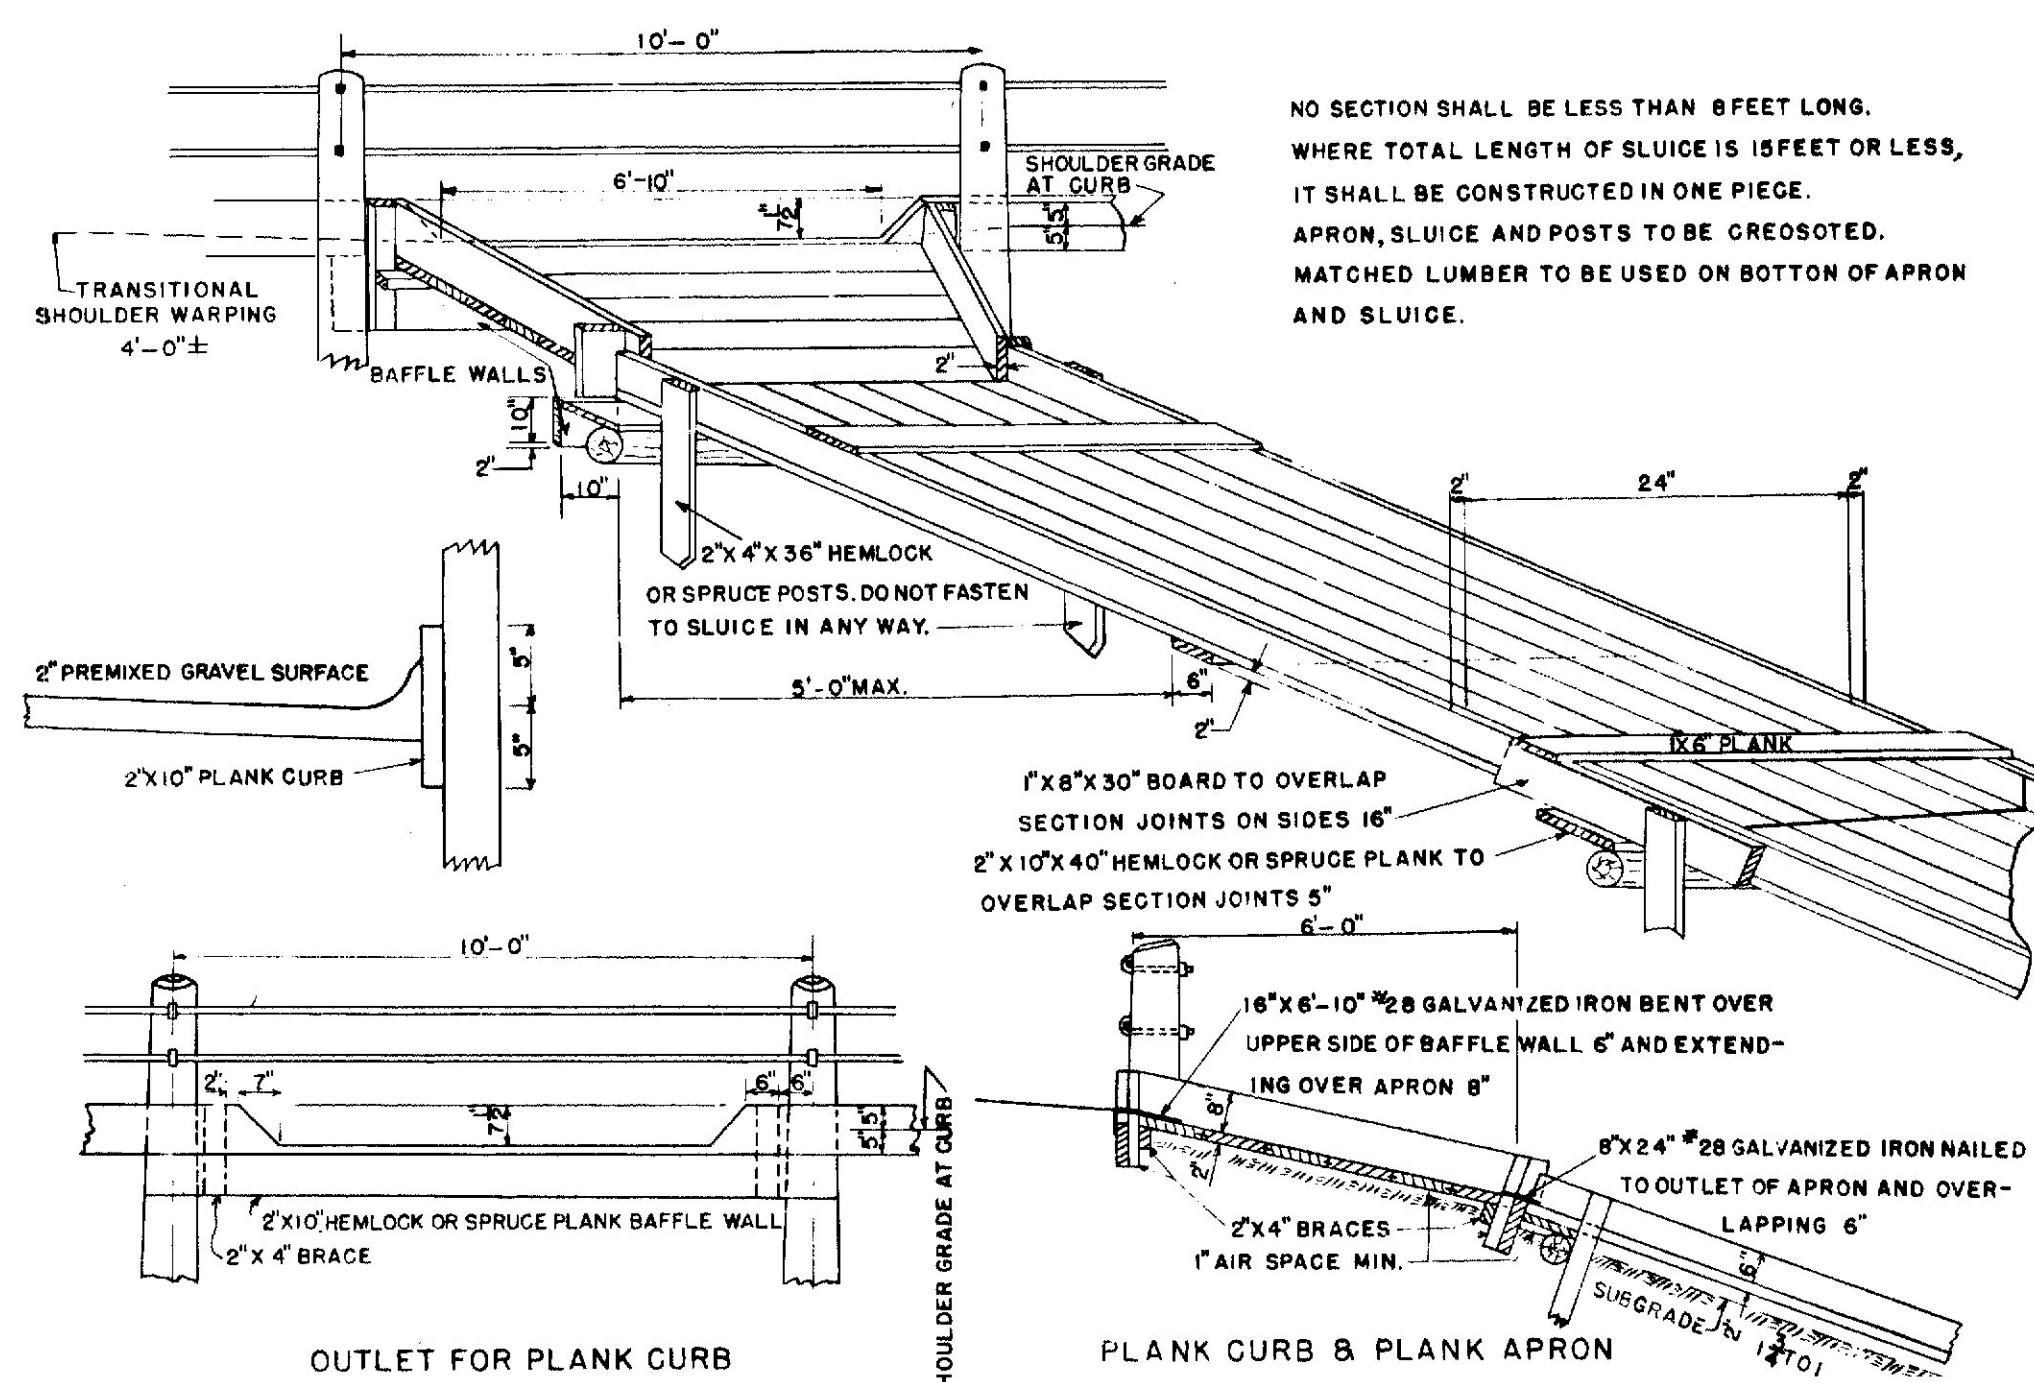


RIGHT OF WAY MONUMENTS & PROJECT MARKERS

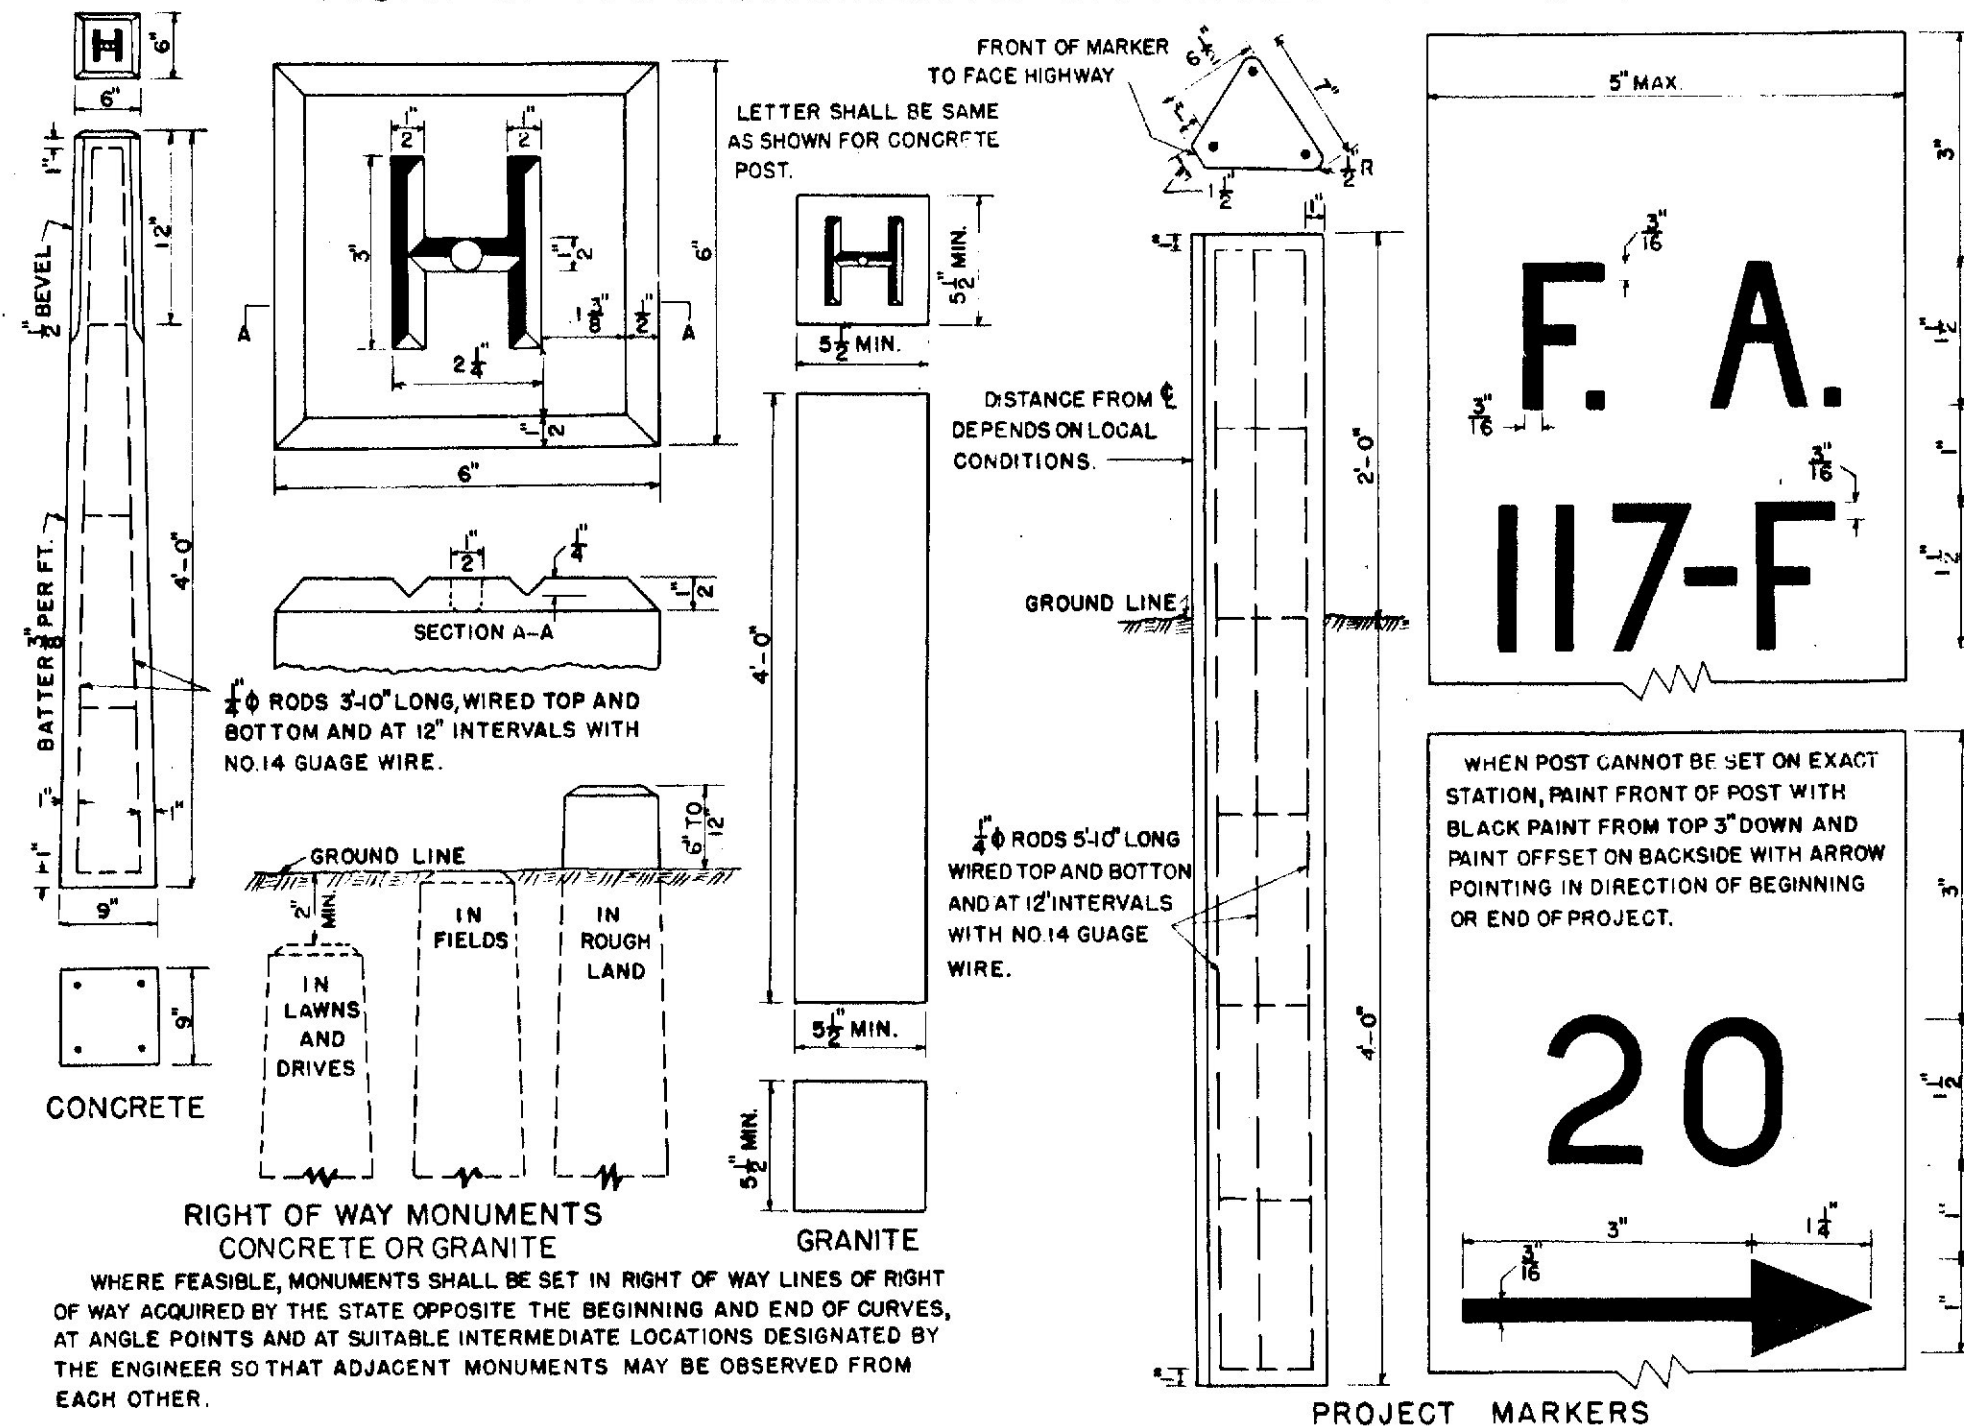


GUARD RAIL TYPE "B"

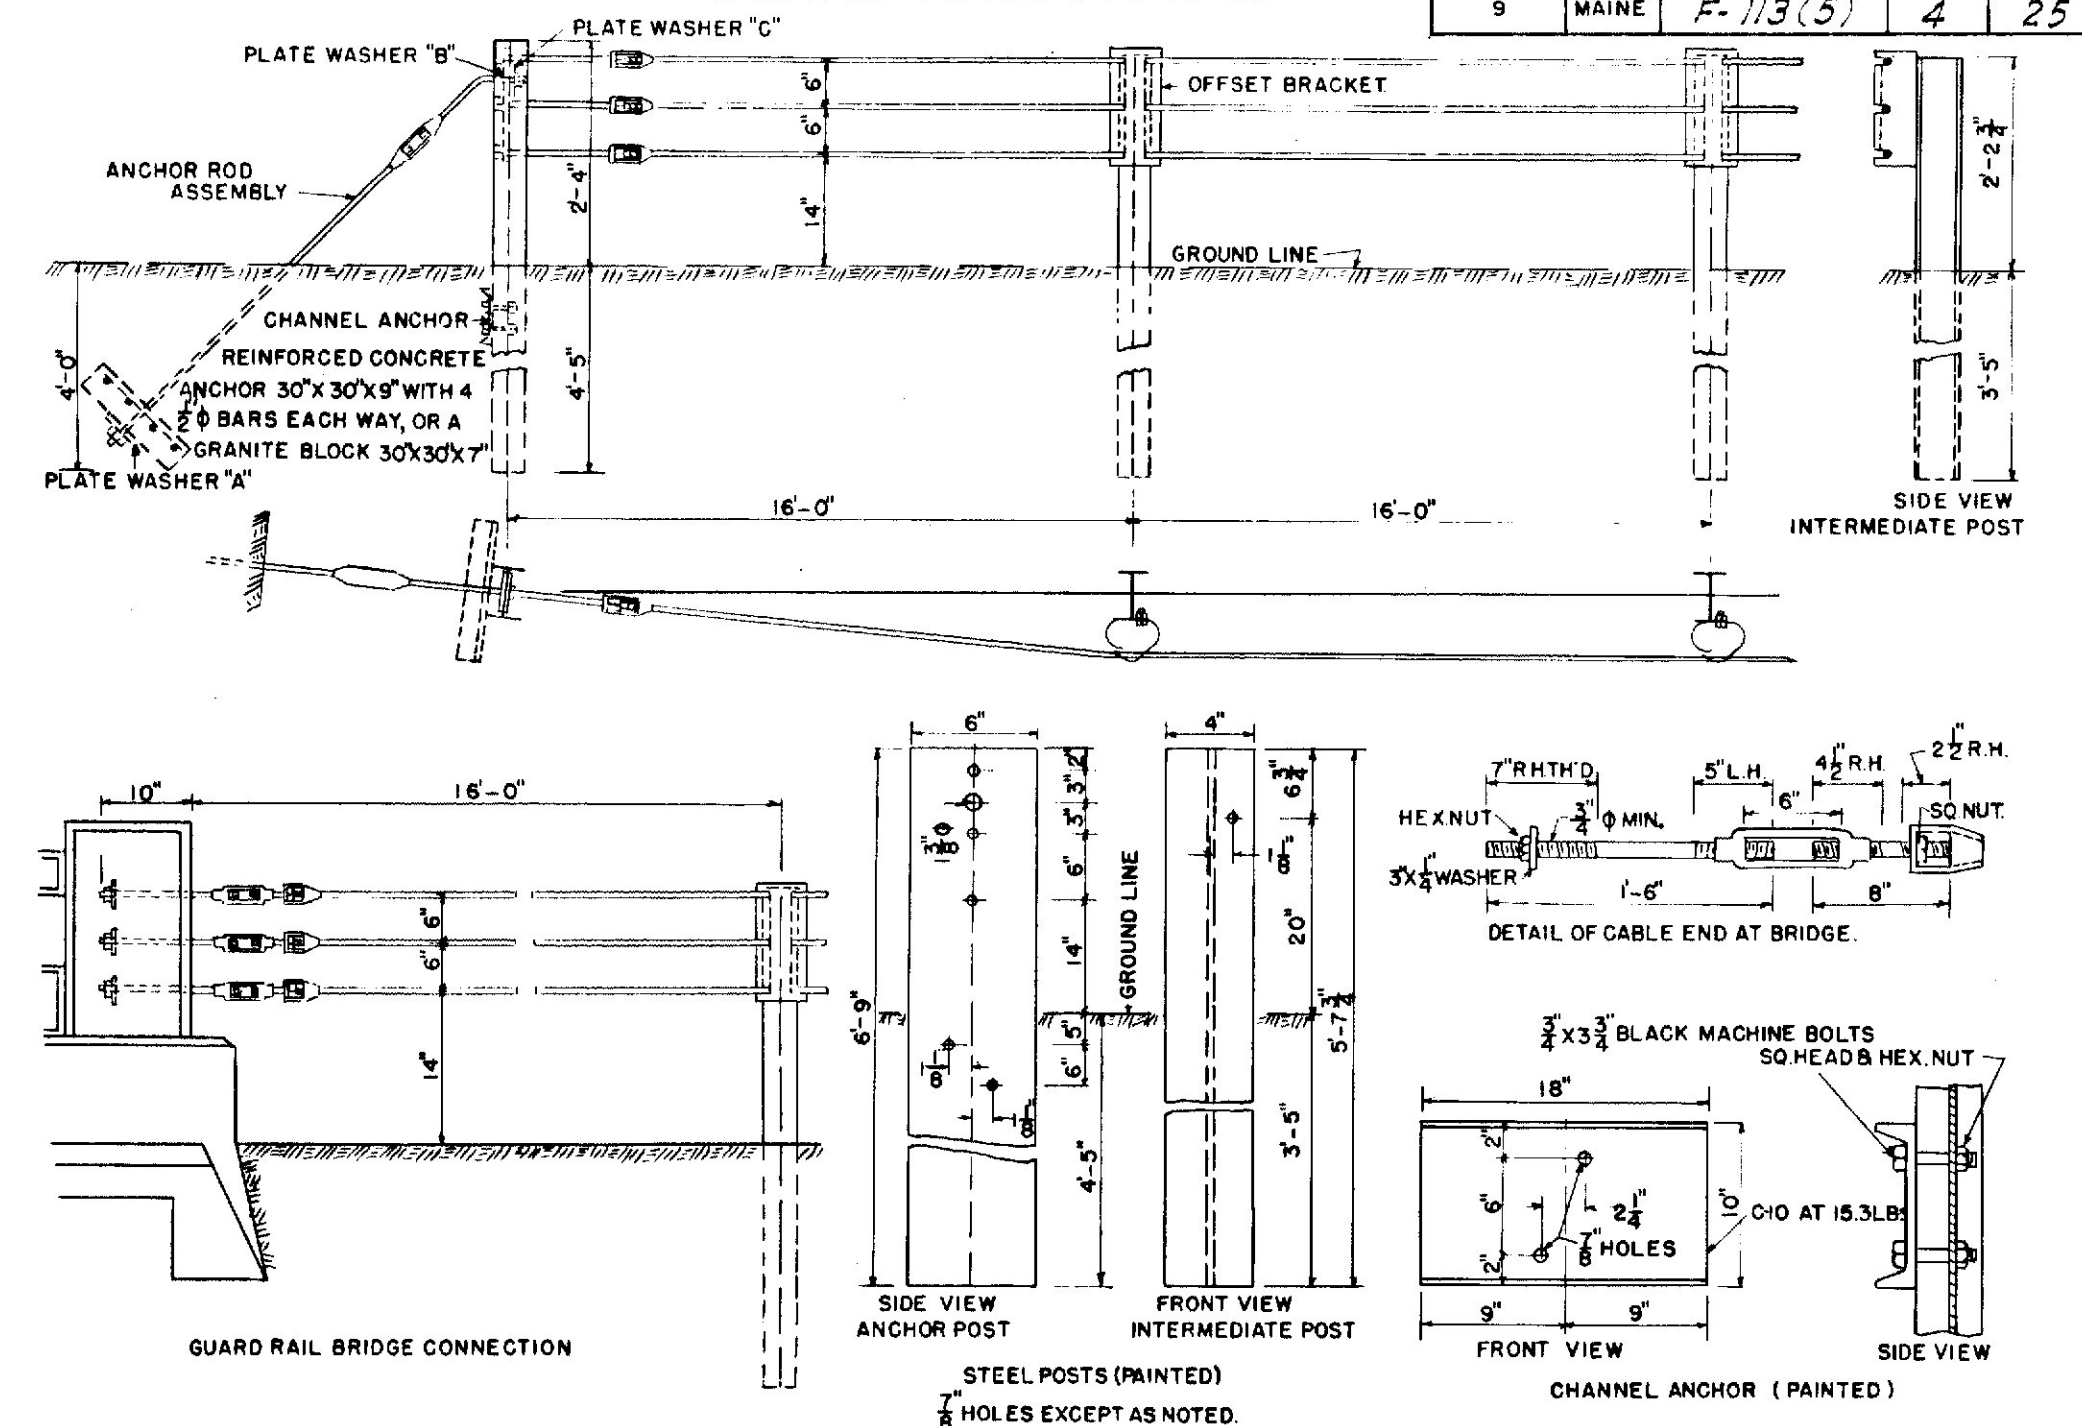


METAL SLUICE

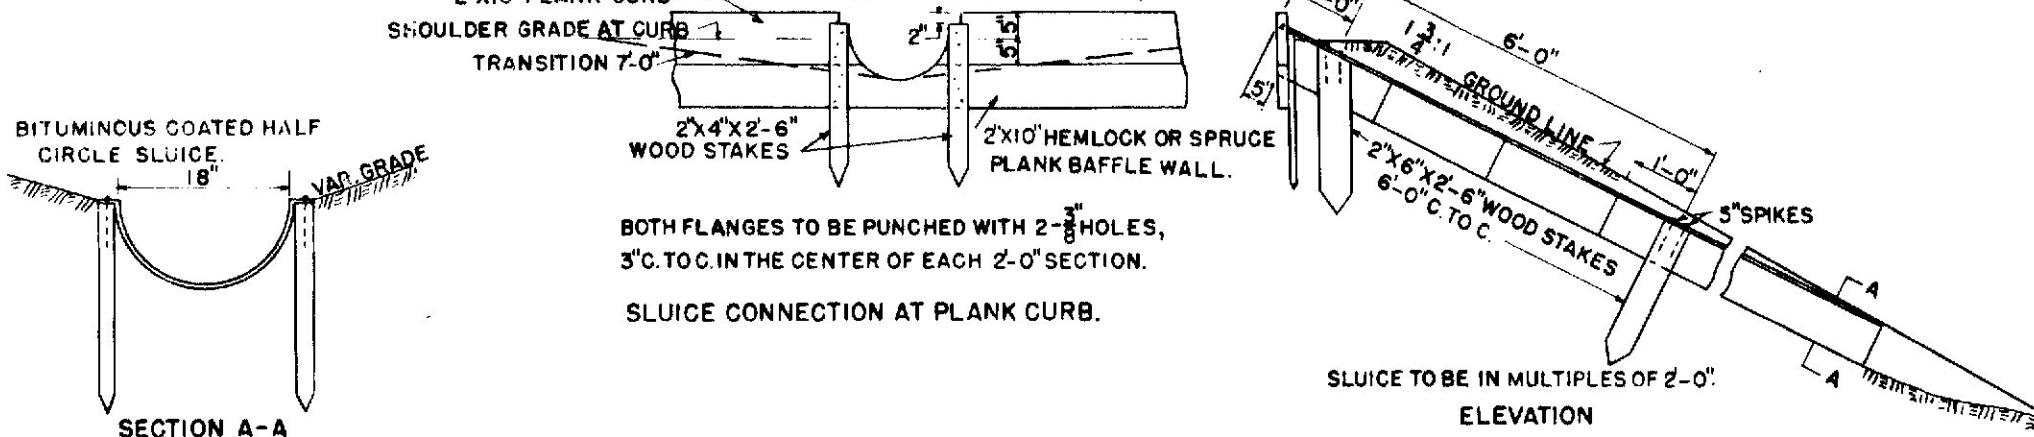


STONE GUTTER

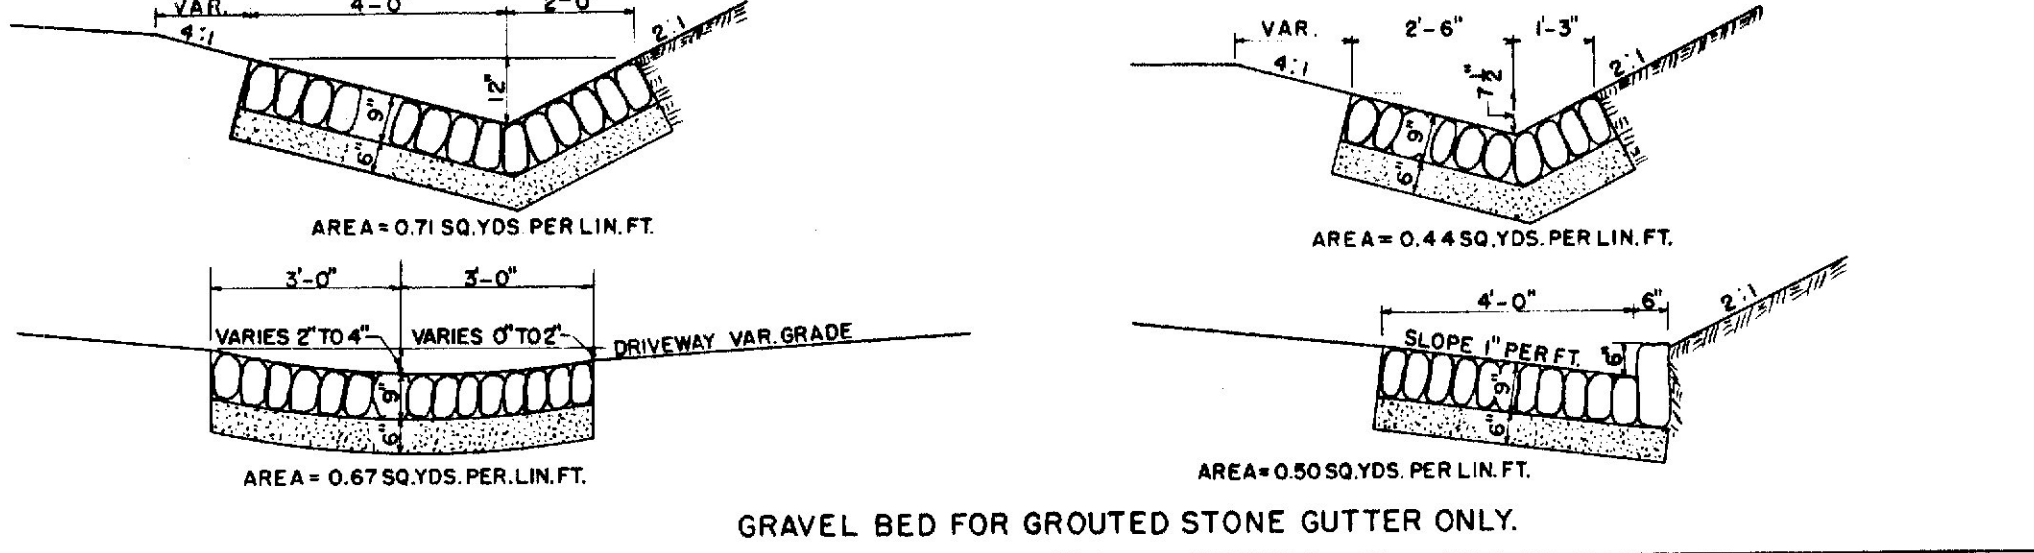



SODDED GUTTER

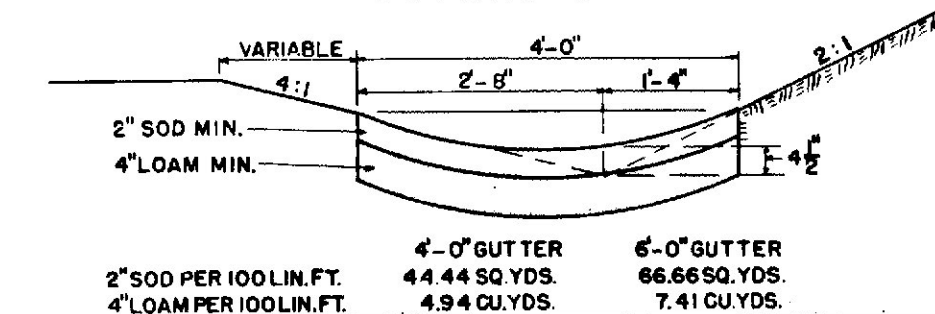


FIELD STONE CURB

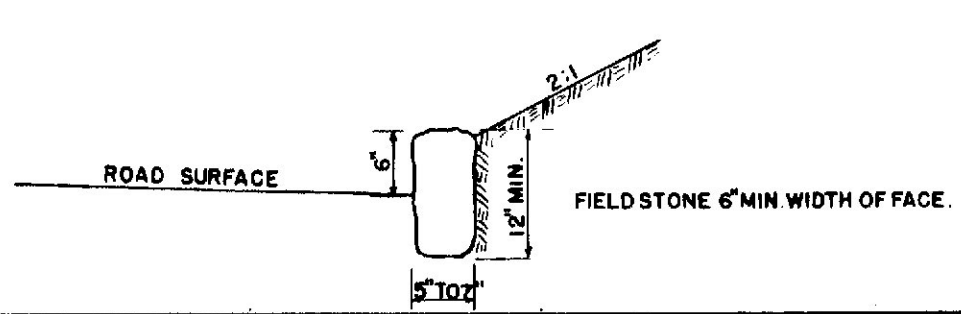


GUARD RAIL TYPE "A"

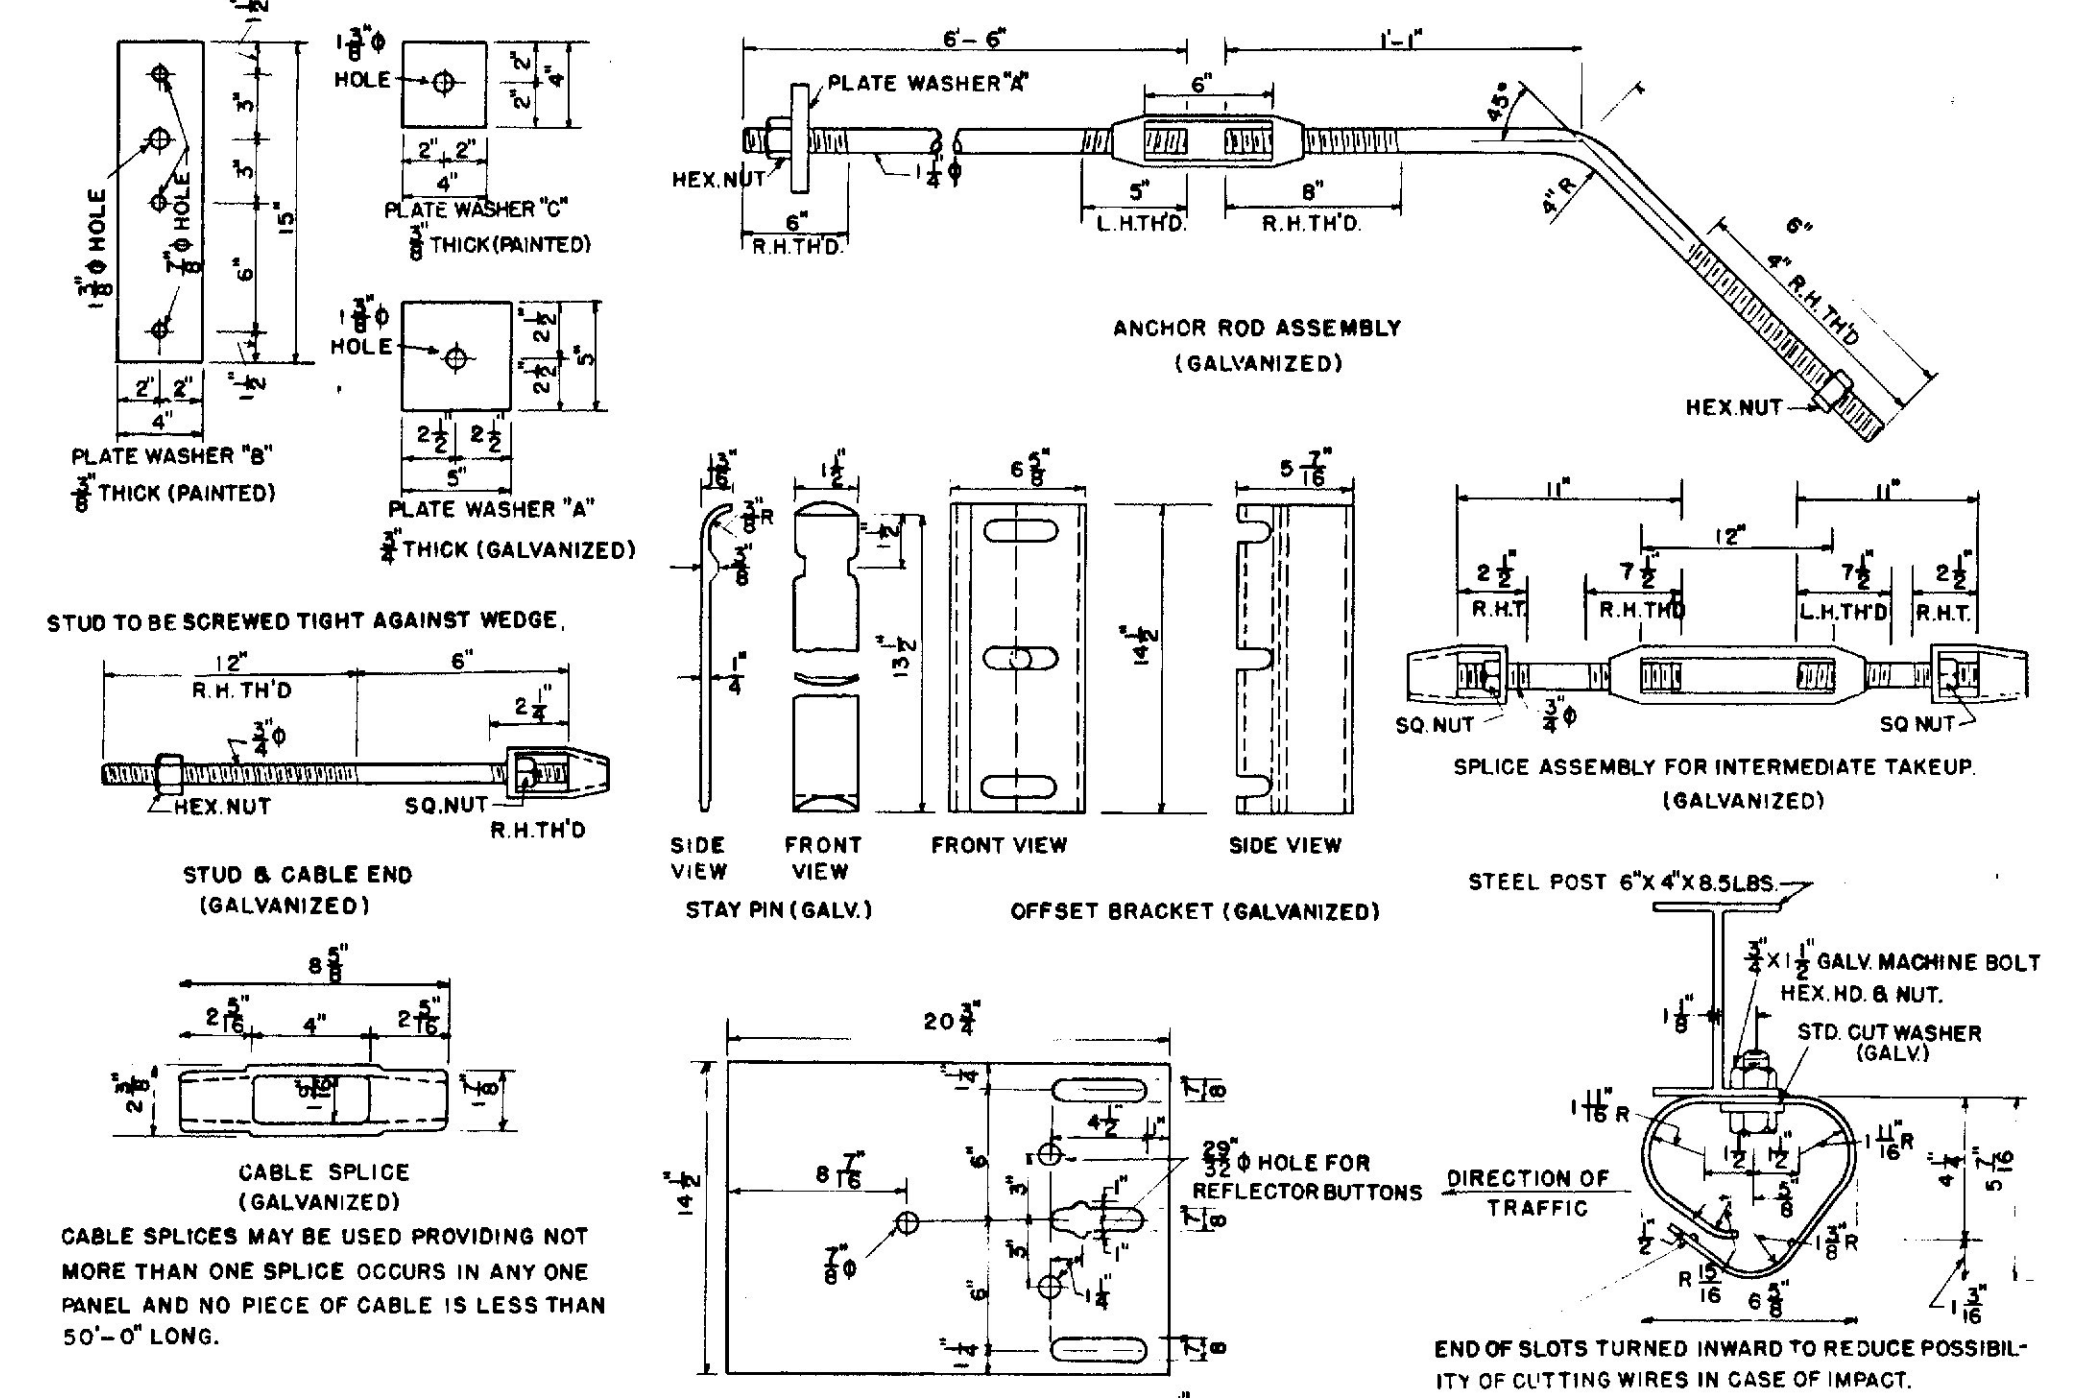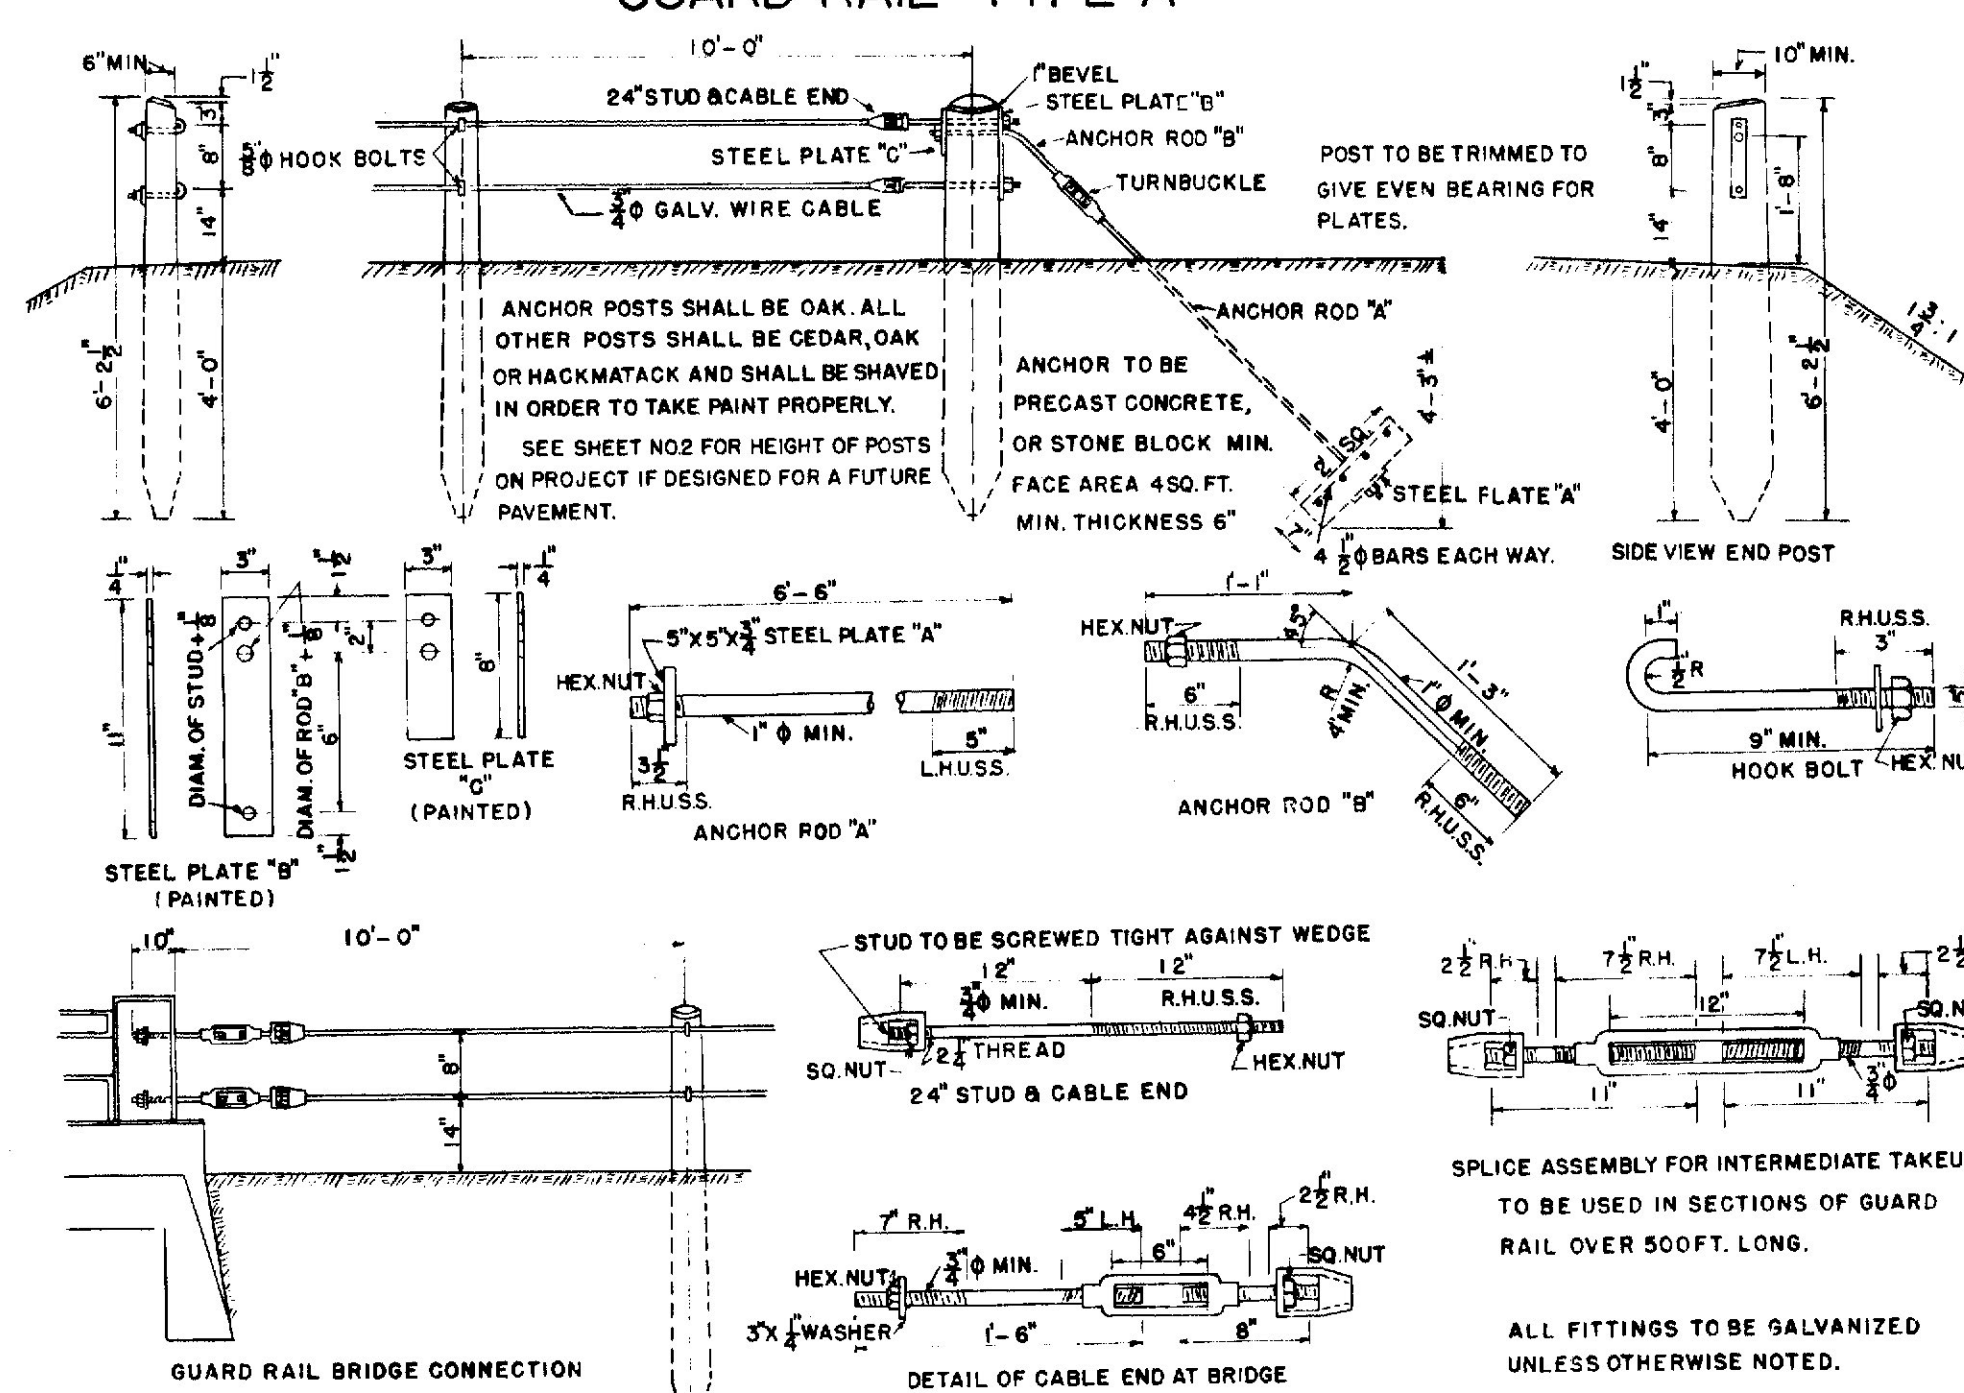


CONCRETE CURB

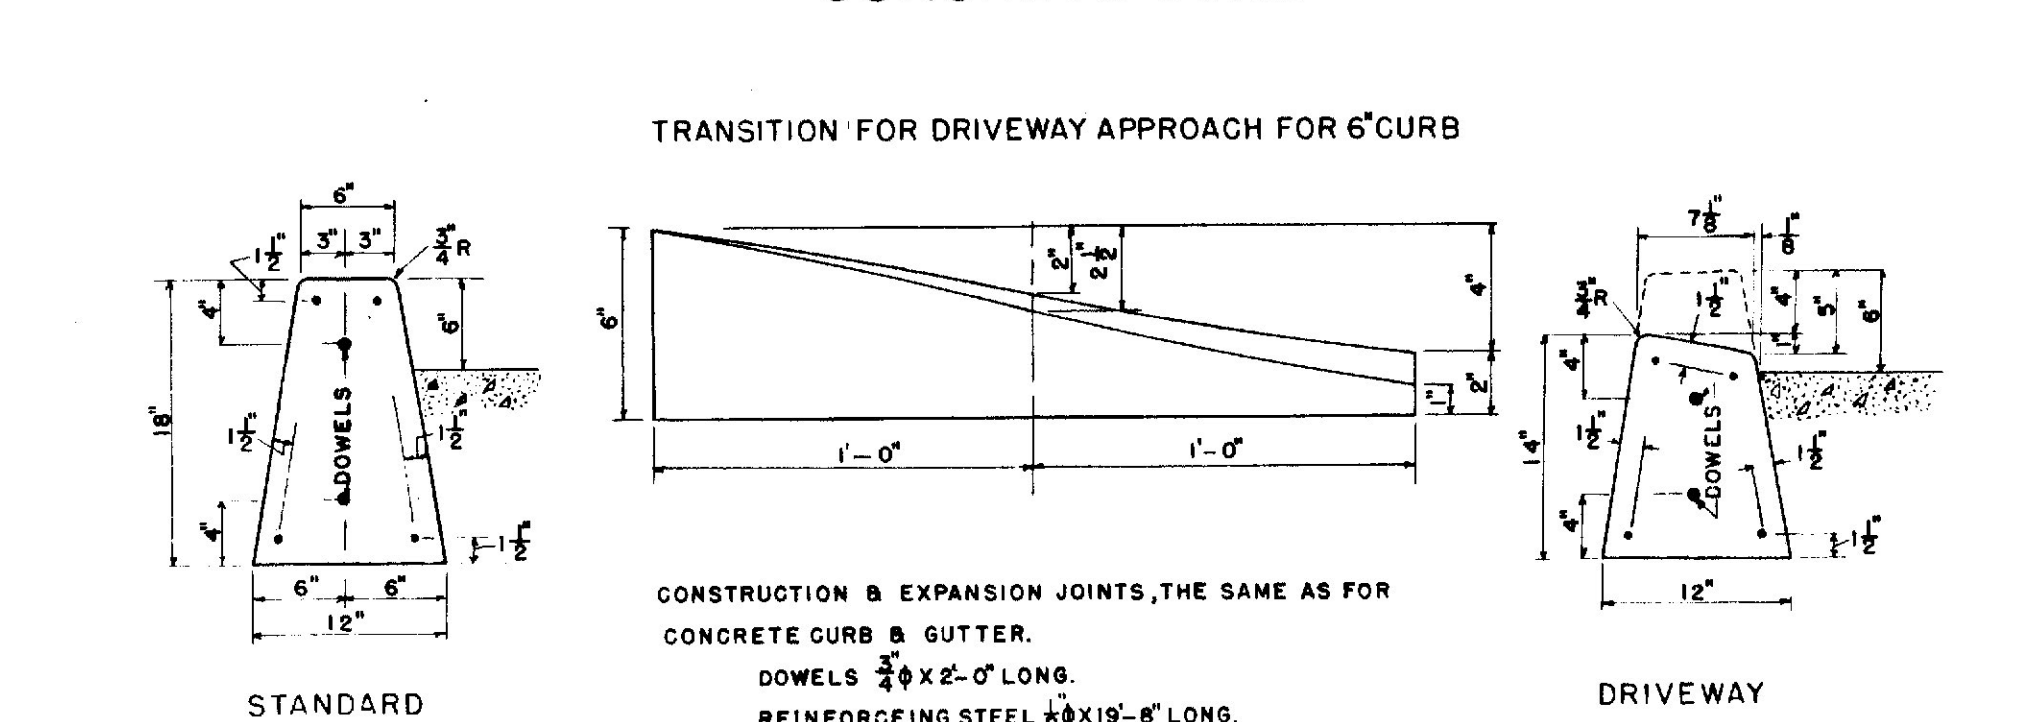


CONCRETE CURB & GUTTER

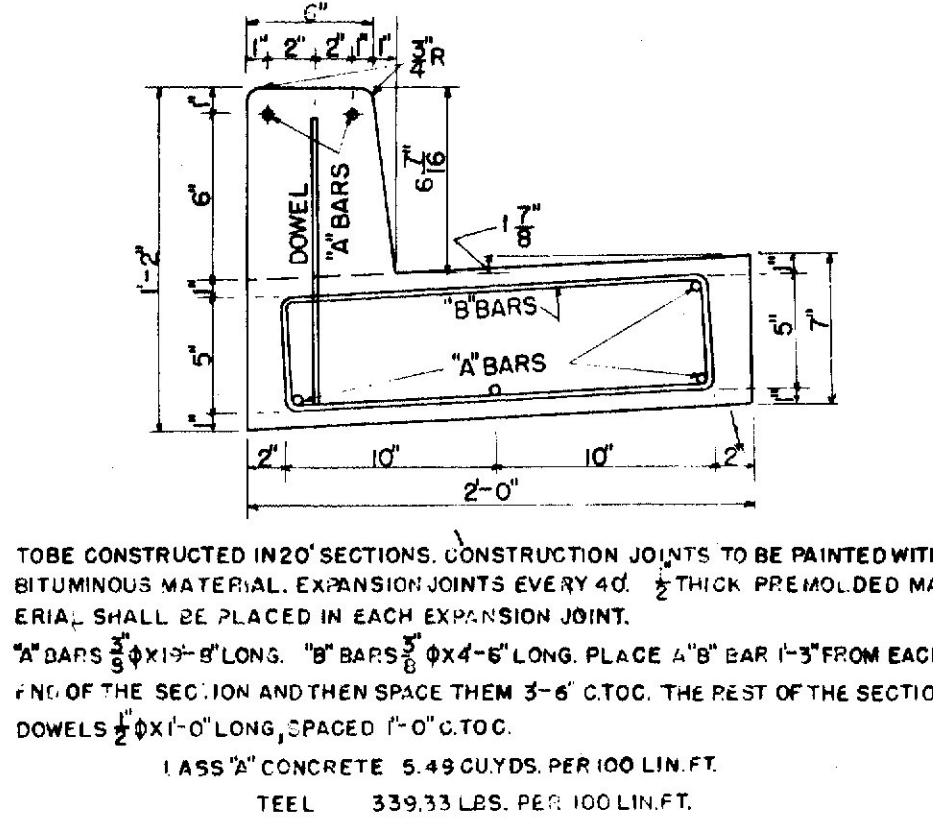


INTEGRAL CONCRETE CURB

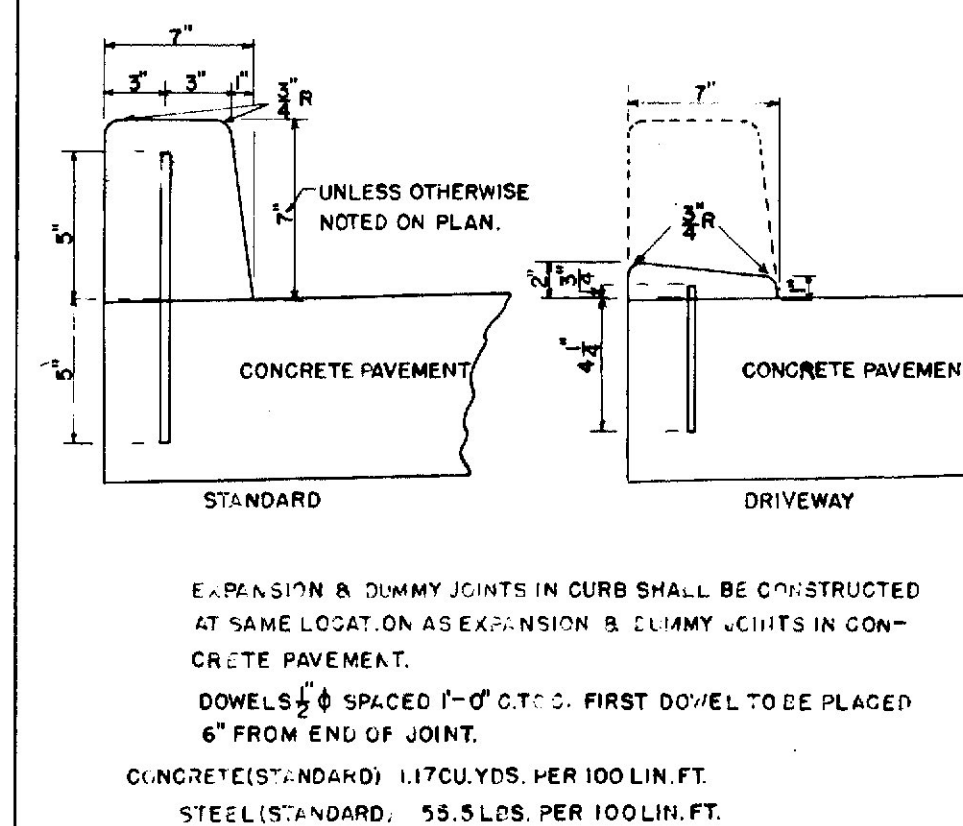

WOOD GUARD RAIL

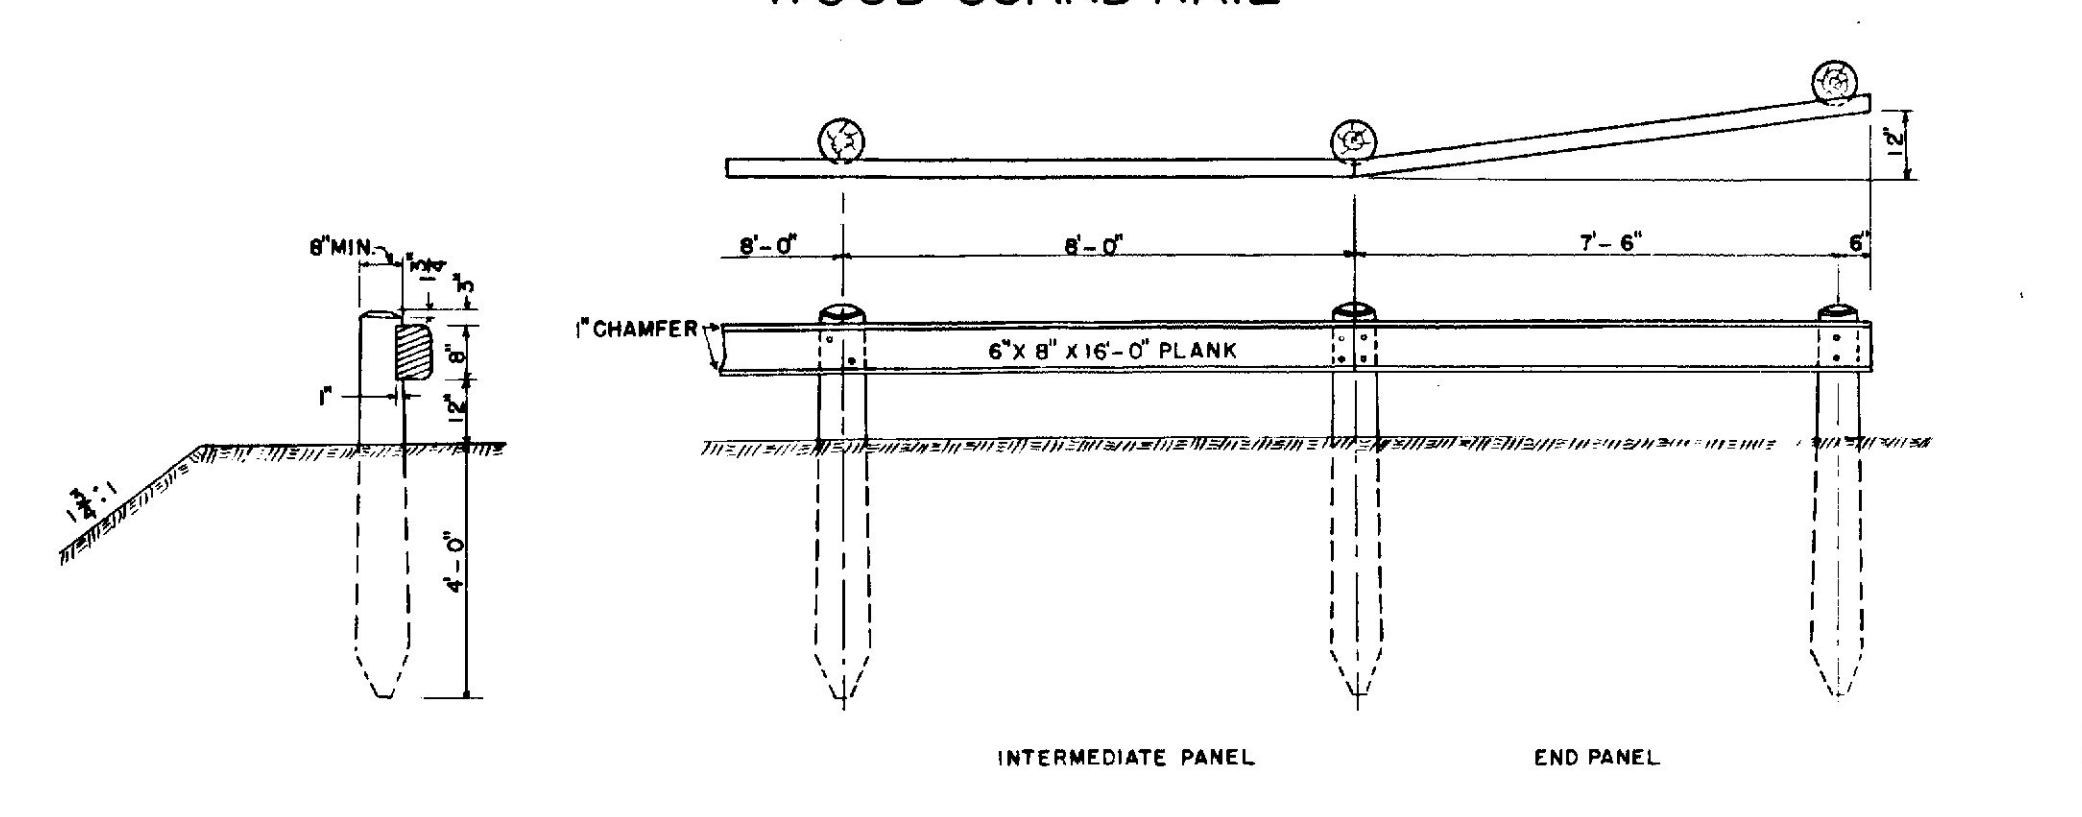


TYPE A

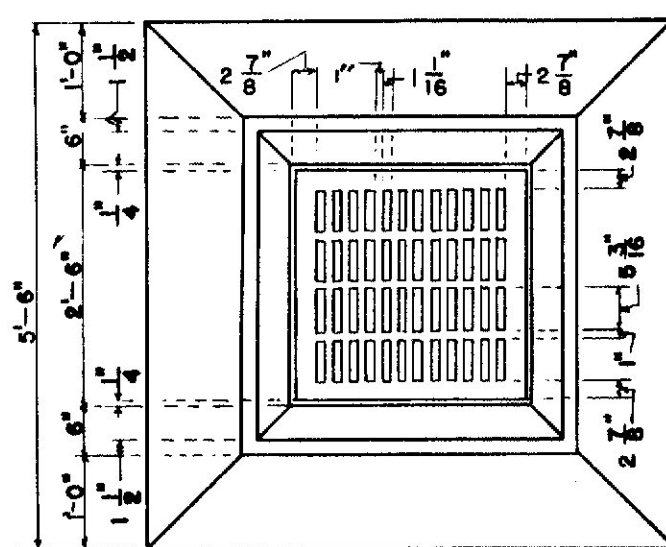


TRAPS SIMILAR TO THOSE SHOWN
FOR TYPE "B" CATCH BASIN SHALL
BE USED IF ORDERED.


GRATE 29 $\frac{1}{2}$ " X 29 $\frac{1}{2}$ " X 1 $\frac{1}{2}$ "

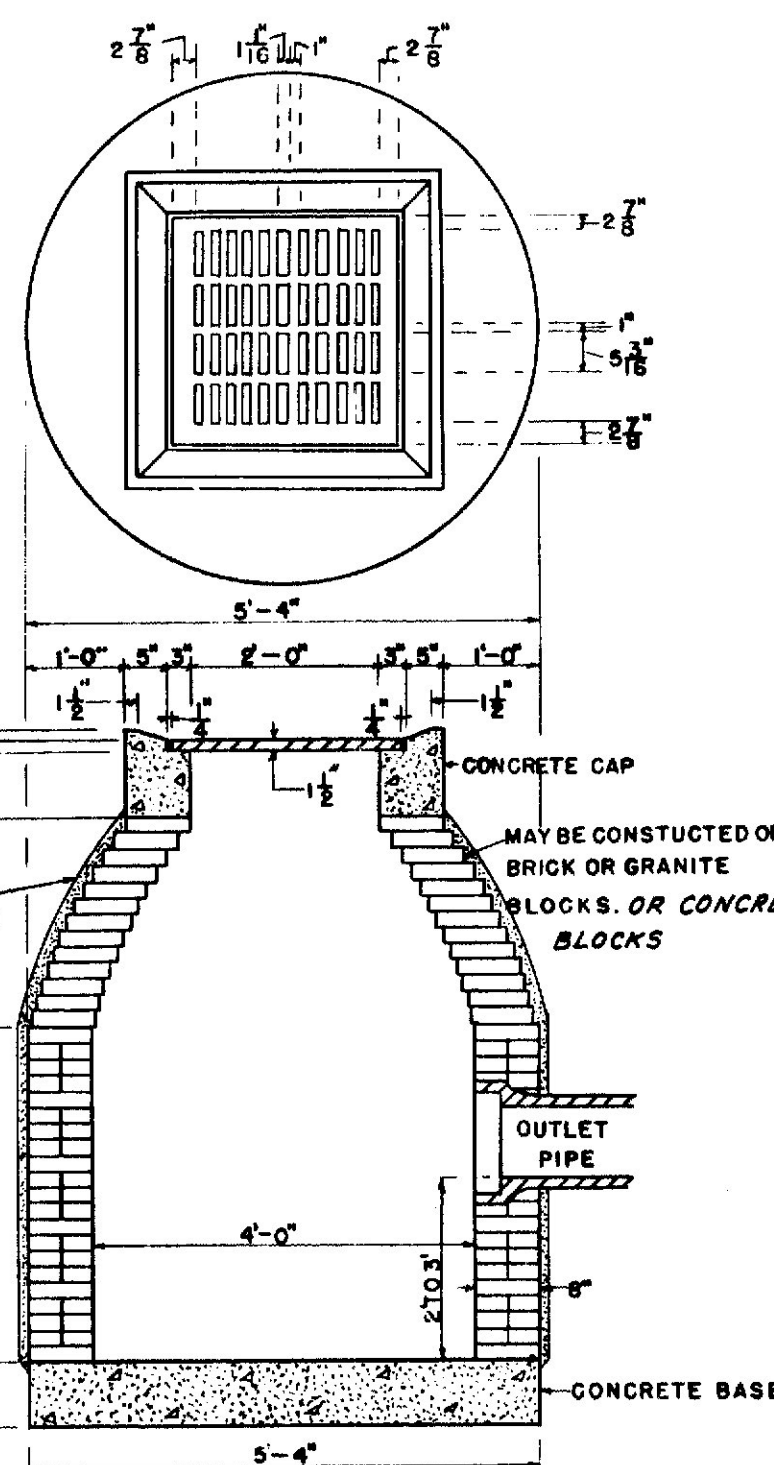

MAY BE CONSTRUCTED OF BRICK,
GRANITE BLOCK, OR CONCRETE OR CONCRETE BLOCKS.

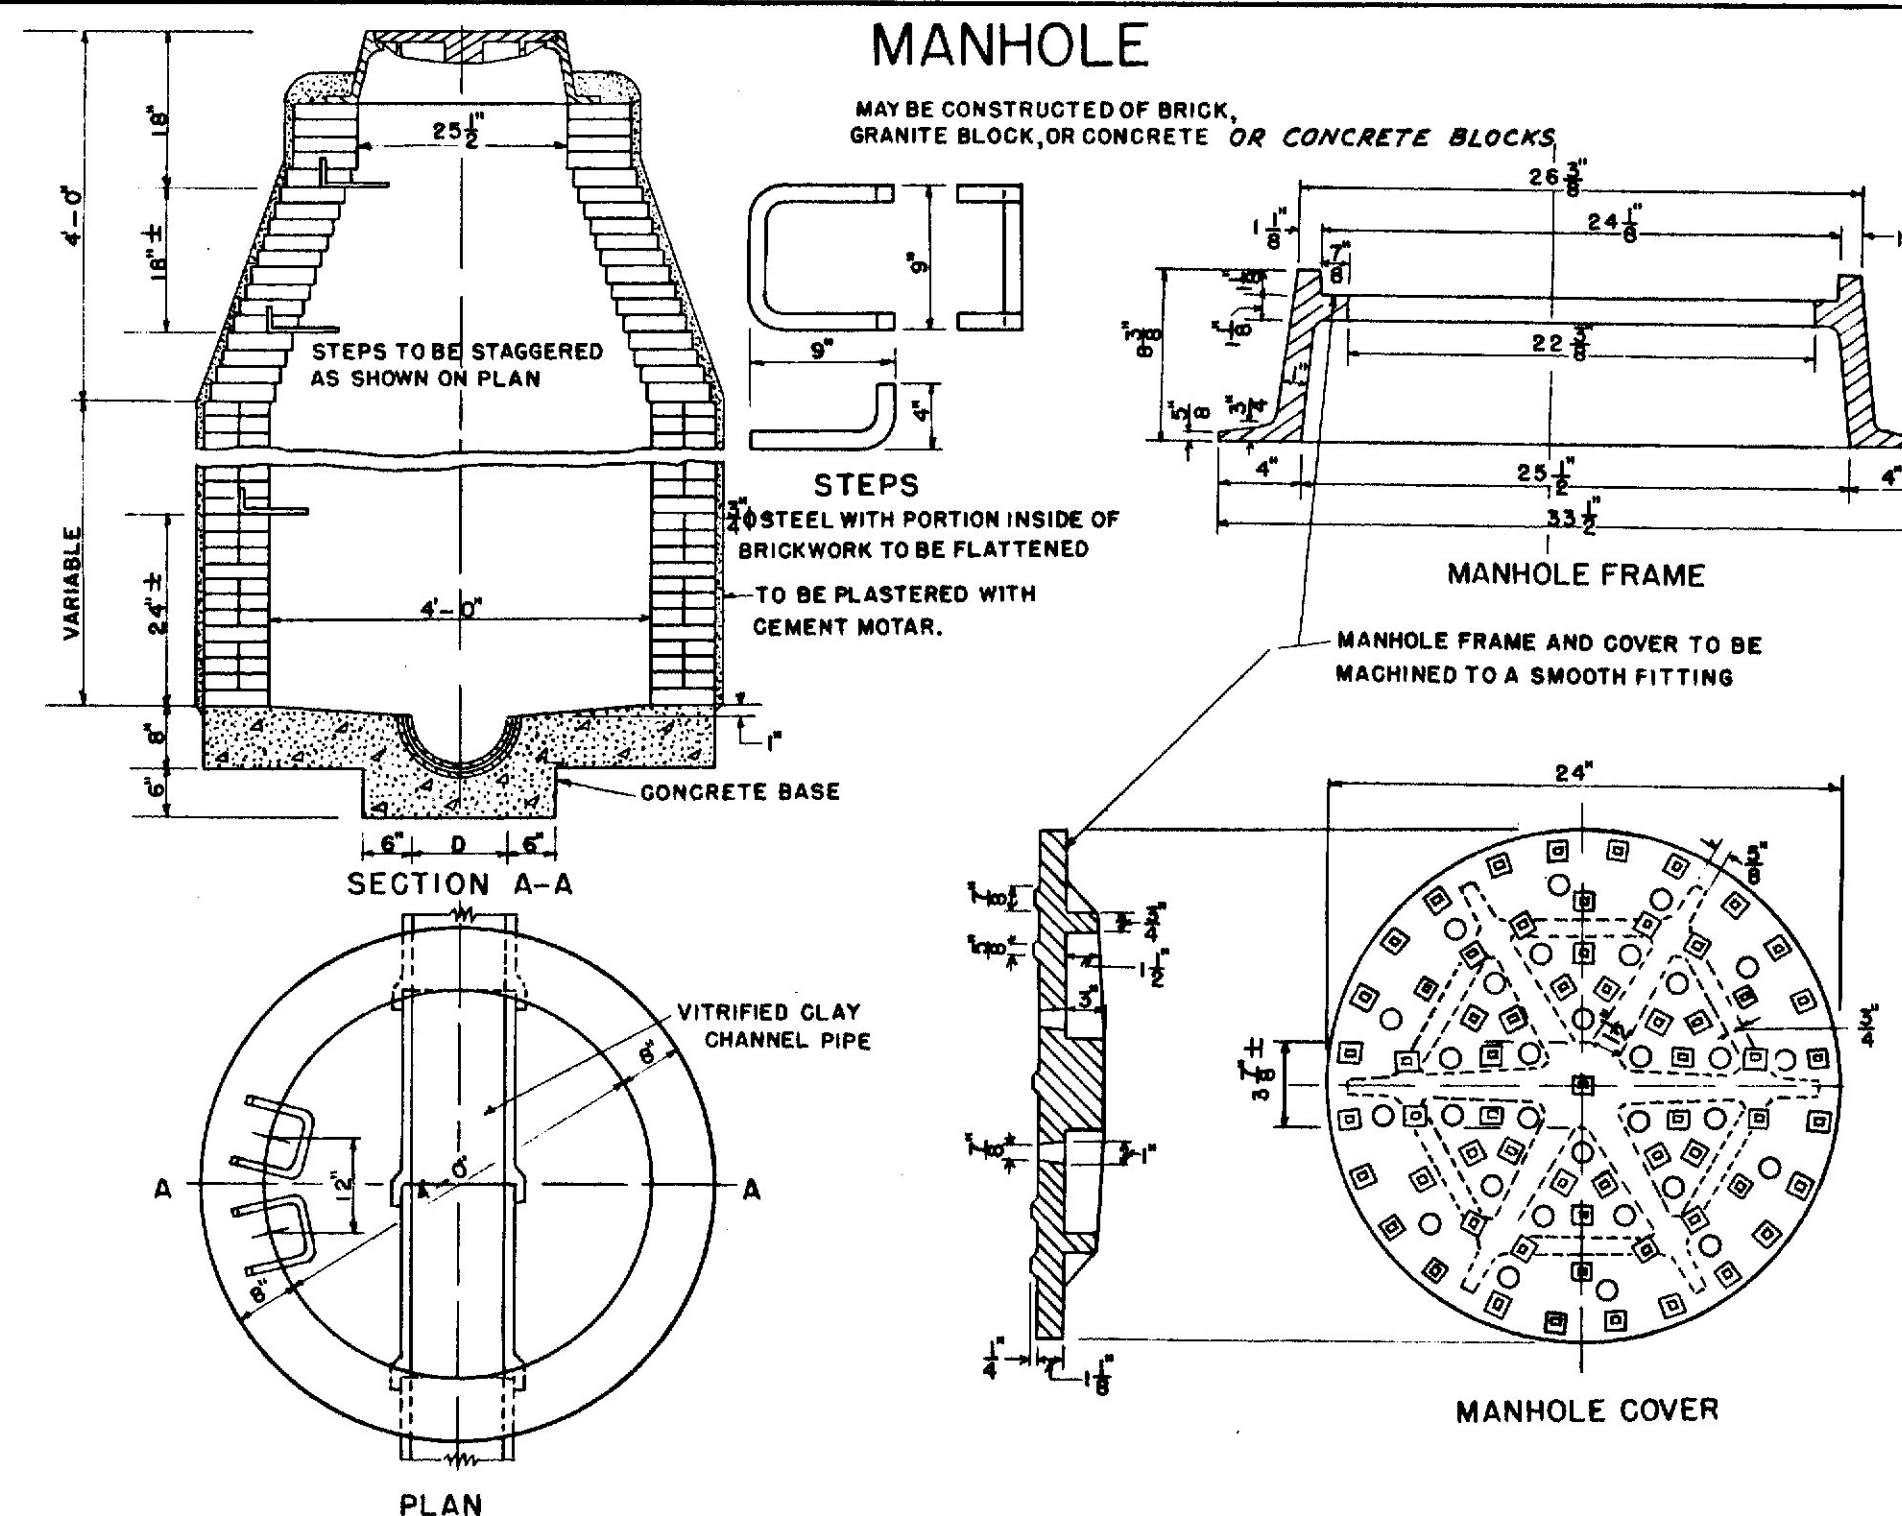


FED. ROAD DIST. NO.	STATE	FED. AID PROJ. NO.	SHEET NO.	TOTAL SHEETS
9	MAINE	F-113(5)	5	25

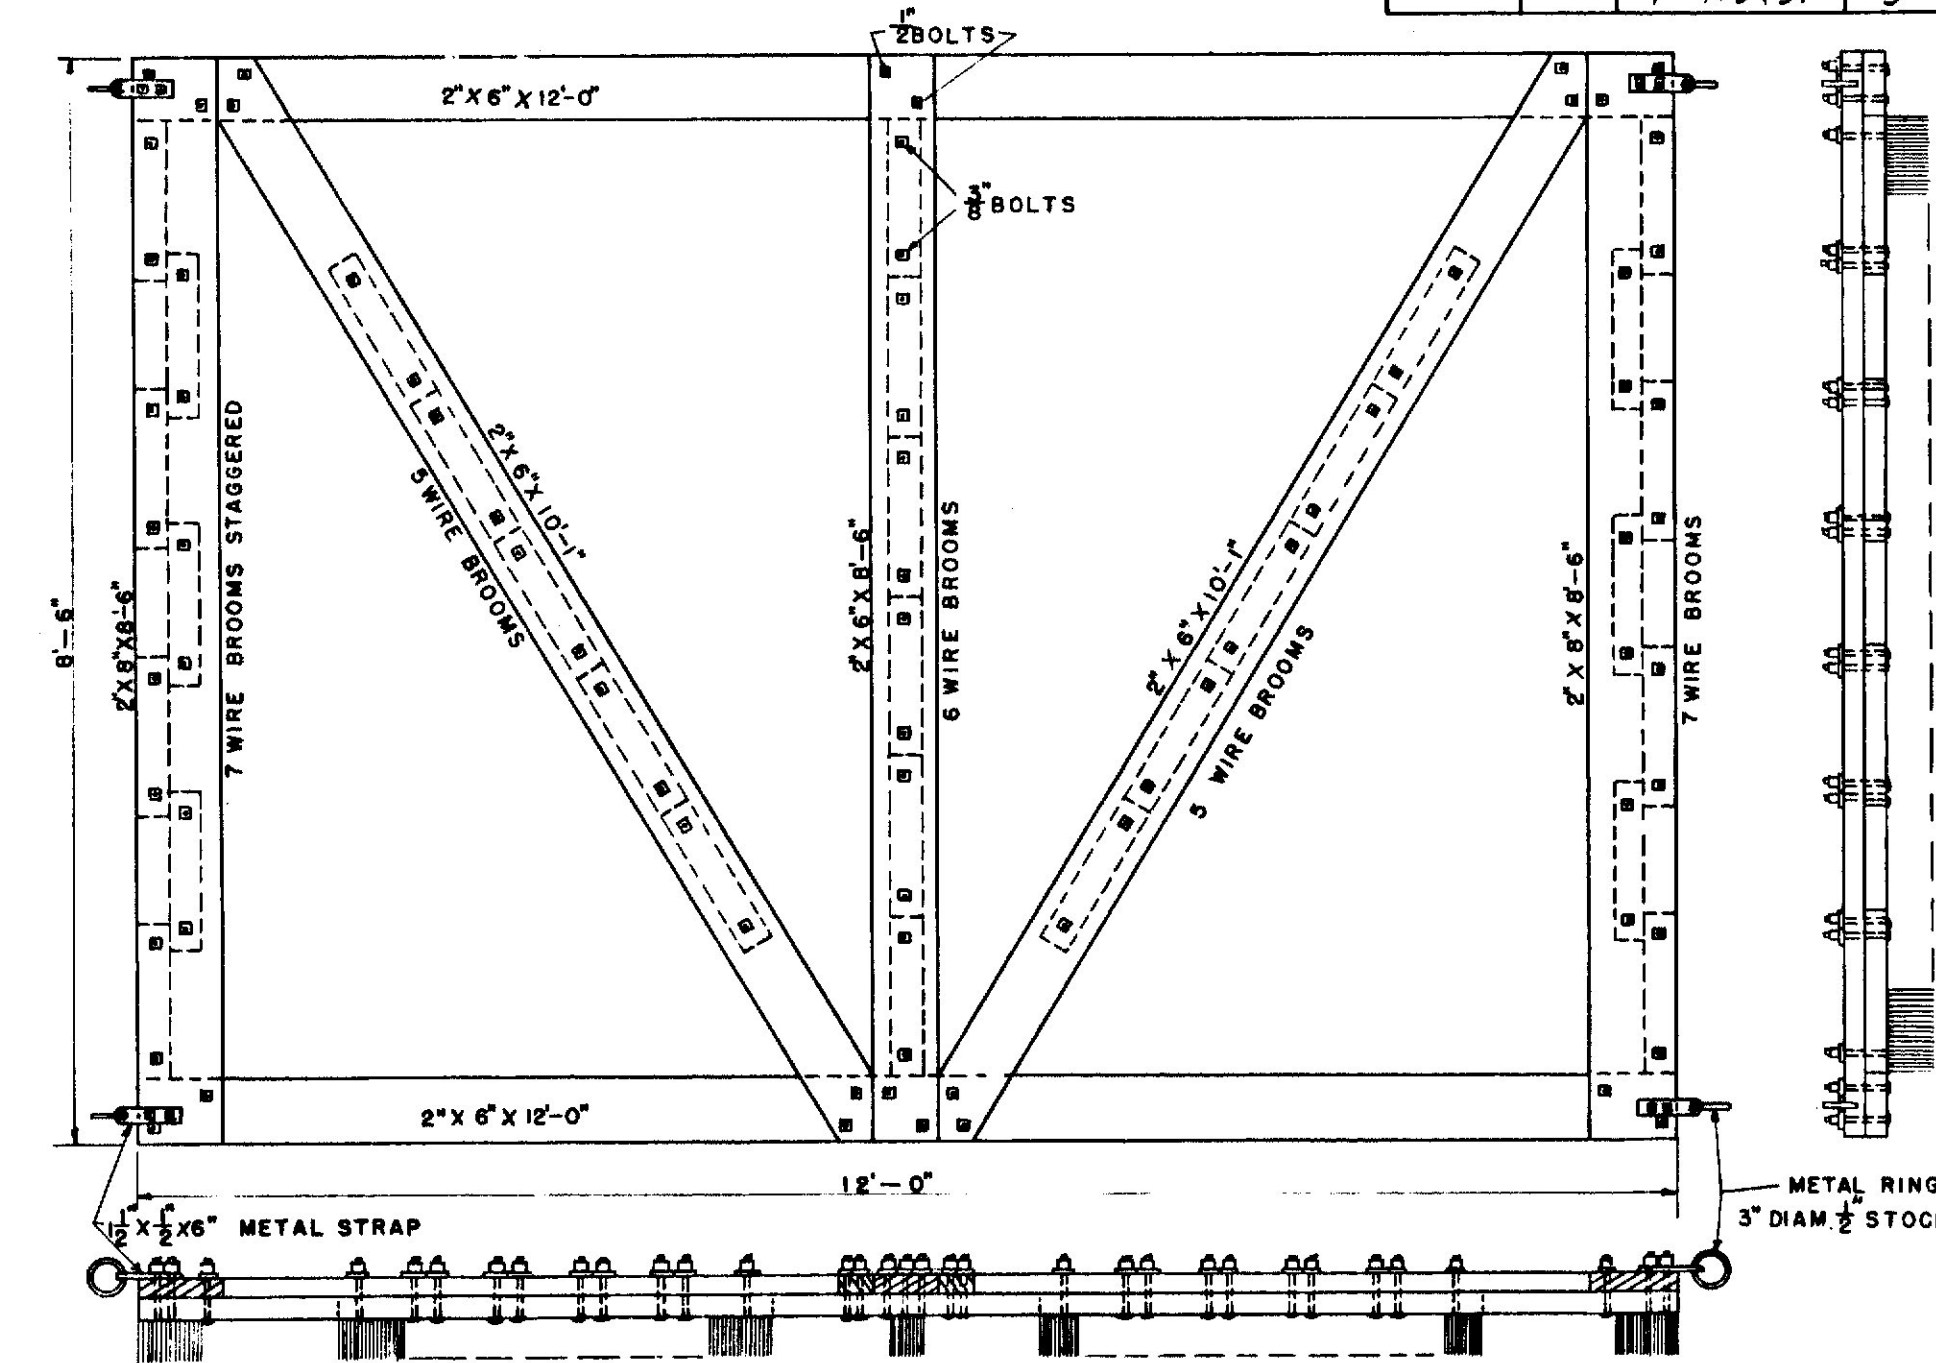


TYPE B


DETAIL OF TRAP
TO BE USED WITH COMBINED SYSTEM.
OTHER TYPES MAY BE USED IF APPROVED BY THE ENGINEER

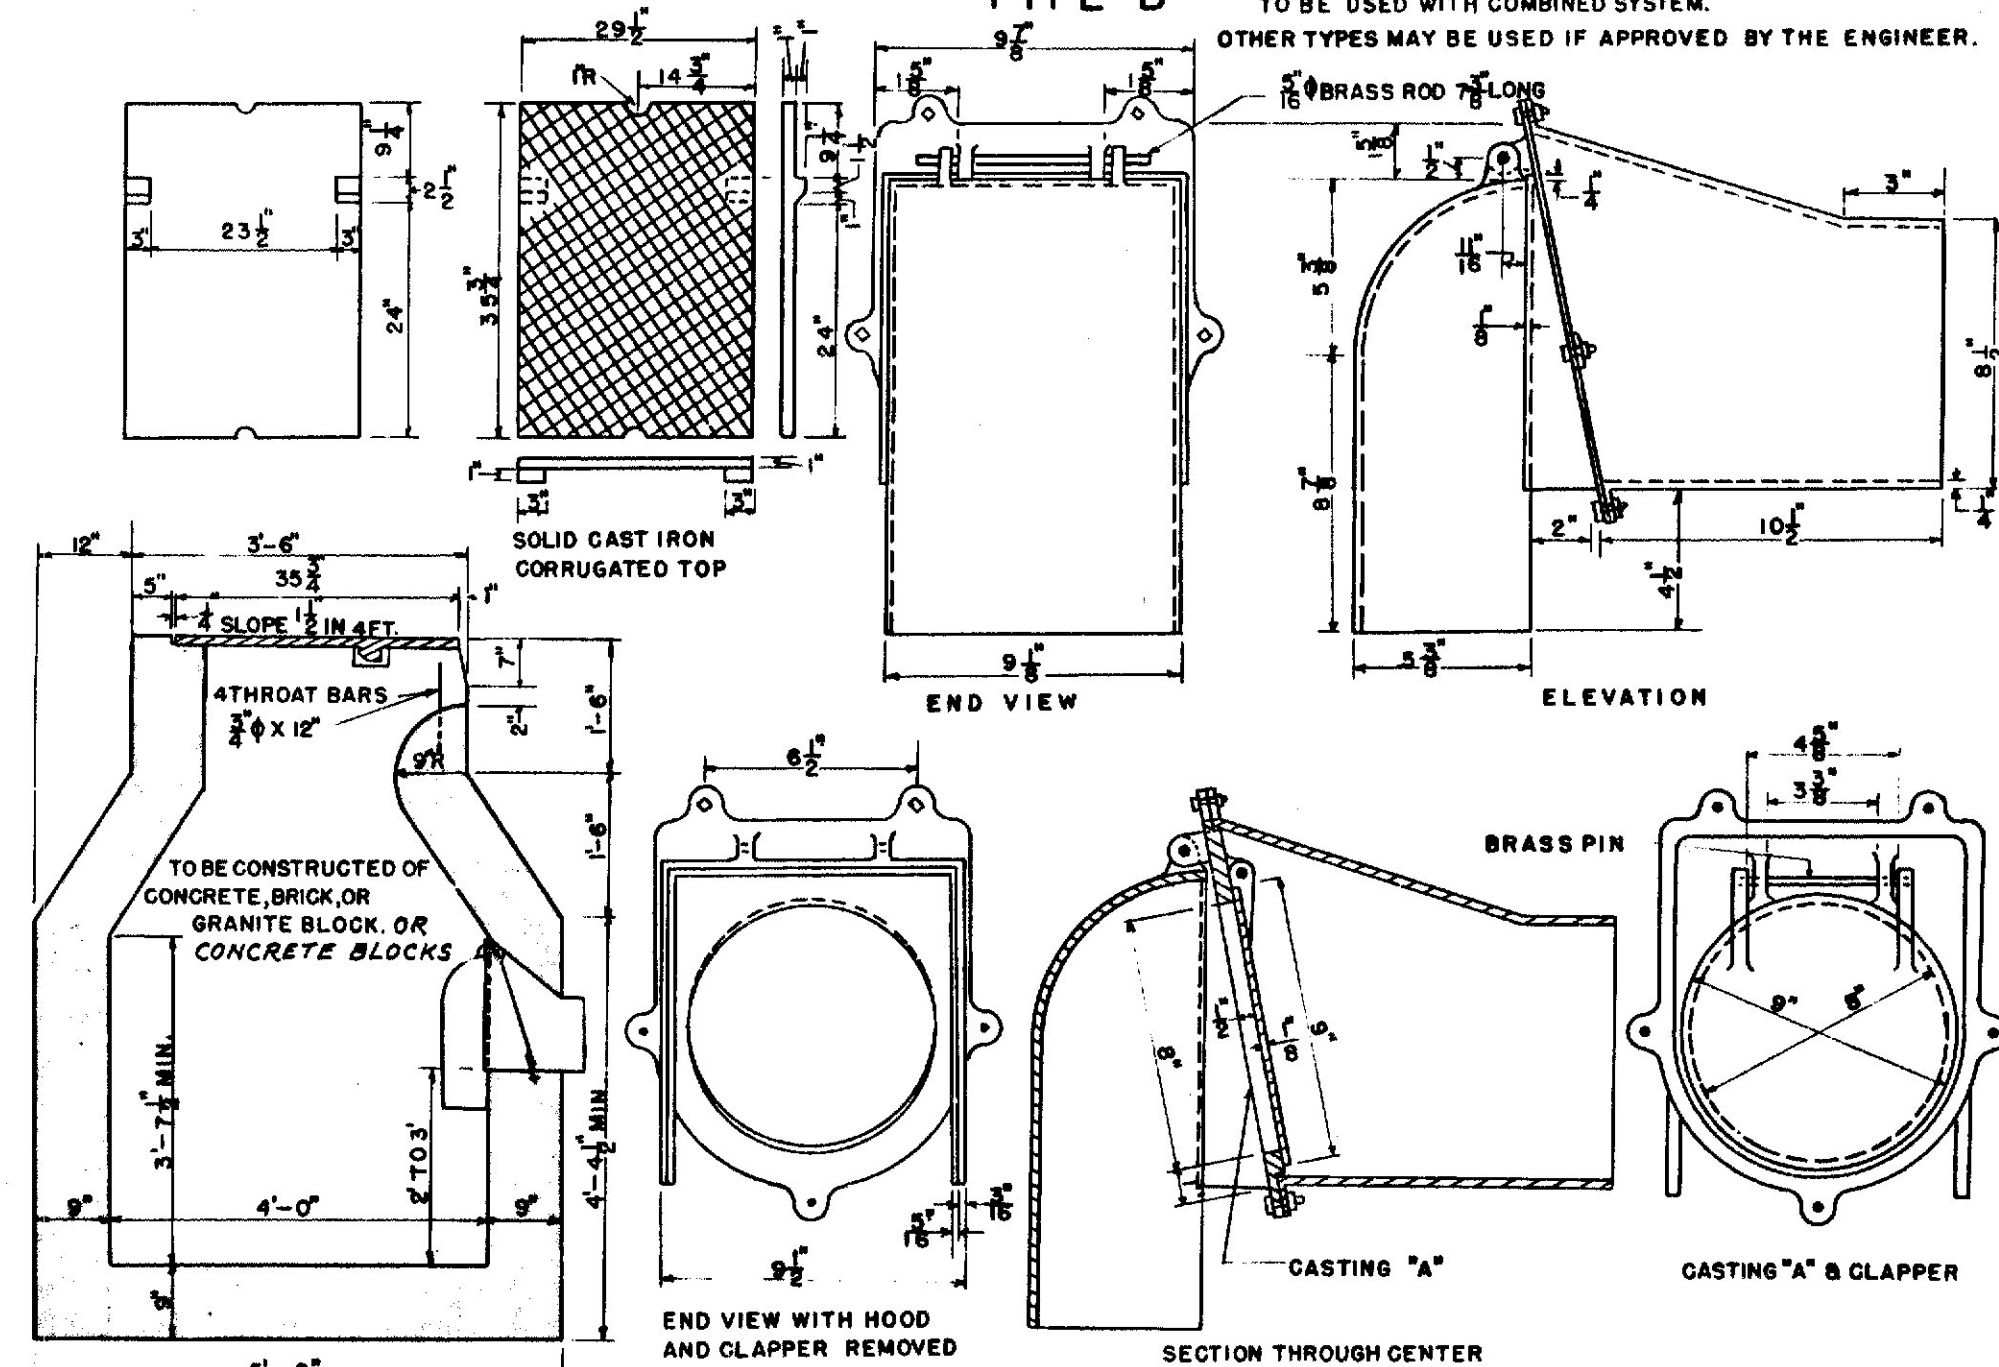

TYPE A

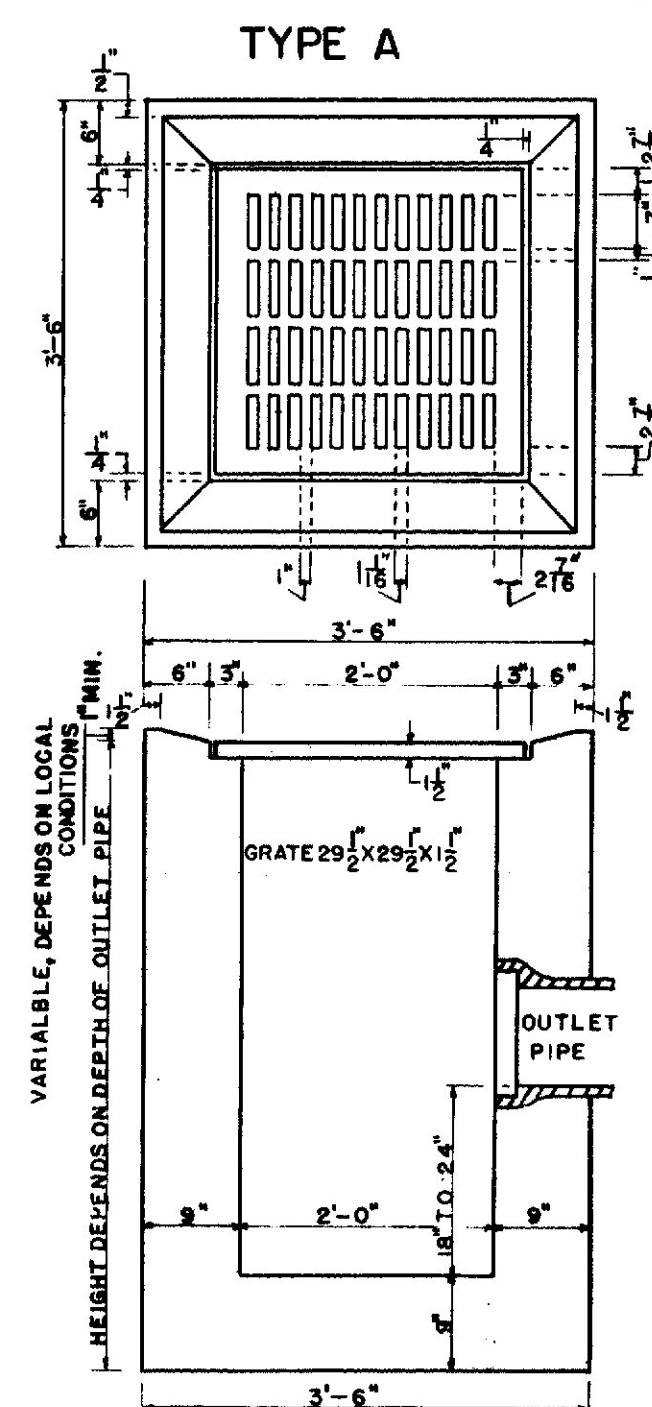


TYPE B

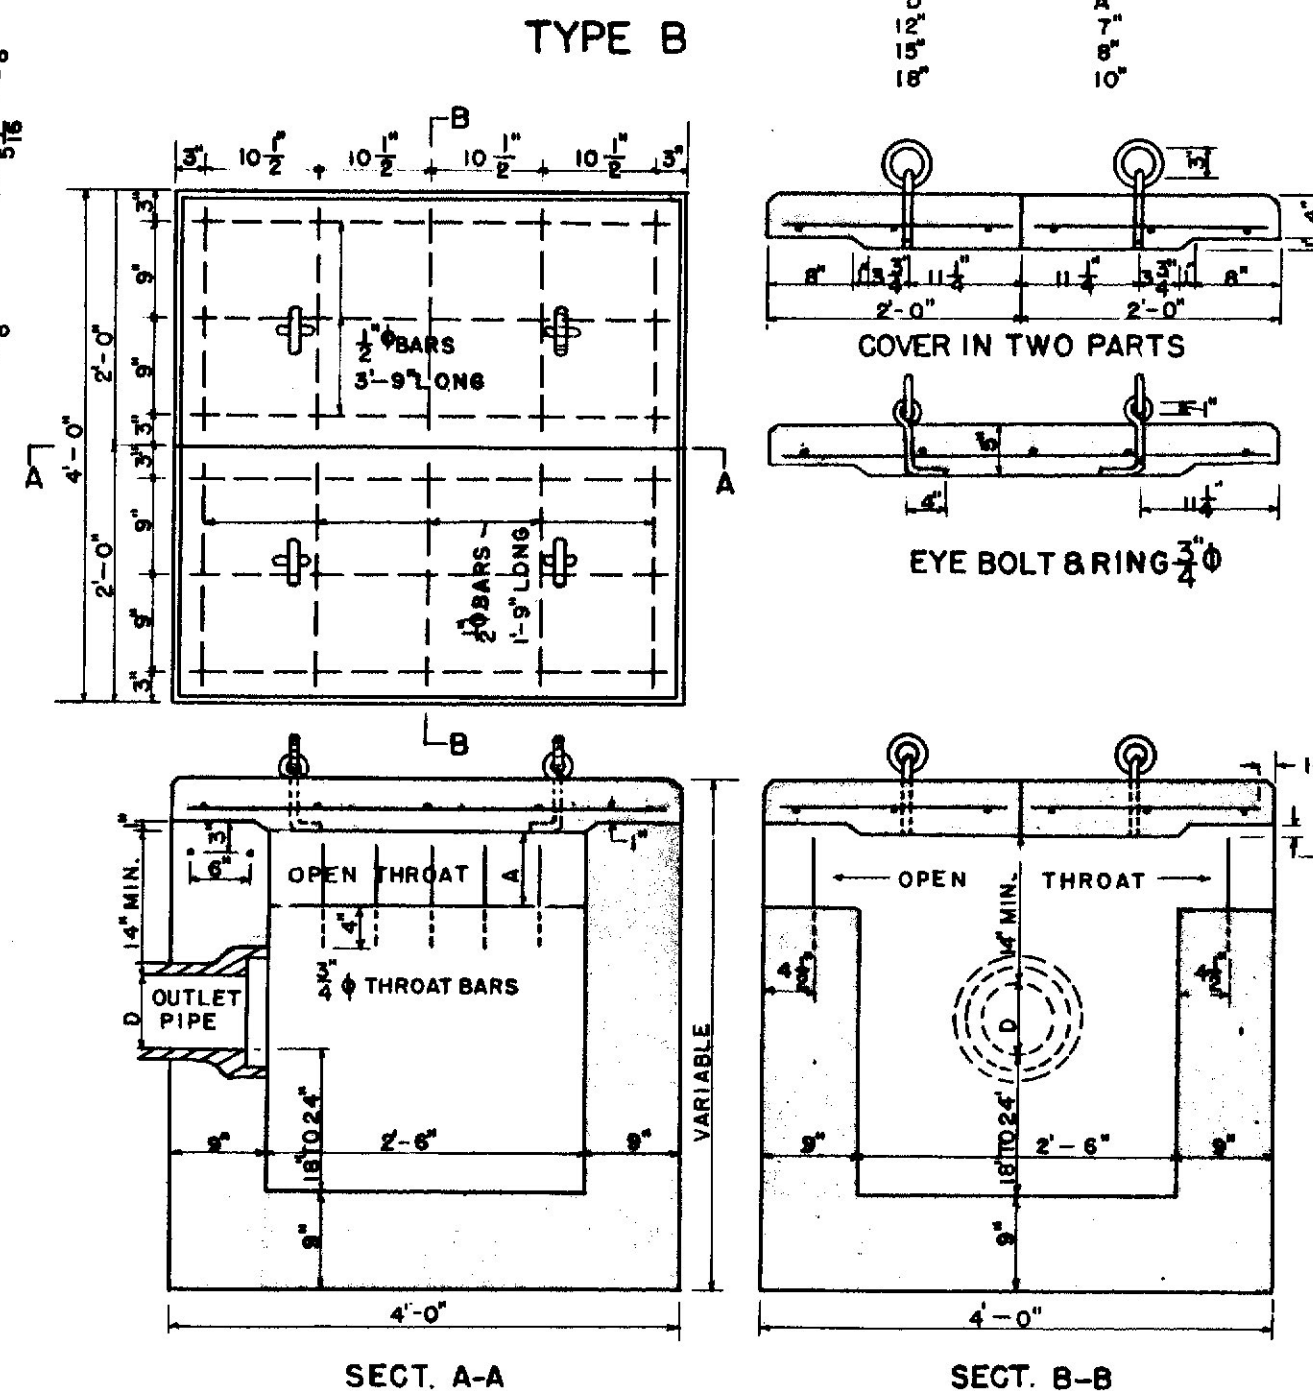

CONCRETE CLASS "A"		
SECTION	STEPS PER FT. OF WIDTH	PARAPET EACH WALL
"A" HEADER	.026 CU. YDS.	.022 CU. Y.
"B" EA. INTER. ST.	.030 CU. YDS.	.034 CU. Y.
"C" FOOTER	.050 CU. YDS.	.081 CU. Y.

REINFORCING STEEL			
MARK	SIZE	NUMBER	LENGTH (EACH)
R	 1.043 LBS. PER FT.	1 EACH PARAPET 1 EACH FT. OF WIDTH	8' FOR "A" +15' FOR EACH "B" +16' FOR "C"
S	 1.043 LBS. PER FT.	1 FOR "A" 2 FOR EACH "B" 2 FOR "C"	6' EACH PARAPET +12' PER FT. OF WIDTH

TYPE C.

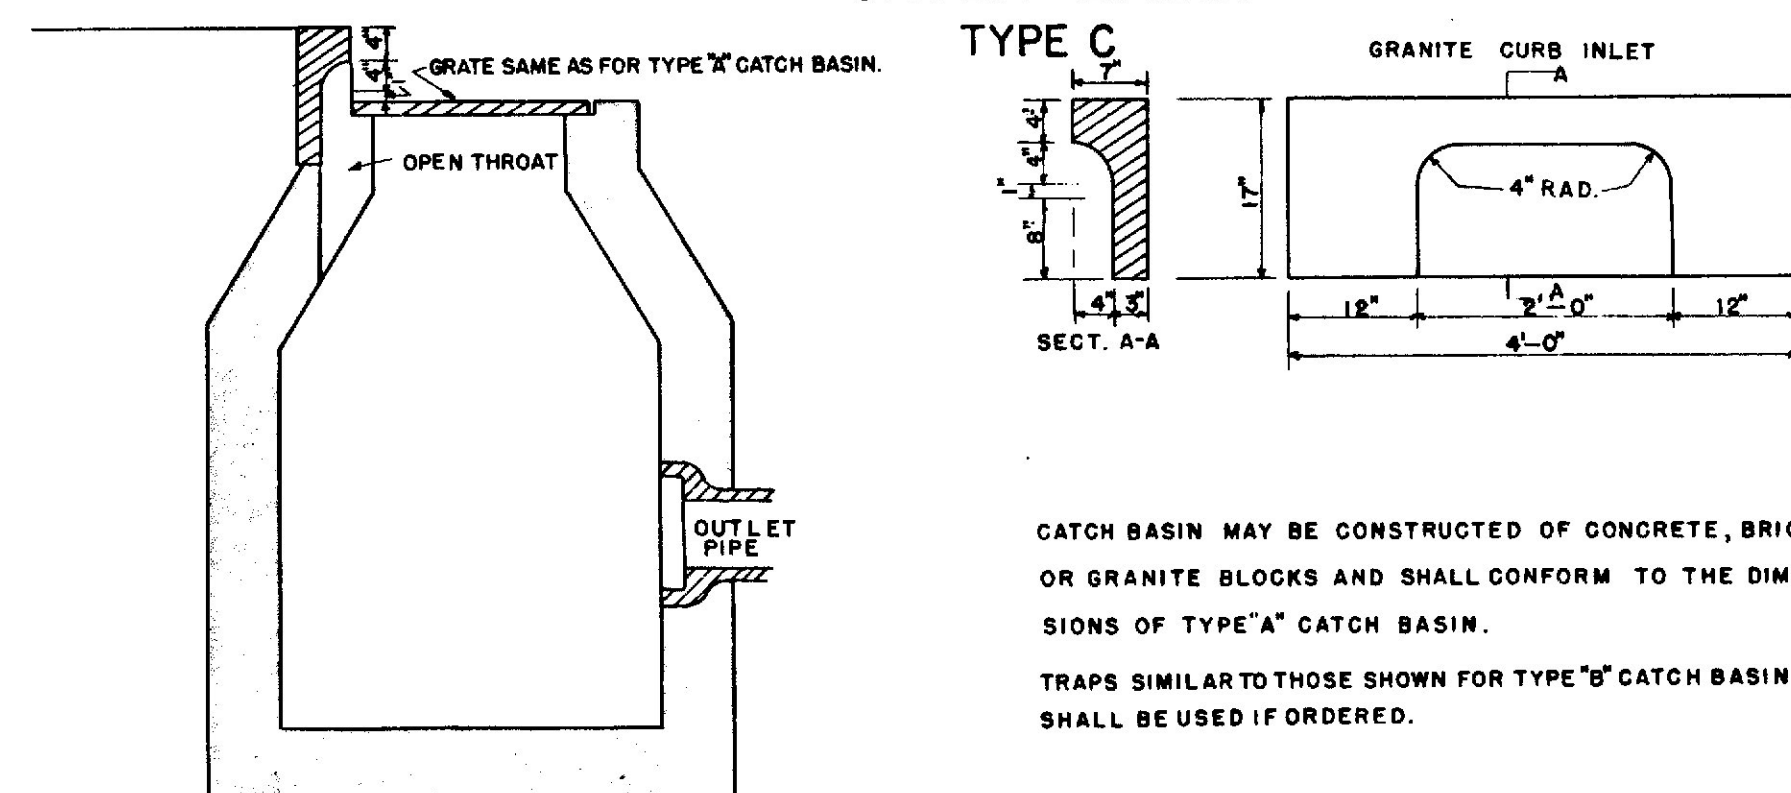


CATCH BASIN MAY BE CONSTRUCTED OF CONCRETE, BRICK, CONC. BLOCKS OR GRANITE BLOCKS AND SHALL CONFORM TO THE DIMENSIONS OF TYPE "A" CATCH BASIN.

TRAPS SIMILAR TO THOSE SHOWN FOR TYPE "B" CATCH BASIN
SHALL BE USED IF ORDERED.

[illegible]


ADDITIONAL 15" GRAVEL BASE COURSE
ADDITIONAL 18" GRAVEL BASE COURSE
ADDITIONAL 24" GRAVEL BASE COURSE
ADDITIONAL 30" GRAVEL BASE COURSE

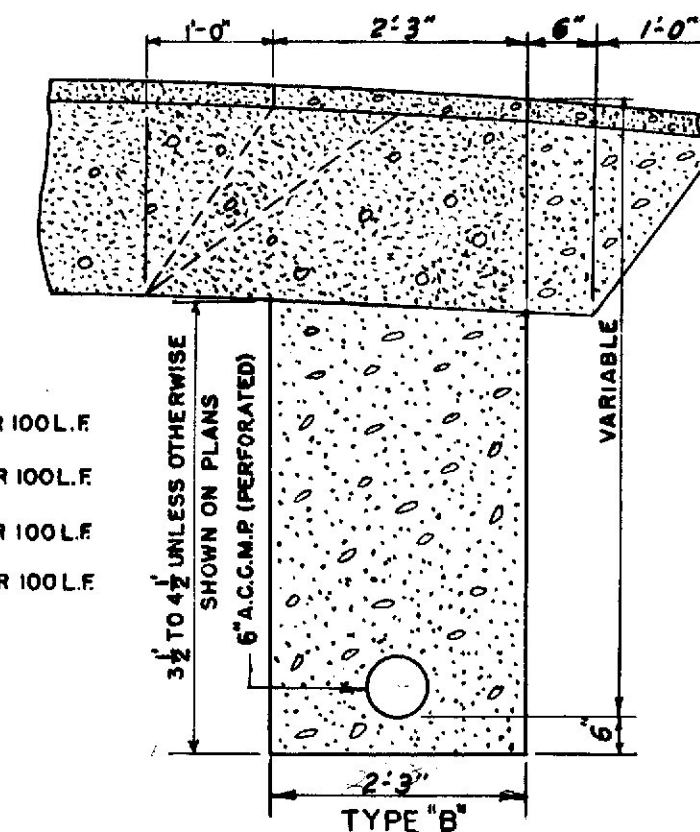CU.YDS. PER 100 L.F.
CU.YDS. PER 100 L.F.
CU.YDS. PER 100 L.F.
CU.YDS. PER 100 L.F.

The diagram consists of two parts: a cross-section and a plan view.


Cross-section: Shows a masonry wall on the left, labeled "BATTER 3" PER FT" and "BATTER 1 1/2" PER FT". The wall is 15' 3" MIN thick. To the right of the wall is a sloped embankment. Below the wall and embankment is a line labeled "OLD GROUND".


Plan view: Shows a U-shaped structure made of "DRY RUBBLE MASONRY". The width of the structure is labeled "3' - 6" MIN". The length of the structure is labeled "VARIABLE". A note on the right side states "DEPENDS ON CONDITIONS, KIND AND SIZE OF TREE." The plan view is labeled "PLAN" at the bottom.

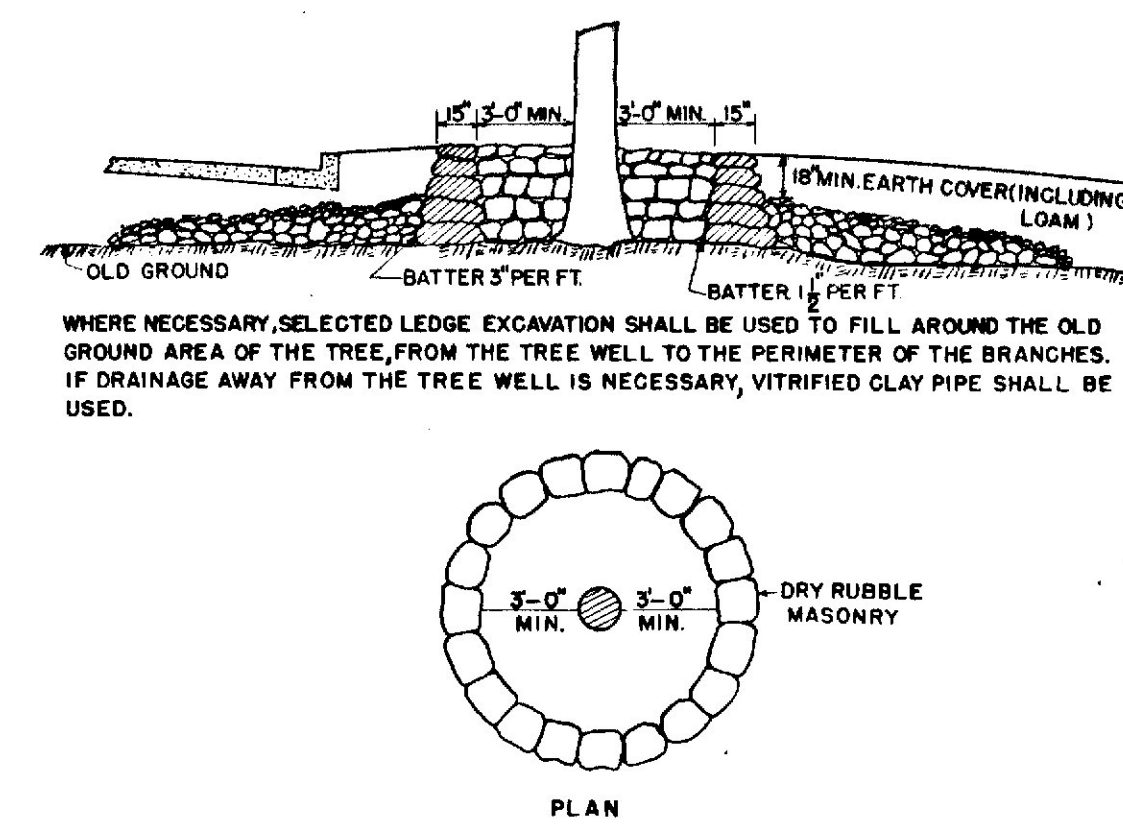


PLAN
 DRAWN BY
 CHECKED BY
 DATE
 NOTE BOOK ALIGNMENT CHECKED
 RT. OF WAY CHECKED
 NO.

PROFILE
 DRAWN BY
 CHECKED BY
 DATE
 NOTE BOOK GRADES CHECKED
 VERTICAL CURVES
 NO.


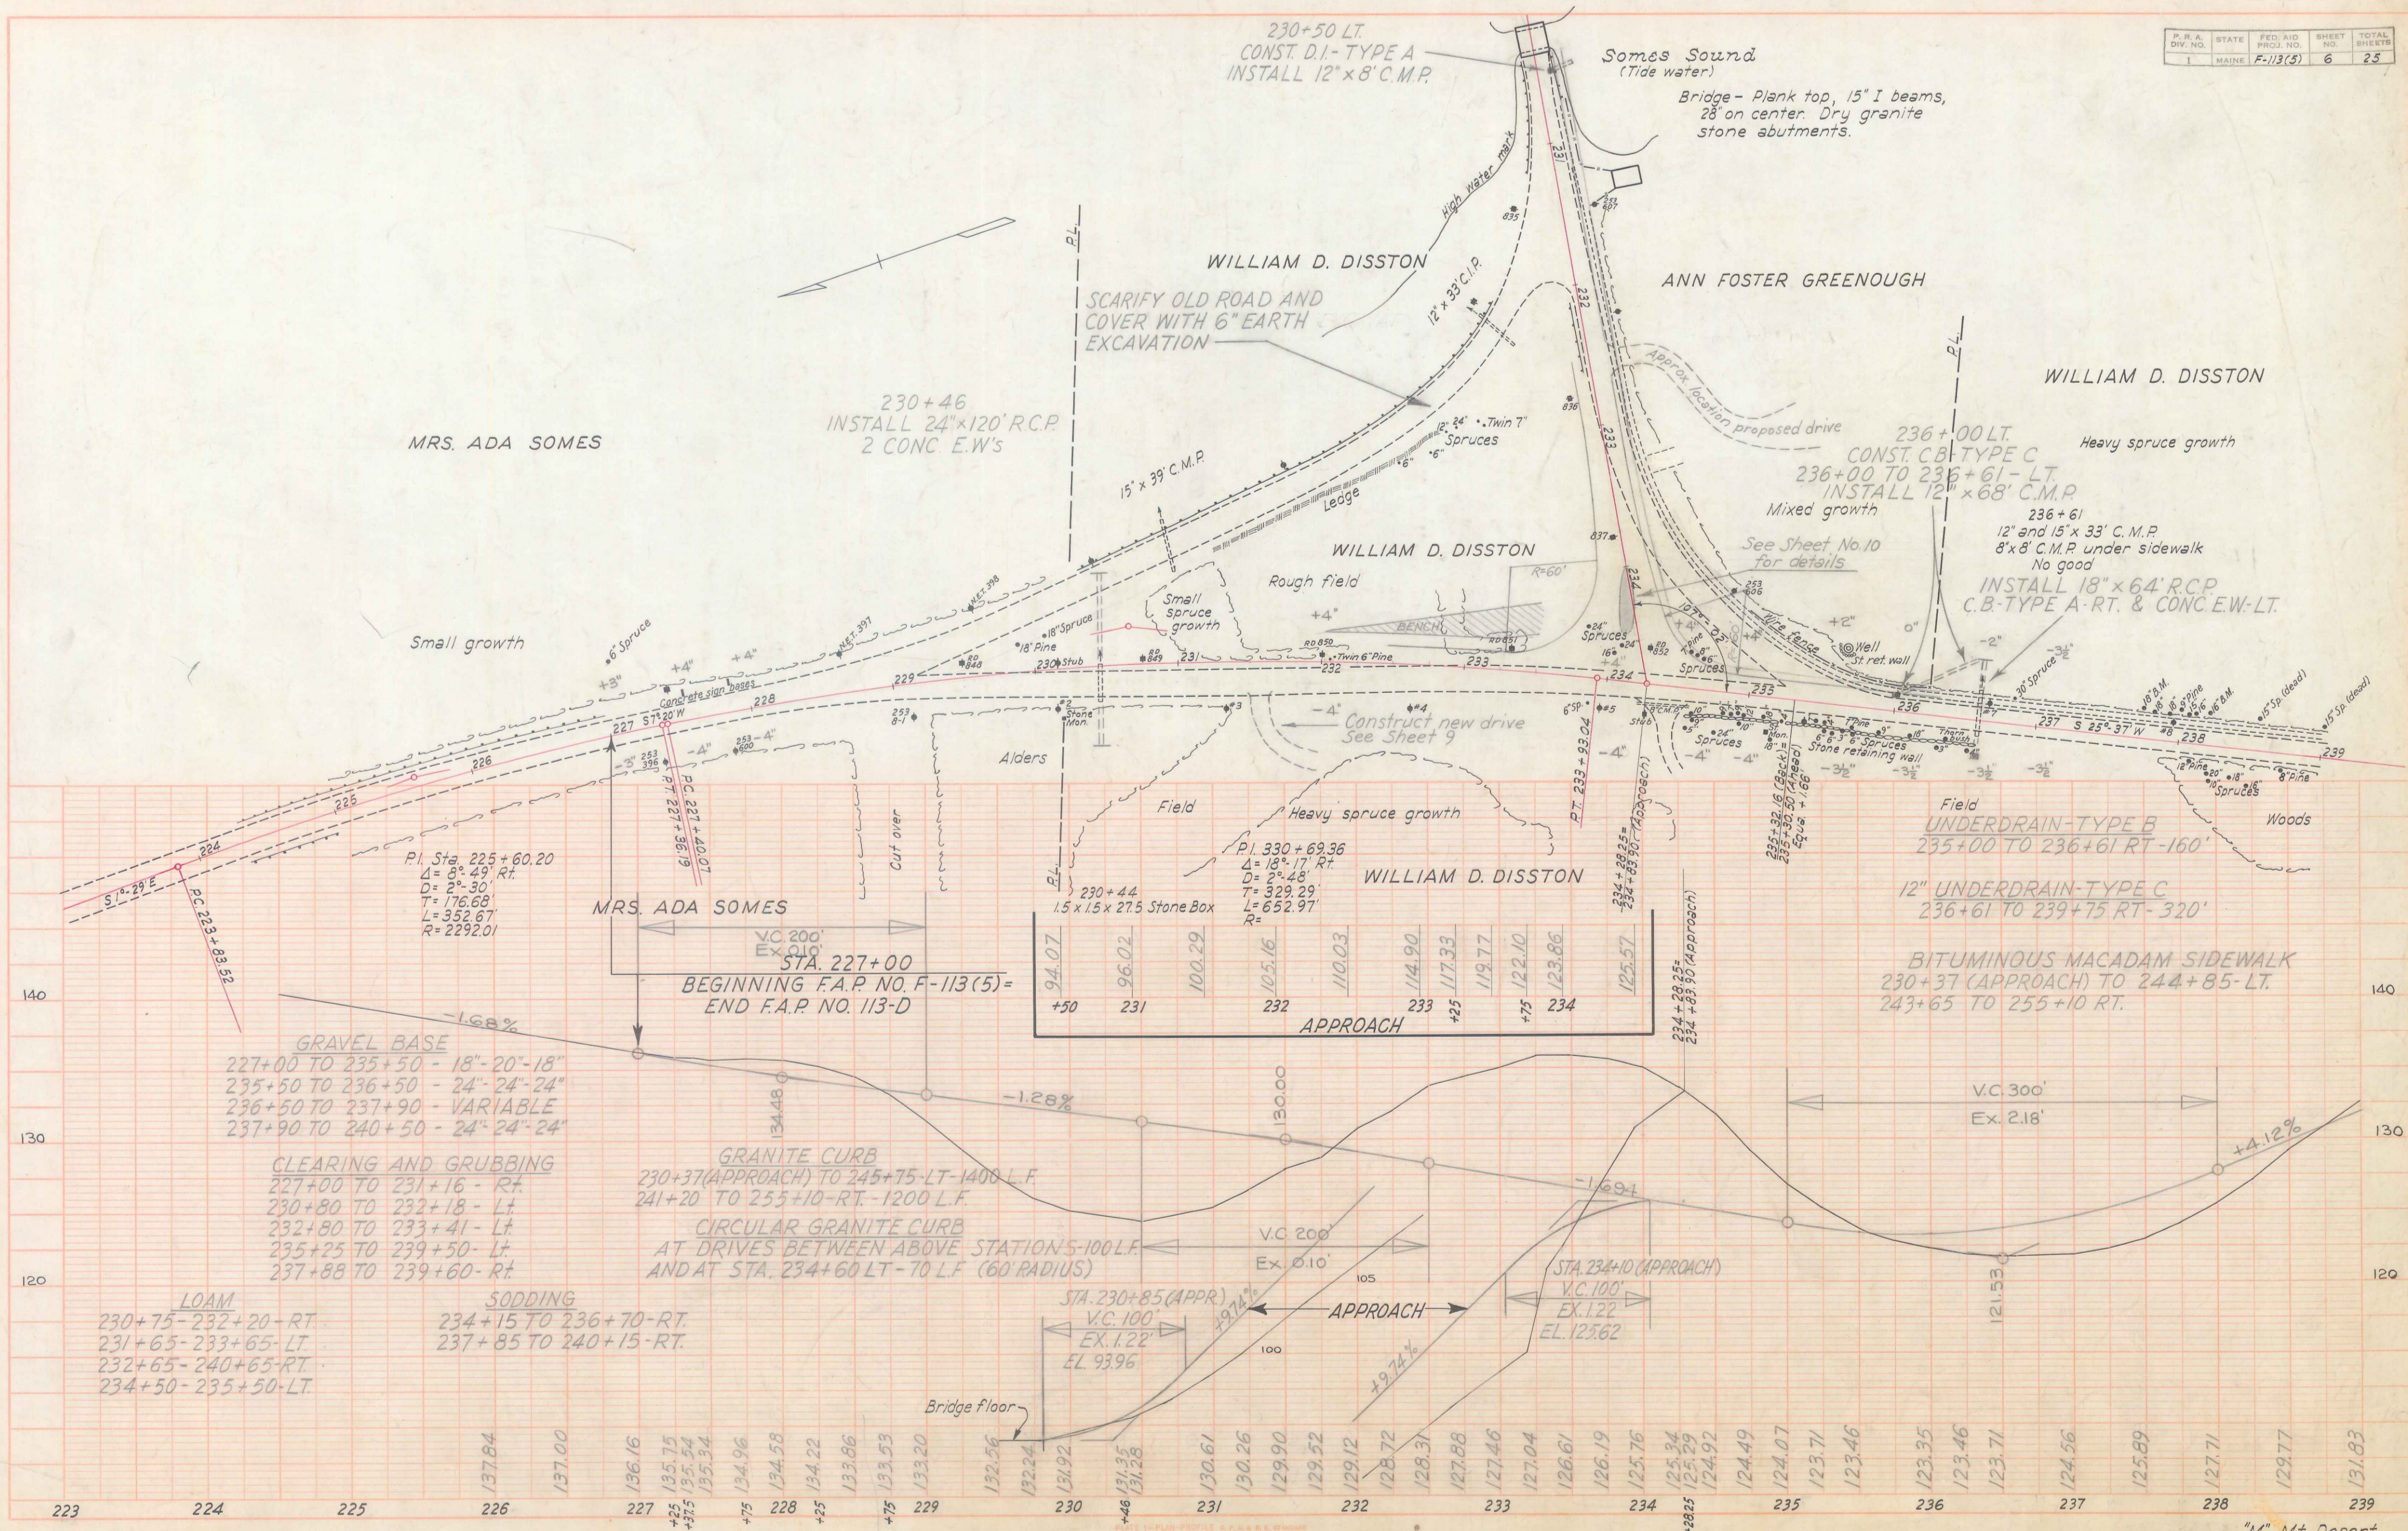


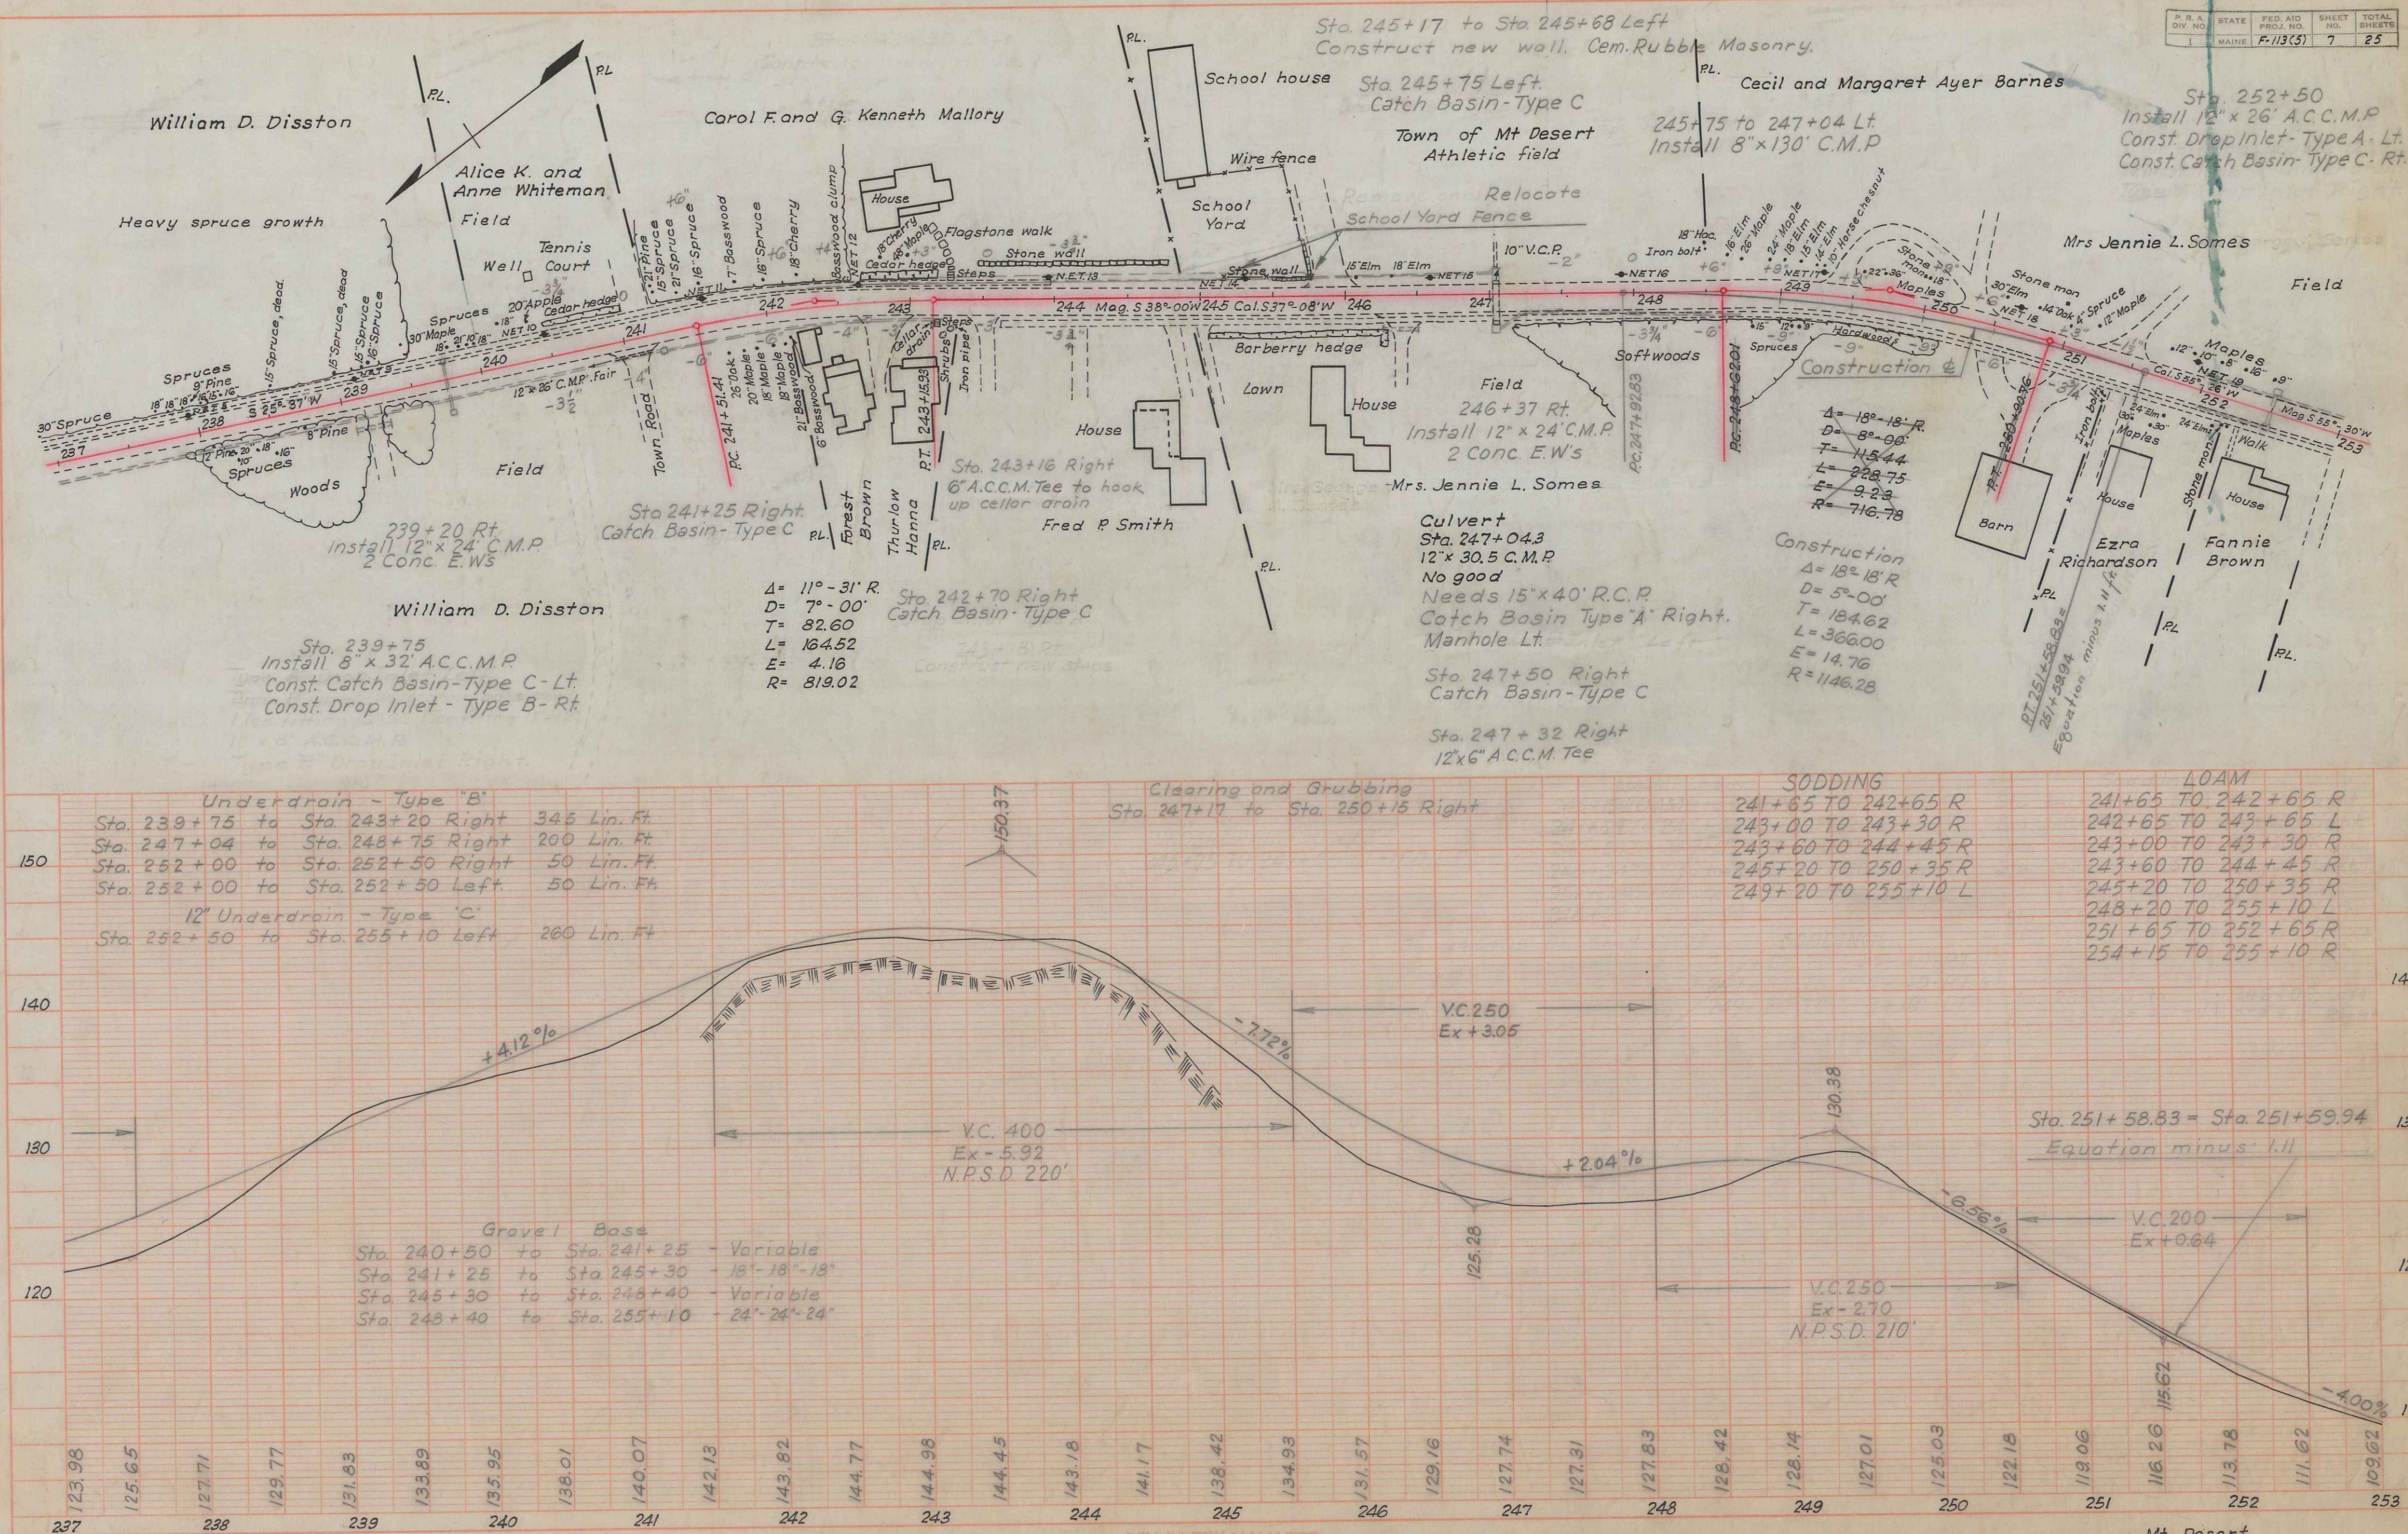


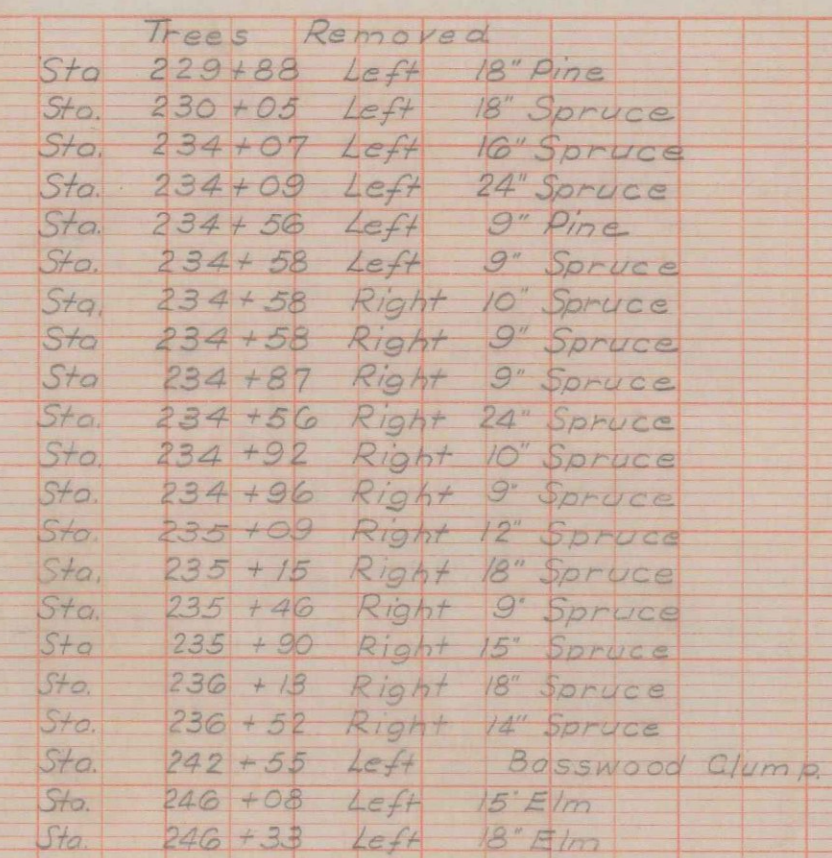

PLAN
DESIGNED BY
CHECKED BY
NOTE BOOK ALIGNED CHECKED
NO. OF WAY CHECKED


PROFILE
DESIGNED BY
CHECKED BY
NOTE BOOK ALIGNED CHECKED
NO. OF WAY CHECKED

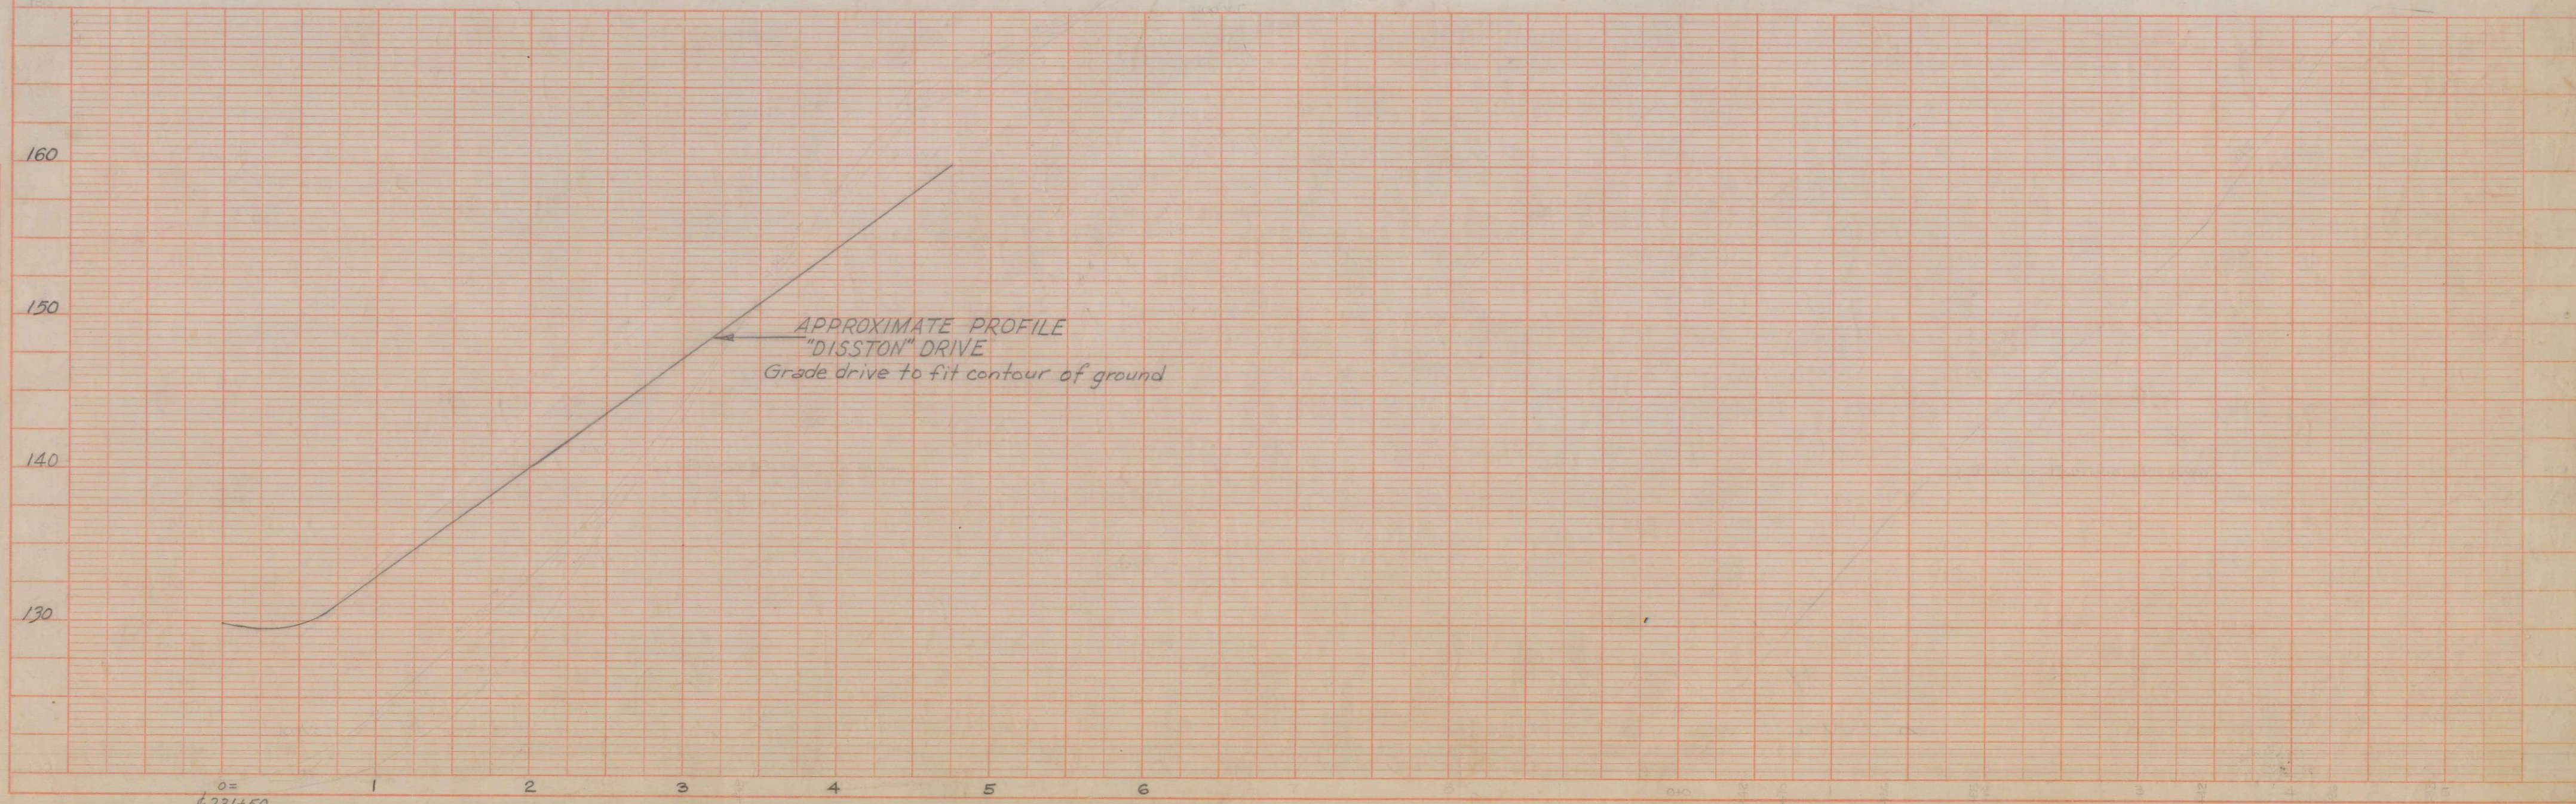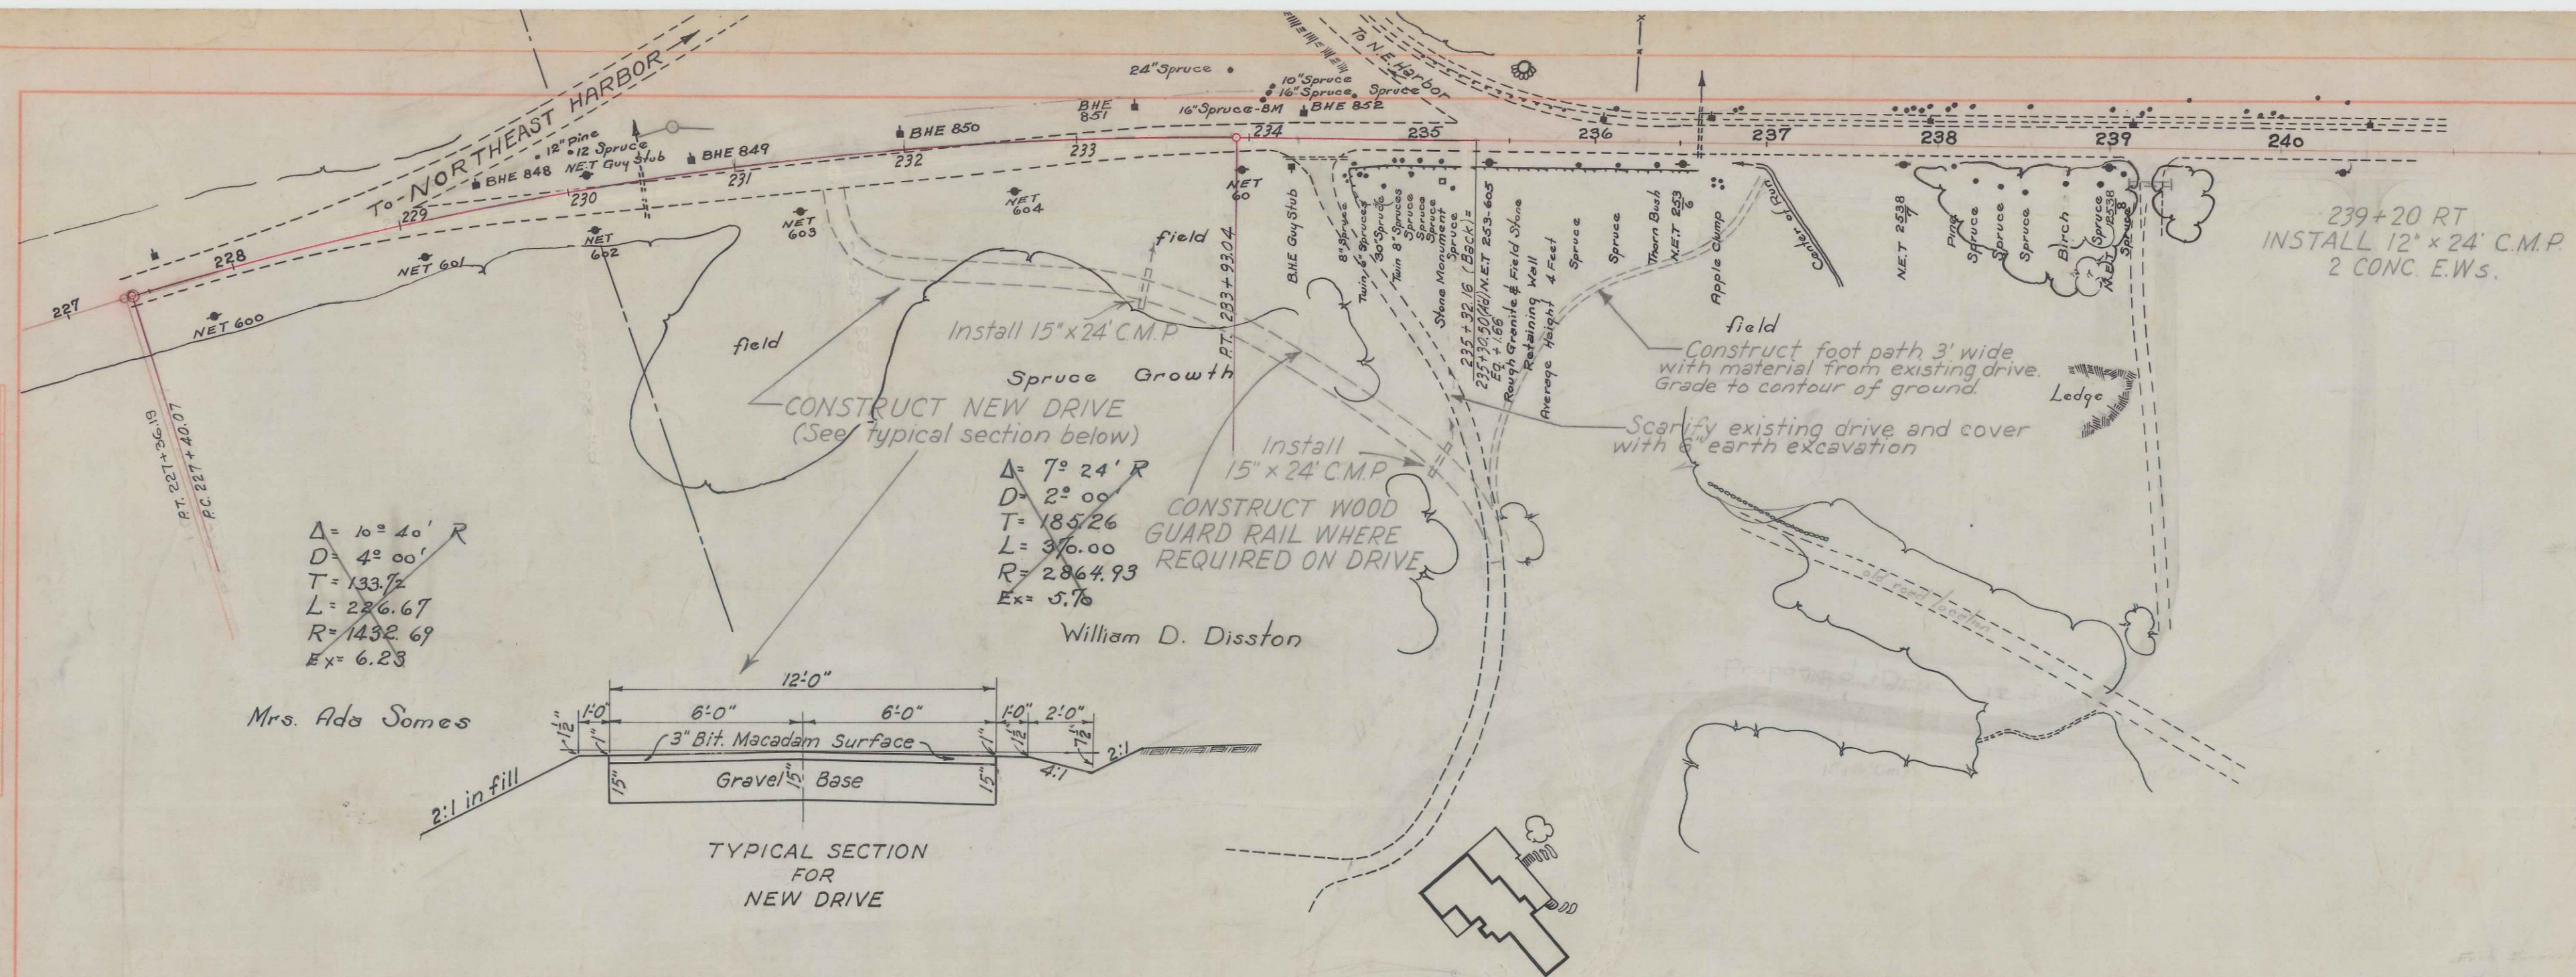

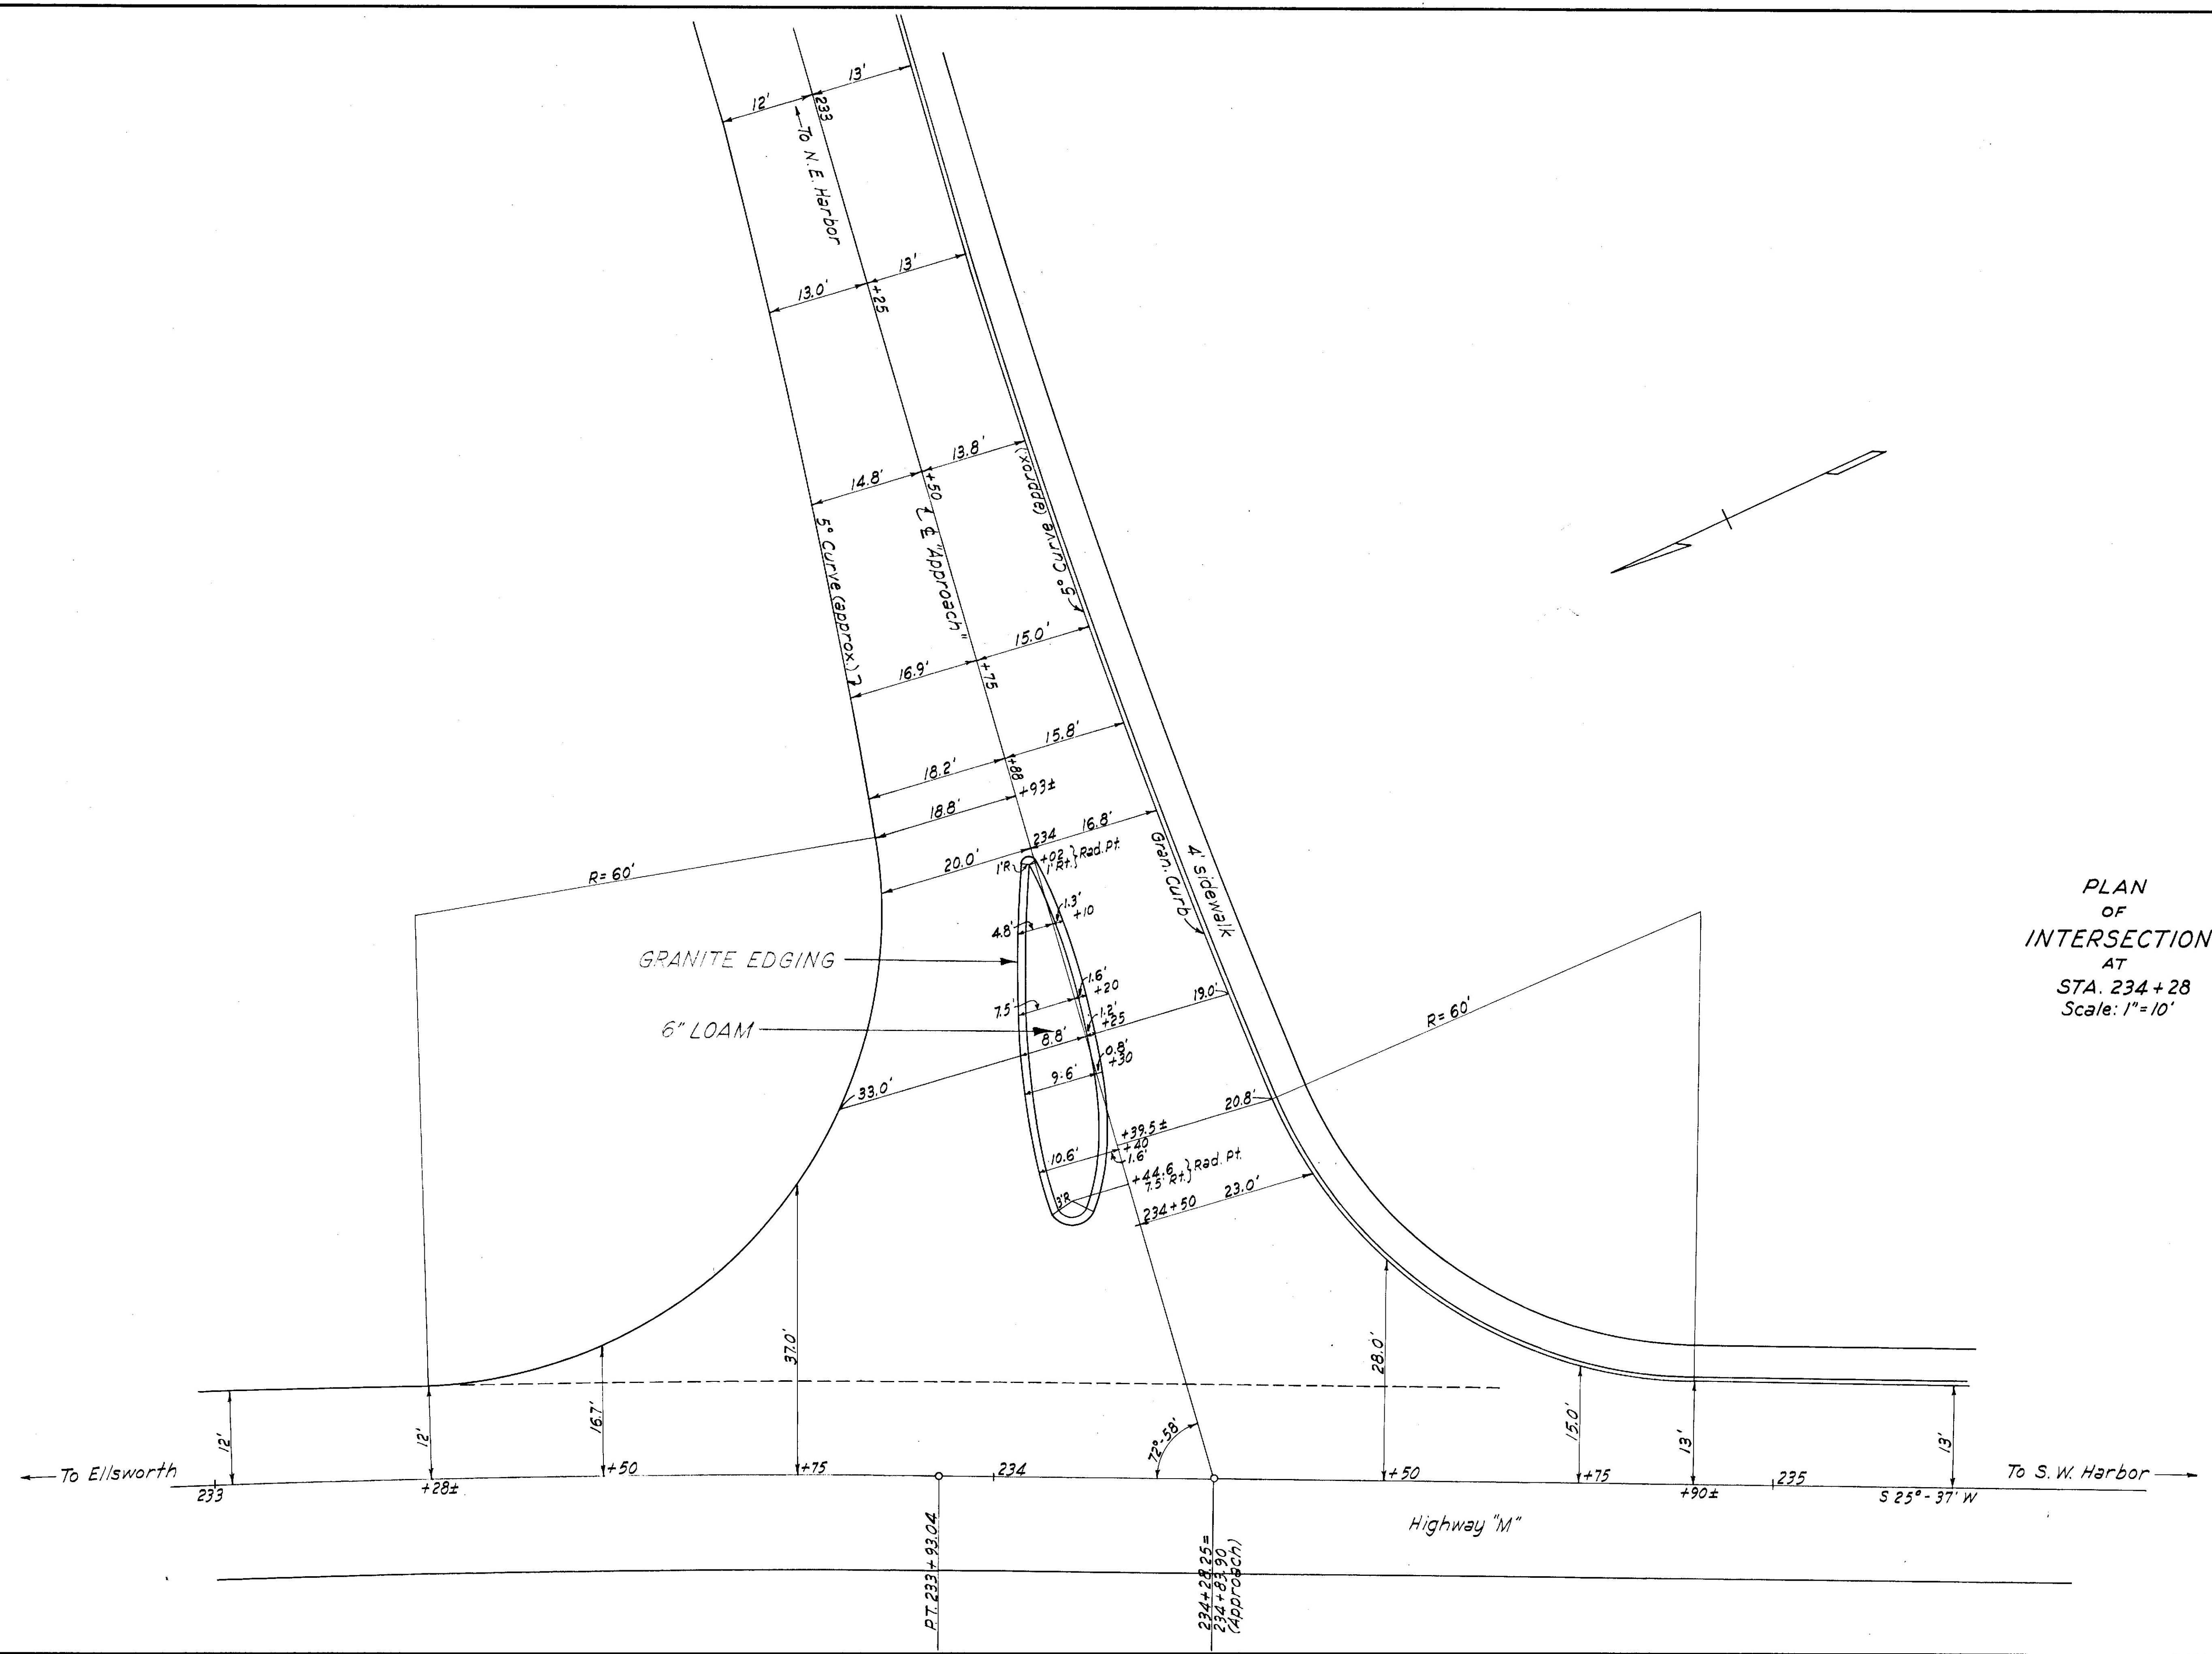

PLAN
OF
INTERSECTION
AT
STA. 234+28
Scale: 1"=10'

By: E. BARNARD

 


Qunt.	Size	Length	Dress	Description
3000 bbl.	4x8	26 ft.	DISIE	Floor
22 pcs.	6x6	12 ft.	DISIE	Spiking Res.
24 pcs.	4x8	14 ft.	DISIE	Sidewalk Floor
10 pcs.	6x6	12 ft.	D45	Curb
2 pcs.	6x3	26 ft.	DISIE	Headers

HARDWARE		SCHEDULE		
No.	SIZE	KIND	LENGTH	WASH LOCATION
90	3/4" φ	Carriage	8"	Plain Spiking Res.
15	3/4" φ	Carriage	15"	Cast Curbs

Hardware - Hot Galv.

133:24


Dec. 1967

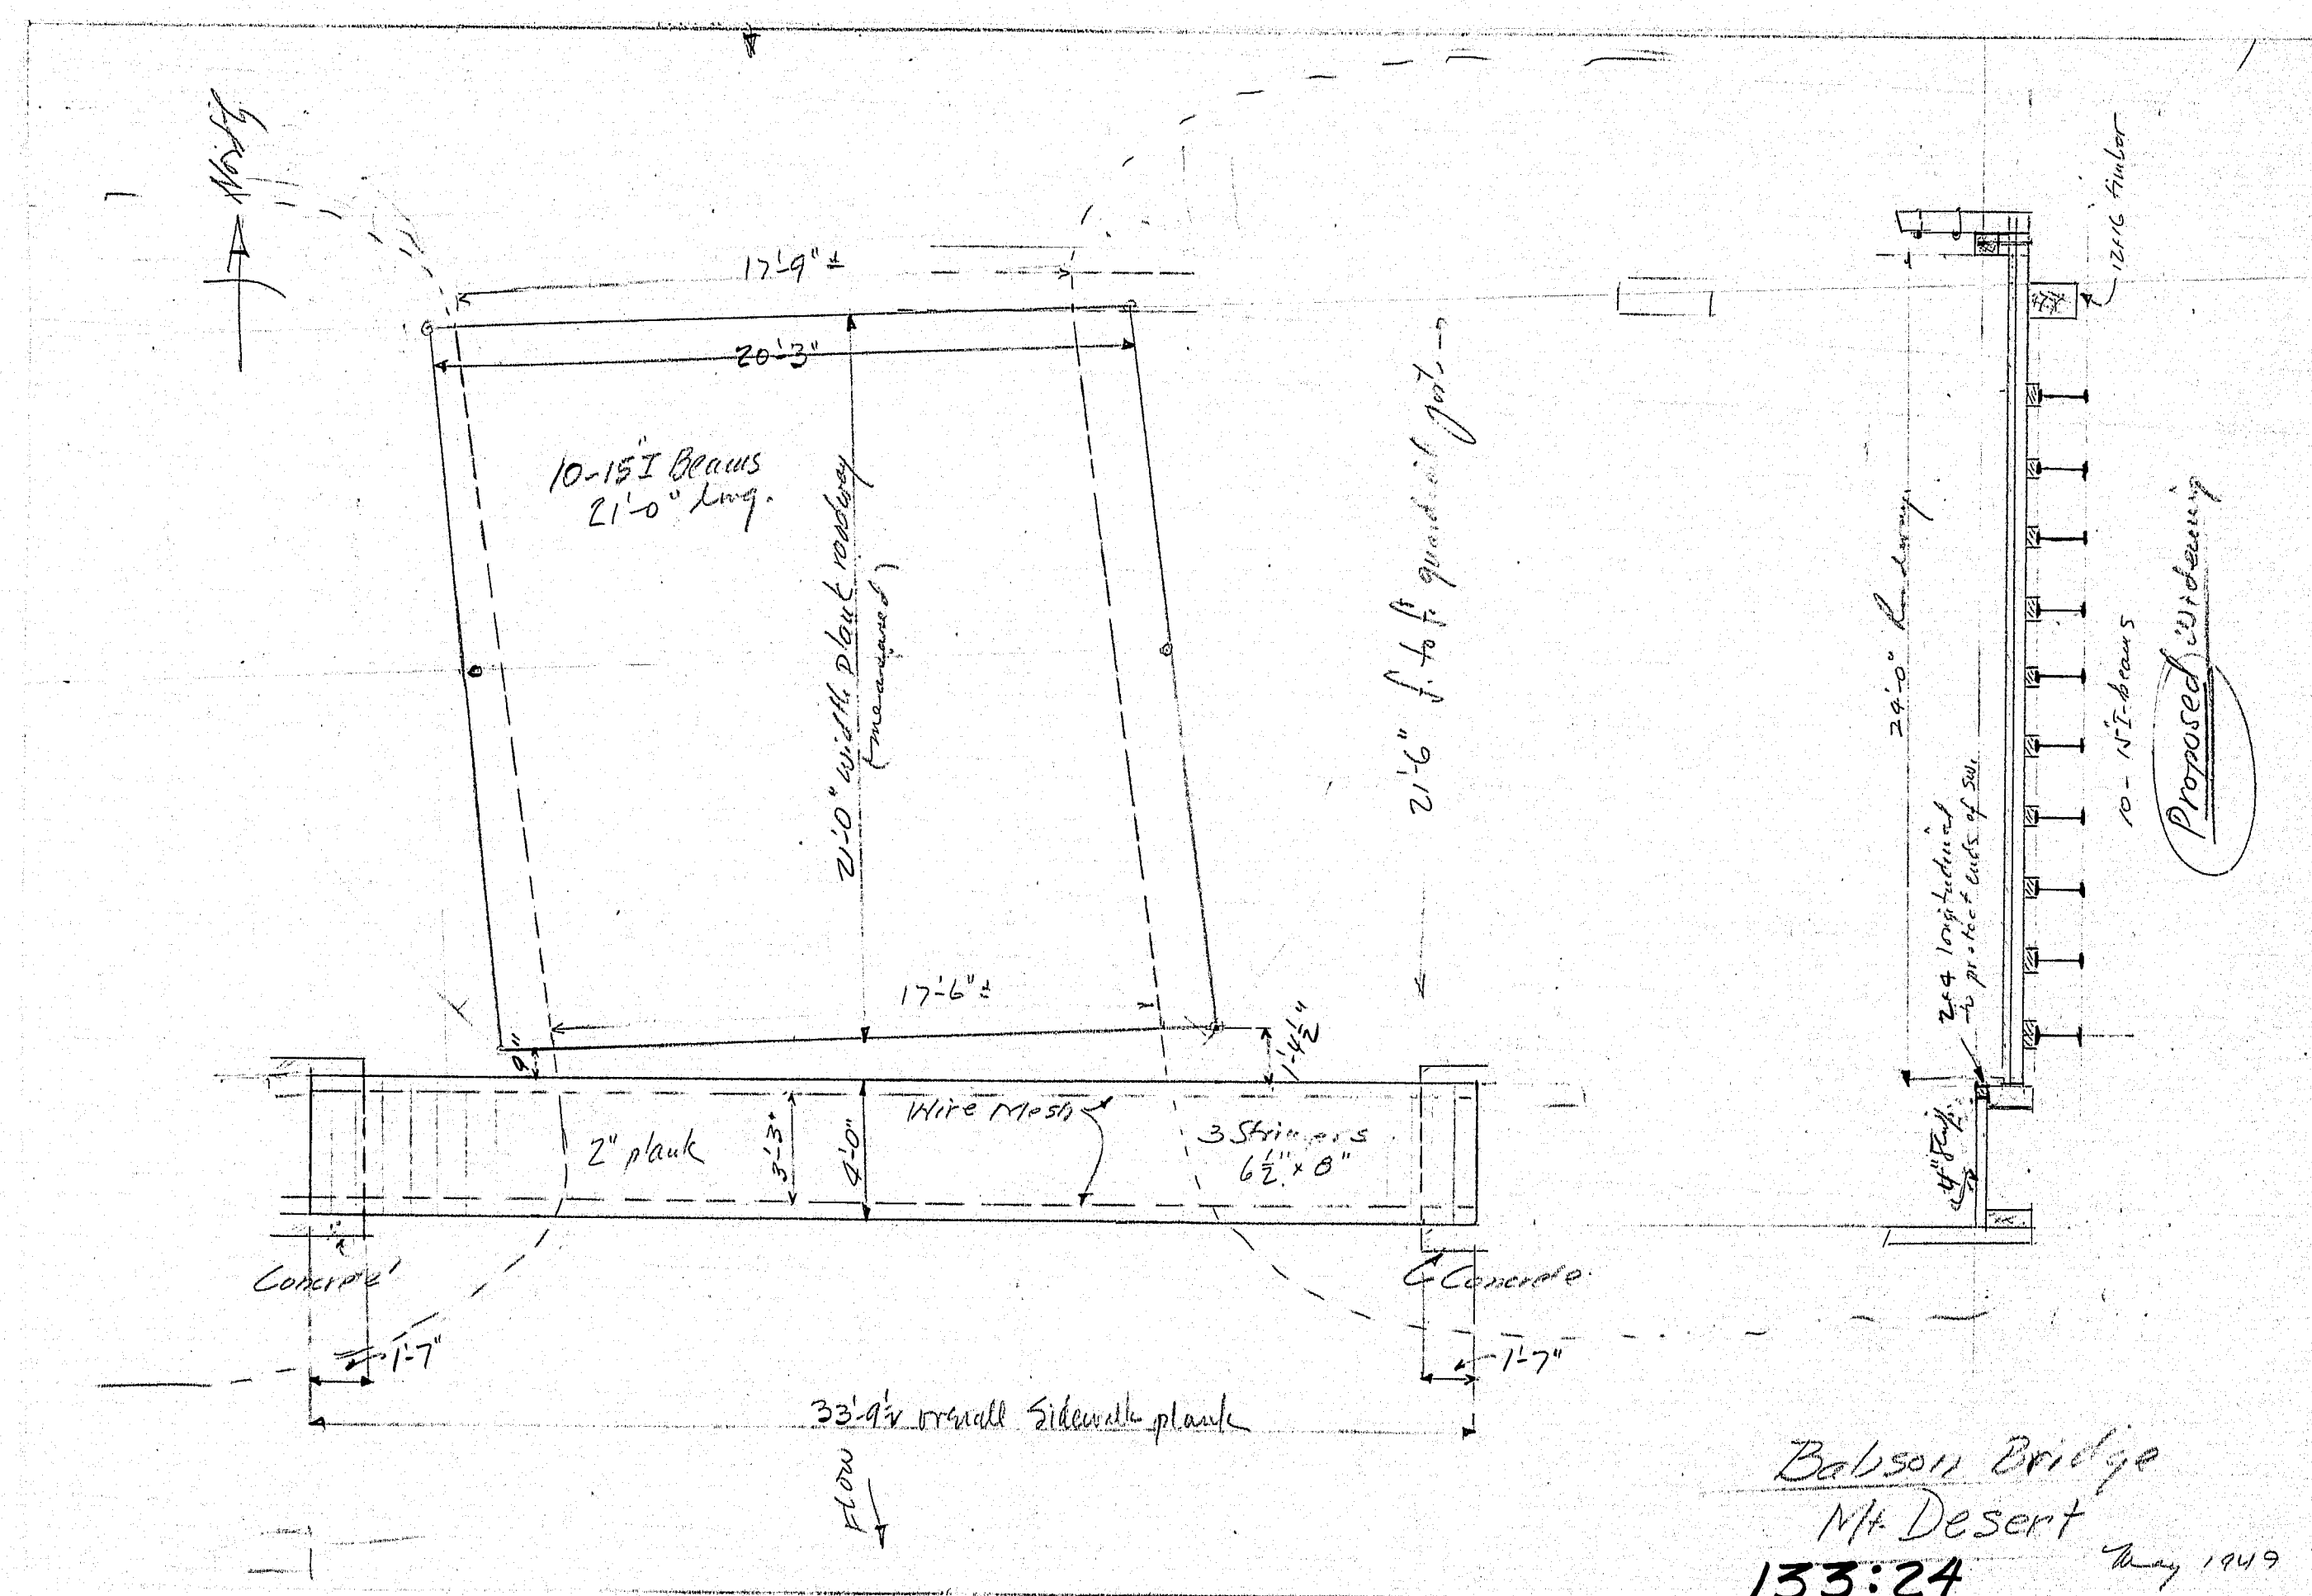

Babson Bridge
Mt. Desert
133:24 May 1949

STATE HIGHWAY COMMISSION
BALSON BRIDGE
MOUNT DESERT

By: E. BARVARD

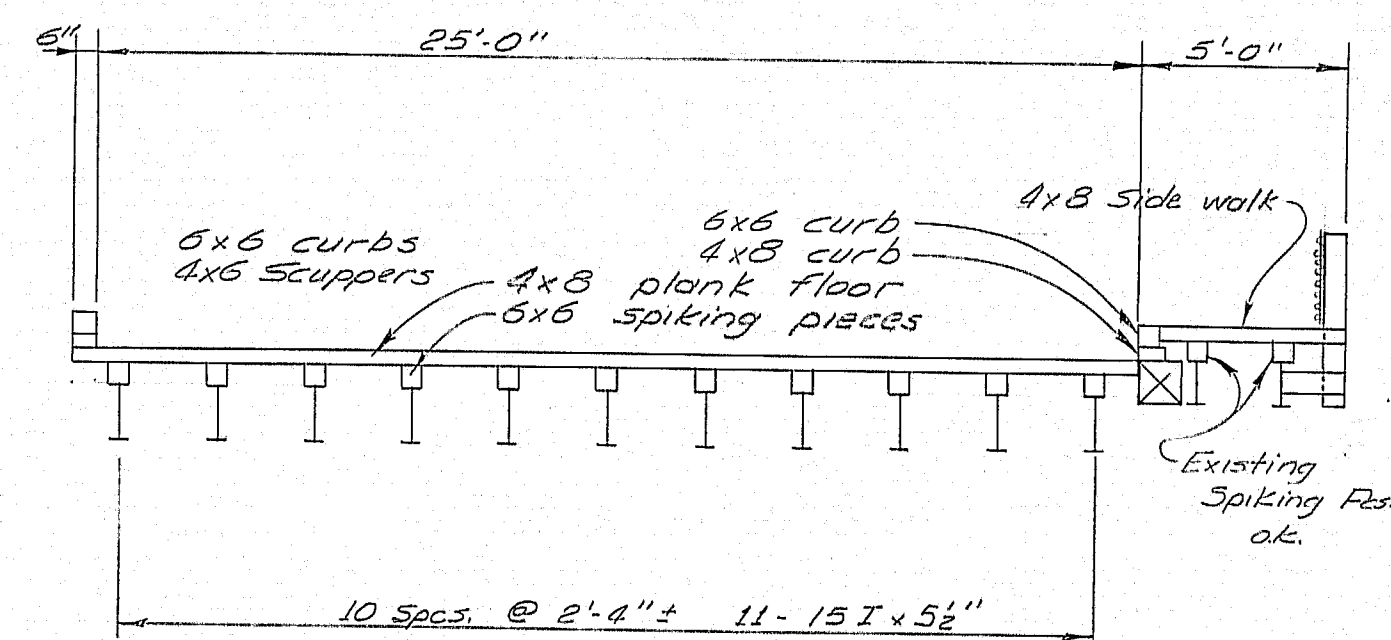

Bridge Length = 26'± out to out
Sidewalk Length = 36'± out to out

LUMBER SCHEDULE

QUNT.	SIZE	Length	DRESS	Description
3000 bft.	4x8	26 ft.	DISIE	Floor
22 pcs.	6x6	12 ft.	DISIE	Spiking Pcs.
24 pcs.	4x8	14 ft.	DISIE	Sidewalk Floor
10 pcs.	6x6	12 ft.	D45	Curb
2 pcs.	6x8	26 ft.	DISIE	Headers


HARDWARE SCHEDULE

No.	SIZE	KIND	LENGTH	WASH	LOCATION
90	3/8"	Carriage	8"	Plain	Spiking Pcs.
15	3/8"	Carriage	15"	Coat	Curbs

Hardware - Hot Galv.

133:24

Dec. 1967

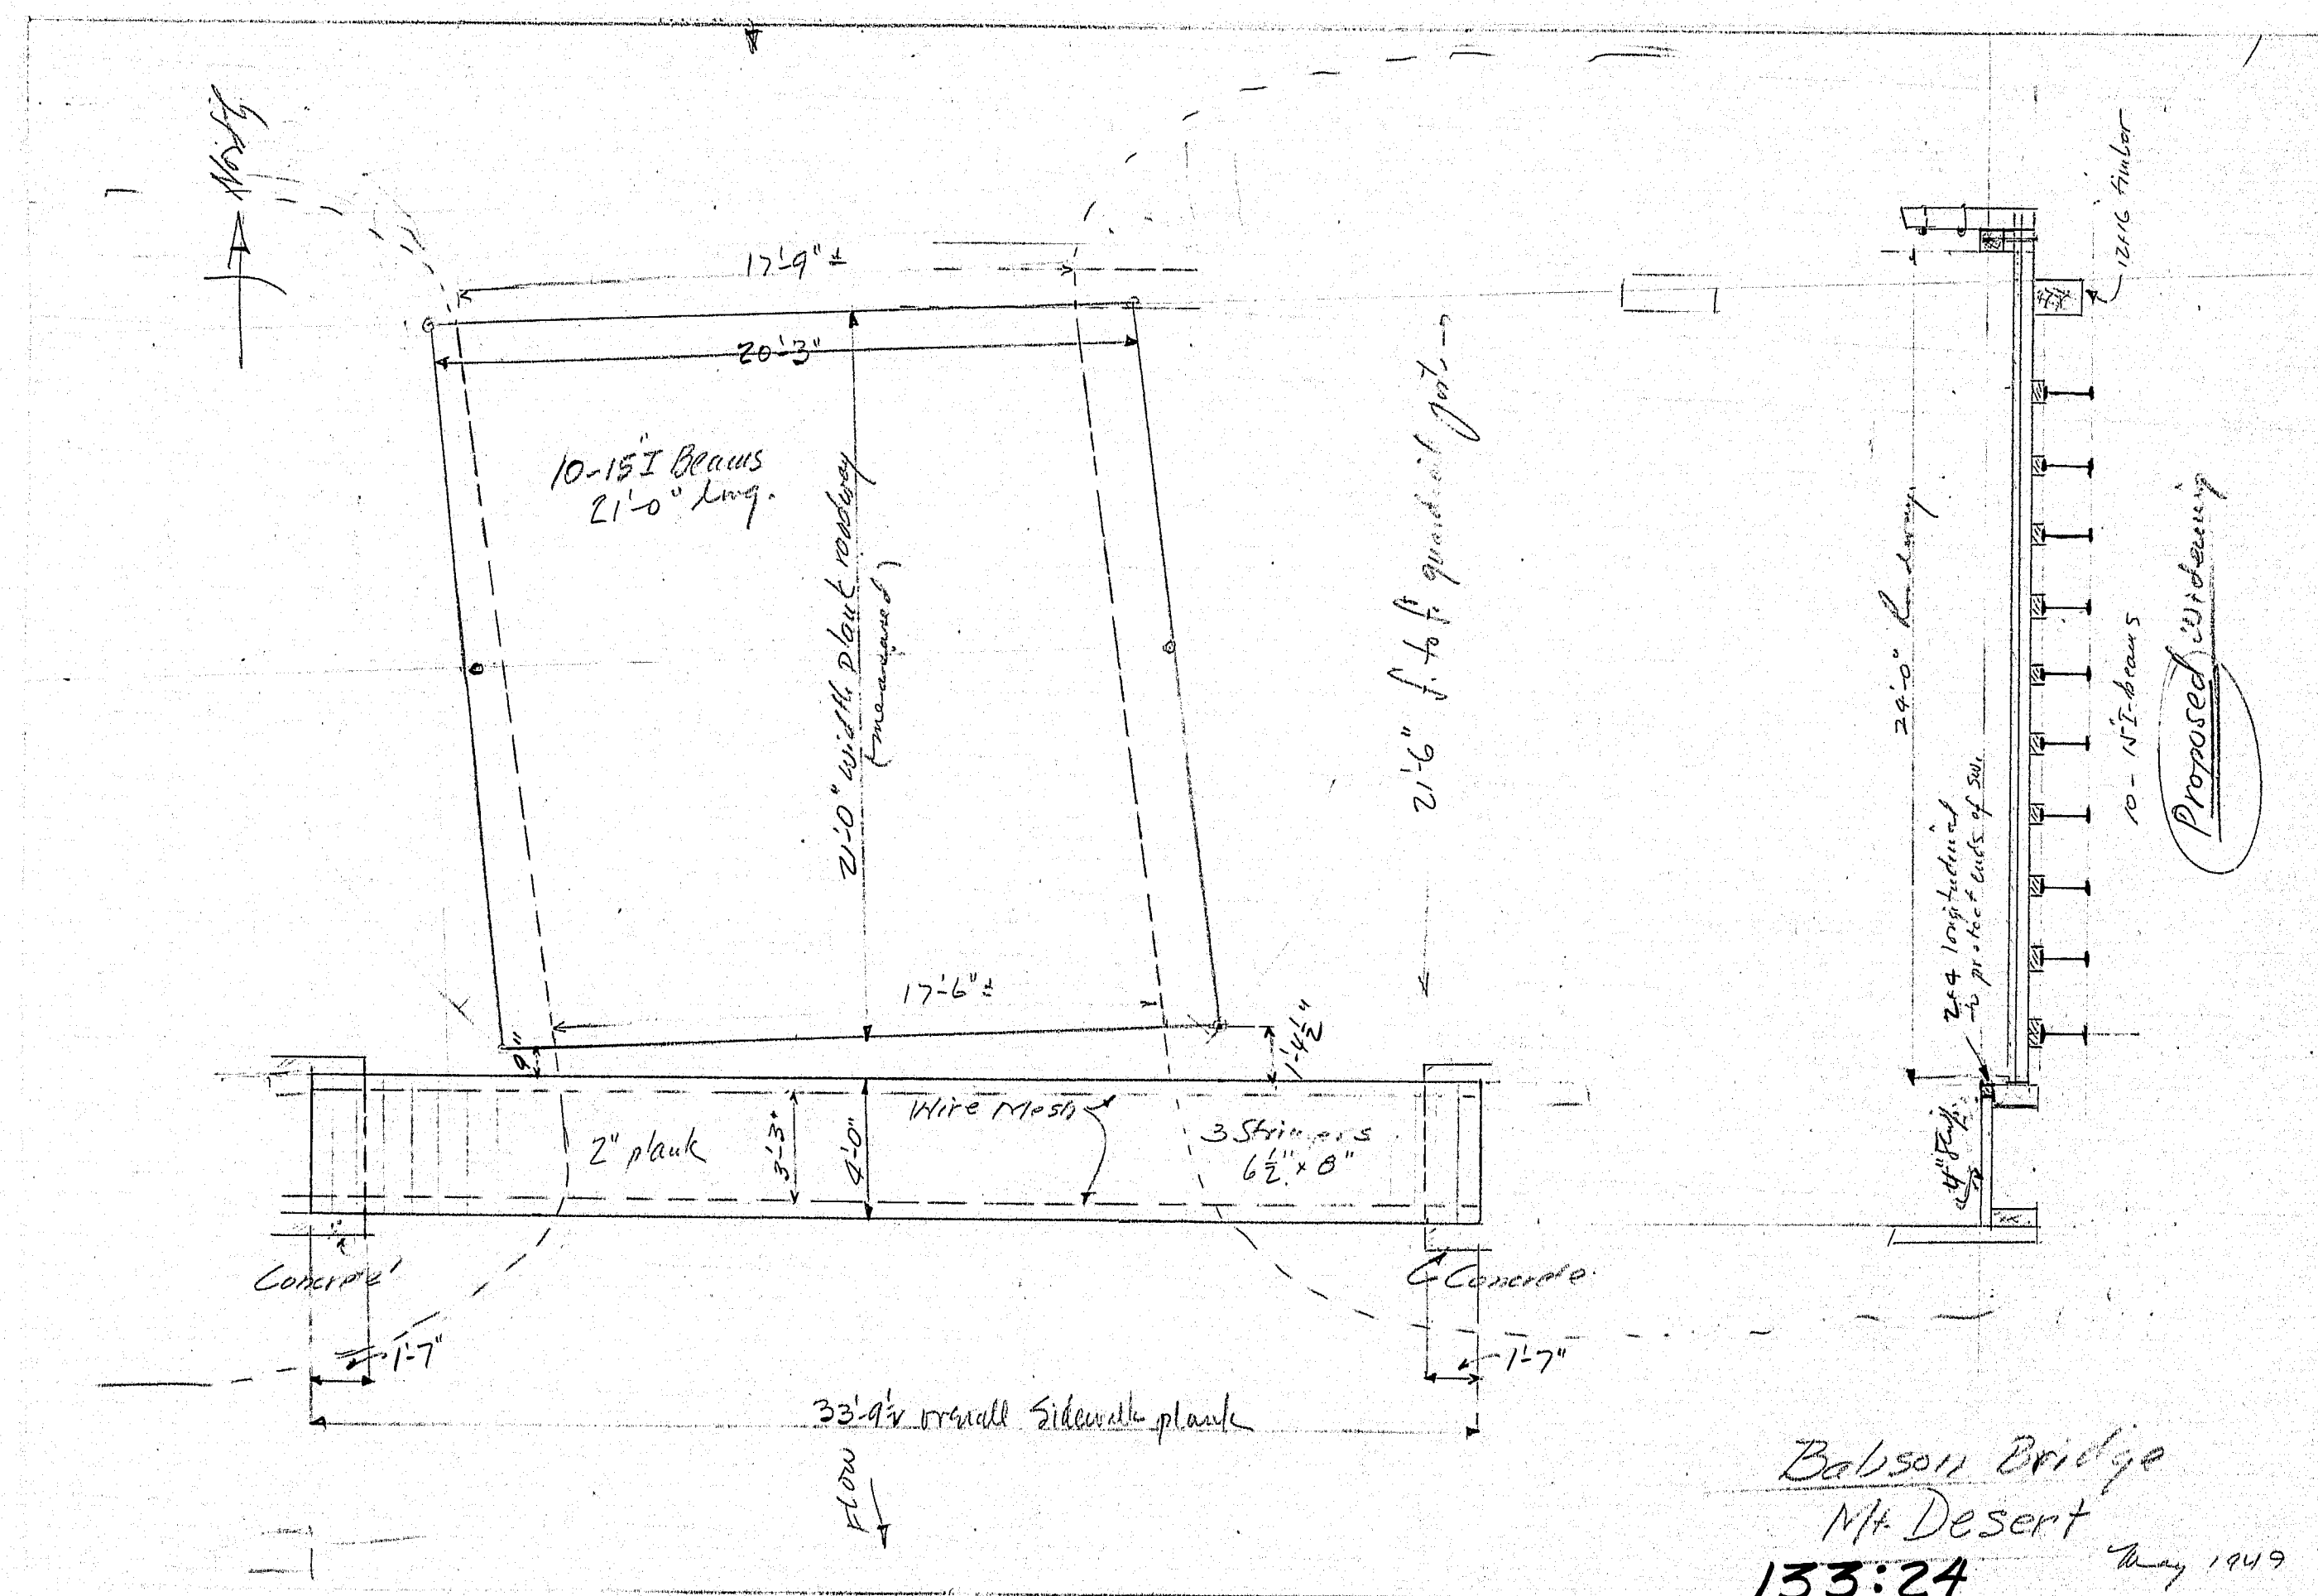

Balsan Bridge
Mt. Desert

133:24

May 1949