

STATE OF MAINE

DEPARTMENT OF TRANSPORTATION



NEW MUDDY BROOK BRIDGE

OVER

MUDDY BROOK

IN THE TOWN OF

NEW SHARON

FRANKLIN COUNTY

PROJECT NO. BR-7811(00)E

PROJECT LENGTH 0.060 km

BRIDGE REPLACEMENT

BRIDGE NO. 5723

SPECIFICATIONS

DESIGN: AASHTO LRFD Bridge Design Specifications, Second Edition 1998 and Interim Specifications 1999 and 2000.

CONTRACT: State of Maine, Department of Transportation, Standard Specifications, Highways and Bridges, Revision of April 1995.

STANDARD DETAILS: State of Maine, Department of Transportation, Standard Details, Highways and Bridges, April 1997.

DESIGN LOADING

Live Load HL - 93 Modified
For Strength I

TRAFFIC DATA

Current (1998) AADT 7,160
Future (2018) AADT 11,450
DHV - % of AADT 9
Design Hour Volume 1,030
% Heavy Trucks (AADT) 9
% Heavy Trucks (DHV) 5
Directional Distribution (DHV)..... 54
80 kN Equivalent P 2.0 890
80 kN Equivalent P 2.5 873
Design Speed (km/h) 90

HYDROLOGIC DATA

Drainage Area 5.02 hectares
Design Discharge (Q50) 57 m³/s
Check Discharge (Q100) 65 m³/s
Headwater Elevation (Q50) 97.6 m
Headwater Elevation (Q100) 97.8 m
Discharge Velocity (Q50) 1.8 m/s
Discharge Velocity (Q100) 1.9 m/s
Headwater Elevation (Q1.1) 96.5 m
Discharge Velocity (Q1.1) 1.03 m/s

MATERIALS

Concrete Class LP
Curbs Class LP
All other Class A
Reinforcing Steel ASTM A 615/A 615M, Grade 420
Structural Steel:
All Material (except as noted)..... ASTM A 709/A 709M, Grade 345W
High Strength Bolts ASTM A 325M, Type 3

BASIC DESIGN STRESSES

Concrete f'c = 30 MPa
Curbs f'c = 30 MPa
All other f'c = 30 MPa
Reinforcing Steel f_y = 420 MPa
Structural Steel:
ASTM A 709/A 709M, Grade 345W F_y = 345 MPa
ASTM A 325M F_u = 830 MPa

UTILITIES

Central Maine Power Company
Adelphia Cable
Verizon

MAINTENANCE OF TRAFFIC

Maintain two 3.65 meter wide lanes of two - way traffic using a temporary detour and bridge.

LIST OF DRAWINGS


Title Sheet	1
Estimated Quantities	2
General Plan	3
Profile	4
Foundation Survey	5-6
Cross - Sections	7-10
Abutment No. 1	11
Abutment No. 2	12
Framing Plan	13
Superstructure	14
Superstructure Details	15
Reinforcing Steel	16
Right of Way Map	17

NOTES

All work contemplated under this contract shall be governed by and in conformity with the Standard Specifications (Revision of April 1995), the Standard Details (April 1997), and supplementals thereto, except as modified on the plans and in the Special Provisions.

A hydrologic report of the bridge site is available for the Contractor's reference at the Bridge Design office in Augusta. The hydrologic report is based on the Department's interpretation of information obtained for the subject site. No assurance is given that the information or the conclusions of the report will be representative of actual conditions at the time of construction.

Plans of the existing bridge are available for the Contractor's reference at the Bridge Design office in Augusta. The plans are reproductions of the original drawings as prepared for construction of the bridge. It is very unlikely that the plans will show any construction field changes or any alterations which may have been made to the bridge during its life span.

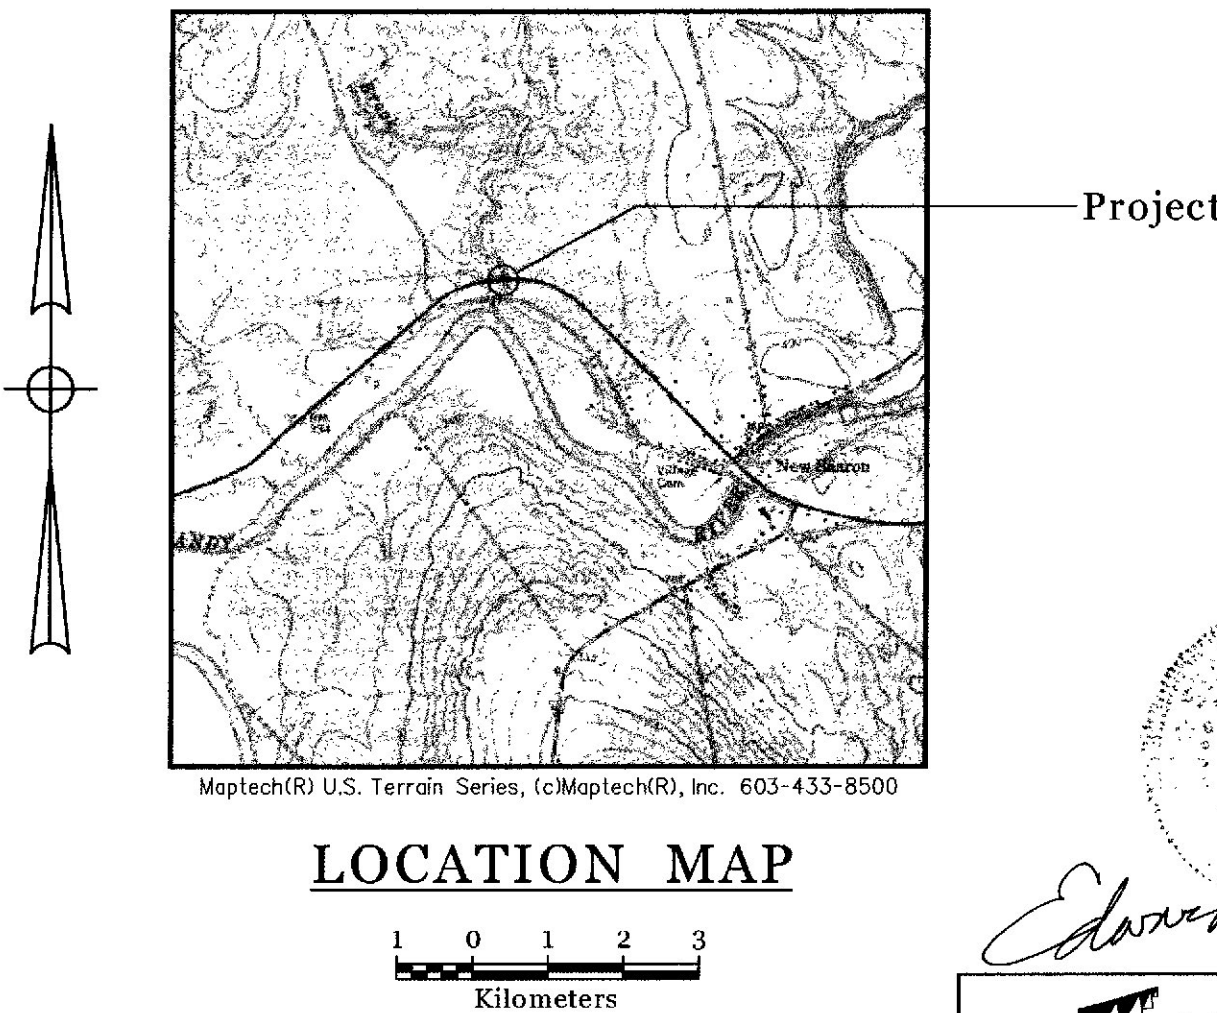

STATE OF MAINE

DEPARTMENT OF TRANSPORTATION

APPROVED:

EDWARD B. CASWELL

EDWARD B. CASWELL

EDWARD B. CASWELL

CASWELL ENGINEERING, P.A.

Structural Consultants

56 Maine Street

Brunswick, Maine 04011

(207) 725-6221

STATE OF MAINE

DEPARTMENT OF TRANSPORTATION

APPROVED:

JOHN D. DAILY

JOHN D. DAILY

JOHN D. DAILY

CHIEF ENGINEER

CHIEF ENGINEER

CHIEF ENGINEER

02/02/01

02/02/01

02/02/01

DATE

DATE

DATE

UNITED STATES

DEPARTMENT OF TRANSPORTATION

FEDERAL HIGHWAY ADMINISTRATION

REGION 1

APPROVED:

DIVISION ADMINISTRATOR

DATE

Date: 27 Feb 2001

Username: carter

Division: BRIDGE

Filename: ...003_rsurv.dgn

PROJECT DESIGN ENGINEER	BY	DATE
DESIGN-DETAILED	E. CASWELL	12-00
CHECKED	C. RUFF	12-00
REVISIONS	J. BURGESS	
FIELD CHANGES		

PLANS

METRIC




1. All dimensions are in millimeters unless otherwise noted.
2. All elevations and stations are in meters.

F.H.W.A. REG. NO.	STATE	PROJECT NUMBER	SHEET NO.	TOTAL SHEETS
1	MAINE	BR-7811(00)E	3	17

Curve Data

PI Sta = 0+282.563
 $\Delta = 56^{\circ}28'45.14''$
T = 282.563 m
L = 518.607 m
R = 526.105 m
E = 71.079 m

PAVING MIXED GROWTH

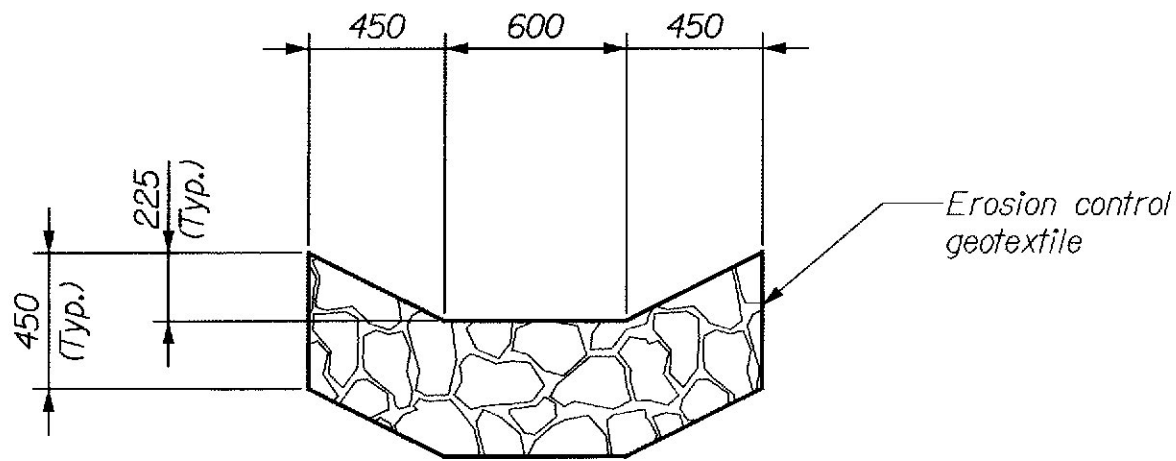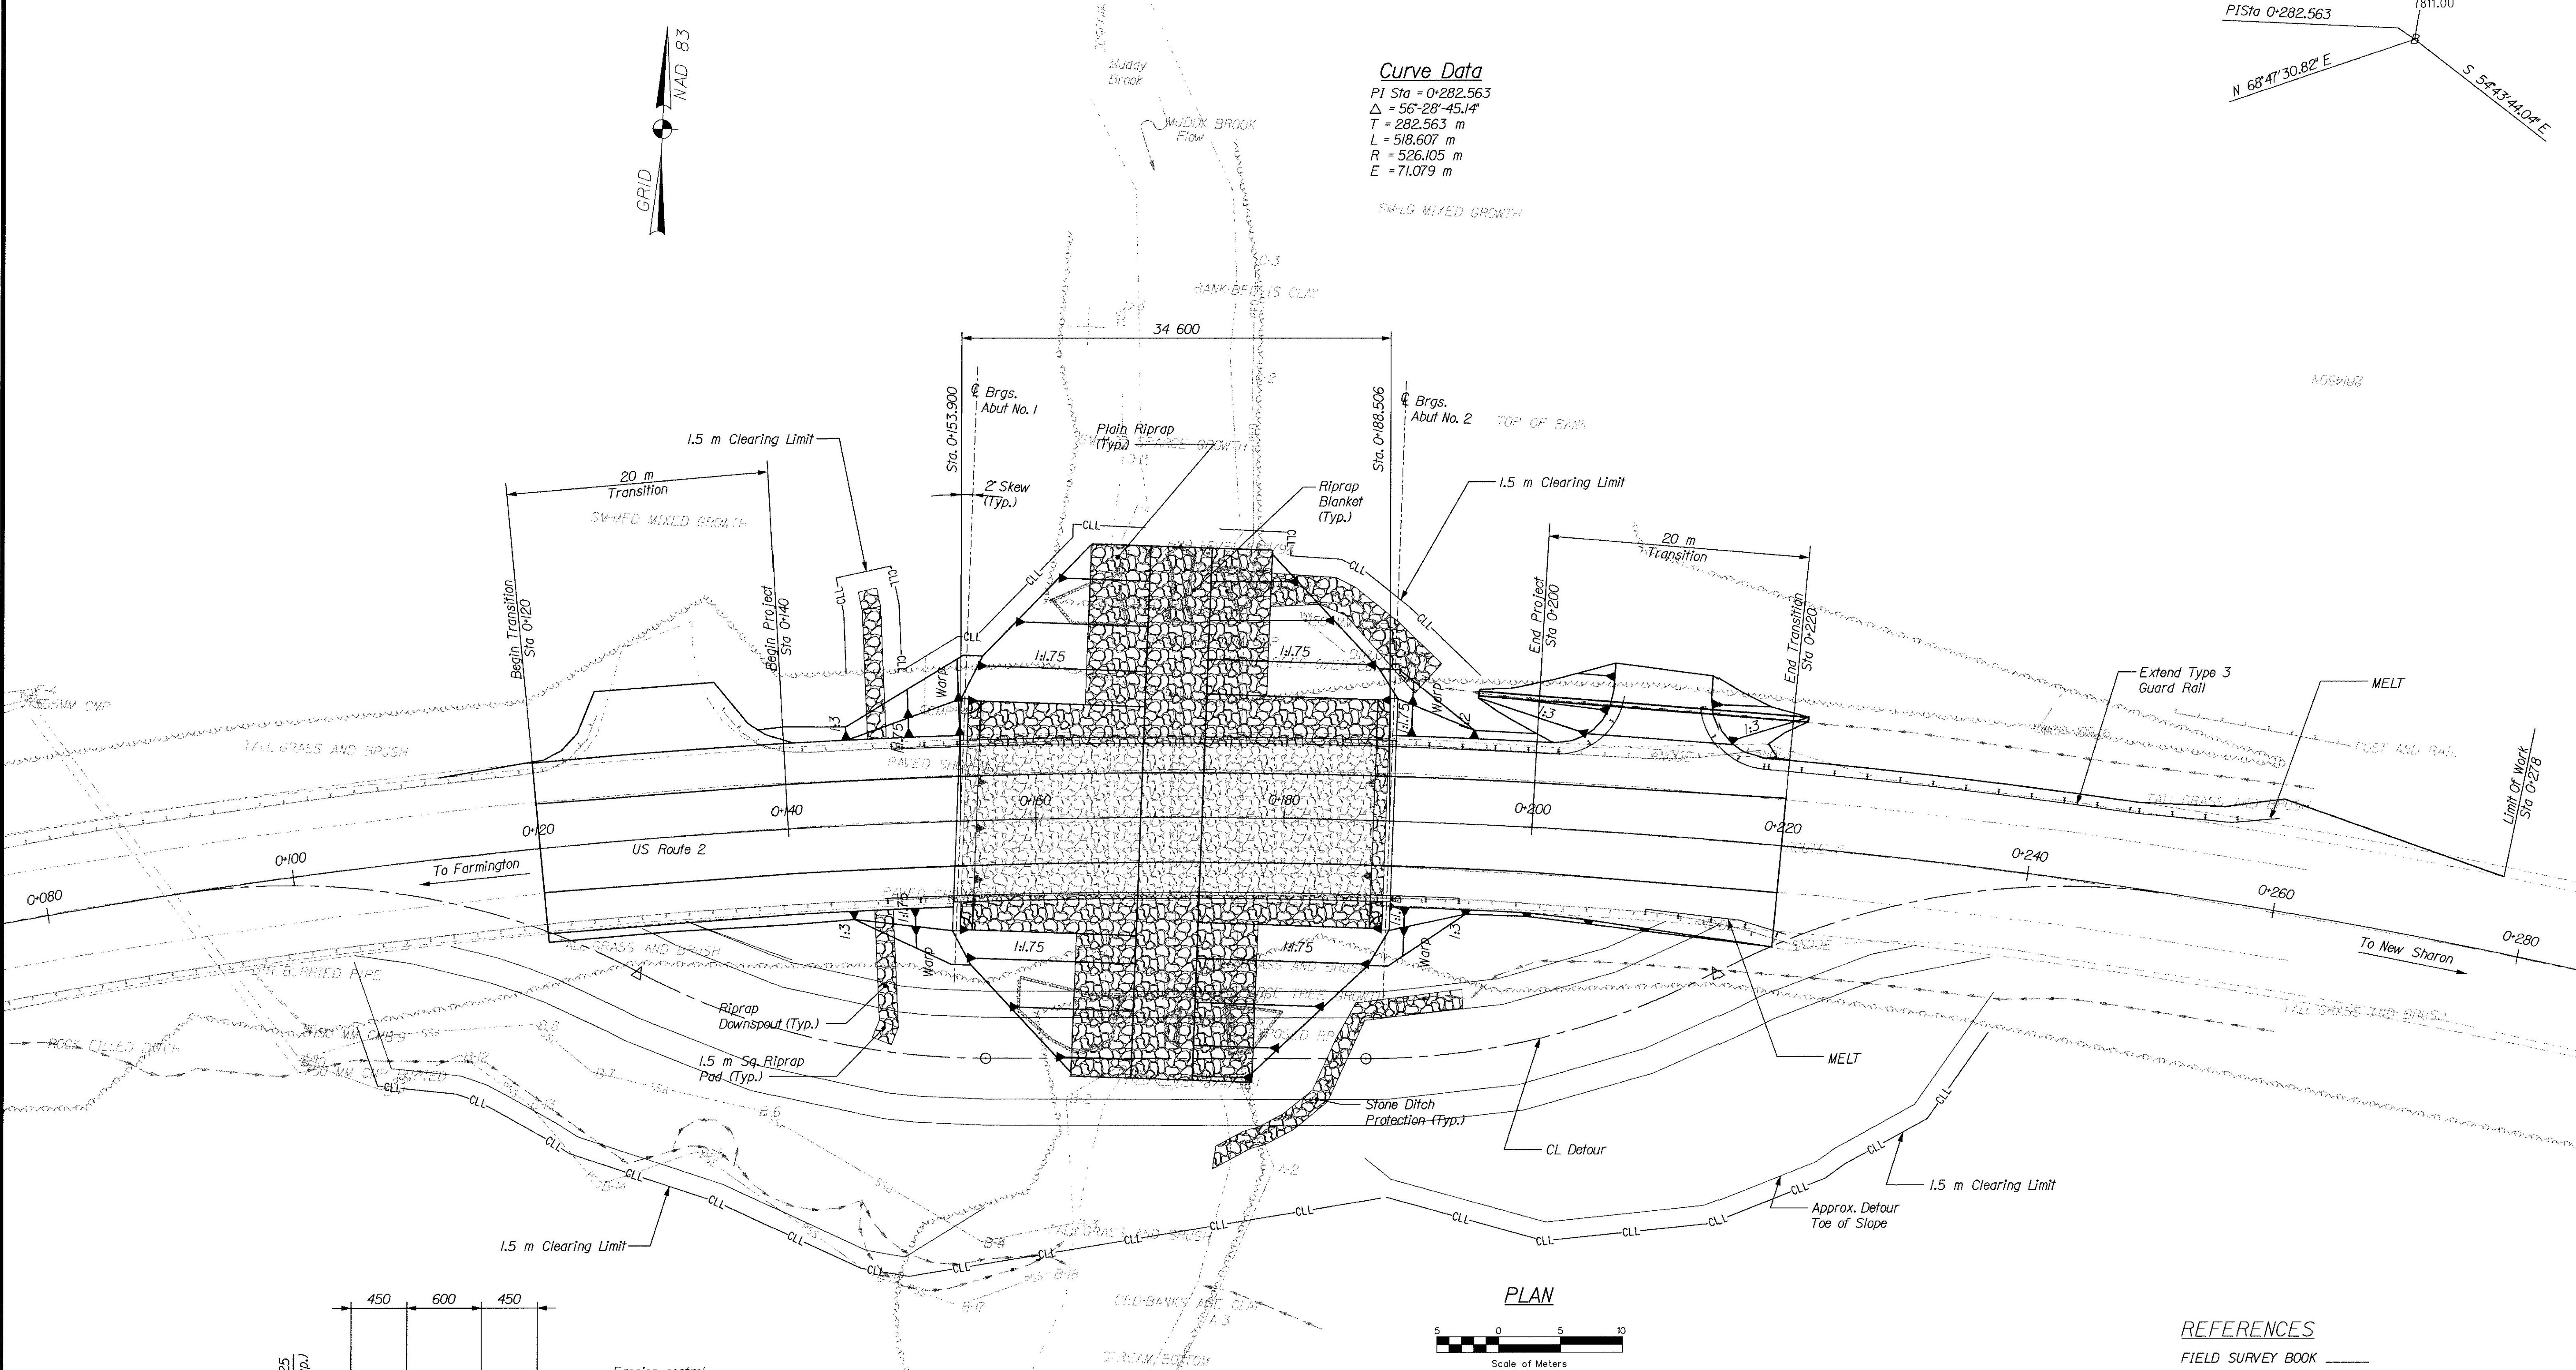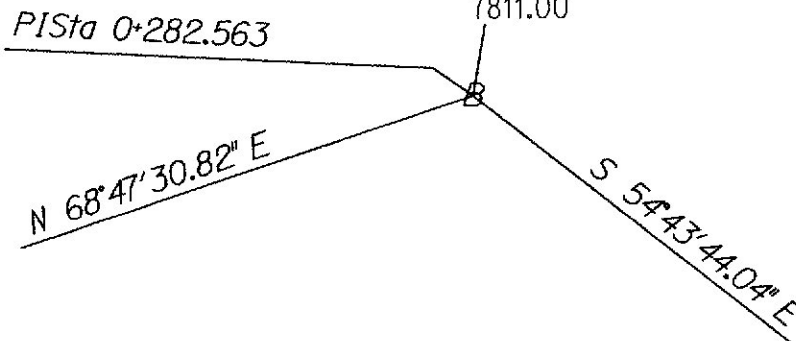

ITEM 204.41

Rehab of existing shoulder,
Plan Quantity
Sta. 0+220 to Sta. 0+278 LT

ITEM 606.369

GR Removed and Stacked
Sta. 0+147.58 to Sta. 0+194.40 RT
Sta. 0+209.64 to Sta. 0+221.07 RT
Sta. 0+148.56 to Sta. 0+218.56 LT

ITEM 603.17

450 mm Culvert
Pipe Option I
Sta. 195.23, 10.56 m LT
to Sta. 221.17, 10.32 m LT

ITEM 606.752

Widen shoulder for MELT
Sta. 0+260 ± LT

Construct Gravel Entrance

Sta. 0+209.69 LT, 6.67 m Wide

REFERENCES

FIELD SURVEY BOOK

BRIDGE NO. 5723

STATE OF MAINE
DEPARTMENT OF TRANSPORTATION

NEW MUDDY BROOK BRIDGE
OVER
MUDDY BROOK
IN THE TOWN OF
NEW SHARON
FRANKLIN COUNTY
GENERAL PLAN

CASWELL ENGINEERING, P.A.
Structural Consultants

56 Maine Street
Brunswick, Maine 04011
(207) 725-6221

SHEET OF AUGUSTA, MAINE

Date: 27 FEB 2001

Username: carter

Division: BRIDGE

Filename: ...004_nspref.dgn


PROJECT DESIGN ENGINEER CHECKED REVISIONS FIELD CHANGES	BY	DATE	DESIGN-DETAILED CHECKED REVISIONS FIELD CHANGES
PLANS			

METRIC

1. All dimensions are in millimeters unless otherwise noted.
2. All elevations and stations are in meters.

F.H.W.A. REG. NO.	STATE	PROJECT NUMBER	SHEET NO.	TOTAL SHEETS
1	MAINE	BR-7811(00)E	4	17

7811.00

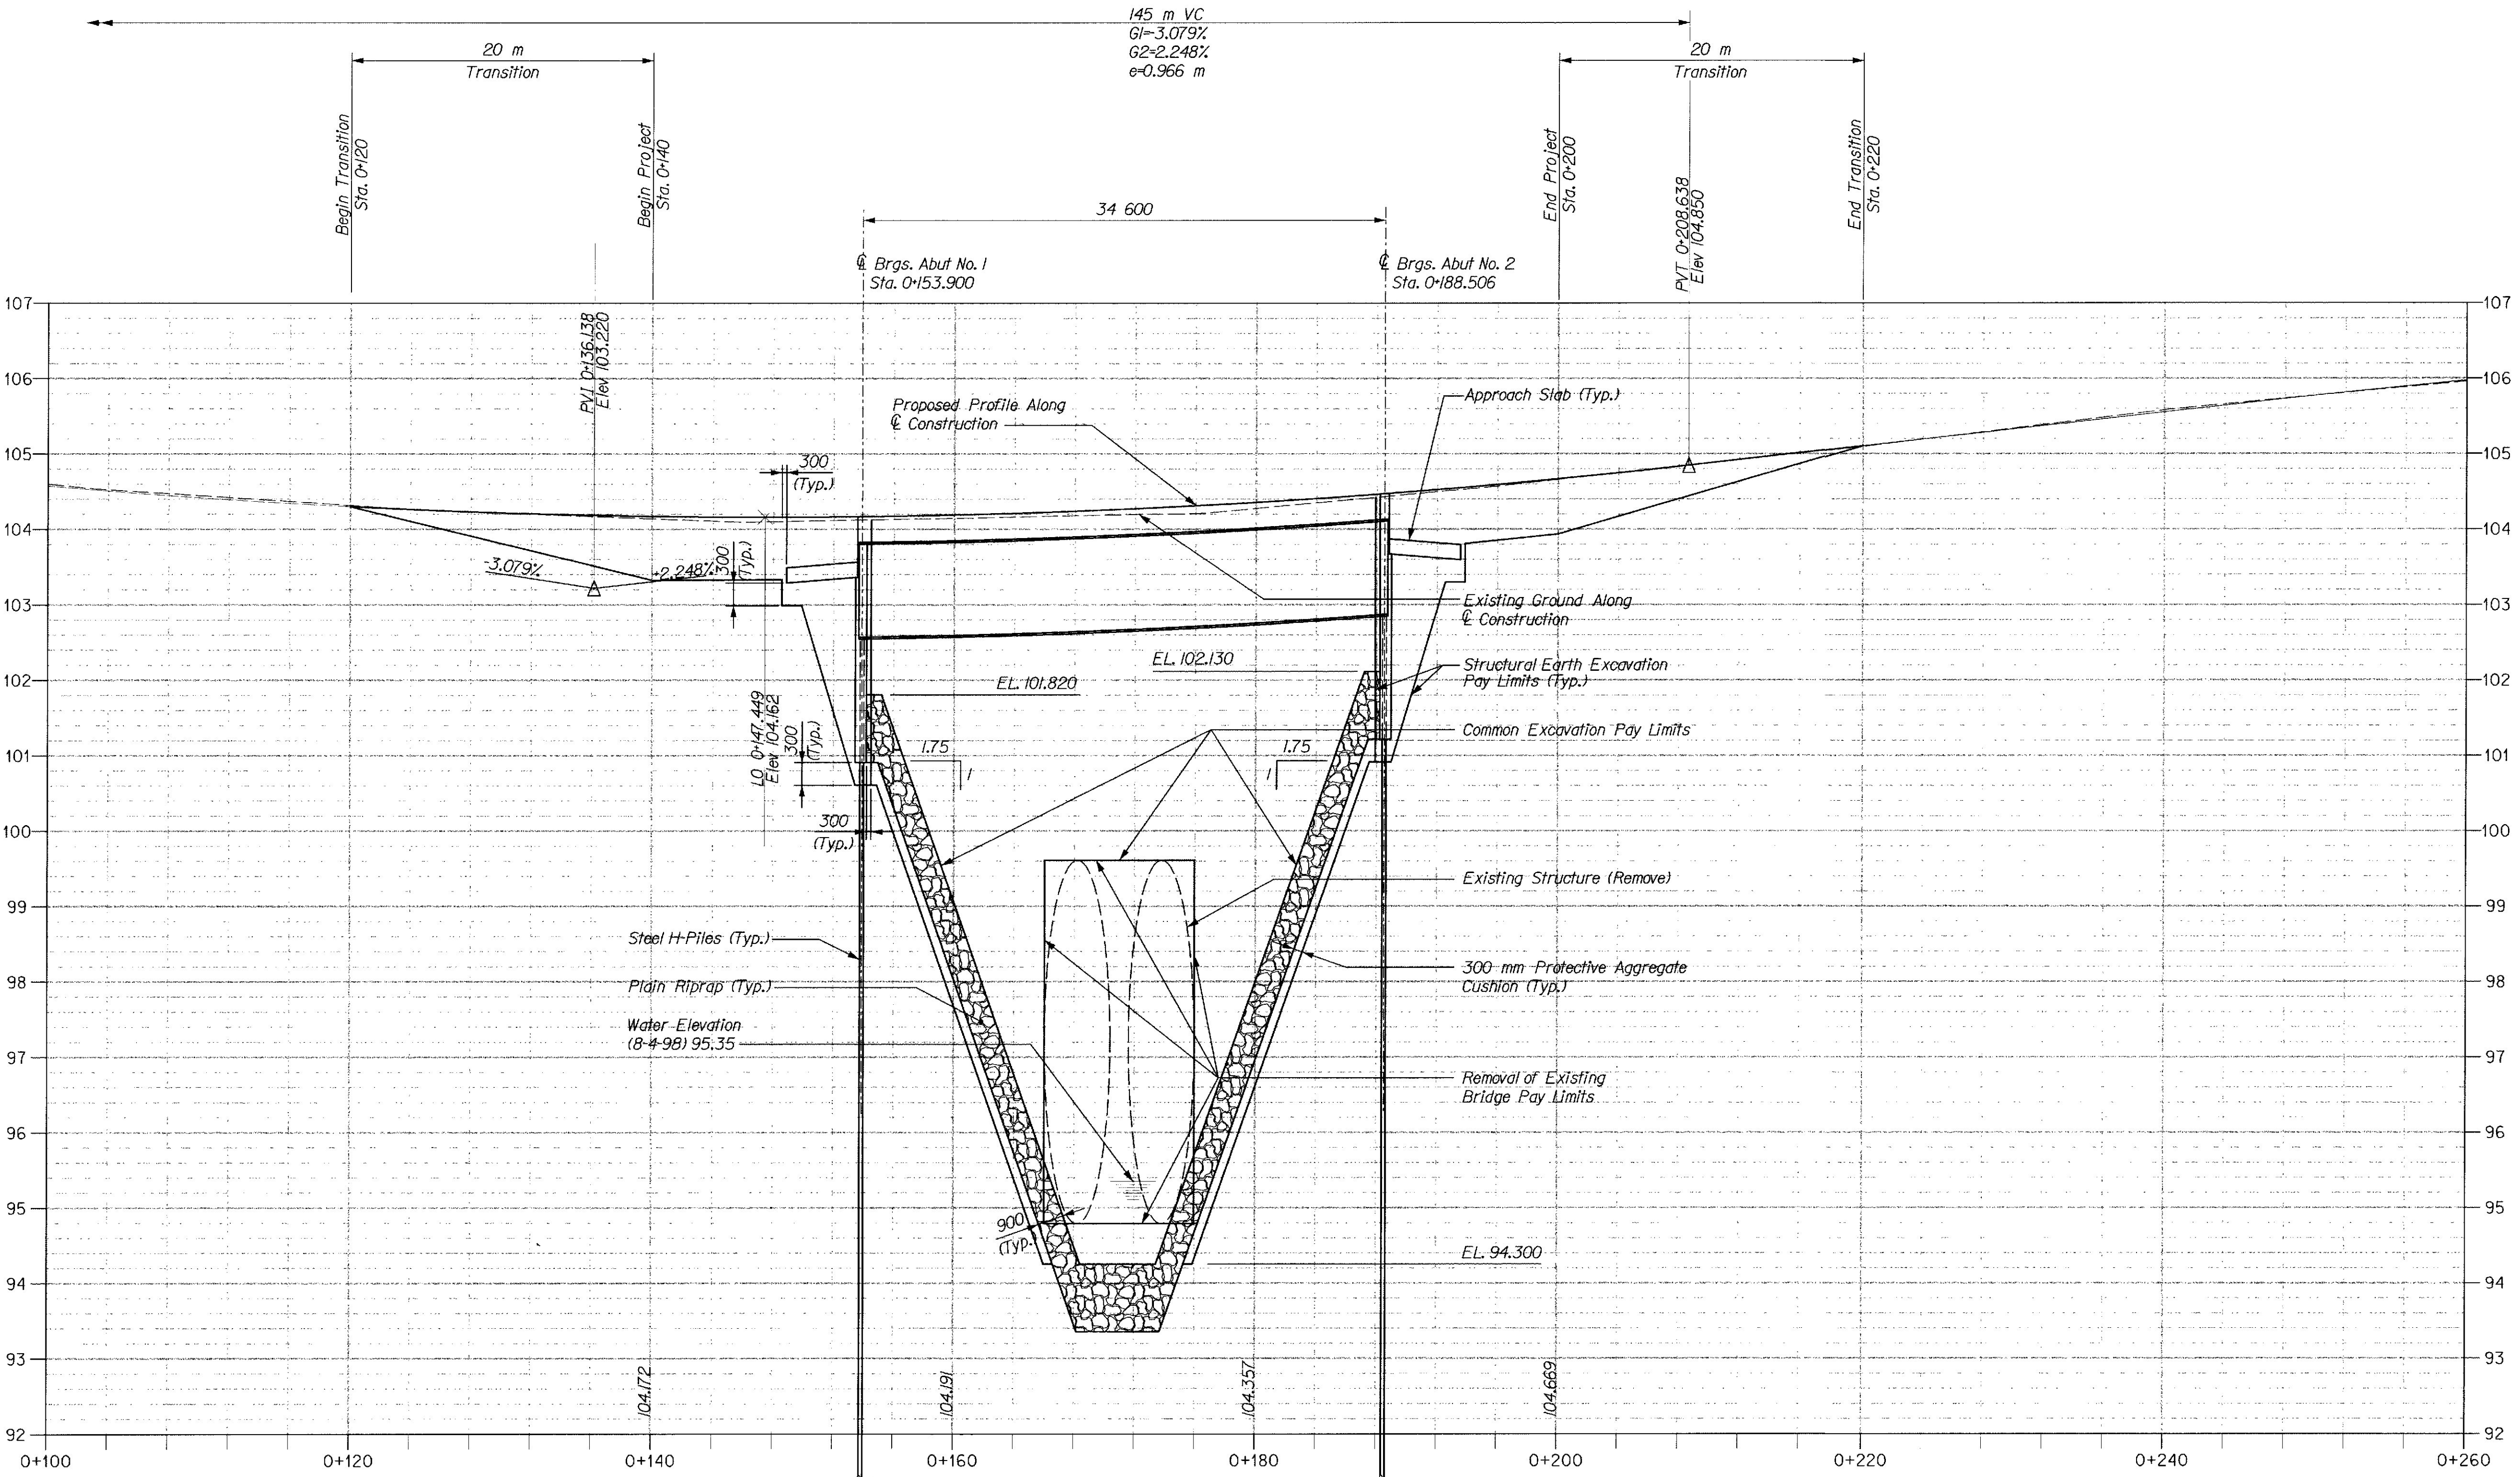

PROFILE

BRIDGE NO. 5723

STATE OF MAINE
DEPARTMENT OF TRANSPORTATION

NEW MUDDY BROOK BRIDGE
OVER
MUDDY BROOK
IN THE TOWN OF
NEW SHARON
FRANKLIN COUNTY




PROFILE

CASWELL ENGINEERING, P.A.
Structural Consultants
56 Maine Street
Brunswick, Maine 04011
(207) 725-6221

SHEET OF AUGUSTA, MAINE

PROJECT DESIGN ENGINEER	BY	DATE
DESIGN/DETAILED	S. COLE	
CHECKED		
REVISIONS		
FIELD CHANGES		

PLANS

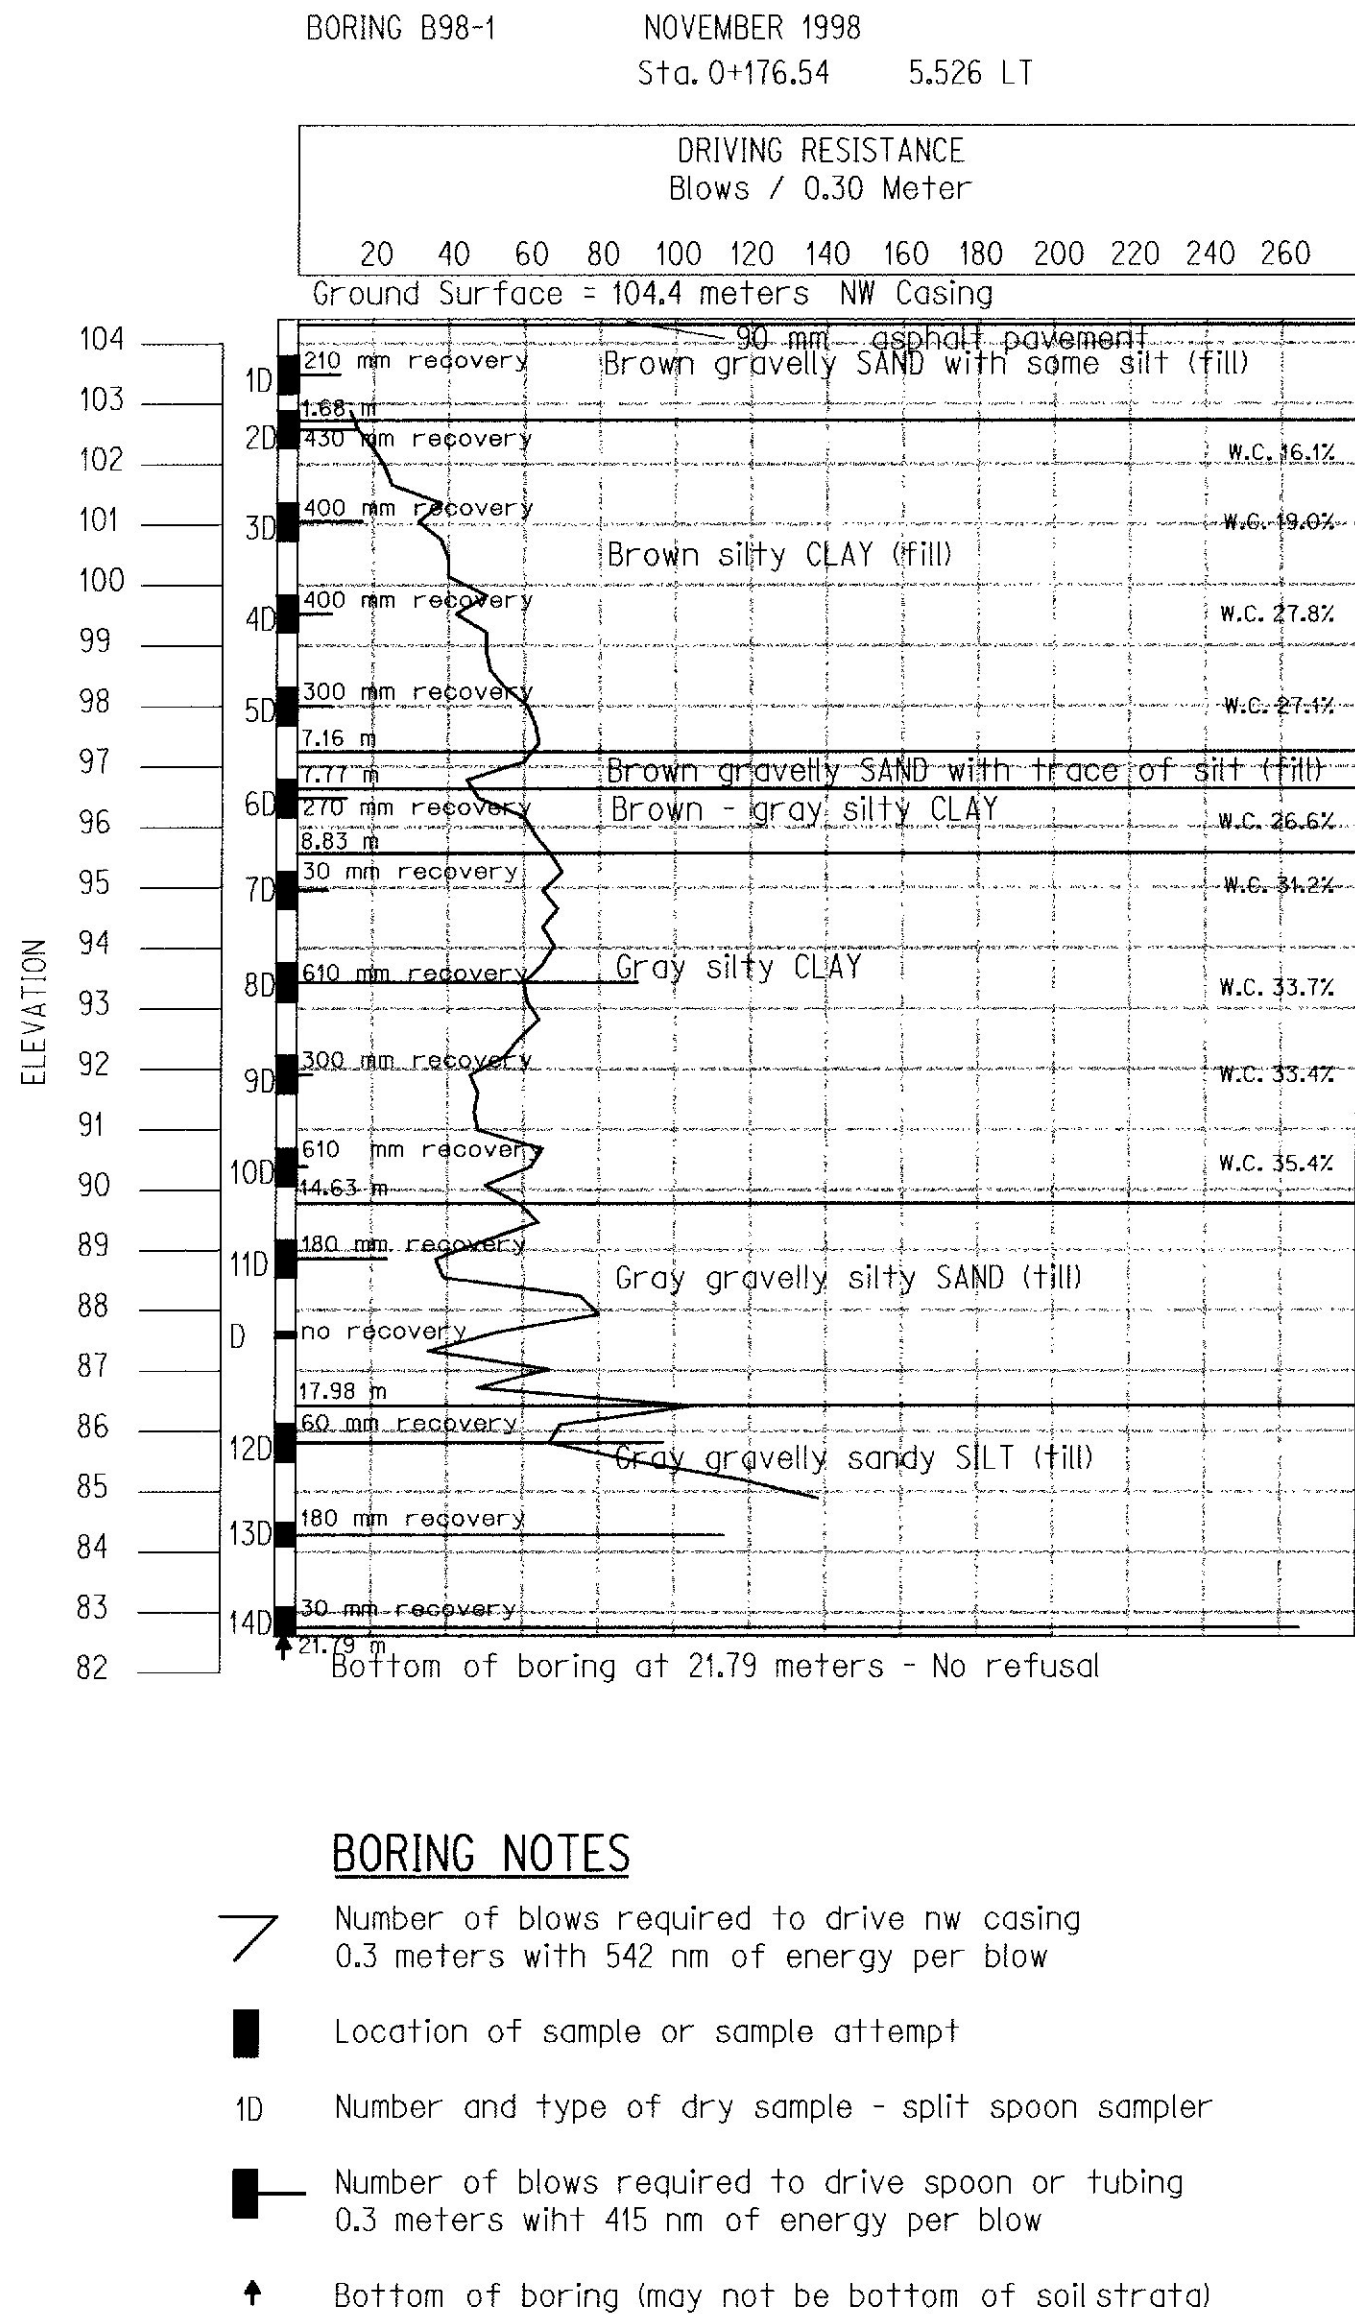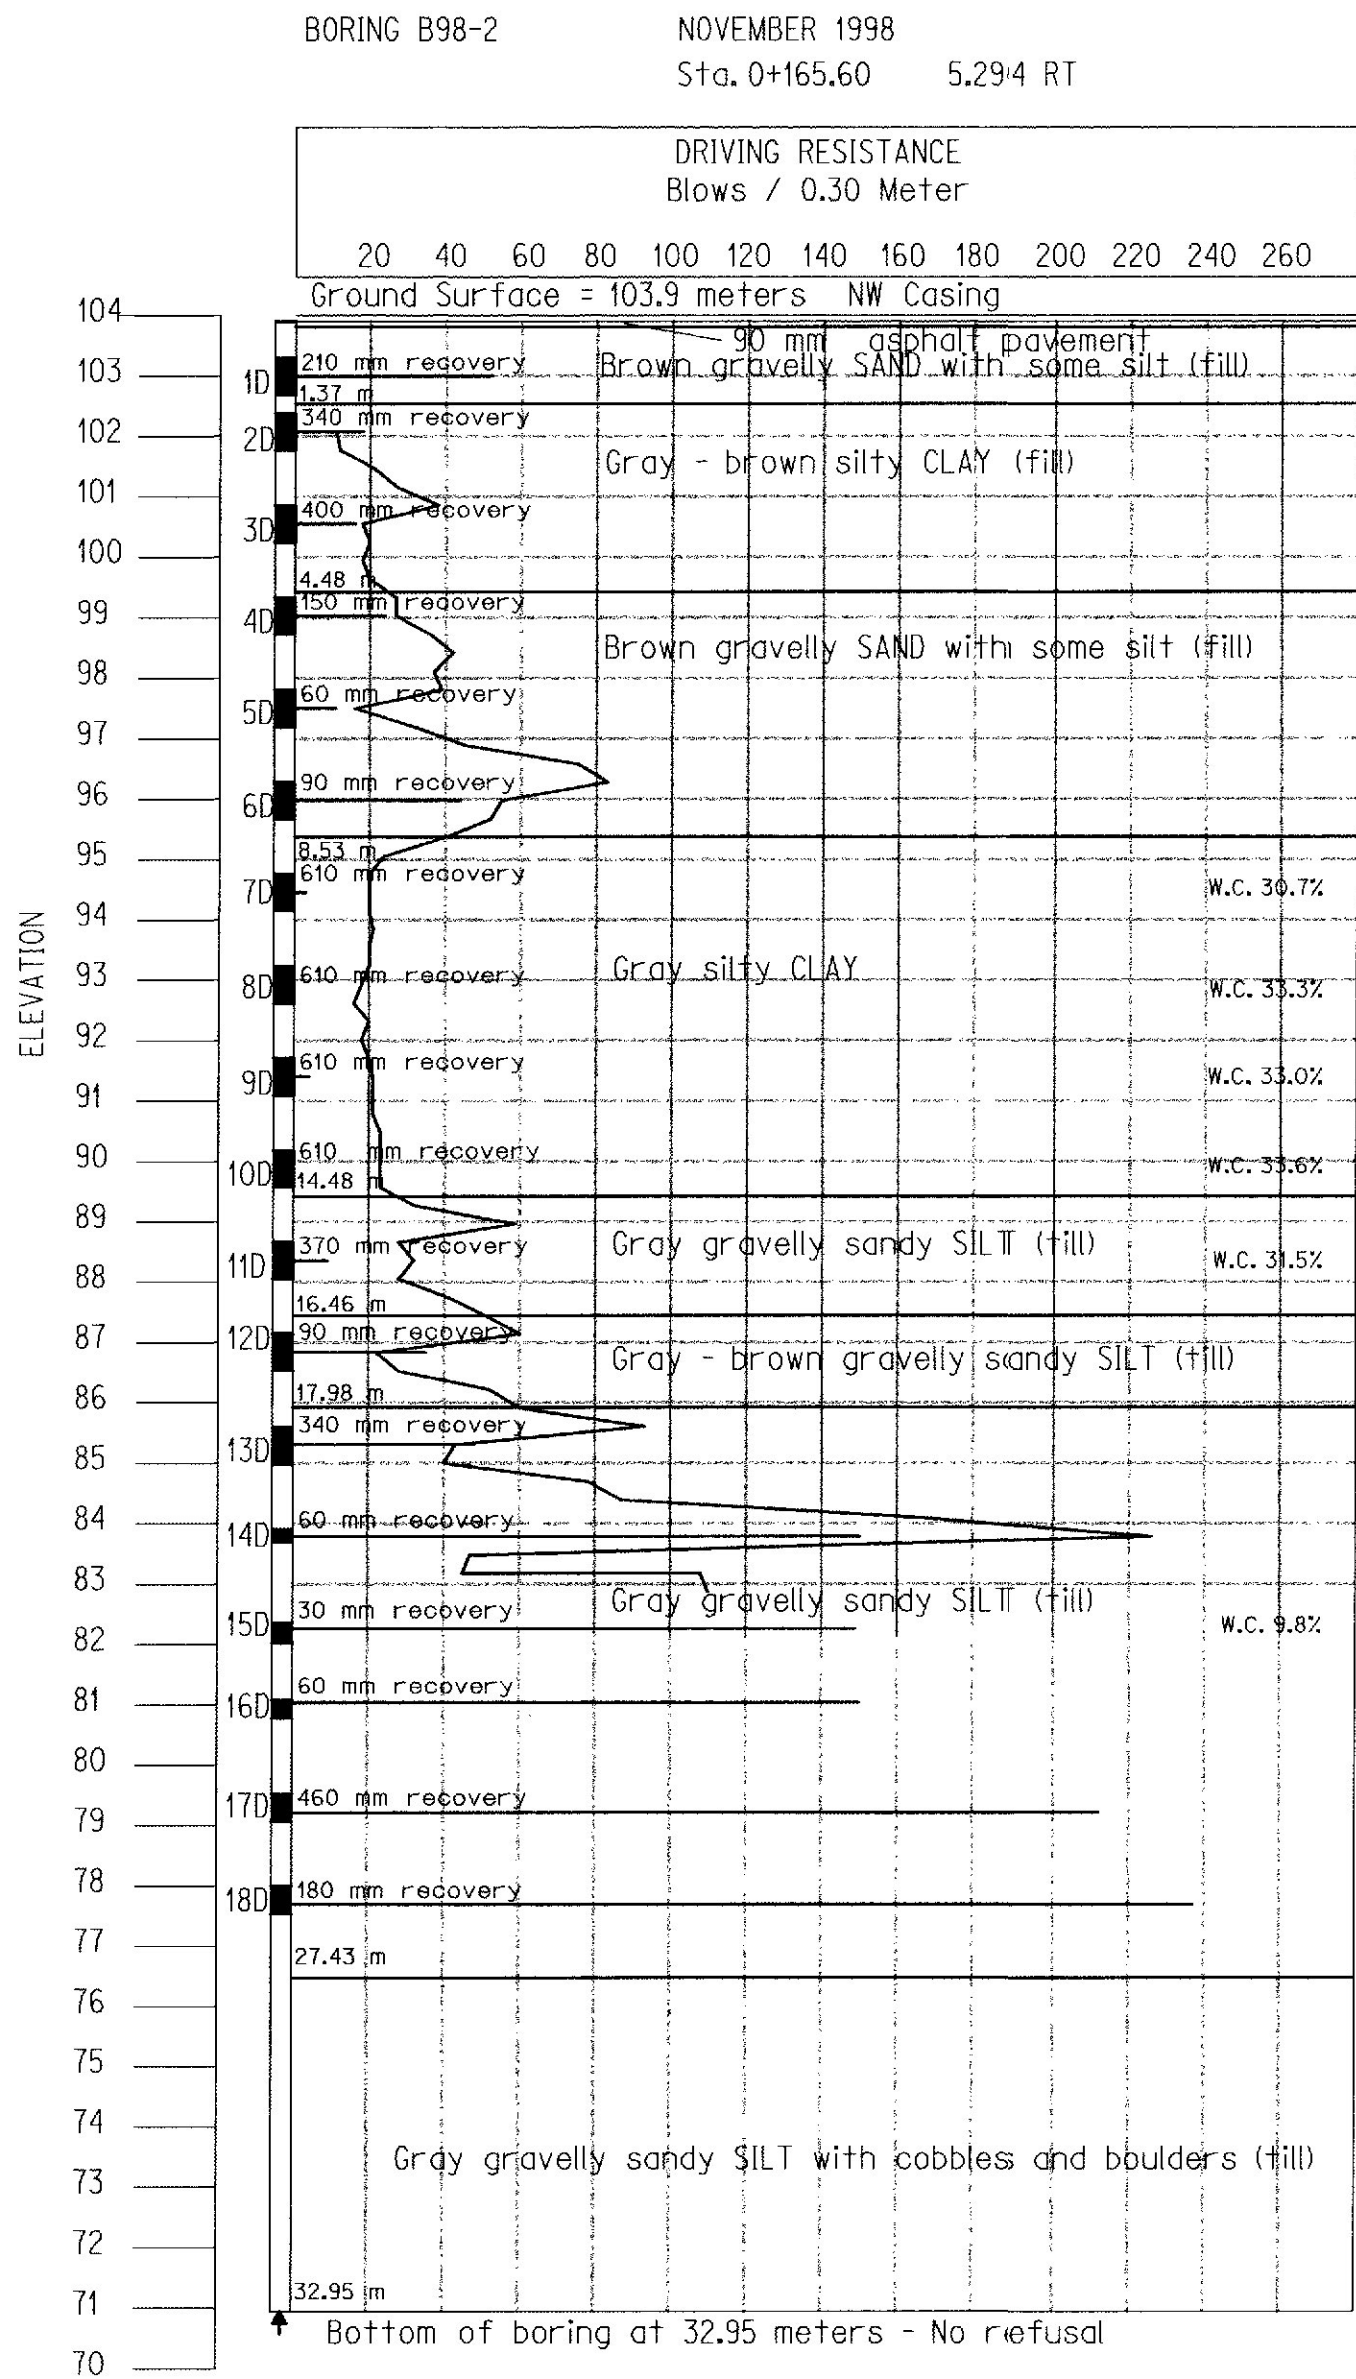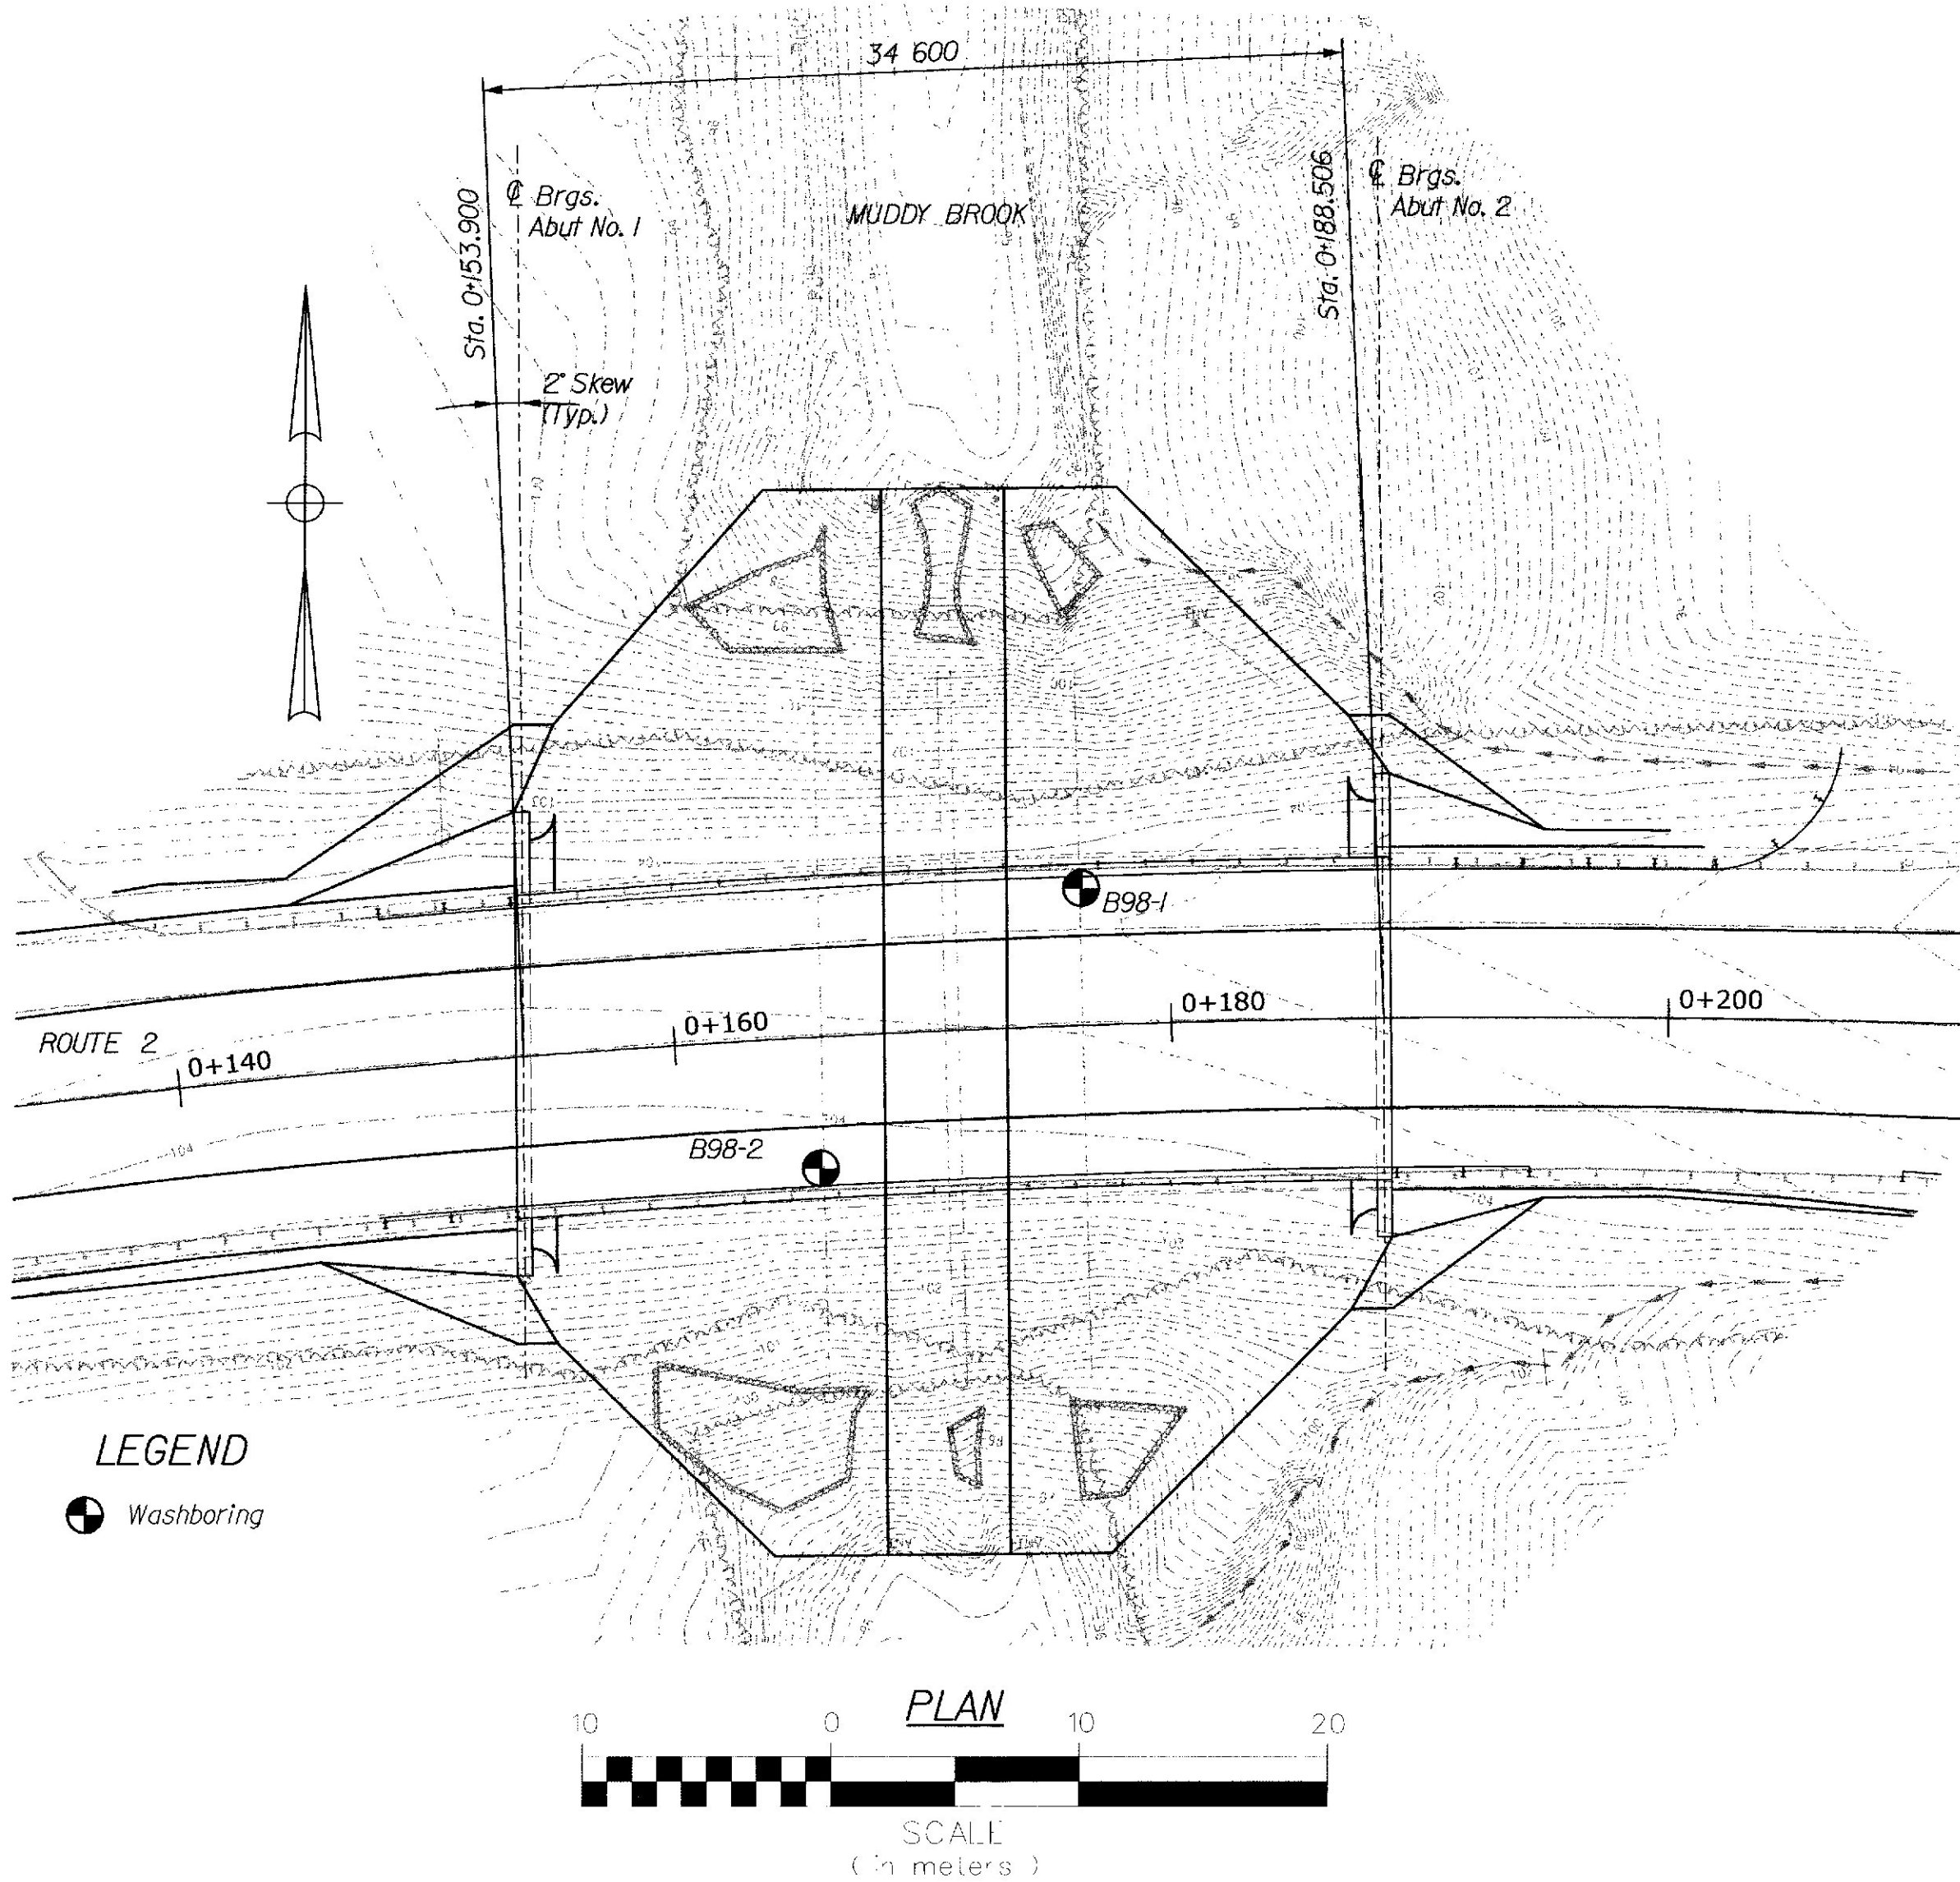


- BORING NOTES**
- Number of blows required to drive nw casing 0.3 meters with 542 mm of energy per blow
 - Location of sample or sample attempt
 - 10 Number and type of dry sample - split spoon sampler
 - Number of blows required to drive spoon or tubing 0.3 meters with 415 mm of energy per blow
 - Bottom of boring (may not be bottom of soil strata)

s.w.cole
engineering, inc.
geotechnical consultants

BRIDGE NO. 5723
STATE OF MAINE
DEPARTMENT OF TRANSPORTATION
NEW MUDDY BROOK BRIDGE
OVER
MUDDY BROOK
IN THE TOWN OF
NEW SHARON
FRANKLIN COUNTY
FOUNDATION SURVEY

PROJECT DESIGN ENGINEER		BY	DATE
PLANS	DESIGN/DETAILED	S. COLE	
	CHECKED		
	REVISIONS		
	FIELD CHANGES		

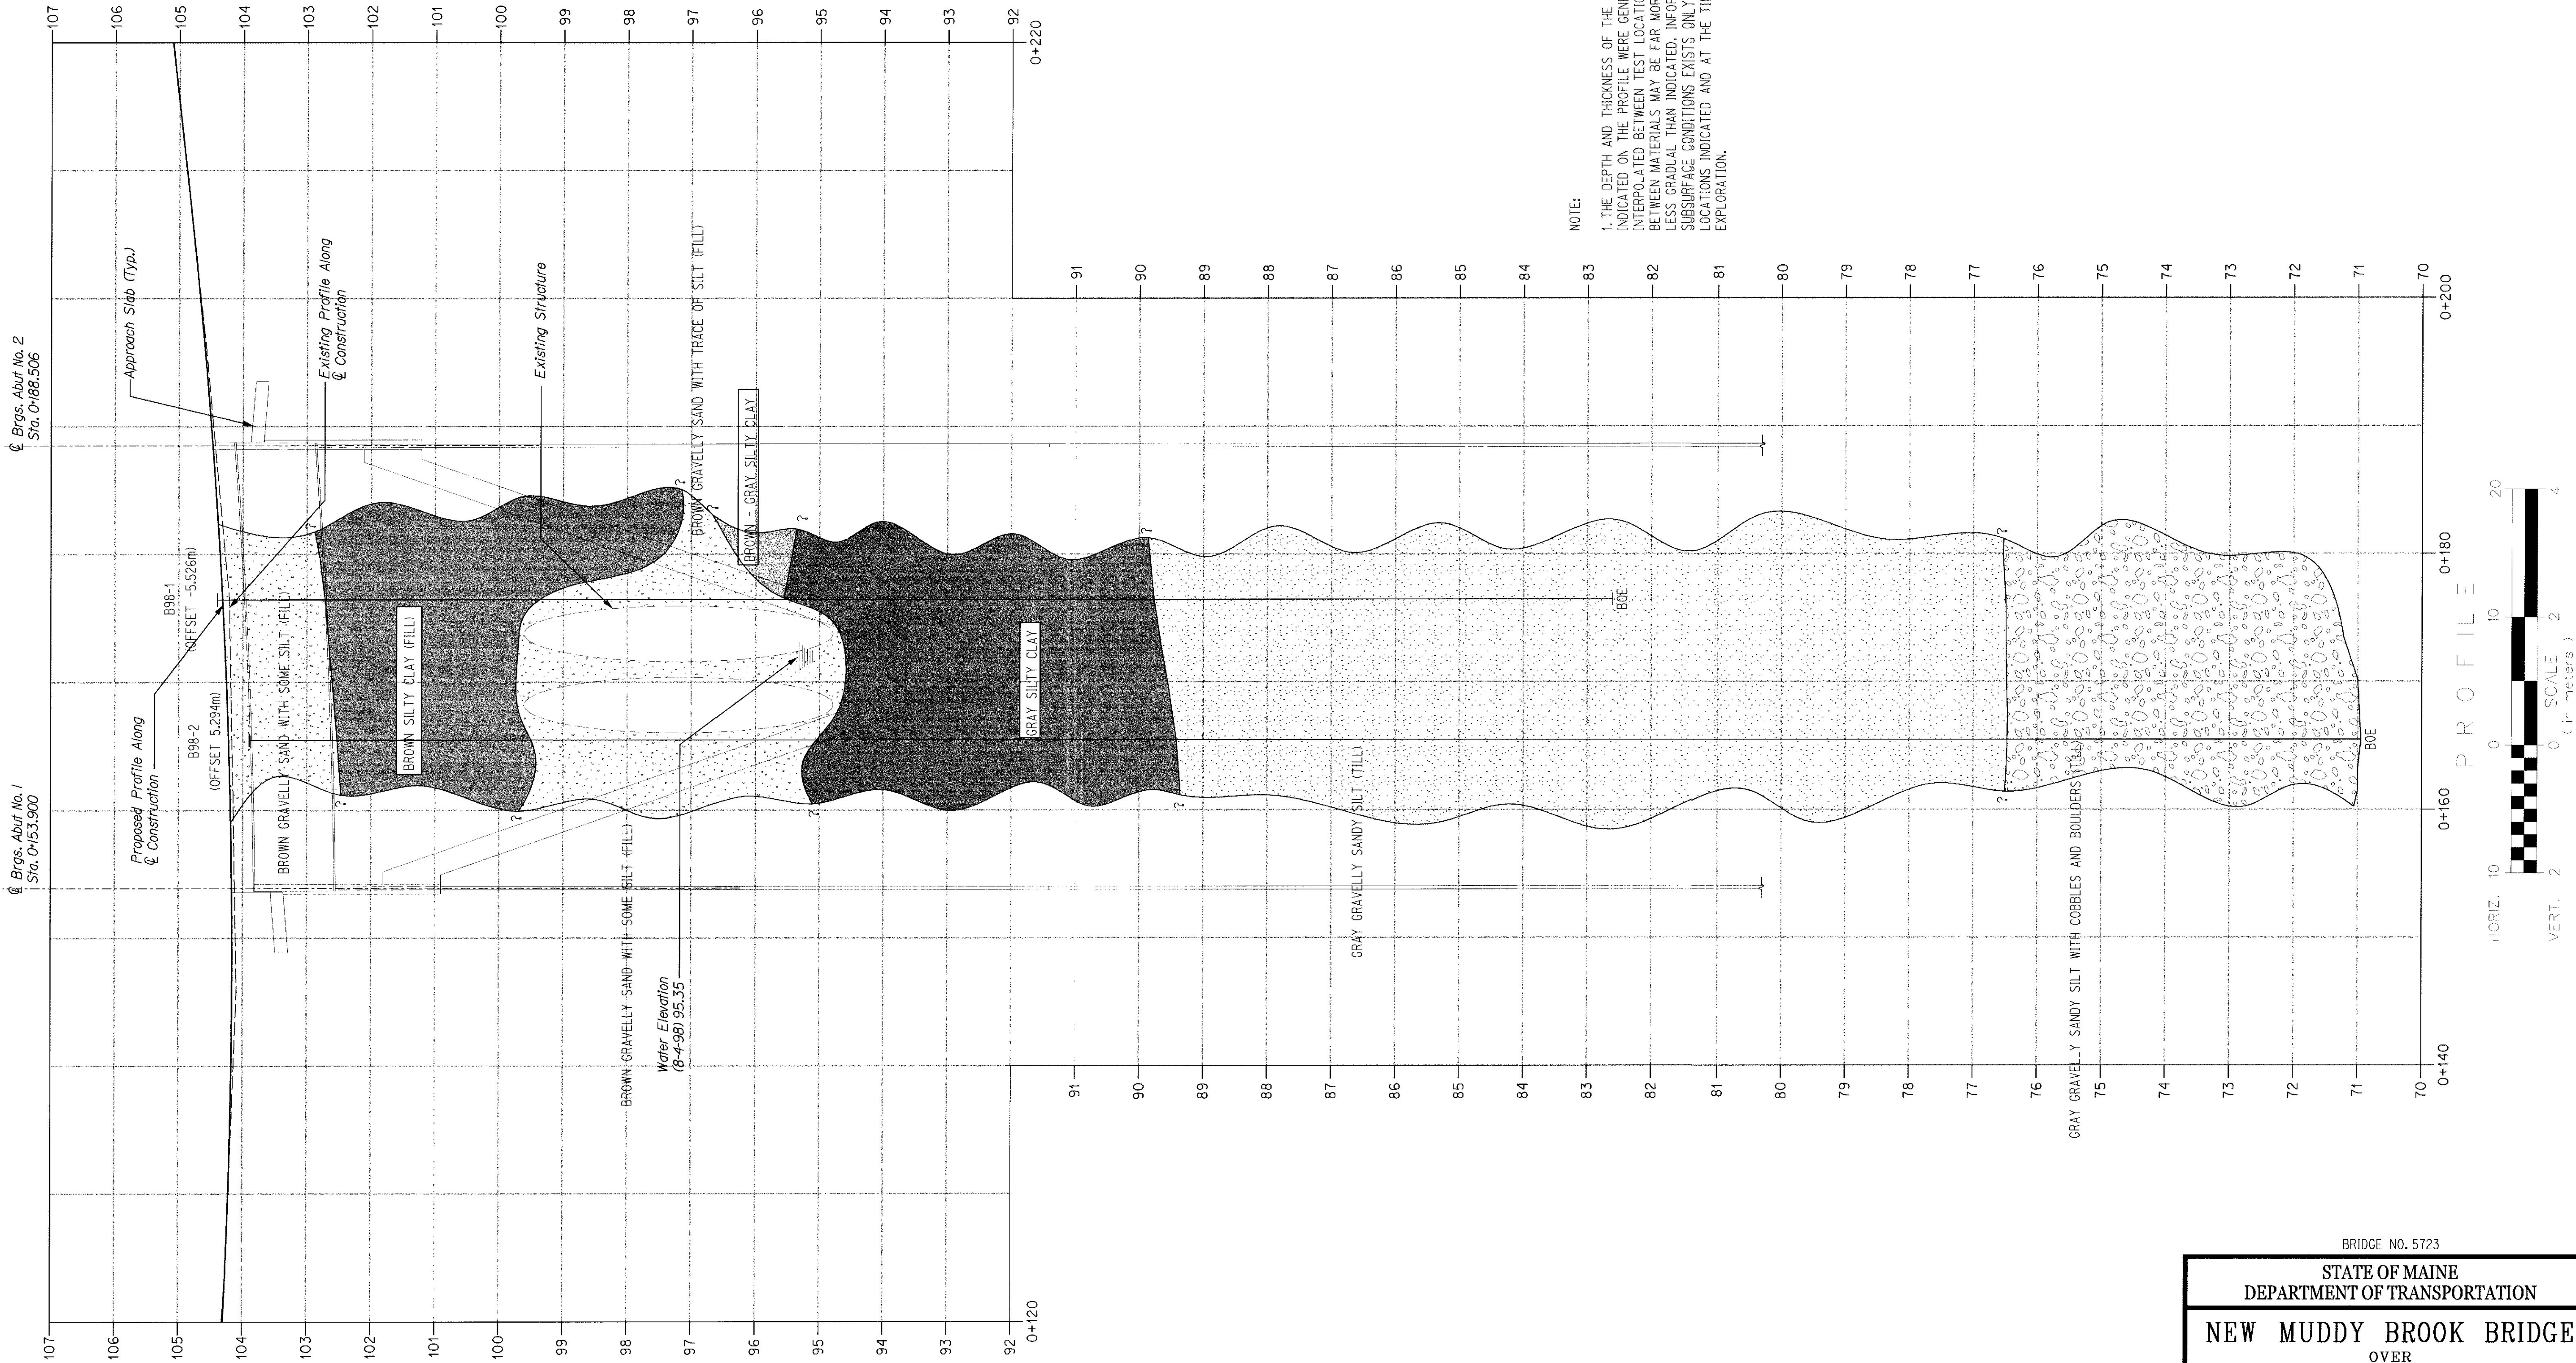

NOTE:

1. THE DEPTH AND THICKNESS OF THE SUBSURFACE STRATA INDICATED ON THE PROFILE WERE GENERALIZED FROM AND INTERPOLATED BETWEEN TEST LOCATIONS. THE TRANSITION BETWEEN MATERIALS MAY BE FAR MORE OR LESS GRADUAL THAN INDICATED. INFORMATION ON ACTUAL SUBSURFACE CONDITIONS EXISTS ONLY AT THE SPECIFIC LOCATIONS INDICATED AND AT THE TIME OF THE EXPLORATION.

METRIC

1. All dimensions are in millimeters unless otherwise noted.
2. All elevations and stations are in meters.

FWHA REG. NO.	STATE	PROJECT NUMBER	SHEET NO.	TOTAL SHEETS
1	MAINE	BR-7811(00)E	6	17

7811.00

S.W. COLE
ENGINEERING, INC.
PROFESSIONAL CORPORATION



BRIDGE NO. 5723
STATE OF MAINE
DEPARTMENT OF TRANSPORTATION
NEW MUDDY BROOK BRIDGE
OVER
MUDDY BROOK
IN THE TOWN OF
NEW SHARON
FRANKLIN COUNTY
FOUNDATION SURVEY

METRIC

1. All dimensions are in millimeters unless otherwise noted.
2. All elevations and stations are in meters.

F.H.W.A. REG. NO.	STATE	PROJECT NUMBER	SHEET NO.	TOTAL SHEETS
1	MAINE	BR-7811001E	7	17

7811.00

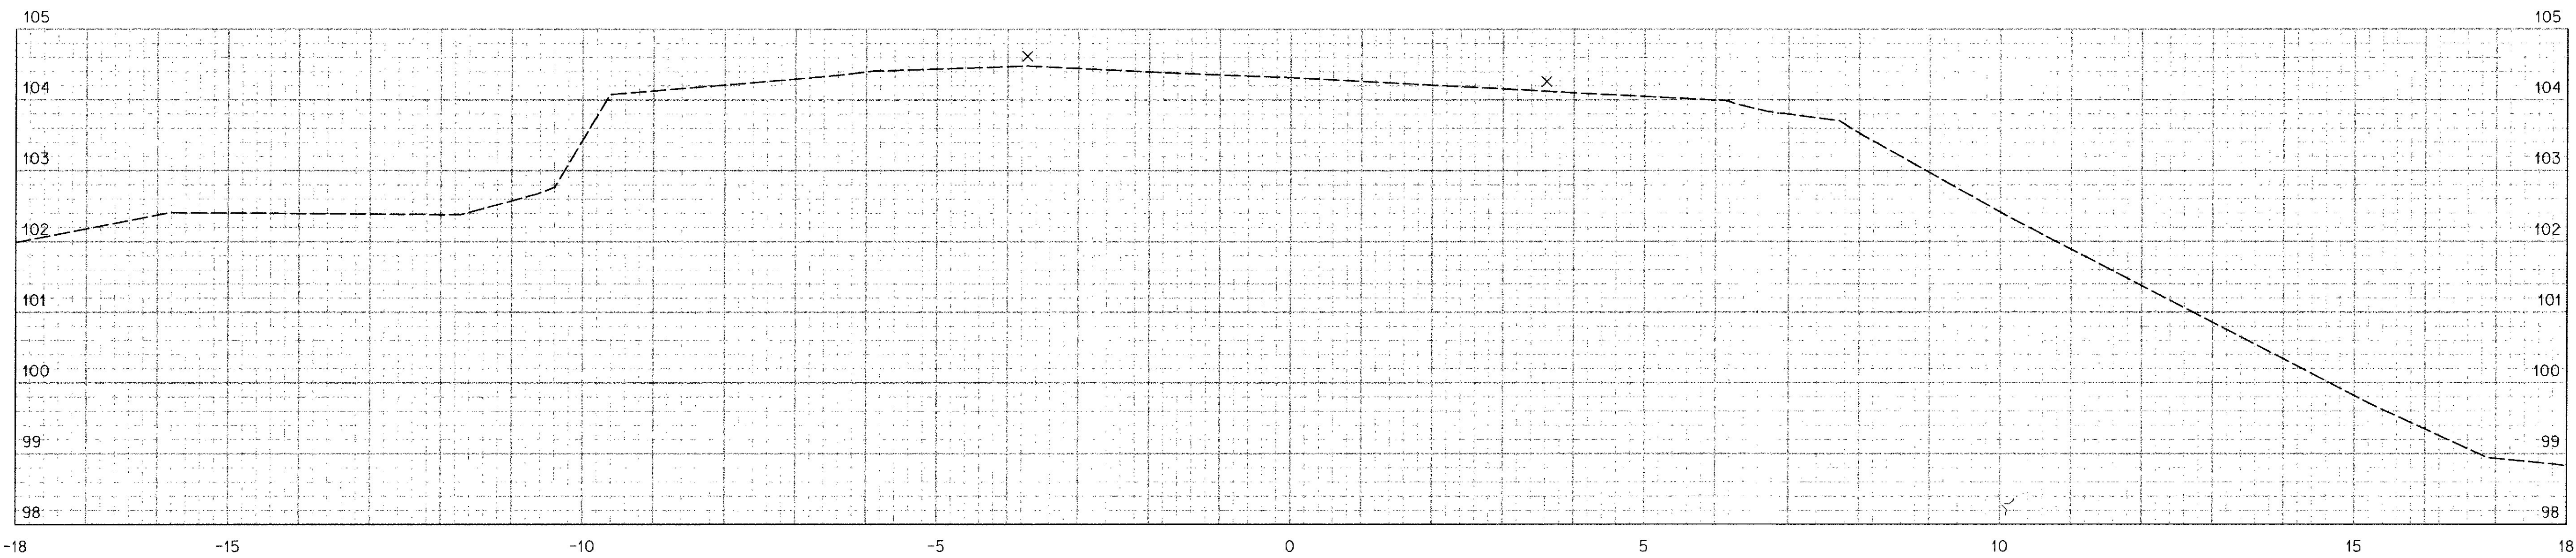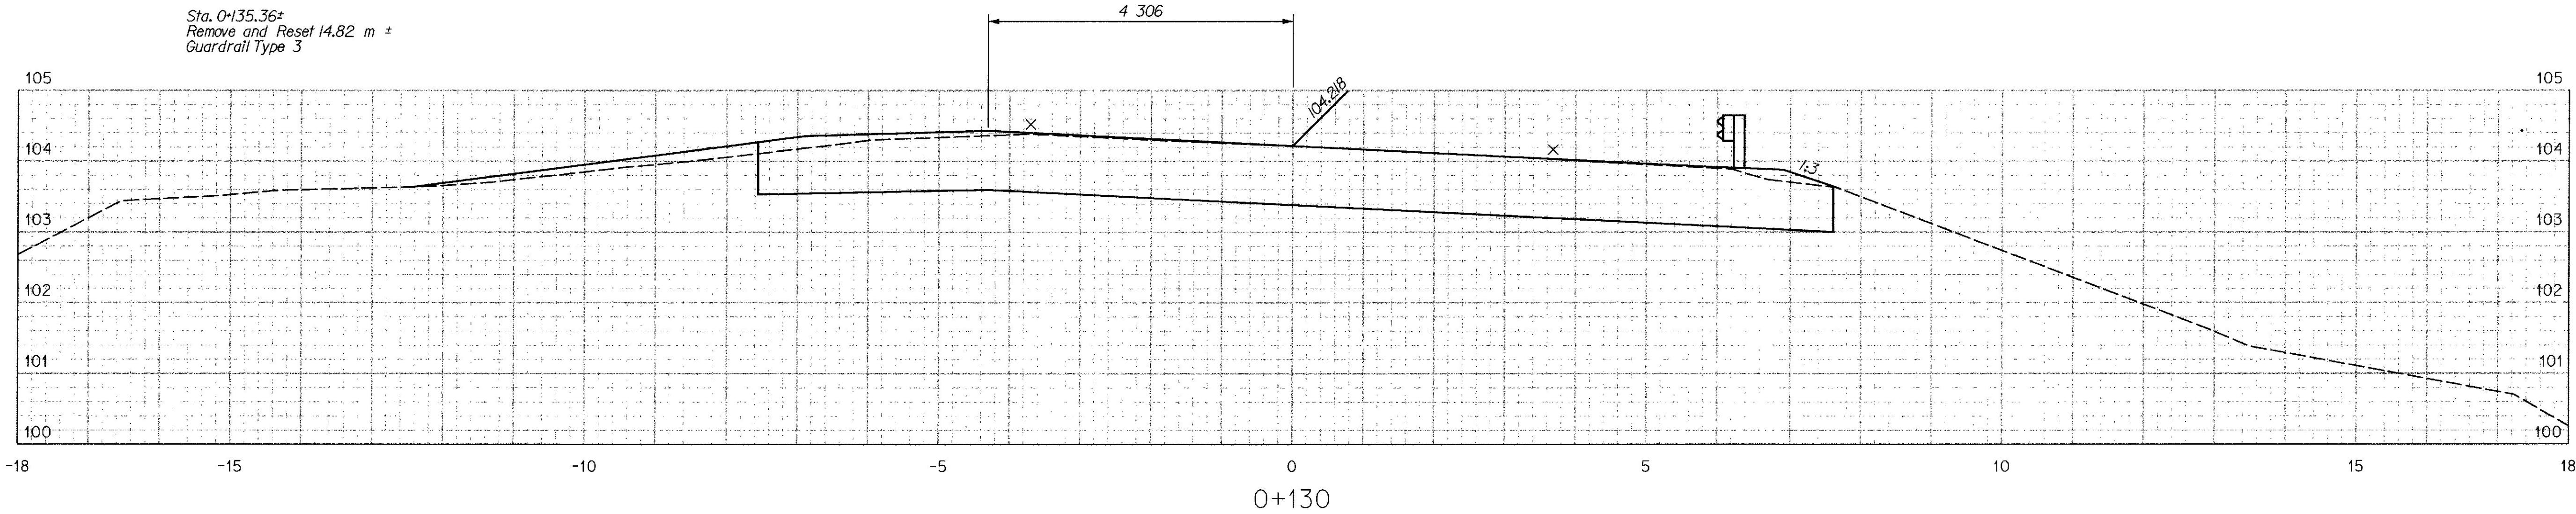


Sta. 0+120
Remove and Reset 7.43 m ±
Guardrail Type 3

Sta 0+063.4
CMP #3/4
9. m LT

0+120
Begin Transition
Match Existing

Sta. 0+120
Remove and Reset 27.58 m ±
Guardrail Type 3

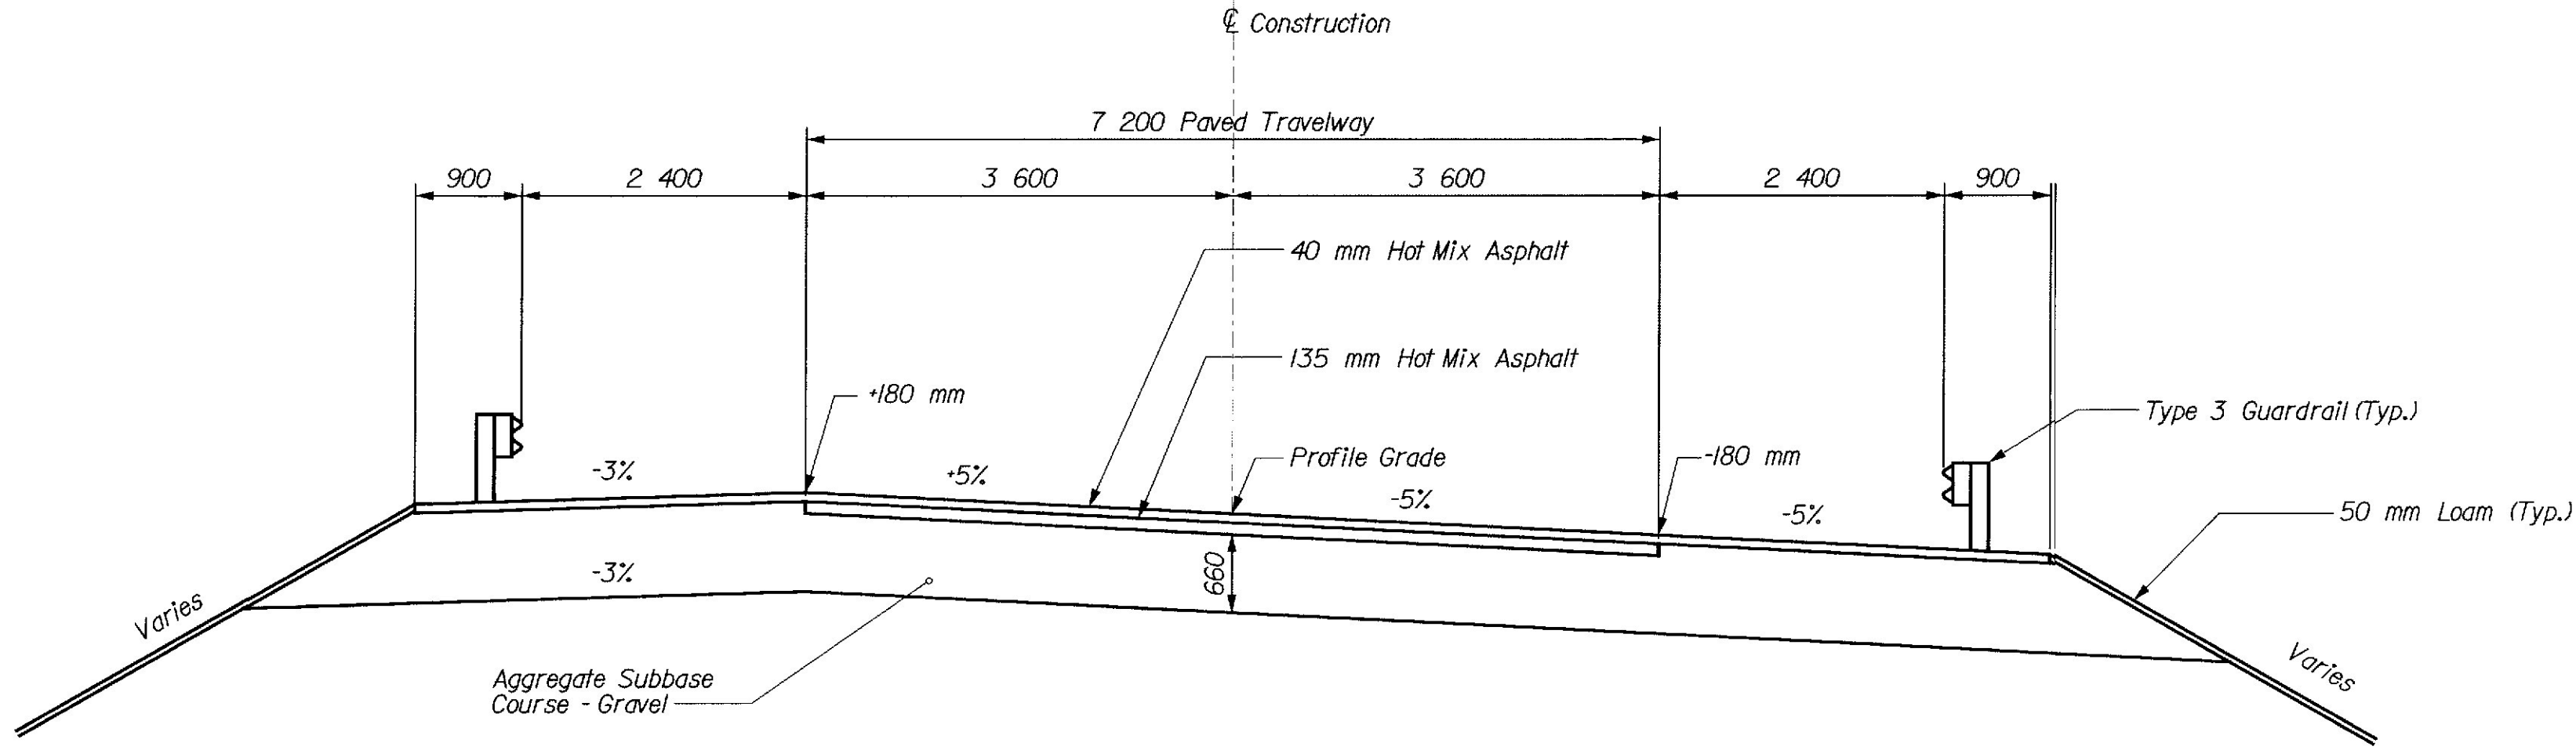

Pavement, Base and subbase
Depths as shown on the plans
are intended to be nominal.

APPROACH SECTION - ROUTE 2

CASWELL ENGINEERING, P.A.
Structural Consultants

56 Maine Street
Brunswick, Maine 04011
(207) 725-5221

NEW SHARON

US ROUTE 2

Sta 0+120 to Sta 0+130

PROJECT DESIGN ENGINEER	BY	DATE
DESIGN-DETAILED	E. CASWELL	12-00
CHECKED	C. RUFF	12-00
REVISIONS	J. BURGESS	
FIELD CHANGES		

PLANS

Date: 27 FEB 2001




Username: carter

Division: BRIDGE

Filename: ...\\007_xsect.dgn

F.H.W.A. REG. NO.	STATE	PROJECT NUMBER	SHEET NO.	TOTAL SHEETS
1	MAINE	BR-7811(00)E	8	17

7811.00

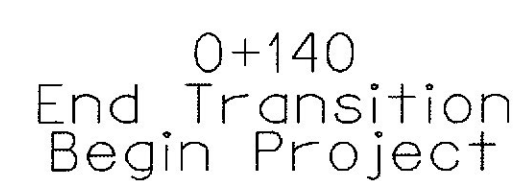  

PROJECT DESIGN ENGINEER		BY	DATE
DESIGN-DETAILED		E. CASWELL	12-00
CHECKED		J. BURGESS	12-00
REVISIONS			
FIELD CHANGES			



CASWELL ENGINEERING, P.A.
Structural Consultants

56 Maine Street
Brunswick, Maine 04011
(207) 725-6221



Std 0+40 to Sta 0+60

F.H.W.A. REG. NO.	STATE	PROJECT NUMBER	SHEET NO.	TOTAL SHEETS
1	MAINE	BR-7811(00)E	9	17

7811.00

Sta. 0+188.65±
Install Bridge
Transition Type I

Sta. 0+188.65±
Install Bridge
Transition Type I

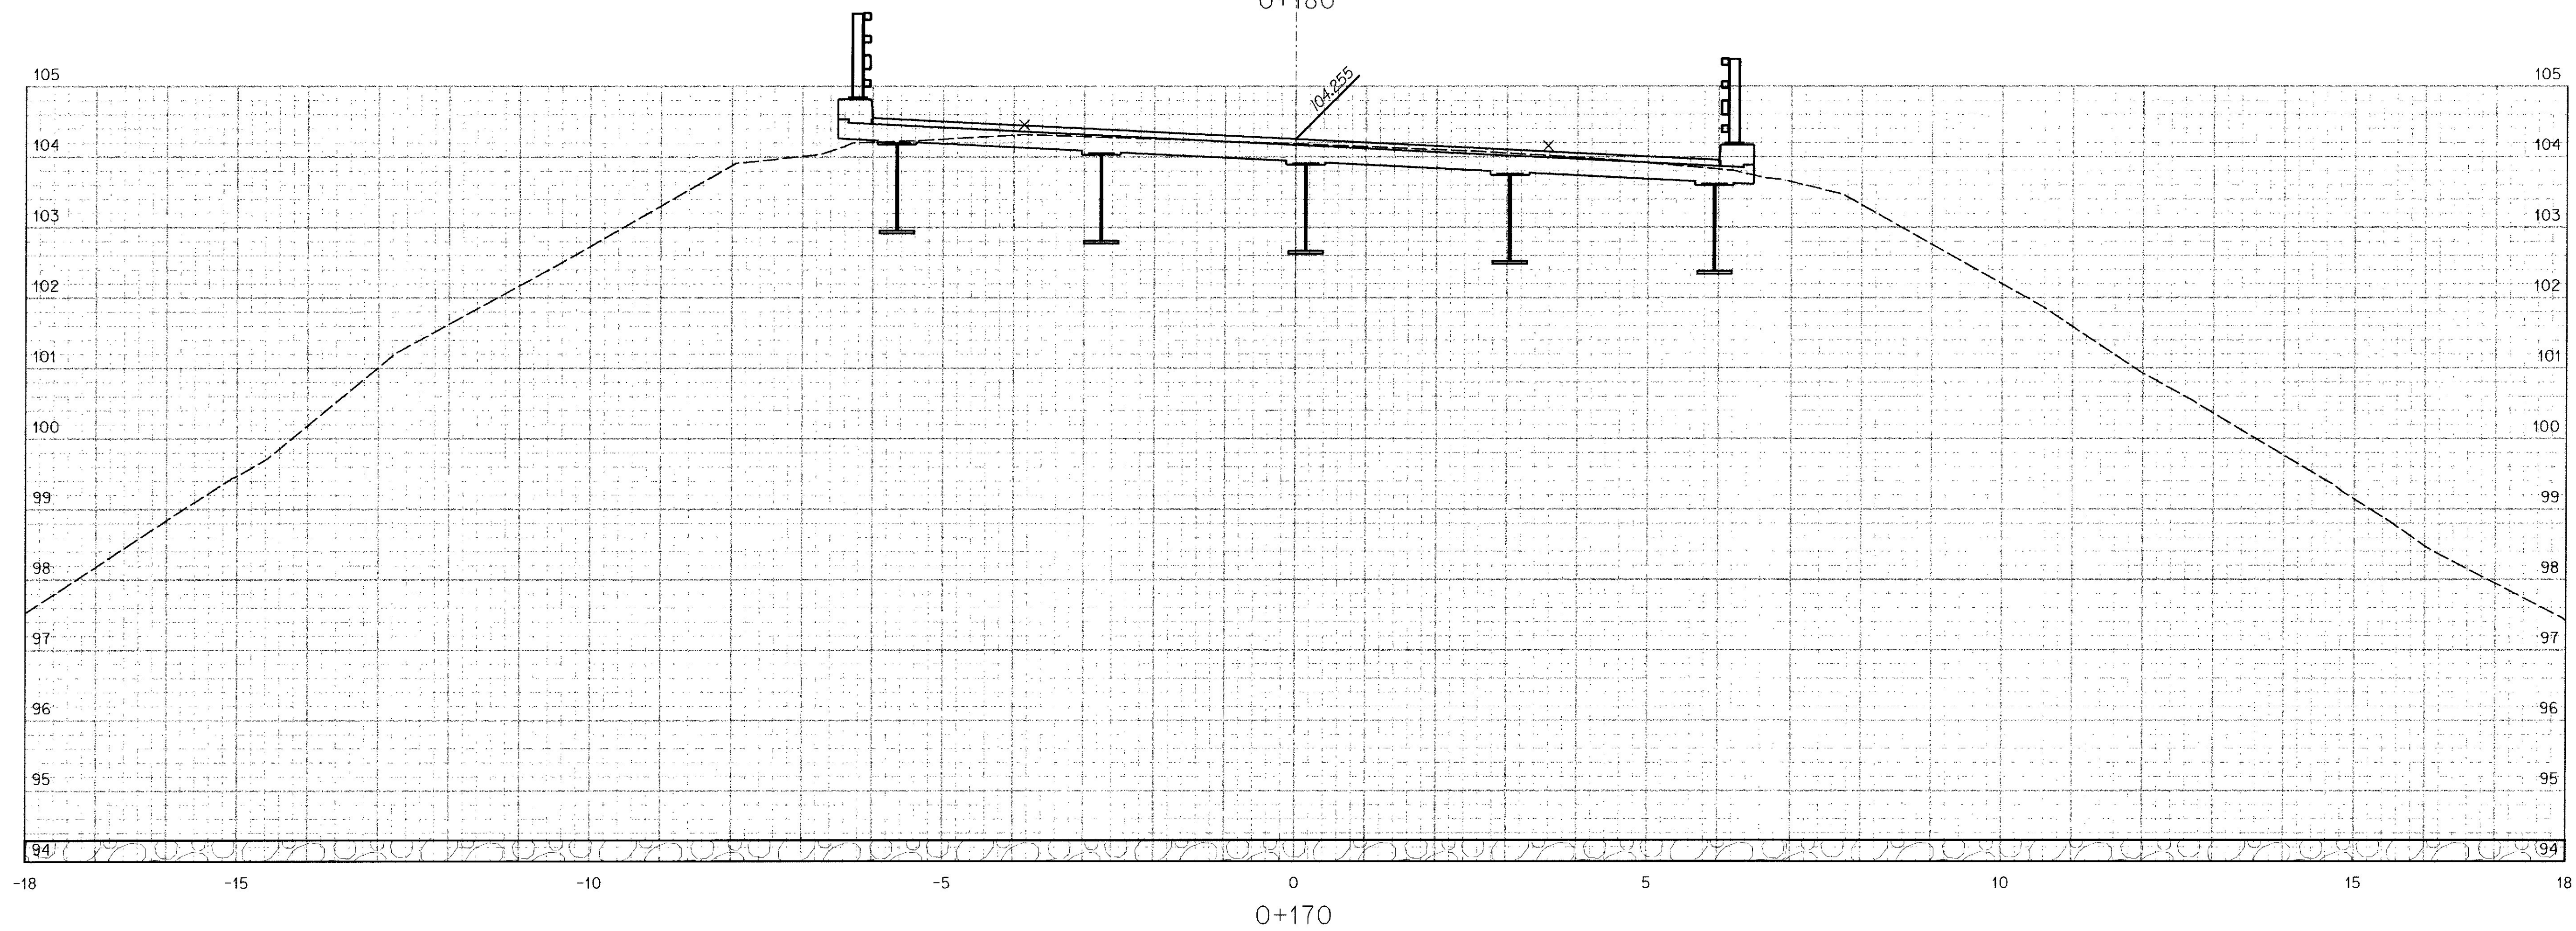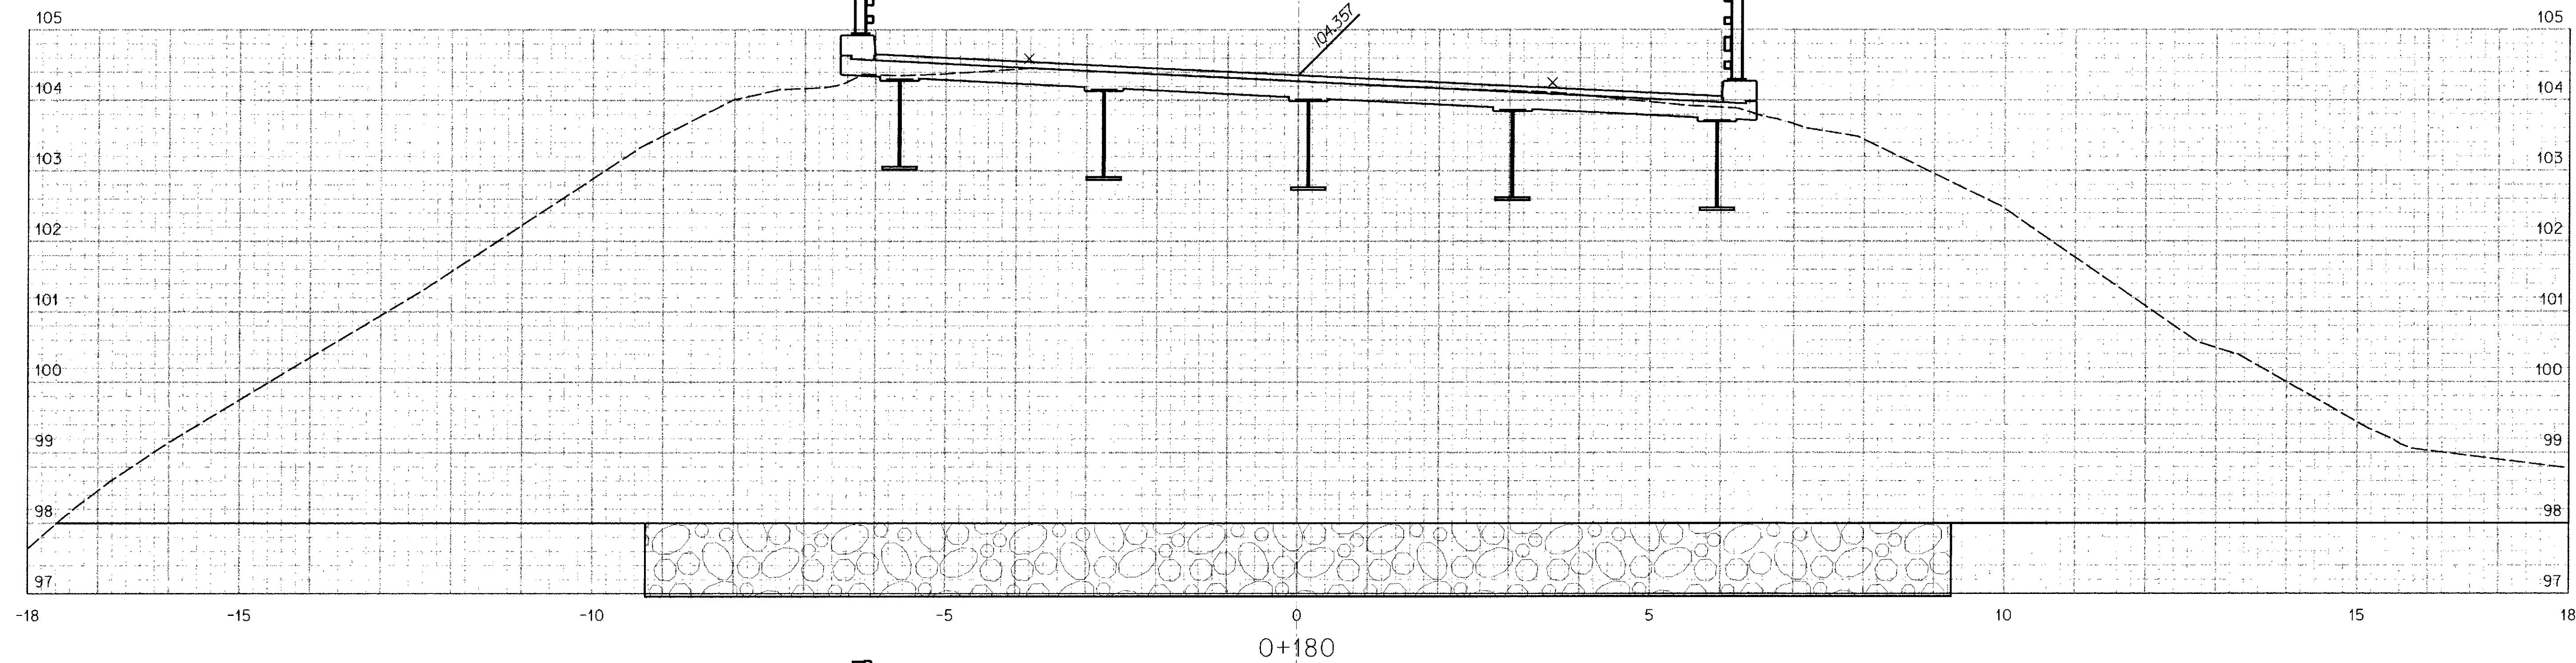

PROJECT DESIGN ENGINEER		BY	DATE
DESIGN-DETAILED		E. CASWELL	12-00
CHECKED		J. BURGESS	12-00
REVISIONS			
FIELD CHANGES			




CASWELL ENGINEERING, P.A.
Structural Consultants

56 Maine Street
Brunswick, Maine 04011
(207) 725-6221

Sta 0+170 to Sta 0+180

F.H.W.A. REG. NO.	STATE	PROJECT NUMBER	SHEET NO.	TOTAL SHEETS
1	MAINE	BR-7811(00)E	10	17

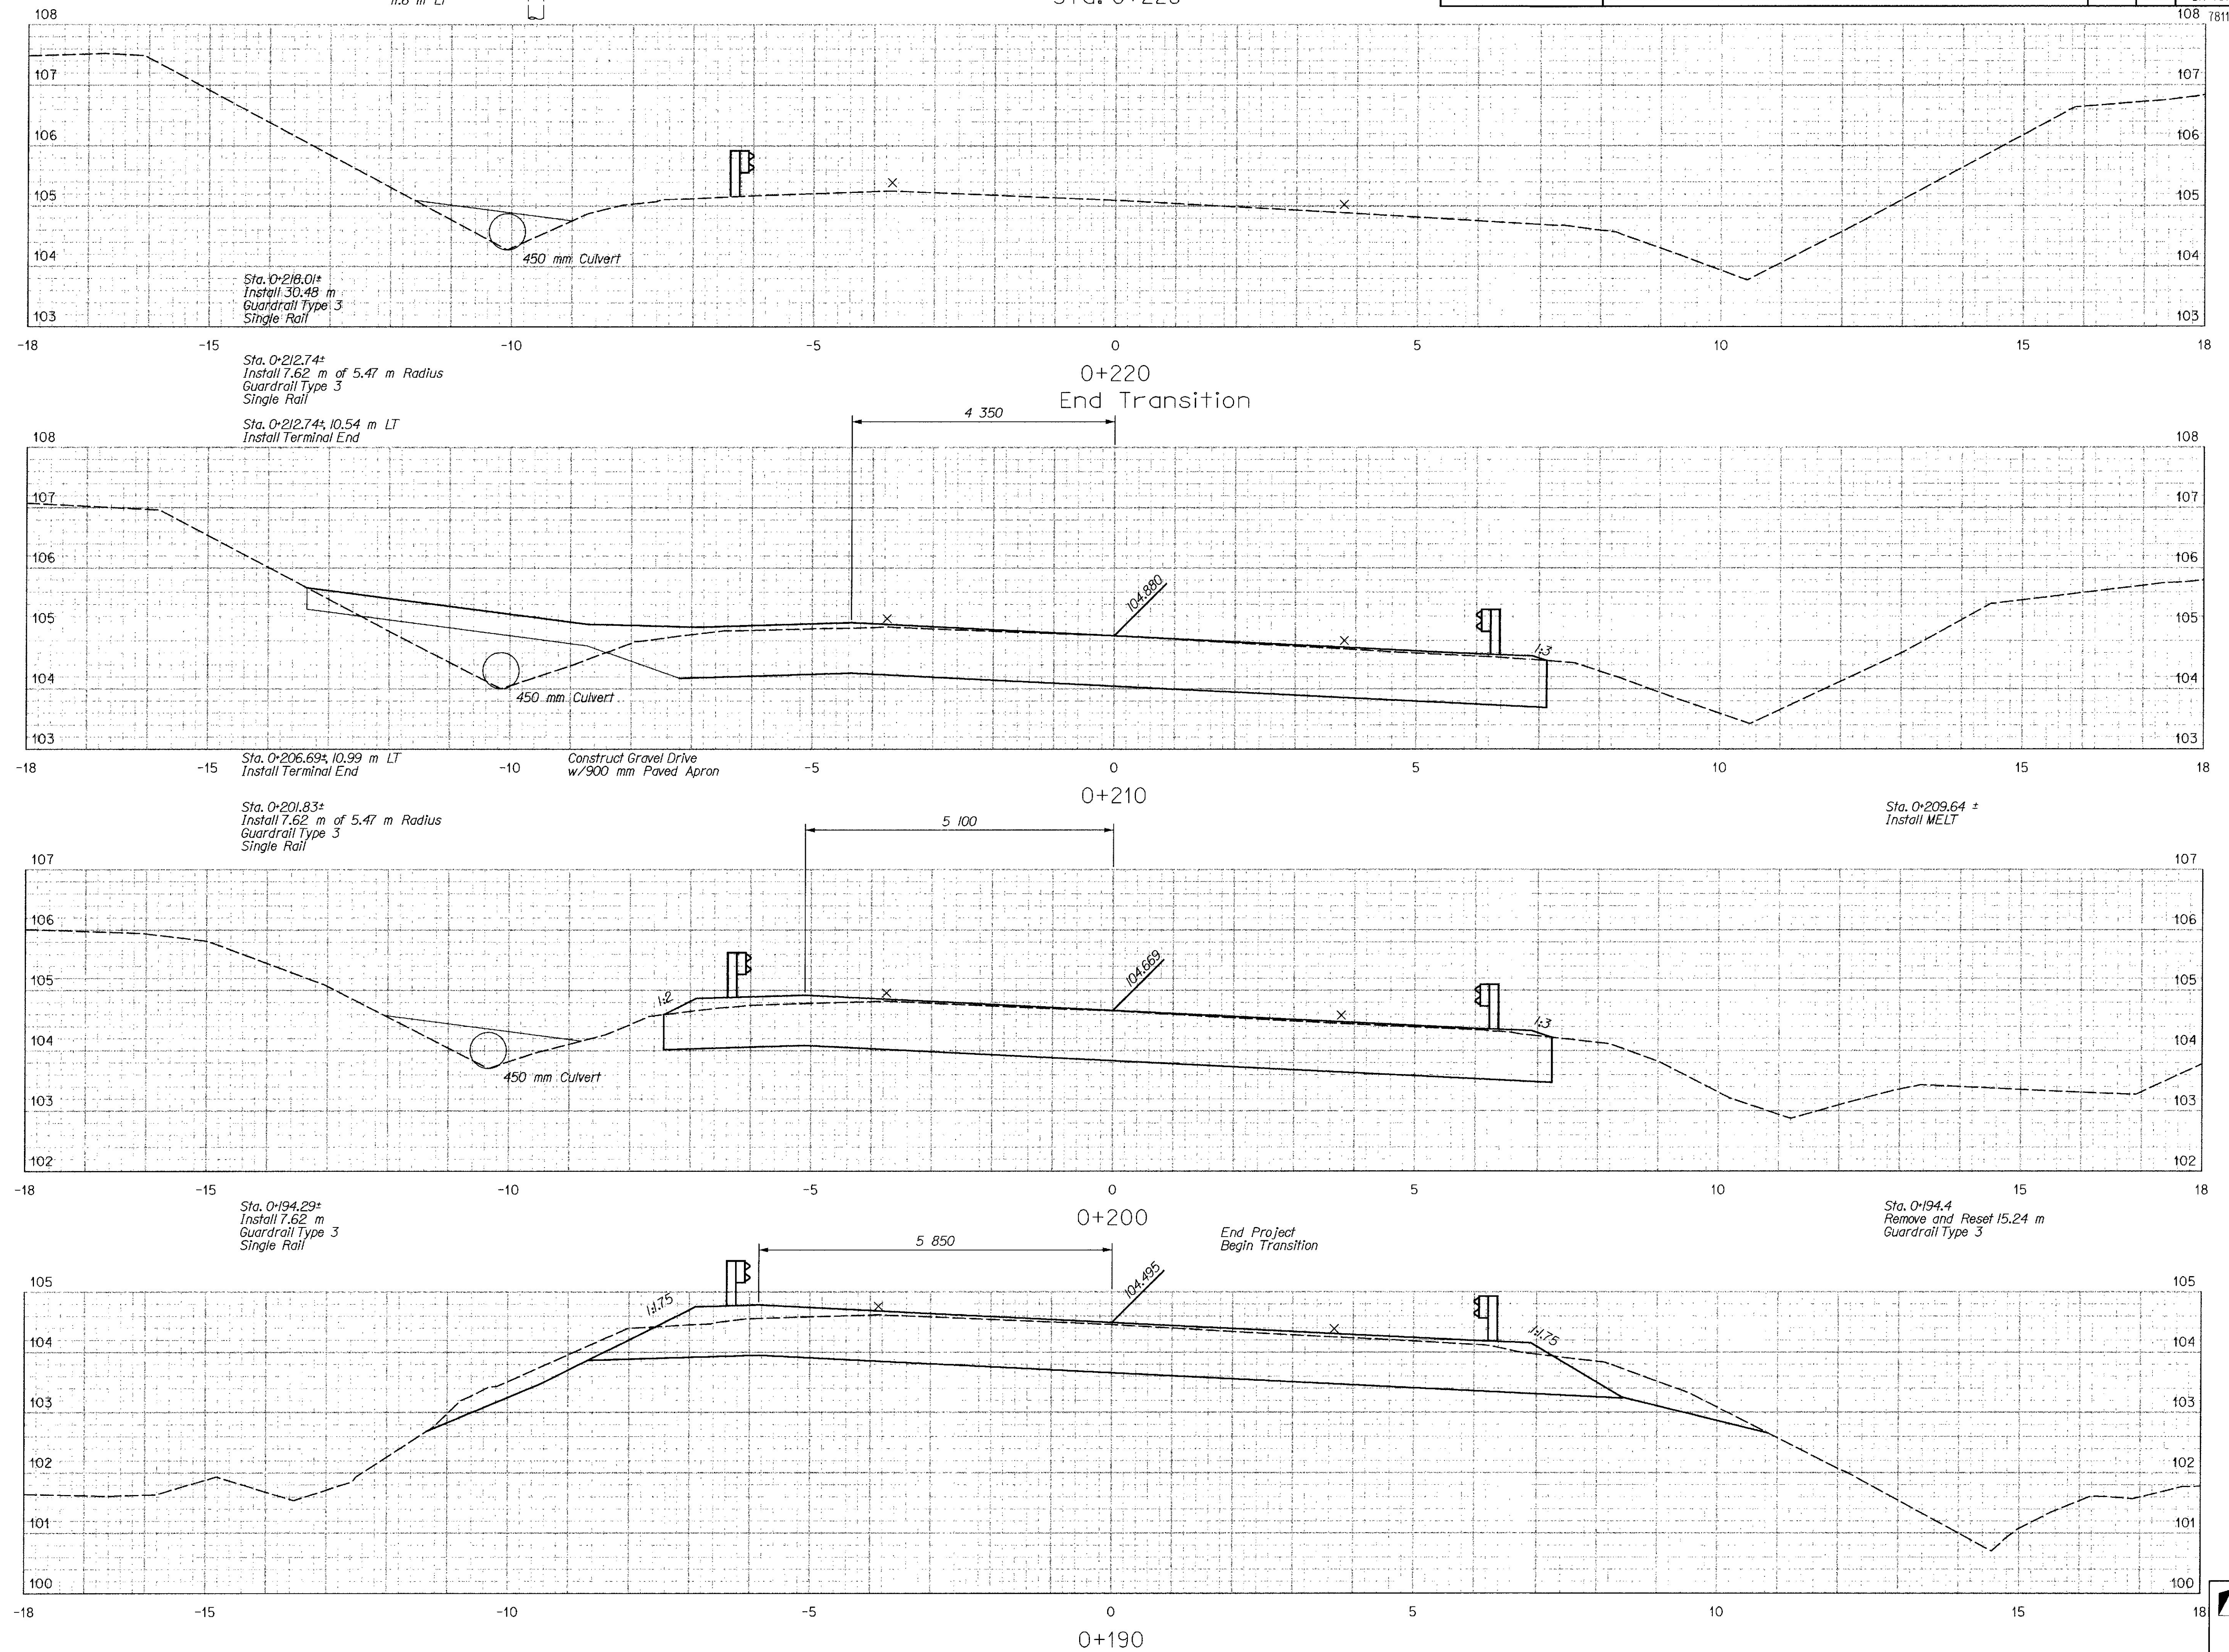
$$S+a \ 0+190 \rightarrow S+a \ 0+220$$

Date: 27 FEB 2001

Username: carter

Division: BRIDGE

Filename: ... \010_xsect.dgn

PROJECT DESIGN ENGINEER		BY	DATE
PLANS	DESIGN-DETAILED	E. CASWELL	12-00
	CHECKED	J. BURGESS	12-00
	REVISIONS		
	FIELD CHANGES		

METRIC

1. All dimensions are in millimeters unless otherwise noted.
2. All elevations and stations are in meters.

PHWA REG. NO.	STATE	PROJECT NUMBER	SHEET NO.	TOTAL SHEETS
1	MAINE	BR-781100JE	11	17


ABUTMENT NOTES 7811.00

- Reinforcing steel shall have 50 mm cover unless otherwise indicated.
- All reinforcing steel shall be placed at 300 mm in both directions unless otherwise noted.
- Protective coating for concrete surfaces shall be applied to the following areas:
Tops of wings and parapets and to 300 mm below tops of wings and parapets on the backside.


PILE NOTES

- Piles shall be driven to an ultimate capacity of 2.25 times the maximum design pile load. The maximum calculated pile load is 940 kN. The Contractor shall perform one dynamic load test to confirm the ultimate capacity of the piles.
- The Contractor shall perform a wave equation analysis to establish driving criteria and estimate driving stresses. The analysis shall be submitted to the Construction Manager for review and acceptance. All piles shall be driven in conformance with the wave equation driving criteria. The cost of performing the wave equation analysis shall be considered incidental to pay Item 501.92, Pile Driving Equipment Mobilization.
- All piles shall be equipped with a pile tip in accordance with Standard Specification 501.10
- Estimate of piles required:
Abutment No. 1 - 5 HP360x132 @ 23 m
Abutment No. 2 - 5 HP360x132 @ 23 m
- Piles shall not be out of position shown by more than 50 mm in any direction.
- Cut-off elevations for tops of piles are as follows:


	Abutment No. 1	Abutment No. 2
G1	102.782	103.083
G2	102.639	102.941
G3	102.497	102.799
G4	102.354	102.657
G5	102.213	102.514
- Pile cut-off elevations are given at $\bar{C}$ Bearing and $\bar{C}$ Stringer. Cut pile to match girder slope prior to welding sole plate.
- Sole Plates will be considered structural steel and will be paid under Item 504.70 Structural Steel.
- Piles marked thus ∇ shall be battered 15% (15 mm per 100 mm) in the direction of the arrow.
- H-beam pile material shall be ASTM A709/A709M Grade 345.

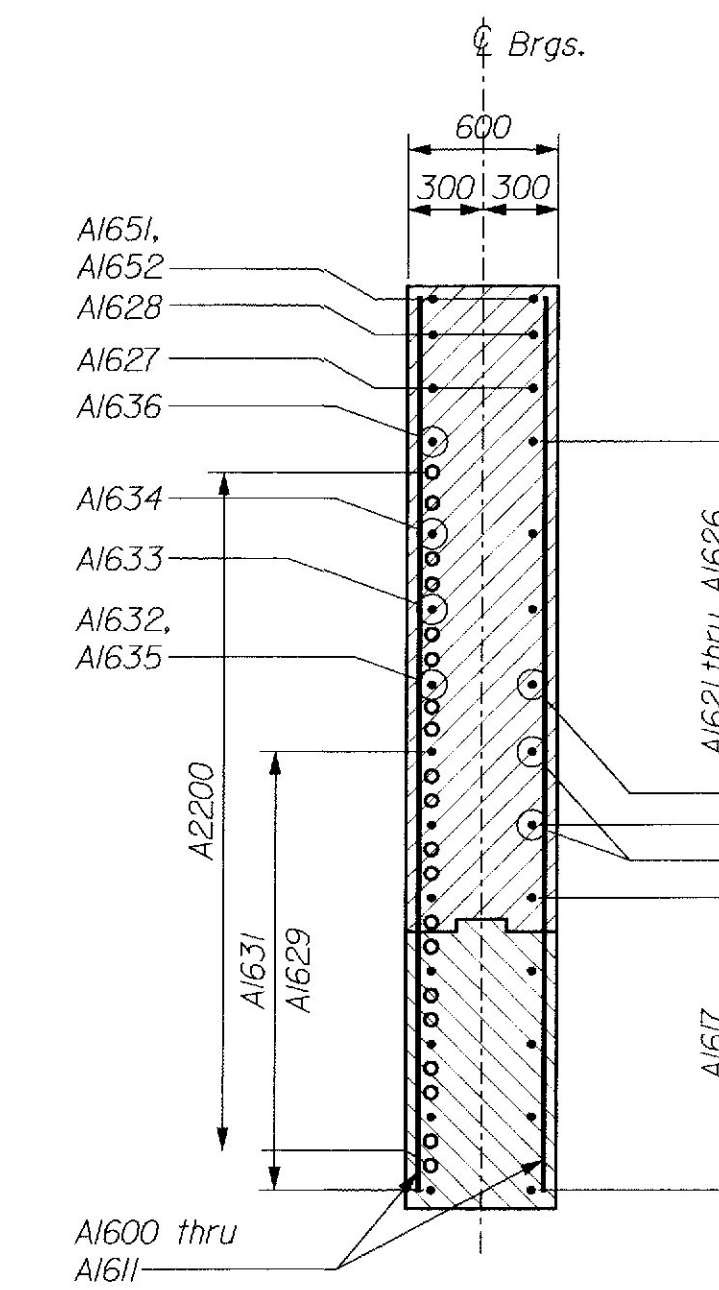





SECTION C-C

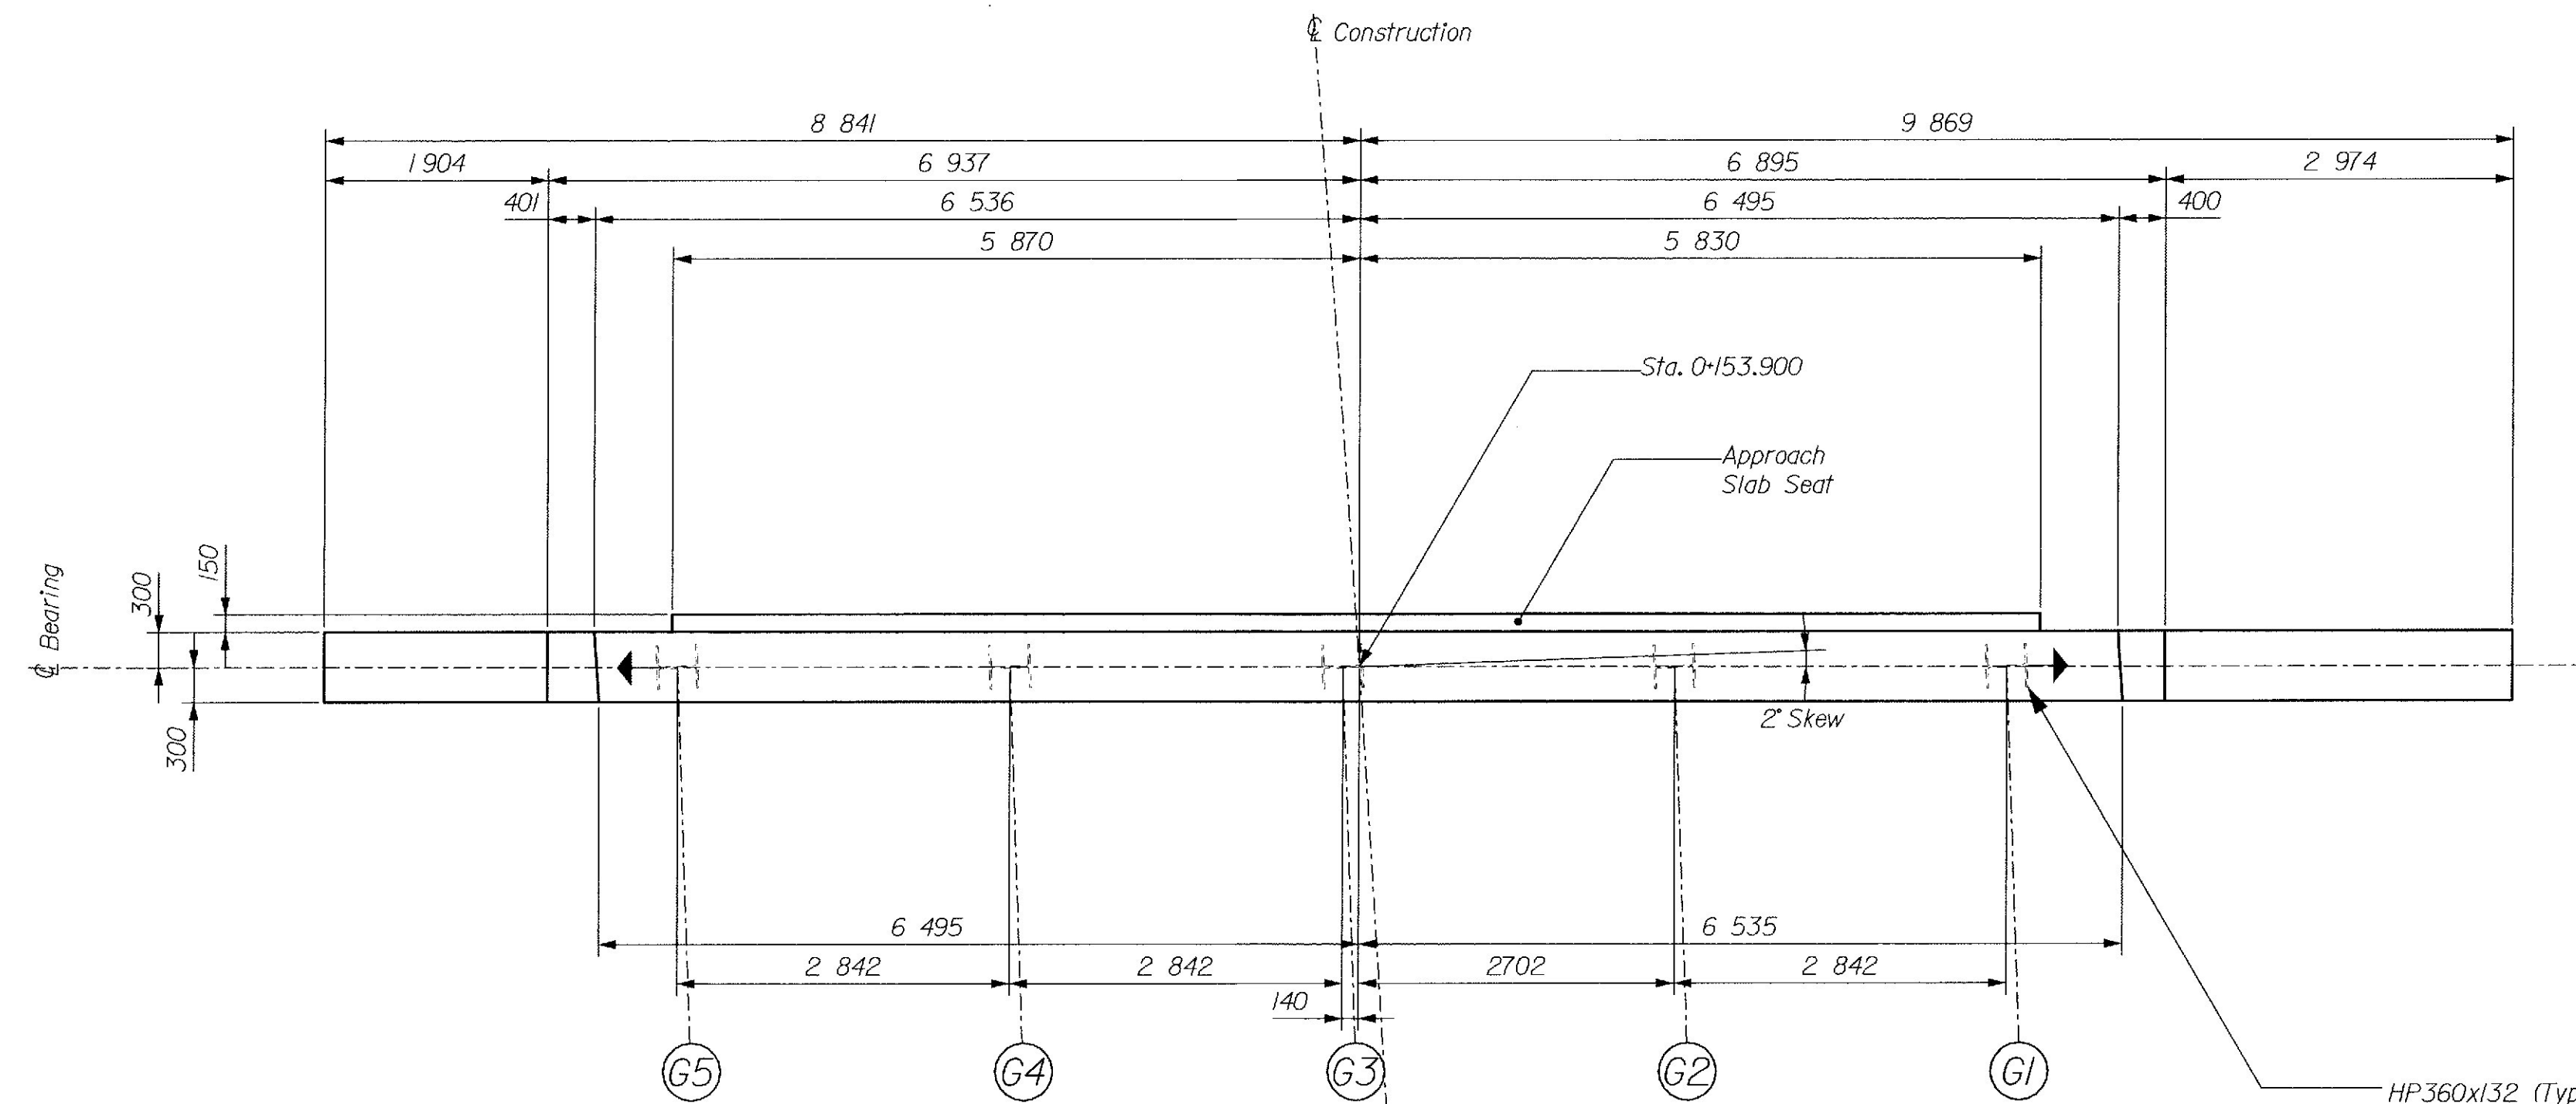

PLAN ABUTMENT NO. 1

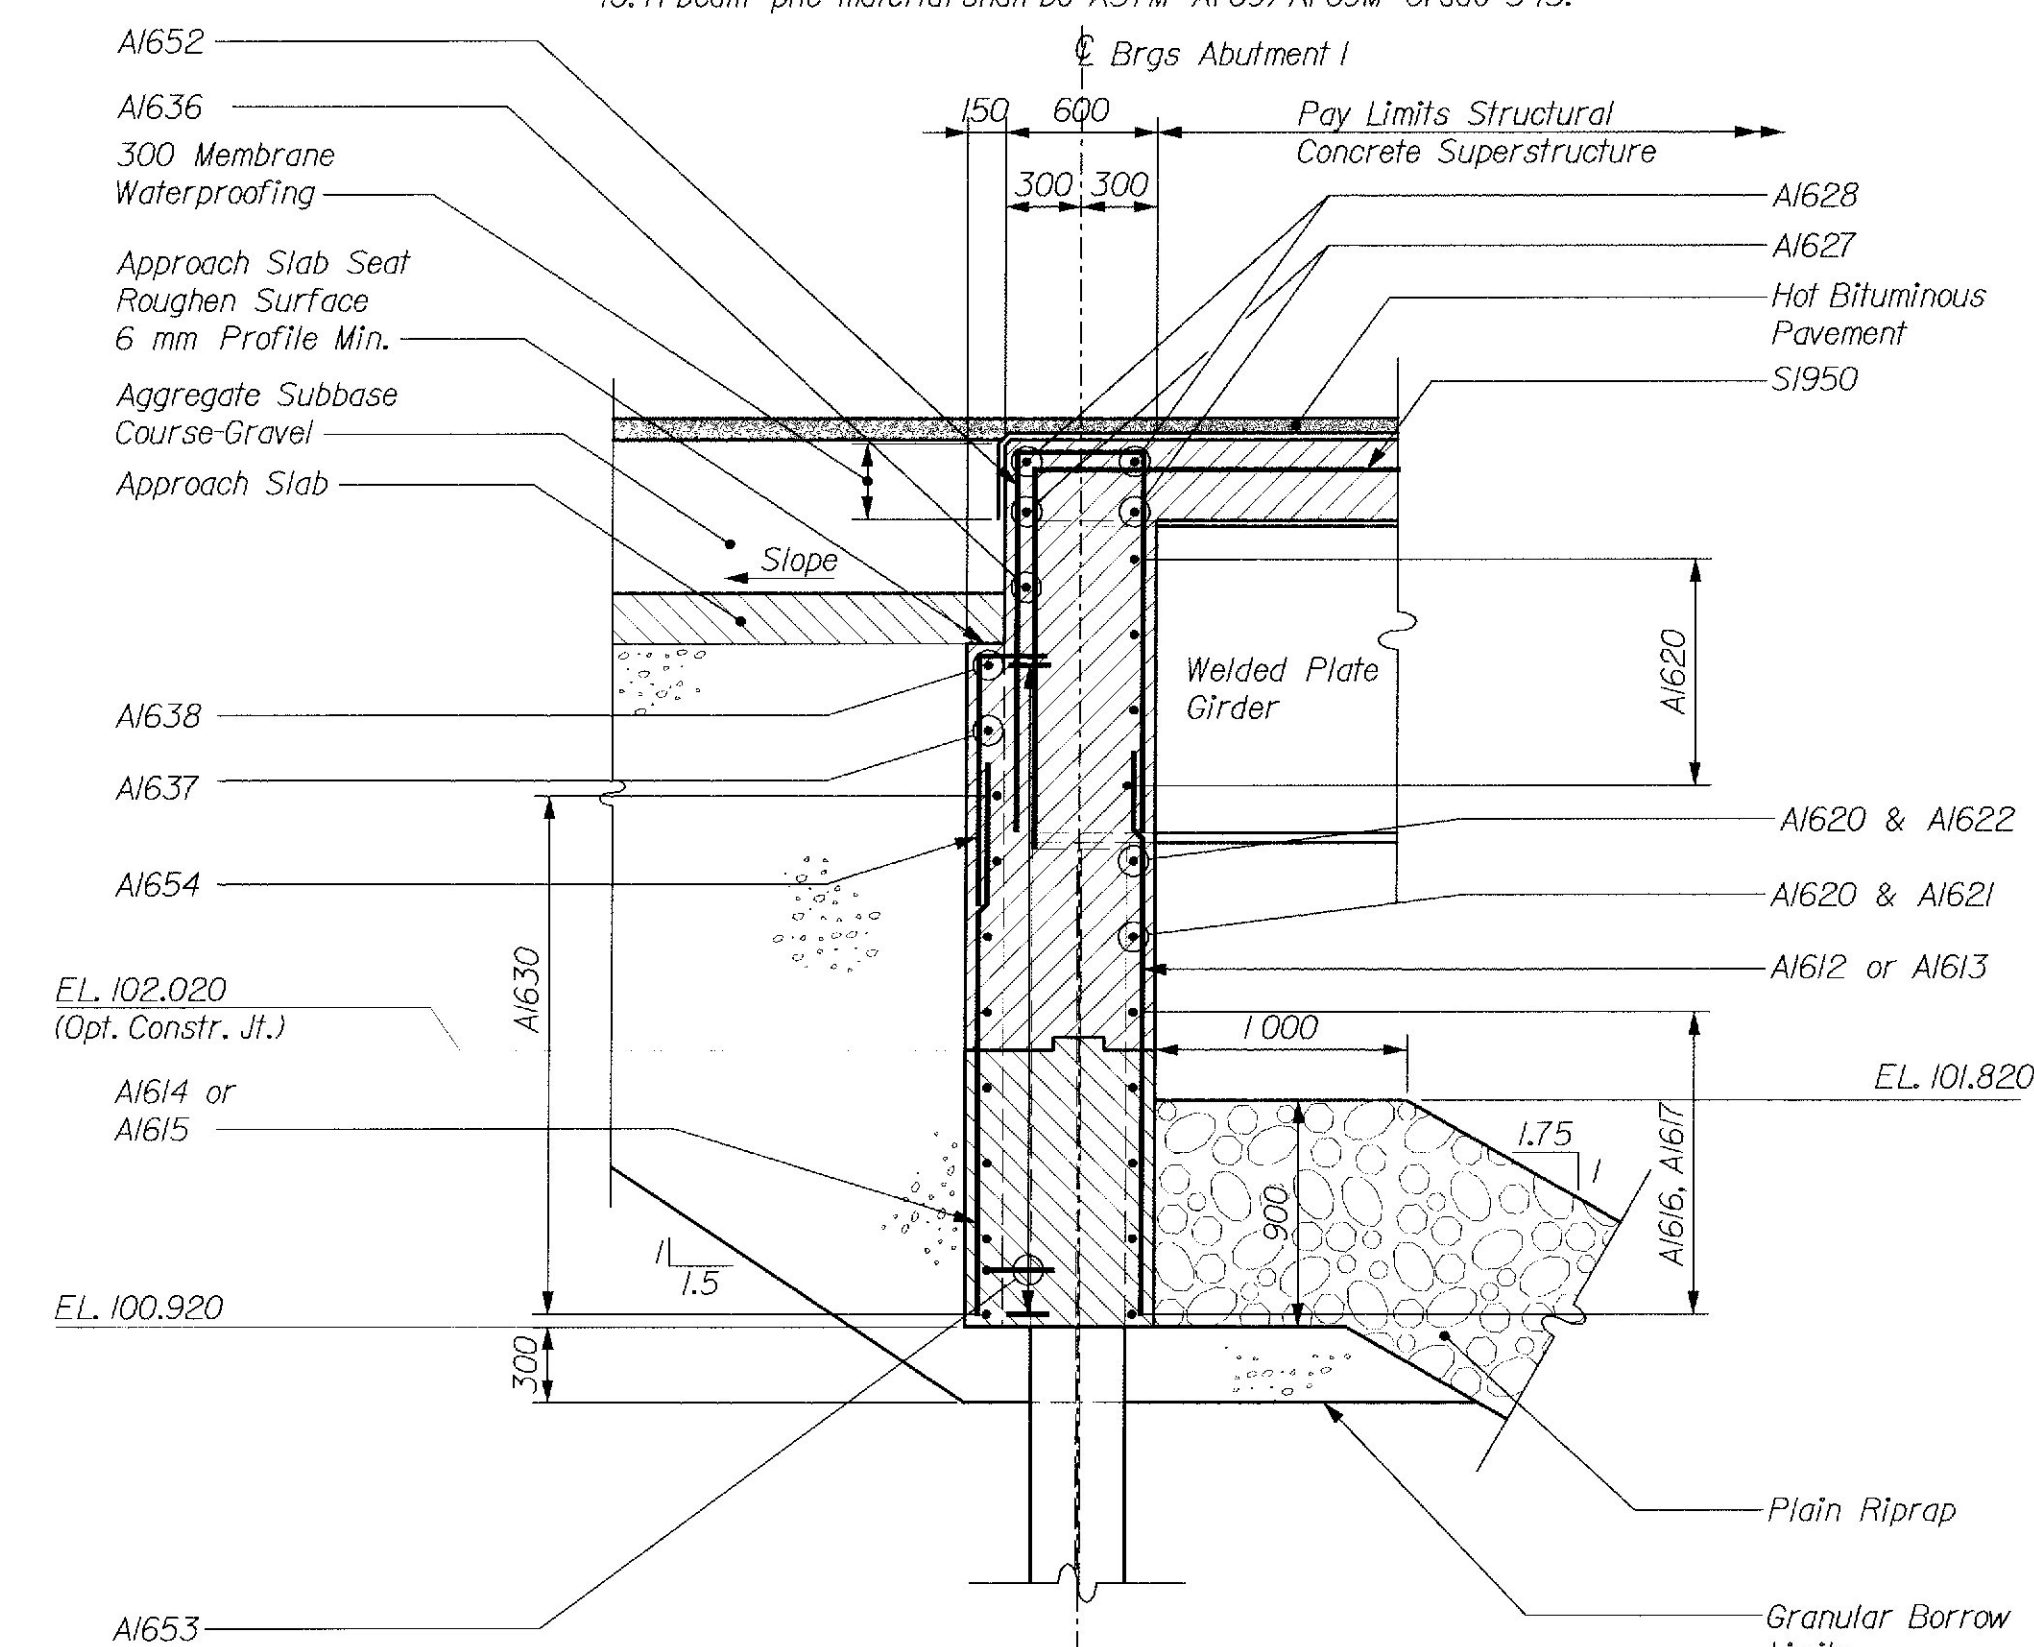

METRIC	1. All dimensions are in millimeters unless otherwise noted.	F HWA REG. NO.	STATE	PROJECT NUMBER	SHEET NO.	TOTAL SHEETS
	2. All elevations and stations are in meters.	1	MAINE	BR-7811(00)E	12	17

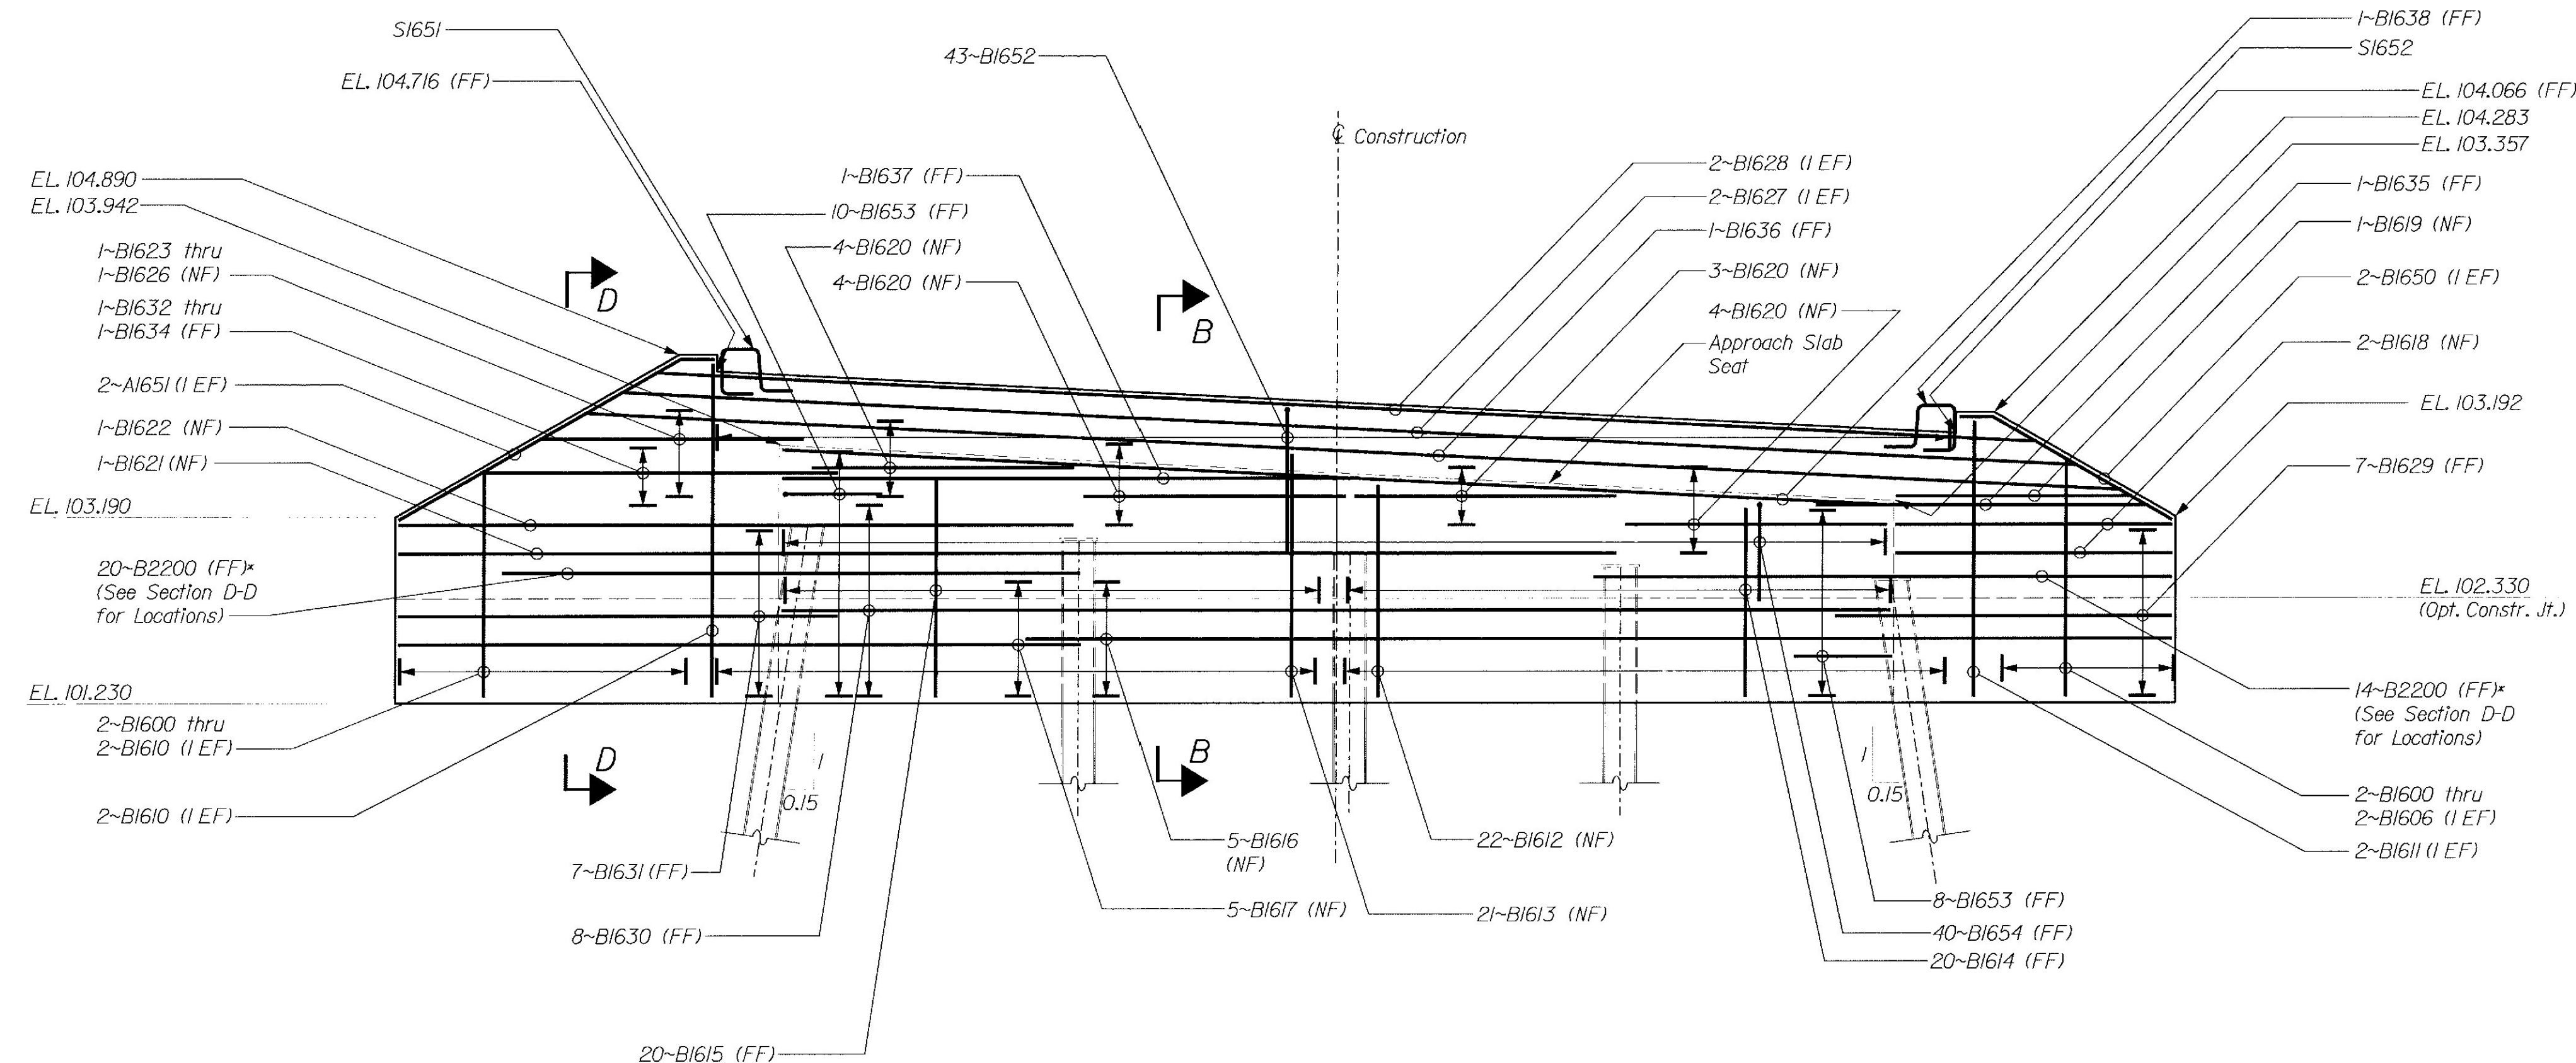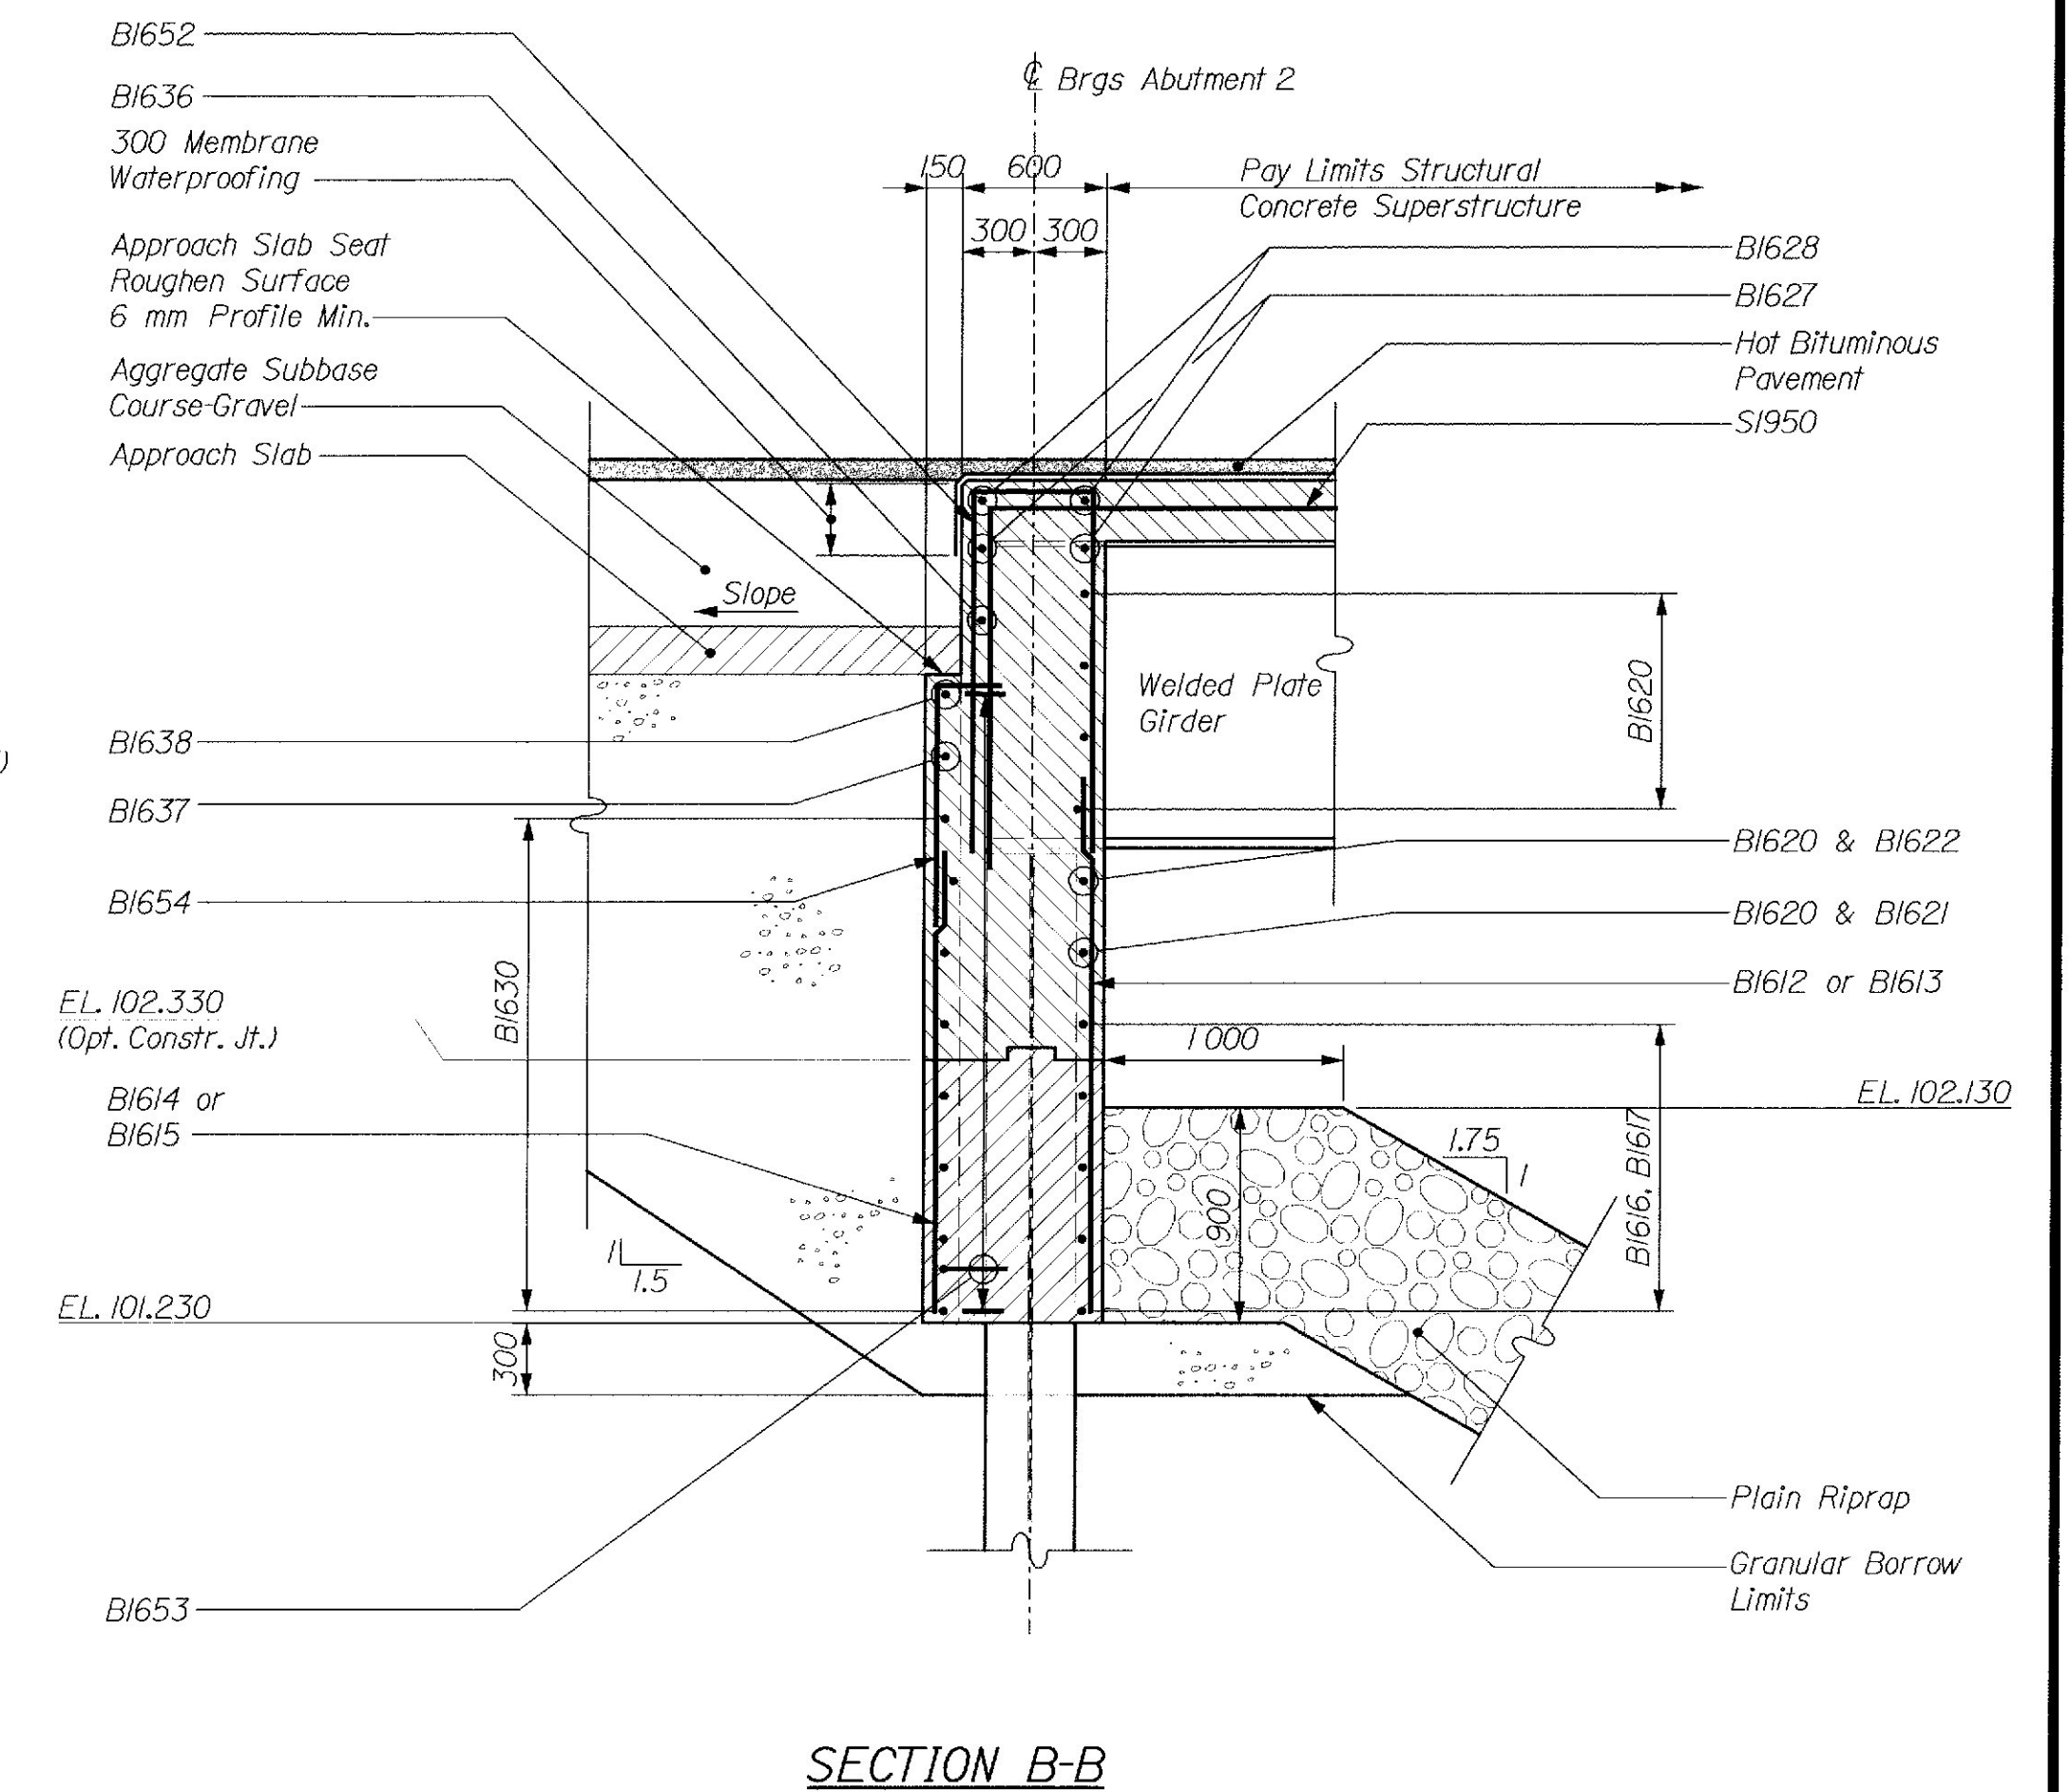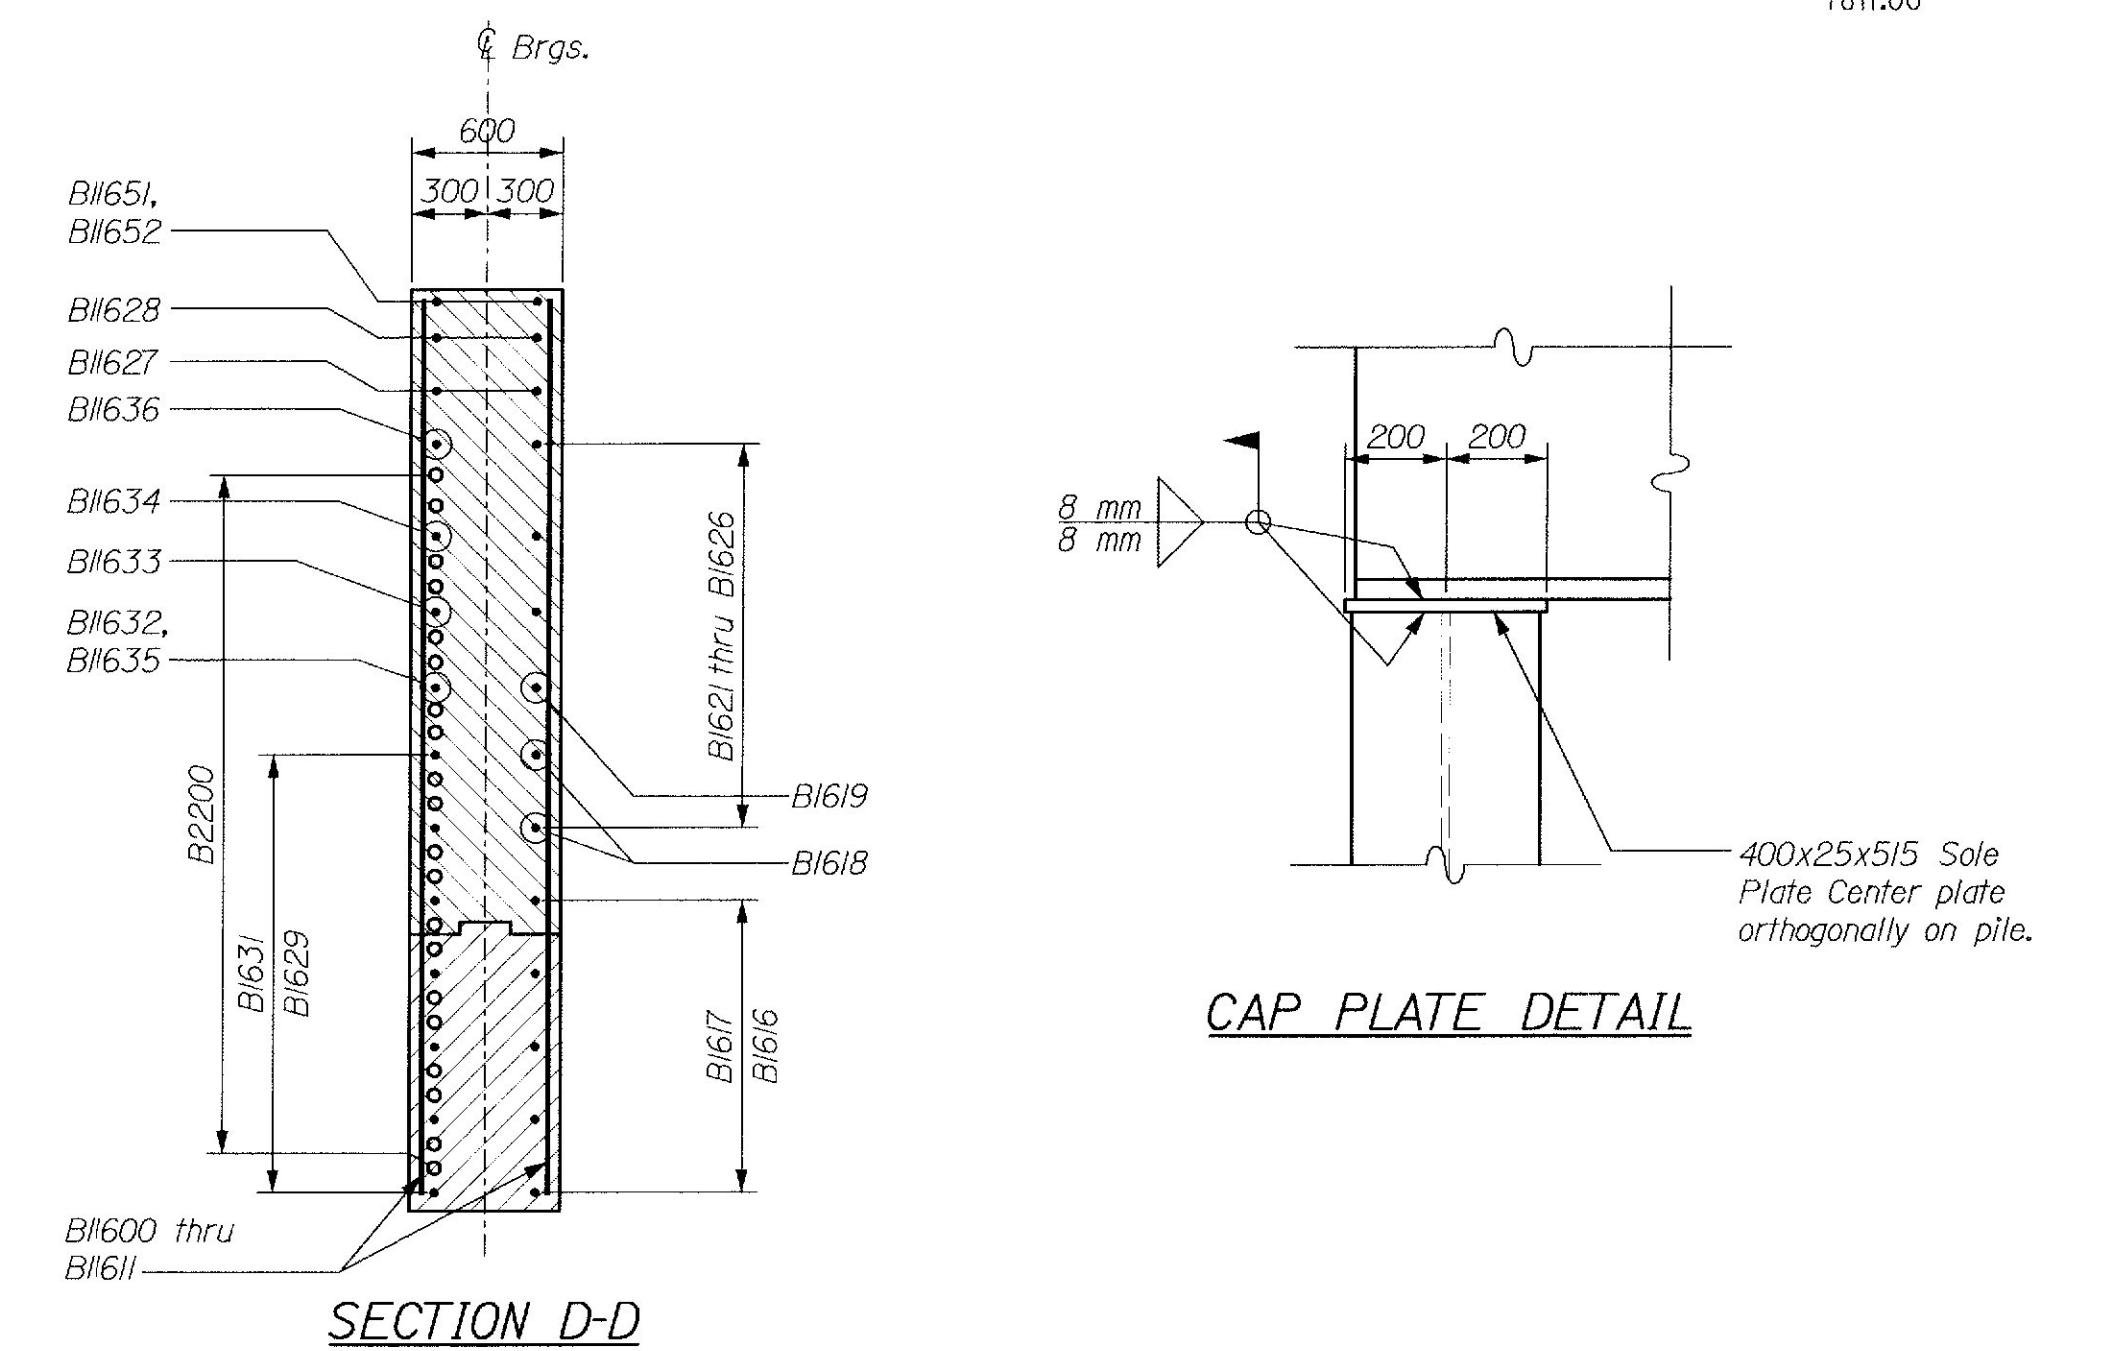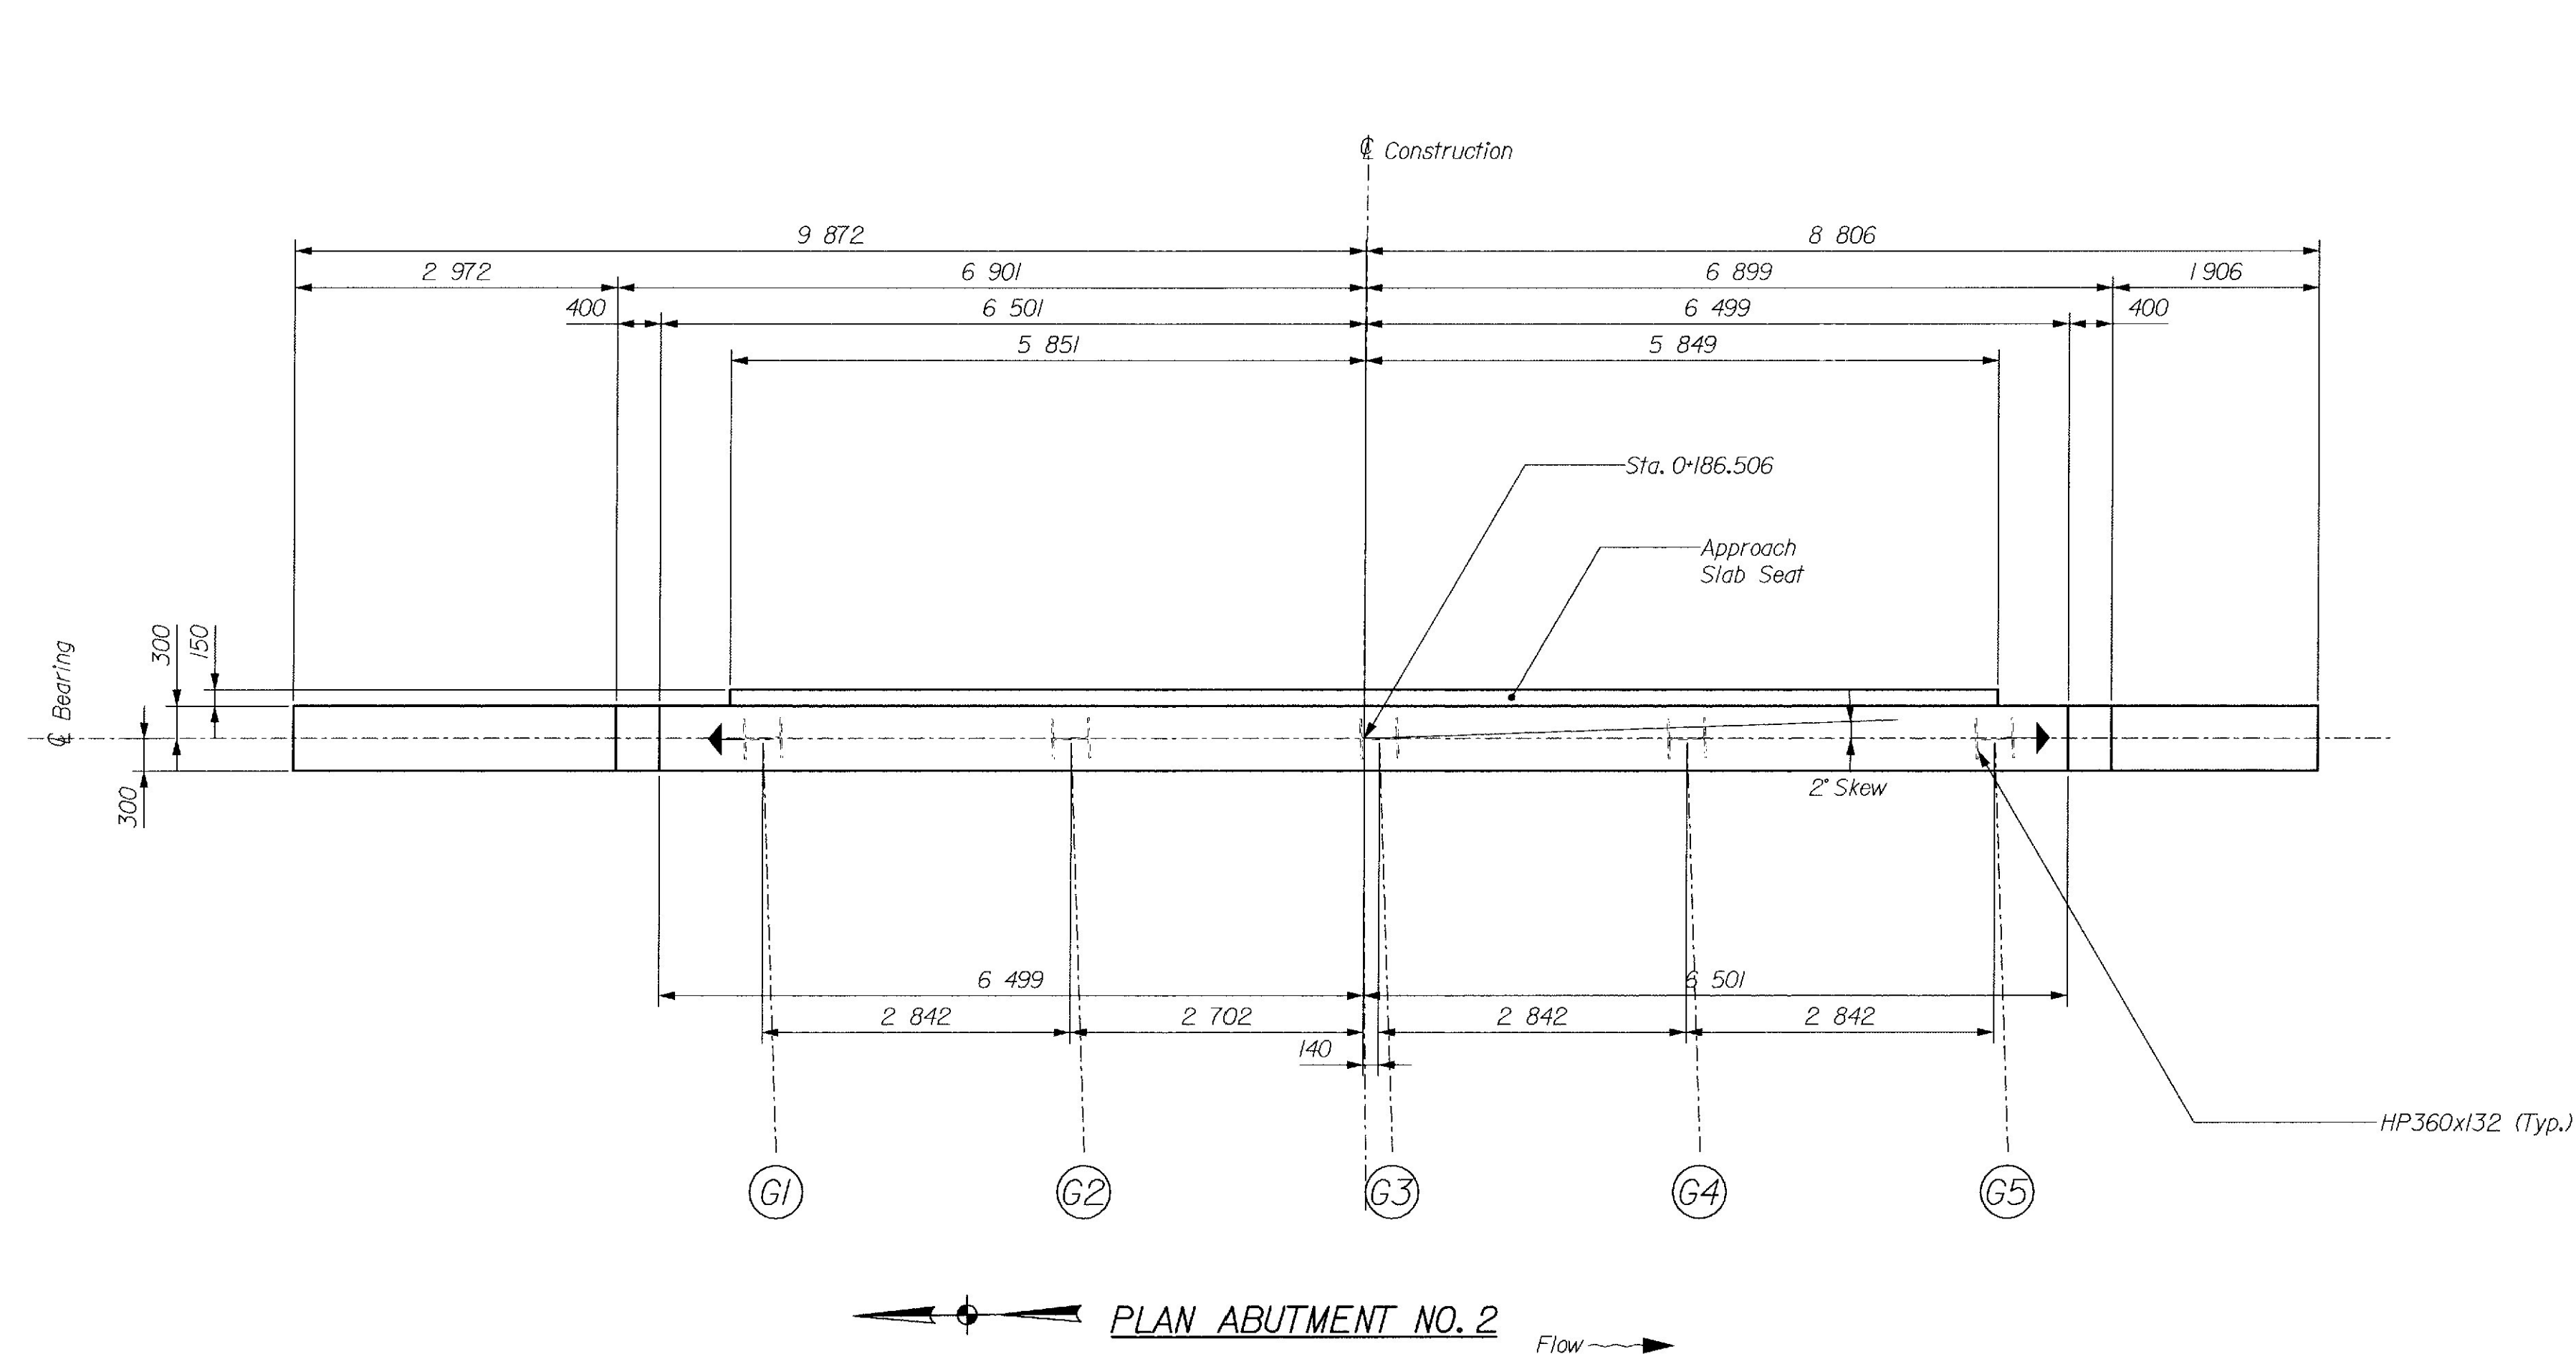

ELEVATION ABUTMENT NO. 2
*B2200 shall extend 3200
outside Exterior Stringer



CASWELL ENGINEERING, P.A.
Structural Consultants

56 Maine Street
 Brunswick, Maine 04011
 (207) 725-6221

BRIDGE NO. 5723

STATE OF MAINE
DEPARTMENT OF TRANSPORTATION

NEW MUDDY BROOK BRIDGE
OVER
MUDDY BROOK
IN THE TOWN OF
NEW SHARON
FRANKLIN COUNTY
ABUTMENT NO. 2

SHEET OF AUGUSTA, MAINE

PROJECT DESIGN ENGINEER	BY	DATE
DESIGN-DETAILED	E. CASWELL	12-00
CHECKED	C. RUFF	12-00
REVISIONS	J. BURGESS	
FIELD CHANGES		
PLANS		

METRIC

1. All dimensions are in millimeters unless otherwise noted.
2. All elevations and stations are in meters.

FHWA REG. NO.	STATE	PROJECT NUMBER	SHEET NO.	TOTAL SHEETS
1	MAINE	BR-7811(00)E	13	17

7811.00

STRUCTURAL STEEL NOTES


1. Camber ordinates, as shown, are computed to compensate for all dead load deflections and for the curvature of the finished grade profile.
2. Bearing stiffeners shall be plumb after erection and dead loading of the structure.
3. Cross-frame or diaphragm connection plates may be either plumb or normal to the top flange.
4. No transverse butt-weld splices will be allowed in the flange plates or web plates within 3.0 m or 10 per cent of span length (whichever is greater) from the points of maximum positive moment. Butt-weld splices in flanges shall be not less than 1.0 m from transverse butt-welds in the web plates and no transverse web or flange butt-welds shall be located within 1.0 m of other transverse welds (e.g. connection plates to web welds) on either flange or web.
5. Sections of flange plates or web plates between transverse shop splices shall be not less than 6 m in length unless otherwise shown on the plans.

BASIC DESIGN STRESSES


STRUCTURAL STEEL: ASTM A709/A709M, Grade 345W $F_y=345$ MPa
ASTM 325M $F_u=830$ MPa

MATERIALS

STRUCTURAL STEEL: All Material ASTM A709/A709M, Grade 345W
(Except as otherwise noted) (unpainted)
High strength Bolts ASTM A325M - Type 3

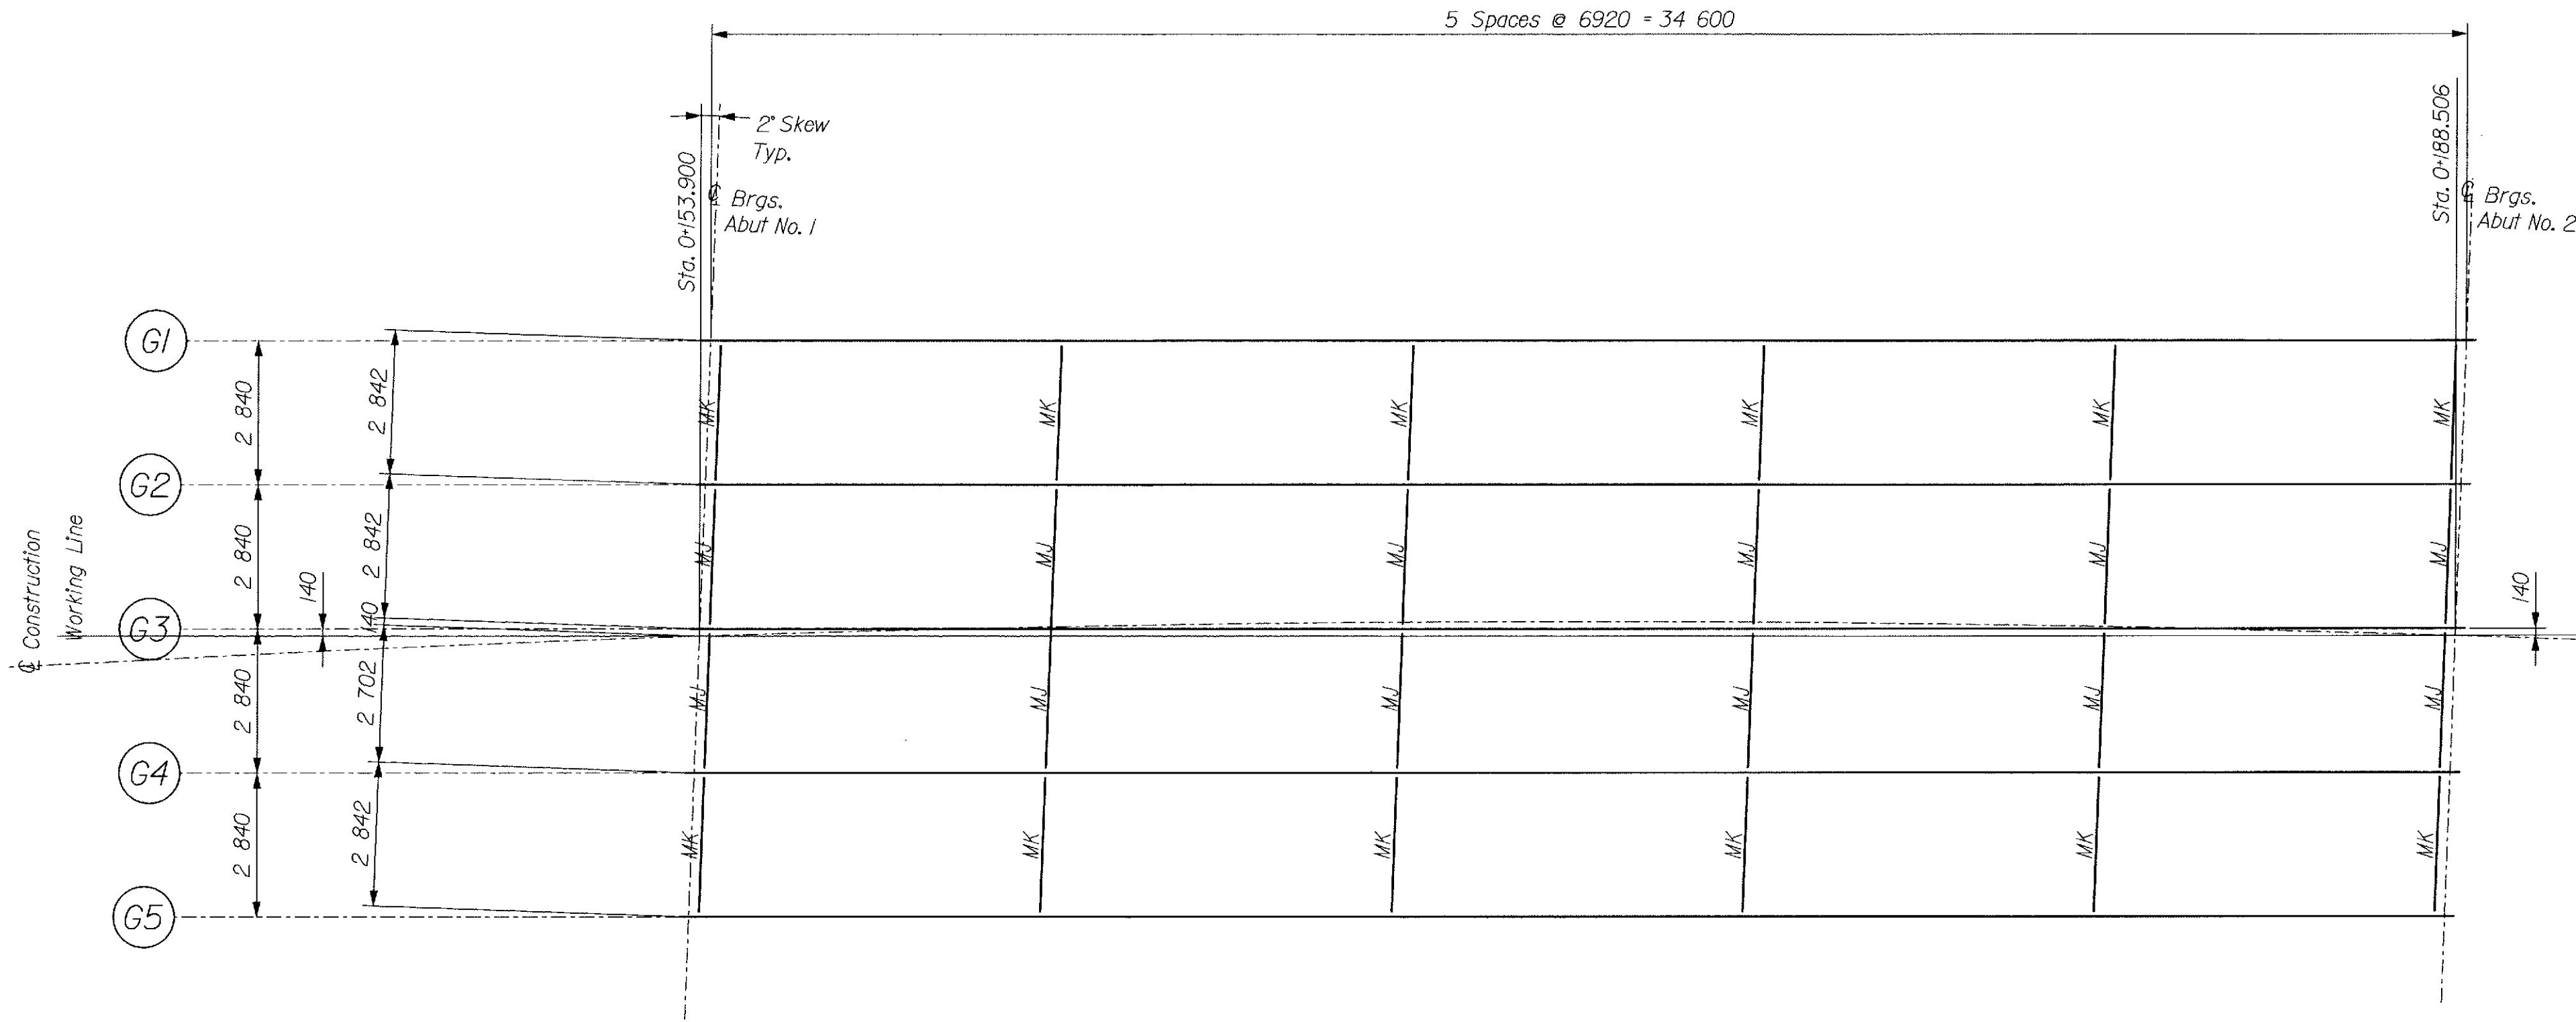


FRAMING PLAN

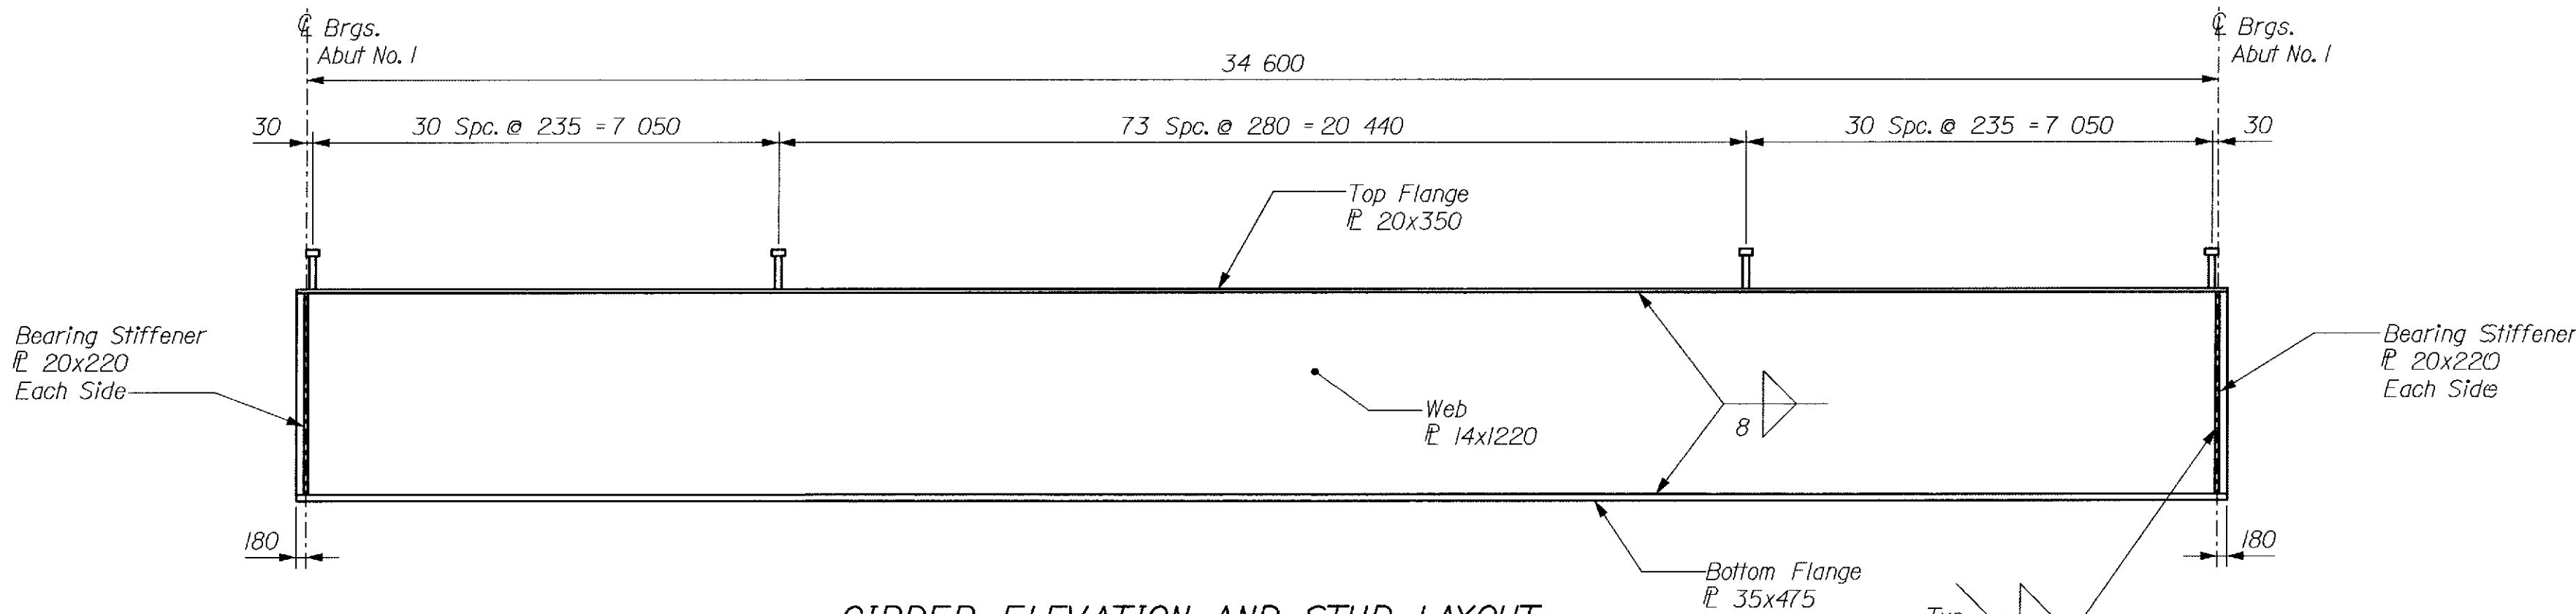

GIRDER ELEVATION AND STUD LAYOUT

268 Studs per Girder (1340 Studs Total)
Double studs all locations

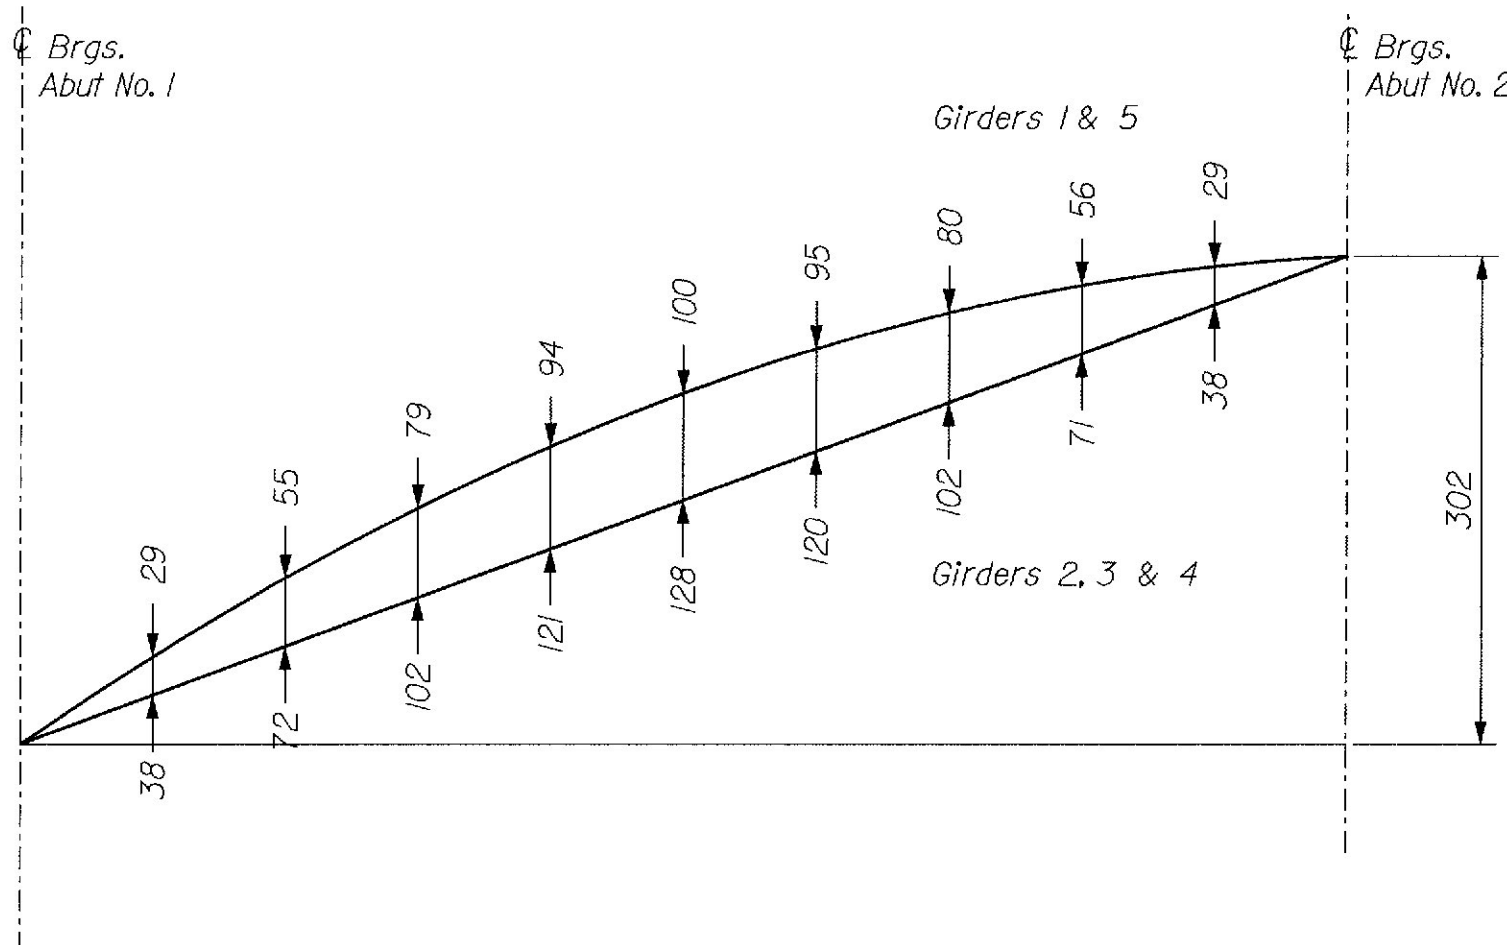

CAMBER DIAGRAM

BRIDGE NO. 5723

STATE OF MAINE
DEPARTMENT OF TRANSPORTATION


NEW MUDDY BROOK BRIDGE
OVER
MUDDY BROOK
IN THE TOWN OF
NEW SHARON
FRANKLIN COUNTY
FRAMING PLAN

CASWELL ENGINEERING, P.A.
Structural Consultants

56 Maine Street
Brunswick, Maine 04011
(207) 725-6221


SHEET OF AUGUSTA, MAINE

PROJECT DESIGN ENGINEER	DATE
DESIGN-DETAILED	12-00
CHECKED	12-00
REVISIONS	
FIELD CHANGES	
BY	
E. CASWELL	C. RUFF
B. S. VILAY	
PLANS	

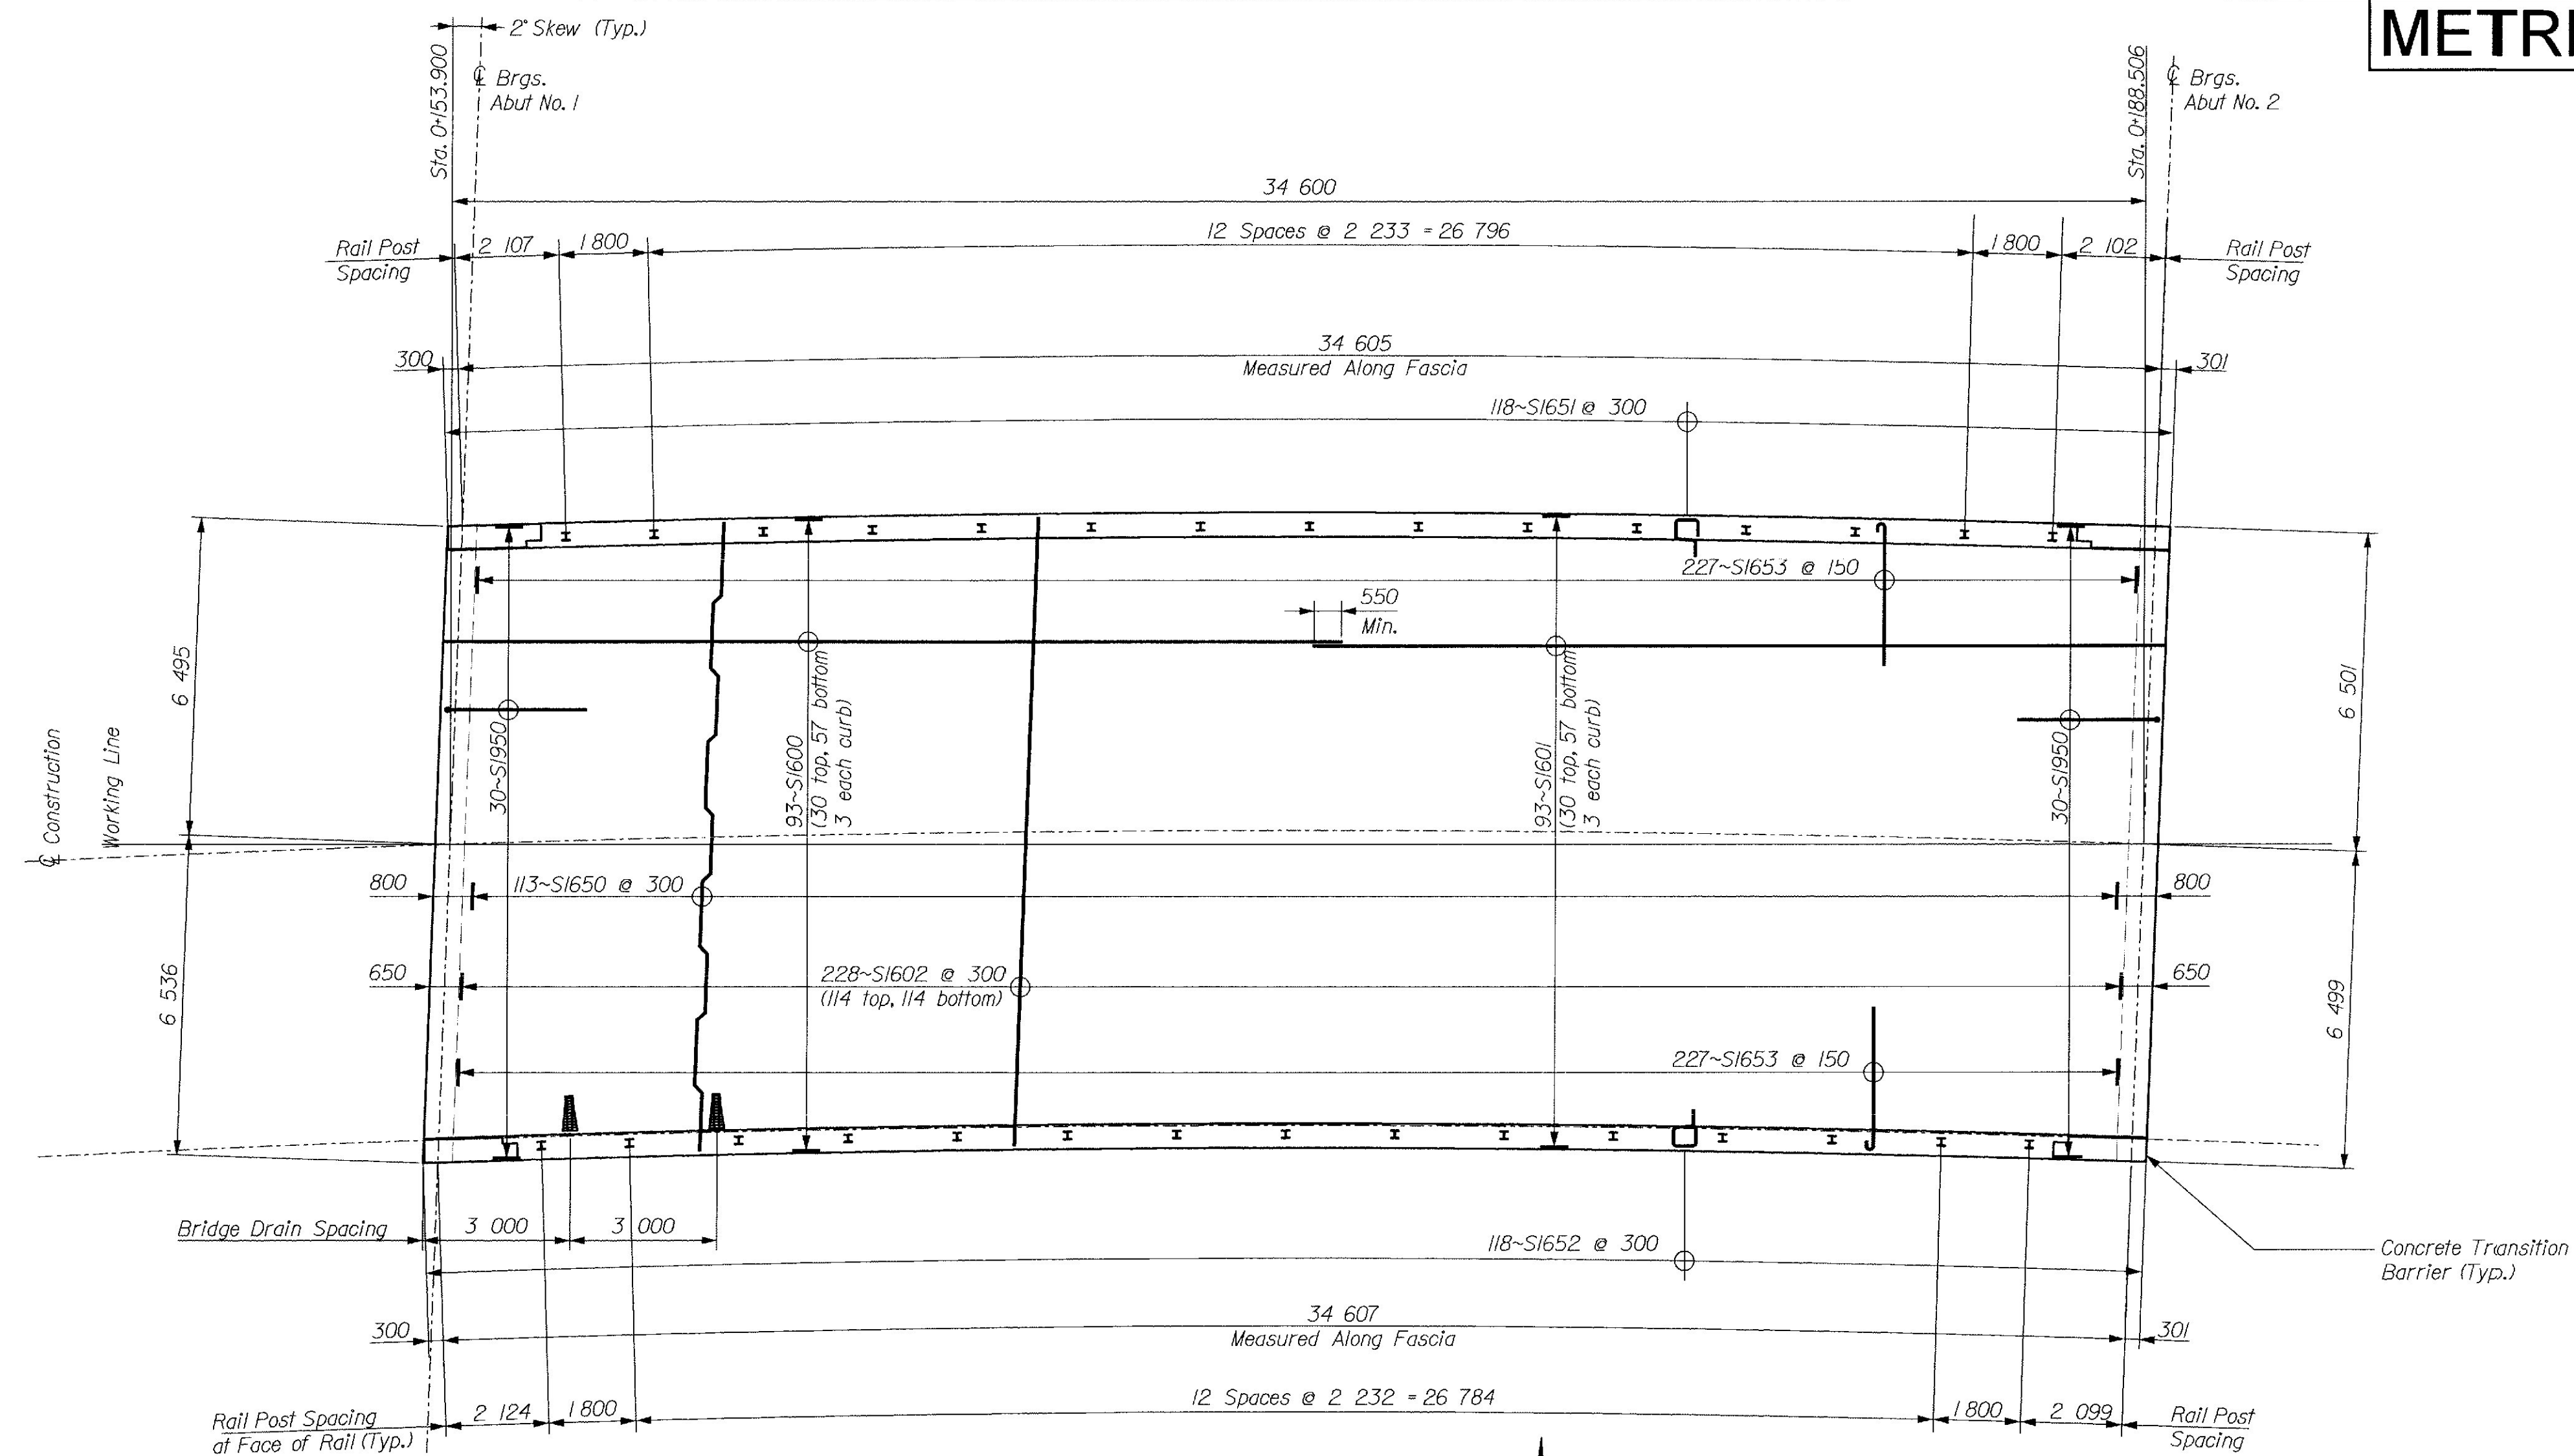

SUPERSTRUCTURE PLAN

Additional Reinforcement:
 45-S1651 (3 each North rail post)
 45-S1652 (3 each South rail post)

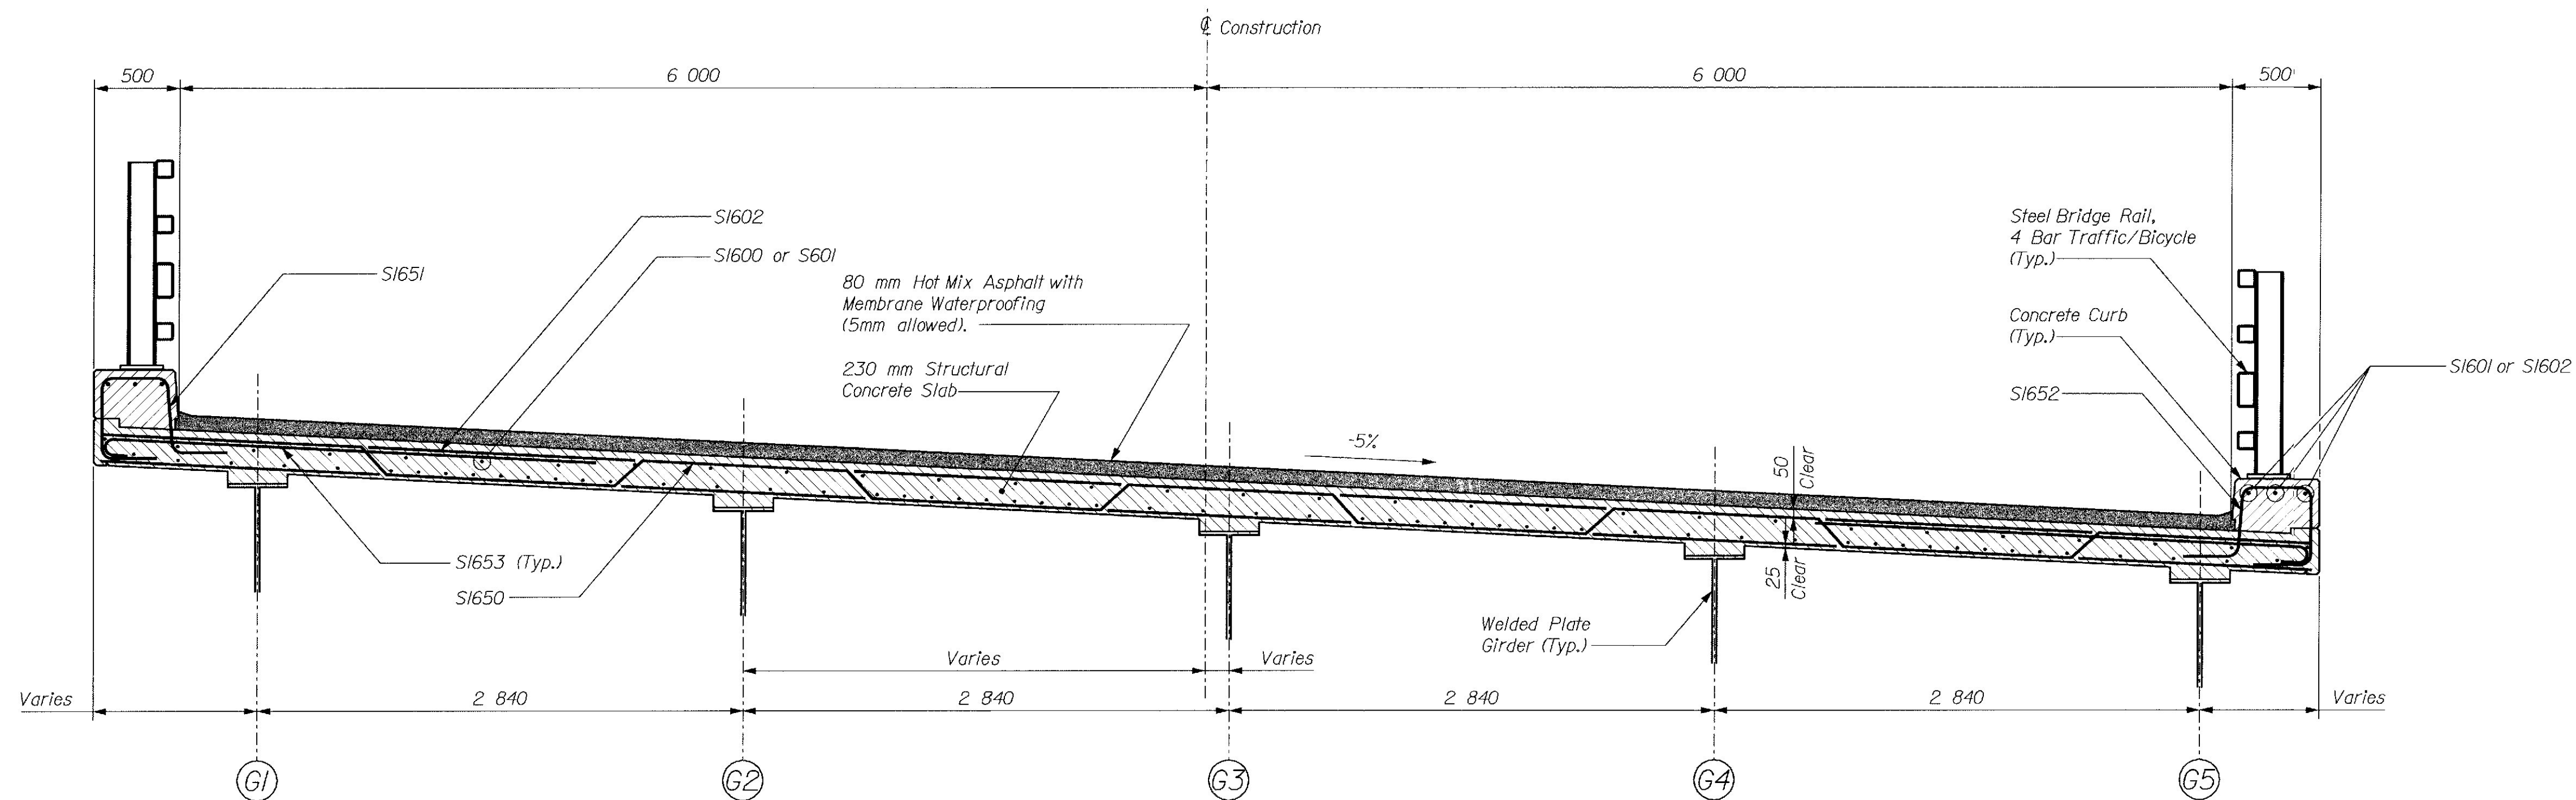

TRANSVERSE SECTION

METRIC



1. All dimensions are in millimeters unless otherwise noted.
 2. All elevations and stations are in meters.

F.H.W.A. RES. NO.	STATE	PROJECT NUMBER	SHEET NO.	TOTAL SHEETS
1	MAINE	BR-7811(00)E	14	17

7811.00

SUPERSTRUCTURE NOTES

- Form a 30mm V-groove on the fascias at the horizontal joint between the curb and the slab.
- Reinforcing steel shall have a minimum cover of 50mm unless otherwise indicated.
- The superstructure slab concrete shall be placed continuously and shall be kept plastic until the entire span has been placed.
- Protective coating for concrete surfaces shall be applied to the following areas:
 All exposed surfaces of concrete curb.
 Fascia down to the drip notch.
 All exposed surfaces of transition barrier.
- Adjust reinforcing steel to fit around the bridge drains in a manner approved by the Construction Manager. Do not cut transverse reinforcing bars.

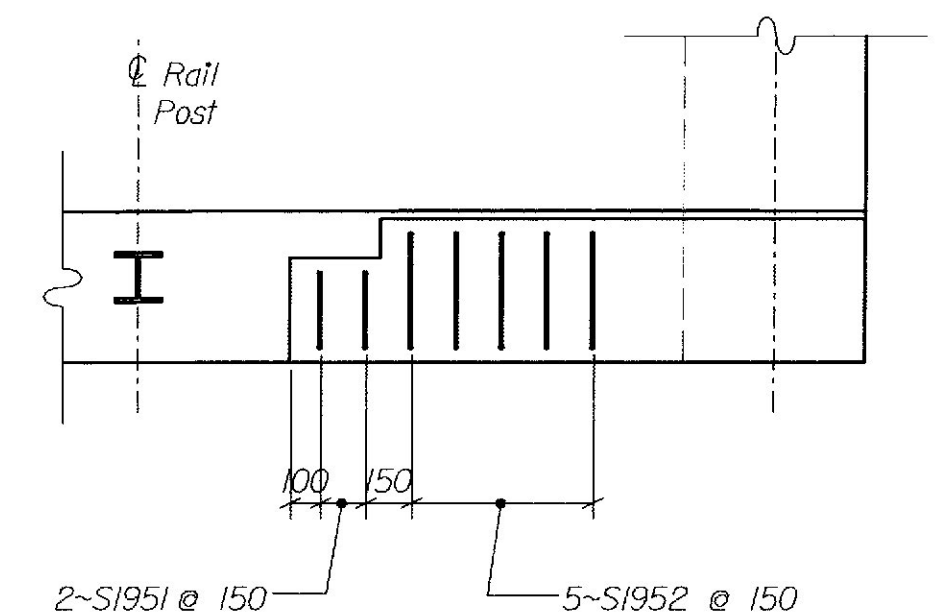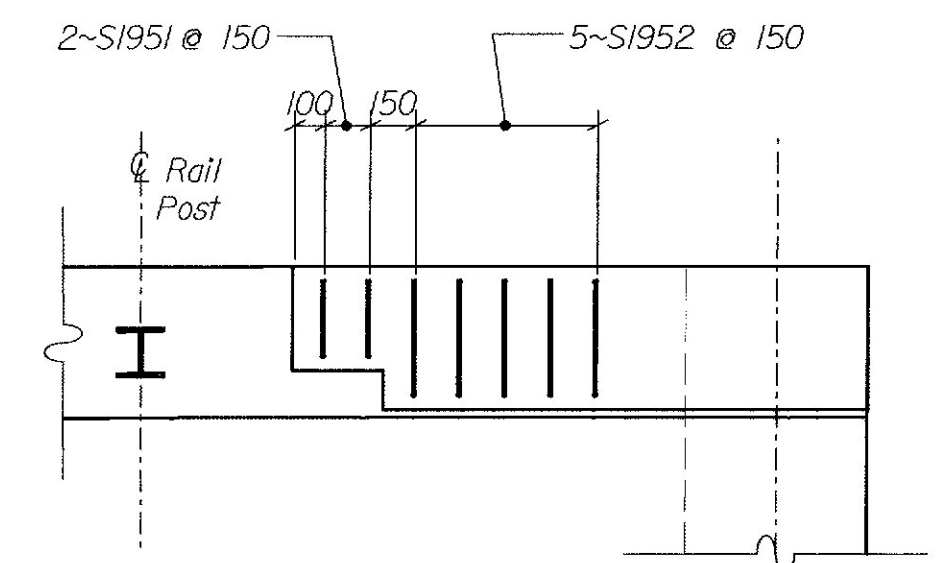

CONCRETE TRANSITION BARRIER PLAN

ABUTMENT #2

(Abutment #1 Similar)

BRIDGE NO. 5723

STATE OF MAINE
 DEPARTMENT OF TRANSPORTATION

NEW MUDDY BROOK BRIDGE

OVER
MUDDY BROOK

IN THE TOWN OF

NEW SHARON

FRANKLIN COUNTY

SUPERSTRUCTURE

CASWELL ENGINEERING, P.A.
 Structural Consultants

56 Maine Street
 Brunswick, Maine 04011
 (207) 725-6221

SHEET OF AUGUSTA, MAINE

PROJECT DESIGN ENGINEER PLANS	BY	DATE
	DESIGN-DETAILED	12-00
	CHECKED	12-00
	REVISIONS	
FIELD CHANGES		


METRIC	1. All dimensions are in millimeters unless otherwise noted. 2. All elevations and stations are in meters.		F.H.W.A. REG. NO.	STATE	PROJECT NUMBER	SHEET NO.	TOTAL SHEETS
			1	MAINE	BR-7811000E	15	17

7811.00


BOTTOM OF SLAB ELEVATION TABLE											
	Abut 1										Abut 2
	0	1	2	3	4	5	6	7	8	9	10
G1	104.147	104.196	104.245	104.293	104.333	104.368	104.394	104.413	104.426	104.437	104.448
G2	104.004	104.063	104.119	104.172	104.216	104.252	104.277	104.293	104.300	104.304	104.306
G3	103.862	103.920	103.976	104.029	104.074	104.110	104.134	104.150	104.157	104.162	104.164
G4	103.719	103.777	103.833	103.886	103.931	103.967	103.991	104.007	104.015	104.019	104.022
G5	103.578	103.626	103.674	103.721	103.762	103.797	103.822	103.842	103.856	103.868	103.879

DEAD LOAD DEFLECTIONS - INTERIOR BEAMS (mm)											
	Abut 1										Abut 2
	0	1	2	3	4	5	6	7	8	9	10
Steel	0	10	18	25	29	31	29	25	18	10	0
Fluid	0	45	84	116	135	142	135	116	84	45	0
SupImp	0	8	14	19	23	24	23	19	14	8	0


DEAD LOAD DEFLECTIONS - EXTERIOR BEAMS (mm)											
	Abut 1										Abut 2
	0	1	2	3	4	5	6	7	8	9	10
Steel	0	10	18	25	29	31	29	25	18	10	0
Fluid	0	36	67	92	107	113	107	92	67	36	0
SupImp	0	8	15	21	25	26	25	21	15	8	0

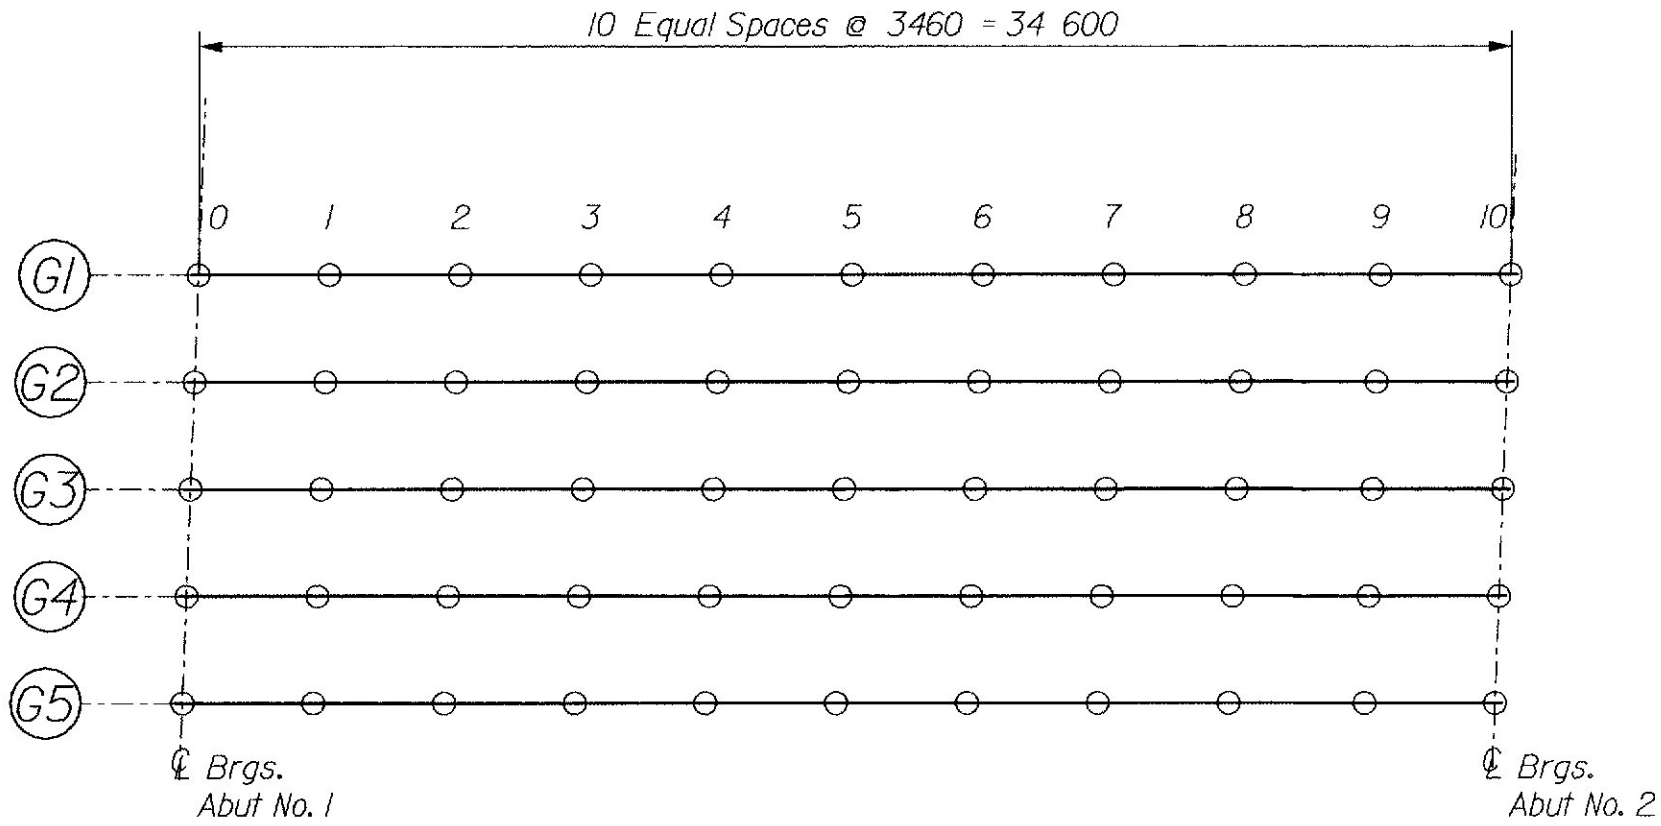

BOTTOM OF SLAB ELEVATION
LAYOUT PLAN

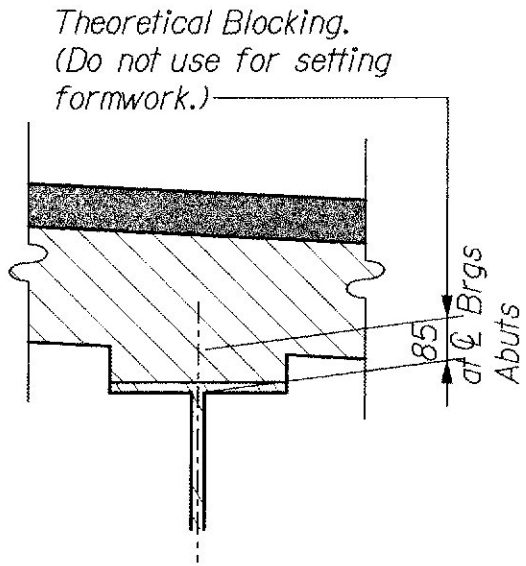

SLAB HAUNCH & BLOCKING DETAIL
For information not shown, see 502(2).

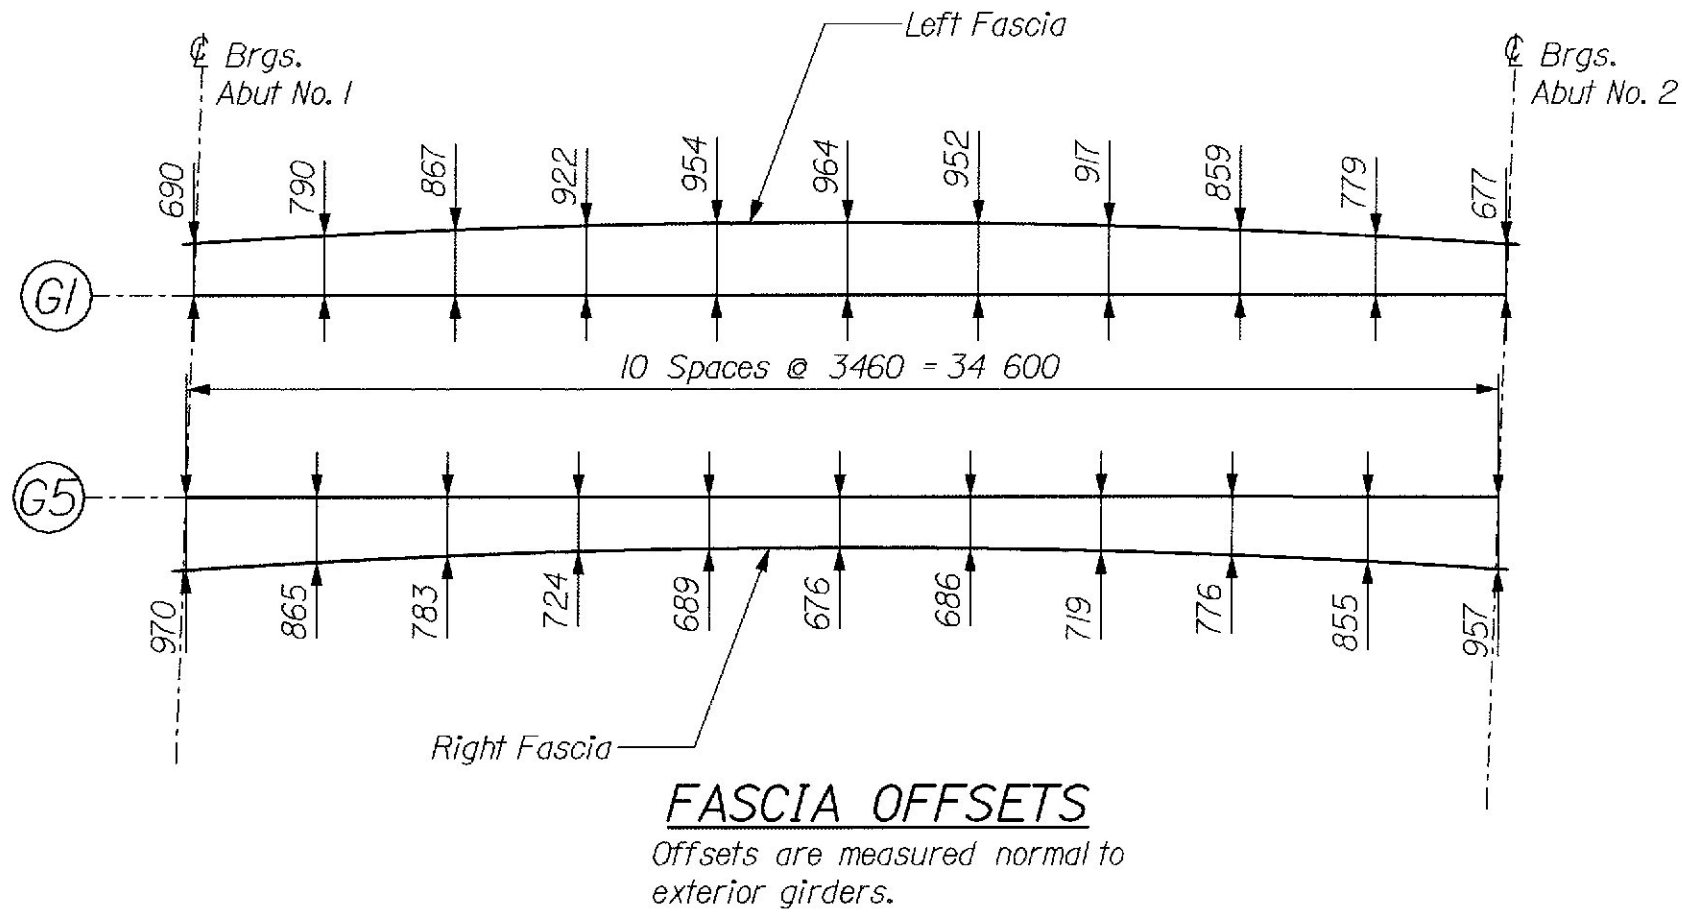

CASWELL ENGINEERING, P.A.
Structural Consultants
56 Maine Street
Brunswick, Maine 04011
(207) 725-6221

BRIDGE NO. 5723
STATE OF MAINE
DEPARTMENT OF TRANSPORTATION
NEW MUDDY BROOK BRIDGE
OVER
MUDDY BROOK
IN THE TOWN OF
NEW SHARON
FRANKLIN COUNTY
SUPERSTRUCTURE DETAILS

SHEET OF AUGUSTA, MAINE

METRIC

F.H.W.A. REG. NO.	STATE	PROJECT NUMBER	SHEET NO.	TOTAL SHEETS
1	MAINE	BB-7811(00)F	16	17

TYPE - BENDING DIAGRAMS

[illegible]