

PIN 4783.00
BRIDGE #3911

F.W.A. REC. NO.	STATE	PROJECT NUMBER	SHEET NO.	TOTAL SHEETS
1	WA	BR-0527(1)X	16	47

Sta 7+95.0
14" Spruce
36.9' LT
(Remove)

Remove, Modify and Reset
337.5 LF of Approach Rail

Sta 7+76.98
Install 37.5 LF
Guardrail Type 3

Sta 7+58.23
Install Bridge Transition
Type I

Remove Building #1
Sta 7+75 +/- (Shed)

Dog Pen
Sta 7+49

Elev. 37.27

8" Water Main (typ)

7+50

BRIDGE

Remove, Modify and Reset
212.5 LF of Approach Rail

Sta 7+95.26
Install 162.5 LF
Guardrail Type 3

Sta 7+76.51
Install Bridge Transition
Type I

Sand Blanket
E1.41.00


Wick Drains

Pleasant Hill Rd. Sta. 7+00 to 7+50

PROJECT DESIGN ENGINEER	EBC	BY	DATE
DESIGN-DETAILED	JCC	11-96	
CHECKED	JAB	11-96	
REVISIONS			
FIELD CHANGES			

PLANS


F.H.W.A. REG. NO.	STATE	PROJECT NUMBER	SHEET NO.	TOTAL SHEETS
1	MAINE	BR-0527(1)X	17	47

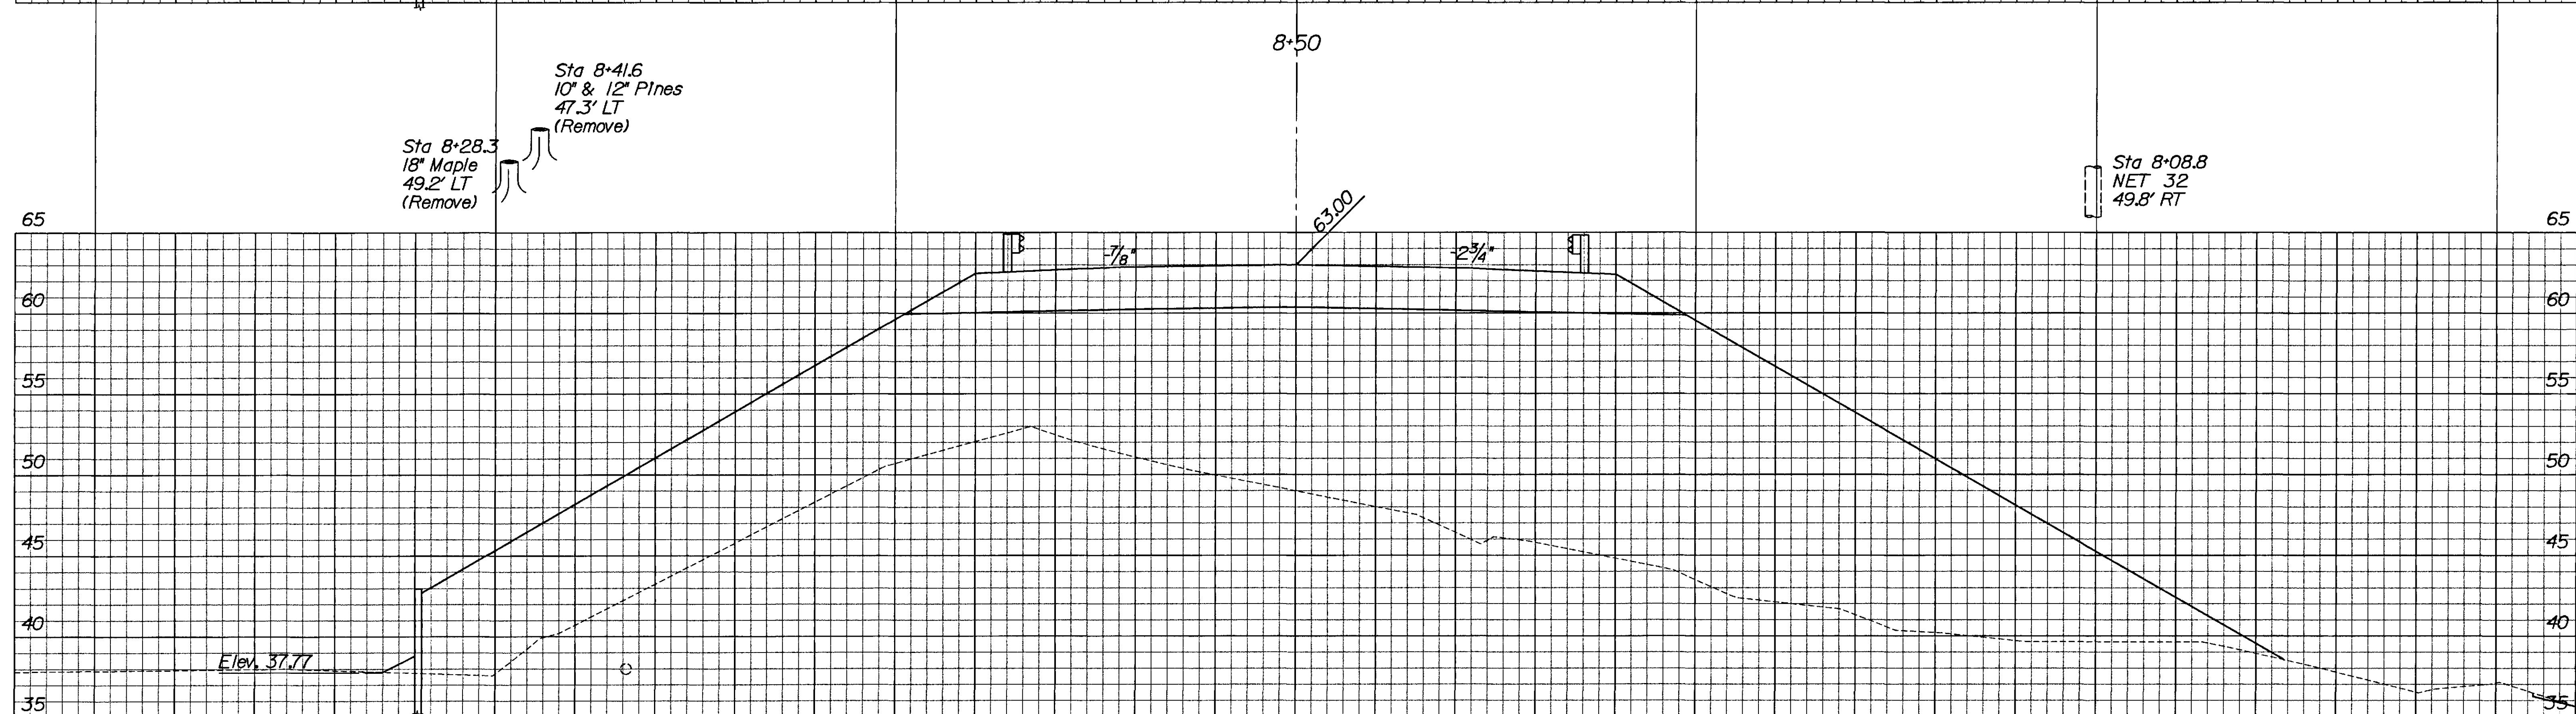

PROJECT DESIGN ENGINEER	EBC	BY		DATE
		EBC	JCC	
DESIGN-DETAILED			JCC	11-96
CHECKED		JAB		11-96
REVISIONS				
FIELD CHANGES				

PIN 4783.00
BRIDGE #3911

F.A.W.A. REG. NO.	STATE	PROJECT NUMBER	SHEET NO.	TOTAL SHEETS
1	MAINE	BR-0527(1)X	18	47

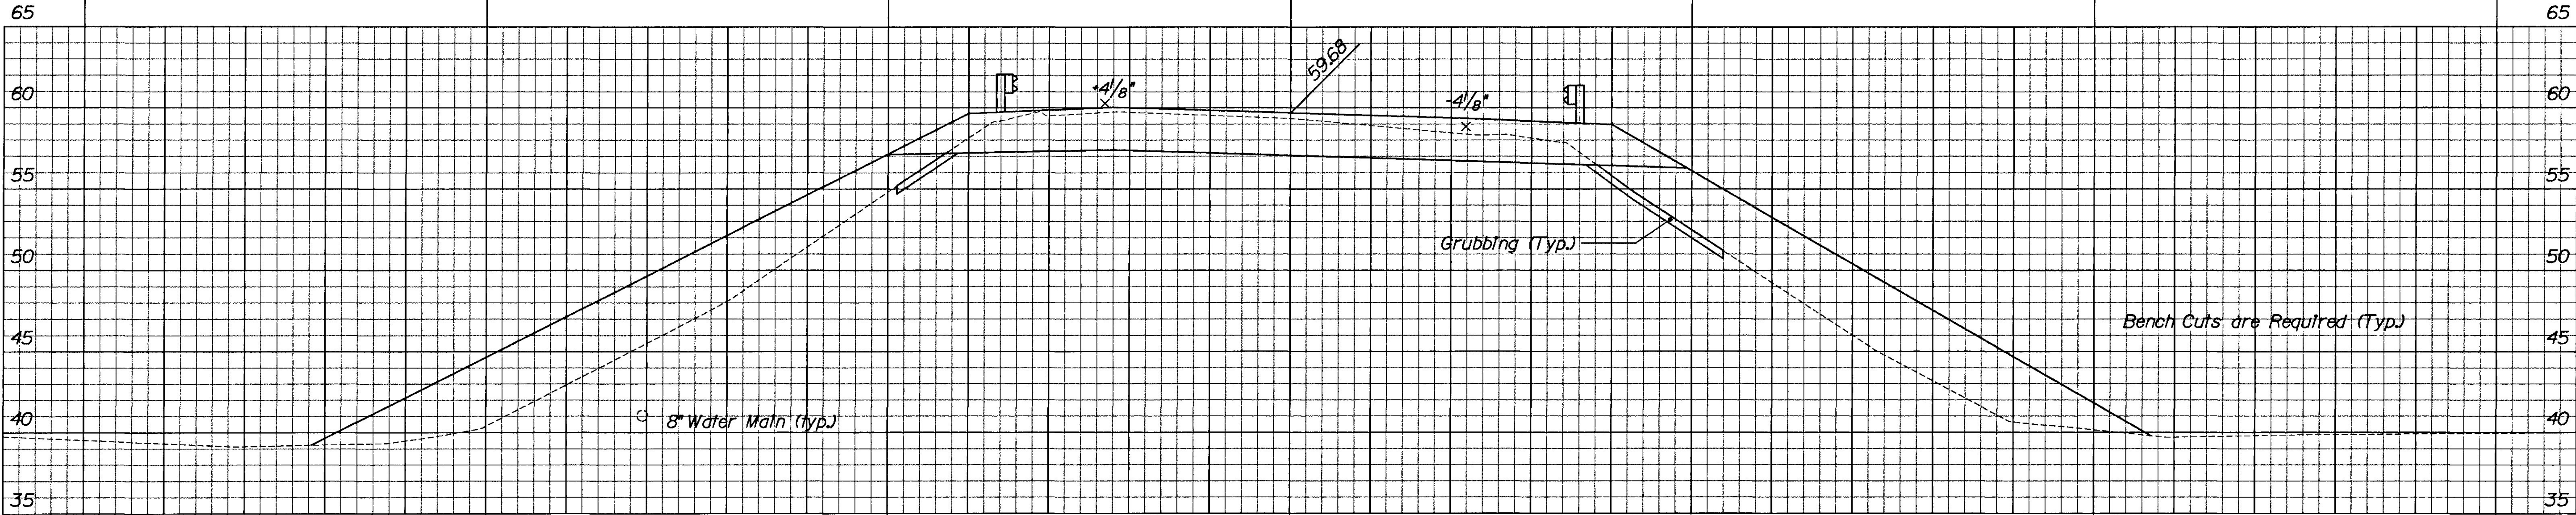


Sta 9+07.1
26" Maple w/
Stone Tree Well
45.9' L
(Remove)

9+50

Sta 9+36.2
CMP 33 NET
48.4' R

C=138
F=474
GF=12

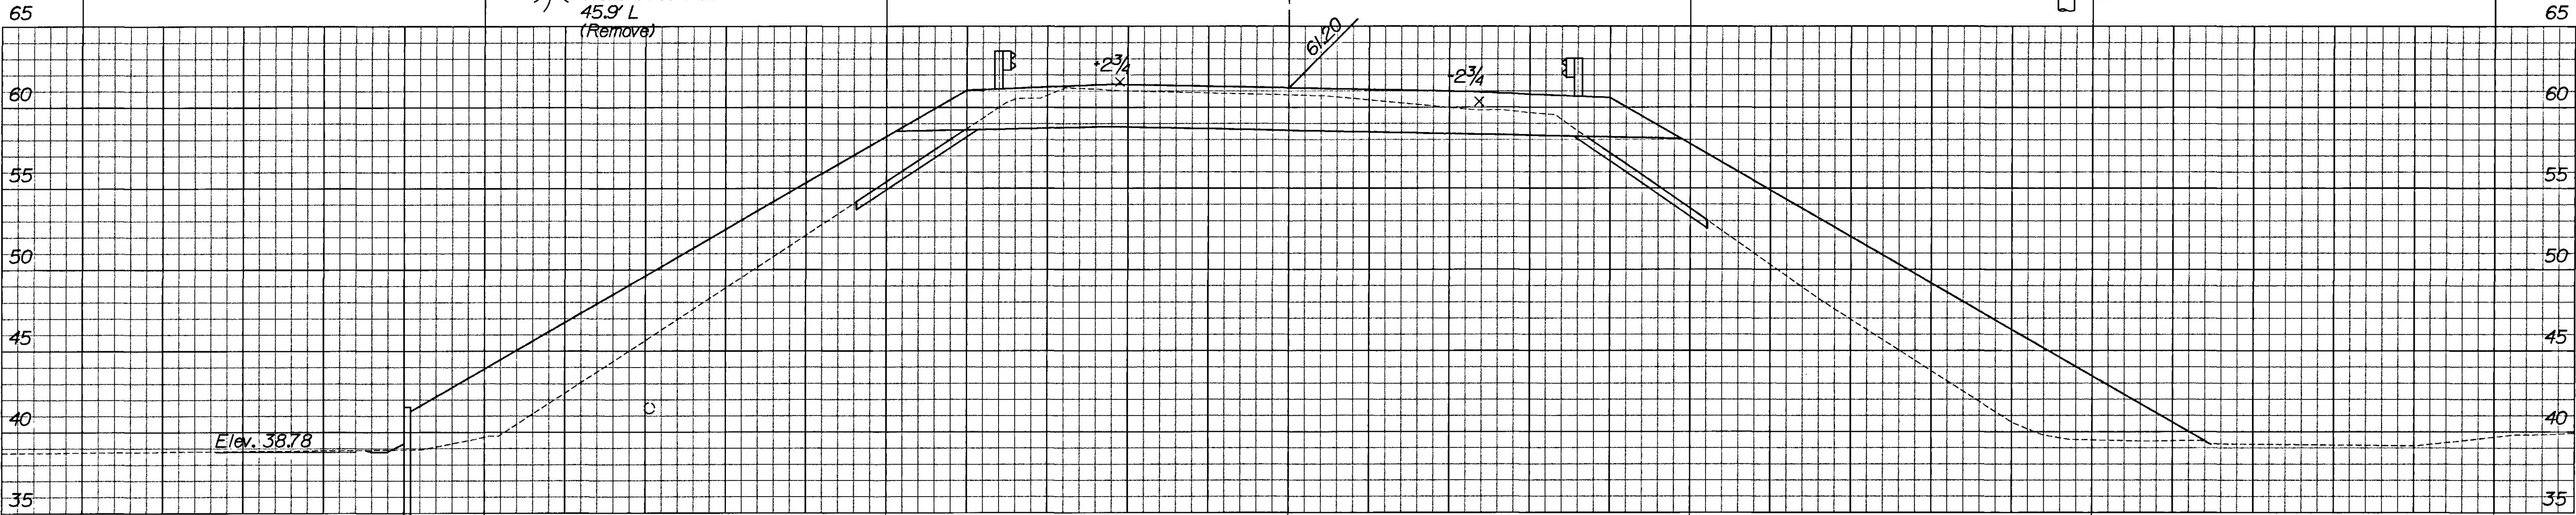

Elev. 38.78

9+00

C=129
F=512
GF=15

Pleasant Hill Rd. Sta. 9+00 to 9+50

PROJECT DESIGN ENGINEER	EBC	BY		DATE
DESIGN-DETAILED		EBC	JCC	11-96
CHECKED		JAB		11-96
REVISIONS				
FIELD CHANGES				


PLANS


PROJECT DESIGN ENGINEER	EBC	DATE	11-96
DESIGN-DETAILED	JCC	BY	11-96
CHECKED	JAB	BY	11-96
REVISIONS			
FIELD CHANGES			

PLANS

PIN 4783.00
BRIDGE #3911

F.W.B.A. REG. NO.	STATE	PROJECT NUMBER	SHEET NO.	TOTAL SHEETS
1	MAINE	BR-0527(1)X	19	47

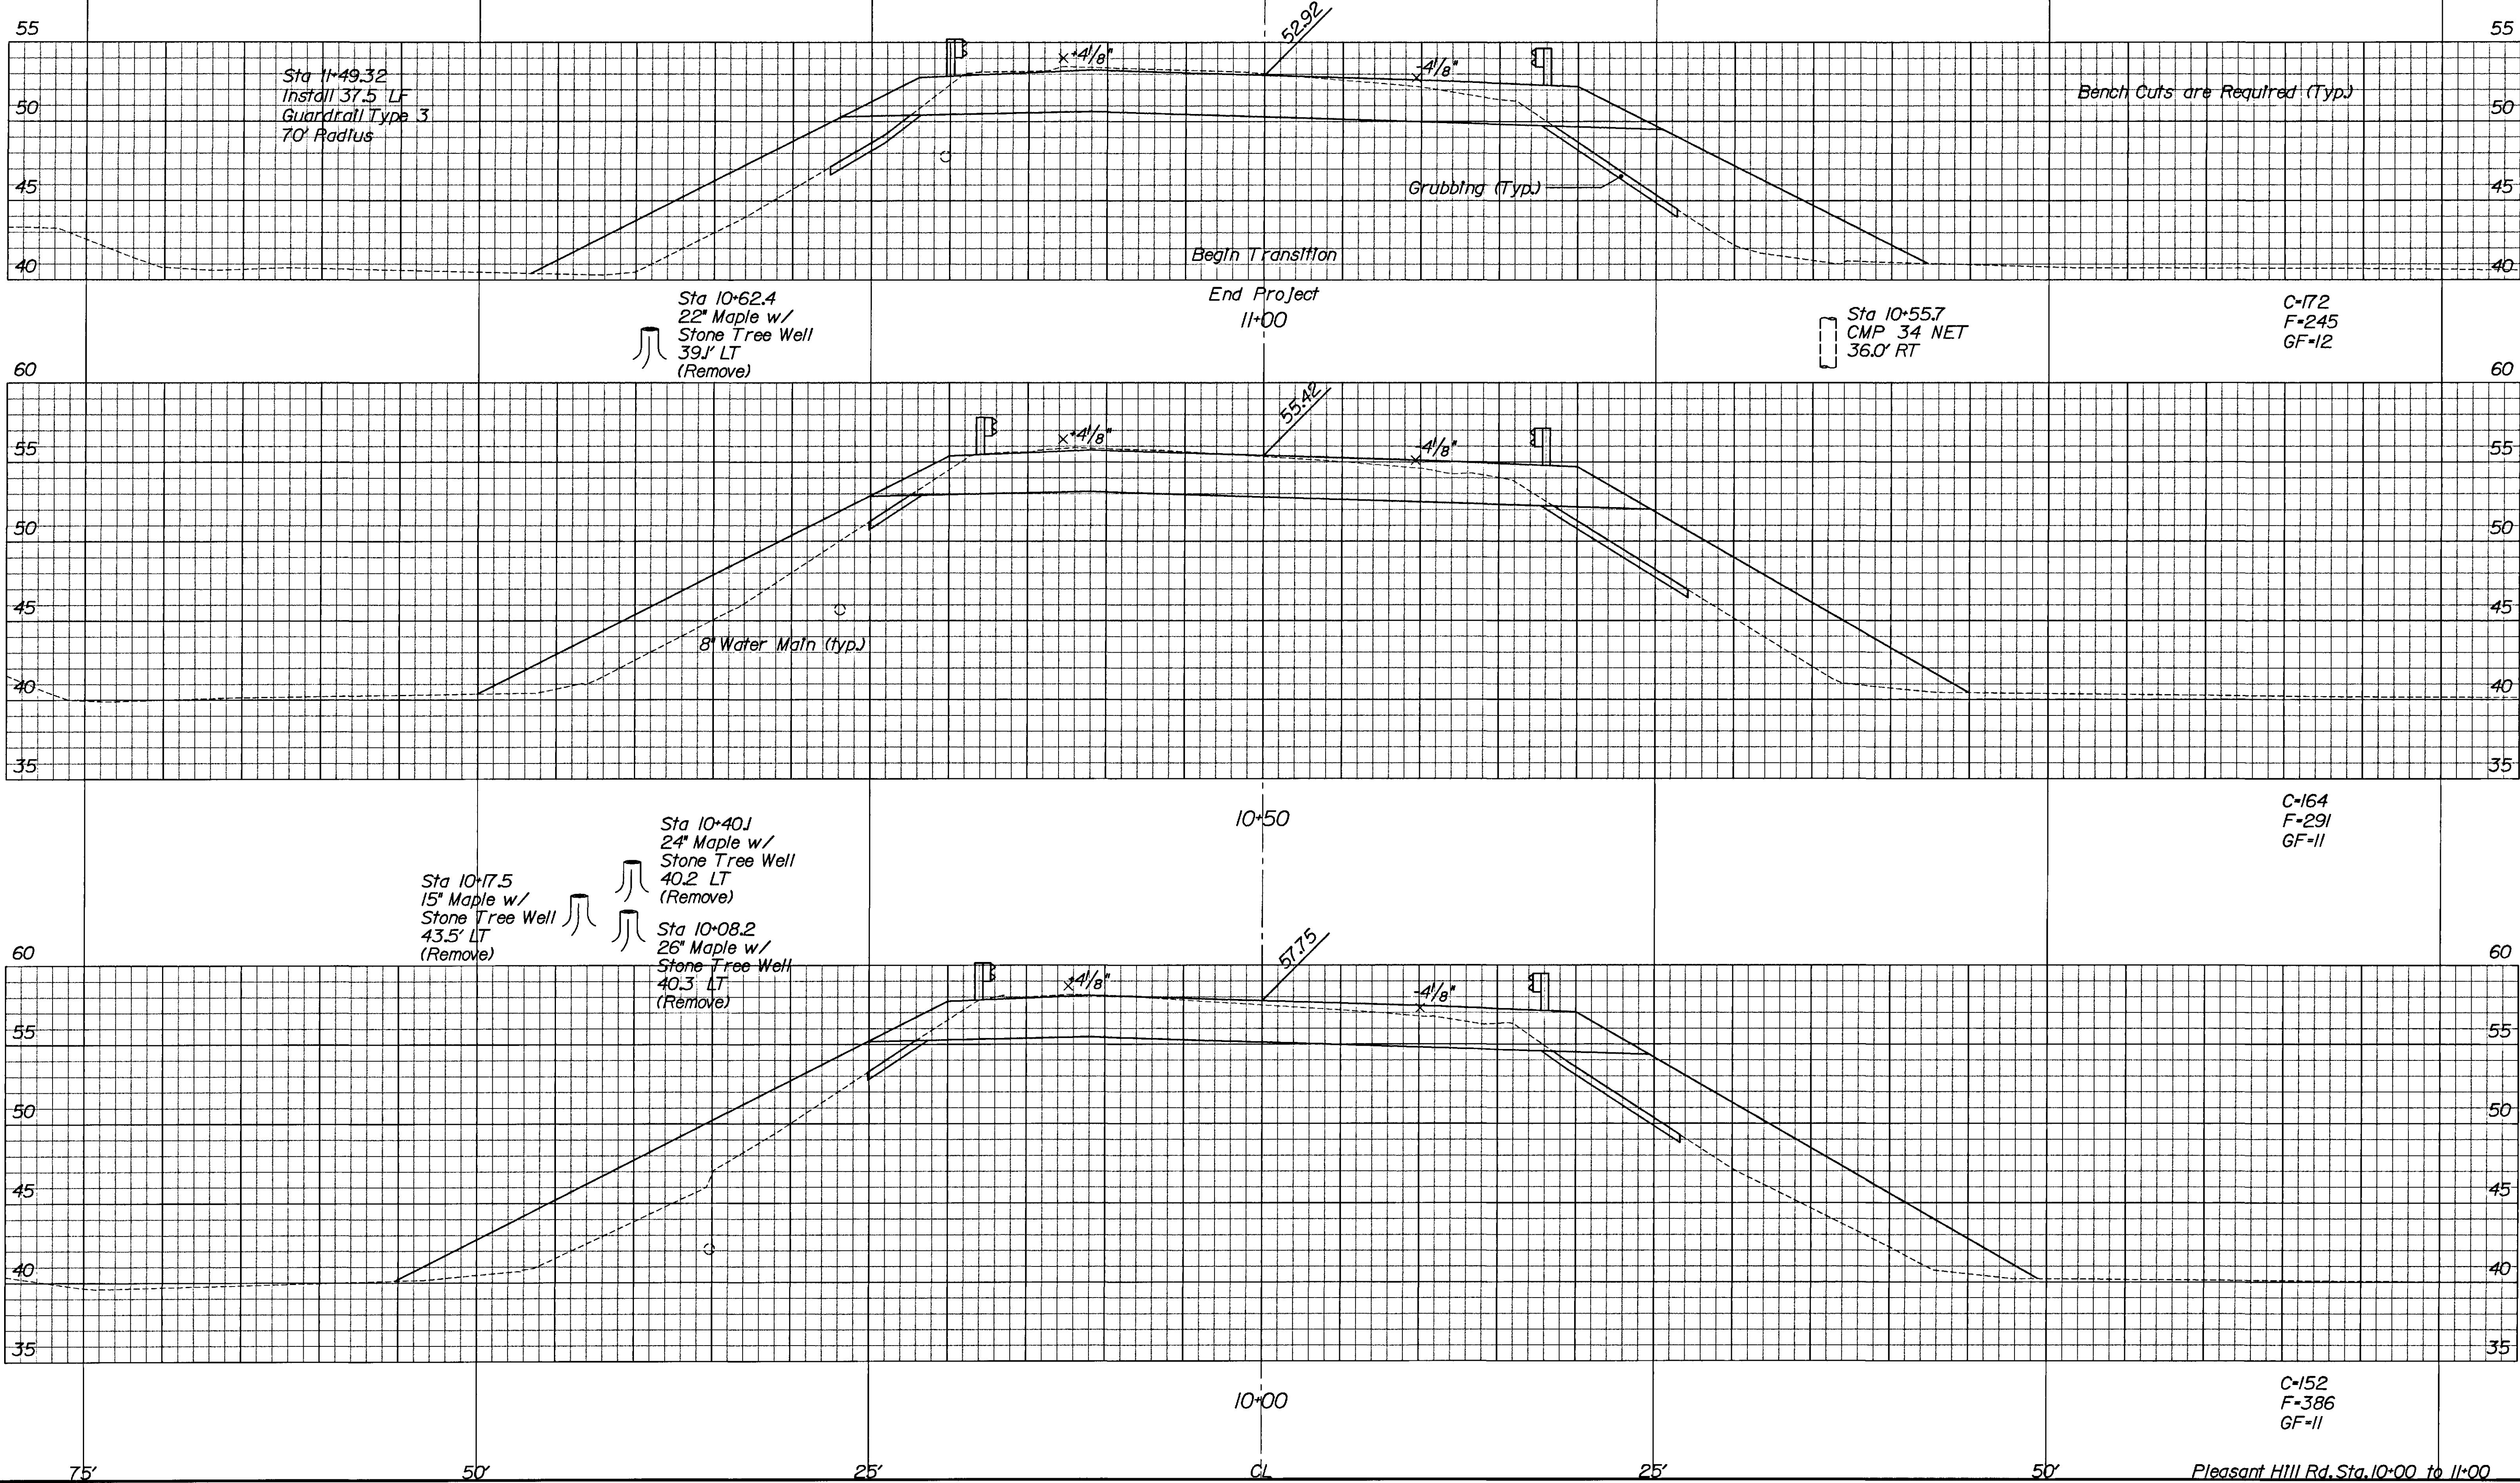

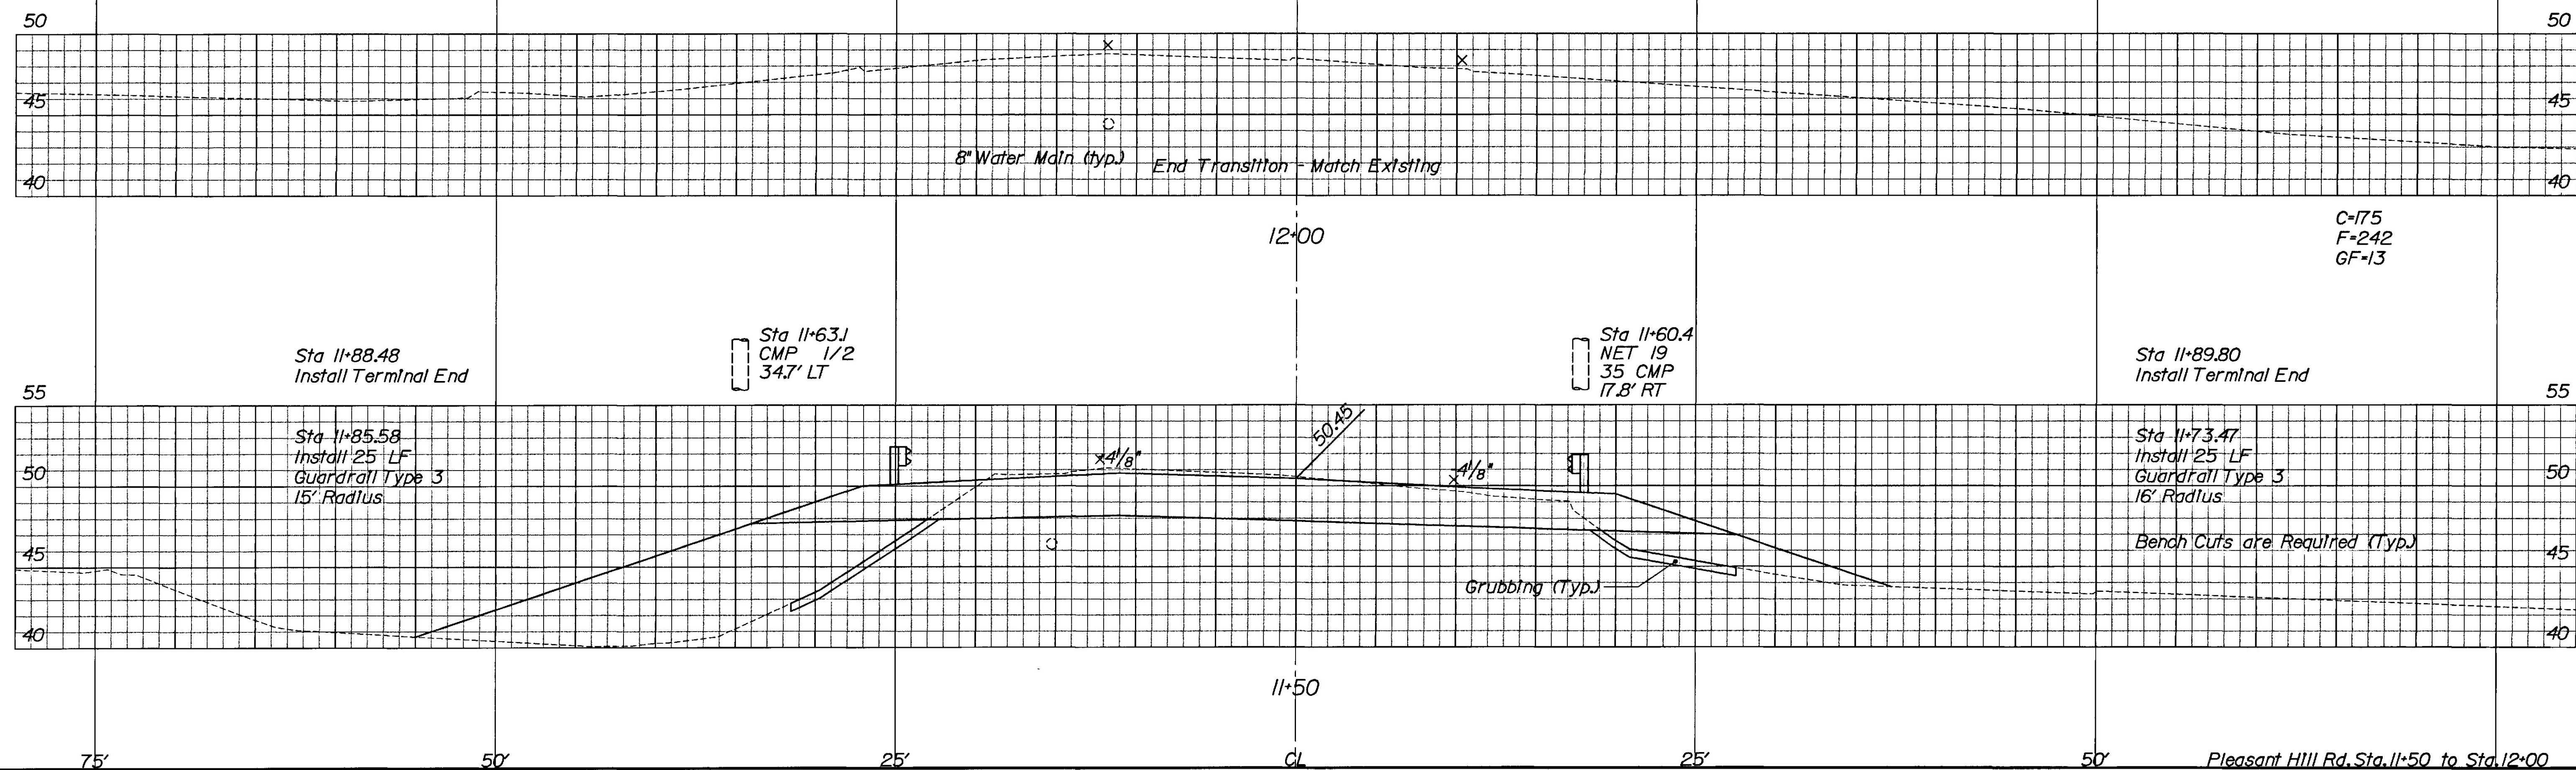


PIN 4783.00
BRIDGE #3911

FALWA REG. NO.	STATE	PROJECT NUMBER	SHEET NO.	TOTAL SHEETS
1	MAINE	BR-0527(1)X	21	47

PROJECT DESIGN ENGINEER	EBC	BY	JCC	DATE	11-96
DESIGN-DETAILED	JAB	CHECKED			
REVISIONS					
FIELD CHANGES					

PLANS



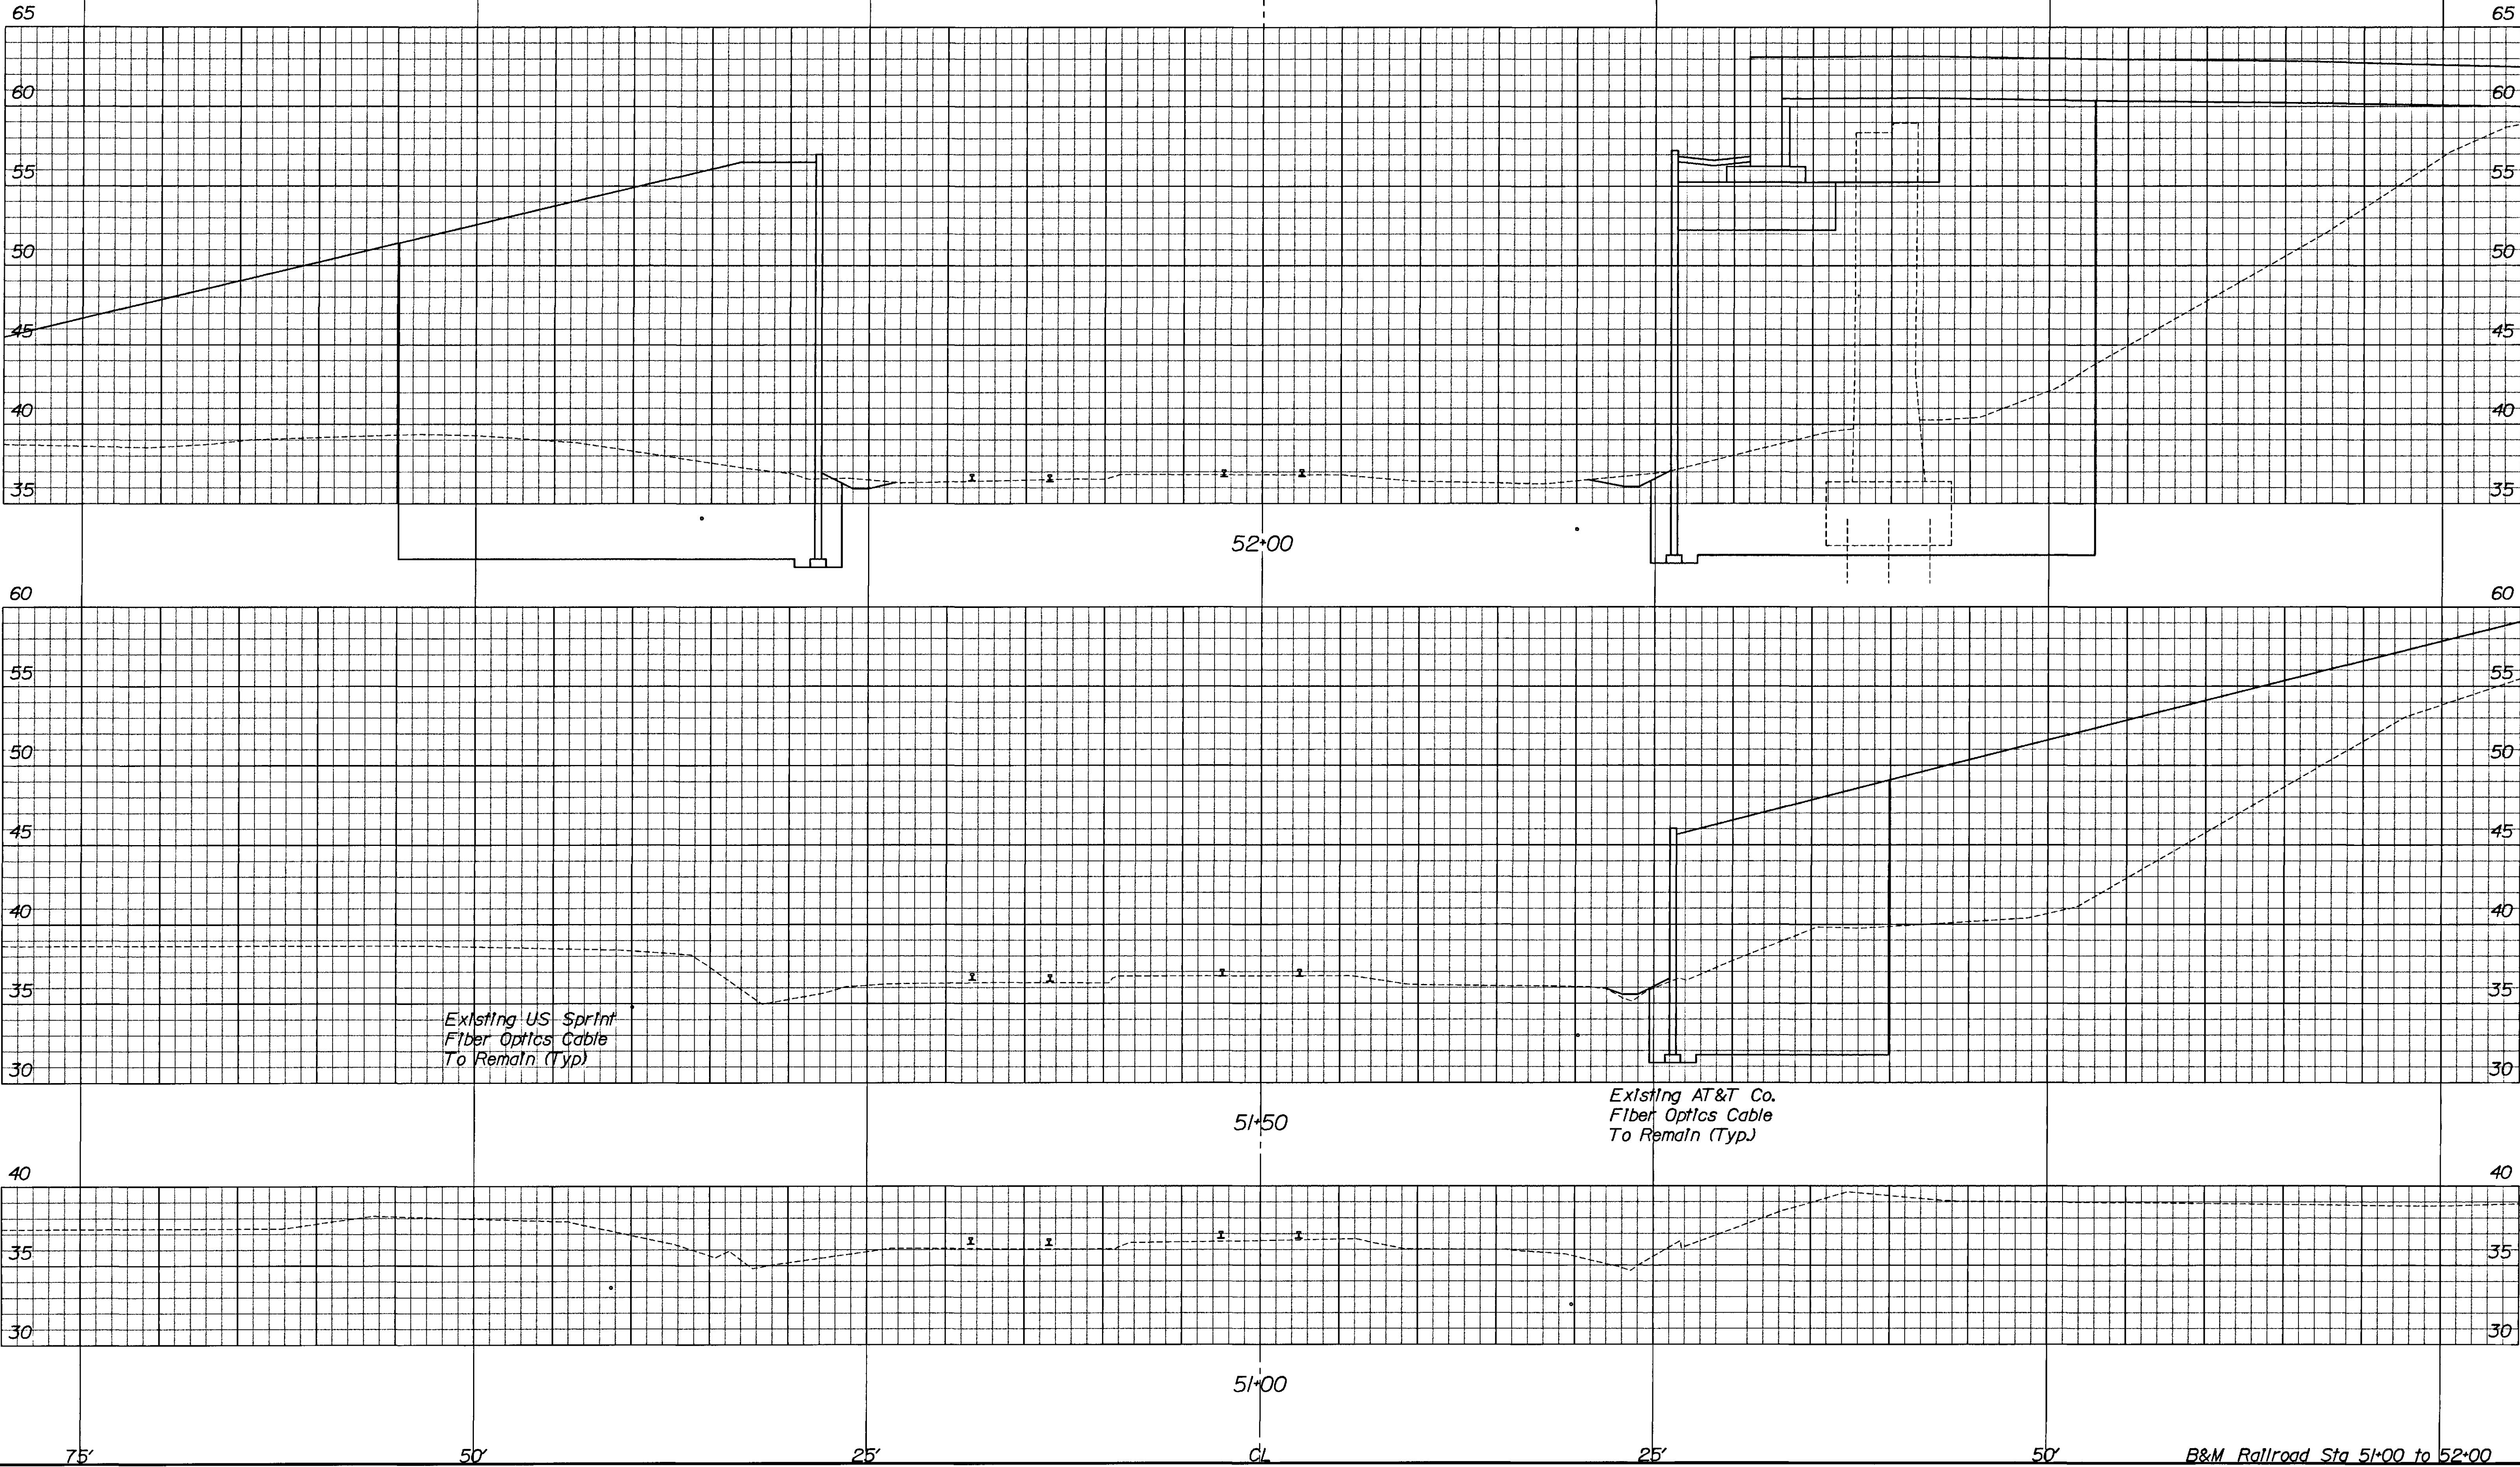


PROJECT DESIGN ENGINEER	EBC	DATE	11-96
DESIGN-DETAILED	JCC	BY	JCC
CHECKED	JAB		
REVISIONS			
FIELD CHANGES			


PLANS

PIN 4783.00
BRIDGE #3911

F.H.W.A. REG. NO.	STATE	PROJECT NUMBER	SHEET NO.	TOTAL SHEETS
1	MAINE	BR-0527(1)X	22	47

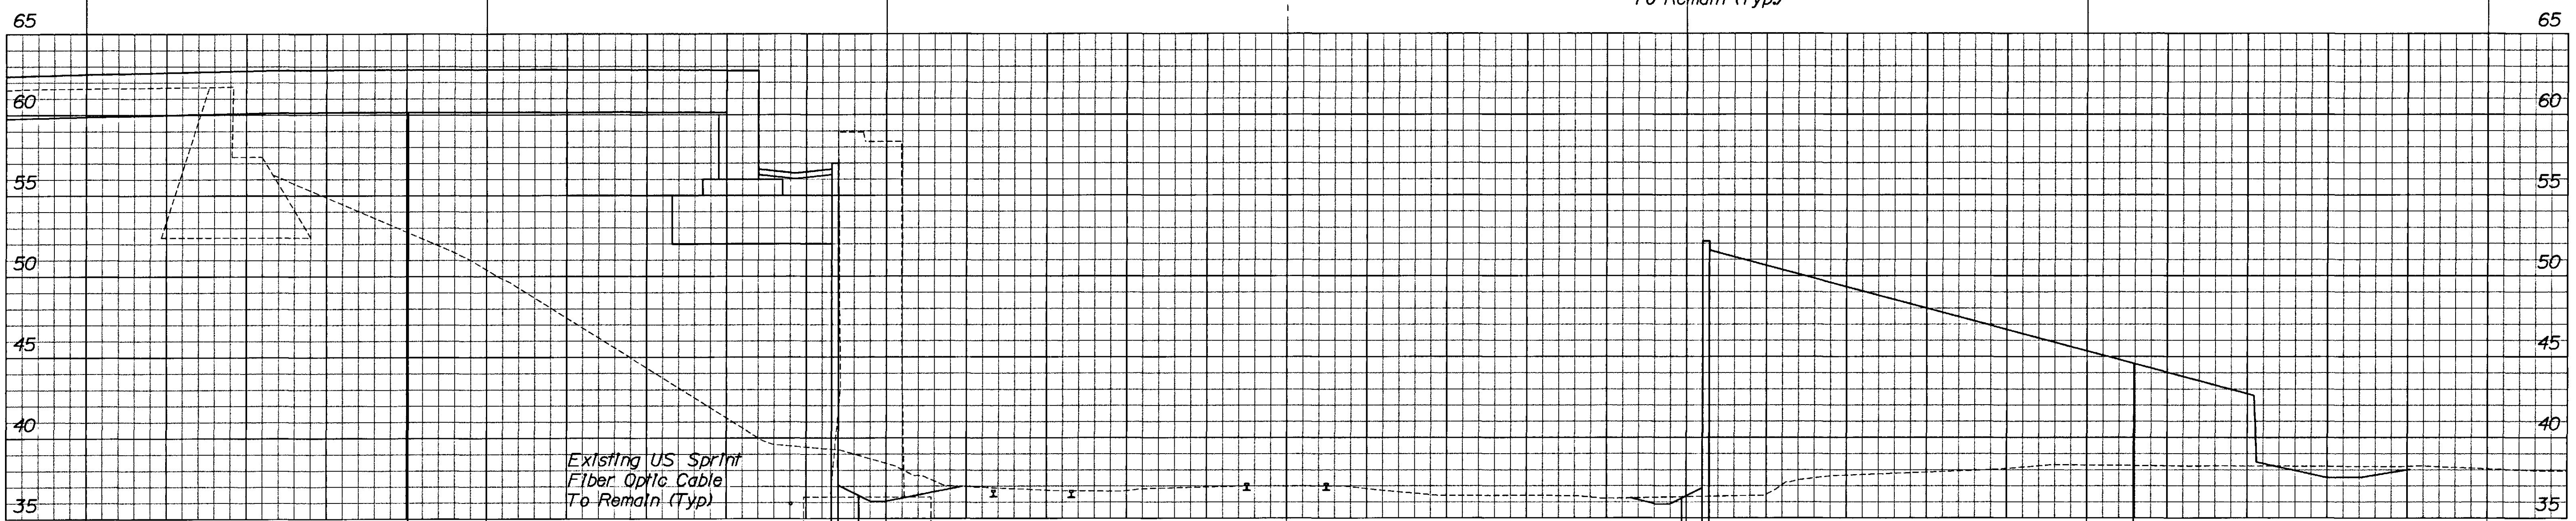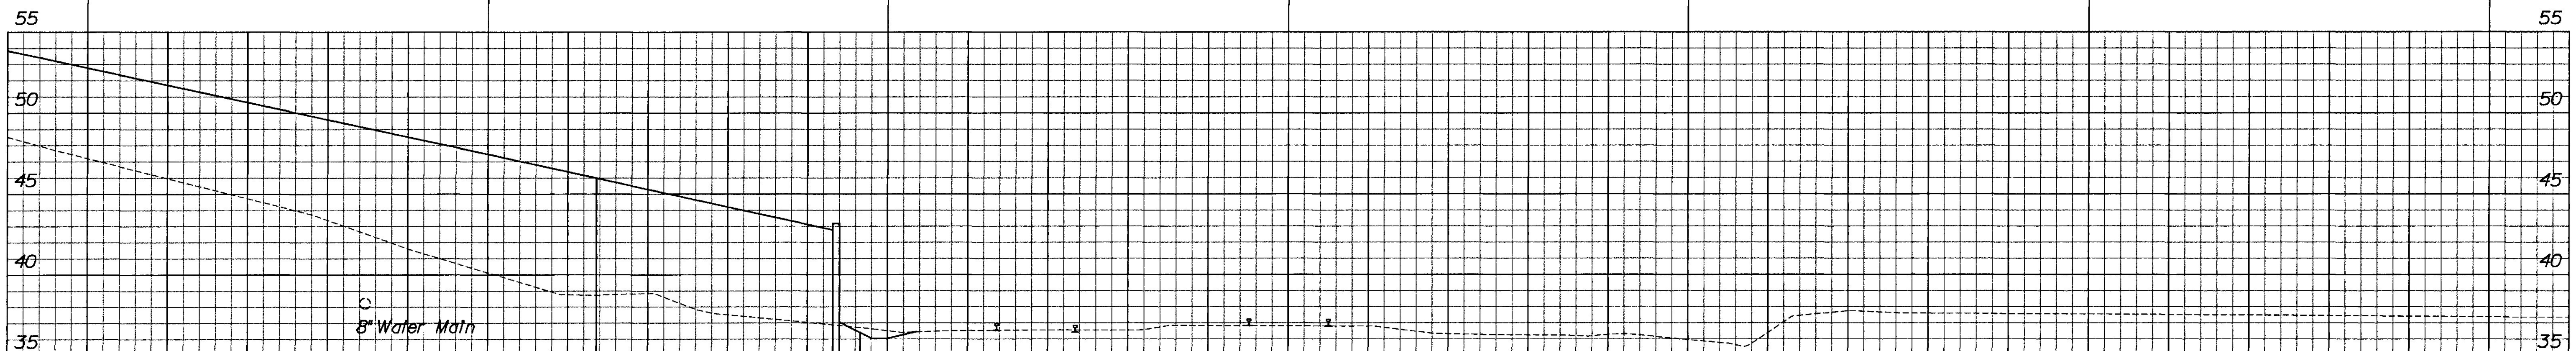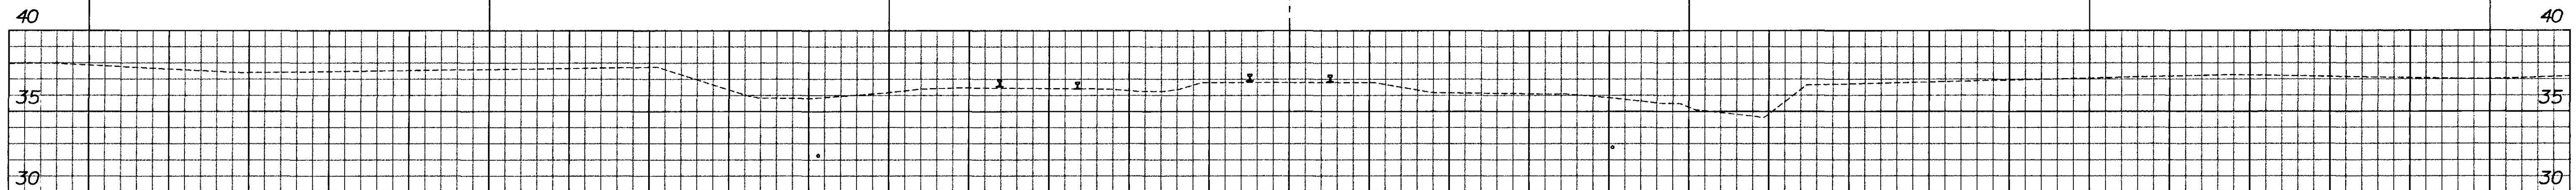


75' 50' 25' CL 25' 50' B&M Railroad Sta 52+50 TO 53+50

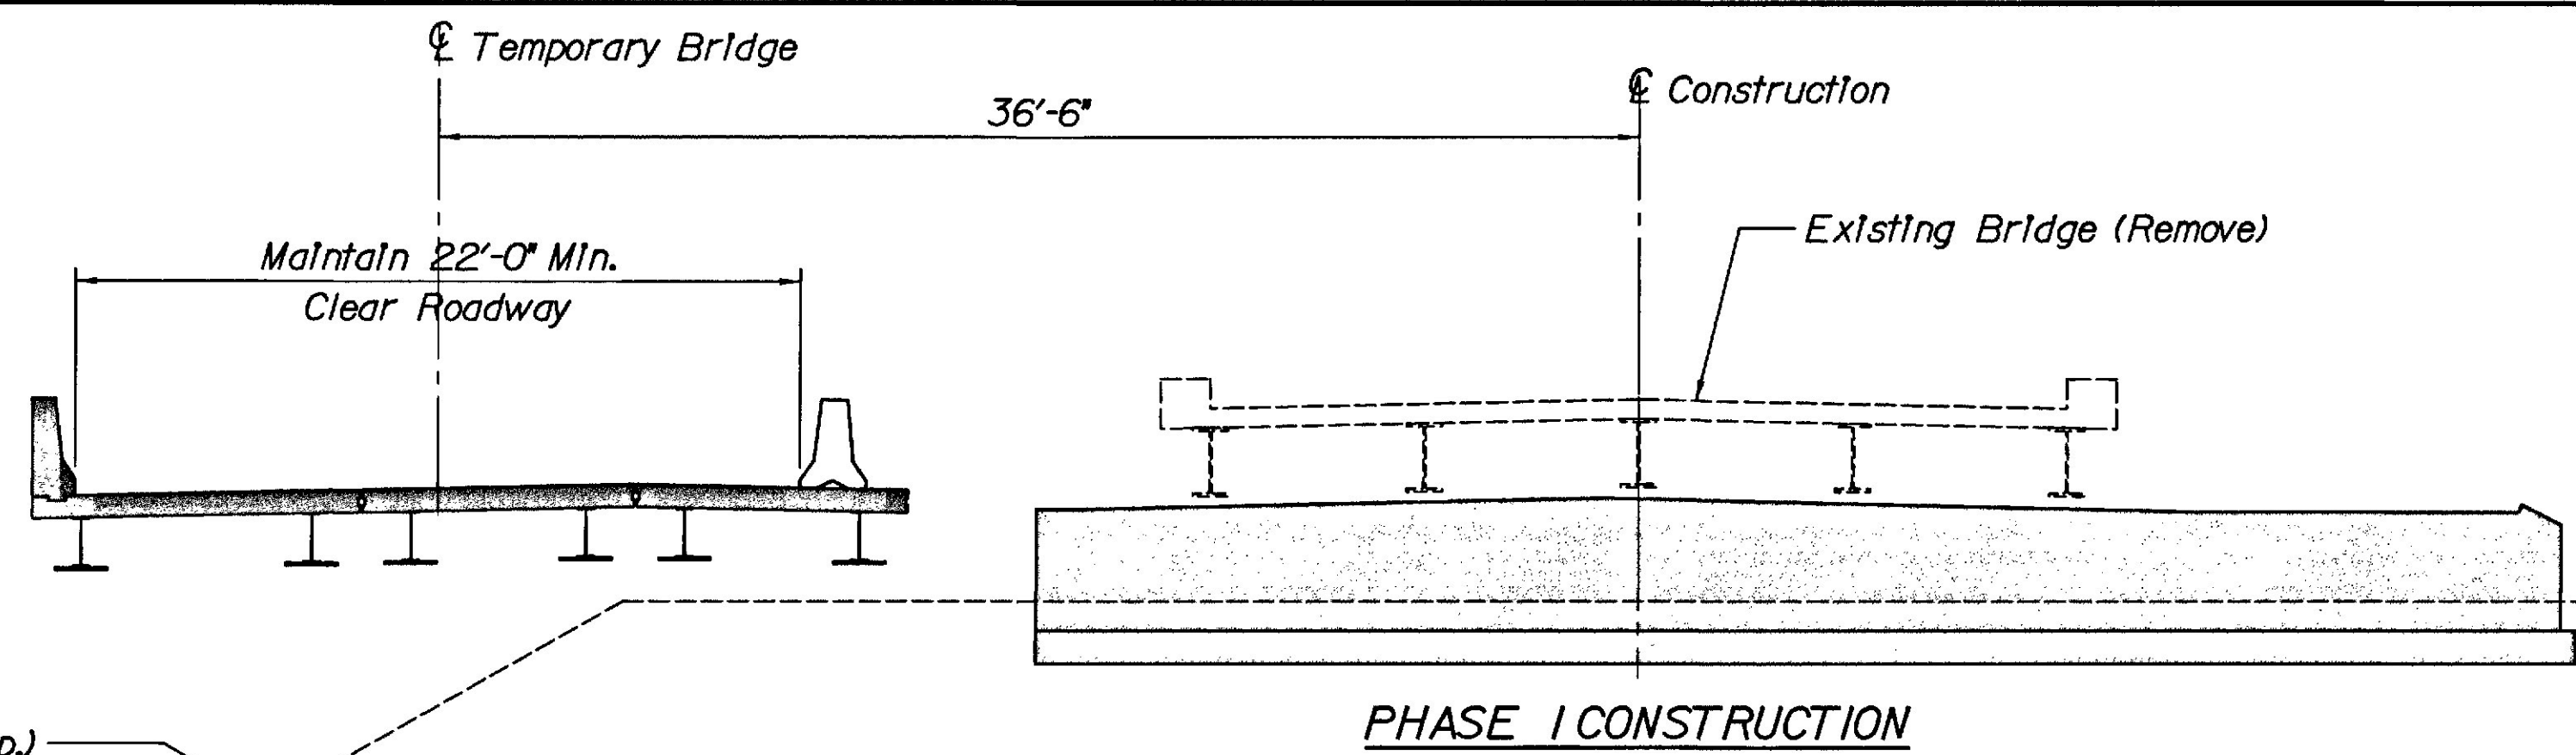


SEQUENCE OF CONSTRUCTION NOTES:


- Phase 1: 1. Construct portion of MSE Abutments and MSE Retaining Wall to North.
2. Construct temporary bridge with 3 PPC/S panels.
3. Maintain traffic on existing structure until temporary is constructed.
4. Remove existing bridge after temporary is completed
5. Maintain two way traffic on temporary while constructing remaining portion of MSE Abutment and a portion of abutments.

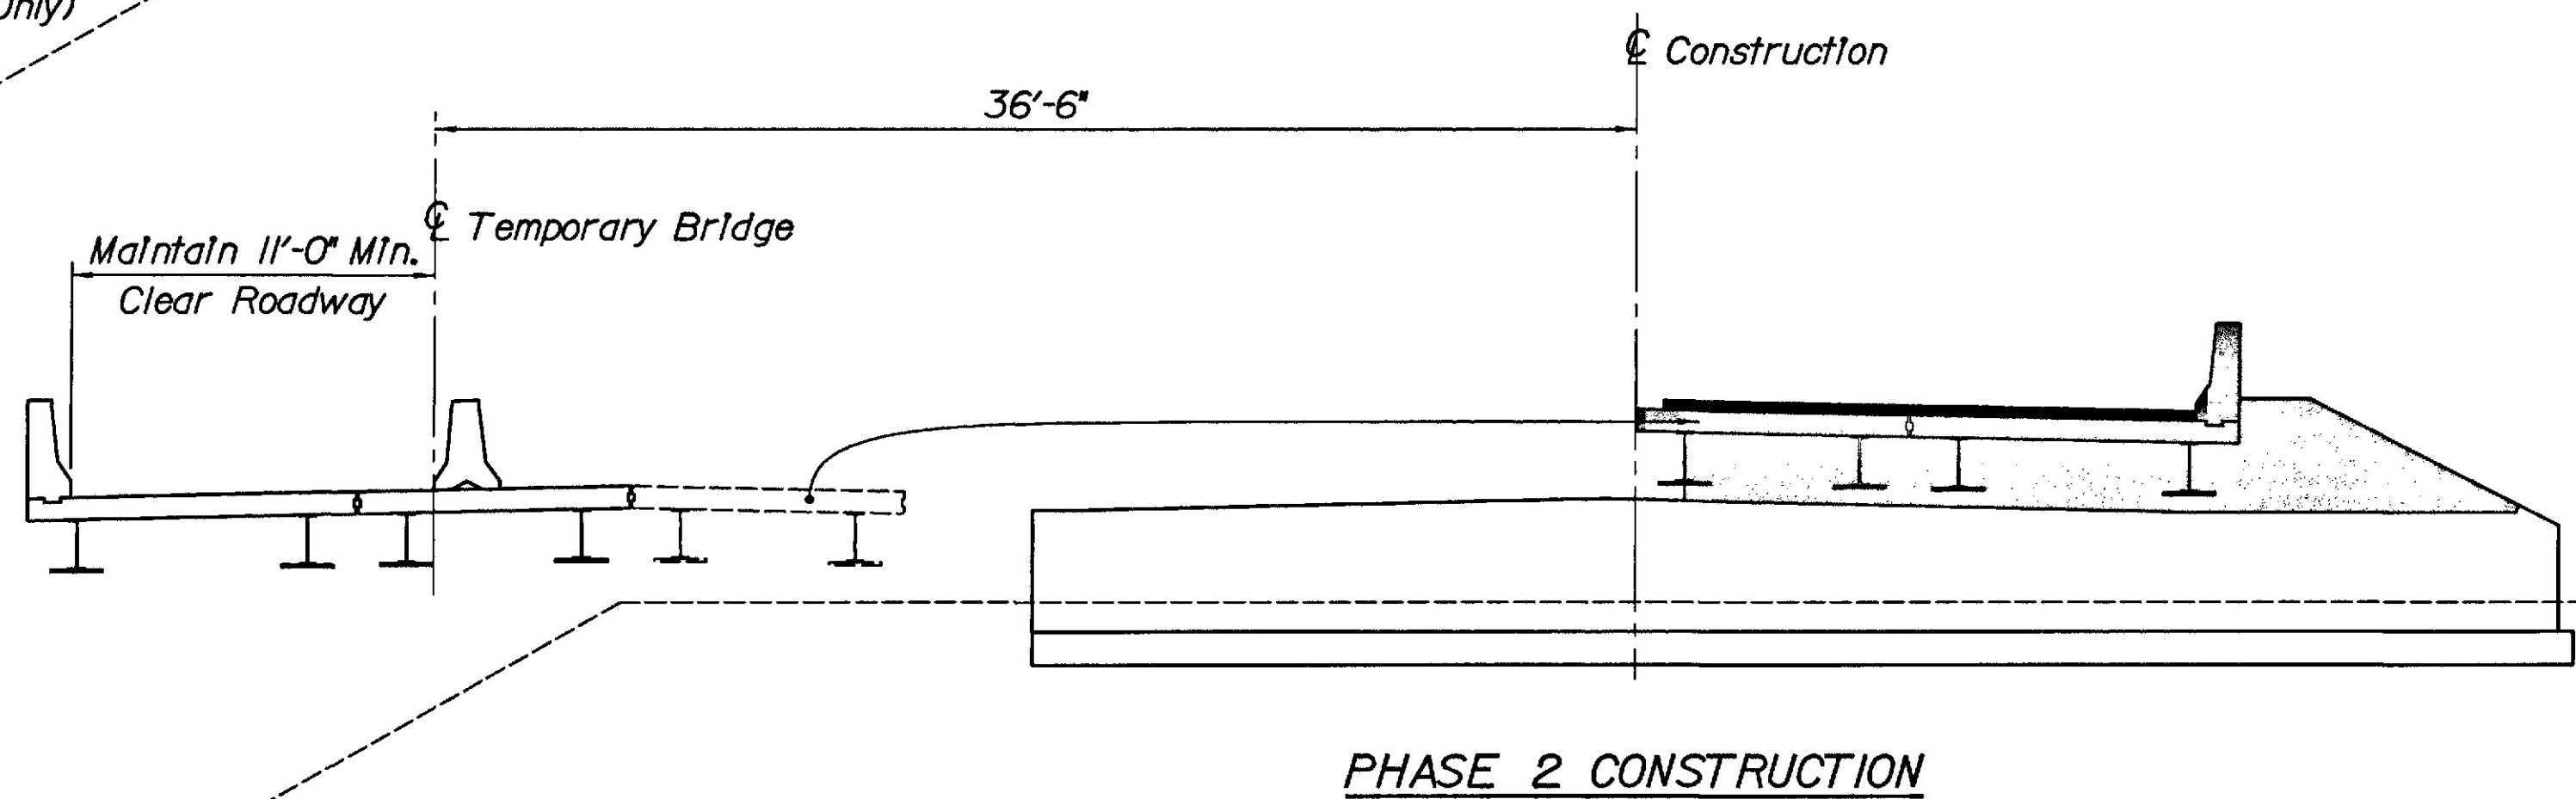

- Phase 2: 1. During weekend time, maintain one lane of traffic on temporary bridge.
2. Move one panel from temporary into final position and erect fourth PPC/S Panel in its final position
3. Place a portion of Abutments.

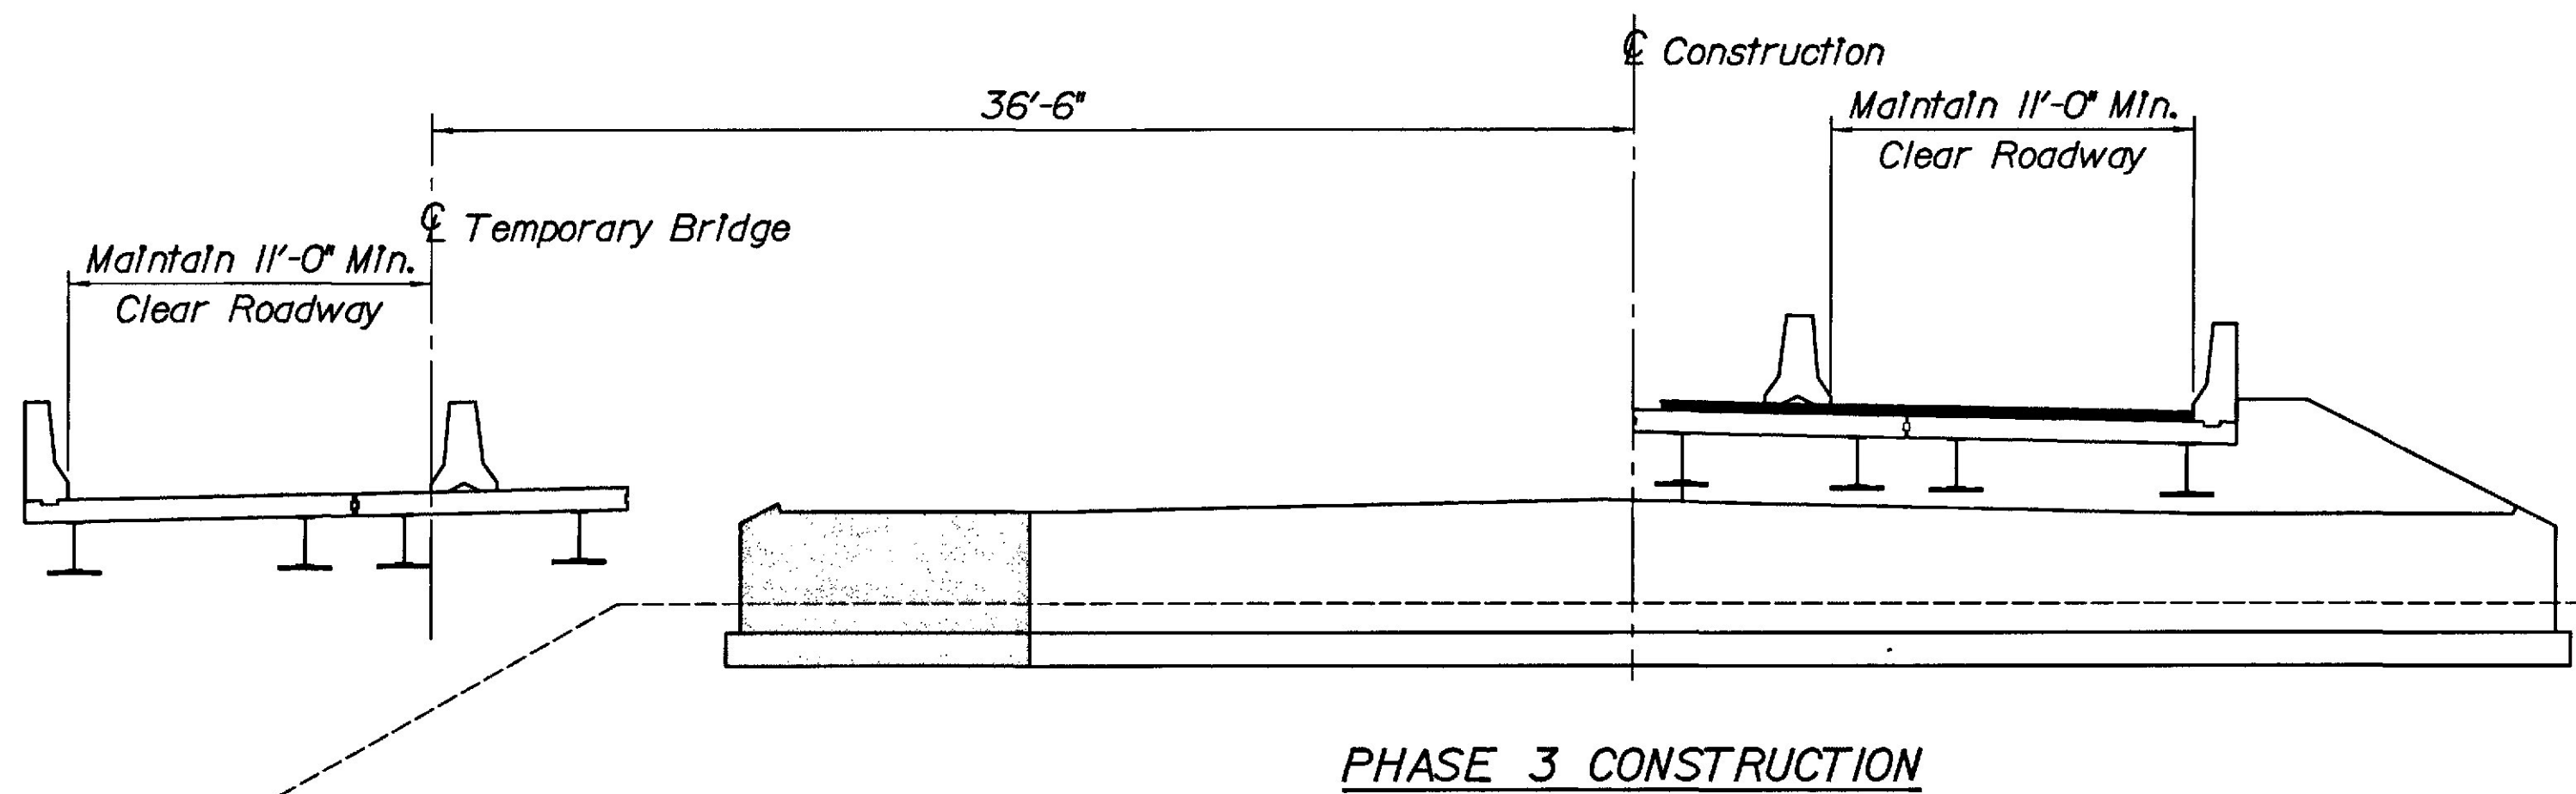

- Phase 3: 1. Maintain two way traffic, one lane on temporary, one lane on new bridge.
2. Place a portion of abutments.

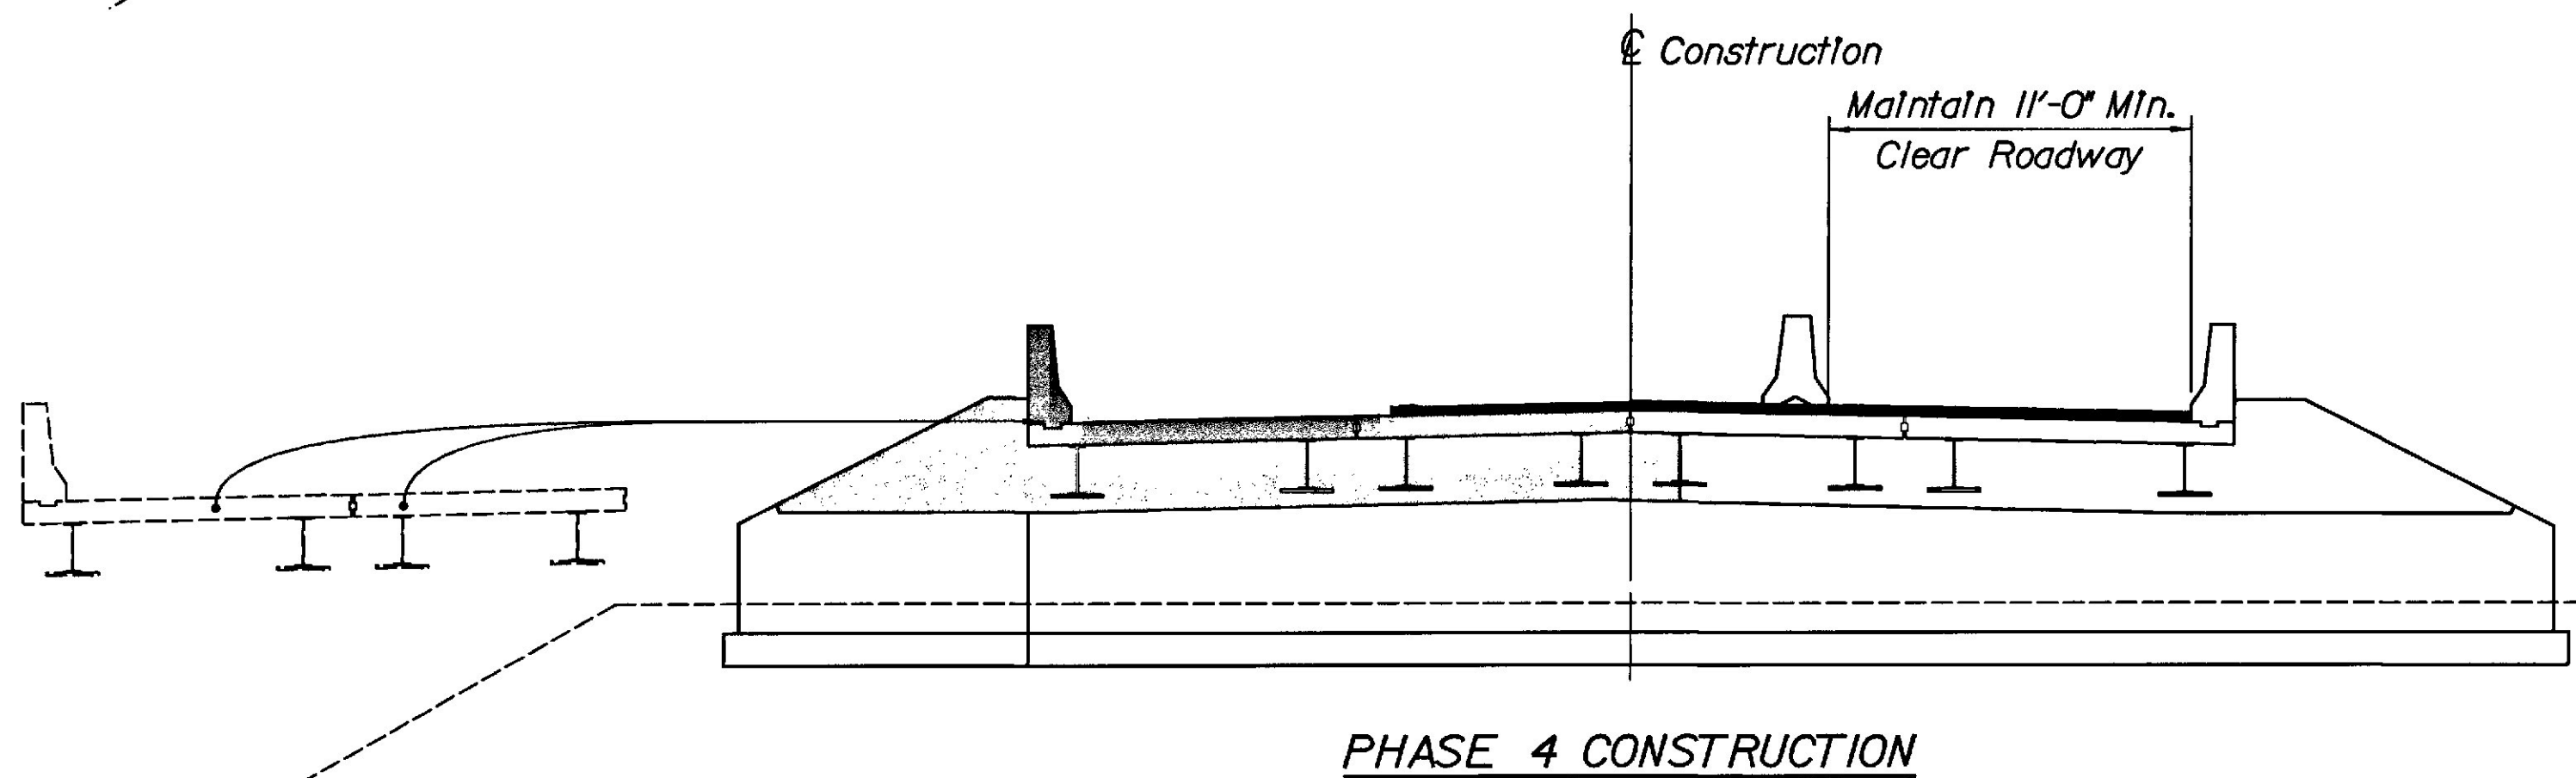

- Phase 4: 1. During weekend time, maintain one lane of traffic on new bridge.
2. Move last two panels from temporary into their final position.
3. Place remaining portion of abutments.

Notes:

1. It is the Contractor's sole responsibility to determine the erection procedure and sequence to provide adequate temporary supports for the existing structure and to prevent the undermining of the existing abutments. Payment will be considered incidental to related contract items.
2. Other methods of Maintenance of Traffic and Sequence of Construction may be used as approved by the Engineer.
3. Payment for all the work and materials required for Maintenance of Traffic, such as temporary concrete barriers, maintenance of traffic control devices, drums, and cones as approved by the Engineer will be paid for under the applicable pay items.

PROJECT DESIGN ENGINEER	EBC	DATE	11-96
DESIGN-DETAILED	JCC	BY	JCC
CHECKED	JAB	DATE	11-96
REVISIONS			
FIELD CHANGES			

PLANS

STATE OF MAINE
DEPARTMENT OF TRANSPORTATION


PLEASANT AVENUE
CROSSING
OVER
BOSTON & MAINE RAILROAD
IN THE TOWN OF
SCARBOROUGH
CUMBERLAND COUNTY

SEQUENCE OF CONSTRUCTION


AUGUSTA, MAINE

MSE RETAINING WALL NOTES


1. Mechanically Stabilized Earth (MSE) structures will be founded on undisturbed native soils or compacted gravel borrow.
2. Backfill material shall meet the requirements of subsection 703.20 Gravel Borrow and Supplemental Specification Section 636 with the exception that the maximum aggregate size will be 4 inches.
3. MSE retaining walls shall be designed in accordance with Supplemental Specification Section 636. The wall will be designed to accommodate a minimum differential settlement of $2\frac{1}{2}$ " at the abutment locations over the life of the wall.
4. MSE retaining wall section within 12 feet (min.) of the abutment footing shall be designed to accommodate additional pressures due to footing pressures and other supplemental loads applied at the bridge seat.
6. The maximum applied abutment footing bearing pressure at the foundation level is 1.0 ton/sf.
7. The maximum allowable MSE wall bearing pressure at the foundation level is 2.0 tons/sf.
8. Actual wall dimensions may vary slightly to account for the manufacturer's panel dimensions.
9. A ditch shall be constructed behind the top of the MSE retaining walls. The ditch shall be laid out from the centerline of construction and continue out both sides at a $1/8$ " per foot slope, then terminate at the side slopes. The ditch shall be lined with four inches of bituminous treated stone slope protection.

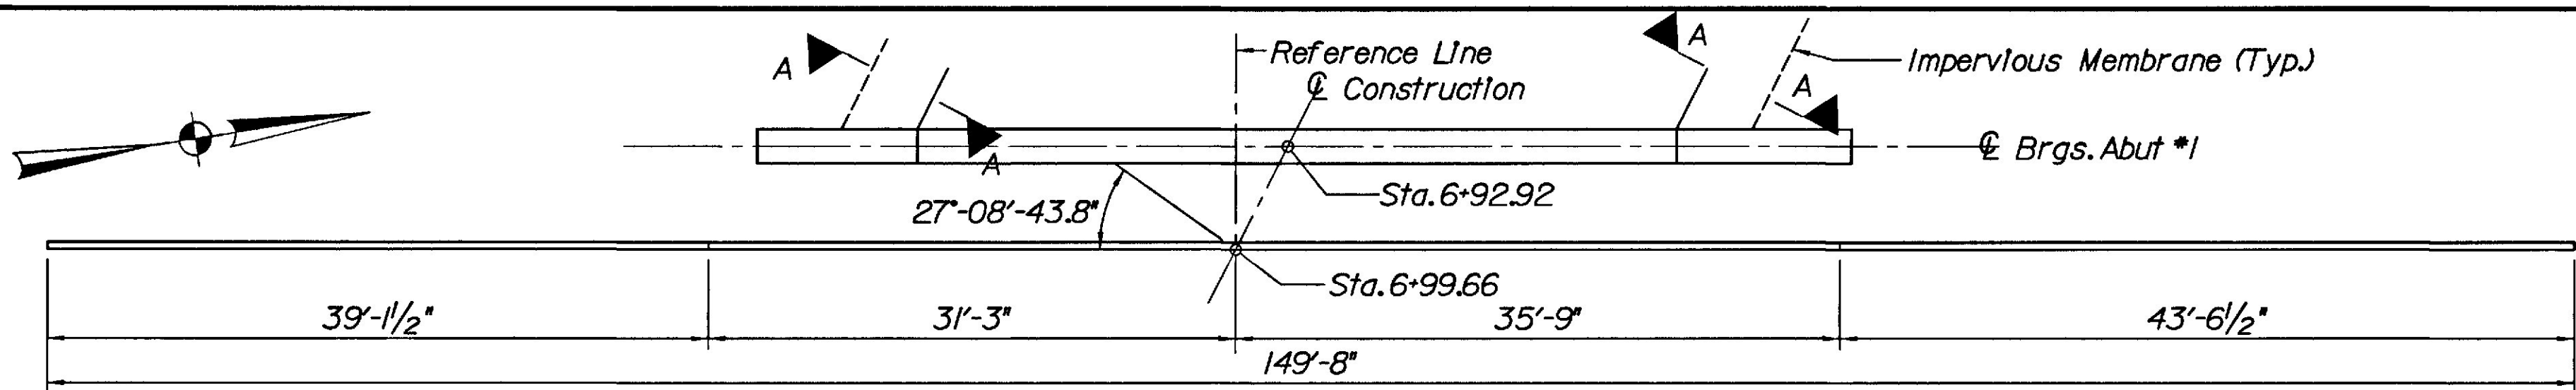


**ABUTMENT NO. 1
MSE WALL PLAN**

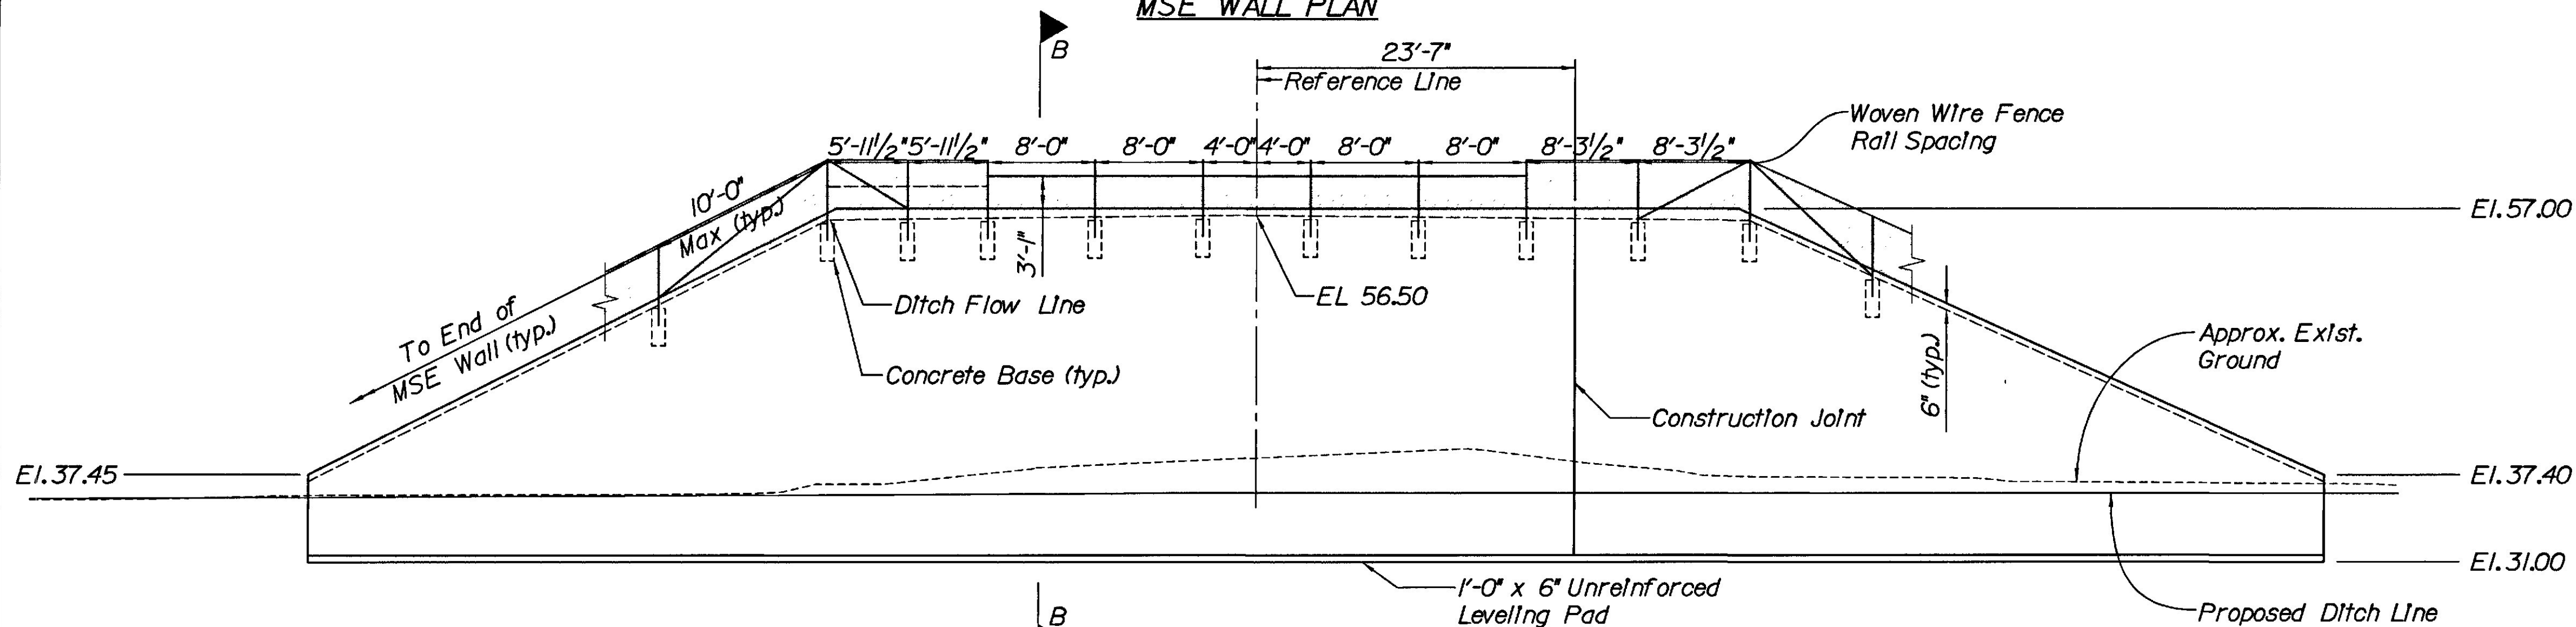


**ABUTMENT NO. 1
MSE WALL ELEVATION**

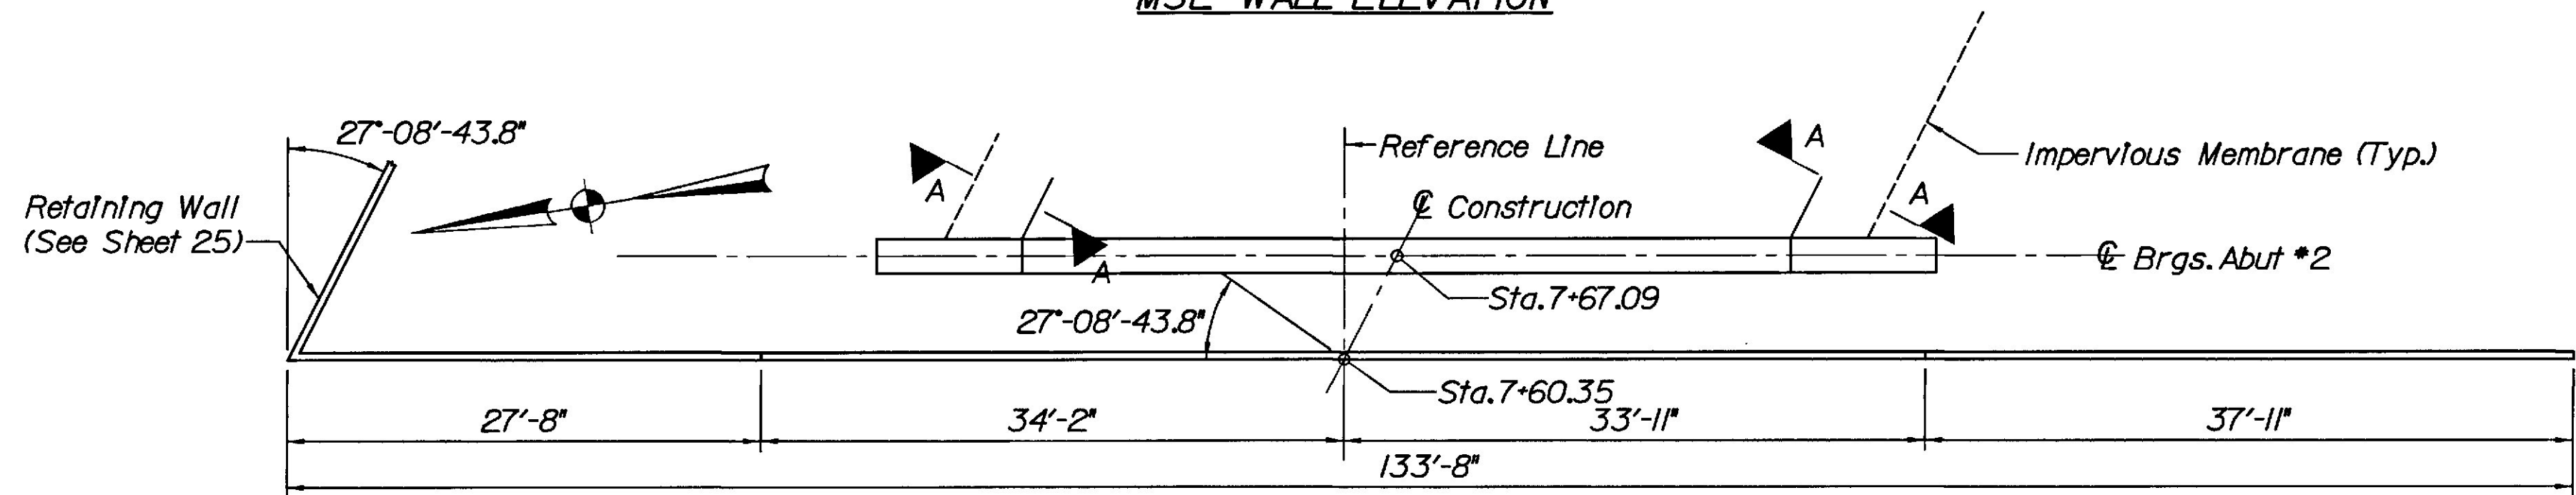

**ABUTMENT NO. 2
MSE WALL PLAN**

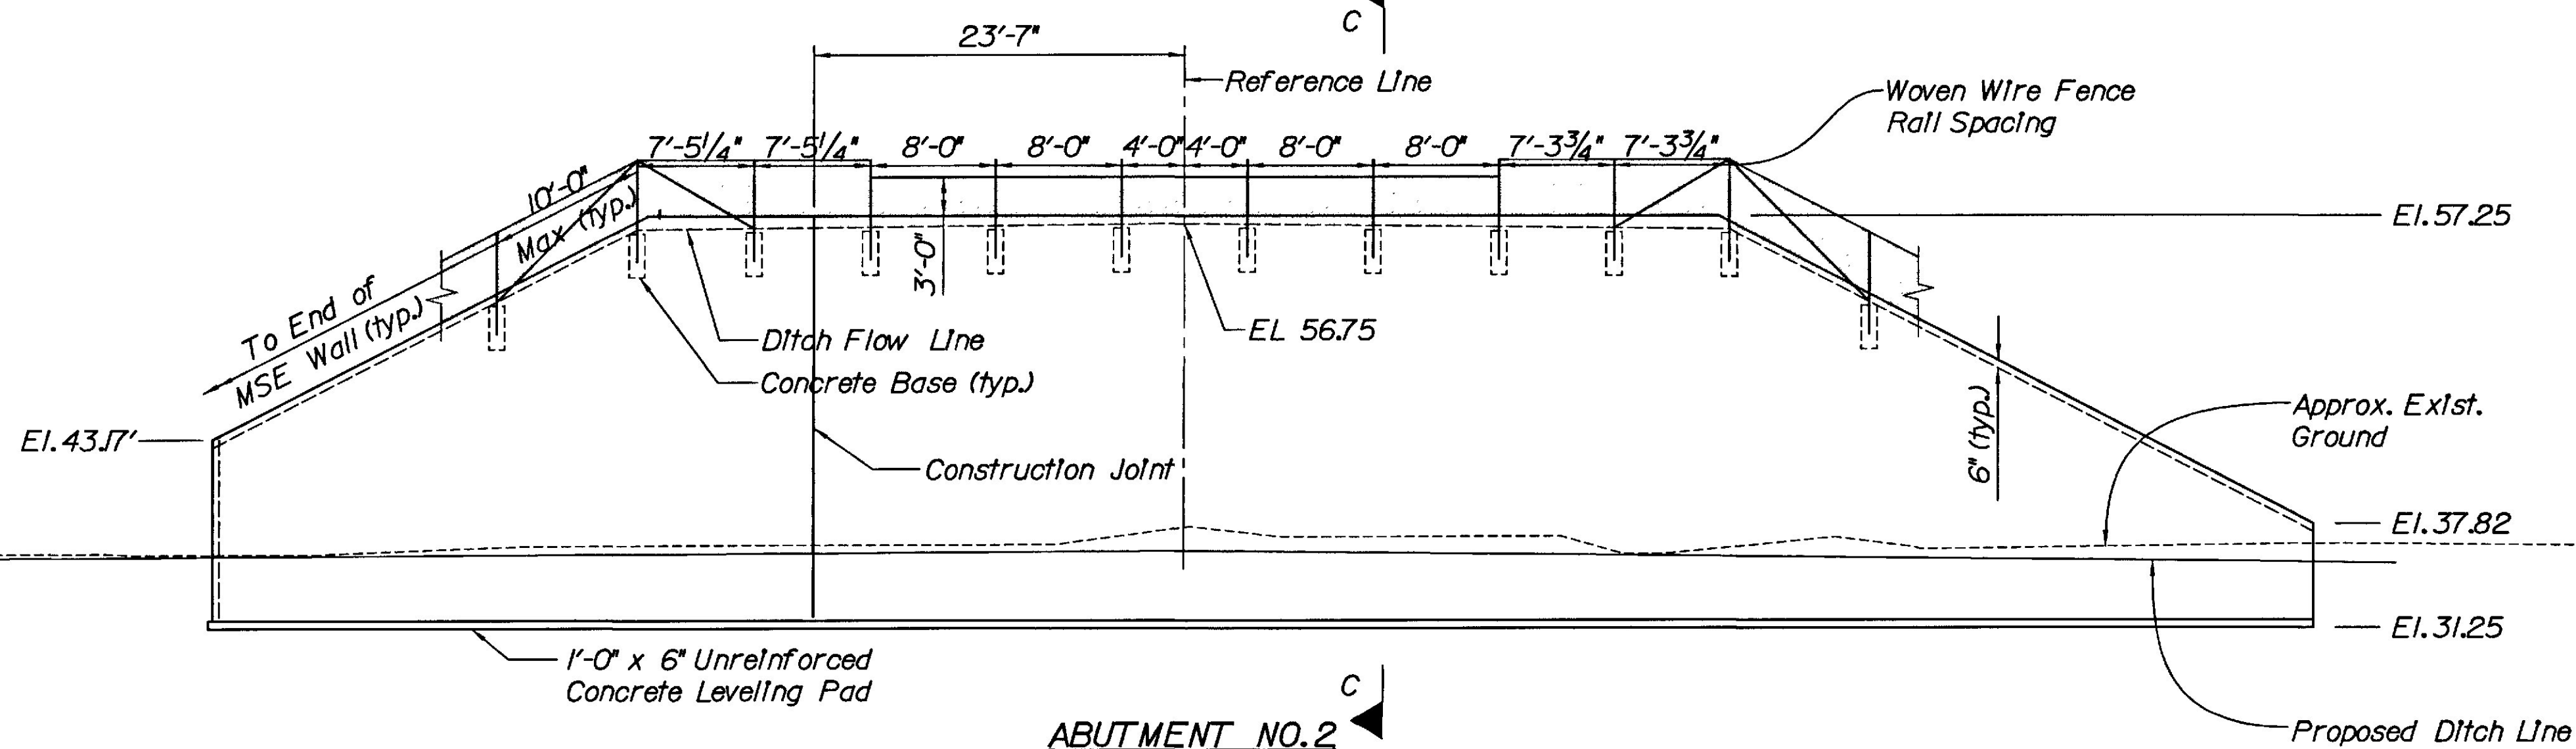

**ABUTMENT NO. 2
MSE WALL ELEVATION**

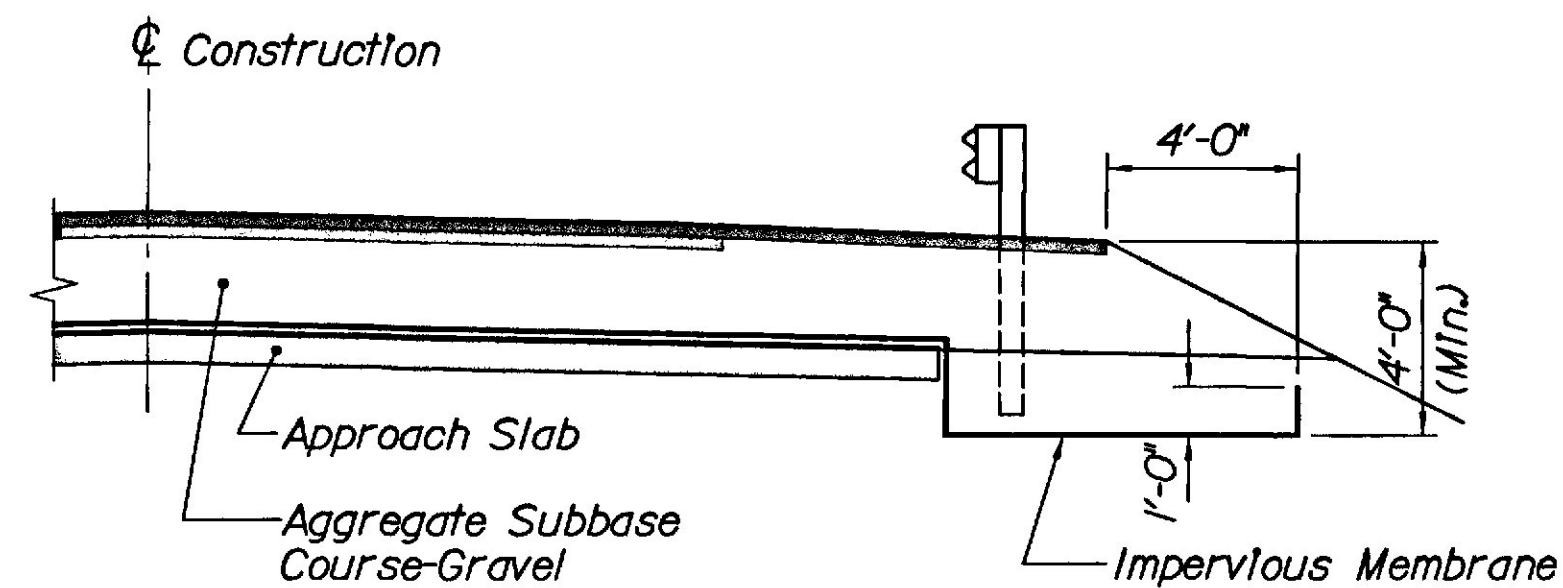

SECTION A-A

Refer to HD-9 for Woven Wire Fence Details

STATE OF MAINE
DEPARTMENT OF TRANSPORTATION


PLEASANT AVENUE CROSSING
OVER
B&M RAILROAD
IN THE TOWN OF
SCARBOROUGH
CUMBERLAND COUNTY
MECHANICALLY STABILIZED
EARTH WALLS
AUGUSTA, MAINE

PROJECT DESIGN ENGINEER	EBC	DATE	11-96
DESIGN-DETAILED	JCC	BY	JCC
CHECKED	JAB	DATE	11-96
REVISIONS			
FIELD CHANGES			


PLANS

NOTES:

1. Bituminous Treated Stone Slope Protection shall be paid for under Special Provision 513 Slope Protection.
2. Crushed Stone Fill shall meet the requirements of Special Provision 203, Excavation & Embankment and shall extend two feet beyond end of footings.

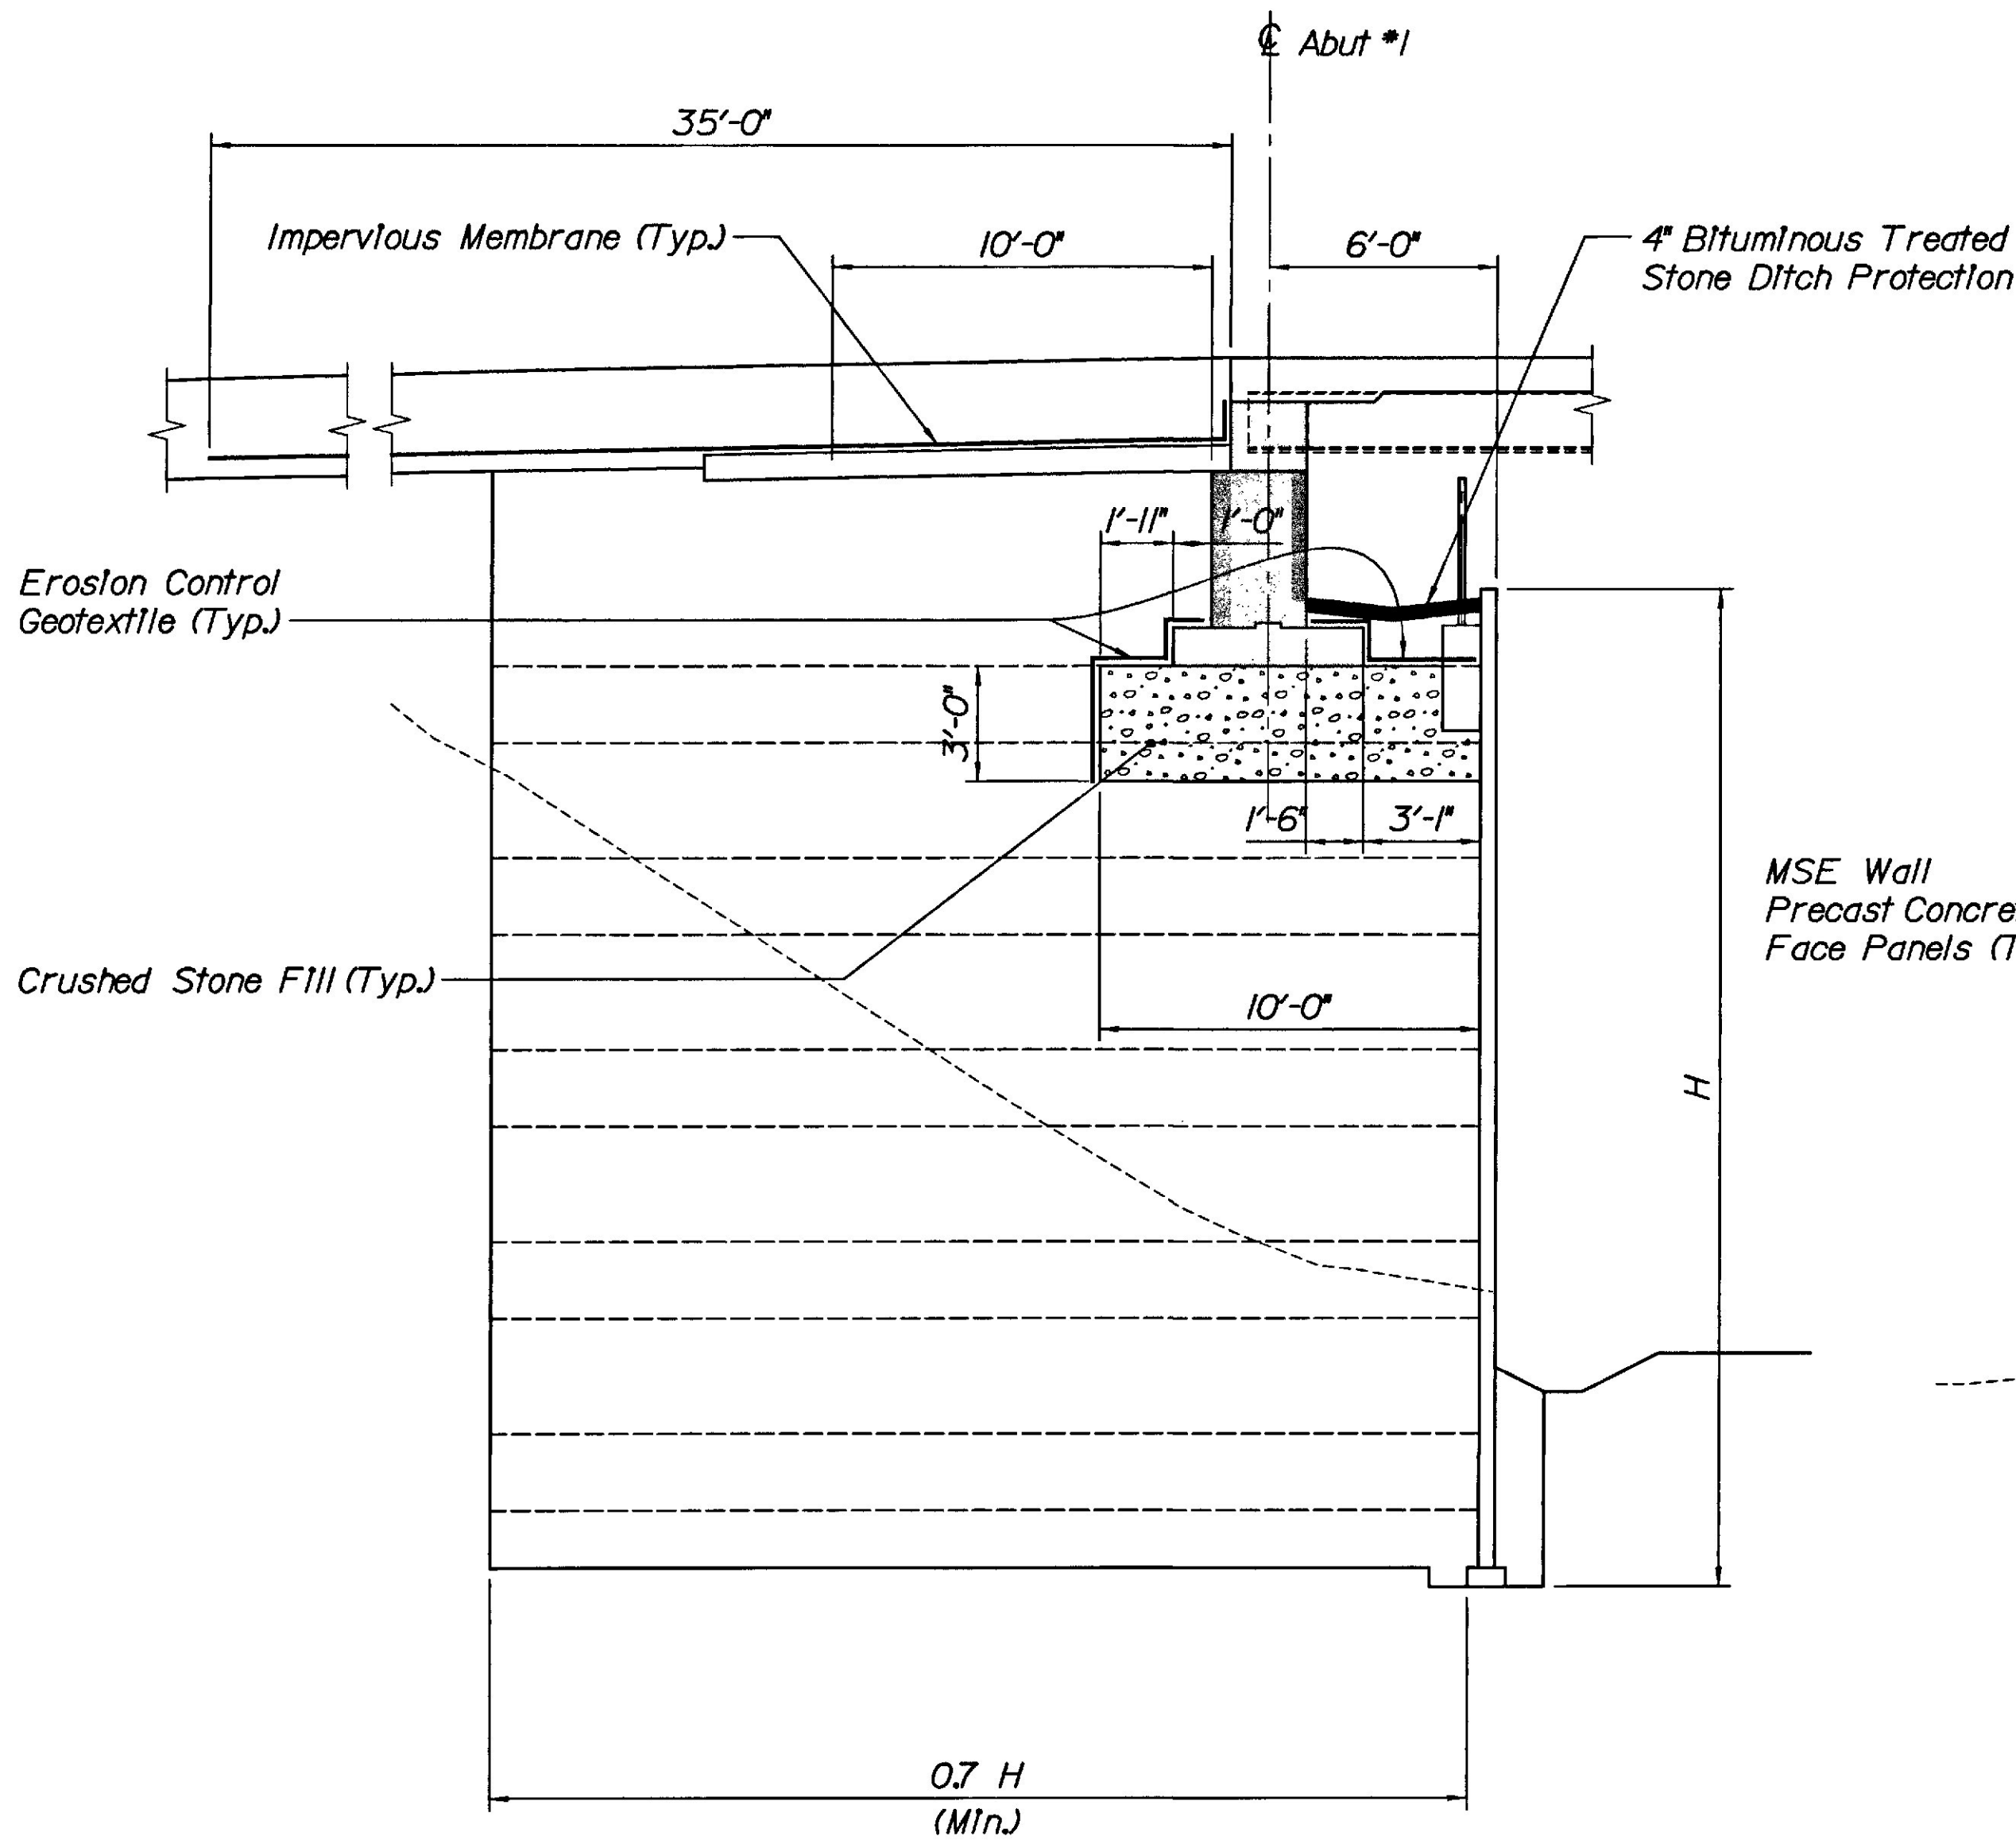

SECTION B-B



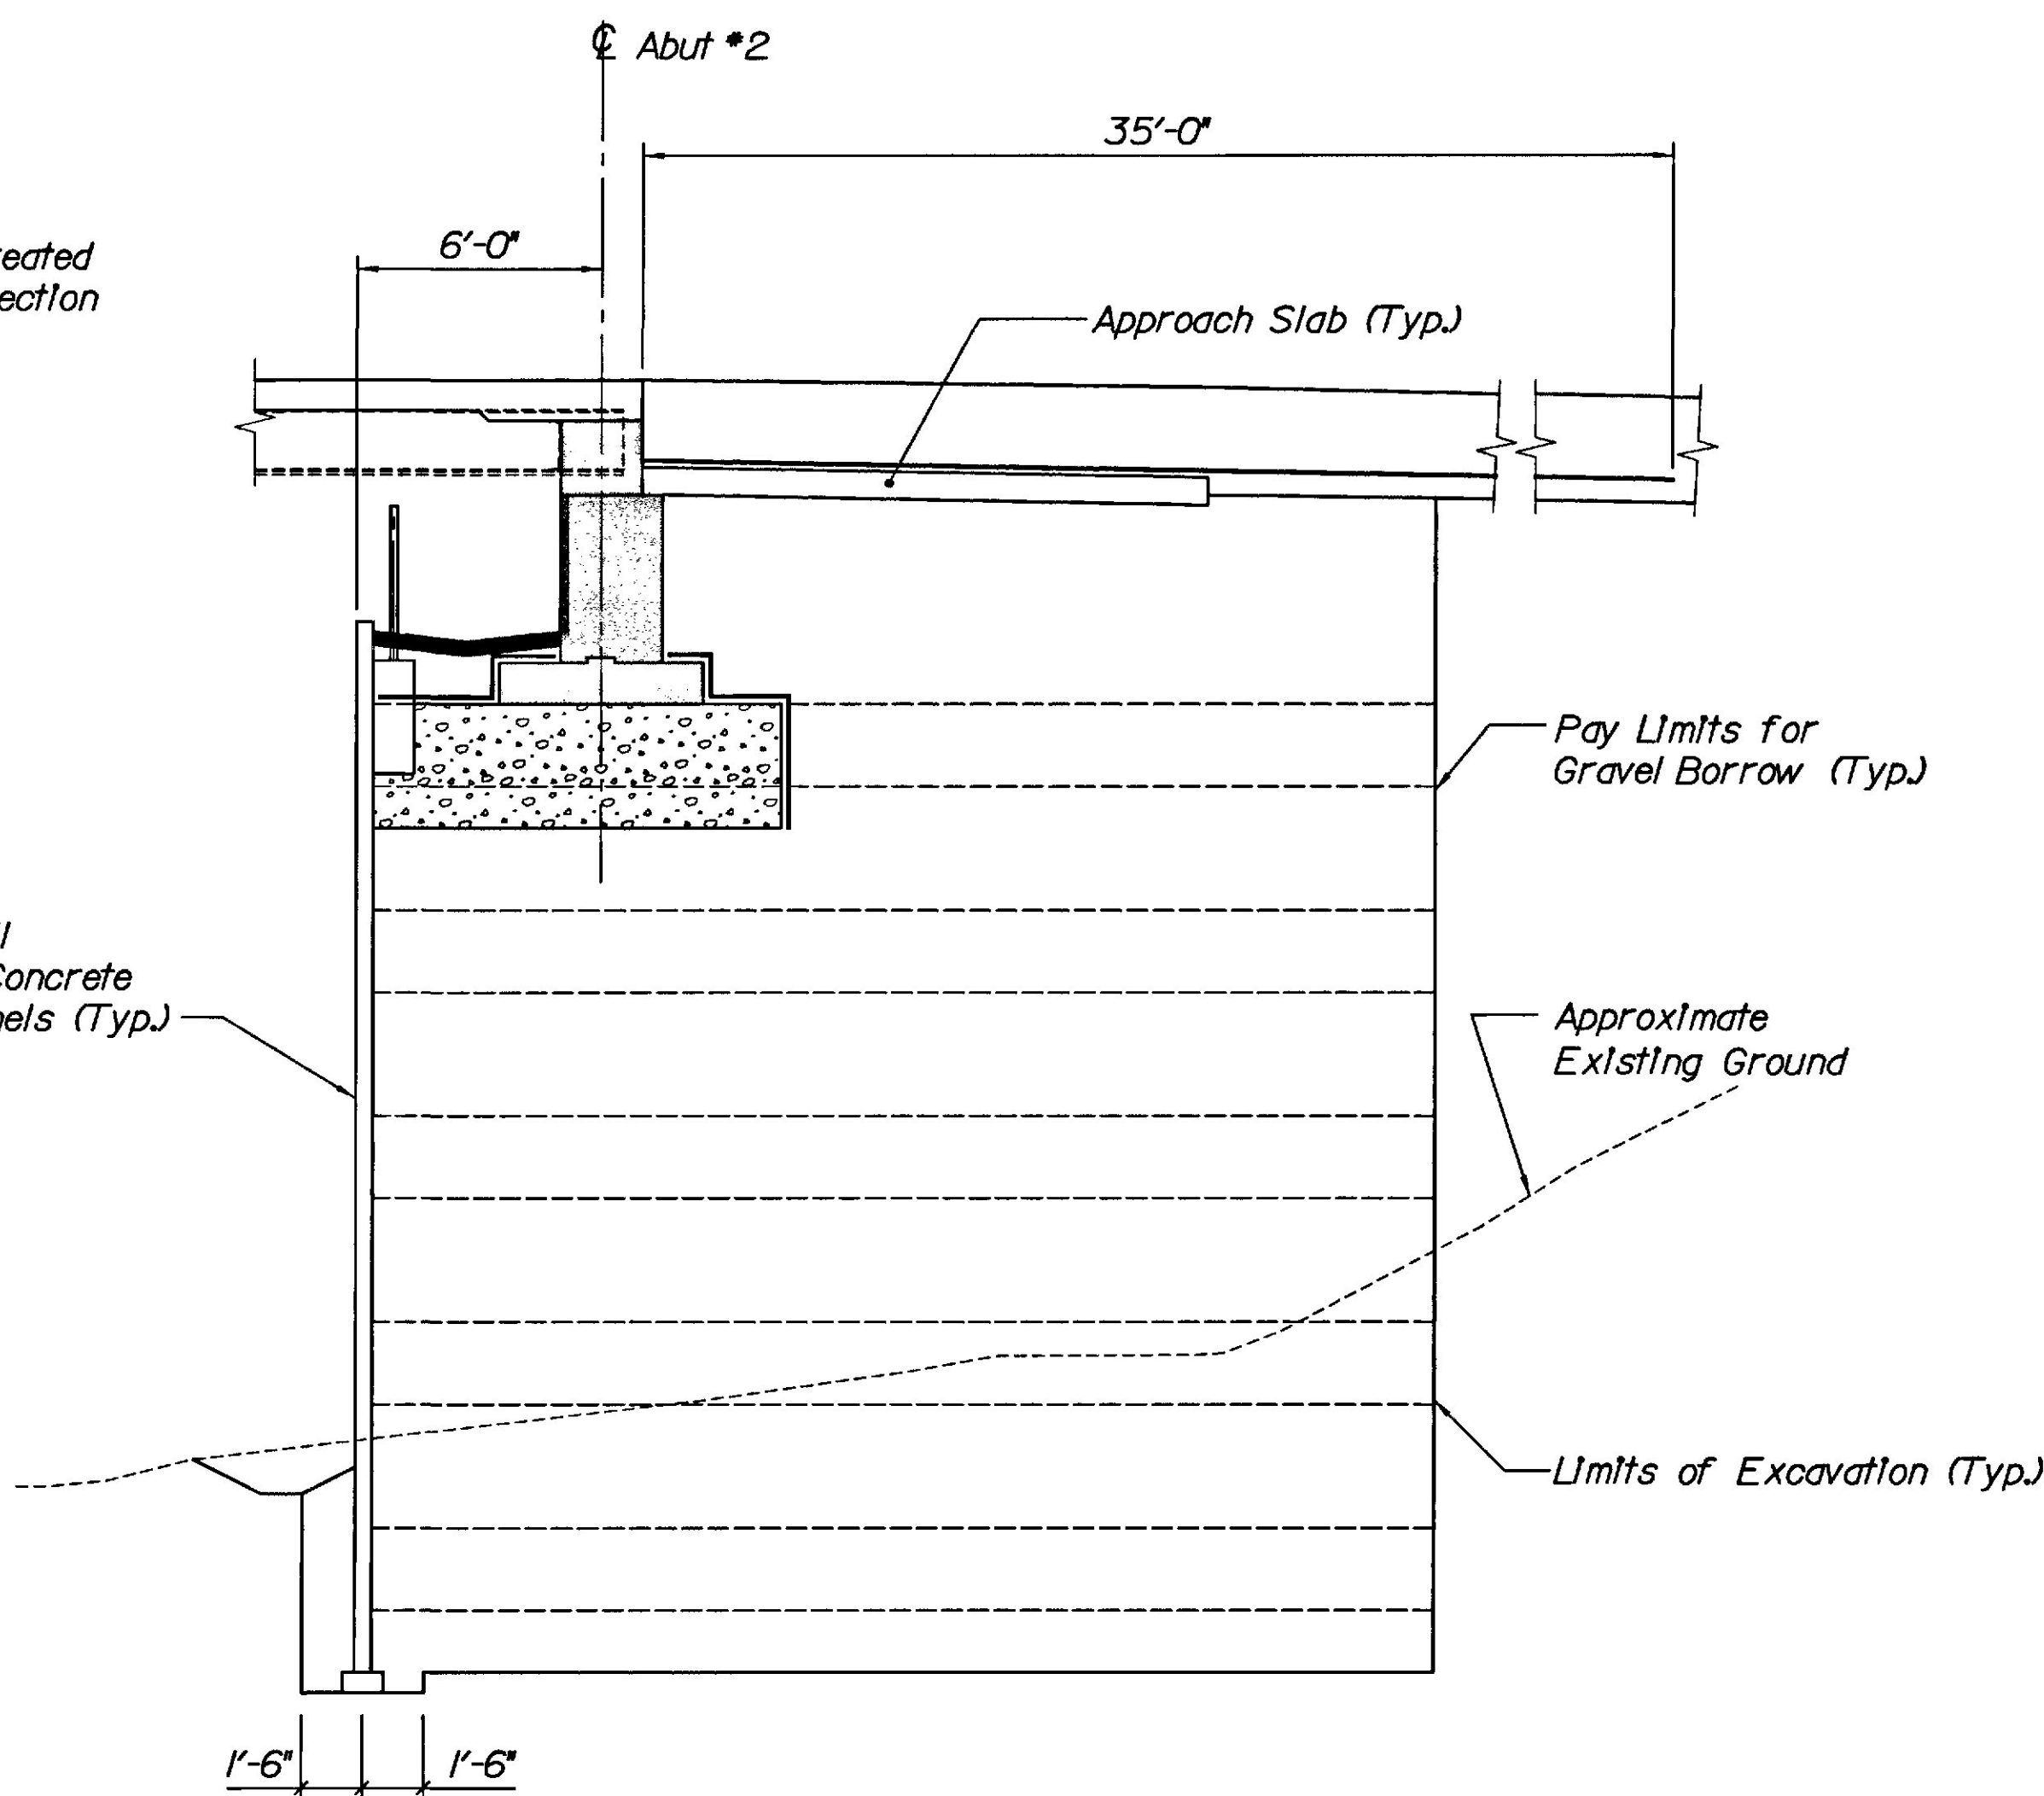


SECTION C-C

PROJECT DESIGN ENGINEER	ERC	BY	DATE
DESIGN-DETAILED	JCC		11-98
CHECKED	JAB		11-98
REVISIONS			
FIELD CHANGES			

PLANS

STATE OF MAINE DEPARTMENT OF TRANSPORTATION
PLEASANT AVENUE CROSSING OVER B&M RAILROAD IN THE TOWN OF SCARBOROUGH CUMBERLAND COUNTY MECHANICALLY STABILIZED EARTH WALL SECTIONS AUGUSTA, MAINE

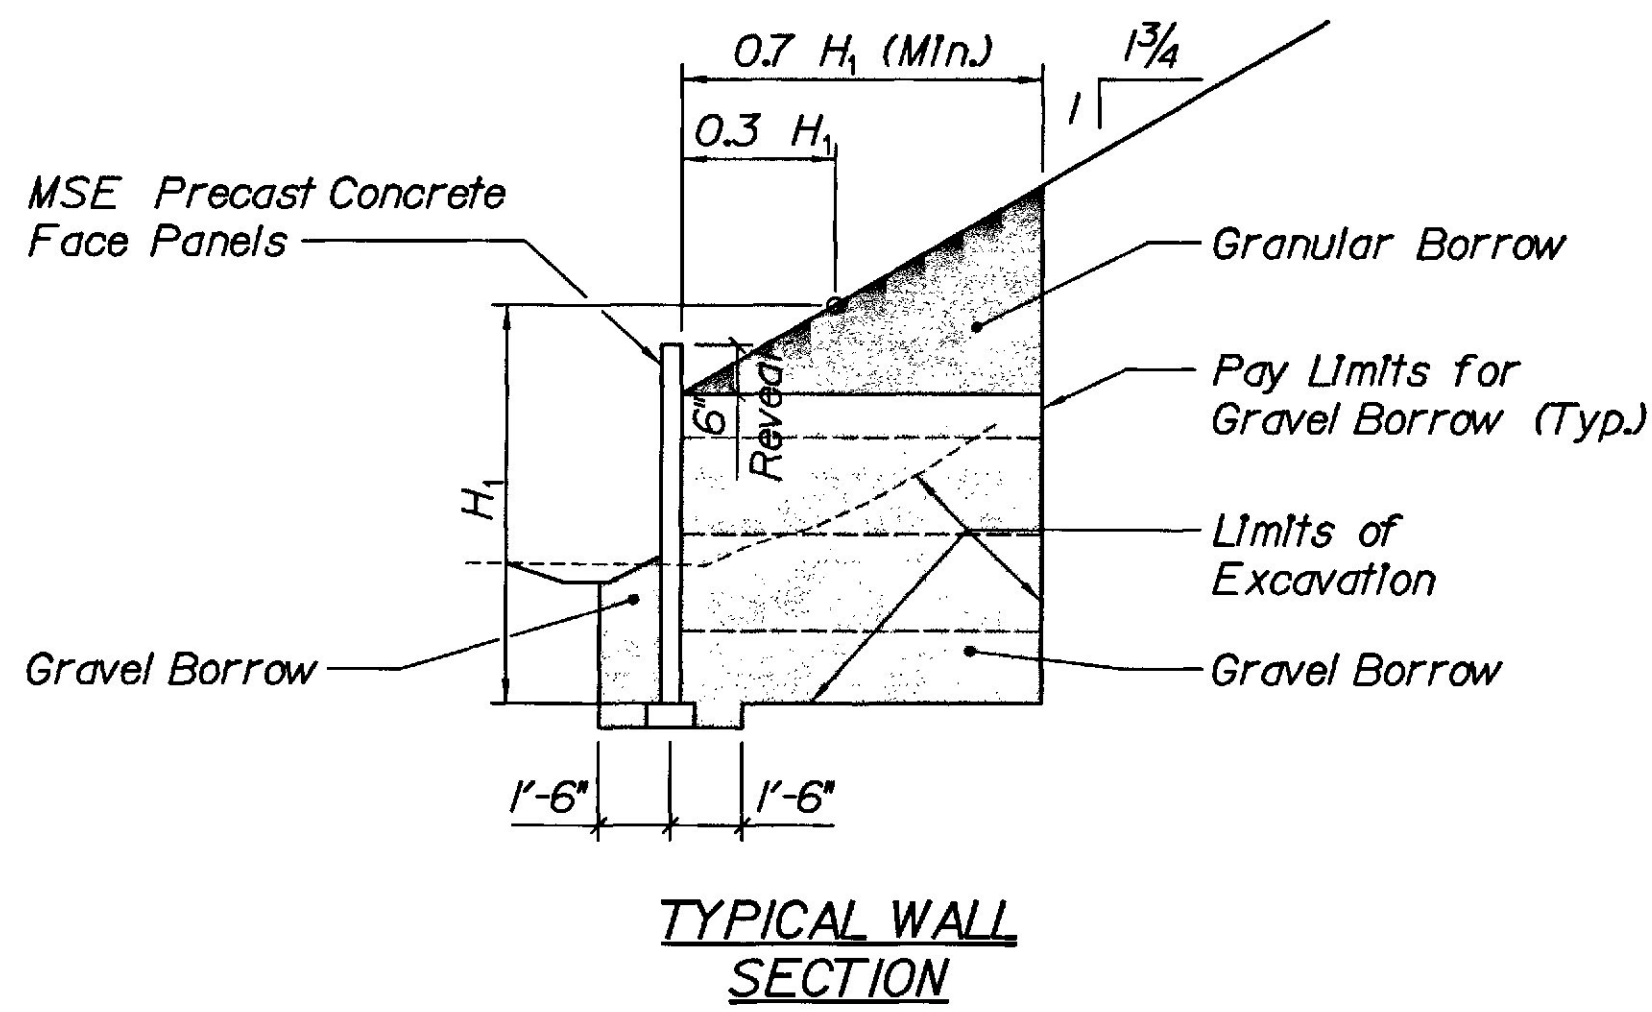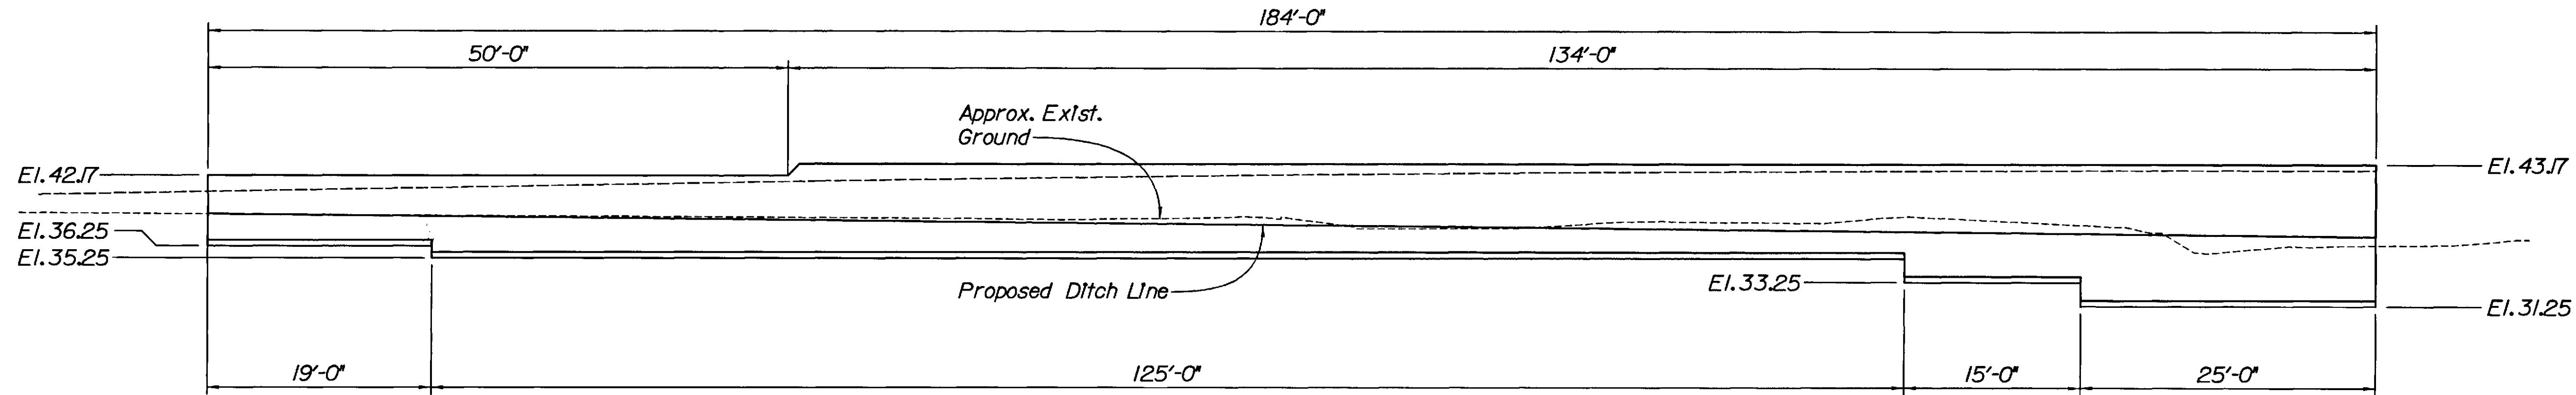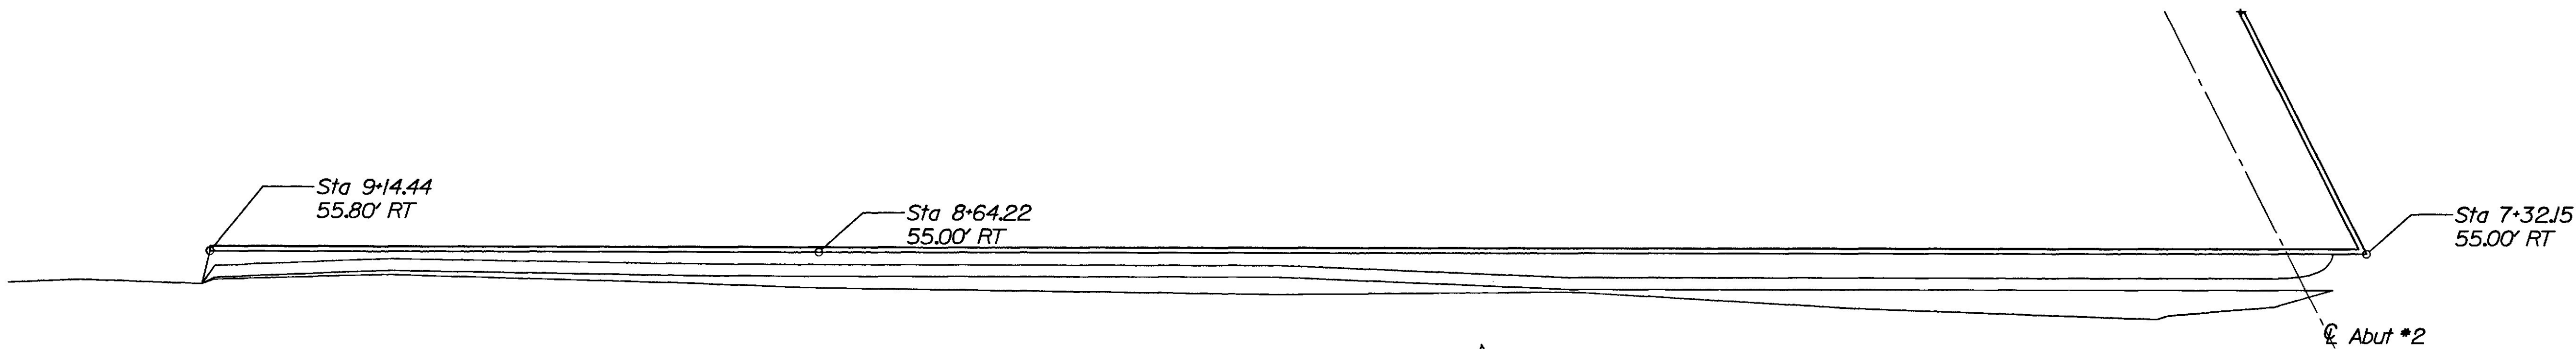


PROJECT DESIGN ENGINEER	EBC	DATE	11-96
DESIGN-DETAILED	JCC	BY	JCC
CHECKED	JAB	DATE	11-96
REVISIONS			
FIELD CHANGES			

PLANS


STATE OF MAINE
DEPARTMENT OF TRANSPORTATION

PLEASANT AVENUE CROSSING
OVER
B&M RAILROAD
IN THE TOWN OF
SCARBOROUGH
CUMBERLAND COUNTY
RETAINING WALL


AUGUSTA, MAINE

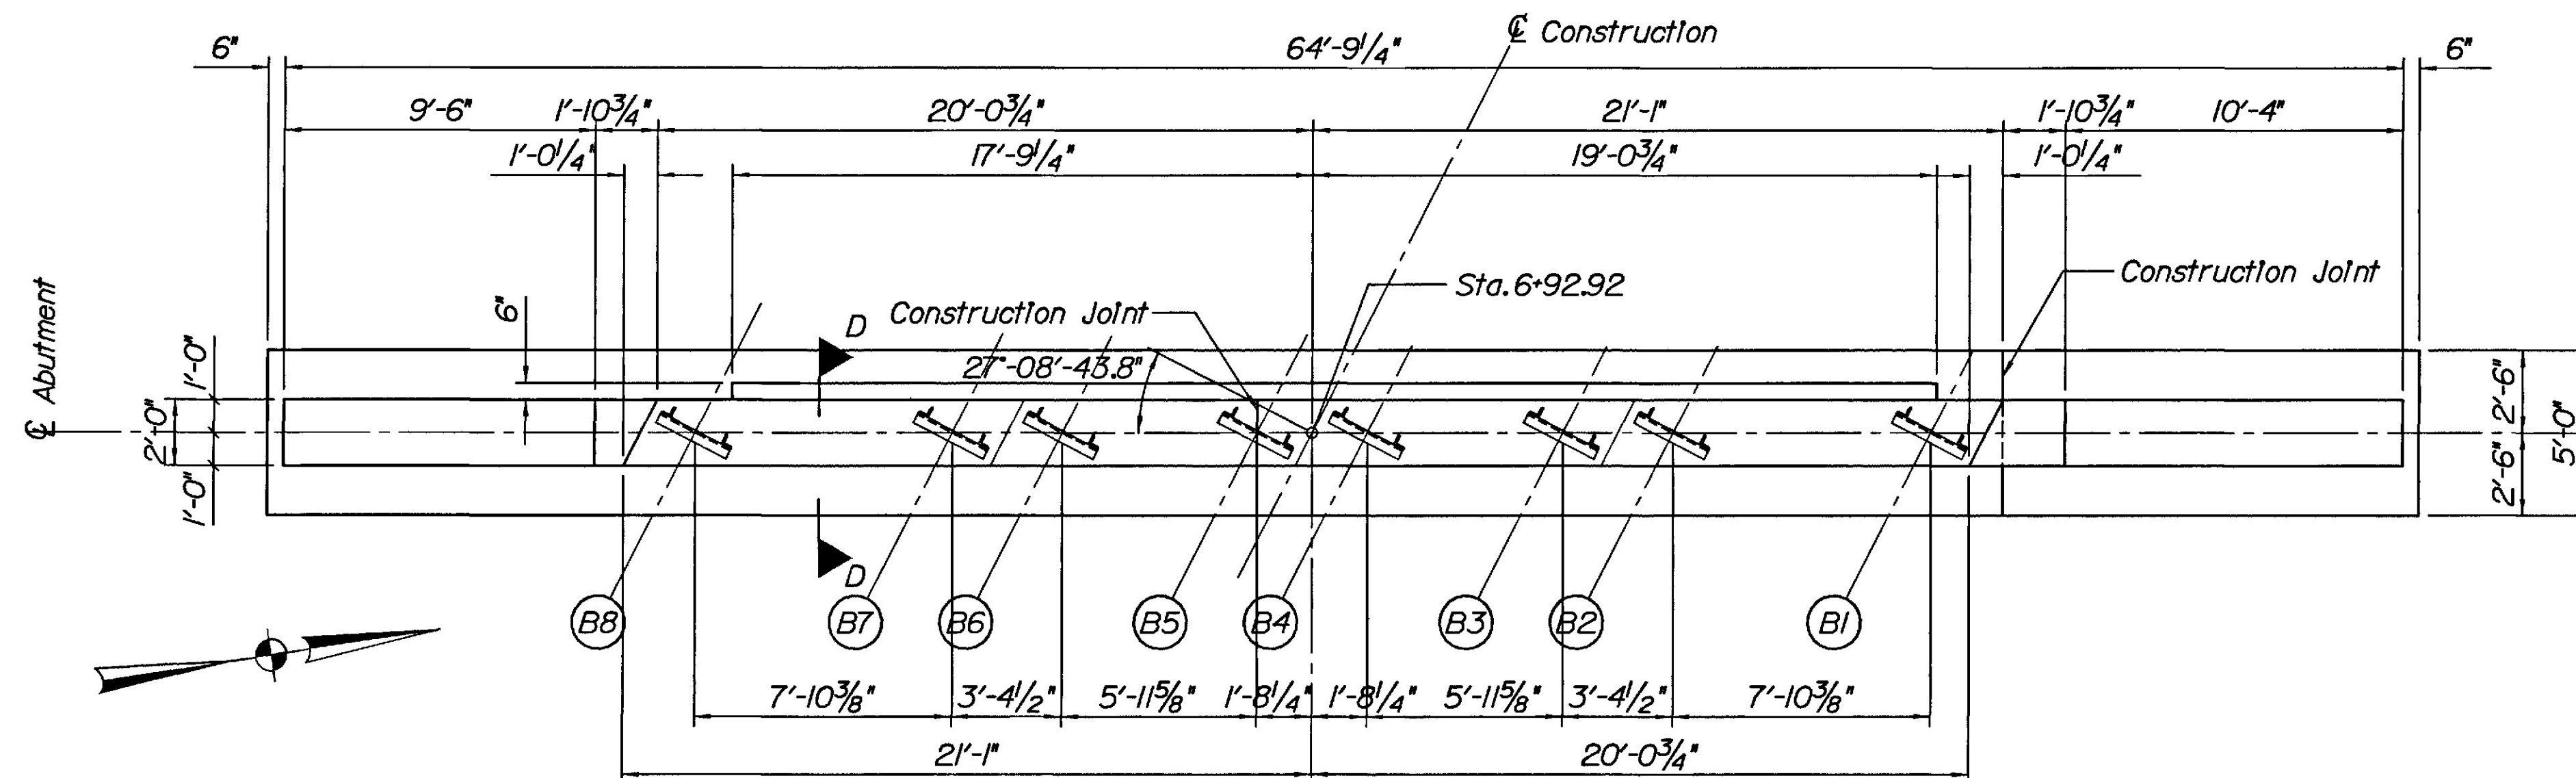


PLAN - ABUTMENT NO.1

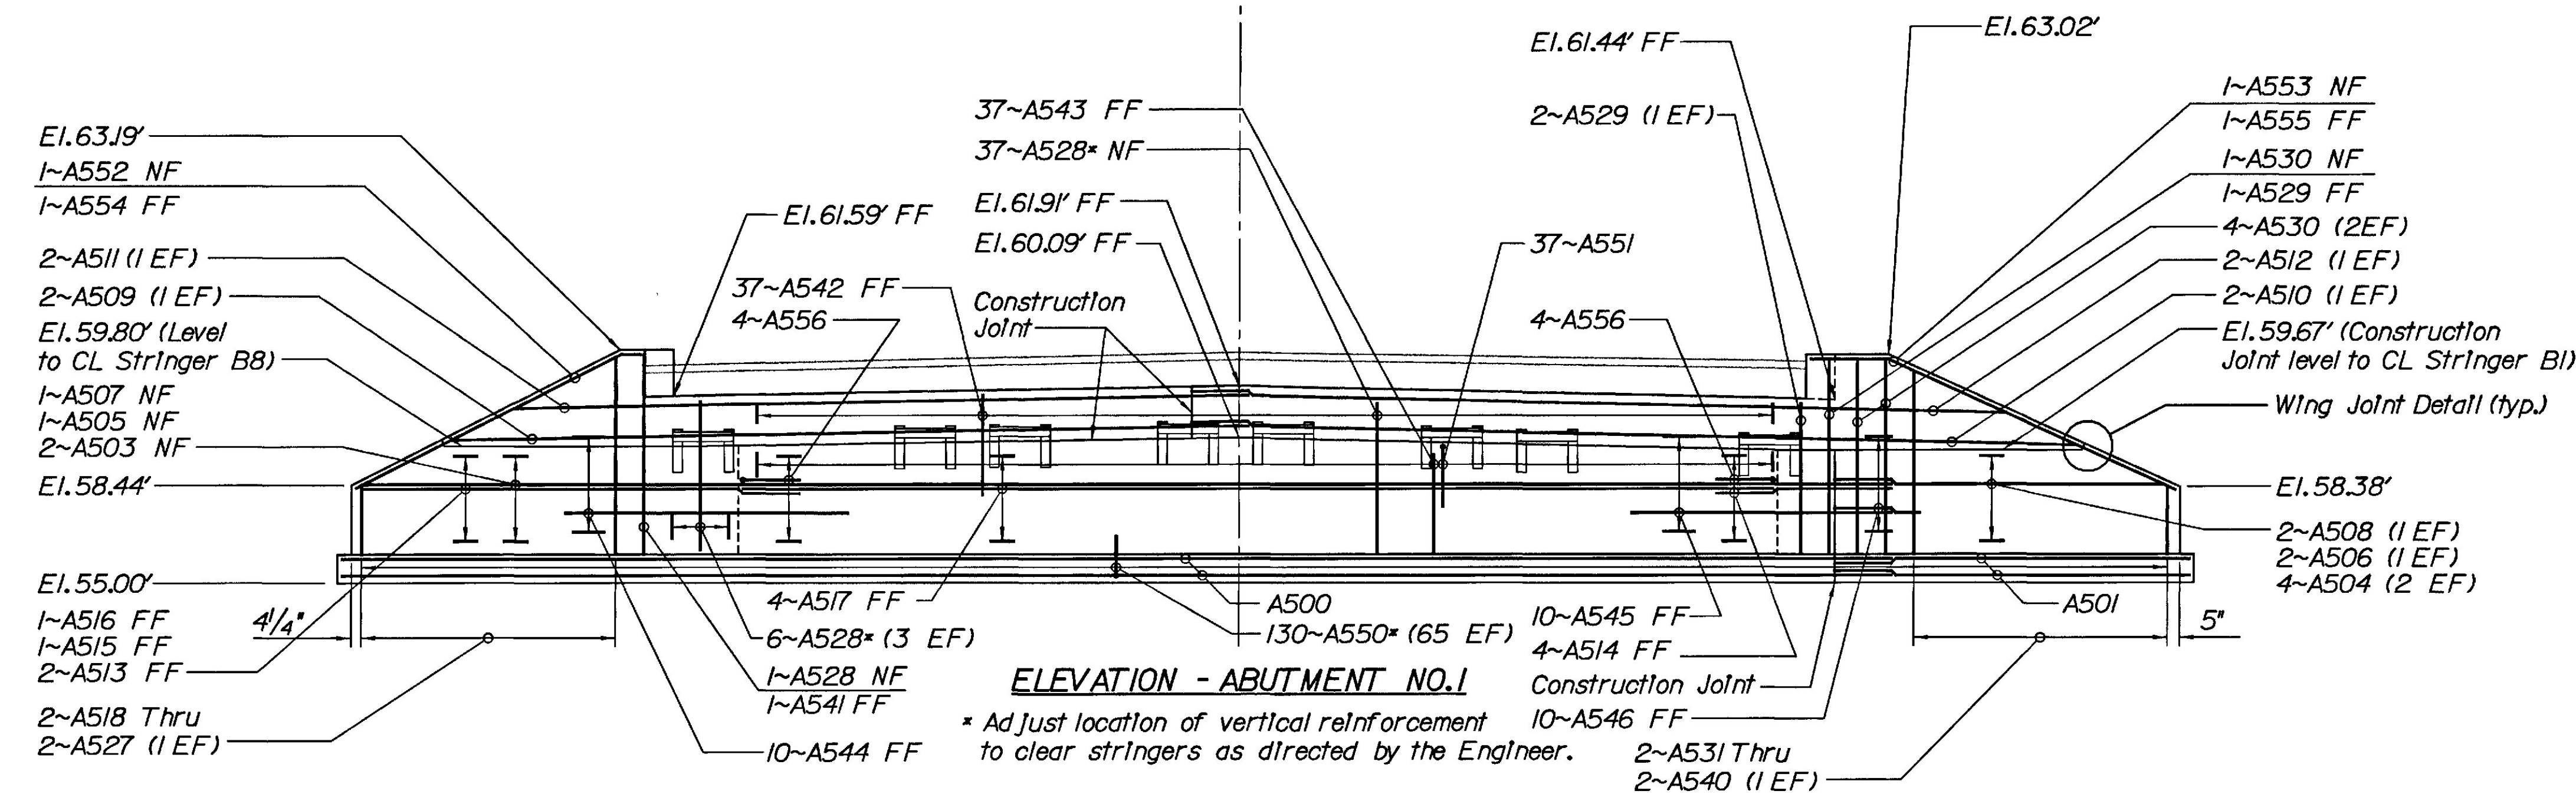


ELEVATION - ABUTMENT NO.1

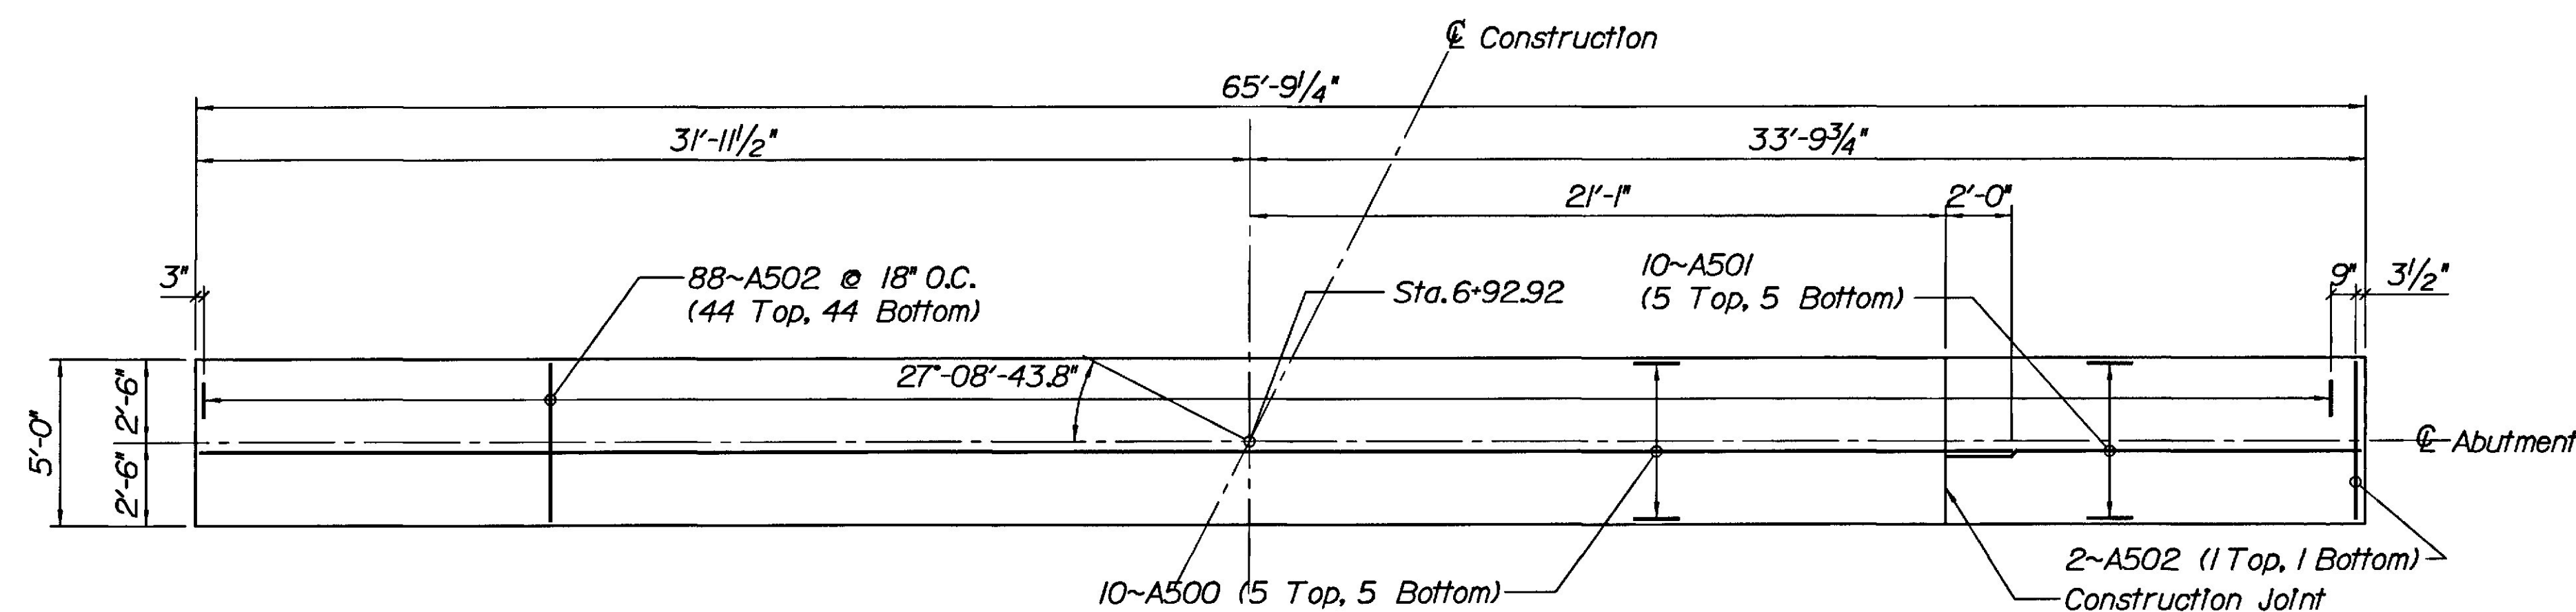

FOOTING PLAN - ABUTMENT NO.1


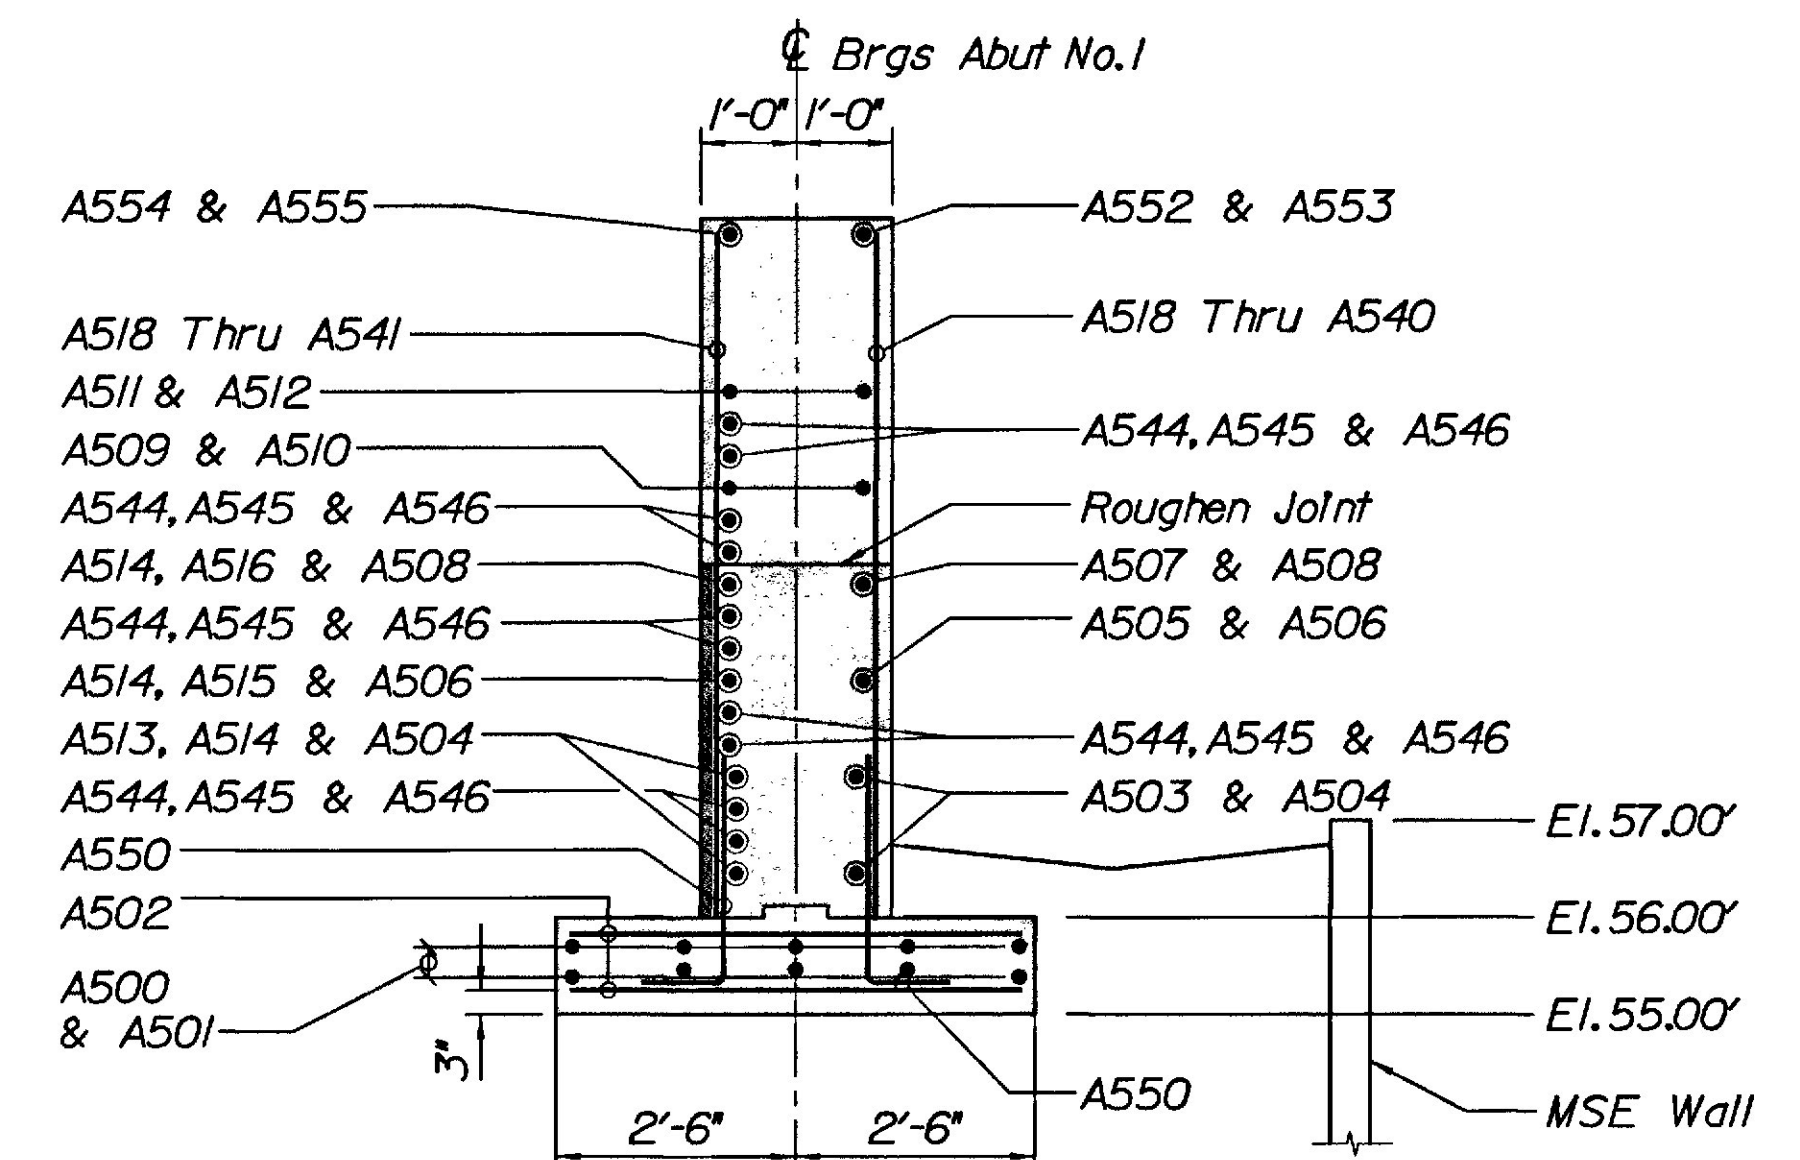


WING SECTION ABUTMENT NO.1

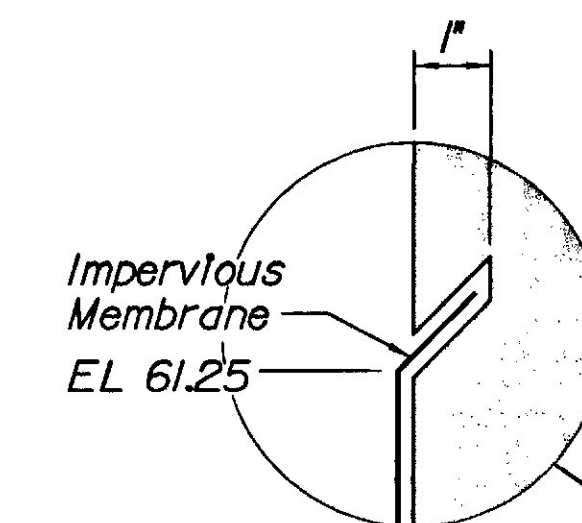

MEMBRANE REGLET DETAIL

Note: Terminate Reglet 3" Below Side Slope Finished Grade.

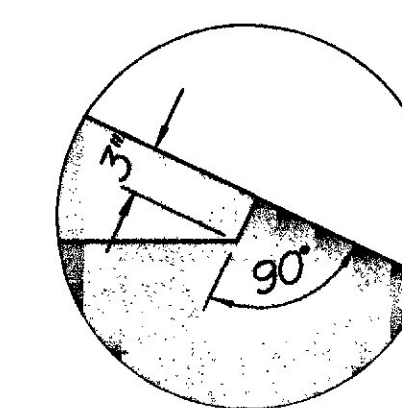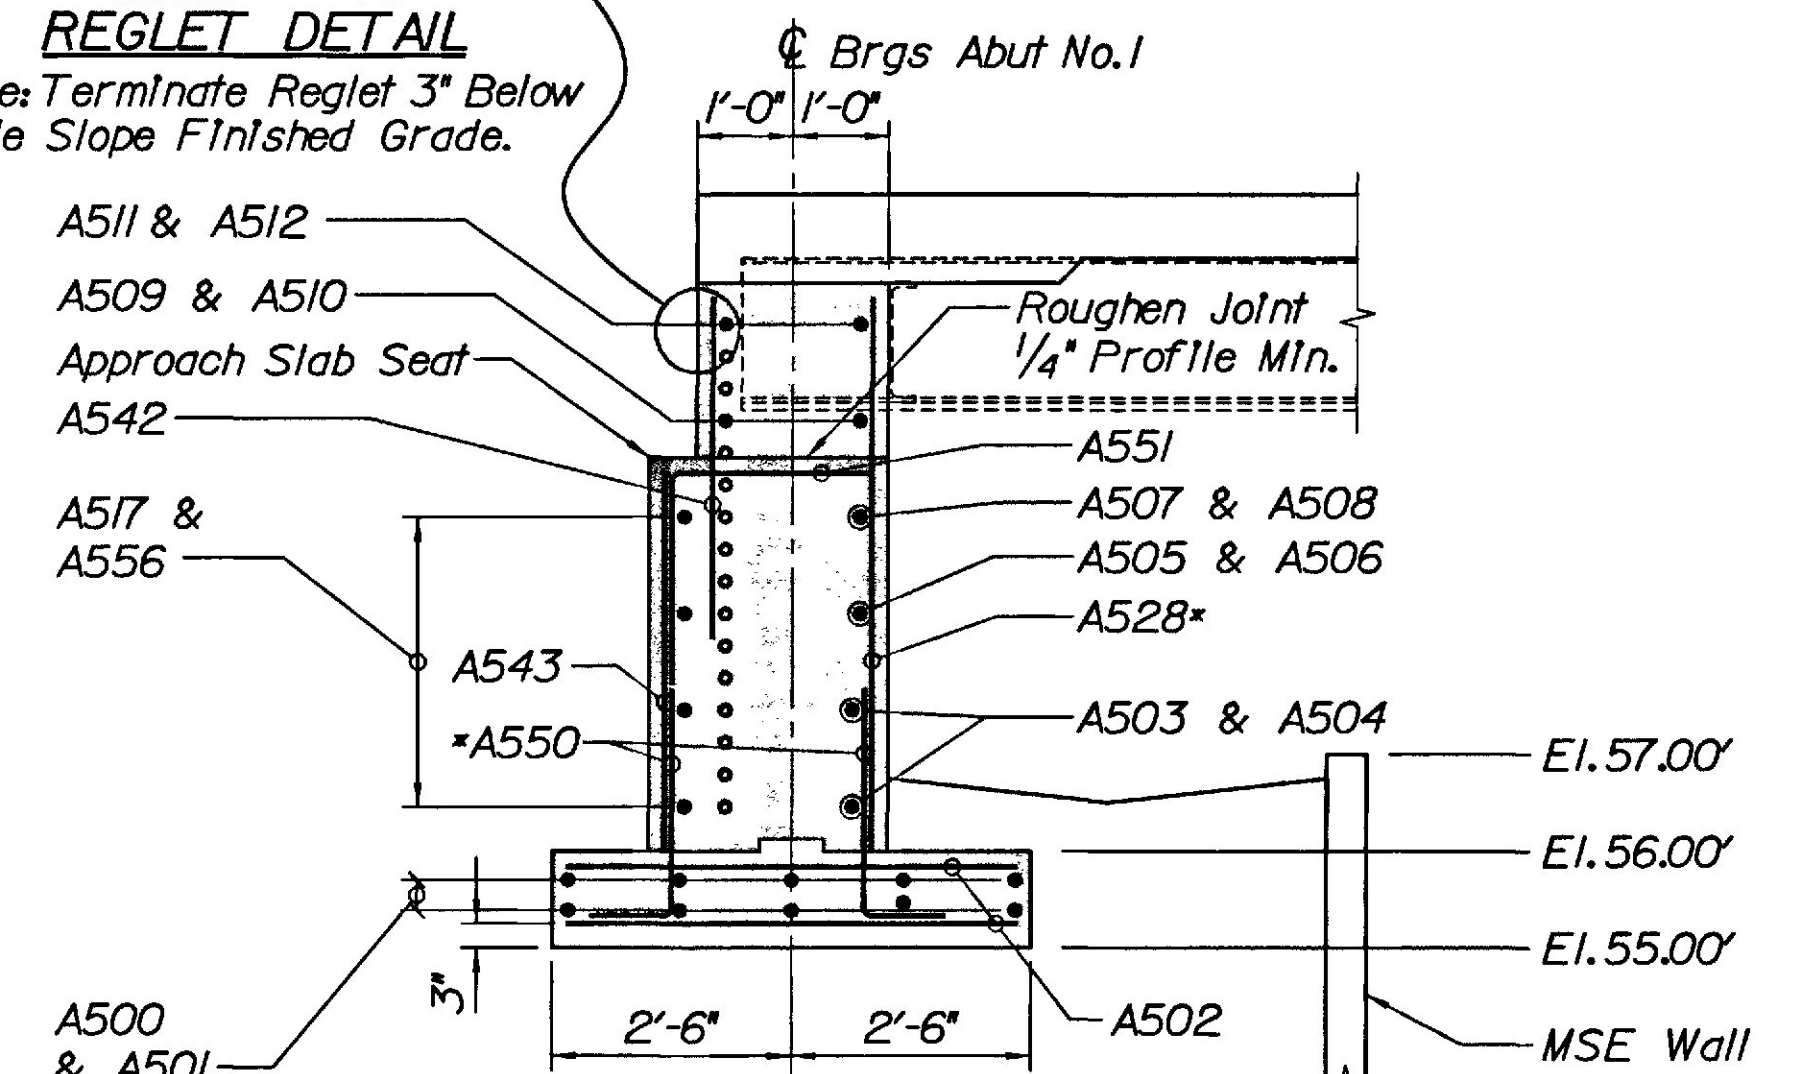

WING JOINT DETAIL


Refer to BD 501-93 for Approach Slab Details

Refer to Sheet 27 for Stringer Support Frame Details and Abutment Notes.

STATE OF MAINE
DEPARTMENT OF TRANSPORTATION

PLEASANT AVENUE CROSSING
OVER
B&M RAILROAD
IN THE TOWN OF
SCARBOROUGH
CUMBERLAND COUNTY
ABUTMENT NO. 1
AUGUSTA, MAINE

PROJECT DESIGN ENGINEER	EBC	DATE	11-98
DESIGN-DETAILED	JCC	BY	JCC
CHECKED	JAB	DATE	11-98
REVISIONS			
FIELD CHANGES			

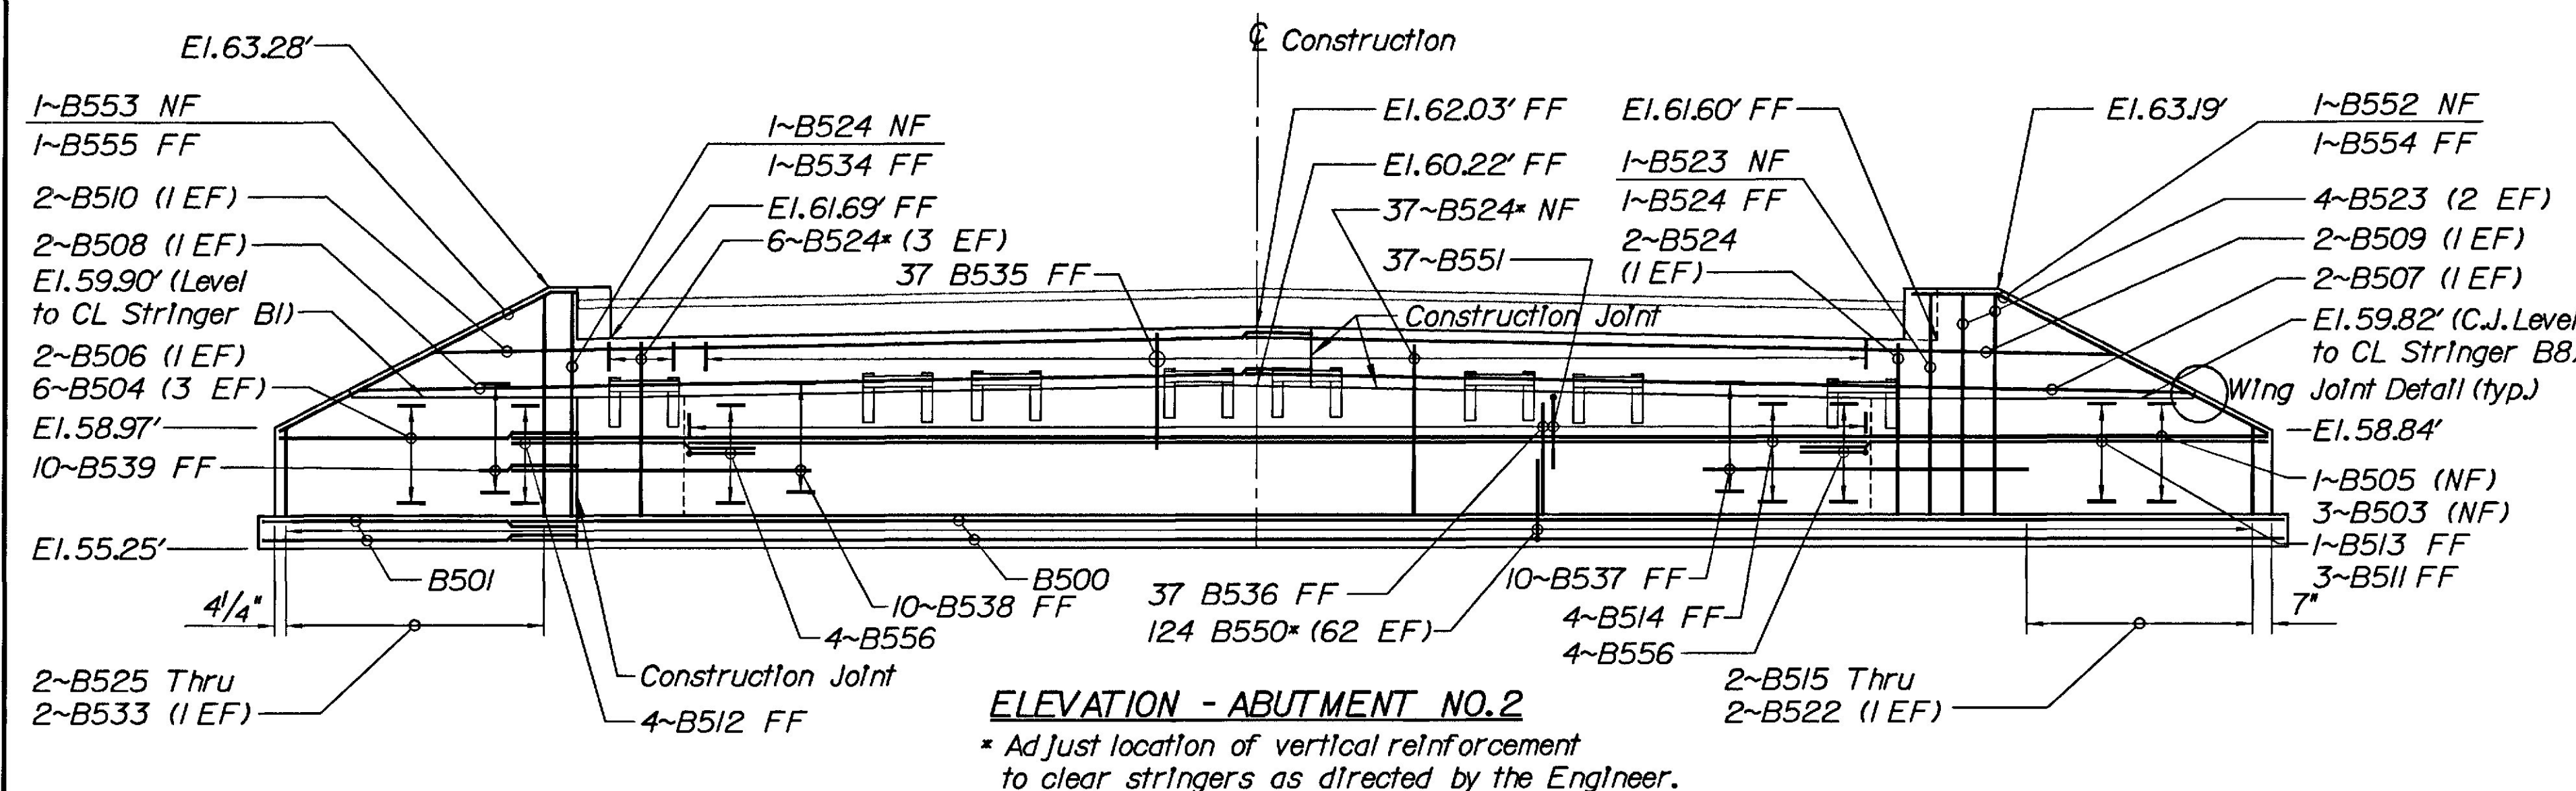

ELEVATION - ABUTMENT NO.2

* Adjust location of vertical reinforcement to clear stringers as directed by the Engineer.



1. Reinforcing steel shall have a 2-Inch cover unless otherwise noted.
2. Protective Coating for Concrete Surfaces will be applied to the following areas:
 - Top of concrete curbs.
 - Top of abutment parapets.
3. Maximum calculated footing pressure is 1.0 tons per square foot.
4. Stringer support frames shall conform to ASTM A36 steel. Payment will be considered Incidental to related contract items.
5. The Approach Slabs shall be cast-in place or precast concrete at the Contractor's option. Maximum width of precast sections shall be 8'-0". Submit precast details to Engineer. Payment for additional work required to modify approach slabs from cast-in place to precast concrete shall be Incidental to Item 502.31.
6. Wings and parapets shall be placed after the superstructure is set.




NOTE:
Center B537 Rebar on
Exterior Girder B8.


ELEVATIONS

Stringer	Bridge Seat Abutment #1	Bridge Seat Abutment #2
B1	60.77	60.40
B2	60.35	60.53
B3	60.42	60.59
B4	60.56	60.69
B5	60.57	60.68
B6	60.48	60.56
B7	60.43	60.49
B8	60.30	60.32

NOTE: Bridge seat elevations are based upon a superstructure depth of 26⁷/₈" (top of slab to bottom of steel).

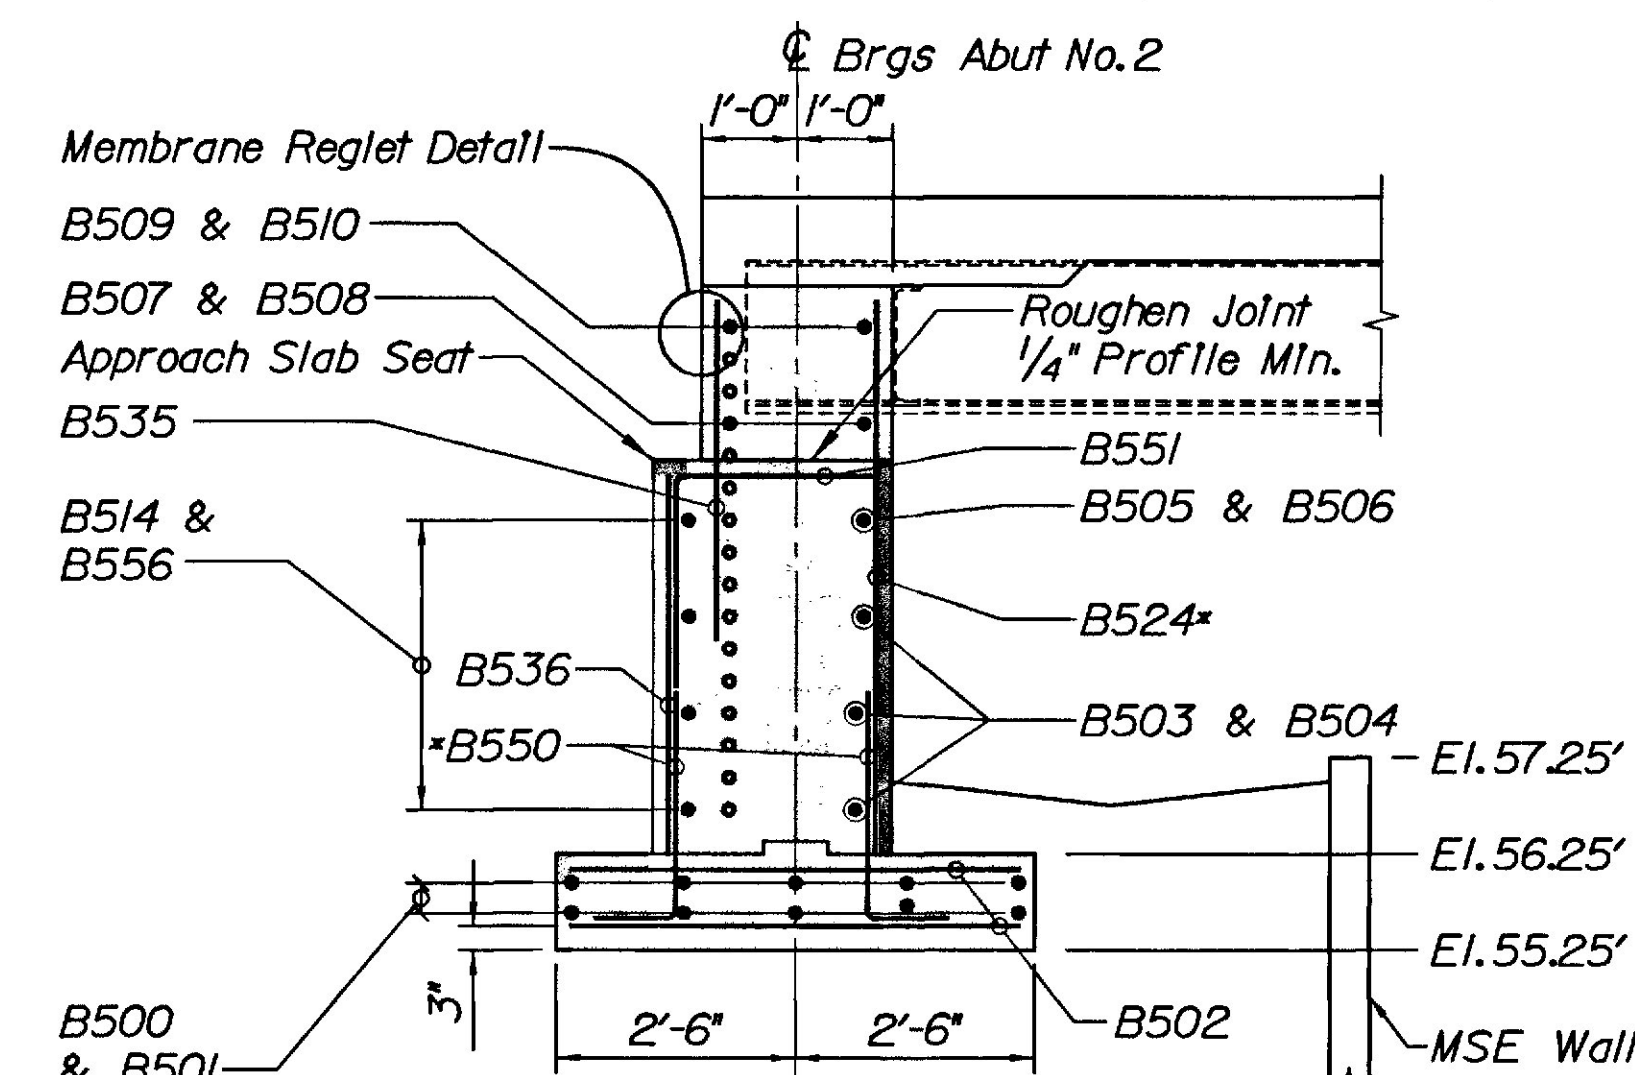

SECTION E-E

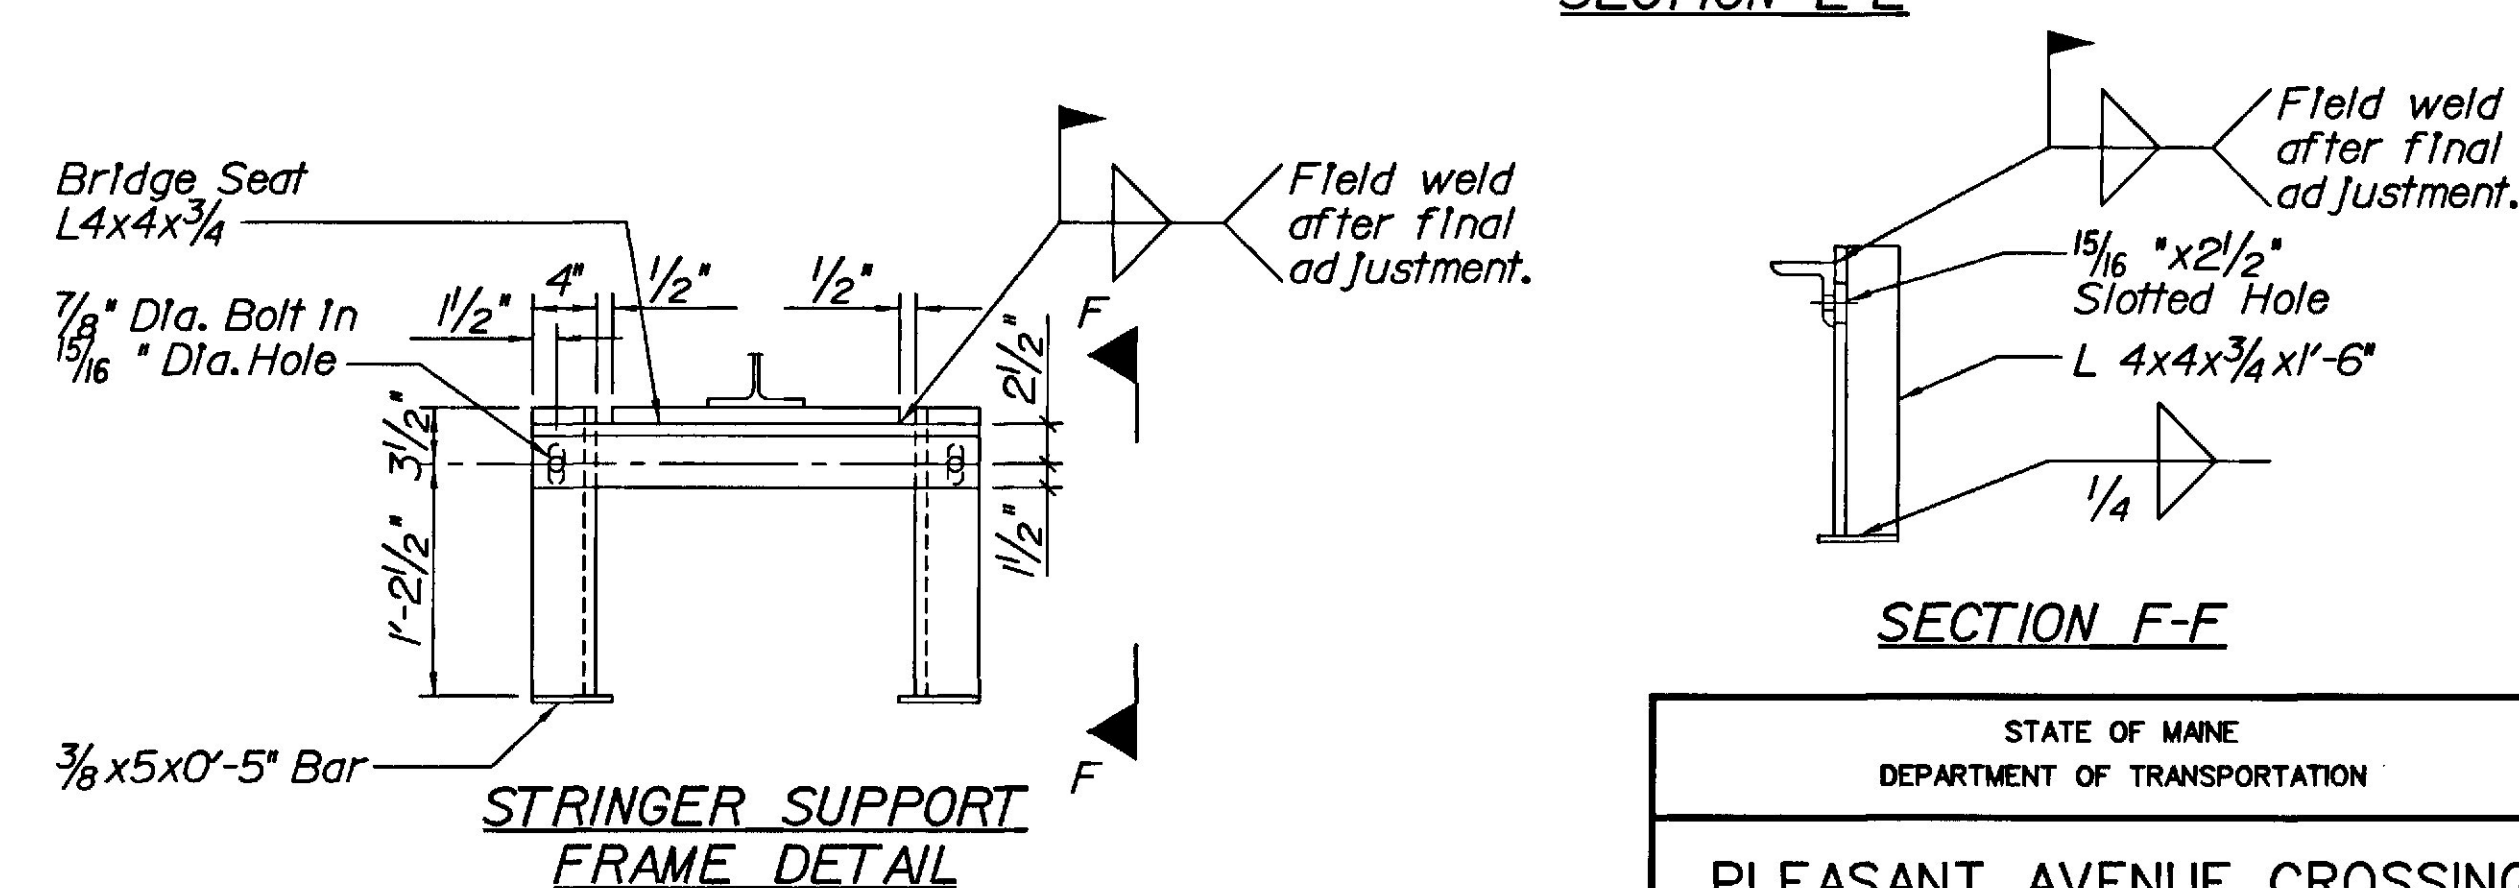

STRINGER SUPPORT
FRAME DETAIL

*Note:
Payment for Stringer Support shall be incidental
to related contract items.*

Refer to BD 50I-93 for Approach Slab Details.
Refer to Sheet 26 for Wing Joint and Membrane Realet Details.

STATE OF MAINE
DEPARTMENT OF TRANSPORTATION

PLEASANT AVENUE CROSSING
OVER
B&M RAILROAD
IN THE TOWN OF
SCARBOROUGH
CUMBERLAND COUNTY
ABUTMENT NO. 2

AUGUSTA, MAINE

SUPERSTRUCTURE NOTES


- Form a 1" V-groove on the fascias at the horizontal joint between the curb and slab.
- Reinforcing steel shall have a minimum cover of 2" unless otherwise indicated.
- The superstructure slab concrete shall be placed in one continuous operation and the concrete shall be kept plastic until the placement is completed.
- Protective coating for concrete surfaces shall be applied to the following areas:
Barrier Faces
Fascia down to the drip notch.
- All barrier concrete shall contain a Silica Fume Additive.
- Maximum depth of superstructure (top of slab to bottom of steel) shall be 2'-4".

BASIC DESIGN STRESSES


STRUCTURAL STEEL: AASHTO M270 Grade 50W $F_y=50,000$ psi
ASTM A325 $F_v=25,000$ psi

MATERIALS

STRUCTURAL STEEL: All Material AASHTO M270, Grade 50W
(Except as otherwise noted) (unpainted)
High Strength Bolts ASTM A325 - Type 3

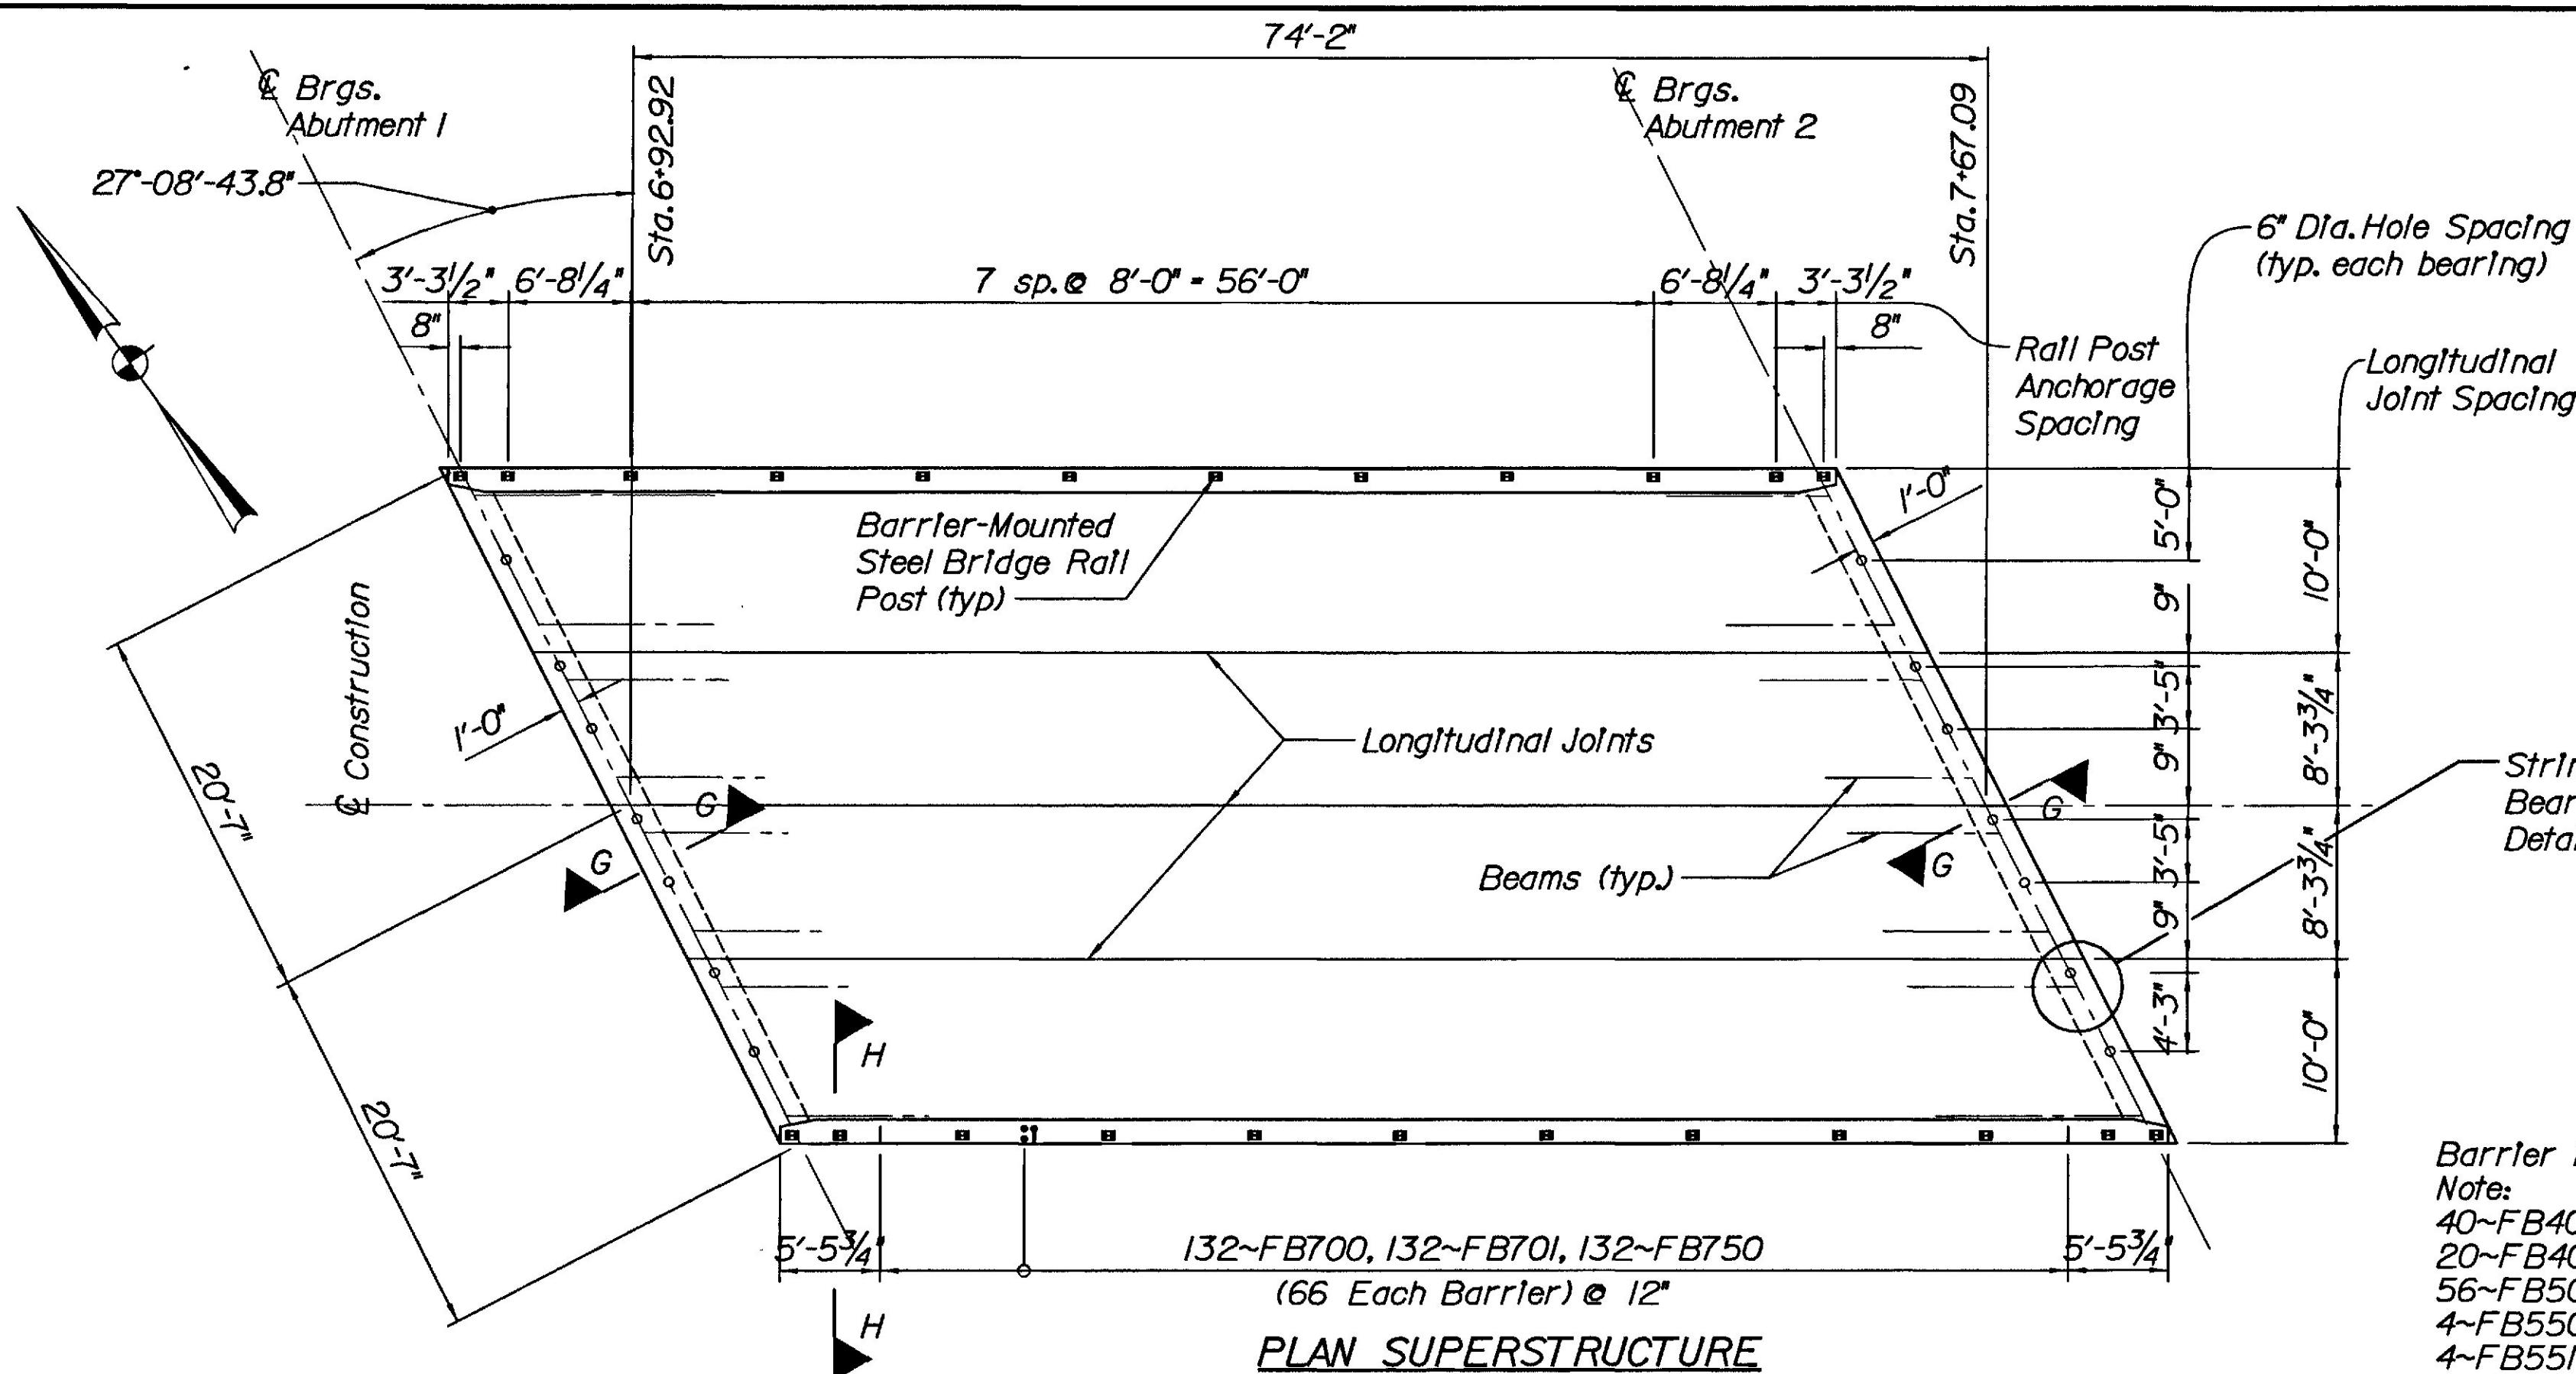


PLAN SUPERSTRUCTURE

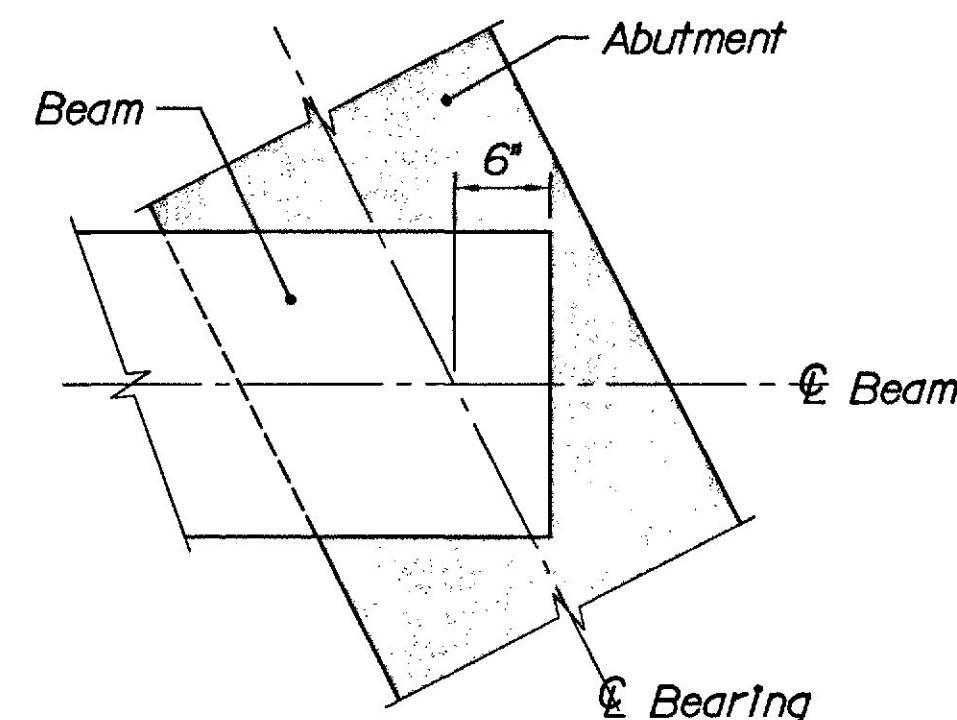


STRINGER BEARING DETAIL


Barrier Reinforcement
Note:
40~FB400 (20 each barrier)
20~FB401 (10 each barrier, splice to FB400)
56~FB500 (14 each corner)
4~FB550 (1 each corner)
4~FB551 (1 each corner)
16~FB750 (4 each corner)
36~FB700 (9 each corner)
16~FB701 (4 each corner)
20~FB702 (5 each corner)

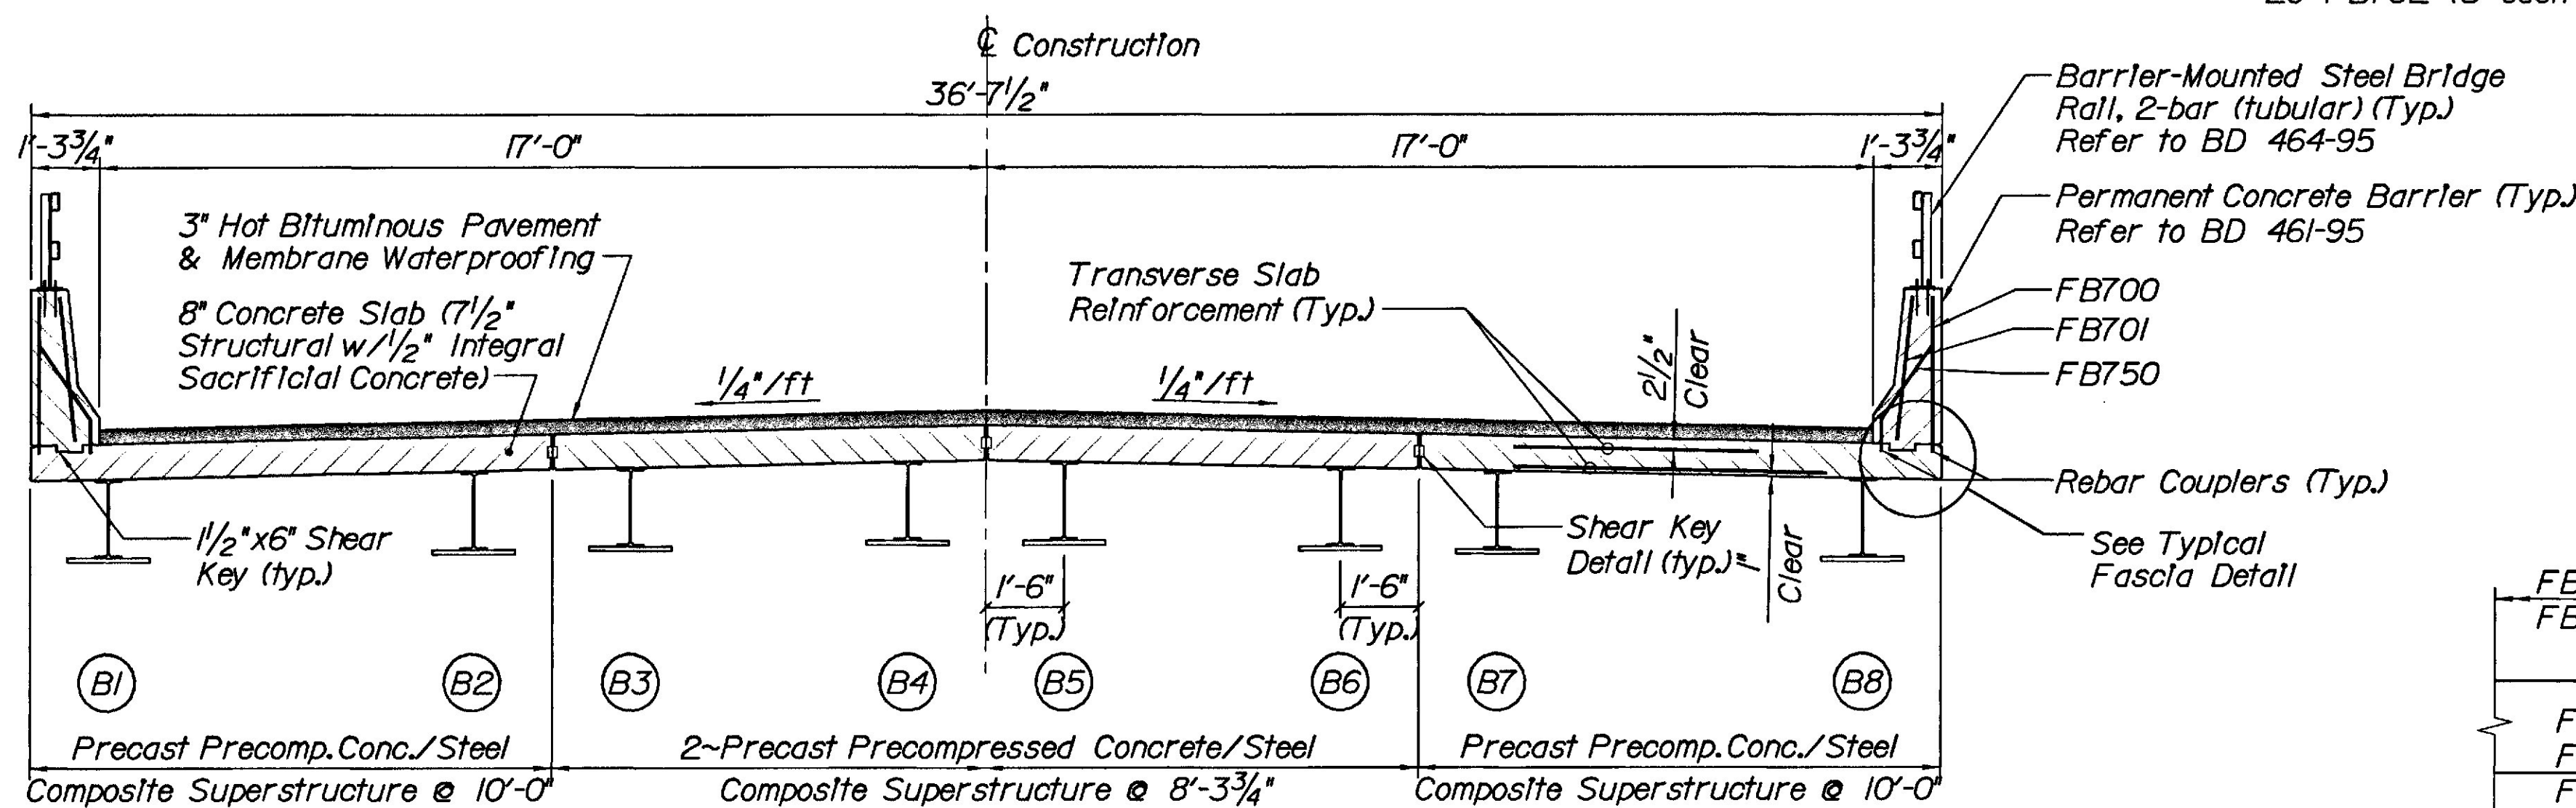


TRANSVERSE SECTION

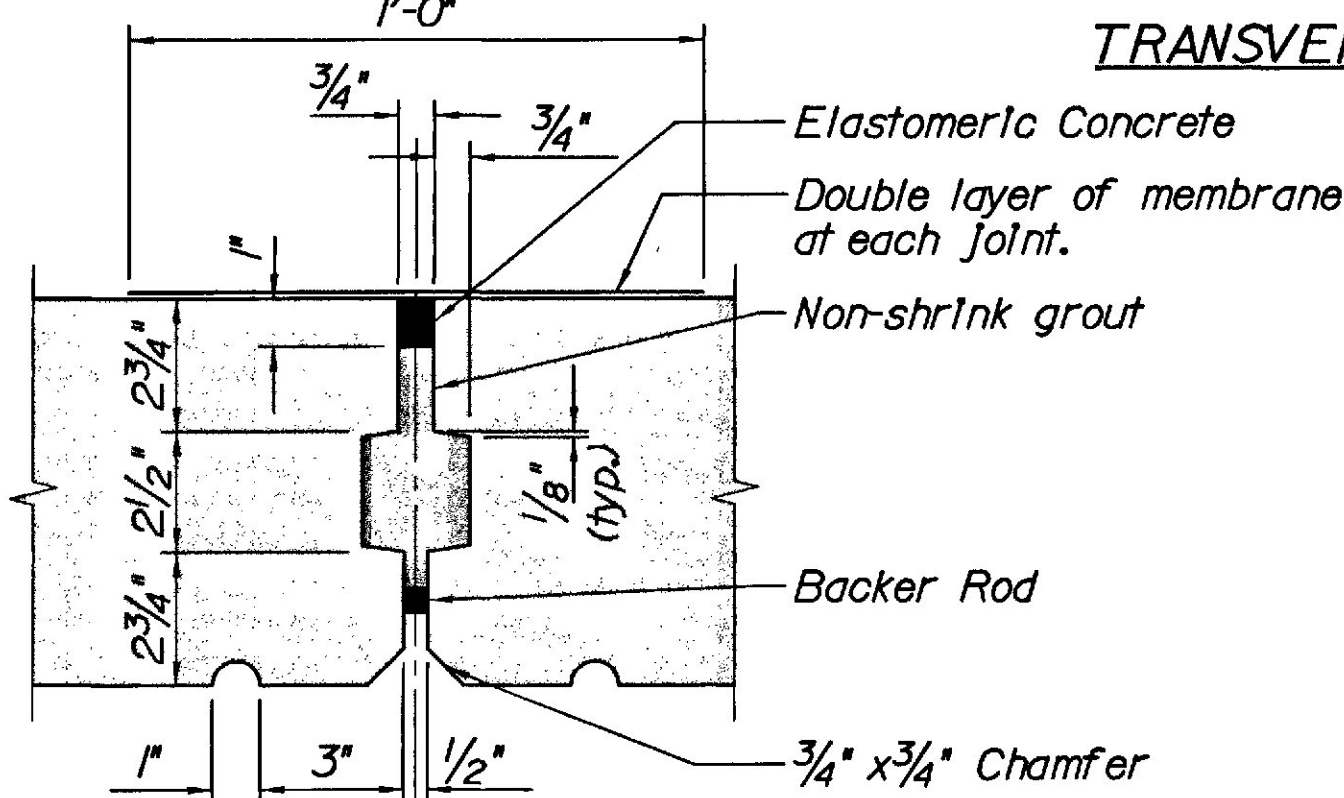


SHEAR KEY DETAIL

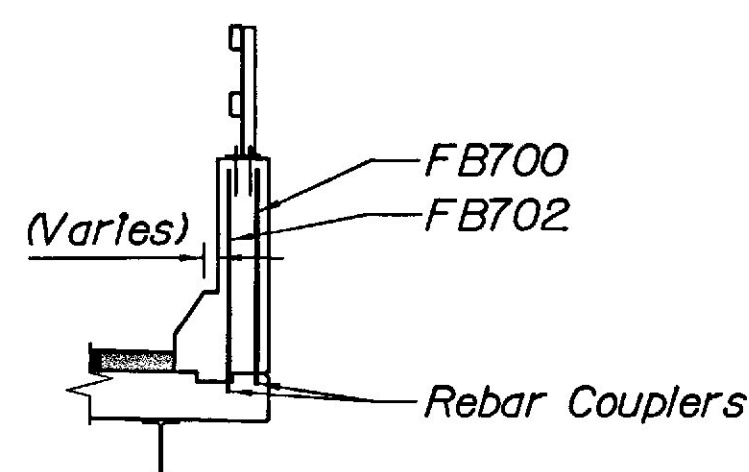


BARRIER SECTION H-H

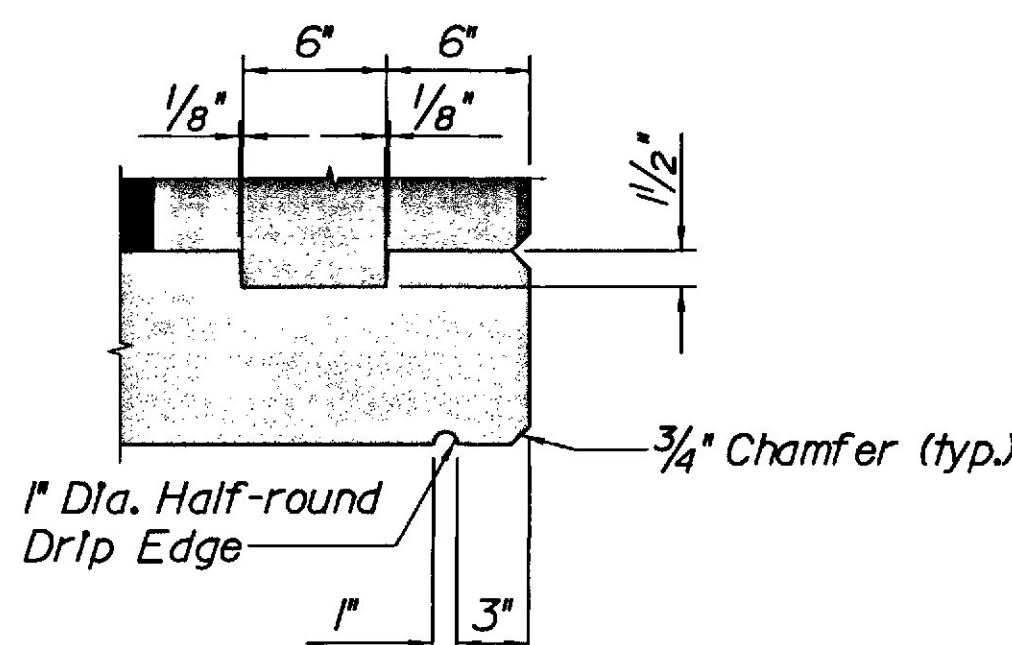

TYPICAL FASCIA DETAIL

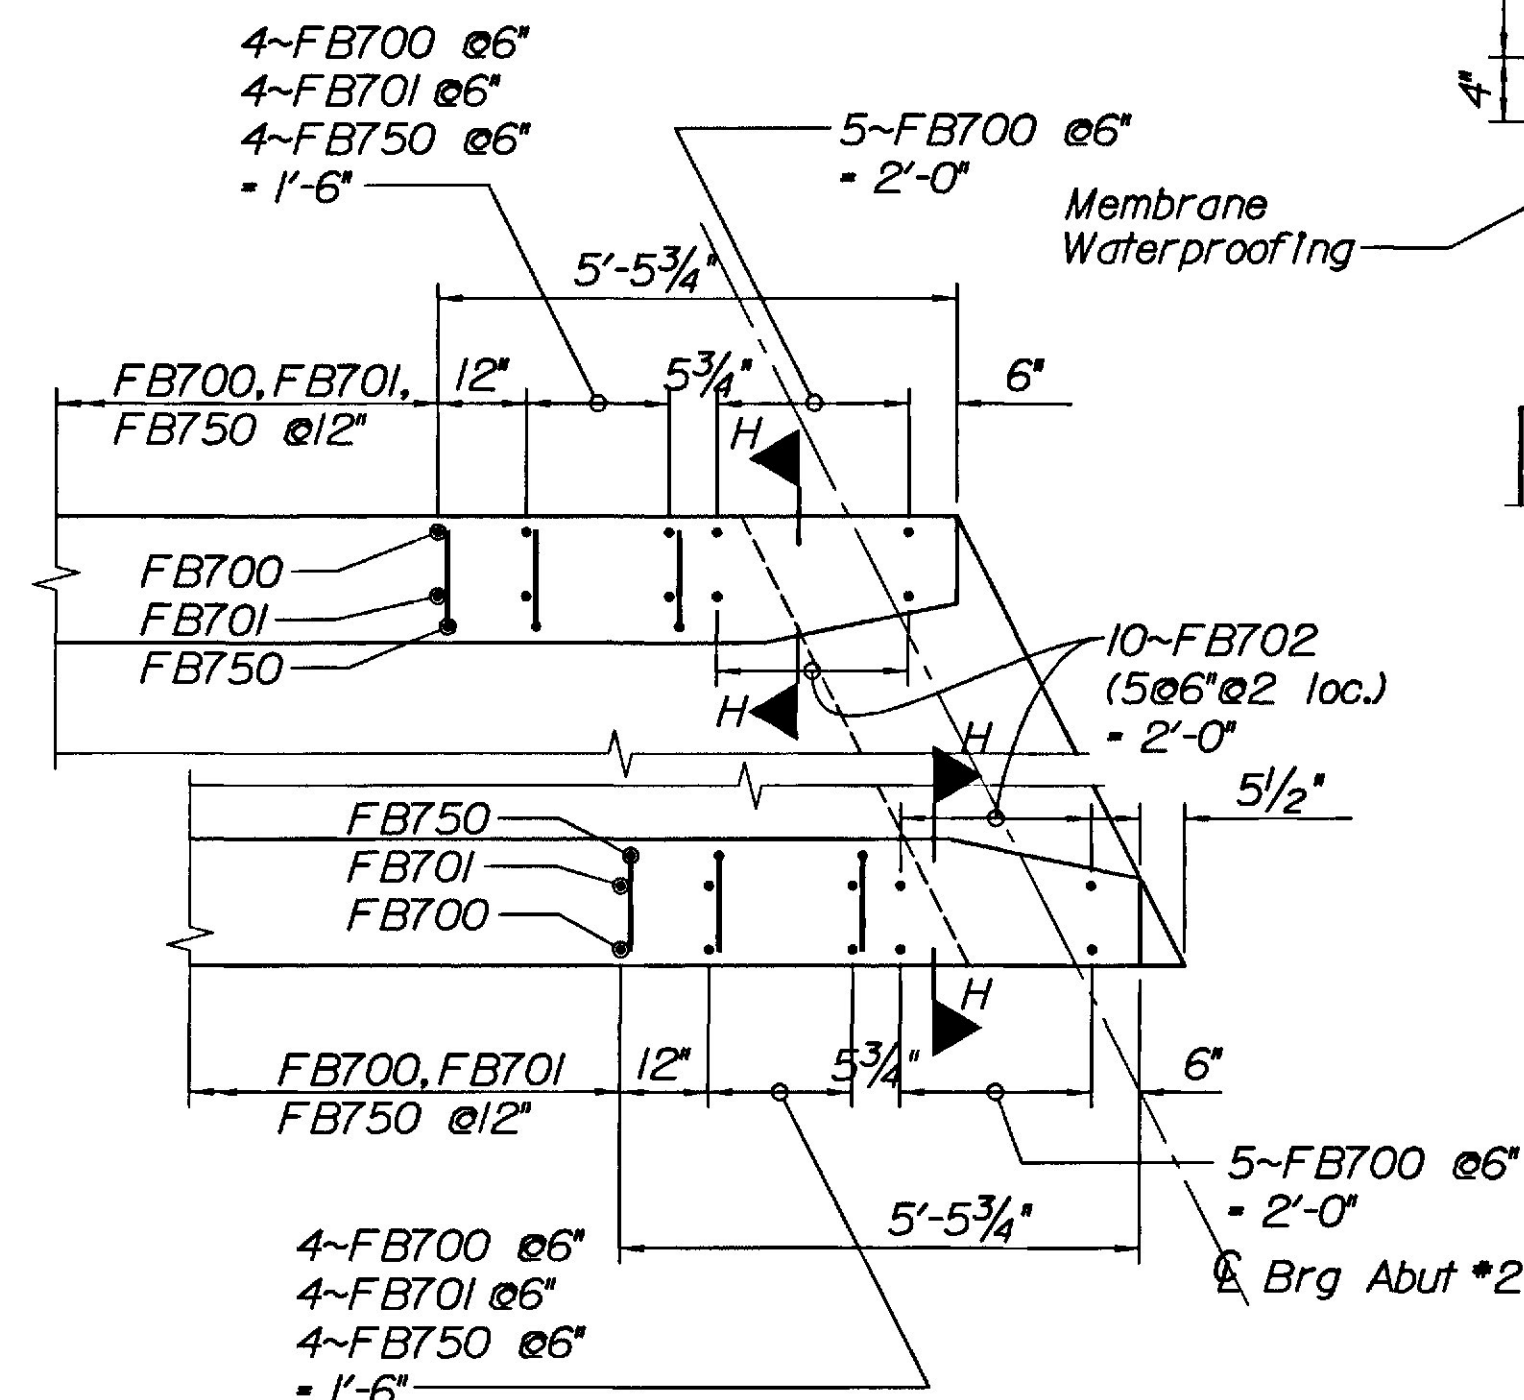

BARRIER PLAN
ABUTMENT #2
(Abutment #1 similar)

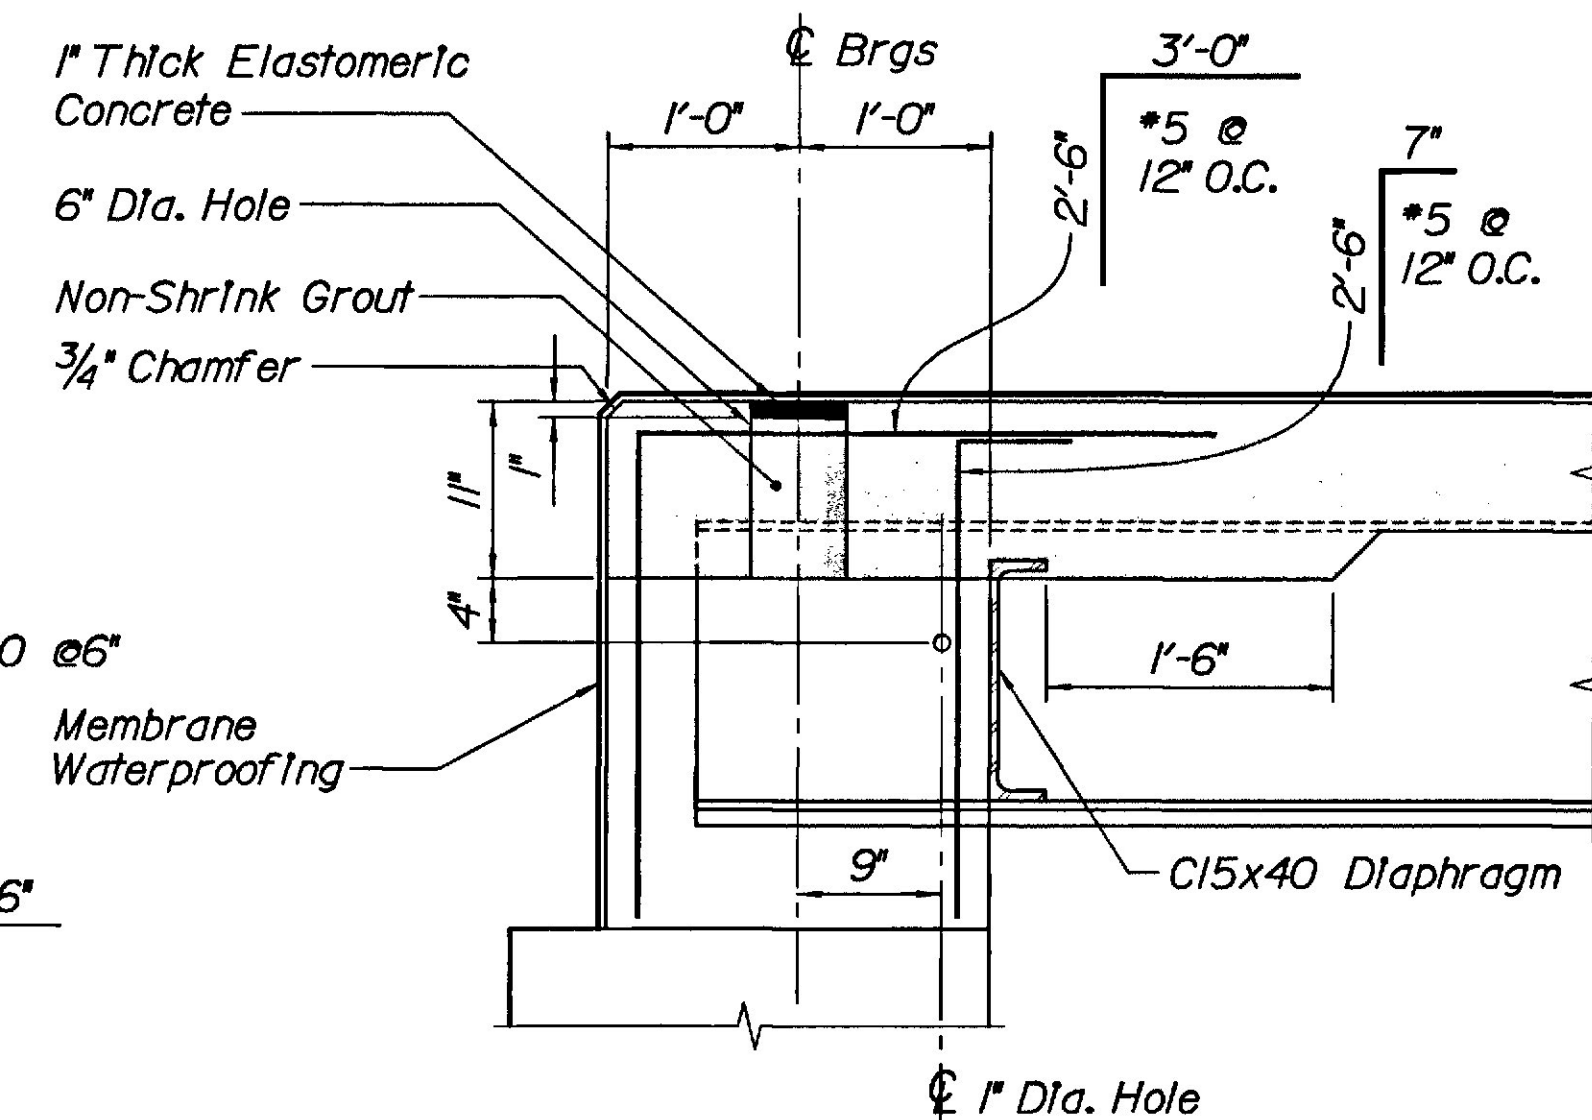

SECTION G-G

Refer to Sheet BD 461-95 for Barrier Reinforcing Not Shown.

STATE OF MAINE
DEPARTMENT OF TRANSPORTATION
PLEASANT AVENUE
CROSSING
OVER
BOSTON & MAINE RAILROAD
IN THE TOWN OF
SCARBOROUGH
CUMBERLAND COUNTY
SUPERSTRUCTURE
AUGUSTA, MAINE

PROJECT DESIGN ENGINEER	DATE
DESIGN-DETAILED	11-96
CHECKED	11-96
REVISIONS	
FIELD CHANGES	

TYPE-BENDING DIAGRAMS

Reinforcing Bar: ASTM A615 Grade 60.

* Thread end of bar 1 1/2" for connection to slab inserts.

AUGUSTA, MAINE

PROJECT DESIGN ENGINEER	BY	DATE
DESIGN-DETAILED	BYC	11-96
CHECKED	JAB	11-96
REVISIONS		
FIELD CHANGES		