

STATE OF MAINE
DEPARTMENT OF TRANSPORTATION



LIST OF DRAWINGS

Title Sheet.....	B1
Estimated Quantities and General Construction Notes.....	B2
General Plan.....	B3
Profile.....	B4
Boring Location Plan.....	B5
Interpretive Subsurface Profile.....	B6-B7
Boring Logs.....	B8-B9
Typical Sections.....	B10
Highway Cross Sections.....	B11-B12
Staged Construction.....	B13
Abutments.....	B14-B17
Precast NEXT Beams.....	B18-B19
Superstructure Plan.....	B20
Superstructure Details.....	B21
Reinforcing Schedule.....	B22

FRYEBURG
OXFORD COUNTY
EDDY FLATS BRIDGE
OVER
SACO RIVER OVERFLOW
U.S. ROUTE 302
FEDERAL AID PROJECT NO. BR-1791(200)X
PROJECT LENGTH 0.03 mi.
BRIDGE NO. 2261

SPECIFICATIONS

Design: Load and Resistance Factor Design per AASHTO LRFD Bridge Design Specifications, Eighth Edition 2017.

DESIGN LOADING

Live Load HL - 93 Modified for Strength I

TRAFFIC DATA

Current (2017) AADT	7,300
Future (2037) AADT	8,180
DHV - % of AADT	13%
Design Hour Volume.....	1063
Heavy Trucks (% of AADT).....	6%
Heavy Trucks (% of DHV).....	4%
Directional Distribution (% of DHV).....	53%
18 kip Equivalent P 2.0.....	321
18 kip Equivalent P 2.5.....	306
Design Speed (mph).....	50

HYDROLOGIC DATA

Headwater Elevation (Q10).....	373.53 ft
Headwater Elevation (Q50).....	376.53 ft
Headwater Elevation (Q100).....	379.53 ft

MATERIALS

Concrete:	
Curbs & Transition Barriers.....	Class "LP"
Precast.....	Class "P"
All Other.....	Class "A"
Reinforcing Steel	
Plain.....	ASTM A 615/A 615M, Grade 60
Stainless Steel.....	ASTM A 995/A 995M, Grade 75
Structural Steel:	
H-Piles.....	ASTM A 572/A572M, Grade 50

BASIC DESIGN STRESSES

Concrete, Class "A".....	f 'c = 4,000 psi
Concrete, Class "LP".....	f 'c = 5,000 psi
Concrete, Class "P".....	f 'c = 8,000 psi
	f 'ci = 6,000 psi
Reinforcing Steel:	
ASTM A615, Grade 60.....	f y = 60,000 psi
ASTM A995, Grade 75.....	f y = 75,000 psi
Structural Steel:	
ASTM A 572, Grade 50.....	F y = 50,000 psi

UTILITIES

FairPoint Communications	Oxford Networks
Central Maine Power	Time Warner Cable

MAINTENANCE OF TRAFFIC

Maintain one lane of alternating one-way traffic on the existing and proposed bridge during staged construction. Traffic will be controlled by temporary traffic signals.

PROJECT LOCATION	Located in the on Bridgton Road (Route 302) approximately 0.40 miles westerly of Stanley Hill Road. Lat./Long. 44°01'46" N 70°54'16" W
PROGRAM AREA	Bridge
OUTLINE OF WORK	Bridge Replacement

STATE OF MAINE
DEPARTMENT OF TRANSPORTATION
APPROVED: [Signature]
COMMISSIONER: [Signature]
CHIEF ENGINEER: [Signature]
DATE: 12-17-18

STATE OF MAINE
DEPARTMENT OF TRANSPORTATION
PROJECT INFORMATION
PROGRAM: BRIDGE
PROJECT MANAGER: J. STILWELL
DESIGNER: R. NAOS
CONSULTANT: [Blank]
PROJECT RESIDENT: [Blank]
CONTRACTOR: [Blank]
PROJECT COMPLETION DATE: [Blank]

FRYEBURG
EDDY FLATS BRIDGE
TITLE SHEET

SHEET NUMBER
B1
OF B22

WIN 17912.00

Date:12/11/2018

Username: sjwilliams

Division: BRIDGE

Filename: \\00\BRIDGE\MSTA\0B1_Title.dgn

ITEM NO.	ESTIMATED QUANTITIES	QUANTITY	UNITS
	DESCRIPTION		
202.19	REMOVING EXISTING BRIDGE (390 CY)	1	LS
203.25	GRANULAR BORROW	410	CY
206.082	STRUCTURAL EARTH EXCAVATION - MAJOR STRUCTURES, PLAN QUANTITY	260	CY
501.231	DYNAMIC LOADING TEST	2	EA
501.50	STEEL H-BEAM PILES 89 LB/FT, DELIVERED	1135	LF
501.501	STEEL H-BEAM PILES 89 LB/FT, IN PLACE	1095	LF
501.90	PILE TIPS	10	EA
501.91	PILE SPLICES	20	EA
501.92	PILE DRIVING EQUIPMENT MOBILIZATION	1	LS
502.219	STRUCTURAL CONCRETE, ABUTMENTS AND RETAINING WALLS (95 CY)	1	LS
502.261	STRUCTURAL CONCRETE ROADWAY AND SIDEWALK SLAB ON CONCRETE BRIDGES (78 CY)	1	LS
502.31	STRUCTURAL CONCRETE APPROACH SLAB (26 CY)	1	LS
502.49	STRUCTURAL CONCRETE CURBS AND SIDEWALKS (8 CY)	1	LS
503.12	REINFORCING STEEL, FABRICATED AND DELIVERED	19600	LB
503.13	REINFORCING STEEL, PLACING	19600	LB
503.17	MECHANICAL/WELDED SPLICE	66	EA
503.26	STAINLESS STEEL REINFORCEMENT, FABRICATED AND DELIVERED	15200	LB
503.27	STAINLESS STEEL REINFORCEMENT, PLACING	15200	LB
507.0821	STEEL BRIDGE RAILING, 3 BAR (98 LF)	1	LS
508.14	HIGH PERFORMANCE WATERPROOFING MEMBRANE (260 SY)	1	LS
511.07	COFFERDAM ABUTMENT 1	1	LS
511.07	COFFERDAM ABUTMENT 2	1	LS
514.06	CURING BOX FOR CONCRETE CYLINDERS	1	EA
515.21	PROTECTIVE COATING FOR CONCRETE SURFACES (120 SY)	1	LS
520.232	EXPANSION DEVICE - ASPHALTIC PLUG JOINT	68	LF
524.301	TEMPORARY STRUCTURAL SUPPORT - ROADWAY SUPPORT	1	LS
526.301	TEMPORARY CONCRETE BARRIER (400 LF)	1	LS
526.305	TEMPORARY CONCRETE BARRIER , BRACED TYPE I (160 LF)	1	LS
526.34	PERMANENT CONCRETE TRANSITION BARRIER	4	EA
527.34	WORK ZONE CRASH CUSHIONS	4	UN
535.622	PRESTRESSED STRUCTURAL CONCRETE NEXT BEAM (70 CY)	1	LS
606.1307	BRIDGE TRANSITION (ASYMMETRICAL) - TYPE 1	4	EA
610.08	PLAIN RIPRAP	2200	CY
613.319	EROSION CONTROL BLANKET	94	SY
620.58	EROSION CONTROL GEOTEXTILE	2200	SY
620.66	DRAINAGE GEOCOMPOSITE	90	SY
629.05	HAND LABOR, STRAIGHT TIME	35	HR
631.121	HEAVY DUTY ALL-PURPOSE EXCAVATOR (INCLUDING OPERATOR)	20	HR
643.72	TEMPORARY TRAFFIC SIGNAL	0.5	LS
652.312	TYPE III BARRICADES	4	EA
652.33	DRUM	50	EA
652.34	CONE	100	EA
652.35	CONSTRUCTION SIGNS	150	SF
652.38	FLAGGERS	430	HR
652.41	PORTABLE-CHANGEABLE MESSAGE SIGN	2	EA
659.10	MOBILIZATION	1	LS

GENERAL CONSTRUCTION NOTES

1. For easements, construction limits and right of way lines, refer to Right of Way Map.

2. The clearing limits as shown on the plans are approximate. The exact limits will be established in the field by the Resident. Payment for clearing will be considered incidental to Contract items.

3. All utility facilities shall be adjusted by the respective utilities unless otherwise noted.

4. Do not excavate for Aggregate Subbase Course where existing material suitable as determined by the Resident.

5. In areas where the Resident directs the Contractor not to excavate to a subgrade line shown on the plans, payment for removing existing pavement, grubbing, shaping, ditching, and compacting the existing subbase and laying of new subbase 6 inches or less thick will be made under appropriate equipment rental items.

6. All embankment material, except as otherwise shown, placed below EL. 3 shall be Granular Borrow meeting the requirements of Subsection 703.19, Material for Underwater Backfill.

7. Place riprap on sideslopes up to EL. 377.00.

8. Construct the riprap shelf at Abutment No. 1 and 2 at EL. 376.00.

9. Place loam 2 inches deep on all new or reconstructed sideslopes or directed by the Resident.

10. Erosion Control Mix may be substituted in those areas normally receiving loam and seed as directed by the Resident. Placement shall be accordance with Standard Specifications Section 619, Mulch. Payment will be made under Item No. 619.14, Erosion Control Mix as part of WIN 17280.00.

II. Place a 24-in. wide strip of Temporary Erosion Control Blanket on the sideslopes along the top of the riprap and behind the wingwalls.

12. An NCHRP350 or MASH compliant guardrail end treatment shall be installed concurrently with the placement of each section of beam guardrail.

13. *Protective Coating for Concrete Surfaces shall be applied to the following areas:*

*All exposed surfaces of concrete curbs,
Fascias down to the drip notch,
All exposed surfaces of Concrete Transition Barriers,
Top of abutment backwalls and to one foot below the top of
backwalls on the back side,
Top face and exposed back surface of wingwalls.*

14. Project information referred to below may be accessed at the following
MaineDOT web address: <http://www.maine.gov/mdot/contractors/>.

15. The existing bridge plans may be accessed at the MaineDOT web address. The plans are reproductions of the original drawings as prepared for the construction of the bridge. It is very unlikely that the plans will show any construction field changes or any alterations which may have been made to the bridge during its life span.

16. The hydrologic information listed on the title sheet for the bridge site is based on MaineDOT's interpretation of the information obtained for the subject site. No assurance is given that the information will be representative of actual conditions at the time of construction.

17. The project geotechnical report titled: Geotechnical Design Report Eddy Bridge NO. 2261 over Saco River Overflow, Soils Report 2018-31, August 29, may be accessed at the MaineDOT web address.

18. Geotechnical information furnished or referred to in this plan set is for the use of the Bidders and the Contractor. No assurance is given that the information or interpretations will be representative of actual subsurface conditions at the construction site. MaineDOT will not be responsible for the Bidders' or Contractor's interpretations of, or conclusions drawn from, the geotechnical information. The boring logs contained in the plan set present factual and interpretive subsurface information collected at discrete locations. Data provided may not be representative of the subsurface conditions between the boring locations.

9. Quantities included for pay items measured and paid for by Lump Sum are estimated quantities and are provided by MaineDOT for informational purposes only. Lump Sum pay items will be paid for at the Contract Bid amount, with no addition or reduction in payment to the Contractor if the actual final quantities are different from the MaineDOT provided estimated quantities, except as follows:

a. If a Lump Sum pay item is eliminated, the requirements of Standard Specifications Section 109.2, Elimination of Items, will take precedence.

b. If other Contract Documents specifically allow a change in payment for a Lump Sum pay item, those requirements will be followed.

c. If a design change results in changes to estimated quantities for Lump Sum pay items, price adjustments will be made in accordance with Standard Specifications Section 109.7, Equitable Adjustments to Compensation.

20. Install two layers of 6 mil polyethylene sheeting under approach slabs. Payment will be considered incidental to Item No. 502.31, Structural Concrete Approach Slab.


21. Transverse saw cuts in the pavement at the ends of approach slabs shall be sealed with emulsified asphalt sealing compound conforming to Specification 702.12. The saw cut and emulsified asphalt sealing shall not be paid for and shall be considered incidental to related Contract Items.

22. Vertical project limits between WIN 17912.00 and WIN 17280.00 are shown in the Bridge Profile. All Items above the bottom of the subbase course go to approach slabs within the bridge project limits and embankment construction within the limits of the granular borrow and riprap limits shall be paid for as part of WIN 17280.00. High Performance Waterproofing Membrane, Permanent Concrete Barriers and Bridge Guardrail Transitions are included under WIN 17912.00.




SHEET NUMBER B2 OF B22		EDDY FLATS BRIDGE SACO RIVER OVERFLOW FRYEBURG OXFORD COUNTY				PROJ. MANAGER	J. STILWELL	BY	DATE	STATE OF MAINE DEPARTMENT OF TRANSPORTATION	
		ESTIMATED QUANTITIES & CONSTRUCTION NOTES				DESIGN-DETAILED	RMM	D.B/LSF	DEC 2018		
						CHECKED-REVIEWED	JGS	SAW	SIGNATURE		
						DESIGN-DETAILED	D2				
						DESIGN-DETAILED	3			P.E. NUMBER	
						REVISIONS 1					
						REVISIONS 2					
						REVISIONS 3					
						REVISIONS 4					
						FIELD CHANGES				DATE	
		BRIDGE NO. 2261		WIN		BRIDGE PLANS					
		17912.00									



1. See General Construction Notes for horizontal project limits between WIN 17280.00 and WIN 17912.00.

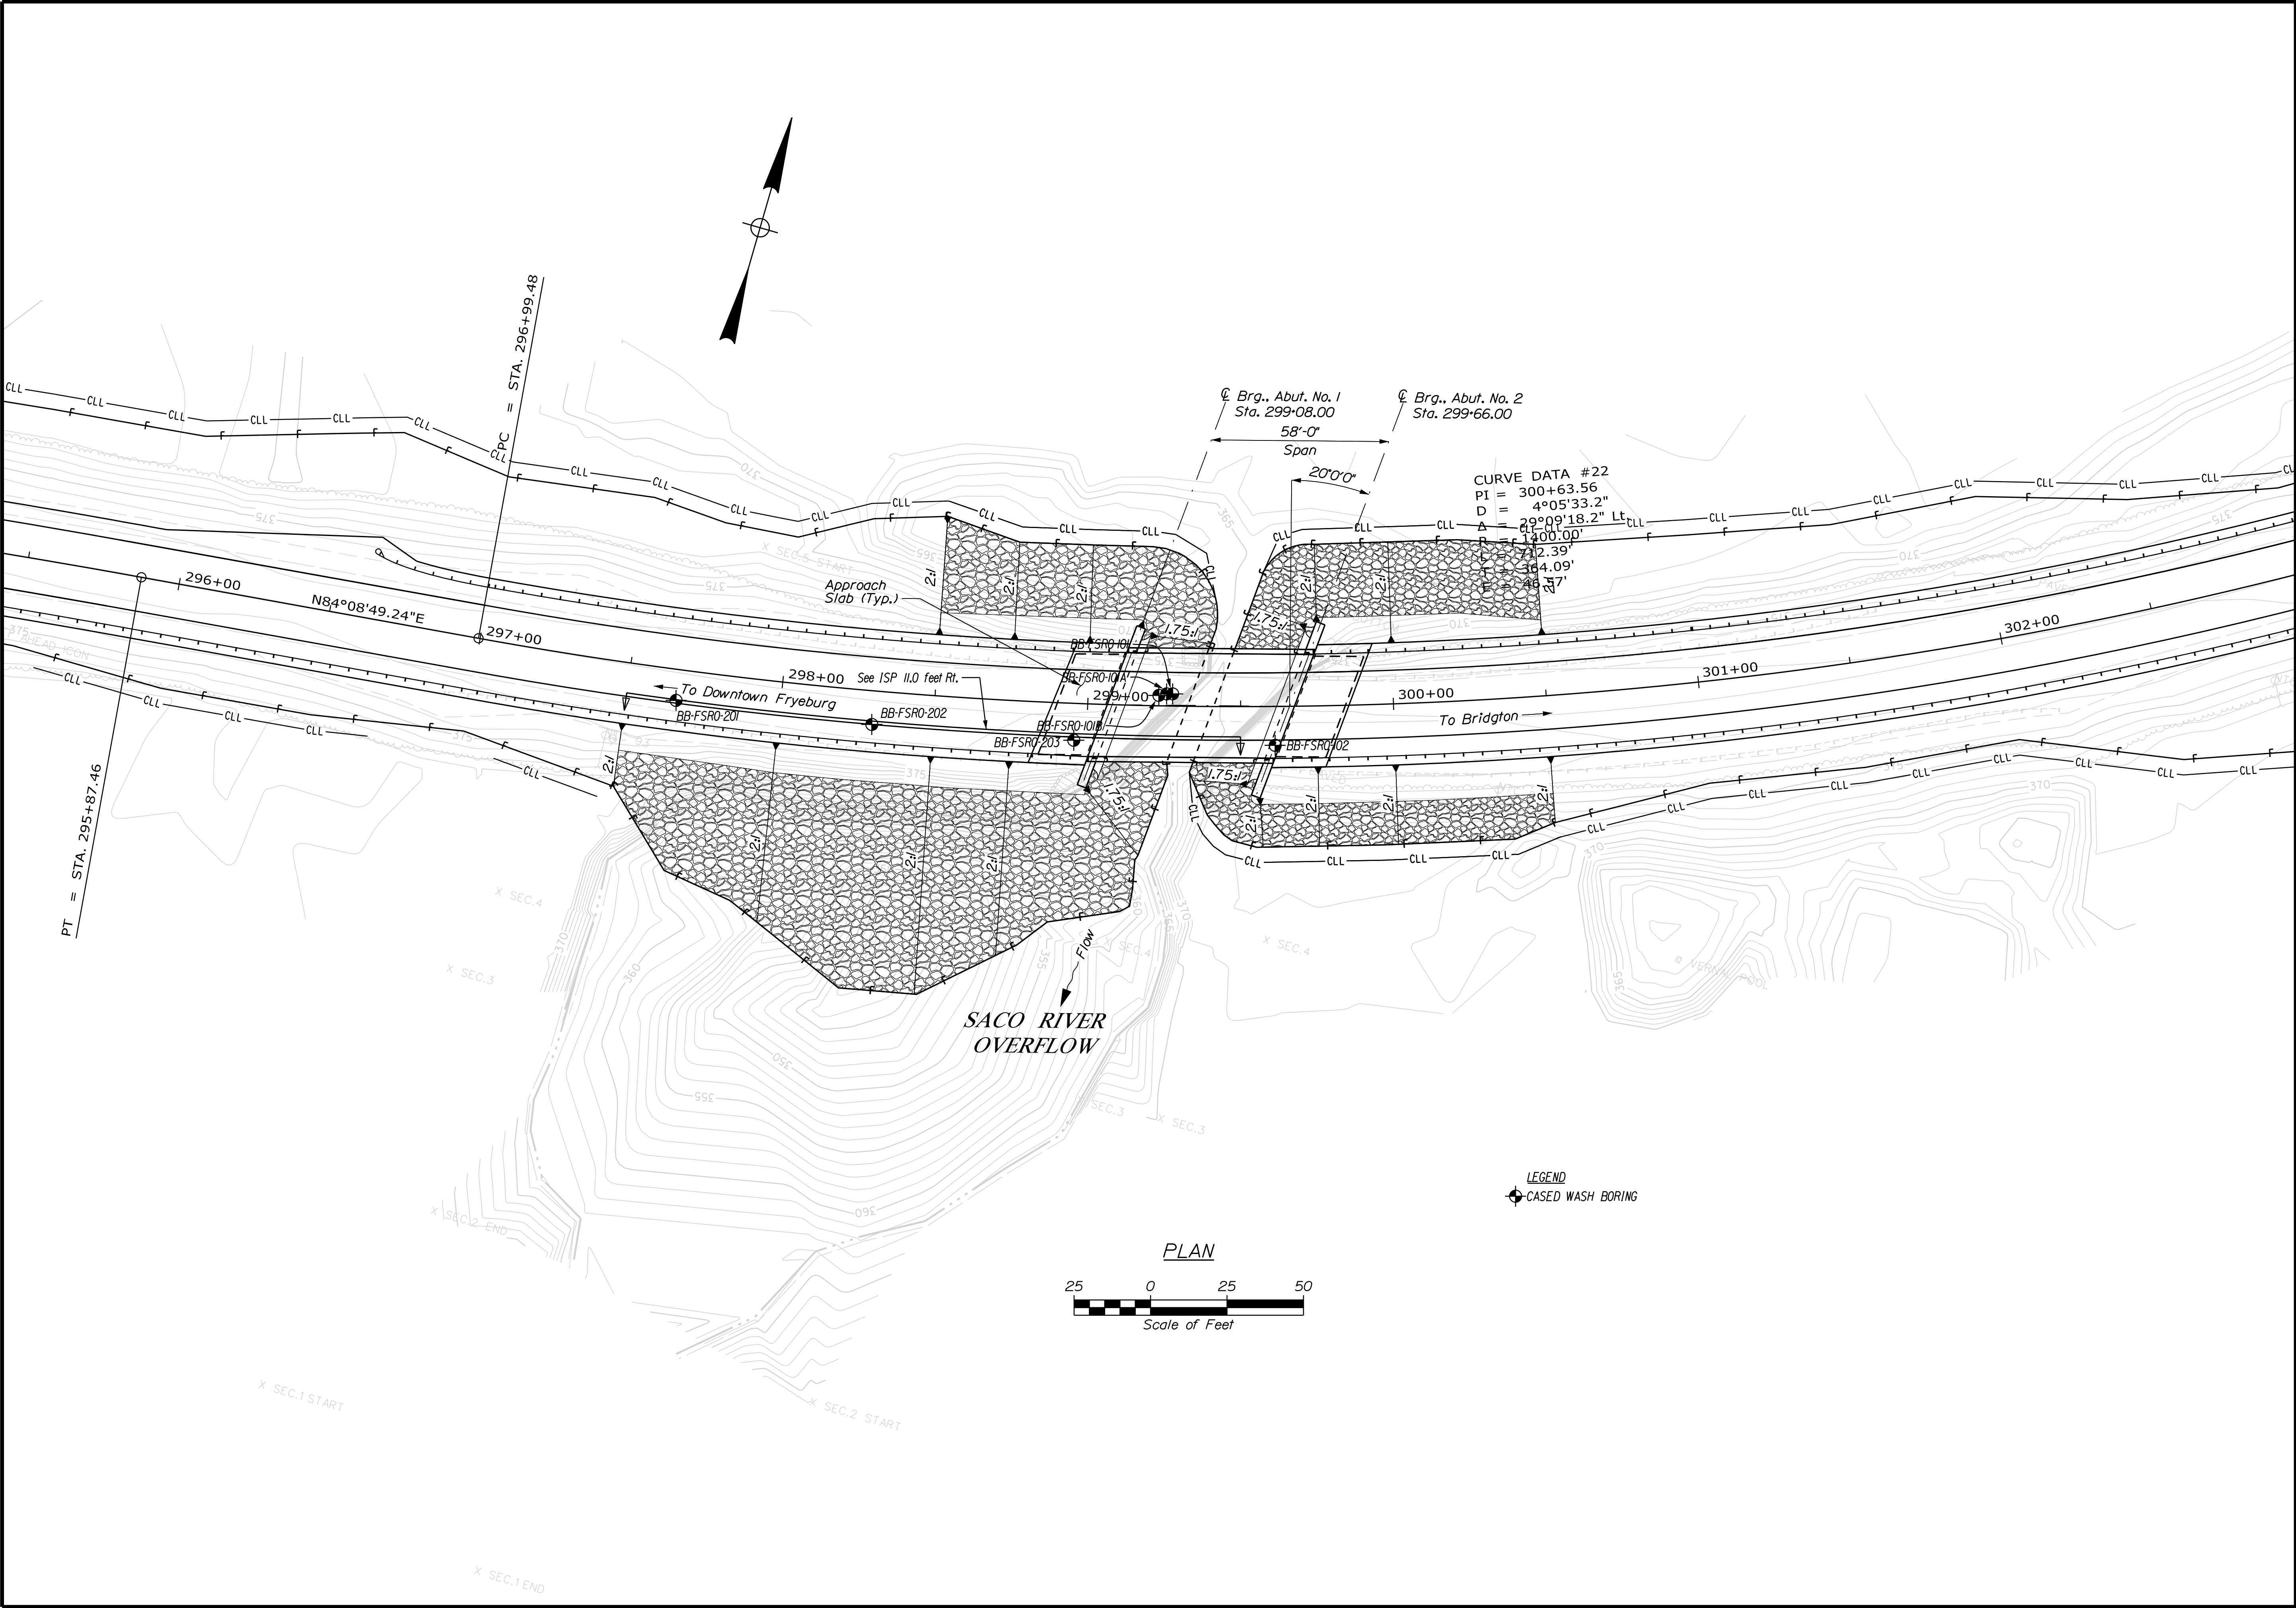


STATE OF MAINE		DEPARTMENT OF TRANSPORTATION	
BR-1791(200)X		BRIDGE NO. 2261	
PIN		17912.00	
BRIDGE PLANS			
EDDY FLATS BRIDGE		PROJ. MANAGER	DATE
SACO RIVER OVERFLOW		CHECKED/REVIEWED	BY
FRYEBURG		DESIGNED/DETAILED	DATE
OXFORD COUNTY		DESIGNED/DETAILED	DATE
BORING LOCATION PLAN		REVISIONS 1	SIGNATURE
		REVISIONS 2	P.E. NUMBER
		REVISIONS 3	DATE
		REVISIONS 4	
		FIELD CHANGES	
SHEET NUMBER			
B5			
OF B22			

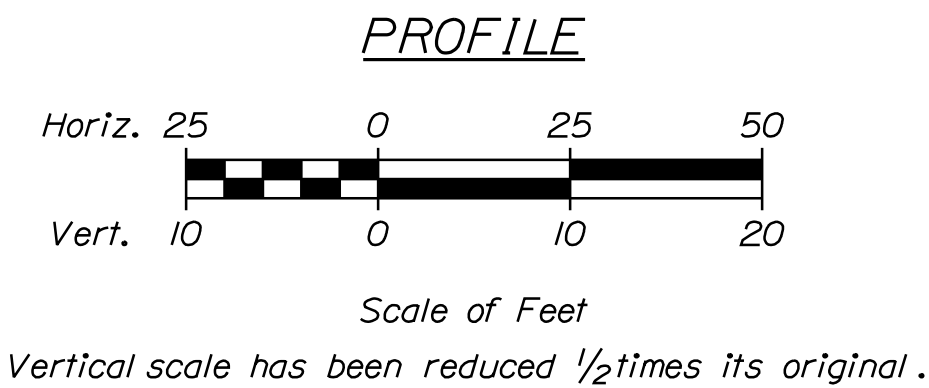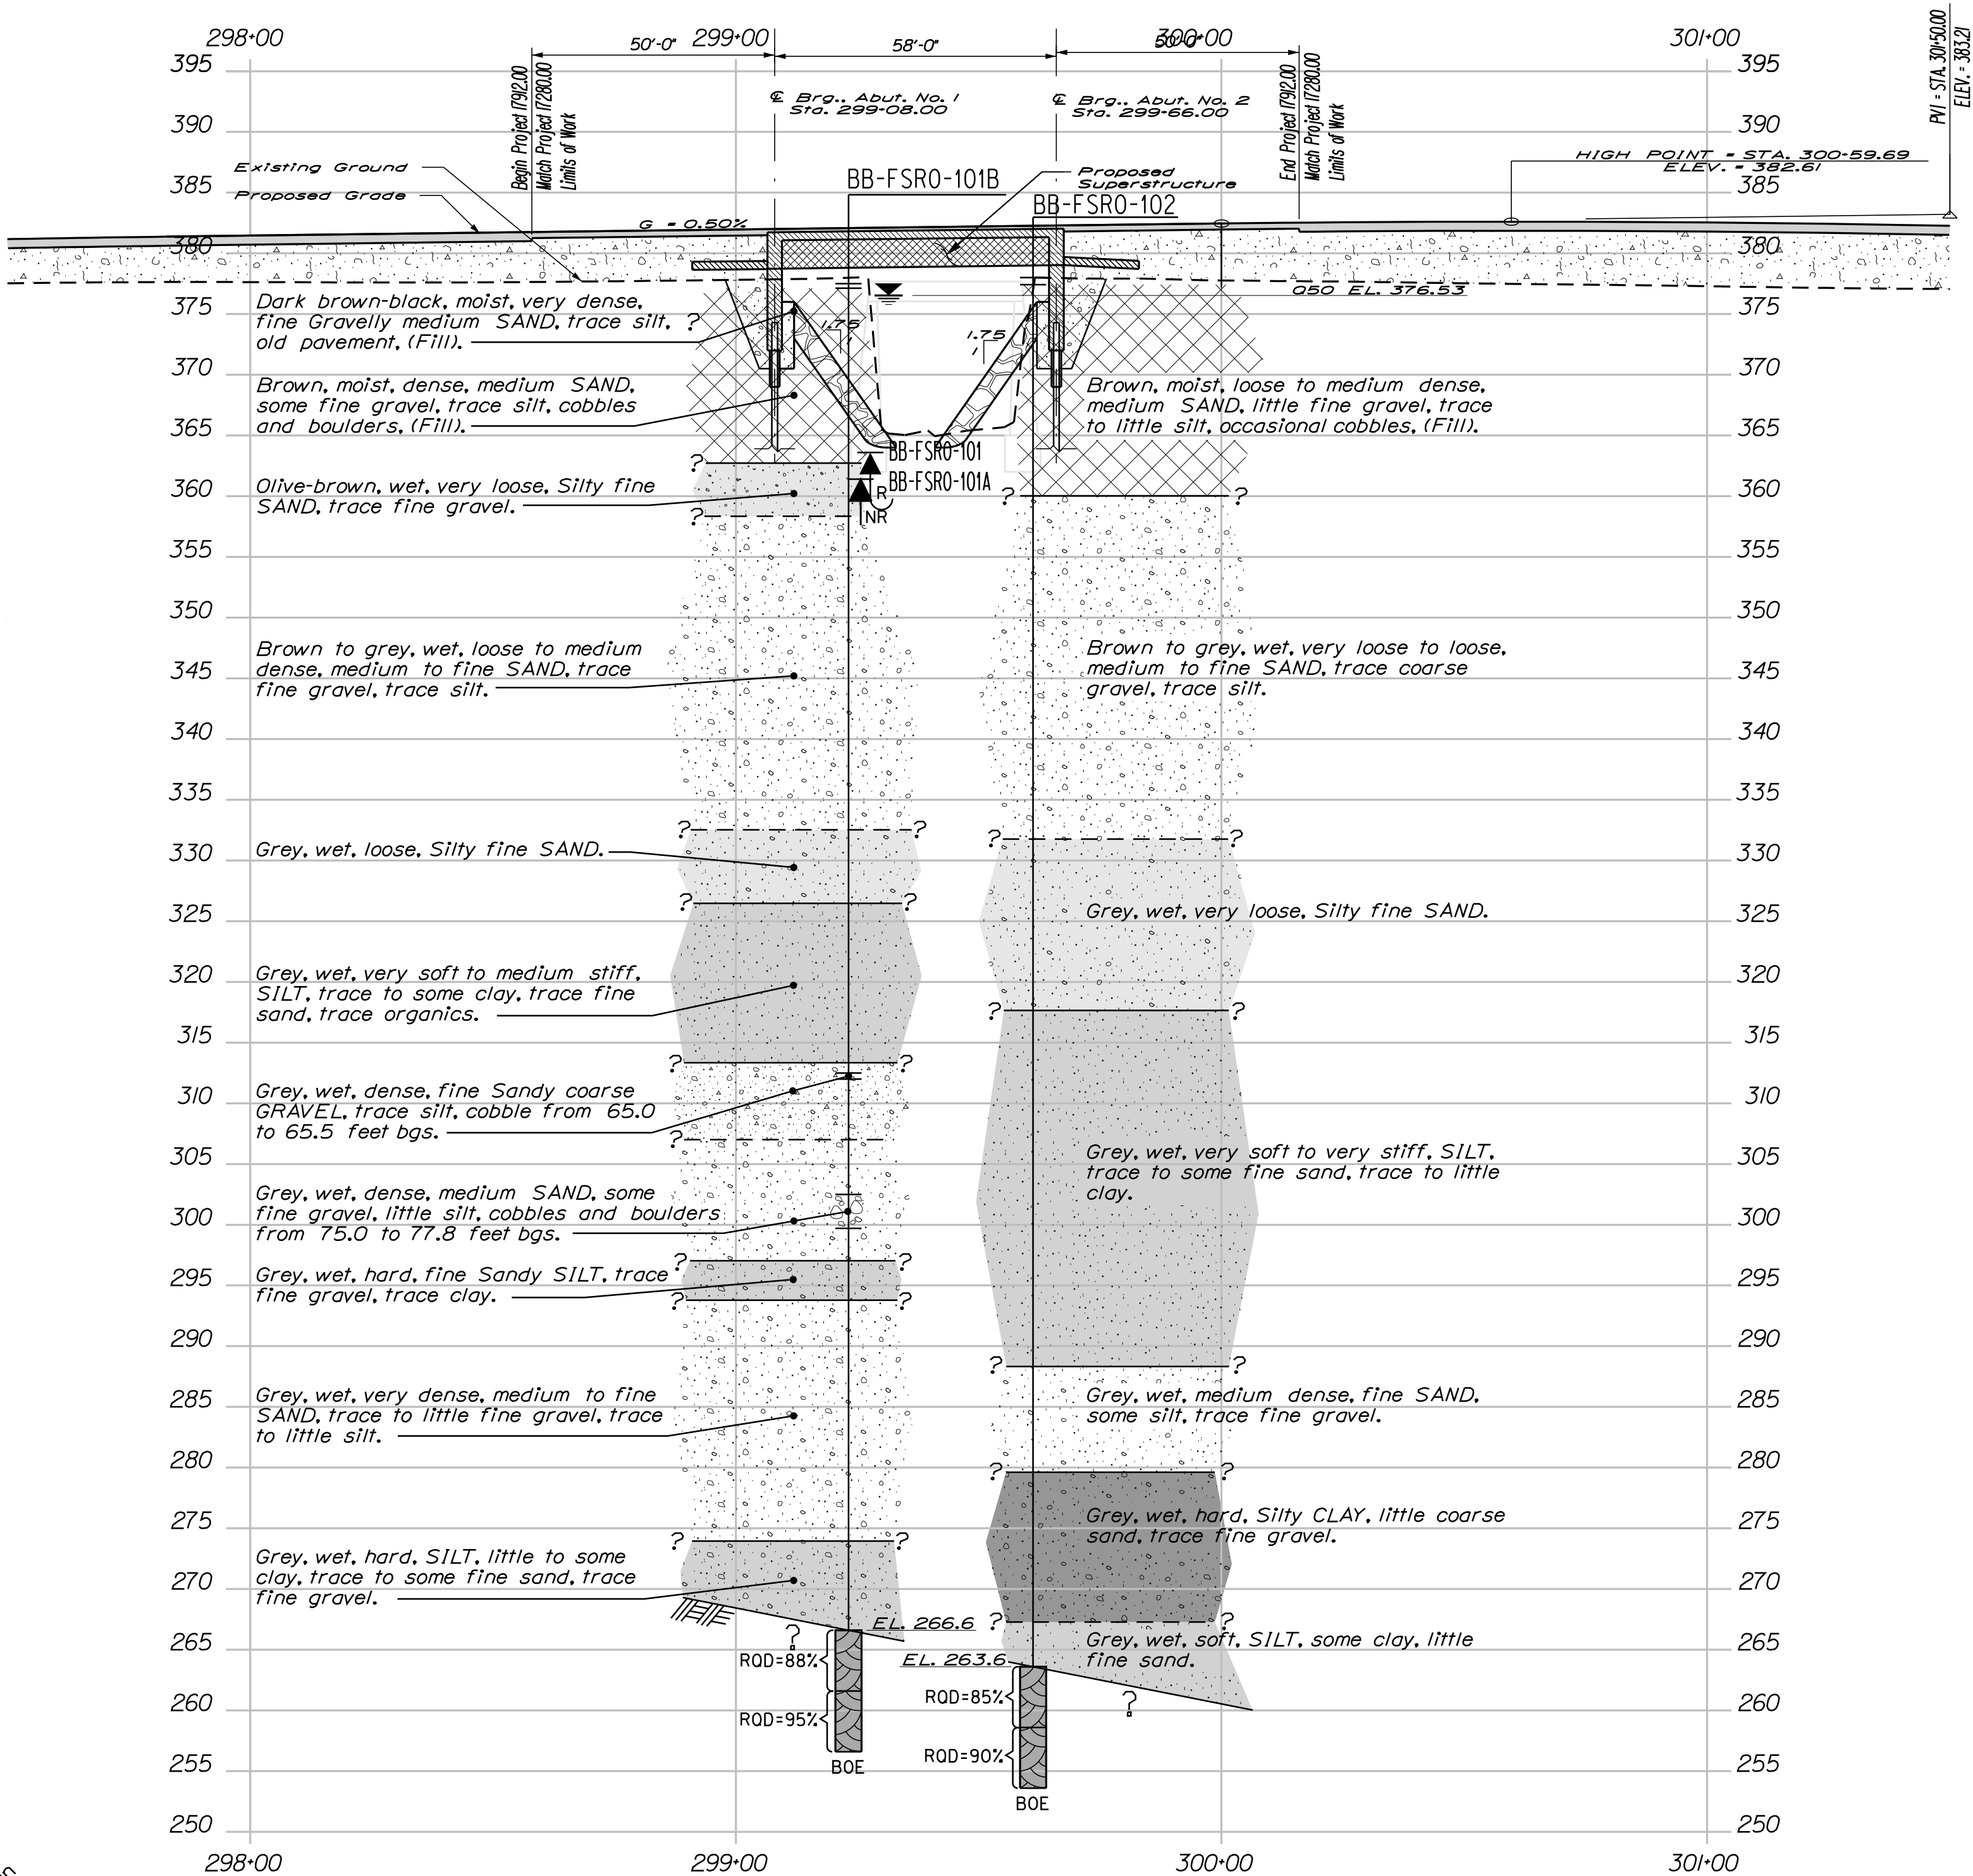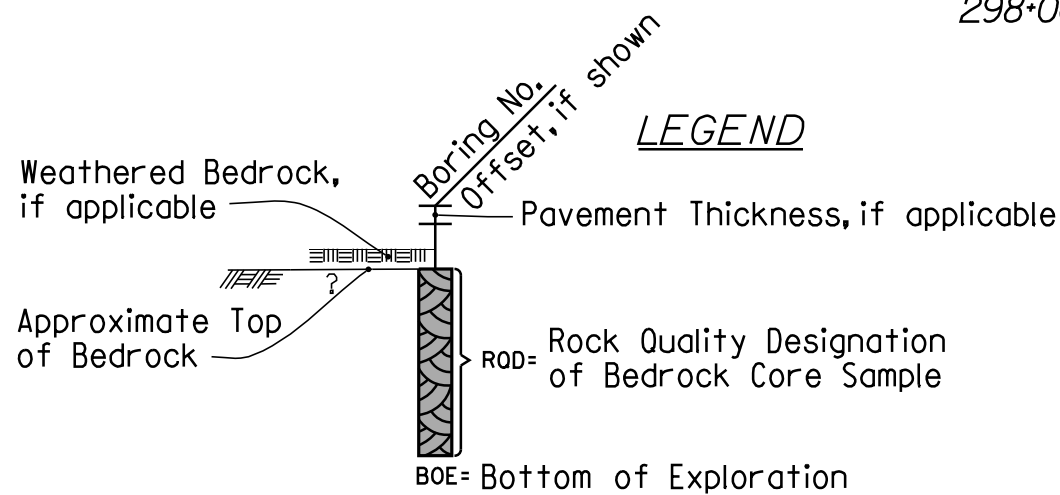


Note: This generalized interpretive soil profile is intended to convey trends in subsurface conditions. The boundaries between strata are approximate and idealized, and have been developed by interpretations of widely spaced explorations and samples. Actual soil and bedrock transitions may vary and are probably more erratic. For more specific information refer to the exploration logs.

STATE OF MAINE		DEPARTMENT OF TRANSPORTATION	
EDDY FLATS BRIDGE		BR-1791(200)X	
SACO RIVER OVERFLOW		PIN 17912.00	
FRYEBURG		BRIDGE NO. 2261	
OXFORD COUNTY		BRIDGE PLANS	
INTERPRETIVE SUBSURFACE PROFILE		SHEET NUMBER	
		B6	
		OF B22	
PROJ. MANAGER		BY	DATE
DESIGNED-Detailed		M. LACHANCE	APR. 2017
CHECKED-Reviewed		R. NAJUS	
DESIGNED-Detailed		N. SHERWOOD	
REVISIONS 1			
REVISIONS 2			
REVISIONS 3			
REVISIONS 4			
FIELD CHANGES			
SIGNATURE		P.E. NUMBER	
DATE		DATE	

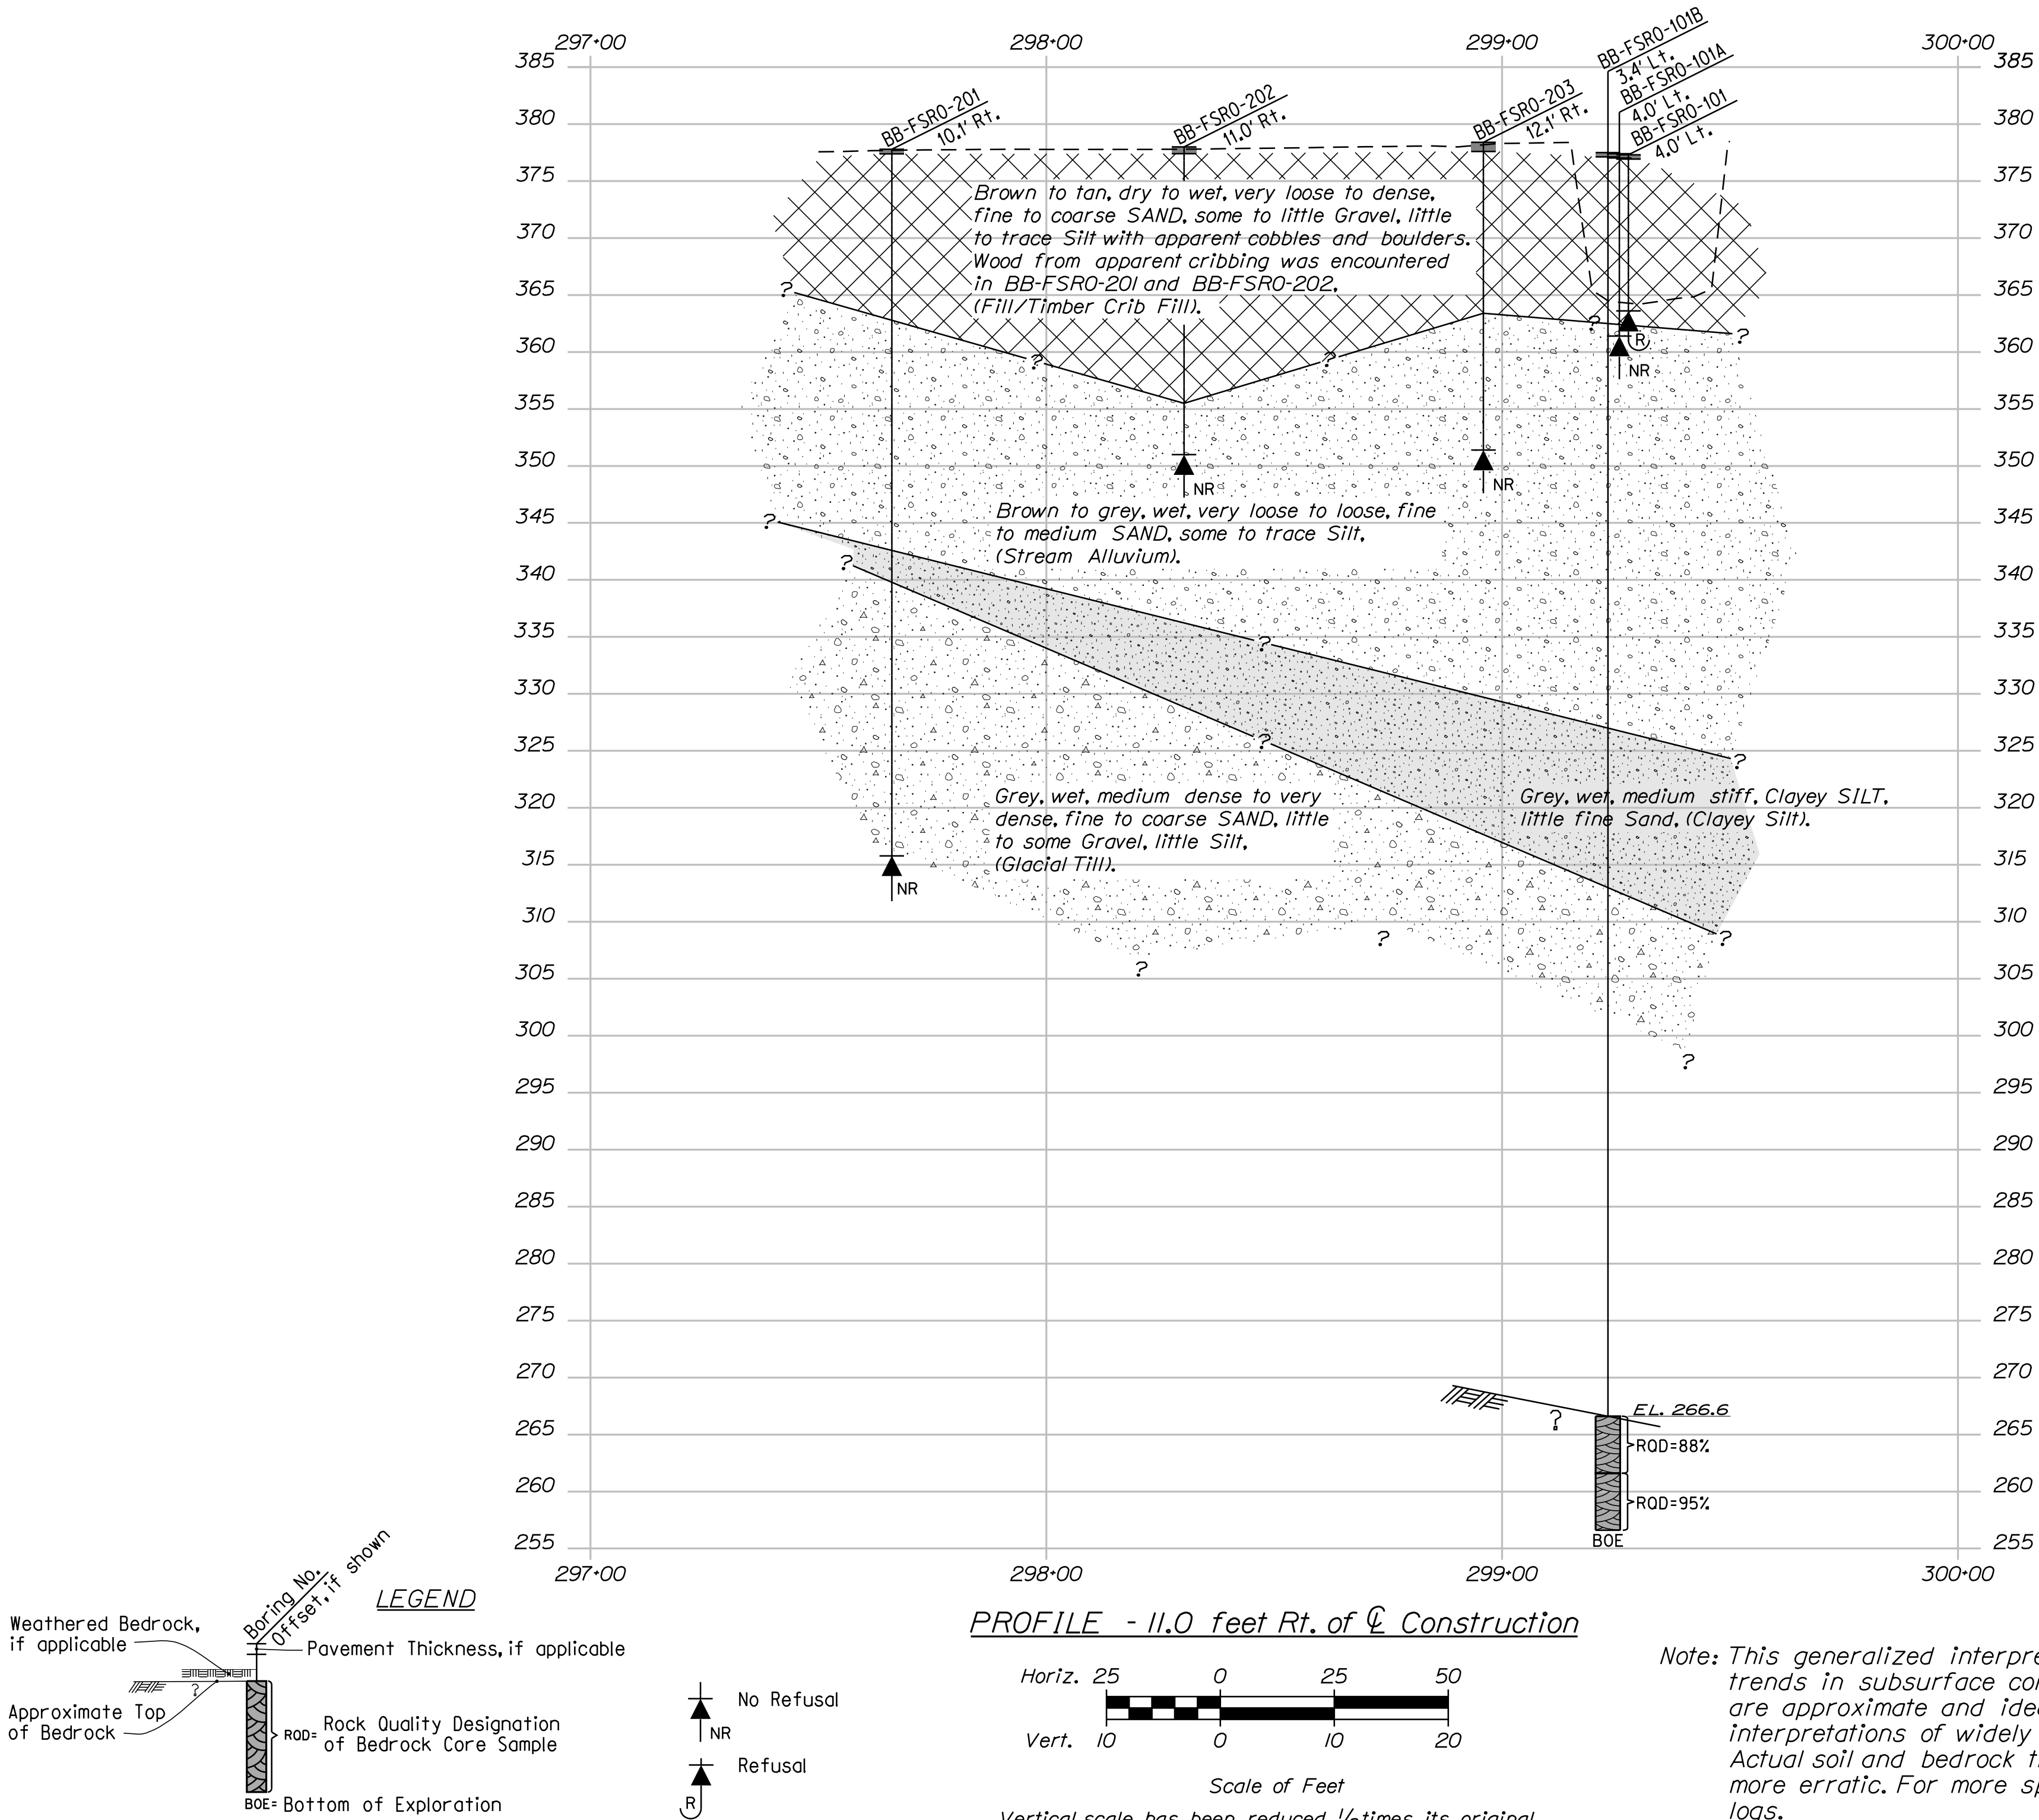


SHEET NUMBER			EDDY FLATS BRIDGE			PROJ. MANAGER			M. PARLIN			BY			DATE			STATE OF MAINE					
B7 OF B22			SACO RIVER OVERFLOW			FRYEBURG			OXFORD COUNTY			DESIGN-DETAILED			MAY 2018			DEPARTMENT OF TRANSPORTATION					
												CHECKED-REVISED			B.CARDALI						MAY 2018		
												DESIGN2-DETAILED2			A.BUSIDELLI						MAY 2018		
												DESIGN3-DETAILED3			T.WHITE						MAY 2018		
												SIGNATURE			P.E. NUMBER								
INTERPRETIVE SUBSURFACE PROFILE			11.0 feet Rt.			REVISIONS 1						DATE			BRIDGE NO. 2261								
						REVISIONS 2						PIN											
						REVISIONS 3						17912.00											
						REVISIONS 4																	
						FIELD CHANGES						BRIDGE PLANS											

[illegible][illegible]

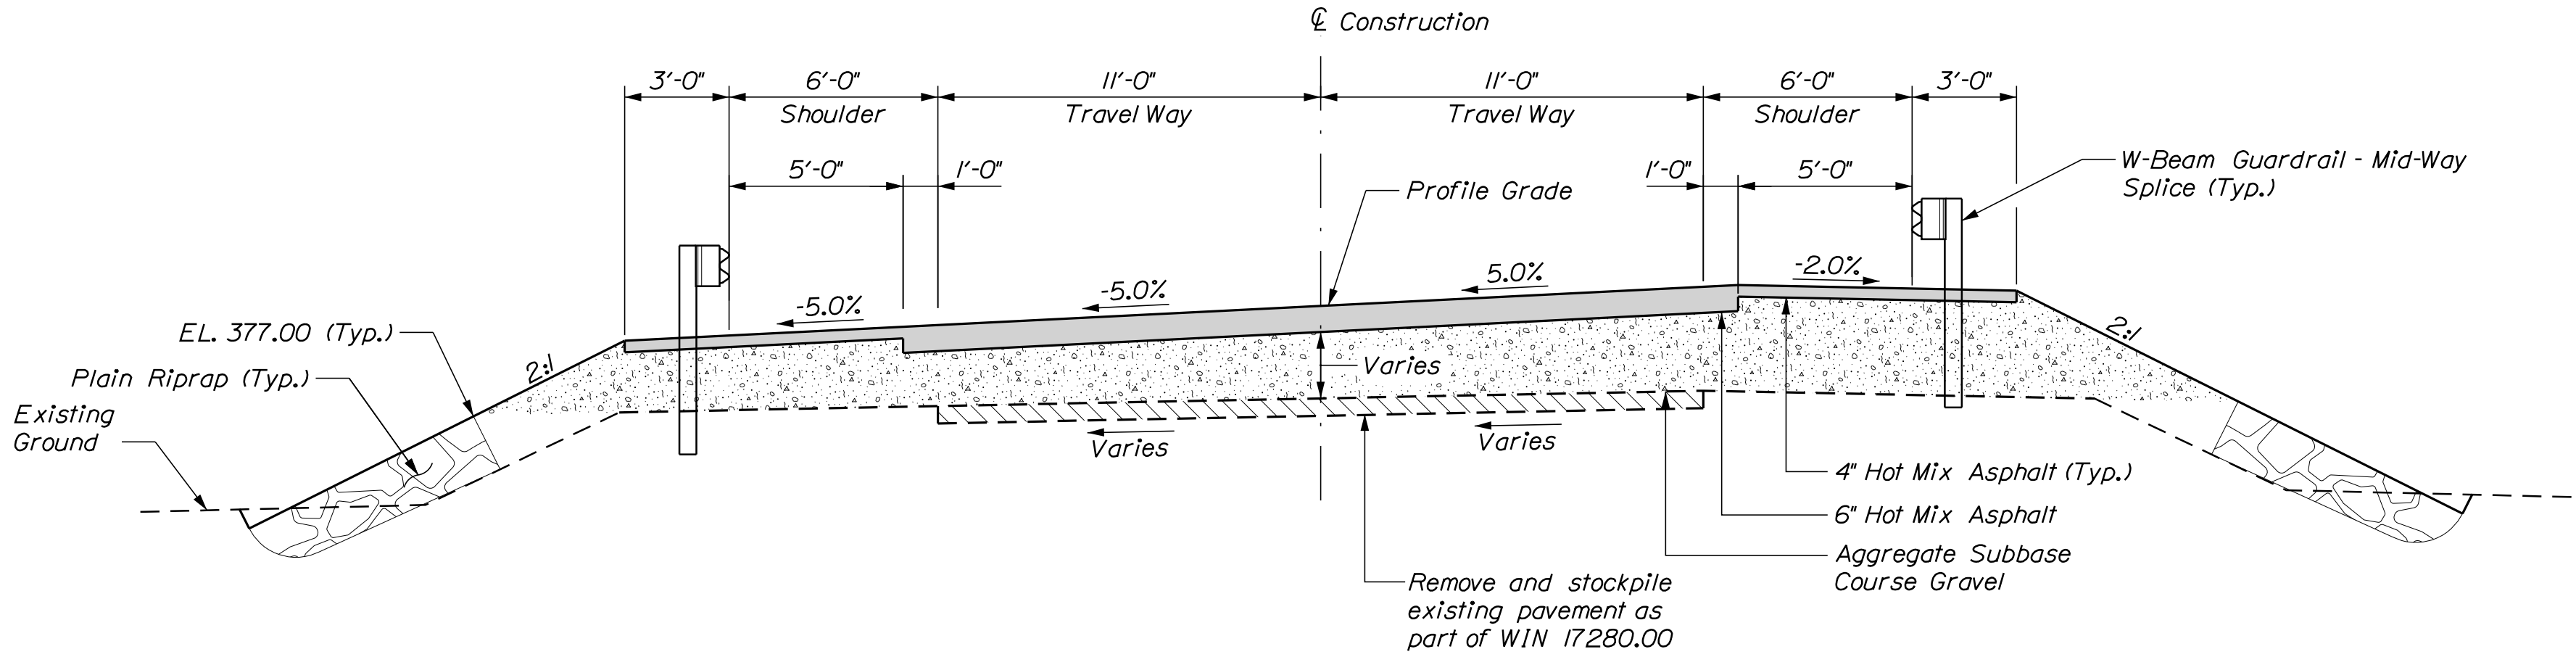

TYPICAL APPROACH SECTION

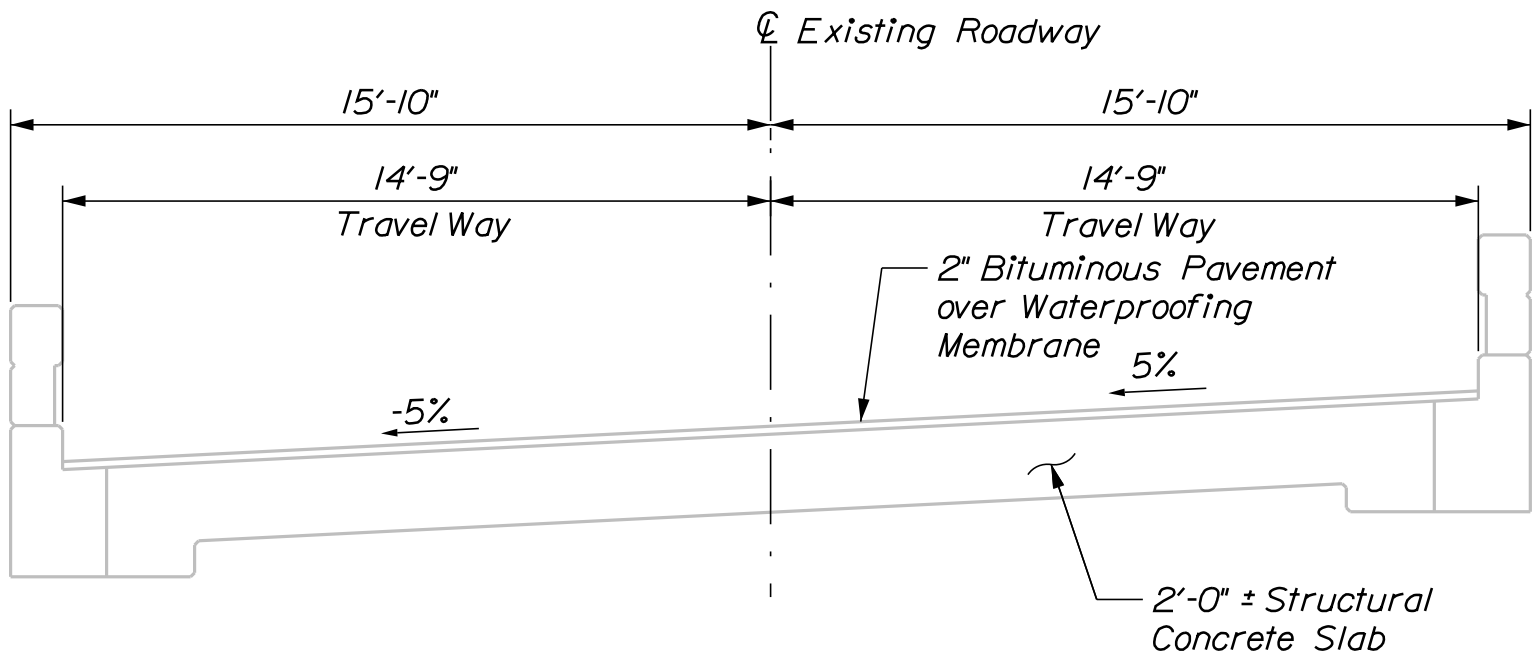

EXISTING TRANSVERSE SECTION


B10 OF B22	SHEET NUMBER	EDDY FLATS BRIDGE SACO RIVER OVERFLOW FRYEBURG OXFORD COUNTY	PROJ. MANAGER J. STILWELL				DATE
			DESIGN-DETAILED RMN		D.B.V.L.S.F.		DEC. 2018
			CHECKED-REVIEWED JCS		S.W.		DEC. 2018
			DESIGN2-DETAILED2				
			DESIGN3-DETAILED3				
			REVISIONS 1				P.E. NUMBER
			REVISIONS 2				
			REVISIONS 3				
			REVISIONS 4				DATE
			FIELD CHANGES				
TYPICAL SECTIONS							
STATE OF MAINE DEPARTMENT OF TRANSPORTATION STP-1791(200) BRIDGE NO. 2261 WIN 17912.00 BRIDGE PLANS							

Date:12/14/2018


Username: iflanders

Division: BRIDGE

Filename: ... \BRIDGE\MSTA\B11-B12_xsect.dgn

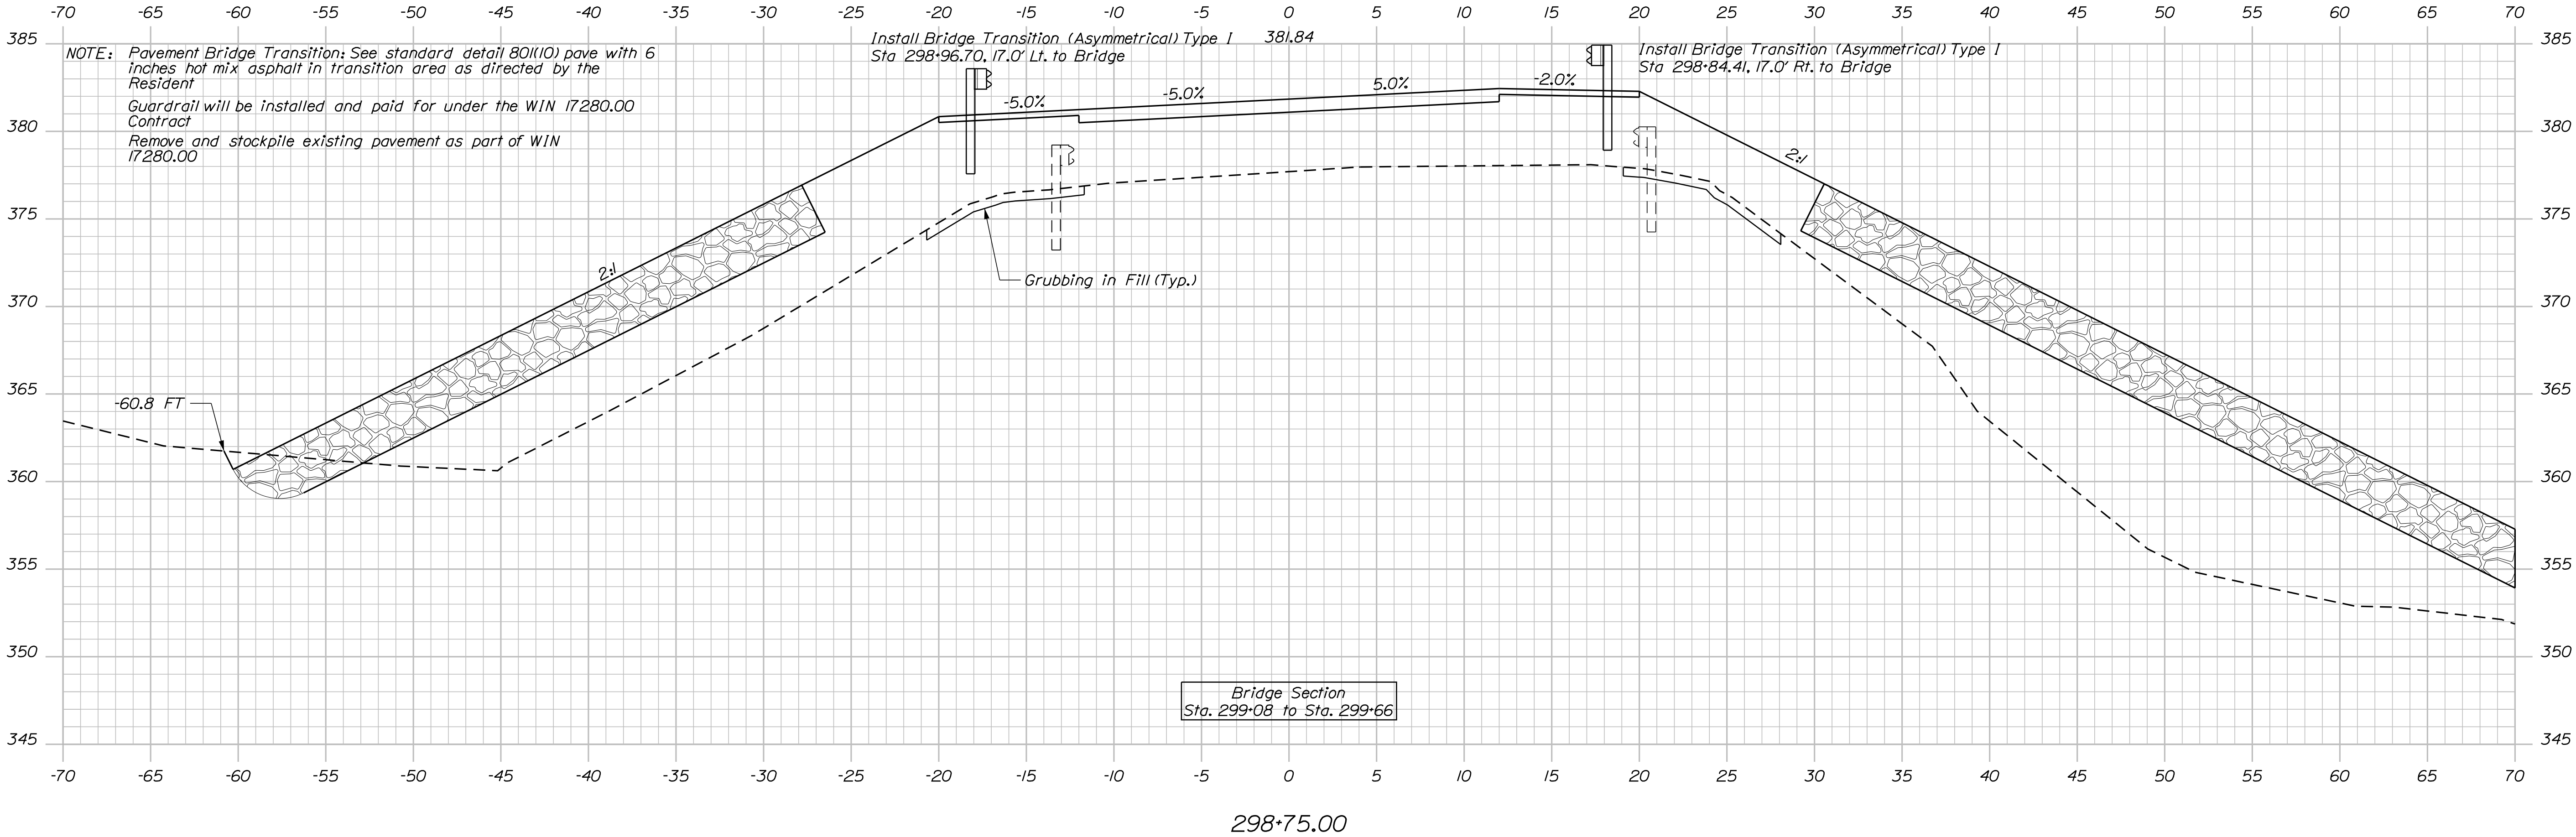

Bridge Section
Sta. 299+08 to Sta. 299+66

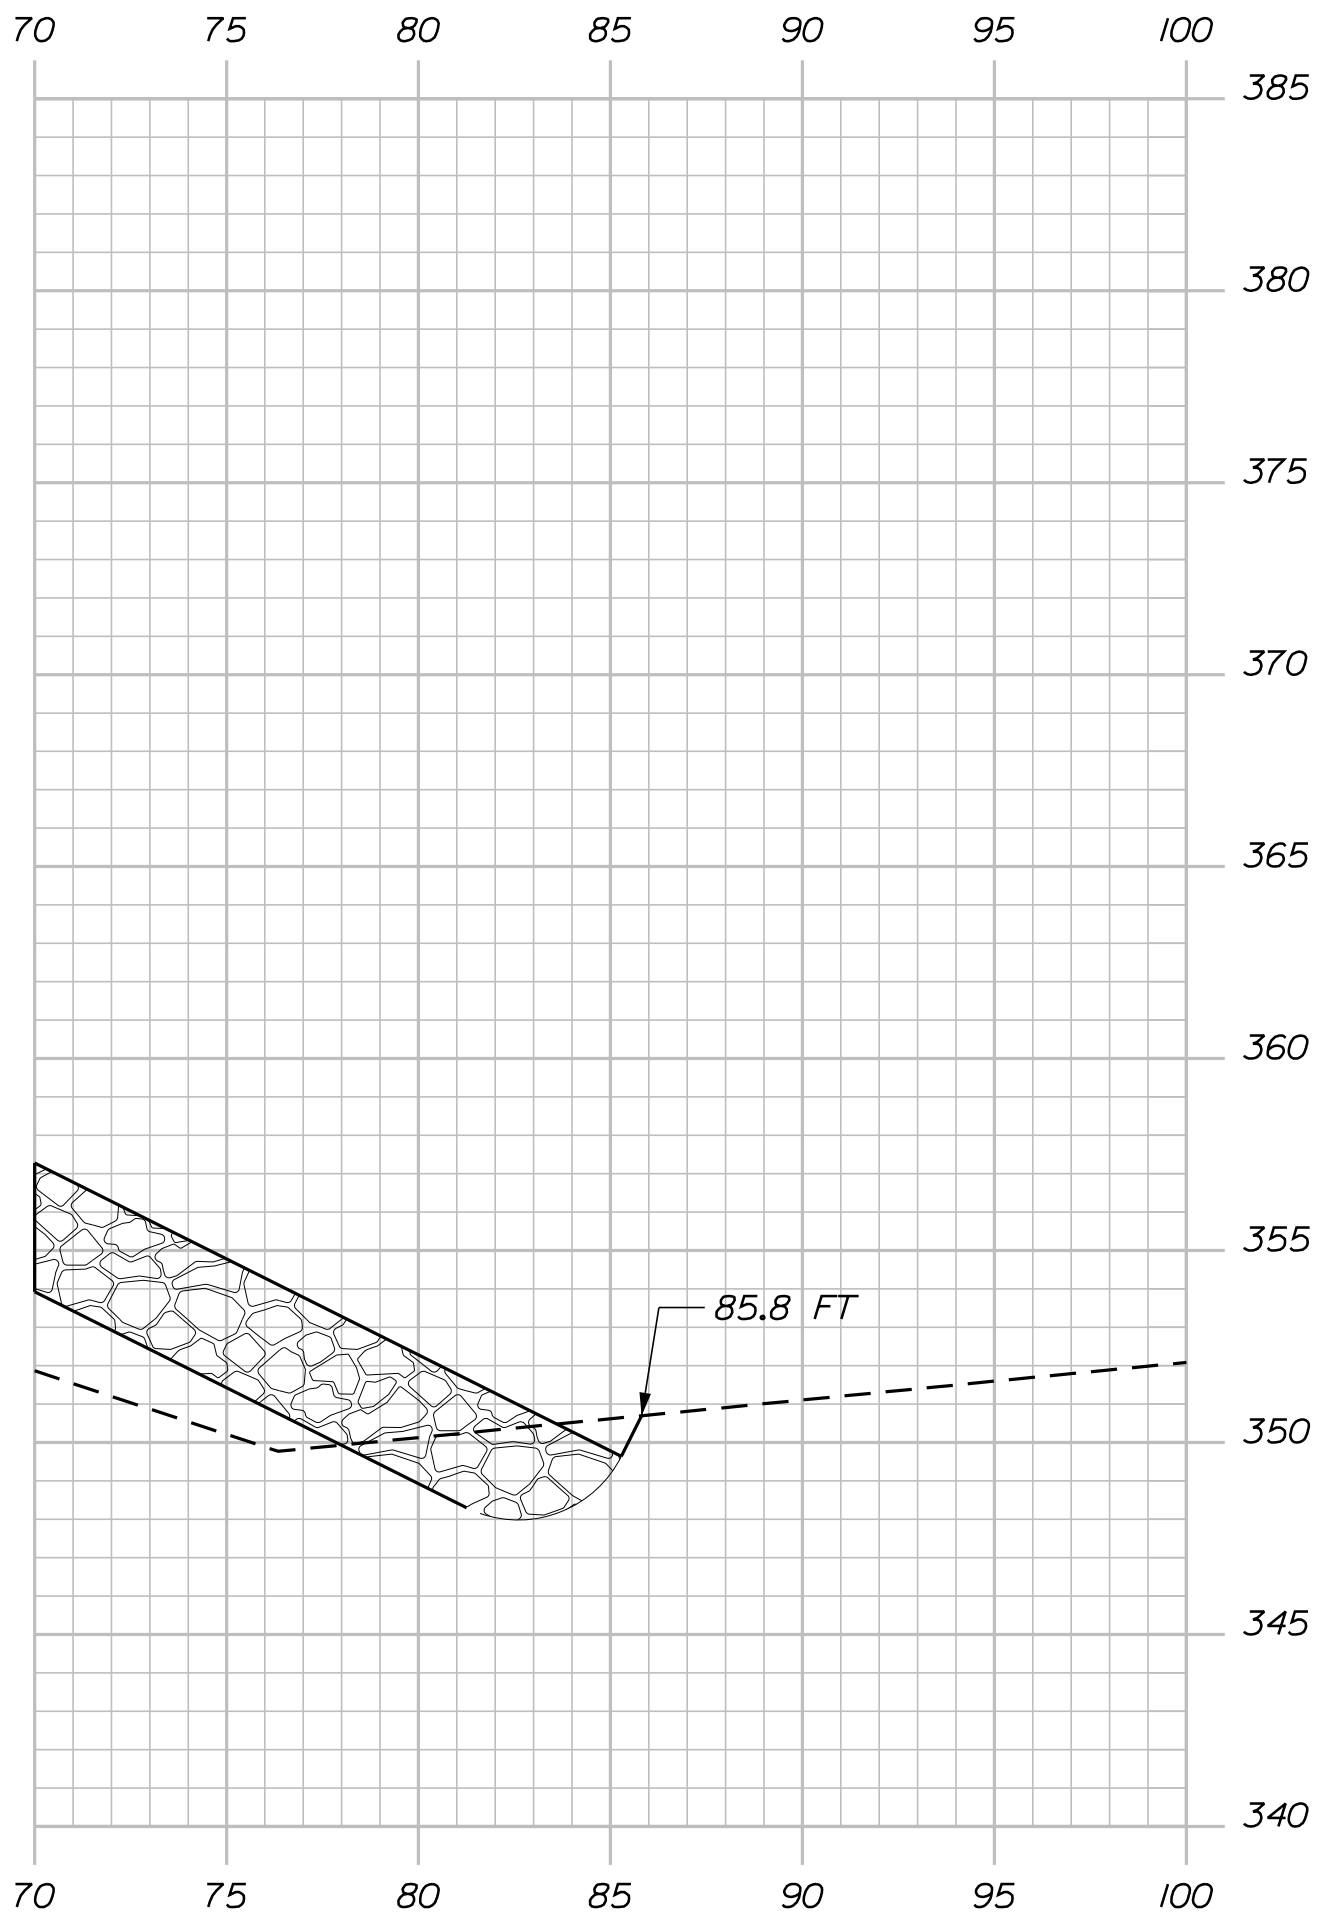

STATE OF MAINE		DATE		BY		J. STILLWELL		PROJ. MANAGER		DESIGN-DETAILED		CHECKED-REVIEWED		DESIGN-DETAILED		REVISIONS 1		REVISIONS 2		REVISIONS 3		REVISIONS 4		FIELD CHANGES	
DEPARTMENT OF TRANSPORTATION		DEC 2018		KLW		MID		DESIGN-DETAILED		SUB		SUB		DESIGN-DETAILED		REVISIONS 1		REVISIONS 2		REVISIONS 3		REVISIONS 4		FIELD CHANGES	
STP-1791(200)		SIGNATURE		P.E. NUMBER		DATE																			
BRIDGE NO. 2261		WIN		17912.00		BRIDGE PLANS																			

EDDY FLATS BRIDGE

SACO RIVER OVERFLOW

FRYEBURG


OXFORD COUNTY

CROSS SECTIONS


SHEET NUMBER

B11

OF B22

 


B12 OF B22	SHEET NUMBER	EDDY FLATS BRIDGE SACO RIVER OVERFLOW FRYEBURG OXFORD COUNTY				PROJ. MANAGER	J. STILLWELL	BY	DATE			
		CROSS SECTIONS				DESIGN-DETAILED	MJD	KLW	DEC. 2018			
						CHECKED-REVIEWED				SJB	RAW	DEC. 2018
						DESIGN2-DETAILED2						SIGNATURE
						DESIGN3-DETAILED3						P.E. NUMBER
						REVISIONS 1						
				REVISIONS 2								
				REVISIONS 3								
				REVISIONS 4					DATE			
				FIELD CHANGES								
		STATE OF MAINE DEPARTMENT OF TRANSPORTATION STP-1791(200) BRIDGE NO. 2261 WIN 17912.00 BRIDGE PLANS										

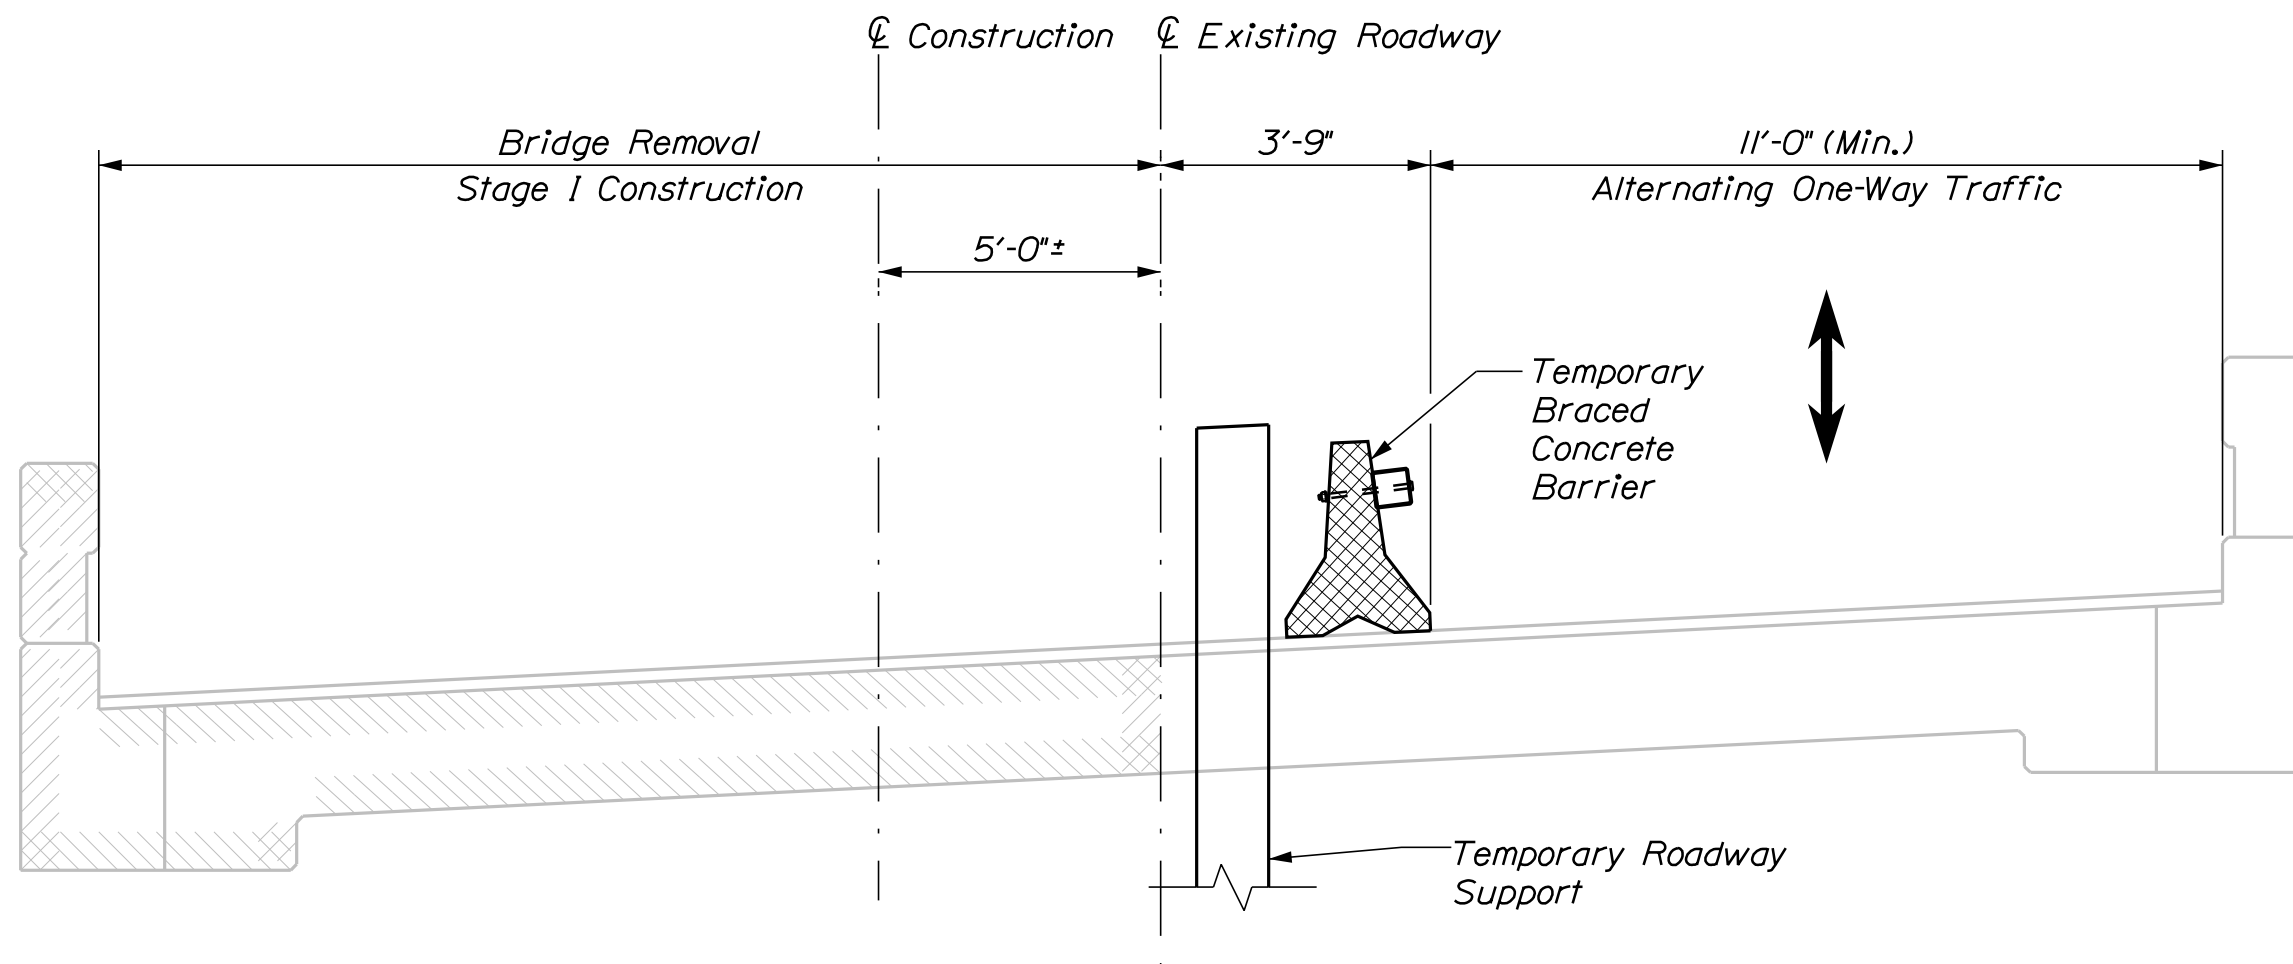


STAGE I

1. Install temporary signal and traffic control.
2. Shift traffic to south side of bridge.
3. Install temporary roadway support.
4. Demolish north side of bridge.

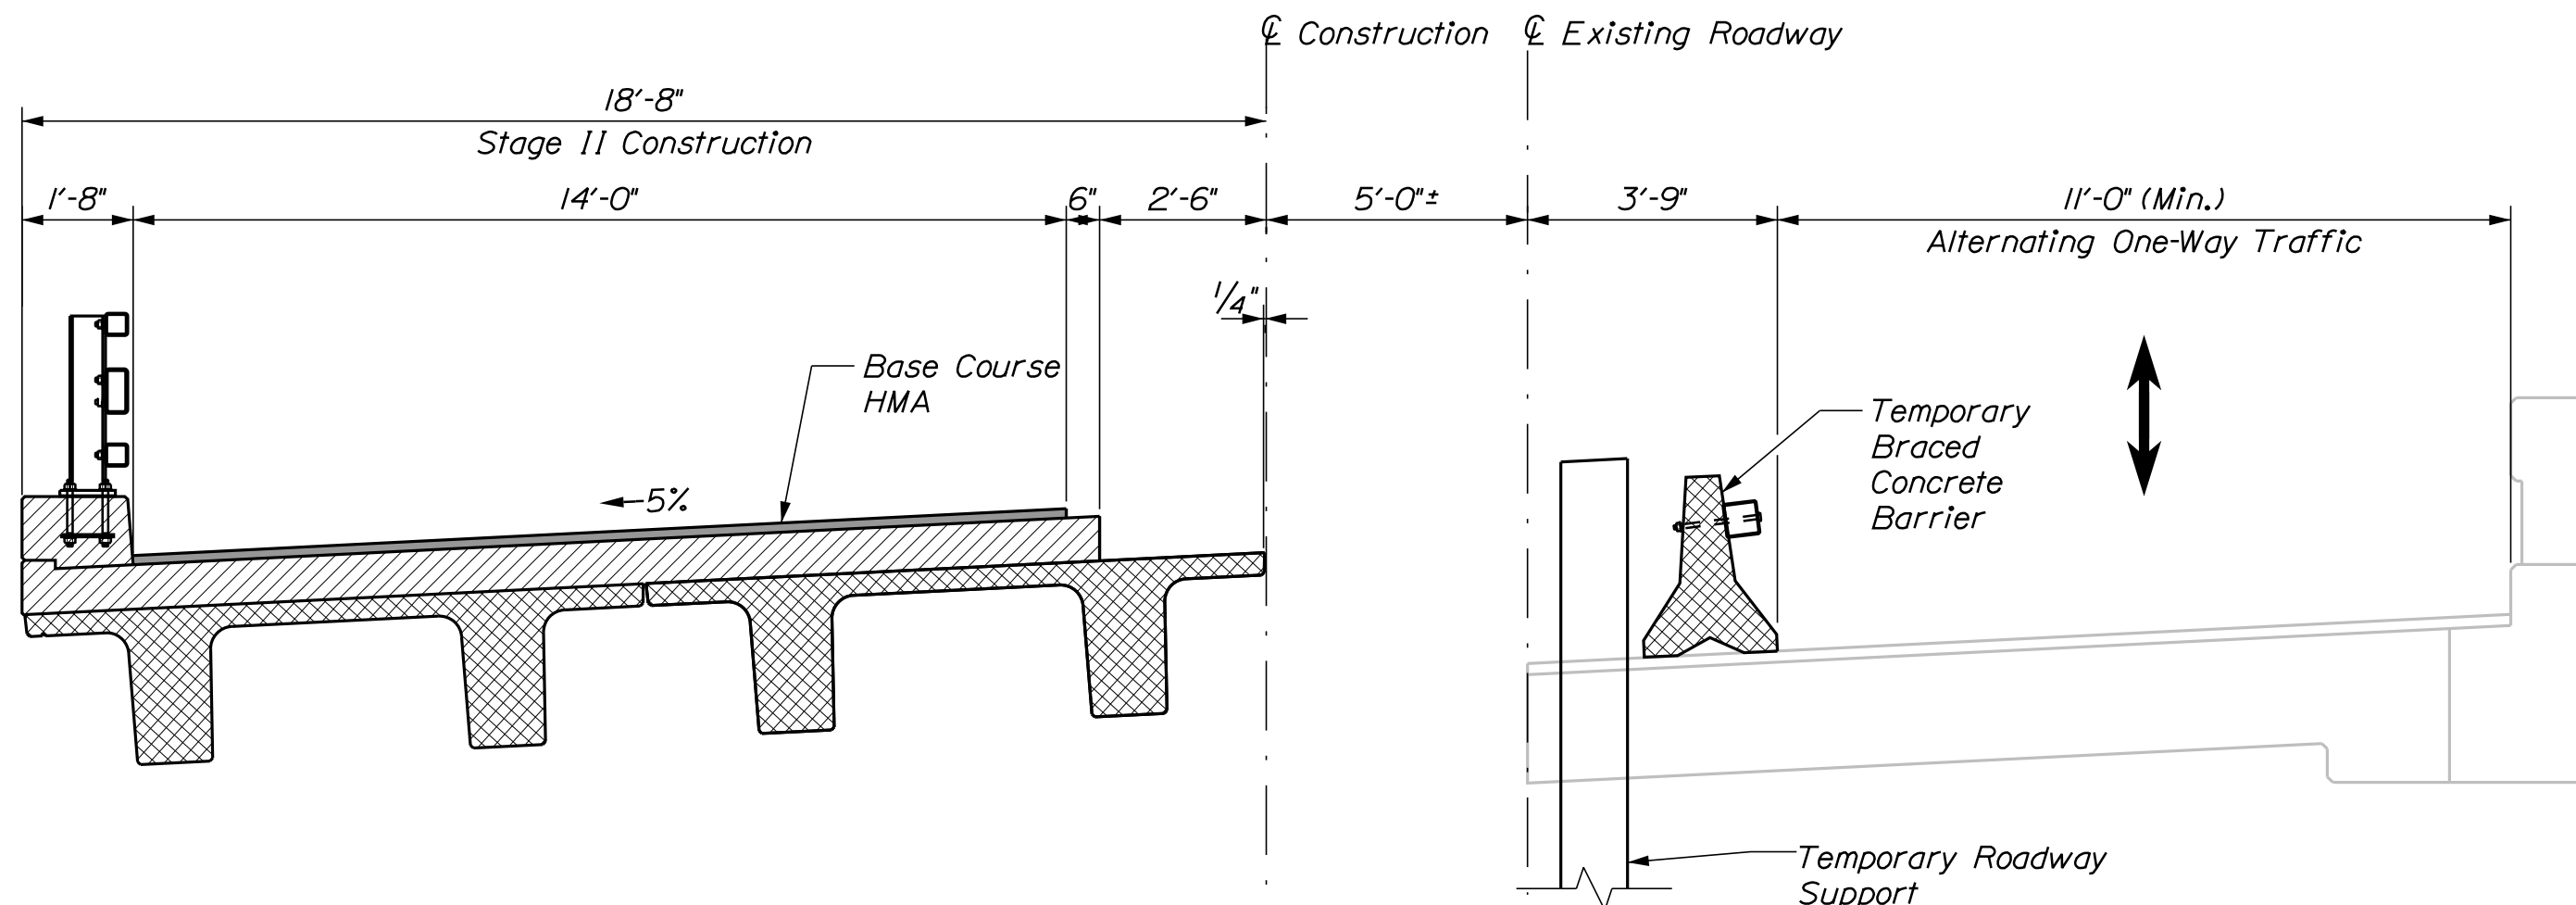


STAGE II

1. Construct north side of bridge and base course of pavement.
2. Install approach roadway north of Stage I temporary roadway support.

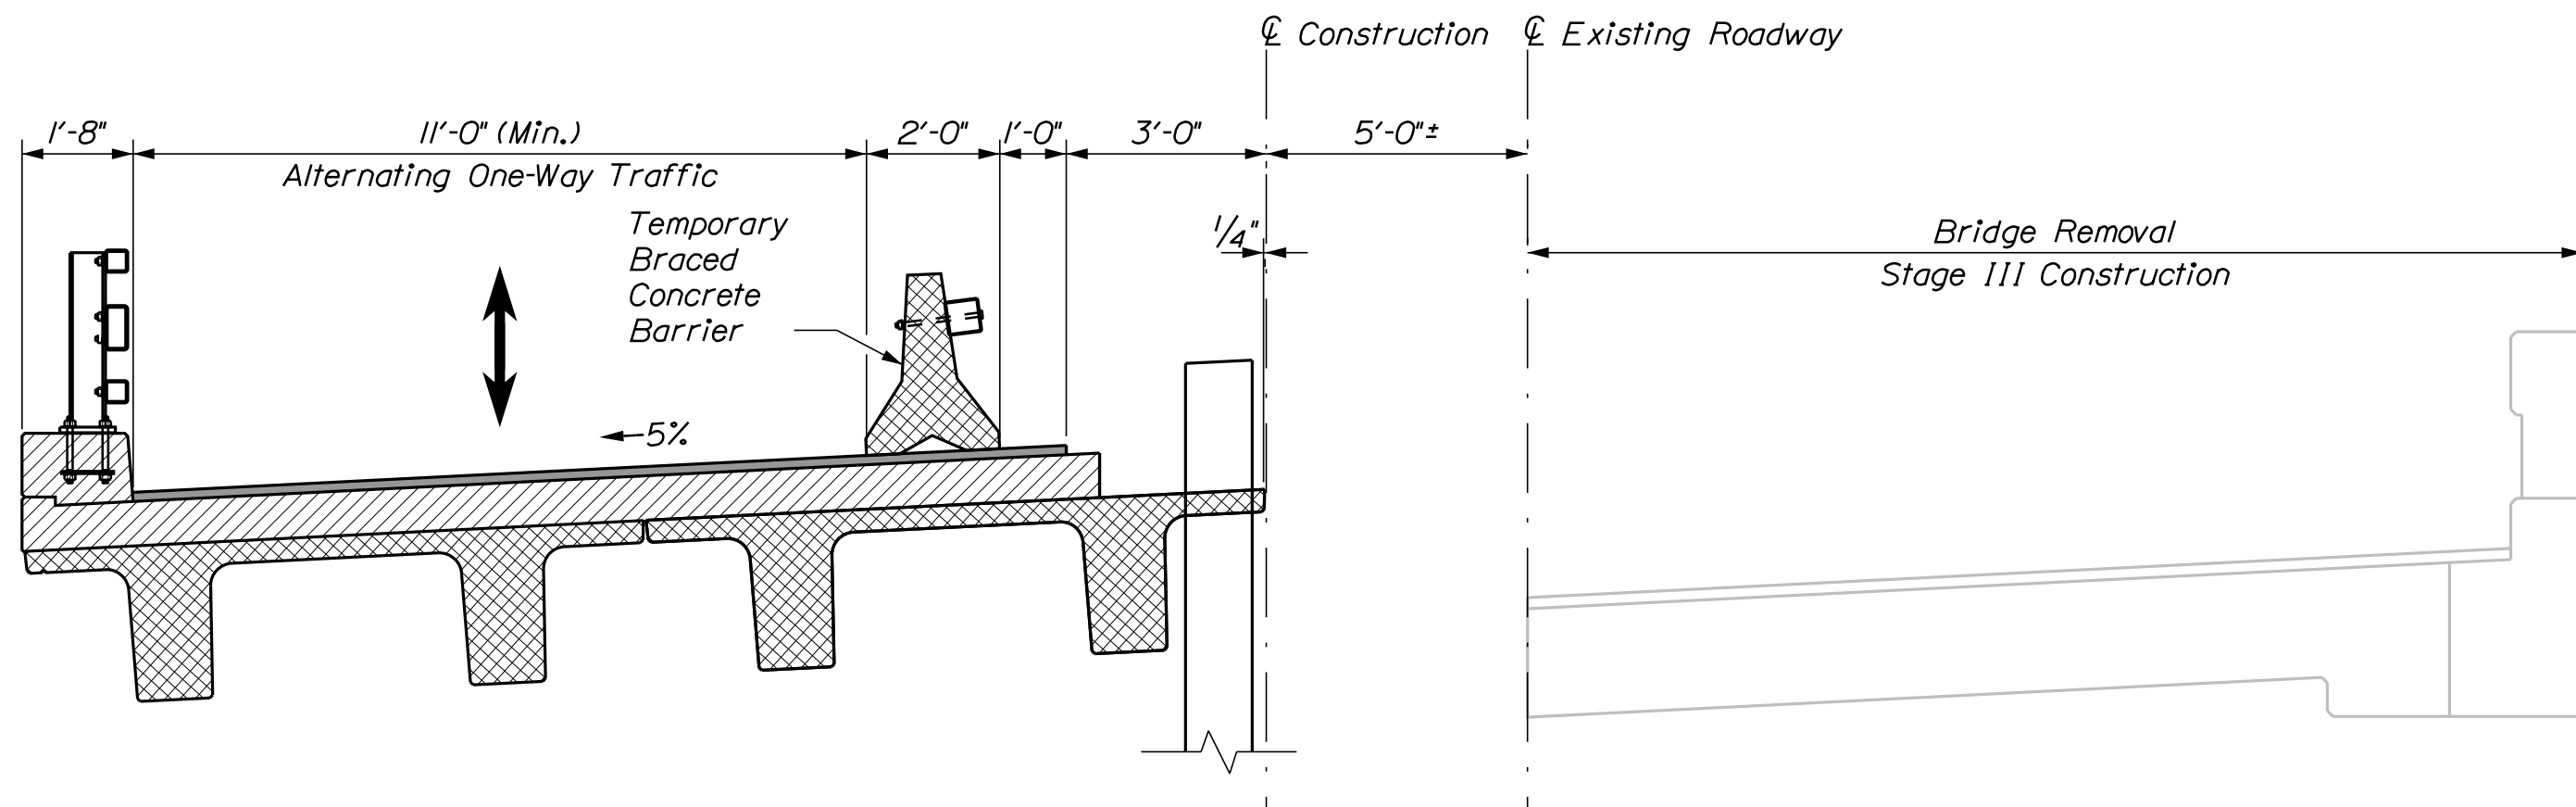


STAGE III

1. Shift traffic to north side of bridge.
2. Demolish south side of bridge and remove temporary roadway support installed during Stage I.
3. Install temporary roadway support.

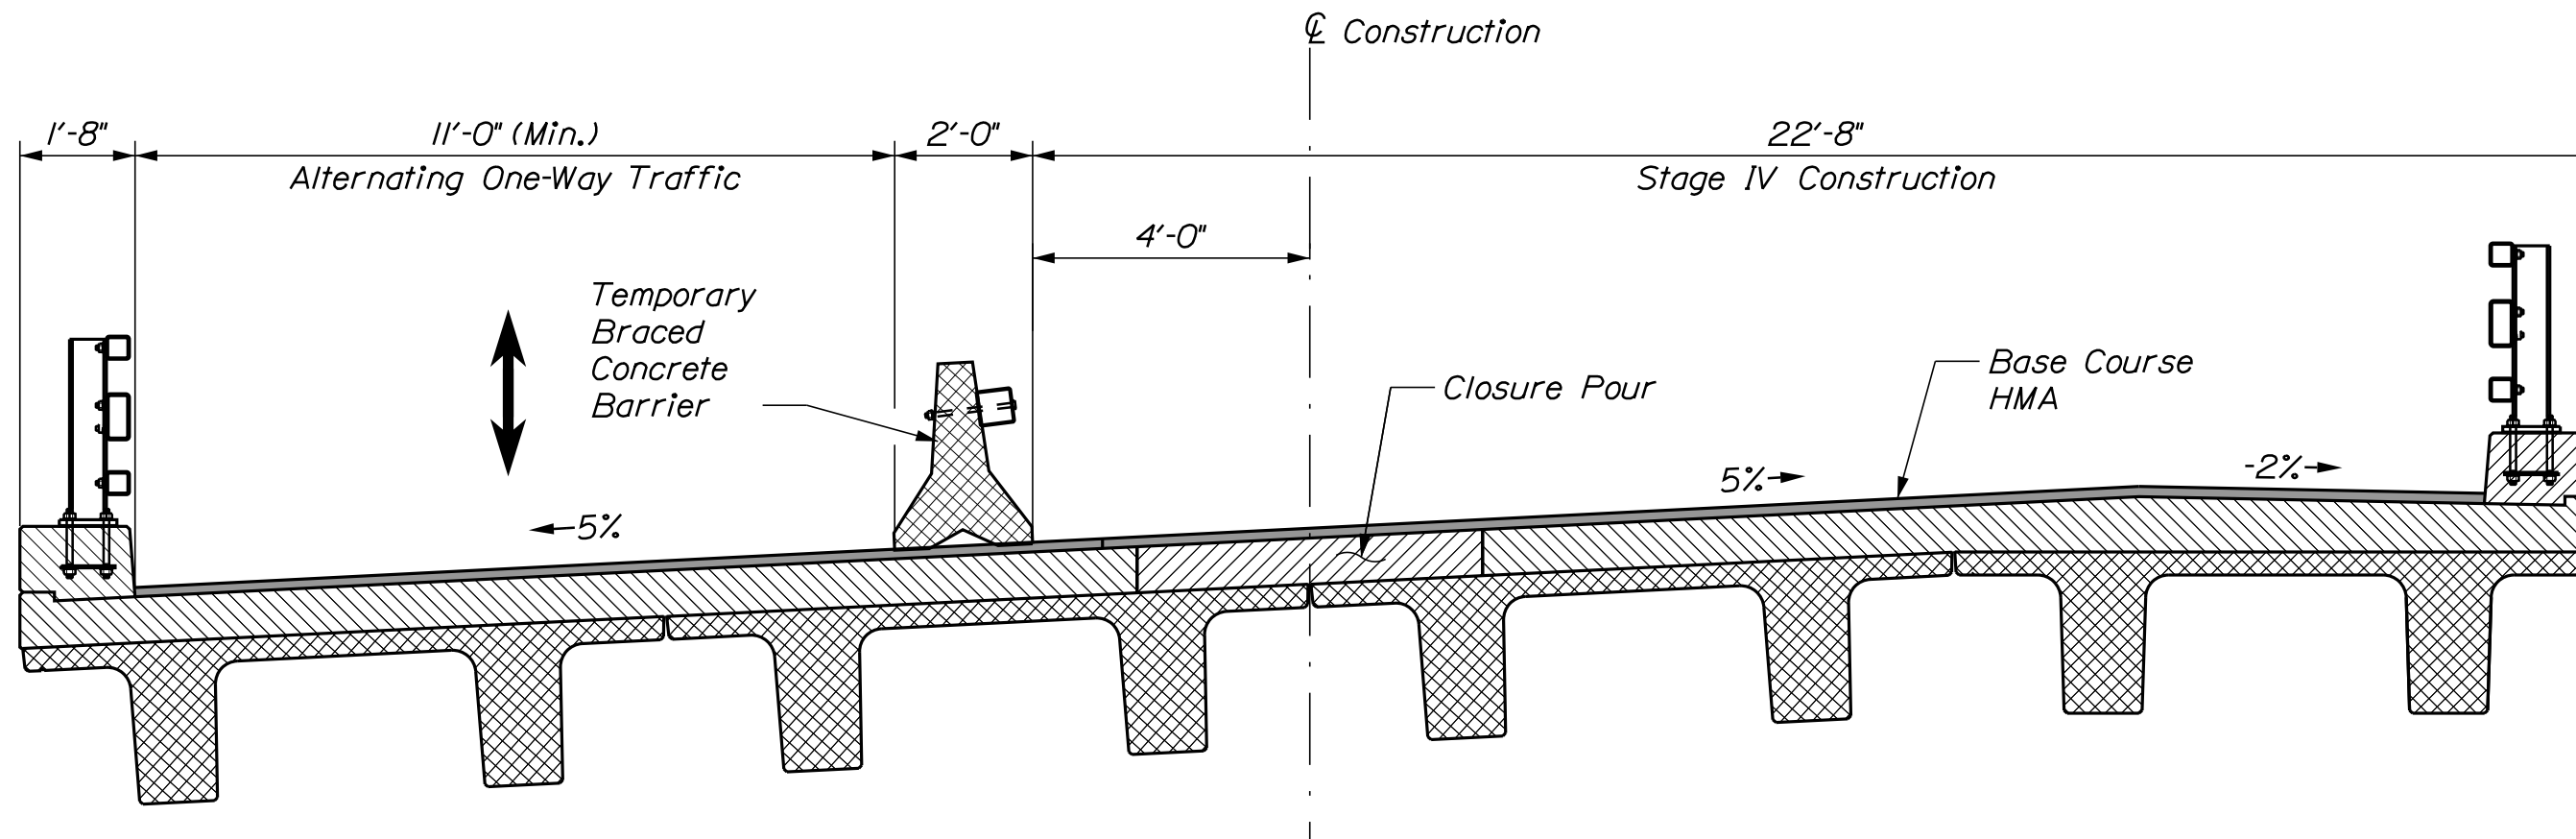

STAGE IV



1. Construct south side of bridge.
2. Construct closure pour.
3. Construct base course of pavement.

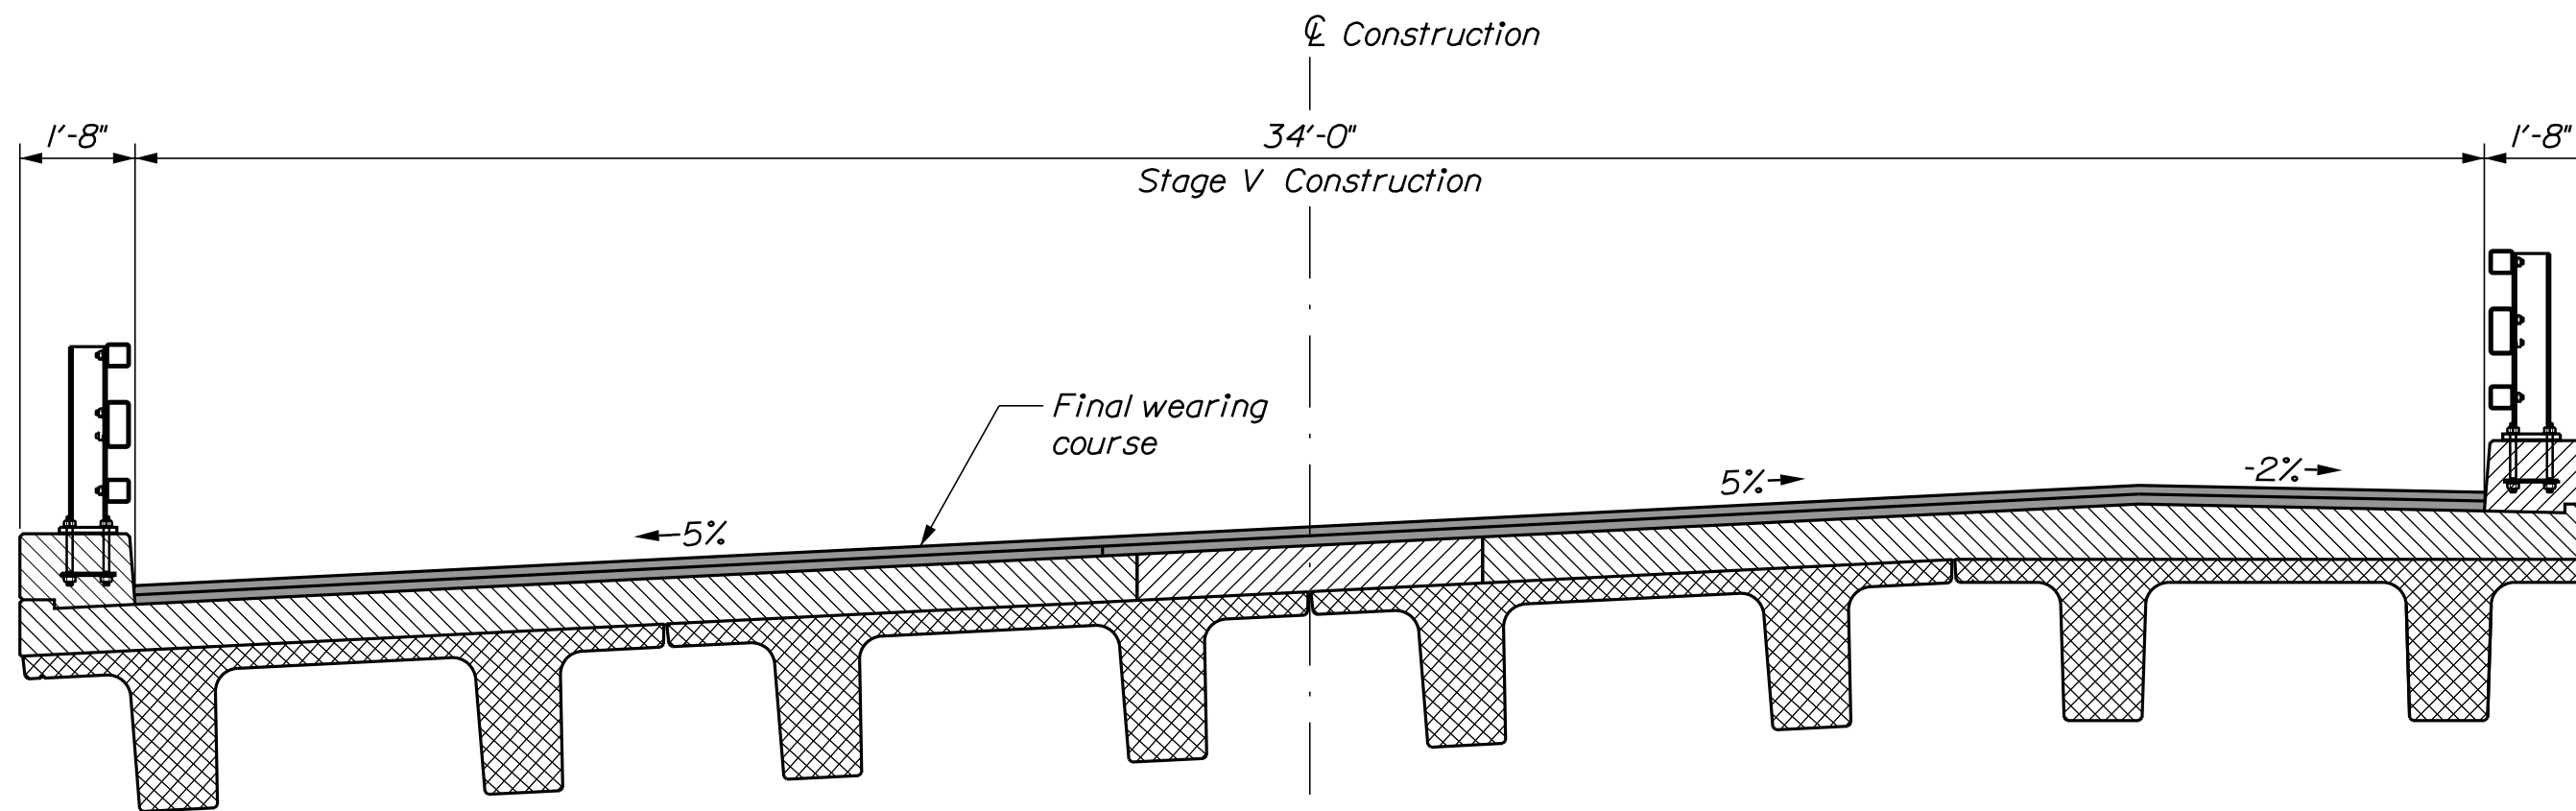

STAGE V

1. Maintain one 11'-0" minimum lane of alternating one-way traffic to install final wearing course of pavement.

PROJ. MANAGER	J. STILLWELL	BY	DATE
DESIGN-DETAILED	RM	D.B.V.S.F.	DEC. 2018
CHECKED-REVIEWED	JCS	SW	DEC. 2018
DESIGN-DETAILED			
REVISIONS 1			
REVISIONS 2			
REVISIONS 3			
REVISIONS 4			
FIELD CHANGES			


 
 


1. Reinforcing steel shall have a minimum concrete cover of 2 inches in the walls unless otherwise noted.
2. Place 4-in. diameter drains in the breastwall and wingwalls at 10-ft maximum spacing. The exact location will be determined by the Resident.
3. Place the parapet portions of the wingwalls after erection of the precast units to ensure an accurate match with the superstructure.
4. Cover joints where waterstops are not required in accordance with Standard Details Section 502.
5. Payment for the concrete jackets around the tops of the H-piles will not be paid for directly, but will be considered incidental to Pay Item 502.219, Structural Concrete Abutments and Retaining Walls. Fill Concrete may be used for the concrete jackets. Payment for excavation necessary to construct the concrete jackets will be considered incidental to Contract Items.
6. Adjust the abutment seat elevations in accordance with Special Provision 535 - Precast, Prestressed Concrete Superstructure (Camber).

1. The maximum factored pile load is 353 kips including downward drag for the Strength I limit state.
2. H-pile material shall be ASTM A 572, Grade 50.
3. Estimate of piles required:

 Abutment No. 1: 5 ~ HP 14x89 @ 108 feet
 Abutment No. 2: 5 ~ HP 14x89 @ 111 feet
4. The order lengths of the piles shall include an additional 5 feet of length for each test pile to accommodate dynamic test piling equipment.
5. All piles shall be equipped with a pile tip in accordance with Standard Specifications Subsection 501.048 - Prefabricated Pile Tips.
6. Piles shall be driven to the required resistance on or within bedrock in accordance with Standard 501 - Foundation Piles.
7. The Contractor shall perform and submit a wave equation analysis for review and acceptance by the Resident. The maximum allowable driving stress is 0.90 times F_y . The submittal analyses shall include the proposed stopping criteria based on the wave equation analysis and the proposed driving system.
8. The Contractor shall perform 2 dynamic load tests with 24 hour (min.) restrike tests to confirm the nominal capacity of the piles. The required nominal resistance for pile is the factored axial pile load divided by a resistance factor of 0.65 per LRFD Specifications. The dynamic test shall be performed on the first production pile driven at each abutment. The Contractor may drive production piles to the preliminary driving criteria. However, pile cut-off will not be permitted until completion of restrike testing and establishment of final driving criteria.

B14 OF B22		SHEET NUMBER		EDDY FLATS BRIDGE SACO RIVER OVERFLOW FRYEBURG OXFORD COUNTY		PROJ. MANAGER		J. STILWELL	BY	DATE	STATE OF MAINE DEPARTMENT OF TRANSPORTATION STP-1791(200)	
						DESIGN-DETAILED		RWN	DEC 2018			
						CHECKED-REVIEWED		JCS	DEC 2018			
						DESIGN2-DETAILED2		SW				
ABUTMENT NO. 1 PLAN AND ELEVATION		DESIGN3-DETAILED3								SIGNATURE	BRIDGE NO. 2261 WIN 17912.00 BRIDGE PLANS	
		REVISIONS 1							P.E. NUMBER			
		REVISIONS 2							DATE			
		REVISIONS 3										
		REVISIONS 4										
		FIELD CHANGES										

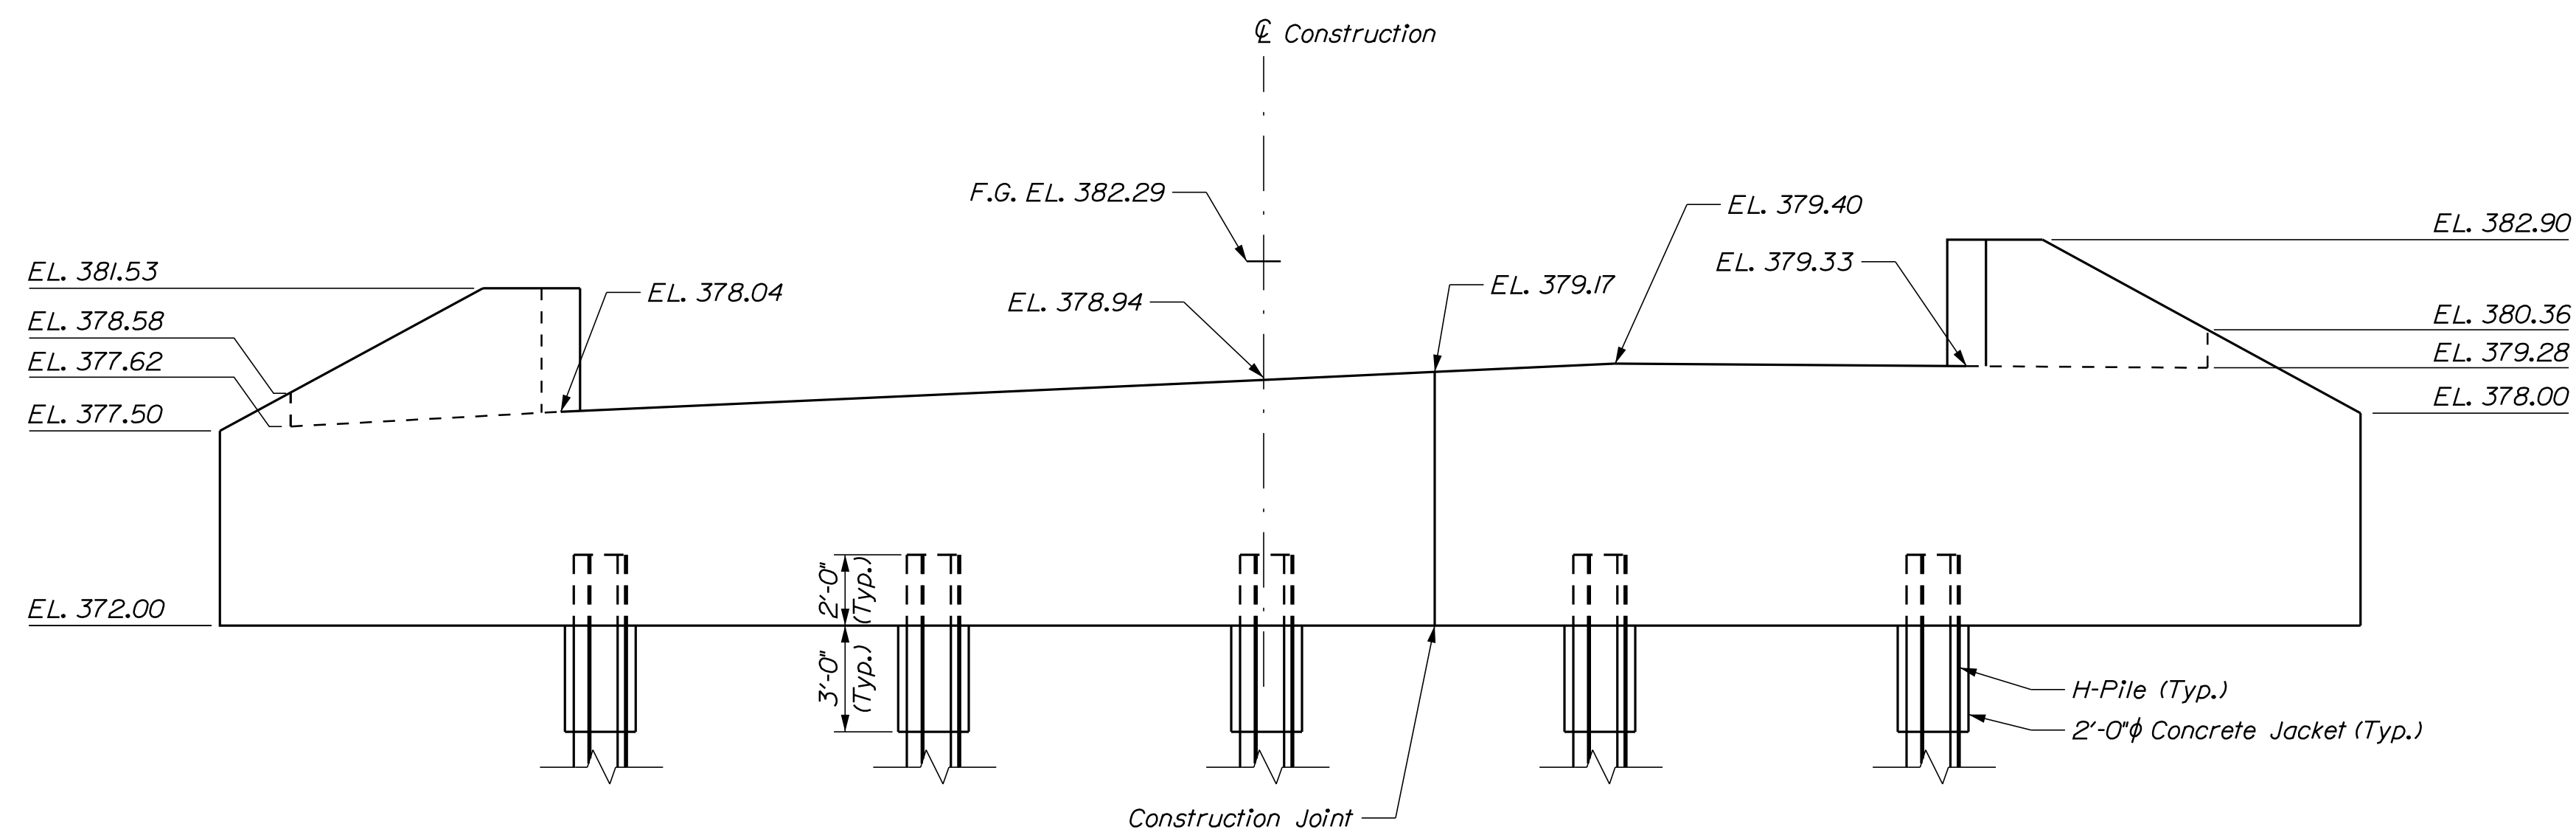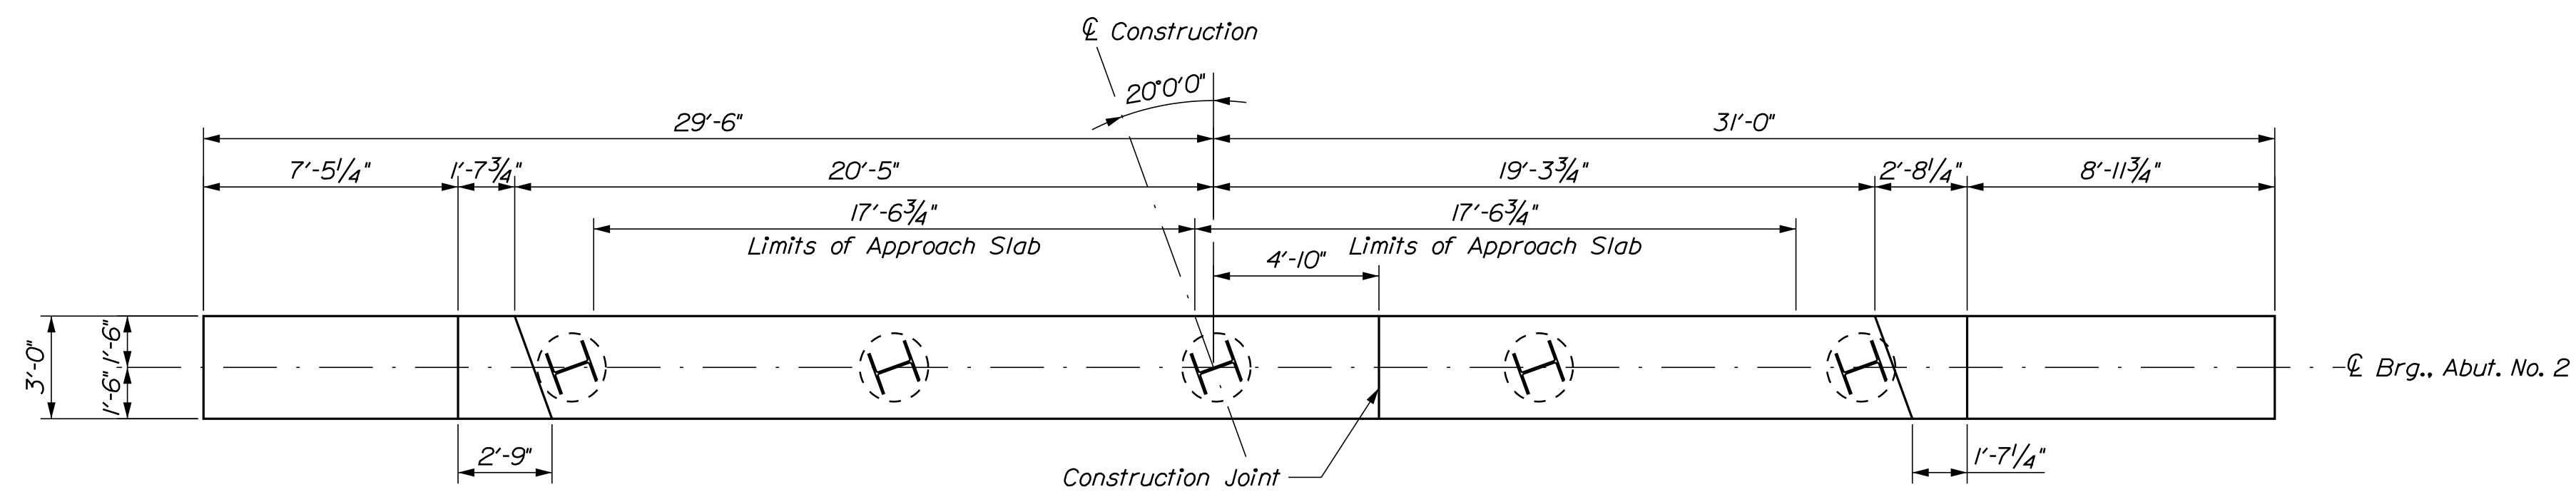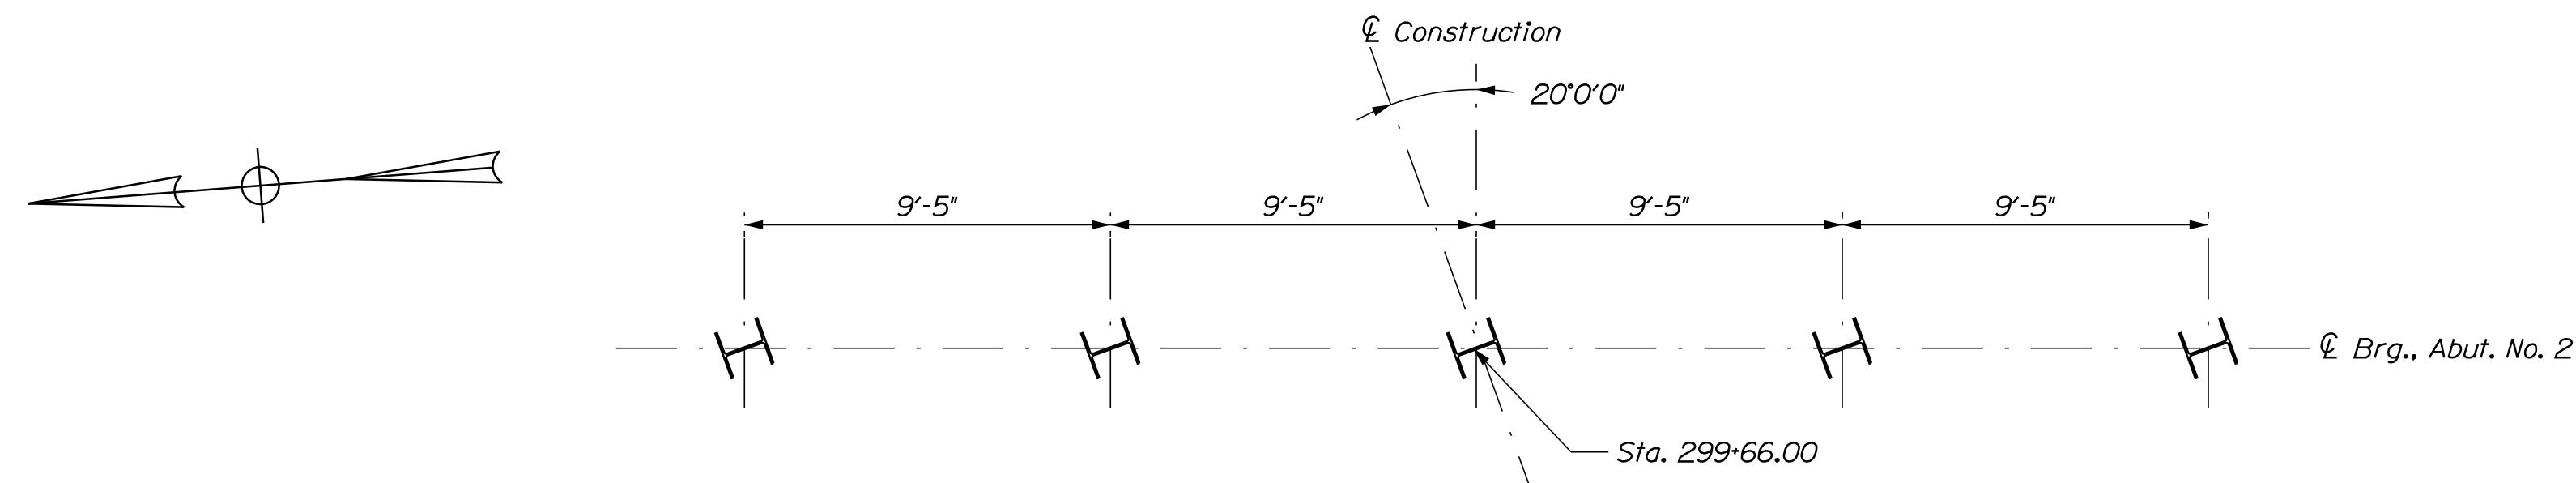

STATE OF MAINE

DEPARTMENT OF TRANSPORTATION

STP-1791(200)

WIN
17013 0

17912.00

BRIDGE NO. 2261 **WIN 17912.00** BRIDGE PLANS

BRIDGE PLANS

[illegible]

EDDY FLATS BRIDGE
SACO RIVER OVERFLOW
FRYEBURG OXFORD COUNTY

SACO RIVER OVERFLOW

O

FRYEBURG


ABUTMENT NO. 2 PLAN AND ELEVATION


PLAN AND ELEVATION

SHEET NUMBER


B15

OF B22

 


 


B17 OF B22	SHEET NUMBER									
	EDDY FLATS BRIDGE SACO RIVER OVERFLOW OXFORD COUNTY FRYEBURG									
	PROJ. MANAGER		J. STILLWELL		BY		DATE			
	DESIGN-DETAILED		RWI		DUBLISF		DEC 2018			
	CHECKED-REVIEWED		JCS		SW		DEC 2018		SIGNATURE	
	DESIGN2-DETAILED2									
	DESIGN3-DETAILED3								P.E. NUMBER	
	REVISED 1									
	REVISED 2									
	REVISED 3									
REVISED 4								DATE		
FIELD CHANGES										
BRIDGE NO. 2261										
WIN										
17912.00										
BRIDGE PLANS										
STP-1791(200)										
STATE OF MAINE										
DEPARTMENT OF TRANSPORTATION										

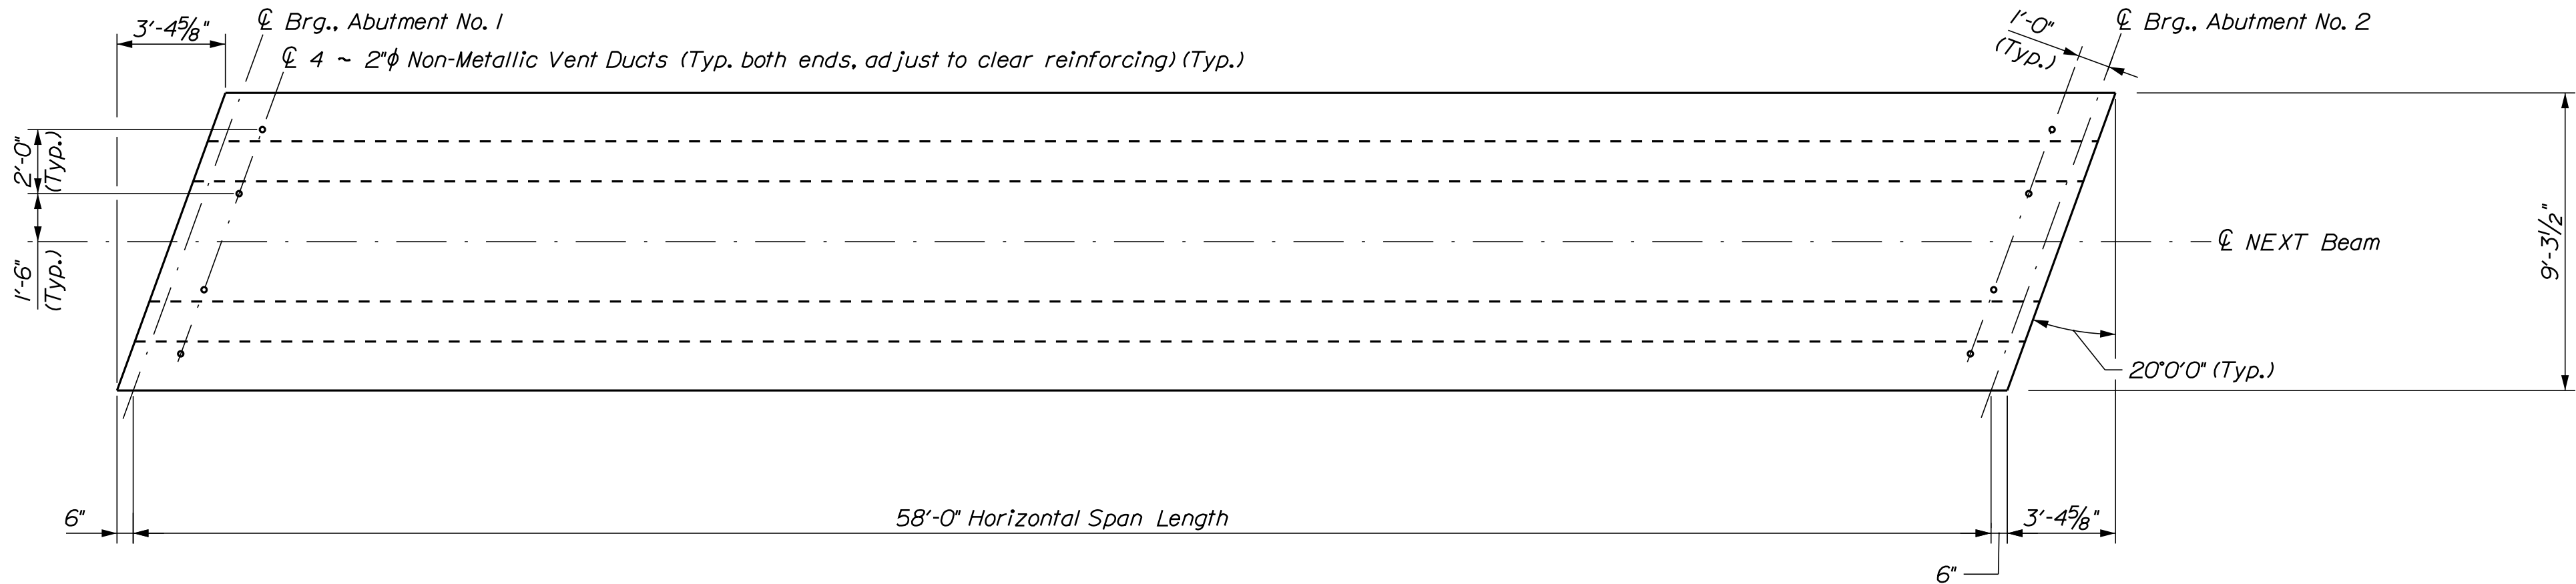

NEXT 28F BEAM PLAN

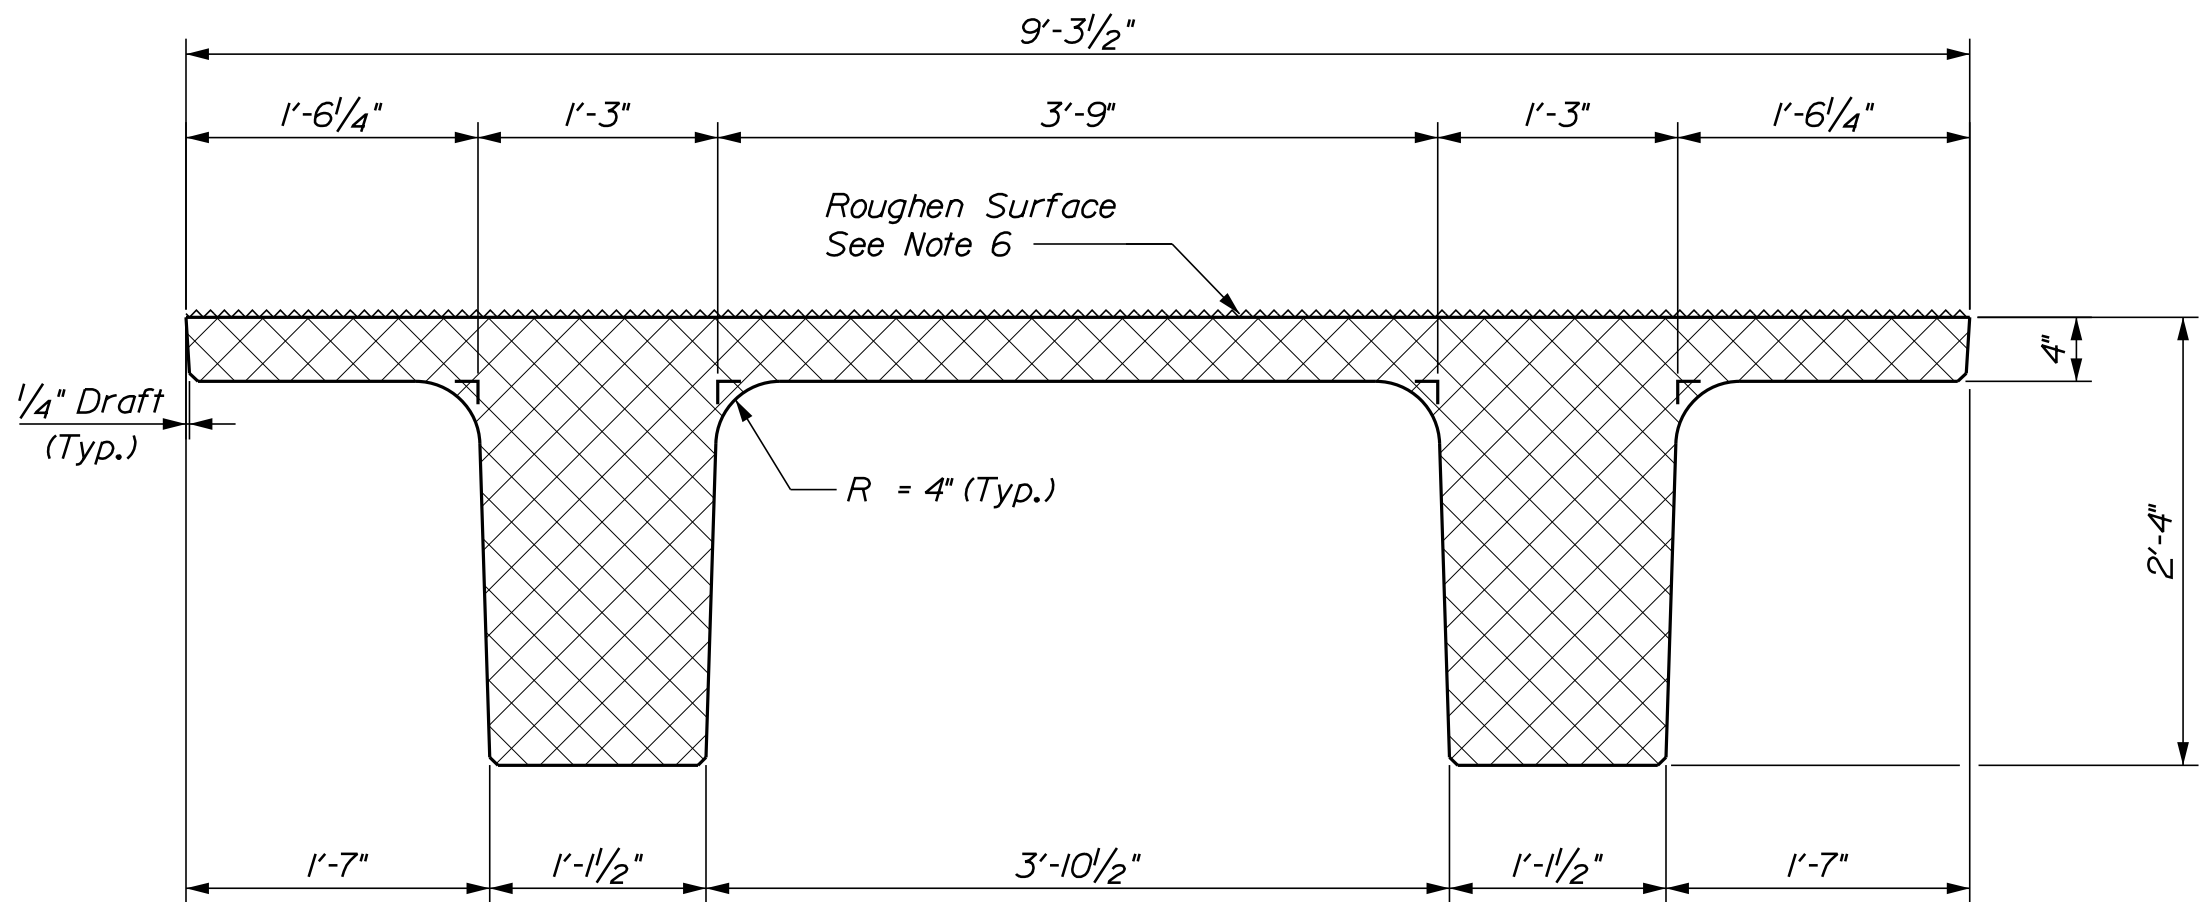

NEXT 28 F BEAM SECTION


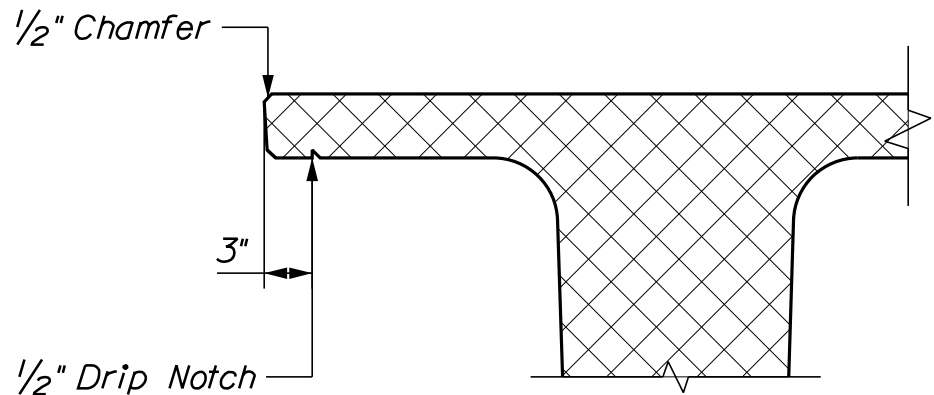



FASCIA OVERHANG DETAIL

PRECAST CONCRETE SUPERSTRUCTURE NOTES


1. NEXT F Beams are a non-proprietary shape developed by PCI NORTHEAST (PCINE). Standardized section properties and details may be found at <http://www.pcine.org>.
2. The estimated camber at release is 1.19 inches and the estimated camber at erection is 2 inches. The estimated deflection from the cast-in-place deck slab is 0.52 inches at midspan. The estimated deflection from superimposed dead loads is 0.16 inches at midspan.
3. Prestressing strands shall be 0.6-in. diameter. The tensioning force is 44 kips per prestressing strand.
4. Reinforcing steel shall have a minimum concrete cover of 2 inches unless otherwise noted.
5. The drilling of holes in the prestressed beams and the use of powder actuated tools on the beams will not be permitted.
6. The top surface of the upper flange of the prestressed beams shall be raked to a surface roughness of 1/4 inch, except at 10-foot increments along the centerline of each beam. At these locations, a flattened area of sufficient size shall be left to facilitate taking elevations for setting bottom of slab elevations.
7. A maximum of 50% of the strands in the bottom 3 rows may be debonded 6 inches from the end of the beam. All 4 top row strands shall be fully bonded.
8. Lifting loops and temporary storage/shipping dunnage shall be a maximum of 2 feet from each beam end.
9. All reinforcing steel for precast NEXT Beams shall be ASTM A615 Grade 60.
10. Concrete retarding admixtures shall be applied to the forms surfaces of the NEXT beam stems that will come in contact with the cast-in-place concrete end diaphragms. All such surfaces shall be power washed with water prior to installation to provide a nominal 1/8-inch roughened surface with exposed aggregate. Alternate methods of achieving an equivalent roughened surface may be proposed. Payment for achieving the surface finish will be considered incidental to related contract items.

STATE OF MAINE		DEPARTMENT OF TRANSPORTATION		STP-1791(200)		WIN		BRIDGE NO. 2261		BRIDGE PLANS	
EDDY FLATS BRIDGE		SACO RIVER OVERFLOW		OXFORD COUNTY		PRECAST NEXT BEAM		PLAN AND ELEVATION		SHEET NUMBER	
FRYEBURG										B18	
										OF B22	

  

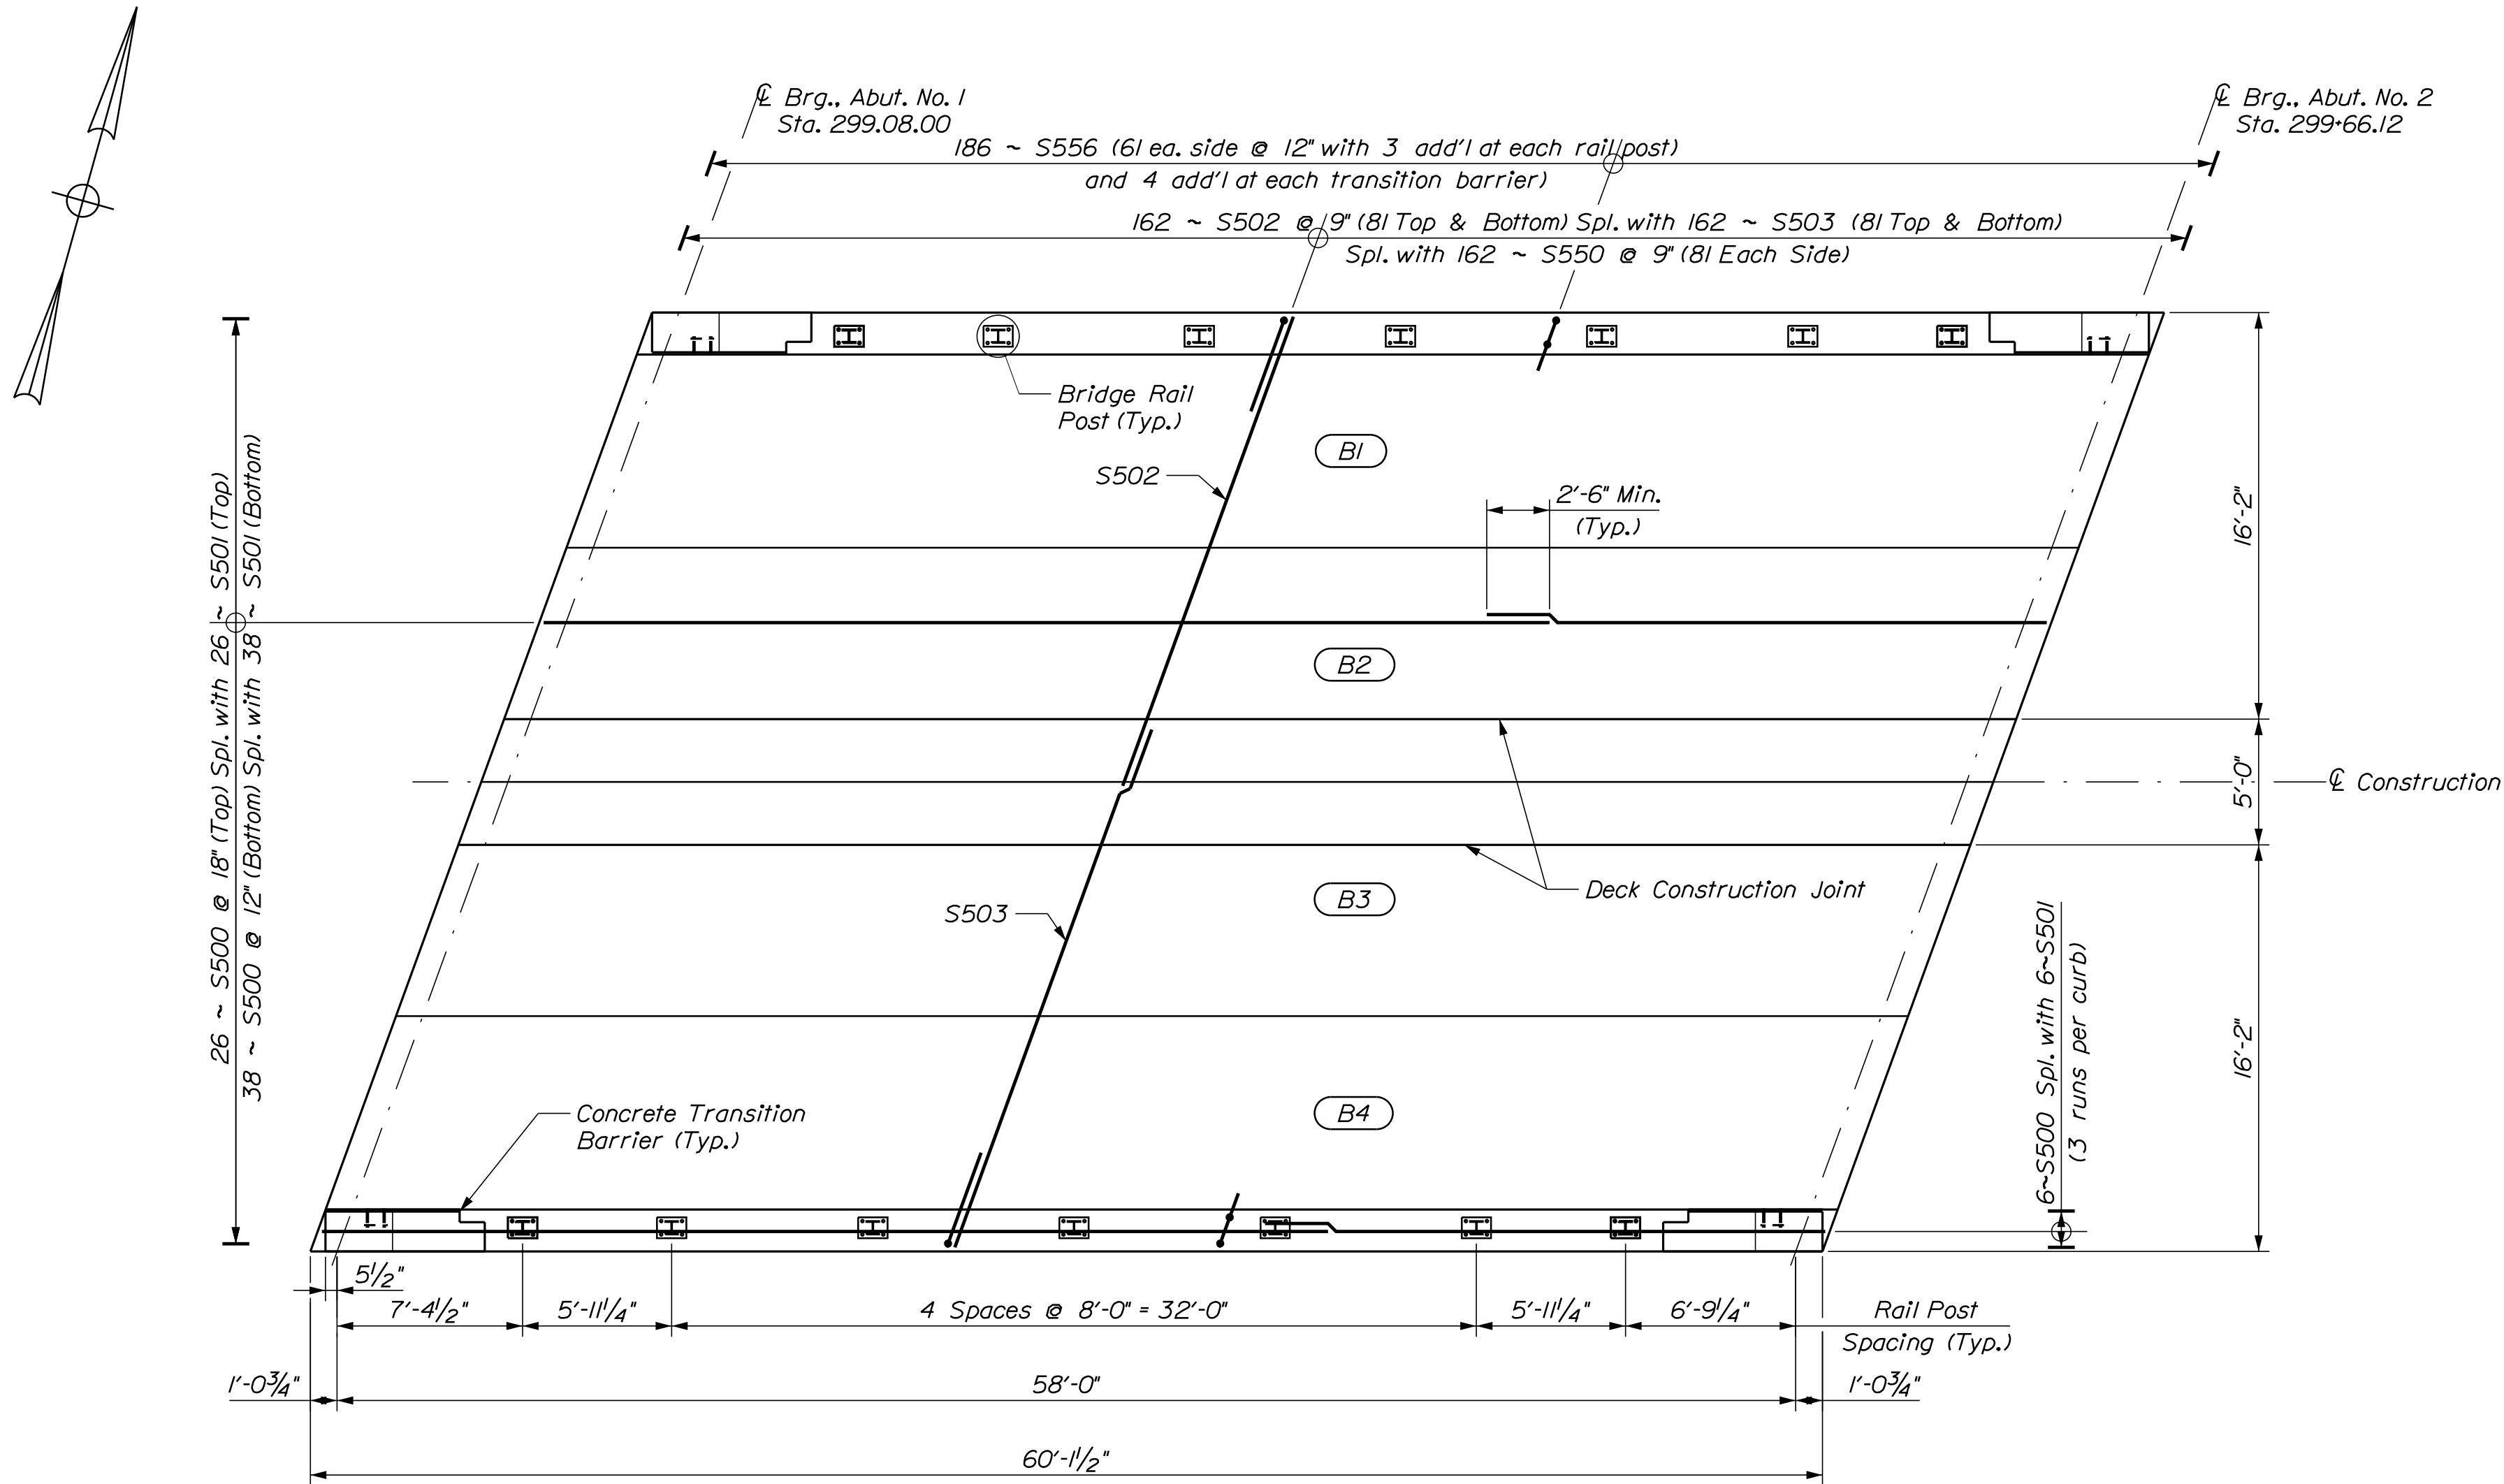

SUPERSTRUCTURE PLAN

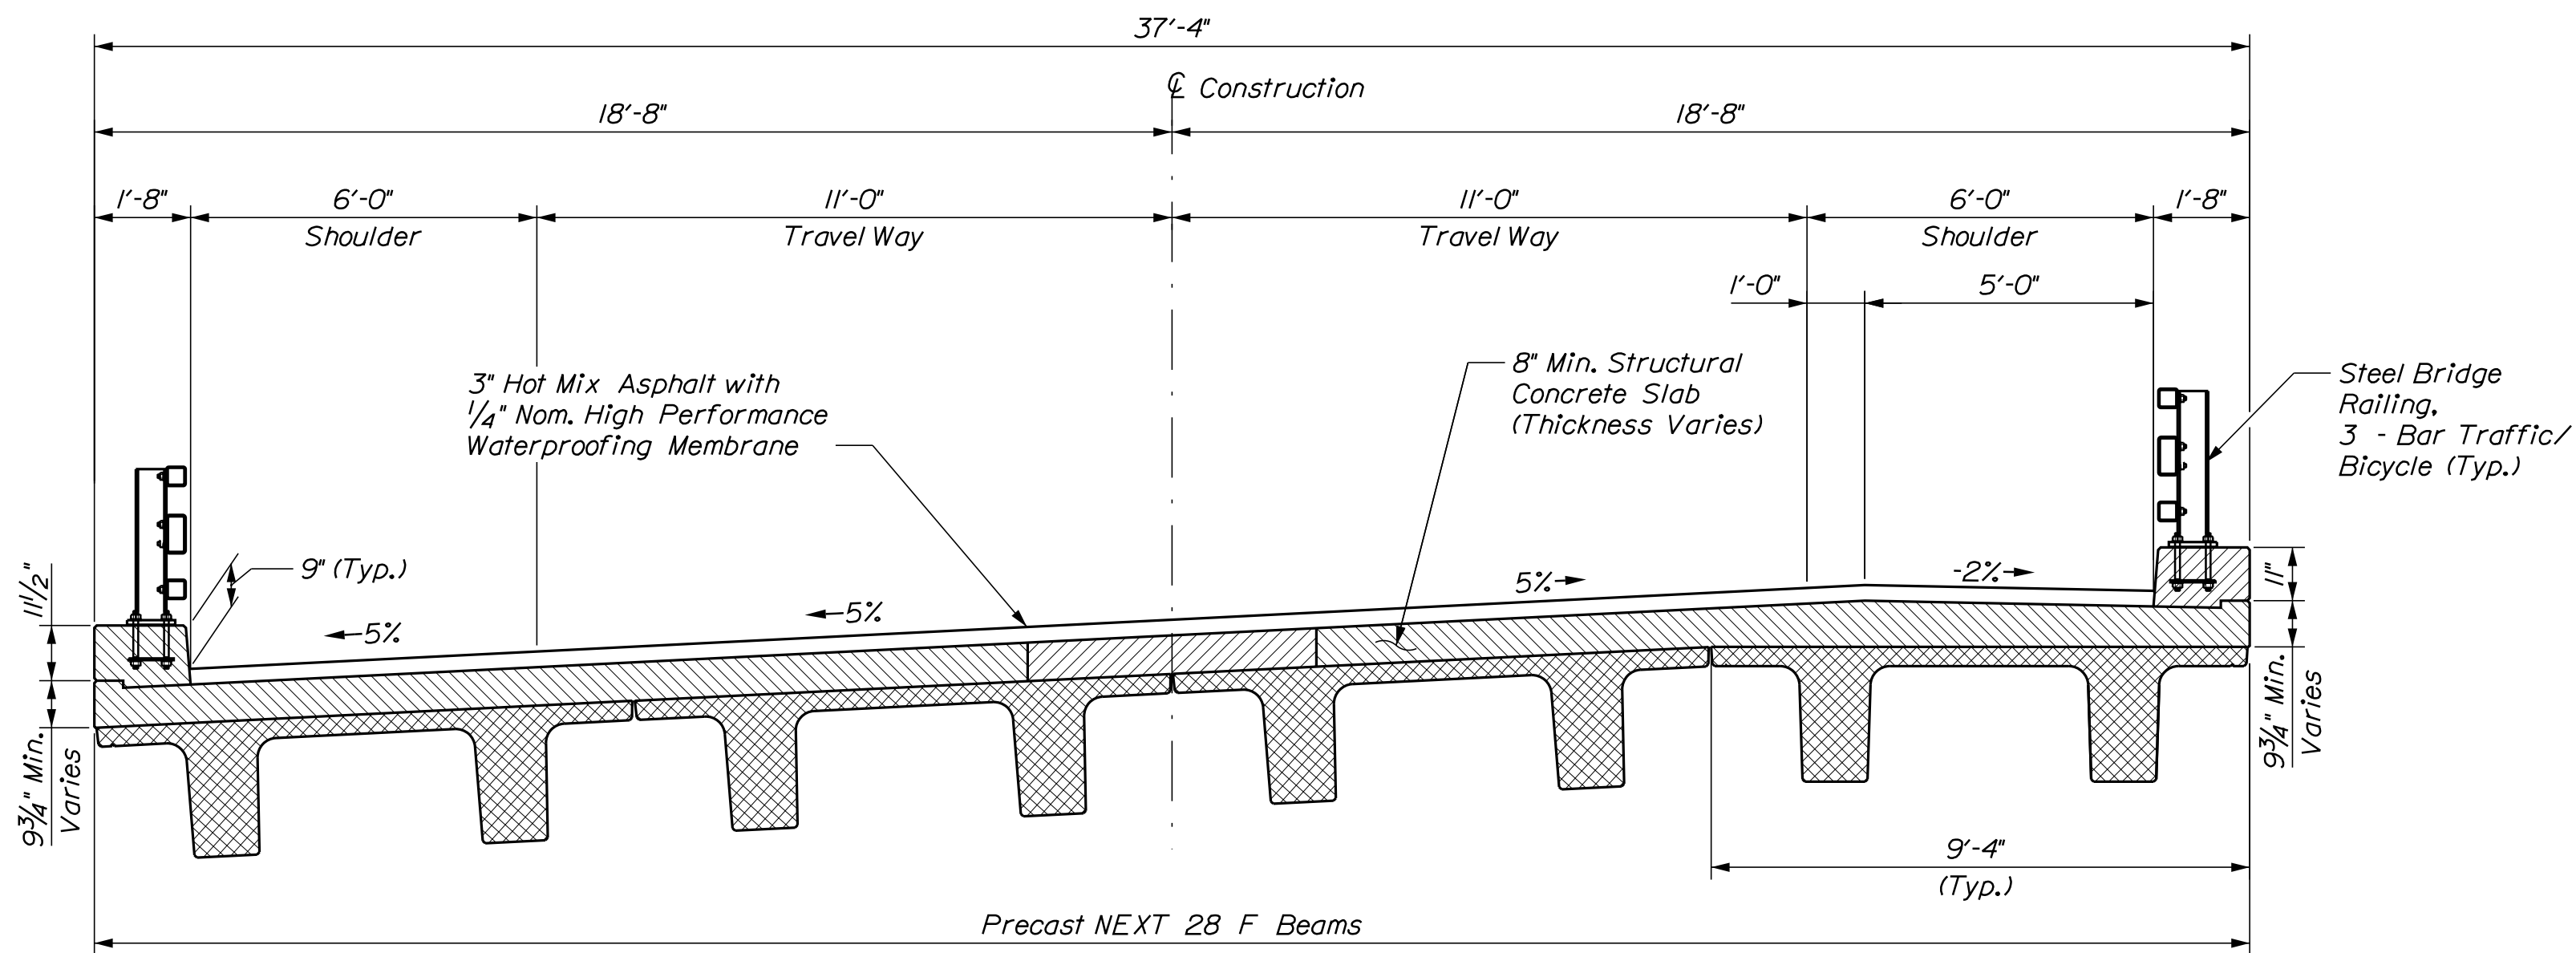


PROPOSED TRANSVERSE SECTION

SUPERSTRUCTURE NOTES

1. The deck thickness and curb stirrup dimensions shall be adjusted in accordance with Special Provision 535, Precast, Prestressed Concrete Superstructure - Camber.
2. Reinforcing steel shall have a minimum concrete cover of 2 inches unless otherwise noted.
3. Form a one inch V-groove on the fascias at the horizontal joint between the curb and slab.
4. The superstructure slab concrete for each stage shall be placed continuously, including both end diaphragms, and shall be kept plastic until the entire placement has been made.
5. End diaphragm concrete will be paid for under Item No. 502.261, Structural Concrete Roadway and Sidewalk Slabs on Concrete Bridges.
6. The Contractor shall install Transition Barrier vertical closed stirrups, as shown in Standard Details Section 526, prior to the placement of the curb concrete. All reinforcing steel in the Transition Barrier shall be stainless steel.
7. Payment for Seal Material and will not be made directly and shall be considered incidental to related contract items.


ELASTOMERIC BEARING NOTES

1. The shear modulus of the elastomer shall be 260 psi.
2. Elastomeric pads shall have a Shore A Durometer hardness of 70 and shall conform to the requirements of the latest edition of Section 18.2 of the AASHTO LRFD Bridge Construction Specifications.
3. Elastomeric Bearing Pads will not be paid for directly but will be considered incidental to related Contract items. No separate payment will be made.

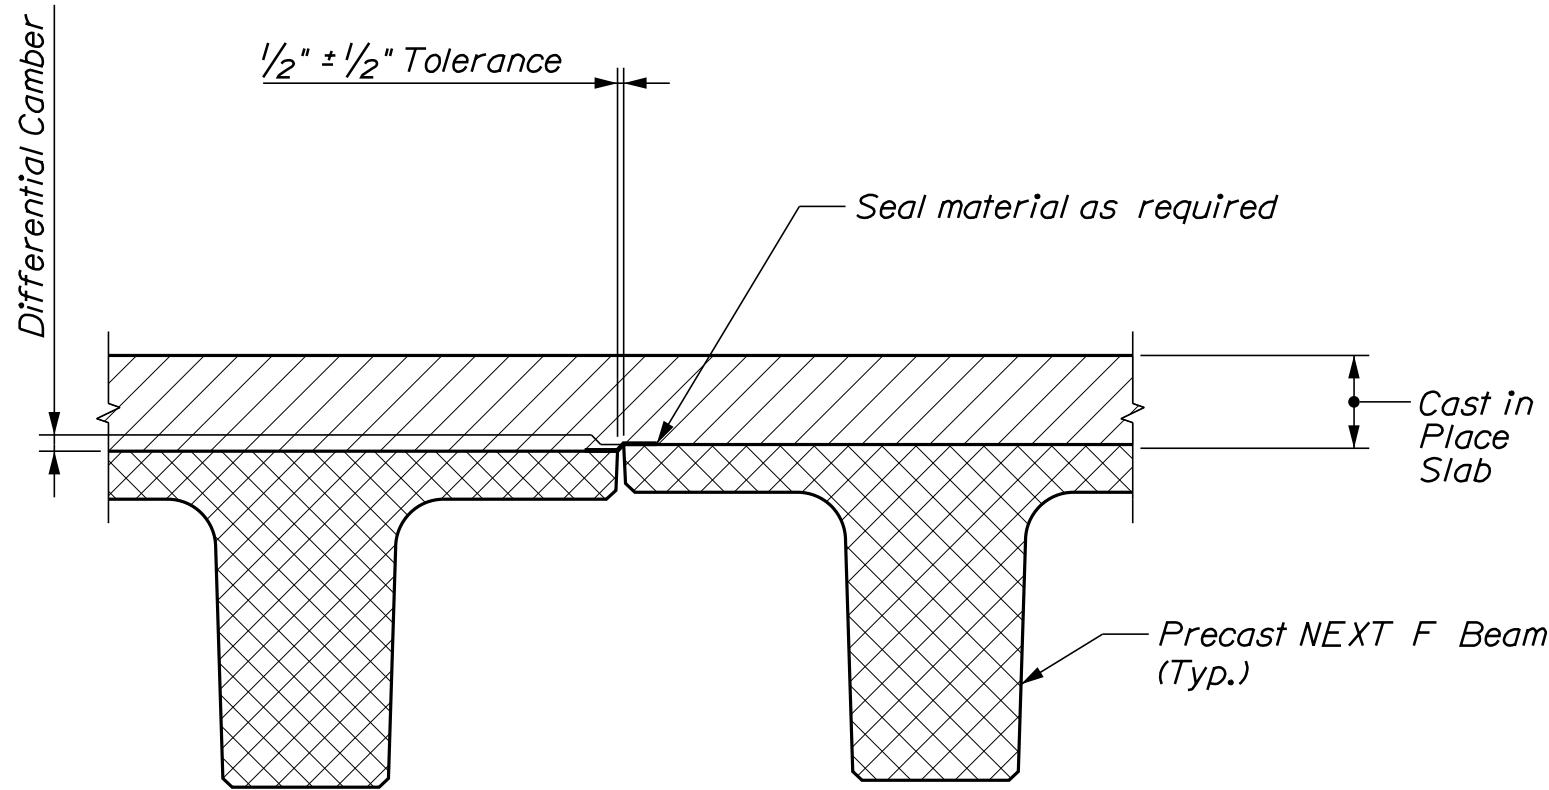


NEXT BEAM GAP FORM DETAIL


EDDY FLATS BRIDGE SACO RIVER OVERFLOW OXFORD COUNTY FRYEBURG				PROJ. MANAGER		J. STILLWELL	BY	DATE
				DESIGN-DETAILED	RMN	D.B.V.S.F.	DEC 2018	
SUPERSTRUCTURE PLAN				CHECKED-REVIEWED	UCS	SJW		SIGNATURE
				DESIGN2-DETAILED2				
				DESIGN3-DETAILED3				P.E. NUMBER
				REVISIONS 1				
				REVISIONS 2				
				REVISIONS 3				DATE
				REVISIONS 4				
				FIELD CHANGES				
SHEET NUMBER				STATE OF MAINE DEPARTMENT OF TRANSPORTATION				
B20 OF B22				STP-1791(200)				
				BRIDGE NO. 2261 WIN 17912.00 BRIDGE PLANS				

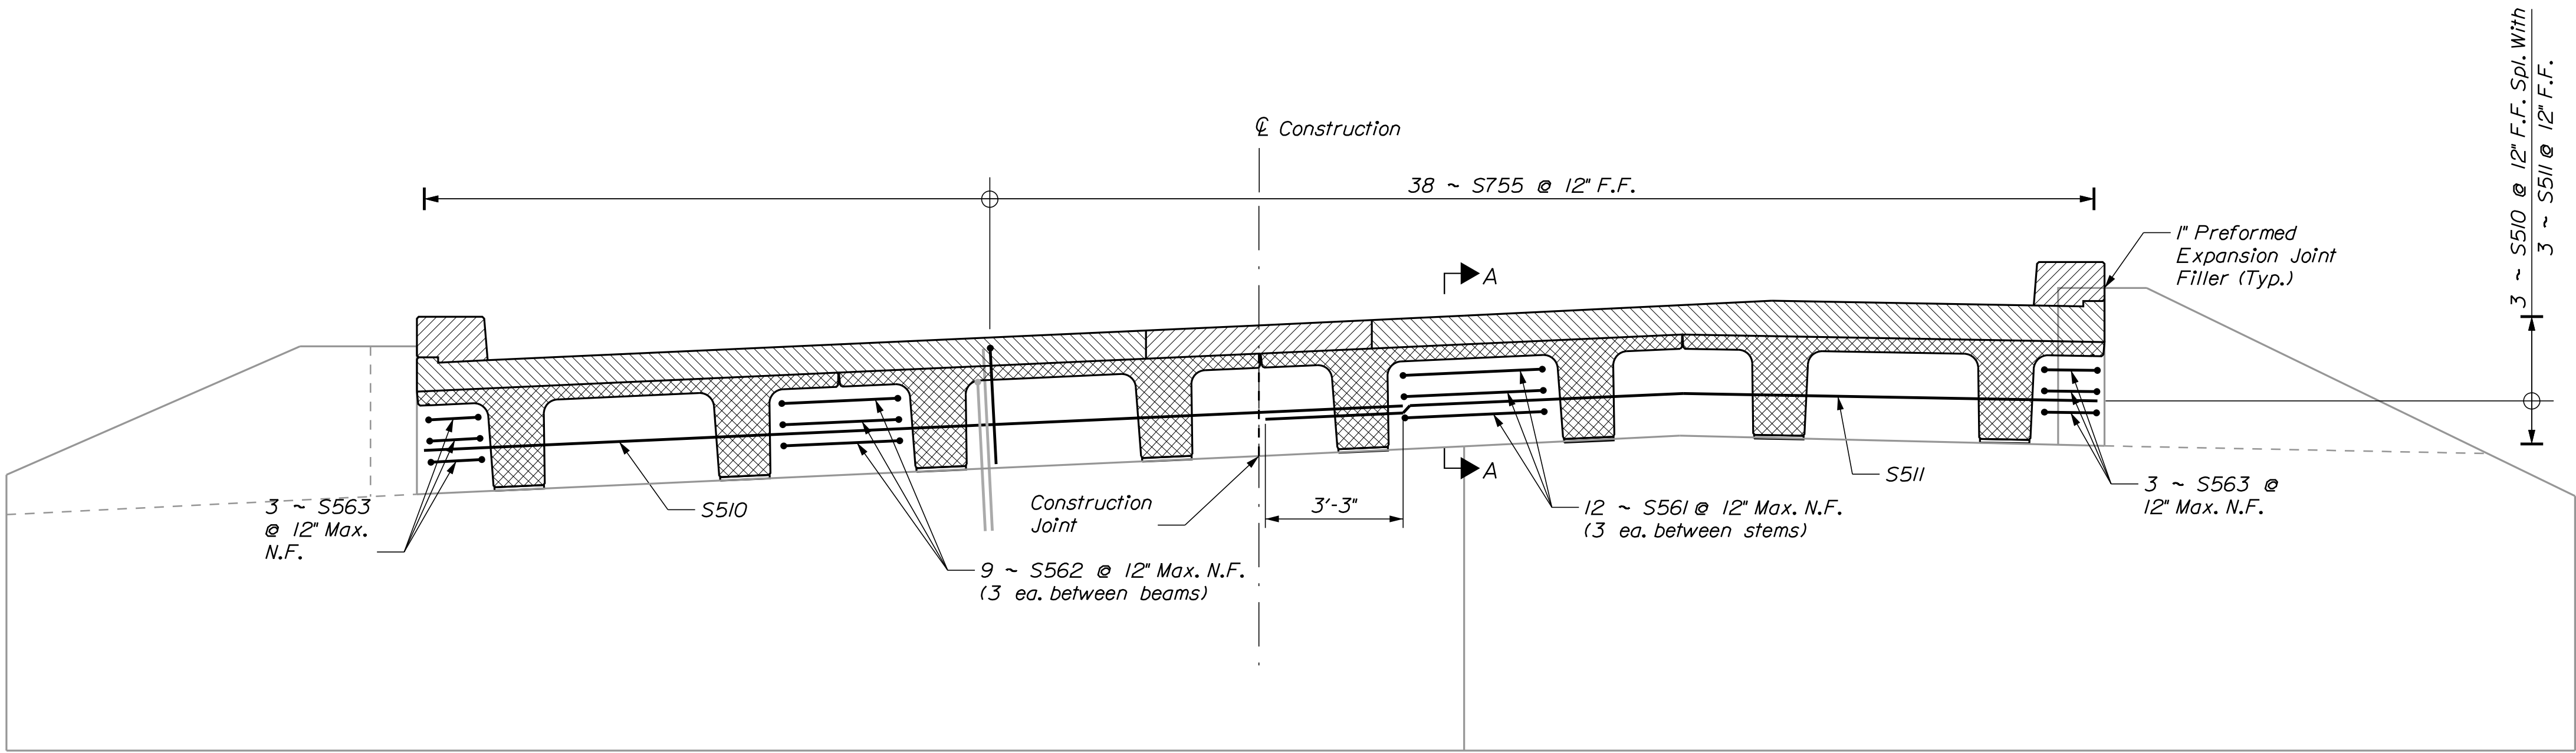

END DIAPHRAGM REINFORCEMENT ELEVATION
Abutment No. 2 End Shown, Abutment No. 1 End Opposite Hand

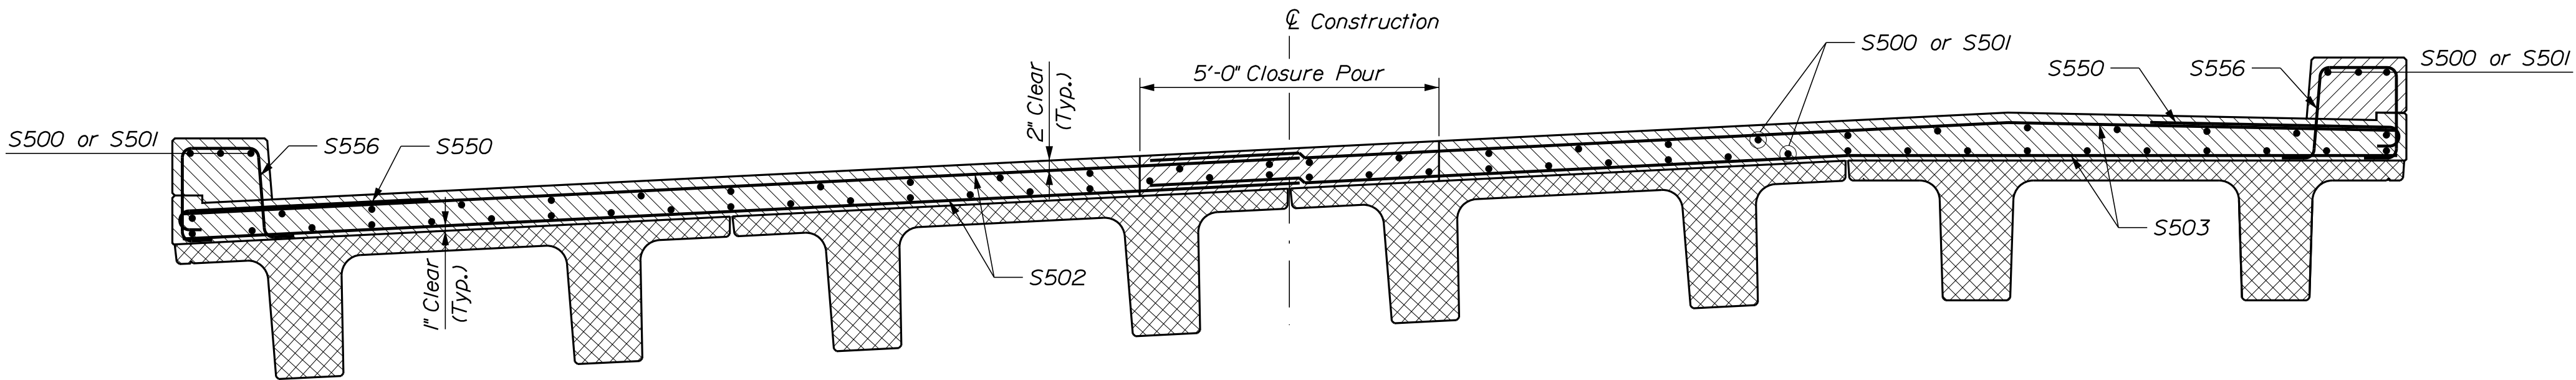

TYPICAL DECK REINFORCING SECTION

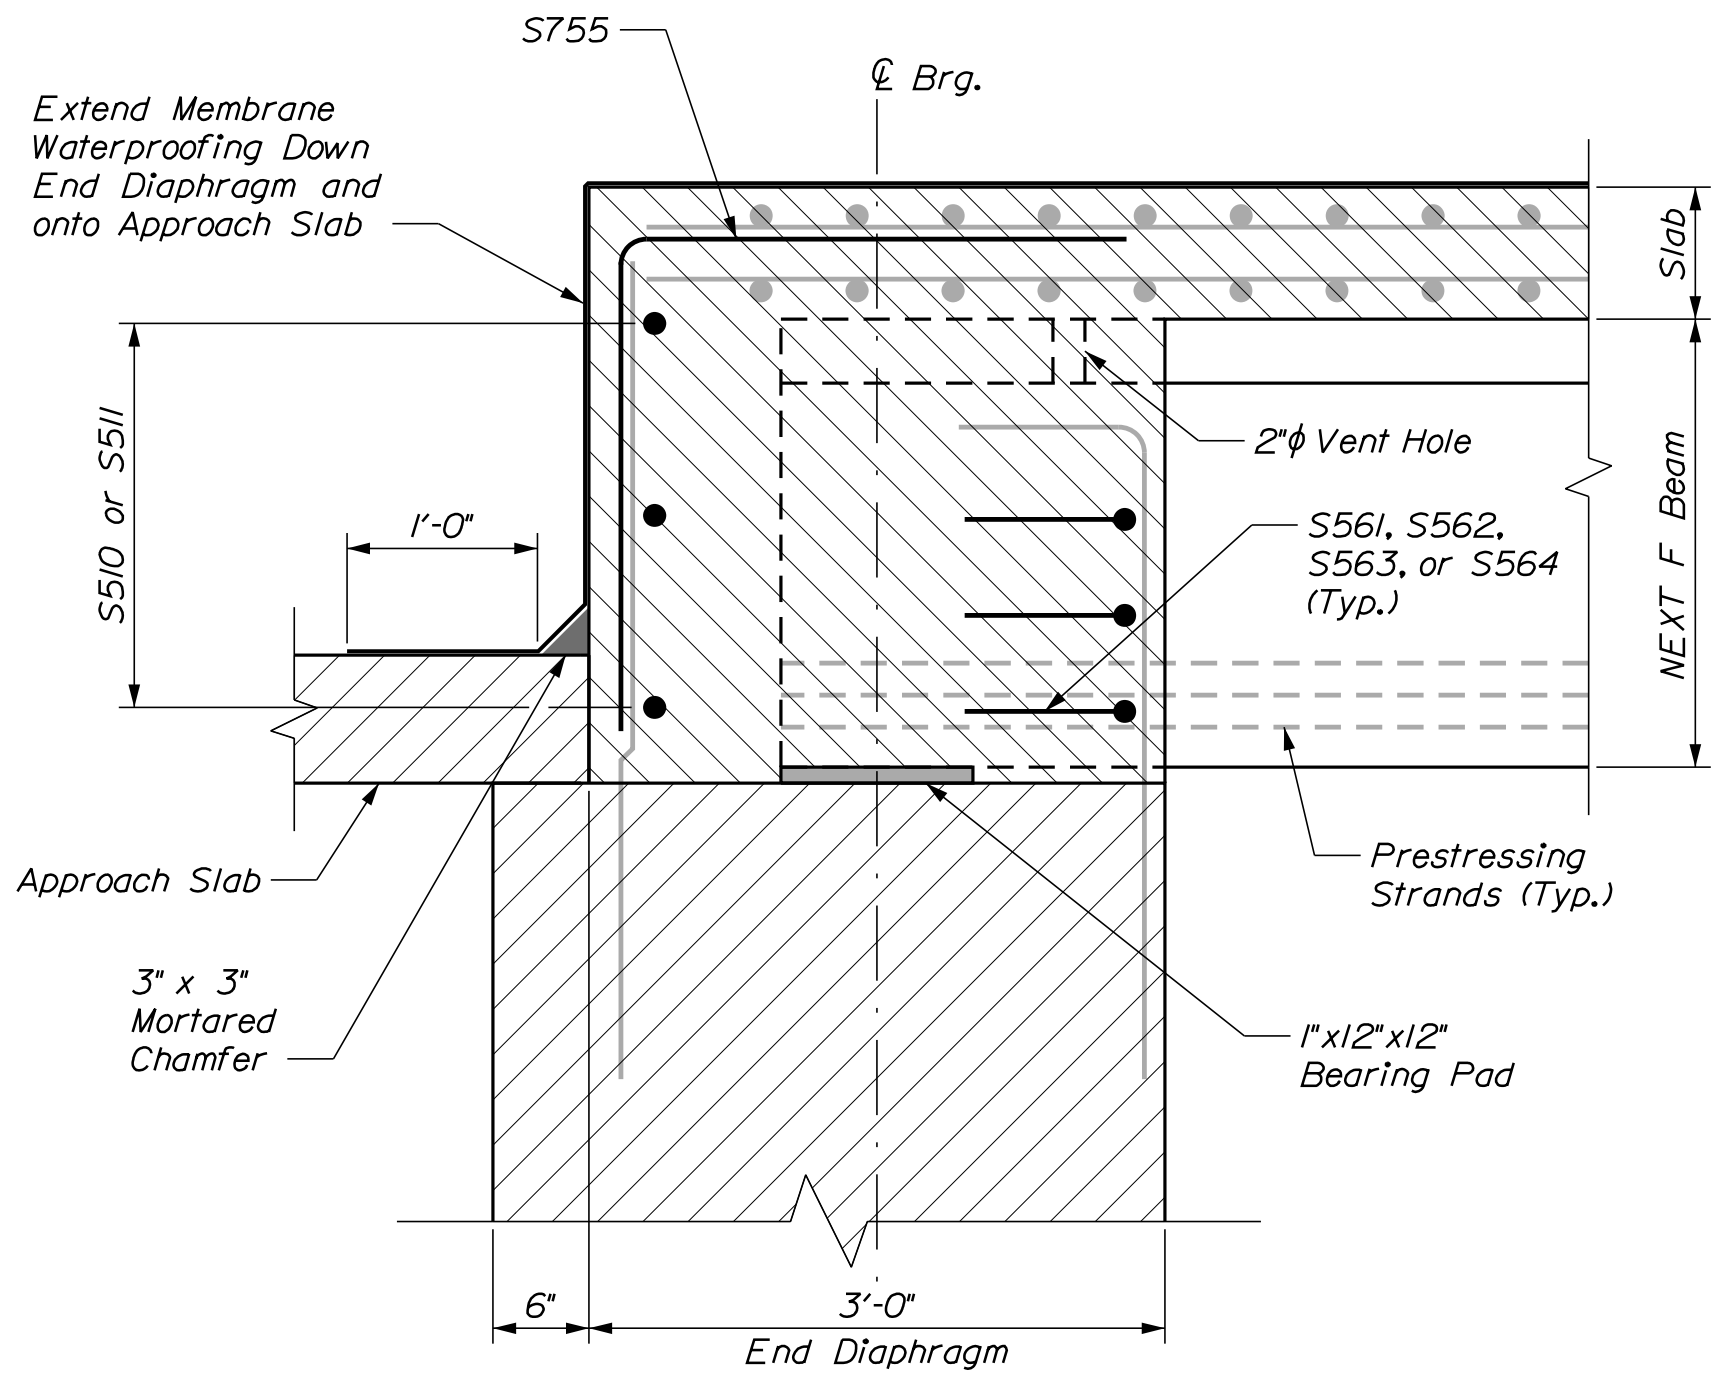

SECTION A-A

NOTES

1. Payment for Preformed Expansion Joint Filler and mortared chamfer will not be made directly and shall be considered incidental to related Contract Items.

B21 OF B22		SHEET NUMBER		EDDY FLATS BRIDGE SACO RIVER OVERFLOW FRYEBURG OXFORD COUNTY		STATE OF MAINE		BRIDGE NO. 2261 WIN 17912.00 BRIDGE PLANS	
						DEPARTMENT OF TRANSPORTATION			
						STP-1791(200)			
SUPERSTRUCTURE DETAILS		PROJ. MANAGER		J. STILLWELL	BY	DATE	SIGNATURE		
		DESIGN-DETAILED		RMN	D.B.V.L.S.F.	DEC 2018			
		CHECKED-REVIEWED		JCS	SIW	DEC 2018			
		DESIGN2-DETAILED2							
		DESIGN3-DETAILED3					P.E. NUMBER		
		REVISIONS 1							
		REVISIONS 2							
		REVISIONS 3							
		REVISIONS 4					DATE		
		FIELD CHANGES							

STRAIGHT BARS							BENT BARS																					
MARK	QTY.	LENGTH	LOCATION	MARK	QTY.	LENGTH	LOCATION	MARK	QTY.	LENGTH	TYPE	A	B	C	D	E	F	G	H	O	R	LOCATION						
Abutment No. 1							Approach Slab							Abutment No. 1														
A600	38	5'-0"	Abutment to End Dia. Conn.	AS501	32	18'-6"	Transverse Stage 1	A555	3	10'-11"	V				6'-1"	4'-10"			3'-11 1/4"			D.S. End of Wing Vertical						
				AS502	32	17'-2"	Transverse Stage 2	A556	3	6'-10"	L	6'-0"	10"									D.S. Wing Vertical						
				AS601	132	16'-0"	Longitudinal Bottom	A557	1	15'-1"	U		5'-10"	2'-6"	6'-9"							D.S. Wing Horizontal						
								A558	1	12'-1"	U		4'-4"	2'-6"	5'-3"							"						
								A559	1	9'-3"	U		2'-11"	2'-6"	3'-10"							"						
								A560	1	6'-5"	U		1'-6"	2'-6"	2'-5"							"						
A605	46	6'-0"	Abutment Vertical E.F.	Superstructure							A561	1	7'-7"	V		1'-9"	5'-10"		3'-4"			D.S. Top of Wing						
A606	32	5'-5"	"	S500	70	40'-0"	Longitudinal Top & Bottom	A562	1	7'-1"	V				1'-3"	5'-10"		3'-4"				"						
A607	2	6'-0"	D.S. Wing Vertical E.F.	S501	70	22'-3"	Longitudinal Top & Bottom	A563	1	6'-7"	V				9"	5'-10"		3'-4"				"						
A608	2	6'-8"	"	S502	162	19'-10"	Transverse Top & Bottom	A564	3	8'-2"	V				5'-6"	2'-8"		2'-2 1/2"				U.S. End of Wing Vertical						
A609	2	7'-5"	"	S503	162	22'-2"	Transverse Top & Bottom	A565	3	6'-6"	L	5'-8"	10"									U.S. Wing Vertical						
A610	2	8'-1"	"					A566	1	15'-10"	U		6'-2 1/2"	2'-6"	7'-1 1/2"							U.S. Wing Horizontal						
A611	2	8'-9"	"	S510	6	23'-2"	End Diaphragm F.F.	A567	1	12'-10"	U			4'-8"	2'-6"	5'-8"						"						
A612	2	9'-6"	"	S511	6	19'-7"	End Diaphragm F.F.	A568	1	9'-11"	U		3'-3"	2'-6"	4'-2"							"						
A613	2	10'-2"	"					A569	1	7'-0"	U		1'-9 1/2"	2'-6"	2'-8 1/2"							"						
A614	4	10'-8"	"					A570	1	7'-1 1/2"	V				9 1/2"	6'-4"		3'-7"				U.S. Top of Wing						
A615	4	9'-0"	U.S. Wing Vertical E.F.					A571	1	7'-7"	V				1'-3"	6'-4"		3'-7"				"						
A616	2	8'-11"	"					A572	1	8'-0"	V				1'-8"	6'-4"		3'-7"				"						
A617	2	8'-3"	"					A573	6	7'-8"	S13	0"	2'-6"	2'-8"	2'-6"			0"	2'-6"	11"		Wing Transition						
A618	2	7'-6"	"																			N.F. End Dia. Connection						
A619	2	6'-10"	"					A650	26	4'-11"	L	3'-11"	1'-0"									A.S. Connection (F.F.)						
A620	2	6'-2"	"					A651	35	3'-4"	L	2'-4"	1'-0"															
A621	2	5'-6"	"																									
								A655	56	7'-8"	U		2'-6"	2'-8"	2'-6"								Bottom of Abutment					
								A656	23	8'-10"	U		3'-1"	2'-8"	3'-1"								Top of Abutment					
								A657	16	8'-6"	U		2'-11"	2'-8"	2'-11"								"					
								A658	31	4'-8"	U		1'-0"	2'-8"	1'-0"								Wing Ends & Tops					
																							Bottom Between Piles					
A625	7	12'-6"	Horizontal N.F.					A660	1	9'-5"	L	8'-5"	1'-0"										"					
A626	13	14'-6"	"					A661	6	9'-5"	U		1'-0"	7'-5"	1'-0"								"					
A627	13	24'-0"	"					A662	2	4'-7"	L	3'-7"	1'-0"										"					
A628	7	11'-0"	"					A663	2	4'-10"	L	3'-10"	1'-0"										"					
A629	13	14'-6"	Horizontal F.F.					A664	1	8'-1"	L	7'-1"	1'-0"										"					
A630	13	23'-6"	"																									
A631	4	22'-8"	Horizontal Top of Abutment																									
A632	4	31'-6"	"																									
A905	13	12'-2"	U.S. Wing F.F.					Abutment No. 2																				
A1005	13	14'-5"	D.S. Wing F.F.					B555	3	9'-9"	V				5'-2"	4'-7"			4'-1"				U.S. End of Wing Vertical					
								B556	3	6'-0 1/2"	L	5'-2 1/2"	10"										U.S. Wing Vertical					
								B557	1	17'-9"	U		7'-2"	2'-6"	8'-1"								U.S. Wing Horizontal					
								B558	1	14'-1"	U		5'-4"	2'-6"	6'-3"								"					
								B559	1	10'-5"	U		3'-6"	2'-6"	4'-5"								"					
								B560	6	7'-8"	S13	0"	2'-6"	2'-8"	2'-6"			0"	2'-6"	11"			Wings					
								B561	1	8'-6"	V				2'-5"	6'-1"			2'-10 3/4"				U.S. Top of Wing					
								B562	1	8'-0"	V				1'-11"	6'-1"			2'-10 3/4"				"					
								B563	1	7'-7"	V				1'-6"	6'-1"			2'-10 3/4"				"					
								B564	3	12'-10"	V				5'-7"	7'-3"			6'-4 1/4"				D.S. End of Wing Vertical					
								B565	3	6'-2"	L	5'-4"	10"										D.S. Wing Vertical					
								B566	1	17'-3"	U		6'-11"	2'-6"	7'-10"								D.S. Wing Horizontal					
								B567	1	13'-7"	U			2'-6"	6'-0"								"					
								B568	1	9'-11"	U		3'-3"	2'-6"	4'-2"								"					
								B569	1	6'-7 1/2"	V				1'-5"	5'-2 1/2"		2'-6"					D.S. Top of Wing					
								B570	1	7'-0 1/2"	V				1'-10"	5'-2 1/2"		2'-6"					"					
								B571	1	7'-6 1/2"	V				2'-4"	5'-2 1/2"		2'-6"					"					
																							N.F. End Dia. Connection					
								B650	26	4'-11"	L	3'-11"	1'-0"										A.S. Connection (F.F.)					
								B651	35	3'-4"	L	2'-4"	1'-0"															
																							Bottom of Abutment					
								B655	60	7'-8"	U		2'-6"	2'-8"	2'-6"								Top of Abutment					
								B656	16	9'-0"	U			3'-2"	2'-8"	3'-2"							"					
								B657	23	8'-10"	U		3'-1"	2'-8"	3'-1"								Wing Ends & Tops					
								B658	37	4'-8"	U		1'-0"	2'-8"	1'-0"													
																							Bottom Between Piles					
								B660	1	10'-7"	L	9'-7"	1'-0"										"					
								B661	6	9'-5"	U		1'-0"	7'-5"	1'-0"								"					
								B662	2	4'-10"	L	3'-10"	1'-0"										"					
								B663	2	4'-7"	L	3'-7"	1'-0"										"					
								B664	1	11'-11"	L	10'-11"	1'-0"										"					
Superstructure																												
B1005	14	15'-7"	U.S. Wing F.F.					S550	162	6'-5"	C	7"	5'-10"	0"				10"		1'-4"			Overhang Hook					
								S556	186	5'-9"	SC	10"	1'-5"	1'-3"	1'-5"								Curb					
B1105	14	17'-10"	D.S. Wing F.F.					S561	24	5'-2"	U		10"	3'-6"	10"								End Diaphragms					
								S562	18	4'-6"	U		10"	2'-10"	10"								End Diaphragms					
								S563	12	2'-10"	U		10"	1'-2"	10"								End Diaphragms					
								S755	76	5'-4"	L	2'-8"	2'-8"										Superstructure Ends					
MARK	QTY.	LENGTH	LOCATION	MARK	QTY.	LENGTH	LOCATION	MARK	QTY.	LENGTH	TYPE	A	B	C	D	E	F	G	H	O	R	LOCATION						

TYPE - BENDING DIAGRAMS

All dimensions are out-to-out of bar.

Bending details and hooks shall conform to the recommendations of the current revision of ACI Standard 315 and ACI Standard 318.

Reinforcing Bar: ASTM A615/A615M, Grade 60 or ASTM A995/A995M, Grade 75.

GENERAL NOTES

1. The first two digits following the letter(s) of the mark indicate the size of the bar:

Mark "A502" = bar size #5
Mark "P805" = bar size #8
Mark "S650" = bar size #6

2. All "S" bars shall be stainless steel. All others shall be plain.

STATE OF MAINE

DEPARTMENT OF TRANSPORTATION

STP-1791(200)

WIN 17912.00

BRIDGE NO. 2261

BRIDGE PLANS

EDDY FLATS BRIDGE

SACO RIVER OVERFLOW

OXFORD COUNTY

FRYEBURG

REINFORCING STEEL SCHEDULE

SHEET NUMBER

B22

OF B22