

STATE OF MAINE
DEPARTMENT OF TRANSPORTATION



JAY
FRANKLIN

ROUTE 133 AND ROUTE 156
2288700
PROJECT LENGTH : 0.00 MILES


PLAN LEGEND

Town, County, State	Centerline-Existing	
Property Lines	Centerline-Proposed	10+00
R/W Lines-Existing	Travelway-Existing	
R/W Lines-Proposed	Travelway-Proposed	
Culvert-Existing	Railroad	
Culvert Proposed	Catch Basins	Existing Proposed
Curbing	Manholes	Existing Proposed
Type 1	Proposed Underdrain	
Type 3	Proposed Ditch	
Type 5	Existing Ditch	
Outline of Bodies of Water	Utility Poles	Existing Proposed
Boring	Fire Hydrants	Existing Proposed
Pavement Core	Existing Water Line	
Test Pit	Existing San. Sewer	
Probe	Existing San. Sewer Manhole	
	Guardrail-Existing	
	Guardrail-Proposed	
	Guardrail-Cable, Other	
	Exposed Bedrock	
	Buildings	
	Trees	Conifer Deciduous
	Tree Line	
	Clearing Limit Line	

INDEX OF SHEETS

Description	Sheet No.
Title Sheet	1
Notes and Typical Sections	2
Plans	3
Grading Plan	4
Cross - Sections	5 - 9
Right of Way	10

STATE OF MAINE DEPARTMENT OF TRANSPORTATION	APPROVED	DATE
COMMISSIONER	9-20-19	9-25-19
CHIEF ENGINEER	9-25-19	

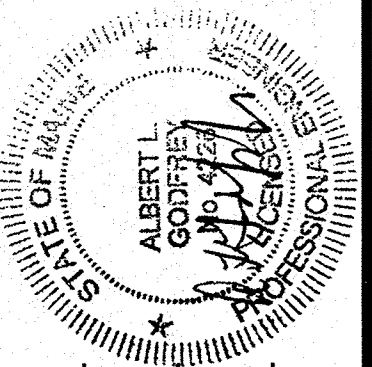

SIGNATURE	4226	P.E. NUMBER	9/11/2019	DATE
PROJECT MANAGER	A. CORNEAU	DESIGNER	A. GODFREY / M. MORIN	CONSULTANT
PROJECT RESIDENT	TMSI	CONTRACTOR		PROJECT COMPLETION DATE




PROGRAM	MULTIMODAL
PROJECT MANAGER	A. CORNEAU
DESIGNER	A. GODFREY / M. MORIN
CONSULTANT	TMSI
PROJECT RESIDENT	
CONTRACTOR	
PROJECT COMPLETION DATE	

JAY RTE. 133 AND RTE. 156	TITLE SHEET
------------------------------	-------------

SHEET NUMBER	1
OF 10	

WIN 2288700

PROJECT LOCATION:	INTERSECTION OF ROUTE 133 AND ROUTE 156
PROGRAM AREA:	MULTIMODAL
SCOPE OF WORK:	BUILDING DEMOLITION AND SAFETY IMPROVEMENTS

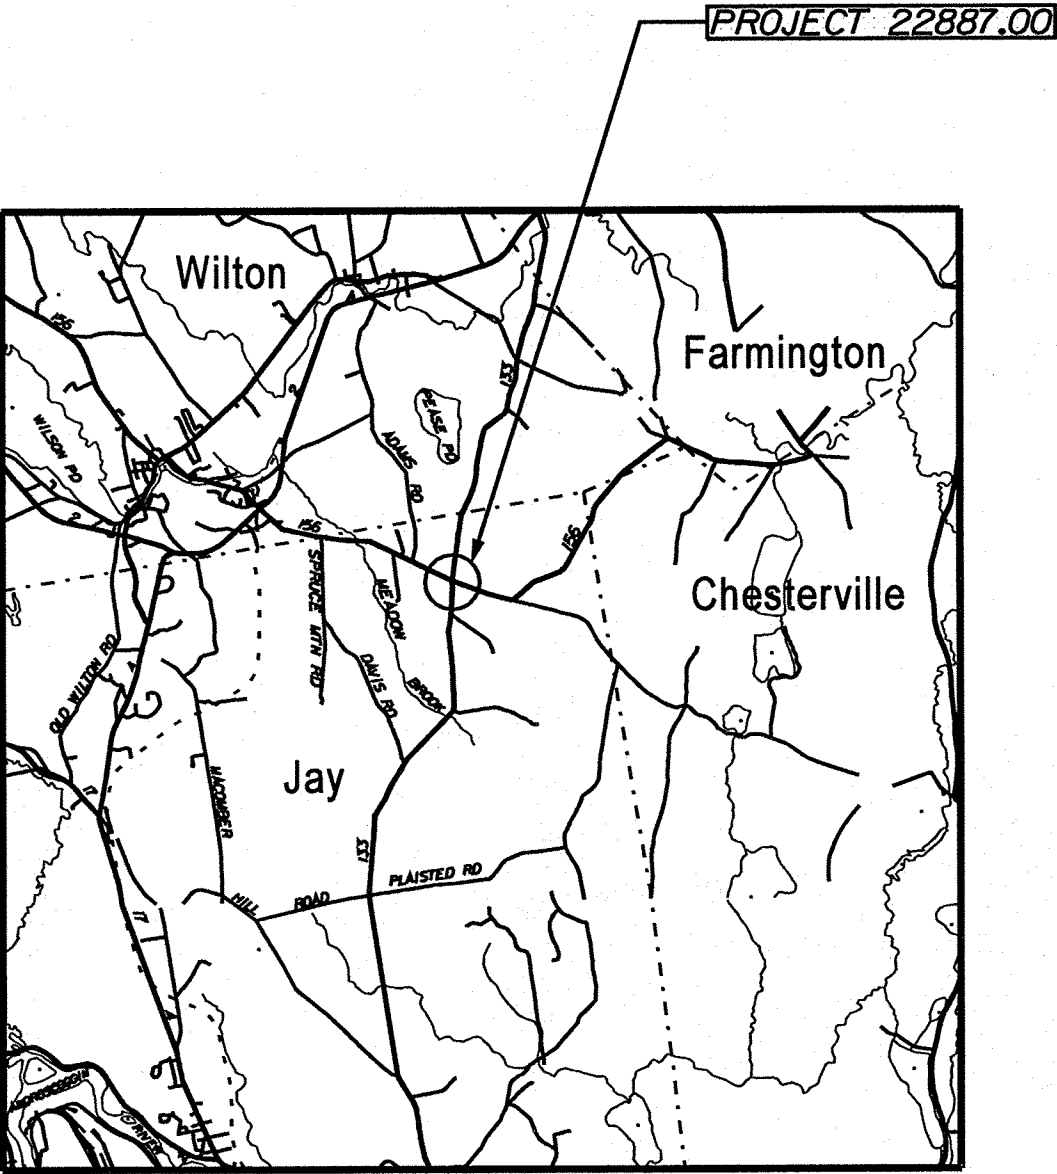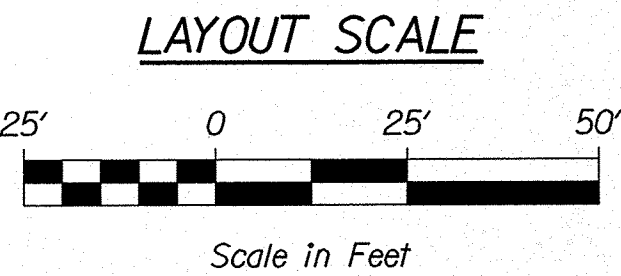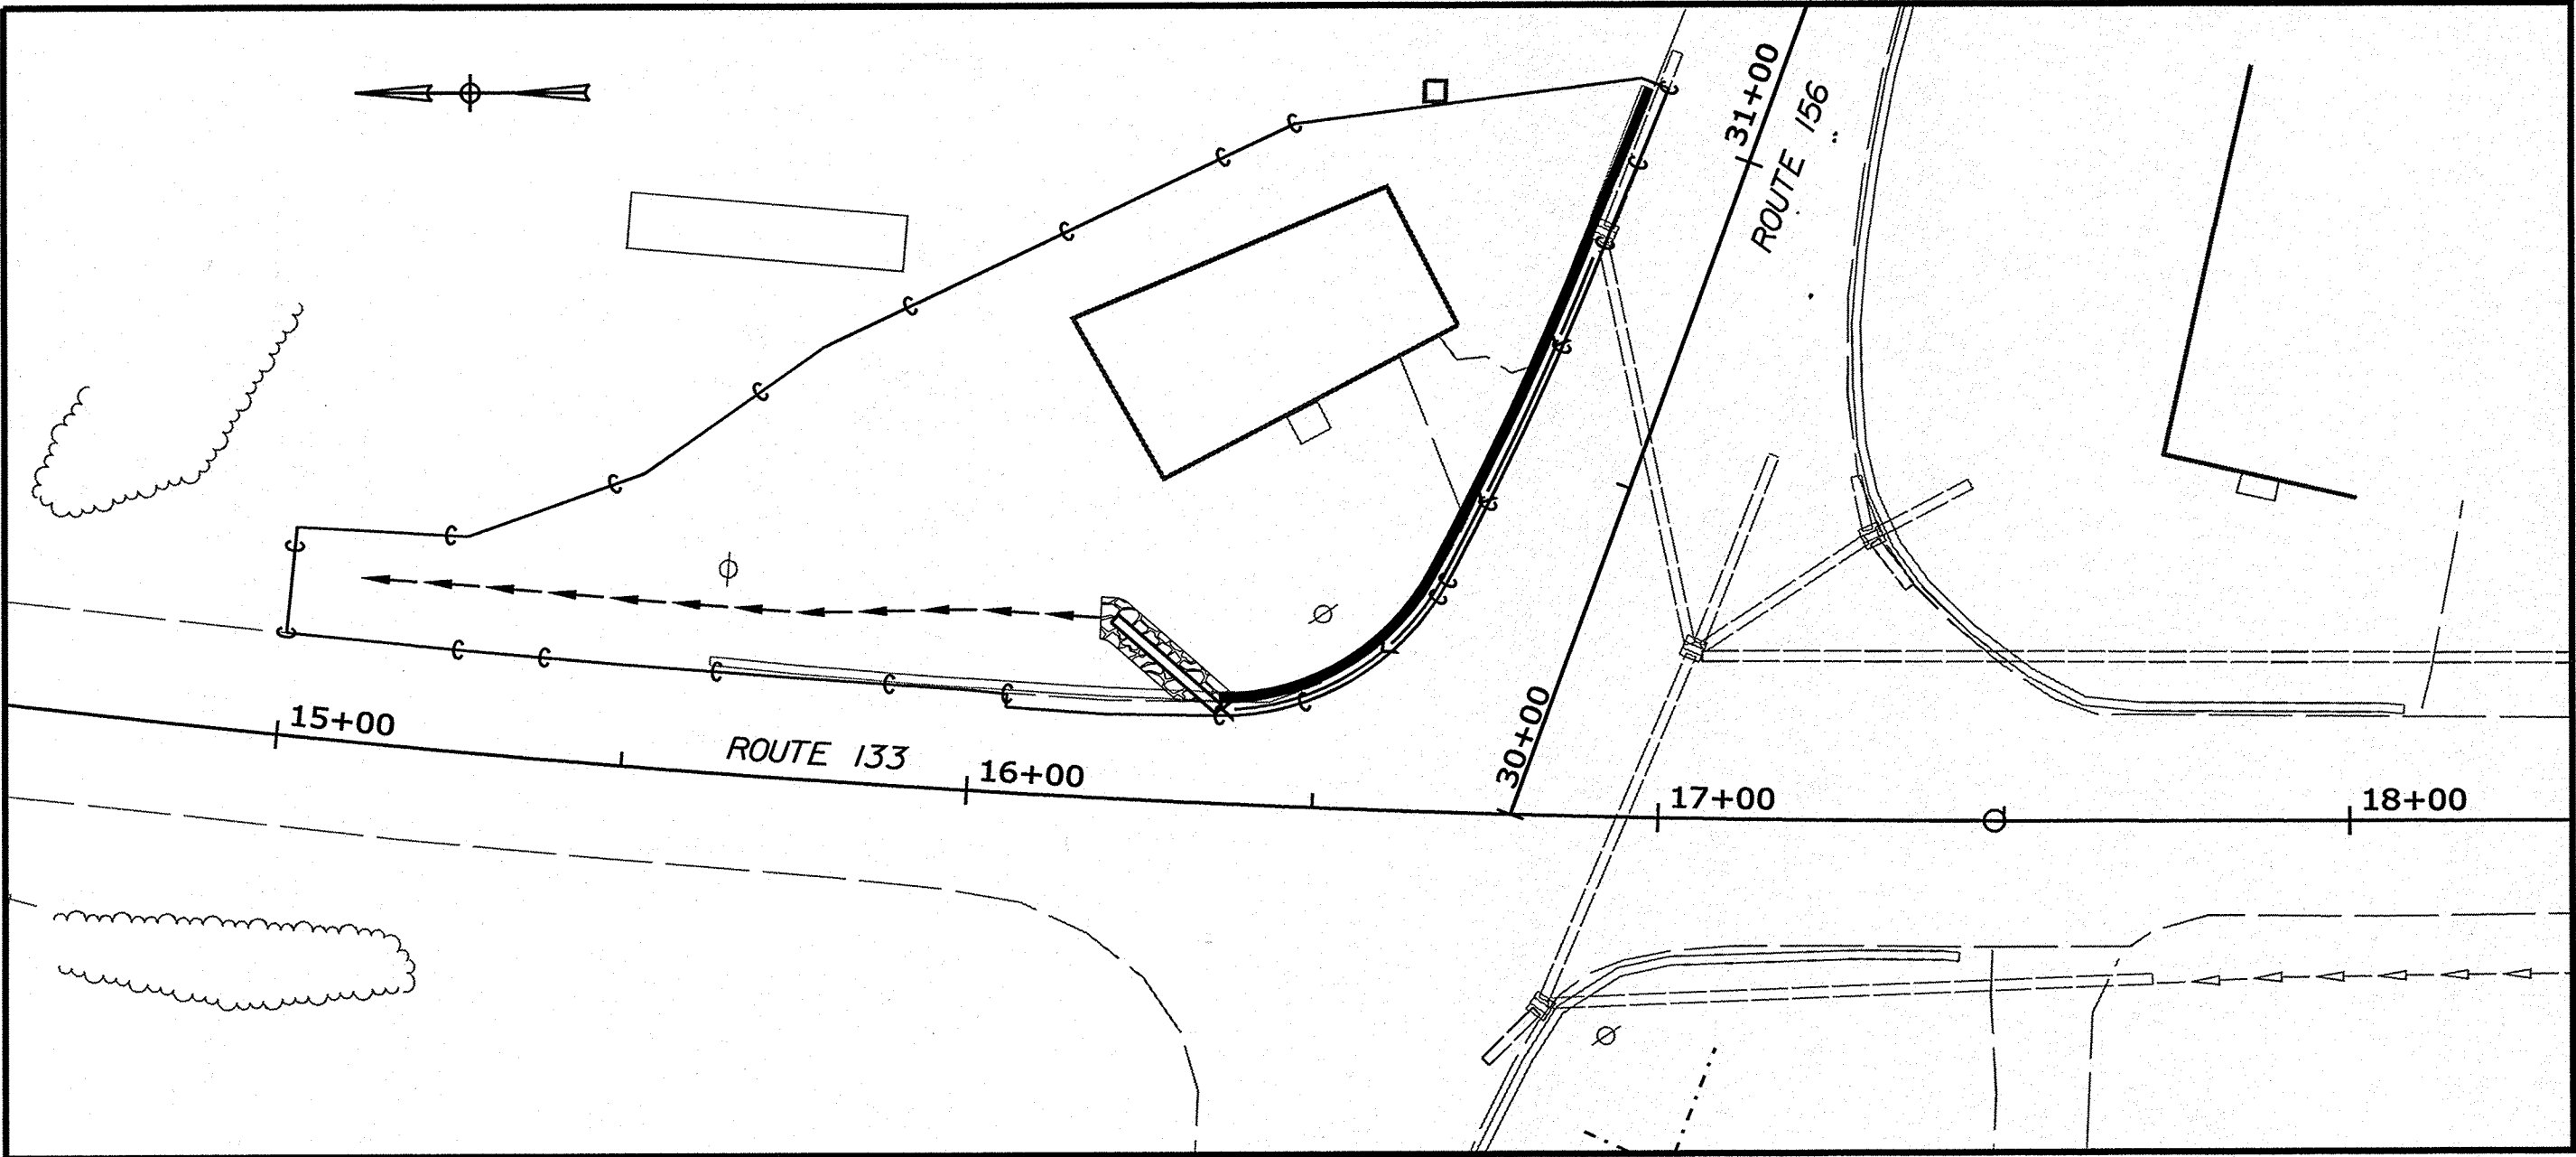



LOCATION MAP

8. SEE SPECIAL PROVISION 202 FOR REQUIREMENTS FOR BUILDING DEMOLITION AND SITE RESTORATION.



OF 10

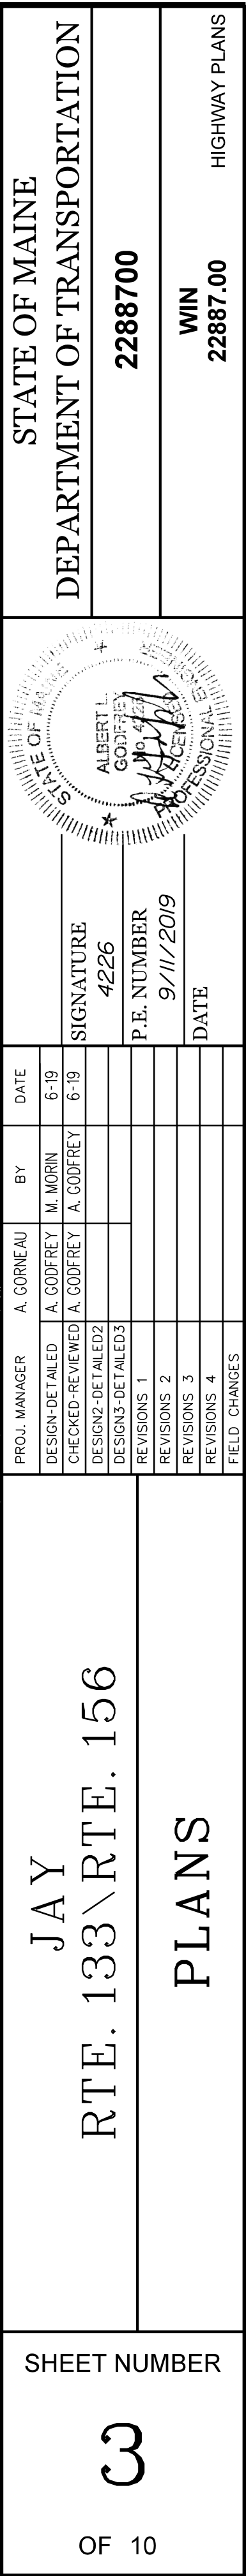

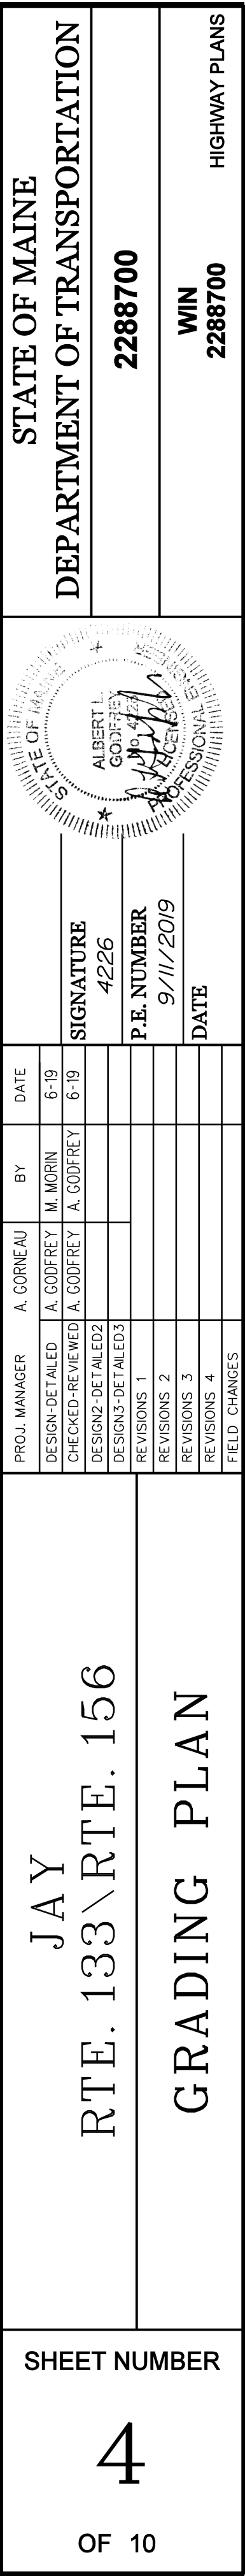


Date:9/12/2019


Username: morin

Division: HIGHWAY


Filename: ... \005_XSECT_14+75_002.dgn

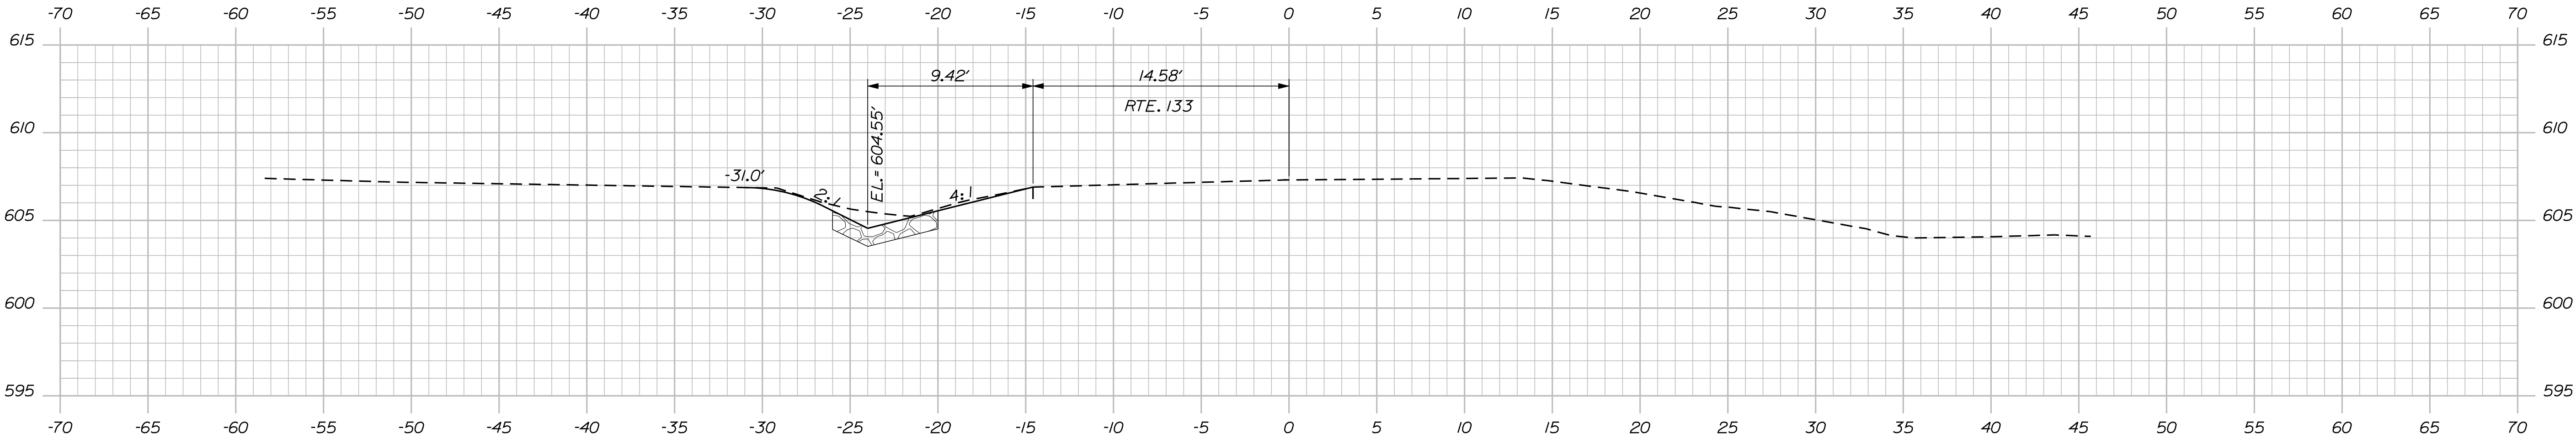

15+25.00

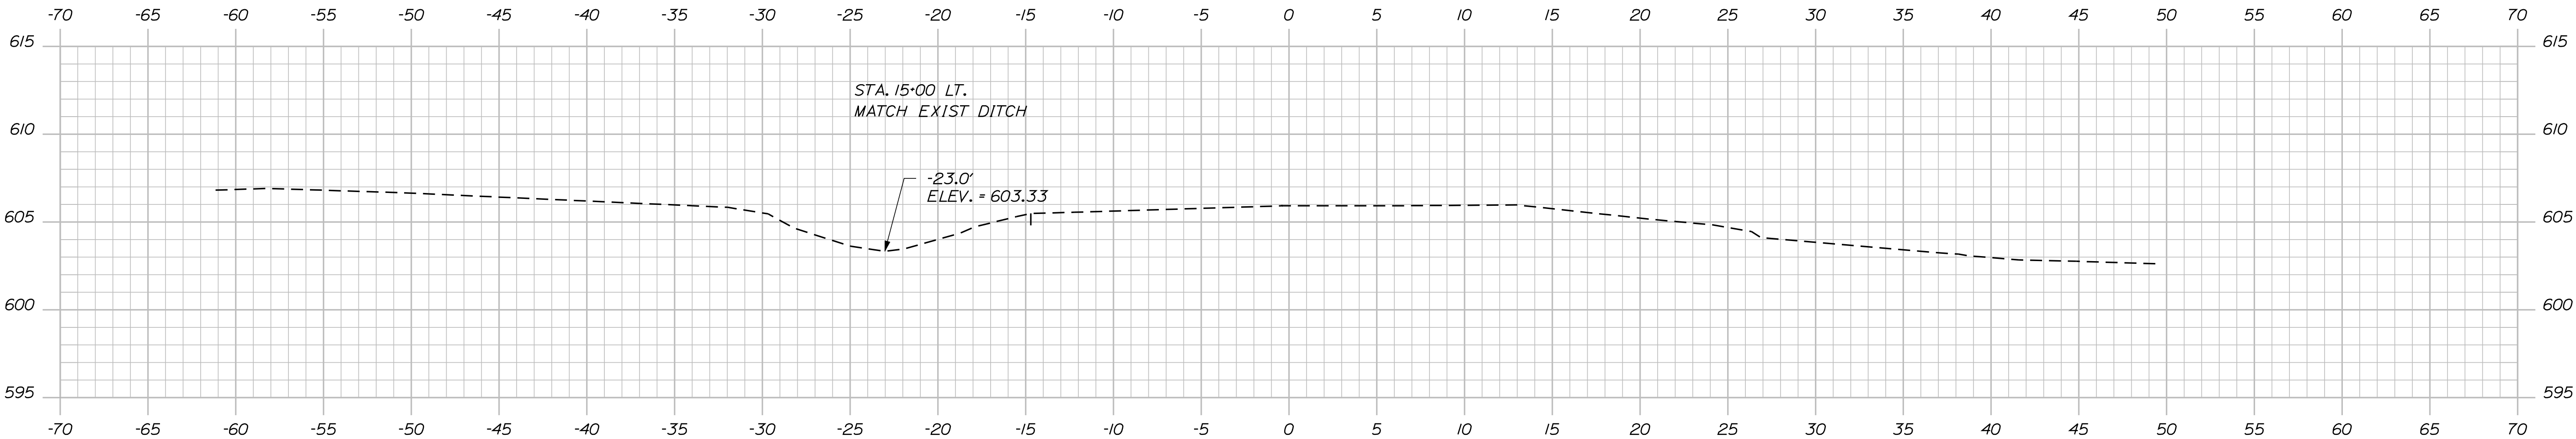

15+00.00

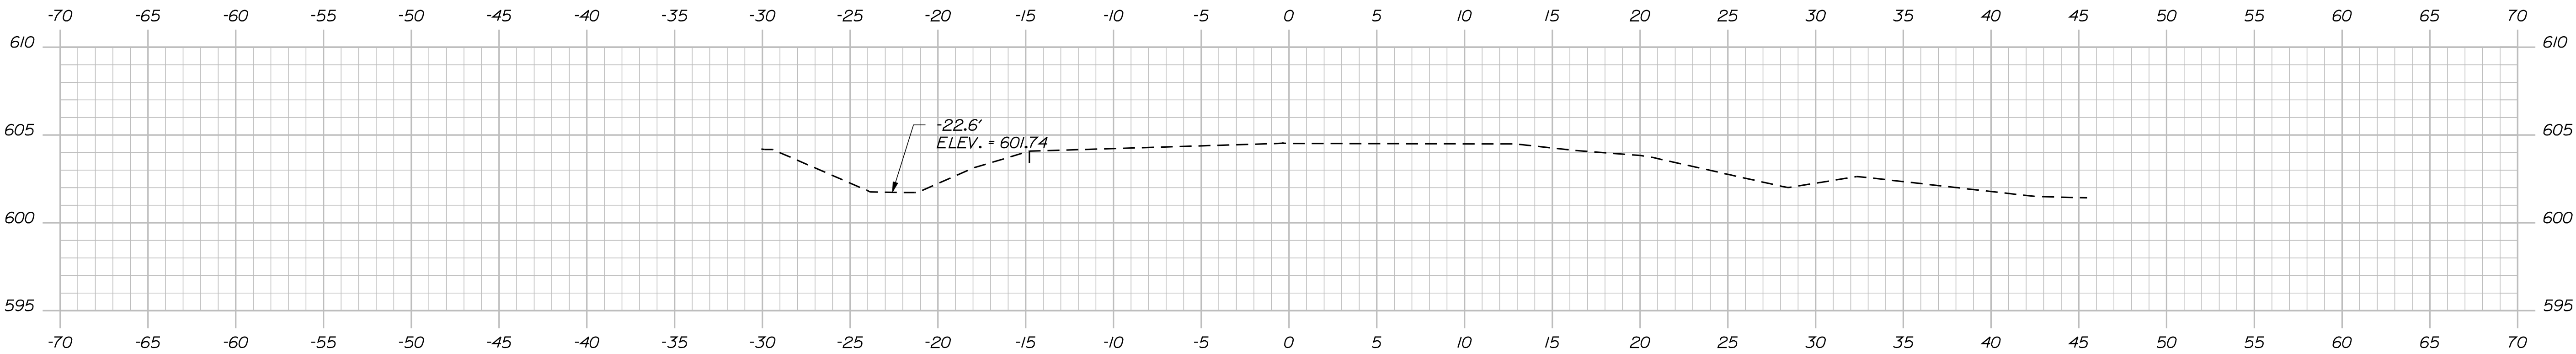

14+75.00


STATE OF MAINE DEPARTMENT OF TRANSPORTATION		2288700		WIN 22887.00		HIGHWAY PLANS	
		SIGNATURE 4226		P.E. NUMBER 9/11/2019		DATE	
PROJ. MANAGER	A. CORNEAU	BY	A. CORNEAU	DATE	6-19		
DESIGN-DETAILED	A. GODFREY	M. MORIN	A. GODFREY	DATE	6-19		
CHECKED-REVIEWED	A. GODFREY	A. GODFREY	A. GODFREY	DATE	6-19		
DESIGN-DETAILED				REVISIONS 1			
DESIGN-DETAILED				REVISIONS 2			
DESIGN-DETAILED				REVISIONS 3			
DESIGN-DETAILED				REVISIONS 4			
JAY RTE. 133				CROSS SECTIONS			
SHEET NUMBER				5			
				OF 10			

Date:9/12/2019


Username: morin

Division: HIGHWAY


Filename: ... \006_XSECT_15+50_003.dgn

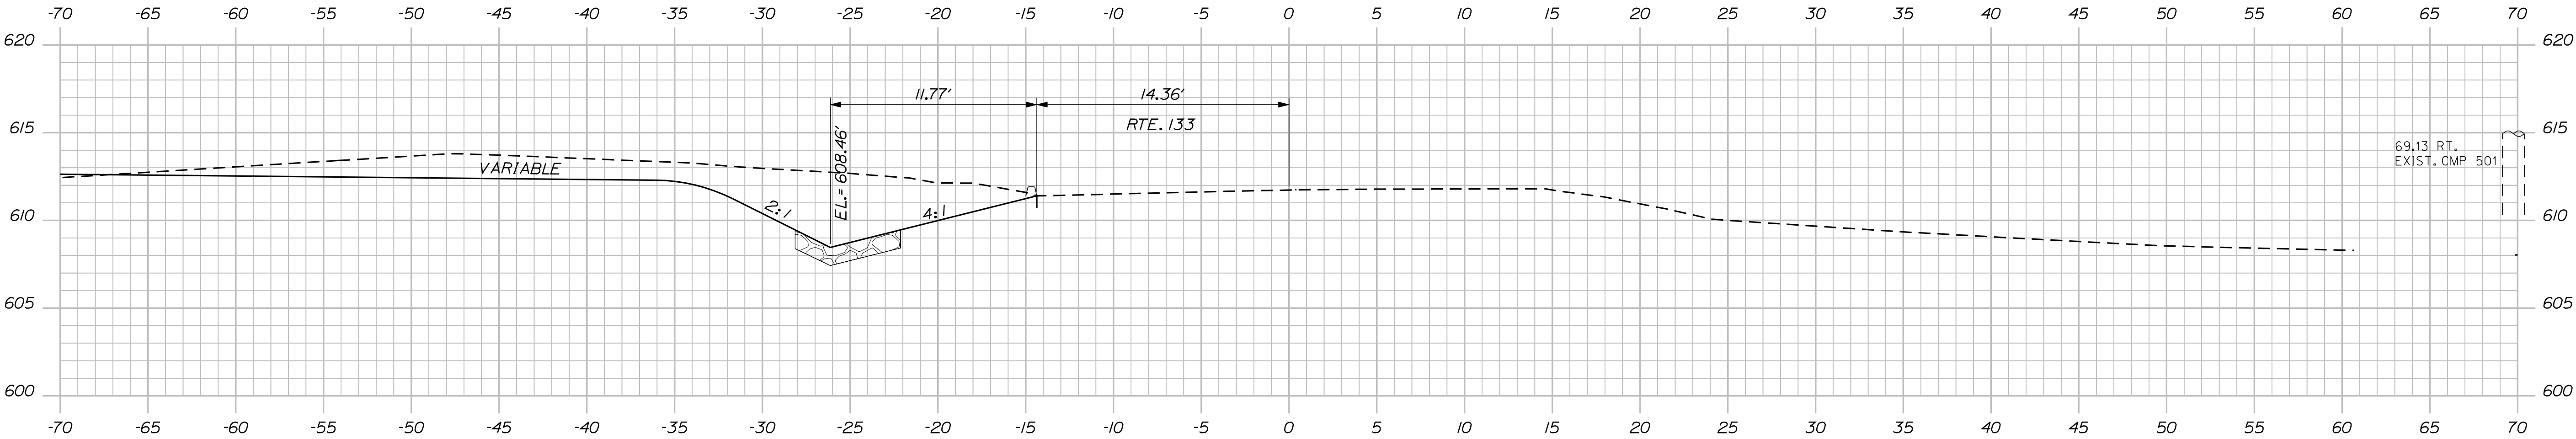

16+00.00

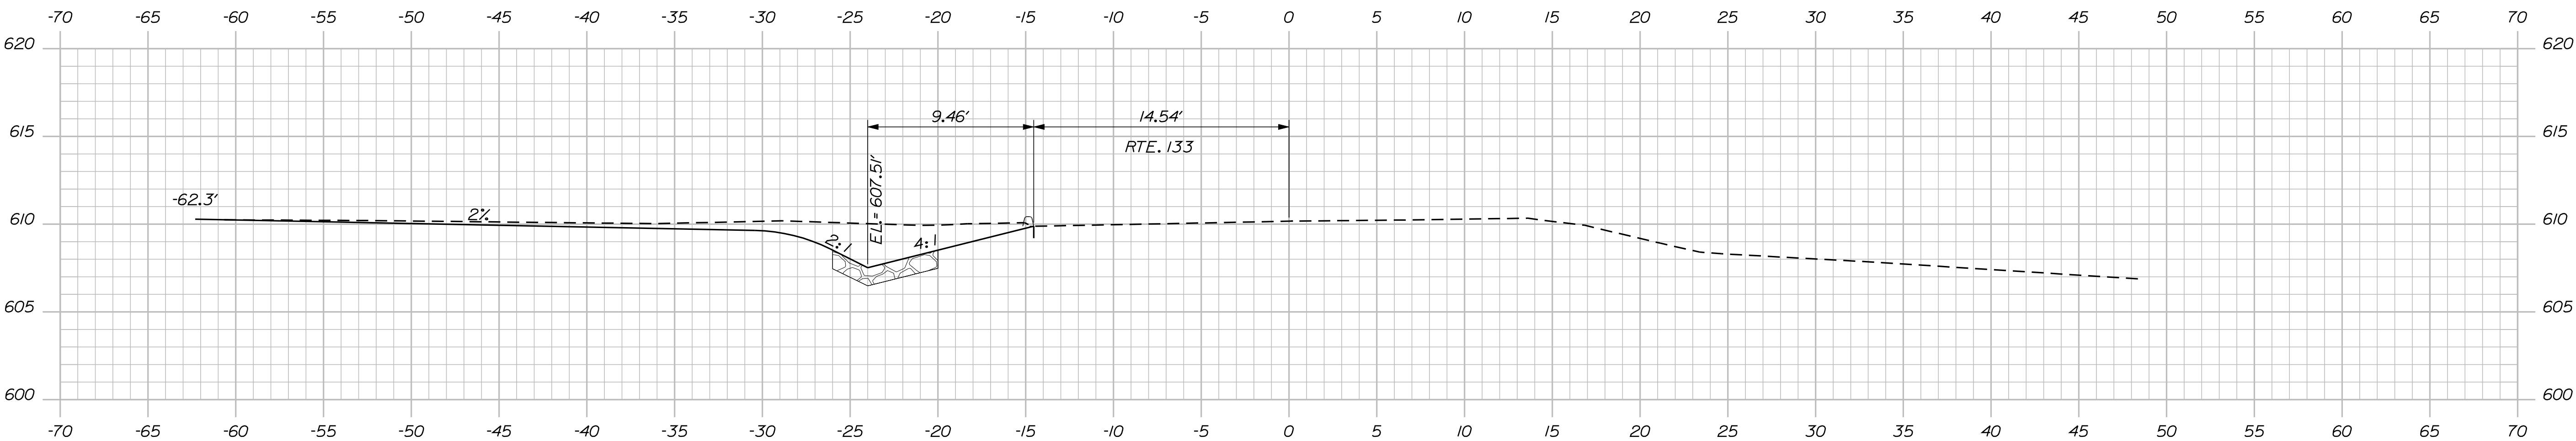

15+75.00

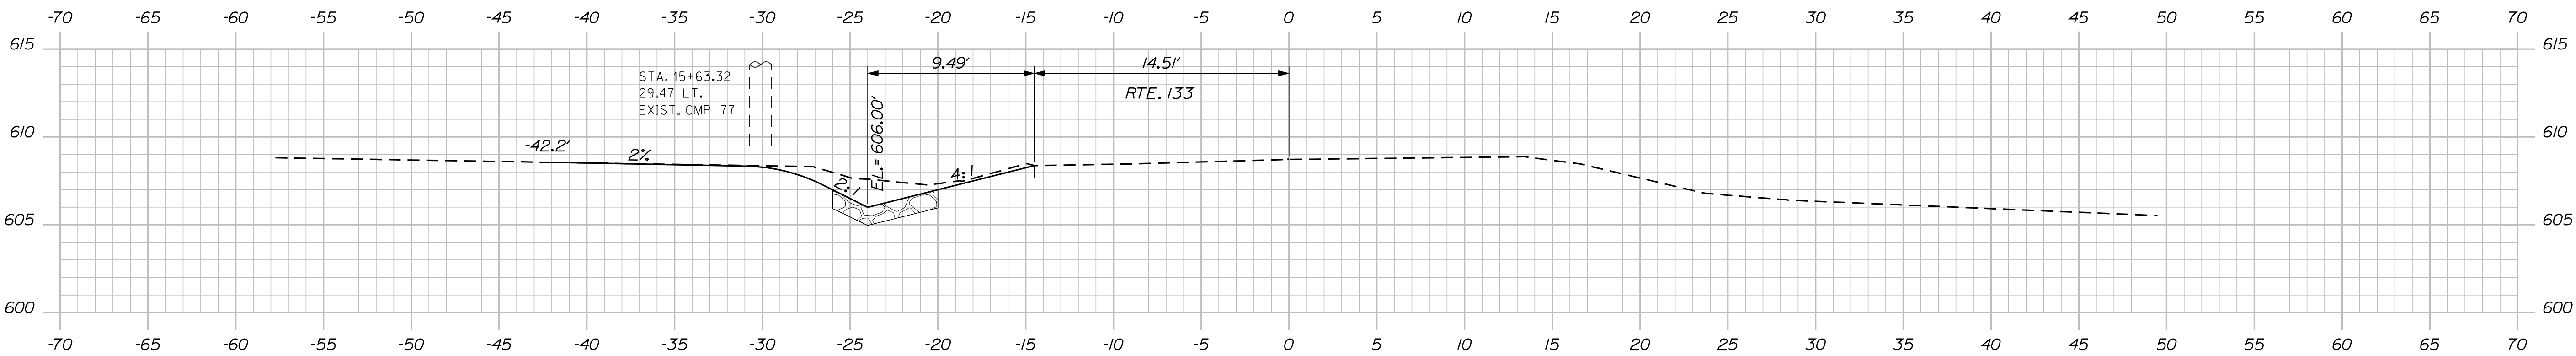

15+50.00



SIGNATURE
4226

P.E. NUMBER
9/11/2019

DATE

PROJ. MANAGER	BY	DATE
A. CORNEAU	M. MORIN	6-19
CHECKED-REVIEWED	A. GODFREY	6-19
DESIGNED-DETAILED	A. GODFREY	
REVISIONS 1		
REVISIONS 2		
REVISIONS 3		
REVISIONS 4		
FIELD CHANGES		

JAY
RTE. 133


CROSS SECTIONS

Date:9/12/2019

Username: morin

Division: HIGHWAY

Filename: ... \007_XSECT_16+25_004.dgn

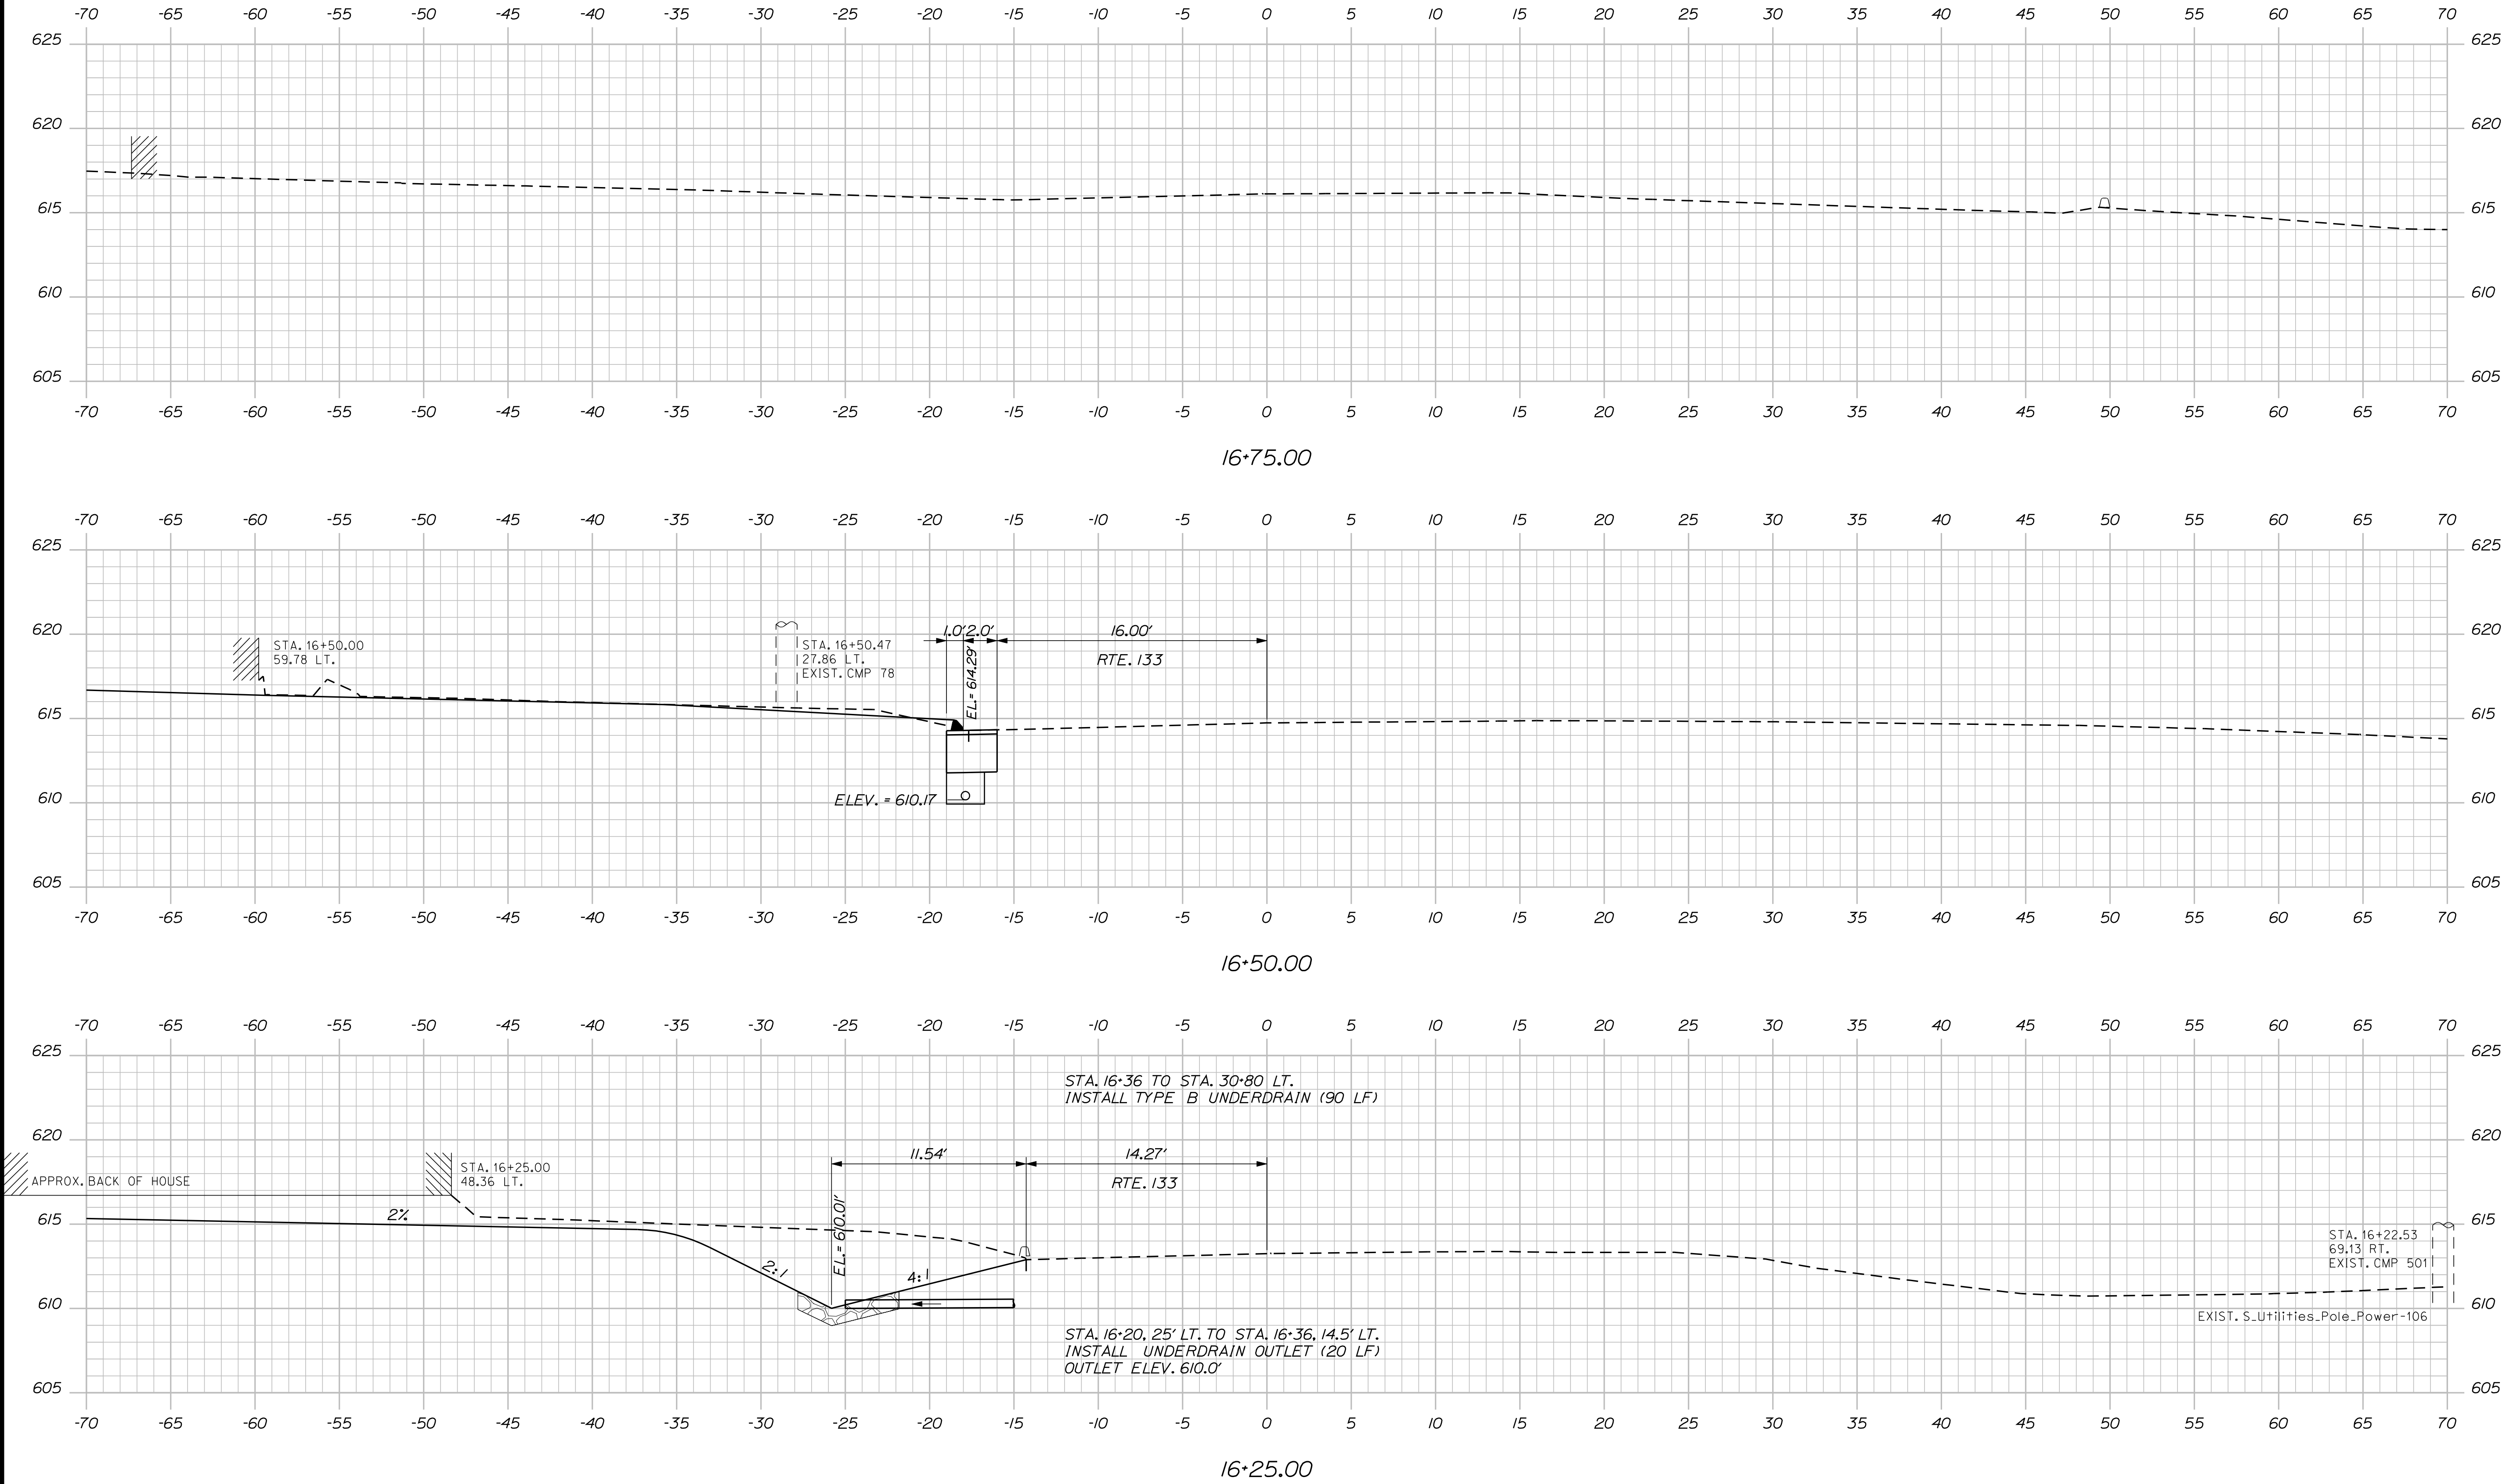

STATE OF MAINE
DEPARTMENT OF TRANSPORTATION

2288700

WIN
22887.00

HIGHWAY PLANS

STATE OF MAINE
DEPARTMENT OF TRANSPORTATION

ALBERT L. GODFREY
DIRECTOR

SIGNATURE
4226

P.E. NUMBER
9/11/2019

DATE

PROJ. MANAGER
A. CORNEAU

BY
A. GODFREY
M. MORIN
A. GODFREY

DATE
6-19
6-19

CHECKED-REVIEWED
A. GODFREY
A. GODFREY

DESIGN-DETAILED
A. GODFREY

DESIGN-DETAILED
A. GODFREY

REVISIONS 1

REVISIONS 2

REVISIONS 3

REVISIONS 4

FIELD CHANGES

JAY
RTE. 133

CROSS SECTIONS

SHEET NUMBER

7




OF 10

Date:9/12/2019

Username: morin

Division: HIGHWAY

Filename: ... \008_XSECT_30+00_001.dgn

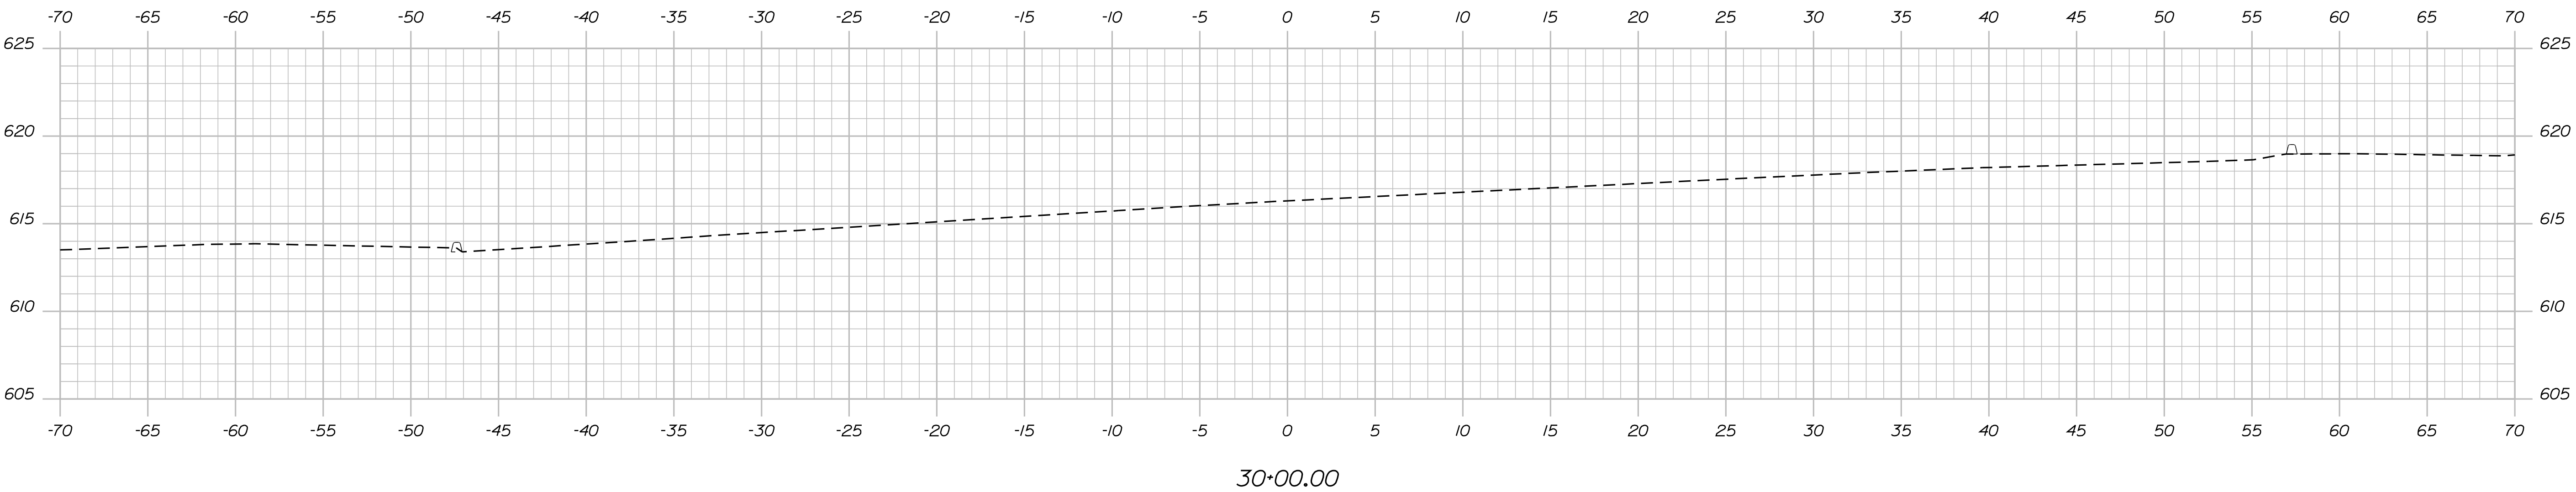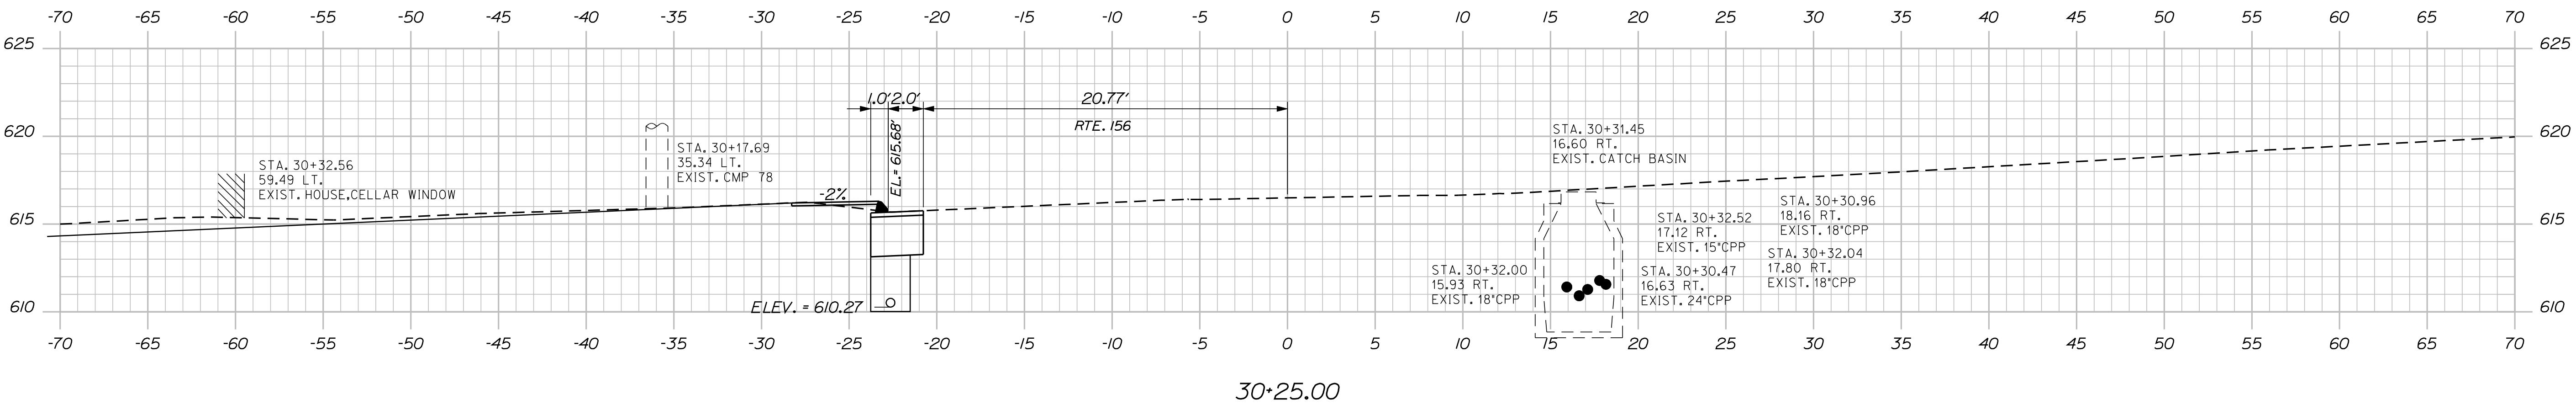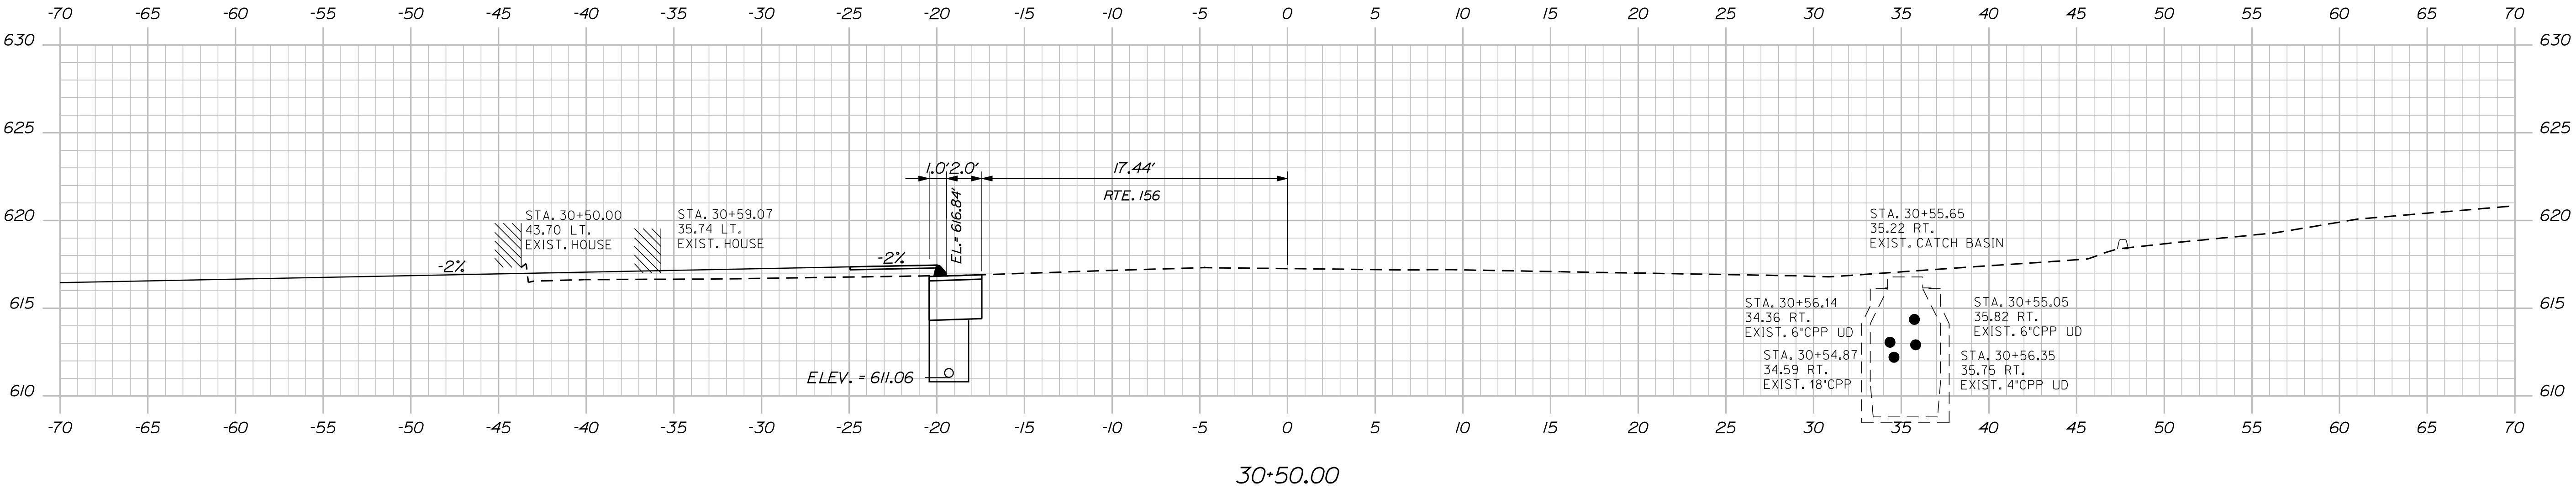

STATE OF MAINE
DEPARTMENT OF TRANSPORTATION

2288700

WIN
22887.00

HIGHWAY PLANS

STATE OF MAINE
DEPARTMENT OF TRANSPORTATION

ALBERT L. GODFREY
REGISTERED PROFESSIONAL ENGINEER
No. 10070
Exp. 12/31/2021

SIGNATURE
4226

P.E. NUMBER
9/11/2019

DATE

PROJ. MANAGER
A. CORNEAU

BY
M. MORIN

DATE
6-19

DESIGN-DETAILED
A. GODFREY

CHECKED-REVIEWED
A. GODFREY

DESIGN-DETAILED
A. GODFREY

REVISIONS 1
REVISIONS 2
REVISIONS 3
REVISIONS 4
FIELD CHANGES

JAY
RTE. 156

CROSS SECTIONS


SHEET NUMBER
8
OF 10

Date:9/12/2019

Username: morin

Division: HIGHWAY

Filename: ... \009_XSECT_30+75_002.dgn

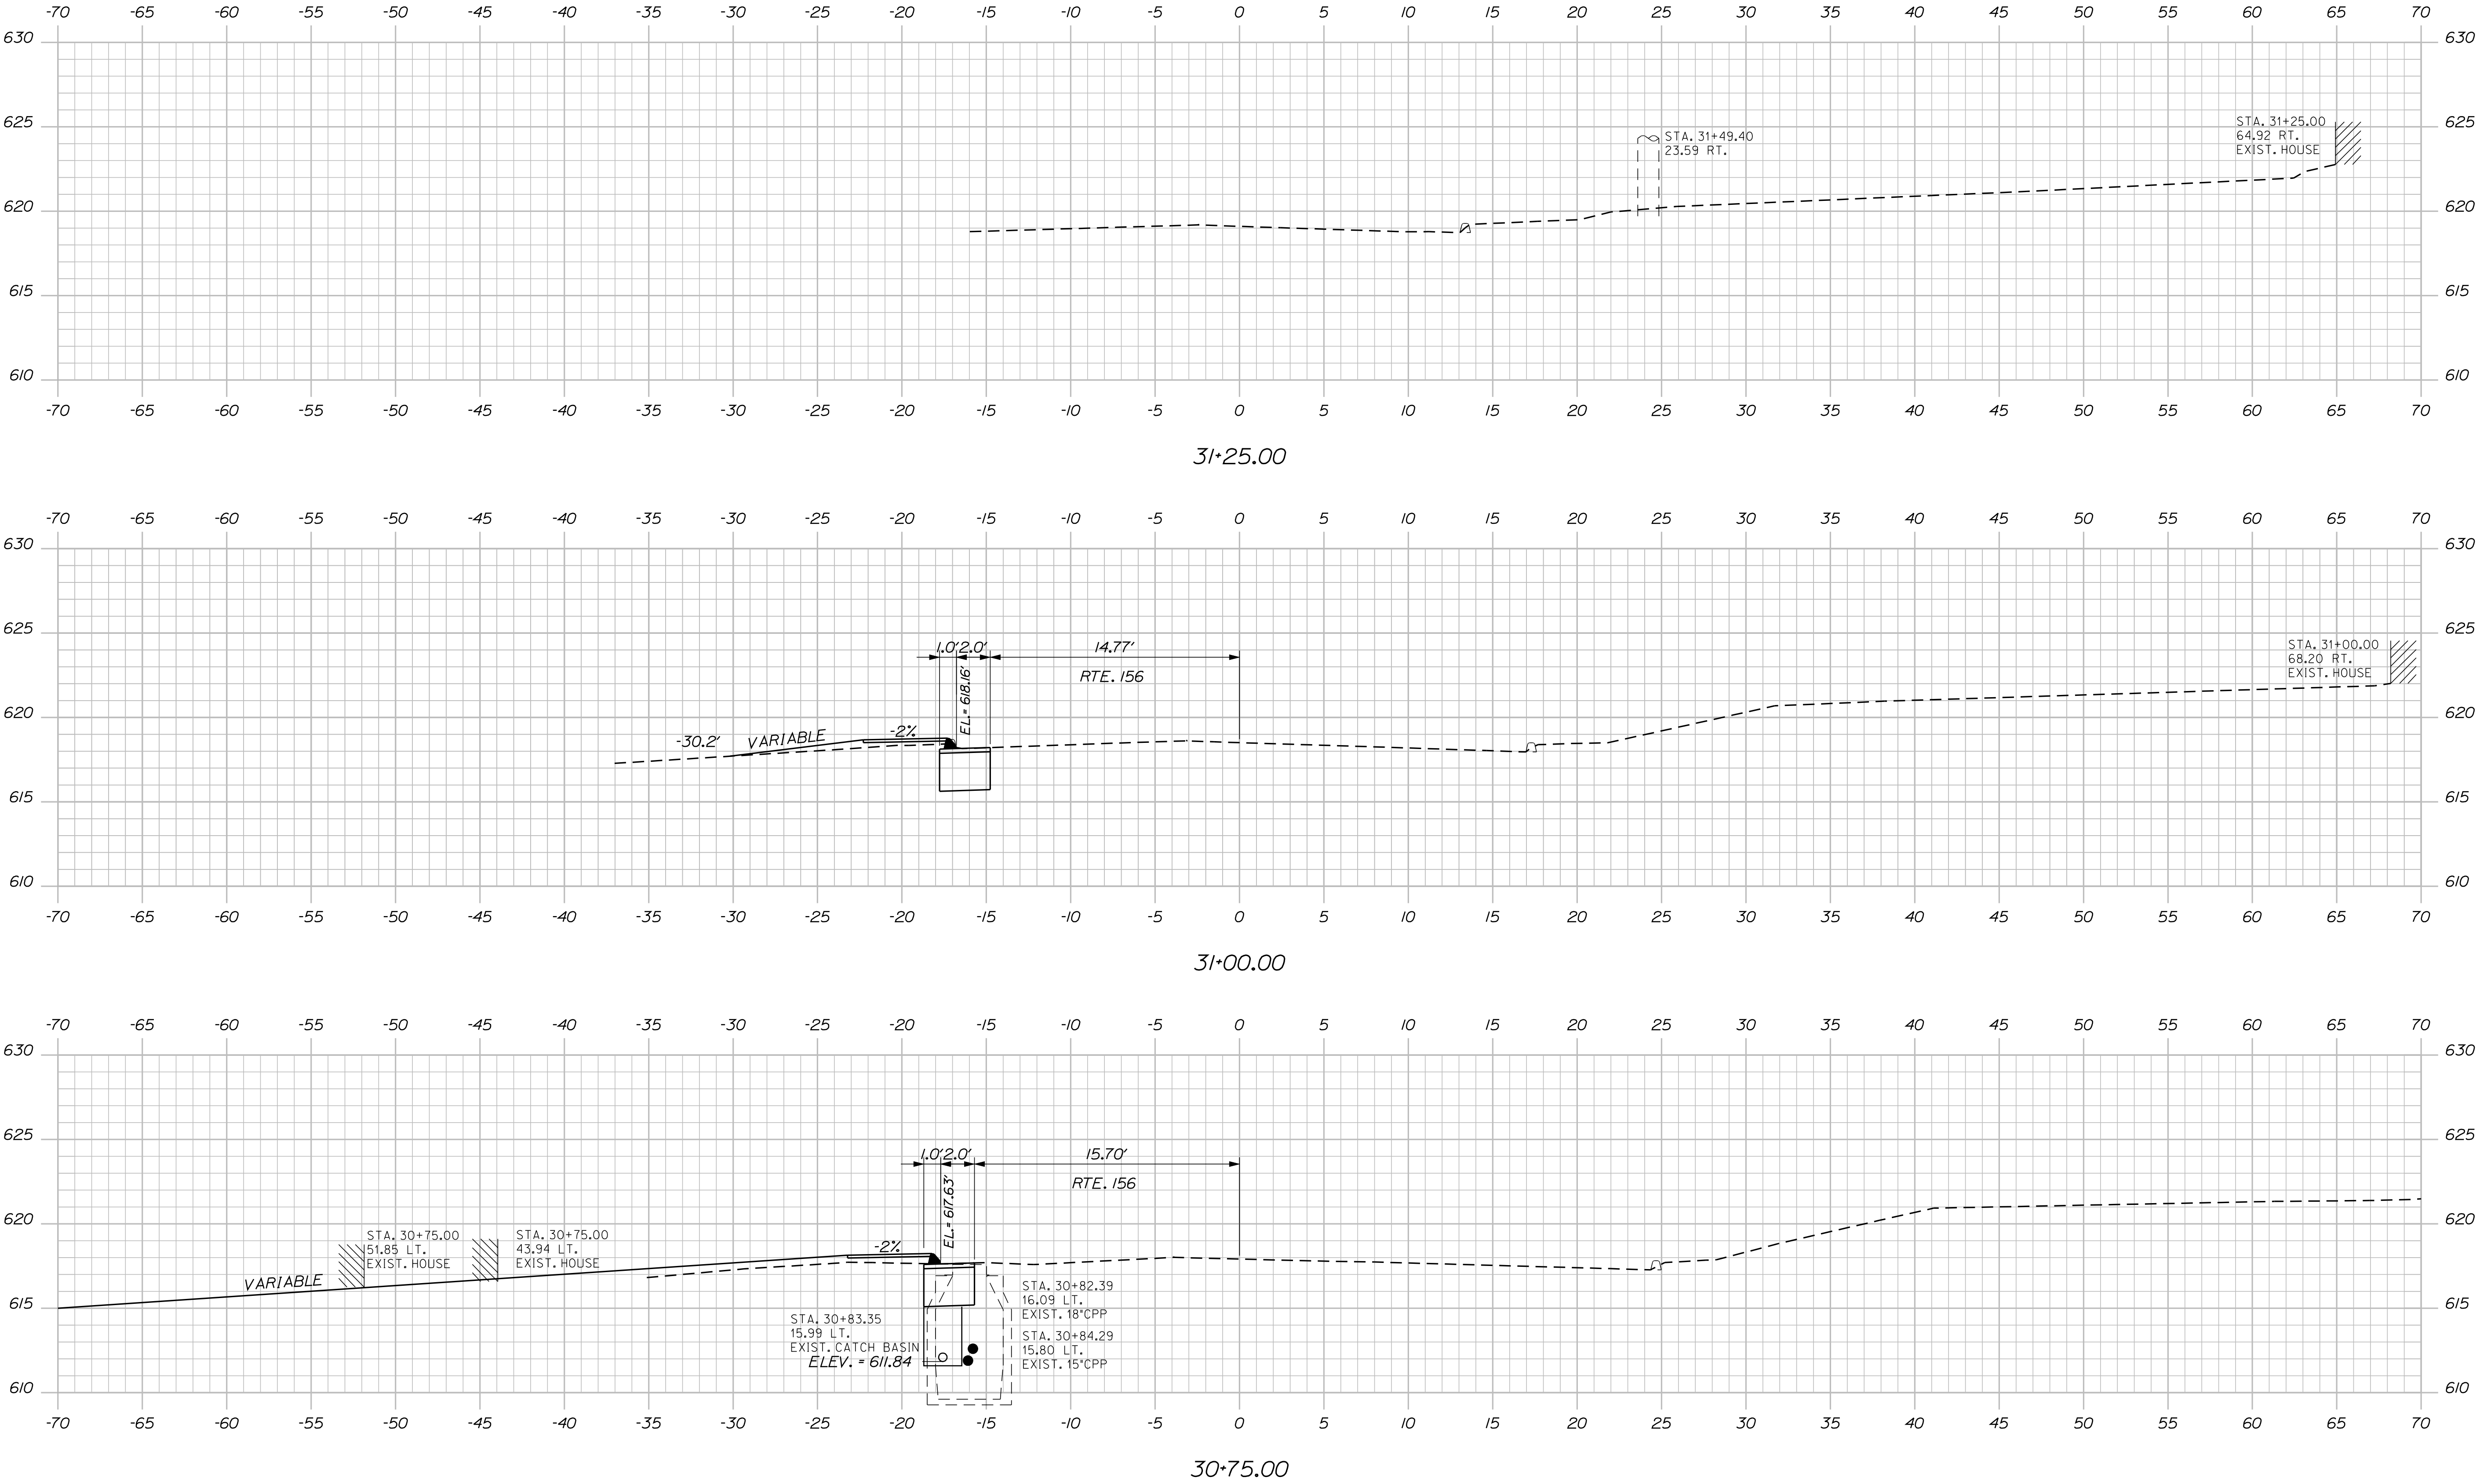

STATE OF MAINE DEPARTMENT OF TRANSPORTATION		2288700		WIN 22887.00		HIGHWAY PLANS	
SIGNATURE 4226		P.E. NUMBER 9/11/2019		DATE			
PROJ. MANAGER A. CORNEAU		BY A. GODFREY		DATE 6-19			
DESIGN-DETAILED A. GODFREY		CHECKED-REVIEWED A. GODFREY		DESIGN-DETAILED A. GODFREY		REVISIONS 1 REVISIONS 2 REVISIONS 3 REVISIONS 4 FIELD CHANGES	
JAY RTE. 156		CROSS SECTIONS					
SHEET NUMBER		9 OF 10					

