

STATE OF MAINE
DEPARTMENT OF TRANSPORTATION



NORWAY
OXFORD COUNTY
TANNERY BROOK BRIDGE
OVER
TANNERY BROOK
STATE ROUTE 117/118
FEDERAL AID PROJECT NO. 2311600
BRIDGE NO. 3610

LIST OF DRAWINGS

Title Sheet	1
Estimated Quantities and General Notes	2
General Plan	3
Profile	4
Boring Location Plan	5
Generalized Soil Profile	6
Boring Logs	7-8
Pedestrian Accommodation Plan	9
Staged Construction	10-11
Curb Geometry and Grading Plan	12
Typical Sections	13
Cross Sections	14-16
Abutment No. 1 Plan and Elevation	17
Abutment No. 2 Plan and Elevation	18
Abutment Typical Sections	19
Abutment No. 1 Reinforcement	20
Abutment No. 2 Reinforcement	21
Abutment Details	22
Abutment Removal Limits	23
Wingwall Details	24-25
Precast Slab Details	26
Transverse Section	27
Superstructure Plan	28
Superstructure Details	29
Reinforcement Schedule	30
Right of Way Map	31

MAINTENANCE OF TRAFFIC

Maintain two 11'-0" wide lanes of traffic and one 4'-0" wide sidewalk.

UTILITIES

Central Maine Power Company, Charter Communications,
Consolidated Communications of Northern New England,
Norway Wastewater, Norway Water District, Town of Norway,
Firstlight.

TYLin

SPECIFICATIONS

Design: Load and Resistance Factor Design per AASHTO LRFD Bridge Design
Specifications, 9th Edition 2020.

DESIGN LOADING

Live Load HL - 93 Modified for Strength 1

TRAFFIC DATA

Current (2022) AADT	11,150
Future (2044) AADT	12,390
DHV - % of AADT	10%
Design Hour Volume	1,239
Heavy Trucks (% of AADT)	6%
Heavy Trucks (% of DHV)	3%
Directional Distribution (% of DHV)	54%
18 kip Equivalent P 2.0	353
18 kip Equivalent P 2.5	337
Design Speed (mph)	25 mph

HYDROLOGIC DATA

Drainage Area	7.3 sq mi
Design Discharge (Q50)	626.5 cfs
Check Discharge (Q100)	734.2 cfs
Headwater Elevation (Q50)	374.8 ft
Headwater Elevation (Q100)	375.3 ft
Discharge Velocity (Q50)	6.3 fps
Discharge Velocity (Q100)	6.8 fps

MATERIALS

Concrete:	
Barriers & Sidewalks	Class "LP"
Precast	Class "P"
All Other	Class "A"

Reinforcing Steel:	
Deck, Abutment, Sidewalk on bridge, & Barrier	ASTM A 1035, Grade 100
All Other	ASTM A 615/A 615M, Grade 60

BASIC DESIGN STRESSES

Concrete:	
Class "A"	f 'c = 4,000 psi
Class "LP"	f 'c = 5,000 psi
Class "P"	f 'c = 8,000 psi
	f 'ci = 6,000 psi

Reinforcing Steel:	
ASTM A 615, Grade 60	f y = 60,000 psi
ASTM A 1035, Grade 100	f y =100,000 psi

PROJECT LOCATION:	Main Street - Route 117/ Tannery Brook Bridge (#3610) over the Tannery Brook. Located 0.15 Miles Westerly of Junction Route 118 in Norway, Maine. Latitude 44° 12' 44 N" Longitude 70° 32' 15 W"
OUTLINE OF WORK:	Bridge Replacement

STATE OF MAINE DEPARTMENT OF TRANSPORTATION	APPROVED	DATE
	<i>[Signature]</i>	11-27-23
COMMISSIONER		CHIEF ENGINEER: <i>[Signature]</i>

<i>[Signature]</i>	SIGNATURE	P.E. NUMBER	DATE
	DANIEL S. MYERS	12572	10/26/23

PROJECT INFORMATION	BRIDGE	PROGRAM	PROJECT MANAGER	DESIGNER	CONSULTANT	PROJECT RESIDENT	CONTRACTOR	PROJECT COMPLETION DATE
	JULIE BRASK		DANIEL MYERS		T.Y. LIN INTERNATIONAL			

TANNERY BROOK BRIDGE OVER TANNERY BROOK NORWAY OXFORD COUNTY	TITLE SHEET
--	-------------

SHEET NUMBER
1
OF 31

ESTIMATED QUANTITIES			
ITEM NO.	DESCRIPTION	QUANTITY	UNIT
201.23	Removing Single Tree Top Only	4	EA
201.24	Removing Stump	4	EA
202.19	Removing Existing Bridge (130 CY)	1	LS
202.202	Removing Pavement Surface	150	SY
203.20	Common Excavation	210	CY
203.2318	Disposal of Dredge Material	50	TON
203.25	Granular Borrow	50	CY
203.33	Special Fill - Streambed Material	25	CY
206.082	Structural Earth Excavation - Major Structures, Plan Quantity	75	CY
304.10	Aggregate Subbase Course - Gravel	400	CY
403.2081	Hot Mix Asphalt - 12.5 mm Nominal Maximum Size (Polymer Modified)	60	TON
403.209	Hot Mix Asphalt - 9.5 mm (sidewalks, drives, & incidentals)	10	TON
403.2131	Hot Mix Asphalt - 12.5 mm (base and intermediate base course, Polymer Modified)	120	TON
409.15	Bituminous Tack Coat, Applied	38	G
461.131	Temporary Pavement	125	TON
501.221	Spun Pipe Piles	480	LF
501.805	Drilling Equipment Mobilization, Spun Pipe Piles	1	LS
502.219	Structural Concrete, Abutments and Retaining Walls (31 CY)	1	LS
502.261	Structural Concrete Roadway and Sidewalk Slab on Concrete Bridges (37 CY)	1	LS
502.31	Structural Concrete Approach Slab (16 CY)	1	LS
502.49	Structural Concrete Curbs And Sidewalks (18 CY)	1	LS
502.565	Concrete Fill	3	CY
503.12	Reinforcing Steel, Fabricated and Delivered	4,100	LB
503.13	Reinforcing Steel, Placing	4,100	LB
503.19	Low-Carbon Chromium Reinforcement, Fabricated and Delivered	25,800	LB
503.20	Low-Carbon Chromium Reinforcement, Placing	25,800	LB
508.14	High Performance Waterproofing Membrane (215 SY)	1	LS
510.11	Special Detour, Pedestrian Traffic Only	1	LS
511.07	Cofferdam - Downstream	1	LS
511.07	Cofferdam - Upstream	1	LS
515.21	Protective Coating for Concrete Surfaces (130 SY)	1	LS
517.62	Shotcrete Abutment Facing	1,180	SF
524.301	Temporary Structural Support	1	LS
526.301	Portable Concrete Barrier Type I (130 LF)	1	LS
526.304	Portable Concrete Barrier, Anchored Type I (60 LF)	1	LS
526.323	Texas Classic Rail (57 LF)	1	LS
527.34	Work Zone Crash Cushions	4	Unit
535.60	Prestressed Structural Concrete Slab (65 CY)	1	LS
604.18	Adjusting Manhole or Catch Basin to Grade	6	EA
606.51	Multiple Mailbox Support	1	EA
607.39	Pedestrian Fence	20	LF
608.08	Reinforced Concrete Sidewalk	330	SY
608.10	Brick Sidewalk (Remove and Rebuild)	5	SY
608.26	Curb Ramp Detectable Warning Field	30	SF
609.11	Vertical Curb Type I	200	LF
609.13	Vertical Bridge Curb Type I	57	LF
609.237	Terminal Curb Type I - 7 Foot	5	EA
609.2371	Terminal Curb Type I - 7 Foot - Circular	2	EA
610.08	Plain Riprap	10	CY
615.07	Loam	20	CY
618.13	Seeding Method Number 1	1	Unit
619.12	Mulch	1	Unit
619.16	Wood Chip Mulch	1	CY
621.273	Deciduous Trees 2" - 2½" Cal. Group A B&B	1	EA
627.733	4" White or Yellow Painted Pavement Marking Line	480	LF
627.75	White or Yellow Pavement & Curb Marking	90	SF
627.78	Temporary 4" Painted Pavement Marking Line, White or Yellow	4,000	LF
629.05	Hand Labor, Straight Time	20	HR
631.10	Air Compressor (including operator)	10	HR
631.11	Air Tool (including operator)	10	HR
631.12	All Purpose Excavator (including operator)	10	HR
631.172	Truck - large (including operator)	10	HR
639.18	Field Office, Type A	1	EA
642.13	Wooden Ramp, Permanent	1	EA
642.13	Wooden Ramp, Temporary	1	EA
645.271	Regulatory, Warning, Confirmation and Route Assembly Sign, Type I	2	SF
645.51	Special Signing, WOXO Lighted Sign	1	LS
652.311	Type II Barricade	2	EA
652.312	Type III Barricades	6	EA
652.33	Drum	20	EA
652.34	Cone	25	EA
652.35	Construction Signs	750	SF
652.361	Maintenance of Traffic Control Devices	1	LS
652.38	Flaggers	400	HR
652.41	Portable Changeable Message Sign	2	EA
656.75	Temporary Soil Erosion And Water Pollution Control	1	LS
659.10	Mobilization	1	LS

GENERAL CONSTRUCTION NOTES

1. For easements, construction limits, and right of way lines, refer to the Right of Way Map.
2. The clearing limits as shown on the plans are approximate. The exact limits will be established in the field by the Resident. Payment for clearing will be considered incidental to Contract items.
3. Except for portions specified to remain or to become property of the Town, the existing ridge shall be removed by and become the property of the Contractor.
4. All utility facilities shall be adjusted by the respective utilities unless otherwise noted.
5. Existing signs within the Project limits shall be removed and reset as directed by the Resident. Payment for removal and re-installation of existing signs will be considered incidental to the Contract. No separate payment will be made.
6. Do not excavate for Aggregate Subbase Course where existing material is suitable as determined by the Resident.
7. In areas where the Resident directs the Contractor not to excavate to the subgrade line shown on the plans, payment for removing existing pavement, grubbing, shaping, ditching, and compacting the existing subbase and layers of new subbase 6 inches or less thick will be made under appropriate equipment rental items.
8. Place loam 2 inches deep on all new or reconstructed sideslopes or as directed by the Resident.
9. Place a 24 inch wide strip of Erosion Control Blanket on the sideslopes along the top of the riprap and behind the wingwalls.
10. Protective Coating for Concrete Surfaces shall be applied to the following areas:
 - All exposed surfaces of concrete curbs and sidewalks,
 - Fascias down to the drip notch,
 - Concrete barrier railing.
11. Project information referred to below may be accessed at the following MaineDOT web address: <http://www.maine.gov/mdot/contractors/>
12. The existing bridge plans may be accessed at the MaineDOT web address. The plans are reproductions of the original drawings as prepared for the construction of the bridge. It is very unlikely that the plans will show any construction field changes or any alterations which may have been made to the bridge during its life span.
13. Reports on hydrology and/or hydraulics applicable to the bridge site may be accessed at the MaineDOT web address. The reports are based on MaineDOT's interpretation of the information obtained for the subject site. No assurance is given that the information or the conclusions of the report will be representative of actual conditions at the time of construction.
14. The project geotechnical report titled: Final Geotechnical Design Report, Tannery Brook Bridge (*36/0) Replacement, Norway, Maine dated September 2023 may be accessed at the MaineDOT web address.
15. Geotechnical information furnished or referred to in this plan set is for the use of the Bidders and the Contractor. No assurance is given that the information or interpretations will be representative of actual subsurface conditions at the construction site. MaineDOT will not be responsible for the Bidders' or Contractor's interpretations of, or conclusions drawn from, the geotechnical information. The boring logs contained in the plan set present factual and interpretive subsurface information collected at discrete locations. Data provided may not be representative of the subsurface conditions between the boring locations.
16. Quantities included for pay items measured and paid for by Lump Sum are estimated quantities and are provided by MaineDOT for informational purposes only. Lump Sum pay items will be paid for at the Contract Bid amount, with no addition or reduction in payment to the Contractor if the actual final quantities are different from the MaineDOT provided estimated quantities, except as follows:
 - a. If a Lump Sum pay item is eliminated, the requirements of Standard Specifications Section 109.2, Elimination of Items, will take precedence.
 - b. If other Contract Documents specifically allow a change in payment for a Lump Sum pay item, those requirements will be followed.
 - c. If a design change results in changes to estimated quantities for Lump Sum pay items, price adjustments will be made in accordance with Standard Specifications Section 109.7, Equitable Adjustments to Compensation and Time.
17. Spun Pipe Piles may be installed prior to any excavation or removal of the existing bridge commences. The Contractor shall submit a Spun Pipe Pile Installation Plan to the Resident at least 10 business days prior to the start of the Spun Pipe Pile Installation. No work related to the installation of the Spun Pipe Piles shall be undertaken by the Contractor until MaineDOT has reviewed the Spun Pipe Pile Installation Plan for appropriateness and completeness. Payment for all work necessary for developing, submitting and finalizing the Spun Pipe Pile Installation Plan will be considered incidental to the Spun Pipe Pile pay item. Piles shall be cut off at least 12' below grade and covered with at least 6' of temporary pavement.
18. Due to the proximity of adjacent buildings to the existing bridge, the Contractor shall submit a Bridge Demolition Plan to the Resident at least 10 business days prior to the start of demolition work. The plan shall outline the methods and equipment to be used to remove and dispose of all materials included in the existing bridge. No work related to the removal of the bridge shall be undertaken by the Contractor until MaineDOT has reviewed the Bridge Demolition Plan for appropriateness and completeness. Payment for all work necessary for developing, submitting and finalizing the Demolition Plan will be considered incidental to the bridge removal pay item.
19. Excavated streambed dredge material may be beneficially reused as Special Fill - Streambed Material, as approved by the Resident.


Date:11/8/2023

Username:

Division: HIGHWAY

Filename: ... \BRIDGE\MSTA\003_Gen_Plan.dgn

CURVE DATA #1
PI = 48+72.05
D = 3°08'08.9"
Δ = 5°22'35.3" Lt.
R = 1827.14'
L = 171.45'
T = 85.79'
E = 2.01'
Entrance Bearing =
N63°16'09.48"W
PC = 47+86.26

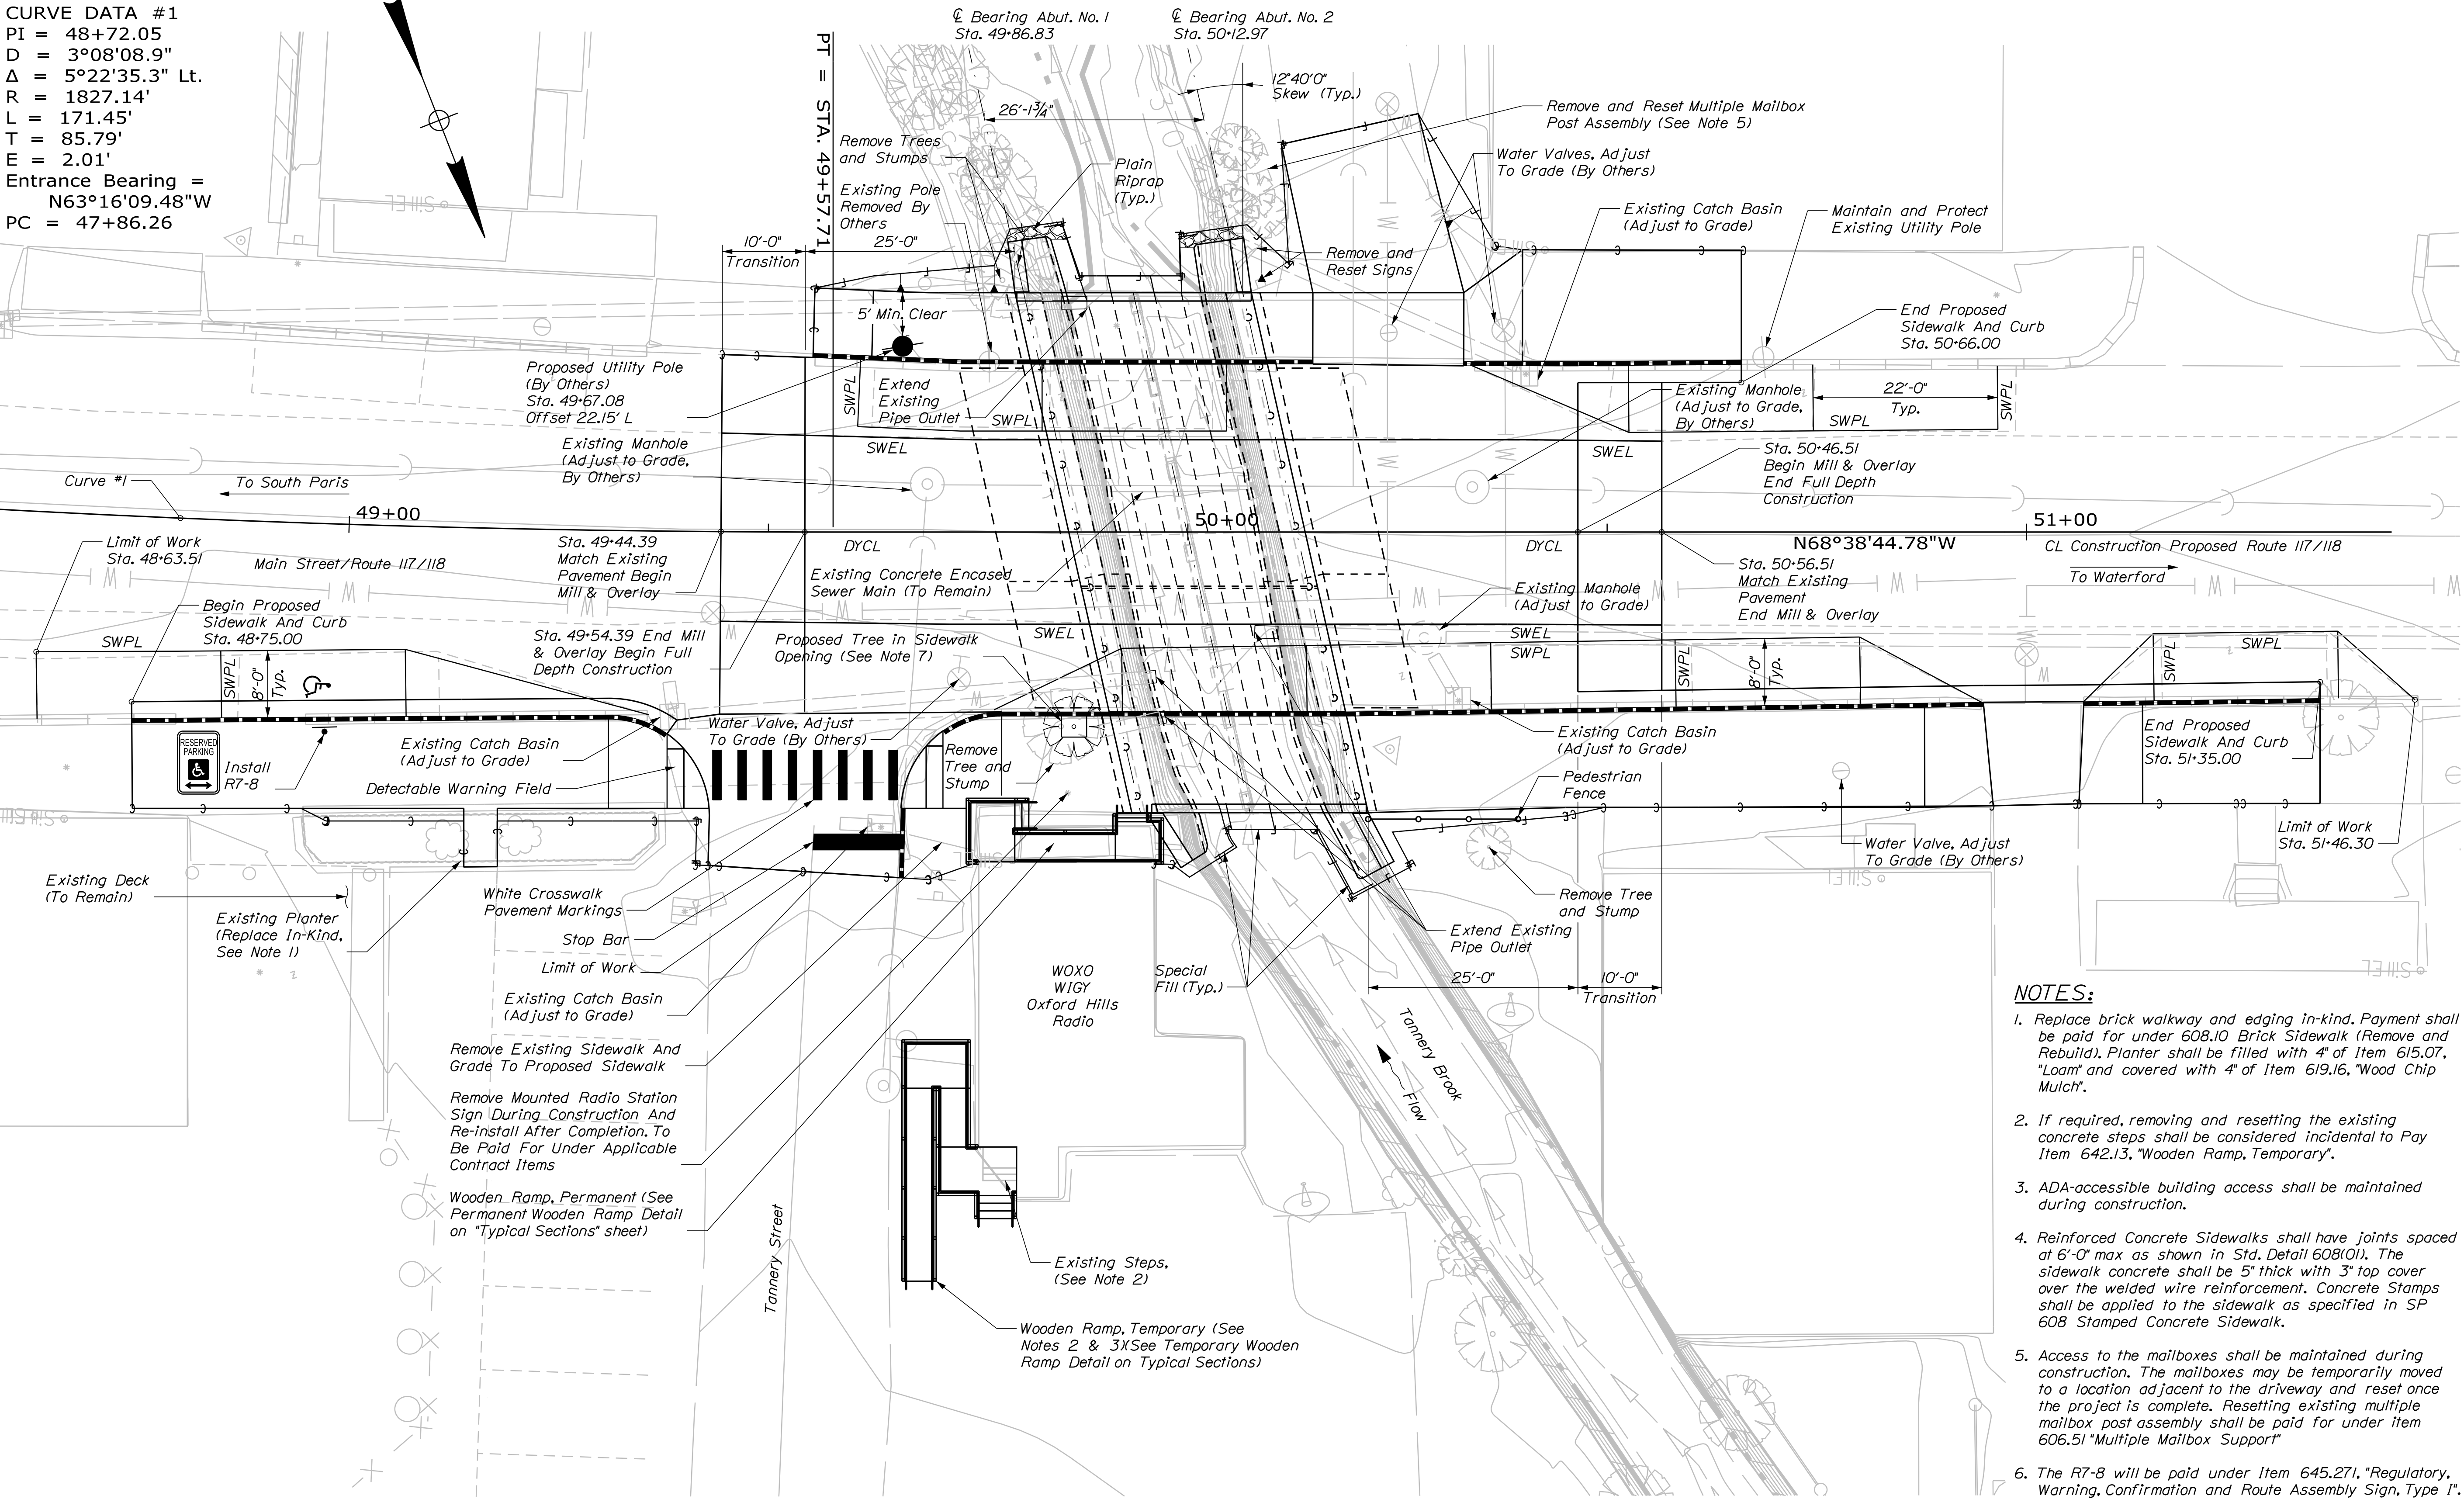

- NOTES:**
1. Replace brick walkway and edging in-kind. Payment shall be paid for under 608.10 Brick Sidewalk (Remove and Rebuild). Planter shall be filled with 4" of Item 615.07, "Loam" and covered with 4" of Item 619.16, "Wood Chip Mulch".
 2. If required, removing and resetting the existing concrete steps shall be considered incidental to Pay Item 642.13, "Wooden Ramp, Temporary".
 3. ADA-accessible building access shall be maintained during construction.
 4. Reinforced Concrete Sidewalks shall have joints spaced at 6'-0" max as shown in Std. Detail 608(01). The sidewalk concrete shall be 5" thick with 3" top cover over the welded wire reinforcement. Concrete Stamps shall be applied to the sidewalk as specified in SP 608 Stamped Concrete Sidewalk.
 5. Access to the mailboxes shall be maintained during construction. The mailboxes may be temporarily moved to a location adjacent to the driveway and reset once the project is complete. Resetting existing multiple mailbox post assembly shall be paid for under item 606.51 "Multiple Mailbox Support".
 6. The R7-8 will be paid under Item 645.271, "Regulatory, Warning, Confirmation and Route Assembly Sign, Type I".
 7. The sidewalk opening shall be 3'-0" x 3'-0" and shall be filled to 3" below grade with Item 615.07 "Loam" and be covered with a 3" layer of Item 619.16, "Wood Chip Mulch".



STATE OF MAINE DEPARTMENT OF TRANSPORTATION		2311600		BRIDGE NO. 3610	
TANNERY BROOK BRIDGE OVER TANNERY BROOK NORWAY		OXFORD COUNTY		GENERAL PLAN	
SHEET NUMBER		3		OF 31	
DATE		12/20/2022		10/26/23	
BY		S. Morgan		D. Myers	
DESIGN-DETAILED		N. Butzek		S. Davis	
CHECKED-REVIEWED		S. Davis		S. Davis	
DESIGN-DETAILED		S. Davis		S. Davis	
REVISIONS 1		S. Davis		S. Davis	
REVISIONS 2		S. Davis		S. Davis	
REVISIONS 3		S. Davis		S. Davis	
REVISIONS 4		S. Davis		S. Davis	
FIELD CHANGES		S. Davis		S. Davis	
PROJ. MANAGER		J. Brack		J. Brack	
DATE		12/20/2022		10/26/23	
SIGNATURE		DANIEL S. MYERS		DANIEL S. MYERS	
P.E. NUMBER		12512		12512	
DATE		10/26/23		10/26/23	
BRIDGE PLANS		WIN		023116.00	

Date:11/8/2023

Username:

Division: HIGHWAY

Filename: ... \HIGHWAY\MSTA\004_Profile.dgn

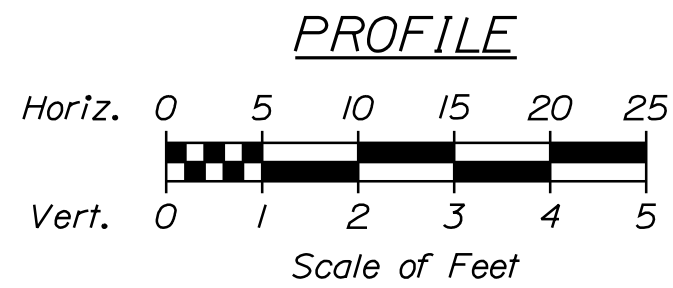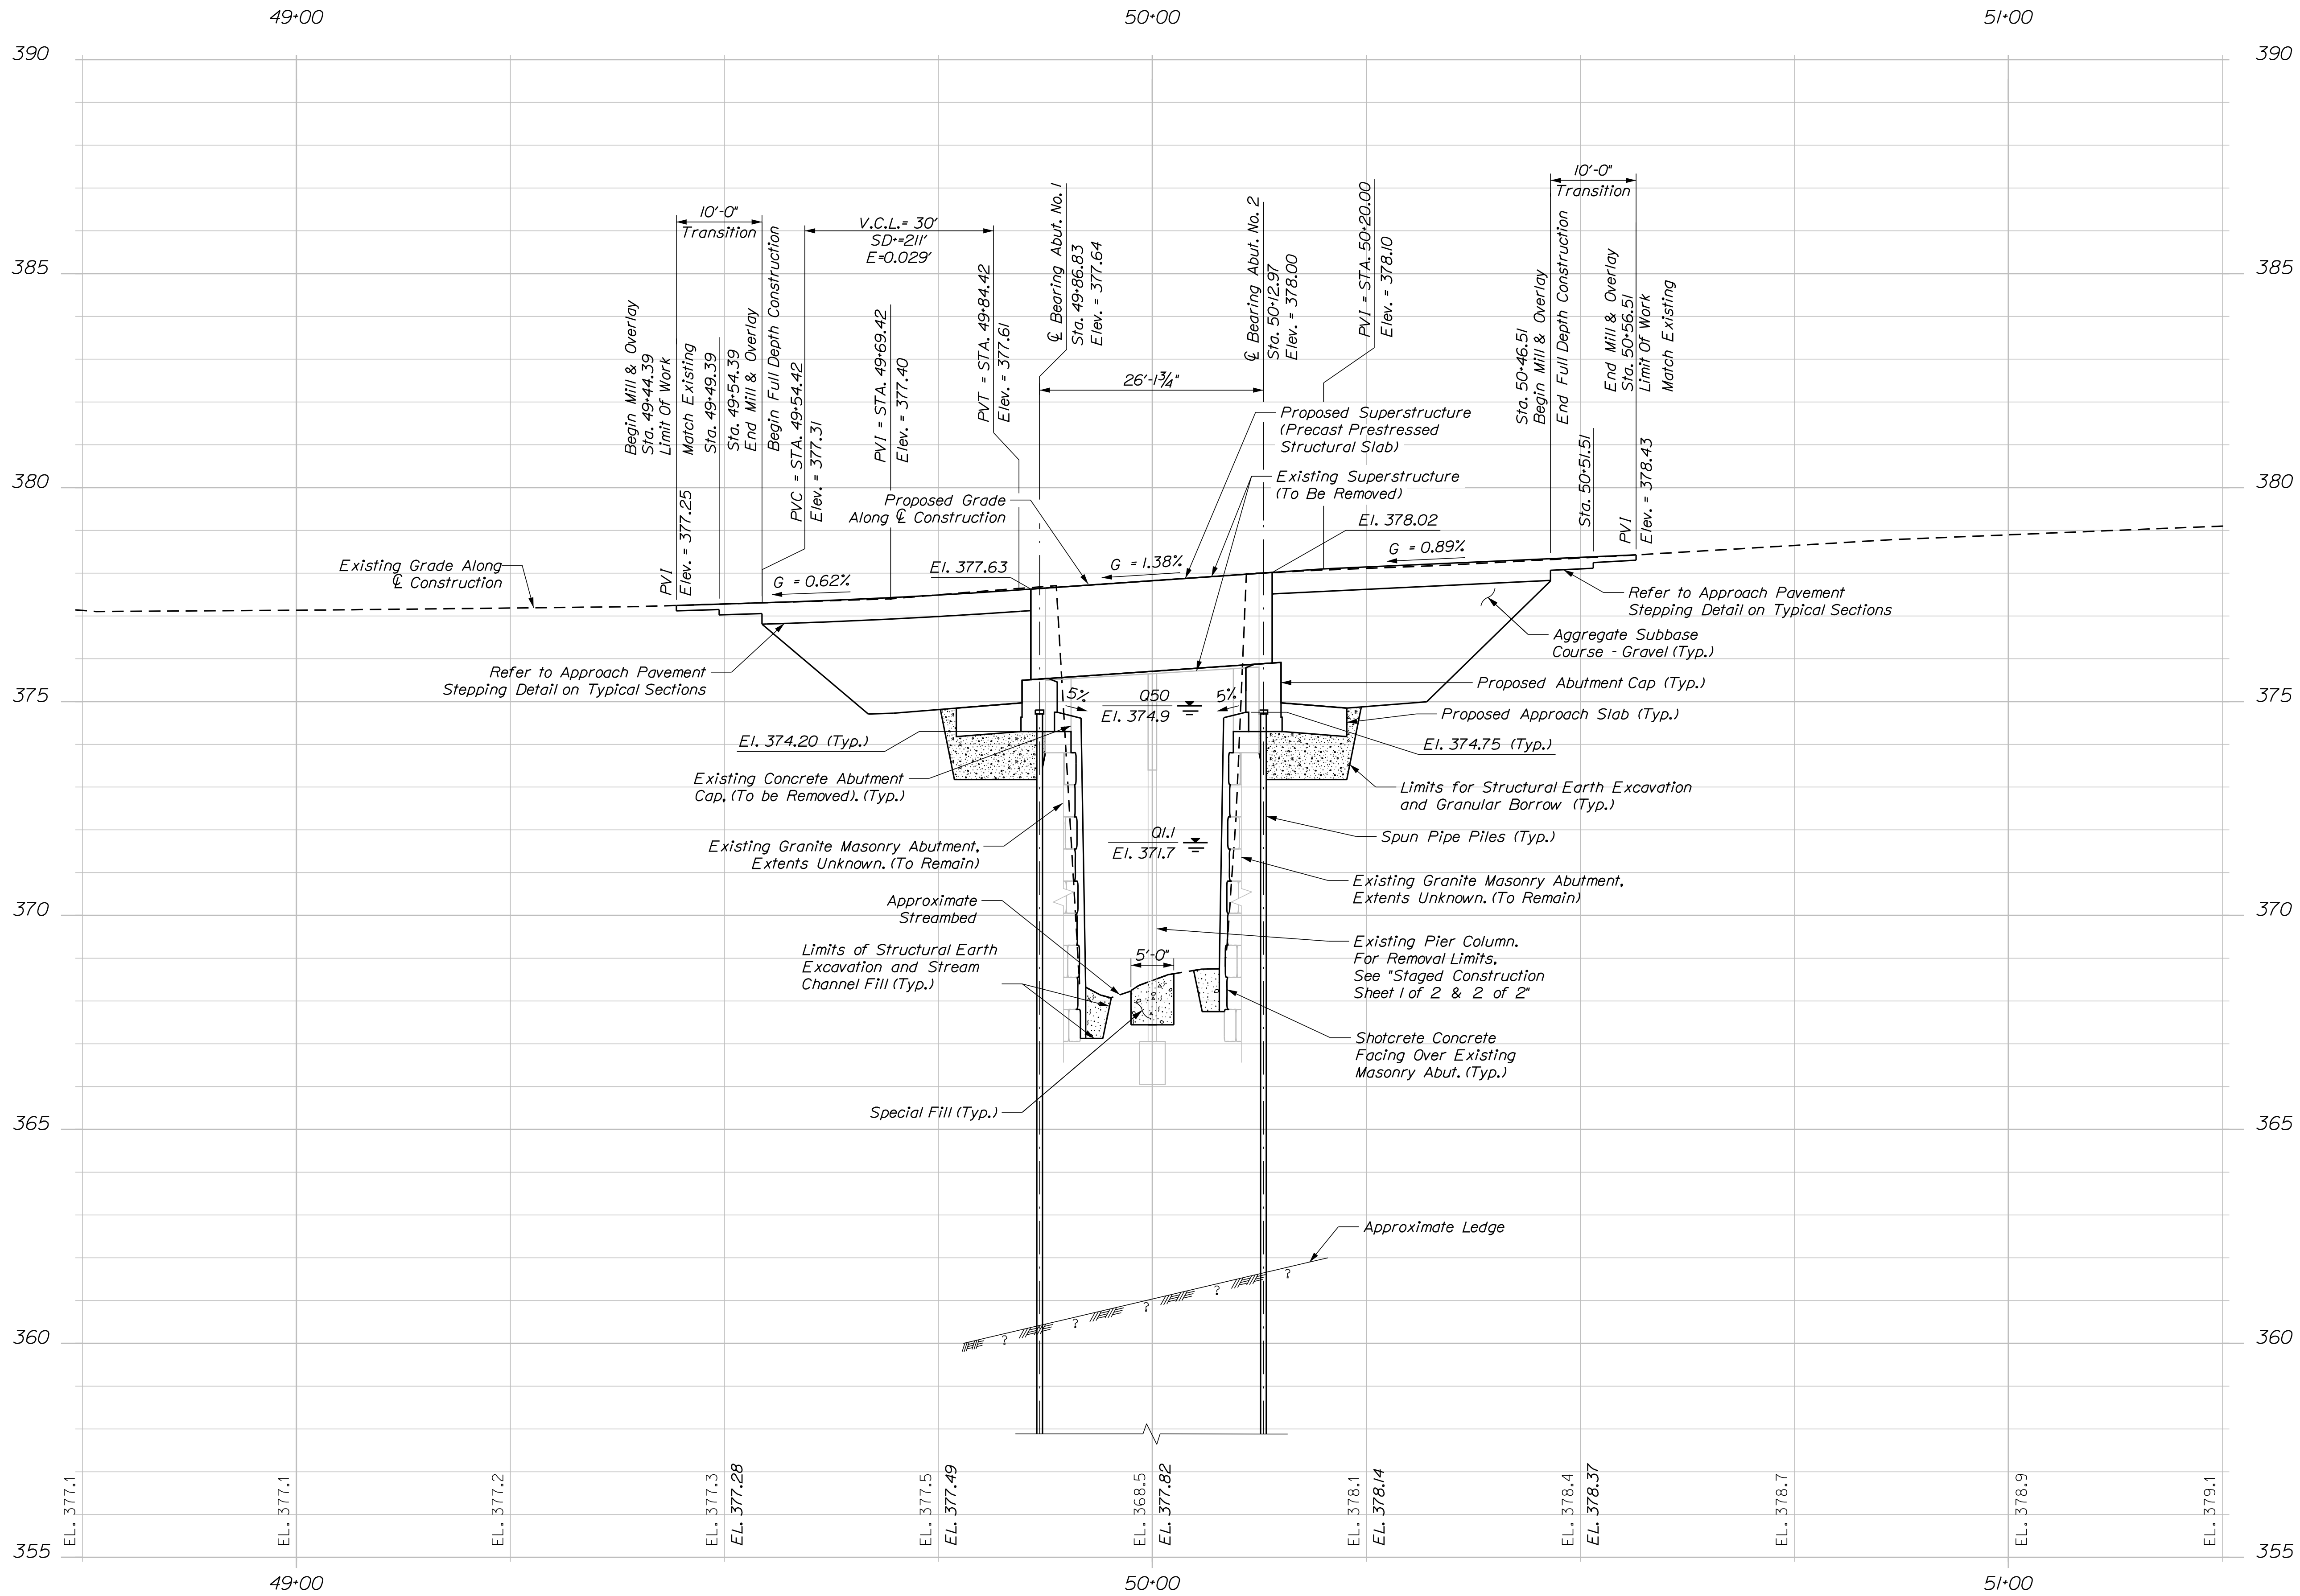

TYLin

STATE OF MAINE DEPARTMENT OF TRANSPORTATION		2311600		BRIDGE PLANS	
TANNERY BROOK BRIDGE OVER TANNERY BROOK NORWAY OXFORD COUNTY		WIN		023116.00	
SHEET NUMBER		4		OF 31	
PROJ. MANAGER		JULIE BRASK		BY	
DESIGN-DETAILED		N. Buzek		J. Lepore	
CHECKED-REVIEWED		S. Davis		D. Myers	
DESIGNS-DETAILED		DESIGNS-DETAILED		DESIGNS-DETAILED	
REVISIONS 1		REVISIONS 2		REVISIONS 3	
REVISIONS 4		REVISIONS 5		REVISIONS 6	
FIELD CHANGES		FIELD CHANGES		FIELD CHANGES	
DATE		8/2022		8/2022	
SIGNATURE		12512		10/26/23	
P.E. NUMBER		12512		10/26/23	
DATE		10/26/23		10/26/23	
PROJ. MANAGER		JULIE BRASK		BY	
DESIGN-DETAILED		N. Buzek		J. Lepore	
CHECKED-REVIEWED		S. Davis		D. Myers	
DESIGNS-DETAILED		DESIGNS-DETAILED		DESIGNS-DETAILED	
REVISIONS 1		REVISIONS 2		REVISIONS 3	
REVISIONS 4		REVISIONS 5		REVISIONS 6	
FIELD CHANGES		FIELD CHANGES		FIELD CHANGES	



KEY:


BB = Bridge Boring
BP = Bridge Probe

LEGEND:

 Cased Wash Boring
 Solid Stem Auger


NOTES:

- Borings BB-NTB-101, 102 and probes BP-NTB-101 through 106 performed by New England Boring Contractors between April 12 and April 14, 2022.
- Supplemental explorations consisting of boring BB-NTB-103 through BB-NTB-106 performed by New England Boring Contractors between May 18 and May 19, 2022.


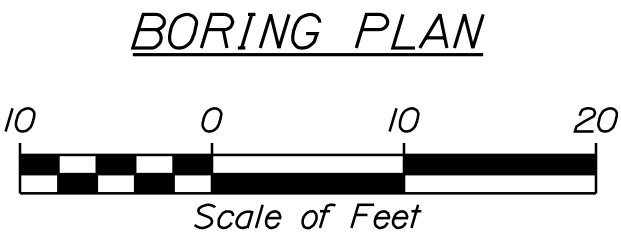


STATE OF MAINE DEPARTMENT OF TRANSPORTATION 2311600 WIN 023116.00 BRIDGE NO. 3610 BRIDGE PLANS	 SIGNATURE: <i>[Signature]</i> 12/8/23 P.E. NUMBER: 102410023 DATE:	DATE 8/2022	BY S. Morcom B. Reyes	JULIE BRASK B. Reyes T. Dwyer	PROJ. MANAGER DESIGN-DETAILED CHECKED-REVIEWED DESIGNS-DETAILED DESIGNS 1 REVISIONS 2 REVISIONS 3 REVISIONS 4 FIELD CHANGES	TANNERY BROOK BRIDGE OVER TANNERY BROOK NORWAY OXFORD COUNTY BORING LOCATION PLAN	SHEET NUMBER 5 OF 31

Legend:

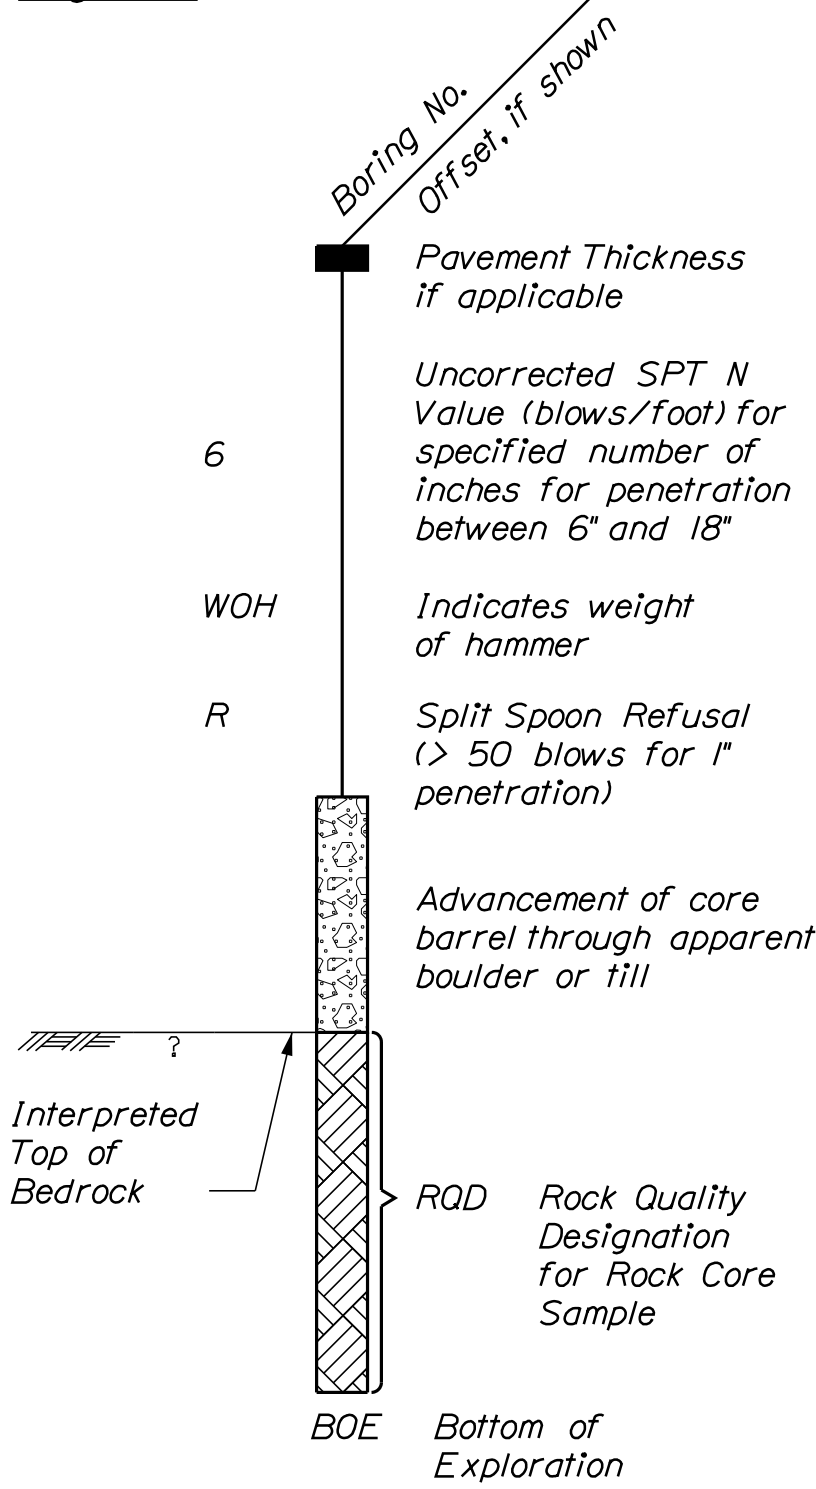


STRATA SYMBOLS

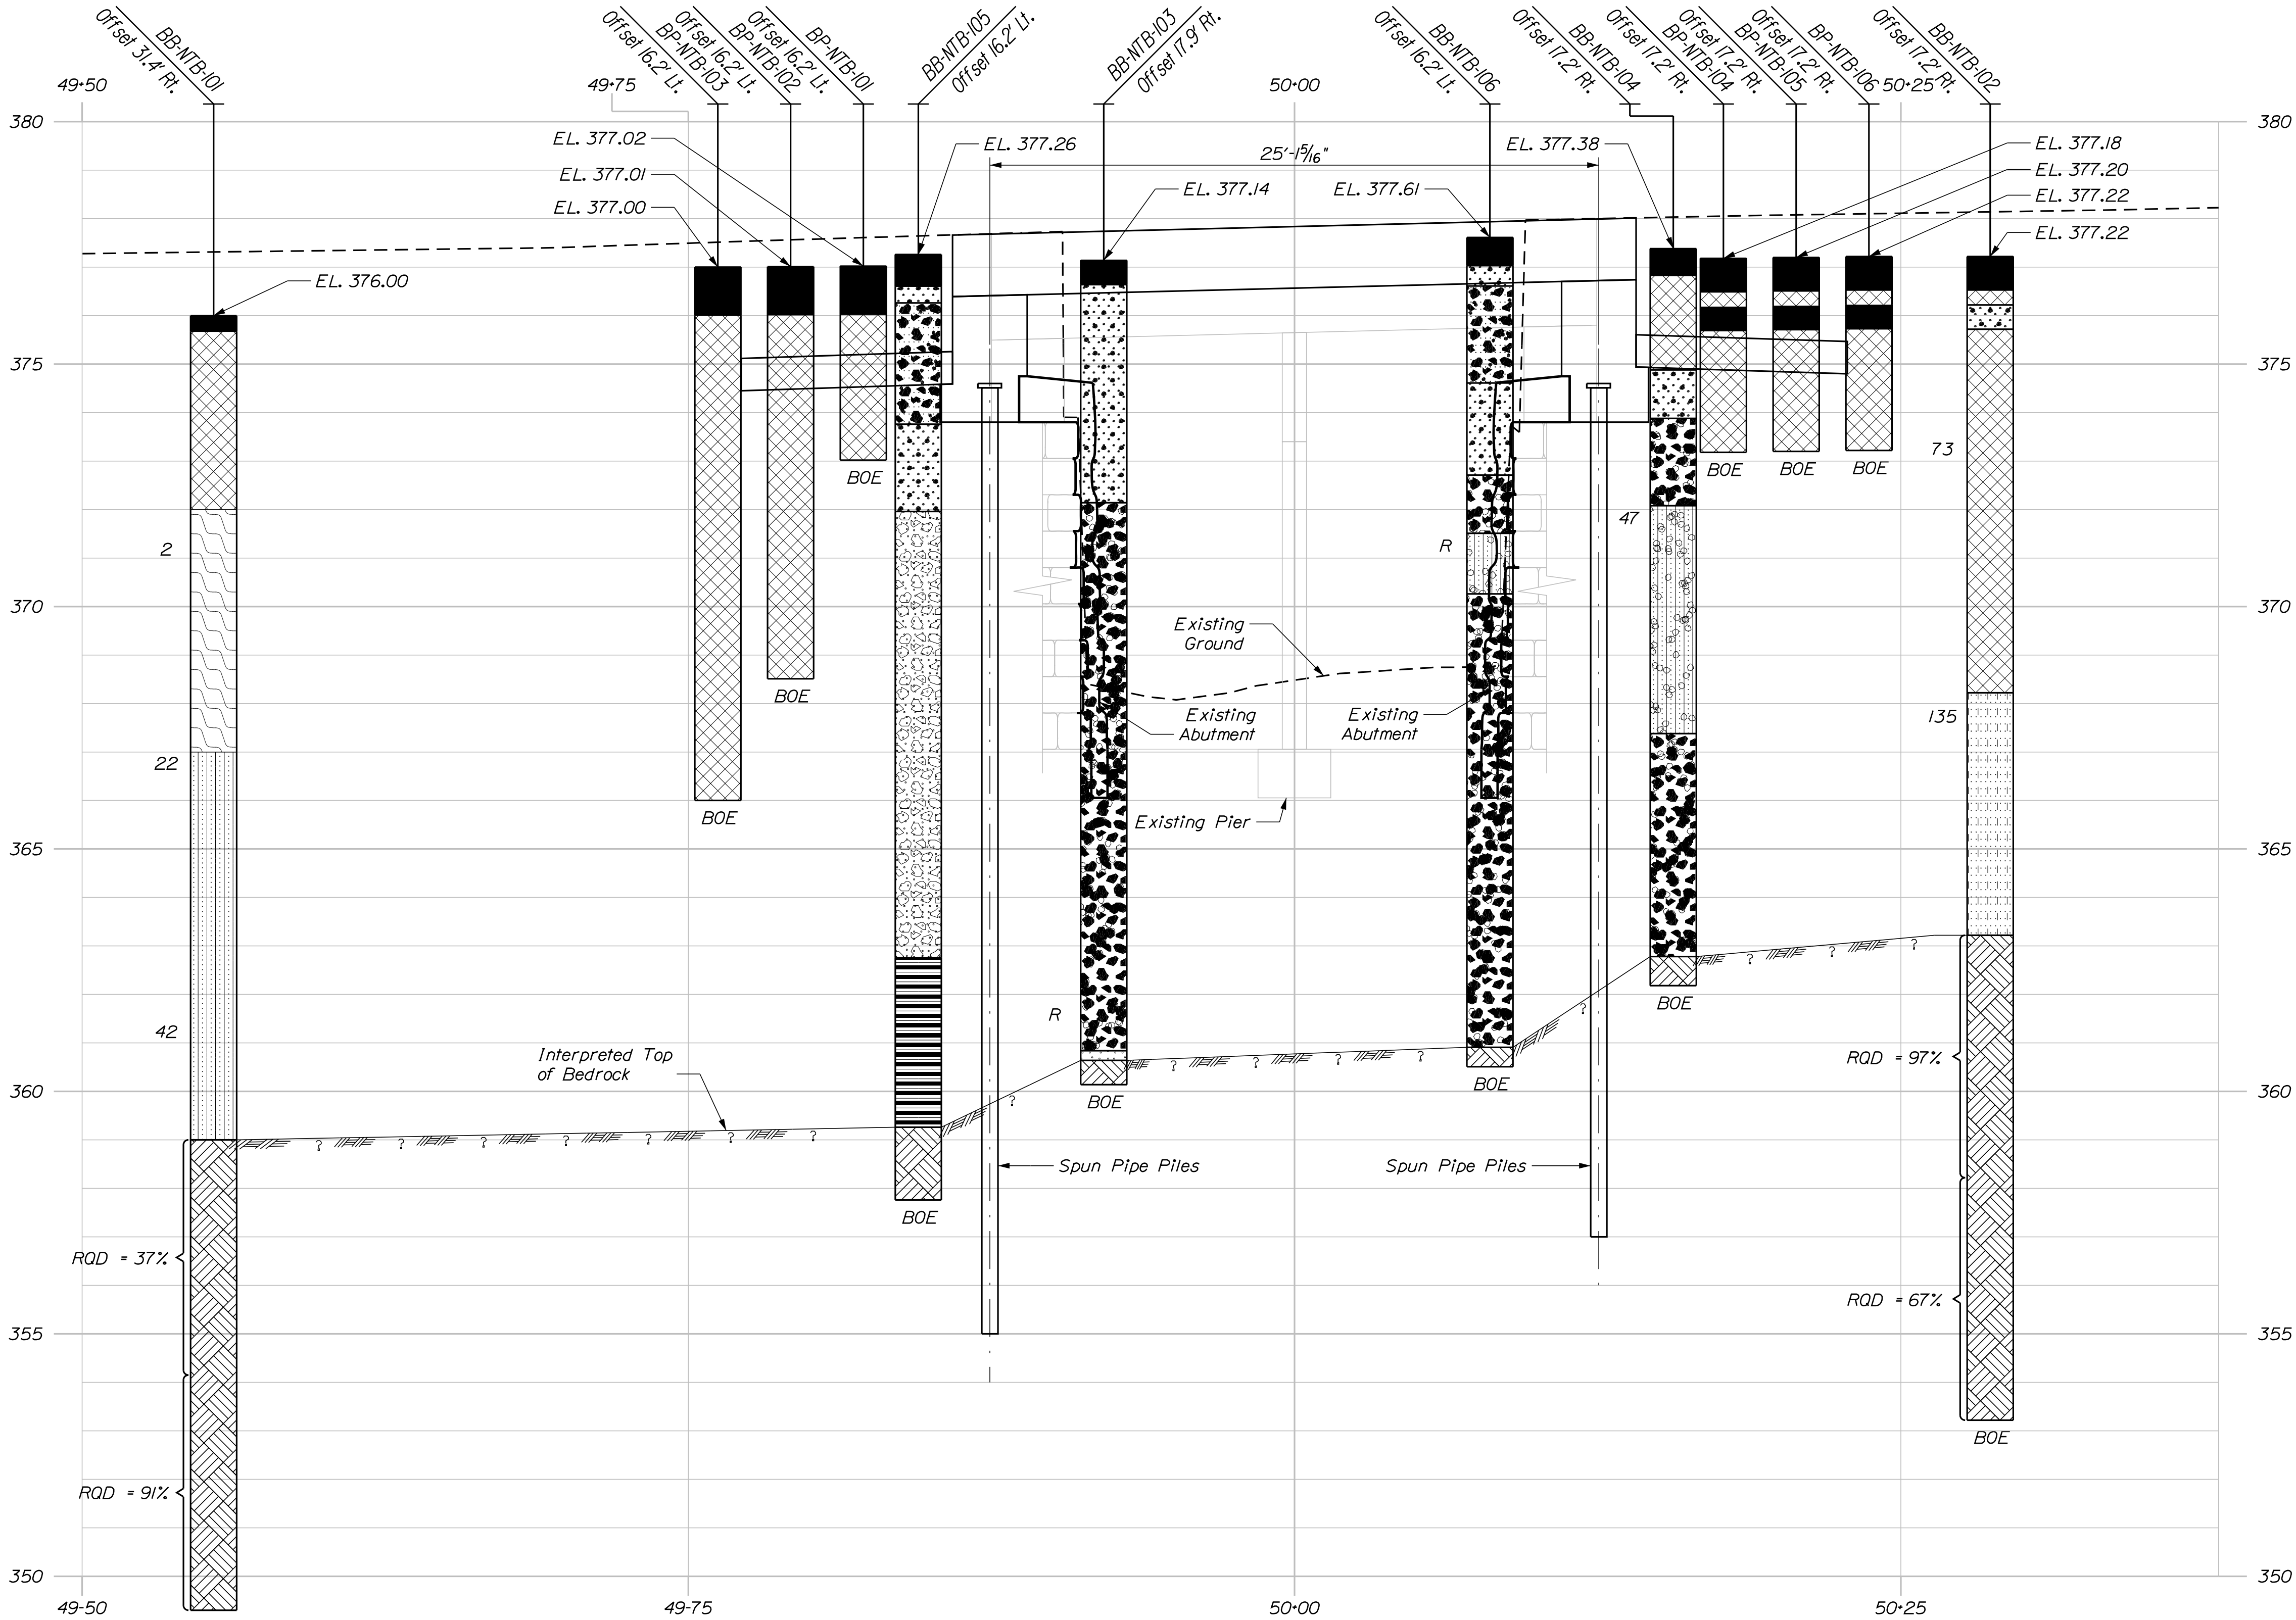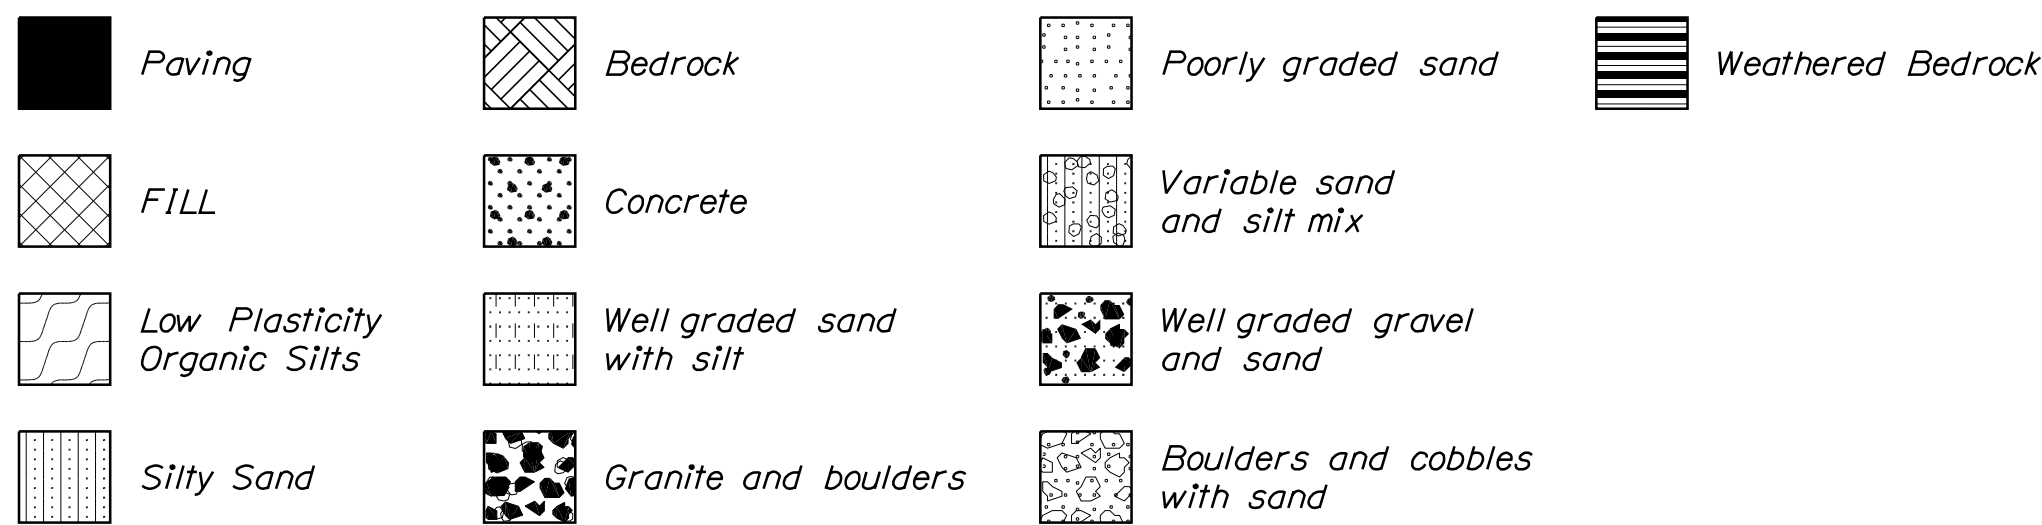

NOTE:

This generalized interpretive soil profile is intended to convey trends in subsurface conditions. The boundaries between strata are approximate and idealized, and have been developed by interpretations of widely spaced explorations and samples. Actual soil and bedrock transitions may vary and are probably more erratic. For more specific information refer to the exploration logs.

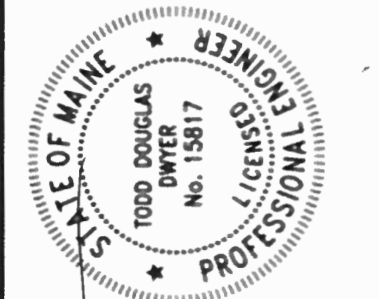

SIGNATURE
P.E. NUMBER
DATE

PROJ. MANAGER	JULIE BRASK	BY	DATE
CHECKED-REVIEWED	B. Reyes	S. Macdon	8/2022
DESIGN-REVIEWED	T. Dwyer	B. Reyes	8/2022
DESIGN-DETAILED			
REVISIONS 1			
REVISIONS 2			
REVISIONS 3			
REVISIONS 4			
FIELD CHANGES			



TANNERY BROOK BRIDGE
OVER TANNERY BROOK
NORWAY
OXFORD COUNTY
GENERALIZED SOIL PROFILE



Date:11/8/2023

Username:

Filename: ... \MSTAD009_Ped_ Accom_Plan.dgn Division: HIGHWAY

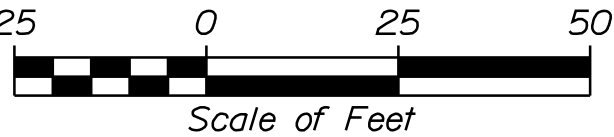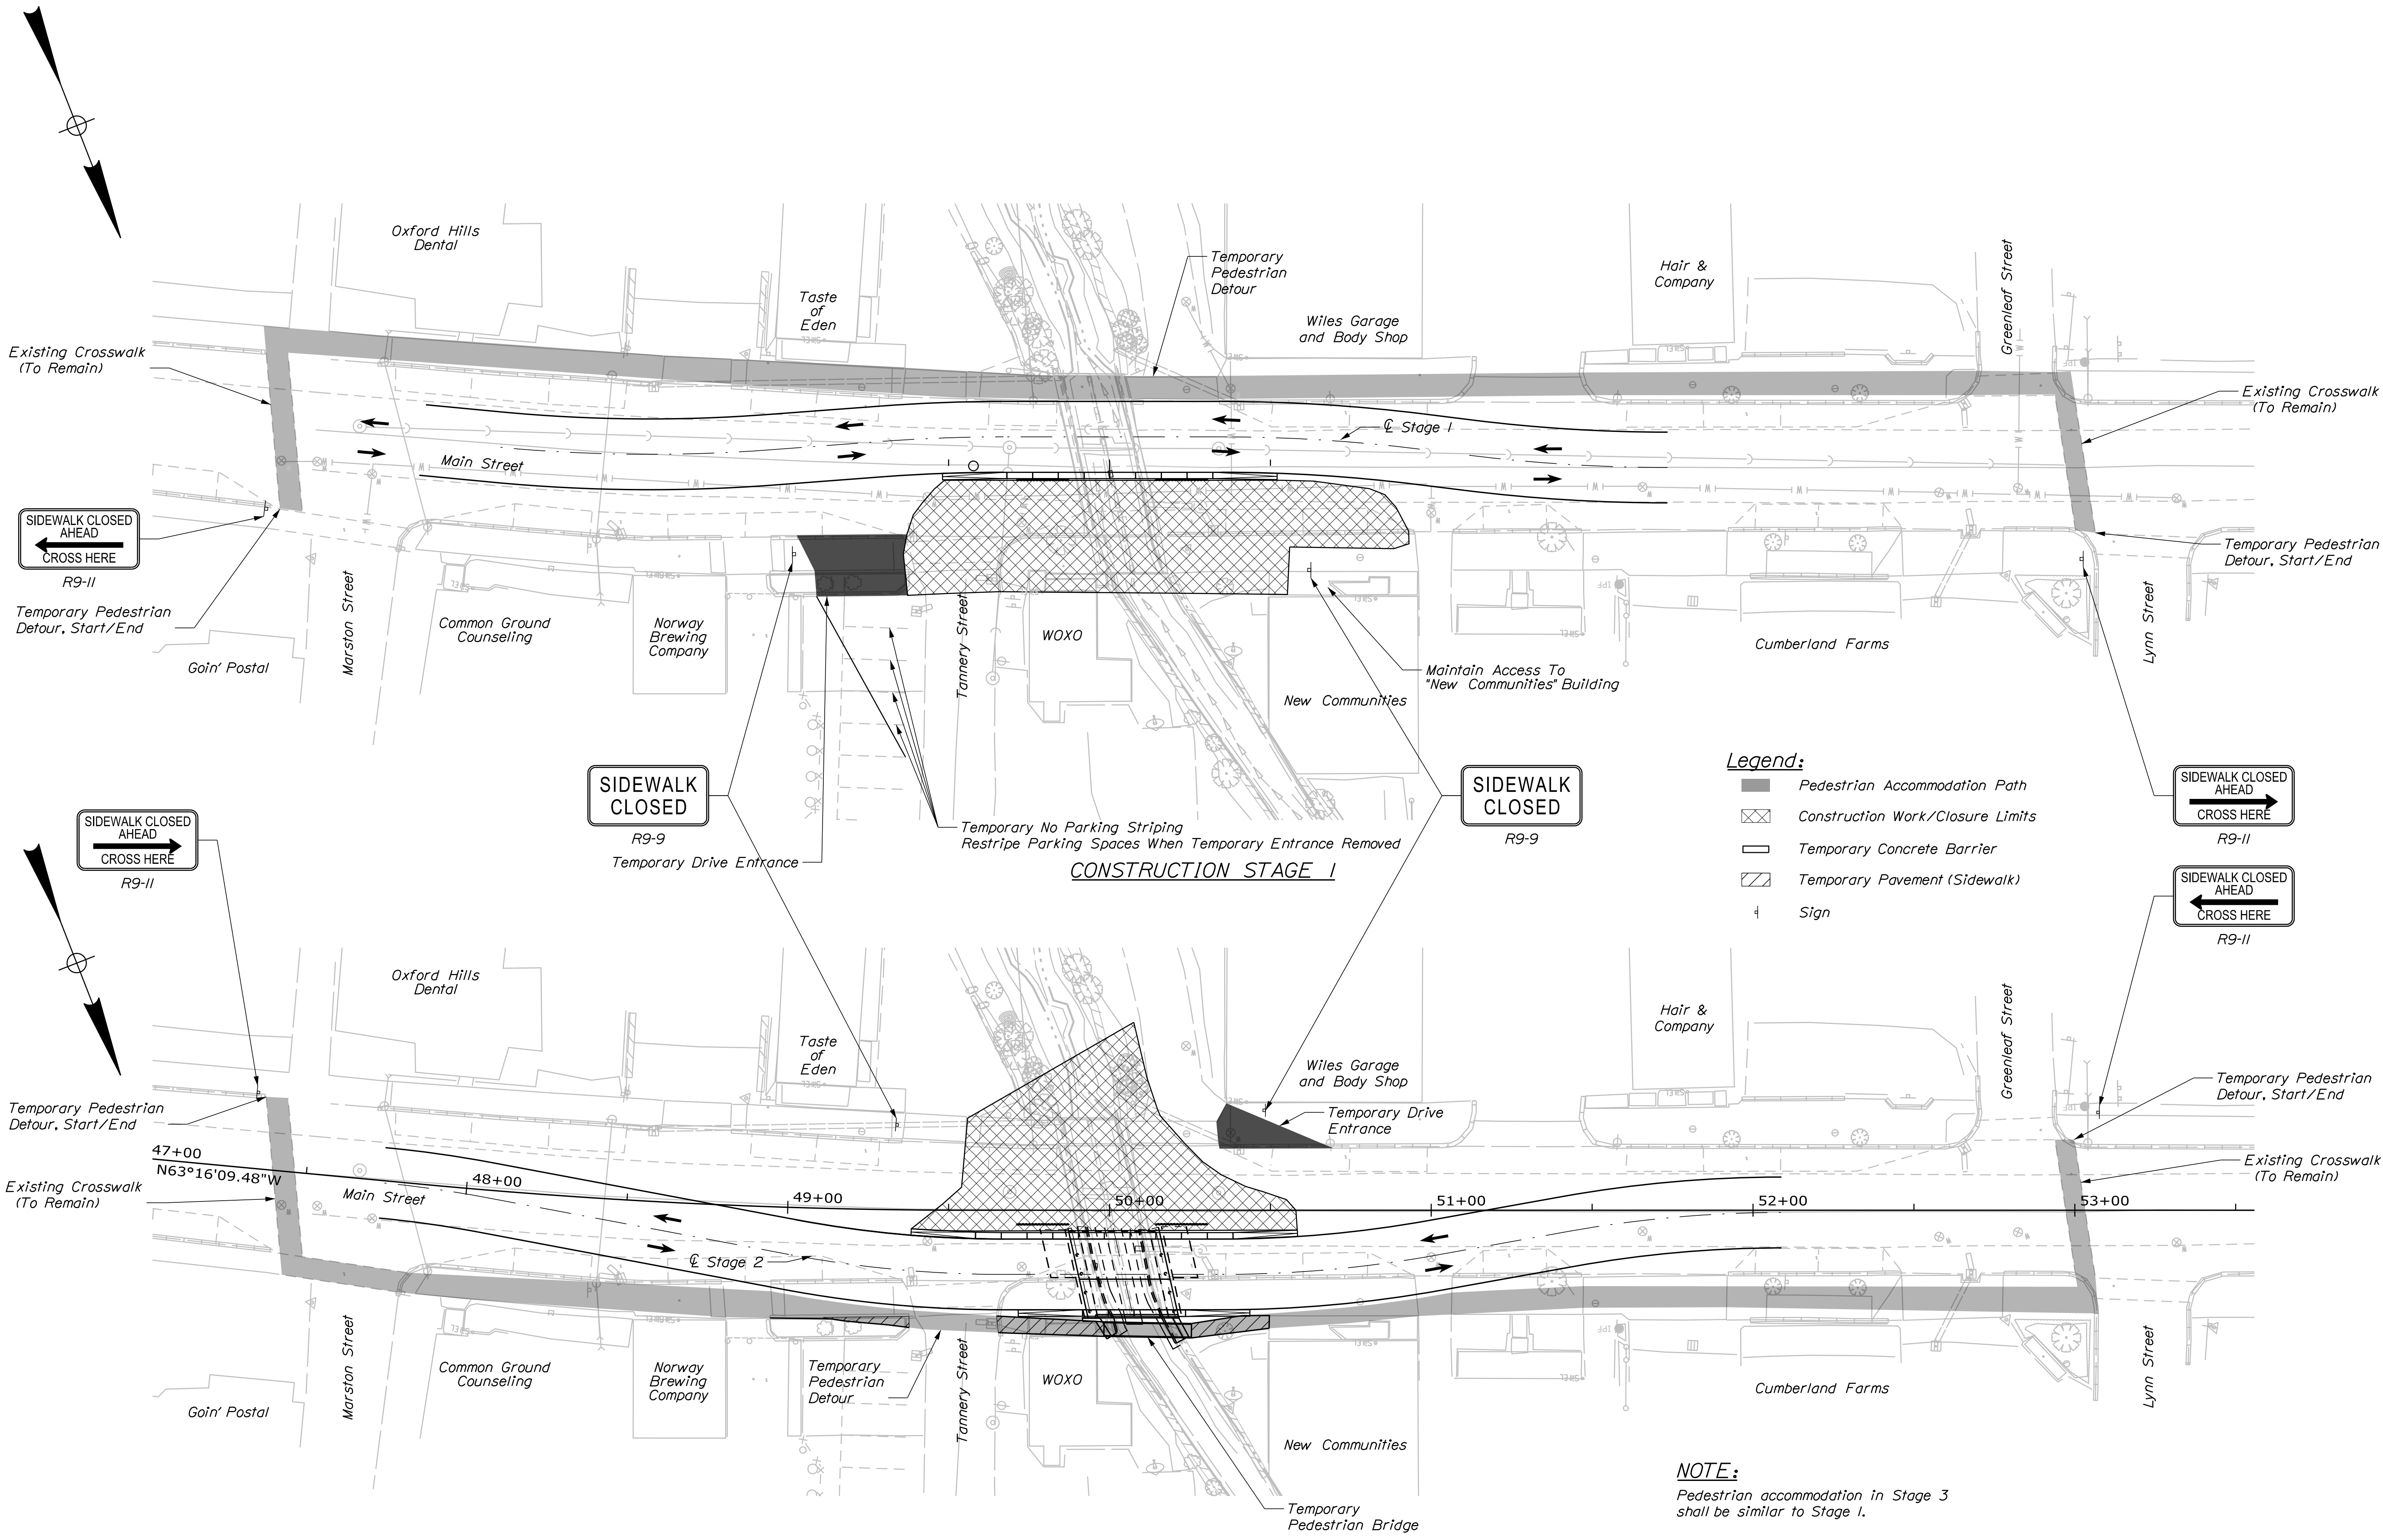


STATE OF MAINE DEPARTMENT OF TRANSPORTATION		2311600		BRIDGE NO. 3610		WIN 023116.00		BRIDGE PLANS	
TANNERY BROOK BRIDGE OVER TANNERY BROOK NORWAY OXFORD COUNTY		PEDESTRIAN ACCOMMODATION PLAN		SHEET NUMBER		9		OF 31	
PROJ. MANAGER DESIGN-DETAILED CHECKED-REVIEWED DESIGN-DETAILED DESIGN-DETAILED REVISIONS 1 REVISIONS 2 REVISIONS 3 REVISIONS 4 FIELD CHANGES		DATE 5/2023 5/2023		BY S. Macdon D. Myers		JULIE BRASK L.S. Davis D. Myers		SIGNATURE 12512 10/26/23 DATE	
DANIEL S. MYERS No. 12512 REGISTERED PROFESSIONAL		

Date:11/8/2023


Username:

Division: HIGHWAY

Filename: ... \010_Superstructure_Phasing_1.dgn

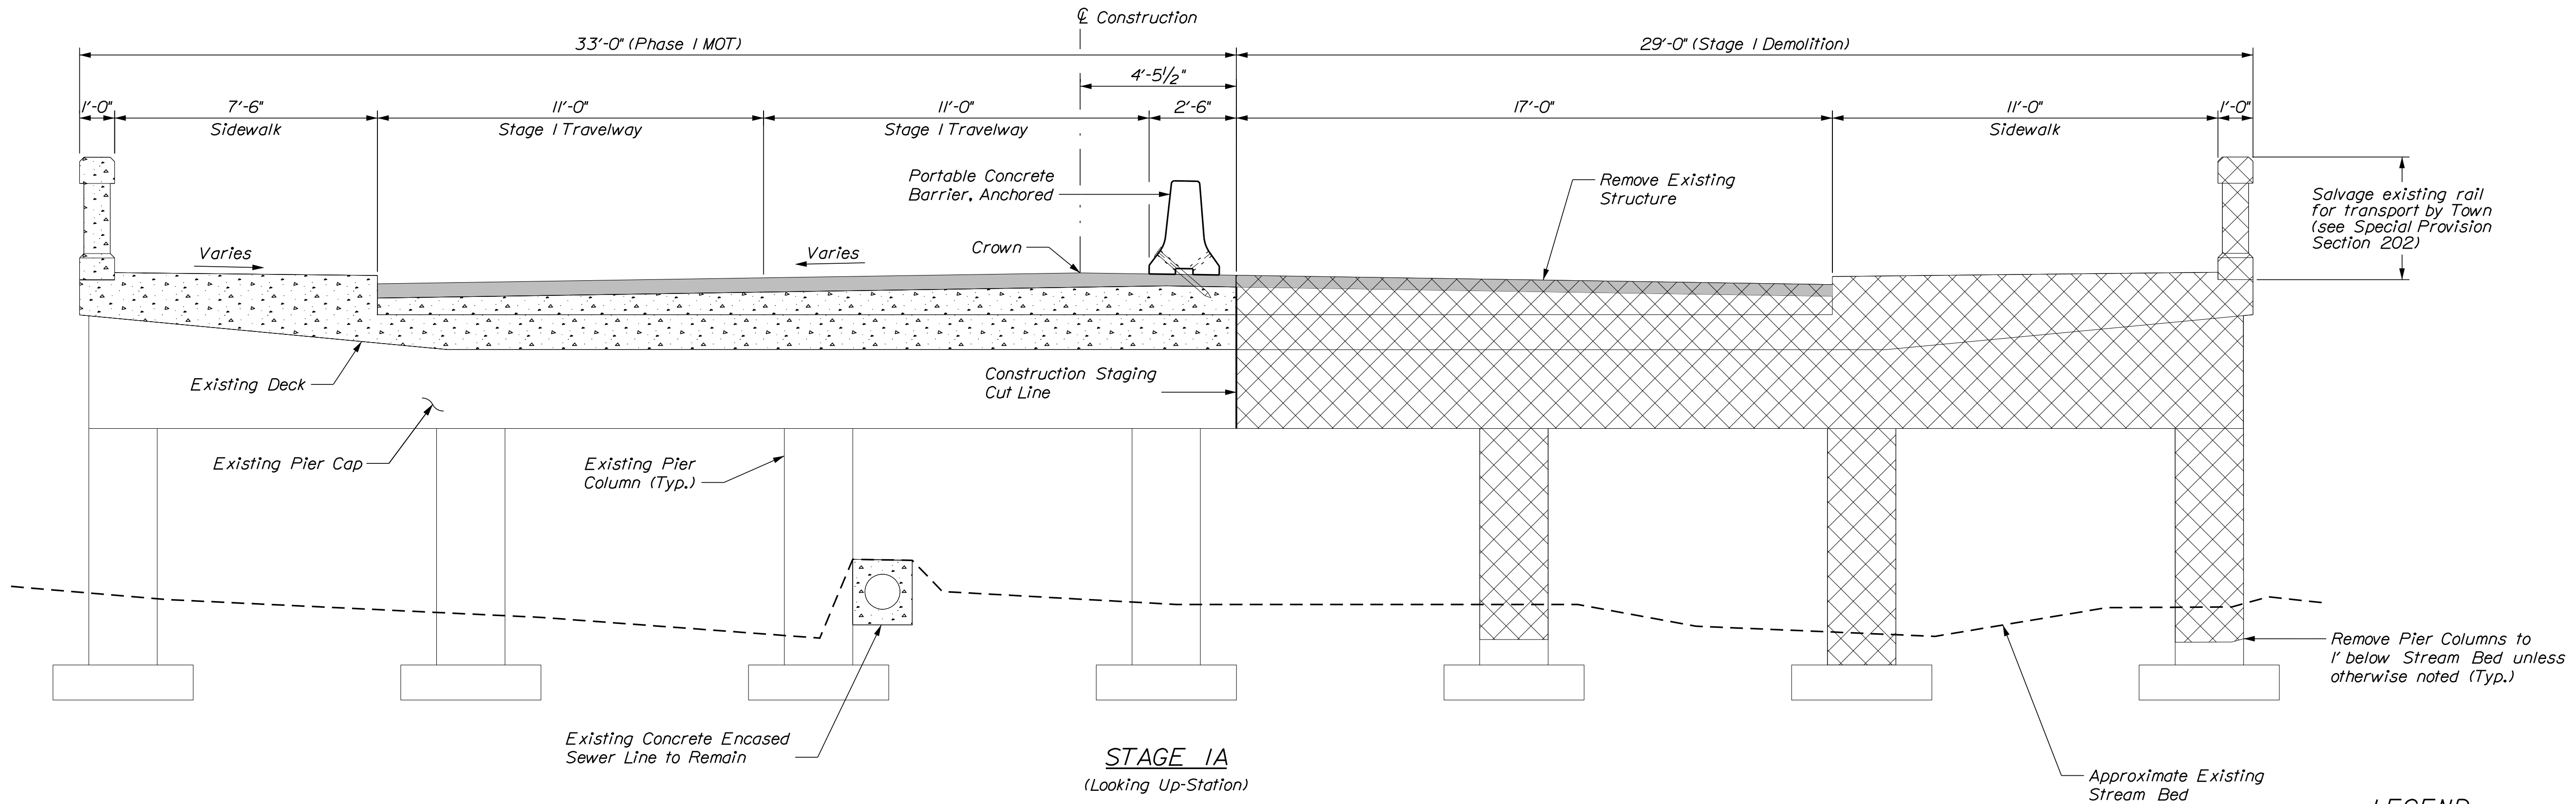

STAGE 1A
(Looking Up-Station)

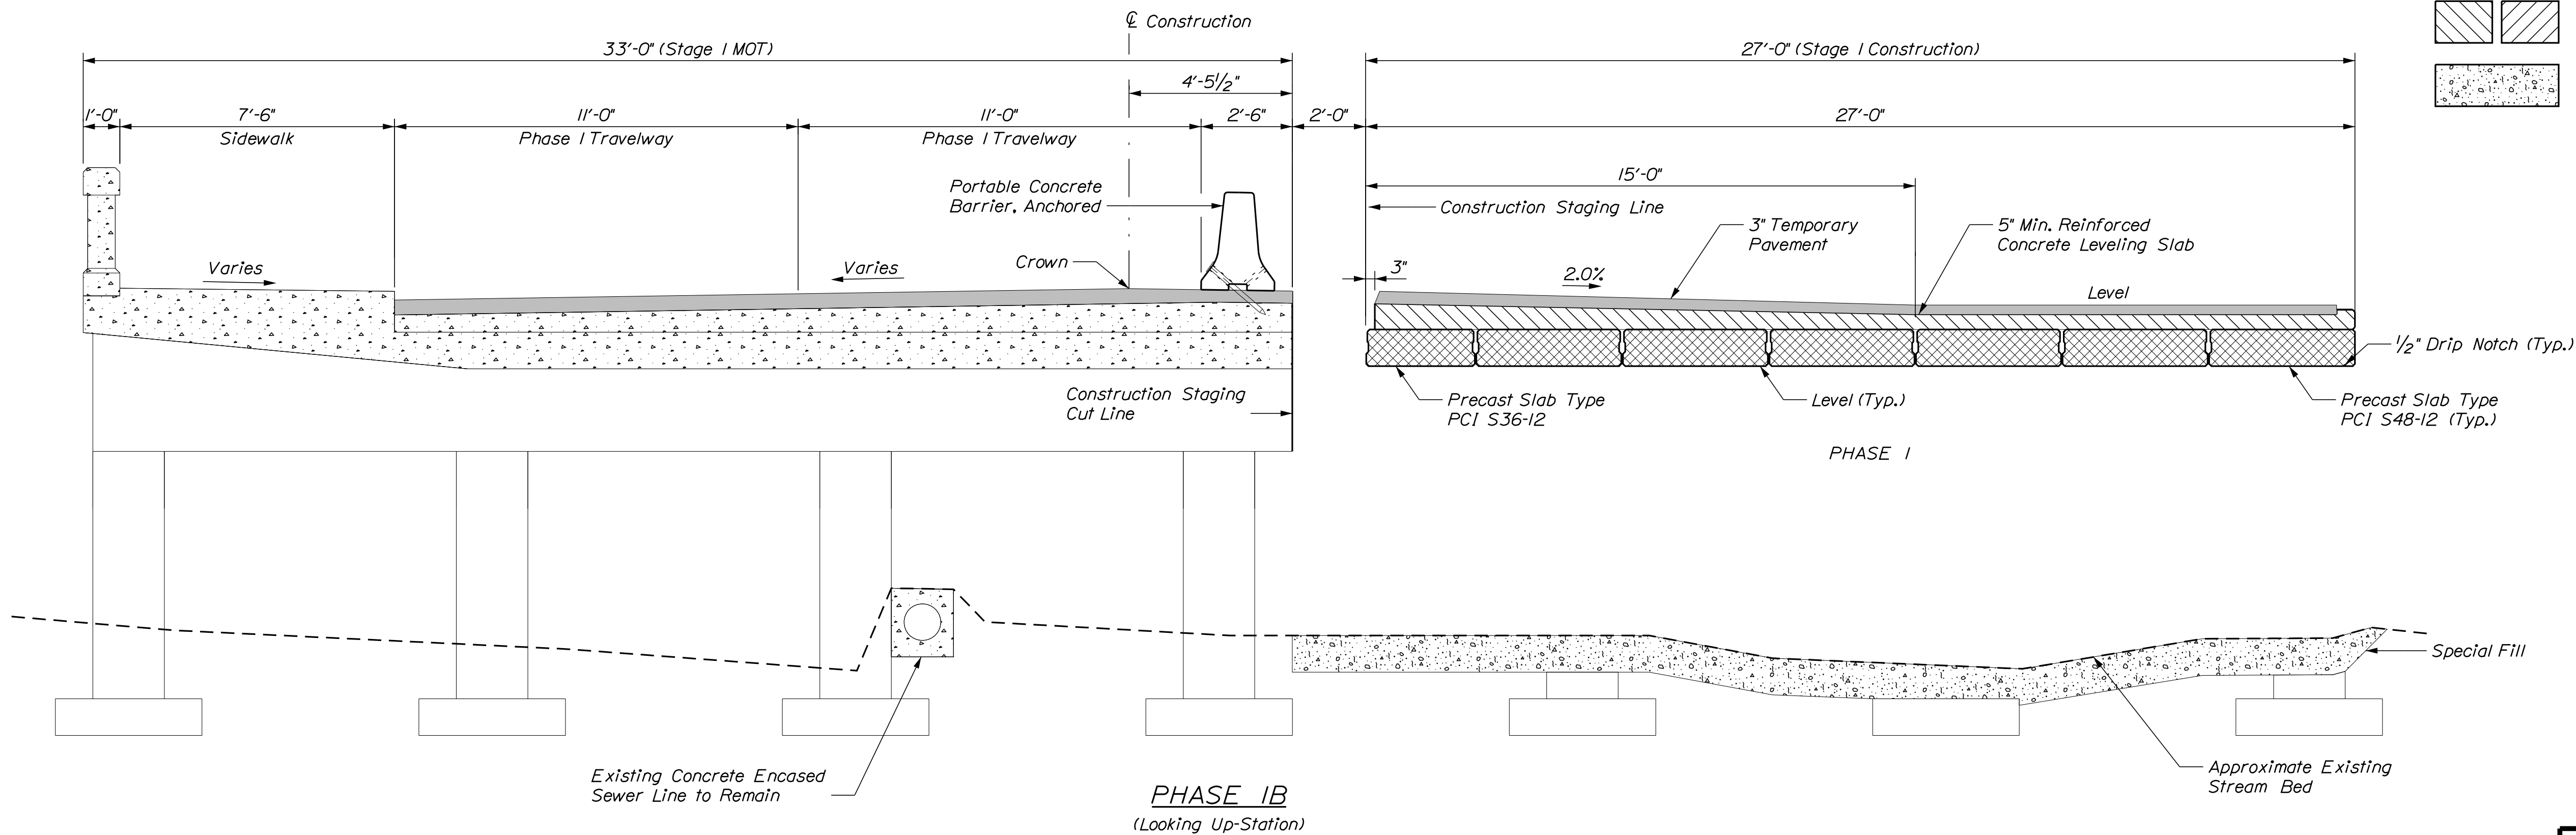


PHASE 1B
(Looking Up-Station)

LEGEND


- Precast Slab
- Existing Structure Removal Limits
- Cast-in-place Concrete
- Special Fill

STATE OF MAINE DEPARTMENT OF TRANSPORTATION		2311600		BRIDGE PLANS	
TANNERY BROOK BRIDGE OVER TANNERY BROOK NORWAY		STAGED CONSTRUCTION SHEET 1 OF 2		SHEET NUMBER 10 OF 31	
PROJ. MANAGER JULIE BRASK DESIGN-DETAILED J. LePage CHECKED-REVIEWED D. Myers DESIGN-DETAILED D. Myers REVISIONS 1 REVISIONS 2 REVISIONS 3 REVISIONS 4 FIELD CHANGES		DATE 8/2022 8/2022 SIGNATURE DANIEL S. MYERS No. 12512 P.E. NUMBER 1026123 DATE 10/26/23		BRIDGE NO. 3610 WIN 023116.00	




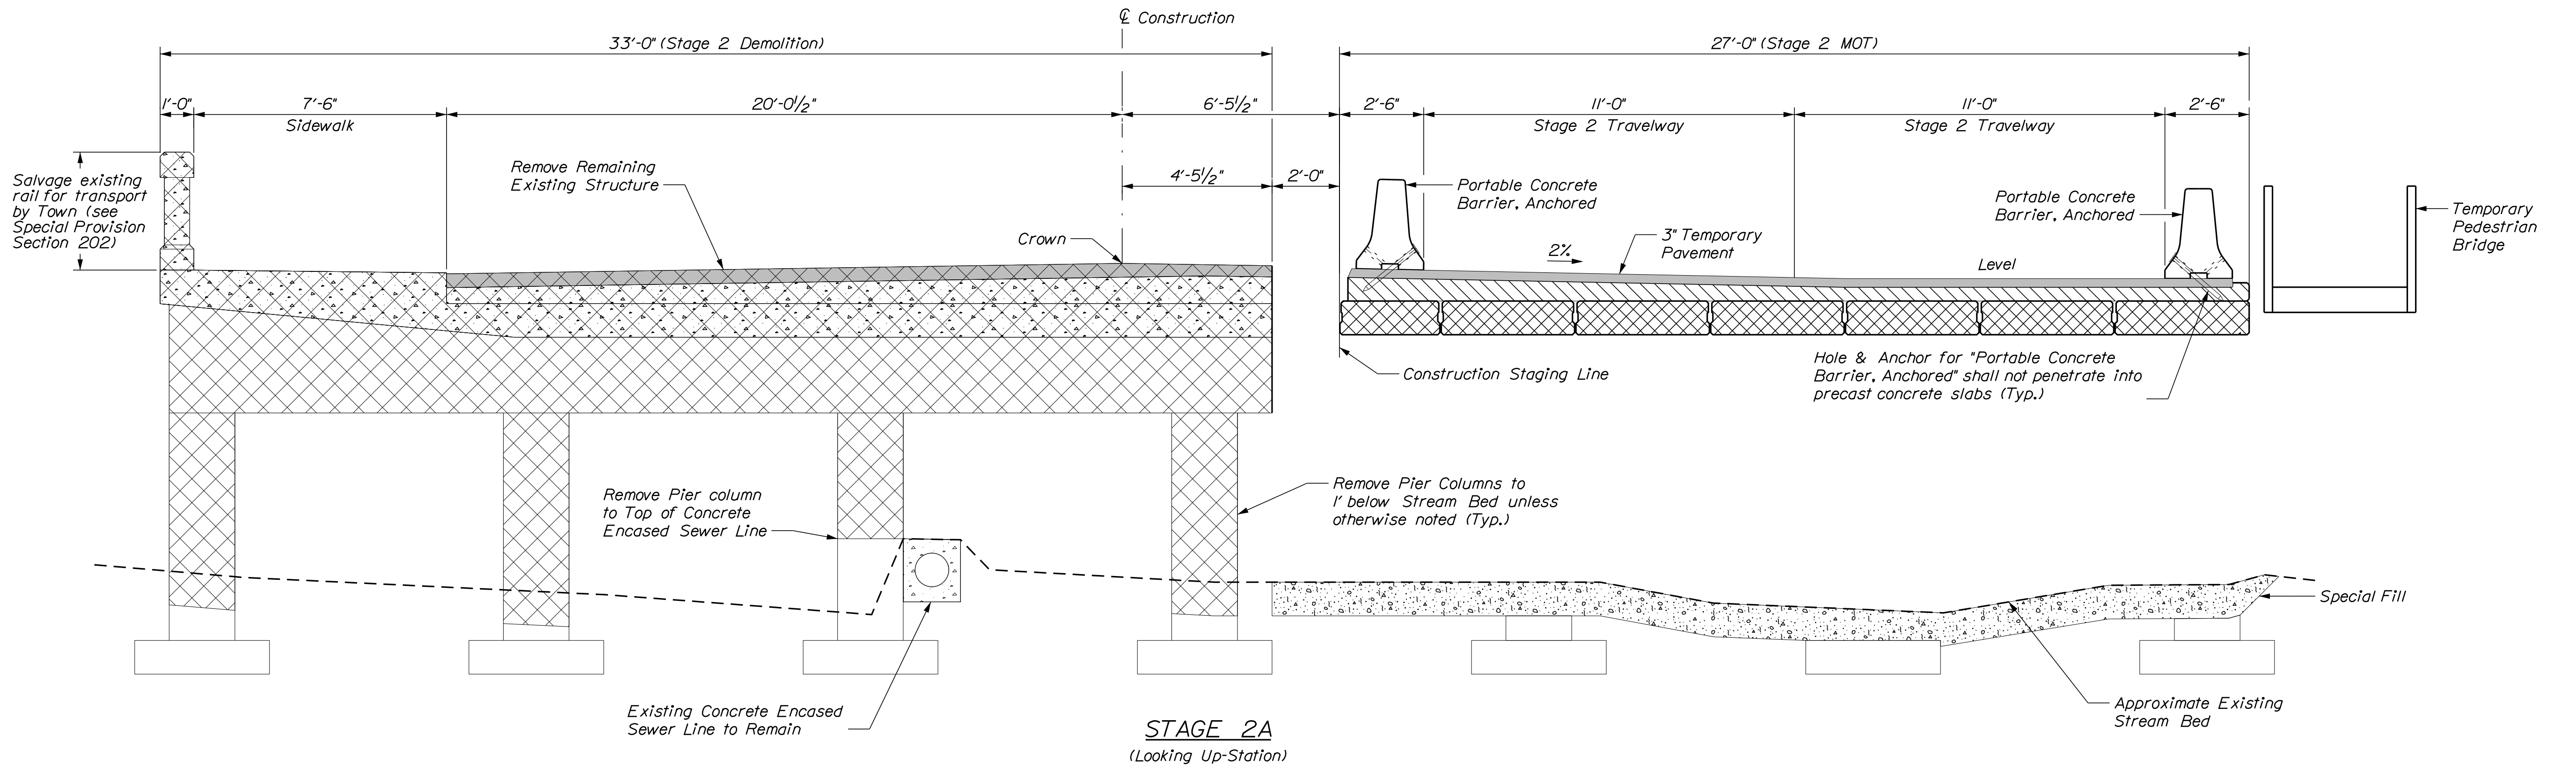

STAGE 2A
(Looking Up-Station)

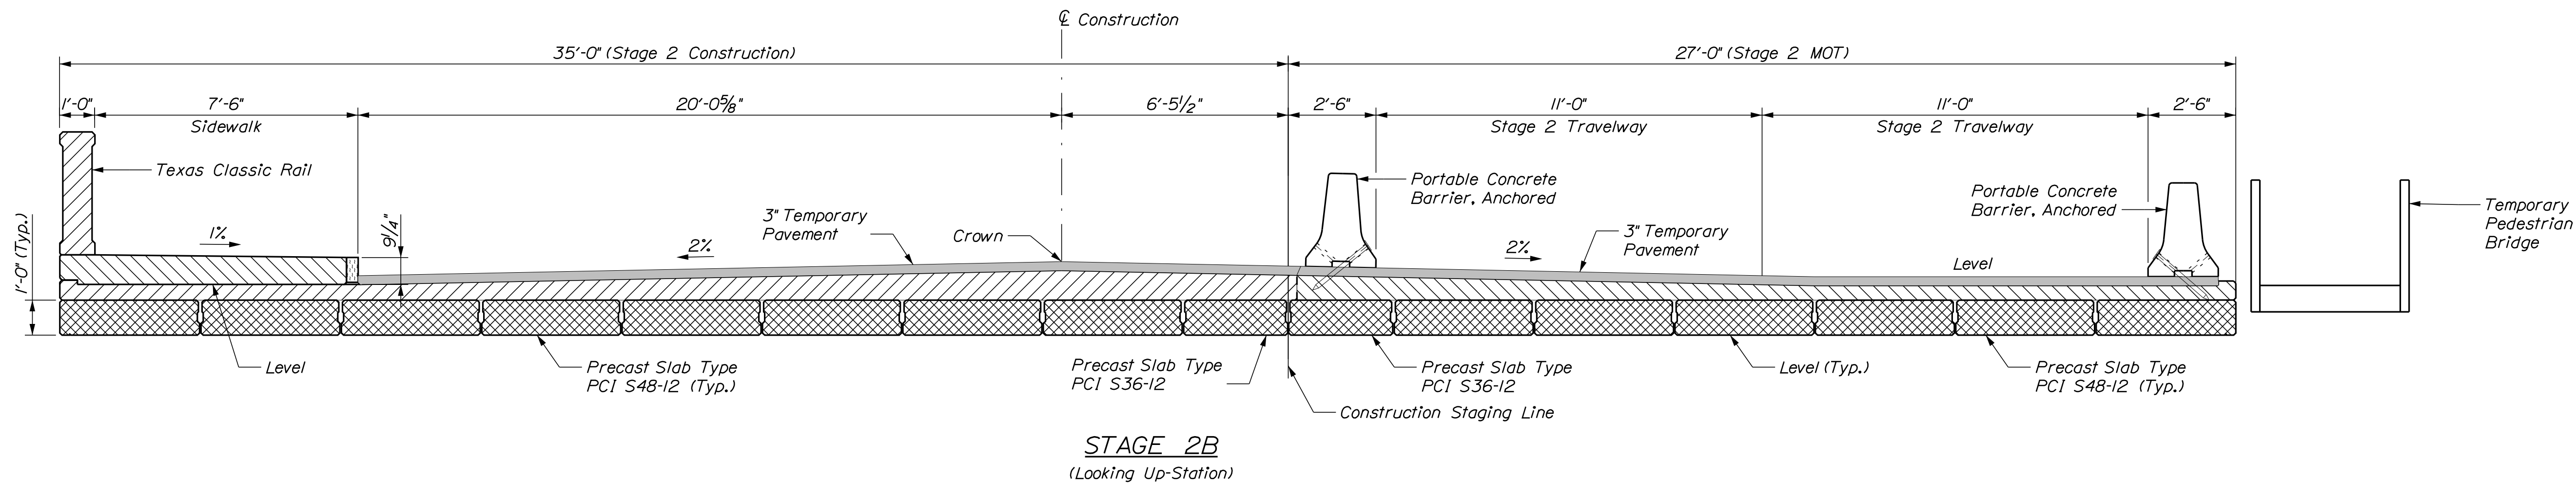

STAGE 2B
(Looking Up-Station)

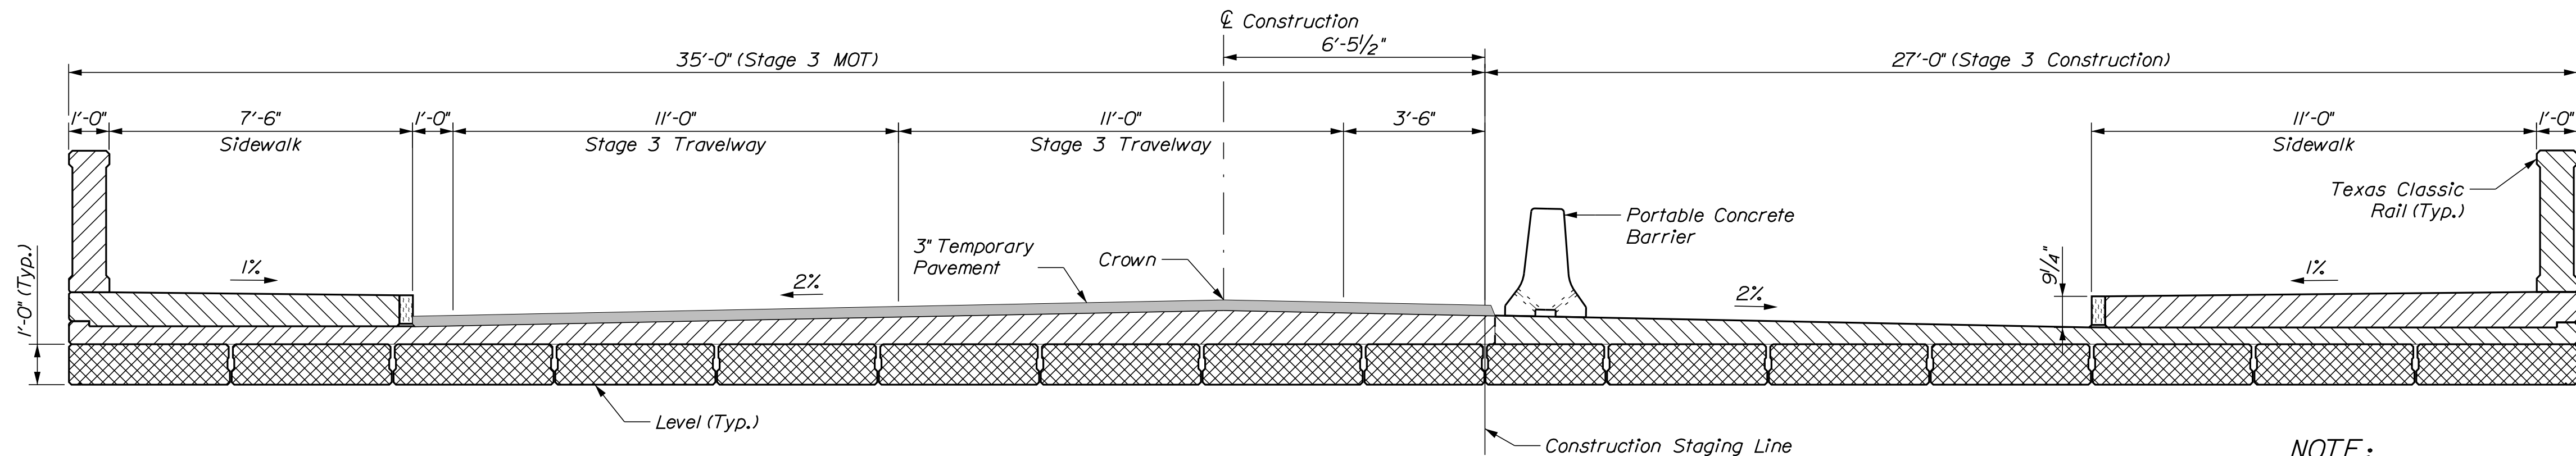

STAGE 3
(Looking Up-Station)

LEGEND

- Precast Slab
- Existing Structure Removal Limits
- Cast-in-place Concrete
- Special Fill

NOTE:
High performance waterproofing membrane and paving will be completed after Stage 3.


TYLin

STATE OF MAINE DEPARTMENT OF TRANSPORTATION		2311600		BRIDGE PLANS	
TANNERY BROOK BRIDGE OVER TANNERY BROOK NORWAY		STAGED CONSTRUCTION SHEET 2 OF 2		SHEET NUMBER 11 OF 31	
PROJ. MANAGER JULIE BRASK DESIGN-DETAILED J. LePage CHECKED-REVIEWED D. Myers		DATE 8/2022 8/2022		SIGNATURE DANIEL S. MYERS No. 12512 P.E. NUMBER 10/26/23 DATE	
REVISIONS 1 2 3 4		FIELD CHANGES		BRIDGE NO. 3610 WIN 023116.00	


Date:11/8/2023

Username:

Filename: ... \012_Curb Layout and Grading Plan.dgnDivision: HIGHWAY

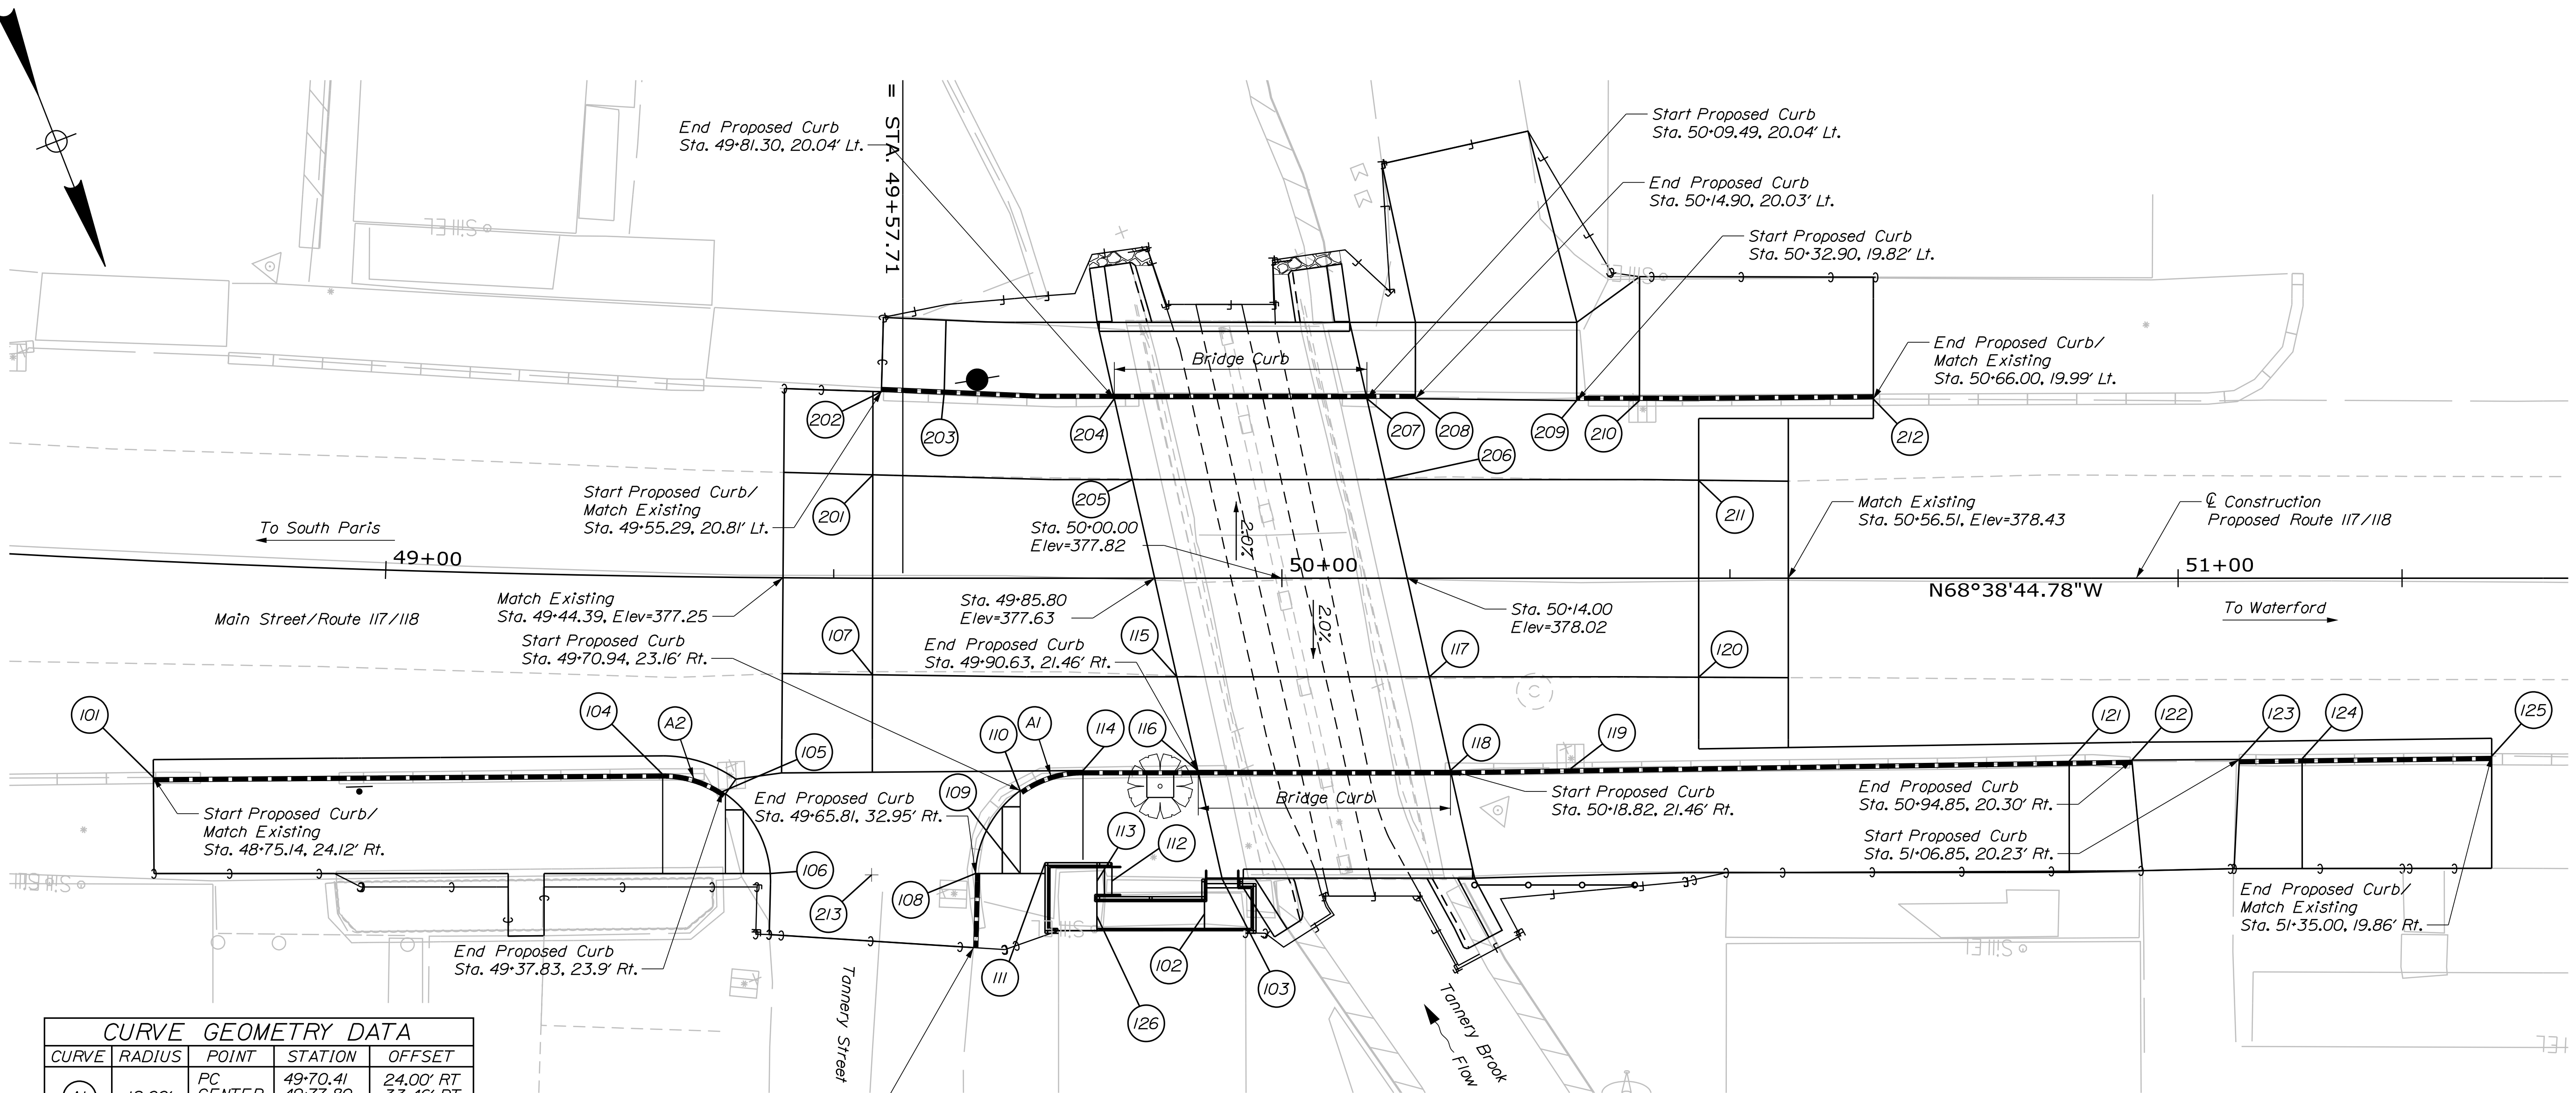

CURVE GEOMETRY DATA				
CURVE	RADIUS	POINT	STATION	OFFSET
A1	12.00'	PC	49-70.41	24.00' RT
		CENTER	49-77.80	33.46' RT
		PT	49-77.80	21.46' RT
A2	12.00'	PC	49-31.18	22.02' RT
		CENTER	49-31.44	34.02' RT
		PT	49-37.83	23.90' RT

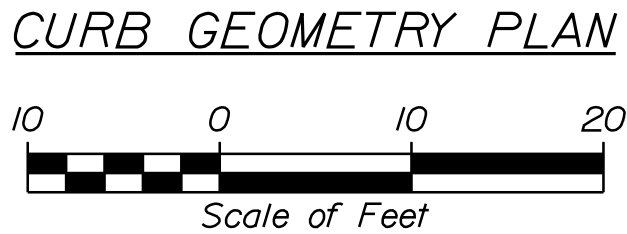


POINT DATA					
POINT	DESCRIPTION	STATION	OFFSET (FT.)	ELEV. (FT.)	
101	CURB LINE (TOP PAVE)	48+75.14	24.12	RT	376.06
102	BOTTOM OF RAMP	49+91.37	37.58	RT	377.86
103	BOTTOM OF RAMP	49+93.99	33.58	RT	377.91
104	CURB LINE (TOP PAVE)	49+31.18	22.02	RT	376.13
105	CURB LINE (TOP PAVE)	49+37.83	23.93	RT	376.08
106	EDGE OF PAVEMENT	49+43.18	33.01	RT	375.99
107	EDGE OF TRAVEL LANE	49+54.34	10.78	RT	377.02
108	CURB LINE (TOP PAVE)	49+65.81	32.95	RT	375.74
109	EDGE OF SIDEWALK	49+70.81	32.95	RT	375.82
110	CURB LINE (TOP PAVE)	49+70.81	23.70	RT	376.30
111	EDGE OF SIDEWALK	49+73.58	31.74	RT	376.81
112	BOTTOM OF STEP	49+81.04	33.78	RT	377.47
113	TOP OF STEP	49+79.37	33.78	RT	378.95

POINT DATA					
POINT	DESCRIPTION	STATION	OFFSET (FT.)	ELEV. (FT.)	
114	CURB LINE (TOP PAVE)	49+79.93	21.56	RT	376.75
115	EDGE OF TRAVEL LANE	49+88.28	11.00	RT	377.44
116	CURB LINE (TOP PAVE)	49+90.63	21.46	RT	377.26
117	EDGE OF TRAVEL LANE	50+16.47	11.00	RT	377.83
118	CURB LINE (TOP PAVE)	50+18.82	21.46	RT	377.67
119	CURB LINE (TOP PAVE)	50+32.23	21.25	RT	377.36
120	EDGE OF TRAVEL LANE	50+46.51	11.04	RT	378.04
121	CURB LINE (TOP PAVE)	50+87.85	20.41	RT	378.24
122	CURB LINE (TOP PAVE)	50+94.85	20.30	RT	378.37
123	CURB LINE (TOP PAVE)	51+06.85	20.23	RT	378.57
124	CURB LINE (TOP PAVE)	51+13.85	20.14	RT	378.61
125	CURB LINE (TOP PAVE)	51+35.00	19.86	RT	378.73
126	TOP OF RAMP	49+79.37	37.70	RT	378.95

POINT DATA					
POINT	DESCRIPTION	STATION	OFFSET (FT.)	ELEV. (FT.)	
201	EDGE OF TRAVEL LANE	49+54.34	11.53	LT	377.08
202	CURB LINE (TOP PAVE)	49+55.29	20.81	LT	376.32
203	CURB LINE (TOP PAVE)	49+62.32	20.62	LT	376.55
204	CURB LINE (TOP PAVE)	49+81.30	20.04	LT	377.17
205	EDGE OF TRAVEL LANE	49+83.33	11.00	LT	377.37
206	EDGE OF TRAVEL LANE	50+11.52	11.00	LT	377.76
207	CURB LINE (TOP PAVE)	50+09.49	20.04	LT	377.54
208	CURB LINE (TOP PAVE)	50+14.90	20.03	LT	377.57
209	CURB LINE (TOP PAVE)	50+32.90	19.82	LT	377.62
210	CURB LINE (TOP PAVE)	50+39.90	19.82	LT	377.62
211	EDGE OF TRAVEL LANE	50+46.51	10.90	LT	378.10
212	CURB LINE (TOP PAVE)	50+66.00	19.99	LT	378.01
213	CROWN OF ROAD	49+54.29	33.11	RT	376.10

POINT DATA				
POINT	DESCRIPTION	STATION	OFFSET (FT.)	ELEV. (FT.)
214	BOTTOM OF STEP	49+77.08	81.86	RT 376.49
215	TOP OF RAMP	49+72.04	73.32	RT 379.19
216	BOTTOM OF RAMP	49+67.95	89.32	RT 376.71±
217	TOP OF RAMP	49+67.95	66.32	RT 378.63
218	TOP OF STEP	49+77.08	79.11	RT 379.19

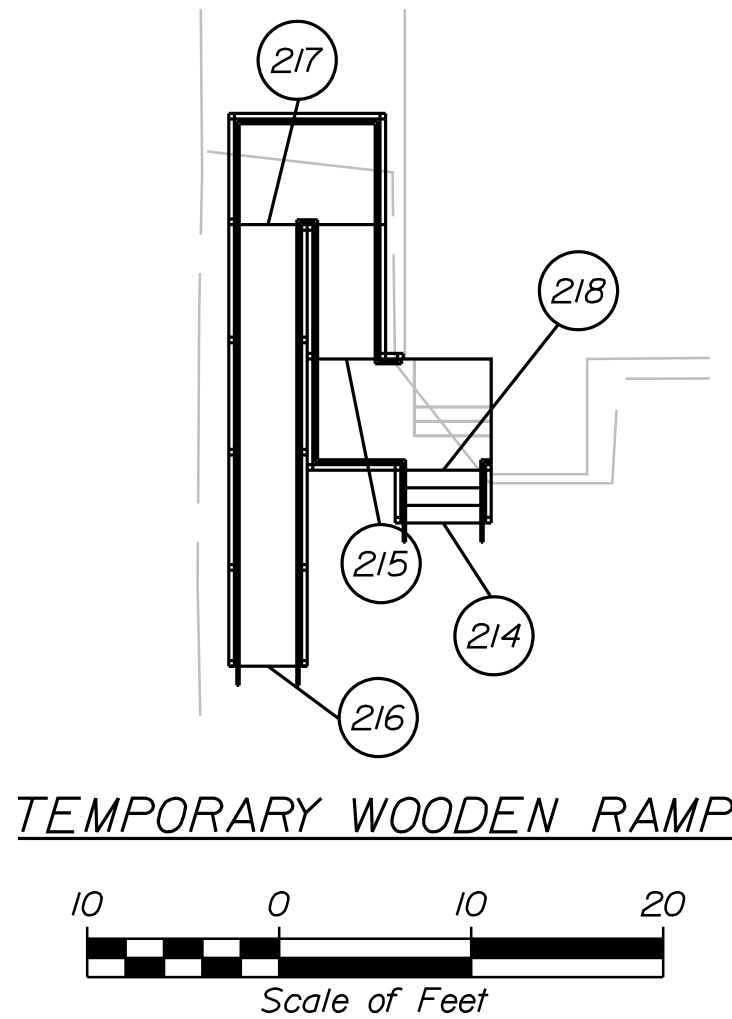

TERMINAL CURB	
END POINT	LENGTH
105	7.52'
110	7.46'
122	7.00'
123	7.00'
202	7.00'
208	5.41'
209	7.00'

STATE OF MAINE
DEPARTMENT OF TRANSPORTATION

2311600

WIN
023116.00

BRIDGE NO. 3610
BRIDGE PLANS

PROJ. MANAGER
DESIGN-DETAILED
CHECKED-REVIEWED
DESIGN-DETAILED
REVISIONS 1
REVISIONS 2
REVISIONS 3
REVISIONS 4
FIELD CHANGES

DATE
8/2022
8/2022

BY
S. Maroon
D. Myers

JULIE BRASK
N. Buzek
S. Davis

DATE
8/2022

SIGNATURE
DANIEL S. MYERS
No. 12572

P.E. NUMBER
1026123

DATE
10/26/23

TANNERY BROOK BRIDGE
OVER TANNERY BROOK
NORWAY
OXFORD COUNTY

SHEET NUMBER
12
OF 31

CURB GEOMETRY
AND GRADING PLAN


TYLin

Date:11/8/2023

Username:


Division: HIGHWAY

Filename: ... \MSTAO13_Typ_Sections.dgn

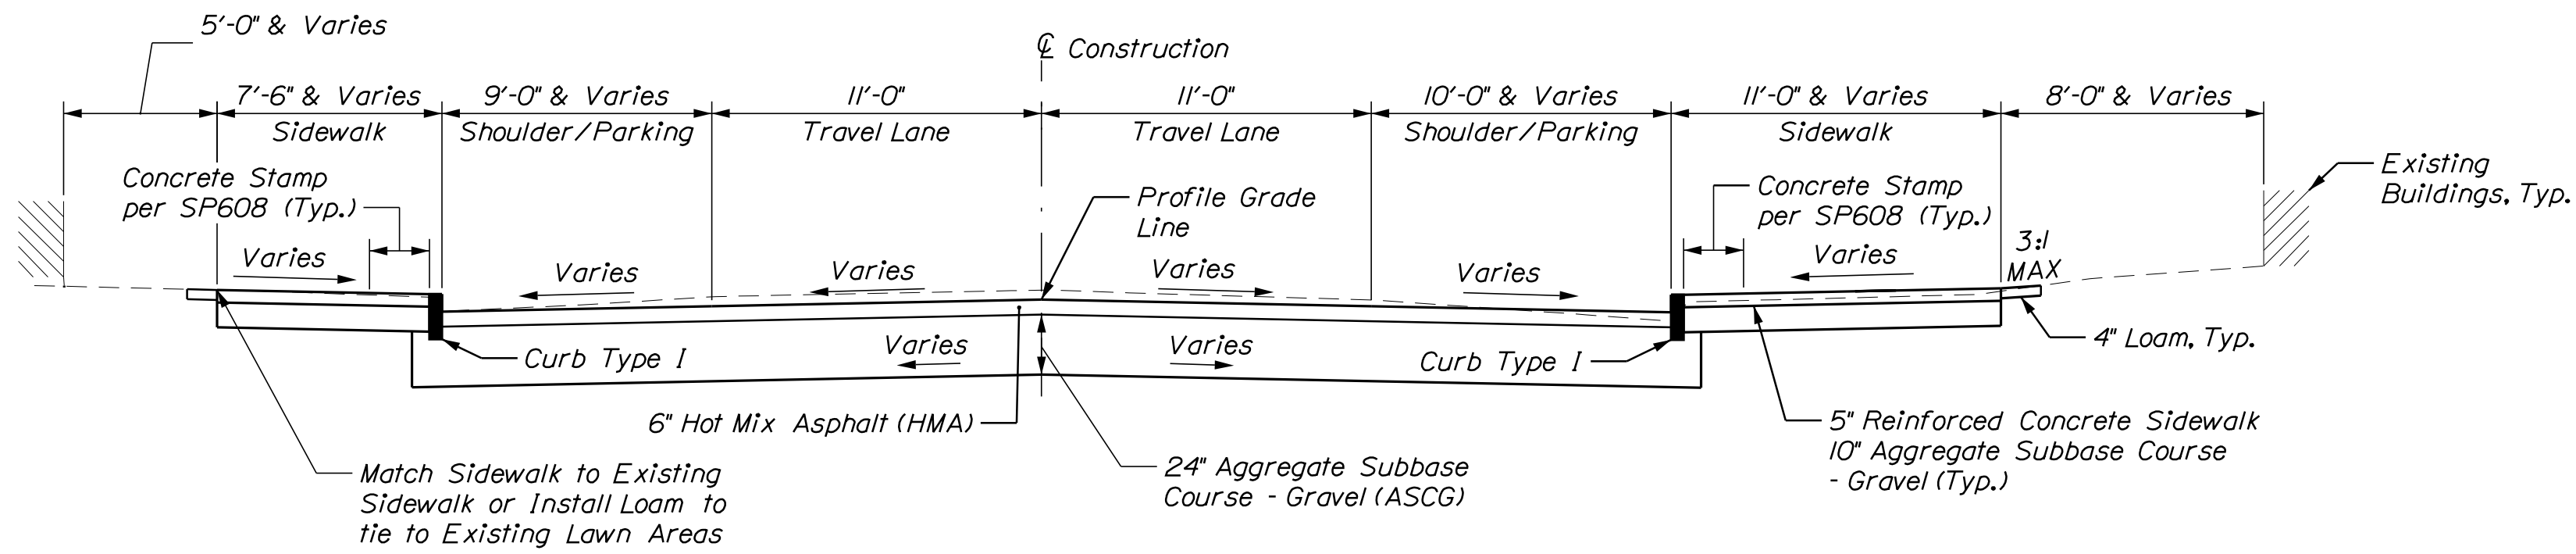


MAIN STREET (RT. 117/118) APPROACH DESIGN SECTION

Sta 49+54.39 to Sta 49+85.81
Sta 50+13.99 to Sta 50+46.51

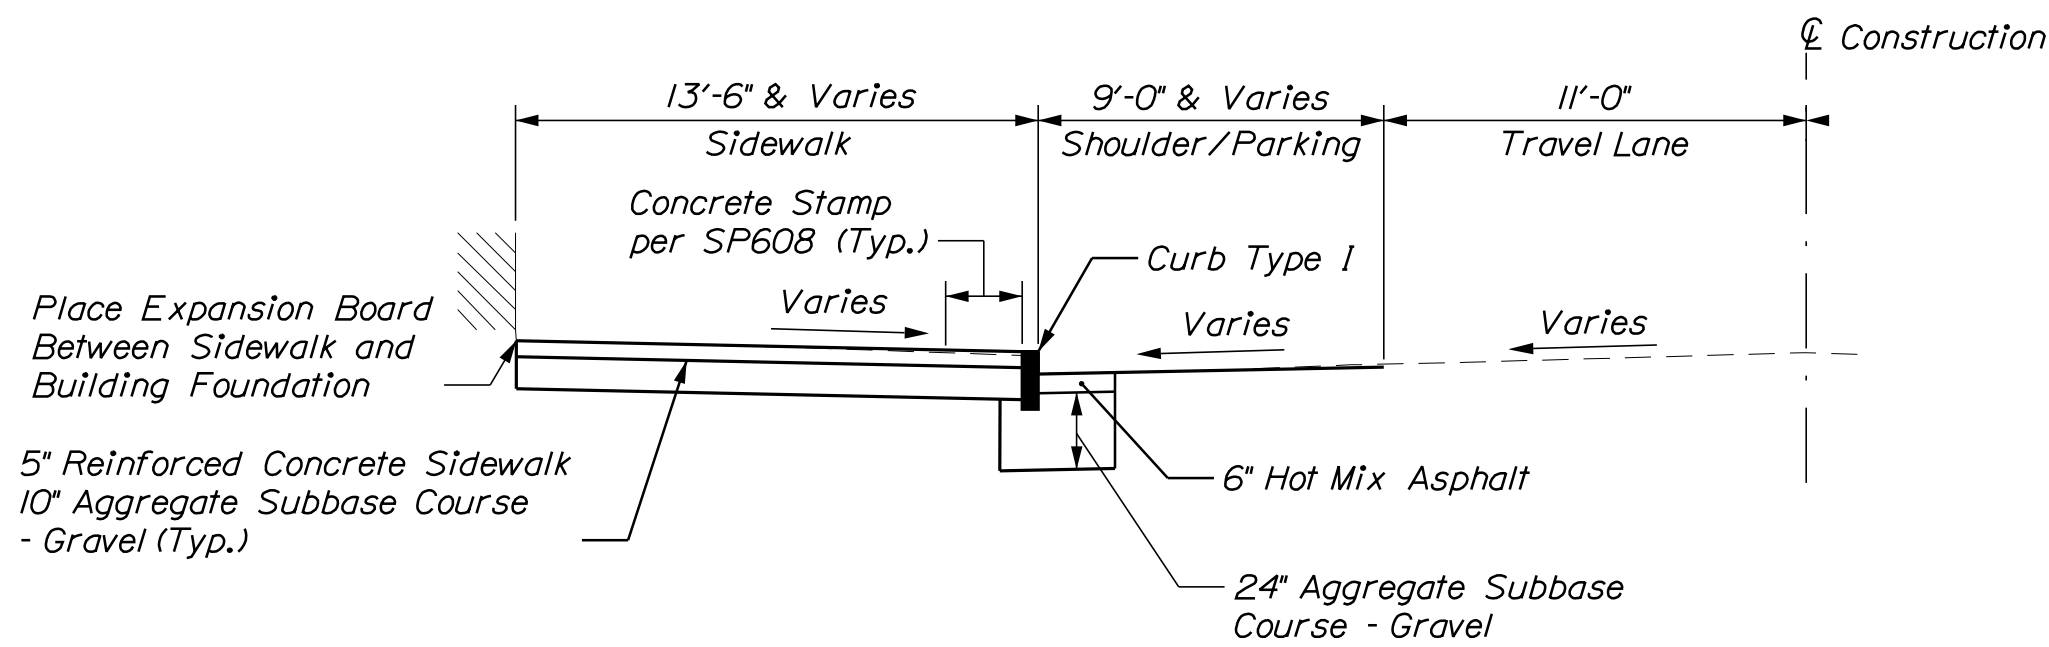


MAIN STREET (RT. 117/118) APPROACH DESIGN SECTION

Sta 50+46.51 to Sta 50+66.00 Lt.

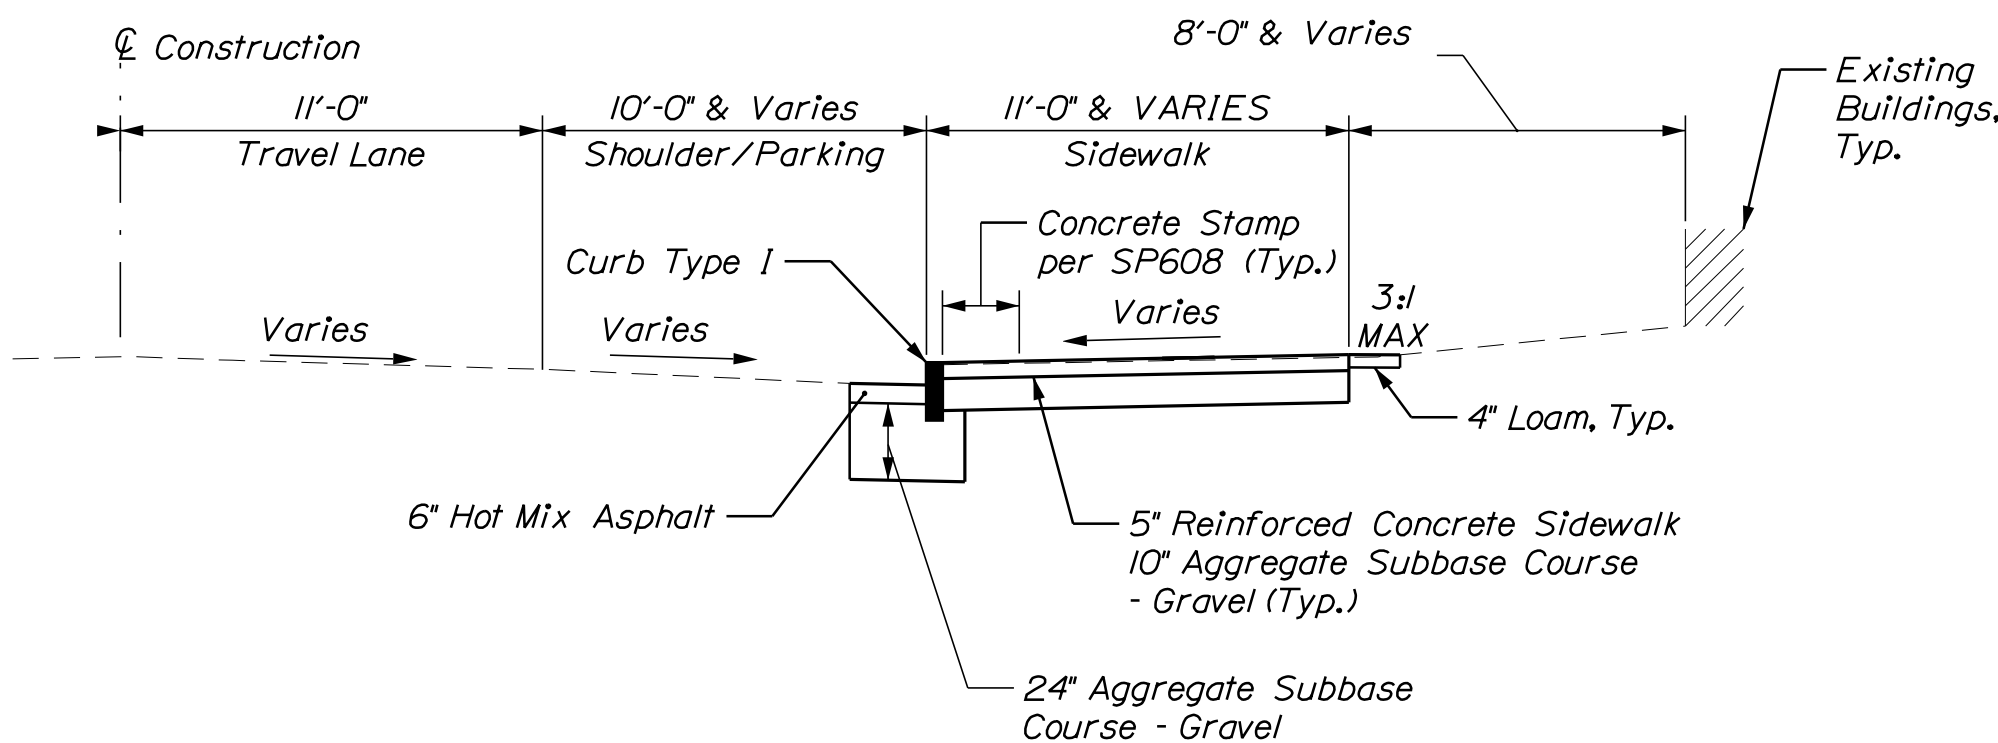


MAIN STREET (RT. 117/118) CURB/SIDEWALK SECTION

Sta 48+75.00 to Sta 49+54.39 Rt.
Sta 50+46.51 to Sta 51+35.00 Rt.

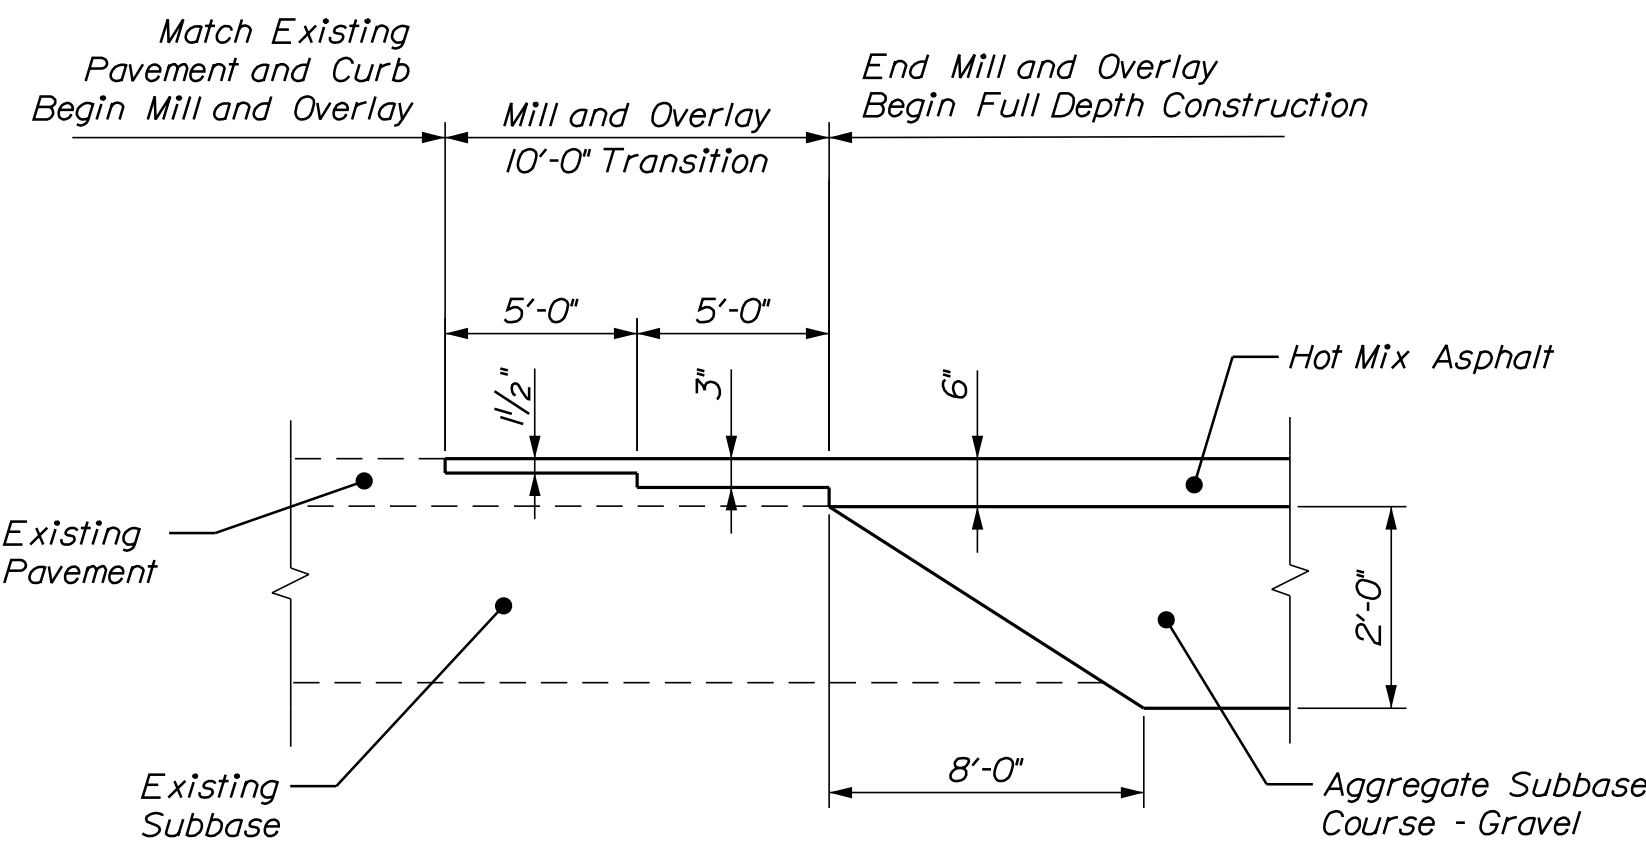


APPROACH PAVEMENT STEPPING DETAIL - MAIN STREET (RT. 117/118)

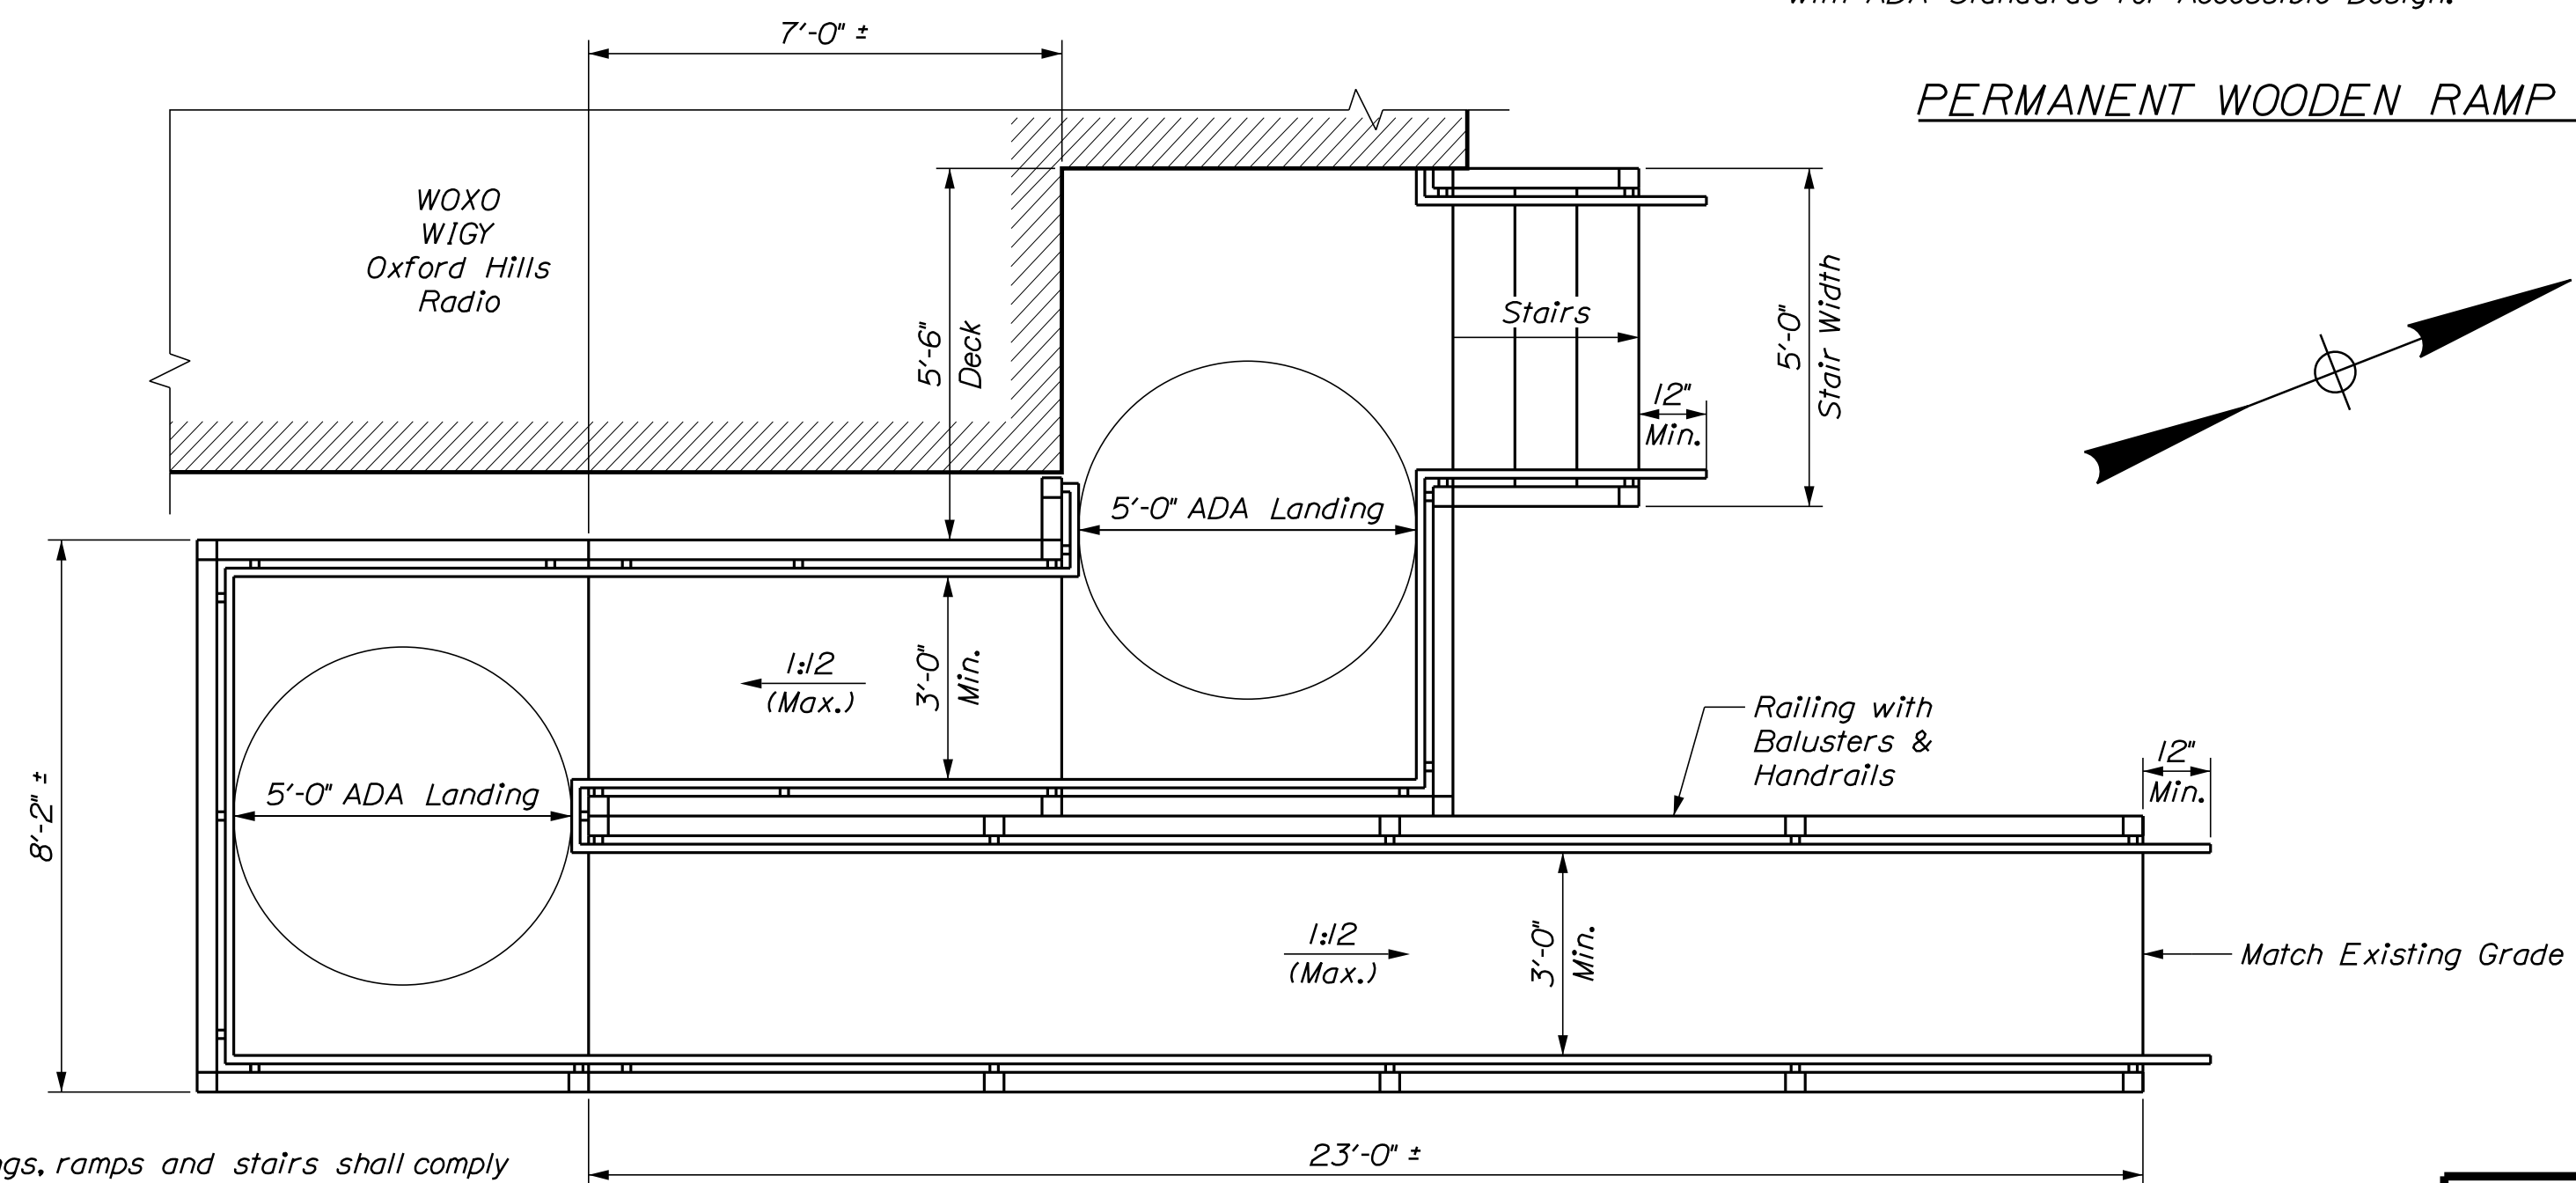

Note:

All landings, ramps and stairs shall comply with ADA Standards for Accessible Design.

TEMPORARY WOODEN RAMP DETAIL

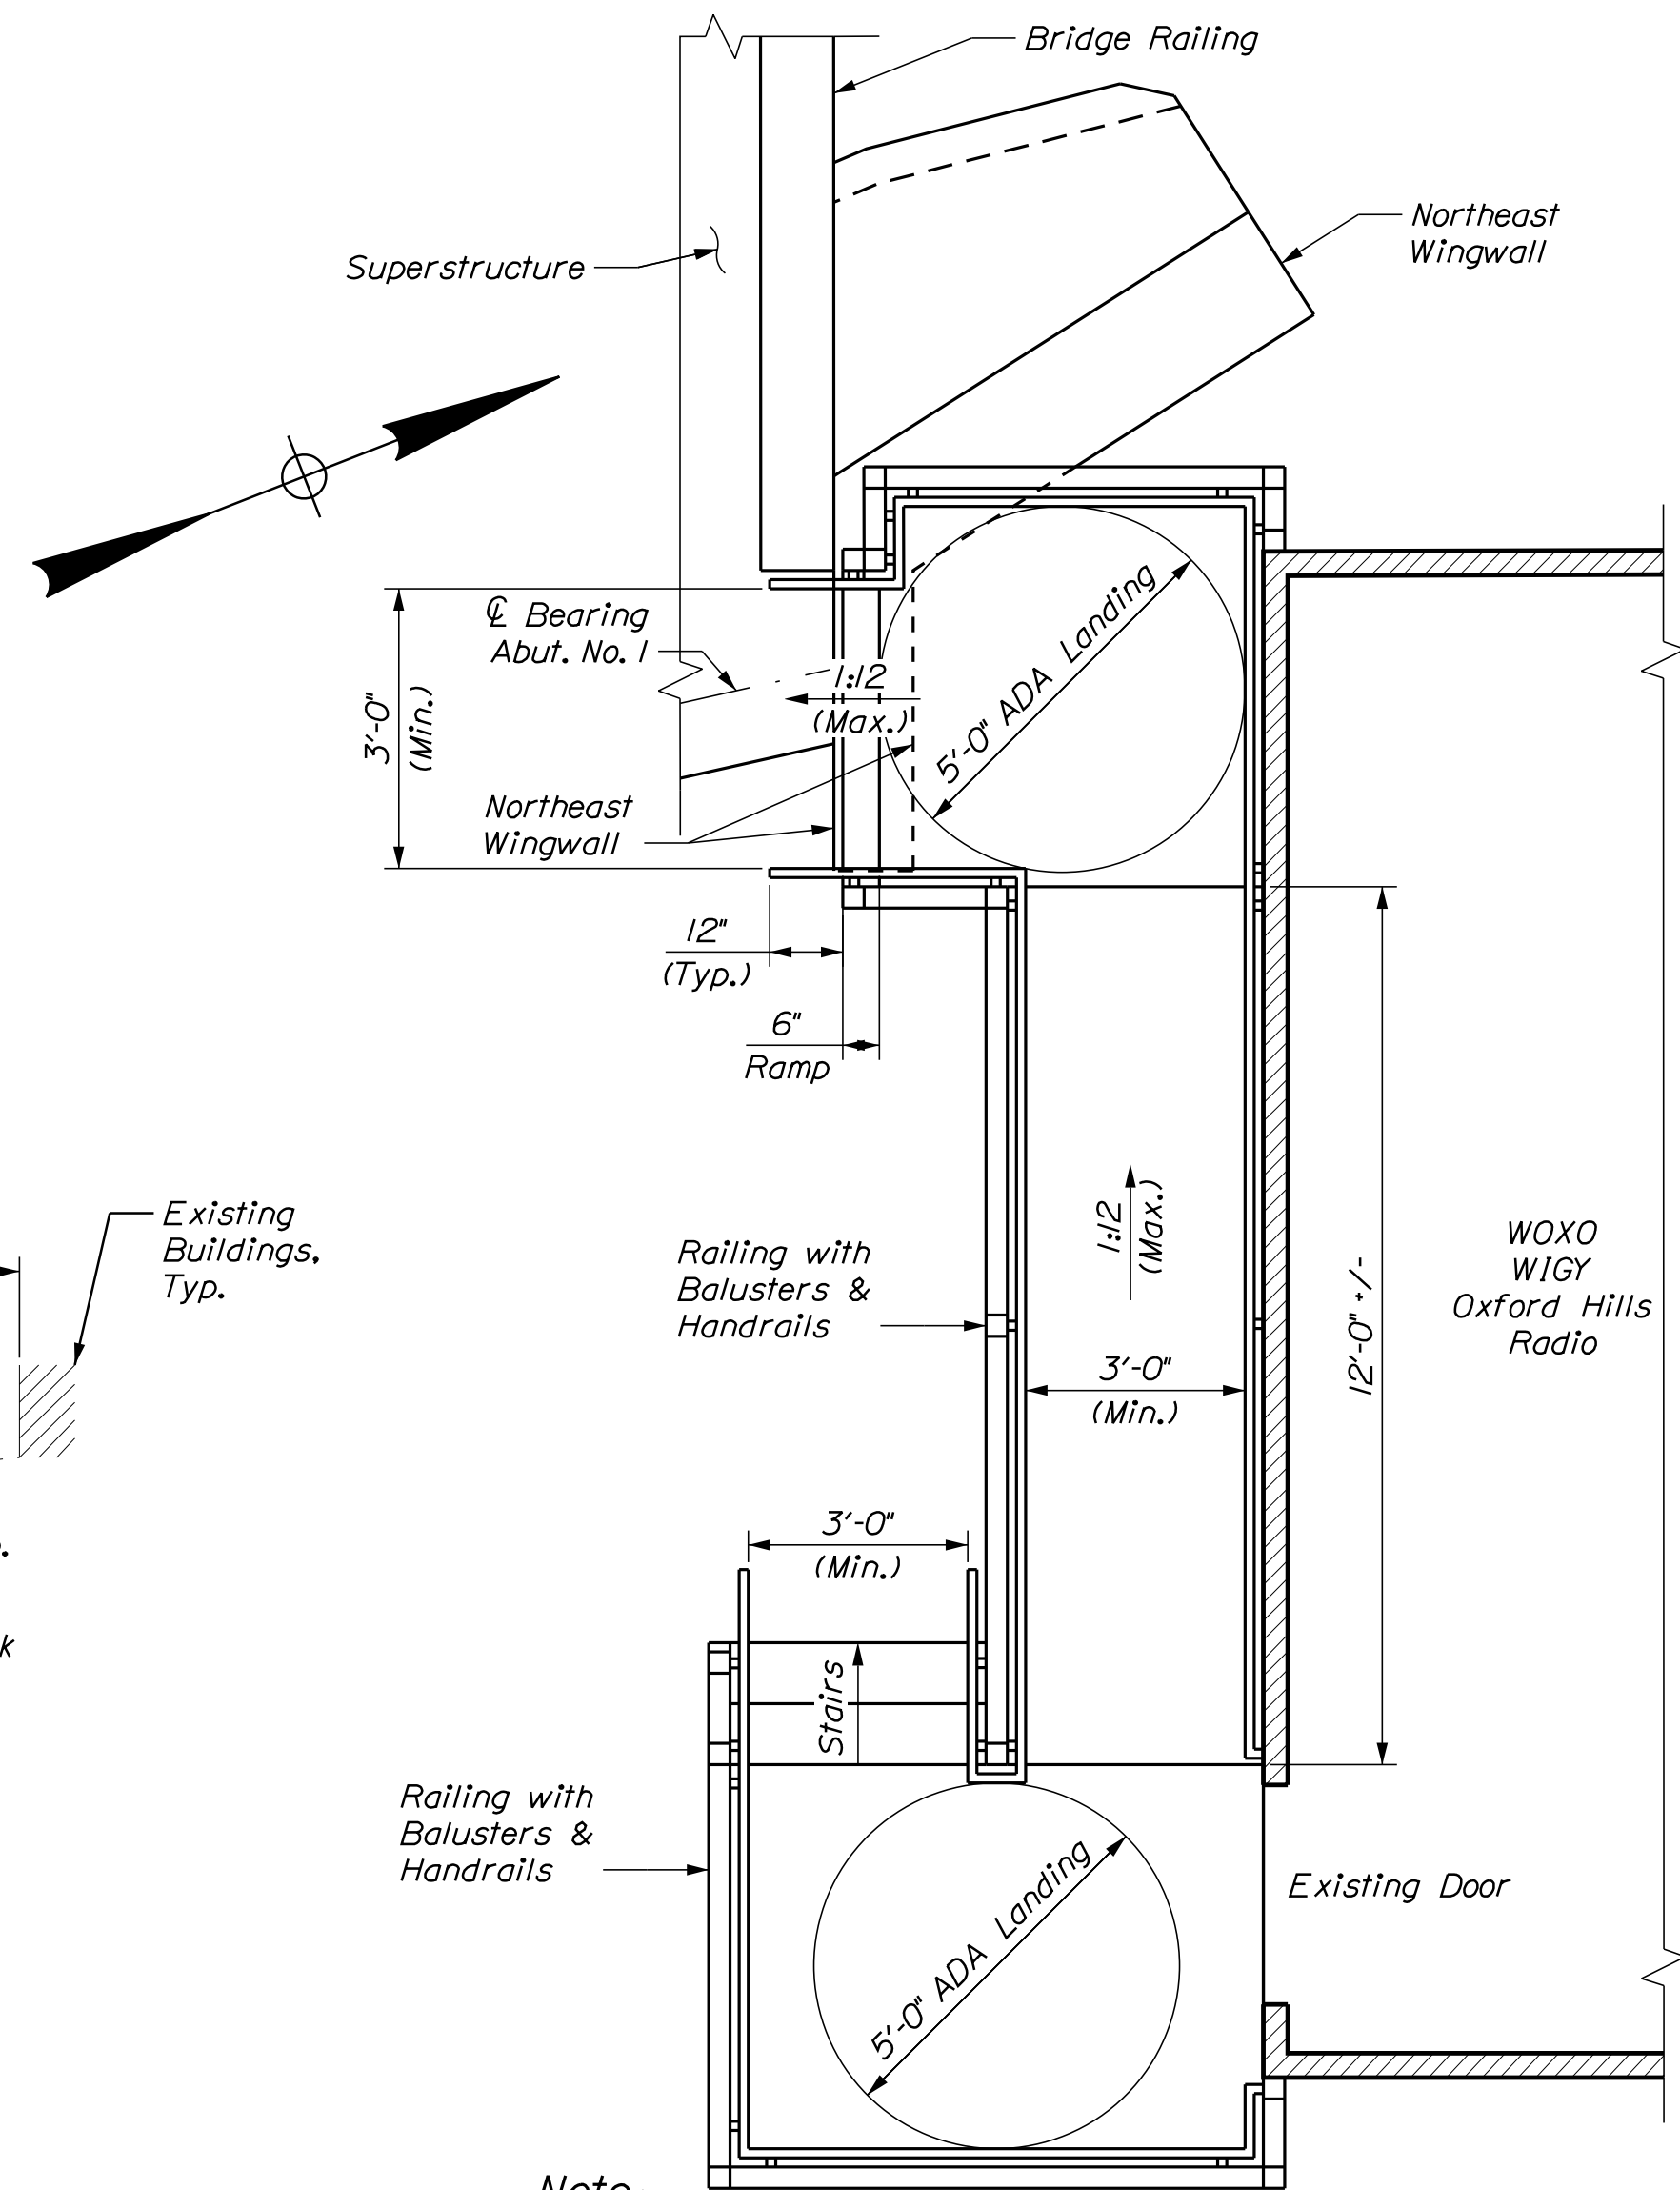

Note:

All landings, ramps and stairs shall comply with ADA Standards for Accessible Design.

PERMANENT WOODEN RAMP DETAIL

Filename: ... \HIGHWAY\MSTA\014_016_Xsect.dgn



OF 31

CROSS SECTIONS

Daniel S. Myers
SIGNATURE
12572
P.E. NUMBER
10/26/23
DATE



BRIDGE NO. 3610
023116.00
BRIDGE PLANS

Date:11/8/2023

Username:

Division: HIGHWAY

Filename: ... \HIGHWAY\MSTA\014_016_Xsect.dgn

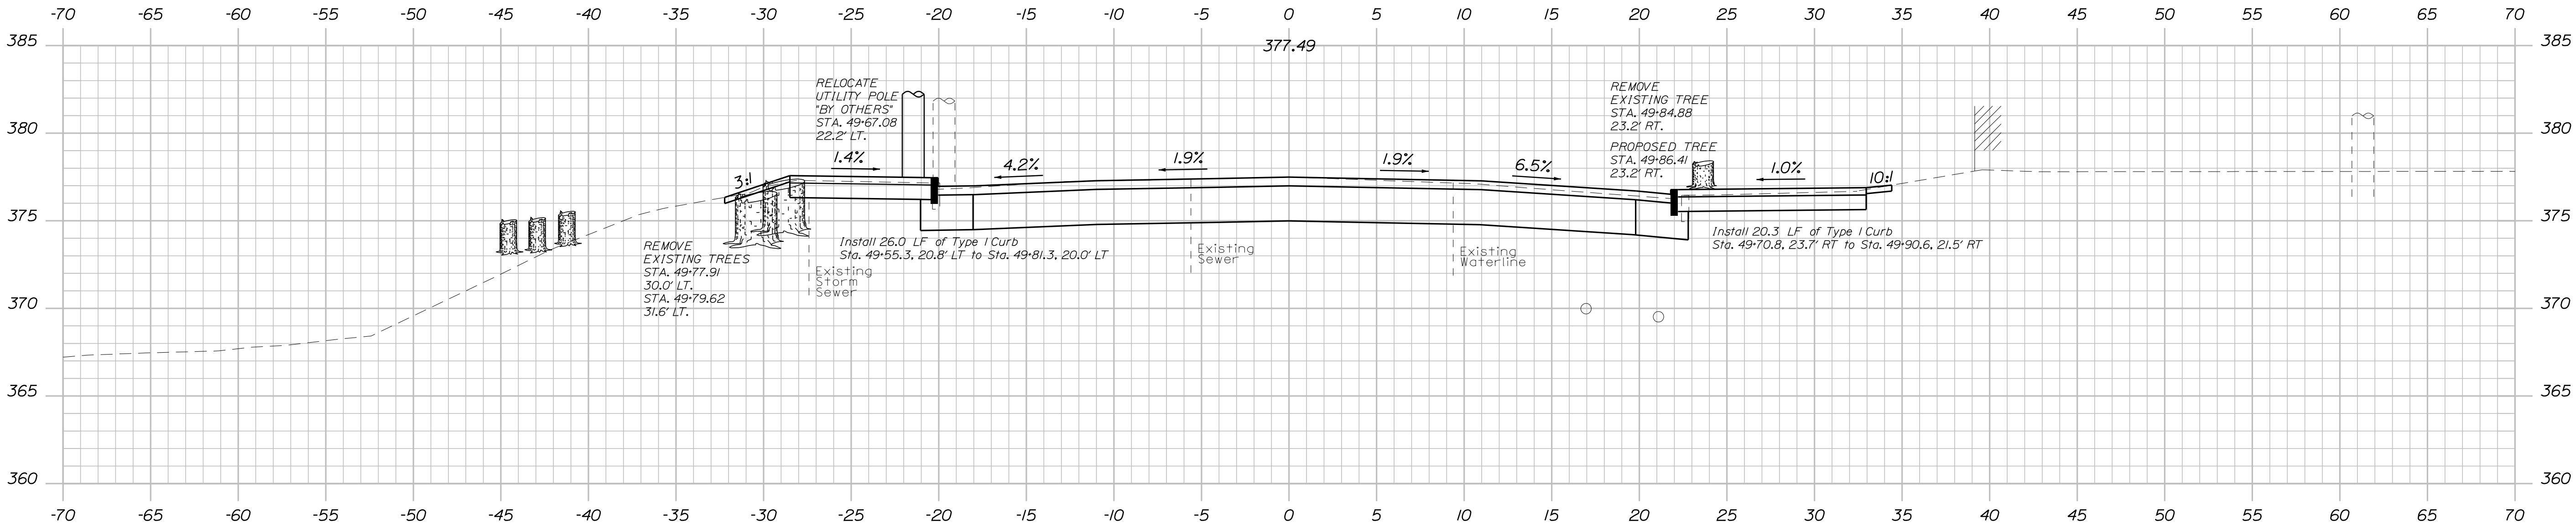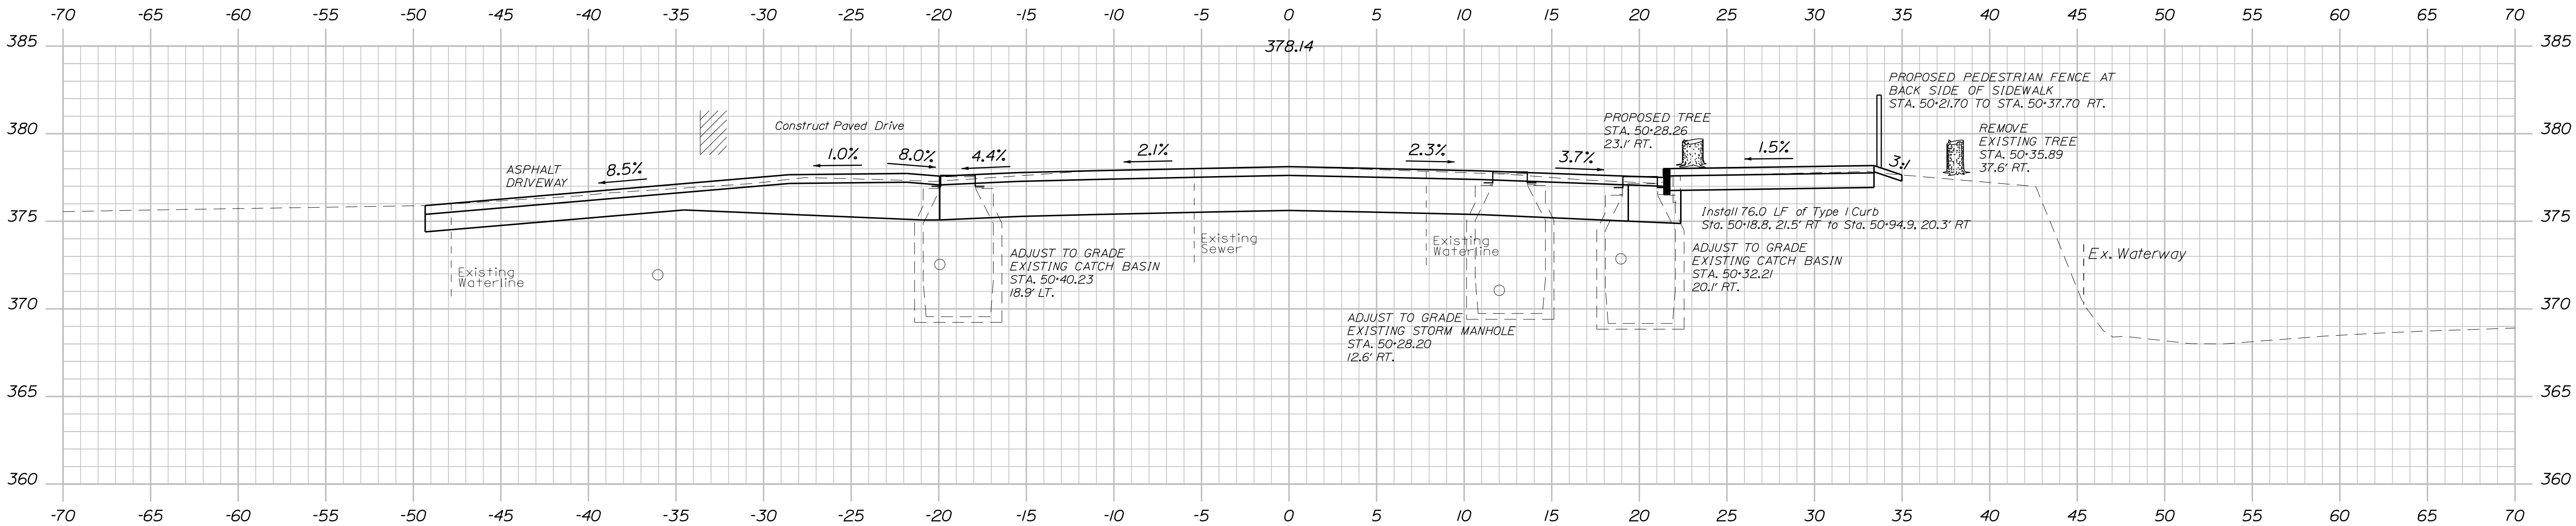

TYLin

STATE OF MAINE
DEPARTMENT OF TRANSPORTATION
2311600

PROJ. MANAGER
DESIGN-DETAILED
CHECKED-REVIEWED
DESIGN-DETAILED
DESIGN-DETAILED
REVISIONS 1
REVISIONS 2
REVISIONS 3
REVISIONS 4
FIELD CHANGES

JULIE BRASK
I. Aritz
S. Davis

DATE
10/2023
10/2023

BY
I. Aritz
S. Davis

DATE
10/2023
10/2023

PROFESSIONAL
DANIEL S. MYERS
No. 12572
12572
10/26/23

SIGNATURE
12572
10/26/23

DATE
10/26/23

BRIDGE NO. 3610
WIN
023116.00
BRIDGE PLANS


TANNERY BROOK BRIDGE
OVER TANNERY BROOK
NORWAY
OXFORD COUNTY

CROSS SECTIONS


SHEET NUMBER
15
OF 31

Sta. 49+75.00 to Sta. 50+25.00



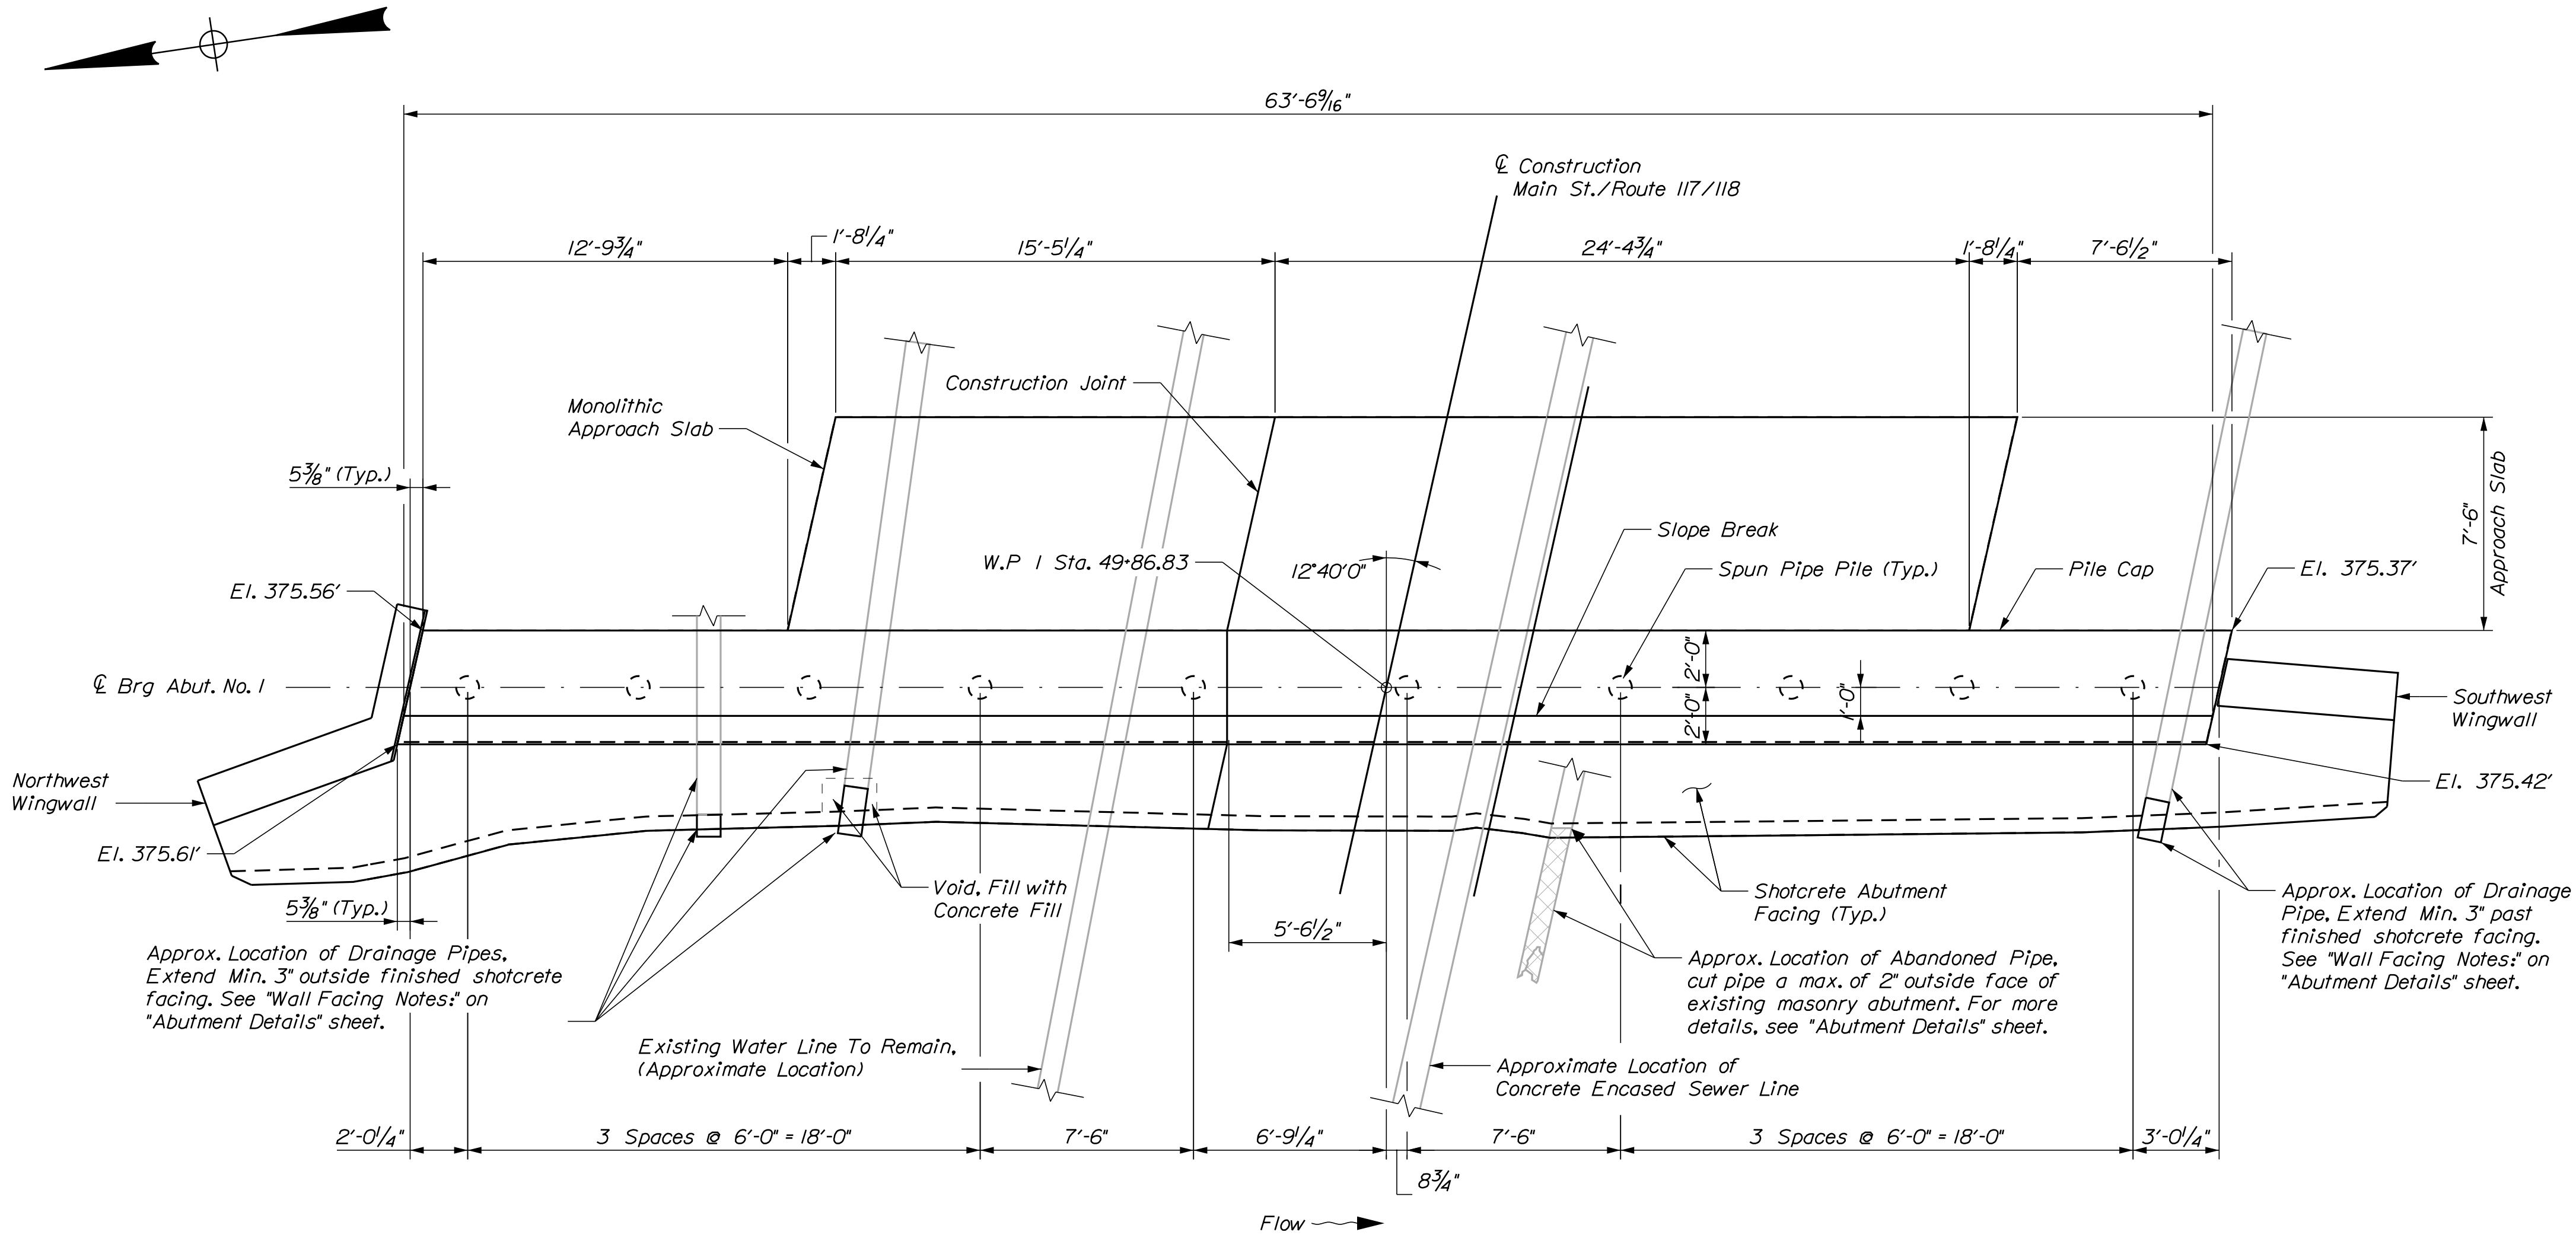

ABUTMENT NO. 1 PLAN

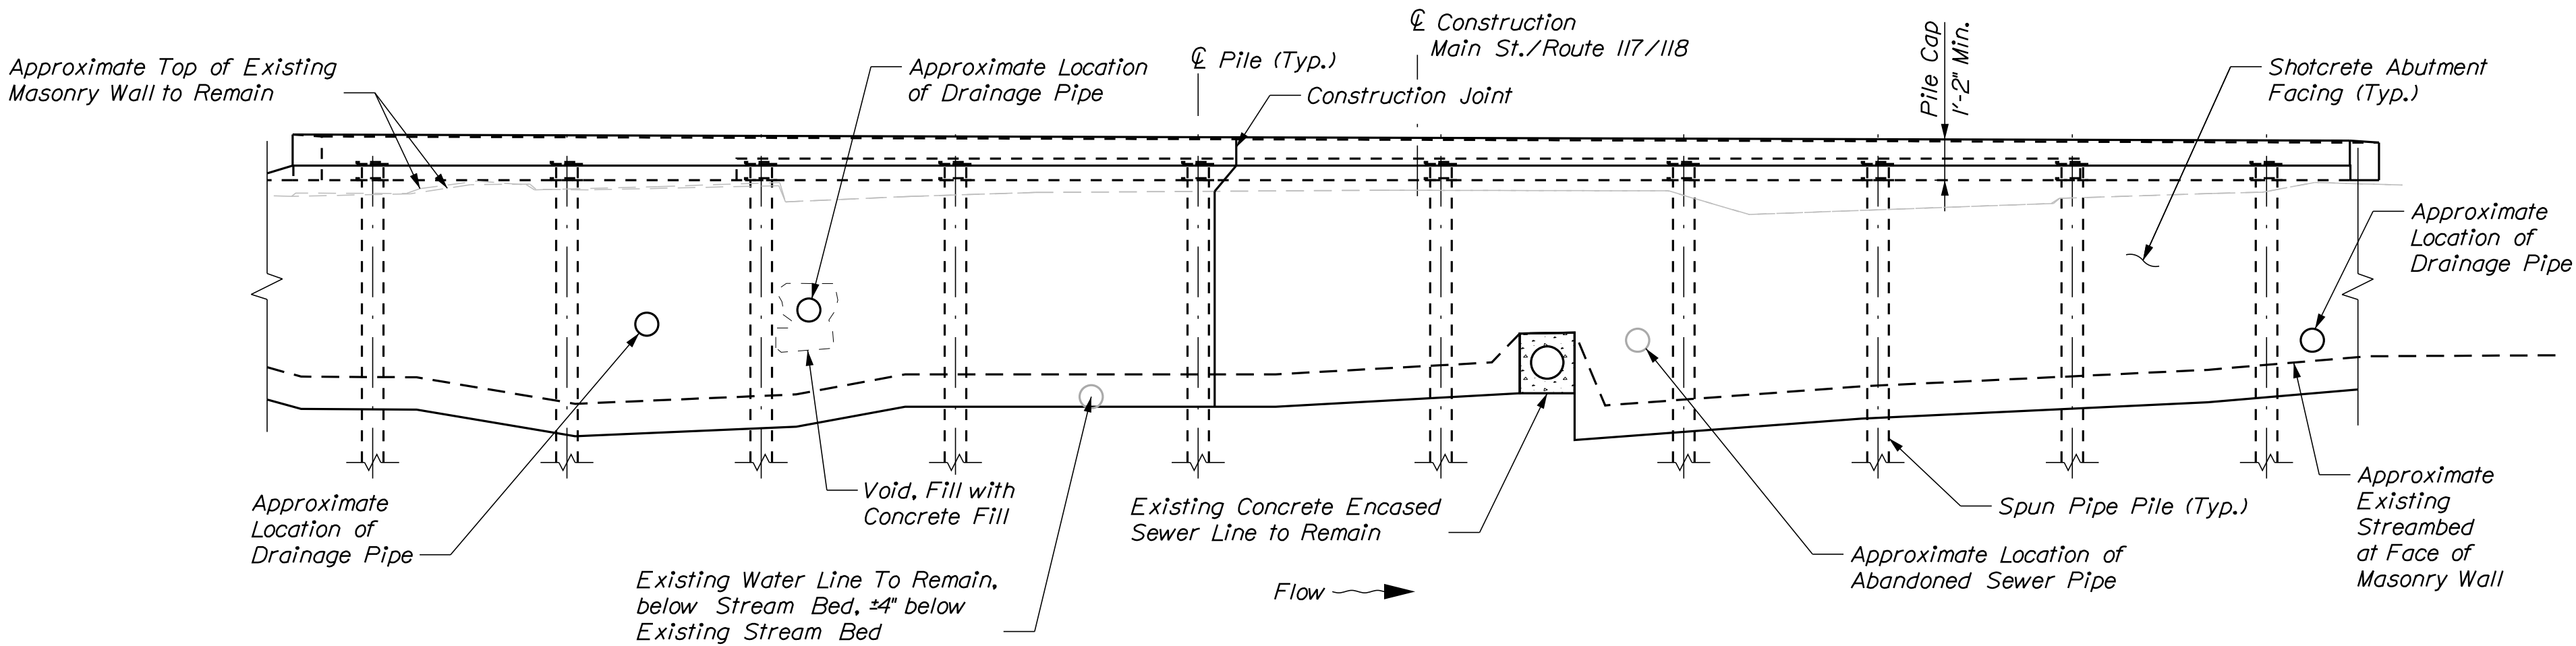

ABUTMENT NO. 1 ELEVATION
Elevation Perpendicular to Pile Cap Face
Wingwalls not shown

ABUTMENT NOTES:


- Place drains with a 2-inch diameter in the shotcrete concrete facing at 5 feet maximum spacing. The exact location and depth will be determined by the Resident. Payment shall be incidental to 502 items.
- Cover joints where waterstops are not required in accordance with Standard Details Section 502.
- Near face bridge seat elevations do not account for the 1" tall beveled portion of the bridge seat.
- The Pile Cap & Wingwalls will be paid under Item 502.219, "Structural Concrete, Abutments and Retaining Walls".
- The Abutment Facing will be paid under Item 517.62, "Shotcrete Abutment Facing".
- The Approach Slabs will be paid under Item 502.31, "Structural Concrete Approach Slab".

SPUN PIPE PILE NOTES:


- The spun pipe pile shall consist of a steel pile casing filled with grout. No internal reinforcing steel is required.
- Construct spun pipe piles in accordance with Special Provisions Section 501, Foundation Piles - Spun Pipe Piles.
- The pile casing shall be in accordance with Special Provisions Section 501, Foundation Piles - Spun Pipe Piles or approved equal.
- Spun pipe piles shall be constructed plumb.
- Spun pipe piles shall be embedded a minimum of 4 feet into competent bedrock under observation of the Geotechnical Engineer.
- Estimate of piles required (5 feet contingency included):

Abutment No. 1: 10 ~ 9.625" ϕ x 0.545" wall thickness Pipe Piles @ $\pm$ 25 feet long
Abutment No. 2: 10 ~ 9.625" ϕ x 0.545" wall thickness Pipe Piles @ $\pm$ 23 feet long

- Pile top plate steel shall conform to the requirements of AASHTO designation M270 (ASTM designation A709) grade 50.
- Required Nominal Resistance:
Compression: 500 kips
Tension: 0 kips
Factored Design Load:
Compression: 230 kips
Tension: 0 kips
- Contractor shall be responsible for ensuring piles do not conflict with underground utilities. Pile locations shown may be adjusted along the centerline of abutment as approved by the Resident. Maximum pile spacing shall not exceed 8'-6" center to center. Piles shall not be off of centerline abutment by more than 2 inches.
- Threaded Permanent Steel Casing joints shall not be used within 5 feet of the bottom of the pile cap.

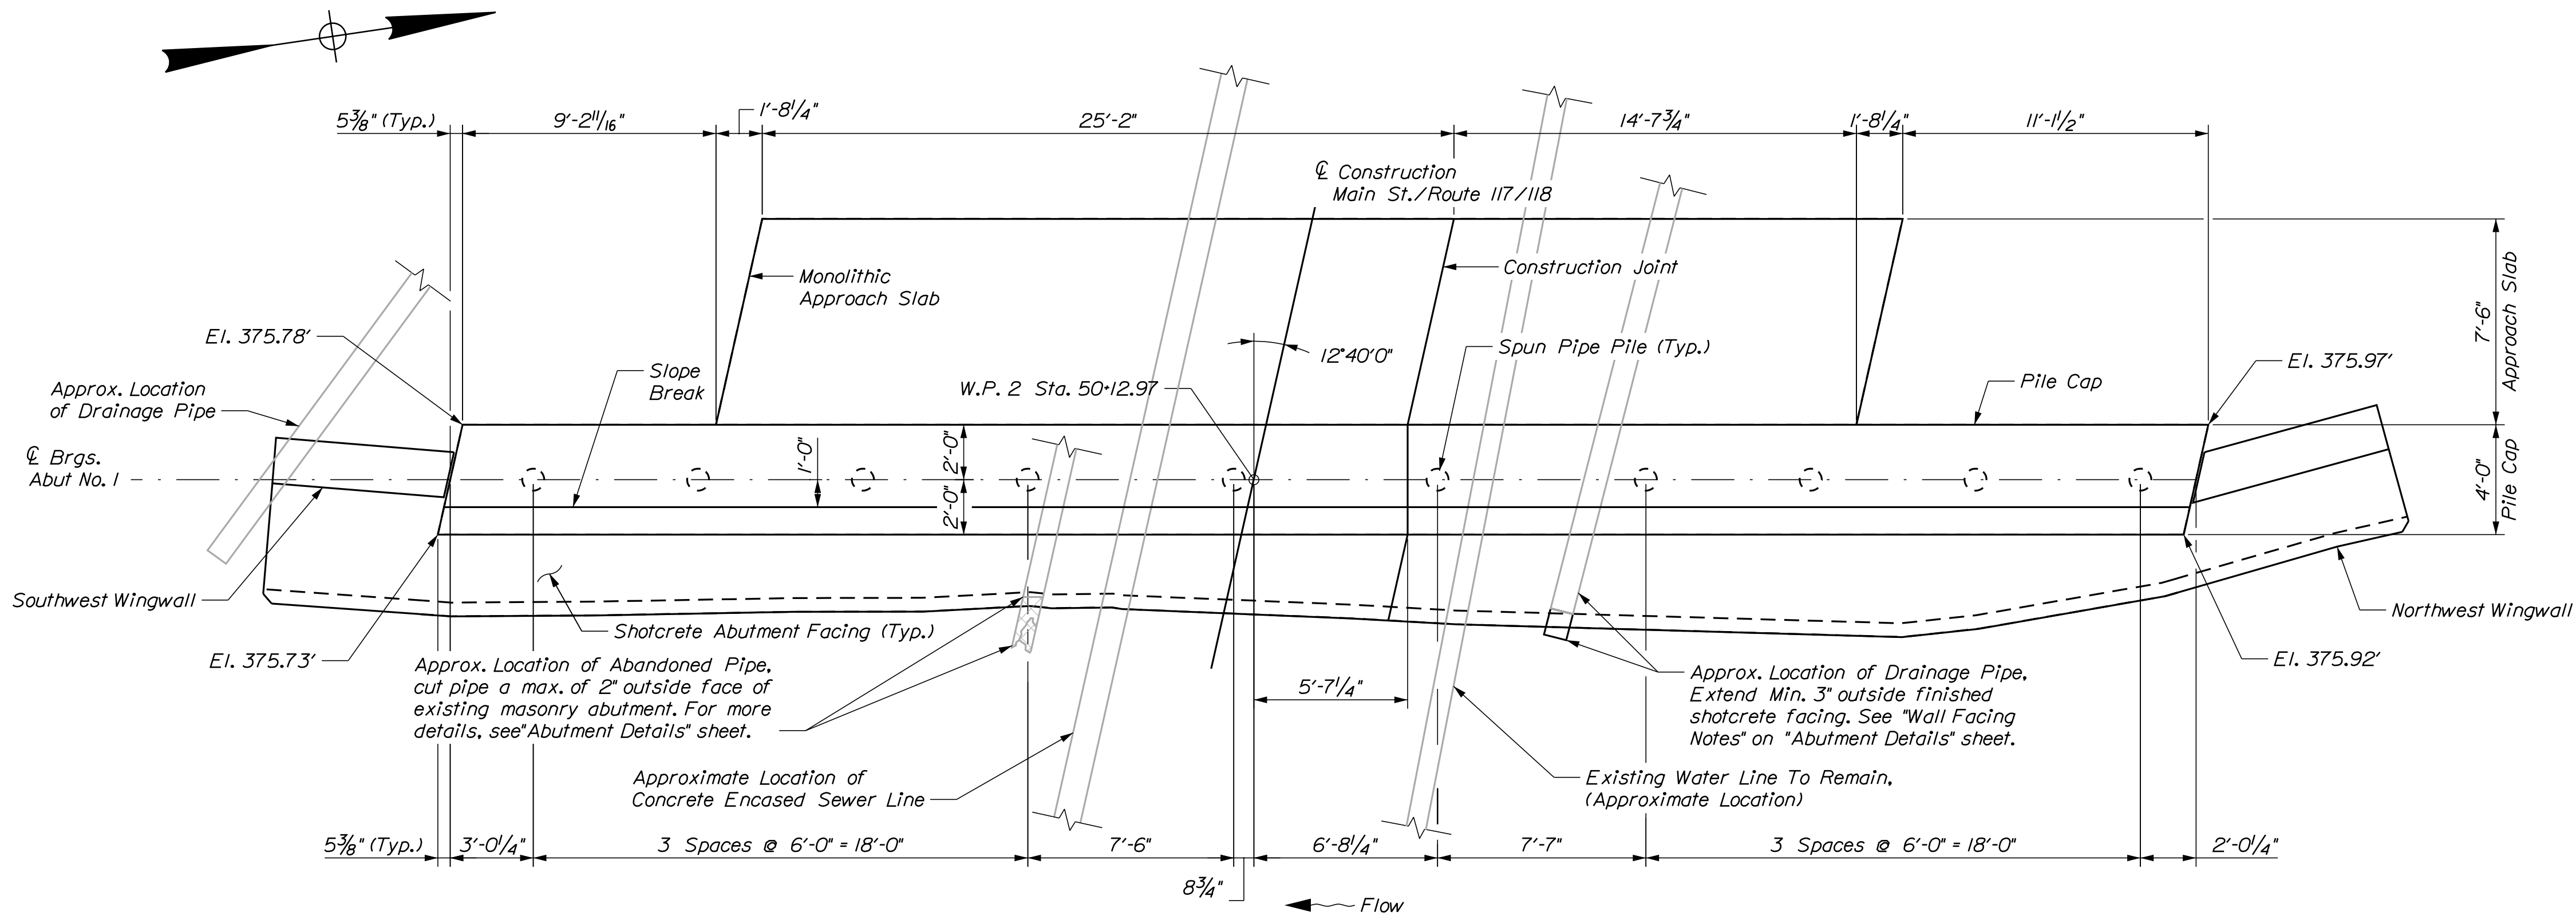


ABUTMENT NO. 2 PLAN

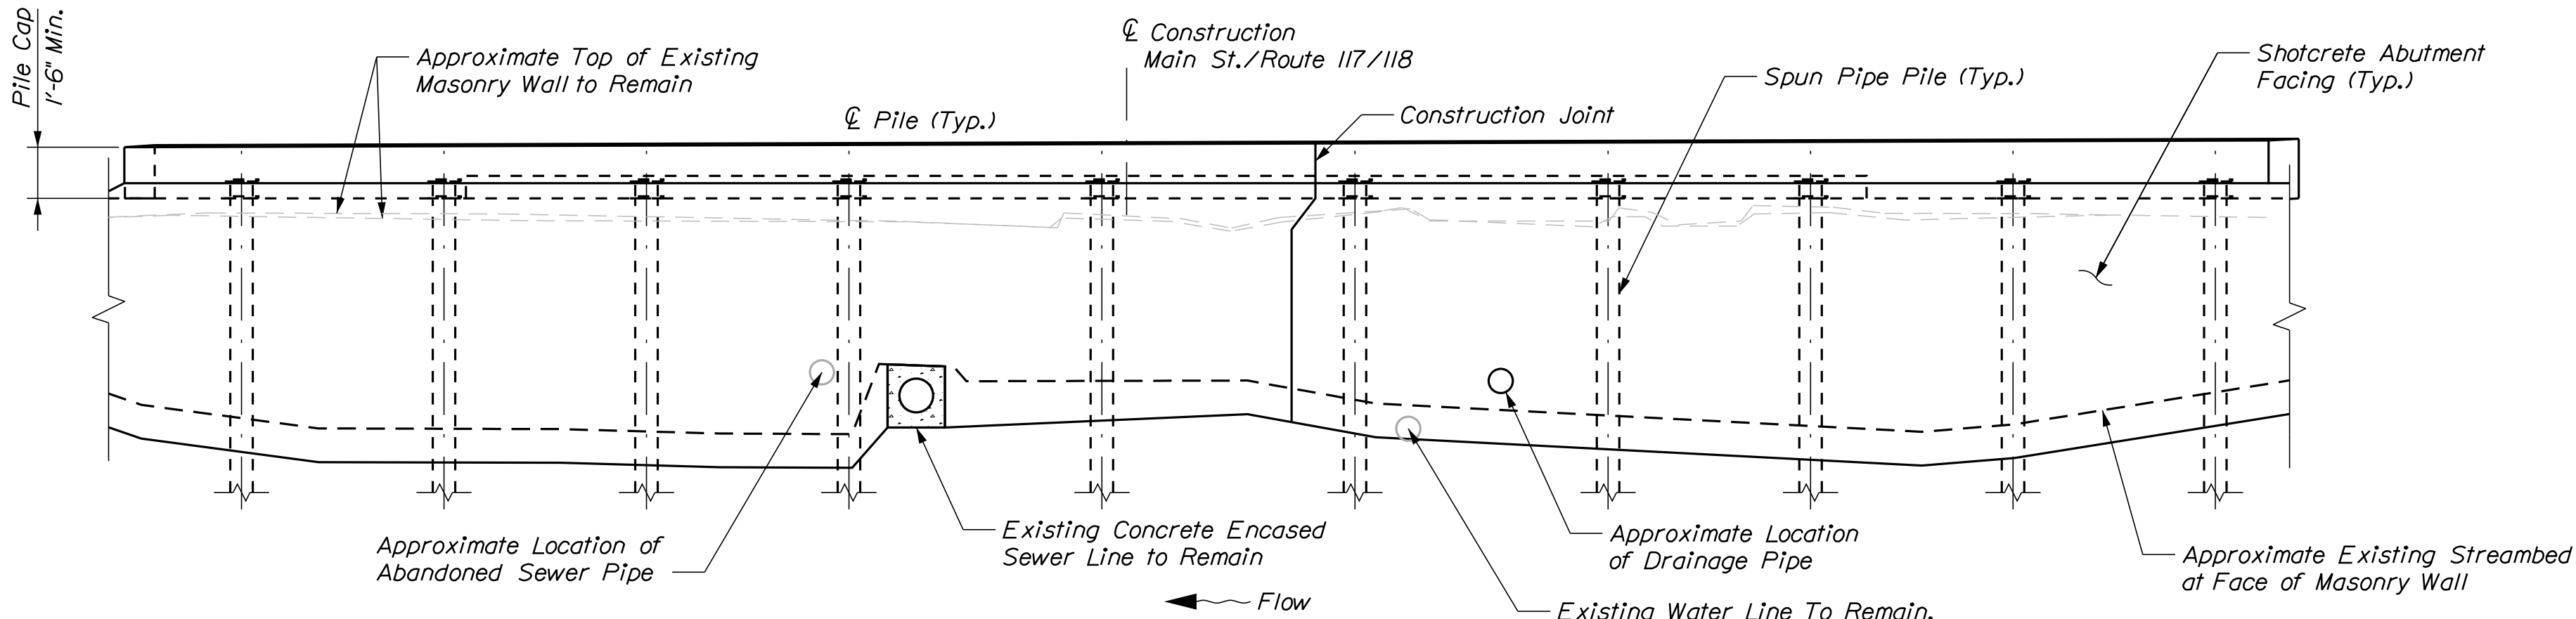


ABUTMENT NO. 2 ELEVATION

Elevation perpendicular to Pile Cap Face
Wingwalls not shown


	SIGNATURE <i>Daniel S. Myers</i>		DATE 6/2023	
	P.E. NUMBER 12572		DATE 10/26/23	
PROJECT MANAGER J. LePage	CHECKED B. Todd	BY J. LePage	DATE 6/2023	FIELD CHANGES
DESIGNED J. LePage	DESIGNED B. Todd	DESIGNED B. Todd	DESIGNED B. Todd	DESIGNED B. Todd
REVISIONS 1	REVISIONS 2	REVISIONS 3	REVISIONS 4	REVISIONS 5

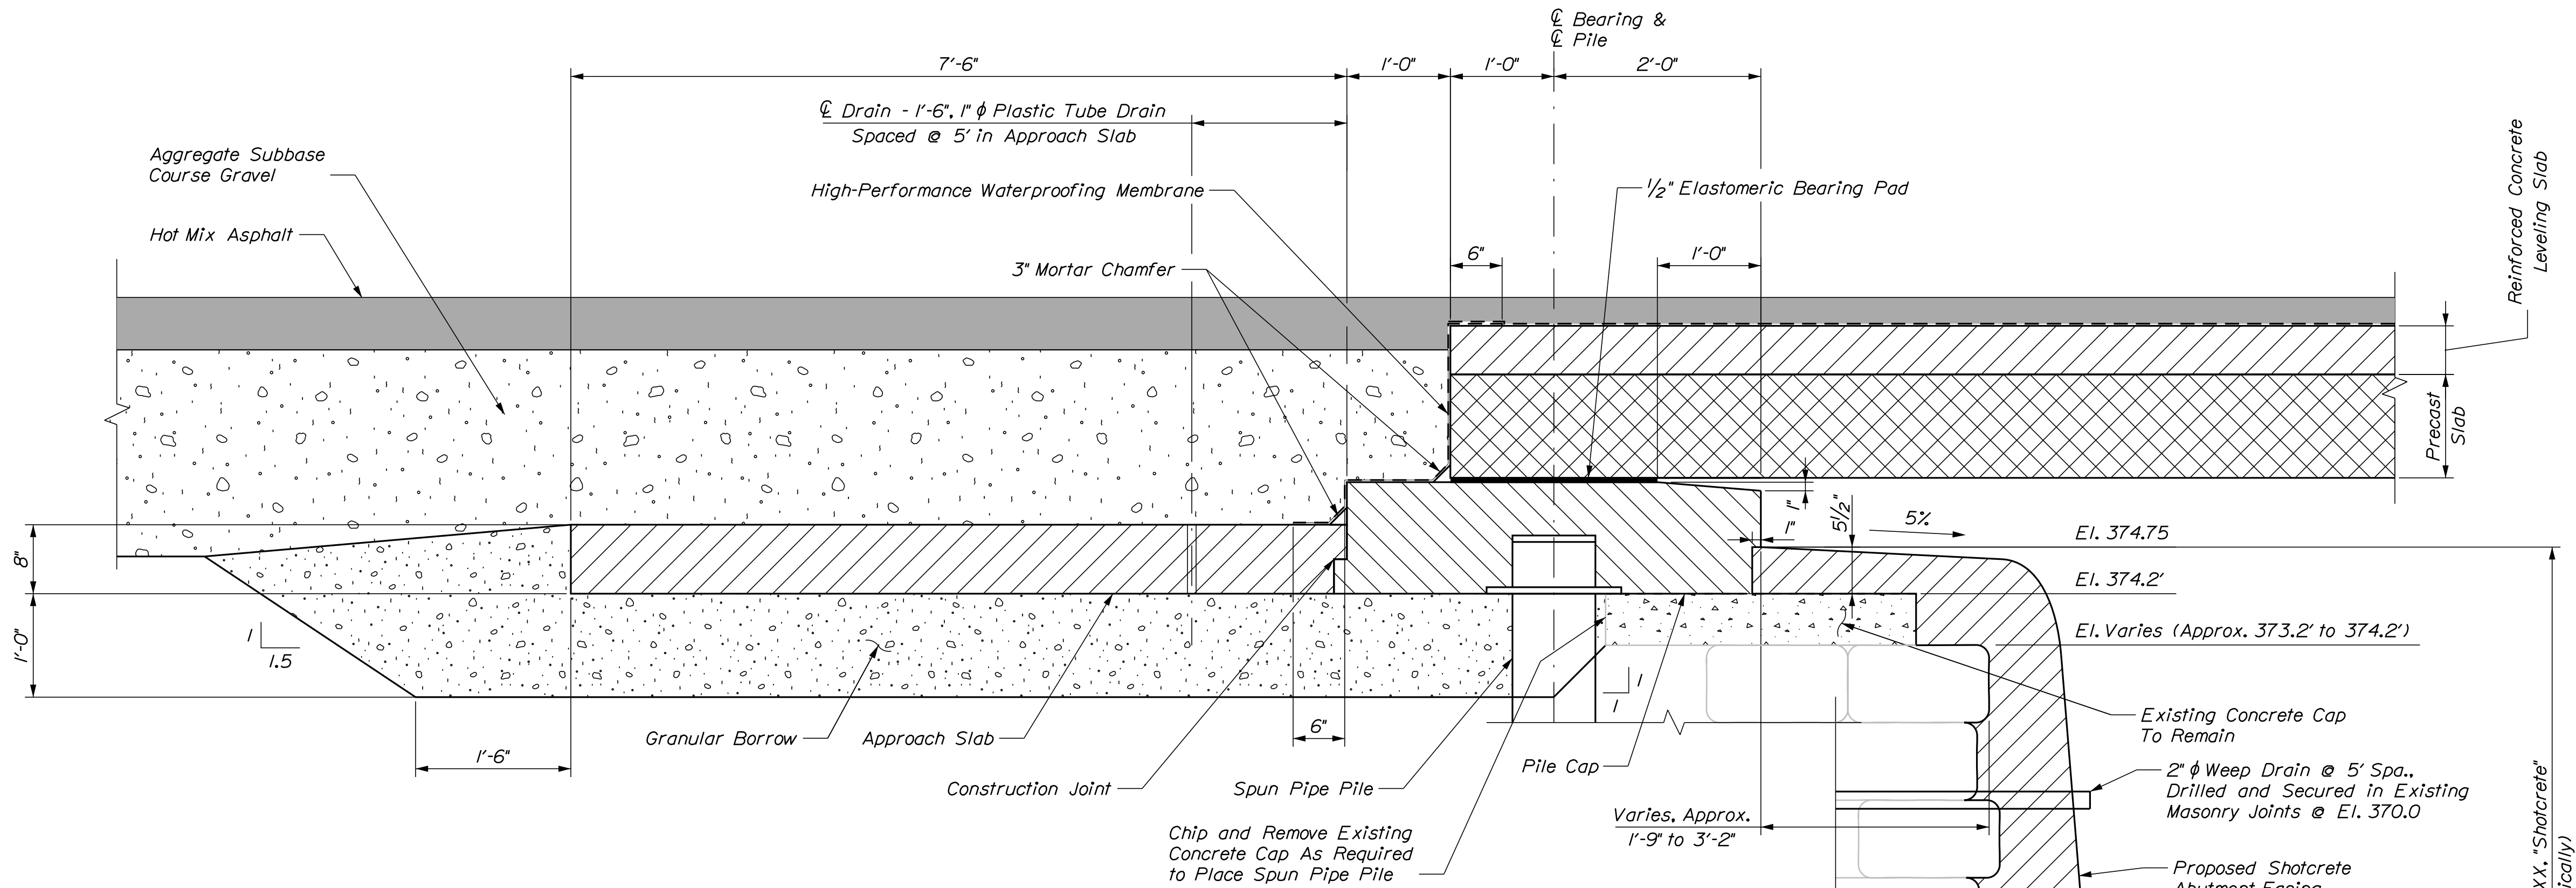

PILE CAP WITH APPROACH SLAB

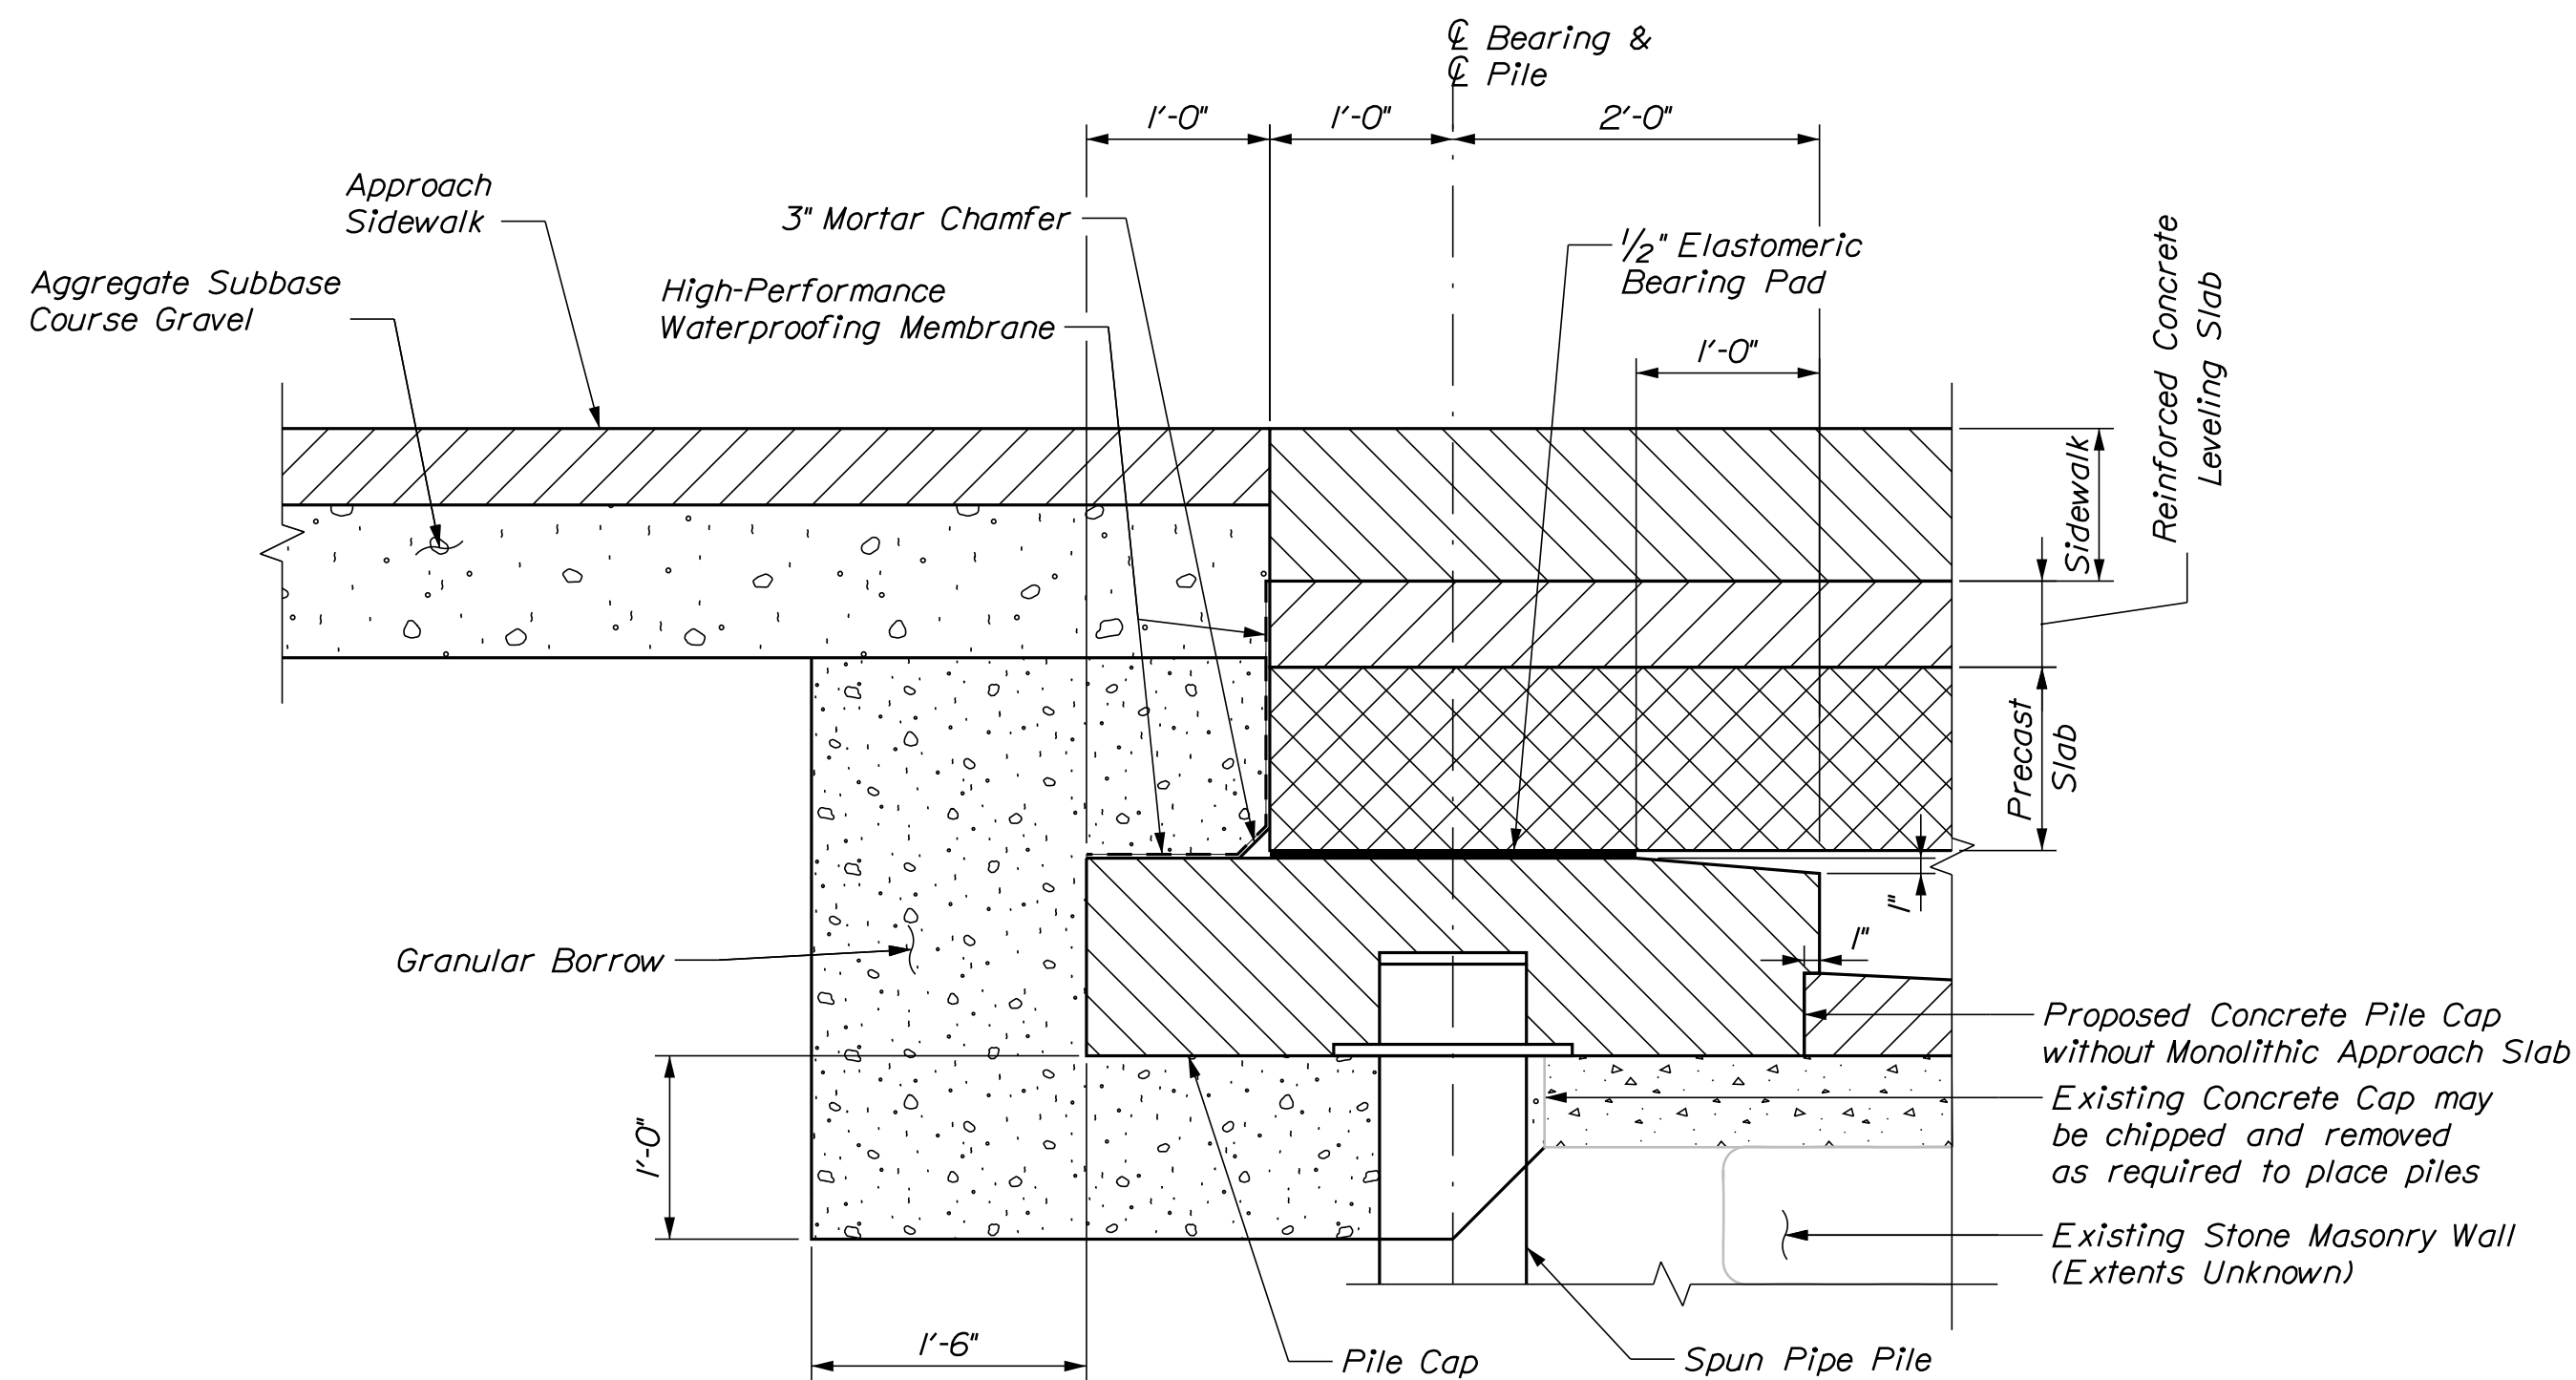


PILE CAP SECTION WITHOUT APPROACH SLAB

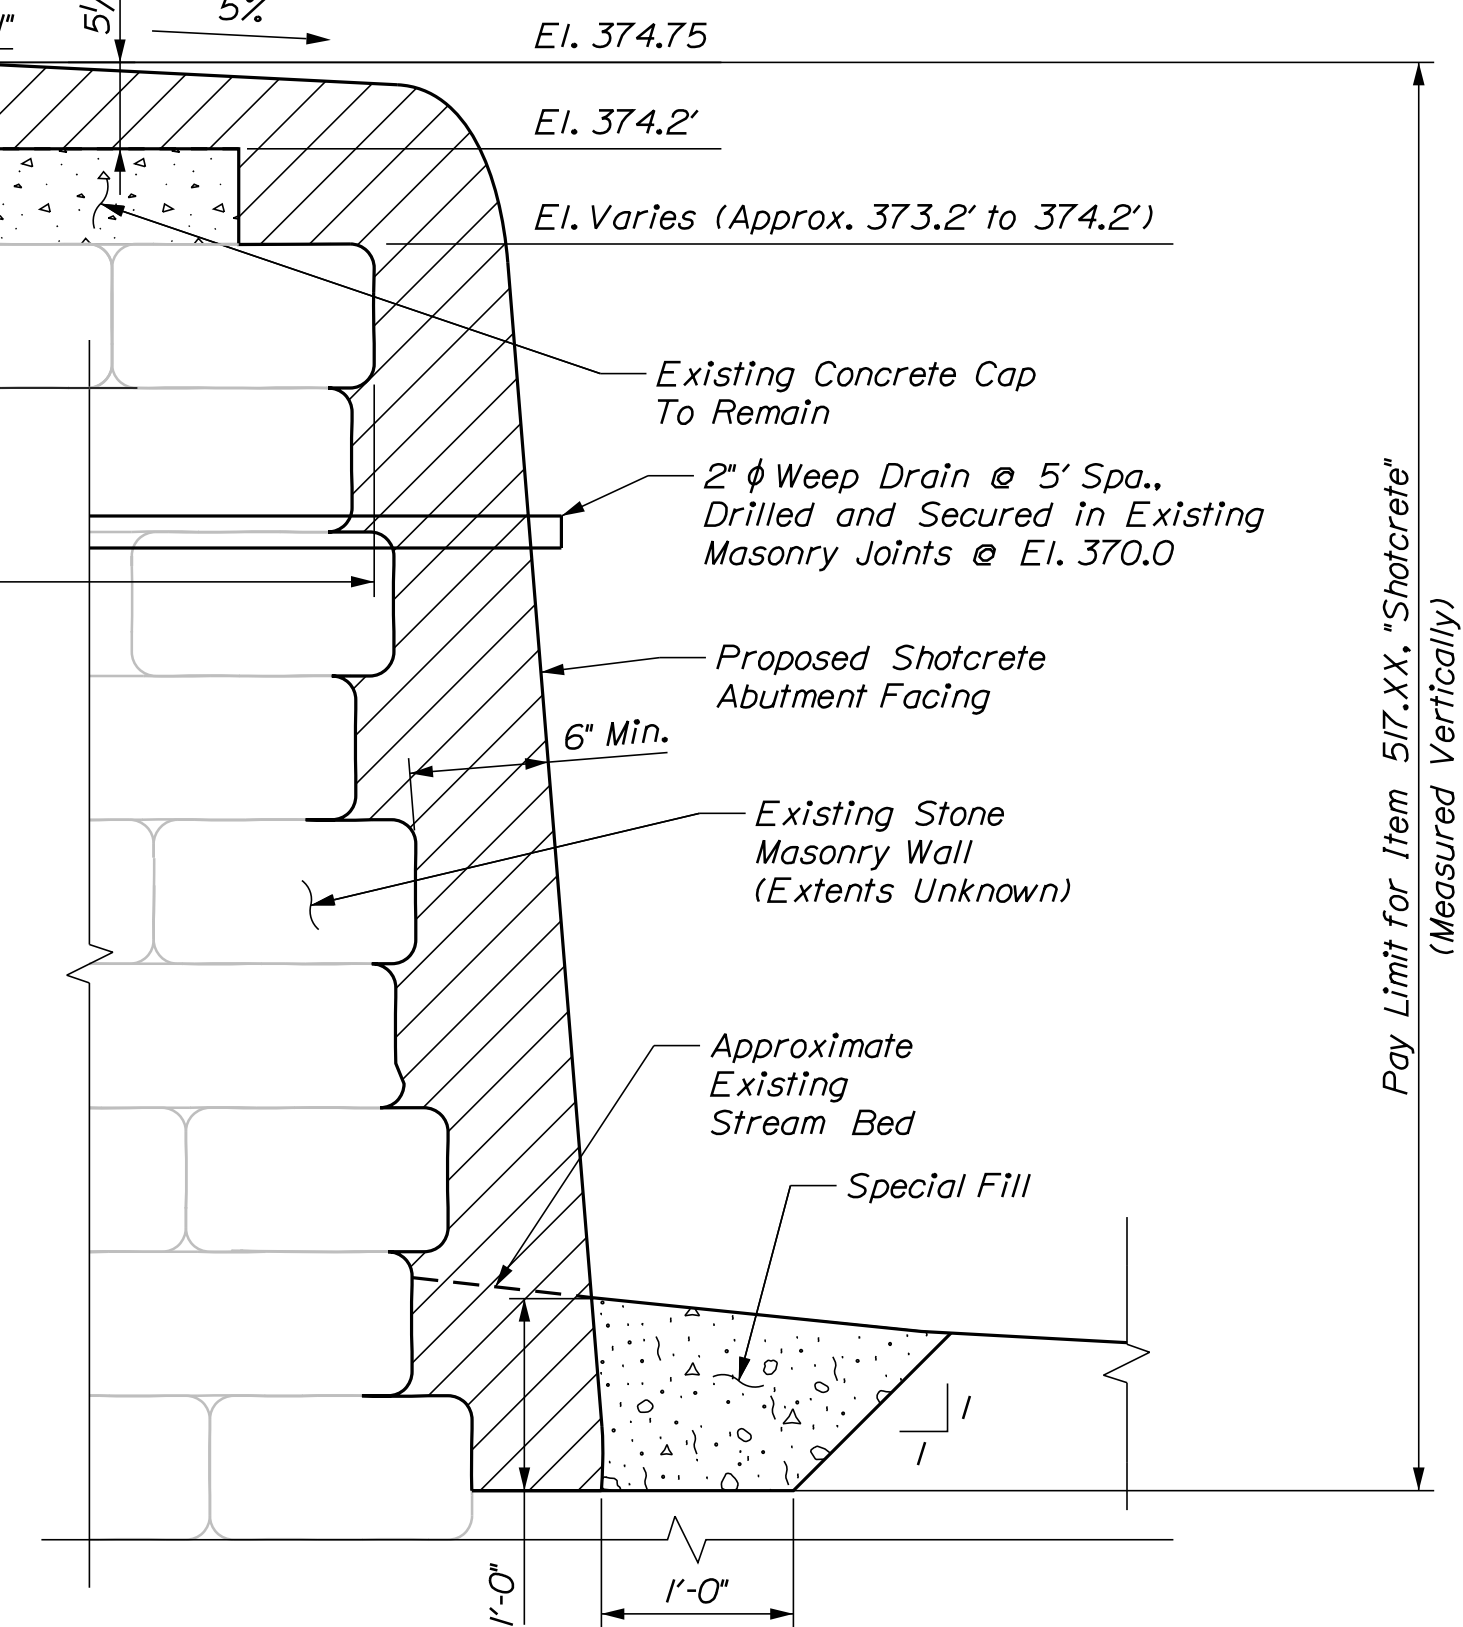

TYPICAL ABUTMENT SECTION


NOTES:

1. The 3" Mortar Chamfers shall be considered Incidental to related contract items.
2. For additional notes and details, see sheet, "Abutment Details."

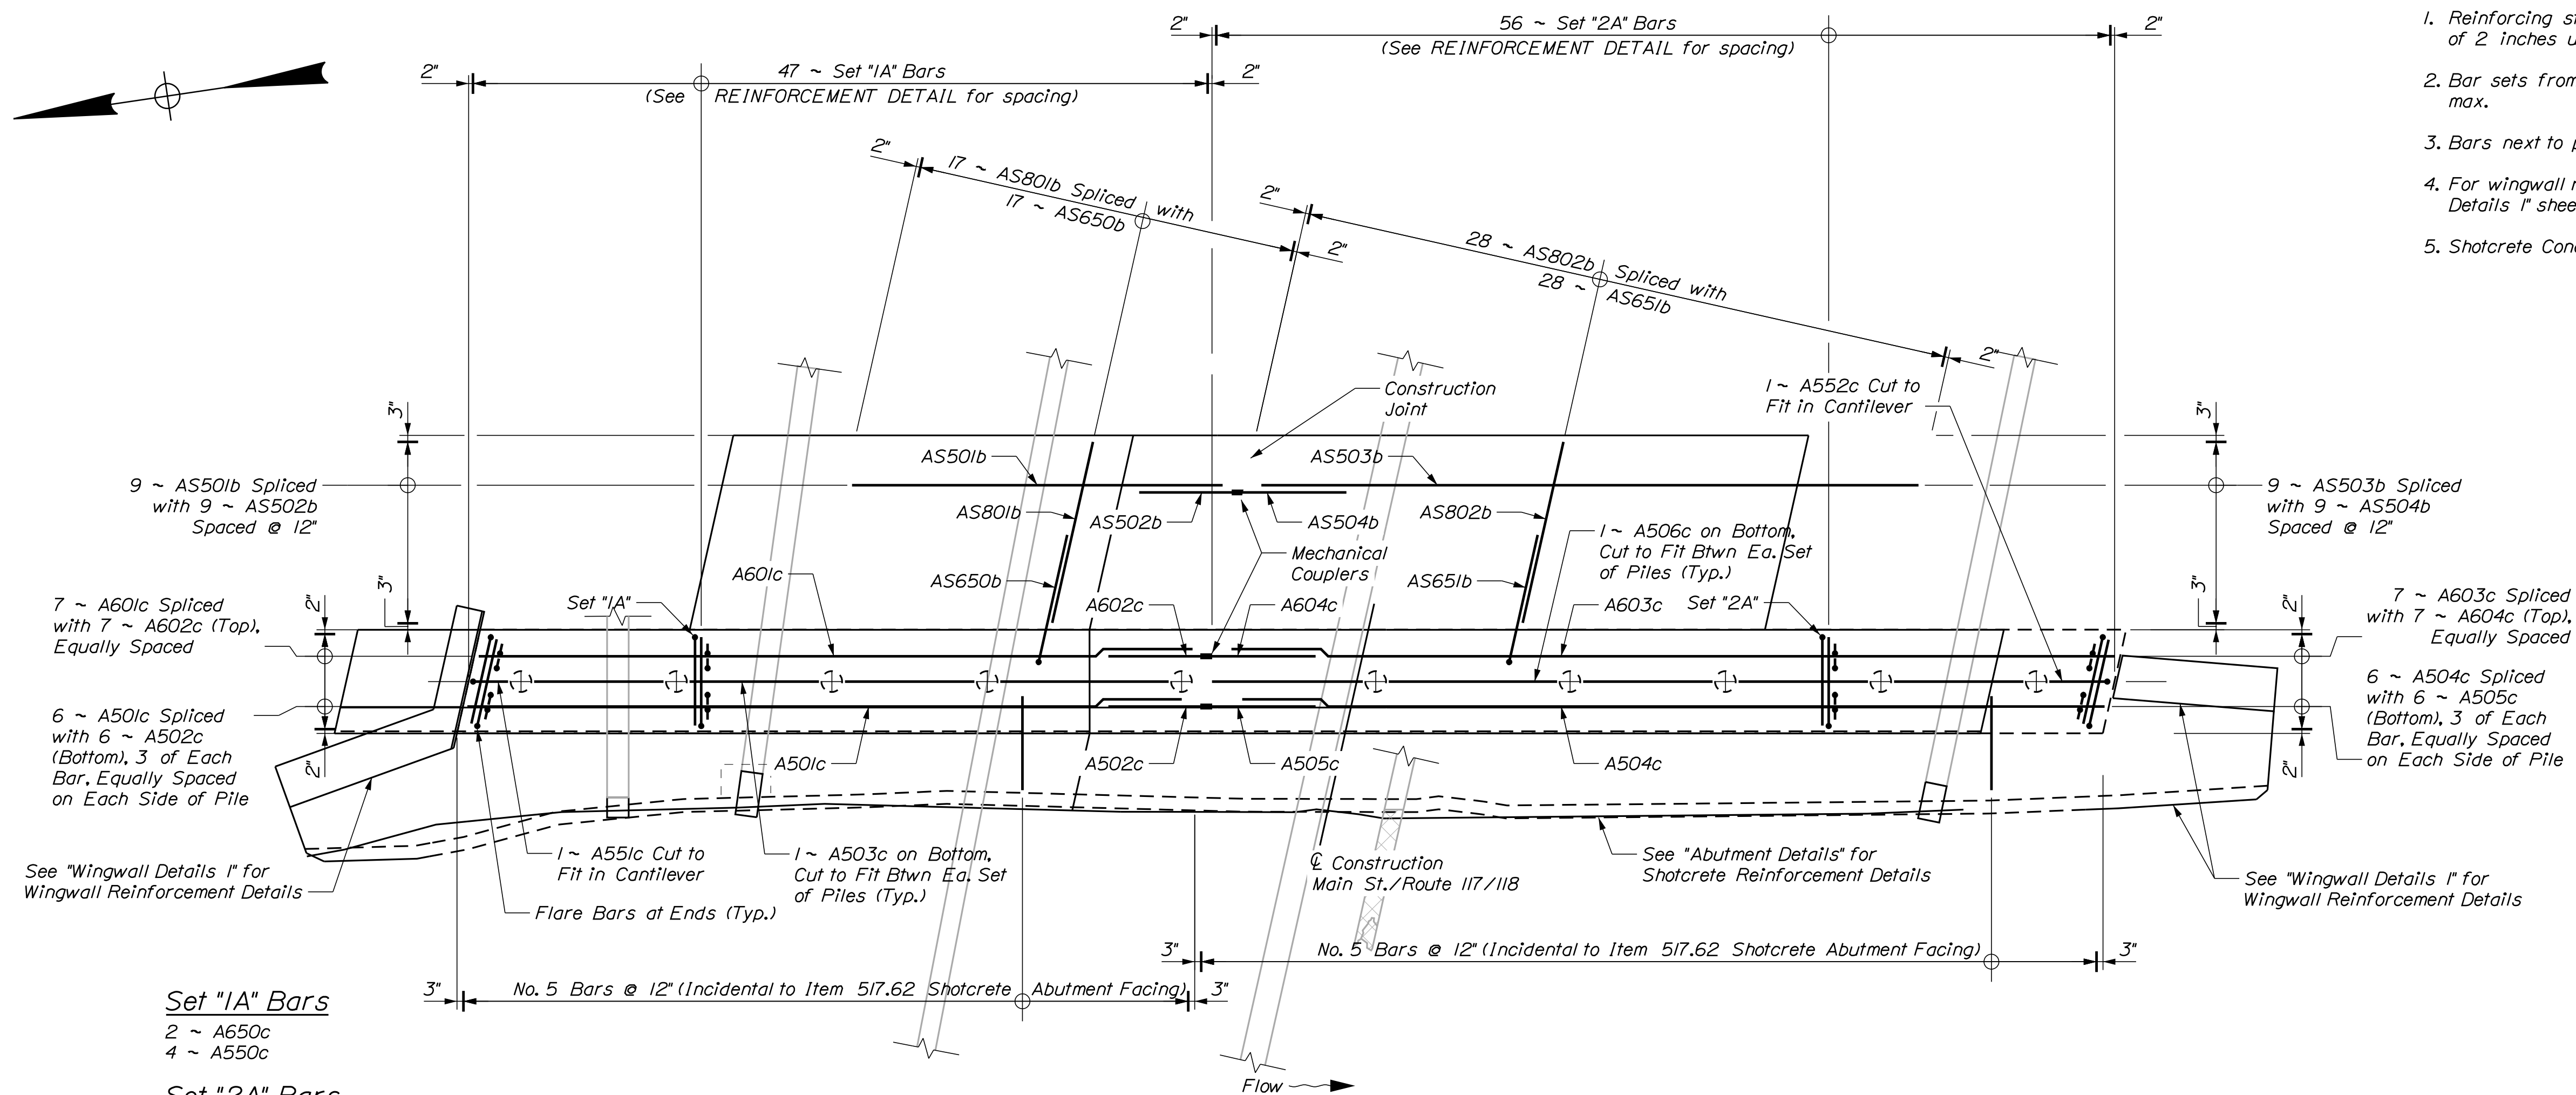


ABUTMENT NO.1 REINFORCEMENT PLAN

Flow Wingwalls & Shotcrete Facing Reinforcement not shown for clarity

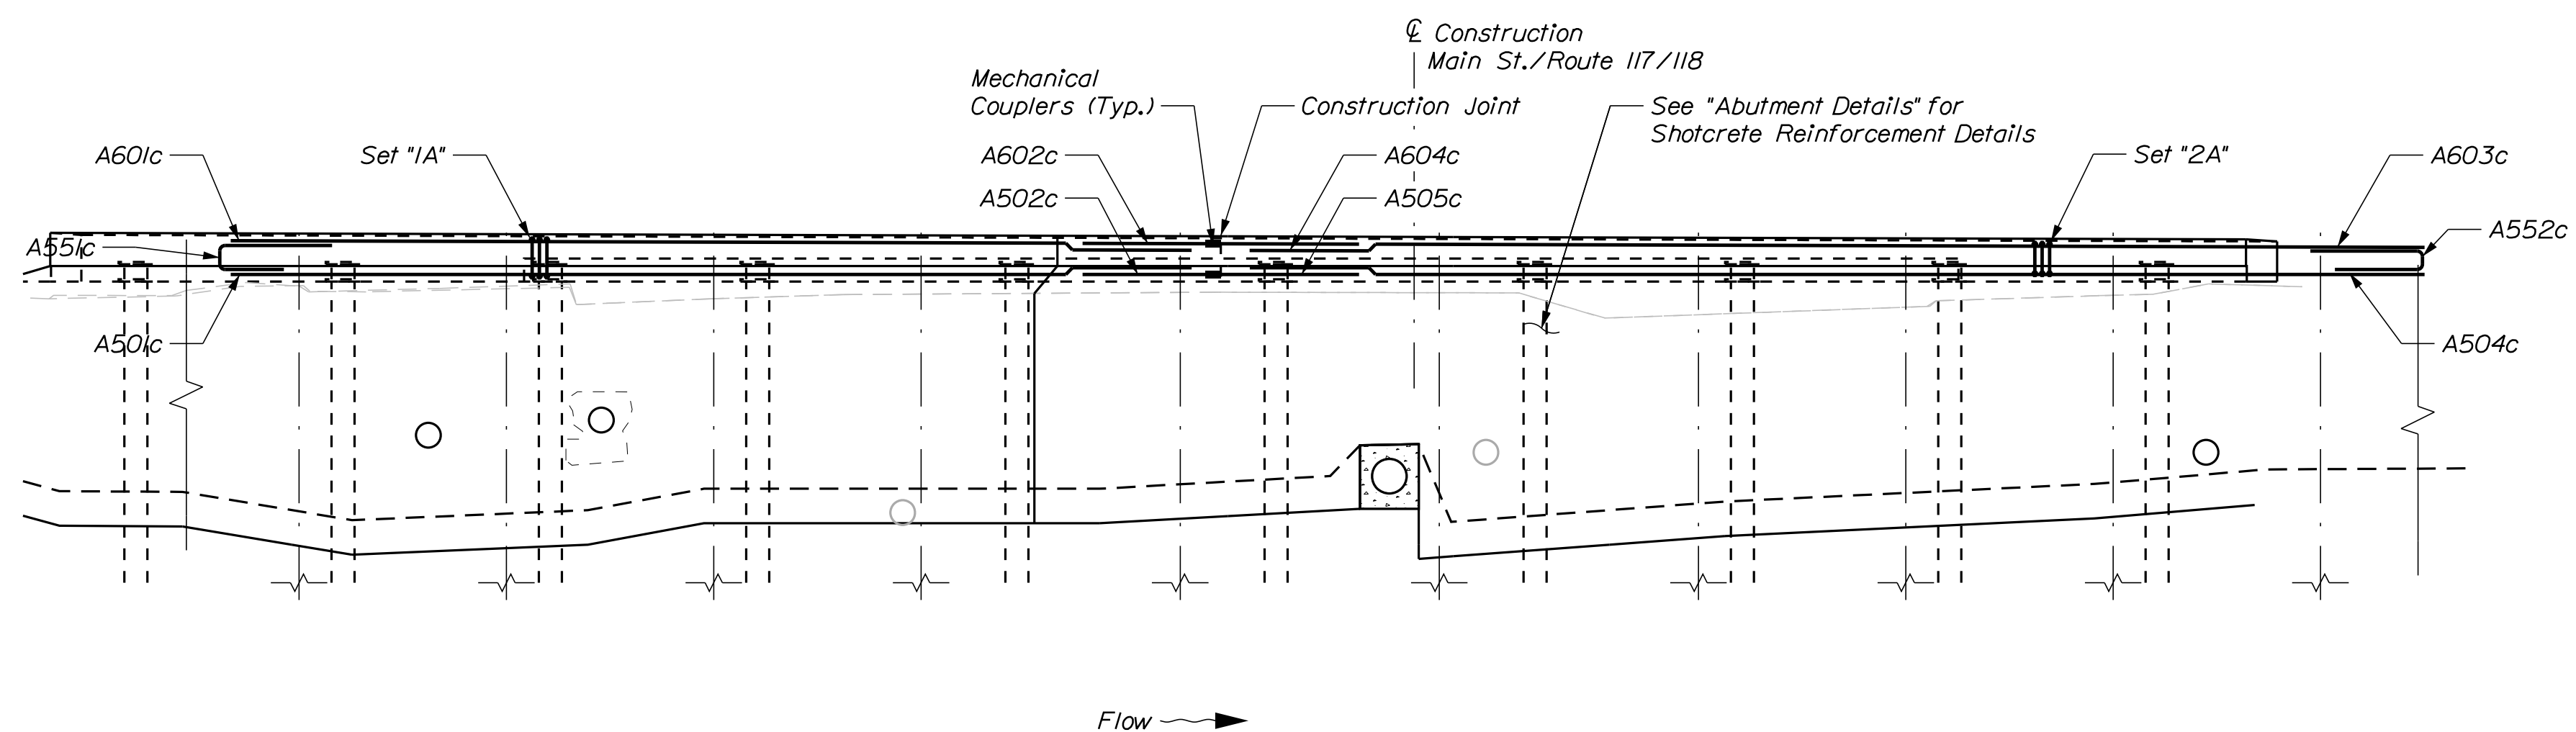


ABUTMENT NO. 1 REINFORCEMENT ELEVATION

*Wingwalls & Shotcrete Facing Reinforcement
not shown for clarity*

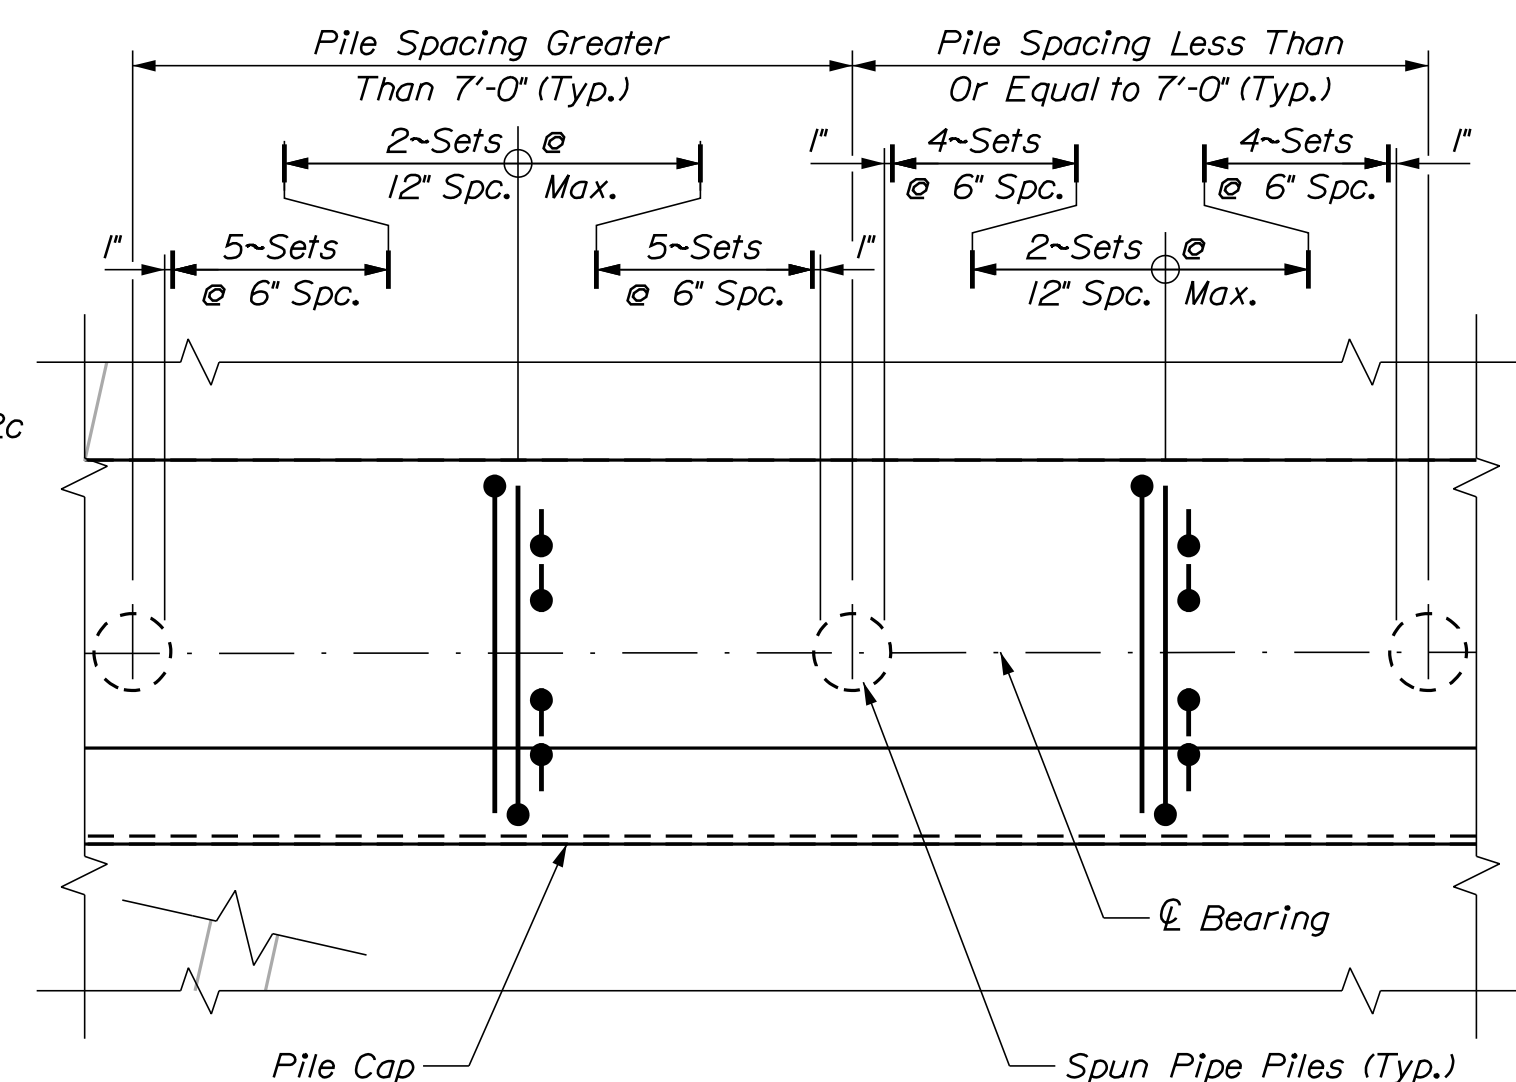

(Abutment No. 1 Shown, Abutment No. 2 Similar)
(Sets are Set "1A" or Set "2A" Depending on Stage)

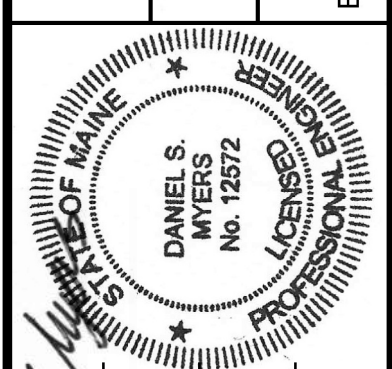

PROJ. MANAGER	JULIE BRASK	BY	DATE		
CHECKED (REVISED)	J.Legere	J.Legere	6/20/23		
DESIGNOR (DETAILED)	D.Wyers	D.Wyers	6/20/23		
DESIGNOR (DETAILED)					
DESIGNOR (DETAILED)					
REVISIONS 1				P.E. NUMBER 12512	
REVISIONS 2					
REVISIONS 3					
REVISIONS 4					
FIELD CHANGES				DATE	10/26/23

TANNERY BROOK BRIDGE
OVER TANNERY BROOK
OXFORD COUNTY
NORWAY


ABUTMENT NO. 1
REINFORCEMENT




(Abutment 1 Stage 1 shown, Abutment 1 Stage 2 & Abutment 2 Stages 1 & 2 similar)




1. *Cut off existing pipe to be removed 2" max. outside face of existing masonry abutments. The pipe remaining in each abutment shall be plugged with concrete fill or hydraulic cement. See "Detail A". Payment will be incidental to Item 517.62, "Shotcrete Abutment Facing".*
2. *Extend existing pipes to remain to project a minimum of 3' past the proposed finished surface of the shotcrete facing surrounding the pipe. See "Detail B". All extensions shall be made with steel or HDPE pipe, with inside pipe diameter closely matching the existing pipe to remain. Pipe extensions may be slipped into the existing pipe ends, where approved by The Resident, and all voids between existing pipe and pipe extension material shall be filled with a grout or adhesive from the MaineDOT QPL. Payment shall be incidental to Item 517.62, "Shotcrete Abutment Facing".*
3. *Large voids created by removal of existing concrete, existing masonry stones, or other obstructions will be filled with concrete fill, prior to placing preliminary shotcrete facing. All work will be as directed by the Resident, and payment will be made under Item 502.565, "Concrete Fill".*
4. *All bars drilled and grouted into the existing concrete or masonry shall be secured with a product from the MaineDOT Qualified Products List for grout or adhesives prequalified for anchoring.*
5. *Contractor may flex the grid of #4 bars in the wall and top of shotcrete area where needed to maintain cover requirements. Any bars flexed in this way will be secured to ensure that the bars do not move during the shotcrete application.*
6. *Shotcrete Abutment Facing will be paid under Item 517.62, "Shotcrete Abutment Facing".*
7. *Reinforcing in the Shotcrete Abutment Facing shall be uncoated plain steel reinforcing and will be considered incidental to Item 517.62, "Shotcrete Abutment Facing".*

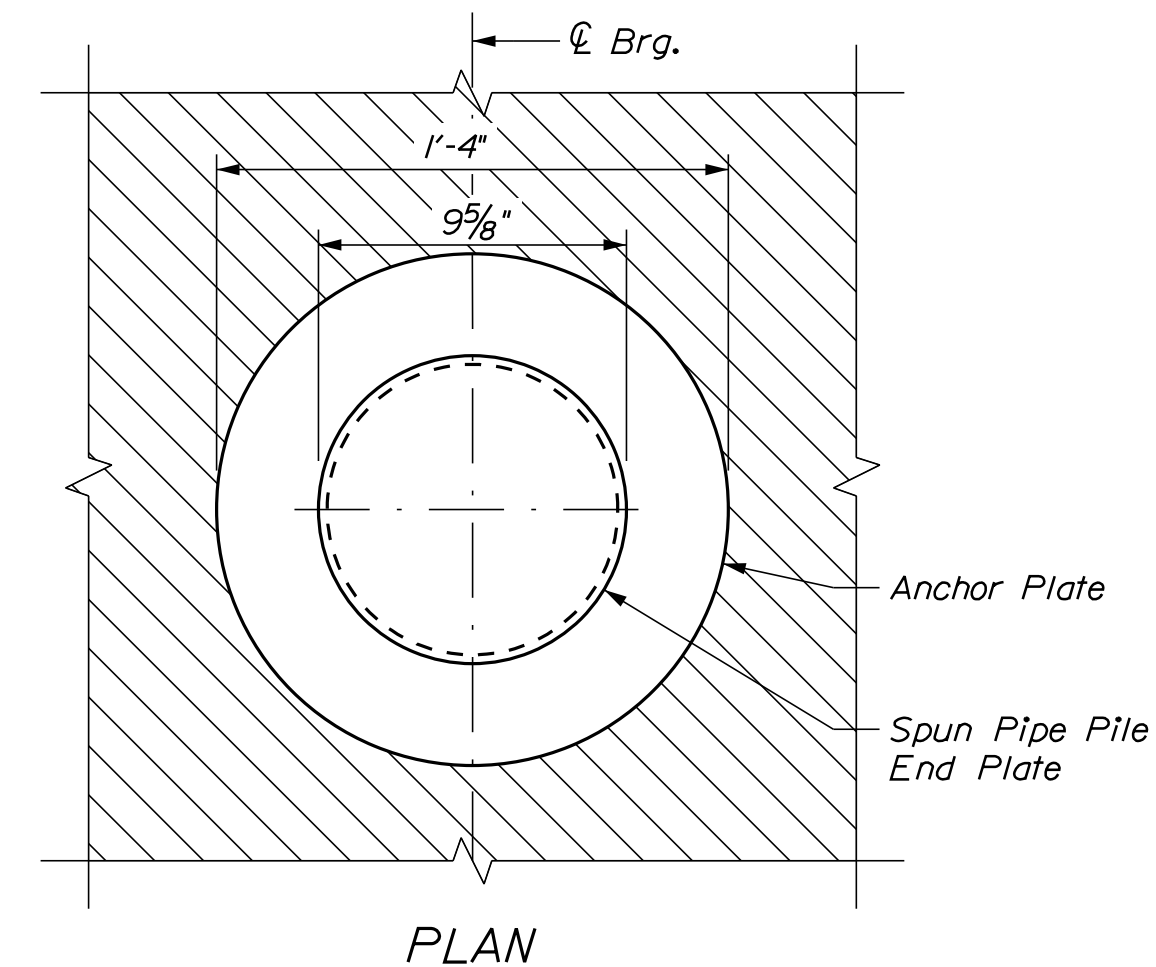


SPUN PIPE PILE DETAIL

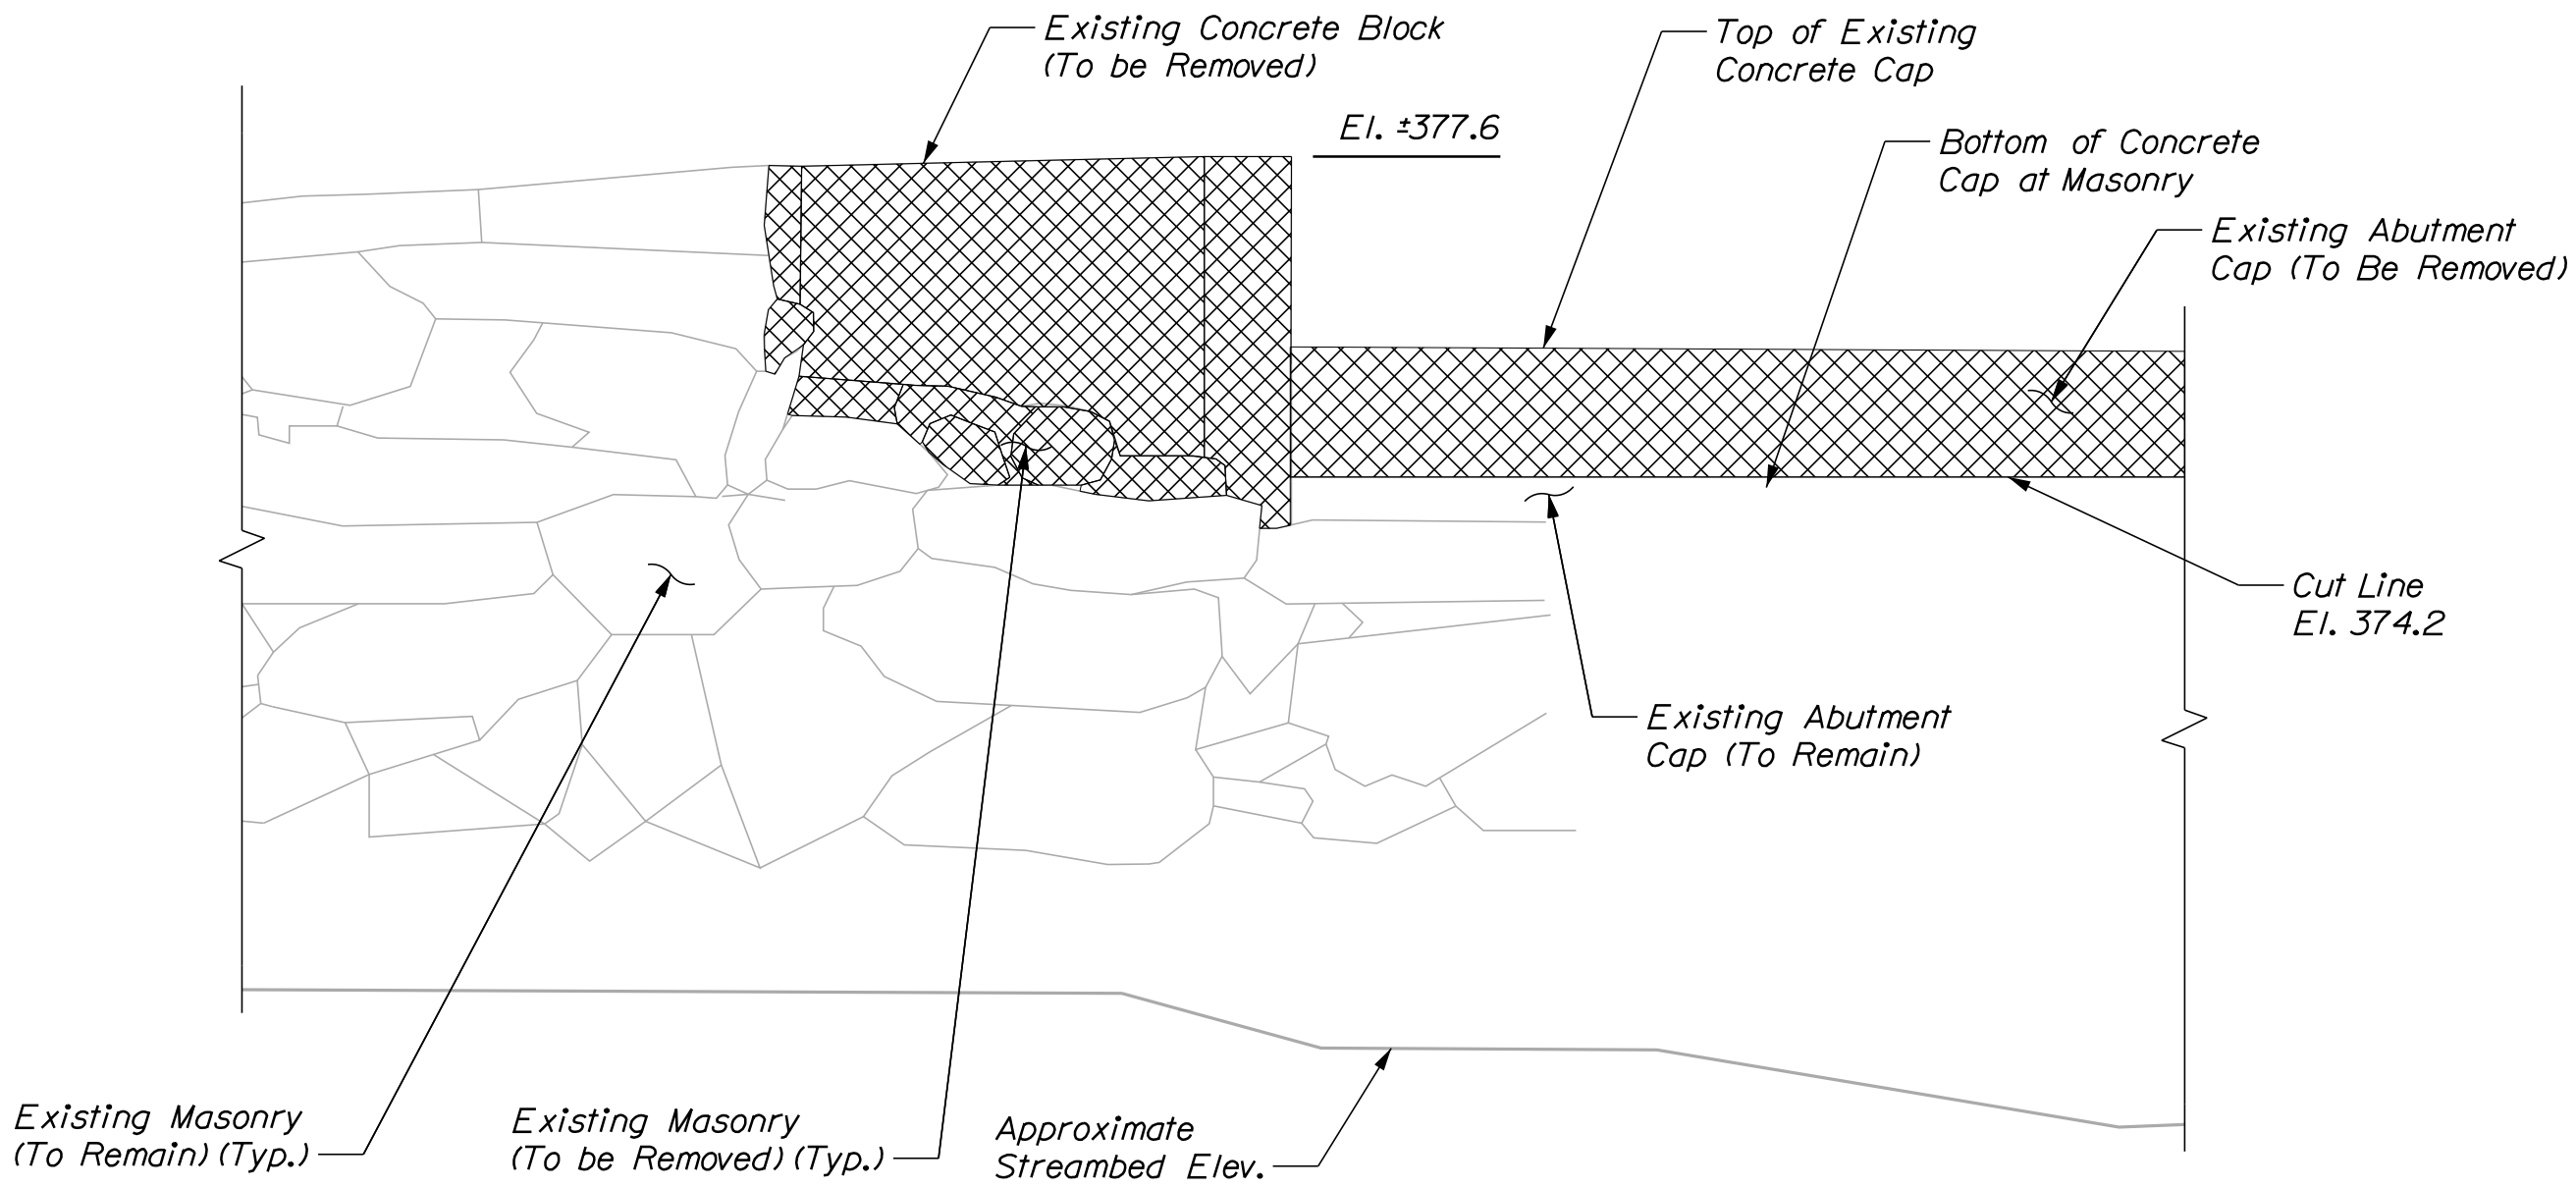


NORTHEAST WINGWALL - ABUTMENT NO. 1

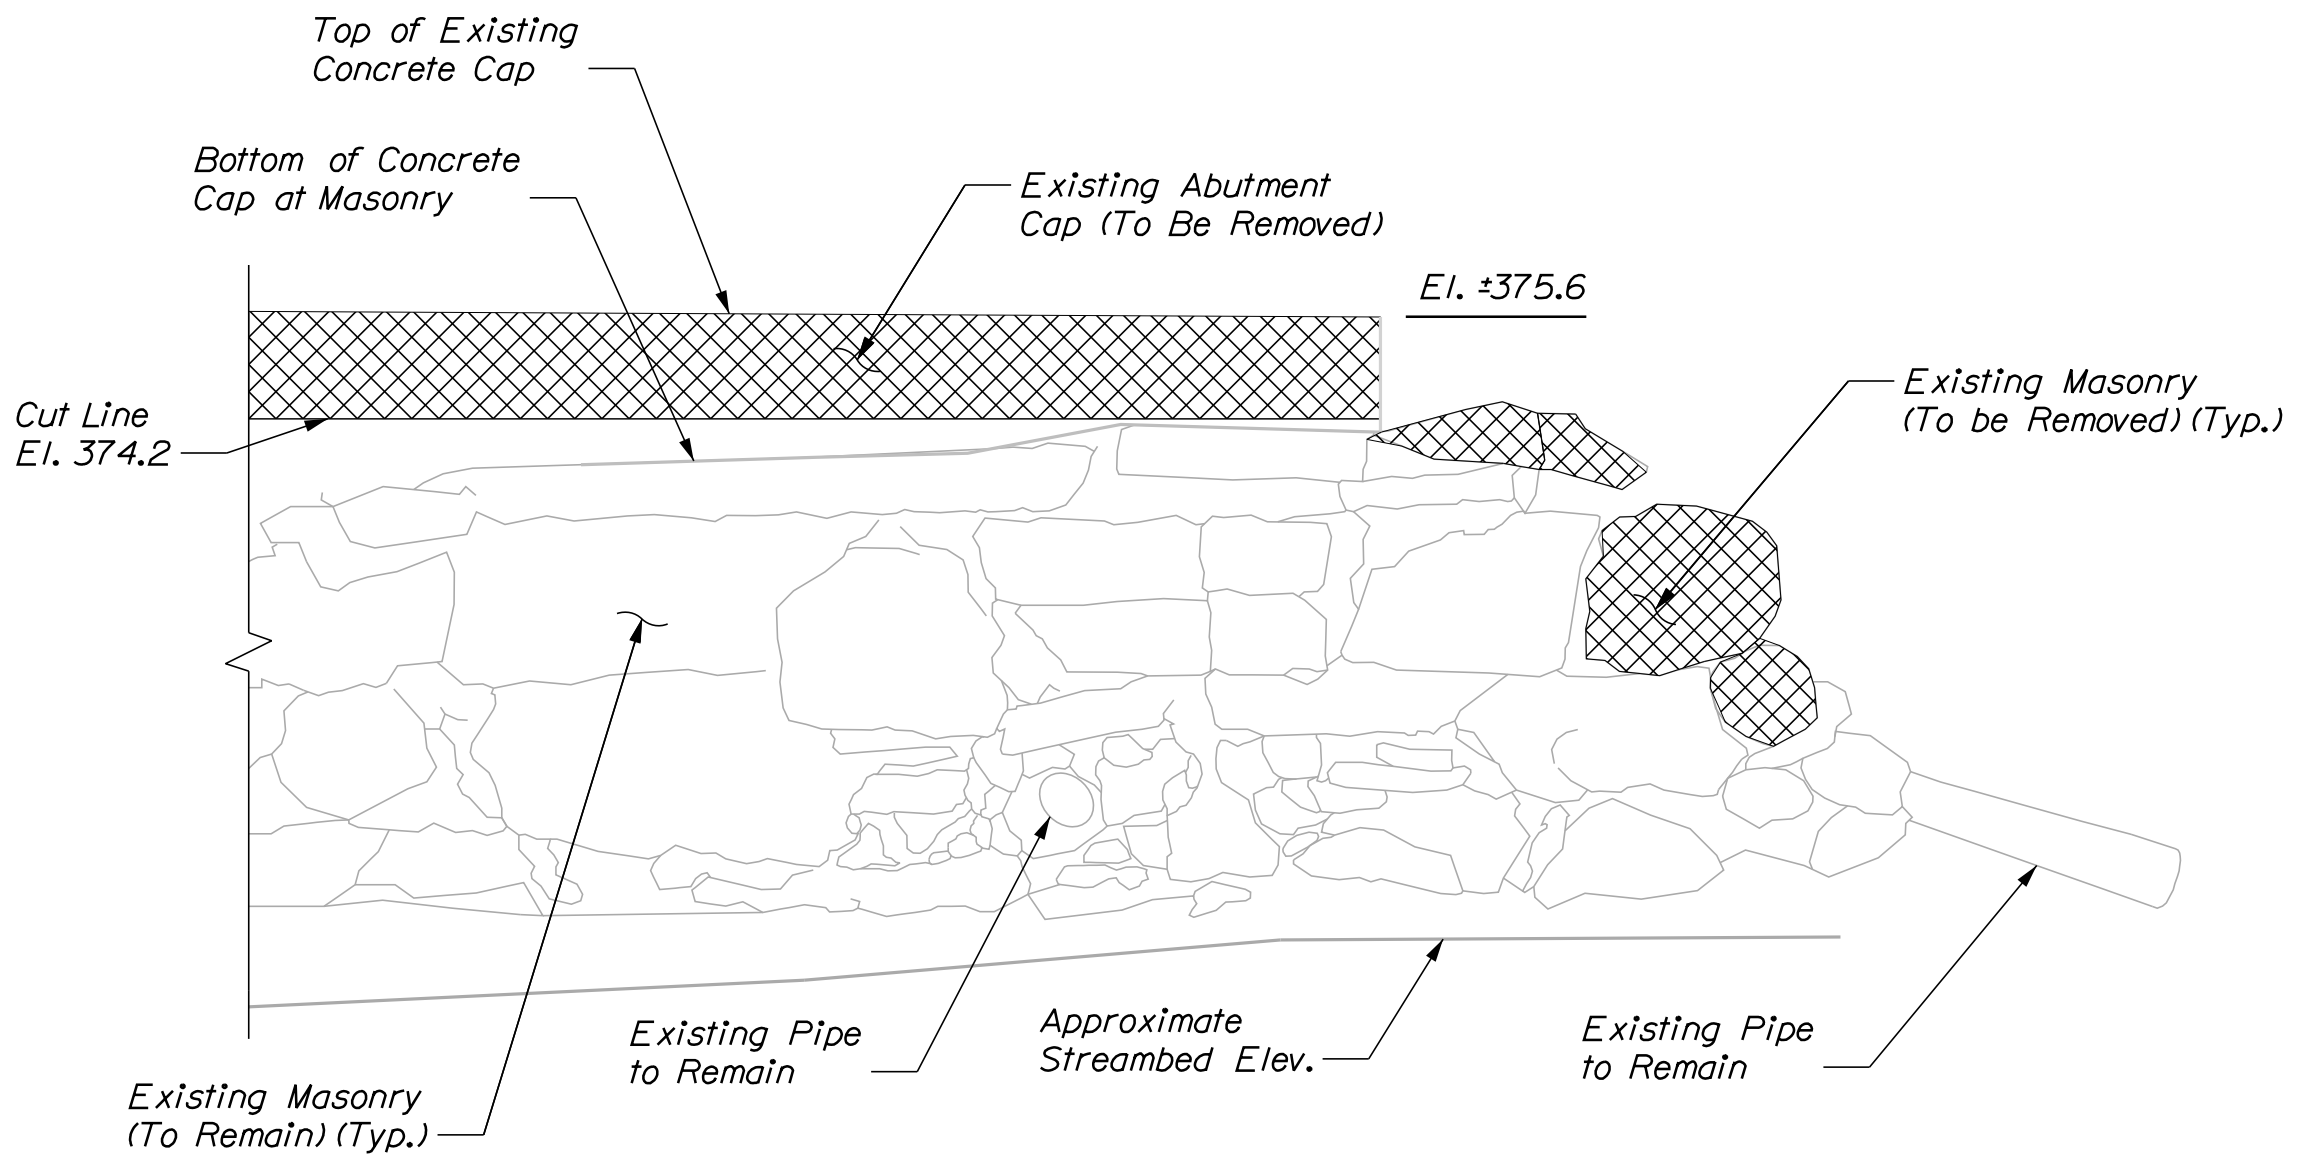

SOUTHEAST WINGWALL - ABUTMENT NO. 1

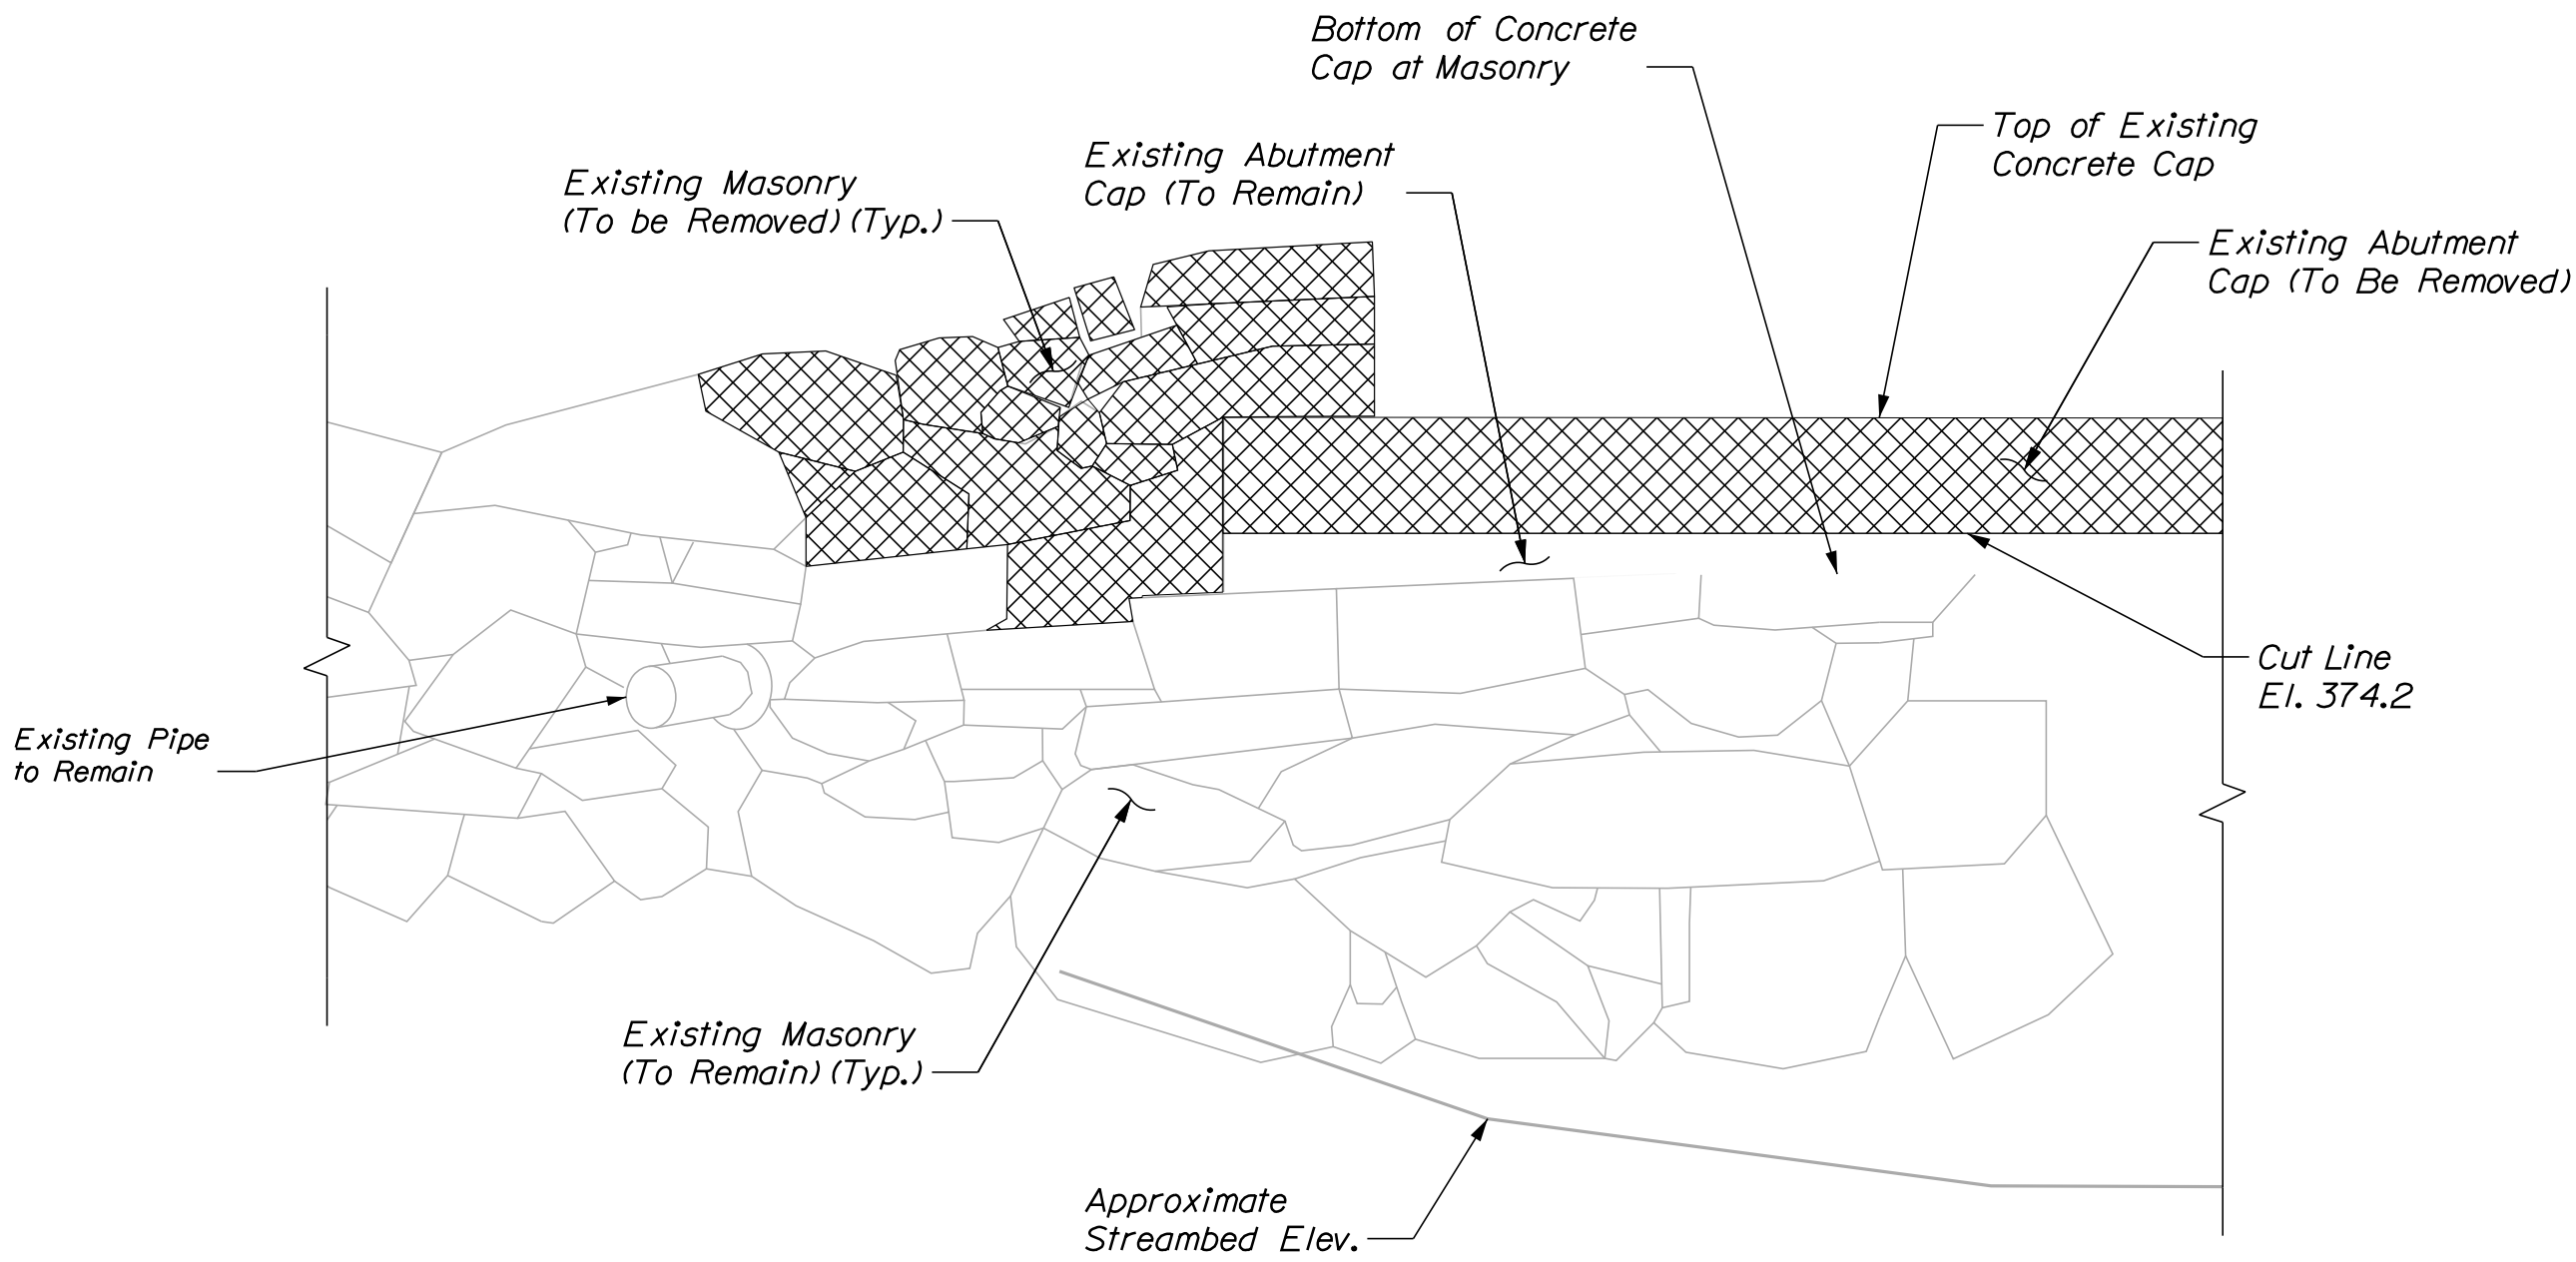

SOUTHWEST WINGWALL - ABUTMENT NO. 2

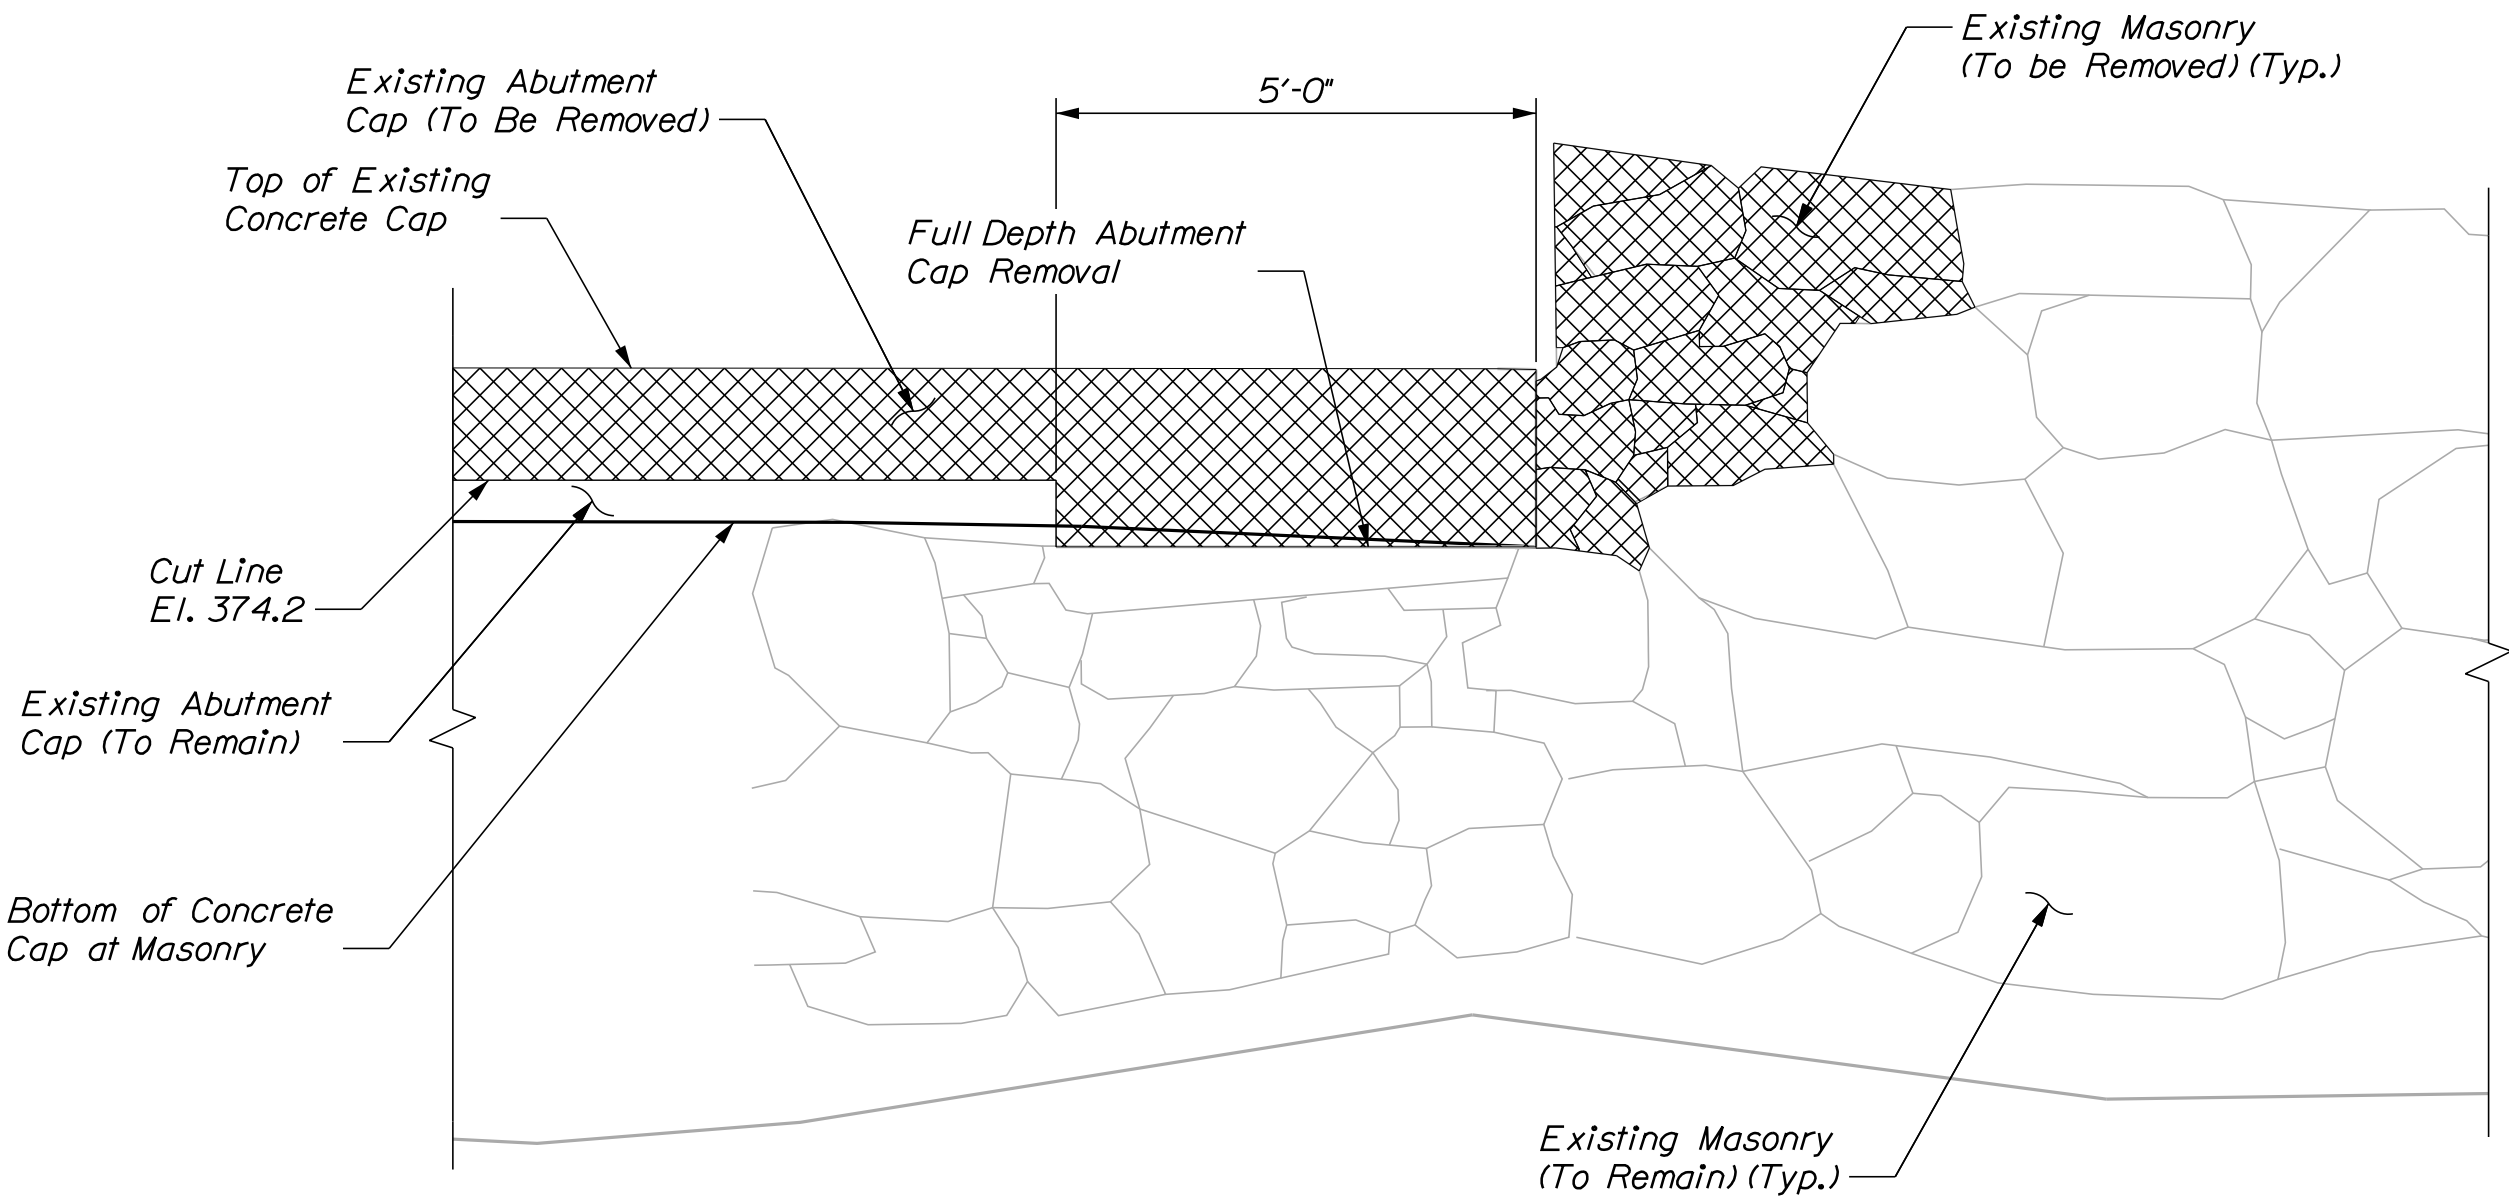

NORTHWEST WINGWALL - ABUTMENT NO. 2

NOTES:




1. The existing Abutment Cap may be removed to an elevation below El. 374.2. If the final removal elevation is greater than or equal to El. 374.0, the Abutment Pile Cap may be placed in a single pour with an increased bottom concrete cover less than or equal to 6" as approved by the Resident. If the final removal elevation is below El. 374.0, then a separate leveling pour of Concrete Fill shall be placed before the Abutment Pile Cap is placed.
2. If a leveling concrete pour is required before placing the Abutment Pile Cap, it will be considered incidental to Item 502.219, "Structural Concrete, Abutments and Retaining Walls".

Date:11/8/2023

Username:

Division: HIGHWAY



Filename: ... \024_Wingwall_Details_1.dgn

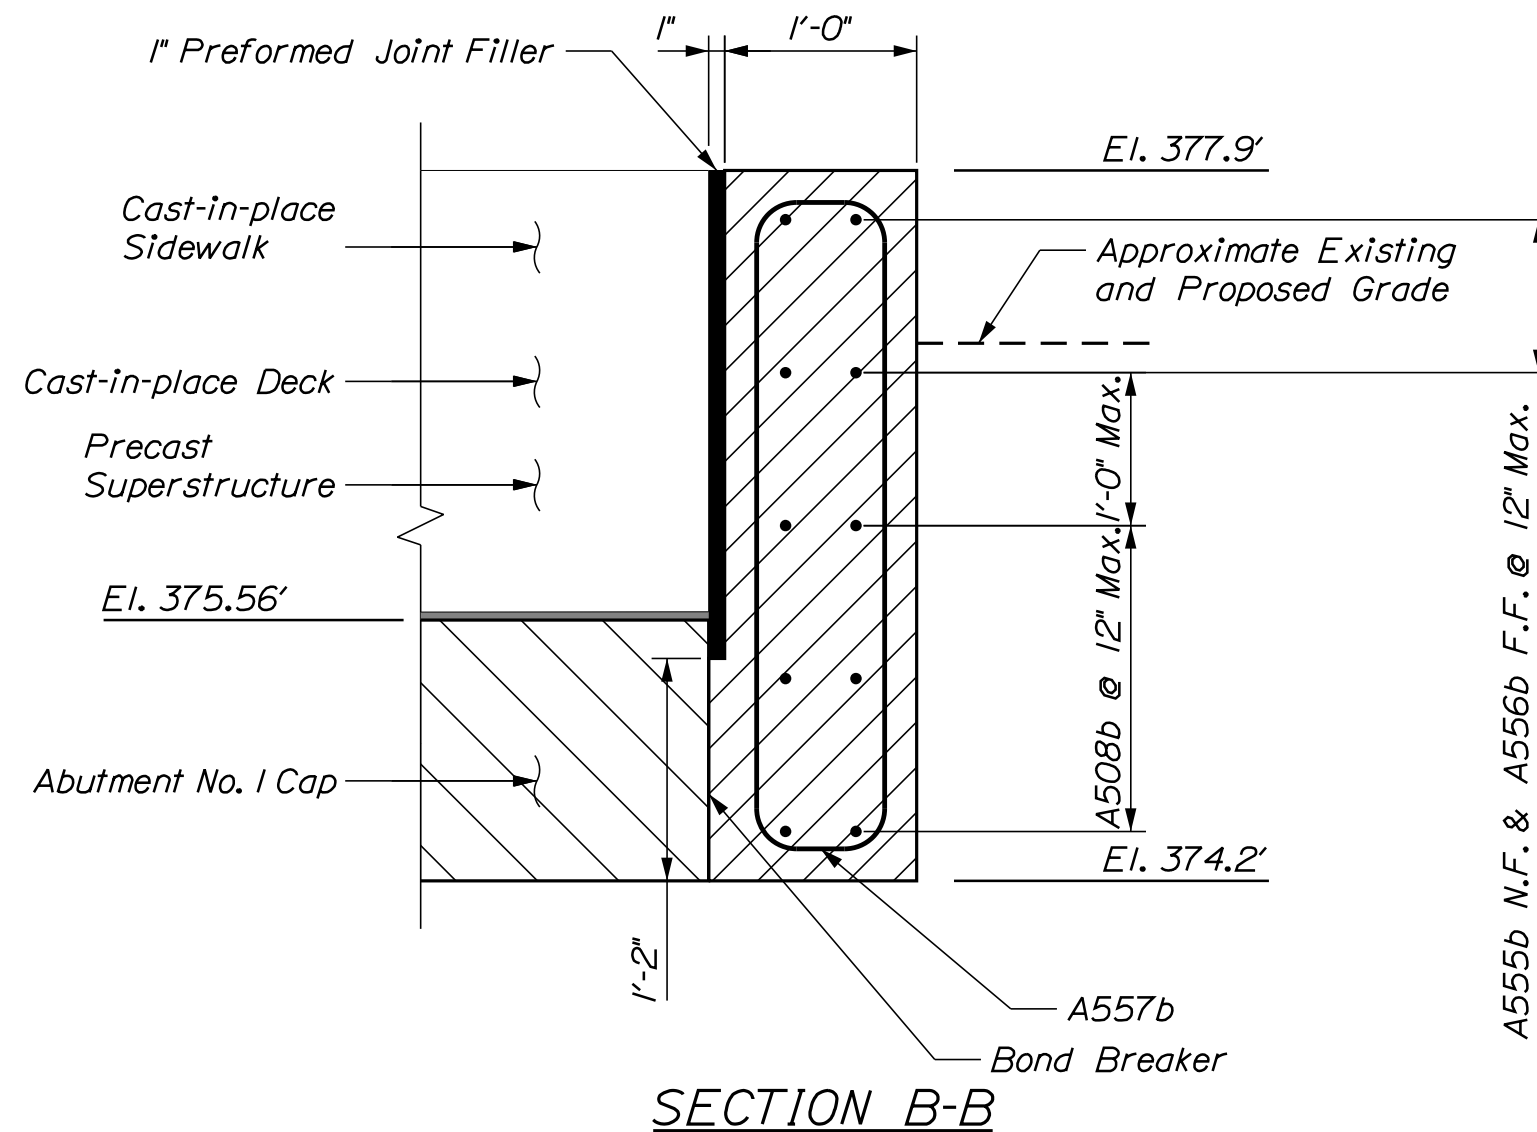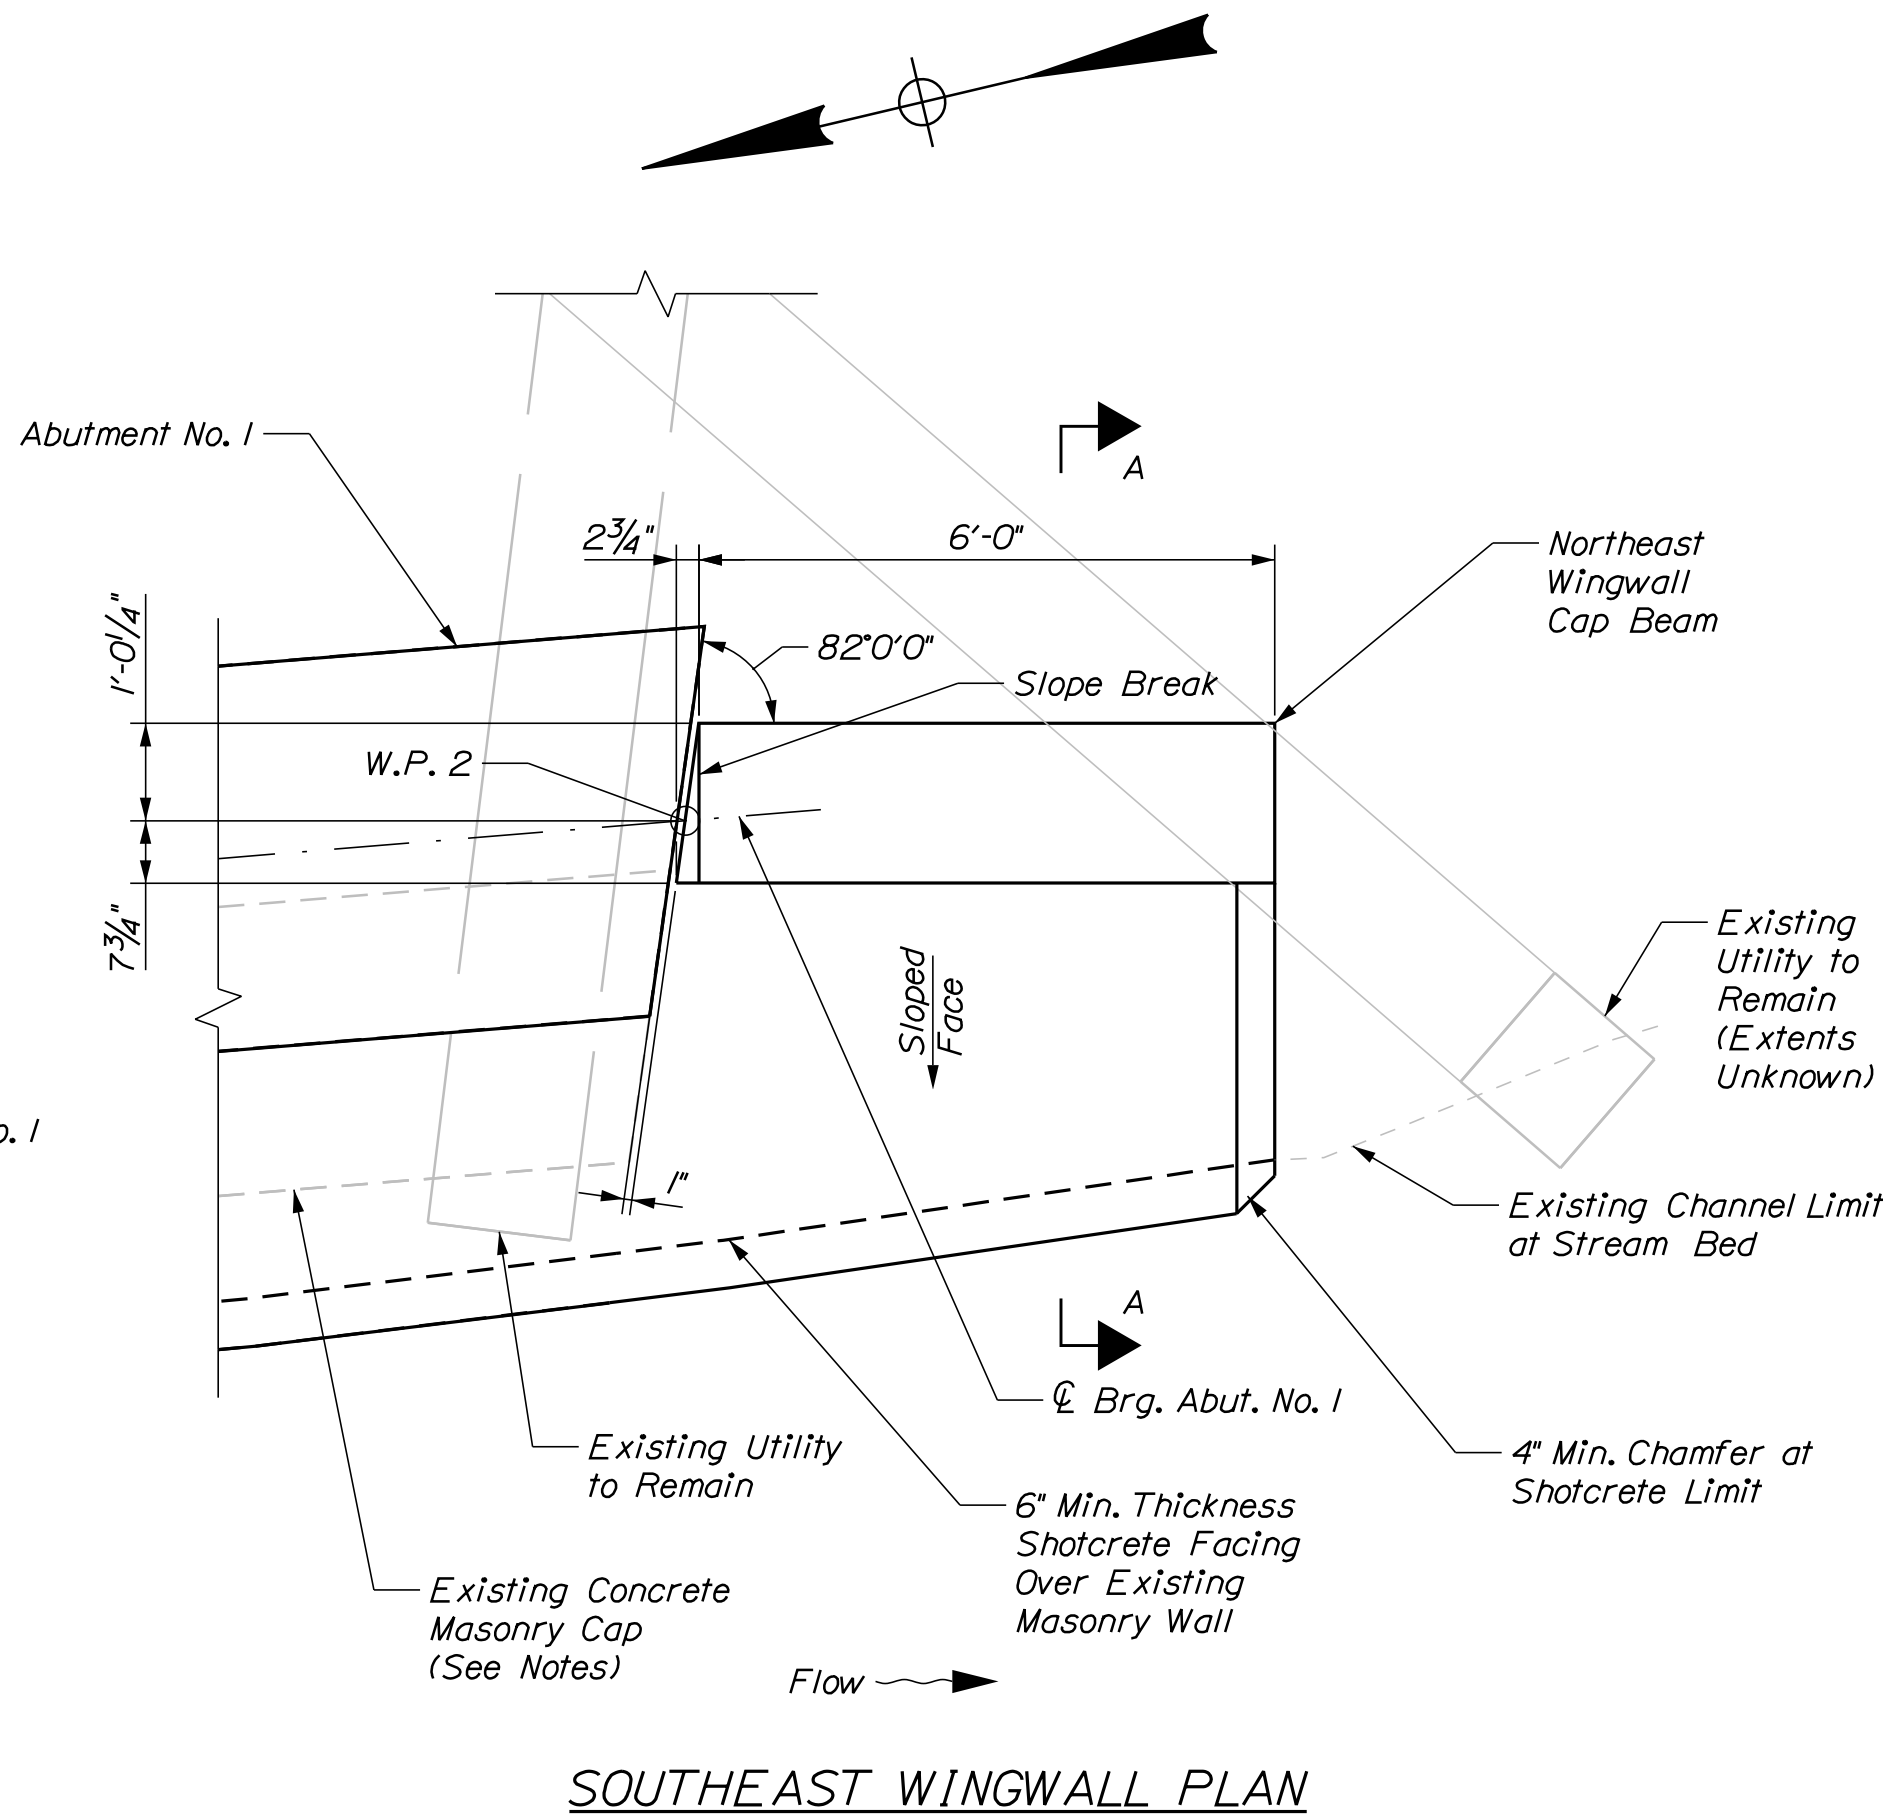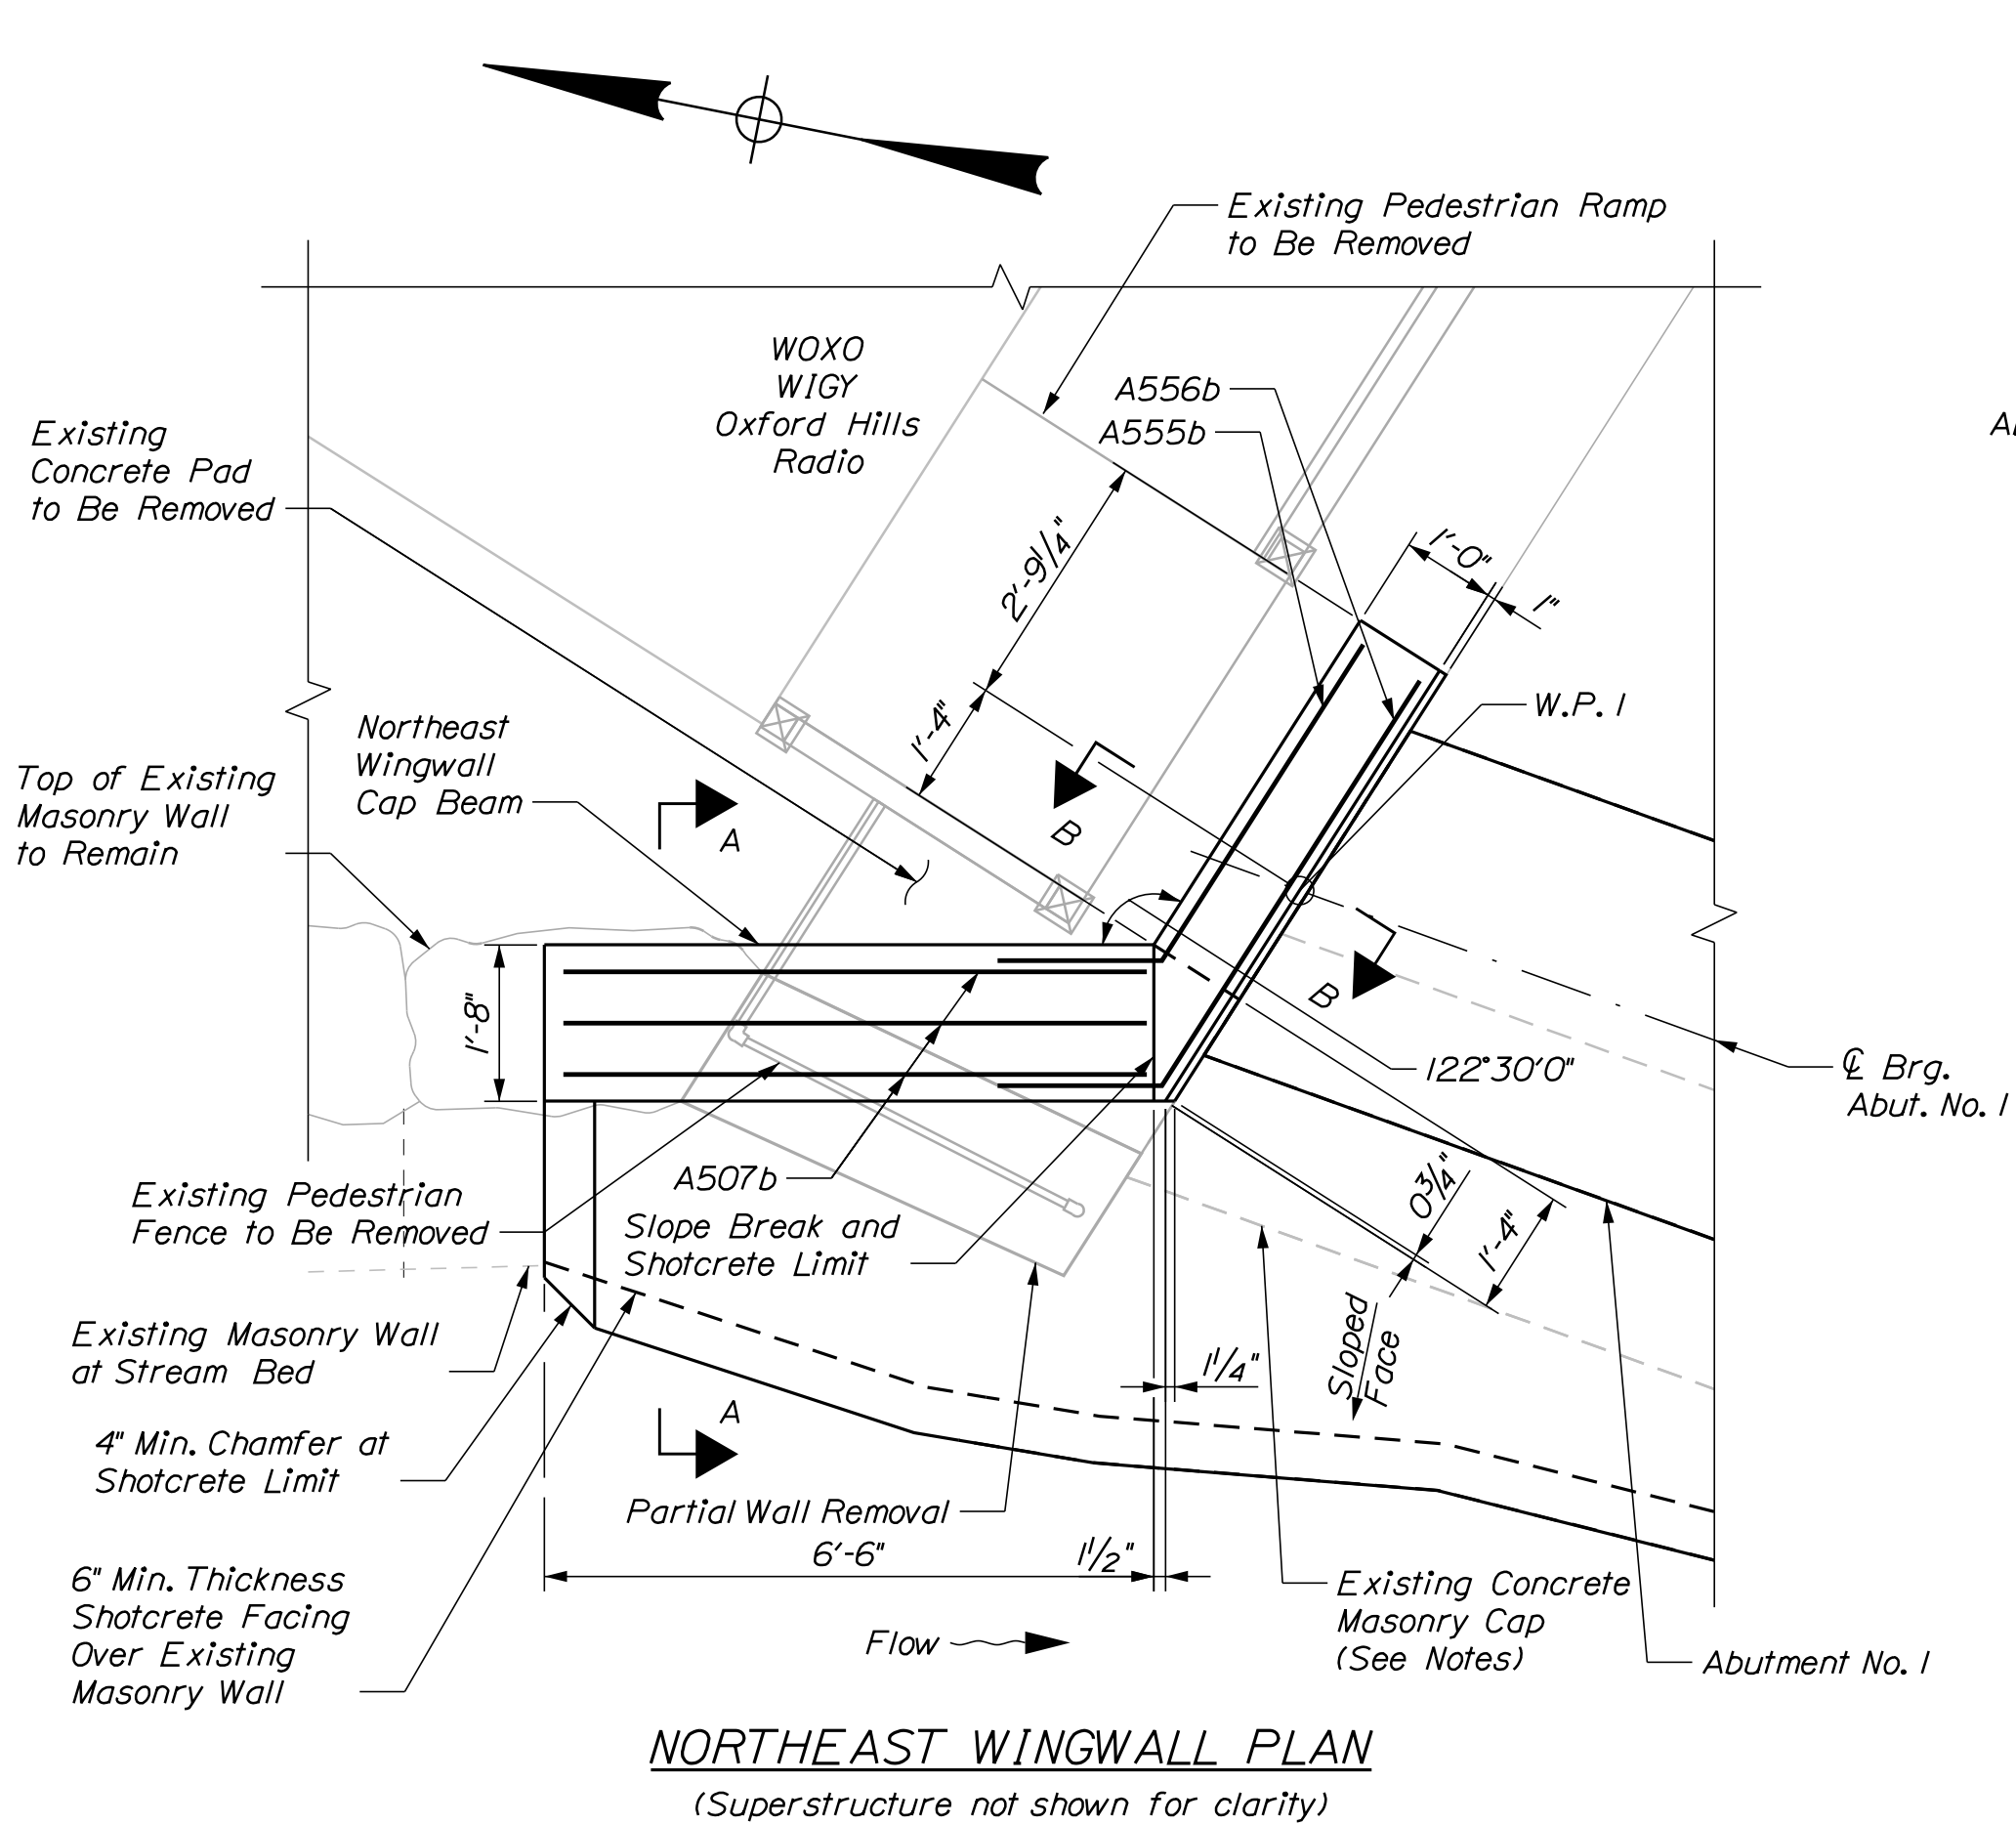

Point	Station	Offset
W.P. 1	49+94.37	33.54' RT
W.P. 2	49+80.40	28.63' LT
W.P. 3	50+06.63	28.63' LT
W.P. 4	50+20.51	33.54' RT

WINGWALL NOTES:

- For existing wall and concrete cap removal limits and details, see "Abutment Removal Limits" sheet.
- Place shotcrete facing for abutment and adjacent wingwall in a single, continuous placement.
- Provide a 1" thick preformed joint filler between the superstructure beams and the adjacent wingwall concrete. Payment will be considered incidental to Item 502.219, "Structural Concrete, Abutments and Retaining Walls".
- Dowel bars shall be embedded 1'-3" minimum. Bars shall be drilled and grouted using a product from the MaineDOT Qualified Products List for Grout Materials or Epoxy and Resin Based Adhesive Bonding Systems. Dowel location and anchorage material shall be approved by The Resident.
- Reinforcement placed in the shotcrete walls may be flexed to maintain clear cover as required. All bars shall be secured to maintain required clear cover during shotcrete placement. The grid of #4 reinforcement bars in the wall facing may be cut to fit with minimum 1'-6" laps. Materials and work will be considered incidental to Item 517.62, "Shotcrete Abutment Facing".
- The wingwall cap beam may be cast directly on the top of masonry wall near the end of the northeast wingwall and northwest wingwall as shown in the elevation.
- The wingwall cap beams shall be paid under Item 502.219, "Structural Concrete Abutments and Retaining Walls."
- Large voids created by removal of existing concrete, existing masonry stones, or other obstructions will be filled with concrete fill, prior to placing preliminary shotcrete facing. All work will be as directed by the Resident, and payment will be made under Item 502.565, "Concrete Fill". Voids may also be filled with reused masonry stones, which will be paid for with hourly work items.
- The bars in the bottom of the wingwall cap beams may be cut to fit in locations where the cap beam thickness is reduced below 12", as directed by The Resident.
- The legs on the drilled and grouted bars may be cut to fit based on final wall removal limits.

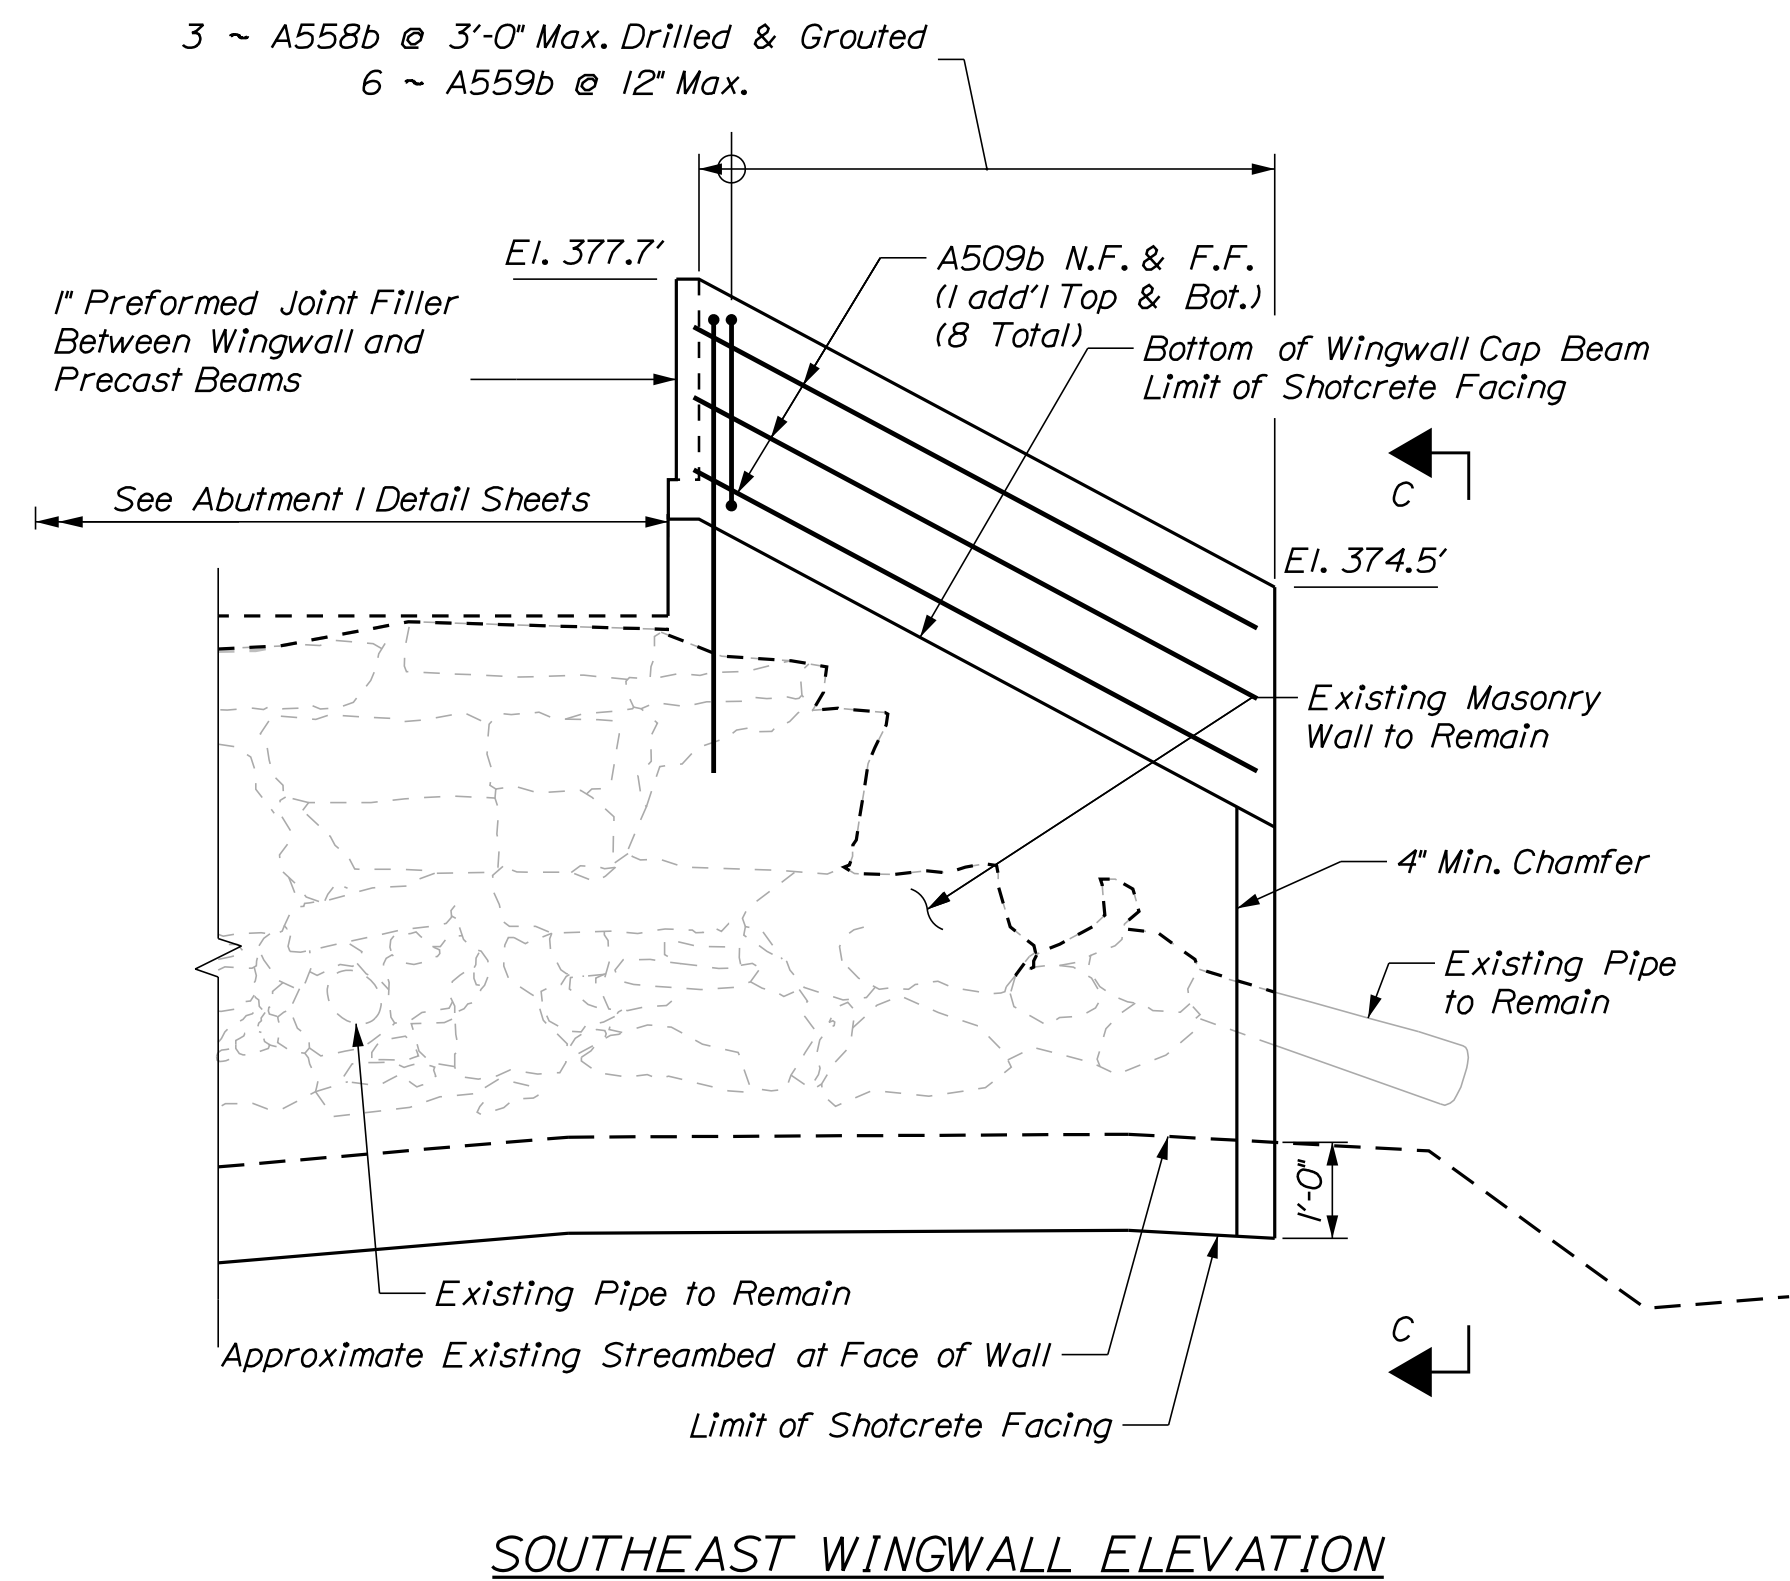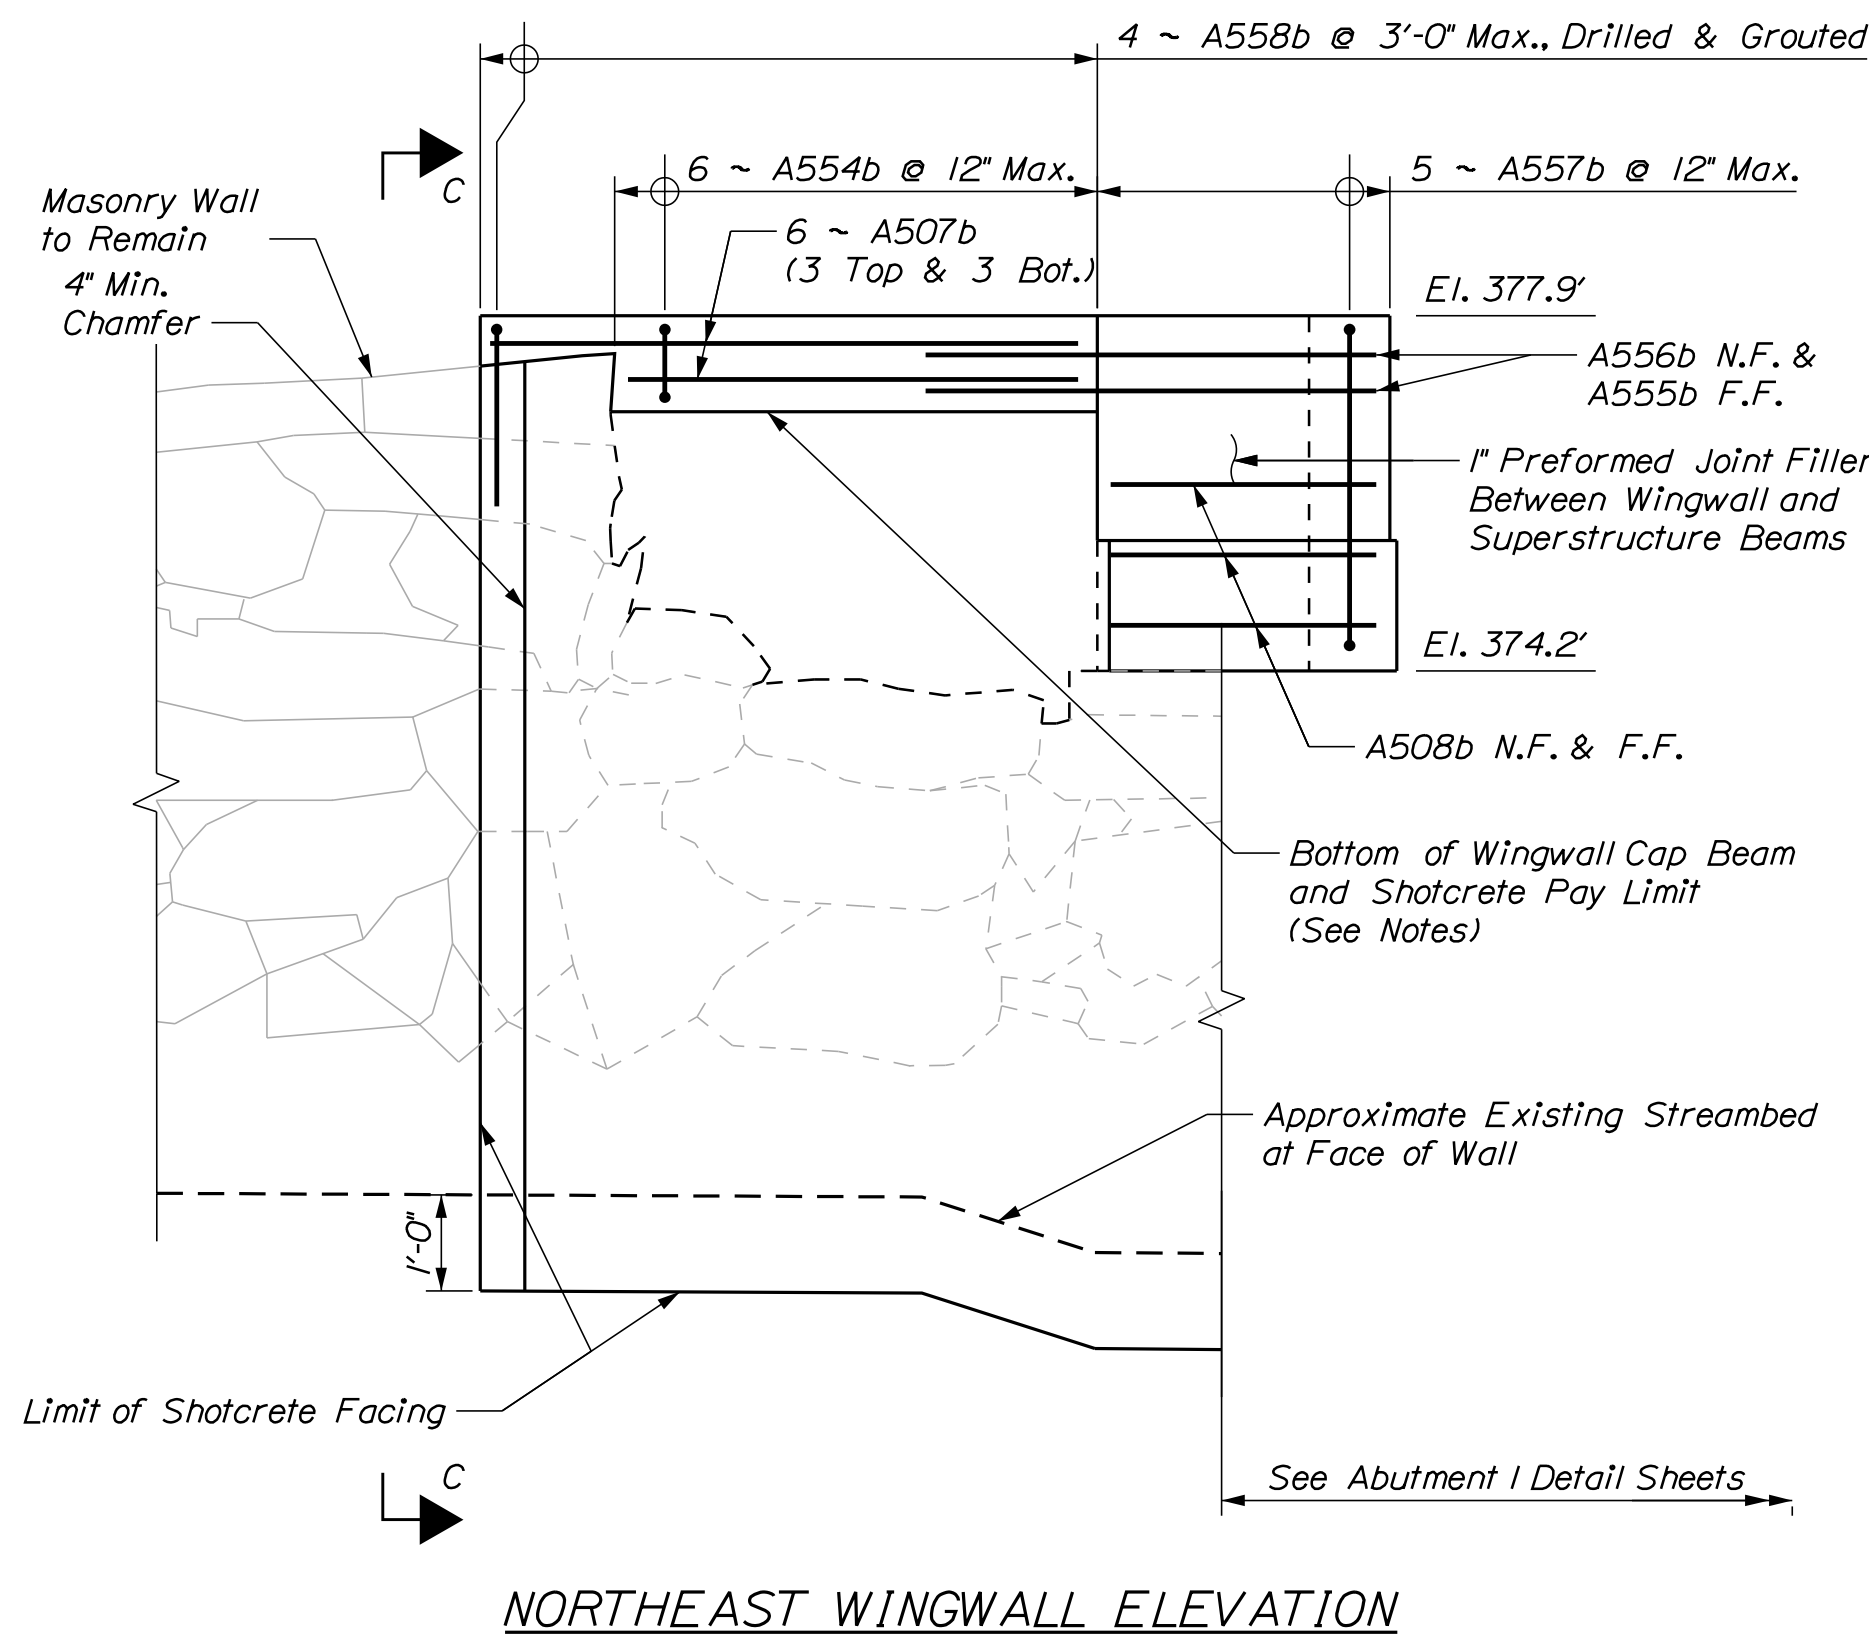

STATE OF MAINE DEPARTMENT OF TRANSPORTATION	2311600	WIN	023116.00	BRIDGE NO. 3610	BRIDGE PLANS			
						TANNERY BROOK BRIDGE OVER TANNERY BROOK NORWAY	OXFORD COUNTY	WINGWALL DETAILS 1
24			OF 31					


TYLin

Date:11/8/2023


Username:

Division: HIGHWAY


Filename: ... \025_Wingwall_Details_2.dgn

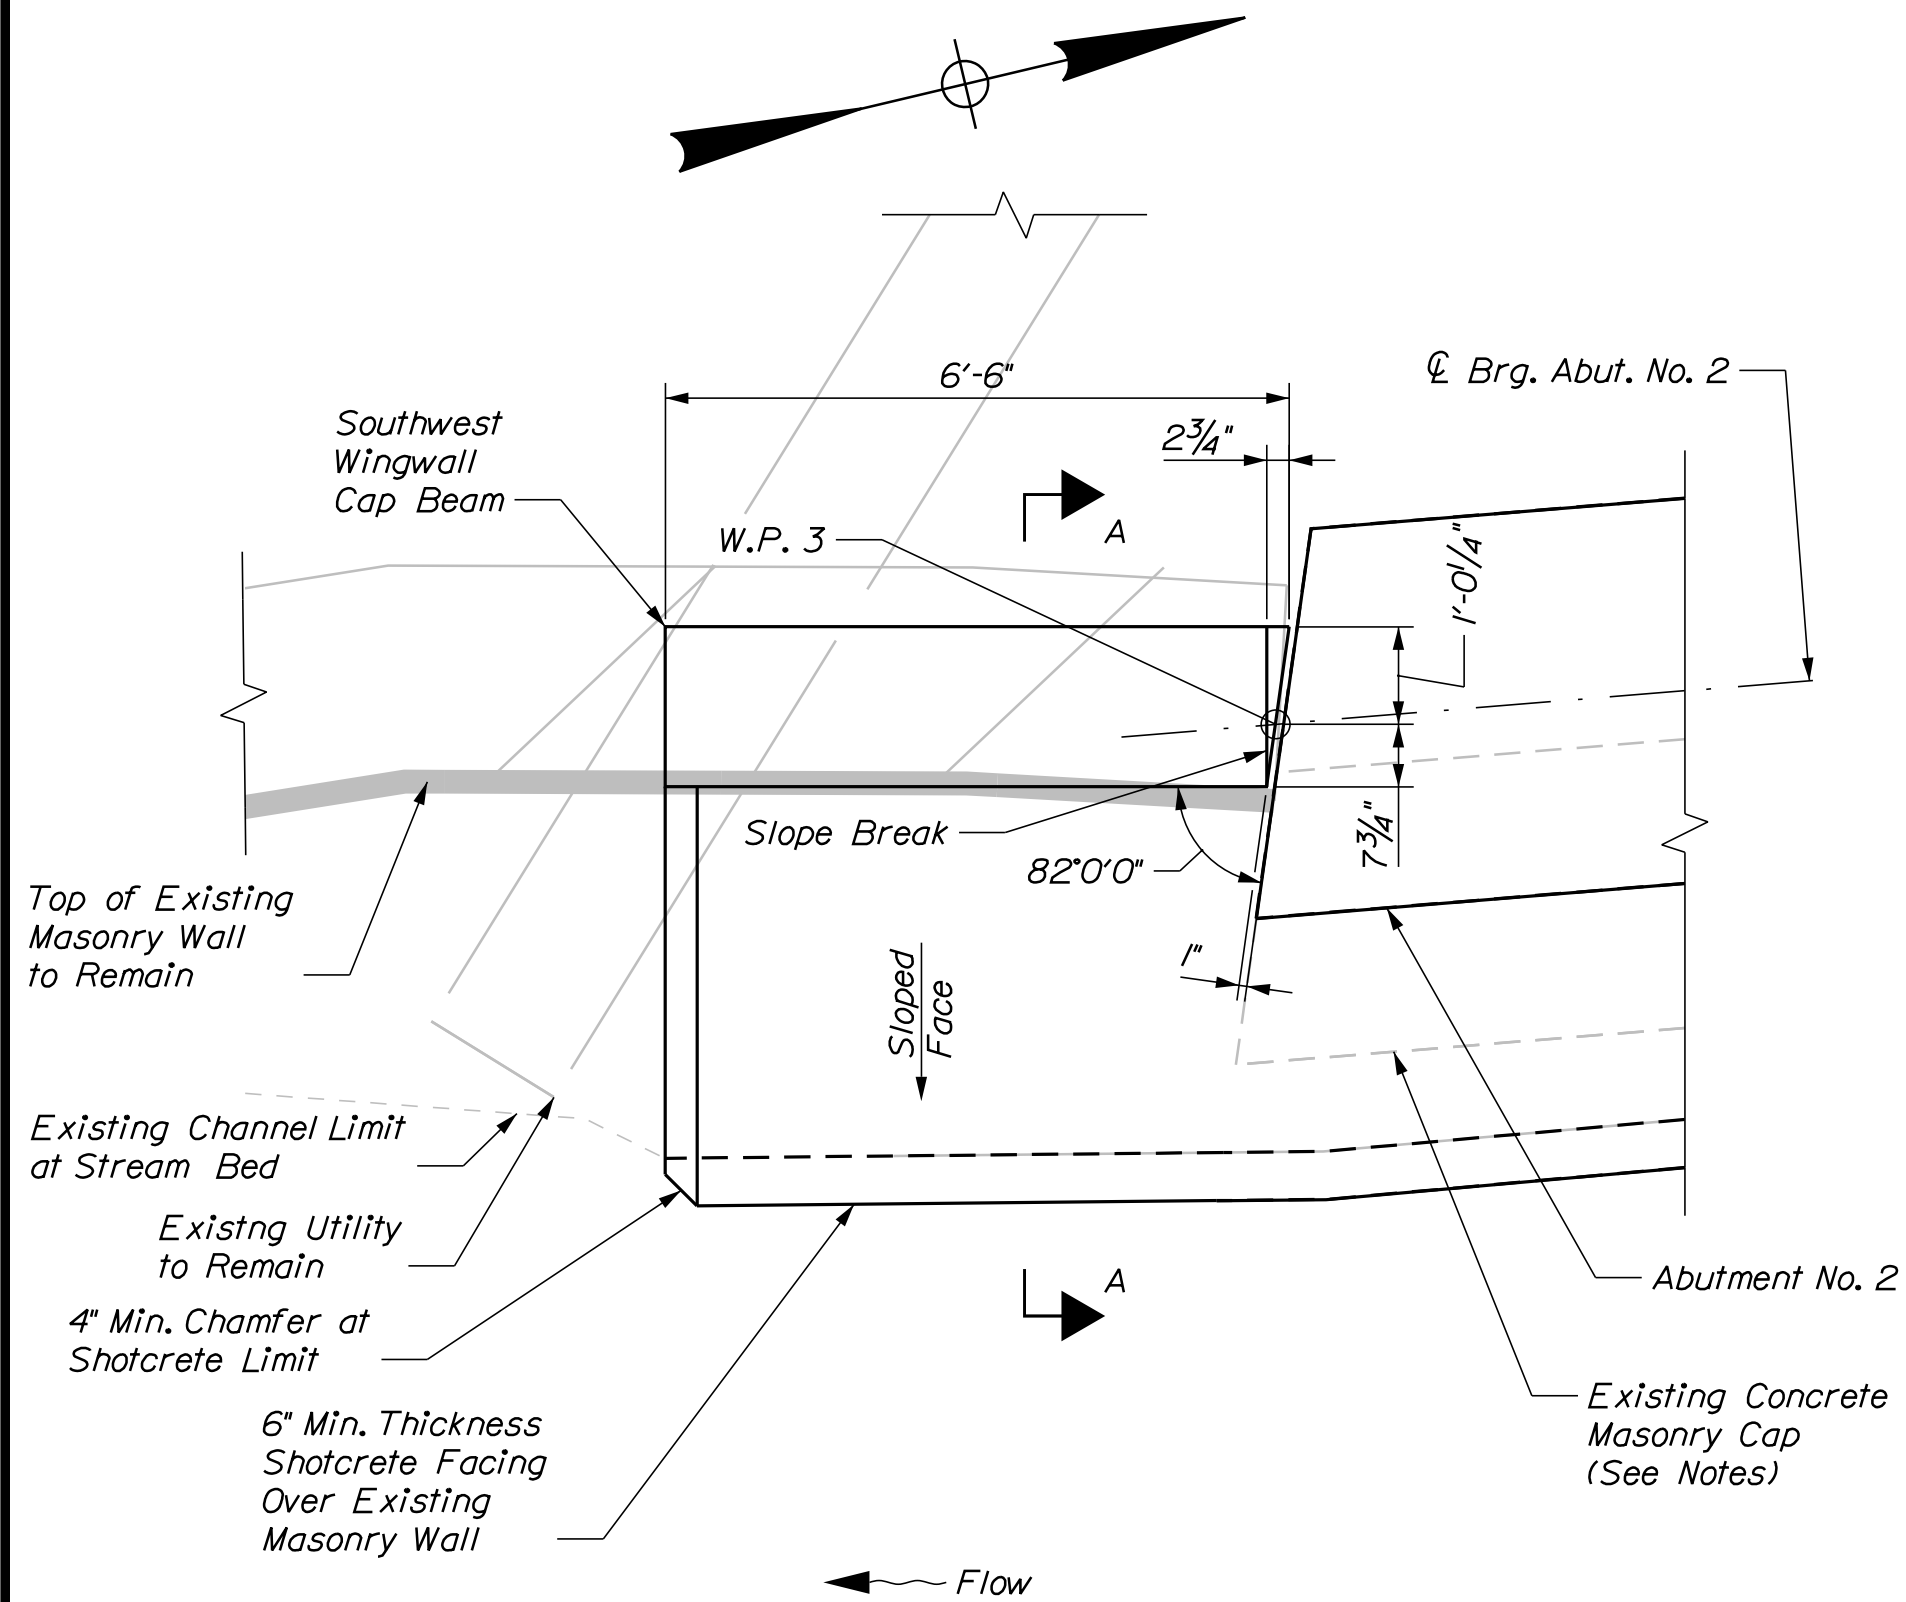


SOUTHWEST WINGWALL PLAN

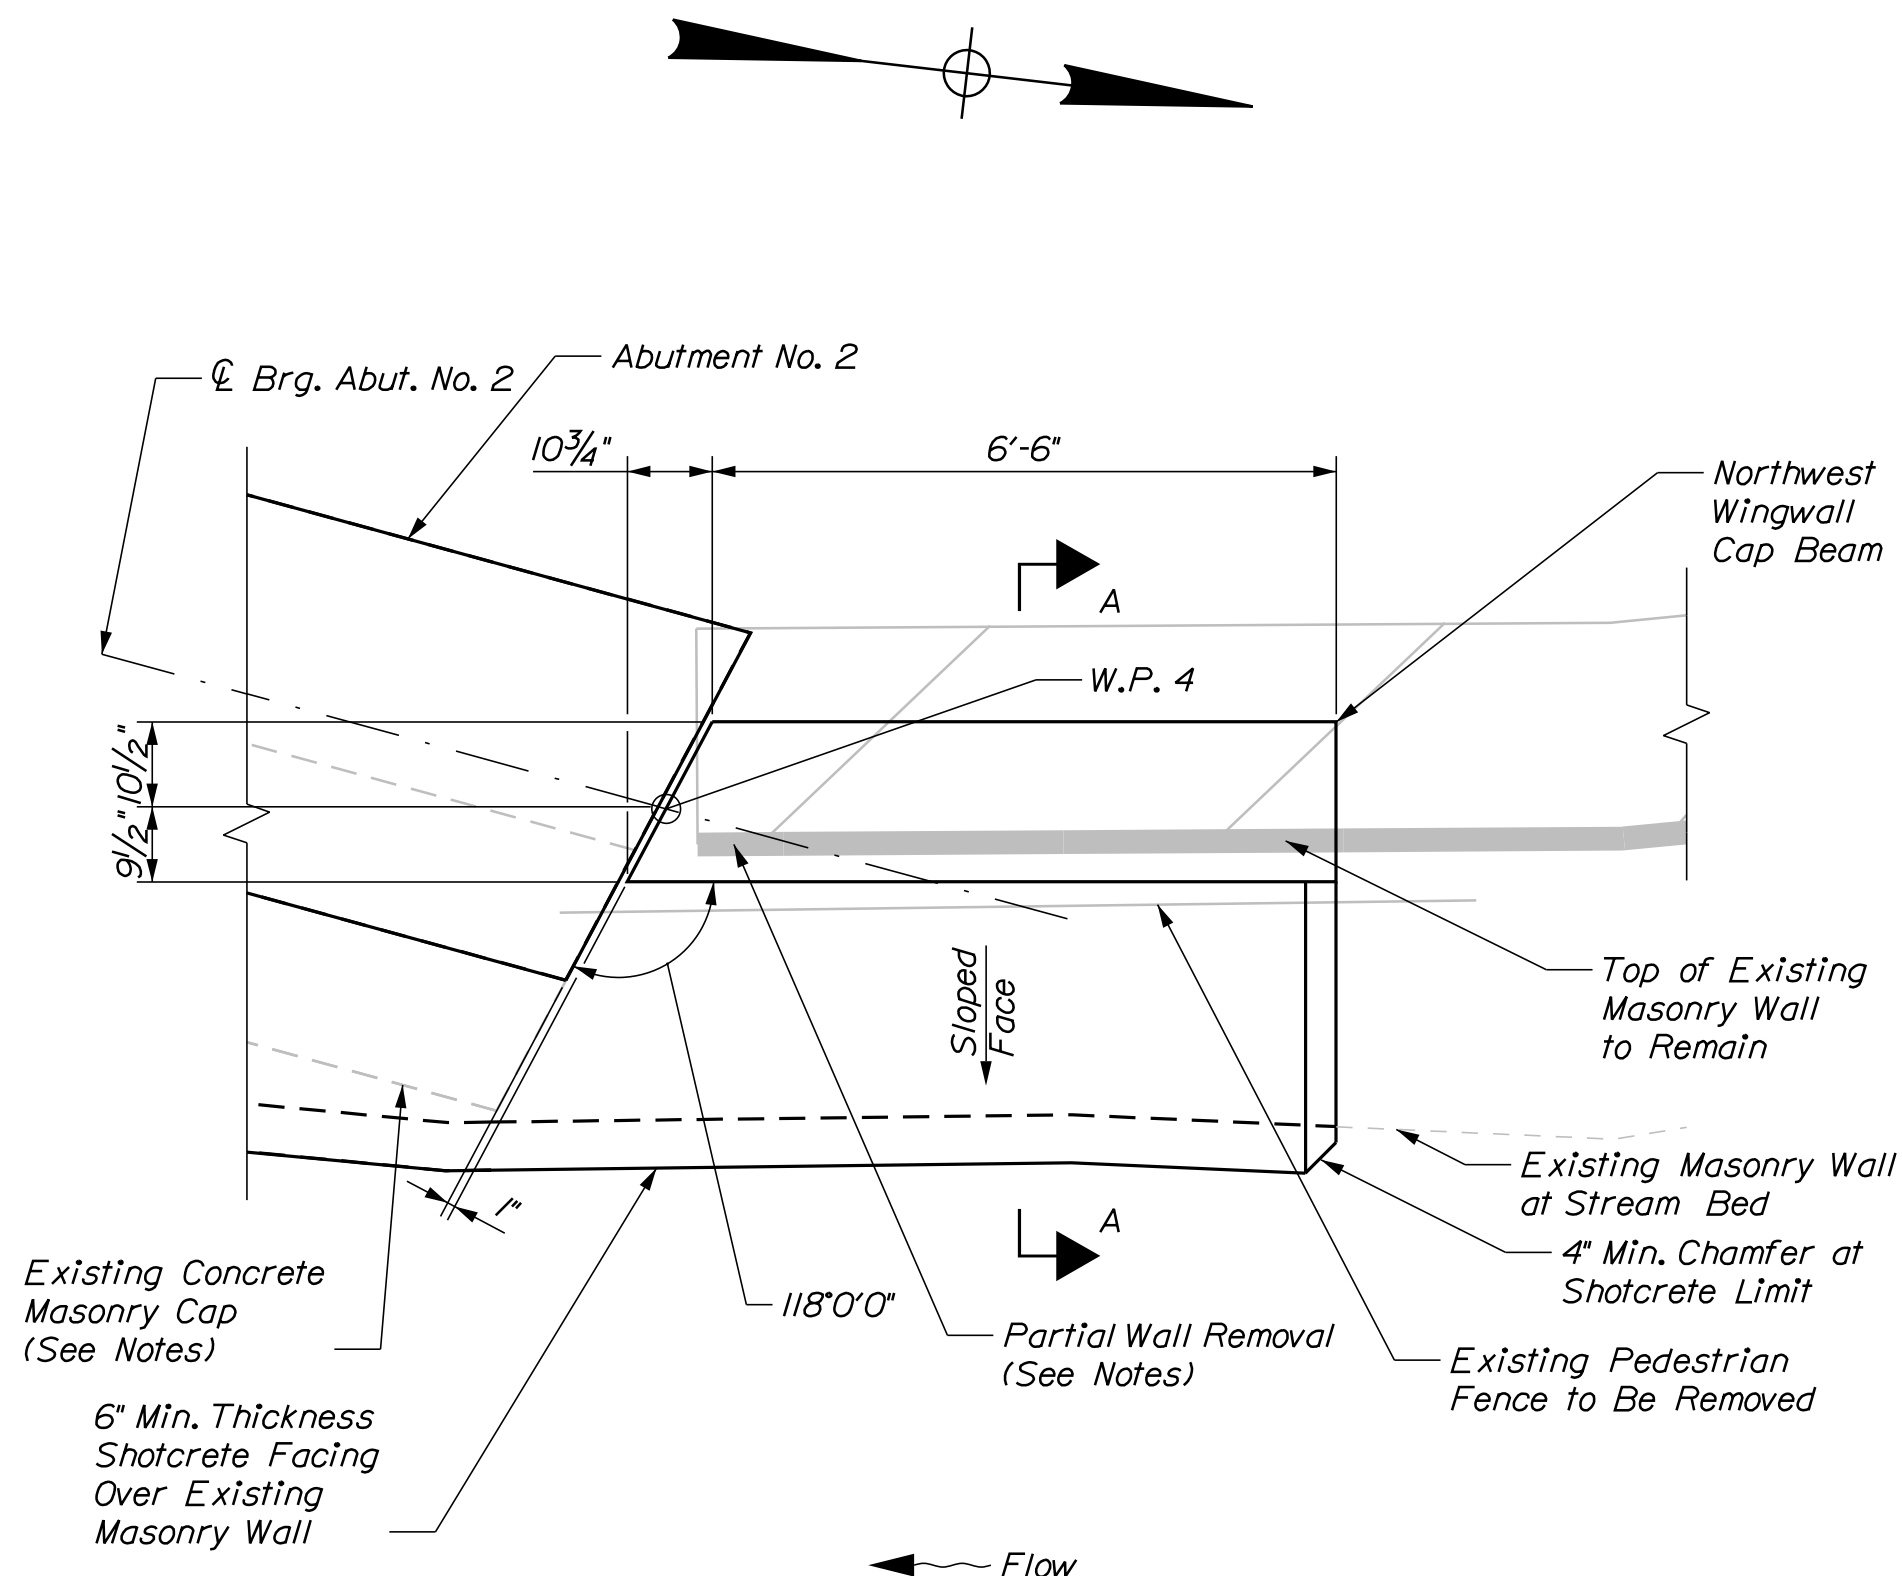


NORTHWEST WINGWALL PLAN

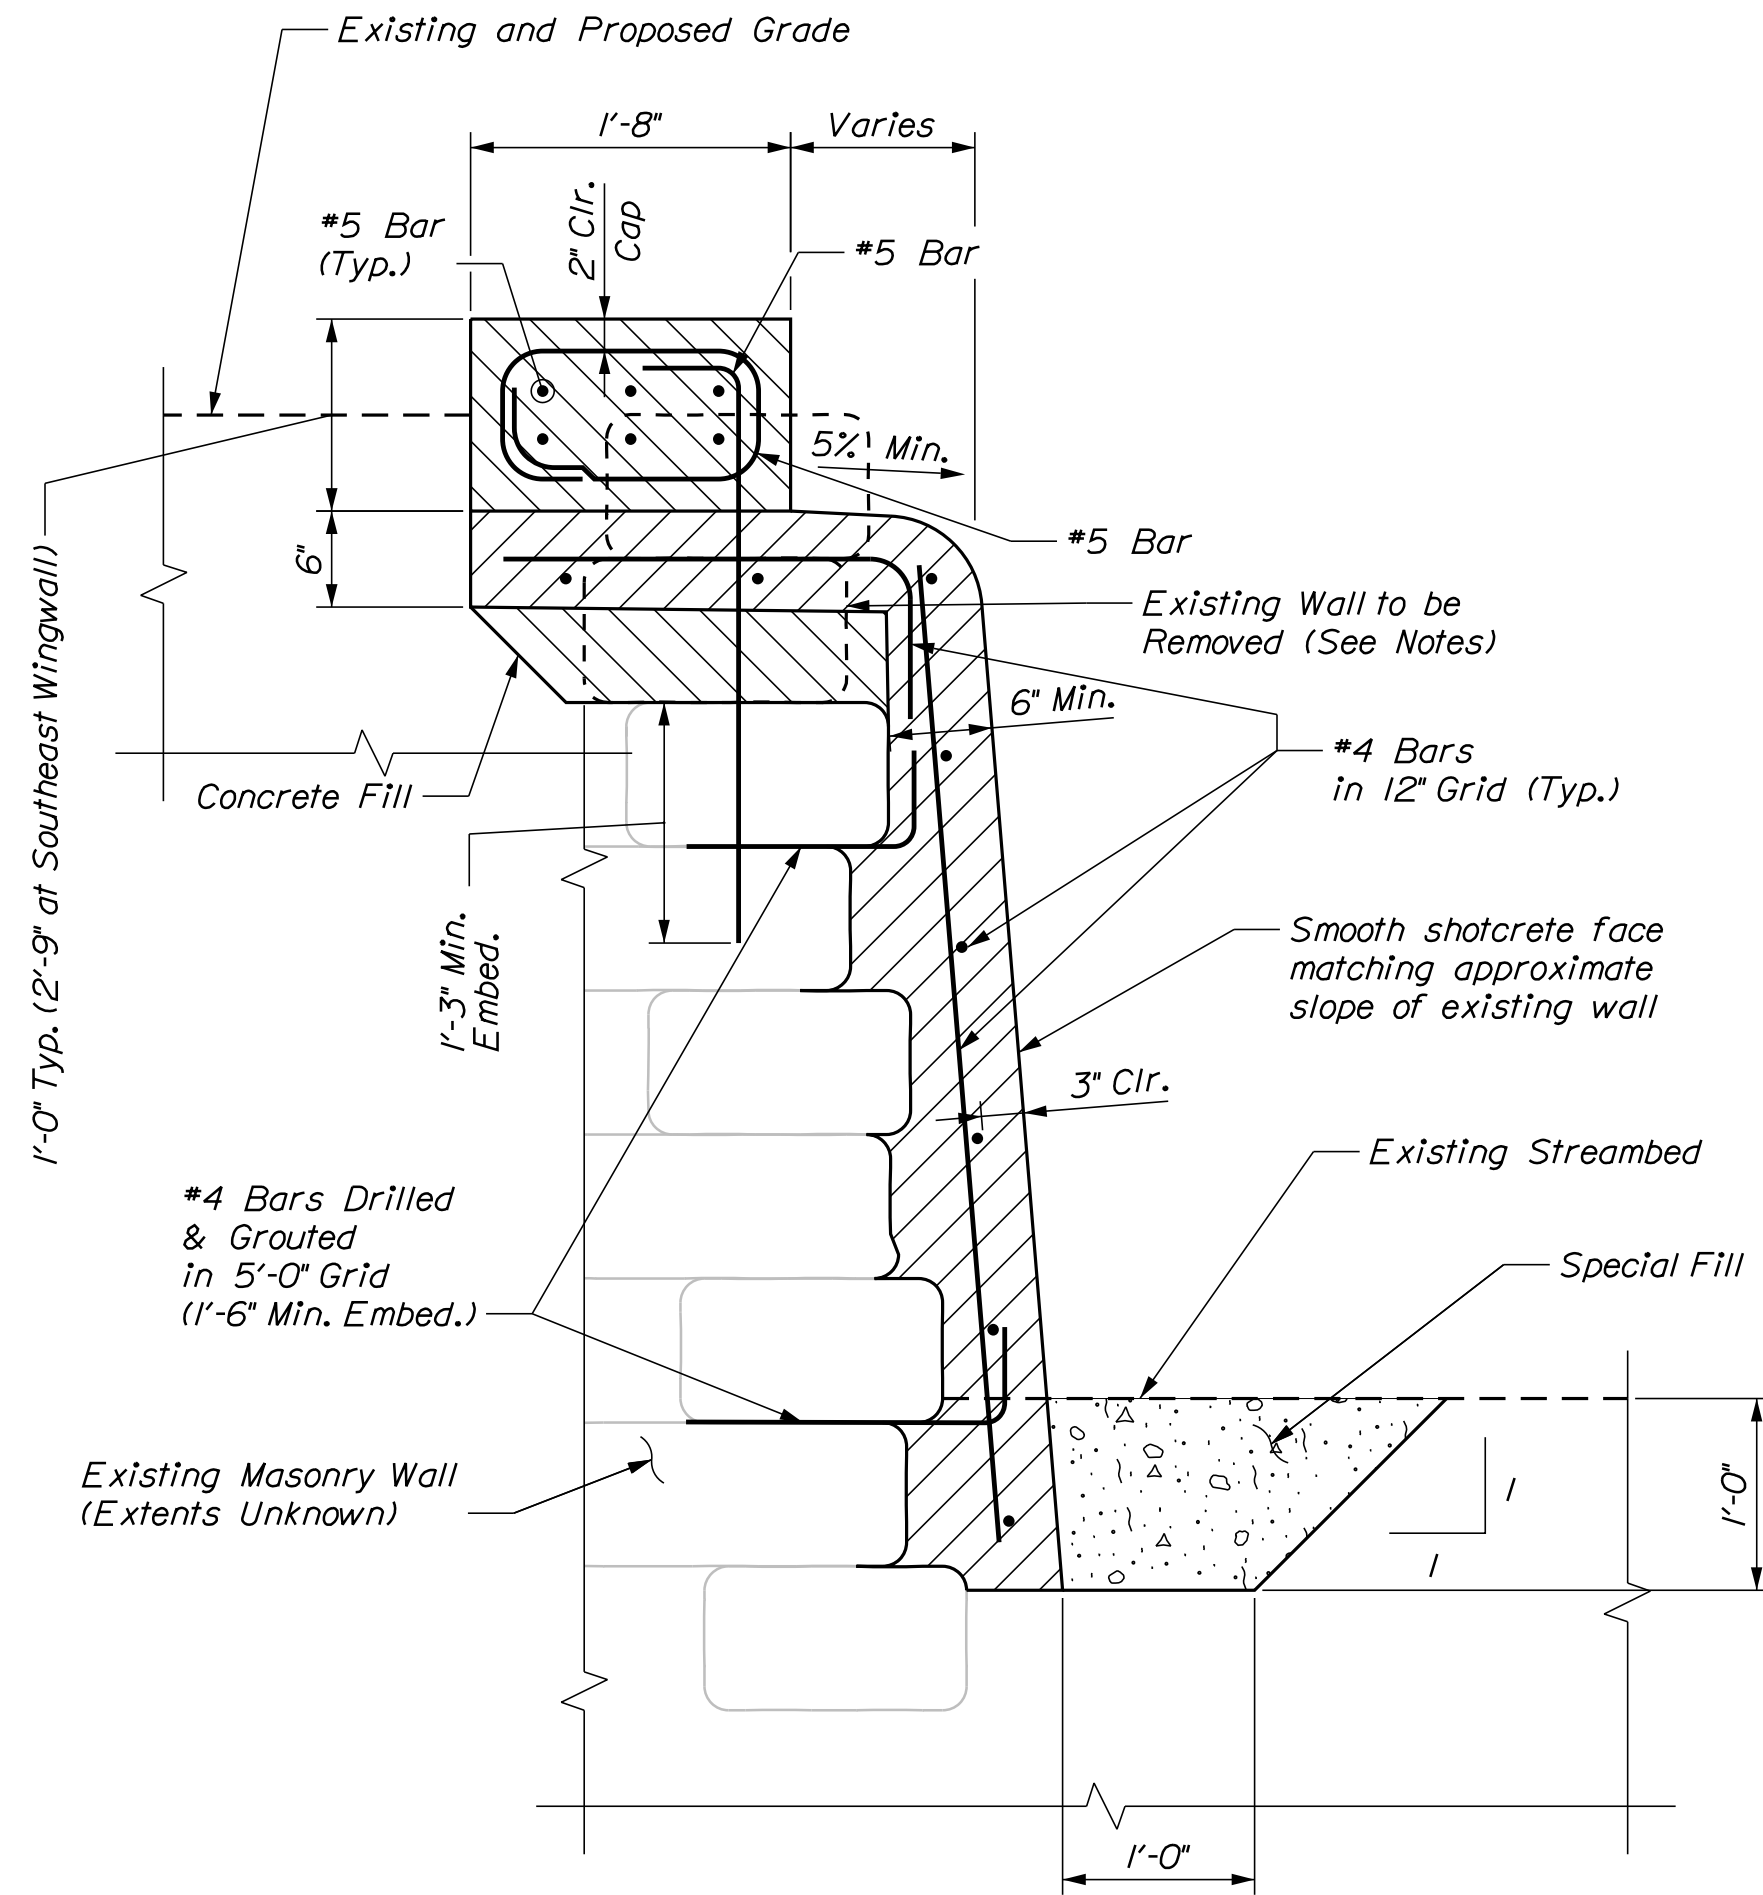


SECTION A-A

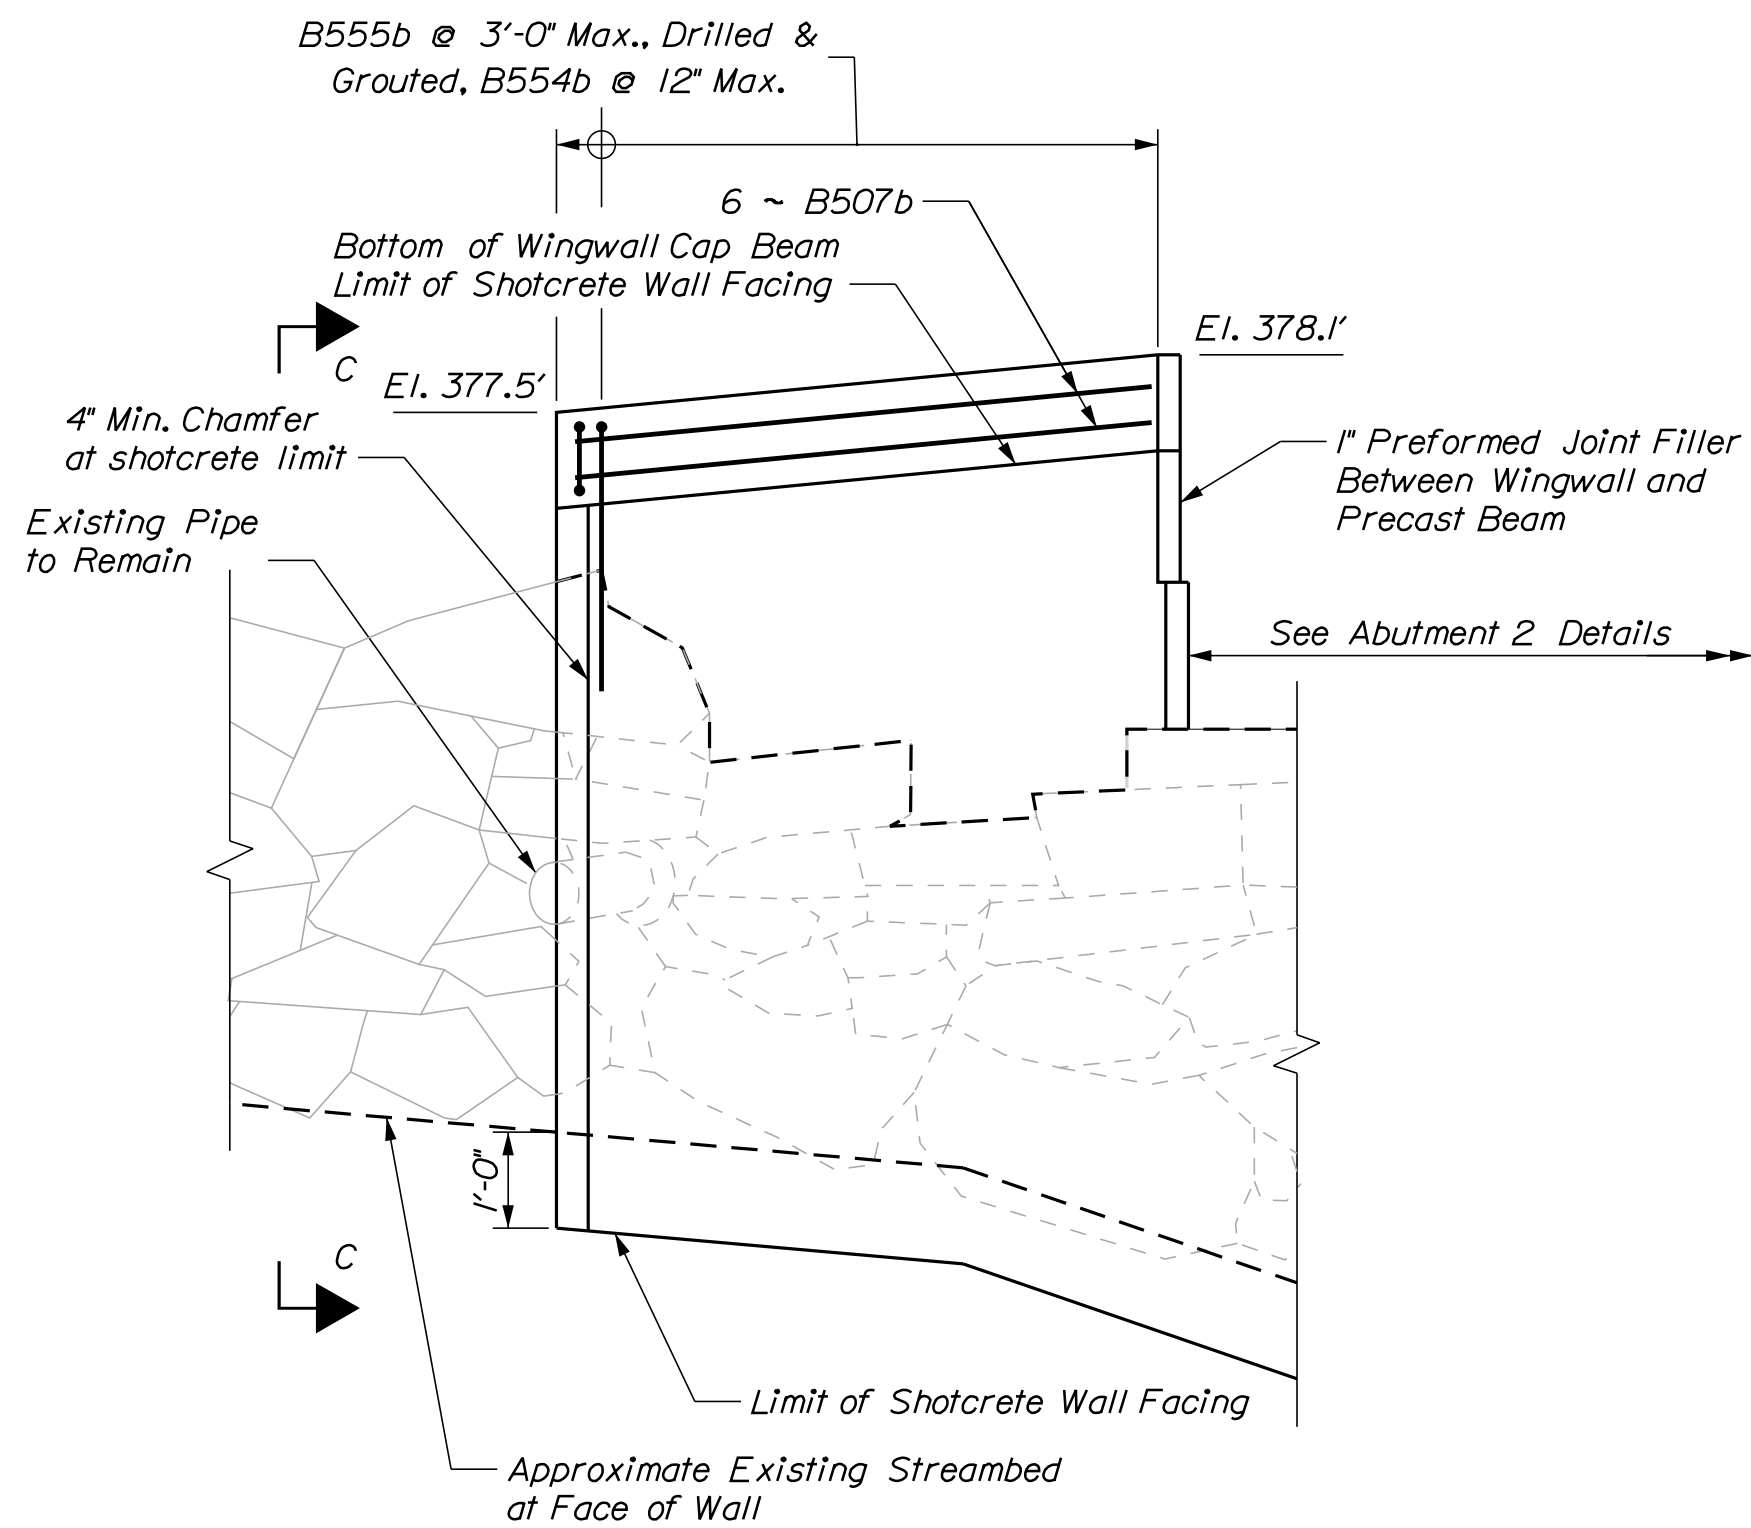

SOUTHWEST WINGWALL ELEVATION

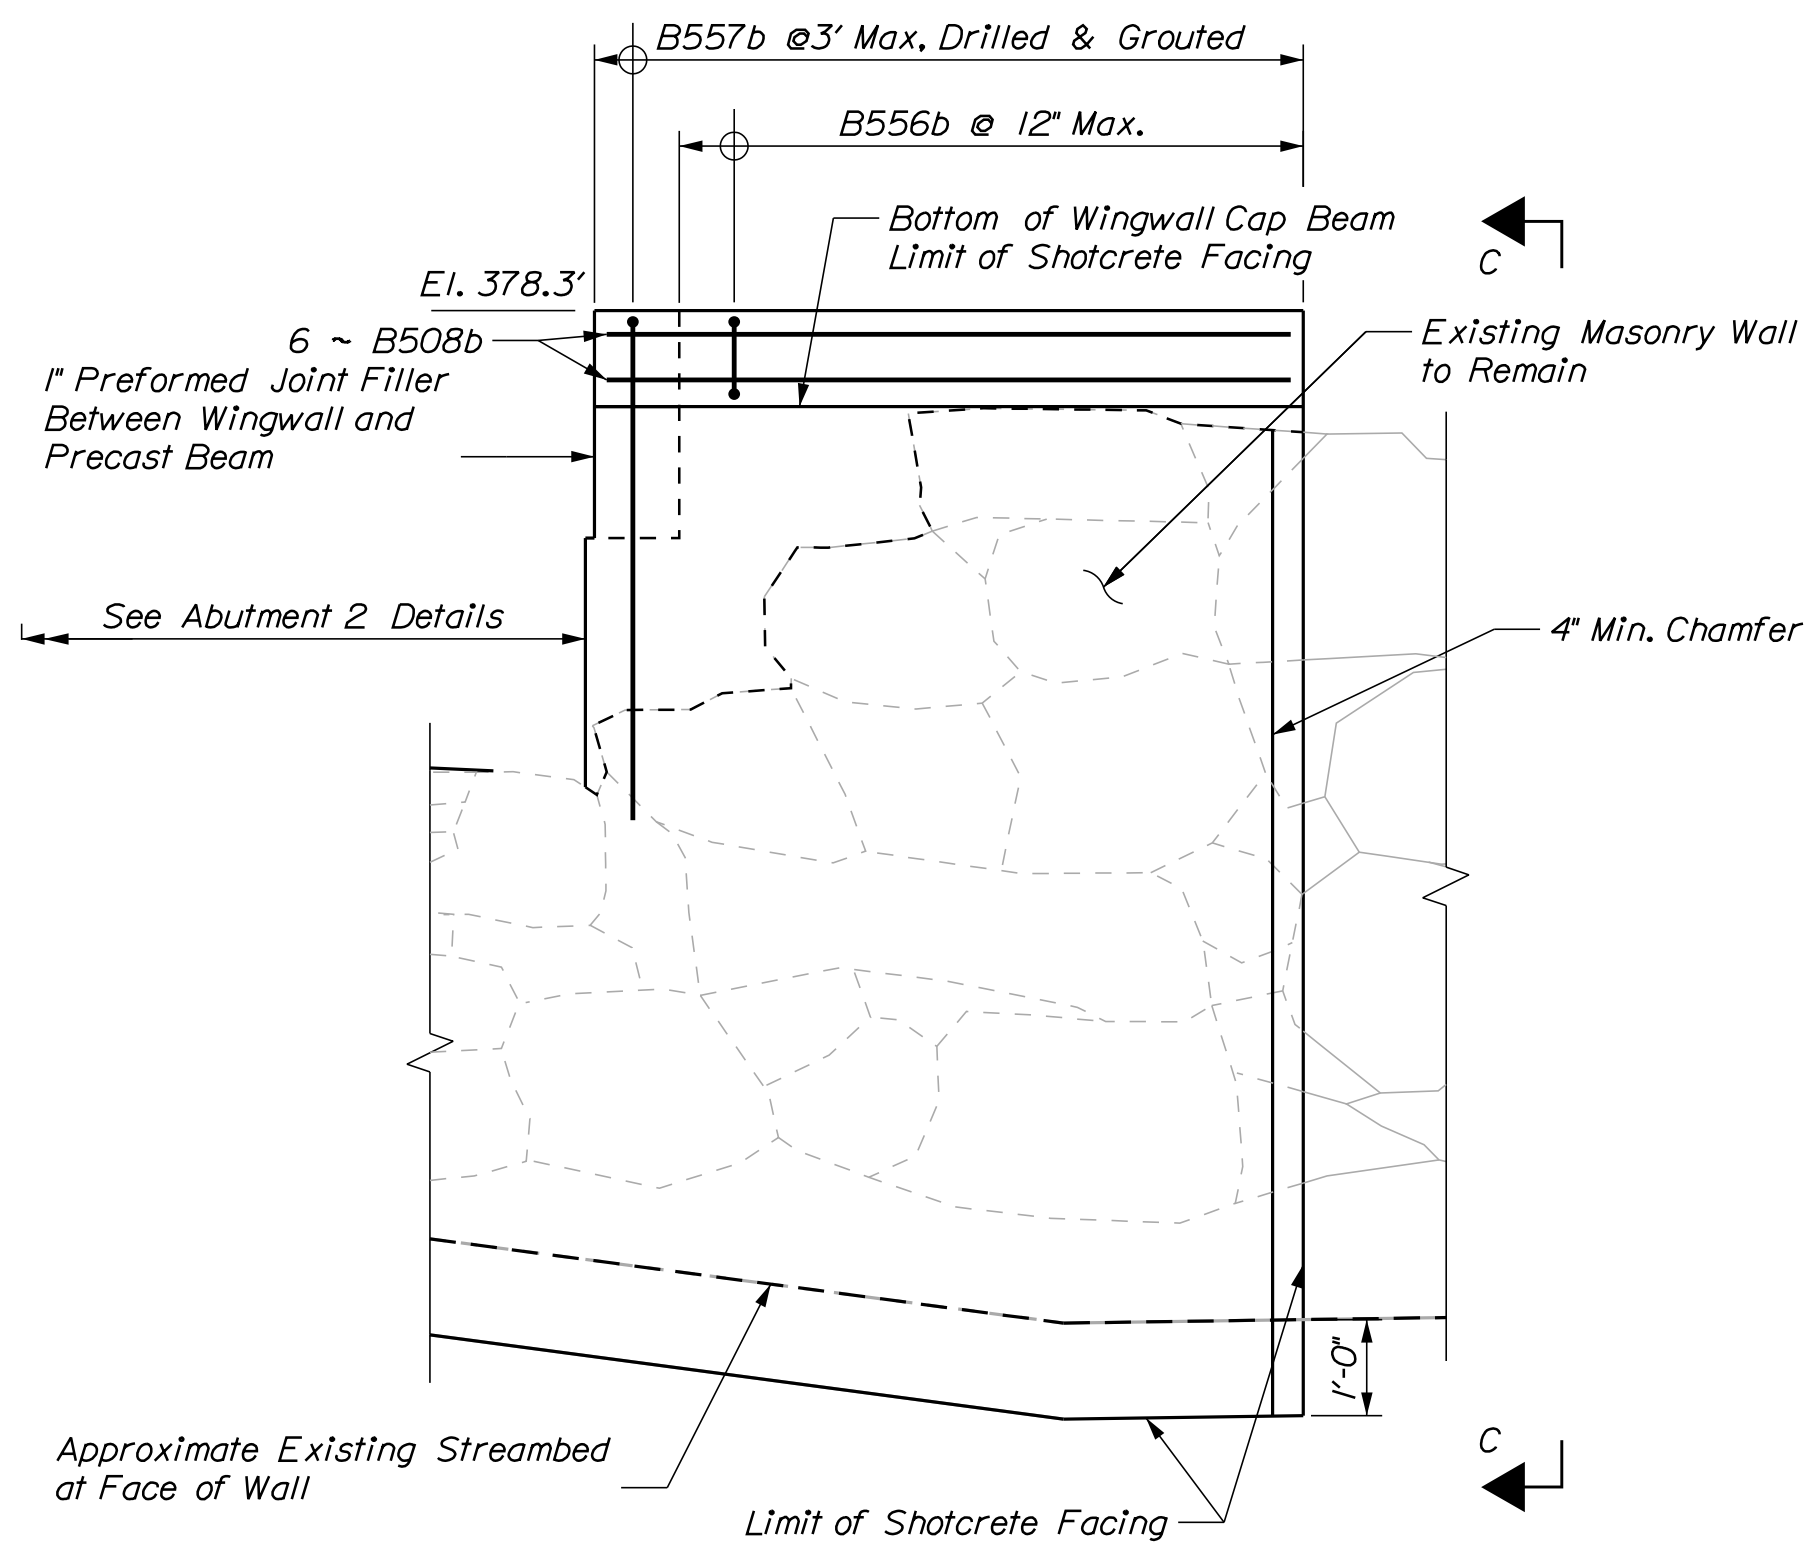

NORTHWEST WINGWALL ELEVATION

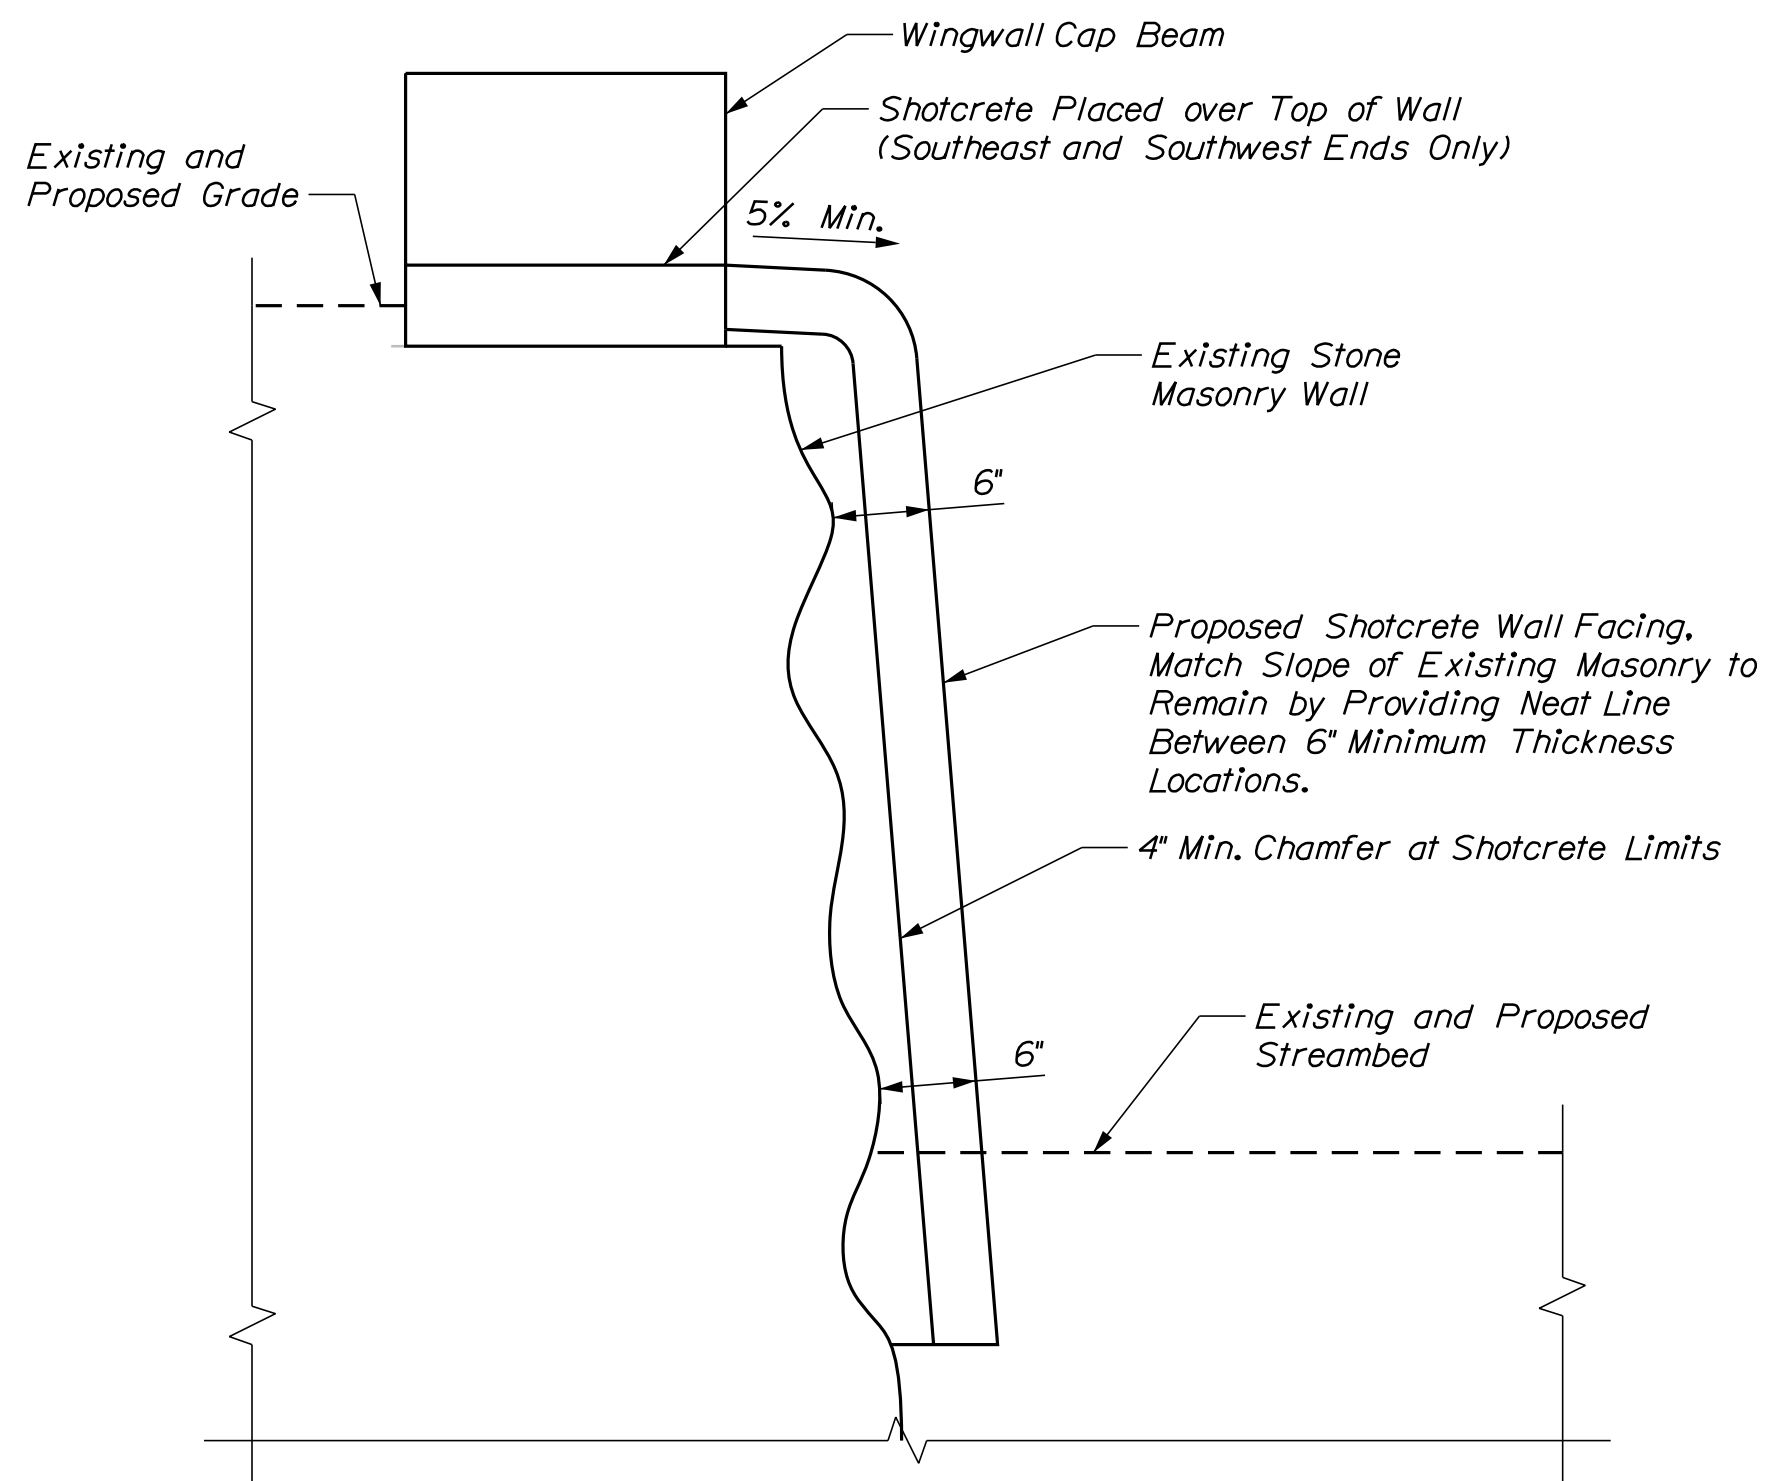

VIEW C-C


Northwest and Southeast Wingwall Opposite Hand

Date:11/8/2023


Username:

Division: HIGHWAY


Filename: ... \026_Precast_Slab_Details.dgn

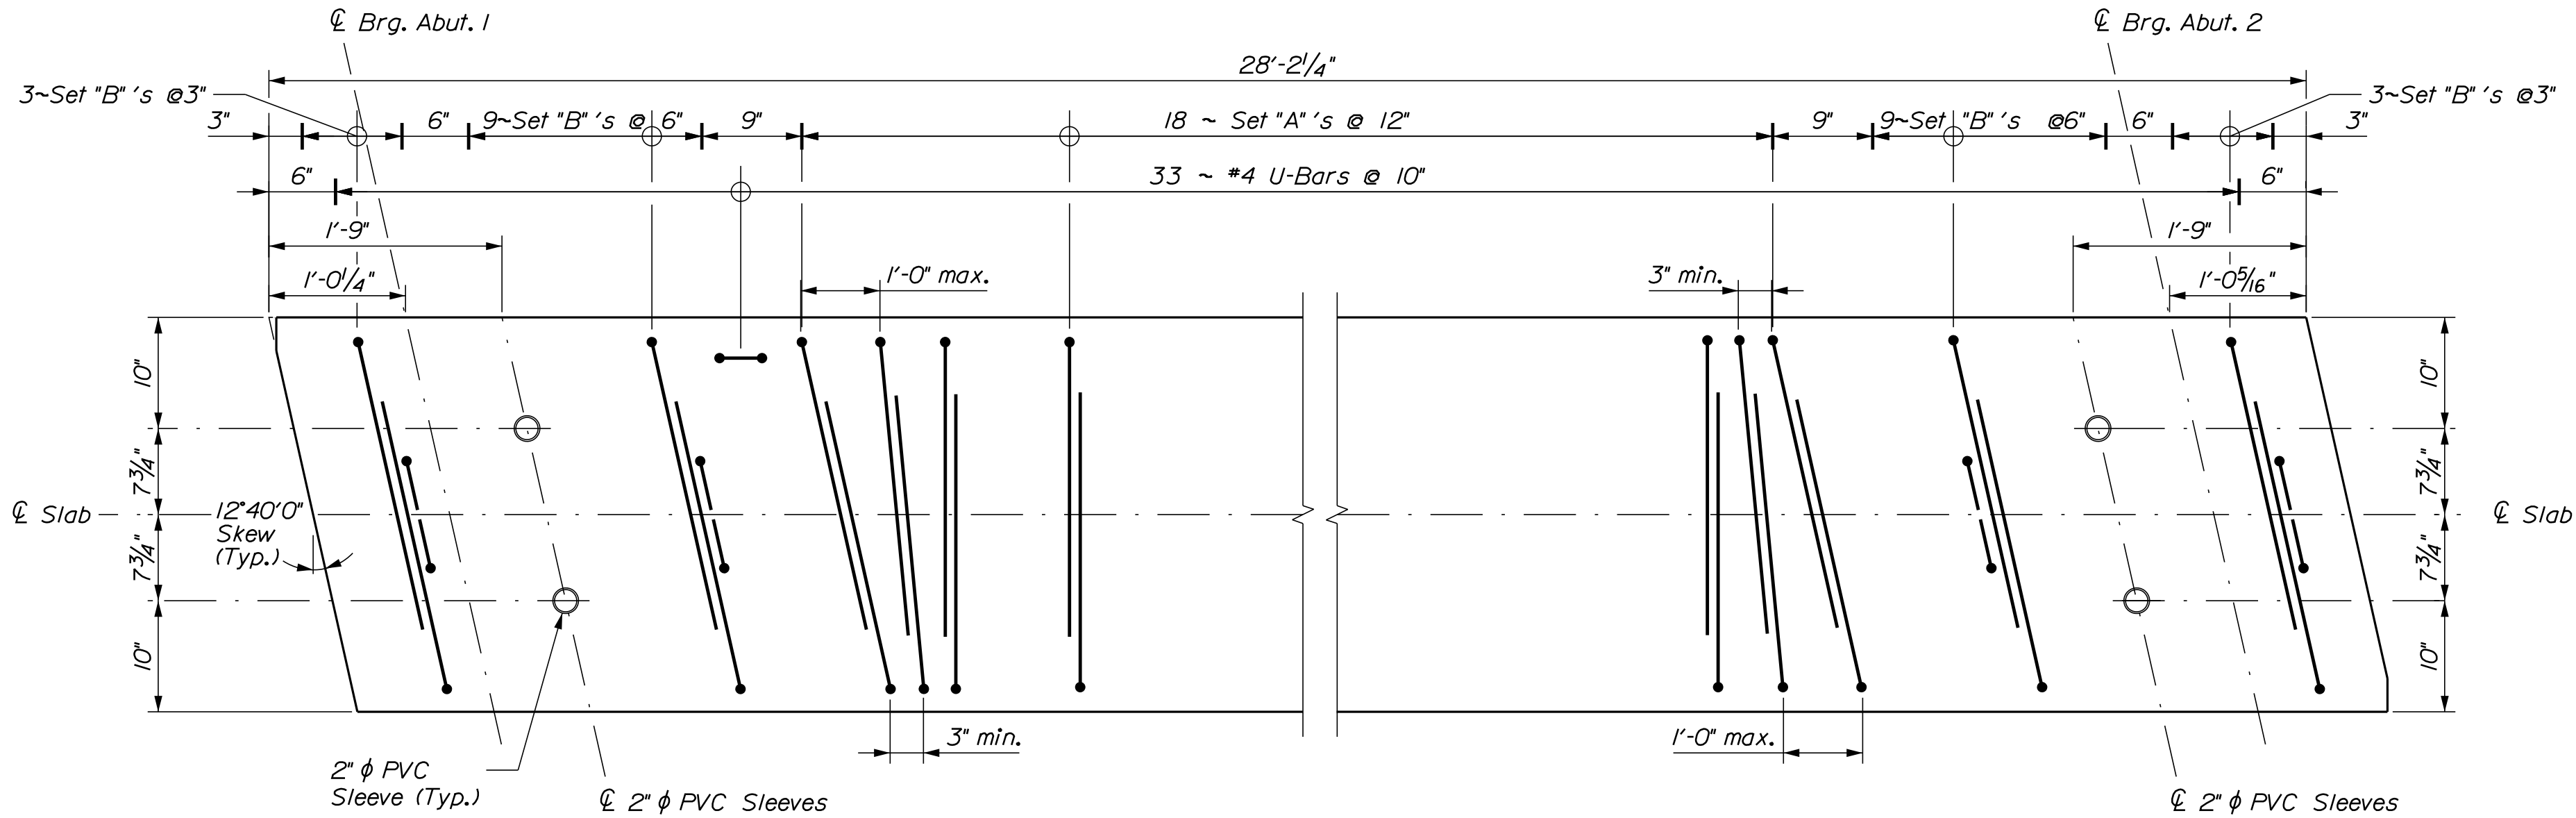


PRECAST SLAB (AASHTO TYPE S36-12)
Showing Interior Slab Layout for Set A and B Stirrups along with shear reinforcement.
For more information on additional reinforcement, dimensioning, spacing and clearances
see Standard Details, Section 535 - Precast Superstructure.

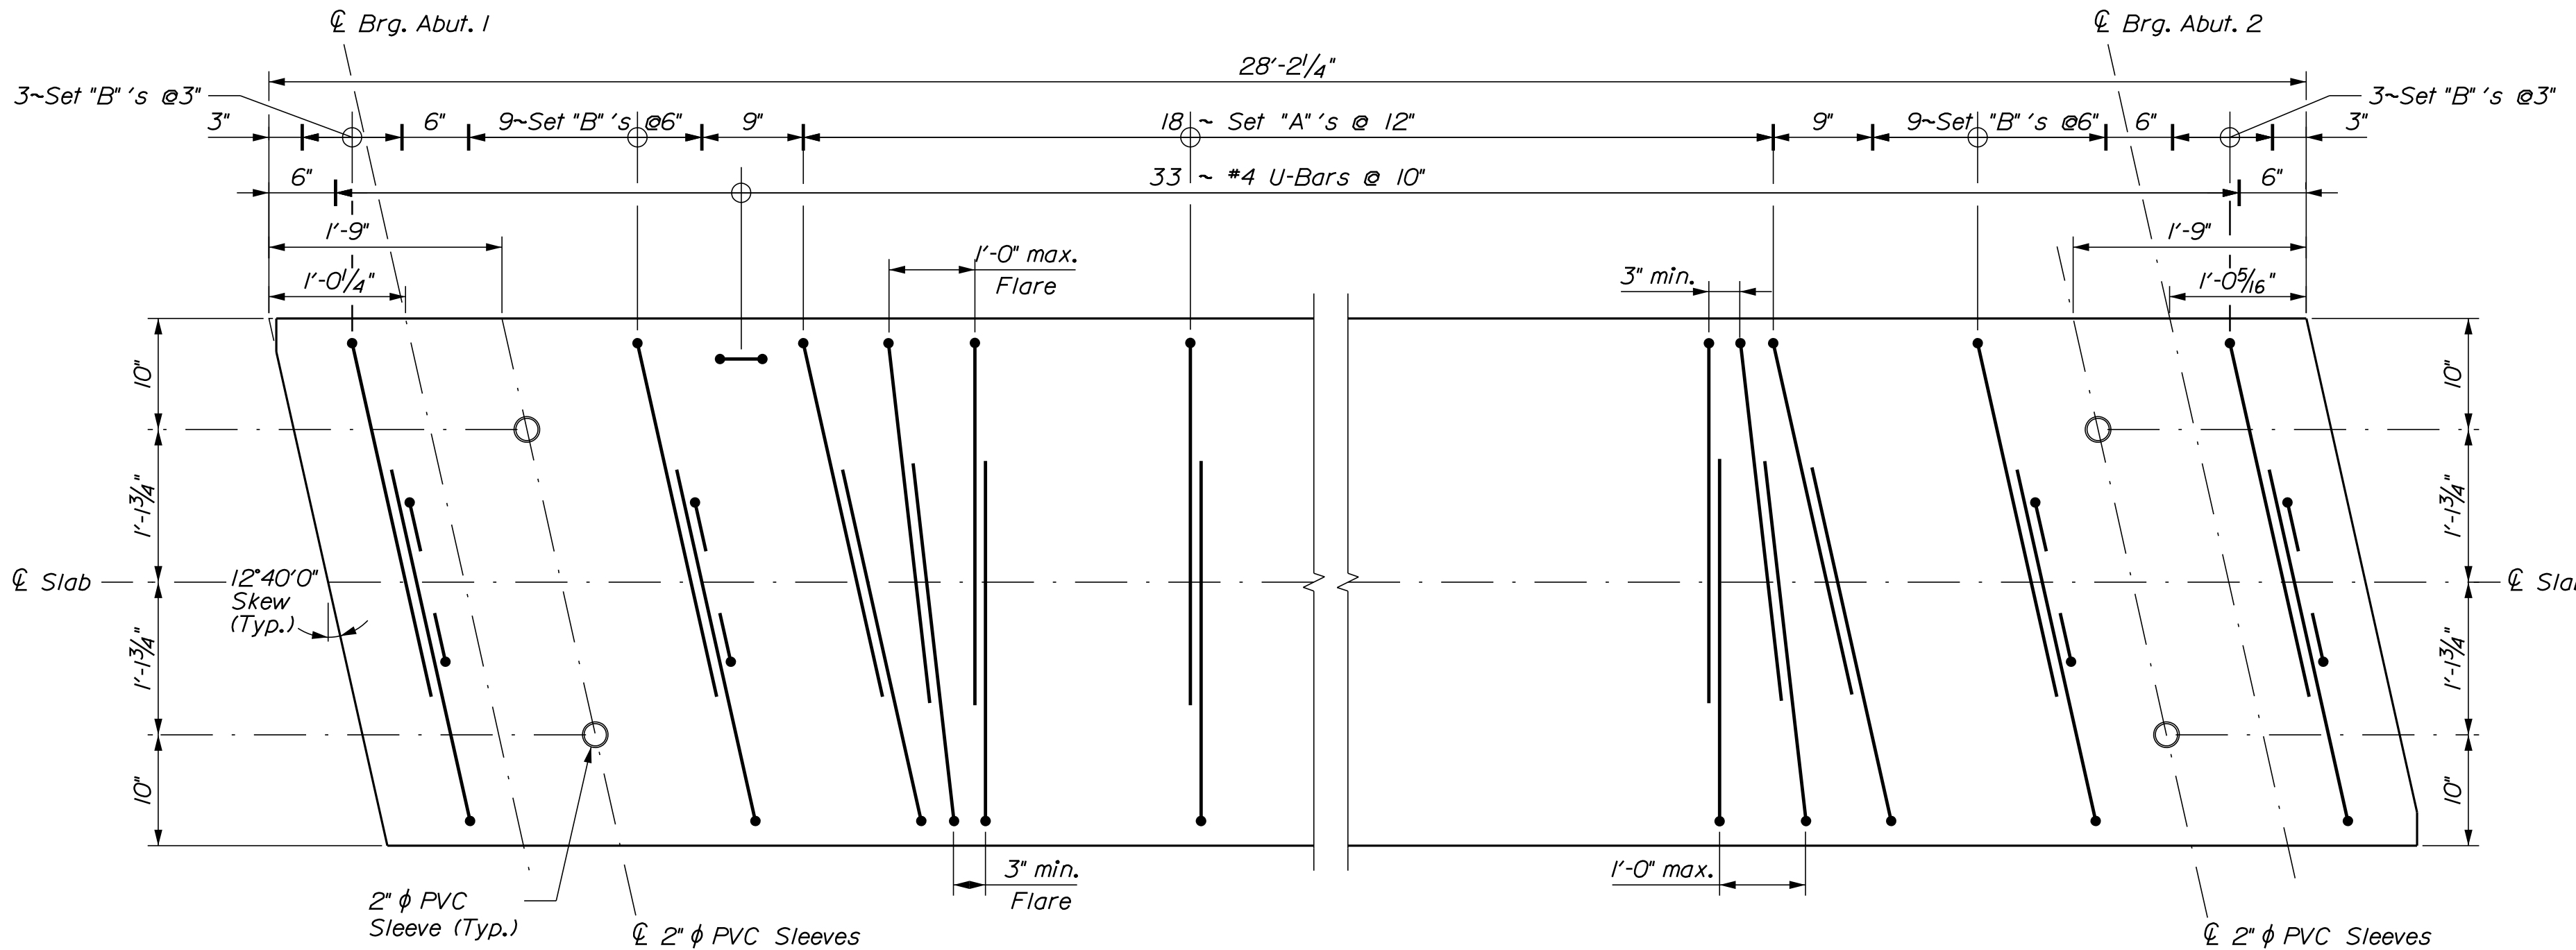


PRECAST SLAB (AASHTO TYPE S48-12)
Showing Interior Slab Layout for Set A and B Stirrups along with shear reinforcement
For more information on additional reinforcement, dimensioning, spacing and clearances
see Standard Details, Section 535 - Precast Superstructure. (Exterior Slab Similar - See
Standard Detail 535(16) for additional deck shear reinforcement)

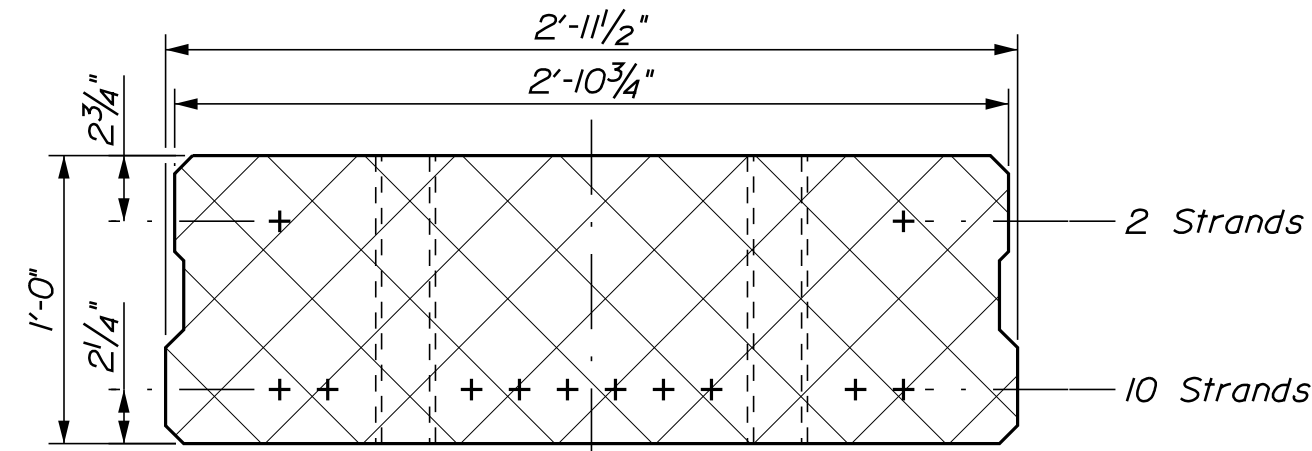

TYPICAL INTERIOR SLAB SECTION (AASHTO TYPE S36-12)
Showing Strand Layout

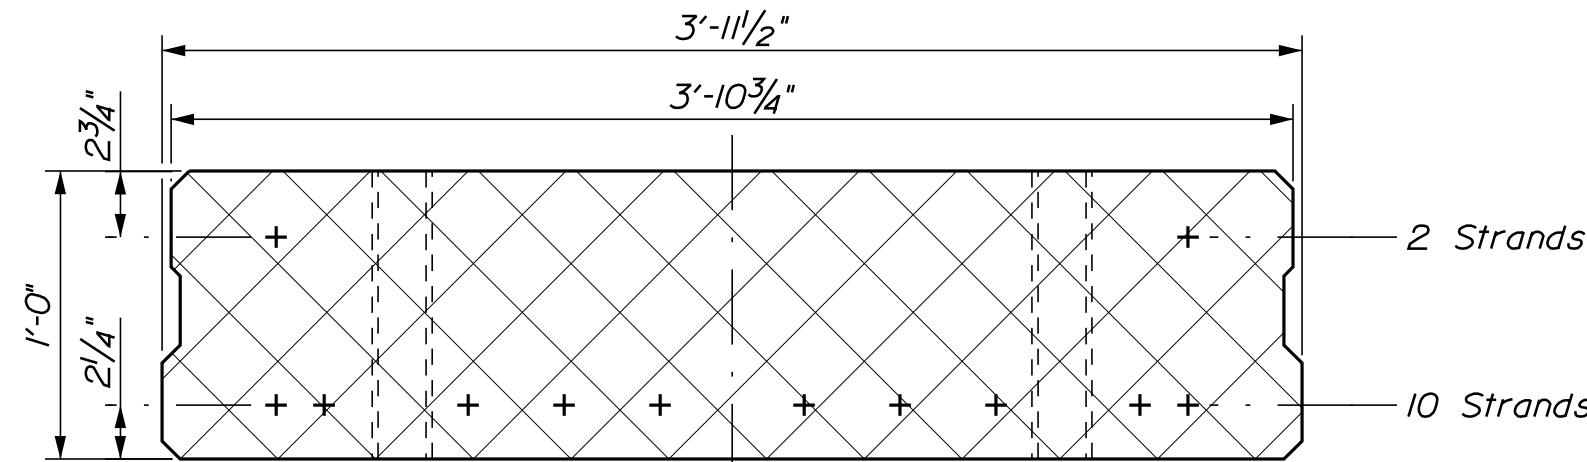

TYPICAL INTERIOR SLAB SECTION (AASHTO TYPE S48-12)
Showing Strand Layout

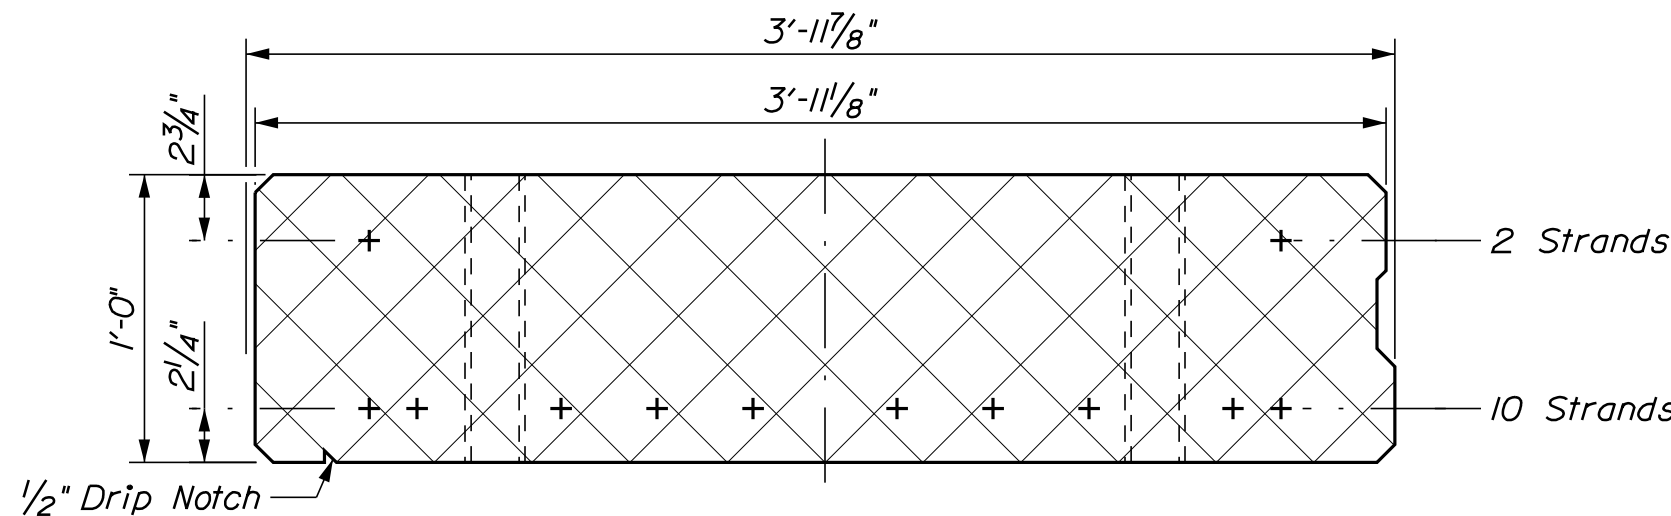

TYPICAL EXTERIOR SLAB SECTION (AASHTO TYPE S48-12)
Showing Strand Layout, S1 shown, S16 opposite hand
+ Strand Fully Bonded

For more information on additional rebar, dimensioning, spacing and clearances,
See Standard Details, Section 535 - Precast Superstructure

PRECAST CONCRETE SUPERSTRUCTURE NOTES:

1. Prestressing strands shall be 0.6 inch diameter. The tensioning force is 44 kips per prestressing strand.
2. The top surface of the prestressed beams shall be raked to a surface roughness of $\pm 1/4$ inch, except at locations corresponding to the blocking points. At these locations a flattened area of sufficient size shall be left to facilitate taking elevations for setting of slab elevations.
3. Do not drill holes or use powder actuated tools on the prestressed beams without the approval of the Fabrication Engineer.
4. Reinforcing steel shall have a minimum concrete cover of 2 inches unless otherwise noted.
5. Transverse post-tensioning is not required.
6. All dimensions and details shall meet slab type S36-12 & S48-12 per Standard Detail Section 535 unless otherwise noted.
7. Lifting loops shall be a maximum of 2 feet from beam end.
8. Reinforcing bars used in the precast slabs shall be low carbon chromium.

PROJ. MANAGER JULIE BRASK	DESIGN-DETAILED J. Leppa	BY J. Leppa	DATE 6/2023	SIGNATURE DANIEL S. MYERS No. 12572	P.E. NUMBER 12572	DATE 10/26/23
CHECKED-REVIEWED D. Myers	DESIGN-DETAILED D. Myers					
REVISIONS 1	REVISIONS 2	REVISIONS 3	REVISIONS 4	FIELD CHANGES		



TYLin

TYLin

Date:10/20/2023

Username: Perry,Silverman

Division: ROW

Filename: ... \00\ROW\MSTA001_RWP\PLAN1.dgn

