

Date:6/10/2024

Username: jfritzpatrick

Division:

Filename: ... \Sheet Files\001_ Title.dgn

STATE OF MAINE
DEPARTMENT OF TRANSPORTATION



SPECIFICATIONS

Design: Load and Resistance Factor Design per AASHTO LRFD Bridge Design Specifications, Ninth Edition, 2020.

DESIGN LOADING

Live Load HL-93

TRAFFIC DATA

	I-95 Northbound	I-95 Southbound	Somerset Avenue	Webb Road
Current (2021) AADT	9550	9540	6290	370
Future (2041) AADT	10510	10490	6920	410
DHV - % of AADT	13%	11%	10%	12%
Design Hour Volume	1366	1154	692	49
Heavy Trucks (% of AADT)	18%	21%	5%	
Heavy Trucks (% of DHV)	11%	13%	3%	
Directional Distribution (% of DHV)	100%	100%	3%	
18 kip Equivalent P 2.0	3060	3702	174	
18 kip Equivalent P 2.5	2915	3531	166	
Design Speed (mph)	70 MPH	70 MPH	30 MPH	45 MPH

MATERIALS

Concrete:
Curbs Class "LP"
All Other Class "A"

Reinforcing Steel:
Plain ASTM A 615/A 615M, Grade 60
Low-Carbon Chromium ASTM A1035-CS, Grade 100

Structural Steel:
All Material (except as noted) ASTM A 709, Grade 50, Painted
High Strength Bolts ASTM F 3125, Grade A 325, Type 1

BASIC DESIGN STRESSES

Concrete
Class A f'c = 4000 psi
Class LP f'c = 5000 psi

Reinforcing Steel (Plain) fy = 60,000 psi
Reinforcing steel (Low-Carbon Chromium) fy = 100,000 psi

Structural Steel:
ASTM A 709, Grade 50, Painted Fy = 50,000 psi
ASTM F 3125, Grade A 325, Type 1 Fu = 120,000 psi

UTILITIES

Central Maine Power Company
Charter Communication, Inc.
Consolidated Communications of Northern New England Company LLC

MAINTENANCE OF TRAFFIC

Interstate 95 - Two Phase Construction maintaining one lane of interstate traffic on bridge.

Somerset Avenue - Two Phase Construction utilizing alternating one-way traffic with temporary signals.

Webb Road - Constructed utilizing alternating one-way traffic using flaggers.

LIST OF DRAWINGS

Title Sheet	1
Estimated Quantities	2-3
General Notes	4
General Plans	5-7
Profiles I-95	8-11
Profile - Somerset Avenue	12
Typical Sections	13
Cross Sections - Somerset Avenue	14-21

Interstate 95 Over Somerset Avenue Bridges -	
WIN(s) 25631.06 & 25631.07 (Bridge #1447 & #5985)	
Abutment Modifications - SB	22-25
Wingwall Modifications - SB	26-27
Pier Repairs - SB	28
Abutment Modifications - NB	29-32
Wingwall Modifications - NB	33-34
Pier Repairs - NB	35
Bearing Details	36
Key Plan & Shear Connector Layout	37
Framing Plan & Details	38
Structural Steel Details	39
Superstructure Plan	40
Transverse Section	41
Deck Reinforcing	42-43
Superstructure Details	44-46
Reinforcing Steel Schedules	47-48

Interstate 95 Over Webb Road Bridges -	
WIN(s) 25631.08 & 25631.09 (Bridge #1449 & #5984)	
Abutment Modifications - SB	49-52
Wingwall Modifications - SB	53-54
Pier Repairs - SB	55
Abutment Modifications - NB	56-59
Wingwall Modifications - NB	60-61
Pier Repairs - NB	62
Bearing Details	63-65
Key Plan & Shear Connector Layout	66
Superstructure Plan	67-68
Transverse Section	69
Deck Reinforcing	70-71
Superstructure Details	72-74
Reinforcing Steel Schedules	75-76

Snow Fence Details	77
Staged Construction Sections	78
Traffic Control Plans	79-110

I-95 SB / SOMERSET AVENUE #1447
FEDERAL AID PROJECT NO. 2563106 - PROJECT LENGTH 0.071 mi.
I-95 NB / SOMERSET AVENUE #5985
FEDERAL AID PROJECT NO. 2563106 - PROJECT LENGTH 0.067 mi.
I-95 SB / WEBB ROAD #1449
FEDERAL AID PROJECT NO. 2563106 - PROJECT LENGTH 0.071 mi.
I-95 NB / WEBB ROAD #5984
FEDERAL AID PROJECT NO. 2563106 - PROJECT LENGTH 0.062 mi.
I-95 SB / SOMERSET AVENUE #1447
FEDERAL AID PROJECT NO. 2875400 - PROJECT LENGTH 0.085 mi.
I-95 SB / WEBB ROAD #1449
FEDERAL AID PROJECT NO. 2875600 PROJECT LENGTH 0.085mi.

PROJECT LOCATION

I-95 SB over Somerset Ave (#1447) - Lat./Long. 44° 47' 05.29" N 69° 24' 15.67" W
I-95 SB over Webb Road (#1449) - Lat./Long. 44°46'10.32" N 69° 24' 40.27" W
I-95 NB over Somerset Ave (#5985) - Lat./Long. 44° 47' 05.68" N 69° 24' 12.44" W
I-95 NB over Webb Road (#5984) - Lat./Long. 44° 46' 11.01" N 69° 24' 35.86" W


OUTLINE OF WORK

Bridge Deck Replacements, Profile Adjustment on Somerset Ave and Webb Road

2563106, 2875400, & 2875600

WIN 25631.06, 25631.07, 25631.08, 25631.09, 28754.00 & 28756.00

STATE OF MAINE DEPARTMENT OF TRANSPORTATION	APPROVED	DATE
	<i>[Signature]</i>	6-28-24
COMMISSIONER: <i>[Signature]</i>		
CHIEF ENGINEER: <i>[Signature]</i>		

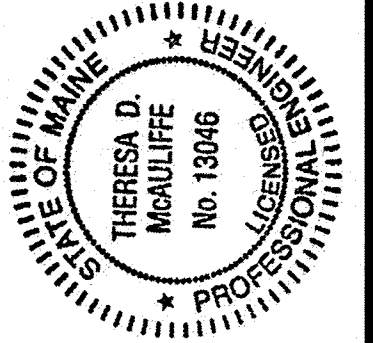

[Signature]
SIGNATURE
13046
P.E. NUMBER
6/10/2024
DATE

PROJECT INFORMATION	
PROGRAM	Bridge Program
PROJECT MANAGER	Julie Brask
DESIGNER	
CONSULTANT	McFARLAND JOHNSON, INC.
PROJECT RESIDENT	
CONTRACTOR	
PROJECT COMPLETION DATE	

PITTSFIELD
INTERSTATE 95 SB & NB OVER
SOMERSET AVENUE AND WEBB ROAD

TITLE SHEET

SHEET NUMBER

1

OF 110

Date:6/18/2024

Username: jfitzpatrick

Division:

Filename: ... \0xx_Pittsfield_Quantities_2.dgn

ESTIMATED QUANTITIES									
ITEM NO.	ITEM DESCRIPTION	BR # 1447	BR # 5985	BR # 1449	BR # 5984	BR # 1447	BR # 1449	TOTAL QUANTITY	UNIT
		WIN 25631.06	WIN 25631.07	WIN 25631.08	WIN 25631.09	WIN 28754.00	WIN 28756.00		
523.5402	LAMINATED ELASTOMERIC BEARINGS EXPANSION	0	0	12	12	0	0	24	EA
524.301	TEMPORARY STRUCTURAL SUPPORT (BEARING REPLACEMENT)-BRIDGE #1447	1	0	0	0	0	0	1	LS
524.301	TEMPORARY STRUCTURAL SUPPORT (BEARING REPLACEMENT)-BRIDGE #1449	0	0	1	0	0	0	1	LS
524.301	TEMPORARY STRUCTURAL SUPPORT (BEARING REPLACEMENT)-BRIDGE #5984	0	0	0	1	0	0	1	LS
524.301	TEMPORARY STRUCTURAL SUPPORT APPROACHES-BRIDGE #1447	1	0	0	0	0	0	1	LS
524.301	TEMPORARY STRUCTURAL SUPPORT APPROACHES-BRIDGE #5985	0	1	0	0	0	0	1	LS
524.301	TEMPORARY STRUCTURAL SUPPORT APPROACHES-BRIDGE #1449	0	0	1	0	0	0	1	LS
524.301	TEMPORARY STRUCTURAL SUPPORT APPROACHES-BRIDGE #5984	0	0	0	1	0	0	1	LS
524.40	PROTECTIVE SHIELD-BRIDGE #1447	1	0	0	0	0	0	1	LS
524.40	PROTECTIVE SHIELD-BRIDGE #5985	0	1	0	0	0	0	1	LS
524.40	PROTECTIVE SHIELD-BRIDGE #1449	0	0	1	0	0	0	1	LS
524.40	PROTECTIVE SHIELD-BRIDGE #5984	0	0	0	1	0	0	1	LS
526.301	PORTABLE CONCRETE BARRIER, TYPE I (3150 LF)	0.2	0.2	0.2	0.2	0.2	0	1	LS
526.304	TEMPORARY CONCRETE BARRIER, ANCHORED TYPE 1 (770 LF)	0.25	0.25	0.25	0.25	0	0	1	LS
526.305	TEMPORARY CONCRETE BARRIER, BRACED TYPE 1 (770 LF)	0.25	0.25	0.25	0.25	0	0	1	LS
527.33	TRUCK MOUNTED ATTENUATOR	1	1	1	1	0	0	4	EA
527.34	WORK ZONE CRASH CUSHION	1	1	1	1	2	0	6	UN
604.18	ADJUST MANHOLE OR CATCH BASIN TO GRADE	0	0	0	0	2	0	2	EA
606.1301	31" W-BEAM GR - MID WAY SPLICE -SINGLE FACED	487.5	300	400	250	525	437.5	2400	LF
606.1305	31" W-BEAM GR - MID-WAY SPLICE FLARED TERMINAL	1	1	0	0	4	2	8	EA
606.1721	BRIDGE TRANSITION -TYPE 1	4	4	4	4	0	0	16	EA
606.265	TERMINAL END TRAILING END- GALVANIZED	1	2	1	1	0	0	5	EA
606.353	REFLECTORIZED FLEXIBLE GUARDRAIL MARKER	10	12	9	9	16	4	60	EA
606.363	GR REMOVE AND DISPOSE	590	420	510	330	1050	480	3380	LF
606.63	THRIE BEAM RAIL BEAM	0	0	0	0	480	0	480	LF
606.70	TRANSITION SECTION THRIE BEAM	0	0	0	0	8	0	8	EA
607.183	CHAIN LINK SNOW FENCE 33 INCH-BRIDGE #1447 (130 LF)	1	0	0	0	0	0	1	LS
607.183	CHAIN LINK SNOW FENCE 33 INCH-BRIDGE #5985 (130 LF)	0	1	0	0	0	0	1	LS
607.183	CHAIN LINK SNOW FENCE 33 INCH-BRIDGE #1449 (130 LF)	0	0	1	0	0	0	1	LS
607.183	CHAIN LINK SNOW FENCE 33 INCH-BRIDGE #5984 (130 LF)	0	0	0	1	0	0	1	LS
609.11	VERT CURB TYPE 1	0	0	0	0	900	0	900	LF
609.26	CURB TRANSITION SECTION B TYPE 1	0	0	0	0	1	0	1	EA
609.40	RESET CURB TYPE 5	0	0	0	0	50	0	50	LF
610.08	PLAIN RIPRAP	14	14	14	14	0	0	56	CY
615.07	LOAM	0	0	0	0	46	46	92	CY
618.14	SEEDING METHOD NUMBER 2	0	0	0	0	8	8	16	UN
619.12	MULCH	0	0	0	0	8	8	16	UN
620.58	EROSION CONTROL GEOTEXTILE	64	64	64	64	0	0	256	SY
627.30	GROOVING FOR PAVEMENT MARKING	6100	6100	6100	6100	0	0	24400	SF
627.733	4" WHITE OR YELLOW PAINTED PAVEMENT MARKING LINE	0	0	0	0	4750	0	4750	LF
627.744	6" WHITE OR YELLOW PAINTED PAVEMENT MARKING LINE	6100	6100	6100	6100	0	0	24400	LF
627.77	REMOVE PAVEMENT MARKINGS	6100	6100	6100	6100	1400	0	25800	SF
627.78	TEMPORARY 4" PAINTED PAVEMENT MARKING LINE, WHITE OR YELLOW	0	0	0	0	400	0	400	LF
627.781	TEMPORARY 6" PAINTED PAVEMENT MARKING LINE, WHITE OR YELLOW	8300	8300	8300	8300	0	0	33200	LF
629.05	HAND LABOR, STRAIGHT TIME	25	25	25	25	0	0	100	HR
631.10	AIR COMPRESSOR (INCLUDING OPERATOR)	5	5	5	5	0	0	20	HR
631.11	AIR TOOL (INCLUDING OPERATOR)	5	5	5	5	0	0	20	HR
631.12	ALL-PURPOSE EXCAVATOR (INCLUDING OPERATOR)	25	25	25	25	25	0	125	HR
631.172	TRUCK-LARGE (INCLUDING OPERATOR)	25	25	25	25	25	0	125	HR
631.22	FRONT END LOADER (INCLUDING OPERATOR)	25	25	25	25	25	0	125	HR
639.18	FIELD OFFICE TYPE A	0.25	0.25	0.25	0.25	0	0	1	EA
643.72	TEMPORARY TRAFFIC SIGNAL	0	0	0	0	1	0	1	LS
652.30	FLASHING ARROW BOARD	0.5	0.5	0.5	0.5	0	0	2	EA
652.312	TYPE III BARRICADE	4	4	4	4	4	0	20	EA
652.33	DRUM	100	100	100	100	25	0	425	EA
652.34	CONE	0	0	0	0	25	0	25	EA
652.35	CONSTRUCTION SIGNS	120	120	120	120	90	70	640	SF
652.361	MAINTENANCE OF TRAFFIC CONTROL DEVICES	0.2	0.2	0.2	0.2	0.2	0	1	LS
652.38	FLAGGERS	0	0	0	0	320	320	640	HR
652.41	PORTABLE-CHANGEABLE MESSAGE SIGN	0.5	0.5	0.5	0.5	0	0	2	EA
652.45	AUTOMATED TRAILER MOUNTED SPEED LIMIT SIGN	0.5	0.5	0.5	0.5	0	0	2	EA
656.75	TEMPORARY SOIL EROSION AND WATER POLLUTION CONTROL	0.2	0.2	0.2	0.2	0.1	0.1	1	LS
659.10	MOBILIZATION	0.22	0.22	0.22	0.22	0.1	0.02	1	LS
910.301	SPECIAL WORK- DUCT BANK	0	0	0	0	1	0	1	LS
910.301	SPECIAL WORK- WEBB RD PROFILE LOWERING	0	0	0	0	0	1	1	LS

STATE OF MAINE
DEPARTMENT OF TRANSPORTATION
PROJECT NO. 2563106, 2875400, & 2875600
WIN 25631.06, 25631.07, 25631.08, 25631.09, 28754.00 & 28756.00
BRIDGE NO. 1447, 5985, 1449, 5984
BRIDGE PLANS

I-95 SB & NB OVER WEBB RD & SOMERSET AVE
SOMERSET AVE & WEBB ROAD LOWERING
PITTSFIELD SOMERSET COUNTY

ESTIMATED QUANTITIES

SHEET NUMBER
3
OF 110

PROJ. MANAGER	J. BRASKY	BY	DATE
DESIGN-DETAILED	S. LINDSEY	E. MORRISON	06-24
CHECKED-REVIEWED	D. WHITE	B. COLBURN	06-24
DESIGNS-DETAILED	N. EDMAN	J. FITZ	06-24
REVISIONS 1			
REVISIONS 2			
REVISIONS 3			
REVISIONS 4			
FIELD CHANGES			

SIGNATURE
P.E. NUMBER
DATE

GENERAL CONSTRUCTION NOTES

1.

Approximate Right-Of-Way lines were developed from record plans and are shown on the plans. All work shall remain within the existing Right-Of-Way.
2.

All clearing shall be considered incidental to the Contract and no separate payment will be made. The actual lines for clearing shall be established in the field by the Contractor as indicated on the Plans and approved by the Resident.
3.

Approximate existing drainage and utility information locations were developed from record plans and are shown on the plans.
4.

All utility facilities shall be adjusted by the respective utilities unless otherwise noted.
5.

Existing signs within the Project limits shall be removed and reset as directed by the Resident. Payment for removal and reinstallation of existing signs will be considered incidental to the Contract. No separate payment will be made.
6.

Do not excavate for Aggregate Subbase Course where existing material is suitable as determined by the Resident.
7.

In areas where the Resident directs the Contractor not to excavate to the subgrade line shown on the plans, payment for removing existing pavement, grubbing, shaping, ditching, and compacting the existing subbase and layers of new subbase 6 inches or less thick will be made under appropriate equipment rental items.
8.

Place loam 2 inches deep on all new or reconstructed sideslopes or as directed by Resident.
9.

Erosion Control Mix may be substituted in those areas normally receiving loam and seed as directed by the Resident. Placement shall be in accordance with Standard Specifications Section 619, Mulch. Payment will be made under Pay Item 619.14, Erosion Control Mix.
10.

A MASH compliant guardrail end treatment shall be installed concurrently with the placement of each leading end section of beam guardrail.
11.

Where it is apparent that runoff will cause continual erosion, Erosion Control Blanket, seeded gutters, or riprap downspouts shall be constructed after paving and shoulder work is completed. Payment will be made under the appropriate Contract items.
12.

Protective Coating for Concrete Surfaces shall be applied to the following areas:

All exposed surfaces of concrete curbs,
Fascias down to the drip notch,
Top of abutment backwalls and wingwalls,
All exposed surfaces of Pier caps and columns, and
To one foot below the ground on vertical walls against earth.
13.

Project information referred to below may be accessed at the following MaineDOT web address:
<http://www.maine.gov/mdot/contractors/>
14.

The existing bridge plans may be accessed at the MaineDOT web address. The plans are reproductions of the original drawings as prepared for the construction of the bridge. It is very unlikely that the plans will show any construction field changes or any alterations which may have been made to the bridge during its life span.
15.

Quantities included for pay items measured and paid for by Lump Sum are estimated quantities and are provided by MaineDOT for informational purposes only. Lump Sum pay items will be paid for at the Contract Bid amount, with no addition or reduction in payment to the Contractor if the actual final quantities are different from the MaineDOT provided estimated quantities, except as follows:

a. If a Lump Sum pay item is eliminated, the requirements of Standard Specification Section 109.2, Elimination of Items, will take precedence.

b. If other Contract Documents specifically allow a change in payment for a Lump Sum pay item, those requirements will be followed.

c. If a design change results in changes to estimated quantities for Lump Sum pay items, price adjustments will be made in accordance with Standard Specifications Section 109.7, Equitable Adjustments to Compensation and Time.
16.

All costs for cofferdams, including pumping, maintenance, related temporary soil erosion and water pollution controls, and removal, will not be paid for directly, but will be considered incidental to related Contract items.
17.

The Contractor shall submit Bridge Demolition Plans for each bridge to the Resident at least 10 business days prior to the start of demolition work. The plan shall outline the methods and equipment to be used to remove and dispose of all materials included in the existing bridge decks, portions of abutments and wingwalls, and identified beams, diaphragms, and bearings. No work related to the removal of the bridge decks shall be undertaken by the Contractor until MaineDOT has reviewed the Bridge Demolition Plans for appropriateness and completeness. Payment for all work necessary for developing, submitting and finalizing the Bridge Demolition Plans will be considered incidental to the appropriate bridge removal pay items.

18.

The existing bridge components to be removed shall be removed by and become the property of the Contractor. The steel portions of the existing bridges may be coated with a lead-based paint system. The Contractor is responsible for the containment, proper management and disposal of hazardous waste generated by the process of demolishing the existing decks, modifications of structural steel, and installation of shear studs. The Contractor is responsible for implementing appropriate OSHA mandated personal protection standards related to these processes. Once the existing bridge components are removed, the Contractor is solely responsible for the care, custody, and control of the components of the existing bridges and any hazardous water generated as a result of the storage, recycling, or disposal of the bridge components, including lead-coated steel. The Contractor shall recycle or reuse the steel in accordance with the Maine Department of Environmental Protection's "Maine Hazardous Waste Management Regulations," Chapter 850. A copy of this regulation is available at MaineDOT's offices on Child Street in Augusta. Payment for all labor, materials, equipment, and other costs required to remove and dispose of the existing bridges will be considered incidental to the bridge removal pay items.
19.

Inlets and outlets of all culverts shall be rippedrap unless otherwise noted on the Plans or directed by the Resident.
20.

Where a joint between new pavement and existing pavement is called for on the plans, the existing pavement shall be sawcut along a smooth line to a neat, even, vertical joint as directed by the Resident. Broken or raveled edges will not be permitted. All work necessary for the preparation of this joint will be considered incidental to the related contract items.
21.

All existing delineators and mile marker posts on Interstate 95 which are impacted shall be removed and reset. Payment for removing and resetting delineators and mile marker posts shall be incidental to the Contract.
22.

Relocating existing ground mounted signs during traffic control phasing will not be measured but shall be considered incidental to the various contract items. Signs temporarily relocated within 30' of an active travel way shall have breakaway devices or be protected with portable concrete barrier. Temporary sign supports shall meet the requirements of Specification Section 652.
23.

Payment for connections of proposed guardrail to existing guardrail will be considered incidental to related Contract items.
24.

Temporary pavement, if needed, over the utility trench on Somerset Avenue shall be considered incidental to maintenance of traffic items.


I-95 SB & NB OVER WEBB RD & SOMERSET AVE SOMERSET AVE & WEBB ROAD LOWERING PITTSFIELD SOMERSET COUNTY	STATE OF MAINE DEPARTMENT OF TRANSPORTATION PROJECT NO. 2563106, 2875400, & 2875600 WIN 25631.06, 25631.07, 25631.08, 25631.09, 28754.00, & 28756.00 BRIDGE NO. 1447, 5885, 1449, 5884 BRIDGE PLANS		
	SIGNATURE P.E. NUMBER DATE		
	PROJ. MANAGER DESIGN-DETAILED CHECKED-REVIEWED DESIGN-DETAILED REVISIONS 1 REVISIONS 2 REVISIONS 3 REVISIONS 4 FIELD CHANGES		
GENERAL NOTES		SHEET NUMBER 4 OF 110	

Date:6/10/2024

Username: jfitzpatrick

Division:

Filename: ... \002_GenPlan_5985-1447.dgn

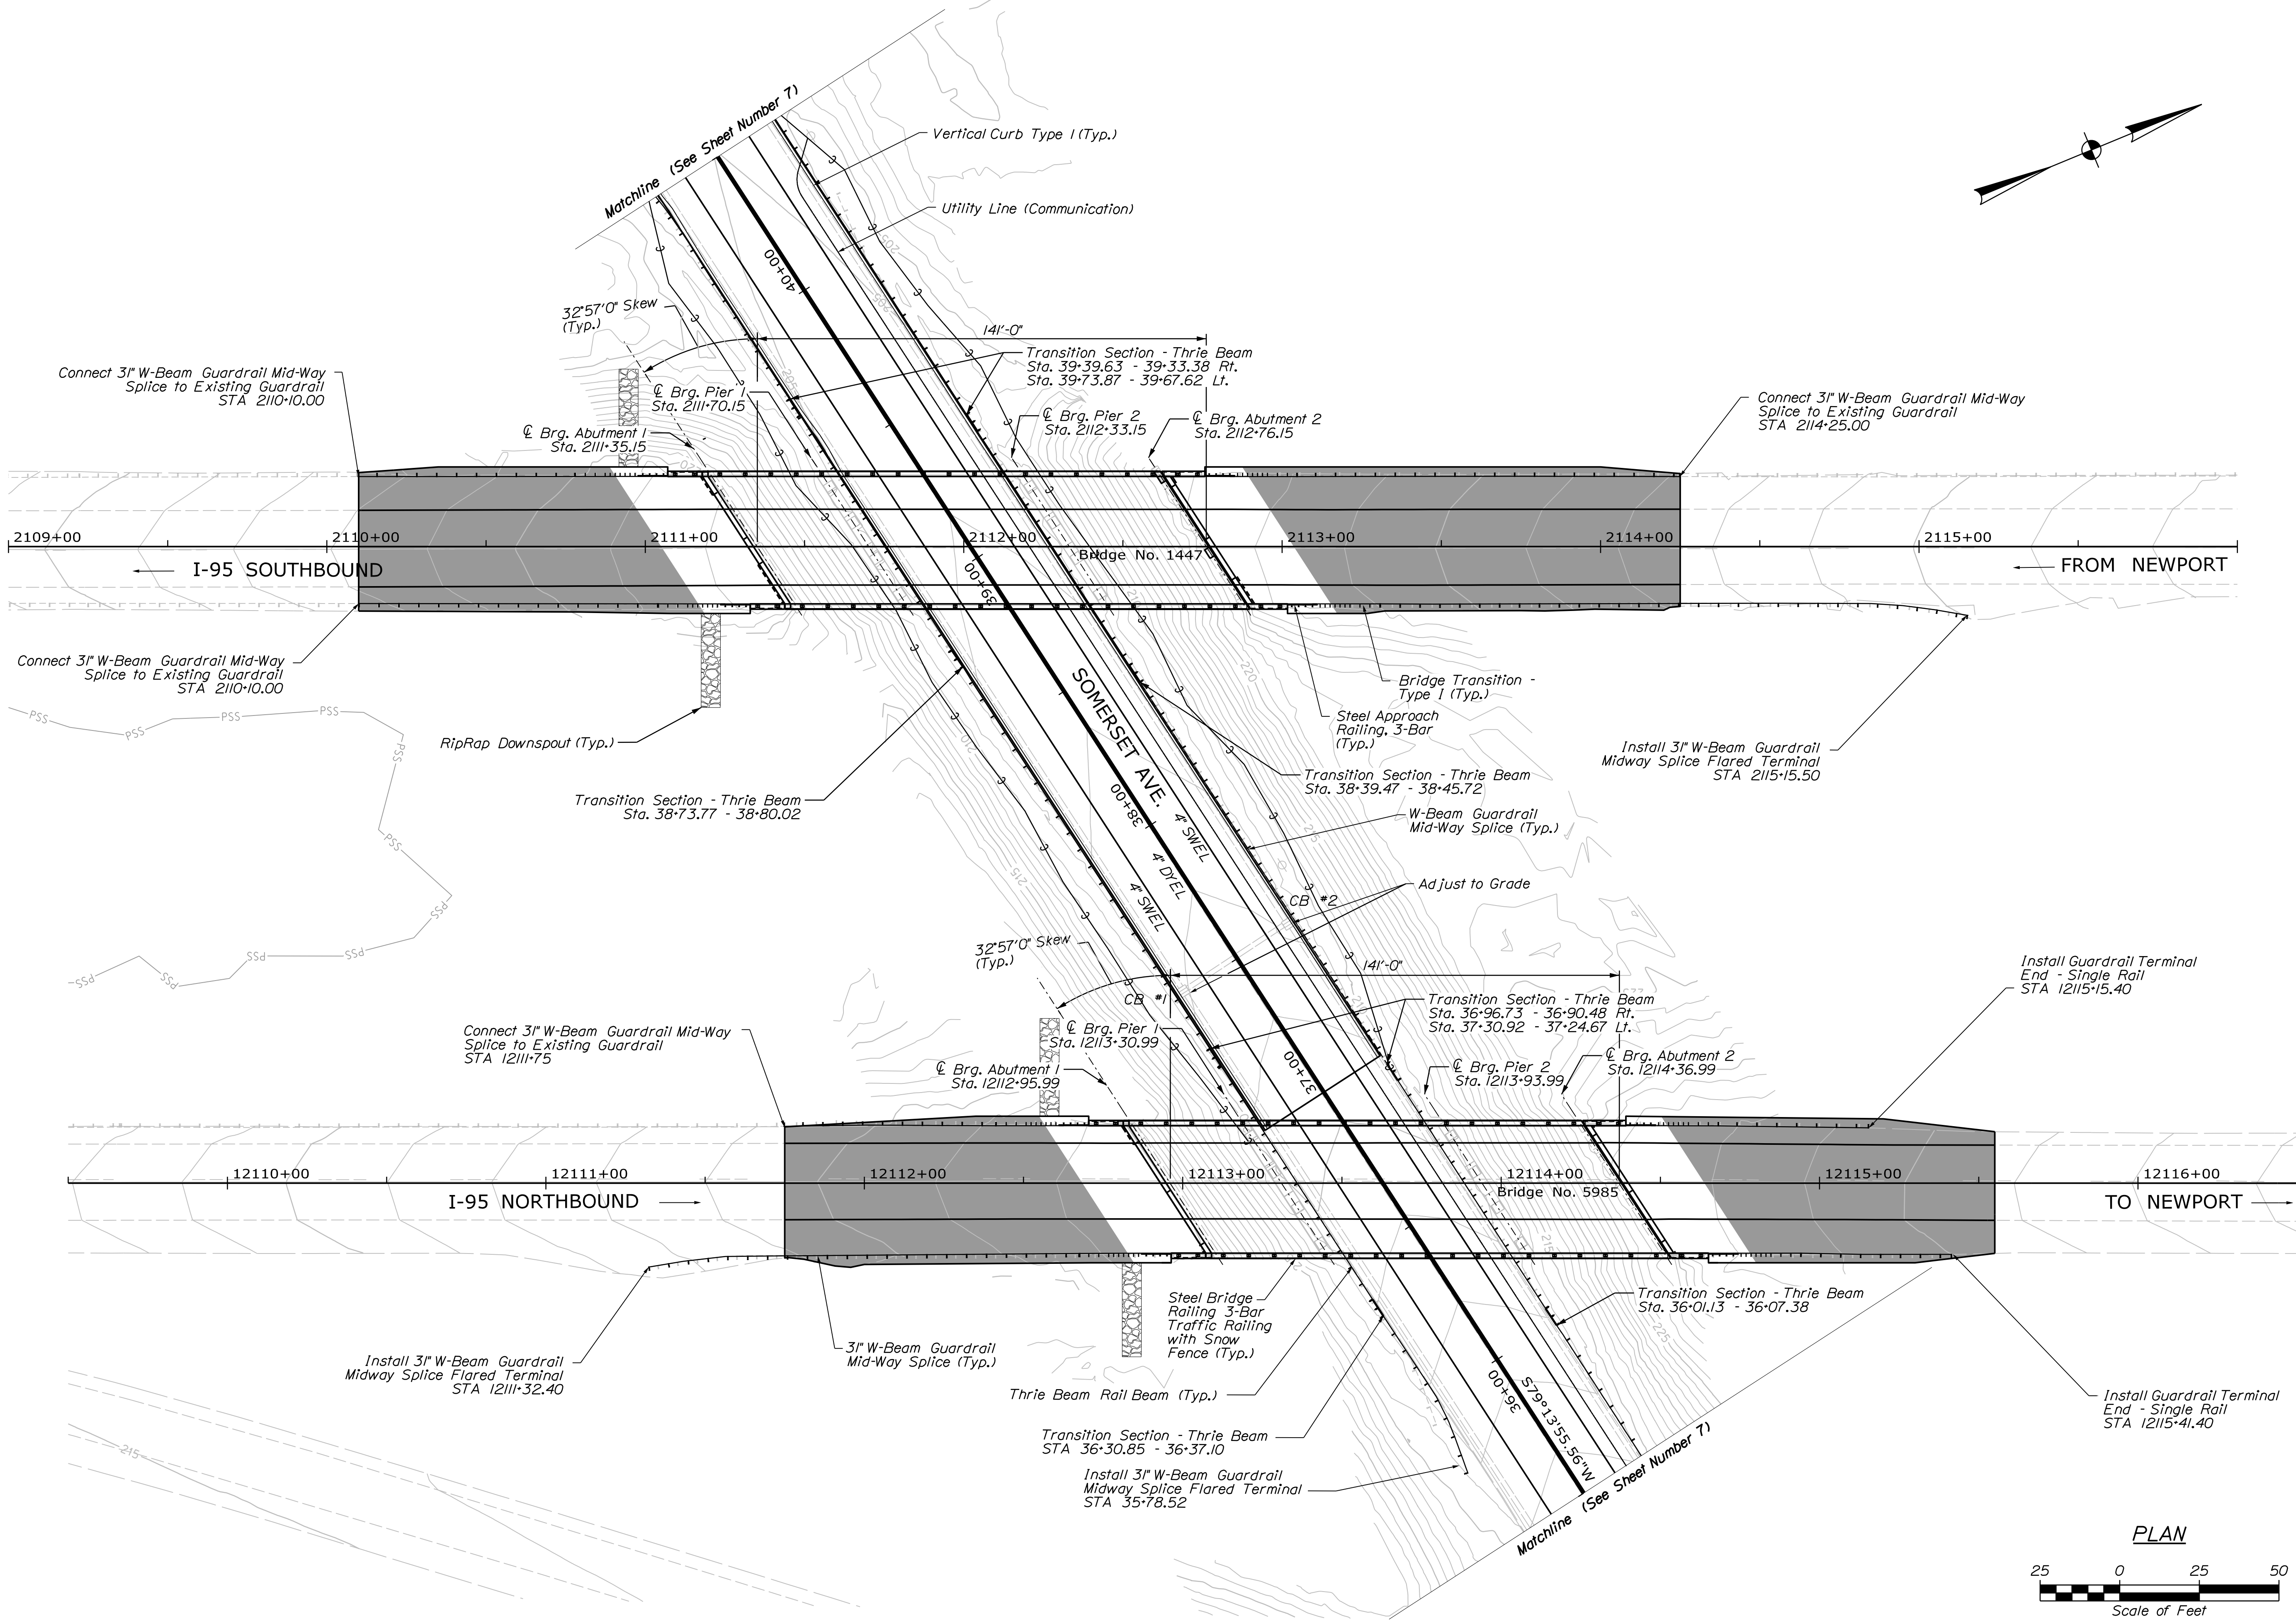

PROJ. MANAGER	J. BRASK	BY	DATE
DESIGN-DETAILED	S. LINDSEY	E. MORRISON	06-24
CHECKED-REVIEWED	D. WHITE	B. COLBURN	06-24
DESIGNS-DETAILED	N. EDMAN	J. FITZ	06-24
REVISIONS 1			
REVISIONS 2			
REVISIONS 3			
REVISIONS 4			
FIELD CHANGES			


I-95 SB & NB OVER SOMERSET AVE BRIDGE NOS 1447 & 5985 SOMERSET AVENUE LOWERING PITTSFIELD SOMERSET COUNTY	GENERAL PLANS
--	---------------

Date:6/10/2024


Username: jfitzpatrick

Division:


Filename: ... \002_GenPlan_5985-1447a.dgn

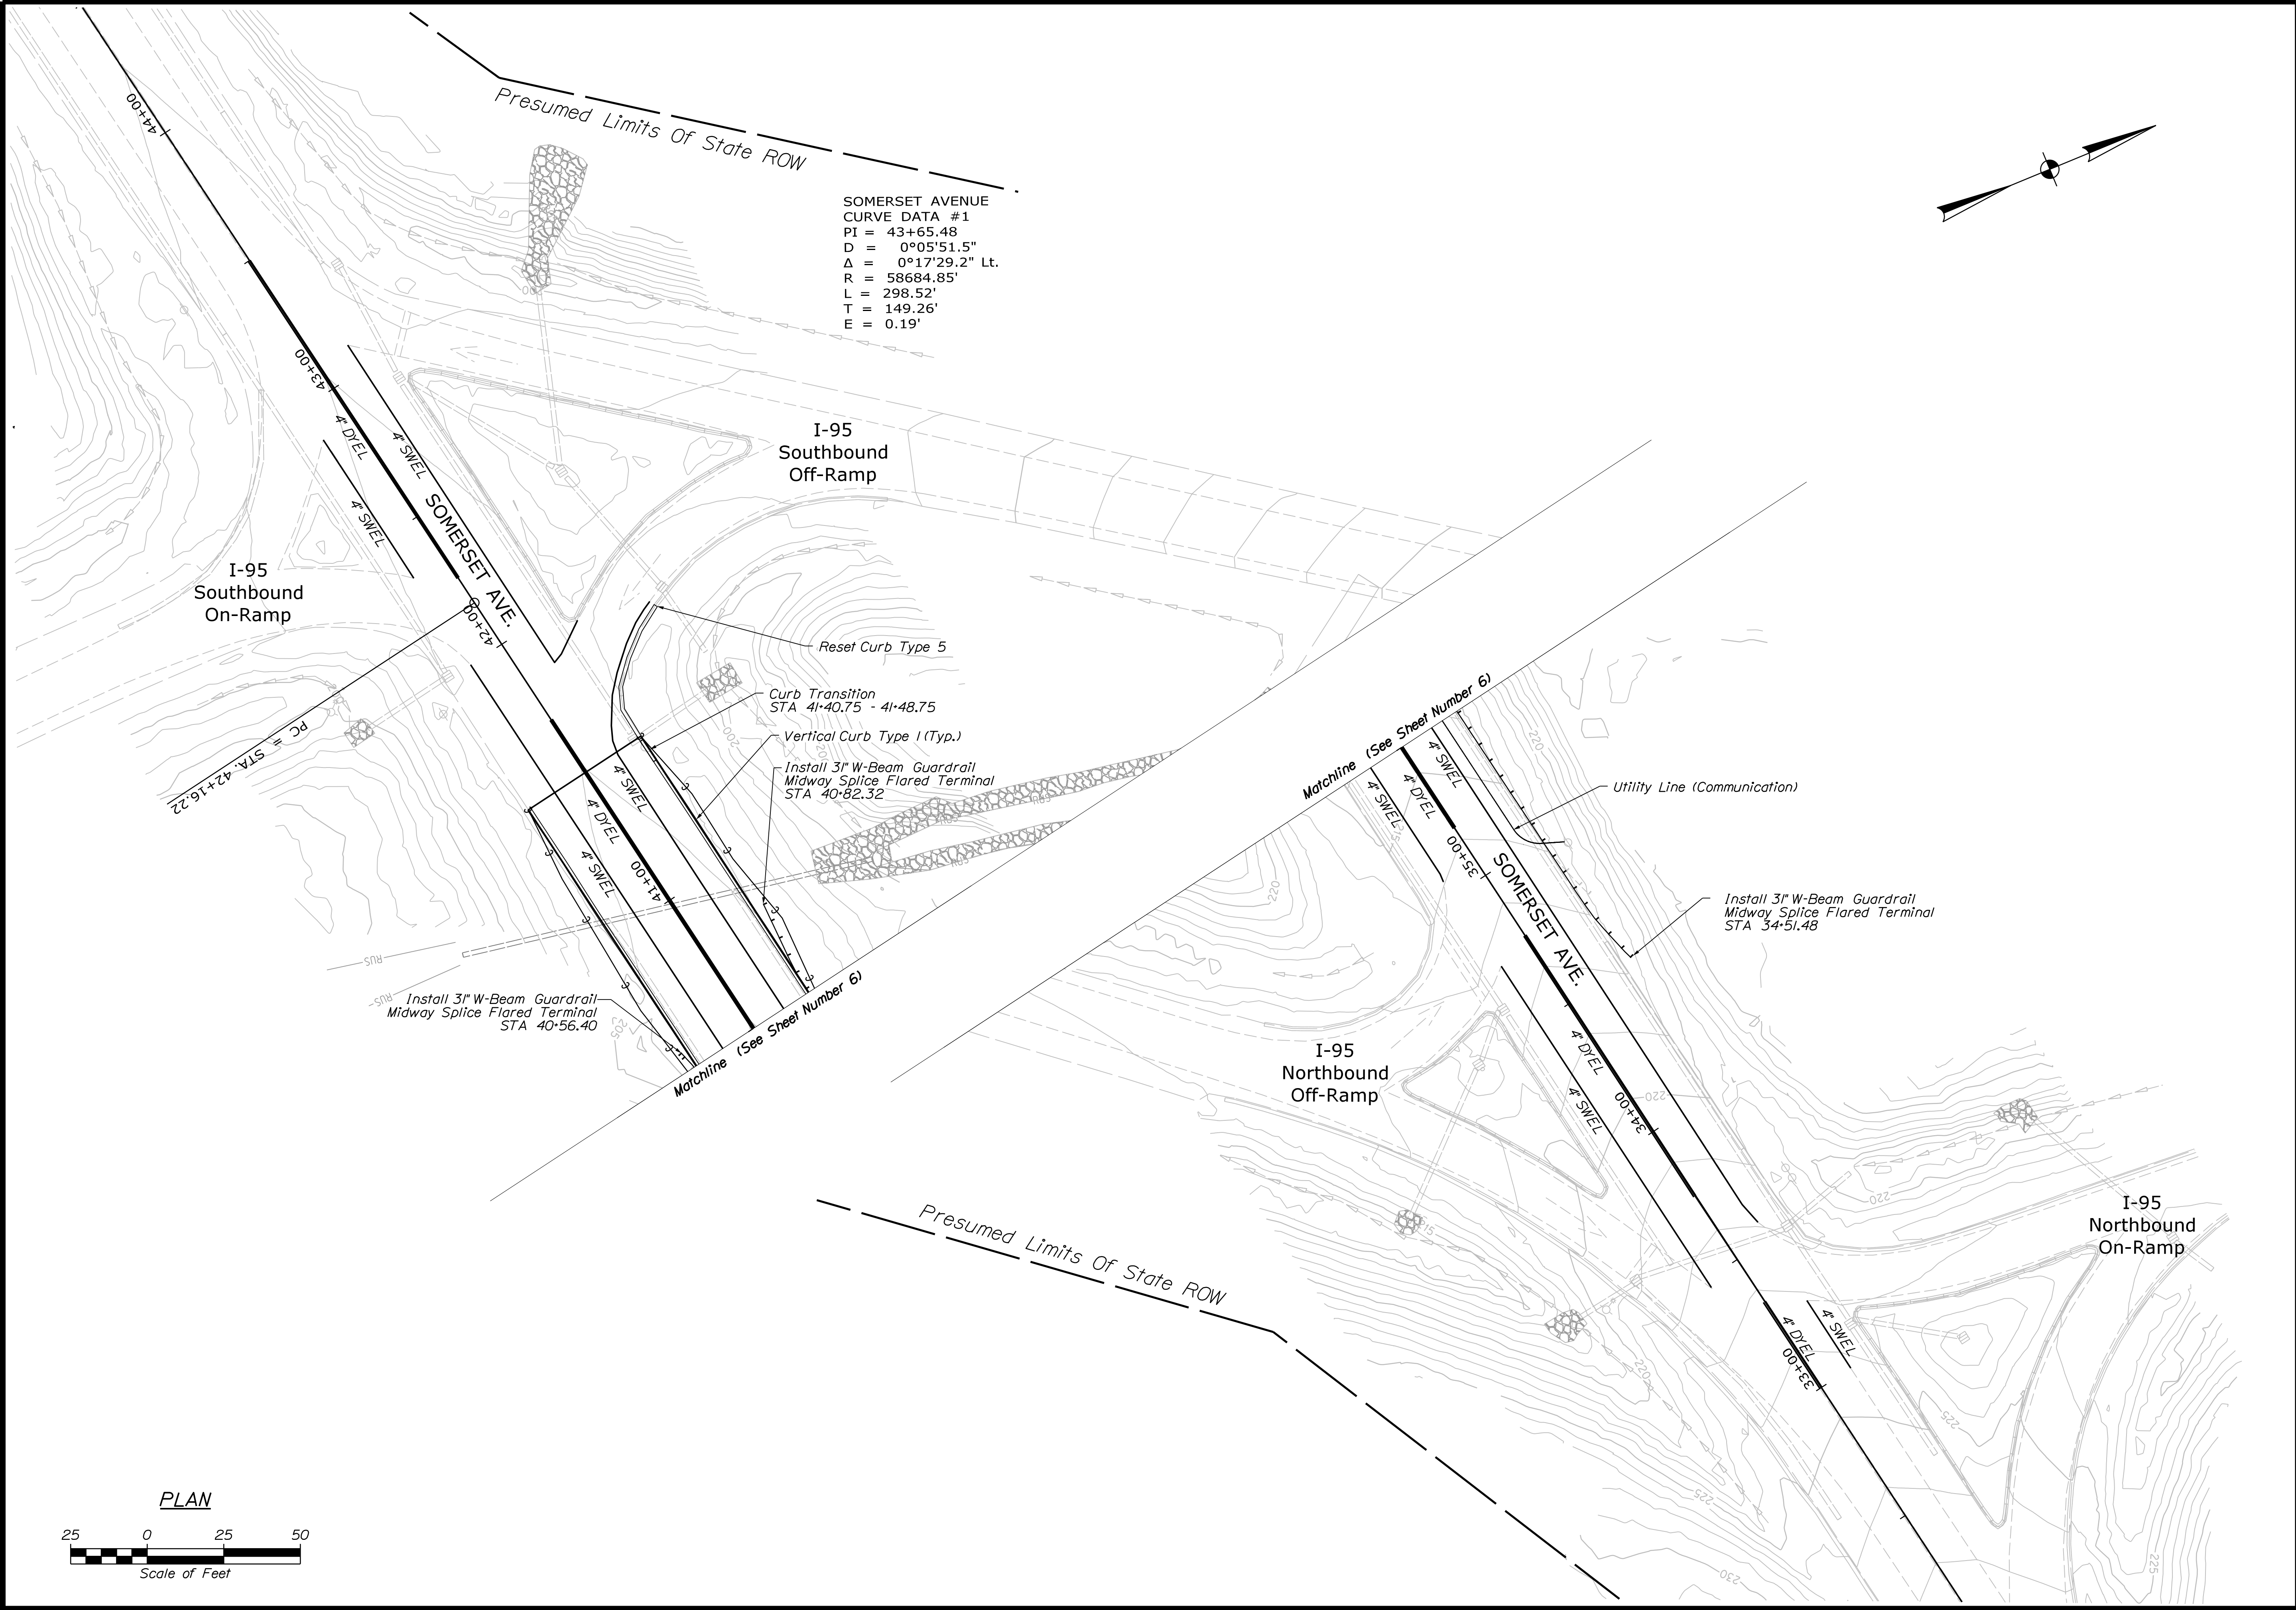

I-95 SB & NB OVER SOMERSET AVE BRIDGE NOS. 1447 & 5985 SOMERSET AVENUE LOWERING PITTSFIELD SOMERSET COUNTY												STATE OF MAINE DEPARTMENT OF TRANSPORTATION PROJECT NO. 2563106 & 2875400			
GENERAL PLANS												WIN 25631.06, 25631.07, & 28754.00 BRIDGE NO. 1447 & 5985 BRIDGE PLANS			
SHEET NUMBER															
2															
OF 110															
PROJ. MANAGER				J. BRASK		BY		DATE							
DESIGN-DETAILED				S. LINDSEY		E. MORRISON		06-24							
CHECKED-REVIEWED				D. WHITE		B. COLBURN		06-24							
DESIGN2-DETAILED2				N. EDMAN		J. FITZ		06-24							
DESIGN3-DETAILED3															
REVISIONS 1										P.E. NUMBER					
REVISIONS 2															
REVISIONS 3															
REVISIONS 4										DATE					
FIELD CHANGES															

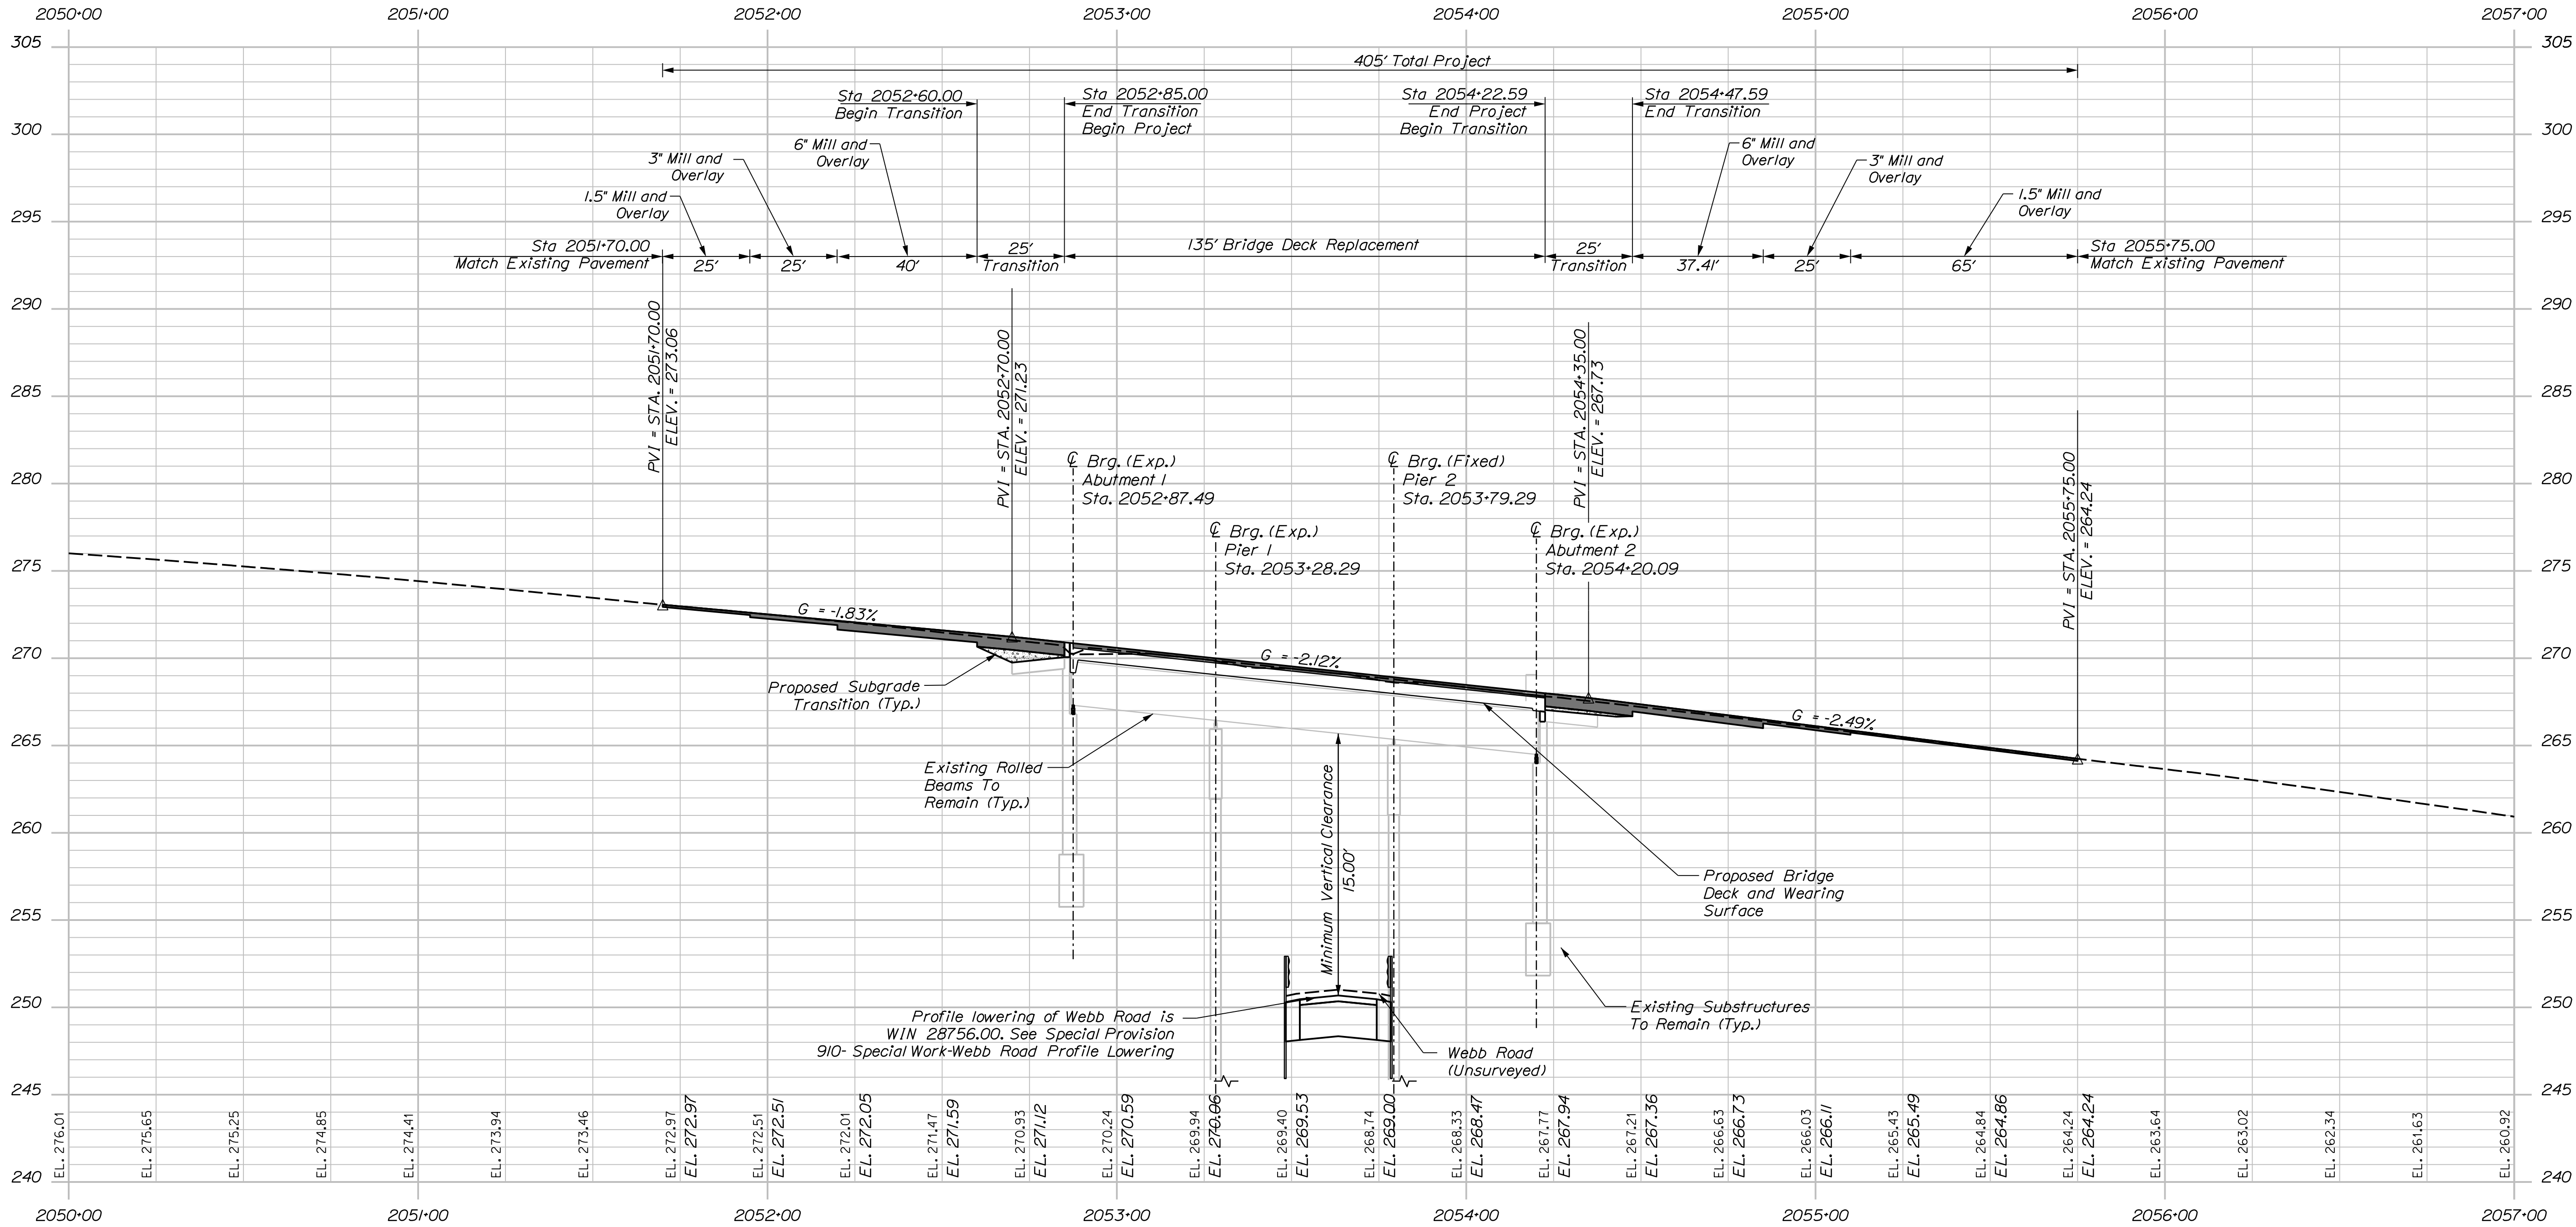

PROFILE
INTERSTATE 95 SOUTHBOUND OVER WEBB ROAD

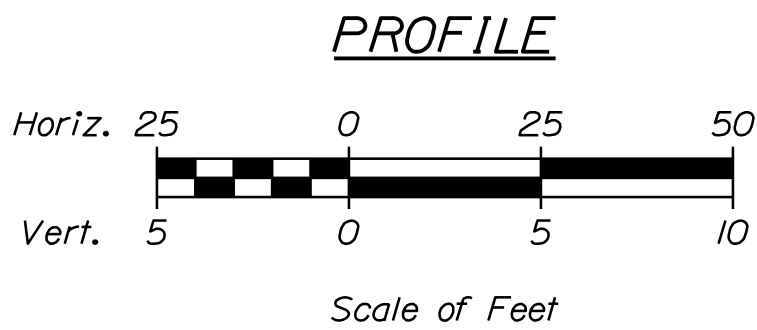


STATE OF MAINE DEPARTMENT OF TRANSPORTATION PROJECT NO. 2563106 BRIDGE NO. 1449 WIN 25631.08 BRIDGE PLANS	SIGNATURE		DATE	
	P.E. NUMBER			
	DATE			
I-95 SB/ WEBB ROAD BRIDGE NO. 1449 PITTSFIELD SOMERSET COUNTY PROFILE	PROJ. MANAGER	J. BRASK	BY	DATE
	CHECKED-DESIGNED	S. LINDSLEY	E. MORRISON	06-24
	DESIGNED-REVIEWED	D. WHITE	B. COLBURN	06-24
	DESIGNED-DETAILS	N. EDMAN	J. FITZ	06-24
	REVISIONS 1			
SHEET NUMBER		8		
OF 110				

Date: 6/10/2024


Username: jfitzpatrick

Division:

Filename: ... \006_Profile-5984.dgn

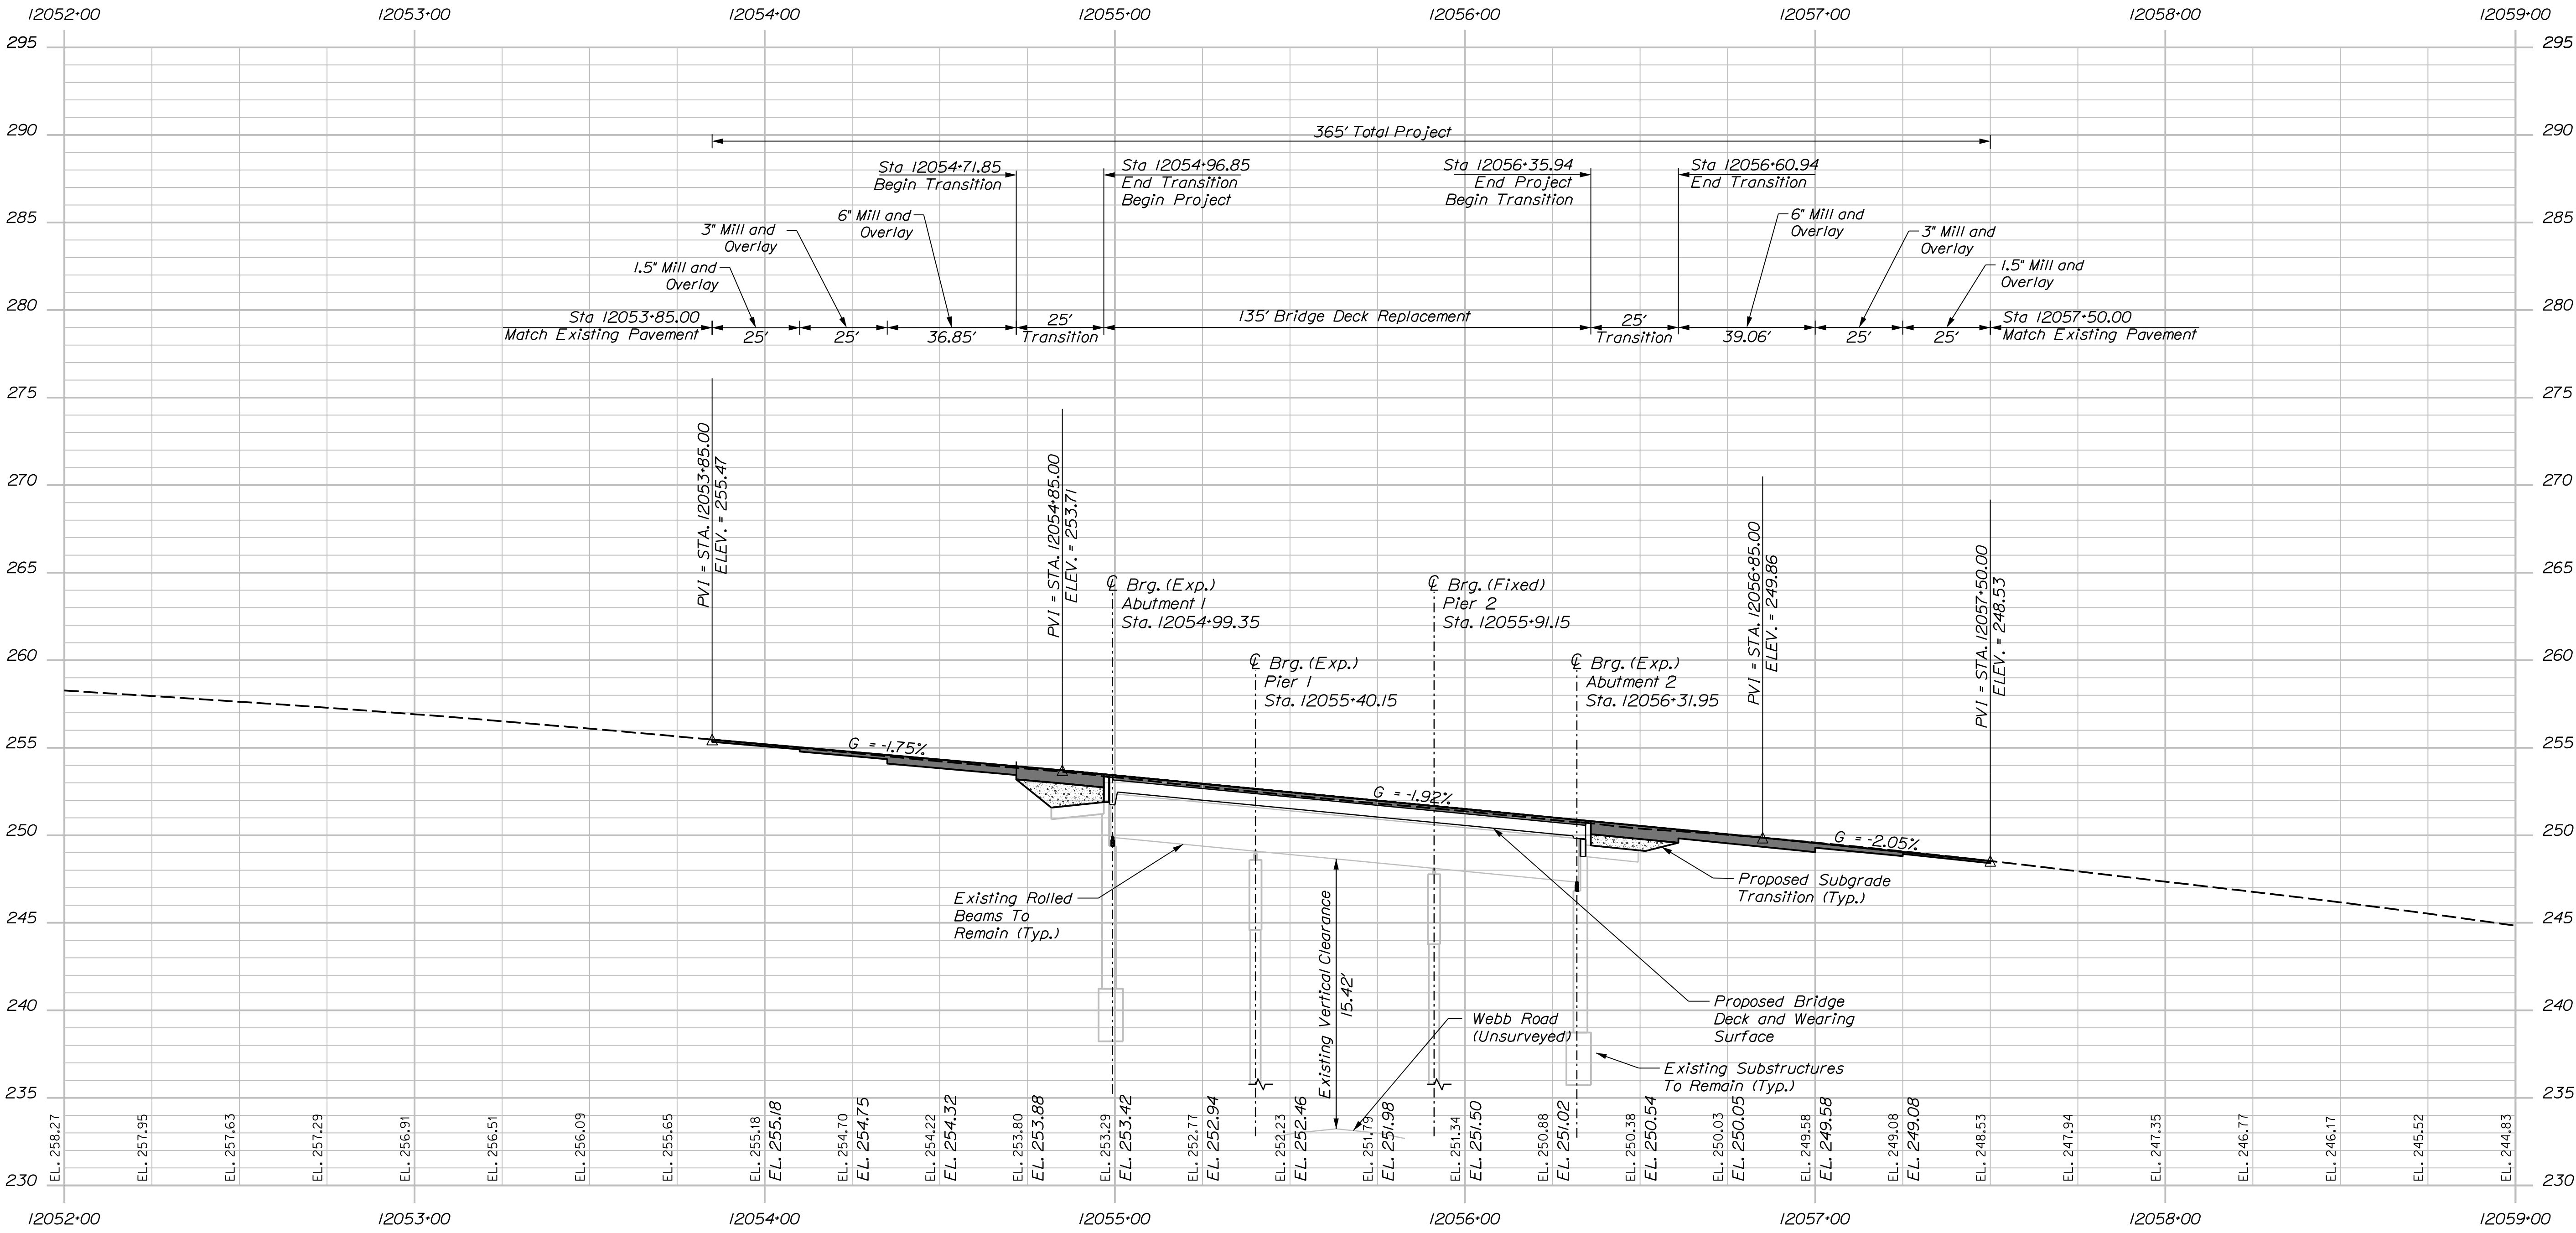


PROFILE
INTERSTATE 95 NORTHBOUND OVER WEBB ROAD

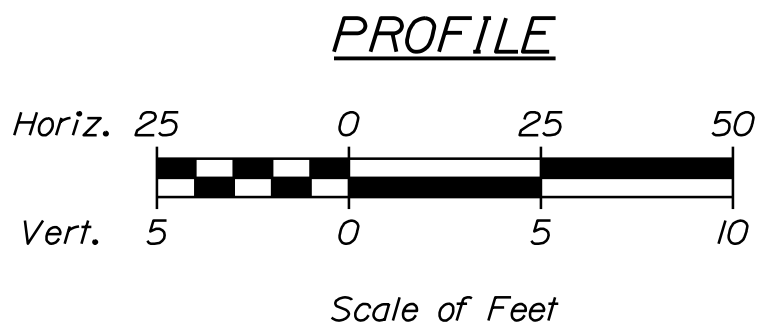


PROJ. MANAGER	J. BRASK	BY	DATE
CHECKED-REVIEWED	S. LINDSLEY	E. MORRISON	06-24
DESIGNED-DETAILED	D. WHITE	B. COLBURN	06-24
DESIGNED-DETAILED	N. EDMAN	J. FITZ	06-24
REVISIONS 1			
REVISIONS 2			
REVISIONS 3			
REVISIONS 4			
FIELD CHANGES			

SIGNATURE
P.E. NUMBER
DATE

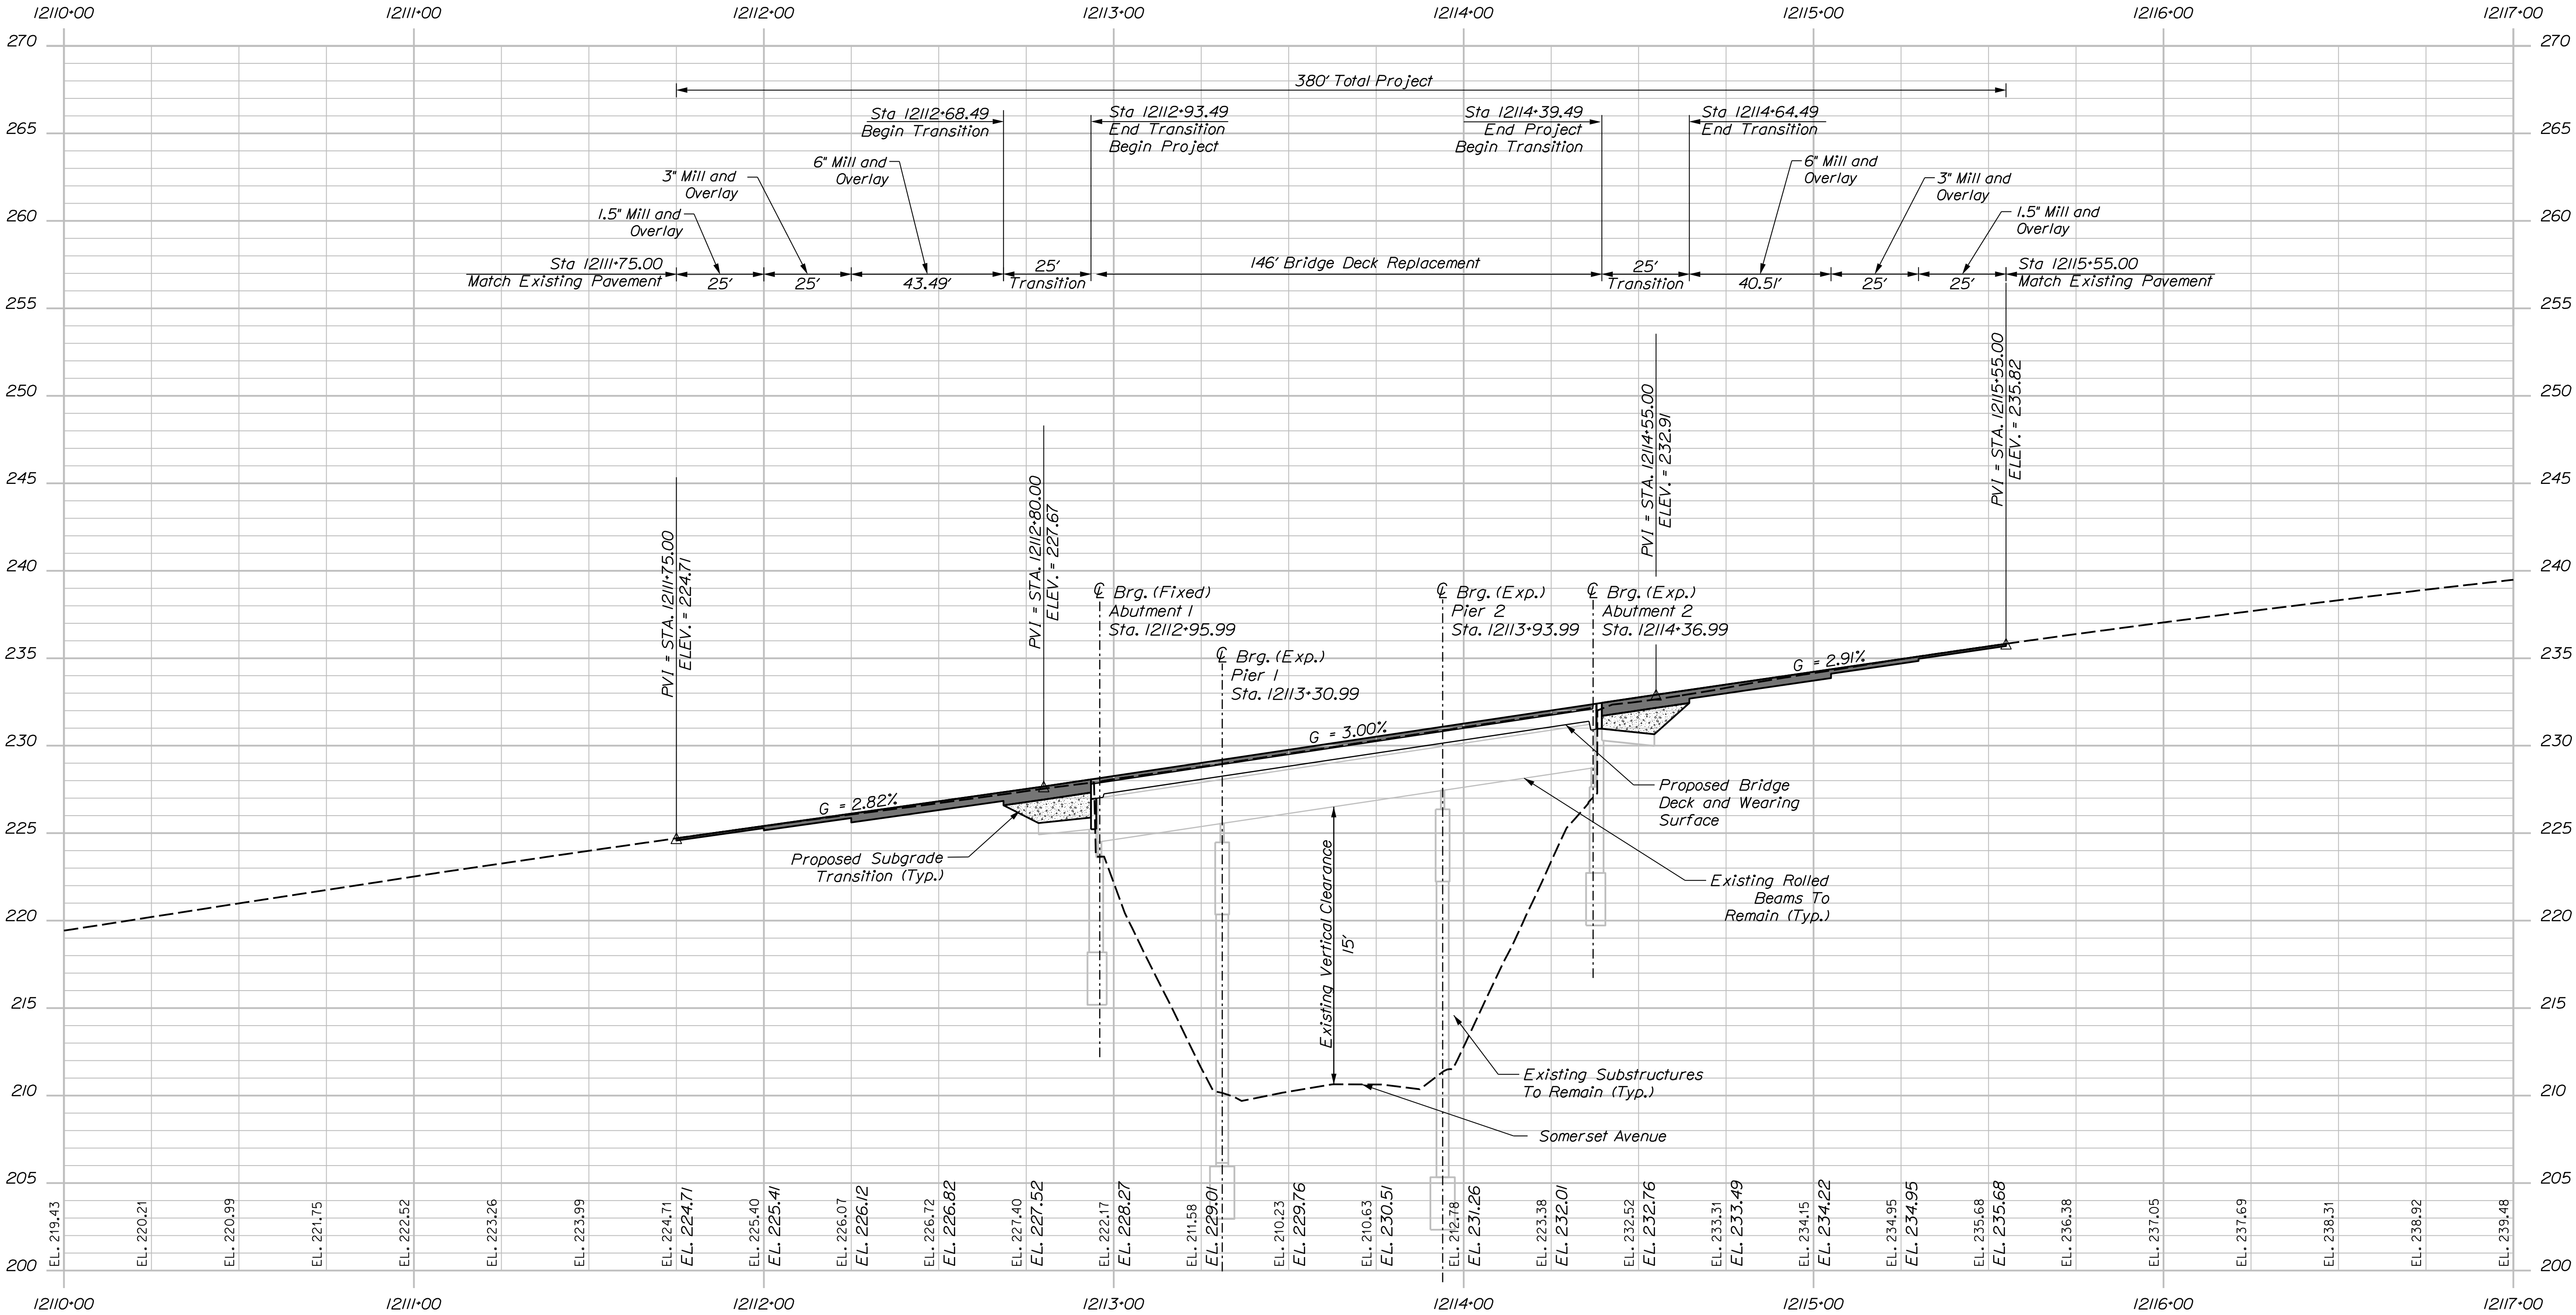

PROFILE
INTERSTATE 95 NORTHBOUND OVER SOMERSET AVENUE

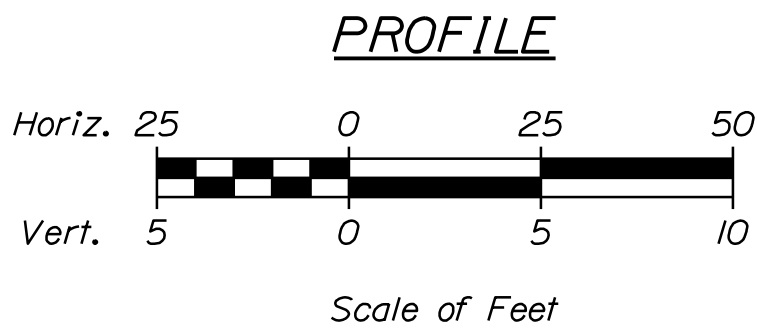

STATE OF MAINE
DEPARTMENT OF TRANSPORTATION
PROJECT NO. 2563106

BRIDGE NO. 5985
WIN
25631.07
BRIDGE PLANS

I-95 NB/ SOMERSET AVE
BRIDGE NO. 5985
PITTSFIELD SOMERSET COUNTY

SHEET NUMBER
11
OF 110

PROJ. MANAGER
DESIGN-DETAILED
CHECKED-REVIEWED
DESIGN-DETAILED
DESIGN-DETAILED
REVISIONS 1
REVISIONS 2
REVISIONS 3
REVISIONS 4
FIELD CHANGES

BY
J. BRASK
S. LINDSEY
D. WHITE
N. EDMAN
J. FITZ

DATE
06-24
06-24
06-24
06-24


SIGNATURE
P.E. NUMBER
DATE

Username: jfitzpatrick


Division:

Filename: ... \007a_Profile_Somerset Ave.dgn

Date: 6/10/2024



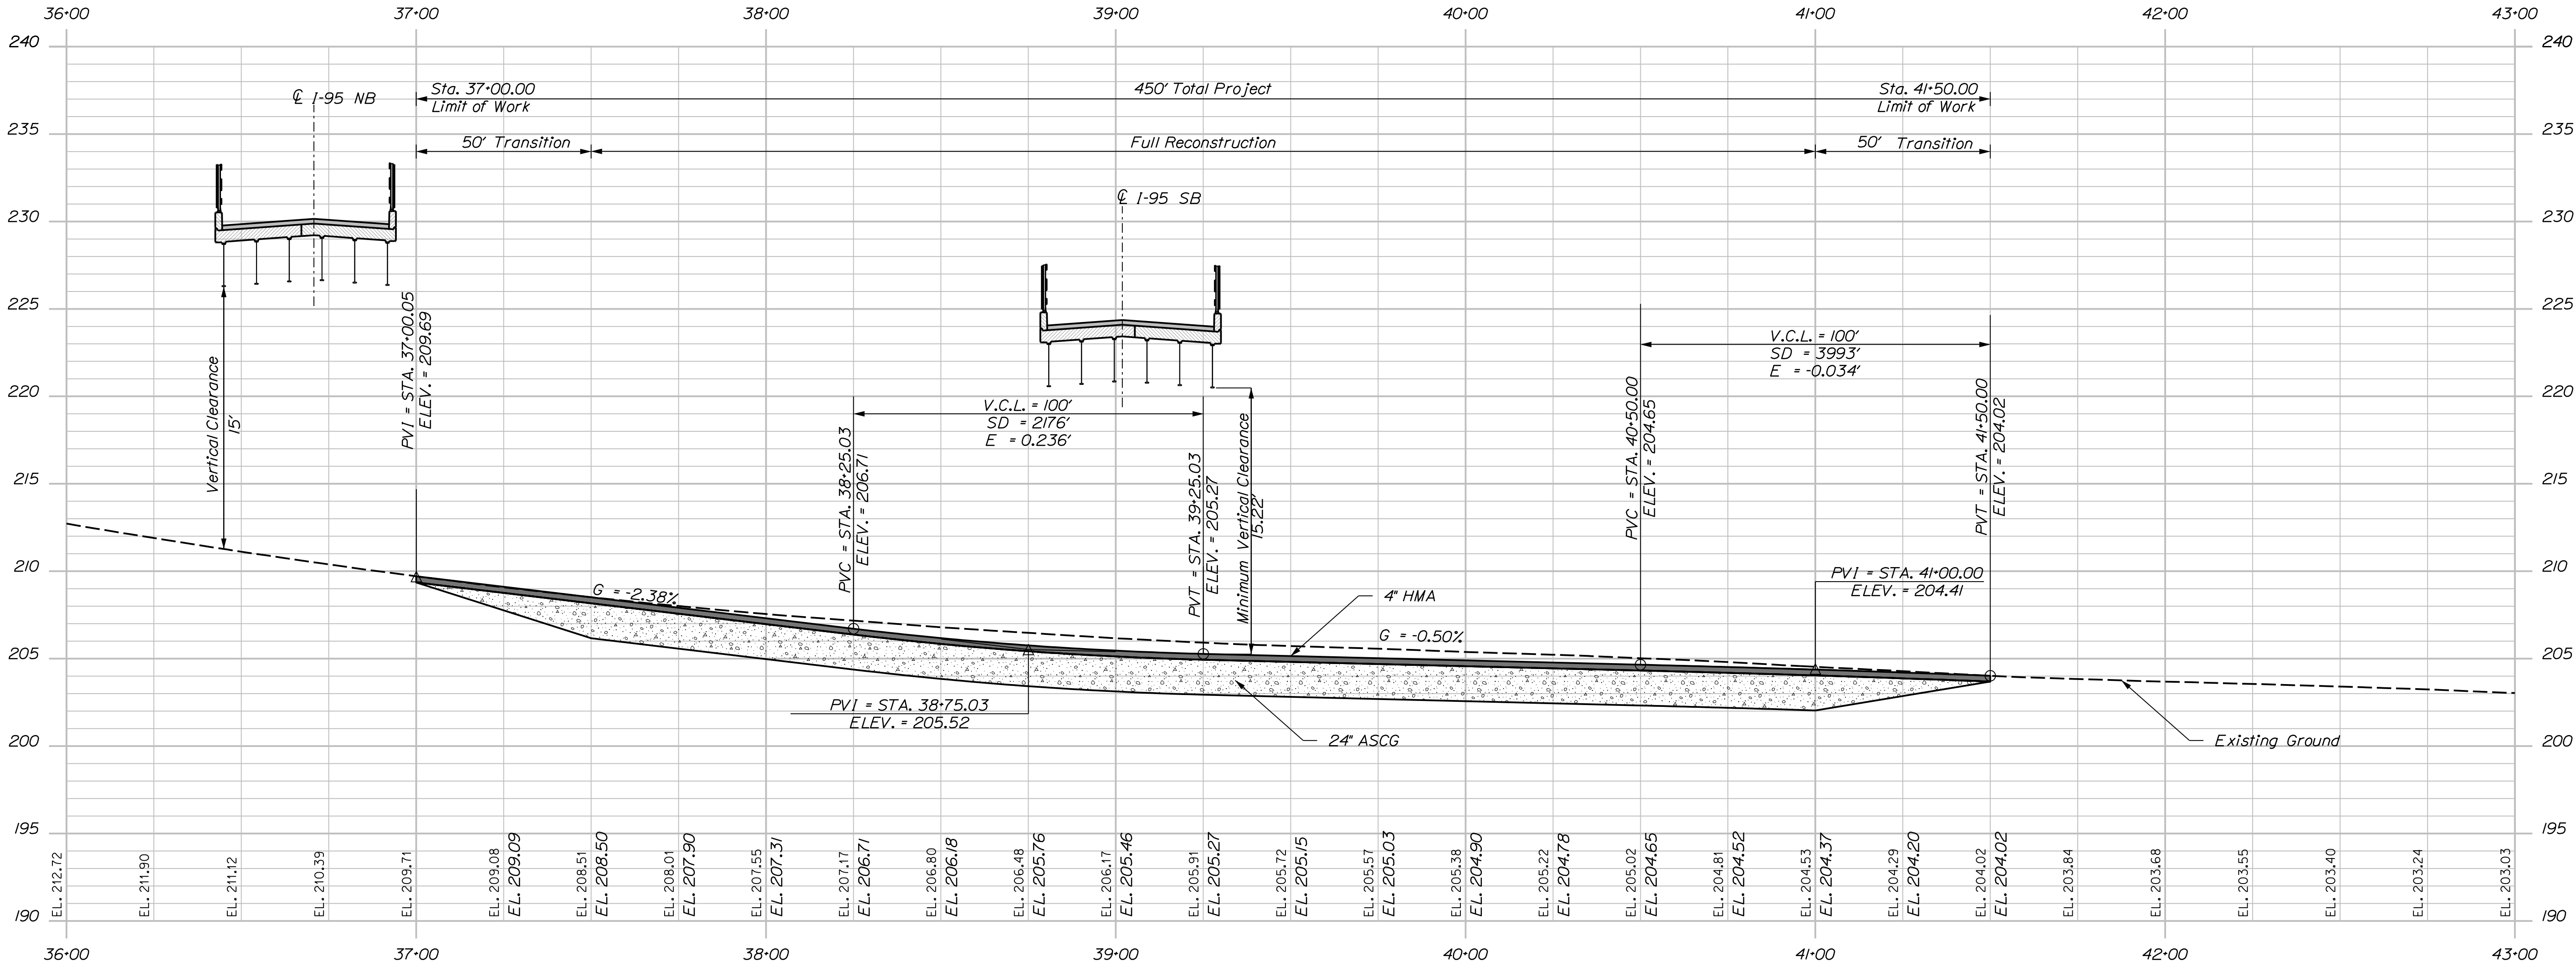


PROFILE
SOMERSET AVENUE


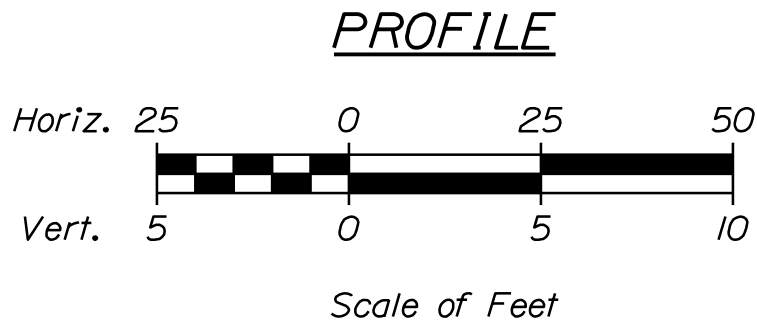


PROJ. MANAGER	BY	DATE
DESIGN-DETAILED	J. BRASK	06-24
CHECKED-REVIEWED	S. LINDSEY	06-24
DESIGN-DETAILED	E. MORRISON	06-24
DESIGN-DETAILED	D. WHITE	06-24
DESIGN-DETAILED	B. COLBURN	06-24
DESIGN-DETAILED	N. EDMAN	06-24
DESIGN-DETAILED	J. FITZ	06-24
REVISIONS 1		
REVISIONS 2		
REVISIONS 3		
REVISIONS 4		
FIELD CHANGES		

SOMERSET AVENUE LOWERING	SOMERSET COUNTY
PITTSFIELD	
PROFILE	

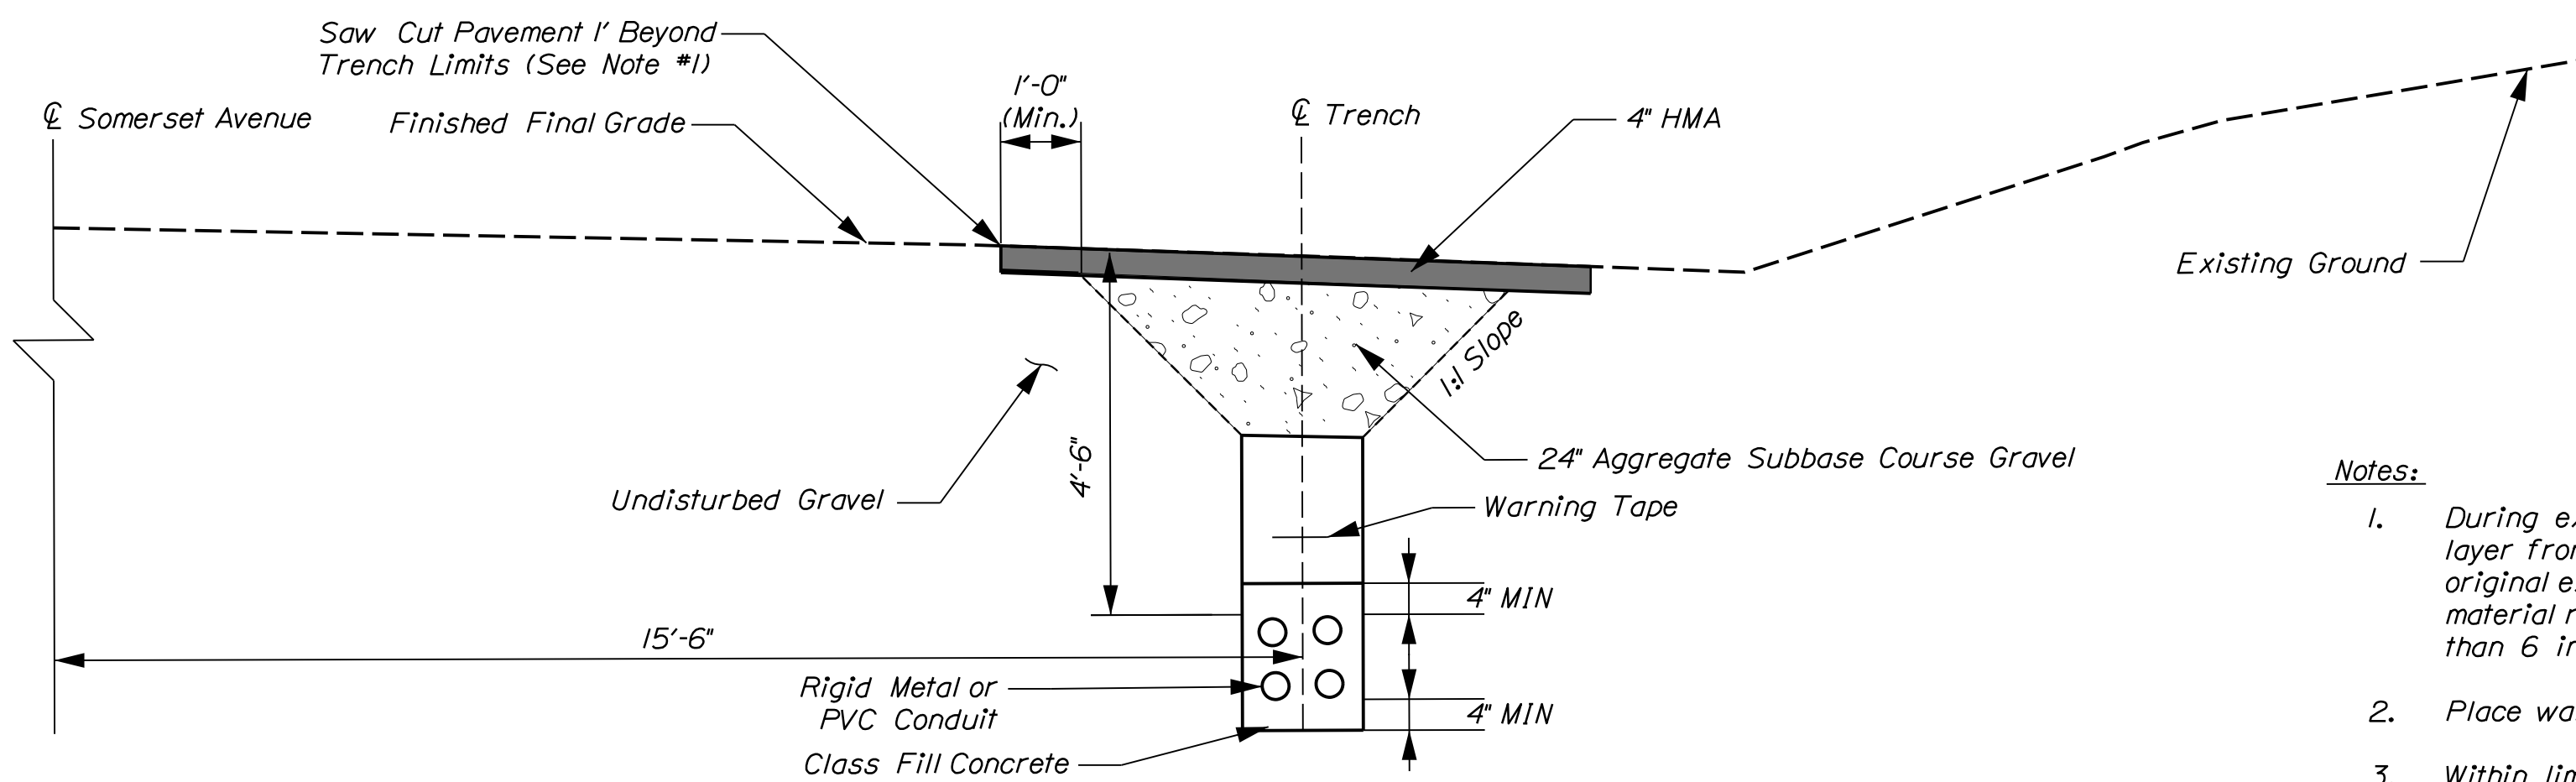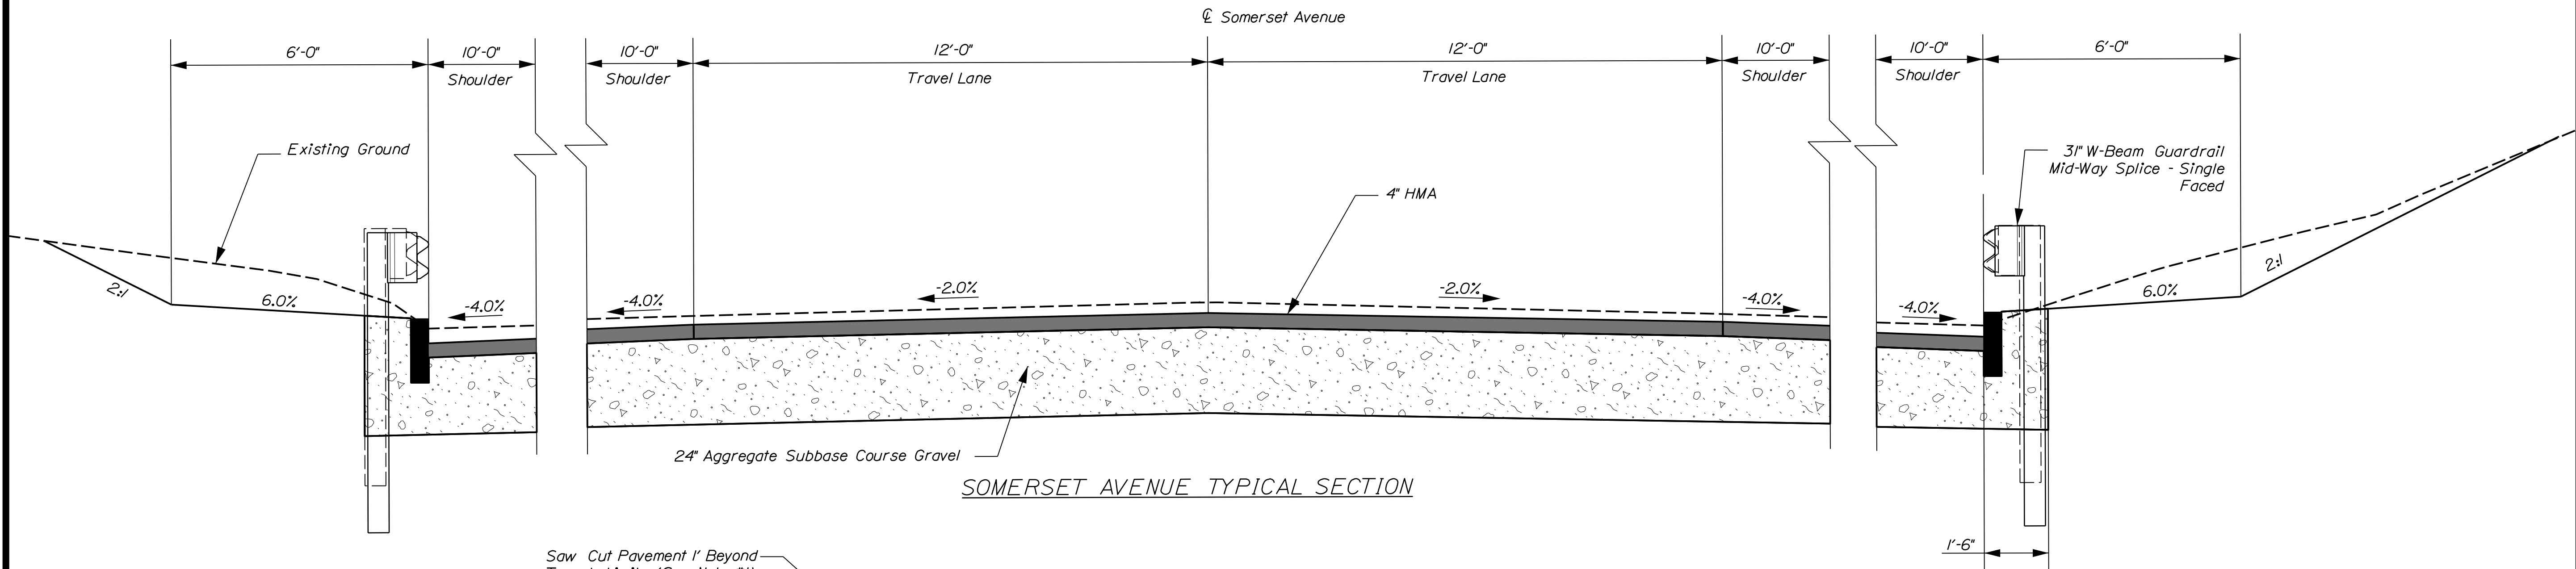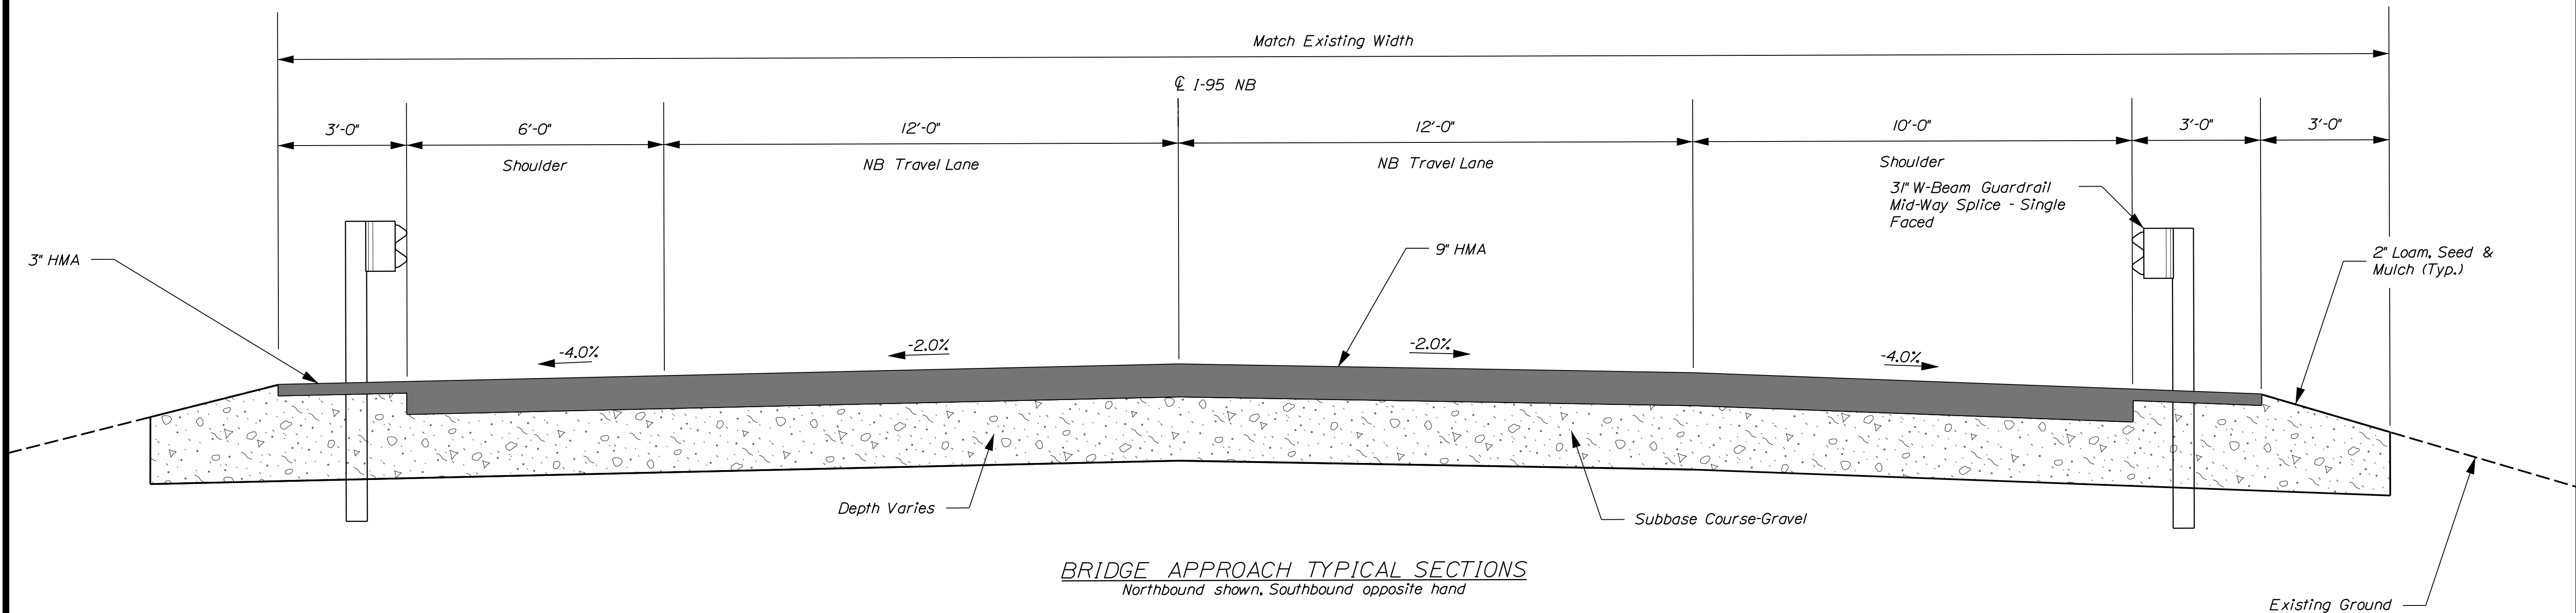

- Notes:
1. During excavation, separate the existing subbase gravel layer from the common excavation below. Reuse the original excavated materials if suitable. Excavation material reused for backfill shall have all material larger than 6 inches removed.
 2. Place warning tape 18" to 24" above top of conduit.
 3. Within limits of full depth reconstruction, may use temporary pavement over utility trench.

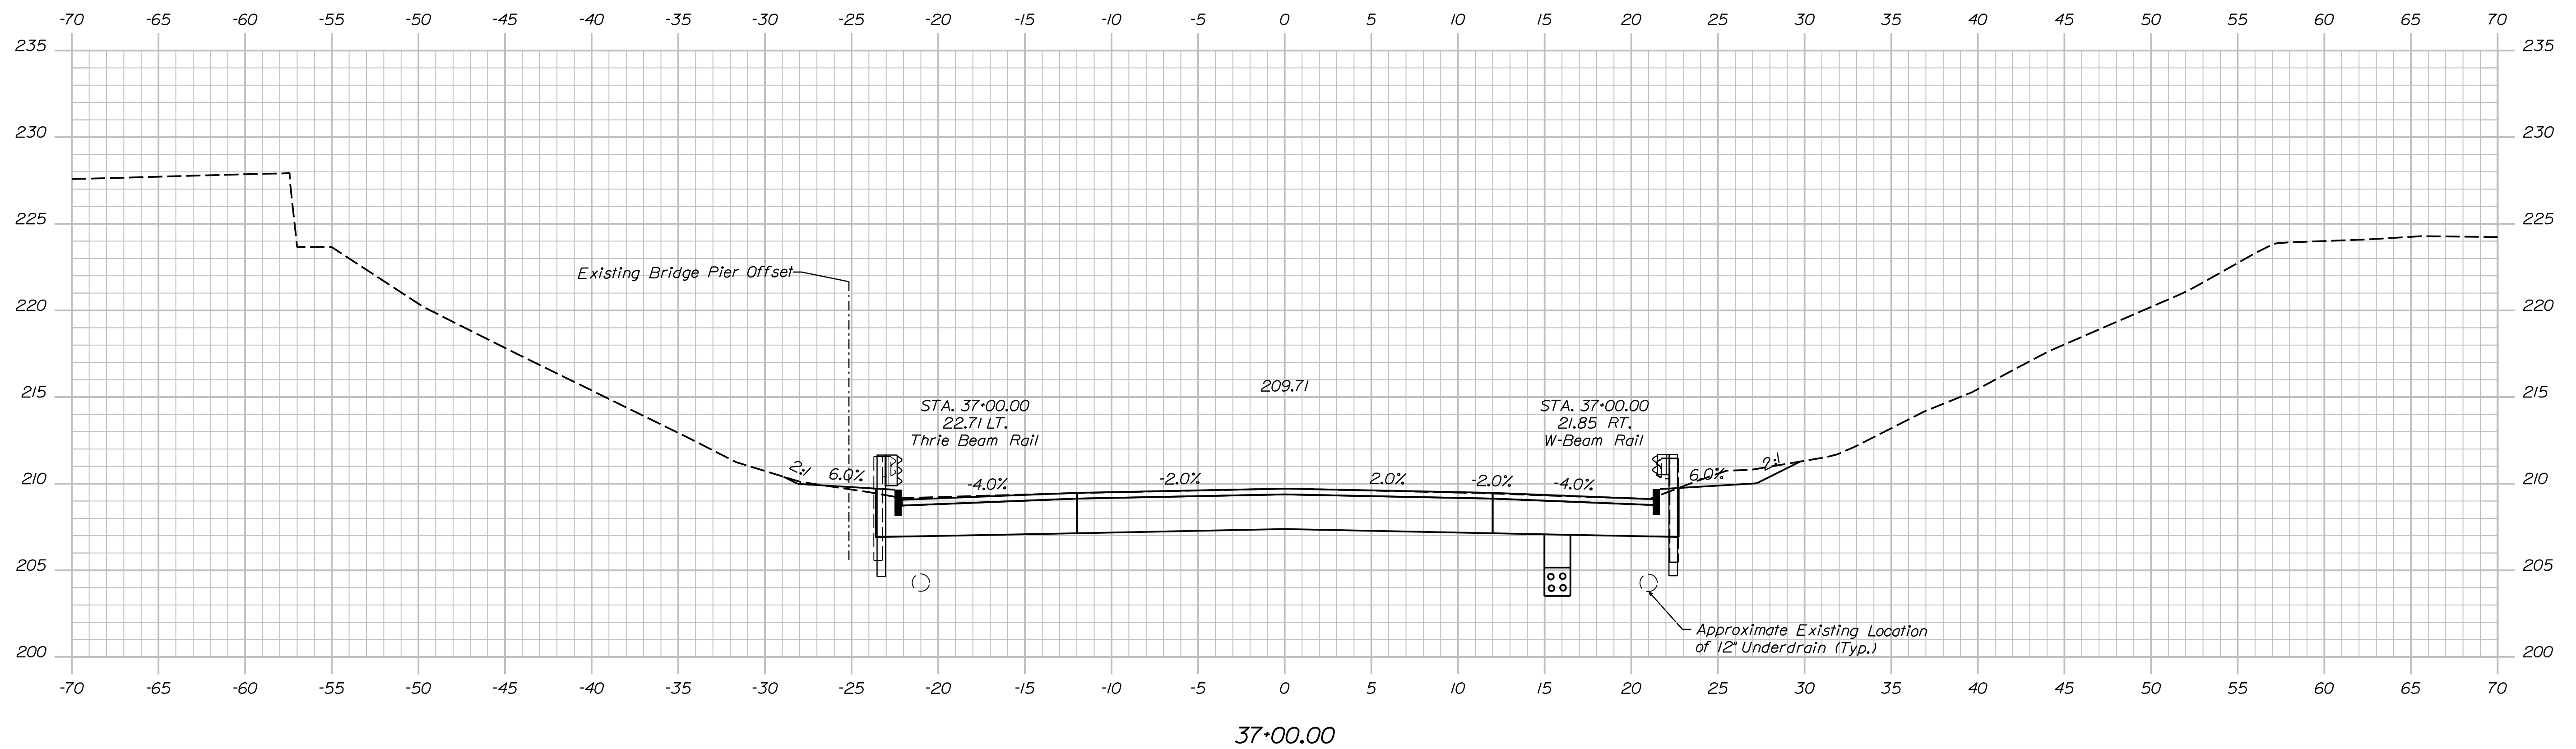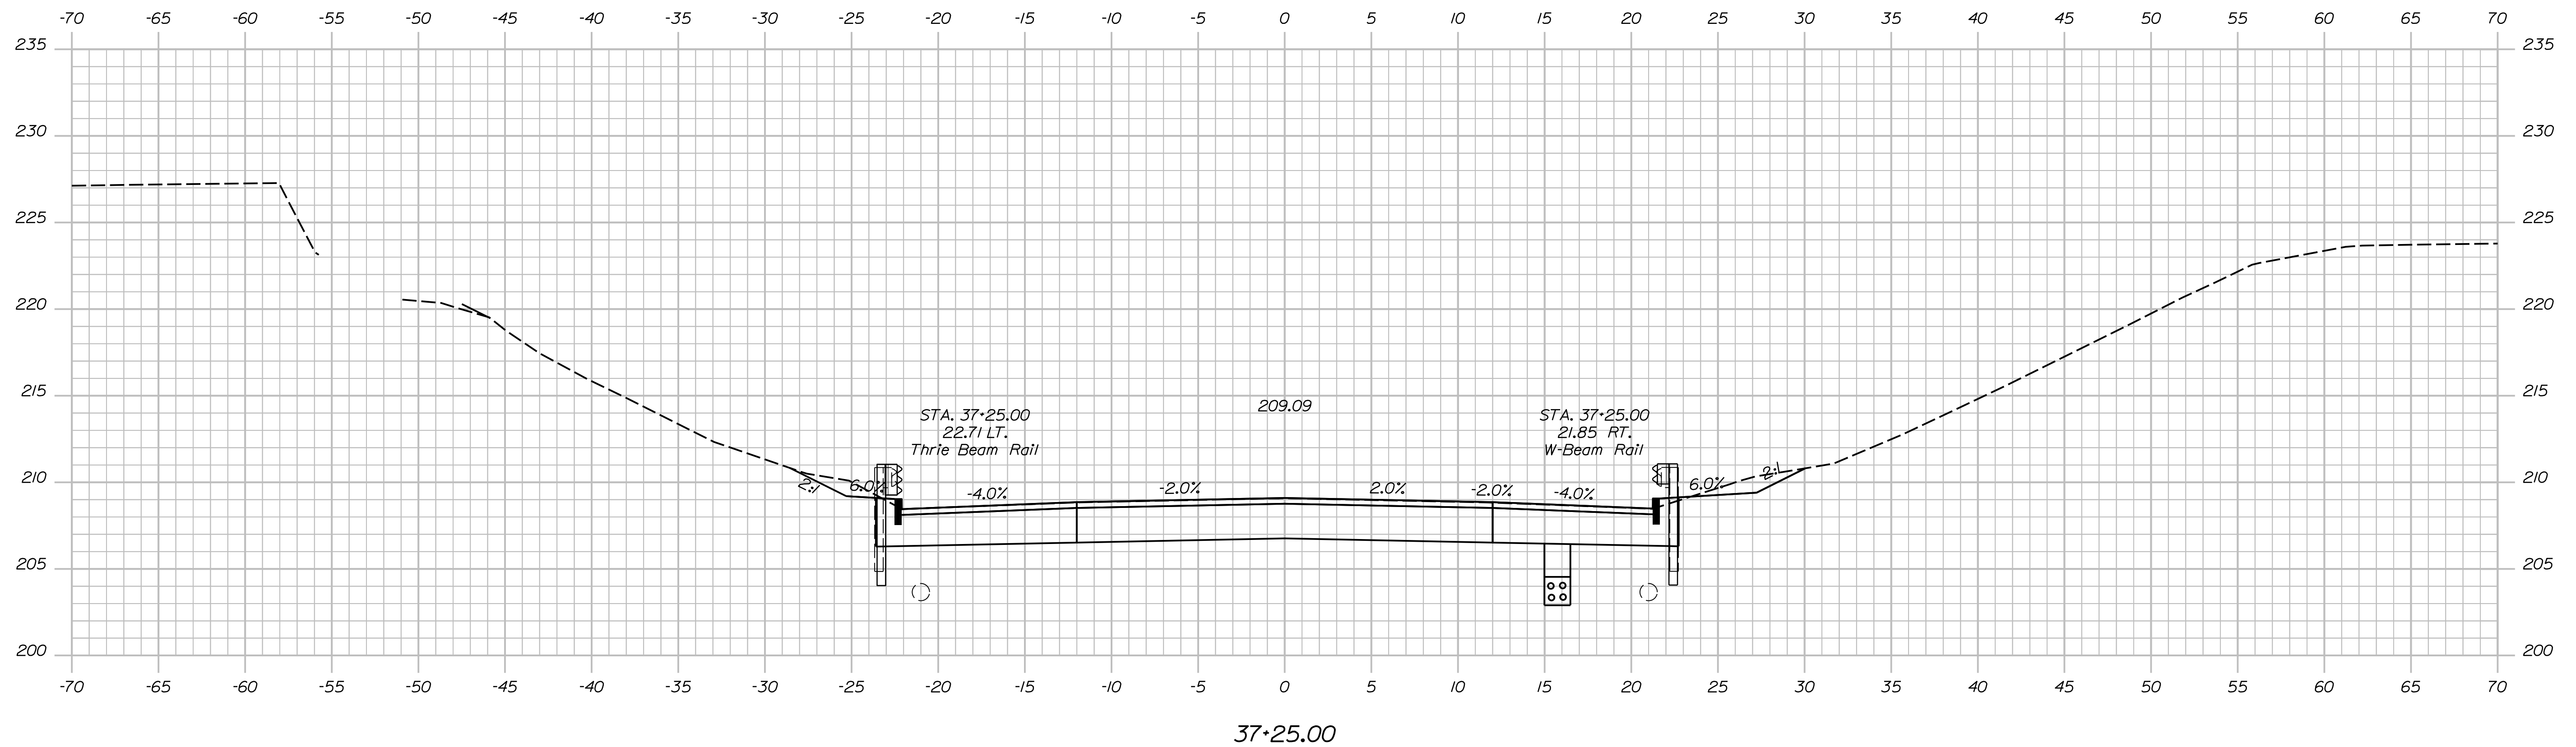

Sta. 37+00.00 to Sta. 37+25.00

STATE OF MAINE
DEPARTMENT OF TRANSPORTATION

DEPARTMENT OF TRANSPORTATION

PROJECT NO. 2875400

WIN 28754.00

BRIDGE NO. 1447

BRIDGE PLANS

SIGNATURE

P.E. NUMBER

DATE _____

06-24

E. MORRIS

LINDSLEY

DESIGN-DETAILED

CHECKED-REVIEWED
DESIGN2-DETAIL

DESIGN3-DET ALEB
DESIGN3-DET ALEB
DESIGN3-DET ALEB

REVISIONS 1

REVISIONS 2

REVISIONS 3

REVISIONS 4

REVISIONS 5

FIELD CHANGES

SOMERSET AVENUE LOWERING

PLIFFIELD
SOMERSET COUNTY

SOMERSET AVE

CROSS SECTIONS

CROSS REFERENCES

SHEET NUMBER

14



F 110

Username: jfitzpatrick

Date:6/10/2024

Division:

Filename: ... \Xsects_Somerset Ave.dgn

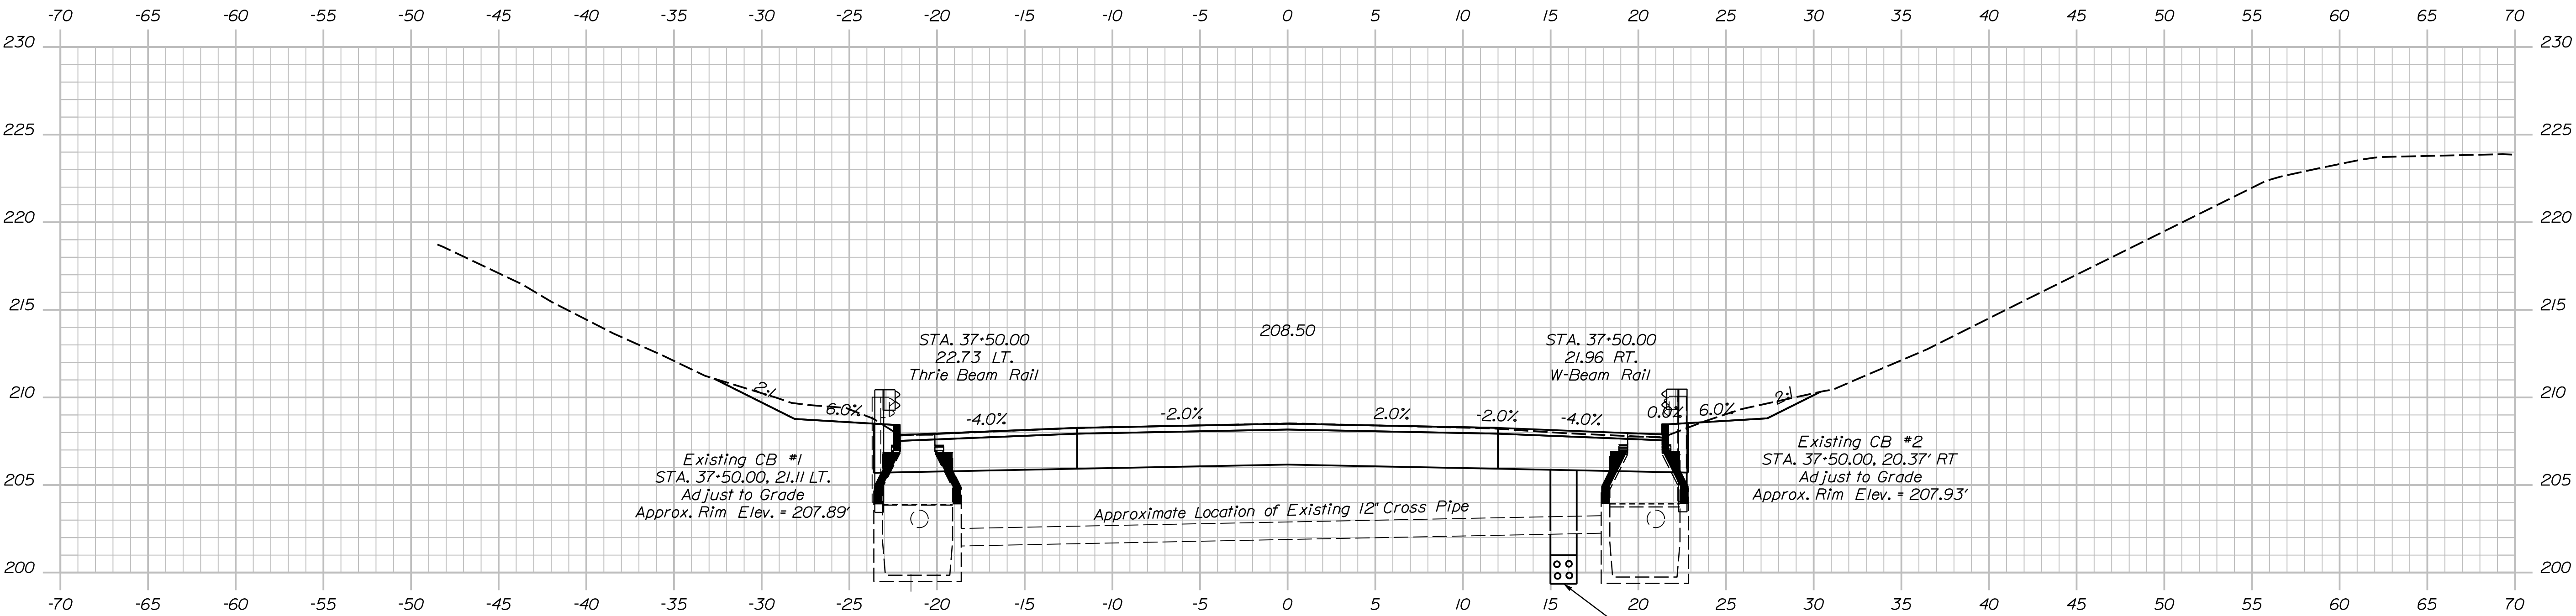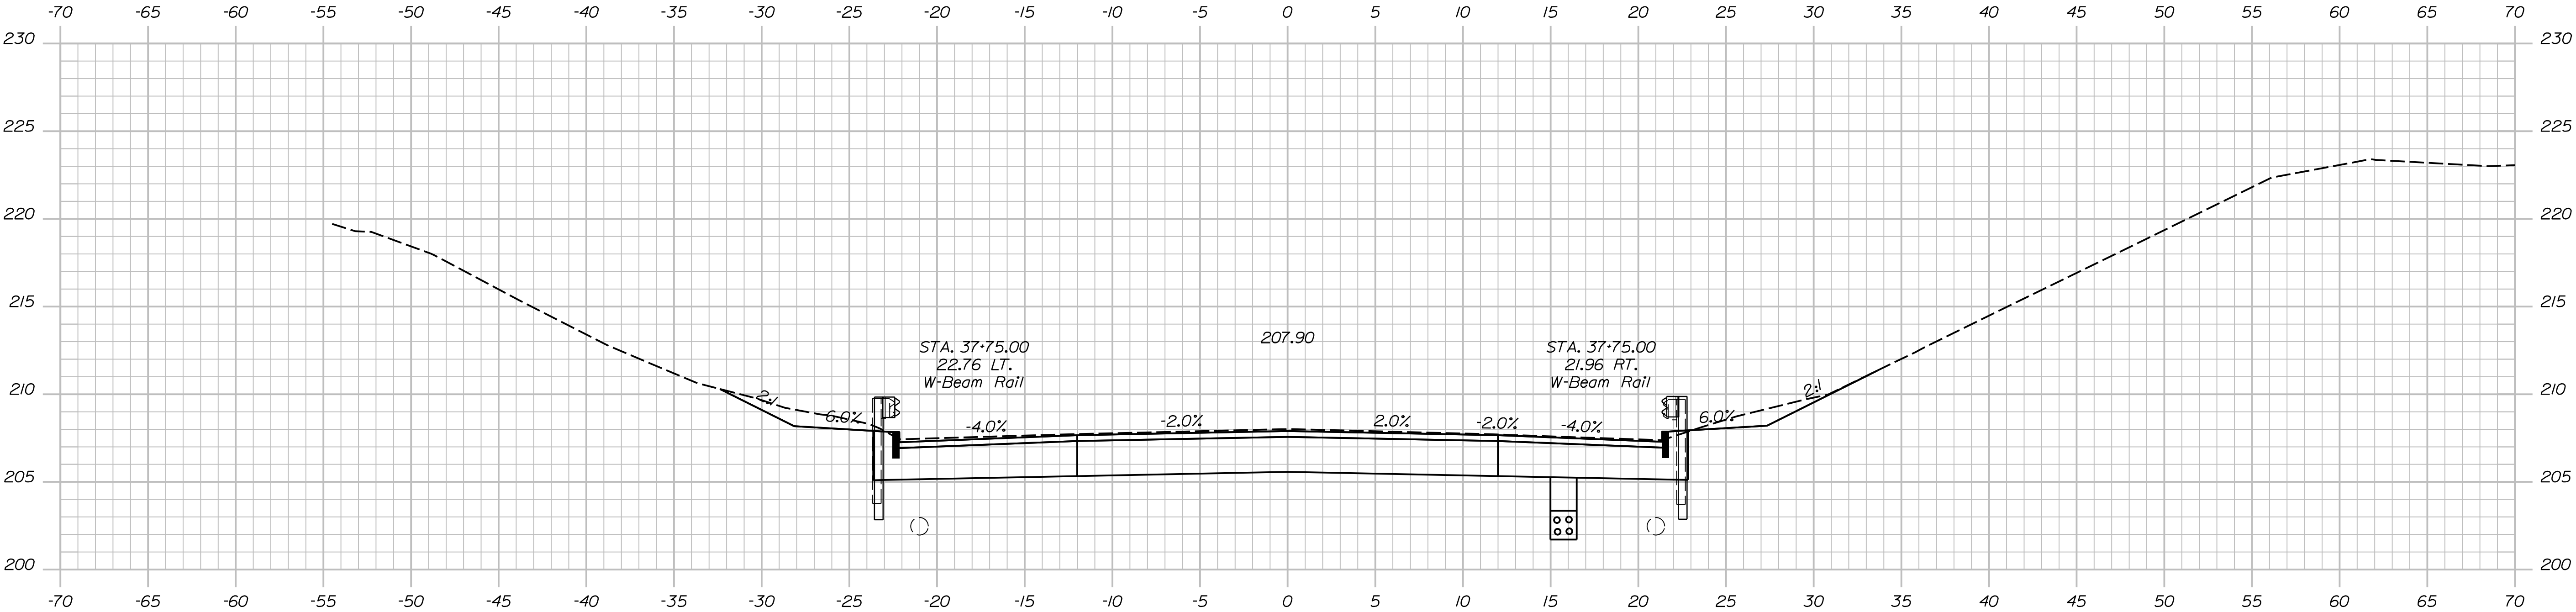

PROJ. MANAGER	J. BRASKY	BY	DATE
CHECKED-DETAILED	S. LINDSEY	E. MORRISON	06-24
CHECKED-REVIEWED	D. WHITE	B. COLBURN	06-24
DESIGNS-DETAILED	N. EDMAN	J. FITZ	06-24
DESIGNS-1			
REVISIONS 1			
REVISIONS 2			
REVISIONS 3			
REVISIONS 4			
FIELD CHANGES			

SIGNATURE

P.E. NUMBER



DATE

Username: jfitzpatrick

Date:6/10/2024

Division:

Filename: ... \Xsects_Somerset Ave.dgn

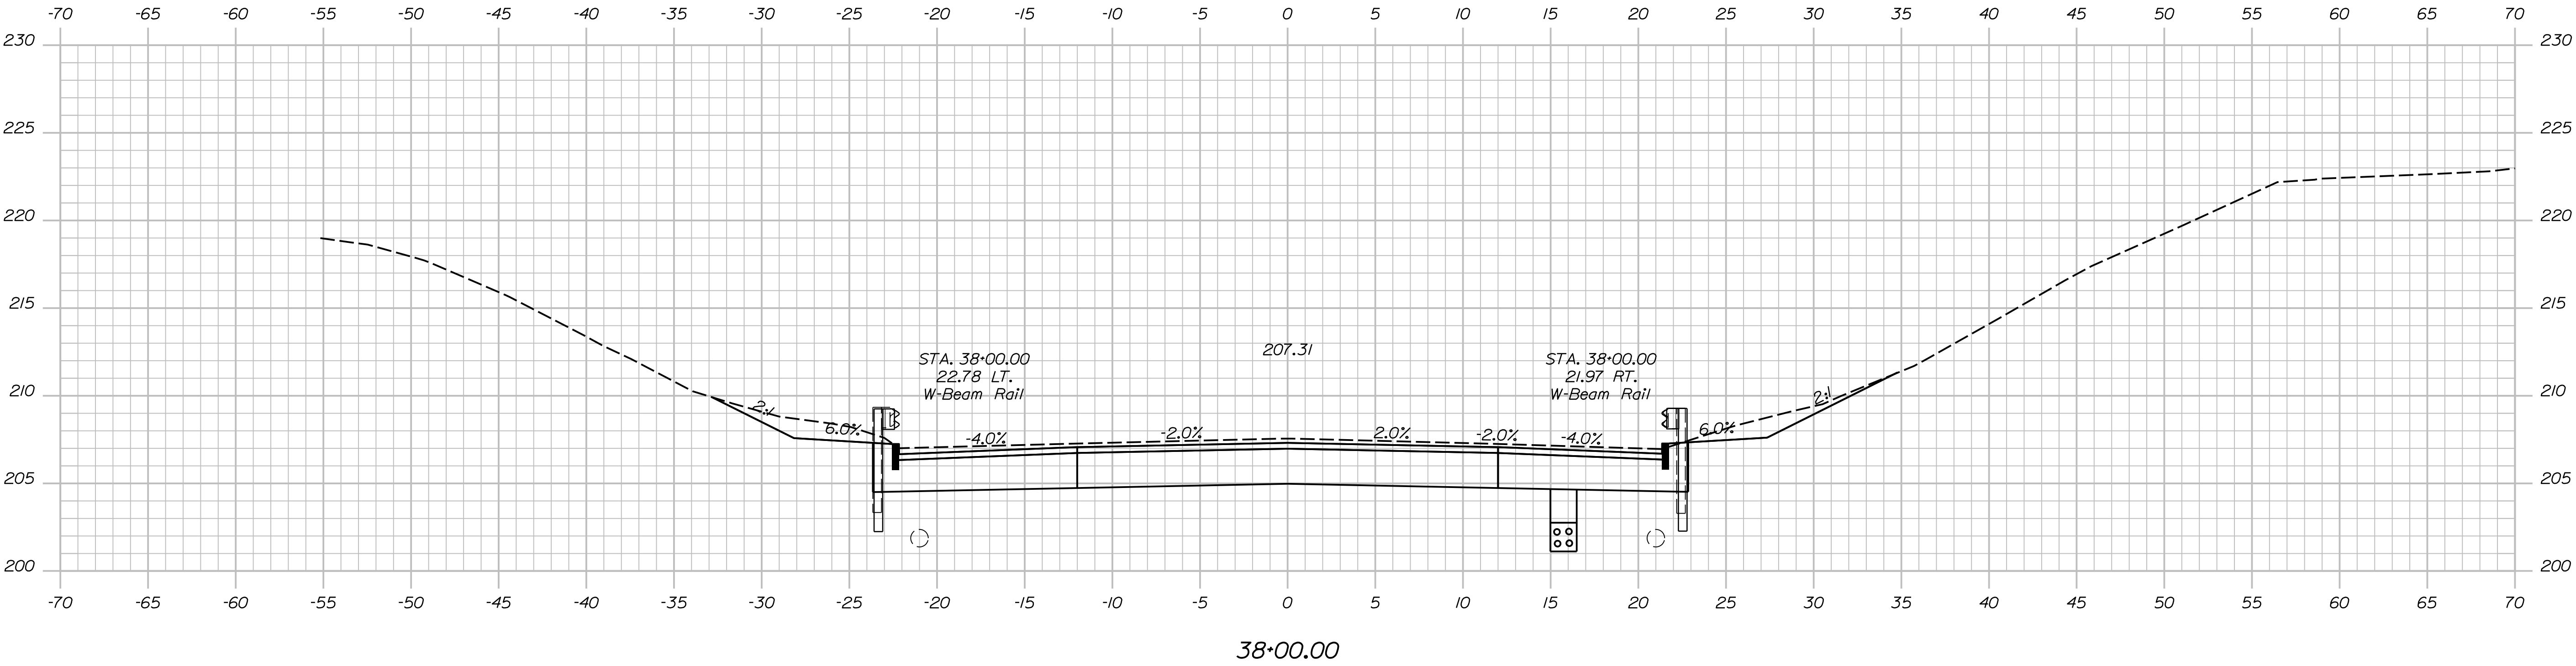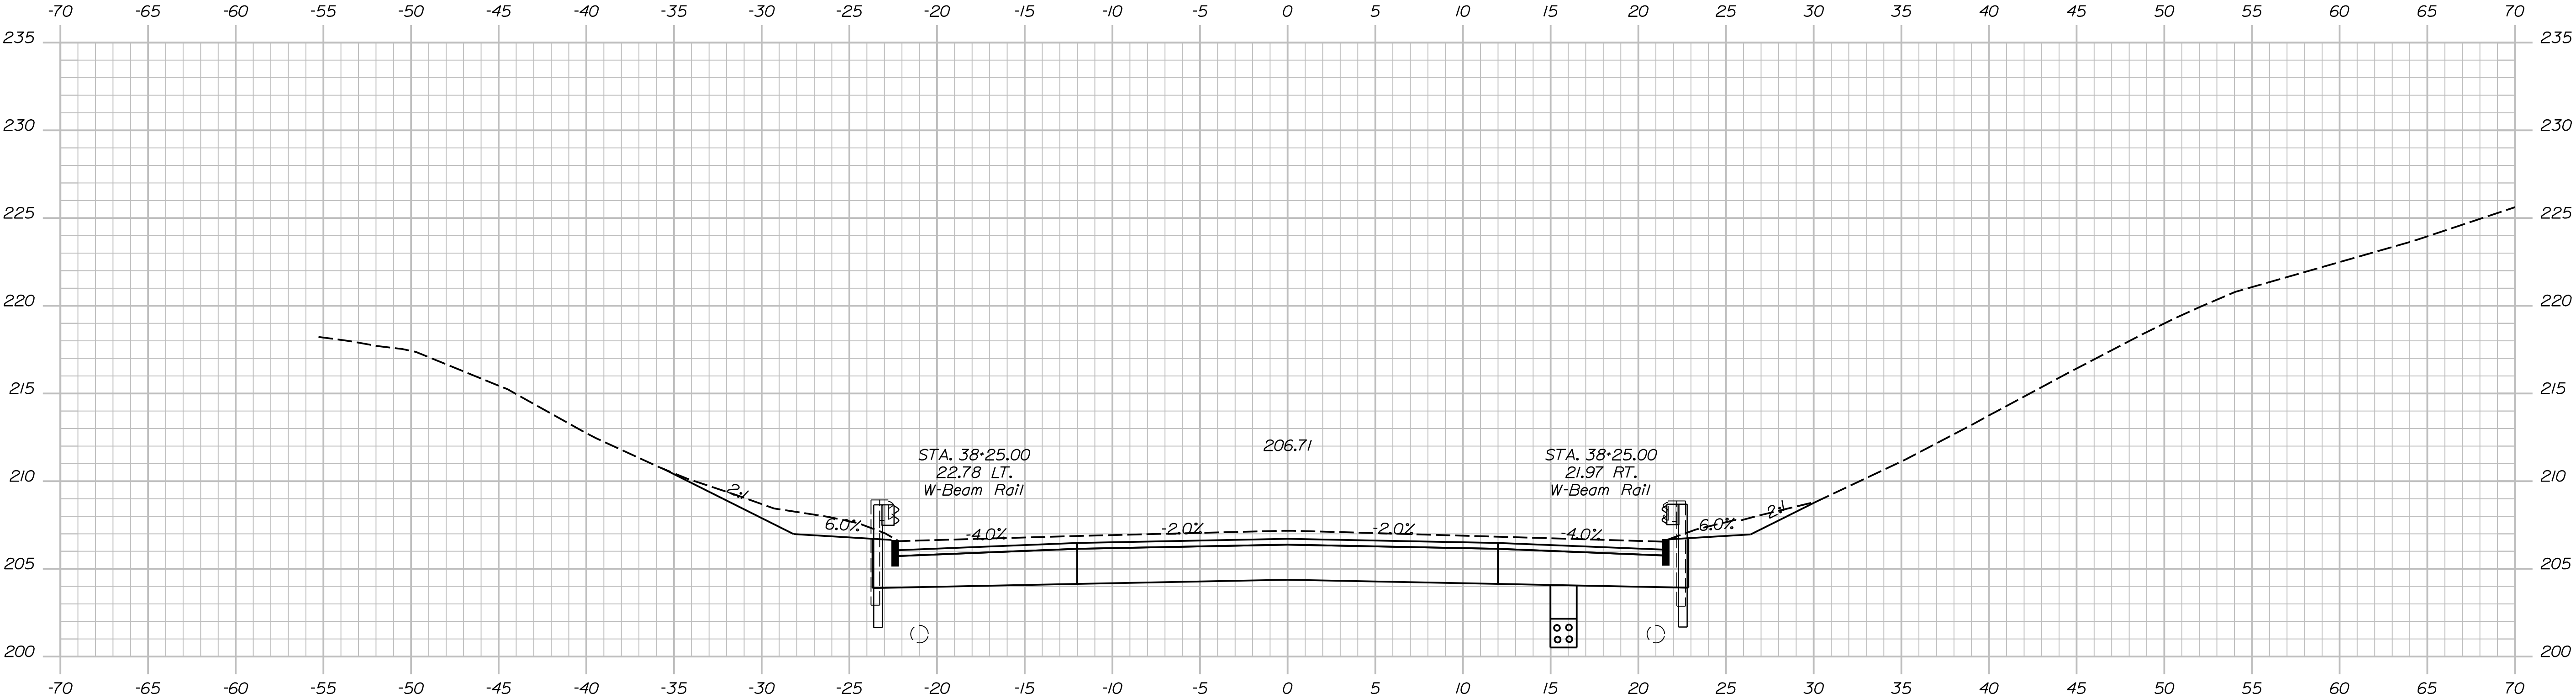

PROJ. MANAGER	J. BRASK	BY	DATE
CHECKED-DETAILED	S. LINDSEY	E. MORRISON	06-24
CHECKED-REVIEWED	D. WHITE	B. COLBURN	06-24
DESIGNS-DETAILED	N. EDMAN	J. FITZ	06-24
DESIGNS-1			
REVISIONS-1			
REVISIONS-2			
REVISIONS-3			
REVISIONS-4			
FIELD CHANGES			

SIGNATURE

P.E. NUMBER



DATE

Username: jfitzpatrick

Date:6/10/2024

Division:


Filename: ... \Xsects_Somerset Ave.dgn

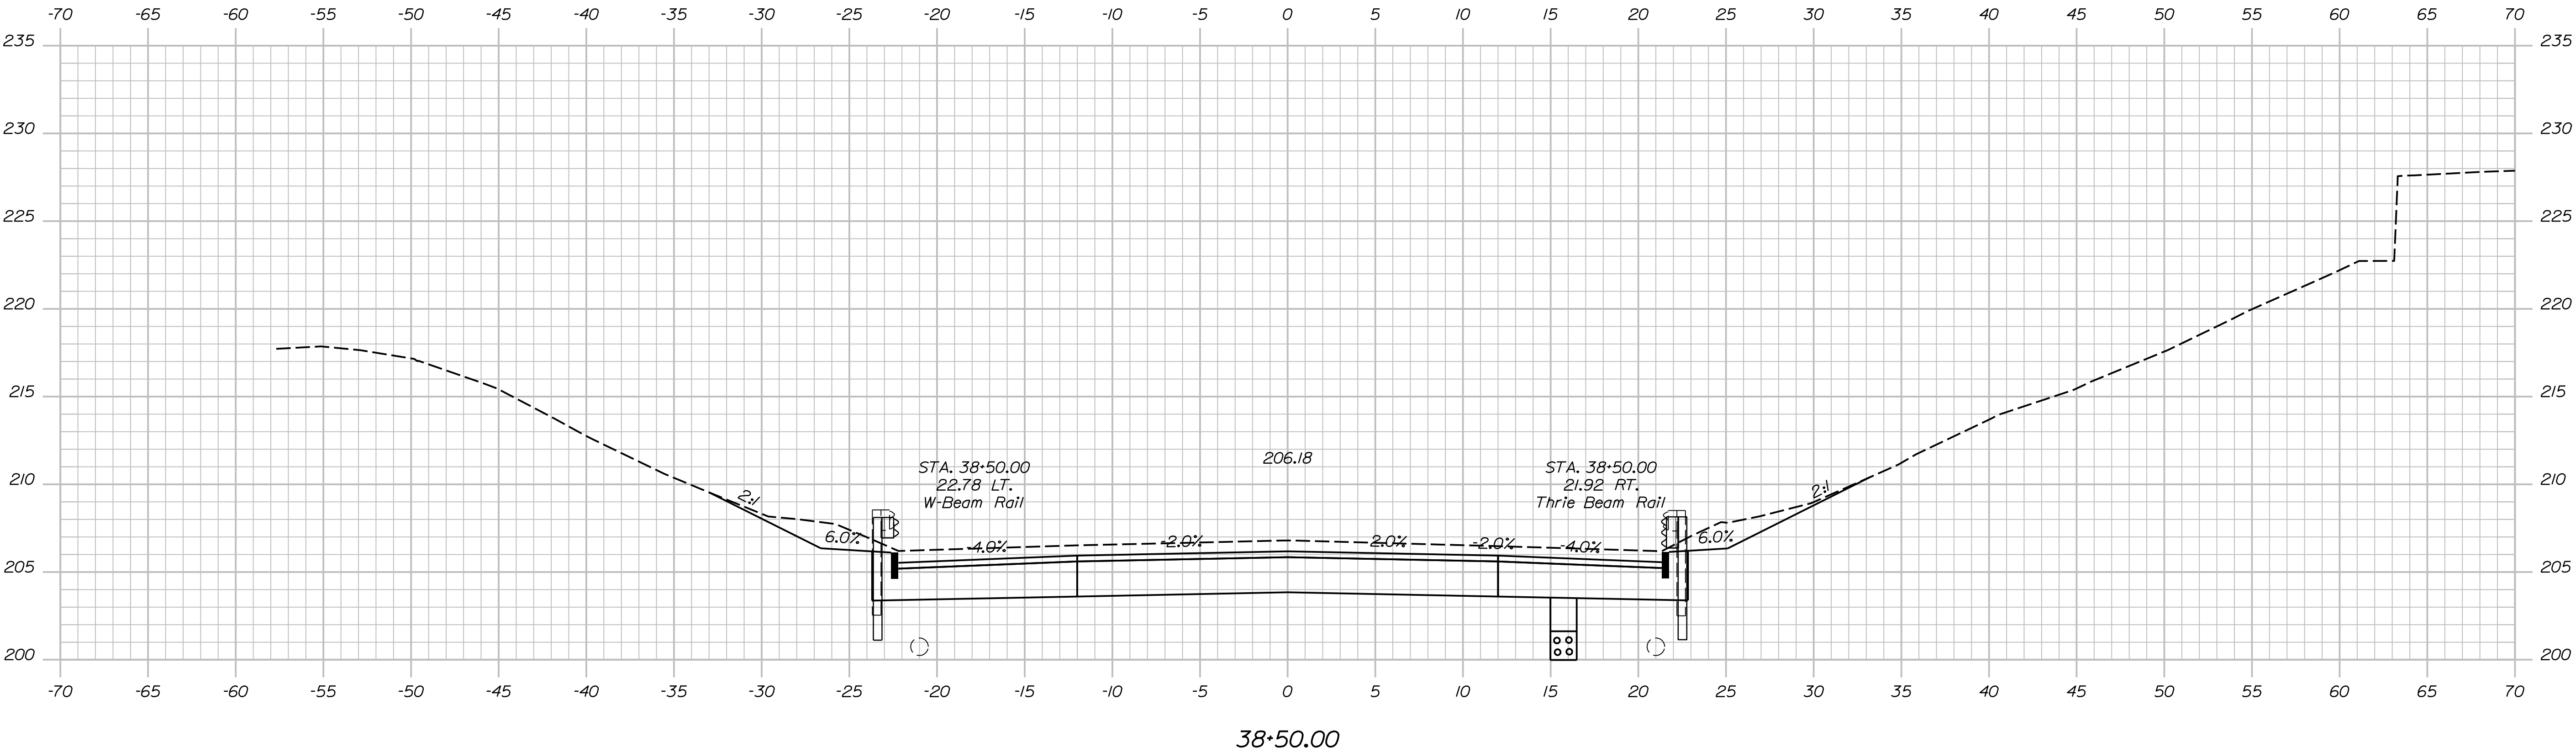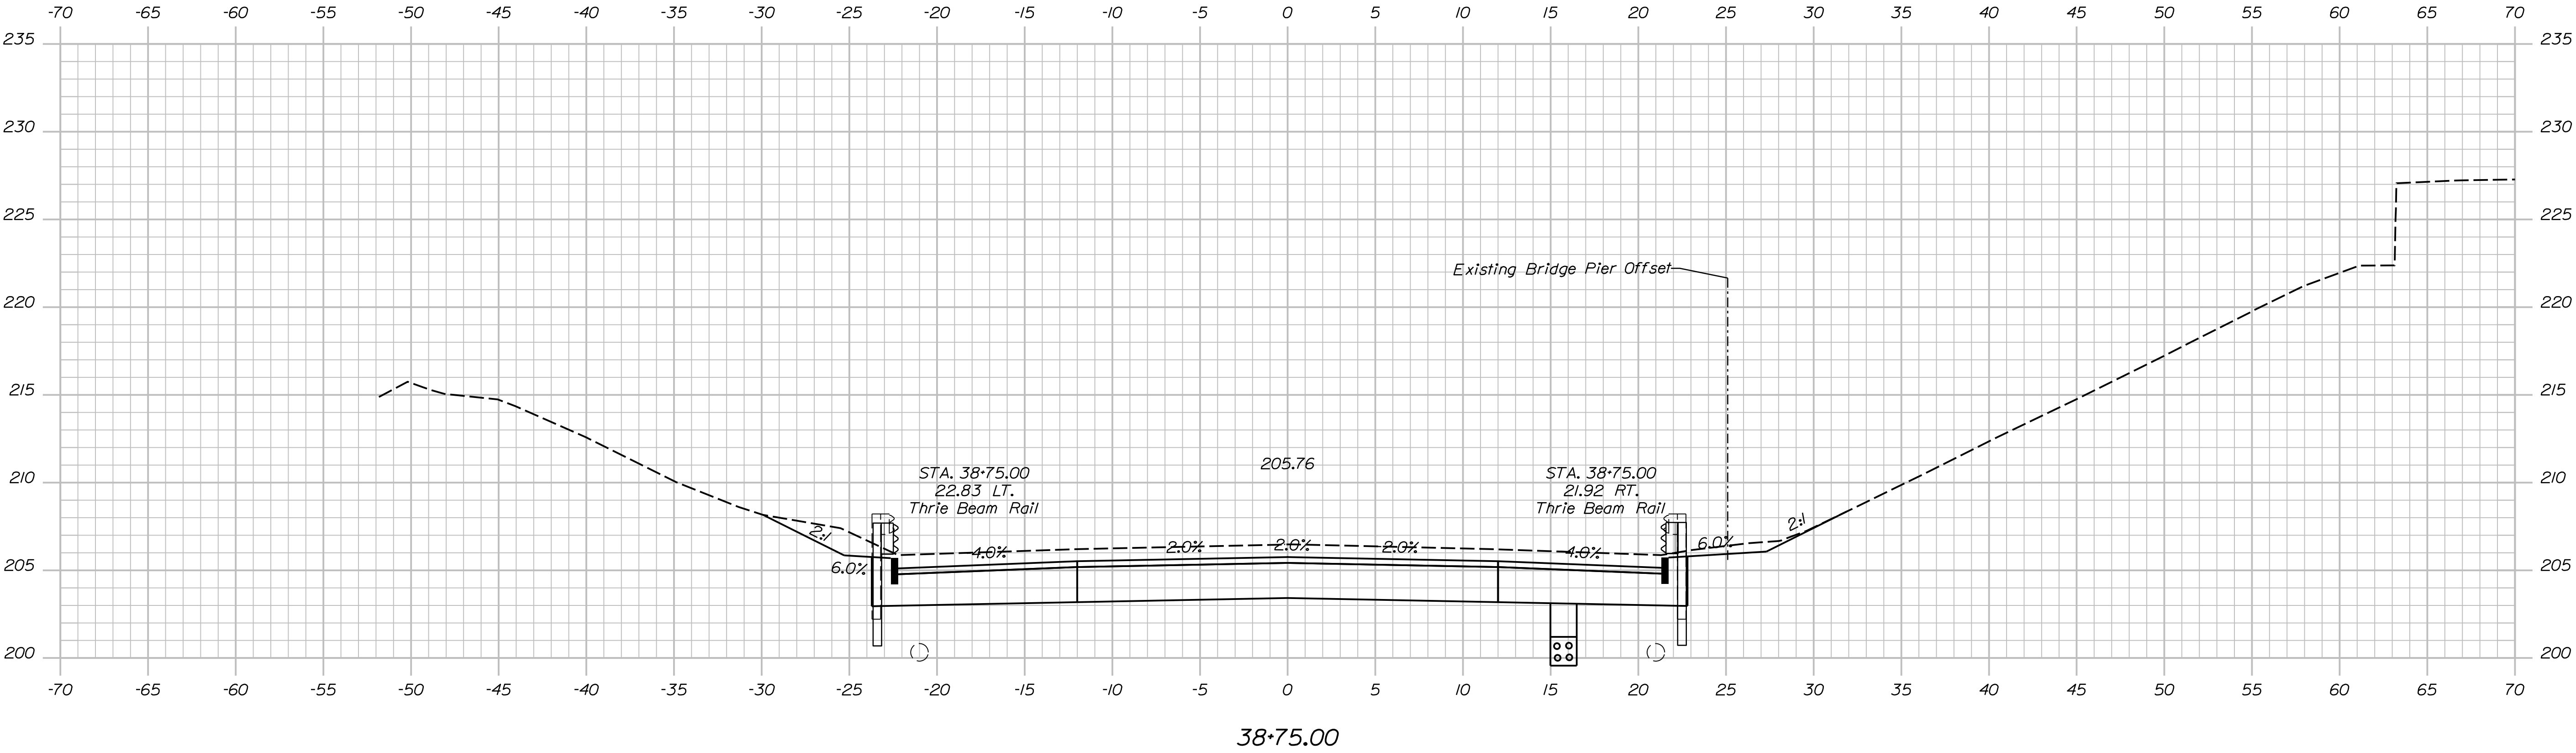

PROJ. MANAGER	J. BRASK	BY	DATE
DESIGN-DETAILED	S. LINDSLEY	E. MORRISON	06-24
CHECKED-REVIEWED	D. WHITE	B. COLBURN	06-24
DESIGN-DETAILED	N. EDMAN	J. FITZ	06-24
REVISIONS 1			
REVISIONS 2			
REVISIONS 3			
REVISIONS 4			
FIELD CHANGES			

SIGNATURE	P.E. NUMBER	DATE

Filename: ... \Xsects_Somerset Ave.dgn

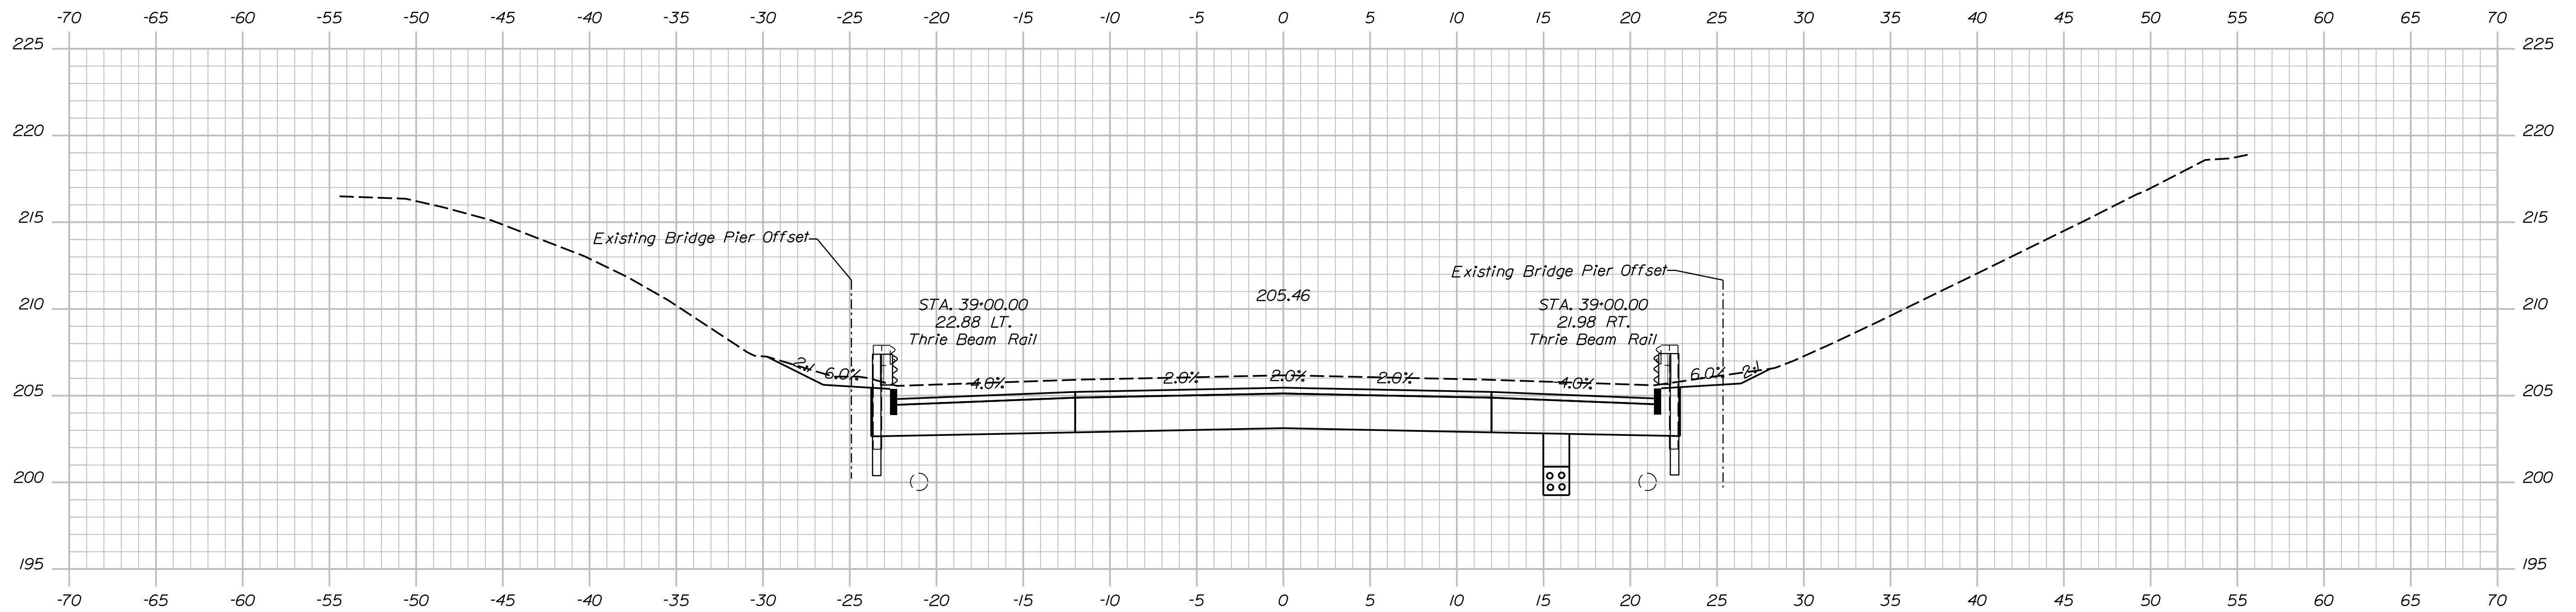


Sta. 39+00.00 to Sta. 39+25.00

Date:6/10/2024


Username: jfitzpatrick

Division:


Filename: ... \Xsects_Somerset Ave.dgn

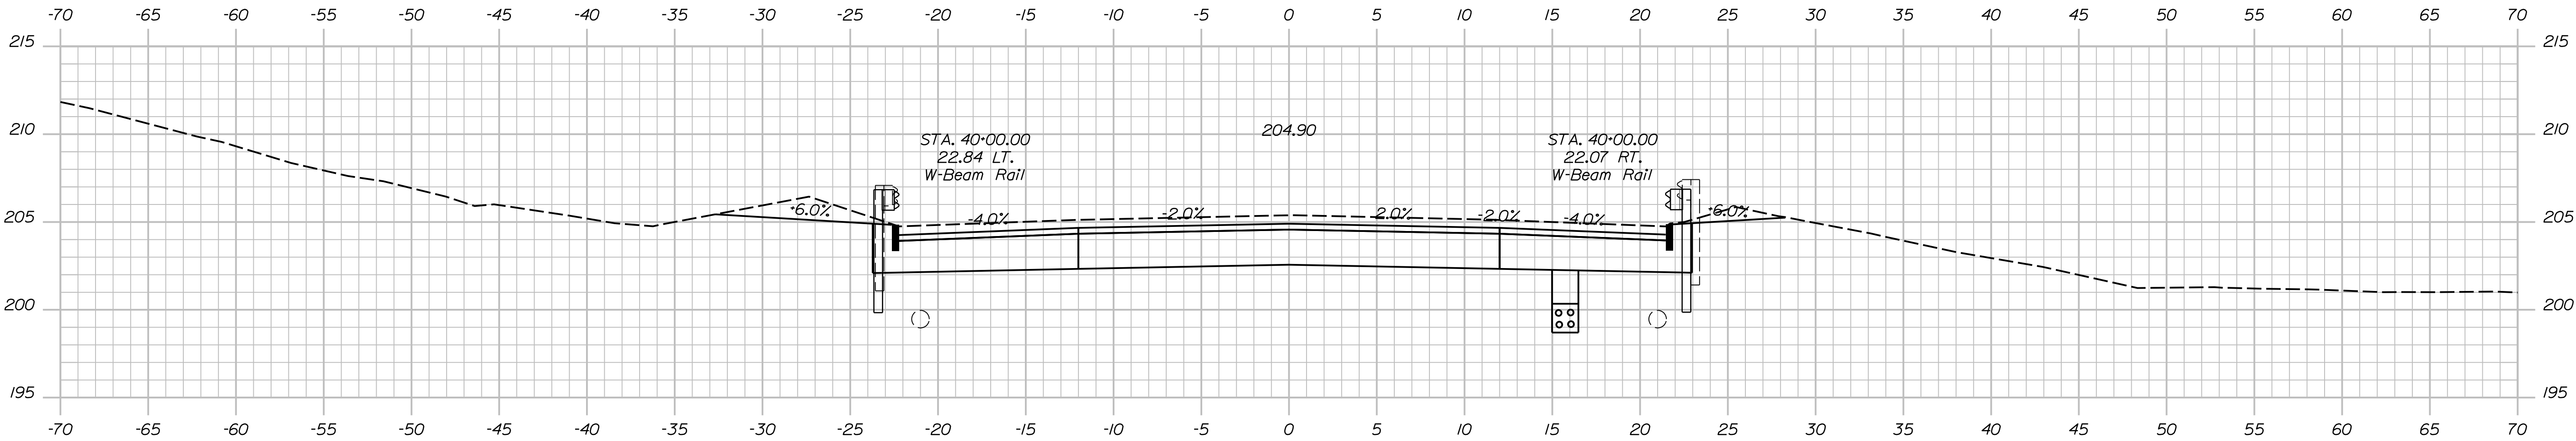

40+00.00

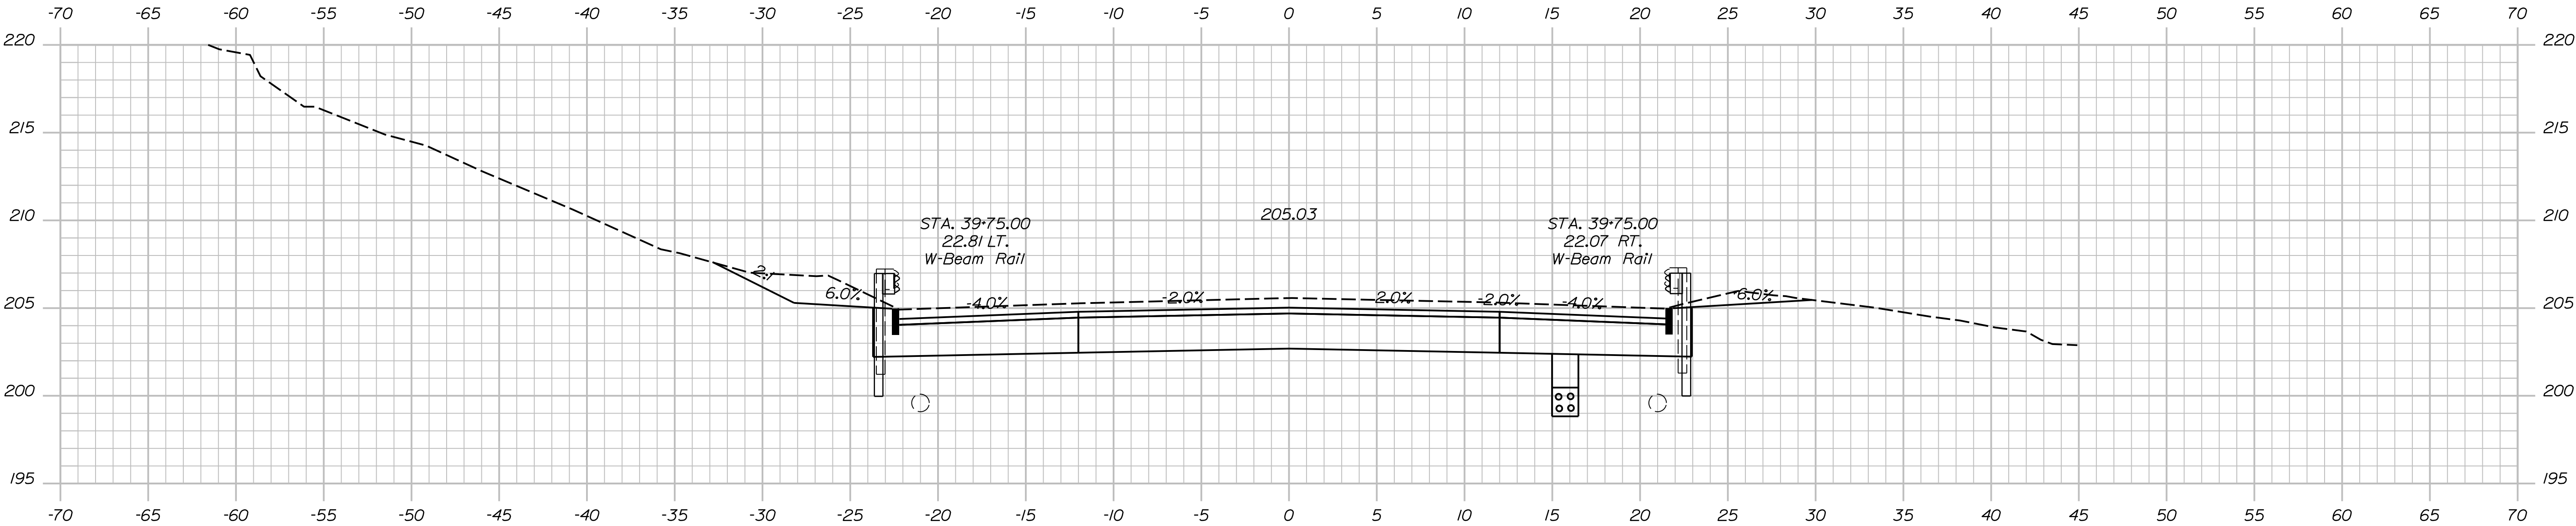

39+75.00

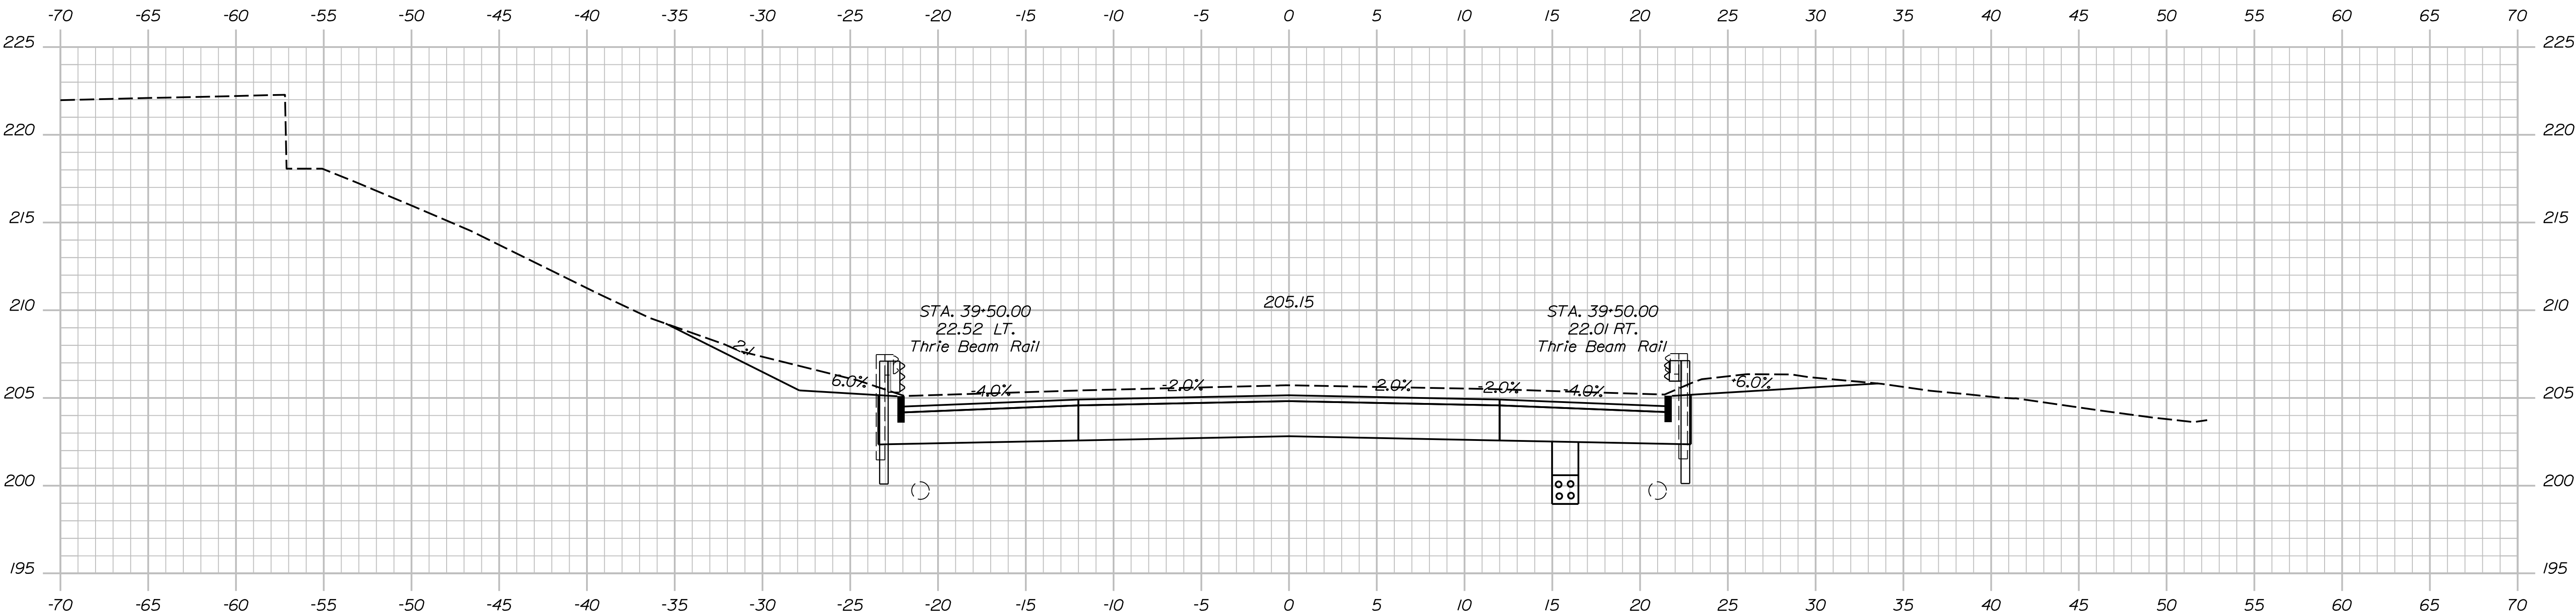

39+50.00


PROJ. MANAGER	J. BRASKY	BY	DATE	SIGNATURE
CHECKED-DETAILED	S. LINDSLEY	E. MORRISON	06-24	
DESIGN-REVIEWED	D. WHITE	B. COLBURN	06-24	
DESIGNS-DETAILED	N. EDMAN	J. FITZ	06-24	
REVISIONS 1				P.E. NUMBER
REVISIONS 2				DATE
REVISIONS 3				
REVISIONS 4				
FIELD CHANGES				

Date:6/10/2024


Username: jfitzpatrick

Division:


Filename: ... \Xsects_Somerset Ave.dgn

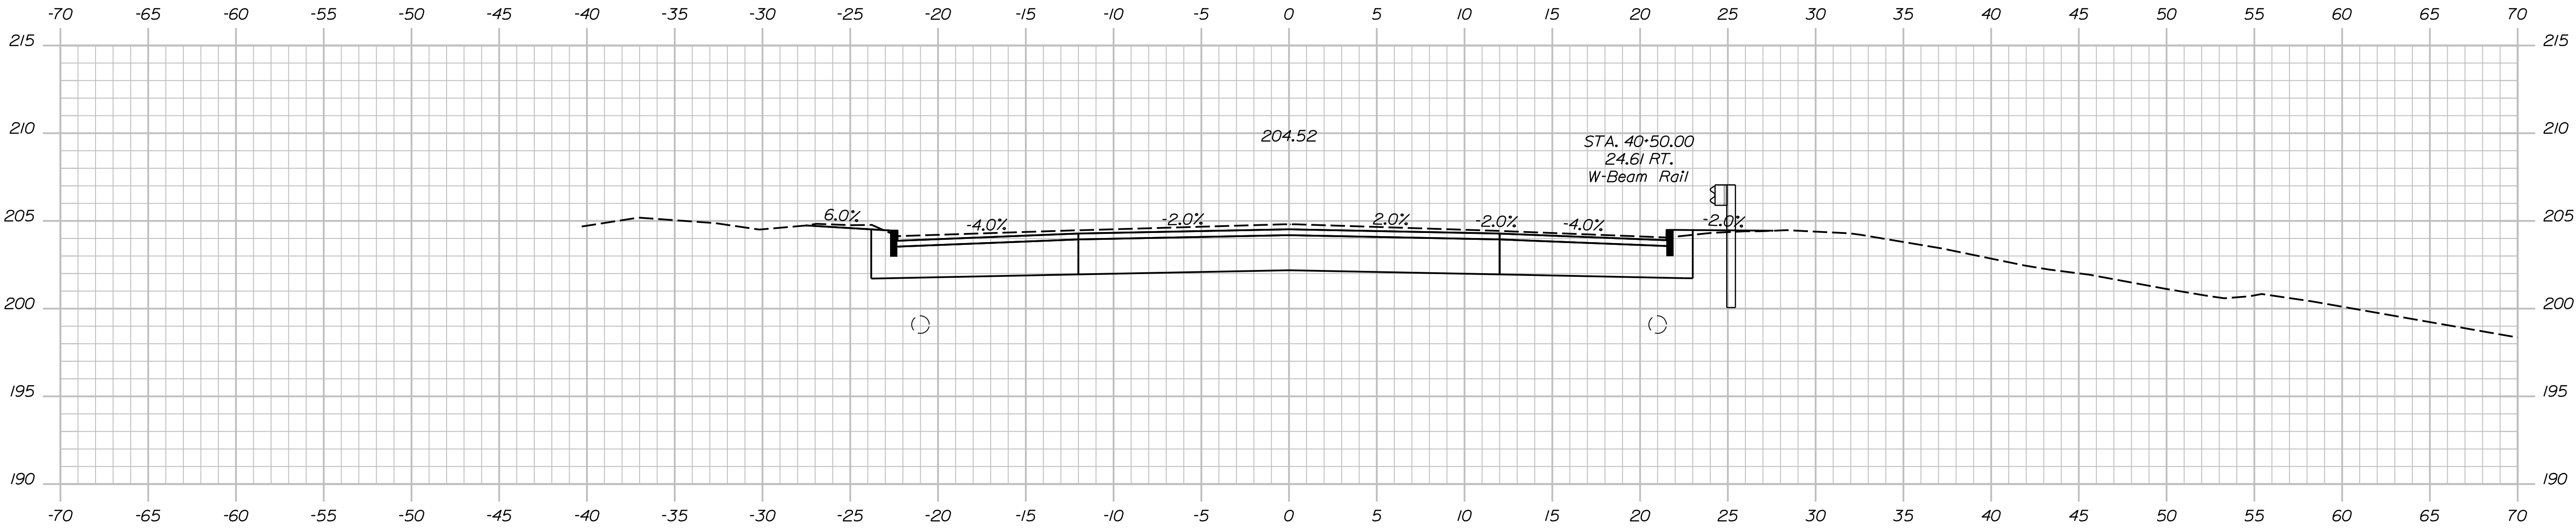

40+75.00

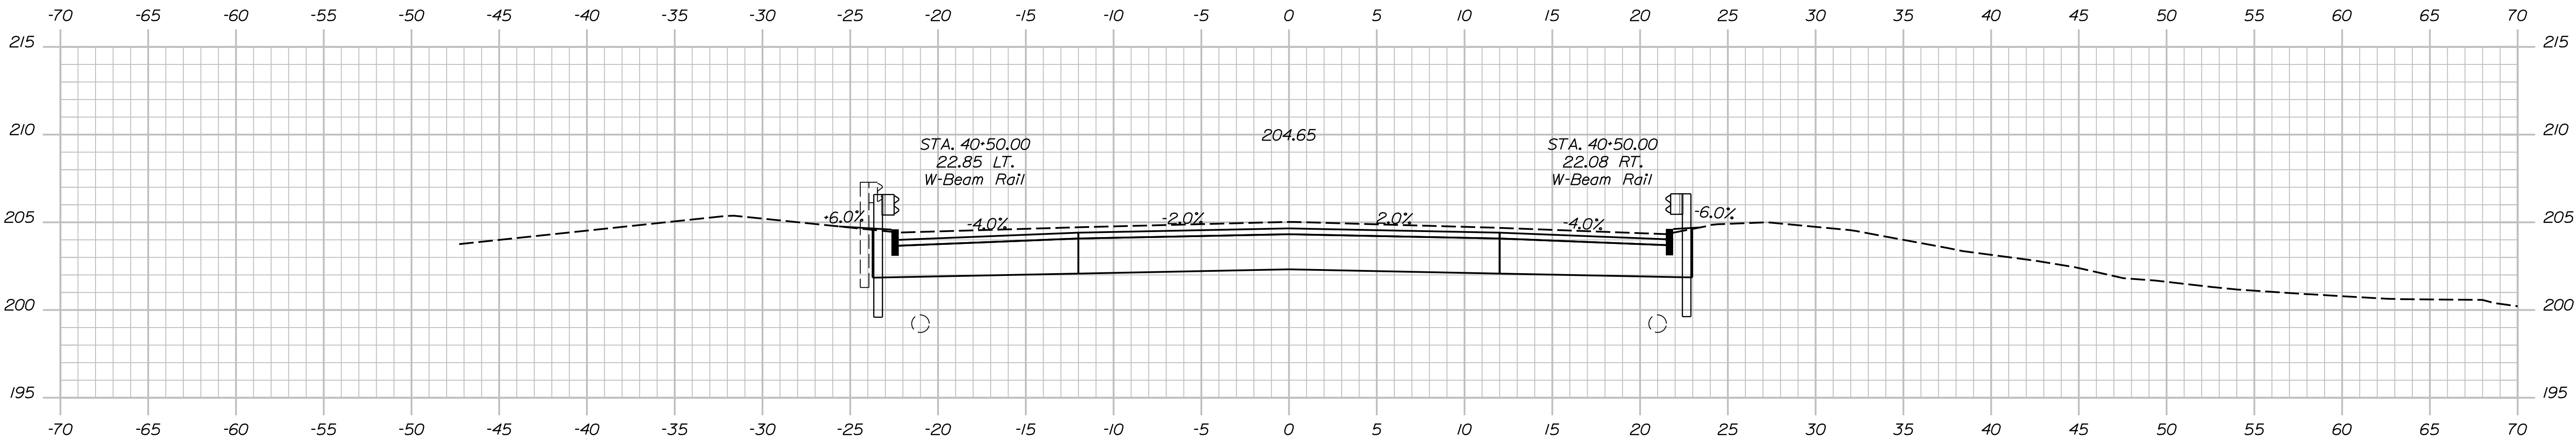

40+50.00

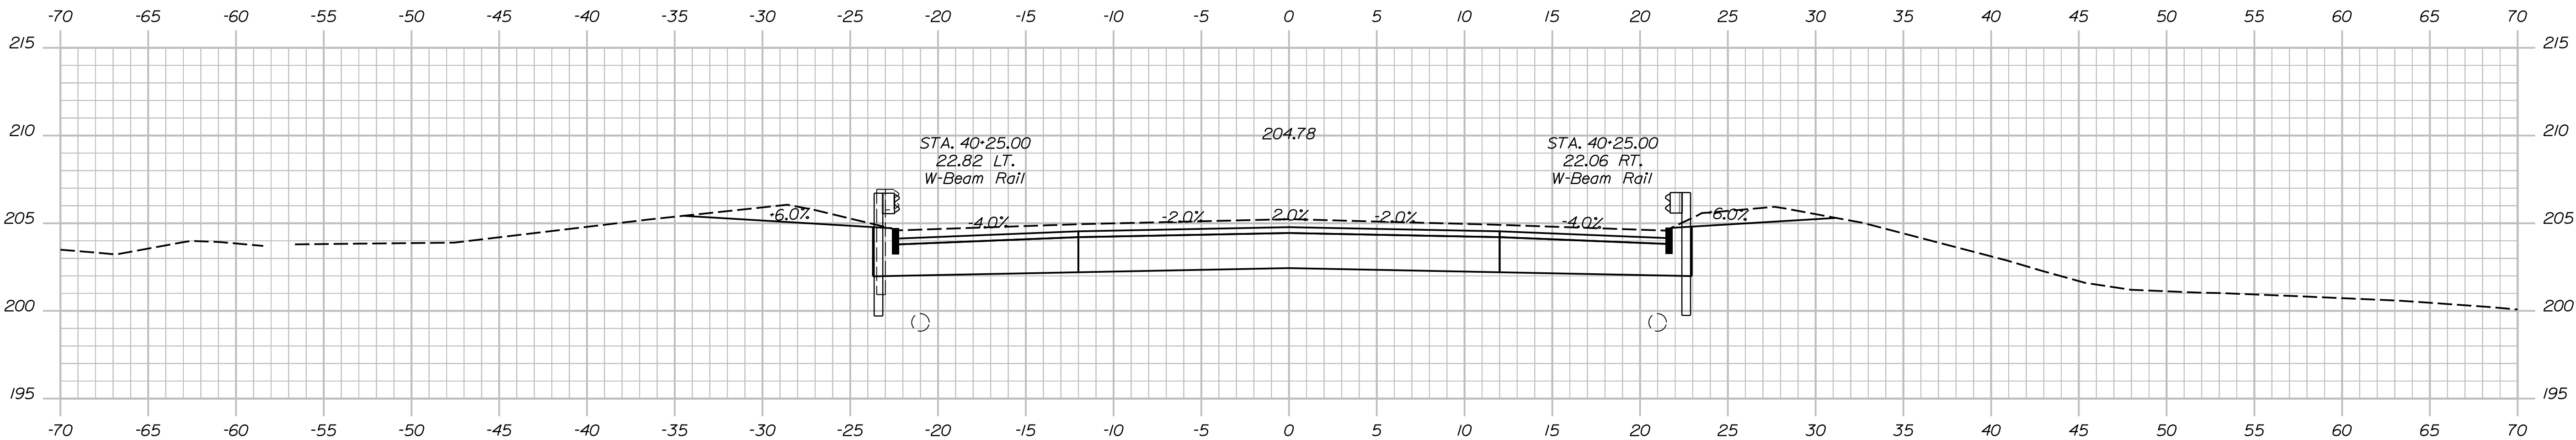

40+25.00

STATE OF MAINE DEPARTMENT OF TRANSPORTATION		
	PROJECT NO. 2875400	
	WIN 28754.00	
	BRIDGE NO. 1447	
	BRIDGE PLANS	

PROJ. MANAGER	J. BRASK	BY	DATE	SIGNATURE
DESIGN-DETAILED	S. LINDSEY	E. MORRISON	06-24	P.E. NUMBER
CHECKED-REVIEWED	D. WHITE	B. COLBURN	06-24	DATE
DESIGN-DETAILED	N. EDMAN	J. FITZ	06-24	P.E. NUMBER
REVISIONS 1				
REVISIONS 2				
REVISIONS 3				
REVISIONS 4				
FIELD CHANGES				

SOMERSET AVENUE LOWERING	SOMERSET COUNTY
PITTSFIELD	
SOMERSET AVE CROSS SECTIONS	


SHEET NUMBER	
20	
OF 110	

Date:6/10/2024


Username: jfitzpatrick

Division:


Filename: ... \Xsects_Somerset Ave.dgn

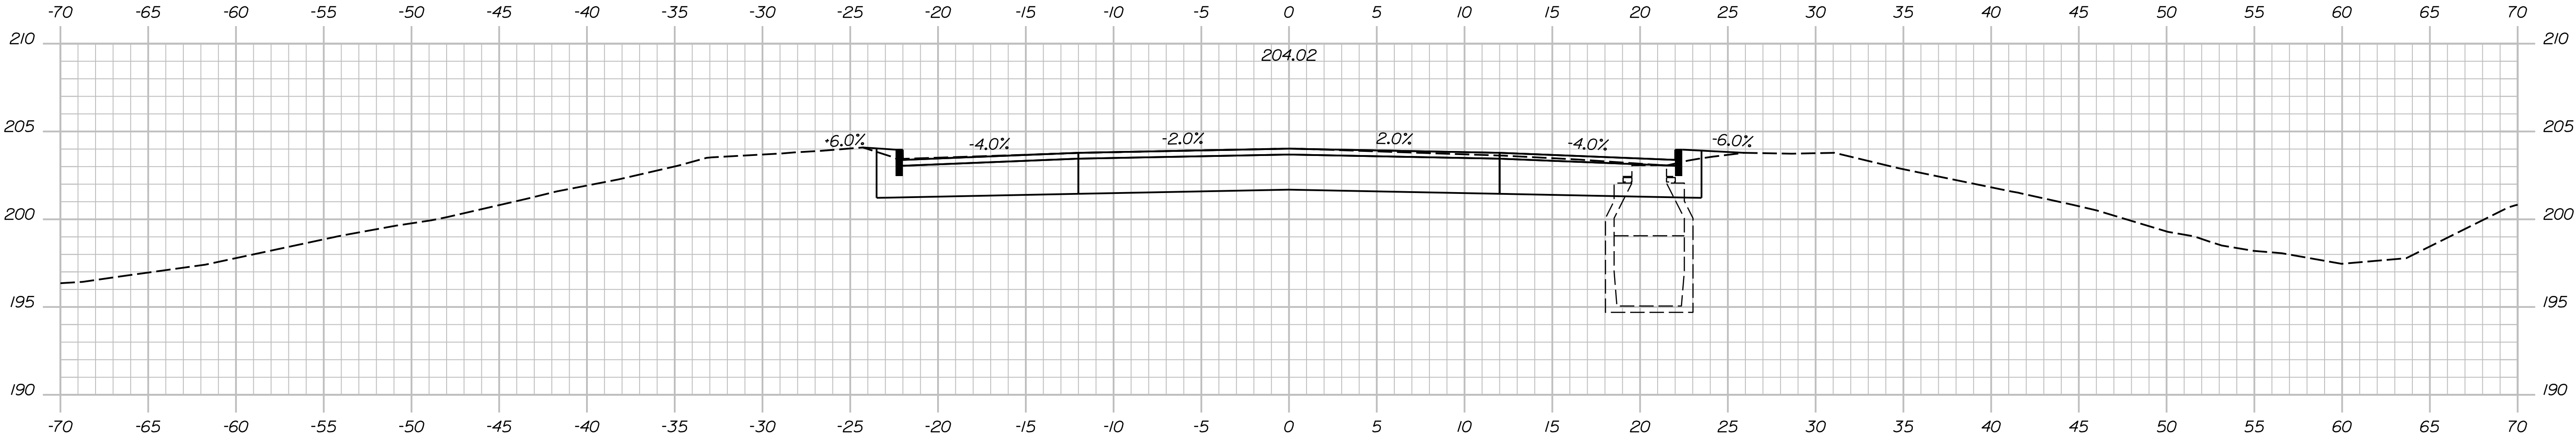

41+50.00

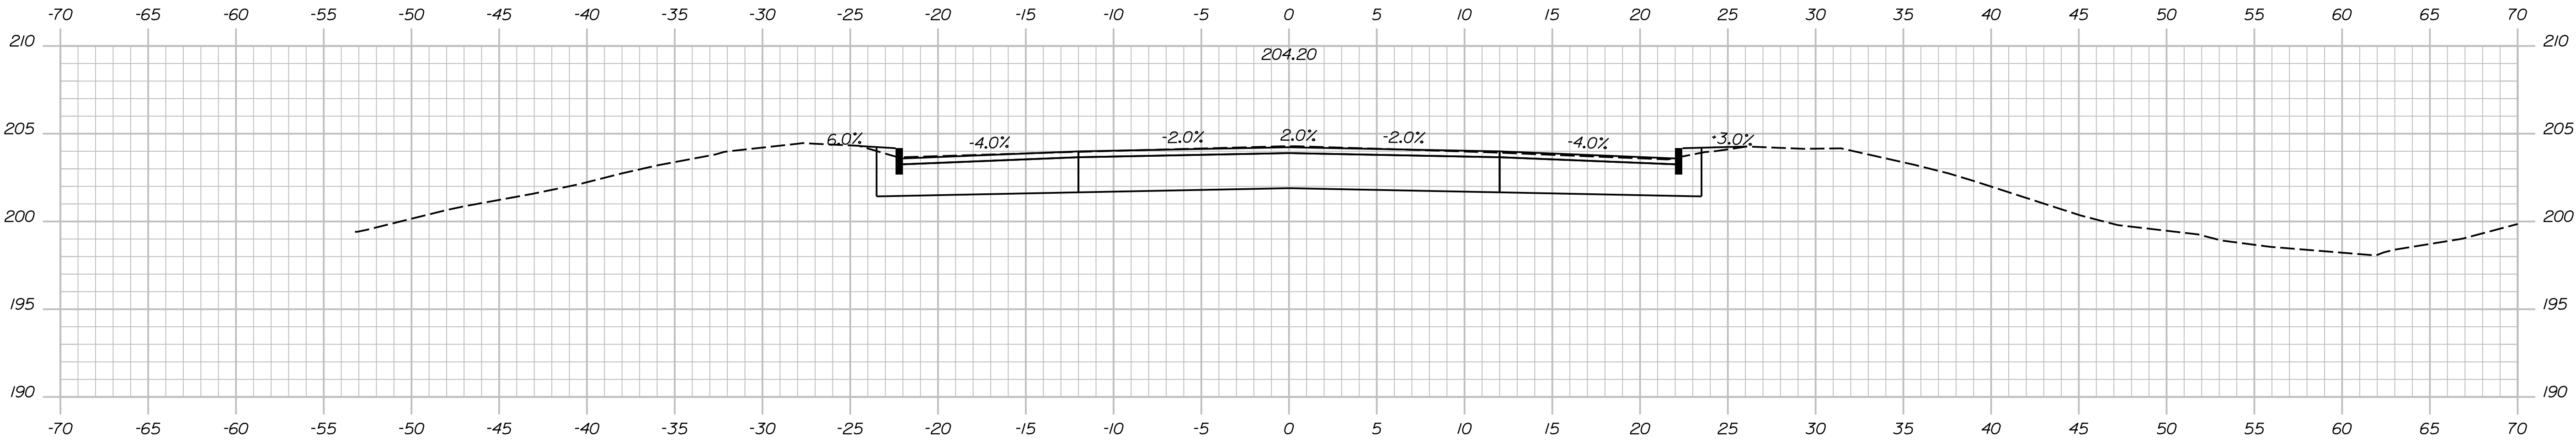

41+25.00

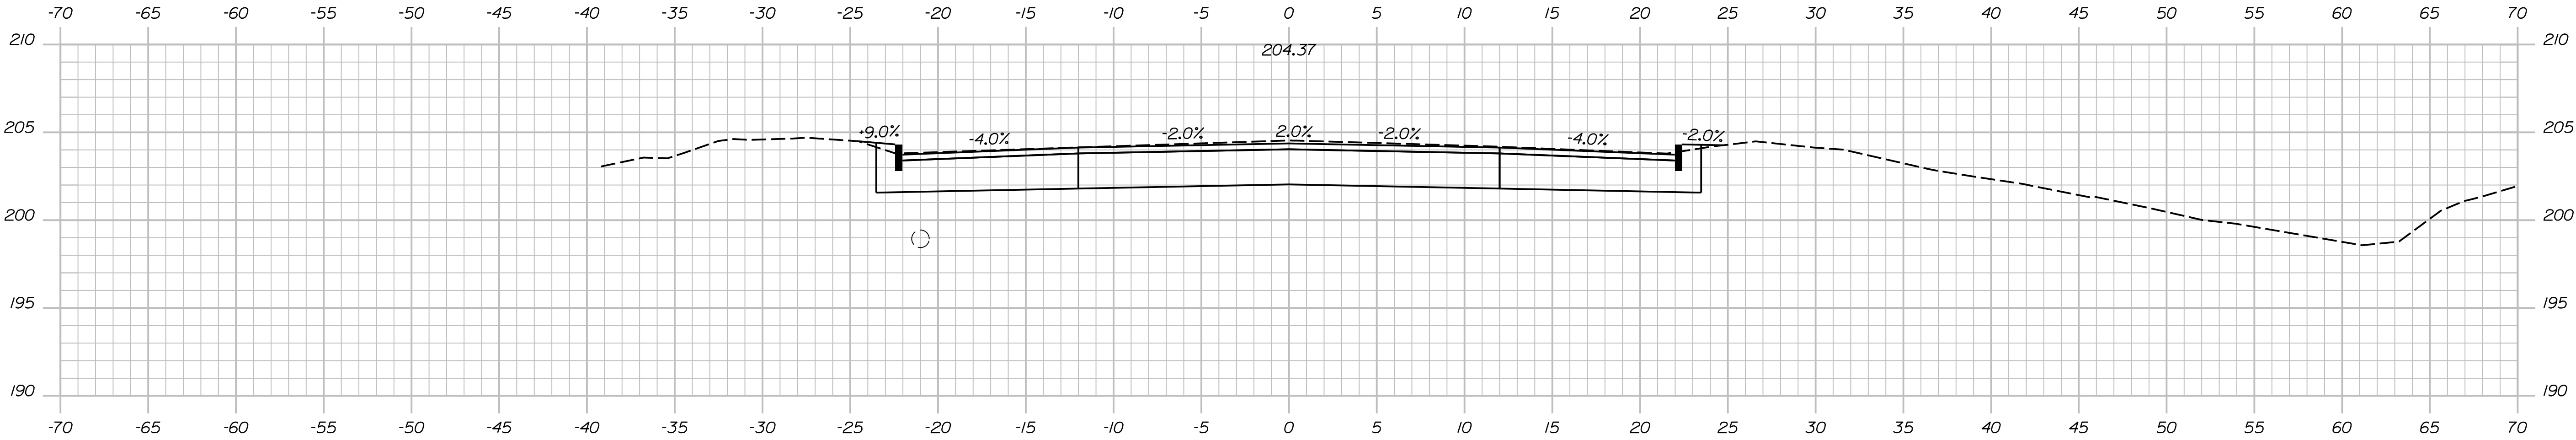


41+00.00

PROJ. MANAGER	J. BRASK	BY	DATE
DESIGN-DETAILED	S. LINDSLEY	E. MORRISON	06-24
CHECKED-REVIEWED	D. WHITE	B. COLBURN	06-24
DESIGN-DETAILED	N. EDMAN	J. FITZ	06-24
DESIGN-DETAILED			
REVISIONS 1			
REVISIONS 2			
REVISIONS 3			
REVISIONS 4			
FIELD CHANGES			


SIGNATURE

P.E. NUMBER


DATE

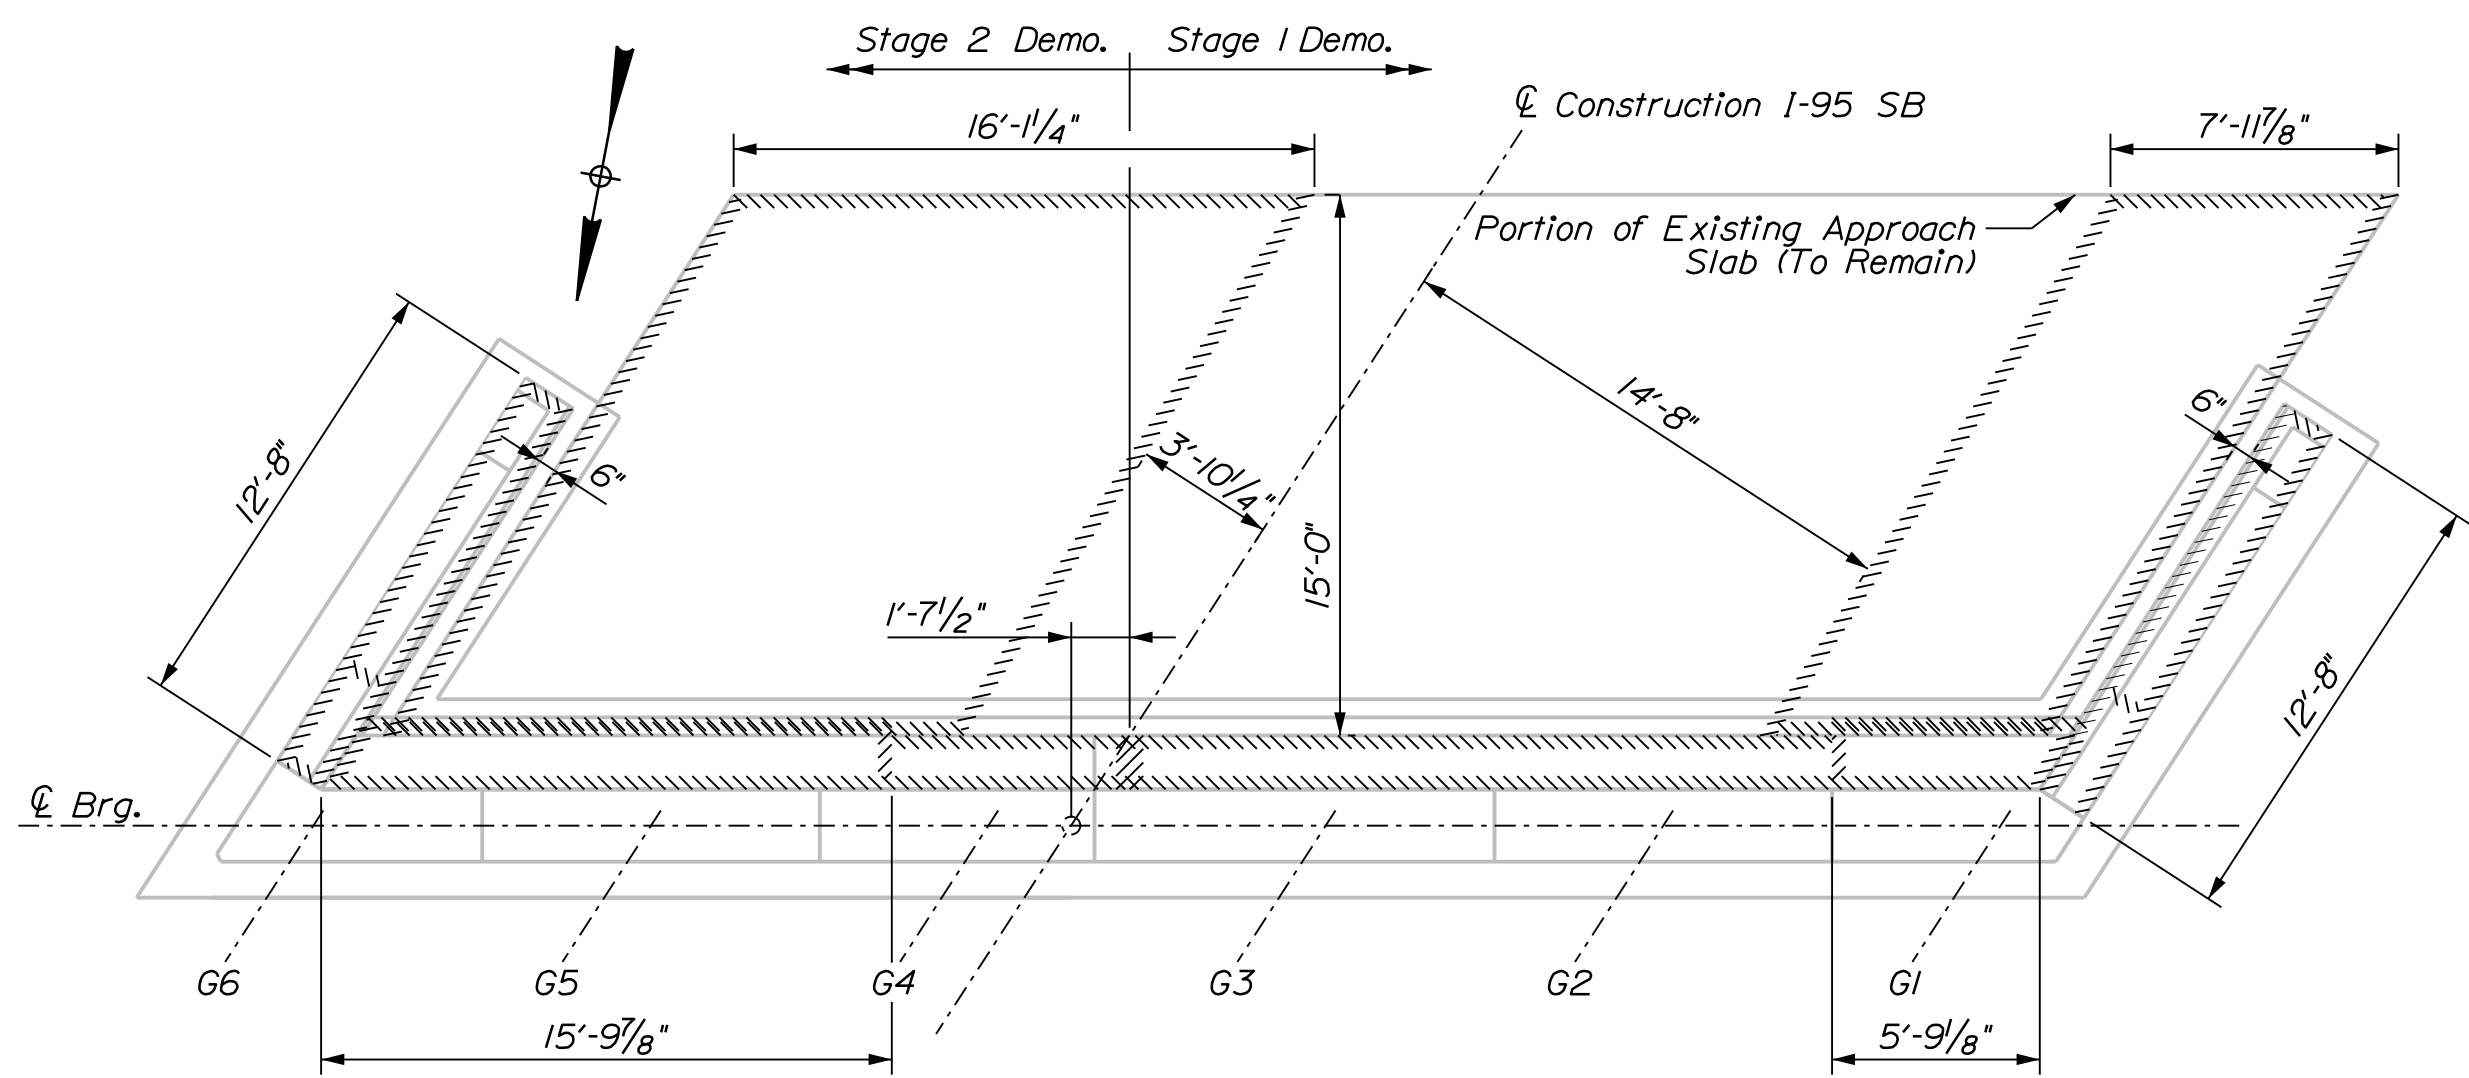


ABUTMENT 1 DEMOLITION PLAN

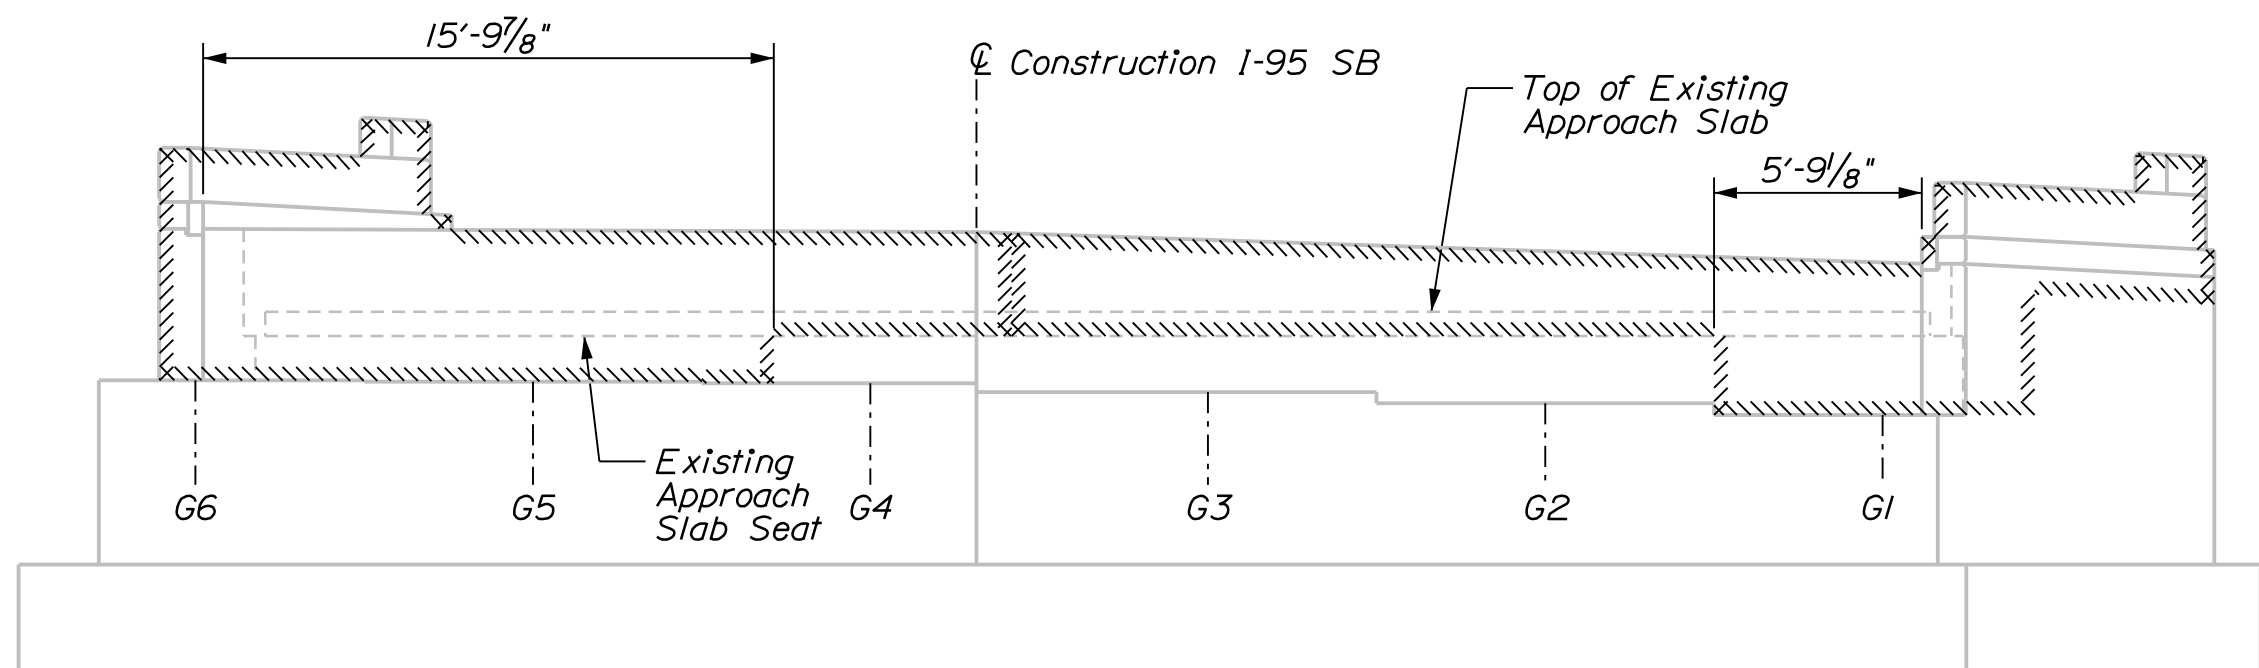


ABUTMENT 1 DEMOLITION ELEVATION

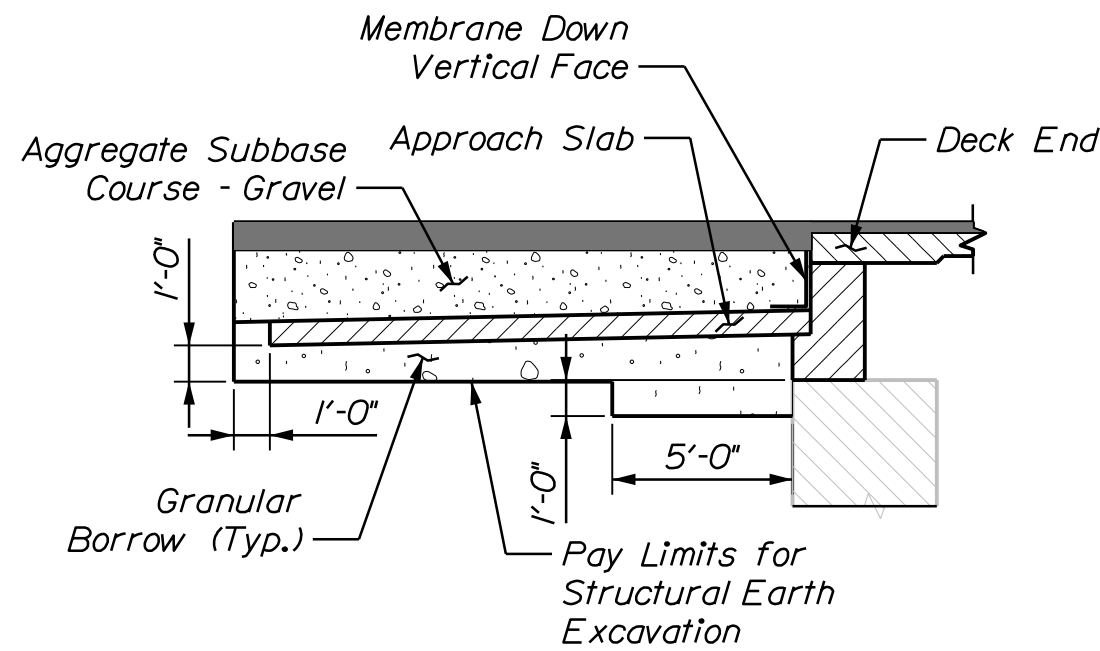


ABUTMENT 1
FULL HEIGHT BACKWALL REPLACEMENT
BACKFILL DETAIL

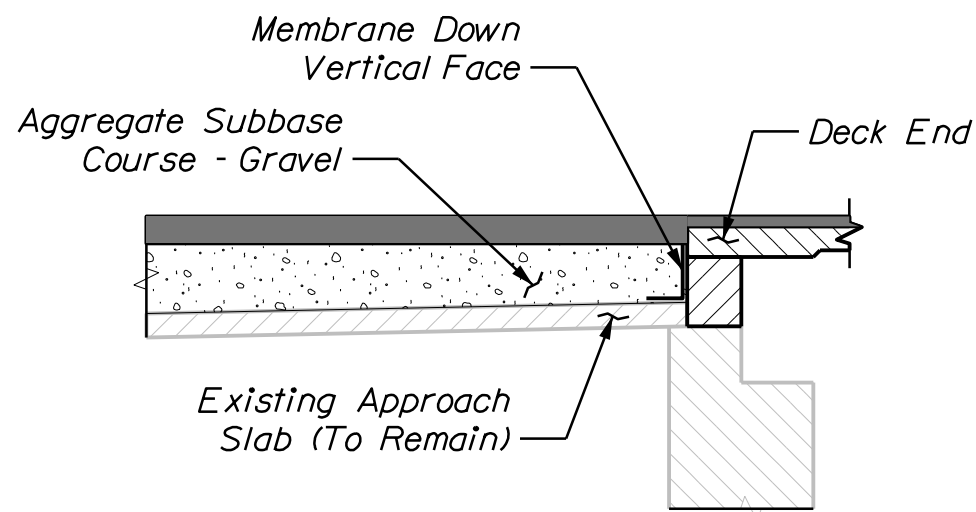


ABUTMENT 1
PARTIAL HEIGHT BACKWALL REPLACEMENT
BACKFILL DETAIL

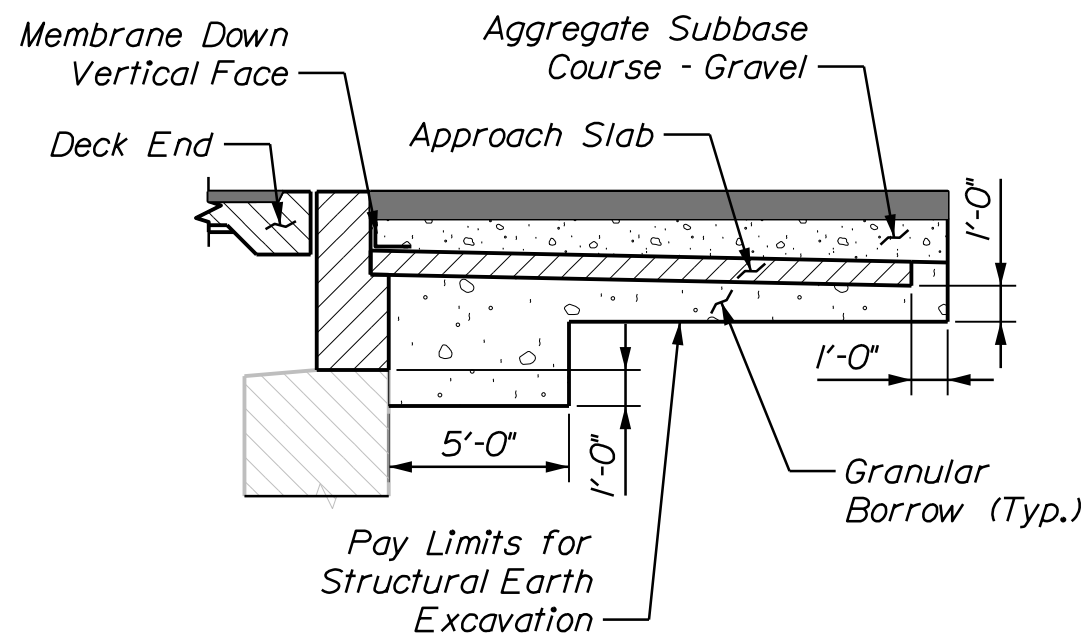


ABUTMENT 2
FULL HEIGHT BACKWALL REPLACEMENT
BACKFILL DETAIL

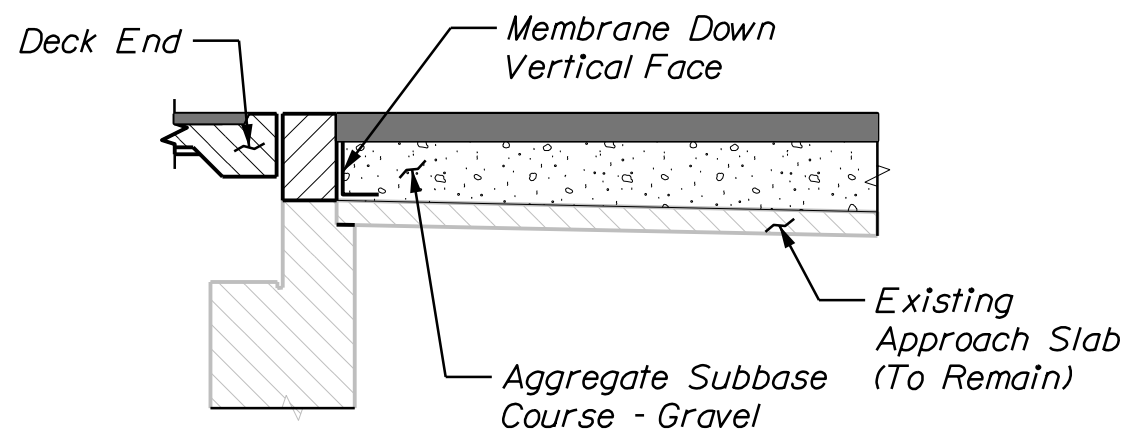


ABUTMENT 2
PARTIAL HEIGHT BACKWALL REPLACEMENT
BACKFILL DETAIL

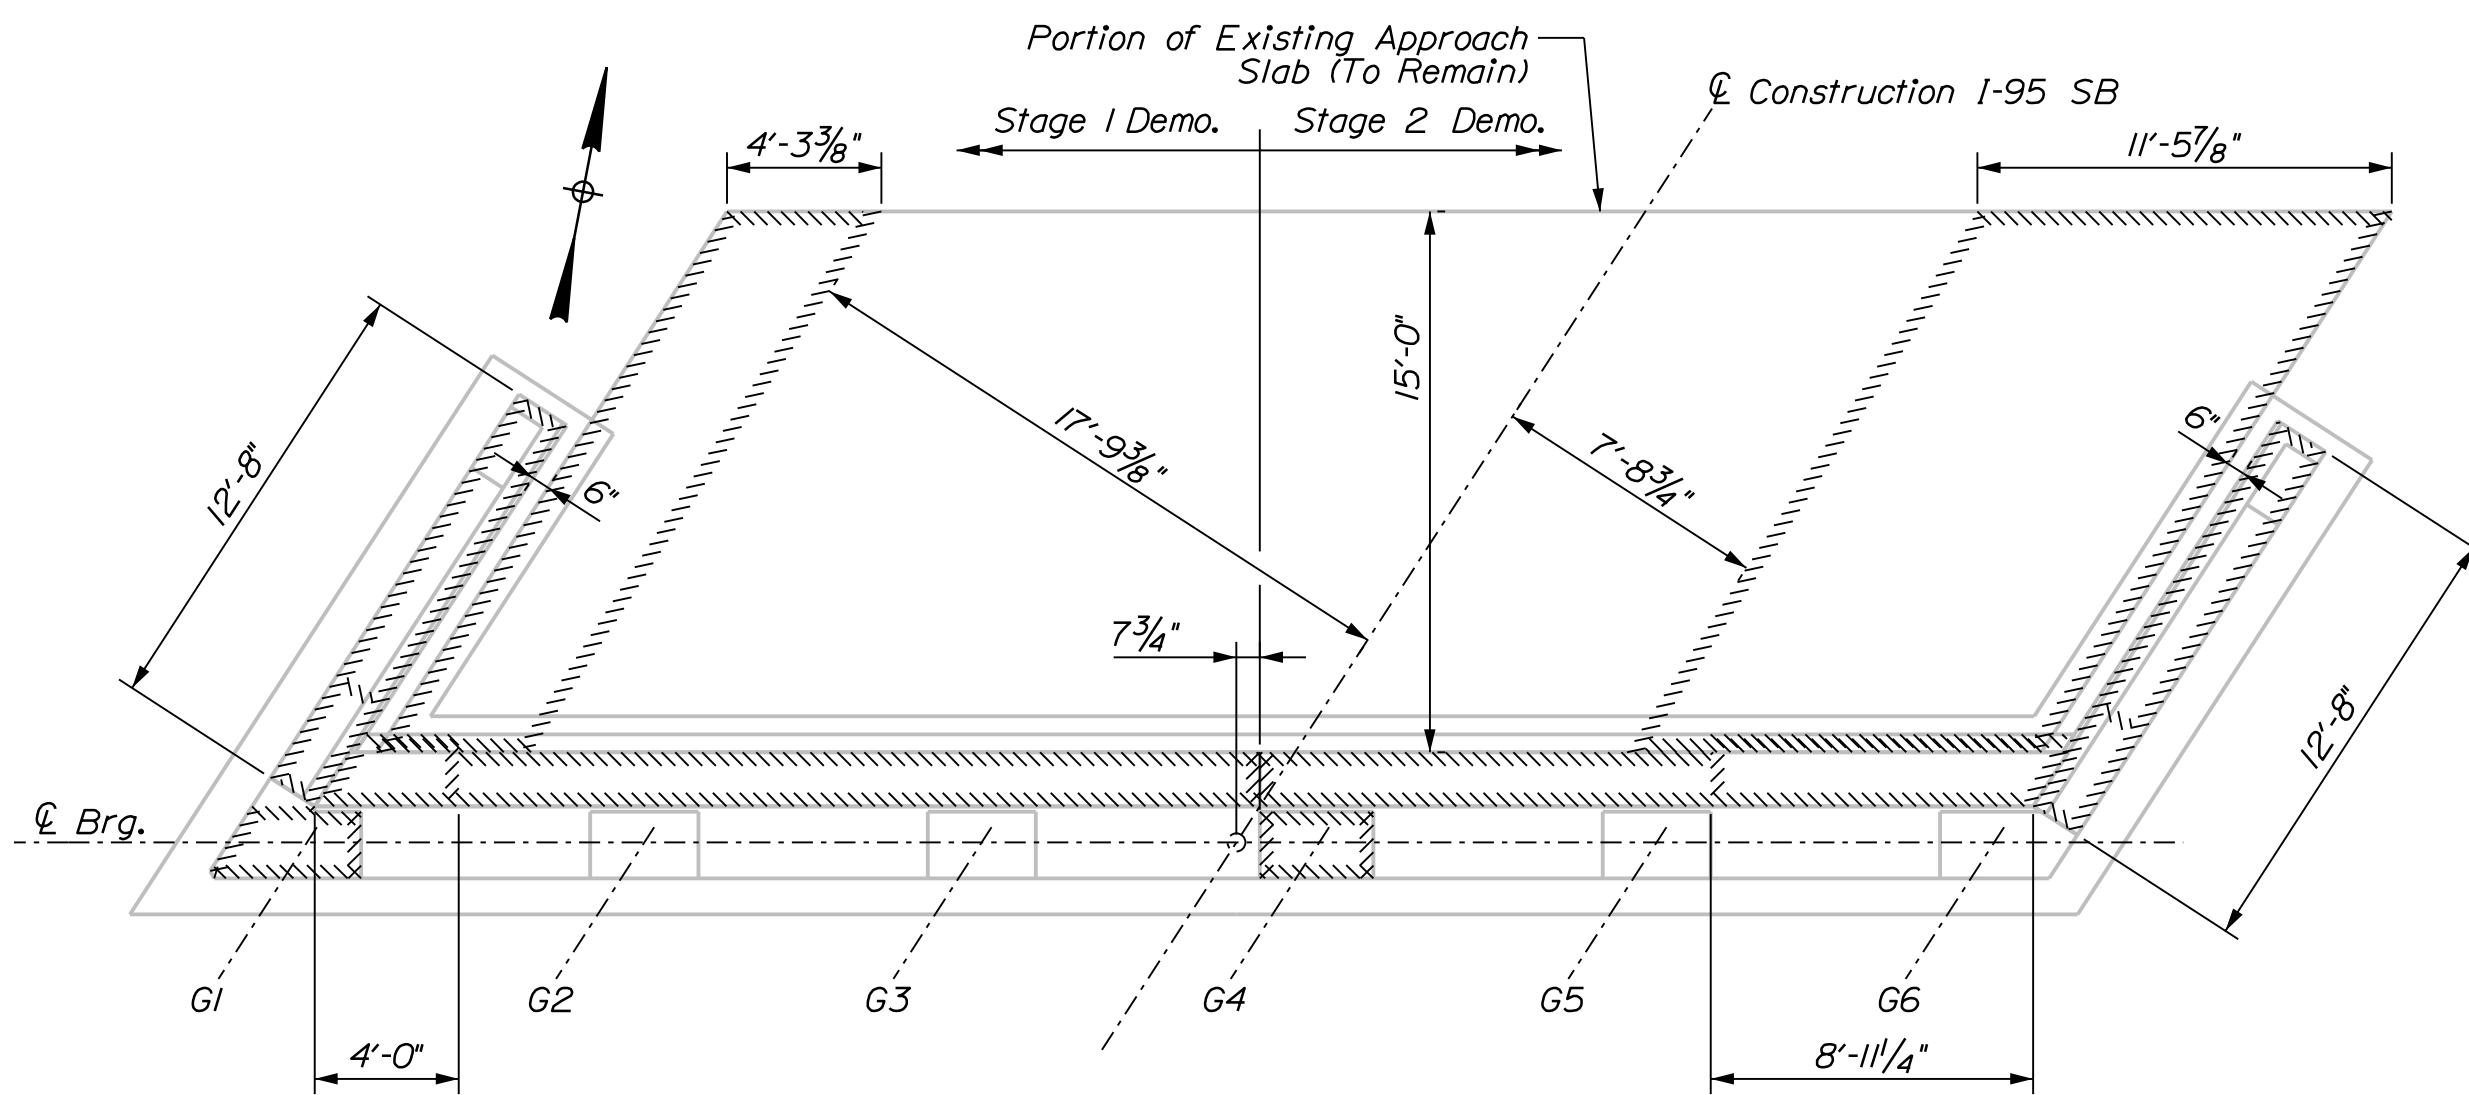

ABUTMENT 2 DEMOLITION PLAN

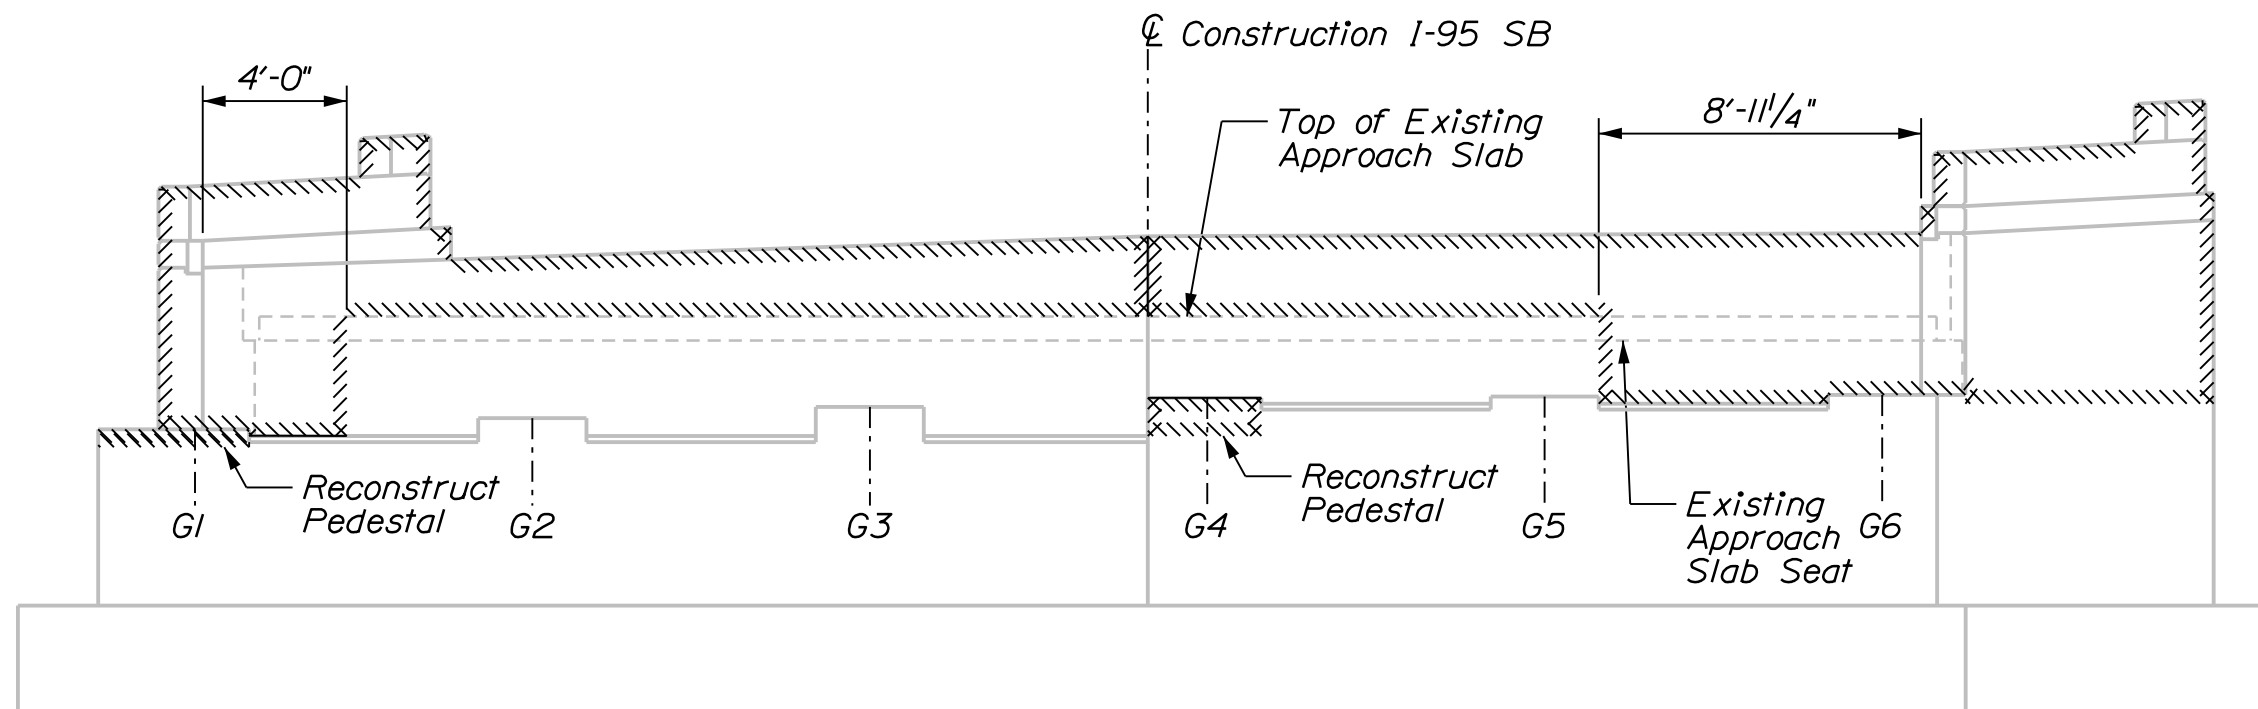

ABUTMENT 2 DEMOLITION ELEVATION

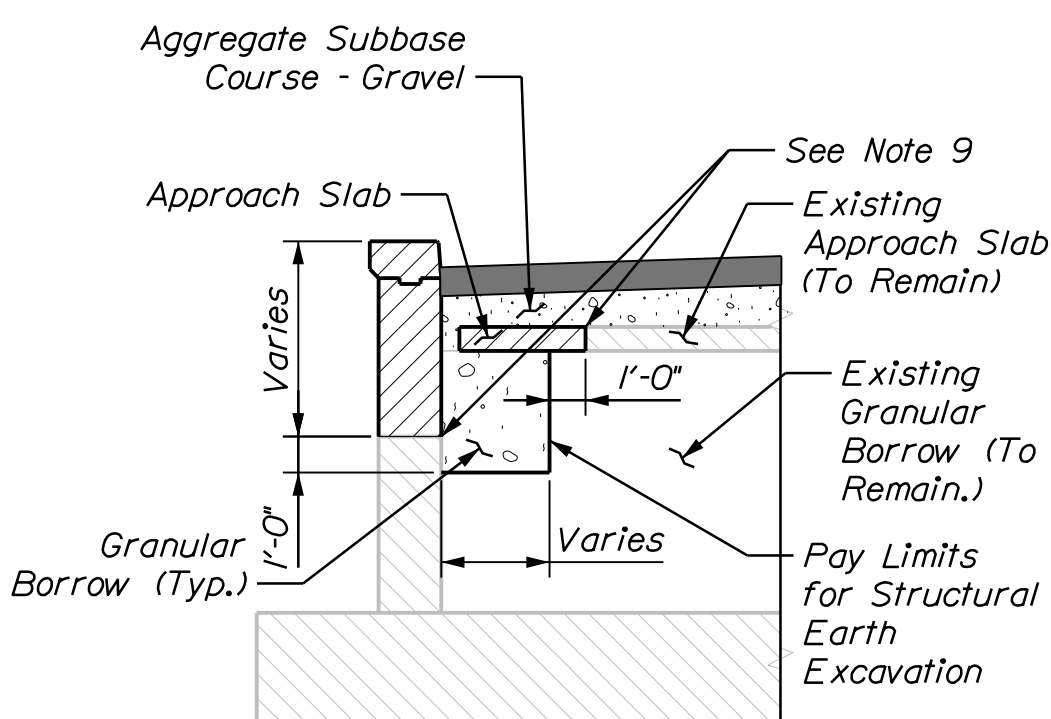

WINGWALL EARTHWORK DETAIL
Abutment 2 Shown, Abutment 1 Similar

ABUTMENT AND WINGWALL MODIFICATION NOTES



1. The Contractor shall use care not to damage any existing reinforcing steel which is to remain. Any damaged reinforcing steel shall be replaced as directed by the Resident at no expense to the Department.
2. Before drilling and grouting new reinforcing steel, the Contractor shall locate reinforcing steel in existing concrete by non-destructive methods to avoid conflicts. All costs associated with this work shall be incidental to related Contract Items.
3. Reinforcing steel shall have 2 inches cover unless otherwise noted.
4. Existing abutment and wingwall concrete to be removed as shown on the plans shall be sawcut 1 inch deep prior to removal of existing concrete. All costs associated with this work shall be incidental to related Contract Items.
5. Where drilling and anchoring of reinforcement is required, the Contractor shall use a material listed on the Maine Department of Transportation Qualified Products List of Concrete Adhesive Anchor Systems. The depth of embedment shall be sufficient to develop 125% of the yield strength of the bar per the manufacturer's recommendations or 12 inches, whichever is greater. Proposed anchoring material and embedment depth shall be submitted for approval. Payment for drilling and anchoring will be incidental to related Contract items.
6. Dimensions and layout shown are based on available as-built drawings. Contractor shall field verify all dimensions prior to any related work.
7. All surfaces to be rehabilitated shall be clean of all debris and foreign material and shall be roughened to the 1/2" amplitude prior to placement of the new concrete. Payment shall be incidental to related concrete items.
8. Projecting reinforcing that can be maintained, in addition to that shown in the details, may be left in place at Contractor's discretion.
9. Cover abutment backwall, wingwall, and approach slab joints where waterstops are not required in accordance with Standard Details Section 502.

STATE OF MAINE	PROJECT NO.	BRIDGE NO. 1447
DEPARTMENT OF TRANSPORTATION	2563106	WIN 25631.06

PROJ. MANAGER	DATE	BY	DATE	SIGNATURE	P.E. NUMBER	DATE
J. BRASK	06-24	J. MORRISON	06-24			
CHECKED-REVIEWED	06-24	B. COLBURN	06-24			
DESIGNED-DRAWN	06-24	J. FITZ	06-24			
REVISIONS 1						
REVISIONS 2						
REVISIONS 3						
REVISIONS 4						
FIELD CHANGES						

I-95 SB OVER SOMERSET AVE BRIDGE NO. 1447	SOMERSET COUNTY	PITTSFIELD
ABUTMENT DEMOLITION (BR. NO. 1447)		


SHEET NUMBER
22
OF 110

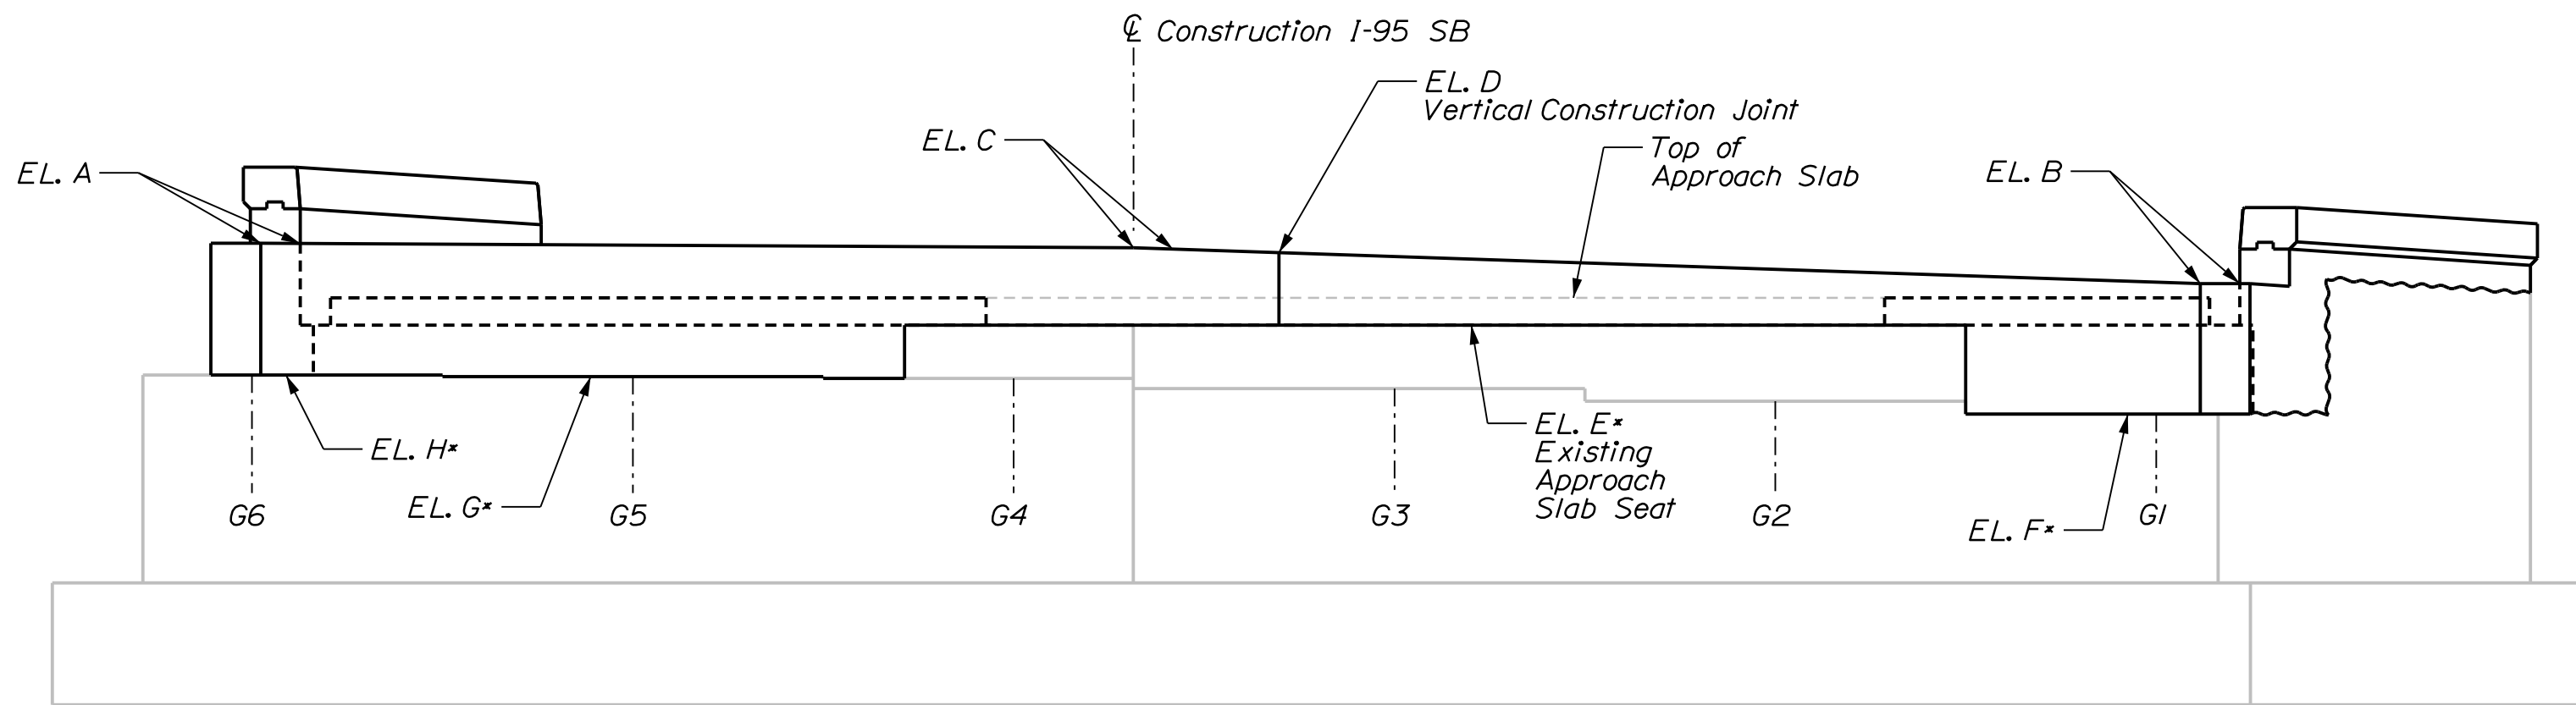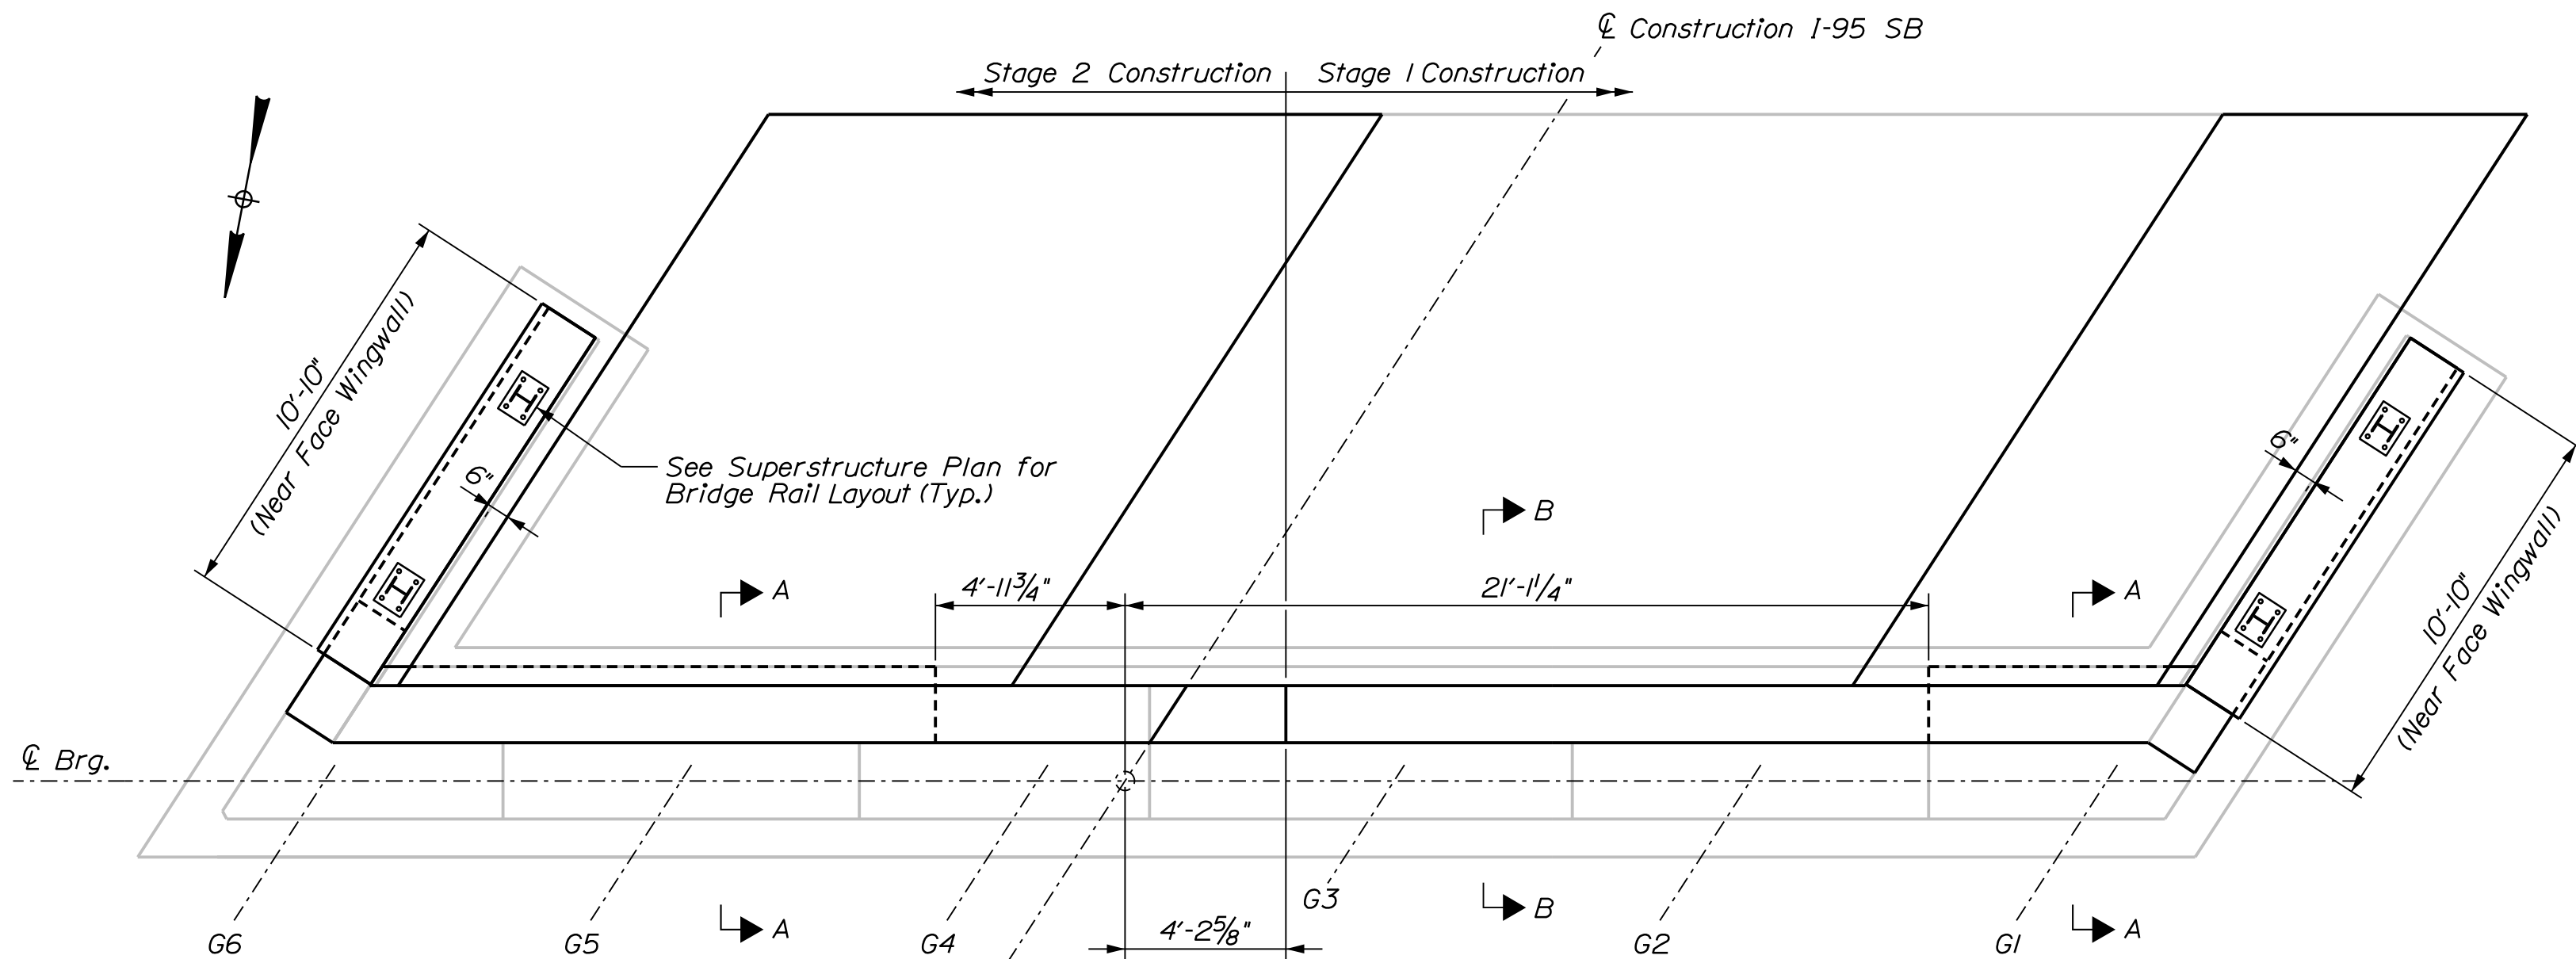


CONCRETE REPAIR NOTES

- The quantity of concrete repairs and reinforcing layout on these drawings are based on visual inspection. The Contractor shall match those repair limits as closely as possible except with the approval of the Resident.
- No repairs are anticipated for substructure units not shown. The Contractor and the Resident shall verify that no work is required.
- The Department must approve changes in quantity beyond what is shown or assumed.
- All broken or corroded reinforcing bars shall be supplemented in accordance with Standard Specification Section 518.04. Supplemental reinforcing shall maintain a clear cover of 2" minimum. Supplemental bars shall be paid for under Pay Items 503.19 and 503.20.


Bridge #1447 Abutment 1 Elevations											
EL. A		EL. B		EL. C		EL. D		EL. E*	EL. F*	EL. G*	EL. H*
NF	FF	NF	FF	NF	FF	NF	FF				
221.64	221.57	220.65	220.58	221.54	221.47	221.42	221.39	219.63	217.44	218.36	218.40
NF = Near Face FF= Far Face											
* Elevations provided are approximated from the existing bridge plans. To be field verified.											

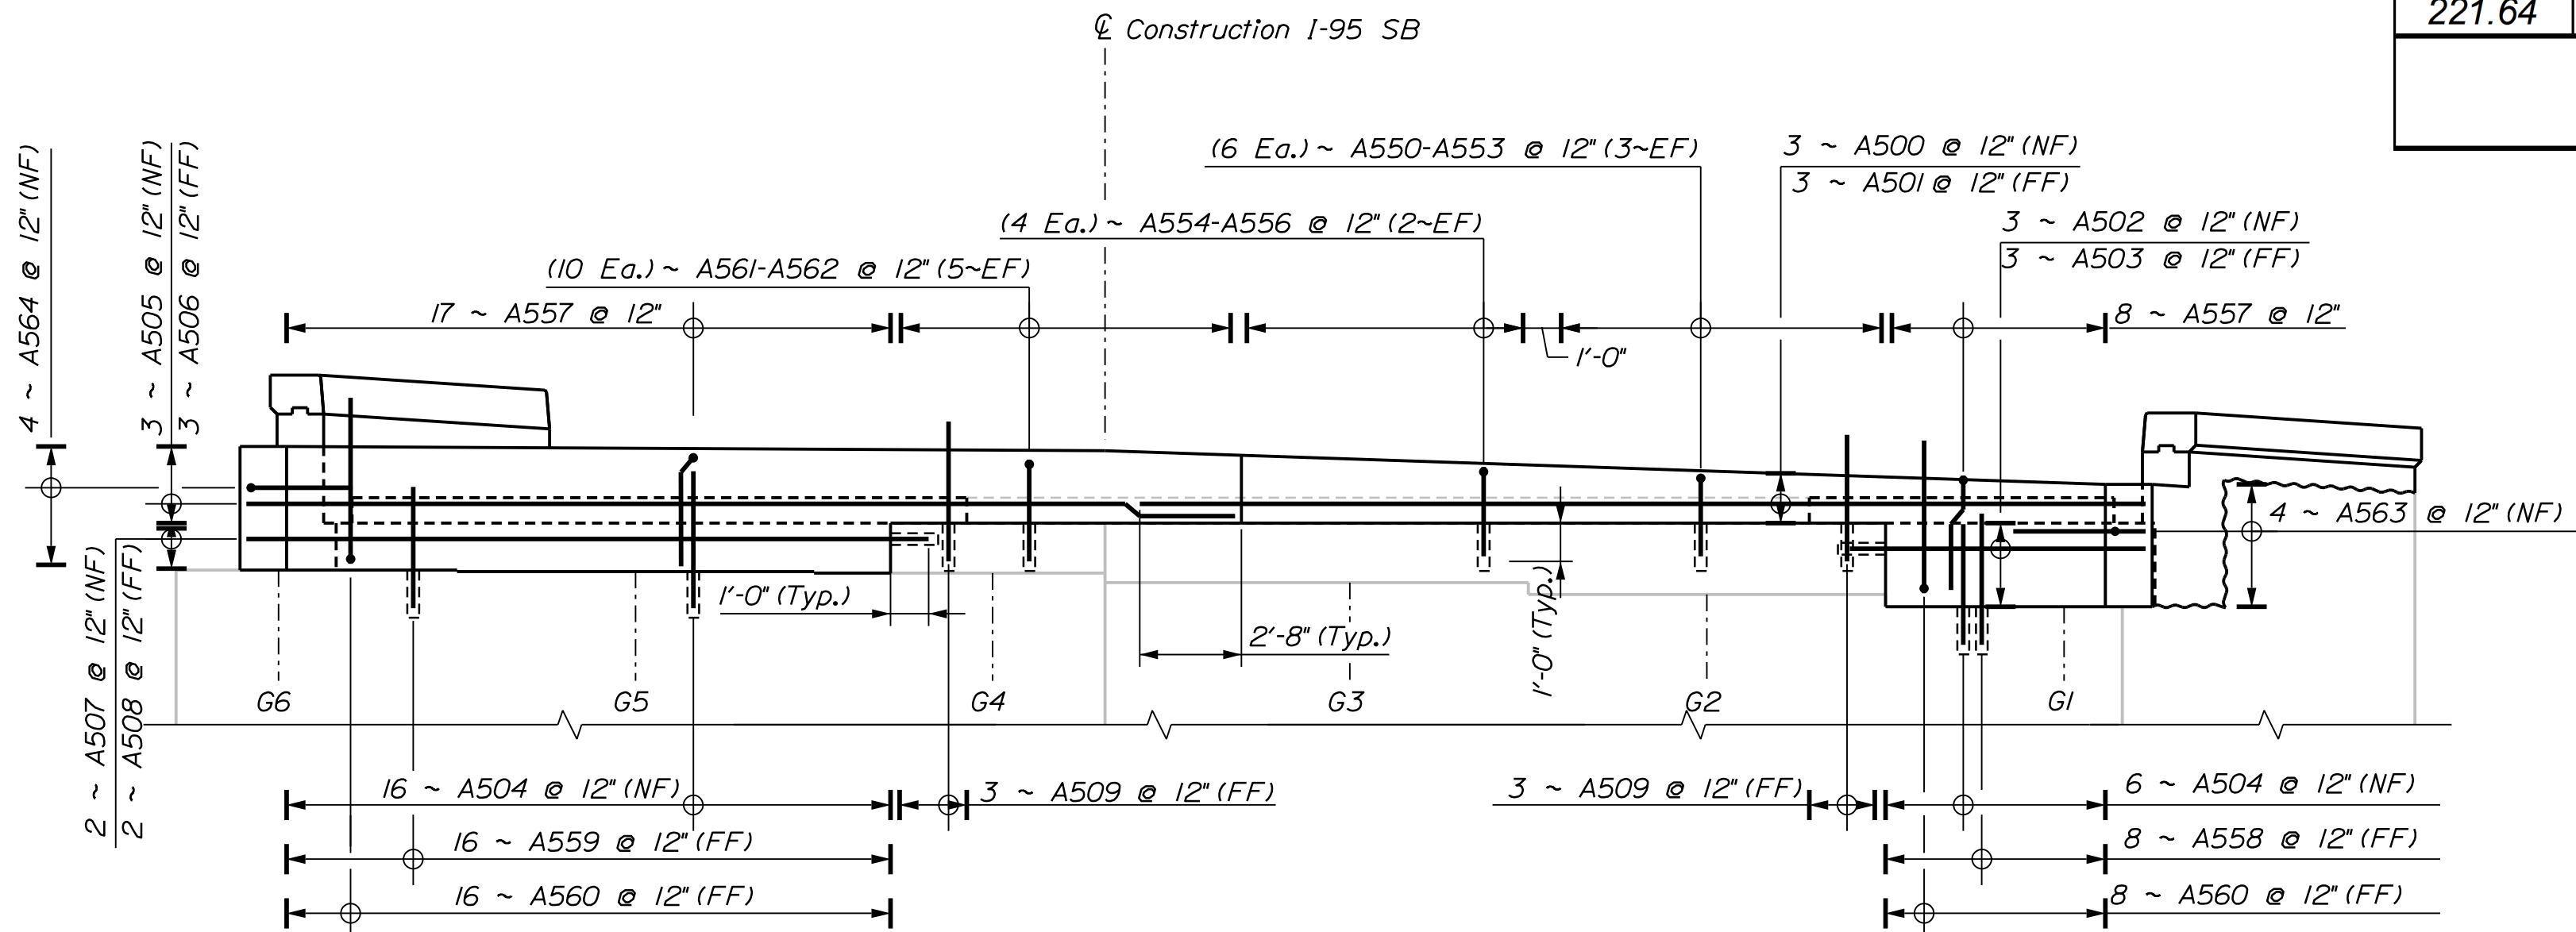


PROJ. MANAGER	J. BRASK	BY	DATE	SIGNATURE	P.E. NUMBER	DATE
CHECKED-DETAILED	S. LINDSEY	E. MORRISON	06-24			
CHECKED-REVIEWED	D. WHITE	B. COLBURN	06-24			
DESIGNS-DETAILED	N. EDMAN	J. FITZ	06-24			
DESIGNS-DETAILED						
REVISIONS 1						
REVISIONS 2						
REVISIONS 3						
REVISIONS 4						
FIELD CHANGES						

 


Bridge #1447 Abutment 2 Elevations										
EL. A		EL. B		EL. C		EL. D		EL. E*	EL. F*	EL. G*
NF	FF	NF	FF	NF	FF	NF	FF			
226.91	226.98	227.90	227.96	227.80	227.87	227.71	227.74	224.64	221.99	222.89
NF = Near Face FF= Far Face * Elevations provided are approximated from the existing bridge plans. To be field verified.										

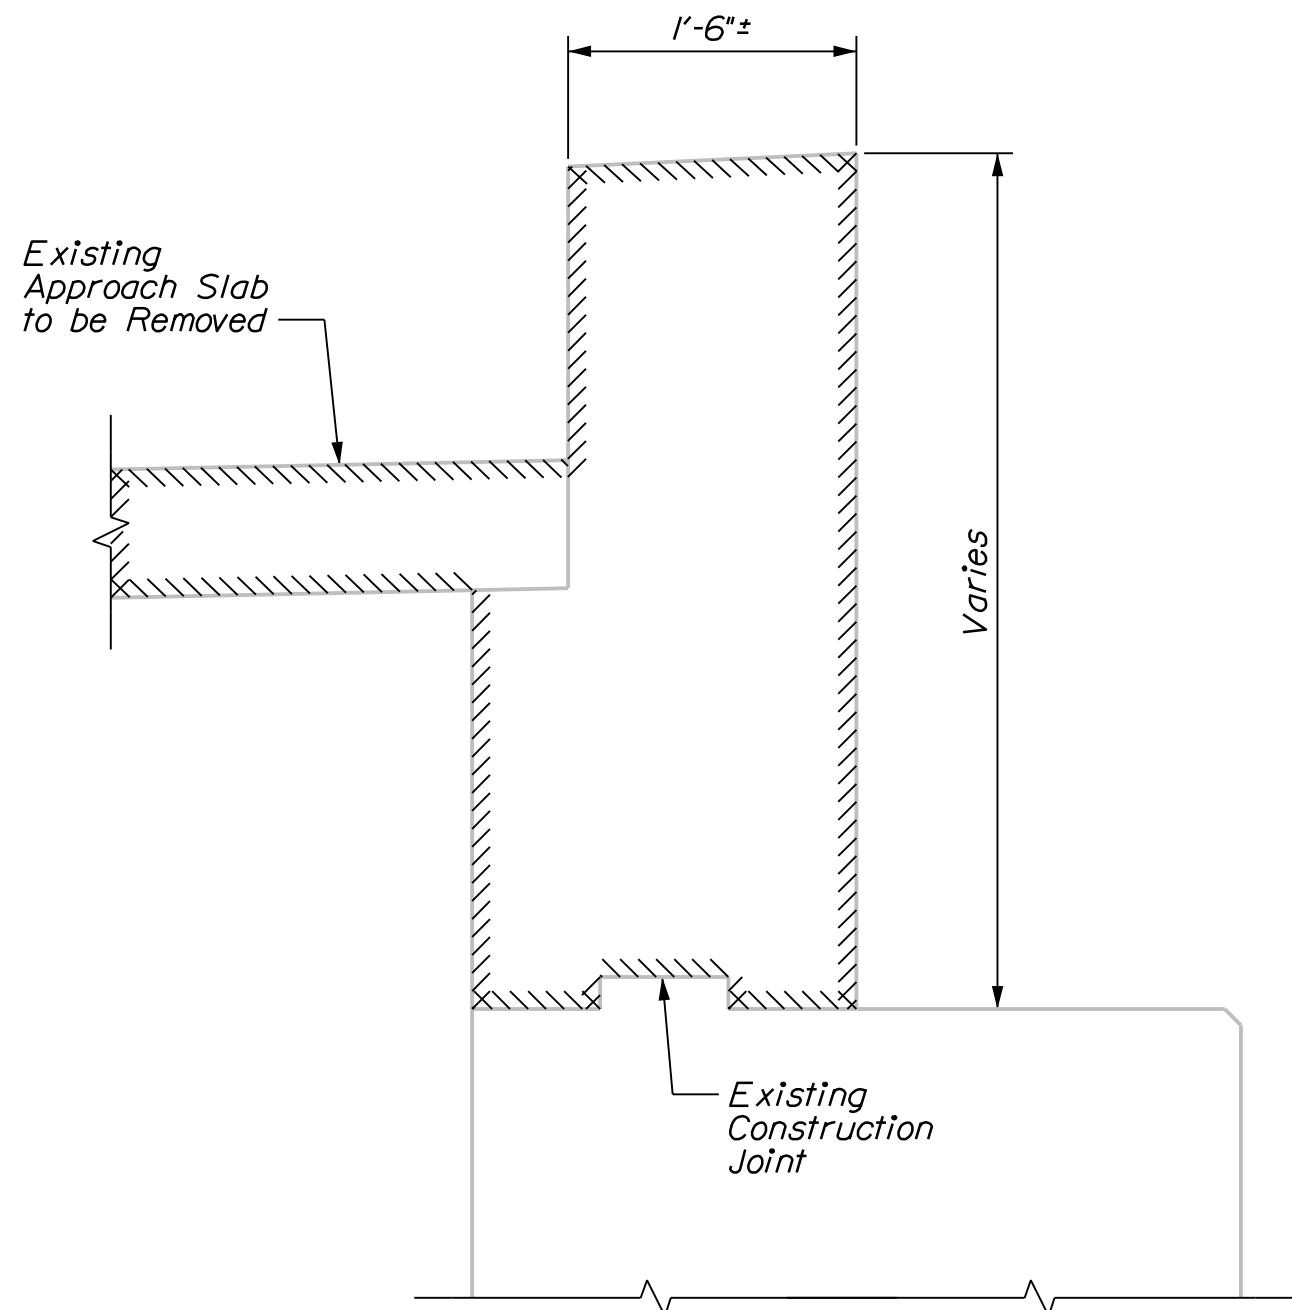


ABUTMENT 1 DEMOLITION SECTION
(SECTION A-A)

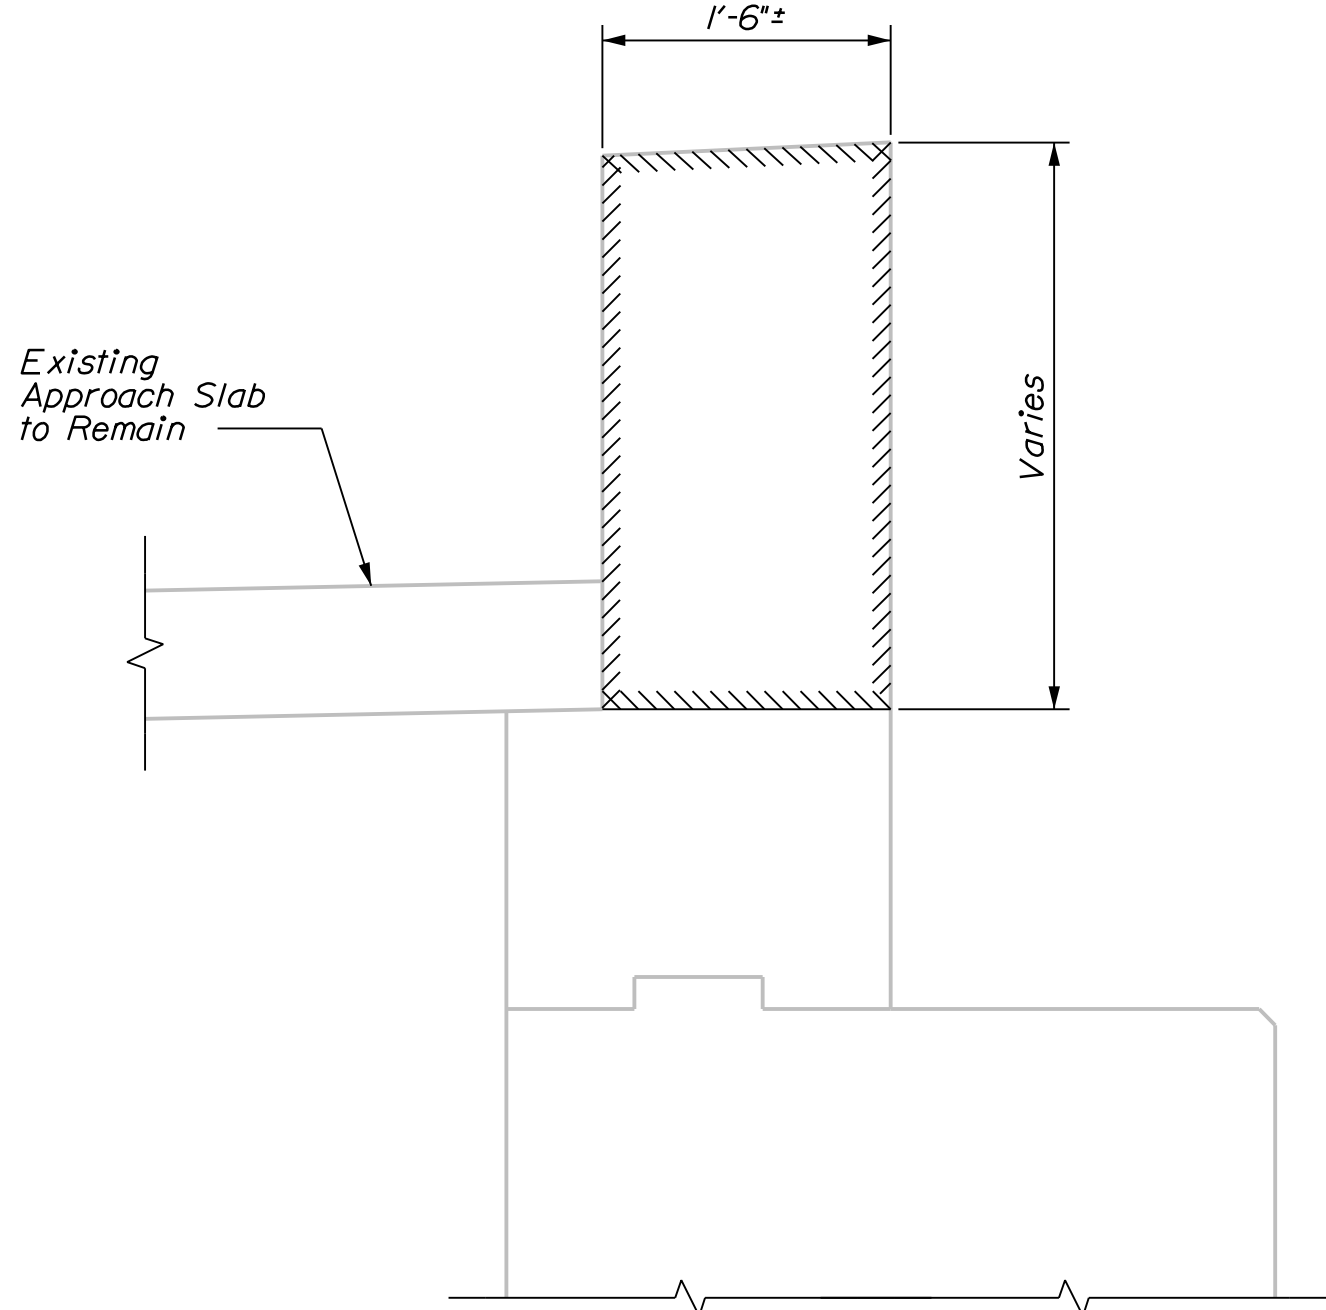


ABUTMENT 1 DEMOLITION SECTION
(SECTION B-B)

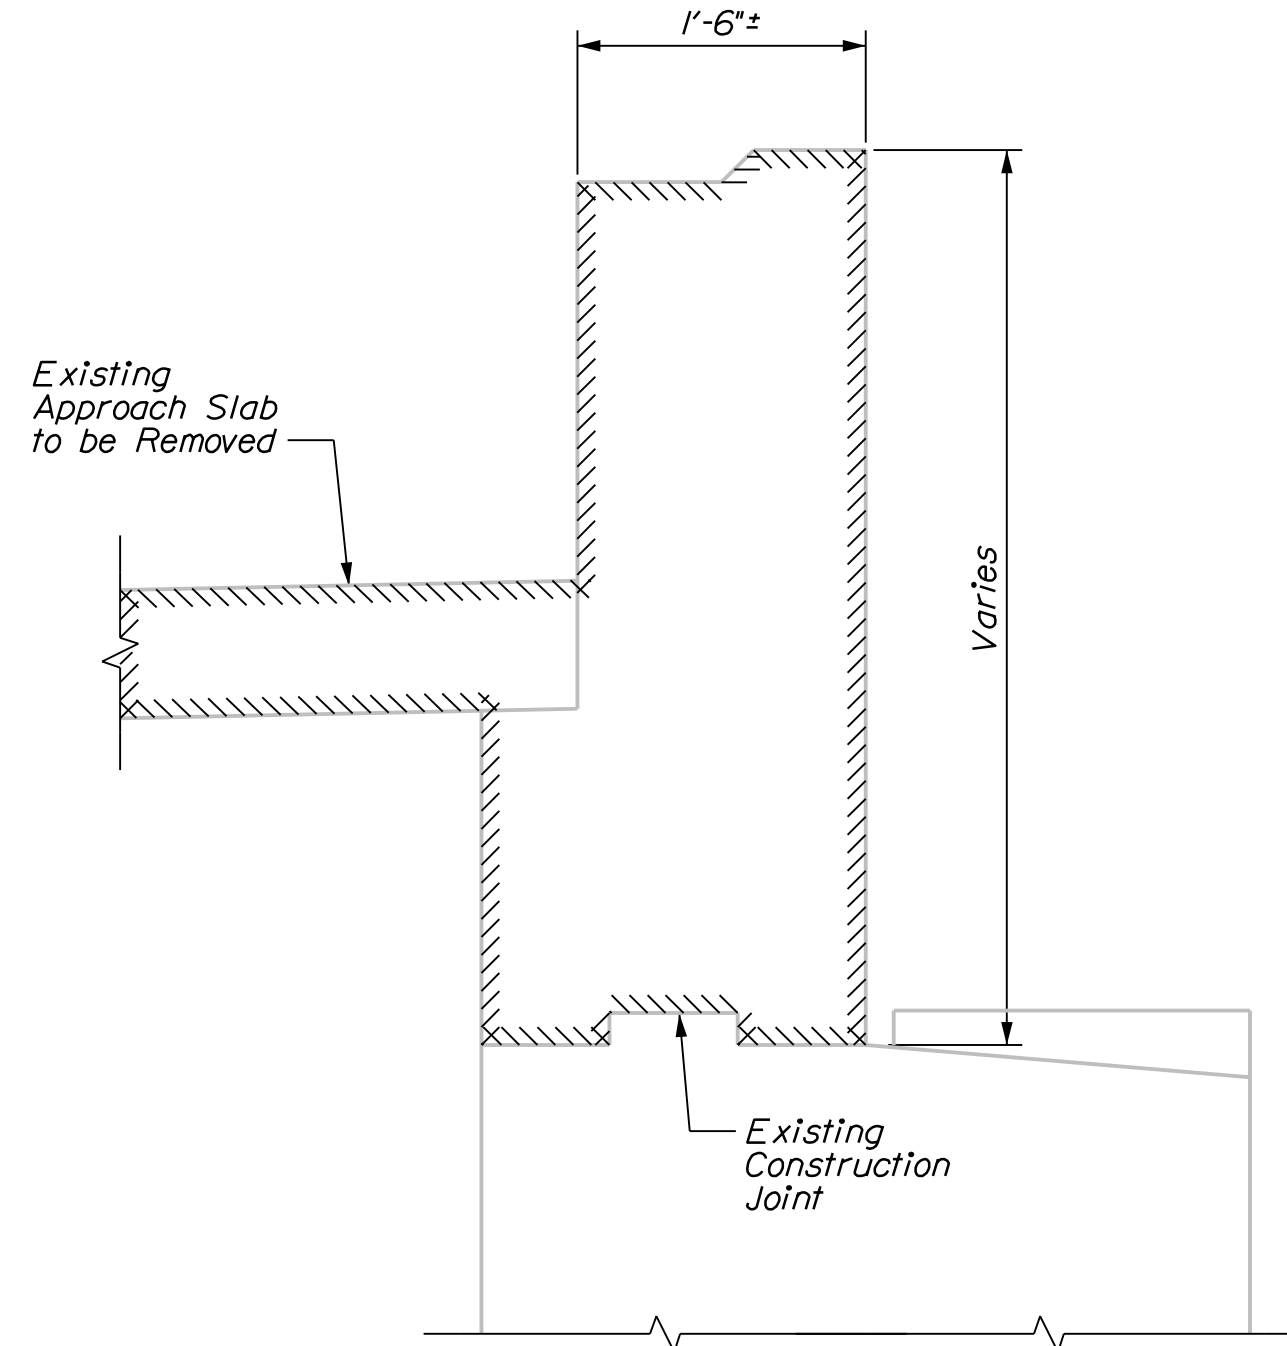


ABUTMENT 2 DEMOLITION SECTION
(SECTION C-C)

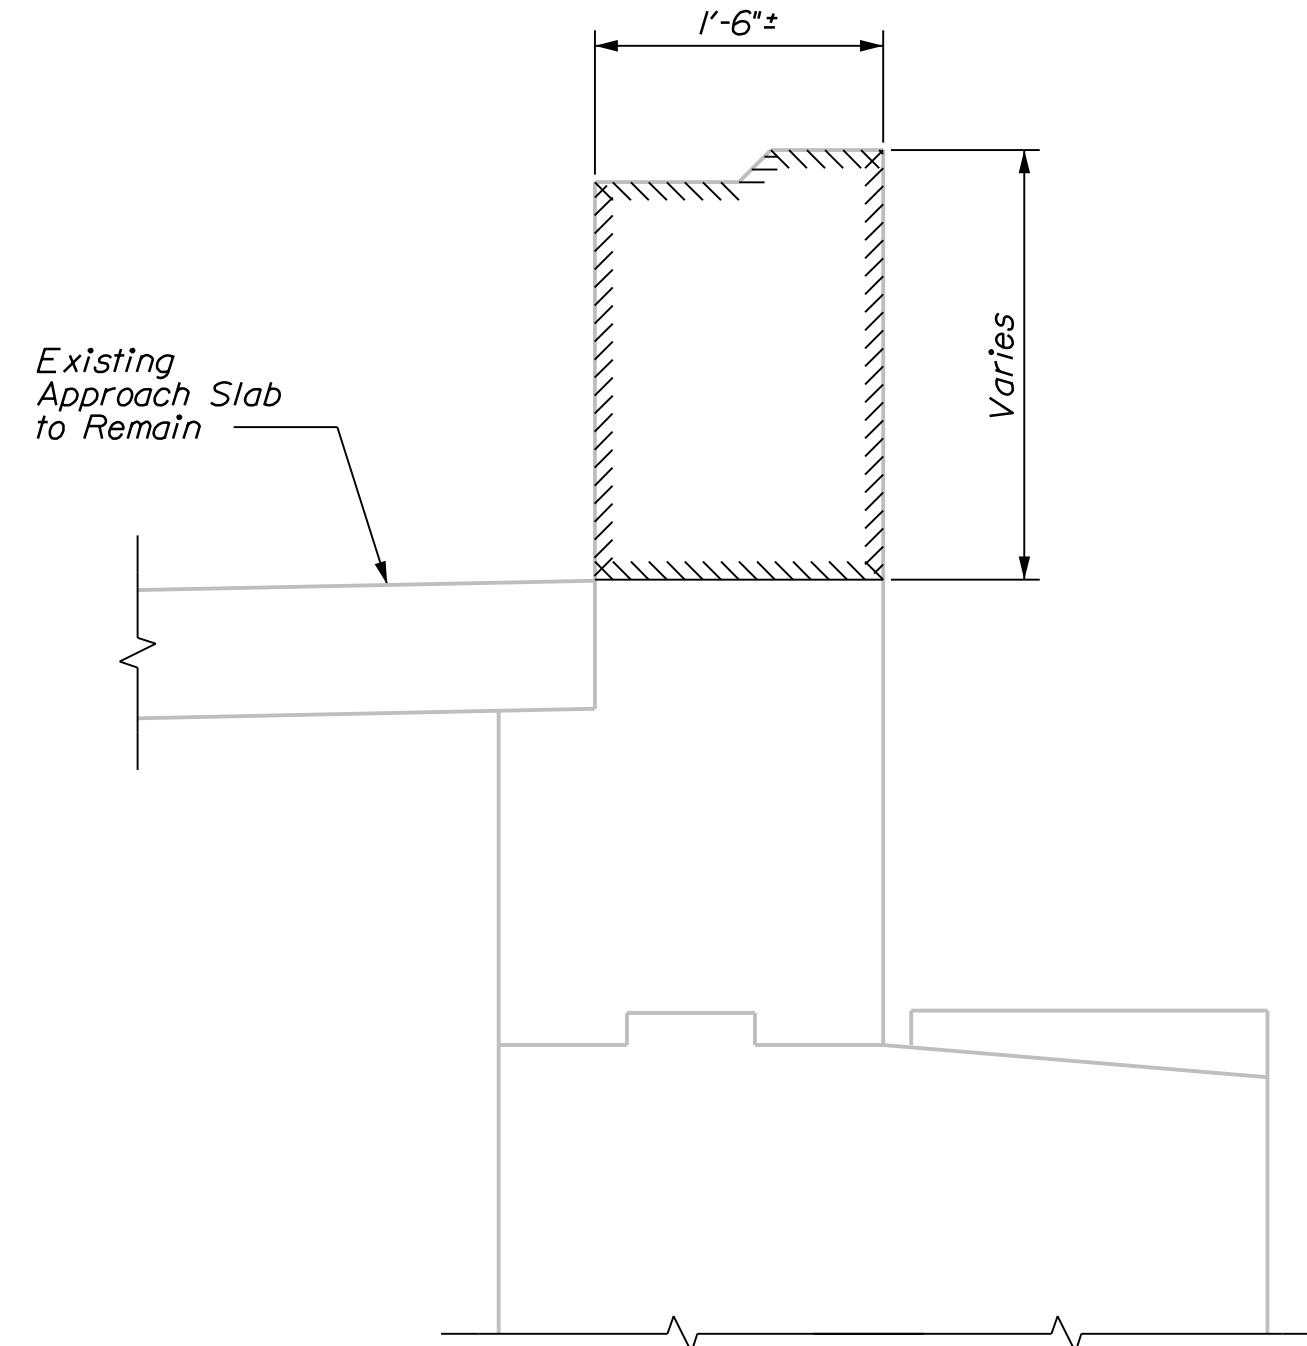

ABUTMENT 2 DEMOLITION SECTION
(SECTION D-D)

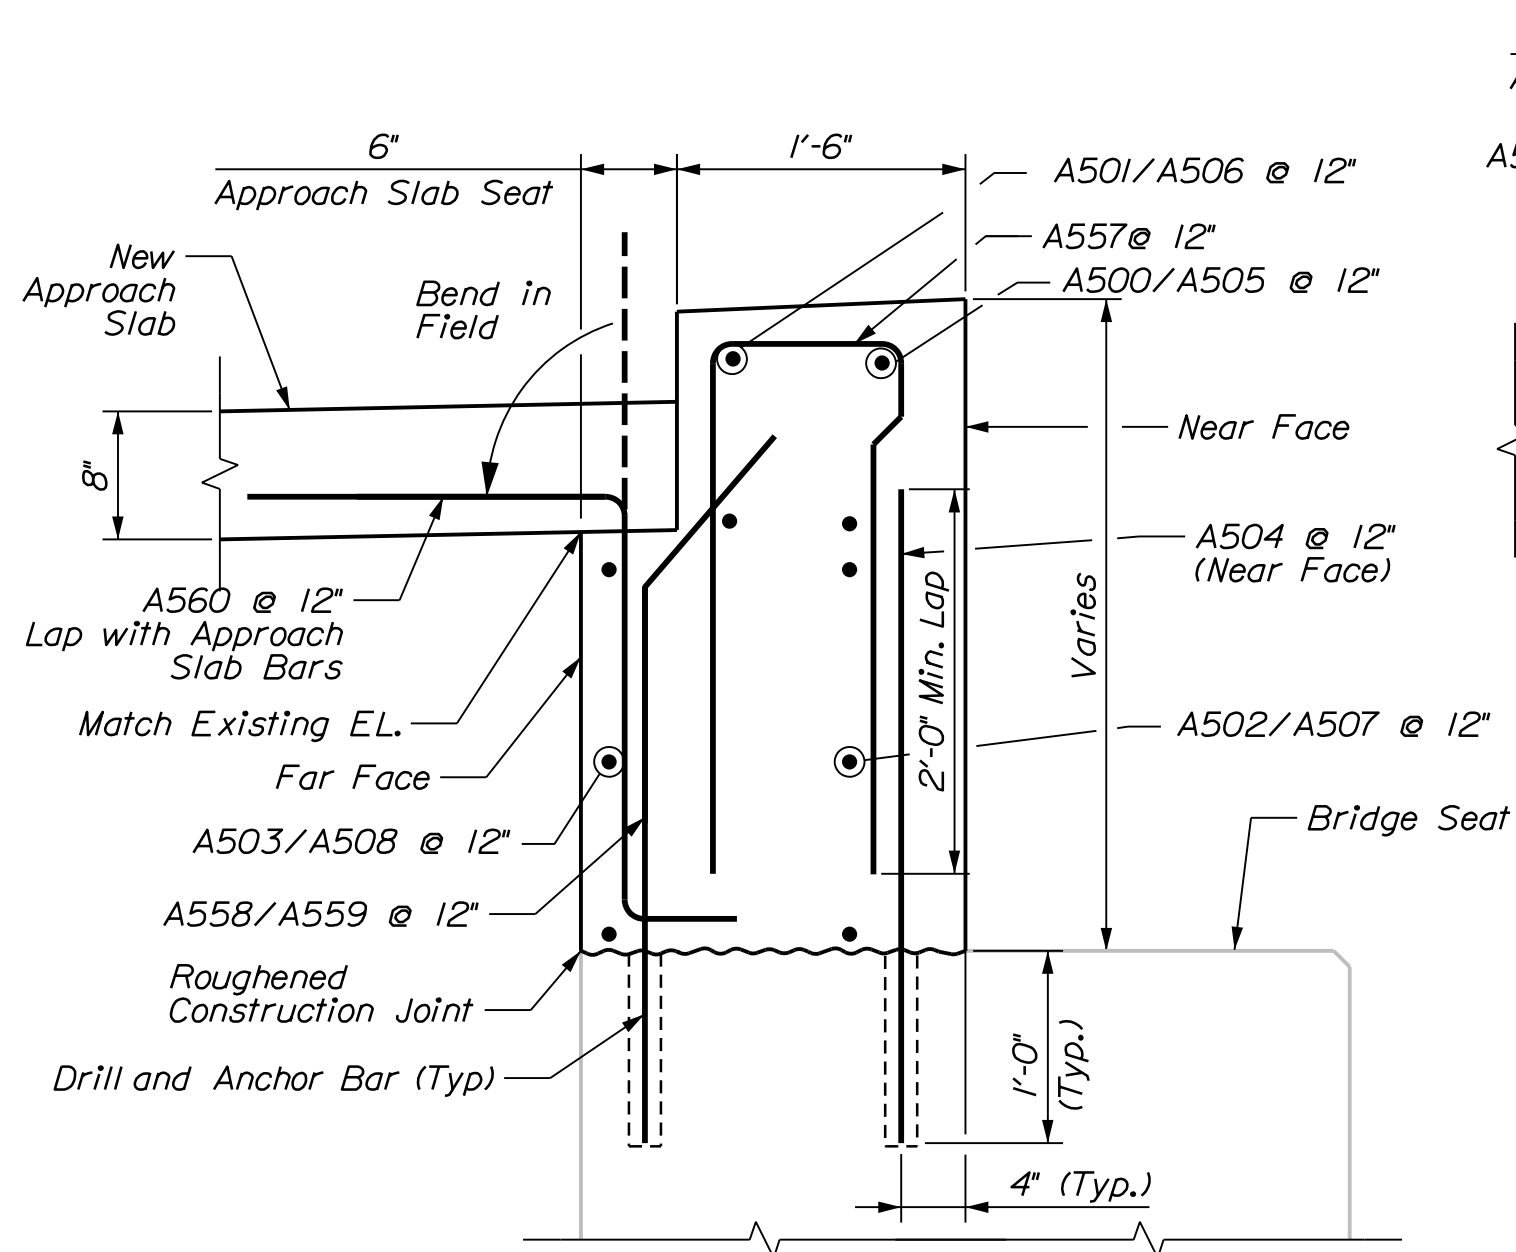


ABUTMENT 1 CONSTRUCTION SECTION
(SECTION A-A)

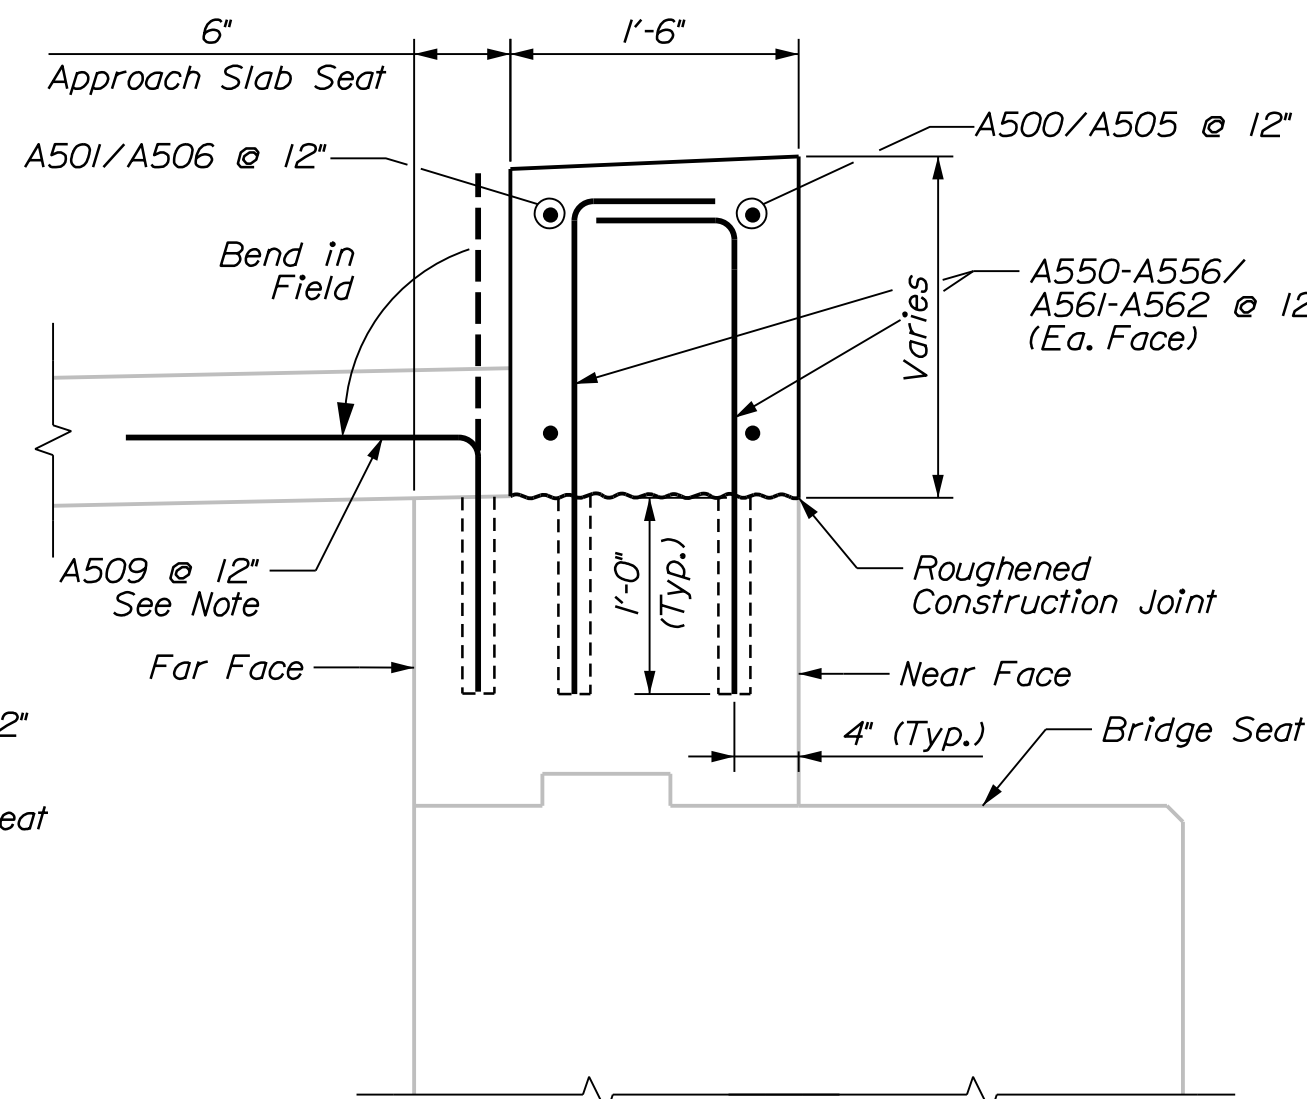


ABUTMENT 1 CONSTRUCTION SECTION
(SECTION B-B)

Note: Bar A509 shall be installed in existing approach slab seat at locations with partial height backwall replacement with new approach slabs. Lap with Approach Slab bars

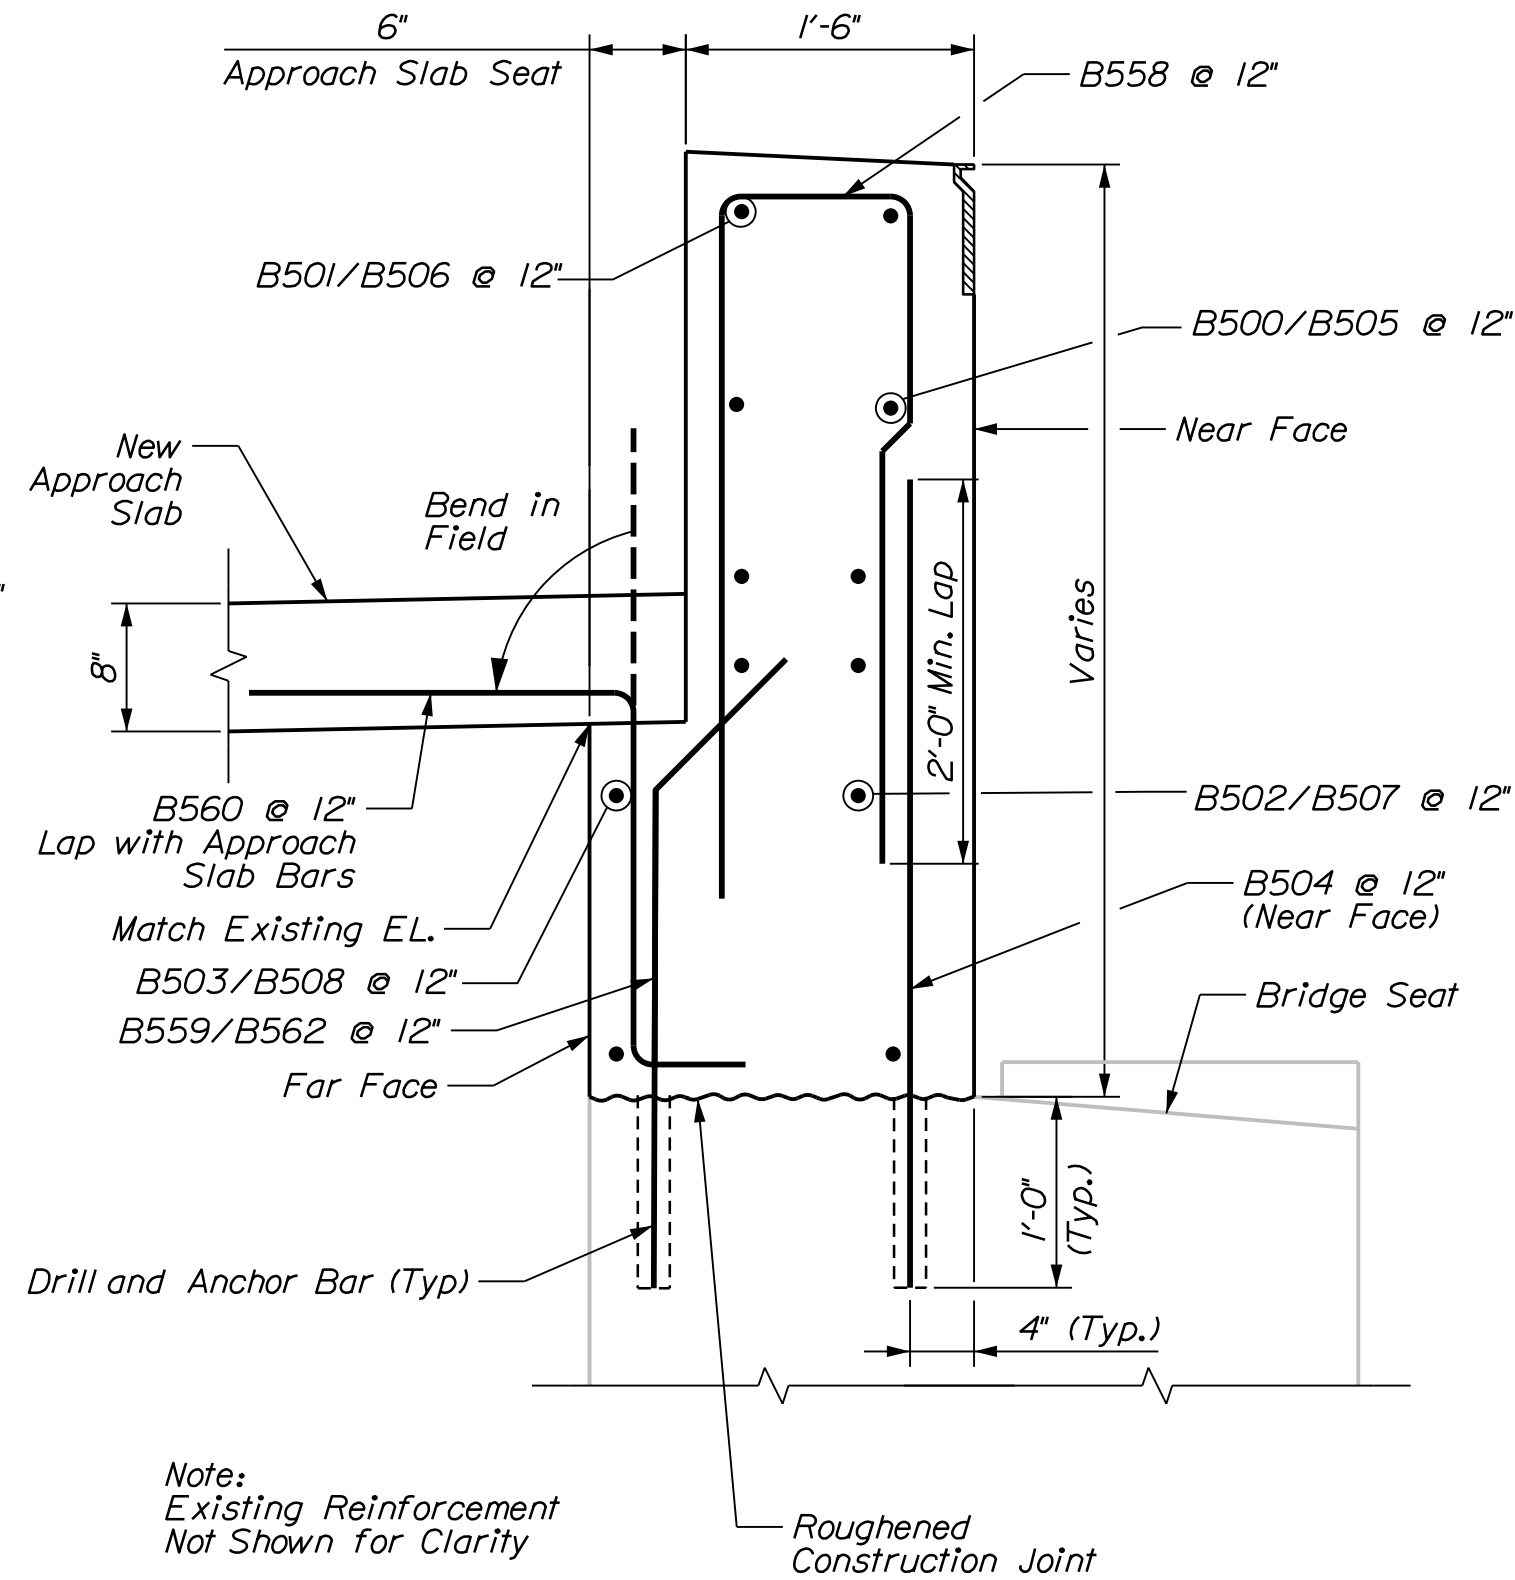

ABUTMENT 2 CONSTRUCTION SECTION
(SECTION C-C)


Note:
Existing Reinforcement
Not Shown for Clarity

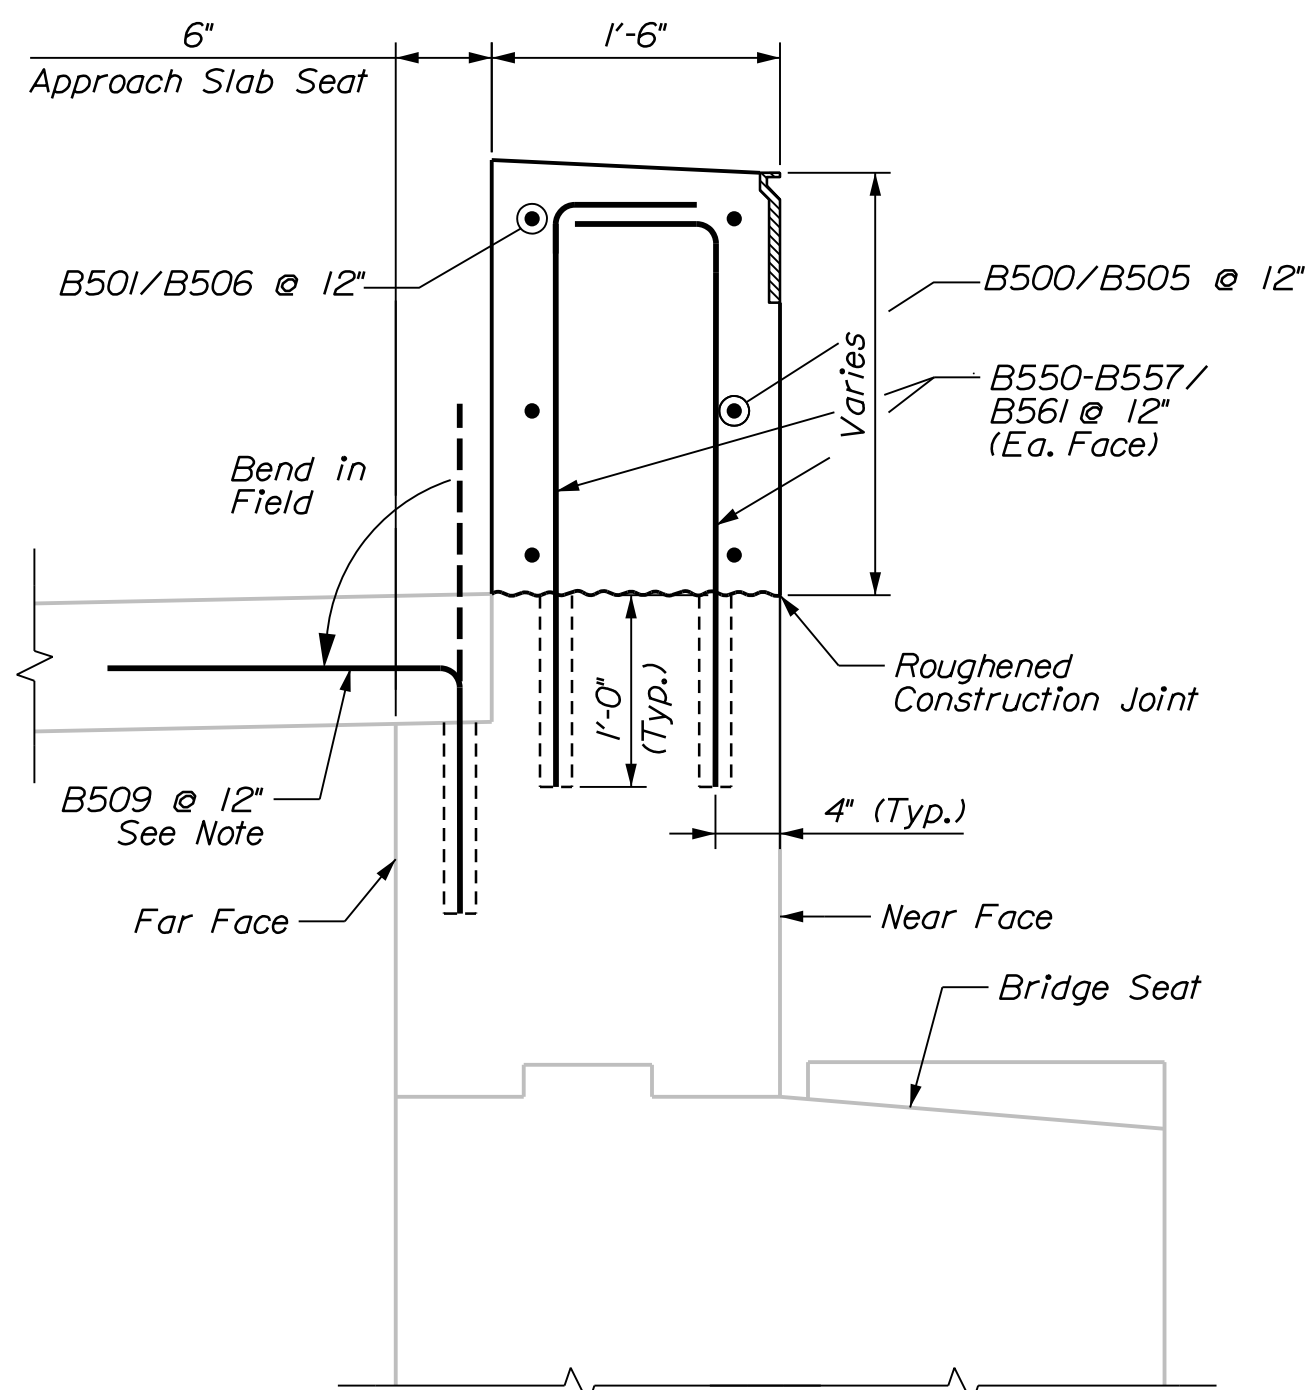


ABUTMENT 2 CONSTRUCTION SECTION
(SECTION D-D)

Note: Bar B509 shall be installed in existing approach slab seat at locations with partial height backwall replacement with new approach slabs. Lap with Approach Slab bars

I-95 SB OVER SOMERSET AVE BRIDGE NO. 1447				STATE OF MAINE				
PITTSFIELD				DEPARTMENT OF TRANSPORTATION				
SOMERSET COUNTY				PROJECT NO. 2563106				
ABUTMENT SECTIONS (BR. NO. 1447)				WIN 25631.06				
SHEET NUMBER 25 OF 110				PROJ. MANAGER		J. BRASK	BY	DATE
				DESIGN-DETAILED		S. LINDSLEY	E. MORRISON	06-24
				CHECKED-REVIEWED		D. WHITE	B. COLBURN	06-24
				DESIGNS DETAILING		N. EDMAN	J. FITZ	06-24
				DESIGNS DETAILING		P.E. NUMBER		
				REVIEWS 1				
				REVIEWS 2				
				REVIEWS 3				
				REVIEWS 4				
				FIELD CHANGES		DATE		
						BRIDGE NO. 1447		
						BRIDGE PLANS		

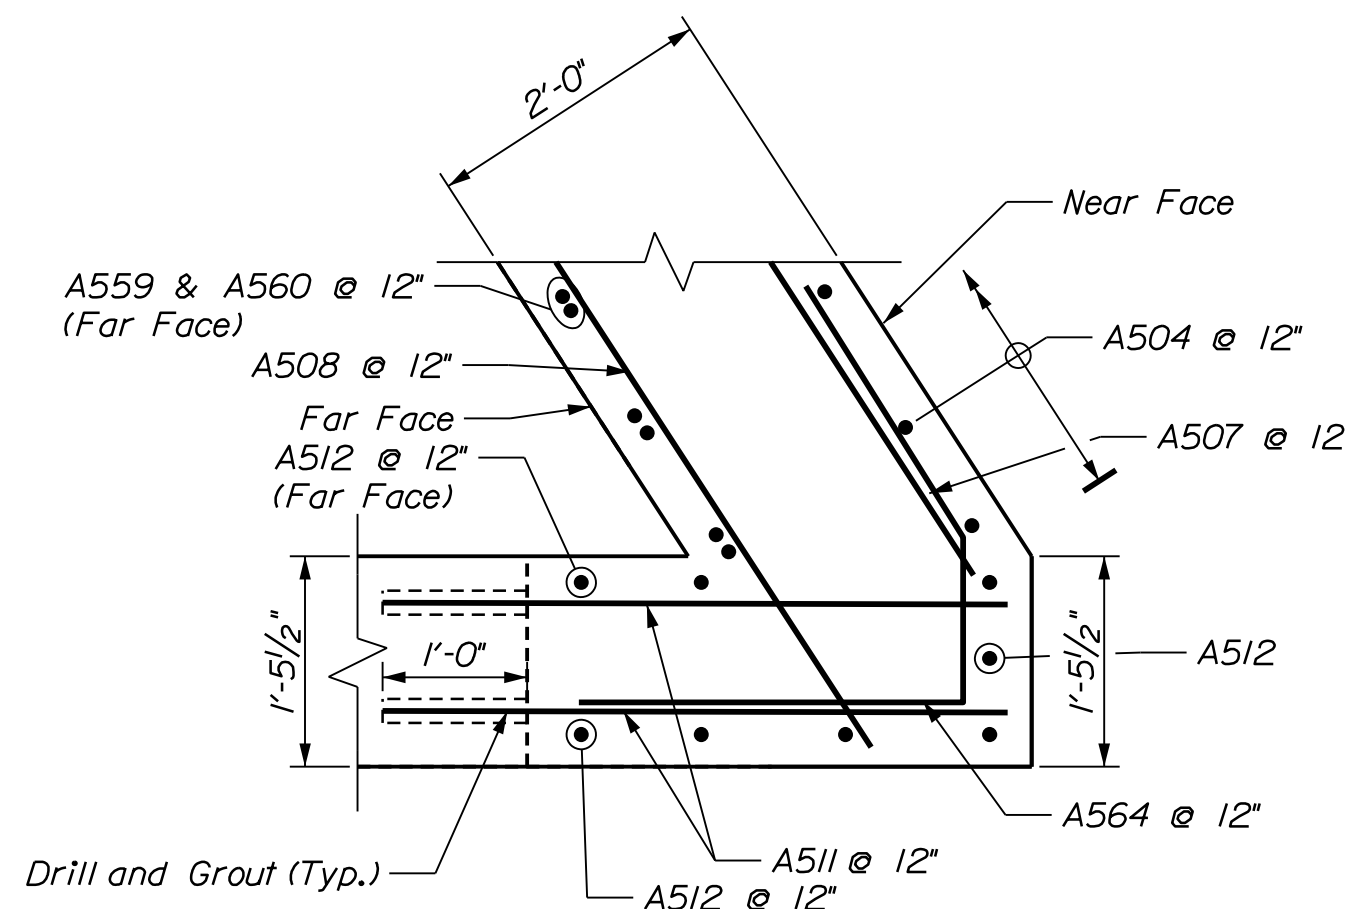

SECTION G-G

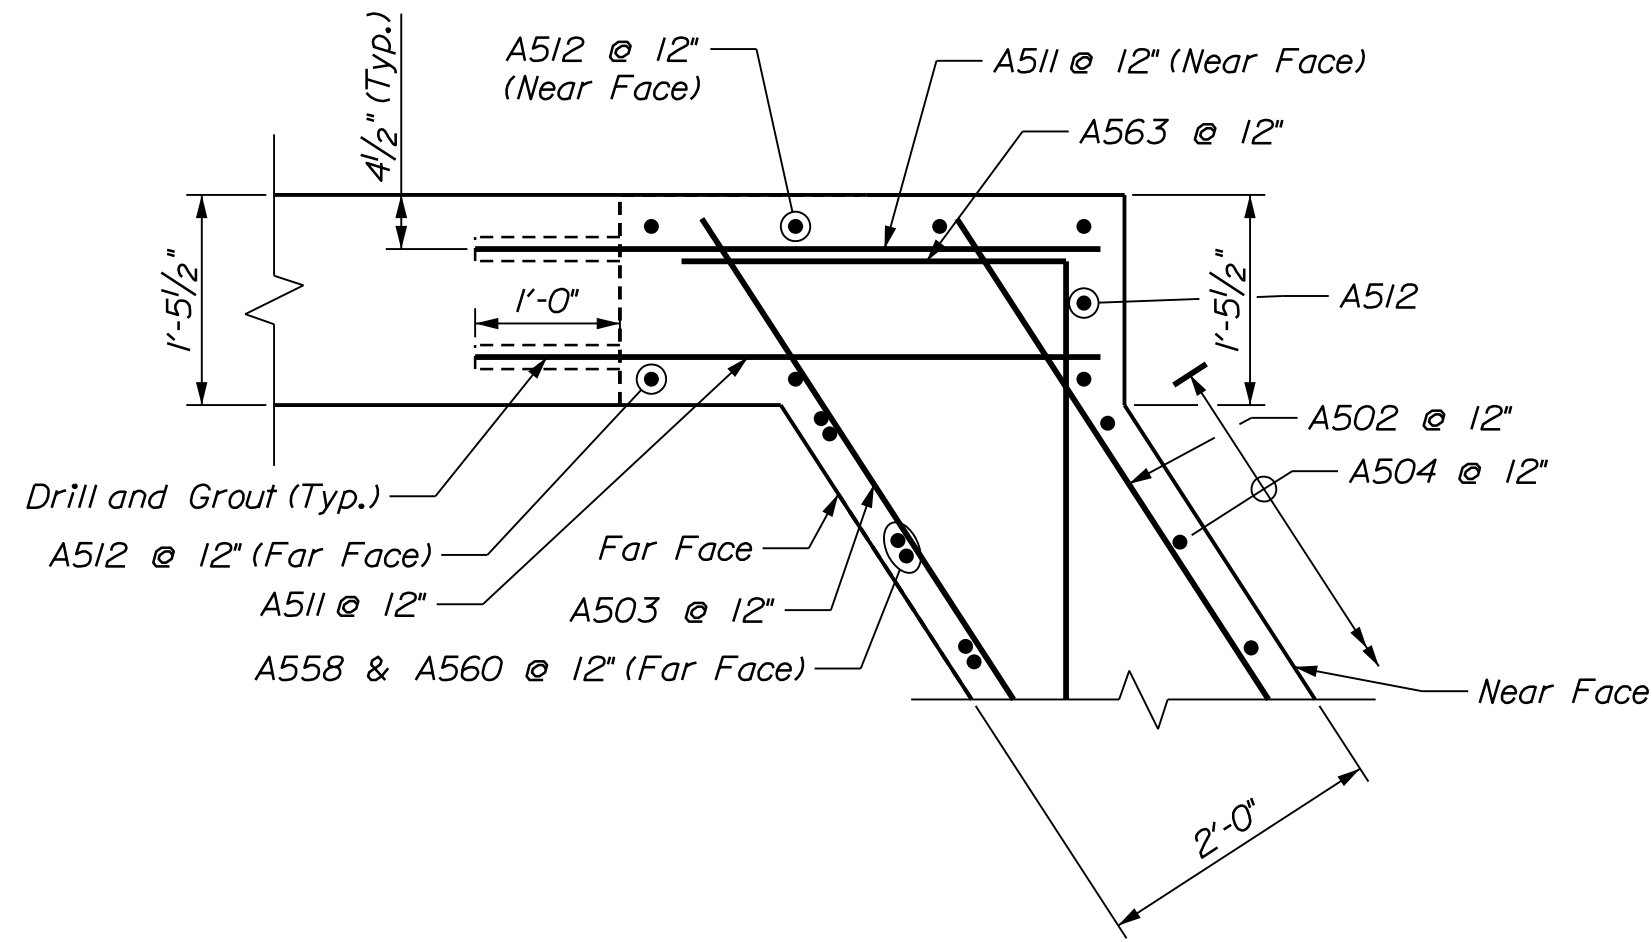


SECTION H-H

LEGEND


▲ Bars to be Cut in Field

ABUTMENT I RIGHT WINGWALL DEMOLITION ELEVATION

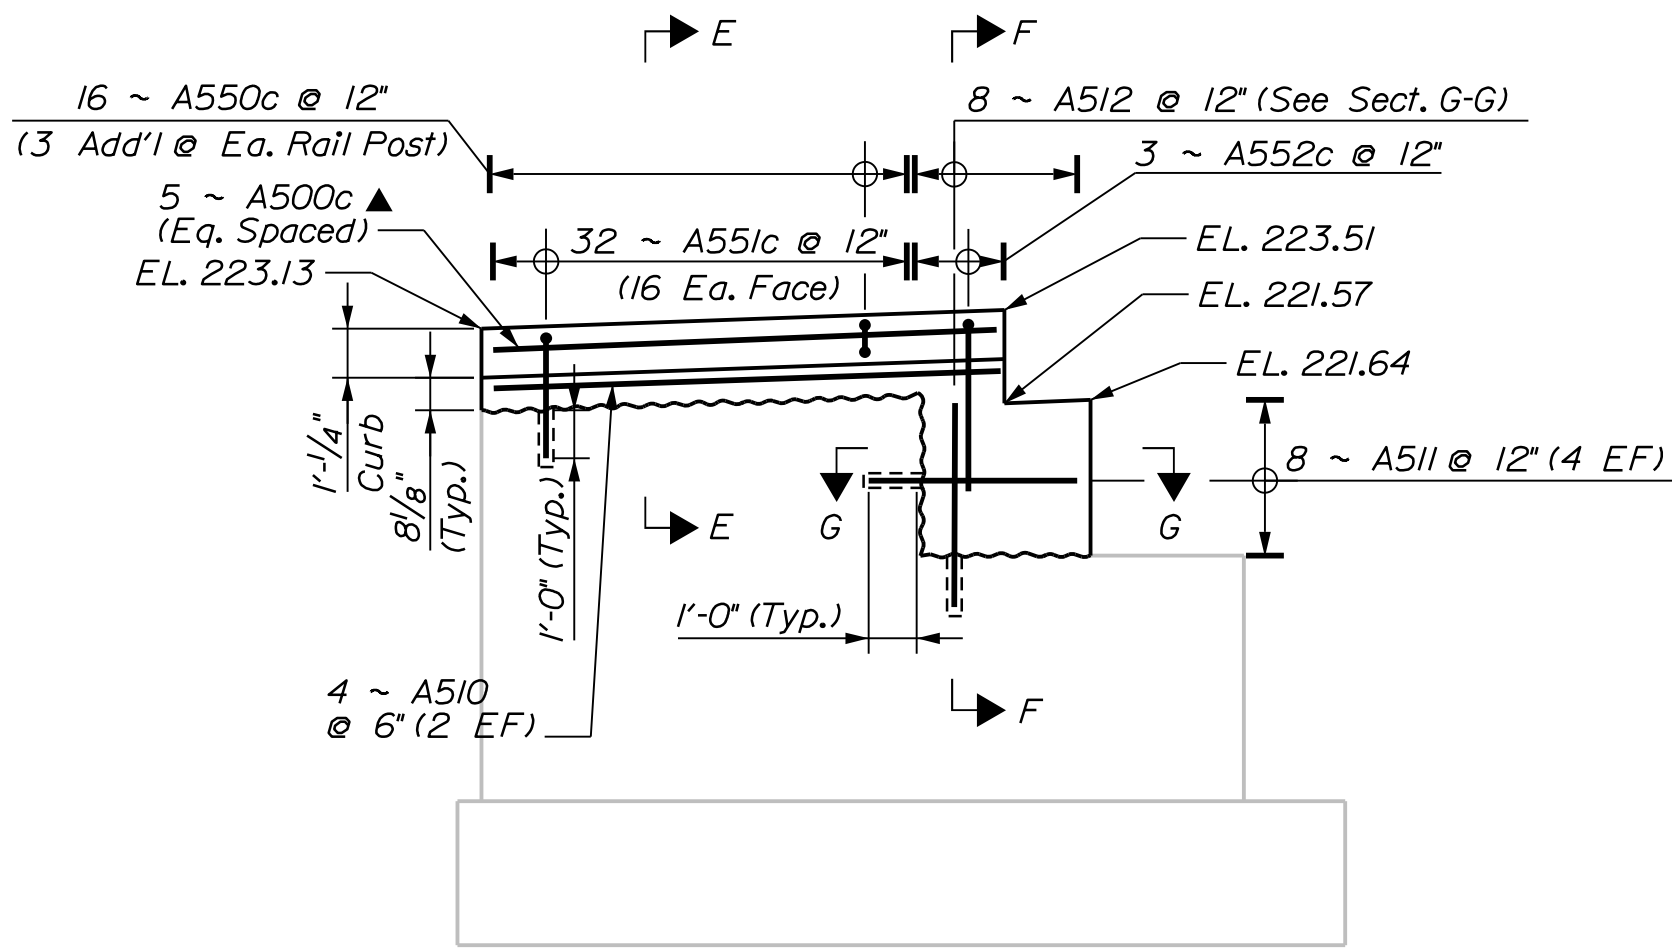


(See Superstructure Plan for Bridge Rail Layout)
See Sheet 27 for Section F-F

ABUTMENT I LEFT WINGWALL DEMOLITION ELEVATION

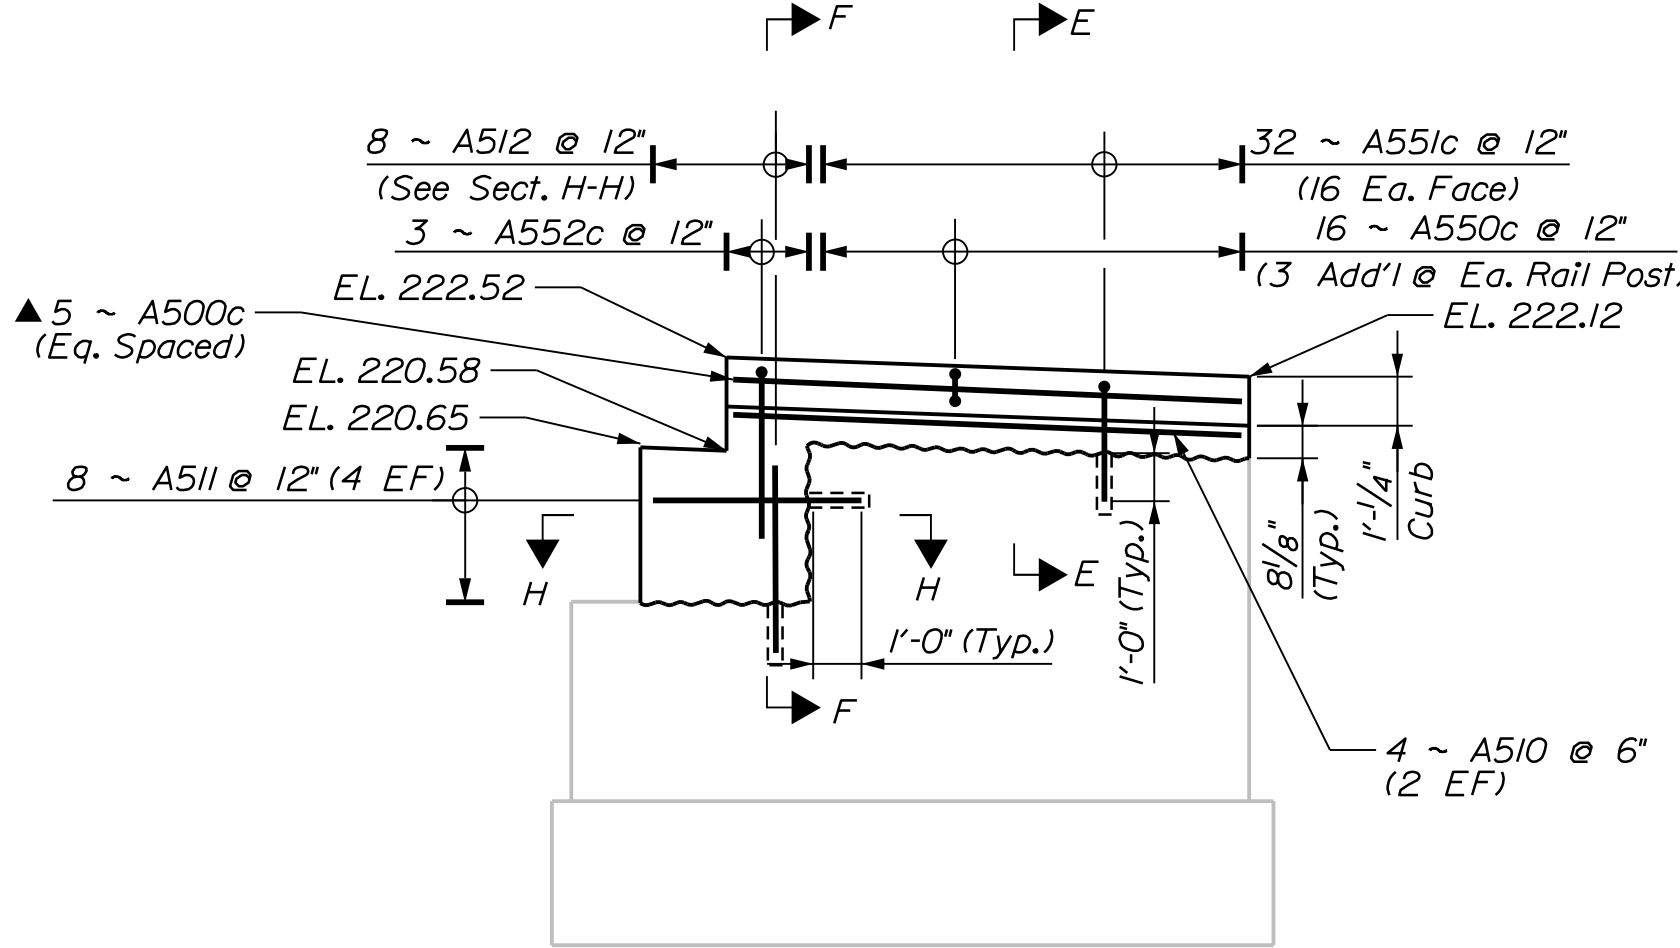

(See Superstructure Plan for Bridge Rail Layout)
See Sheet 27 for Section F-F

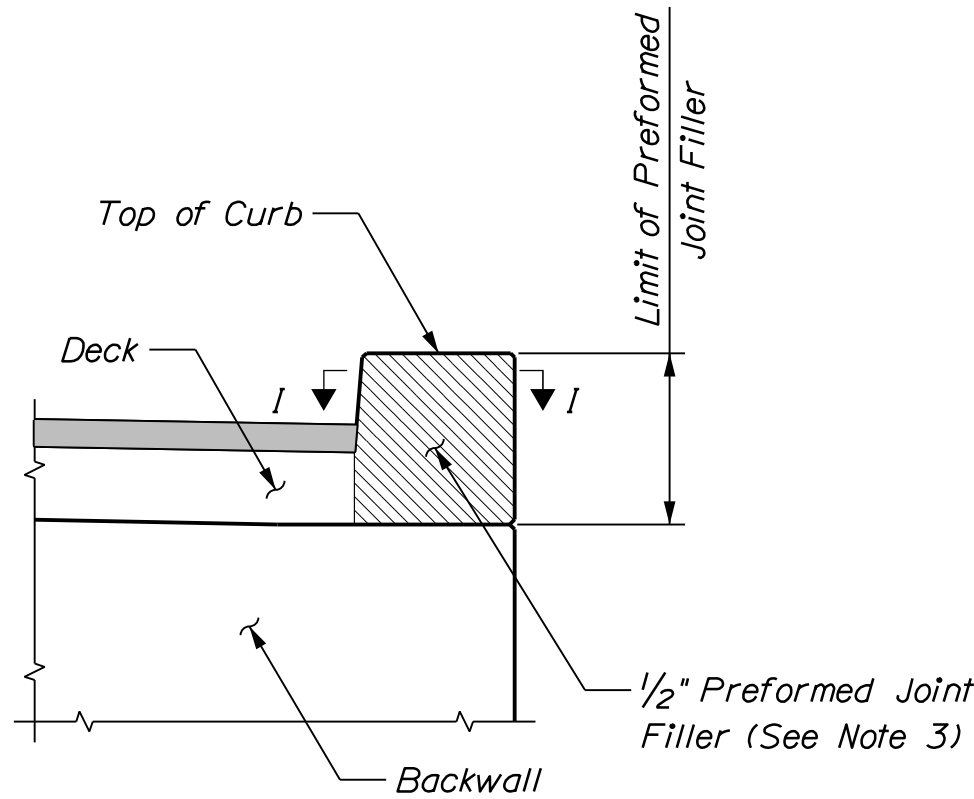


CURB JOINT DETAIL

At Abutment I Only.


CURB JOINT NOTES

1. Construction of joints, including joint filler, shall be incidental to the related structural concrete pay item.
2. Preformed joint filler shall conform to ASTM designation D1752, Type 1 or ASTM D5249, Type 2. Preformed joint filler shall be a non staining, non bleeding type. Cork is not an acceptable joint filler material.
3. Joint sealer shall conform with subsection 714.04 of the specifications and shall be incidental to the related pay items.

WINGWALL DEMOLITION SECTION

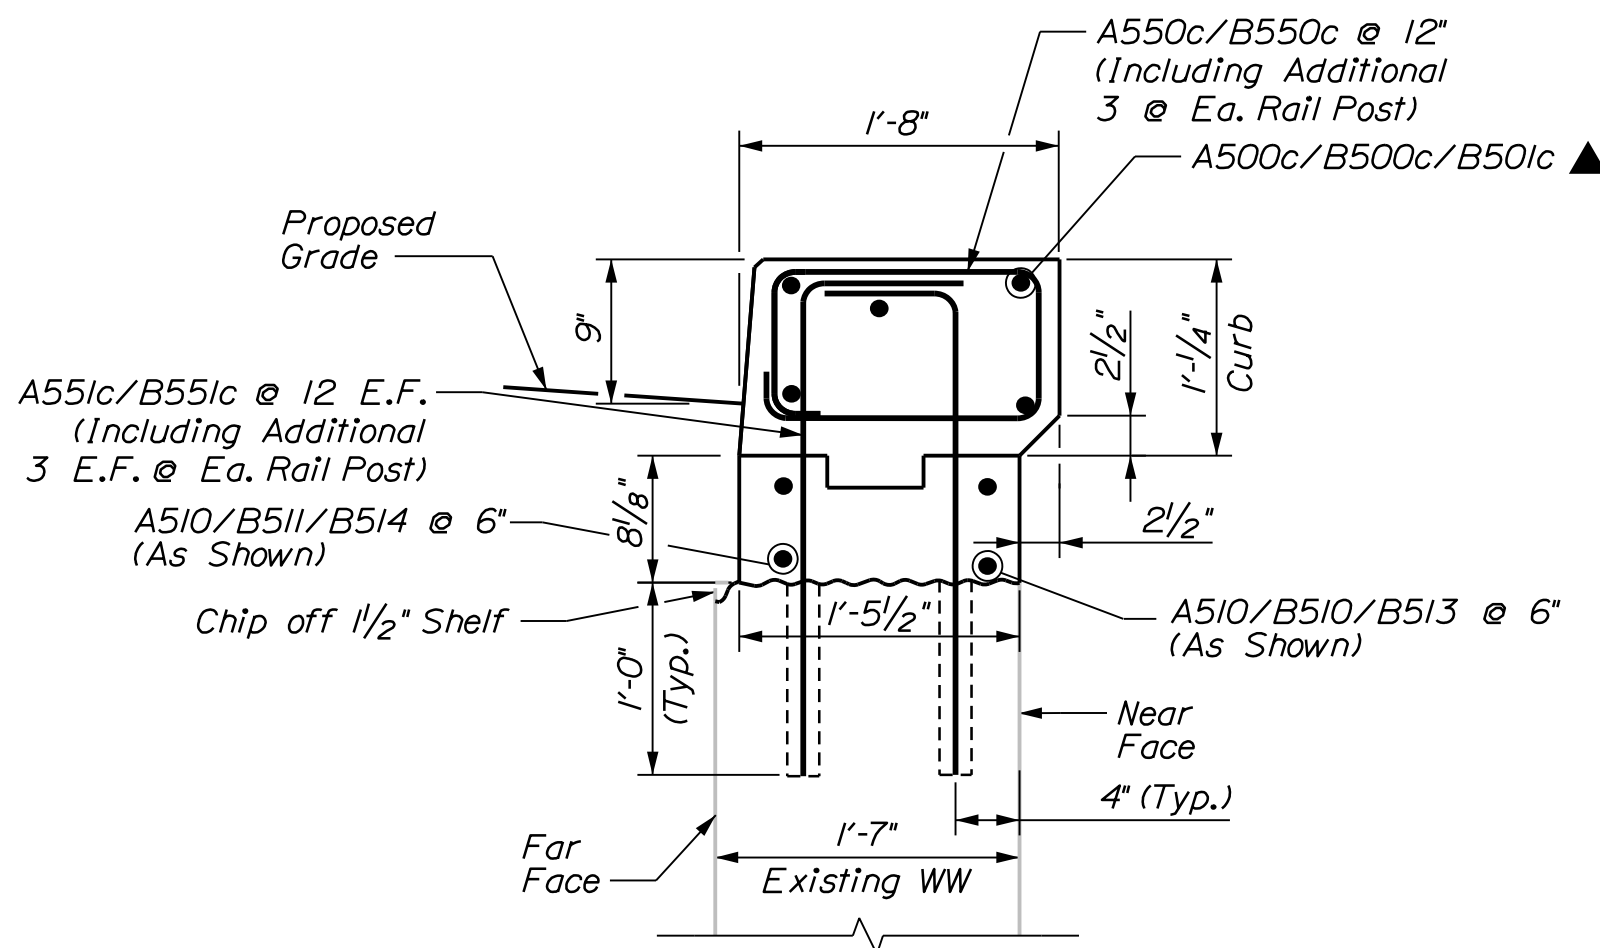


WINGWALL CONSTRUCTION SECTION
(SECTION E-E)

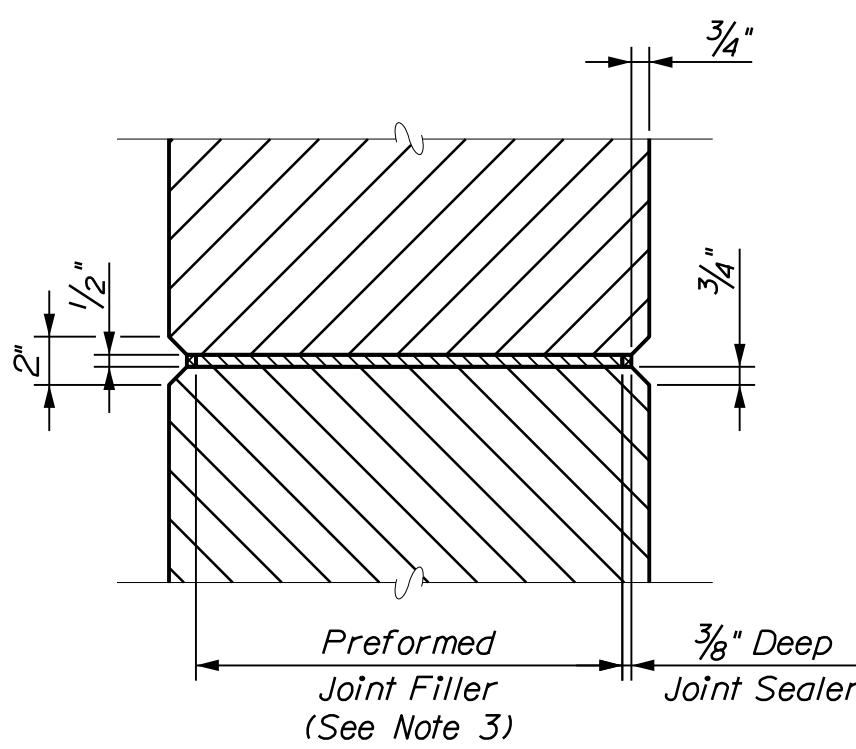


SECTION I-I


PROJ. MANAGER	J. BRASK	BY	E. MORRISON	DATE	06-24
CHECKED-REVIEWED	D. WHITE	B. COLBURN	J. FITZ	06-24	06-24
DESIGN-DETAILED	N. EDMAN				
DESIGN-DETAILED					
REVISIONS 1					
REVISIONS 2					
REVISIONS 3					
REVISIONS 4					
FIELD CHANGES					

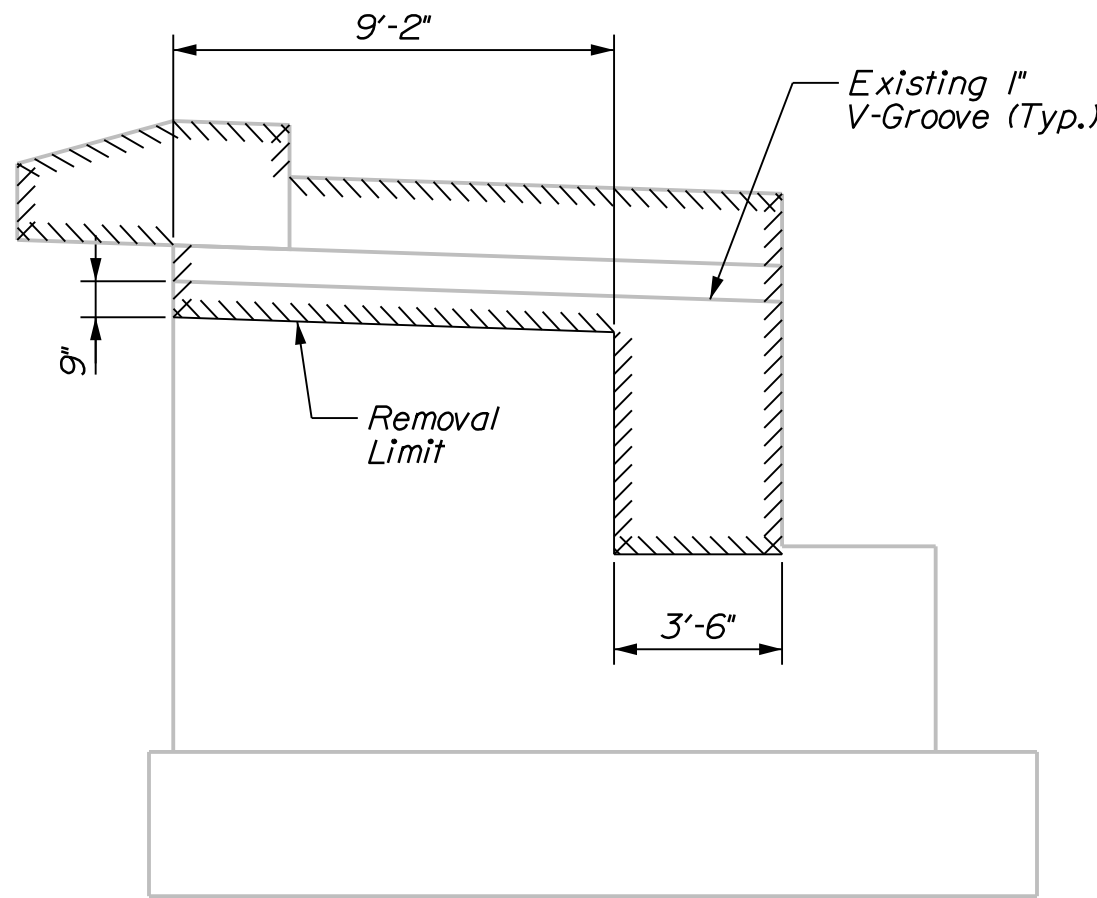


ABUTMENT 2 LEFT WINGWALL DEMOLITION ELEVATION

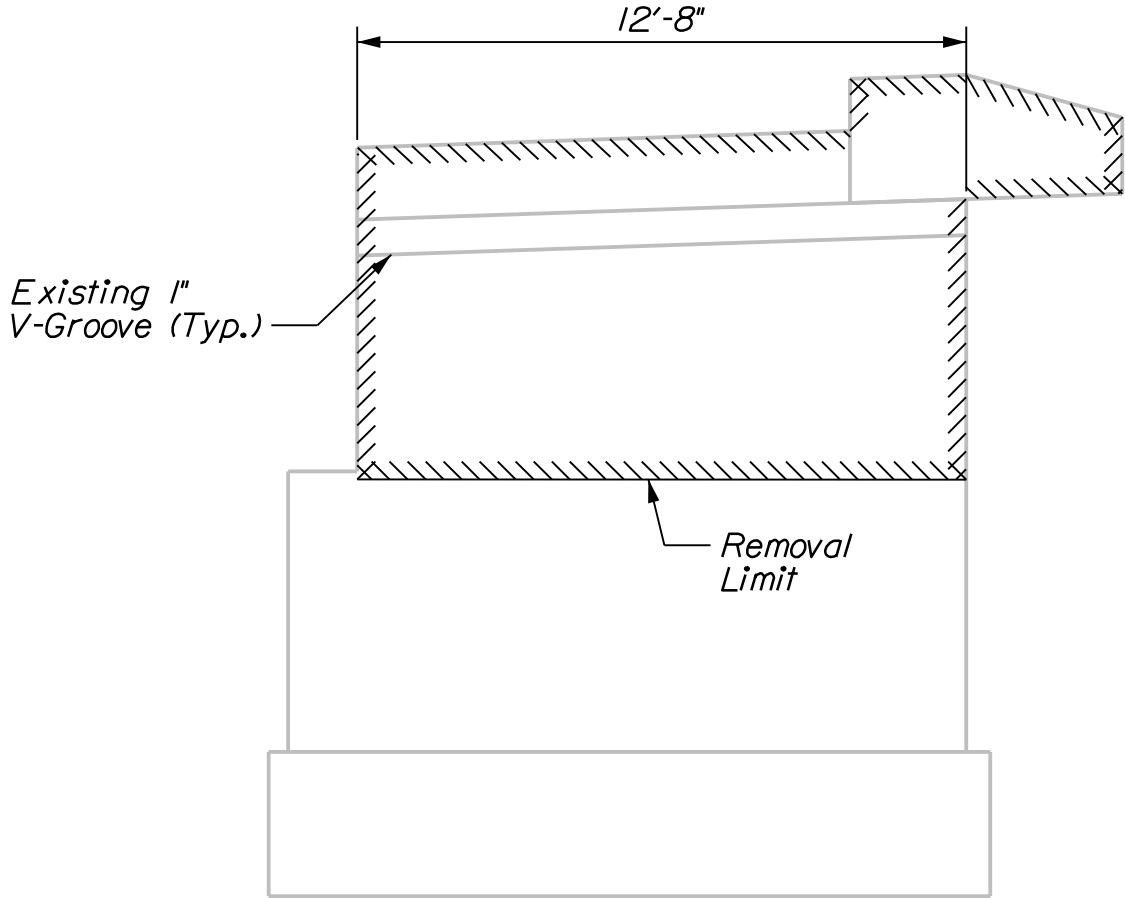


ABUTMENT 2 RIGHT WINGWALL DEMOLITION ELEVATION

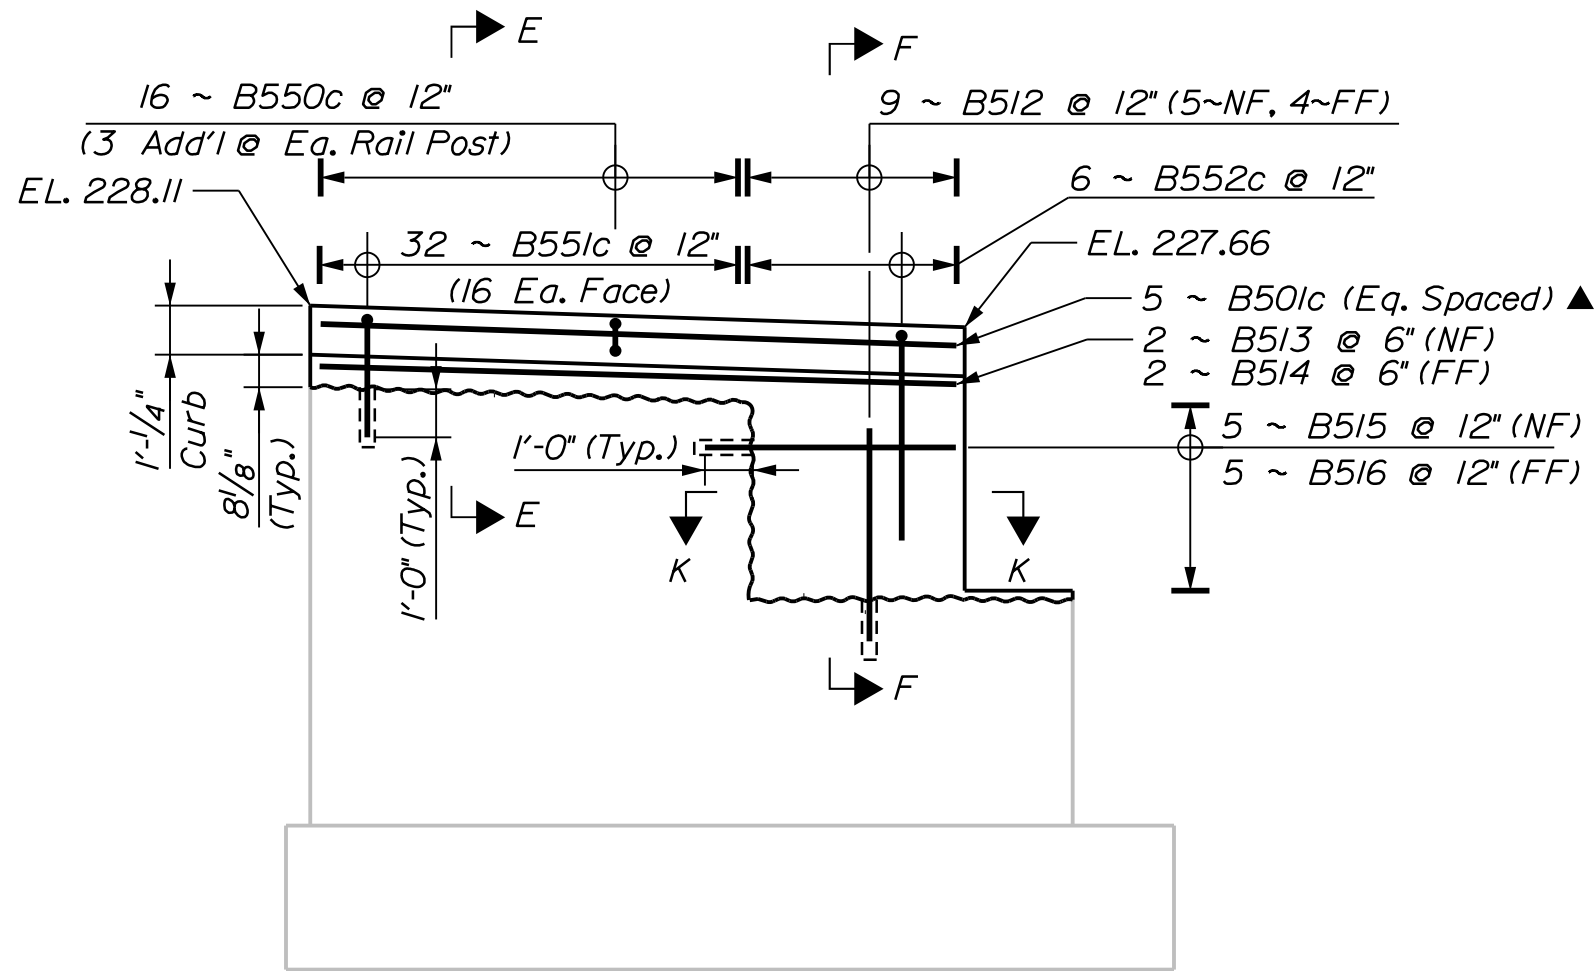

ABUTMENT 2 LEFT WINGWALL CONSTRUCTION ELEVATION
(See Superstructure Plan for Bridge Rail Layout)
See Sheet 26 for Section E-E

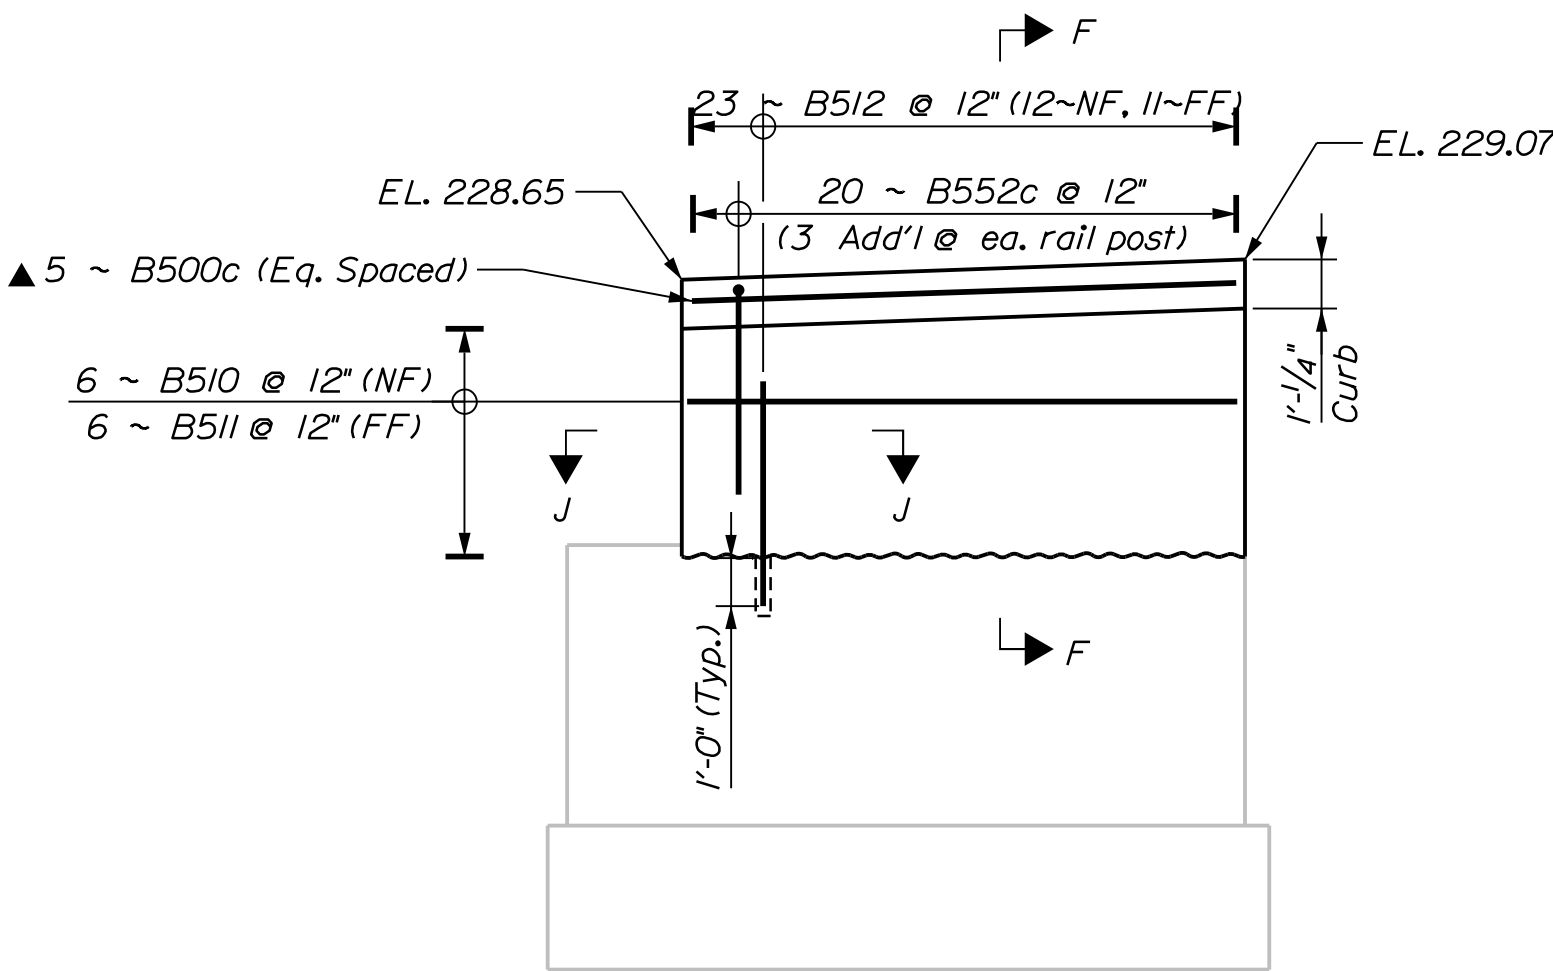


ABUTMENT 2 RIGHT WINGWALL CONSTRUCTION ELEVATION
(See Superstructure Plan for Bridge Rail Layout)

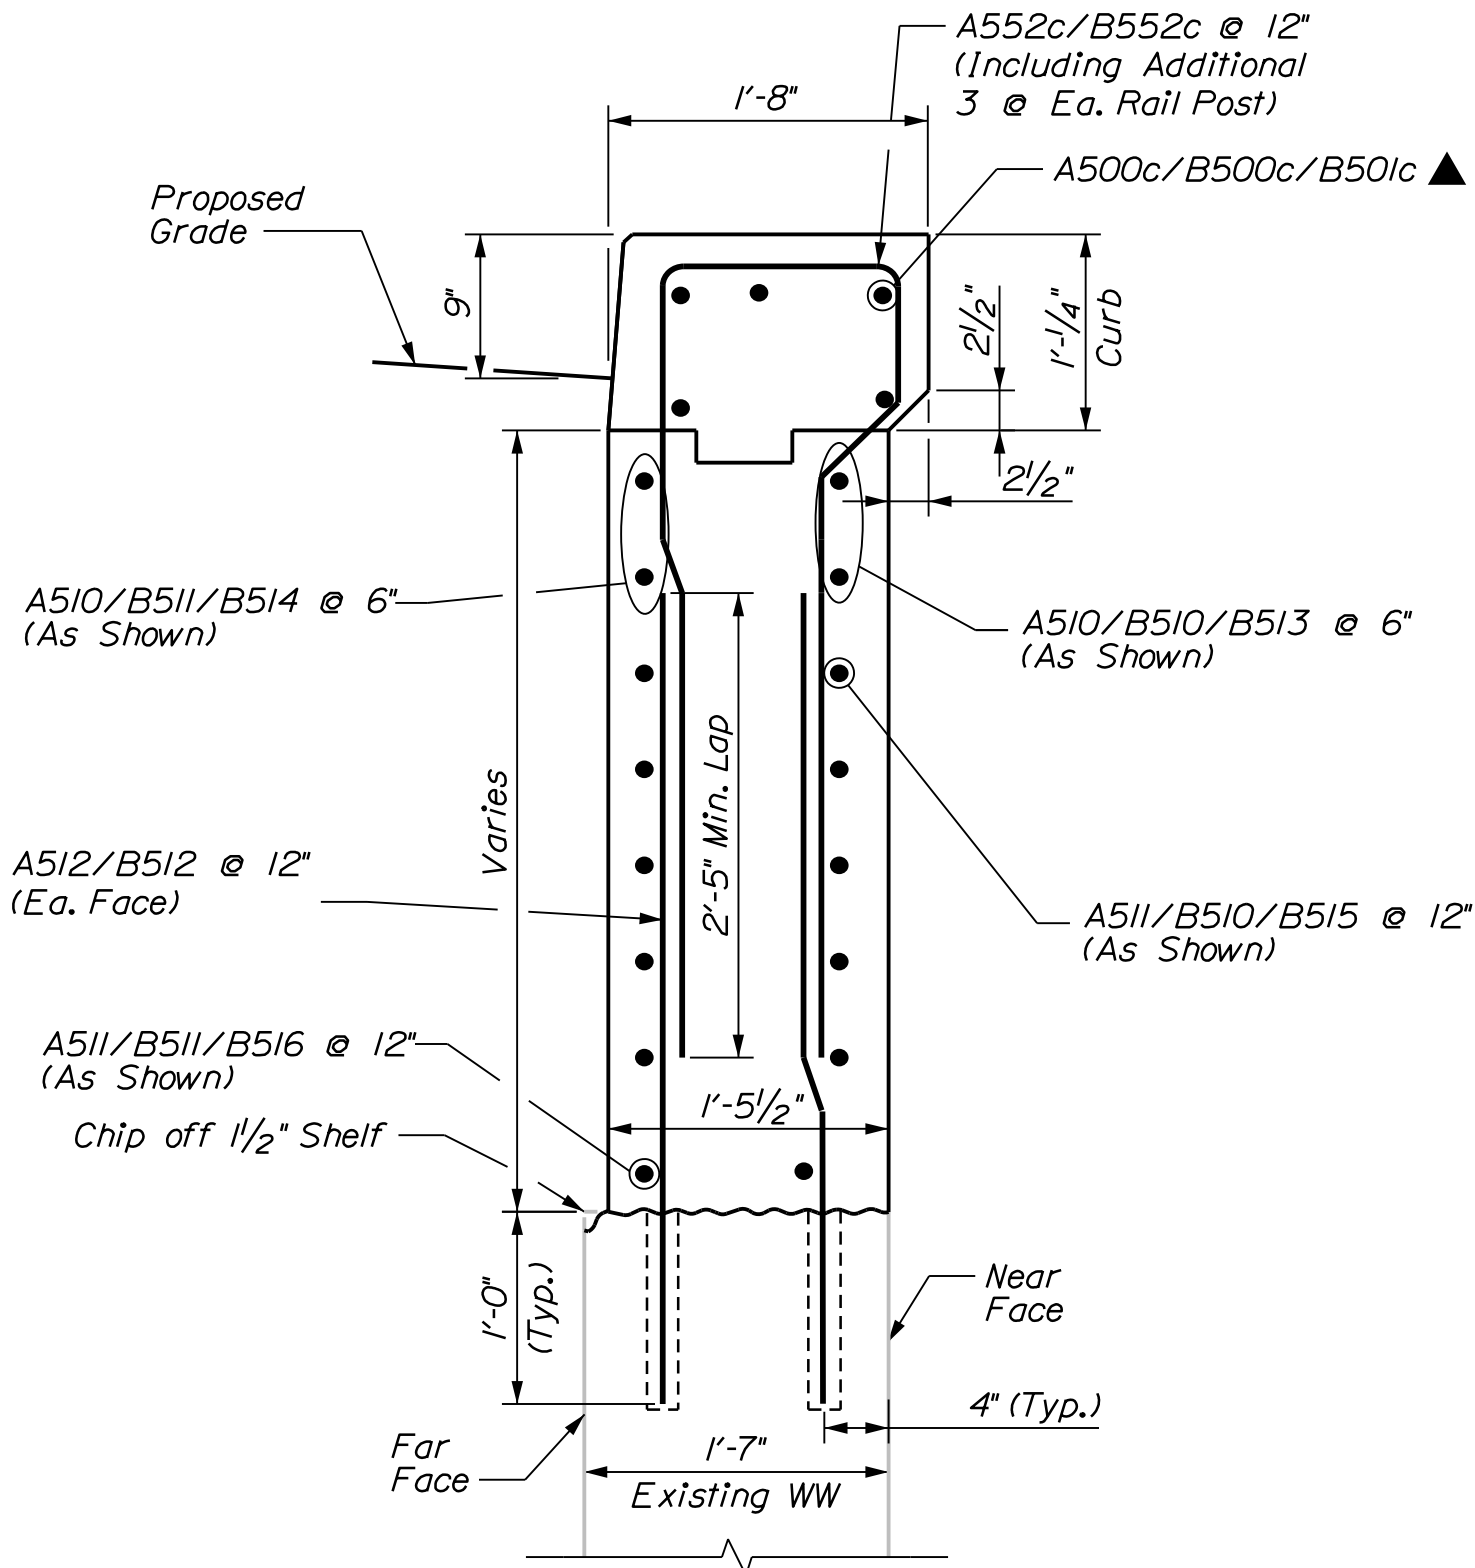


WINGWALL CONSTRUCTION SECTION
(SECTION F-F)

LEGEND

▲ Bars to be Cut in Field

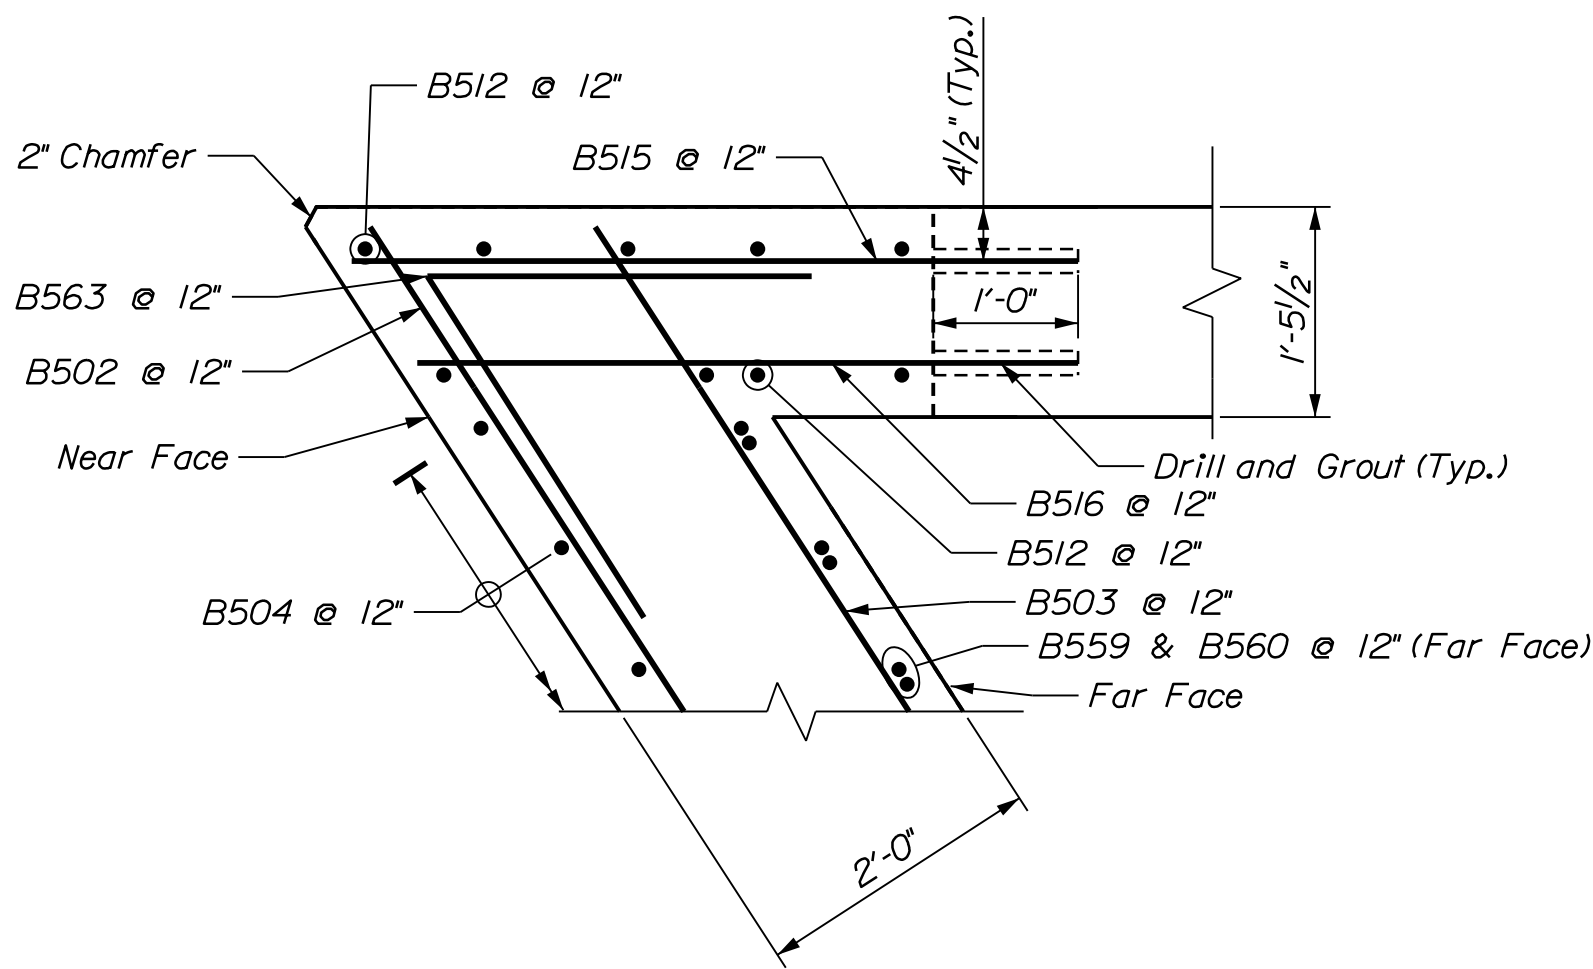


SECTION K-K

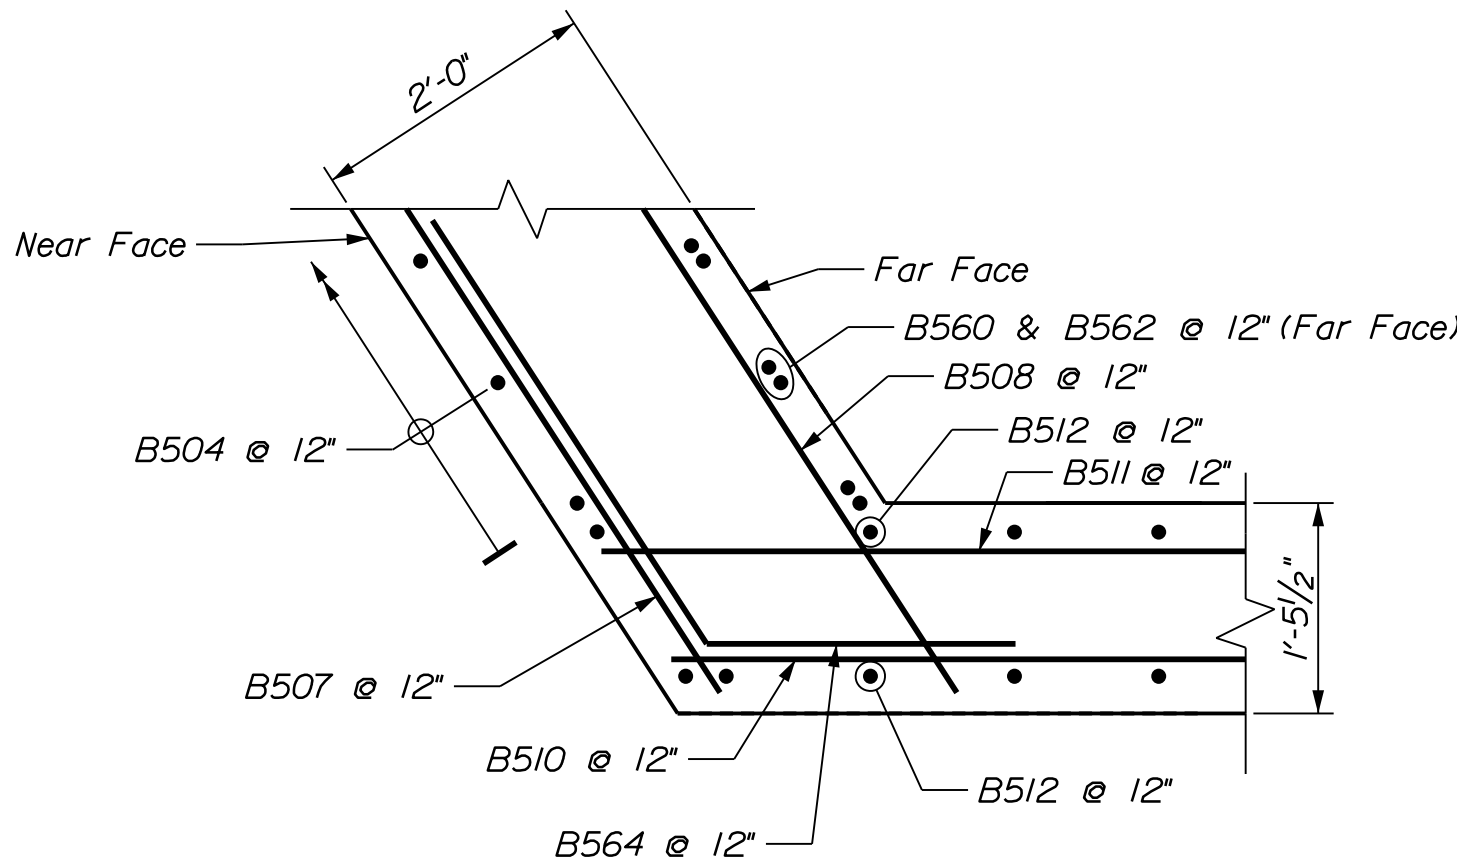


SECTION J-J

STATE OF MAINE DEPARTMENT OF TRANSPORTATION	PROJECT NO. 2563106		BRIDGE NO. 1447 WIN 25631.06	
	SIGNATURE		P.E. NUMBER	
	DATE		DATE	
I-95 SB OVER SOMERSET AVE BRIDGE NO. 1447 PITTSFIELD SOMERSET COUNTY WINGWALL MODIFICATIONS (BR. NO. 1447)	PROJ. MANAGER	J. BRASK	BY	
	DESIGN-DETAILED	S. LINDSLEY	E. MORRISON	06-24
	CHECKED-REVIEWED	D. WHITE	B. COLBURN	06-24
	DESIGNS DETAILING	N. EDMAN	J. FITZ	06-24
	REVISIONS 1			
SHEET NUMBER		27		
OF 110				

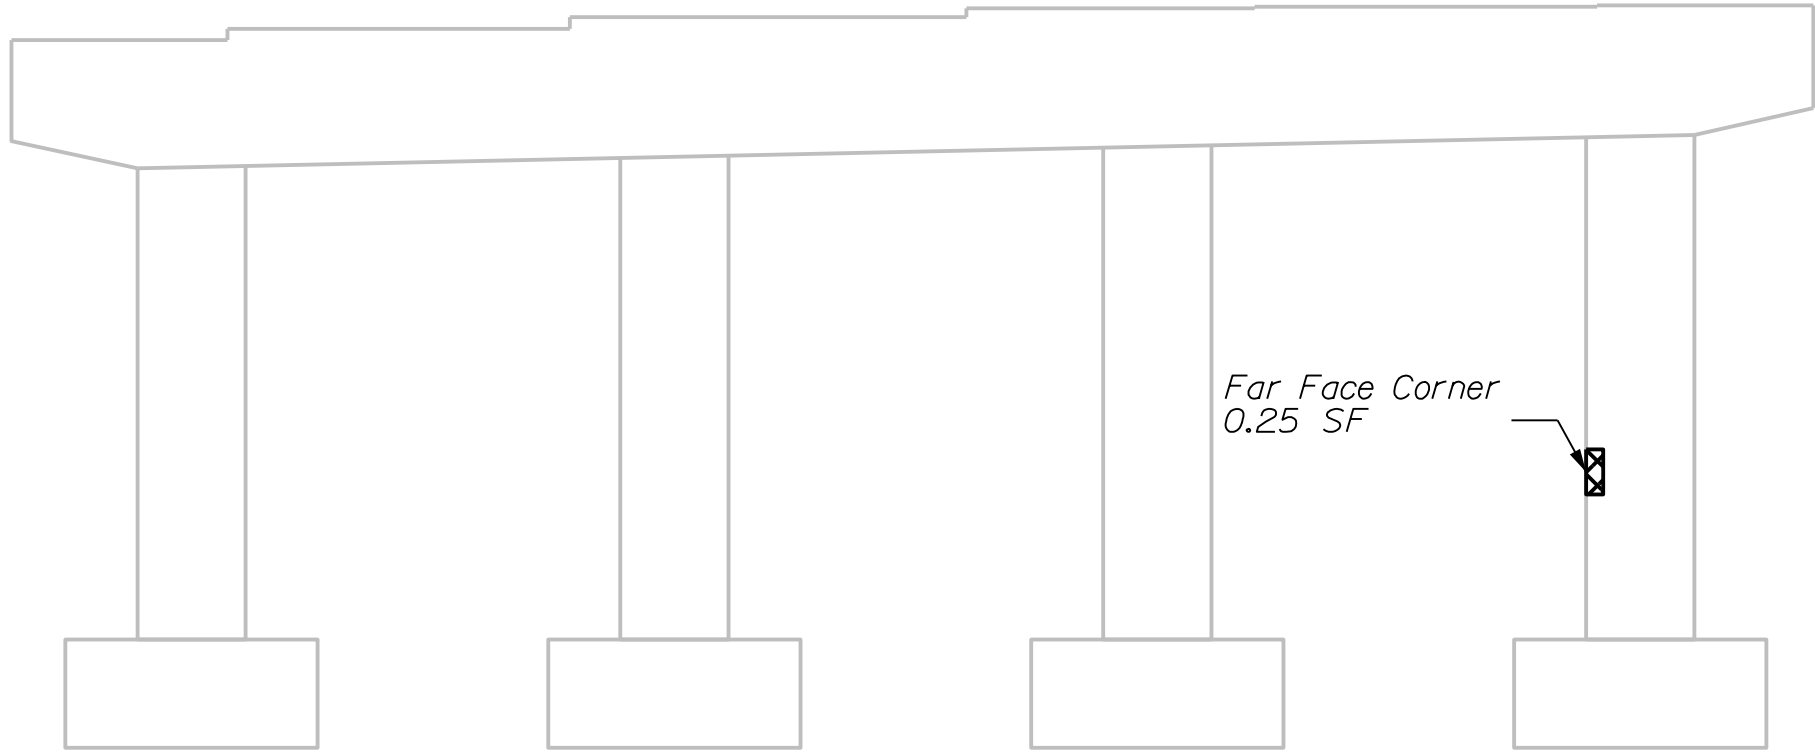

PIER 1



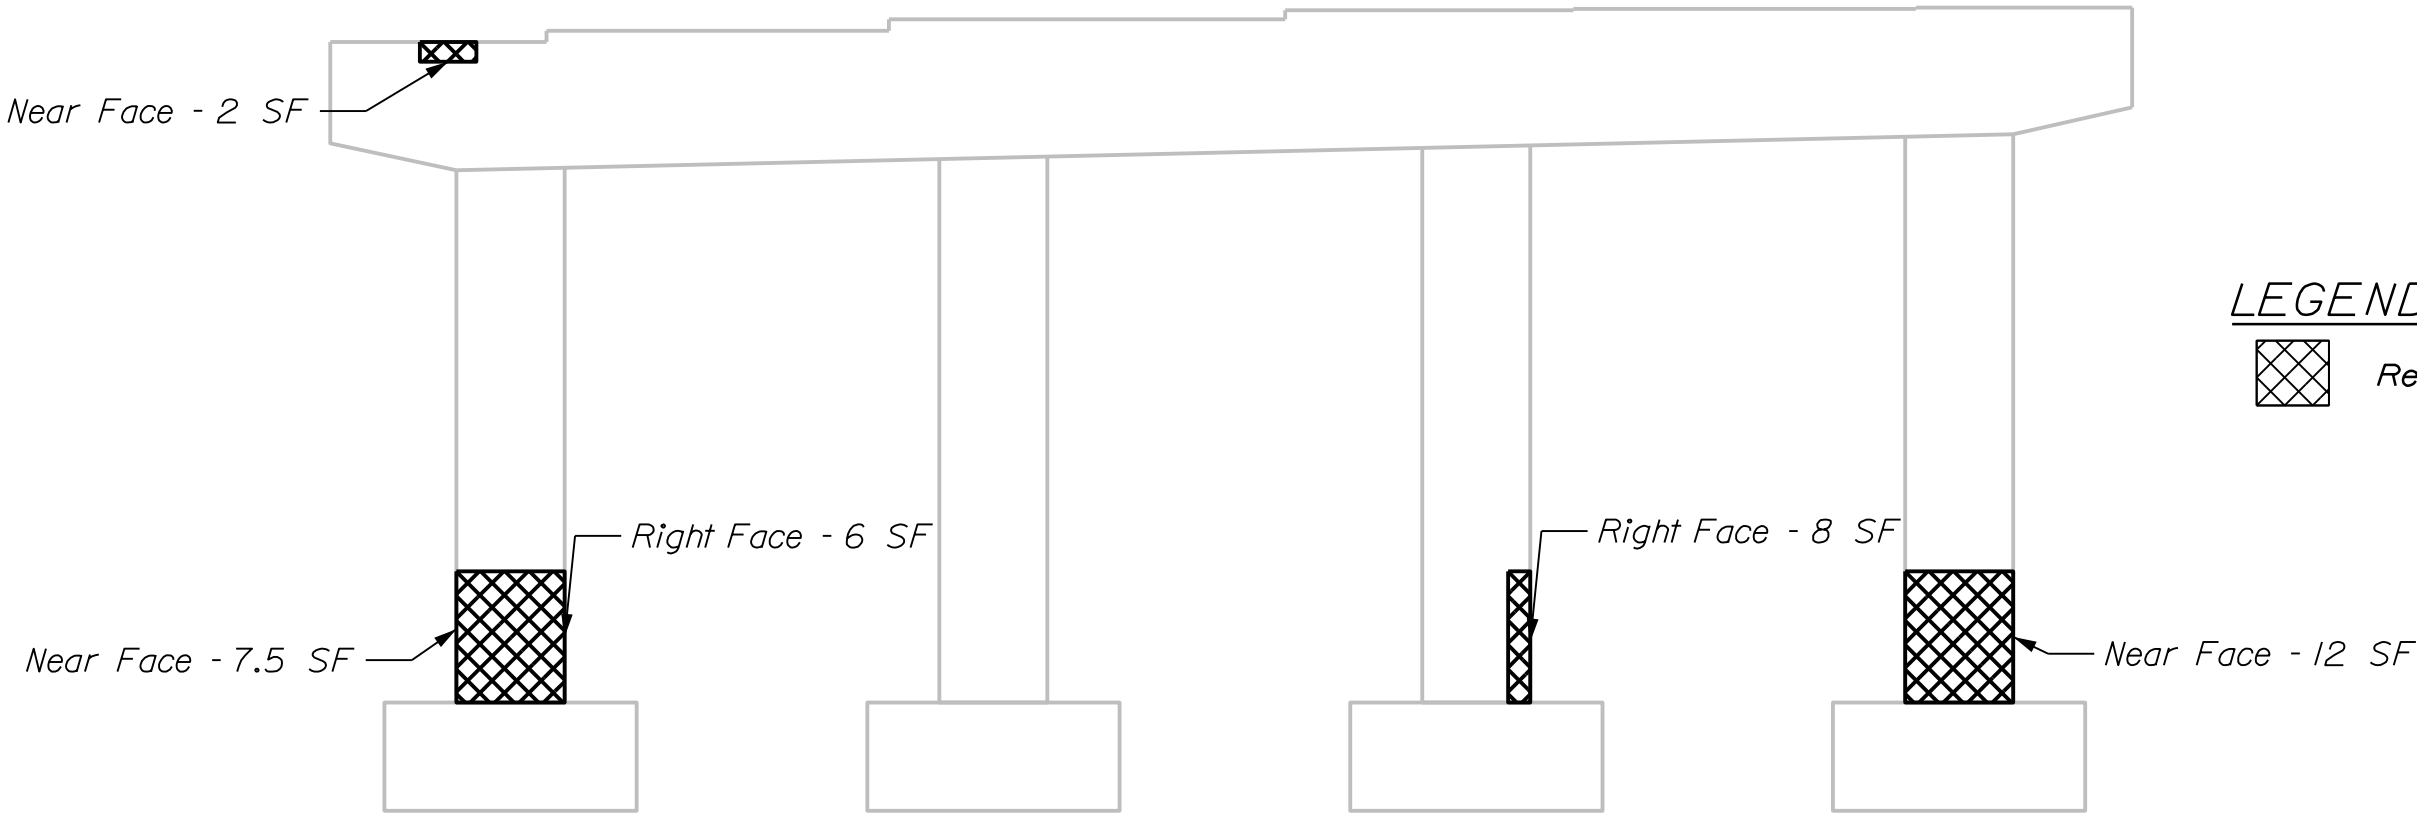


PIER 2


LEGEND

Repair of Vertical Surfaces < 8 Inches


I-95 SB OVER SOMERSET AVENUE BRIDGE NO. 1447 PITTSFIELD SOMERSET COUNTY PIER REPAIRS (BR. NO. 1447)	PROJ. MANAGER				J. BRASK	BY	DATE
	DESIGN-DETAILED		S. LINDSEY	E. MORRISON	06-24	SIGNATURE	
	CHECKED-REVIEWED		D. WHITE	B. COLBURN	06-24	P.E. NUMBER	
	DESIGN-DETAILED		N. EDMAN	J. FITZ	06-24	DATE	
REVISIONS 1							
REVISIONS 2							
REVISIONS 3							
REVISIONS 4							
FIELD CHANGES							
SHEET NUMBER		STATE OF MAINE DEPARTMENT OF TRANSPORTATION PROJECT NO. 2563106 WIN 25631.06 BRIDGE NO. 1447 BRIDGE PLANS					

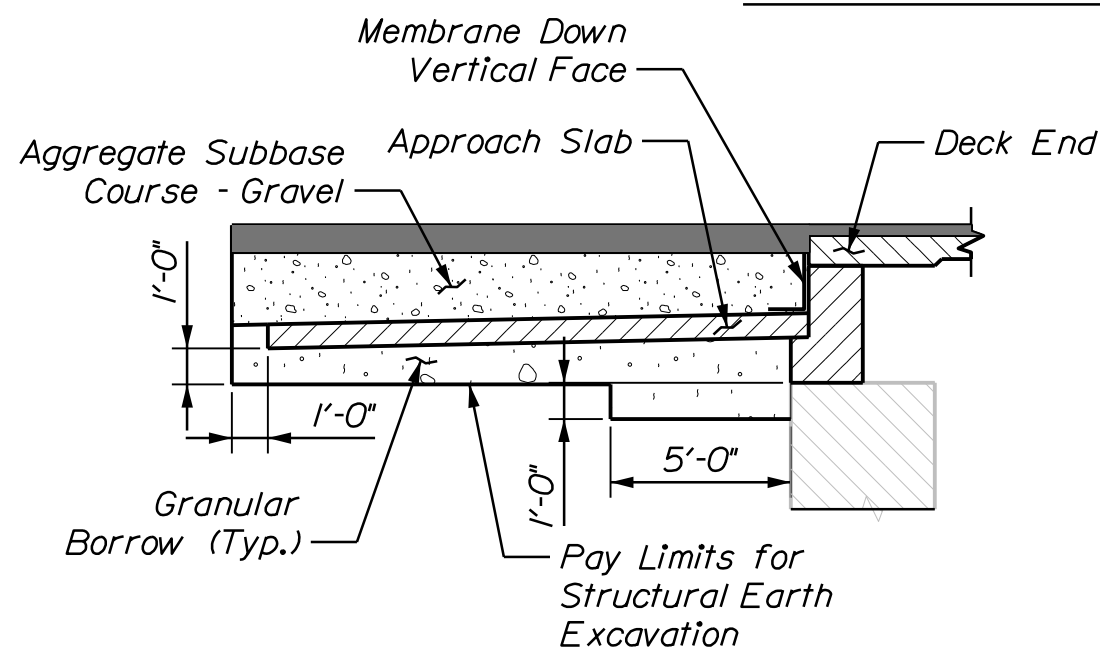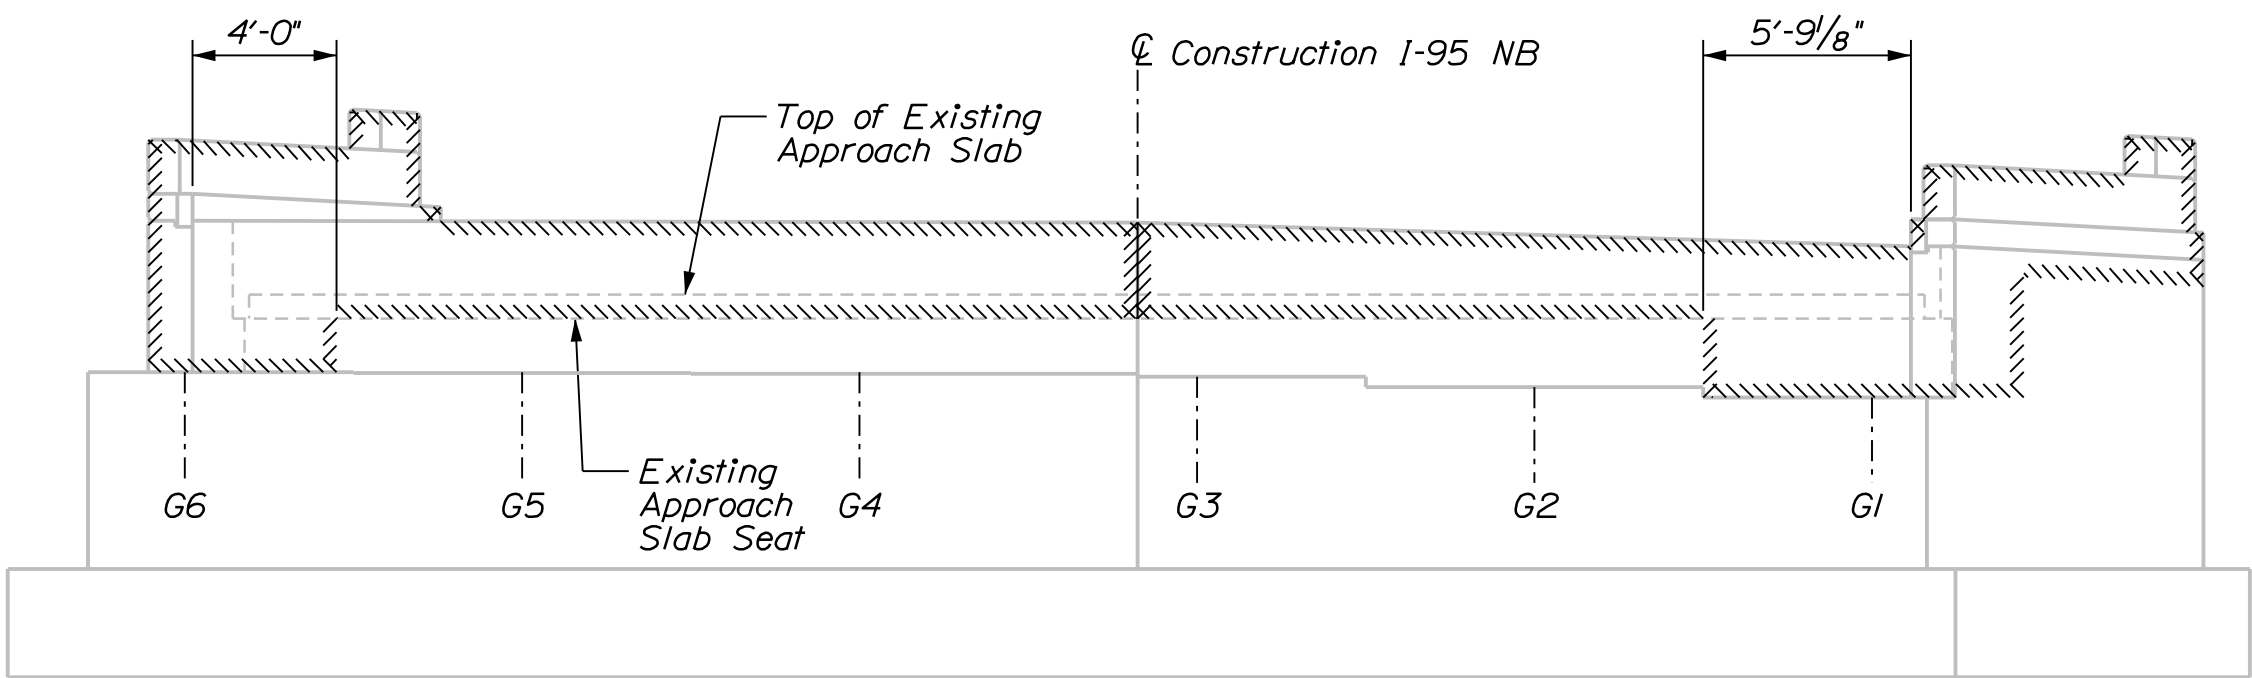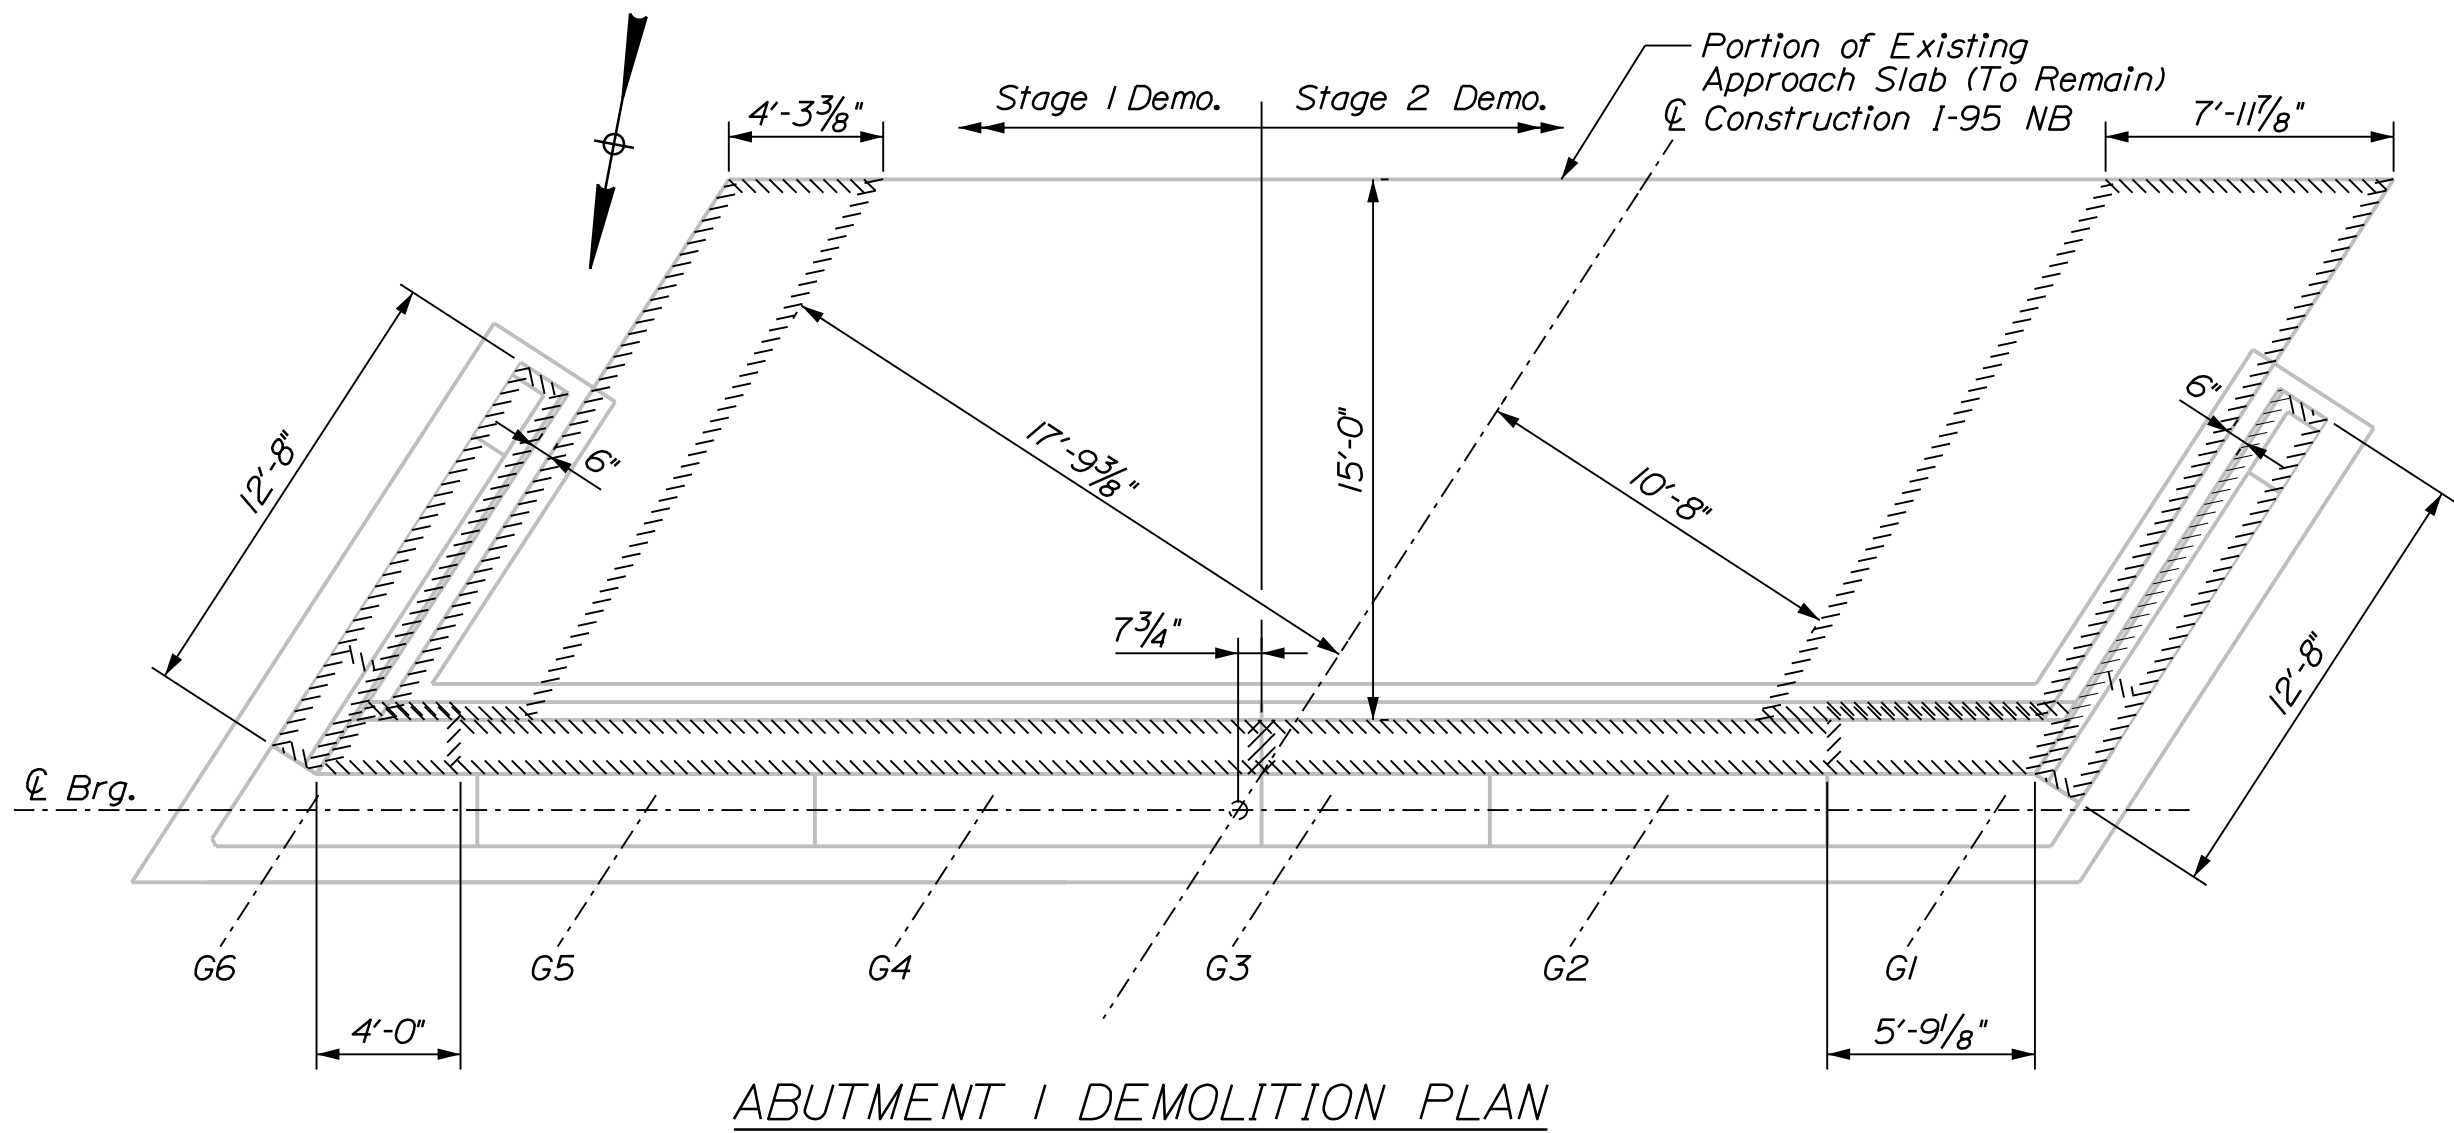


ABUTMENT 1
FULL HEIGHT BACKWALL REPLACEMENT
BACKFILL DETAIL

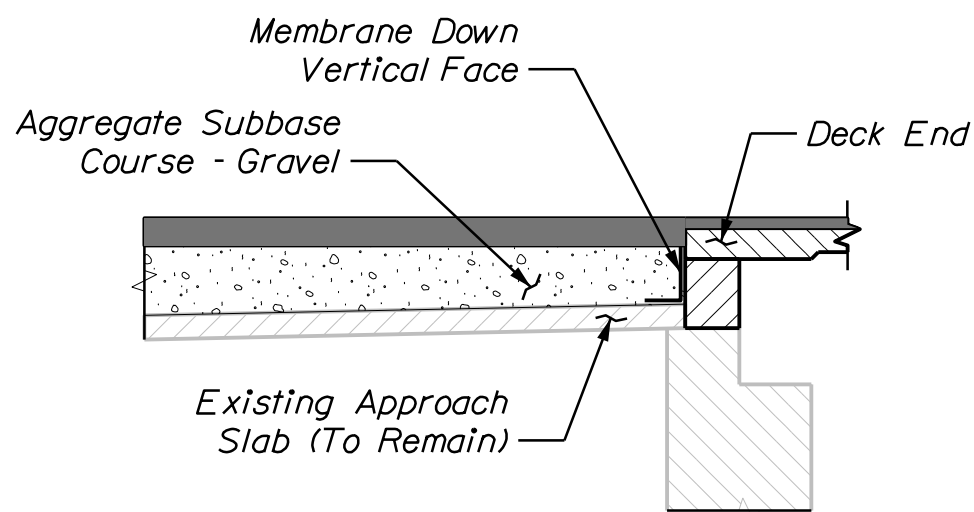



ABUTMENT 1
PARTIAL HEIGHT BACKWALL REPLACEMENT
BACKFILL DETAIL

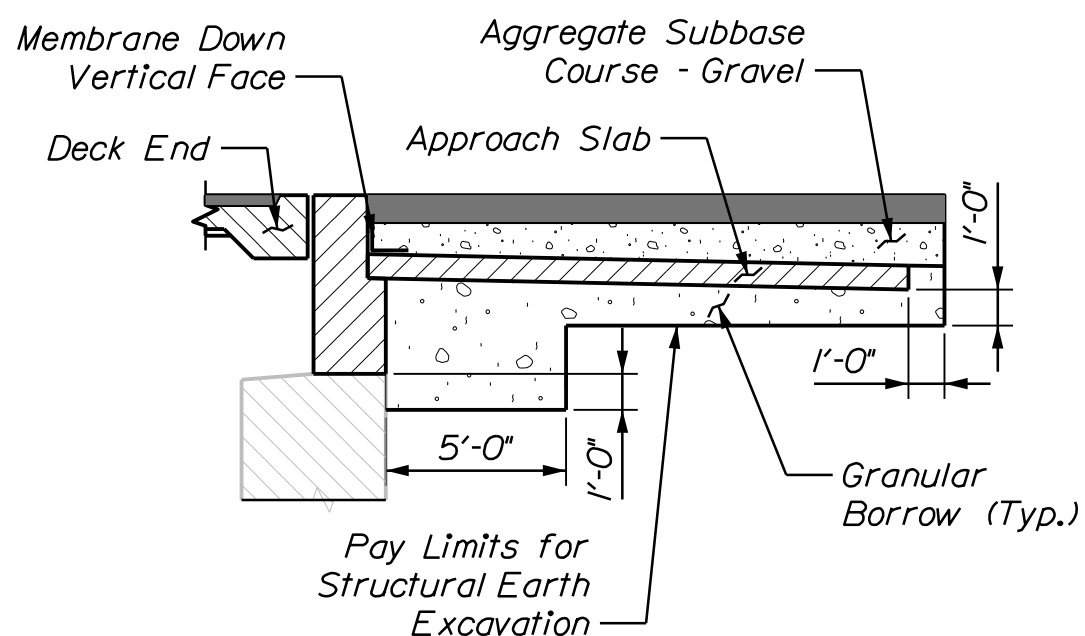


ABUTMENT 2
FULL HEIGHT BACKWALL REPLACEMENT
BACKFILL DETAIL

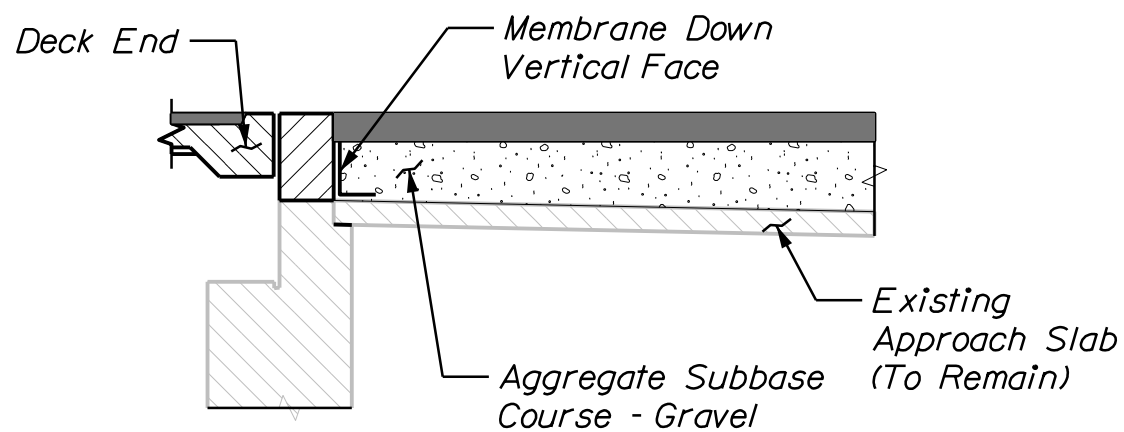

ABUTMENT 2
PARTIAL HEIGHT BACKWALL REPLACEMENT
BACKFILL DETAIL

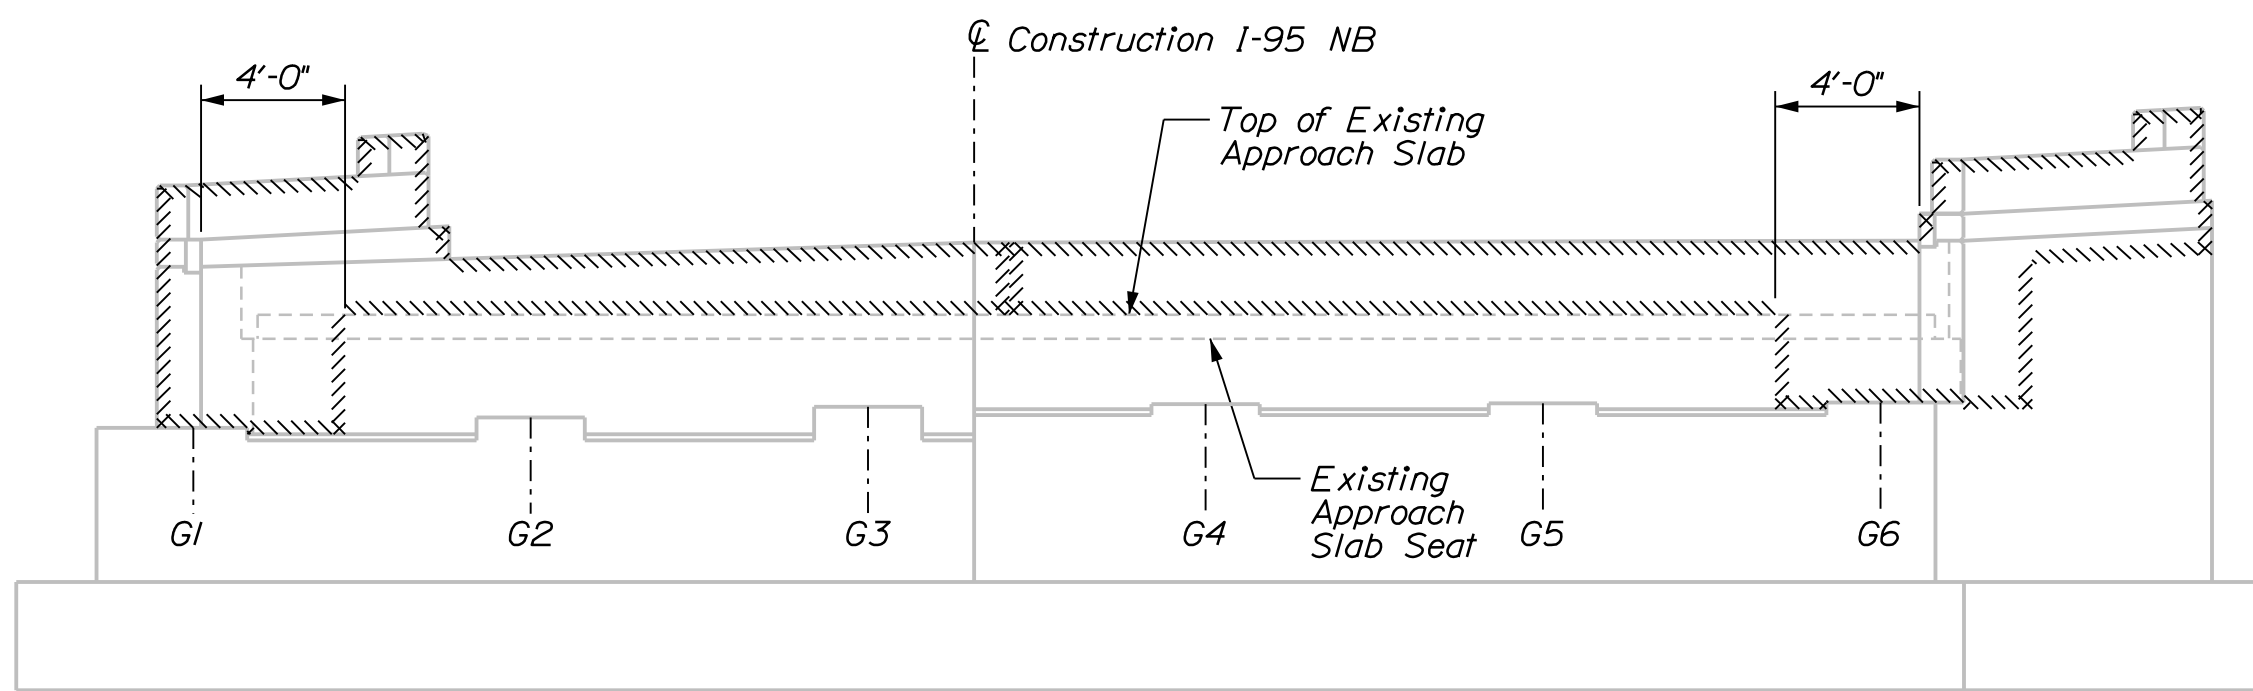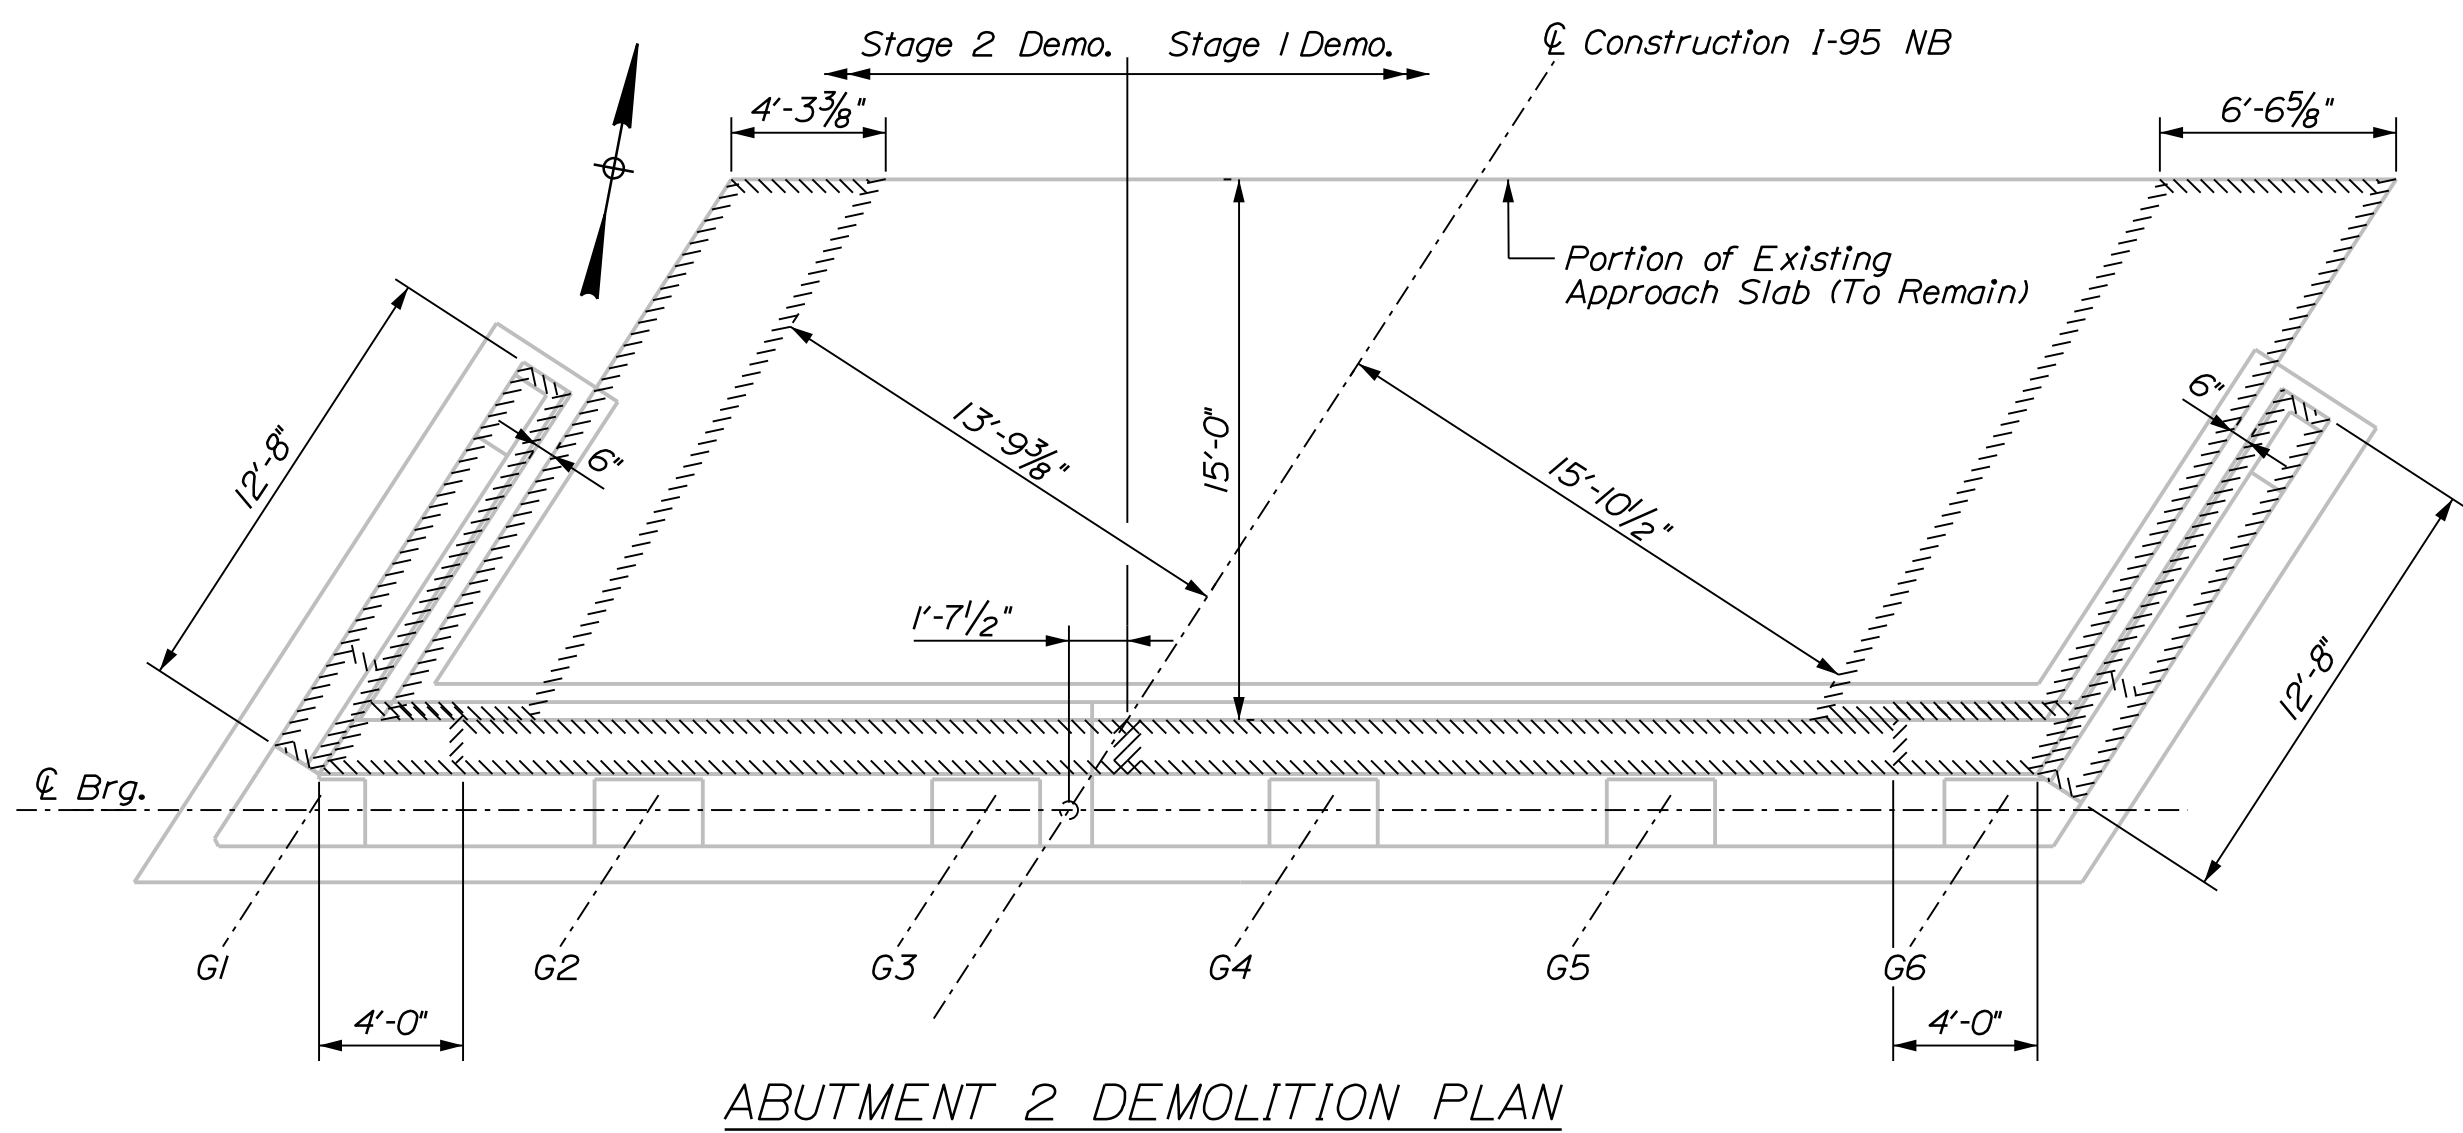


ABUTMENT 2 DEMOLITION ELEVATION

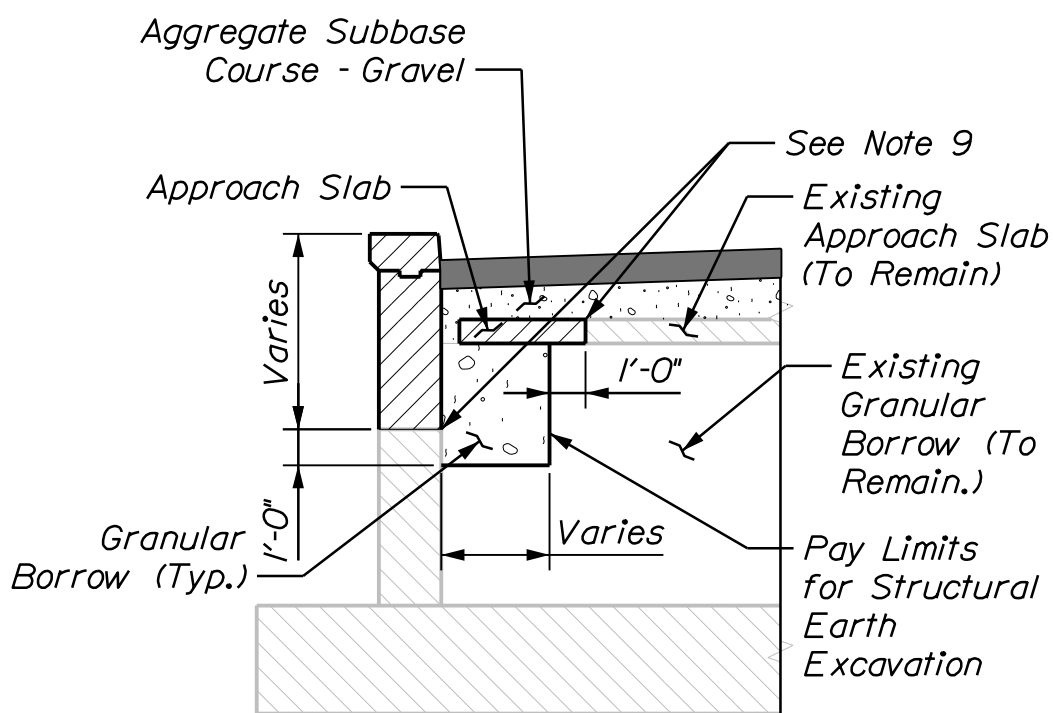


ABUTMENT AND WINGWALL MODIFICATION NOTES

1. The Contractor shall use care not to damage any existing reinforcing steel which is to remain. Any damaged reinforcing steel shall be replaced as directed by the Resident at no expense to the Department.
2. Before drilling and grouting new reinforcing steel, the Contractor shall locate reinforcing steel in existing concrete by non-destructive methods to avoid conflicts. All costs associated with this work shall be incidental to related Contract items.
3. Reinforcing steel shall have 2 inches cover unless otherwise noted.
4. Existing abutment and wingwall concrete to be removed as shown on the plans shall be sawcut 1 inch deep prior to removal of existing concrete. All costs associated with this work shall be incidental to related Contract items.
5. Where drilling and anchoring of reinforcement is required, the Contractor shall use a material listed on the Maine Department of Transportation Qualified Products List of Concrete Adhesive Anchor Systems. The depth of embedment shall be sufficient to develop 125% of the yield strength of the bar per the manufacturer's recommendations or 12 inches, whichever is greater. Proposed anchoring material and embedment depth shall be submitted for approval. Payment for drilling and anchoring will be incidental to related Contract items.
6. Dimensions and layout shown are based on available as-built drawings. Contractor shall field verify all dimensions prior to any related work.
7. All surfaces to be rehabilitated shall be clean of all debris and foreign material and shall be roughened to the 1/2" amplitude prior to placement of the new concrete. Payment shall be incidental to related concrete items.
8. Projecting reinforcing that can be maintained, in addition to that shown in the details, may be left in place at Contractor's discretion.
9. Cover abutment backwall, wingwall, and approach slab joints where waterstops are not required in accordance with Standard Details Section 502.


PROJ. MANAGER	J. BRASK	BY	DATE	SIGNATURE	P.E. NUMBER	DATE
CHECKED-DETAILED	S. LINDSEY	E. MORRISON	06-24			
CHECKED-REVIEWED	D. WHITE	B. COLEBURN	06-24			
DESIGNED-DETAILED	N. EDMAN	J. FITZ	06-24			
DESIGNED-REVIEWED						
REVISIONS 1						
REVISIONS 2						
REVISIONS 3						
REVISIONS 4						
FIELD CHANGES						

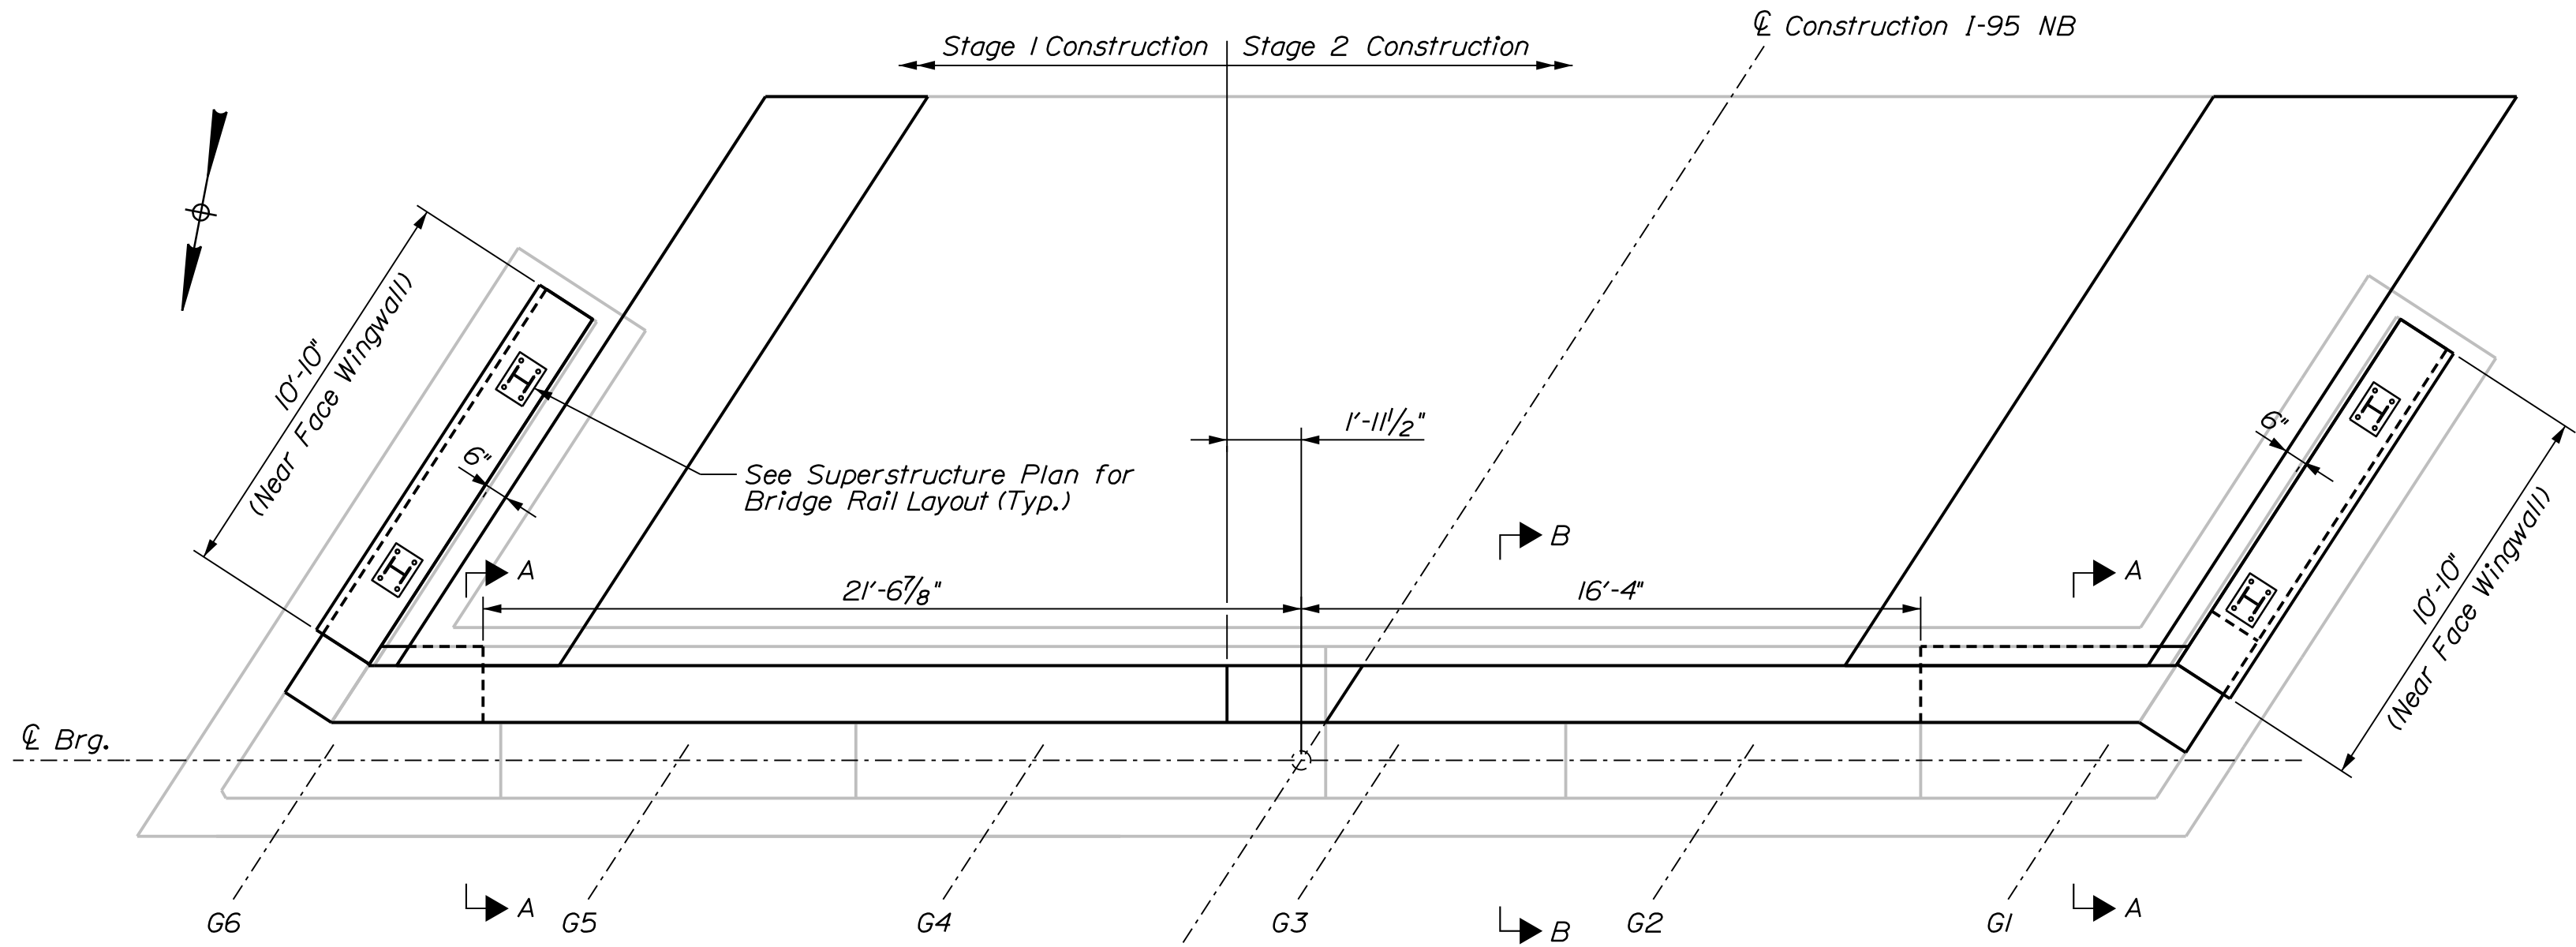

ABUTMENT 1 CONSTRUCTION PLAN
For Abutment Demo and Construction Sections, See Sheet 32

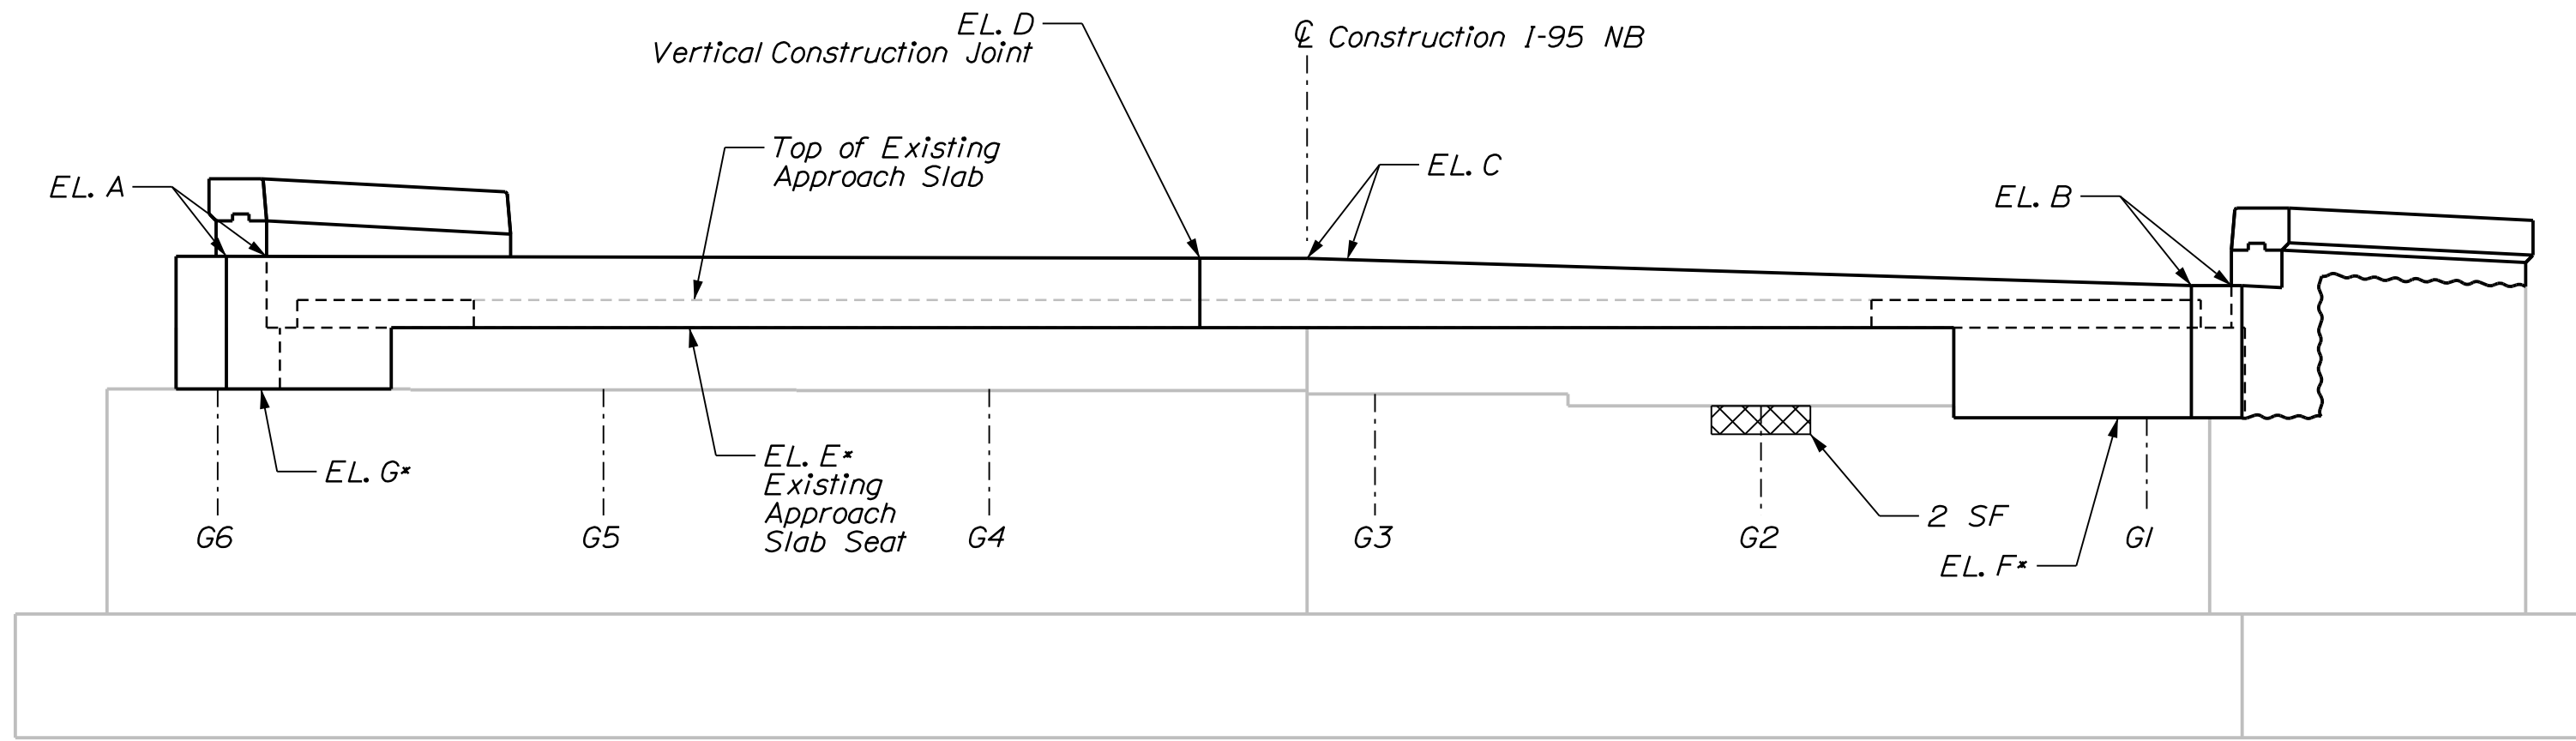


ABUTMENT 1 CONSTRUCTION ELEVATION

  Concrete Repair Areas

CONCRETE REPAIR NOTES

1. The quantity of concrete repairs and reinforcing layout on these drawings are based on visual inspection. The Contractor shall match those repair limits as closely as possible except with the approval of the Resident.
2. No repairs are anticipated for substructure units not shown. The Contractor and the Resident shall verify that no work is required.
3. The Department must approve changes in quantity beyond what is shown or assumed.
4. All broken or corroded reinforcing bars shall be supplemented in accordance with Standard Specification, Section 518.04. Supplemental reinforcing shall maintain a clear cover of 2" minimum. Supplemental bars shall be paid for under Pay Items 503.19 and 503.20.

Bridge #5985 Abutment 1 Elevations										
EL. A		EL. B		EL. C		EL. D		EL. E*	EL. F*	EL. G*
NF	FF	NF	FF	NF	FF	NF	FF			
226.97	226.92	226.26	226.21	226.93	226.87	226.93	226.88	225.24	223.05	223.75
NF = Near Face FF= Far Face										
* Elevations provided are approximated from the existing bridge plans. To be field verified.										

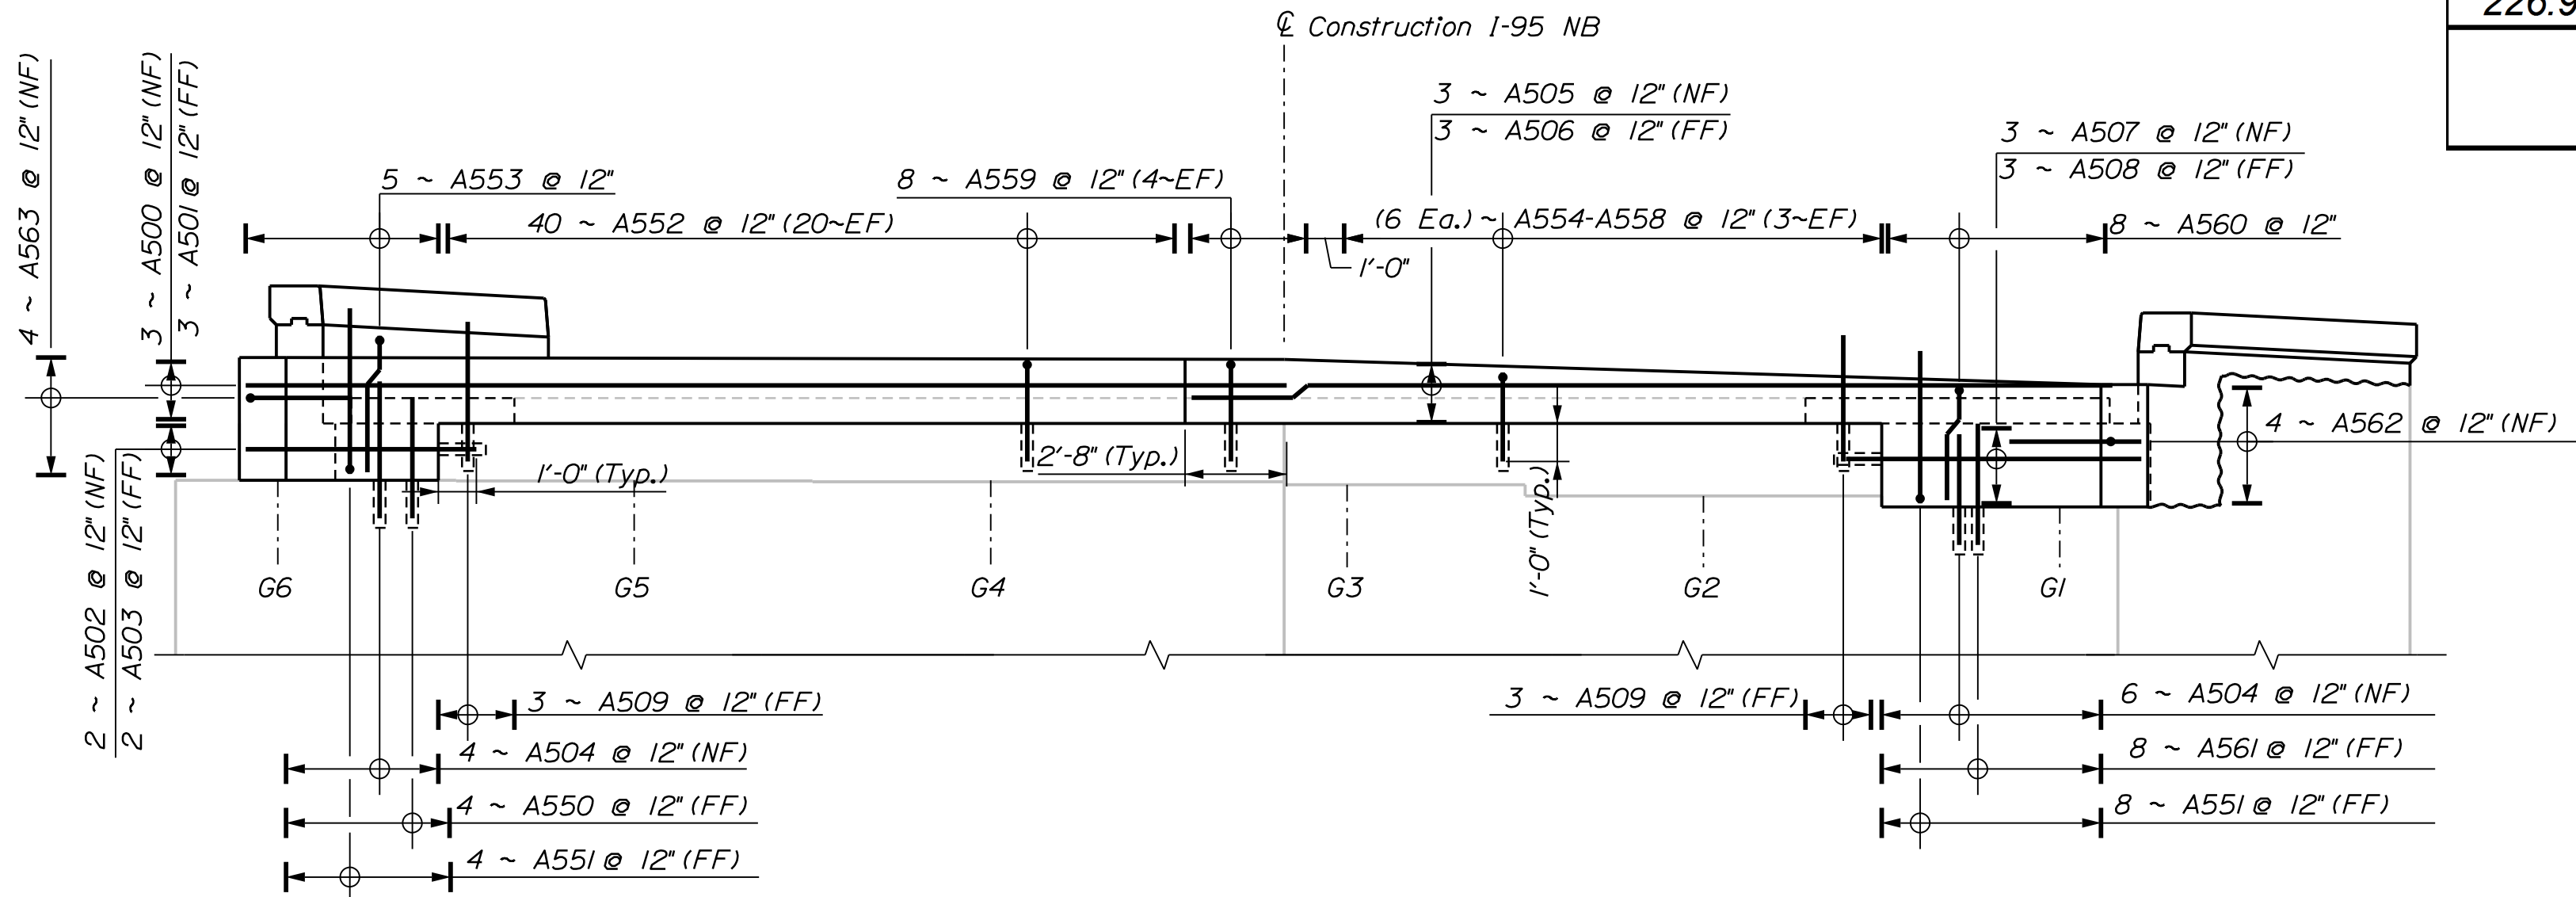


ABUTMENT 1 REINFORCEMENT ELEVATION


PROJ. MANAGER	J. BRASK	BY	E. MORRISON	DATE	06-24
CHECKED-REVIEWED	S. LINDSEY	DESIGNED	B. COLBURN	SIGNATURE	
DESIGNED DETAILED	N. EDMAN	DESIGNED DETAILED	J. FITZ	P.E. NUMBER	
REVISIONS 1		REVISIONS 2		DATE	
REVISIONS 3		REVISIONS 4			
FIELD CHANGES					




Bridge #5985 Abutment 2 Elevations										
EL. A		EL. B		EL. C		EL. D		EL. E*	EL. F*	EL. G*
NF	FF	NF	FF	NF	FF	NF	FF			
231.74	231.80	232.49	232.54	232.41	232.46	232.41	232.46	229.54	226.89	227.59
NF = Near Face FF= Far Face										
* Elevations provided are approximated from the existing bridge plans. To be field verified.										

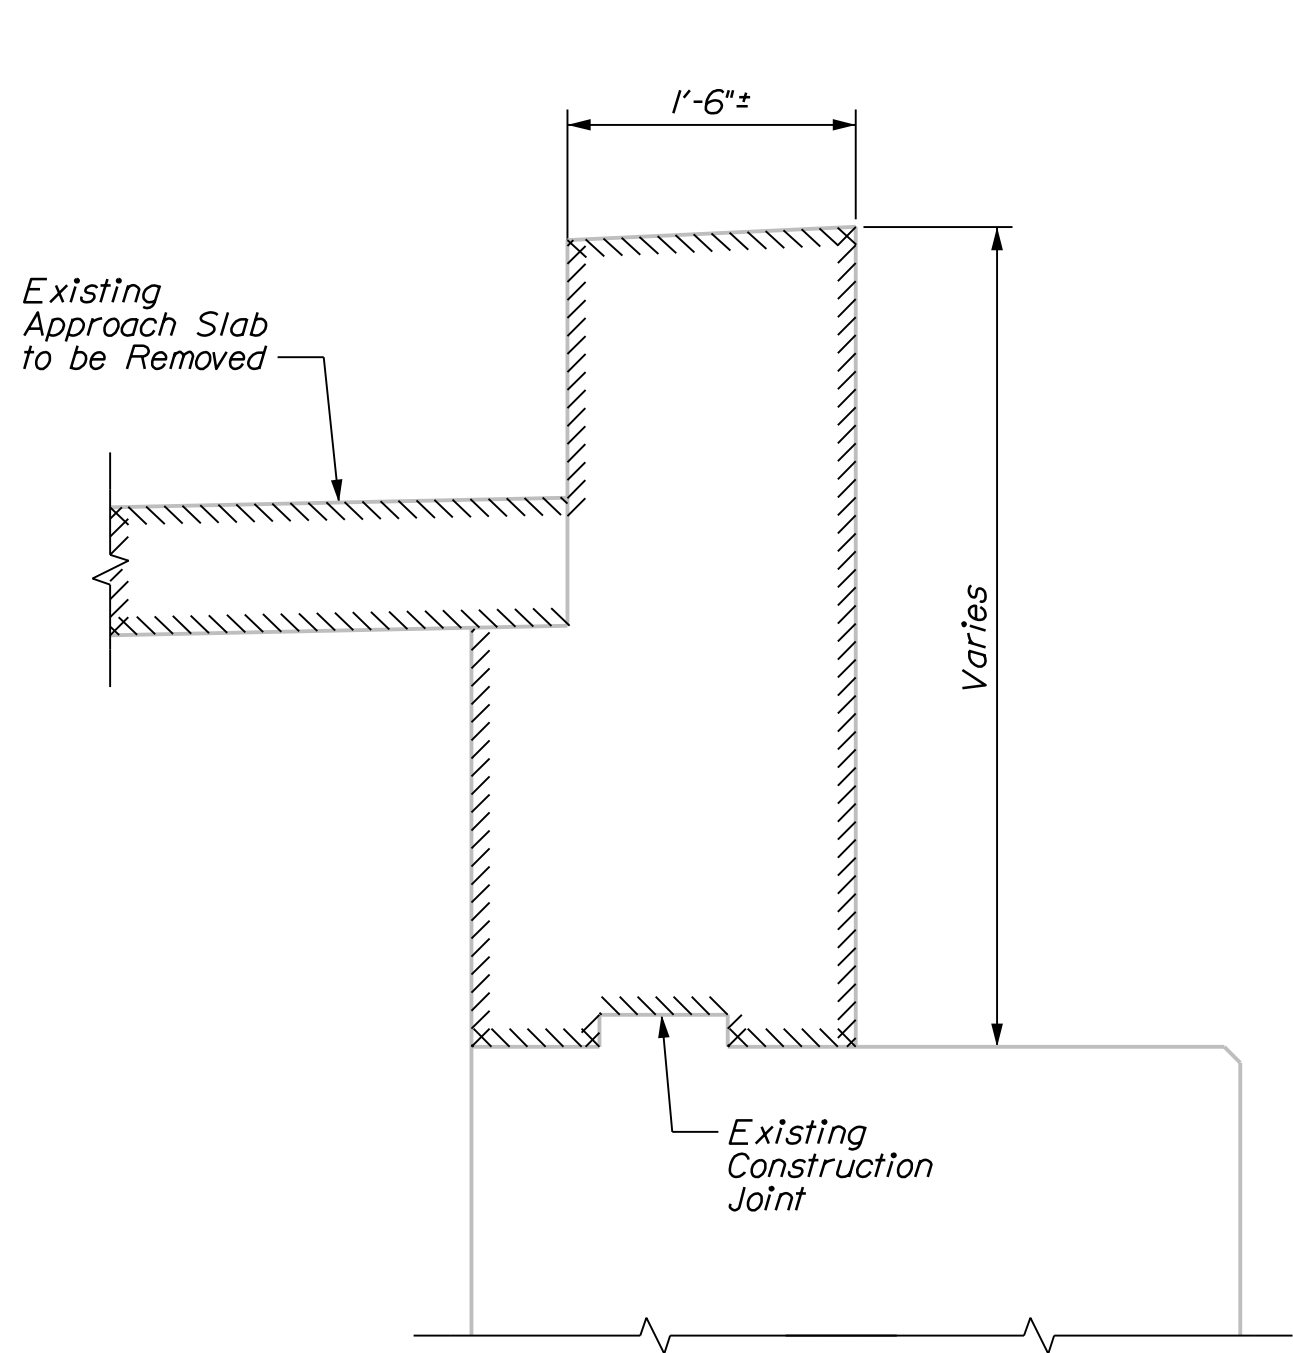


ABUTMENT 1 DEMOLITION SECTION
(SECTION A-A)

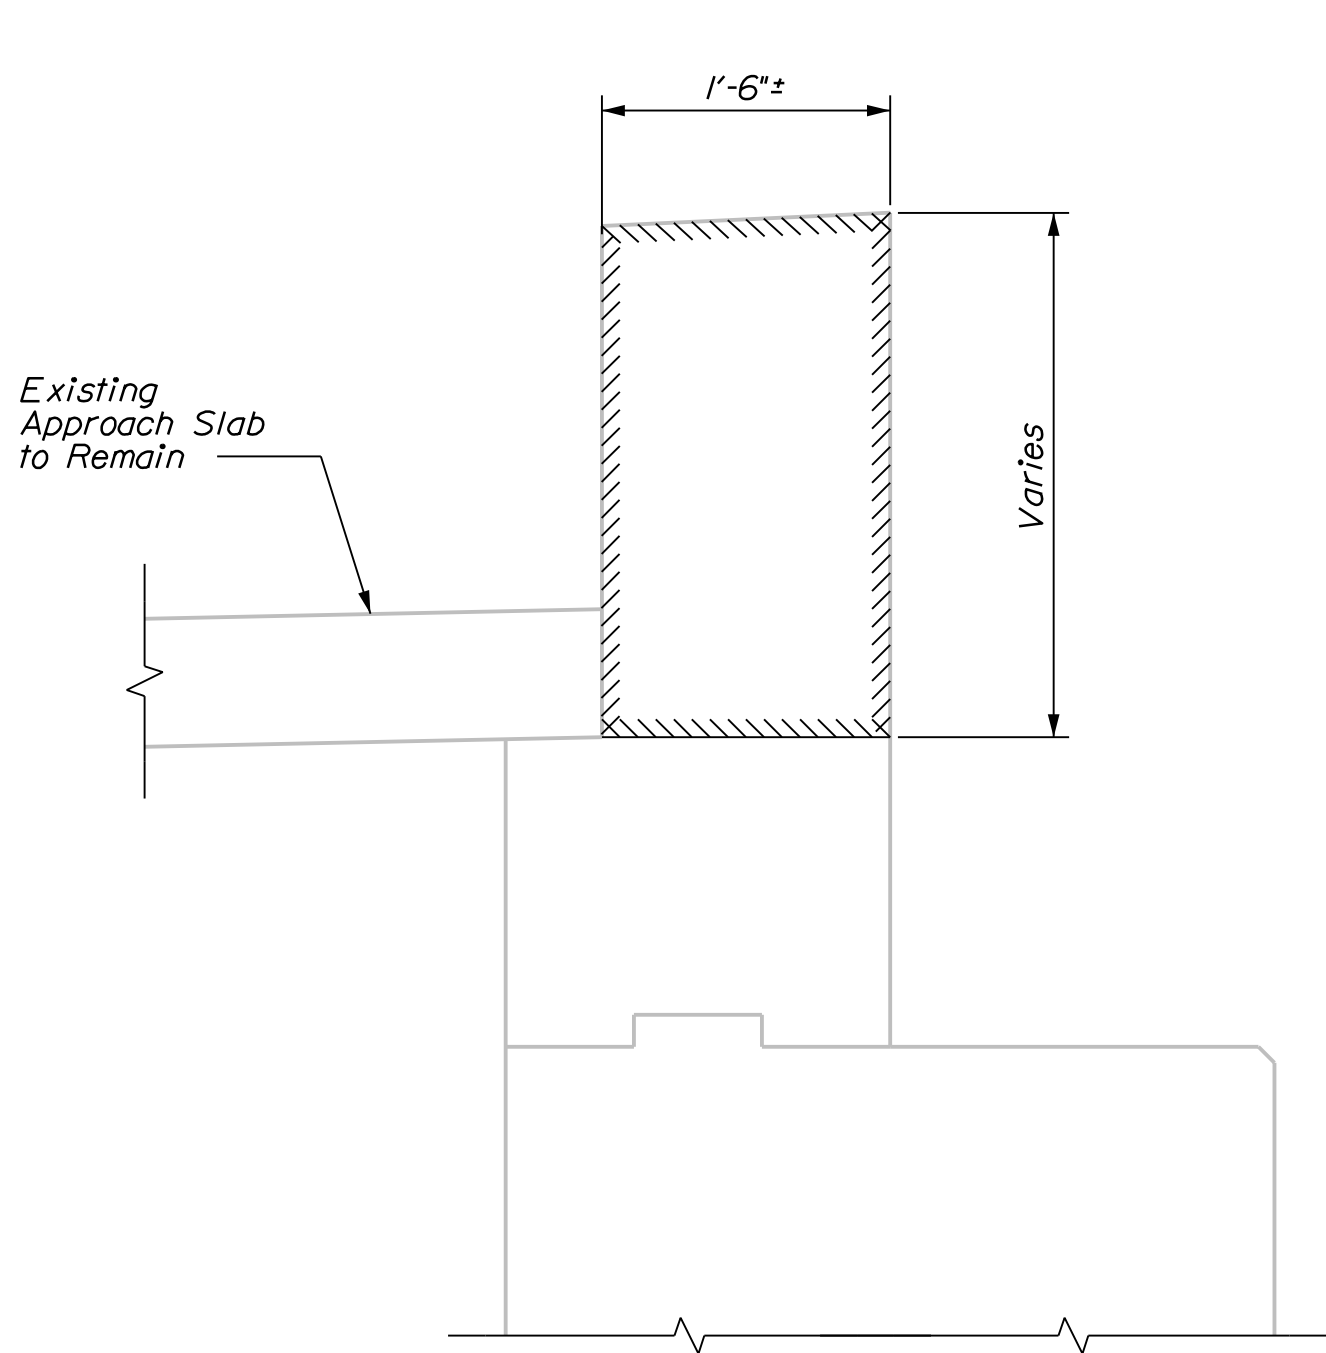


ABUTMENT 1 DEMOLITION SECTION
(SECTION B-B)

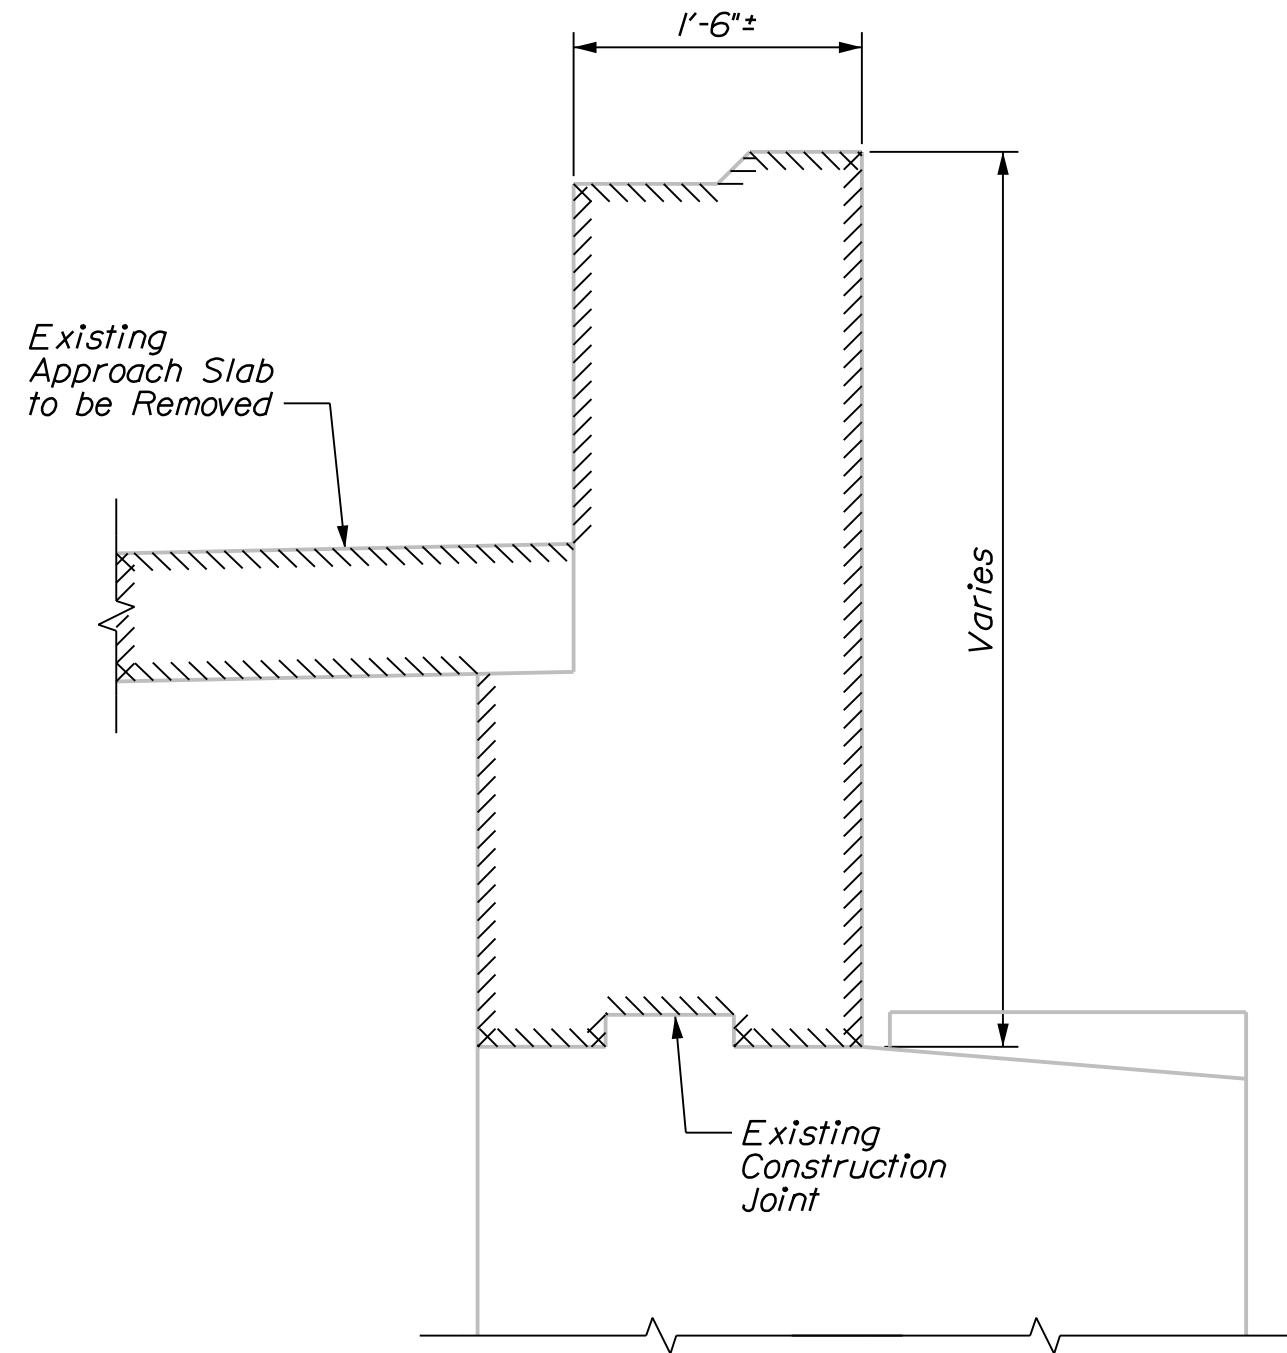


ABUTMENT 2 DEMOLITION SECTION
(SECTION C-C)

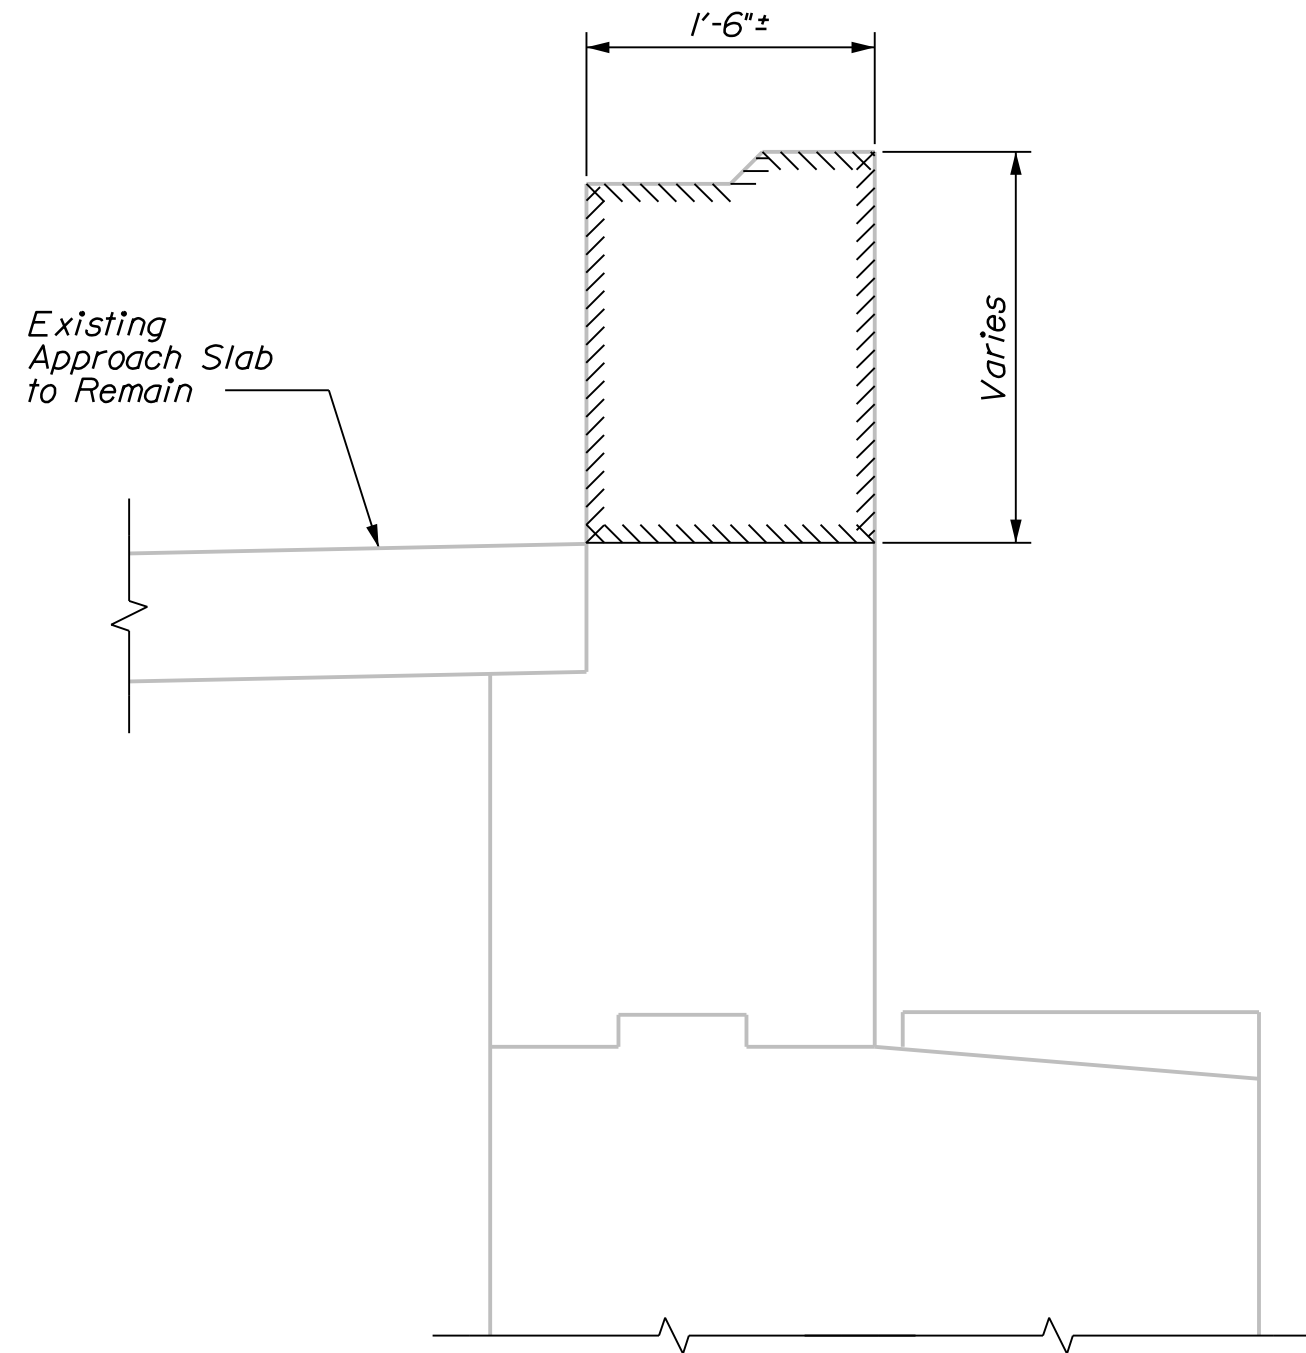

ABUTMENT 2 DEMOLITION SECTION
(SECTION D-D)

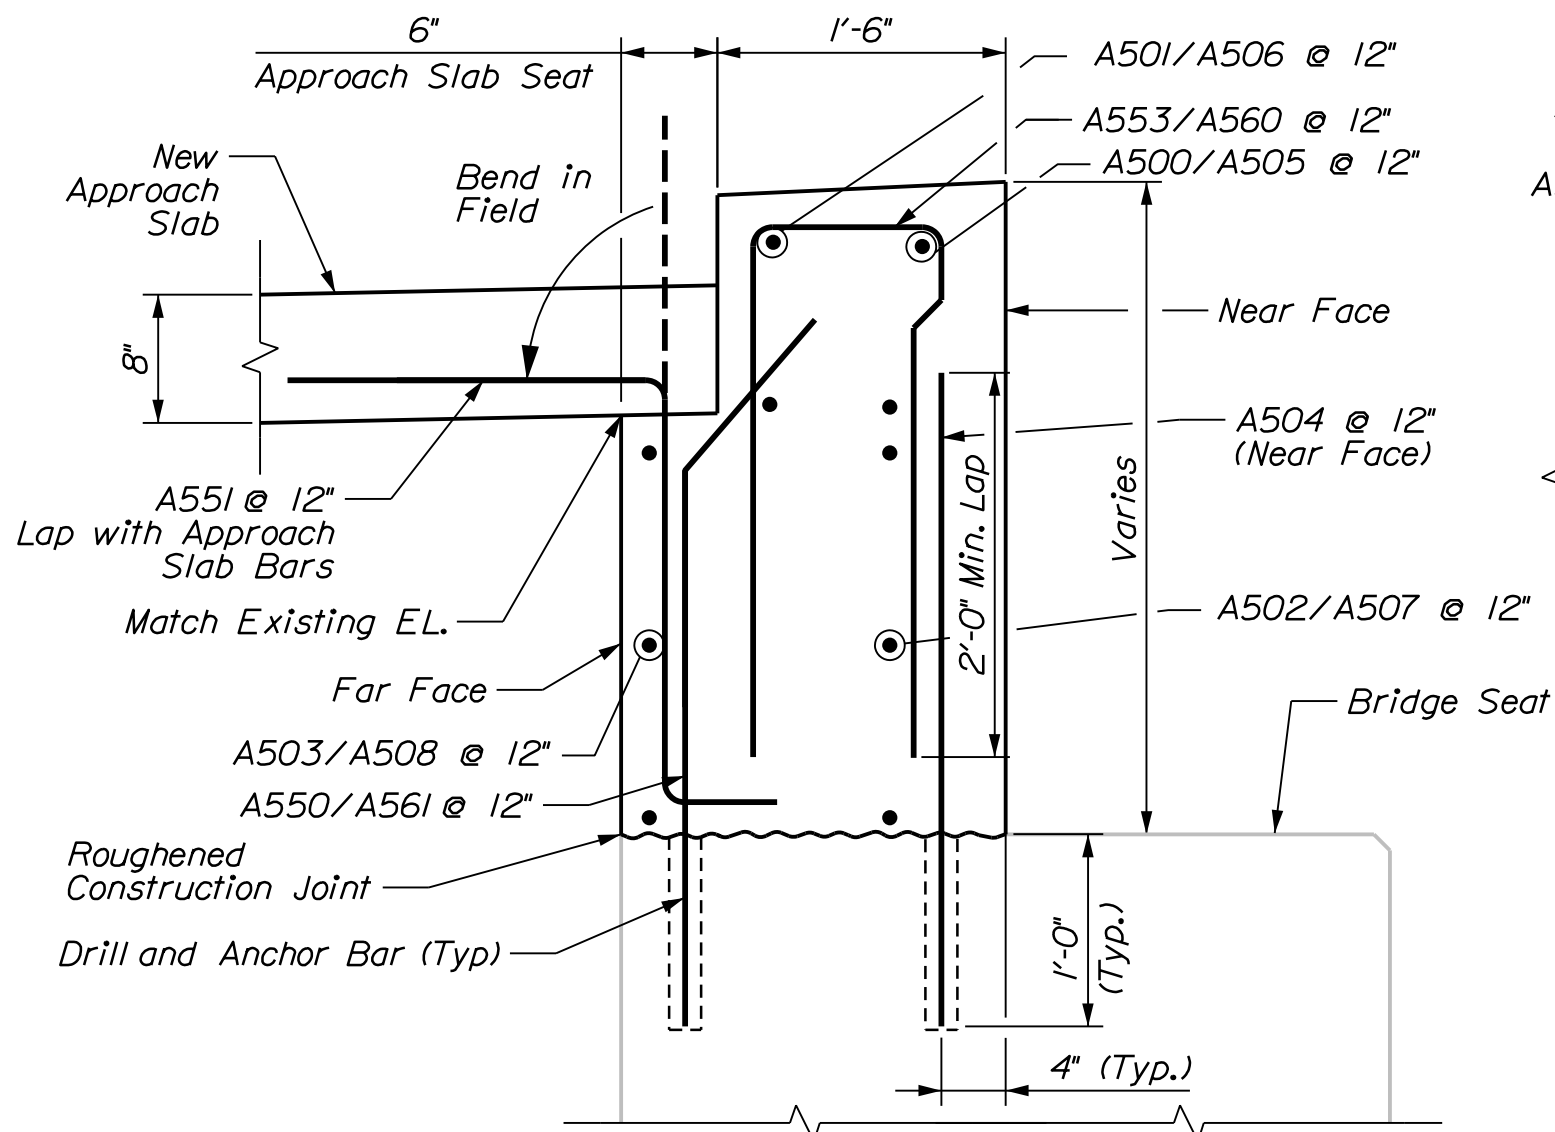


ABUTMENT 1 CONSTRUCTION SECTION
(SECTION A-A)

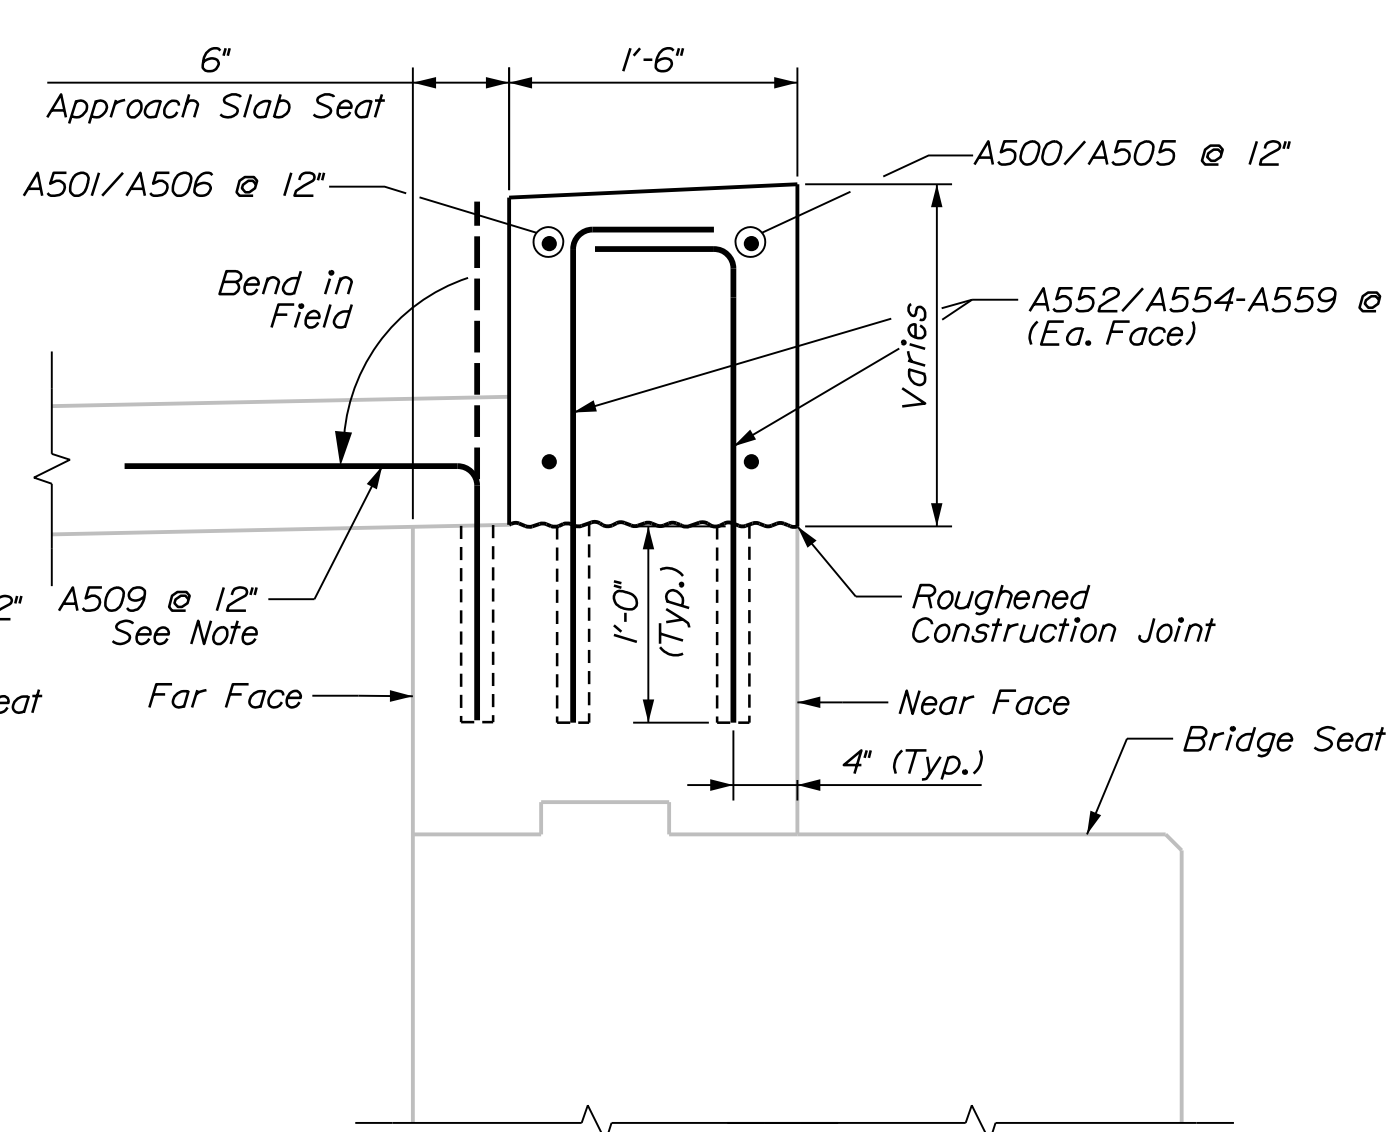


ABUTMENT 1 CONSTRUCTION SECTION
(SECTION B-B)

Note: Bar A509 shall be installed in existing approach slab seat at locations with partial height backwall replacement with new approach slabs. Lap with Approach Slab bars

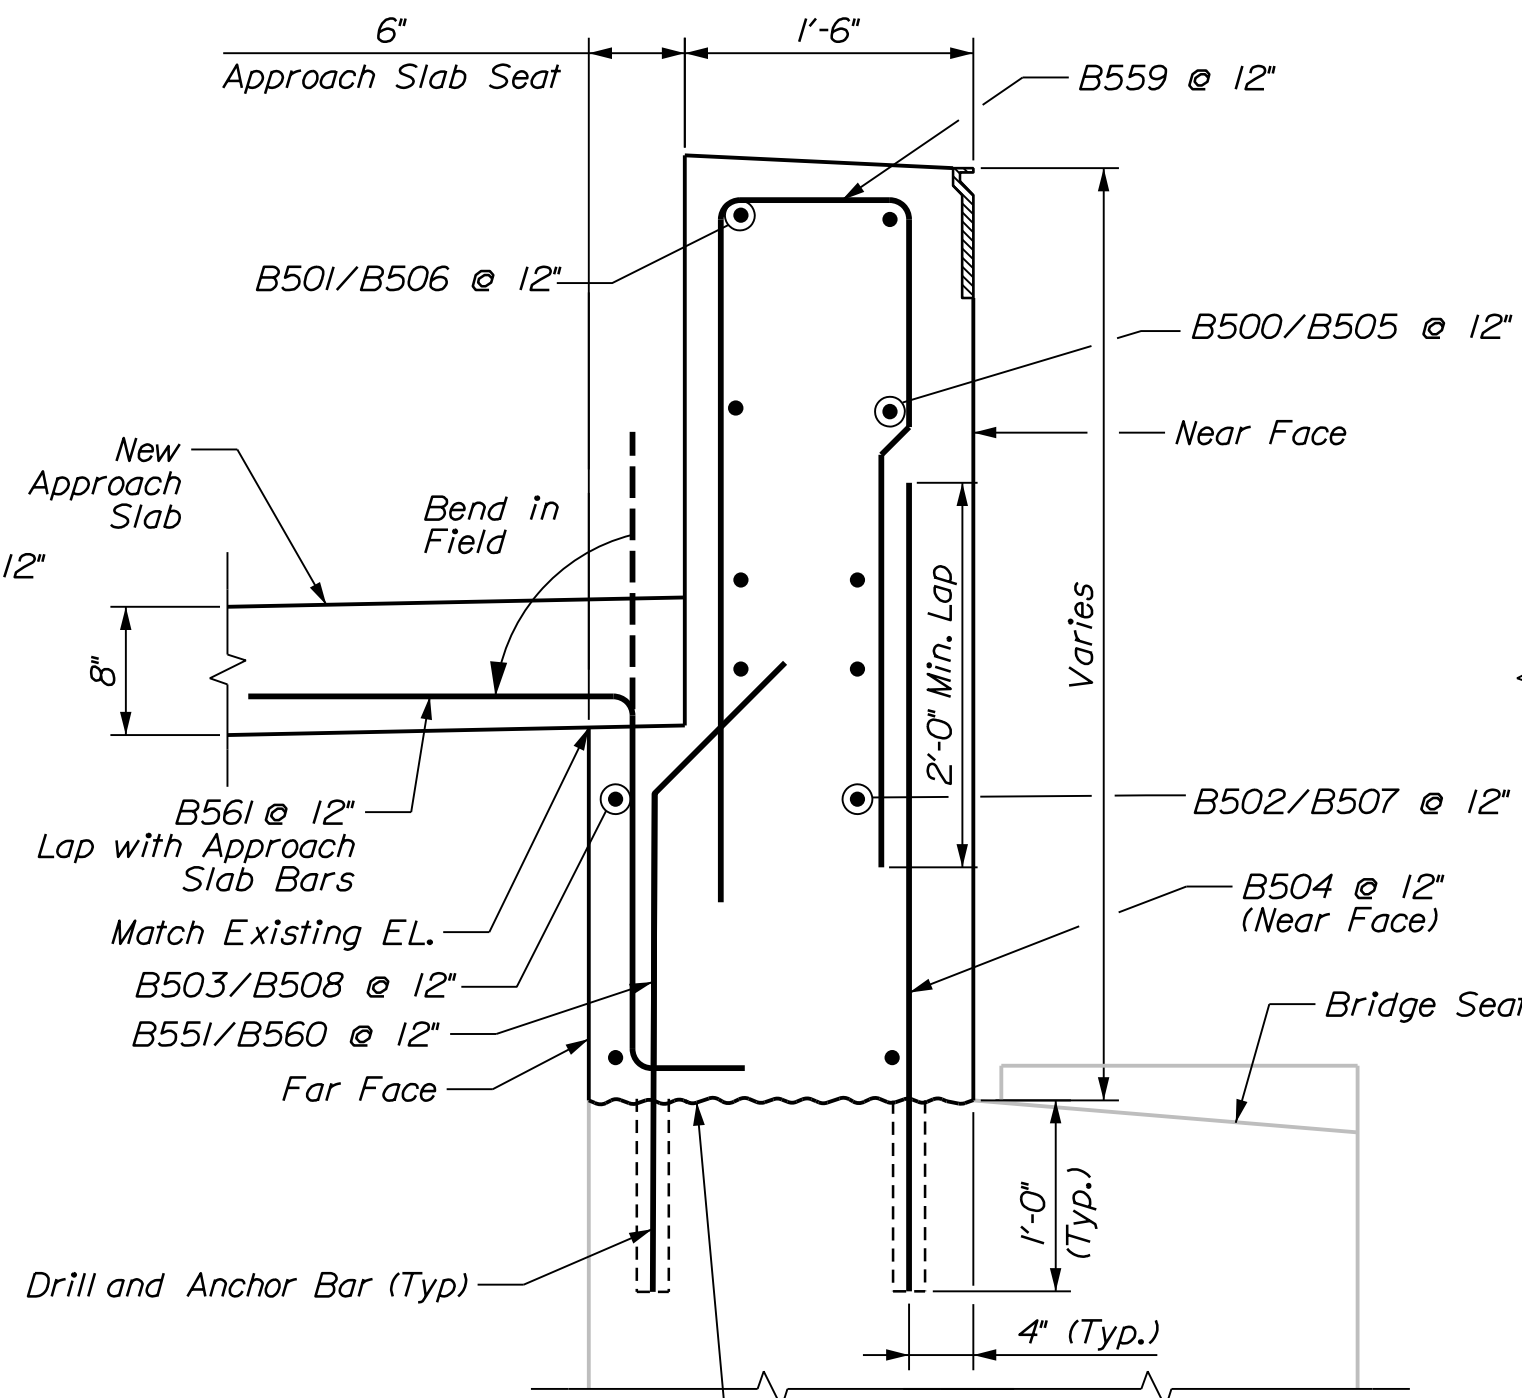

ABUTMENT 2 CONSTRUCTION SECTION
(SECTION C-C)


Note:
Existing Reinforcement
Not Shown for Clarity

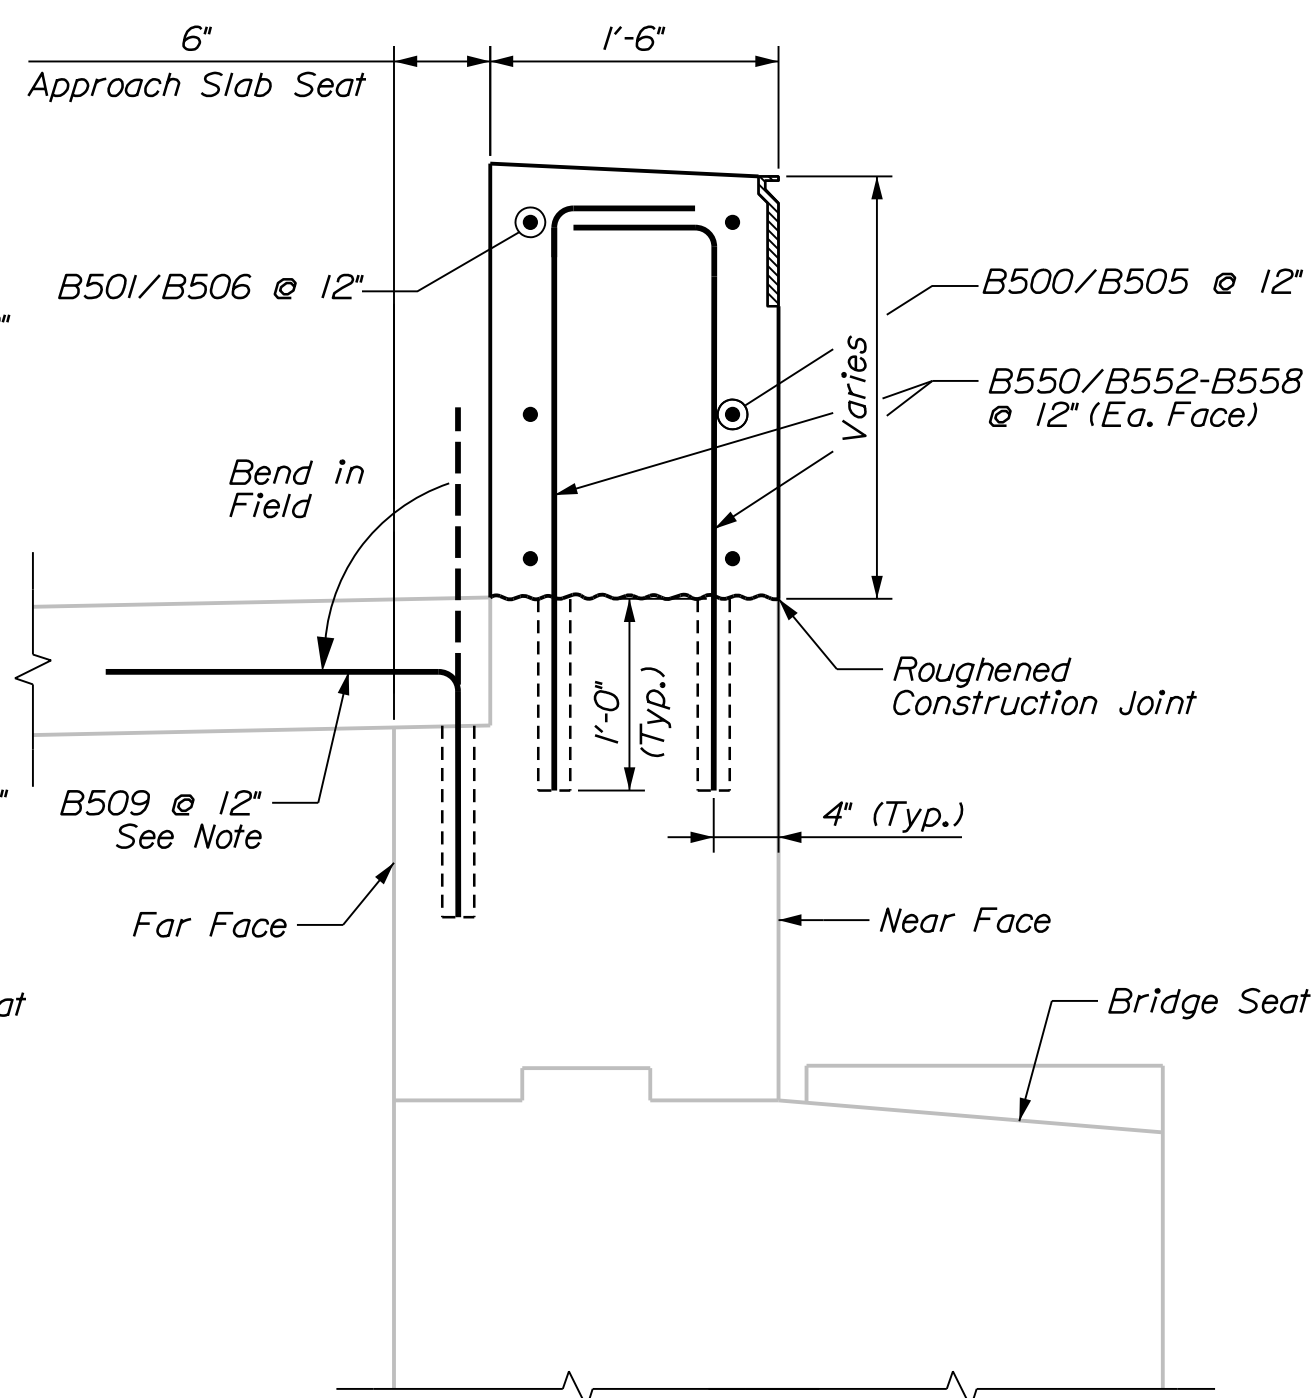


ABUTMENT 2 CONSTRUCTION SECTION
(SECTION D-D)

Note: Bar B509 shall be installed in existing approach slab seat at locations with partial height backwall replacement with new approach slabs. Lap with Approach Slab bars


PROJ. MANAGER	J. BRASK	BY	DATE
DESIGN-DETAILED	S. LINDSLEY	E. MORRISON	06-24
CHECKED-REVIEWED	D. WHITE	B. COLBURN	06-24
DESIGN-DETAILED	N. EDMAN	J. FITZ	06-24
REVISIONS 1			
REVISIONS 2			
REVISIONS 3			
REVISIONS 4			
FIELD CHANGES			

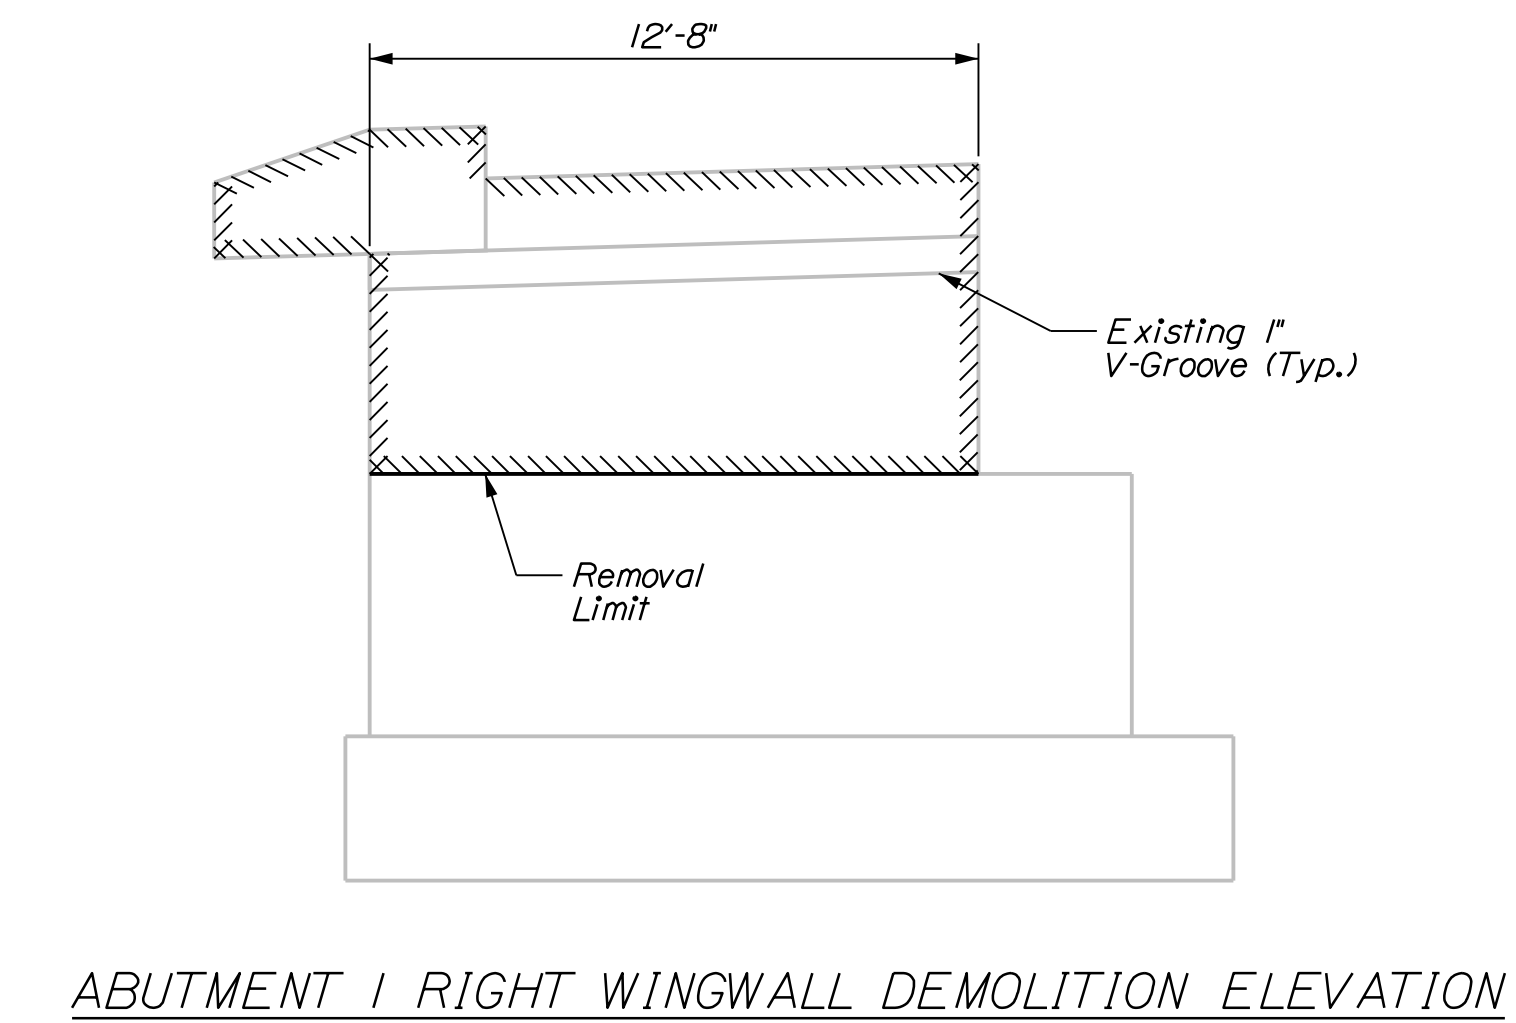


ABUTMENT 1 RIGHT WINGWALL DEMOLITION ELEVATION

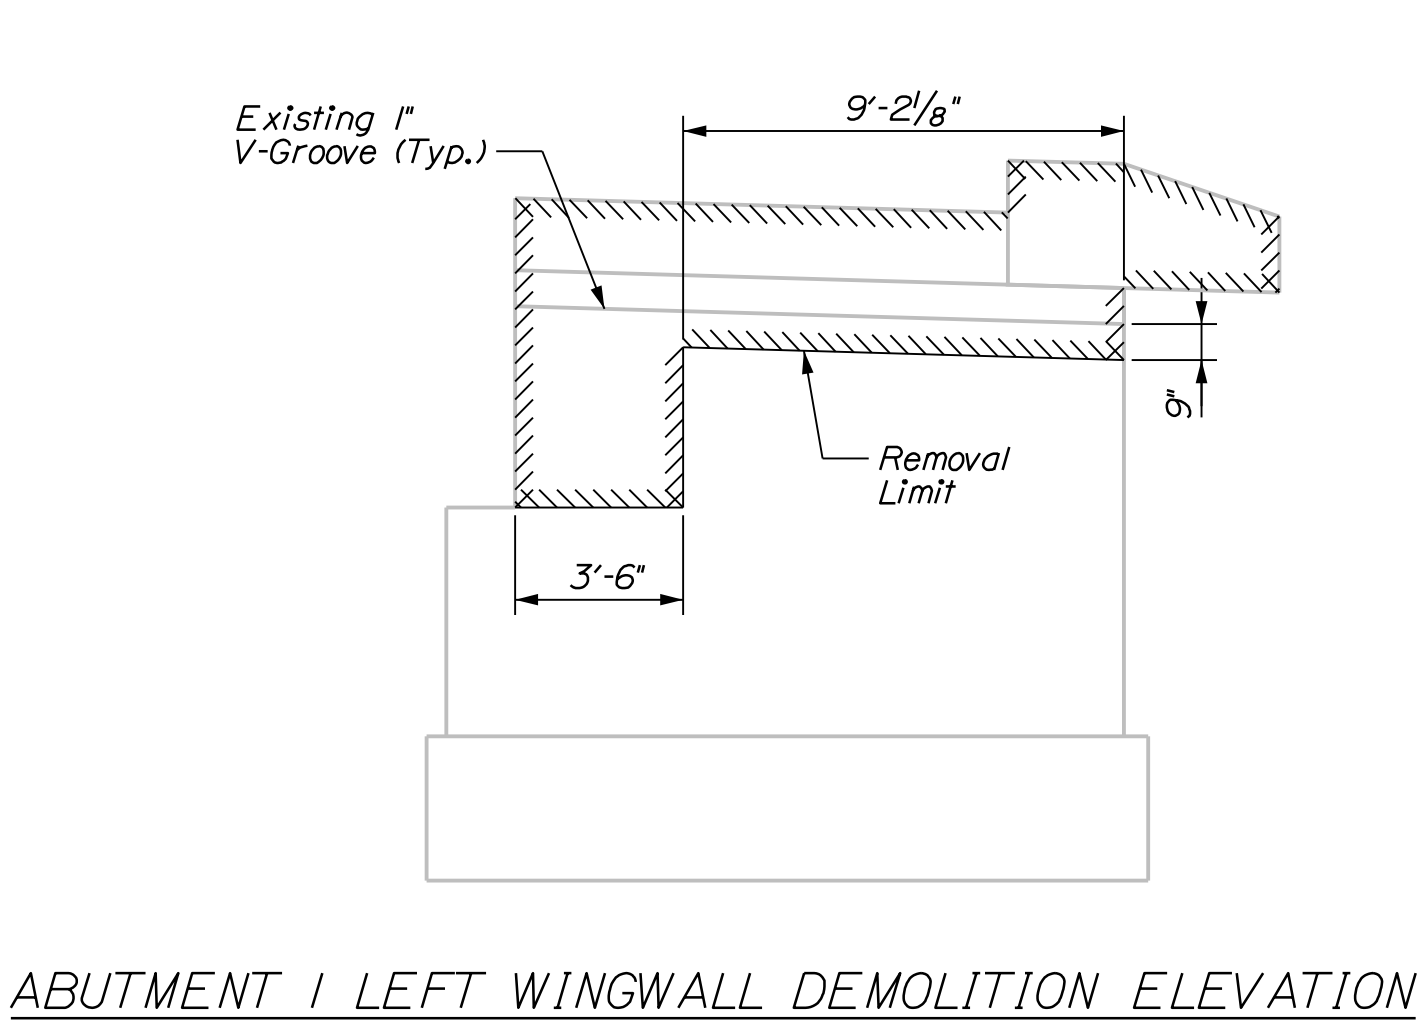


ABUTMENT 1 LEFT WINGWALL DEMOLITION ELEVATION

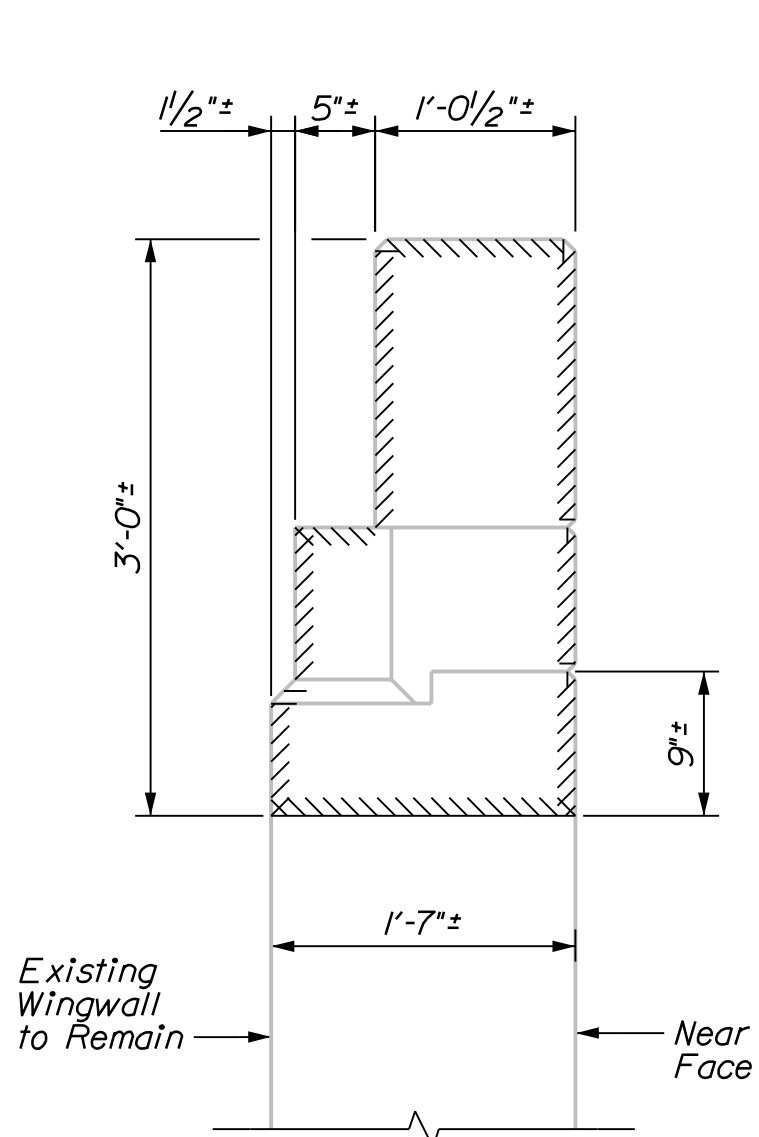


WINGWALL DEMOLITION SECTION

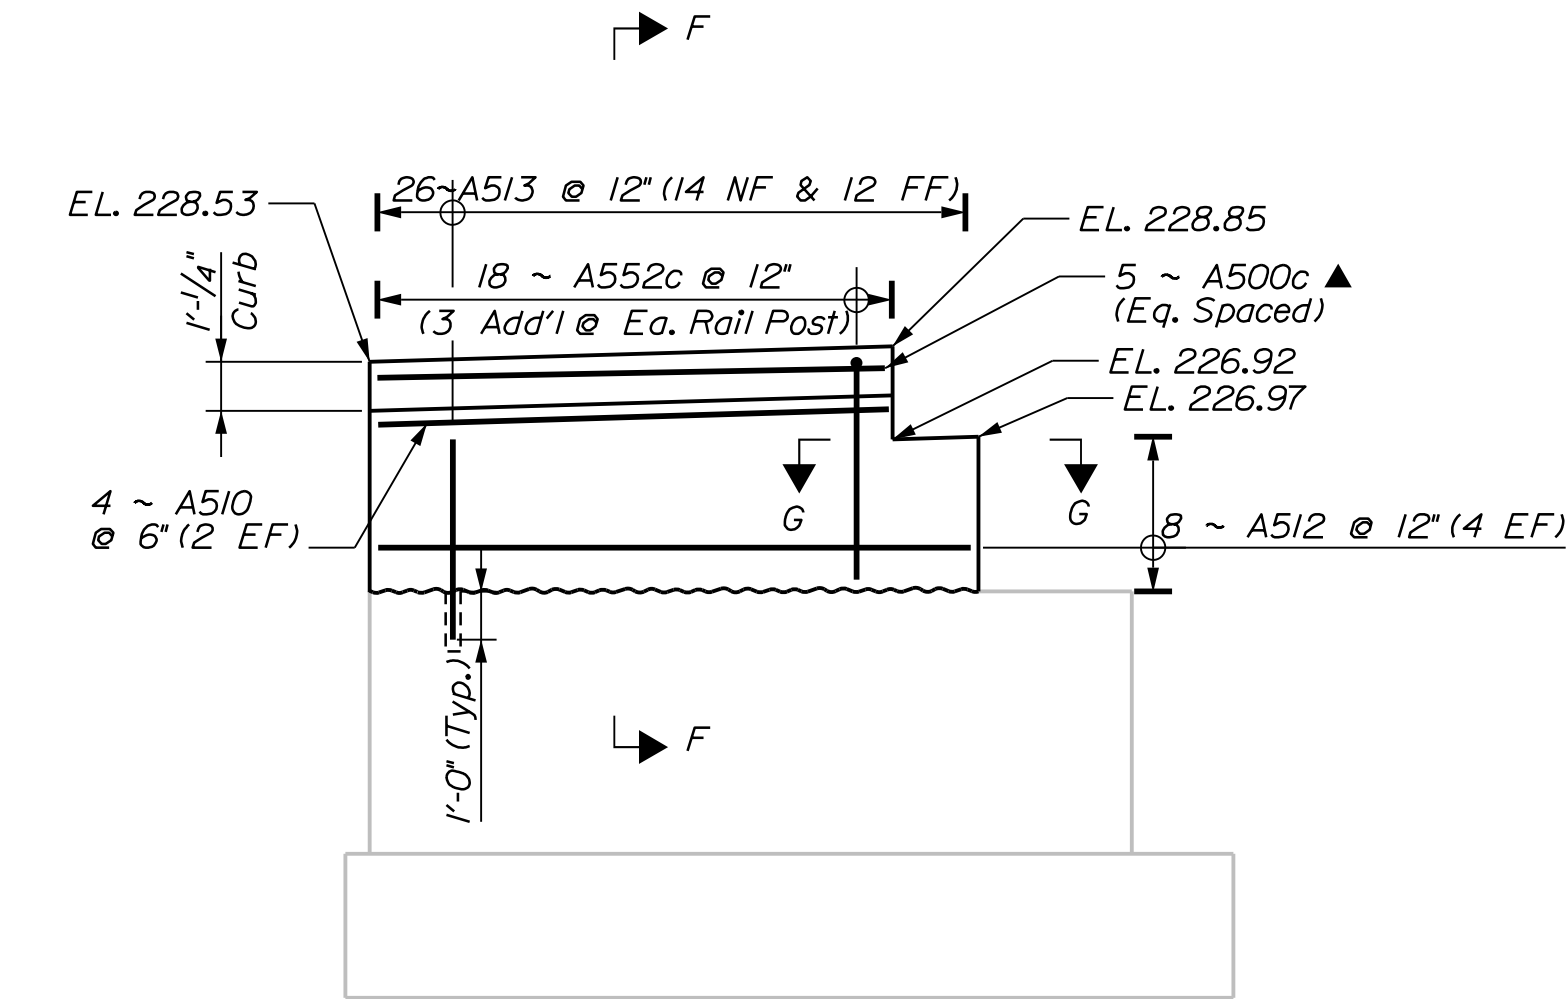


ABUTMENT 1 RIGHT WINGWALL CONSTRUCTION ELEVATION
(See Superstructure Plan for Bridge Rail Layout)
See Sheet 34 for Section F-F

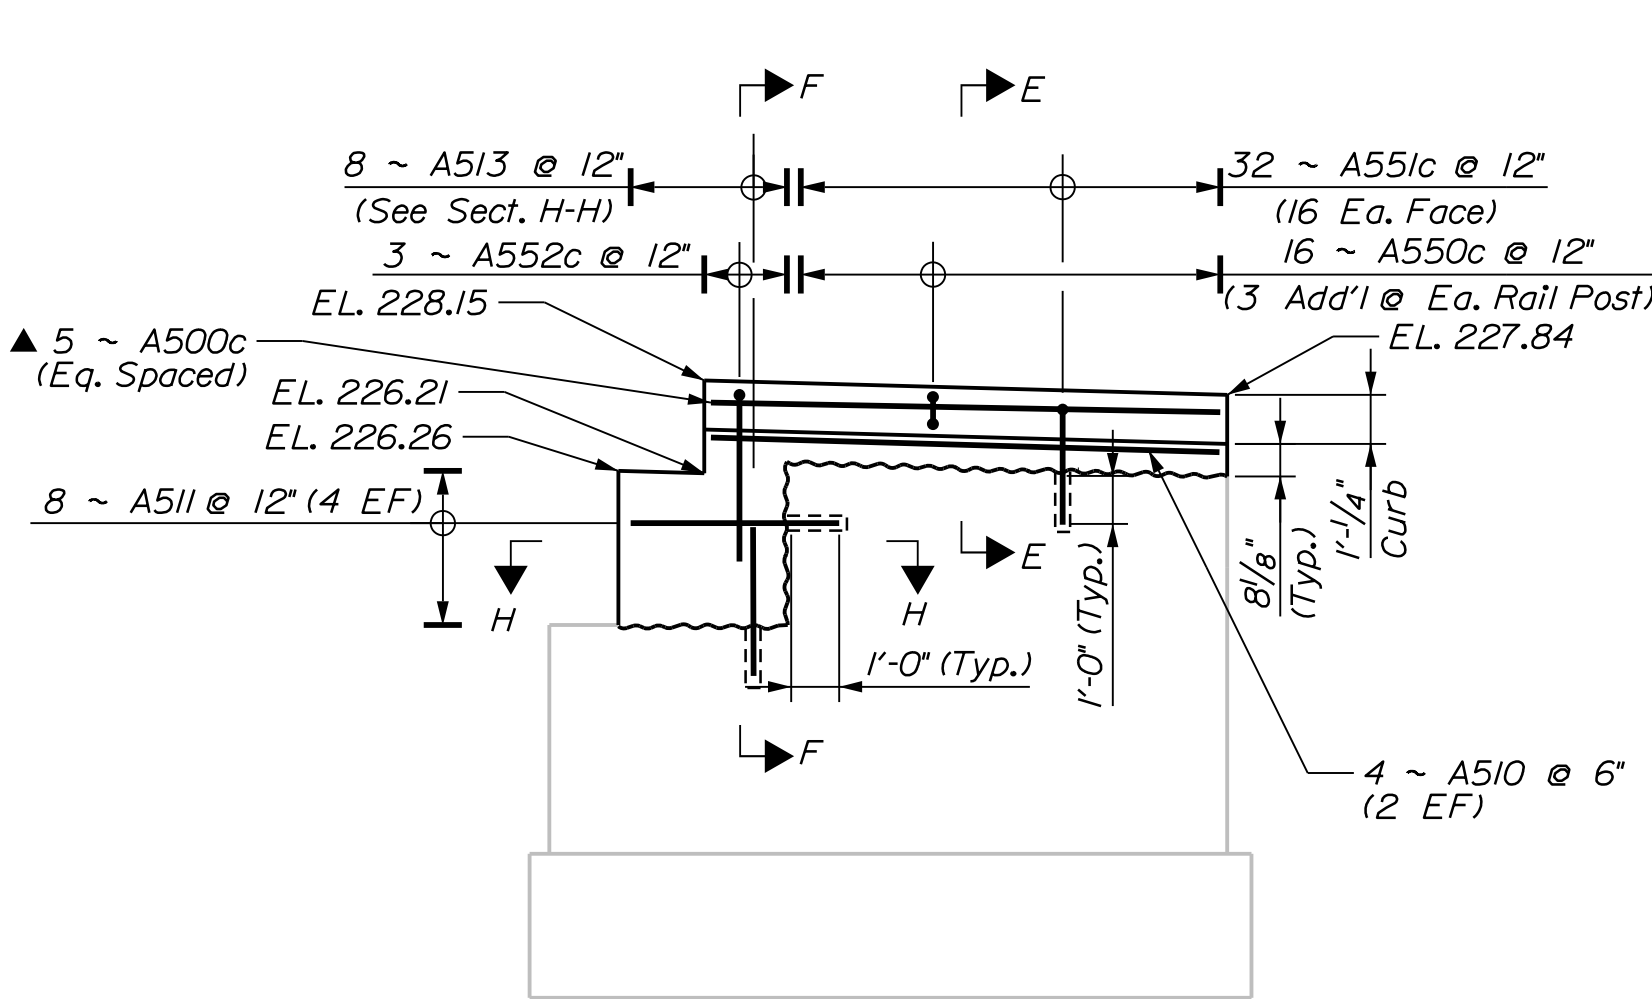


ABUTMENT 1 LEFT WINGWALL CONSTRUCTION ELEVATION
(See Superstructure Plan for Bridge Rail Layout)
See Sheet 34 for Section F-F

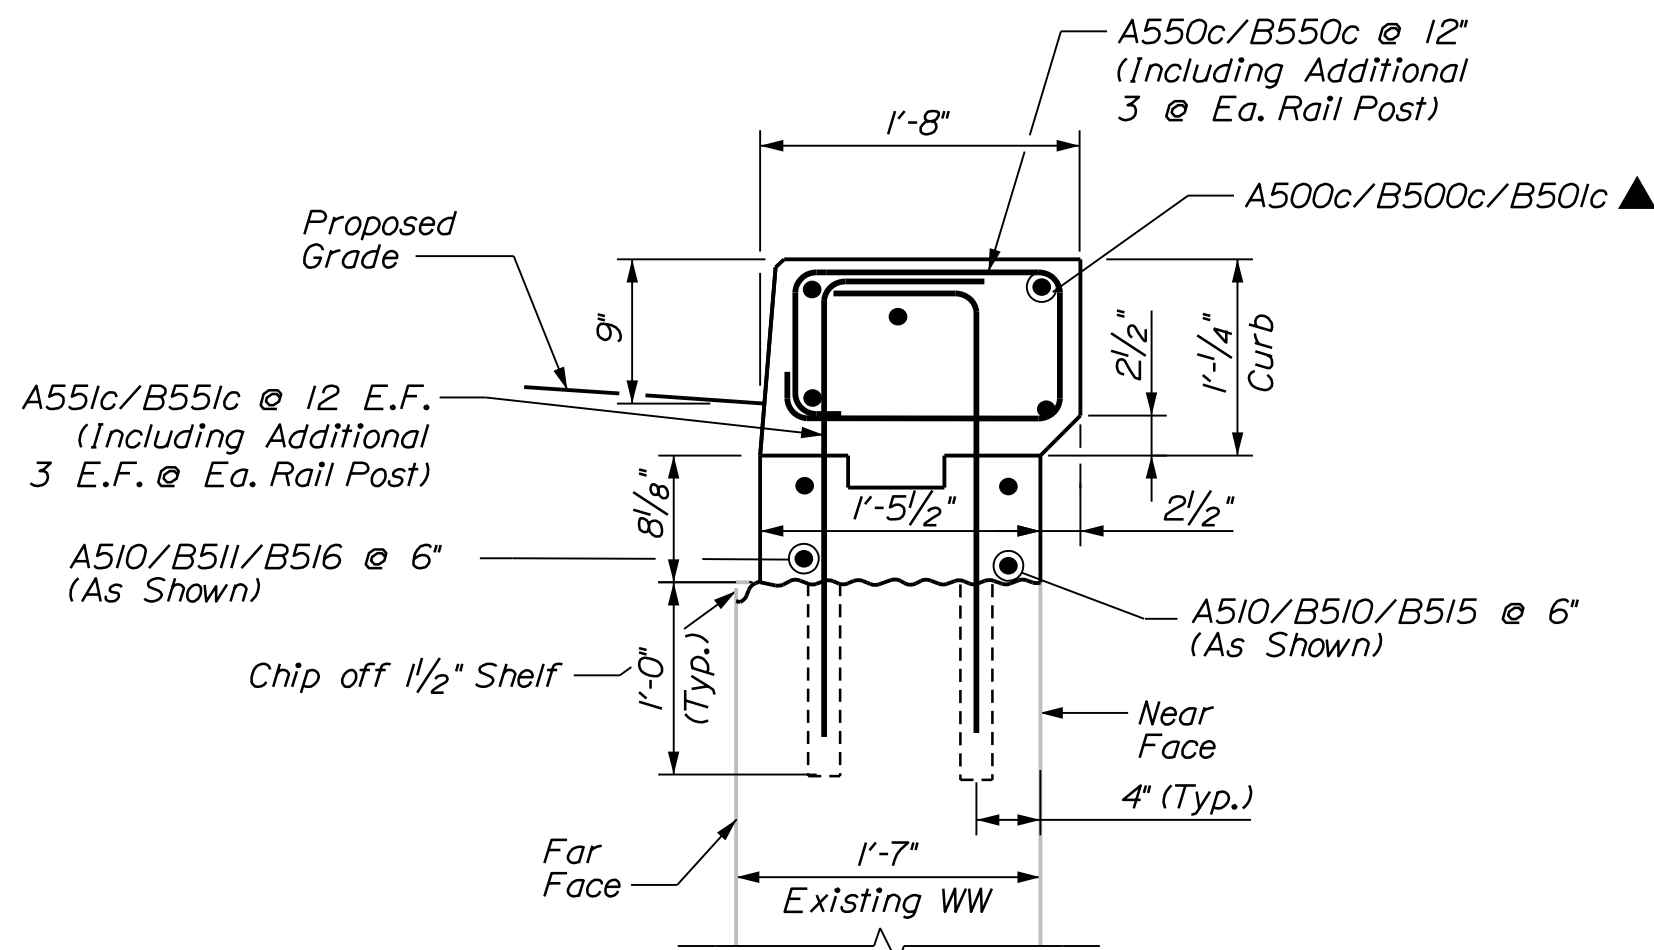


WINGWALL CONSTRUCTION SECTION
(SECTION E-E)

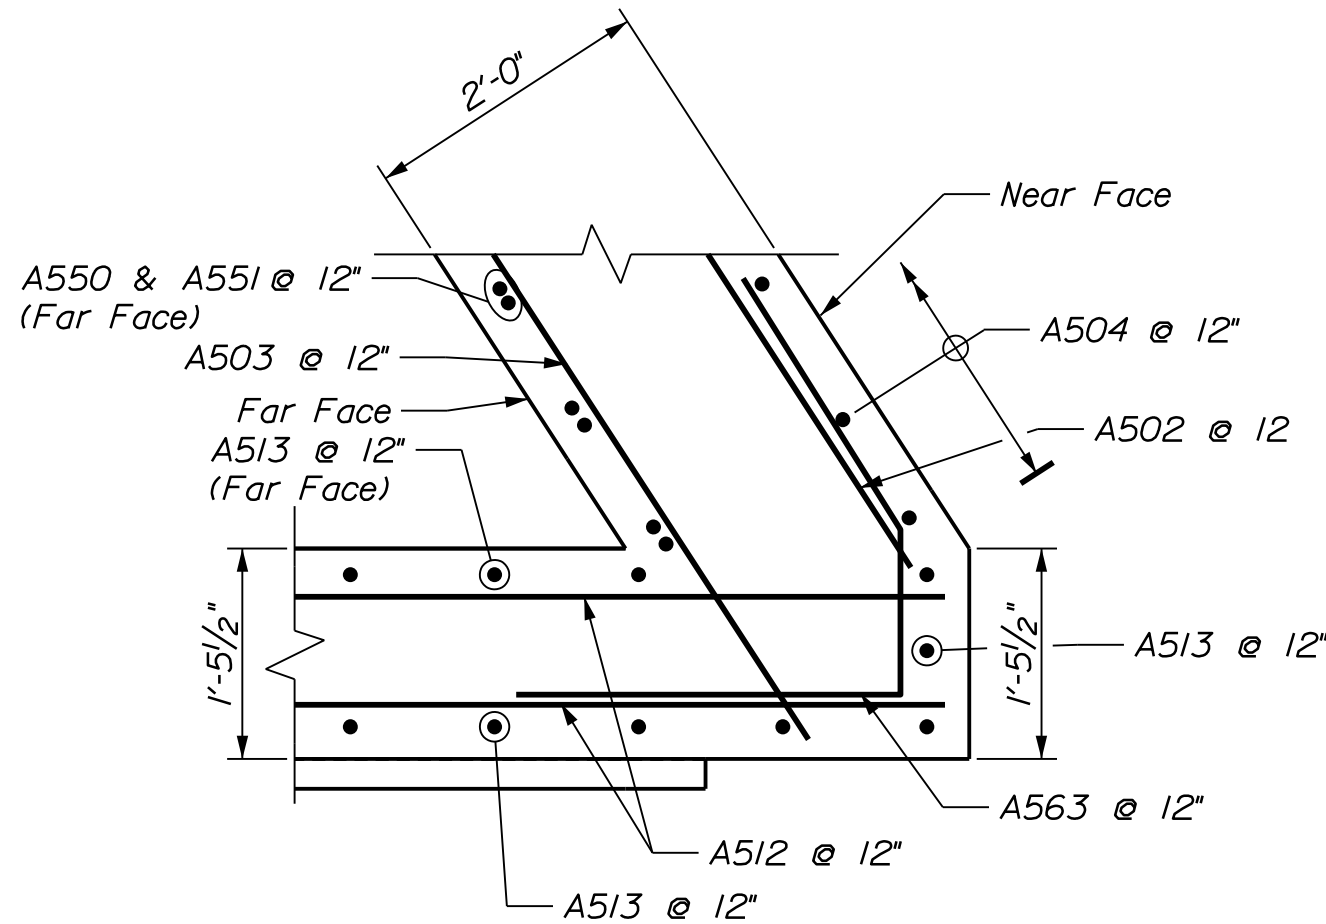


SECTION G-G

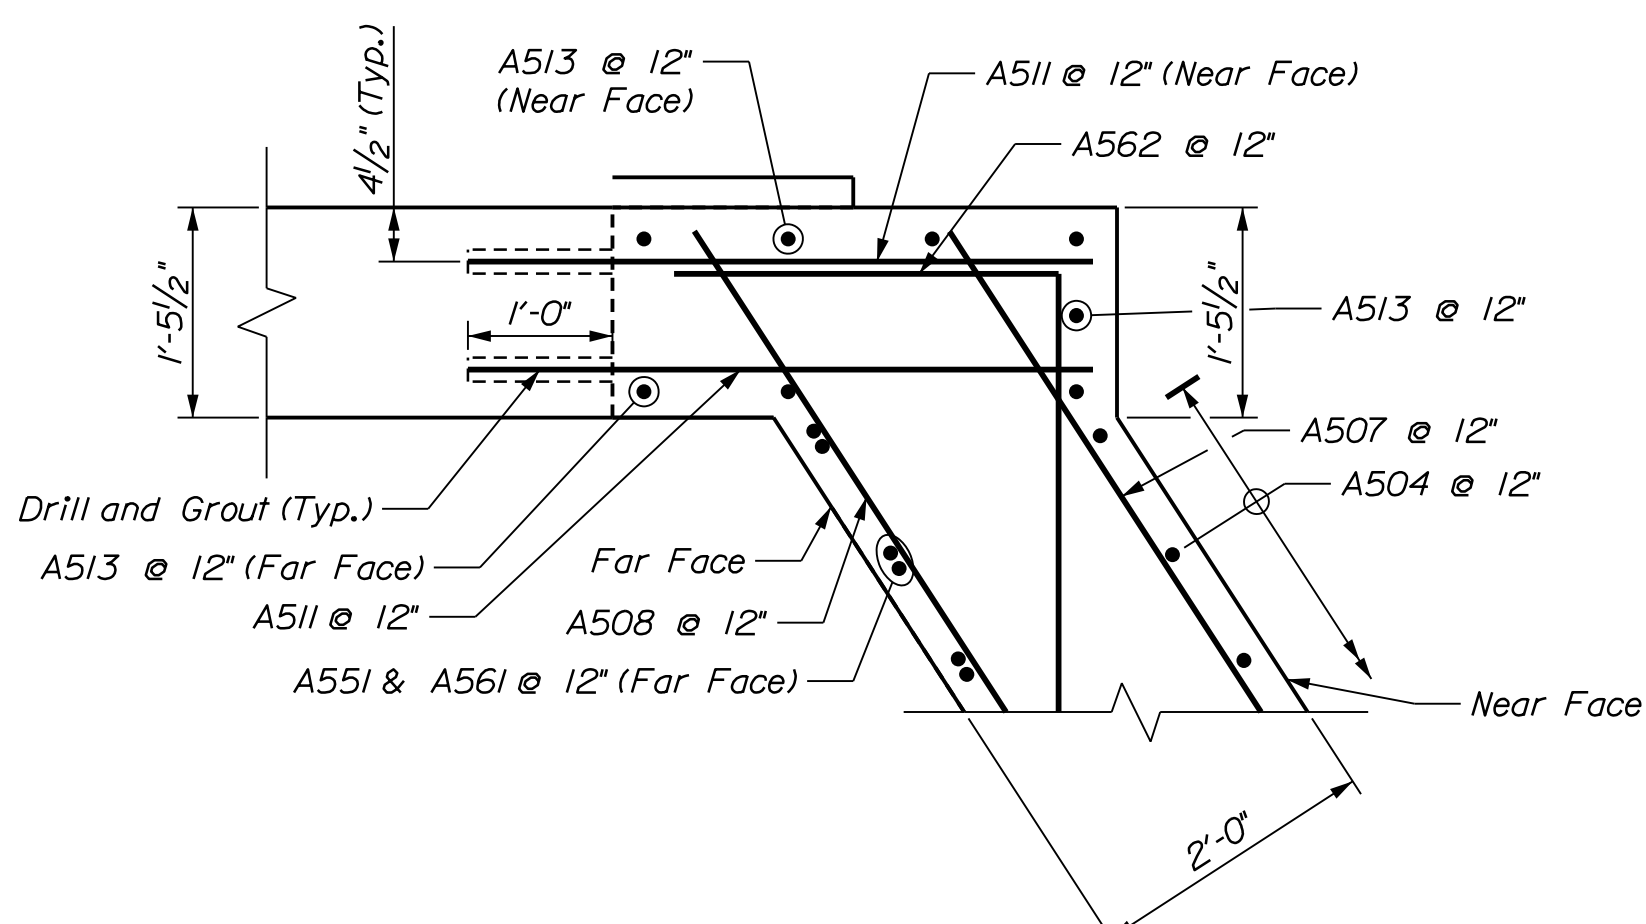

SECTION H-H

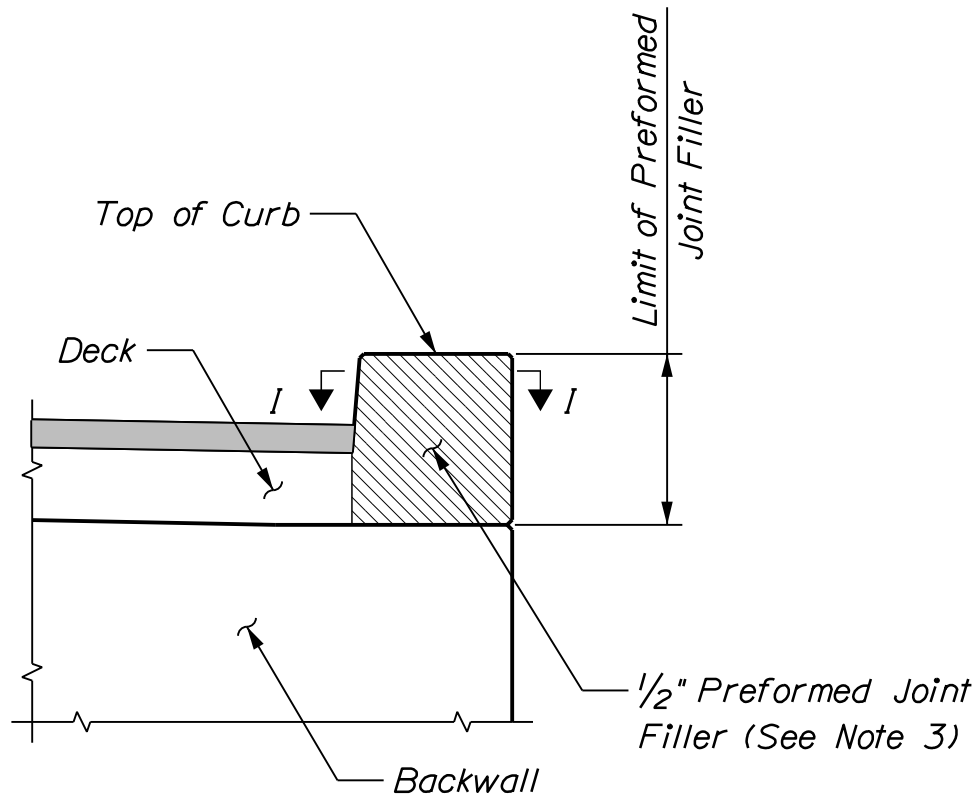

CURB JOINT DETAIL
At Abutment 1 Only.

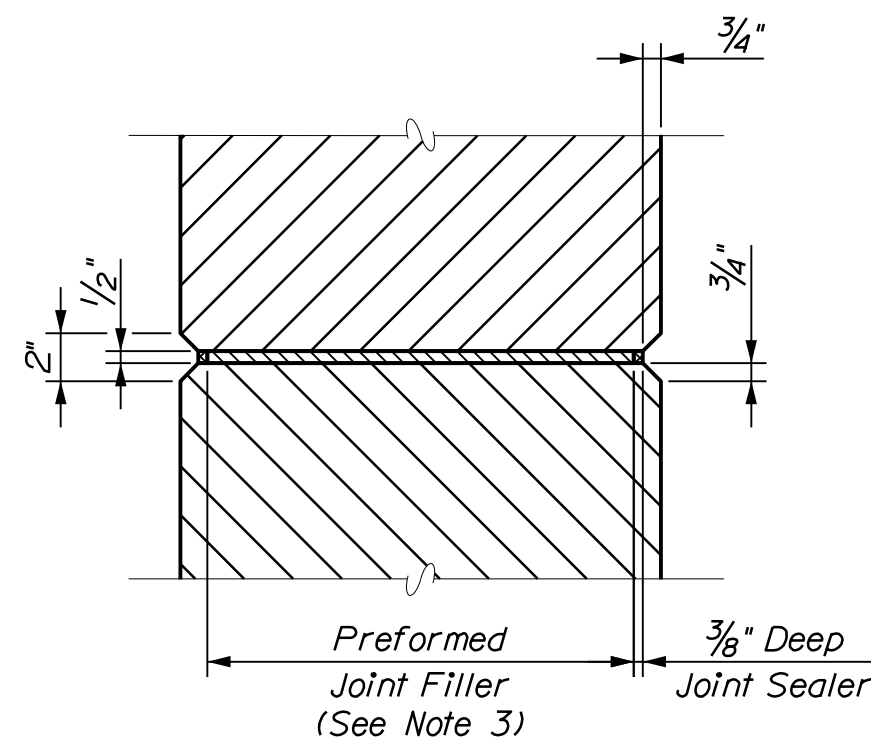

SECTION I-I


▲ Bars to be Cut in Field

LEGEND


CURB JOINT NOTES

- Construction of joints, including joint filler, shall be incidental to the related structural concrete pay item.
- Preformed joint filler shall conform to ASTM designation D1752, Type I or ASTM D5249, Type 2. Preformed joint filler shall be a non staining, non bleeding type. Cork is not an acceptable joint filler material.
- Joint sealer shall conform with subsection 714.04 of the specifications and shall be incidental to the related pay items.

PROJ. MANAGER	BY	DATE	SIGNATURE	P.E. NUMBER	DATE
J. BRASK	J. BRASK	06-24	J. BRASK		
DESIGN-DETAILED	S. LINDSEY	06-24	S. LINDSEY		
CHECKED-REVIEWED	D. WHITE	06-24	D. WHITE		
DESIGN-DETAILED	N. EDMAN	06-24	N. EDMAN		
DESIGN-DETAILED	J. FITZ	06-24	J. FITZ		
REVISIONS 1					
REVISIONS 2					
REVISIONS 3					
REVISIONS 4					
FIELD CHANGES					

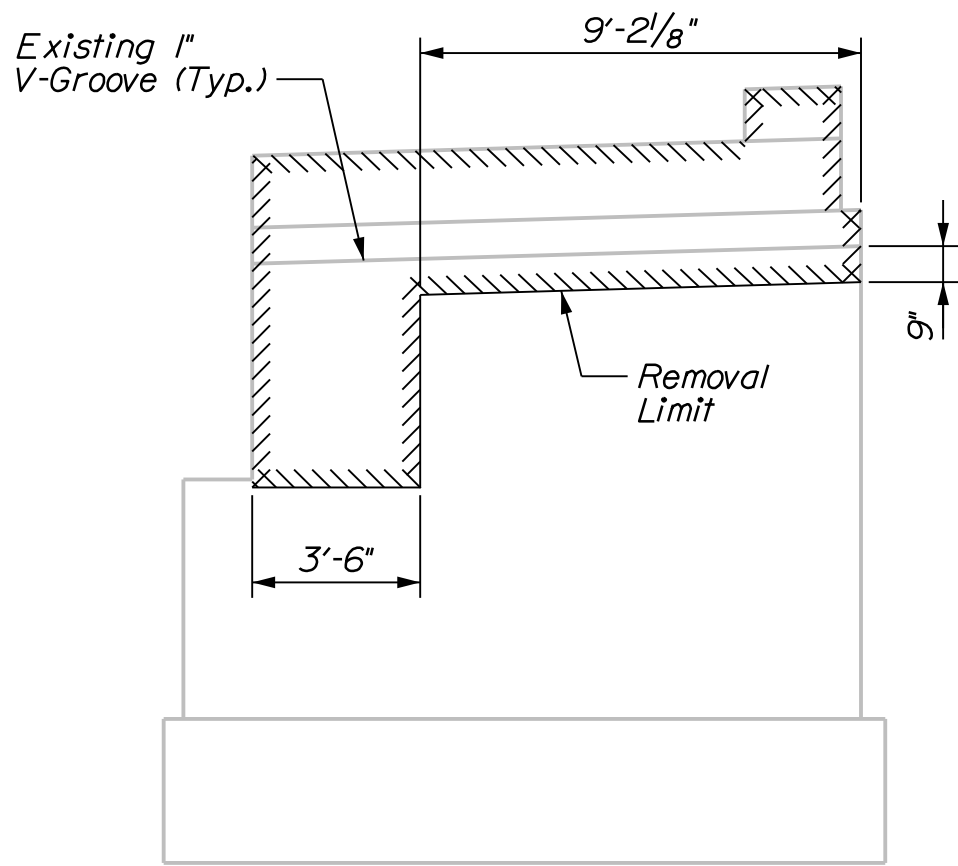


ABUTMENT 2 RIGHT WINGWALL DEMOLITION ELEVATION

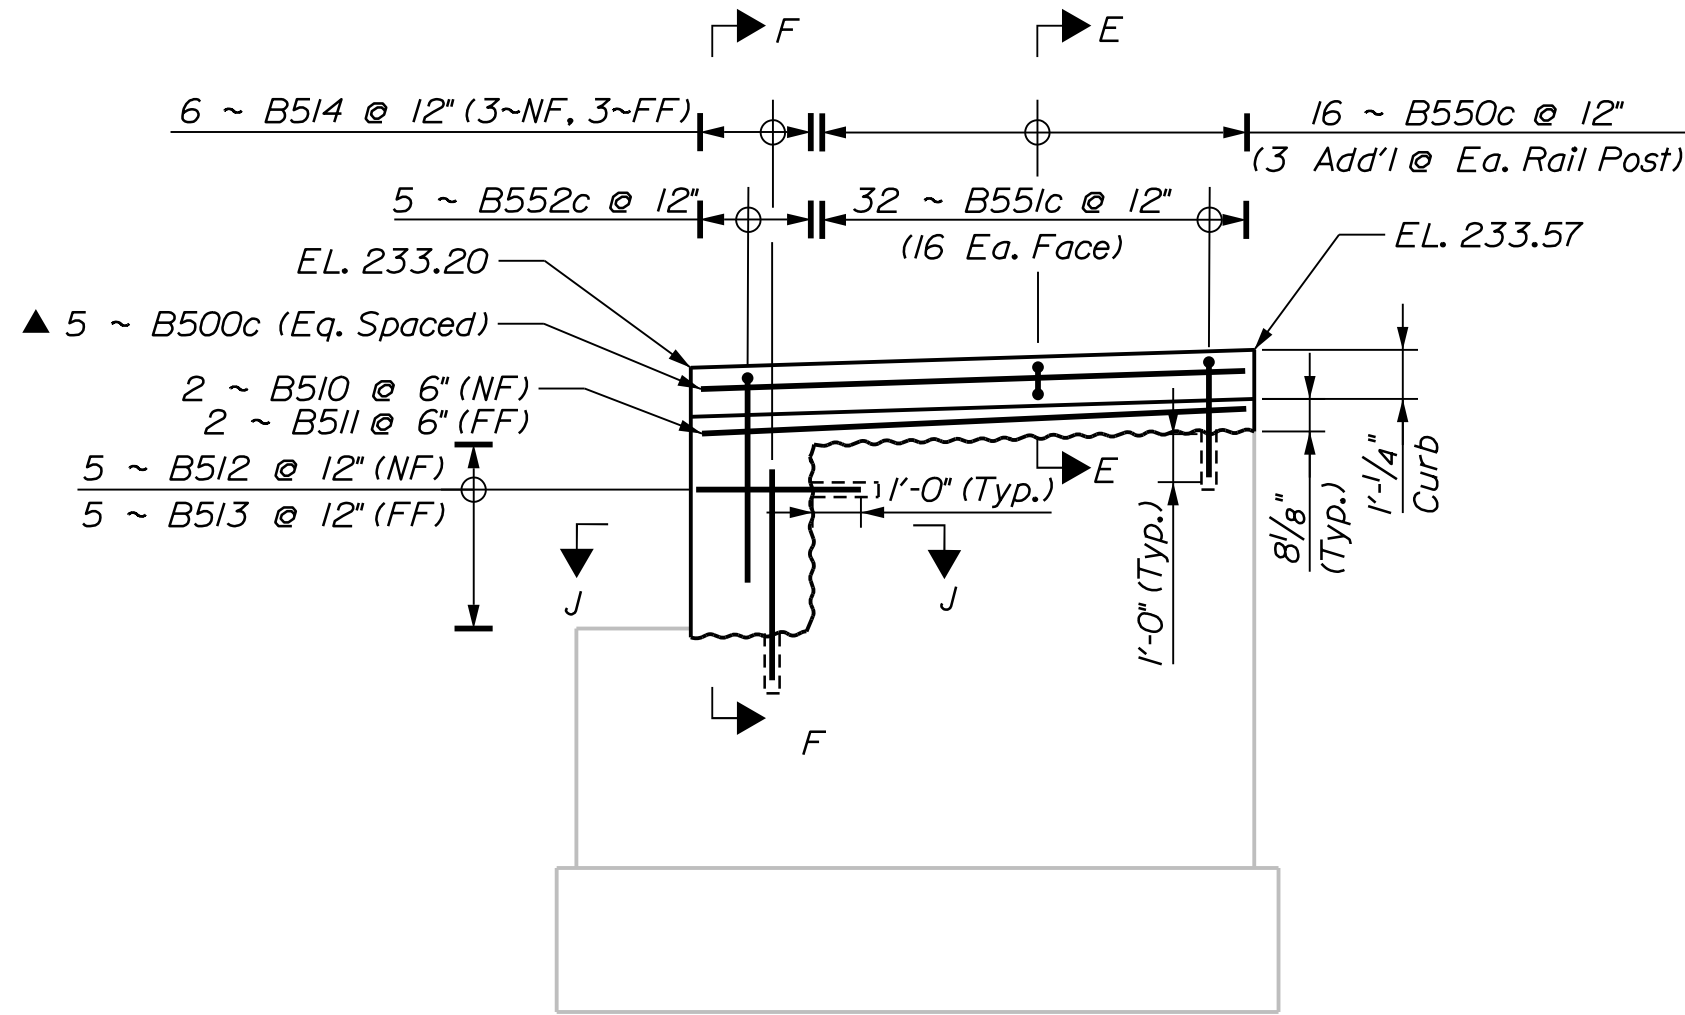


ABUTMENT 2 RIGHT WINGWALL CONSTRUCTION ELEVATION


(See Superstructure Plan for Bridge Rail Layout)
See Sheet 33 for Section E-E

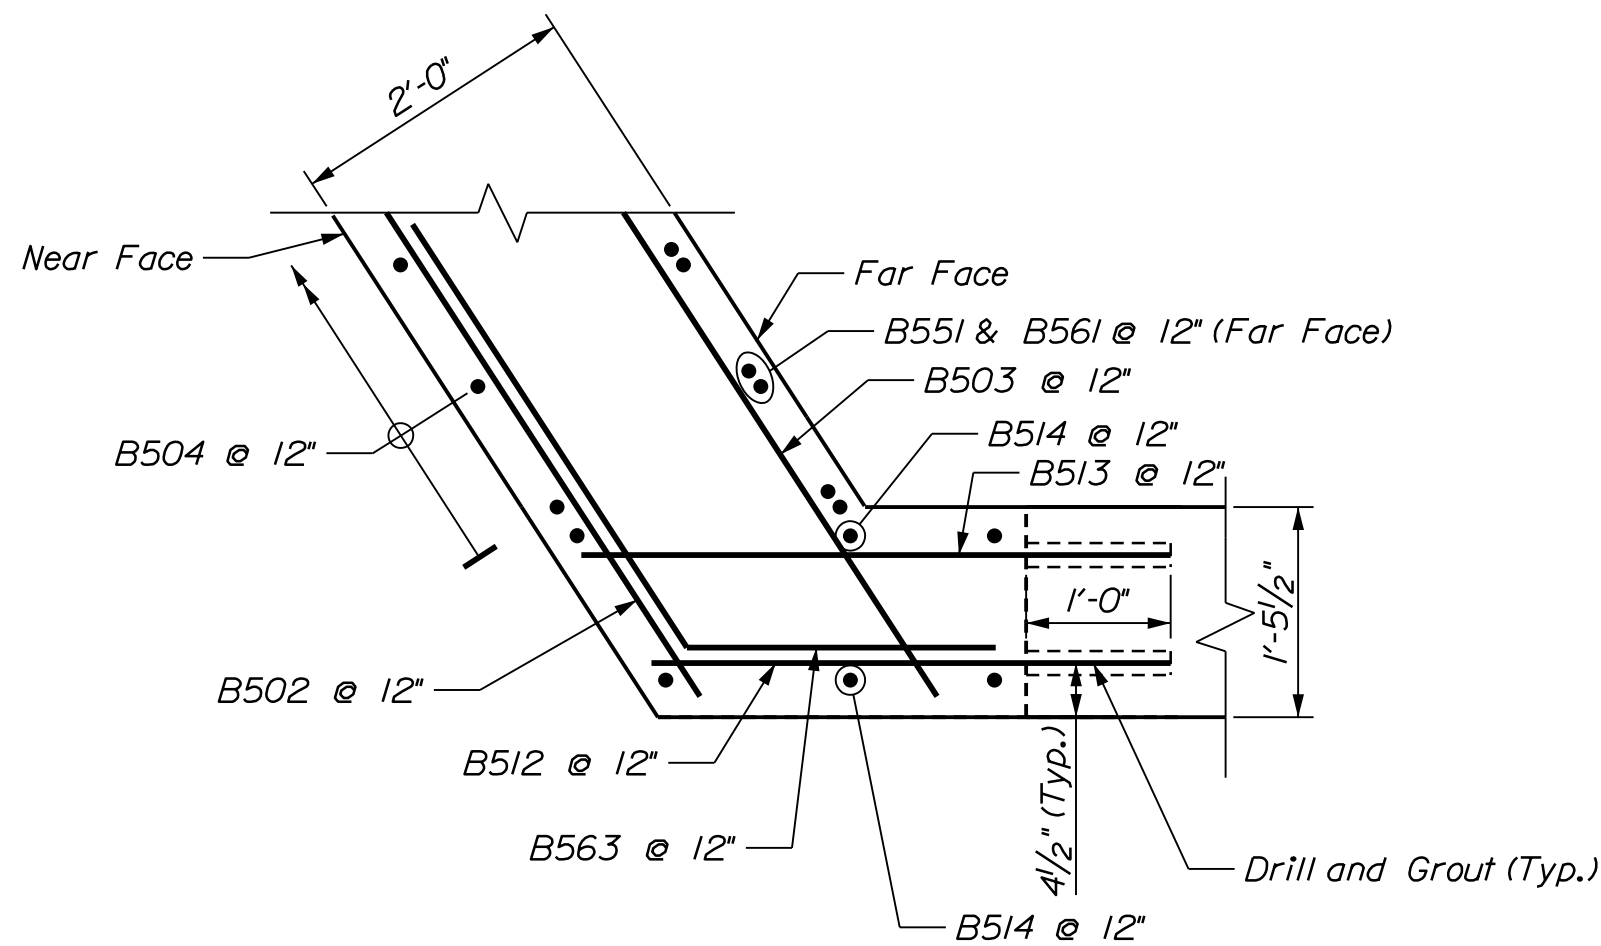

SECTION J-J

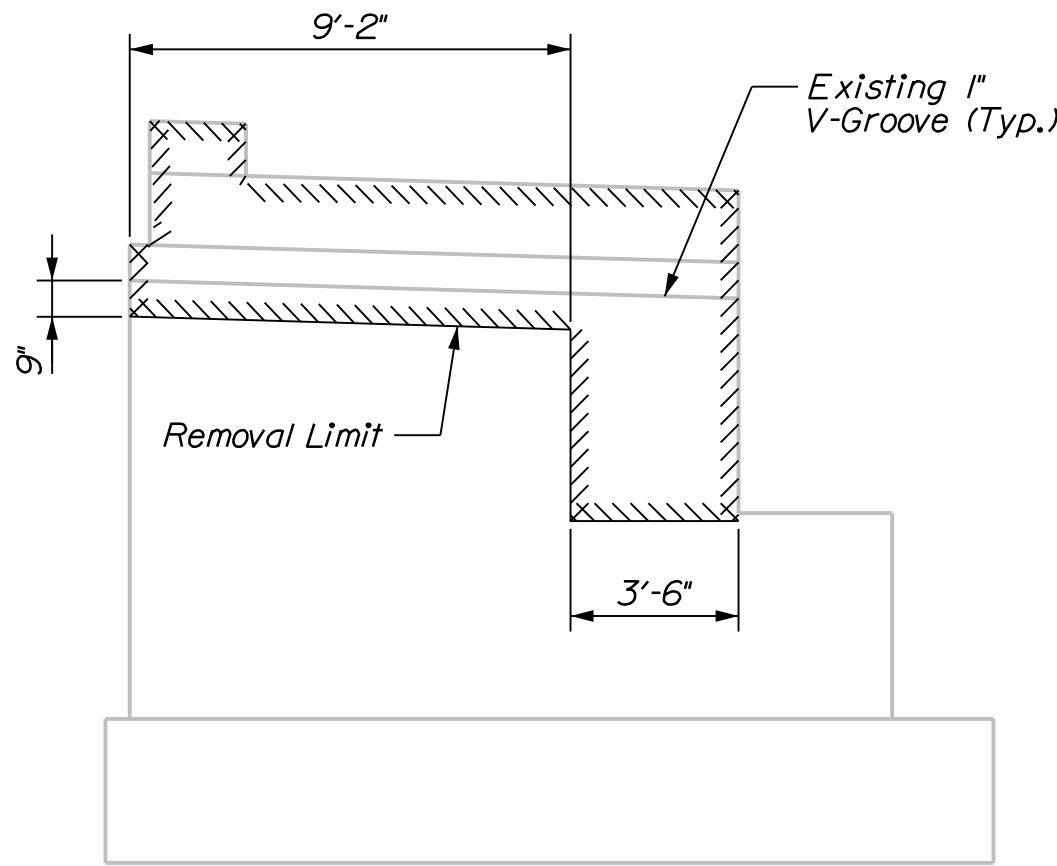


ABUTMENT 2 LEFT WINGWALL DEMOLITION ELEVATION

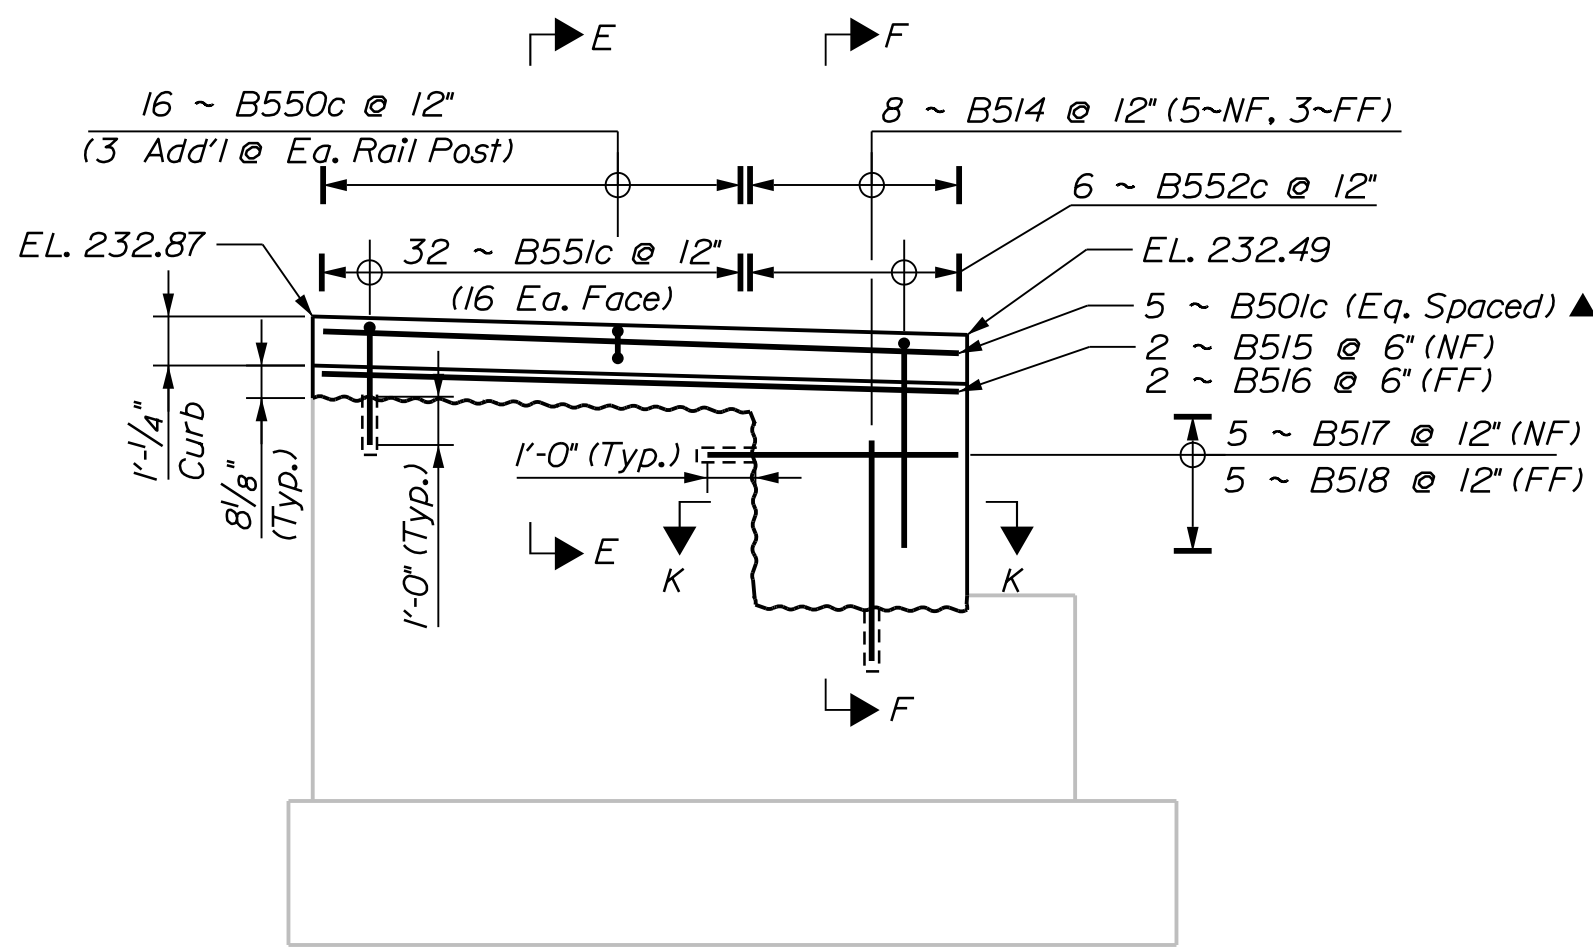


ABUTMENT 2 LEFT WINGWALL CONSTRUCTION ELEVATION

(See Superstructure Plan for Bridge Rail Layout)
See Sheet 33 for Section E-E

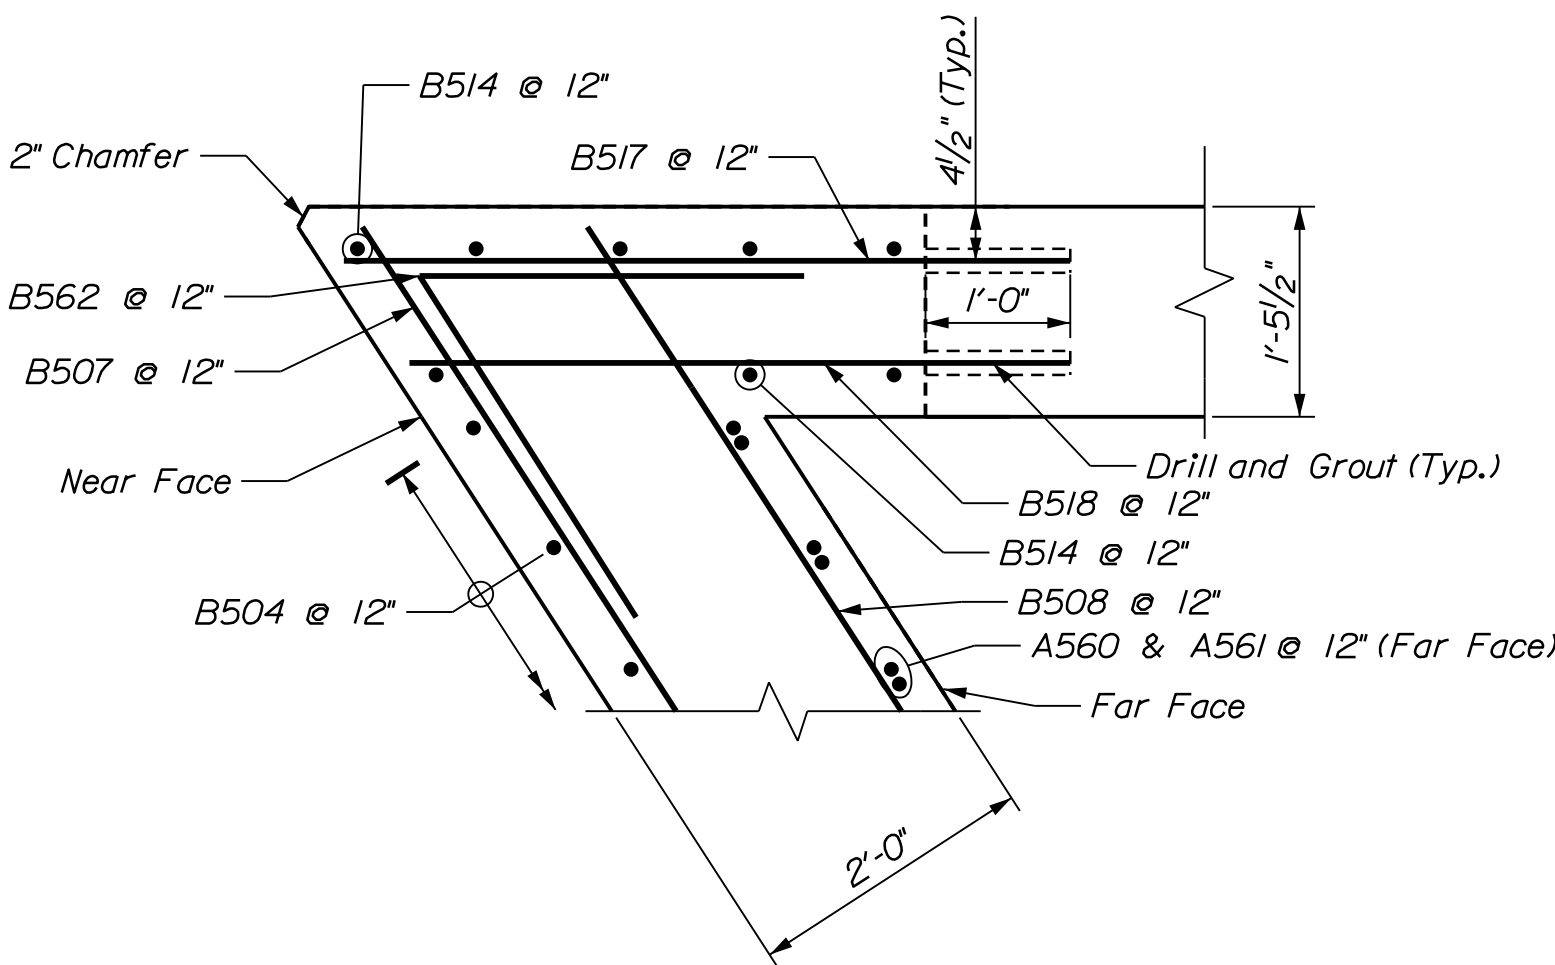

SECTION K-K

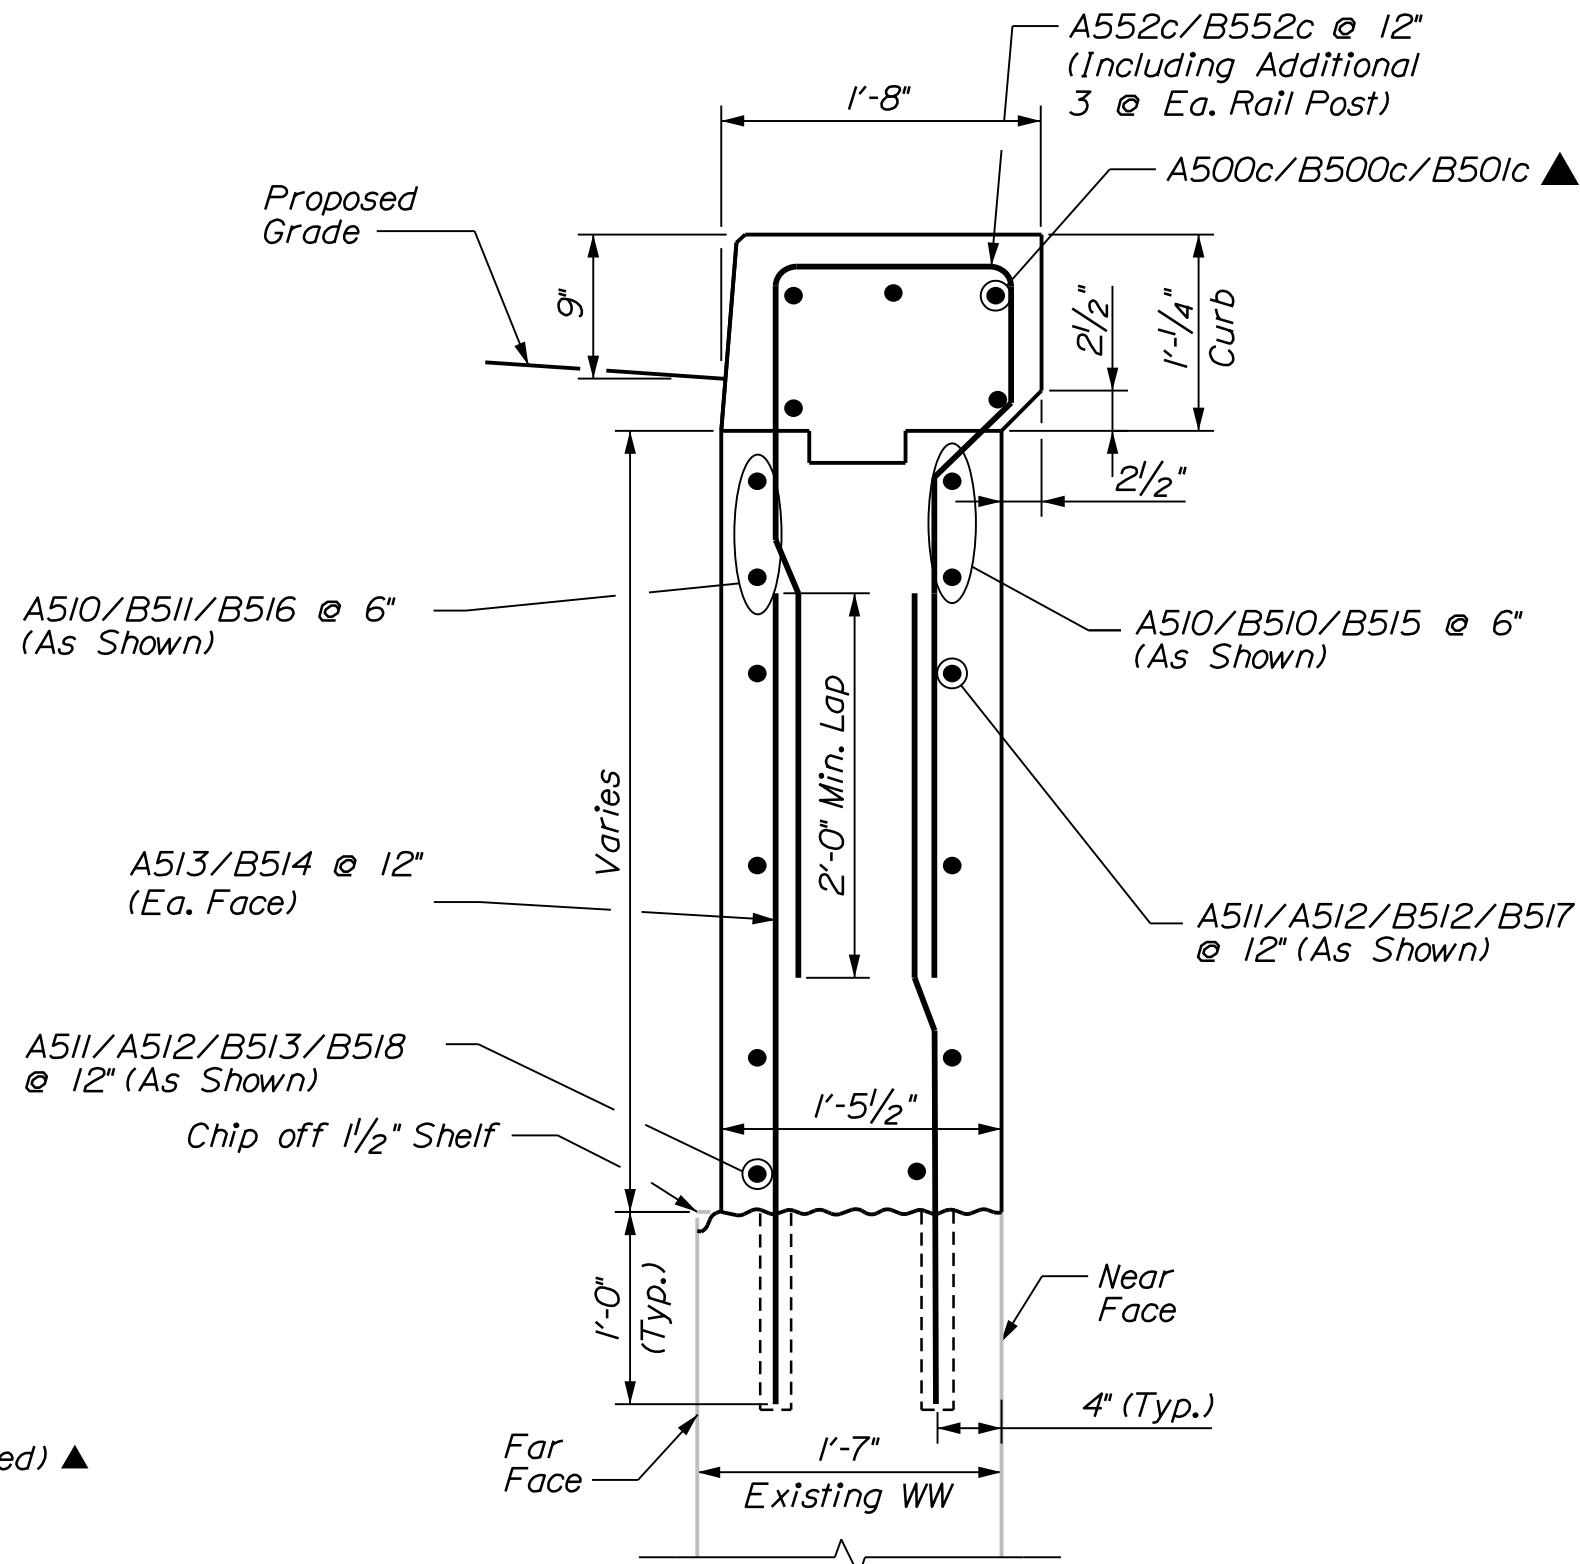


WINGWALL CONSTRUCTION SECTION
(SECTION F-F)


LEGEND

▲ Bars to be Cut in Field

PROJ. MANAGER	J. BRASK	BY	DATE
DESIGN-DETAILED	S. LINDSLEY	E. MORRISON	06-24
CHECKED-REVIEWED	D. WHITE	B. COLBURN	06-24
DESIGN-DETAILED	N. EDMAN	J. FITZ	06-24
DESIGN-DETAILED			
REVISIONS 1			
REVISIONS 2			
REVISIONS 3			
REVISIONS 4			
FIELD CHANGES			

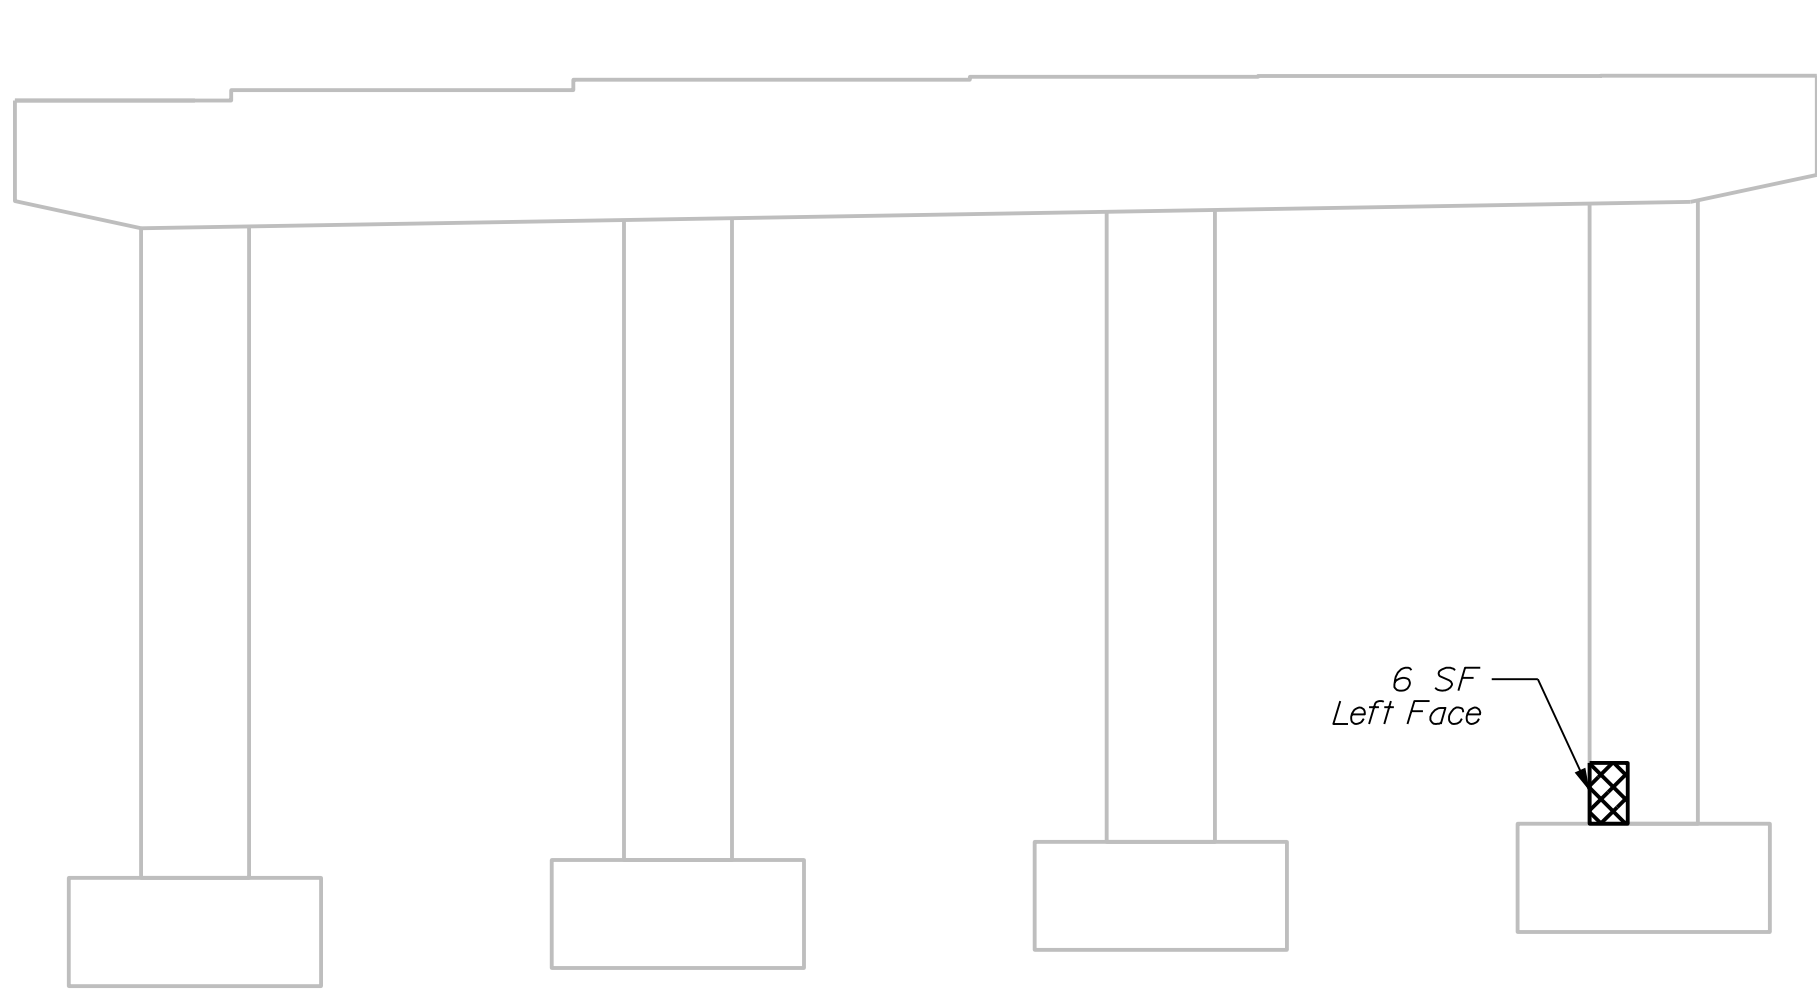

PIER 1

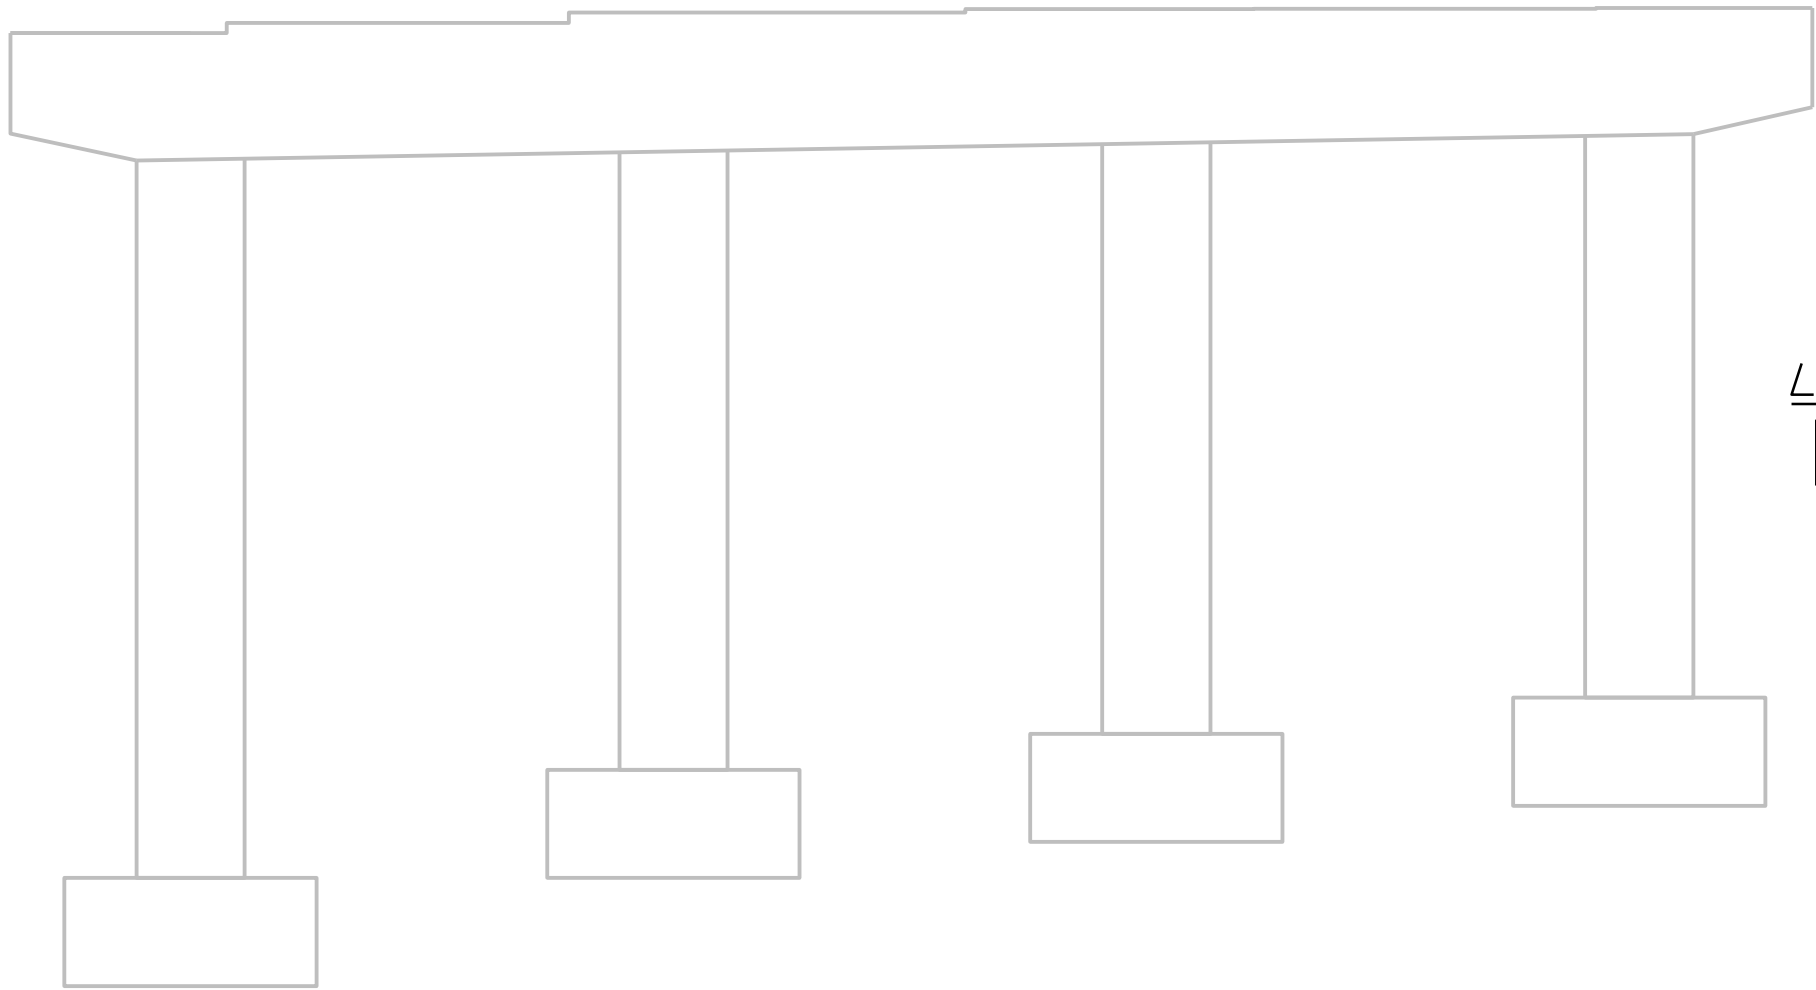

PIER 2

LEGEND

 Repair of Vertical Surfaces < 8 Inches

I-95 NB OVER SOMERSET AVENUE
BRIDGE NO. 5985

PITTSFIELD

SOMERSET COUNTY

PIER REPAIRS
(BR. NO. 5985)

SHEET NUMBER

35

OF 110

STATE OF MAINE
DEPARTMENT OF TRANSPORTATION

PROJECT NO.
2563106

BRIDGE NO. 5985
WIN 25631.07


BRIDGE PLANS

PROJ. MANAGER	J. BRASK	BY	DATE
DESIGN-DETAILED	S. LINDSEY	E. MORRISON	06-24
CHECKED-REVIEWED	D. WHITE	B. COLBURN	06-24
DESIGN-DETAILED	N. EDMAN	J. FITZ	06-24
REVISIONS 1			
REVISIONS 2			
REVISIONS 3			
REVISIONS 4			
FIELD CHANGES			


SIGNATURE

P.E. NUMBER

DATE

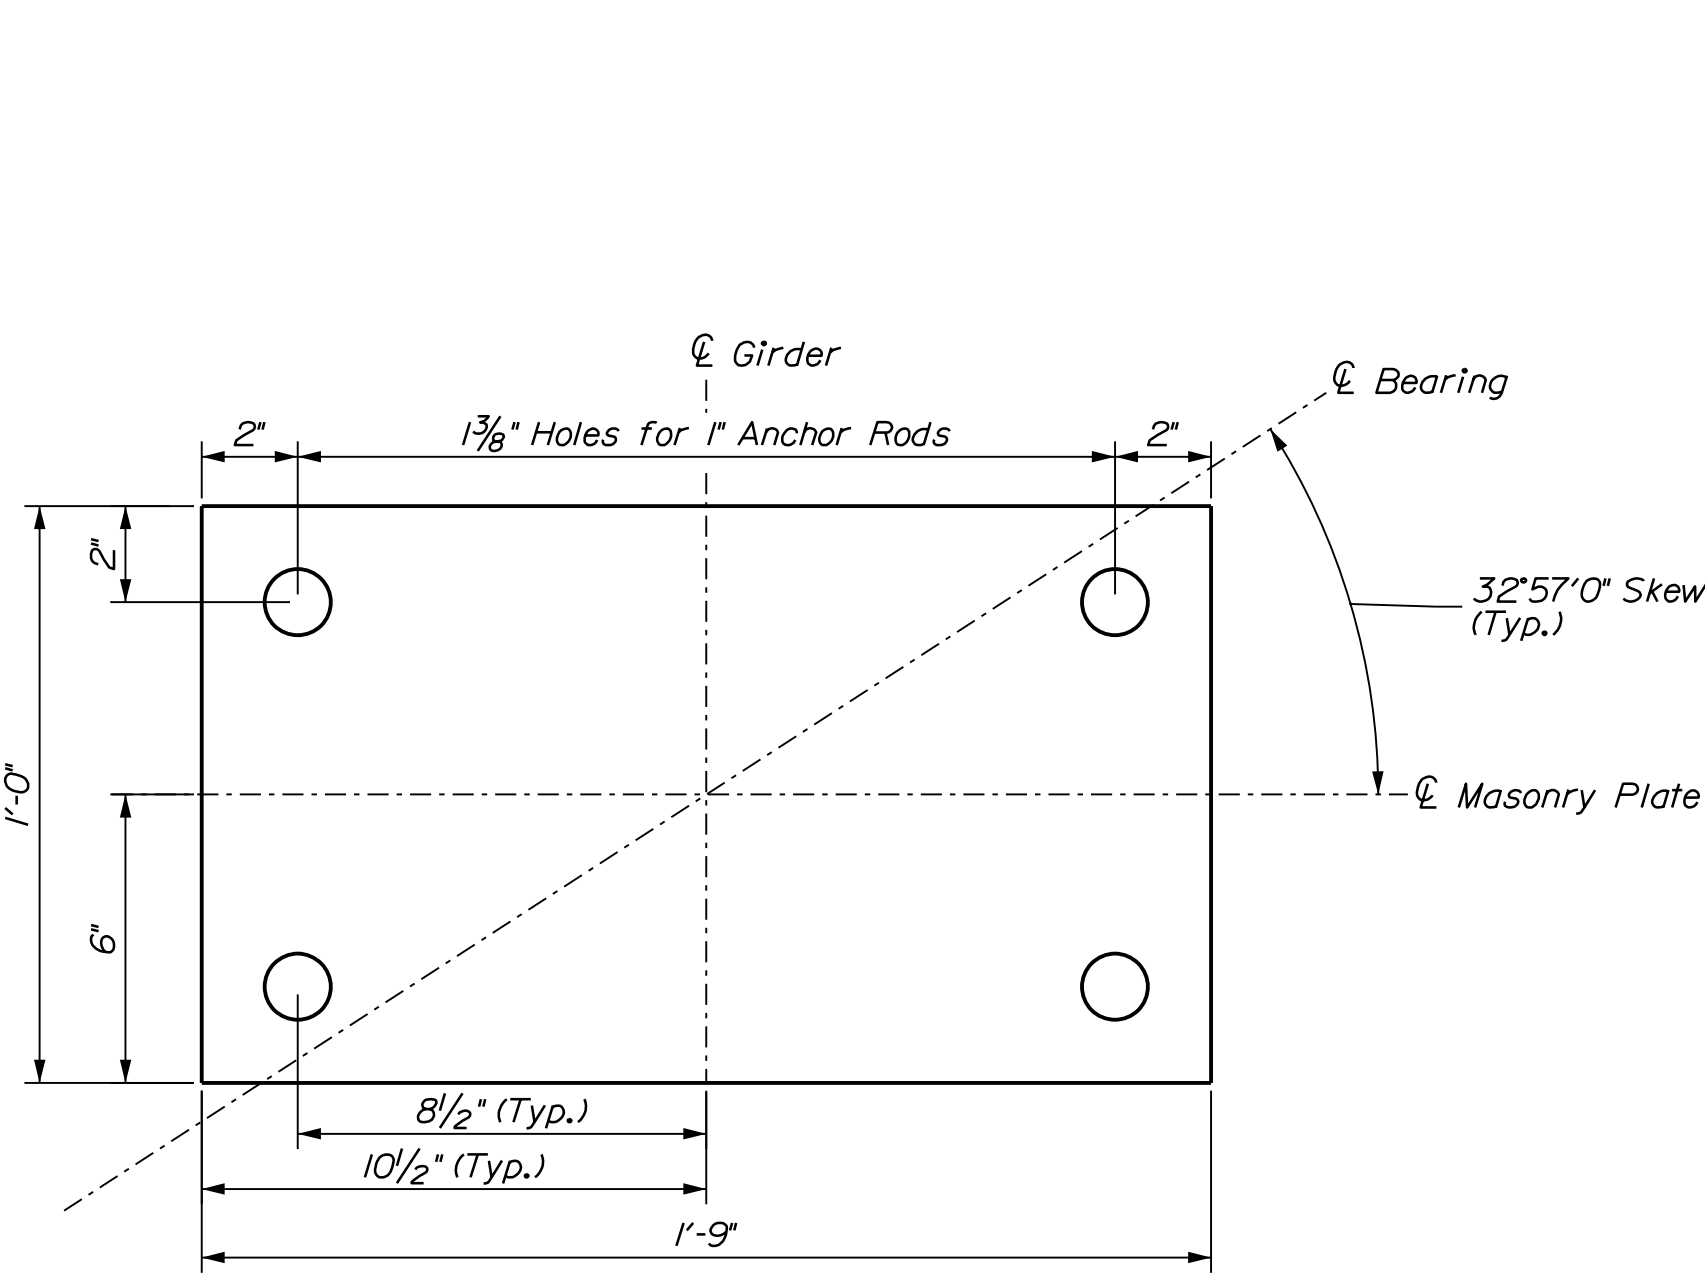


MASONRY PLATE

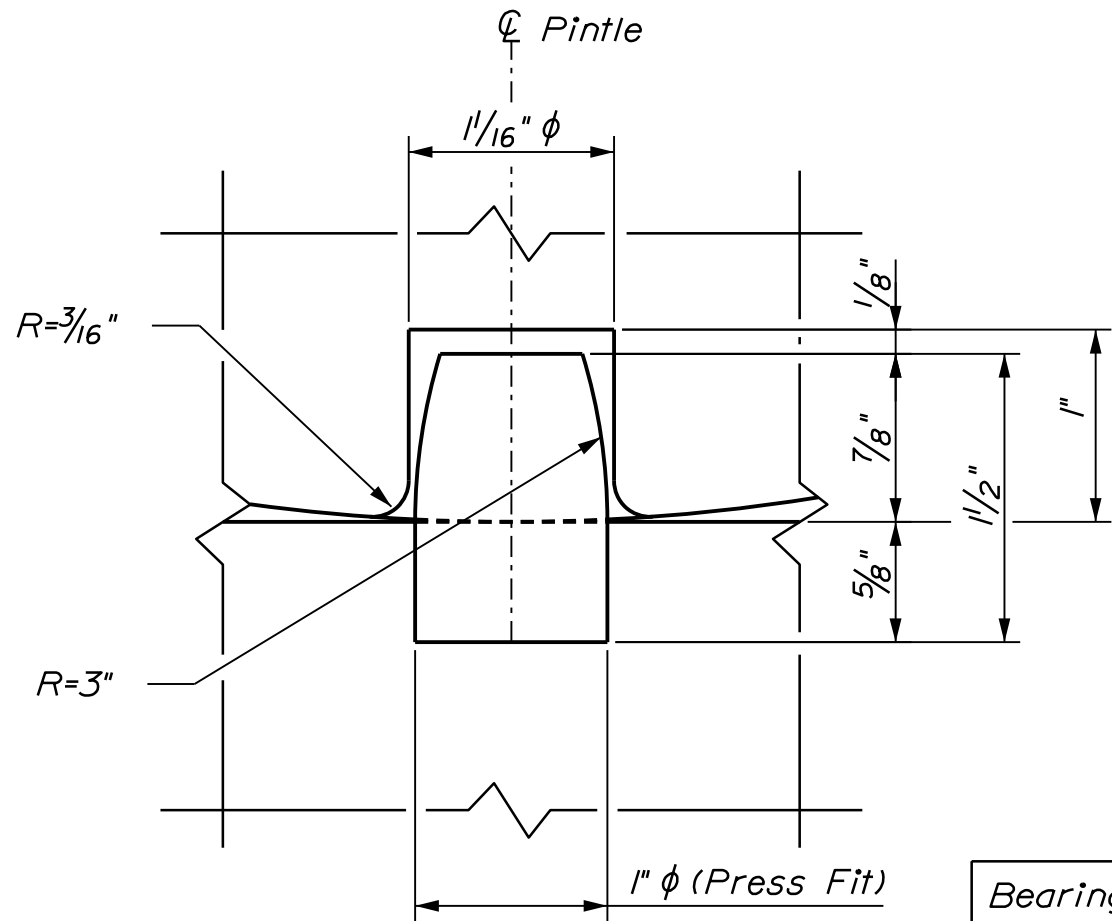


PINTLE DETAIL


Bearing	"T"	"H"
Pier 1	2 3/16"	1'-1 7/16"
Pier 2	2 3/8"	1'-1 5/8"
Abutment 2	1 3/4"	1'-1"

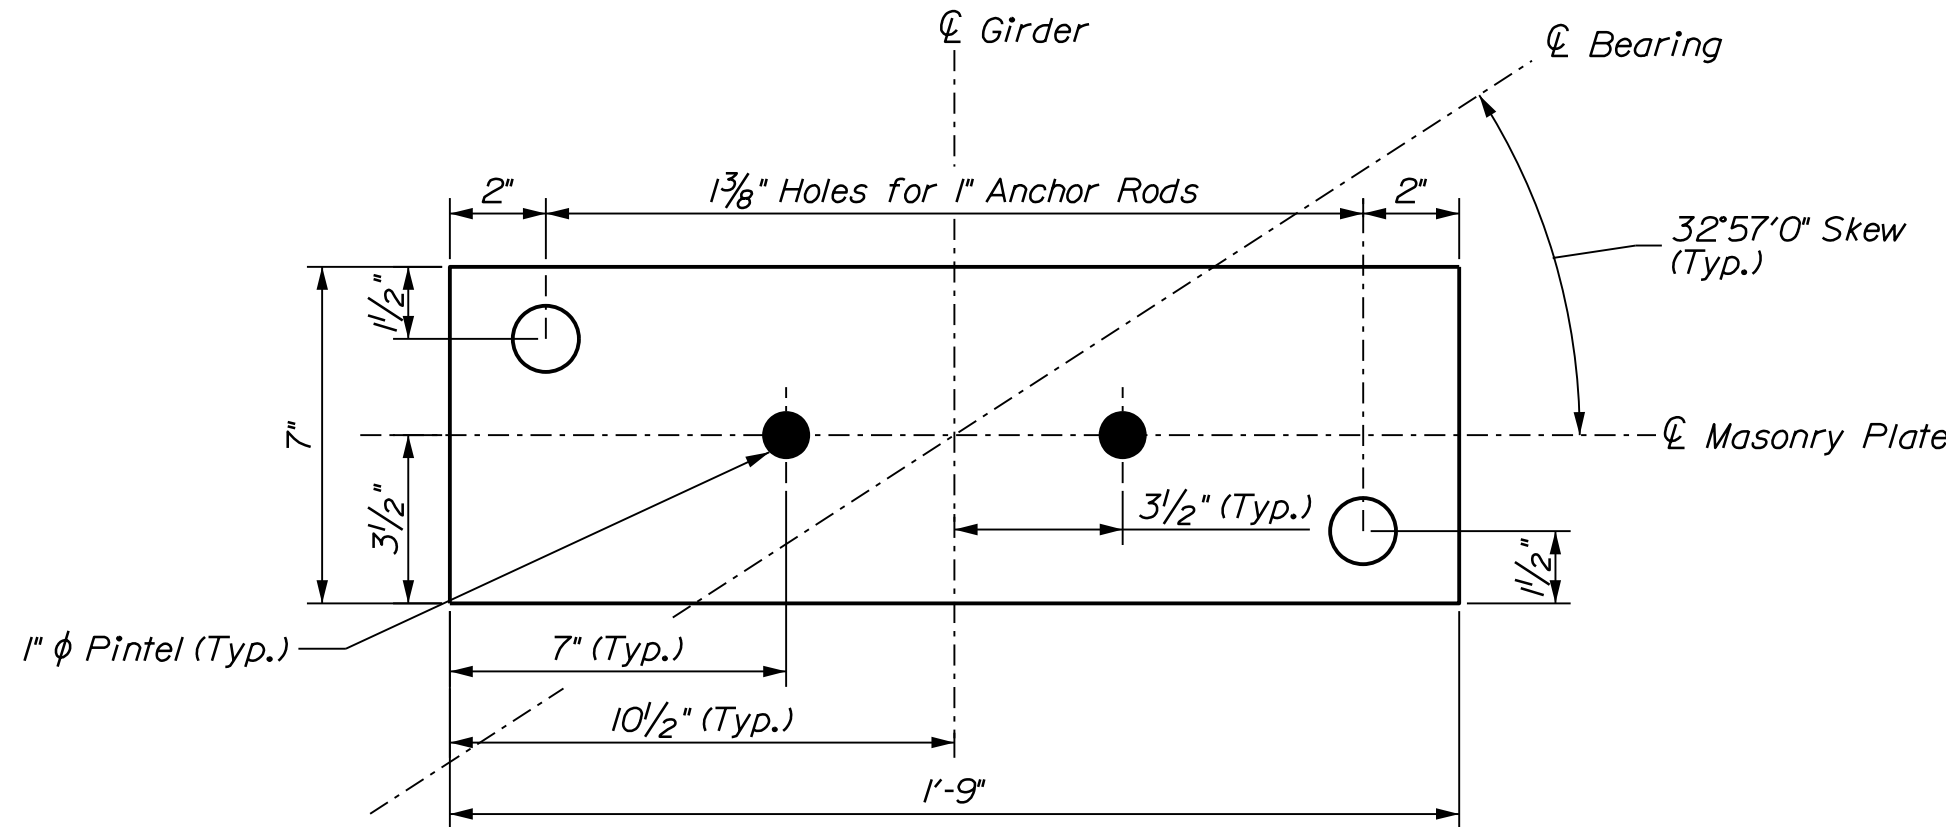

MASONRY PLATE

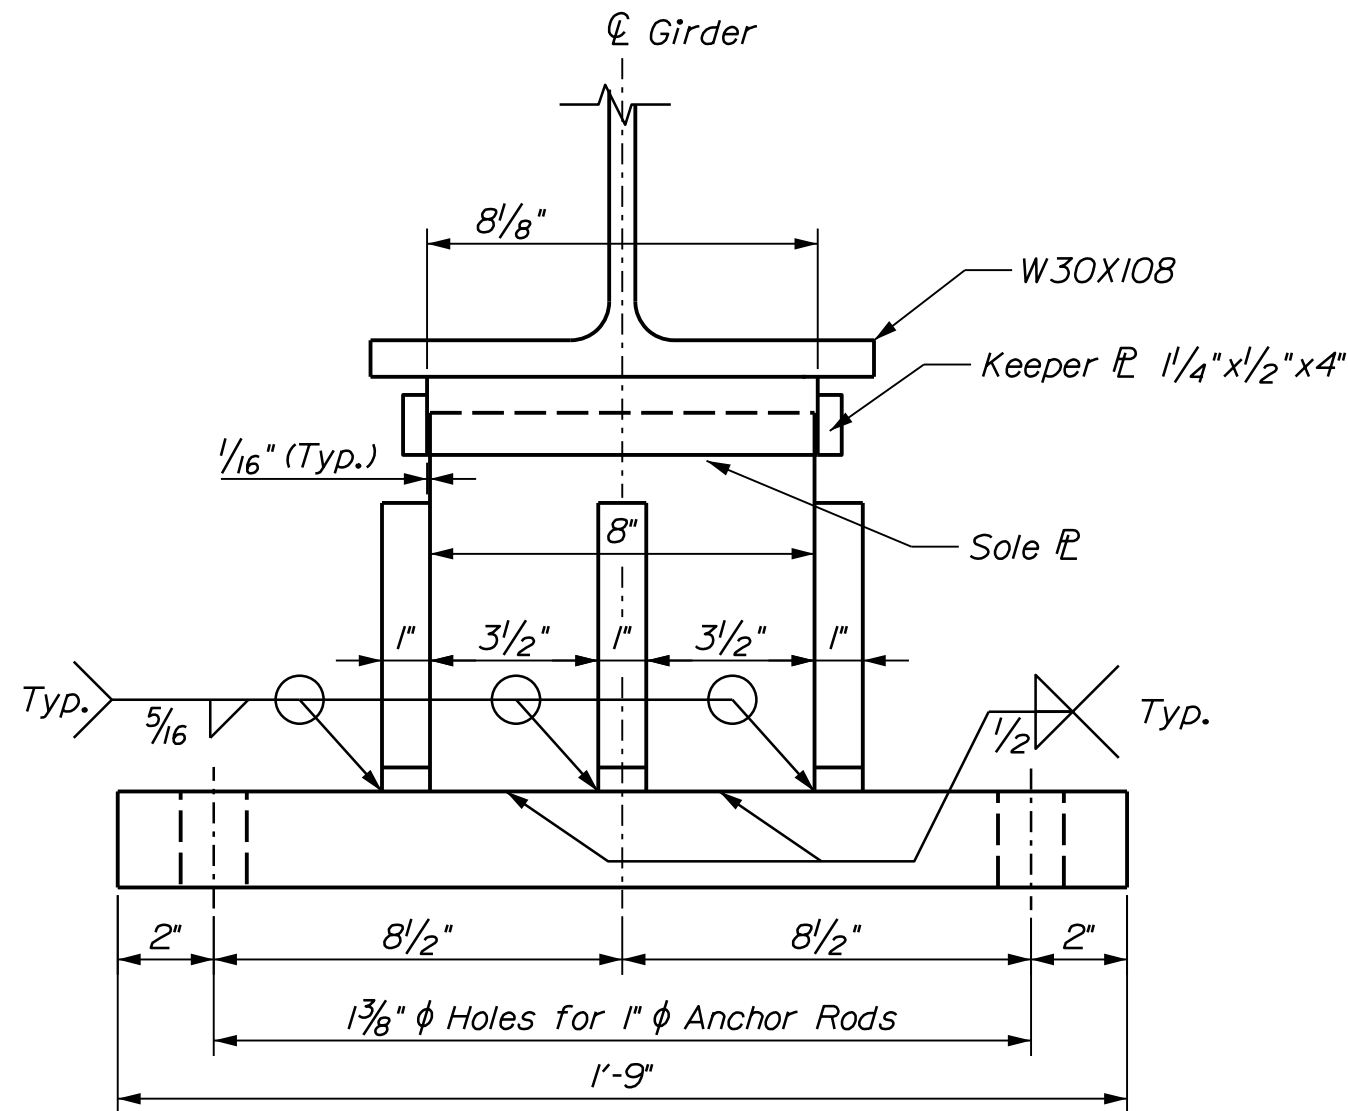

FRONT VIEW

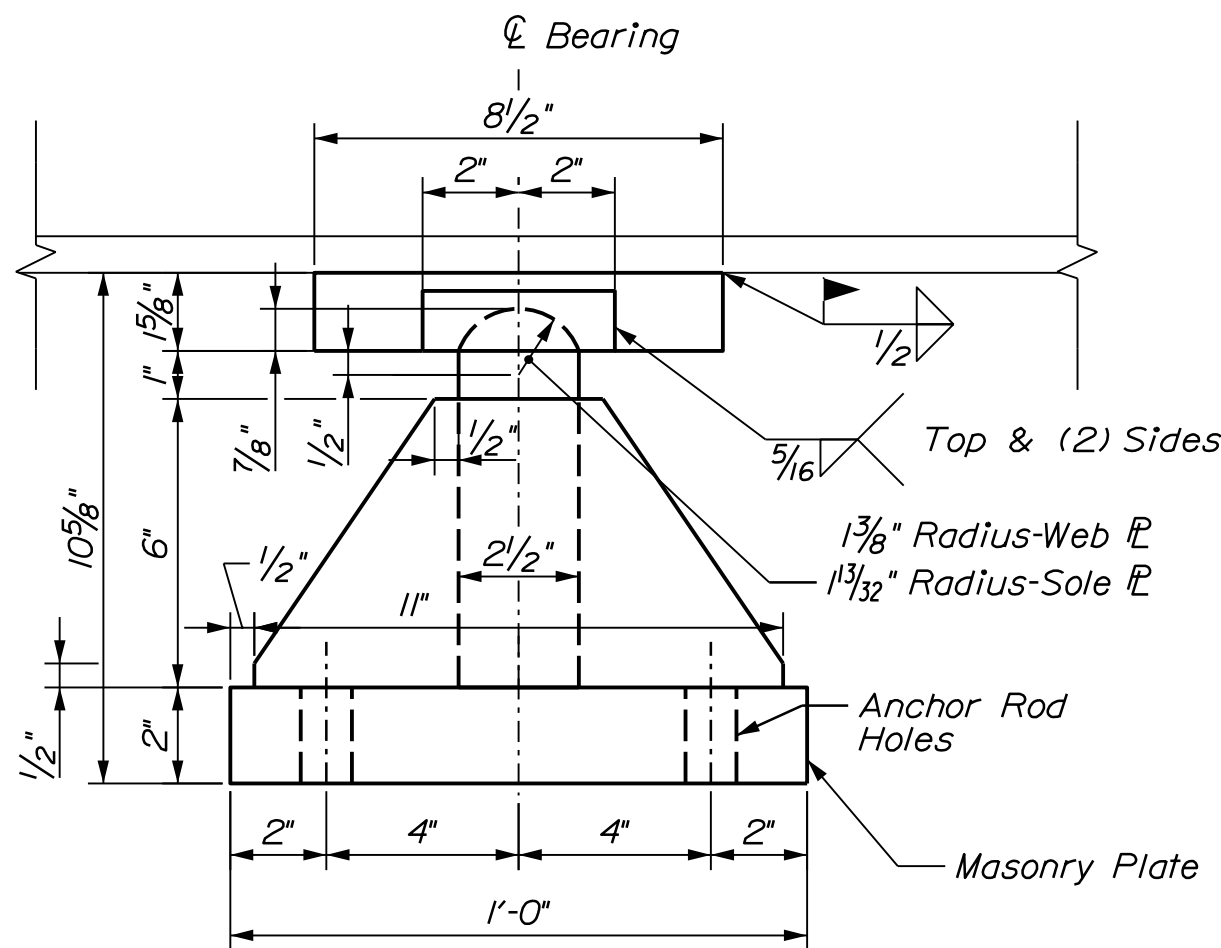

SIDE VIEW

FIXED BEARING ASSEMBLY

TEMPORARY SUPPORT AND JACKING SYSTEM NOTES


- The temporary support and jacking system shall be designed by the Contractor. The Contractor shall submit a complete set of design calculations and drawings for the temporary support, jacking system, and bearing replacement procedure. The calculations and drawings shall be stamped by a professional engineer licensed in Maine. See Special Provision for additional requirements.
- Rigid vertical support of superstructure in the jacked position shall be provided by locking the jack rams or by furnishing and installing an independent support system. Except for during jacking operations, the superstructure shall not be hydraulically support.
- See Special Provision for calculated unfactored jacking and temporary structural support loads.

BEARING NOTES


- Bearing Assemblies, masonry plates, and pintles shall meet the requirements of ASTM A709, Grade 36 or Grade 50. Charpy V-notch tests are not required for steel used in bearing masonry plates.
- Masonry plates and primary bearing structure shall be galvanized in accordance with Section 506 Structural Steel coatings. Sole plates, pintles, and top bearing radius shall not be galvanized and shall meet the surface roughness requirements in the Standard Specifications.
- Anchor bolts shall be swedged or threaded on the embedded portion of the rod. Anchor rods shall meet the requirements of ASTM F1554, Grade 105, and be galvanized according to ASTM A 153.
- Anchor rods shall be drilled and grouted in place using a material listed on the Maine Department of Transportation Qualified Products List.
- Upset the threads of the anchor rods after assembly.
- The existing anchor rods for the bearing assemblies and masonry plate being replaced shall be cut flush with the bridge seat at limits of concrete pedestal demolition. Payment for removal and installation of new anchor rods is incidental to the Bearing Installation Pay Item.

NOTES

- This work includes removal and replacement of three expansion bearing assemblies, one masonry plate, and one fixed bearing assembly at locations shown on the Key Plan.
- All existing dimensions and information shown on the plans are based on as-built drawings. The Contractor shall field verify all relevant dimensions prior to submission of shop drawings.
- At the location of the new bearing assemblies and masonry plates, the concrete pedestal shall be dressed one inch larger all around than the size of the masonry plate to match the existing bottom of masonry plate elevation (prior to demolition) exactly.

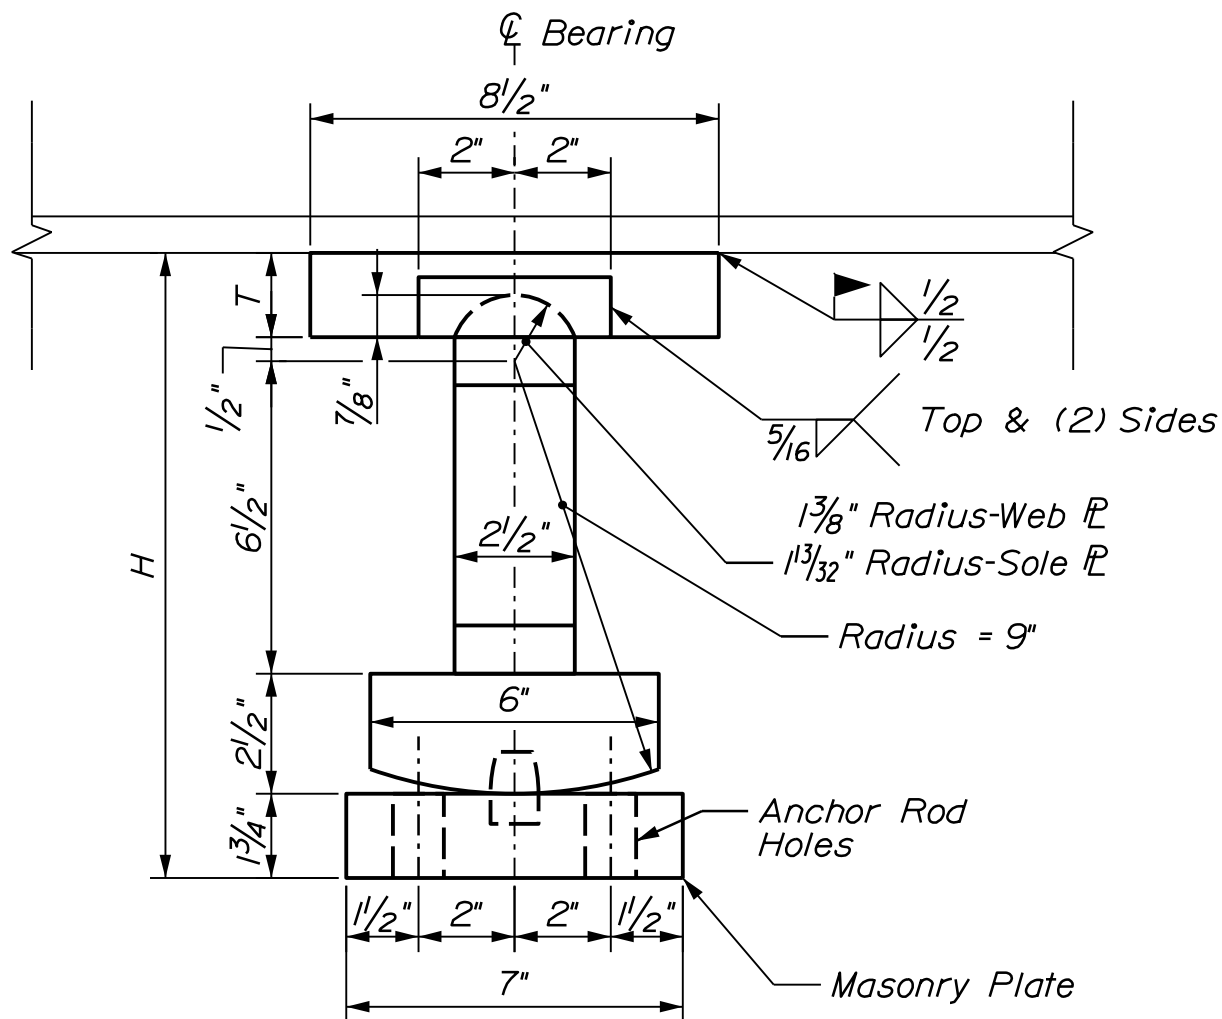


SIDE VIEW

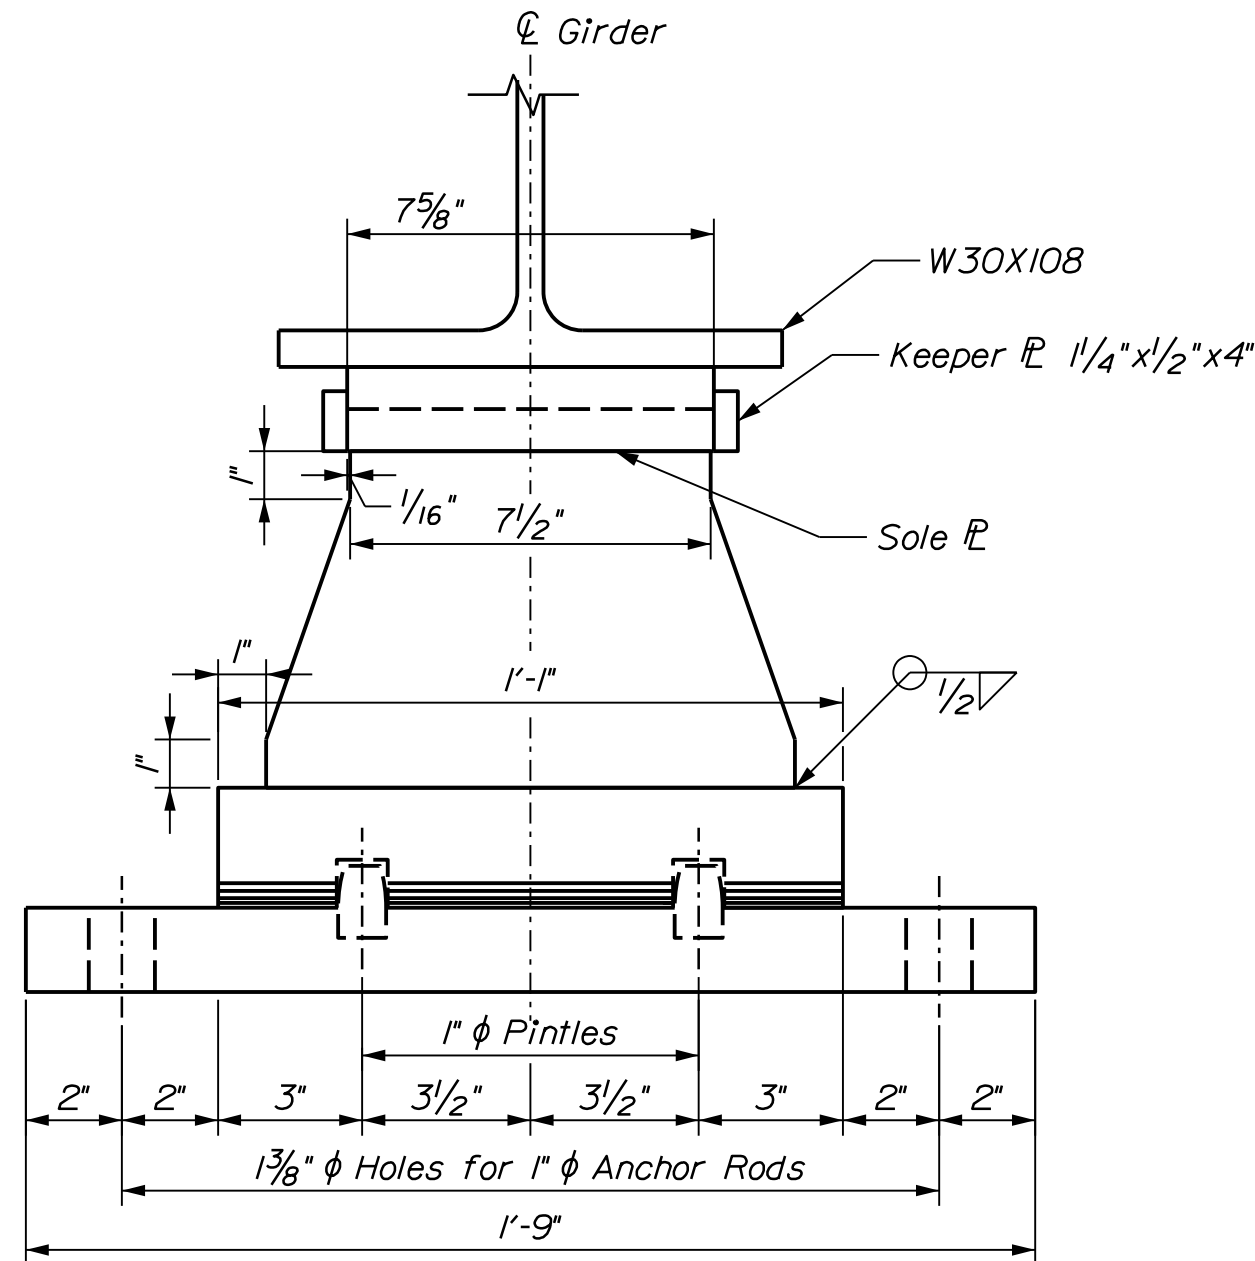

FRONT VIEW

EXPANSION BEARING ASSEMBLY

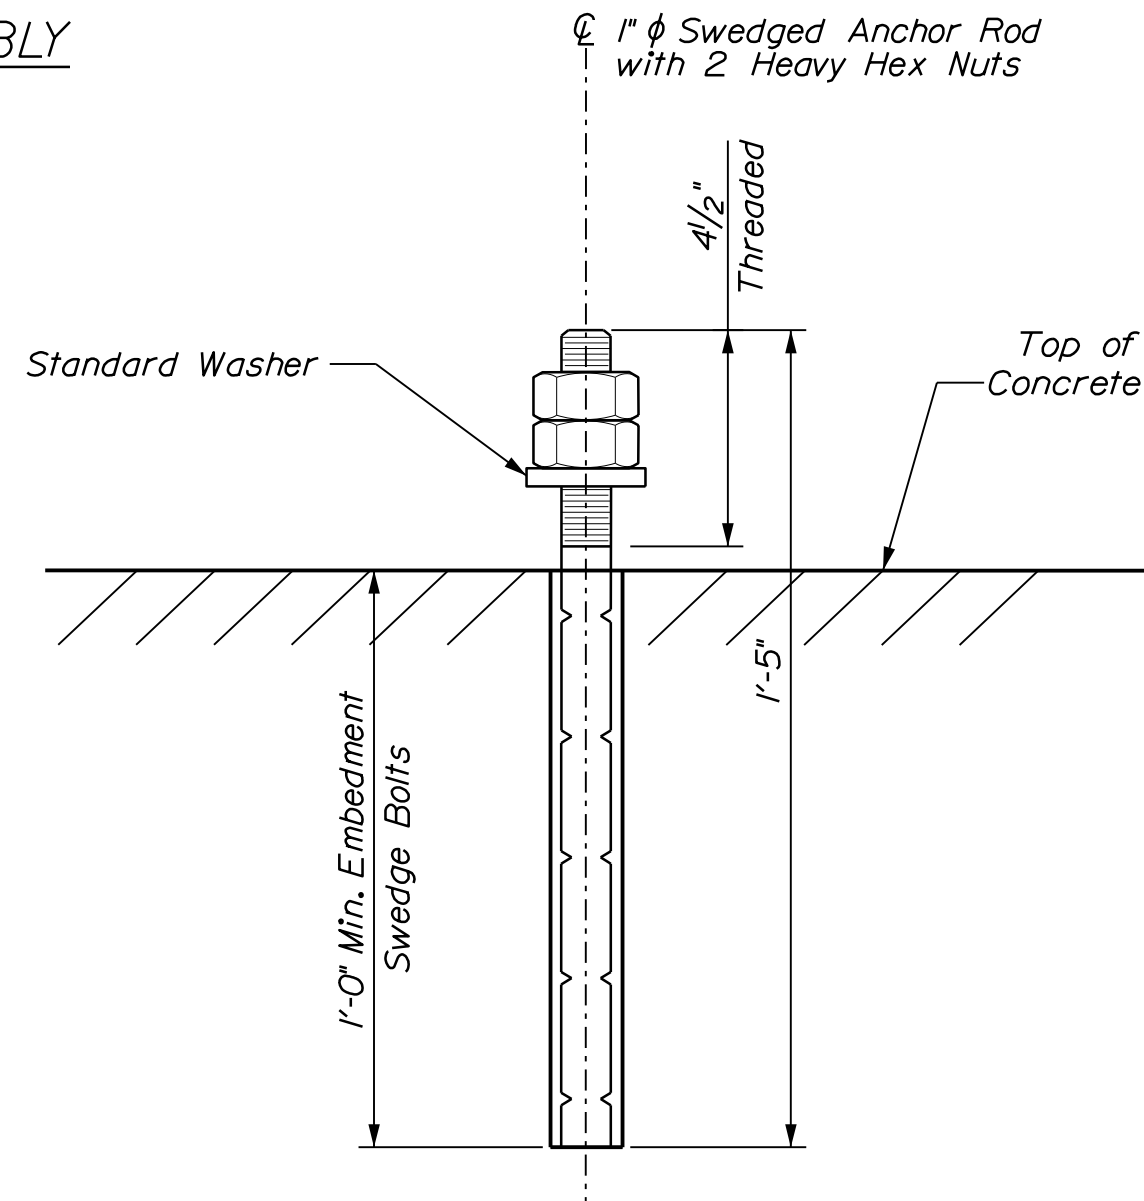

ANCHOR ROD DETAIL


PROJ. MANAGER	J. BRASK	BY	DATE
CHECKED-REVIEWED	S. LINDSLEY	E. MORRISON	06-24
DESIGN-REVIEWED	D. WHITE	B. COLEBURN	06-24
DESIGN-DETAILED	D2 N. EDMAN	J. FITZ	06-24
DESIGN-DETAILED	D3		
REVISIONS 1			
REVISIONS 2			
REVISIONS 3			
REVISIONS 4			
FIELD CHANGES			

I-95 SB OVER SOMERSET AVE BRIDGE NO. 1447 PITTSFIELD SOMERSET COUNTY	BEARING DETAILS
---	-----------------

Date:6/10/2024



Username: jfitzpatrick

Filename: ... \0xx_Somerset_Shear_Stud_Layout.dwgDivision:

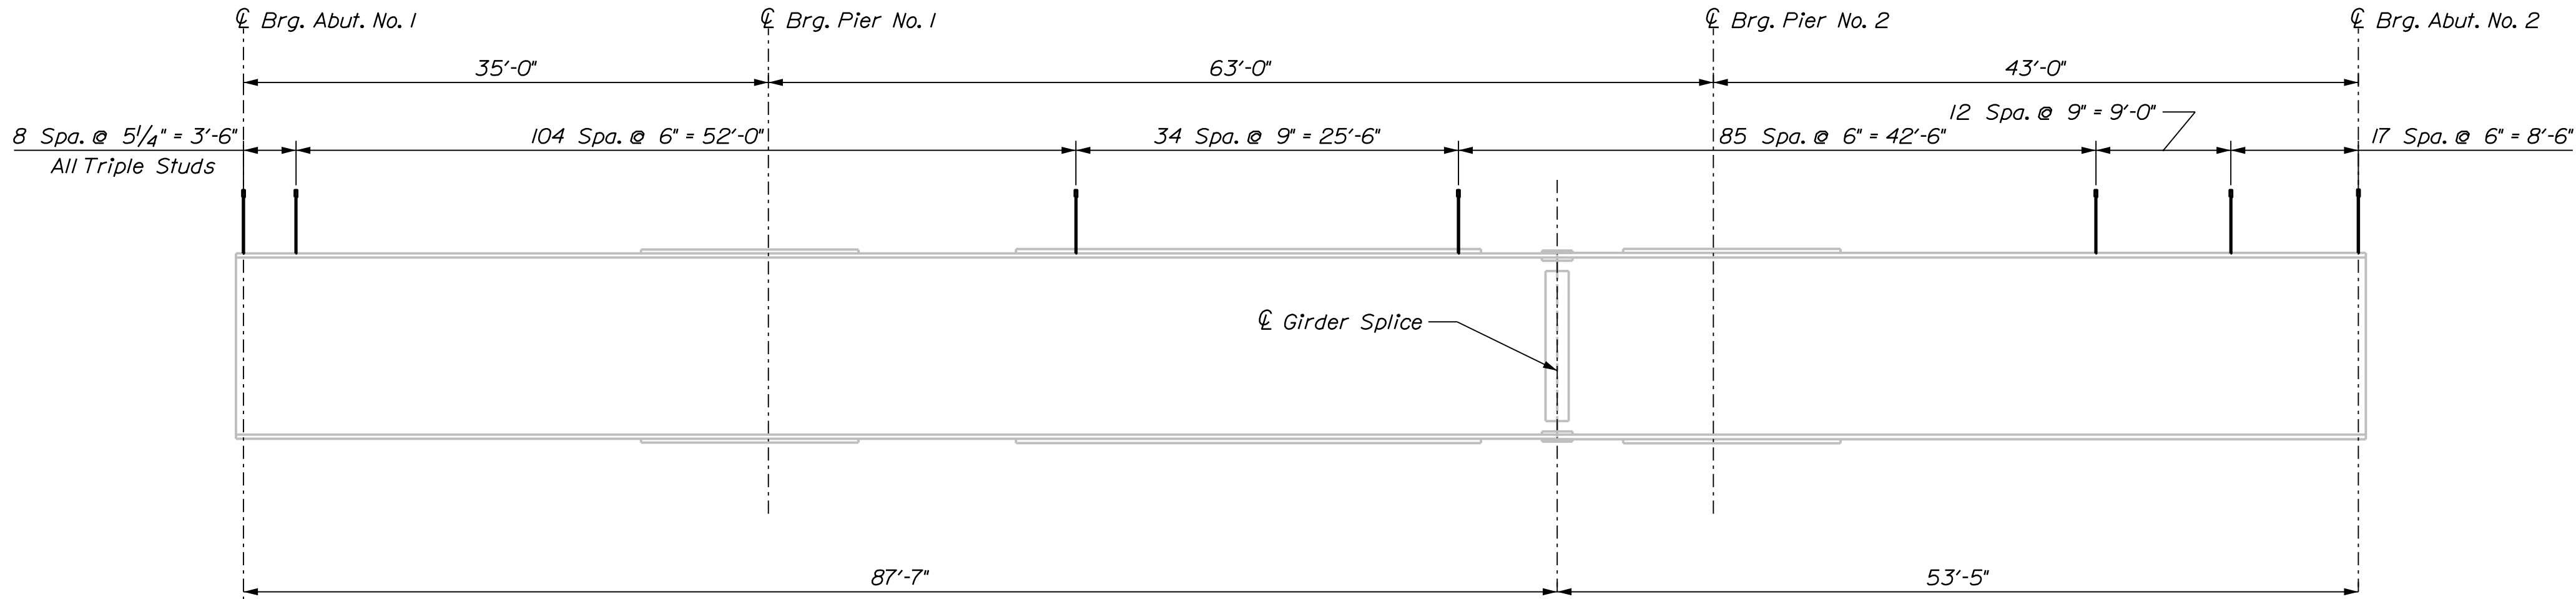

SHEAR CONNECTOR LAYOUT

783 (261 x 3 Rows) Studs Per Girder
(4698 Studs Total)

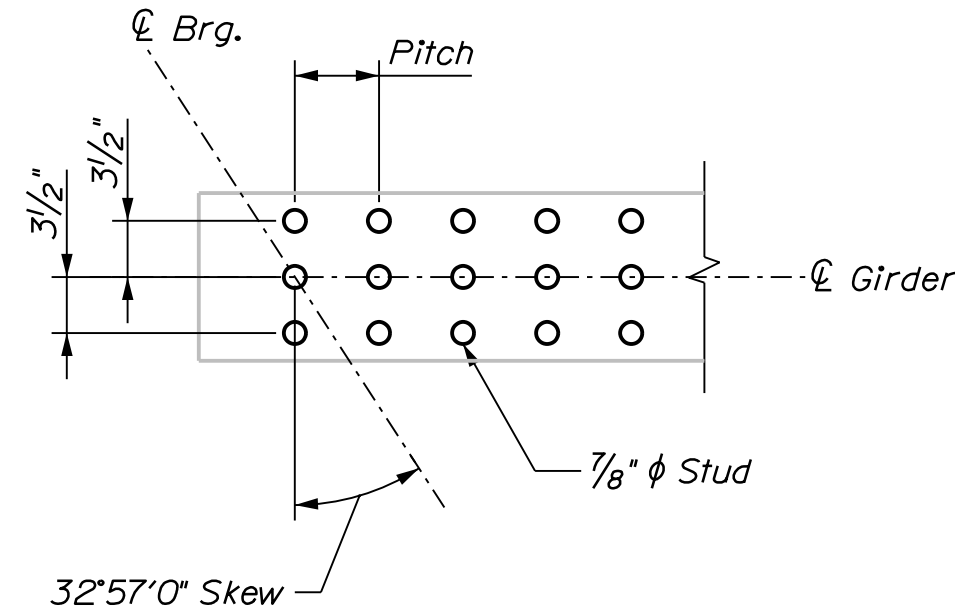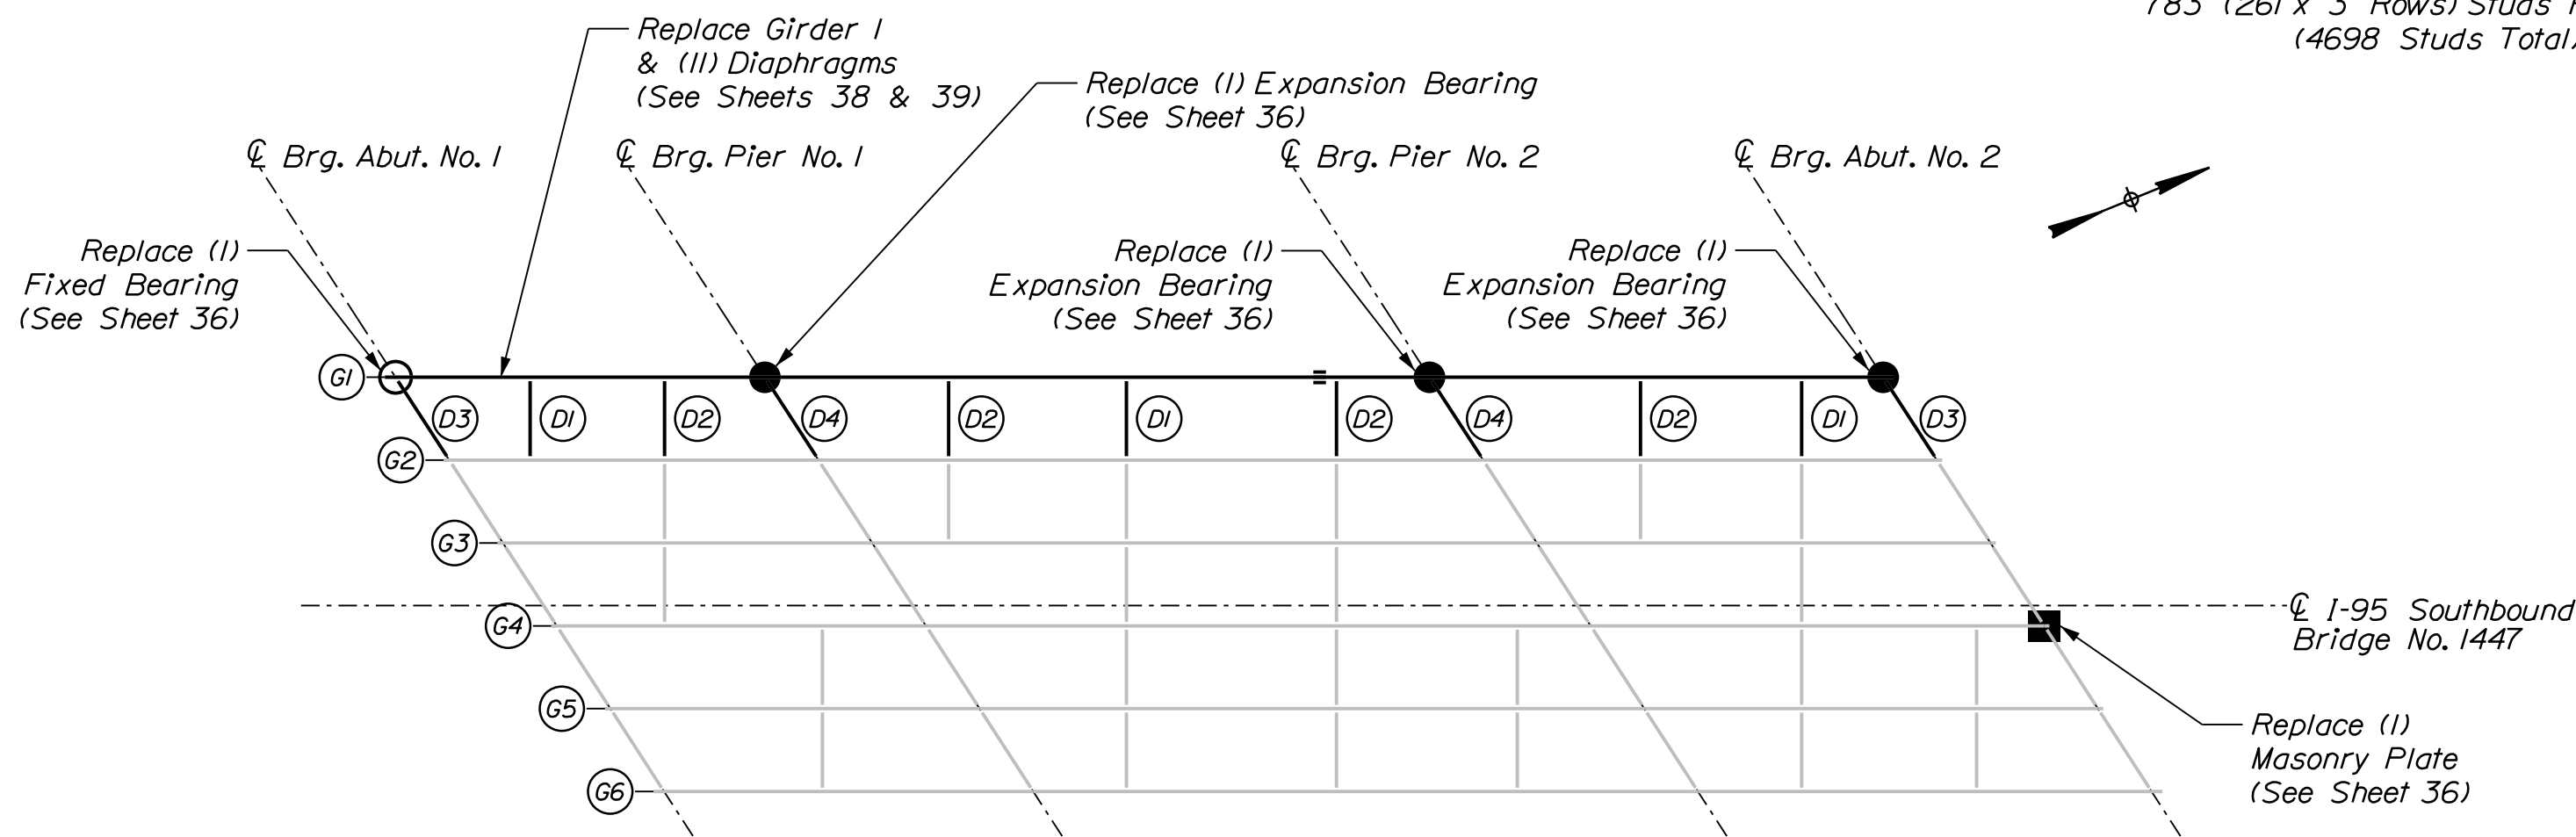

SHEAR CONNECTOR DETAIL


SHEAR CONNECTOR NOTES

- Dimensions are measured along centerline of the girder.
- Prior to installing the proposed shear studs, the Contractor shall clean the top flange so that it is free of debris, rust, scale, oil and other contaminants that would adversely affect the welding operation. Payment for cleaning the top flange for installation of proposed shear studs shall be incidental to Item 505.08, Shear Connectors. Existing steel may be coated with a lead-based paint system. See General Notes for more information.
- The proposed shear studs shall be 7/8" diameter. Studs shall penetrate into the deck a minimum of 2" and maintain a clear cover of 2" to the top of the studs.
- If existing shear connectors are present, they shall be removed such that they project 1 inch maximum above the top of the existing top flange unless they conflict with the installation of the new shear connectors or any other work. If the existing shear connectors interfere with installation of the new shear connectors or any other work, they shall be removed completely and ground flush with the top flange. All costs associated with this work shall be incidental to related Contract items.
- Pitch spacing may be adjusted at bolted splices to avoid splice bolts.

LEGEND

- Proposed Masonry Plate Replacement
- Proposed Expansion Bearing Replacement
- Proposed Fixed Bearing Replacement
- ⊙ Proposed Diaphragm Replacement

KEY PLAN






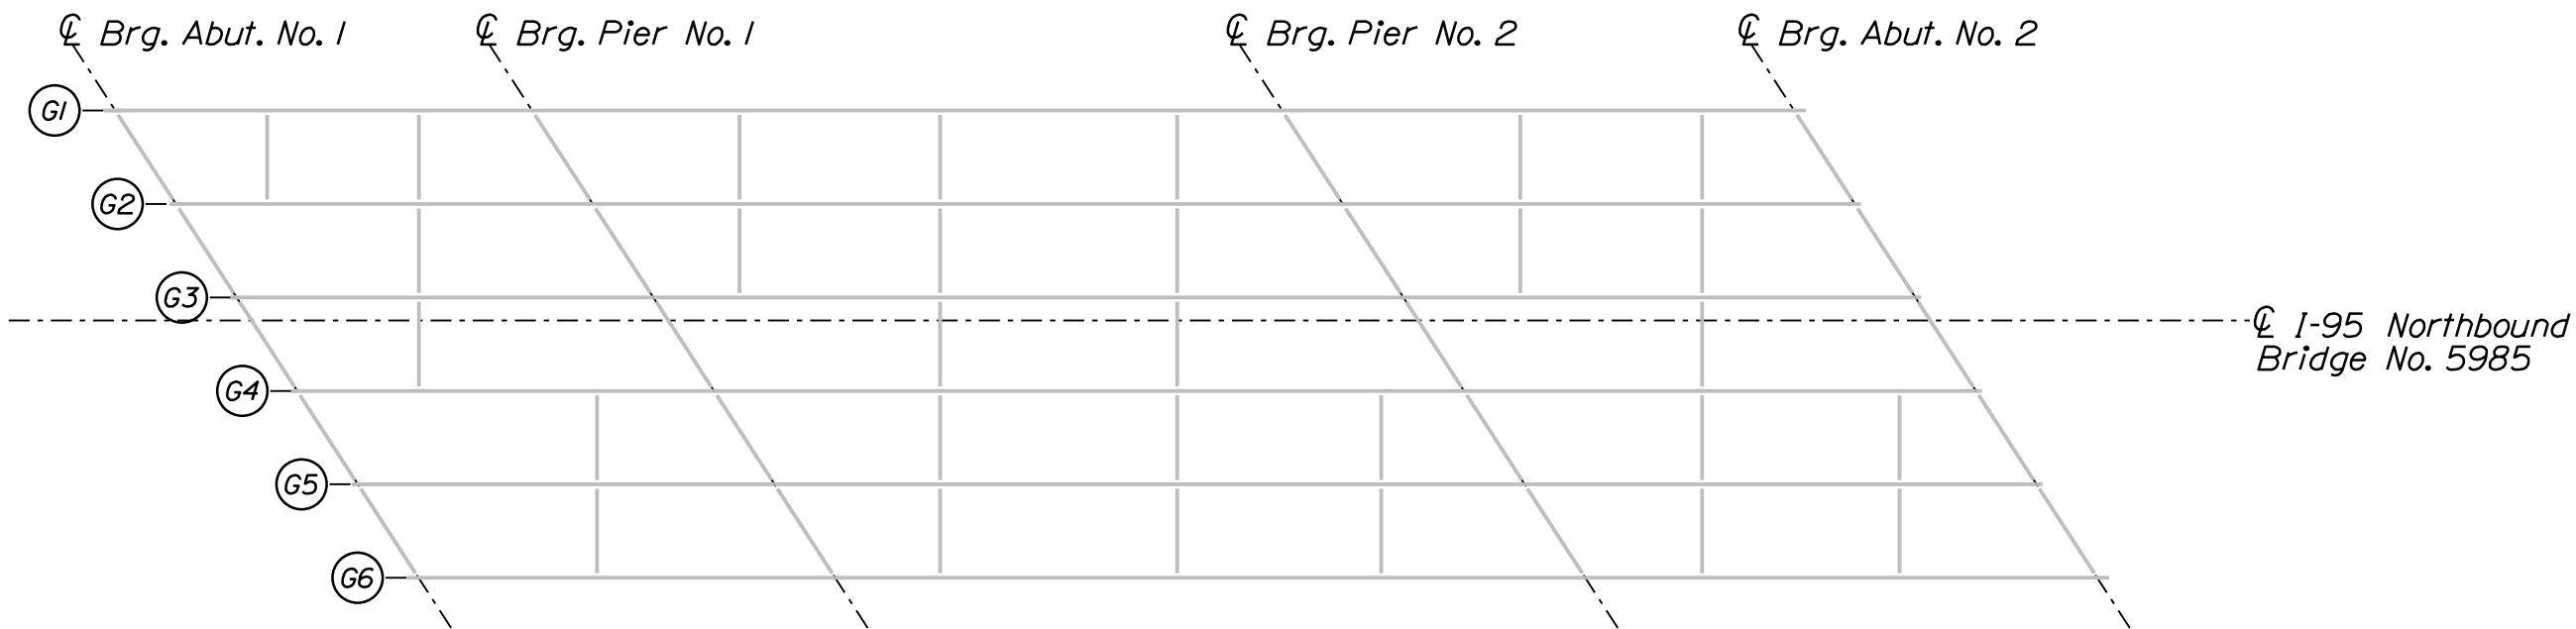


STATE OF MAINE
DEPARTMENT OF TRANSPORTATION
PROJECT NO.
2563106
WIN 25631.06 & 25631.07
BRIDGE NO. 1447 & 5985
BRIDGE PLANS

PROJ. MANAGER	J. BRASK	BY	DATE
DESIGN-DETAILED	S. LINDSLEY	E. MORRISON	06-24
CHECKED-REVIEWED	D. WHITE	B. COLBURN	06-24
DESIGN-DETAILED	N. EDMAN	J. FITZ	06-24
REVISIONS 1			
REVISIONS 2			
REVISIONS 3			
REVISIONS 4			
FIELD CHANGES			


I-95 SB & NB OVER SOMERSET AVE	SOMERSET COUNTY
BRIDGE NO. 1447 & 5985	PITTSFIELD
KEY PLAN & SHEAR CONNECTOR LAYOUT	

SHEET NUMBER
37
OF 110

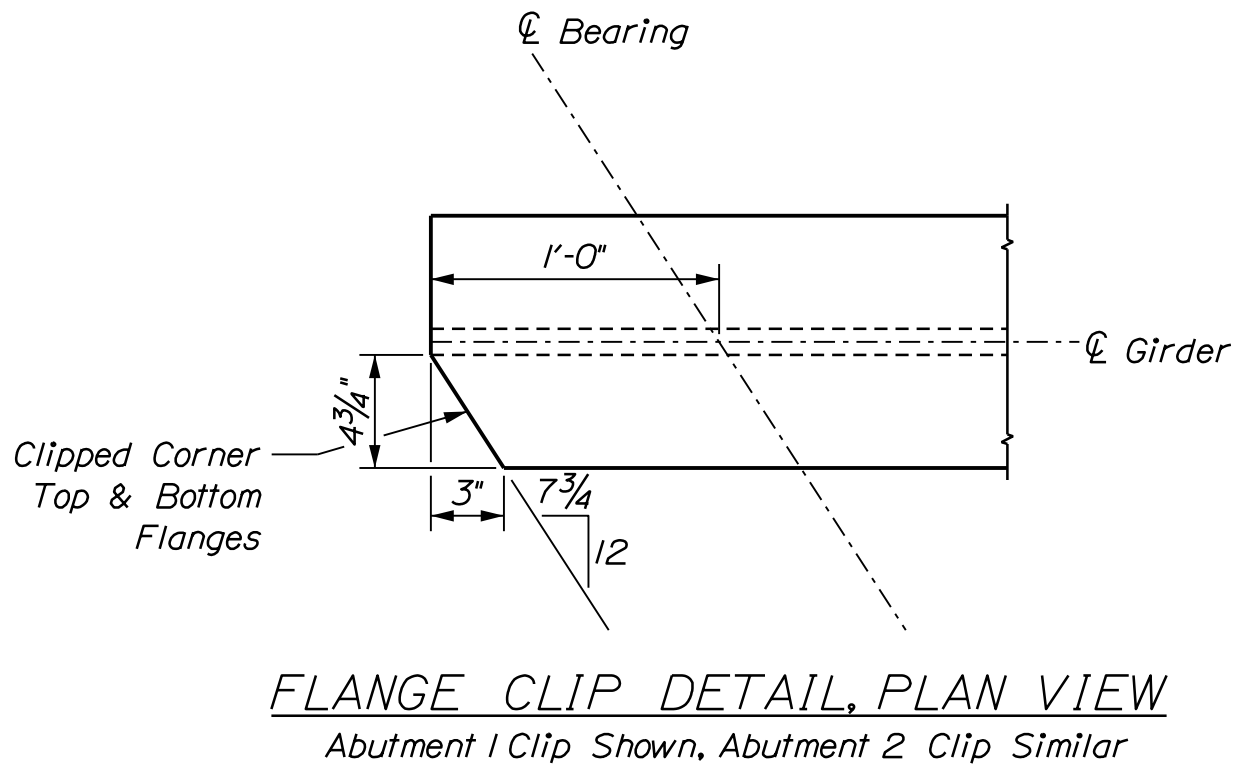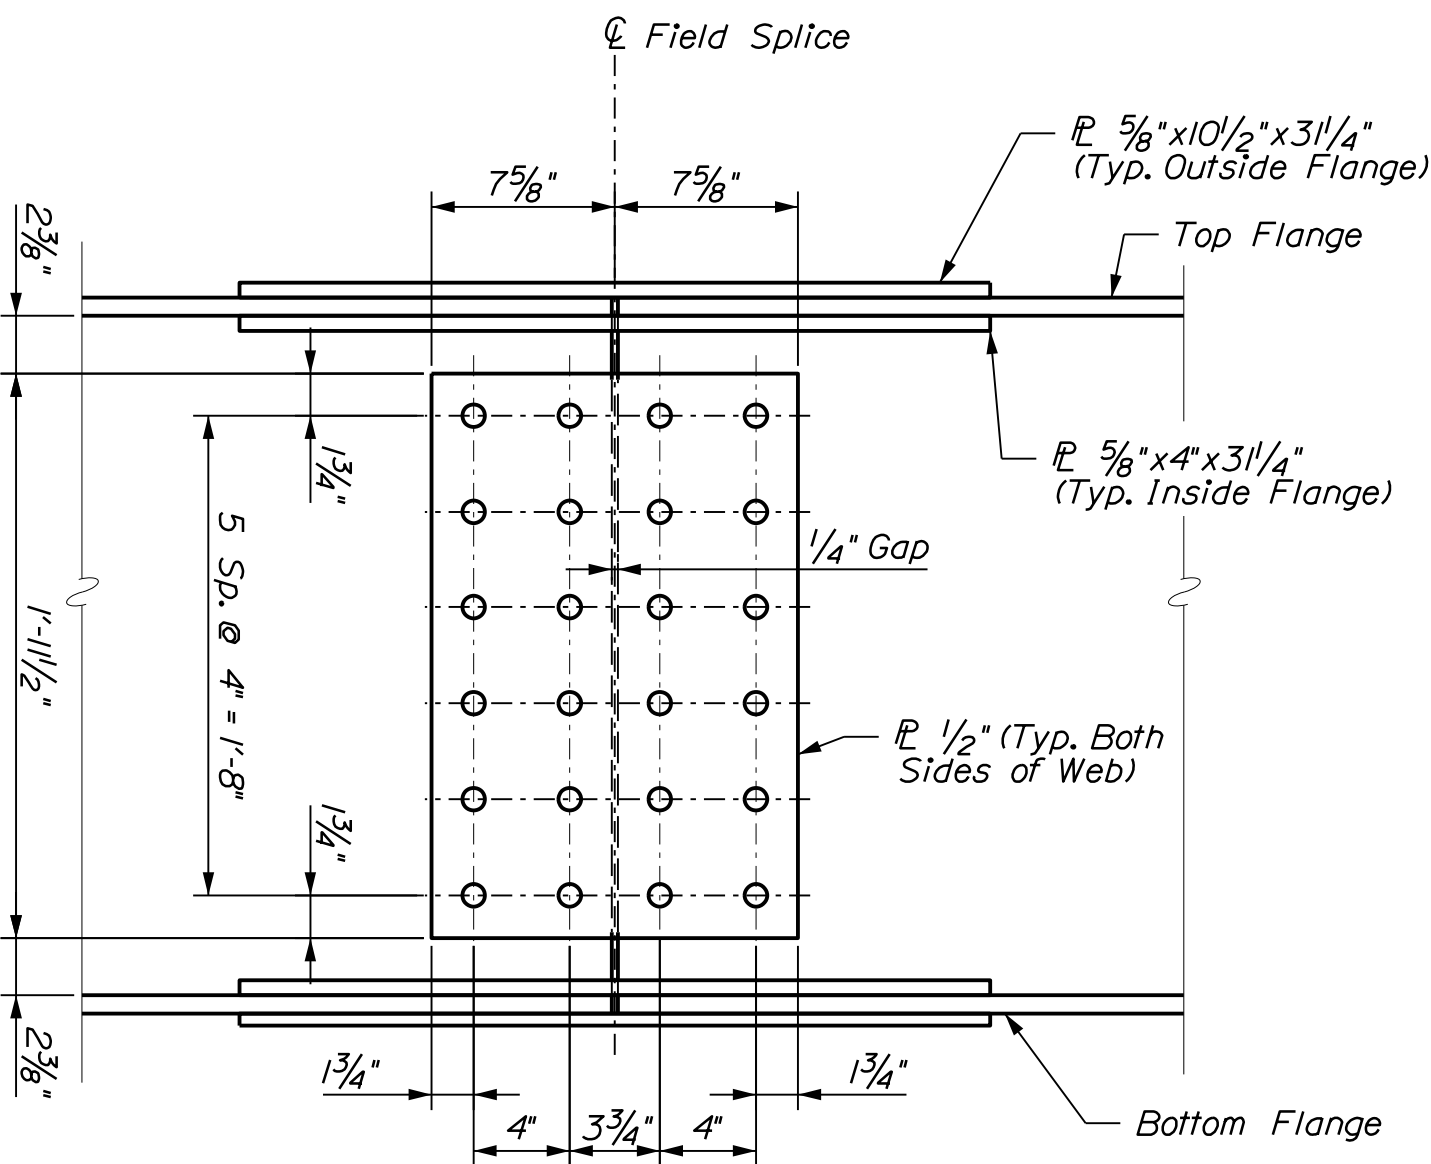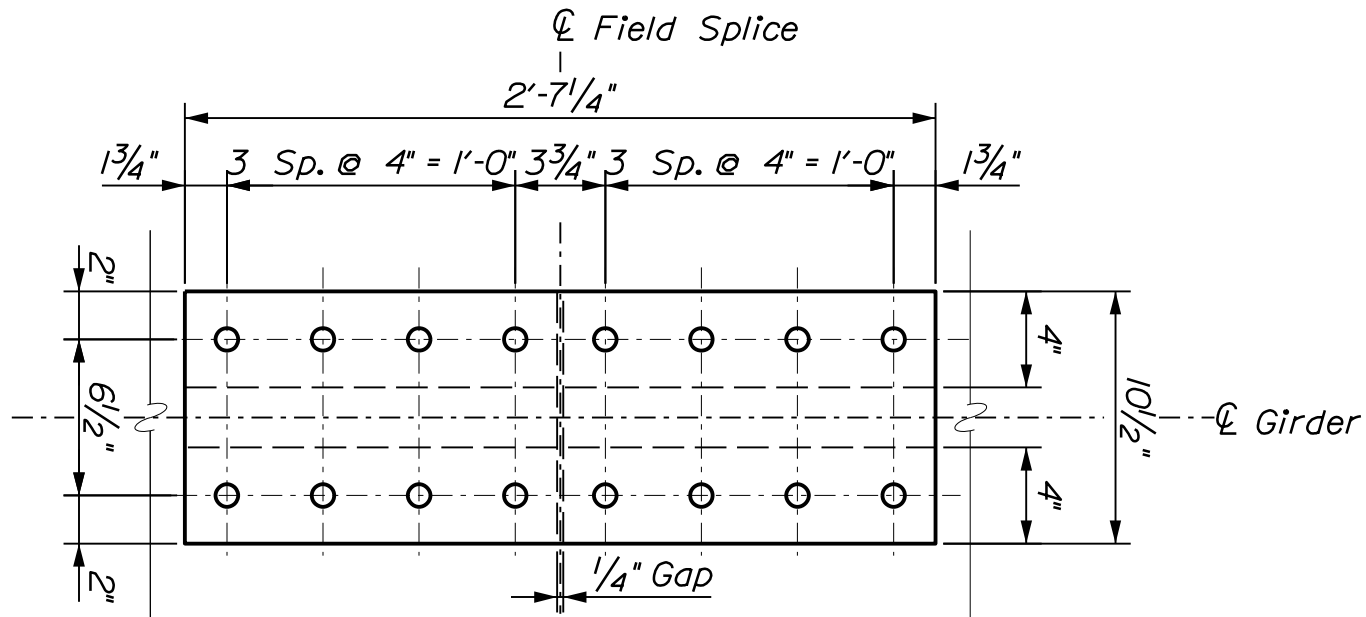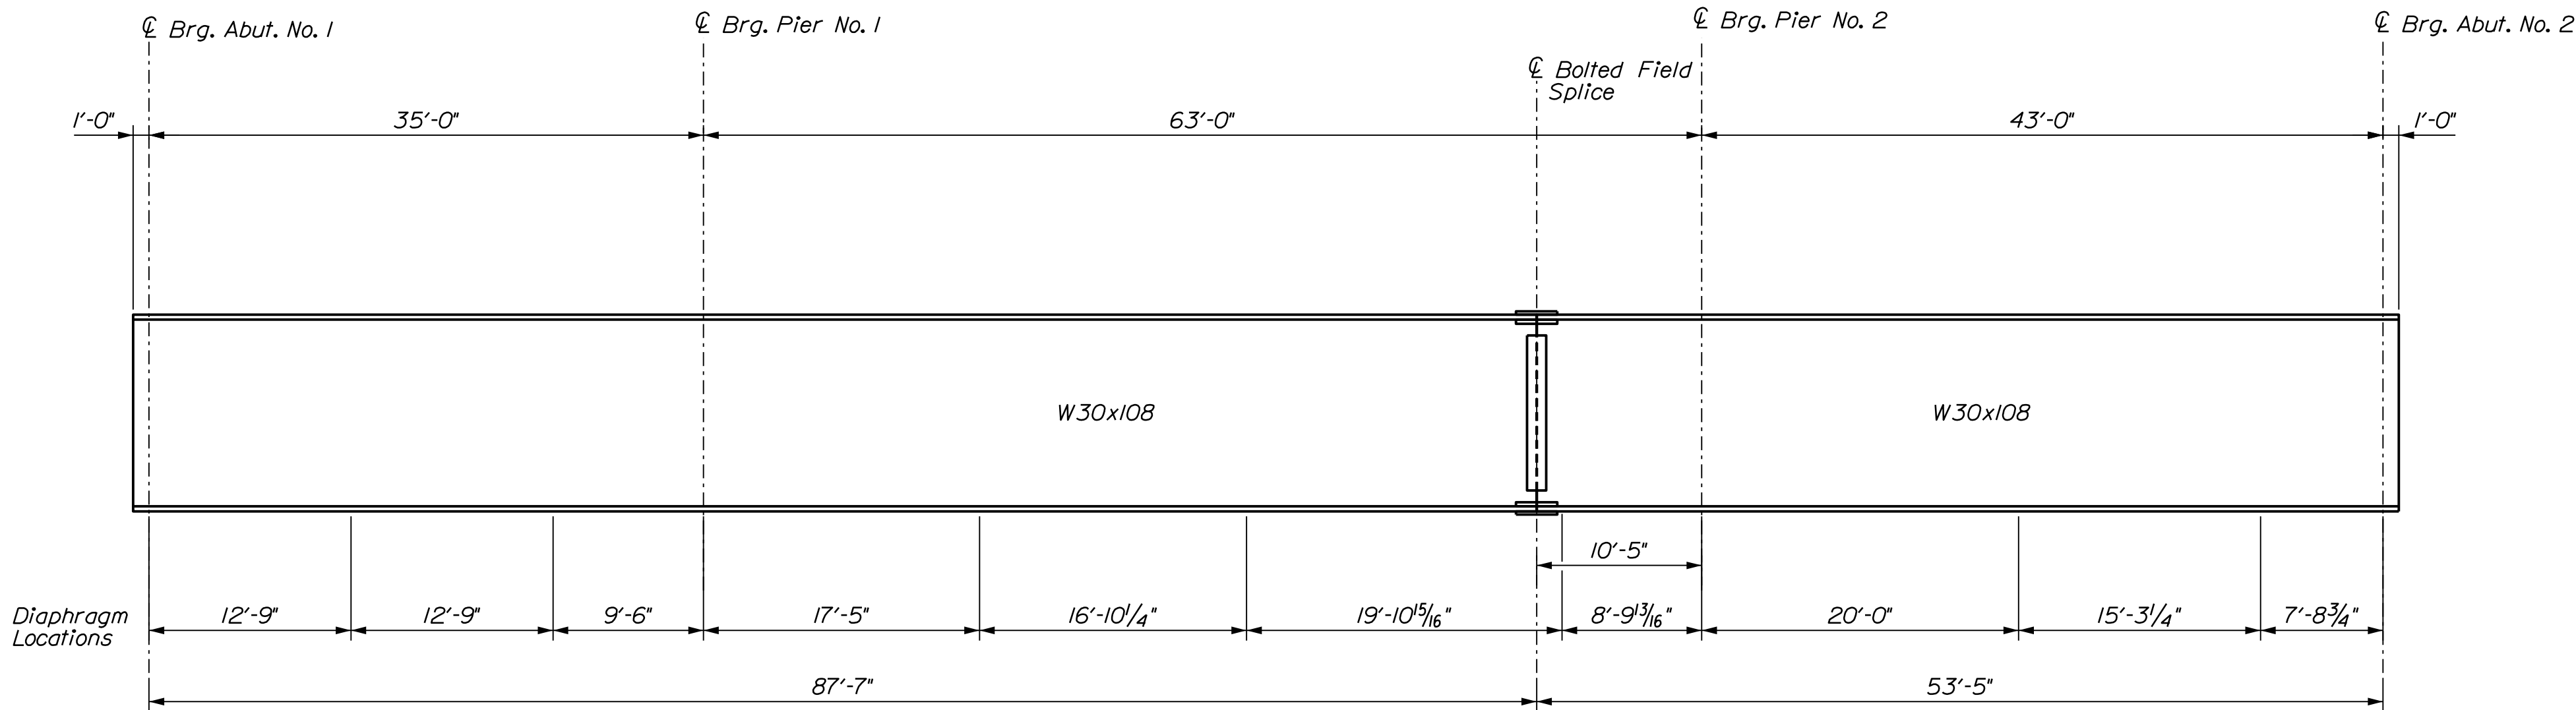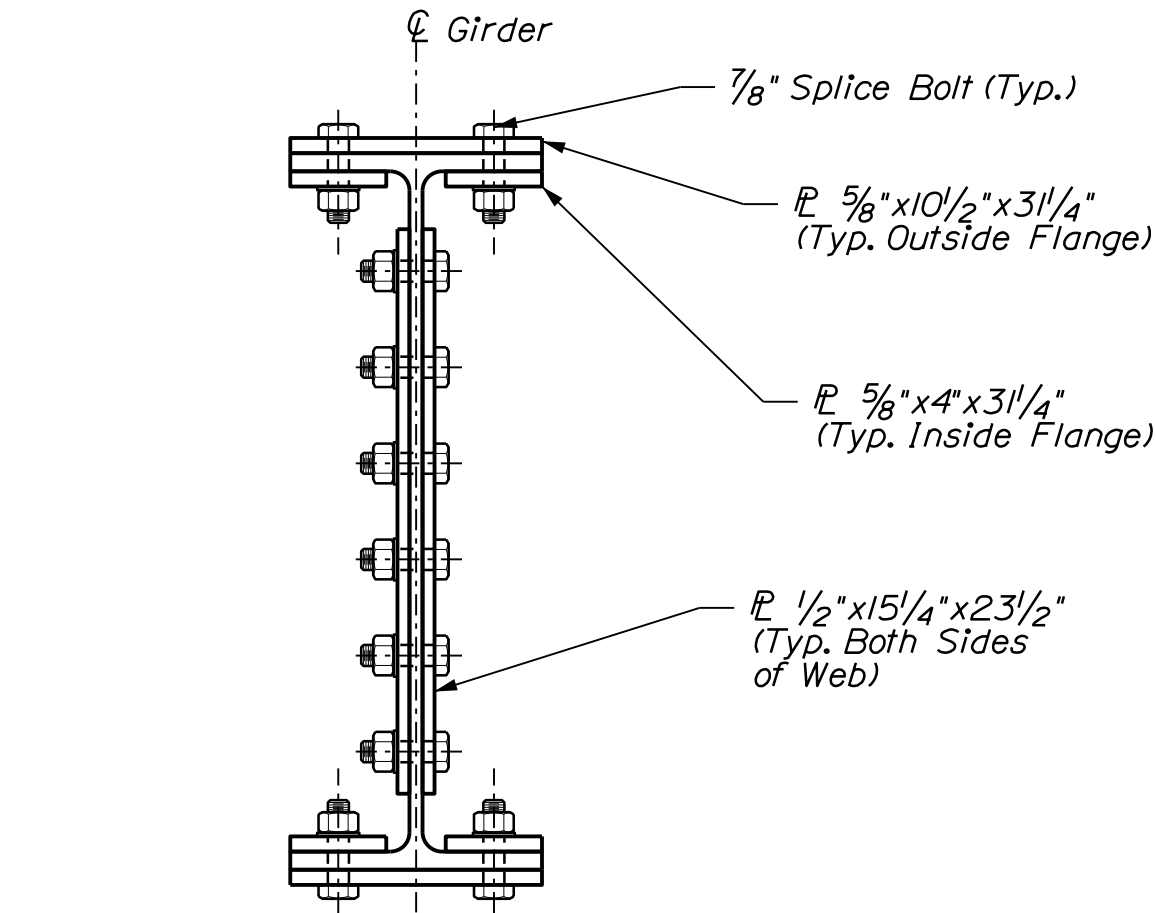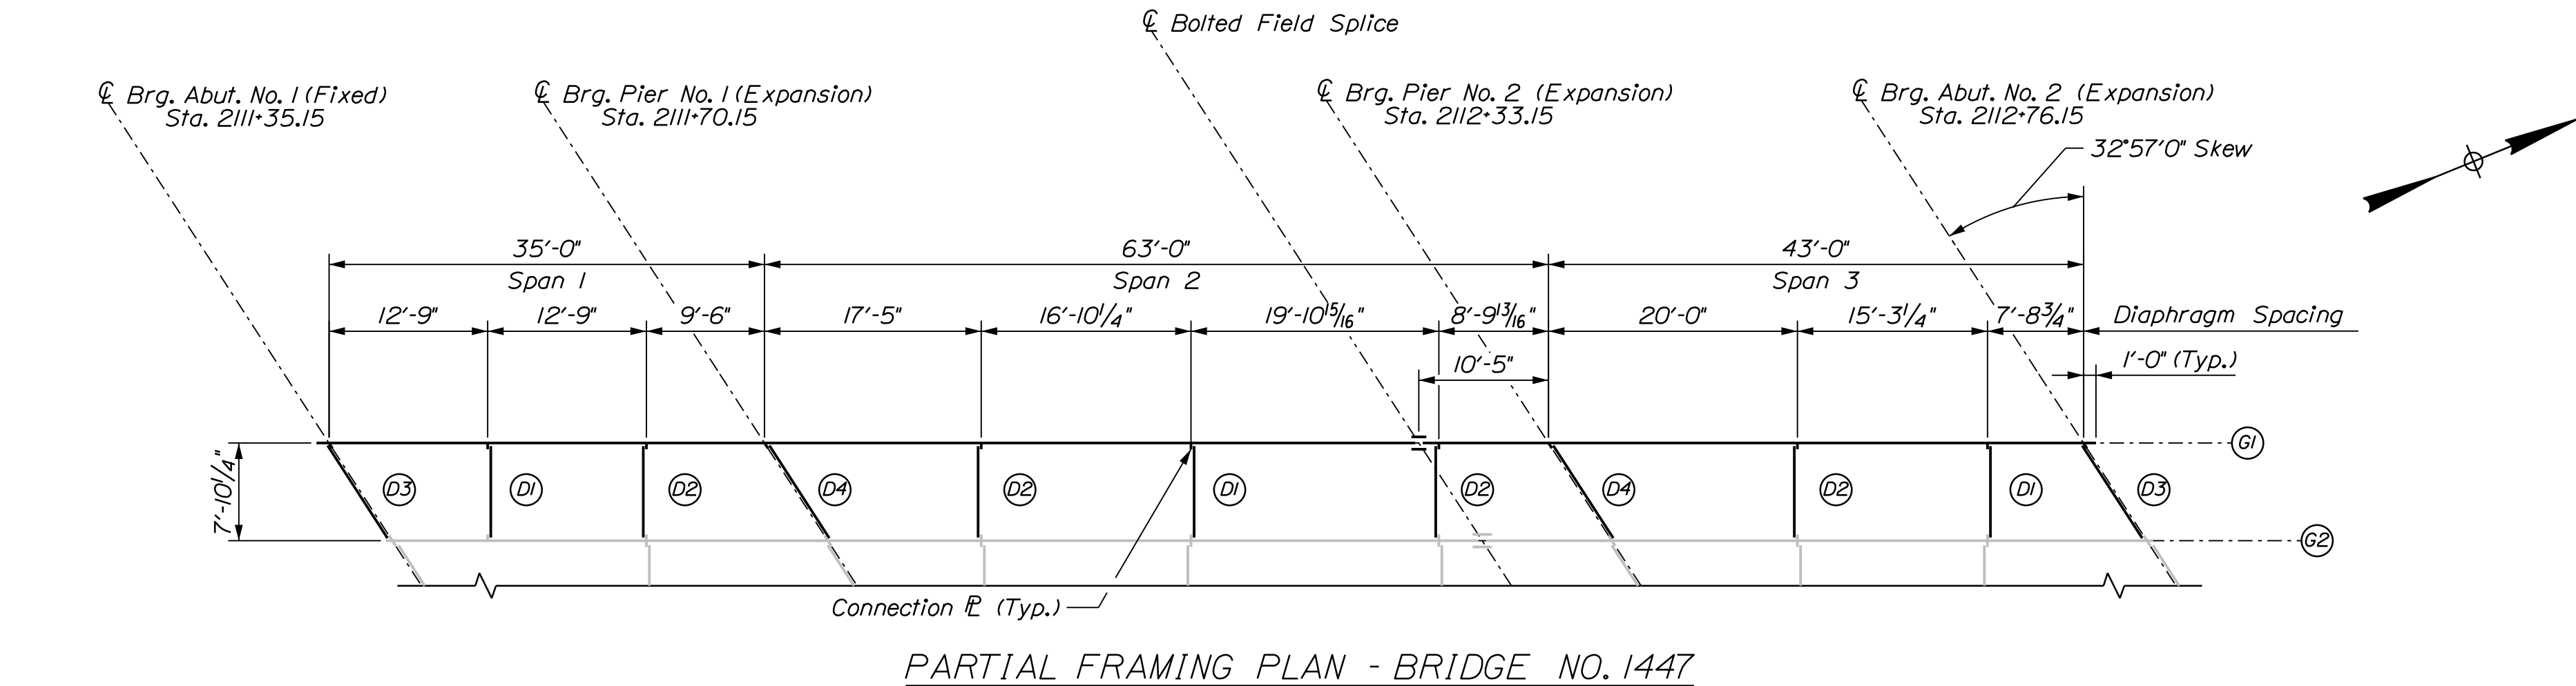


PROJ. MANAGER	J. BRASK	BY	DATE
DESIGN-DETAILED	S. LINDSEY	E. MORRISON	06-24
CHECKED-REVIEWED	D. WHITE	B. COLBURN	06-24
DESIGN-DETAILED	N. EDMAN	J. FITZ	06-24
REVISIONS 1			
REVISIONS 2			
REVISIONS 3			
REVISIONS 4			
FIELD CHANGES			


SIGNATURE	P.E. NUMBER	DATE

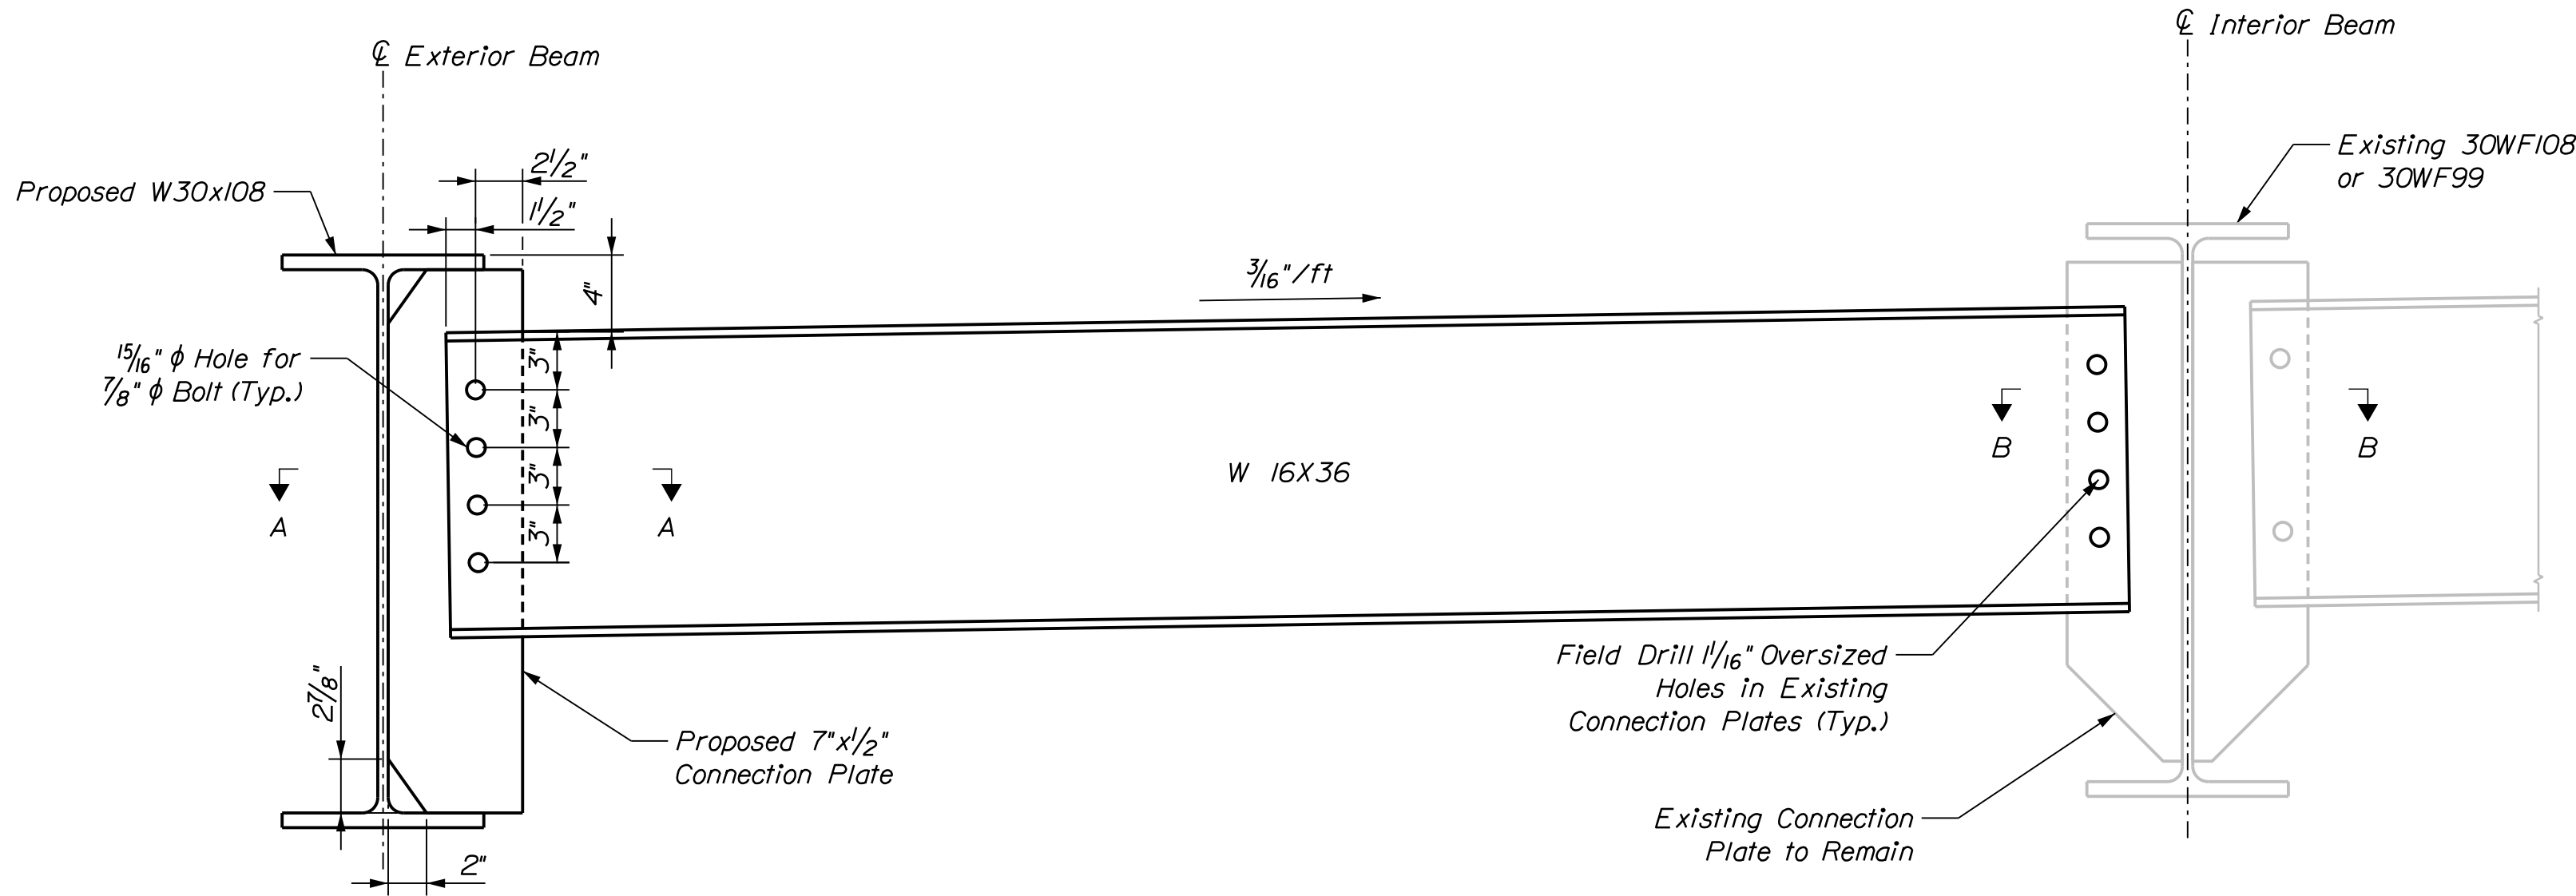


DIAPHRAGM D2 & D3 DETAIL
D2 Shown, D3 Similar

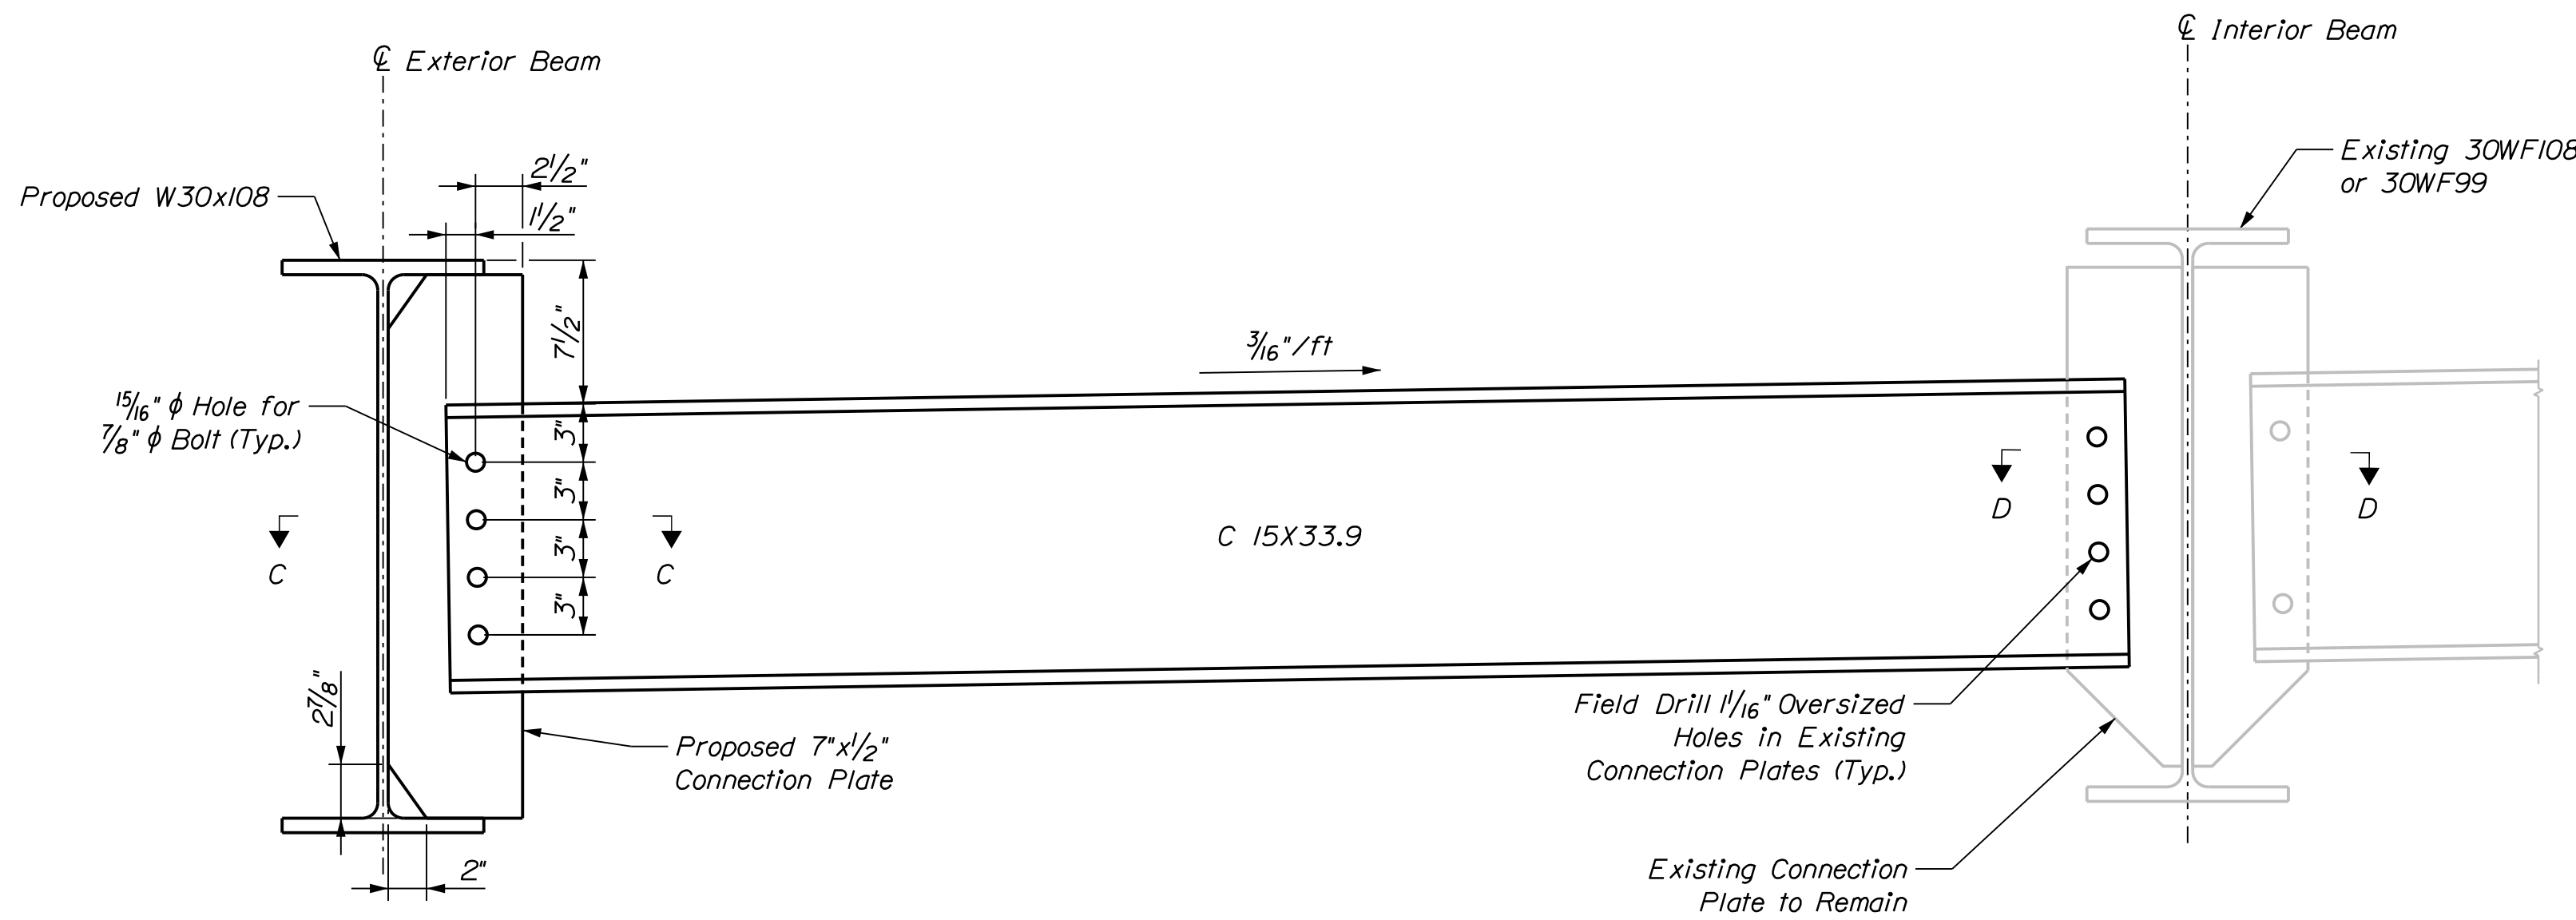


DIAPHRAGM D1 & D4 DETAIL
D1 Shown, D4 Similar

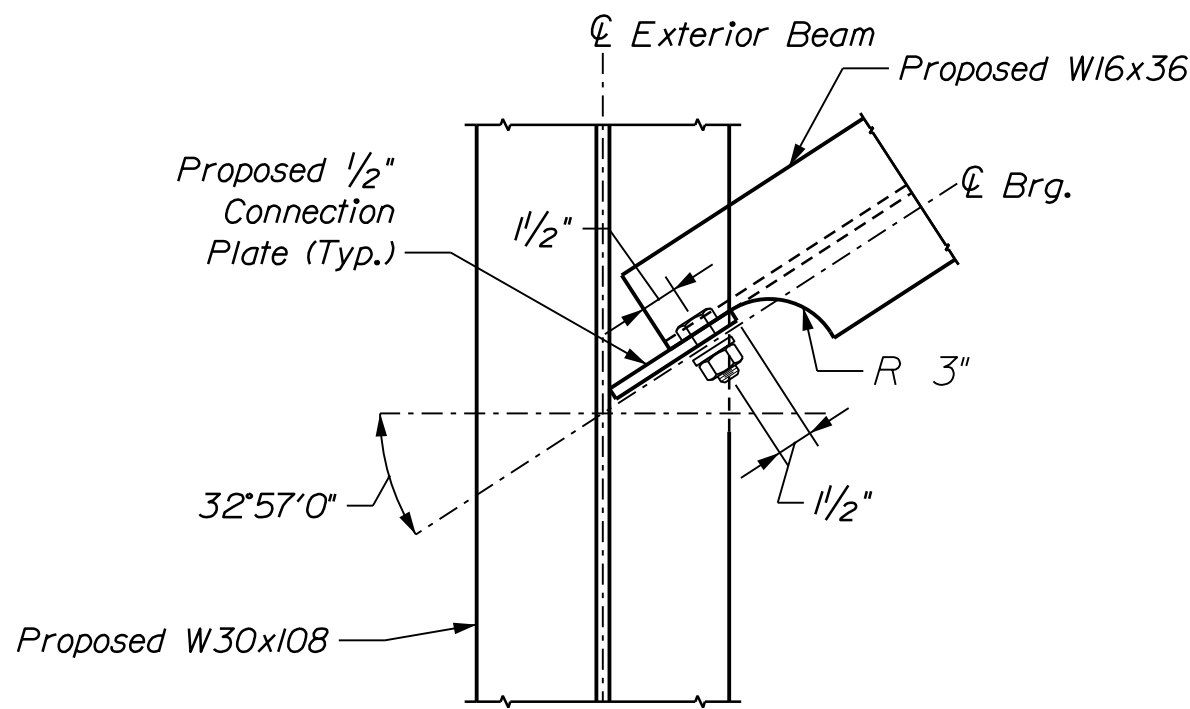


SECTION A-A
D3 Shown, D2 Similar

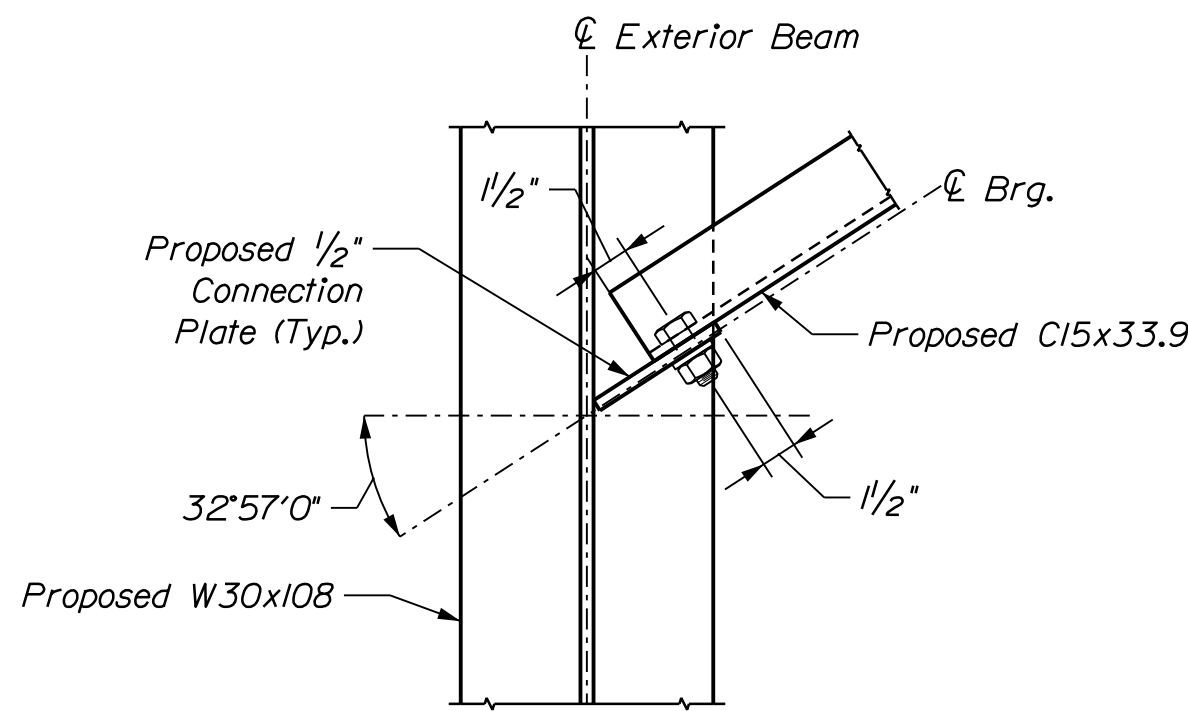

SECTION C-C
D4 Shown, D1 Similar

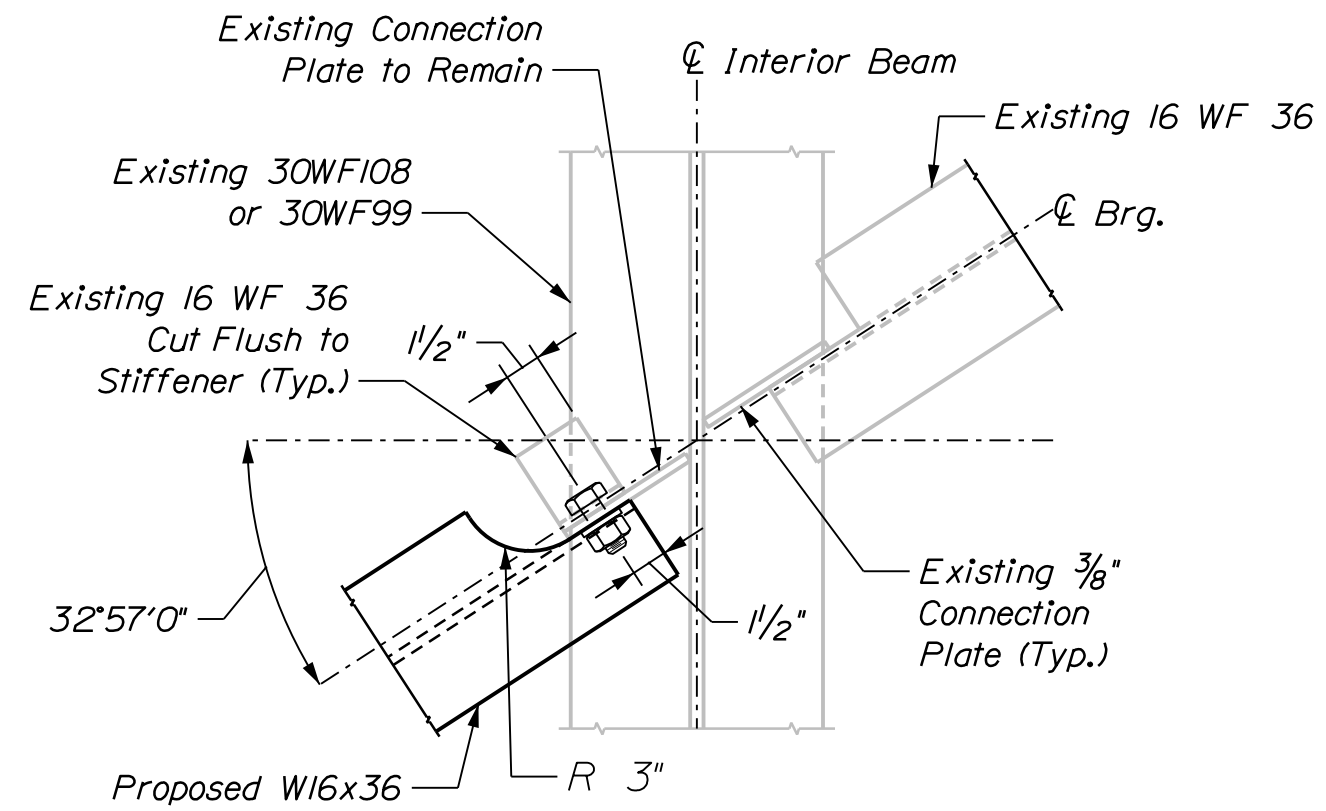

SECTION B-B
D3 Shown, D2 Similar

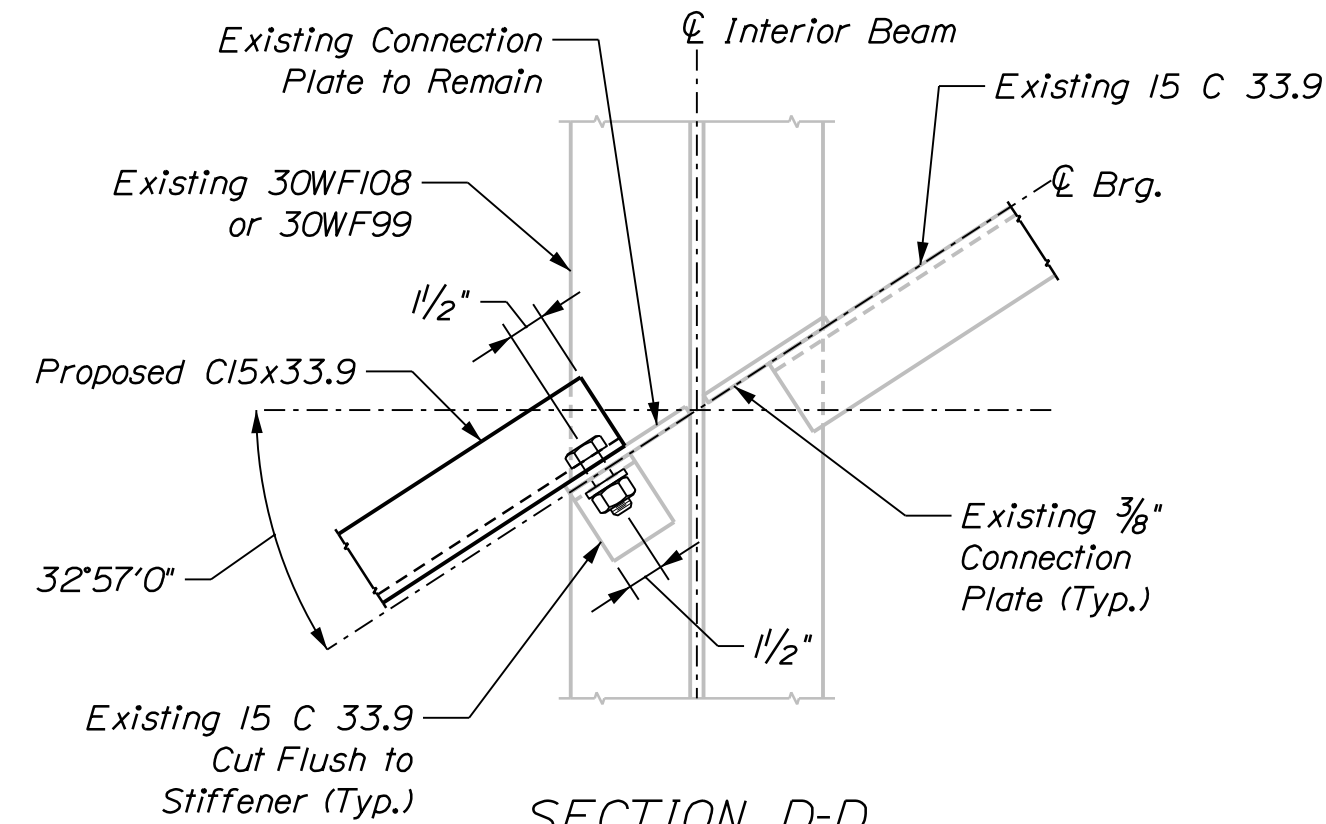

SECTION D-D
D4 Shown, D1 Similar

STRUCTURAL STEEL NOTES

1. Replace eleven Diaphragms and associated connection plates as shown on Key Plan.
2. No camber required in new GI. Place any Natural Mill Camber up.
3. Connection plates shall be plumb after erection.
4. All connection plate and stiffener welds shall be 5/16" fillet welds.
5. All bolts shall be 7/8" ϕ , ASTM F3125 Grade, Type I, High Strength Bolts.
6. Proposed Structural Steel shall be coated in accordance with Standard Specifications Section 506, Shop Applied Protective Coating - Steel (Zinc Rich Coating System), except NEPCOAT Qualified Product List C may be used.
7. Shop drill 15/16" ϕ holes in diaphragms and connection plates.
8. Contractor shall field measure existing girders to provide tight fit of connection angles against girder flanges.
9. Proposed steel contact surfaces shall be cleaned in accordance with Pay Item 506.1775 Field Painting, New and Existing Steel with Zinc Rich Paint.
10. Payment for field measuring and field drilling shall be incidental to Pay Item 504.71, "Structural Steel Erection".


PROJ. MANAGER	DESIGN-DETAILED	CHECKED-REVIEWED	BY	DATE	SIGNATURE	P.E. NUMBER	DATE
J. BRASK	S. LINDSEY	E. MORRISON	B. COLBURN	06-24			
	D. WHITE	J. FITZ		06-24			
	N. EDMAN						




GIRDER	BRIDGE NO. 5985 - BOTTOM OF SLAB ELEVATIONS																														
	CL BRG. ABUT. NO. 1	0.1 x L	0.2 x L	0.3 x L	0.4 x L	0.5 x L	0.6 x L	0.7 x L	0.8 x L	0.9 x L	CL BRG. PIER NO. 1	0.1 x L	0.2 x L	0.3 x L	0.4 x L	0.5 x L	0.6 x L	0.7 x L	0.8 x L	0.9 x L	CL BRG. PIER NO. 2	0.1 x L	0.2 x L	0.3 x L	0.4 x L	0.5 x L	0.6 x L	0.7 x L	0.8 x L	0.9 x L	CL BRG. ABUT. NO. 2
G1	226.56	226.67	226.77	226.88	226.98	227.09	227.19	227.29	227.40	227.50	227.61	227.81	228.01	228.21	228.40	228.59	228.78	228.96	229.14	229.32	229.50	229.62	229.75	229.89	230.02	230.15	230.28	230.41	230.53	230.66	230.78
G2	226.85	226.96	227.06	227.17	227.27	227.37	227.48	227.58	227.69	227.79	227.90	228.10	228.30	228.50	228.70	228.89	229.07	229.25	229.43	229.61	229.79	229.91	230.04	230.17	230.31	230.44	230.57	230.70	230.82	230.95	231.07
G3	227.14	227.25	227.35	227.46	227.56	227.66	227.77	227.87	227.98	228.08	228.19	228.39	228.59	228.79	228.99	229.18	229.36	229.54	229.72	229.89	230.07	230.20	230.33	230.46	230.60	230.73	230.86	230.99	231.11	231.24	231.36
G4	227.22	227.33	227.43	227.54	227.64	227.75	227.85	227.95	228.06	228.16	228.27	228.47	228.67	228.87	229.07	229.26	229.45	229.63	229.80	229.98	230.16	230.28	230.41	230.55	230.68	230.81	230.94	231.07	231.20	231.32	231.45
G5	227.24	227.34	227.45	227.55	227.66	227.76	227.87	227.97	228.07	228.18	228.29	228.49	228.69	228.89	229.09	229.28	229.46	229.64	229.82	229.99	230.17	230.30	230.43	230.56	230.69	230.83	230.96	231.09	231.21	231.34	231.46
G6	227.25	227.36	227.47	227.57	227.67	227.78	227.88	227.99	228.09	228.20	228.30	228.50	228.70	228.90	229.09	229.28	229.47	229.65	229.83	230.01	230.19	230.32	230.45	230.58	230.71	230.84	230.97	231.10	231.23	231.35	231.48



1. *The theoretical blocking used for design of the structure is 2.5 inches at the centerlines of bearing of the abutments and piers as measured from the top of the rolled beam flange. Refer to Standard Detail 502(03) for blocking details.*
2. *Reinforcing steel shall have a minimum concrete cover of 2 inches unless otherwise noted.*
3. *Form a one inch V-groove on the fascias at the horizontal joint between the curb and slab.*
4. *The superstructure slab concrete shall be placed continuously and shall be kept plastic until the entire placement has been made.*
5. *Precast Concrete Deck Panels are not allowed on this project.*
6. *Deck reinforcement shall be Plain Steel and curb reinforcement shall be Low-Carbon Chromium unless otherwise noted.*
7. *Contractor shall stagger the splice locations of the longitudinal bars.*

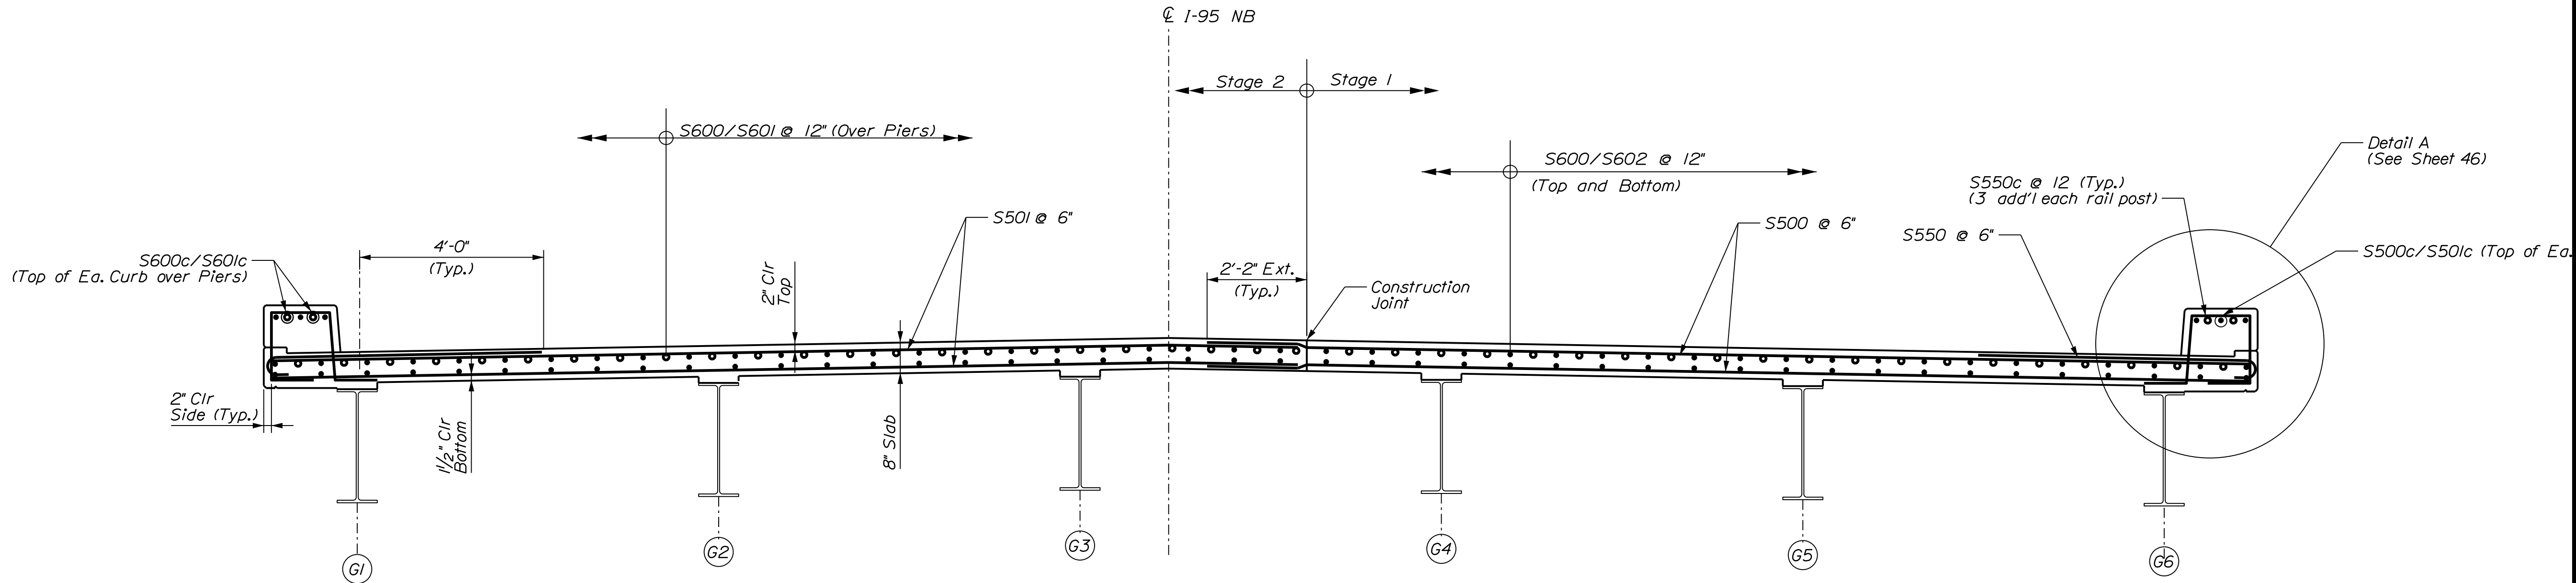


TRANSVERSE SECTION
I-95 Northbound Shown
I-95 Southbound Similar

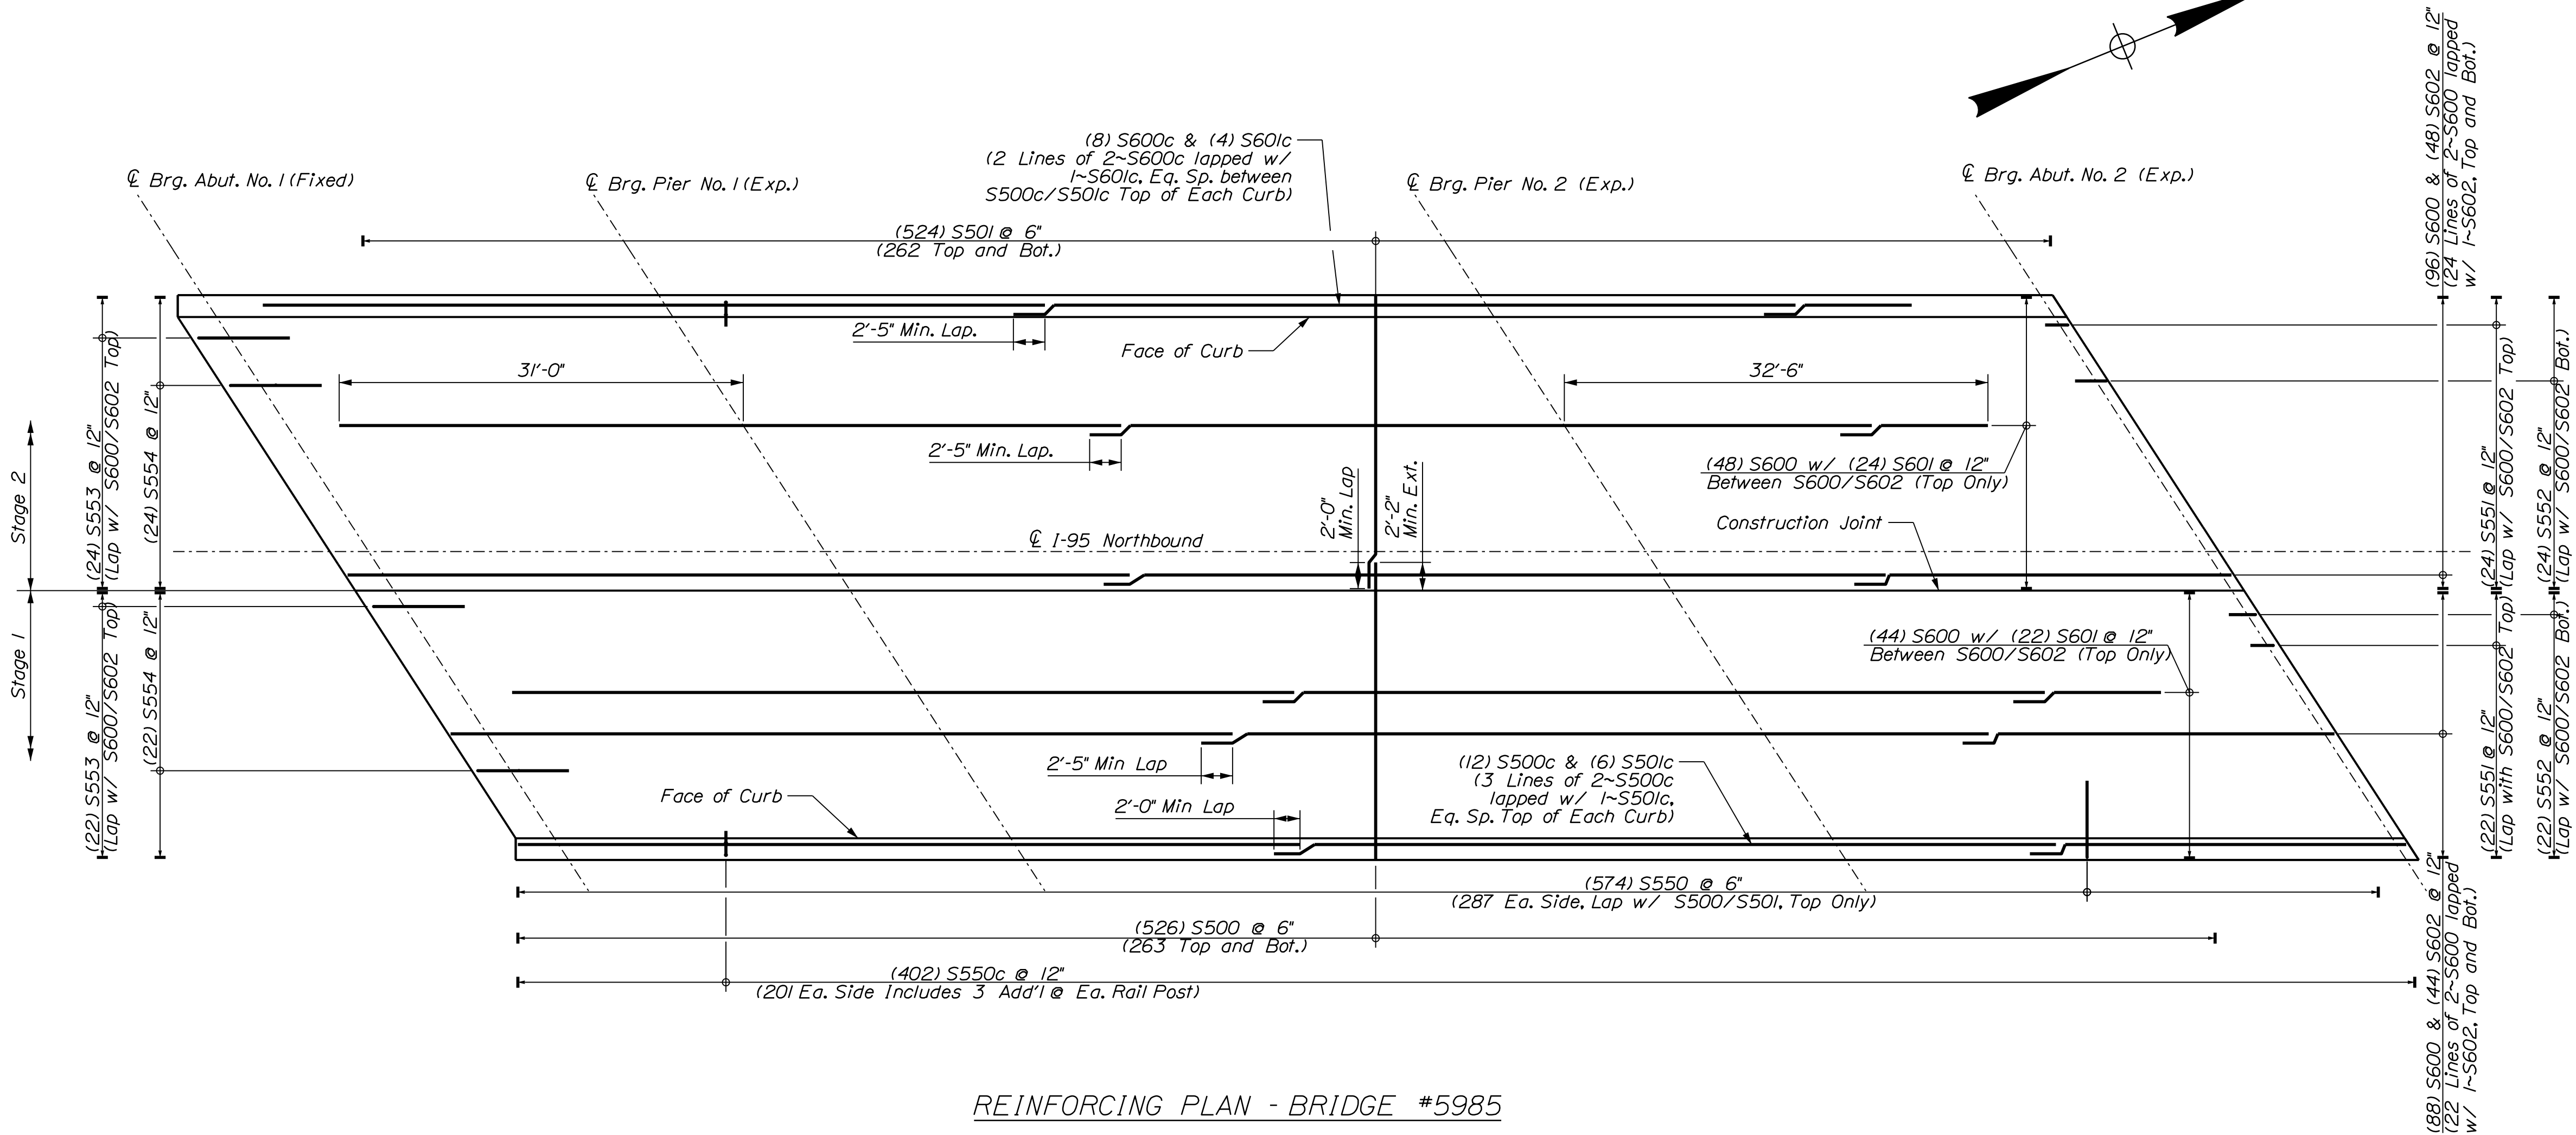

REINFORCING PLAN - BRIDGE #5985
Deck End Bars Not Shown For Clarity - See Sheet 44


PROJ. MANAGER	J. BRASK	BY	DATE
DESIGN-DETAILED	S. LINDSEY	E. MORRISON	06-24
CHECKED-REVIEWED	D. WHITE	B. COLBURN	06-24
DESIGN-DETAILED	N. EDMAN	J. FITZ	06-24
DESIGN-DETAILED			
REVISIONS 1			
REVISIONS 2			
REVISIONS 3			
REVISIONS 4			
FIELD CHANGES			

I-95 SB & NB OVER SOMERSET AVE BRIDGE NO. 1447 & 5985 PITTSFIELD SOMERSET COUNTY	SIGNATURE
DECK REINFORCING	P.E. NUMBER
	DATE

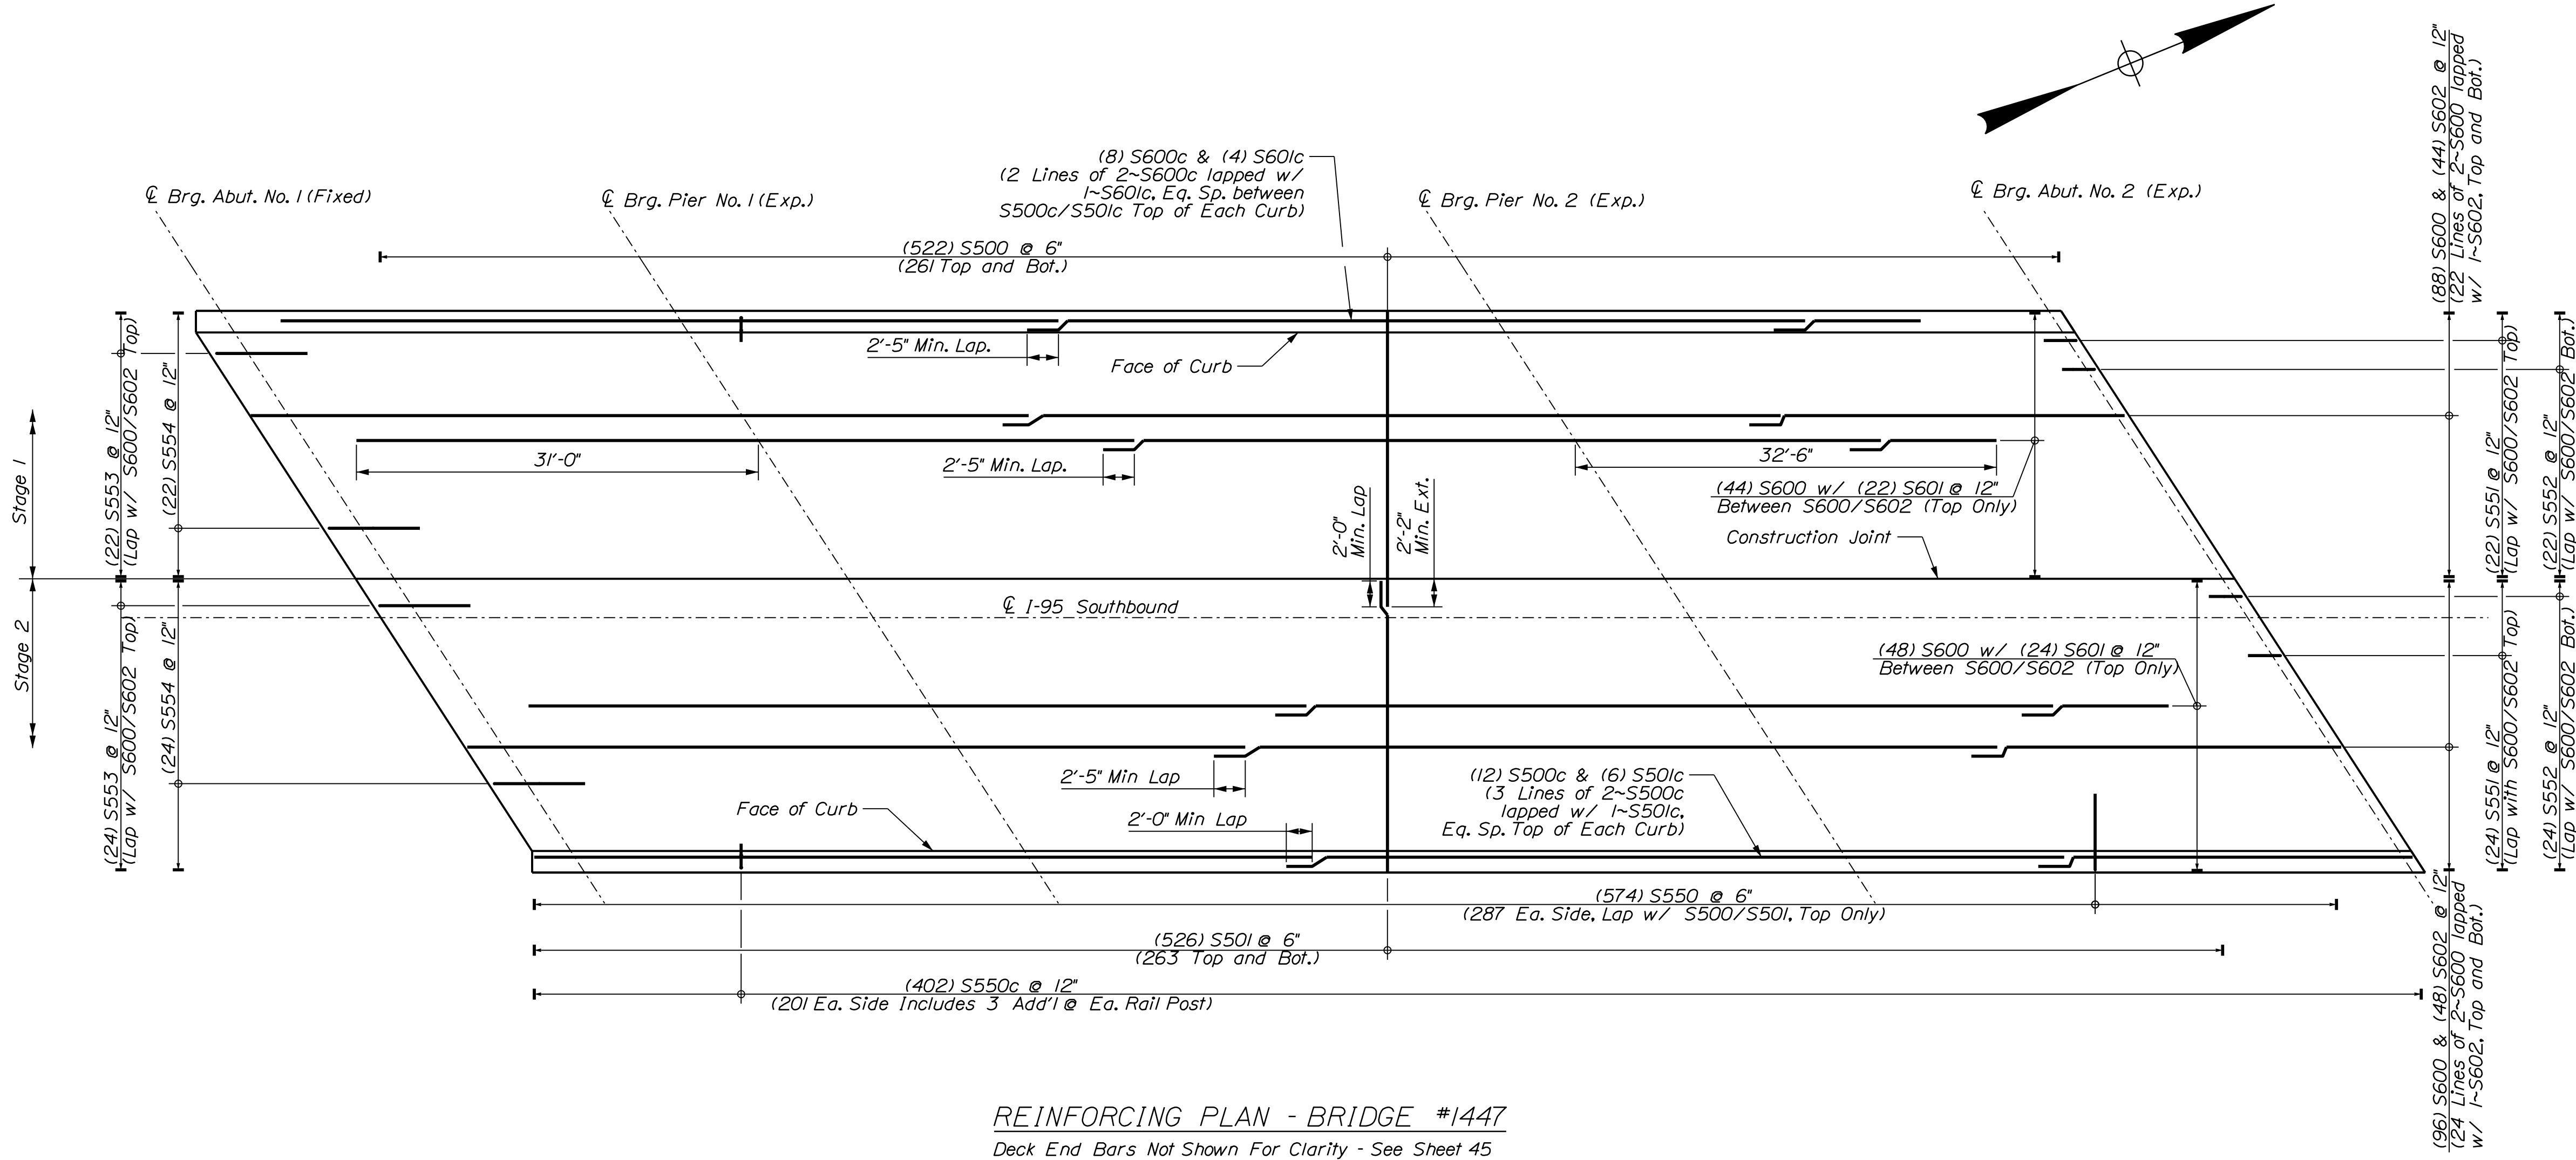


REINFORCING PLAN - BRIDGE #1447
Deck End Bars Not Shown For Clarity - See Sheet 45

I-95 SB OVER SOMERSET AVE BRIDGE NO. 1447					STATE OF MAINE	
PITTSFIELD SOMERSET COUNTY					DEPARTMENT OF TRANSPORTATION	
DECK REINFORCING					PROJECT NO. 2563106	
					WIN 25631.06 & 25631.07	
					BRIDGE NO. 1447 & 5985	
					BRIDGE PLANS	
SHEET NUMBER		43		OF 110		

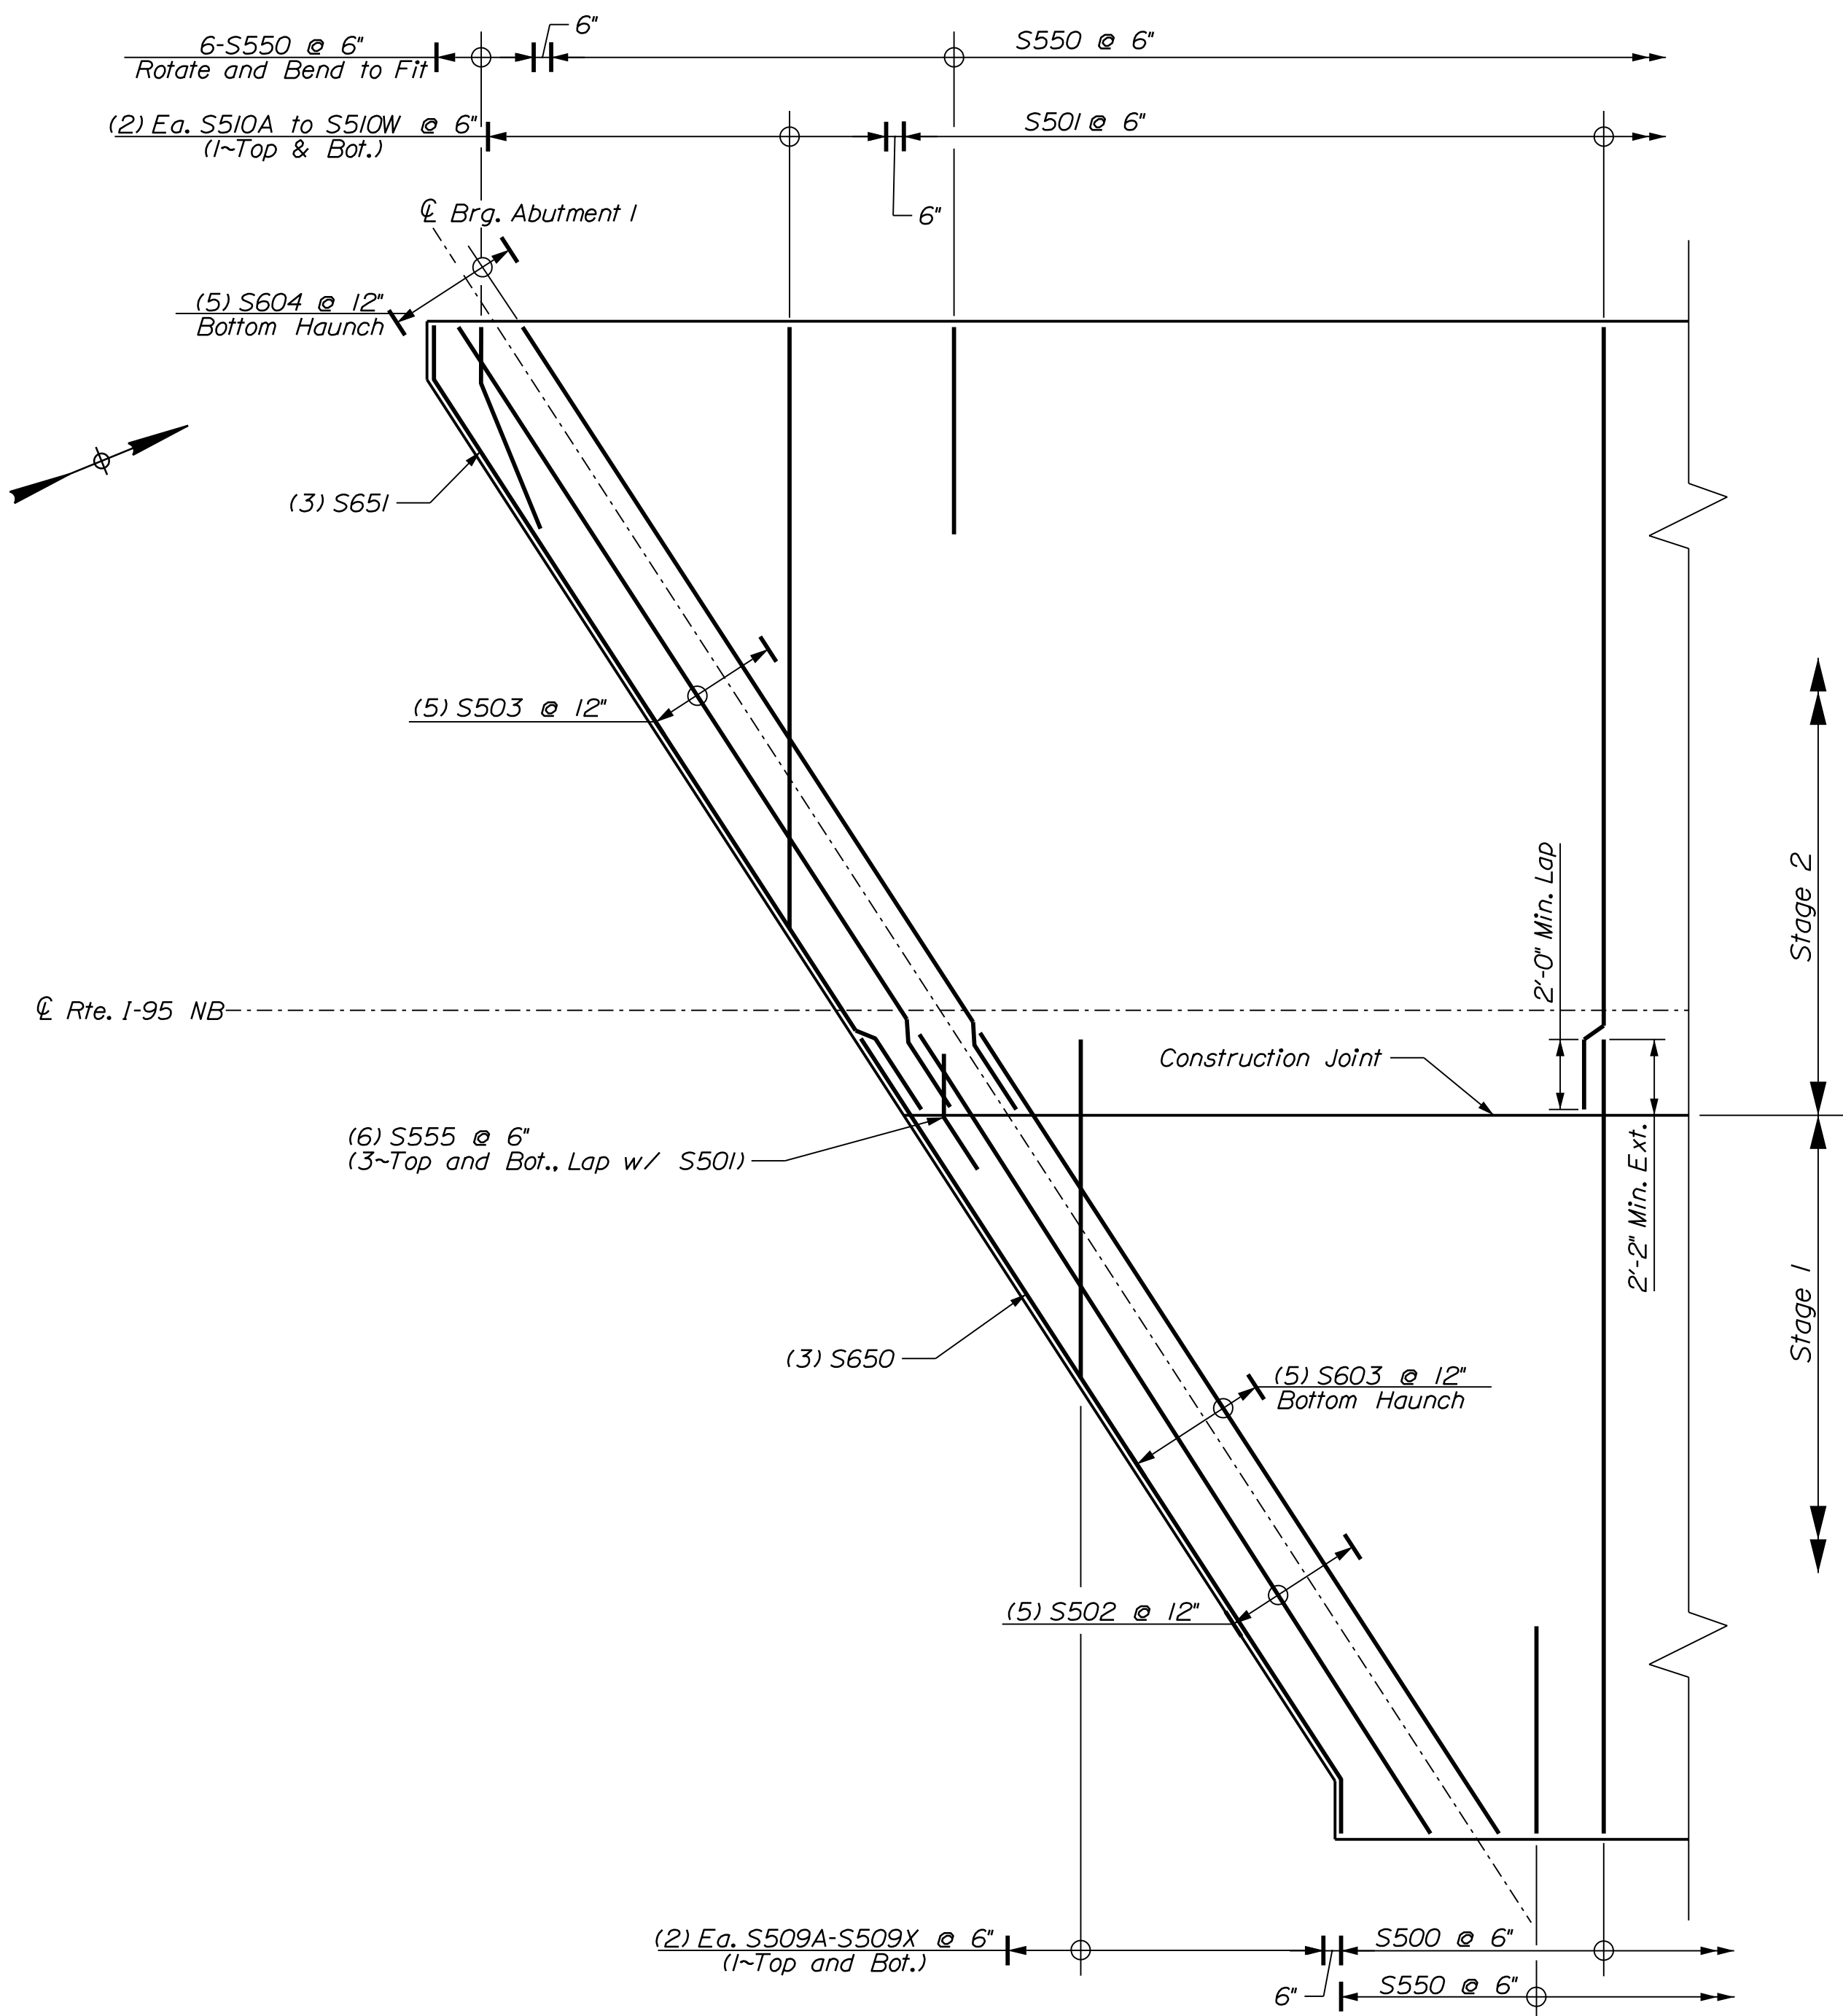


ABUTMENT 1 DECK END DETAIL - BRIDGE #5985
Longitudinal and Curb Bars not Shown for Clarity

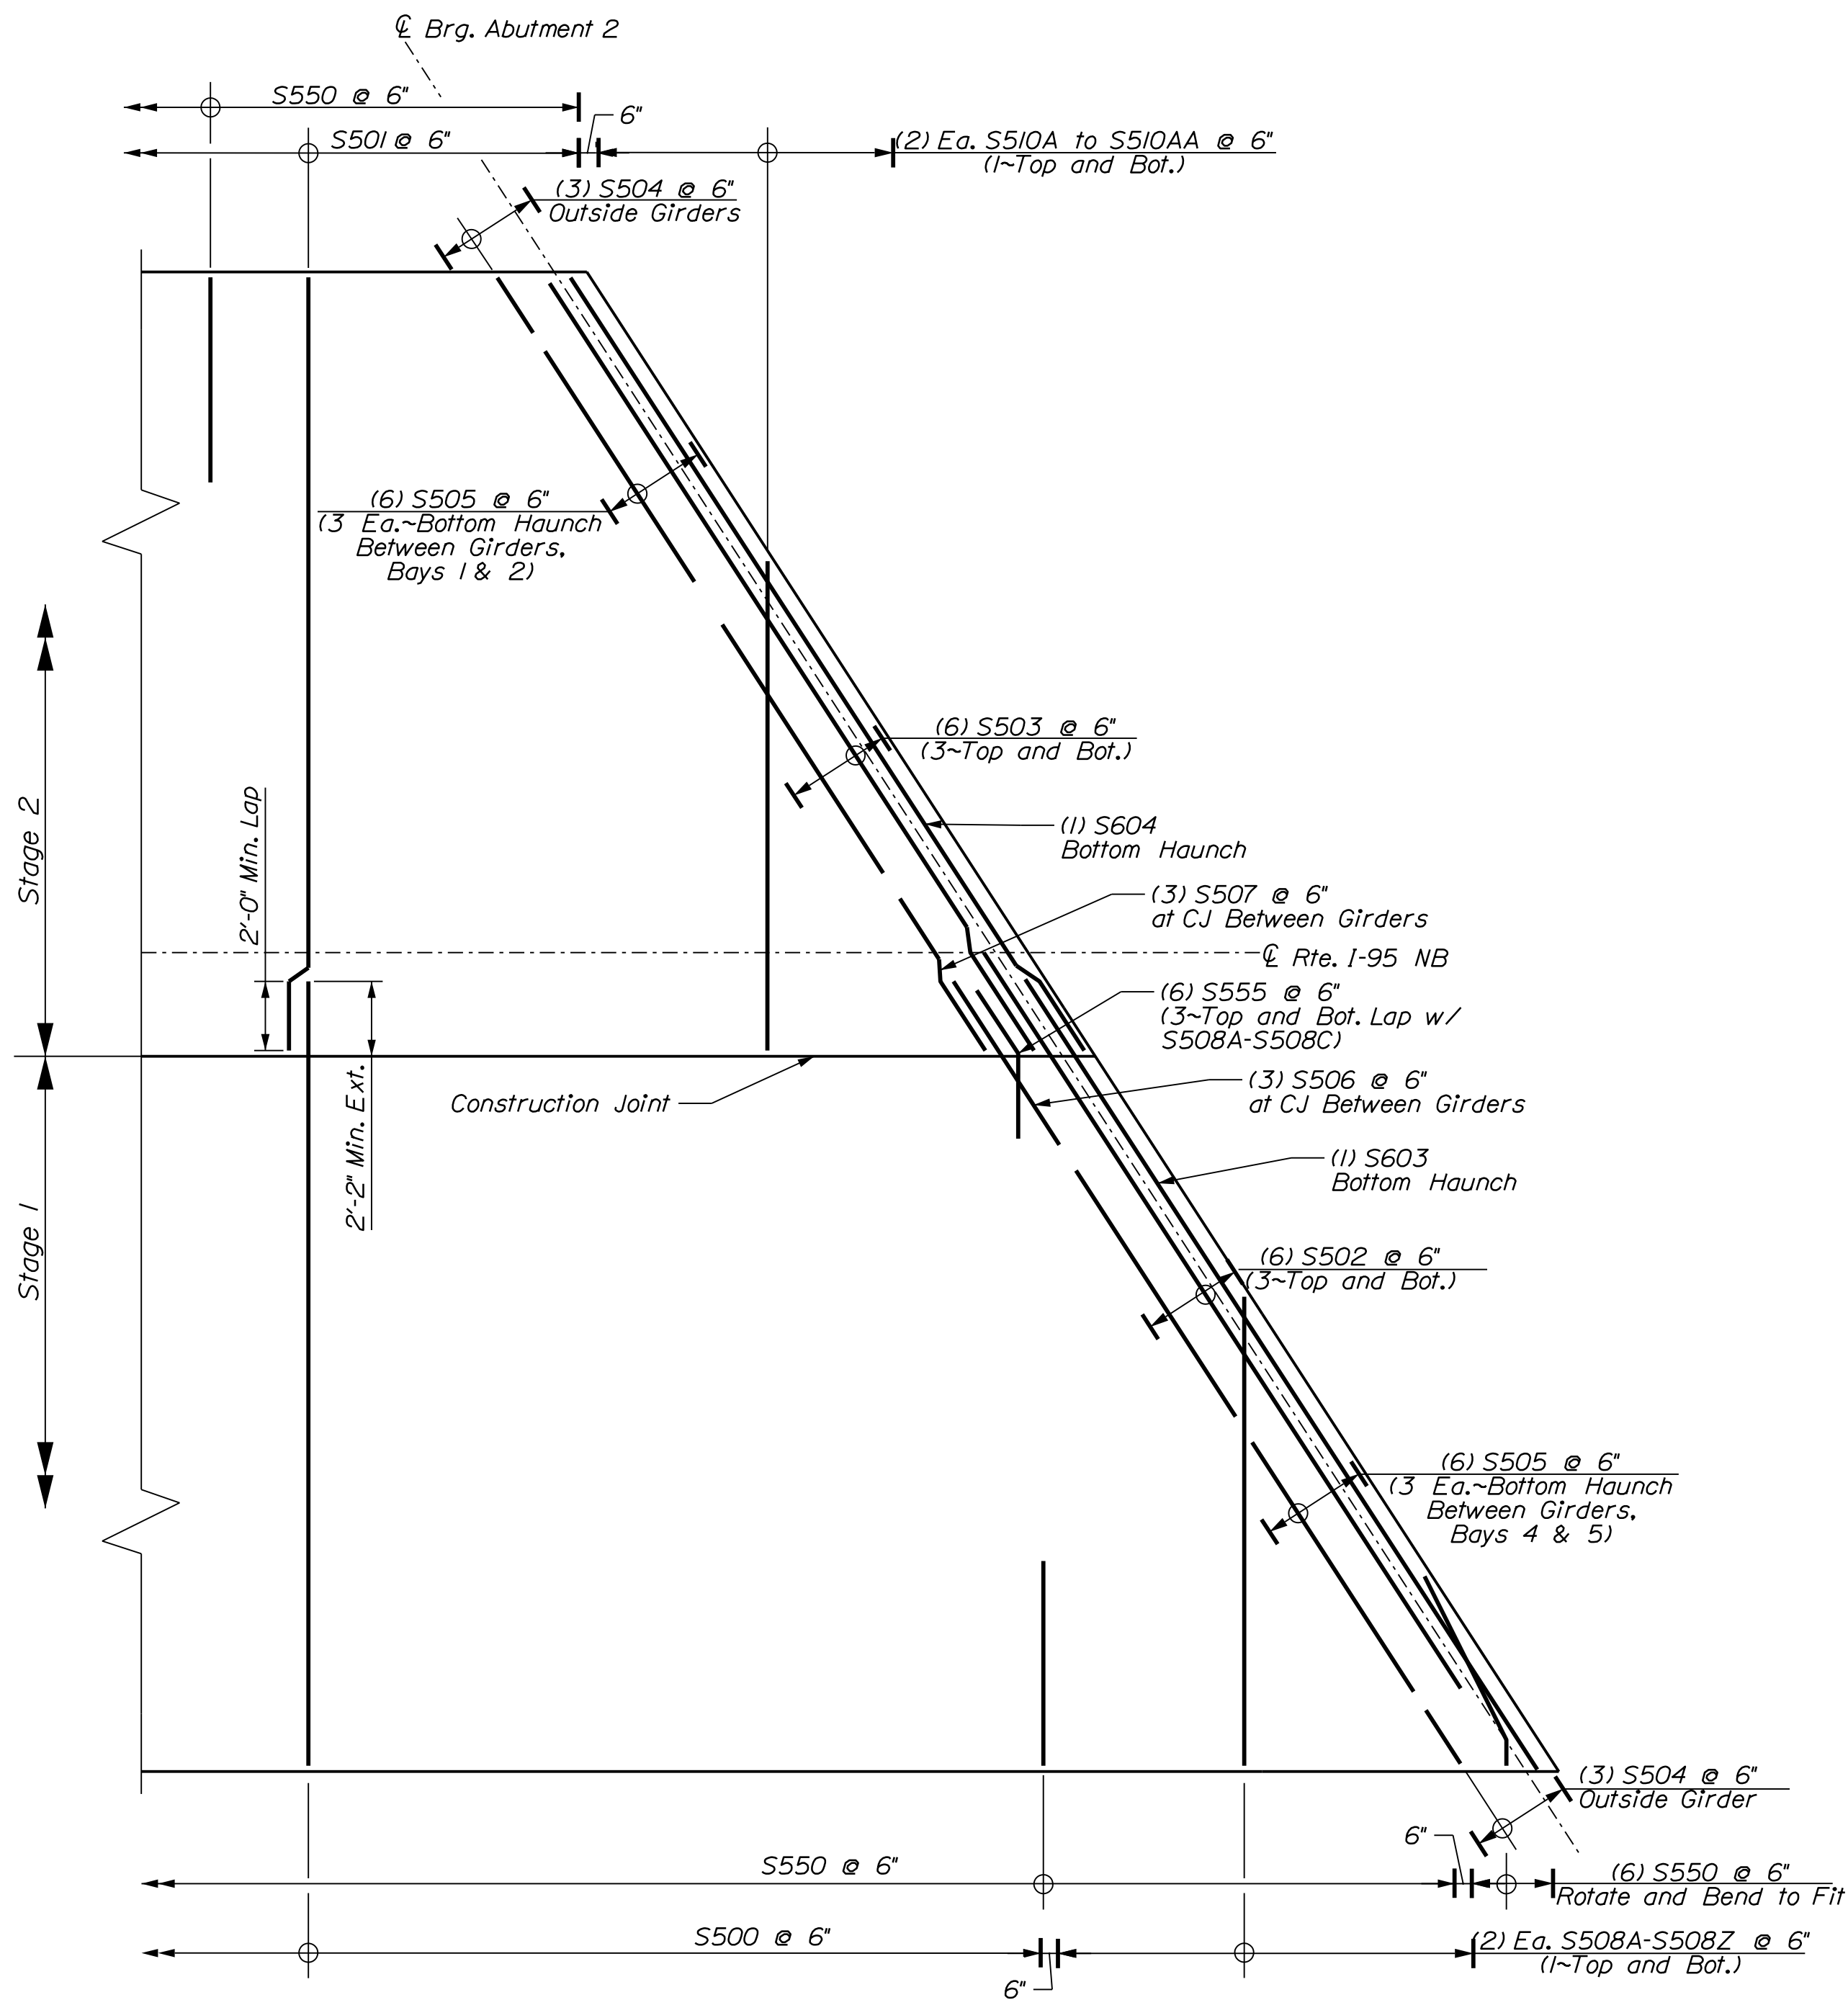


ABUTMENT 2 DECK END DETAIL - BRIDGE #5985
Longitudinal and Curb Bars not Shown for Clarity

PROJ. MANAGER	J. BRASKY	BY	DATE	SIGNATURE
DESIGN-DETAILED	S. LINDSEY	E. MORRISON	06-24	
CHECKED-REVIEWED	D. WHITE	B. COLBURN	06-24	
DESIGN-DETAILED	N. EDMAN	J. FITZ	06-24	
DESIGN-DETAILED				
REVISIONS 1				
REVISIONS 2				
REVISIONS 3				
REVISIONS 4				
FIELD CHANGES				

I-95 NB OVER SOMERSET AVE BRIDGE NO. 5985 PITTSFIELD SOMERSET COUNTY	SUPERSTRUCTURE DETAILS
---	------------------------

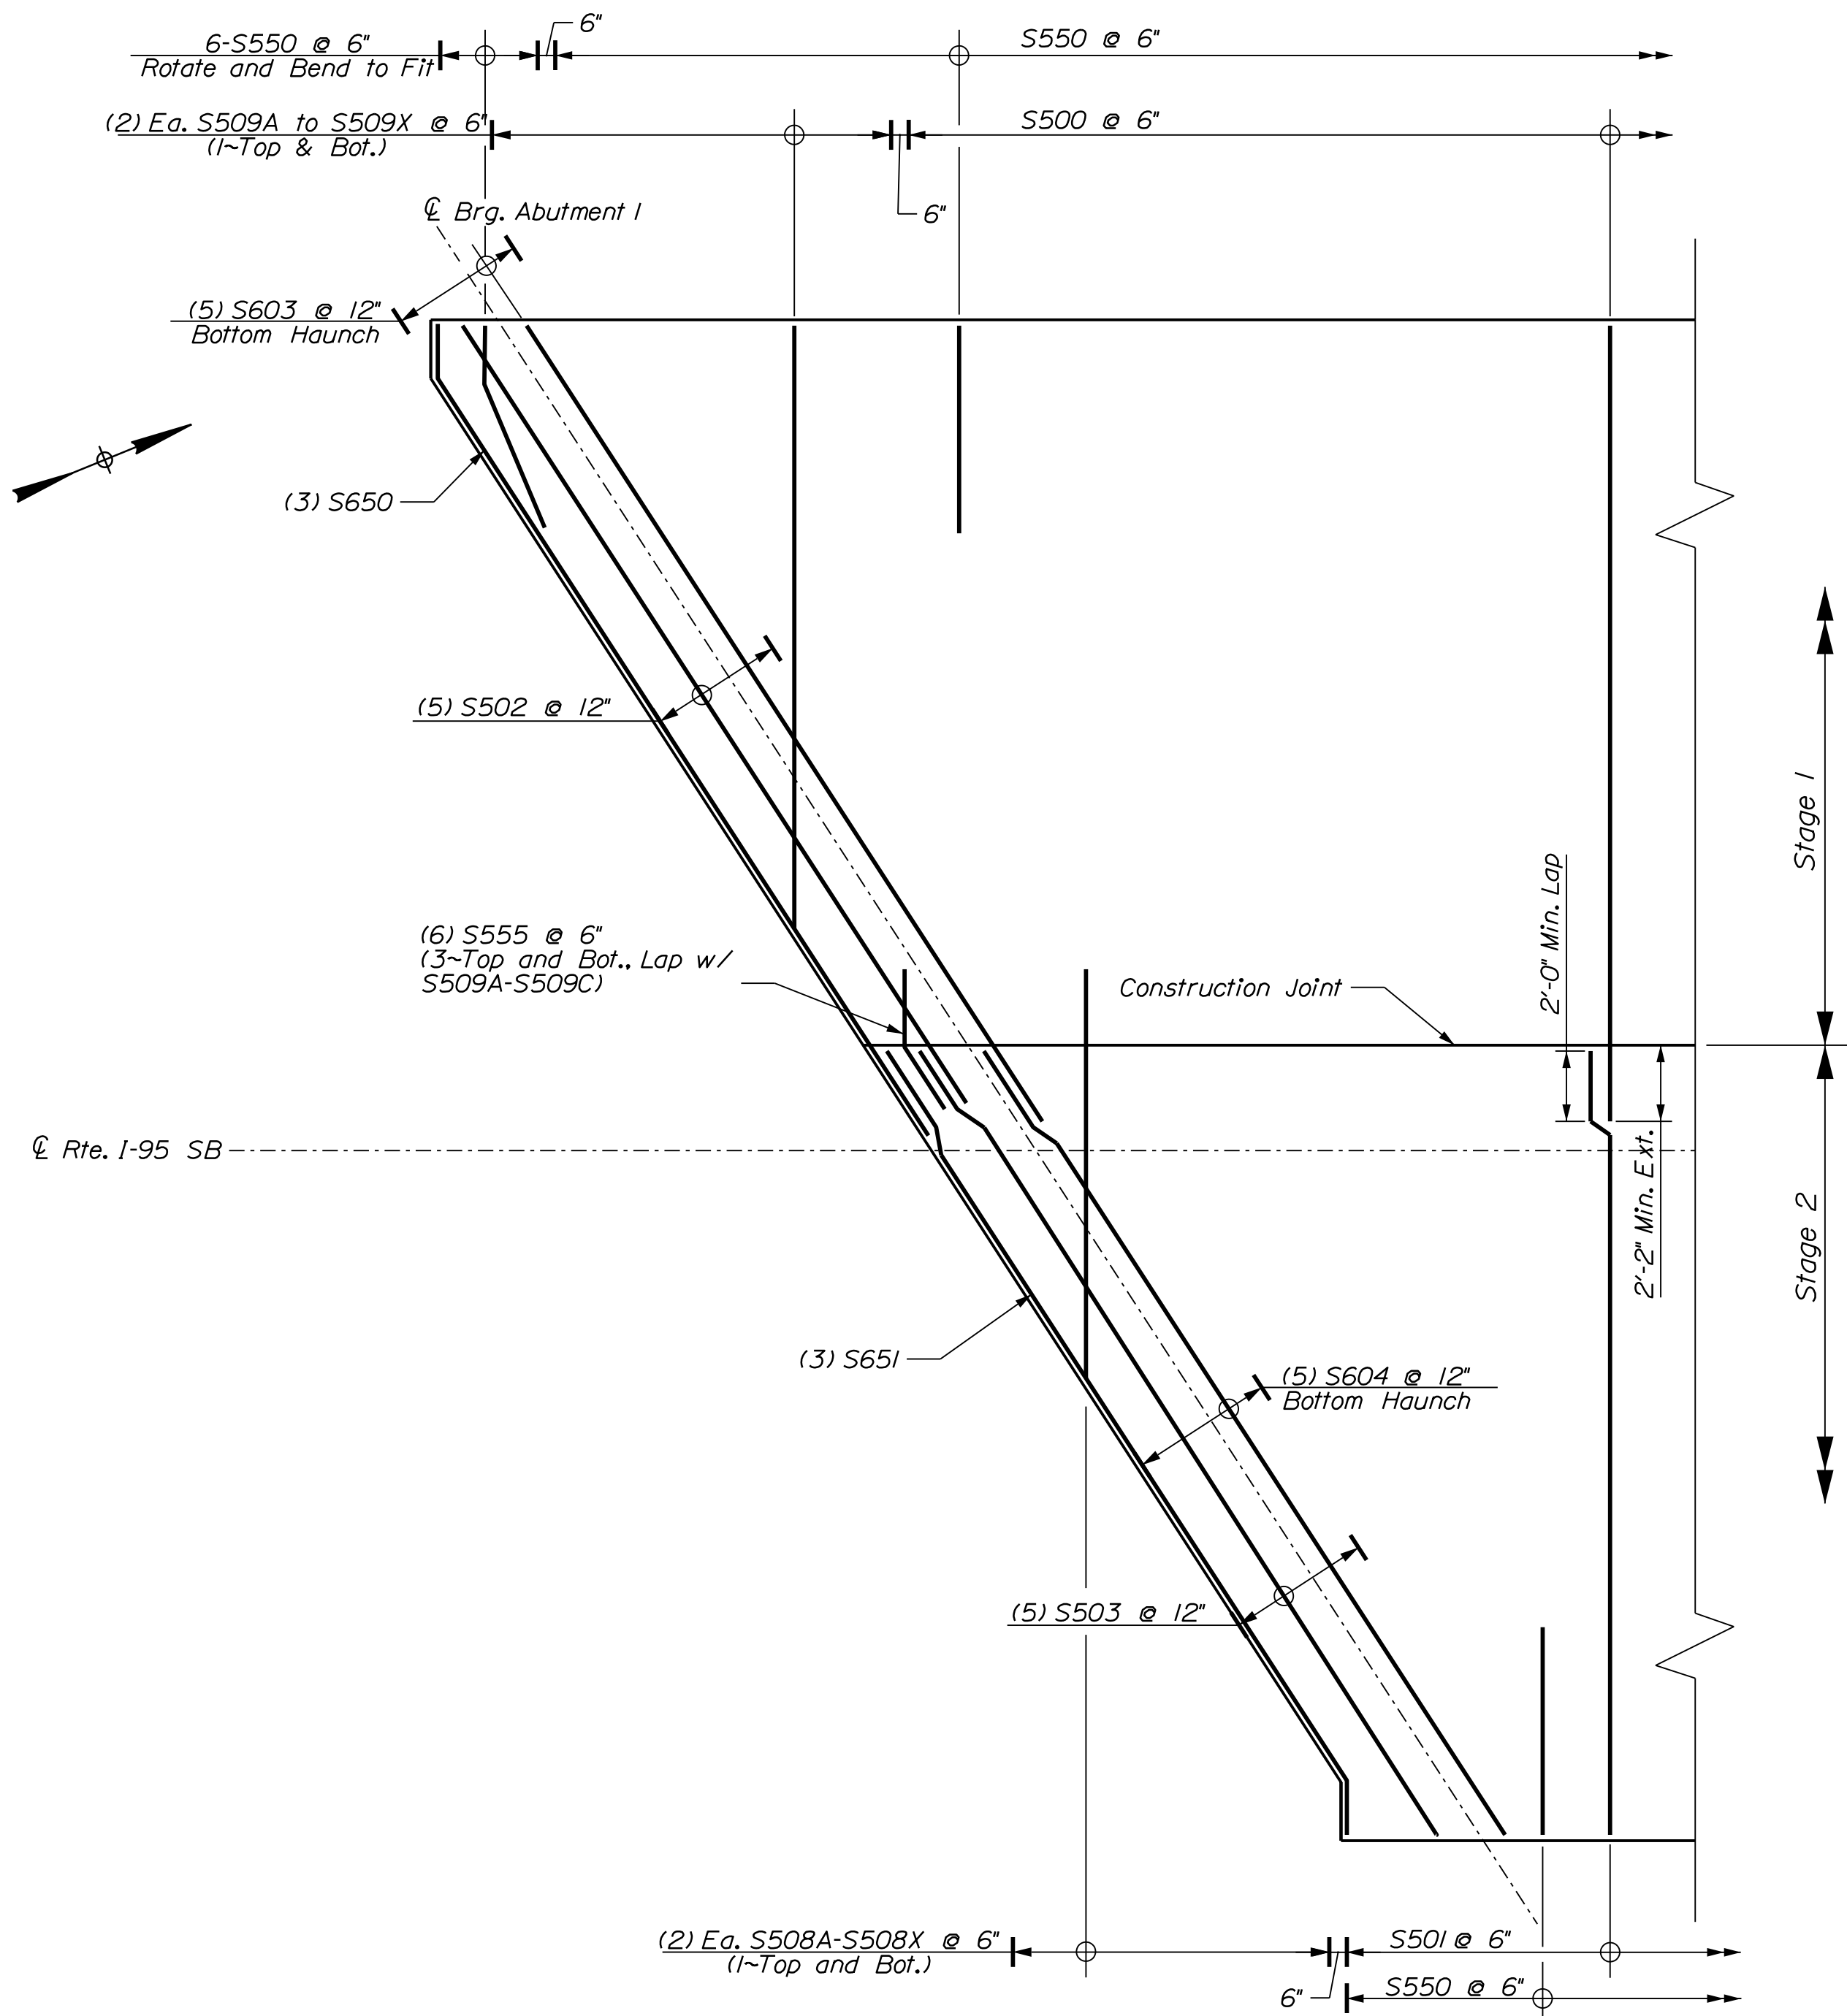


ABUTMENT 1 DECK END DETAIL - BRIDGE #1447
Longitudinal and Curb Bars not Shown for Clarity

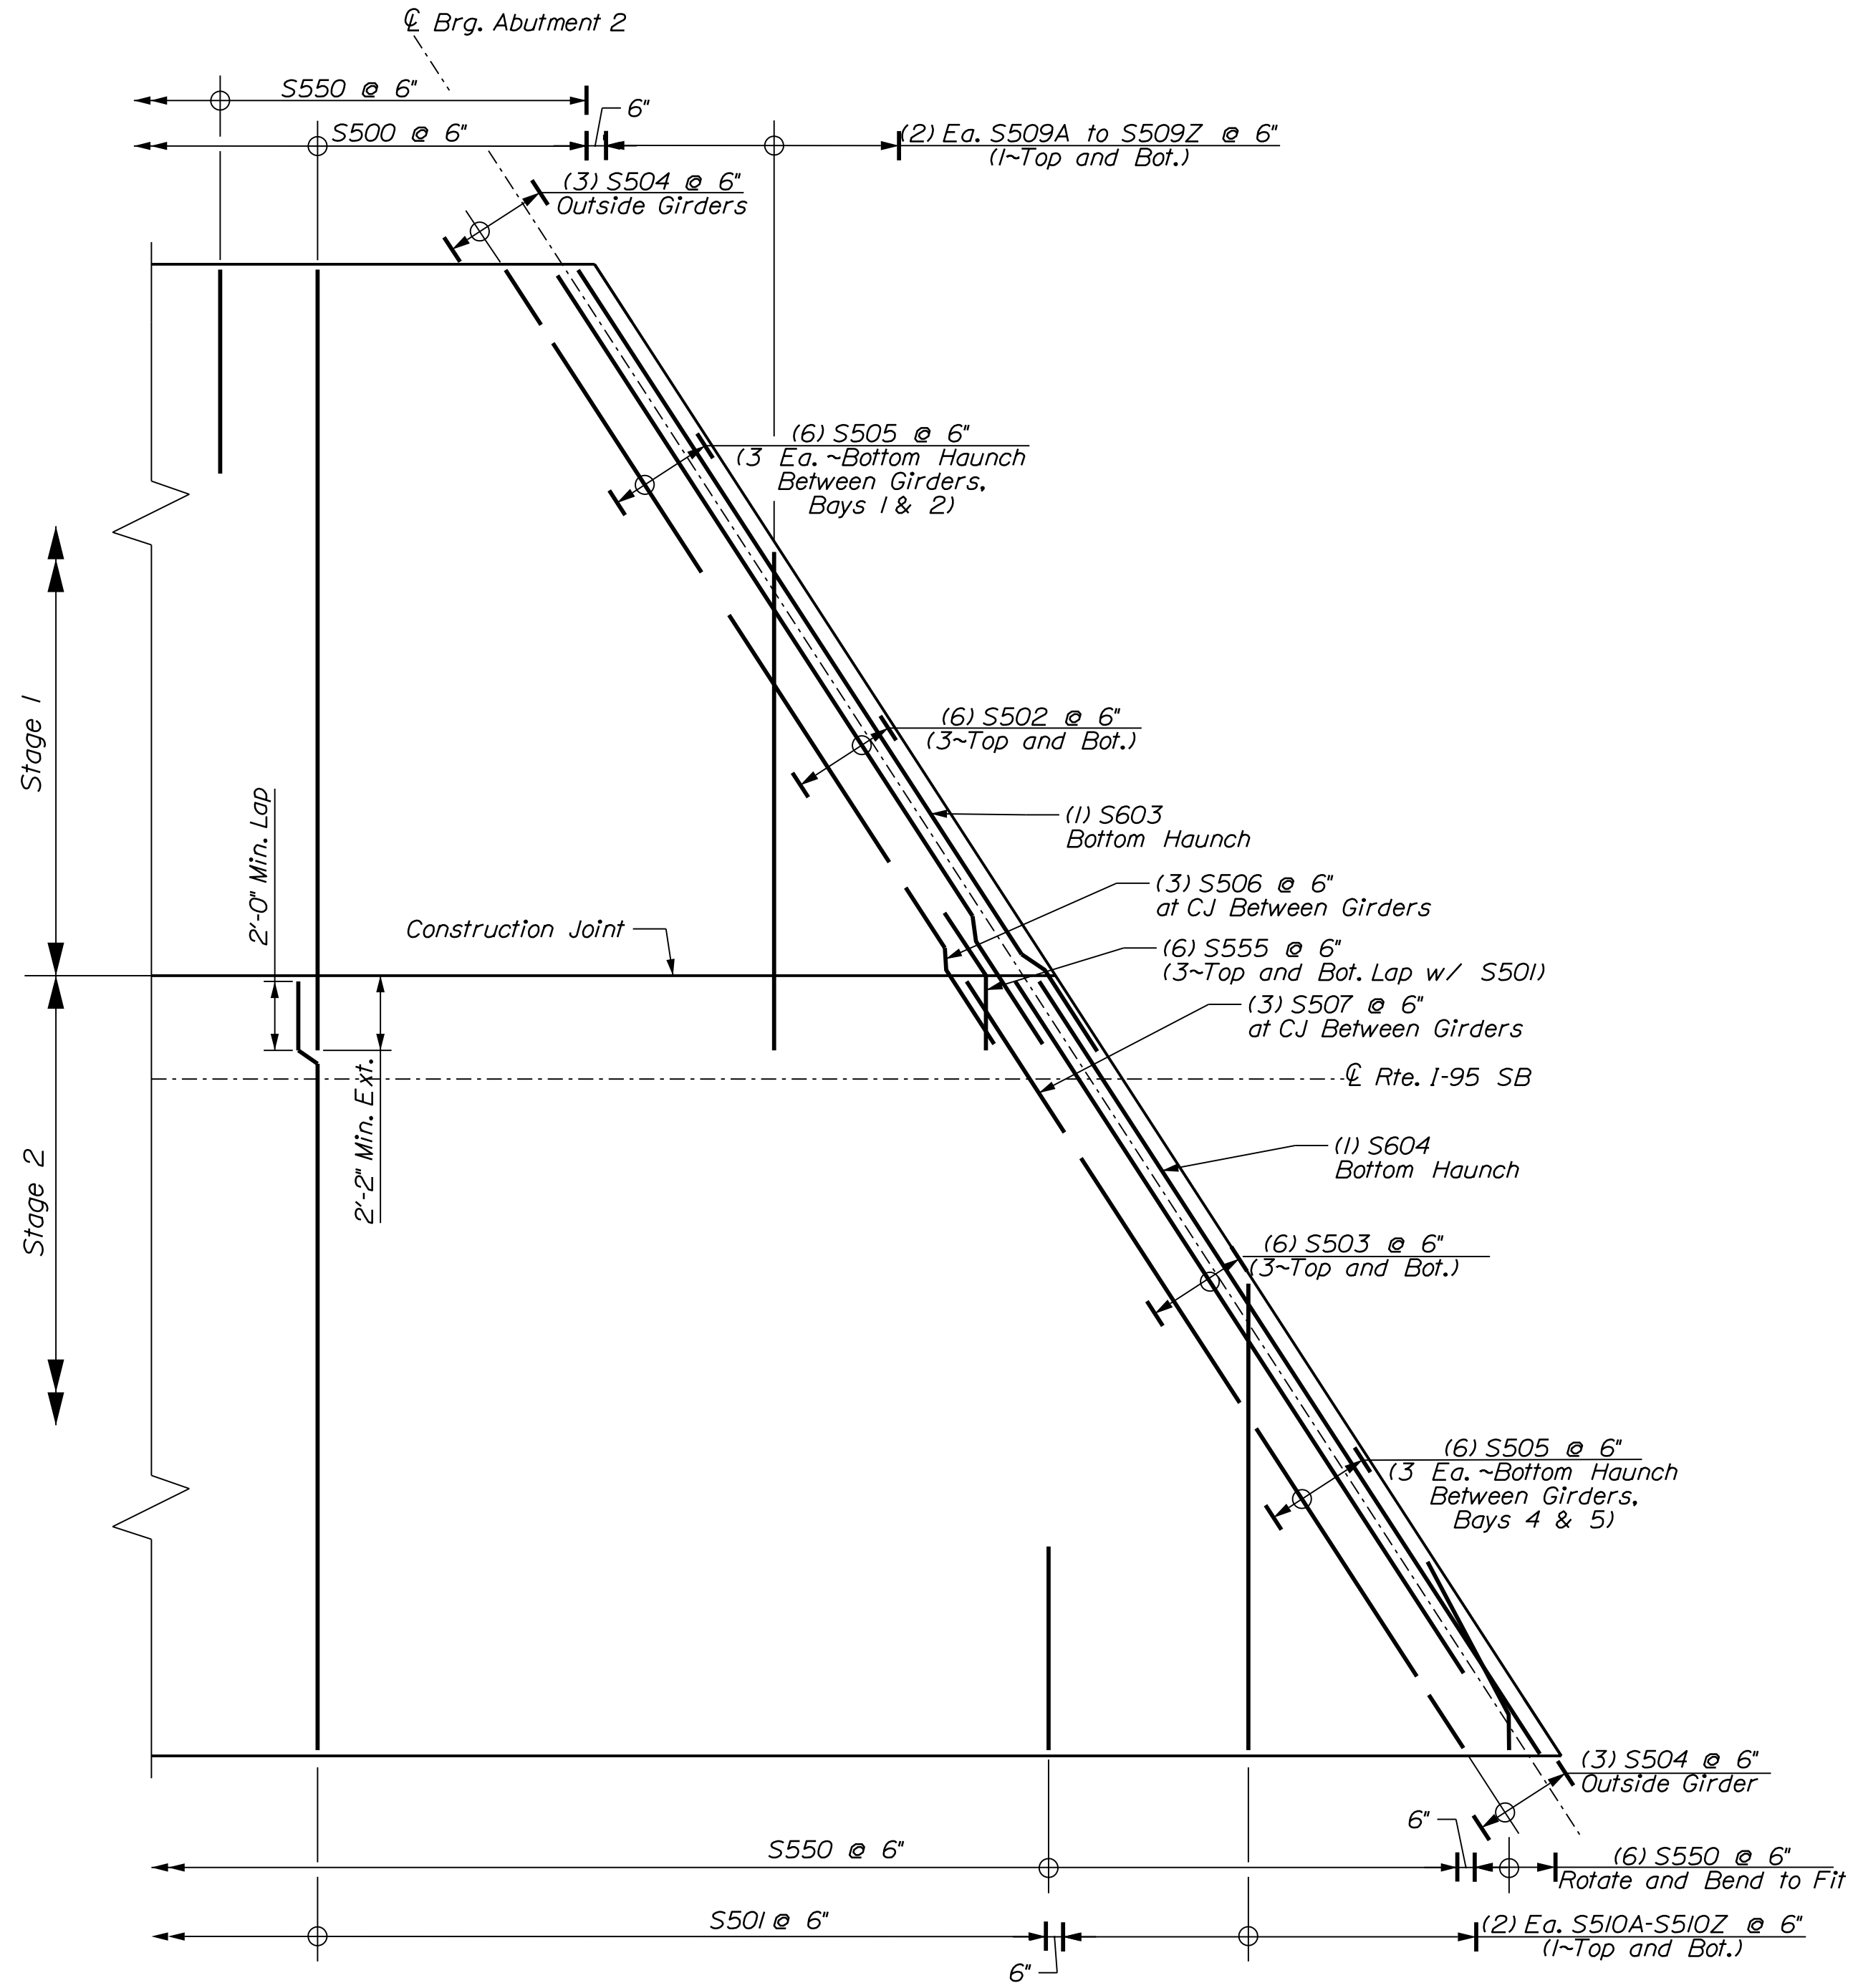

ABUTMENT 2 DECK END DETAIL - BRIDGE #1447
Longitudinal and Curb Bars not Shown for Clarity


PROJ. MANAGER	J. BRASK	BY	DATE	SIGNATURE	P.E. NUMBER	DATE
DESIGN-DETAILED	S. LINDSEY	E. MORRISON	06-24			
CHECKED-REVIEWED	D. WHITE	B. COLBURN	06-24			
DESIGN-DETAILED	N. EDMAN	J. FITZ	06-24			
REVISIONS 1						
REVISIONS 2						
REVISIONS 3						
REVISIONS 4						
FIELD CHANGES						

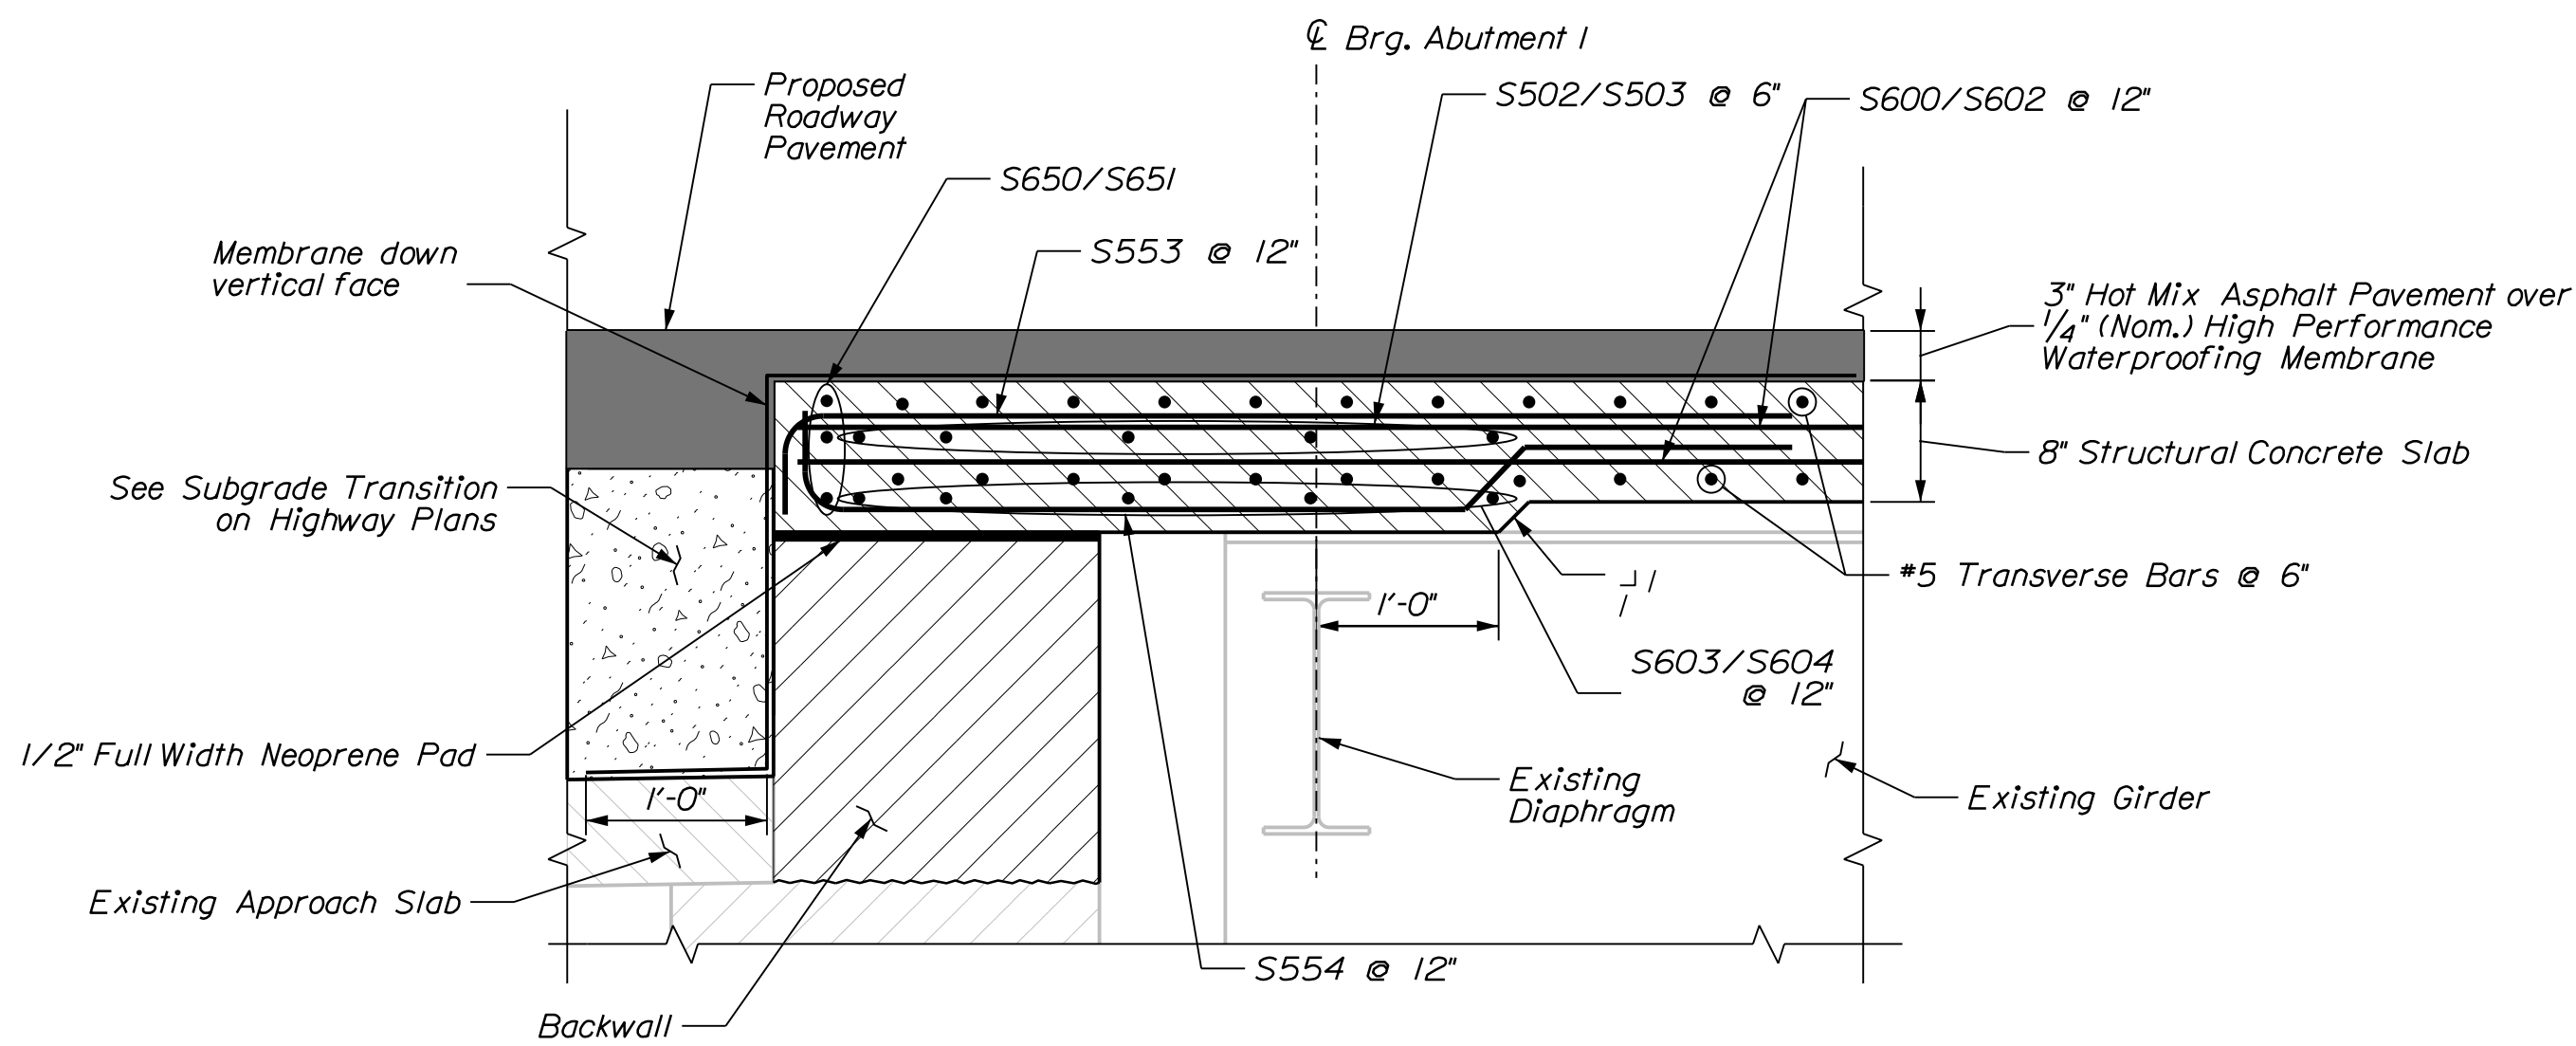

ABUTMENT 1 DECK END SECTION

(PARALLEL TO GIRDER)


Partial Height Backwall Replacement Shown,
Full Height Backwall Replacement Similar

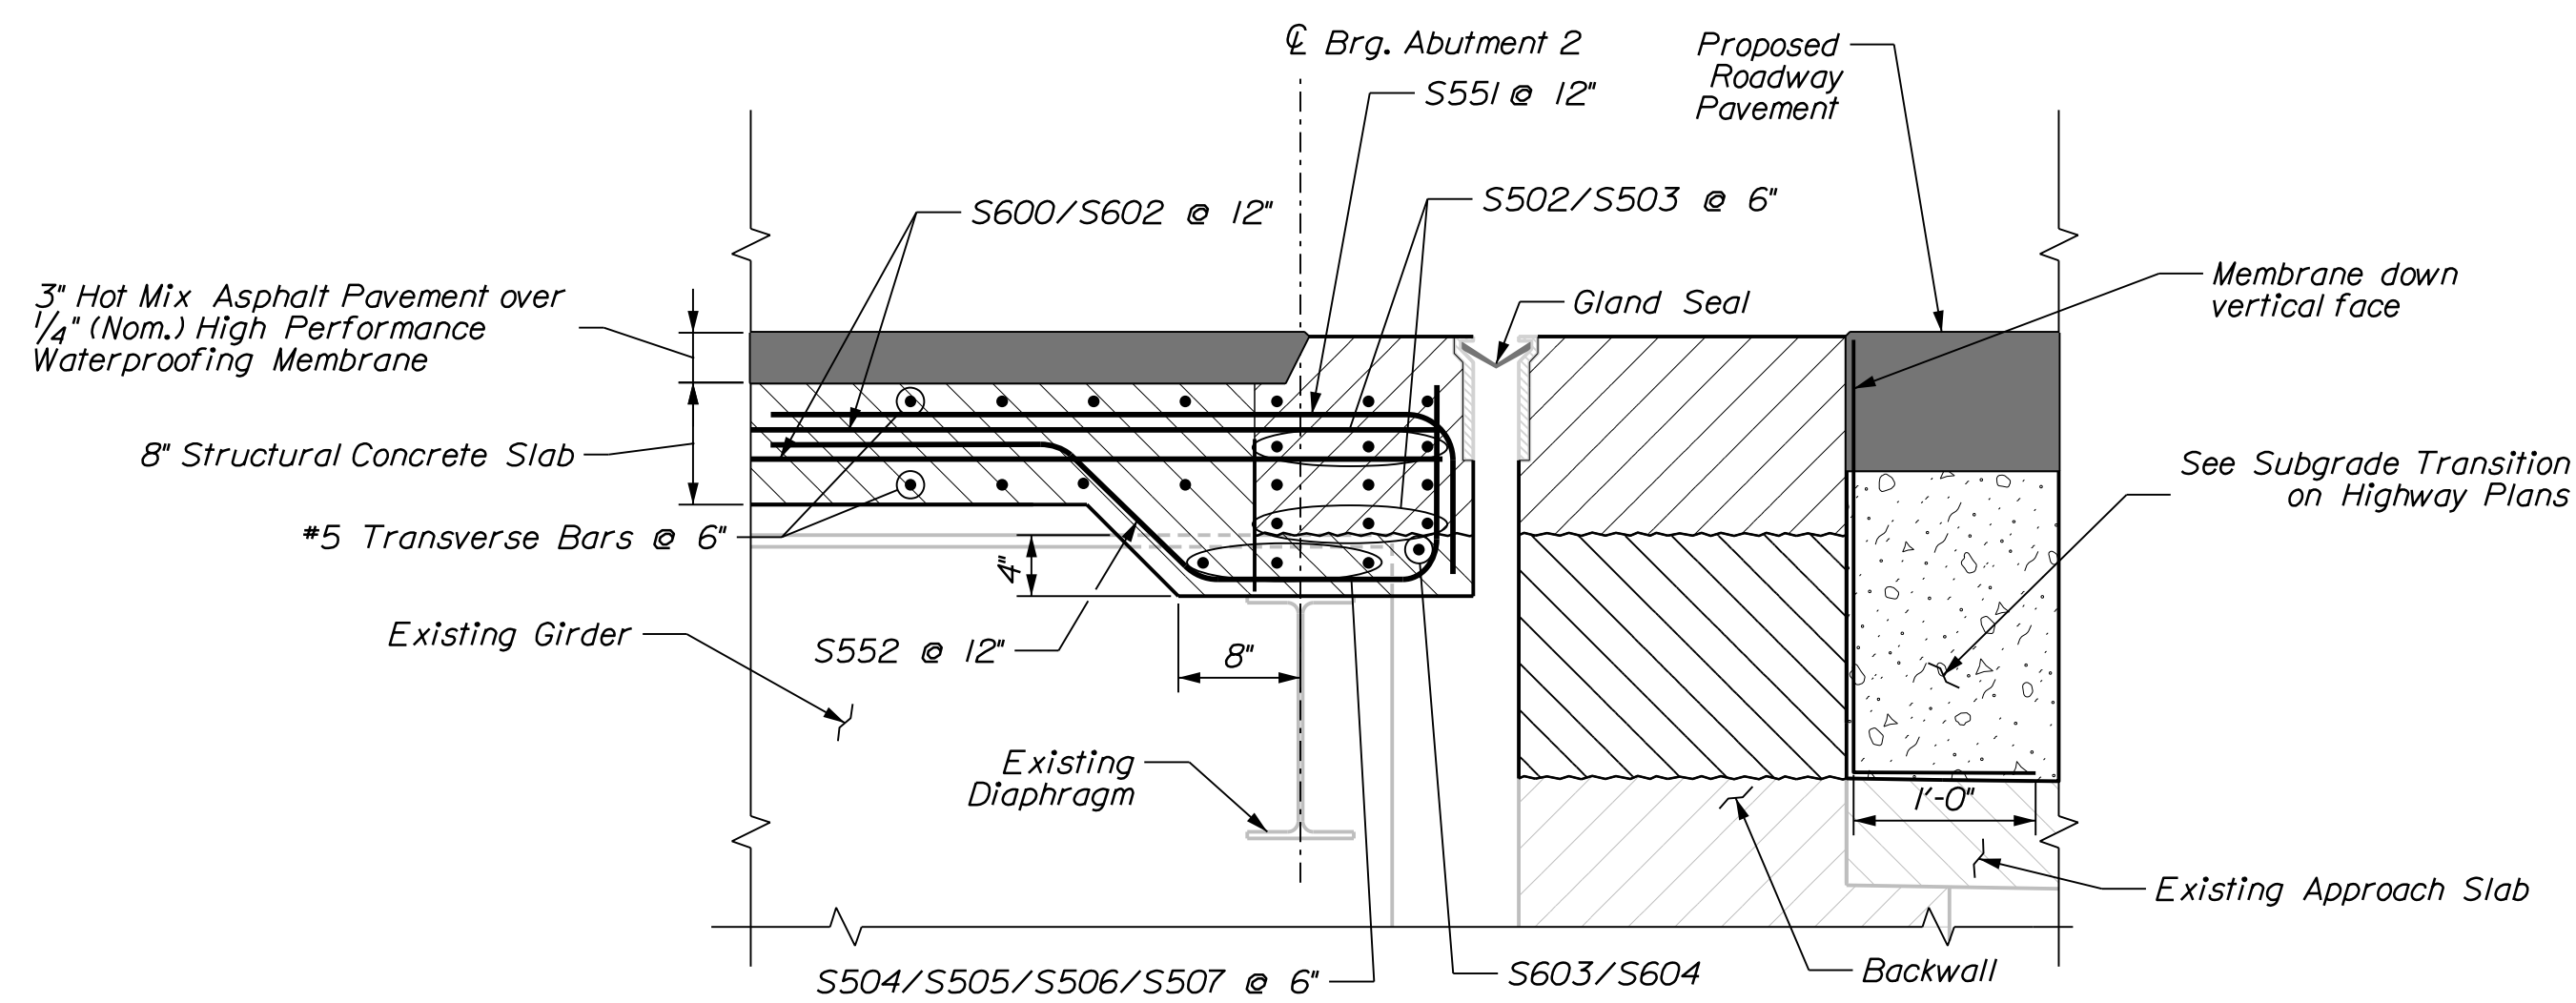

ABUTMENT 2 DECK END SECTION

(PARALLEL TO GIRDER)

Partial Height Backwall Replacement Shown,
Full Height Backwall Replacement Similar

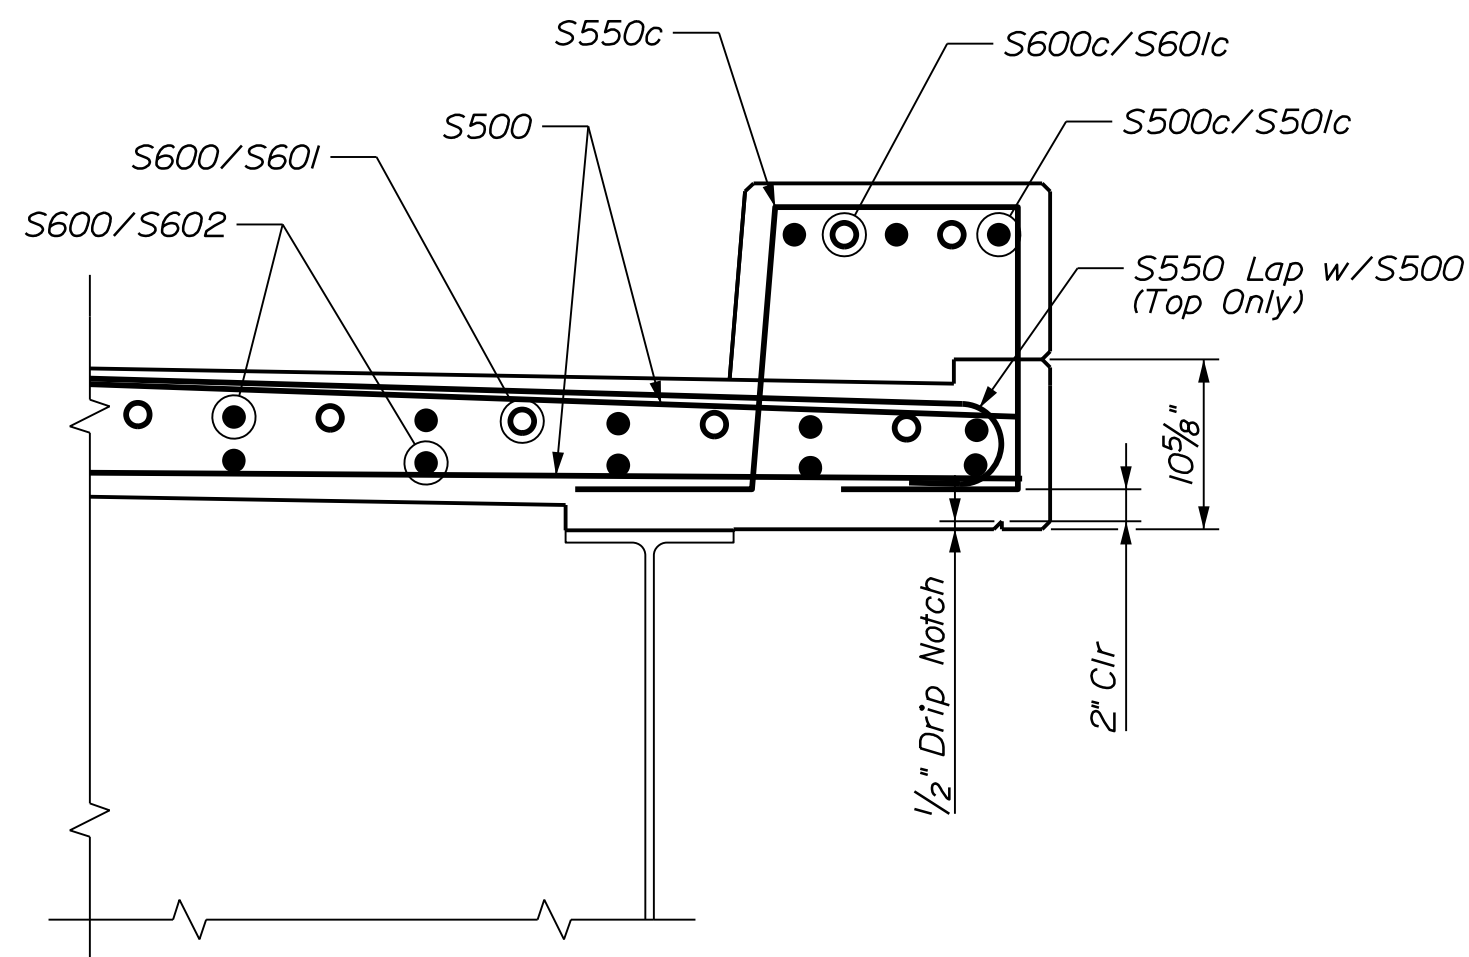

DETAIL A

Right Overhang Shown
Left Overhang Similar

GLAND SEAL NOTES

1. The gland seal to be furnished shall have minimum Movement Ratings as follows:
Abutment No. 2 = 2 Inches
2. To facilitate staged construction, the sliding cover plate detail for the curbs shall be modified to use countersunk bolts


SUPERSTRUCTURE NOTES

1. Payment for the neoprene pad will be incidental to related Contract Items.


PROJ. MANAGER	J. BRASK	BY	DATE
DESIGNED-DETAILED	S. LINDSLEY	E. MORRISON	06-24
CHECKED-REVIEWED	D. WHITE	B. COLBURN	06-24
DESIGNS-DETAILED	N. EDMAN	J. FITZ	06-24
REVISIONS 1			
REVISIONS 2			
REVISIONS 3			
REVISIONS 4			
FIELD CHANGES			

STRAIGHT BARS								BENT BARS															
MARK	QTY.	LENGTH	LOCATION	MARK	QTY.	LENGTH	LOCATION	MARK	QTY.	LENGTH	TYPE	A	B	C	D	E	F	G	H	O	R	LOCATION	
Approach Slabs (Plain Steel)				Superstructure (Plain Steel)				Superstructure (Low-Carbon Chromium)															
AS501	15	15'-7"	AB 1 Stage 2 Transverse	S510D	2	19'-3"	Deck Transverse Phase 2	S550c	402	5'-9"	SC	10"	1'-5"	1'-3"	1'-5"			10"		1'-4"			Curb Stirrup
AS502	15	7'-5"	AB 1 Stage 1 Transverse	S510E	2	18'-6"	Deck Tranverse Phase 2																
AS503	15	3'-9"	AB 2 Stage 1 Transverse	S510F	2	17'-9"	Deck Tranverse Phase 2	Superstructure (Plain Steel)															
AS504	15	10'-11"	AB 2 Stage 2 Transverse	S510G	2	16'-11"	Deck Transverse Phase 2	S550	586	6'-6"	J	5'-11"	7"						5"			Deck Overhang	
AS601	70	14'-8"	Approach Slab Longitudinal	S510H	2	16'-2"	Deck Tranverse Phase 2	S551	46	4'-8"	L	4'-0"	8"									Deck End	
				S510J	2	15'-5"	Deck Transverse Phase 2	S552	46	4'-11"	SJ	2'-0"	8"	1'-6"	9"	0"					Deck End		
				S510K	2	14'-8"	Deck Tranverse Phase 2	S553	46	6'-0"	L	5'-6"	6"							Deck End			
Superstruture (Low Carbon Chromium)				S510L	2	13'-10"	Deck Tranverse Phase 2	S554	46	6'-7"	SJ	2'-0"	5"	3'-8"	6"	0"					Deck End		
S500c	12	60'-0"	Curb Longitudinal	S510M	2	13'-1"	Deck Transverse Phase 2	S555	12	4'-8"	V				2'-4"	2'-4"			1'-3"			Deck Construction Joint	
S501c	6	29'-8"	Curb Longitudinal	S510N	2	12'-4"	Deck Tranverse Phase 2																
				S510P	2	11'-7"	Deck Transverse Phase 2	S650	3	26'-7"	V				25'-1"	1'-6"			10"			Deck End Stage 1	
S600c	8	60'-0"	Curb Longitudinal	S510Q	2	10'-9"	Deck Tranverse Phase 2	S651	3	26'-4"	V				24'-10"	1'-6"			10"			Deck End Stage 2	
S601c	4	11'-4"	Curb Longitudinal	S510R	2	10'-0"	Deck Transverse Phase 2																
				S510S	2	9'-3"	Deck Transverse Phase 2	Abutment 1 (Low-Carbon Chromium)															
Superstructure (Plain Steel)				S510T	2	8'-6"	Deck Tranverse Phase 2	A550c	32	4'-6"	HB	4"	8"	1'-3"	8"	1'-3"		4"				Wingwall Curb Stirrup	
S500	522	22'-8"	Deck Transverse Stage 1	S510U	2	7'-8"	Deck Transverse Phase 2	A551c	64	3'-4"	L	2'-6"	10"									Wingwall Curb	
S501	526	22'-4"	Deck Transverse Stage 2	S510V	2	6'-11"	Deck Tranverse Phase 2	A552c	6	10'-8 1/2"	SJ	3'-10"	3 1/2"	8"	1'-3"	4'-8"						Wingwall Stirrup	
S502	11	26'-8"	Deck End Phase 1	S510W	2	6'-2"	Deck Transverse Phase 2																
S503	11	26'-8"	Deck End Phase 2	S510X	2	5'-5"	Deck Tranverse Phase 2	Abutment 1 (Plain Steel)															
S504	6	2'-1"	Deck End	S510Y	2	4'-7"	Deck Tranverse Phase 2	A550	6	3'-0"	L	2'-0"	1'-0"									Backwall Stage 1	
S505	12	9'-0"	Deck End	S510Z	2	3'-10"	Deck Transverse Phase 2	A551	6	3'-1"	L	2'-1"	1'-0"									Backwall Stage 1	
S506	3	5'-5"	Deck End					A552	6	3'-2"	L	2'-2"	1'-0"									Backwall Stage 1	
S507	3	5'-6"	Deck End	S600	276	60'-0"	Deck Longitudinal	A553	6	3'-3"	L	2'-3"	1'-0"									Backwall Stage 1	
S508A	2	19'-11"	Deck Transverse Phase 2	S601	46	11'-4"	Deck Longitudinal	A554	4	3'-4"	L	2'-4"	1'-0"									Backwall Stage 1	
S508B	2	19'-2"	Deck Transverse Phase 2	S602	92	30'-6"	Deck Longitudinal	A555	4	3'-5"	L	2'-5"	1'-0"									Backwall Stage 1	
S508C	2	18'-4"	Deck Transverse Phase 2	S603	6	27'-1"	Deck End	A556	4	3'-6"	L	2'-6"	1'-0"									Backwall Stage 1	
S508D	2	17'-7"	Deck Transverse Phase 2	S604	6	26'-8"	Deck End	A557	25	6'-10"	U		2'-10"	1'-2"	2'-10"							Backwall Stage 1 & 2	
S508E	2	16'-10"	Deck Transverse Phase 2					A558	8	4'-3"	V				2'-9"	1'-6"			1'-1"			Backwall Stage 1	
S508F	2	16'-1"	Deck Transverse Phase 2	Abutment 1 (Low-Carbon Chromium)				A559	16	3'-3"	V				1'-9"	1'-6"			1'-1"			Backwall Stage 2	
S508G	2	15'-3"	Deck Transverse Phase 2	A500c	10	10'-6"	Right & Left Wingwall Curb	A560	24	5'-2"	L	4'-4"	10"									Backwall Stage 1 & 2	
S508H	2	14'-6"	Deck Transverse Phase 2					A561	10	3'-7"	L	2'-7"	1'-0"									Backwall Stage 2	
S508J	2	13'-9"	Deck Transverse Phase 2	Abutment 1 (Plain Steel)				A562	10	3'-8"	L	2'-8"	1'-0"									Backwall Stage 2	
S508K	2	13'-0"	Deck Transverse Phase 2	A500	3	26'-10"	Backwall Stage 1	A563	4	6'-4"	L	3'-2"	3'-2"									Backwall Stage 1	
S508L	2	12'-2"	Deck Transverse Phase 2	A501	3	27'-10"	Backwall Stage 1	A564	4	6'-10"	l6	0"	3'-0"	1'-2"	2'-8"				1'-5"	2'-3"		Backwall Stage 2	
S508M	2	11'-5"	Deck Transverse Phase 2	A502	3	8'-4"	Backwall Stage 1																
S508N	2	10'-8"	Deck Transverse Phase 2	A503	3	9'-4"	Backwall Stage 1	Abutment 2 (Low-Carbon Chromium)															
S508P	2	9'-11"	Deck Transverse Phase 2	A504	22	4'-1"	Backwall Stage 1 & 2	B550c	16	4'-6"	HB	4"	8"	1'-3"	8"	1'-3"		4"				Wingwall Curb Stirrup	
S508Q	2	9'-1"	Deck Transverse Phase 2	A505	3	24'-8"	Backwall Stage 2	B551c	32	3'-4"	L	2'-6"	10"									Wingwall Curb	
S508R	2	8'-4"	Deck Transverse Phase 2	A506	3	25'-5"	Backwall Stage 2	B552c	26	11'-11 1/2"	SJ	4'-5"	3 1/2"	8"	1'-3"	5'-4"						Wingwall Stirrup	
S508S	2	7'-7"	Deck Transverse Phase 2	A507	2	16'-7"	Backwall Stage 2																
S508T	2	6'-10"	Deck Transverse Phase 2	A508	2	17'-1"	Backwall Stage 2	Abutment 2 (Plain Steel)															
S508U	2	6'-0"	Deck Transverse Phase 2	A509	6	3'-8"	Backwall Stage 1 & 2	B550	6	3'-7"	L	2'-7"	1'-0"									Backwall Stage 1	
S508V	2	5'-3"	Deck Transverse Phase 2	A510	8	10'-6"	Right & Left Wingwall	B551	6	3'-8"	L	2'-8"	1'-0"									Backwall Stage 1	
S508W	2	4'-6"	Deck Transverse Phase 2	A511	16	4'-4"	Right & Left Wingwall	B552	6	3'-9"	L	2'-9"	1'-0"									Backwall Stage 1	
S508X	2	3'-9"	Deck Transverse Phase 2	A512	16	4'-1"	Right & Left Wingwall	B553	6	3'-10"	L	2'-10"	1'-0"									Backwall Stage 1	
S509A	4	21'-10"	Deck Transverse Phase 1					B554	4	3'-11"	L	2'-11"	1'-0"									Backwall Stage 1	
S509B	4	21'-1"	Deck Transverse Phase 1	Abutment 2 (Low-Carbon Chromium)				B555	4	4'-0"	L	3'-0"	1'-0"									Backwall Stage 1	
S509C	4	20'-3"	Deck Transverse Phase 1	B500c	5	12'-4"	Right Wingwall	B556	4	4'-1"	L	3'-1"	1'-0"									Backwall Stage 1	
S509D	4	19'-6"	Deck Transverse Phase 1	B501c	5	13'-4"	Left Wingwall	B557	4	4'-2"	L	3'-2"	1'-0"									Backwall Stage 1	
S509E	4	18'-9"	Deck Transverse Phase 1					B558	15	10'-4"	U		4'-7"	1'-2"	4'-7"							Backwall Stage 1 & 2	
S509F	4	18'-0"	Deck Transverse Phase 1	Abutment 2 (Plain Steel)				B559	4	4'-8"	V				3'-2"	1'-6"			1'-1"			Backwall Stage 1	
S509G	4	17'-2"	Deck Transverse Phase 1	B500	4	28'-1"	Backwall Stage 1	B560	15	5'-10"	L	5'-0"	10"									Backwall Stage 1 & 2	
S509H	4	16'-5"	Deck Transverse Phase 1	B501	4	27'-1"	Backwall Stage 1	B561	32	4'-2"	L	3'-2"	1'-0"									Backwall Stage 2	
S509J	4	15'-8"	Deck Transverse Phase 1	B502	4	6'-6"	Backwall Stage 1	B562	11	3'-10"	V				2'-4"	1'-6"			1'-1"			Backwall Stage 2	
S509K	4	14'-11"	Deck Transverse Phase 1	B503	4	5'-3"	Backwall Stage 1	B563	6	5'-4"	A				2'-8"	2'-8"			2'-3"			Backwall Stage 1	
S509L	4	14'-1"	Deck Transverse Phase 1	B504	17	4'-3"	Backwall Stage 1 & 2	B564	6	5'-4"	V				2'-8"	2'-8"			2'-3"			Backwall Stage 2	
S509M	4	13'-4"	Deck Transverse Phase 1	B505	4	25'-5"	Backwall Stage 2	B565	8	3'-4"	L	2'-0"	1'-4"									G4 Pedestal	
S509N	4	12'-7"	Deck Transverse Phase 1	B506	4	26'-5"	Backwall Stage 2	B566	8	4'-8"	L	2'-0"	2'-8"									G4 Pedestal	
S509P	4	11'-10"	Deck Transverse Phase 1	B507	3	10'-5"	Backwall Stage 2	B567	8	2'-6"	L	1'-2"	1'-4"									G1 Pedestal	
S509Q	4	11'-0"	Deck Transverse Phase 1	B508	3	11'-4"	Backwall Stage 2	B568	2	3'-0"	L	1'-2"	1'-10"									G1 Pedestal	
S509R	4	10'-3"	Deck Transverse Phase 1	B509	6	3'-8"	Backwall Stage 1 & 2	B569	4	3'-2"	L	1'-2"	2'-0"									G1 Pedestal	
S509S	4	9'-6"	Deck Transverse Phase 1	B510	6	11'-4"	Right Wingwall	B570	1	4'-7"	L	1'-2"	3'-5"									G1 Pedestal	
S509T	4	8'-9"	Deck Transverse Phase 1	B511	6	12'-3"	Right Wingwall	B571	1	4'-5"	L	1'-2"	3'-3"									G1 Pedestal	
S509U	4	7'-11"	Deck Transverse Phase 1	B512	32	5'-5"	Right & Left Wingwall	B572	1	4'-2"	L	1'-2"	3'-0"									G1 Pedestal	
S509V	4	7'-2"	Deck Transverse Phase 1	B513	2	13'-3"	Left Wingwall	B573	1	3'-11"	L	1'-2"	2'-9"									G1 Pedestal	
S509W	4	6'-5"	Deck Transverse Phase 1	B514	2	12'-4"	Left Wingwall																
S509X	4	5'-8"	Deck Transverse Phase 1	B515	5	5'-3"	Left Wingwall																


TYPE - BENDING DIAGRAMS

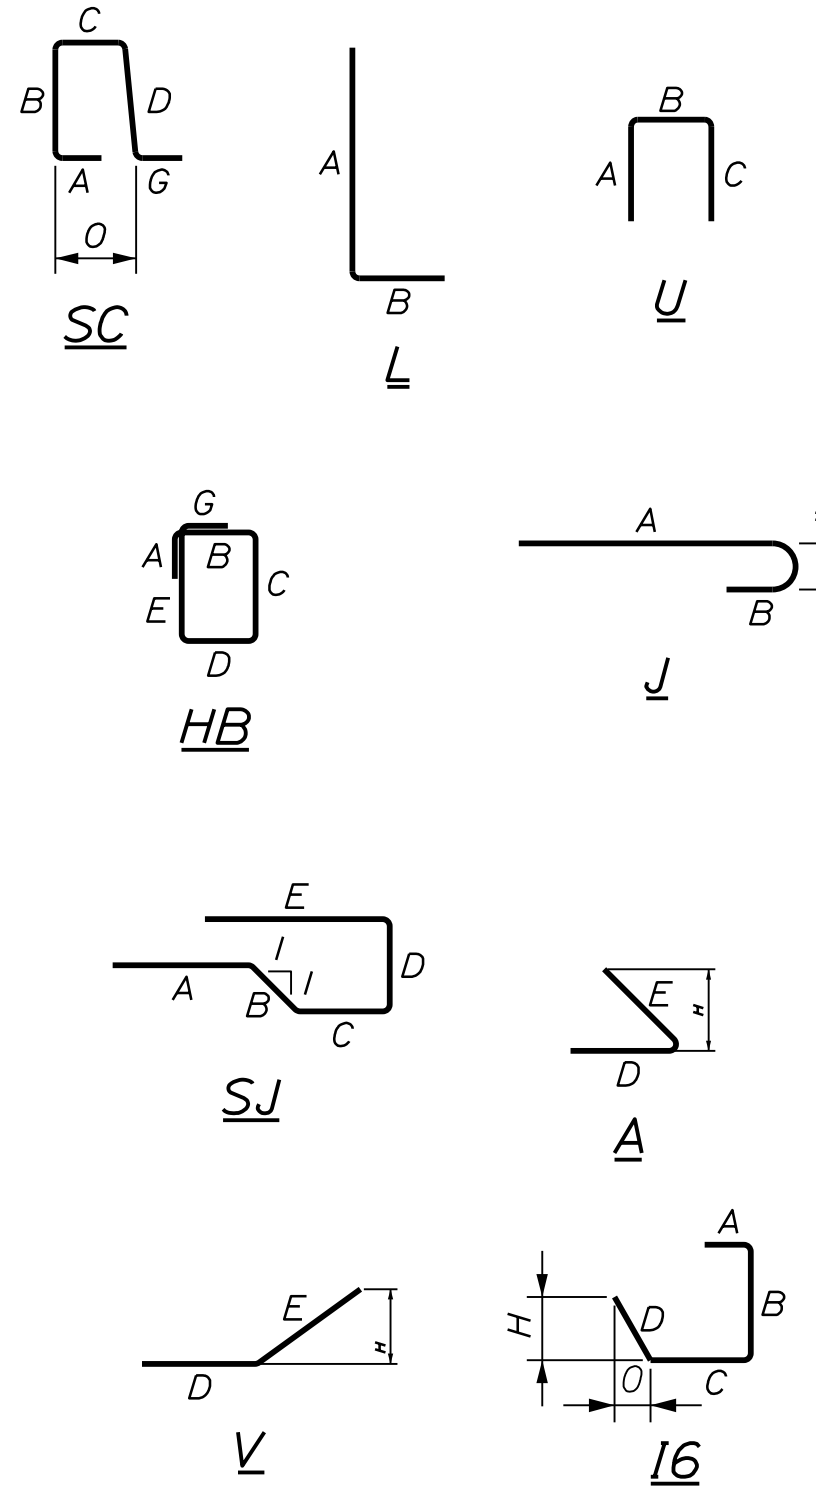


All dimensions are out

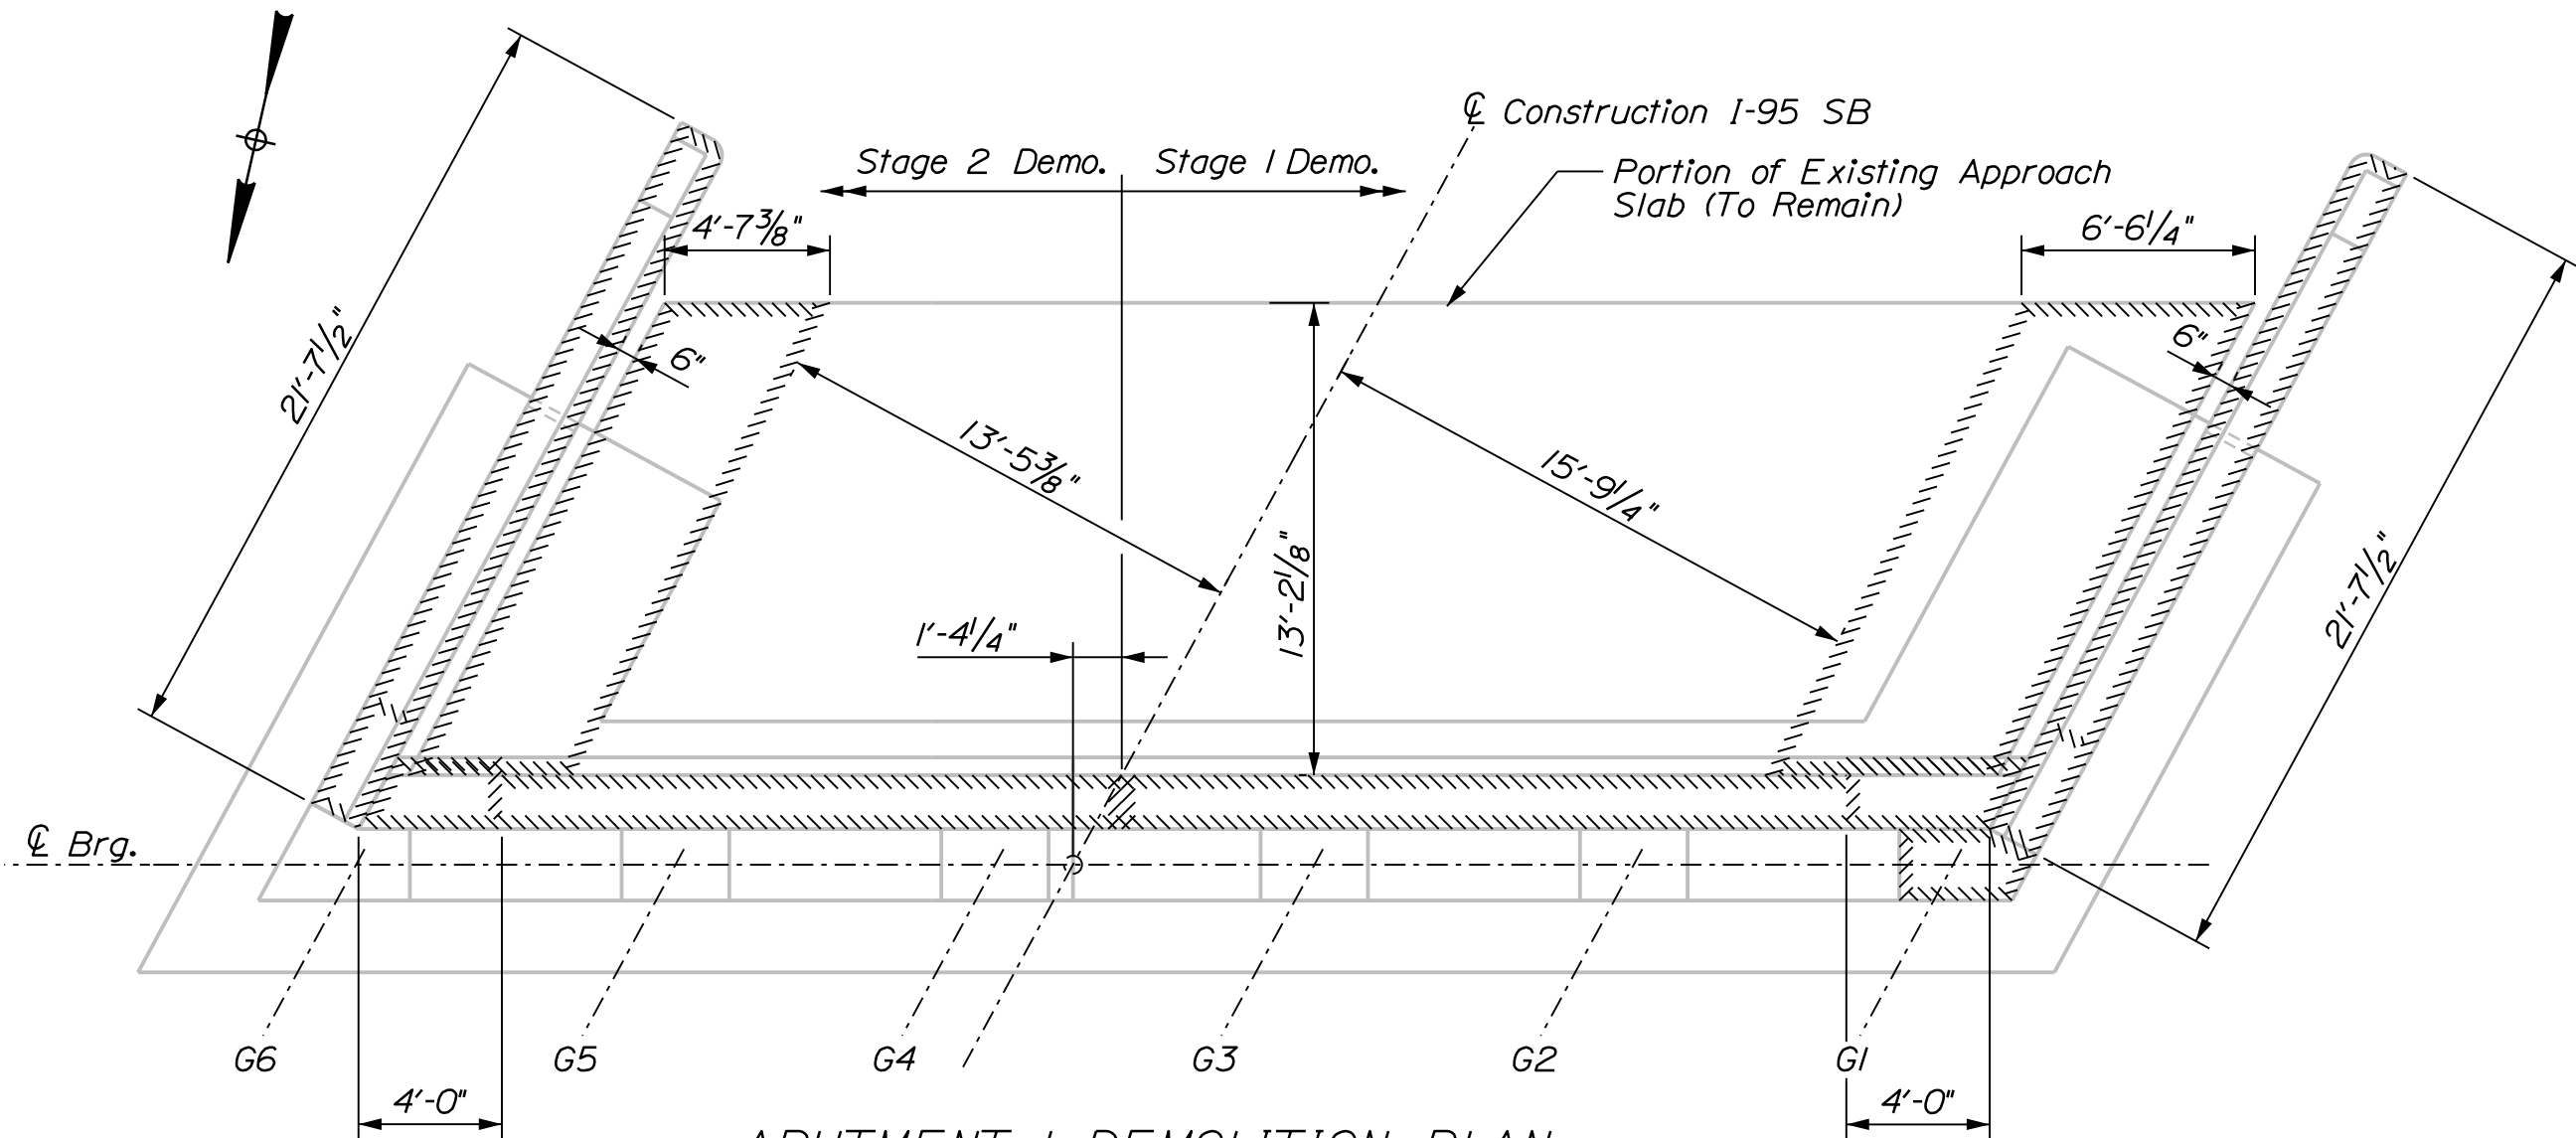


ABUTMENT 1 DEMOLITION PLAN

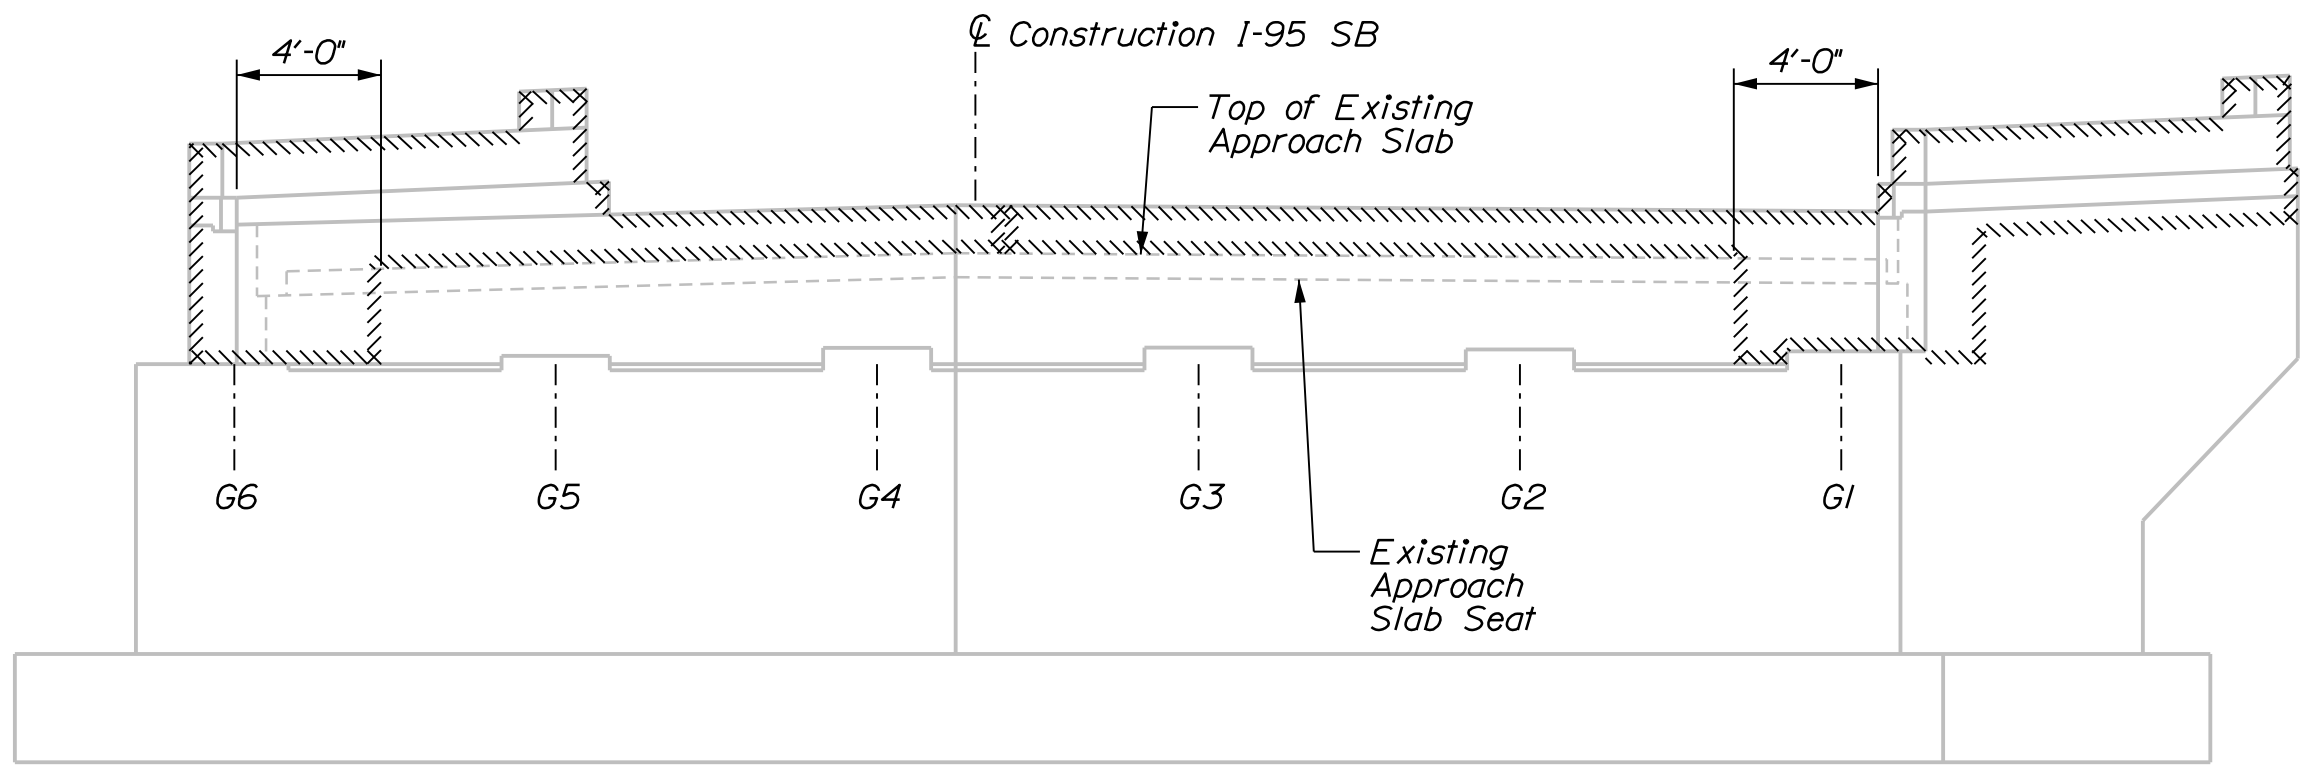


ABUTMENT 1 DEMOLITION ELEVATION

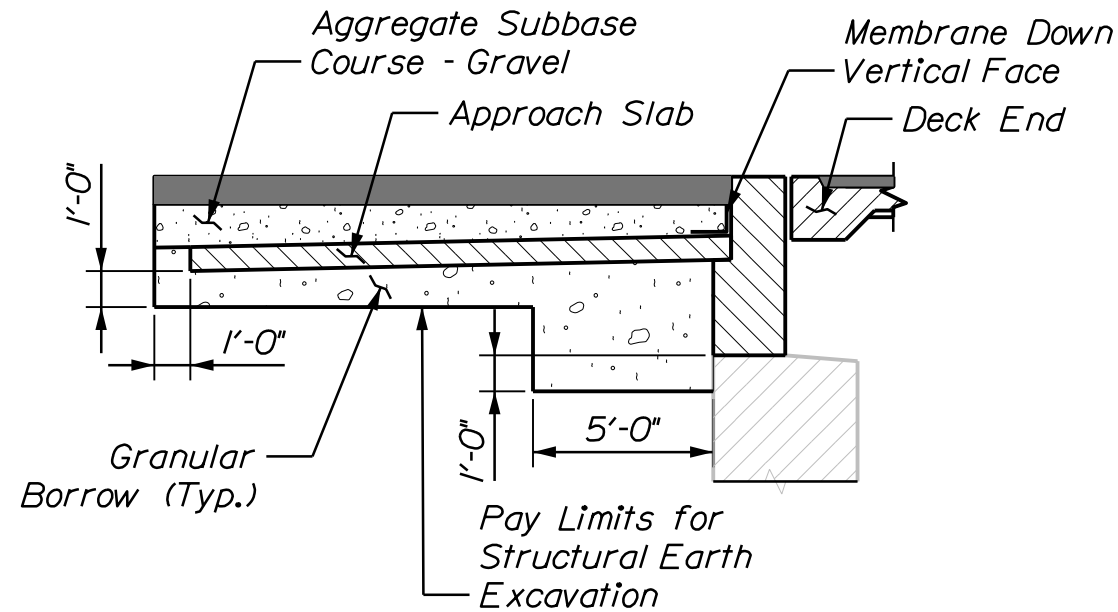


ABUTMENT 1
FULL HEIGHT BACKWALL REPLACMENT
BACKFILL DETAIL

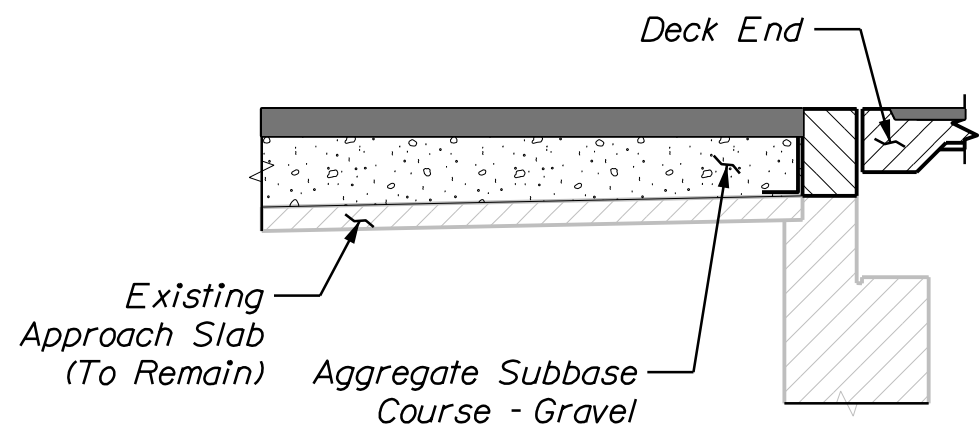


ABUTMENT 1
PARTIAL HEIGHT BACKWALL REPLACMENT
BACKFILL DETAIL

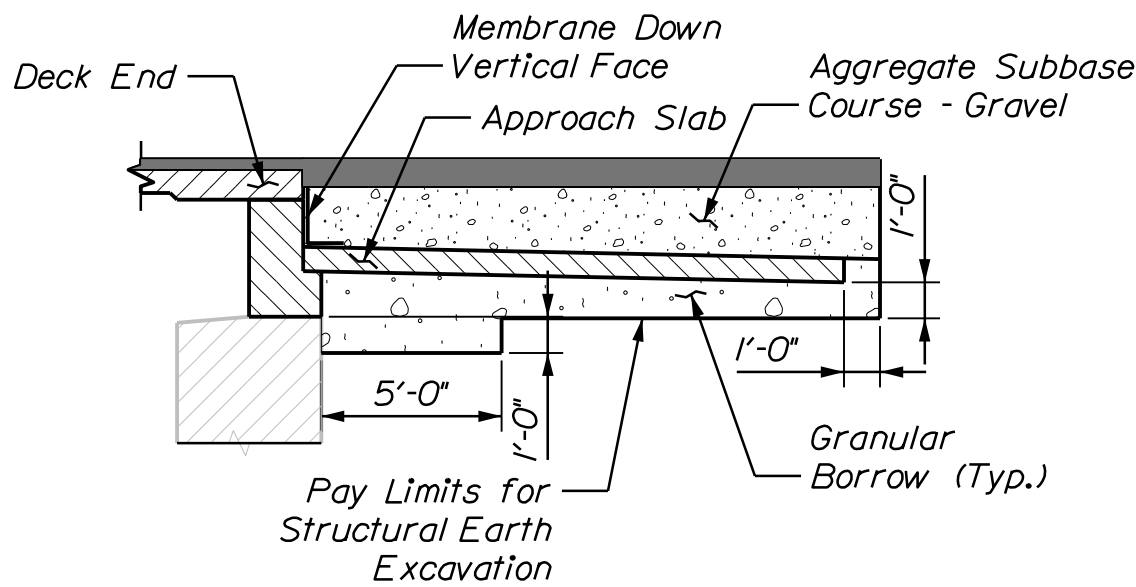


ABUTMENT 2
FULL HEIGHT BACKWALL REPLACMENT
BACKFILL DETAIL

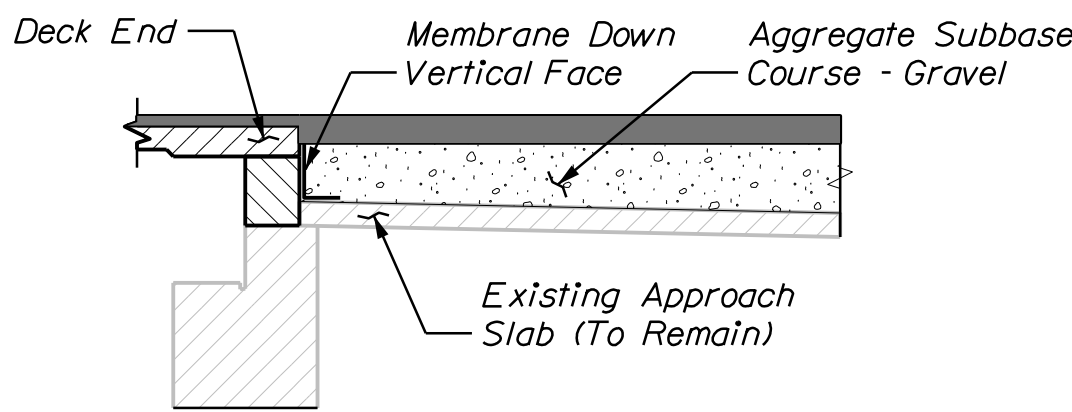


ABUTMENT 2
PARTIAL HEIGHT BACKWALL REPLACMENT
BACKFILL DETAIL

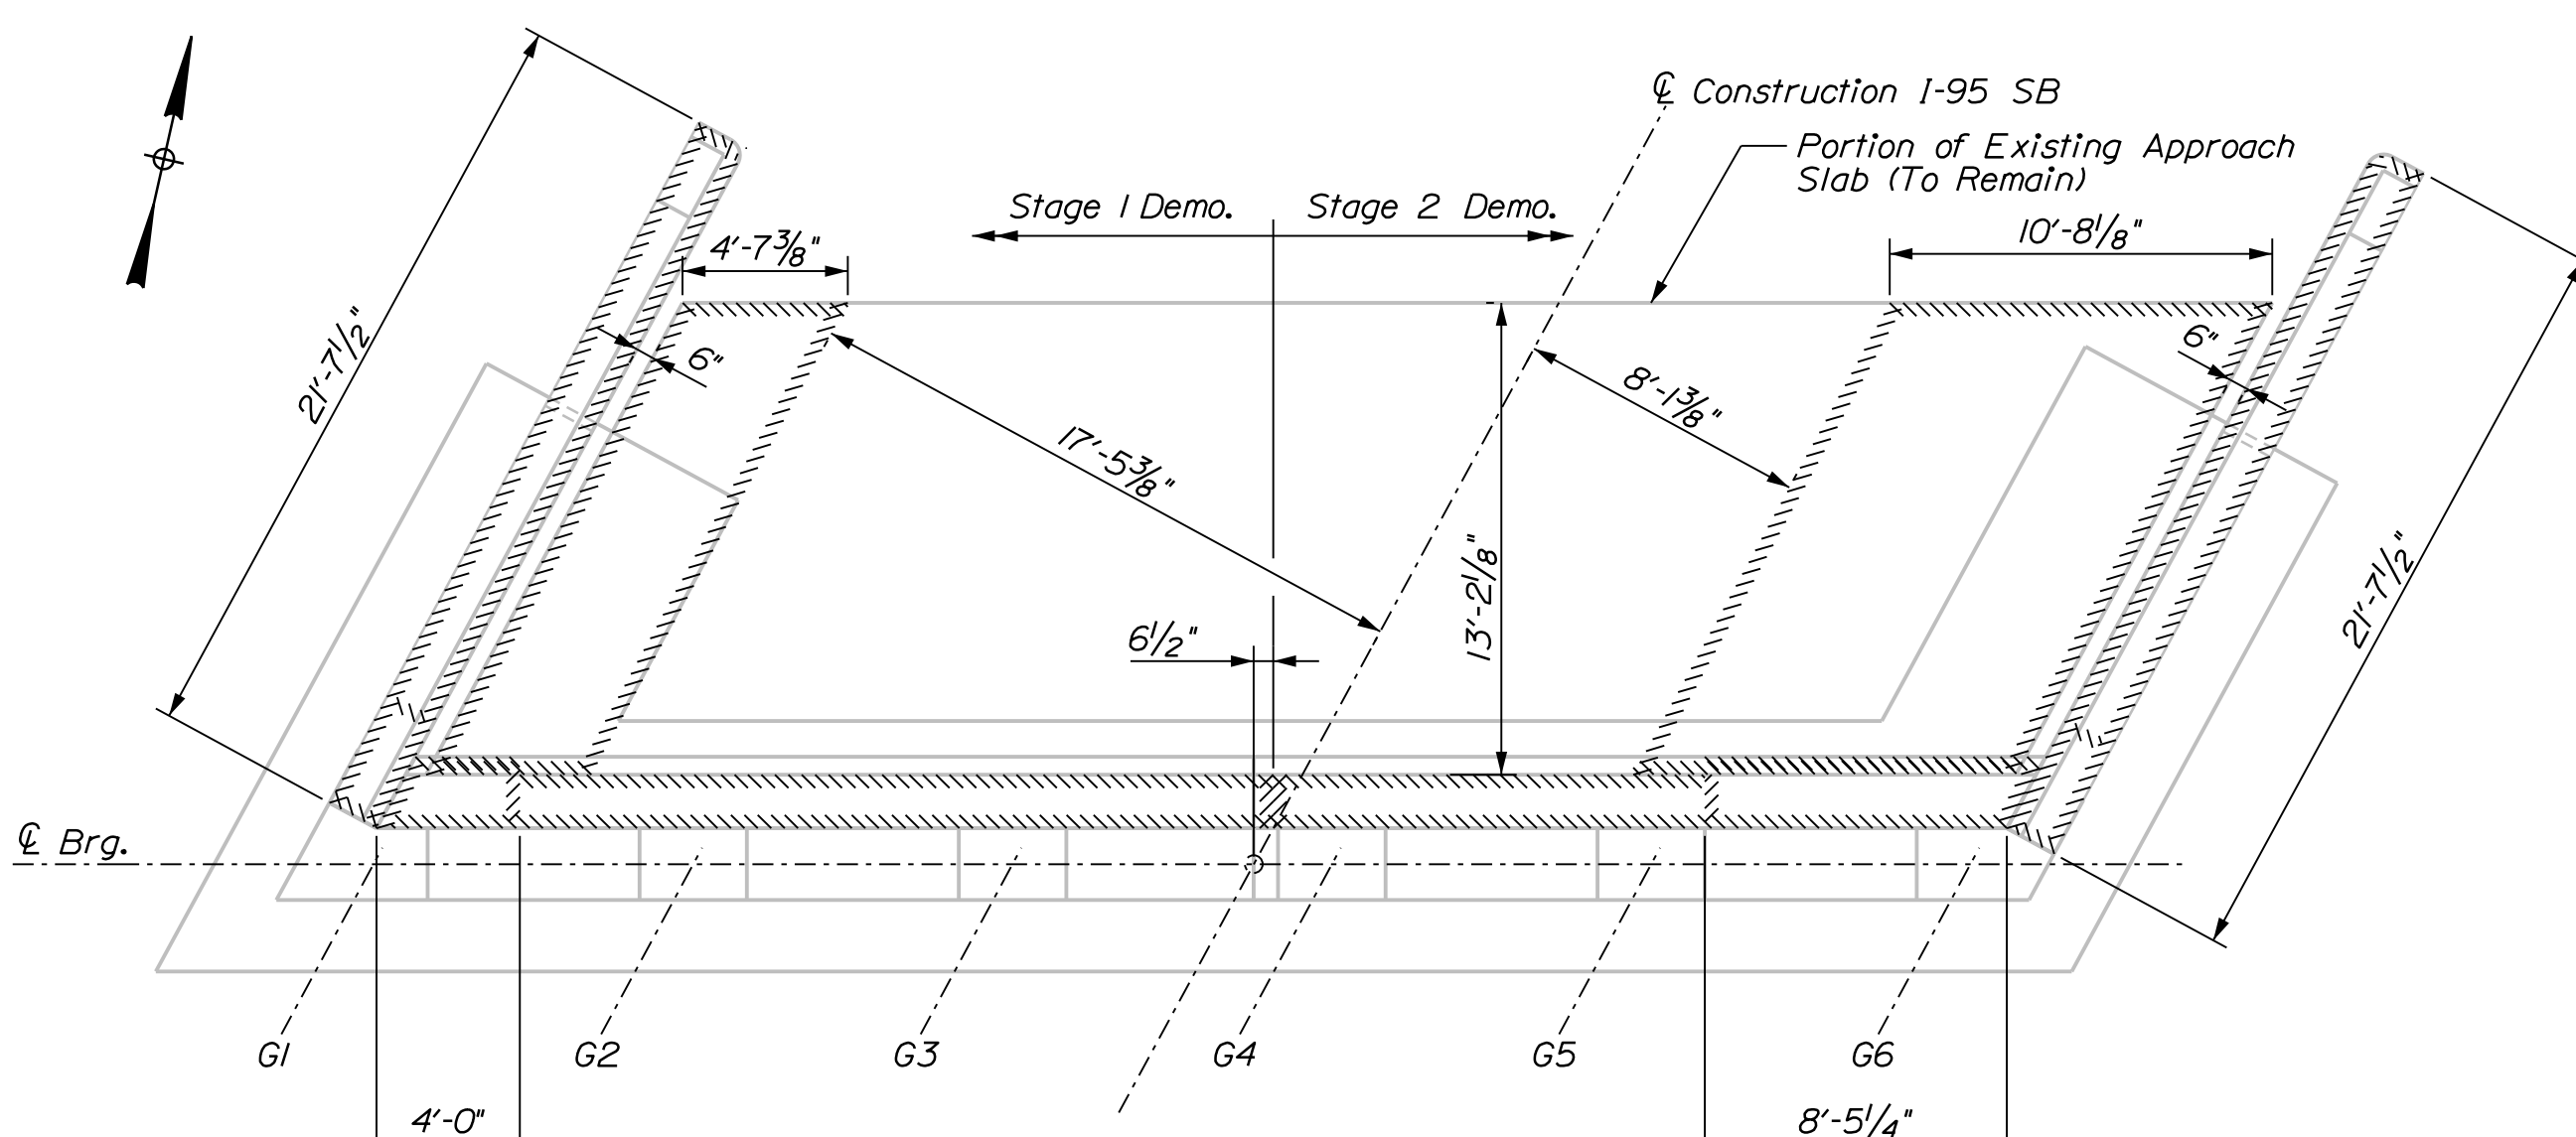

ABUTMENT 2 DEMOLITION PLAN

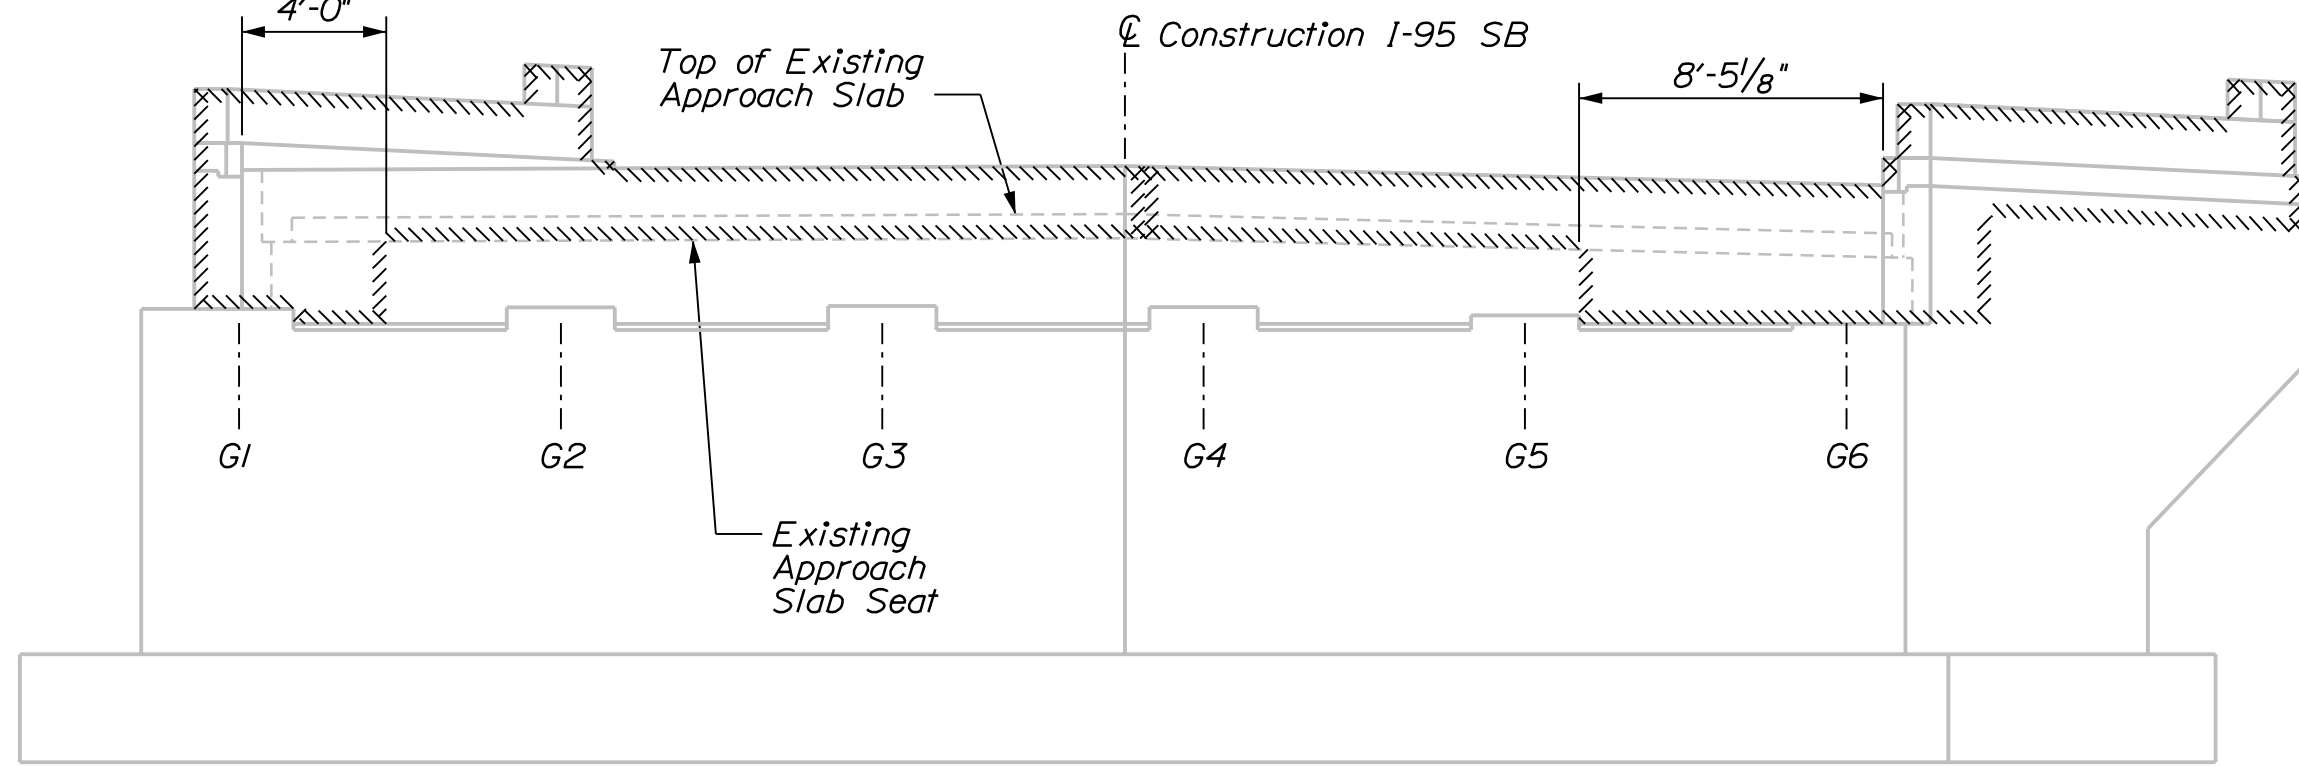

ABUTMENT 2 DEMOLITION ELEVATION





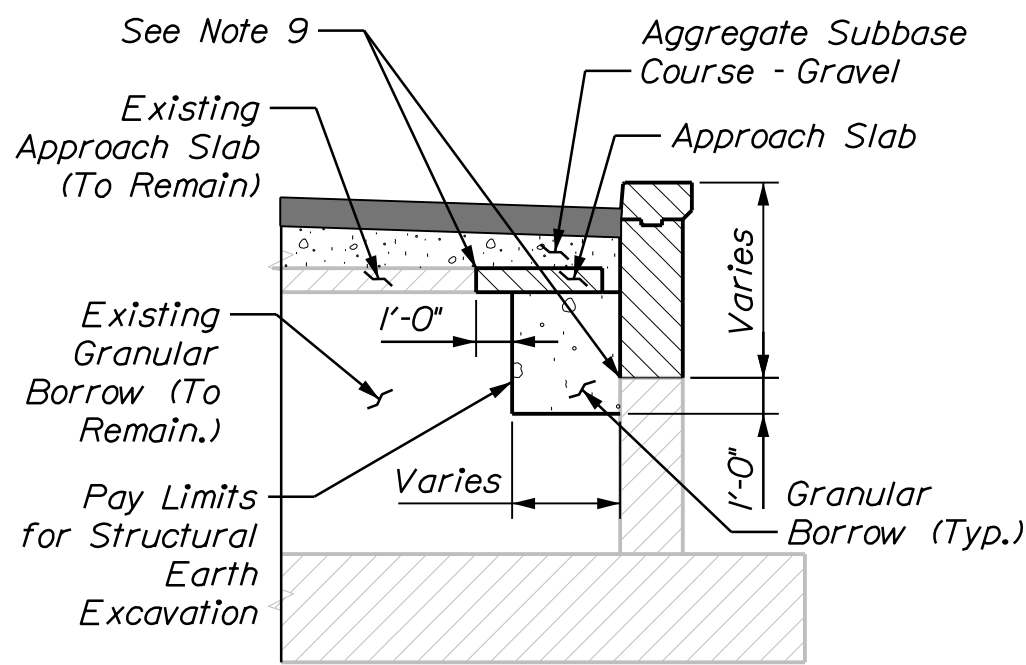


WINGWALL EARTHWORK DETAIL
Abutment 1 Shown, Abutment 2 Similar

ABUTMENT AND WINGWALL MODIFICATION NOTES

1. The Contractor shall use care not to damage any existing reinforcing steel which is to remain. Any damaged reinforcing steel shall be replaced as directed by the Resident at no expense to the Department.
2. Before drilling and grouting new reinforcing steel, the Contractor shall locate reinforcing steel in existing concrete by non-destructive methods to avoid conflicts. All costs associated with this work shall be incidental to related Contract items.
3. Reinforcing steel shall have 2 inches cover unless otherwise noted.
4. Existing abutment and wingwall concrete to be removed as shown on the plans shall be sawcut 1 inch deep prior to removal of existing concrete. All costs associated with this work shall be incidental to related Contract items.
5. Where drilling and anchoring of reinforcement is required, the Contractor shall use a material listed on the Maine Department of Transportation Qualified Products List of Concrete Adhesive Anchor Systems. The depth of embedment shall be sufficient to develop 125% of the yield strength of the bar per the manufacturer's recommendations or 12 inches, whichever is greater. Proposed anchoring material and embedment depth shall be submitted for approval. Payment for drilling and anchoring will be incidental to related Contract items.
6. Dimensions and layout shown are based on available as-built drawings. Contractor shall field verify all dimensions prior to any related work.
7. All surfaces to be rehabilitated shall be clean of all debris and foreign material and shall be roughened to the 1/2" amplitude prior to placement of the new concrete. Payment shall be incidental to related concrete items.
8. Projecting reinforcing that can be maintained, in addition to that shown in the details, may be left in place at Contractor's discretion.
9. Cover abutment backwall, wingwall, and approach slab joints where waterstops are not required in accordance with Standard Details Section 502.

PROJ. MANAGER	J. BRASK	BY	DATE
CHECKED-DETAILED	S. LINDSEY	E. MORRISON	06-24
CHECKED-REVIEWED	D. WHITE	B. COLBURN	06-24
DESIGNED-DETAILED	N. EDMAN	J. FITZ	06-24
REVISIONS 1			
REVISIONS 2			
REVISIONS 3			
REVISIONS 4			
FIELD CHANGES			

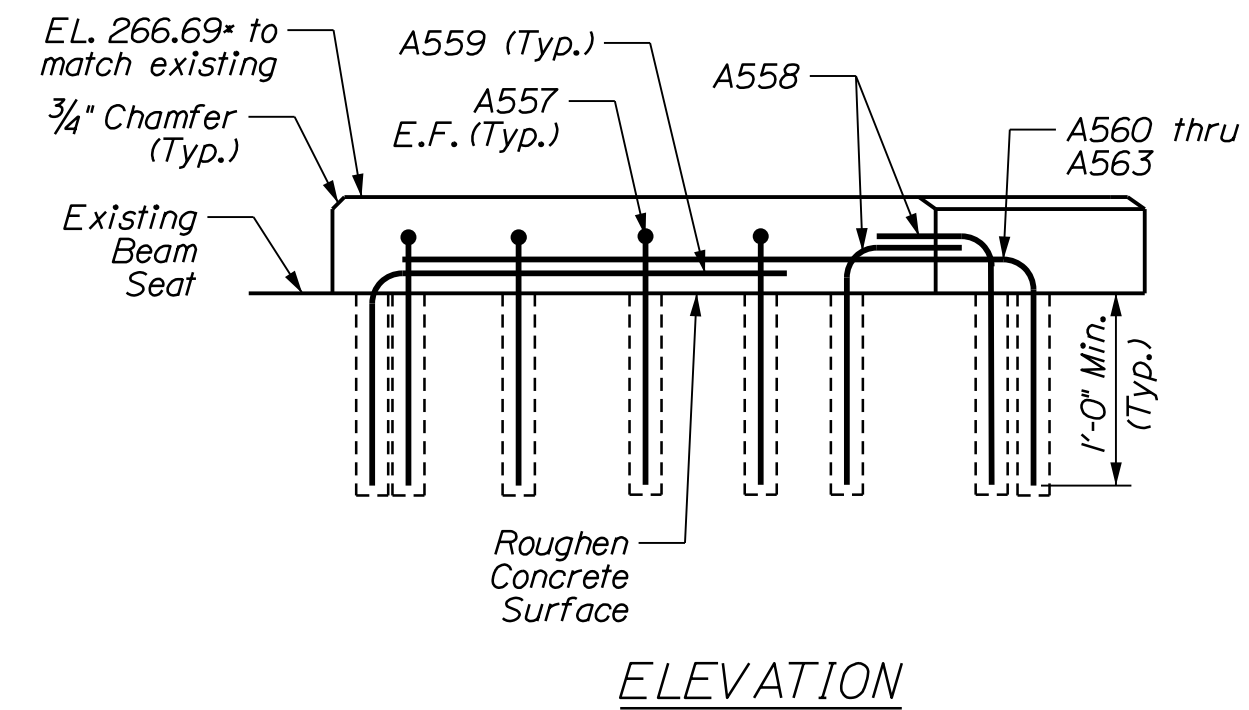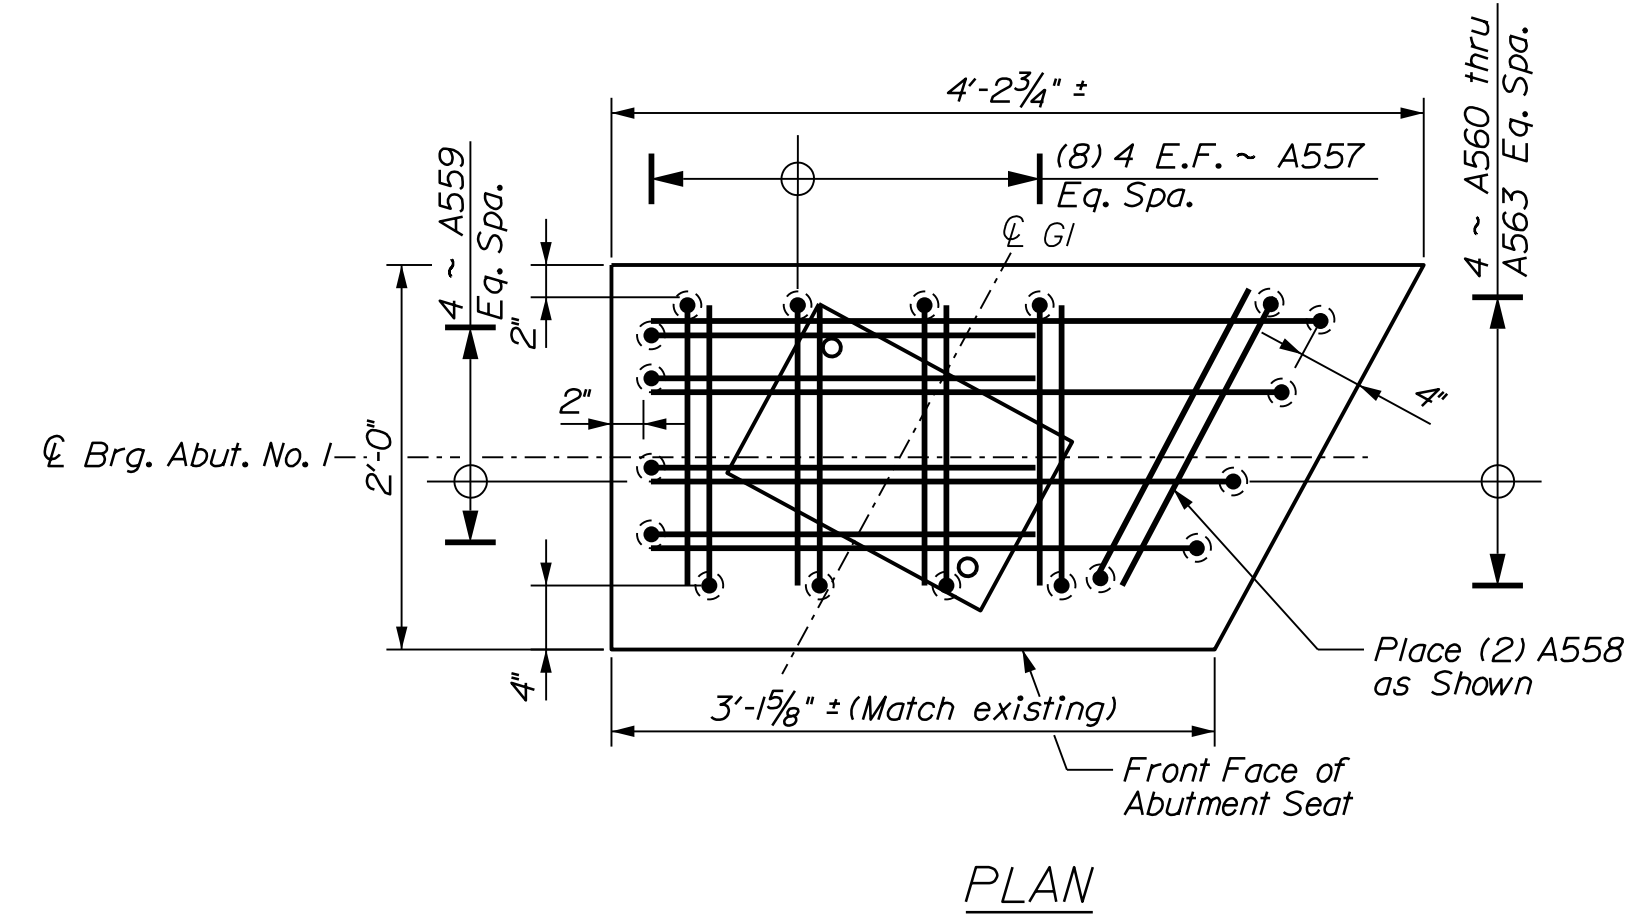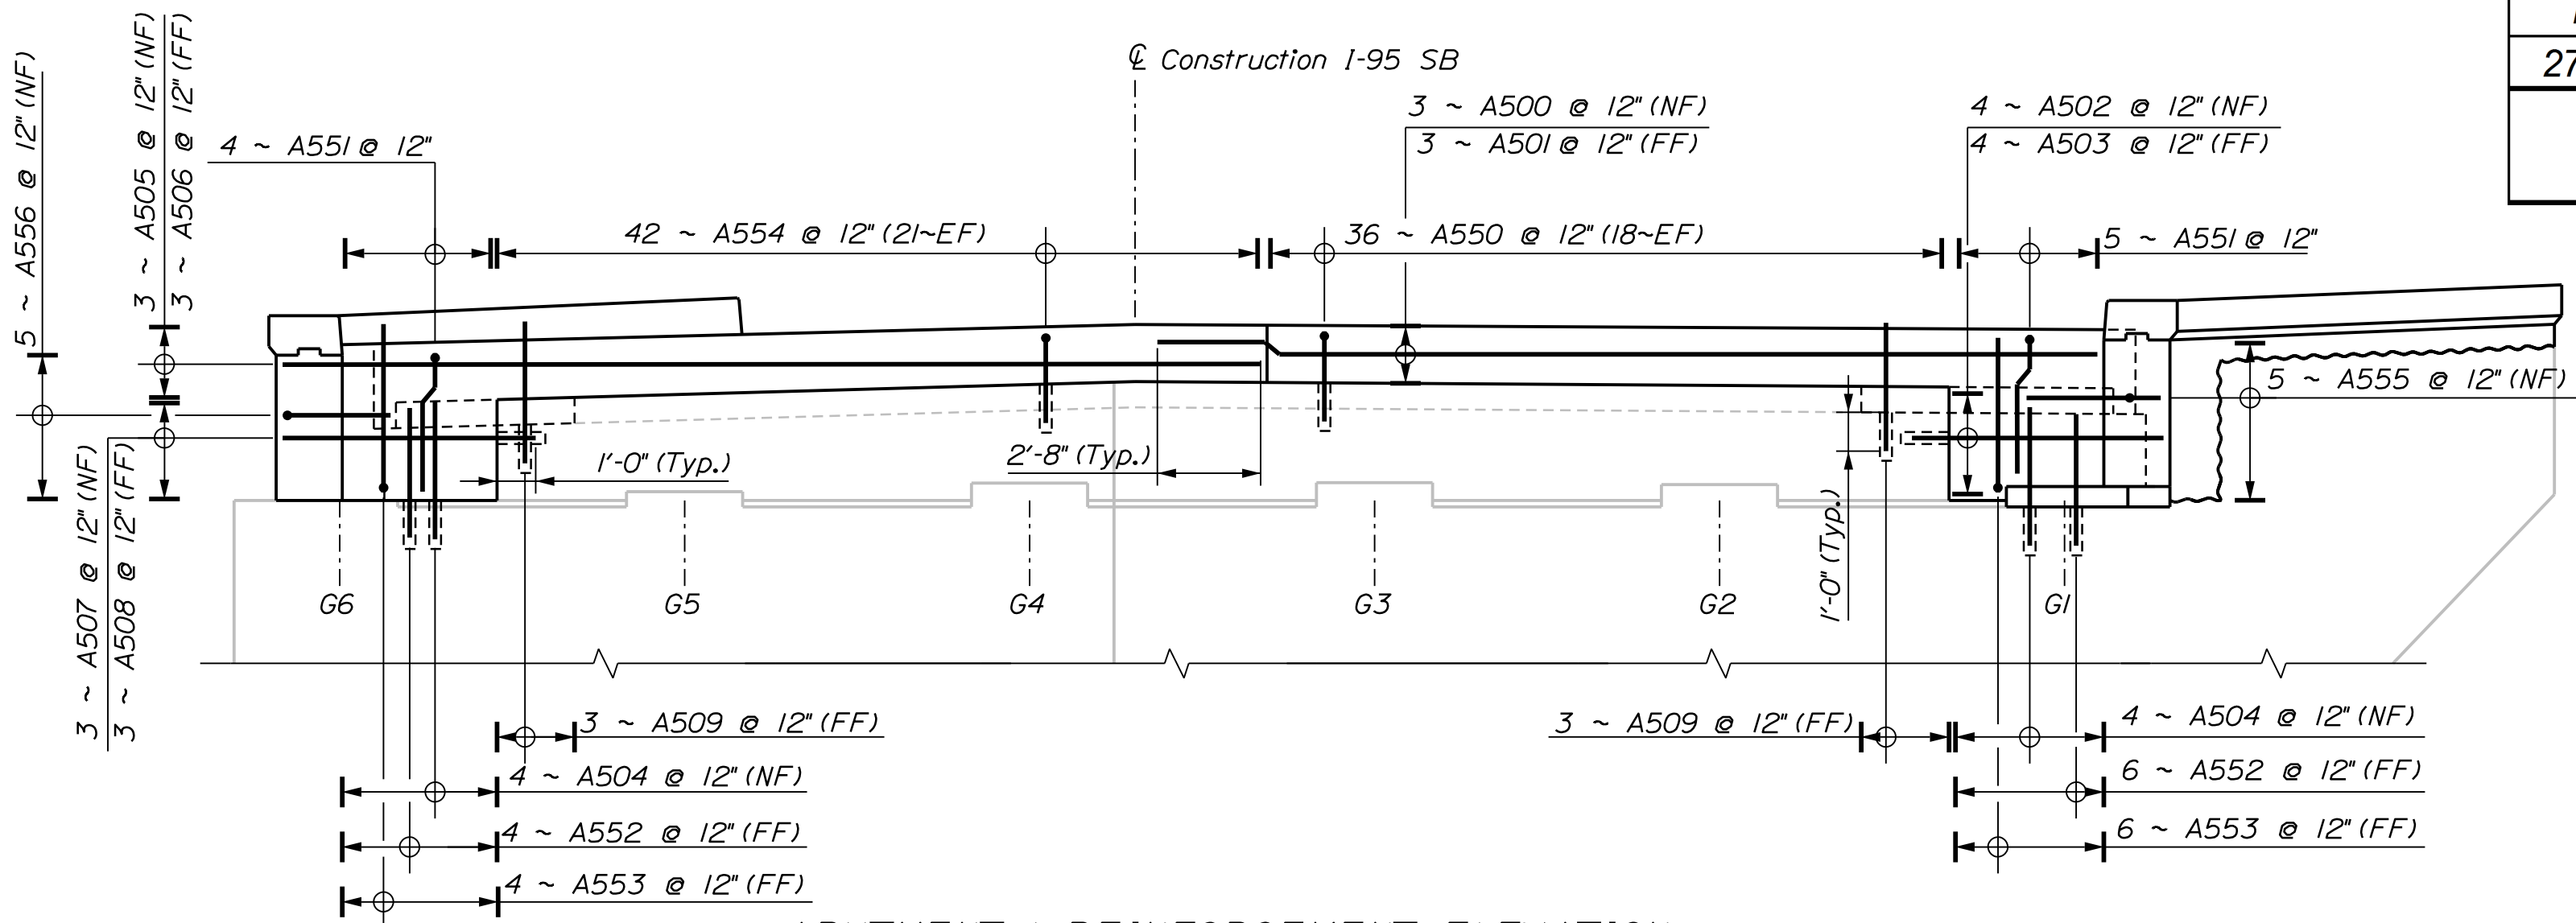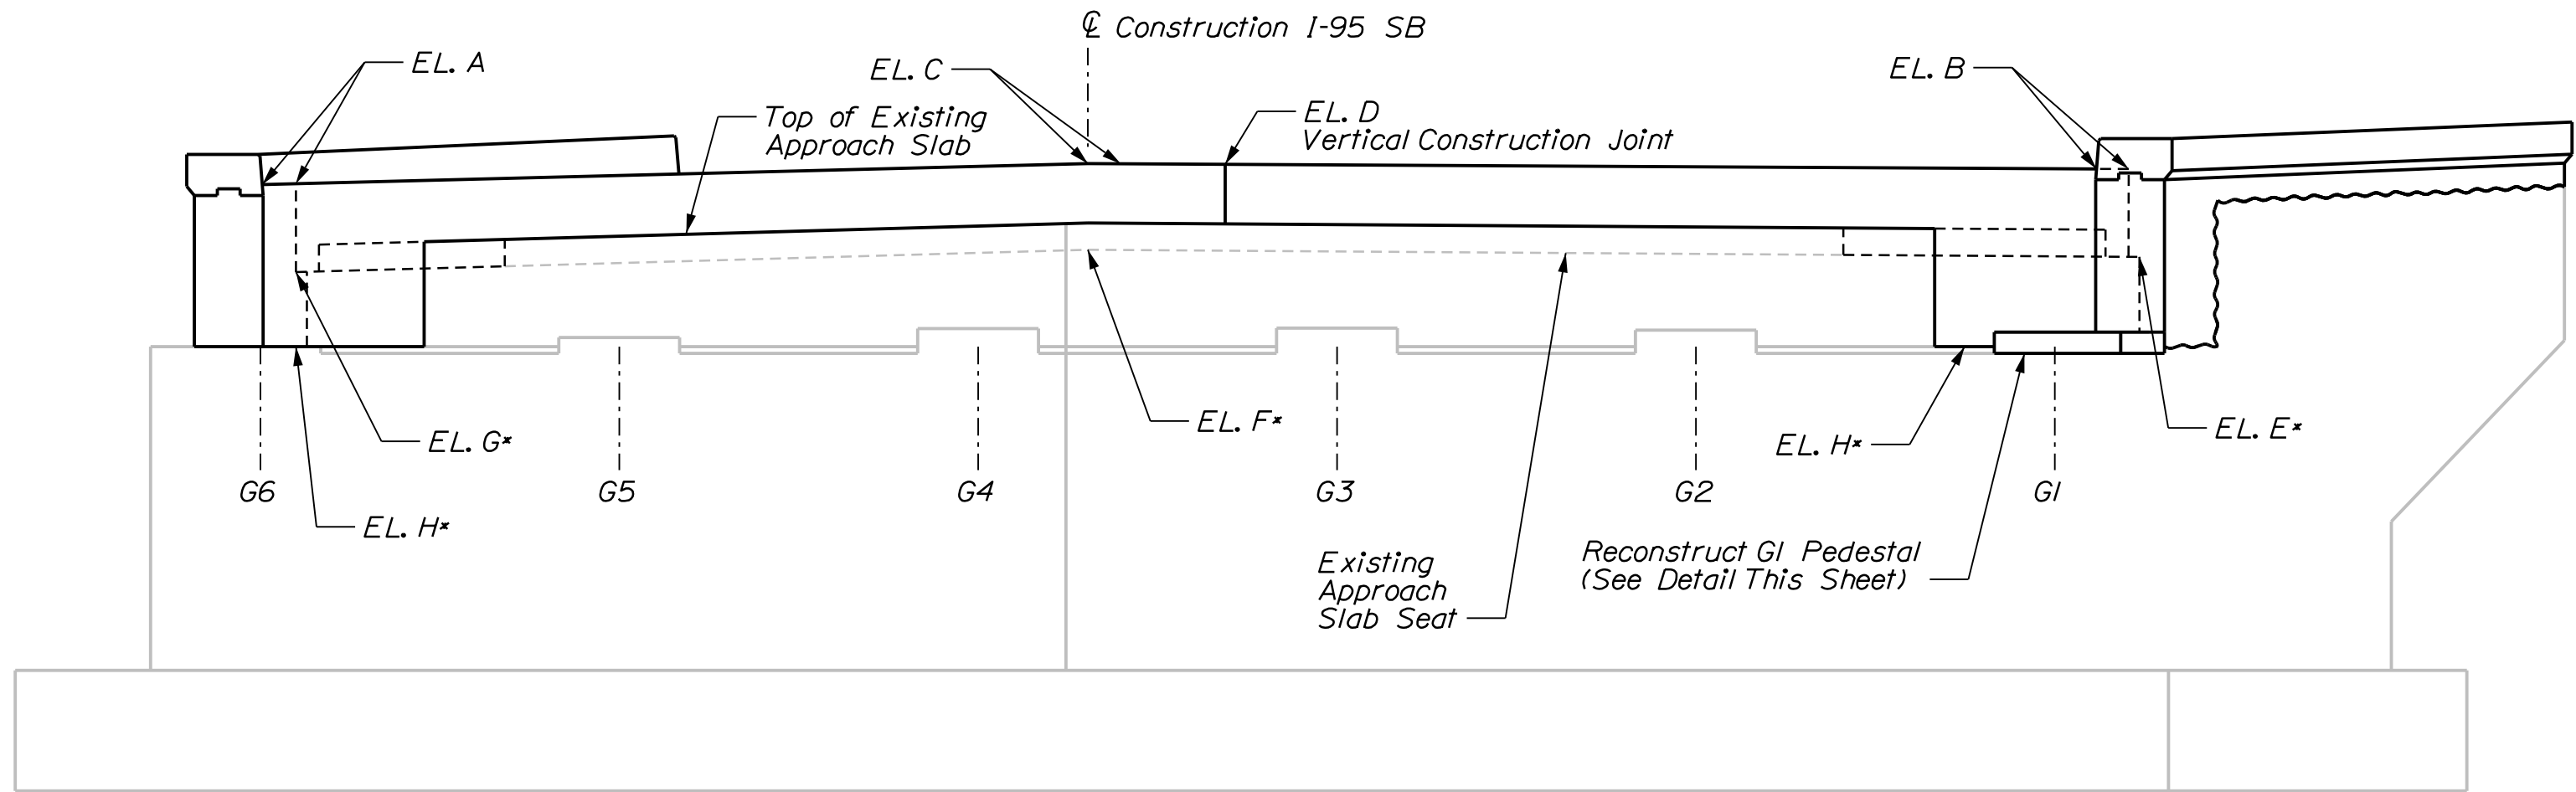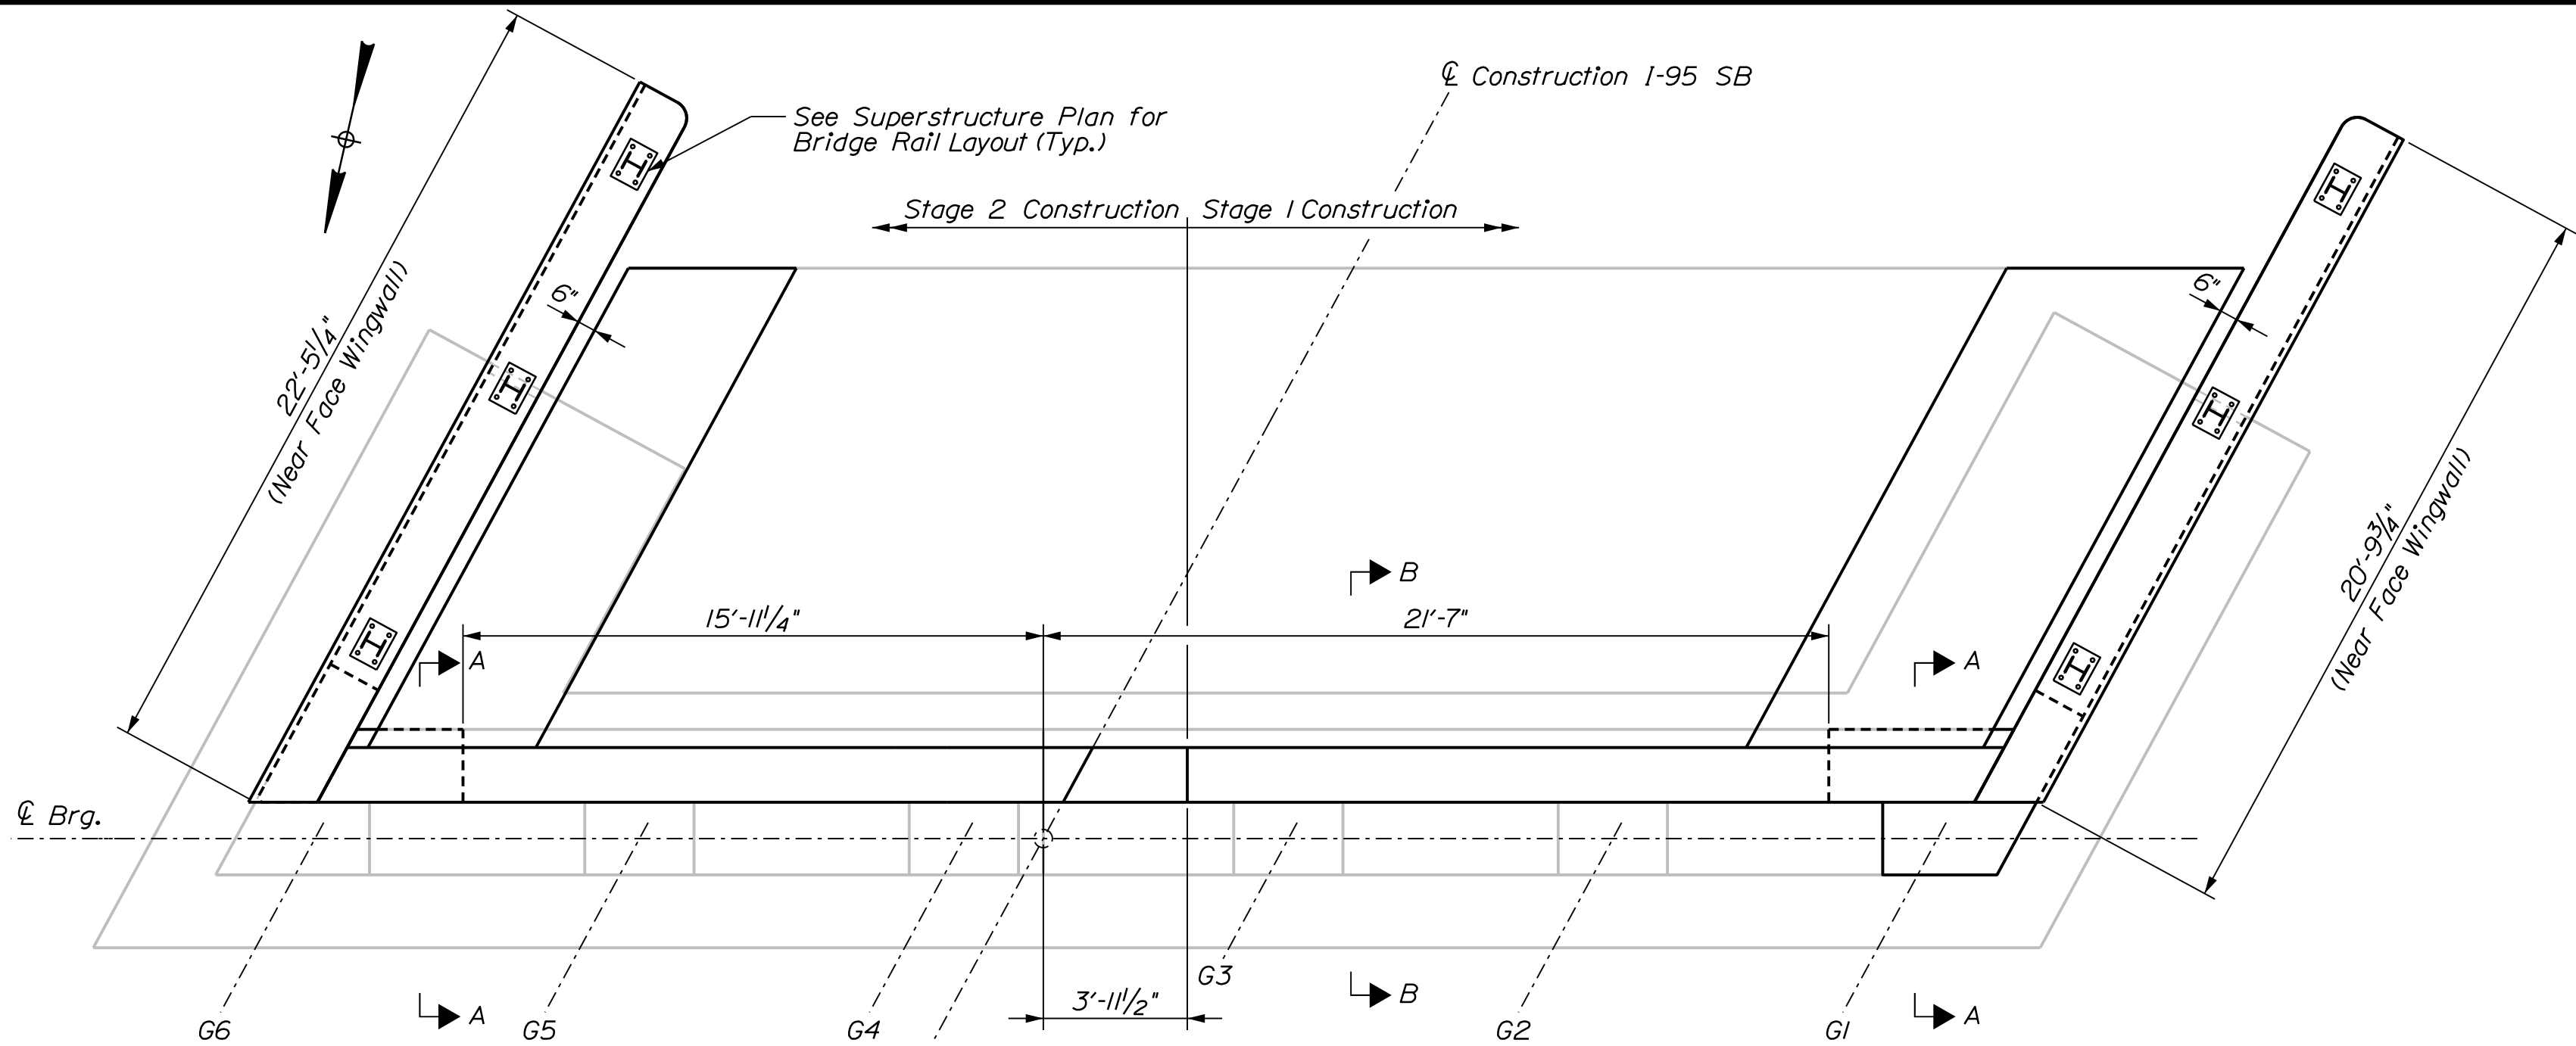




PEDESTAL G1 REINFORCING DETAIL

*Space bars to avoid conflict with bearing anchor rods

Bridge #1449 Abutment 1 Elevations											
EL. A		EL. B		EL. C		EL. D		EL. E*	EL. F*	EL. G*	EL. H*
NF	FF	NF	FF	NF	FF	NF	FF				
270.36	270.40	270.75	270.79	270.88	270.92	270.87	270.91	268.57	268.74	268.20	266.33
NF = Near Face FF= Far Face											
* Elevations provided are approximated from the existing bridge plans. To be field verified.											


CONCRETE REPAIR NOTES

- The quantity of concrete repairs and reinforcing layout on these drawings are based on visual inspection. The Contractor shall match those repair limits as closely as possible except with the approval of the Resident.
- No repairs are anticipated for substructure units not shown. The Contractor and the Resident shall verify that no work is required.
- The Department must approve changes in quantity beyond what is shown or assumed.
- All broken or corroded reinforcing bars shall be supplemented in accordance with Standard Specification Section 518.04. Supplemental reinforcing shall maintain a clear cover of 2" minimum. Supplemental bars shall be paid for under Pay Items 503.19 and 503.20.

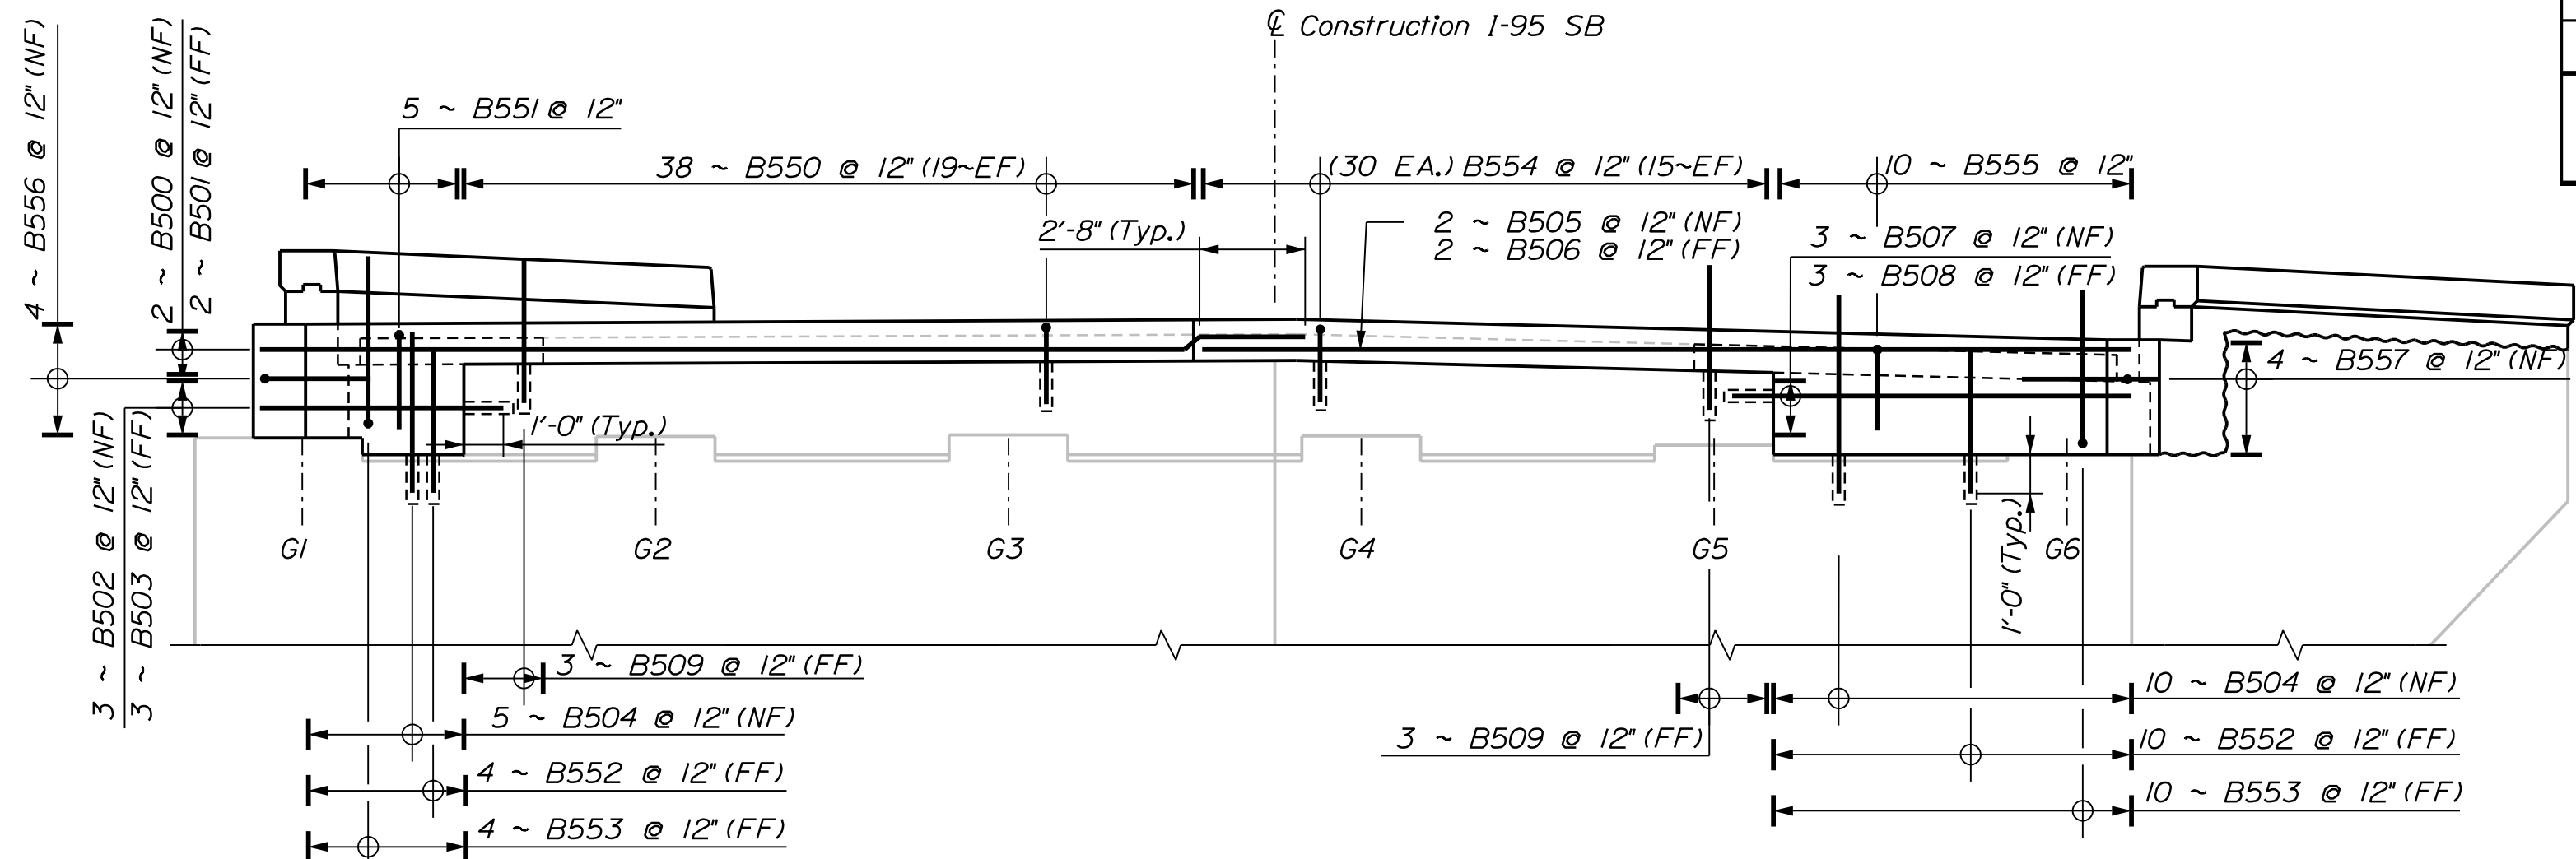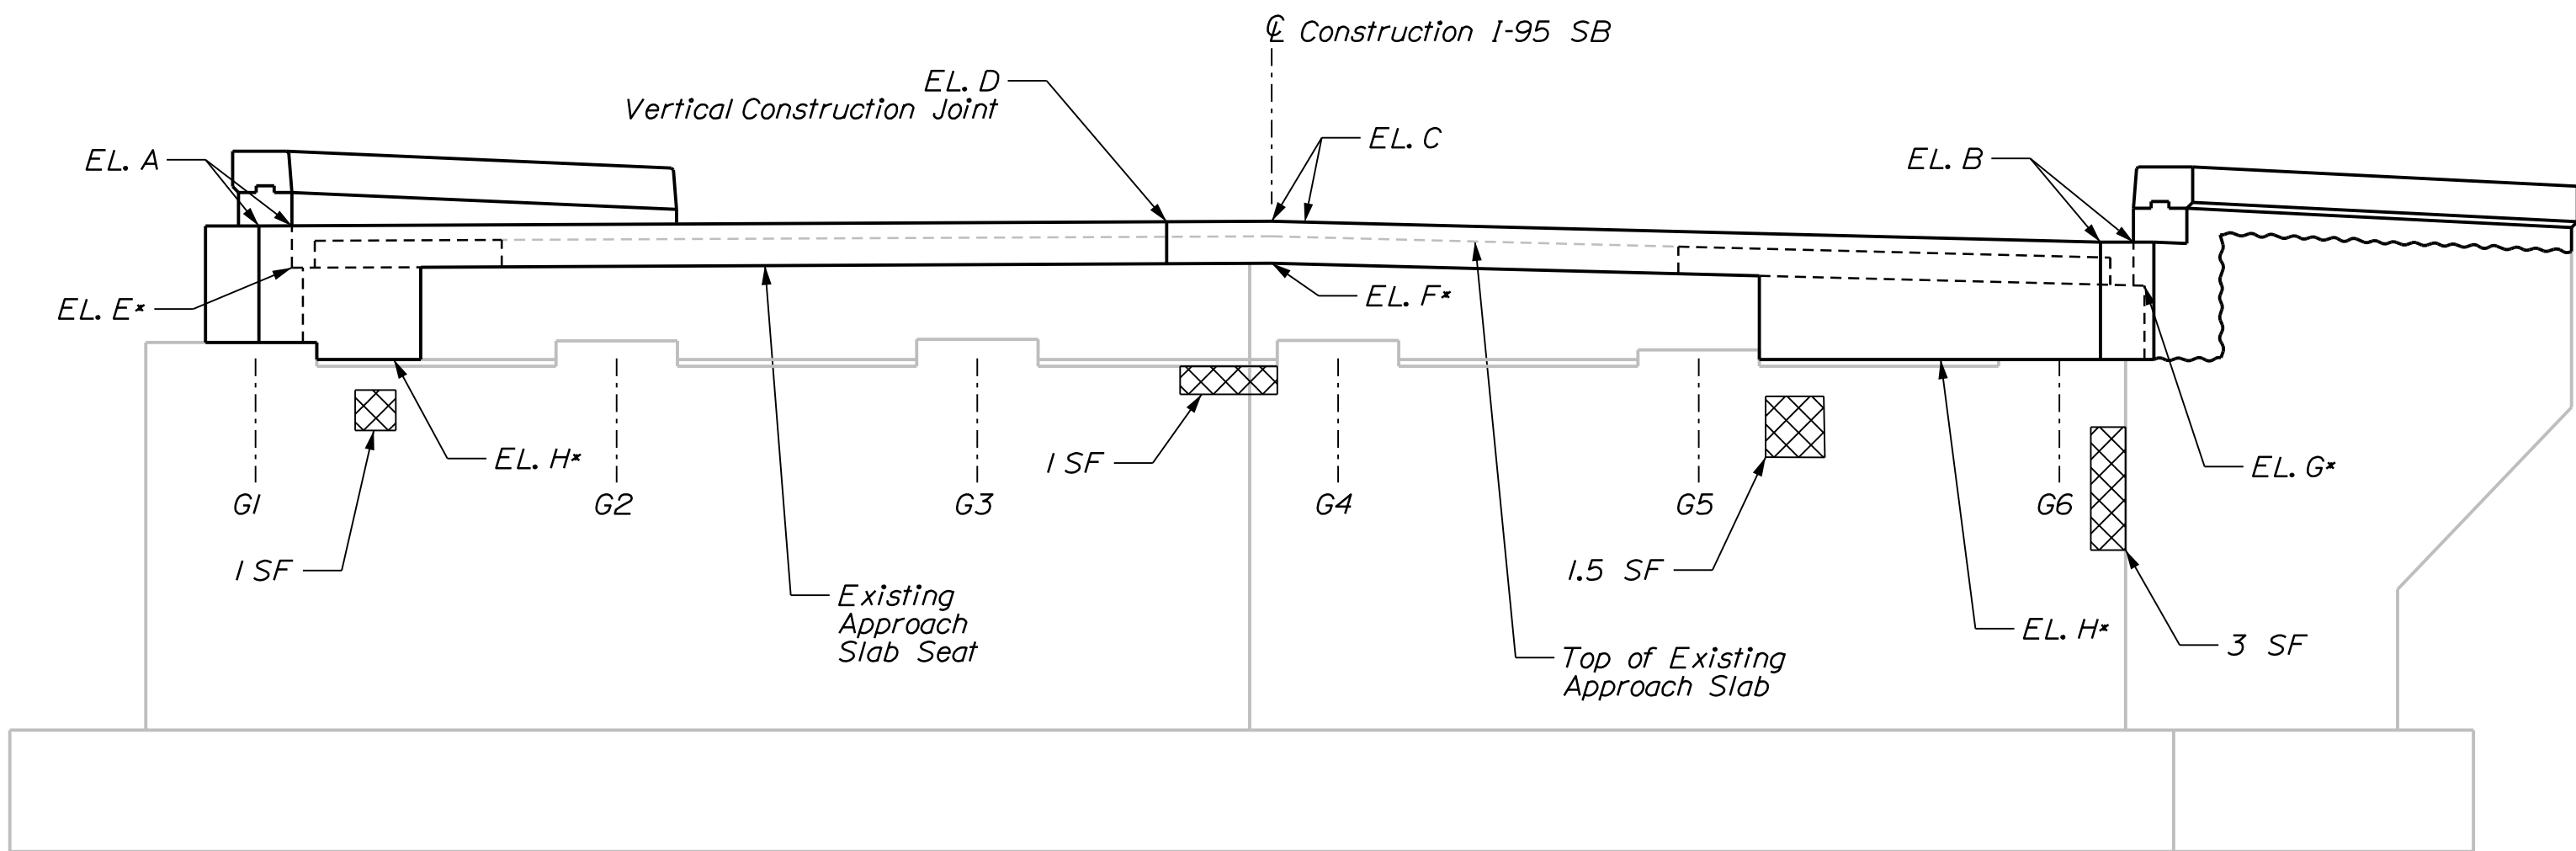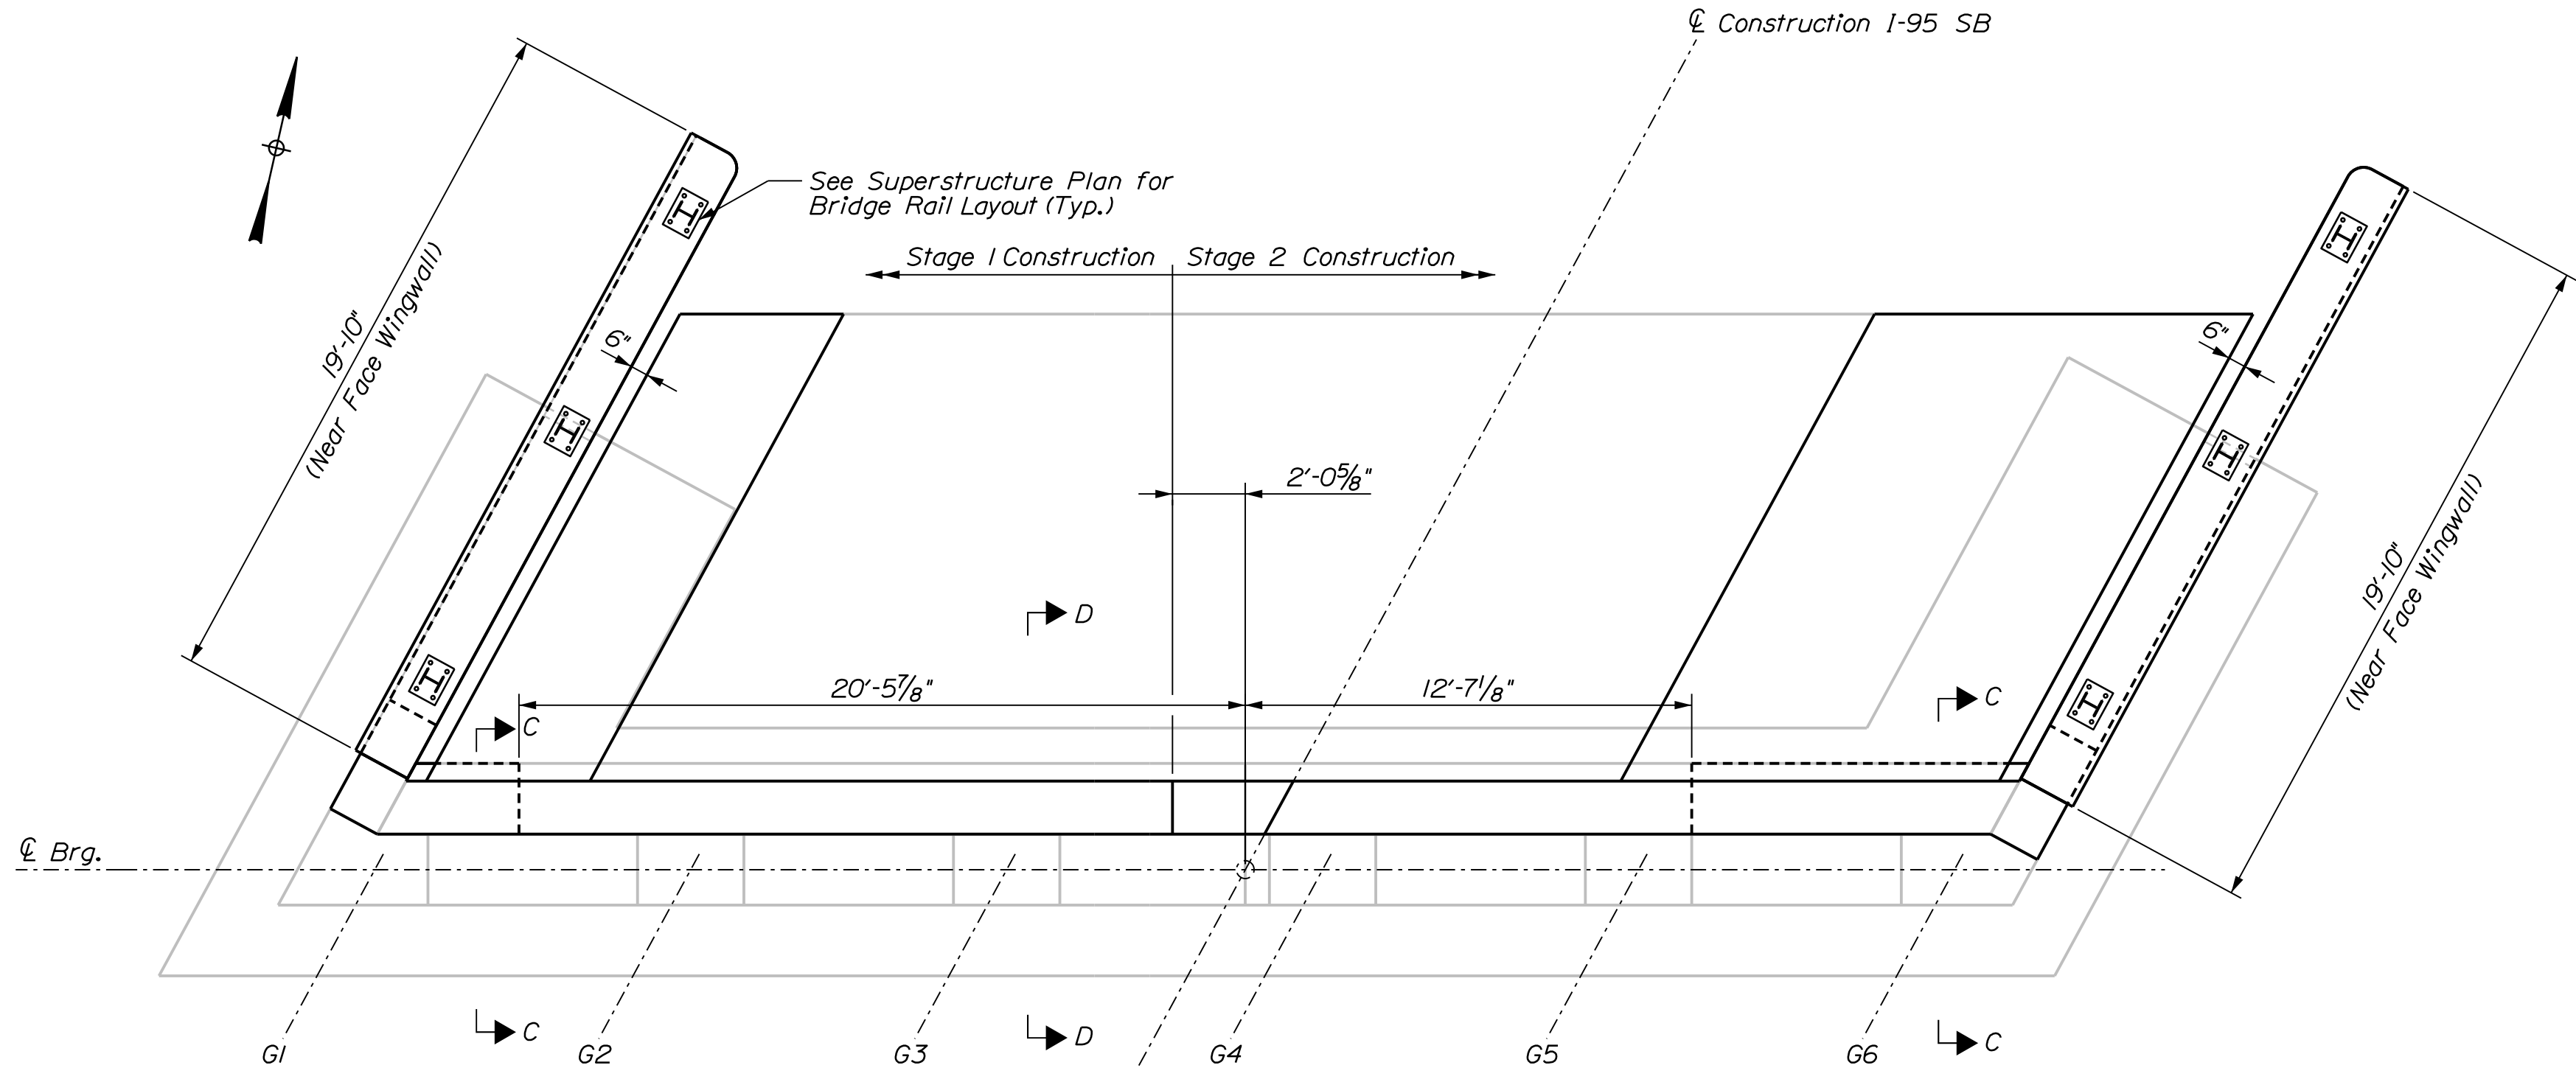


Bridge #1449 Abutment 2 Elevations											
EL. A		EL. B		EL. C		EL. D		EL. E*	EL. F*	EL. G*	EL. H*
NF	FF	NF	FF	NF	FF	NF	FF				
266.75	266.71	266.36	266.32	266.88	266.84	266.86	266.82	265.72	265.83	265.30	263.45
NF = Near Face FF= Far Face											
* Elevations provided are approximated from the existing bridge plans. To be field verified.											


PROJ. MANAGER	J. BRASK	BY	DATE
DESIGN-DETAILED	S. LINDSEY	E. MORRISON	06-24
CHECKED-REVIEWED	D. WHITE	B. COLEBURN	06-24
DESIGN DETAILER	N. EDMAN	J. FITZ	06-24
DESIGN DETAILER			
REVISIONS 1			
REVISIONS 2			
REVISIONS 3			
REVISIONS 4			
FIELD CHANGES			

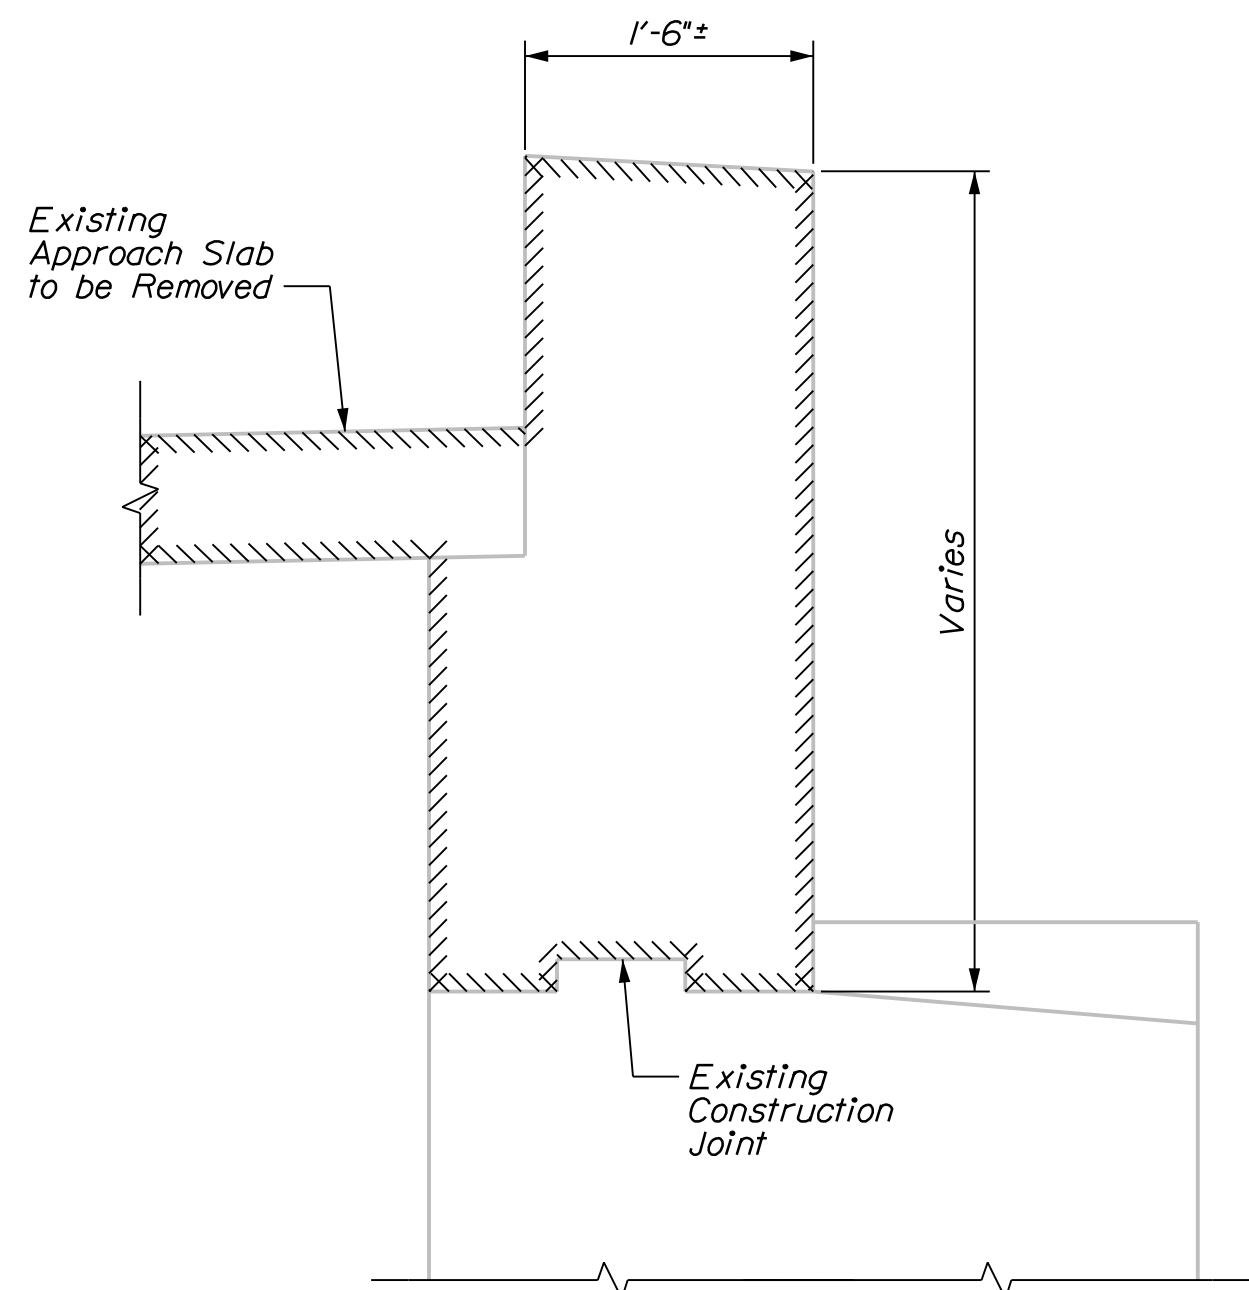


ABUTMENT 1 DEMOLITION SECTION
(SECTION A-A)

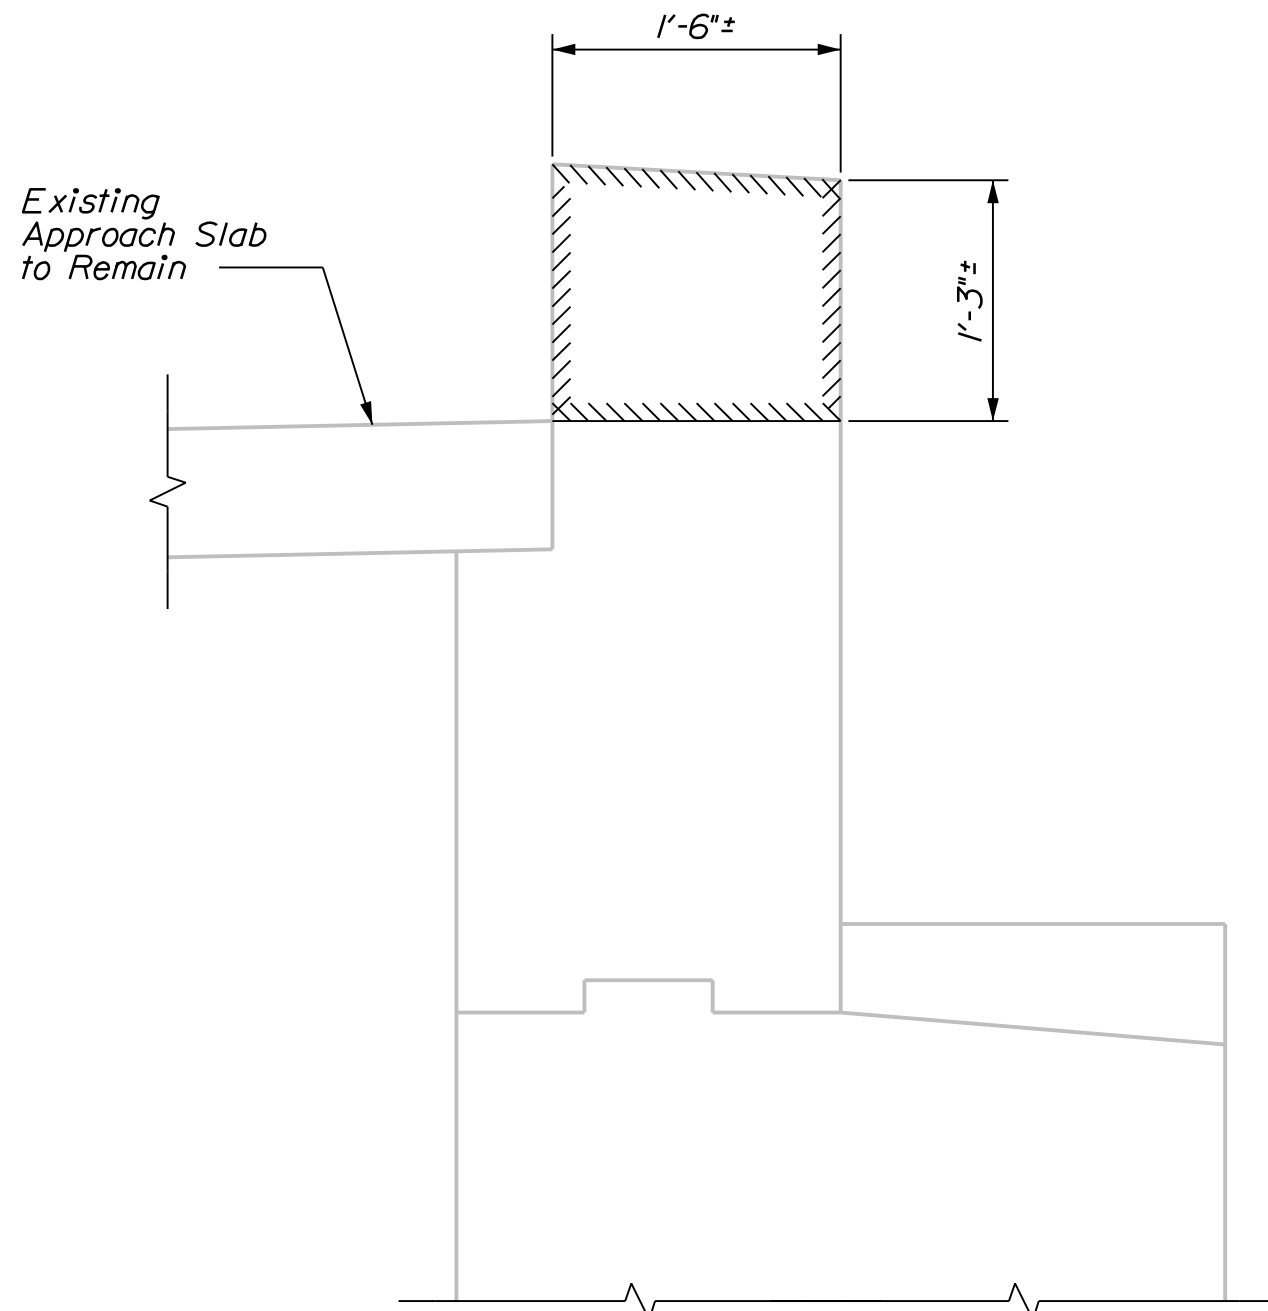


ABUTMENT 1 DEMOLITION SECTION
(SECTION B-B)

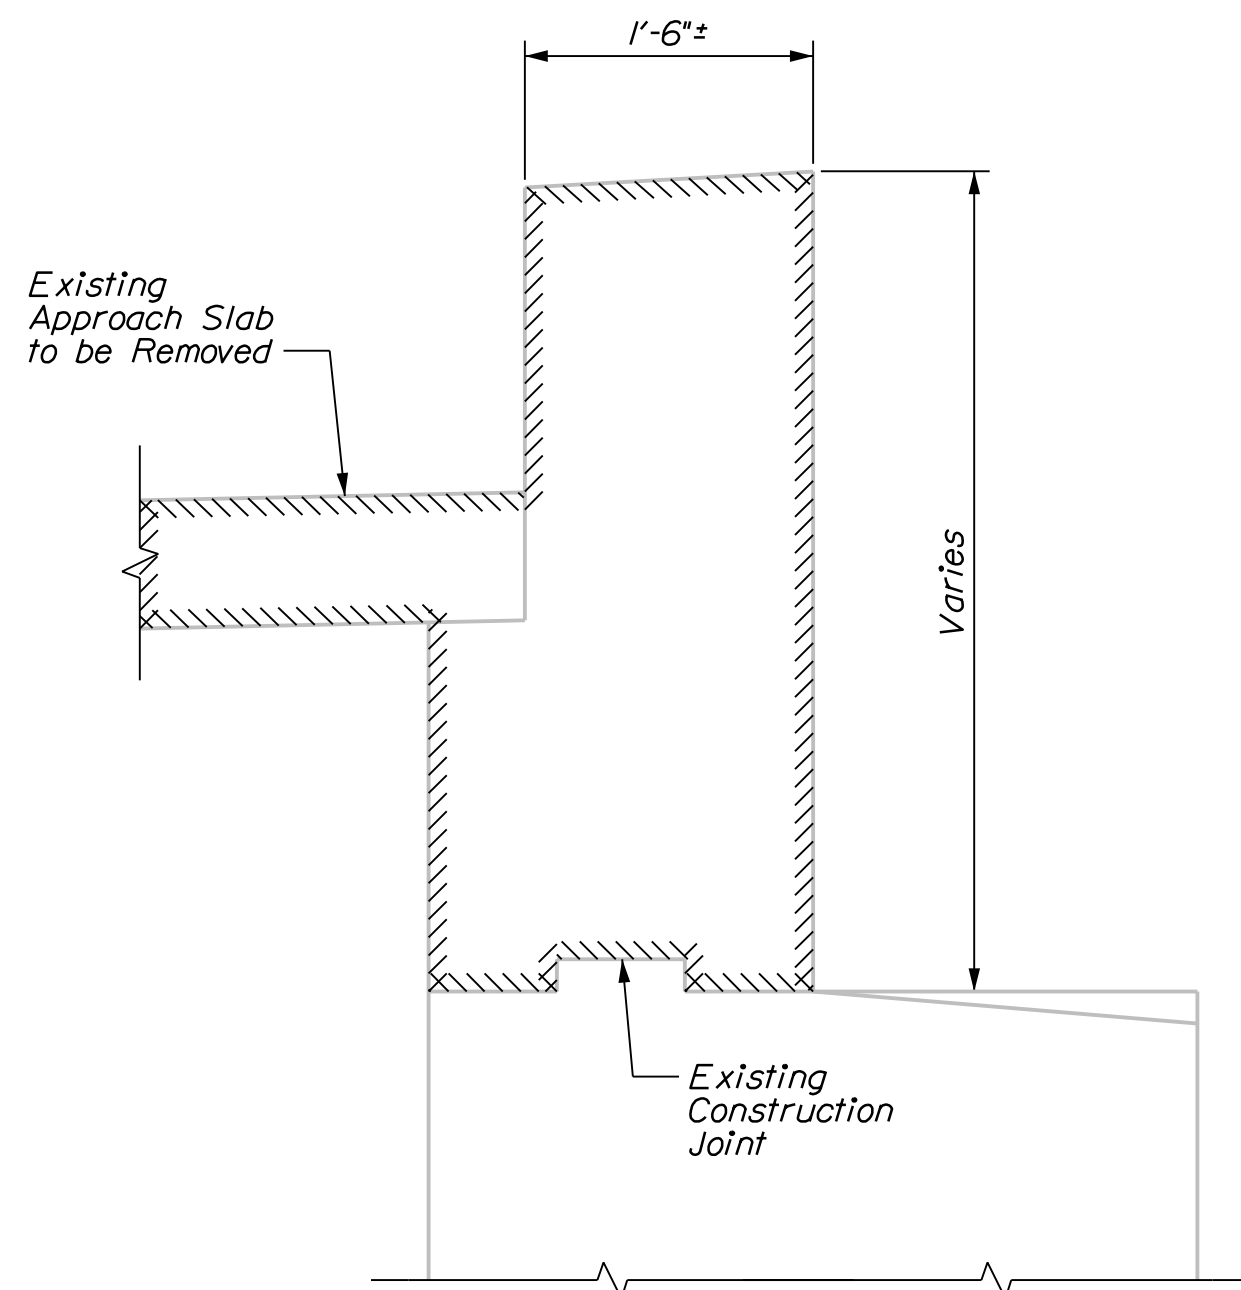


ABUTMENT 2 DEMOLITION SECTION
(SECTION C-C)

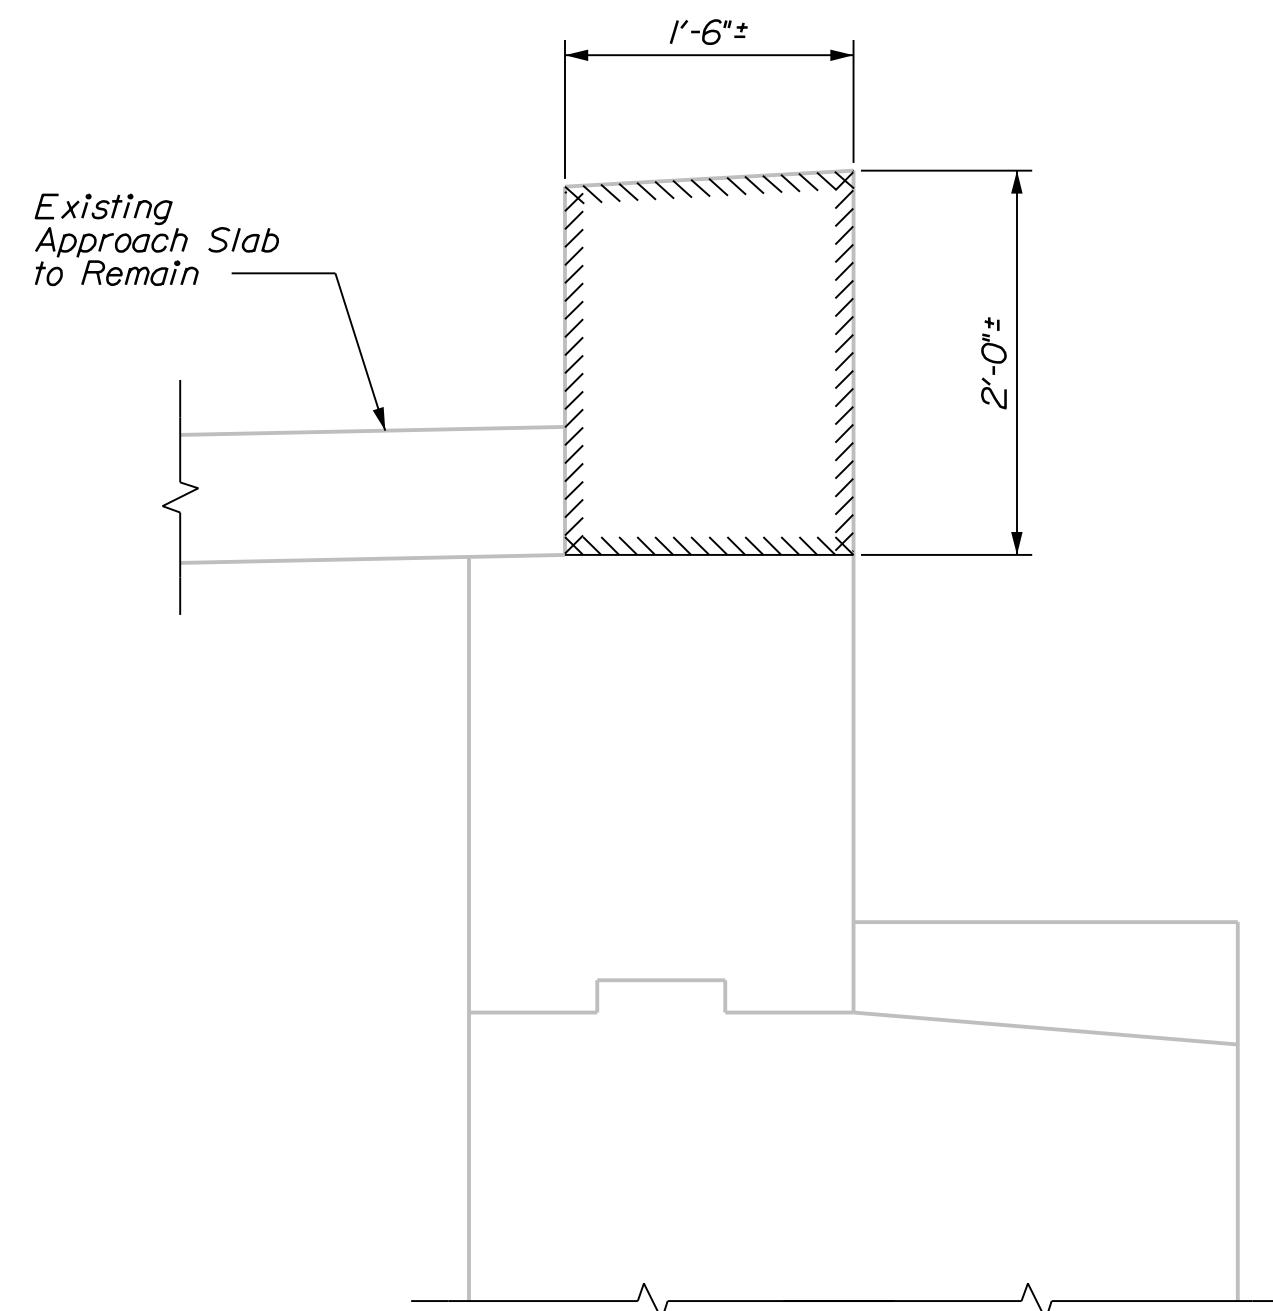

ABUTMENT 2 DEMOLITION SECTION
(SECTION D-D)

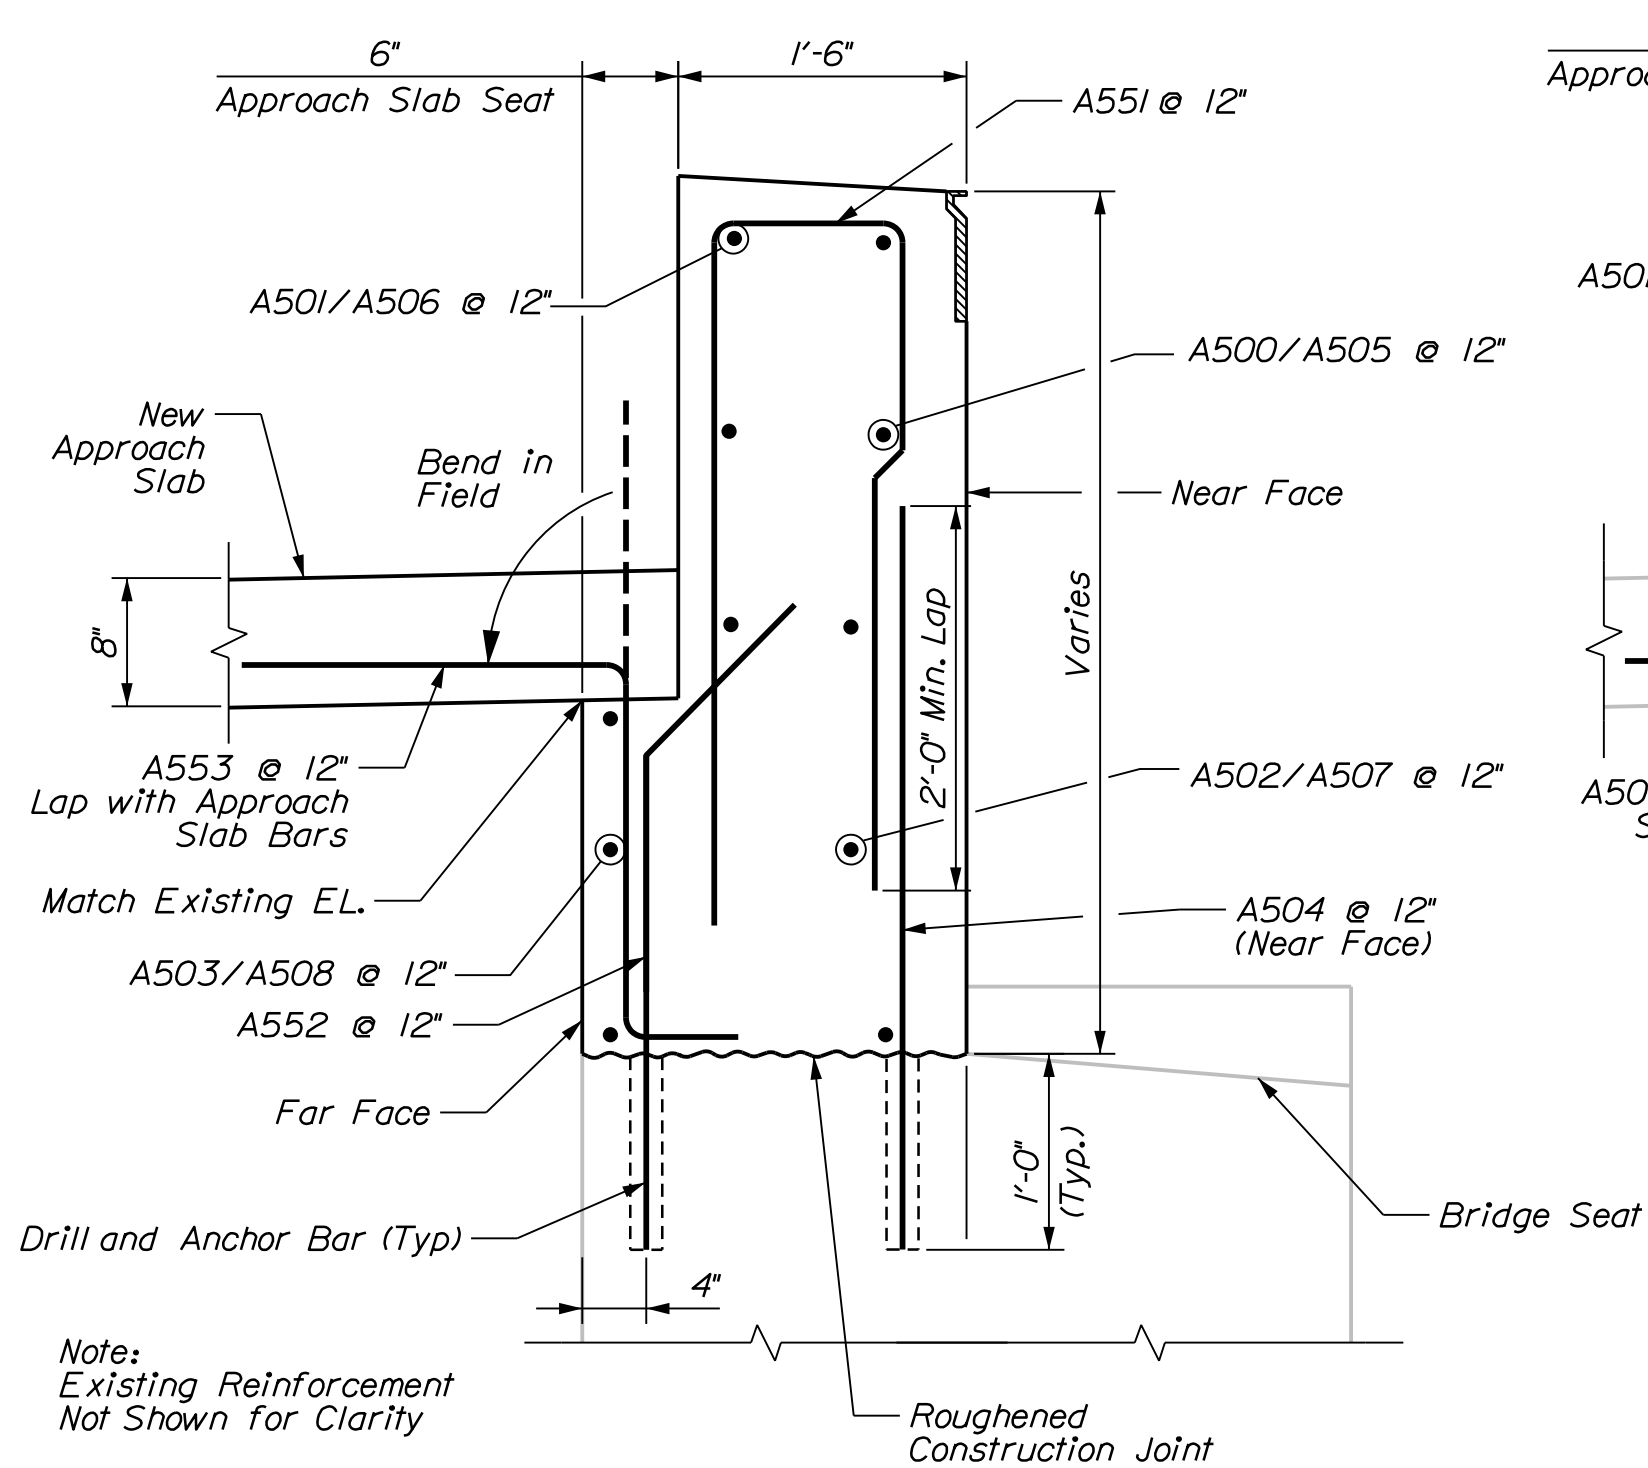


ABUTMENT 1 CONSTRUCTION SECTION
(SECTION A-A)

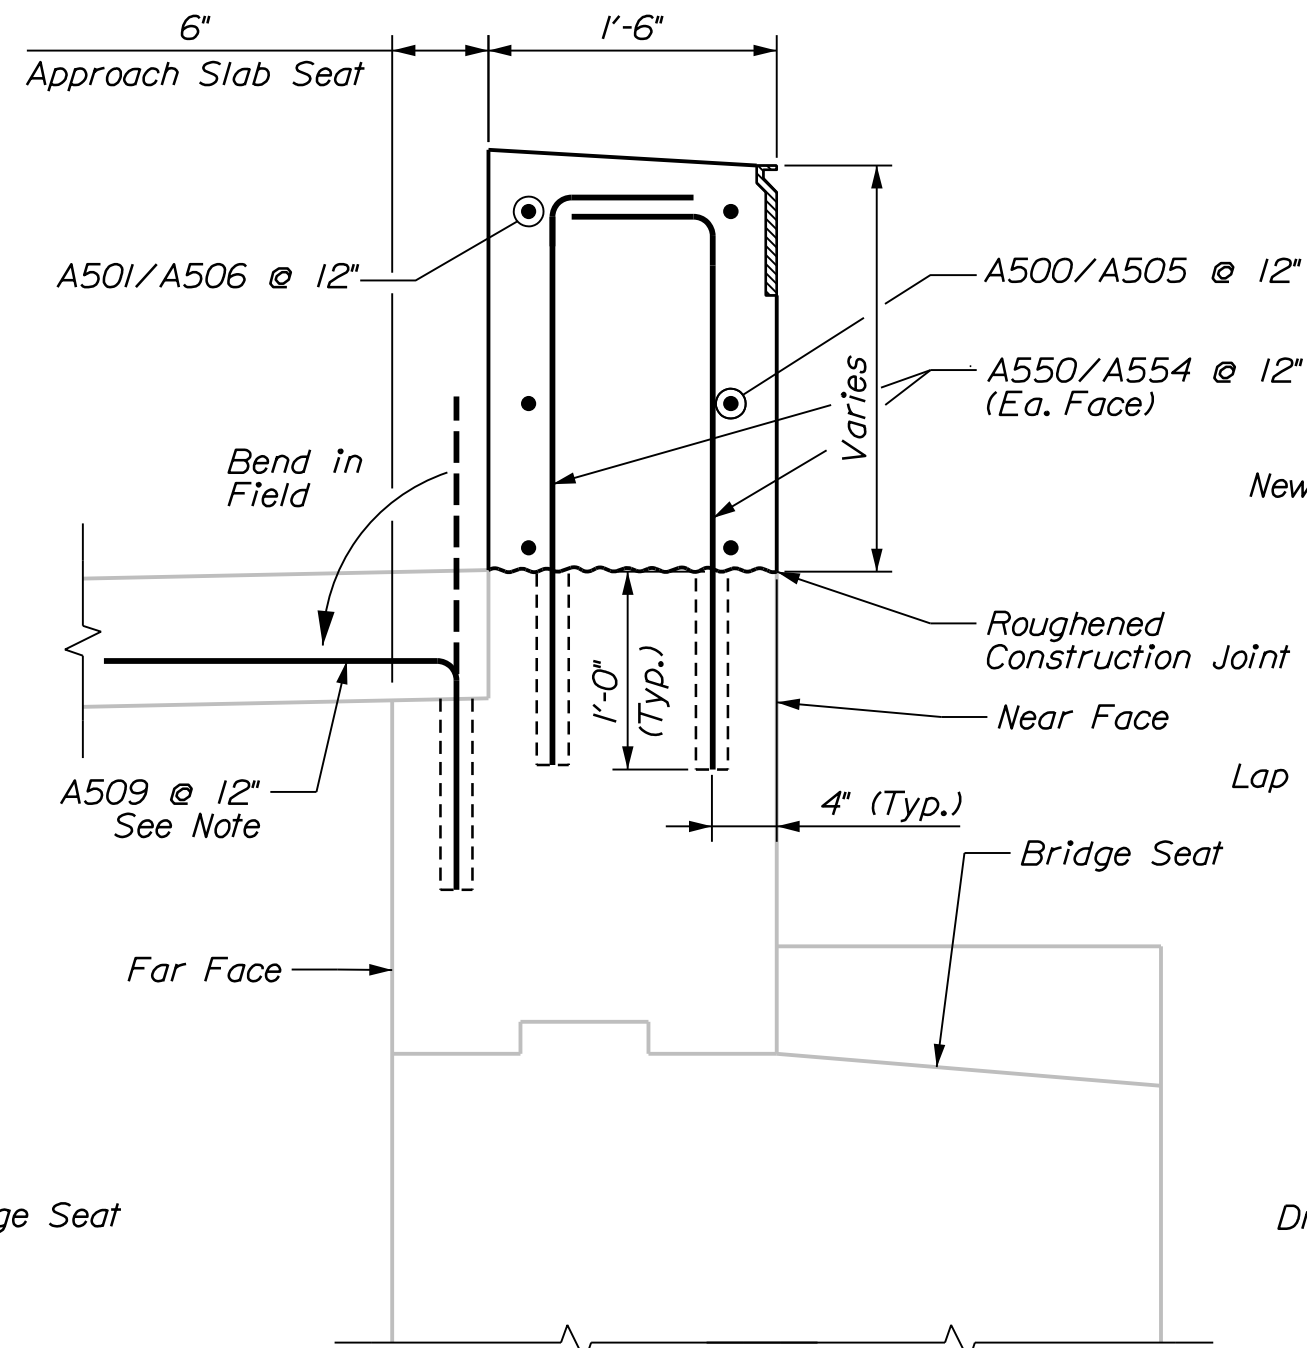


ABUTMENT 1 CONSTRUCTION SECTION
(SECTION B-B)

Note: Bar A509 shall be installed in existing approach slab seat at locations with partial height backwall replacement with new approach slabs. Lap with Approach Slab bars

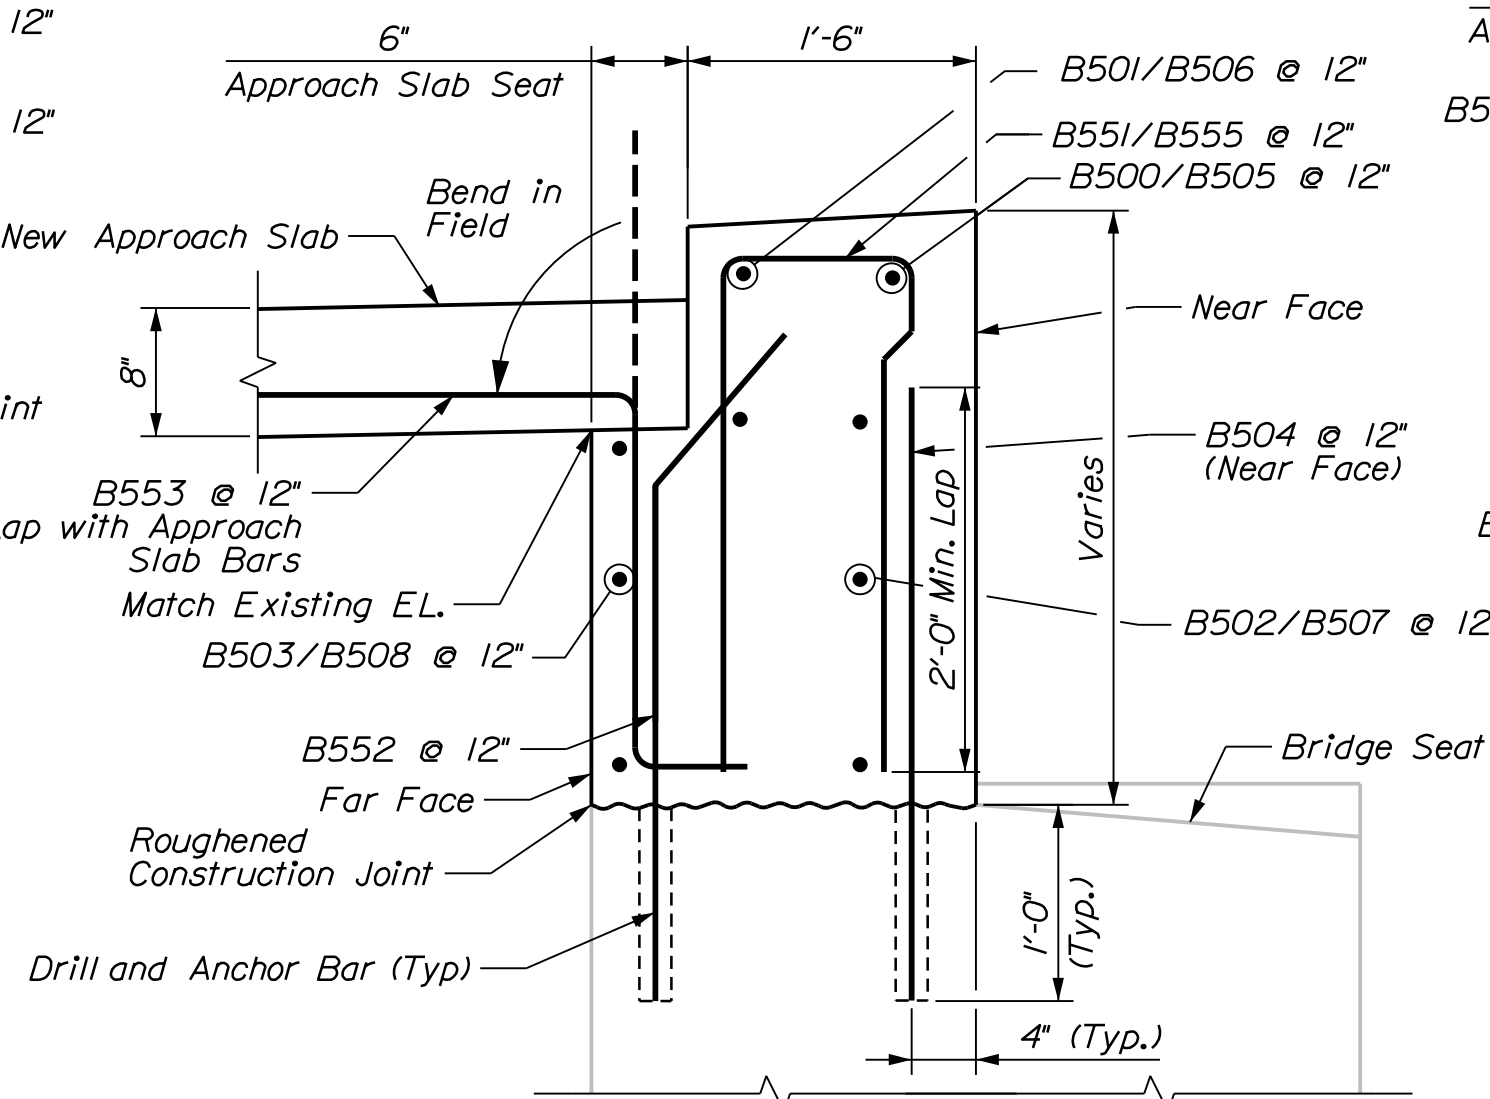


ABUTMENT 2 CONSTRUCTION SECTION
(SECTION C-C)

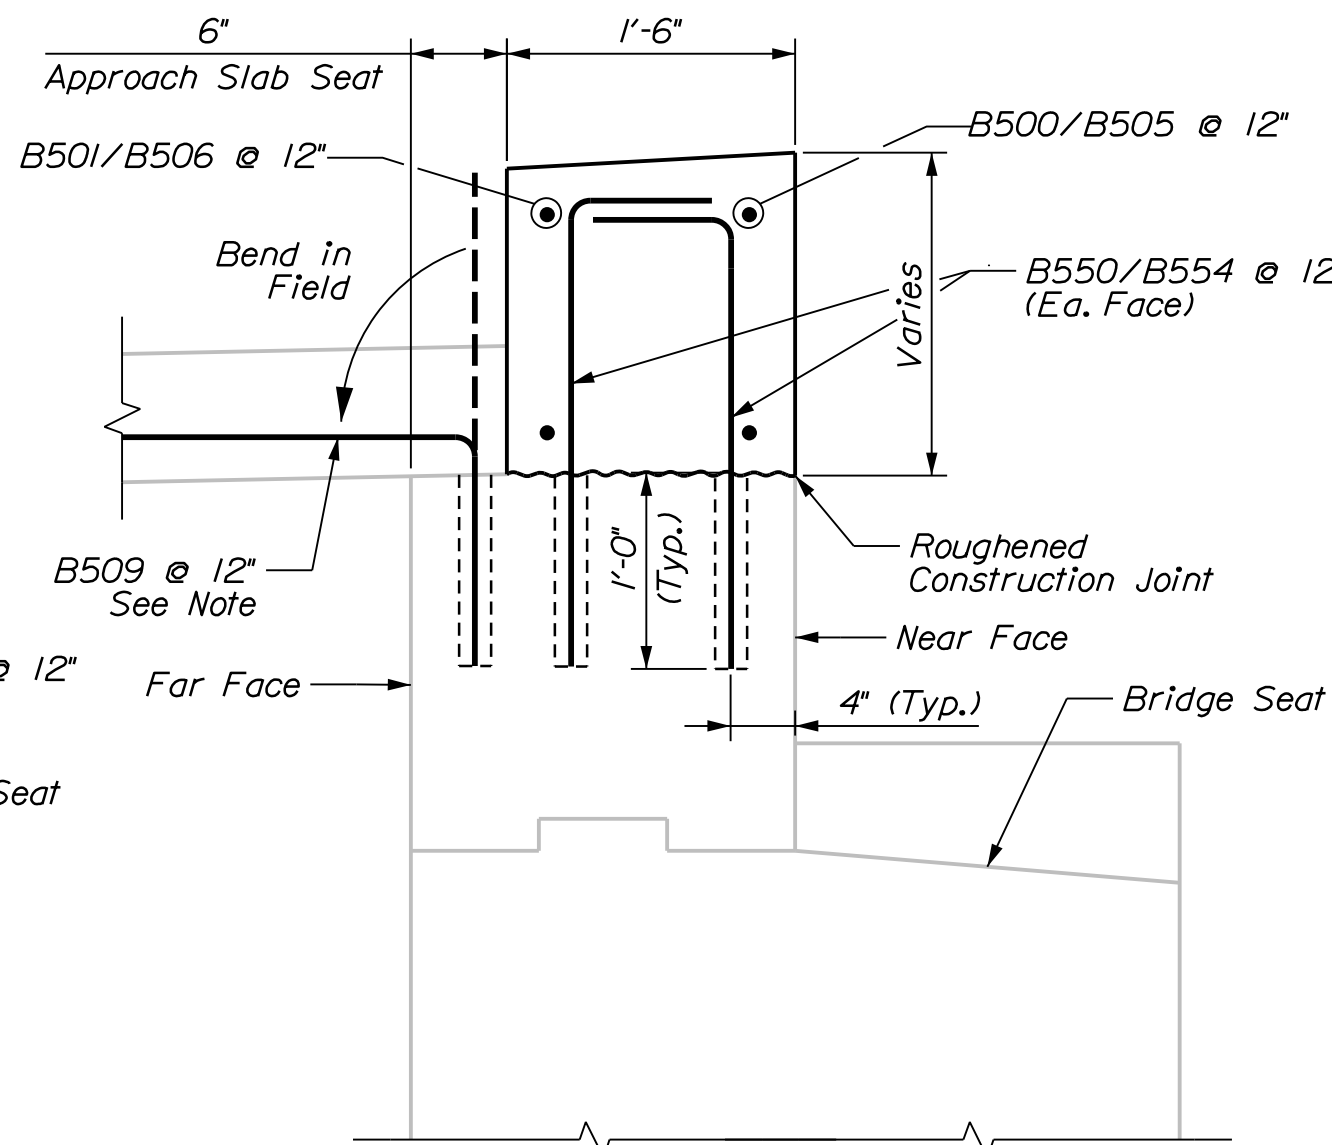


ABUTMENT 2 CONSTRUCTION SECTION
(SECTION D-D)

Note: Bar B509 shall be installed in existing approach slab seat at locations with partial height backwall replacement with new approach slabs. Lap with Approach Slab bars


PROJ. MANAGER	J. BRASK	BY	DATE
DESIGN-DETAILED	S. LINDSEY	E. MORRISON	06-24
CHECKED-REVIEWED	D. WHITE	B. COLBURN	06-24
DESIGNS-DETAILED	N. EDMAN	J. FITZ	06-24
DESIGNS-DETAILED			
REVISIONS 1			
REVISIONS 2			
REVISIONS 3			
REVISIONS 4			
FIELD CHANGES			

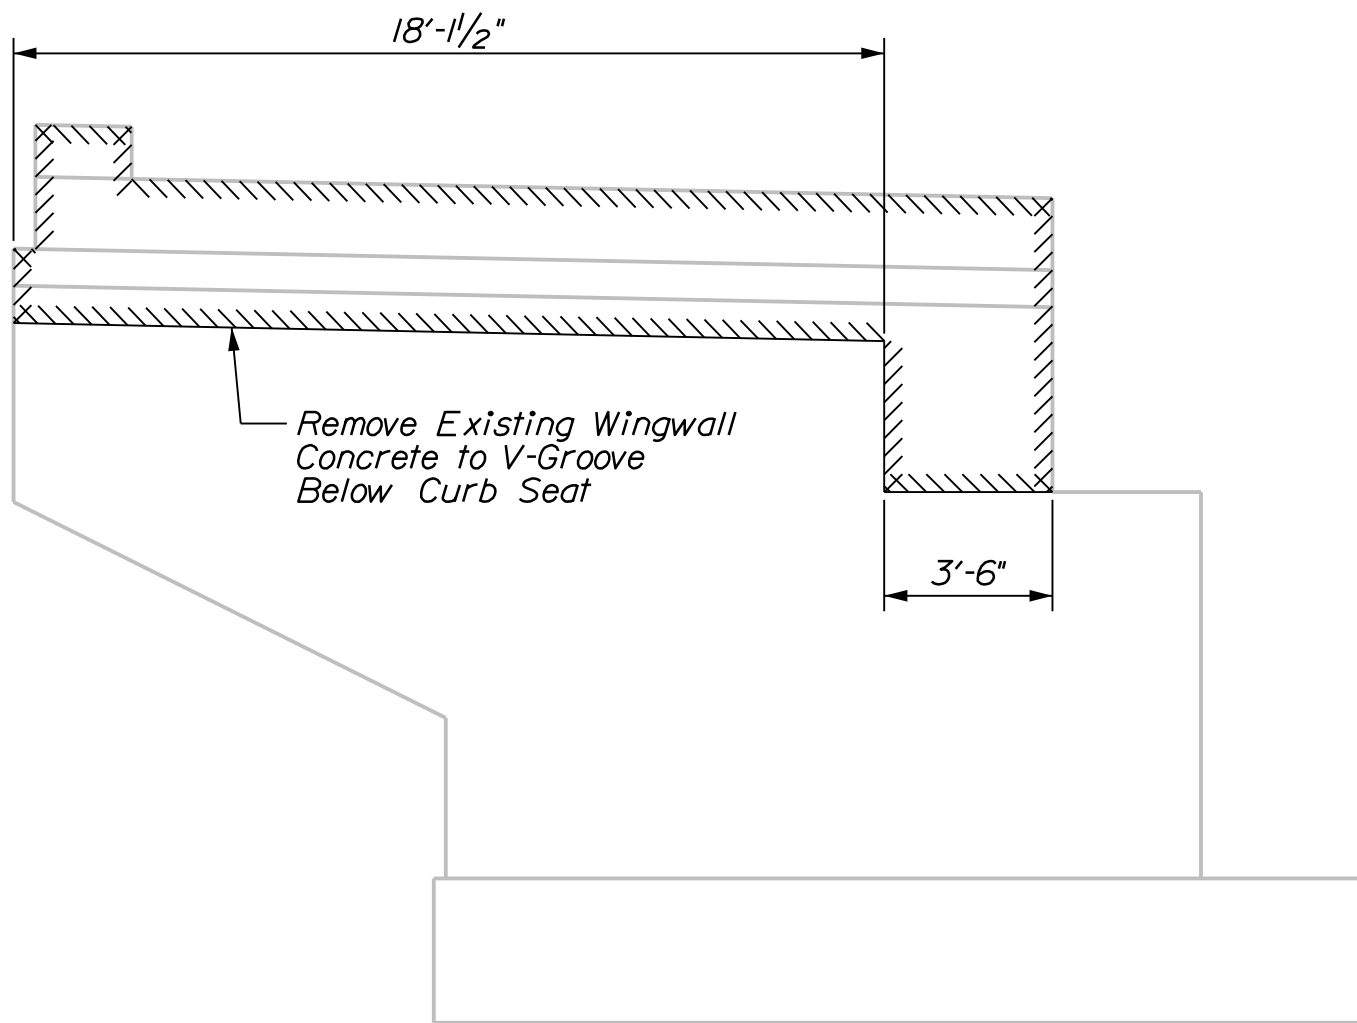


ABUTMENT 1 RIGHT WINGWALL DEMOLITION ELEVATION

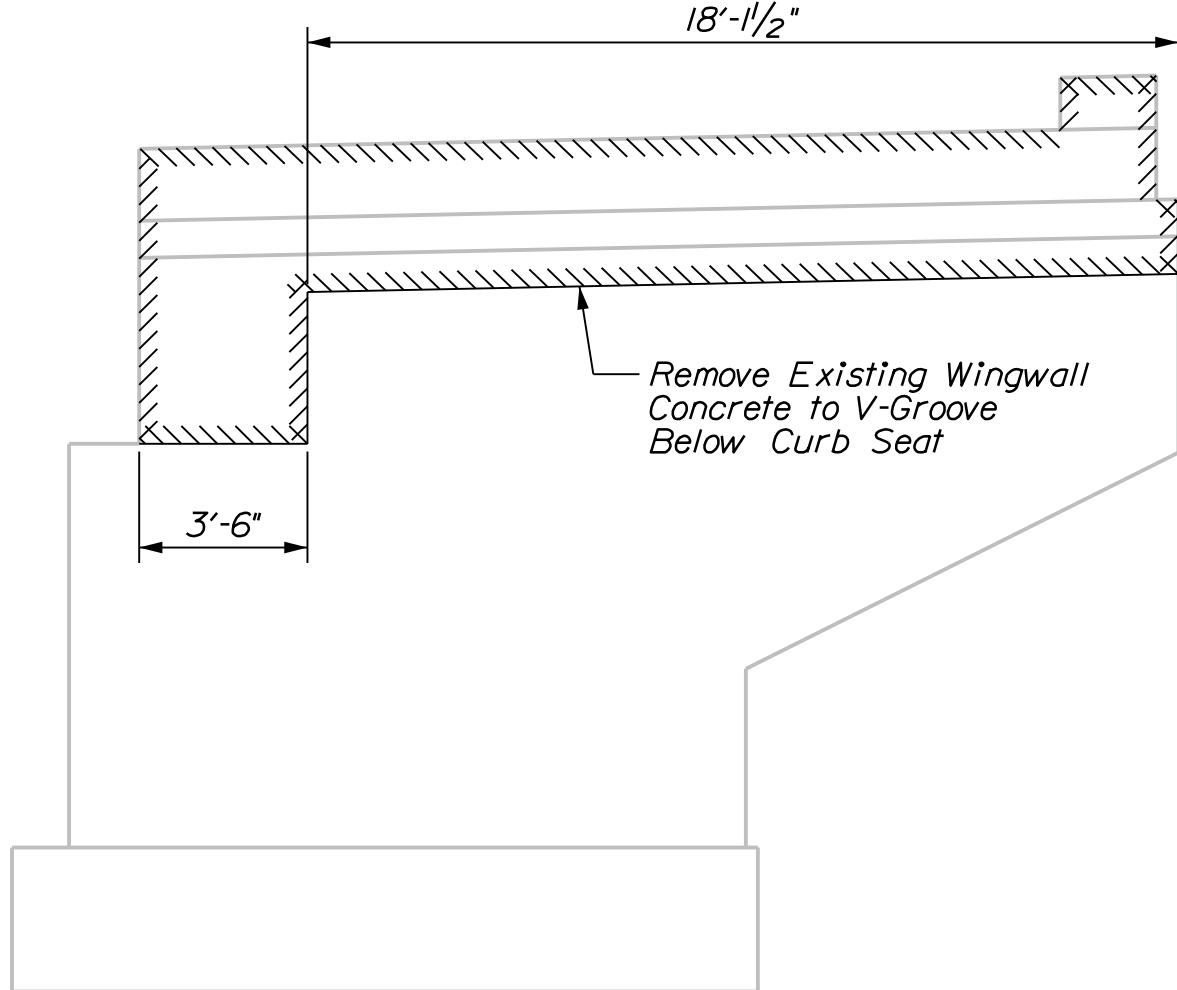

ABUTMENT 1 LEFT WINGWALL DEMOLITION ELEVATION

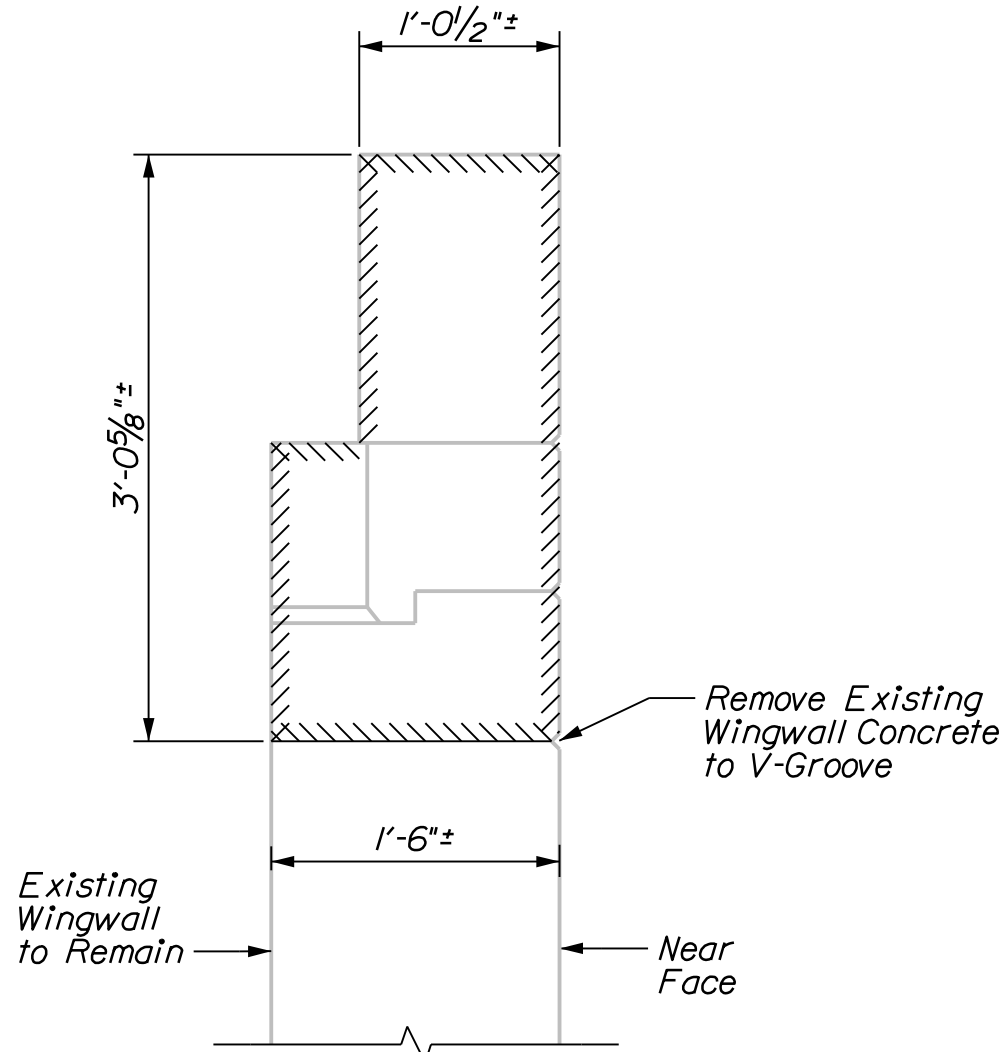


WINGWALL DEMOLITION SECTION

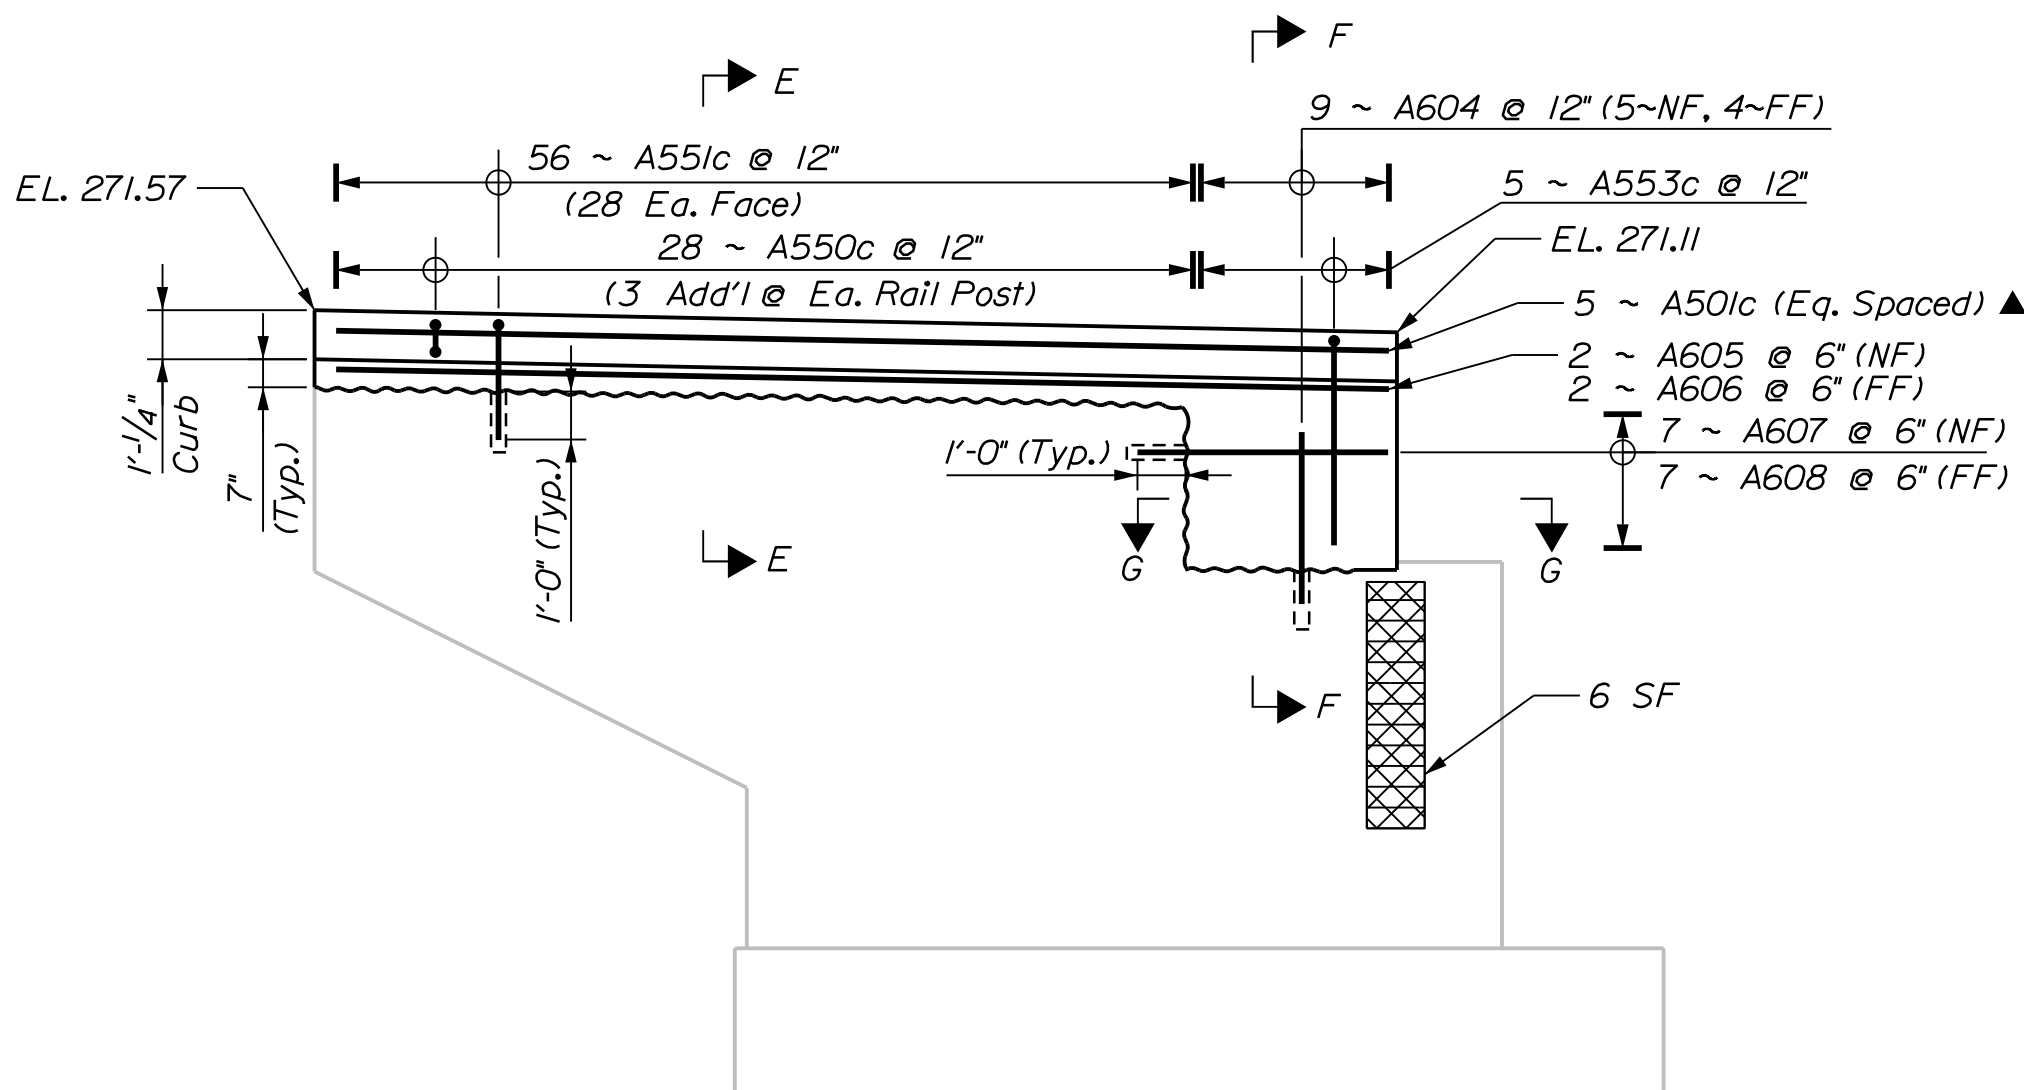

ABUTMENT 1 RIGHT WINGWALL CONSTRUCTION ELEVATION

(See Superstructure Plan for Bridge Rail Layout)
See Sheet 54 for Section F-F

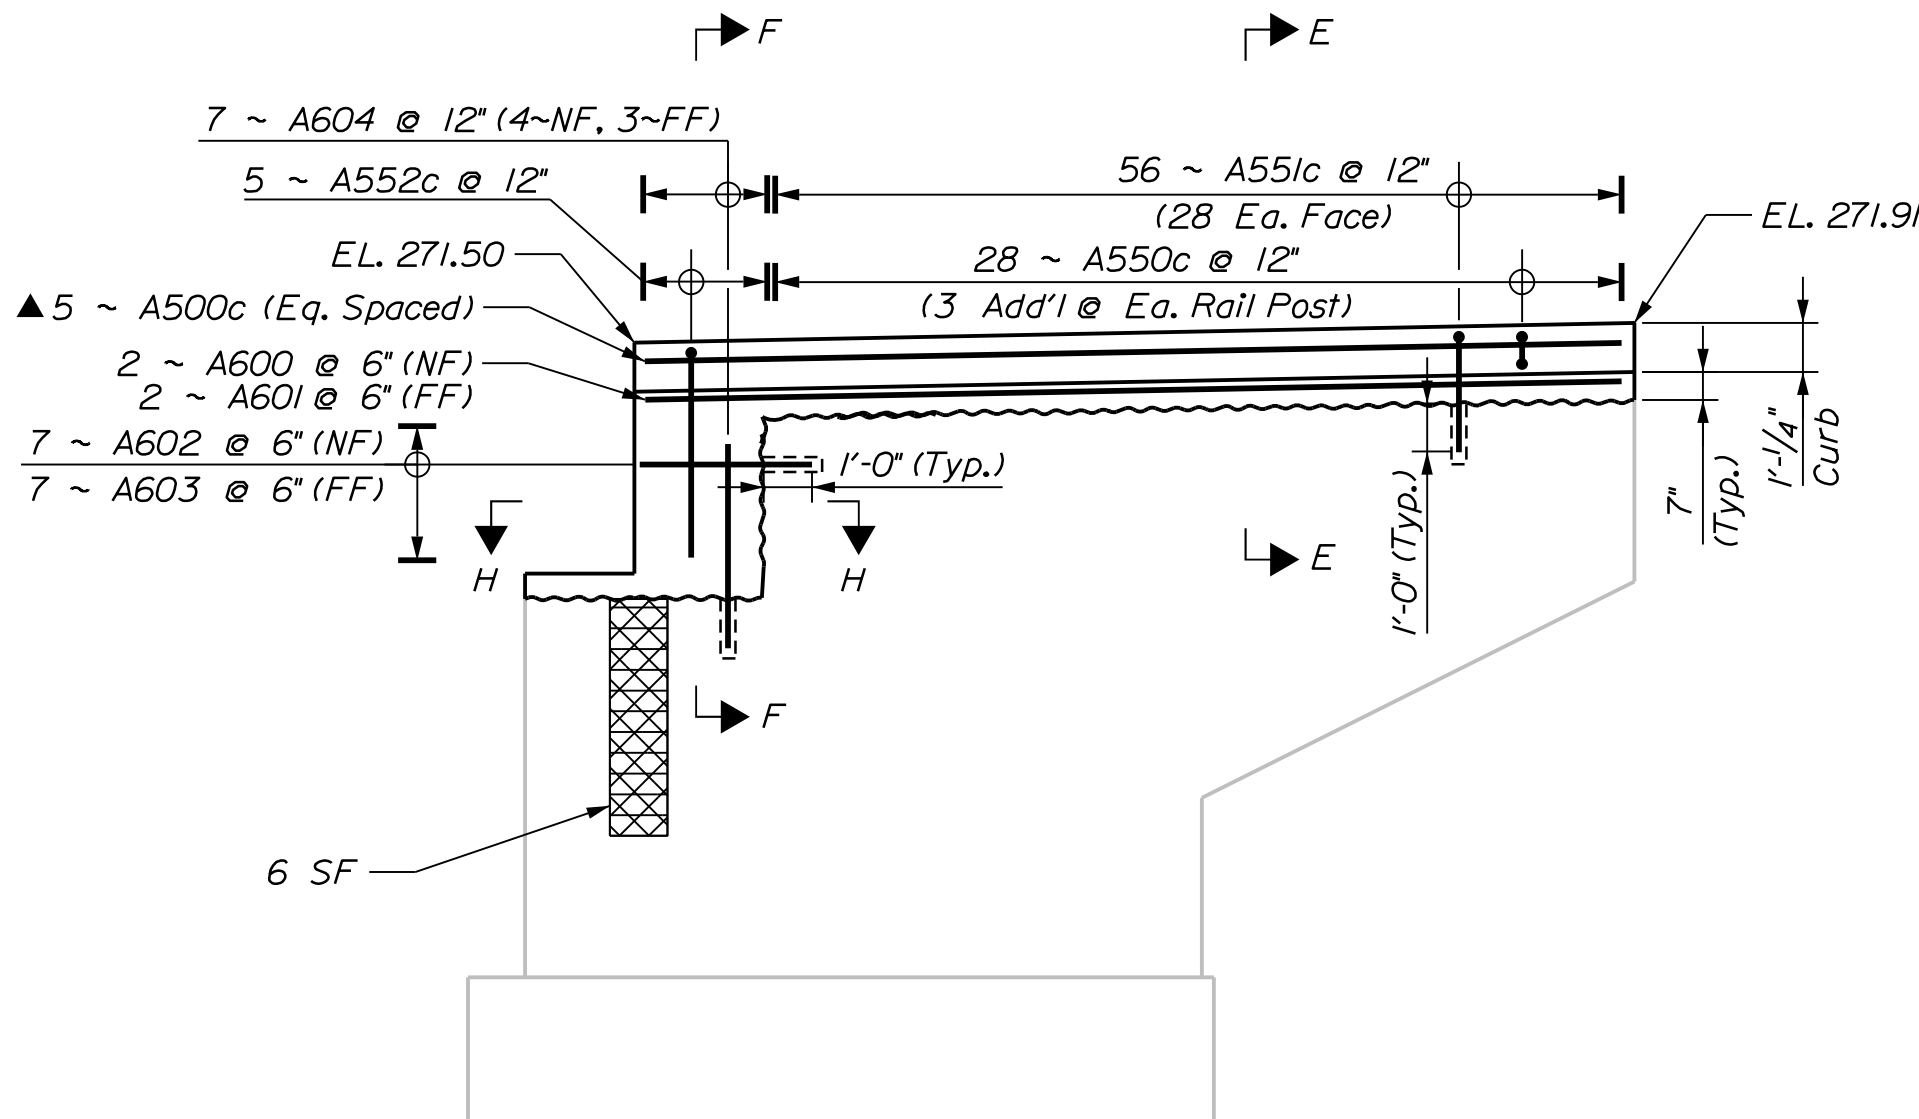


ABUTMENT 1 LEFT WINGWALL CONSTRUCTION ELEVATION


(See Superstructure Plan for Bridge Rail Layout)
See Sheet 54 for Section F-F

LEGEND


- Repair of Vertical Surfaces ≥ 8 Inches
See Bump Out Detail Sheet 54
- Bars to be Cut in Field

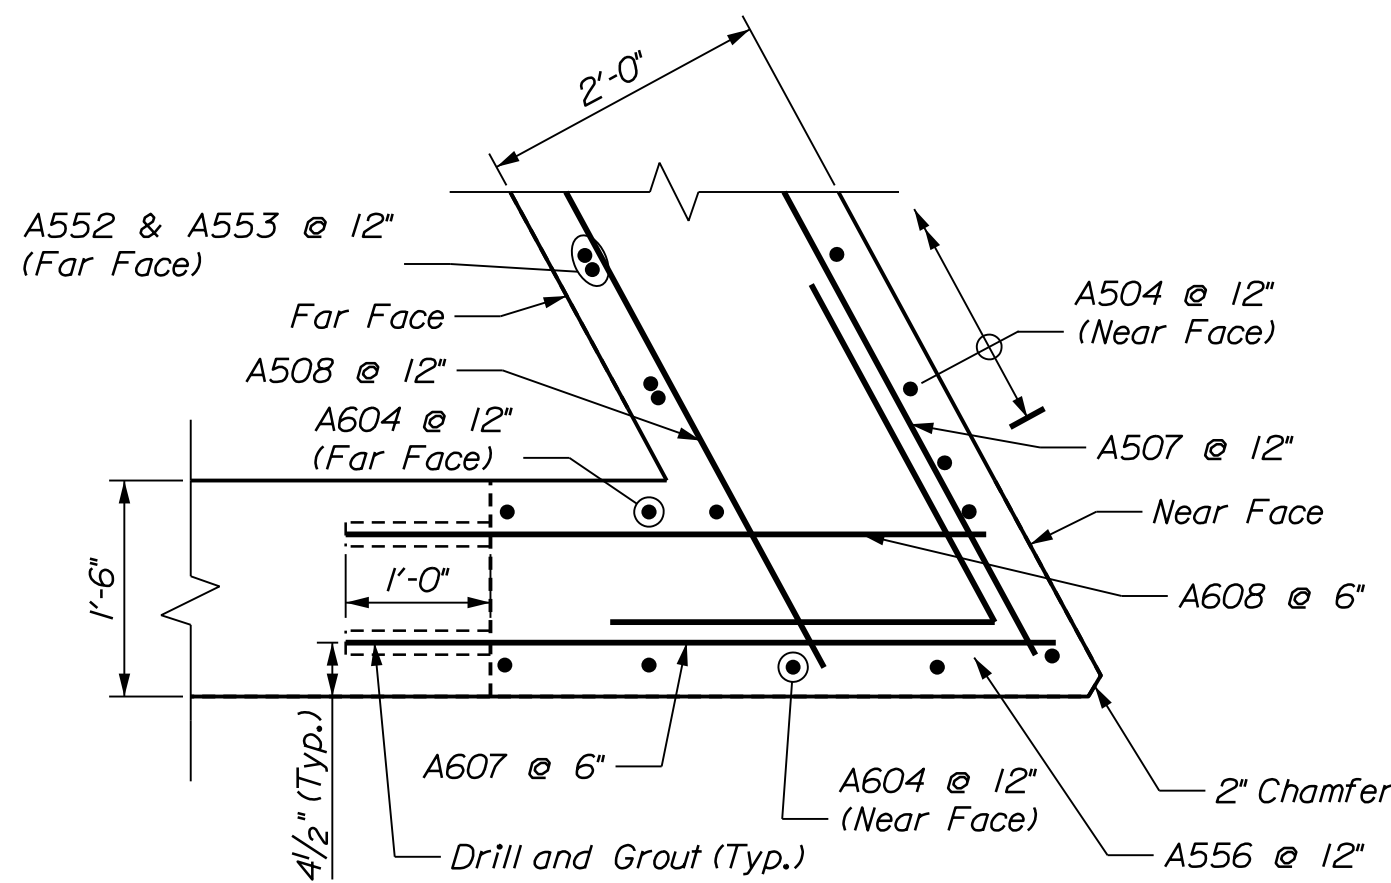

SECTION G-G

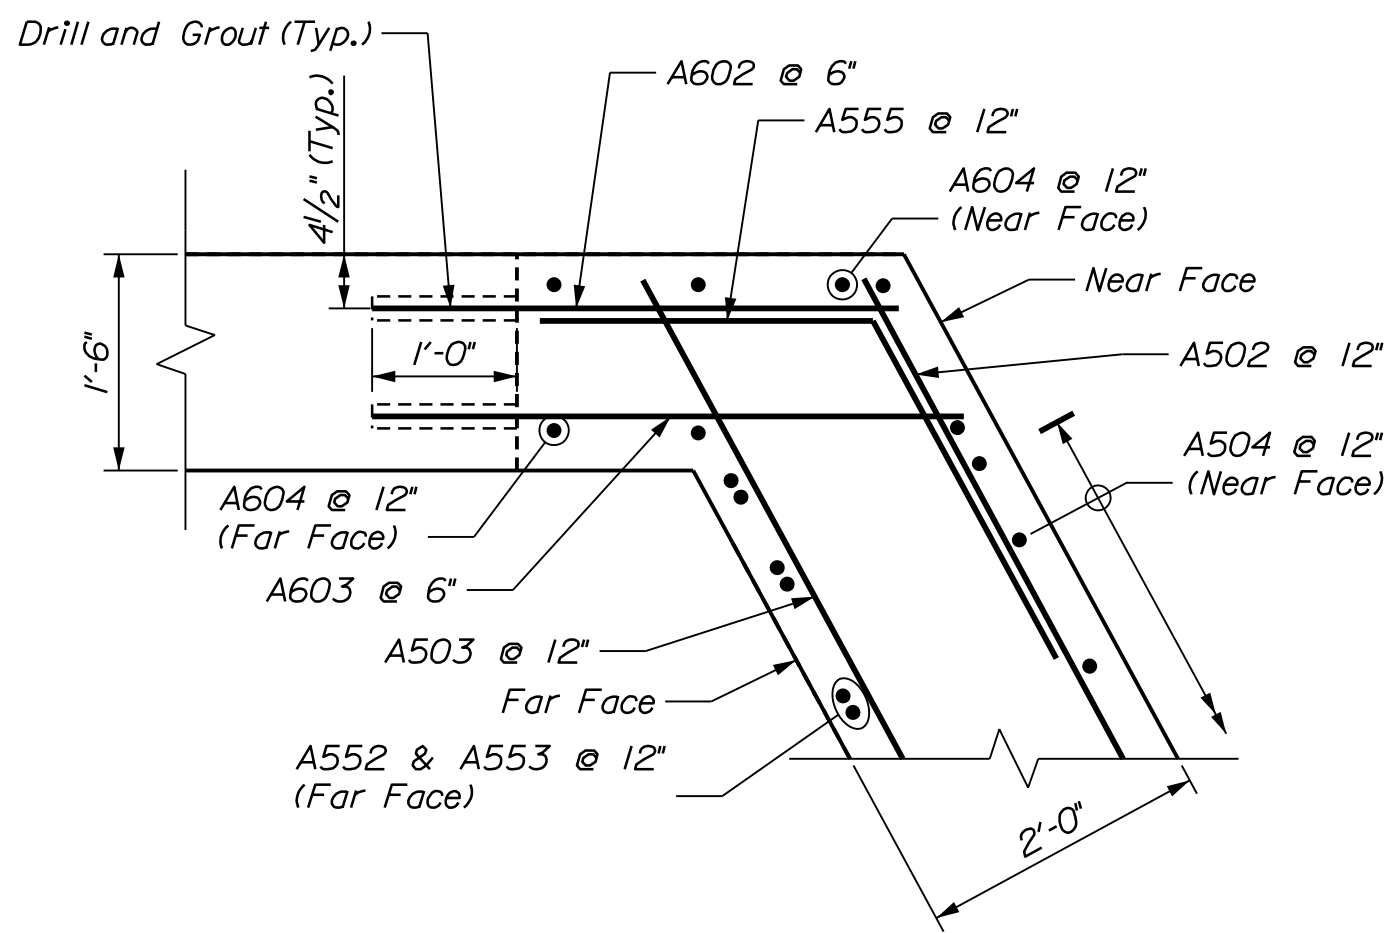


SECTION H-H

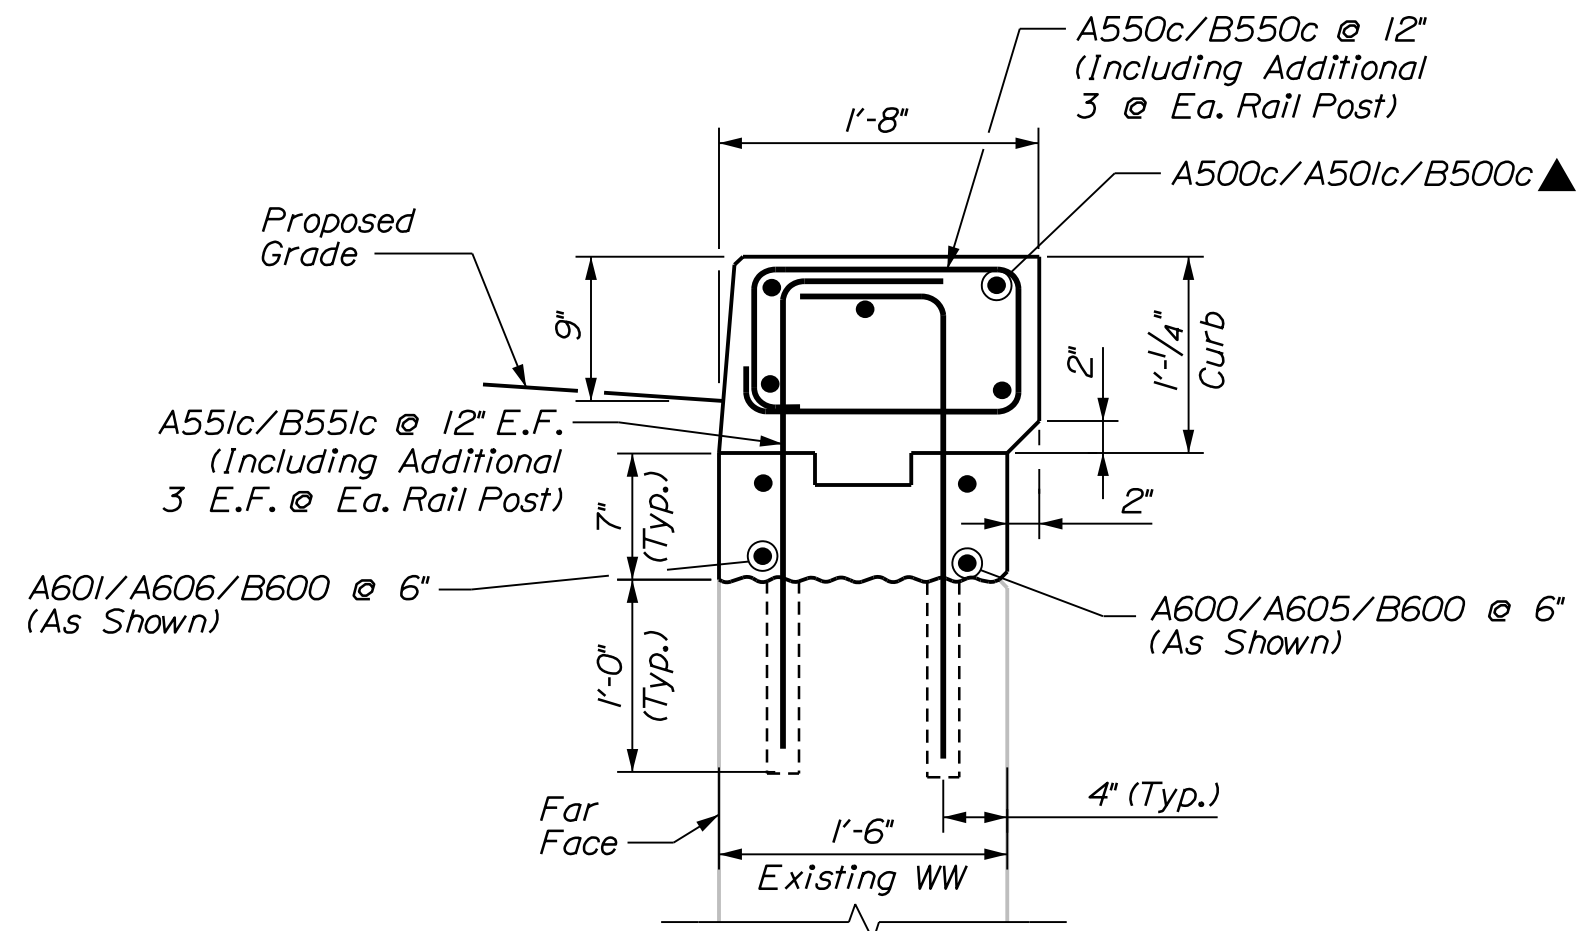


WINGWALL CONSTRUCTION SECTION
(SECTION E-E)


PROJ. MANAGER	J. BRASK	BY	DATE
DESIGN-DETAILED	S. LINDSEY	E. MORRISON	06-24
CHECKED-REVIEWED	D. WHITE	B. COLBURN	06-24
DESIGN-DETAILED	N. EDMAN	J. FITZ	06-24
DESIGN-DETAILED			
REVISIONS 1			
REVISIONS 2			
REVISIONS 3			
REVISIONS 4			
FIELD CHANGES			

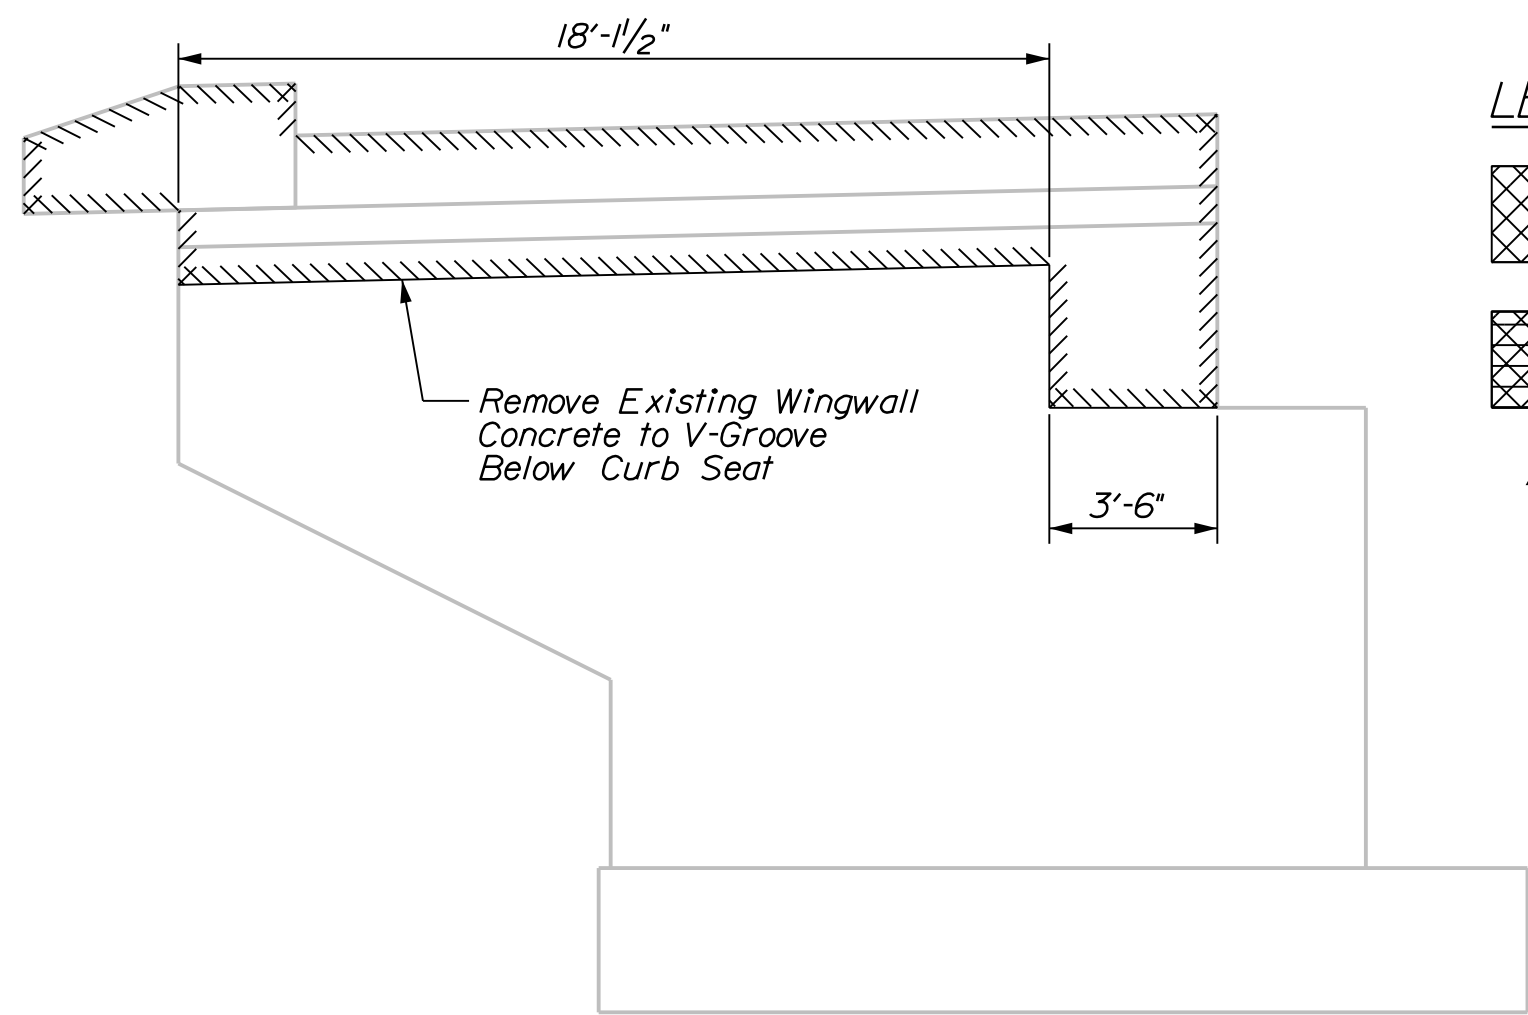

ABUTMENT 2 LEFT WINGWALL DEMOLITION ELEVATION

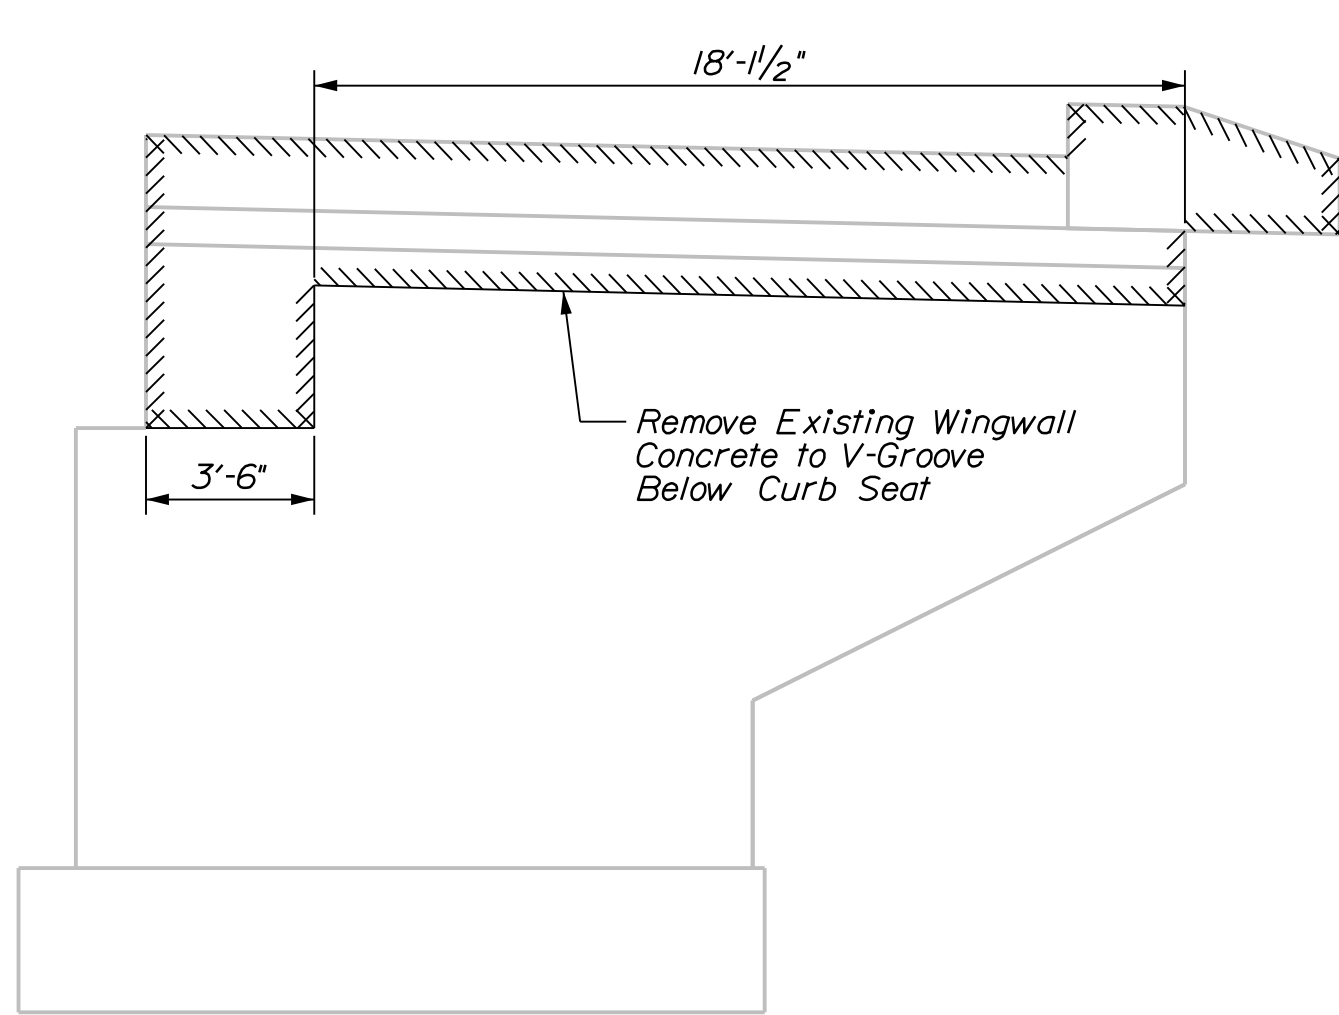


ABUTMENT 2 RIGHT WINGWALL DEMOLITION ELEVATION

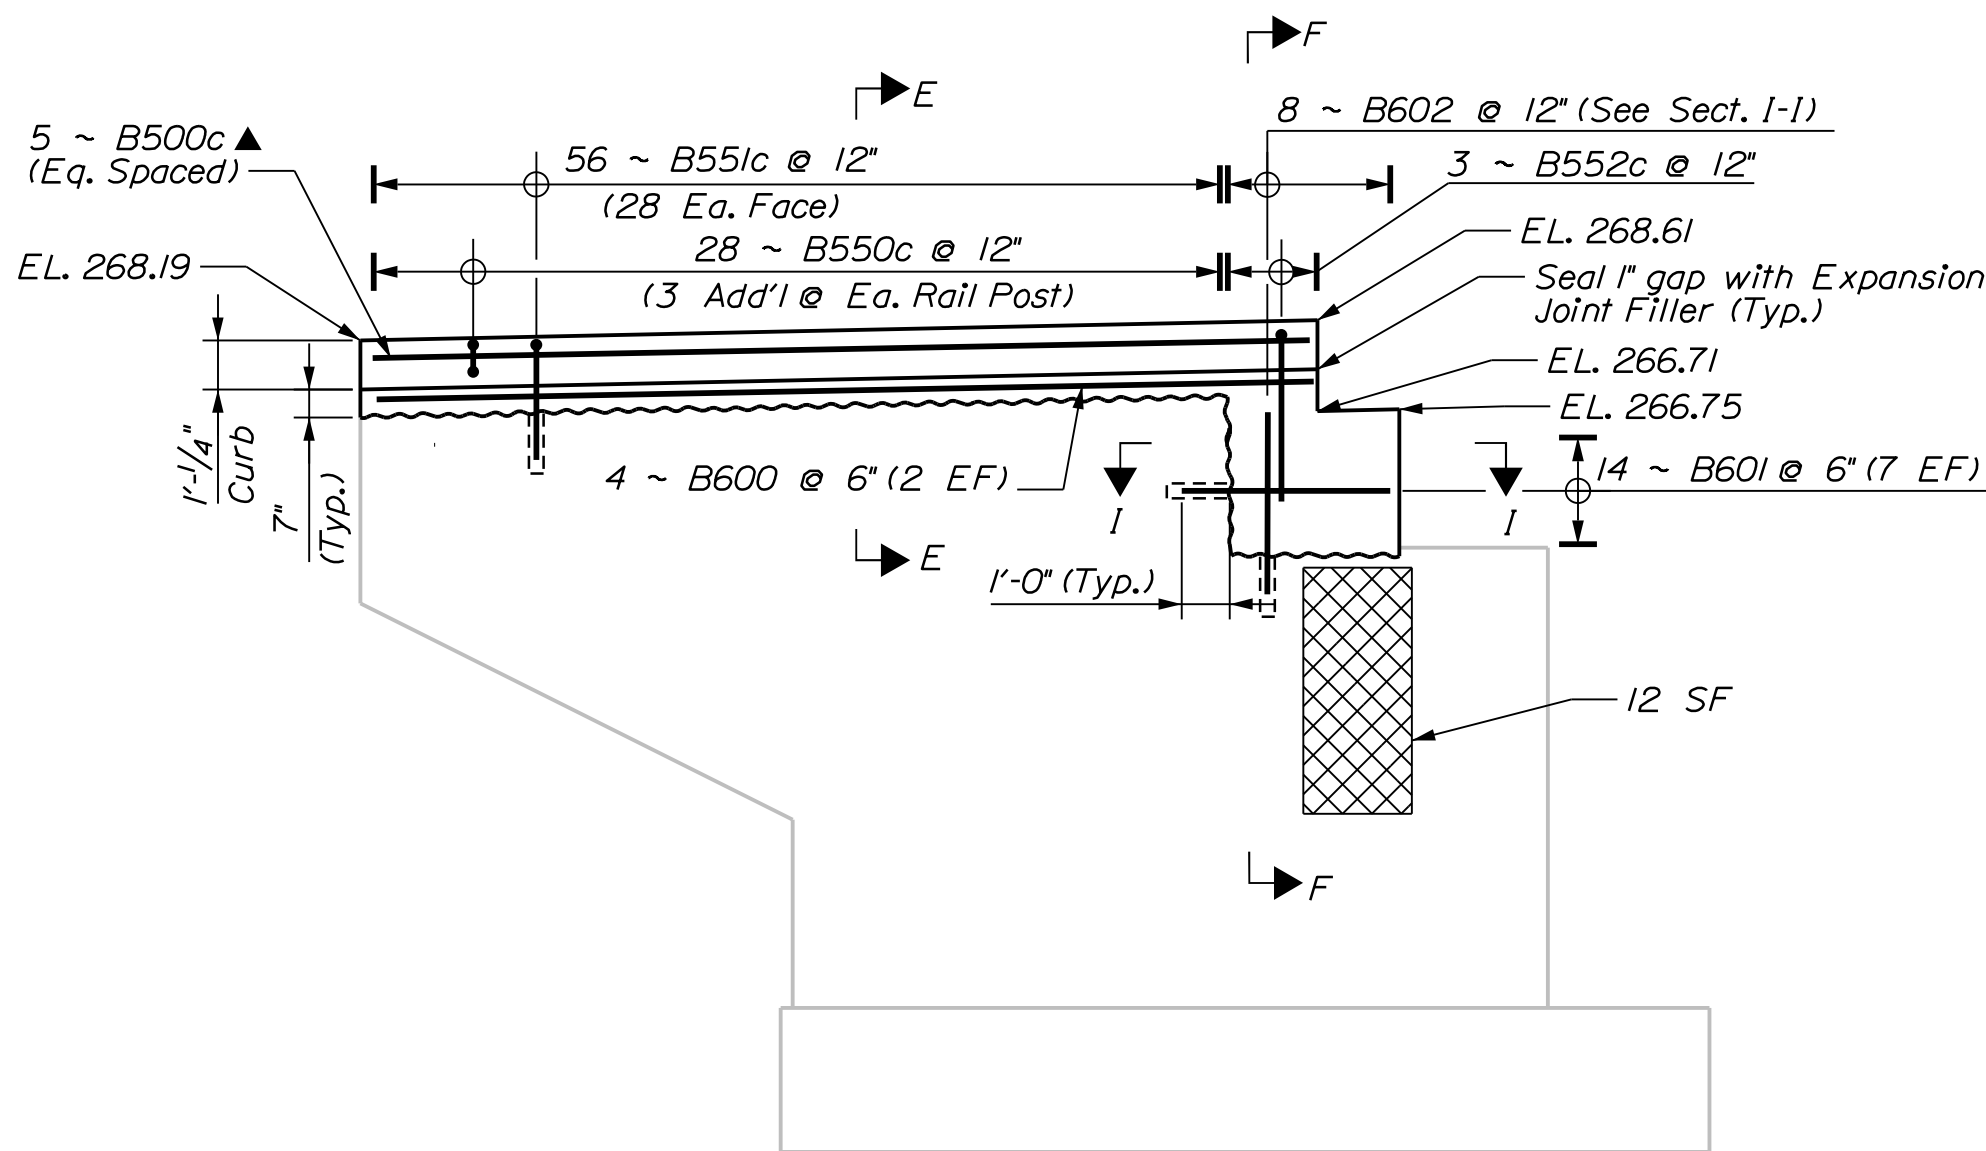


ABUTMENT 2 LEFT WINGWALL CONSTRUCTION ELEVATION

(See Superstructure Plan for Bridge Rail Layout)
See Sheet 53 for Section E-E

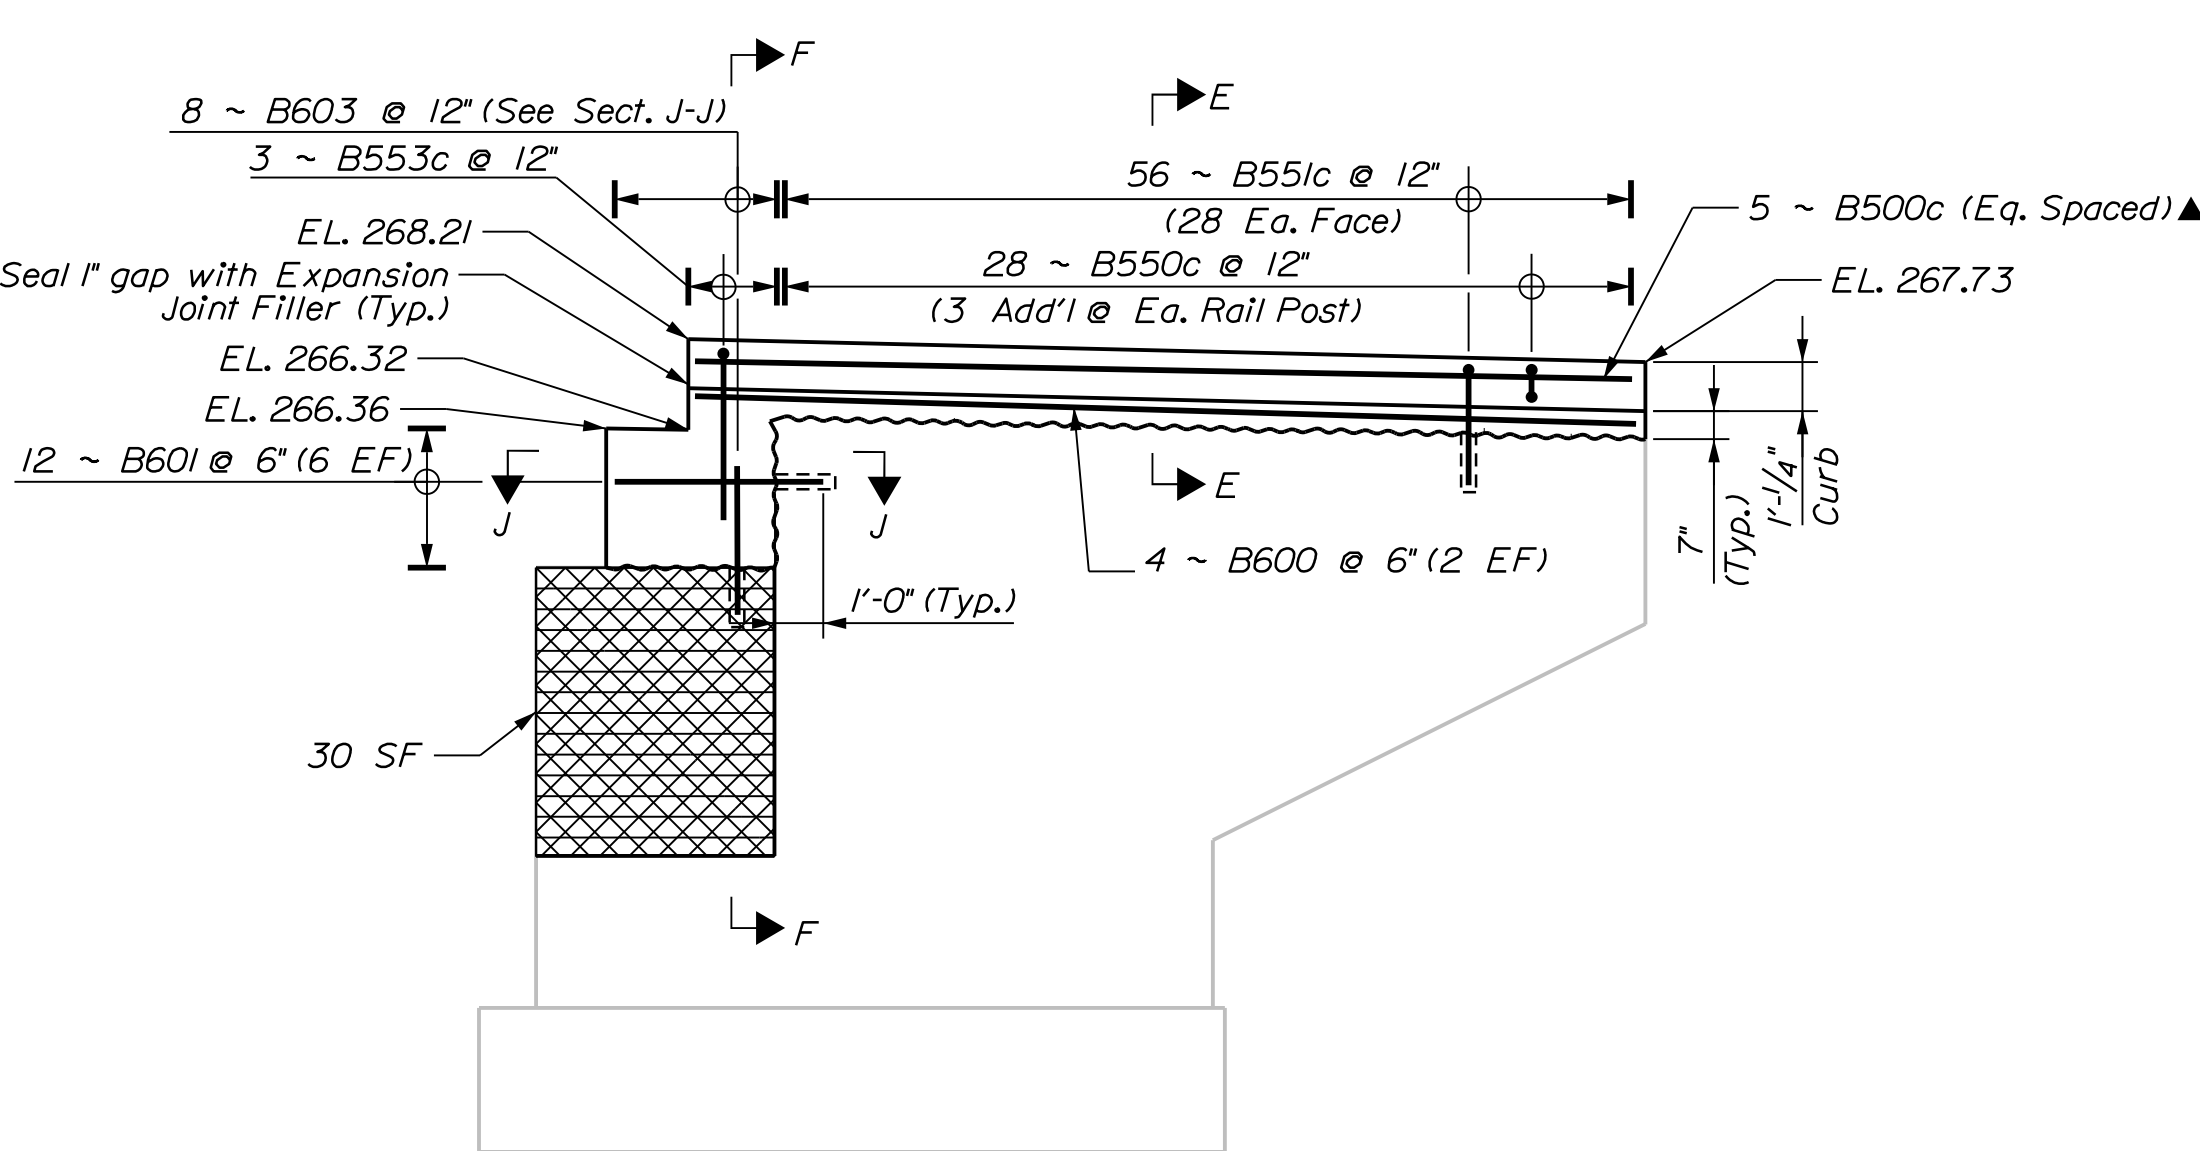


ABUTMENT 2 RIGHT WINGWALL CONSTRUCTION ELEVATION


(See Superstructure Plan for Bridge Rail Layout)
See Sheet 53 for Section E-E
See Bump Out Detail this Sheet to achieve 2" clear cover

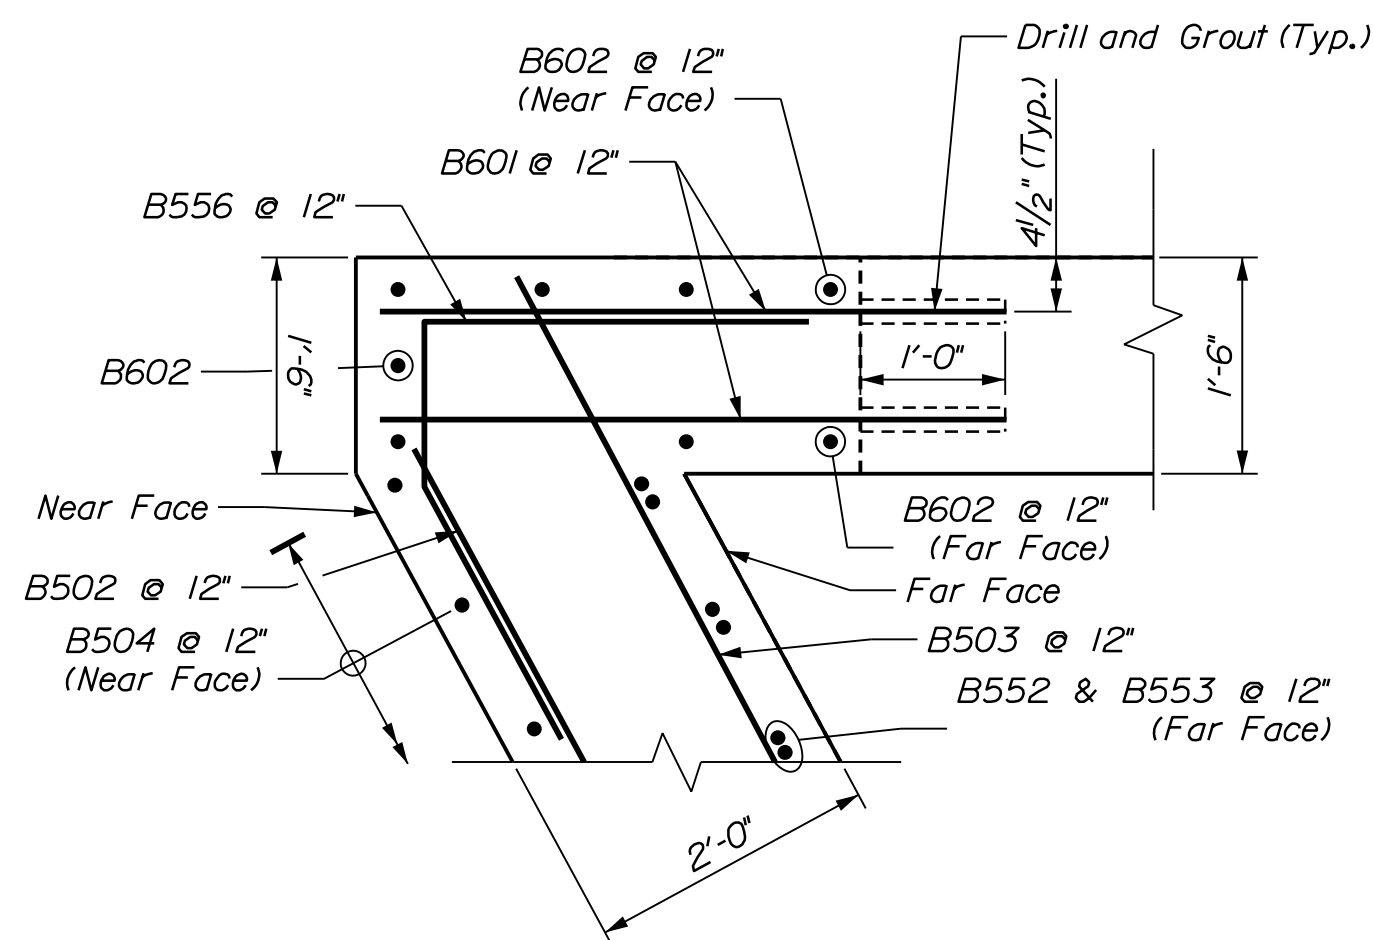


SECTION I-I

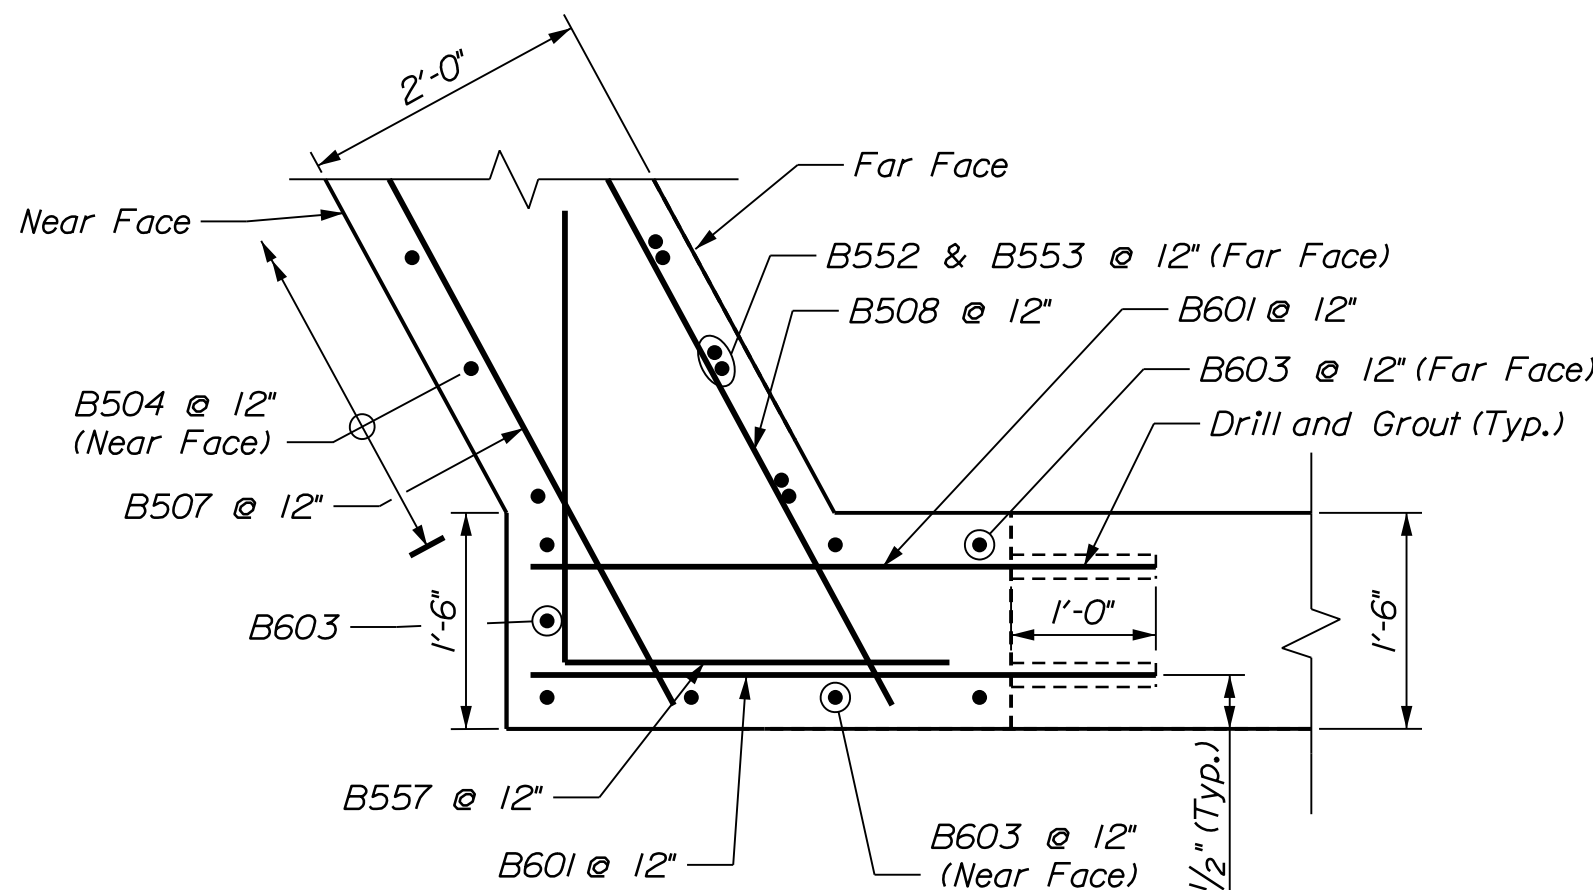


SECTION J-J

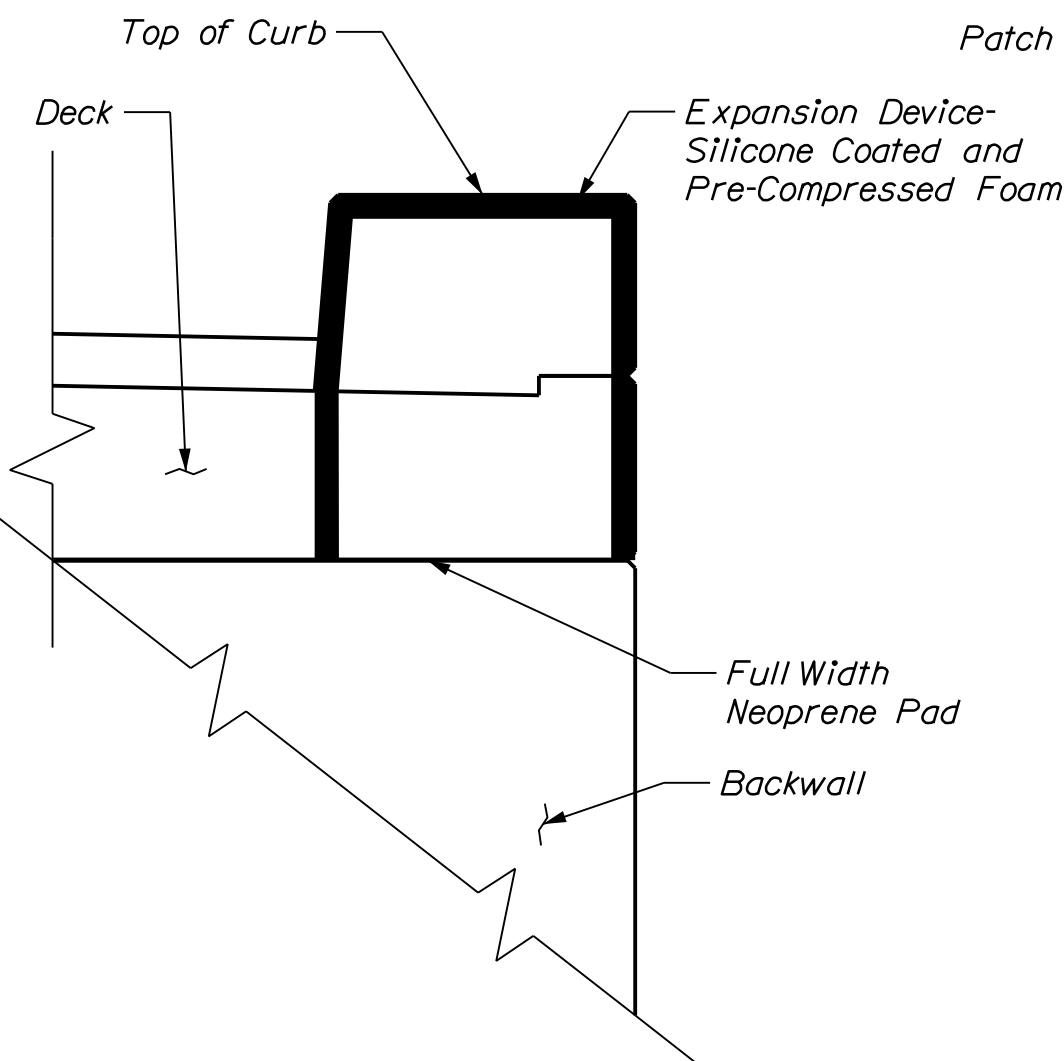

WINGWALL JOINT FILLER DETAIL
Other Side Similar

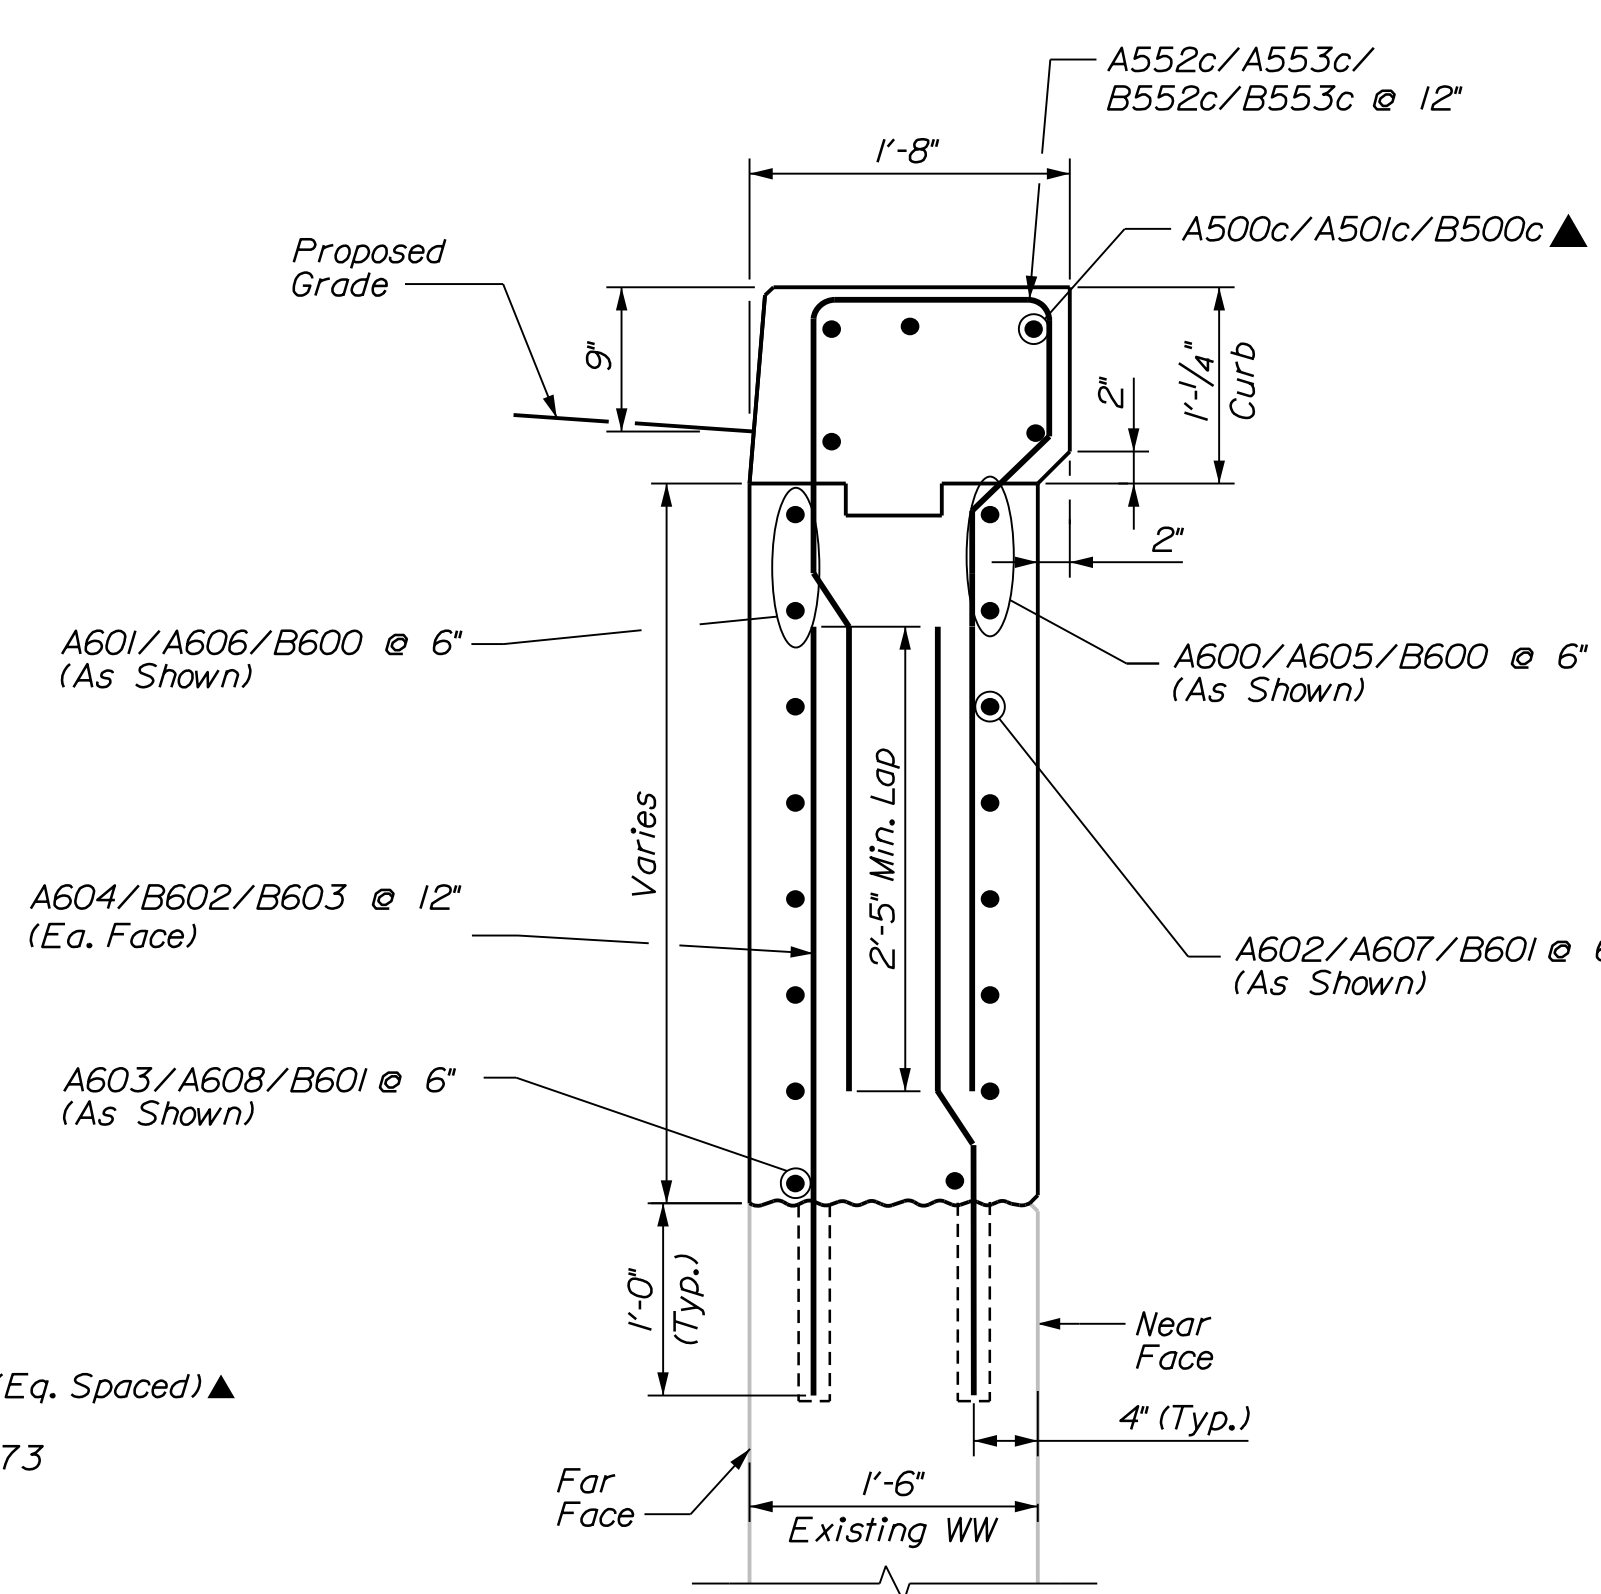



WINGWALL CONSTRUCTION SECTION
(SECTION F-F)

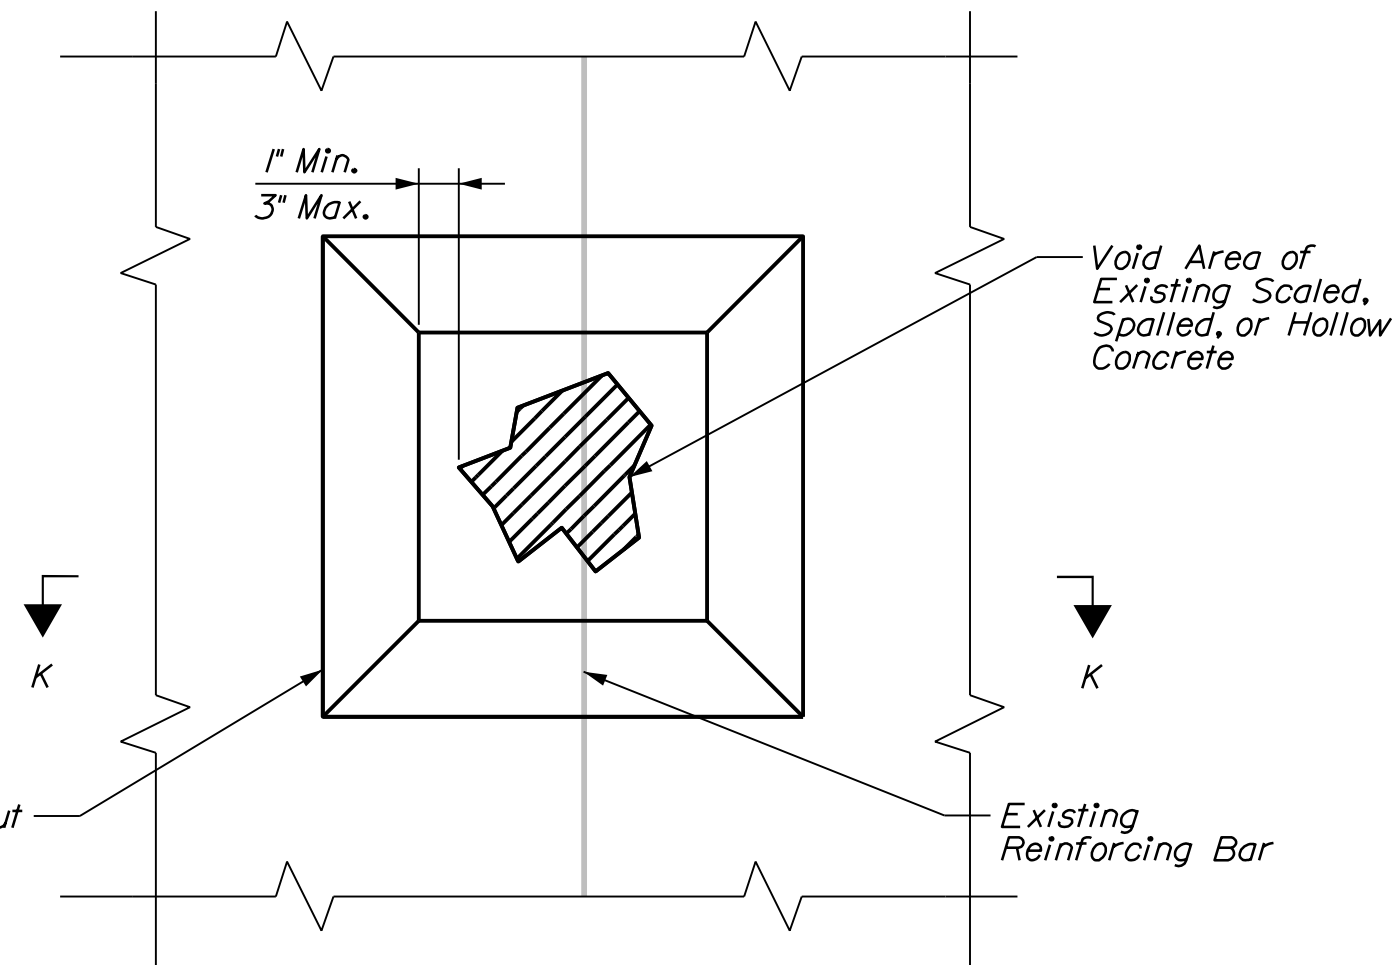

SECTION K-K

BUMP OUT DETAIL
Not to Scale

PROJ. MANAGER	DESIGN-DETAILED	CHECKED	REVIEWED	DATE	BY	DATE	SIGNATURE	P.E. NUMBER	DATE
J. BRASK	S. LINDSEY	D. WHITE	E. MORRISON	06-24	B. COLBURN	06-24			
	DESIGN-DETAILED	N. EDMAN	J. FITZ	06-24					
	REVISIONS 1								
	REVISIONS 2								
	REVISIONS 3								
	REVISIONS 4								
	FIELD CHANGES								

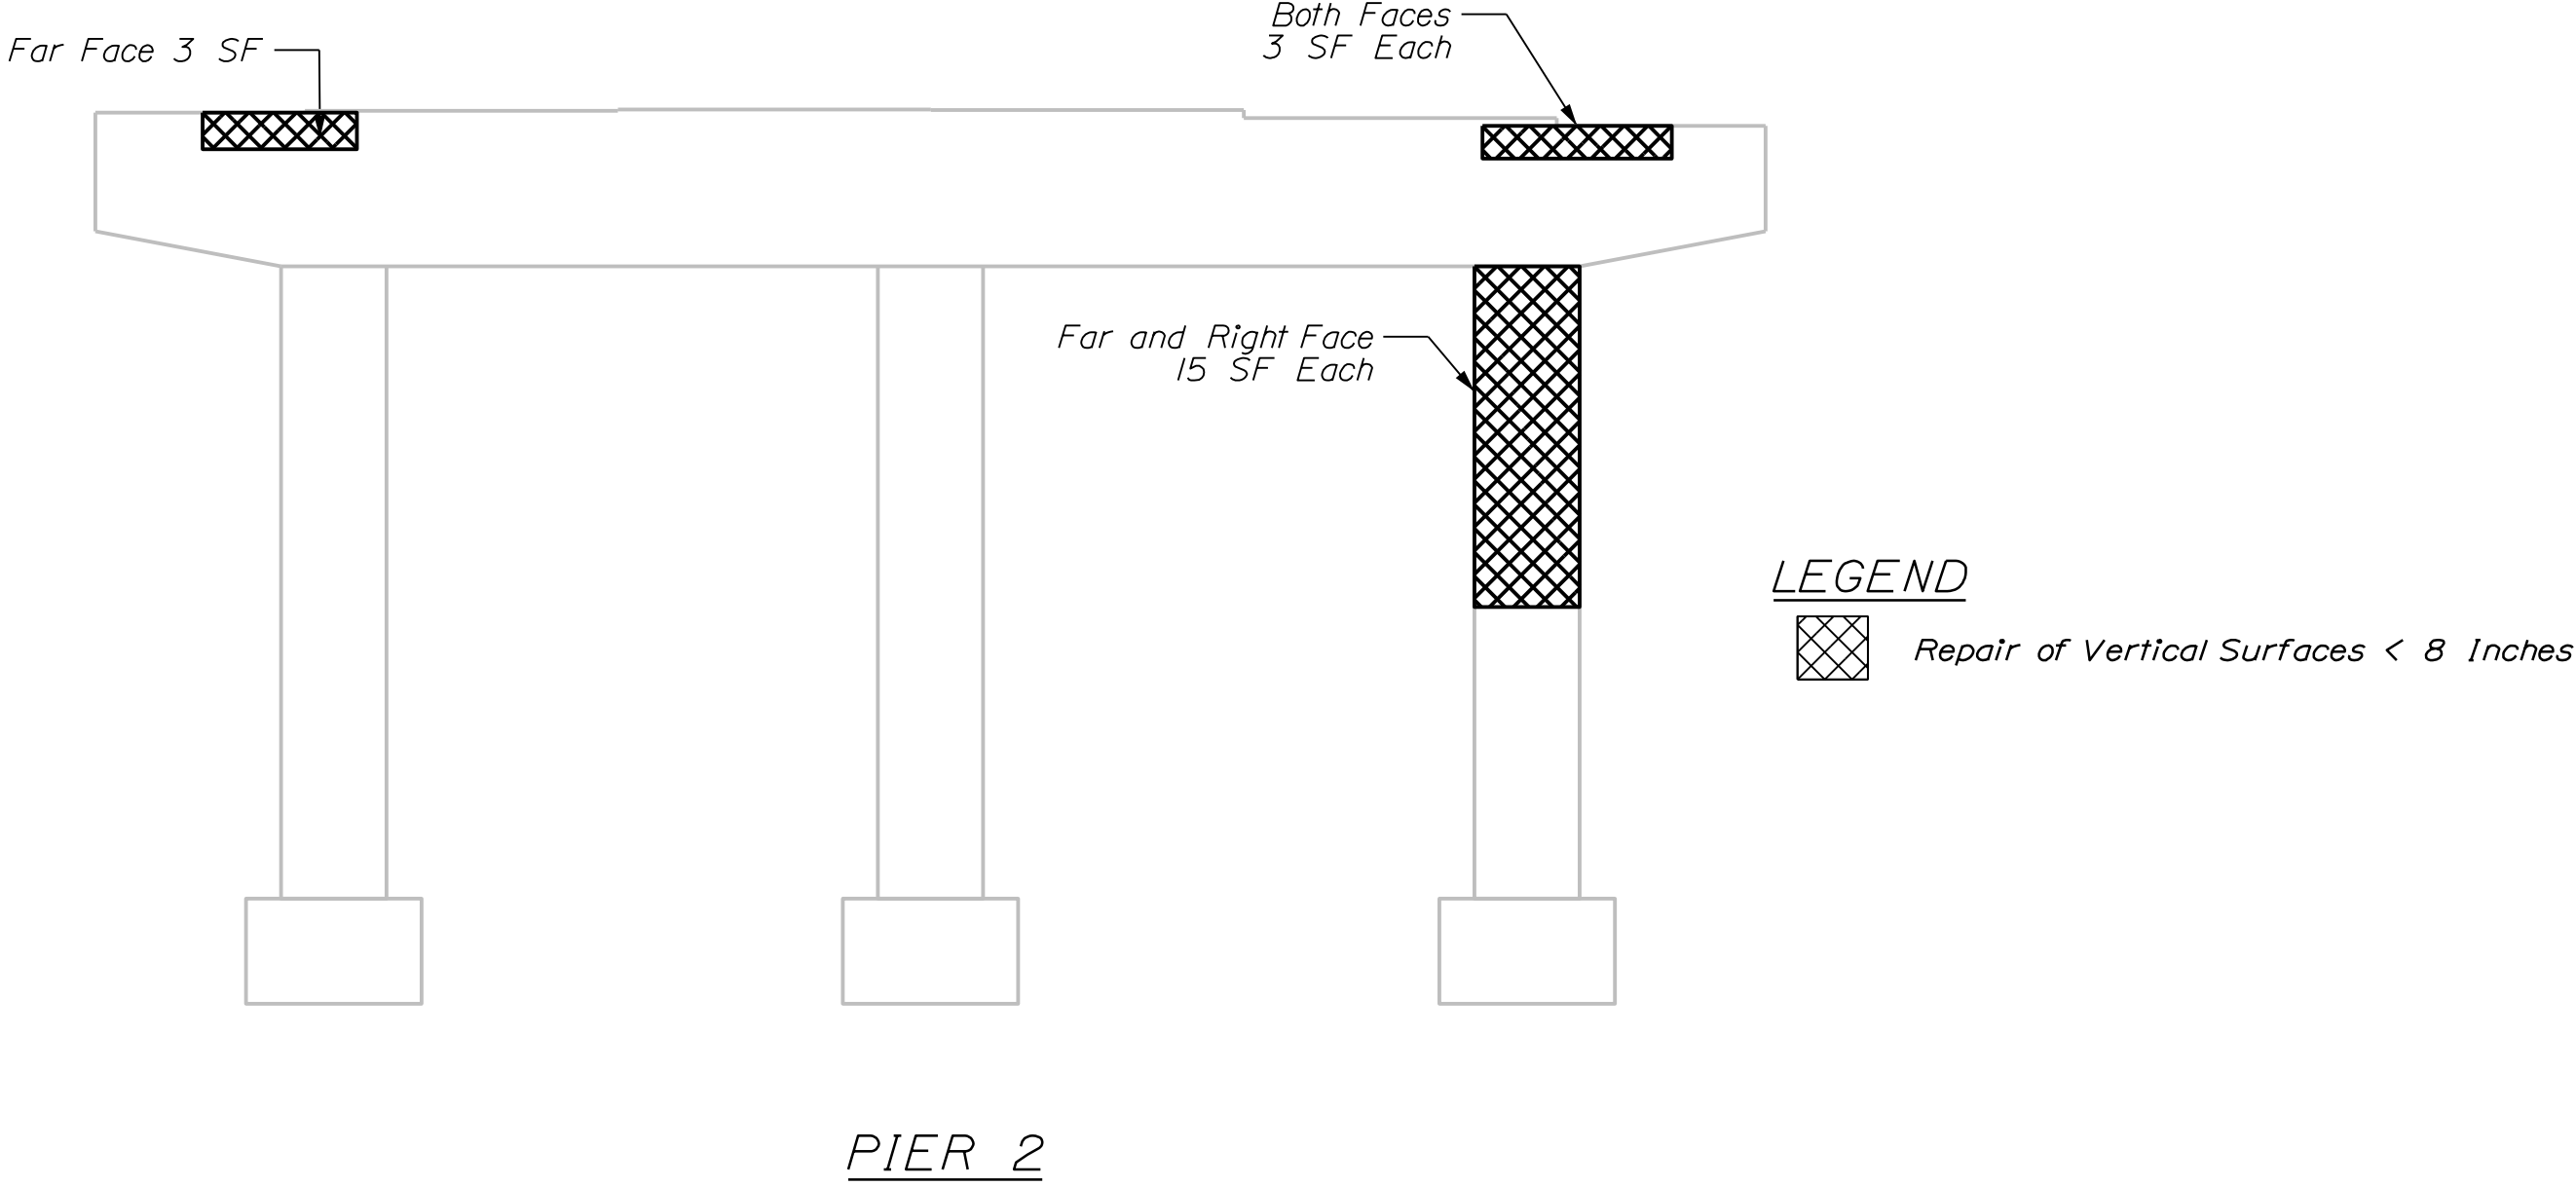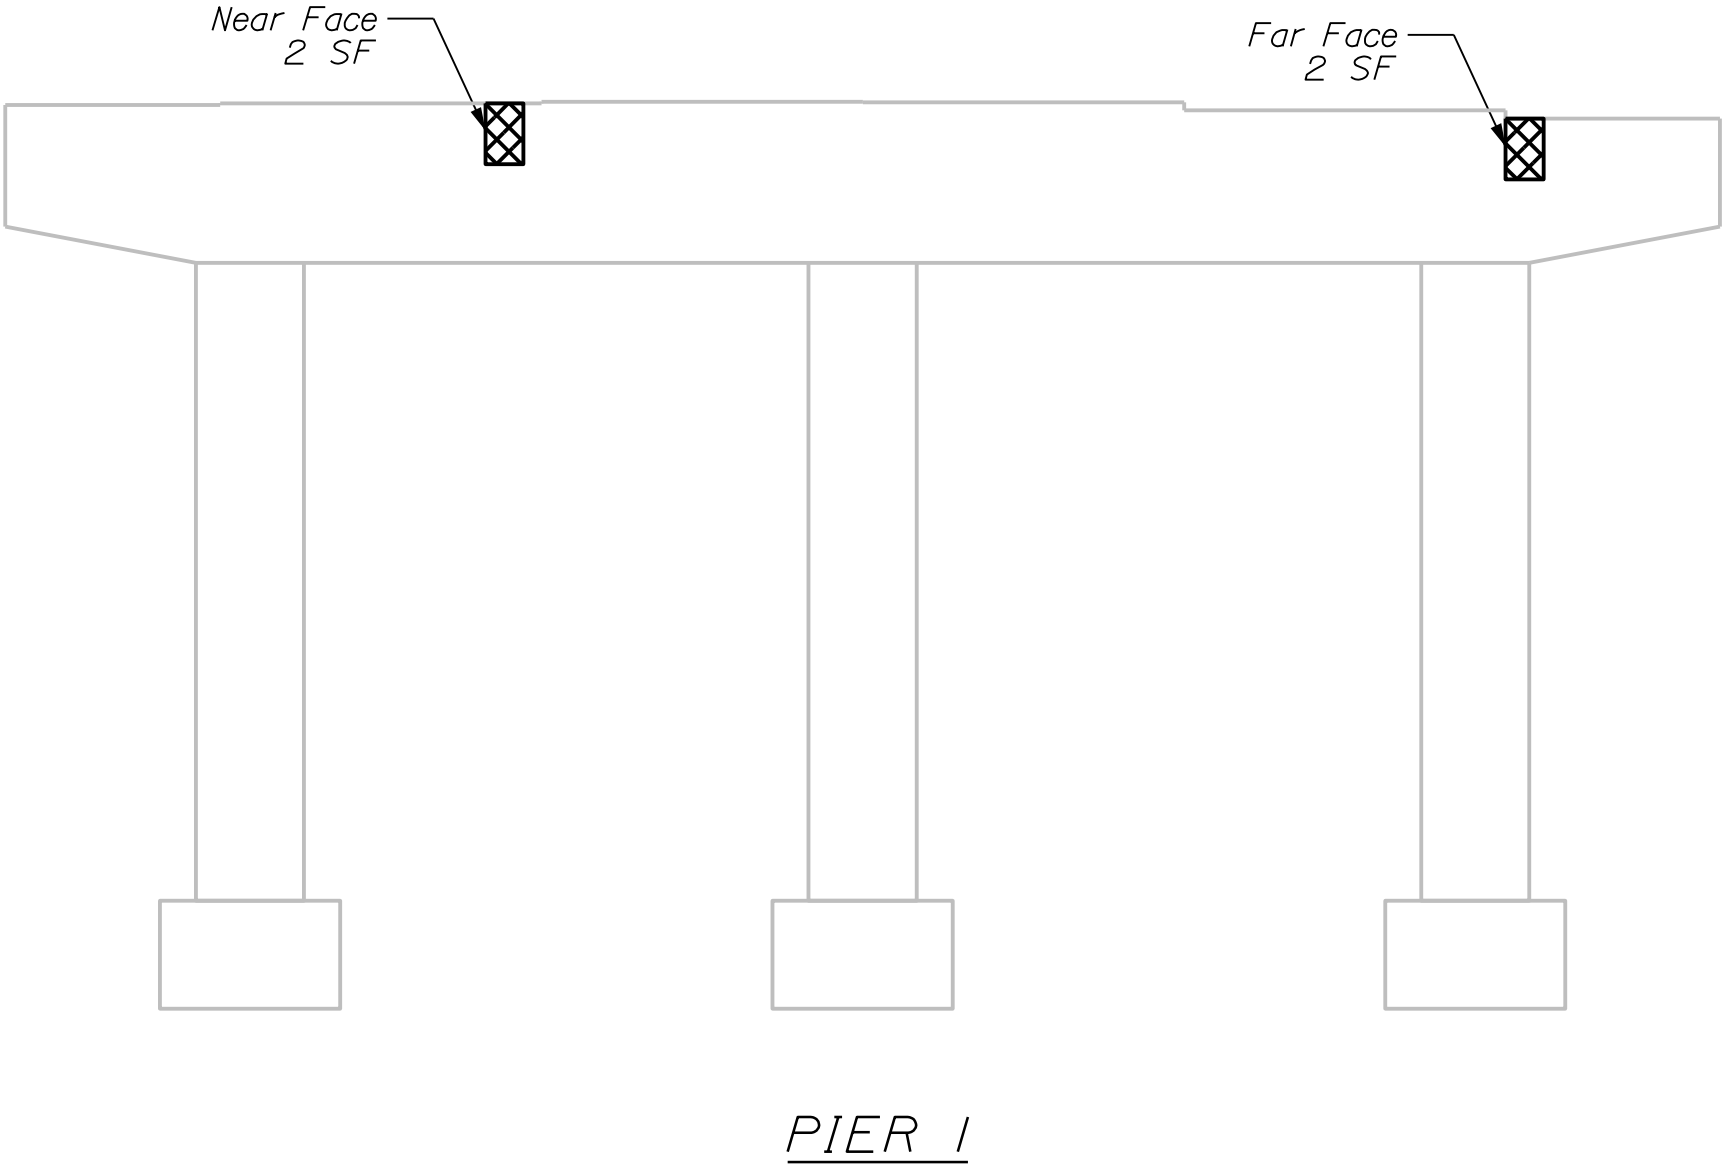


PROJ. MANAGER	J. BRASK	BY	DATE
DESIGN-DETAILED	S. LINDSEY	E. MORRISON	06-24
CHECKED-REVIEWED	D. WHITE	B. COLBURN	06-24
DESIGN-DETAILED	N. EDMAN	J. FITZ	06-24
REVISIONS 1			
REVISIONS 2			
REVISIONS 3			
REVISIONS 4			
FIELD CHANGES			

Date:6/10/2024


Username: jfitzpatrick

Division:

Filename: ... \0xx_Webb_Br 5984_Abut Demo.dgn

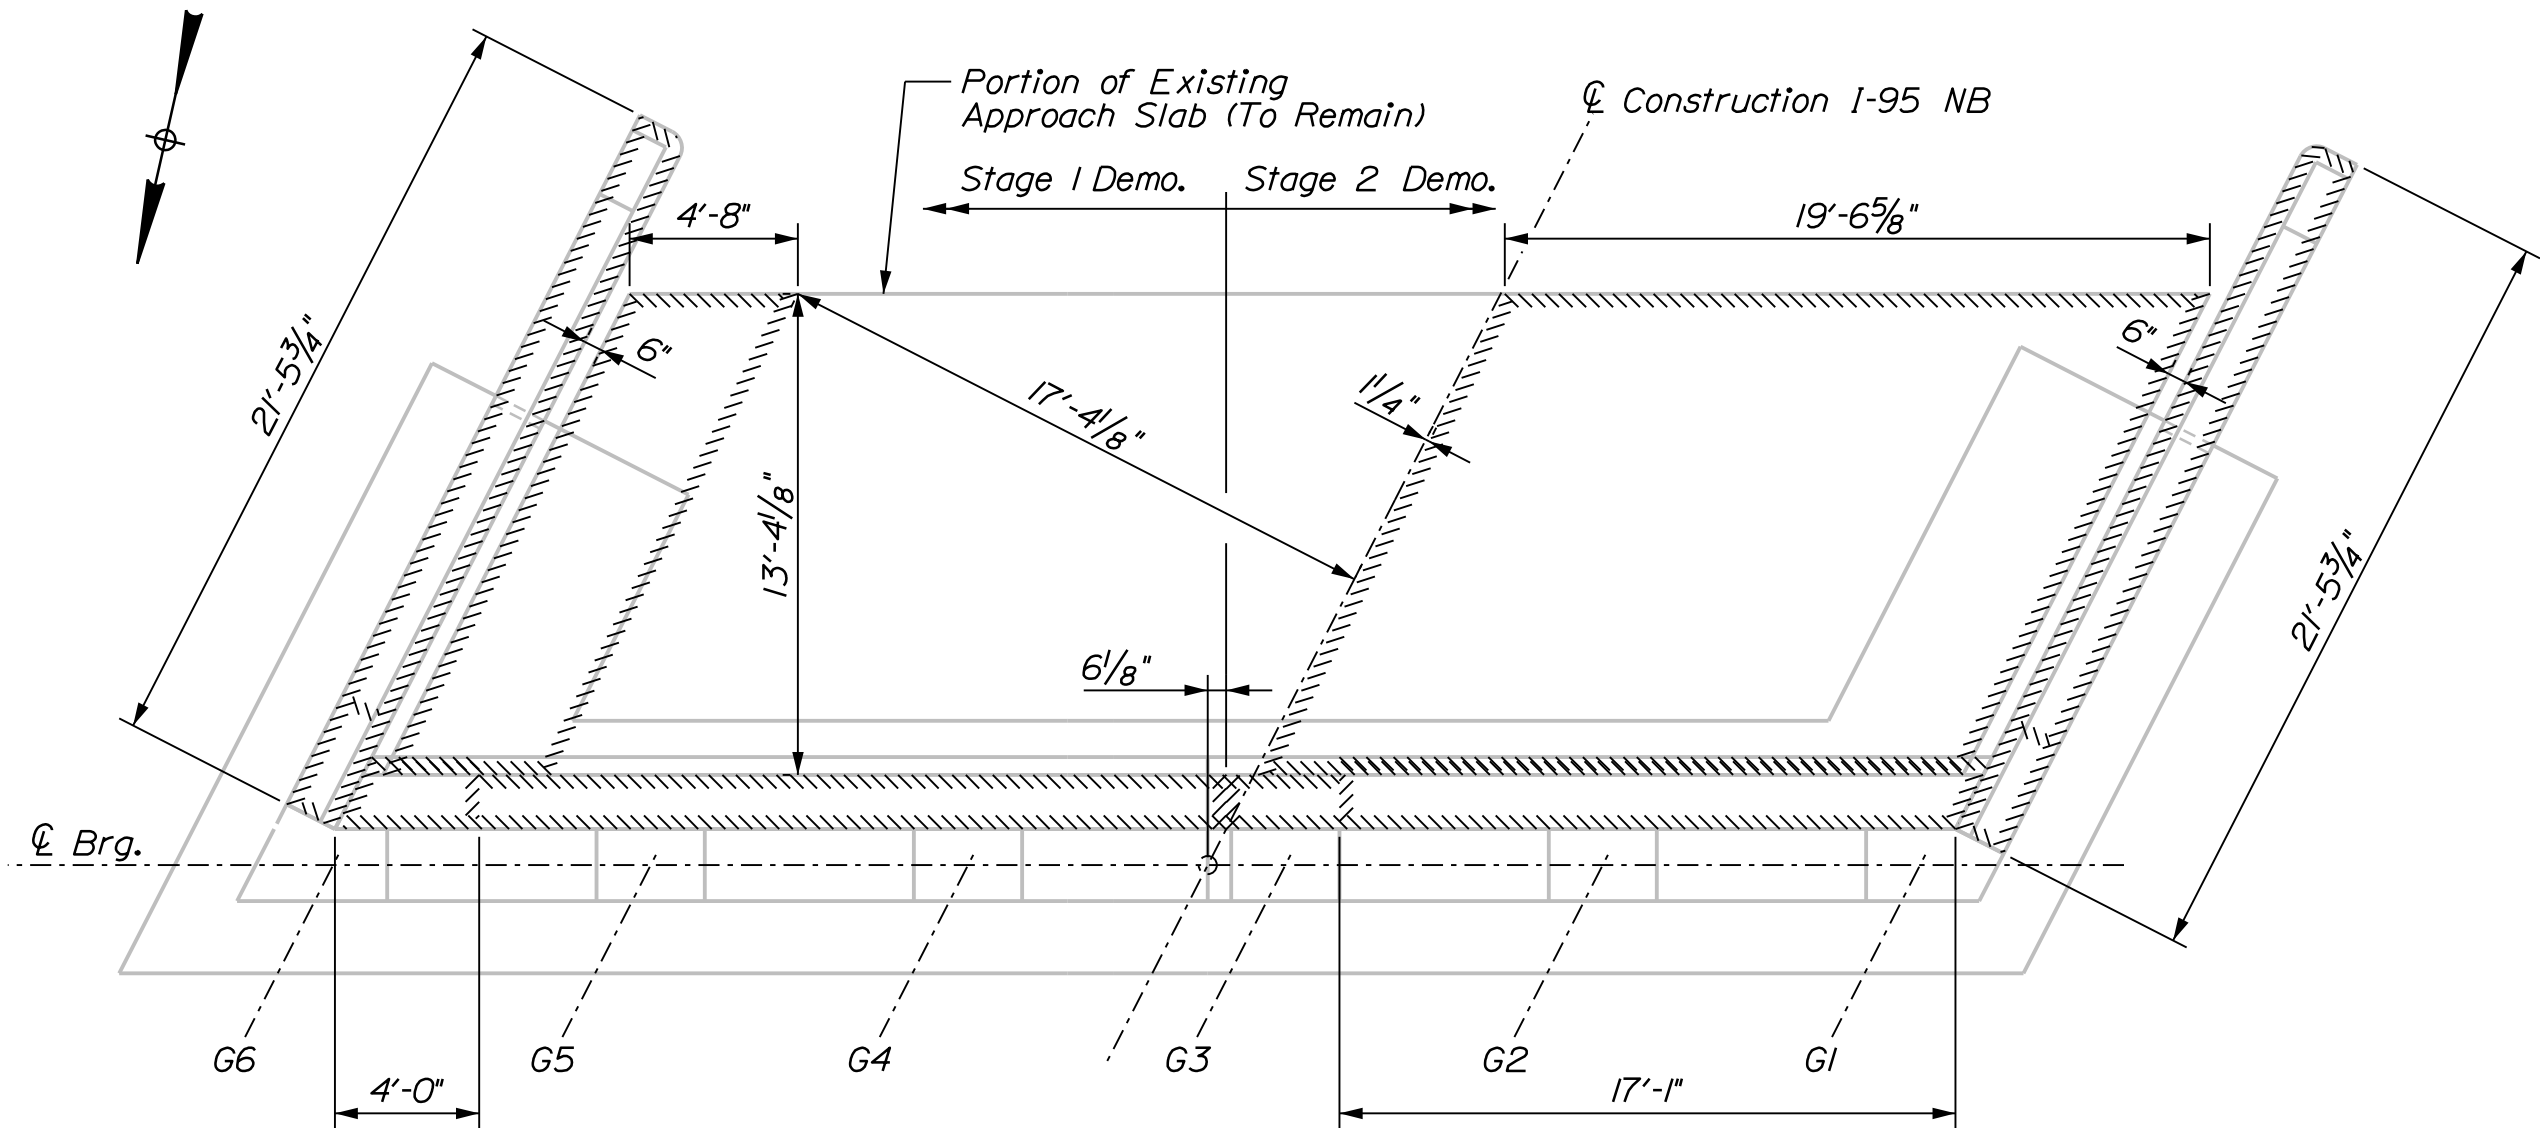


ABUTMENT 1 DEMOLITION PLAN

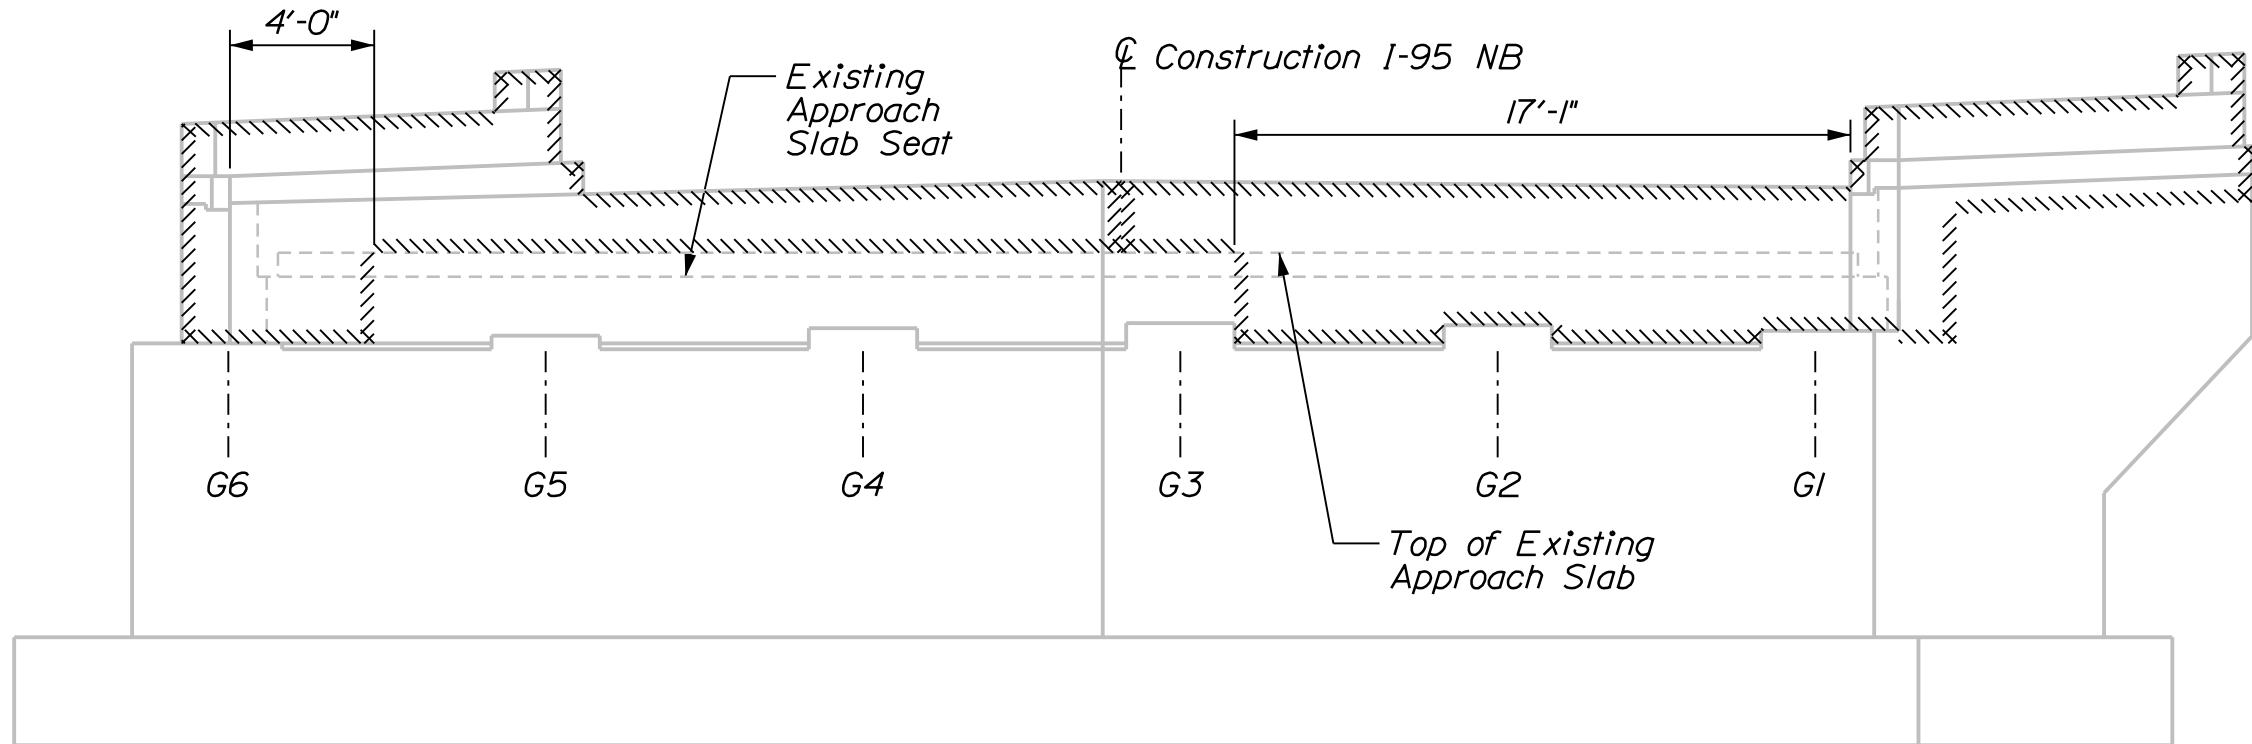


Note: Subfooting not shown for clarity.

ABUTMENT 1 DEMOLITION ELEVATION

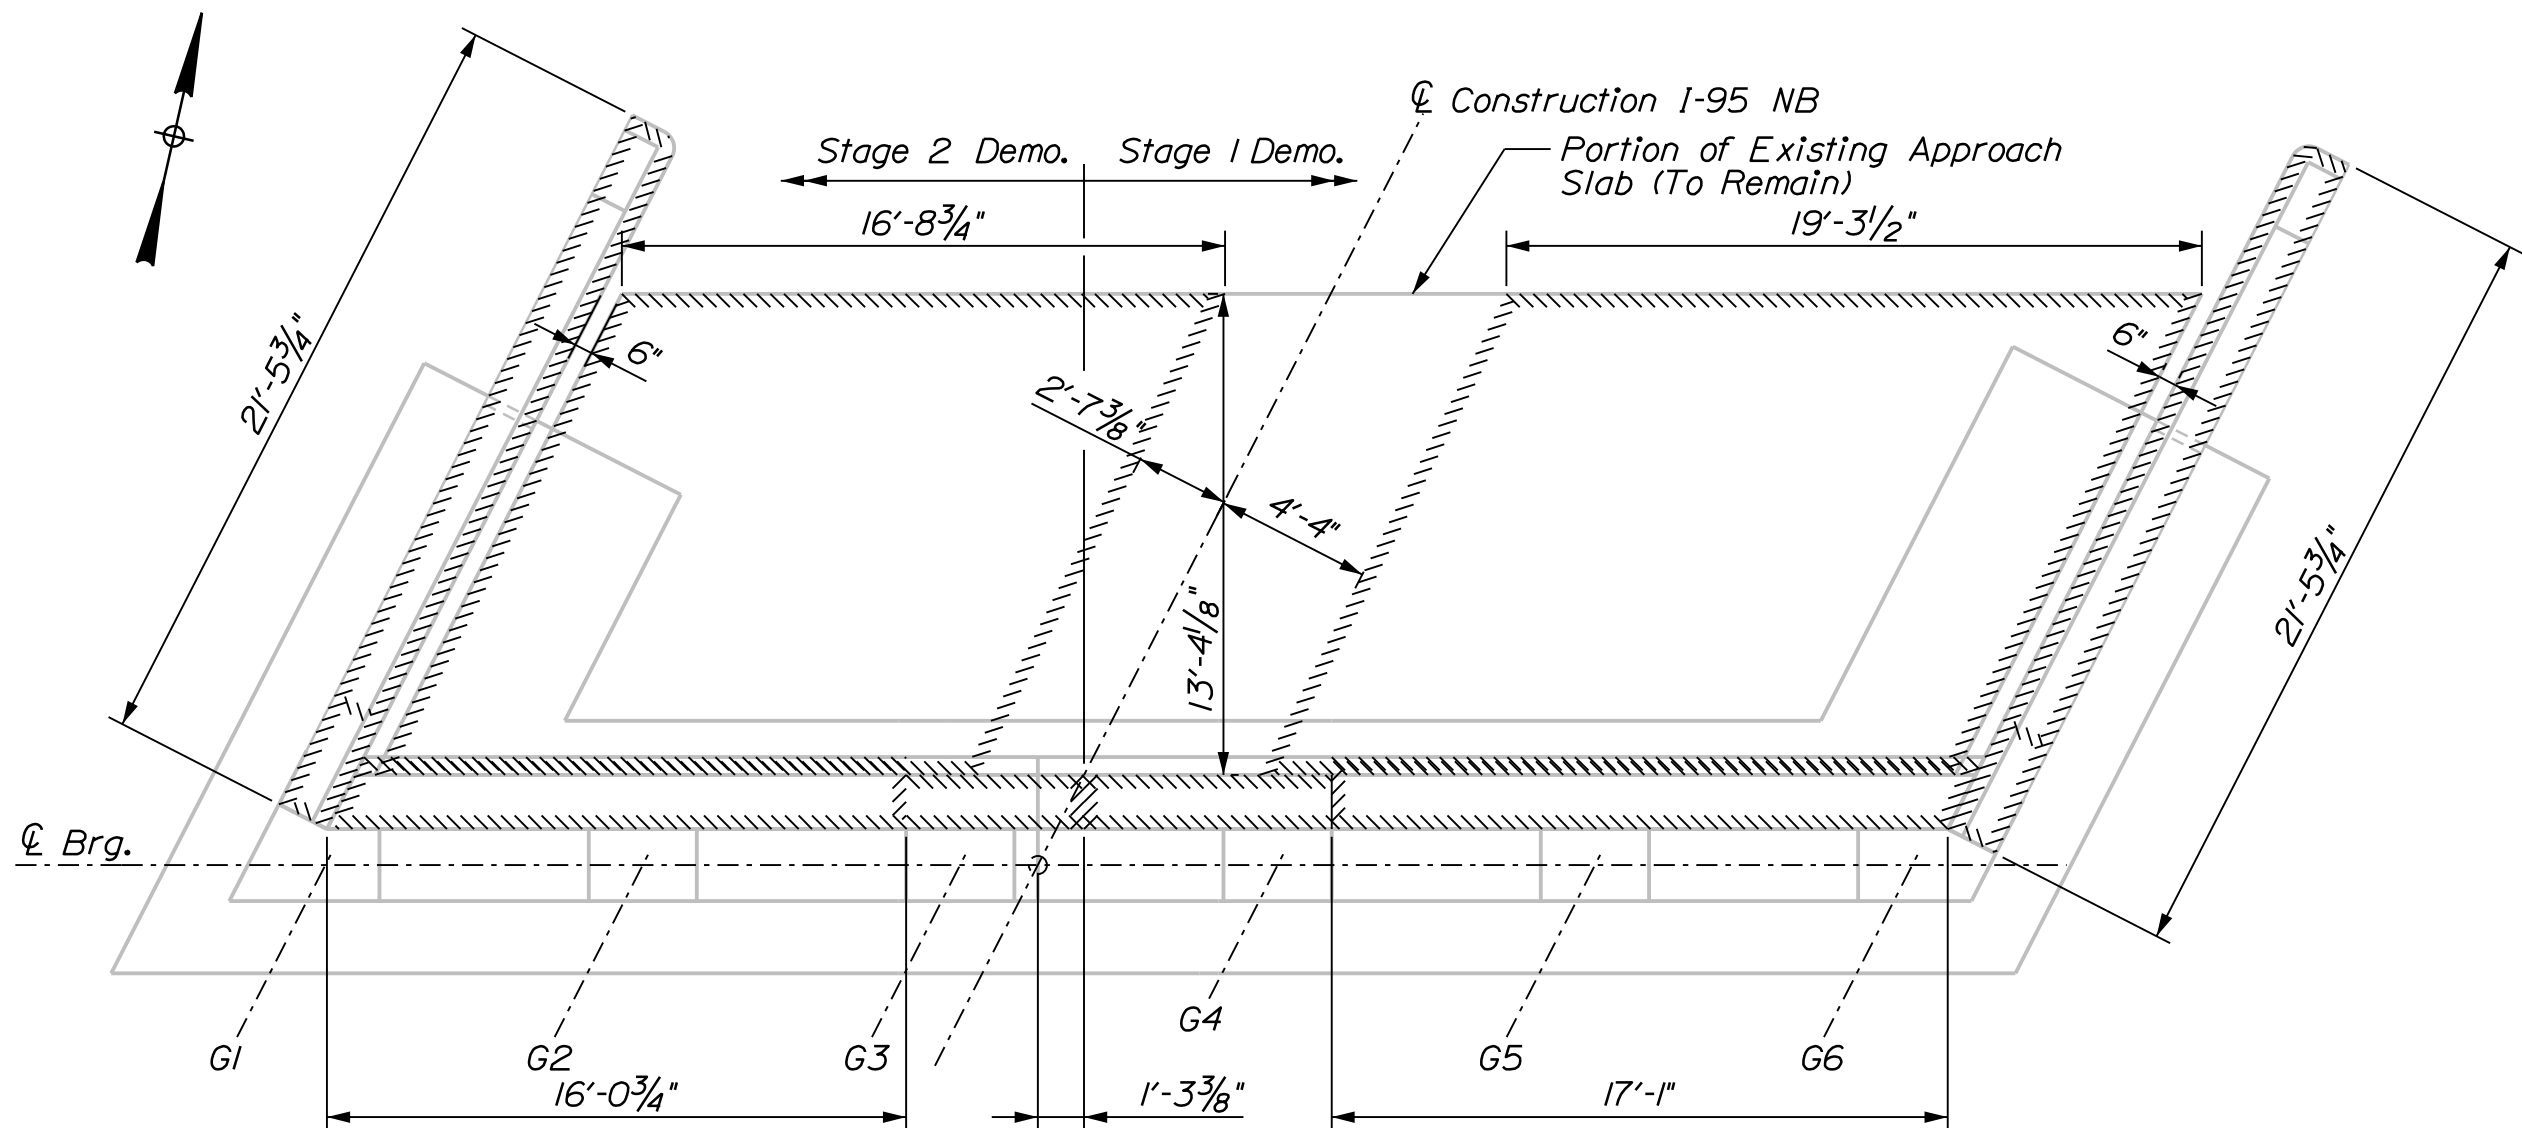

ABUTMENT 2 DEMOLITION PLAN

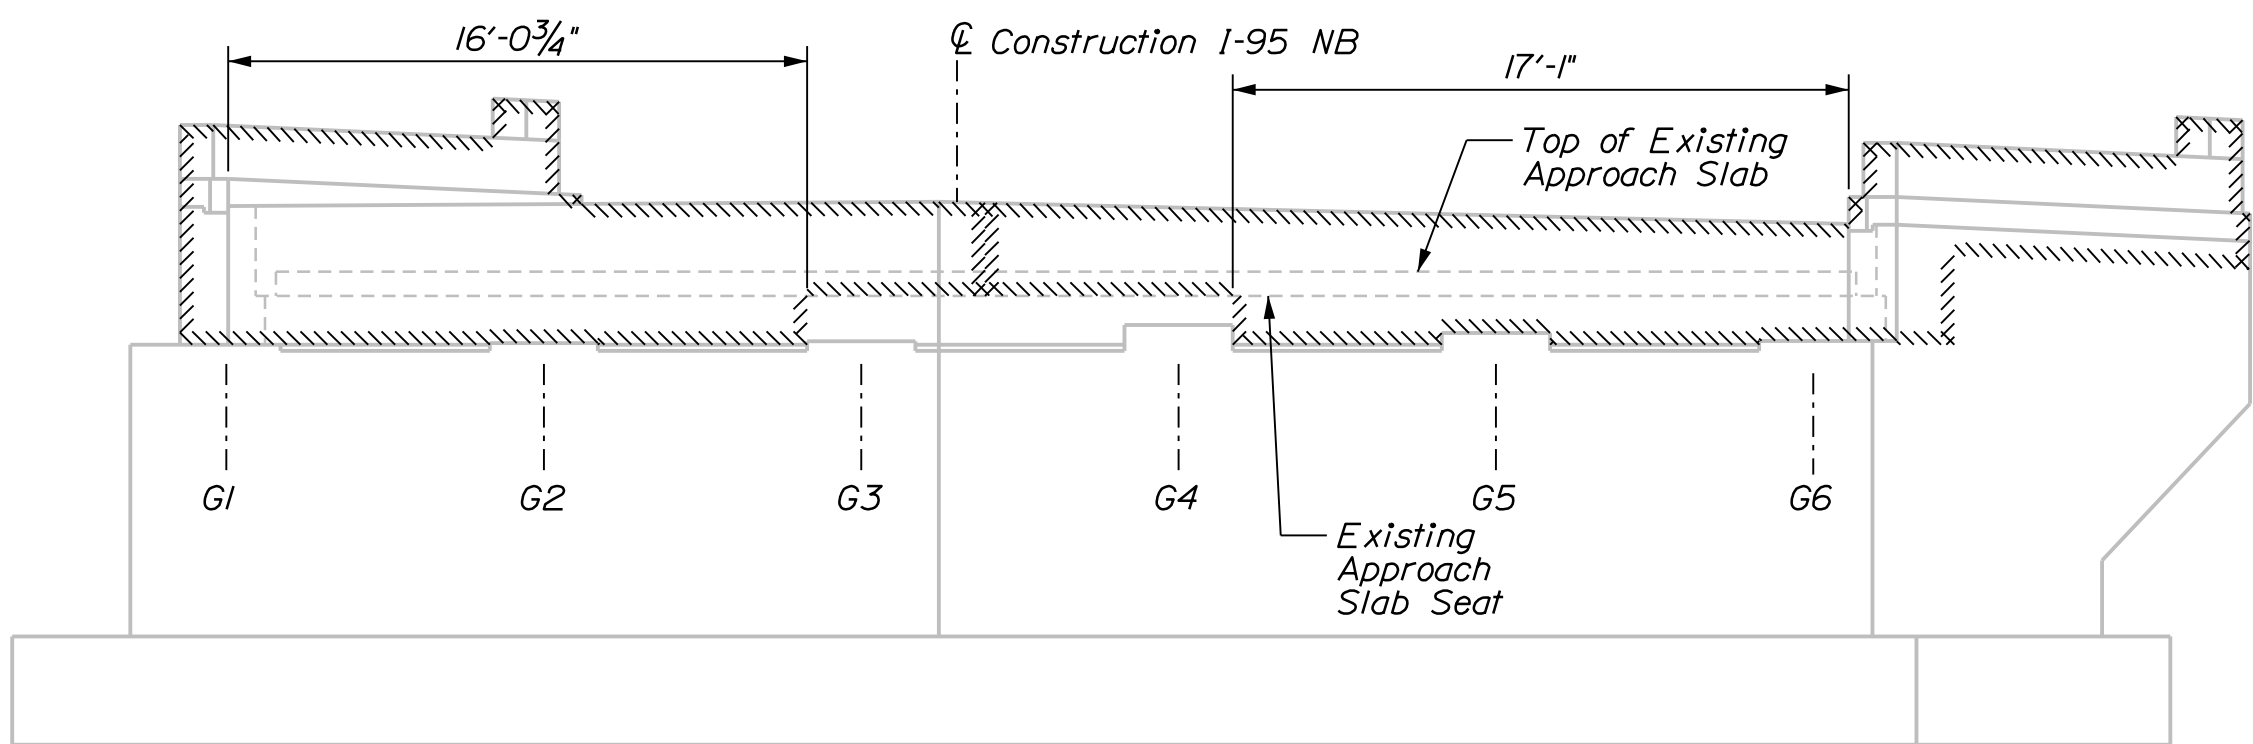


Note: Subfooting not shown for clarity.


ABUTMENT 2 DEMOLITION ELEVATION

ABUTMENT AND WINGWALL MODIFICATION NOTES


- The Contractor shall use care not to damage any existing reinforcing steel which is to remain. Any damaged reinforcing steel shall be replaced as directed by the Resident at no expense to the Department.
- Before drilling and grouting new reinforcing steel, the Contractor shall locate reinforcing steel in existing concrete by non-destructive methods to avoid conflicts. All costs associated with this work shall be incidental to related Contract items.
- Reinforcing steel shall have 2 inches cover unless otherwise noted.
- Existing abutment and wingwall concrete to be removed as shown on the plans shall be sawcut 1 inch deep prior to removal of existing concrete. All costs associated with this work shall be incidental to related Contract items.
- Where drilling and anchoring of reinforcement is required, the Contractor shall use a material listed on the Maine Department of Transportation Qualified Products List of Concrete Adhesive Anchor Systems. The depth of embedment shall be sufficient to develop 125% of the yield strength of the bar per the manufacturer's recommendations or 12 inches, whichever is greater. Proposed anchoring material and embedment depth shall be submitted for approval. Payment for drilling and anchoring will be incidental to related Contract items.
- Dimensions and layout shown are based on available as-built drawings. Contractor shall field verify all dimensions prior to any related work.
- All surfaces to be rehabilitated shall be clean of all debris and foreign material and shall be roughened to the 1/2" amplitude prior to placement of the new concrete. Payment shall be incidental to related concrete items.
- Projecting reinforcing that can be maintained, in addition to that shown in the details, may be left in place at Contractor's discretion.
- Cover abutment backwall, wingwall, and approach slab joints where waterstops are not required in accordance with Standard Details Section 502.

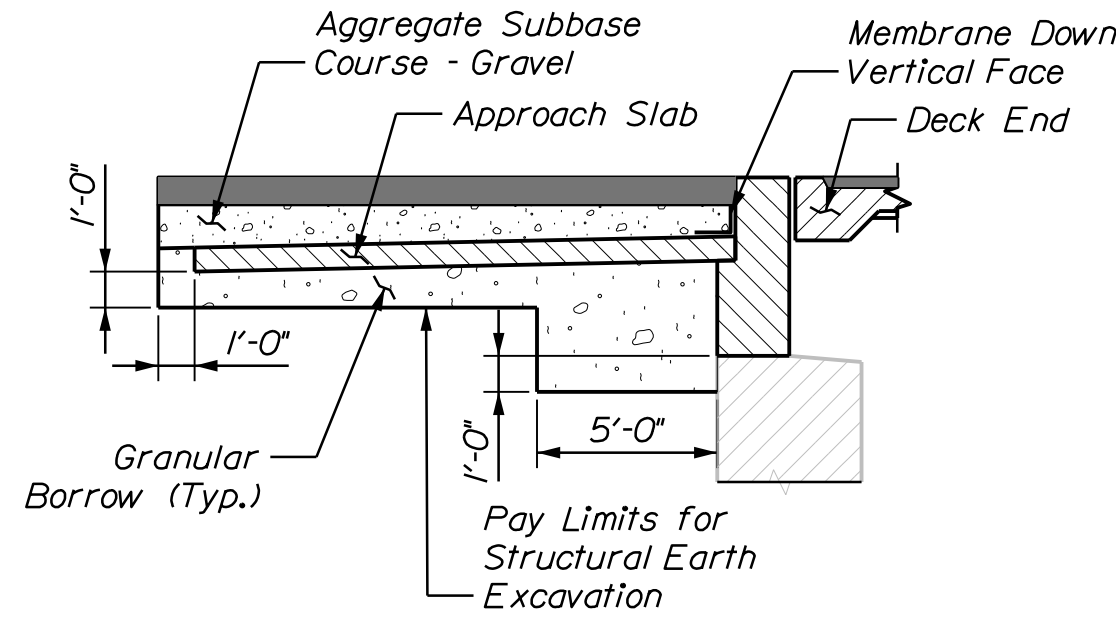


ABUTMENT 1
FULL HEIGHT BACKWALL REPLACEMENT
BACKFILL DETAIL

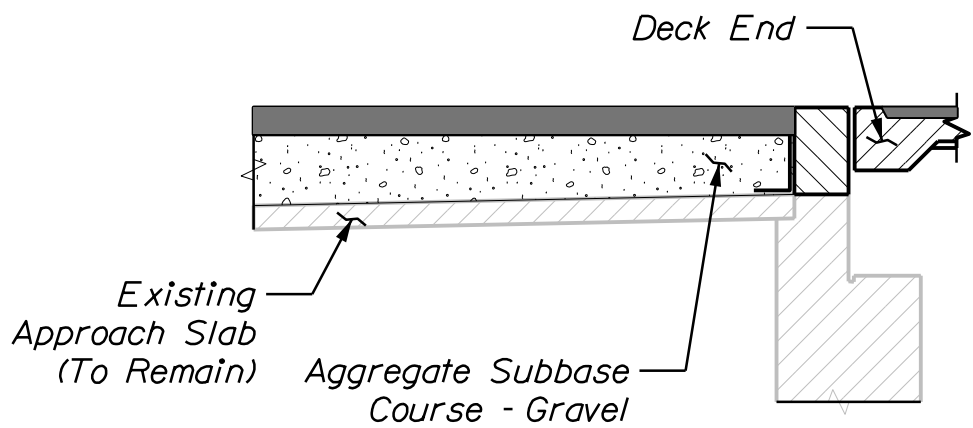


ABUTMENT 1
PARTIAL HEIGHT BACKWALL REPLACEMENT
BACKFILL DETAIL

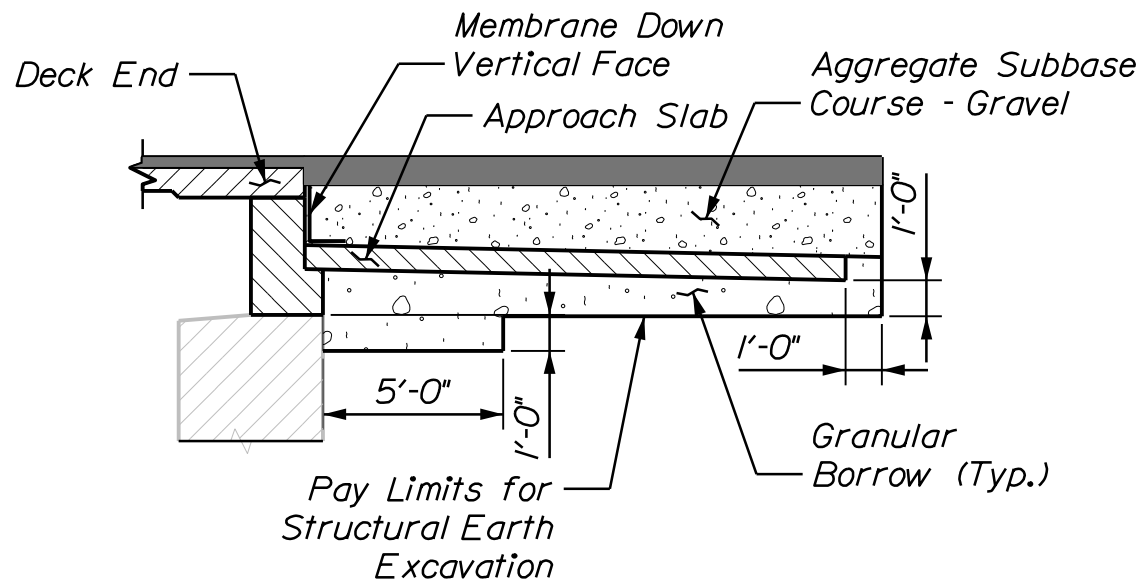

ABUTMENT 2
FULL HEIGHT BACKWALL REPLACEMENT
BACKFILL DETAIL

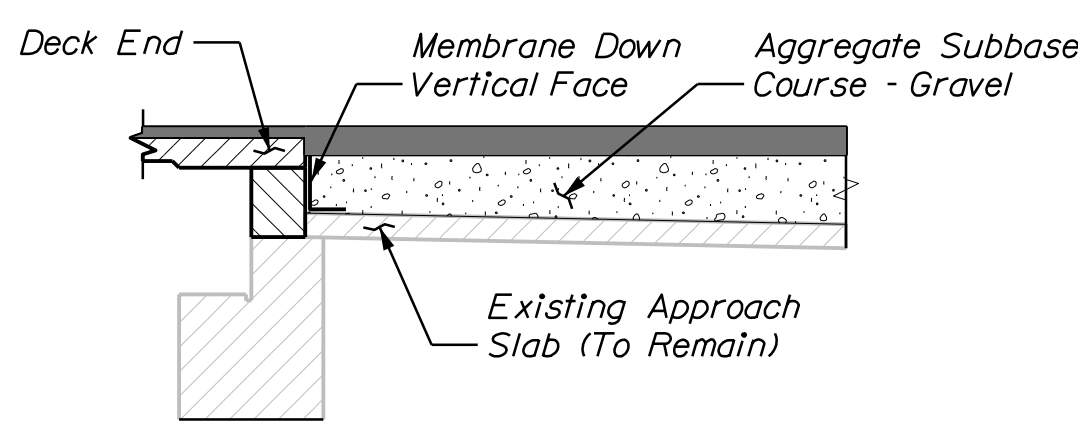

ABUTMENT 2
PARTIAL HEIGHT BACKWALL REPLACEMENT
BACKFILL DETAIL

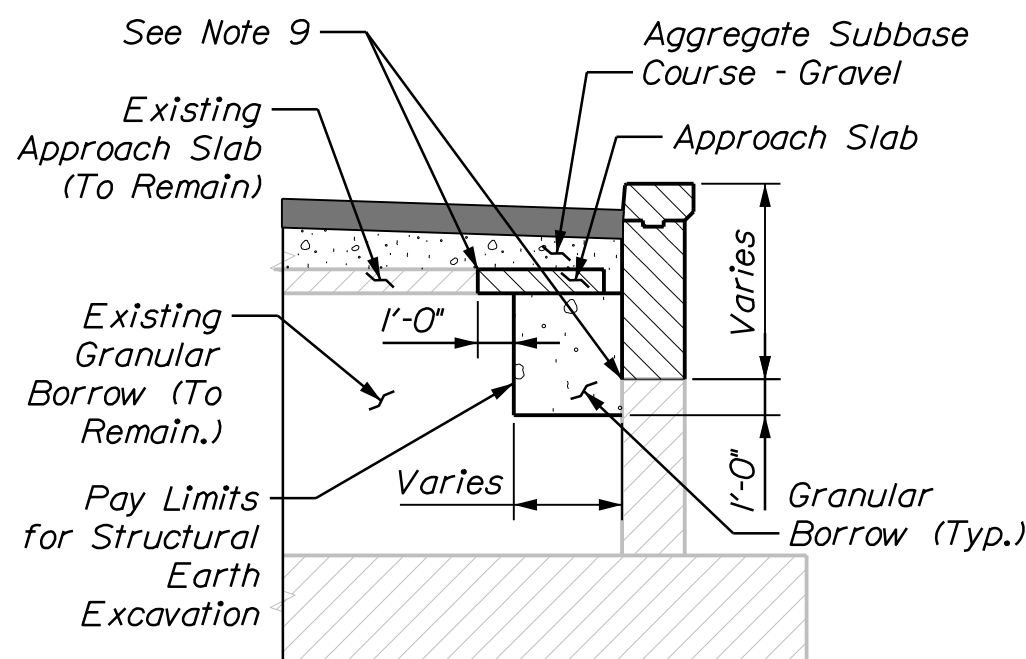

WINGWALL EARTHWORK DETAIL
Abutment 1 Shown, Abutment 2 Similar

STATE OF MAINE	PROJECT NO.	BRIDGE NO. 5984
DEPARTMENT OF TRANSPORTATION	2563106	WIN 25631.09


PROJ. MANAGER	J. BRASK	BY	DATE	SIGNATURE	P.E. NUMBER	DATE
CHECKED-DETAILED	S. LINDSEY	E. MORRISON	06-24			
CHECKED-REVIEWED	D. WHITE	B. COLEBURN	06-24			
DESIGNS DETAILLED	N. EDMAN	J. FITZ	06-24			
REVISIONS 1						
REVISIONS 2						
REVISIONS 3						
REVISIONS 4						
FIELD CHANGES						

1-95 NB OVER WEBB RD BRIDGE NO. 5984	SOMERSET COUNTY	PITTSFIELD	ABUTMENT DEMOLITION (BR. NO. 5984)
---	-----------------	------------	---------------------------------------


SHEET NUMBER	56
	OF 110




1. *The quantity of concrete repairs and reinforcing layout on these drawings are based on visual inspection. The Contractor shall match those repair limits as closely as possible except with the approval of the Resident.*
2. *No repairs are anticipated for substructure units not shown. The Contractor and the Resident shall verify that no work is required.*
3. *The Department must approve changes in quantity beyond what is shown or assumed.*
4. *All broken or corroded reinforcing bars shall be supplemented in accordance with Standard Specification Section 518.04. Supplemental reinforcing shall maintain a clear cover of 2" minimum. Supplemental bars shall be paid for under Pay Items 503.19 and 503.20.*

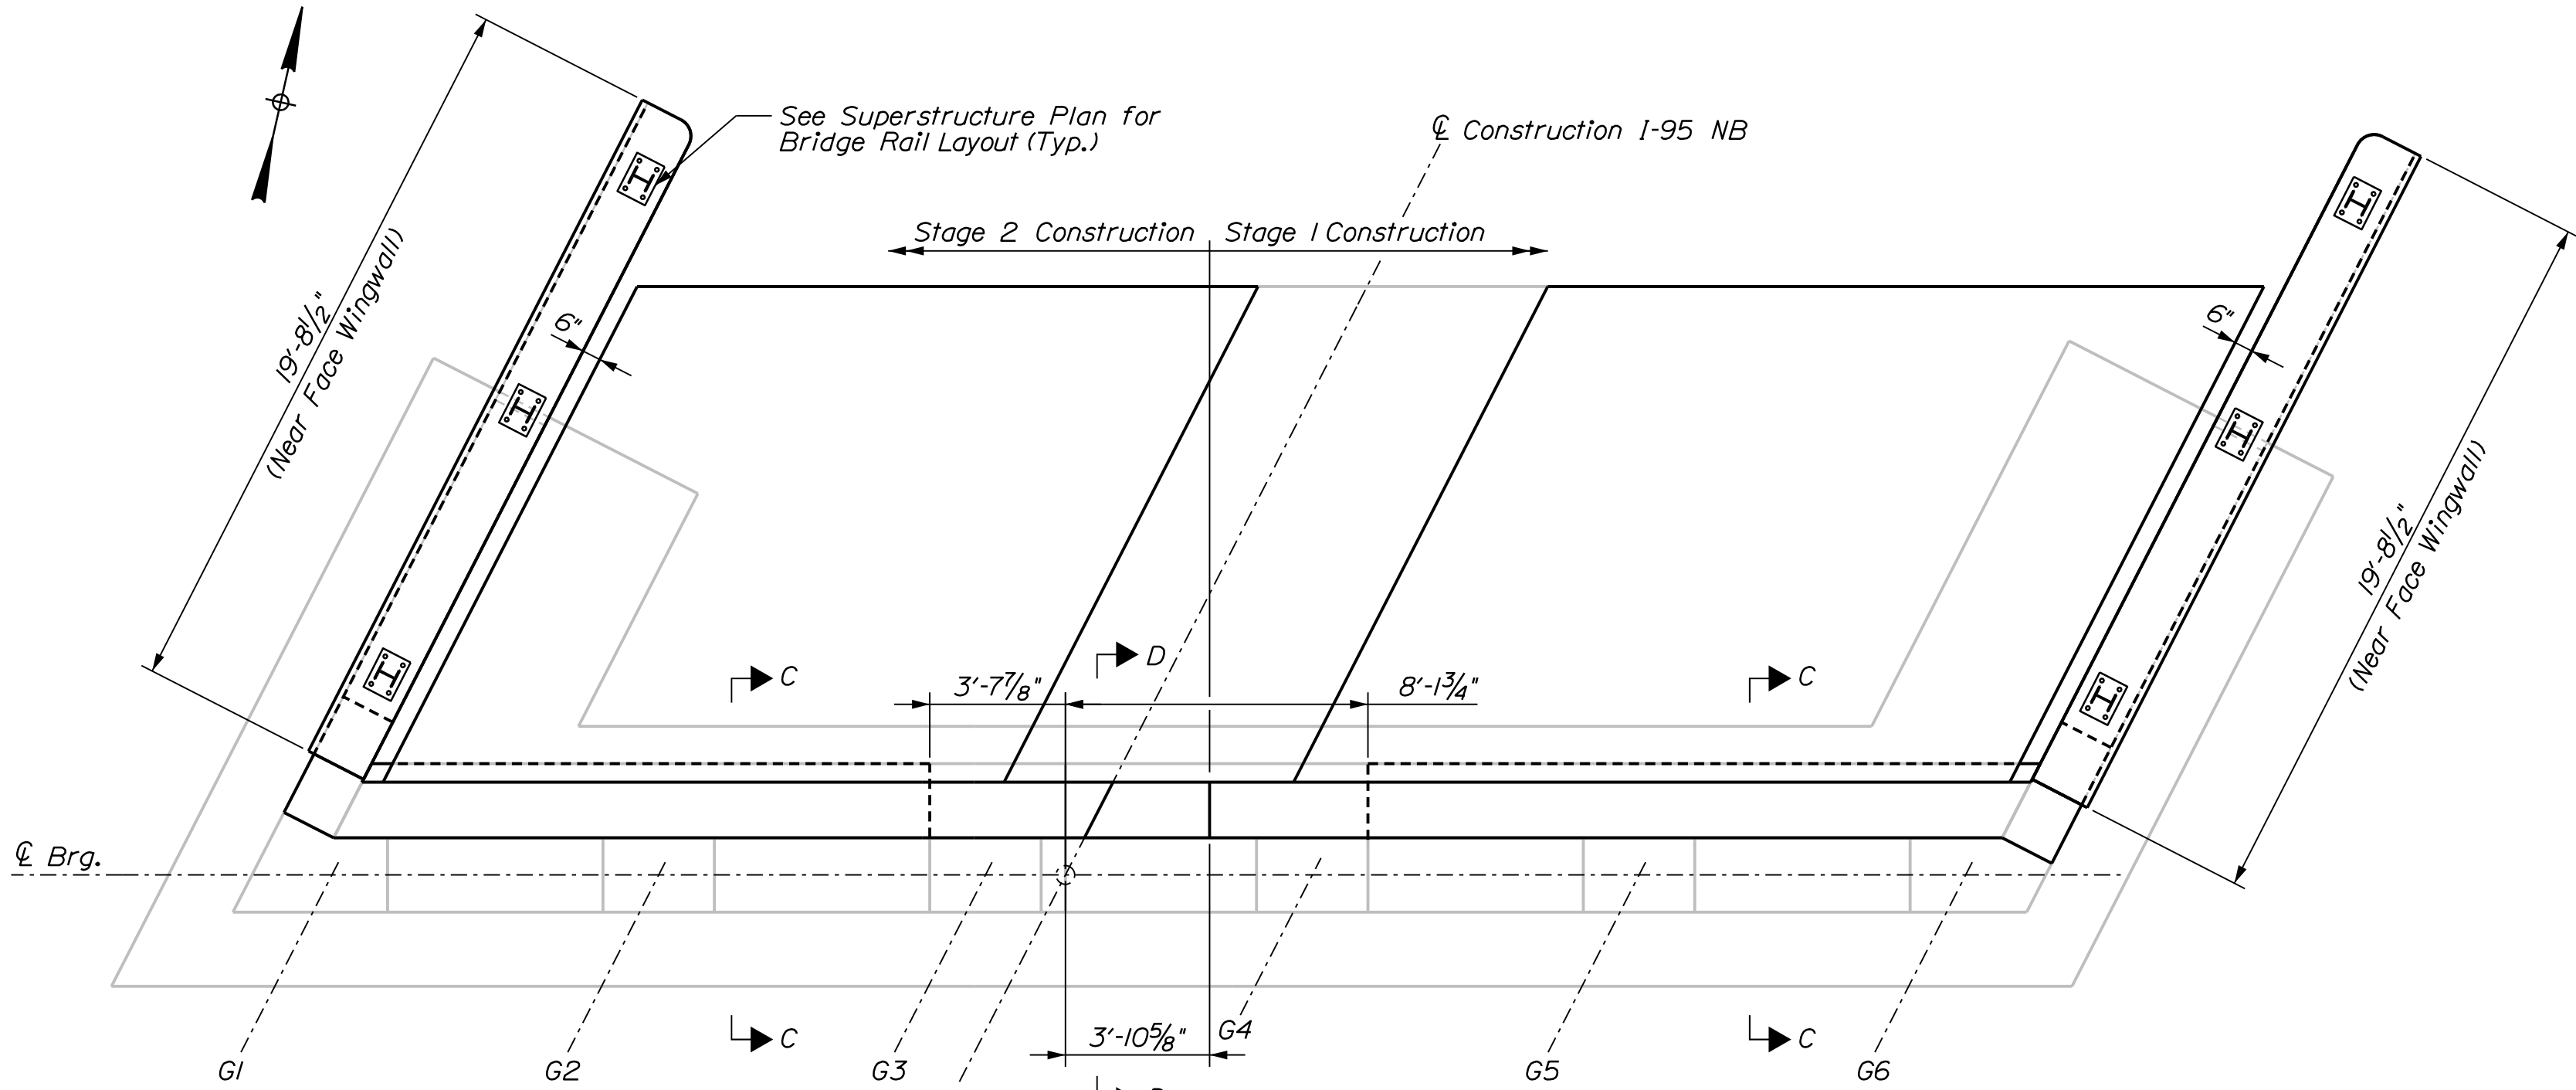

ABUTMENT 2 CONSTRUCTION PLAN
For Abutment Demo and Construction Sections, See Sheet 59

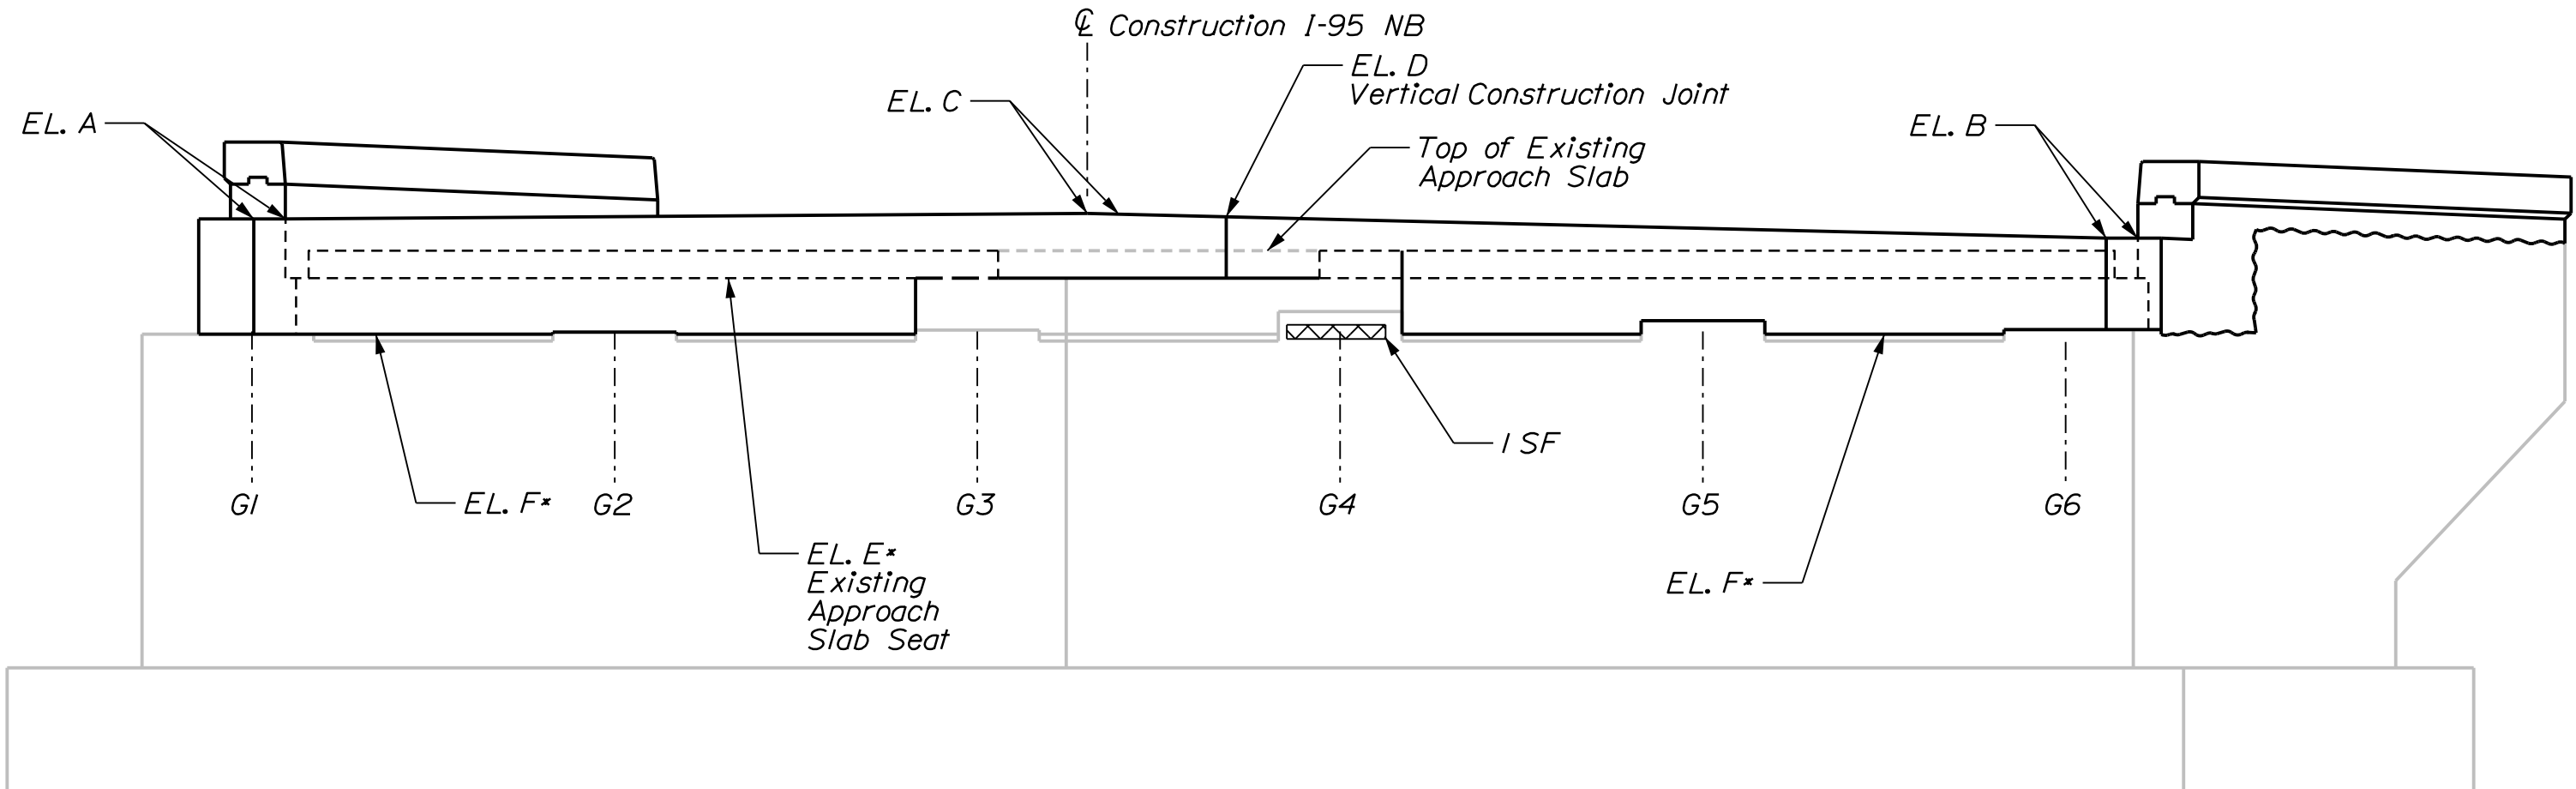


ABUTMENT 2 CONSTRUCTION ELEVATION

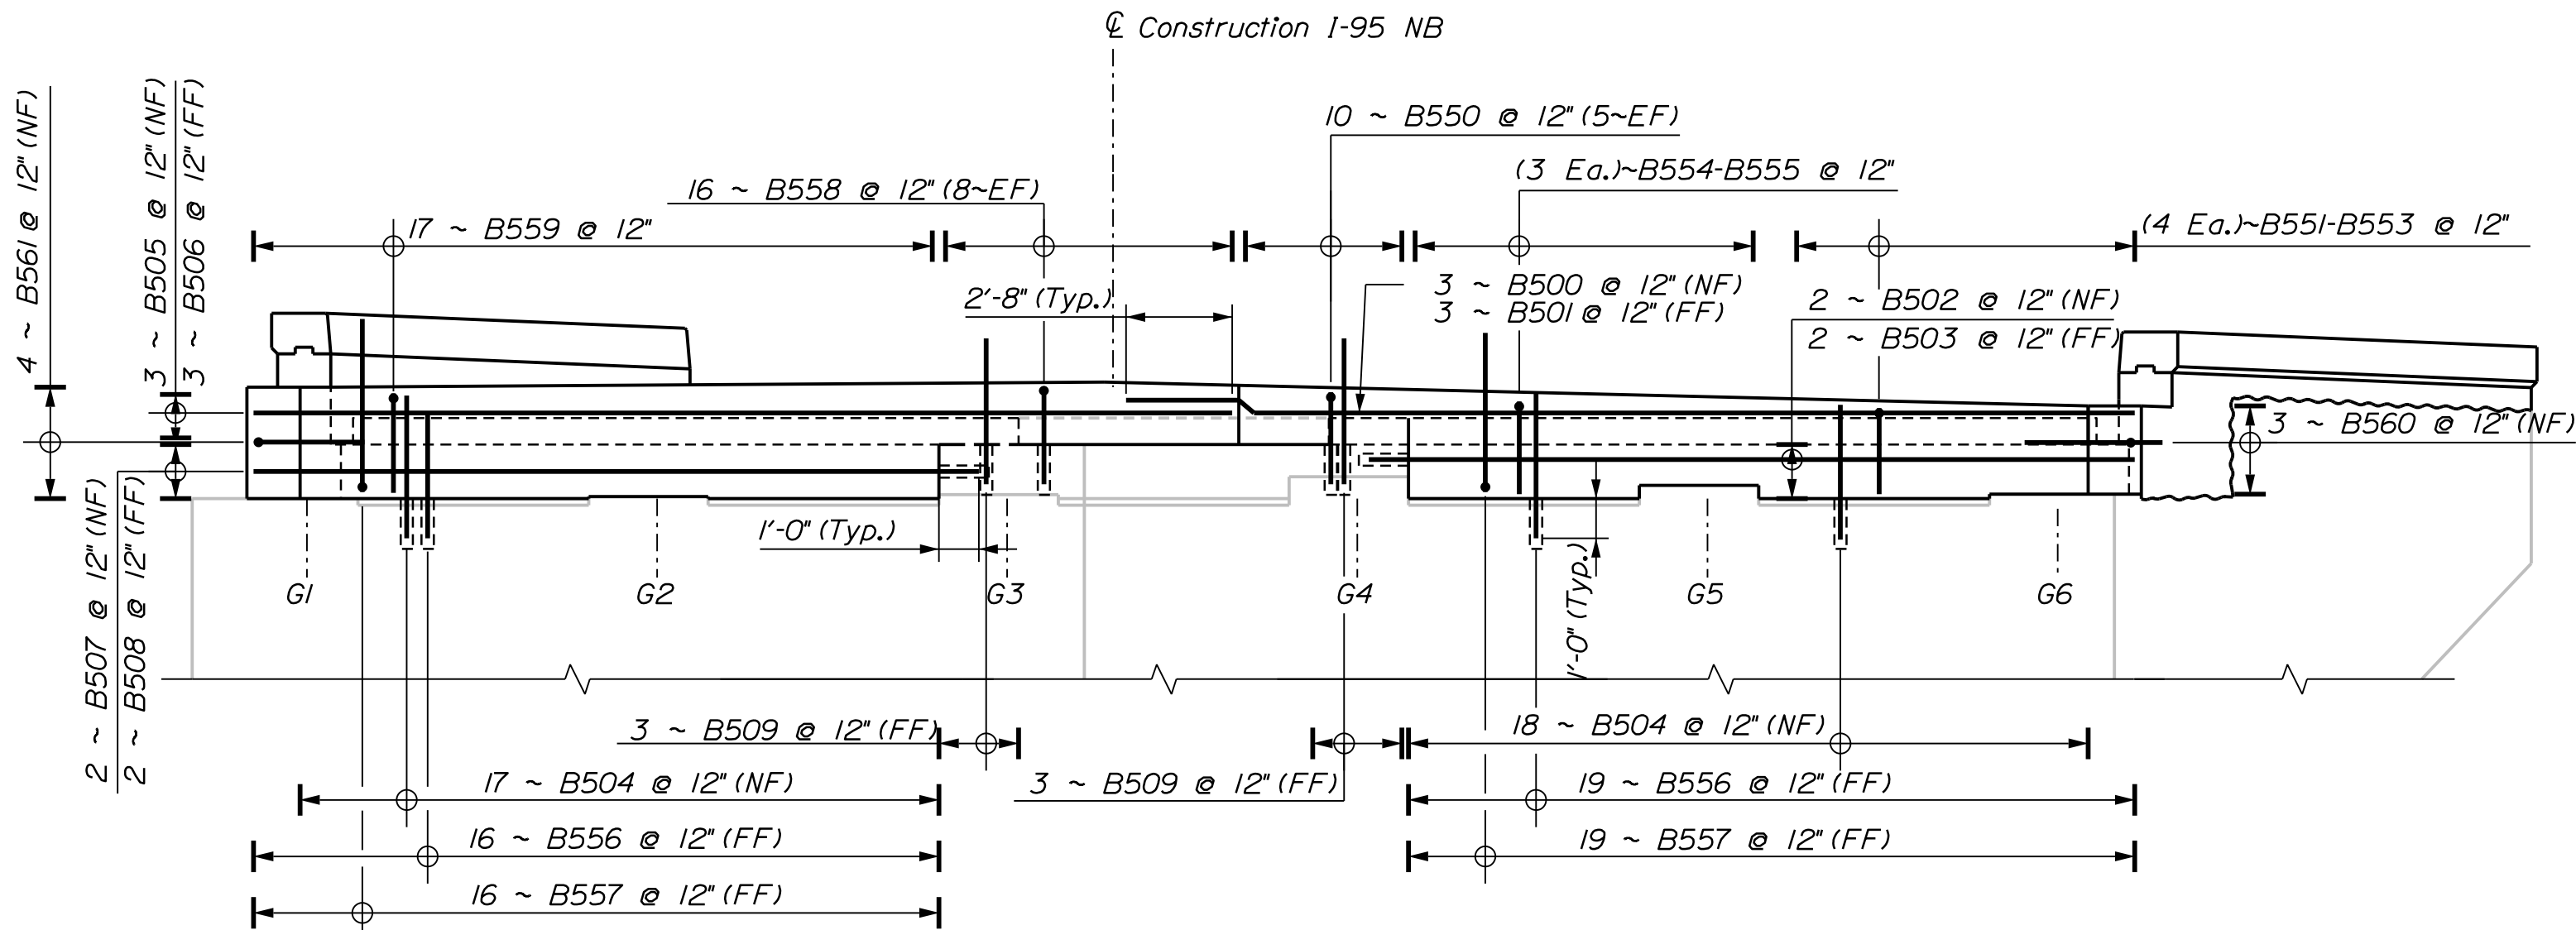


ABUTMENT 2 REINFORCEMENT ELEVATION

Bridge #5984 Abutment 2 Elevations									
EL. A		EL. B		EL. C		EL. D		EL. E*	EL. F*
NF	FF	NF	FF	NF	FF	NF	FF		
249.58	249.54	249.11	249.08	249.71	249.68	249.63	249.62	248.14	246.78
NF = Near Face FF= Far Face * Elevations provided are approximated from the existing bridge plans. To be field verified.									


PROJ. MANAGER	J. BRASK	BY	DATE
DESIGN-DETAILED	S. LINDSEY	E. MORRISON	06-24
CHECKED-REVIEWED	D. WHITE	B. COLBURN	06-24
DESIGNS DETAILLED	N. EDMAN	J. FITZ	06-24
REVISIONS 1			
REVISIONS 2			
REVISIONS 3			
REVISIONS 4			
FIELD CHANGES			

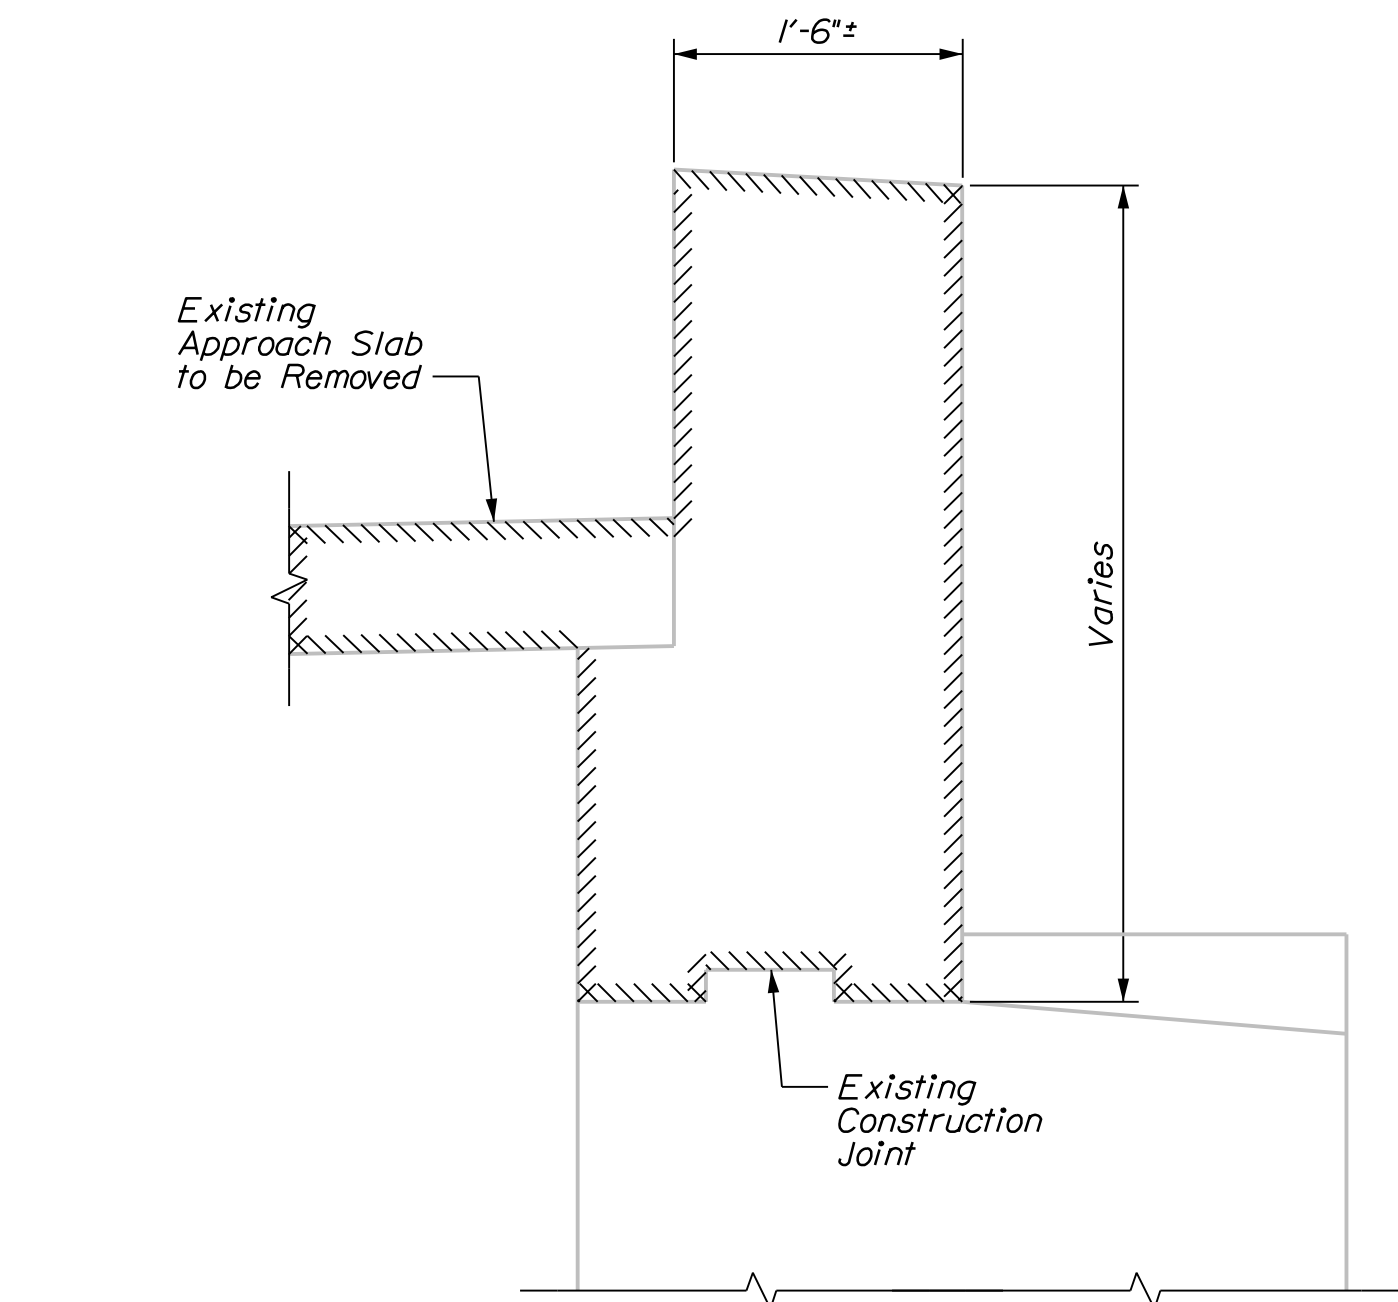


ABUTMENT 1 DEMOLITION SECTION
(SECTION A-A)

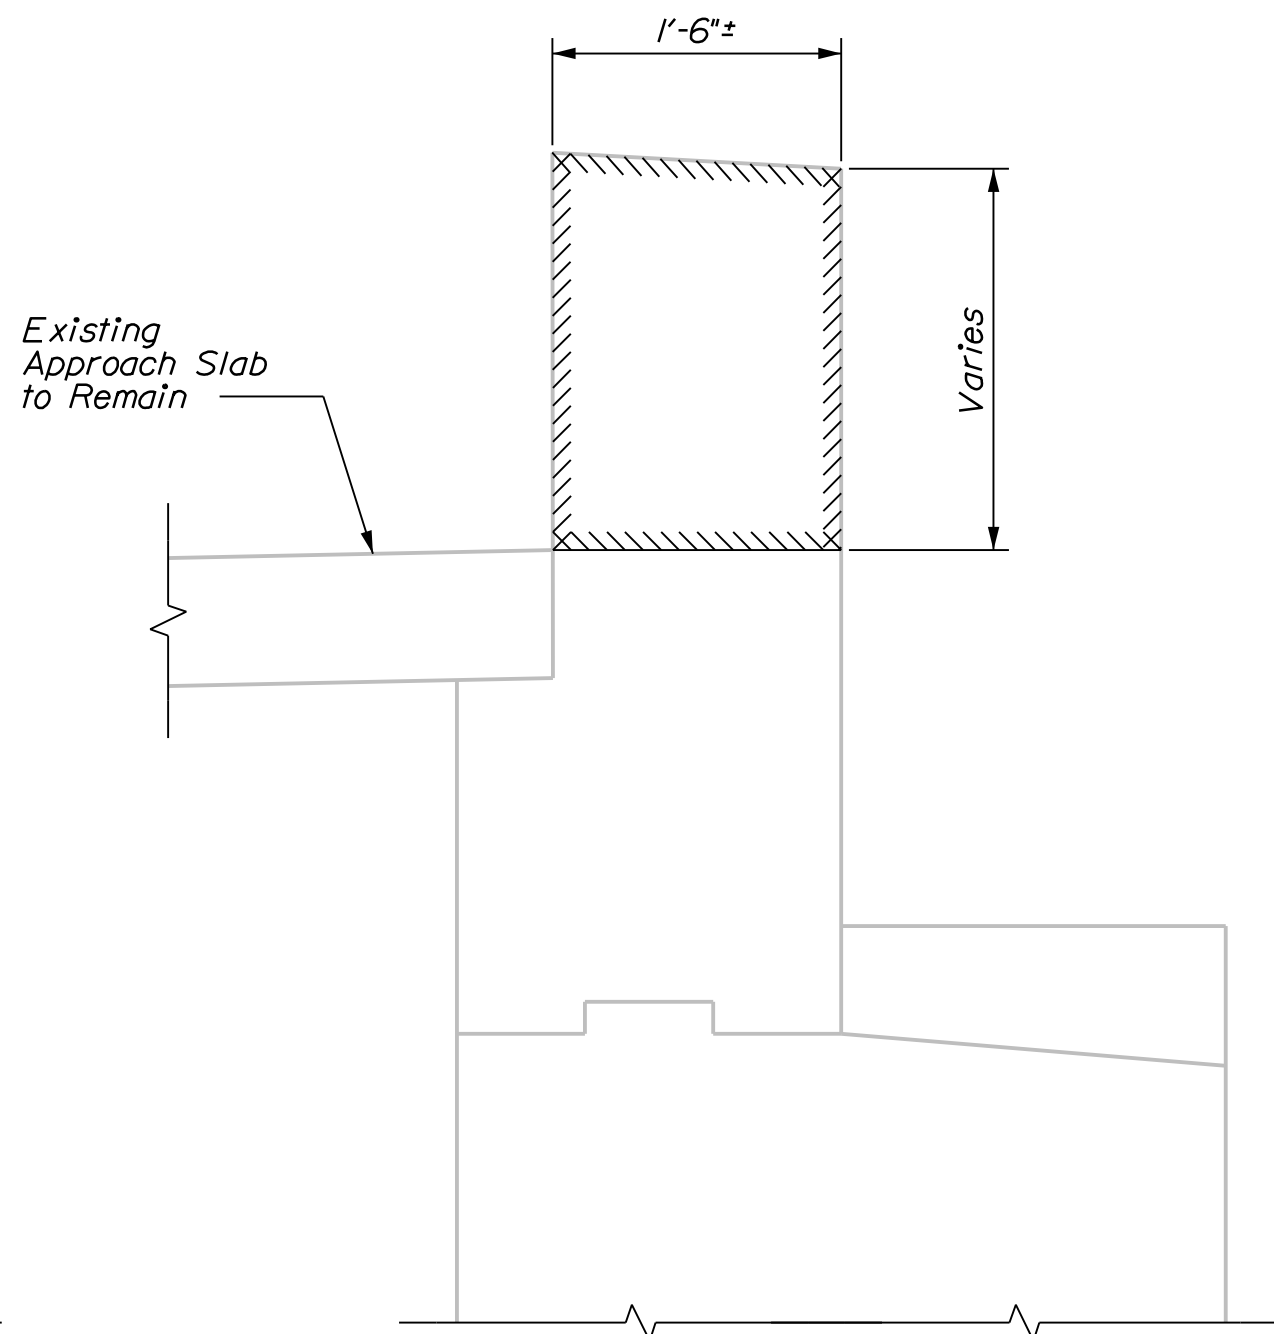


ABUTMENT 1 DEMOLITION SECTION
(SECTION B-B)

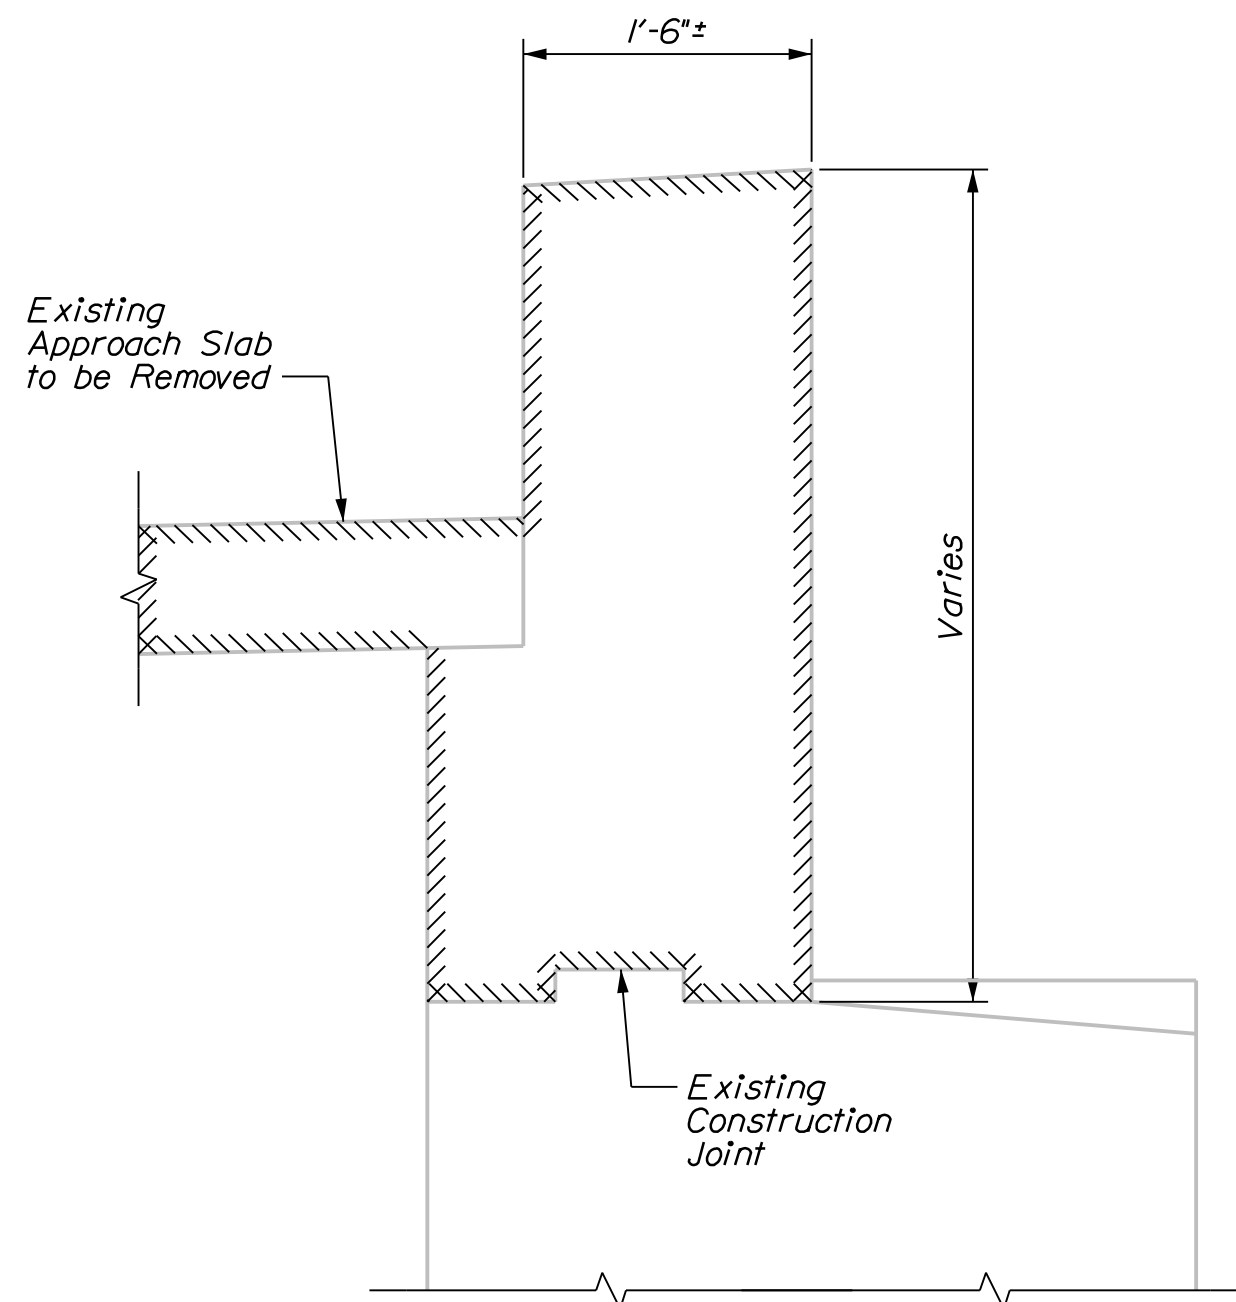


ABUTMENT 2 DEMOLITION SECTION
(SECTION C-C)

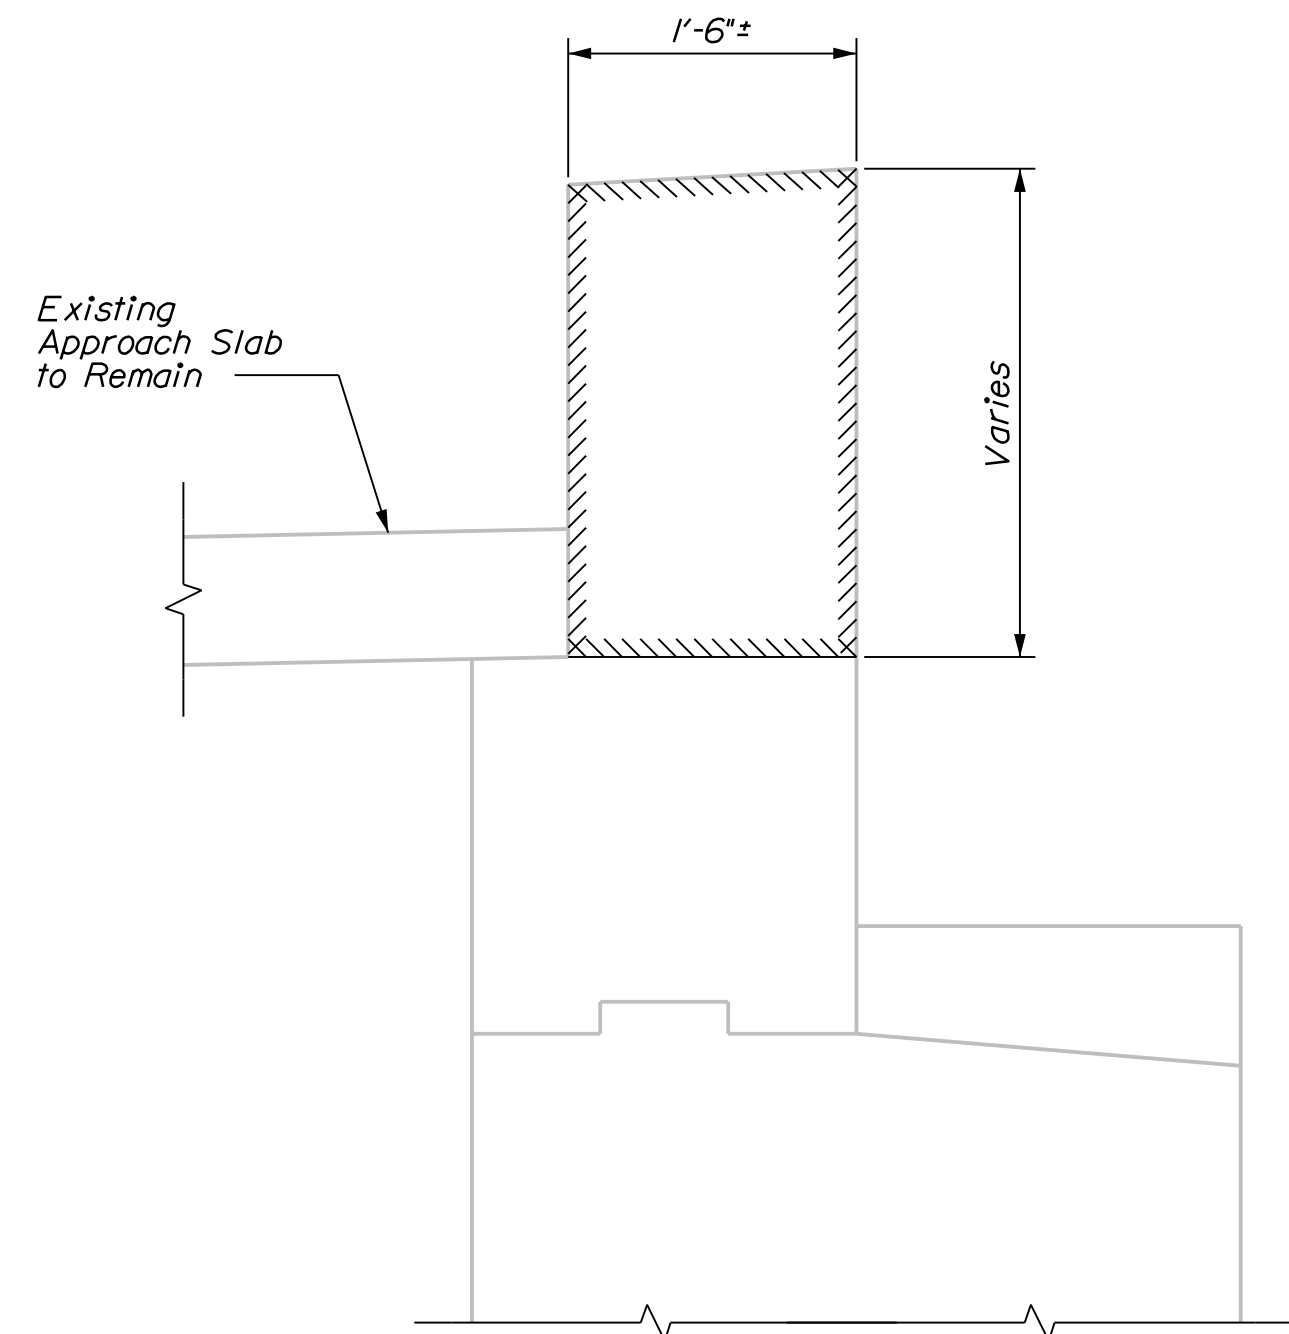

ABUTMENT 2 DEMOLITION SECTION
(SECTION D-D)

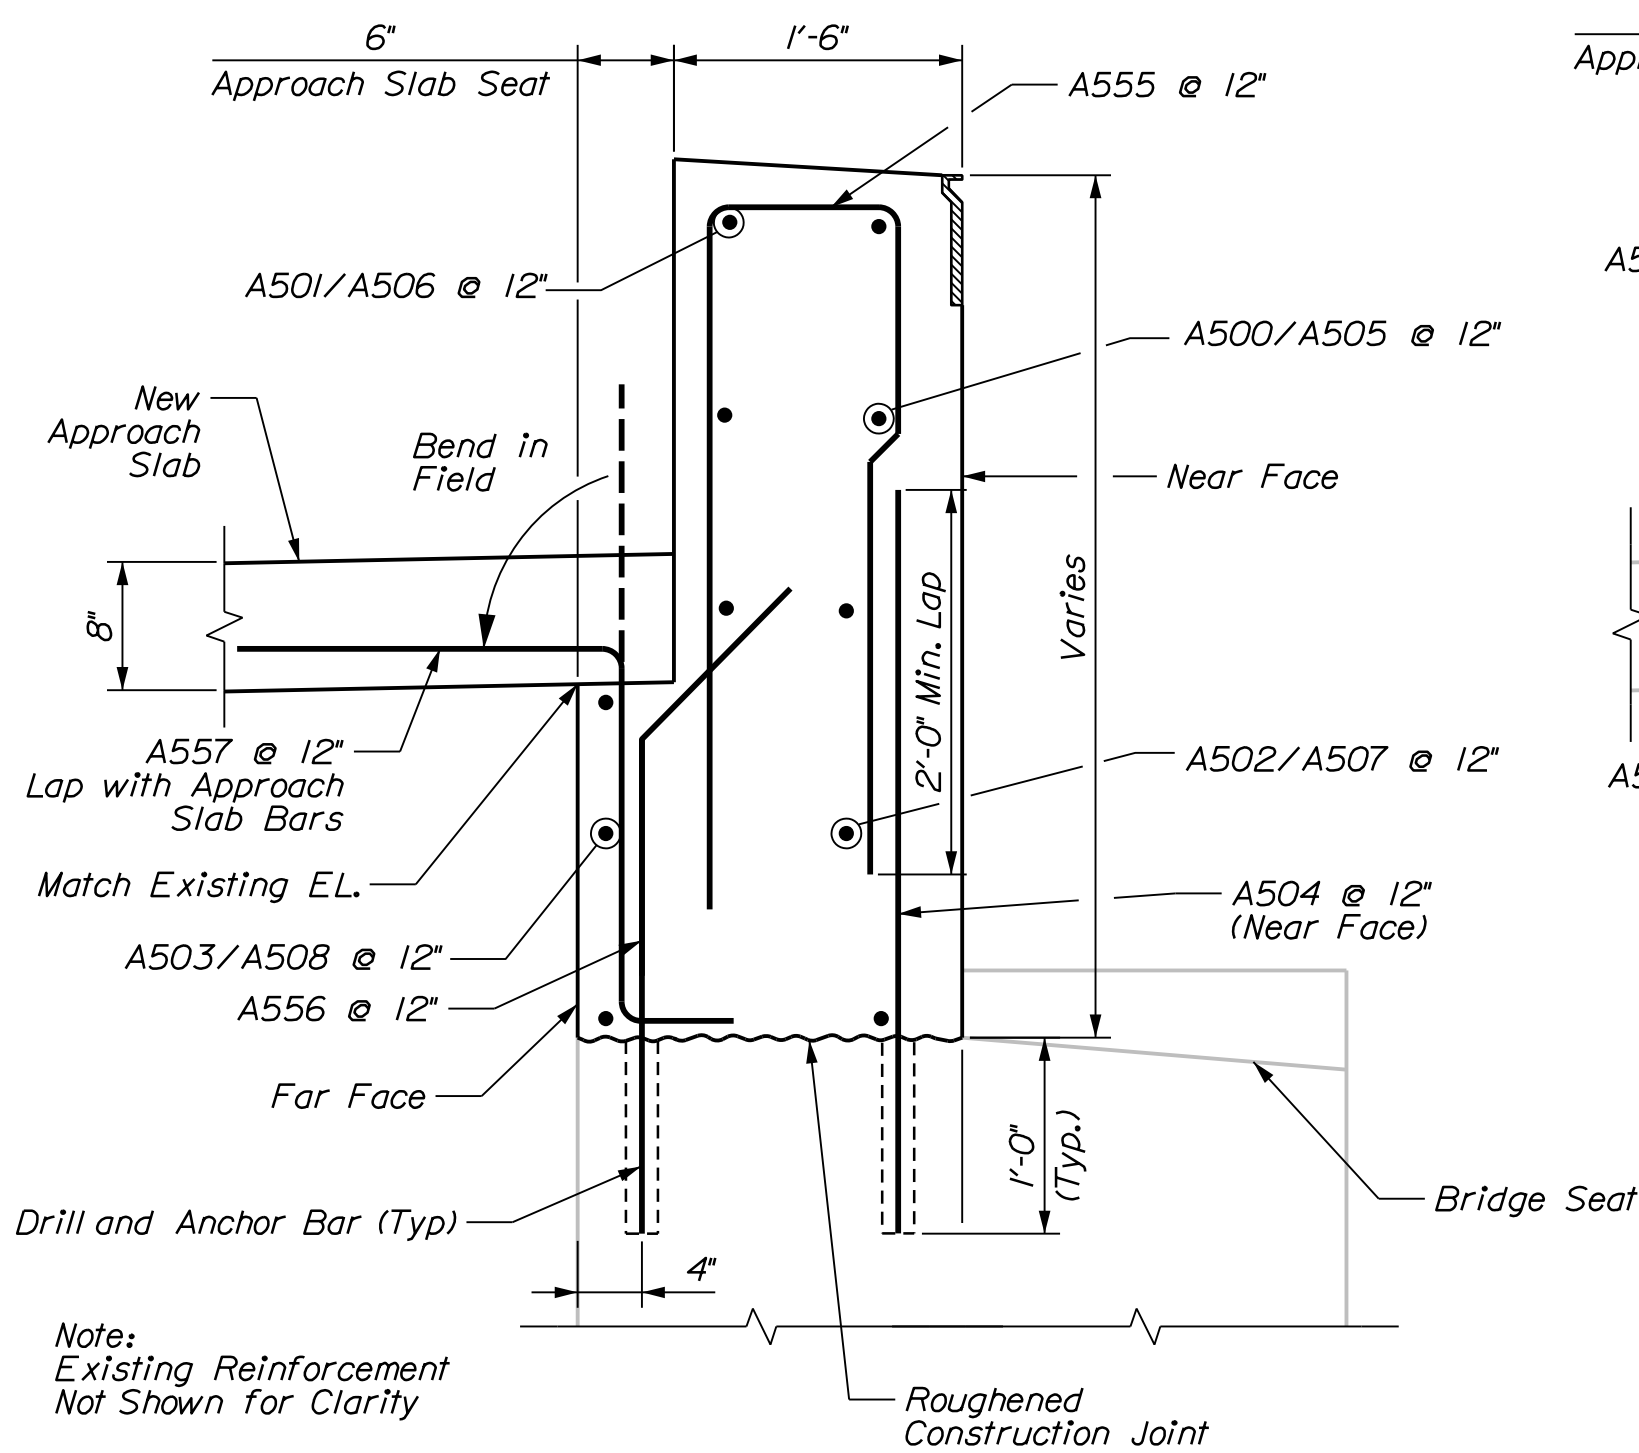


ABUTMENT 1 CONSTRUCTION SECTION
(SECTION A-A)

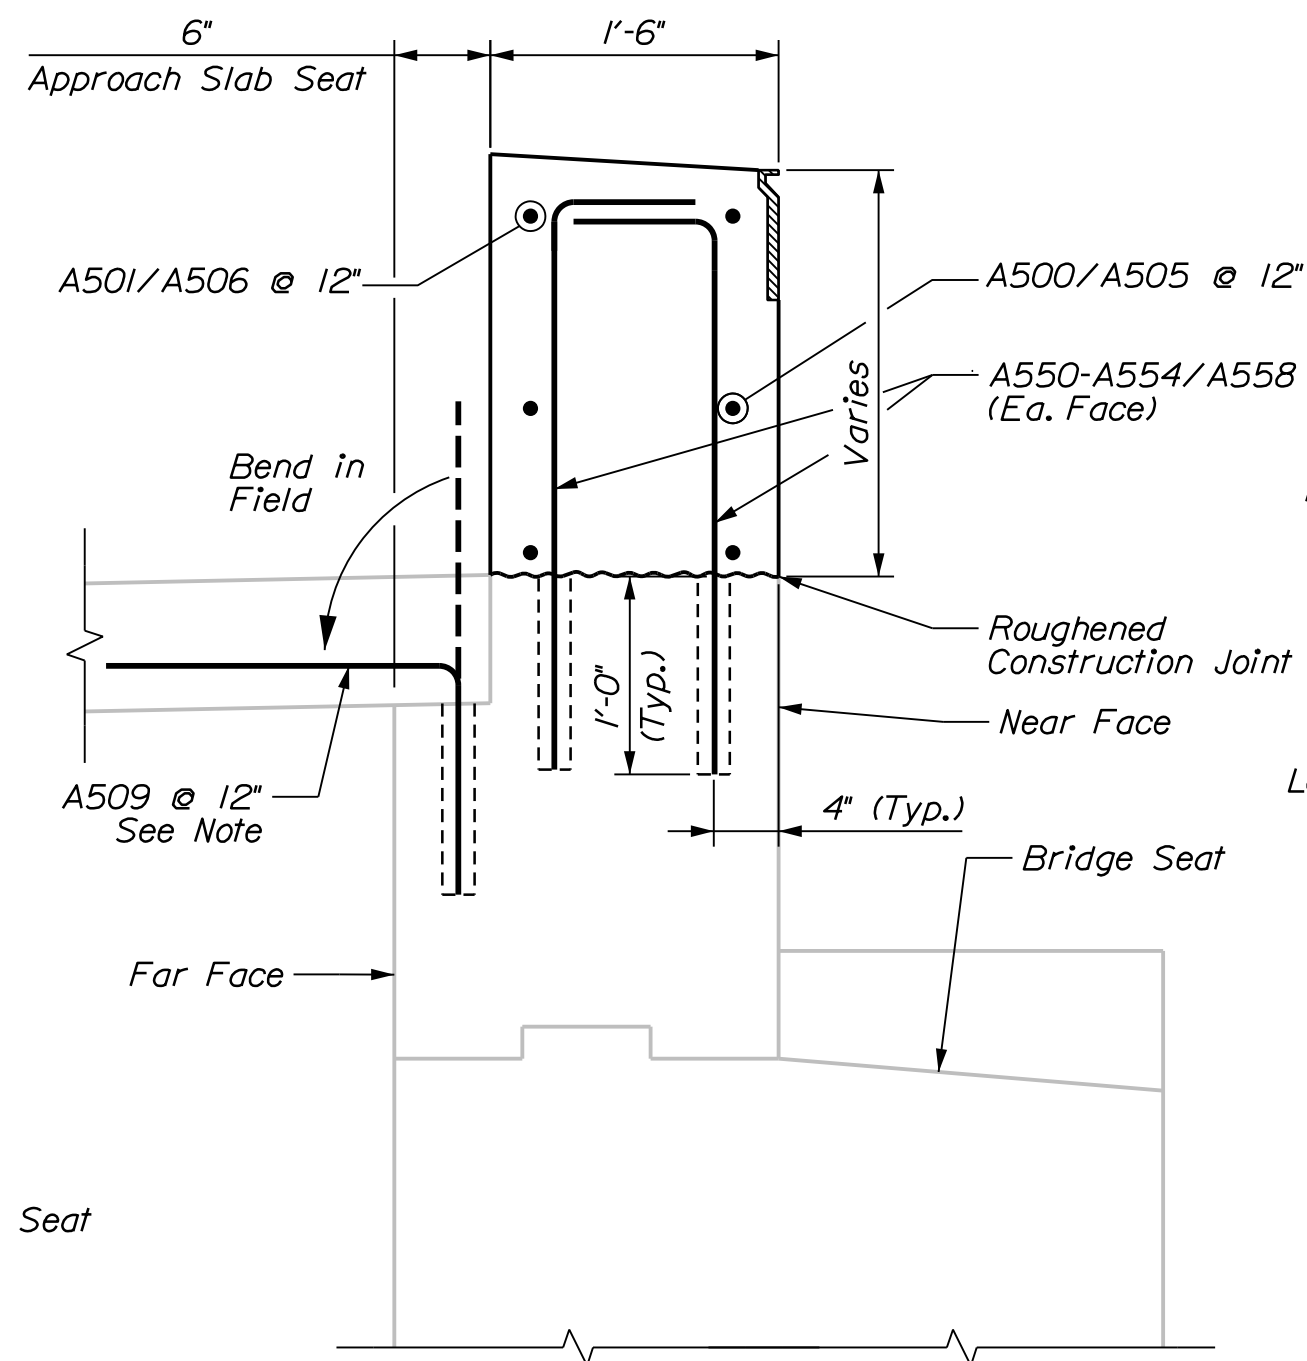


ABUTMENT 1 CONSTRUCTION SECTION
(SECTION B-B)

Note: Bar A509 shall be installed in existing approach slab seat at locations with partial height backwall replacement with new approach slabs. Lap with Approach Slab bars

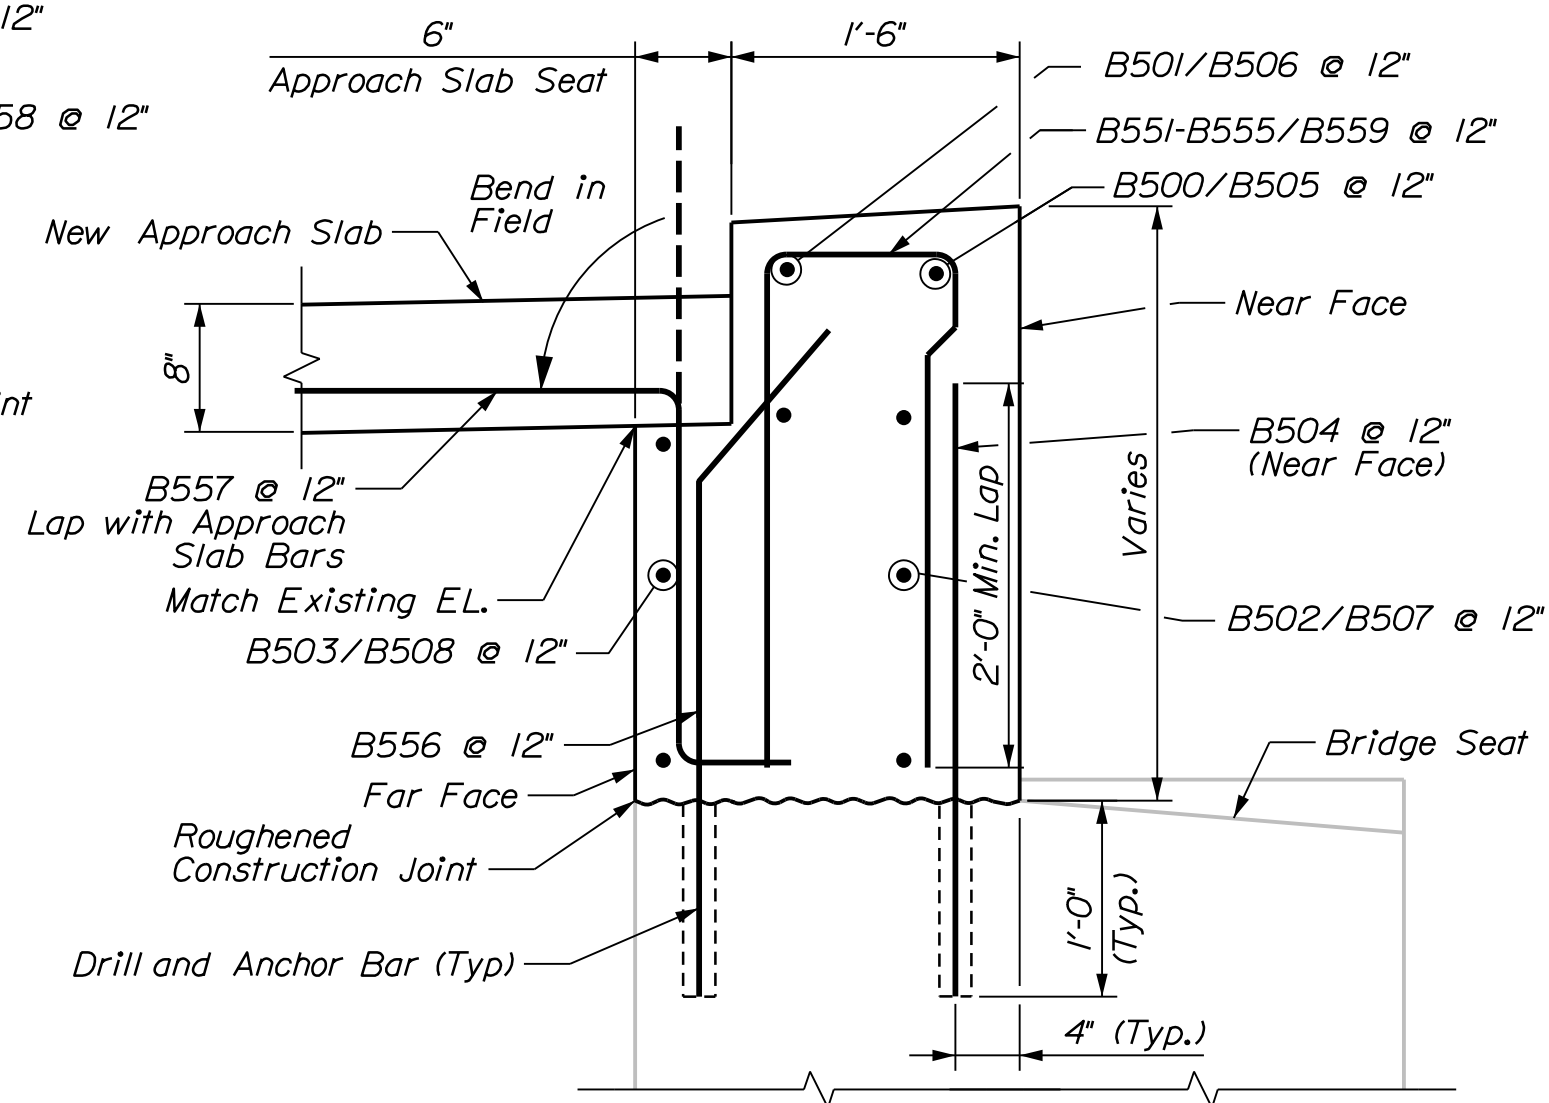




ABUTMENT 2 CONSTRUCTION SECTION
(SECTION C-C)

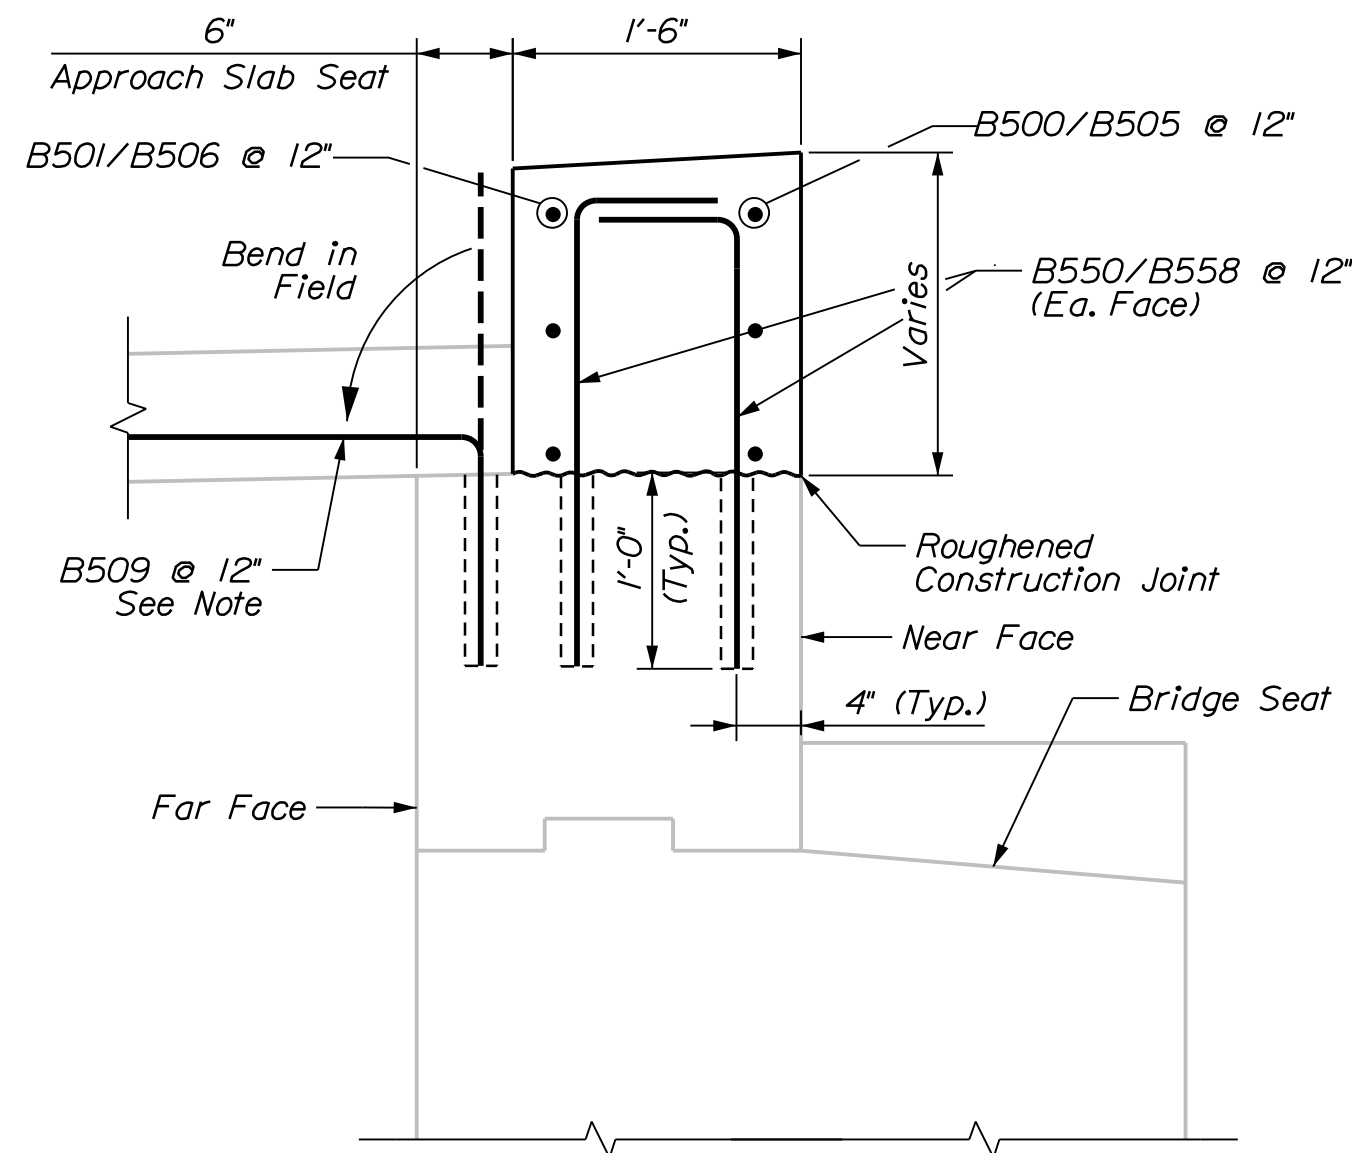


ABUTMENT 2 CONSTRUCTION SECTION
(SECTION D-D)


Note: Bar B509 shall be installed in existing approach slab seat at locations with partial height backwall replacement with new approach slabs. Lap with Approach Slab bars

STATE OF MAINE				DEPARTMENT OF TRANSPORTATION			
PROJECT NO.				2563106			
BRIDGE NO. 5984				WIN 25631.09			
BRIDGE PLANS							
PROJ. MANAGER		J. BRASK	BY	E. MORRISON	DATE	06-24	SIGNATURE
DESIGNED-DETAILED		S. LINDSLEY	BY	B. COLBURN	DATE	06-24	P.E. NUMBER
CHECKED-REVIEWED		D. WHITE	BY	J. FITZ	DATE	06-24	DATE
DESIGNS DETAILING		N. EDMAN	BY		DATE		
REVISIONS 1			BY		DATE		
REVISIONS 2			BY		DATE		
REVISIONS 3			BY		DATE		
REVISIONS 4			BY		DATE		
FIELD CHANGES			BY		DATE		
I-95 NB OVER WEBB RD				SOMERSET COUNTY			
BRIDGE NO. 5984				ABUTMENT SECTIONS			
PITTSFIELD				(BR. NO. 5984)			
SHEET NUMBER				59			
				OF 110			

   


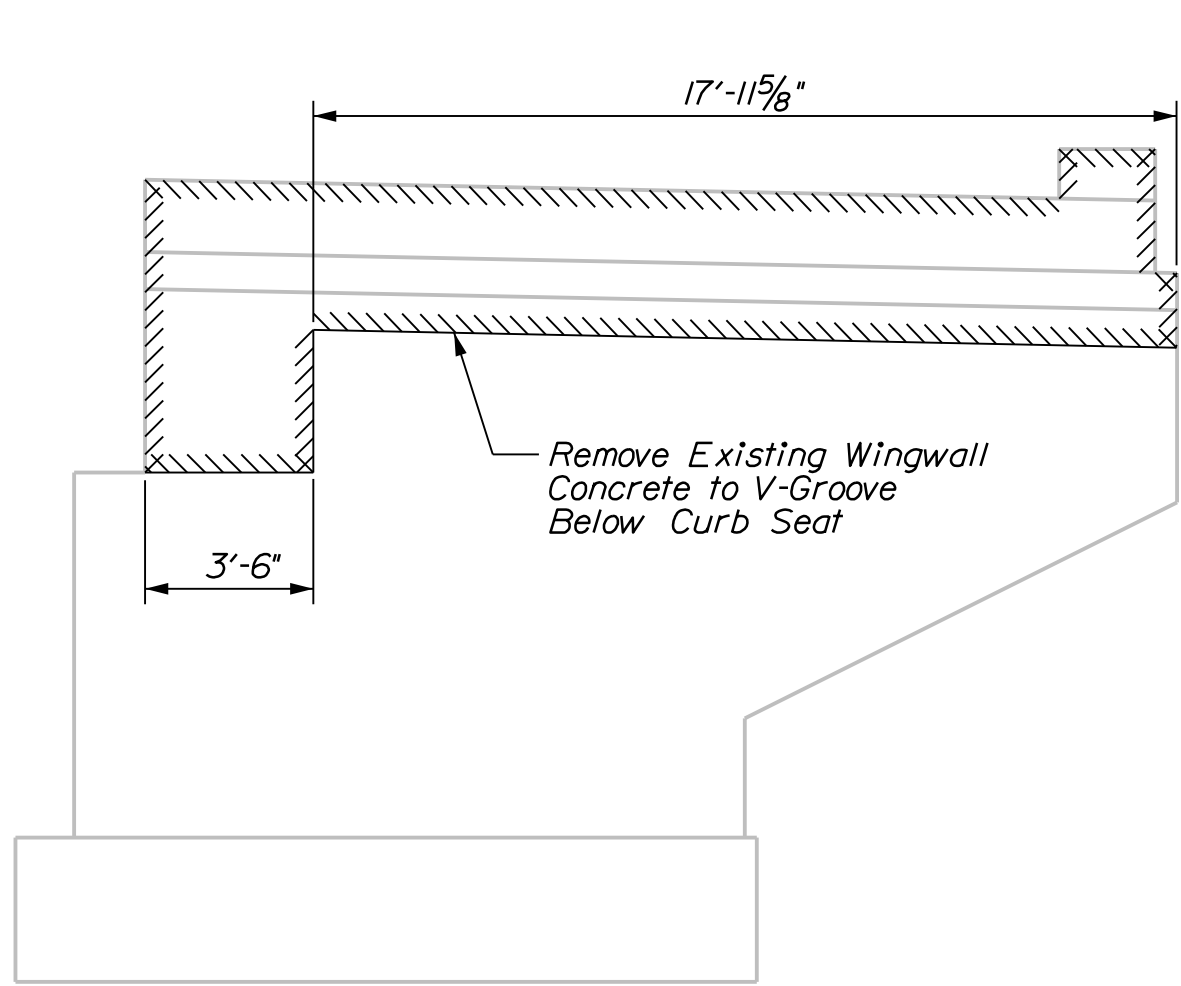

ABUTMENT 2 RIGHT WINGWALL DEMOLITION ELEVATION

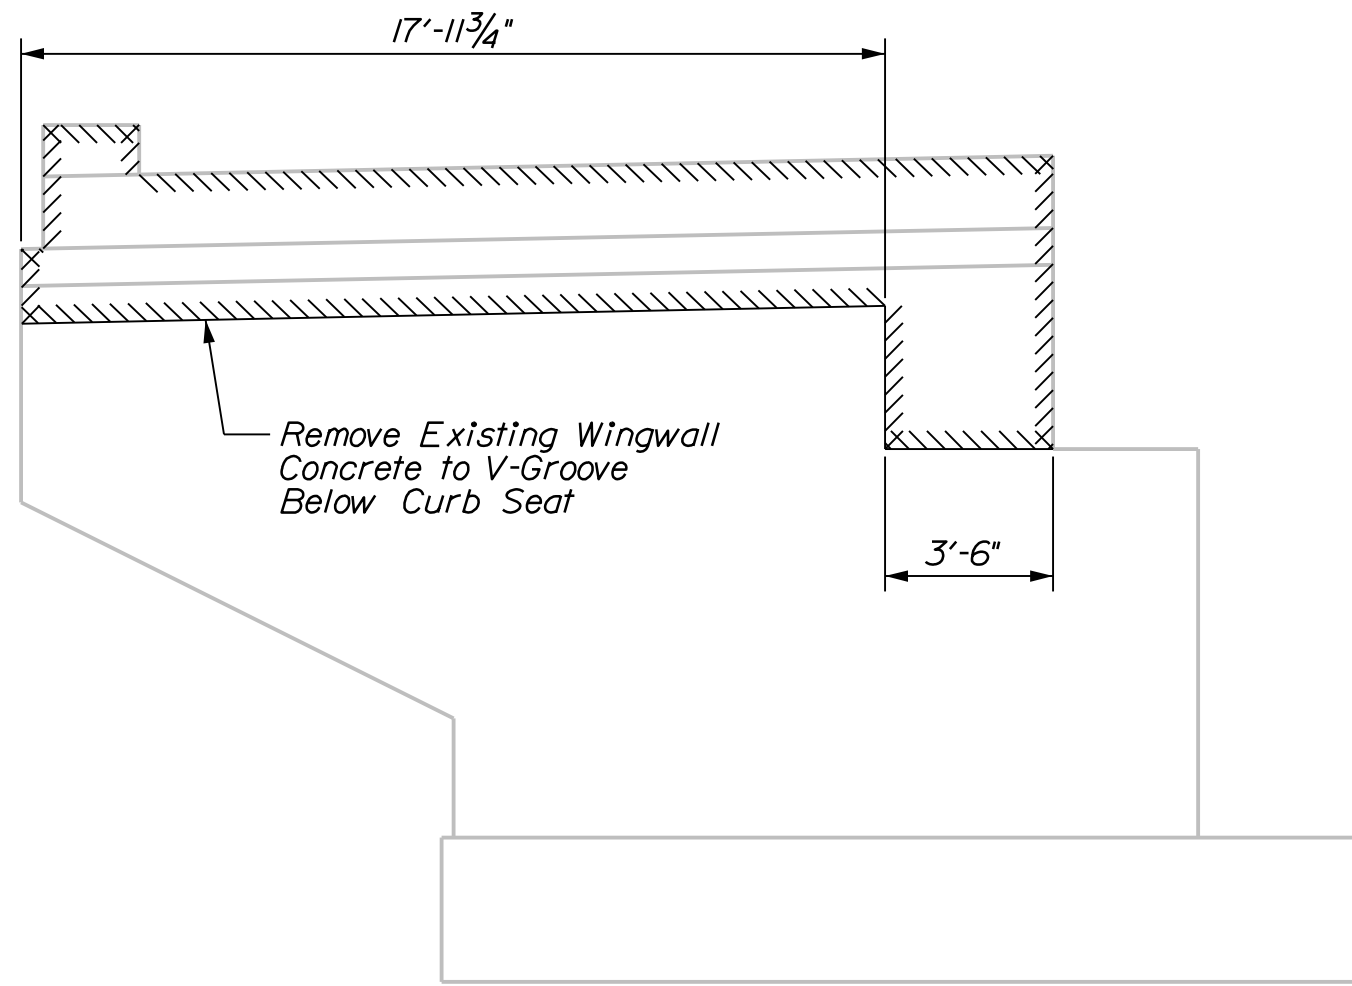


ABUTMENT 2 LEFT WINGWALL DEMOLITION ELEVATION

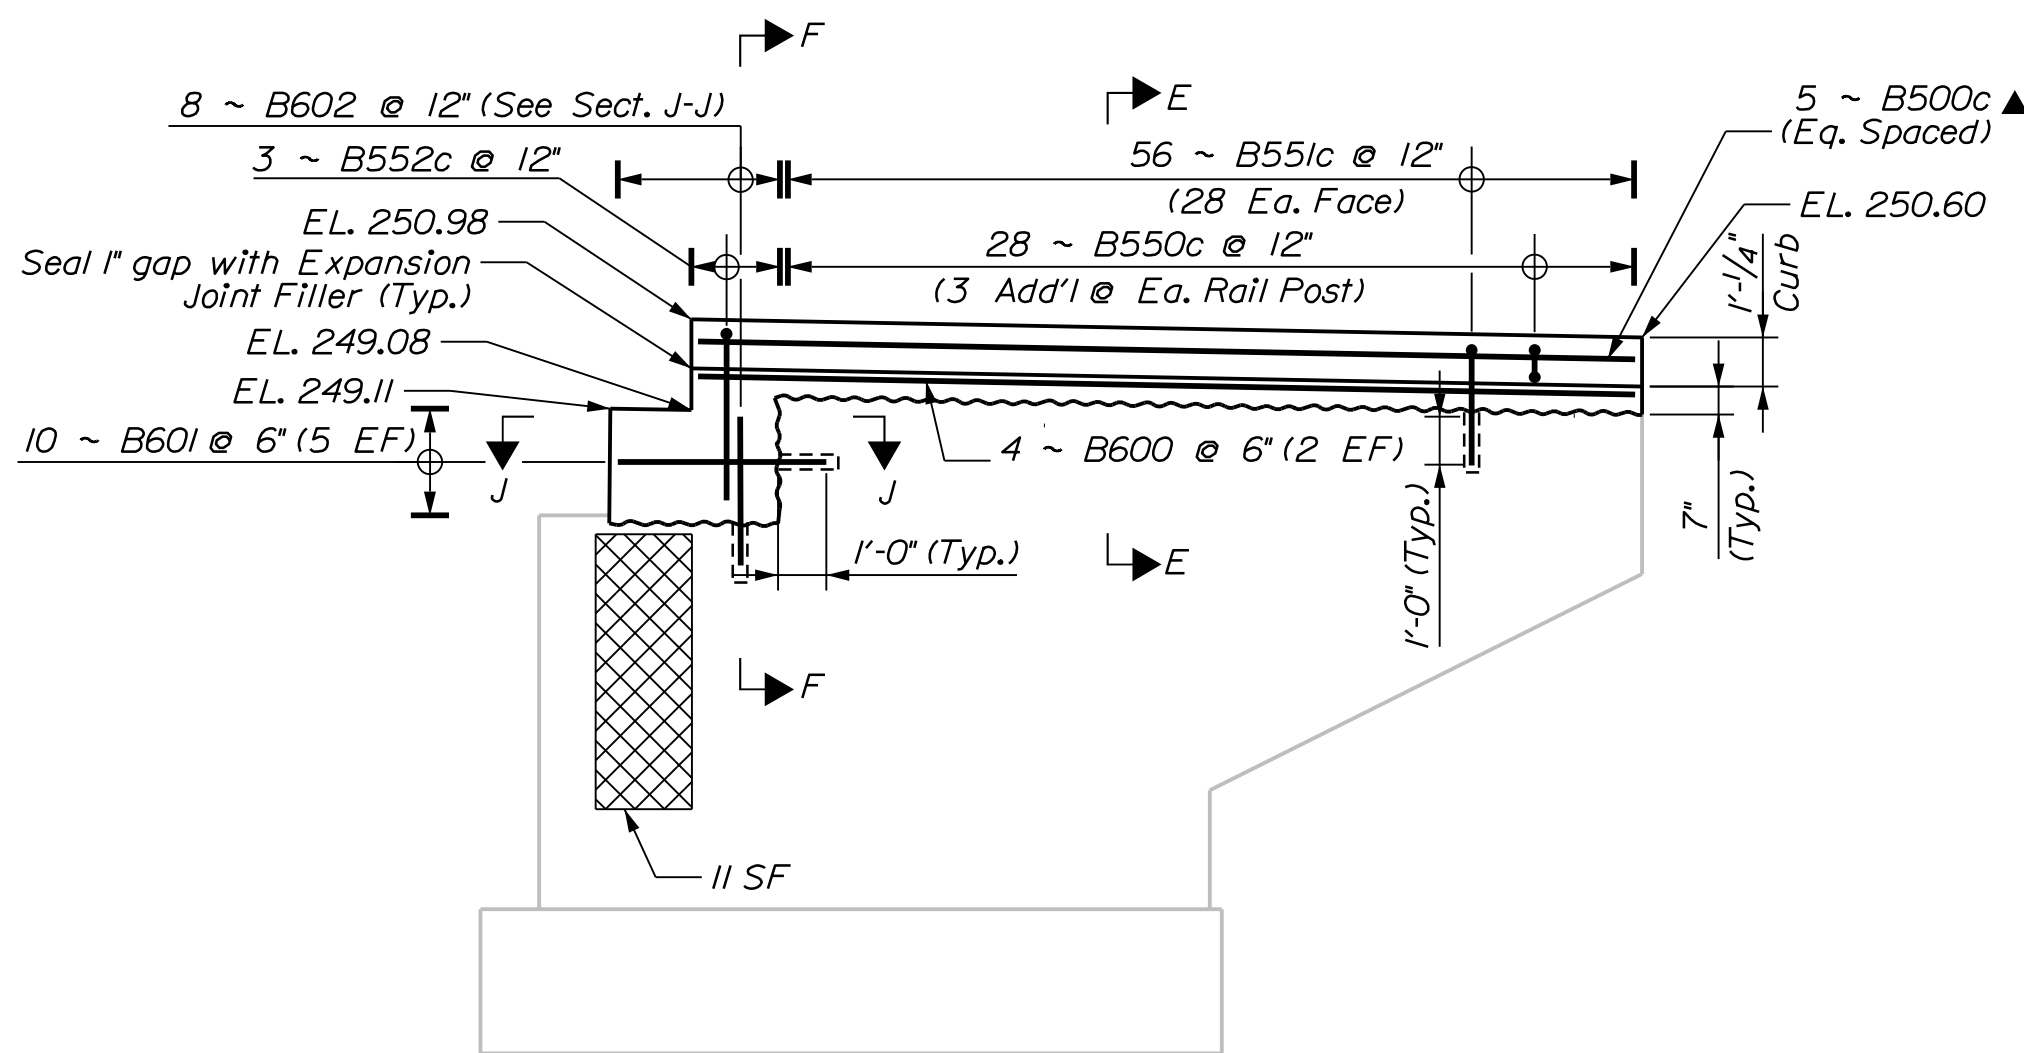


ABUTMENT 2 RIGHT WINGWALL CONSTRUCTION ELEVATION

(See Superstructure Plan for Bridge Rail Layout)
See Sheet 60 for Section E-E

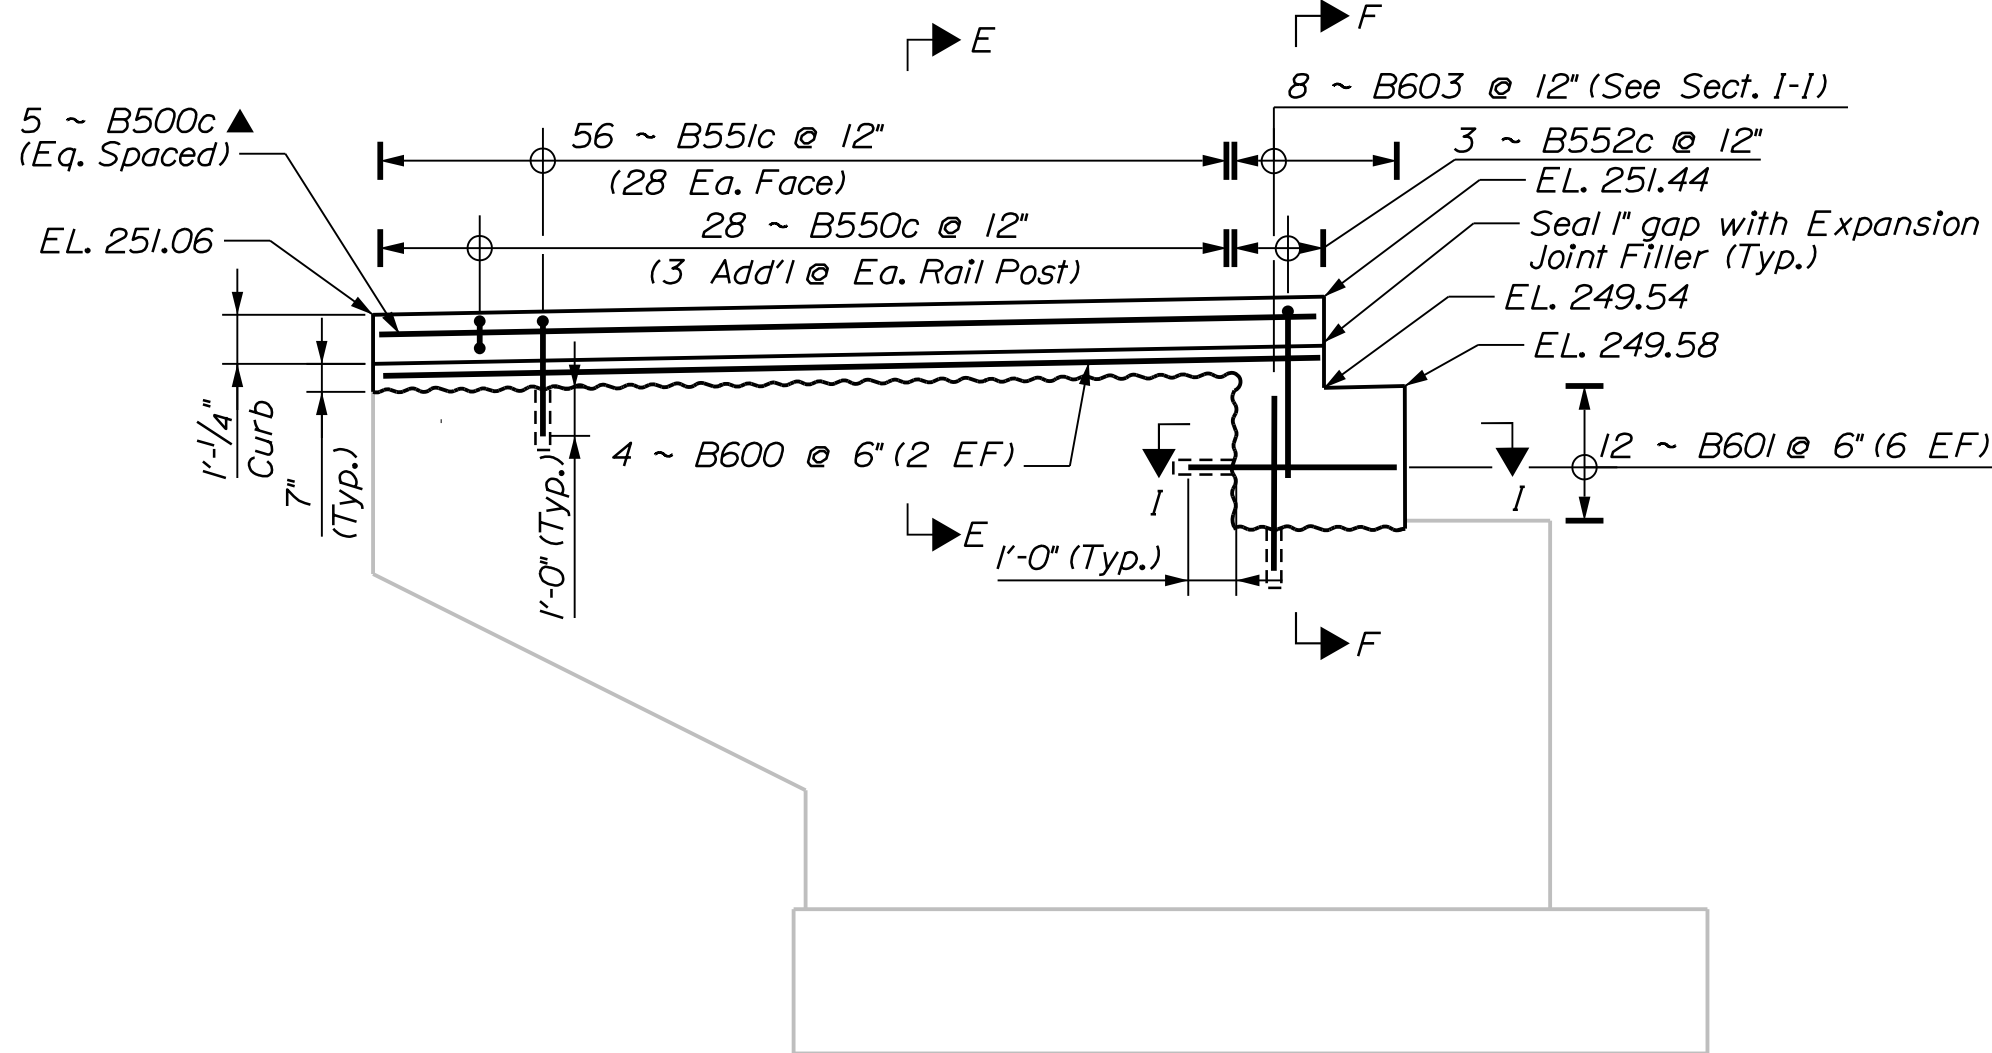


ABUTMENT 2 LEFT WINGWALL CONSTRUCTION ELEVATION


(See Superstructure Plan for Bridge Rail Layout)
See Sheet 60 for Section E-E

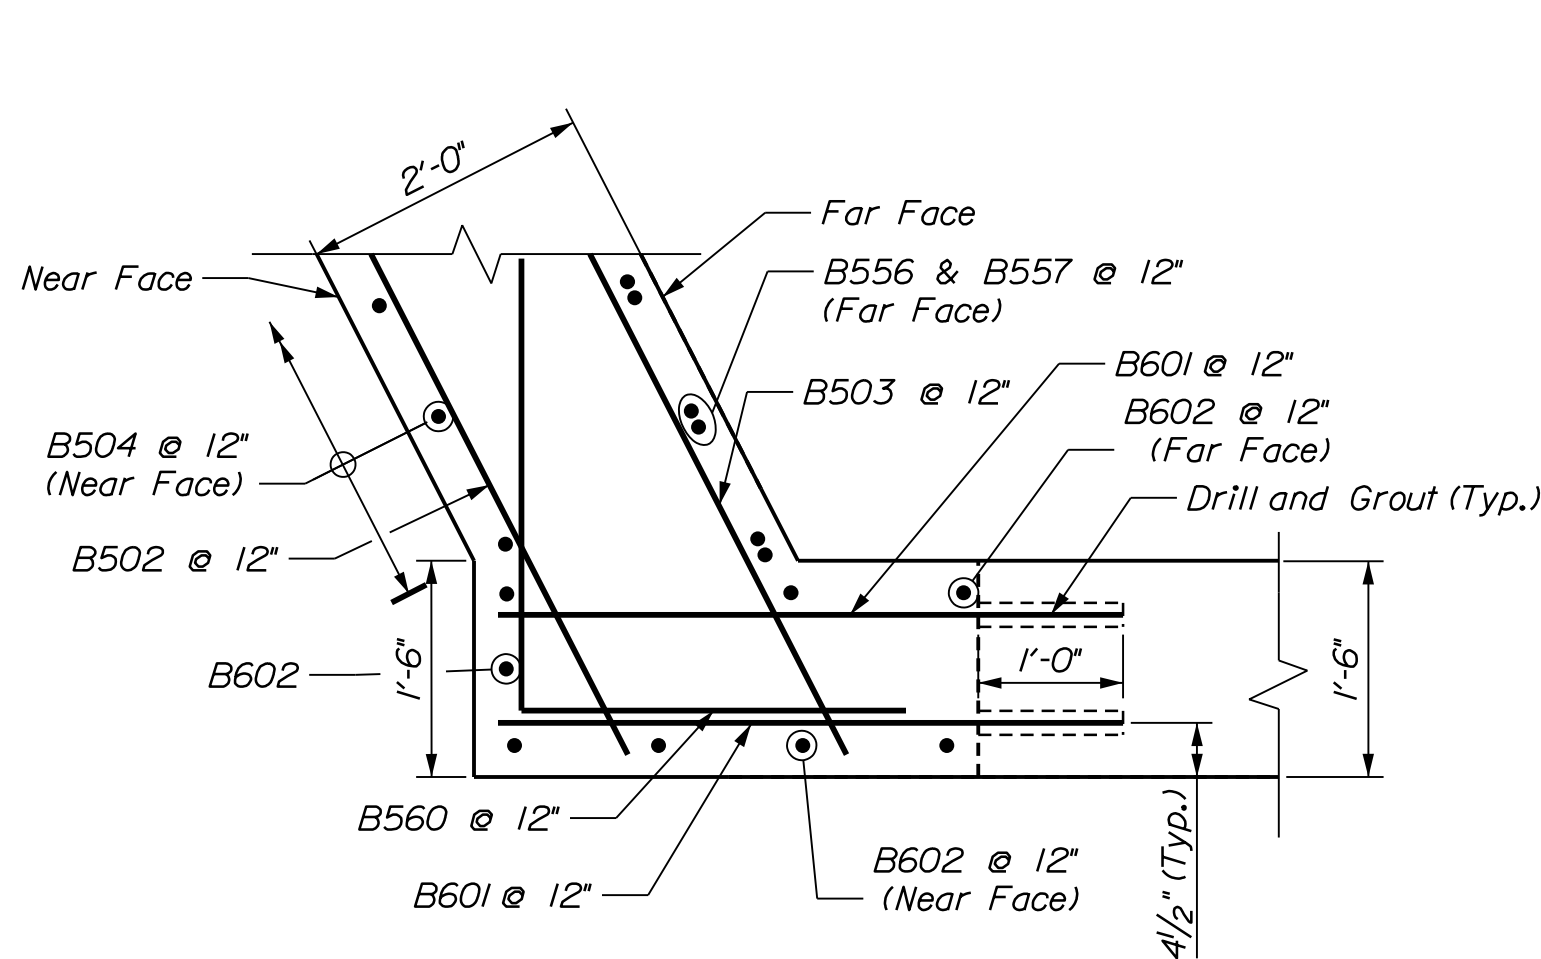

SECTION J-J

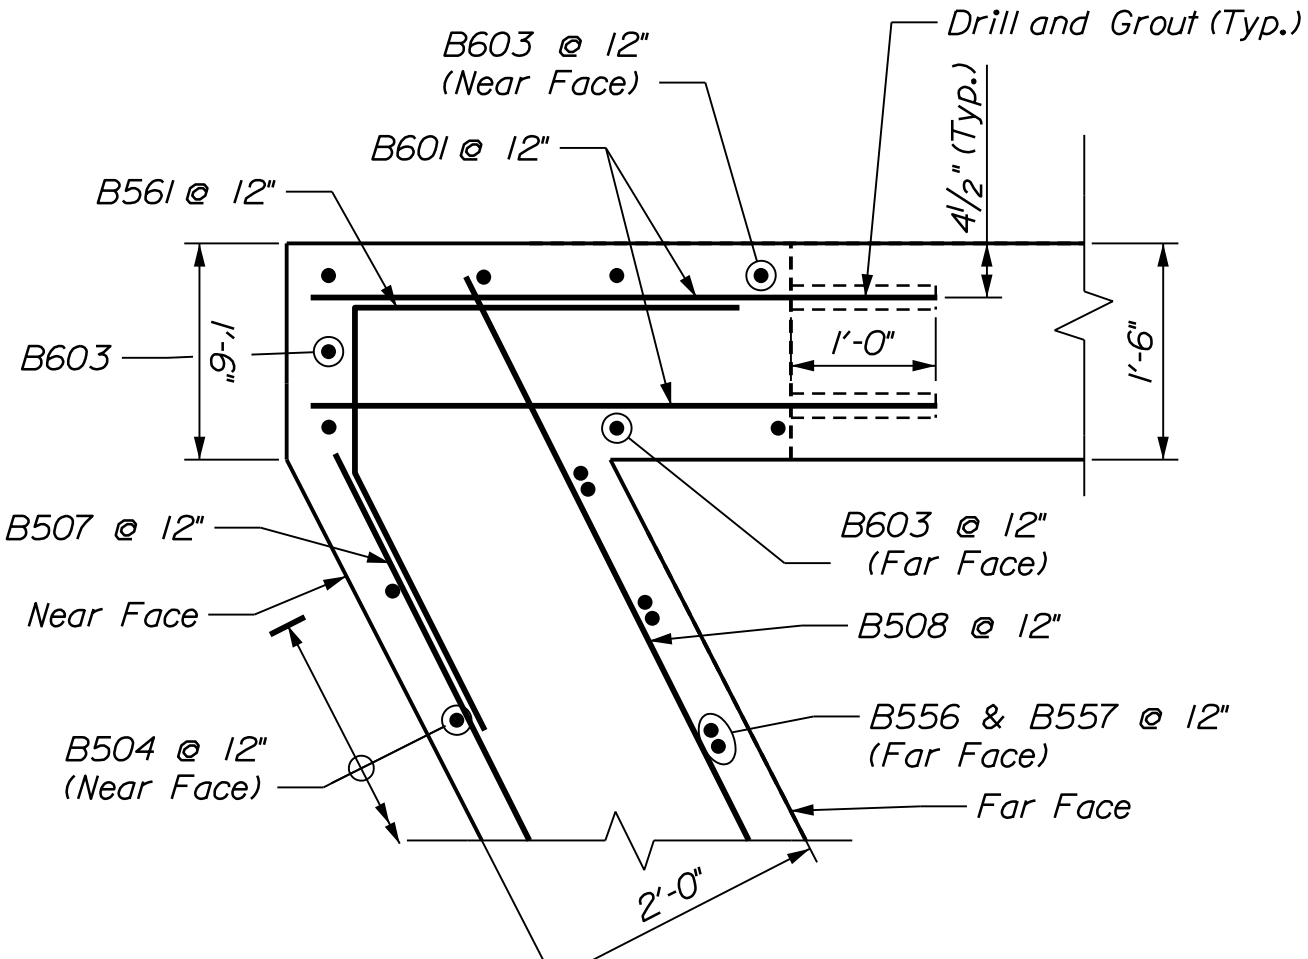


SECTION I-I

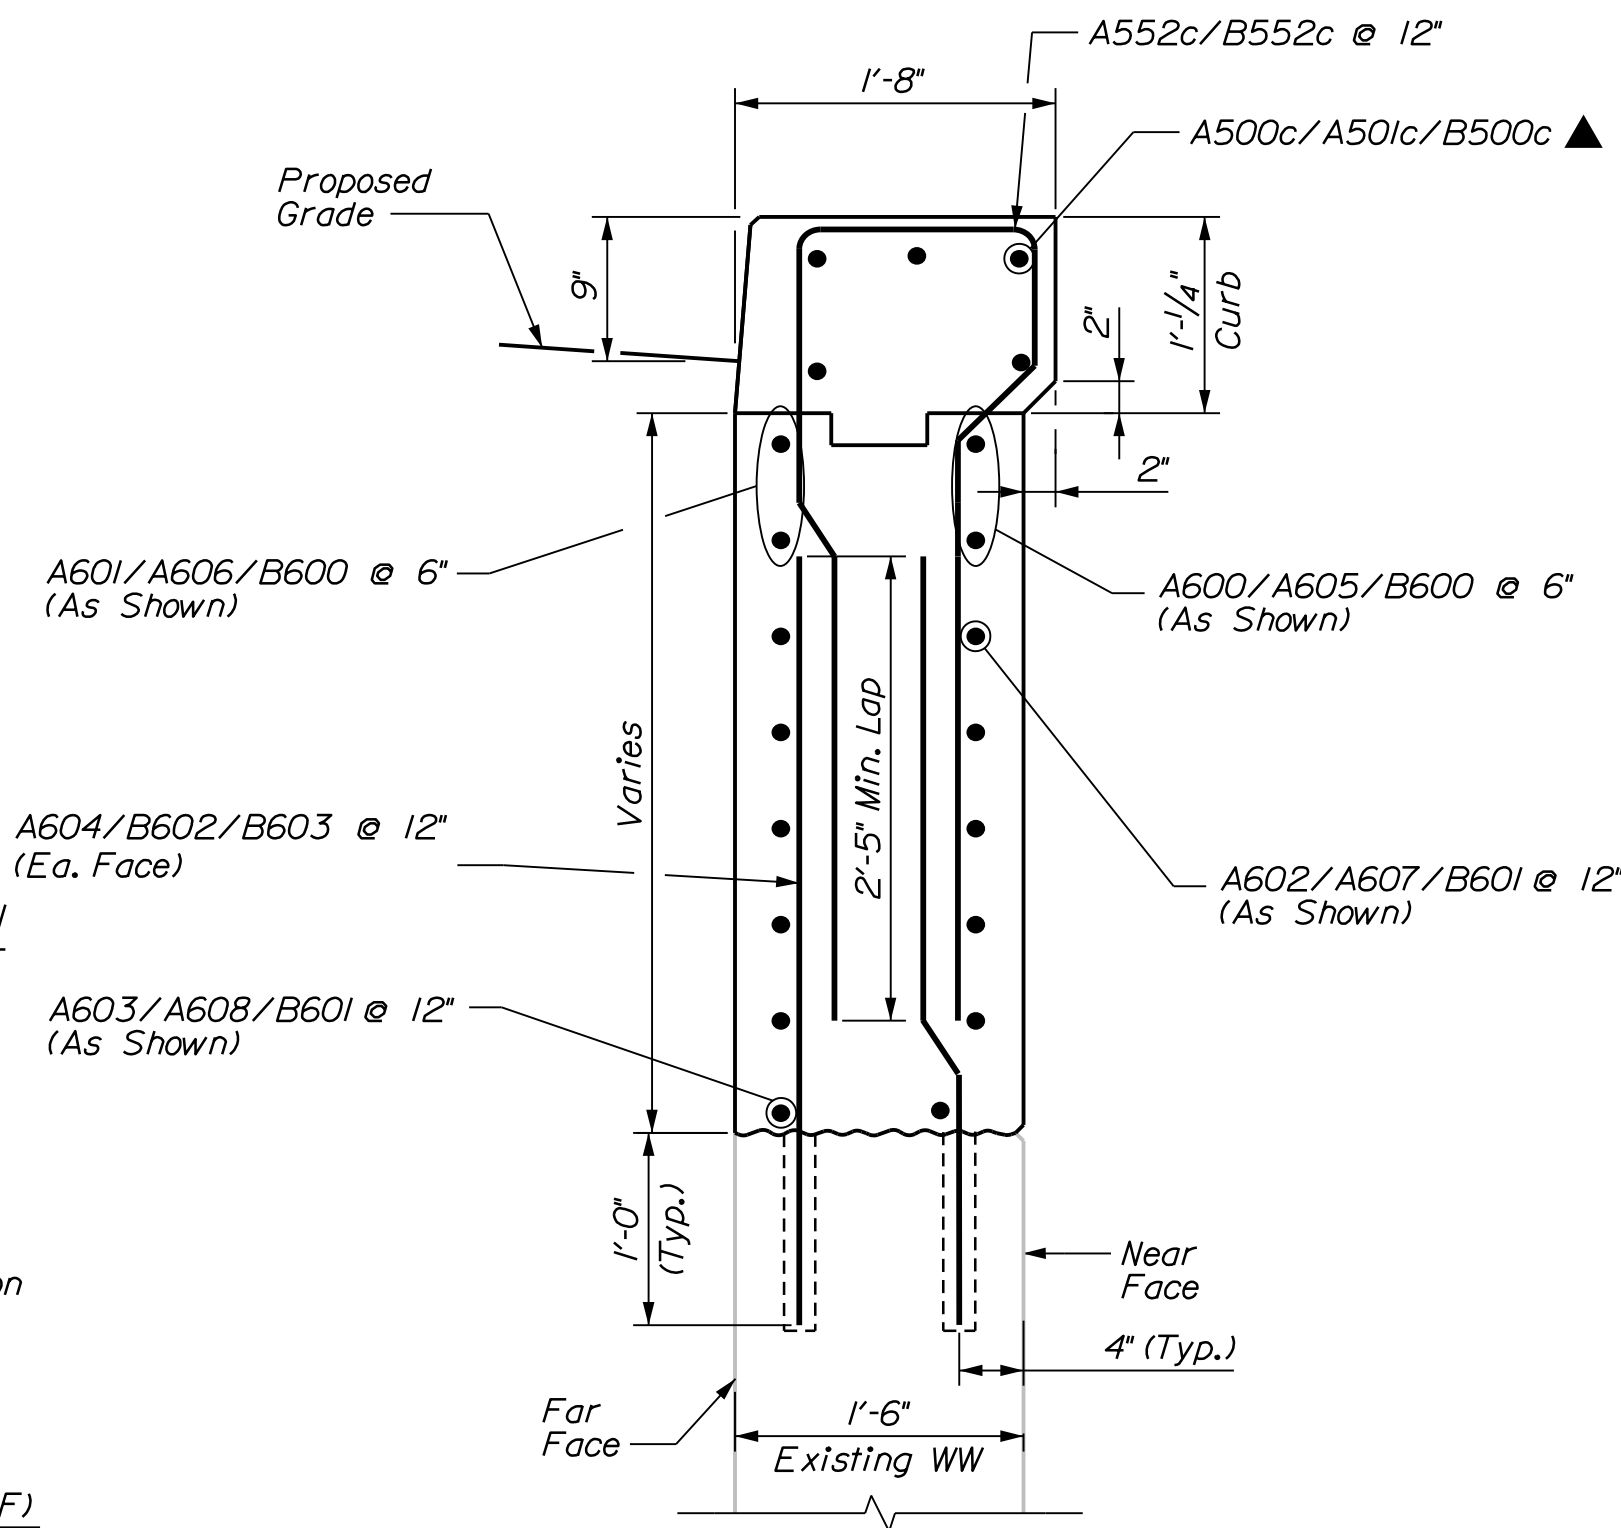

WINGWALL CONSTRUCTION SECTION
(SECTION F-F)


LEGEND

 

Repair of Vertical Surfaces < 8 Inches



Bars to be Cut in Field

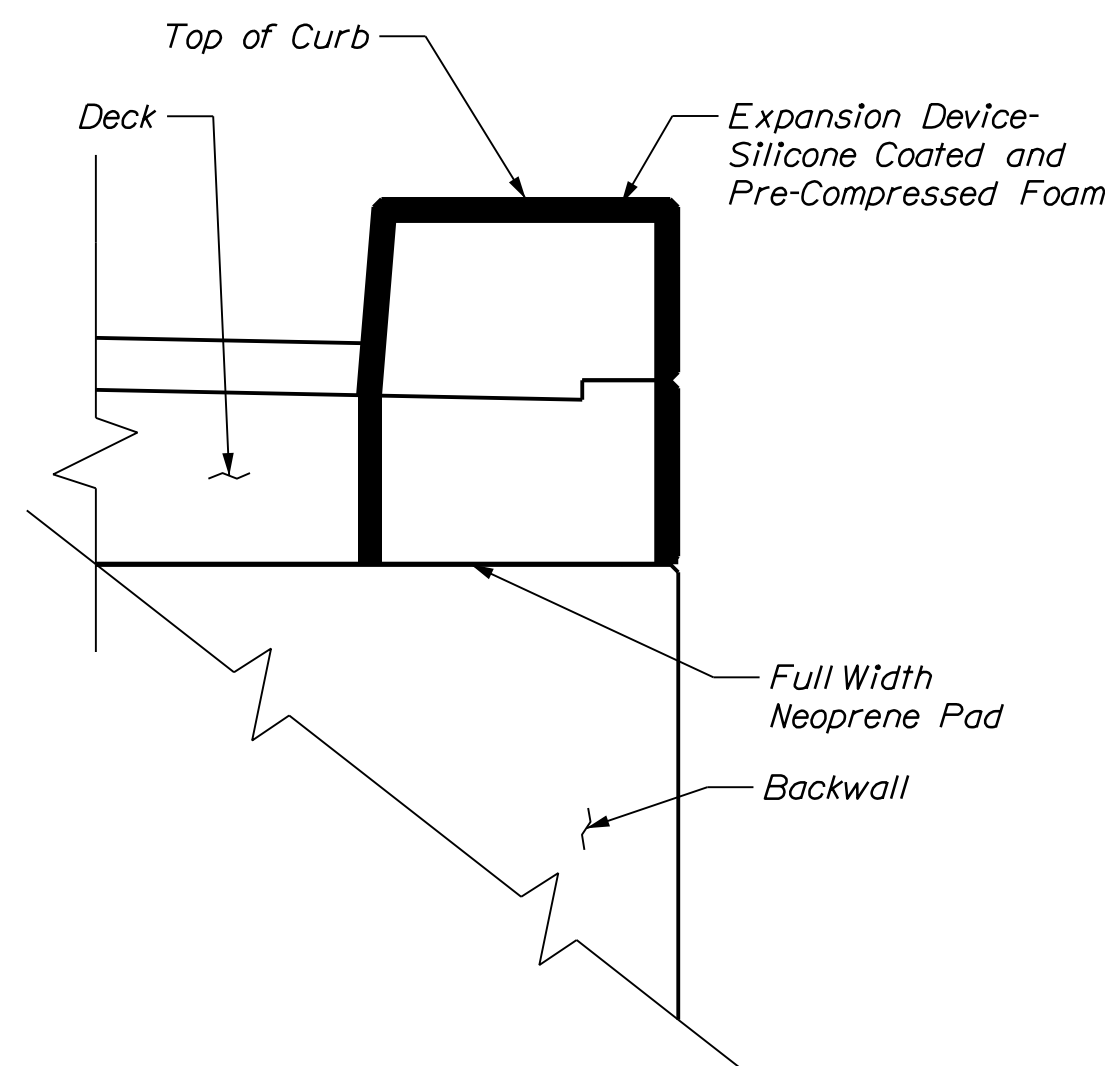

WINGWALL JOINT FILLER DETAIL
Other Side Similar


STATE OF MAINE DEPARTMENT OF TRANSPORTATION	PROJECT NO.		BRIDGE NO. 5984
	2563106		
	WIN 25631.09		

BRIDGE PLANS


PROJ. MANAGER	J. BRASK	BY	DATE
DESIGN-DETAILED	S. LINDSLEY	E. MORRISON	06-24
CHECKED-REVIEWED	D. WHITE	B. COLBURN	06-24
DESIGN-DETAILED	N. EDMAN	J. FITZ	06-24
DESIGN-DETAILED			
REVISIONS 1			
REVISIONS 2			
REVISIONS 3			
REVISIONS 4			
FIELD CHANGES			

I-95 NB OVER WEBB RD BRIDGE NO. 5984	SOMERSET COUNTY	PITTSFIELD	WINGWALL MODIFICATIONS (BR. NO. 5984)

SHEET NUMBER
61
OF 110

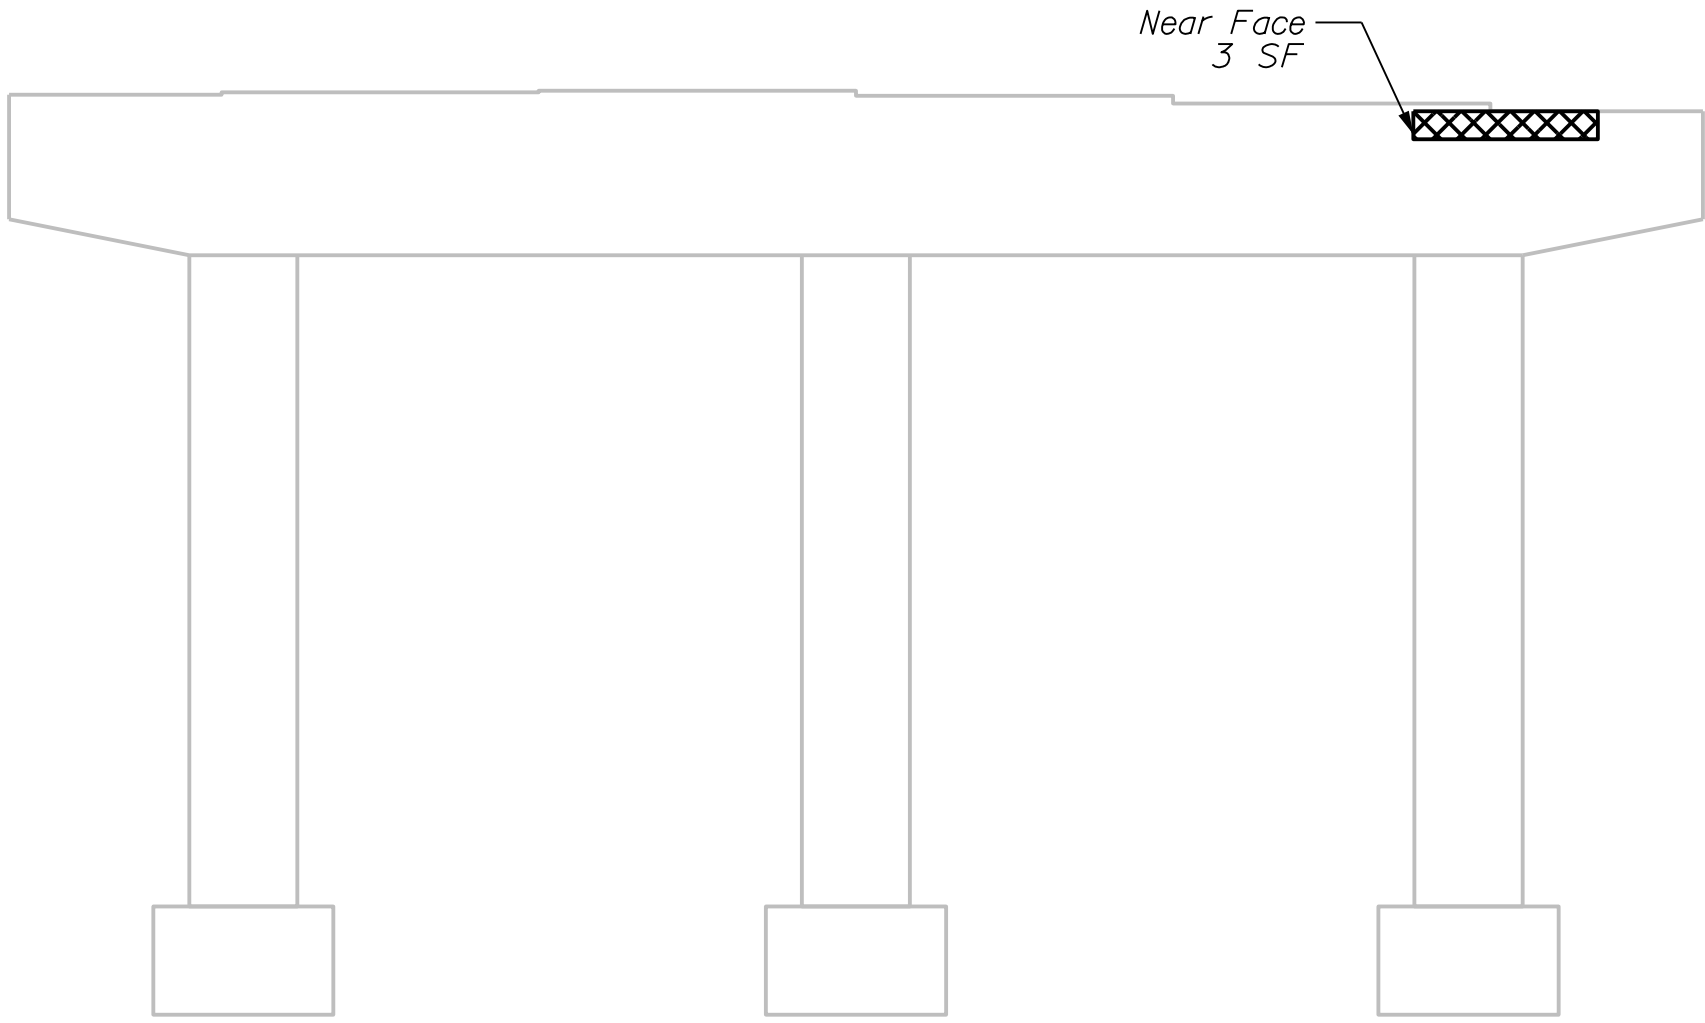

PIER 1

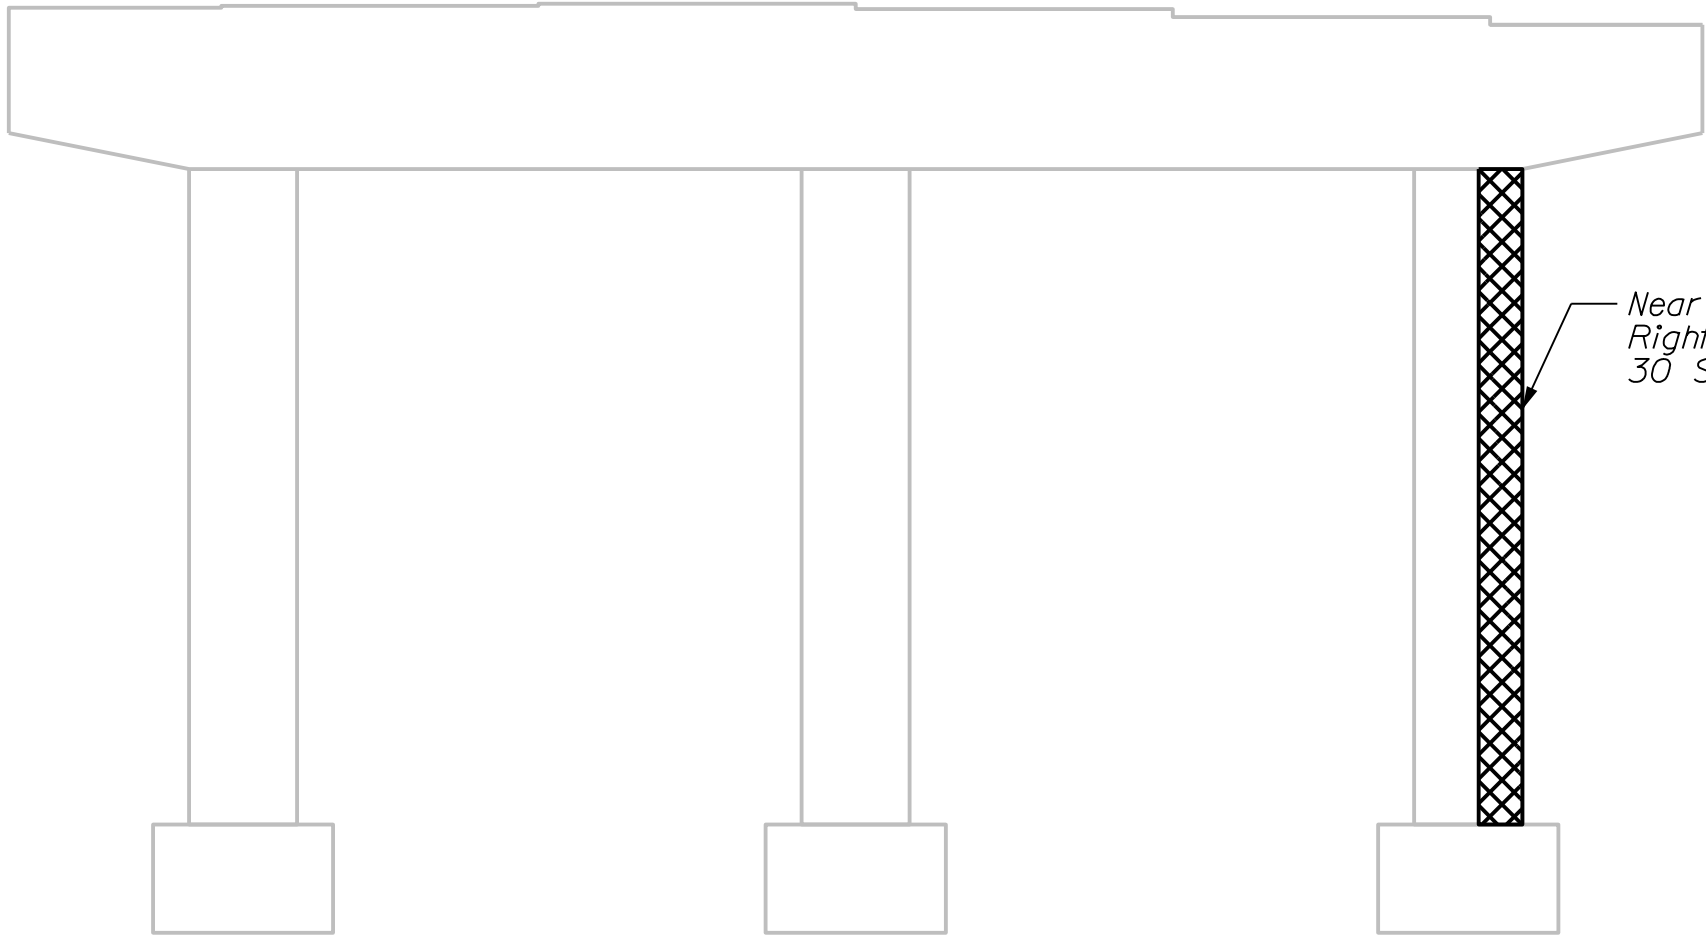


PIER 2


LEGEND

Repair of Vertical Surfaces < 8 Inches


I-95 NB OVER WEBB ROAD BRIDGE NO. 5984 PITTSFIELD SOMERSET COUNTY PIER REPAIRS (BR. NO. 5984)	STATE OF MAINE DEPARTMENT OF TRANSPORTATION																																							
	PROJECT NO. 2563106																																							
	BRIDGE NO. 5984 WIN 25631.09																																							
	BRIDGE PLANS																																							
SHEET NUMBER 62 OF 110	<table><tr><td>PROJ. MANAGER</td><td>J. BRASK</td><td>BY</td><td>DATE</td></tr><tr><td>DESIGN-DETAILED</td><td>S. LINDSEY</td><td>E. MORRISON</td><td>06-24</td></tr><tr><td>CHECKED-REVIEWED</td><td>D. WHITE</td><td>B. COLBURN</td><td>06-24</td></tr><tr><td>DESIGN-DETAILED</td><td>N. EDMAN</td><td>J. FITZ</td><td>06-24</td></tr><tr><td>REVISIONS 1</td><td></td><td></td><td>SIGNATURE</td></tr><tr><td>REVISIONS 2</td><td></td><td></td><td>P.E. NUMBER</td></tr><tr><td>REVISIONS 3</td><td></td><td></td><td>DATE</td></tr><tr><td>REVISIONS 4</td><td></td><td></td><td></td></tr><tr><td>FIELD CHANGES</td><td></td><td></td><td></td></tr></table>				PROJ. MANAGER	J. BRASK	BY	DATE	DESIGN-DETAILED	S. LINDSEY	E. MORRISON	06-24	CHECKED-REVIEWED	D. WHITE	B. COLBURN	06-24	DESIGN-DETAILED	N. EDMAN	J. FITZ	06-24	REVISIONS 1			SIGNATURE	REVISIONS 2			P.E. NUMBER	REVISIONS 3			DATE	REVISIONS 4				FIELD CHANGES			
	PROJ. MANAGER	J. BRASK	BY	DATE																																				
	DESIGN-DETAILED	S. LINDSEY	E. MORRISON	06-24																																				
	CHECKED-REVIEWED	D. WHITE	B. COLBURN	06-24																																				
	DESIGN-DETAILED	N. EDMAN	J. FITZ	06-24																																				
	REVISIONS 1			SIGNATURE																																				
	REVISIONS 2			P.E. NUMBER																																				
REVISIONS 3			DATE																																					
REVISIONS 4	
FIELD CHANGES	

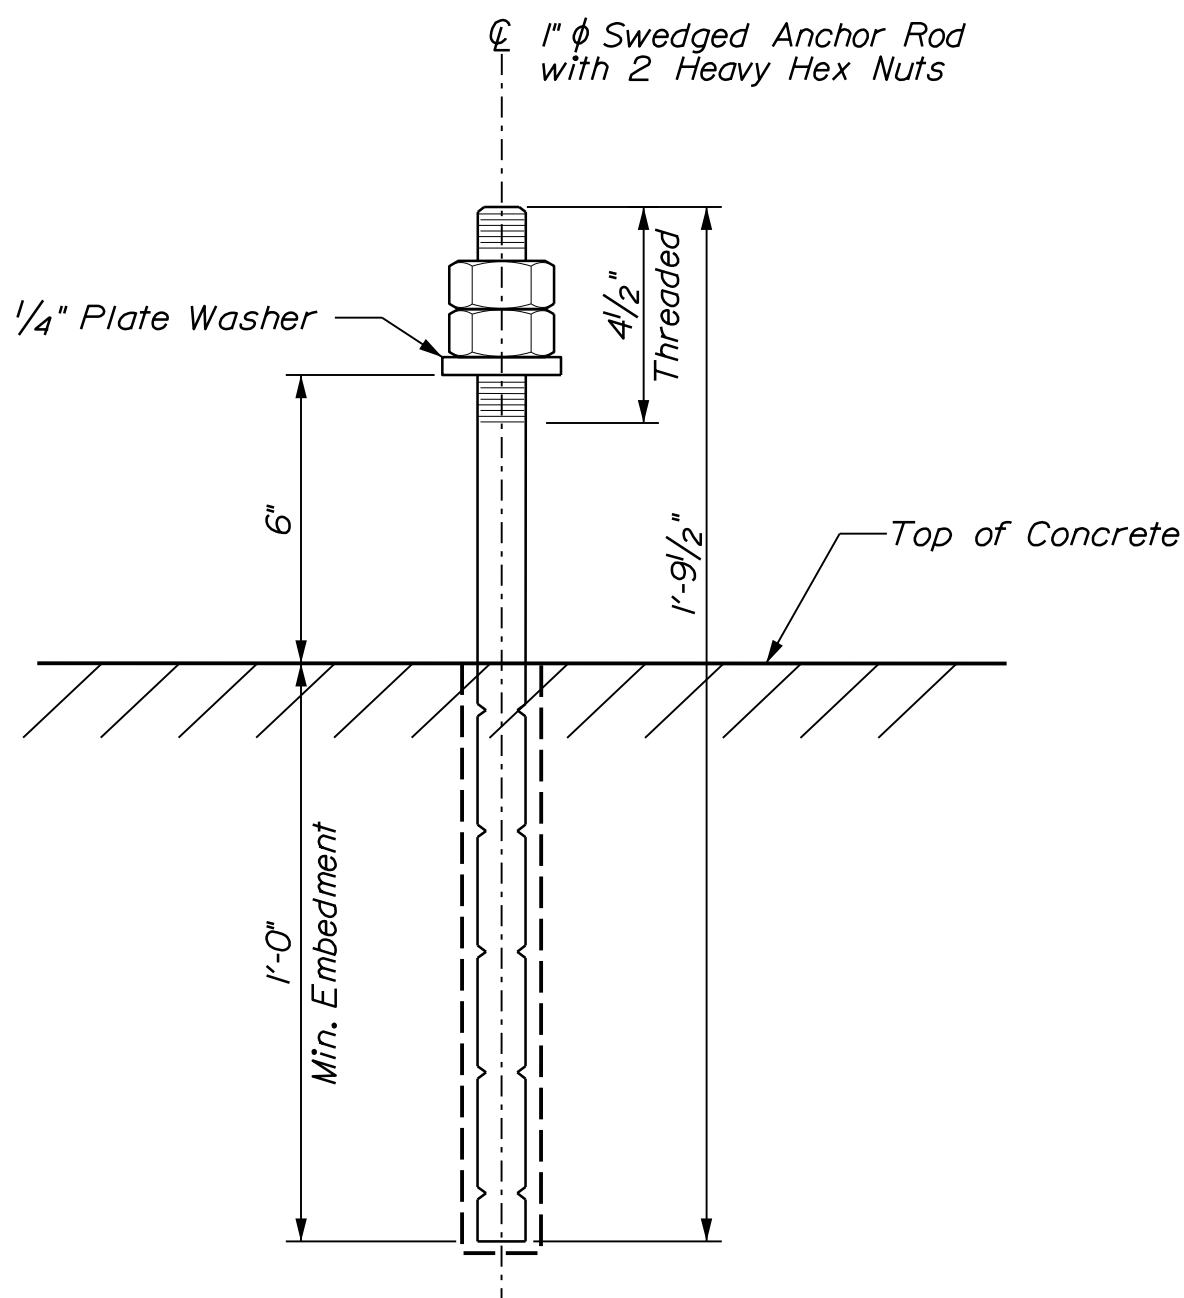

ANCHOR ROD DETAIL

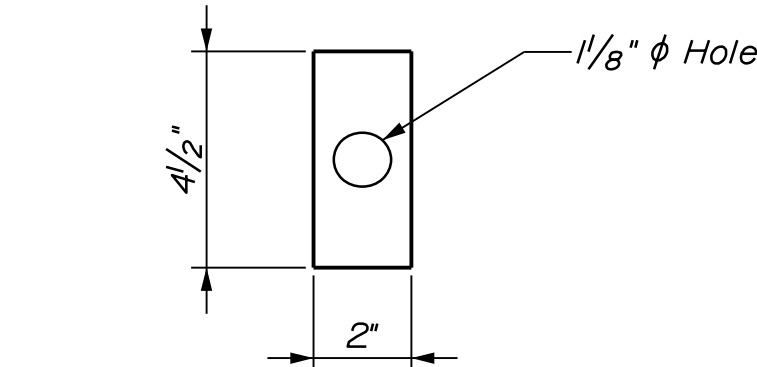

WASHER PLATE DETAIL


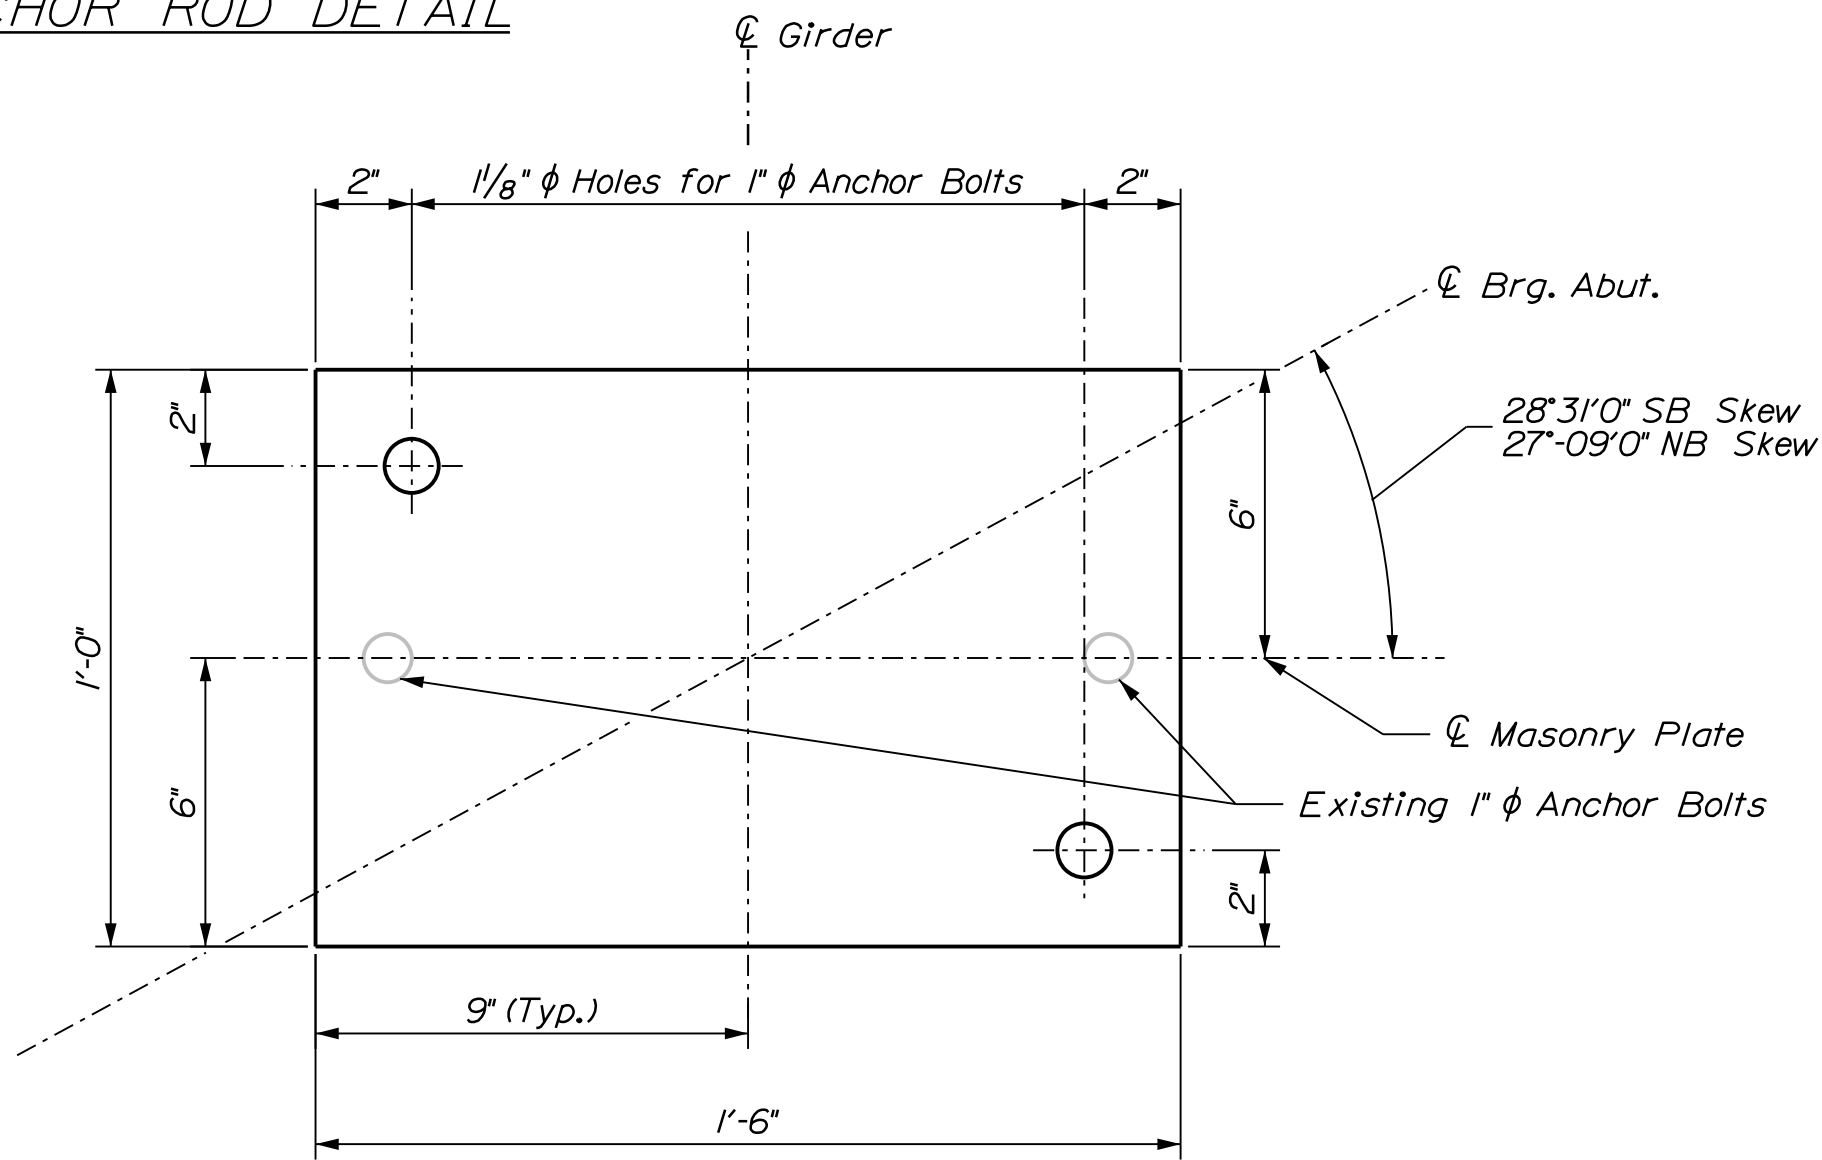


MASONRY PLATE

ELASTOMERIC BEARING NOTES

- Existing bearings shall be removed and replaced at the locations shown on the Key Plan. The existing anchor rods shall be cut flush with the bridge seat. Payment for removal and installation of new anchor rods is incidental to the Bearing Installation Pay Item.
- The shear modulus of the elastomer shall be 130 psi and meet AASHTO M251 criteria for Design Method B.
- Vulcanization of the elastomer to the steel plates shall be done during the primary mold process. Sole plates shall be vulcanized to the elastomer.
- Sole and masonry plates shall meet the requirement of ASTM A709, Grade 50. Anchor rods shall meet the requirement of ASTM F1554, Grade 105 and shall be swaged or threaded on the embedded portion of the rod.
- Masonry plates shall be galvanized in accordance with Section 506. Sole plates for steel superstructures shall be treated in the same manner as the existing structural steel. Anchor rods, washers, nuts, and shear blocks shall be galvanized to ASTM A153 pr ASTM B695, Class 50, Type I.
- All bearings shall be marked prior to shipping. The marks shall include the bearing location on the bridge and a direction arrow that points upstation. All marks shall be permanent and shall be visible after the bearing is installed.
- Bearings shall be covered during shipping and at any time prior to installation that the bearings may be exposed to sunlight.

- The Contractor shall measure the steel temperature using a calibrated surface thermometer at 5 locations, as determined by the Resident, if the ambient air temperature is less than 30°F or over 90°F within the 24 hours prior to each day of bearing installation. The average of the measured steel temperatures shall be above 0°F and less than 90°F in order for bearing installation to proceed.
- All necessary precautions shall be taken to protect bearing components from field weld flash and spatter. Heat from welding operations shall be controlled such that steel adjacent to the elastomer does not exceed 200°F. The temperature shall be verified by the use of temperature indicating crayons or other suitable means.
- Upset the threads on the anchor rods after assembly of the bearing.
- The Contractor shall not weld the girders to the sole plate until after all adjustments have been made in accordance with Standard Specification Section 523.094.
- The "Bearing Design Load" for each bearing as noted in Standard Specification, Subsection 523.23.4 is given in the table. This is the total load for the Service I load combination without impact.
- For drilling and anchoring the anchor rods, the Contractor shall use material listed on the Maine Department of Transportation Qualified Products List of Concrete Adhesive Anchoring Systems.

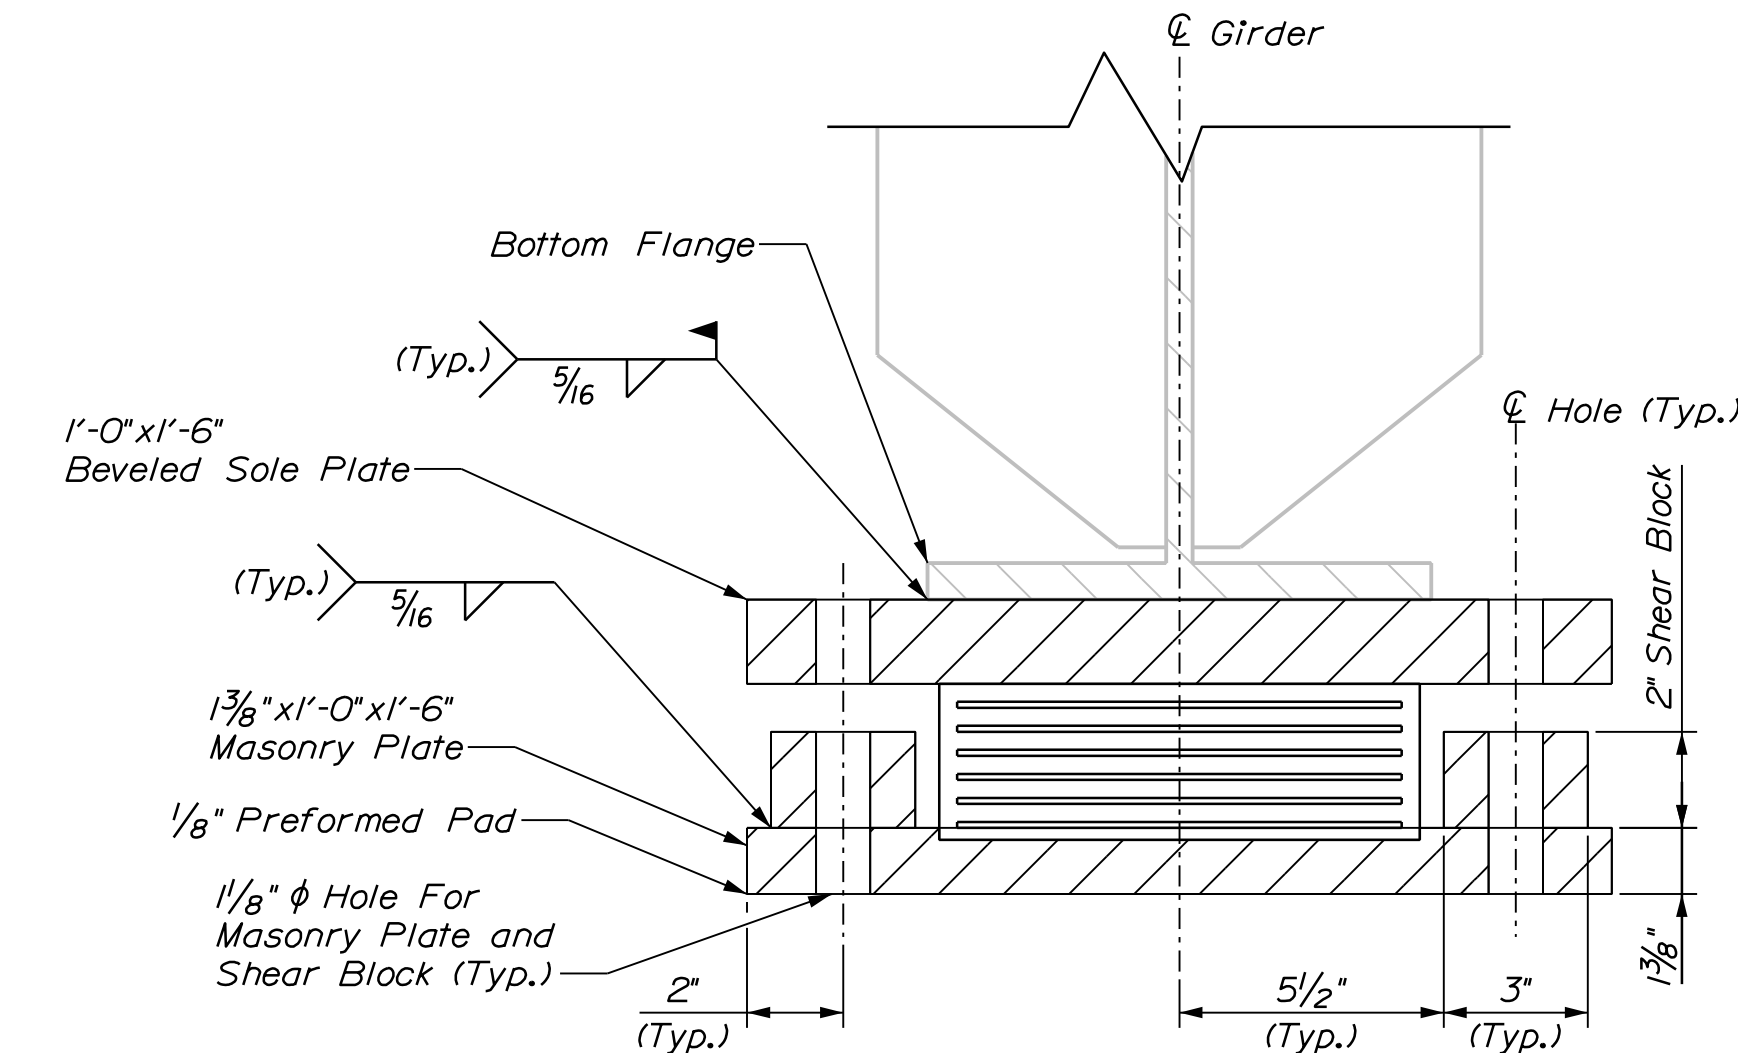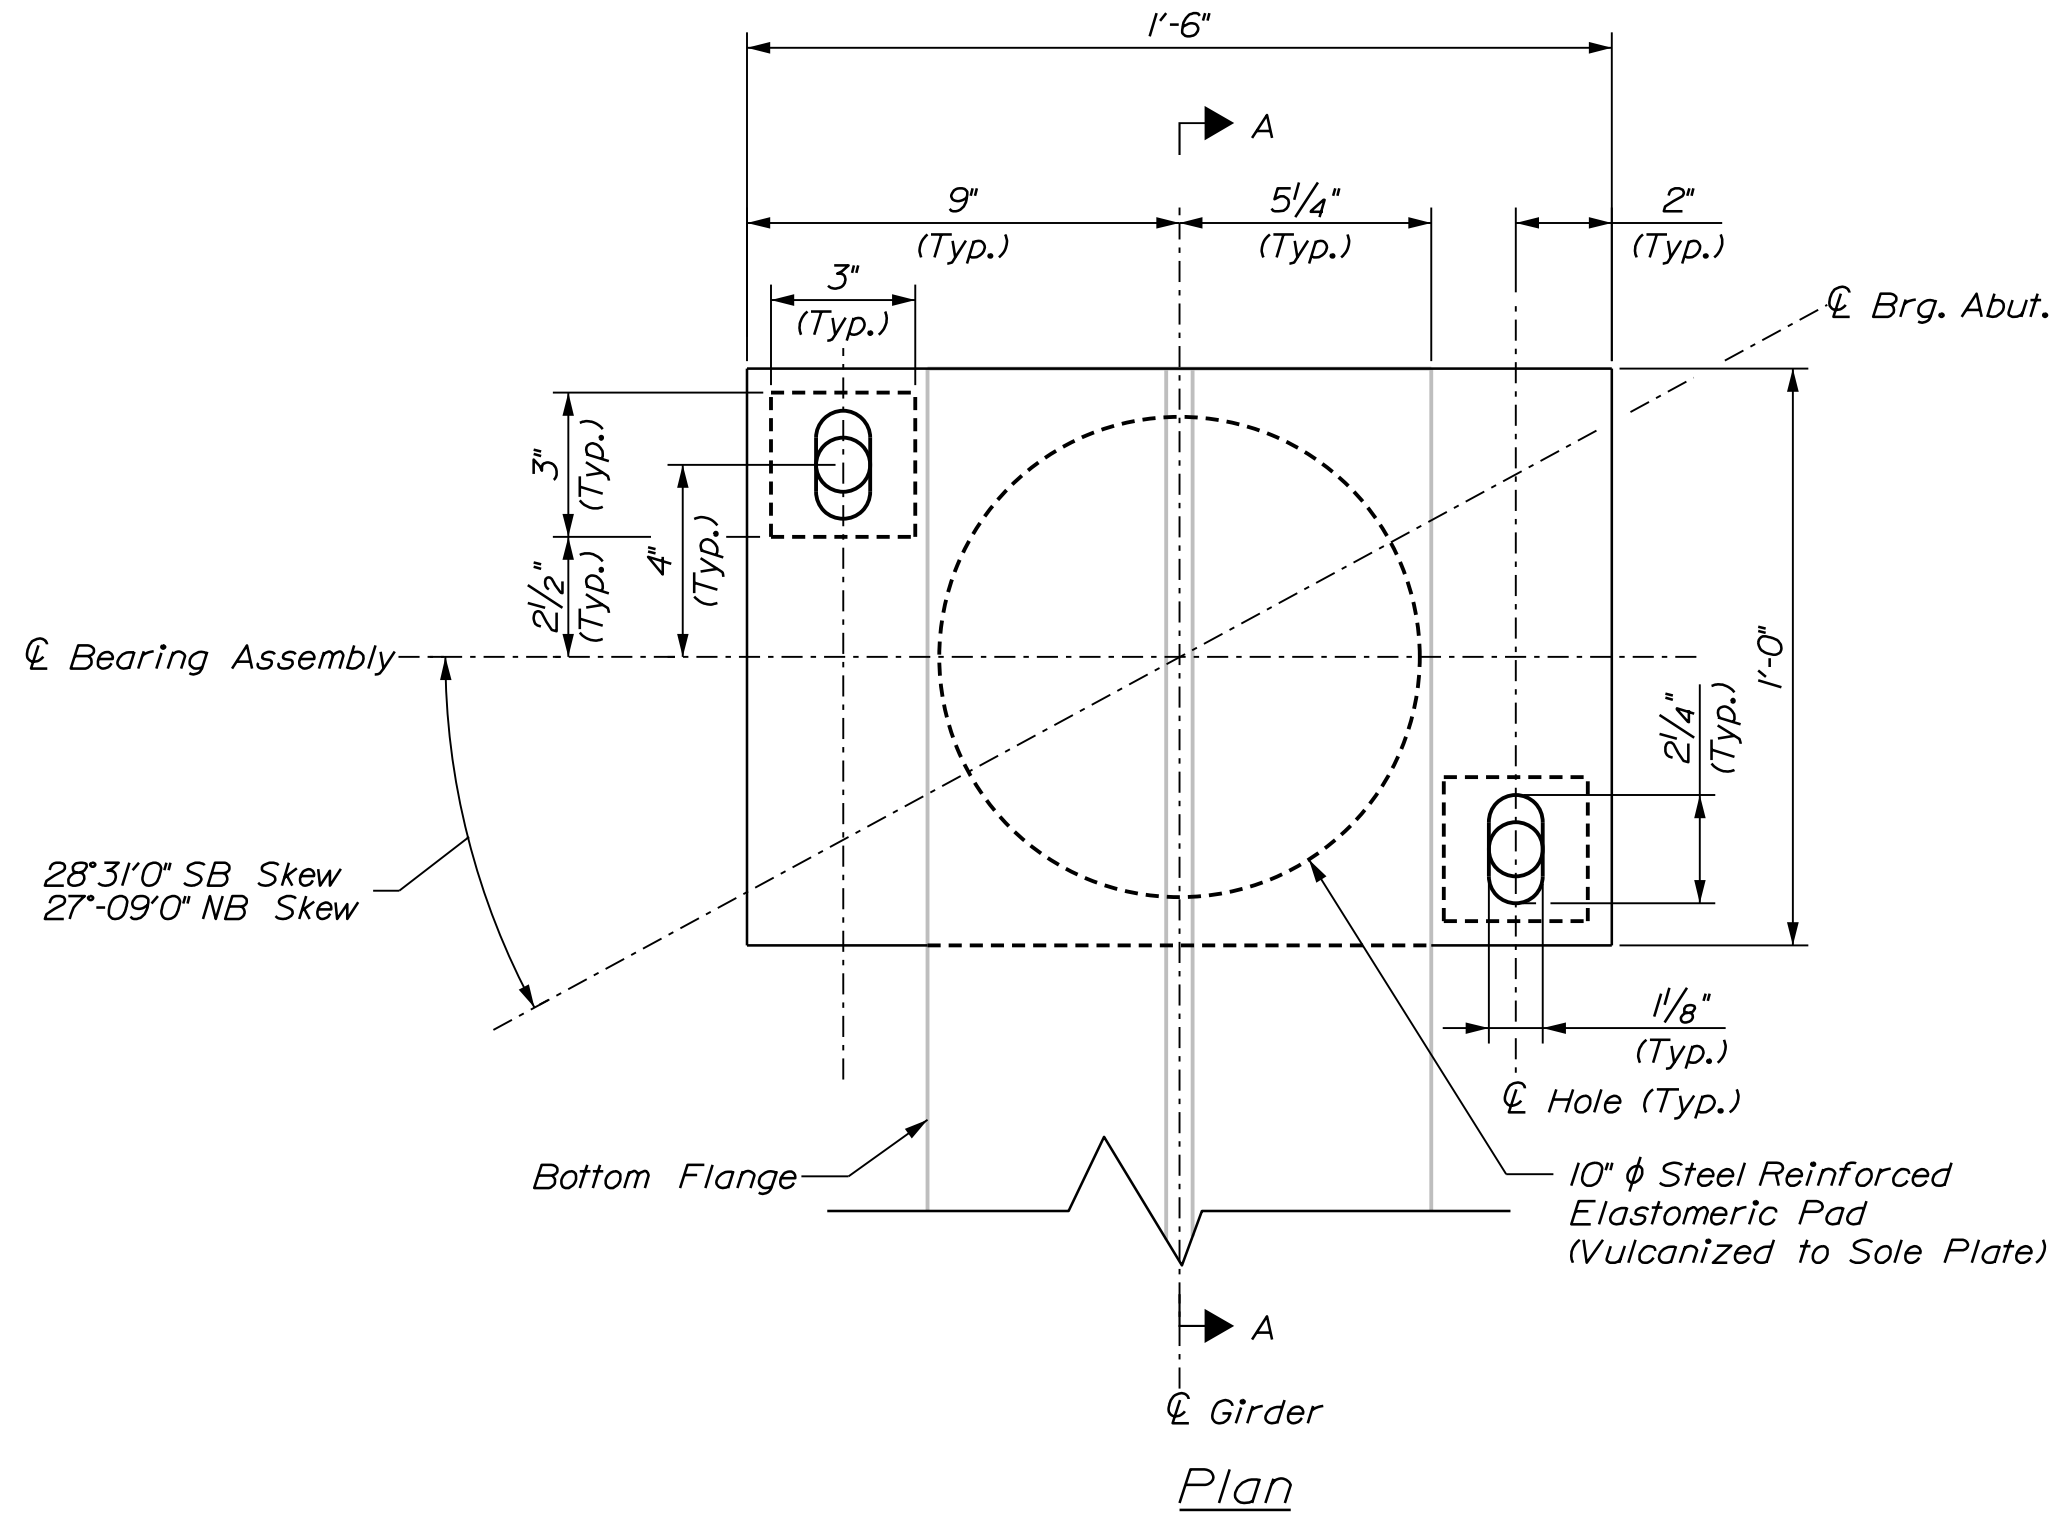


Elevation

ABUTMENT 1 - EXPANSION BEARING ASSEMBLY


NOTES

- This work includes removal of 26 steel plate expansion bearings and replacing with 24 elastomeric expansion bearing assemblies and two steel plate expansion bearing assemblies at locations shown on the Key Plan.
- All existing dimensions and information shown on the plans for the steel plate expansions bearings are based on as-built drawings. The Contractor shall field verify all relevant dimensions prior to submission of shop drawings.
- At the location of the new bearing assemblies, the concrete pedestal shall be dressed one inch larger all around than the size of the masonry plate to match the existing bottom of masonry plate elevation (prior to demolition) exactly.

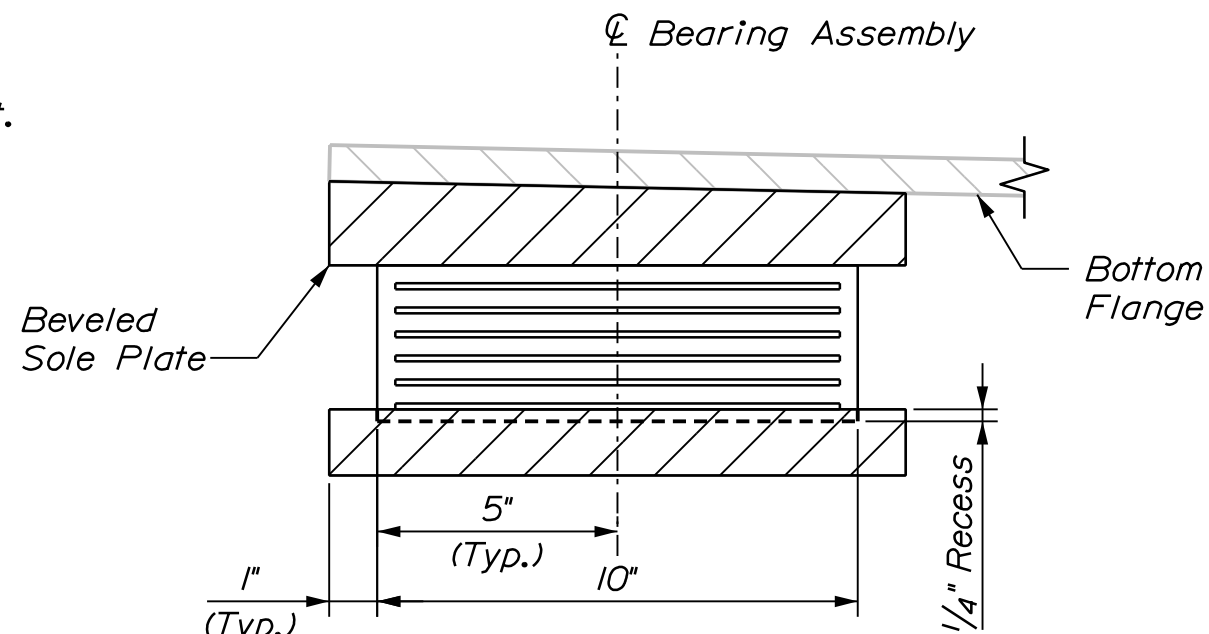


Section A-A

- 6 - 3/8" Elastomer Layers
- 1 - 1/4" Elastomer Bottom Layer
- 6 - 1/8" Steel Shims

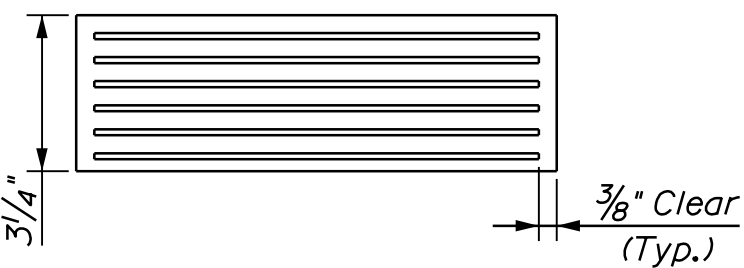

Elastomeric Pad Section

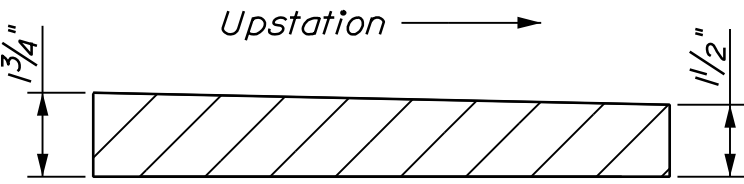


Sole Plate Section




Bearing Design Loads	
Criteria	
Unfactored Dead Load	20 Kips
Unfactored Live Load	75 Kips
Max. Displacement	1.03 inch
Dead Load Rotation	0.0016 rad.
Max. Live Load Rotation	0.0012 rad.
Rotational Tolerance	0.0100 rad.

PROJ. MANAGER		J. BRASK	BY	DATE	
DESIGN-DETAILED		S. LINDSLEY	E. MORRISON	06-24	SIGNATURE
CHECKED-REVIEWED		D. WHITE	B. COLUMBURN	06-24	
DESIGN-DETAILED		N. EDMAN	J. FITZ	06-24	
DESIGN-DETAILED					
REVISIONS 1					P.E. NUMBER
REVISIONS 2					
REVISIONS 3					
REVISIONS 4					
FIELD CHANGES					DATE


1-95 SB & NB OVER WEBB RD BRIDGE NO. 1449 & 5984 PITTSFIELD SOMERSET COUNTY	ABUTMENT 1 BEARING DETAILS
---	-------------------------------

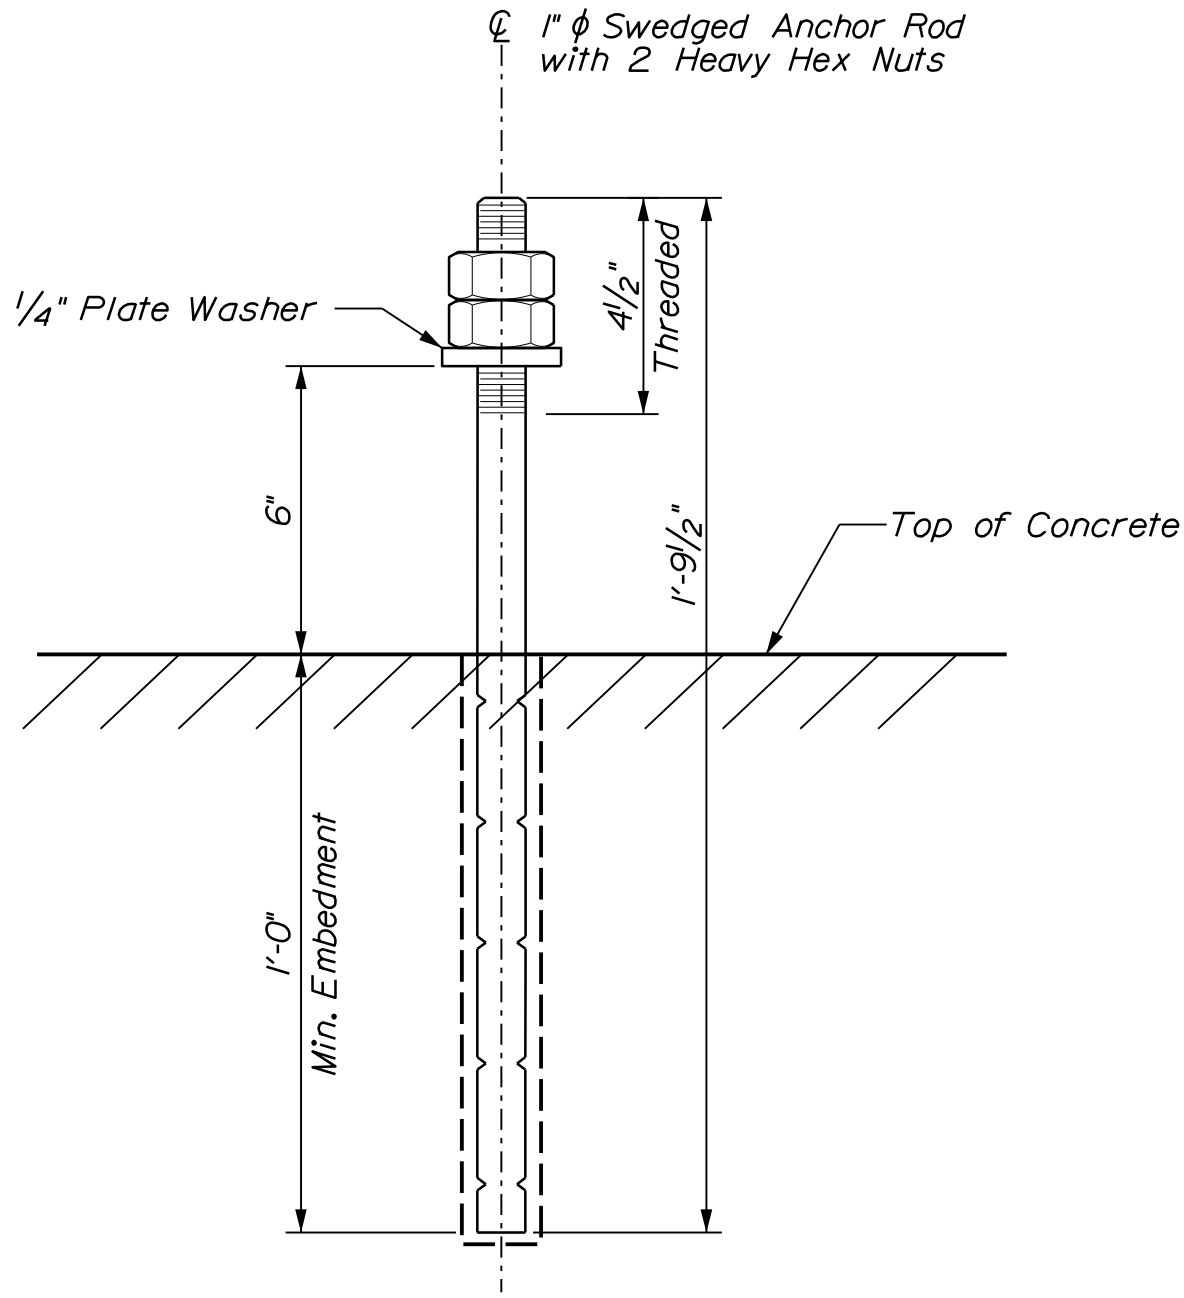


ANCHOR ROD DETAIL

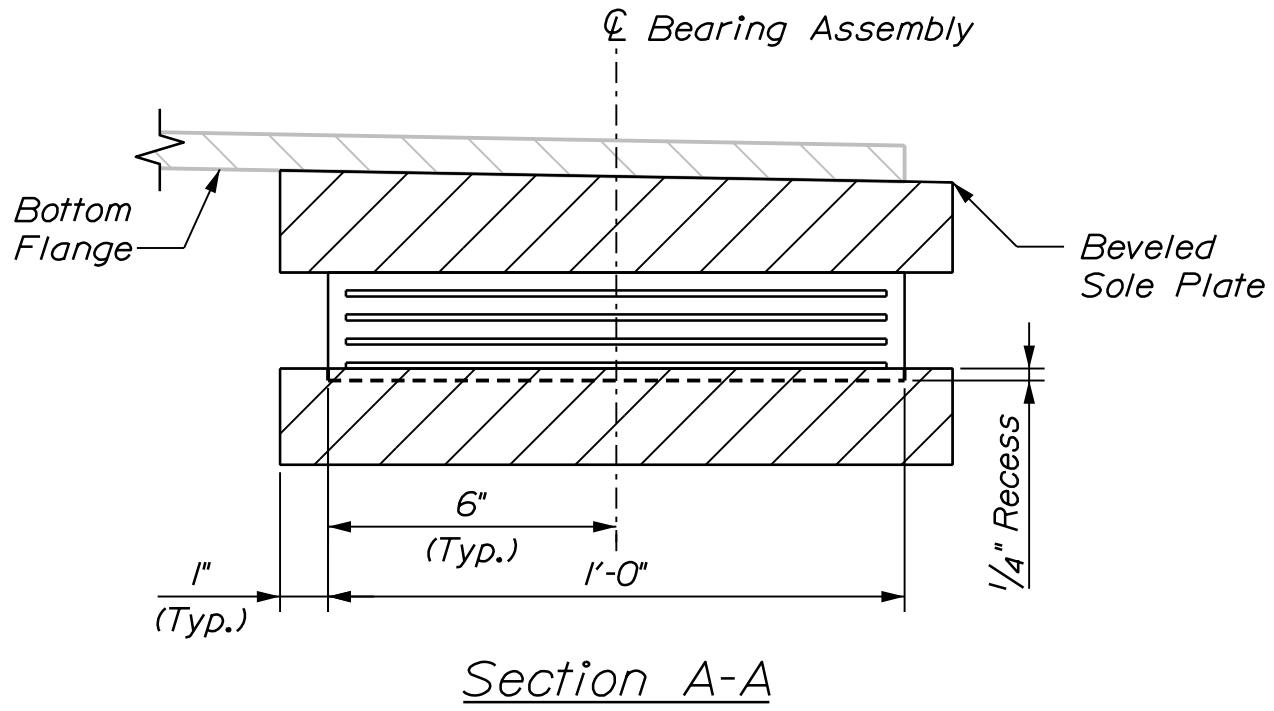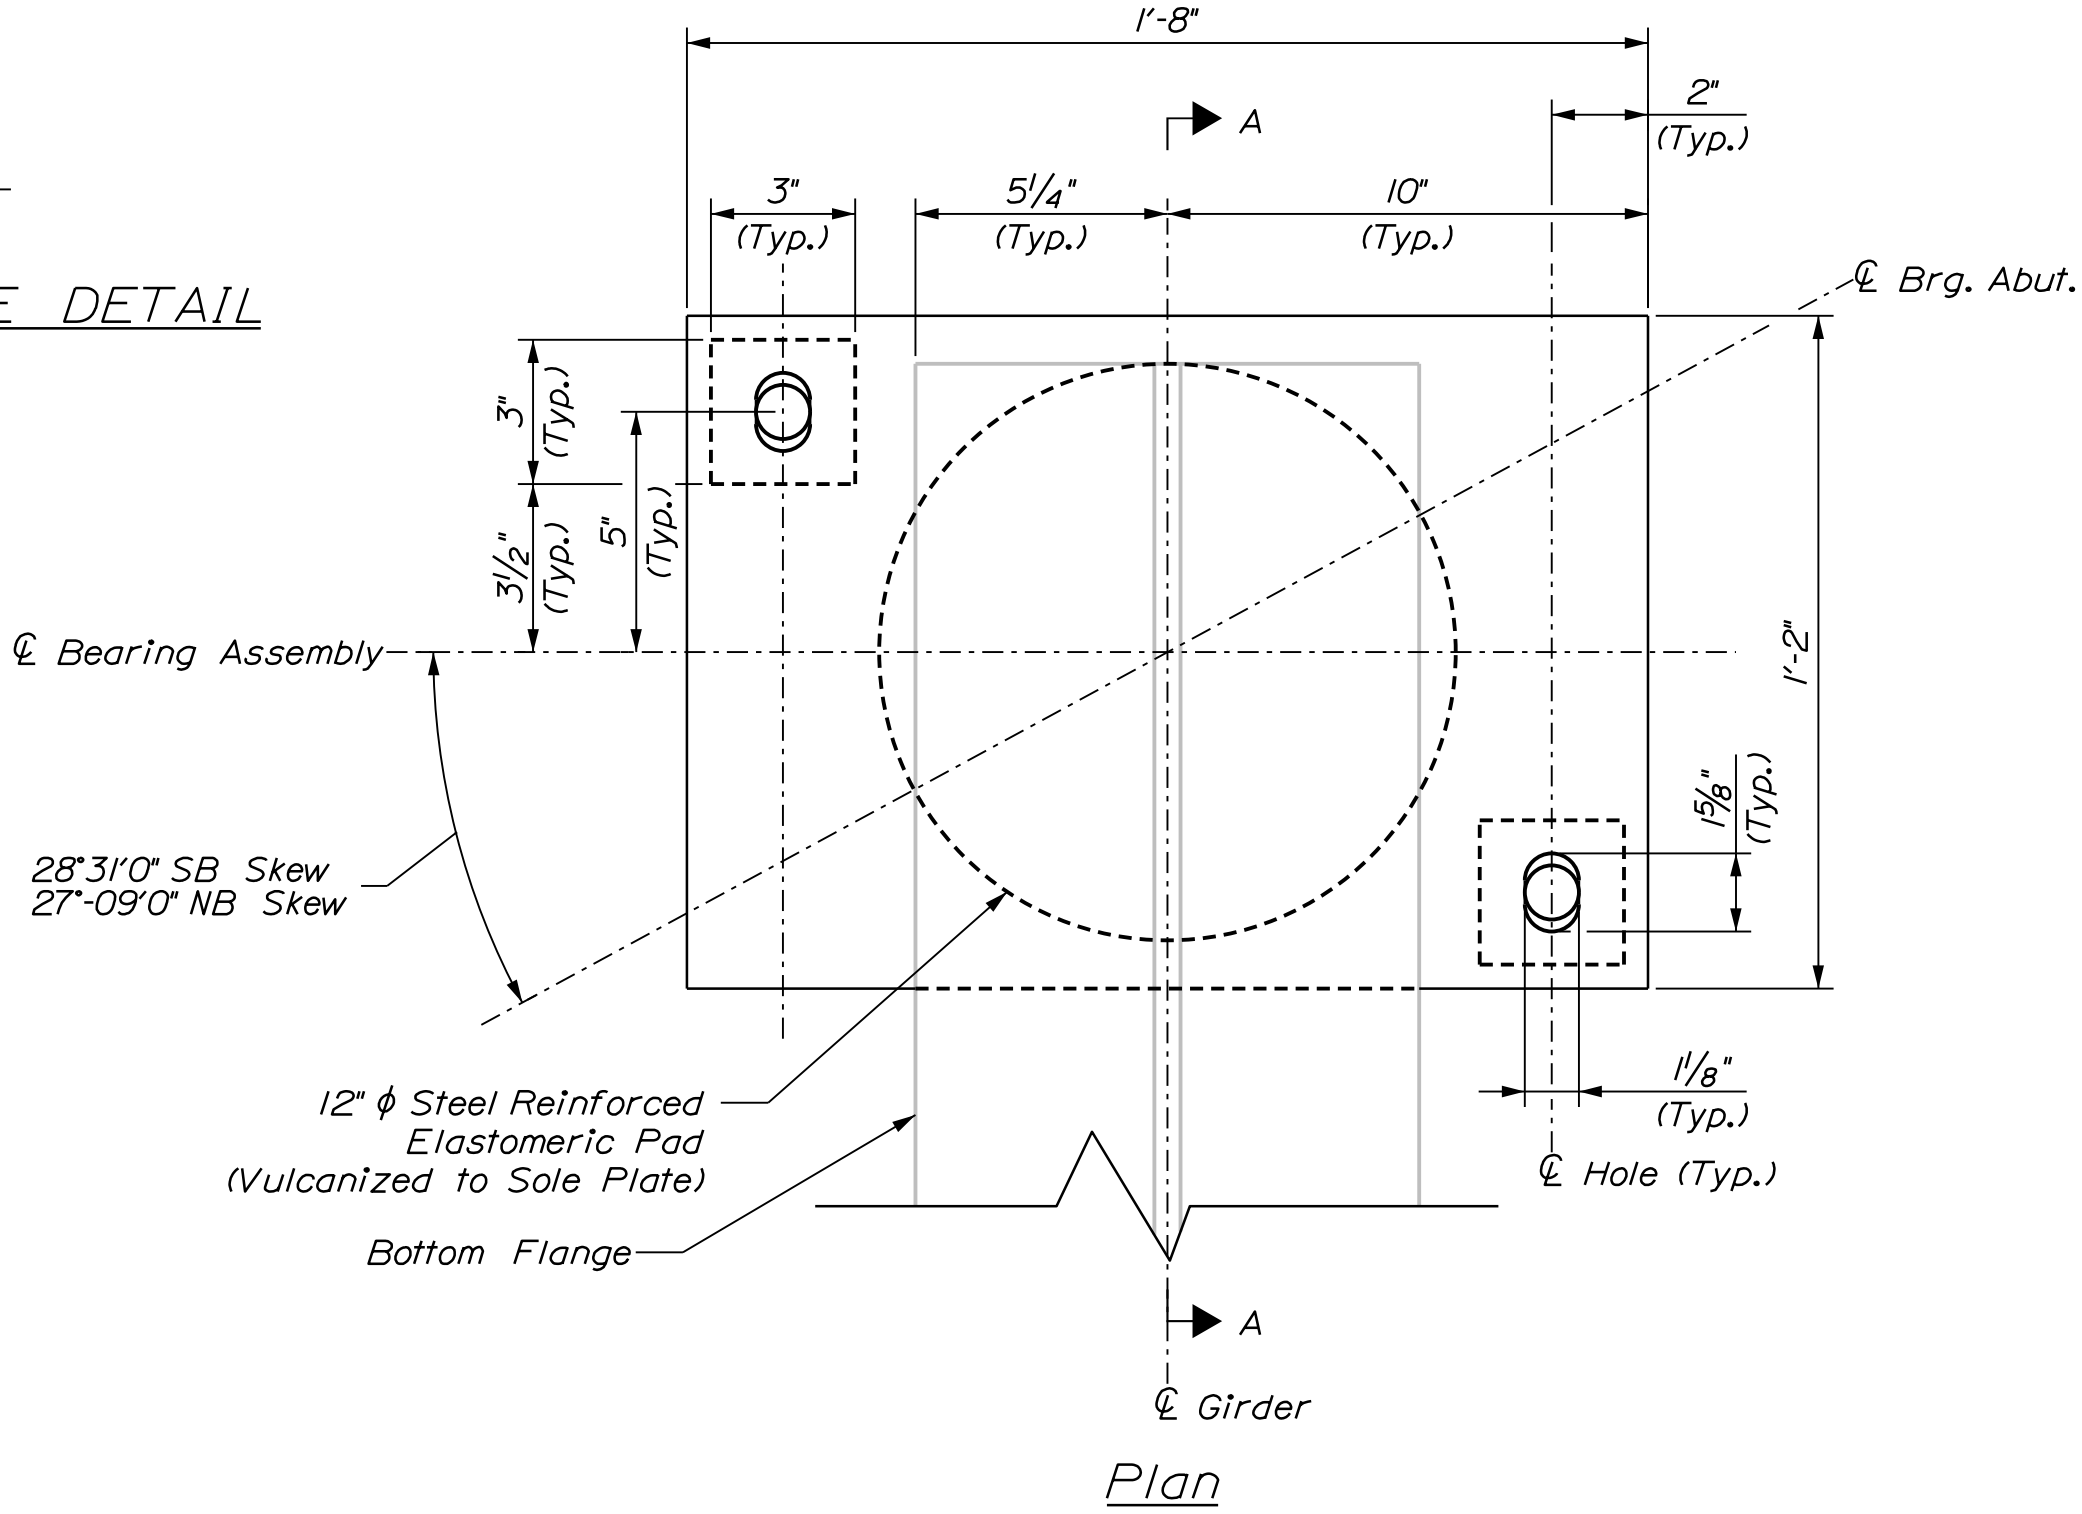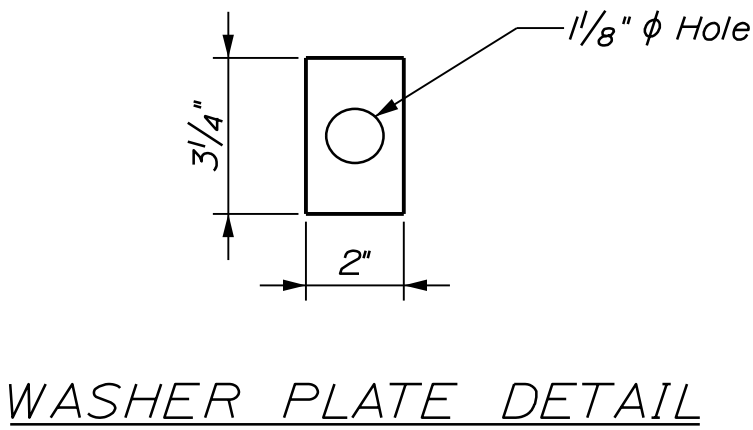

4 - 3/8" Elastomer Layers
1 - 1/4" Elastomer Bottom Layer
4 - 1/8" Steel Shims

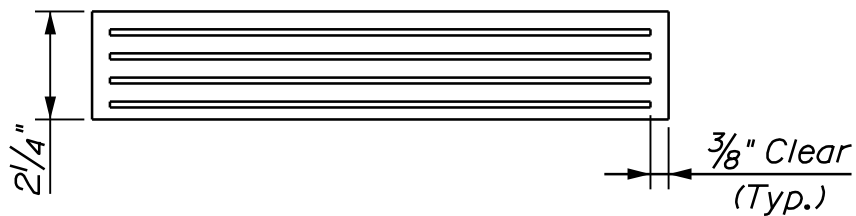


Elastomeric Pad Section

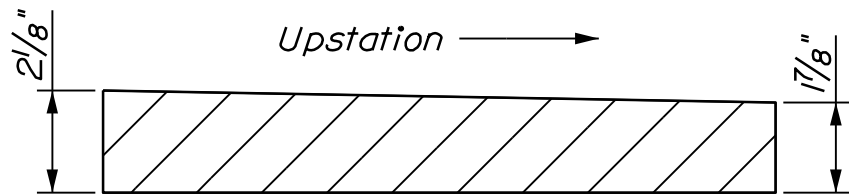


Sole Plate Section

Bearing Design Loads	
Criteria	
Unfactored Dead Load	20 Kips
Unfactored Live Load	75 Kips
Max. Displacement	0.46 inch
Dead Load Rotation	0.0016 rad.
Max. Live Load Rotation	0.0012 rad.
Rotational Tolerance	0.0100 rad.

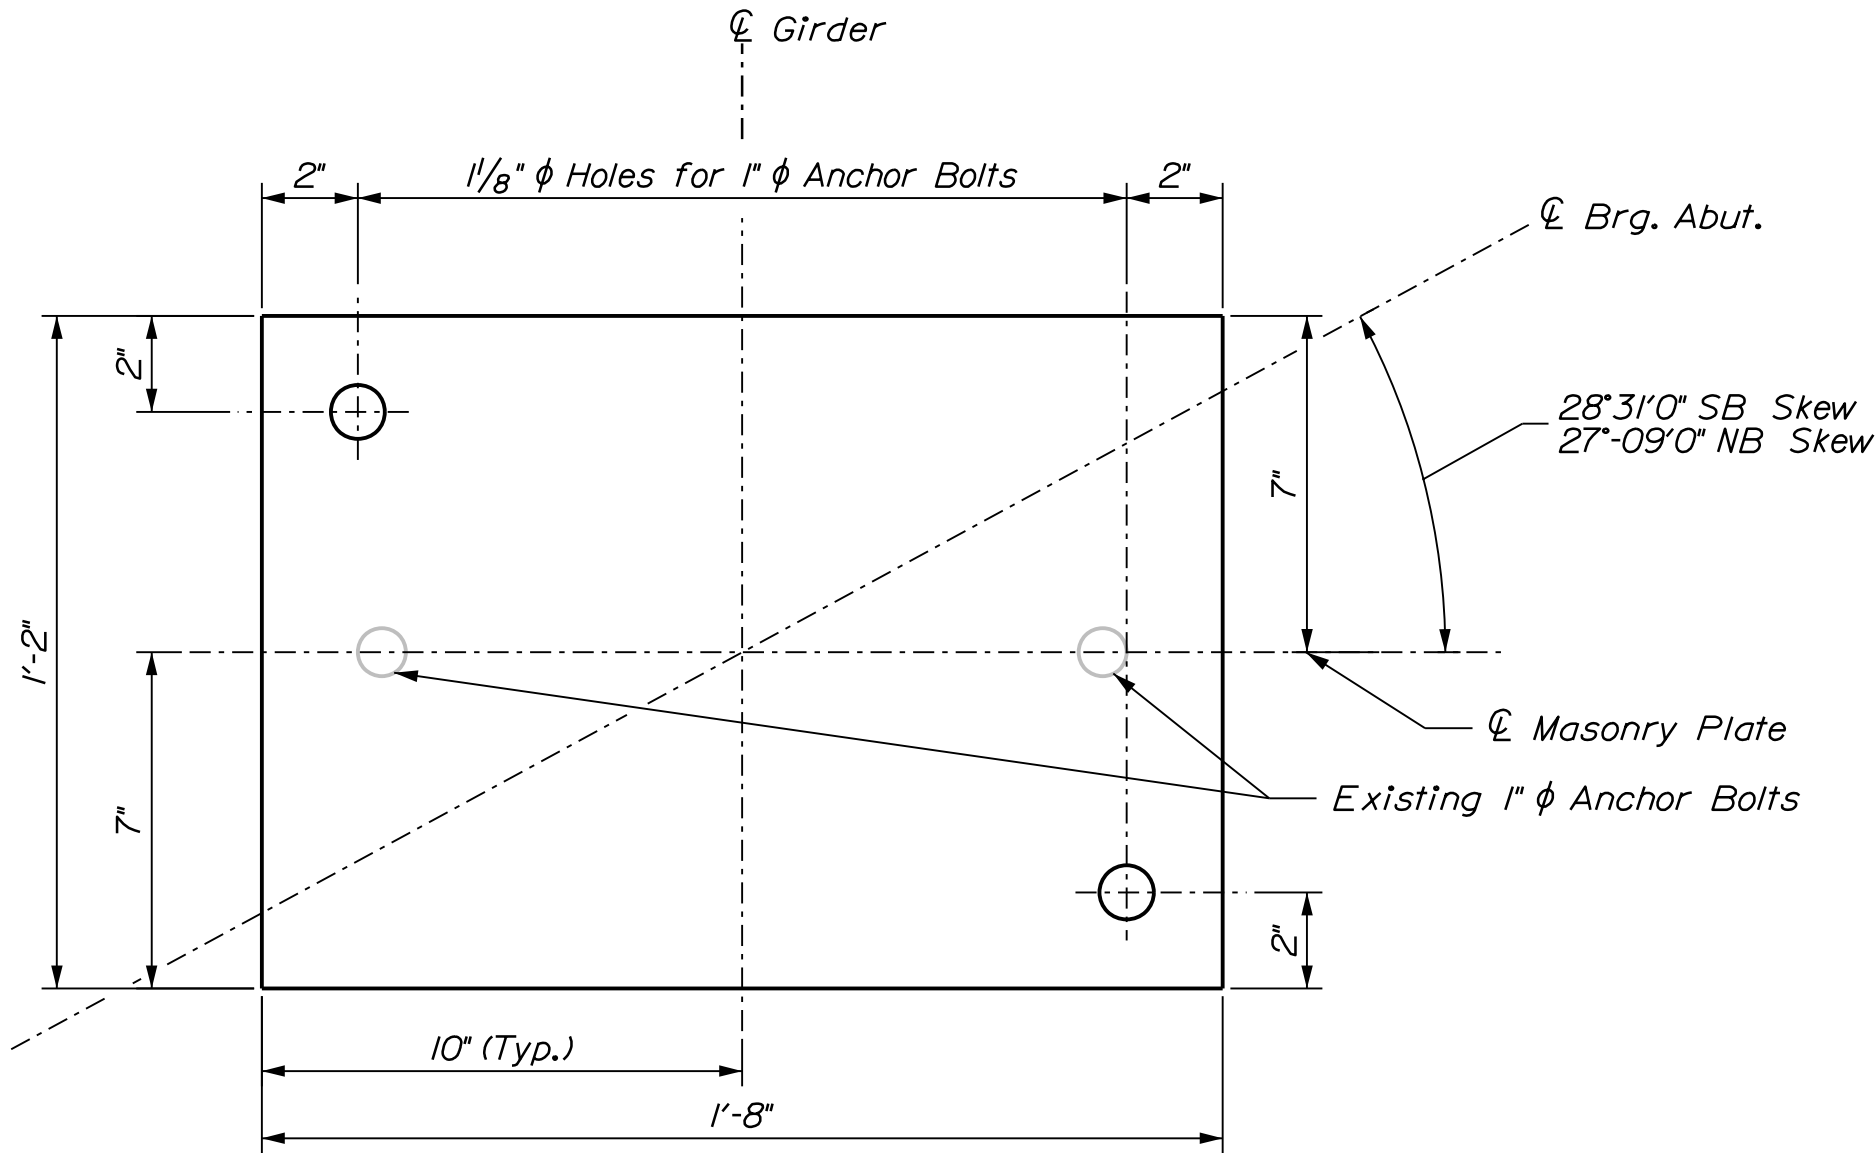

MASONRY PLATE

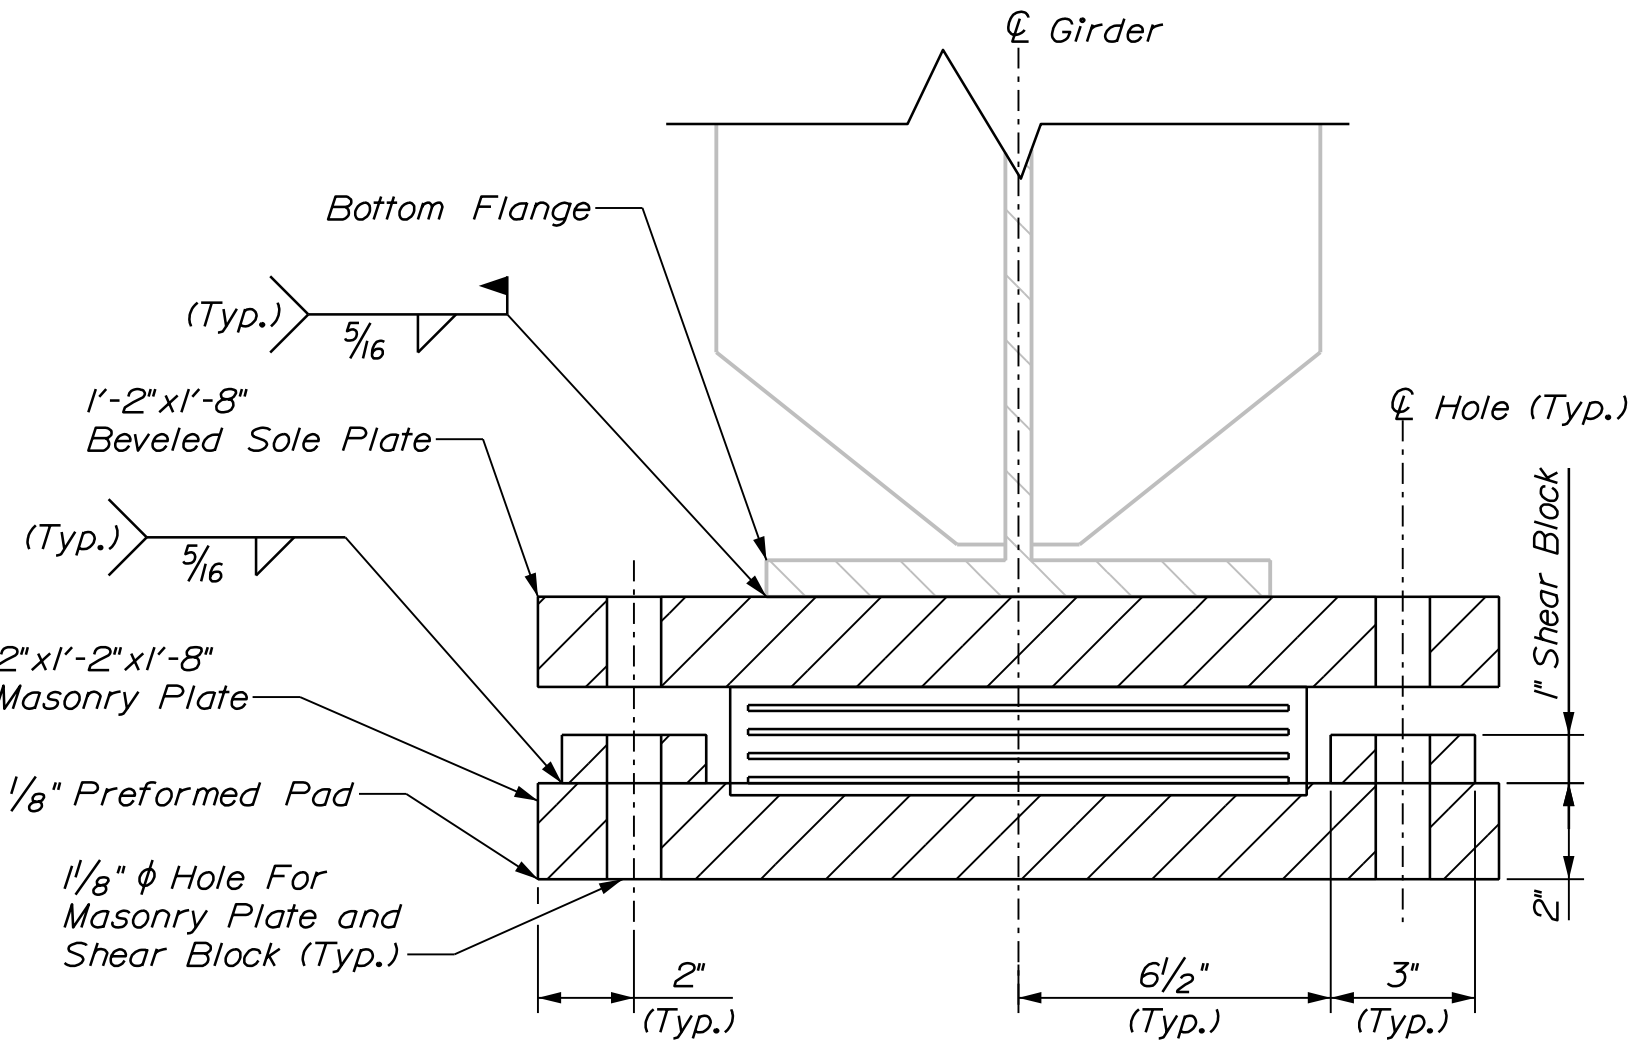

Elevation


ABUTMENT 2 - EXPANSION BEARING ASSEMBLY

TEMPORARY SUPPORT AND JACKING SYSTEM NOTES


- The temporary support and jacking system shall be designed by the Contractor. The Contractor shall submit a complete set of design calculations and drawings for the temporary support, jacking system, and bearing replacement procedure. The calculations and drawings shall be stamped by a professional engineer licensed in Maine. See Special Provision for additional requirements.
- Rigid vertical support of superstructure in the jacked position shall be provided by locking the jack rams or by furnishing and installing an independent support system. Except for during jacking operations, the superstructure shall not be hydraulically support.
- See Special Provision for calculated unfactored jacking and temporary structural support loads.

PROJ. MANAGER	BY	DATE
J. BRASK	J. LINDSEY	06-24
DESIGN-DETAILED	E. MORRISON	06-24
CHECKED-REVIEWED	B. COLBURN	06-24
DESIGNED-DETAILED	J. FITZ	06-24
DESIGNS-DETAILED3	N. EDMAN	
REVISIONS 1		
REVISIONS 2		
REVISIONS 3		
REVISIONS 4		
FIELD CHANGES		

1-95 SB & NB OVER WEBB RD BRIDGE NO. 1449 & 5984 PITTSFIELD SOMERSET COUNTY	ABUTMENT 2 BEARING DETAILS
---	-------------------------------

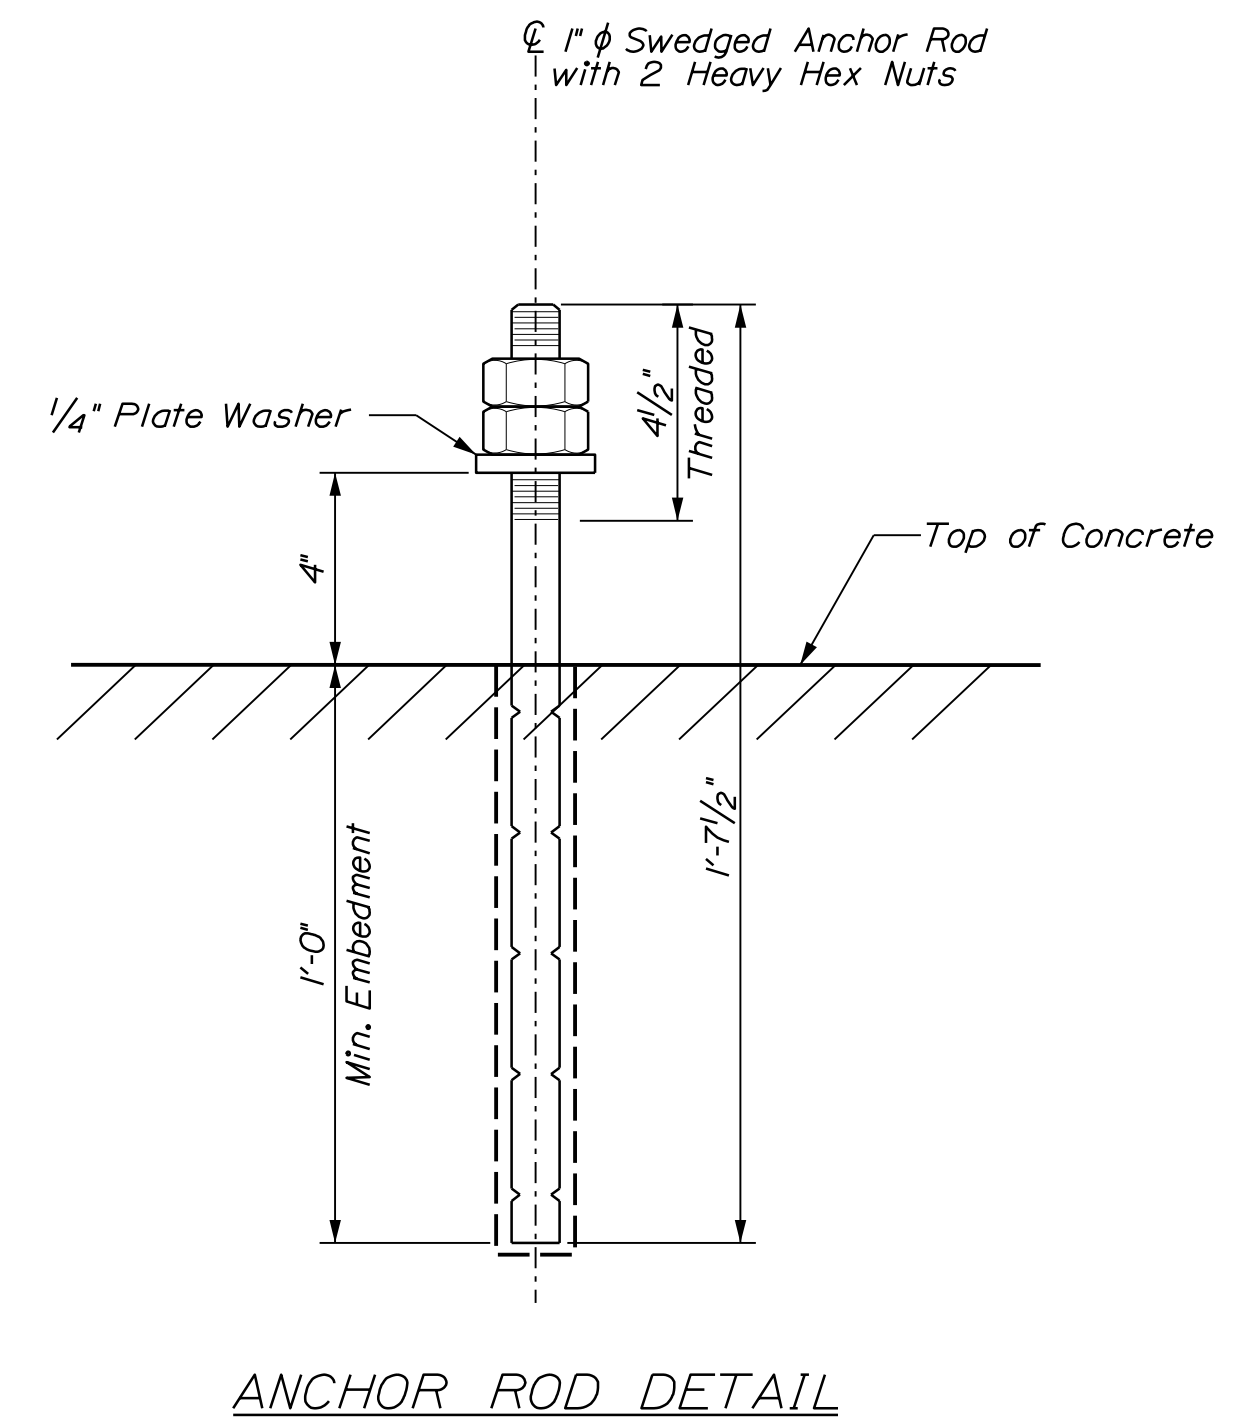

1. *Bearing Assemblies, masonry plates, and pintles shall meet the requirements of ASTM A709, Grade 50. Charpy V-notch tests are not required for steel used in bearing masonry plates.*
2. *Masonry plate shall be galvanized in accordance with Section 506 Structural Steel Coatings.*
3. *Anchor bolts shall be swaged or threaded on the embedded portion of the rod. Anchor rods shall meet the requirements of ASTM F1554, Grade 105, and be galvanized according to ASTM A 153.*
4. *Anchor rods shall be drilled and grouted in place using a material listed on the Maine Department of Transportation Qualified Products List of Concrete Adhesive Anchoring Systems.*
5. *Upset the threads of the anchor rods after assembly. Touch up damaged galvanized areas with zinc-rich paint. Cost included in bearing item.*
6. *The existing anchor rods for the bearing assemblies and masonry plate being replaced shall be cut flush with the existing seat. Payment for removal and installation of new anchor rods is incidental to the Bearing Installation Pay Item.*
7. *All bearings shall be marked prior to shipping. The marks shall include the bearing location on the bridge and a direction arrow which points upstation. All marks shall be permanent and shall be visible after the bearing is installed.*
8. *Bearings shall be covered during transit.*
9. *All necessary precautions shall be taken to protect bearing components from field weld flash and splatter.*
10. *Contractor shall verify bearing dimensions to ensure they match existing bearing dimensions.*
11. *Masonry plates shall be placed on a 1/8" thick preformed pad in accordance with the Standard Specifications, Subsection 523.09, Installation of Bearings.*
12. *At the location of the new bearing assemblies, the concrete pedestal shall be dressed one inch larger all around than the size of the masonry plate to match the existing bottom of masonry plate elevation (prior to demolition) exactly.*

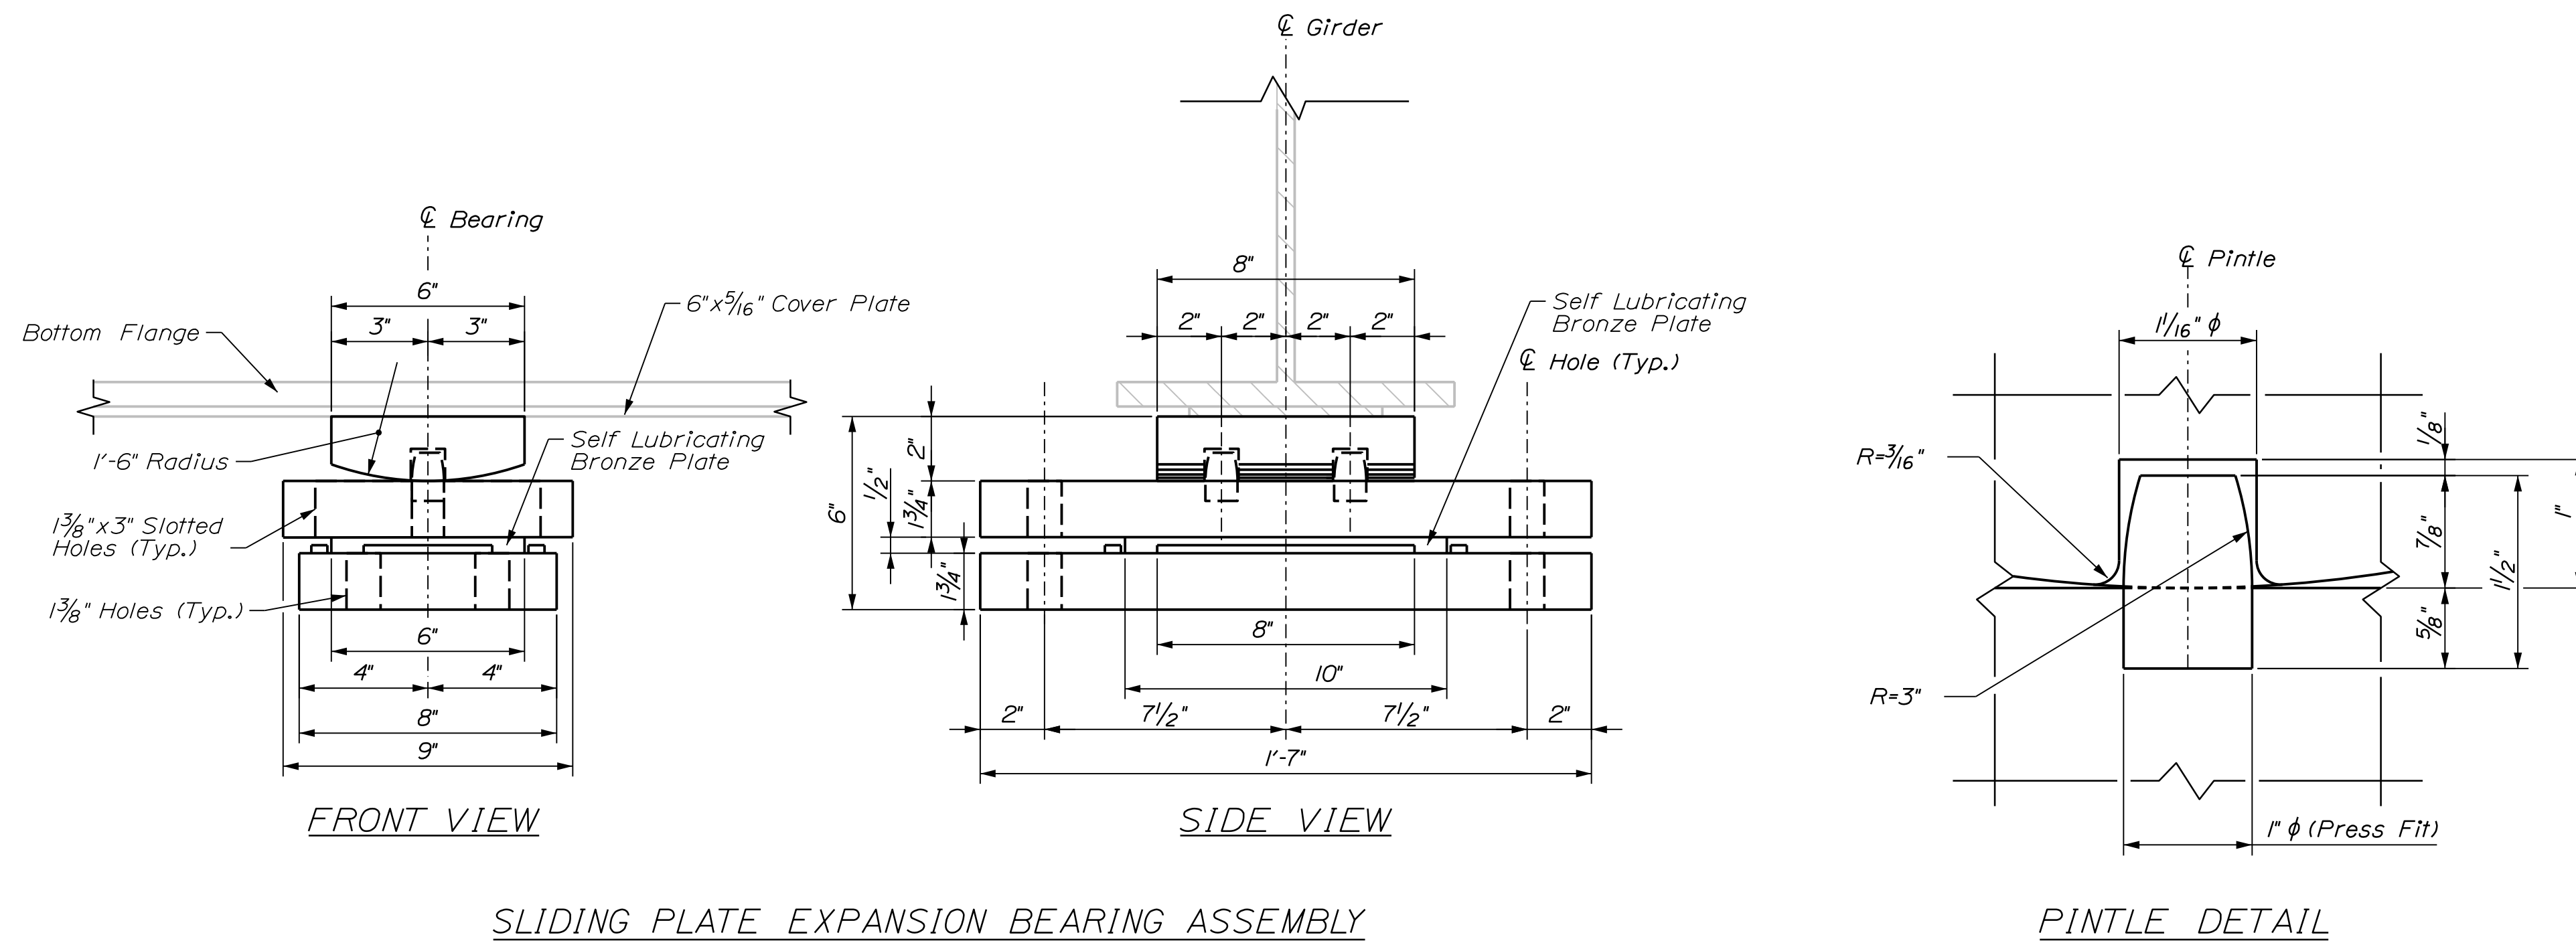

Date:6/10/2024


Username: jfitzpatrick

Division:



Filename: ... \0xx_Webb_Shear_Stud_Layout.dgn

LEGEND

- Proposed Elastomeric Bearing Replacement
- Proposed Sliding Plate Bearing Replacement

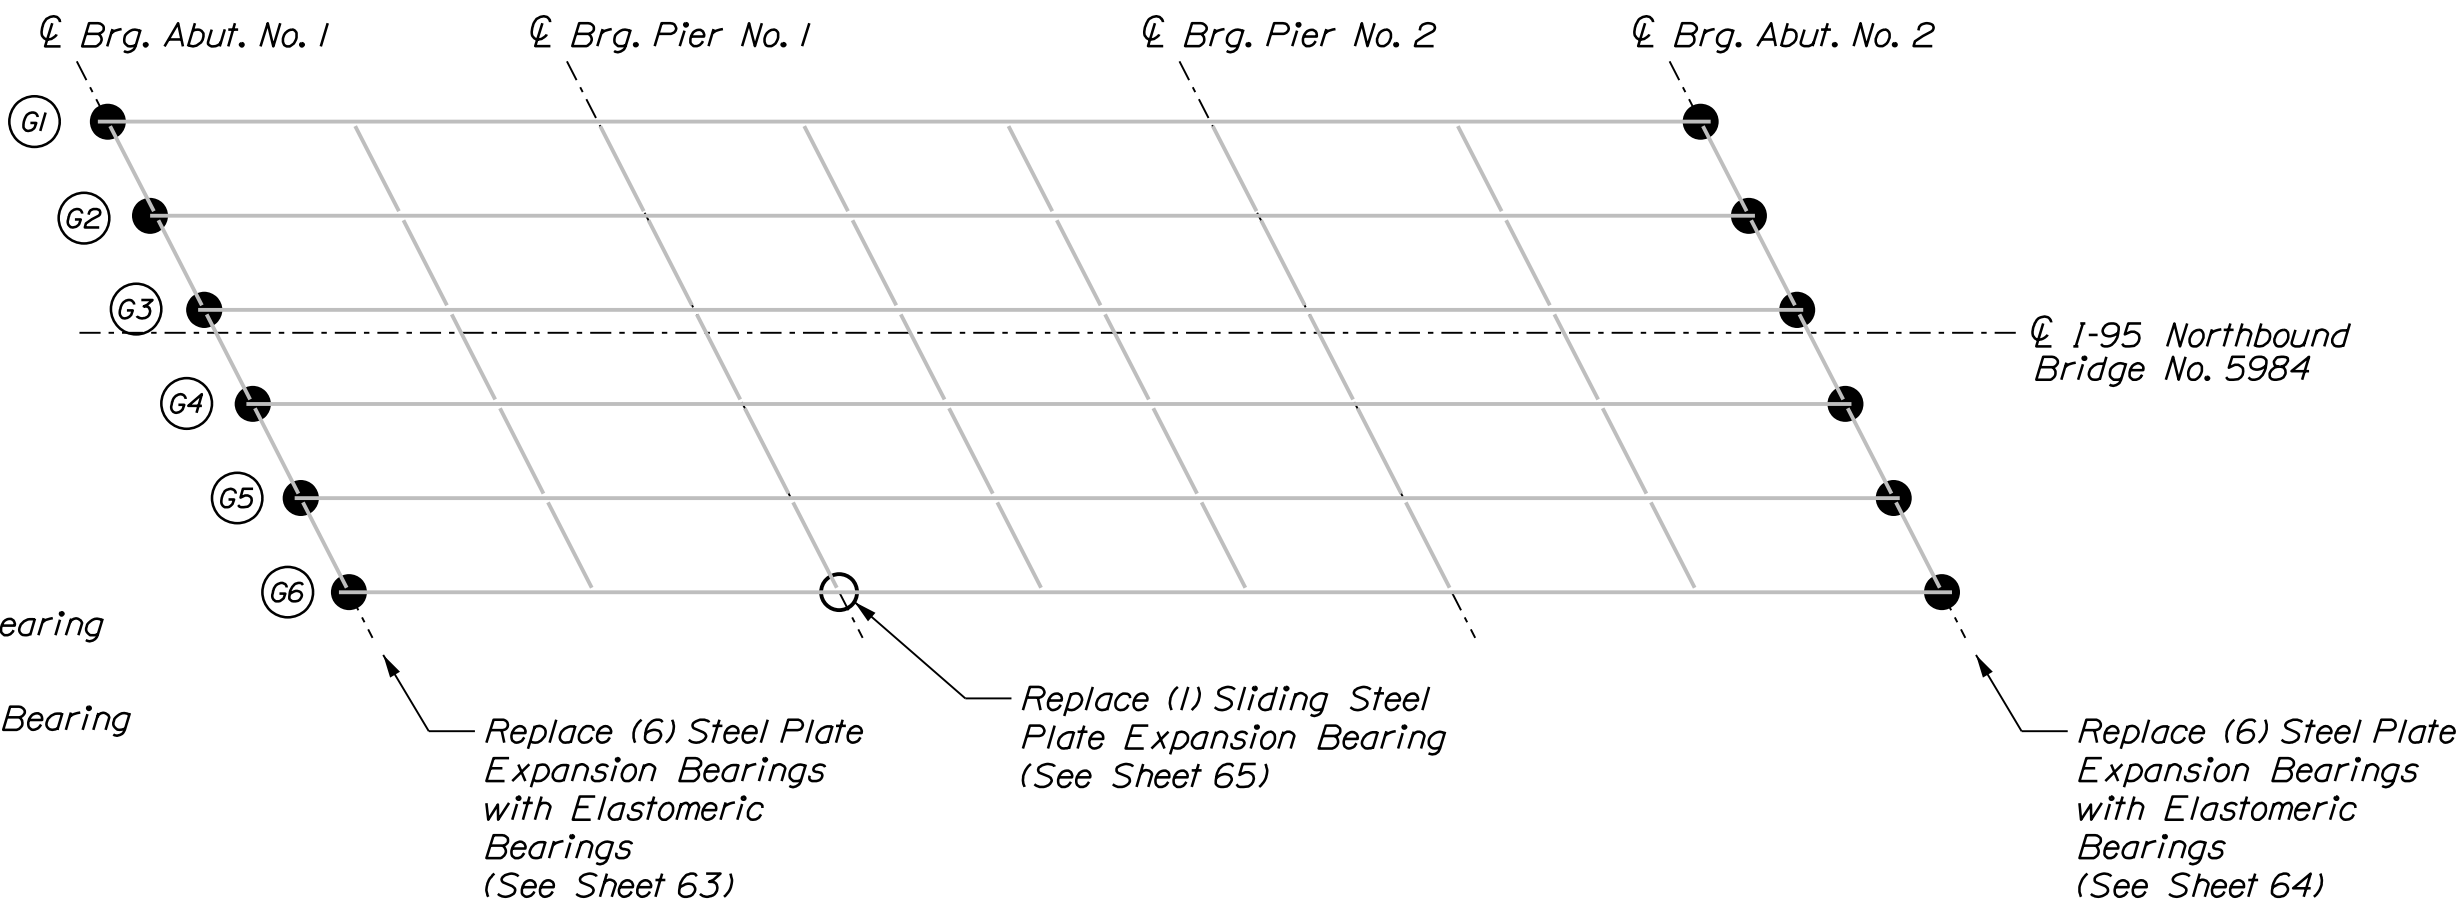


KEY PLAN

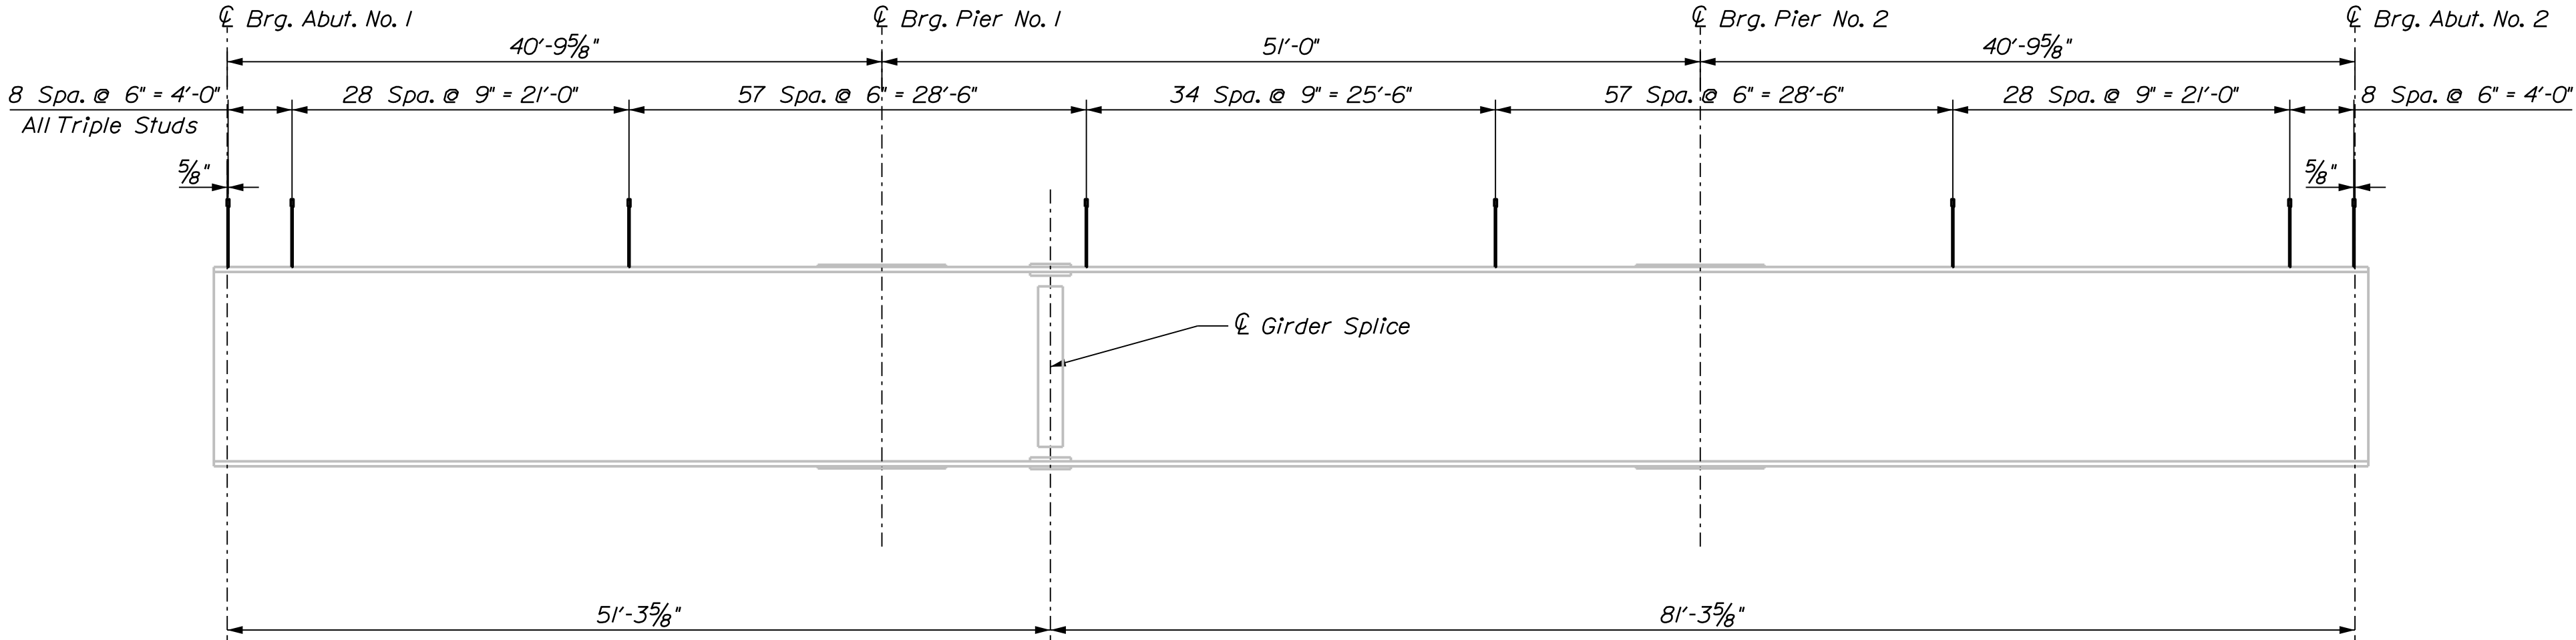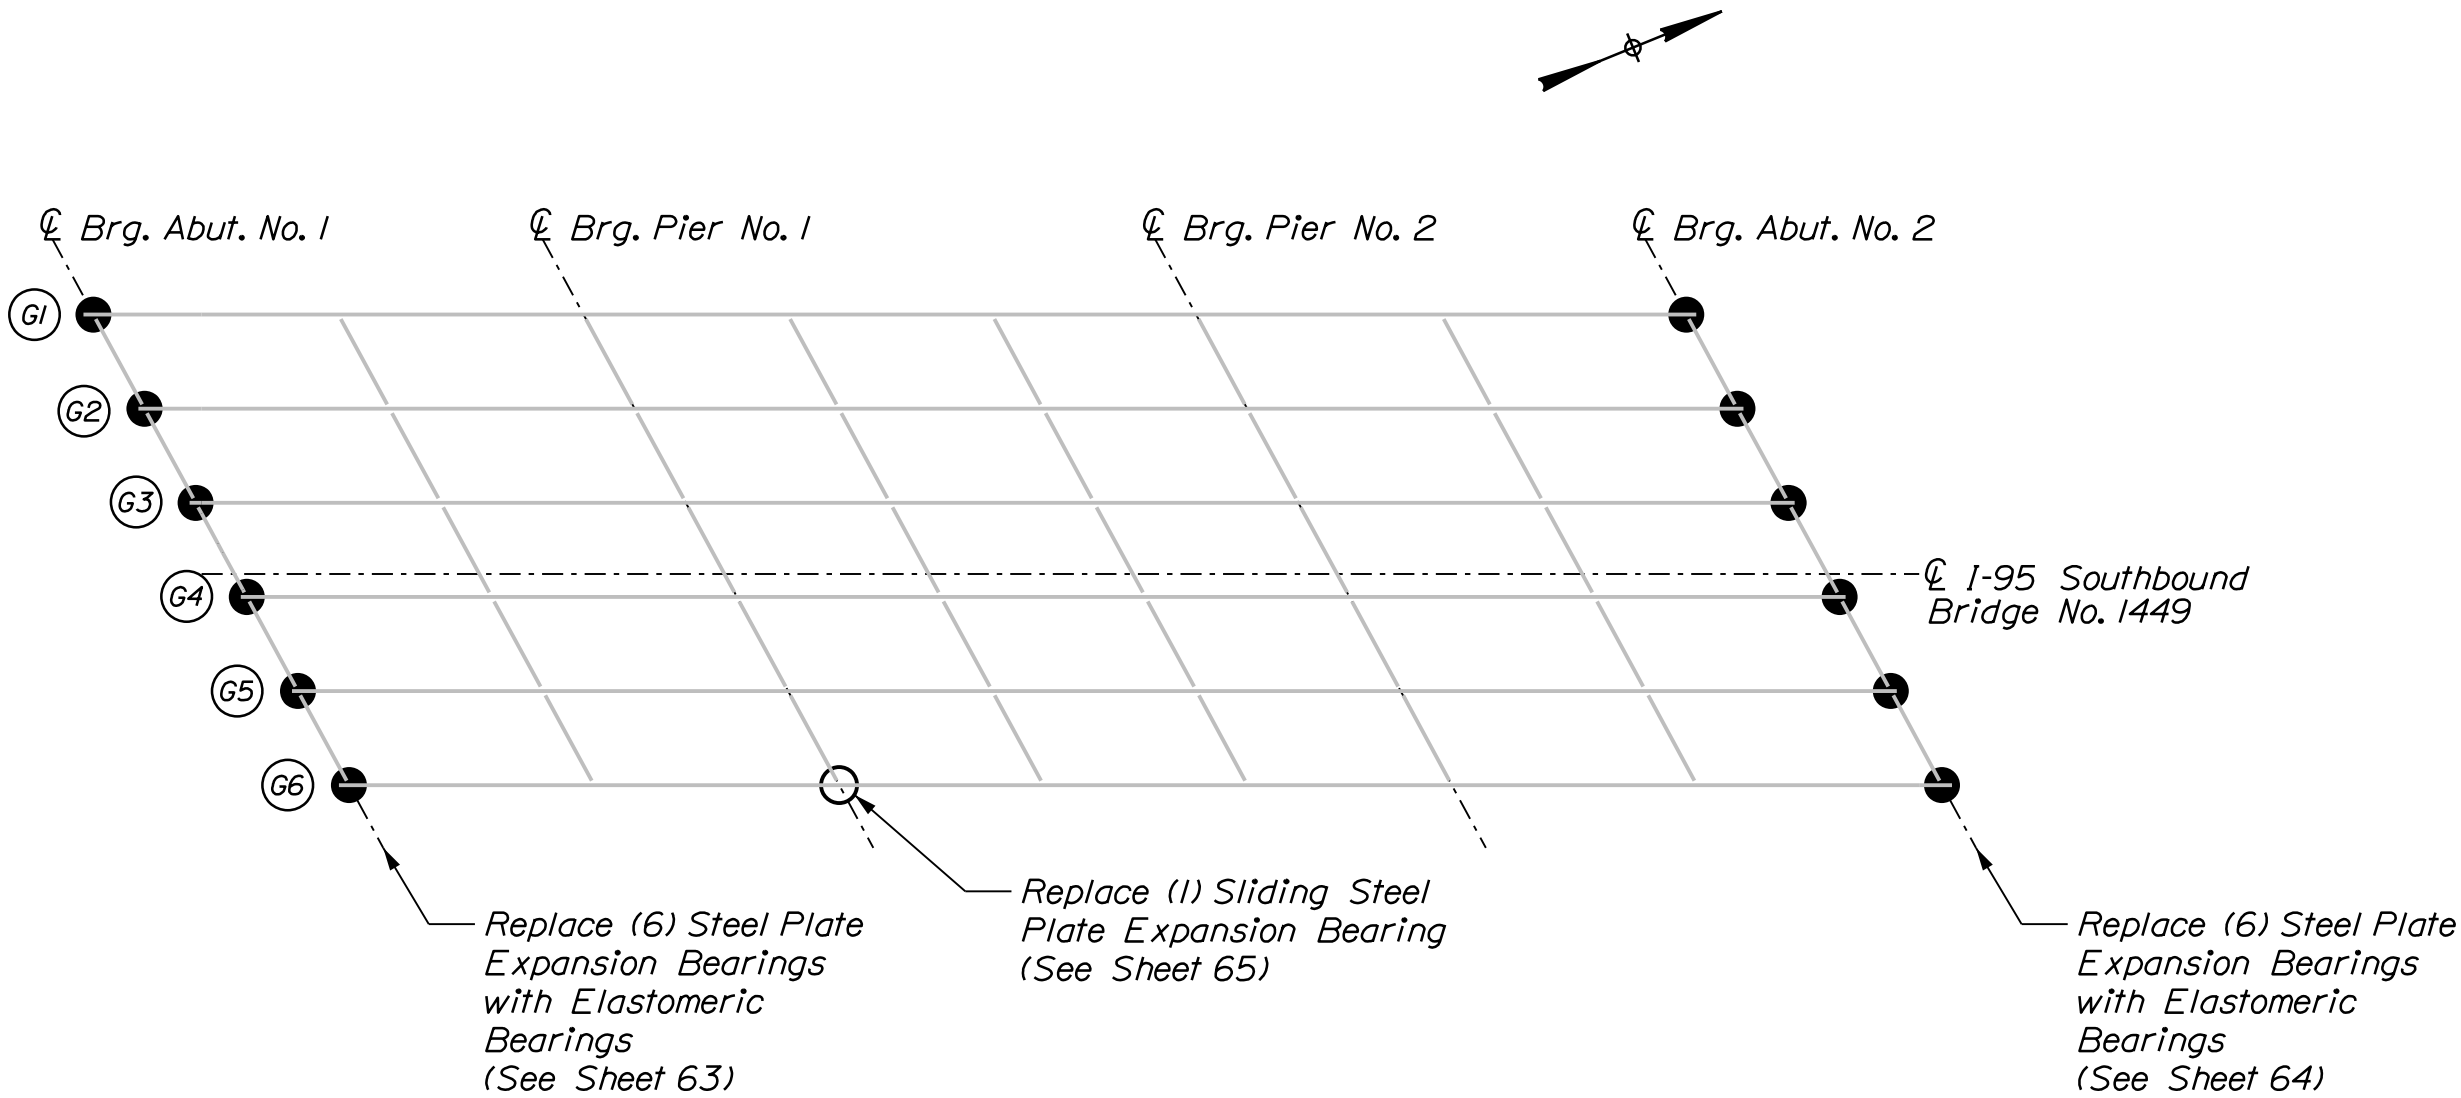

SHEAR CONNECTOR LAYOUT

663 (221 x 3 rows) Studs Per Girder
(3978 Studs Total)

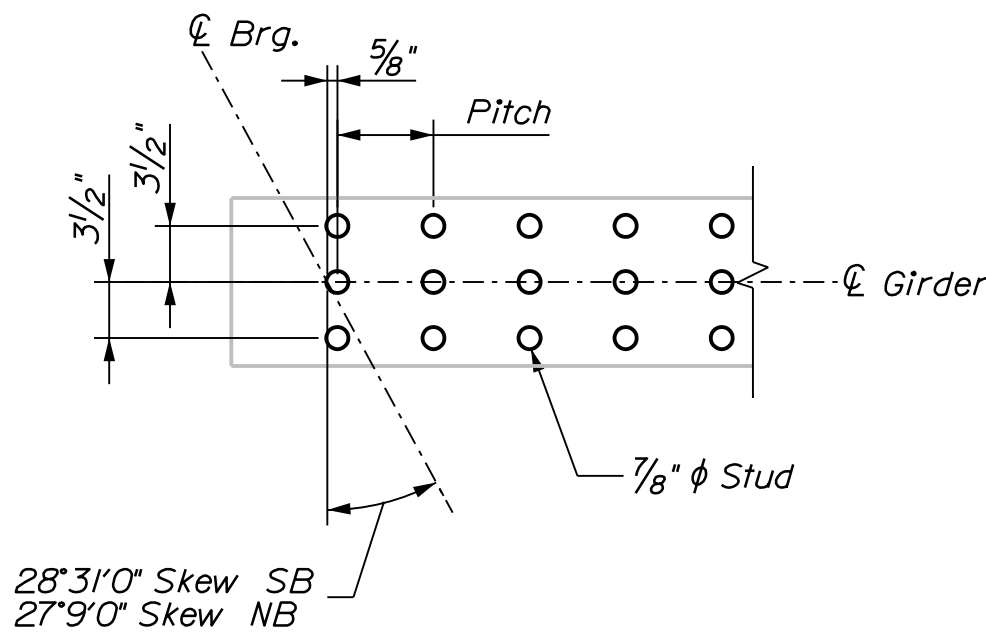

SHEAR CONNECTOR DETAIL

SHEAR CONNECTOR NOTES

- Dimensions are measured along centerline of the girder.
- Prior to installing the proposed shear studs, the Contractor shall clean the top flange so that it is free of debris, rust, scale, oil and other contaminants that would adversely affect the welding operation. Payment for cleaning the top flange for installation of proposed shear studs shall be incidental to Item 505.08, Shear Connectors. Existing steel may be coated with a lead-based paint system. See General Notes for more information.
- The proposed shear studs shall be 7/8" diameter. Studs shall penetrate into the deck a minimum of 2" and maintain a clear cover of 2" to the top of the studs.
- If existing shear connectors are present, they shall be removed such that they project 1 inch maximum above the top of the existing top flange unless they conflict with the installation of the new shear connectors or any other work. If the existing shear connectors interfere with installation of the new shear connectors or any other work, they shall be removed completely and ground flush with the top flange. All costs associated with this work shall be incidental to related Contract items.
- Pitch spacing may be adjusted at bolted splices to avoid splice bolts.

STATE OF MAINE	
DEPARTMENT OF TRANSPORTATION	
PROJECT NO.	2563106
WIN 25631.08 & 25631.09	BRIDGE NO. 1449 & 5984
BRIDGE PLANS	

PROJ. MANAGER	J. BRASK	BY	DATE
DESIGN-DETAILED	S. LINDSEY	E. MORRISON	06-24
CHECKED-REVIEWED	D. WHITE	B. COLBURN	06-24
DESIGN-DETAILED	N. EDMAN	J. FITZ	06-24
REVISIONS 1			
REVISIONS 2			
REVISIONS 3			
REVISIONS 4			
FIELD CHANGES			


1-95 SB & NB OVER WEBB RD BRIDGE NO. 1449 & 5984	SOMERSET COUNTY
PITTSFIELD	KEY PLAN & SHEAR CONNECTOR LAYOUT

SHEET NUMBER
66
OF 110




1. *The theoretical blocking used for design of the structure is 2 inches at the centerlines of bearing of the abutments and piers as measured from the top of the rolled beam flange. Refer to Standard Detail 502(0.3) for blocking details.*
2. *Reinforcing steel shall have a minimum concrete cover of 2 inches unless otherwise noted.*
3. *Form a one inch V-groove on the fascias at the horizontal joint between the curb and slab.*
4. *The superstructure slab concrete shall be placed continuously and shall be kept plastic until the entire placement has been made.*
5. *Precast Concrete Deck Panels are not allowed on this project.*
6. *Deck reinforcement shall be Plain Steel and curb reinforcement shall be Low-Carbon Chromium unless otherwise noted.*
7. *Contractor shall stagger the splice locations of the longitudinal bars.*

GIRDER	BRIDGE NO. 5984 - BOTTOM OF SLAB ELEVATIONS																														
	CL BRG. ABUT. NO. 1	0.1 x L	0.2 x L	0.3 x L	0.4 x L	0.5 x L	0.6 x L	0.7 x L	0.8 x L	0.9 x L	CL BRG. PIER NO. 1	0.1 x L	0.2 x L	0.3 x L	0.4 x L	0.5 x L	0.6 x L	0.7 x L	0.8 x L	0.9 x L	CL BRG. PIER NO. 2	0.1 x L	0.2 x L	0.3 x L	0.4 x L	0.5 x L	0.6 x L	0.7 x L	0.8 x L	0.9 x L	CL BRG. ABUT. NO. 2
G1	252.36	252.29	252.22	252.14	252.06	251.98	251.90	251.82	251.74	251.66	251.58	251.48	251.39	251.29	251.20	251.10	251.00	250.90	250.80	250.70	250.60	250.52	250.44	250.37	250.29	250.22	250.14	250.06	249.98	249.89	249.81
G2	252.42	252.35	252.28	252.20	252.12	252.04	251.96	251.88	251.80	251.72	251.64	251.54	251.45	251.36	251.26	251.17	251.07	250.96	250.86	250.76	250.66	250.58	250.50	250.43	250.35	250.28	250.20	250.12	250.04	249.95	249.87
G3	252.48	252.41	252.34	252.26	252.18	252.10	252.02	251.94	251.86	251.78	251.70	251.60	251.51	251.42	251.32	251.22	251.12	251.02	250.92	250.82	250.71	250.64	250.56	250.49	250.41	250.34	250.26	250.18	250.10	250.01	249.93
G4	252.33	252.26	252.19	252.11	252.04	251.96	251.88	251.79	251.71	251.63	251.55	251.45	251.36	251.27	251.17	251.08	250.98	250.88	250.77	250.67	250.57	250.49	250.42	250.34	250.27	250.19	250.11	250.03	249.95	249.87	249.78
G5	252.12	252.05	251.97	251.90	251.82	251.74	251.66	251.58	251.50	251.42	251.34	251.24	251.15	251.05	250.96	250.86	250.76	250.66	250.56	250.45	250.35	250.28	250.20	250.13	250.05	249.98	249.90	249.82	249.74	249.65	249.57
G6	251.91	251.83	251.76	251.68	251.61	251.53	251.45	251.36	251.28	251.20	251.12	251.03	250.93	250.84	250.74	250.65	250.55	250.45	250.34	250.24	250.14	250.06	249.99	249.91	249.84	249.76	249.68	249.60	249.52	249.44	249.36

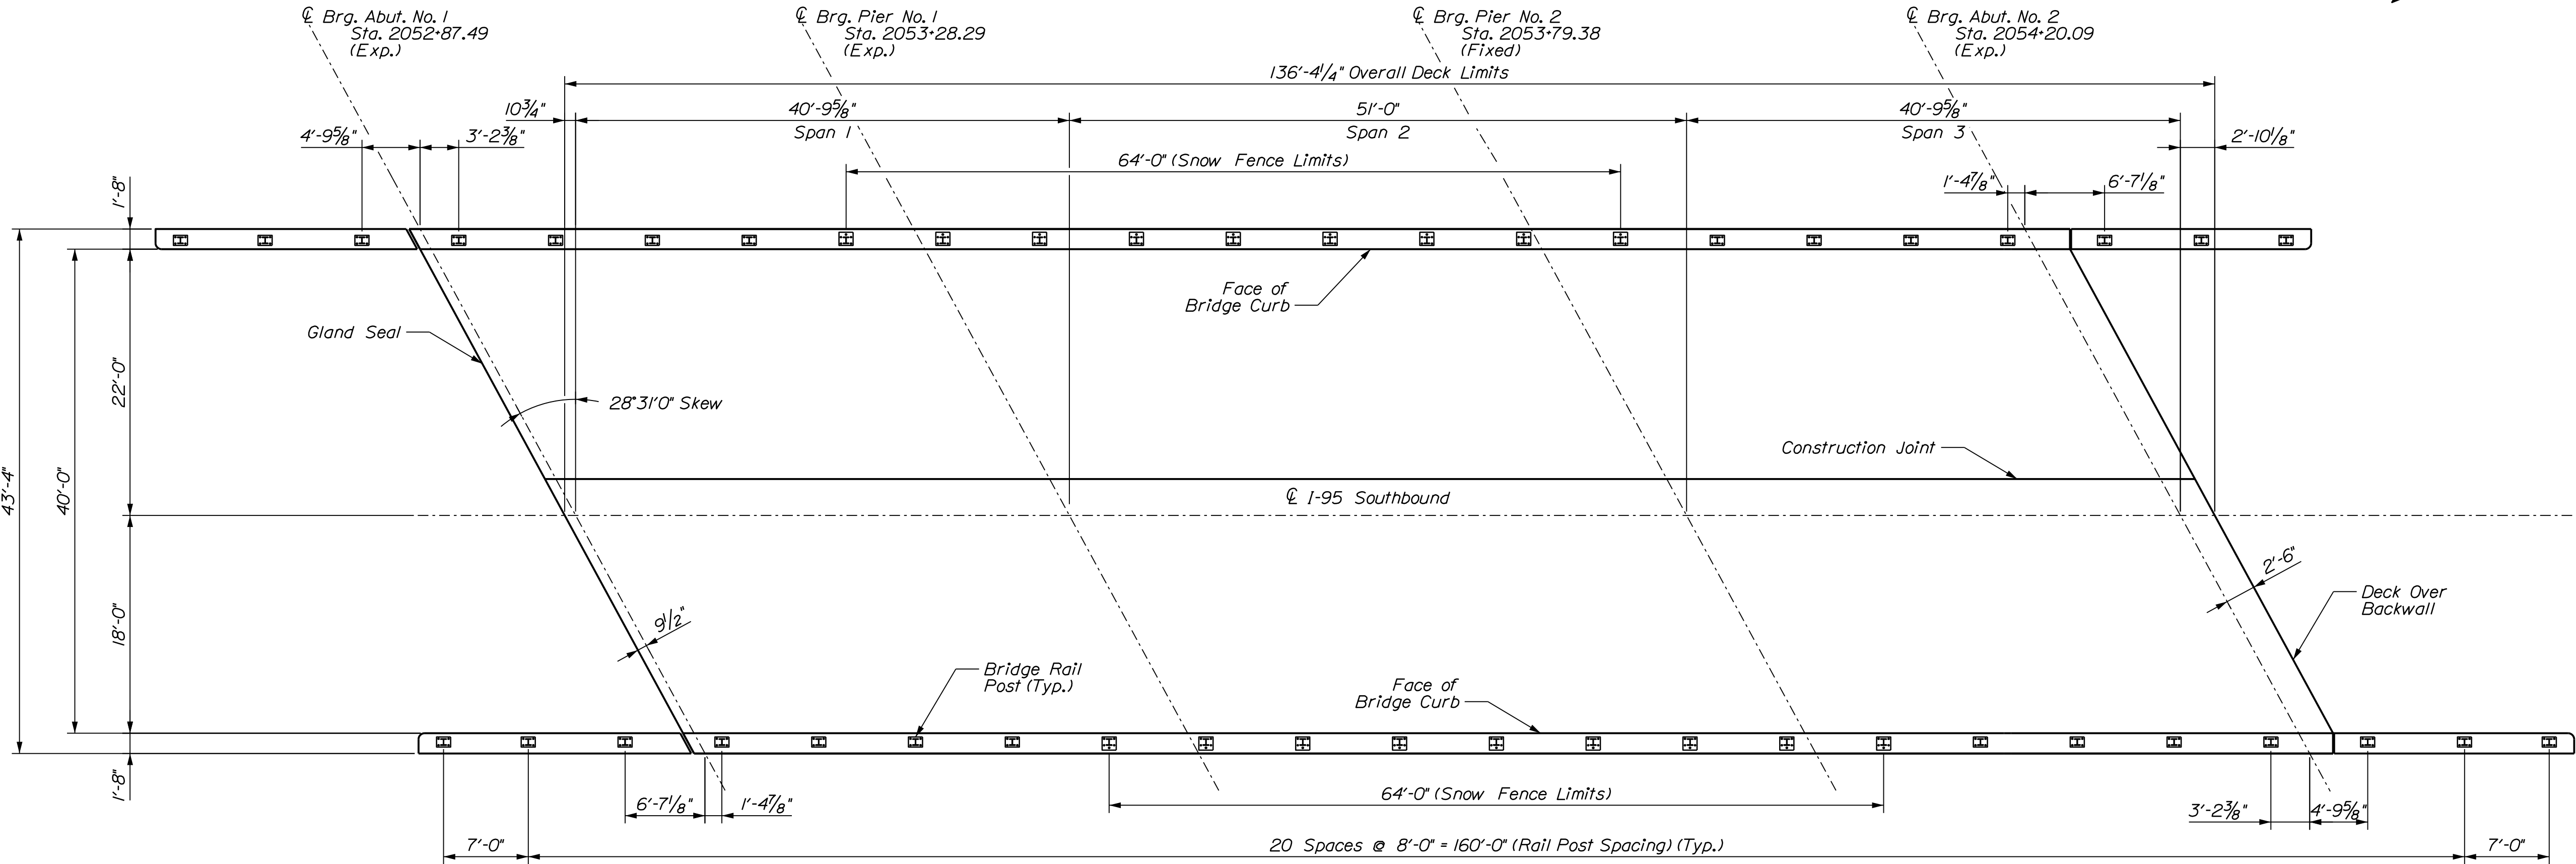

SUPERSTRUCTURE PLAN - BRIDGE NO. 1449



GIRDER	BRIDGE NO. 1449 - BOTTOM OF SLAB ELEVATIONS																														
	CL BRG. ABUT. NO. 1	0.1 x L	0.2 x L	0.3 x L	0.4 x L	0.5 x L	0.6 x L	0.7 x L	0.8 x L	0.9 x L	CL BRG. PIER NO. 1	0.1 x L	0.2 x L	0.3 x L	0.4 x L	0.5 x L	0.6 x L	0.7 x L	0.8 x L	0.9 x L	CL BRG. PIER NO. 2	0.1 x L	0.2 x L	0.3 x L	0.4 x L	0.5 x L	0.6 x L	0.7 x L	0.8 x L	0.9 x L	CL BRG. ABUT. NO. 2
G1	269.79	269.71	269.63	269.55	269.46	269.37	269.29	269.20	269.11	269.02	268.93	268.82	268.72	268.62	268.51	268.40	268.29	268.18	268.07	267.96	267.85	267.76	267.68	267.59	267.51	267.43	267.34	267.25	267.16	267.07	266.98
G2	269.84	269.76	269.68	269.59	269.51	269.42	269.33	269.24	269.15	269.06	268.98	268.87	268.77	268.66	268.56	268.45	268.34	268.23	268.12	268.00	267.89	267.81	267.72	267.64	267.56	267.48	267.39	267.30	267.21	267.12	267.03
G3	269.89	269.81	269.72	269.64	269.56	269.47	269.38	269.29	269.20	269.11	269.02	268.92	268.81	268.71	268.61	268.50	268.39	268.28	268.16	268.05	267.94	267.85	267.77	267.69	267.61	267.52	267.44	267.35	267.26	267.17	267.07
G4	269.87	269.79	269.70	269.62	269.53	269.45	269.36	269.27	269.18	269.09	269.00	268.89	268.79	268.69	268.59	268.48	268.37	268.26	268.14	268.03	267.92	267.83	267.75	267.67	267.58	267.50	267.41	267.33	267.24	267.15	267.05
G5	269.64	269.56	269.48	269.39	269.31	269.22	269.13	269.04	268.95	268.86	268.77	268.67	268.57	268.46	268.36	268.25	268.14	268.03	267.92	267.80	267.69	267.61	267.52	267.44	267.36	267.27	267.19	267.10	267.01	266.92	266.83
G6	269.41	269.33	269.25	269.16	269.08	268.99	268.90	268.81	268.72	268.63	268.55	268.44	268.34	268.23	268.13	268.02	267.91	267.80	267.69	267.58	267.47	267.38	267.30	267.21	267.13	267.04	266.96	266.87	266.78	266.69	266.60

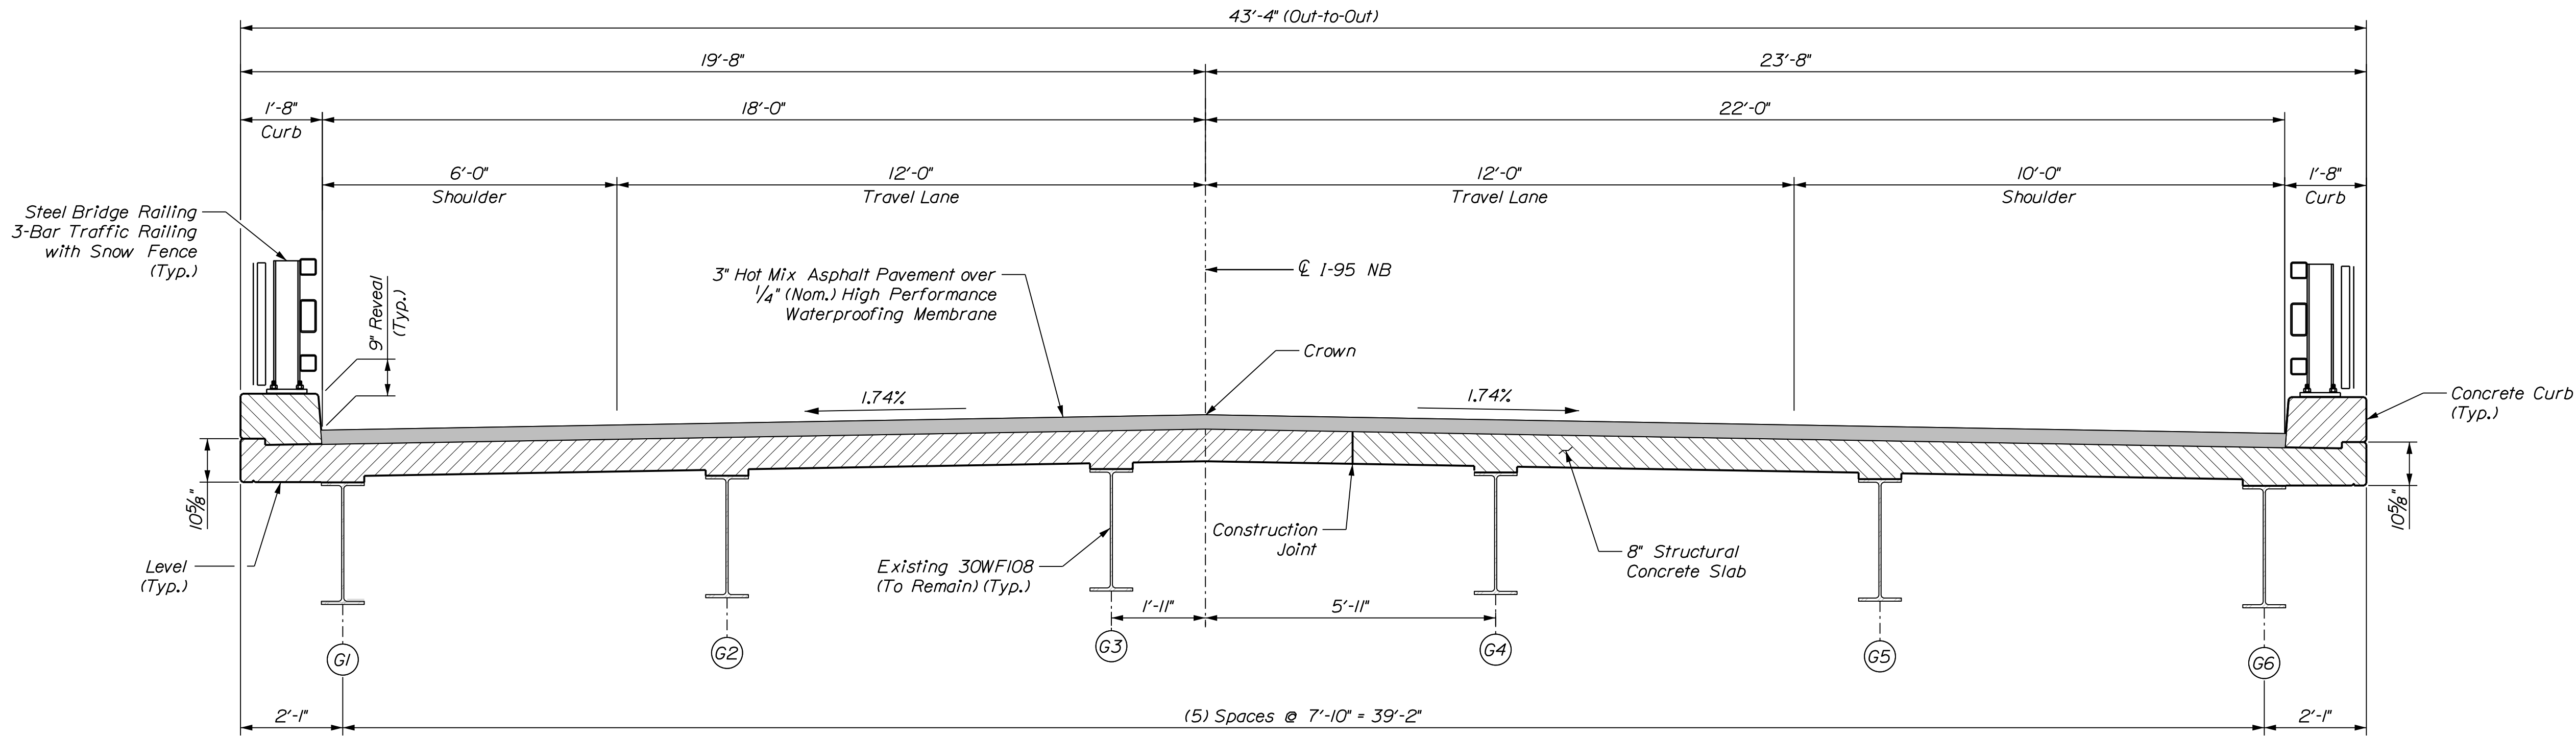


TRANSVERSE SECTION (WEBB ROAD)
Northbound shown, Southbound Crown and Lanes opposite hand.

PROJ. MANAGER	J. BRASK	BY	DATE
DESIGN-DETAILED	S. LINDSLEY	E. MORRISON	06-24
CHECKED-REVIEWED	D. WHITE	B. COLBURN	06-24
DESIGN-DETAILED	N. EDMAN	J. FITZ	06-24
REVISIONS 1			
REVISIONS 2			
REVISIONS 3			
REVISIONS 4			
FIELD CHANGES			

1-95 SB & NB OVER WEBB RD BRIDGE NO. 1449 & 5984 PITTSFIELD SOMERSET COUNTY	SIGNATURE
TRANSVERSE SECTIONS	P.E. NUMBER
	DATE

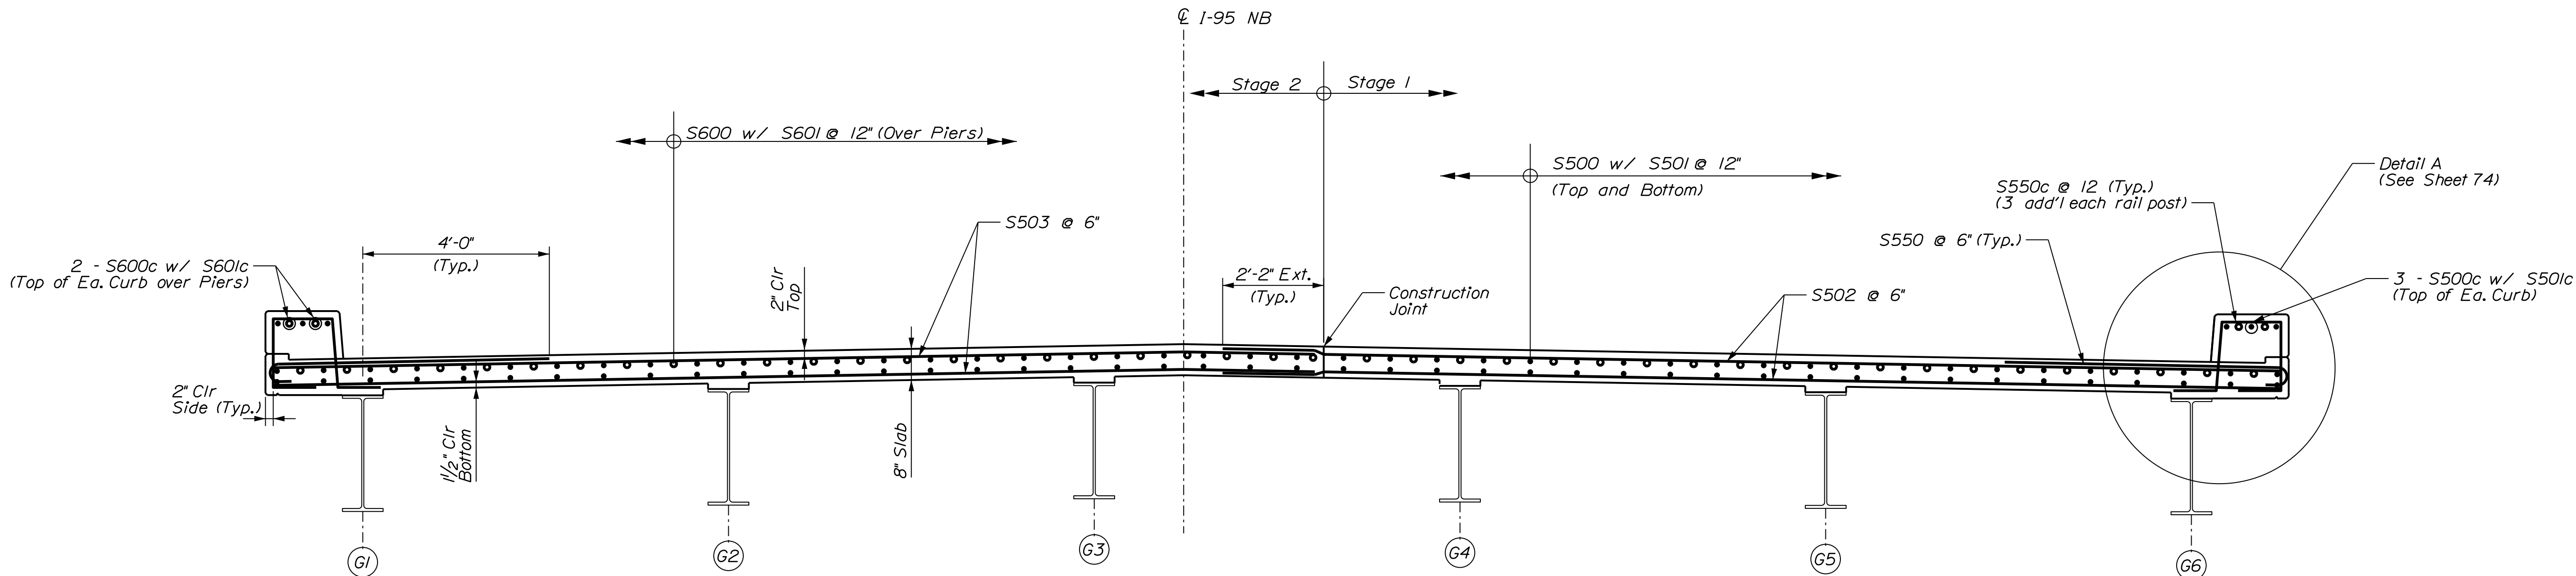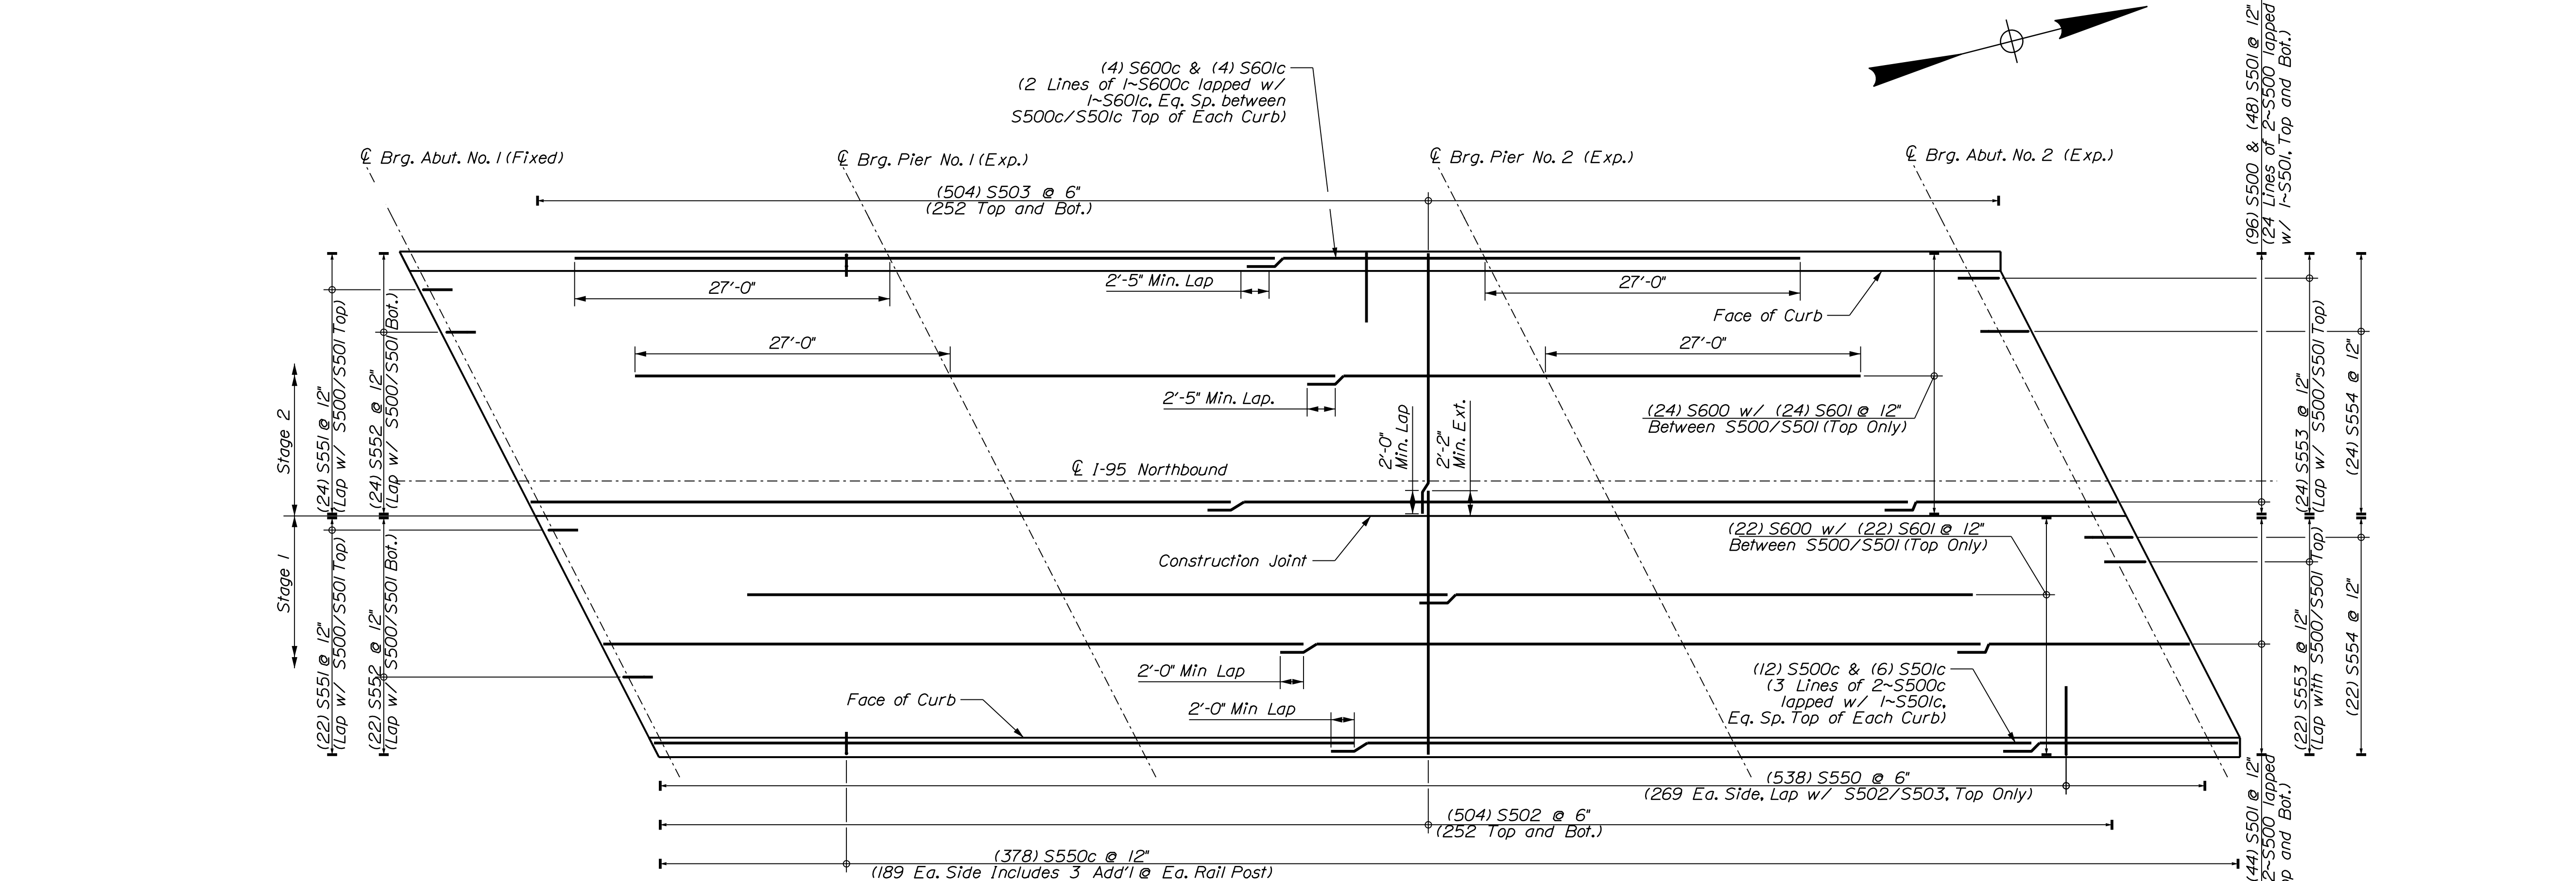

STATE OF MAINE DEPARTMENT OF TRANSPORTATION PROJECT NO. 2563106 WIN 25631.08 BRIDGE NO. 1449 BRIDGE PLANS	SIGNATURE P.E. NUMBER DATE	PROJ. MANAGER J. BRASK	BY J. BRASK	DATE 06-24
		DESIGN-DETAILED S. LINDSLEY	E. MORRISON	06-24
I-95 NB OVER WEBB RD BRIDGE NO. 5984 PITTSFIELD SOMERSET COUNTY DECK REINFORCING	SHEET NUMBER 70 OF 110	CHECKED-REVIEWED D. WHITE	B. COLBURN	06-24
		DESIGN-DETAILED N. EDMAN	J. FITZ	06-24
		REVISIONS 1		
		REVISIONS 2		
		REVISIONS 3		
		REVISIONS 4		
		FIELD CHANGES		

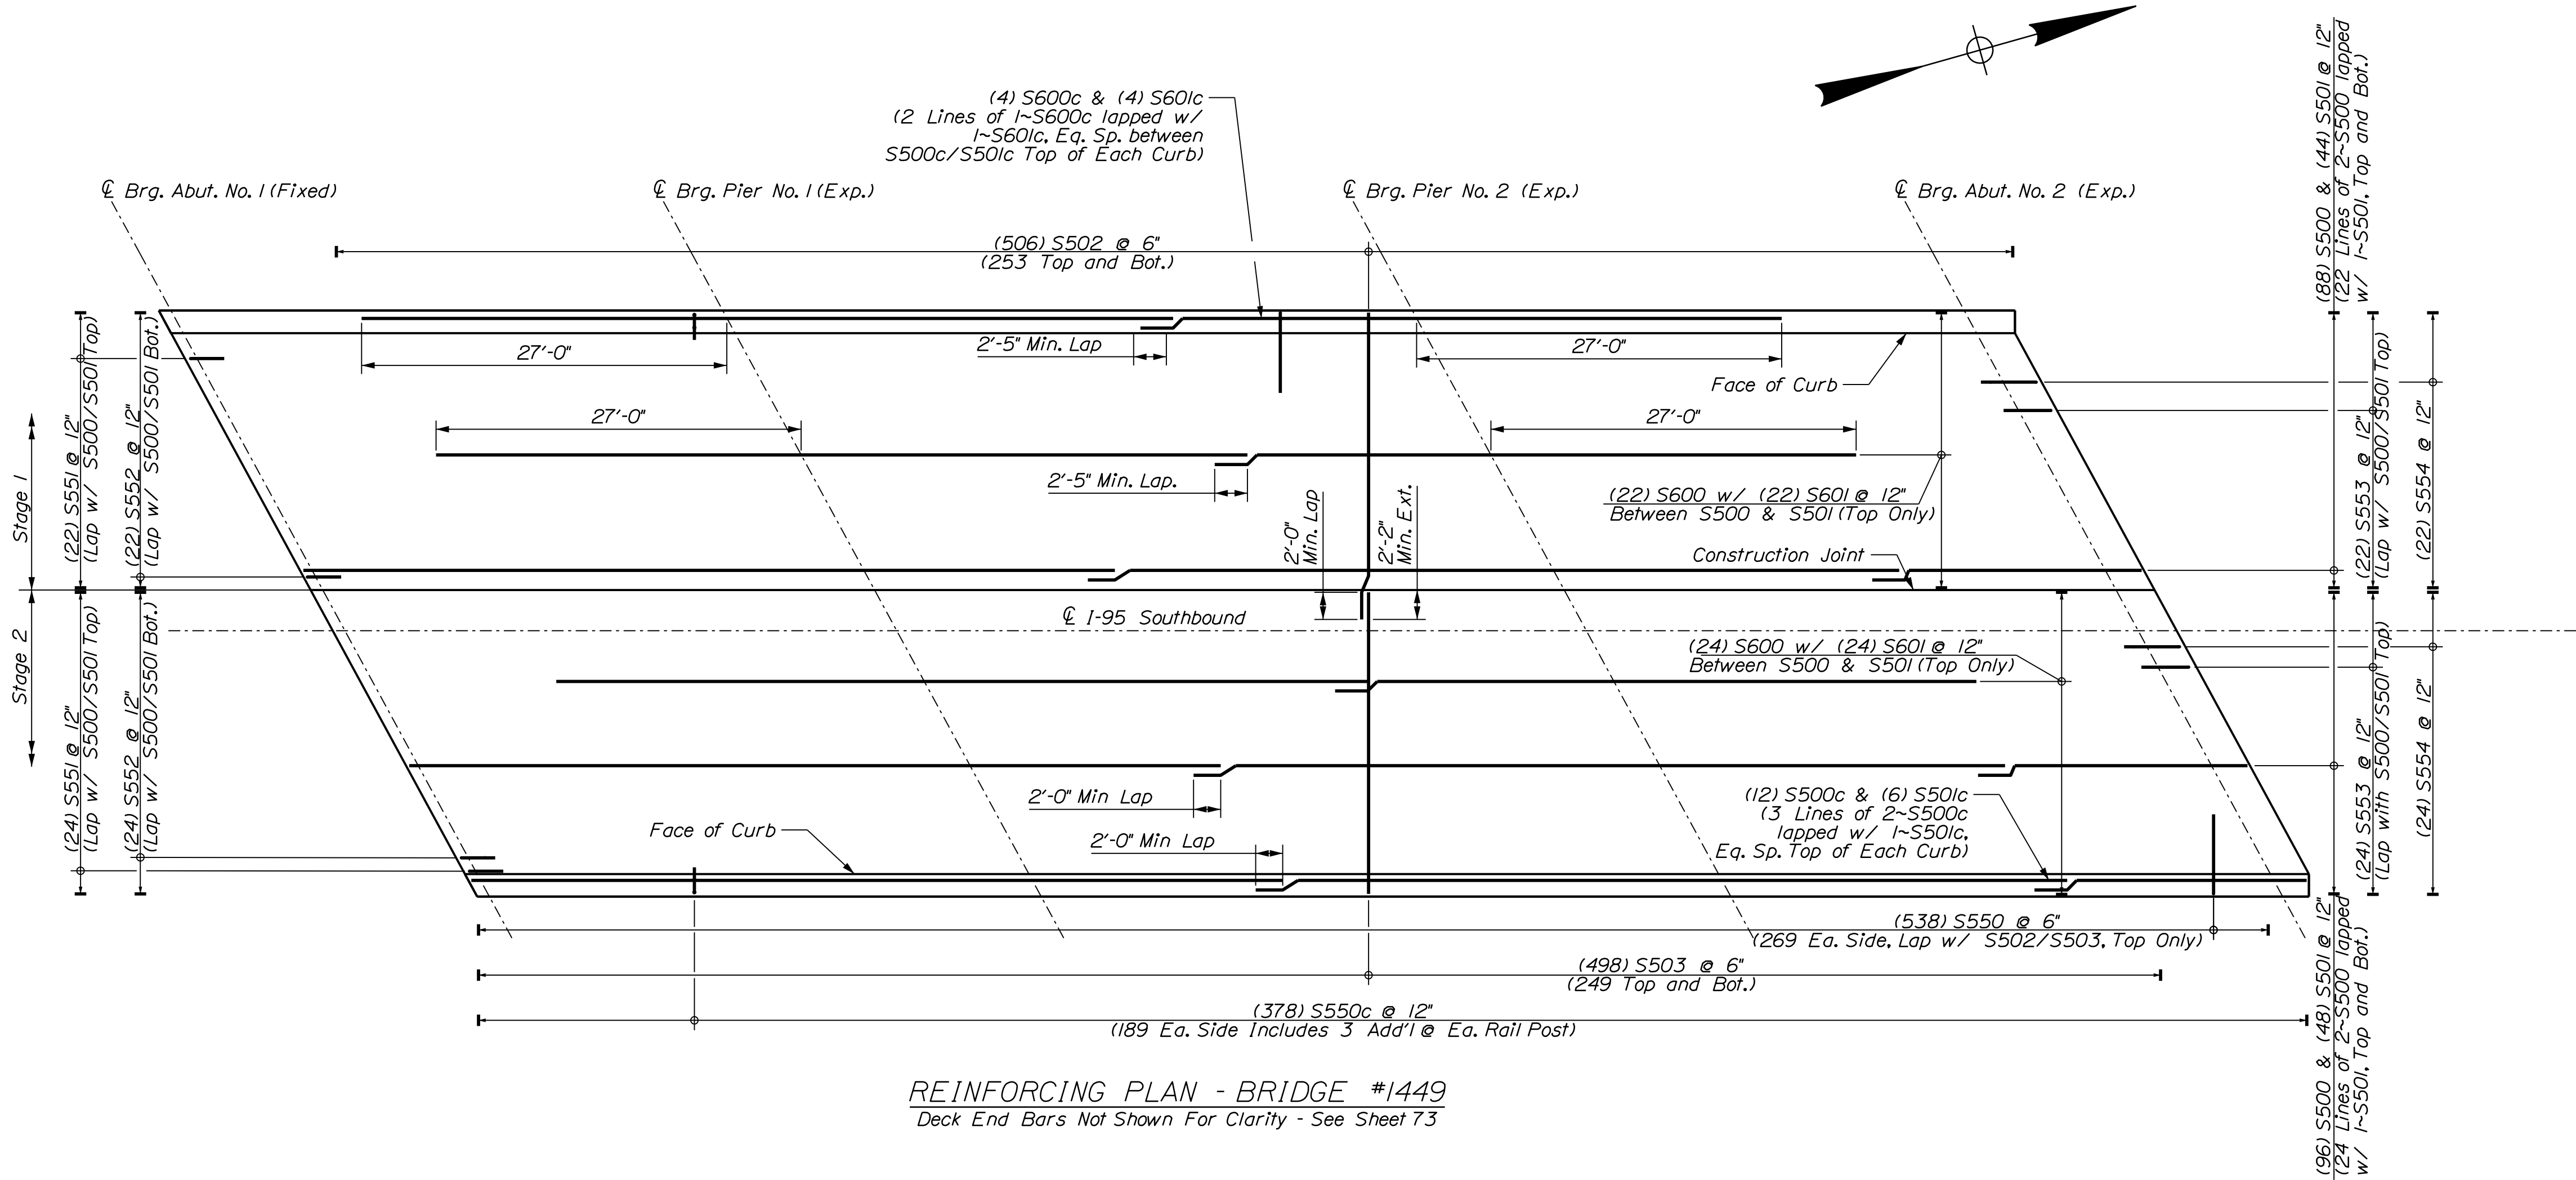

REINFORCING PLAN - BRIDGE #1449
 Deck End Bars Not Shown For Clarity - See Sheet 73

STATE OF MAINE

DEPARTMENT OF TRANSPORTATION

PROJECT NO.

2563106

BRIDGE NO. 5984

WIN 25631.09

BRIDGE PLANS

I-95 SB OVER WEBB RD

BRIDGE NO. 1449

PITTSFIELD

SOMERSET COUNTY

DECK REINFORCING

SHEET NUMBER

71


OF 110

PROJ. MANAGER	J. BRASK	BY	DATE
DESIGN-DETAILED	S. LINDSLEY	E. MORRISON	06-24
CHECKED-REVIEWED	D. WHITE	B. COLBURN	06-24
DESIGN-DETAILED	N. EDMAN	J. FITZ	06-24
REVISIONS 1			
REVISIONS 2			
REVISIONS 3			
REVISIONS 4			
FIELD CHANGES			


SIGNATURE

P.E. NUMBER

DATE

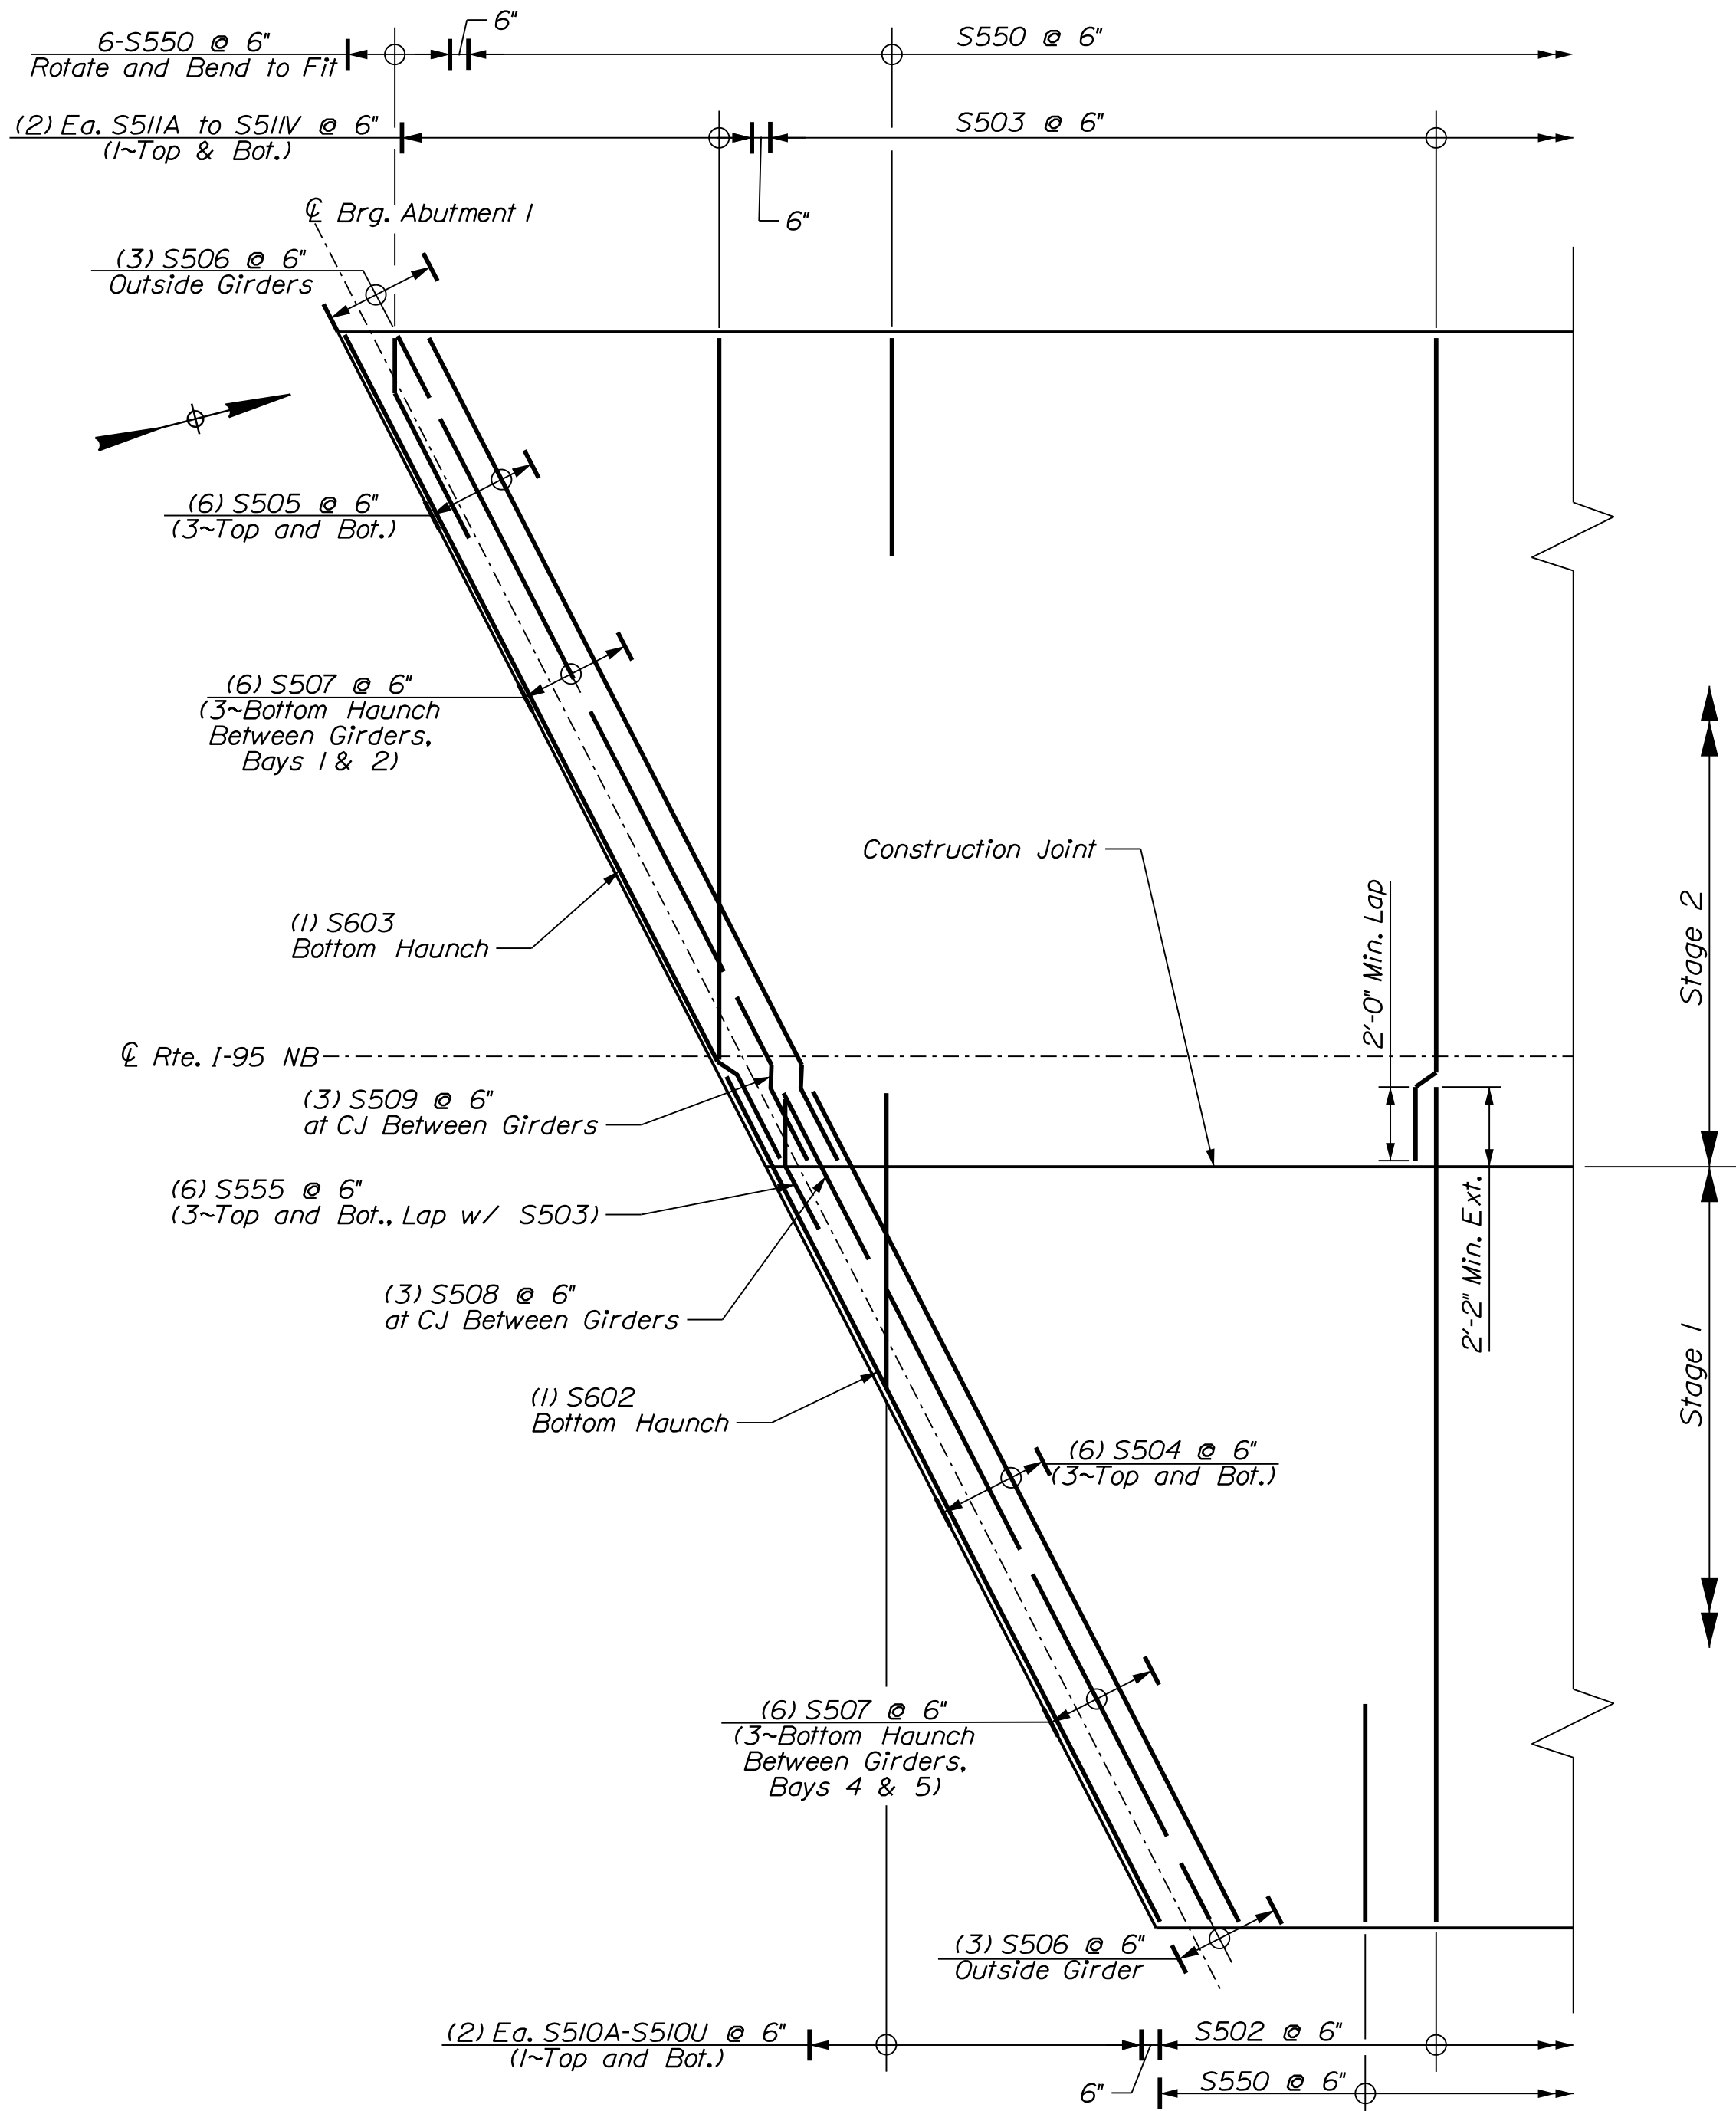


ABUTMENT 1 DECK END DETAIL - BRIDGE #5984
Longitudinal and Curb Bars not Shown for Clarity

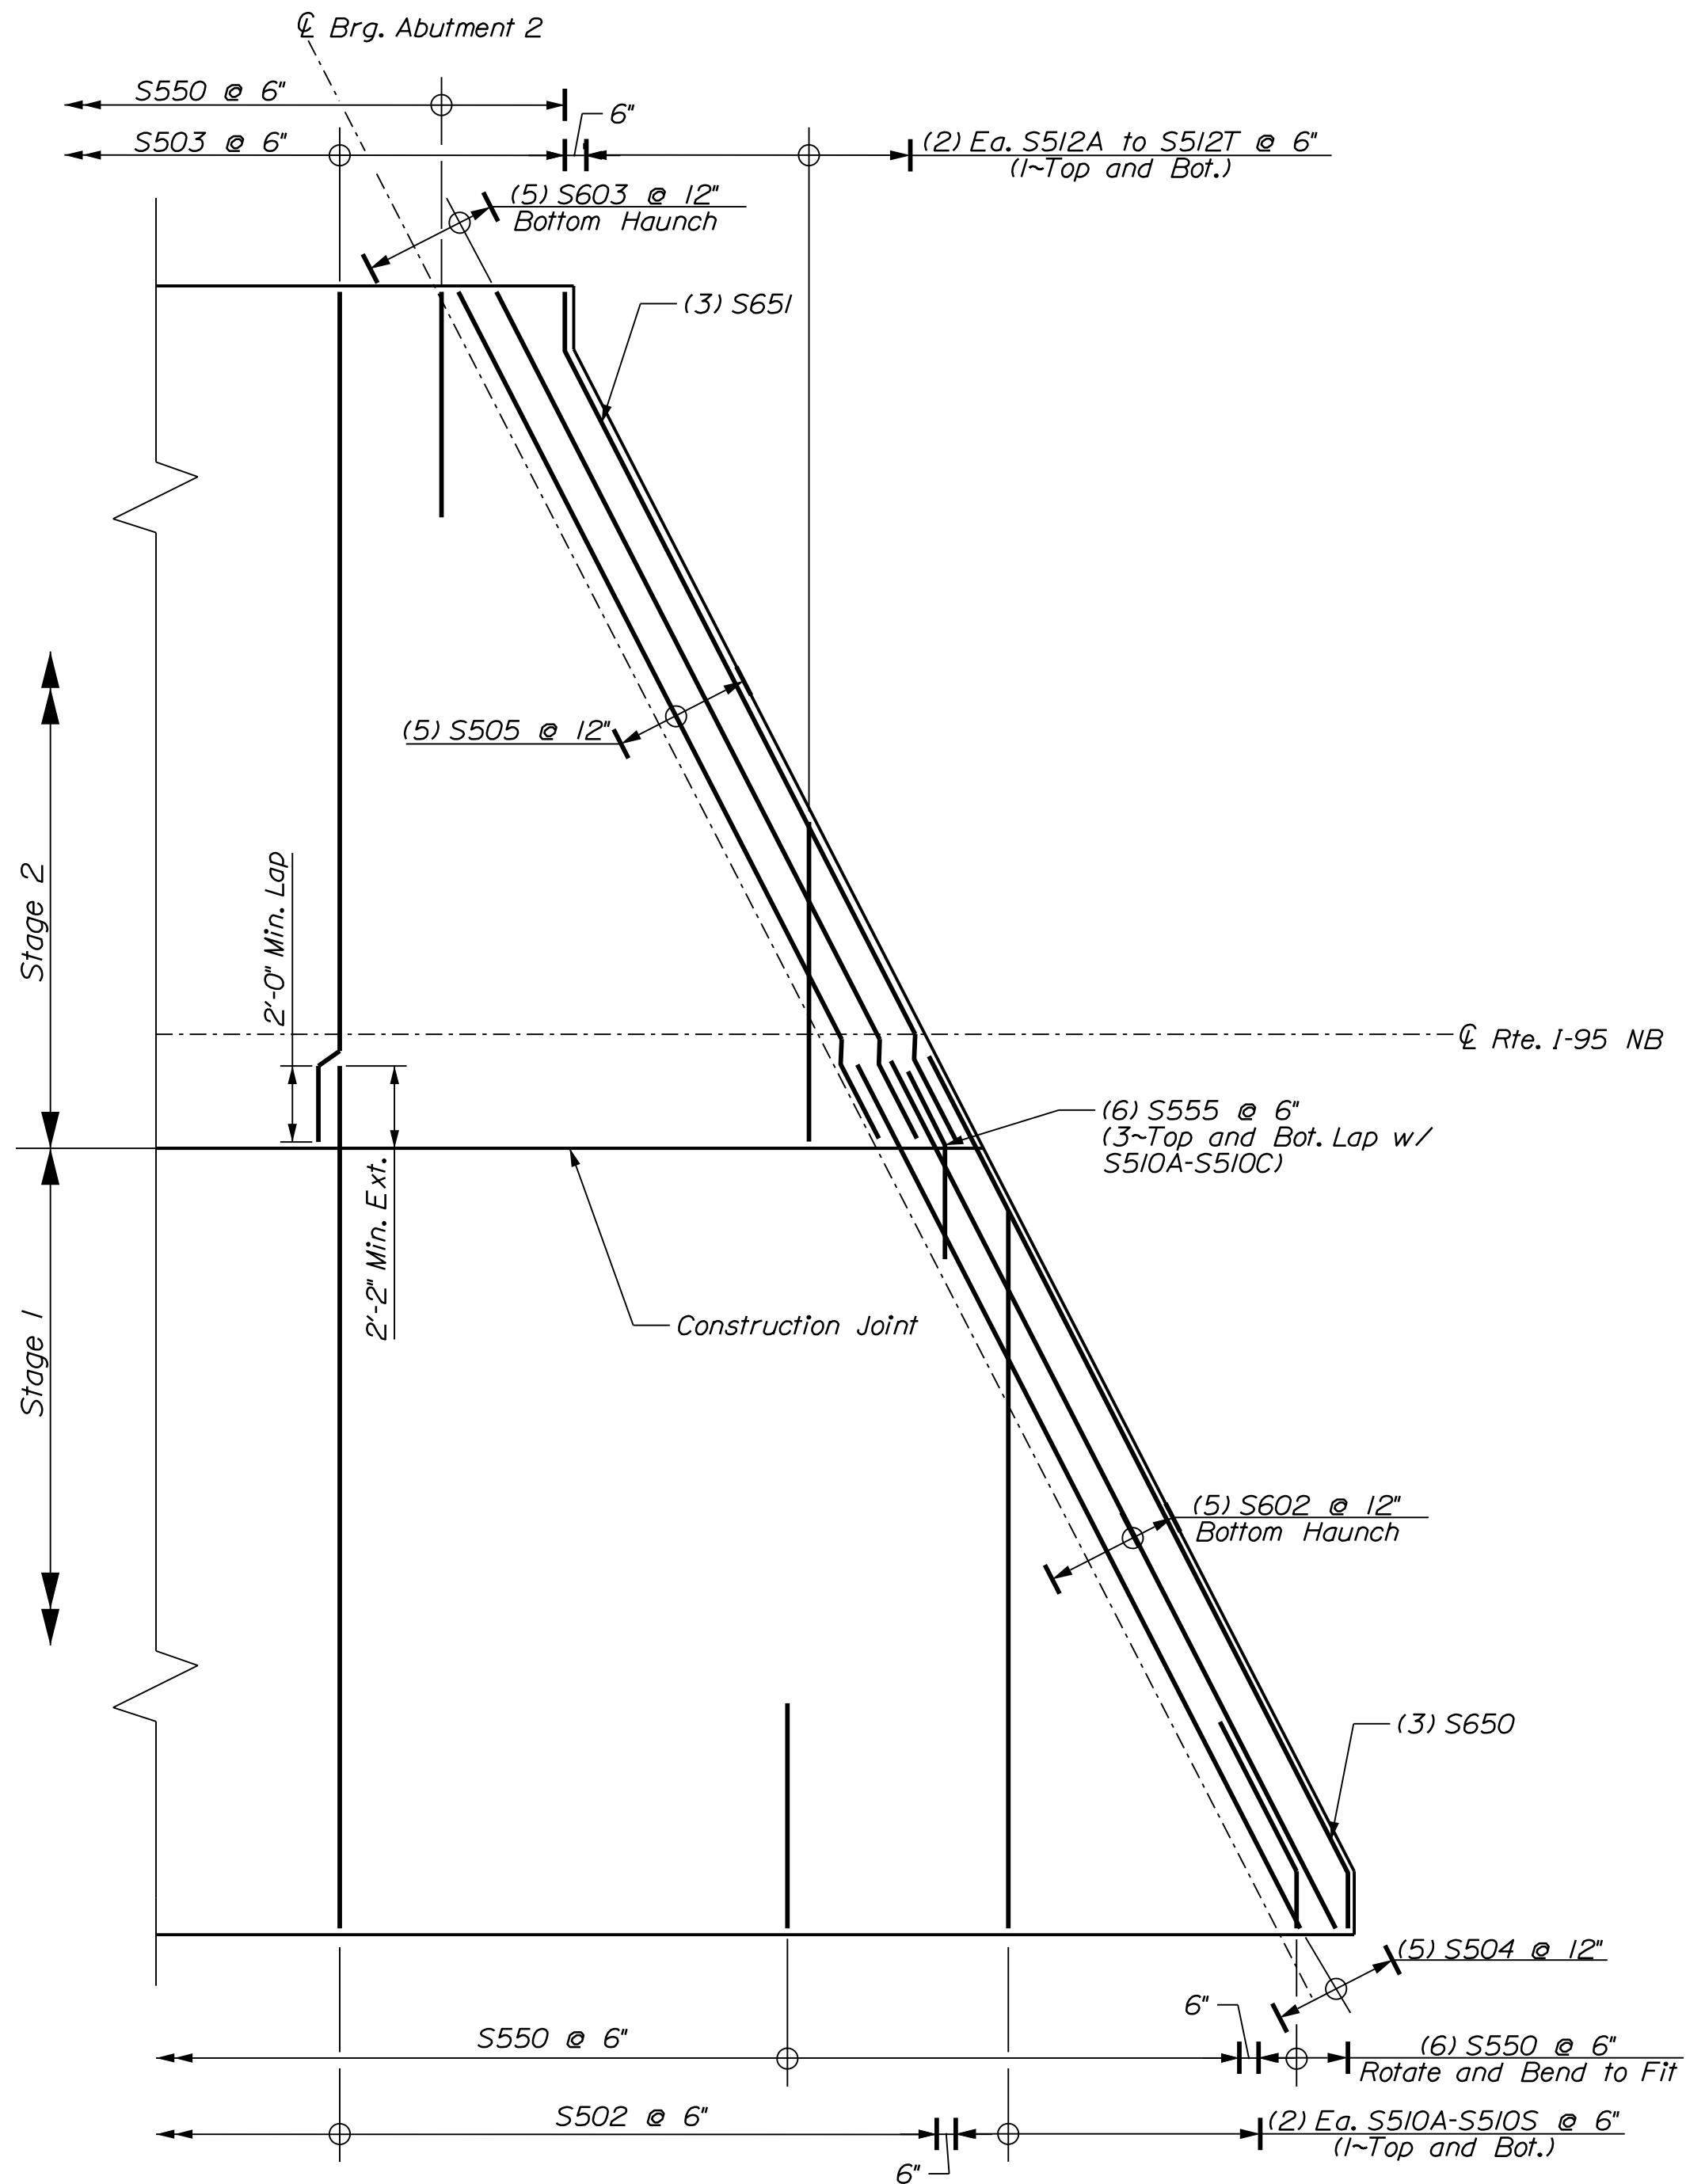


ABUTMENT 2 DECK END DETAIL - BRIDGE #5984
Longitudinal and Curb Bars not Shown for Clarity

PROJ. MANAGER	J. BRASK	BY	DATE	SIGNATURE	P.E. NUMBER	DATE
DESIGN-DETAILED	S. LINDSEY	E. MORRISON	06-24			
CHECKED-REVIEWED	D. WHITE	B. COLBURN	06-24			
DESIGN-DETAILED	N. EDMAN	J. FITZ	06-24			
REVISIONS 1						
REVISIONS 2						
REVISIONS 3						
REVISIONS 4						
FIELD CHANGES						

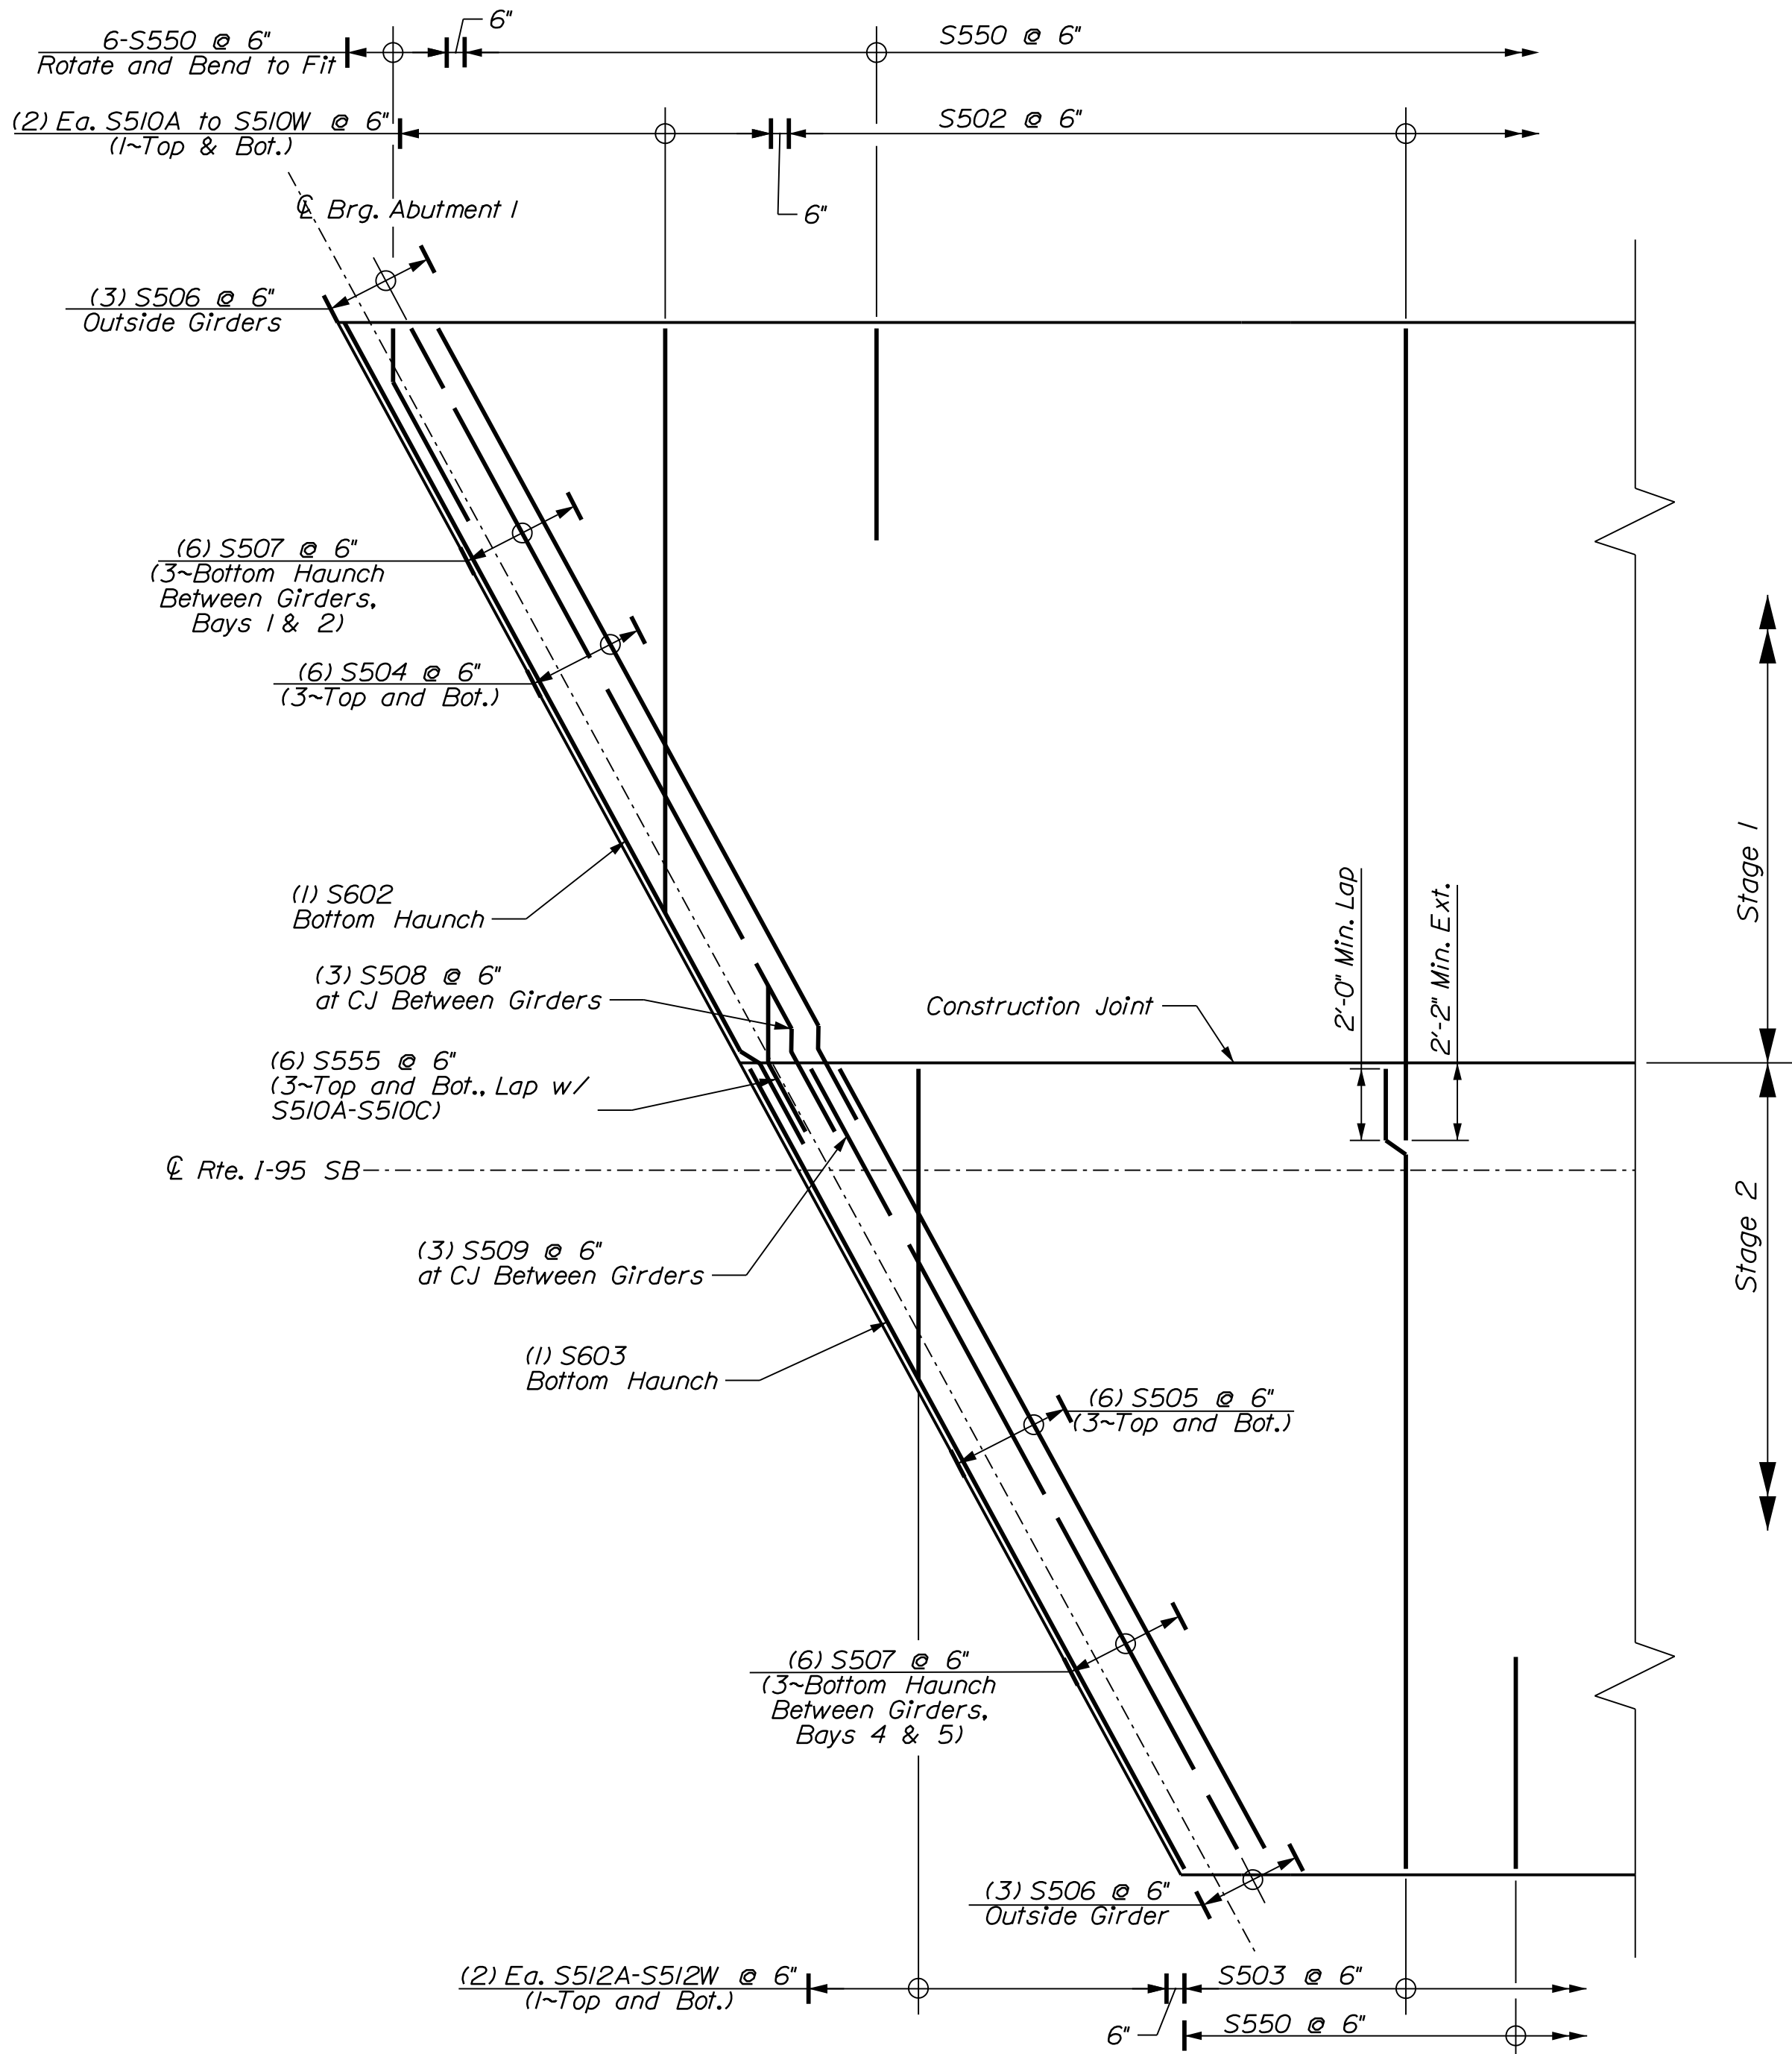


ABUTMENT 1 DECK END DETAIL - BRIDGE #1449
Longitudinal and Curb Bars not Shown for Clarity

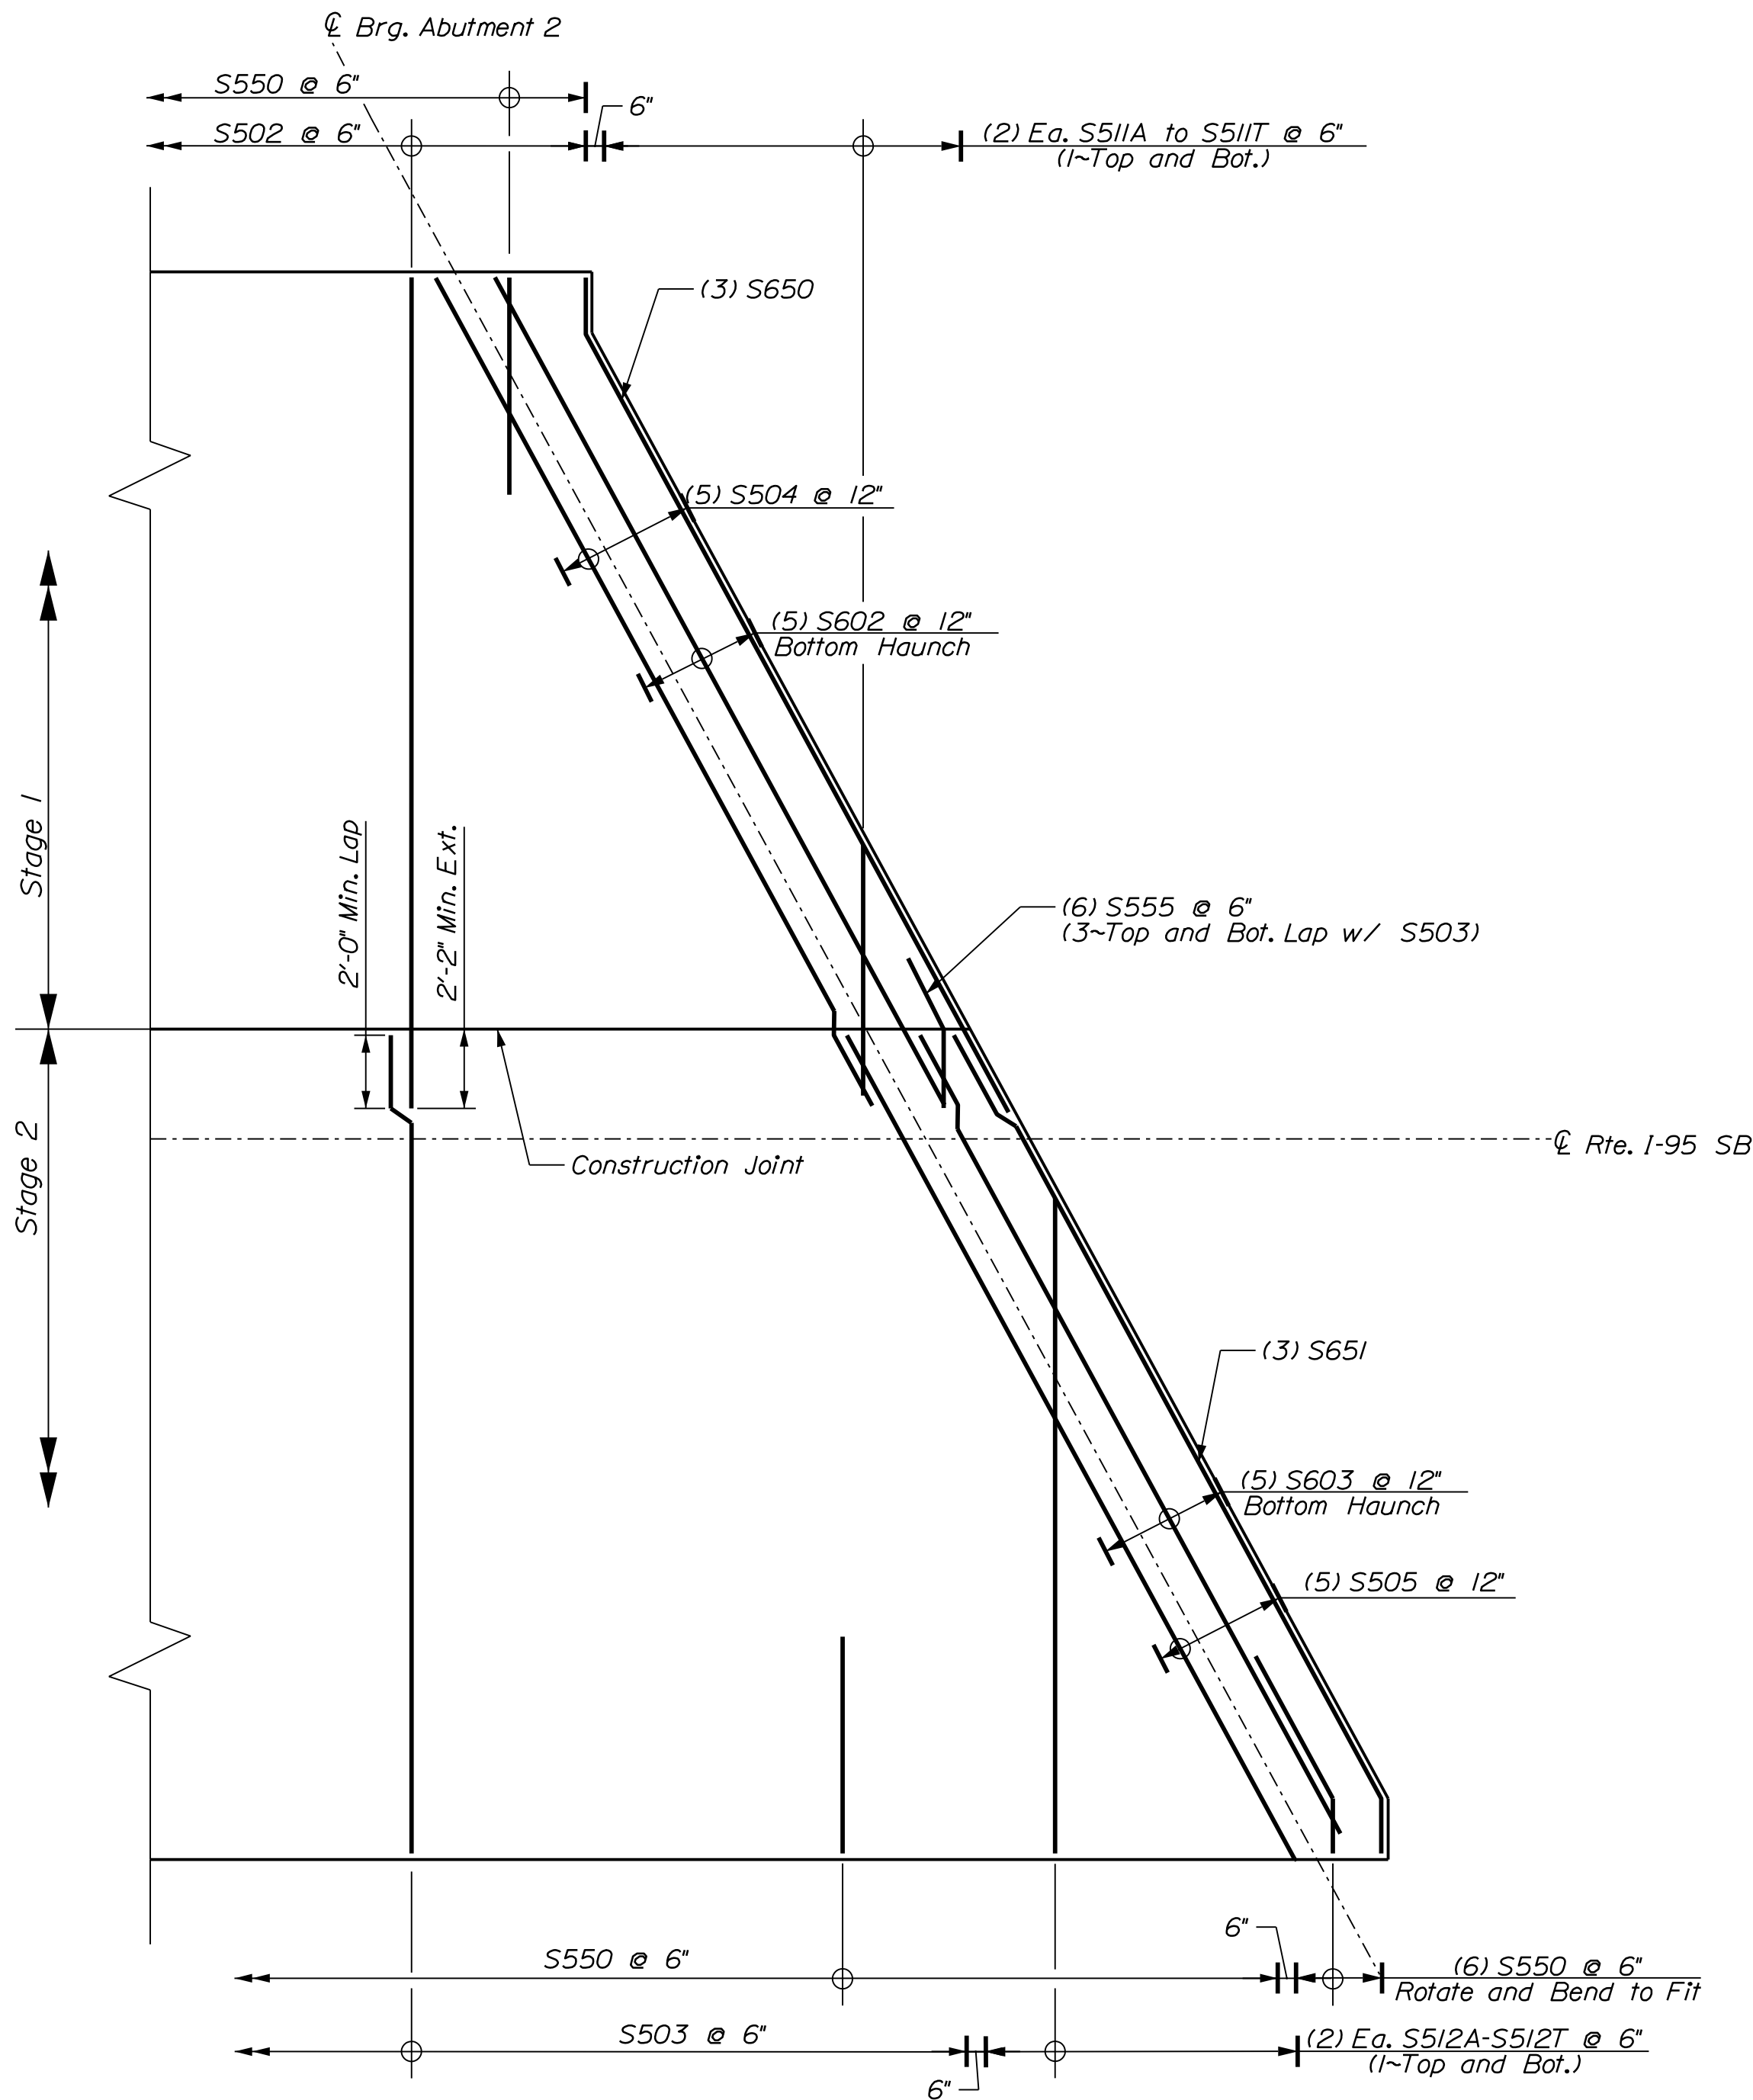


ABUTMENT 2 DECK END DETAIL - BRIDGE #1449
Longitudinal and Curb Bars not Shown for Clarity


STATE OF MAINE		DATE		BY		DATE		SIGNATURE	
DEPARTMENT OF TRANSPORTATION		DESIGN-DETAILED		J. BRASK		S. LINDSEY		E. MORRISON	
PROJECT NO.		CHECKED-REVIEWED		D. WHITE		B. COLBURN		J. FITZ	
2563106		DESIGN-DETAILED		N. EDMAN		J. FITZ		P.E. NUMBER	
WIN 25631.08		REVISIONS 1						DATE	
BRIDGE NO. 1449		REVISIONS 2							
BRIDGE PLANS		REVISIONS 3							
		REVISIONS 4							
		FIELD CHANGES							
I-95 SB OVER WEBB RD		DESIGN-DETAILED							
BRIDGE NO. 1449		CHECKED-REVIEWED							
PITTSFIELD		DESIGN-DETAILED							
SOMERSET COUNTY		REVISIONS 1							
SUPERSTRUCTURE DETAILS		REVISIONS 2							
		REVISIONS 3							
		REVISIONS 4							
		FIELD CHANGES							
SHEET NUMBER									
73									
OF 110									

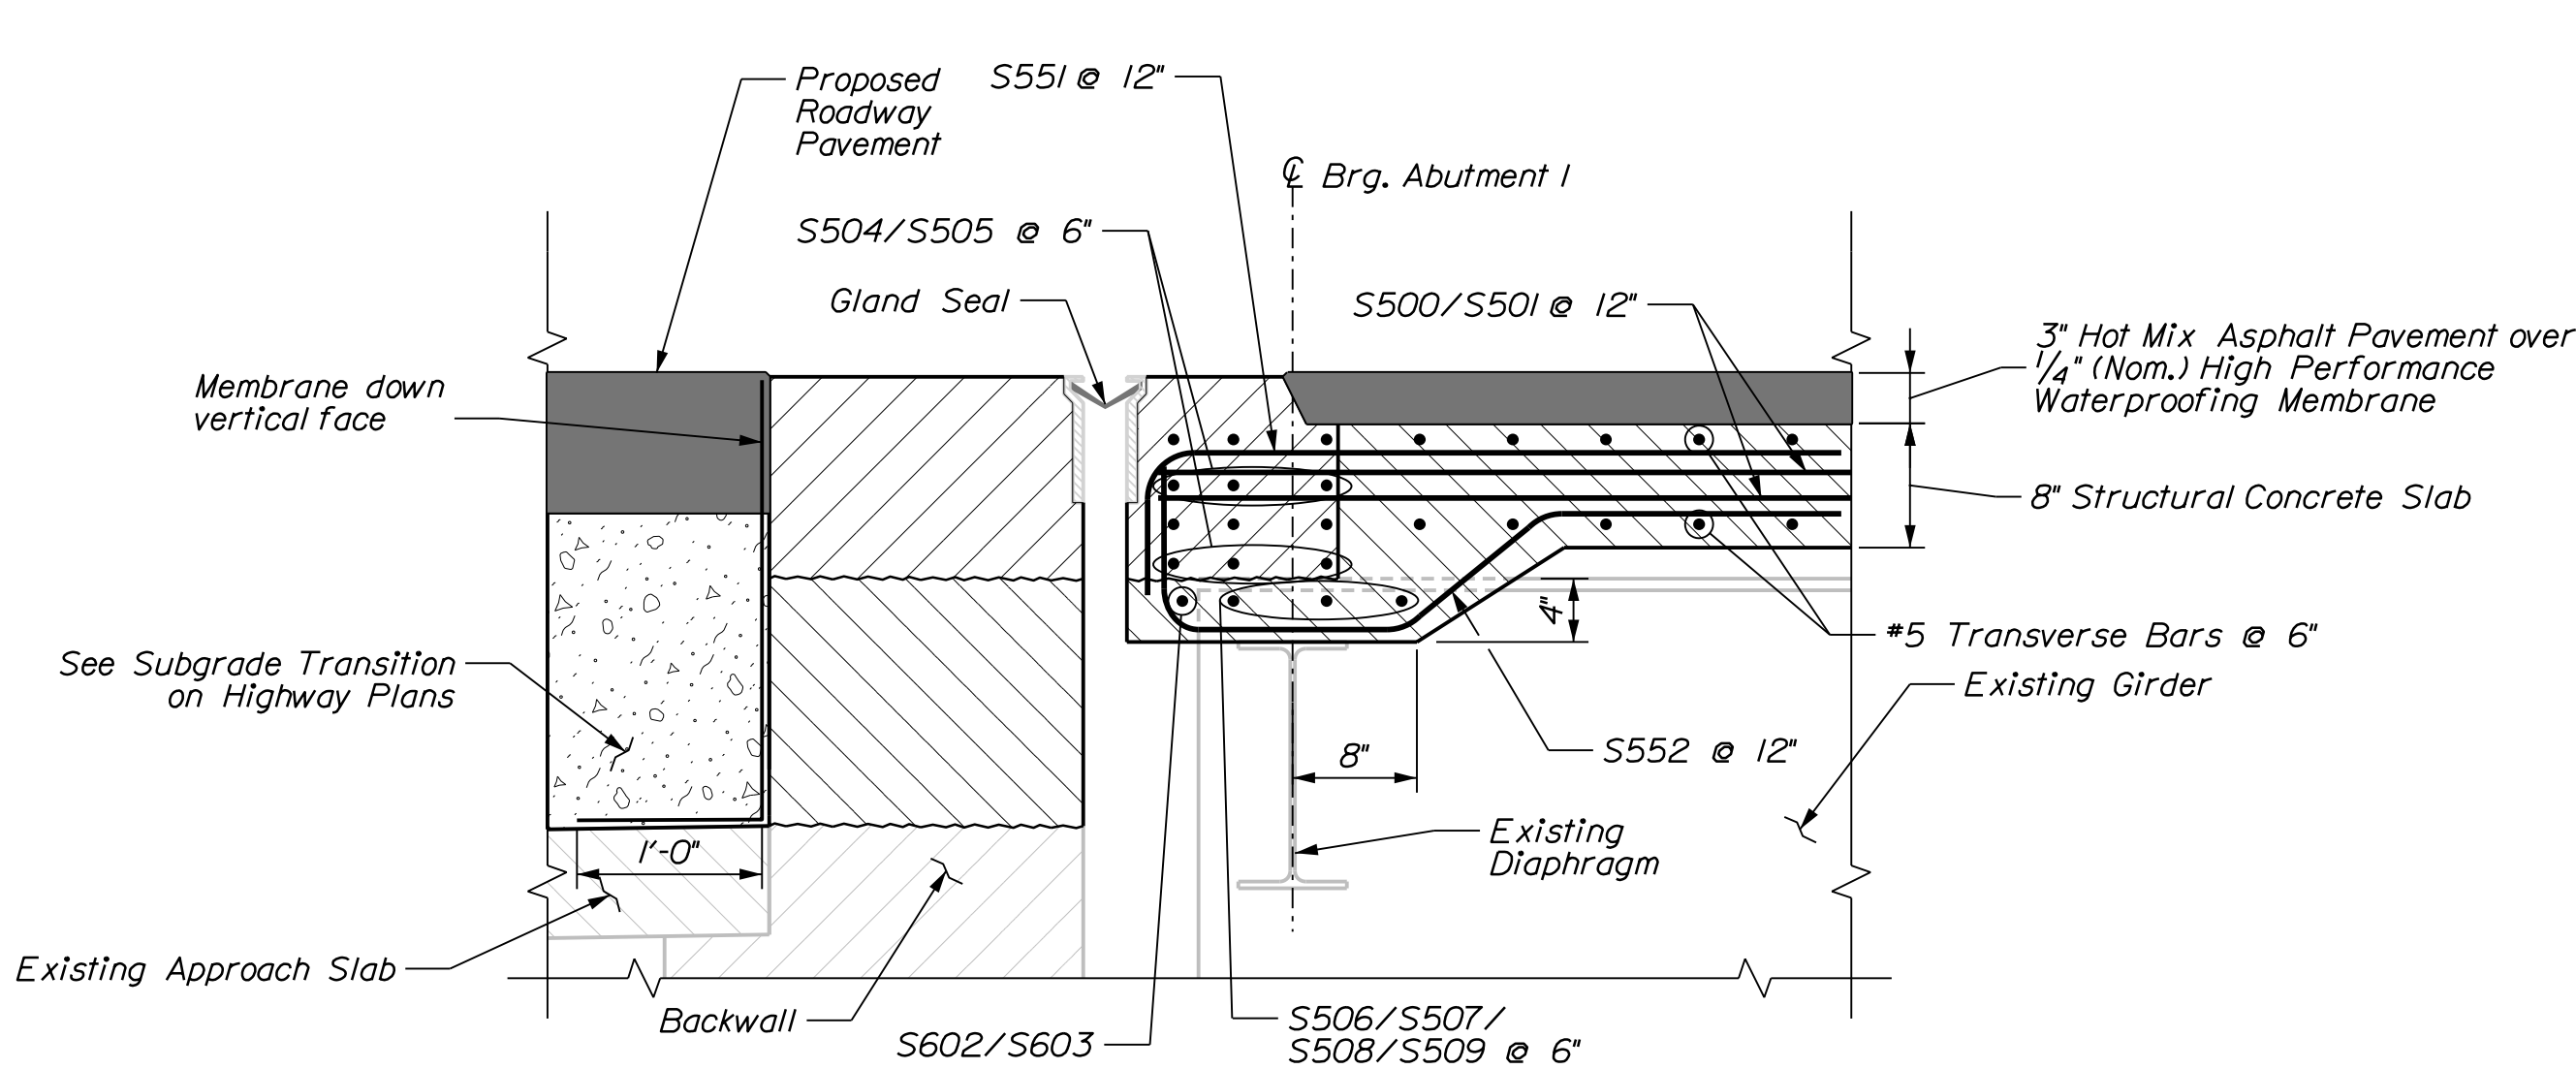


ABUTMENT 1 DECK END SECTION
(PARALLEL TO GIRDER)
Partial Height Backwall Replacement Shown,
Full Height Backwall Replacement Similar

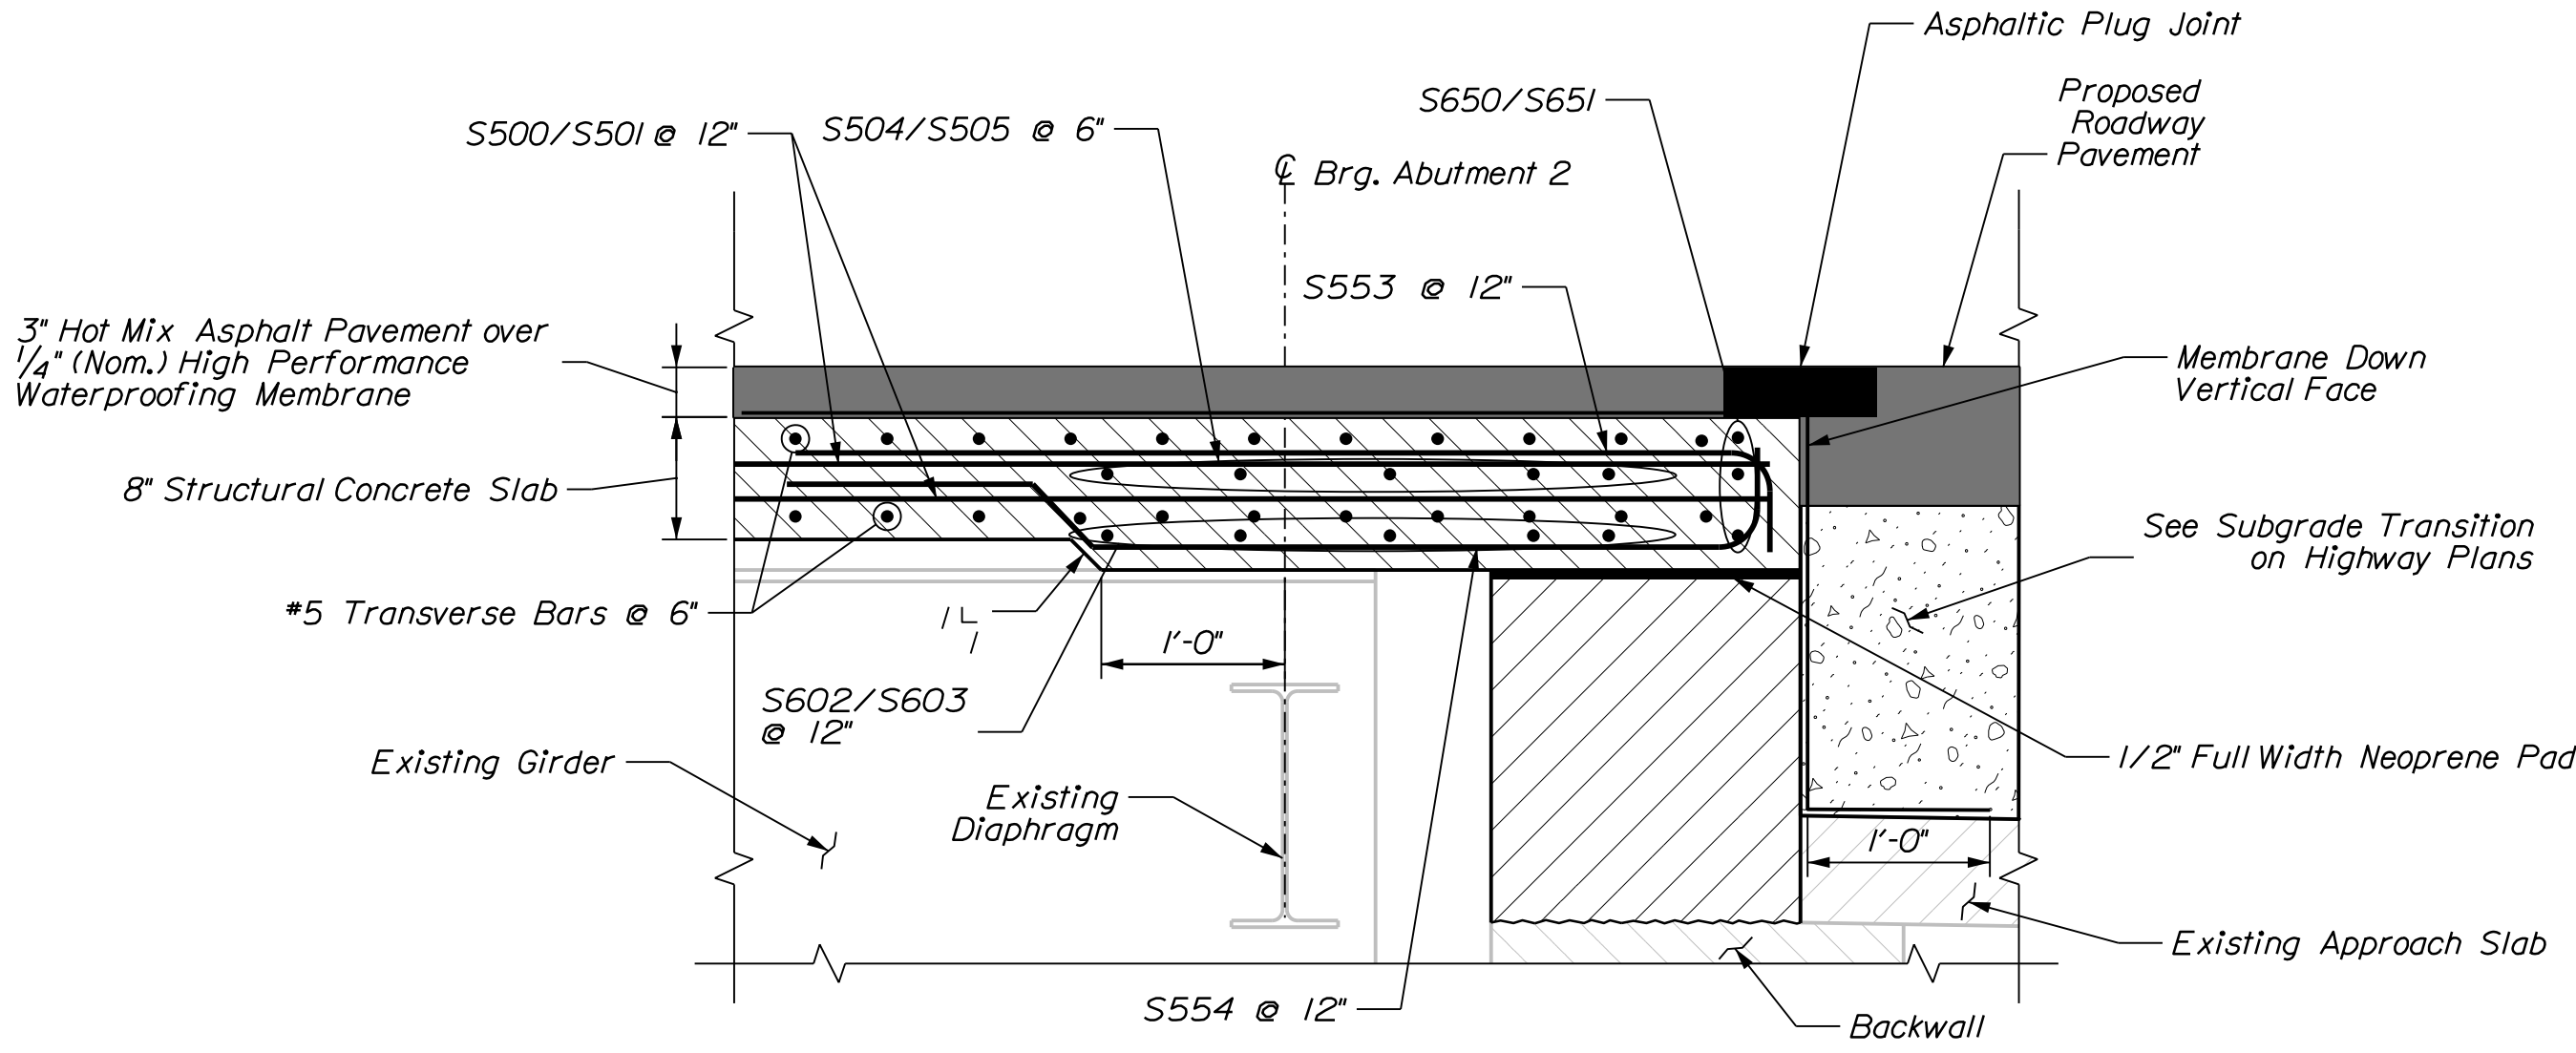

ABUTMENT 2 DECK END SECTION
(PARALLEL TO GIRDER)
Partial Height Backwall Replacement Shown,
Full Height Backwall Replacement Similar

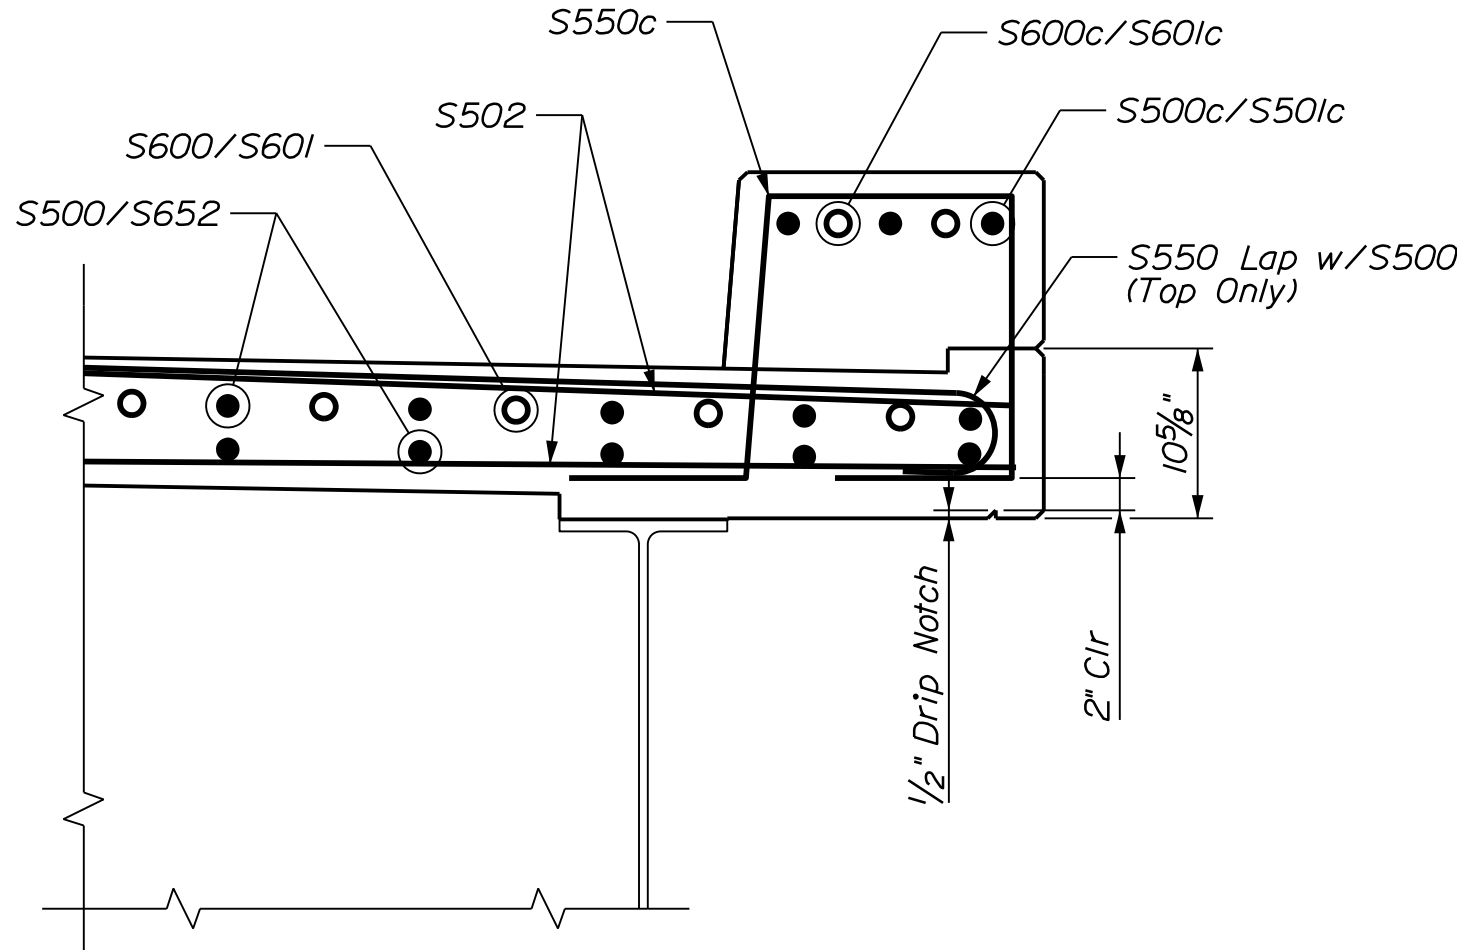

DETAIL A
Right Overhang Shown
Left Overhang Similar

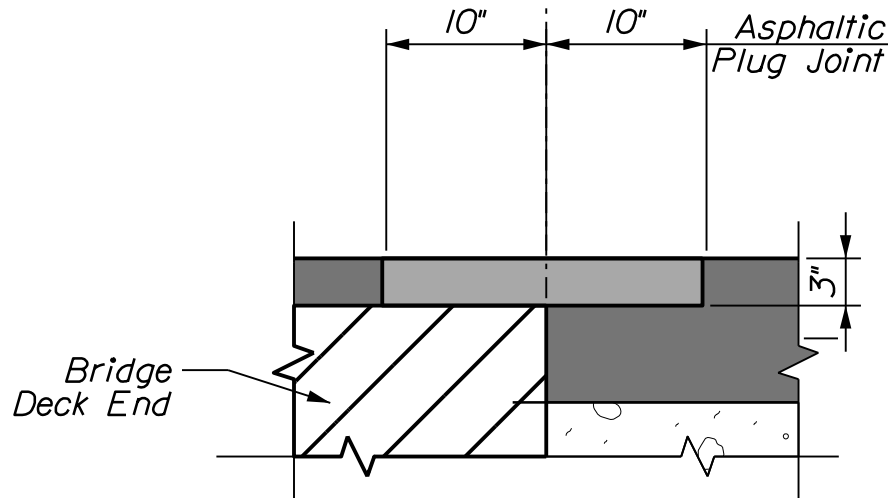

ASPHALTIC PLUG JOINT DETAIL

GLAND SEAL NOTES


1. The gland seal to be furnished shall have minimum Movement Ratings as follows:
Abutment No. 1 = 1.25 Inches
2. To facilitate staged construction, the sliding cover plate detail for the curbs shall be modified to use countersunk bolts.

SUPERSTRUCTURE NOTES

1. Payment for the neoprene pad will be incidental to related Contract Items.

STATE OF MAINE DEPARTMENT OF TRANSPORTATION		PROJECT NO. 2563106		WIN 25631.08 & 25631.09 BRIDGE NO. 1449 & 5984	
1-95 SB & NB OVER WEBB RD BRIDGE NO. 1449 & 5984		PITTSFIELD SOMERSET COUNTY		SUPERSTRUCTURE DETAILS	
PROJ. MANAGER J. BRASK		BY E. MORRISON B. COLBURN J. FITZ		DATE 06-24 06-24 06-24	
DESIGN-DETAILED S. LINDSEY		CHECKED-REVIEWED D. WHITE N. EDMAN		SIGNATURE	
DESIGN-DETAILED S. LINDSEY		CHECKED-REVIEWED D. WHITE N. EDMAN		P.E. NUMBER	
REVISIONS 1		REVISIONS 2		DATE	
REVISIONS 3		REVISIONS 4		FIELD CHANGES	
SHEET NUMBER		74		OF 110	

STRAIGHT BARS							BENT BARS															
MARK	QTY.	LENGTH	LOCATION	MARK	QTY.	LENGTH	LOCATION	MARK	QTY.	LENGTH	TYPE	A	B	C	D	E	F	G	H	O	R	LOCATION
Approach Slabs (Plain Steel)				Superstructure (Plain Steel)				Superstructure (Low-Carbon Chromium)														
AS501	15	4'-1"	AB 1 Stage 2 Transverse	S512J	4	14'-1"	Deck Transverse Stage 2	S550c	378	5'-9"	SC	10"	1'-5"	1'-3"	1'-5"			10"		1'-4"		Curb Stirrup
AS502	15	6'-0"	AB 1 Stage 1 Transverse	S512K	4	13'-2"	Deck Transverse Stage 2															
AS503	15	4'-1"	AB 2 Stage 1 Transverse	S512L	4	12'-3"	Deck Transverse Stage 2	Superstructure (Plain Steel)														
AS504	15	10'-2"	AB 2 Stage 2 Transverse	S512M	4	11'-4"	Deck Transverse Stage 2	S550	550	6'-6"	J	5'-11"	7"						5"			Deck Overhang
AS601	49	14'-8"	Approach Slab Longitudinal	S512N	4	10'-5"	Deck Transverse Stage 2	S551	46	4'-5"	L	3'-9"	8"									Deck End
				S512P	4	9'-5"	Deck Transverse Stage 2	S552	46	4'-10"	SJ	2'-0"	9"	1'-3"	10"	0"					Deck End	
				S512Q	4	8'-6"	Deck Transverse Stage 2	S553	46	5'-10"	L	5'-4"	6"							Deck End		
Superstructure (Low-Carbon Chromium)				S512R	4	7'-7"	Deck Transverse Stage 2	S554	46	6'-9"	SJ	2'-0"	8"	3'-7"	6"	0"					Deck End	
S500c	12	60'-0"	Curb Longitudinal	S512S	4	6'-8"	Deck Transverse Stage 2	S555	12	4'-8"	V				2'-4"	2'-4"			1'-1 1/2"			Deck Construction Joint
S501c	6	20'-11"	Curb Longitudinal	S512T	4	5'-9"	Deck Transverse Stage 2															
				S512U	2	4'-10"	Deck Transverse Stage 2	S650	3	25'-8"	V				24'-2"	1'-6"	8 1/2"					Deck End Stage 1
S600c	4	60'-0"	Curb Longitudinal	S512V	2	3'-11"	Deck Transverse Stage 2	S651	3	25'-2"	V				23'-8"	1'-6"	8 1/2"					Deck End Stage 2
S601c	4	47'-5"	Curb Longitudinal	S512W	2	3'-0"	Deck Transverse Stage 2															
								Abutment 1 (Low-Carbon Chromium)														
Superstructure (Plain Steel)				S600	46	60'-0"	Deck Longitudinal	A550c	56	4'-6"	HB	4"	8"	1'-3"	8"	1'-3"		4"				WW Curb Stirrup
S500	184	60'-0"	Deck Longitudinal	S601	46	47'-5"	Deck Longitudinal	A551c	112	3'-3"	L	2'-5"	10"									WW Curb
S501	92	20'-11"	Deck Longitudinal	S602	6	26'-0"	Deck End Stage 1	A552c	5	10'-9 1/2"	SJ	3'-9"	3 1/2"	8"	1'-3"	4'-10"						Left WW Stirrup
S502	506	22'-8"	Deck Transverse Stage 1	S603	6	25'-5"	Deck End Stage 2	A553c	5	10'-1/2"	SJ	3'-5"	3 1/2"	8"	1'-3"	4'-5"						Right WW Stirrup
S503	498	22'-4"	Deck Transverse Stage 2																			
S504	11	25'-7"	Deck End Stage 1	Abutment 1 (Low Carbon Chromium)				Abutment 1 (Plain Steel)														
S505	11	25'-6"	Deck End Stage 2	A500c	5	20'-10"	Left WW Curb	A550	36	3'-3"	L	2'-3"	1'-0"									Backwall Stage 1
S506	6	2'-0"	Deck End	A501c	5	22'-1"	Right WW Curb	A551	9	8'-6"	U		3'-8"	1'-2"	3'-8"							Backwall Stage 1 & 2
S507	12	8'-6"	Deck End					A552	10	3'-10"	V				2'-4"	1'-6"			1'-1"			Backwall Stage 1 & 2
S508	3	5'-3"	Deck End	Abutment 1 (Plain Steel)				A553	10	5'-3"	L	4'-5"	10"									Backwall Stage 1 & 2
S509	3	5'-3"	Deck End	A500	3	25'-11"	Backwall Stage 1	A554	42	3'-4"	L	2'-4"	1'-0"									Backwall Stage 2
S510A	2	21'-9"	Deck Transverse Stage 1	A501	3	26'-9"	Backwall Stage 1	A555	5	4'-11"	V				2'-3"	2'-8"	2'-4"					Backwall Stage 1
S510B	2	20'-10"	Deck Transverse Stage 1	A502	4	6'-6"	Backwall Stage 1	A556	5	5'-4"	A					2'-8"	2'-4"					Backwall Stage 2
S510C	2	19'-11"	Deck Transverse Stage 1	A503	4	7'-7"	Backwall Stage 1	A557	8	2'-10"	L	1'-4"	1'-6"									Pedestal
S510D	2	19'-0"	Deck Transverse Stage 1	A504	8	4'-10"	Backwall Stage 1 & 2	A558	2	3'-0"	L	1'-4"	1'-8"									Pedestal
S510E	2	18'-1"	Deck Transverse Stage 1	A505	3	25'-3"	Backwall Stage 2	A559	4	3'-4"	L	1'-4"	2'-0"									Pedestal
S510F	2	17'-2"	Deck Transverse Stage 1	A506	3	24'-5"	Backwall Stage 2	A560	1	4'-2"	L	1'-4"	2'-10"									Pedestal
S510G	2	16'-3"	Deck Transverse Stage 1	A507	3	6'-6"	Backwall Stage 2	A561	1	4'-4"	L	1'-4"	3'-0"									Pedestal
S510H	2	15'-4"	Deck Transverse Stage 1	A508	3	5'-5"	Backwall Stage 2	A562	1	4'-7"	L	1'-4"	3'-3"									Pedestal
S510J	2	14'-5"	Deck Transverse Stage 1	A509	6	3'-8"	Backwall Stage 1 & 2	A563	1	4'-10"	L	1'-4"	3'-6"									Pedestal
S510K	2	13'-6"	Deck Transverse Stage 1					Abutment 2 (Low-Carbon Chromium)														
S510L	2	12'-7"	Deck Transverse Stage 1	A600	2	20'-5"	Left WW	B550c	56	4'-6"	HB	4"	8"	1'-3"	8"	1'-3"		4"				WW Curb Stirrup
S510M	2	11'-8"	Deck Transverse Stage 1	A601	2	20'-9"	Left WW	B551c	112	3'-3"	L	2'-5"	10"									WW Curb
S510N	2	10'-9"	Deck Transverse Stage 1	A602	7	3'-6"	Left WW	B552c	3	10'-8 1/2"	SJ	3'-9"	3 1/2"	8"	1'-3"	4'-9"						Left WW Stirrup
S510P	2	9'-9"	Deck Transverse Stage 1	A603	7	4'-4"	Left WW	B553c	3	9'-11 1/2"	SJ	3'-4"	3 1/2"	8"	1'-3"	4'-5"						Right WW Stirrup
S510Q	2	8'-10"	Deck Transverse Stage 1	A604	16	3'-11"	Right & Left WW															
S510R	2	7'-11"	Deck Transverse Stage 1	A605	2	22'-1"	Right WW	Abutment 2 (Plain Steel)														
S510S	2	7'-0"	Deck Transverse Stage 1	A606	2	20'-9"	Right WW	B550	38	2'-10"	L	1'-10"	1'-0"									Backwall Stage 1
S510T	2	6'-1"	Deck Transverse Stage 1	A607	7	5'-1"	Right WW	B551	5	7'-0"	U		2'-11"	1'-2"	2'-11"							Backwall Stage 1
S510U	2	5'-2"	Deck Transverse Stage 1	A608	7	4'-4"	Right WW	B552	14	3'-10"	V				2'-4"	1'-6"			1'-1"			Backwall Stage 1 & 2
S510V	2	4'-3"	Deck Transverse Stage 1					B553	14	5'-4"	L	4'-6"	10"									Backwall Stage 1 & 2
S510W	2	3'-4"	Deck Transverse Stage 1	Abutment 2 (Low Carbon Chromium)				B554	30	2'-10"	L	1'-10"	1'-0"									Backwall Stage 2
S511A	2	20'-2"	Deck Transverse Stage 1	B500c	10	19'-6"	Right & Left WW Curbs	B555	10	6'-2"	U		2'-6"	1'-2"	2'-6"							Backwall Stage 2
S511B	2	19'-3"	Deck Transverse Stage 1					B556	4	6'-2"	I6	0"	3'-0"	1'-2"	2'-0"				11"	1'-9"		Backwall Stage 1
S511C	2	18'-4"	Deck Transverse Stage 1	Abutment 2 (Plain Steel)				B557	4	6'-4"	L	3'-2"	3'-2"									Backwall Stage 2
S511D	2	17'-5"	Deck Transverse Stage 1	B500	2	25'-1"	Backwall Stage 1															
S511E	2	16'-6"	Deck Transverse Stage 1	B501	2	25'-11"	Backwall Stage 1															
S511F	2	15'-7"	Deck Transverse Stage 1	B502	3	4'-10"	Backwall Stage 1															
S511G	2	14'-8"	Deck Transverse Stage 1	B503	3	5'-8"	Backwall Stage 1															
S511H	2	13'-9"	Deck Transverse Stage 1	B504	15	3'-10"	Backwall Stage 1 & 2															
S511J	2	12'-10"	Deck Transverse Stage 1	B505	2	24'-5"	Backwall Stage 2															
S511K	2	11'-11"	Deck Transverse Stage 1	B506	2	25'-3"	Backwall Stage 2															
S511L	2	11'-0"	Deck Transverse Stage 1	B507	3	11'-0"	Backwall Stage 2															
S511M	2	10'-1"	Deck Transverse Stage 1	B508	3	12'-1"	Backwall Stage 2															
S511N	2	9'-2"	Deck Transverse Stage 1	B509	6	3'-8"	Backwall Stage 1 & 2															
S511P	2	8'-2"	Deck Transverse Stage 1																			
S511Q	2	7'-3"	Deck Transverse Stage 1	B600	8	19'-6"	Right & Left WW															
S511R	2	6'-4"	Deck Transverse Stage 1	B601	26	4'-4"	Right & Left WW															
S511S	2	5'-5"	Deck Transverse Stage 1	B602	8	4'-1"	Left WW															
S511T	2	4'-6"	Deck Transverse Stage 1	B603	8	3'-8"	Right WW															
S512A	4	21'-5"	Deck Transverse Stage 2																			
S512B	4	20'-6"	Deck Transverse Stage 2																			
S512C	4	19'-7"	Deck Transverse Stage 2																			
S512D	4	18'-8"	Deck Transverse Stage 2																			
S512E	4	17'-9"	Deck Transverse Stage 2																			
S512F	4	16'-10"	Deck Transverse Stage 2																			
S512G	4	15'-11"	Deck Transverse Stage 2																			
S512H	4	15'-0"	Deck Transverse Stage 2																			

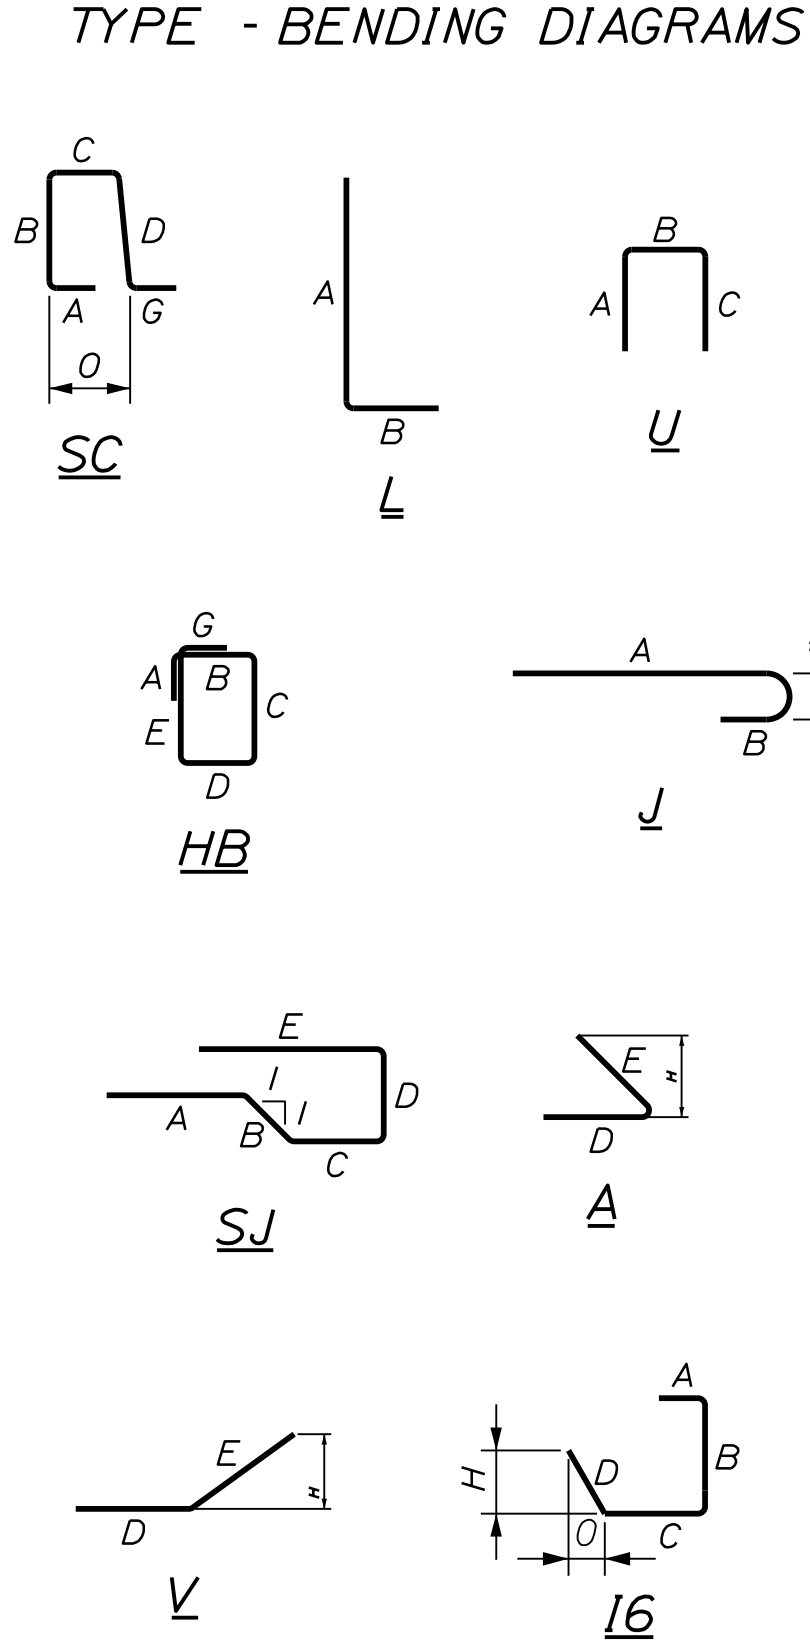

All dimensions are out-to-out of bar.

Bending details and hooks shall conform to the recommendations of the current revision of ACI Standard 315 and ACI Standard 318.

Plain Reinforcing Steel: ASTM A 615, Grade 60
Stainless Steel Reinforcing: ASTM A955, Grade 75
Glass Fiber Reinforced Polymer: ASTM D7957
Low-Carbon Chromium Steel: ASTM A1035, Type CS, Grade 100

GENERAL NOTES

1. The First digit(s) following the letter(s) of the mark indicate the size of the bar:

Mark "A502" = bar size #5
Mark "P805" = bar size #8
Mark "S650" = bar size #6
Mark "P1404" = bar size #14

2. All reinforcement bars shall be Plain Reinforcing Steel, except in the curbs. Curb reinforcement will be Low-Carbon Chromium Steel as denoted by the lower case letter "c" following the bar number.

"P510c", c = Low-Carbon Chromium Steel

STATE OF MAINE
DEPARTMENT OF TRANSPORTATION
PROJECT NO. 2563106
WIN 25631.08
BRIDGE NO. 1449
BRIDGE PLANS

PROJ. MANAGER
DESIGN-DETAILED
CHECKED-REVIEWED
DESIGN-DETAILED
REVISIONS 1
REVISIONS 3
REVISIONS 4
FIELD CHANGES

J. BRASK
J. LINDSLEY
D. WHITE
N. EDMAN

E. MORRISON
B. COLBURN
J. FITZ

DATE
06-24
06-24
06-24

SIGNATURE
P.E. NUMBER
DATE

I-95 SB OVER WEBB RD
BRIDGE NO. 1449
PITTSFIELD
SOMERSET COUNTY


REINFORCING
STEEL SCHEDULE

SHEET NUMBER
75
OF 110


Date:6/10/2024

Username: jfitzpatrick


Filename: ... \0xx_Pittsfield_Phased_Typicals.dgn Division:

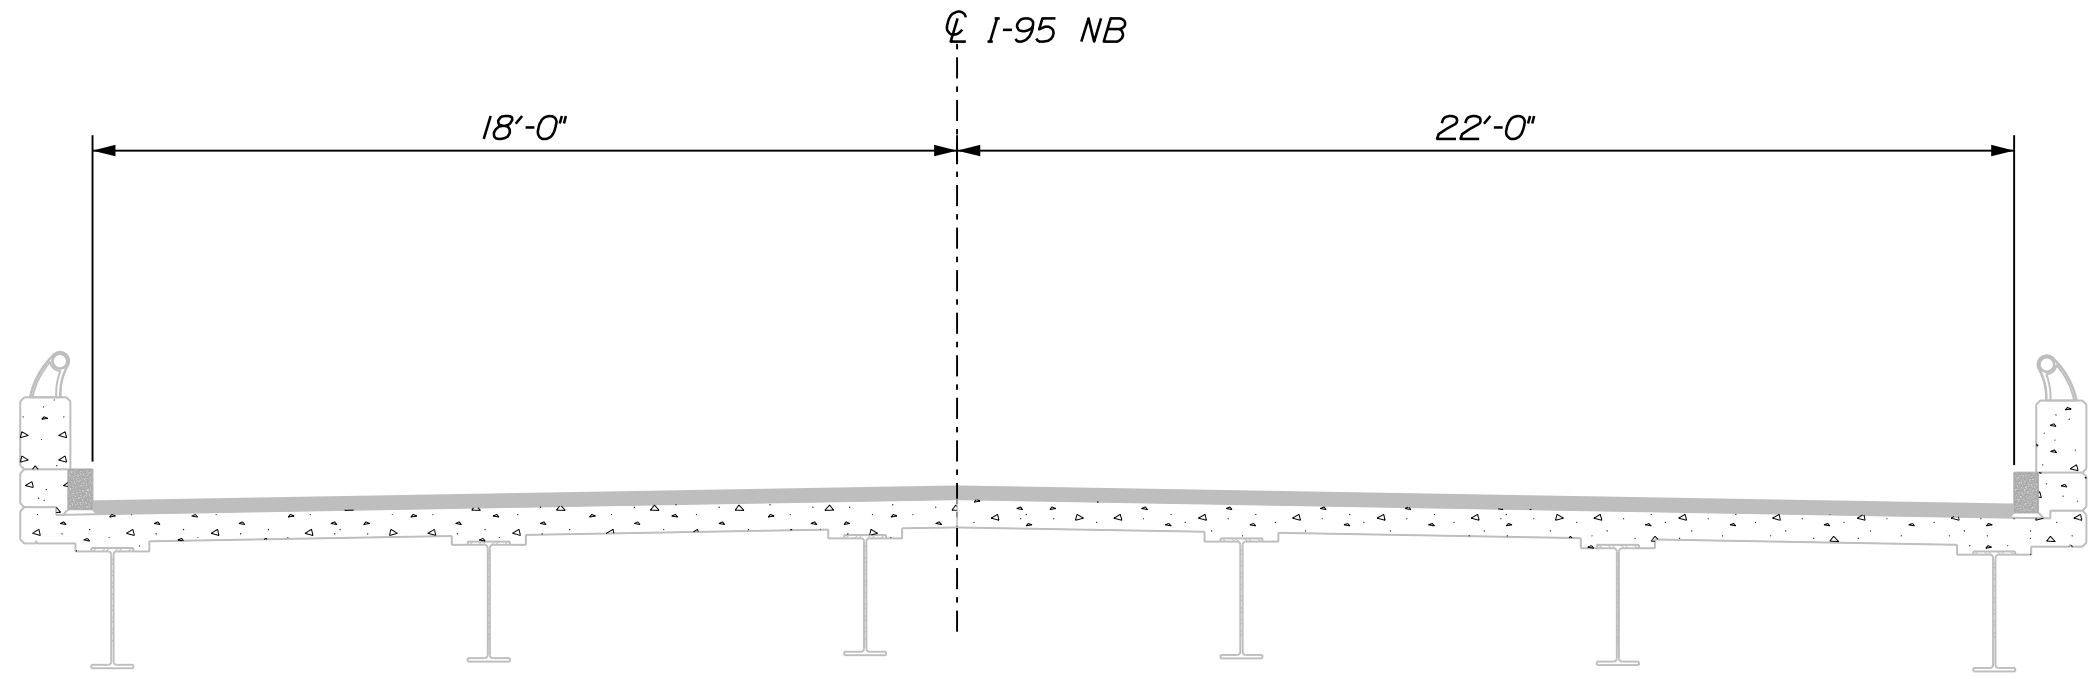


EXISTING TRANSVERSE SECTION
 I-95 Northbound shown.
 I-95 Southbound opposite hand.

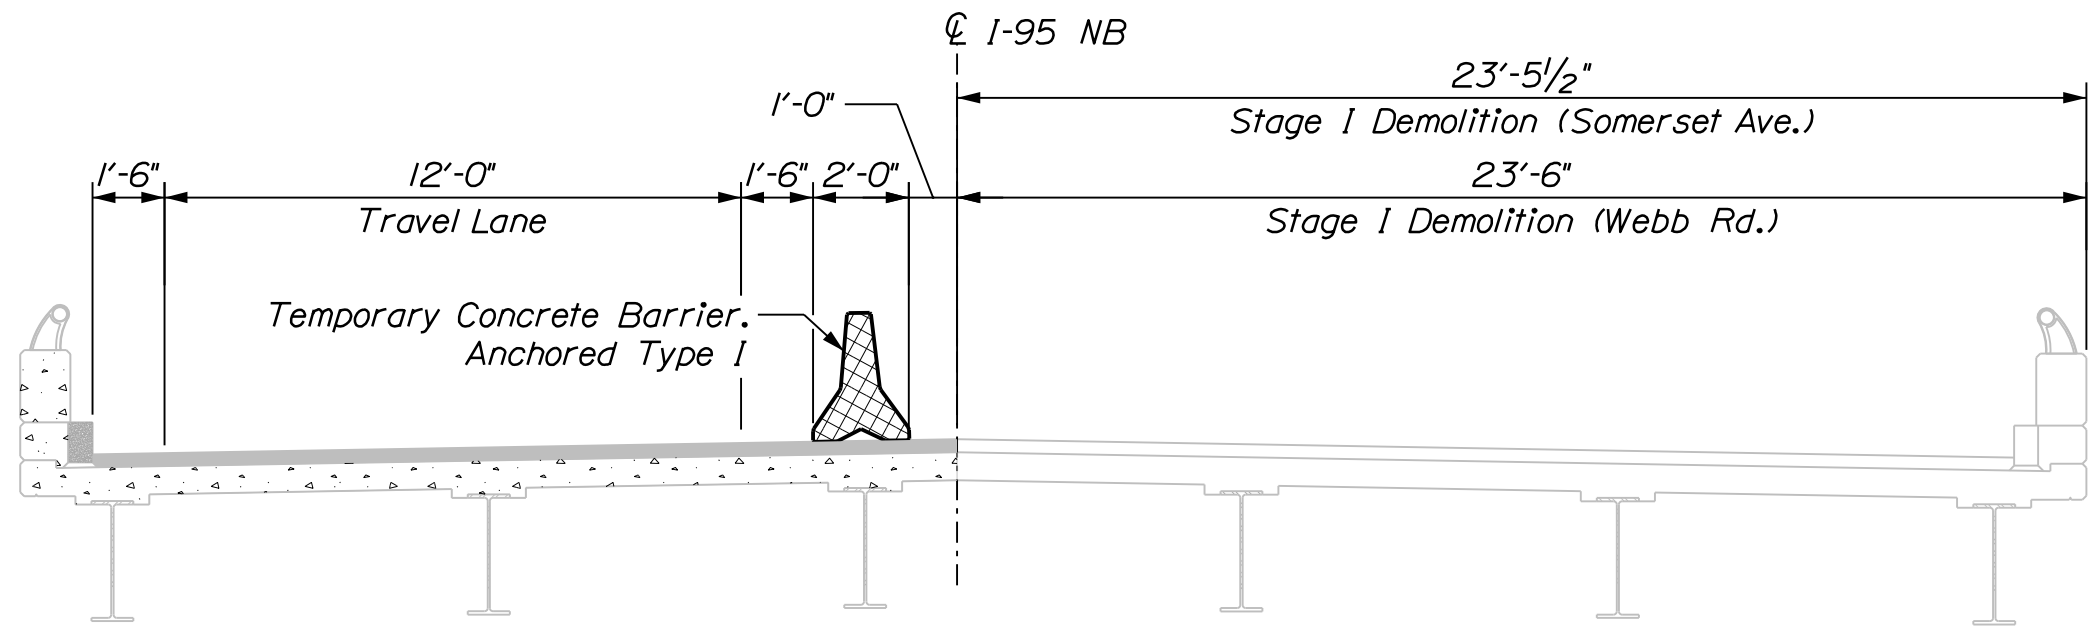


STAGE I DEMOLITION
 I-95 Northbound shown.
 I-95 Southbound opposite hand.

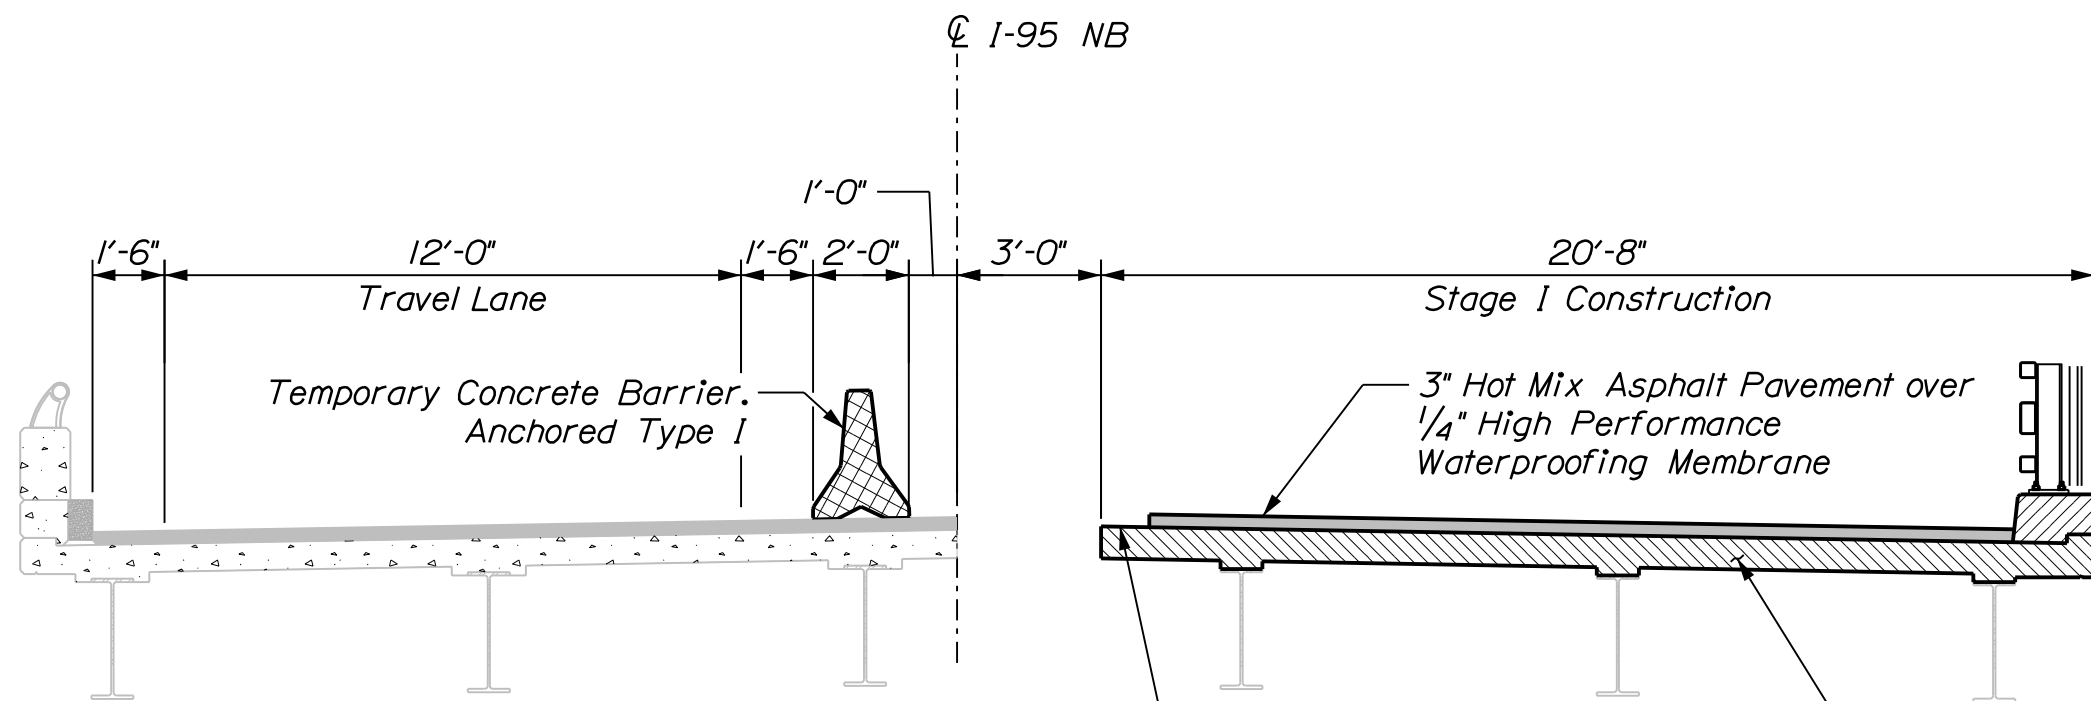


STAGE I CONSTRUCTION
 I-95 Northbound shown.
 I-95 Southbound opposite hand.

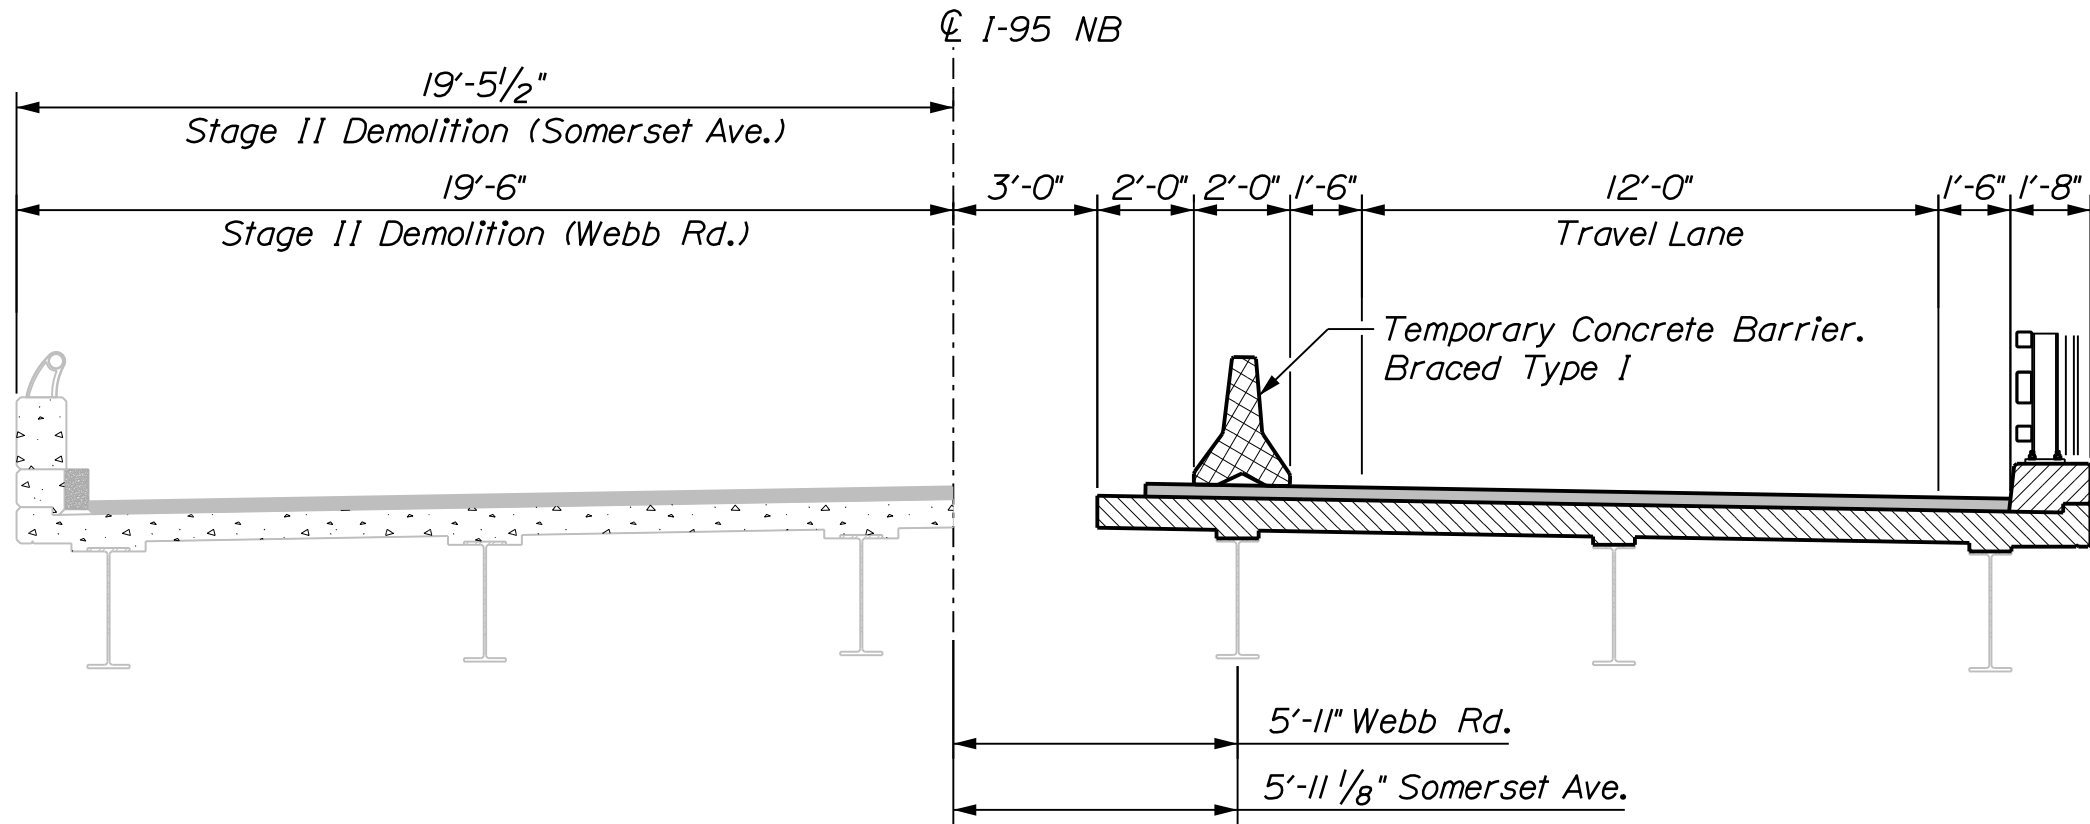

STAGE II DEMOLITION
 I-95 Northbound shown.
 I-95 Southbound opposite hand.

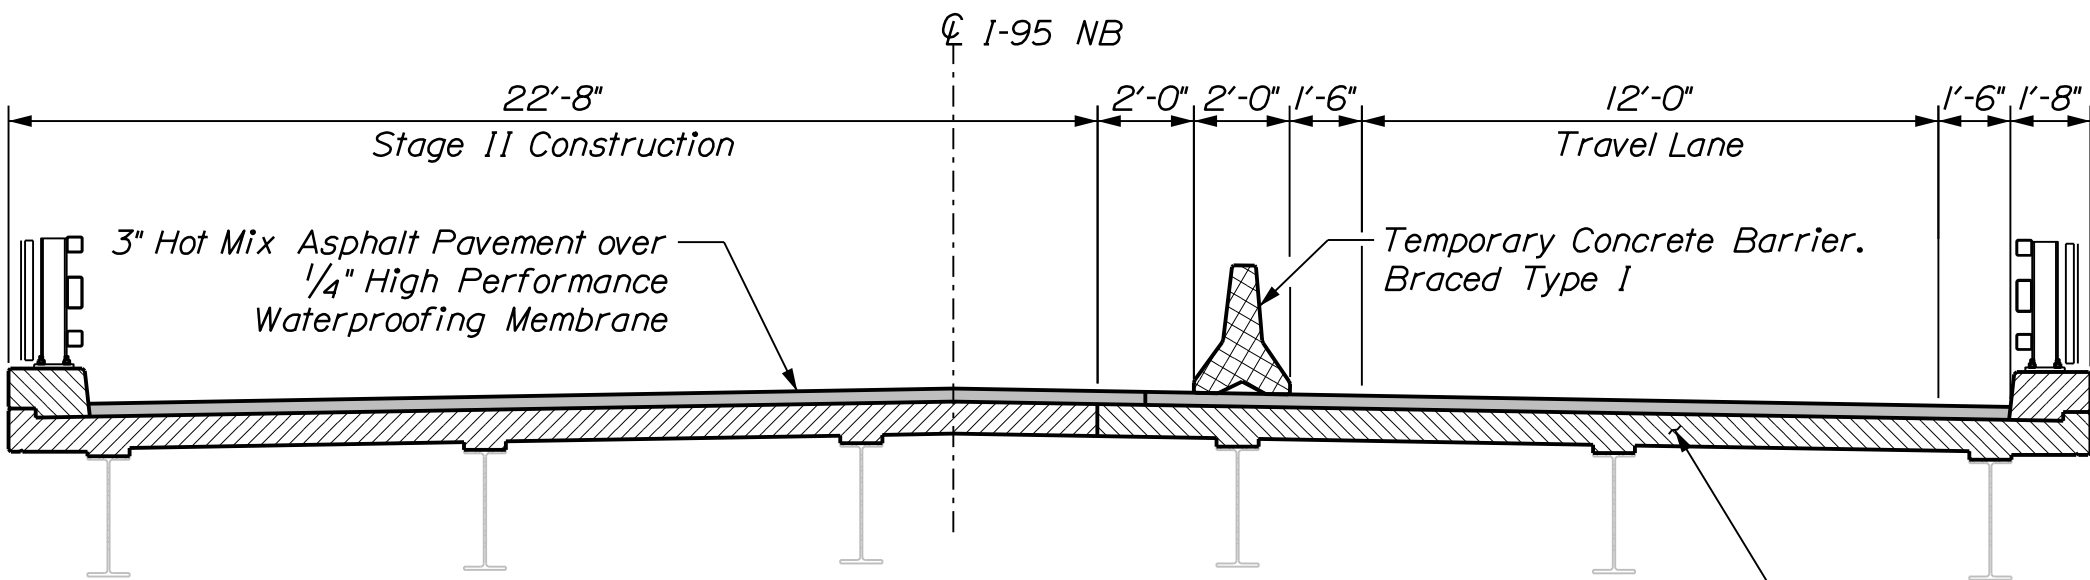

STAGE II CONSTRUCTION
 I-95 Northbound shown.
 I-95 Southbound opposite hand.



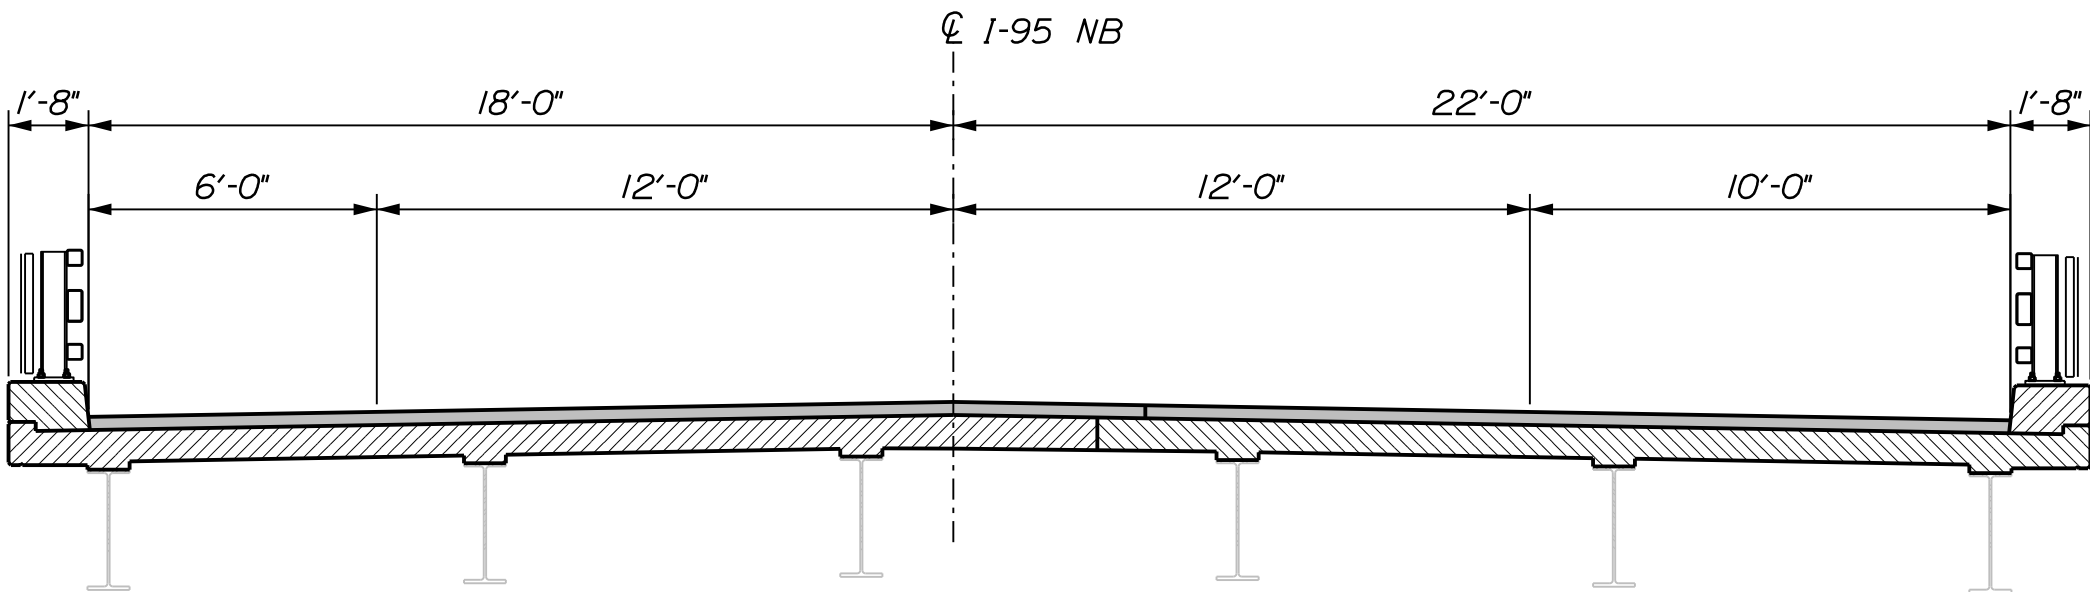


PROPOSED TRANSVERSE SECTION
 I-95 Northbound shown.
 I-95 Southbound opposite hand.

PROJ. MANAGER	J. BRASK	BY	DATE
DESIGNED-DETAILED	S. LINDSLEY	E. MORRISON	06-24
CHECKED-REVIEWED	D. WHITE	B. COLBURN	06-24
DESIGNED-DETAILED	N. EDMAN	J. FITZ	06-24
REVISIONS 1			
REVISIONS 2			
REVISIONS 3			
REVISIONS 4			
FIELD CHANGES			



PLAN

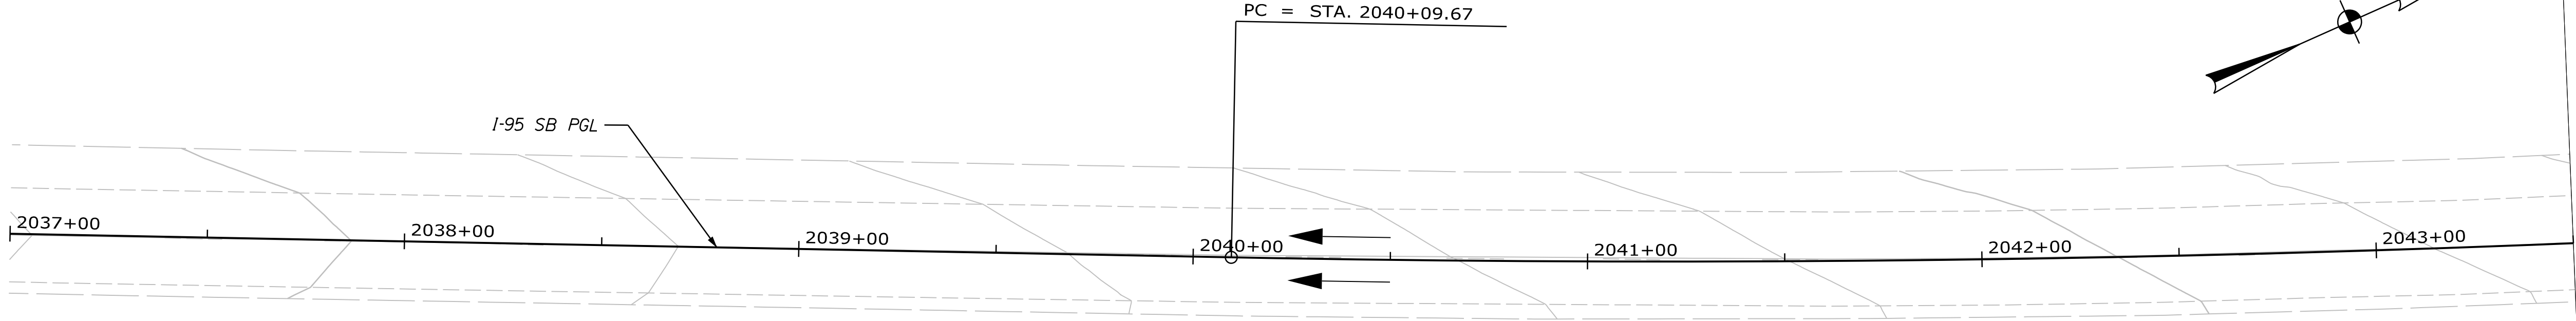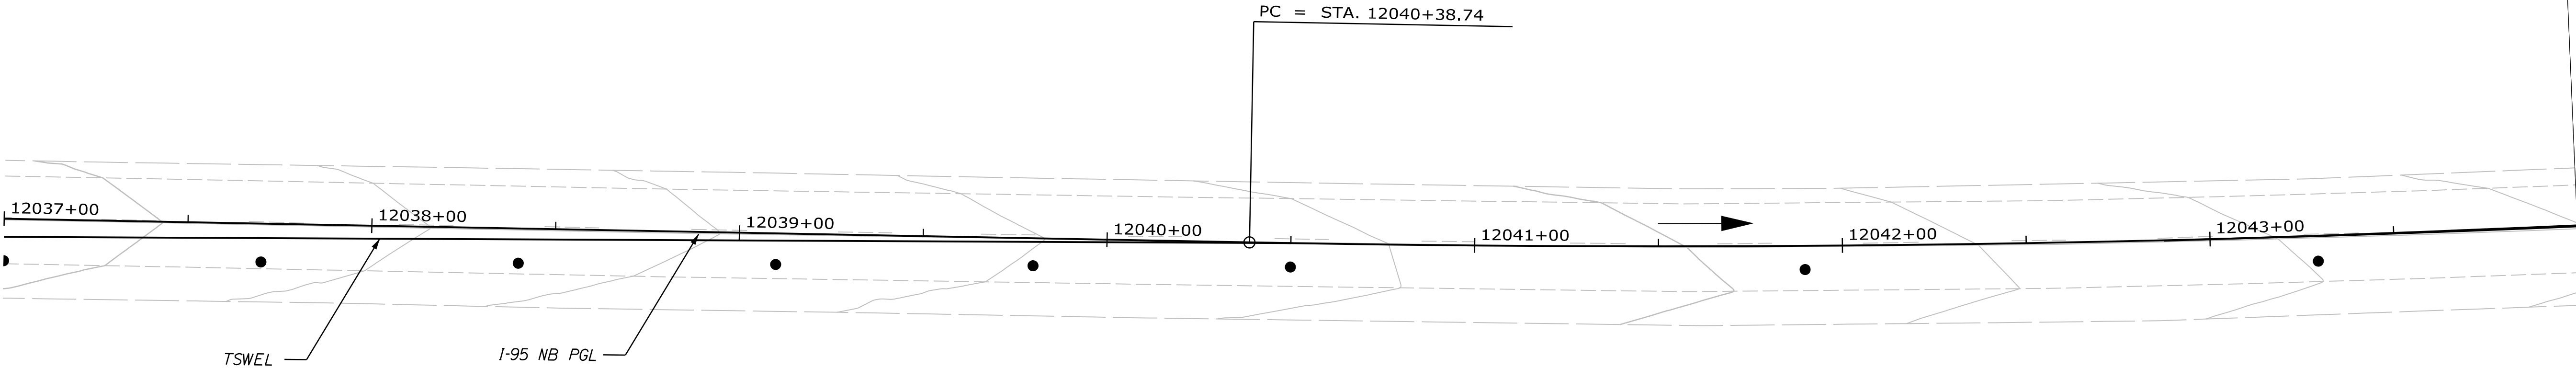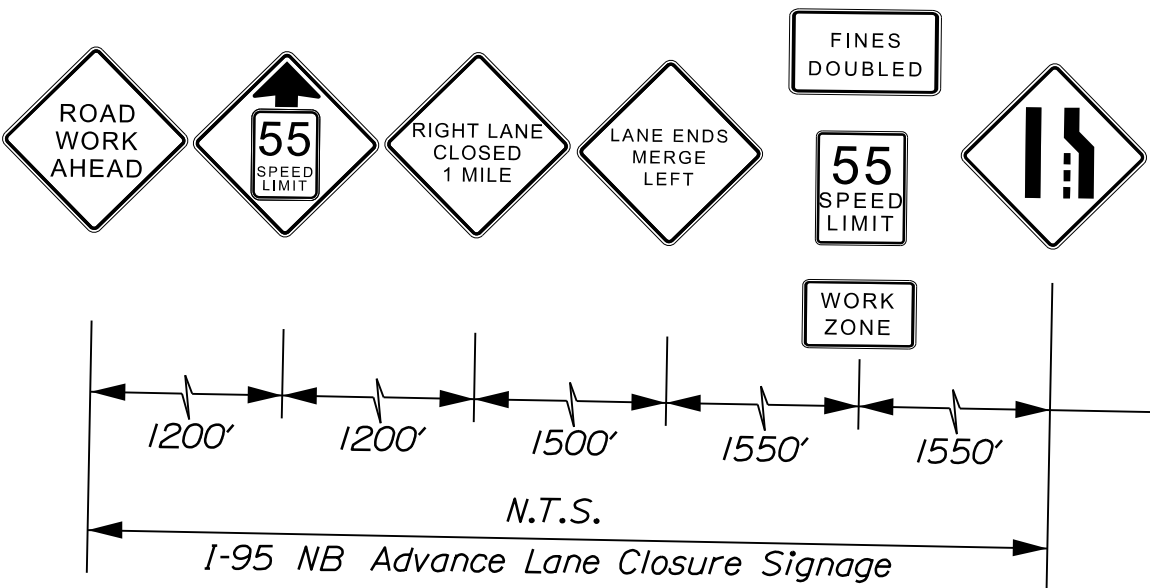

NOTE

1. Traffic Control Plans currently show all bridges being worked on concurrently.
If bridges are worked on individually, lane closures will only be allowed on active work zones and shall be minimized as much as possible.


STATE OF MAINE
DEPARTMENT OF TRANSPORTATION
PROJECT NO. 2563106
WIN 25631.06, 25631.07, 25631.08, 25631.09 BRIDGE NO. 1447, 1449, 5984, 5985

SIGNATURE
P.E. NUMBER
DATE

PROJ. MANAGER	J. BRASK	BY	DATE
DESIGNED-DETAILED	S. LINDSEY	E. MORRISON	06-24
CHECKED-REVIEWED	D. WHITE	B. COLBURN	06-24
DESIGNS-DETAILED	N. EDMAN	J. FITZ	06-24
REVISIONS 1			
REVISIONS 2			
REVISIONS 3			
REVISIONS 4			
FIELD CHANGES			


I-95 SB & NB OVER WEBB RD & SOMERSET AVE BRIDGE NO. 1447, 1449, 5984, 5985 PITTSFIELD SOMERSET COUNTY
TRAFFIC CONTROL PLANS PHASE 1

SHEET NUMBER
79
OF 110

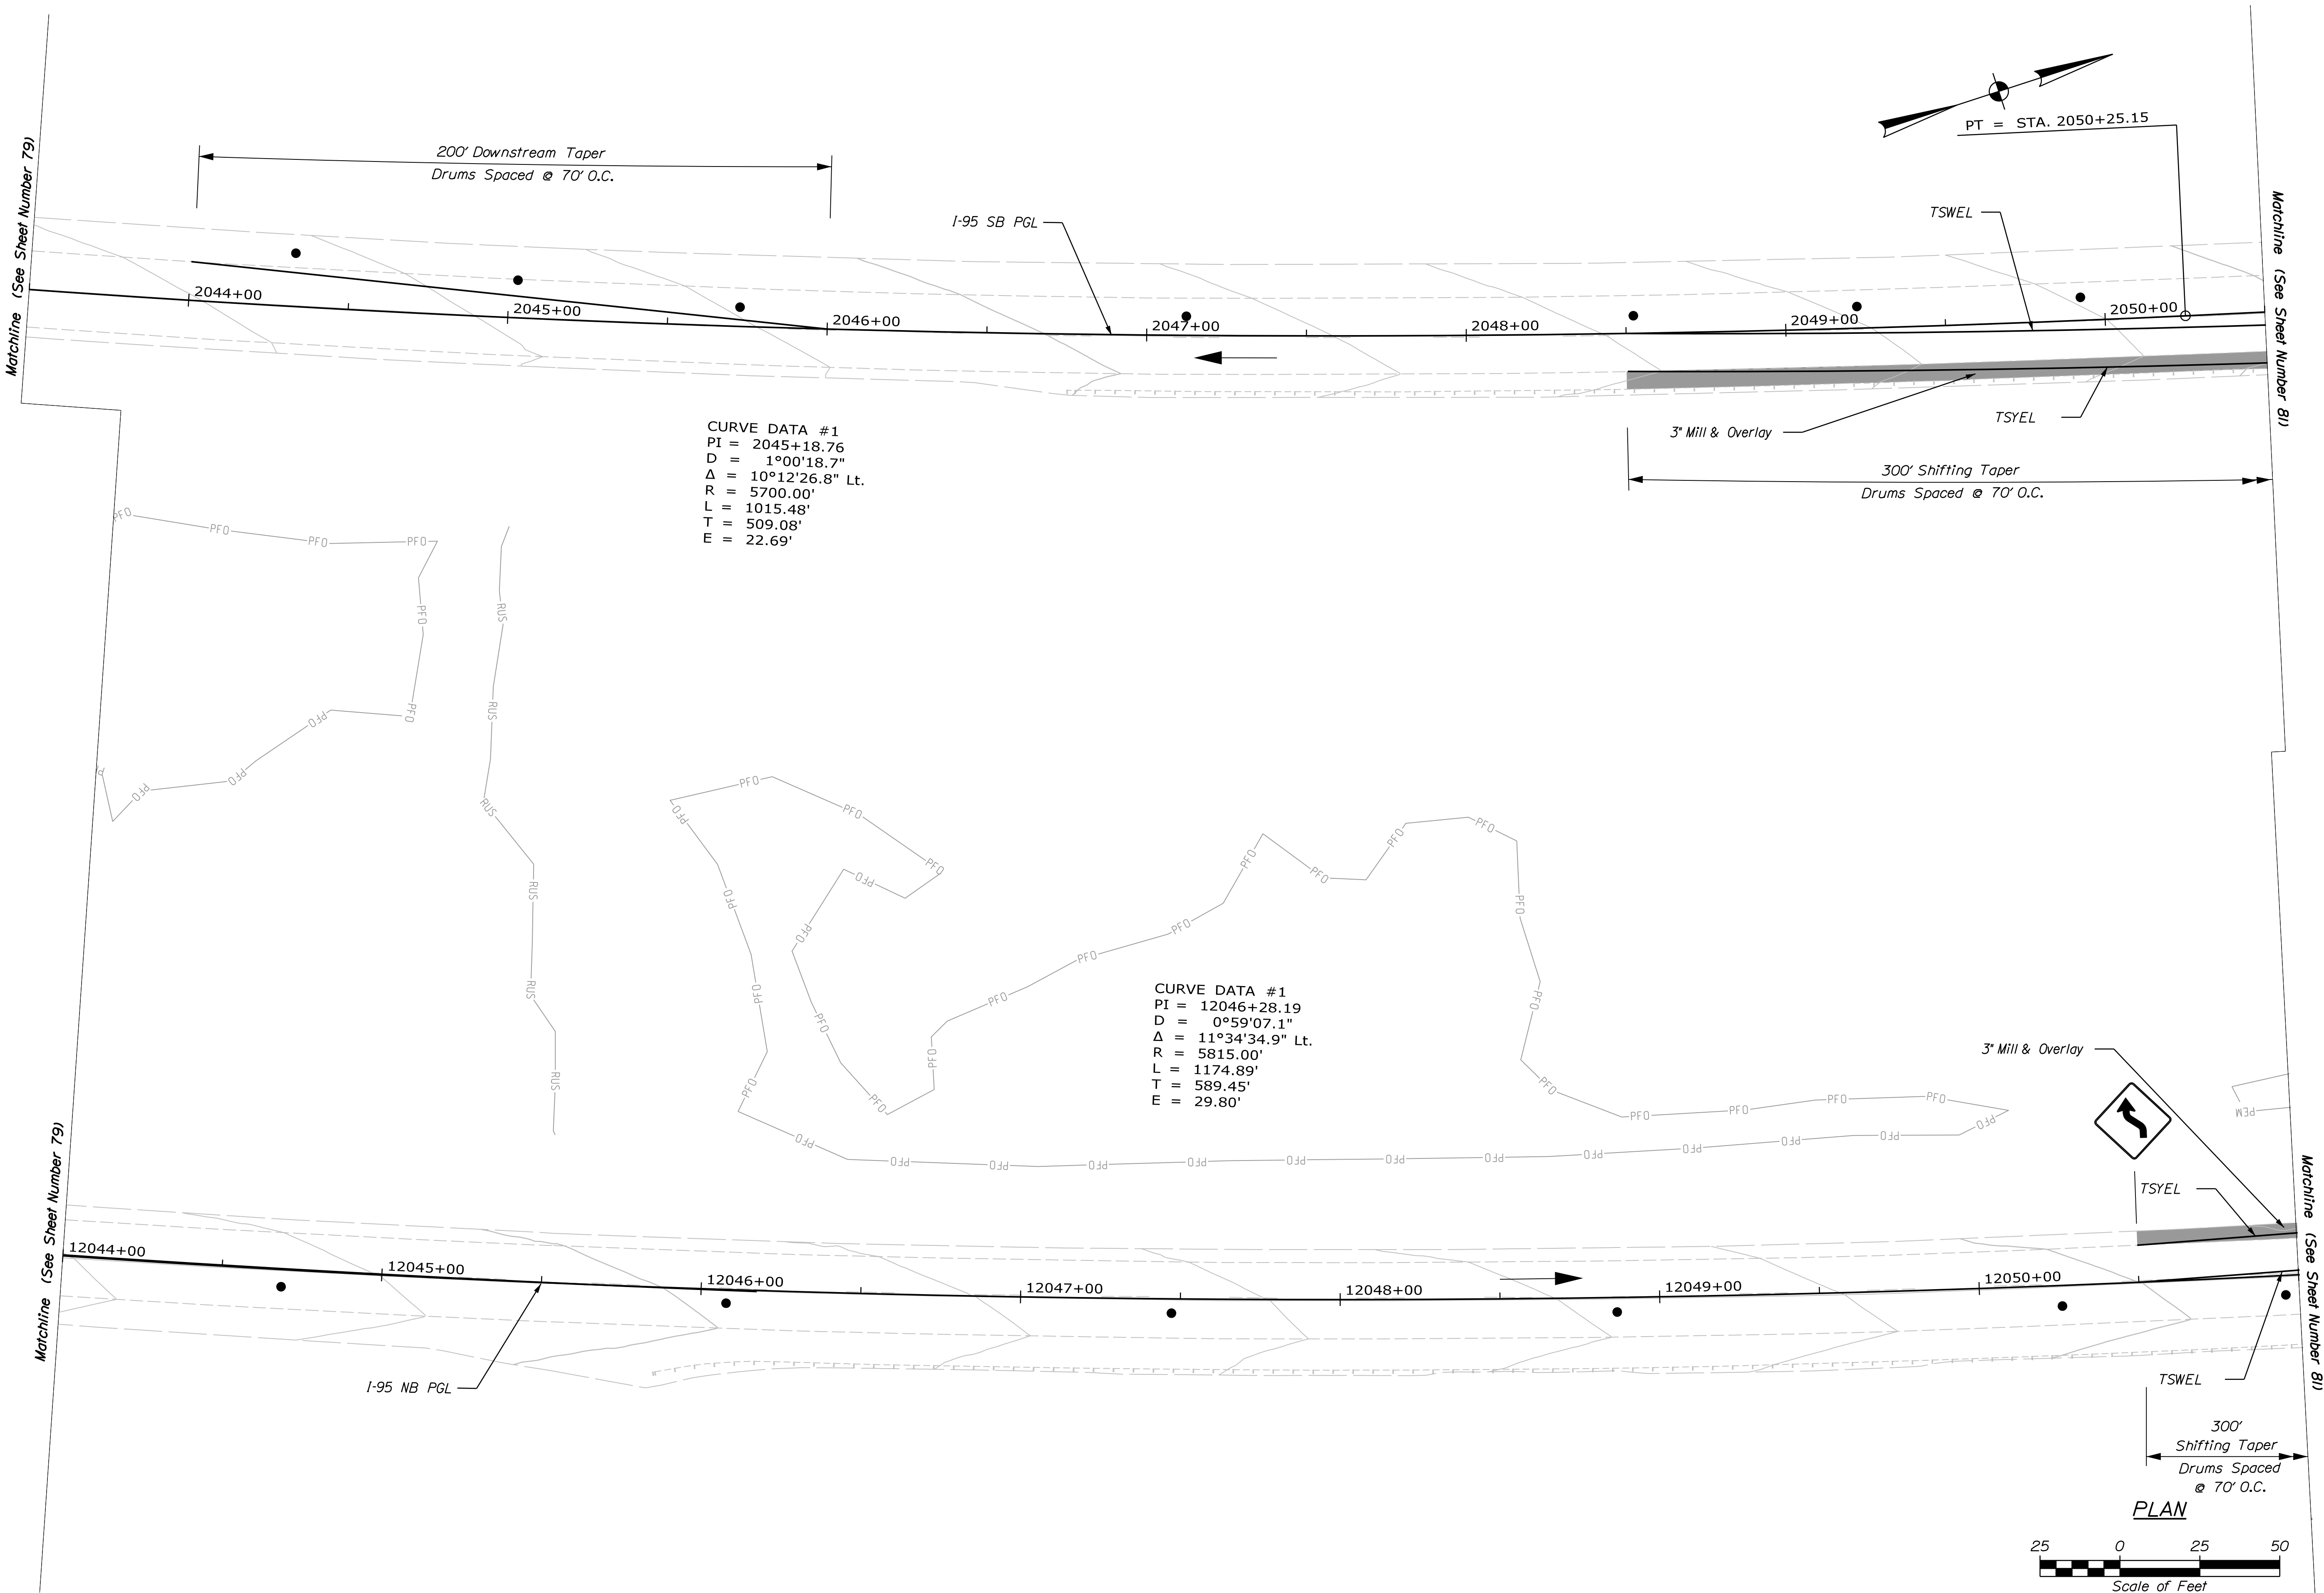

PROJ. MANAGER	J. BRASK	BY	DATE
DESIGN-DETAILED	S. LINDSLEY	E. MORRISON	06-24
CHECKED-REVIEWED	D. WHITE	B. COLBURN	06-24
DESIGNS-DETAILED	N. EDMAN	J. FITZ	06-24
REVISIONS 1			
REVISIONS 2			
REVISIONS 3			
REVISIONS 4			
FIELD CHANGES			

SIGNATURE	P.E. NUMBER	DATE

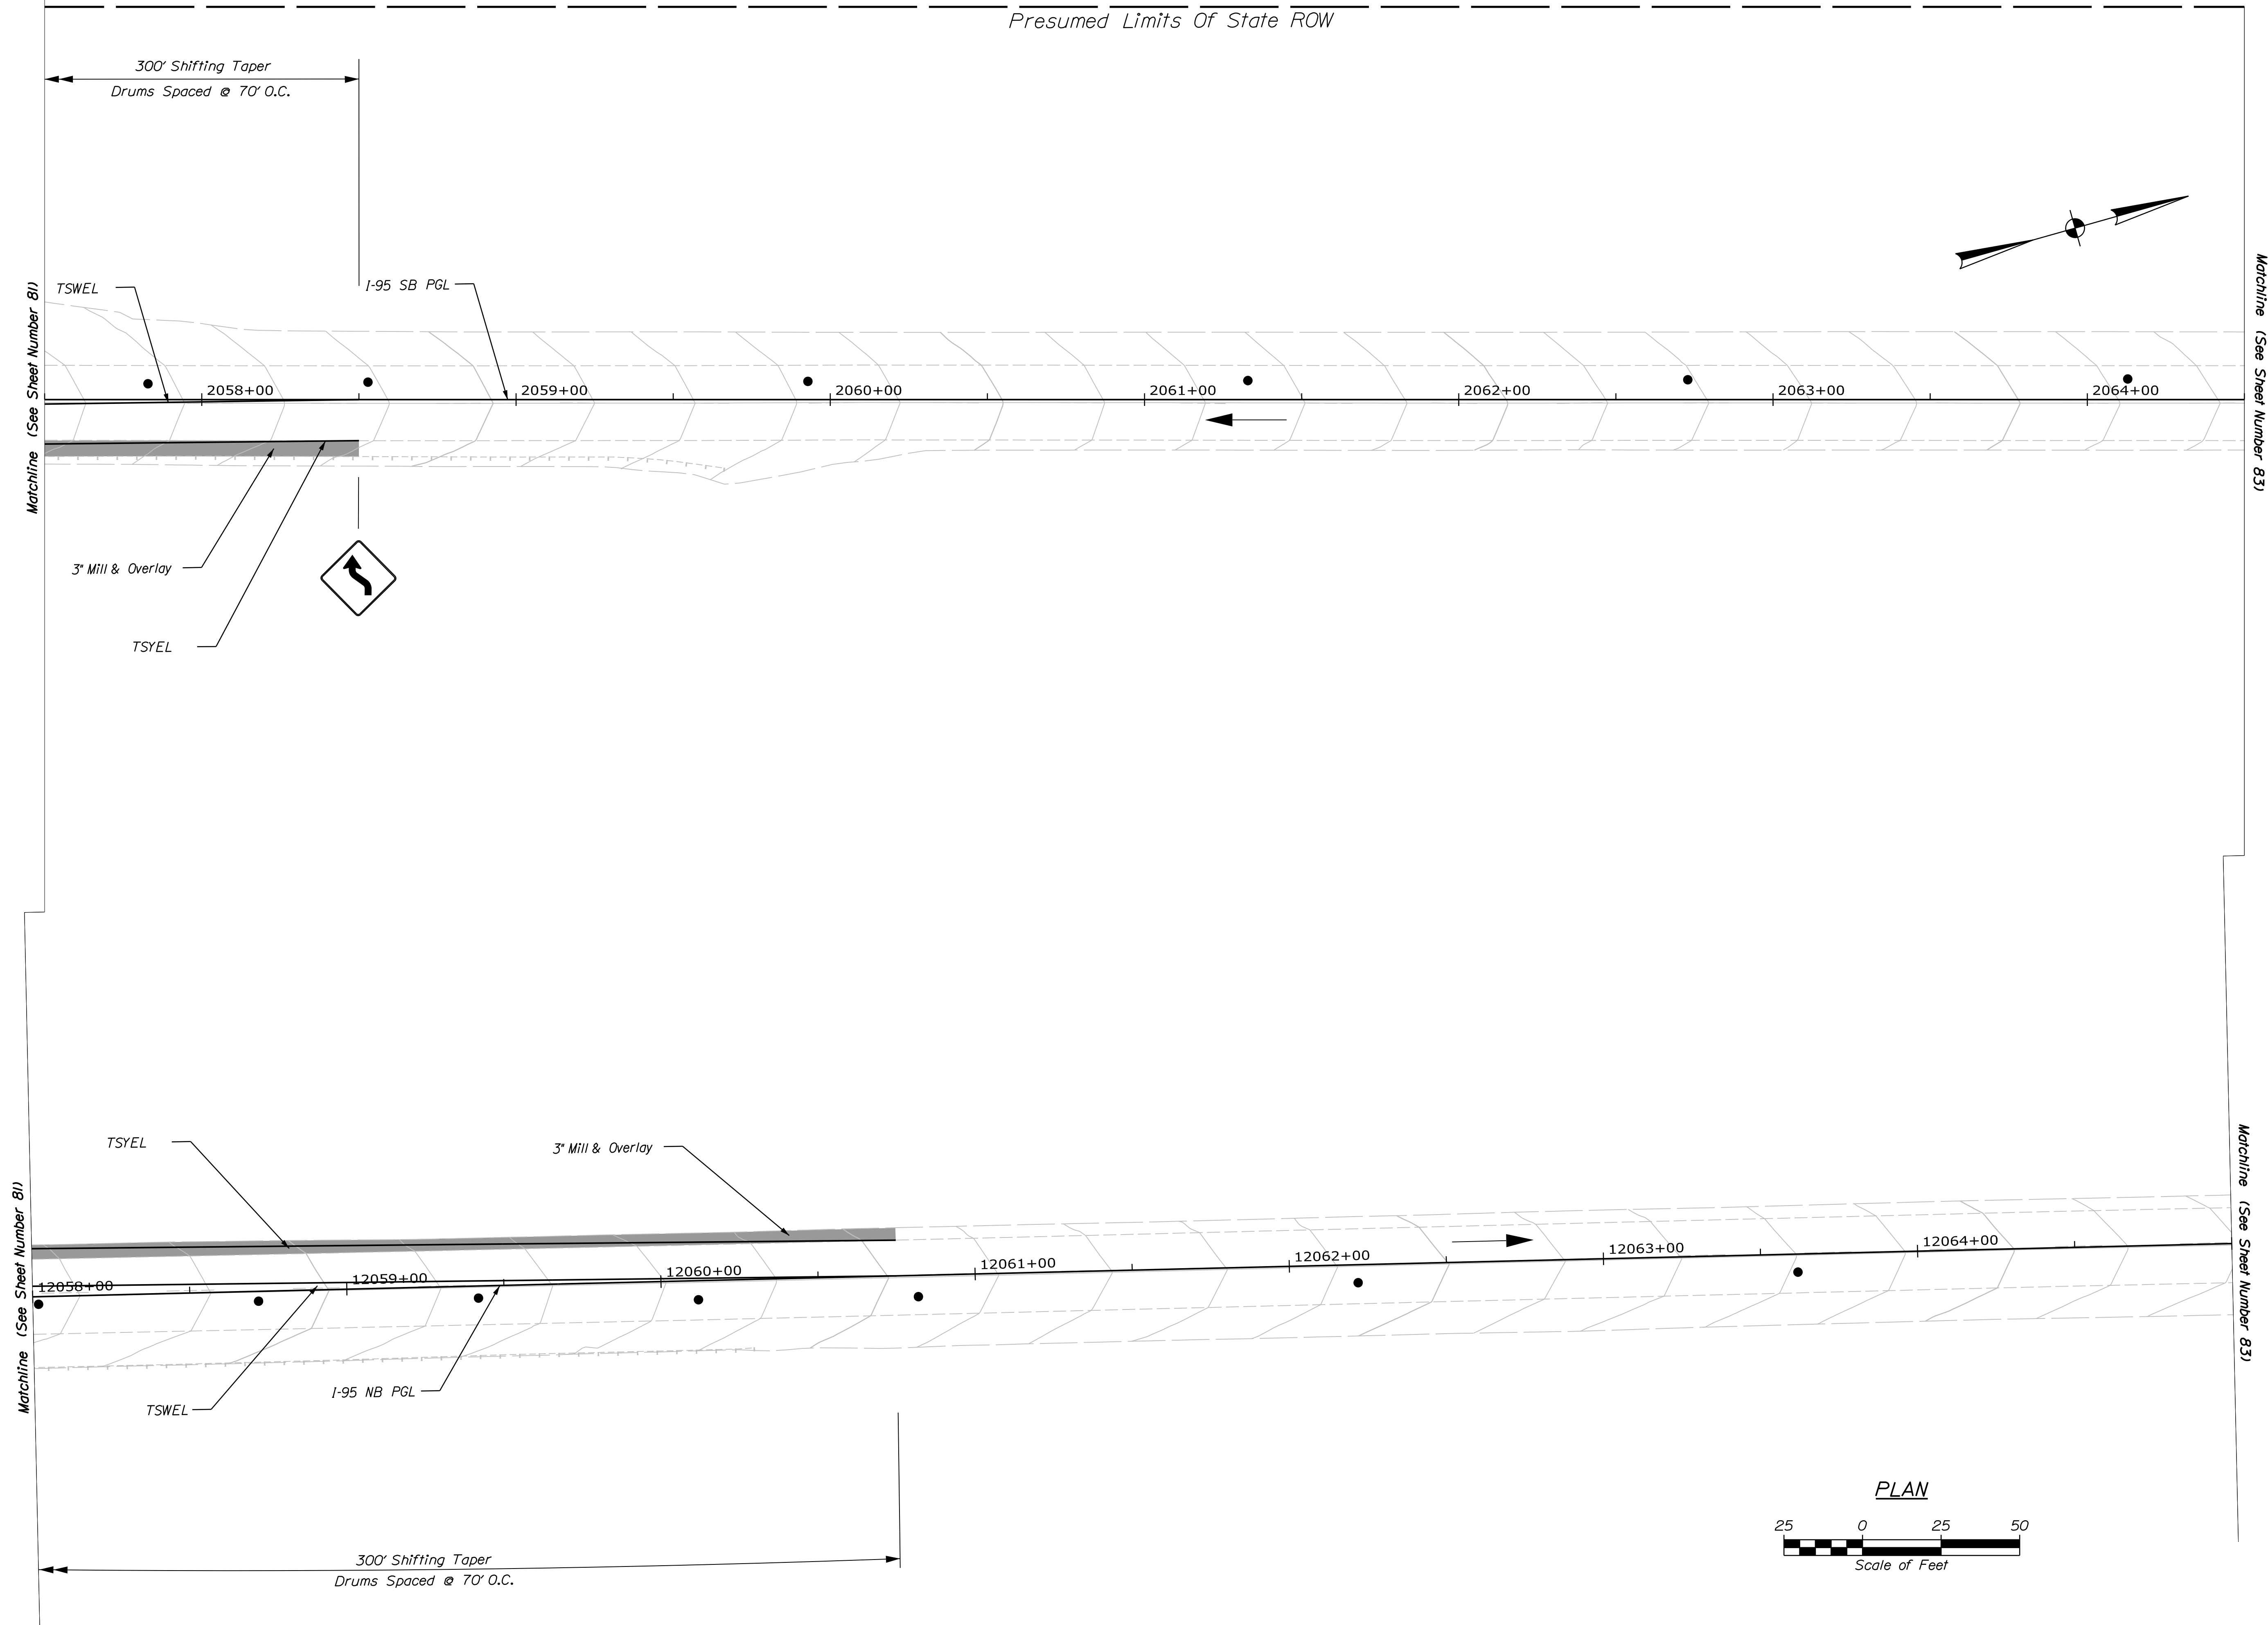


STATE OF MAINE DEPARTMENT OF TRANSPORTATION	PROJECT NO. 2563106
WIN 25631.06, 25631.07, 25631.08, 25631.09 BRIDGE NO. 1447, 1449, 5984, 5985 BRIDGE PLANS	


SIGNATURE
P.E. NUMBER
DATE

PROJ. MANAGER	J. BRASK	BY	DATE
DESIGN-DETAILED	S. LINDSEY	E. MORRISON	06-24
CHECKED-REVIEWED	D. WHITE	B. COLBURN	06-24
DESIGN2-DETAILED2	N. EDMAN	J. FITZ	06-24
DESIGN3-DETAILED3			
REVISIONS 1			
REVISIONS 2			
REVISIONS 3			
REVISIONS 4			
FIELD CHANGES			


**TRAFFIC CONTROL PLANS
PHASE 1**

SHEET NUMBER
82
OF 110

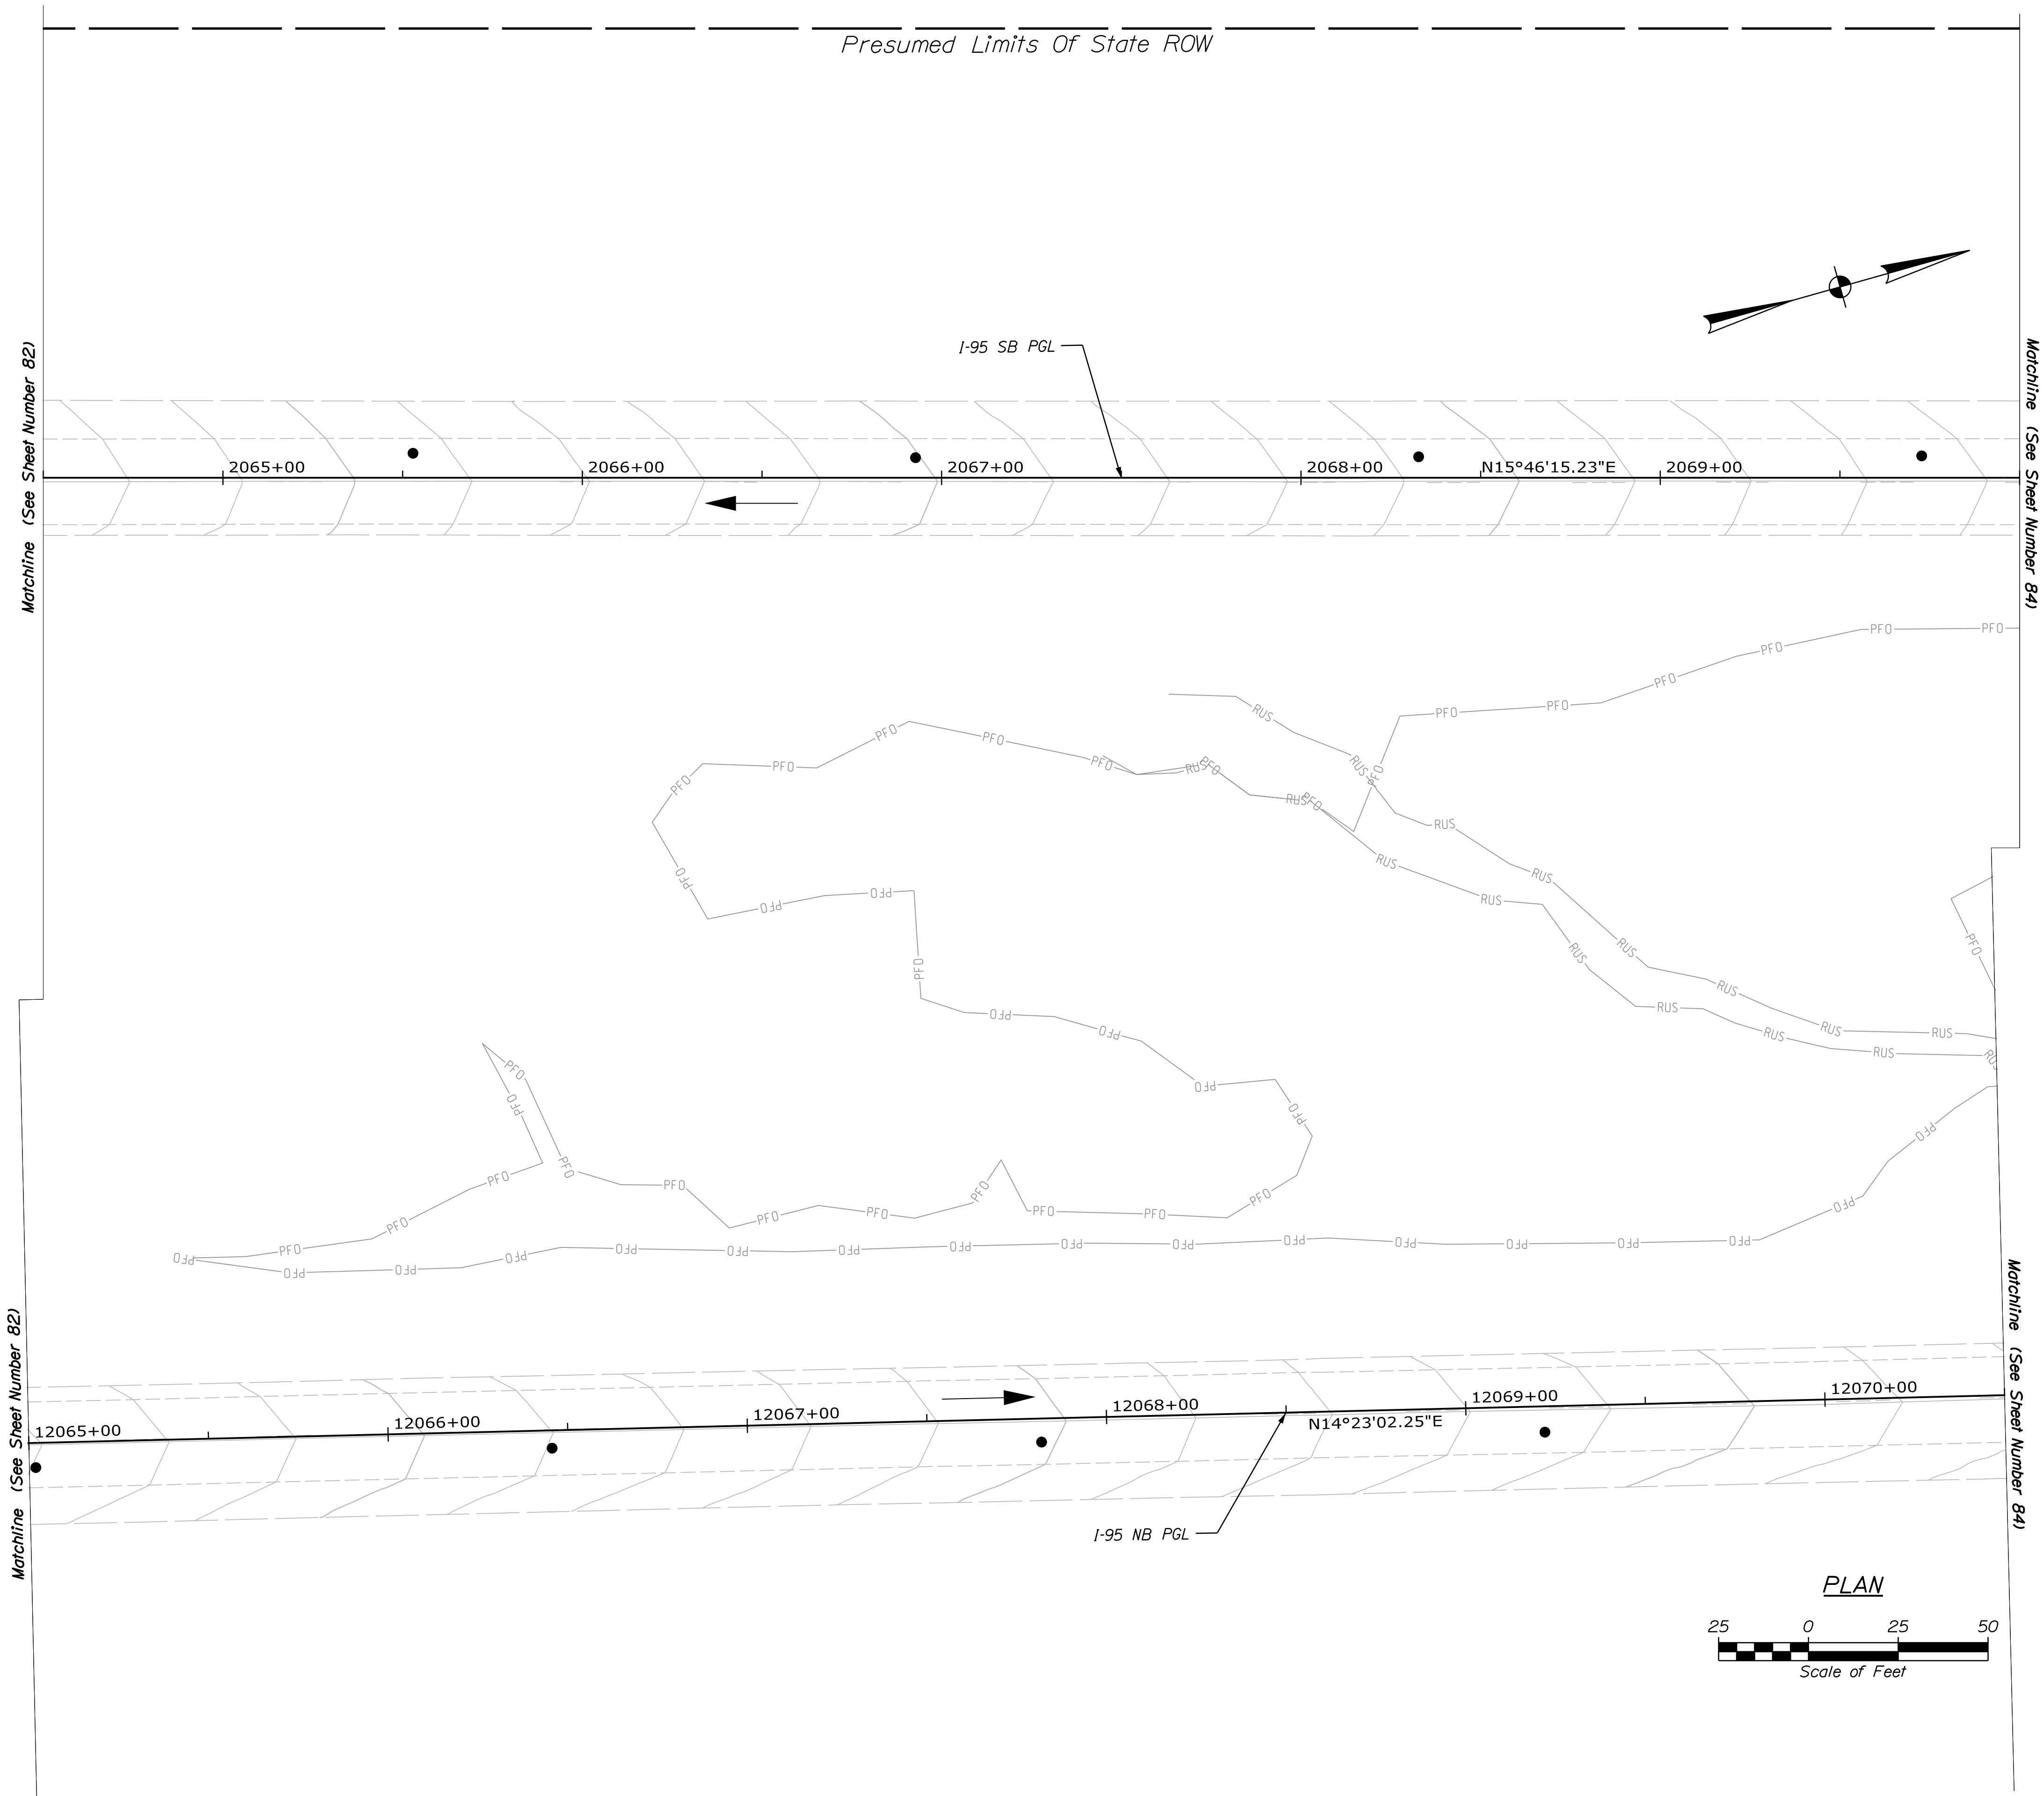

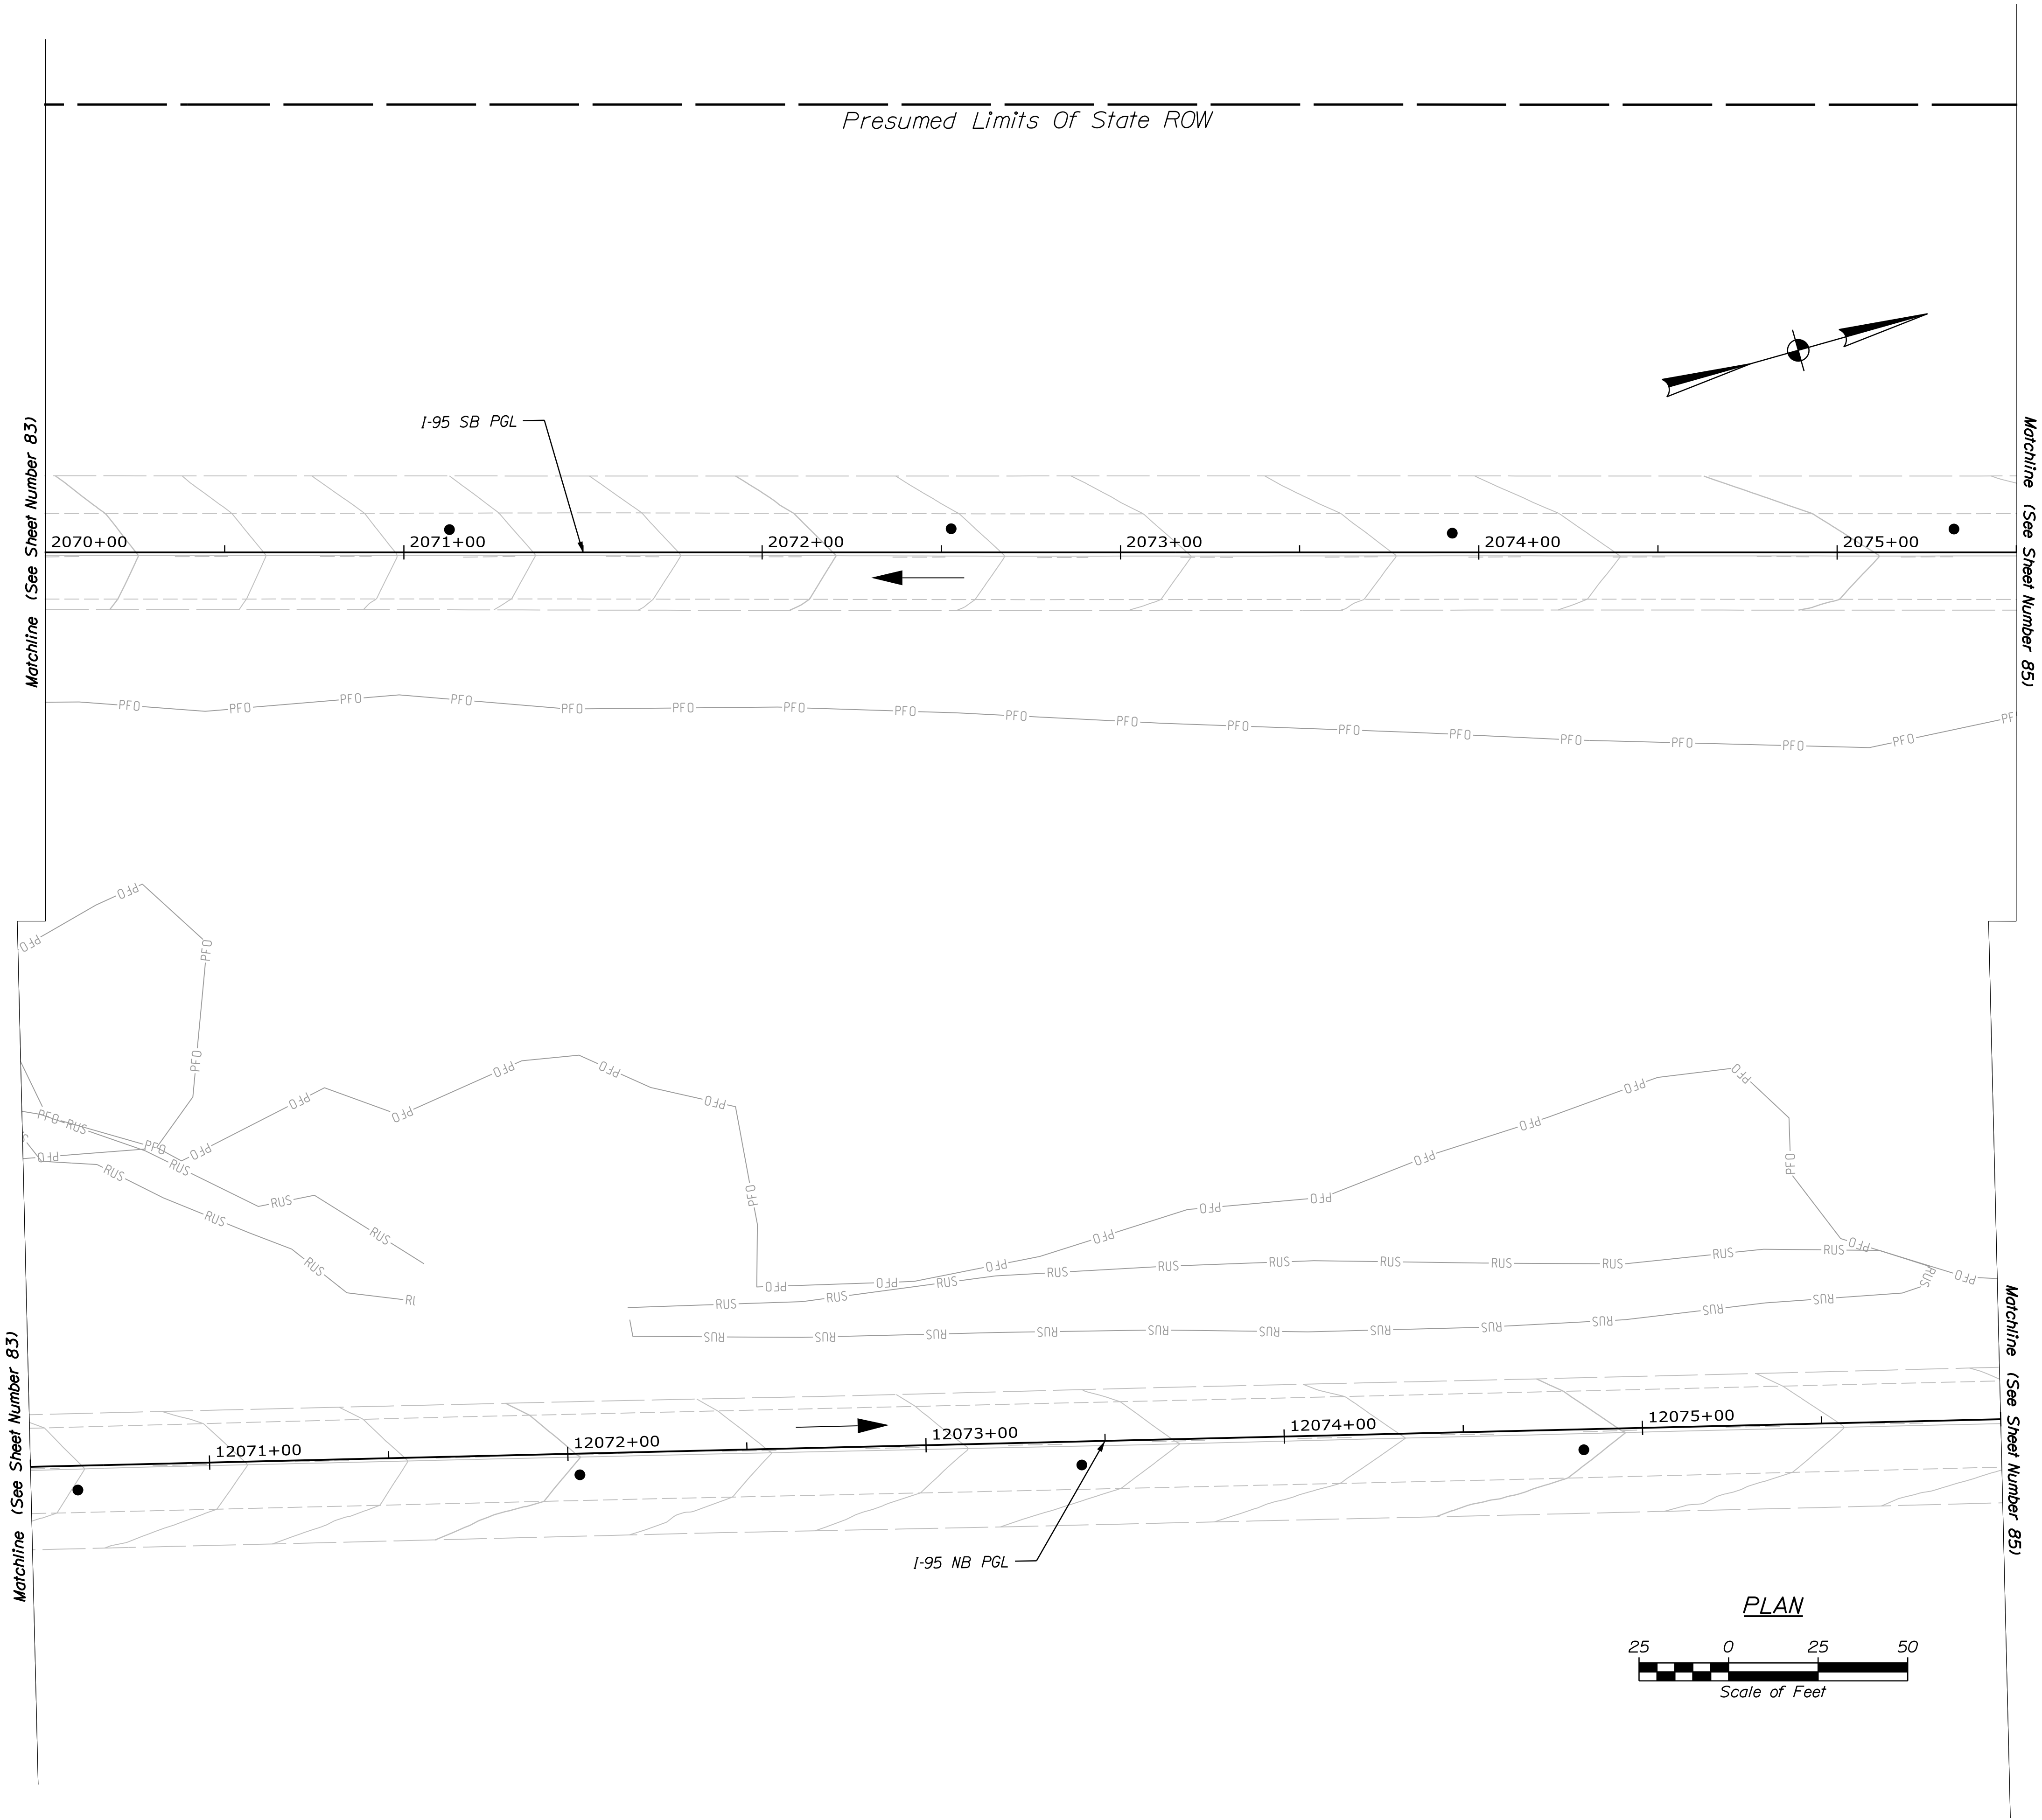

I-95 SB & NB OVER WEBB RD & SOMERSET AVE BRIDGE NO. 1447, 1449, 5984, 5985 PITTSFIELD TRAFFIC CONTROL PLANS PHASE 1	PROJ. MANAGER DESIGNED-DETAILED CHECKED-REVIEWED DESIGNED-DETAILED REVISIONS 1 REVISIONS 2 REVISIONS 3 REVISIONS 4 FIELD CHANGES	J. BRASK S. LINDSLEY D. WHITE N. EDMAN	BY E. MORRISON B. COLBURN J. FITZ	DATE 06-24 06-24 06-24
	STATE OF MAINE DEPARTMENT OF TRANSPORTATION			
	PROJECT NO. 2563106			
SHEET NUMBER 84 OF 110				
WIN 25631.06, 25631.07, 25631.08, 25631.09 BRIDGE NO. 1447, 1449, 5984, 5985 BRIDGE PLANS				

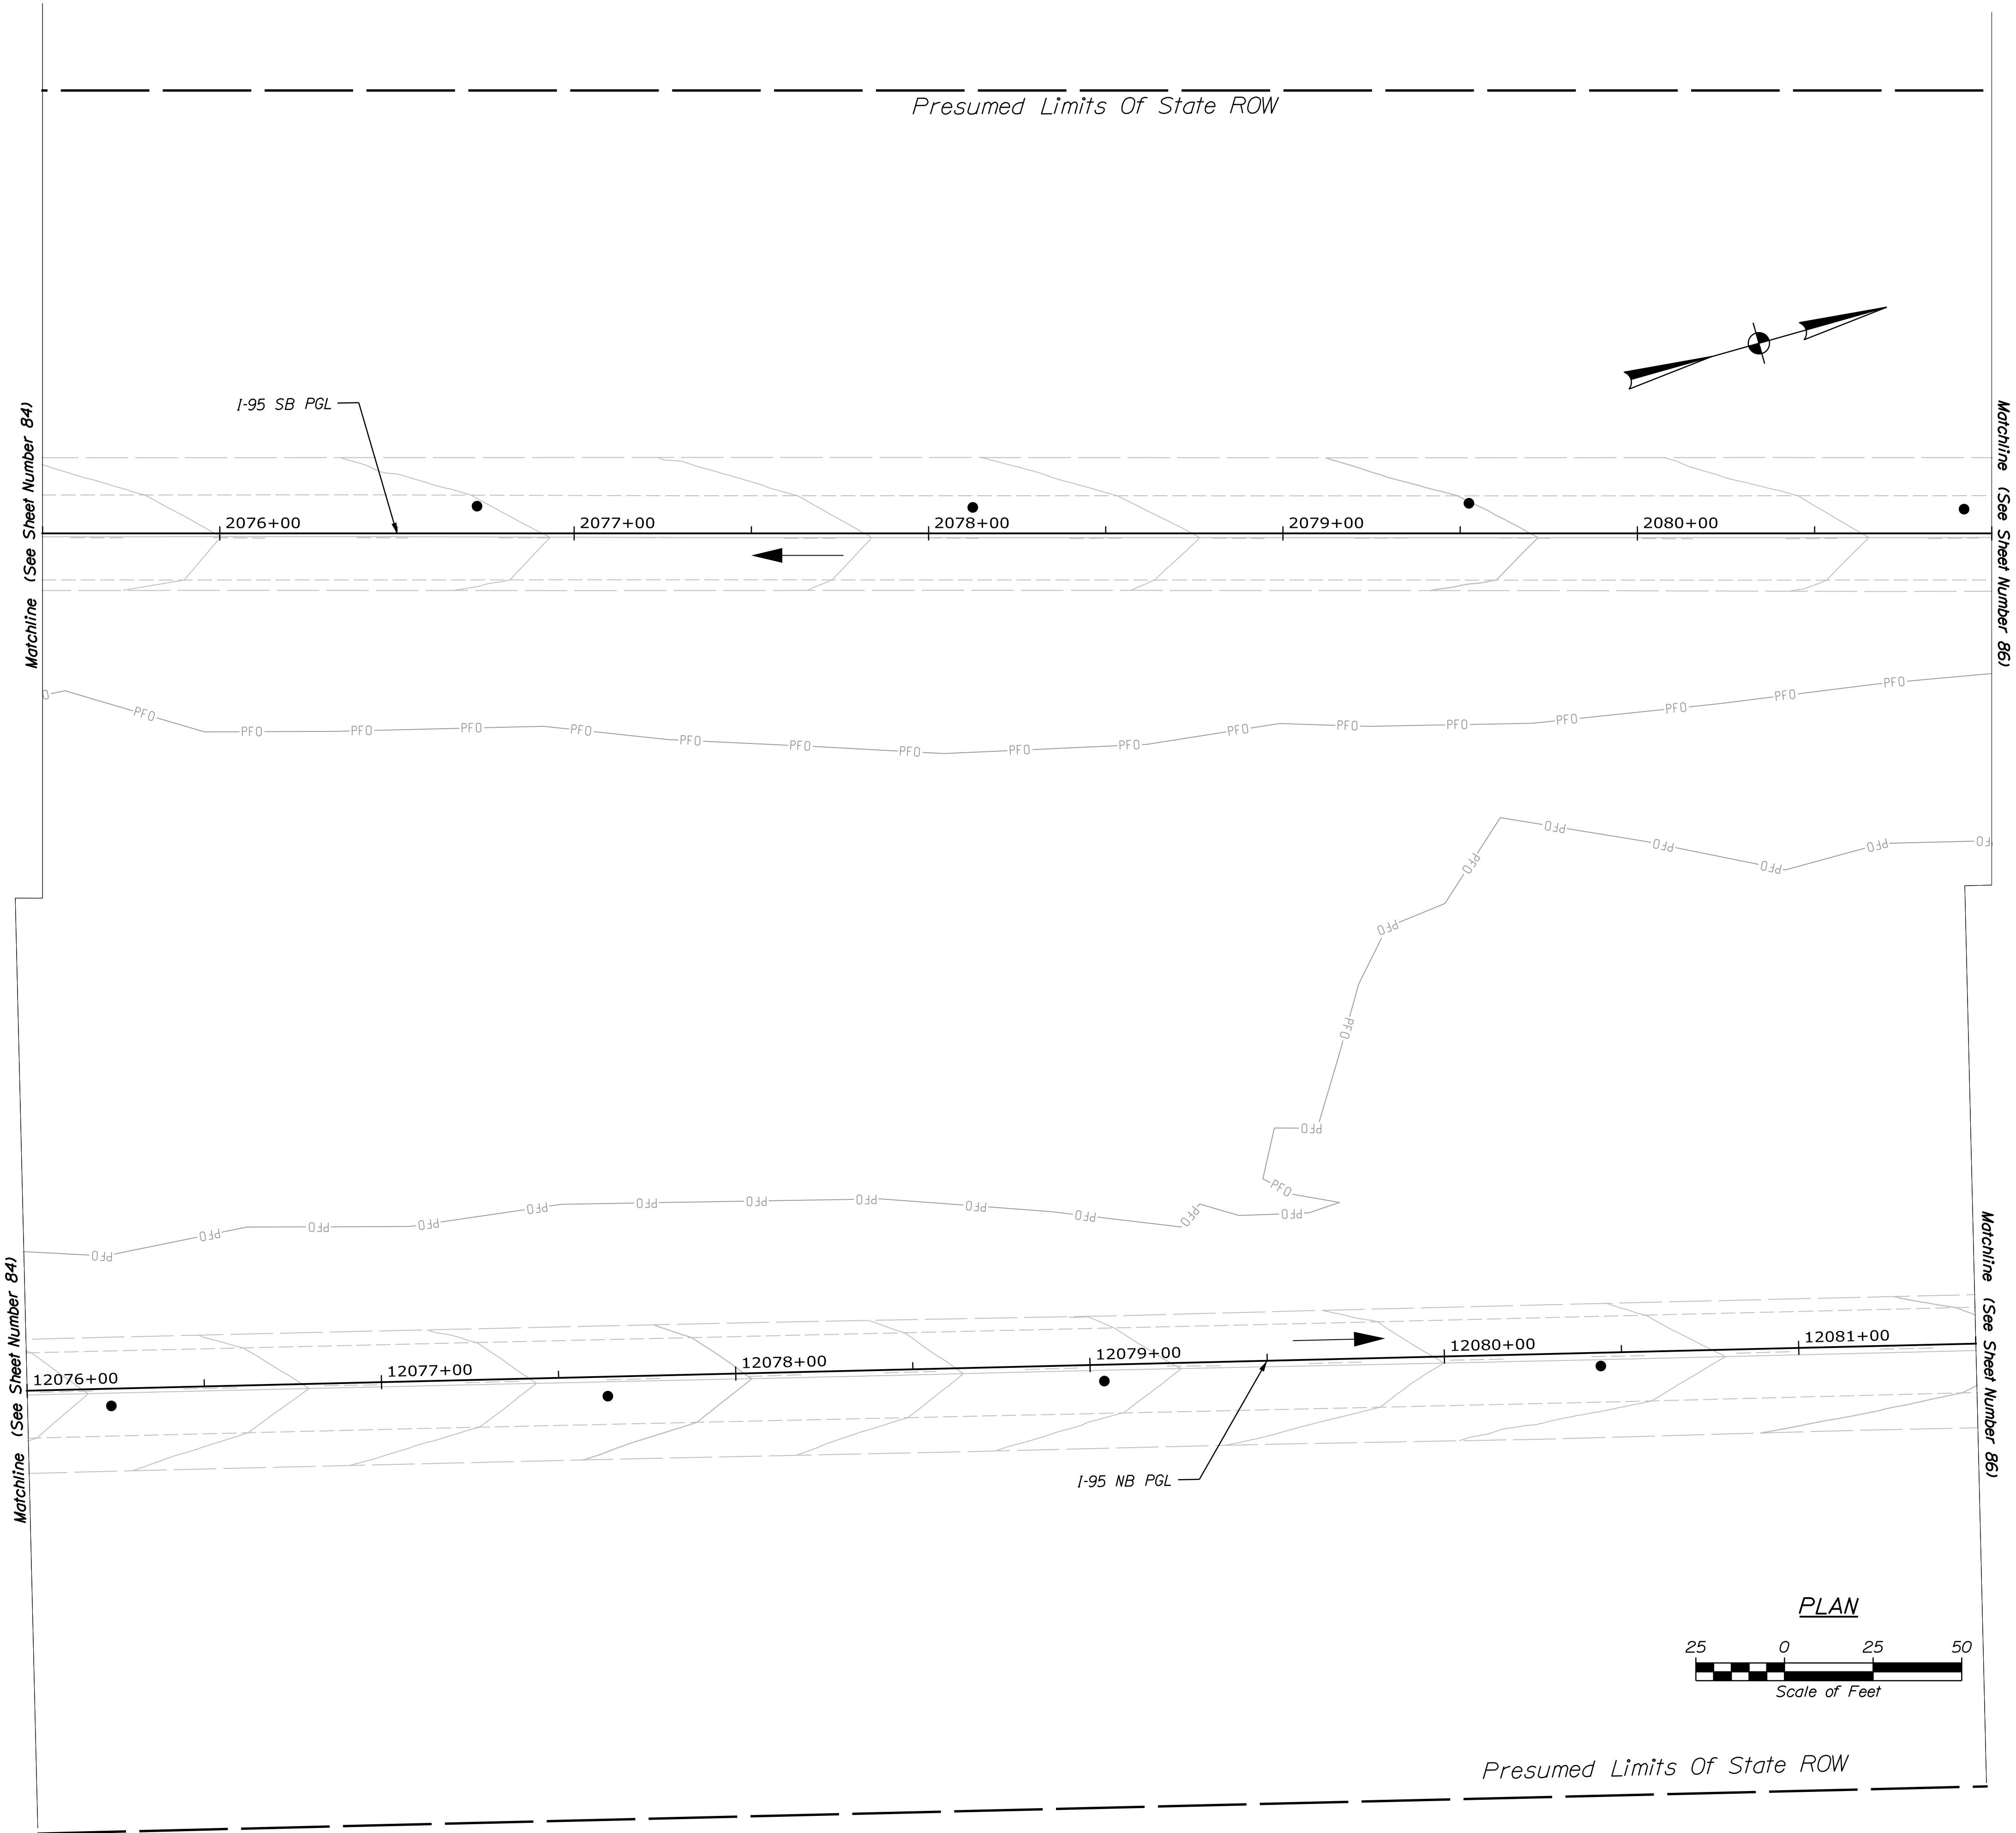


STATE OF MAINE
DEPARTMENT OF TRANSPORTATION
PROJECT NO. 2563106
WIN 25631.06, 25631.07, 25631.08, 25631.09 BRIDGE NO. 1447, 1449, 5984, 5985

SIGNATURE
P.E. NUMBER
DATE

PROJ. MANAGER	J. BRASK	BY	DATE
DESIGNED-DETAILED	S. LINDSEY	E. MORRISON	06-24
CHECKED-REVIEWED	D. WHITE	B. COLBURN	06-24
DESIGNS-DETAILED	N. EDMAN	J. FITZ	06-24
REVISIONS 1			
REVISIONS 2			
REVISIONS 3			
REVISIONS 4			
FIELD CHANGES			

I-95 SB & NB OVER WEBB RD & SOMERSET AVE BRIDGE NO. 1447, 1449, 5984, 5985 PITTSFIELD SOMERSET COUNTY
TRAFFIC CONTROL PLANS PHASE 1

SHEET NUMBER
85
OF 110

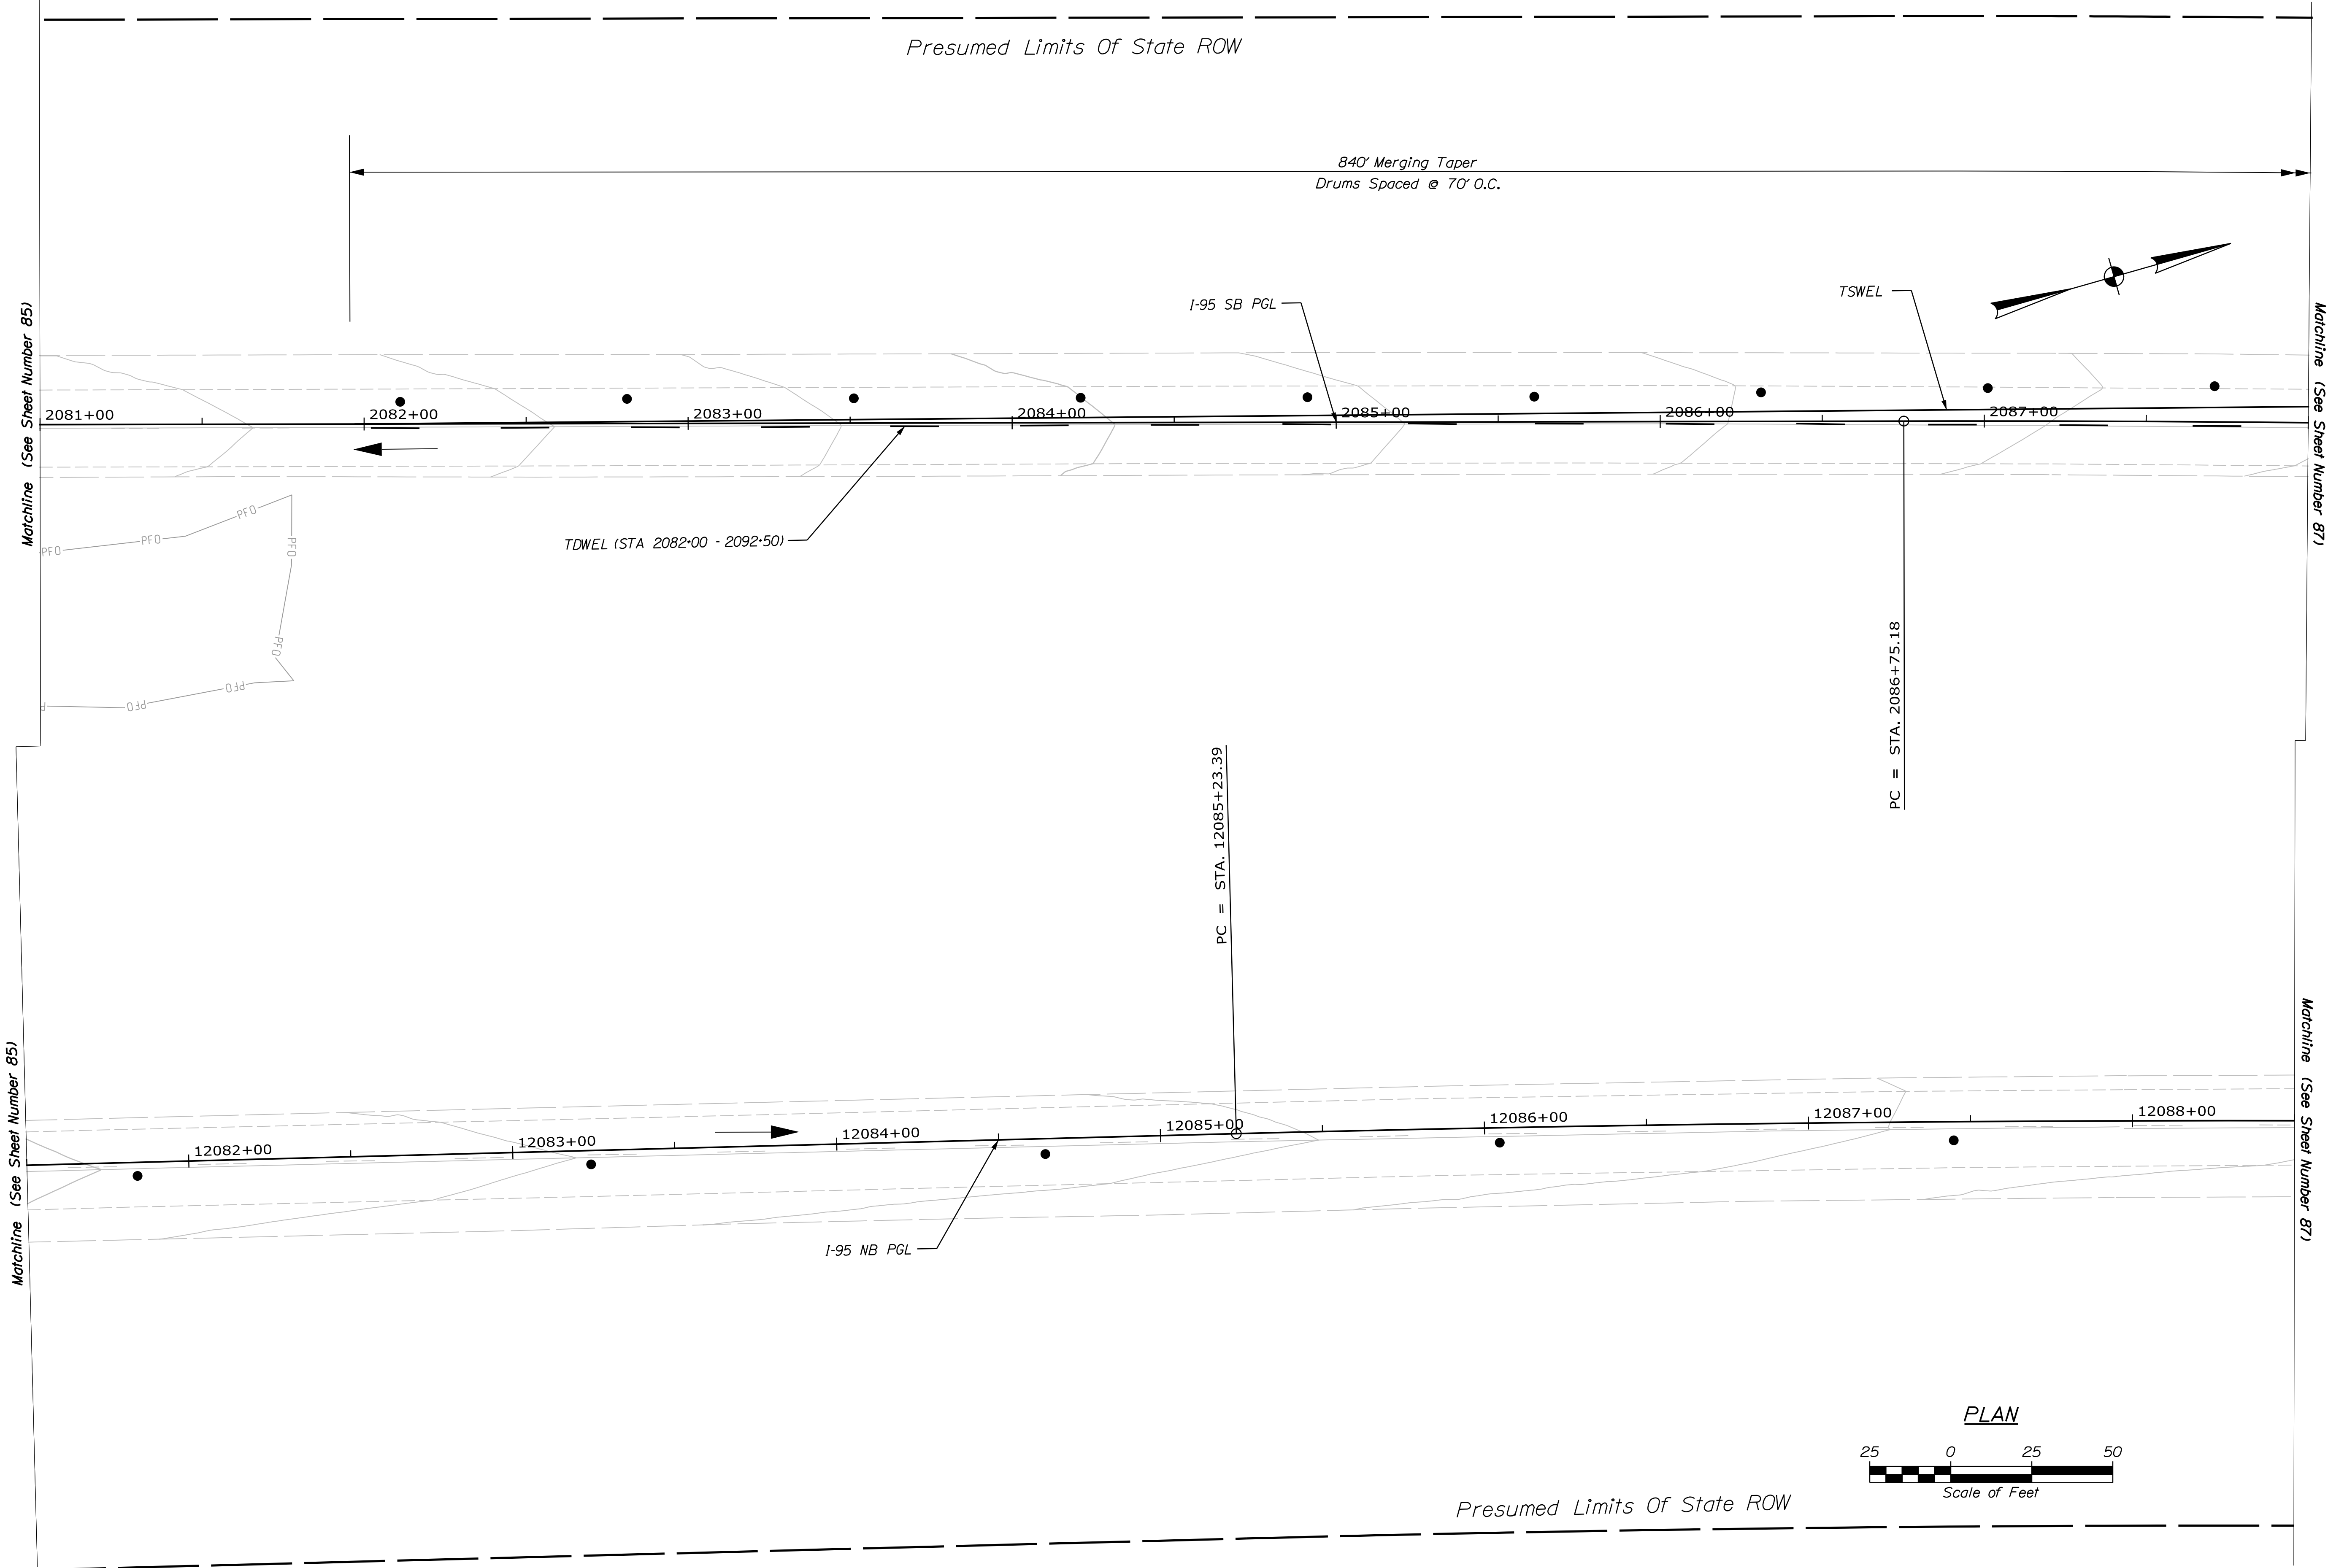

STATE OF MAINE
DEPARTMENT OF TRANSPORTATION

PROJECT NO. 2563106

WIN 25631.06, 25631.07, 25631.08, 25631.09
BRIDGE NO. 1447, 1449, 5984, 5985

I-95 SB & NB OVER WEBB RD & SOMERSET AVE
BRIDGE NO. 1447, 1449, 5984, 5985
PITTSFIELD SOMERSET COUNTY

TRAFFIC CONTROL PLANS
PHASE 1


SHEET NUMBER

86

OF 110


PROJ. MANAGER	J. BRASK	BY	DATE
DESIGN-DETAILED	S. LINDSEY	E. MORRISON	06-24
CHECKED-REVIEWED	D. WHITE	B. COLBURN	06-24
DESIGNS-DETAILED	N. EDMAN	J. FITZ	06-24
REVISIONS 1			
REVISIONS 2			
REVISIONS 3			
REVISIONS 4			
FIELD CHANGES			

SIGNATURE	P.E. NUMBER	DATE

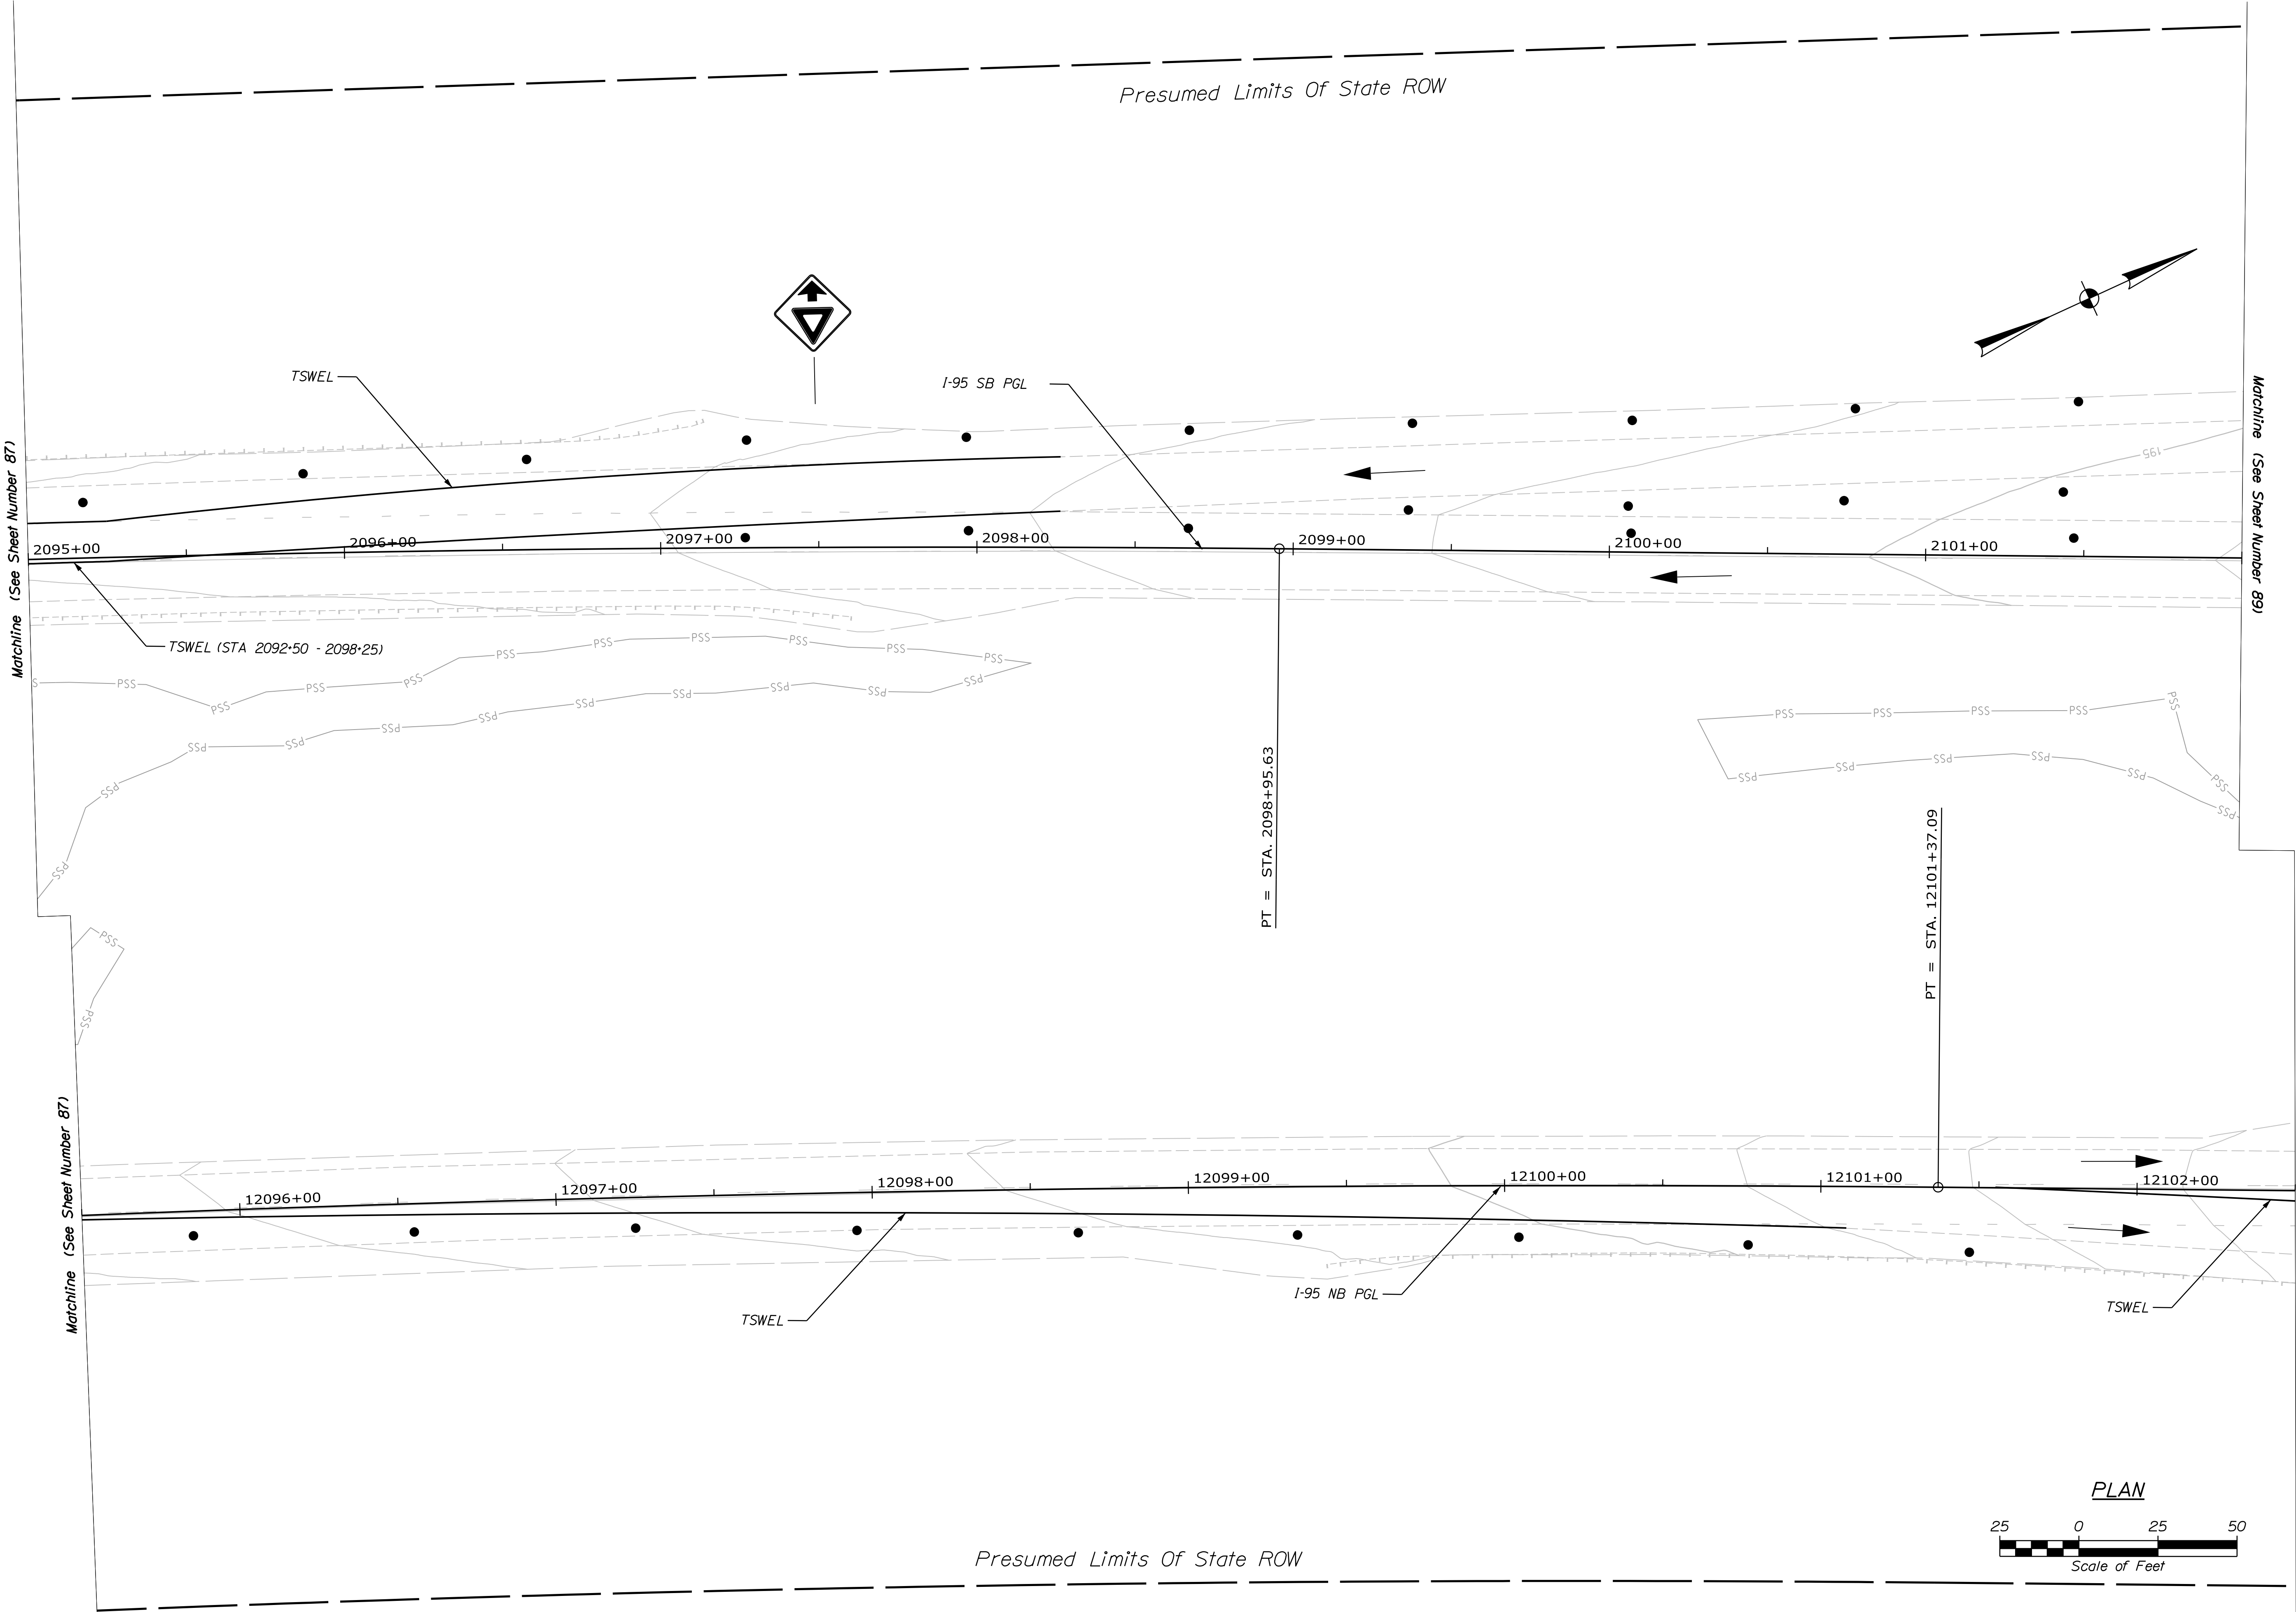

SIGNATURE
P.E. NUMBER
DATE

PROJ. MANAGER	J. BRASKY	BY	DATE
CHECKED-REVIEWED	S. LINDSEY	E. MORRISON	06-24
DESIGNED-DETAILED	D. WHITE	B. COLBURN	06-24
DESIGNED-DETAILED	N. EDMAN	J. FITZ	06-24
REVISIONS 1			
REVISIONS 2			
REVISIONS 3			
REVISIONS 4			
FIELD CHANGES			

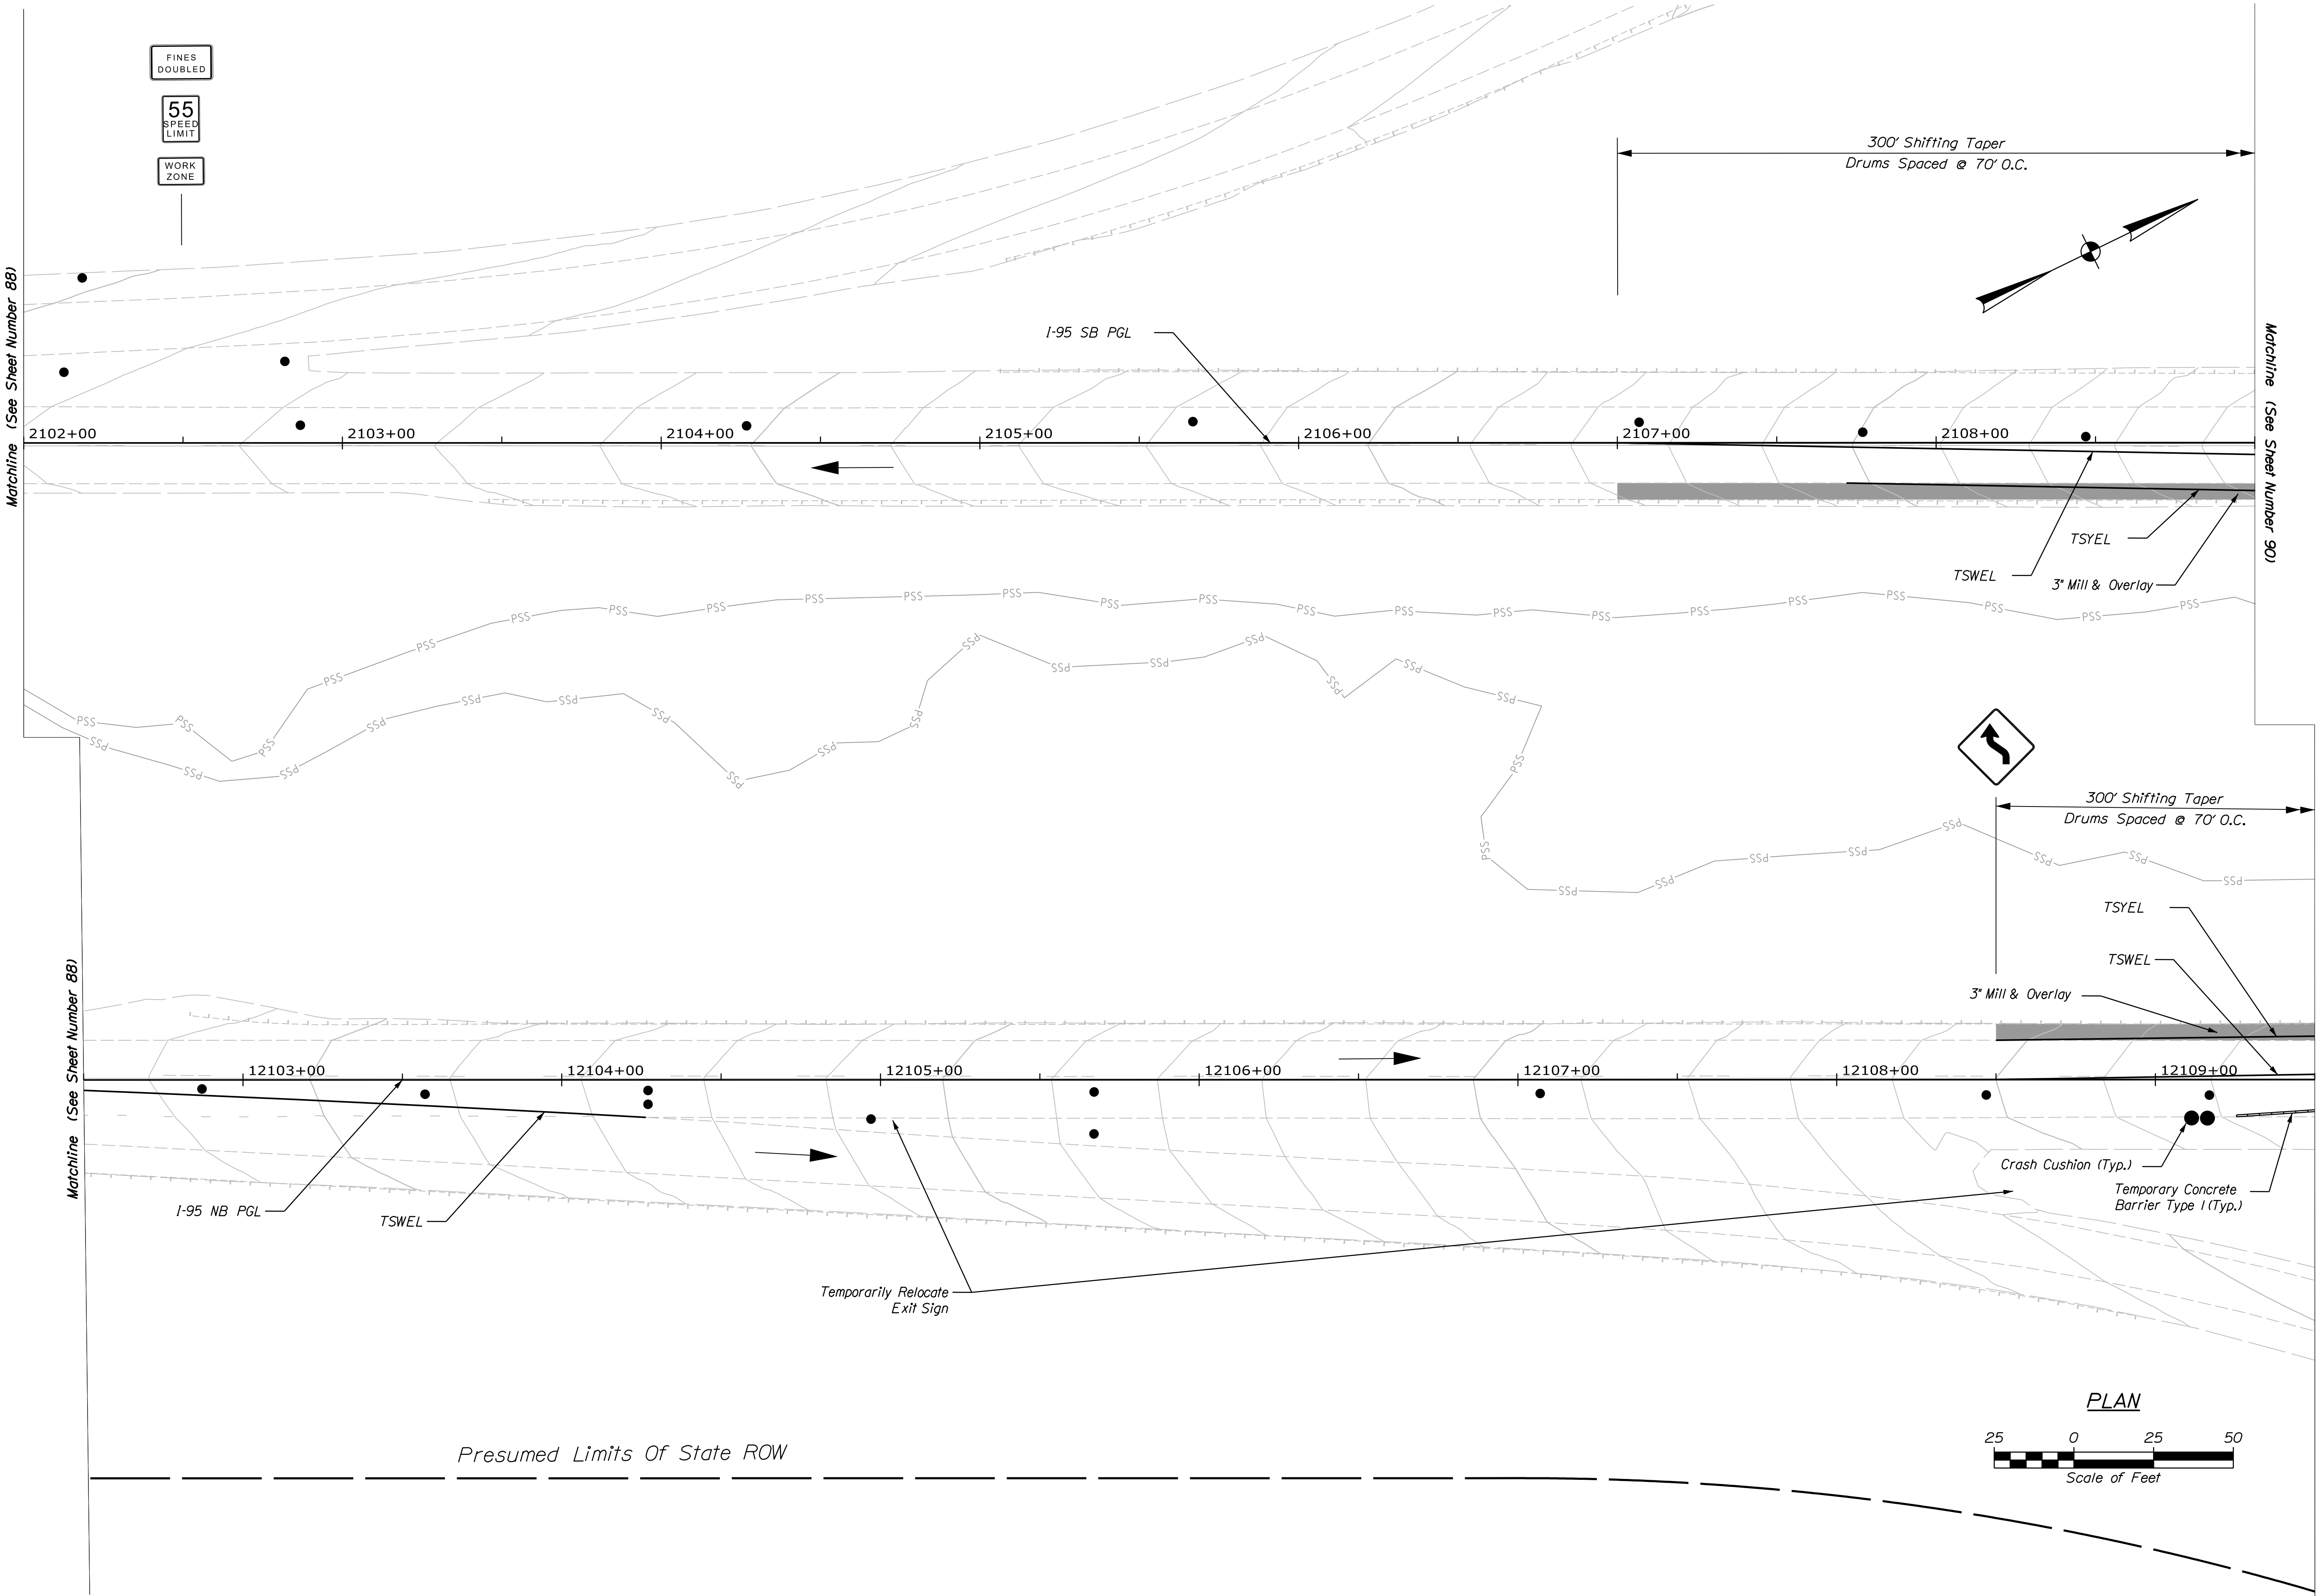

PROJ. MANAGER	DESIGN-DETAILED	CHECKED-REVIEWED	DATE
J. BRASK	S. LINDSEY	E. MORRISON	06-24
	D. WHITE	B. COLBURN	06-24
	N. EDMAN	J. FITZ	06-24


DESIGN-DETAILED	DESIGN-REVIEWED	DATE
REVISIONS 1		
REVISIONS 2		
REVISIONS 3		
REVISIONS 4		
FIELD CHANGES		

Date:6/10/2024

Username: jfitzpatrick

Division:

Filename: ... \0XX_TCPlan_SB12.dgn

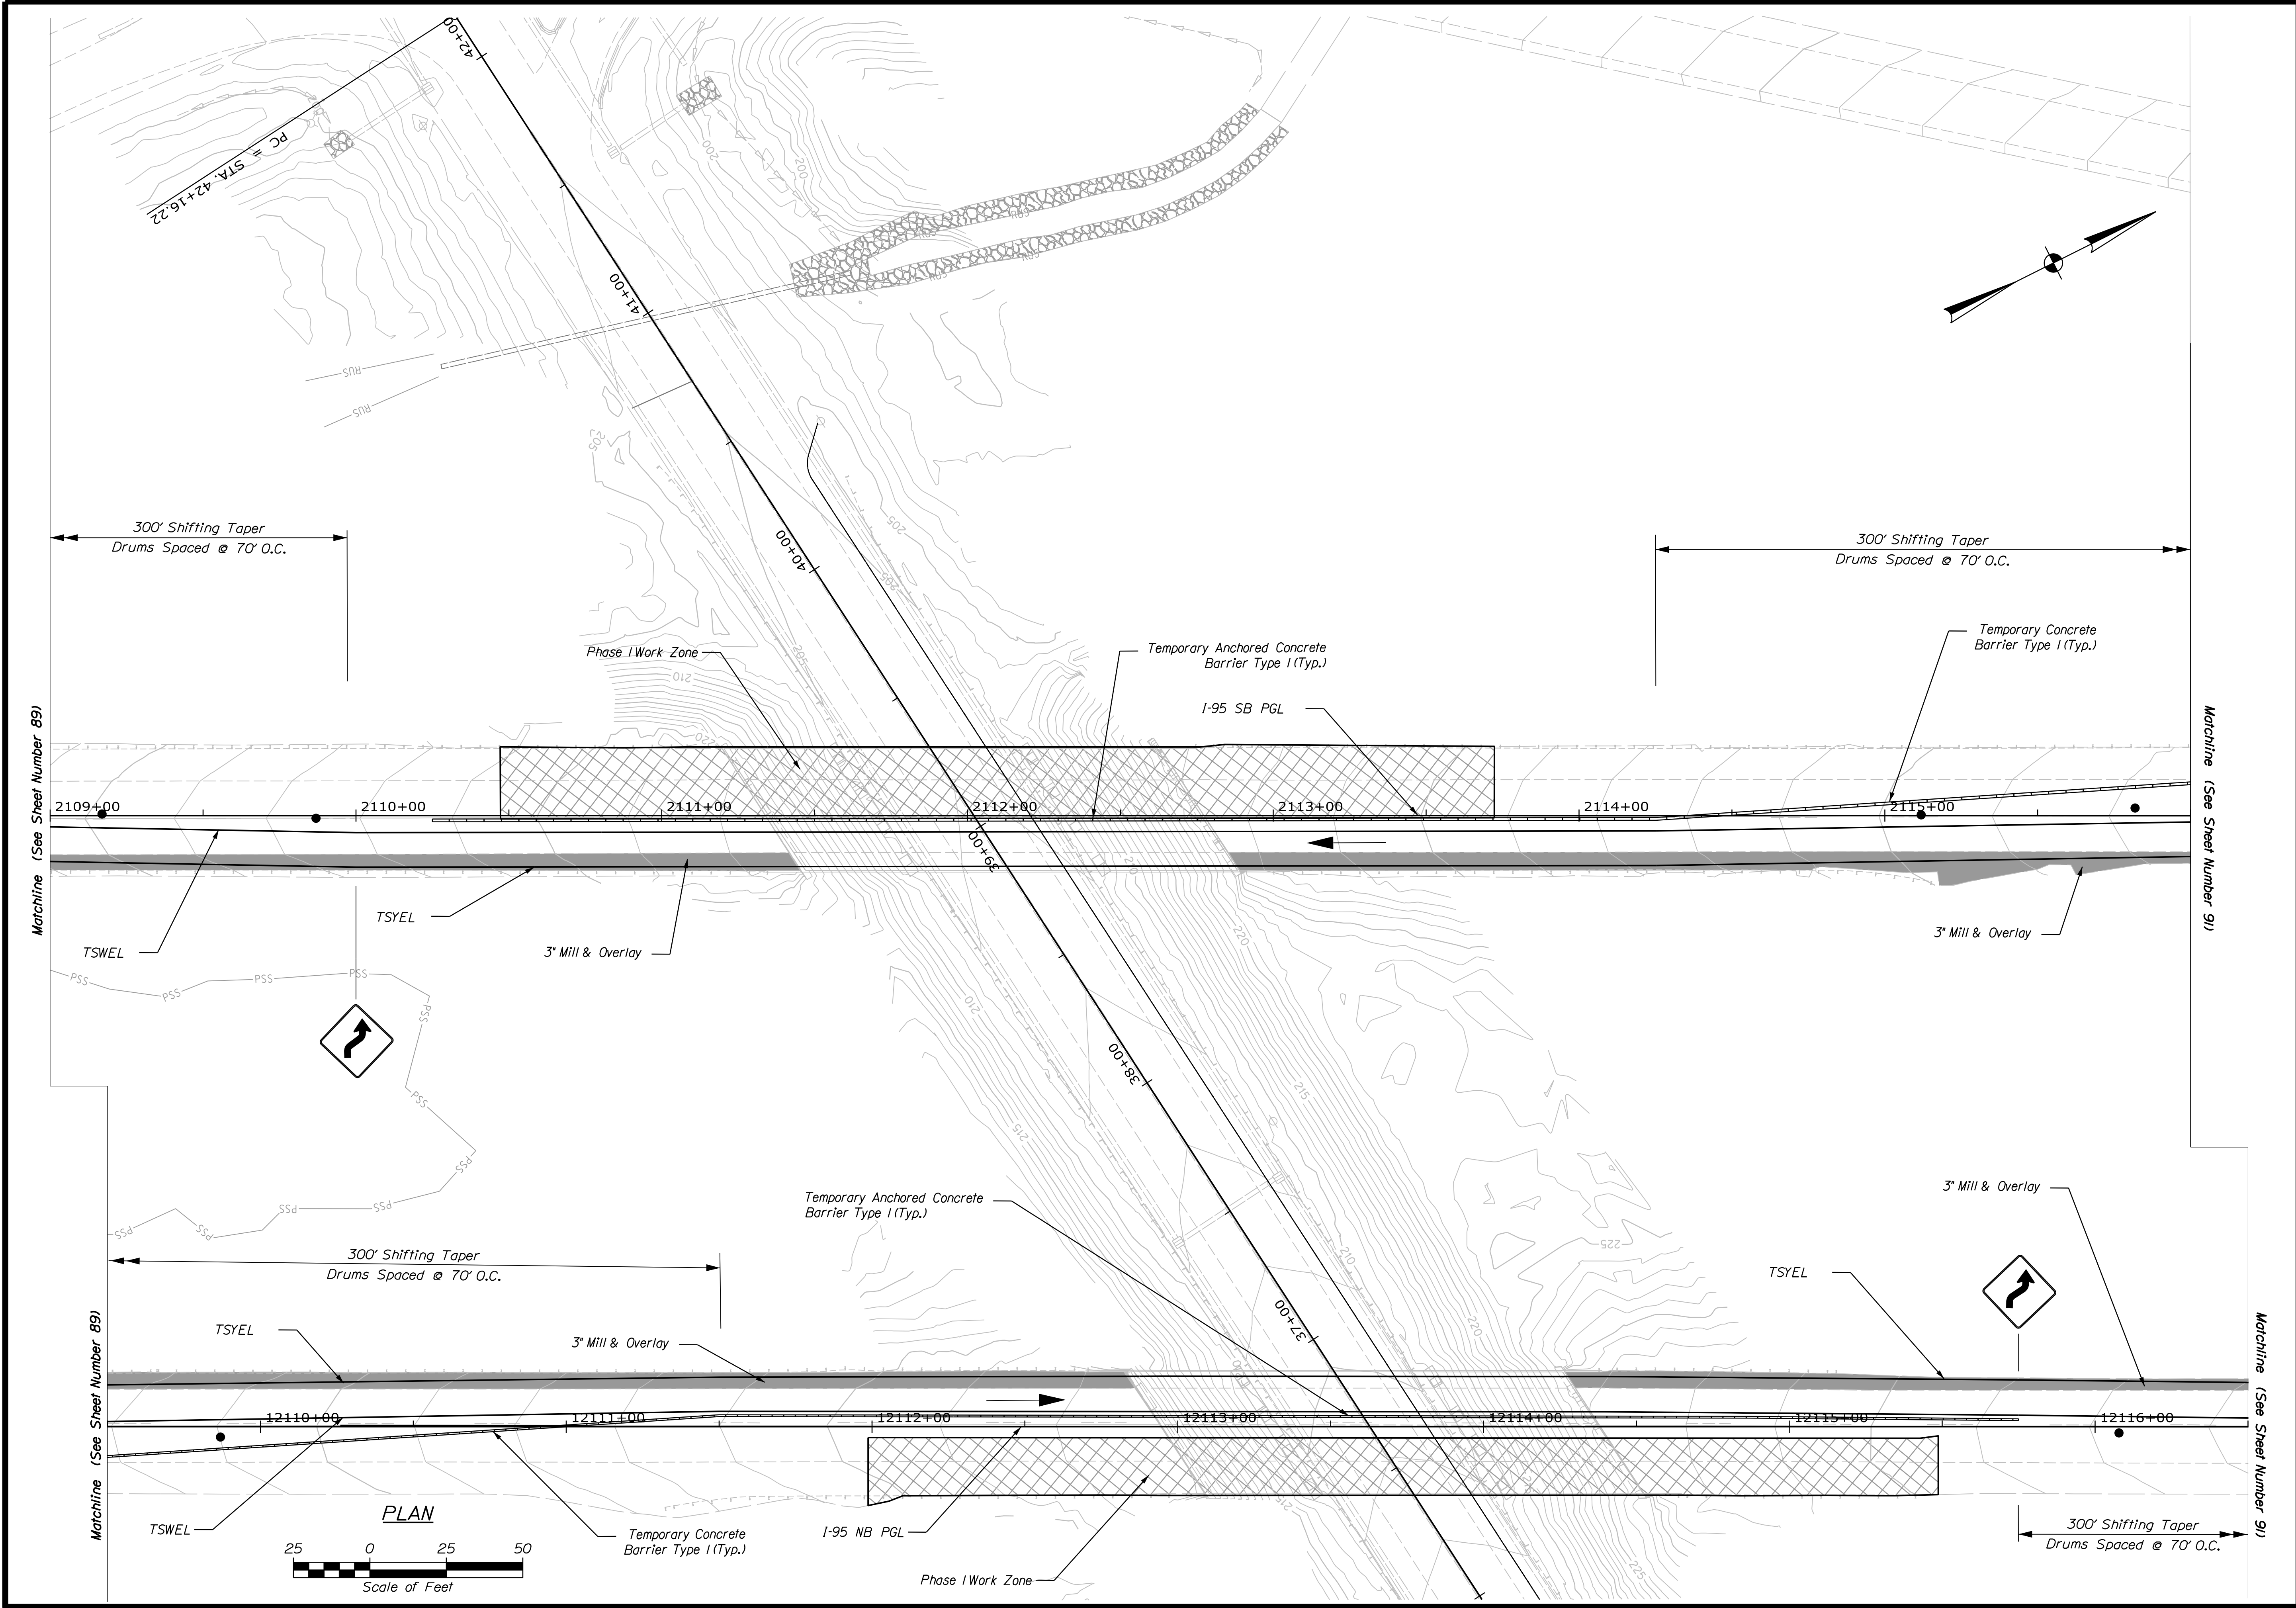


STATE OF MAINE
DEPARTMENT OF TRANSPORTATION
PROJECT NO. 2563106
WIN 25631.06, 25631.07, 25631.08, 25631.09 BRIDGE NO. 1447, 1449, 5984, 5985

SIGNATURE
P.E. NUMBER
DATE

PROJ. MANAGER	J. BRASK	BY	DATE
DESIGN-DETAILED	S. LINDSEY	E. MORRISON	06-24
CHECKED-REVIEWED	D. WHITE	B. COLBURN	06-24
DESIGN-DETAILED	N. EDMAN	J. FITZ	06-24
REVISIONS 1			
REVISIONS 2			
REVISIONS 3			
REVISIONS 4			
FIELD CHANGES			

I-95 SB & NB OVER WEBB RD & SOMERSET AVE BRIDGE NO. 1447, 1449, 5984, 5985 PITTSFIELD SOMERSET COUNTY
TRAFFIC CONTROL PLANS PHASE 1

SHEET NUMBER
90
OF 110

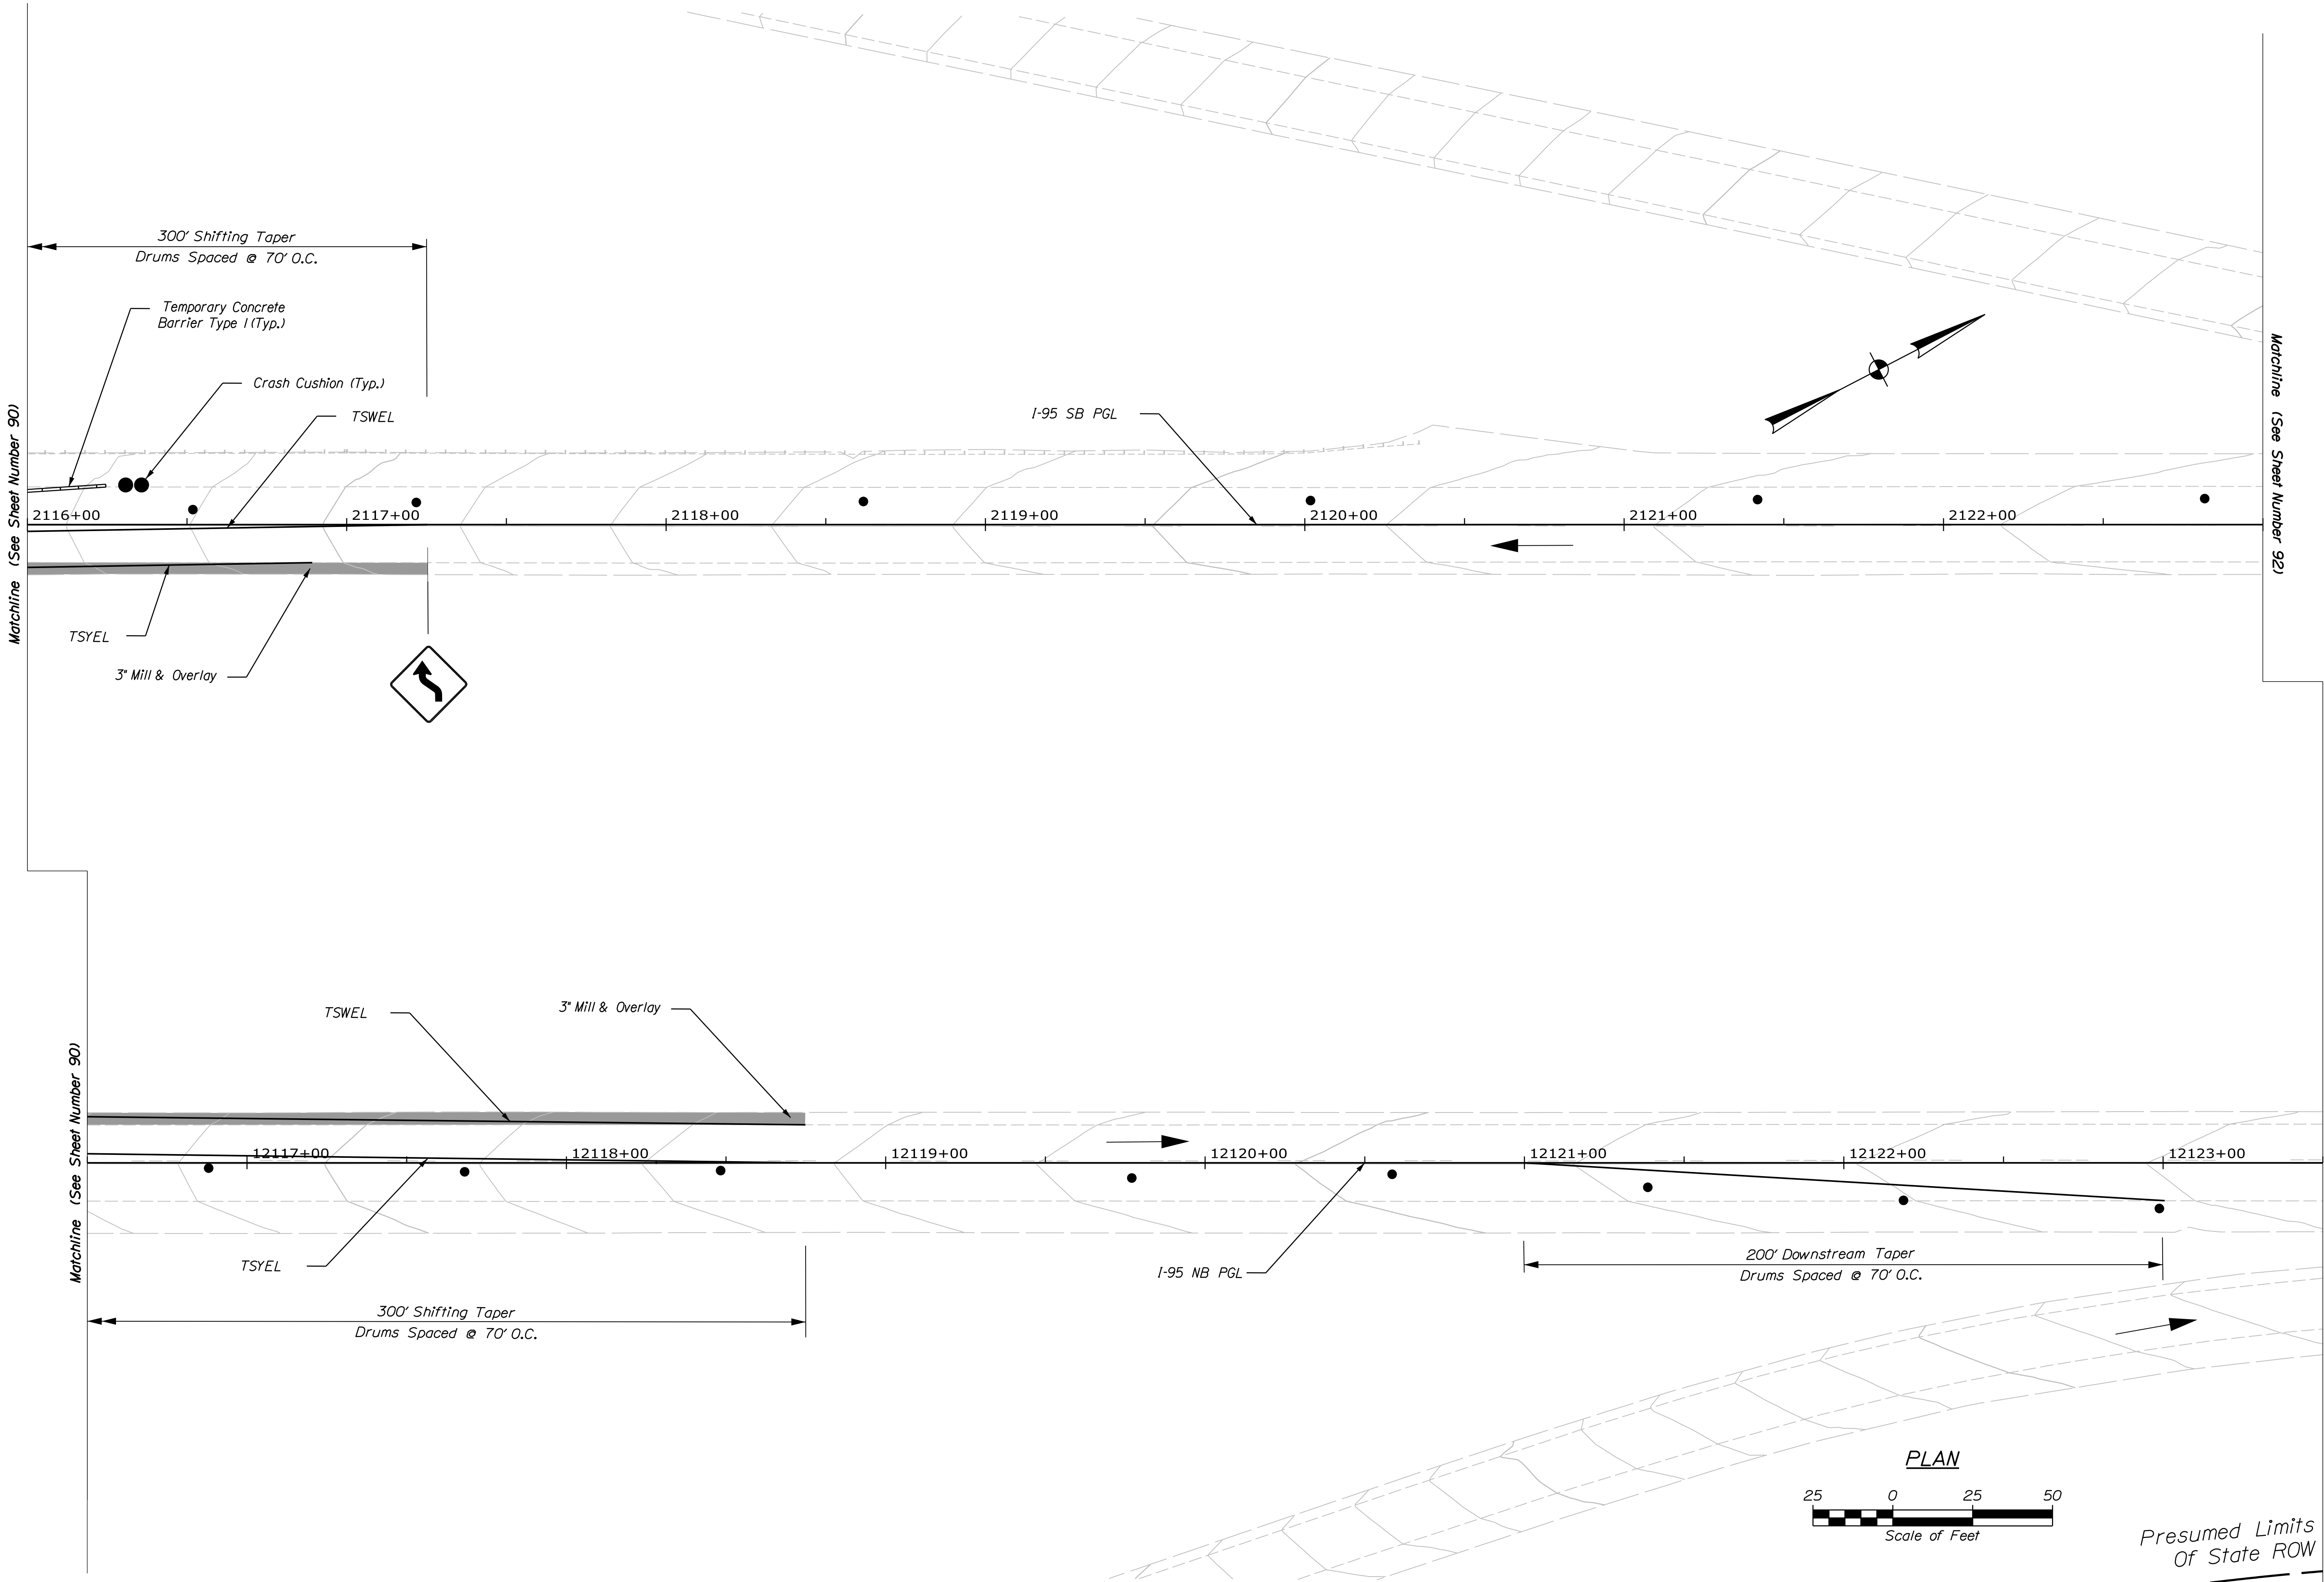


STATE OF MAINE
DEPARTMENT OF TRANSPORTATION
PROJECT NO. 2563106
WIN 25631.06, 25631.07, 25631.08, 25631.09 BRIDGE NO. 1447, 1449, 5984, 5985

SIGNATURE
P.E. NUMBER
DATE

PROJ. MANAGER	J. BRASK	BY	DATE
DESIGN-DETAILED	S. LINDSEY	E. MORRISON	06-24
CHECKED-REVIEWED	D. WHITE	B. COLBURN	06-24
DESIGN-DETAILED	N. EDMAN	J. FITZ	06-24
REVISIONS 1			
REVISIONS 2			
REVISIONS 3			
REVISIONS 4			
FIELD CHANGES			

I-95 SB & NB OVER WEBB RD & SOMERSET AVE BRIDGE NO. 1447, 1449, 5984, 5985 PITTSFIELD SOMERSET COUNTY
TRAFFIC CONTROL PLANS PHASE 1




SHEET NUMBER
91
OF 110

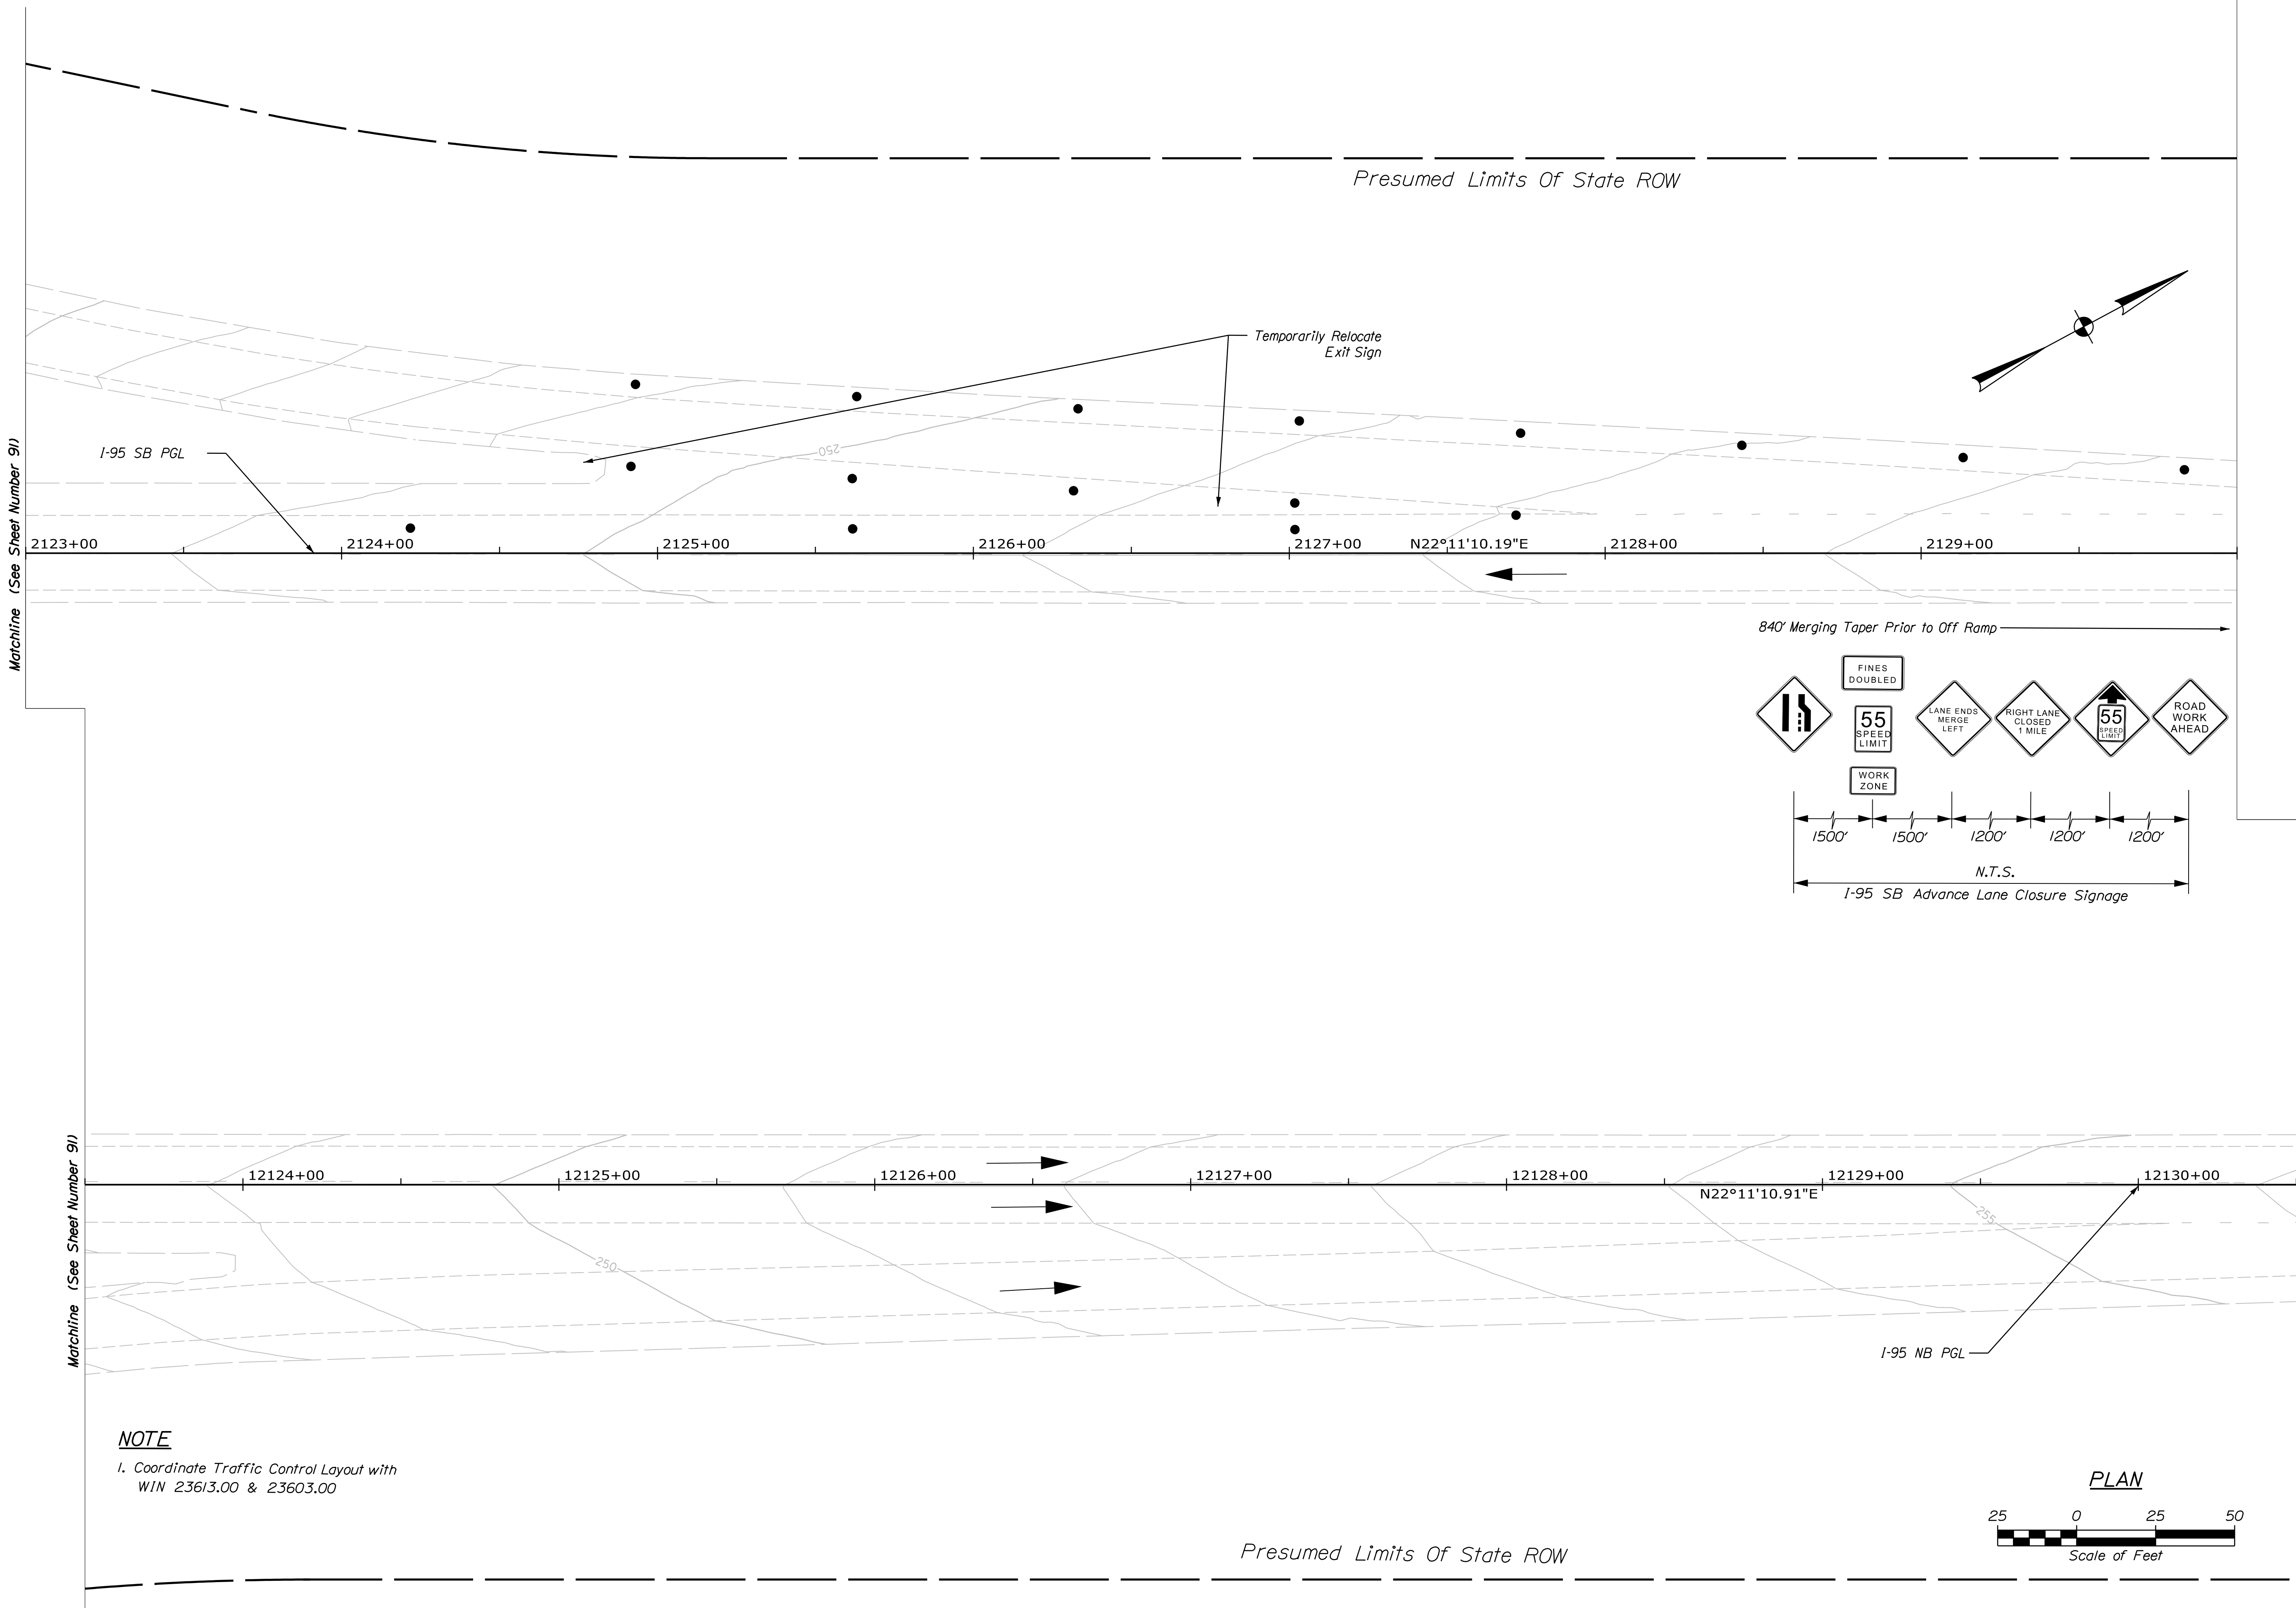

PROJ. MANAGER	J. BRASK	BY	DATE
CHECKED-DETAILED	S. LINDSEY	E. MORRISON	06-24
CHECKED-REVIEWED	D. WHITE	B. COLBURN	06-24
DESIGN-DETAILED	N. EDMAN	J. FITZ	06-24
REVISIONS 1			
REVISIONS 2			
REVISIONS 3			
REVISIONS 4			
FIELD CHANGES			



PLAN

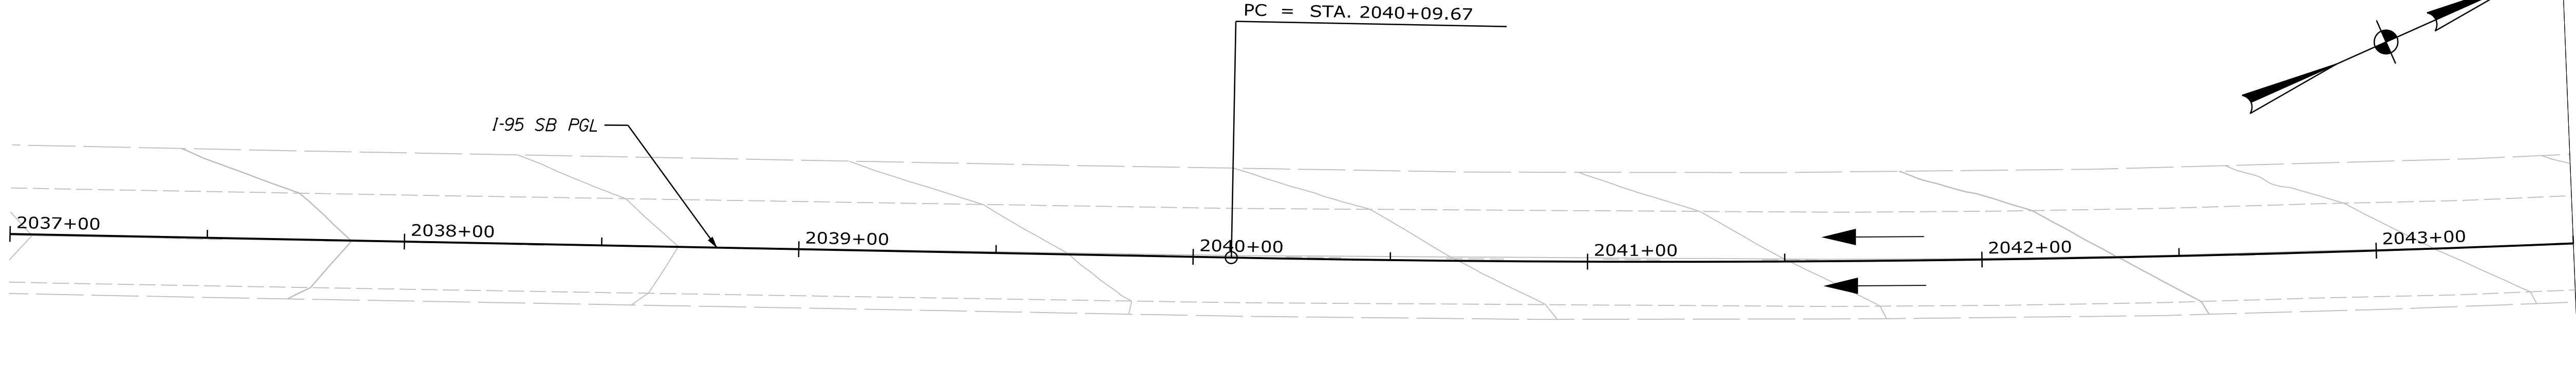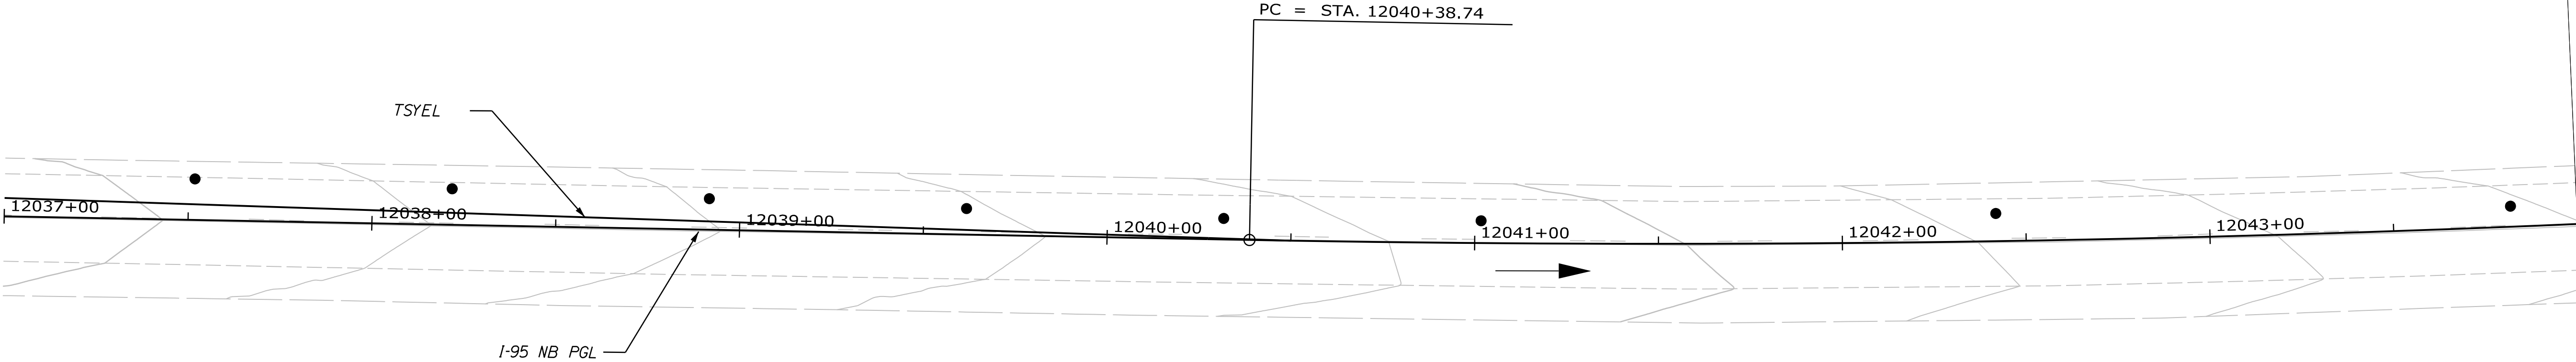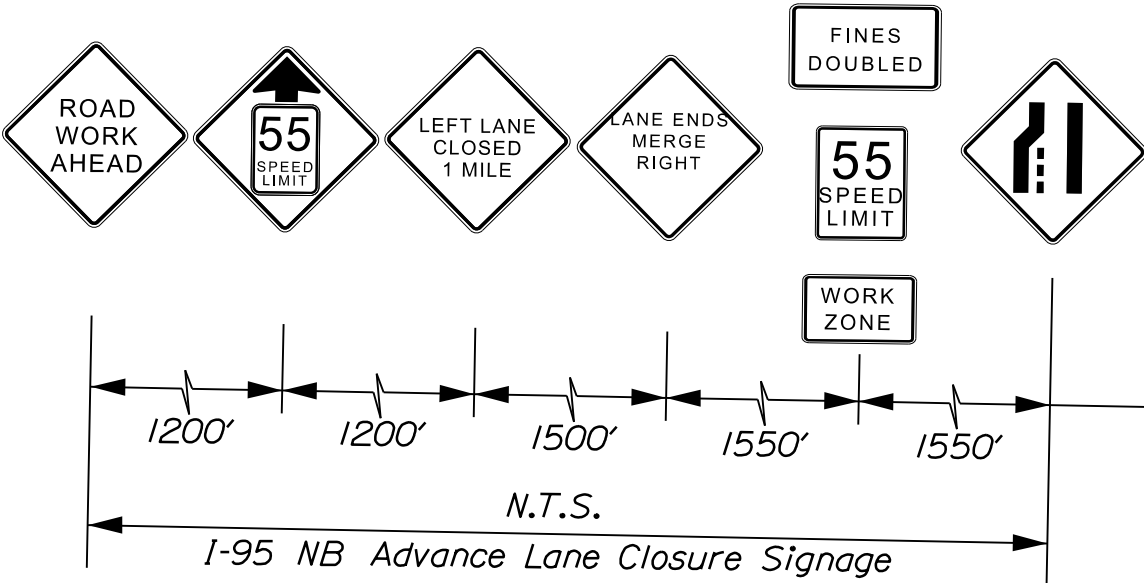

STATE OF MAINE
DEPARTMENT OF TRANSPORTATION

PROJECT NO. 2563106

WIN 25631.06, 25631.07, 25631.08, 25631.09
BRIDGE NO. 1447, 1449, 5984, 5985


I-95 SB & NB OVER WEBB RD & SOMERSET AVE
BRIDGE NO. 1447, 1449, 5984, 5985
PITTSFIELD SOMERSET COUNTY

TRAFFIC CONTROL PLANS
PHASE 2

SHEET NUMBER
93
OF 110

PROJ. MANAGER	J. BRASKY	BY	DATE
DESIGNED-DETAILED	S. LINDSEY	E. MORRISON	06-24
CHECKED-REVIEWED	D. WHITE	B. COLBURN	06-24
DESIGNED-DETAILED	N. EDMAN	J. FITZ	06-24
REVISIONS 1			
REVISIONS 2			
REVISIONS 3			
REVISIONS 4			
FIELD CHANGES			

SIGNATURE	P.E. NUMBER	DATE

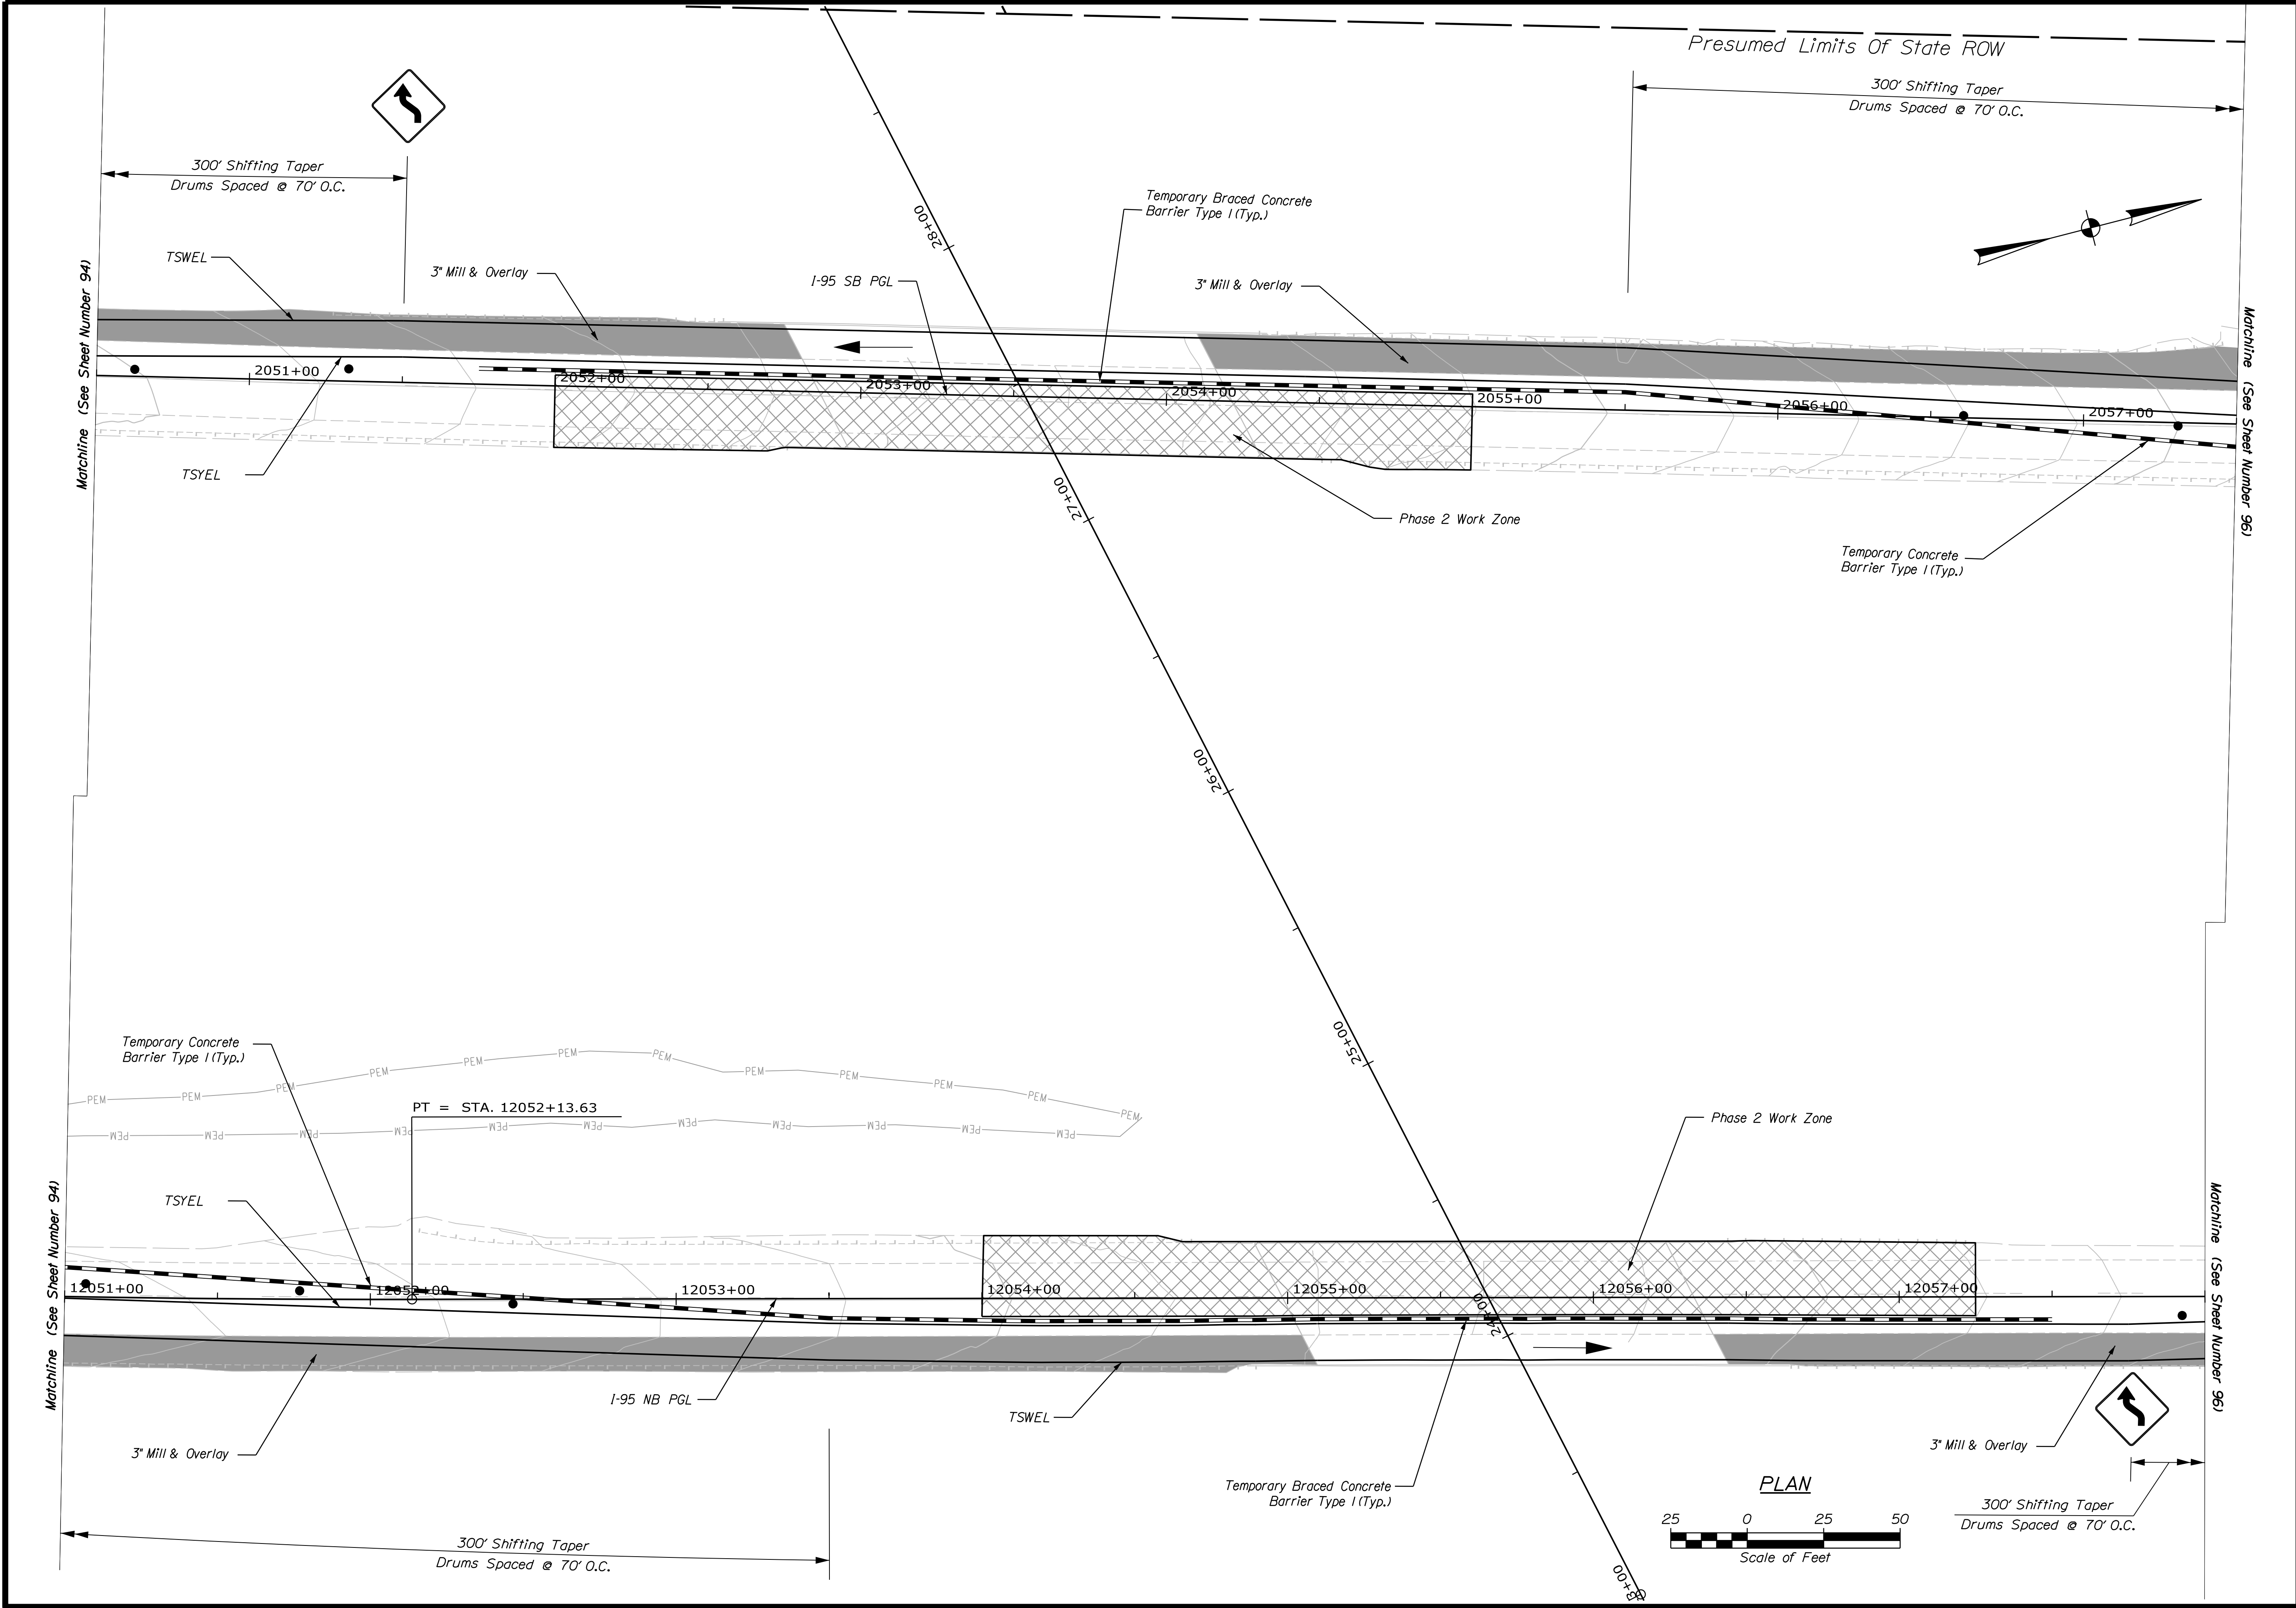

STATE OF MAINE

DEPARTMENT OF TRANSPORTATION

PROJECT NO. 2563106

WIN 25631.06, 25631.07, 25631.08, 25631.09
BRIDGE NO. 1447, 1449, 5984, 5985

PROJ. MANAGER	J. BRASK	BY	DATE
DESIGN-DETAILED	S. LINDSEY	E. MORRISON	06-24
CHECKED-REVIEWED	D. WHITE	B. COLBURN	06-24
DESIGN-DETAILED	N. EDMAN	J. FITZ	06-24
REVISIONS 1			
REVISIONS 2			
REVISIONS 3			
REVISIONS 4			
FIELD CHANGES			

SIGNATURE	P.E. NUMBER	DATE


I-95 SB & NB OVER WEBB RD & SOMERSET AVE
BRIDGE NO. 1447, 1449, 5984, 5985
PITTSFIELD SOMERSET COUNTY

TRAFFIC CONTROL PLANS
PHASE 2

SHEET NUMBER

95


OF 110

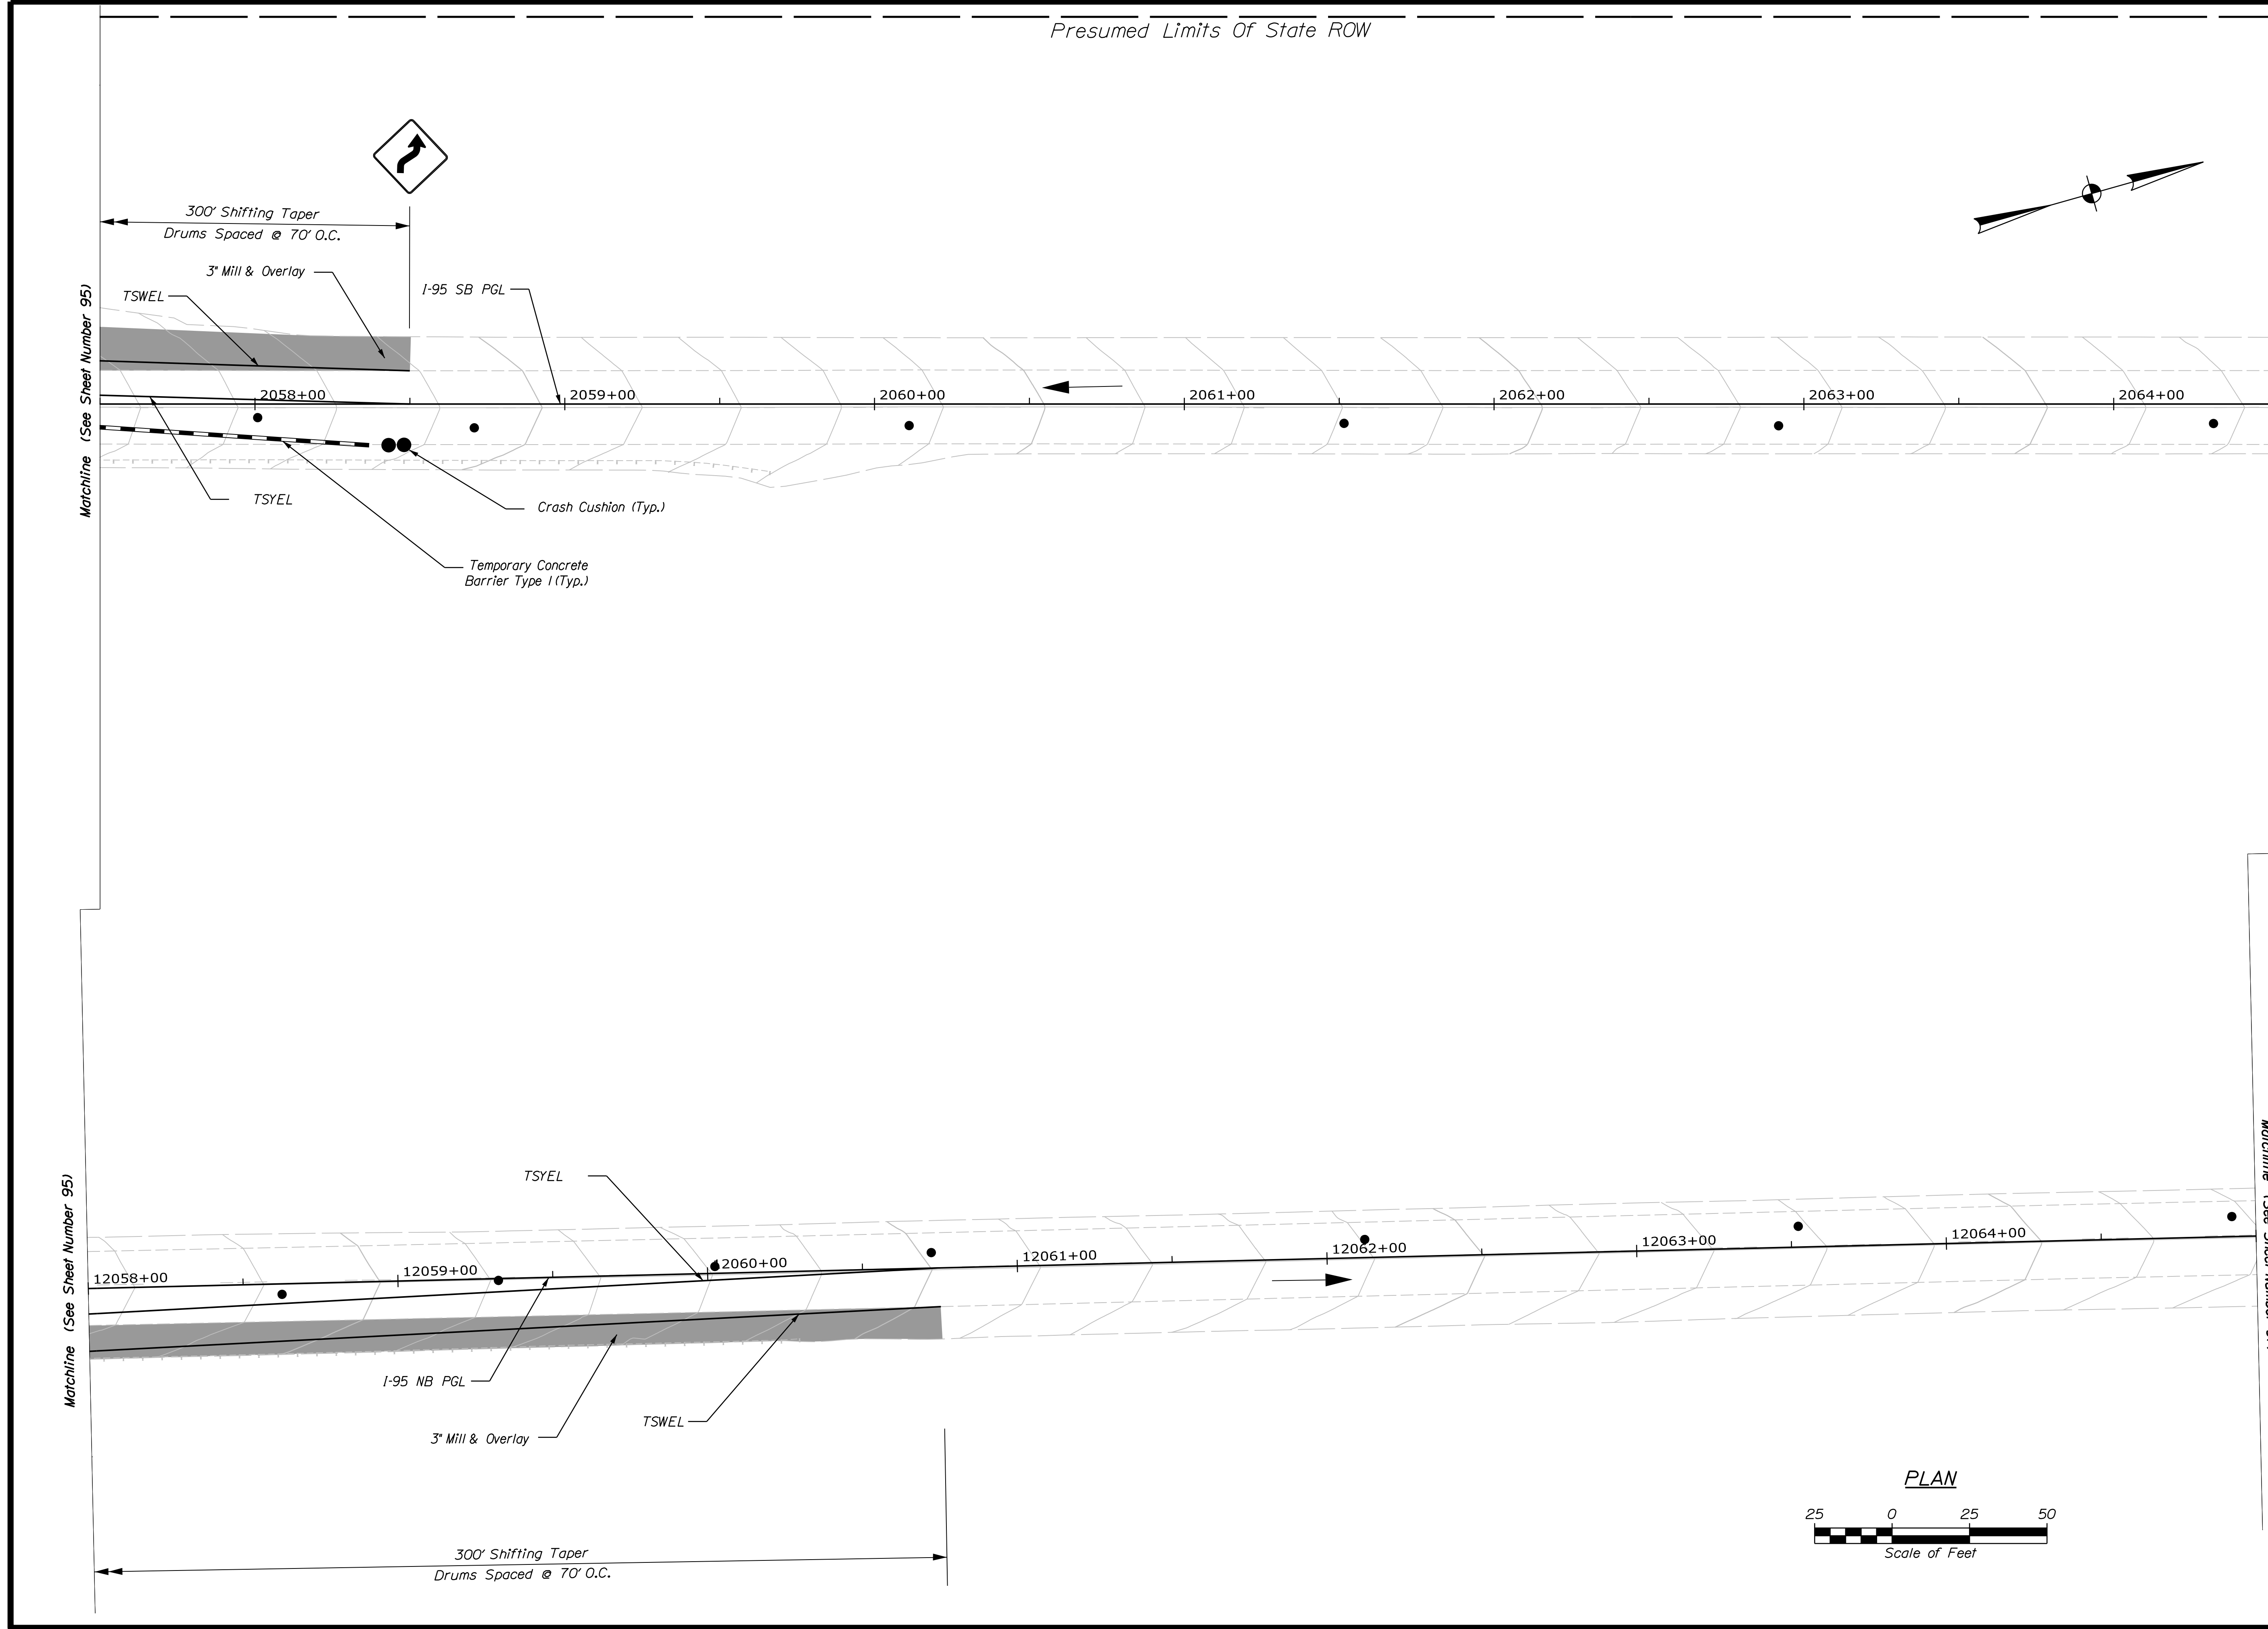

STATE OF MAINE	
DEPARTMENT OF TRANSPORTATION	
PROJECT NO. 2563106	
WIN 25631.06, 25631.07, 25631.08, 25631.09	BRIDGE PLANS

I-95 SB & NB OVER WEBB RD & SOMERSET AVE BRIDGE NO. 1447, 1449, 5984, 5985 PITTSFIELD SOMERSET COUNTY	PROJ. MANAGER	J. BRASK	BY	DATE
	CHECKED-REVIEWED	S. LINDSEY D. WHITE	E. MORRISON B. COLBURN	06-24 06-24
	DESIGNS-DETAILED	N. EDMAN	J. FITZ	06-24
	REVISIONS 1			
TRAFFIC CONTROL PLANS PHASE 2	REVISIONS 2			
	REVISIONS 3			
	REVISIONS 4			
	FIELD CHANGES			

SHEET NUMBER
96
OF 110

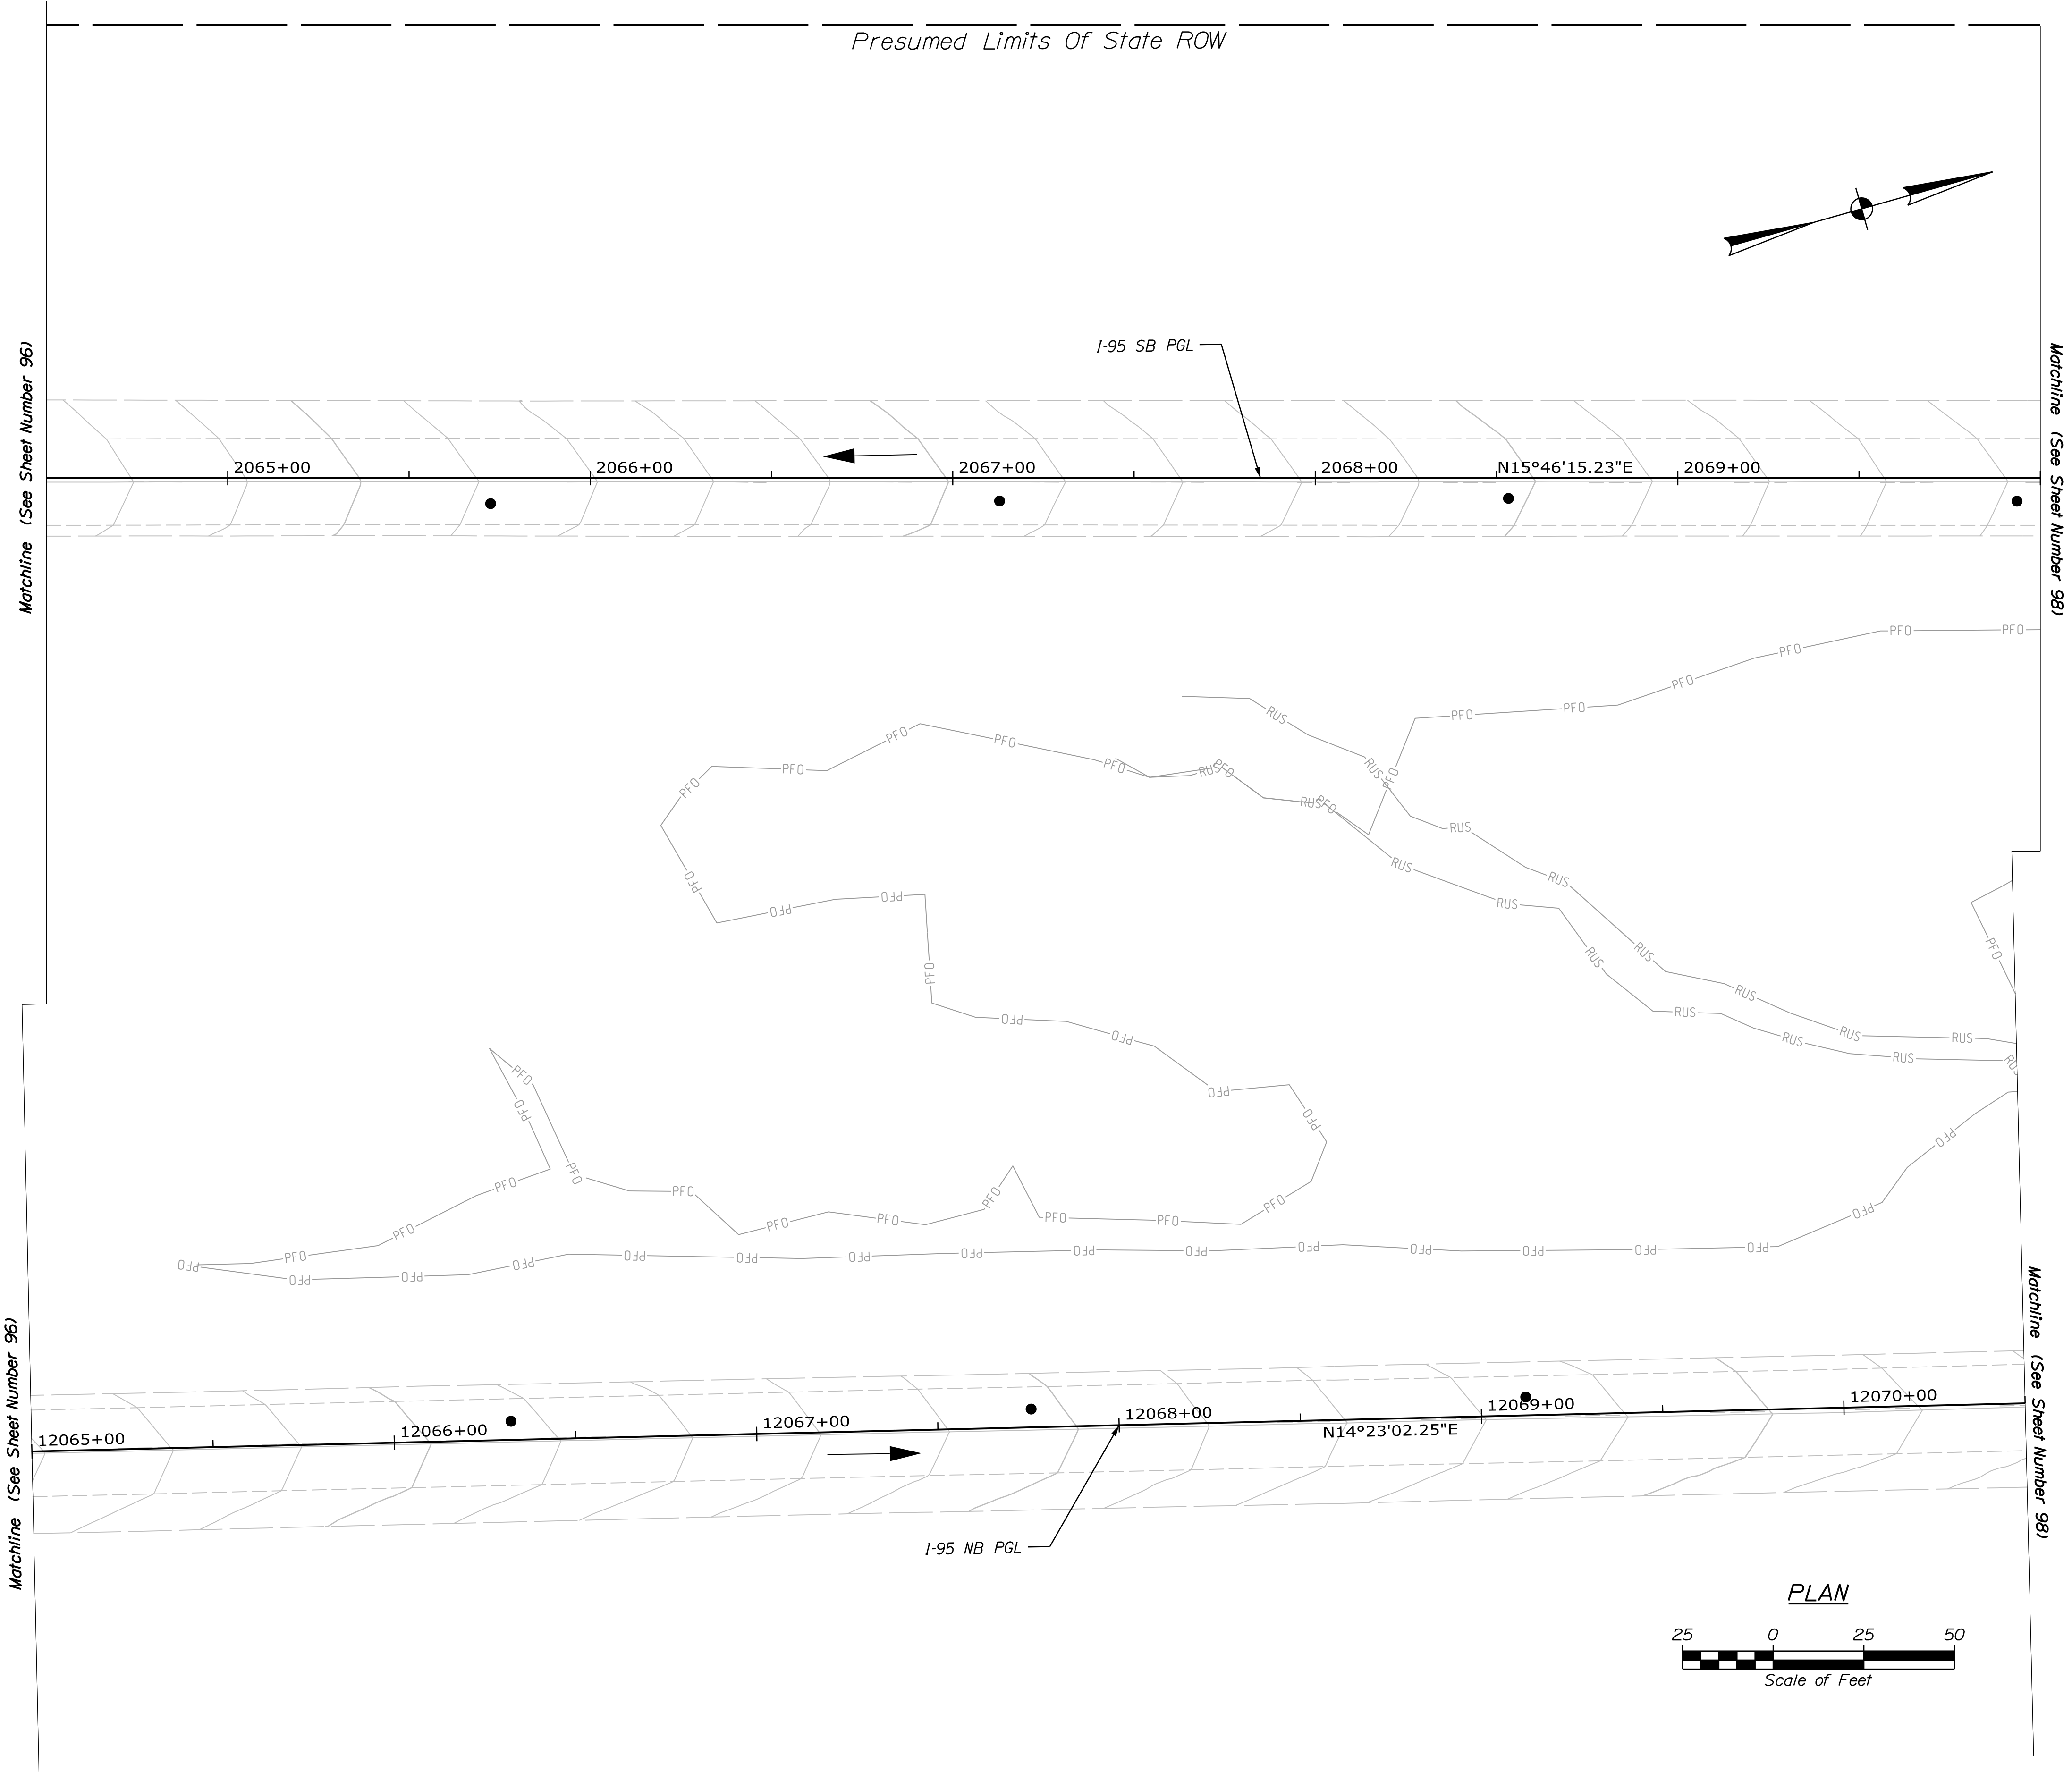


STATE OF MAINE
DEPARTMENT OF TRANSPORTATION
PROJECT NO. 2563106
WIN 25631.06, 25631.07, 25631.08, 25631.09 BRIDGE NO. 1447, 1449, 5984, 5985

SIGNATURE
P.E. NUMBER
DATE

PROJ. MANAGER	J. BRASK	BY	DATE
DESIGN-DETAILED	S. LINDSEY	E. MORRISON	06-24
CHECKED-REVIEWED	D. WHITE	B. COLBURN	06-24
DESIGN-DETAILED	N. EDMAN	J. FITZ	06-24
DESIGN-DETAILED			
REVISIONS 1			
REVISIONS 2			
REVISIONS 3			
REVISIONS 4			
FIELD CHANGES			

I-95 SB & NB OVER WEBB RD & SOMERSET AVE BRIDGE NO. 1447, 1449, 5984, 5985 PITTSFIELD SOMERSET COUNTY
TRAFFIC CONTROL PLANS PHASE 2

SHEET NUMBER
97
OF 110

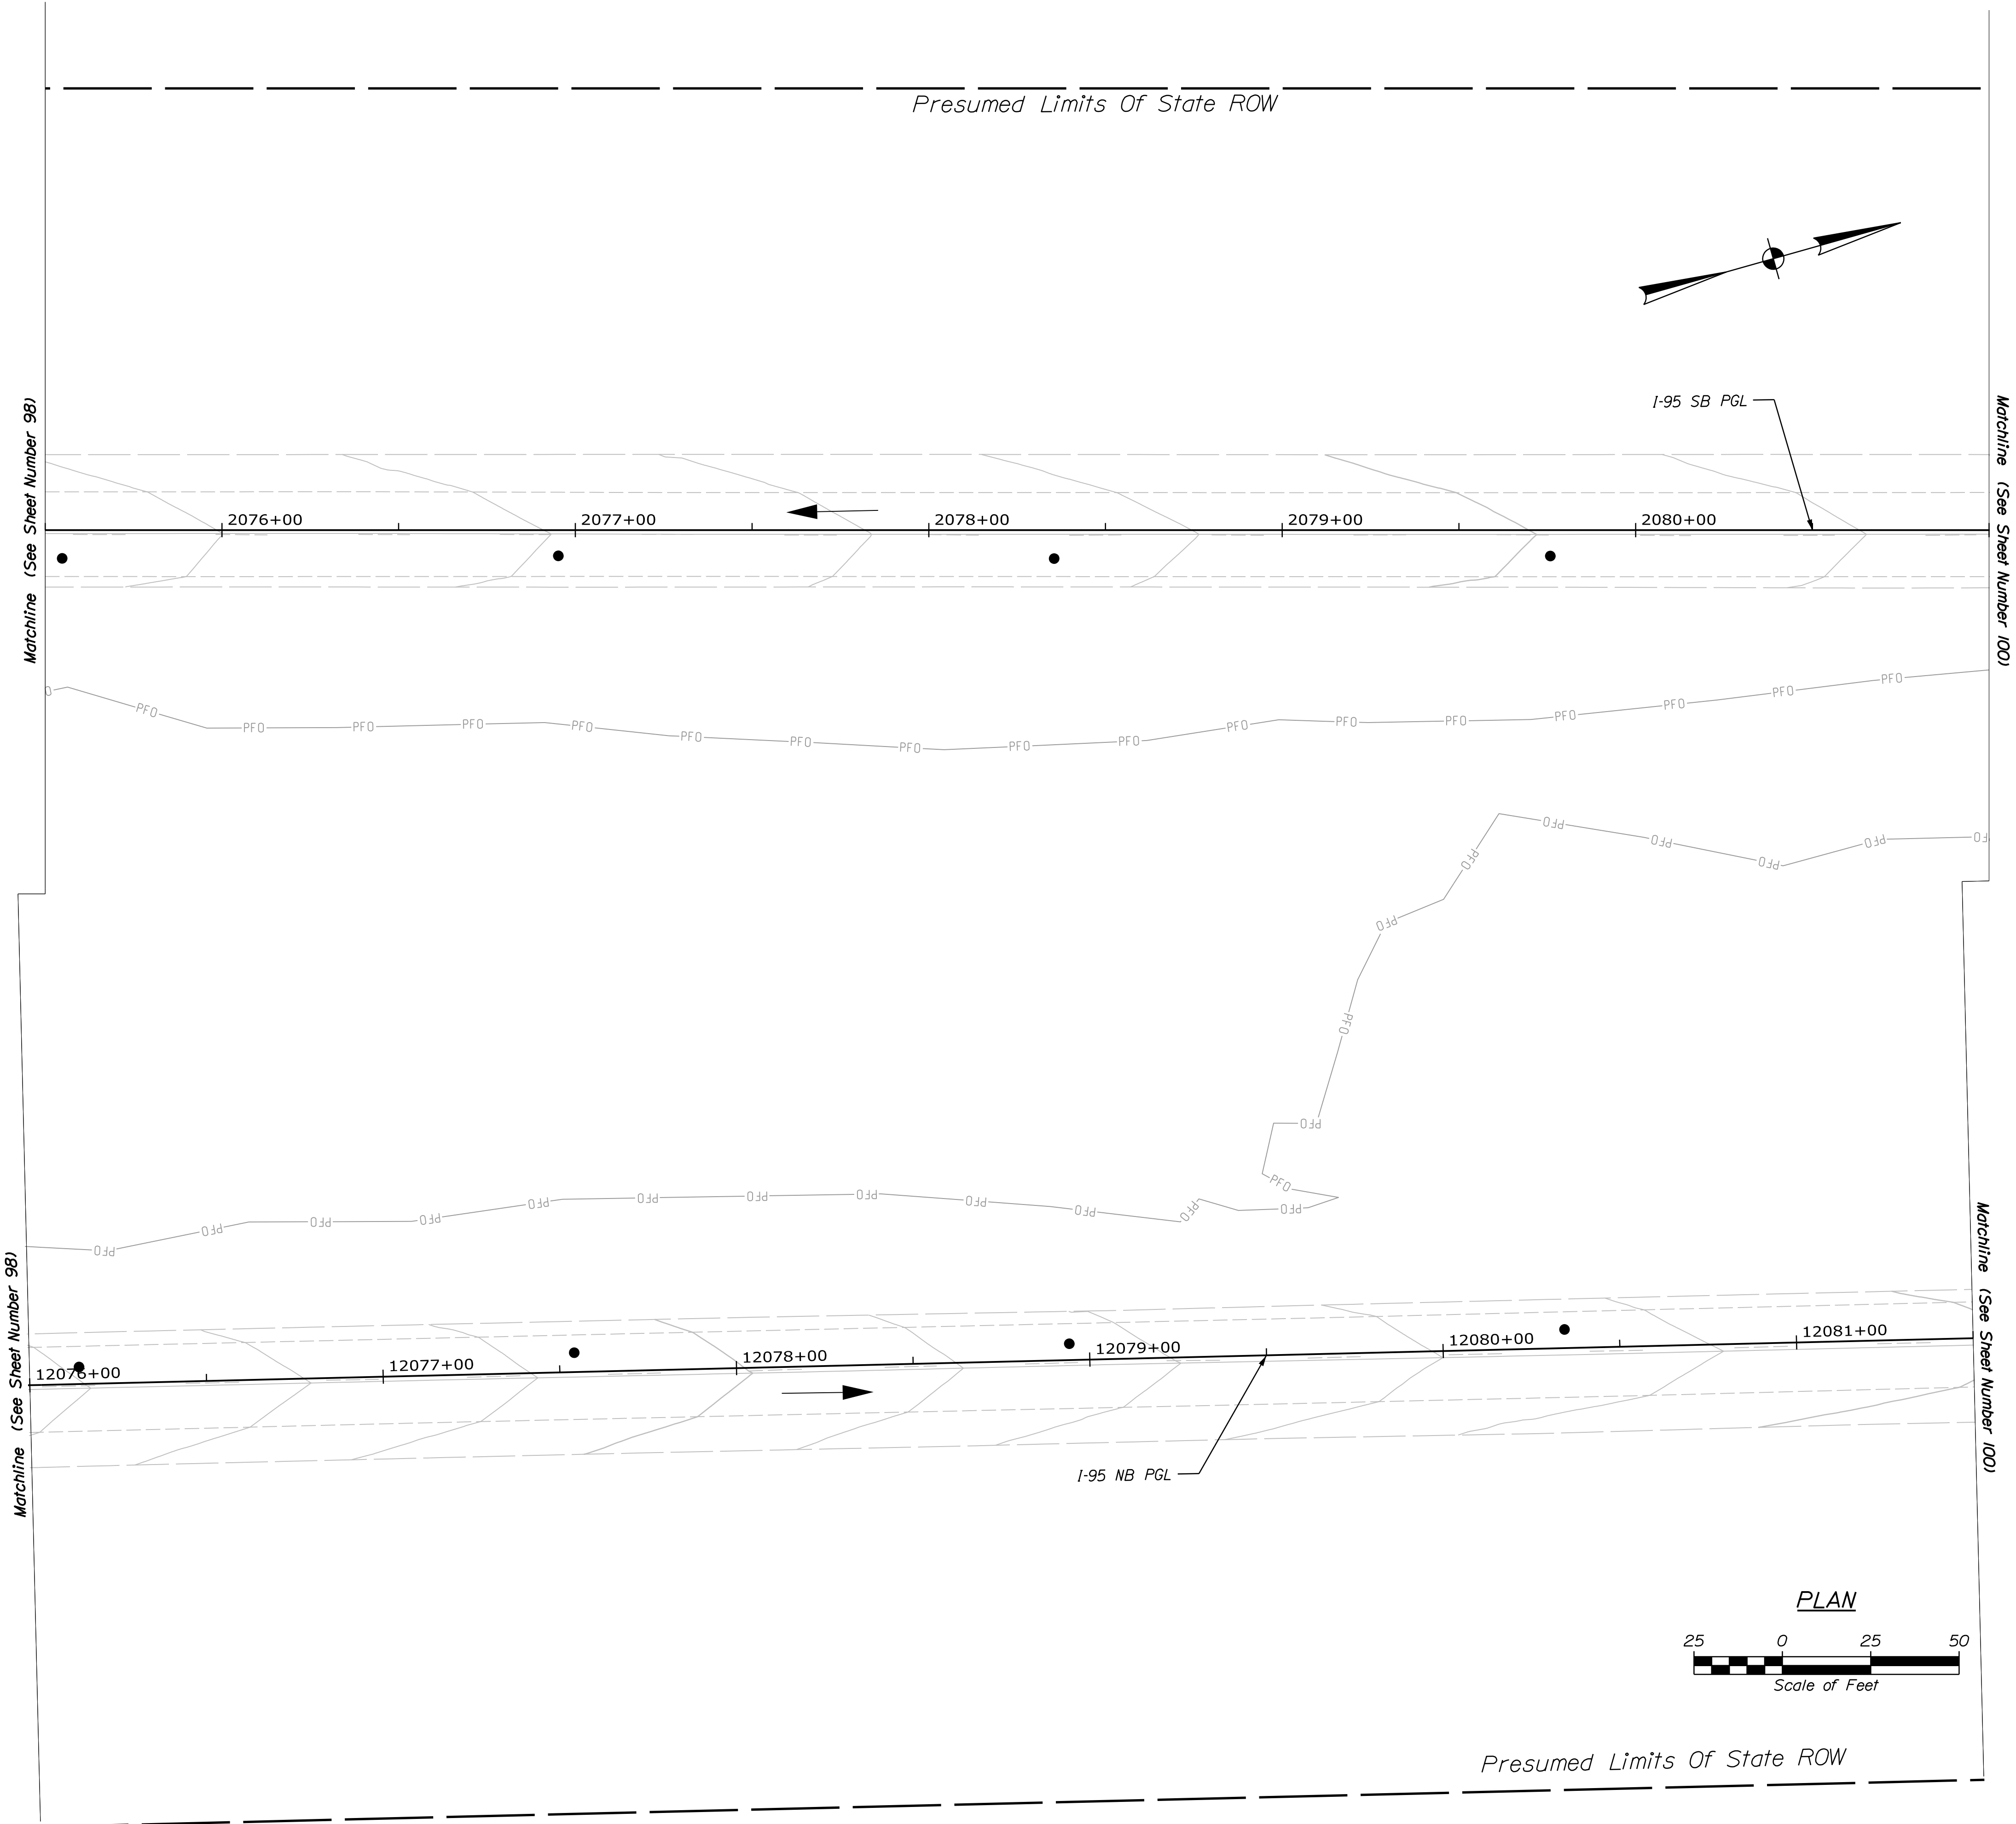

I-95 SB & NB OVER WEBB RD & SOMERSET AVE BRIDGE NO. 1447, 1449, 5984, 5985 PITTSFIELD SOMERSET COUNTY TRAFFIC CONTROL PLANS PHASE 2	SHEET NUMBER			99			OF 110		
	PROJ. MANAGER		J. BRASK	BY	DATE	STATE OF MAINE DEPARTMENT OF TRANSPORTATION PROJECT NO. 2563106			
	DESIGN-DETAILED		S. LINDSEY	E. MORRISON	06-24				
	CHECKED-REVIEWED		D. WHITE	B. COLBURN	06-24				
	DESIGN-DETAILED2		N. EDMAN	J. FITZ	06-24				
	DESIGN3-DETAILED3				P.E. NUMBER		WIN 25631.06, 25631.07, 25631.08, 25631.09 BRIDGE NO. 1447, 1449, 5984, 5985 BRIDGE PLANS		
	REVISIONS 1				DATE				
	REVISIONS 2								
	REVISIONS 3								
	REVISIONS 4								
FIELD CHANGES									

Matchline (See Sheet Number 100)

Matchline (See Sheet Number 100)

Matchline (See Sheet Number 102)

Matchline (See Sheet Number 102)

Presumed Limits Of State ROW

Presumed Limits Of State ROW

2088+00 2089+00 2090+00 2091+00 2092+00 2093+00 2094+00

12089+00 12090+00 12091+00 12092+00 12093+00 12094+00 12095+00

I-95 SB PGL

I-95 NB PGL

CURVE DATA #2
PI = 2092+86.04
D = 0°31'32.3"
Δ = 6°24'55.0" Rt.
R = 10900.00'
L = 1220.45'
T = 610.86'
E = 17.10'

CURVE DATA #2
PI = 12093+31.49
D = 0°29'00.6"
Δ = 7°48'08.7" Rt.
R = 11850.00'
L = 1613.71'
T = 808.10'
E = 27.52'

PLAN



NOTE

1. Return Interstate 95 Ramps to existing conditions prior to Phase 2 construction.


STATE OF MAINE
DEPARTMENT OF TRANSPORTATION
PROJECT NO. 2563106
WIN 25631.06, 25631.07, 25631.08, 25631.09 BRIDGE NO. 1447, 1449, 5984, 5985

PROJ. MANAGER	J. BRASK	BY	DATE
DESIGN-DETAILED	S. LINDSEY	E. MORRISON	06-24
CHECKED-REVIEWED	D. WHITE	B. COLBURN	06-24
DESIGN-DETAILED	N. EDMAN	J. FITZ	06-24
REVISIONS 1			
REVISIONS 2			
REVISIONS 3			
REVISIONS 4			
FIELD CHANGES			

I-95 SB & NB OVER WEBB RD & SOMERSET AVE BRIDGE NO. 1447, 1449, 5984, 5985 PITTSFIELD SOMERSET COUNTY
TRAFFIC CONTROL PLANS PHASE 2

SHEET NUMBER

101

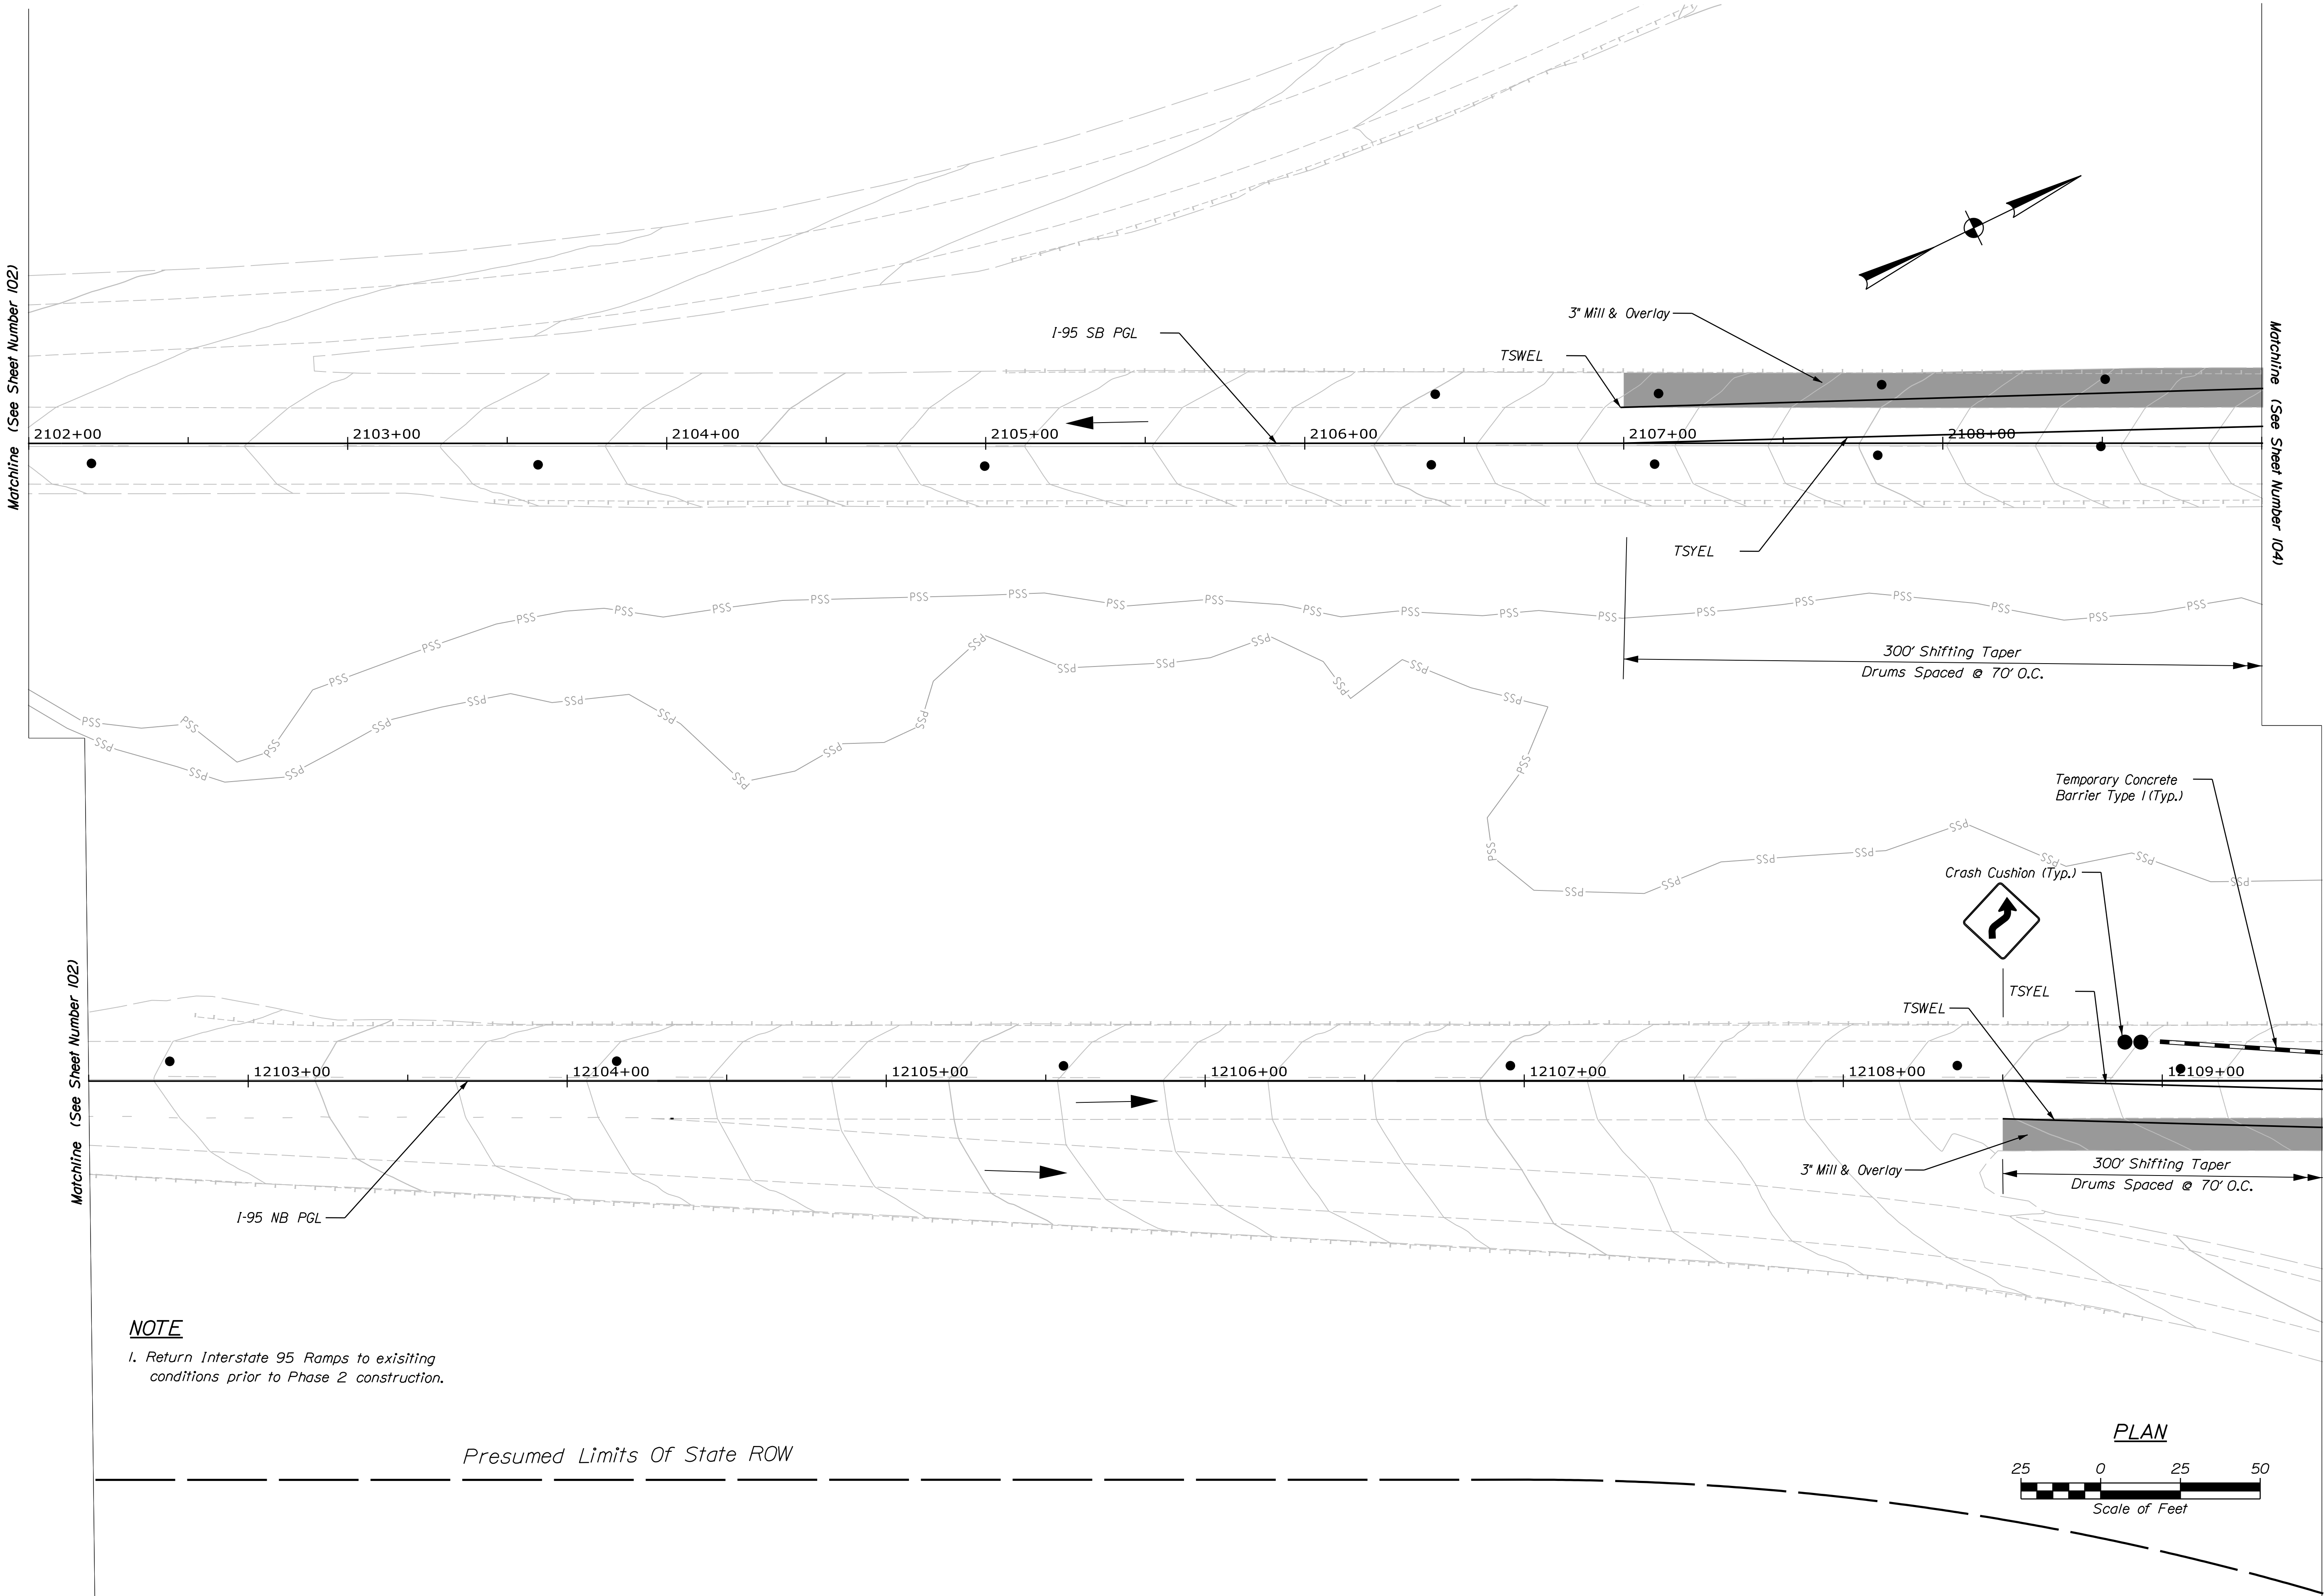

PROJ. MANAGER	DESIGN-DETAILED	CHECKED-REVIEWED	DATE	BY	DATE
J. BRASK	S. LINDSEY	E. MORRISON	06-24	J. FITZ	06-24
DESIGN-DETAILED	D. WHITE	B. COLBURN	06-24		
DESIGN-DETAILED	N. EDMAN	J. FITZ	06-24		
REVISIONS 1					
REVISIONS 2					
REVISIONS 3					
REVISIONS 4					
FIELD CHANGES					


SIGNATURE	P.E. NUMBER	DATE

Date:6/10/2024

Username: jfitzpatrick

Division:

Filename: ... \0XX_TCP\plan_NB13.dgn

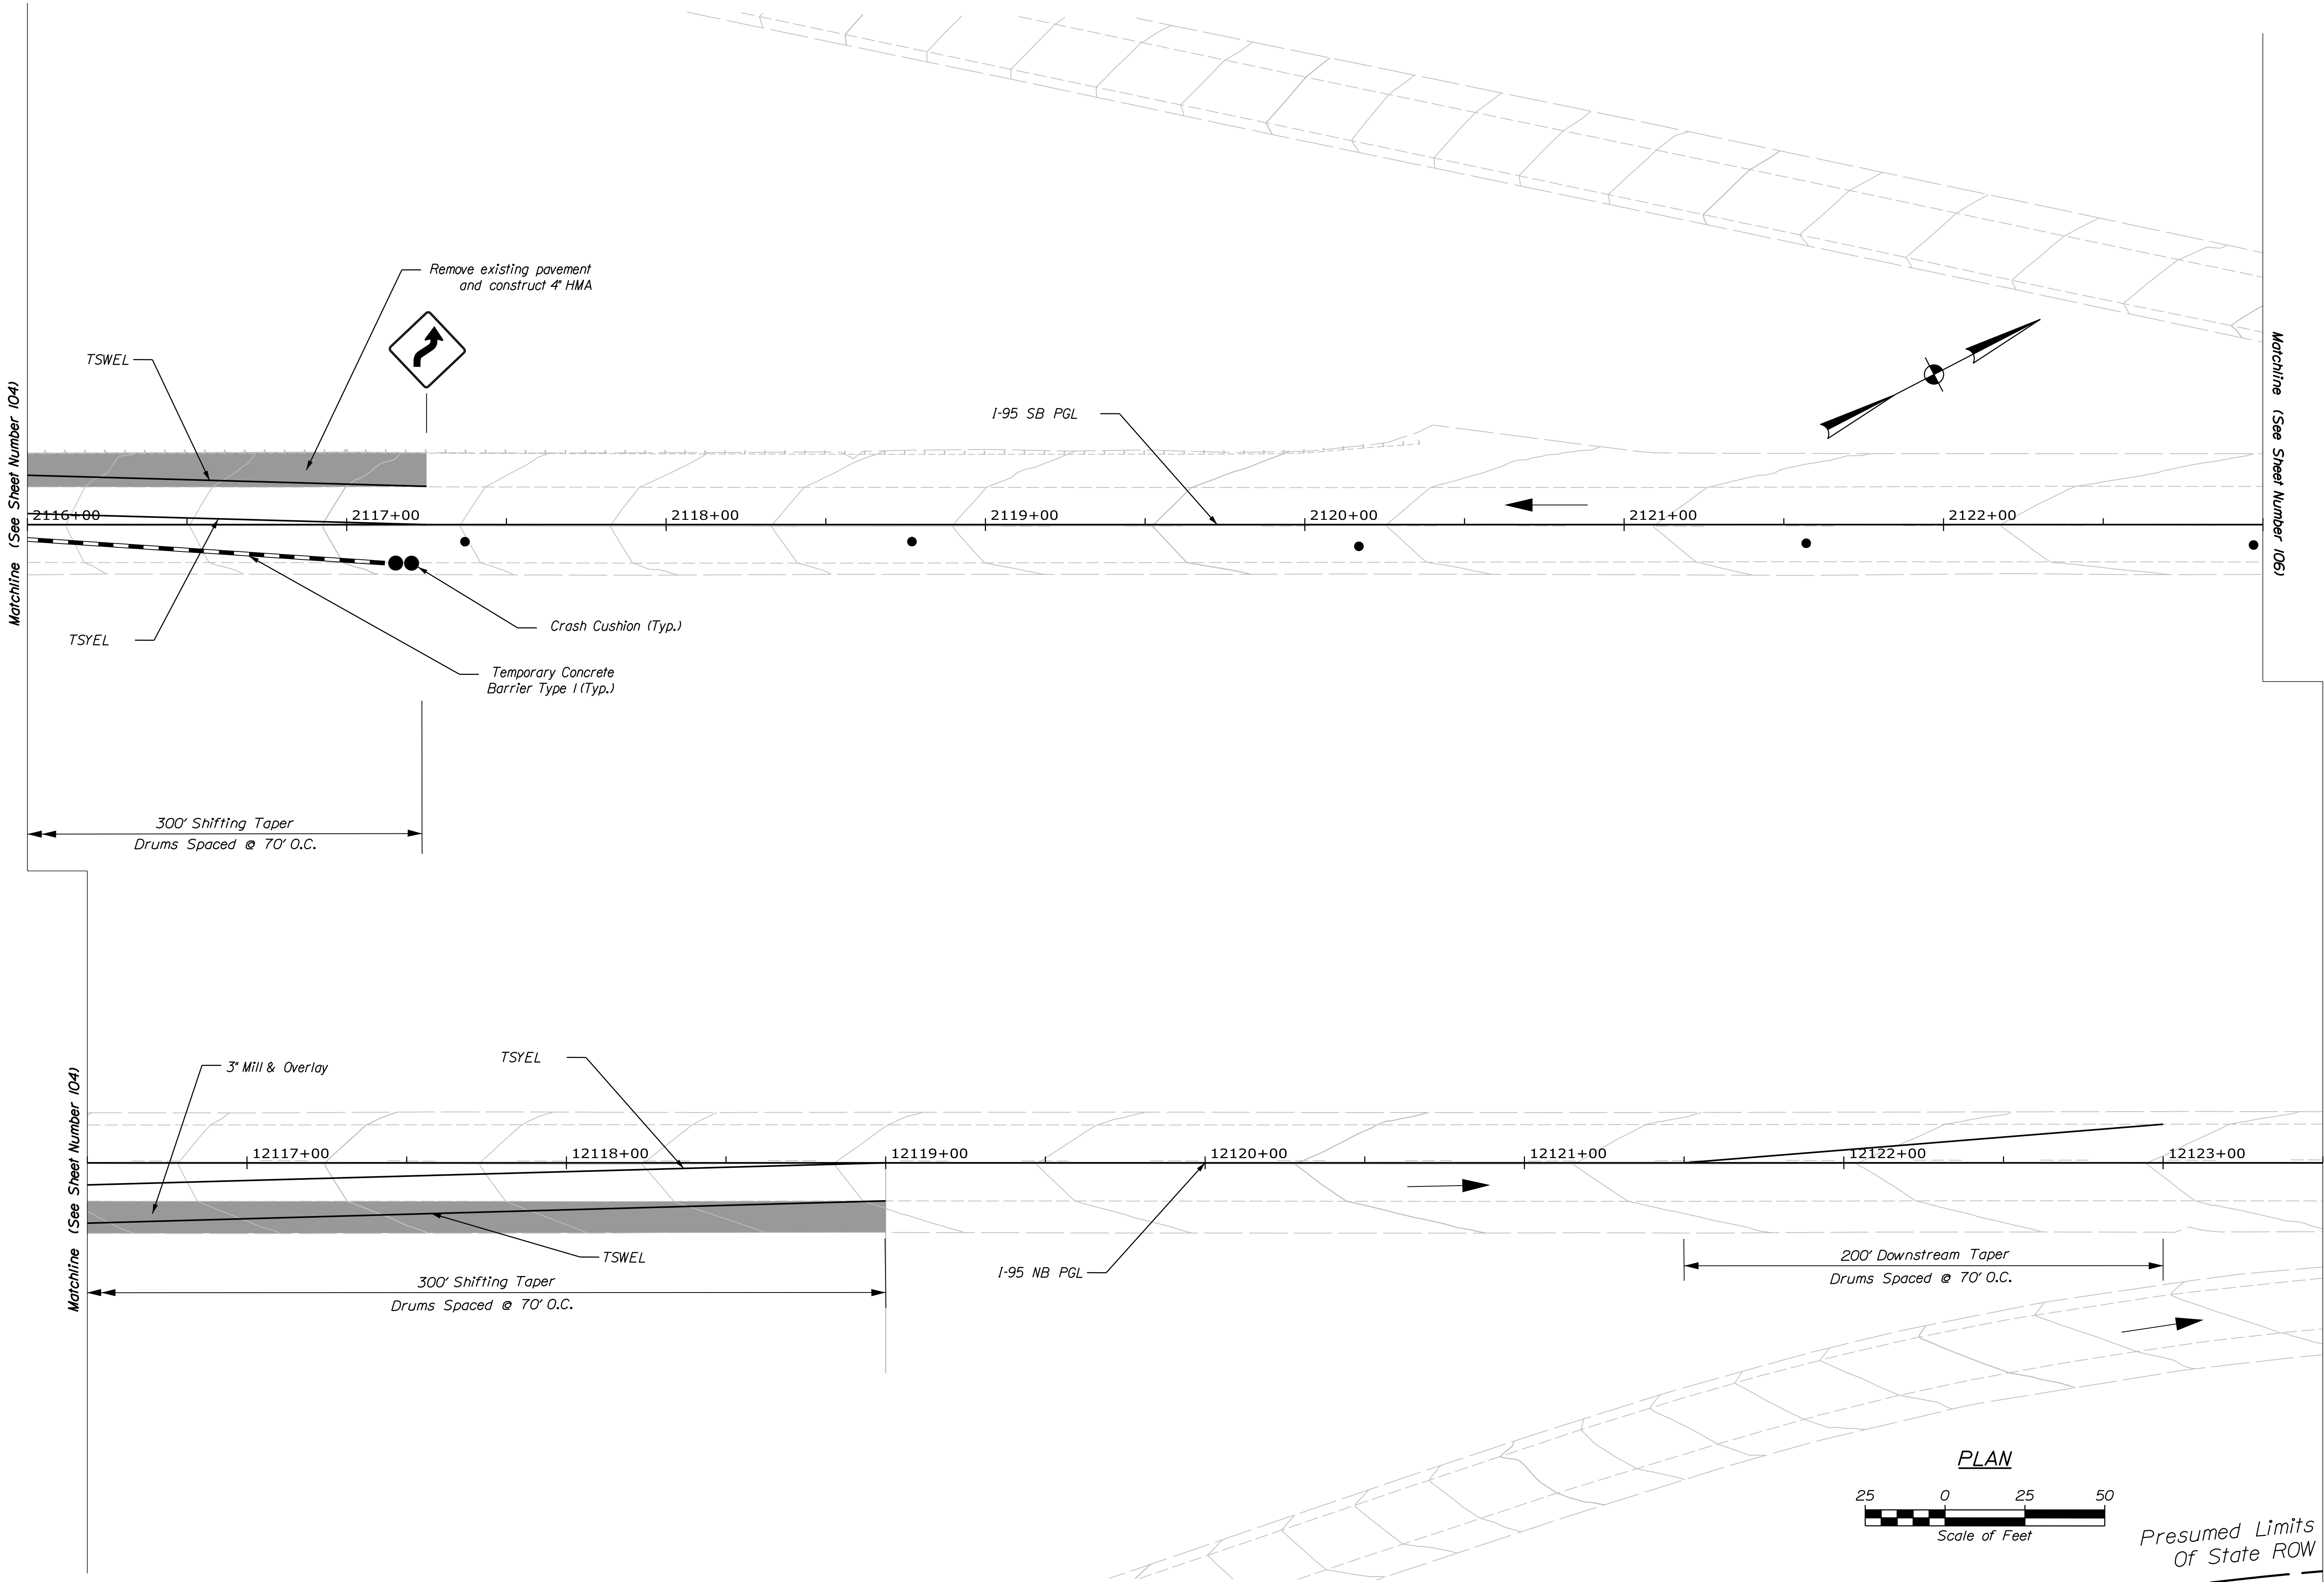


STATE OF MAINE
DEPARTMENT OF TRANSPORTATION
PROJECT NO. 2563106
WIN 25631.06, 25631.07, 25631.08, 25631.09 BRIDGE NO. 1447, 1449, 5984, 5985

SIGNATURE
P.E. NUMBER
DATE

PROJ. MANAGER	J. BRASK	BY	DATE
CHECKED-REVIEWED	S. LINDSLEY	E. MORRISON	06-24
DESIGNED-DETAILED	D. WHITE	B. COLBURN	06-24
DESIGNED-DETAILED	N. EDMAN	J. FITZ	06-24
REVISIONS 1			
REVISIONS 2			
REVISIONS 3			
REVISIONS 4			
FIELD CHANGES			

I-95 SB & NB OVER WEBB RD & SOMERSET AVE BRIDGE NO. 1447, 1449, 5984, 5985 PITTSFIELD SOMERSET COUNTY
TRAFFIC CONTROL PLANS PHASE 2

SHEET NUMBER
105
OF 110

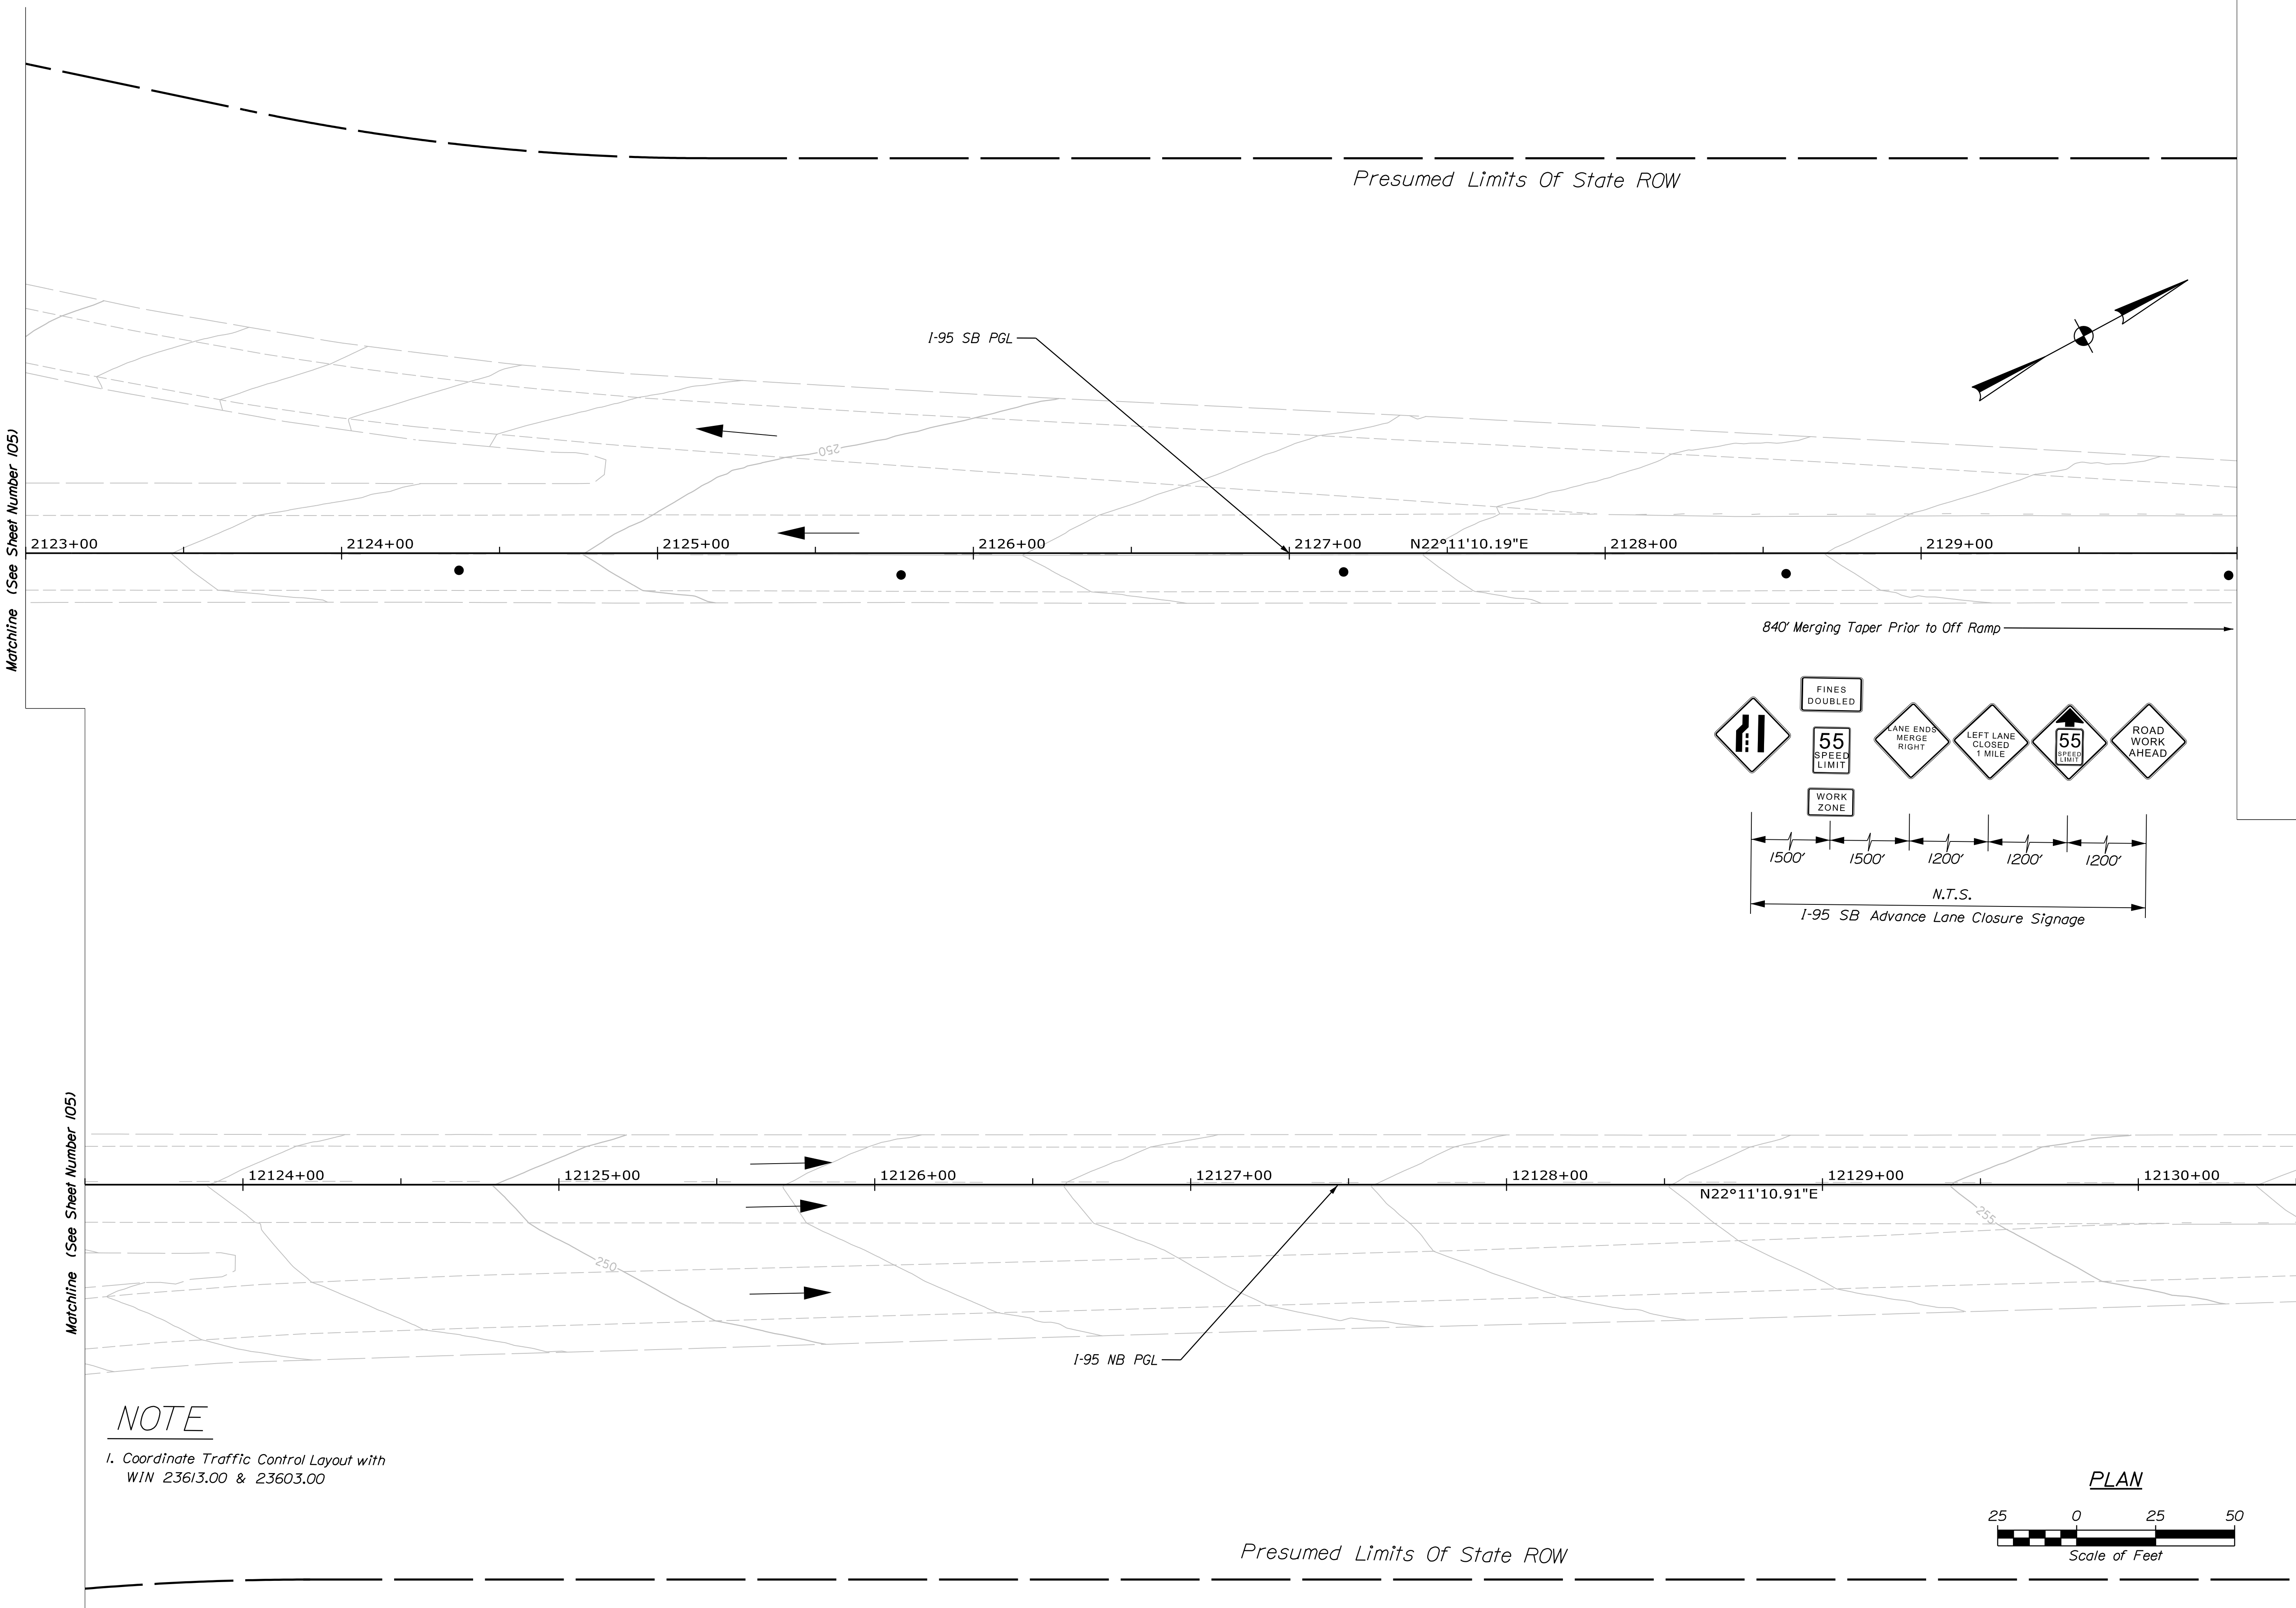

PROJ. MANAGER	DESIGN-DETAILED	CHECKED-REVIEWED	BY	DATE
J. BRASKY	S. LINDSLEY	E. MORRISON	J. FITZ	06-24
	D. WHITE	B. COLBURN		06-24
	N. EDMAN			06-24
DESIGN-DETAILED				
REVISIONS 1				
REVISIONS 2				
REVISIONS 3				
REVISIONS 4				
FIELD CHANGES				

SIGNATURE	P.E. NUMBER	DATE

Date:6/10/2024

Username: jfitzpatrick

Division:

Filename: ... \0XX_TCPlan_Somerset1.dgn


LEGEND

Temporary Portable Traffic Signal

Signal Head



Video Detector

24" Stop Bar - Painted

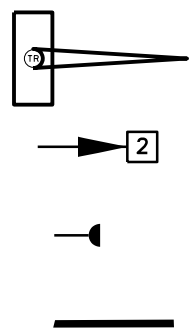

INITIAL SIGNAL TIMINGS

	Phase 1	Phase 2	Phase 3	Phase 4	Phase 5	Phase 6	Phase 7	Phase 8	Phase 9
Min Initial		15	5			15	5		
Passage Time		--	--			--	--		
Max I		30	10			30	10		
Max II		--	--			--	--		
Yellow		3	3			3	3		
Red		30	2			30	2		
Walk / Don't Walk		--	--			--	--		
Recall		Soft	Off			Off	Off		
Detector		--	--			--	--		
Flash		Y	R			R	R		

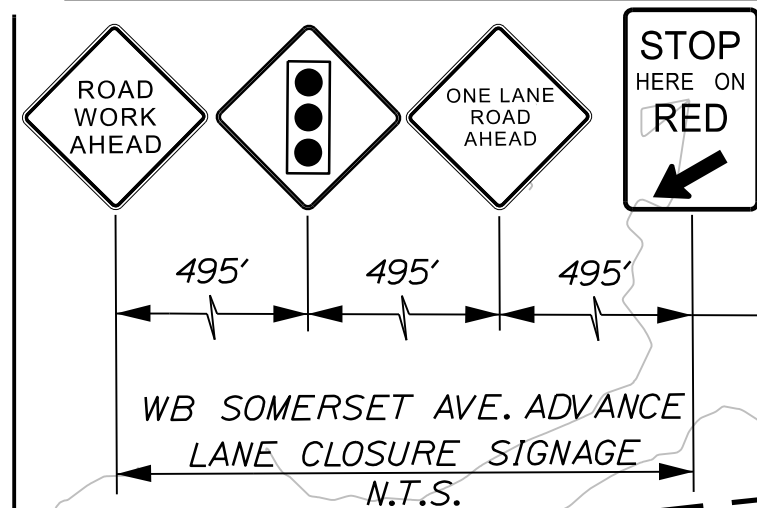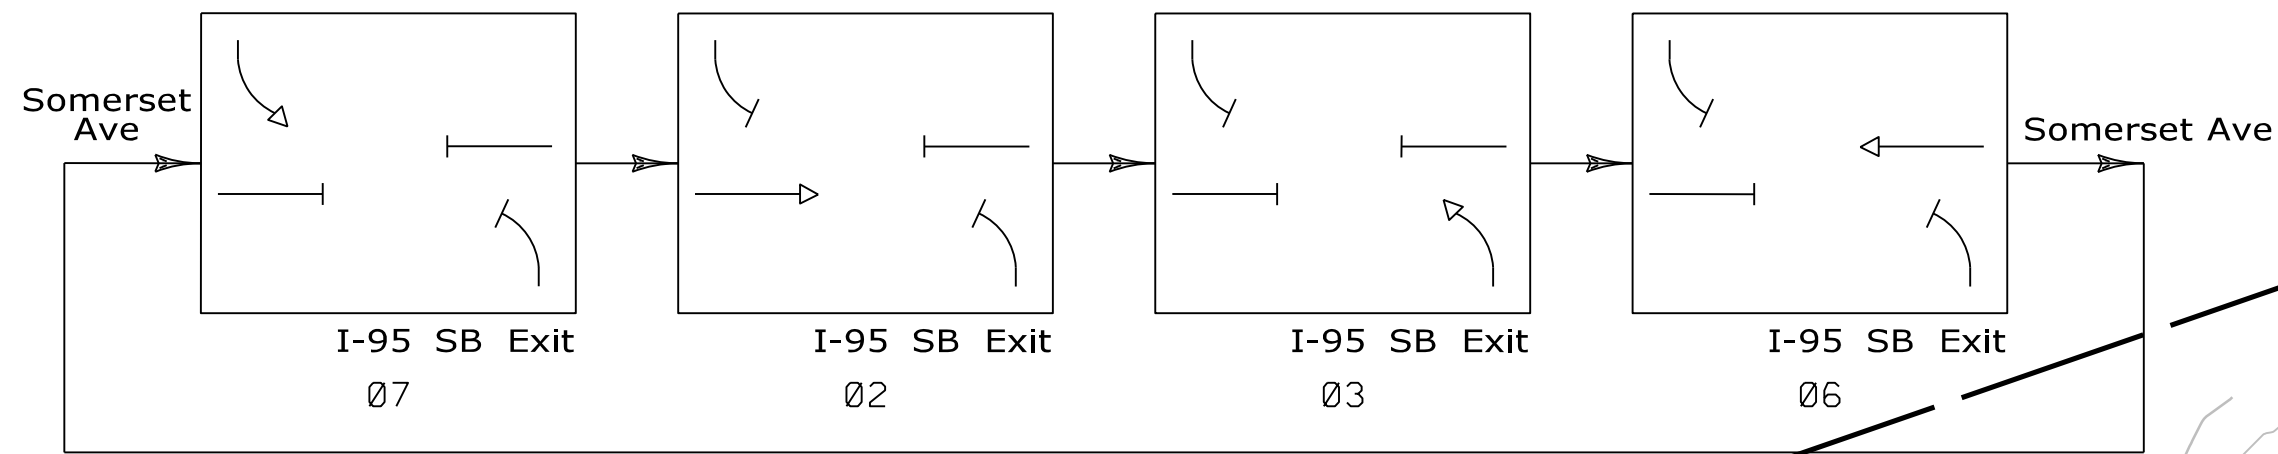

Presumed Limits Of State ROW

TO HIGGINS RD.

31+00 32+00 33+00 34+00 35+00 36+00 37+00

Presumed Limits Of State ROW

I-95 Northbound On-Ramp

Stop Bar (Typ.)

Temporary Traffic Signal (Typ.)


Remove Existing Pavement Marking STA 33+00.00 - 43+50.00

Crash Cushion (Typ.)


SOMERSET AVE.

I-95 Northbound Off-Ramp


12" L.E.D. Modules With Tunnel Visors 5" (Nominal) Louvered Backplates

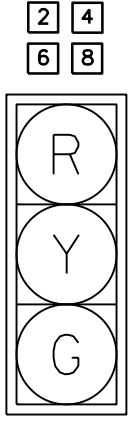

No. Required 8

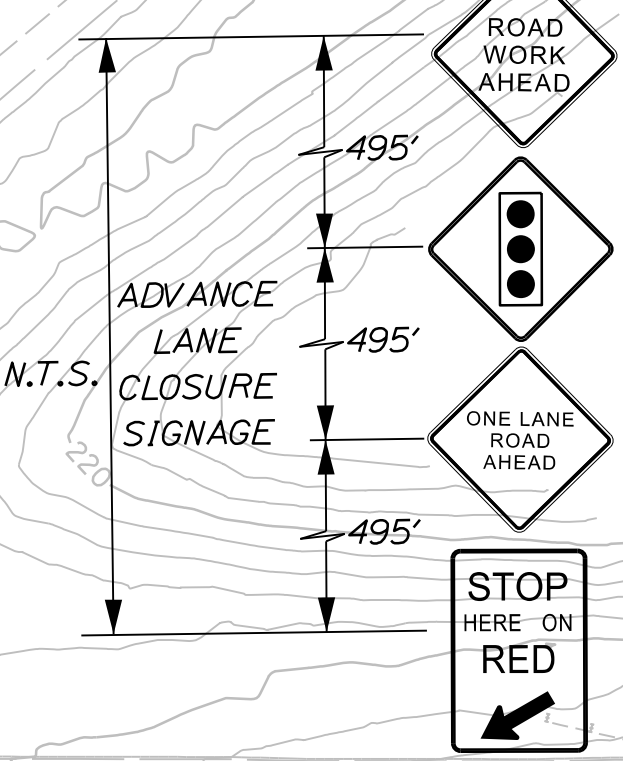


PLAN

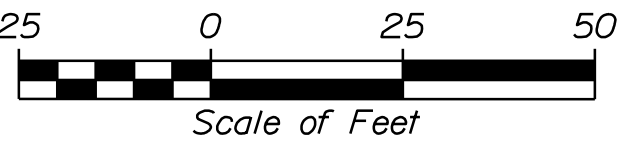

Matchline (See Sheet Number 108)

PROJ. MANAGER	J. BRASK	BY	DATE	SIGNATURE
DESIGN-DETAILED	S. LINDSEY	E. MORRISON	06-24	
CHECKED-REVIEWED	D. WHITE	B. COLBURN	06-24	
DESIGN-DETAILED2	N. EDMAN	J. FITZ	06-24	
DESIGN-DETAILED3				
REVISIONS 1				P.E. NUMBER
REVISIONS 2				
REVISIONS 3				
REVISIONS 4				
FIELD CHANGES				DATE

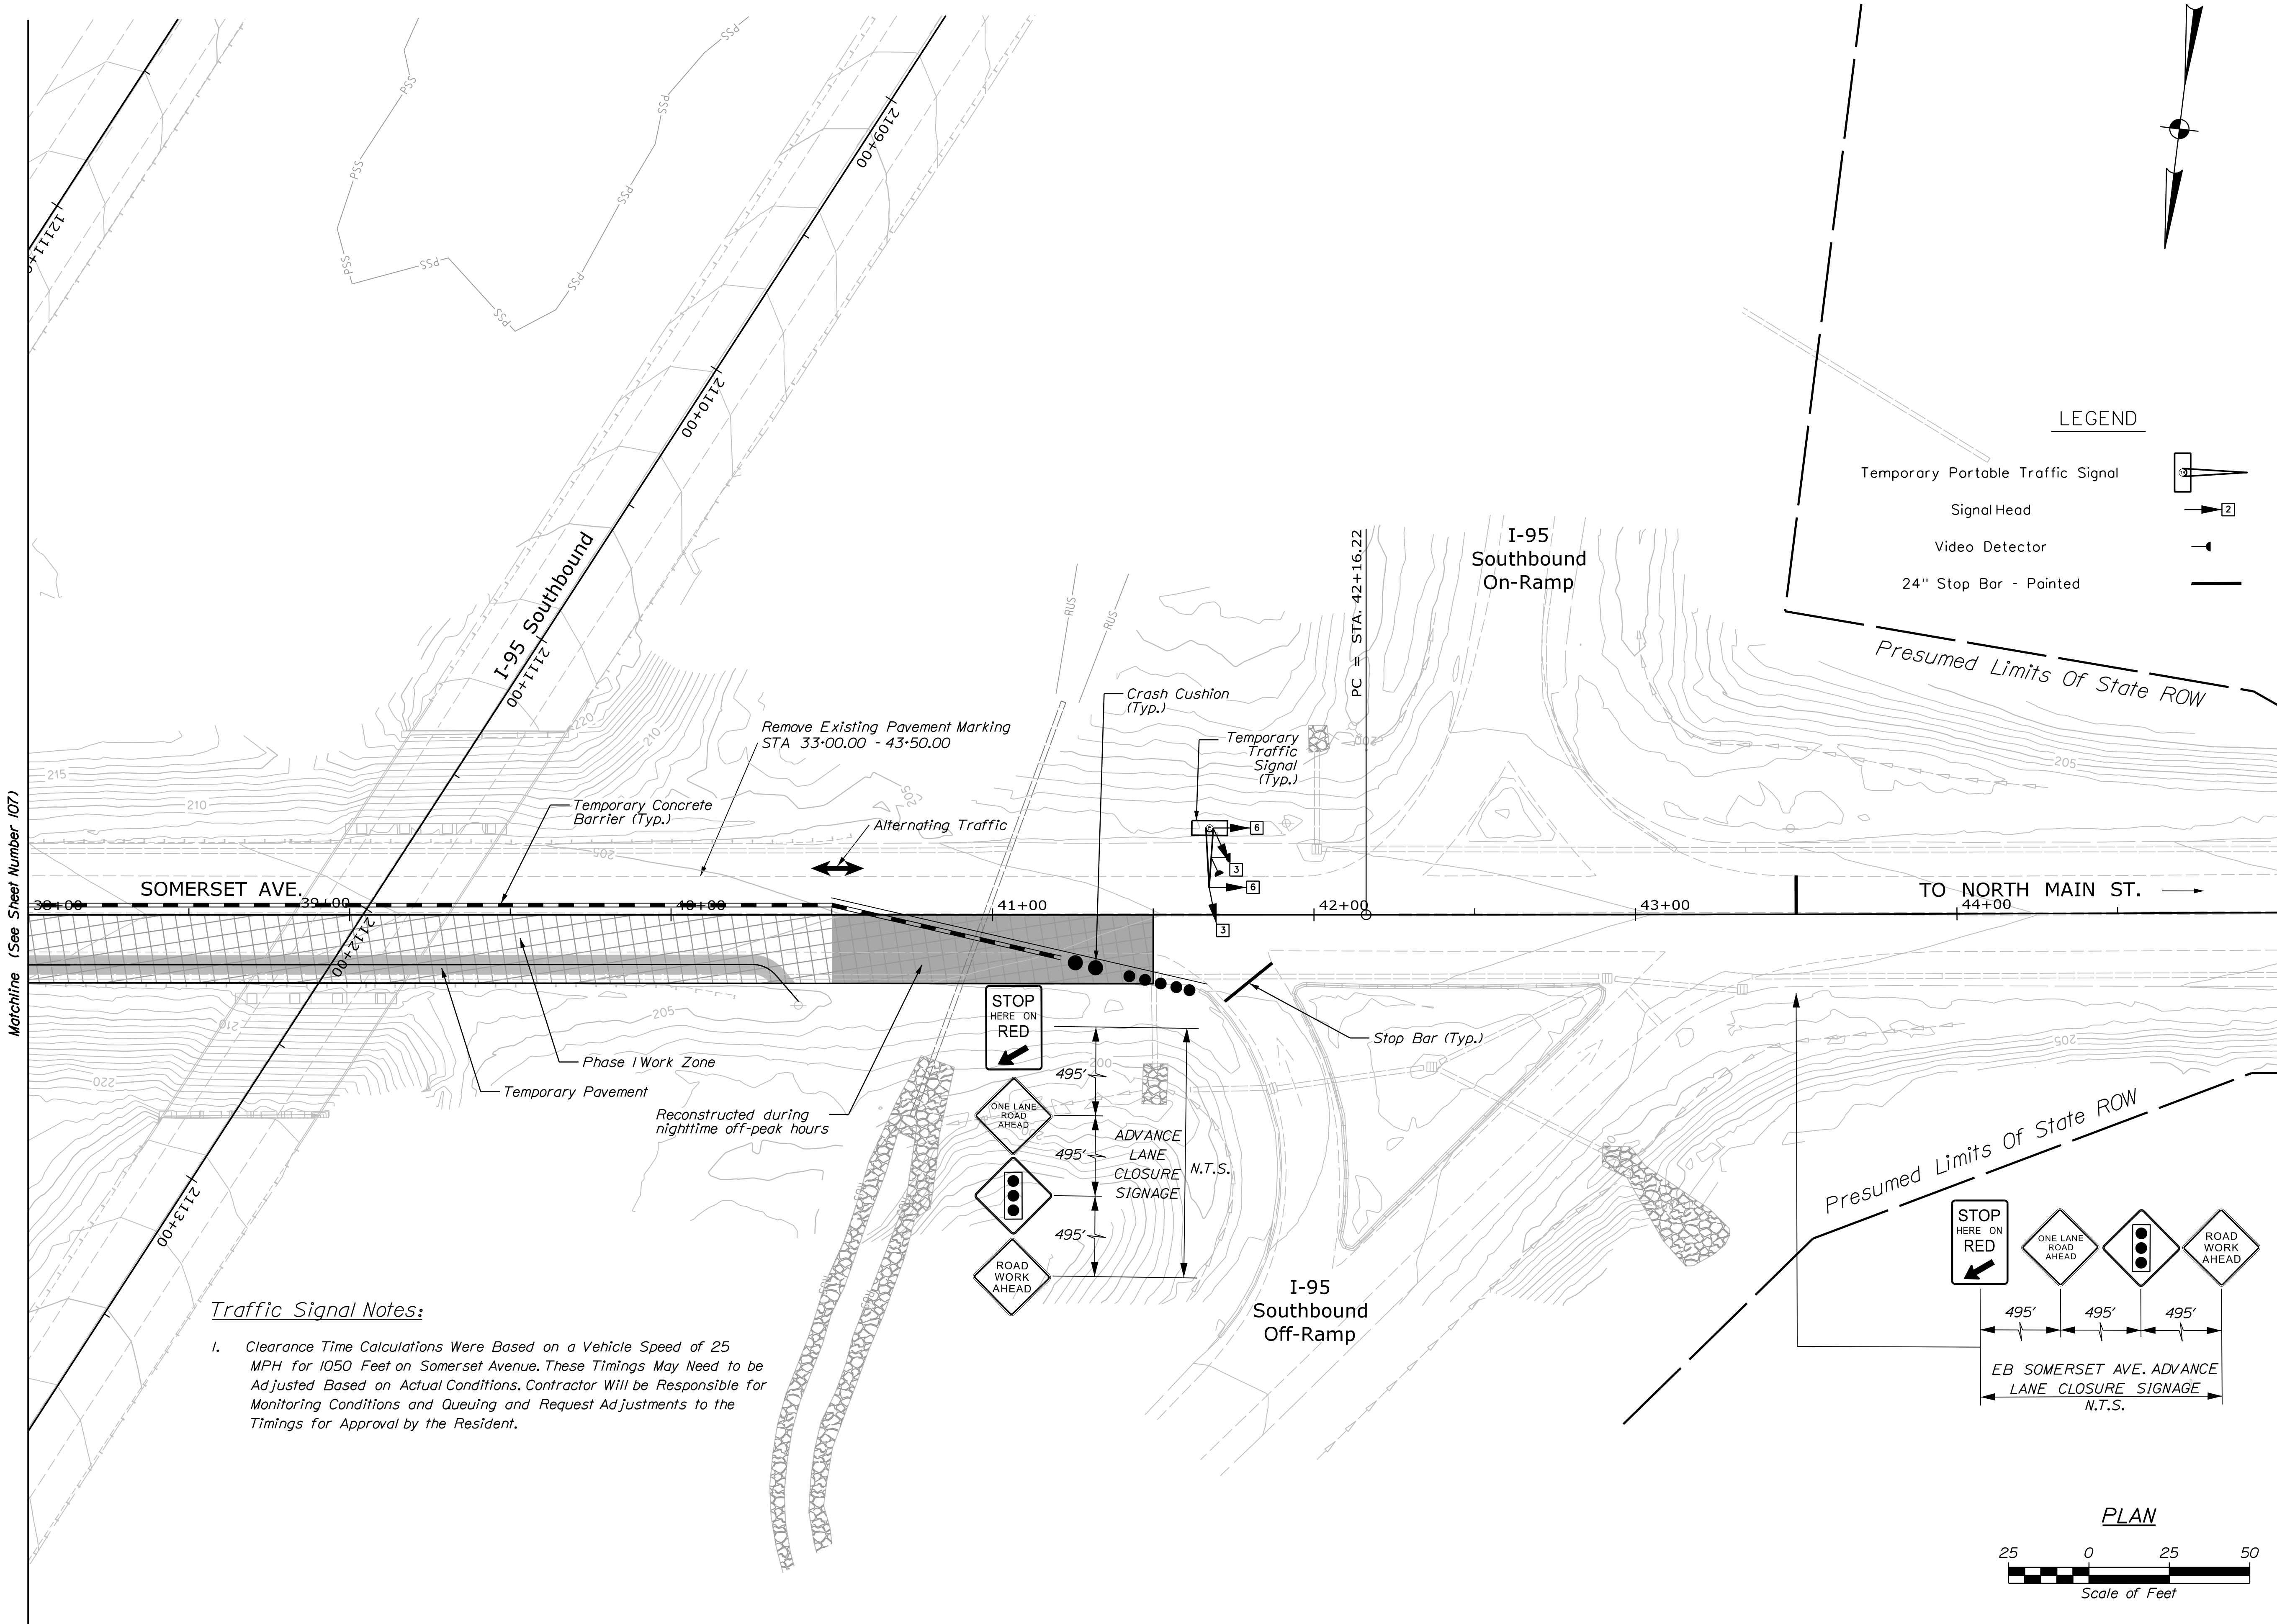

Traffic Signal Notes:

1. Clearance Time Calculations Were Based on a Vehicle Speed of 25 MPH for 1050 Feet on Somerset Avenue. These Timings May Need to be Adjusted Based on Actual Conditions. Contractor Will be Responsible for Monitoring Conditions and Queuing and Request Adjustments to the Timings for Approval by the Resident.

LEGEND

- Temporary Portable Traffic Signal
- Signal Head
- Video Detector
- 24" Stop Bar - Painted

PLAN





STATE OF MAINE
DEPARTMENT OF TRANSPORTATION
PROJECT NO. 2875400
WIN 28754.00
BRIDGE NO. 1447
BRIDGE PLANS

PROJ. MANAGER	J. BRASK	BY	DATE
DESIGN-DETAILED	S. LINDSLEY	E. MORRISON	06-24
CHECKED-REVIEWED	D. WHITE	B. COLBURN	06-24
DESIGN-DETAILED	N. EDMAN	J. FITZ	06-24
DESIGN-DETAILED			
REVISIONS 1			
REVISIONS 2			
REVISIONS 3			
REVISIONS 4			
FIELD CHANGES			

SOMERSET AVENUE LOWERING	SOMERSET COUNTY
PITTSFIELD	
TRAFFIC CONTROL PLANS	
SOMERSET PHASE 1	

SHEET NUMBER
108
OF 110

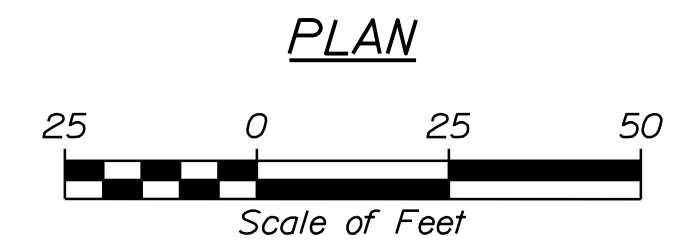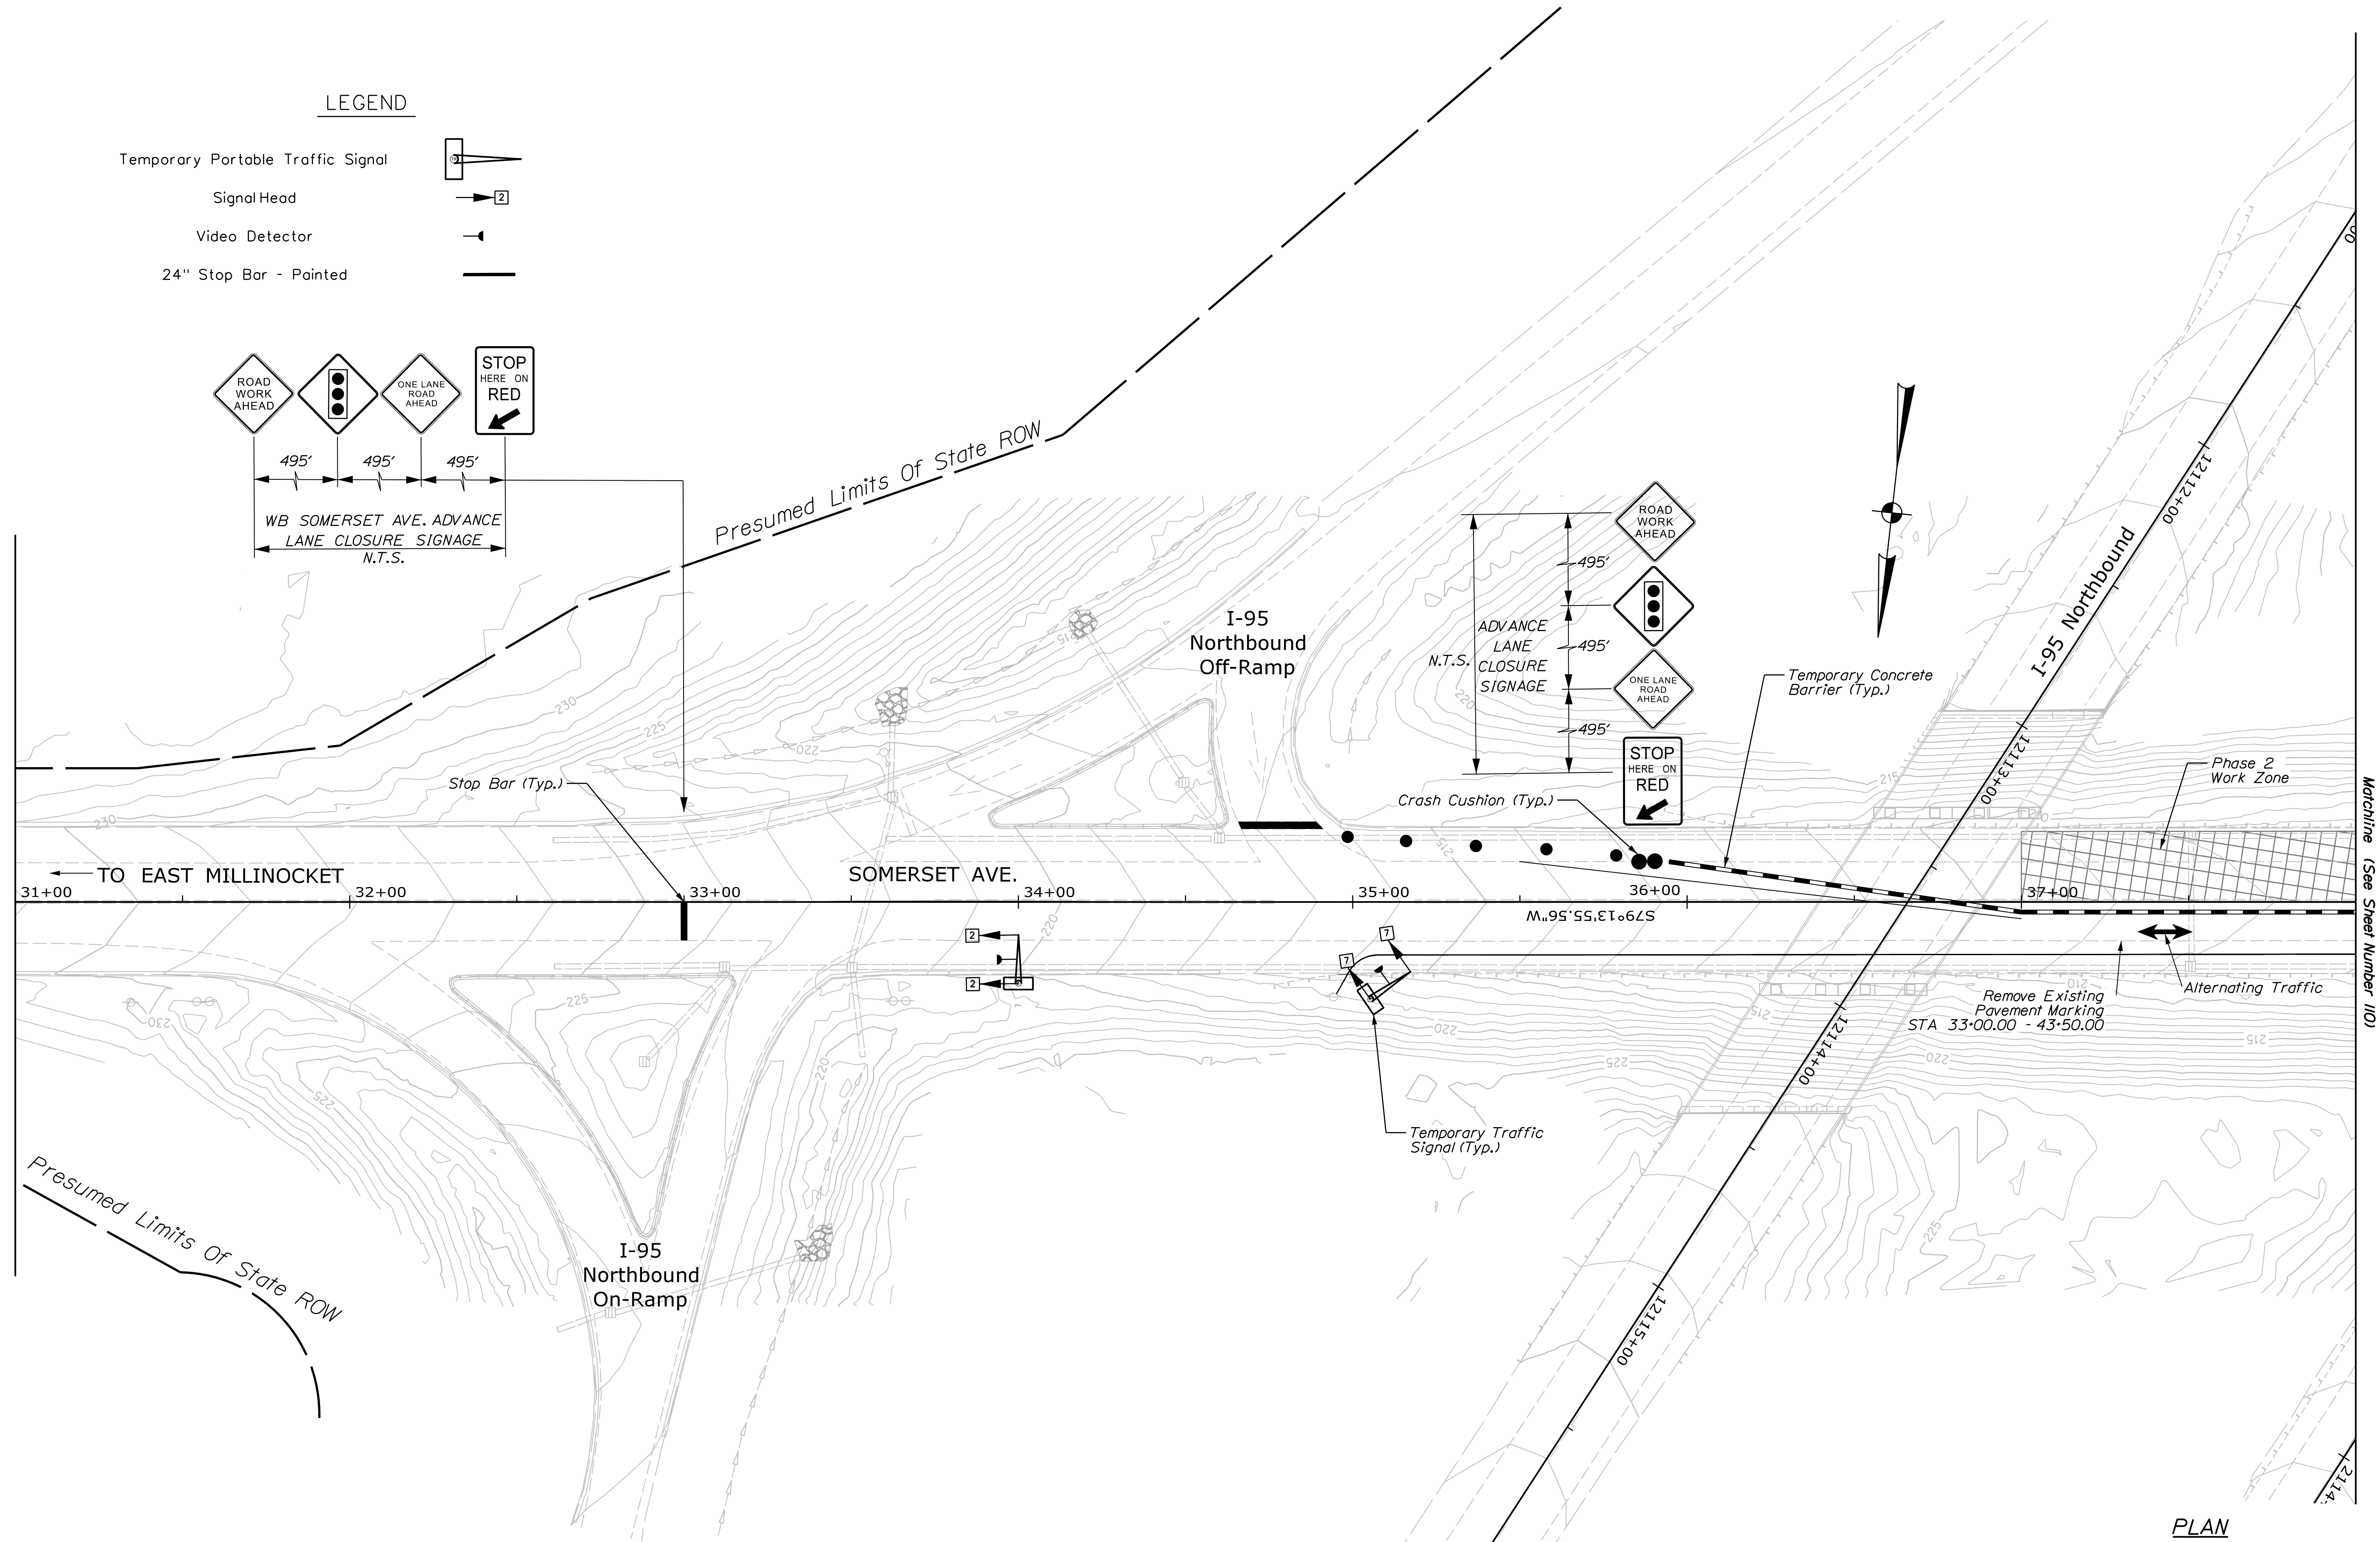

STATE OF MAINE
DEPARTMENT OF TRANSPORTATION
PROJECT NO. 2875400
BRIDGE NO. 1447
WIN 28754.00
BRIDGE PLANS

SIGNATURE _____


P.E. NUMBER _____

DATE _____

PROJ. MANAGER	J. BRASK	BY	DATE
DESIGN-DETAILED	S. LINDSLEY	E. MORRISON	06-24
CHECKED-REVIEWED	D. WHITE	B. COLEBURN	06-24
DESIGN2-DETAILED2	N. EDMAN	J. FITZ	06-24
DESIGN3-DETAILED3			
REVISIONS 1			
REVISIONS 2			
REVISIONS 3			
REVISIONS 4			
FIELD CHANGES			

SOMERSET AVENUE LOWERING	SOMERSET COUNTY
PITTSFIELD	
TRAFFIC CONTROL PLANS	
SOMERSET PHASE 2	

SHEET NUMBER
109
OF 110

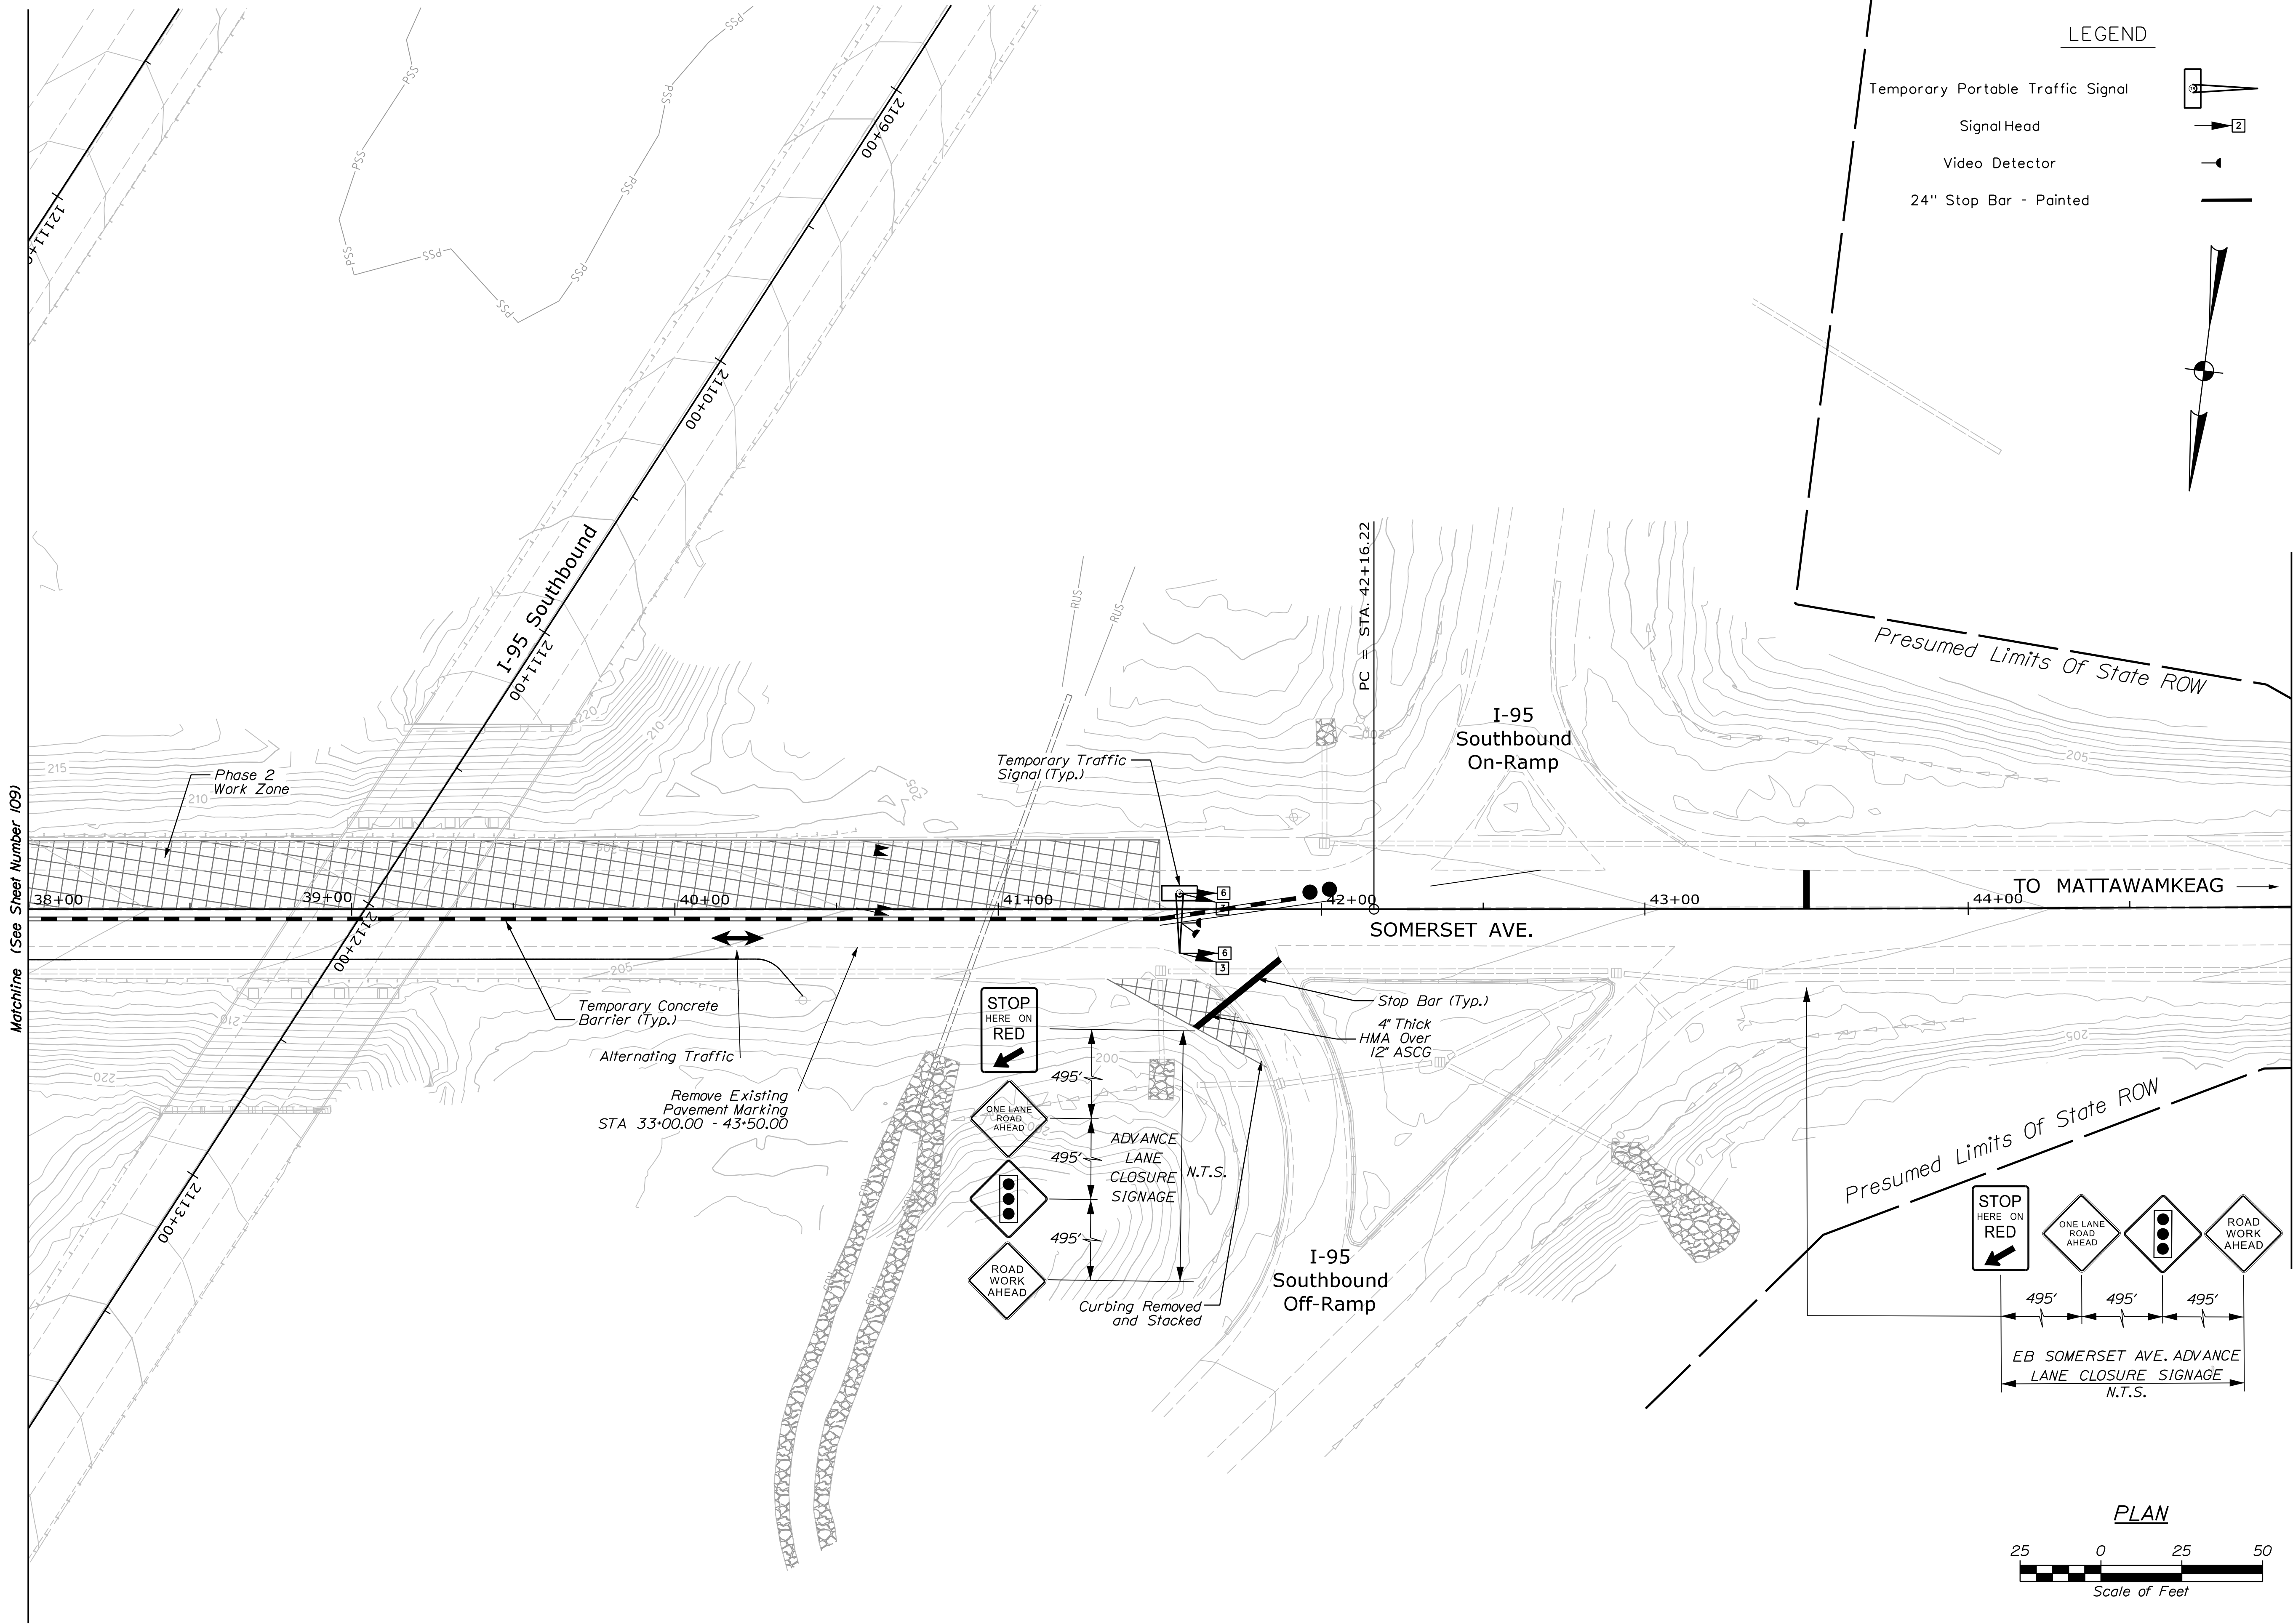

STATE OF MAINE	
DEPARTMENT OF TRANSPORTATION	
PROJECT NO. 2875400	
WIN 28754.00	
BRIDGE NO. 1447	
BRIDGE PLANS	

PROJ. MANAGER	J. BRASK	BY	DATE
CHECKED-DESIGNED	S. LINDSLEY	E. MORRISON	06-24
DESIGNED-REVIEWED	D. WHITE	B. COLBURN	06-24
DESIGNED-DETAILED	N. EDMAN	J. FITZ	06-24
REVISIONS 1			
REVISIONS 2			
REVISIONS 3			
REVISIONS 4			
FIELD CHANGES			

SOMERSET AVENUE LOWERING	
PITTSFIELD	
SOMERSET COUNTY	
TRAFFIC CONTROL PLANS	
SOMERSET PHASE 2	

SHEET NUMBER	
110	
OF 110	