

STATE OF MAINE
DEPARTMENT OF TRANSPORTATION



BIDDEFORD

YORK COUNTY

ELM STREET

U.S. ROUTE 1

FEDERAL PROJECT NO. 2565300

PROJECT LENGTH : 0.30 MILES


PLAN LEGEND

Town, County, State	-----	Catch Basins	Existing	Proposed
Property Lines	-----	Manholes	Existing	Proposed
R/W Lines-Existing	-----	Proposed Underdrain	-----	-----
R/W Lines-Proposed	-----	Proposed Ditch	-----	-----
Culvert-Existing	-----	Existing Ditch	-----	-----
Culvert Proposed	-----	Utility Poles	Existing	Proposed
Curbing	Existing	Fire Hydrants	Existing	Proposed
Type 1	-----	Existing Water Line	-----	-----
Type 3	-----	Existing San. Sewer	-----	-----
Type 5	-----	Existing San. Sewer Manhole	-----	-----
Outline of Bodies of Water	-----	Guardrail-Existing	-----	-----
Exposed Bedrock	-----	Guardrail-Proposed	-----	-----
Buildings	-----	Guardrail-Cable, Other	-----	-----
Trees	Conifer	Centerline-Existing	-----	-----
Tree Line	-----	Centerline-Proposed	-----	-----
Clearing Limit Line	CLL	Travelway-Existing	-----	-----
Railroad	-----	Travelway-Proposed	-----	-----
Boring	HB-XXX-###	Probe	P-#.X	
Pavement Core	PC-#	### = Depth		
Test Pit	TP-XXX-###	X = W (Weathered Rock)		
		R (Refusal)		
		NR (No Refusal)		

INDEX OF SHEETS

Description	Sheet No.
Title Sheet	1
Typical Sections	2-4
Estimated Quantities	5
General Notes	6
Special Details	7-8
Elm Street Plan and Profile	9-11
Side Road Profiles	12
Geometric Curb Layout	13-16
Signing and Striping Plans	17-19
Traffic Signal Plans	20-22
Interconnect Plan	23
Foundation Design Plan	24-25
Lighting Plans	26-28
Cross Sections	29-68
Right of Way Maps	69-71

STATE OF MAINE DEPARTMENT OF TRANSPORTATION	APPROVED	DATE
		10-2-26
	COMMISSIONER	
	CHIEF ENGINEER	10-1-2026

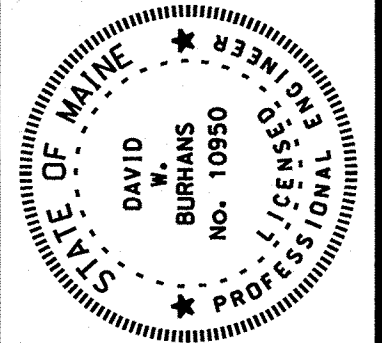


SIGNATURE	P.E. NUMBER	DATE
David W. Burns	10950	09/25/2028

PROJECT INFORMATION	PROGRAM	DESIGNER	CONSULTANT	PROJECT RESIDENT	CONTRACTOR	PROJECT COMPLETION DATE
	HIGHWAY	ERNEST MARTIN	LUCAS SGO	TYLIN		

BIDDEFORD ELM STREET	TITLE SHEET
-------------------------	-------------

SHEET NUMBER	1
OF 71	

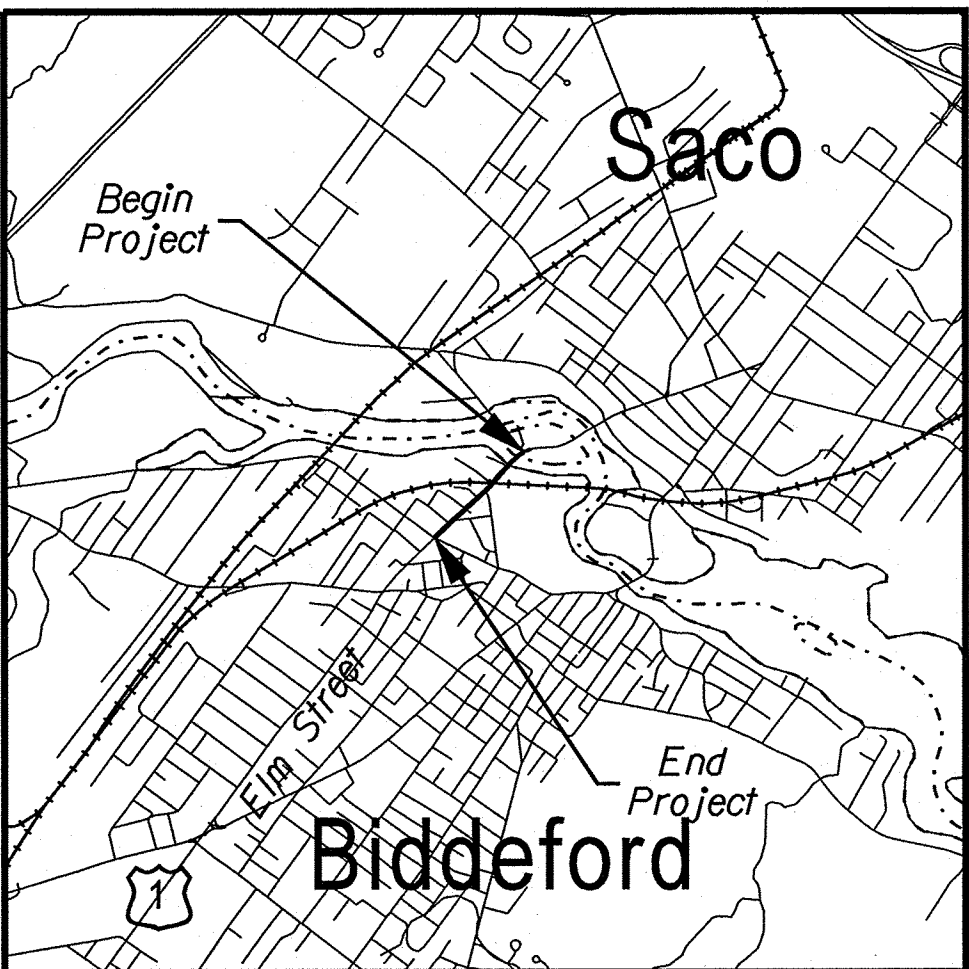


Scale in Miles
LOCATION MAP

TRAFFIC DATA

	Elm Street
Current (2026) AADT	20230
Future (2046) AADT	22250
DHV - % of AADT	10%
Design Hour Volume	2225
% Heavy Trucks (AADT)	4%
Directional Distribution (DHV)	58%
Design Speed (mph)	25
Functional Class	Minor Arterial
Corridor Priority	2

LAYOUT SCALE

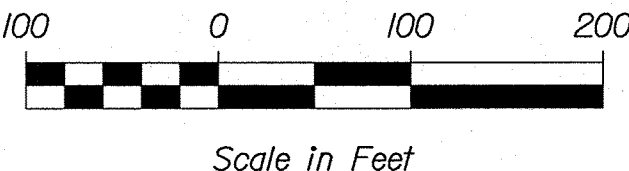

PROJECT LOCATION:	BEGINNING JUST NORTHERLY OF THE UPPER FALLS / ONE DIAMOND INTERSECTION AND EXTENDING SOUTHERLY 0.30 MILES TO JUST SOUTHERLY OF THE MAIN STREET INTERSECTION
PROGRAM AREA:	HIGHWAY PROGRAM
SCOPE OF WORK:	MILL & FILL WITH NEW CURB & SIDEWALK

TYLin






Date:9/25/2026

Username:


Division: HIGHWAY

Filename: ...\\HIGHWAY\\MSTA\\xxx_Titl_01.dgn


WIN 25653.00 FEDERAL PROJECT NO. 2565300

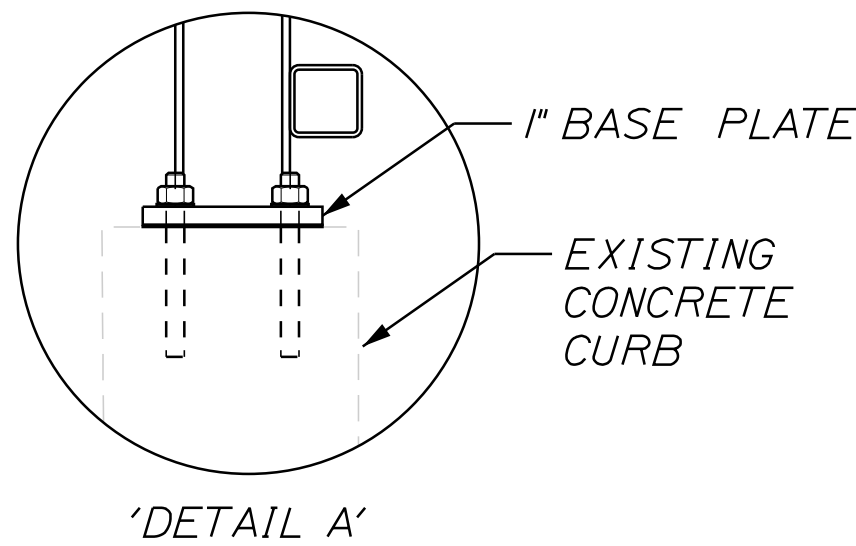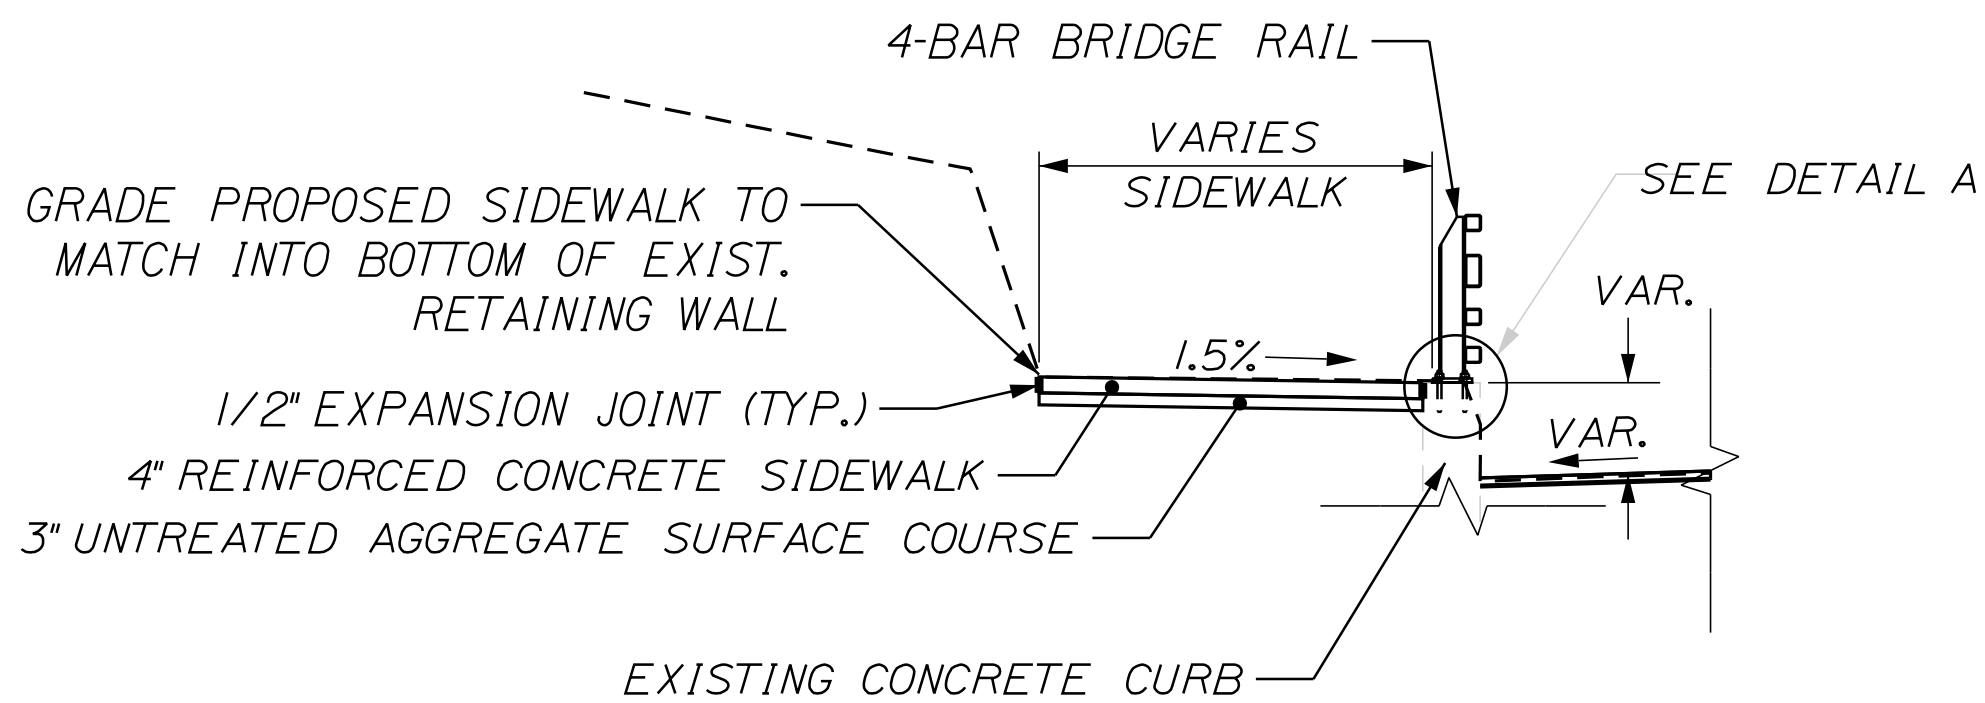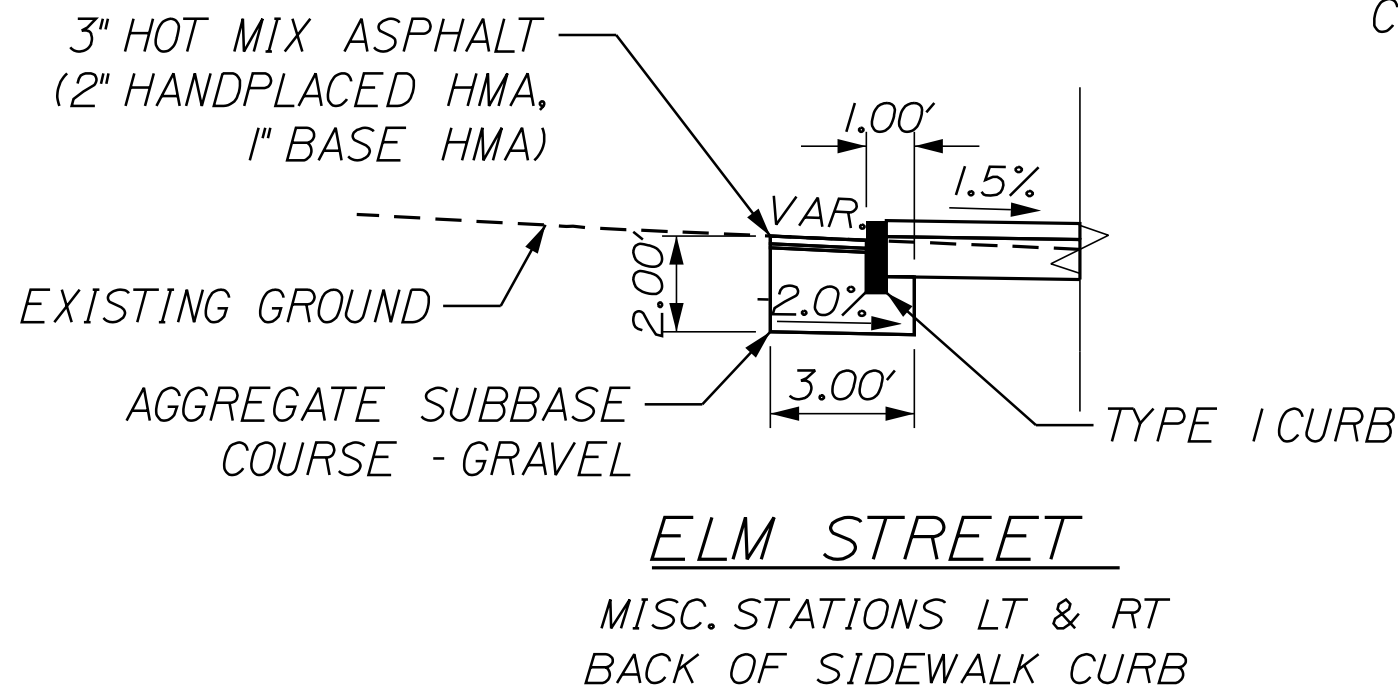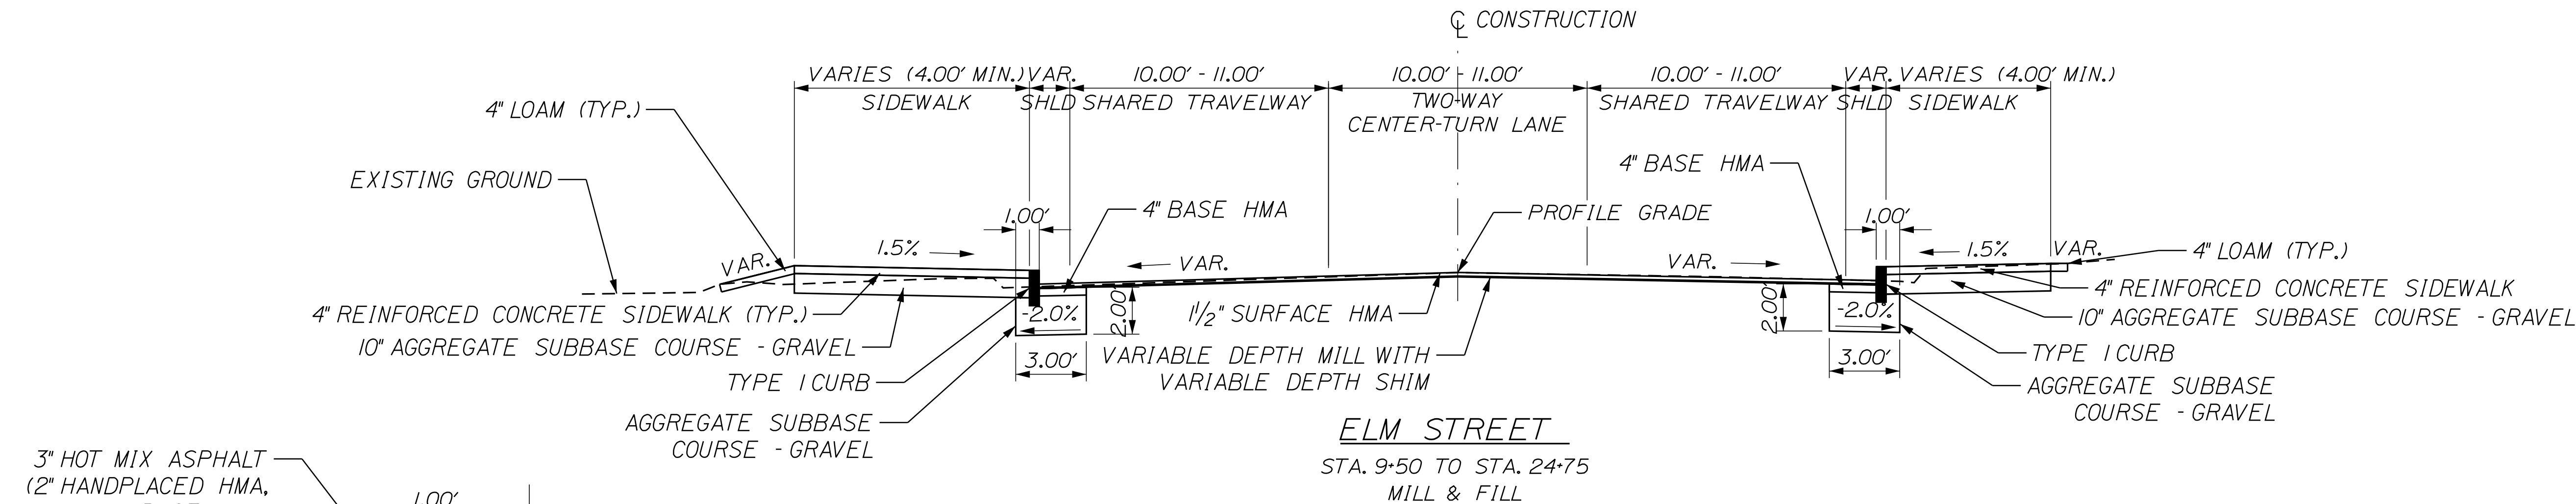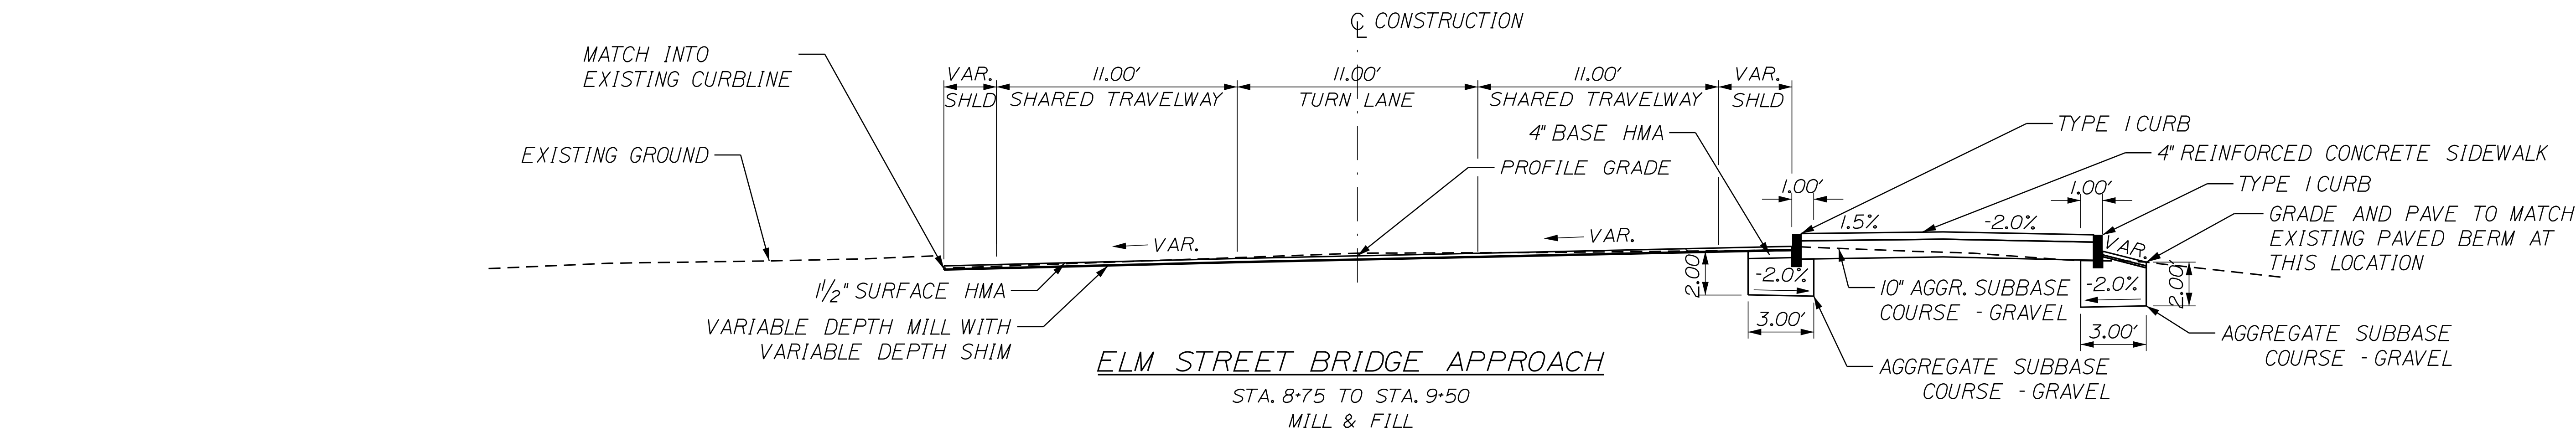

- NOTES:**
1. THE EXISTING CONCRETE CURB FROM STA. 11+95 +/- LT TO STA. 14+07 +/- LT SHALL BE RETAINED. THE EXISTING BRICK SIDEWALK ADJACENT TO THIS CURB SHALL BE REMOVED TO A DEPTH OF 7".
 2. THE EXISTING RAILING FROM STA. 11+95 +/- LT TO STA. 13+78 +/- LT, SHALL BE REMOVED AND DISCARDED. ANY SPALLS OR LOCALIZED CURB DAMAGE SHALL BE REPAIRED USING A HIGH-STRENGTH NON-SHRINK CEMENTITIOUS MORTAR FROM MAINEDOT'S QUALIFIED PRODUCTS LIST (QPL). PAYMENT FOR REMOVAL AND DISPOSAL OF THE RAIL, AND THE CURB REPAIR SHALL BE INCIDENTAL TO ITEM 507.0831 STEEL BRIDGE RAILING, 4 BAR.
 3. THE PROPOSED 4 BAR BRIDGE RAIL, FROM STA. 11+95 LT TO STA. 13+78 LT, SHALL BE MOUNTED TO THE EXISTING CONCRETE CURB (REF. 'DETAIL A'). ANCHOR BOLD INSTALLATION SHALL USE AN EPOXY ANCHORING ADHESIVE FROM MAINEDOT'S QPL. ADDITIONAL DETAILS AND DIMENSIONS ARE PROVIDED IN THE SPECIAL DETAILS SHEET.
 4. BASE HMA TO MATCH EXISTING DEPTH UP TO A MAXIMUM OF 6".
 5. REMOVAL OF EXISTING CONCRETE, BRICK, AND HMA SIDEWALKS TO BE PAID AS ITEM 203.20, COMMON EXCAVATION.
 6. FROM STA. 11+95 +/- LT TO STA. 14+07 +/- LT AND STA. 13+32 +/- RT AND STA. 14+15 +/- RT, AN EXPANSION JOINT IS TO BE INSTALLED WHERE THE PROPOSED REINFORCED CONCRETE SIDEWALK INTERFACES WITH THE RETAINED EXISTING CONCRETE CURB, OR THE EXISTING GRANITE RETAINING WALL(S). USE A 1/2" PREFORMED CLOSED CELL POLYPROPYLENE EXPANSION JOINT WITH TEAR STRIP. AFTER INSTALLATION, REMOVE TEAR STRIP, AND ADD FOAM BACKER ROD, AND CAULK (IN A COLOR APPROVED BY THE RESIDENT). PAYMENT SHALL BE INCIDENTAL TO ITEM 608.08, REINFORCED CONCRETE SIDEWALK.

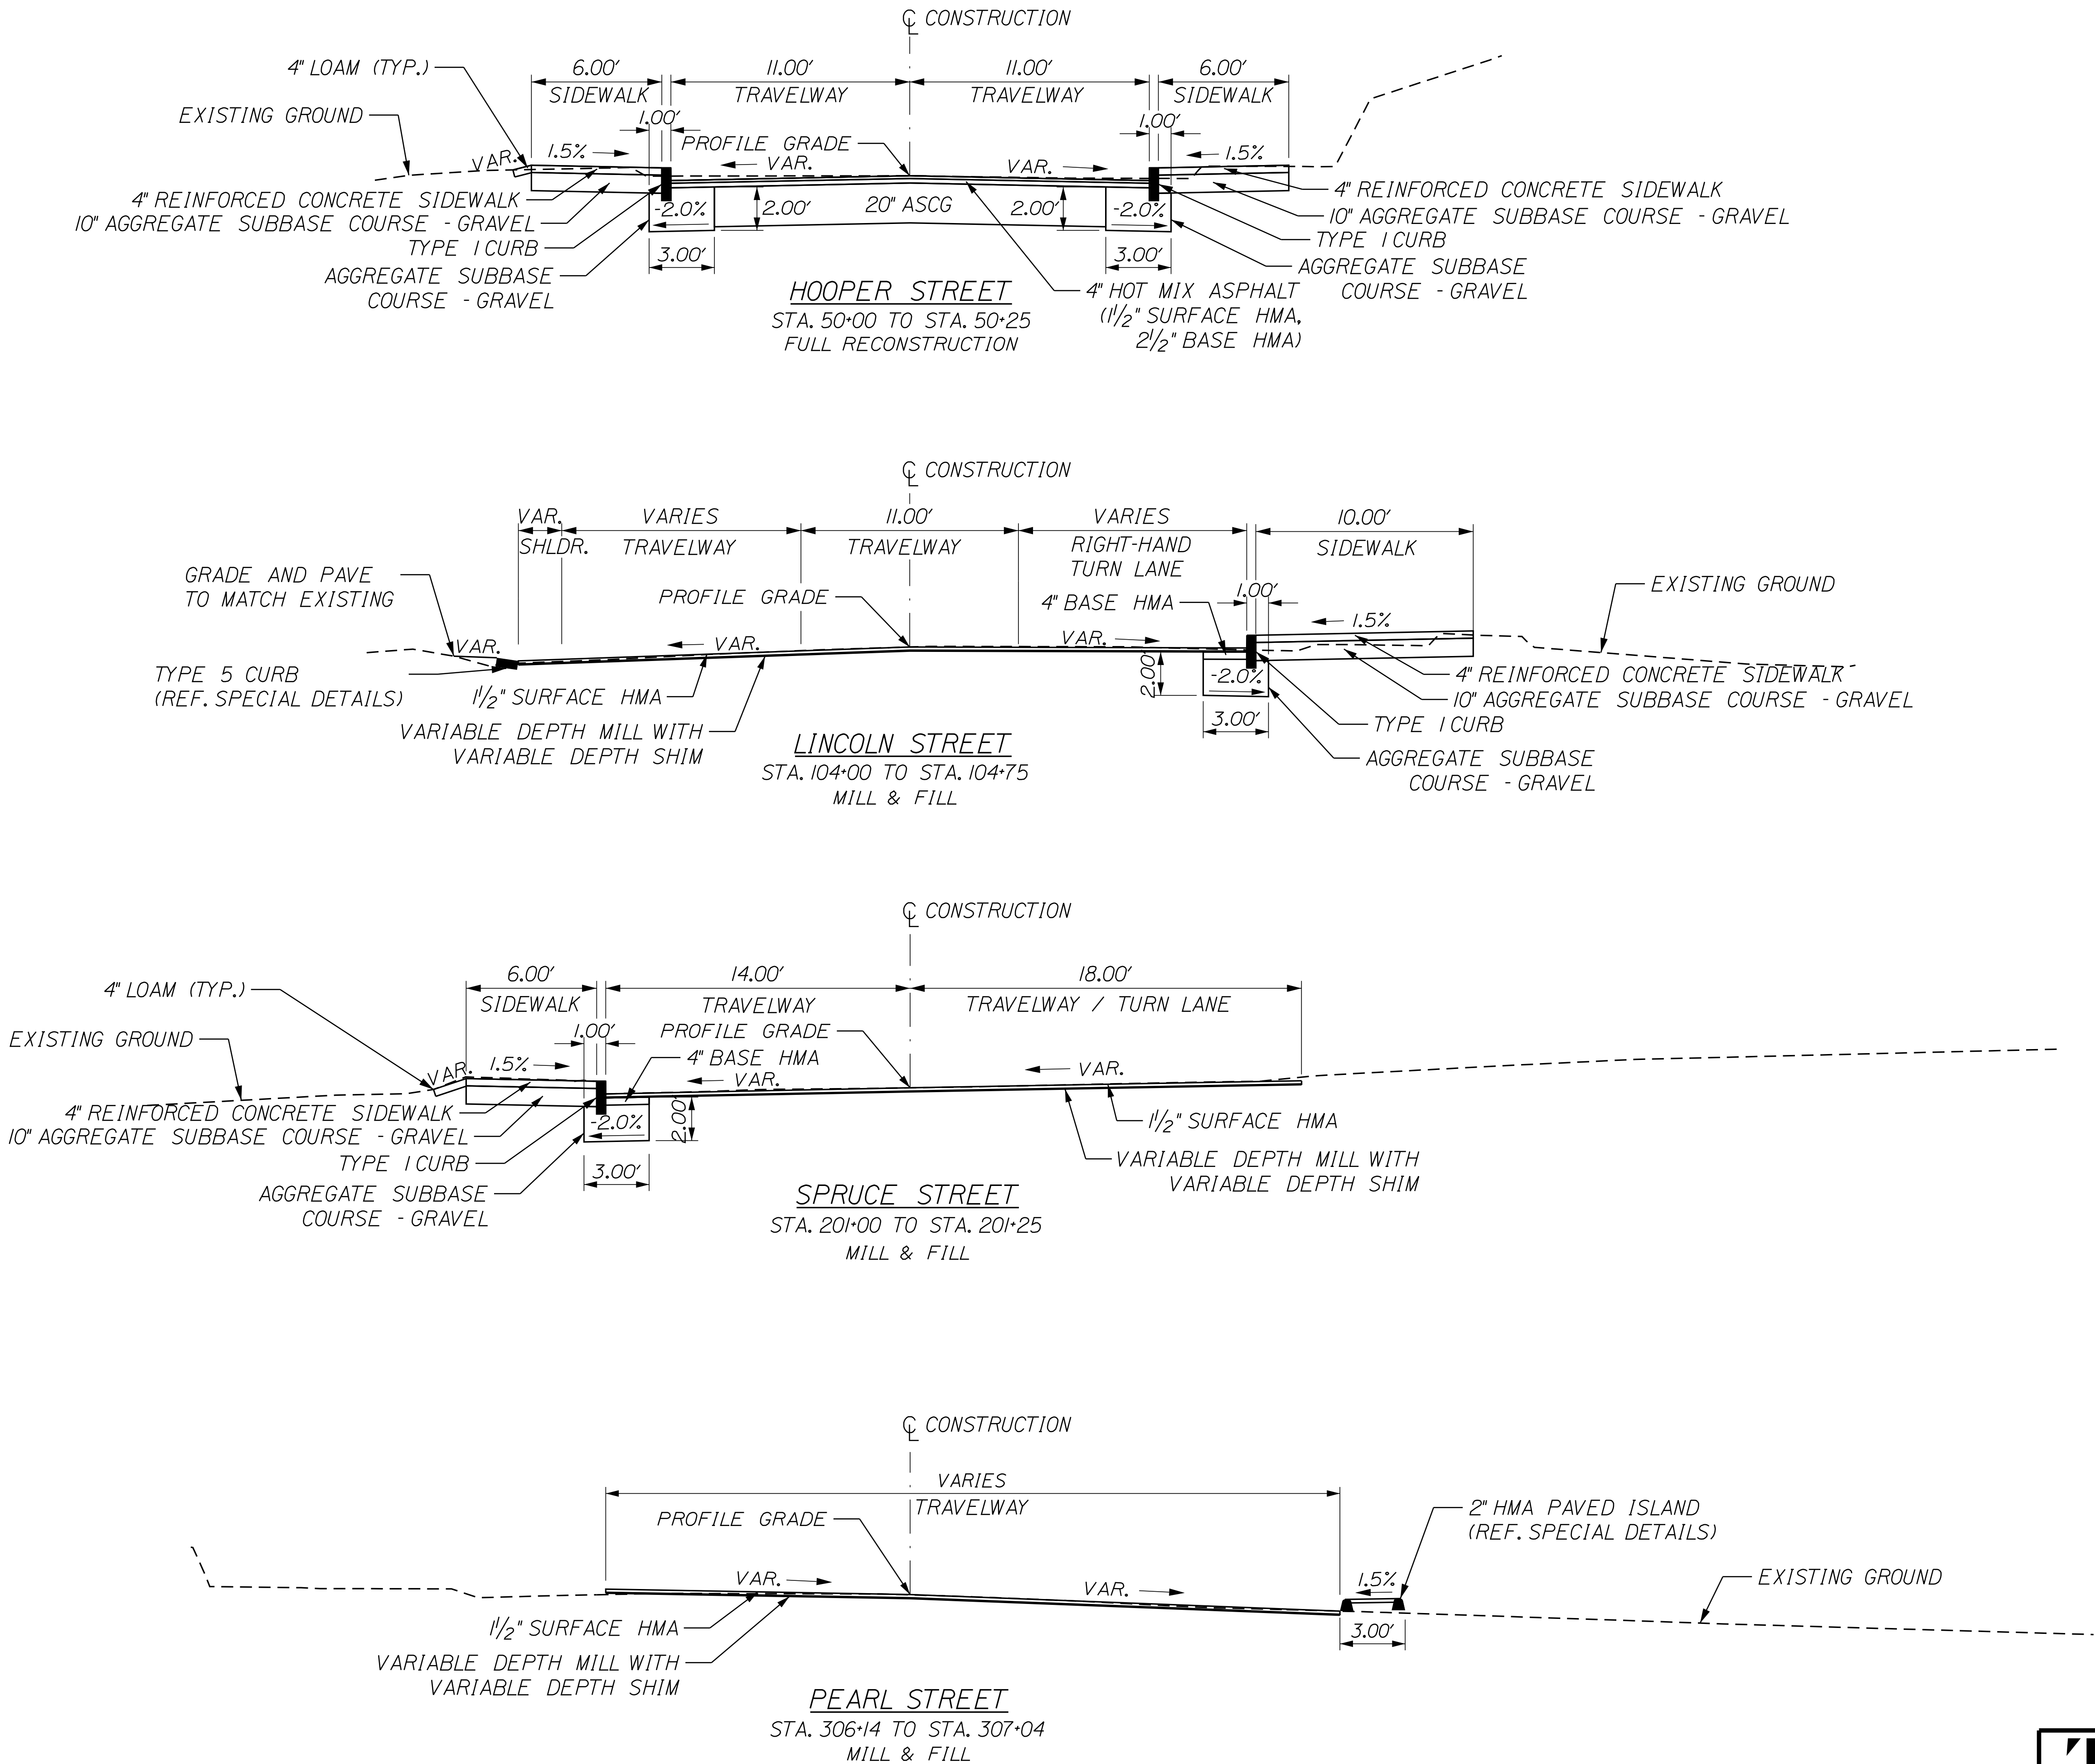

STATE OF MAINE DEPARTMENT OF TRANSPORTATION		2565300		WIN 25653.00	
BIDDEFORD ELM STREET		TYPICAL SECTIONS		SHEET NUMBER 3 OF 71	
PROJ. MANAGER	BY	DATE	SIGNATURE	P.E. NUMBER	DATE
DESIGN DETAIL 1					
CHECKED-REVIEWED					
DESIGN DETAIL 2					
DESIGN DETAIL 3					
REVISIONS 1					
REVISIONS 2					
REVISIONS 3					
REVISIONS 4					
FIELD CHANGES					

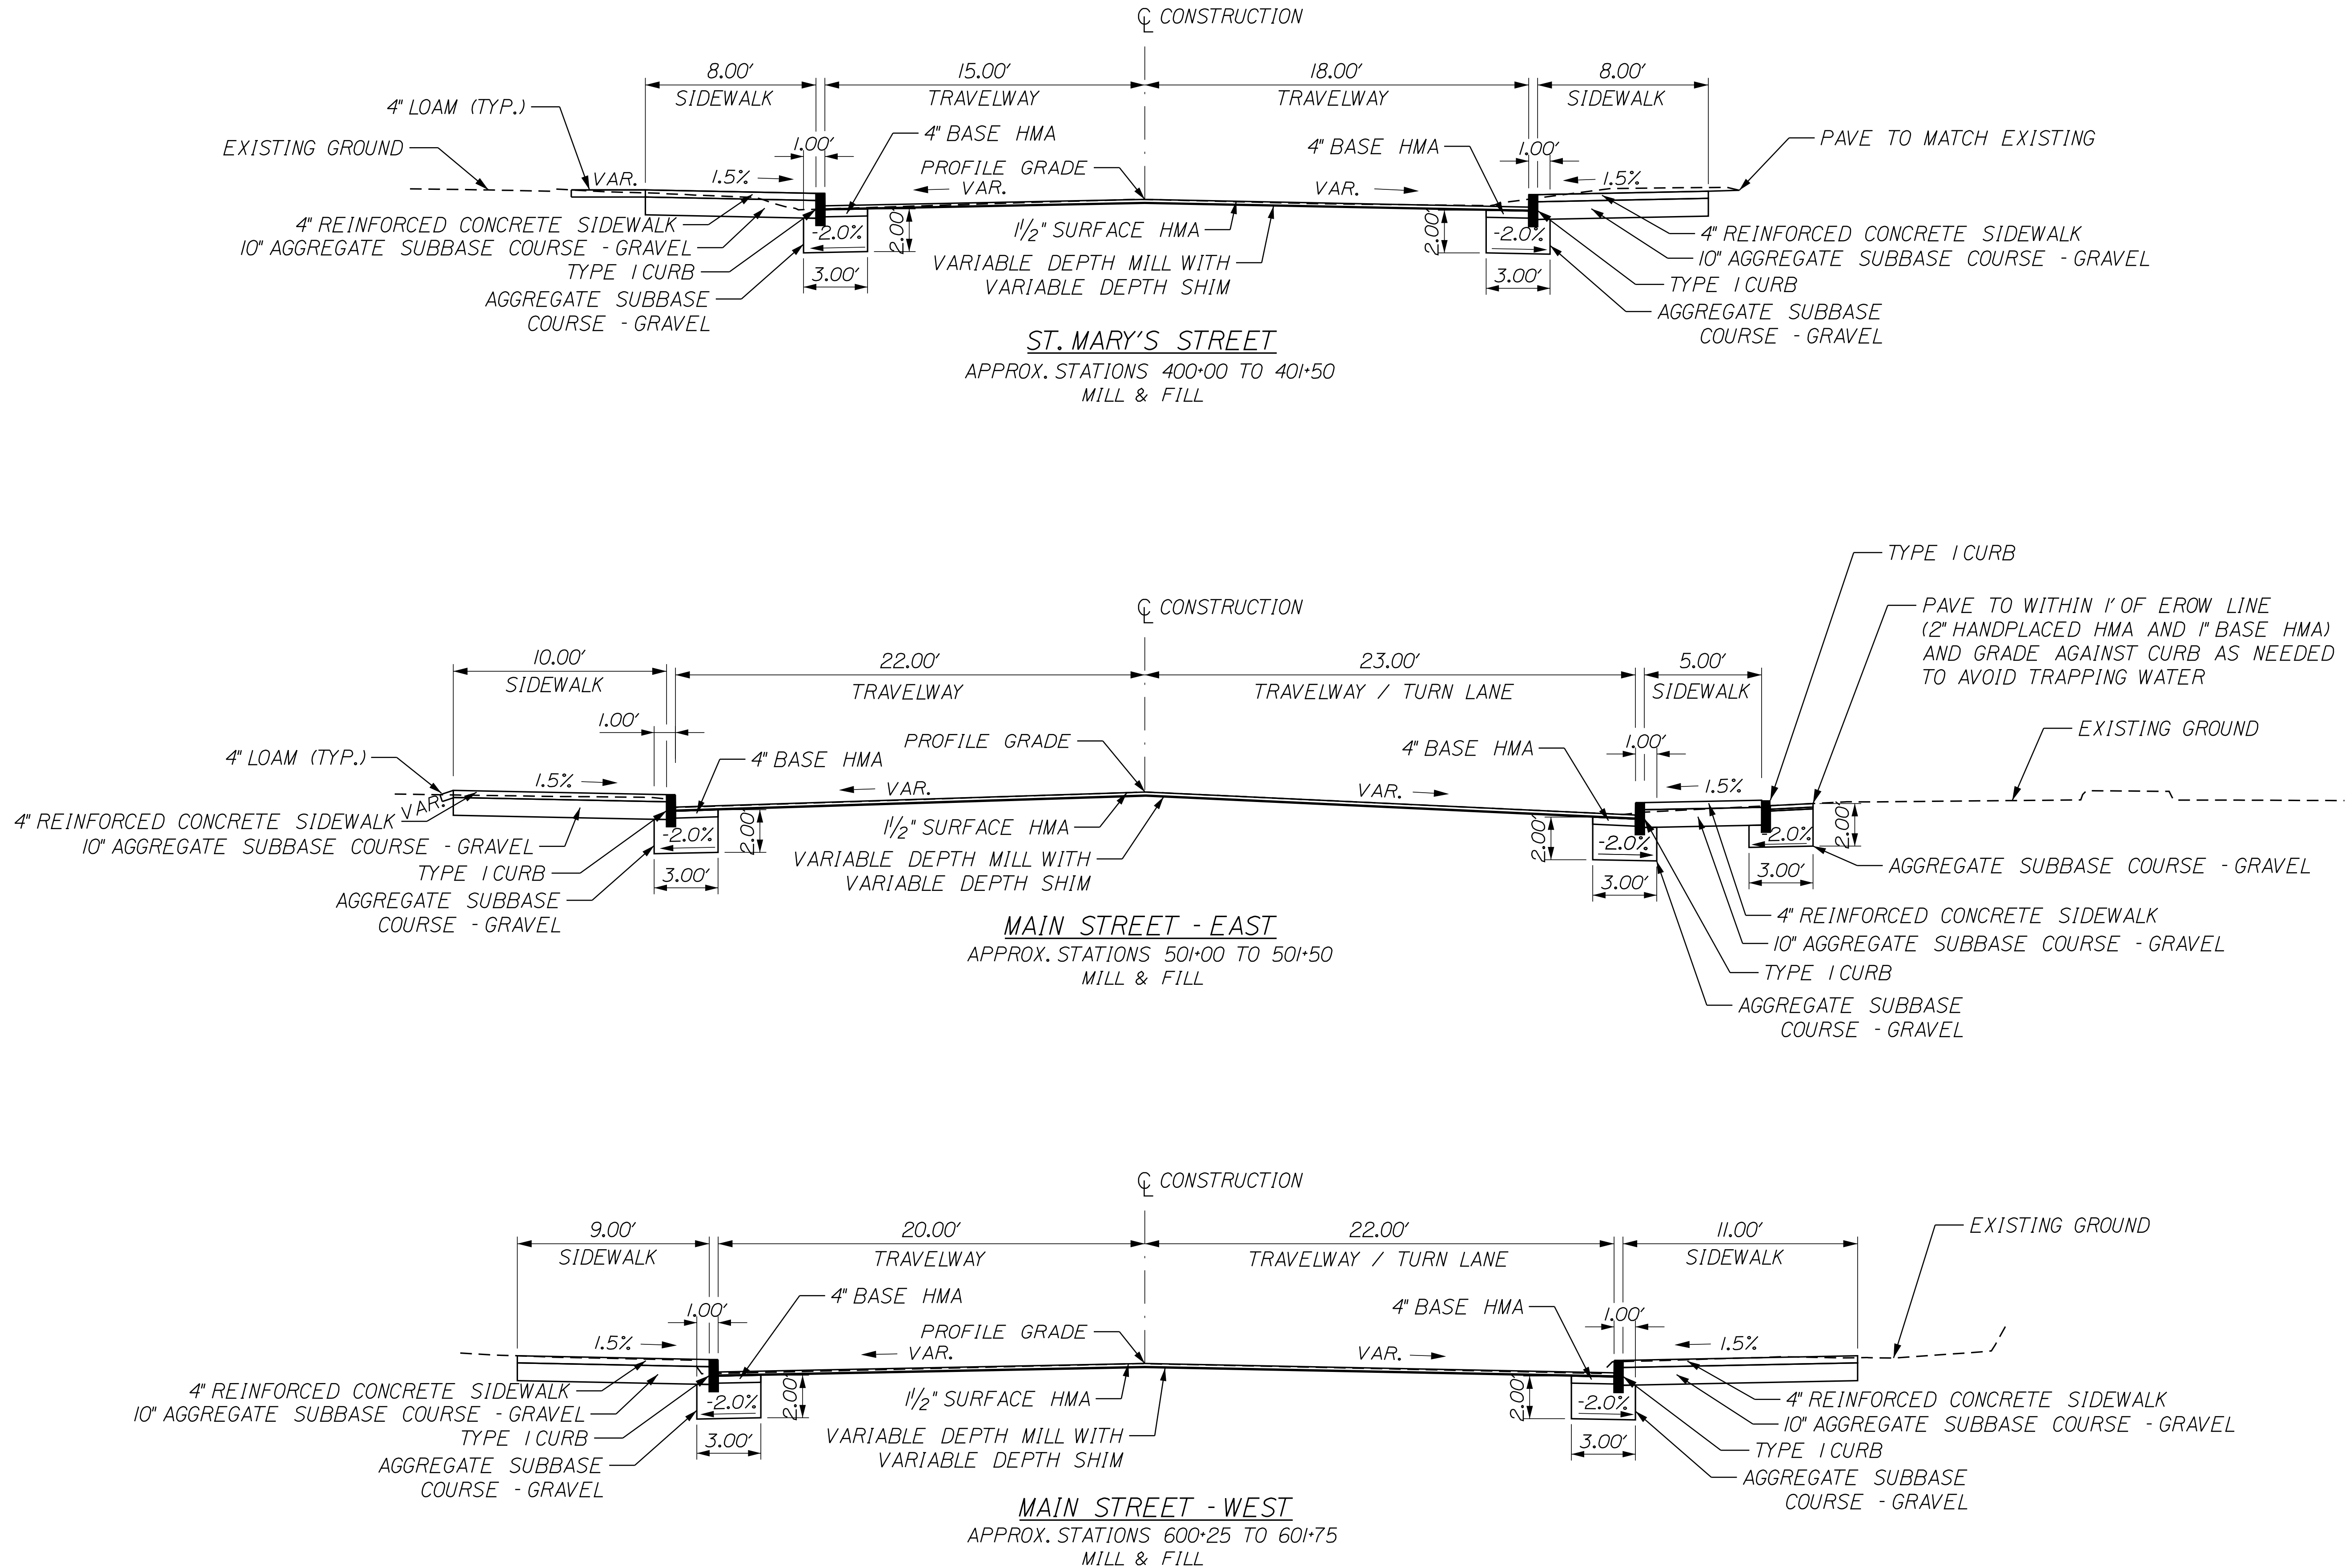

PROJ. MANAGER	BY	DATE	SIGNATURE	P.E. NUMBER	DATE
DESIGN DETAIL					
CHECKED/REVIEWED					
DESIGN DETAIL					
DESIGN DETAIL					
REVISIONS 1					
REVISIONS 2					
REVISIONS 3					
REVISIONS 4					
FIELD CHANGES					

GENERAL NOTES

- PAVEMENT THICKNESSES SHOWN ON THE TYPICAL SECTIONS ARE INTENDED TO BE NOMINAL.
- ALL WASTE MATERIAL NOT USED ON THE PROJECT SHALL BE DISPOSED OF OFF THE PROJECT IN ACCEPTABLE WASTE AREAS REVIEWED BY THE RESIDENT.GRADING, SEEDING AND MULCHING OF WASTE AREAS SHALL BE CONSIDERED INCIDENTAL.
- RESIDENTIAL PAVED ENTRANCES SHALL BE CONSTRUCTED WITH 2 INCHES OF HOT MIX ASPHALT AND 12 INCHES OF AGGREGATE SUBBASE COURSE GRAVEL.
- COMMERCIAL PAVED ENTRANCES SHALL BE CONSTRUCTED WITH 3 INCHES OF HOT MIX ASPHALT AND 11 INCHES OF AGGREGATE SUBBASE COURSE GRAVEL.
- ANY NECESSARY CLEANING OF EXISTING PAVEMENT PRIOR TO PAVING (OR MILLING) SHALL BE INCIDENTAL TO THE RELATED PAVING (OR MILLING) ITEMS.THIS INCLUDES KILLING AND REMOVAL OF ALL VEGETATIVE MATTER.
- PRIOR TO SURFACE PAVING,EXISTING CULVERTS TO REMAIN SHALL BE CLEANED AS DIRECTED BY THE RESIDENT.PAYMENT WILL BE MADE UNDER STANDARD SPECIFICATIONS ITEM 631.32,CULVERT CLEANER (INCLUDING OPERATOR).
- NO EXISTING DRAINAGE SHALL BE ABANDONED, REMOVED OR PLUGGED WITHOUT PRIOR APPROVAL OF THE RESIDENT.
- FLAT TOPS FOR CATCH BASINS ARE NOT ALLOWED UNLESS NOTED ON THE PLANS OR DIRECTED BY THE RESIDENT.
- ANY NECESSARY CUTTING OF EXISTING PIPES TO FIT IN AREAS OF PROPOSED CATCH BASINS WILL NOT BE PAID FOR SEPARATELY AND WILL BE CONSIDERED INCIDENTAL TO STANDARD SPECIFICATIONS SECTION 604, MANHOLES, INLETS AND CATCH BASINS
- ANY NECESSARY CUTTING OF EXISTING CATCH BASINS TO ALLOW FOR PROPOSED PIPE CONNECTIONS WILL NOT BE PAID FOR SEPARATELY AND WILL BE CONSIDERED INCIDENTAL TO STANDARD SPECIFICATIONS SECTION 603, PIPE CULVERTS AND STORM DRAINS OR STANDARD SPECIFICATIONS SECTION 605, UNDERDRAINS.
- GUARDRAIL END TREATMENTS SHALL BE INSTALLED CONCURRENTLY WITH THE PLACEMENT OF EACH SECTION OF BEAM GUARDRAIL.
- ALL EXISTING GUARDRAIL REMOVED AND NOT REUSED ON THE PROJECT WILL BECOME THE PROPERTY OF THE CONTRACTOR.REMOVAL AND DISPOSAL SHALL BE CONSIDERED INCIDENTAL TO THE GUARDRAIL ITEMS.
- TWO REFLECTORIZED FLEXIBLE GUARDRAIL MARKERS (STANDARD SPECIFICATIONS ITEM 606.353, REFLECTORIZED FLEXIBLE GUARDRAIL MARKER) WILL BE INSTALLED AT EACH GUARDRAIL END.
- CONNECTIONS FOR PROPOSED GUARDRAIL TO EXISTING GUARDRAIL WILL BE CONSIDERED INCIDENTAL TO STANDARD SPECIFICATIONS SECTION 606, GUARDRAIL.
- LOAM HAS BEEN ESTIMATED FOR DISTURBED LAWN AREAS.ACTUAL PLACEMENT OF THE LOAM SHALL BE AS NOTED ON THE PLANS OR DESIGNATED BY THE RESIDENT.
- UNLESS OTHERWISE NOTED SEEDING METHOD NO.1 SHALL BE UTILIZED ON ALL LAWNS AND DEVELOPED AREAS; SEEDING METHOD NO.2 SHALL BE UTILIZED ON ALL OTHER AREAS.
- LOAM SHALL BE PLACED TO A NOMINAL DEPTH OF 4 INCHES IN LAWN AREAS AND 2 INCHES IN ALL OTHER AREAS UNLESS OTHERWISE NOTED OR DIRECTED.
- PLANS OF PREVIOUSLY CONSTRUCTED PROJECTS ARE AVAILABLE ON REQUEST.THESE PROJECTS ARE:
- NO SEPARATE PAY FOR SUPERINTENDENT OR FOREMAN WILL BE MADE FOR THE SUPERVISION OF EQUIPMENT AND LAYOUT OF WORK BEING PAID FOR UNDER EQUIPMENT RENTAL ITEMS.
- "UNDETERMINED LOCATIONS" SHALL BE DETERMINED BY THE RESIDENT.
- THE PROJECT GEOTECHNICAL REPORT TITLED FINAL 26331.00_BIDDEFORD MAST ARM DESIGN_082126.PDF, 2026-08, DATE CAN BE ACCESSED AT THE MAINEDOT WEBSITE [HTTPS://WWW.MAINE.GOV/DOIT/DOING-BUSINESS/BID-OPPORTUNITIES/](https://www.maine.gov/dot/doing-business/bid-opportunities/) .
- GEOTECHNICAL INFORMATION FURNISHED OR REFERRED TO IN THE BID DOCUMENTS IS FOR THE USE OF THE BIDDERS.NO ASSURANCE IS GIVEN THAT THE INFORMATION OR INTERPRETATIONS WILL BE REPRESENTATIVE OF THE ACTUAL SUBSURFACE CONDITIONS THROUGHOUT THE CONSTRUCTION SITE.MAINEDOT WILL NOT BE RESPONSIBLE FOR ANY INTERPRETATIONS OR CONCLUSIONS DRAWN FROM THE GEOTECHNICAL INFORMATION.THE BORING LOGS PROVIDED IN THE BID DOCUMENTS (IF ANY) PRESENT FACTUAL AND INTERPRETIVE SUBSURFACE INFORMATION COLLECTED AT DISCRETE LOCATIONS.DATA PROVIDED MAY NOT BE REPRESENTATIVE OF THE SUBSURFACE CONDITIONS BETWEEN BORING LOCATIONS.
- FINAL STRIPING FOR THE PROJECT SHALL BE DONE BY THE CONTRACTOR PER THE STRIPING LAYOUT IN THE CONTRACT DOCUMENTS OR AS PROVIDED BY THE DEPARTMENT.PAYMENT SHALL BE MADE UNDER APPROPRIATE CONTRACT ITEMS.
- ACRYLIC LATEX COLOR FINISH GREEN (STANDARD SPECIFICATIONS ITEM 658.20, ACRYLIC LATEX COLOR FINISH) SHALL BE PLACED ON ALL PAVED ISLANDS.

CSX CONSTRUCTION NOTES

- UPON COMPLETION OF CONSTRUCTION,MAINEDOT SHALL PROVIDE A FULL SET OF ELECTRONIC AS-BUILT DRAWINGS, SHOWING ACTUAL MEASURED VERTICAL AND HORIZONTAL CLEARANCES, SHALL BE FURNISHED TO CSX.
- MAINEDOT OR ITS CONTRACTOR SHALL ARRANGE AND CONDUCT ITS WORK SO THAT THERE WILL BE NO INTERFERENCE WITH CSX OPERATOINS,INCLUDING BUT NOT LIMITED TO: TRAIN, SIGNAL, TELEPHONE AND TELEGRAPHIC SERVICES,OR DAMAGE TO CSX'S PROPERTY OR RIGHT-OF-WAY.
- CONTRACTOR SHALL SUBMIT A SAFETY PLAN TO CSX FOR REVIEW.




STATE OF MAINE DEPARTMENT OF TRANSPORTATION			SIGNATURE		P.E. NUMBER		DATE		
	2565300		WIN		25653.00				
BIDDEFORD ELM STREET		GENERAL NOTES		SHEET NUMBER					
				6					
				OF 71					

Date:9/30/2026







Username:

Division: HIGHWAY

Filename: ... \xxx_Special Details_01.dgn

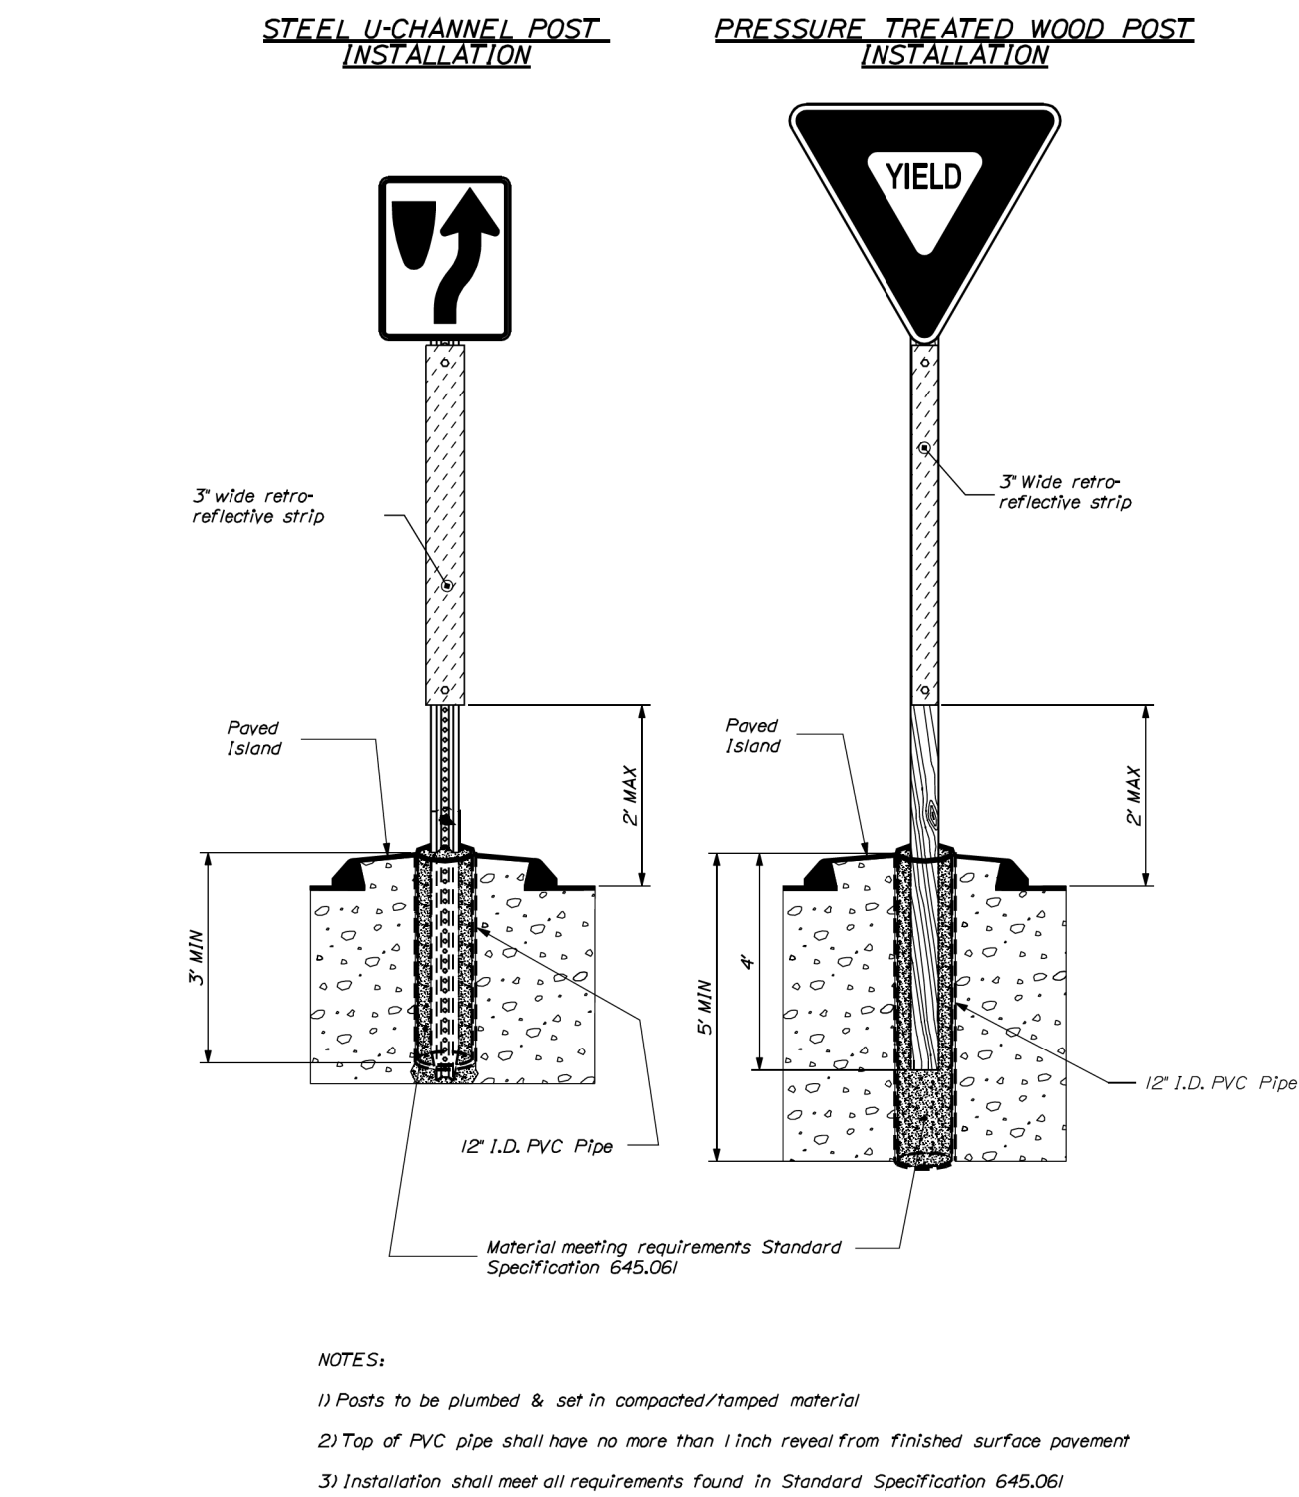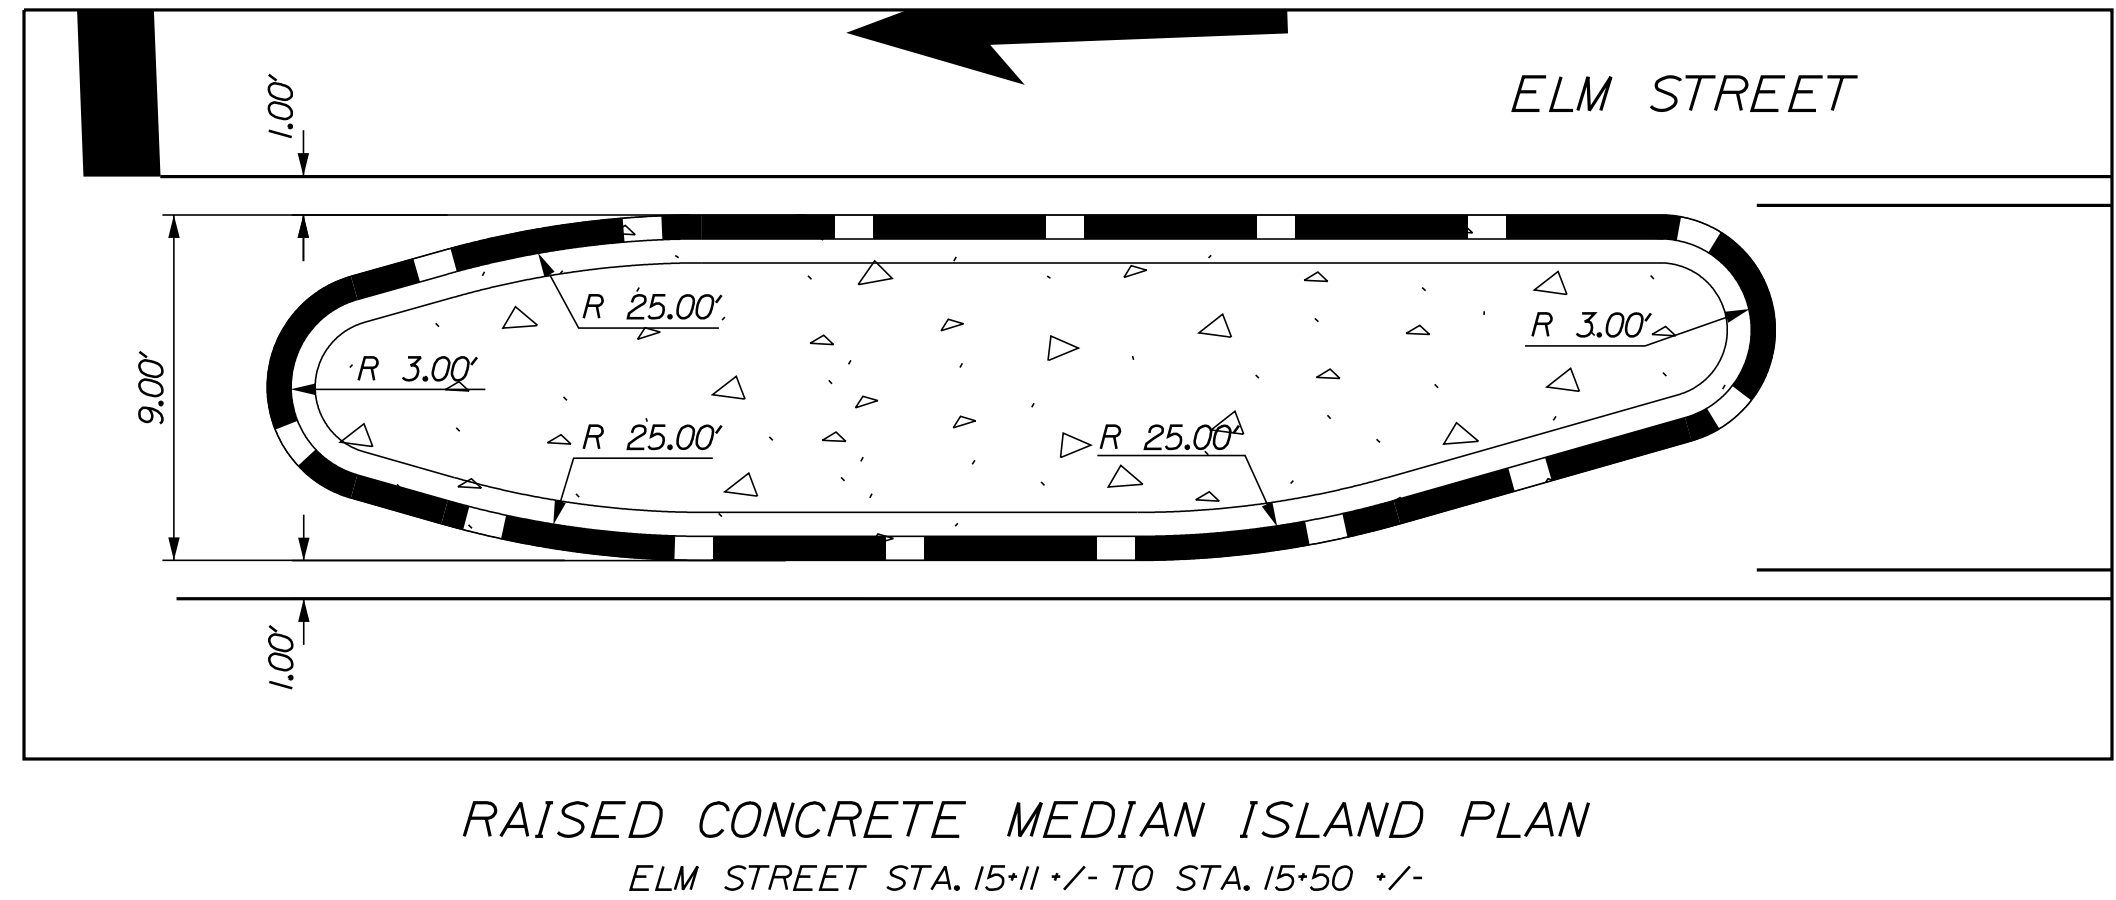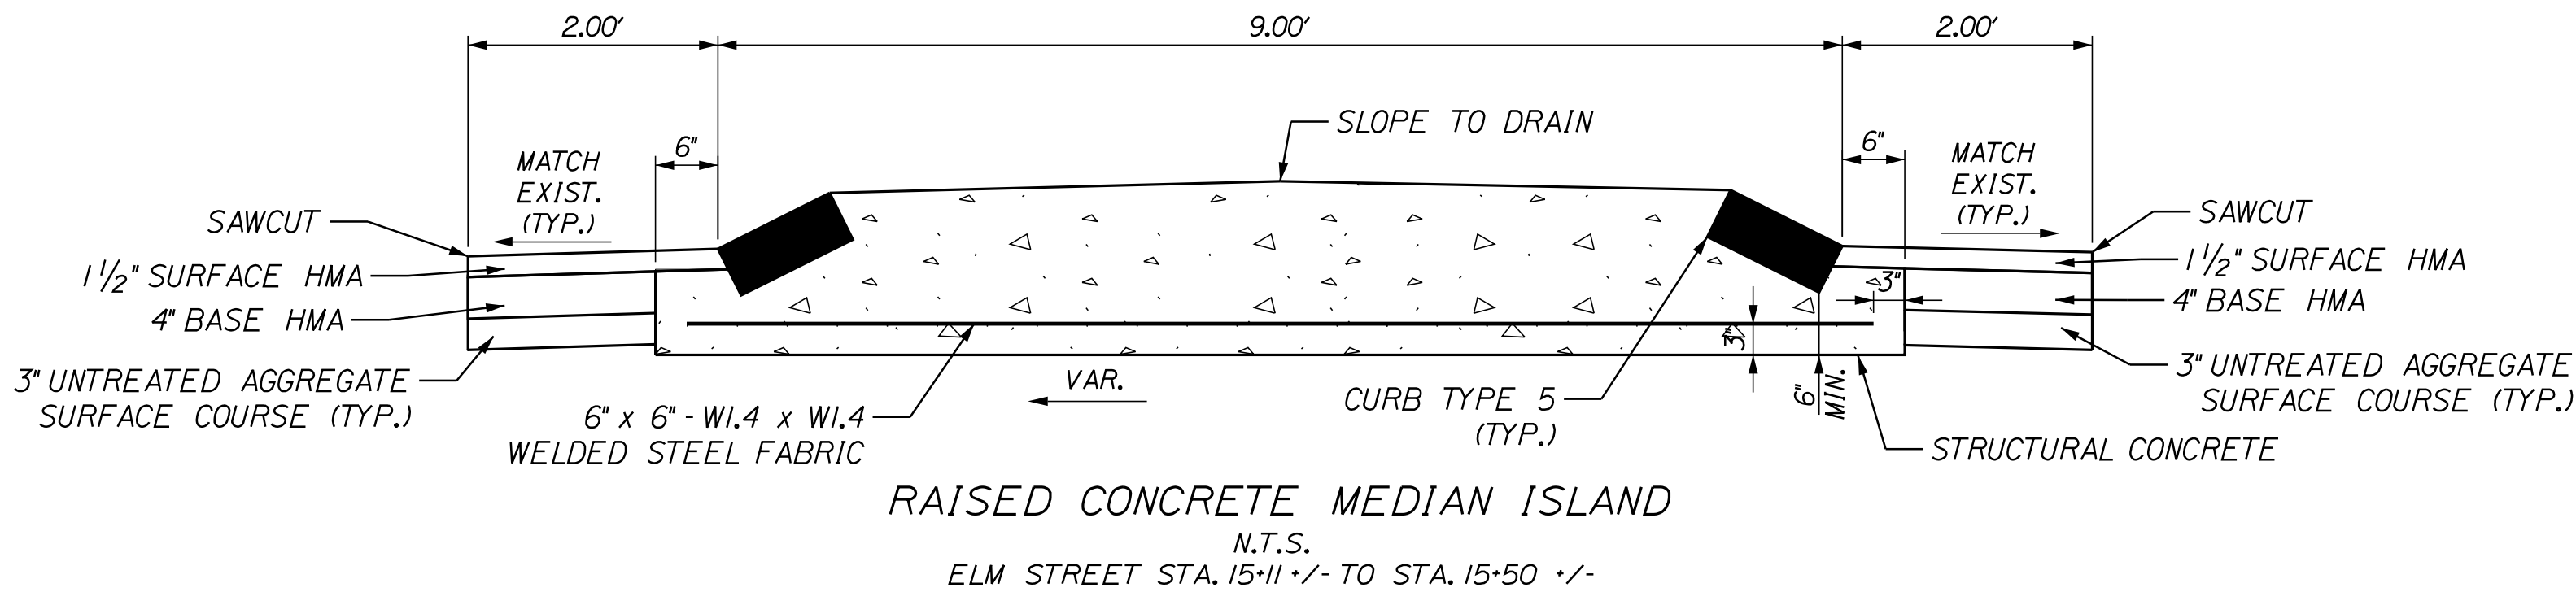

~ ISLAND SIGN POST SLEEVE ~
INSTALLATION OF TYPE II SIGNS
HIGHWAY SIGNING & BREAK AWAY POSTS
645(09)C

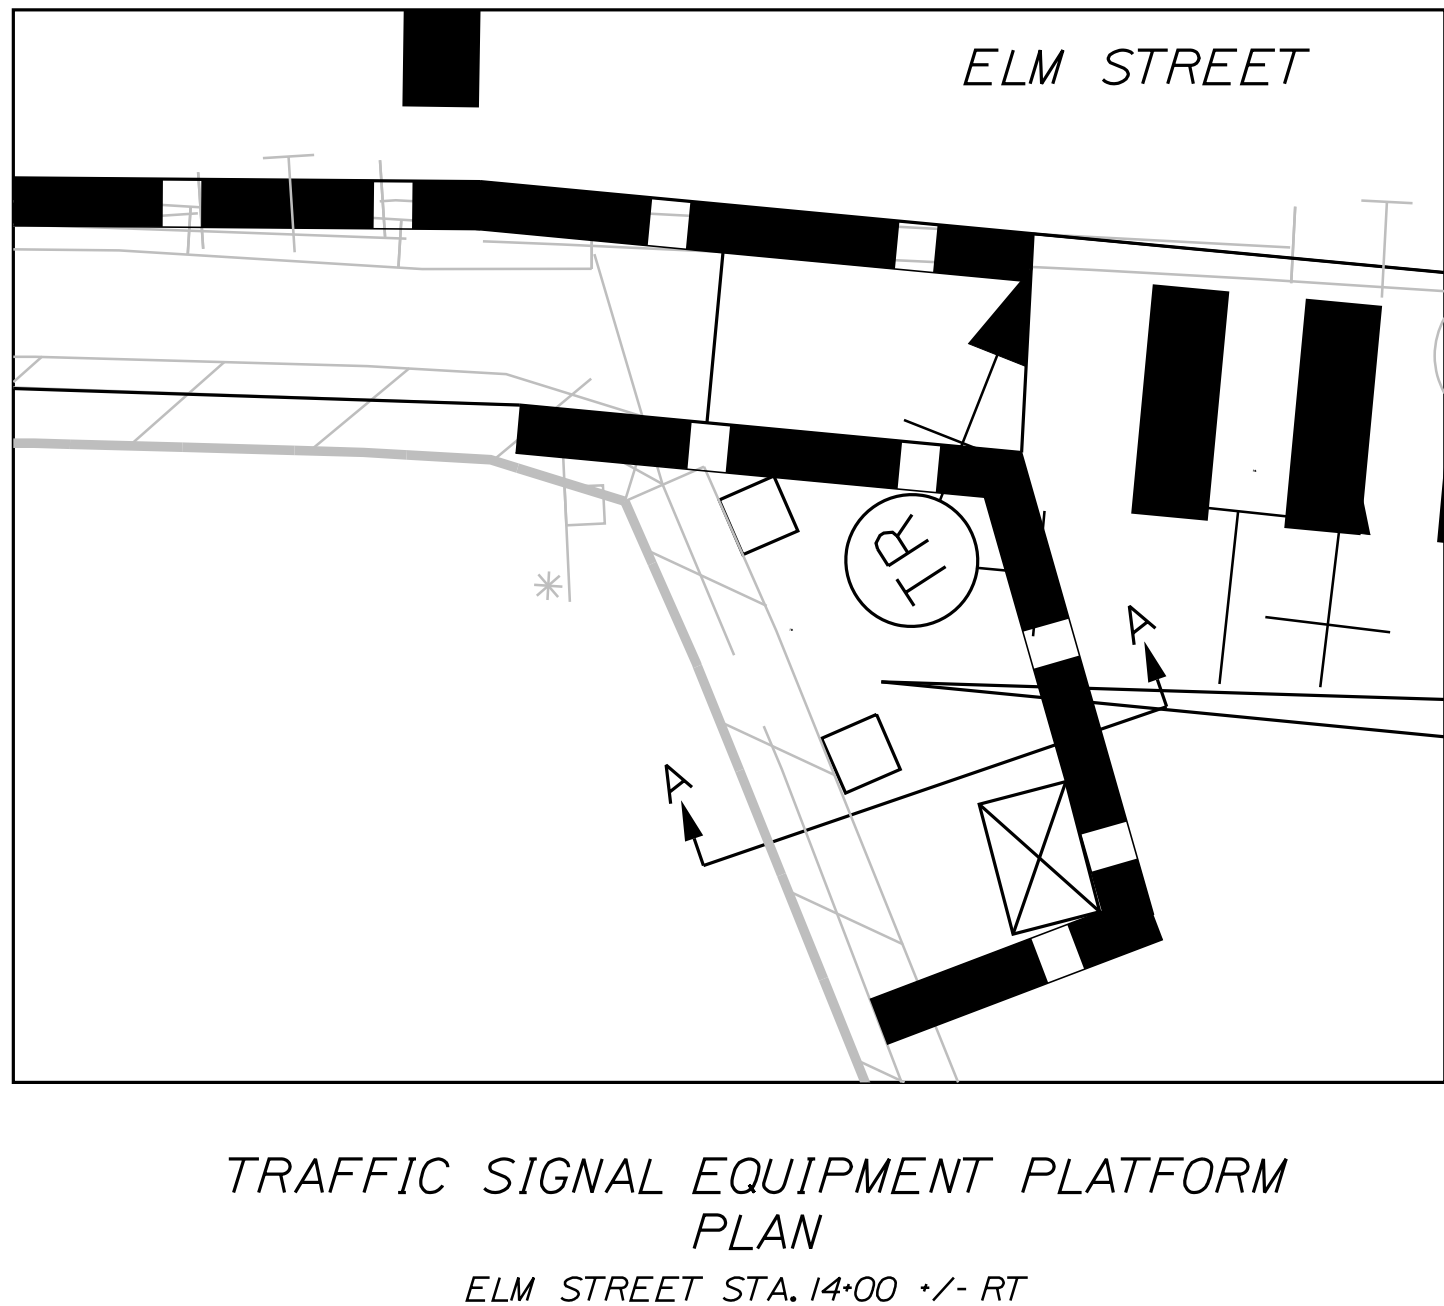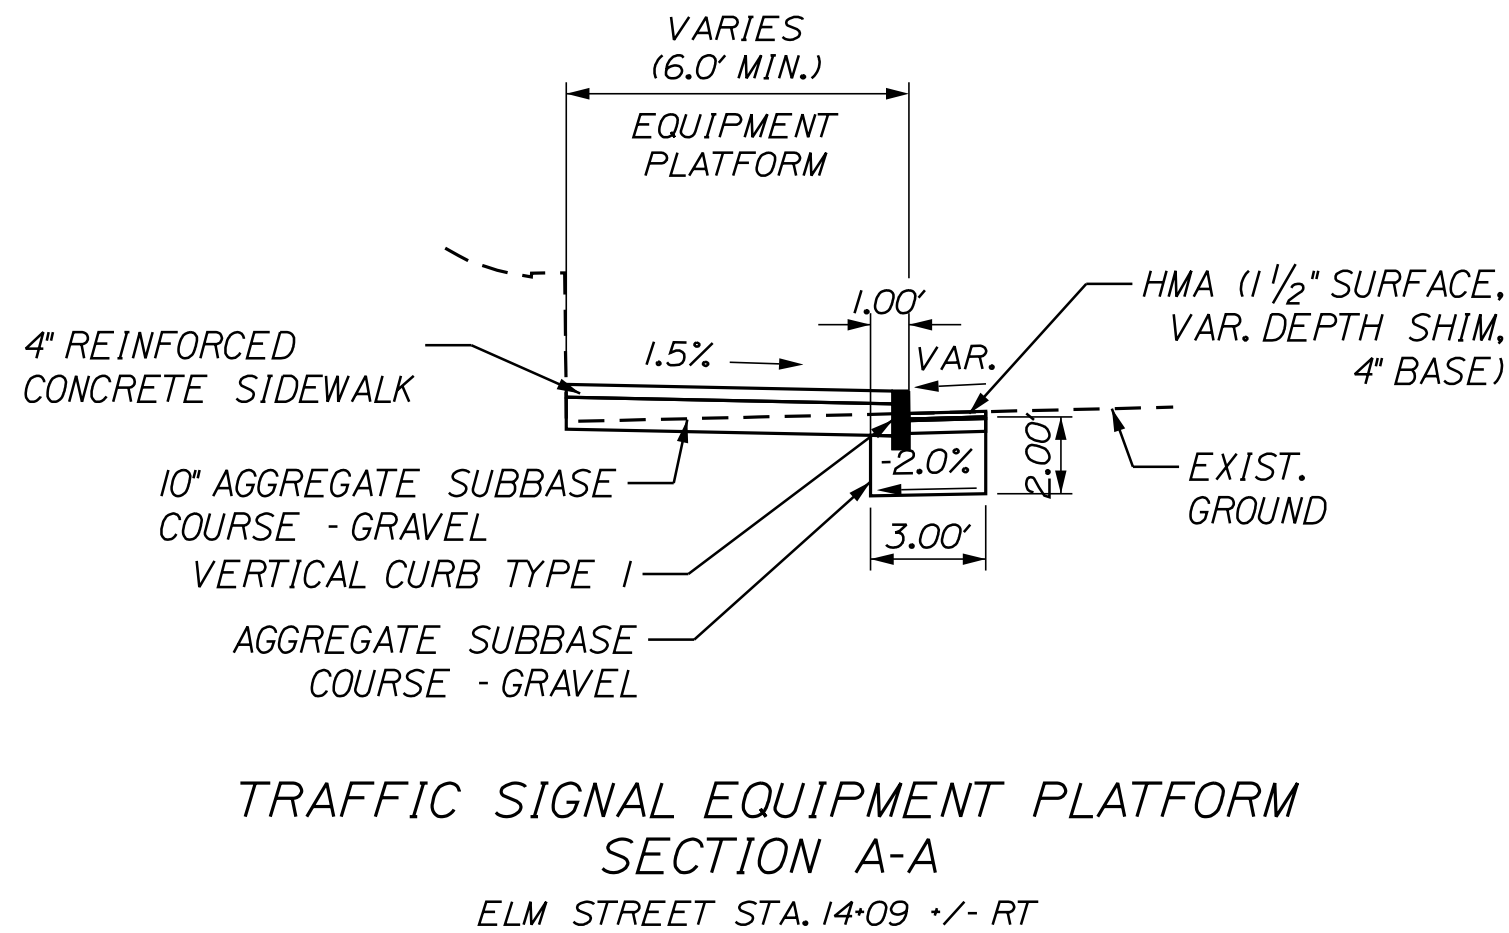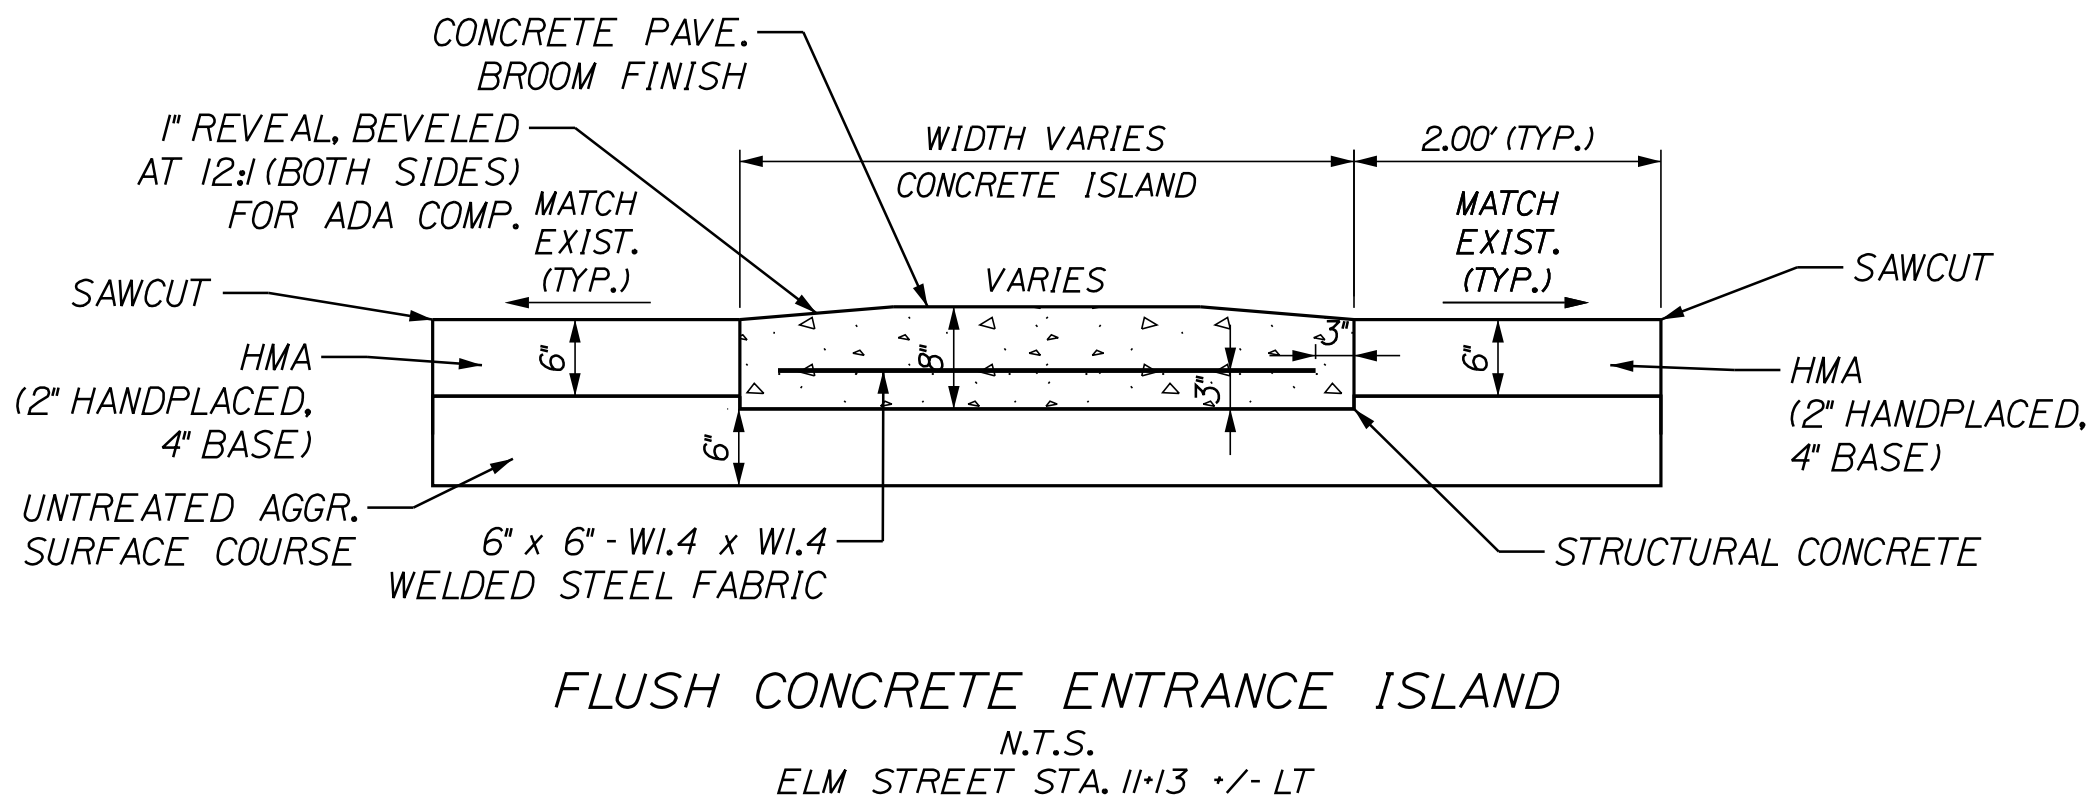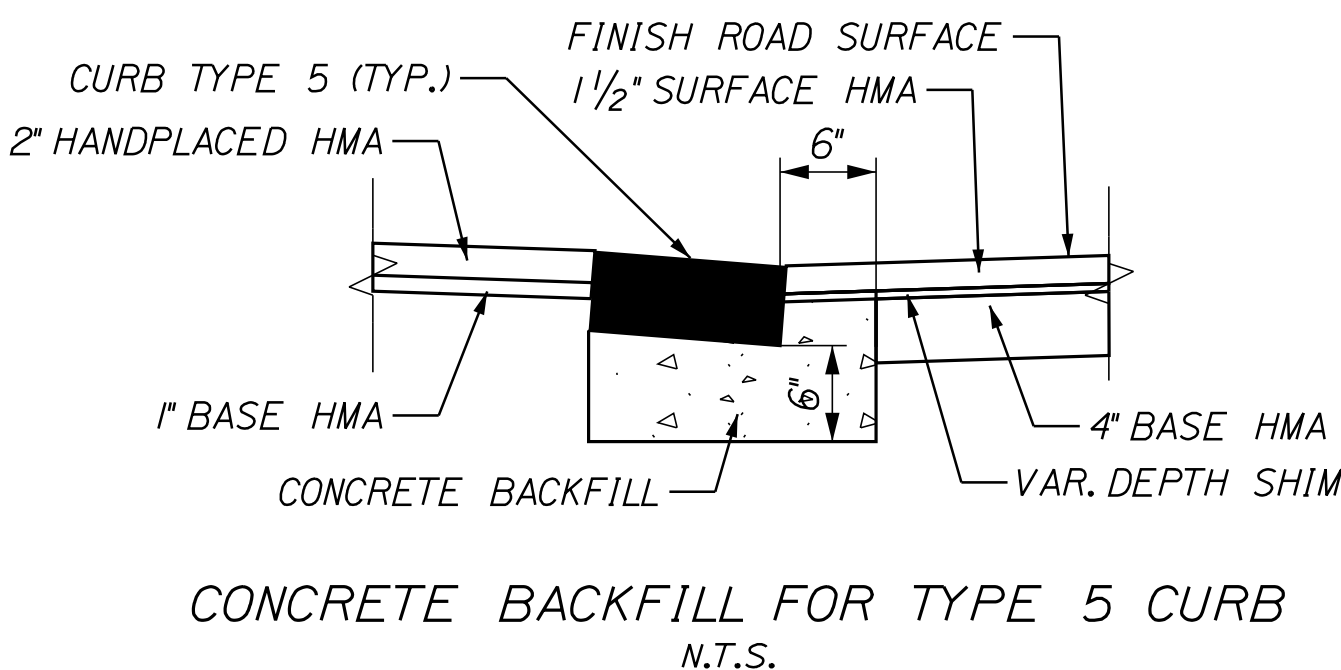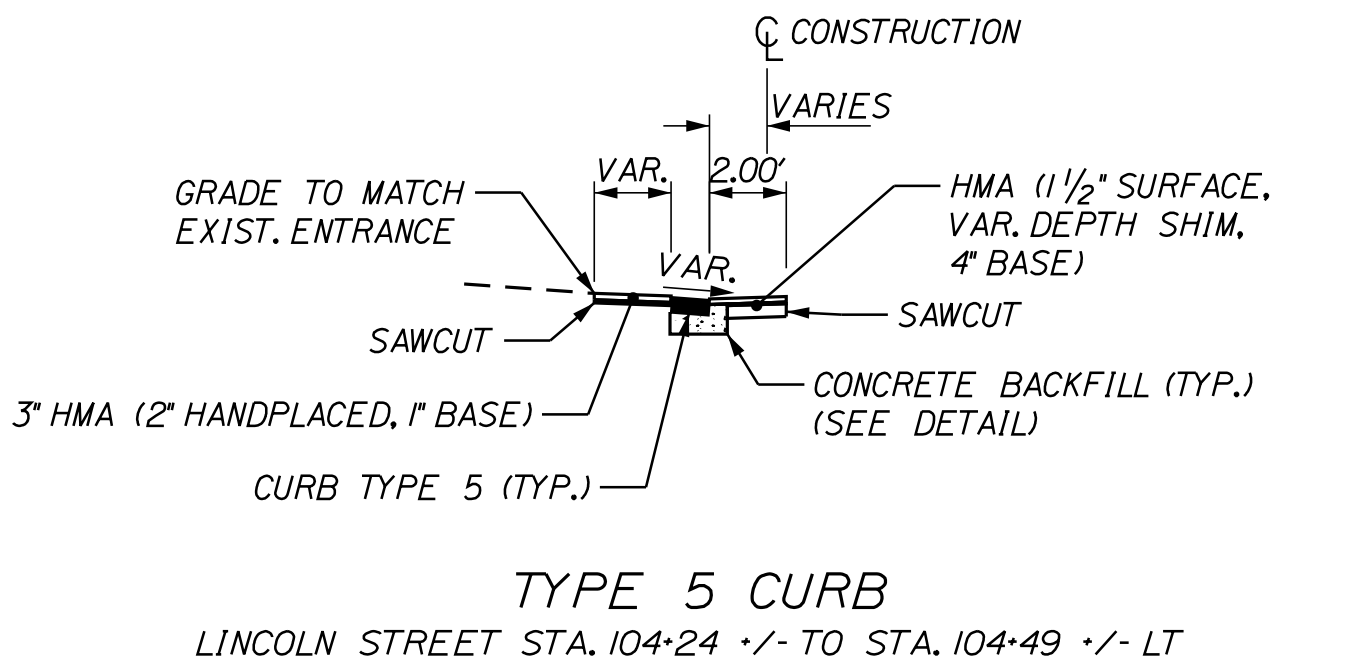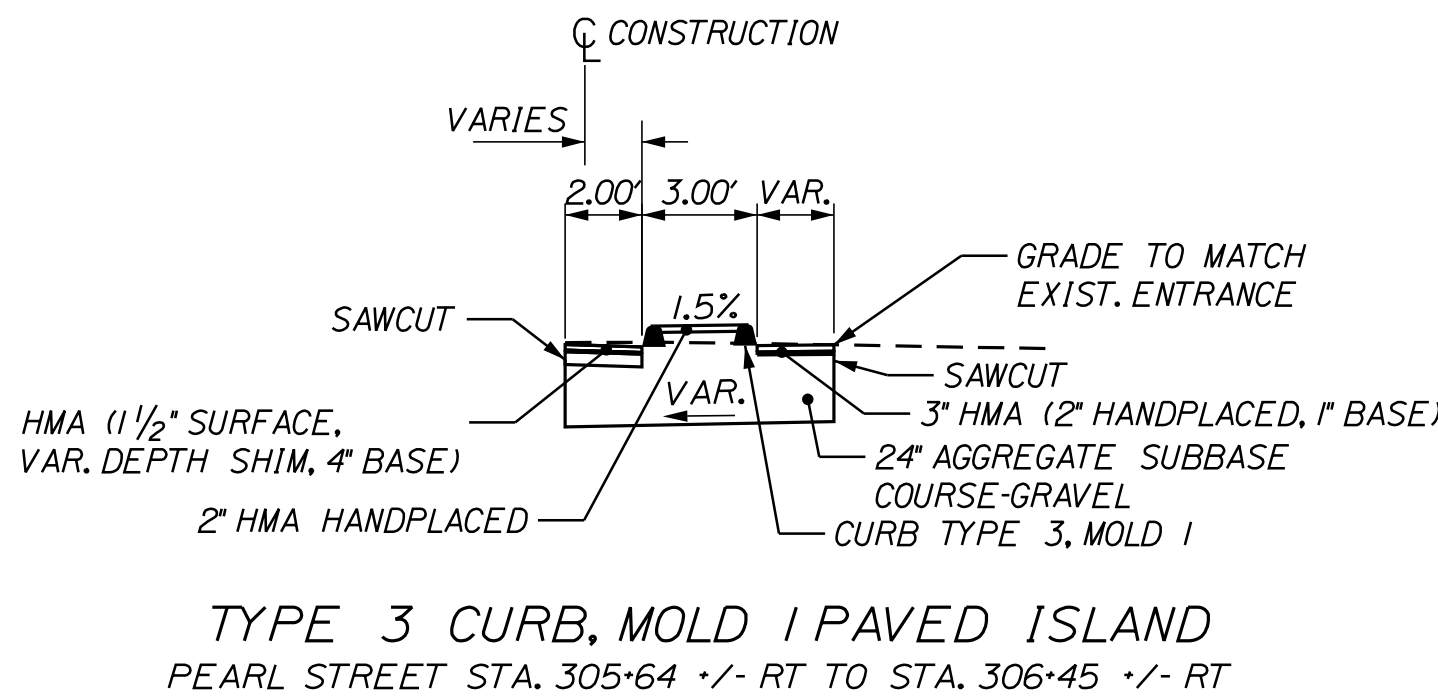

STATE OF MAINE DEPARTMENT OF TRANSPORTATION	2565300	WIN 25653.00
--	---------	-----------------

PROJ. MANAGER	BY	DATE	SIGNATURE	P.E. NUMBER	DATE
DESIGN-DETAILED					
CHECKED-REVIEWED					
DESIGN-DETAILED					
REVISIONS 1					
REVISIONS 2					
REVISIONS 3					
REVISIONS 4					
FIELD CHANGES					



BIDDEFORD ELM STREET SPECIAL DETAILS
--

SHEET NUMBER 7









TYLin

STEEL BRIDGE RAILING
507(07)

BARRIER - MOUNTED STEEL BRIDGE RAILING
507(29)

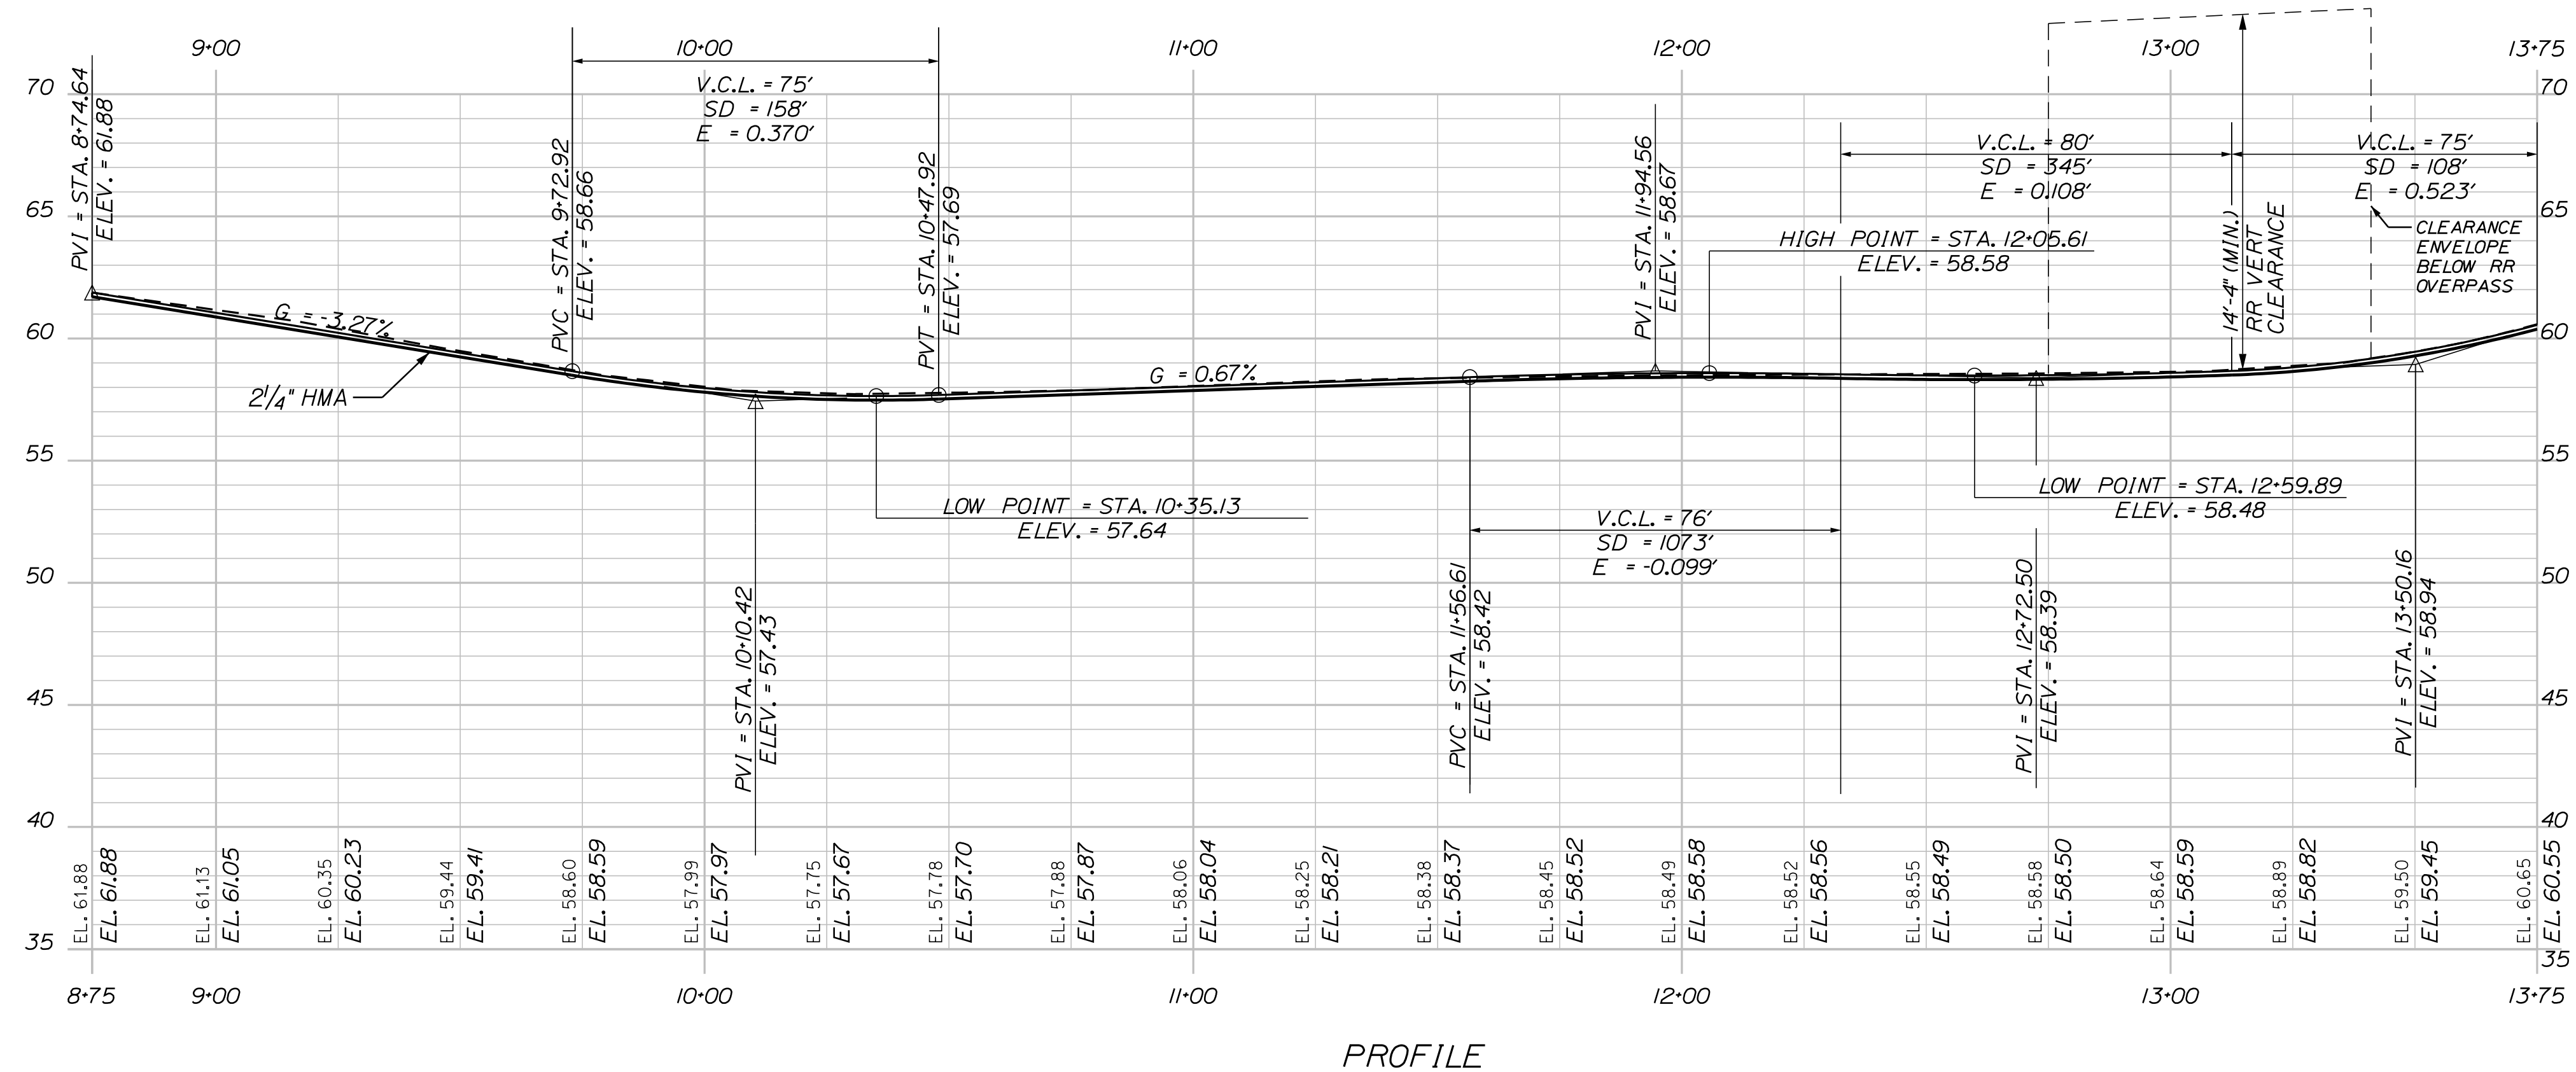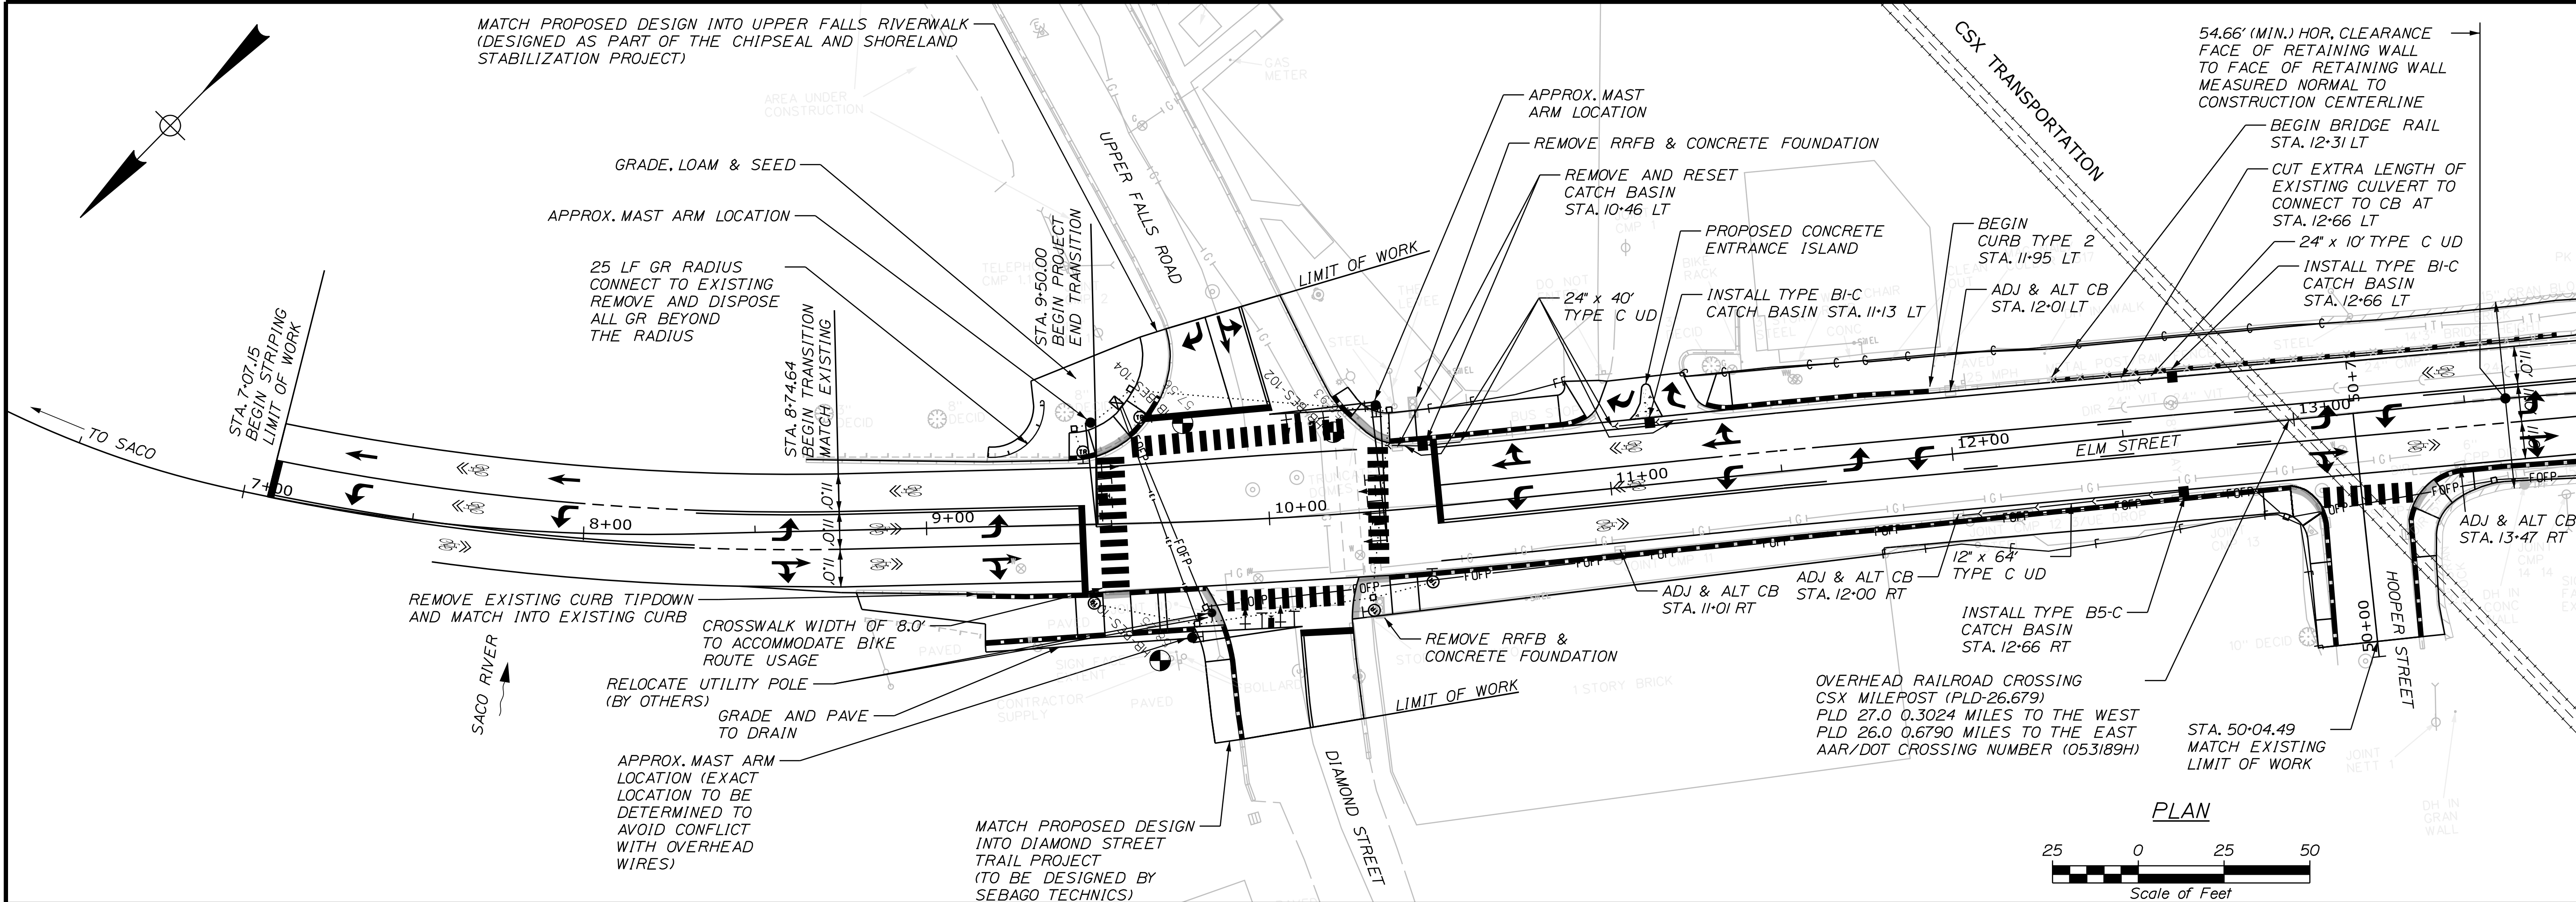

STATE OF MAINE DEPARTMENT OF TRANSPORTATION		2565300		WIN 25653.00	
PROJ. MANAGER	DESIGN-DETAILED	CHECKED-REVIEWED	DESIGN-DETAILED	DESIGN-DETAILED	REVISIONS 1
BY	DATE	SIGNATURE	P.E. NUMBER	DATE	REVISIONS 2
					REVISIONS 3
					REVISIONS 4
					FIELD CHANGES
BIDDEFORD ELM STREET			ELM STREET PLAN AND PROFILE		
SHEET NUMBER			9		
			OF 71		

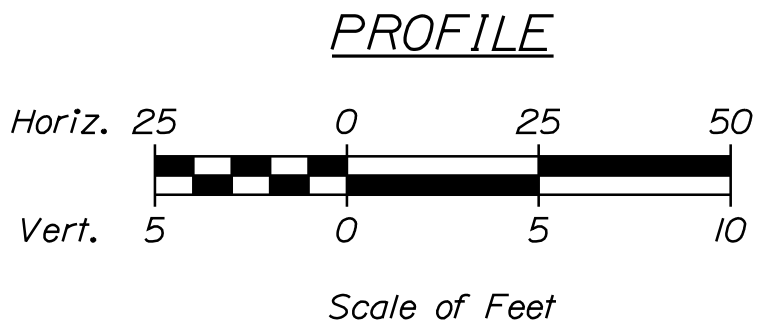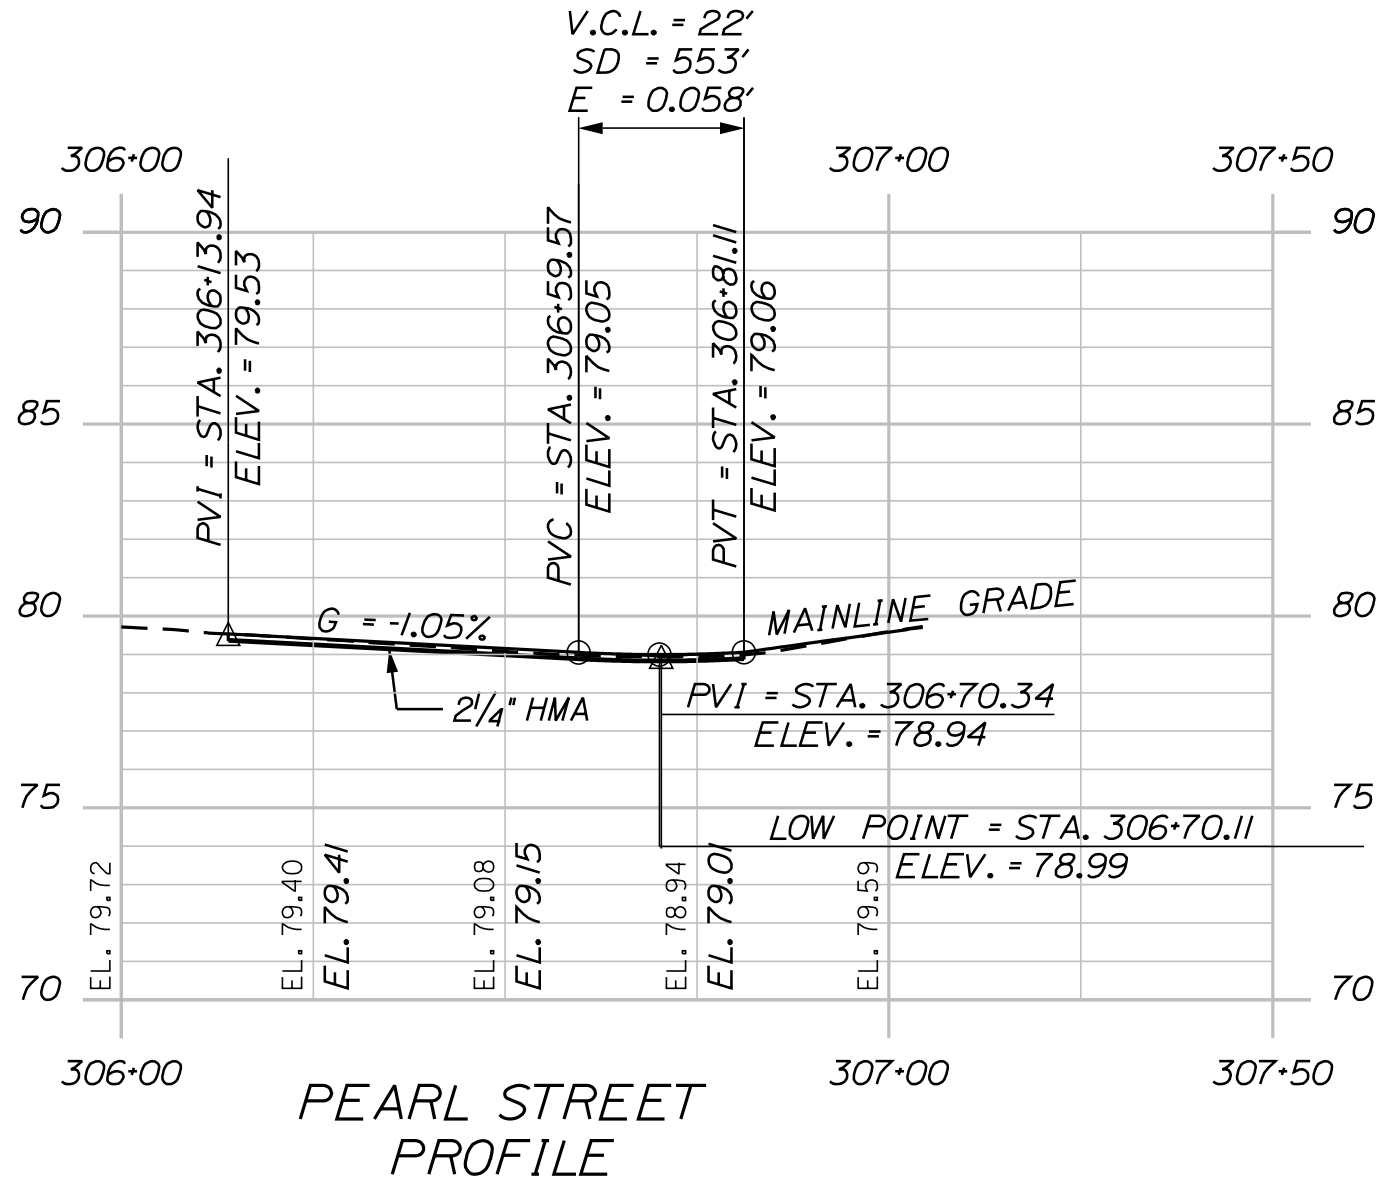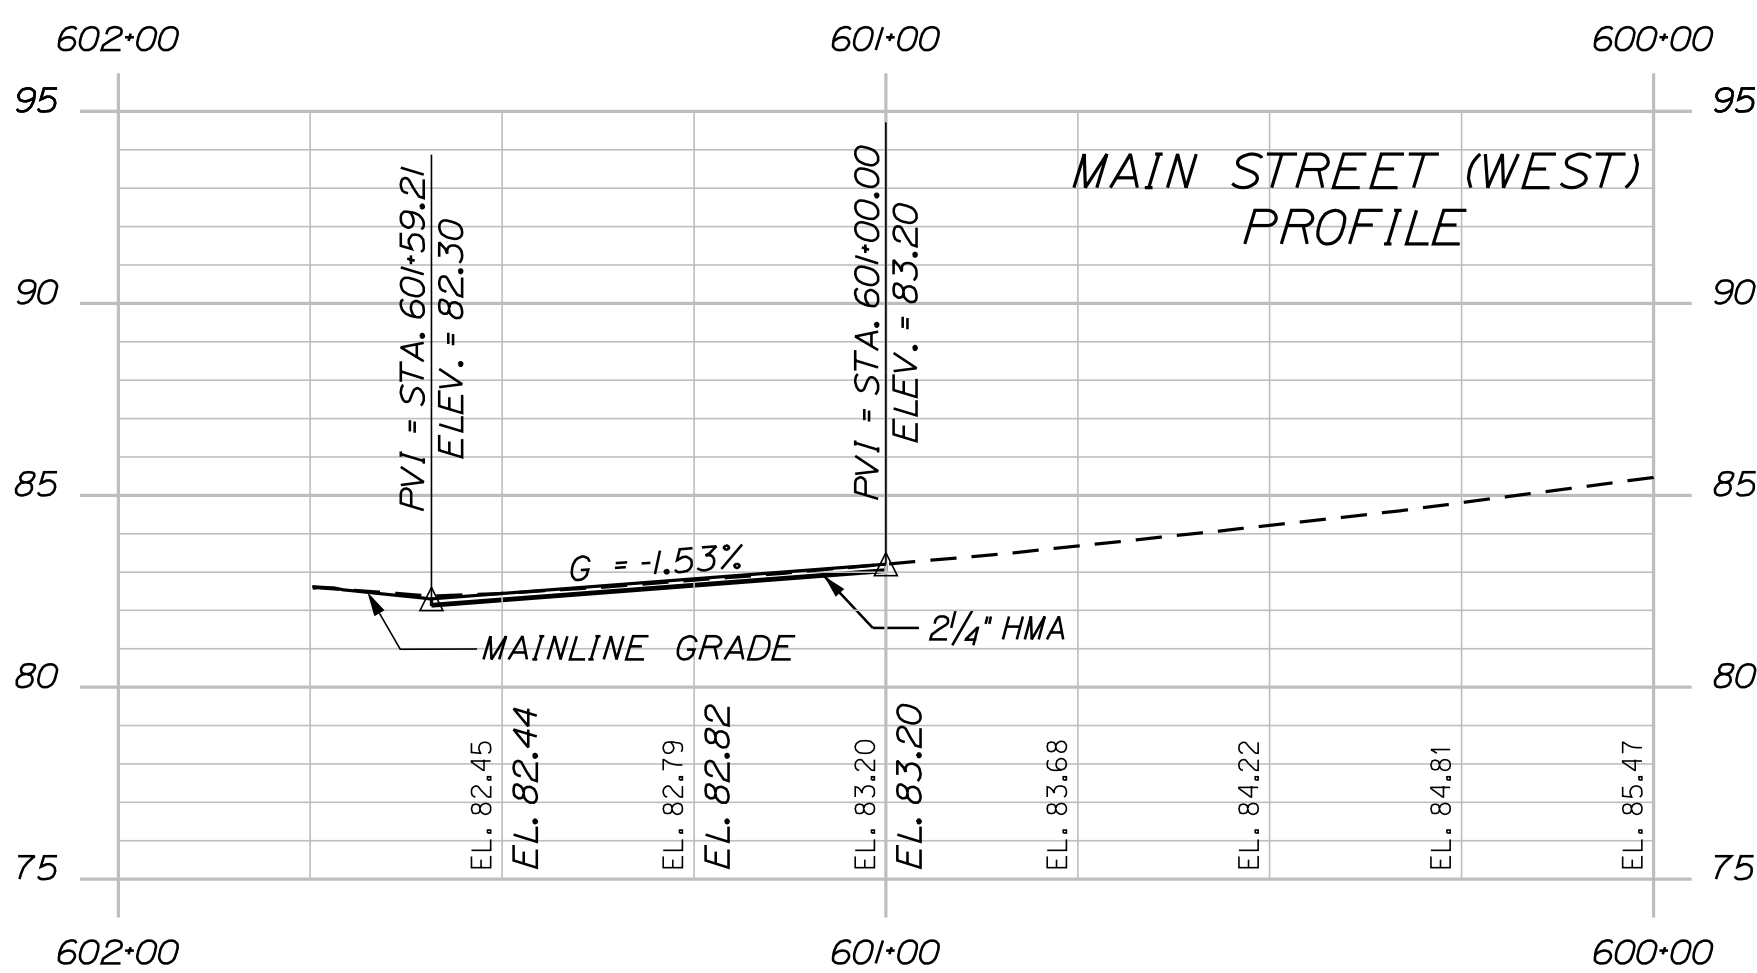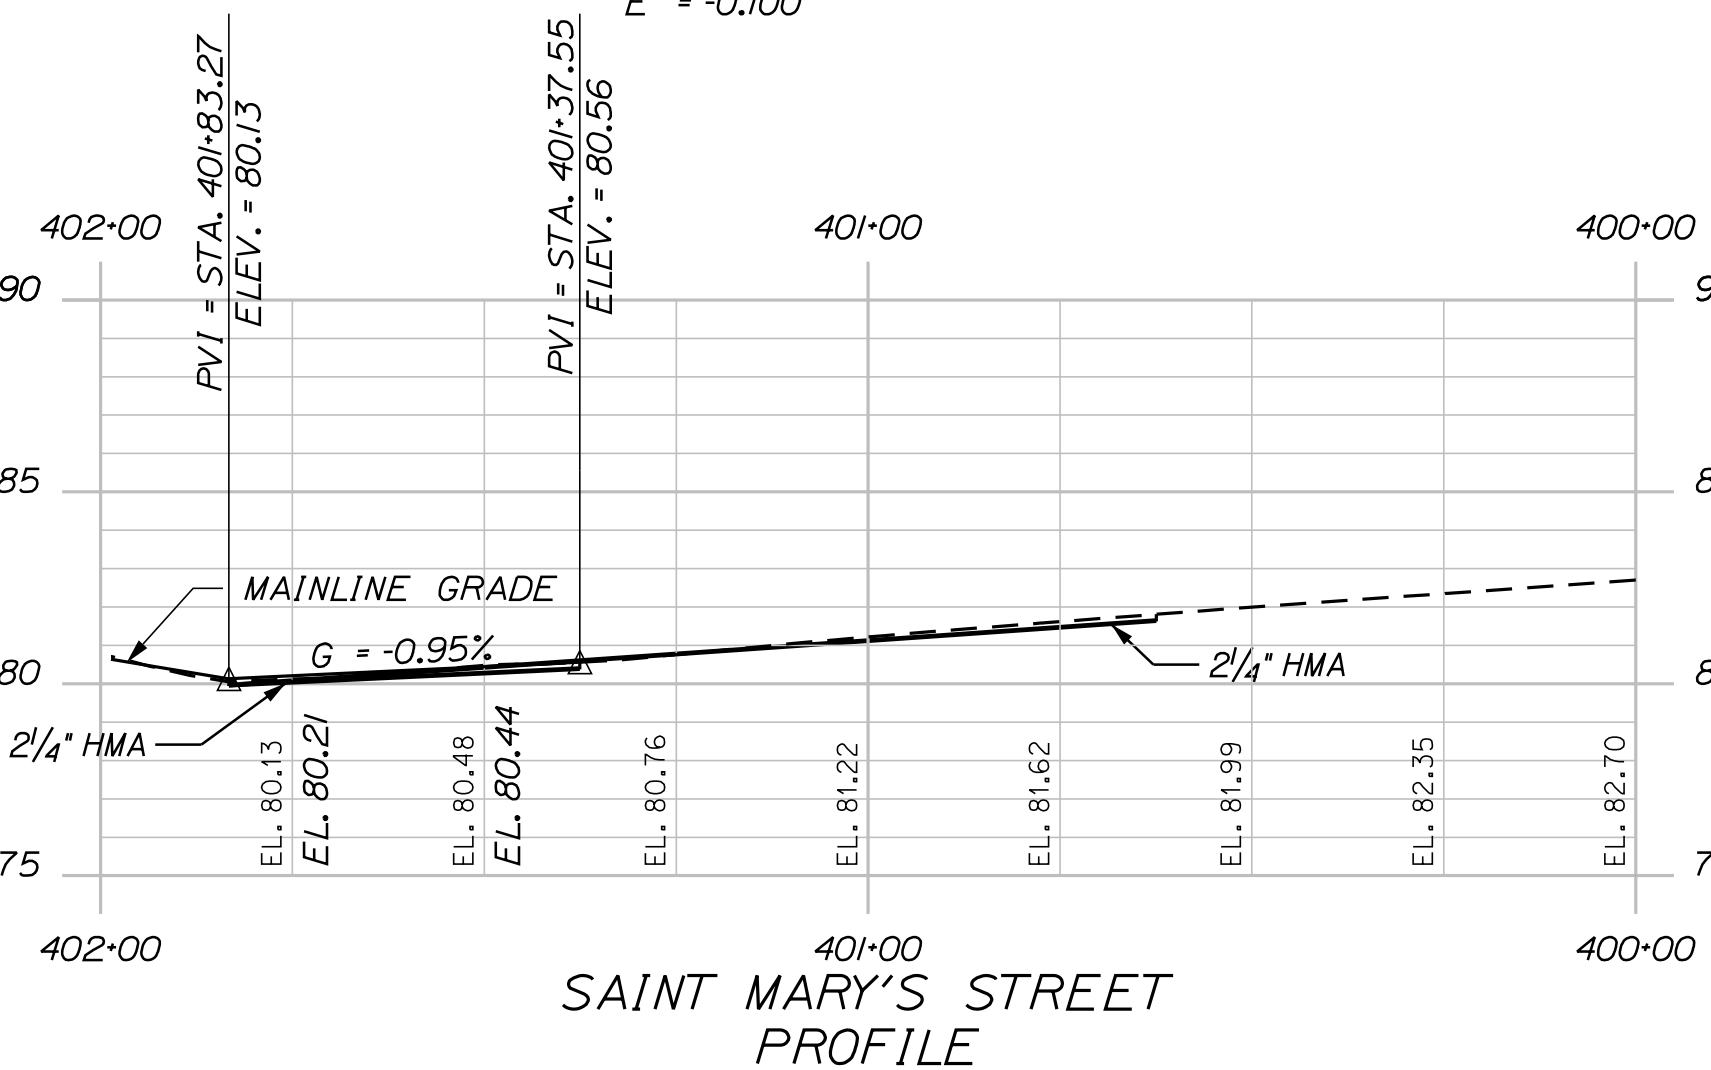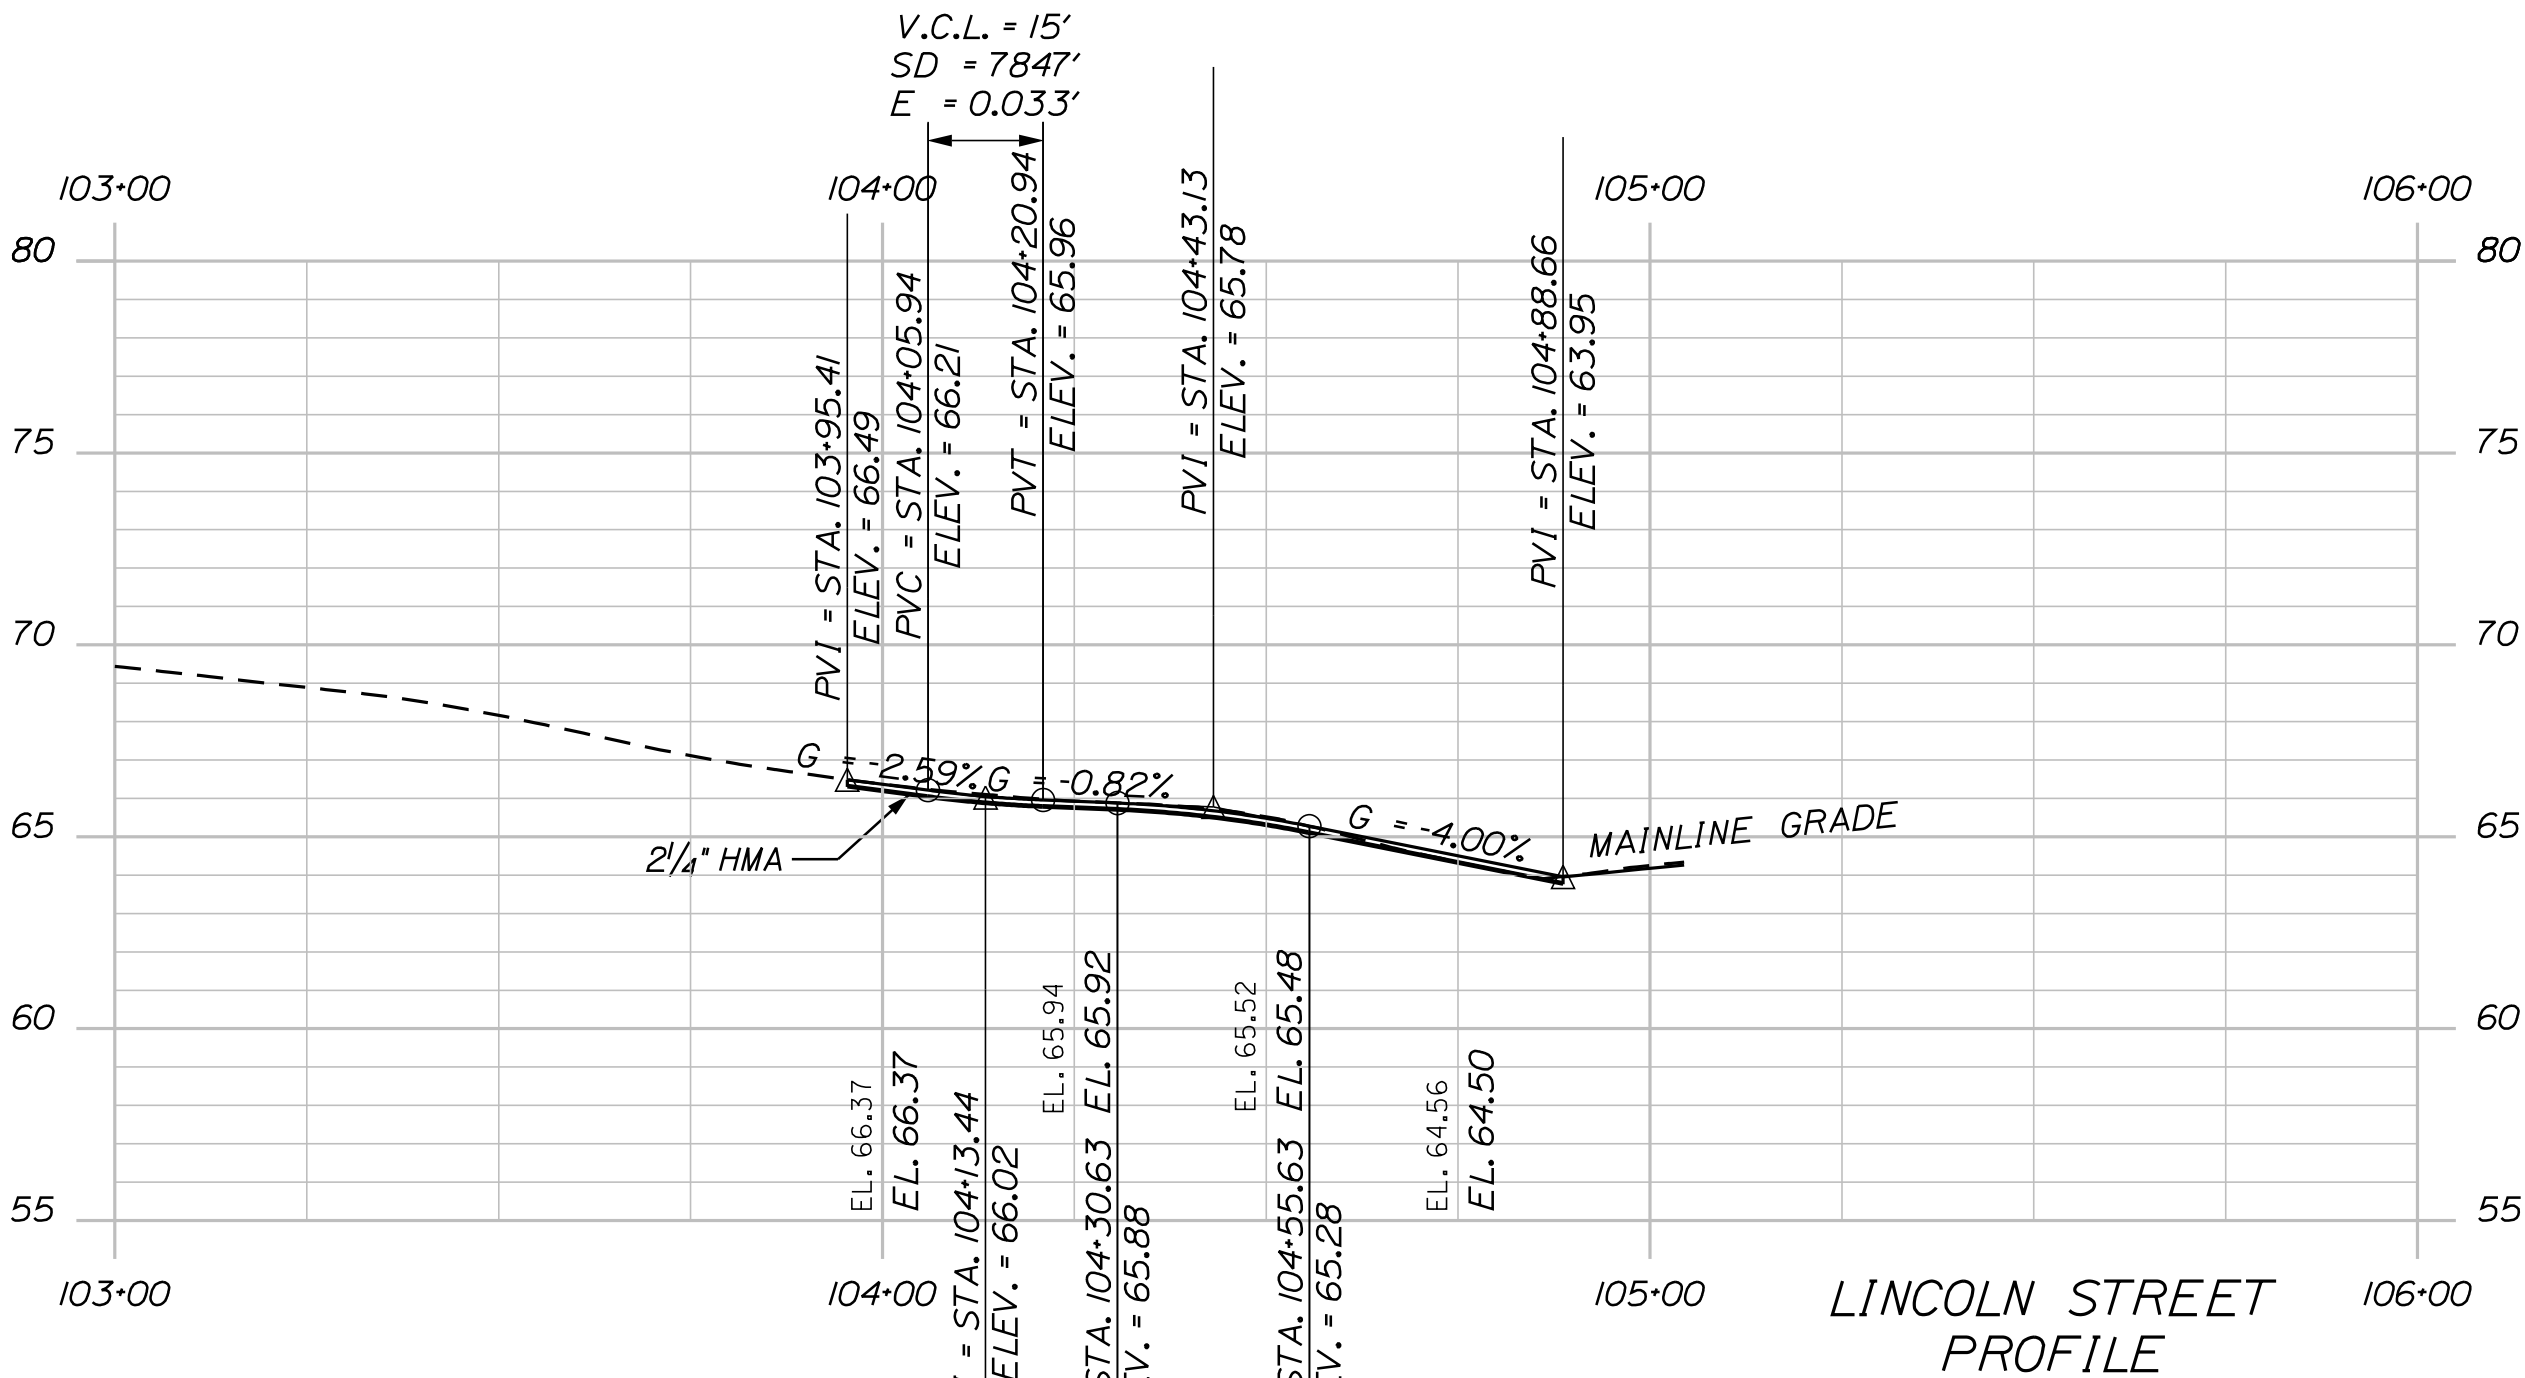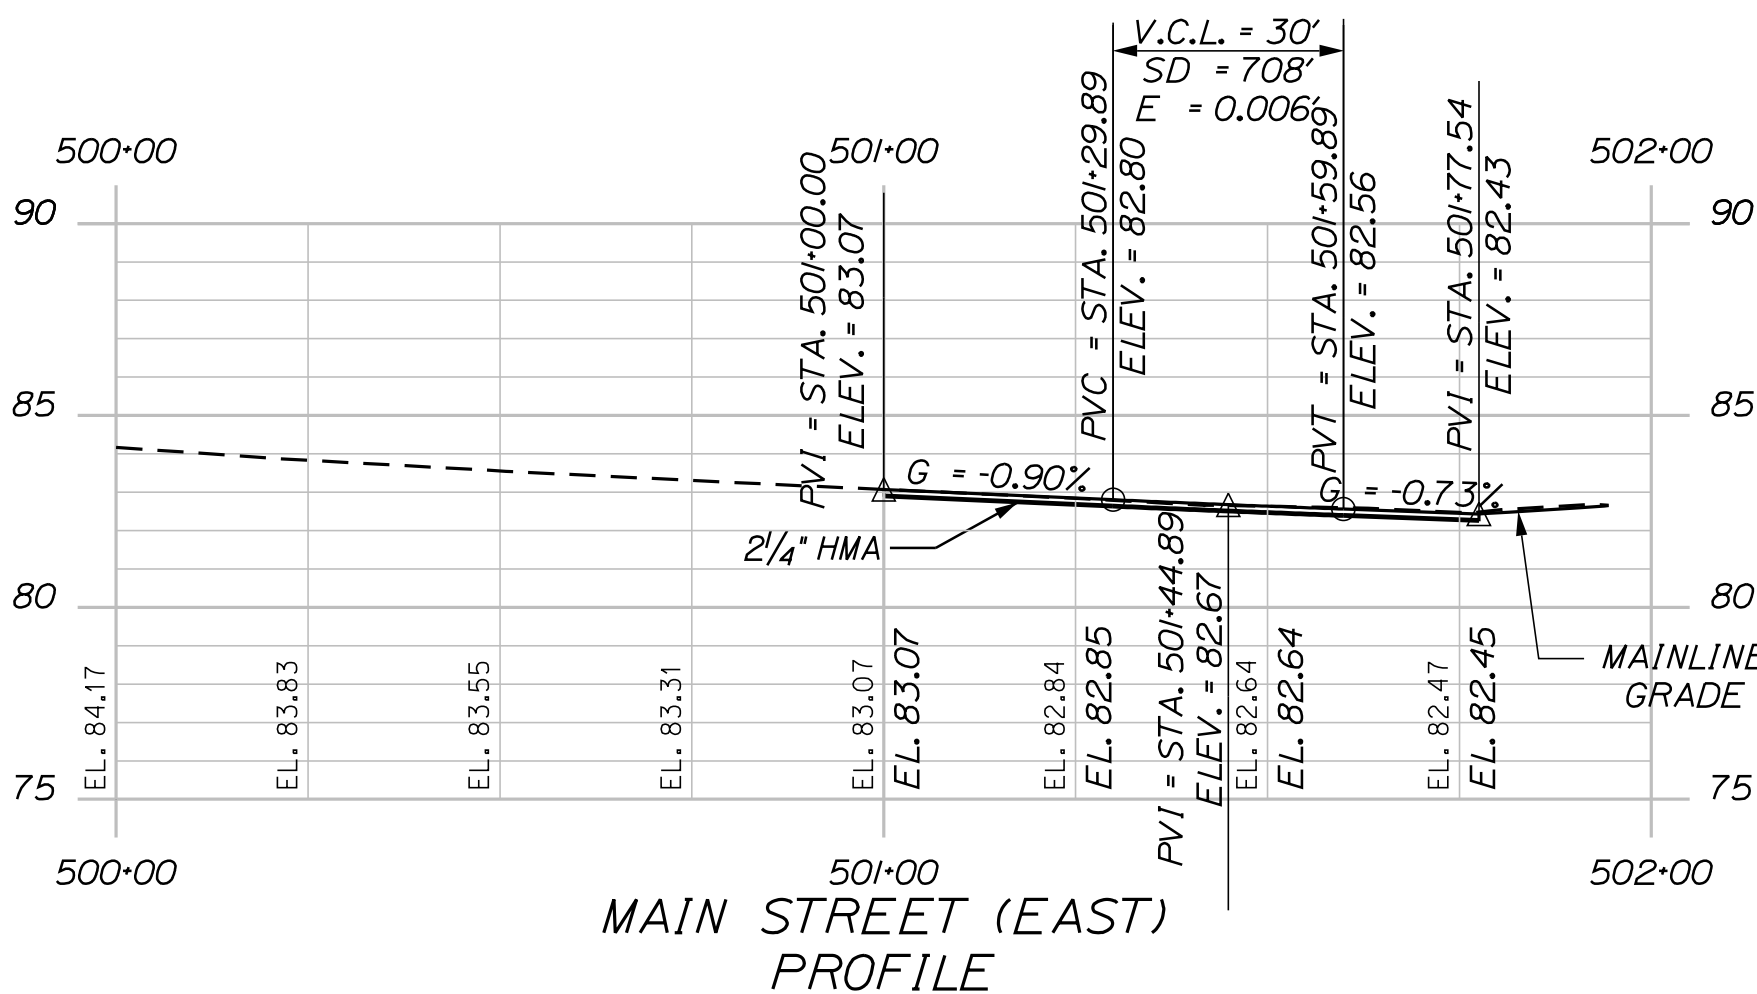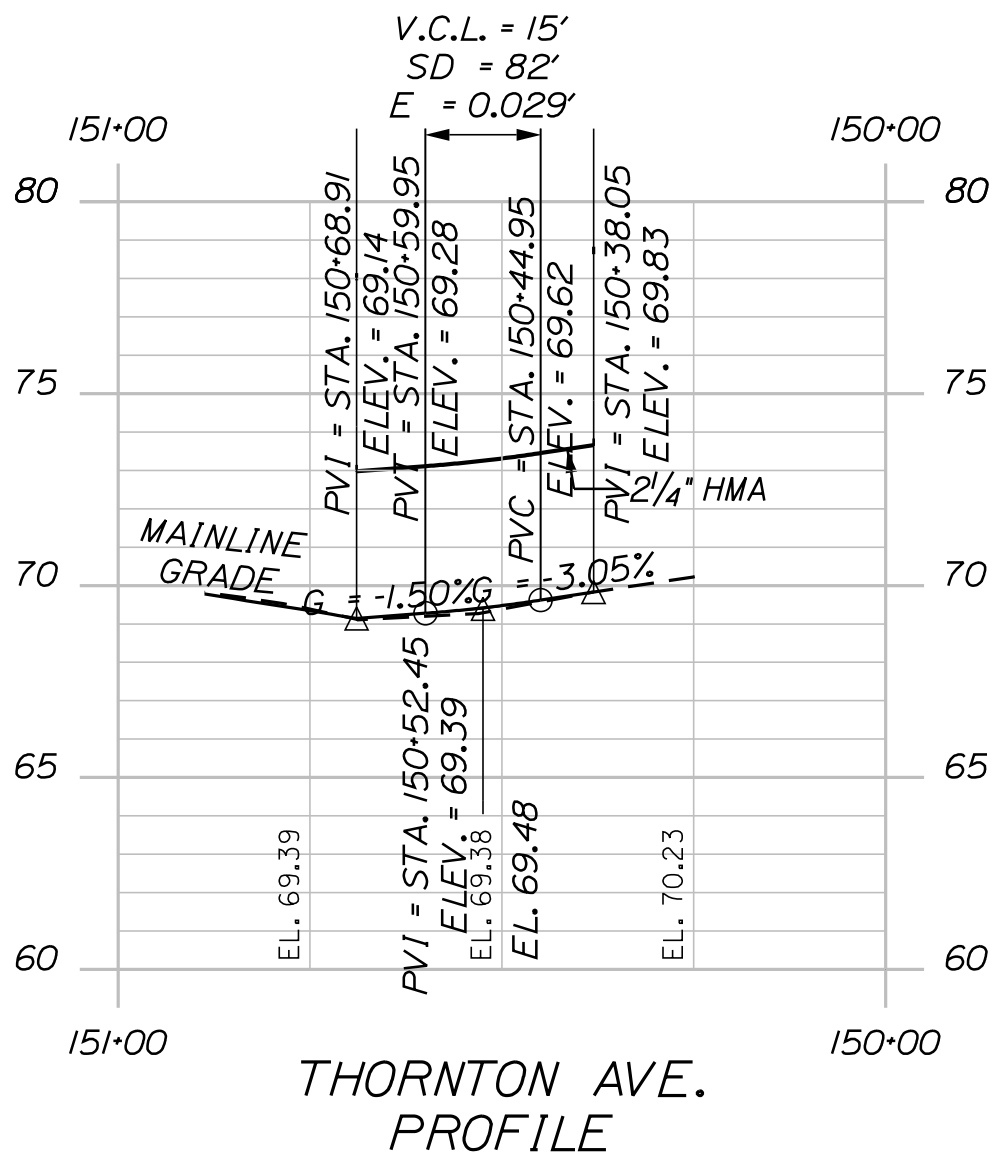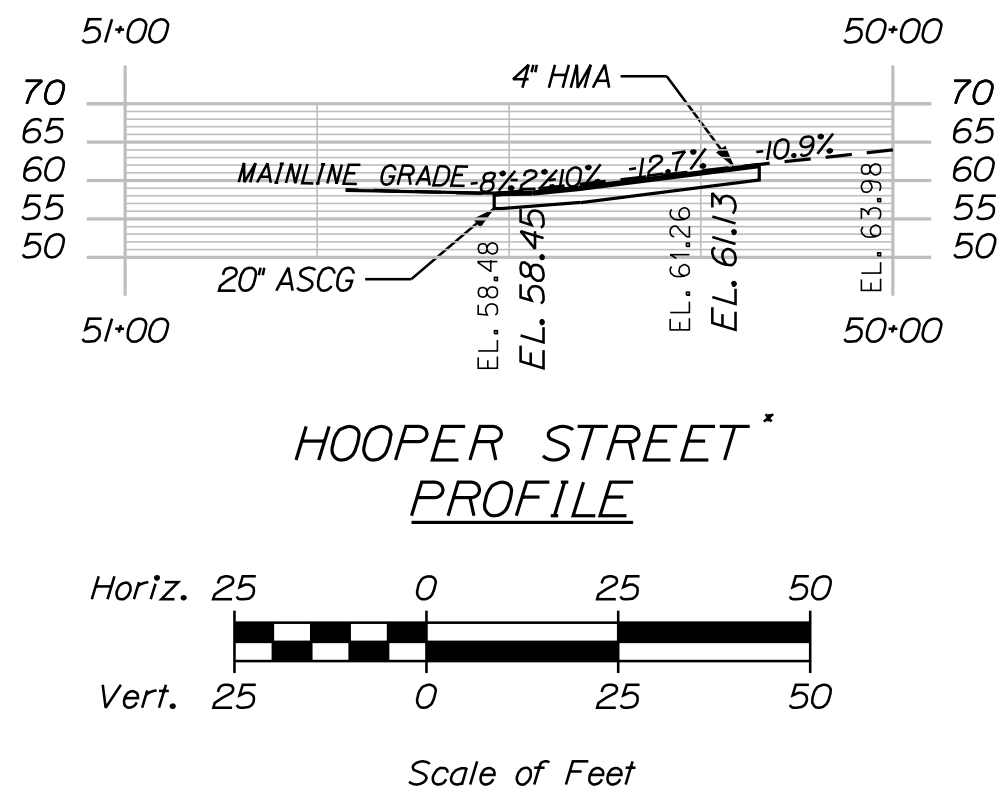

STATE OF MAINE
DEPARTMENT OF TRANSPORTATION

2565300

WIN
25653.00

PROJ. MANAGER	BY	DATE	SIGNATURE	P.E. NUMBER	DATE
DESIGN-DETAILED					
CHECKED-REVIEWED					
DESIGNS-DETAILED02					
DESIGNS-DETAILED03					
REVISIONS 1					
REVISIONS 2					
REVISIONS 3					
REVISIONS 4					
FIELD CHANGES					

BIDDEFORD
ELM STREET

SIDE ROAD PROFILES

SHEET NUMBER

12

OF 71

TYLin


POINT	STATION	OFFSET	X COORD	Y COORD
CONTROL POINTS FOR LINC_ROI				
9	103+95.41	16.59 RT	962625.6683	241581.0920
8	104+03.41	16.56 RT	962624.4855	241589.0041
7	104+65.77	29.67 RT	962613.9159	241660.2215
6	104+74.89	34.47 RT	962612.1863	241672.0962
CONTROL POINTS FOR LINC_LOI				
10	104+52.79 LT	39.55 LT	962561.5126	241618.2653
11	104+56.56	39.11 LT	962557.7423	241619.5960
12	104+63.64	45.21 LT	962549.9291	241621.2700
16	104+23.88	22.02 LT	962582.9004	241601.1237
17	104+48.17	38.35 LT	962561.1074	241614.2271
18	104+57.20	48.39 LT	962549.2553	241615.8114
CONTROL POINTS FOR SPRU_LOI				
142A	200+99.74	15.03 LT	962242.0254	241480.8373
143	201+42.39	13.62 LT	962275.8276	241454.7922
144	201+50.36	15.05 LT	962283.1279	241451.3001
CONTROL POINTS FOR SPRU_ROI				
142	201+27.58	15.71 RT	962246.6743	241439.6250
141	201+35.08	16.08 RT	962252.5442	241434.9478
140	201+42.29	18.14 RT	962257.2006	241429.0614
CONTROL POINTS FOR PEAR_ROI				
53	306+45.32	19.29 RT	962197.7723	241296.8210
54	306+44.05	18.30 RT	962199.0441	241295.8415
55	306+40.41	16.85 RT	962202.7034	241294.4261
56	306+03.33	18.86 RT	962238.5869	241297.6974
57	305+64.75	20.12 RT	962276.1031	241302.7486
60	306+03.09	20.61 RT	962238.6984	241299.4586
61	305+64.48	21.84 RT	962276.1757	241304.4844

TYPE I TERMINAL CURB CIRCULAR - END POINTS	
POINT	LENGTH
5	8.00
10	4.00
12	8.00
17	4.00
18	8.00
140	4.00
142	4.00
144	10.00
170	12.00
171	15.00
180	15.00

TYPE I TERMINAL CURB END POINTS			
POINT	LENGTH	POINT	LENGTH
6	12.00	134A	10.00
9	8.00	135A	8.00
13	8.00	135	8.00
15	8.00	139	12.00
19	8.00	139A	11.00
21	8.00	145	8.00
22	15.00	149	12.00
26	15.00	150	8.00
25	8.00	154	15.00
28	12.00	155	8.00
30	8.00	155A	11.00
31	12.00	158	15.00
34	8.00	158A	15.00
35	12.00	159	12.00
38	8.00	159A	12.00
39	12.00	161	8.00
42	8.00	161A	8.00
43	12.00	162	8.00
46	8.00	162A	8.00
47	8.00	165	15.00
48	8.00	165A	15.00
49	12.00	166	8.00
50B	8.00	175	4.00
50C	8.00	178	8.00
52	8.00	181	8.00
134	10.00		

POINT	STATION	OFFSET	X COORD	Y COORD
CONTROL POINTS FOR ELM_ROI				
139	18+44.11	17.56 RT	962258.3323	241416.2305
139A	18+45.13	25.28 RT	962252.2765	241421.1285
138	18+51.49	17.63 RT	962252.9140	241411.1885
137A	18+56.07	17.53 RT	962249.6522	241407.9468
137B	18+56.08	25.25 RT	962244.3196	241413.5332
137	18+63.32	17.41 RT	962244.4668	241402.8343
136B	18+98.84	17.16 RT	962218.9794	241377.9900
136C	18+99.15	25.32 RT	962213.0913	241383.6405
136	19+32.45	16.79 RT	962195.0447	241354.3908
136A	19+32.42	25.14 RT	962189.2643	241360.4197
135	19+40.44	16.65 RT	962189.3830	241348.7388
135A	19+40.42	25.16 RT	962183.4908	241354.8843
CONTROL POINTS FOR ELM_RII				
134	19+48.44	16.54 RT	962183.7011	241343.1064
133	19+58.44	16.51 RT	962176.5215	241336.1455
132B	19+74.95	16.49 RT	962164.6604	241324.6705
134A	19+48.42	25.19 RT	962177.7166	241349.3481
133A	19+58.42	25.22 RT	962170.4985	241342.4275
132C	19+66.18	25.23 RT	962164.8981	241337.0486

POINT	STATION	OFFSET	X COORD	Y COORD
CONTROL POINTS FOR ELM_RO7				
158	15+42.68	20.10 RT	962478.0840	241623.1892
158A	15+42.73	28.81 RT	962472.2006	241629.6157
156	15+57.68	20.01 RT	962467.0245	241613.0557
157	15+57.73	28.73 RT	962461.1375	241619.4840
155	15+65.68	19.96 RT	962461.1267	241607.6506
155A	15+68.95	28.66 RT	962452.8615	241611.9048
CONTROL POINTS FOR ELM_R08				
154	16+07.88	19.70 RT	962429.9940	241579.0112
153	16+12.22	19.69 RT	962426.7858	241576.0599
152	16+22.81	19.36 RT	962419.1838	241568.6144
151	16+56.74	18.41 RT	962394.8657	241544.7862
150	16+64.74	18.23 RT	962389.1333	241539.2059
CONTROL POINTS FOR ELM_R09				
149	16+80.38	17.79 RT	962377.9894	241528.2232
148	16+92.37	17.31 RT	962369.5373	241519.7049
147	17+00.00	17.01 RT	962364.1617	241514.2827
146	17+83.62	17.28 RT	962302.7773	241457.5064
145	17+91.62	17.29 RT	962296.9125	241452.0655

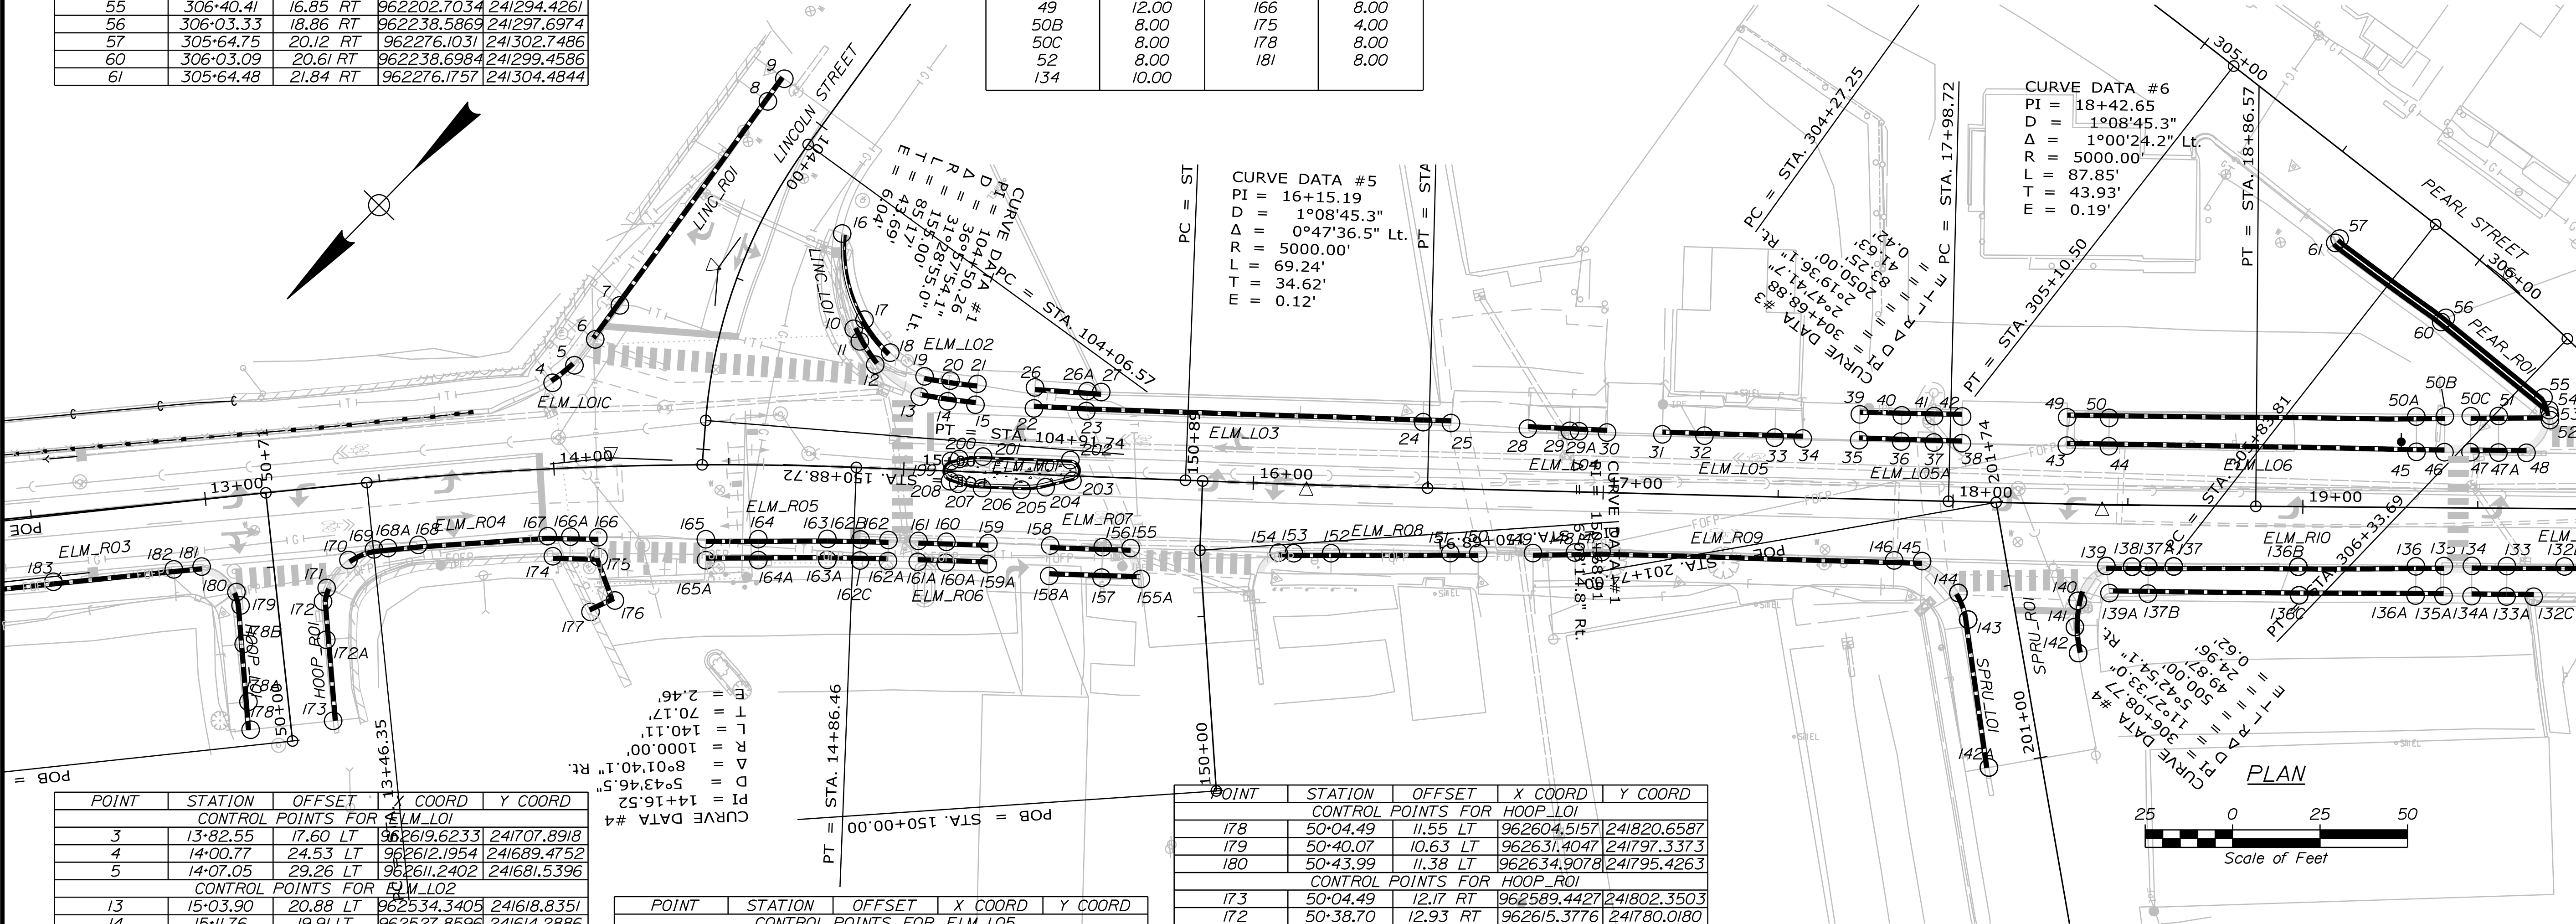

POINT	STATION	OFFSET	X COORD	Y COORD
CONTROL POINTS FOR ELM_LO1				
3	13+82.55	17.60 LT	962619.6233	241707.8918
4	14+00.77	24.53 LT	962612.1954	241689.4752
5	14+07.05	29.26 LT	962611.2402	241681.5396
CONTROL POINTS FOR ELM_LO2				
13	15+03.90	20.88 LT	962534.3405	241618.8351
14	15+11.76	19.91 LT	962527.8596	241614.2886
15	15+19.80	19.23 LT	962521.4433	241609.3898
19	15+04.91	26.78 LT	962537.5437	241613.7886
20	15+12.38	25.85 LT	962531.3875	241609.4592
21	15+19.88	25.23 LT	962525.4110	241604.8848
CONTROL POINTS FOR ELM_LO3				
22	15+36.50	18.83 LT	962508.7963	241589.5545
23	15+51.50	18.65 LT	962497.5579	241588.5419
24	16+48.05	18.78 LT	962426.5649	241523.4781
25	16+56.03	18.75 LT	962420.7033	241518.0720
26	15+36.58	24.83 LT	962512.7619	241593.9740
26A	15+51.58	24.37 LT	962501.3397	241584.2512
27	15+55.55	24.25 LT	962498.3117	241581.6736
CONTROL POINTS FOR ELM_LO4				
28	16+78.05	17.72 LT	962403.8893	241503.8151
29	16+90.05	17.38 LT	962394.8756	241495.8957
29A	16+92.66	17.33 LT	962392.9267	241494.1528
30	17+00.66	17.18 LT	962386.9691	241488.8137
CONTROL POINTS FOR ELM_LO5				
31	17+16.52	17.06 LT	962375.2785	241478.0944
32	17+28.52	16.98 LT	962366.4440	241469.9733
33	17+48.63	16.91 LT	962351.6797	241456.3184
34	17+56.63	16.88 LT	962345.7973	241450.8928

POINT	STATION	OFFSET	X COORD	Y COORD
CONTROL POINTS FOR ELM_LO5				
35	17+72.77	16.80 LT	962333.9311	241439.9544
36	17+84.77	16.74 LT	962325.1074	241431.8217
37	17+94.14	16.68 LT	962318.2125	241425.4832
38	18+02.15	16.68 LT	962312.3565	241420.0327
39	17+72.77	24.17 LT	962338.9553	241434.5573
40	17+84.77	24.20 LT	962330.2015	241426.3652
41	17+94.01	24.23 LT	962323.4490	241420.0462
42	18+02.02	24.32 LT	962317.6592	241414.5255
CONTROL POINTS FOR ELM_LO6				
43	18+32.24	16.63 LT	962290.4515	241399.5488
44	18+44.28	16.67 LT	962281.7545	241391.2808
45	19+32.36	15.91 LT	962217.8009	241330.9100
46	19+40.36	15.88 LT	962212.0245	241325.3753
47	19+47.80	15.92 LT	962206.6971	241320.1869
47A	19+55.79	19.50 LT	962200.9268	241314.6591
48	19+63.80	15.88 LT	962195.1481	241309.1134
49	18+32.20	24.72 LT	962296.0256	241393.6979
50	18+44.26	24.76 LT	962287.3372	241385.4207
50A	19+32.22	25.98 LT	962224.9009	241323.7599
50B	19+40.40	26.10 LT	962219.0956	241317.9954
50C	19+47.79	26.21 LT	962213.8483	241312.7848
51	19+55.78	26.33 LT	962208.1776	241307.1539
52	19+70.44	25.30 LT	962196.9048	241297.7215

POINT	STATION	OFFSET	X COORD	Y COORD
CONTROL POINTS FOR HOOP_LOI				
178	50+04.49	11.55 LT	962604.5157	241820.6587
179	50+40.07	10.63 LT	962631.4047	241797.3373
180	50+43.99	11.38 LT	962634.9078	241795.4263
CONTROL POINTS FOR HOOP_ROI				
173	50+04.49	12.17 RT	962589.4427	241802.3503
172	50+38.70	12.93 RT	962615.3776	241780.0180
171	50+42.43	14.37 RT	962617.3356	241776.5395
CONTROL POINTS FOR ELM_R03				
183	12+54.42	19.15 RT	962674.3578	241829.8963
182	12+88.99	19.10 RT	962652.2551	241803.3094
181	12+96.99	19.11 RT	962647.1244	241797.1713
CONTROL POINTS FOR ELM_R04				
170	13+38.90	21.49 RT	962618.4644	241766.4960
169	13+46.50	19.19 RT	962615.3656	241759.1937
168	13+59.50	19.09 RT	962607.2124	241749.3947
167	13+97.26	19.18 RT	962582.5346	241721.7720
166	14+11.99	20.08 RT	962572.0011	241711.8512
174	13+98.47	24.97 RT	962577.4801	241724.8408
175	14+11.91	25.78 RT	962567.9237	241715.8394
176	14+16.26	38.30 RT	962555.9618	241721.4526
177	14+08.88	41.32 RT	962558.6638	241728.6568
CONTROL POINTS FOR ELM_R05				
165	14+43.34	21.28 RT	962549.6376	241690.7855
165A	14+43.34	27.28 RT	962545.4222	241695.0552
164	14+58.67	21.18 RT	962538.9491	241680.2615
164A	14+58.75	27.18 RT	962534.7404	241684.5371
163	14+78.80	20.70 RT	962524.9016	241666.4233
163A	14+79.01	26.69 RT	962520.6920	241670.6984
162B	14+88.44	20.51 RT	962518.0197	241659.9019
162C	14+88.55	26.51 RT	962513.9126	241664.2759
162	14+96.44	20.37 RT	962512.1877	241654.4258
162A	14+96.55	26.37 RT	962508.0806	241658.7997

POINT	STATION	OFFSET	X COORD	Y COORD
	CONTROL	POINTS FOR	ELM_R06	
161	15+05.00	20.27 RT	962505.9032	241648.6073
161A	15+05.04	26.27 RT	962501.8490	241653.0304
160	15+13.00	20.22 RT	962500.0058	241643.2018
160A	15+13.04	26.22 RT	962495.9516	241647.6248
159	15+25.00	20.15 RT	962491.1595	241635.0934
159A	15+25.03	26.15 RT	962487.1134	241639.5238
	CONTROL	POINTS FOR	ELM_M01	
199	15+3.38	2.90 LT	962515.2404	241625.8063
200	15+5.73	3.56 LT	962513.9460	241623.7412
201	15+22.52	4.50 LT	962509.5424	241618.4858
202	15+47.48	4.50 LT	962491.0358	241601.7298
203	15+48.31	1.39 RT	962486.4770	241605.5416
204	15+40.72	3.55 RT	962330.2015	241426.3652
205	15+33.87	4.50 RT	962495.0856	241617.5374
206	15+22.57	4.50 RT	962503.4609	241625.1204
207	15+5.73	3.55 RT	962509.1739	241629.0052
208	15+13.38	2.87 RT	962511.3705	241630.0896

Date: 9/25/2026


Username:

Division: HIGHWAY

Filename: ... \xxx_Geometric_Layout_Plan04.dgn

TYPE I TERMINAL CURB END POINTS			
POINT	LENGTH	POINT	LENGTH
46	8.00	97	8.00
47	8.00	97A	8.00
48	8.00	101	10.00
50B	8.00	103	8.00
50C	8.00	106	10.00
52	8.00	113	8.00
62	10.00	117	10.00
65	8.00	118	8.00
70	8.00	118A	8.00
71	10.00	121	10.00
78	10.00	121A	10.00
83	8.00	122	8.00
83A	7.00	122A	8.00
85	8.00	131	8.00
85A	8.00	134	10.00
89	8.00	134A	10.00
89A	8.00	135	8.00
90A	7.00	135A	8.00

TYPE I TERMINAL CURB CIRCULAR - END POINTS	
POINT	LENGTH
66	8.00
74	8.00
75	8.00
77	4.00
82	4.00
86	8.00
86A	4.00
90	8.00
93	8.00
93A	8.00
94	10.00
94A	9.00
100	10.00
107	10.00
112	10.00
124	10.00
124A	6.00
125	10.00
130	10.00

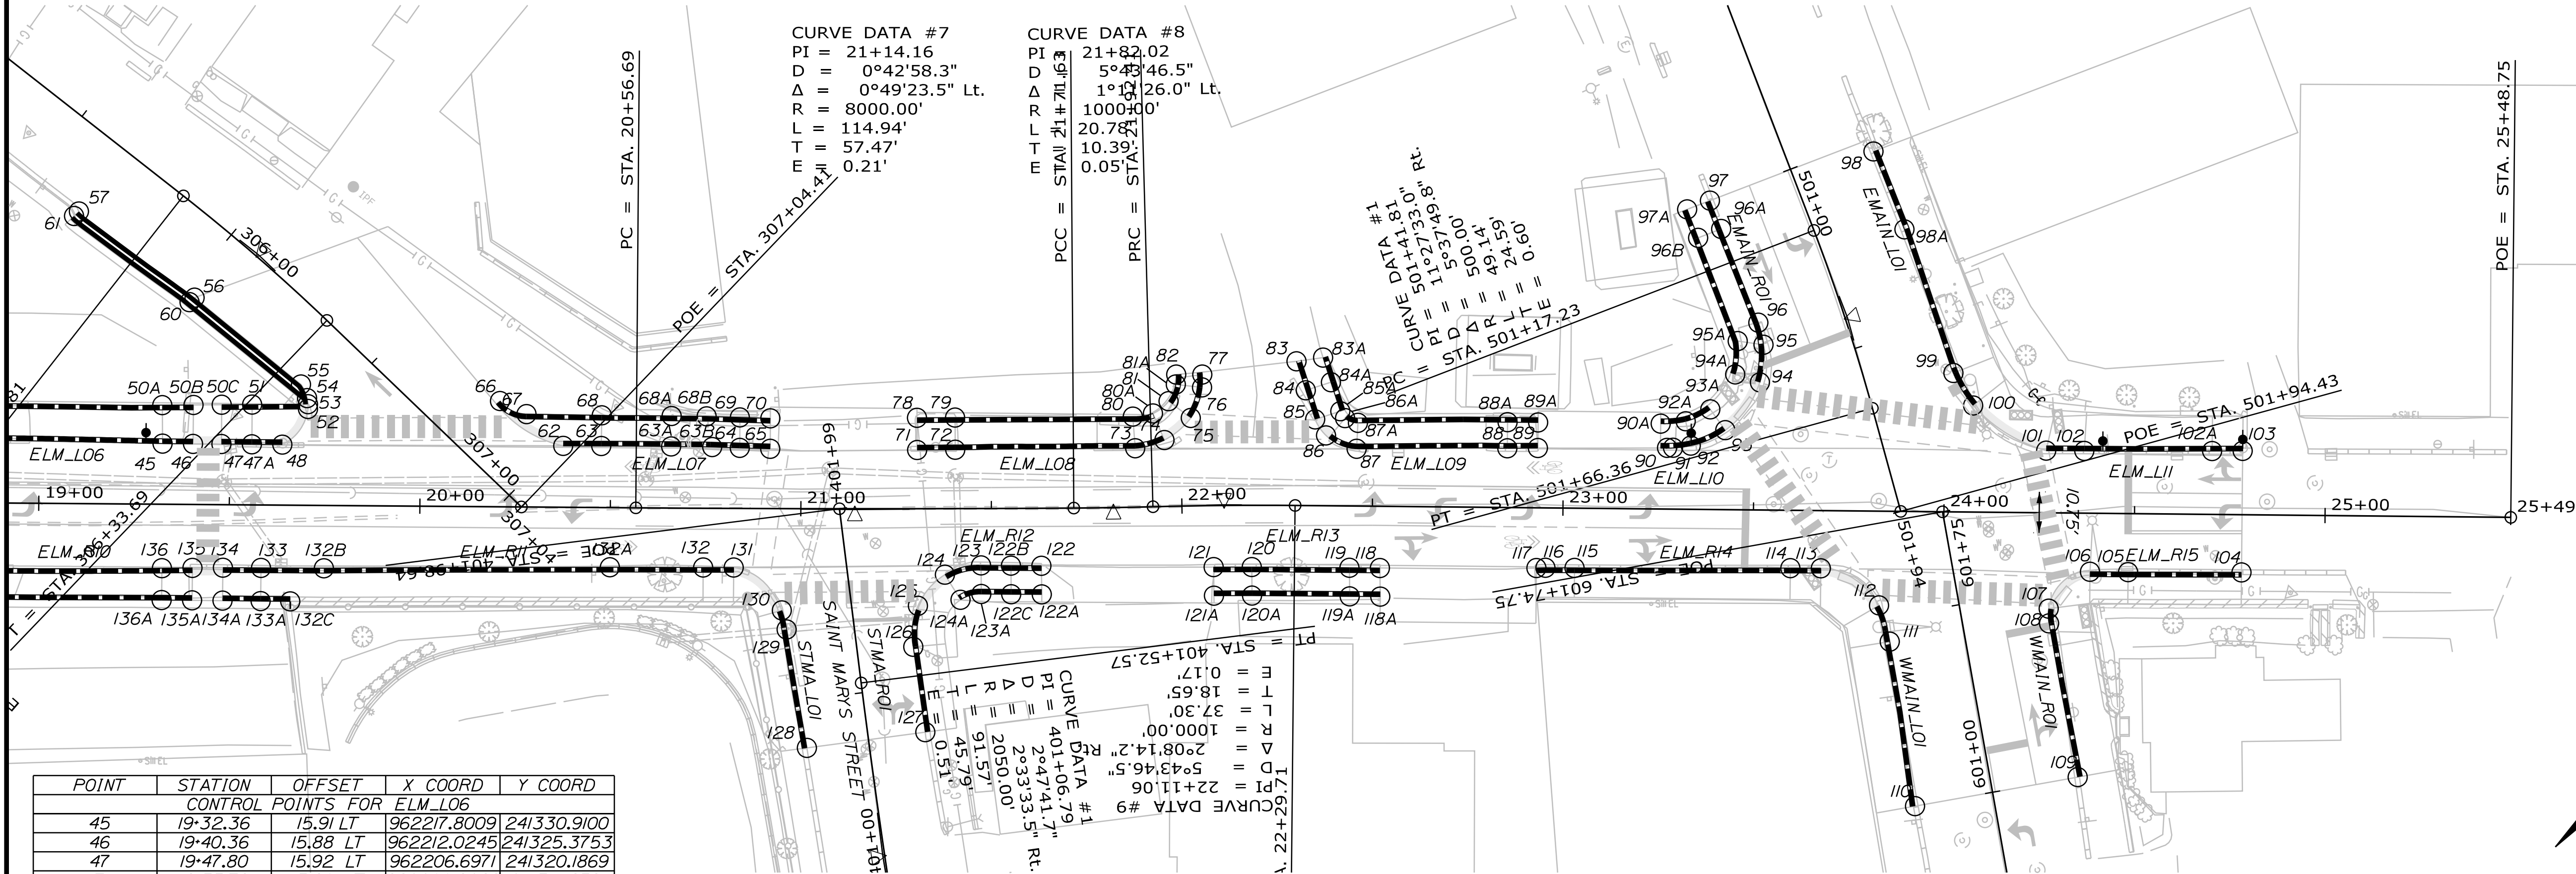


POINT	STATION	OFFSET	X COORD	Y COORD
CONTROL POINTS FOR ELM_LO6				
45	19+32.36	15.91 LT	962217.8009	241330.9100
46	19+40.36	15.88 LT	962212.0245	241325.3753
47	19+47.80	15.92 LT	962206.6971	241320.1869
47A	19+55.79	15.90 LT	962200.9268	241314.6591
48	19+63.80	15.88 LT	962195.1481	241309.1134
51	19+55.78	26.33 LT	962208.1776	241307.1539
52	19+70.44	25.30 LT	962196.9048	241297.7215
CONTROL POINTS FOR ELM_LO7				
62	20+37.50	16.12 LT	962142.2653	241257.7789
63	20+47.50	16.16 LT	962135.0958	241250.8077
63A	20+65.84	16.18 LT	962121.9167	241238.0752
63B	20+76.64	16.09 LT	962114.1121	241230.6396
64	20+83.89	15.90 LT	962108.7920	241225.7433
65	20+91.90	15.68 LT	962102.9043	241220.3272
66	20+20.82	27.76 LT	962162.3485	241260.9782
67	20+27.81	24.38 LT	962154.9675	241258.5594
68	20+47.57	24.20 LT	962140.6182	241244.9746
68A	20+65.91	24.18 LT	962127.4288	241232.2771
68B	20+75.14	24.14 LT	962120.7899	241225.9043
69	20+83.88	23.90 LT	962114.3681	241220.0032
70	20+91.91	23.68 LT	962108.4806	241214.5868
CONTROL POINTS FOR ELM_LO8				
71	21+30.54	15.40 LT	962075.1287	241193.5653
72	21+40.56	15.45 LT	962068.0304	241186.5216
73	21+88.10	15.46 LT	962034.5719	241153.1937
74	21+95.82	17.41 LT	962030.6065	241146.3059
75	22+02.72	23.07 LT	962029.7198	241137.3156
76	22+05.72	31.02 LT	962033.1991	241129.5363
77	22+05.82	34.40 LT	962035.5339	241127.0815
78	21+30.50	23.86 LT	962081.0834	241187.5604
79	21+40.52	23.89 LT	962073.9857	241180.5339
80	21+87.66	23.77 LT	962040.8260	241147.7064
80A	21+93.05	24.47 LT	962037.6362	241143.4189
81	21+97.12	26.58 LT	962036.9607	241138.2578
81A	21+99.05	31.92 LT	962038.6740	241133.8015
82	21+99.21	34.51 LT	962040.4087	241131.8743

POINT	STATION	OFFSET	X COORD	Y COORD
CONTROL POINTS FOR ELM_LO9				
136	19+32.45	16.79 RT	962195.0447	241354.3908
135	19+40.44	16.65 RT	962189.3830	241348.7388
CONTROL POINTS FOR ELM_LO10				
134	19+48.44	16.54 RT	962183.7011	241343.1064
133	19+58.44	16.51 RT	962176.5215	241336.1455
132	20+74.45	15.53 RT	962093.6879	241254.8768
131	20+82.43	15.51 RT	962087.9573	241249.2946
CONTROL POINTS FOR ELM_LO11				
124	21+37.75	17.33 RT	962047.0441	241211.8523
123	21+47.24	14.92 RT	962041.9593	241203.4643
122	21+63.04	15.09 RT	962030.5740	241192.4583
CONTROL POINTS FOR ELM_LO12				
121	22+08.14	16.15 RT	961998.0522	241161.0801
120	22+18.30	16.21 RT	961990.9088	241154.0821
119	22+44.13	16.21 RT	961972.4562	241136.2804
118	22+52.13	16.19 RT	961966.7003	241130.7245
CONTROL POINTS FOR ELM_LO13				
117	22+93.19	15.79 RT	961937.3576	241101.9975
116	22+95.56	15.70 RT	961935.7151	241100.2895
115	23+03.19	15.67 RT	961930.2283	241094.9869
114	23+59.82	15.16 RT	961889.7242	241055.3961
113	23+67.82	15.15 RT	961883.9651	241049.8434
CONTROL POINTS FOR ELM_LO14				
106	24+38.46	15.35 RT	961832.8729	241001.0722
105	24+48.46	15.34 RT	961825.6604	240994.1338
104	24+78.22	15.13 RT	961804.3412	240973.3704

POINT	STATION	OFFSET	X COORD	Y COORD
CONTROL POINTS FOR ELM_LO15				
83	22+29.69	37.82 LT	962020.2954	241107.3031
84	22+32.21	30.23 LT	962013.2172	241111.0312
85	22+34.73	22.64 LT	962006.1390	241114.7592
86	22+37.64	18.46 LT	962001.1458	241115.7635
87	22+45.71	15.03 LT	961992.9543	241112.6441
88	22+85.26	15.54 LT	961964.7753	241084.8928
89	22+93.25	15.70 LT	961959.1218	241079.2326
CONTROL POINTS FOR ELM_LO16				
90	23+27.17	16.08 LT	961934.9191	241055.4679
91	23+28.74	16.11 LT	961933.8070	241054.3672
92	23+33.38	16.71 LT	961930.8713	241050.7136
93	23+42.40	20.87 LT	961927.2481	241041.4745
CONTROL POINTS FOR ELM_LO17				
101	24+26.67	16.33 LT	961863.3212	240986.3798
102	24+36.67	16.34 LT	961856.1153	240979.4462
103	24+78.22	16.76 LT	961826.4354	240950.3687
CONTROL POINTS FOR ELM_LO18				
53	306+45.32	19.29 RT	962197.7723	241296.8210
54	306+44.05	18.30 RT	962199.0441	241295.8415
55	306+40.41	16.85 RT	962202.7034	241294.4261
56	306+03.33	18.86 RT	962238.5869	241297.6974
57	305+64.75	20.12 RT	962276.1031	241302.7486
60	306+03.09	20.61 RT	962238.6984	241299.4586
61	305+64.48	21.84 RT	962276.1757	241304.4844

POINT	STATION	OFFSET	X COORD	Y COORD
CONTROL POINTS FOR STMA_LO1				
128	401+37.55	16.31 LT	962041.1265	241269.6567
129	401+68.92	17.68 LT	962066.6645	241251.1861
130	401+74.05	18.31 LT	962071.0750	241248.4820
CONTROL POINTS FOR STMA_LO2				
127	401+37.55	15.04 RT	962021.8041	241244.9793
126	401+60.28	14.73 RT	962039.7364	241231.1893
125	401+70.81	17.29 RT	962046.3860	241222.6317
CONTROL POINTS FOR WMAIN_LO1				
110	601+00.00	20.68 LT	961822.6592	241077.1208
111	601+43.64	19.64 LT	961857.5834	241050.9362
112	601+53.51	20.74 LT	961866.2615	241046.1078
CONTROL POINTS FOR WMAIN_LO2				
109	601+00.00	22.68 RT	961797.4831	241041.8150
108	601+41.02	22.36 RT	961831.0668	241018.2601
107	601+44.83	22.95 RT	961833.8264	241015.5701
CONTROL POINTS FOR EMAIN_LO1				
97	501+00.14	22.66 RT	961972.2579	241001.2485
96	501+35.38	21.99 RT	961940.7945	241015.2608
95	501+41.58	22.54 RT	961935.7709	241018.4464
94	501+51.18	26.44 RT	961929.5291	241026.1702
CONTROL POINTS FOR EMAIN_LO2				
98	501+03.48	22.02 LT	961950.6207	240962.0159
98A	501+25.13	22.35 LT	961930.5135	240970.9346
99	501+63.22	22.98 LT	961894.9654	240988.8695
100	501+72.67	25.70 LT	961885.2984	240991.3345

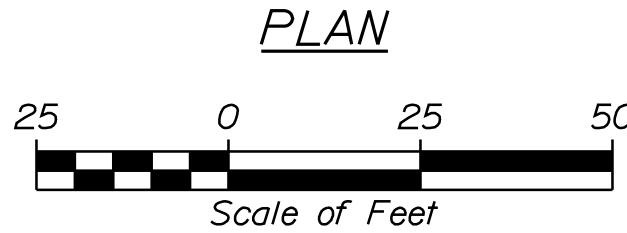

TYLin

PT TO PT	RADIUS	LENGTH	STATION	OFFSET	X COORD	Y COORD
CONTROL POINTS FOR ELM_LOI						
I-A	27.61	8.00	9+42.63	46.41 LT	962925.9596	242021.2129
IB-IC	32.08	8.00	9+38.57	50.55 LT	962931.7533	242021.2301
IC-ID	52.53	6.40	9+23.36	62.28 LT	962950.7761	242023.9460
CONTROL POINTS FOR ELM_LOIA						
IE-IF	24.06	8.00	10+42.64	45.37 LT	962859.2153	241950.7343
IG-II		50.11				
II-IJ	18.96	8.00	10+87.15	38.40 LT	962825.6661	241921.5286
CONTROL POINTS FOR ELM_LOIB						
IK-IL	18.96	8.00	11+37.58	38.40 LT	962793.3753	241882.7927
IL-2		12.43				
2-2A		24.93				
2A-3		20.01				
CONTROL POINTS FOR ELM_LOIC						
4-5	VARIES	8.00	13+84.04	45.99 LT	962639.7215	241687.7749
CONTROL POINTS FOR ELM_LO2						
13-15	188.35	16.00	15+31.63	208.46 LT	962639.6852	241461.1733
19-21	188.35	15.25	15+31.85	213.21 LT	962642.7049	241457.5109
CONTROL POINTS FOR ELM_LO3						
22-23		13.50				
23-25		105.77				
26-27		18.98				
CONTROL POINTS FOR ELM_LO4						
28-30		22.61				
CONTROL POINTS FOR ELM_LO5						
31-34		40.11				
CONTROL POINTS FOR ELM_LO5A						
35-38		29.37				
39-42		29.24				
CONTROL POINTS FOR ELM_LO6						
43-48		131.38				
49-53		137.98				
CONTROL POINTS FOR ELM_LO7						
62-63A		28.32				
63A-63B		10.78				
63B-65		15.23				
66-67	9.01	8.03	20+27.86	33.39 LT	962161.1911	241252.0390
67-68A		38.07				
68A-68B		9.20				
68B-70		16.72				
CONTROL POINTS FOR ELM_LO8						
71-73		57.23				
73-74	20.18	8.00	21+87.01	35.61 LT	962049.7277	241139.8828
75-77	16.40	12.00	21+88.52	33.35 LT	962047.0970	241140.4192
78-80		56.65				
80-80A	13.82	5.38	21+88.53	37.52 LT	962050.1137	241137.4663
80A-82	10.14	12.68	21+89.21	33.89 LT	962047.0197	241139.5695
CONTROL POINTS FOR ELM_LO9						
83-85		16.00				
86-87	11.30	8.00	22+46.21	27.47 LT	962001.2313	241103.2164
87-89		47.55				
83A-85A		14.80				
86A-87A	4.72	3.71	22+45.72	26.56 LT	962000.9324	241104.3263
87A-89A		42.27				
CONTROL POINTS FOR ELM_LIO						
90-91		1.56				
91-93	23.23	13.94	23+27.89	40.54 LT	961951.3682	241037.3190
90A-93A	18.67	13.82	23+27.04	41.09 LT	961952.3342	241037.5255
CONTROL POINTS FOR ELM_LII						
101-103		51.55				

PT TO PT	RADIUS	LENGTH	STATION	OFFSET	X COORD	Y COORD
CONTROL POINTS FOR ELM_ROI						
193E-193D		14.42				
193D-193B		18.21				
193B-191		34.22				
CONTROL POINTS FOR ELM_R02						
198-197		60.99				
CONTROL POINTS FOR ELM_R03						
188-186		17.59				
186-185		33.10				
185-184		79.65				
184-183		94.82				
183-181		42.57				
CONTROL POINTS FOR ELM_R04						
170-169	17.78	8.00	13+47.77	36.92 RT	962600.9635	241769.6142
169-168		12.75				
168-167		37.04				
167-166		14.47				
174-175		13.13				
175-176		13.21				
176-177		7.69				
CONTROL POINTS FOR ELM_R05						
165-163		34.72				
163-162		17.48				
165A-163A		34.71				
163A-162A		17.34				
CONTROL POINTS FOR ELM_R06						
161-159		20.00				
161A-159A		19.99				
CONTROL POINTS FOR ELM_R07						
158-155		23.00				
158A-155A		26.22				
CONTROL POINTS FOR ELM_R08						
154-153		4.36				
153-150		52.69				
CONTROL POINTS FOR ELM_R09						
149-147		19.64				
153-150		91.62				
CONTROL POINTS FOR ELM_R10						
139-138		7.40				
138-137		11.88				
137-136B		35.59				
136B-135		41.61				
139A-136C		54.23				
136C-135A		41.27				
CONTROL POINTS FOR ELM_R11						
134-132B		26.50				
132B-132A		75.06				
132A-131		32.48				
134A-132C		17.77				
CONTROL POINTS FOR ELM_R12						
124-123	16.28	9.95	21+46.29	31.17 RT	962031.2270	241215.7066
123-122		19.21				
124A-123A	9.29	5.77	21+46.90	31.80 RT	962030.4383	241215.6681
123A-122A		15.85				
CONTROL POINTS FOR ELM_R13						
121-118		43.64				
121A-118A		43.64				
CONTROL POINTS FOR ELM_R14						
117-116		2.37				
116-113		72.27				
CONTROL POINTS FOR ELM_R15						
106-104		39.77				

PT TO PT	RADIUS	LENGTH	STATION	OFFSET	X COORD	Y COORD
CONTROL POINTS FOR HOOP_LOI						
178-179		35.39				
179-180	14.02	4.00	50+39.41	24.64 LT	962639.8027	241808.5654
CONTROL POINTS FOR HOOP_ROI						
173-172		34.23				
179-180	17.78	4.00	50+34.19	30.12 RT	962600.9635	241769.6142
CONTROL POINTS FOR SPRU_LOI						
142A-143		42.67				
143-144	22.10	7.12	201+42.54	35.72 LT	962288.8533	241472.6451
CONTROL POINTS FOR SPRU_ROI						
140-142	33.19	15.04	201+29.72	48.53 RT	962229.2507	241411.7365
CONTROL POINTS FOR STMA_LOI						
128-129		31.52				
129-130	20.86	4.90	401+68.87	39.38 LT	962080.3043	241268.5782
CONTROL POINTS FOR STMA_ROI						
127-126		22.62				
126-125	18.32	11.00	401+61.41	33.01 RT	962029.2462	241216.1756
CONTROL POINTS FOR WMAIN_LOI						
110-111		46.62				
111-112	18.37	7.03	604+47.20	37.99 LT	961871.1420	241063.8138
CONTROL POINTS FOR WMAIN_ROI						
109-108		41.02				
108-107	11.95	3.87	601+41.14	34.31 RT	961824.2110	241008.4665
CONTROL POINTS FOR EMAIN_LOI						
98-98A		22.00				
98-98A		39.82				
99-100	32.57	11.32	501+59.68	55.29 LT	961882.2971	240958.9023
CONTROL POINTS FOR EMAIN_ROI						
97-96		34.44				
96-94	24.49	15.96	501+35.98	46.47 RT	961951.2981	241037.3784
97A-95A		37.03				
95A-94A	18.67	8.85	501+35.03	47.06 RT	961952.3342	241037.5255

PT TO PT	RADIUS	LENGTH	STATION	OFFSET	X COORD	Y COORD
CONTROL POINTS FOR ELM_MOI						
199-200		2.44				
200-201	25.00	6.88	15+22.52	20.50 RT	962492.7631	241637.0183
201-202		24.97				
202-203	3.00	8.59	15+47.48	1.50 LT	962489.0223	241603.9537
203-204		7.89				
204-205	25.00	6.93	15+33.87	20.50 LT	962511.8650	241599.0050
205-206		11.30				
206-207	25.00	6.93	15+22.57	20.50 LT	962520.2403	241606.5880
207-208		2.45				
208-199	3.00	7.77	15+14.20	0.01 LT	962512.6984	241627.3995

BIDDEFORD
ELM STREET

GEOMETRIC CURB LAYOUT

SHEET NUMBER

16


OF 71



STATE OF MAINE
DEPARTMENT OF TRANSPORTATION

2565300

WIN
25653.00

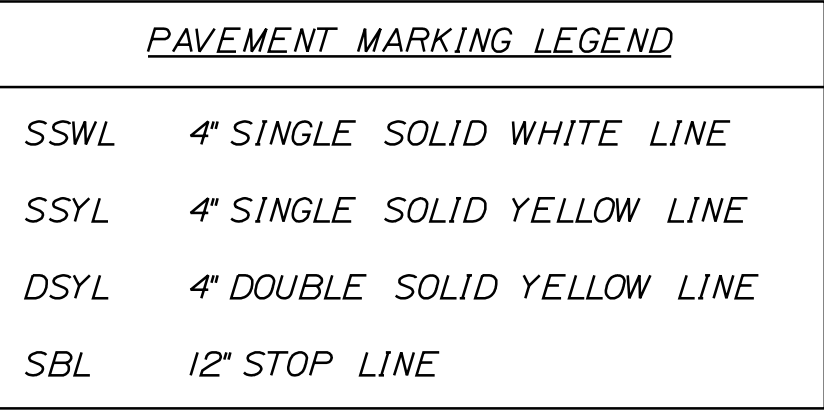


Date: 9/25/2026

Username:

Division: HIGHWAY

Filename: ... \xxx_Signing&Striping_Plan03.dgn

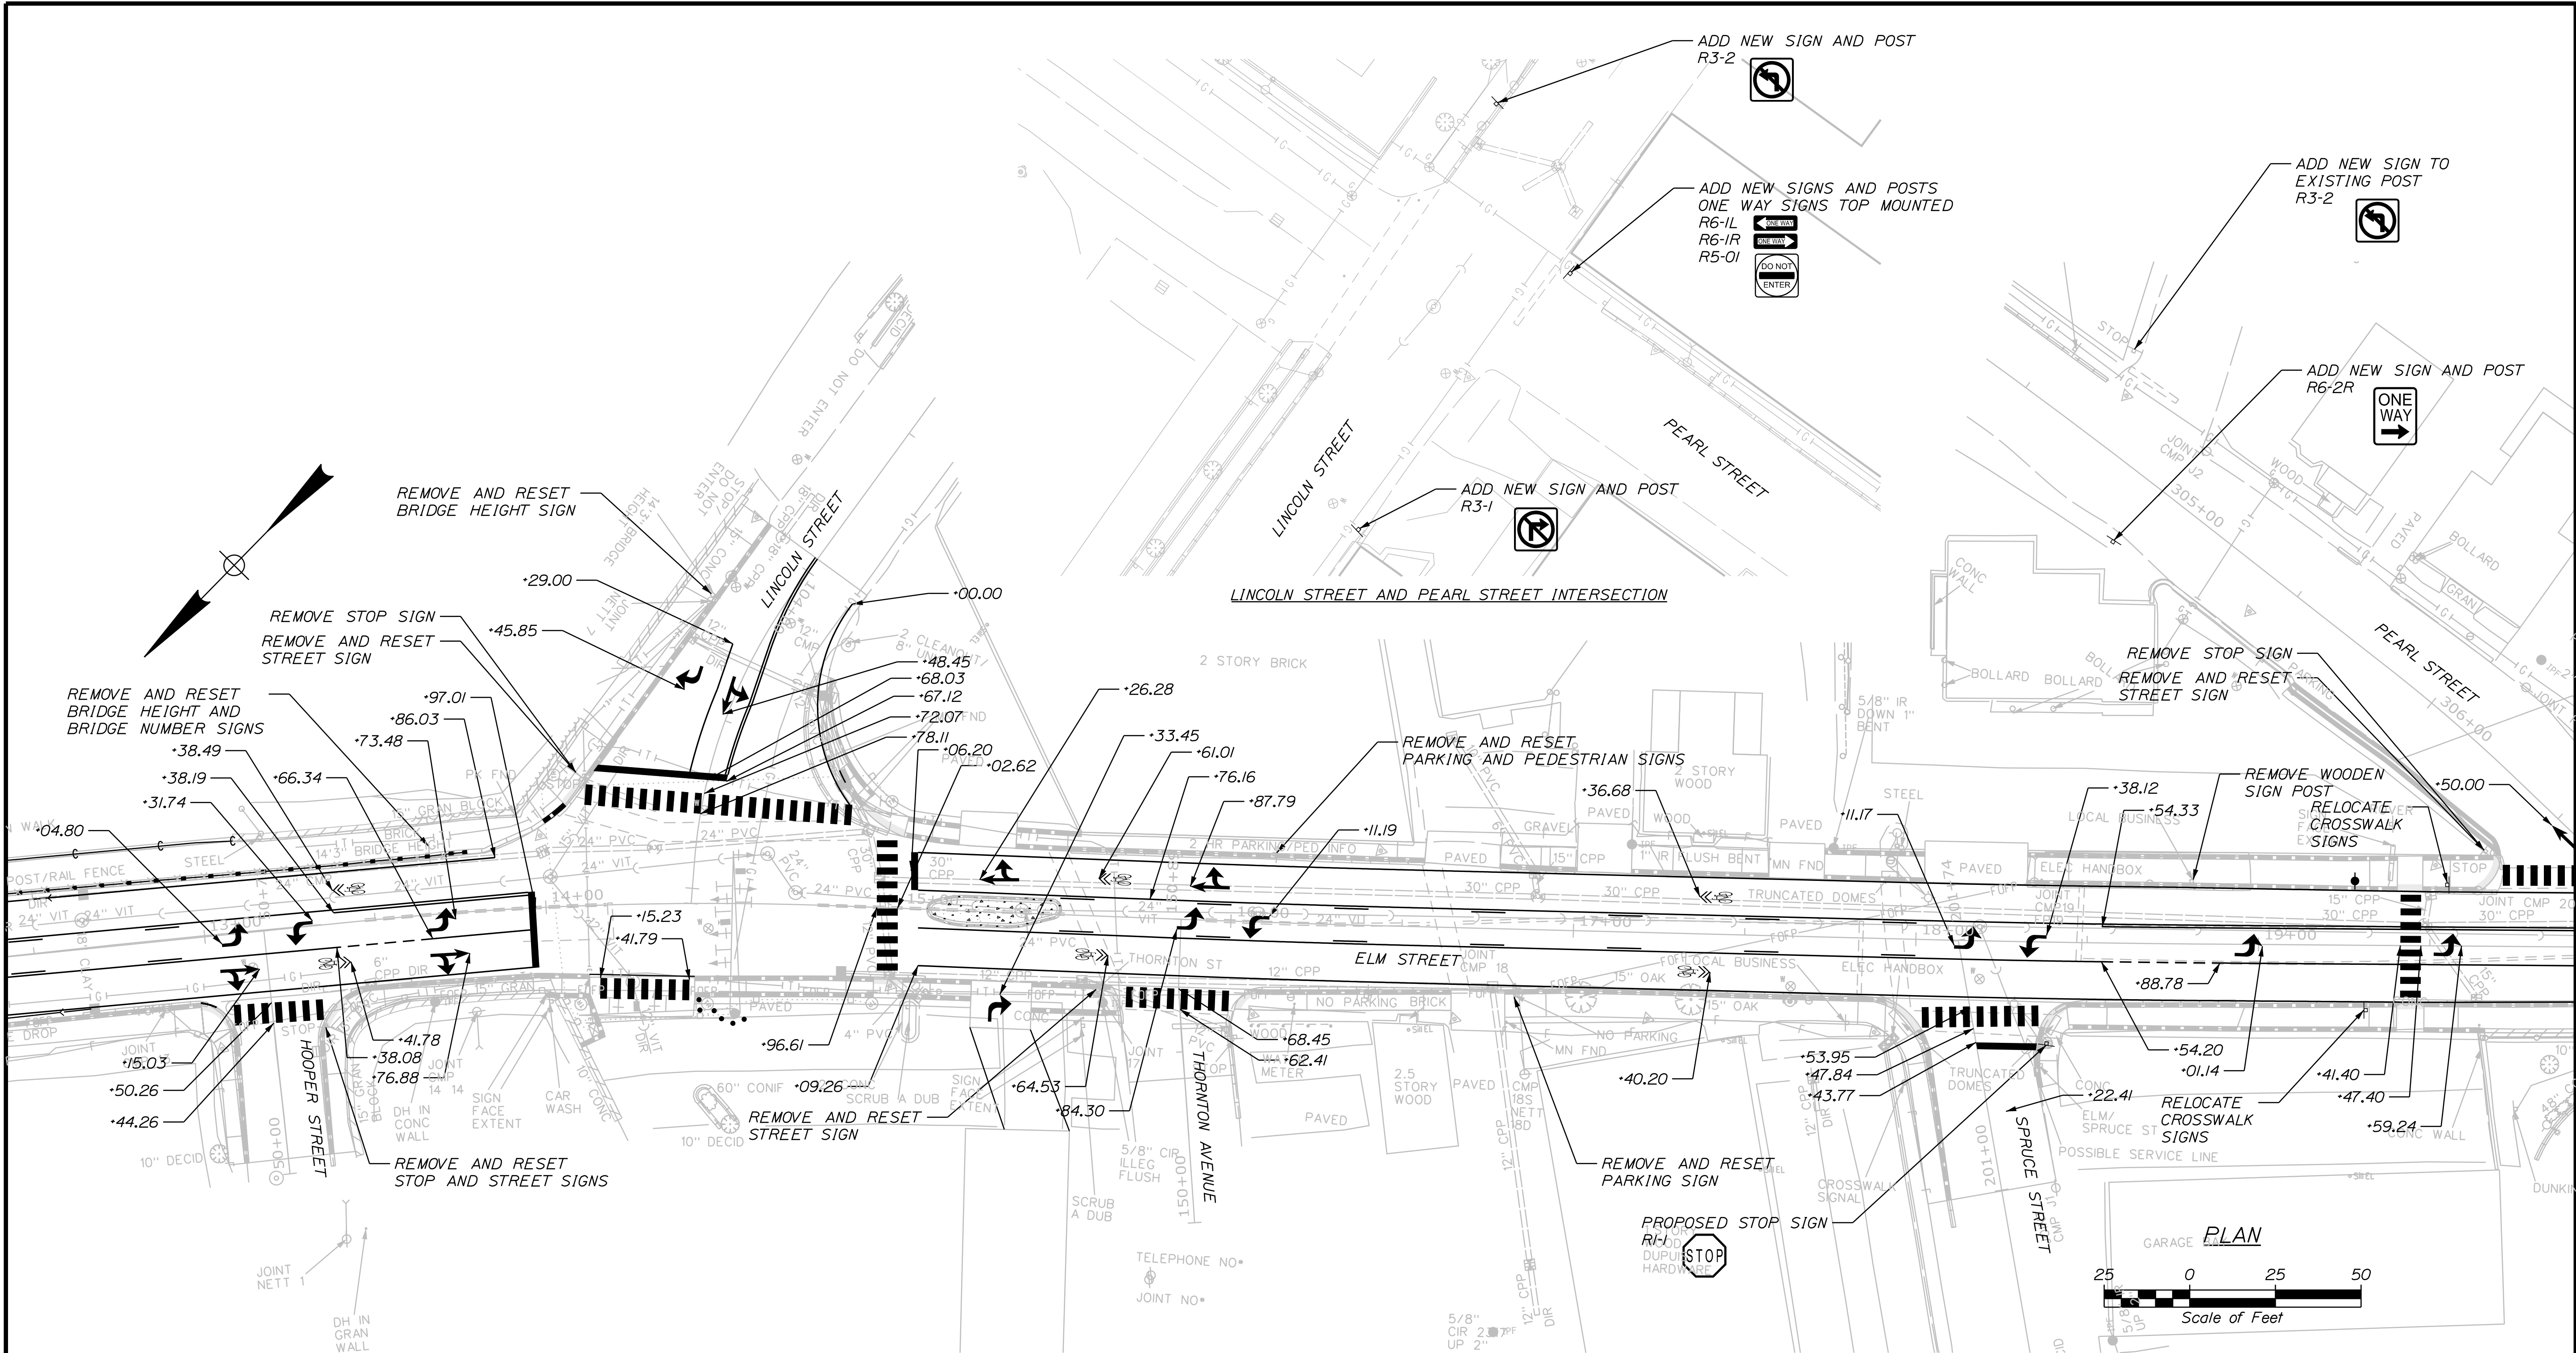


STATE OF MAINE DEPARTMENT OF TRANSPORTATION		2565300		WIN 25653.00	
BIDDEFORD ELM STREET		SIGNING AND STRIPING PLANS		SHEET NUMBER 18	
PROJ. MANAGER		DATE		DATE	
DESIGN-DETAILED		CHECKED-REVIEWED		DESIGN-DETAILED	
DESIGN-DETAILED		DESIGN-DETAILED		DESIGN-DETAILED	
REVISIONS 1		REVISIONS 2		REVISIONS 3	
REVISIONS 4		REVISIONS 5		REVISIONS 6	
FIELD CHANGES		FIELD CHANGES		FIELD CHANGES	
SIGNATURE		P.E. NUMBER		DATE	

Date: 9/25/2026

Username:

Division: HIGHWAY

Filename: ... \xxx_Signing&Striping_Plan04.dgn

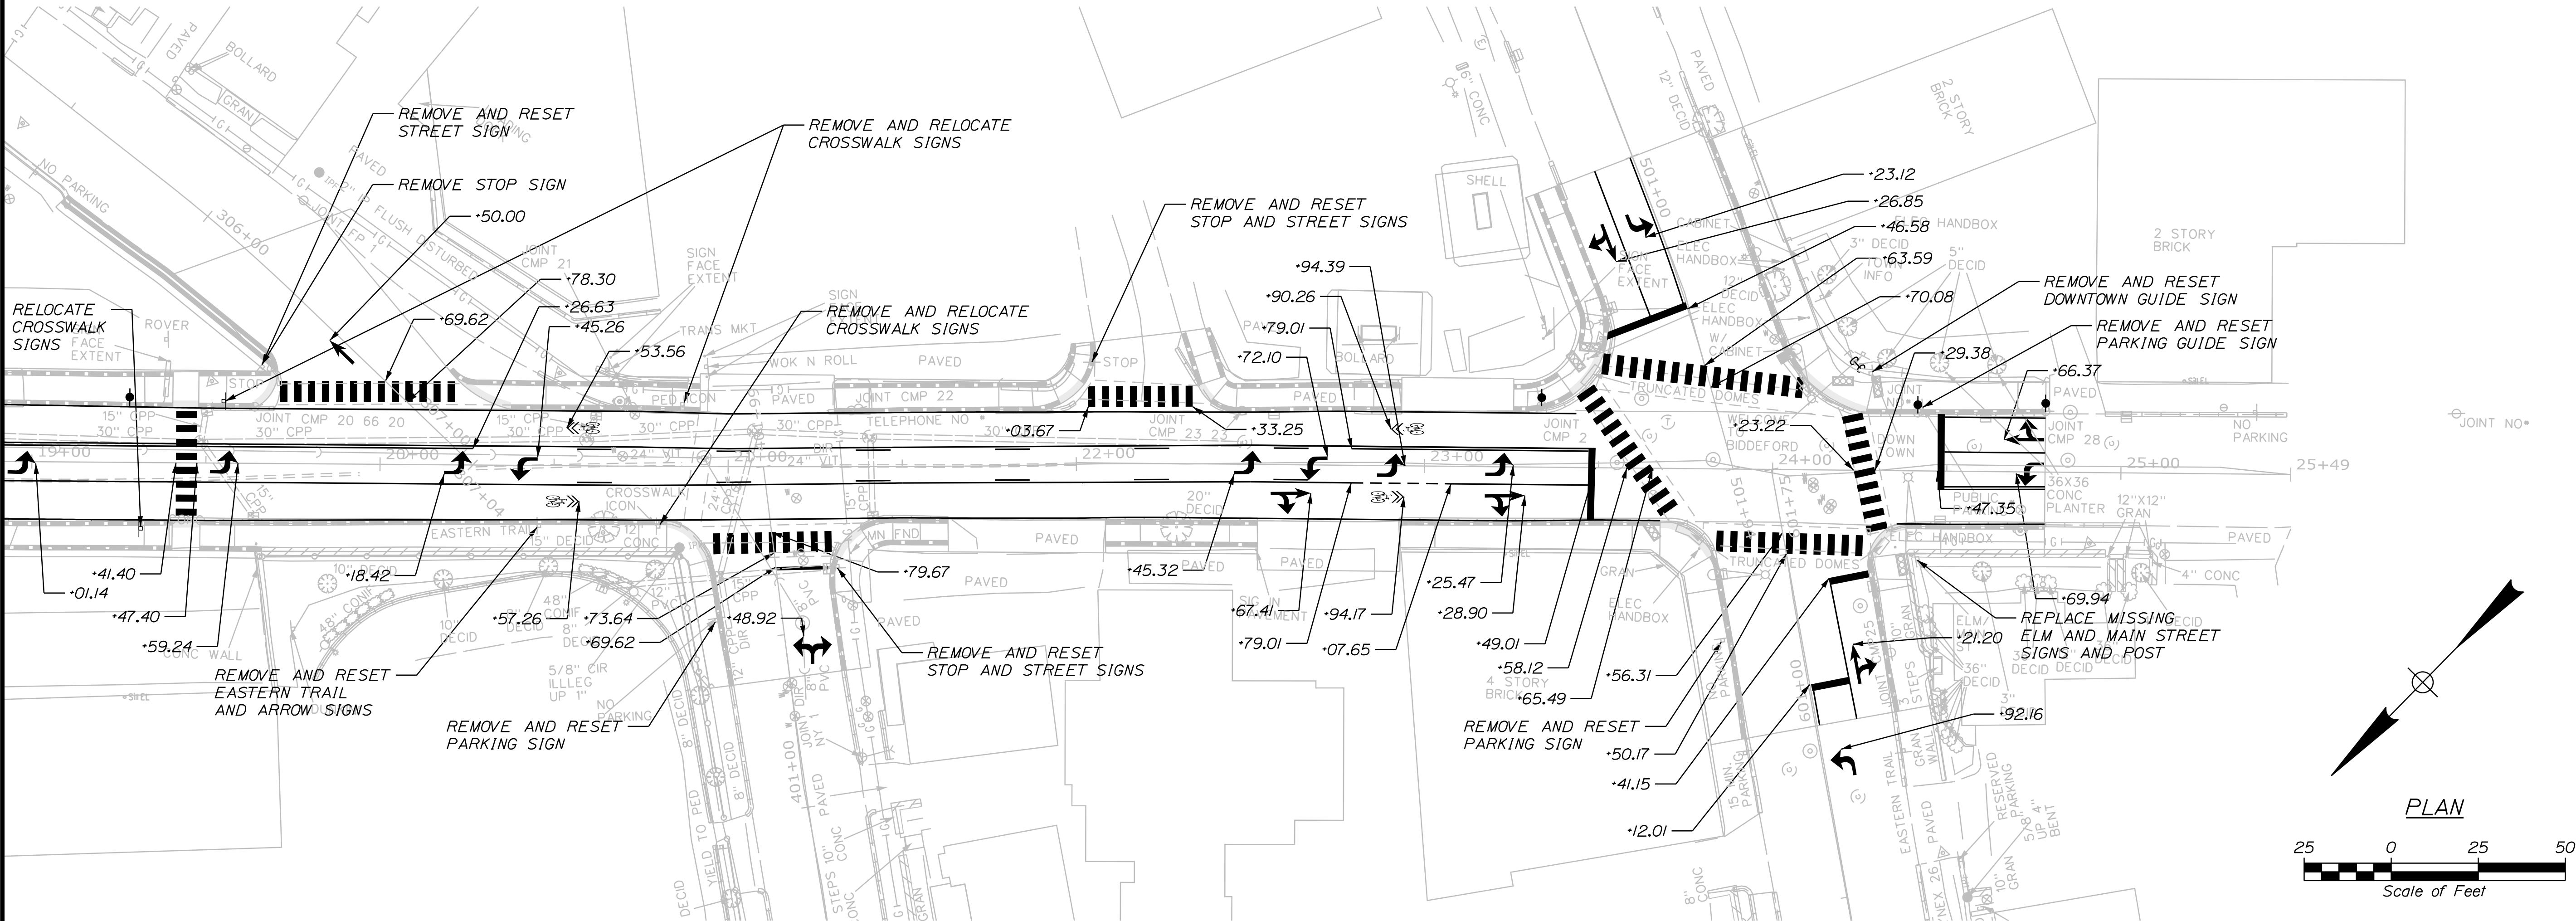

PAVEMENT MARKING LEGEND	
SSWL	4" SINGLE SOLID WHITE LINE
SSYL	4" SINGLE SOLID YELLOW LINE
DSYL	4" DOUBLE SOLID YELLOW LINE
SBL	12" STOP LINE




TYLin

STATE OF MAINE	
DEPARTMENT OF TRANSPORTATION	
2565300	
WIN	25653.00

PROJ. MANAGER	BY	DATE	SIGNATURE	P.E. NUMBER	DATE
DESIGN-DETAILED					
CHECKED-REVIEWED					
DESIGN-DETAILED					
DESIGN-DETAILED					
REVISIONS 1					
REVISIONS 2					
REVISIONS 3					
REVISIONS 4					
FIELD CHANGES					

BIDDEFORD ELM STREET	SIGNING AND STRIPING PLANS

SHEET NUMBER	
19	OF 71

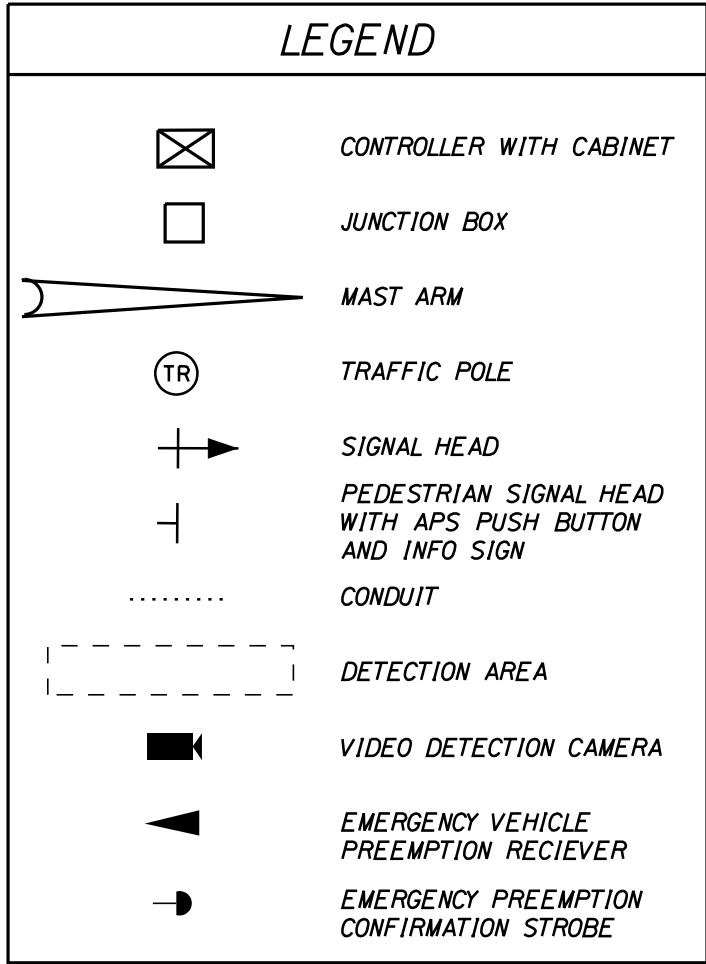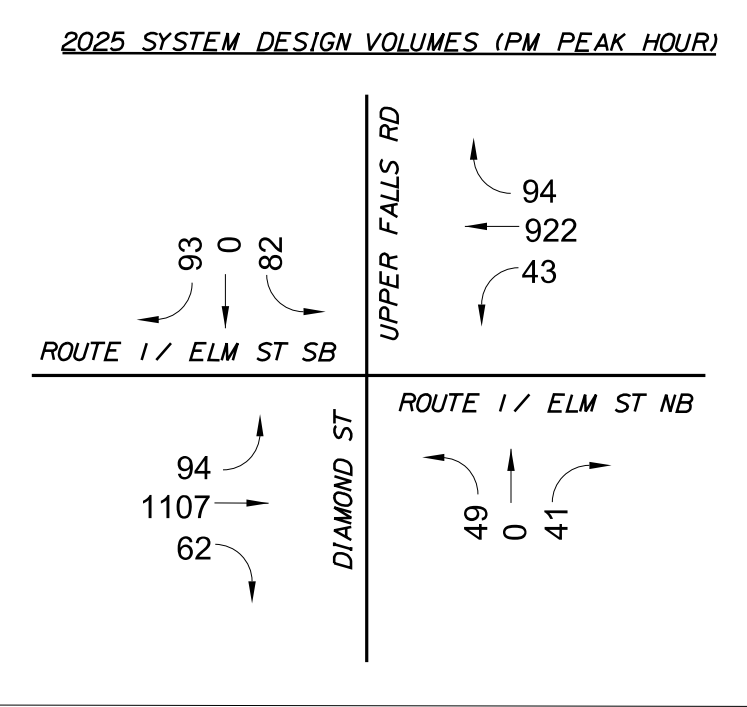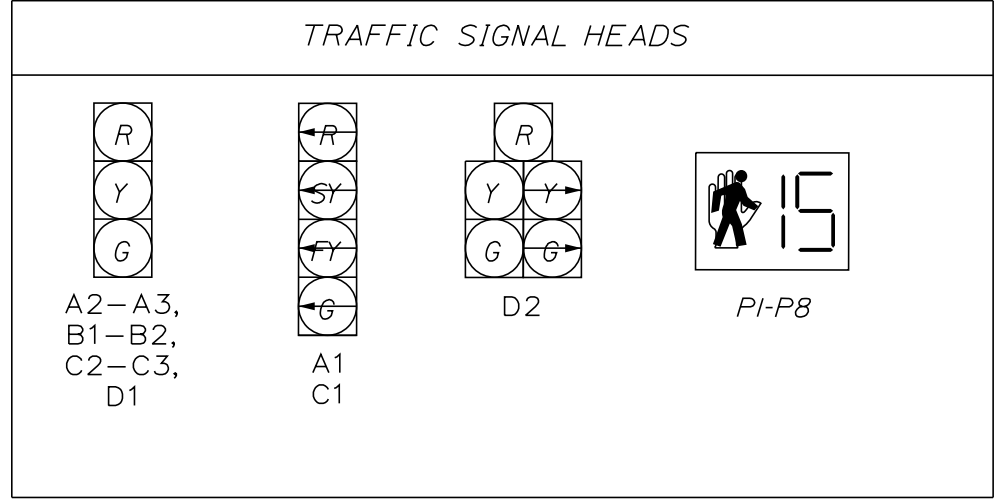

DETECTOR SCHEDULE

DETECTOR ZONE NO.	LOCATION	0 CALLED	0 EXT.	MODE A=ADVANCE B=STOPLINE	DELAY TIME	EXT. TIME
1	ELM ST. SB LEFT	5	5	B	-	-
2	ELM ST. SB THRU/RIGHT	2	2	B	-	-
3	DIAMOND ST.	4	4	B	-	-
4	ELM ST. NB LEFT	1	1	B	-	-
5	ELM ST. NB THRU/RIGHT	6	6	B	-	-
6	UPPER FALLS RD. LEFT/THRU	8	8	B	-	-
7	UPPER FALLS RD. RIGHT	8-5	8-5	B	5	-

DAILY AND WEEKLY COORDINATION SCHEDULE

	MON - FRI	SATURDAY	SUNDAY
FREE OPERATIONS MAX 1	0000 - 0645 0830 - 1100 2045 - 2400	0000 - 0930 1900 - 2400	0000 - 1000 1800 - 2400
PLAN 1 100 SECS (AM) MAX 2	0645 - 0830 1900 - 2045	1145 - 1900	
PLAN 2 110 SECS (MIDDAY/SAT/SUN) MAX 3	1100 - 1445 1800 - 1900	0930 - 1130 1430 - 1745	1000 - 1800
PLAN 3 120 SECS (PM/SAT) MAX 2	1445 - 1800	1130 - 1430	


SIGNAL TIMING

ITEM/PHASE	1	2	3	4	5	6	7	8
MINIMUM INITIAL	5	10	-	5	5	10	-	5
PASSAGE TIME	2.5	3.5	-	3.5	2.5	3.5	-	3.5
MAX 1	15	77	-	23	10	77	-	23
MAX 2	15	60	-	20	10	60	-	20
YELLOW	3.0	3.0	-	3.0	3.0	3.0	-	3.0
ALL RED	2.0	2.0	-	2.0	2.0	2.0	-	2.0
PED WALK	-	7	-	7	-	7	-	7
LPI	-	4	-	4	-	4	-	4
PED CLEAR	-	15	-	19	-	15	-	19
RECALL	0	S	-	0	S	0	-	0
DETECTOR PRE-EMPT	PR	PR	-	PR	PR	PR	-	PR
PRIORITY	1	2	-	2	1	-	-	-
FLASH	R	Y	-	R	R	Y	-	R
DUAL ENTRY	OFF	ON	-	ON	OFF	ON	-	ON

COORDINATION NOTES:
1. THE SIGNAL TIMING IS FOR INITIAL OPERATIONS AND SHALL BE UPDATED FOLLOWING SYSTEM START UP BY MAINEDOT AND THE ENGINEER.

LEGEND:
S = SOFT RECALL
O = RECALL OFF
PR = PRESENCE
MAX2 = UNDER COORDINATION
Y = YELLOW
R = RED


TYPICAL PHASE SEQUENCE

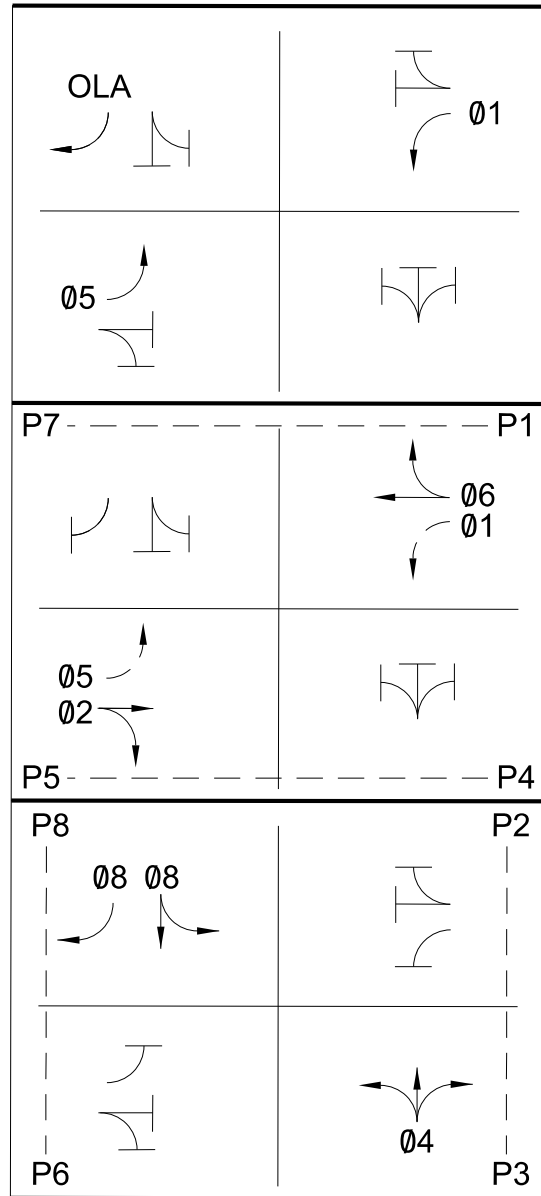

ELM STREET/UPPER FALLS ROAD/DIAMOND STREET
COORDINATION CYCLE/SPLIT/OFFSET SCHEDULE
ALL ENTITIES IN SECONDS

	PLAN 1	PLAN 2	PLAN 3
CYCLE LENGTH	100	110	120
OFFSET (BEGINNING OF GREEN)	90	100	99
COORDINATION PHASE	PHASE 2	PHASE 2	PHASE 2
SPLIT TIME PHASE 1	16	16	16
SPLIT TIME PHASE 2	62	71	81
SPLIT TIME PHASE 3	0	0	0
SPLIT TIME PHASE 4	22	23	23
SPLIT TIME PHASE 5	16	16	16
SPLIT TIME PHASE 6	62	71	81
SPLIT TIME PHASE 7	0	0	0
SPLIT TIME PHASE 8	22	23	23


COORDINATION NOTES:
1. OFFSET IS REFERENCED TO THE BEGINNING OF THE COORDINATION PHASE GREEN (SEE TABLE ABOVE)
2. COORDINATION TO OPERATE BY TIME-OF-DAY (SEE DAILY AND WEEKLY COORDINATION SCHEDULE)
3. PROGRAM THE TRAFFIC SIGNAL CONTROLLER TO PROVIDE PEDESTRIAN SERVICE DURING COORDINATION OPERATION.
4. THE COORDINATION INPUT INFORMATION ARE TEMPORARY AND SHALL BE REVISED FOLLOWING THE COLLECTION OF REAL TIME TRAFFIC DATA PRIOR TO THE START UP OF THE SYSTEM. THE WORK SHALL BE PERFORMED BY MAINEDOT AND ENGINEER.

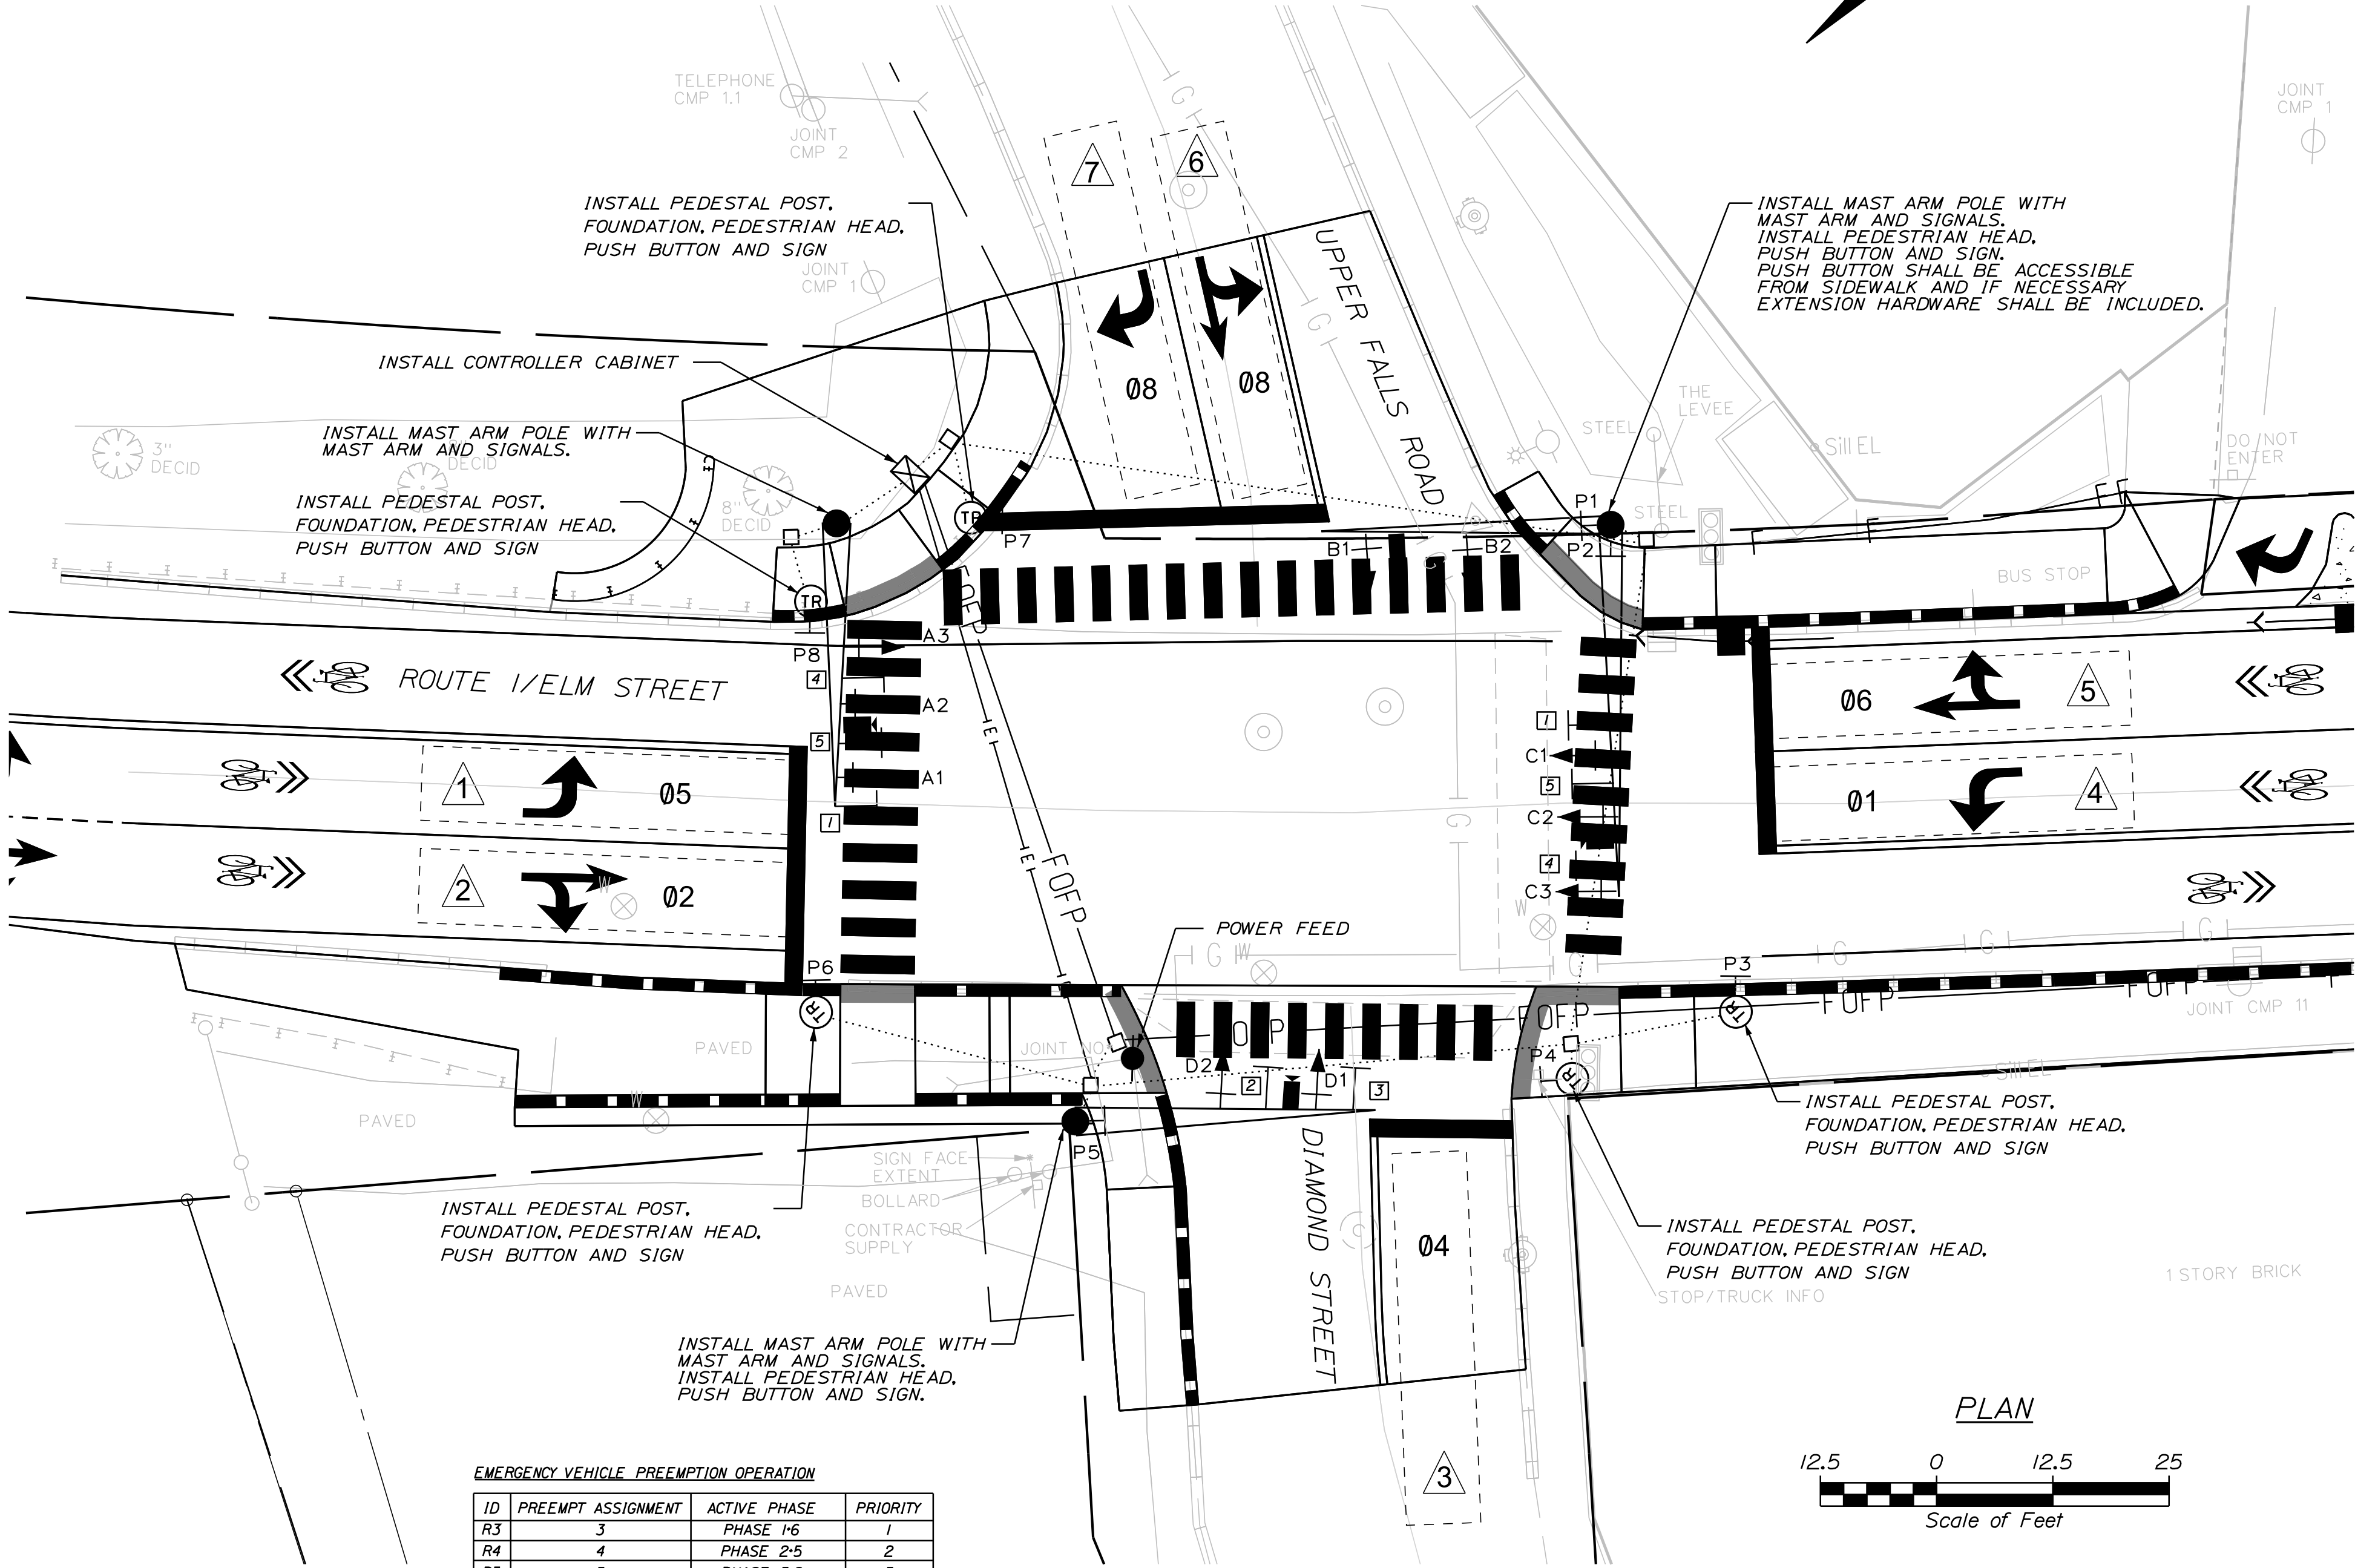

EMERGENCY VEHICLE PREEMPTION OPERATION

ID	PREEMPT ASSIGNMENT	ACTIVE PHASE	PRIORITY
R3	3	PHASE 1-6	1
R4	4	PHASE 2-5	2
R5	5	PHASE 3-8	3
R6	6	PHASE 4-7	4

- NEED TO SPECIFY CITY EQUIPMENT
- PREEMPTION SIGNALS SHALL BE SERVICED ON A PRIORITY BASIS WITH RECEIVERS ASSIGNED DESCENDING PRIORITIES (1 = HIGHEST, 6 = LOWEST).
- IN RESPONSE TO A PREEMPTION SIGNAL RECEIVED AT AN INTERSECTION BY AN OPTICAL DETECTOR, THE CONTROLLER SHALL HOLD OR ADVANCE TO AND HOLD THE EMERGENCY ACTIVE PHASE GREEN FOR A MINIMUM OF 10 SECONDS OR UNTIL THE PREEMPTION SIGNAL CEASES. THE CONTROLLER SHALL THEN TIME PREEMPTION PHASE CLEARANCE AND SERVICE SUBSEQUENT EMERGENCY ACTIVE PHASES AS NECESSARY. AT THE COMPLETION OF THE PREEMPTION CYCLE, THE CONTROLLER SHALL TIME THE PREEMPTION CLEARANCE AND RESUME NORMAL SIGNAL OPERATION.
- MINIMUM GREEN AND NORMAL VEHICLE CLEARANCE SHALL BE PROVIDED ON PHASES THAT ARE TO BE TERMINATED BY PREEMPTION DEMAND.
- CONFIRMATION STROBES SHALL BE ILLUMINATED WHENEVER ANY PREEMPTION GREEN IS ON.
- FINAL PLACEMENT OF OPTICAL RECEIVERS SHALL BE COORDINATED WITH THE CITY'S FIRE DEPARTMENT AND/OR POLICE DEPARTMENT.

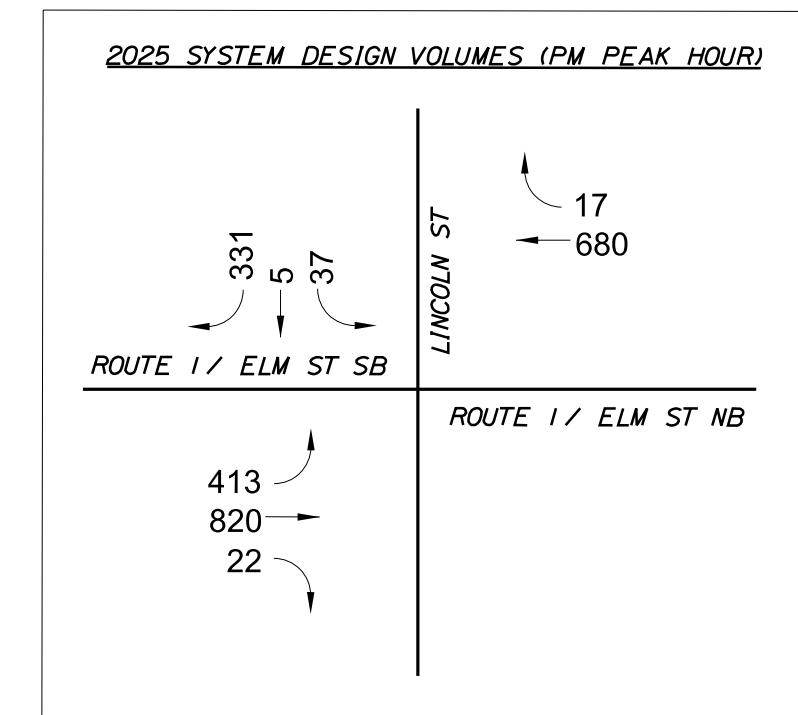


ELM STREET/LINCOLN STREET			
COORDINATION CYCLE/SPLIT/OFFSET SCHEDULE			
ALL ENTITIES IN SECONDS			
	PLAN 1	PLAN 2	PLAN 3
CYCLE LENGTH	100	110	120
OFFSET (BEGINNING OF GREEN)	0	0	1
COORDINATION PHASE	PHASE 2	PHASE 2	PHASE 2
SPLIT TIME PHASE 1	0	0	0
SPLIT TIME PHASE 2	46	52	58
SPLIT TIME PHASE 3	0	0	0
SPLIT TIME PHASE 4	0	0	0
SPLIT TIME PHASE 5	27	31	35
SPLIT TIME PHASE 6	46	52	58
SPLIT TIME PHASE 7	0	0	0
SPLIT TIME PHASE 8	27	27	27

COORDINATION MODE SET TO
FIXED FORCE-OFF

COORDINATION NOTES:

1. OFFSET IS REFERENCED TO THE BEGINNING OF THE COORDINATION PHASE GREEN (SEE TABLE ABOVE)
2. COORDINATION TO OPERATE BY TIME-OF-DAY (SEE DAILY AND WEEKLY COORDINATION SCHEDULE)
3. PROGRAM THE TRAFFIC SIGNAL CONTROLLER TO PROVIDE PEDESTRIAN SERVICE DURING COORDINATION OPERATION.
4. THE COORDINATION INPUT INFORMATION ARE TEMPORARY AND SHALL BE REVISED FOLLOWING THE COLLECTION OF REAL TIME TRAFFIC DATA PRIOR TO START UP OF THE SYSTEM. THE WORK SHALL BE PERFORMED BY MAINTENANCE AND ENGINEER.

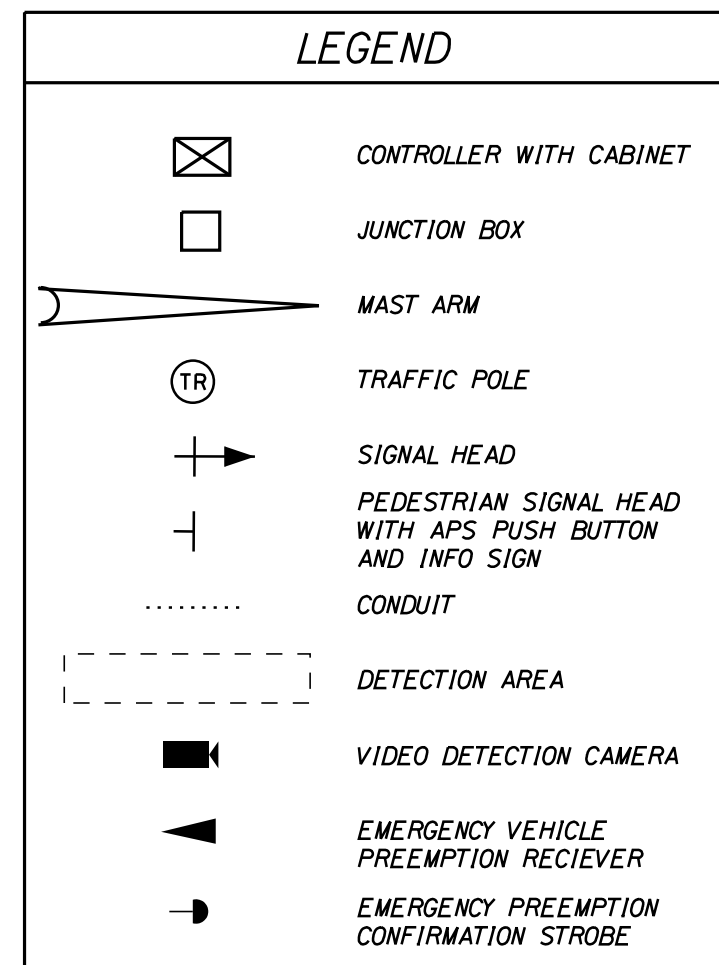



	SIGNAL TIMING							
ITEM/PHASE	1	2	3	4	5	6	7	8
MINIMUM INITIAL	-	12	-	-	5	12	-	5
PASSAGE TIME	-	3.5	-	-	2.5	3.5	-	3.5
MAX 1	-	40	-	-	23	40	-	27
MAX 2	-	60	-	-	20	60	-	20
YELLOW	-	3.0	-	-	3.0	3.0	-	3.0
ALL RED	-	2.0	-	-	2.0	2.0	-	2.0
PED WALK	-	7	-	-	-	7	-	7
LPI	-	7	-	-	-	7	-	7
PED CLEAR	-	30	-	-	-	30	-	12
RECALL	-	S	-	-	O	S	-	O
DETECTOR	-	PR	-	-	PR	PR	-	PR
PRE-EMPT PRIORITY	-	2	-	-	3	3	-	1
FLASH	-	Y	-	-	R	Y	-	R
DUAL ENTRY	-	ON	-	-	OFF	ON	-	OFF

COORDINATION NOTES:


1. THE SIGNAL TIMING IS FOR INITIAL OPERATIONS AND SHALL BE UPDATED FOLLOWING SYSTEM START UP BY MAINTDOT AND THE ENGINEER.

LEGEND:

S = SOFT RECALL
O = RECALL OFF
PR = PRESENCE
MAX2 = UNDER COORDINATION
Y = YELLOW
R = RED

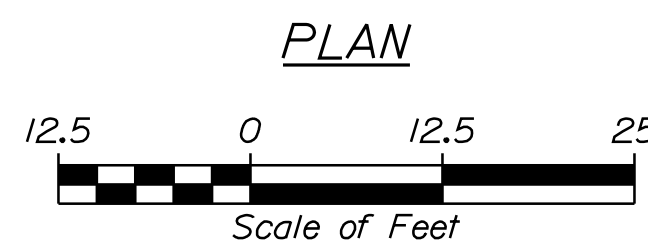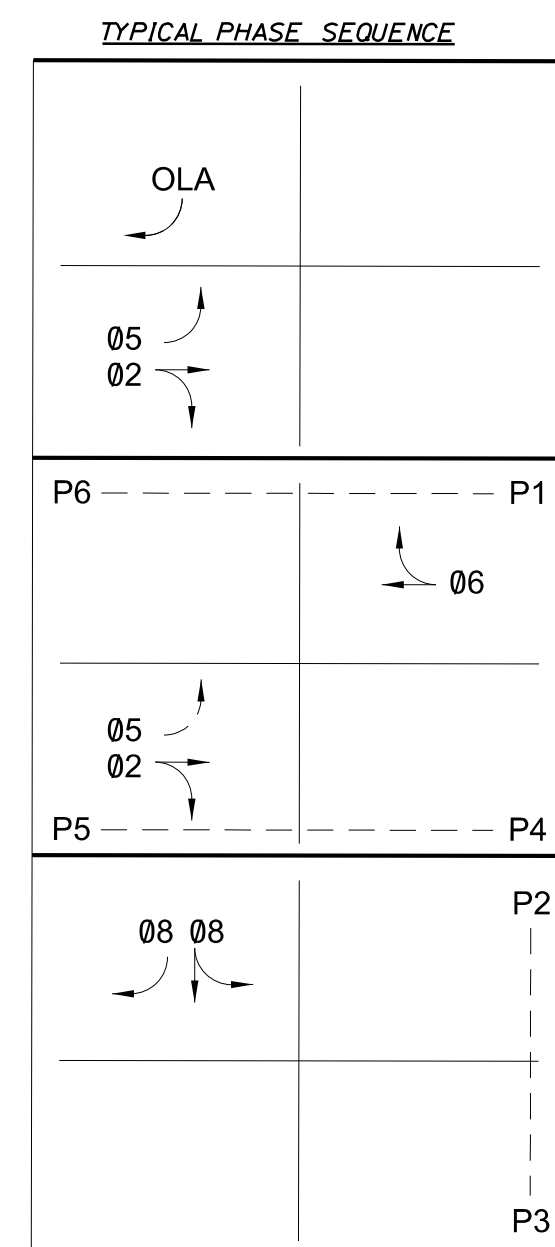

- FIBER OPTIC INTERCONNECT NOTES:
1. AT LOCATIONS CALLING FOR PROPOSED FIBER OPTIC CABLE ATTACHMENT TO EXISTING FIBER OPTIC CABLE, CONTRACTOR SHALL COORDINATE ALL WORK WITH THE CITY OF BIDDEFORD IT DEPARTMENT. NO WORK SHALL BE CONDUCTED ON THE EXISTING FIBER OPTIC CABLE WITHOUT THE PERMISSION OF THE CITY OF BIDDEFORD. CONTRACTOR SHALL NOT CUT NOR DISRUPT IN ANY WAY THE EXISTING FIBER OPTIC CABLE STRANDS THAT ARE NOT USED FOR ATTACHMENT TO THE PROPOSED DROP CABLE.
 2. CONTRACTOR SHALL INSTALL PROPOSED AERIAL SPLICE ENCLOSURE AND 100 FEET OF FIBER OPTIC CABLE SLACK, MINIMUM, AT EACH SPLICE ENCLOSURE LOCATION.
 3. AT LOCATIONS CALLING FOR PROPOSED FIBER OPTIC DROP CABLE TO ENTER A TRAFFIC SIGNAL CONTROLLER CABINET, ALL STRANDS OF THE PROPOSED DROP CABLE SHALL BE TERMINATED ON A FIBER OPTIC PATCH PANEL INSIDE THE CONTROLLER CABINET.
 4. THE CONTRACTOR SHALL NOT CUT NOR DISRUPT IN ANY WAY EXISTING FIBER OPTIC CABLE STRANDS THAT ARE NOT SHOWN IN THESE PLANS.

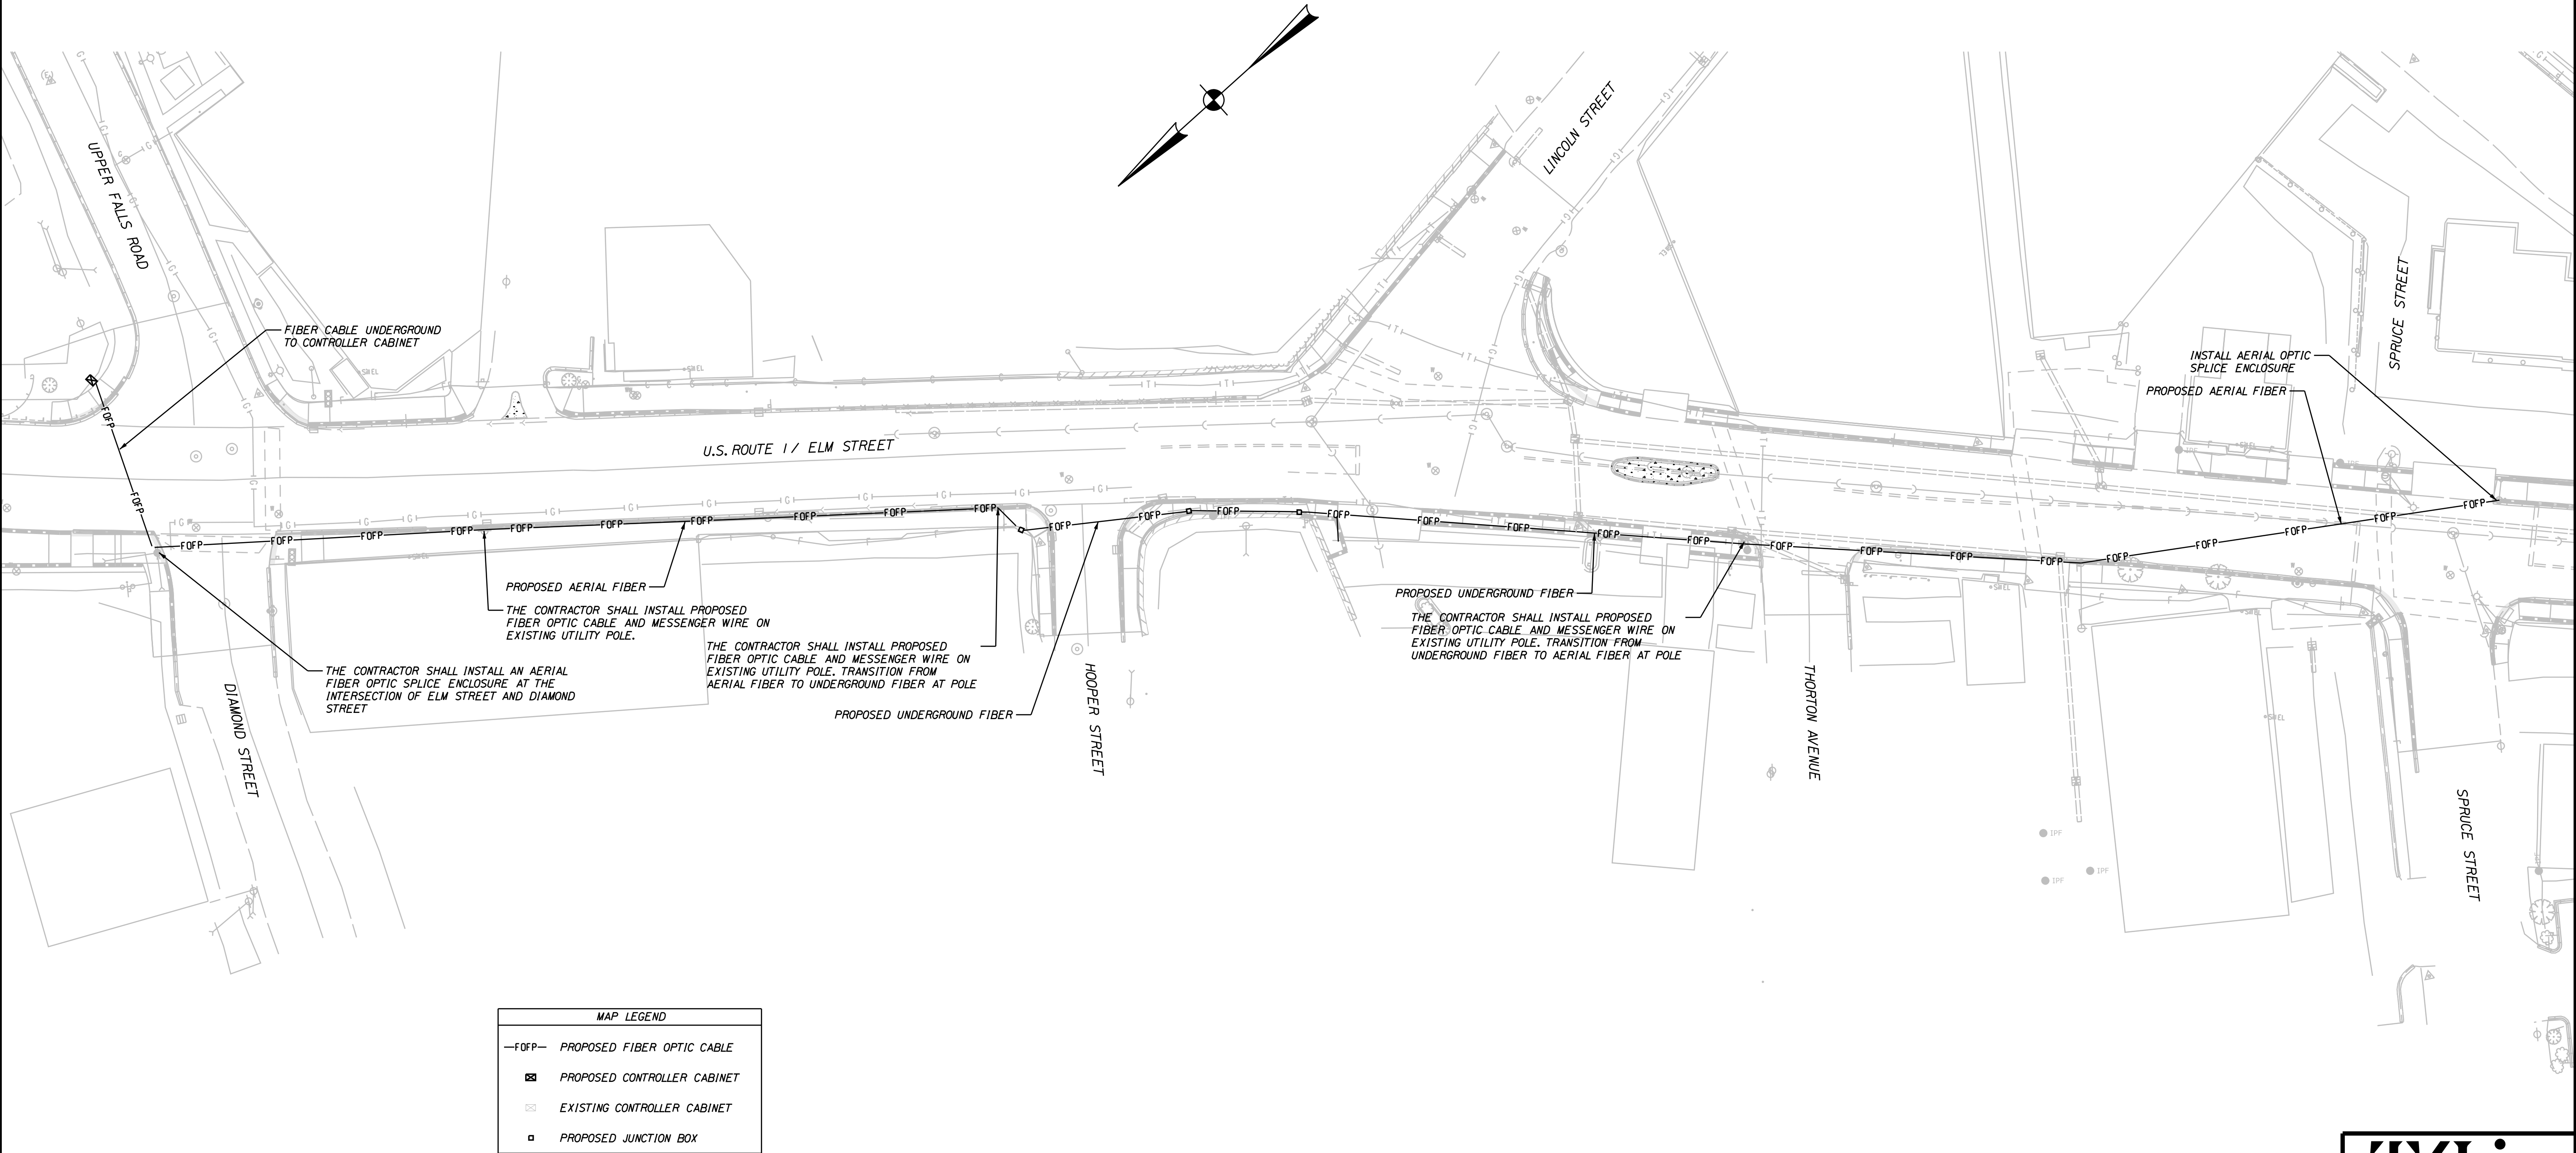

MAP LEGEND	
	PROPOSED FIBER OPTIC CABLE
	PROPOSED CONTROLLER CABINET
	EXISTING CONTROLLER CABINET
	PROPOSED JUNCTION BOX


TYLin

STATE OF MAINE DEPARTMENT OF TRANSPORTATION	SIGNATURE	
	P.E. NUMBER	
	DATE	
BIDDEFORD ELM STREET INTERCONNECT PLAN	PROJ. MANAGER	BY
	CHECKED-REVIEWED	DATE
	DESIGN-DETAILED	
	DESIGN-DETAILED	
	REVISIONS 1	
SHEET NUMBER	REVISIONS 2	
	REVISIONS 3	
	REVISIONS 4	
FIELD CHANGES		
23		
OF 71		


STATE OF MAINE
DEPARTMENT OF TRANSPORTATION

2565300


WIN
25653.00

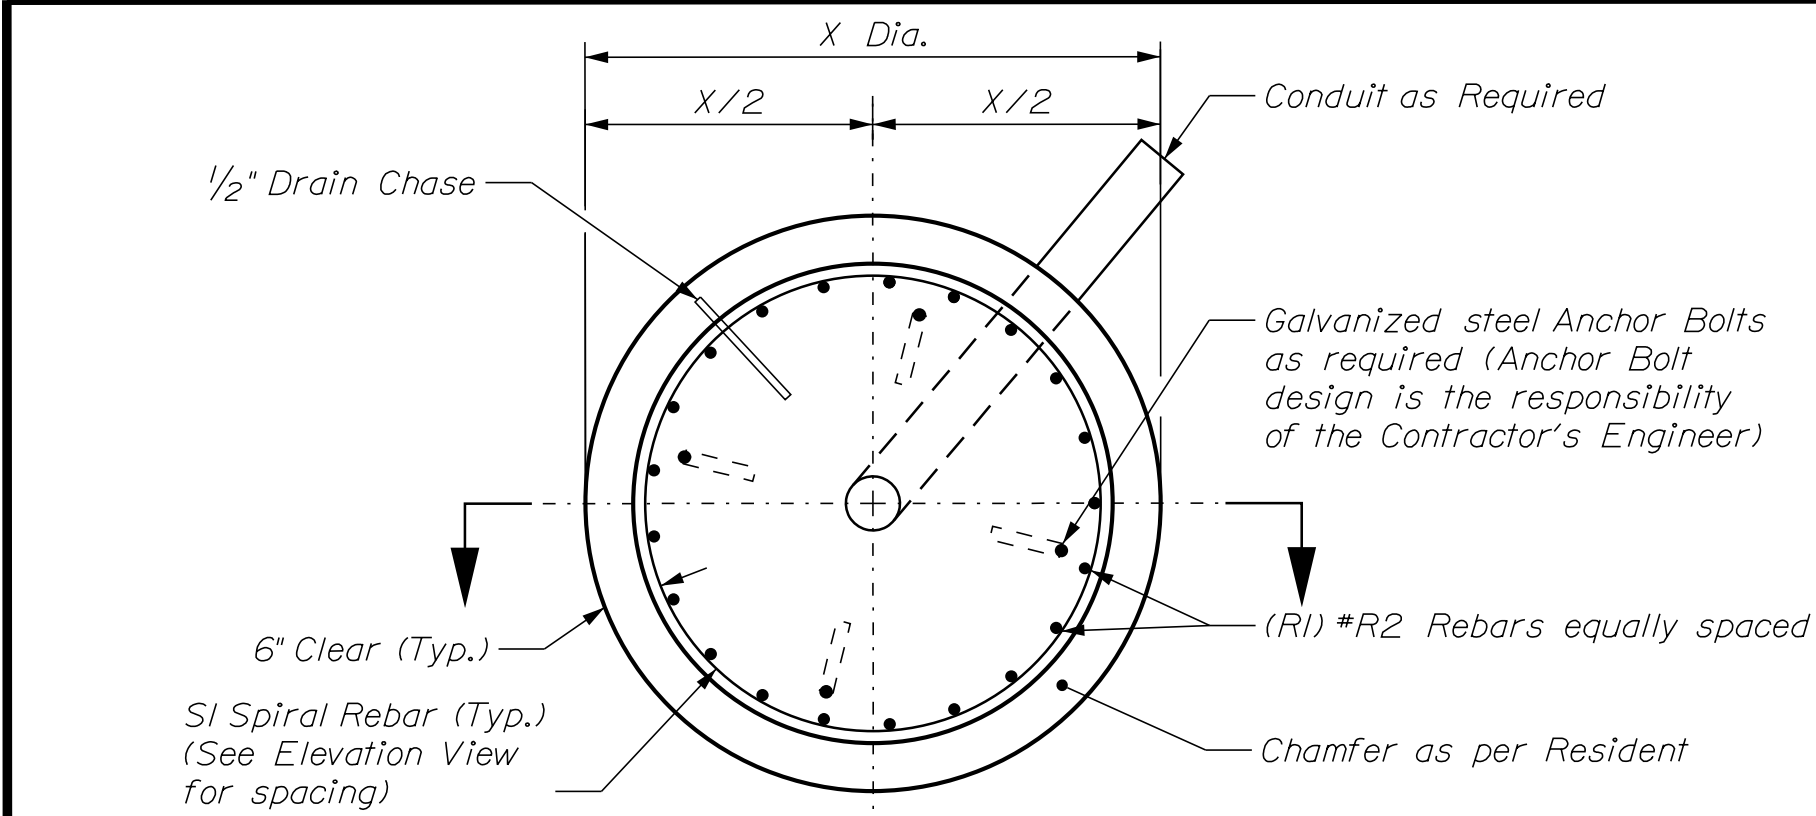

Drilled Shaft Plan View
Not to Scale (See Table for Drilled Shaft & Reinforcement Information)

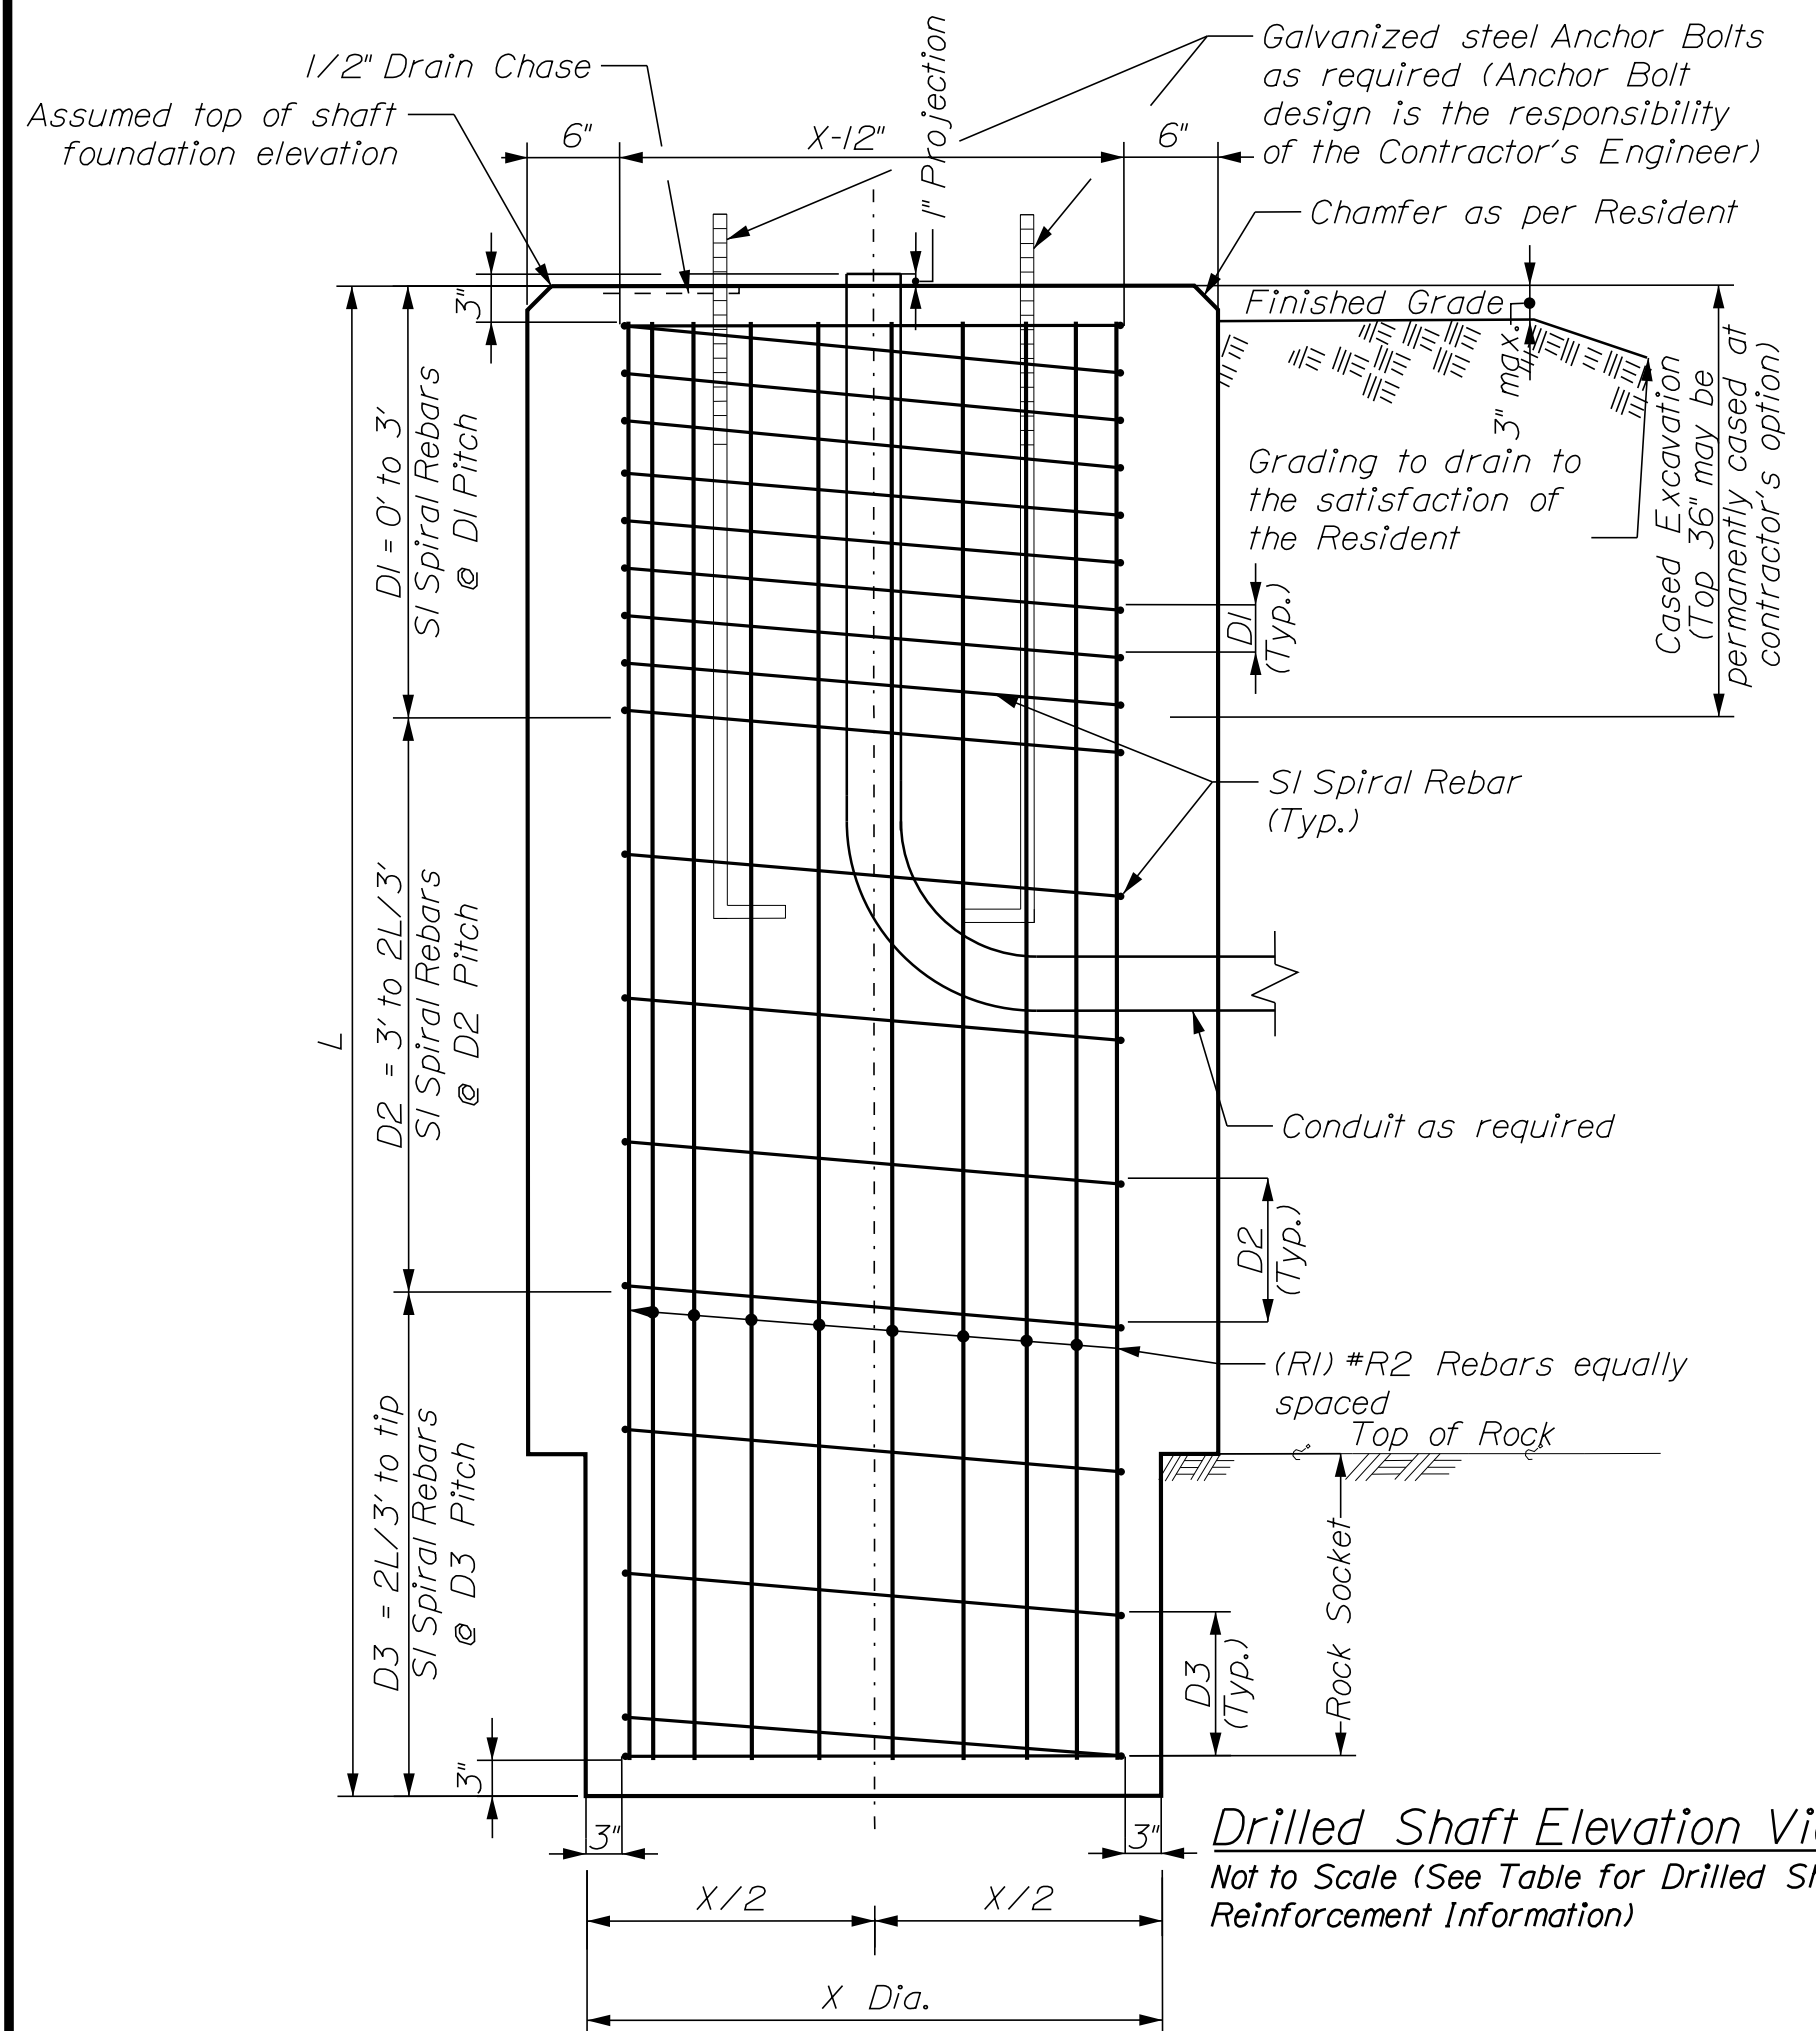

MAST ARM FOUNDATION
LINCOLN / ELM STREET

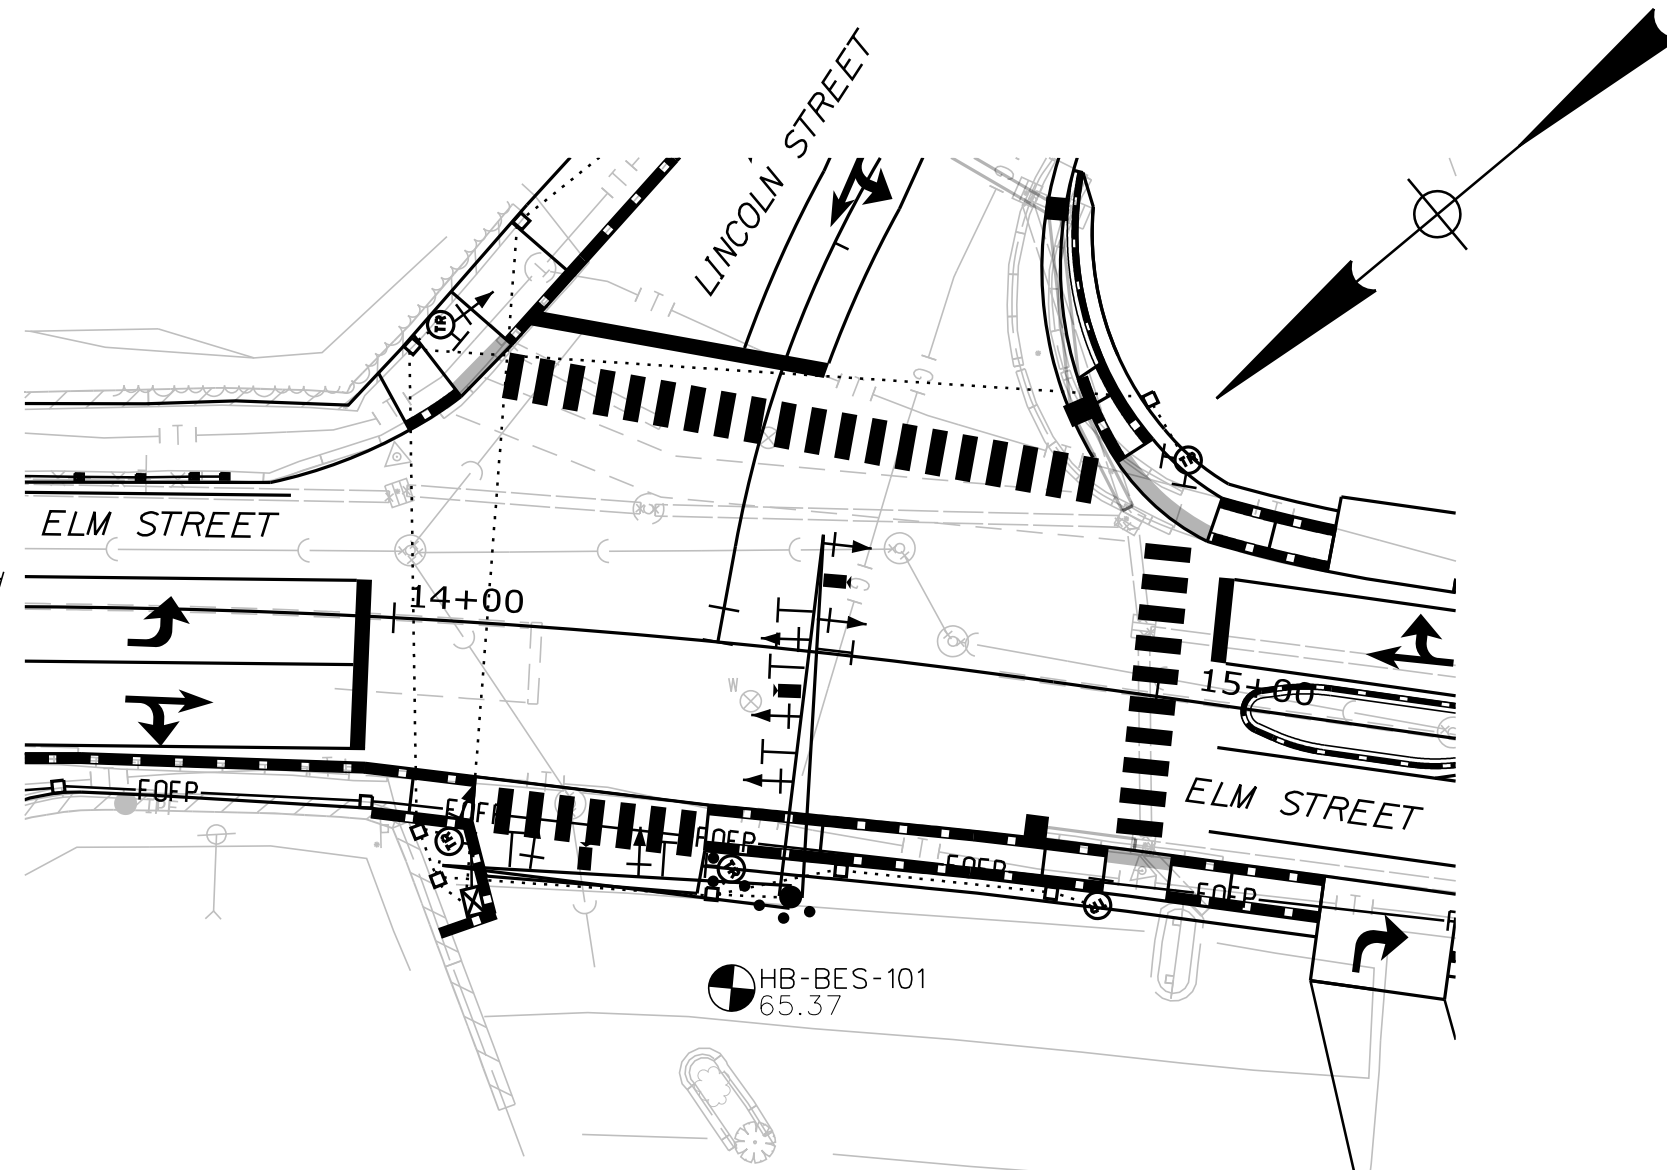

PLAN



BORING LOCATION PLAN LEGEND



Approximate location and designation of 100-Series cased wash borings by GZA


NOTES:

1. All reinforcing steel is to be grade 60 and conform to MaineDOT Standard Specification requirements along with any project specific Supplementals or Special Provisions.
2. All rebar shall have 6" cover unless otherwise noted.
3. Should there be a discrepancy between these Details and actual observed field conditions report it to the Resident immediately.
4. Do not proceed with dependent work until any such discrepancy is resolved to the satisfaction of the Resident.
5. Concrete to be Class LP with $f'c = 5,000$ PSI.
6. Foundation sizes are designed based on estimated loading conditions and are subject to change based on the design of the above-ground components and the actual loading conditions at the top of each foundation submitted by the Contractor in accordance with Standard Specification Section 62d.034. Any increase in foundation size based on the submitted loading conditions shall be paid for at the unit price bid by the Contractor. Any reduction in foundation size shall be to the benefit of the Department at the unit price bid by the Contractor.

[illegible]

TYLin Mast Arm #	Location	Drilled Shaft Dimensions				Reinforcing Steel			Spiral Bar Spacing		
		X _{ob}	X _{rs}	L _{ob}	L _{rs}	R1	R2	S1	D1 (in)	D2 (in)	D3 (in)
		Diameter Overburden (feet)	Diameter Rock Socket (feet)	Length Overburden (feet)	Length Rock Socket (feet)	Longitudinal Rebars Quantity	Longitudinal Rebars Size	Spiral Rebars Size	0 to 3 ft	3 ft to 2L/3 ft	2L/3 ft to tip
3	Route 1 SB & NB and Lincoln Street at Lincoln Street	3.0	N/A	15.0	N/A	12	#9	#5	4	4	12



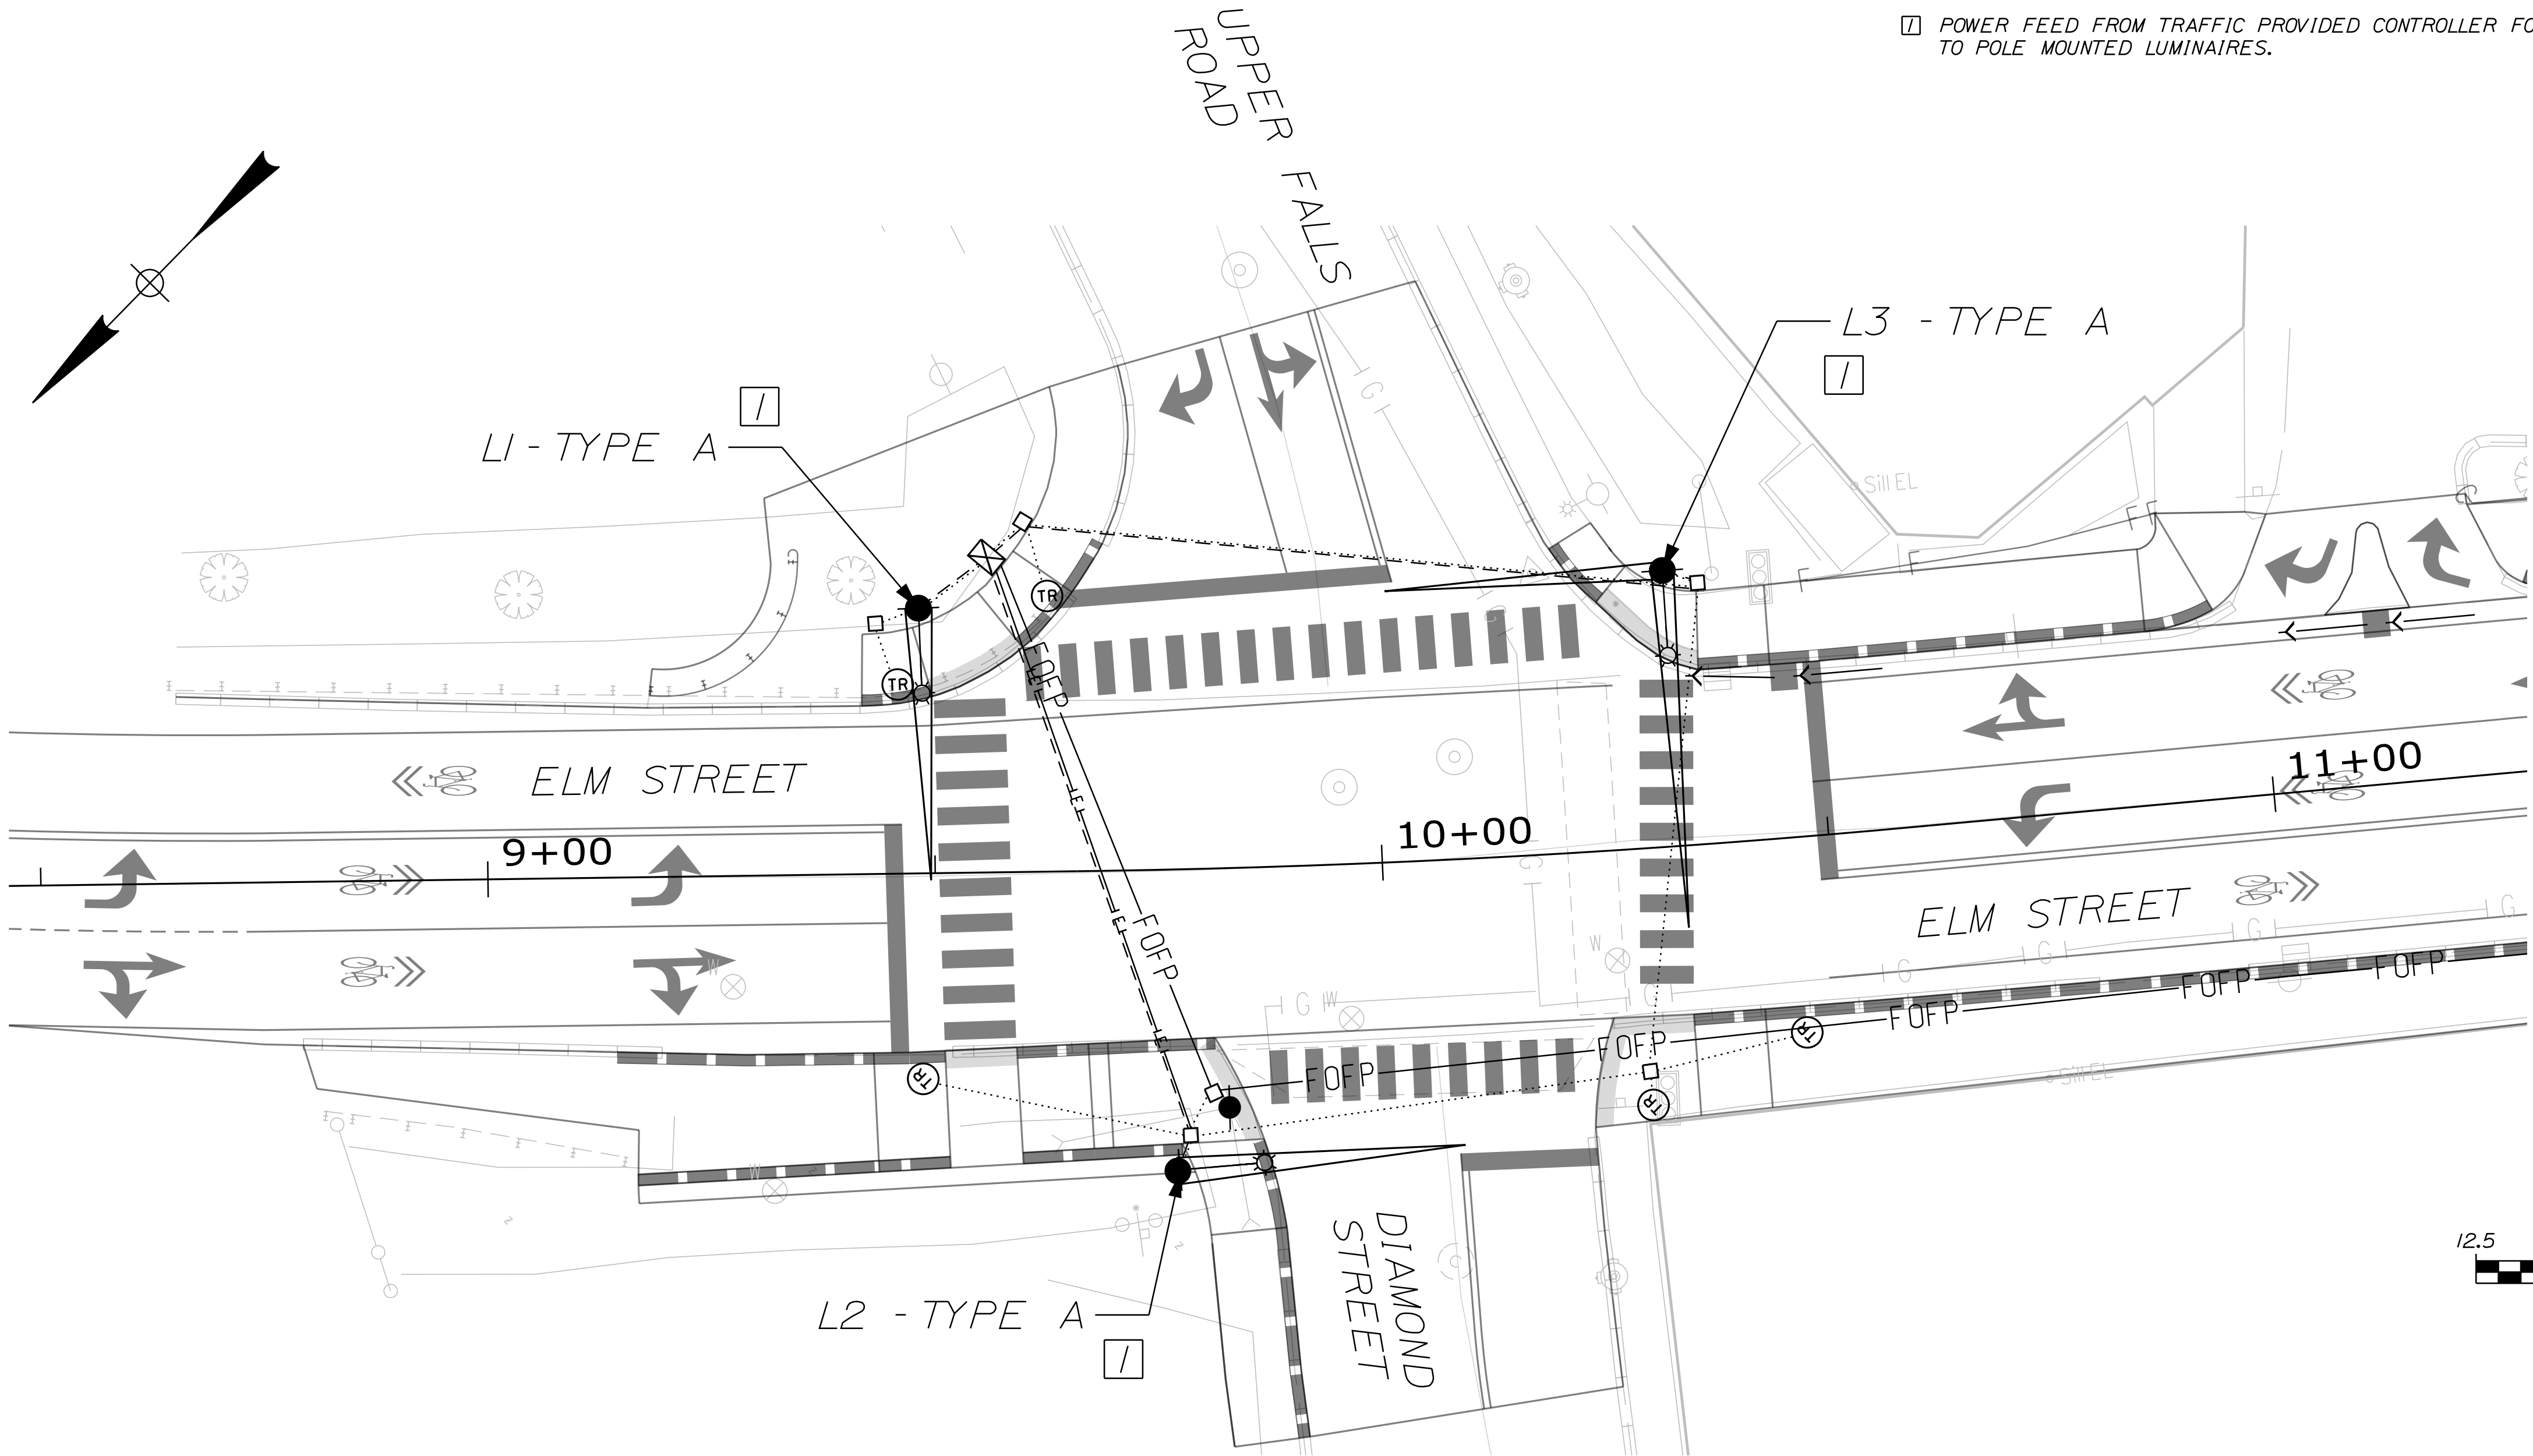

KEY NOTES
 [Symbol] POWER FEED FROM TRAFFIC PROVIDED CONTROLLER FOR LIGHTING AND SIGNAL POWER TO POLE MOUNTED LUMINAIRES.

STATISTICS							
Calculation Summary							
Label	CalcType	Units	Tag	Avg	Max	Min	Avg/Min
1 - CROSSWALK - ELM ST @ UPPER FALLS RD	Illuminance	Fc	A	2.77	4.0	1.5	1.85

NOTES

- STATISTICS LISTED ARE FOR CONFLICT ANALYSIS AREAS SHOWN ON THE PHOTOMETRIC GRID ON THE LIGHTING PLANS. SUBSTITUTION OF FIXTURES OTHER THAN THOSE LISTED IN THE LIGHTING FIXTURE SCHEDULE MUST PRODUCE ILLUMINATION LEVELS AND DISTRIBUTIONS RESULTING IN COMPARABLE STATISTICS FOR THOSE ANALYSIS AREAS.
- FOR ELECTRIC SERVICE SEE SIGNAL PLANS.
- PROVIDE SPARE 2" SCHEDULE 80 PVC CONDUIT UNDER ROADWAYS, RUN PARALLEL WITH POWER AND LIGHTING CONDUIT. PROVIDE PULL STRINGS ON ALL SPARE CONDUITS.

LUMINAIRE NUMBER	STATION, OFFSET	LUMINAIRE HEIGHT	POLE TYPE*	ARM LENGTH
L1	9 + 53.04, 32.13' LT.	25'	METAL SIGNAL	8.0
L2	9 + 76.60, 33.60' RT.	25'	METAL SIGNAL	8.0
L3	10 + 33.51, 30.86' LT.	25'	METAL SIGNAL	8.0


* METAL SIGNAL POLES ARE INSTALLED AS PART OF THE TRAFFIC SIGNAL SYSTEM. SEE TRAFFIC SIGNAL SHEETS FOR ADDITIONAL INFORMATION.

LIST OF MAJOR ITEMS
 (@ELM/UPPER FALLS/DIAMOND STREET)

HIGHWAY LIGHTING 634.160	
DESCRIPTION	QUANTITY
LED COBRAHEAD LUMINAIRE, 15,000 LUMEN, 3000K, TYPE II (OR APPROVED EQUAL)	3
WIRING AND CONDUIT FOR LIGHTING SYSTEM (INCLUDED IN SYSTEM) #8 COPPER CONDUCTORS	LS (550')
WIRING AND CONDUIT FOR LIGHTING SYSTEM (INCLUDED IN SYSTEM) #10 COPPER CONDUCTORS	LS (125')
WIRING AND CONDUIT FOR LIGHTING SYSTEM (INCLUDED IN SYSTEM) 2" SCHEDULE 80 PVC *	LS (350')
CONNECTIONS TO EXISTING UTILITY/SIGNAL SYSTEM (AS REQUIRED)	LS
MISCELLANEOUS HARDWARE, MOUNTING ACCESSORIES, AND INSTALLATION	LS

THE LISTED QUANTITIES ARE APPROXIMATE AND ARE FURNISHED FOR INFORMATION ONLY.
 * QUANTITY INCLUDES SPARE, CAPPED CONDUIT UNDER ROADWAY.

STATE OF MAINE DEPARTMENT OF TRANSPORTATION		2565300		WIN 25653.00	
BIDDEFORD ELM STREET LIGHTING PLANS		PROJ. MANAGER	DATE	SIGNATURE	P.E. NUMBER
		CHECKED-REVIEWED			
		DESIGN-DETAILED			
		REVISIONS 1			
		REVISIONS 2			
SHEET NUMBER		26			
		OF 71			

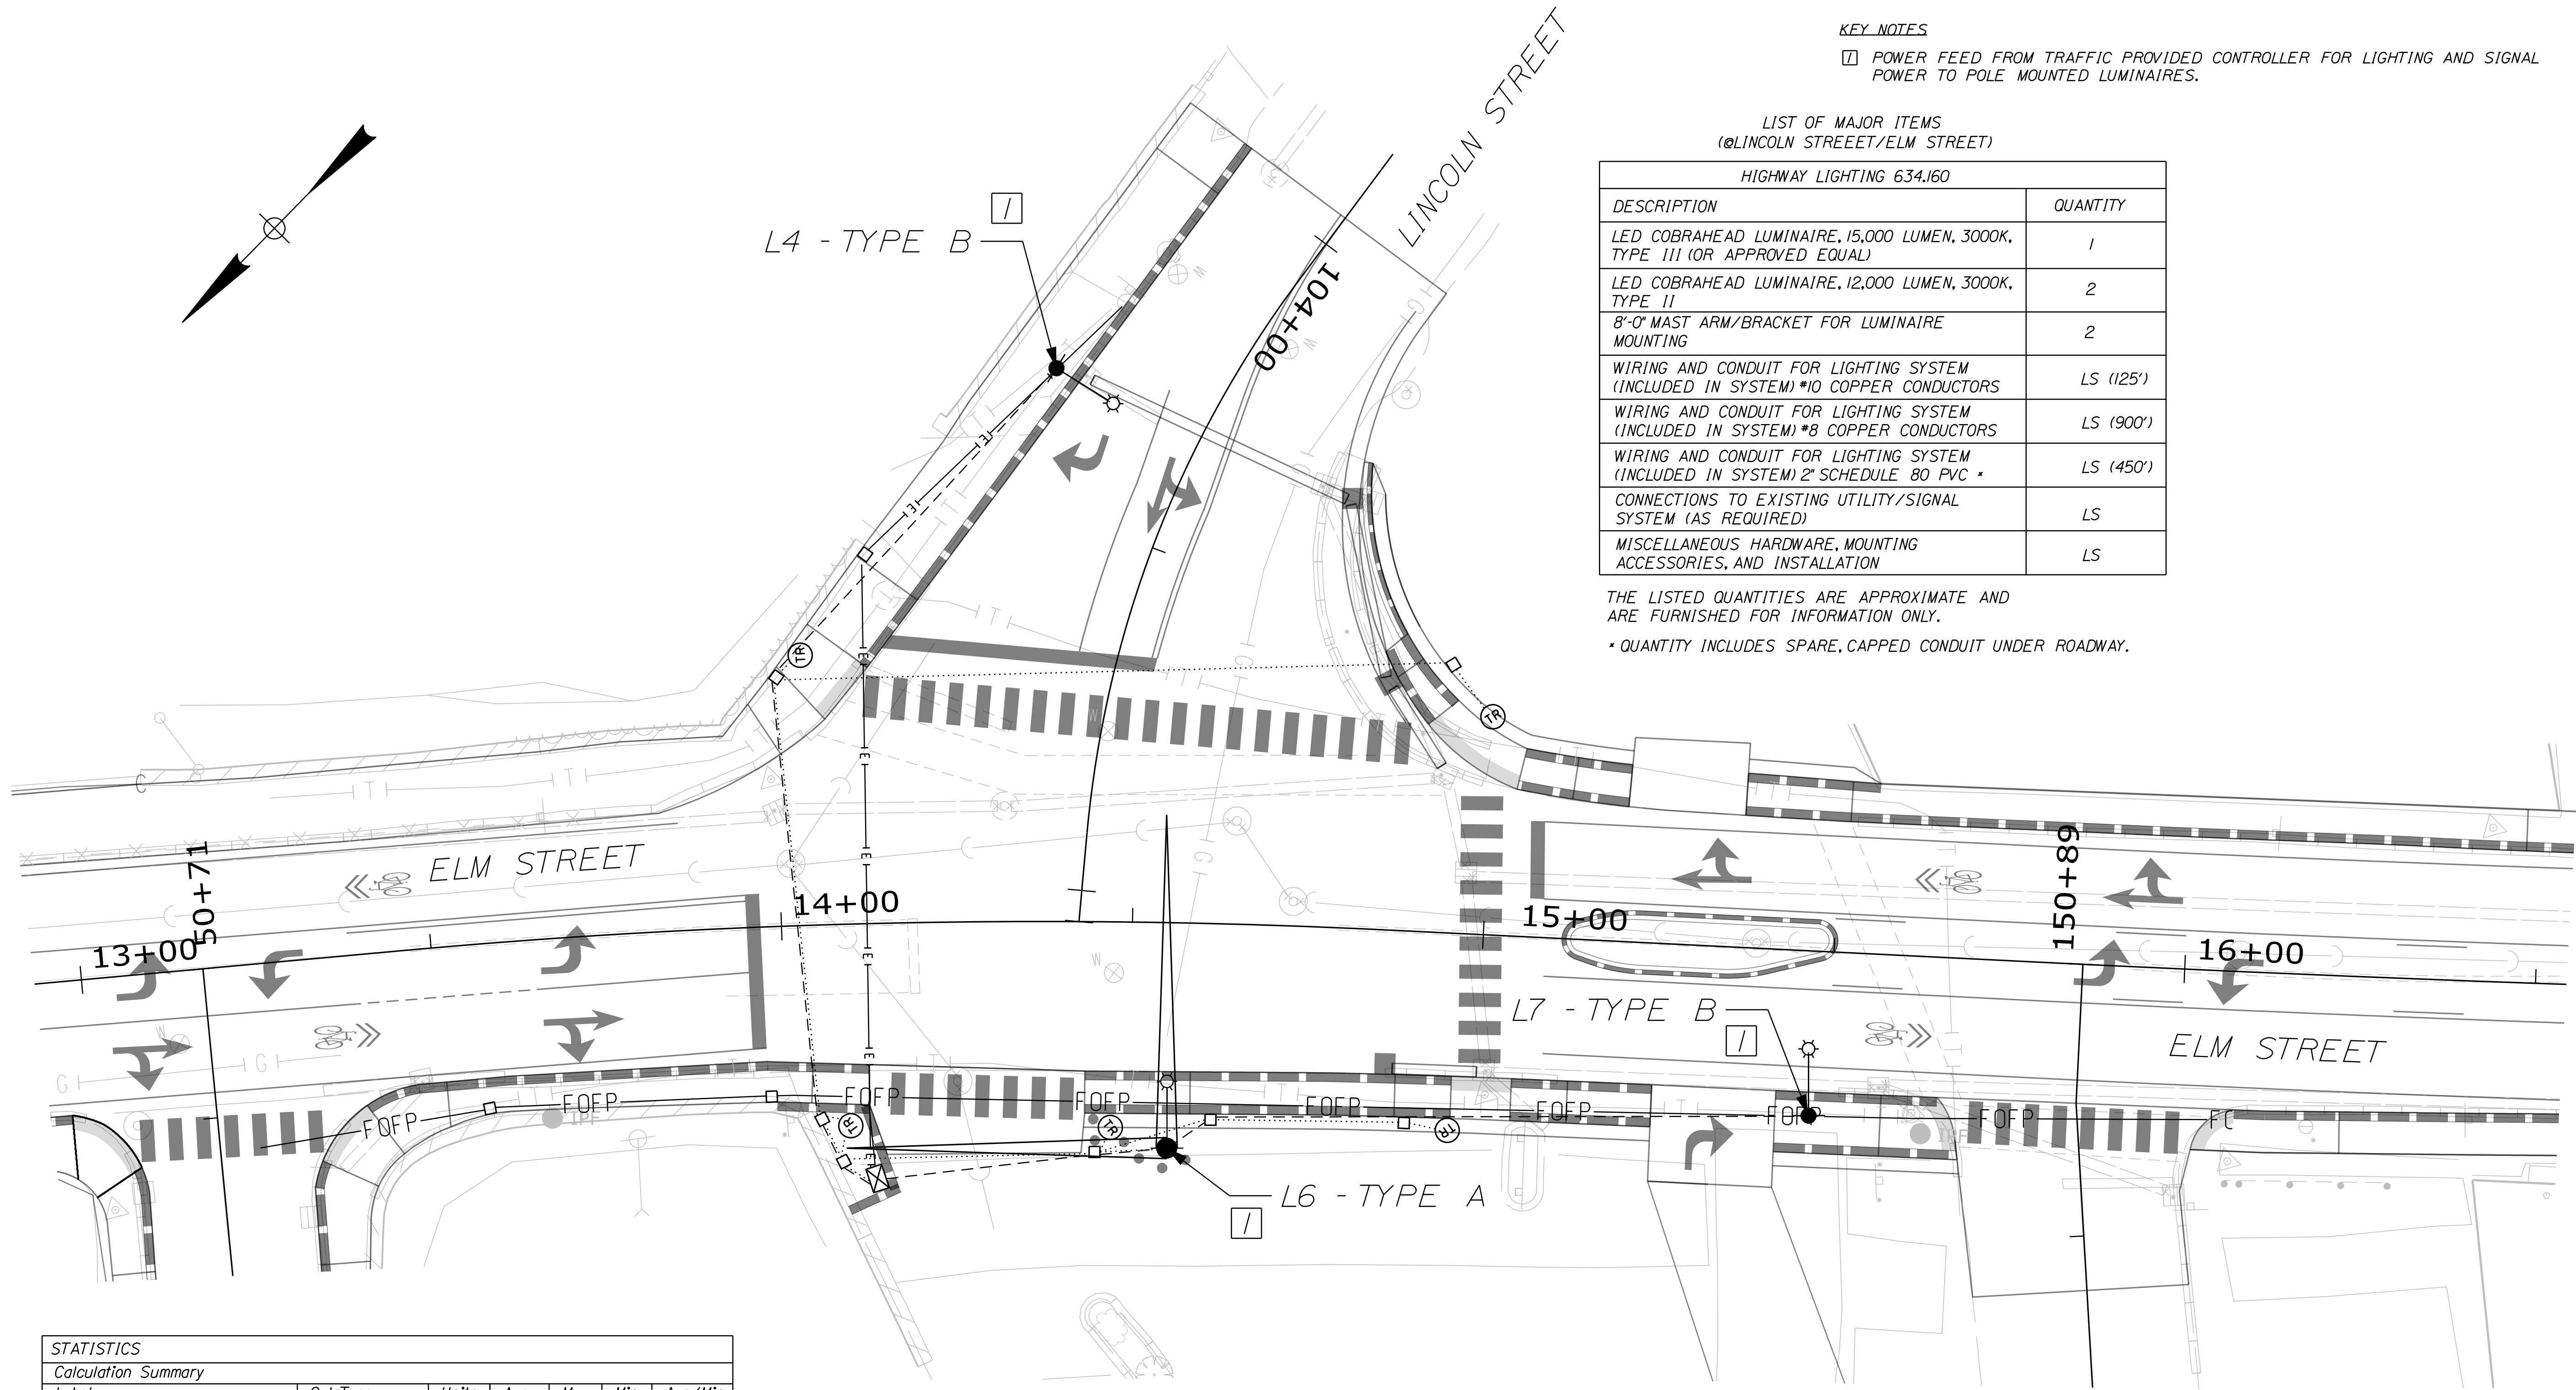

- NOTES:**
- STATISTICS LISTED ARE FOR CONFLICT ANALYSIS AREAS SHOWN ON THE PHOTOMETRIC GRID ON THE LIGHTING PLANS. SUBSTITUTION OF FIXTURES OTHER THAN THOSE LISTED IN THE LIGHTING FIXTURE SCHEDULE MUST PRODUCE ILLUMINATION LEVELS AND DISTRIBUTIONS RESULTING IN COMPARABLE STATISTICS FOR THOSE ANALYSIS AREAS.
 - FOR ELECTRIC SERVICE SEE SIGNAL PLANS.
 - PROVIDE SPARE 2" SCHEDULE 80 PVC CONDUIT UNDER ROADWAYS, RUN PARALLEL WITH POWER AND LIGHTING CONDUIT. PROVIDE PULL STRINGS ON ALL SPARE CONDUITS.

LUMINAIRE NUMBER	STATION. OFFSET	LUMINAIRE HEIGHT	POLE TYPE*	ARM LENGTH
L4	104 + 33.32, 22.84' RT.	25'	EXIST. WOOD UTILITY	8.0
L6	14 + 46.27, 29.37' RT.	25'	METAL SIGNAL	8.0
L7	15 + 47.52, 23.45' RT.	25'	EXIST. WOOD UTILITY	8.0

* METAL SIGNAL POLES ARE INSTALLED AS PART OF THE TRAFFIC SIGNAL SYSTEM. SEE TRAFFIC SIGNAL SHEETS FOR ADDITIONAL INFORMATION.

ELECTRICAL SPECIFICATIONS

GENERAL

- SCOPE OF WORK 13*32 INSTALL HIGHWAY LIGHTING AND RELATED WORK AS SHOWN OR NOTED IN THESE PLANS AND SPECIAL PROVISIONS. INSTALL NEW 240V POWER SERVICE (LOCATED INSIDE TRAFFIC SIGNAL CONTROLLER CABINET, ALL EQUIPMENT SHALL BE DEAD FRONT), PHOTO CELL (TO CONTROL ALL THE LIGHTS) AND SERVICE DISCONNECT ENCLOSURE FOR NEW LIGHTING, FURNISH AND INSTALL #8 AWG AERIAL WIRING WITH BUILT-IN MESSENGER CABLE, FOUNDATIONS (WHERE APPLICABLE), LUMINAIRES, AND RELATED HARDWARE.
- ALL EXISTING HIGHWAY LIGHTING SHALL REMAIN ACTIVE UNTIL THE NEW LIGHTING INSTALLATIONS ARE APPROVED BY MAINEDOT TO BE ACTIVATED.
- ANY EXISTING LUMINAIRES NOTED FOR REMOVAL SHALL BE CAREFULLY REMOVED AND DELIVERED TO A LOCATION DESIGNATED BY THE MUNICIPALITY. DISPOSAL SHALL BE INCIDENTAL IF NOT REQUIRED BY THE MUNICIPALITY.
- ALL MATERIALS AND WORKMANSHIP SHALL CONFORM TO THE CURRENT EDITIONS OF MAINE DEPARTMENT OF TRANSPORTATION (MAINEDOT) STANDARD SPECIFICATIONS AND STANDARD DETAILS, NATIONAL ELECTRICAL CODE (N.E.C.), AND POWER COMPANY REQUIREMENTS.
- PRIOR TO THE START OF CONSTRUCTION, THE CONTRACTOR SHALL CONTACT DIG SAFE TO LOCATE ALL EXISTING UNDERGROUND UTILITIES WITHIN THE WORK AREA AND TAKE ALL NECESSARY PRECAUTIONS FOR PROTECTION OF THESE UTILITIES. ANY DAMAGE TO UNDERGROUND UTILITIES SHALL BE REPAIRED TO THE SATISFACTION OF THE UTILITY OWNER, WITH NO COST TO THE DEPARTMENT.
- THE CONTRACTOR SHALL FIELD VERIFY FINAL POLE LOCATIONS TO AVOID SUB-SURFACE UTILITIES, NATURAL AND BUILT SITE FEATURES, SUCH AS, BUT NOT LIMITED TO, SIDEWALKS, DRAINAGE STRUCTURES, GUARD RAILS, AND SUCH FEATURES THAT WOULD INTERFERE WITH THE INSTALLATION OF PROPER POLE FOUNDATIONS. THE CONTRACTOR SHALL VISIT THE SITE PRIOR TO BIDDING TO ENSURE THAT THEY ARE FULLY AWARE OF THE SITE CONDITIONS WHICH MAY AFFECT THEIR MEANS AND METHODS OF CONSTRUCTION.
- CONTRACTOR SHALL COORDINATE INSTALLATION OF NEW LUMINAIRES AND WIRING ON POLES WITH MAINEDOT, MUNICIPALITY, AND LOCAL UTILITY.
- CONTRACTOR WILL COORDINATE THIS WORK WITH ALL OTHER CONTRACTORS WORKING ON THIS PROJECT.
- BASELINE STATIONS AND OFFSETS SHOWN ARE APPROXIMATE AND SHALL BE FIELD VERIFIED AND ADJUSTED AS REQUIRED, SUBJECT TO APPROVAL.

ELECTRICAL

- NEW LIGHTING CIRCUITS SHALL BE PHOTOCELL CONTROLLED FROM THE TRAFFIC SIGNAL CONTROL CABINET.
- NEW LIGHTING CIRCUIT VOLTAGE SHALL BE 240 VOLTS.
- THE CONTRACTOR SHALL COORDINATE WITH CENTRAL MAINE POWER COMPANY AND MAINEDOT FOR ELECTRICAL SERVICE REQUIREMENTS AND LOCATIONS.
- ALL SECONDARY WIRING FROM BRANCH CIRCUITS TO POLES SHALL BE NO.8 STRANDED COPPER XHHW-2. FINAL WIRE SIZING SHALL BE BASED ON ACTUAL LOADS.
- NO UNDERGROUND SPLICES WILL BE PERMITTED.
- NEW POWER SERVICE CONDUIT BETWEEN POWER SOURCE AND METER SHALL BE RIGID METAL CONDUIT.
- ALL EXPOSED RIGID CONDUIT FITTINGS AND HARDWARE SHALL BE GALVANIZED.

LUMINAIRES

- LIGHTING FIXTURES SHALL BE 1ES FULL CUTOFF LED FIXTURES WITH 3000K COLOR TEMPERATURE. LED MODULES SHALL BE IP65 OR BETTER RATED, DISTRIBUTION TYPE SHALL BE AS SPECIFIED ON THE PLANS.
- ALL FIXTURES SHALL BE GASKETED AND PROVIDED WITH SURGE PROTECTION AND A DOUBLE FUSE KIT.
- LIGHTING LAYOUT FOR LUMINAIRES WAS BASED ON THE FOLLOWING: *COOPER LIGHTING SOLUTIONS STREETWORK BABAF-ARCH-S-PA2-90 13*32 FOUR (4) LUMINAIRES ON NEW SIGNAL POLES *COOPER LIGHTING SOLUTIONS STREETWORK BABAF-ARCH-S-PA2-90 13*32 THREE (3) LUMINAIRES ON EXISTING UTILITY POLES
- THE SPECIFIED LUMINAIRE SERVES AS THE BASIS OF DESIGN. ANY SUBSTITUTIONS SHALL MEET THE REQUIREMENTS OF THE SPECIFICATIONS
- AND BE SUBMITTED FOR APPROVAL AND BE SUPPORTED BY LM-79, LM-80, AND TM-21 REPORTS. PHOTOMETRIC CALCULATIONS MUST BE INCLUDED TO SUPPORT ANY SUBSTITUTION AND MEET AASHTO RECOMMENDATIONS.
- LIGHTING FIXTURES SHALL ATTACH TO POLES USING APPROVED MOUNTING ARMS OR BRACKETS CONSISTENT WITH POLE TYPE.

CONSTRUCTION

- TIGHTENING OF ANCHOR BOLT NUTS SHALL BE IN ACCORDANCE WITH MAINEDOT SPECIFICATIONS AND FHWA GUIDELINES.
- ALL LUMINAIRES SHALL BE BONDED TO THE GROUNDING CONDUCTOR.
- FOUNDATIONS FOR LIGHT STANDARDS SHALL INCLUDE A GROUND ROD BONDED TO THE GROUNDING CONDUCTOR.
- PAYMENT UNDER ITEM 634.160 (HIGHWAY LIGHTING) SHALL INCLUDE ALL MATERIALS, LABOR, AND EQUIPMENT REQUIRED FOR A COMPLETE SYSTEM.
- UPON COMPLETION, THE CONTRACTOR SHALL PROVIDE TWO (2) SETS OF AS-BUILT PLANS TO MAINEDOT.

NOTES


- COORDINATE ALL LUMINAIRE SPECIFICATIONS WITH OWNER PRIOR TO ORDERING. IE: FINISH COLOR, COLOR TEMPERATURE OF LIGHT.
- THE SPECIFIED LUMINAIRE SERVES AS THE BASIS OF DESIGN. ANY SUBSTITUTIONS SHALL MEET THE REQUIREMENTS OF THE SPECIFICATIONS AND BE SUBMITTED FOR APPROVAL.
- ALL LIGHTING WORK TO MEET STREET LIGHTING STANDARDS INCLUDED IN THE CONTRACT MANUAL.
- REFER TO MAINEDOT STANDARD DETAIL 643(03) FOR LUMINAIRE MOUNTING DETAIL ON SIGNAL POLE. ALSO REFER TO TRAFFIC PLANS.

CONTROLLER LIGHTING LOADS													
MAIN CIRCUIT BREAKER: PER TRAFFIC							PROJECT NAME: ELM ST UPGRADES						
MAIN BUS: TBD							FED FROM: UTILITY						
VOLTAGE: 120/240v-1P-3W							LOCATION: SE CORNER ELM ST. & UPPER FALLS RD						
DESCRIPTION	PHASE WATTAGE		BREAKER		CT	BUS	BREAKER		CT	PHASE WATTAGE		DESCRIPTION	
	ØA	ØB	POLE	AMP			AMP	POLE		ØA	ØB		
NEW LIGHTING	176		2	20	1		2			0			
		176	2	-	3		4				0		
					5		6						
					7		8						
			-	-	9		10						
					11		12						
					13		14						
					15		16						
					17		18						
					19		20						
	176	176								0	0		
CALCULATED LOAD VALUES													
PANEL PHASE TOTALS		ØA 176	ØB 176			TOTAL CONNECTED kW		0.35kW					
						TOTAL CONNECTED A		2A					







CONTROLLER LIGHTING LOADS													
MAIN CIRCUIT BREAKER: PER TRAFFIC							PROJECT NAME: ELM ST UPGRADES						
MAIN BUS: TBD							FED FROM: UTILITY						
VOLTAGE: 120/240v-1P-3W							LOCATION: NW CORNER ELM ST. & LINCOLN ST.						
DESCRIPTION	PHASE WATTAGE		BREAKER		CT	BUS	BREAKER		CT	PHASE WATTAGE		DESCRIPTION	
	ØA	ØB	POLE	AMP			AMP	POLE		ØA	ØB		
NEW LIGHTING	132		2	20	1		2			0			
		132	2	-	3		4				0		
					5		6						
					7		8						
			-	-	9		10						
					11		12						
					13		14						
					15		16						
					17		18						
					19		20						
	132	132								0	0		
CALCULATED LOAD VALUES													
PANEL PHASE TOTALS		ØA 132	ØB 132			TOTAL CONNECTED kW		0.26kW					
						TOTAL CONNECTED A		1A					

GENERAL POWER/DATA NOTES:

- ALL MATERIALS SHALL BE U.L. LISTED WHEN SUCH LISTINGS EXIST. ALL WORK AND MATERIALS SHALL CONFORM TO ALL APPLICABLE BUILDING CODES, REGULATIONS AND LAWS IN FORCE AS WELL AS THE ELECTRICAL SPECIFICATIONS.
- CONTRACTOR SHALL INSTALL NEW ELECTRICAL DEVICES, ALONG WITH ANY SPECIAL INSTALLATION ATTRIBUTES, IN LOCATIONS SHOWN ON PLAN.
- CONTRACTOR SHALL SURVEY SPACE TO ENSURE THAT ALL DEVICE LOCATIONS ARE ACCESSIBLE.
- ALL CIRCUIT NUMBERS ARE FOR REFERENCE ONLY.
- LOADS SHOWN ARE FOR INCLUSION IN TRAFFIC CONTROLLER CIRCUITING FOR LIGHTING ONLY.

 LUMINAIRE SCHEDULE										
SYMBOL	LABEL	QUANTITY	MANUFACTURER	CATALOG NUMBER	DESCRIPTION	NUMBER LAMPS	FILE NAME	LUMENS PER LAMP	LIGHT LOSS FACTOR	WATTAGE
	A	6	COOPER LIGHTING	BABAF-ARCH-S-PA2-130-730-U-T3-AP-10MSP-PR7	ROADWAY LIGHTING. COBRA HEAD. LED, 15,000LM, 3K, MVOLT TYPE III. ARM MOUNT, 8' MAST ARM	1	ARCH-S-PA2-130-730-U-T3_11692 lumens.ies	14,764	0.85	133
	B	2	COOPER LIGHTING	BABAF-ARCH-S-PA2-90-730-U-T2R-AP-10MSP-PR7	ROADWAY LIGHTING. COBRA HEAD. LED, 12,000LM, 3K, MVOLT TYPE II. ARM MOUNT, POLE MOUNTED, 8' MAST ARM.	1	ARCH-S-PA2-90-730-U-T2R_11733 lumens.ies	11,733	0.85	93

LIGHTING ABBREVIATION LIST			
A	AMPERE	NEC	NATIONAL ELECTRICAL CODE
AFF	ABOVE FINISHED FLOOR		
AWG	AMERICAN WIRE GAUGE	NIC	NOT IN CONTRACT
C	CONDUIT	NL	NIGHT LIGHT
CB	CIRCUIT BREAKER	N	NEUTRAL
CKT	CIRCUIT	NF	NONFUSED
CP	COMPUTER PANEL	OS	OCCUPANCY SENSOR
DW	DISHWASHER	PB	PULLBOX
E	EXISTING	Ø	PHASE
EC	ELECTRICAL CONTRACTOR	PH	PHASE
EM	EMERGENCY	P	POLE
EQUIP	EQUIPMENT	TV	OUTLET TV
ELEC	ELECTRIC	SW	SWITCH
EMT	ELECTRIC METALLIC TUBING	SWBD	SWITCHBOARD
ETR	EXISTING TO REMAIN	UG	UNDERGROUND
FA	FIRE ALARM	V	VOLT
FACP	FIRE ALARM CONTROL PANEL	VA	VOLT-AMPERE
FAA	FIRE ALARM ANNUNCIATOR	W	WATT
FLA	FULL LOAD AMPERES	WP	WEATHERPROOF
GEN	GENERATOR	WM	WIREMOLD
GFI	GROUND FAULT CIRCUIT INTERRUPTER		
GND	GROUND		
HP	HORSEPOWER		
HZ	HERTZ		
JB	JUNCTION BOX		
KV	KILOVOLT		
KVA	KILOVOLT-AMPERE		
KW	KILOWATT		
K	KILO (THOUSAND)		
LED	LIGHT-EMITTING DIODE		
LTG	LIGHTING		
LV	LOW VOLTAGE		
MFR	MANUFACTURER		

      ELECTRICAL LEGEND	
	PRECAST JUNCTION BOX PER MAINEDOT SECTION 626
	SIGNAL POLE, LUMINAIRE AND FOUNDATION (WHERE APPLICABLE)
	CONTROLLER CABINET AND SERVICE
	PULLBOX PER MAINEDOT SECTION 626 (DETAIL 626(06))
	EXISTING UNDERGROUND ELECTRIC FEED
	PROPOSED UNDERGROUND WIRING FOR LIGHTING
+ 1.0	LIGHT LEVEL FOOTCANDLES (FC)
	ELECTRICAL KEYNOTE
	REVISION CALLOUT
L1	LUMINAIRE TYPE CALLOUT

STATE OF MAINE
DEPARTMENT OF TRANSPORTATION

2565300
WIN
25653.00

PROJ. MANAGER
DESIGN-DETAILED
CHECKED-REVIEWED
DESIGN-DETAILED
DESIGN-DETAILED
REVISIONS 1
REVISIONS 2
REVISIONS 3
REVISIONS 4
FIELD CHANGES

DATE
BY
SIGNATURE
P.E. NUMBER
DATE

BIDDEFORD
ELM STREET

LIGHTING PLANS

SHEET NUMBER


28
OF 71

Date: 9/25/2026


Username:

Division: HIGHWAY


Filename: ...\\00\\HIGHWAY\\MSTA\\xxx_xsect.dgn

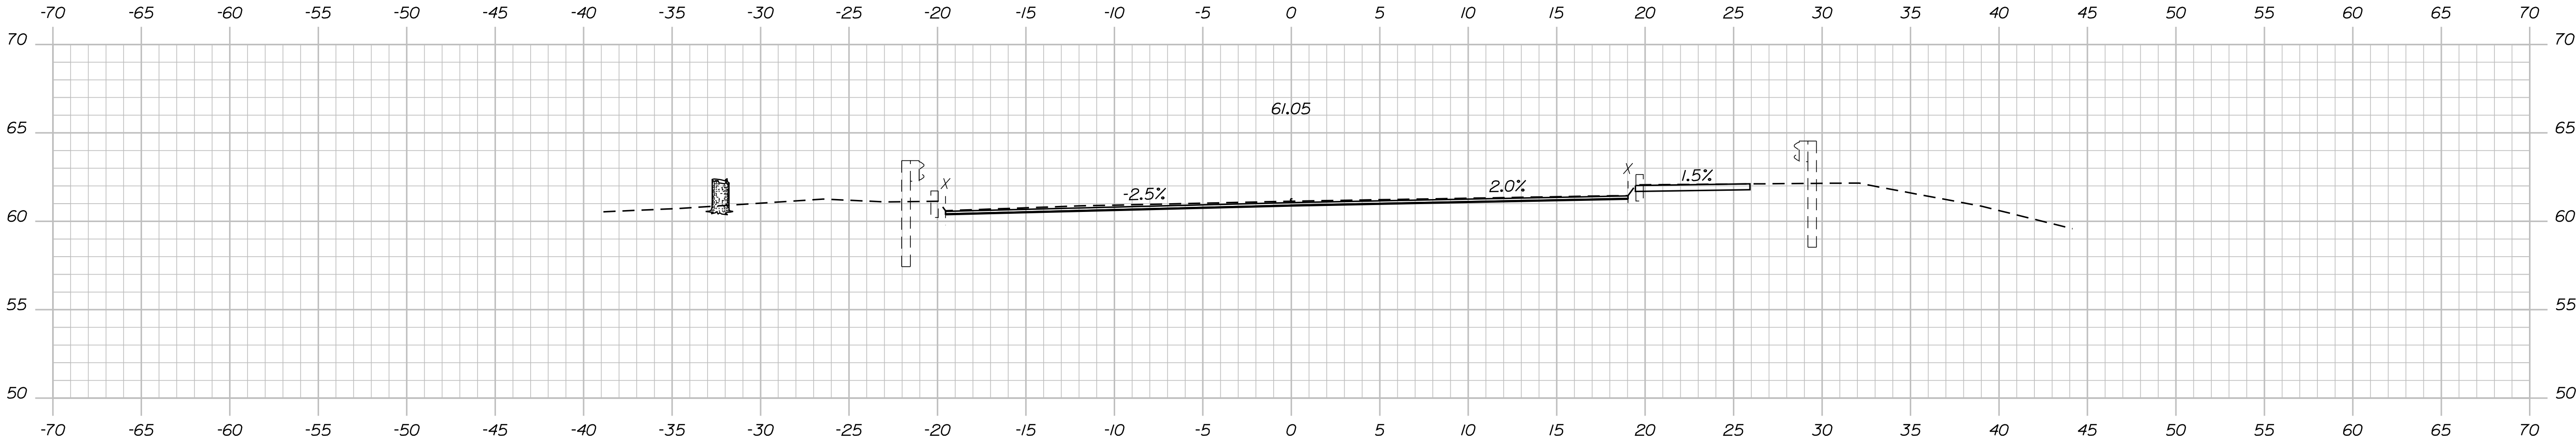

9+00.00

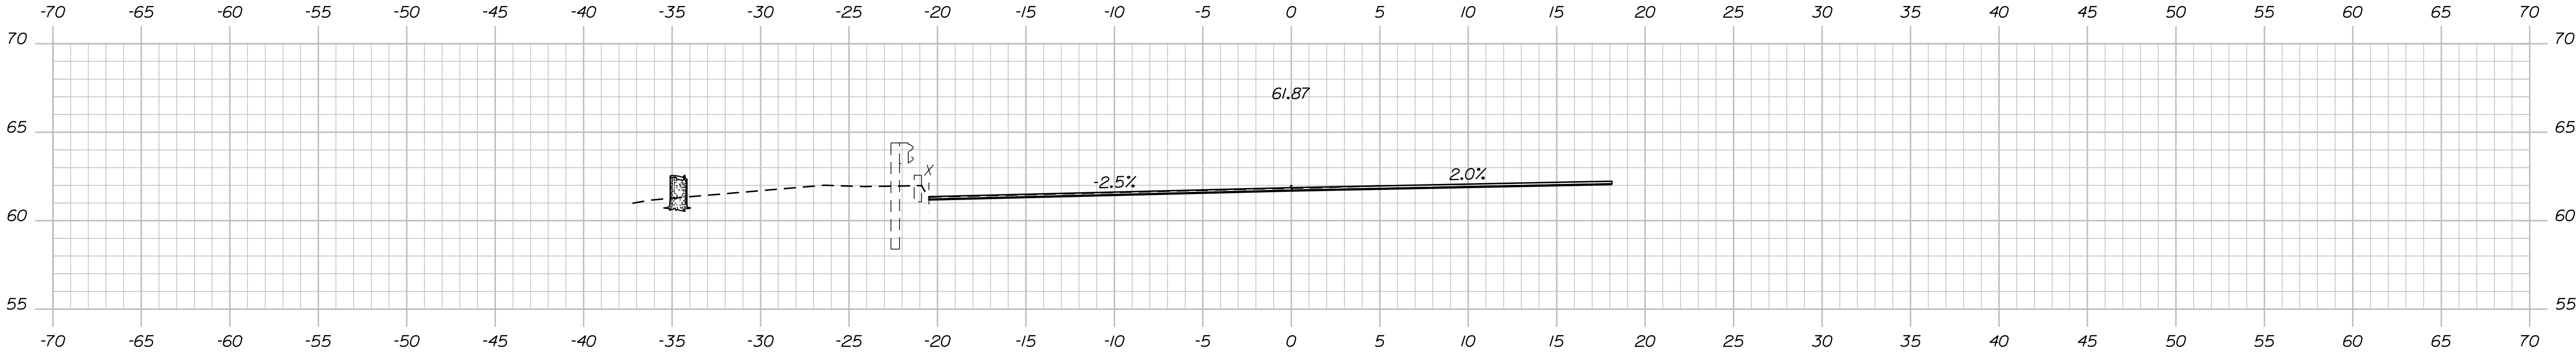

8+75.00

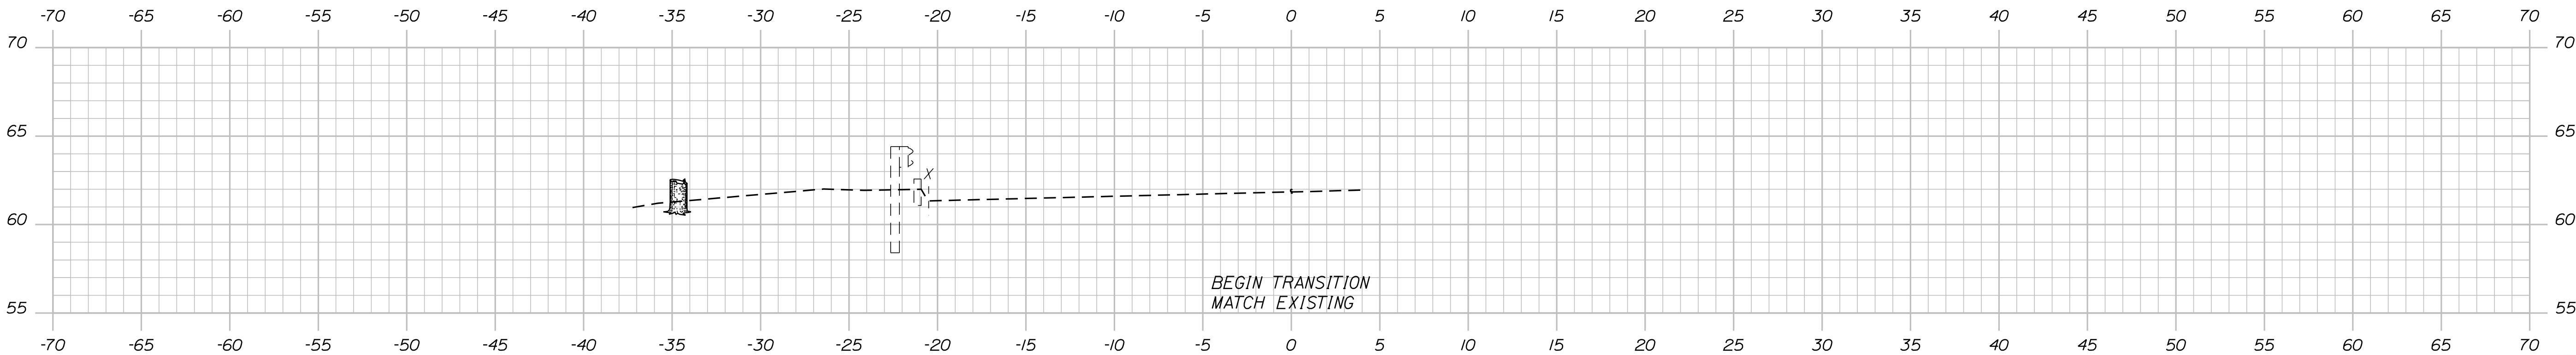

BEGIN TRANSITION
MATCH EXISTING

8+74.64

TYLin

STATE OF MAINE	
DEPARTMENT OF TRANSPORTATION	
2565300	
WIN	25653.00

SIGNATURE	P.E. NUMBER	DATE

PROJ. MANAGER	CHECKED-REVIEWED	DESIGN-DETAILED	DESIGN-DETAILED	REVISIONS 1	REVISIONS 2	REVISIONS 3	REVISIONS 4	FIELD CHANGES

BIDDEFORD ELM STREET	CROSS SECTIONS
-------------------------	----------------





SHEET NUMBER	29
OF 71	

Date:9/25/2026

Username:

Division: HIGHWAY

Filename: ...\\00\\HIGHWAY\\MSTA\\xxx_xsect.dgn

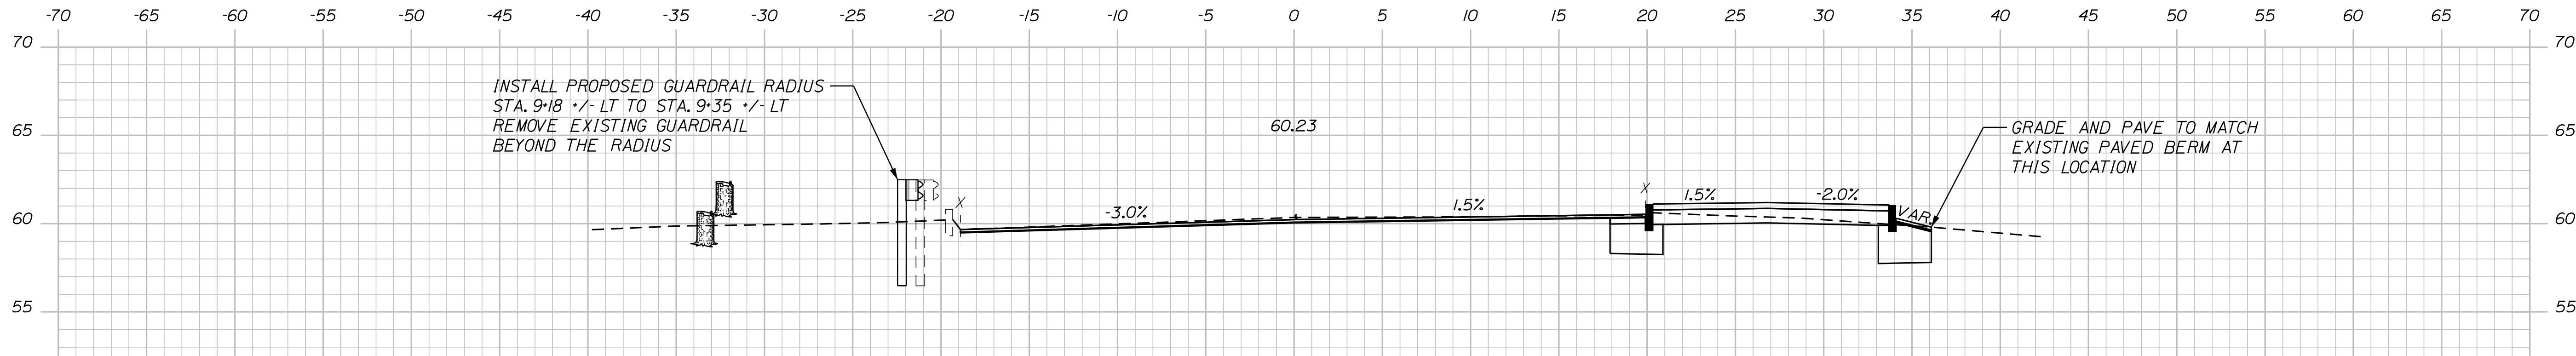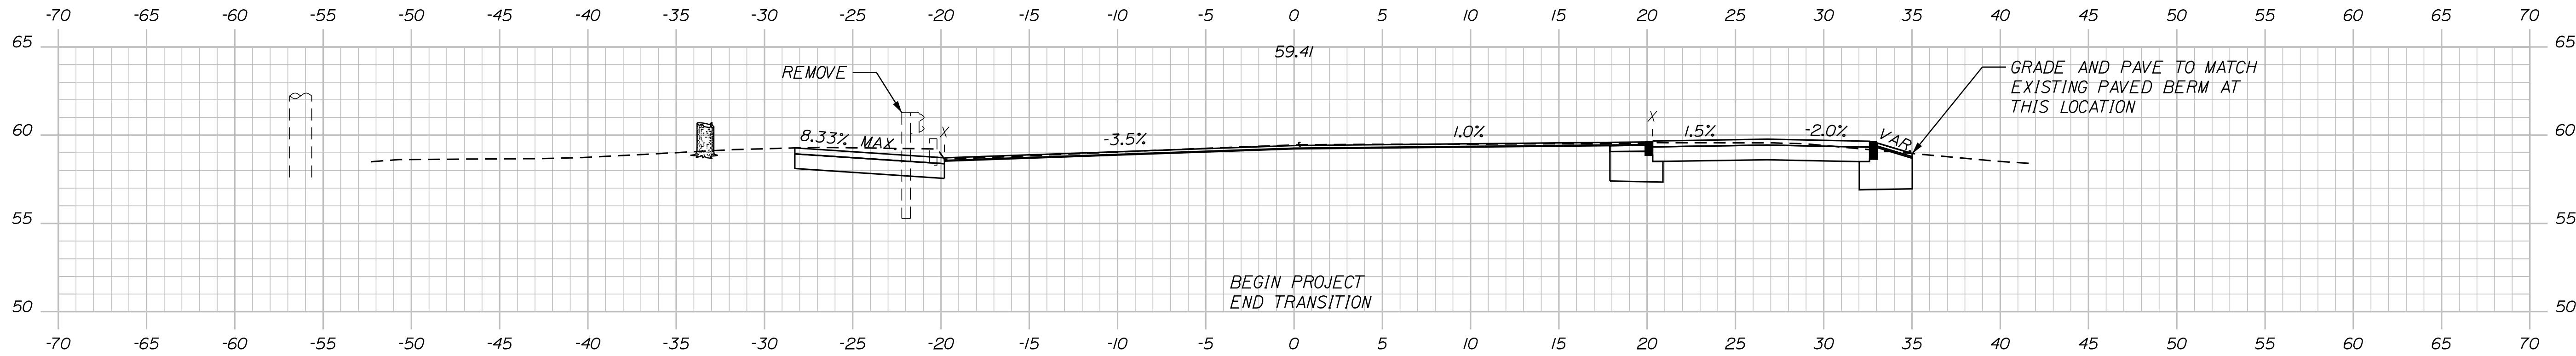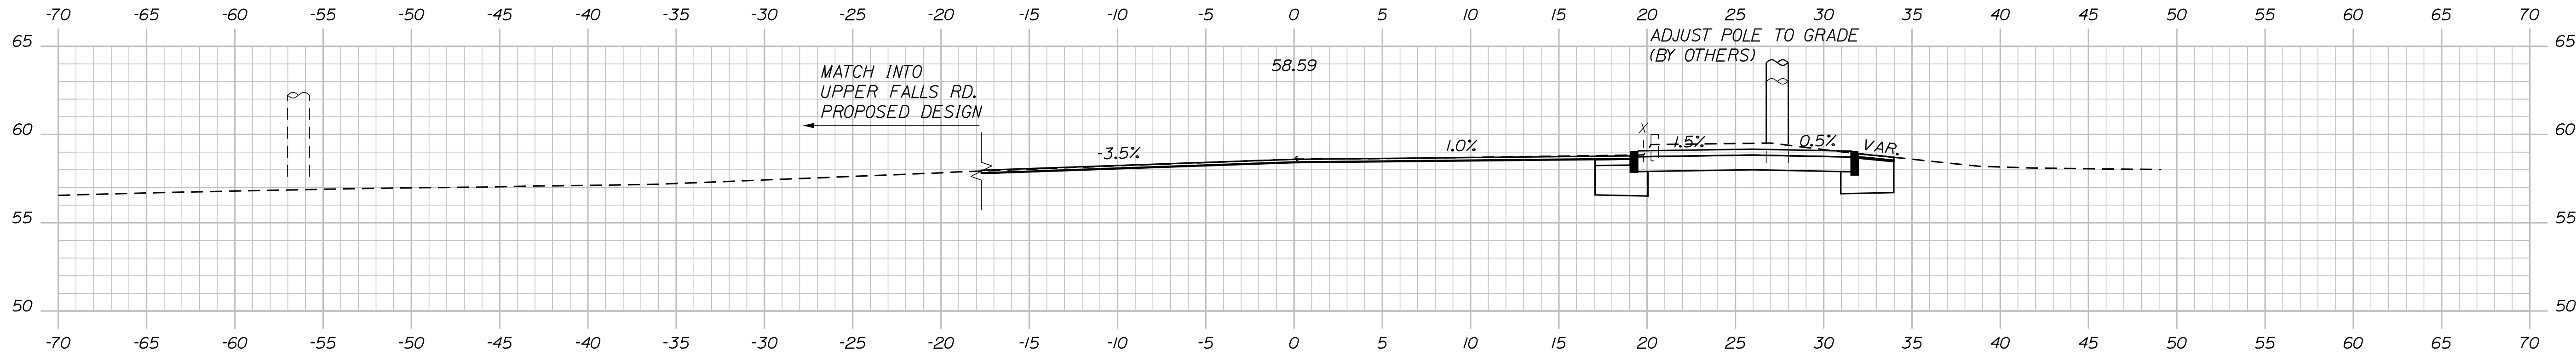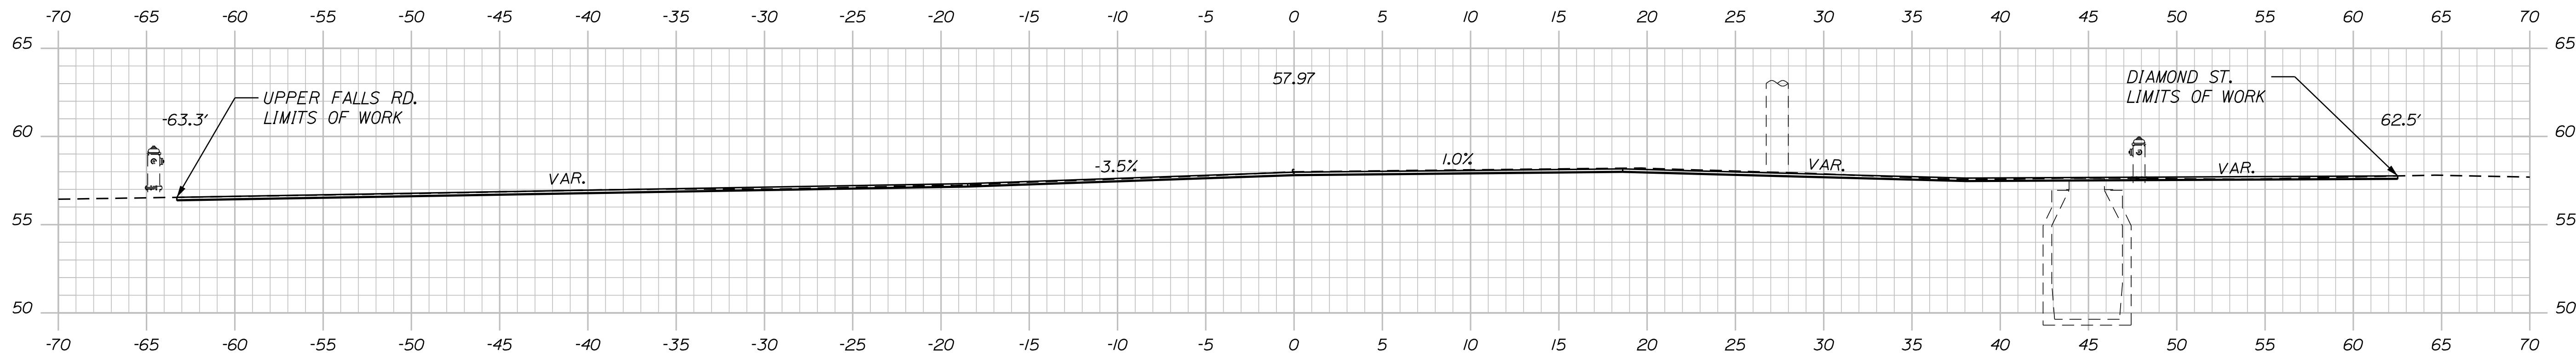





PROJ. MANAGER	BY	DATE	SIGNATURE	P.E. NUMBER	DATE
DESIGN DETAIL					
CHECKED-REVIEWED					
DESIGN DETAIL					
DESIGN DETAIL					
REVISIONS 1					
REVISIONS 2					
REVISIONS 3					
REVISIONS 4					
FIELD CHANGES					

Date:9/25/2026

Username:

Division: HIGHWAY

Filename: ...\\00\\HIGHWAY\\MSTA\\xxx_xsect.dgn

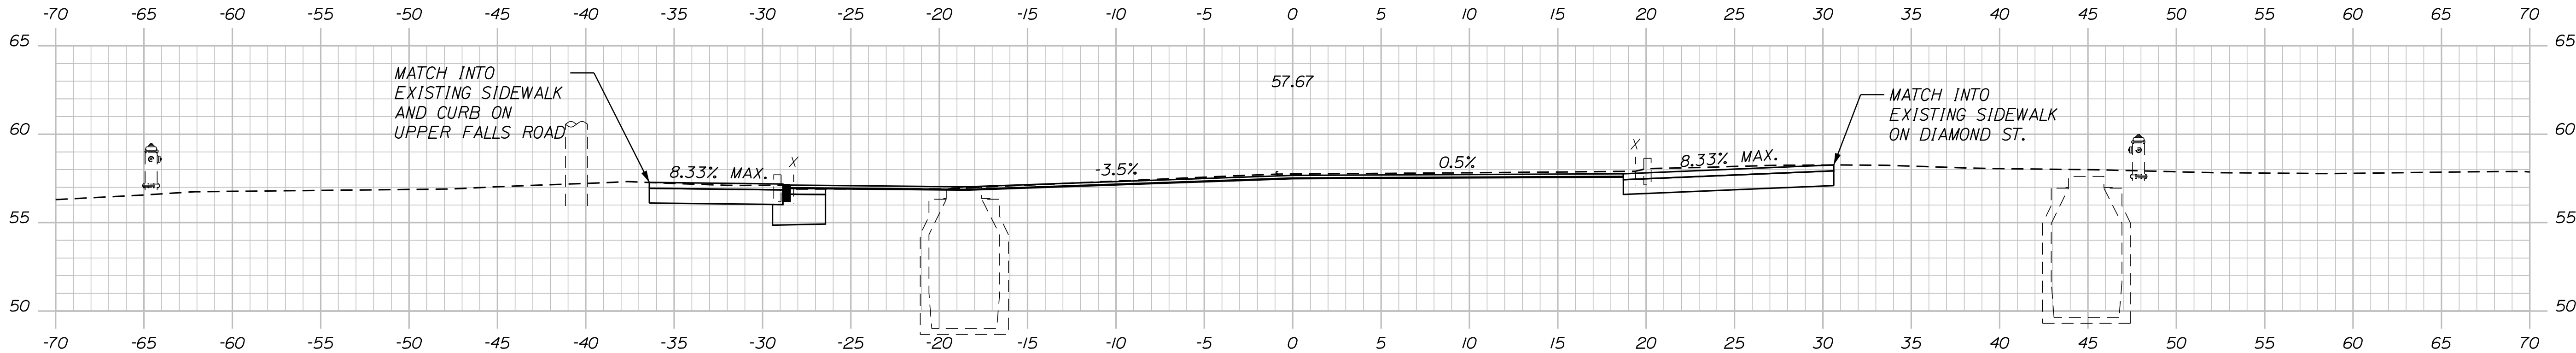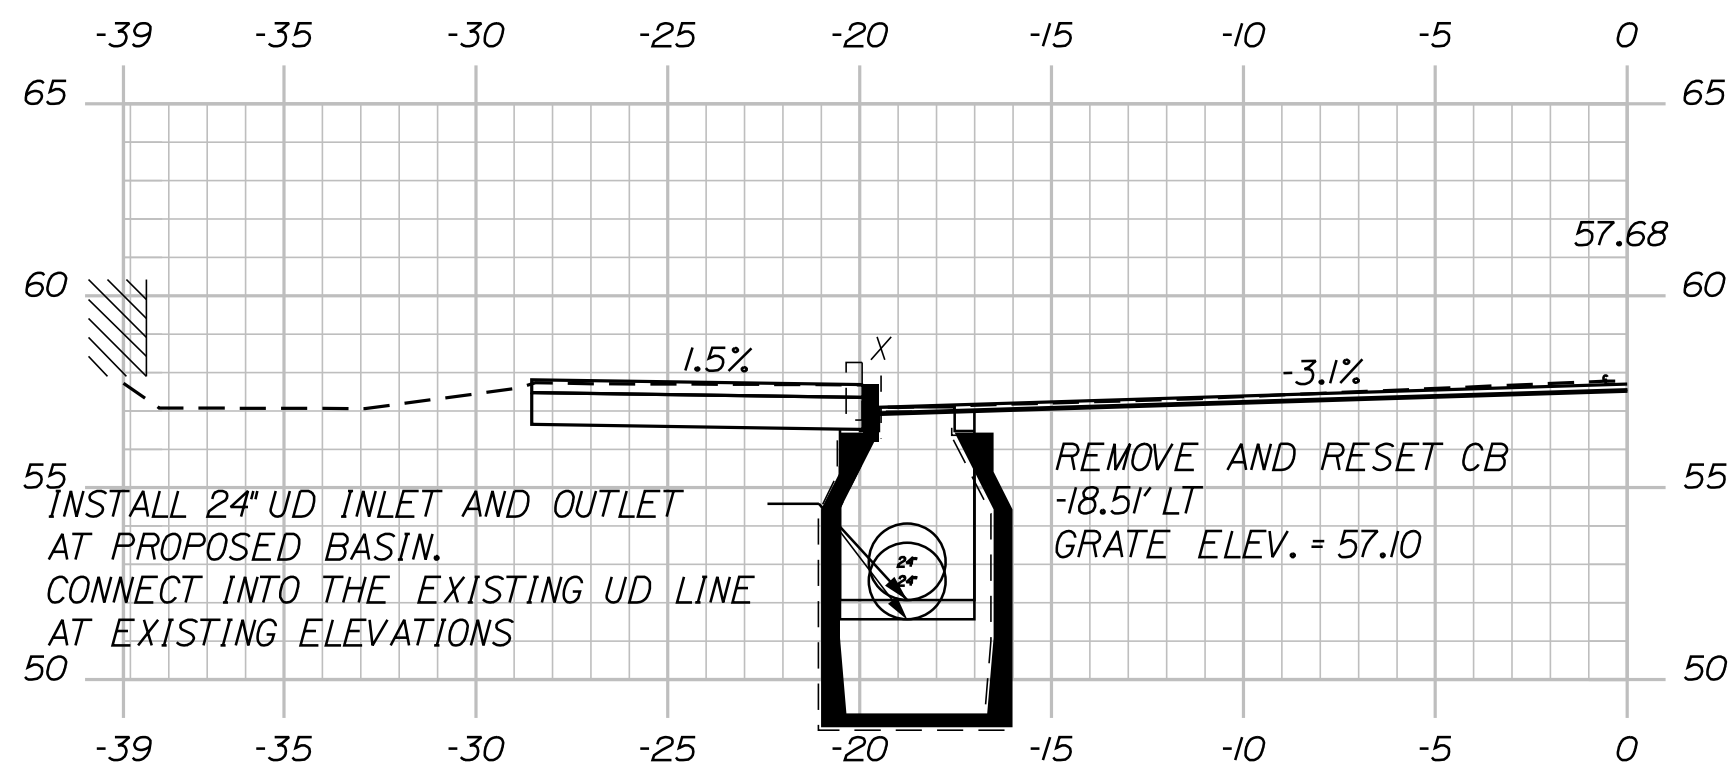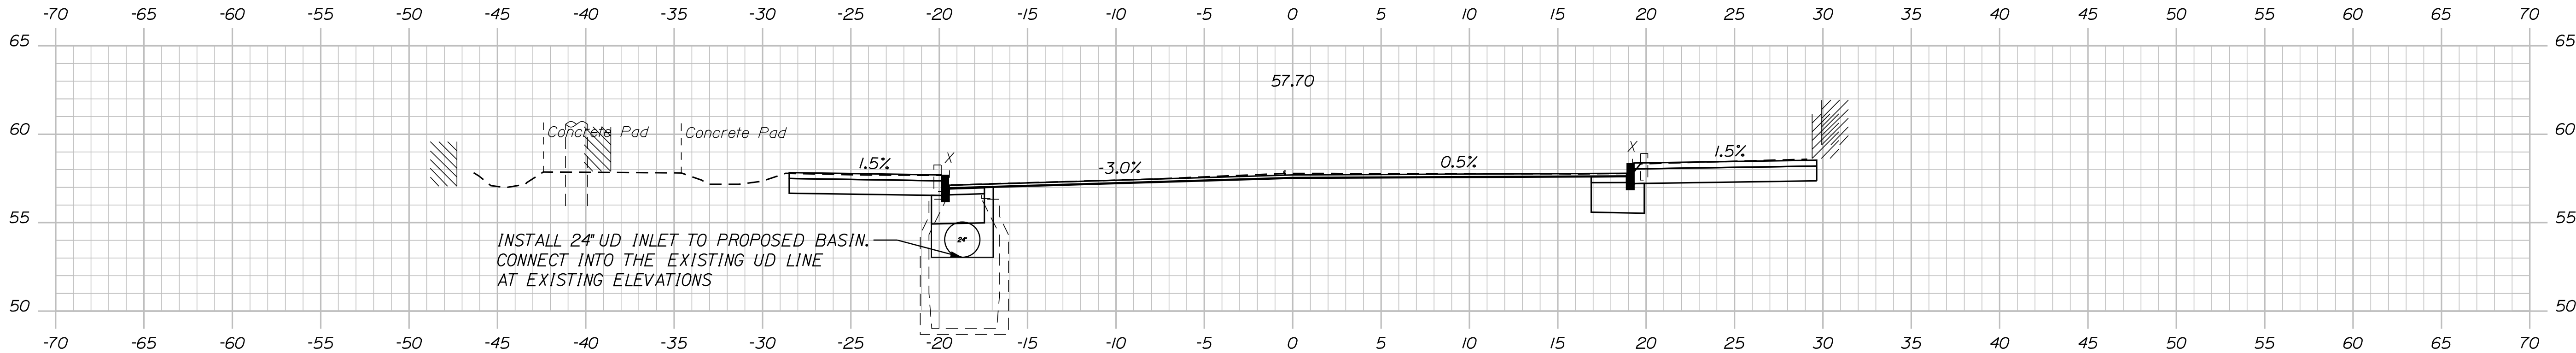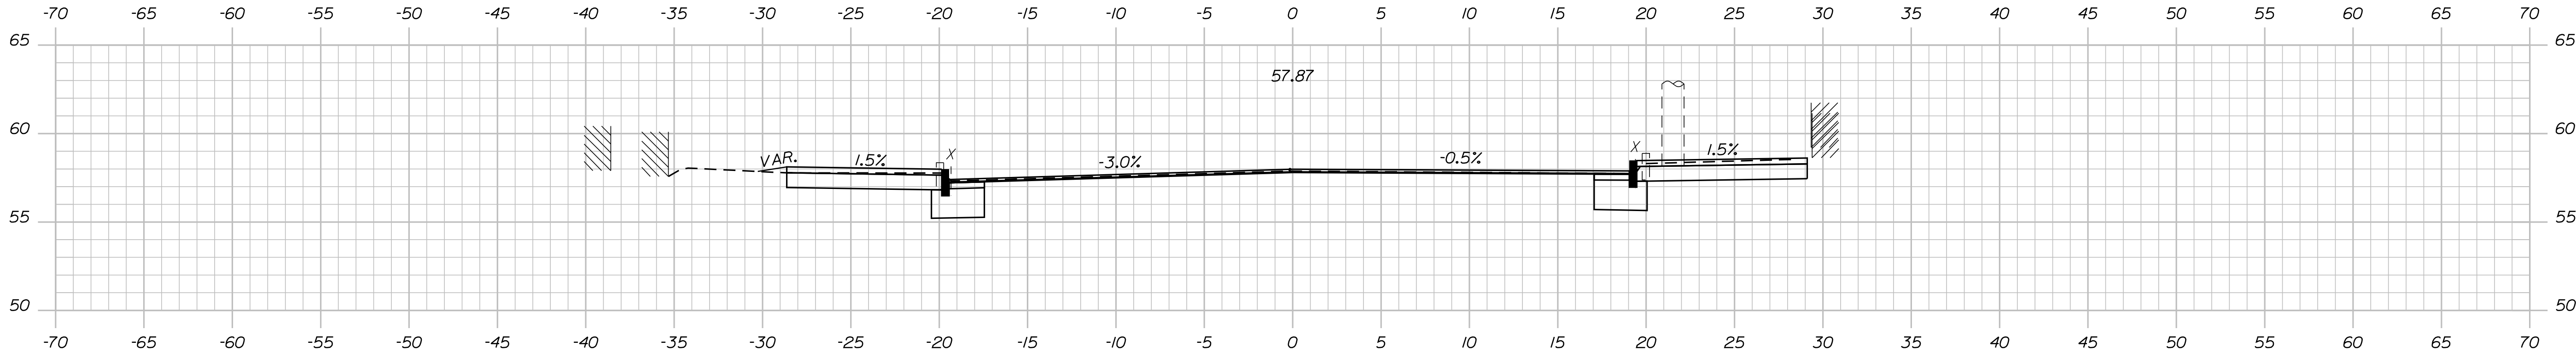

TYLin


PROJ. MANAGER	BY	DATE	SIGNATURE	P.E. NUMBER	DATE
DESIGN DETAIL					
CHECKED-REVIEWED					
DESIGN DETAIL					
DESIGN DETAIL					
REVISIONS 1					
REVISIONS 2					
REVISIONS 3					
REVISIONS 4					
FIELD CHANGES					

Date: 9/25/2026


Username:

Division: HIGHWAY


Filename: ...\\00\\HIGHWAY\\MSTA\\xxx_xsect.dgn

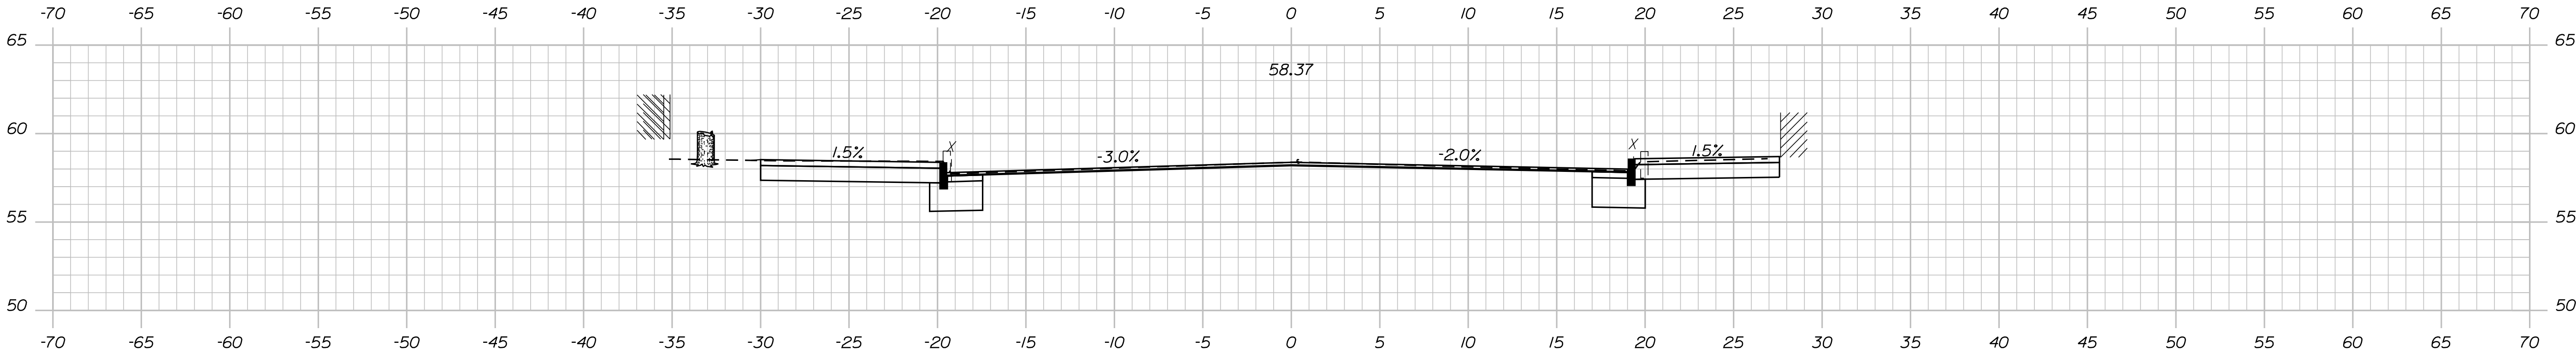


11+50.00

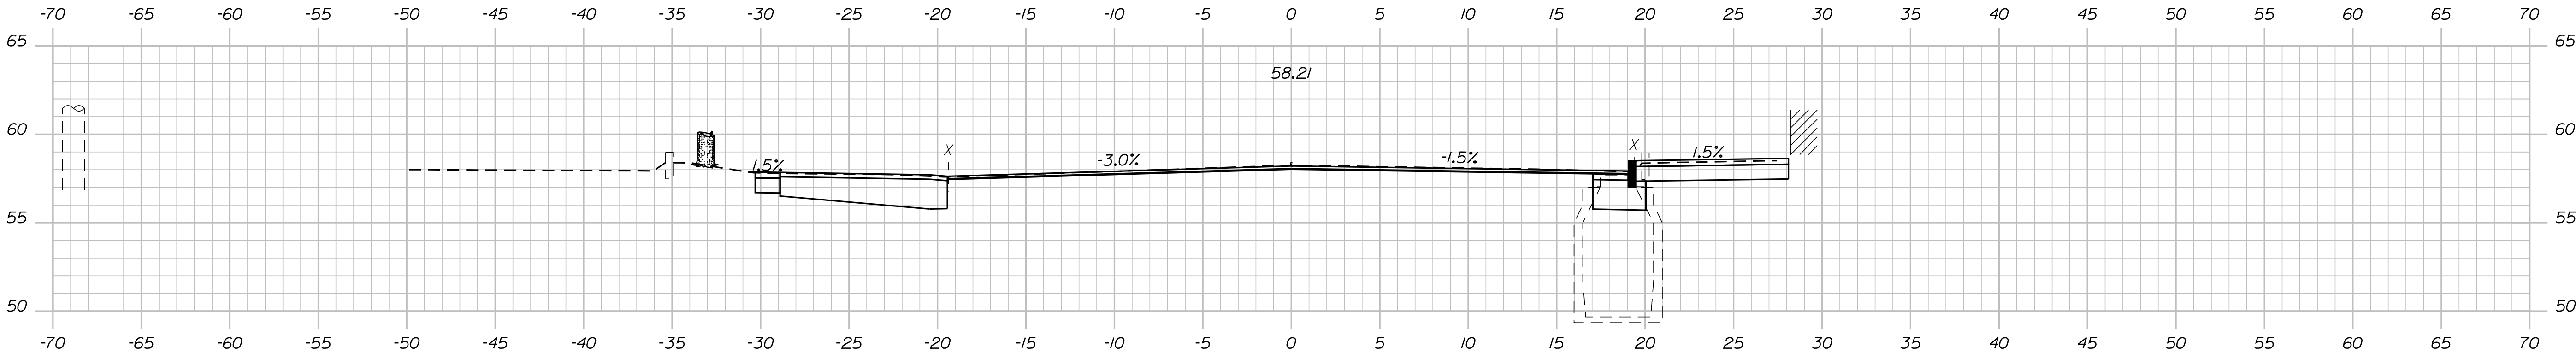

11+25.00

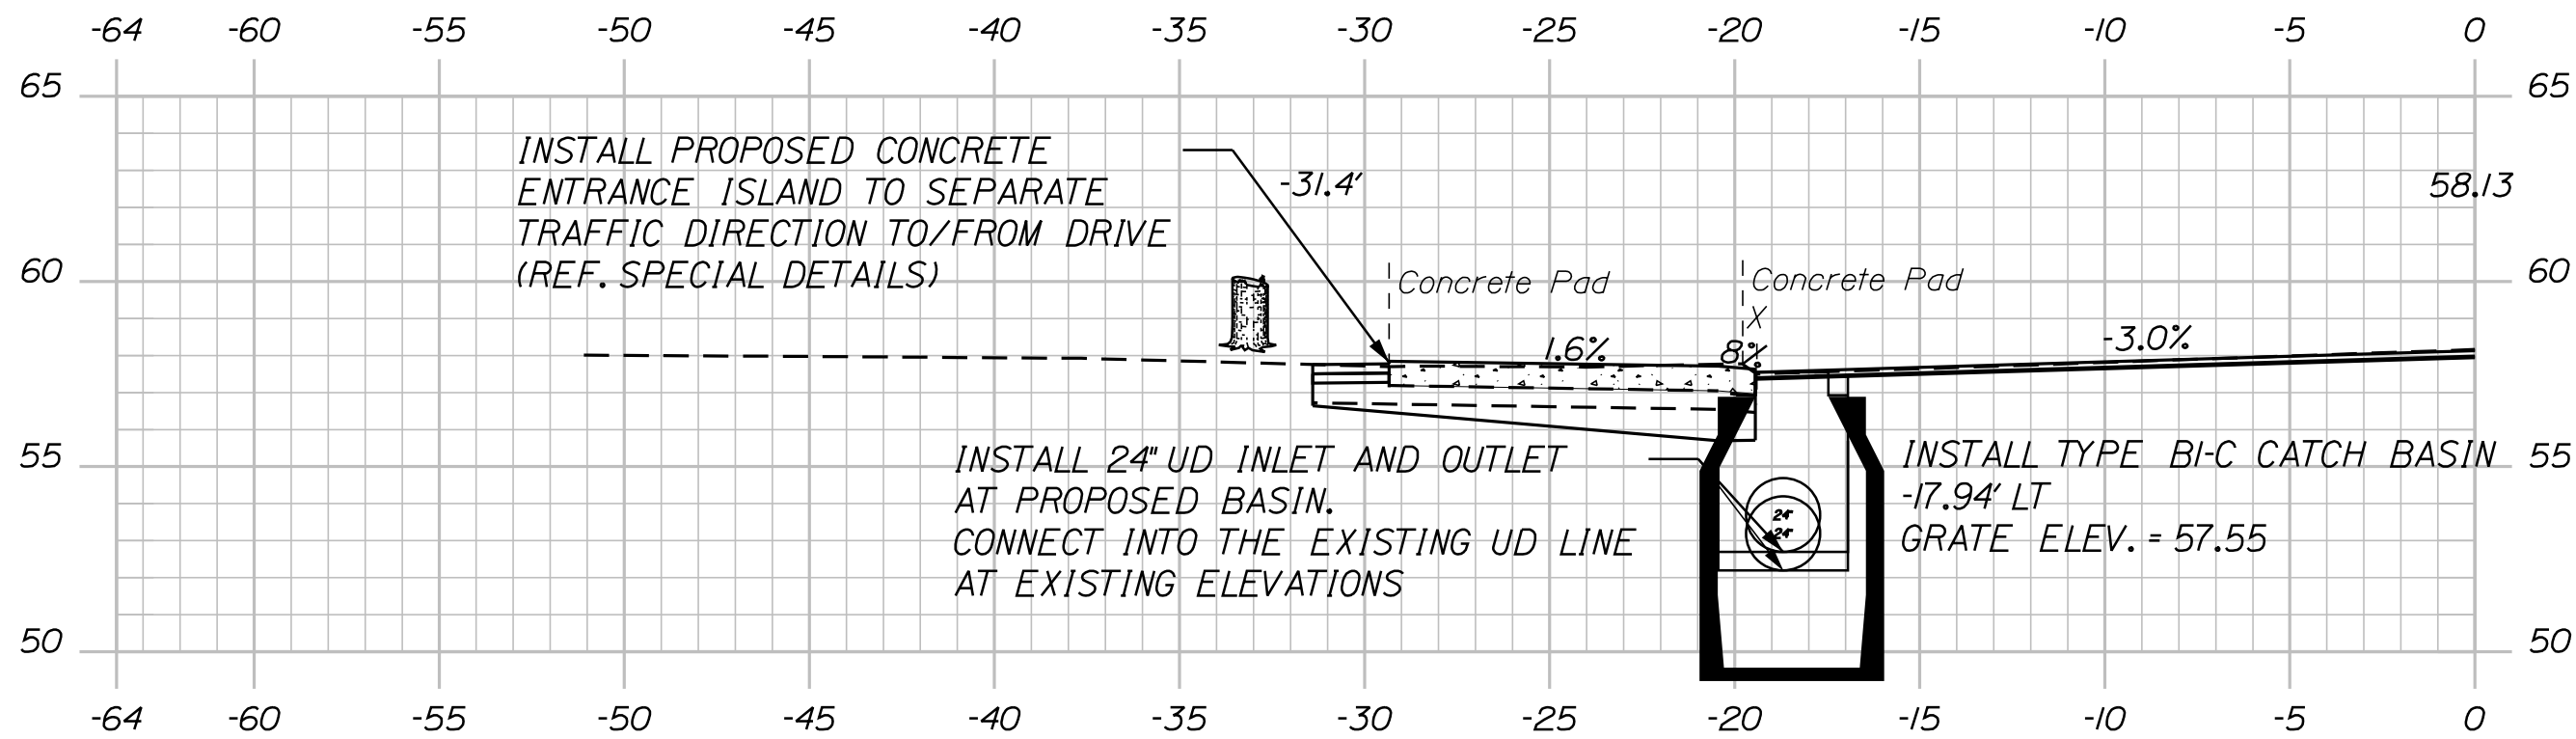

11+13.12

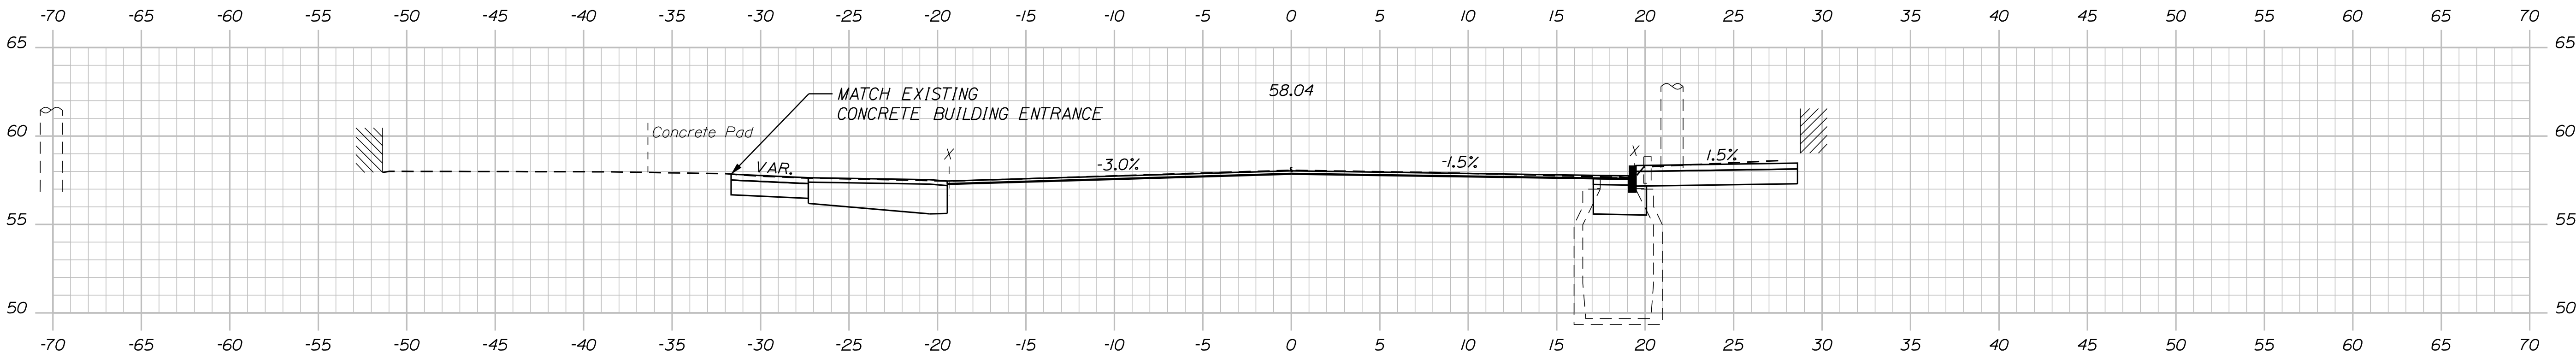

11+00.00

TYLin

STATE OF MAINE
DEPARTMENT OF TRANSPORTATION
2565300
WIN
25653.00

SIGNATURE
P.E. NUMBER
DATE

PROJ. MANAGER
CHECKED-REVIEWED
DESIGNED-DETAILS
REVISIONS 1
REVISIONS 2
REVISIONS 3
REVISIONS 4
FIELD CHANGES

BIDDEFORD ELM STREET
CROSS SECTIONS

SHEET NUMBER
32
OF 71


Sta. 11+00.00 to Sta. 11+50.00

Date: 9/25/2026


Username:

Division: HIGHWAY


Filename: ...\\00\\HIGHWAY\\MSTA\\xxx_xsect.dgn

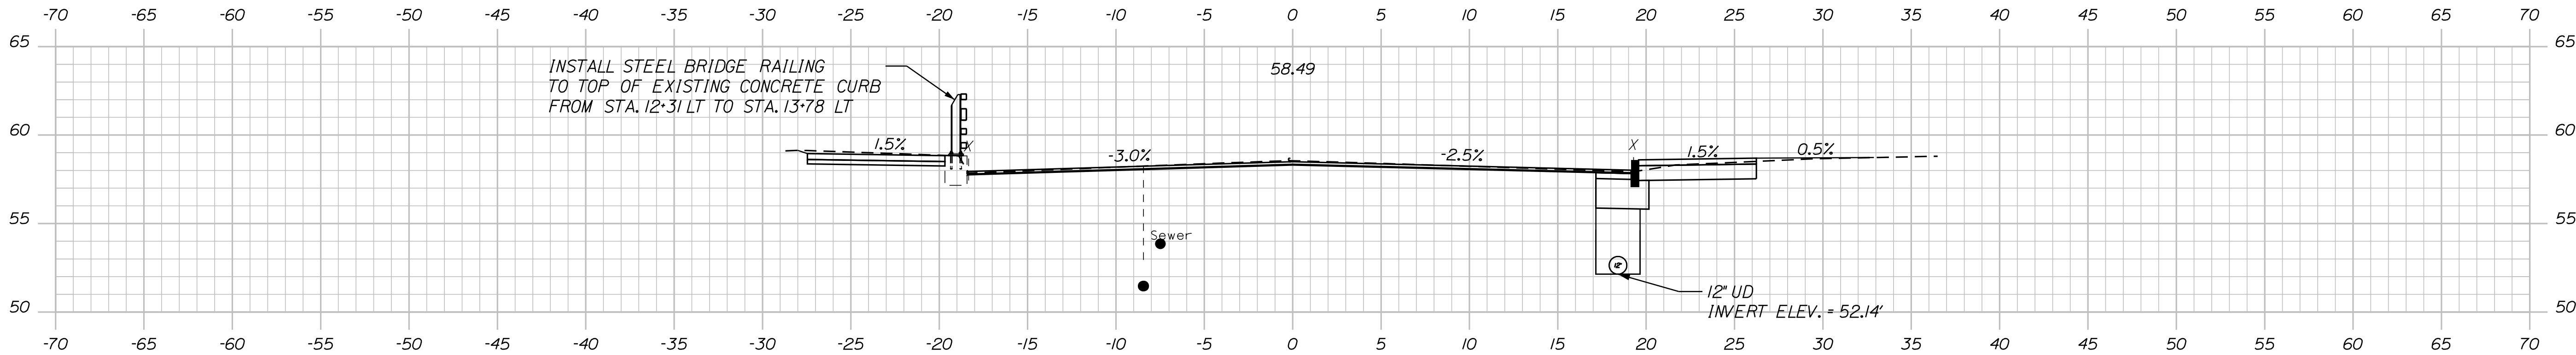


12+50.00

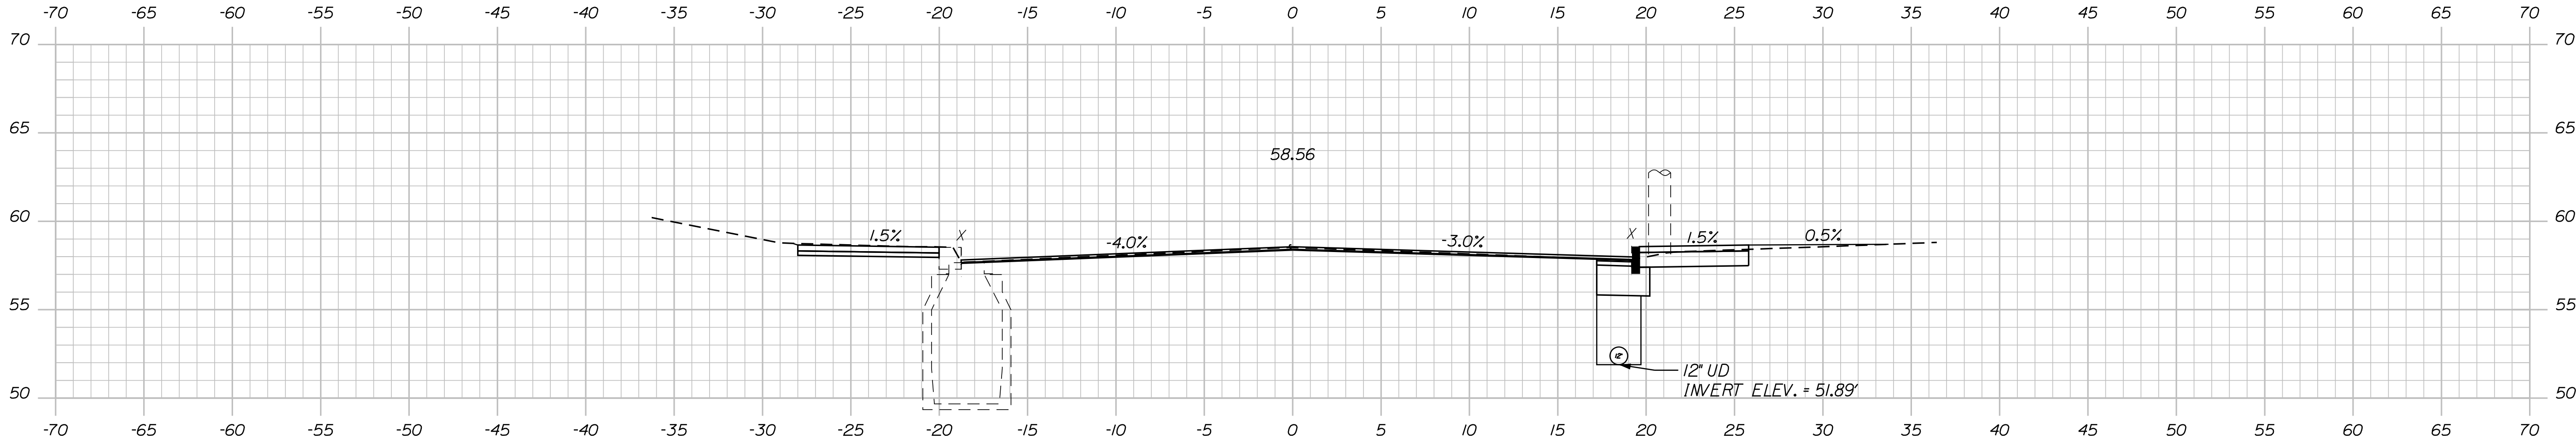

12+25.00

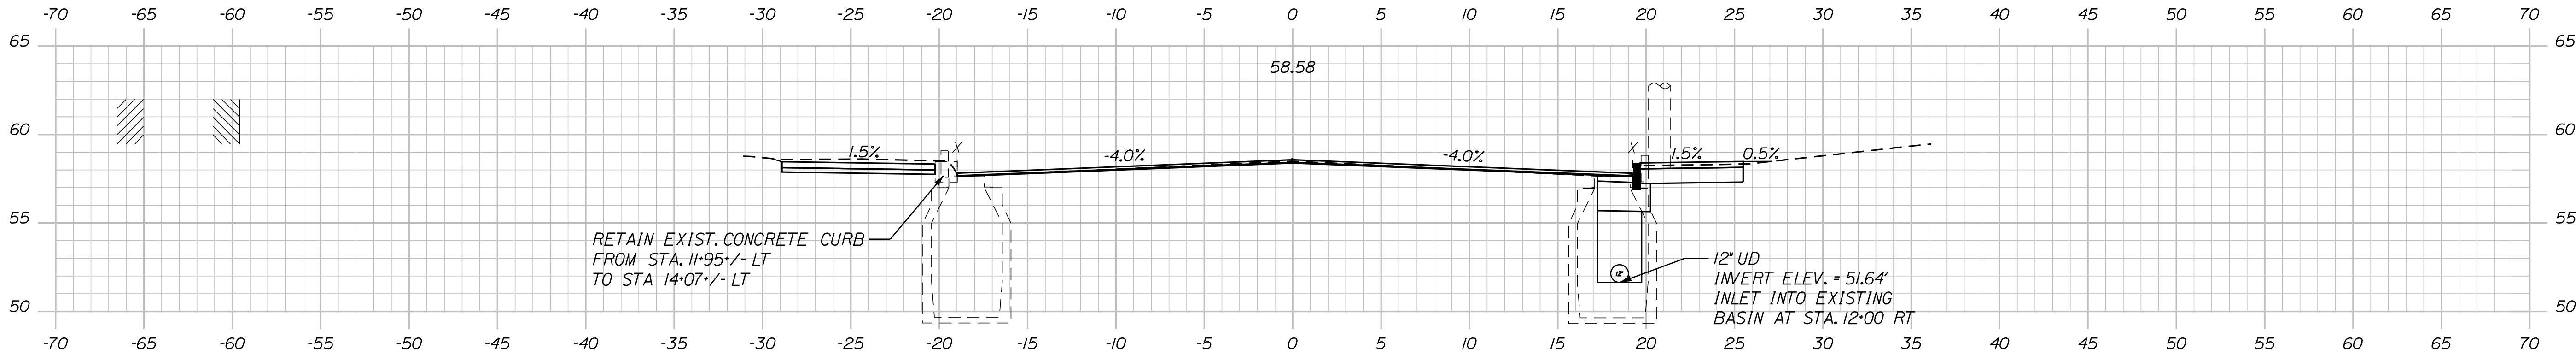


12+00.00

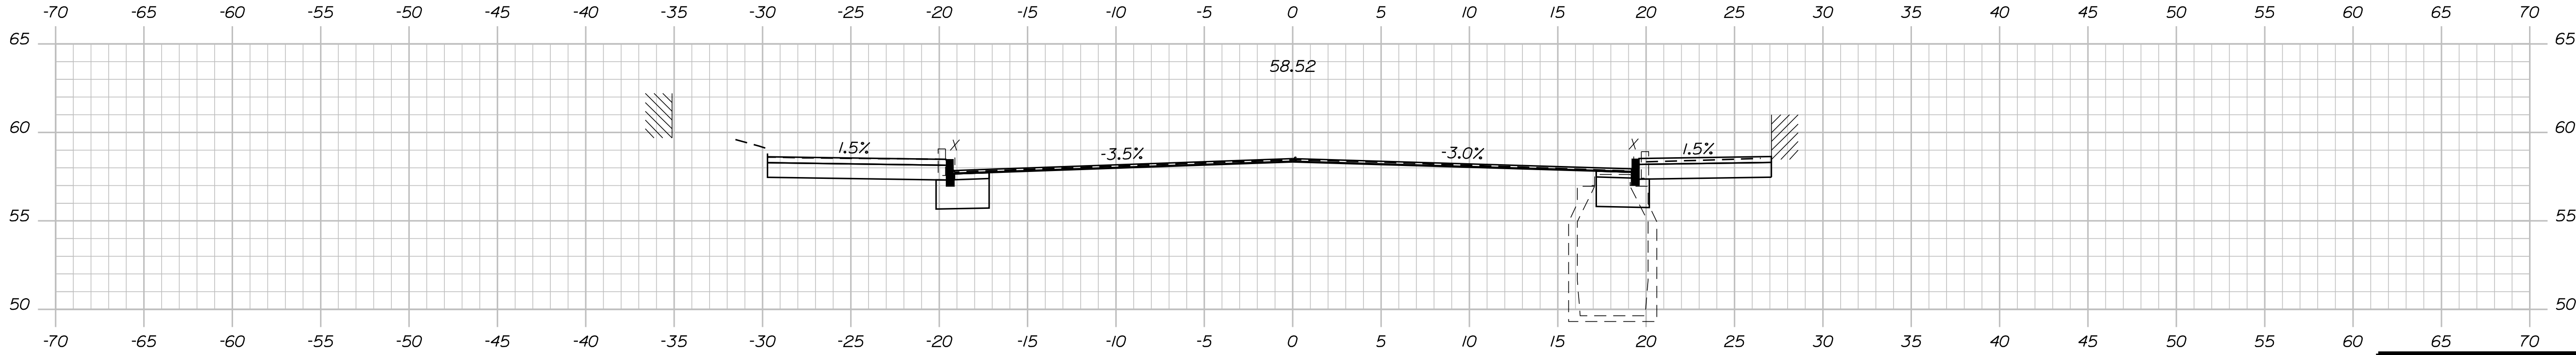

11+75.00

PROJ. MANAGER	BY	DATE	SIGNATURE	P.E. NUMBER	DATE
DESIGN DETAILED					
CHECKED-REVIEWED					
DESIGNS DETAILED					
DESIGNS DETAILED					
REVISIONS 1					
REVISIONS 2					
REVISIONS 3					
REVISIONS 4					
FIELD CHANGES					

Filename: ... \00\HIGHWAY\MSTA\xxx_Xsect.dgn

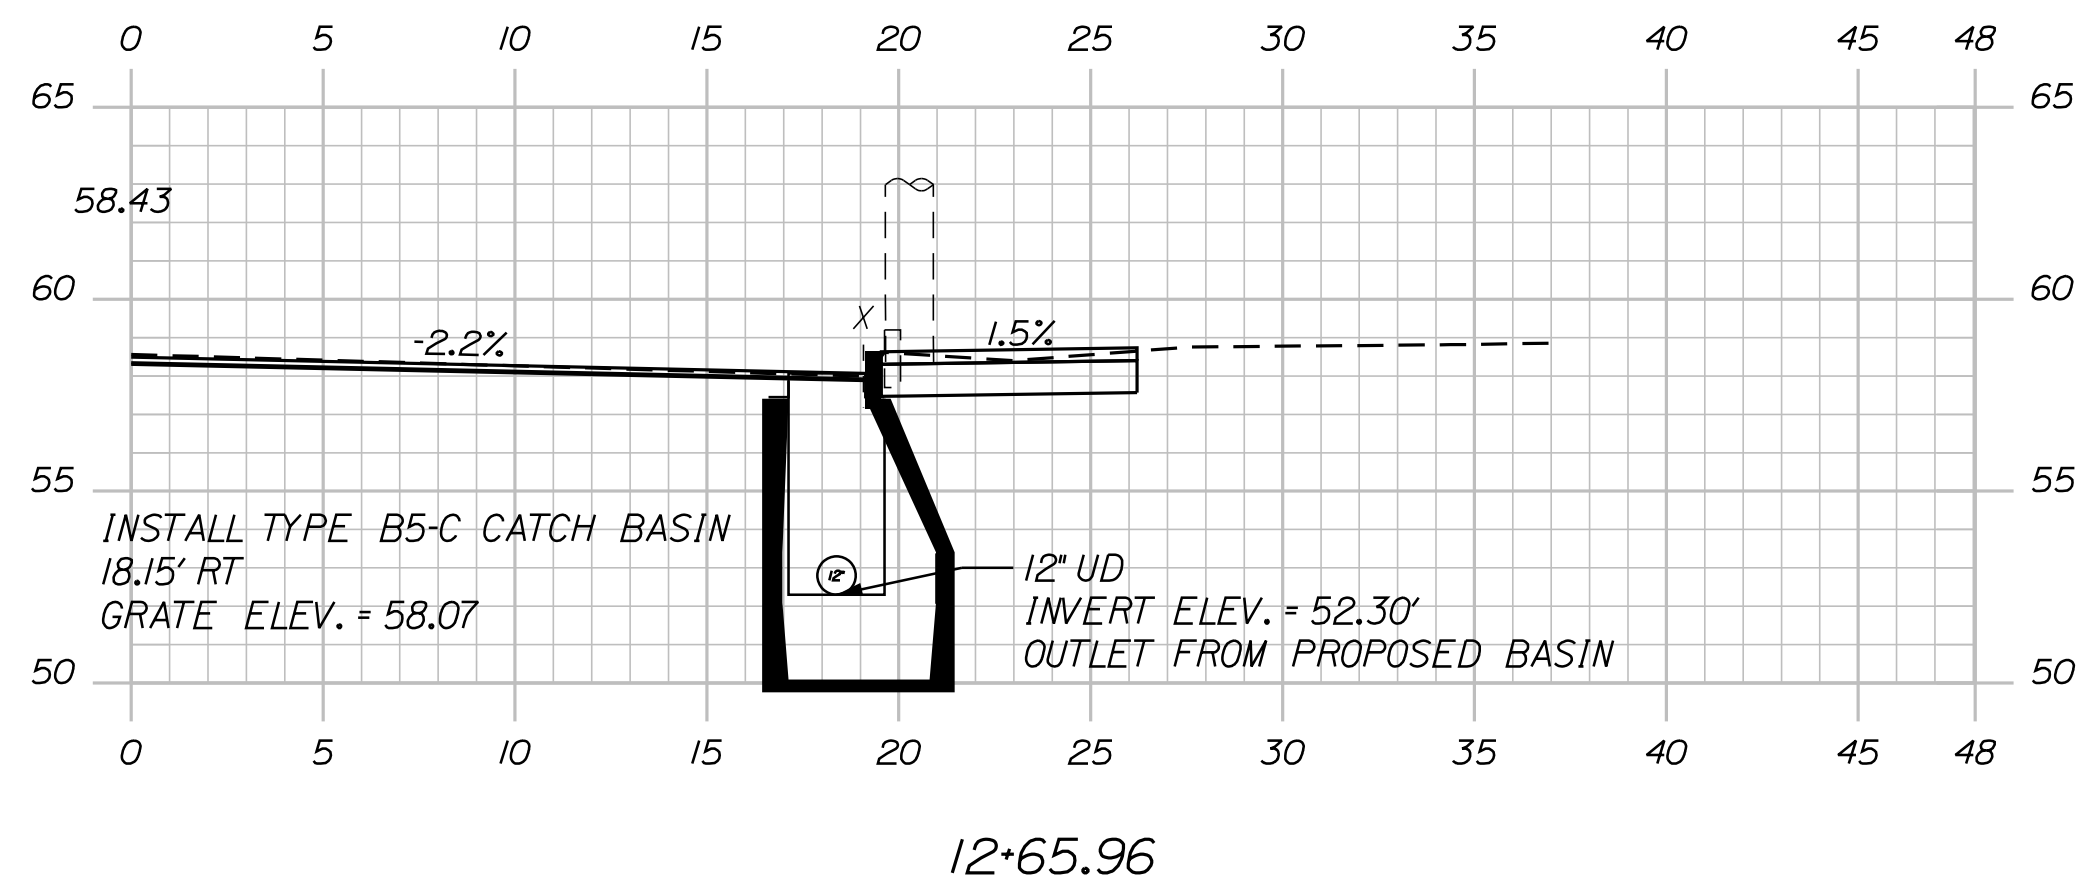

Sta. 12+65.96 to Sta. 13+00.00


OF 71

Date: 9/25/2026


Username:

Division: HIGHWAY


Filename: ...\\00\\HIGHWAY\\MSTA\\xxx_xsect.dgn

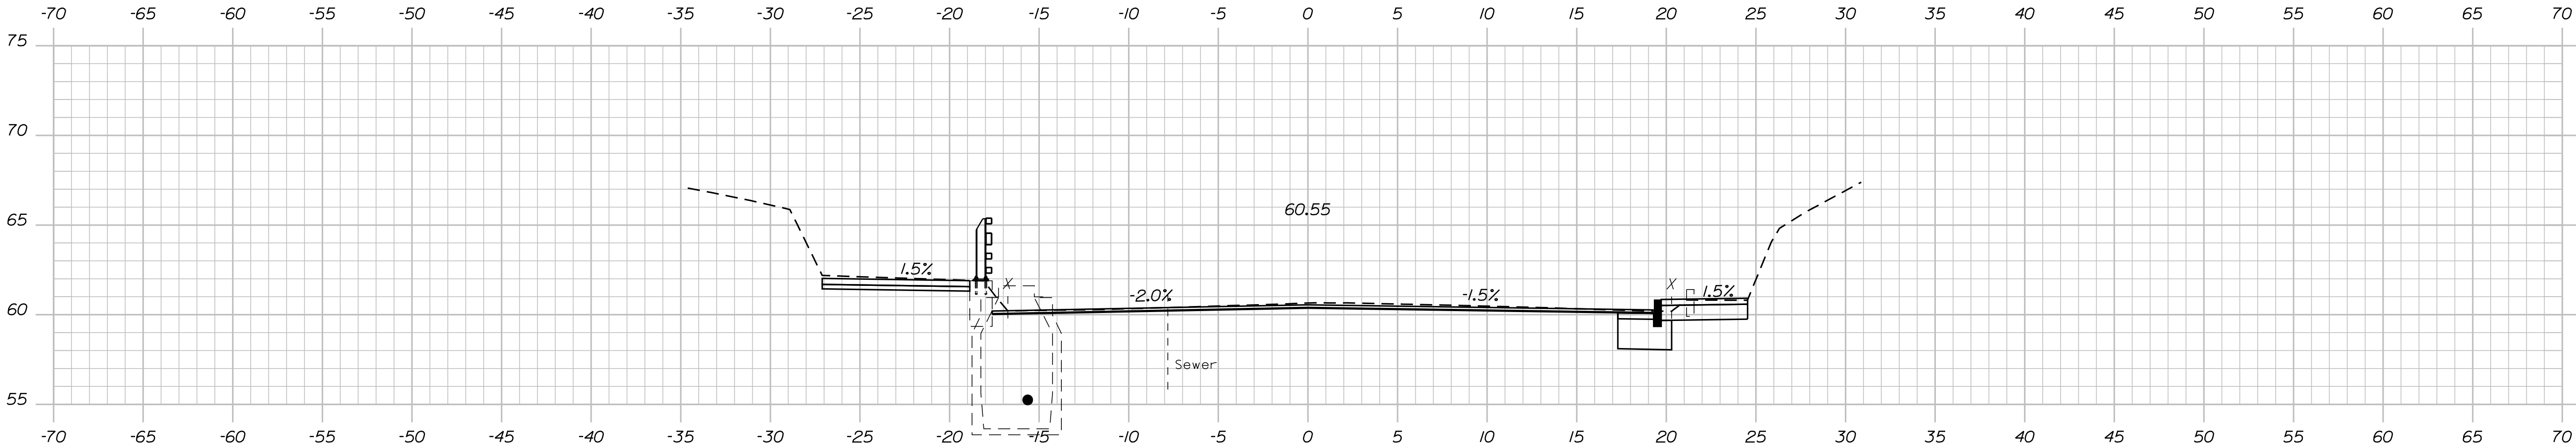

13+75.00

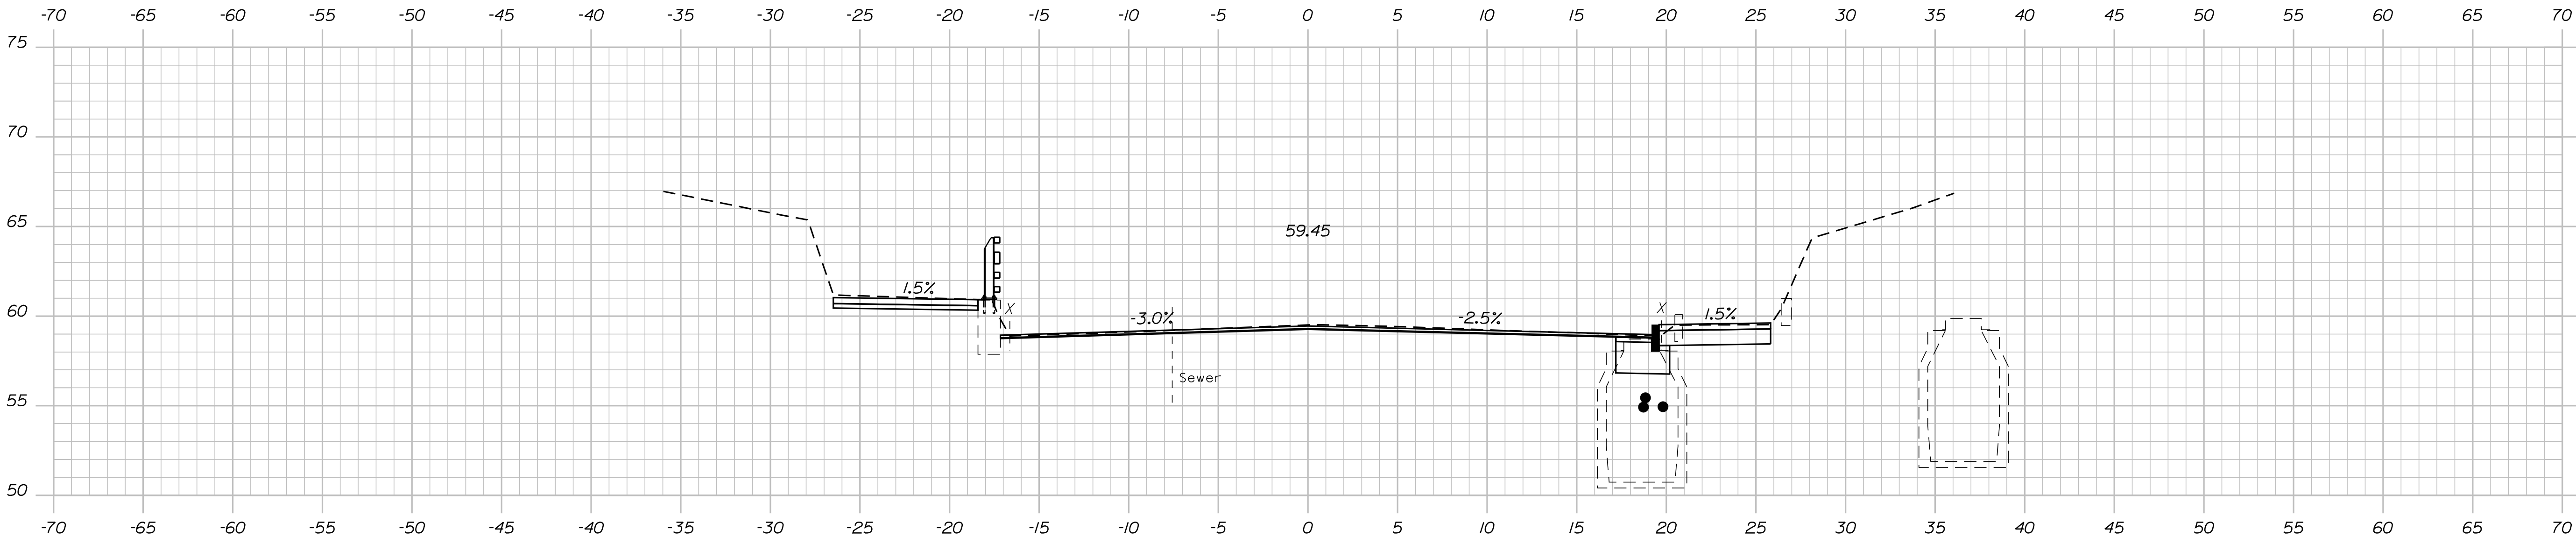

13+50.00

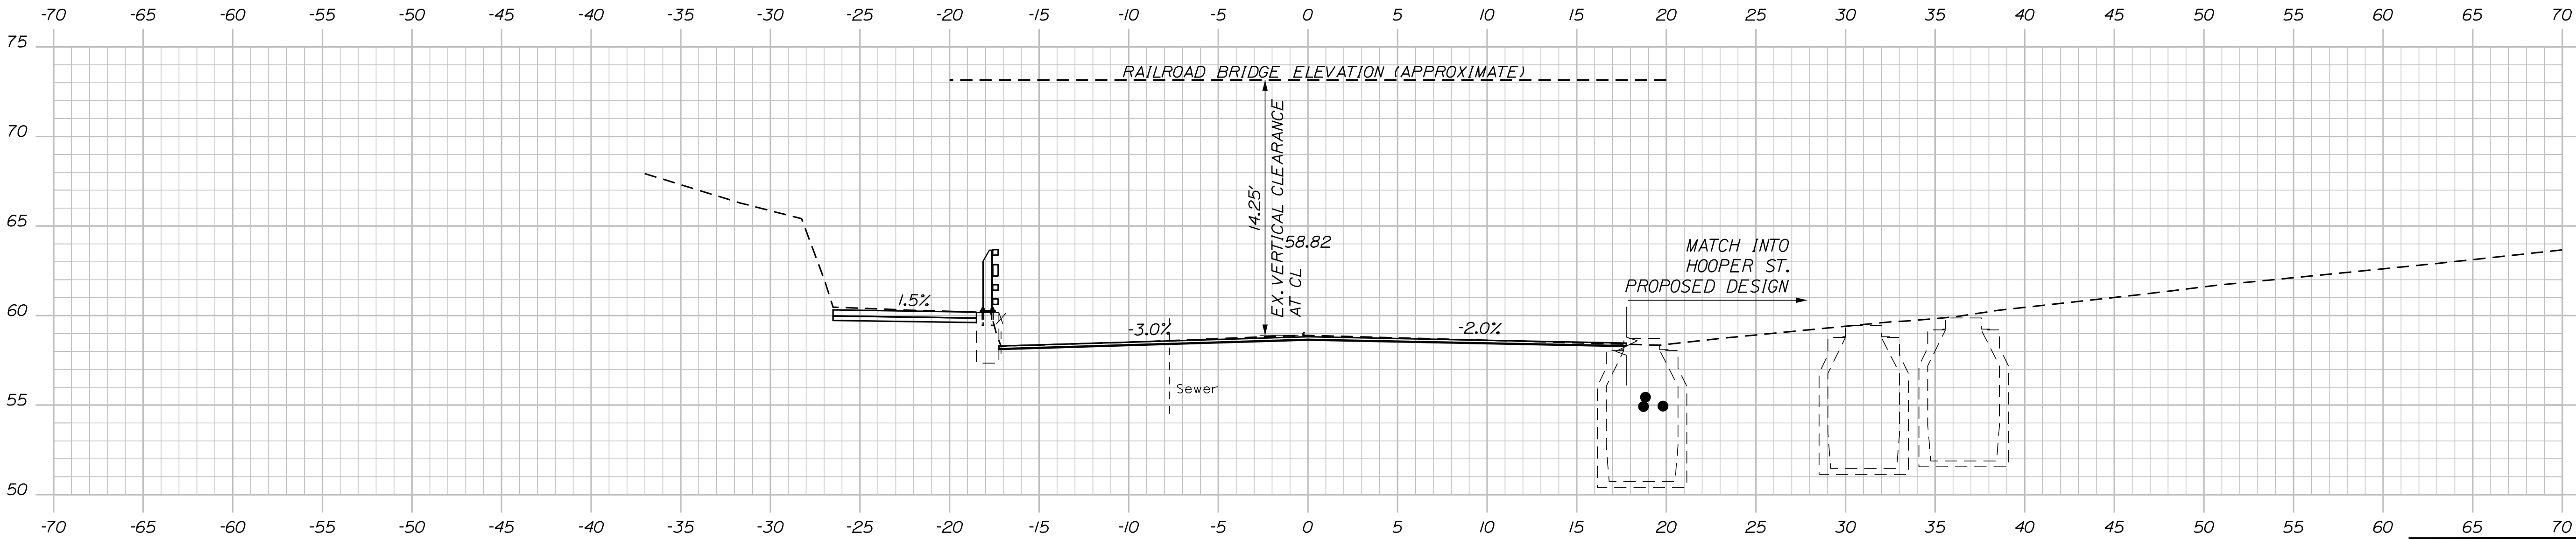

13+25.00

TYLin

STATE OF MAINE	
DEPARTMENT OF TRANSPORTATION	
2565300	
WIN	
25653.00	

PROJ. MANAGER	DATE	BY	SIGNATURE
CHECKED-REVIEWED			P.E. NUMBER
DESIGN-DETAILED			DATE
DESIGN-DETAILED			
REVISIONS 1			
REVISIONS 2			
REVISIONS 3			
REVISIONS 4			
FIELD CHANGES			

BIDDEFORD ELM STREET	
CROSS SECTIONS	

SHEET NUMBER	
35	
OF 71	


Sta. 13+25.00 to Sta. 13+75.00

Date:9/25/2026

Username:

Division: HIGHWAY

Filename: ... \00\HIGHWAY\MSTA\xxx_xsect.dgn

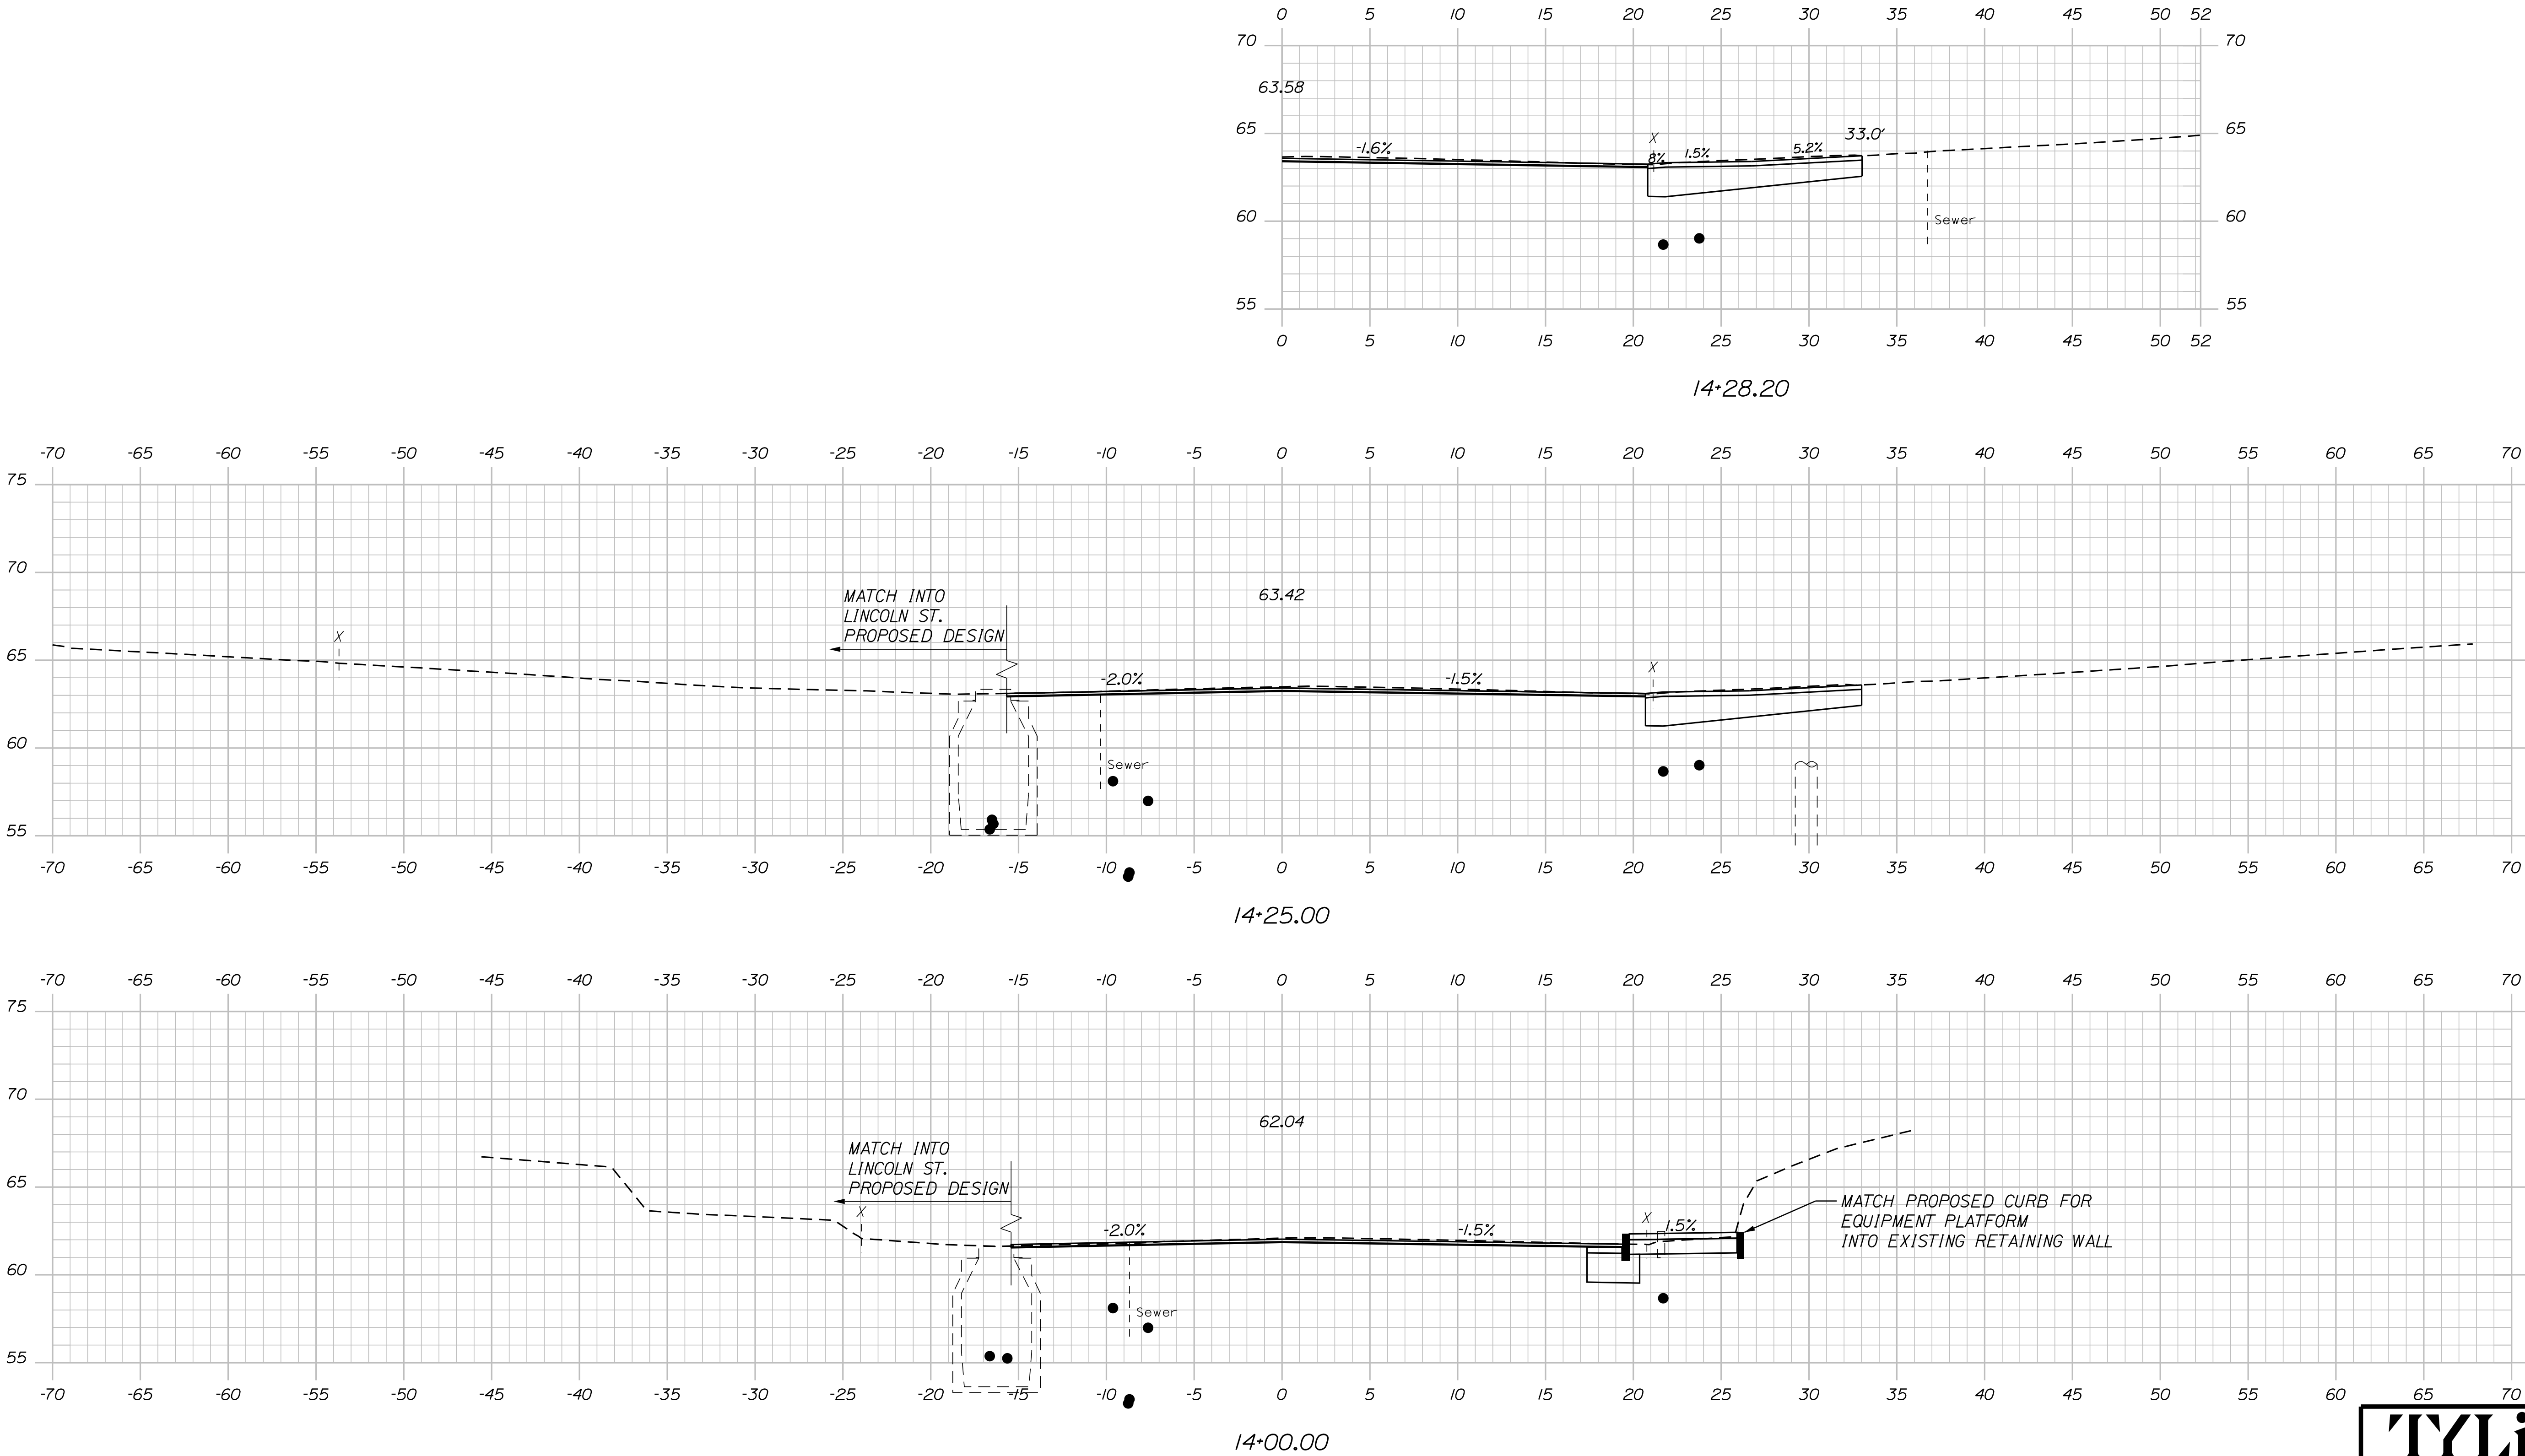

TYLin

STATE OF MAINE	
DEPARTMENT OF TRANSPORTATION	
2565300	
WIN	
25653.00	

SIGNATURE	
P.E. NUMBER	
DATE	

DATE	
BY	
PROJ. MANAGER	
DESIGN DETAILED	
CHECKED/REVIEWED	
DESIGN DETAILED	
DESIGN DETAILED	
REVISIONS 1	
REVISIONS 2	
REVISIONS 3	
REVISIONS 4	
FIELD CHANGES	

BIDDEFORD ELM STREET	
CROSS SECTIONS	


SHEET NUMBER	
36	
OF 71	

Date: 9/25/2026

Username:

Division: HIGHWAY

Filename: ...\\00\\HIGHWAY\\MSTA\\xxx_xsect.dgn

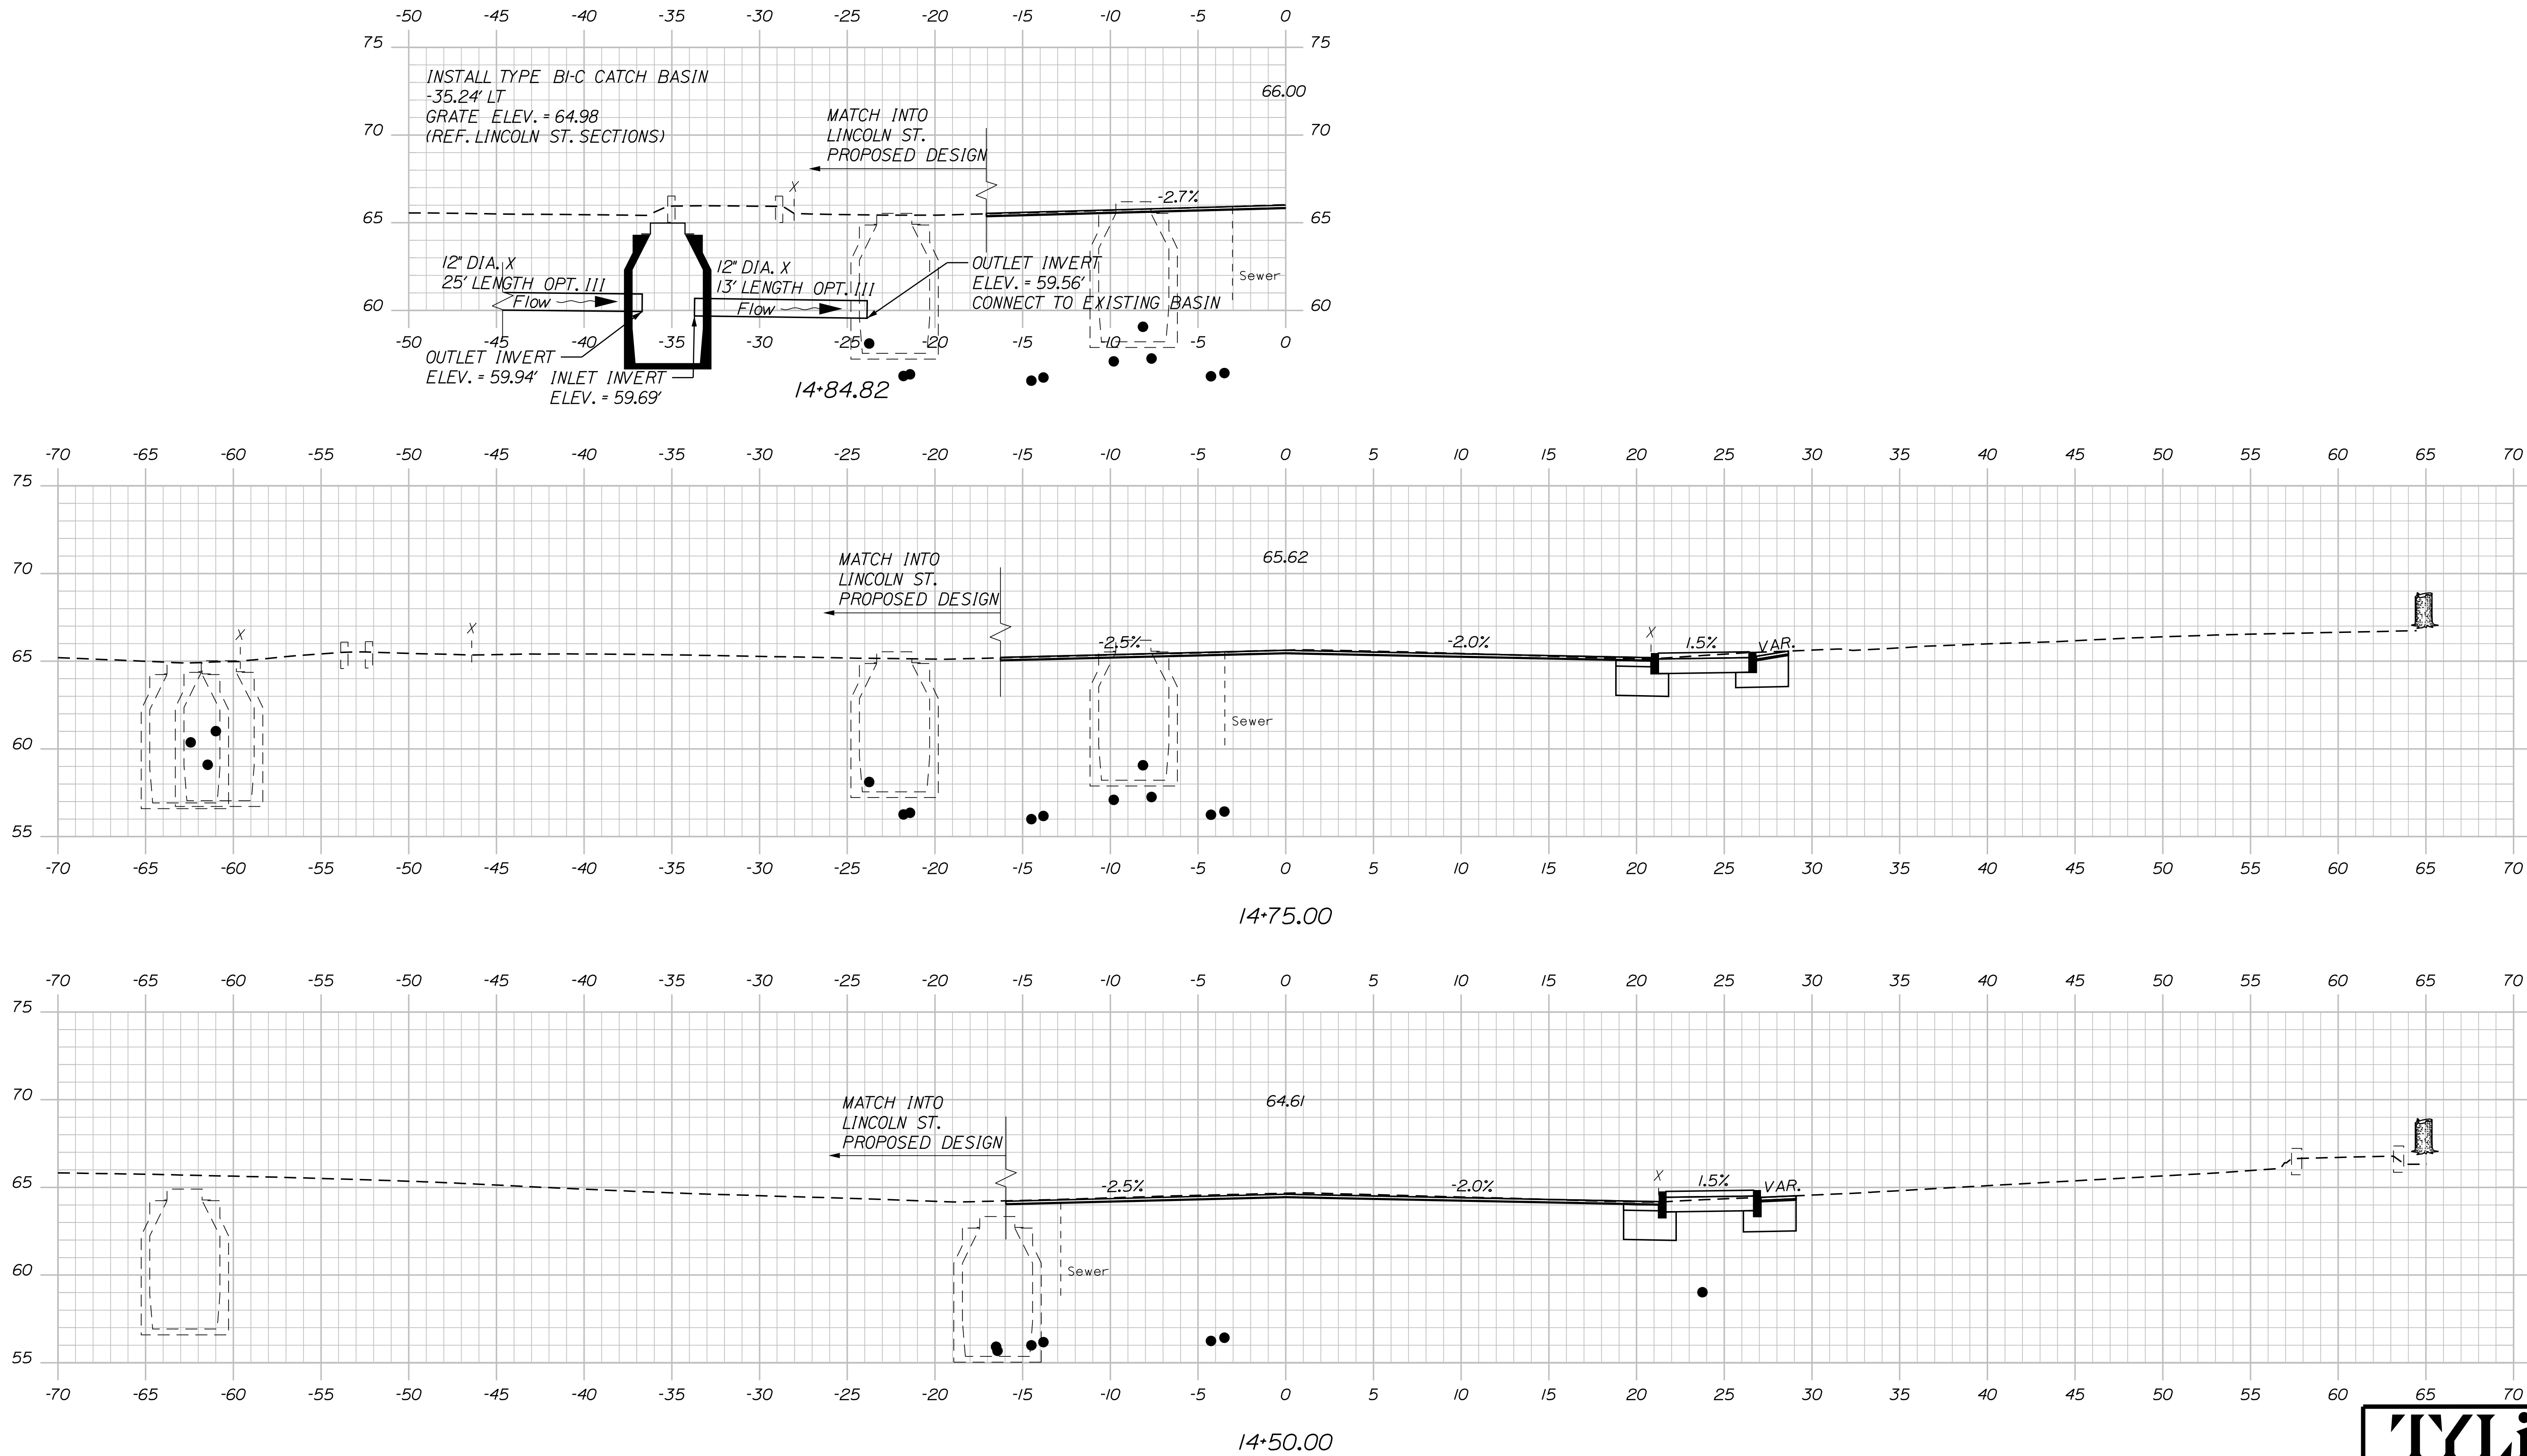


Date:9/25/2026

Username:

Division: HIGHWAY

Filename: ...\\00\\HIGHWAY\\MSTA\\xxx_xsect.dgn

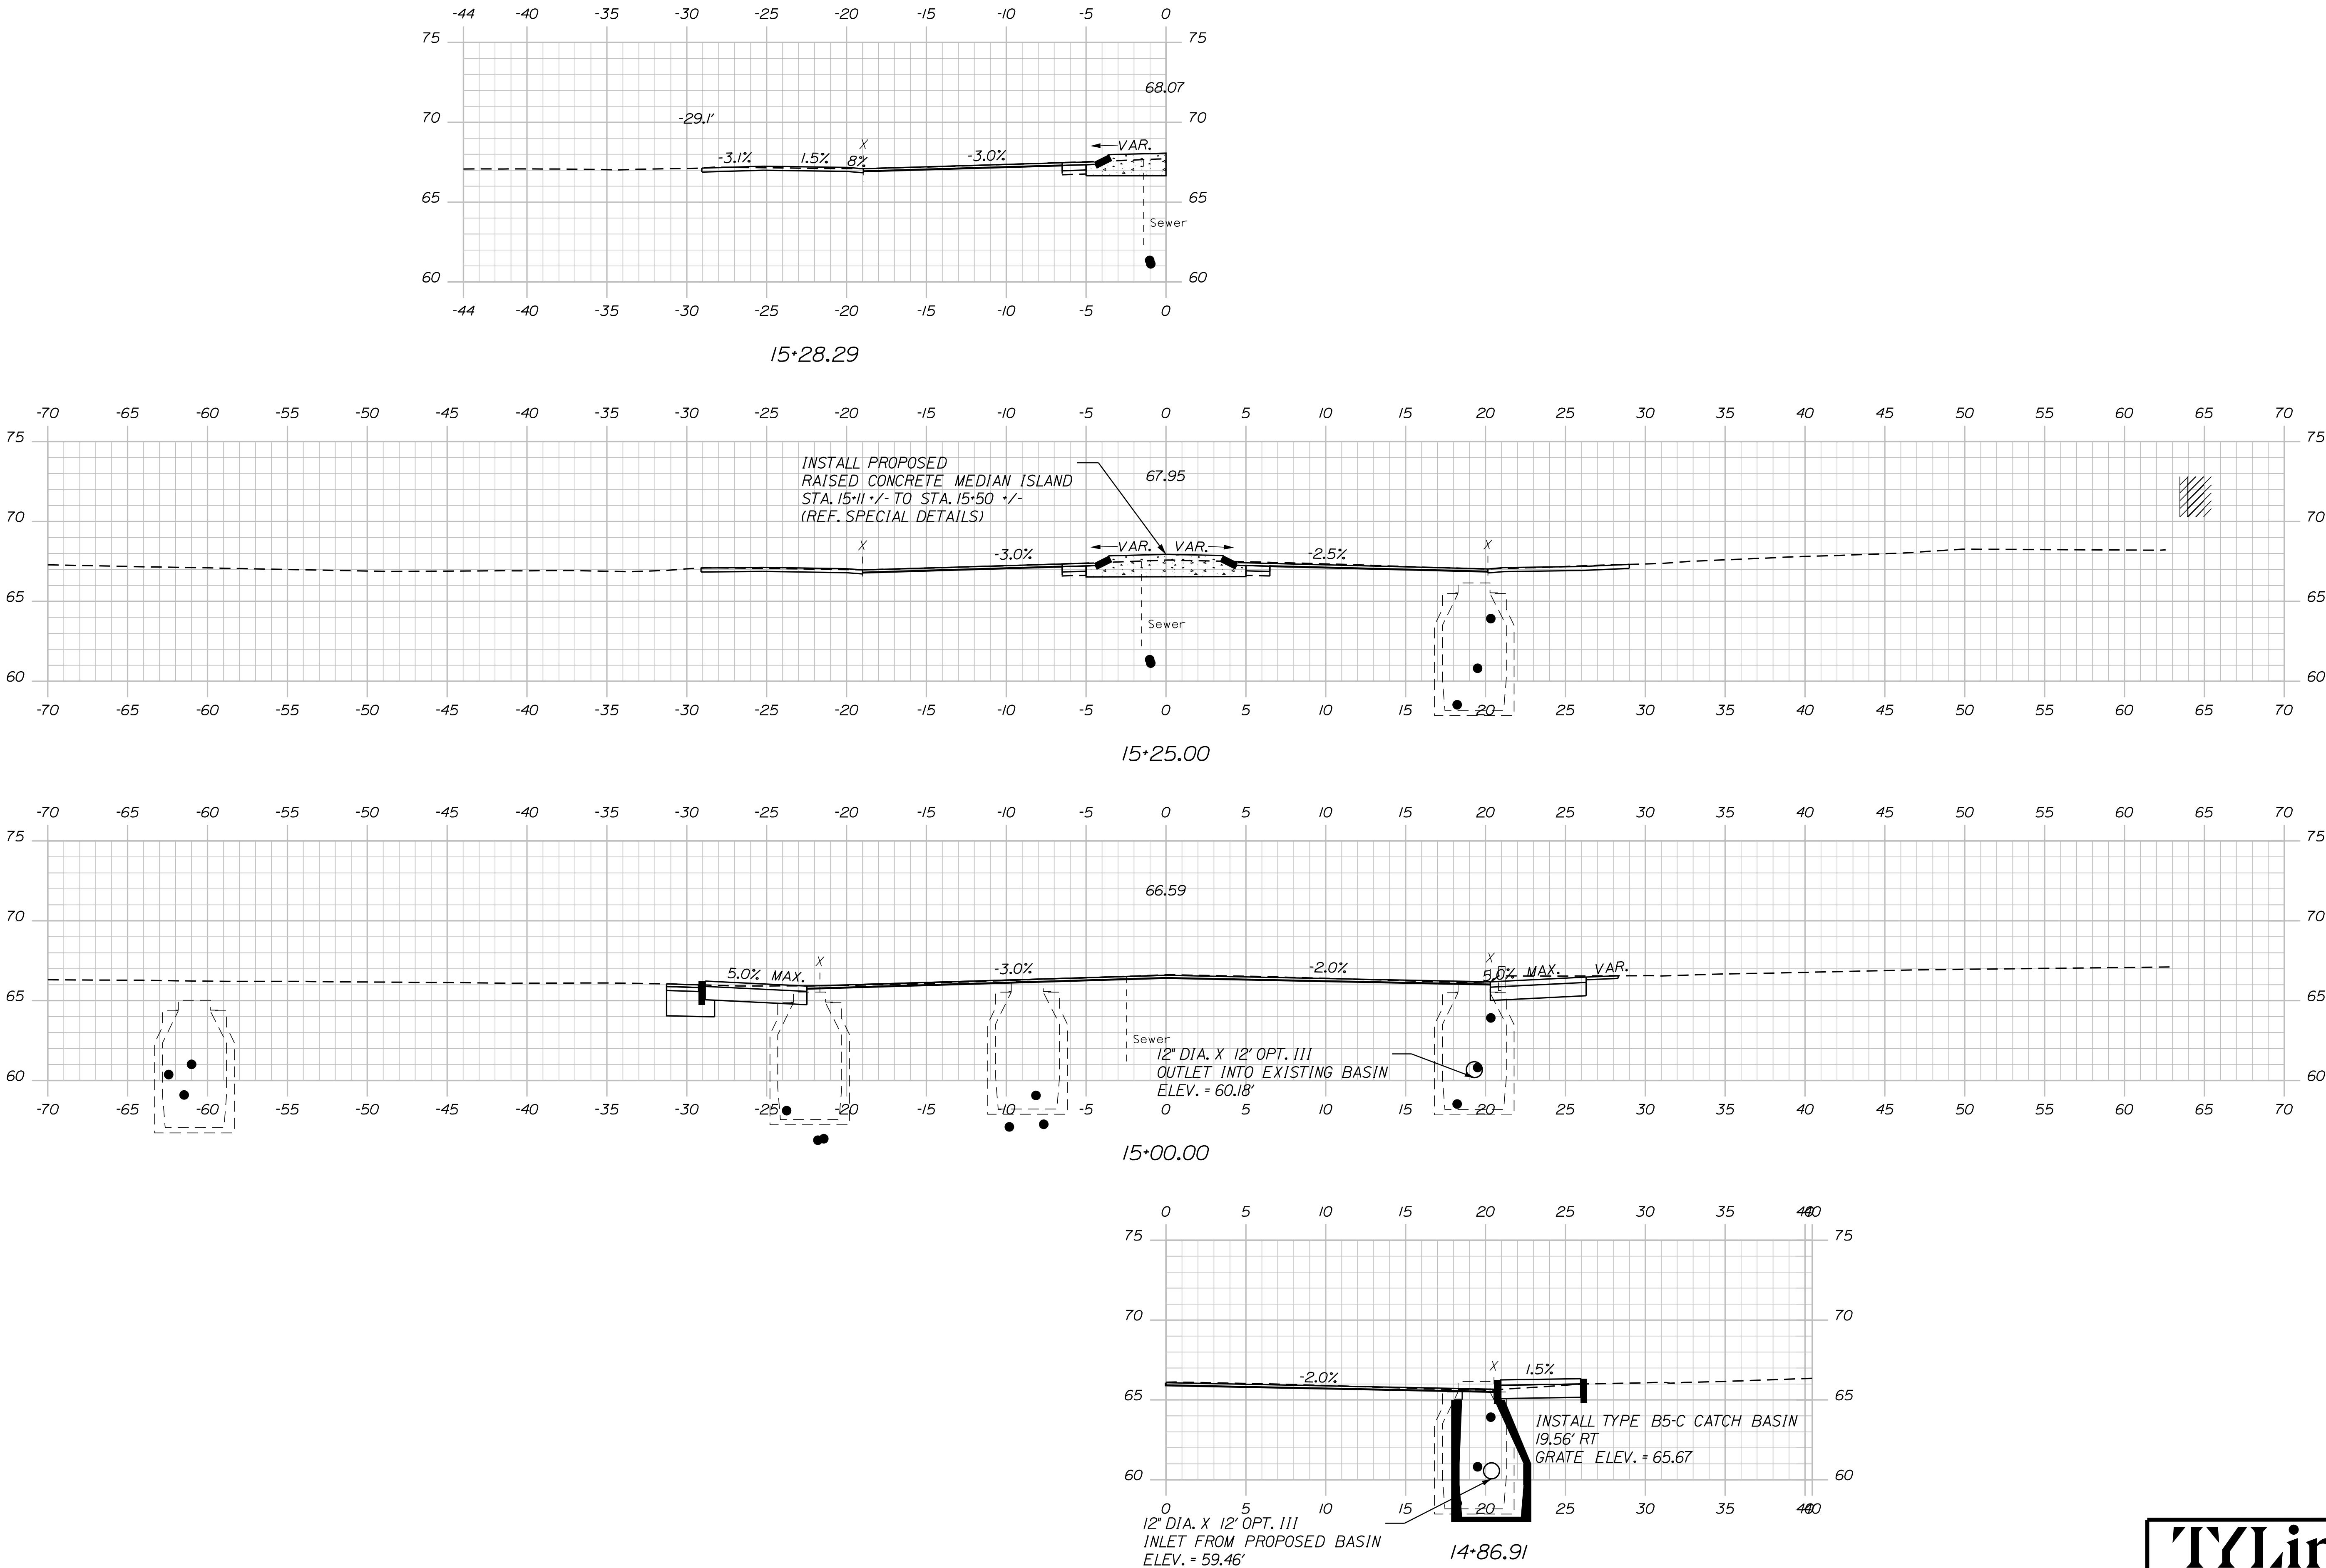


Date:9/25/2026


Username:

Division: HIGHWAY


Filename: ... \00\HIGHWAY\MSTA\xxx_xsect.dgn

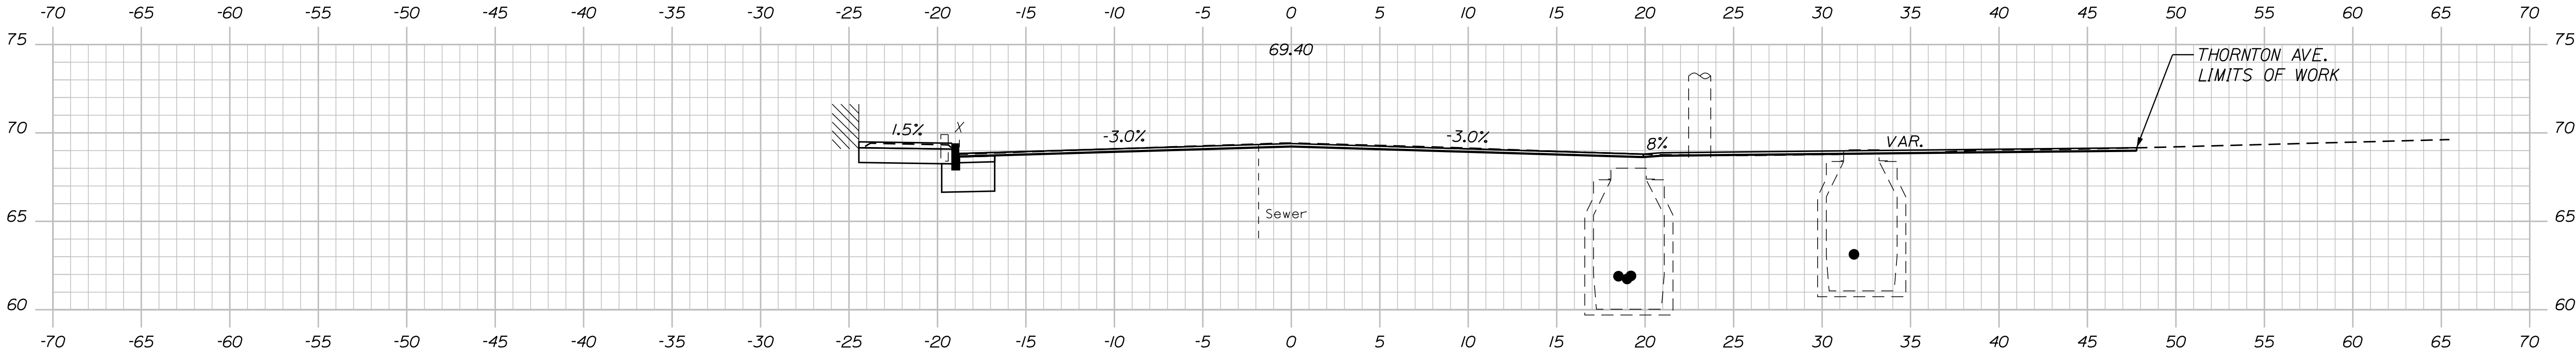

15+75.00

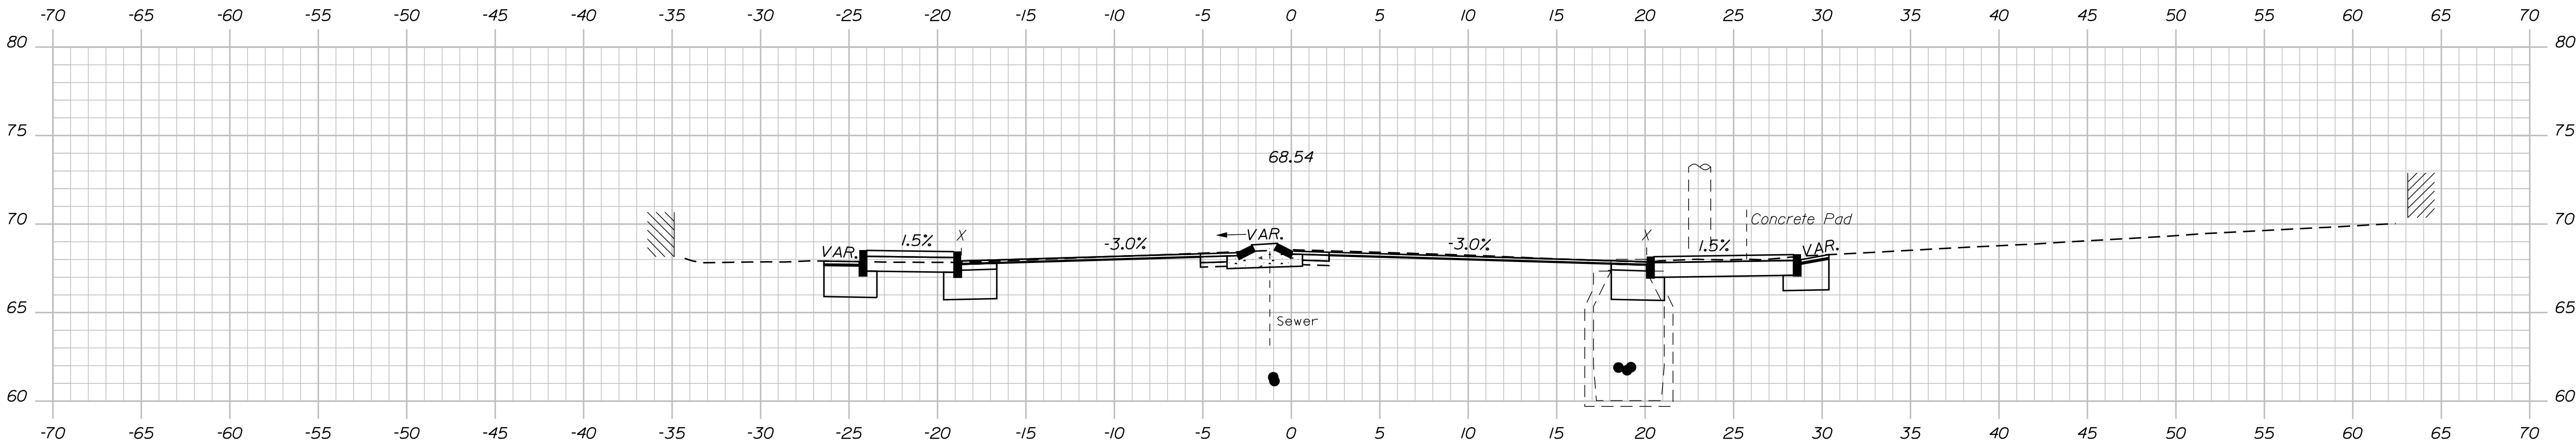

15+50.00

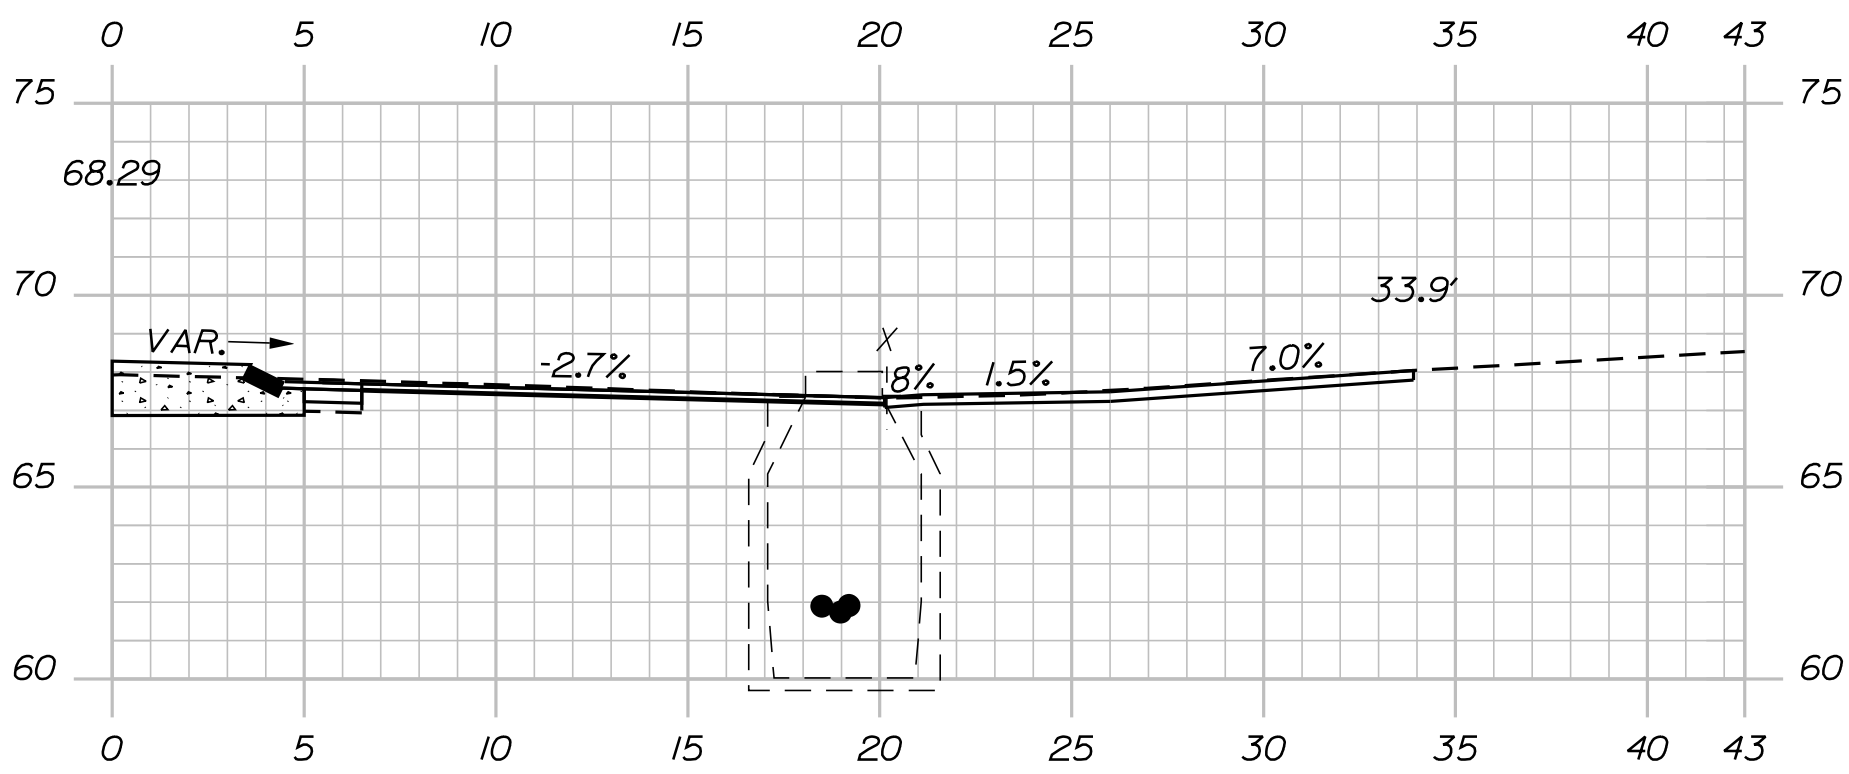

15+33.69

TYLin

STATE OF MAINE	
DEPARTMENT OF TRANSPORTATION	
2565300	
WIN	25653.00

SIGNATURE	P.E. NUMBER	DATE

PROJ. MANAGER	BY	DATE
CHECKED-REVIEWED		
DESIGN-DETAILED		
DESIGN-REVIEWED		
DESIGN-DETAILED		
REVISIONS 1		
REVISIONS 2		
REVISIONS 3		
REVISIONS 4		
FIELD CHANGES		

BIDDEFORD ELM STREET	CROSS SECTIONS
-------------------------	----------------




SHEET NUMBER
39
OF 71

Date:9/25/2026

Username:

Division: HIGHWAY

Filename: ... \00\HIGHWAY\MSTA\xxx_xsect.dgn

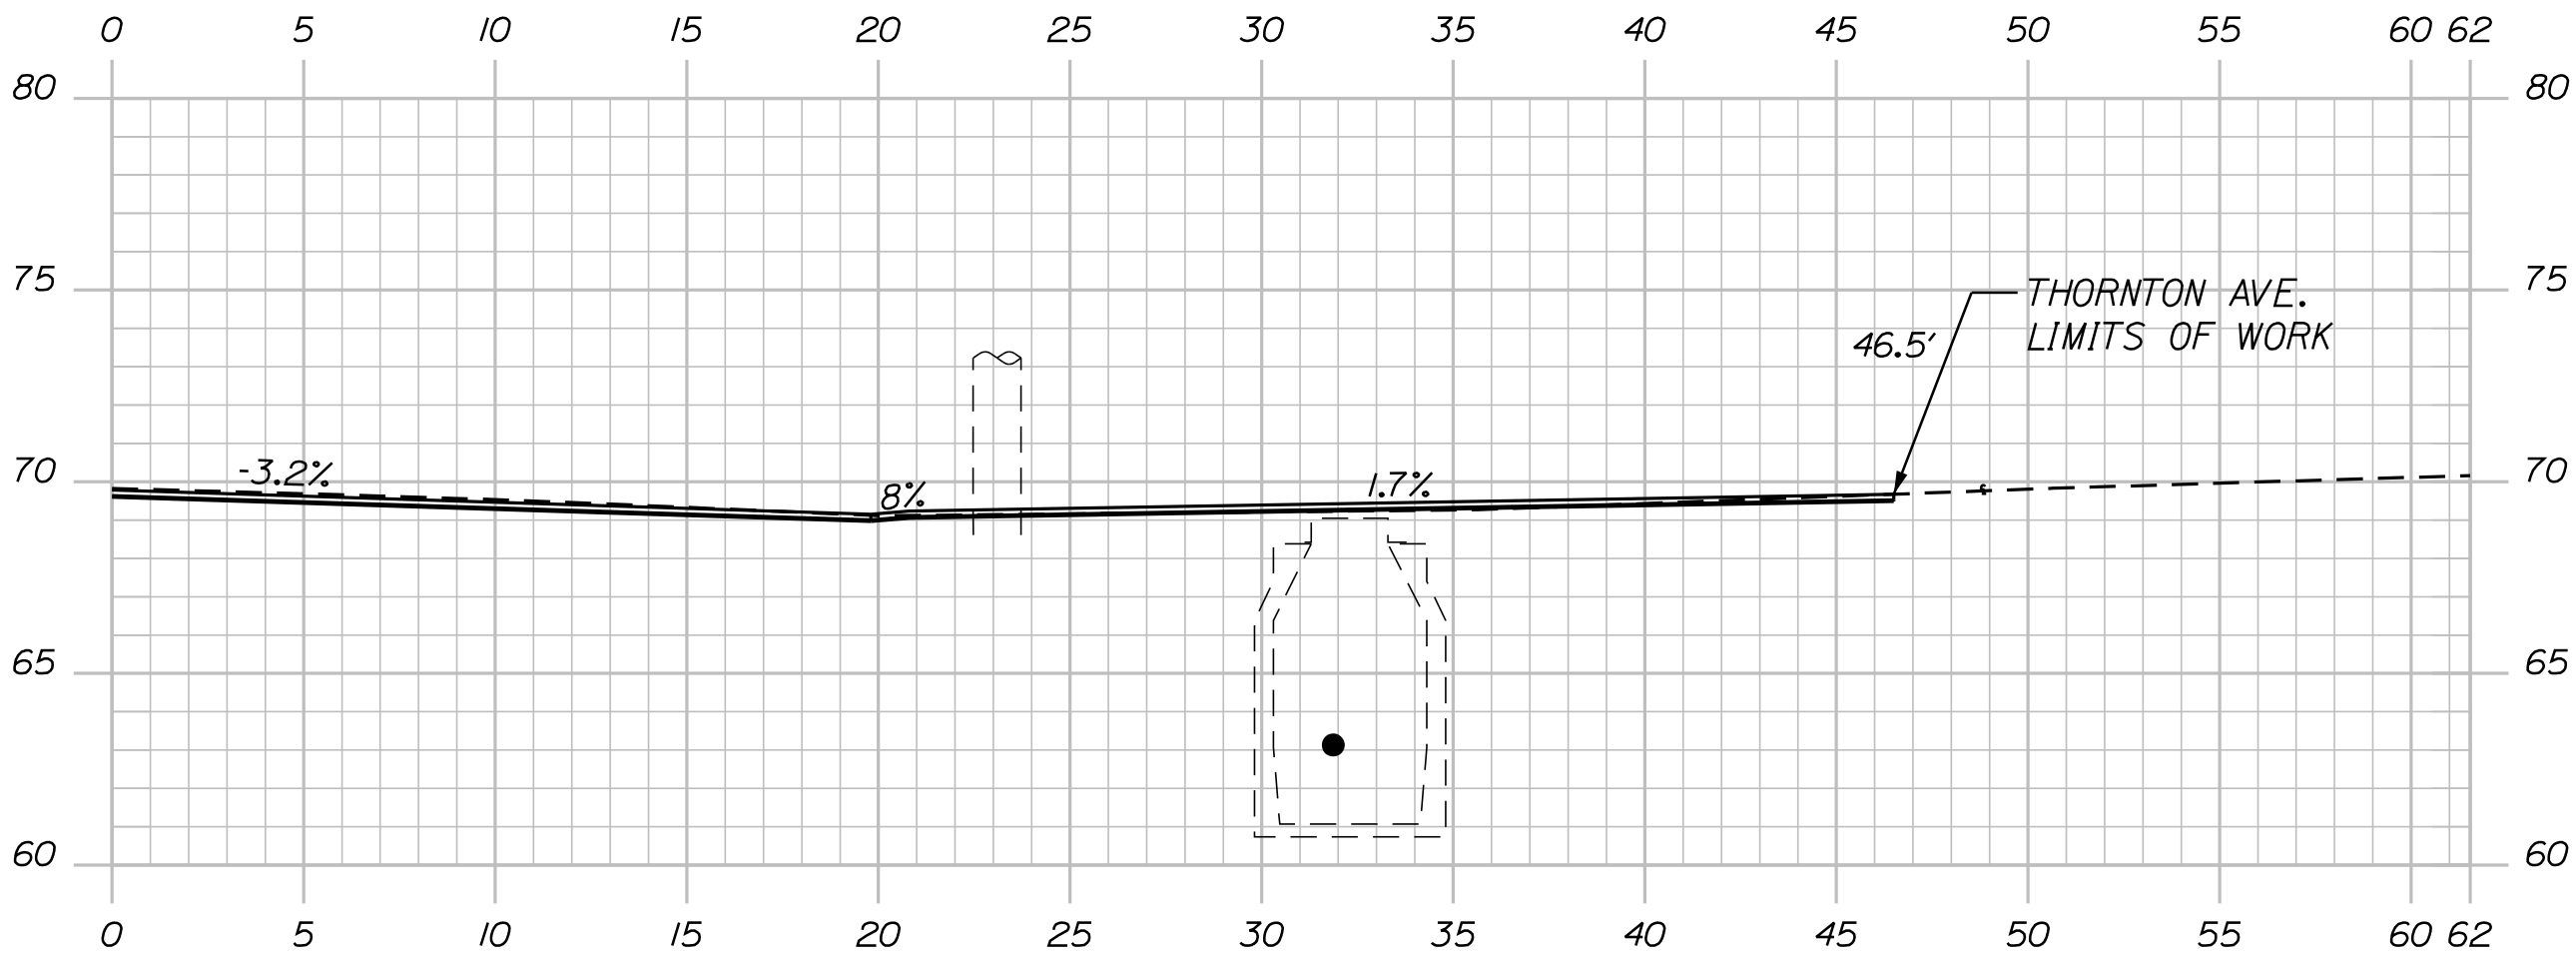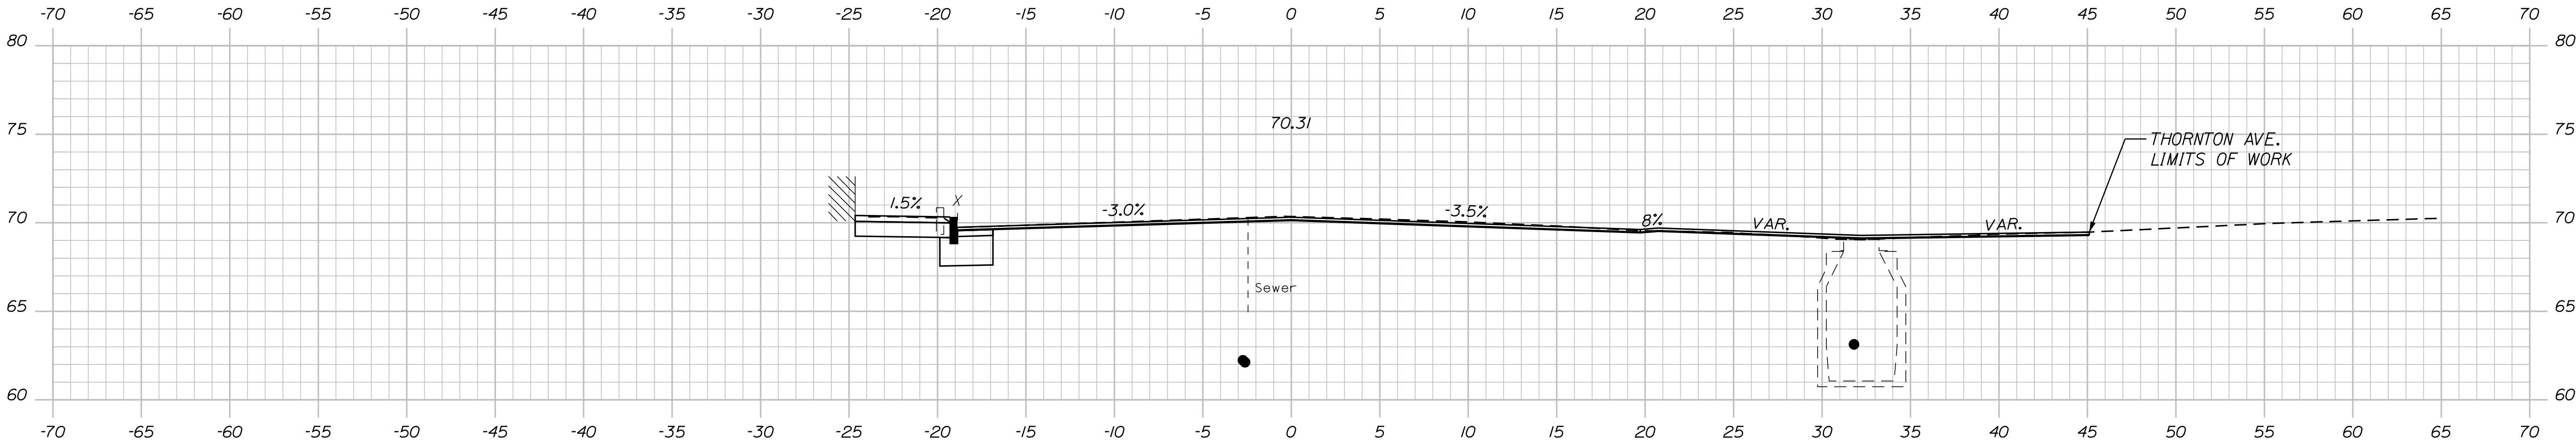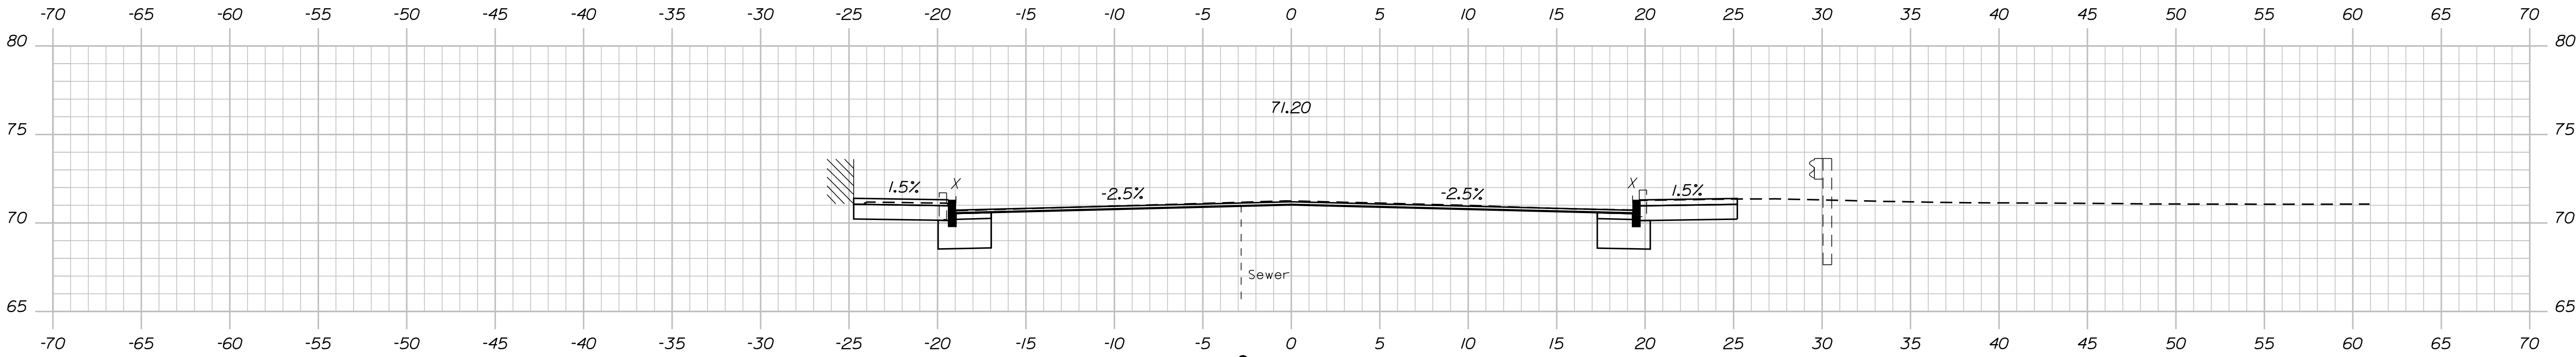

TYLin

STATE OF MAINE	
DEPARTMENT OF TRANSPORTATION	
2565300	WIN
25653.00	

SIGNATURE	P.E. NUMBER	DATE

PROJ. MANAGER	BY	DATE
CHECKED-REVIEWED		
DESIGN-DETAILED		
DESIGN-REVIEWED		
DESIGN-DETAILED		
REVISIONS 1		
REVISIONS 2		
REVISIONS 3		
REVISIONS 4		
FIELD CHANGES		

BIDDEFORD ELM STREET	CROSS SECTIONS
-------------------------	----------------


SHEET NUMBER	40
OF 71	

Date:9/25/2026


Username:

Division: HIGHWAY


Filename: ...\\00\\HIGHWAY\\MSTA\\xxx_xsect.dgn

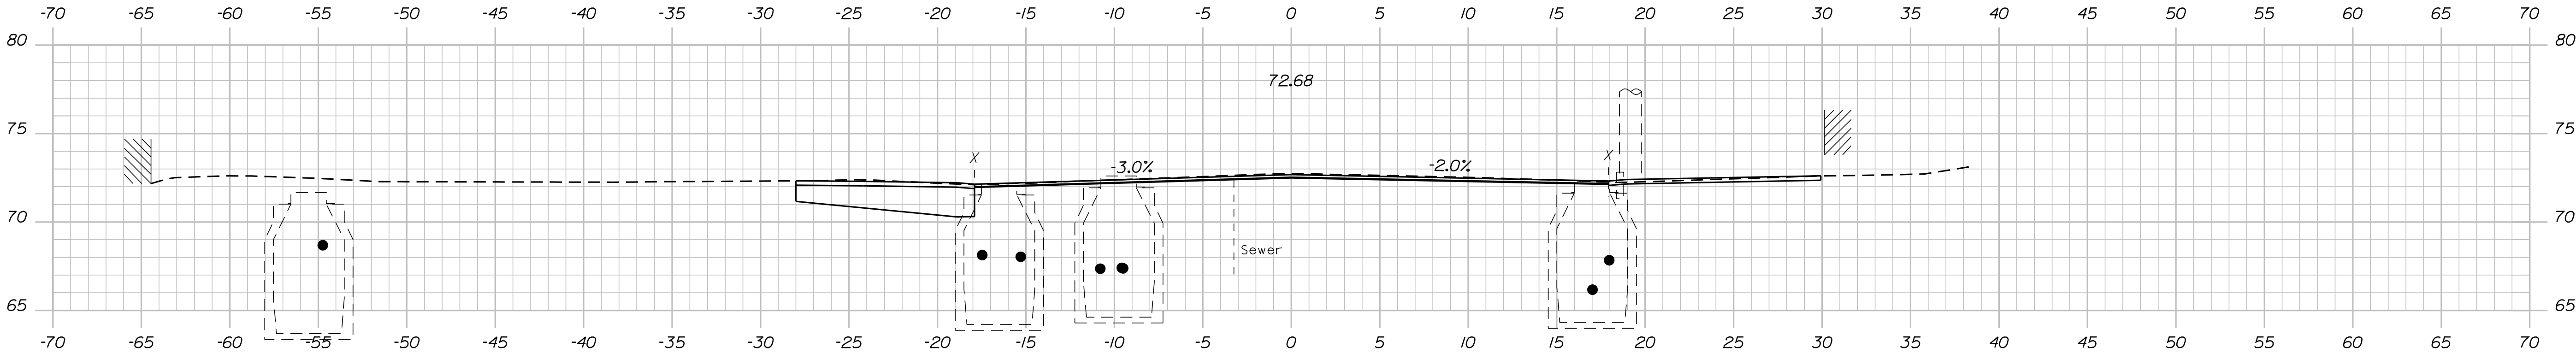


16+75.00

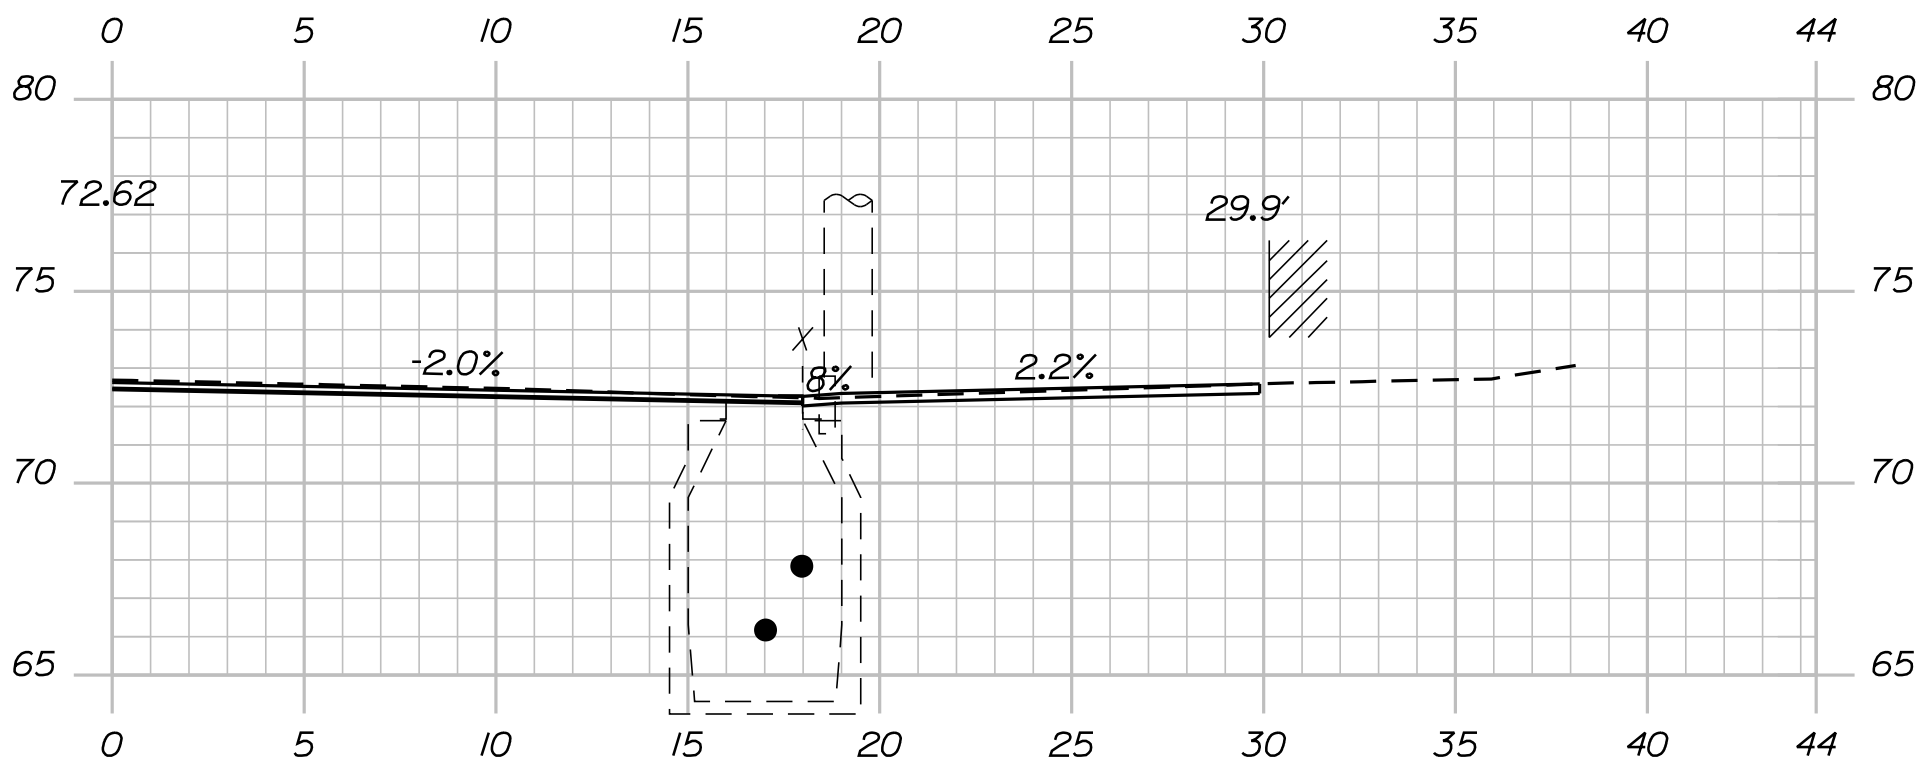

16+72.74

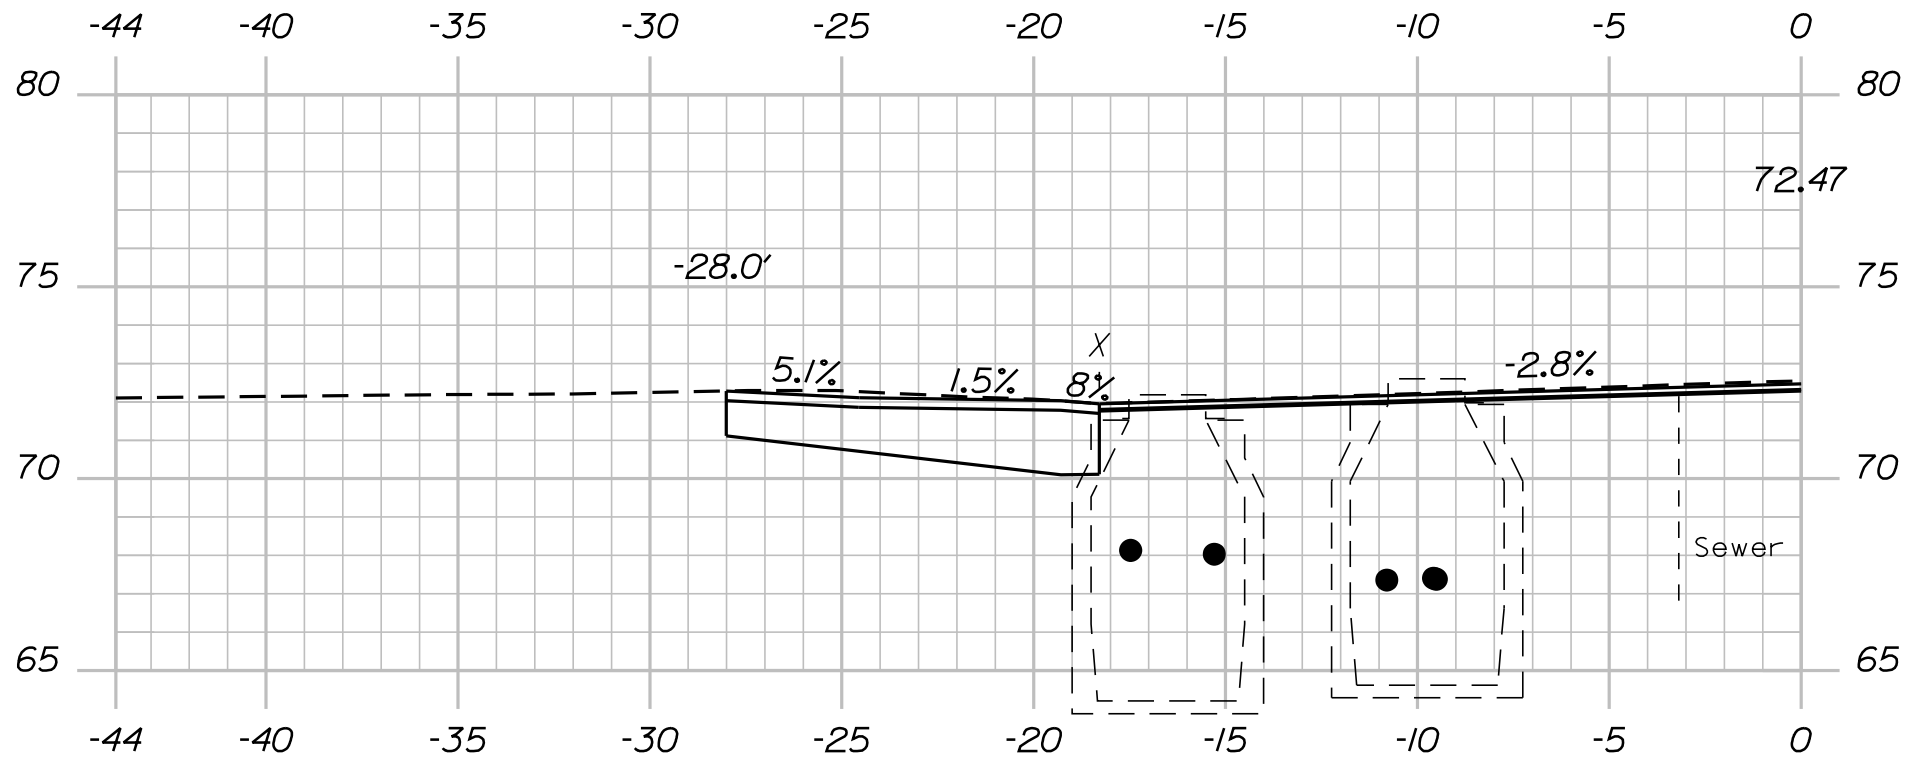

16+67.08

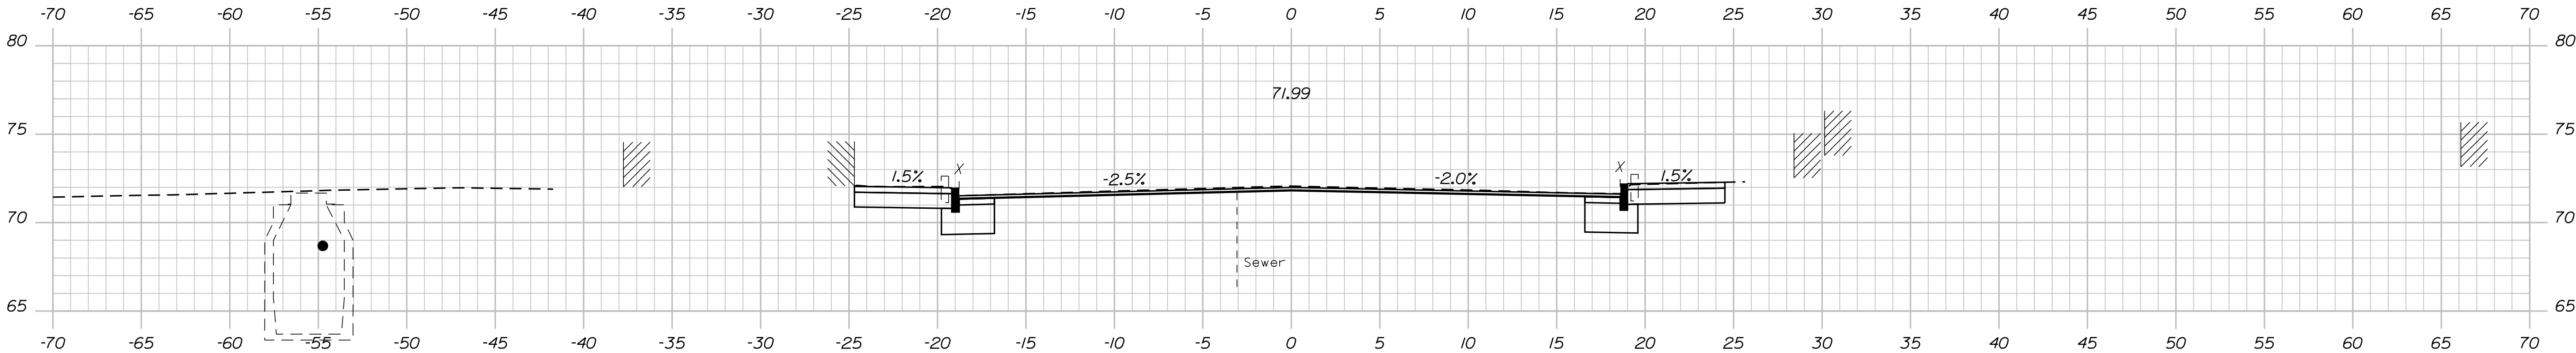

16+50.00

TYLin

STATE OF MAINE	
DEPARTMENT OF TRANSPORTATION	
2565300	
WIN	
25653.00	

PROJ. MANAGER		DATE	BY
CHECKED-DETAILED			
CHECKED-REVIEWED			
DESIGNS-DETAILED			
DESIGNS-DETAILED			
REVISIONS 1			
REVISIONS 2			
REVISIONS 3			
REVISIONS 4			
FIELD CHANGES			

BIDDEFORD	
ELM STREET	
CROSS SECTIONS	




SHEET NUMBER	
41	
OF 71	

Date:9/25/2026

Username:

Division: HIGHWAY

Filename: ...\\00\\HIGHWAY\\MSTA\\xxx_xsect.dgn

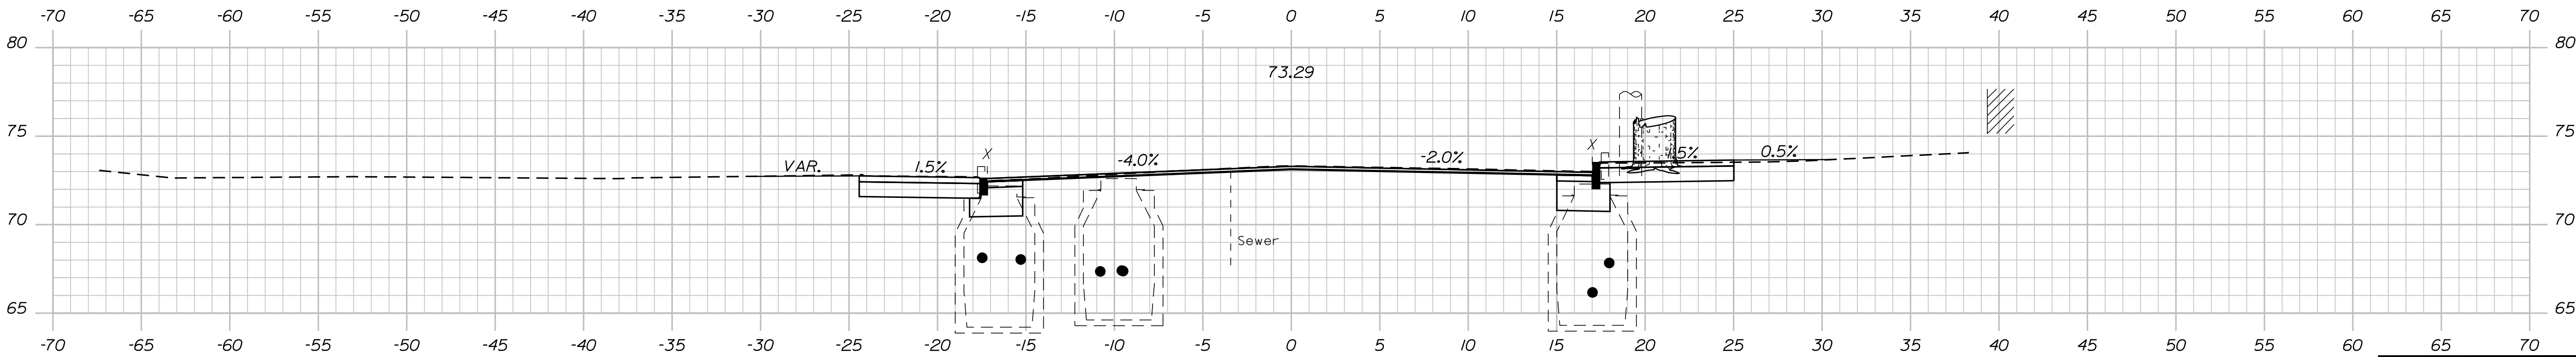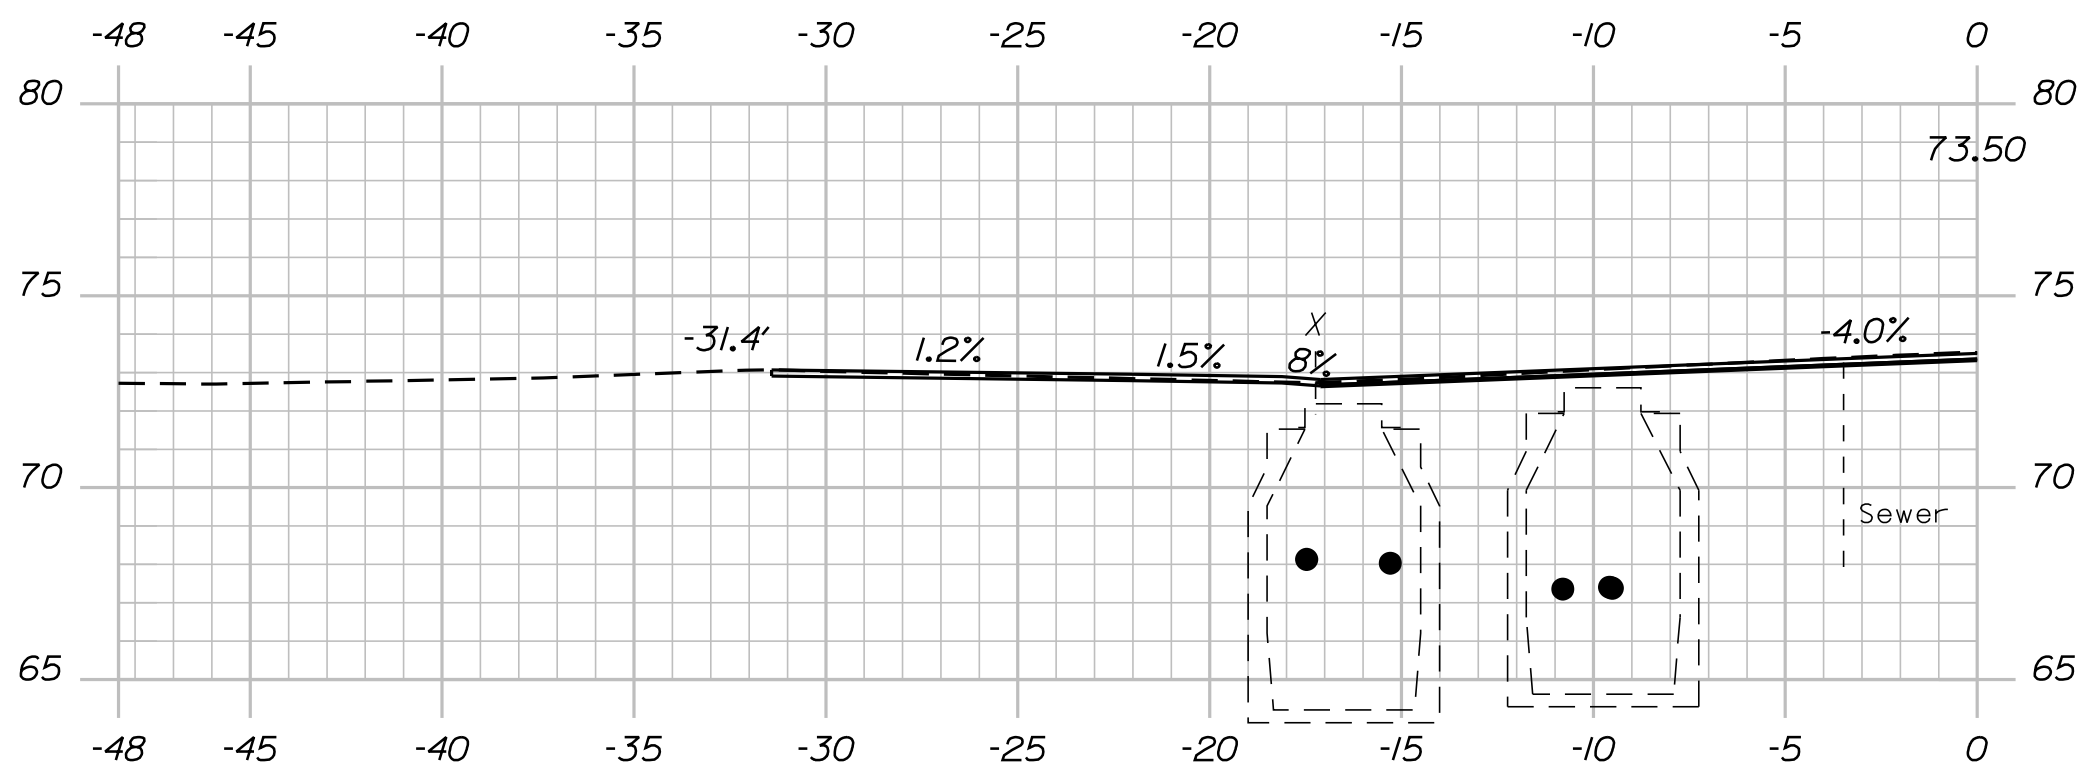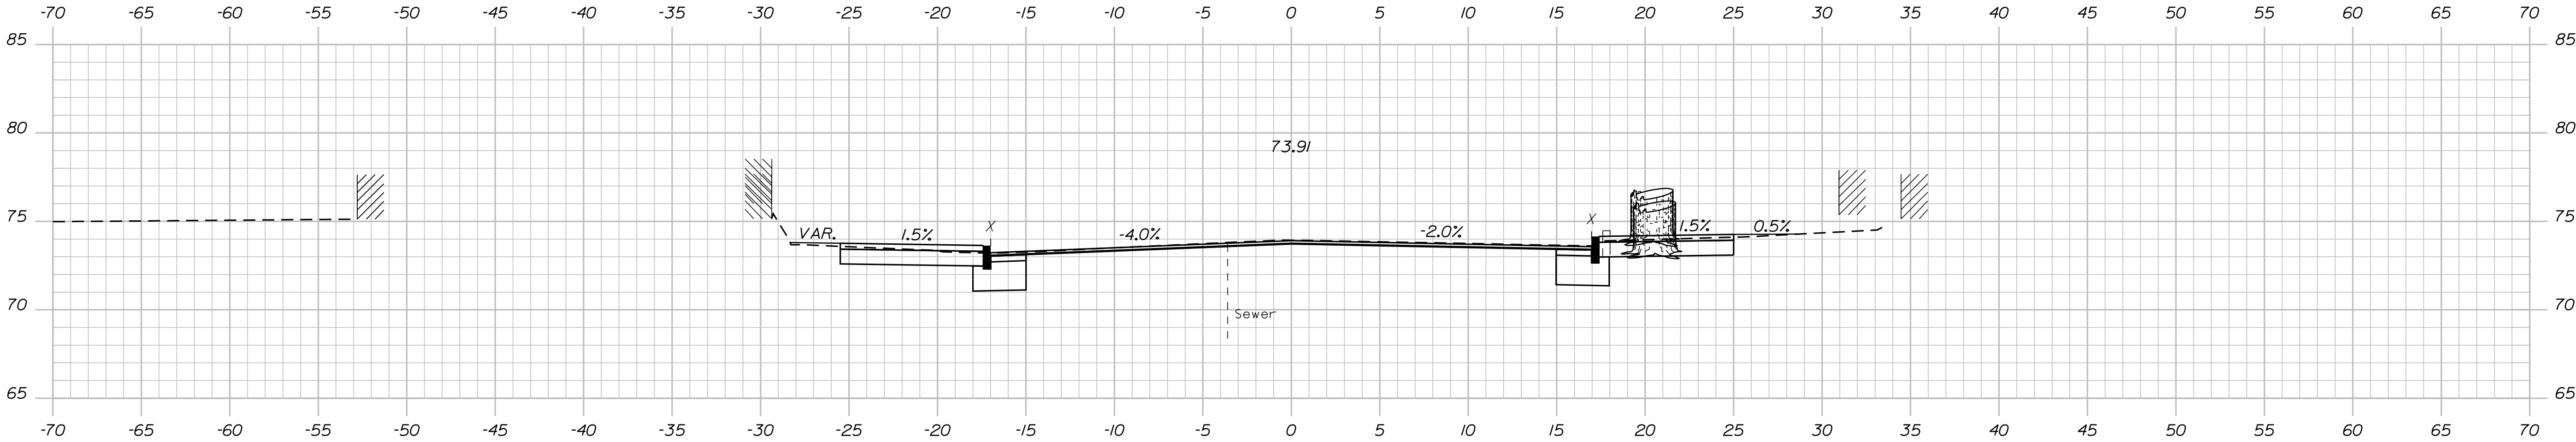

TYLin



STATE OF MAINE	
DEPARTMENT OF TRANSPORTATION	
2565300	
WIN	25653.00

PROJ. MANAGER	BY	DATE	SIGNATURE	P.E. NUMBER	DATE
DESIGN DETAIL					
CHECKED-REVIEW					
DESIGN DETAIL					
DESIGN DETAIL					
REVISIONS 1					
REVISIONS 2					
REVISIONS 3					
REVISIONS 4					
FIELD CHANGES					

BIDDEFORD ELM STREET	CROSS SECTIONS
-------------------------	----------------

SHEET NUMBER	42
OF 71	

Filename: ... \00\HIGHWAY\MSTA\xxx_Xsect.dgn

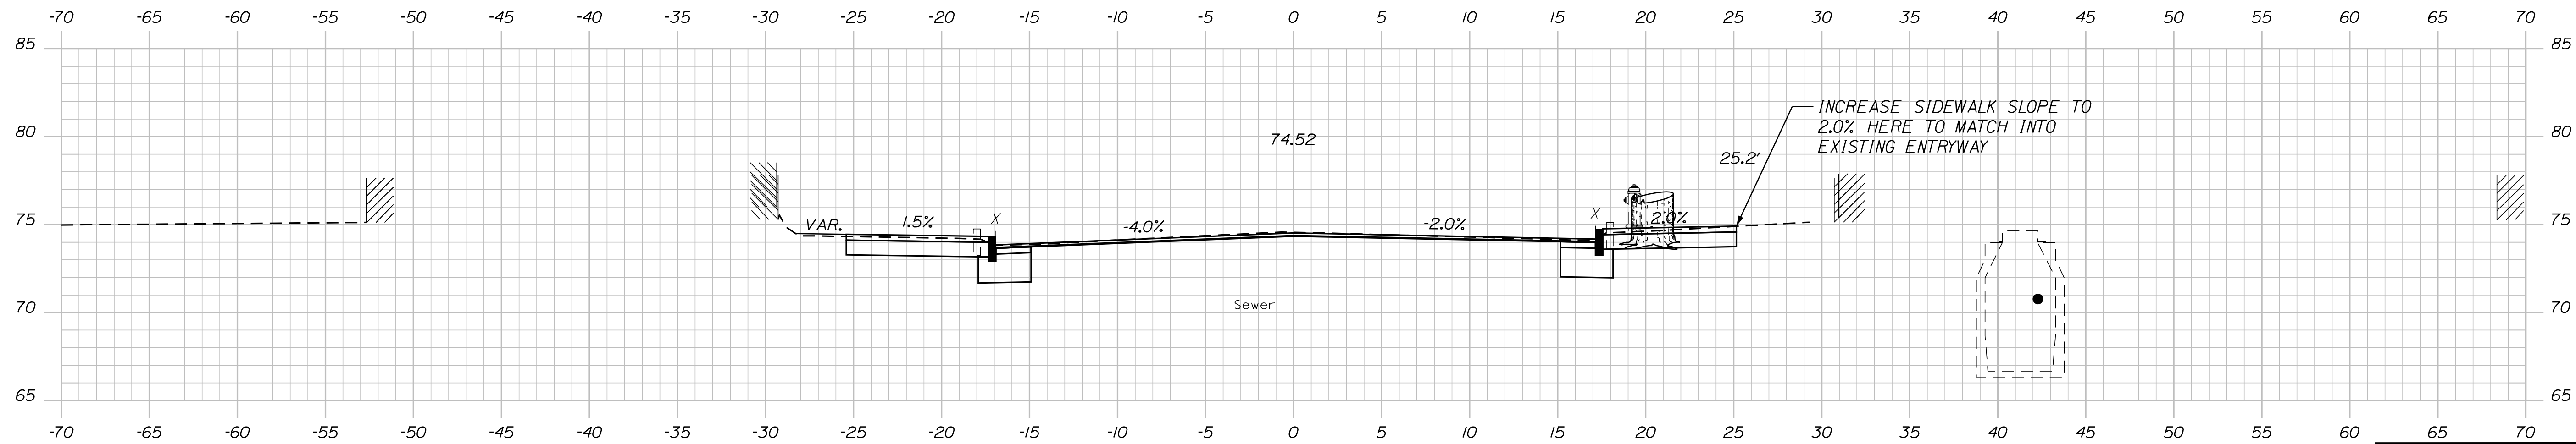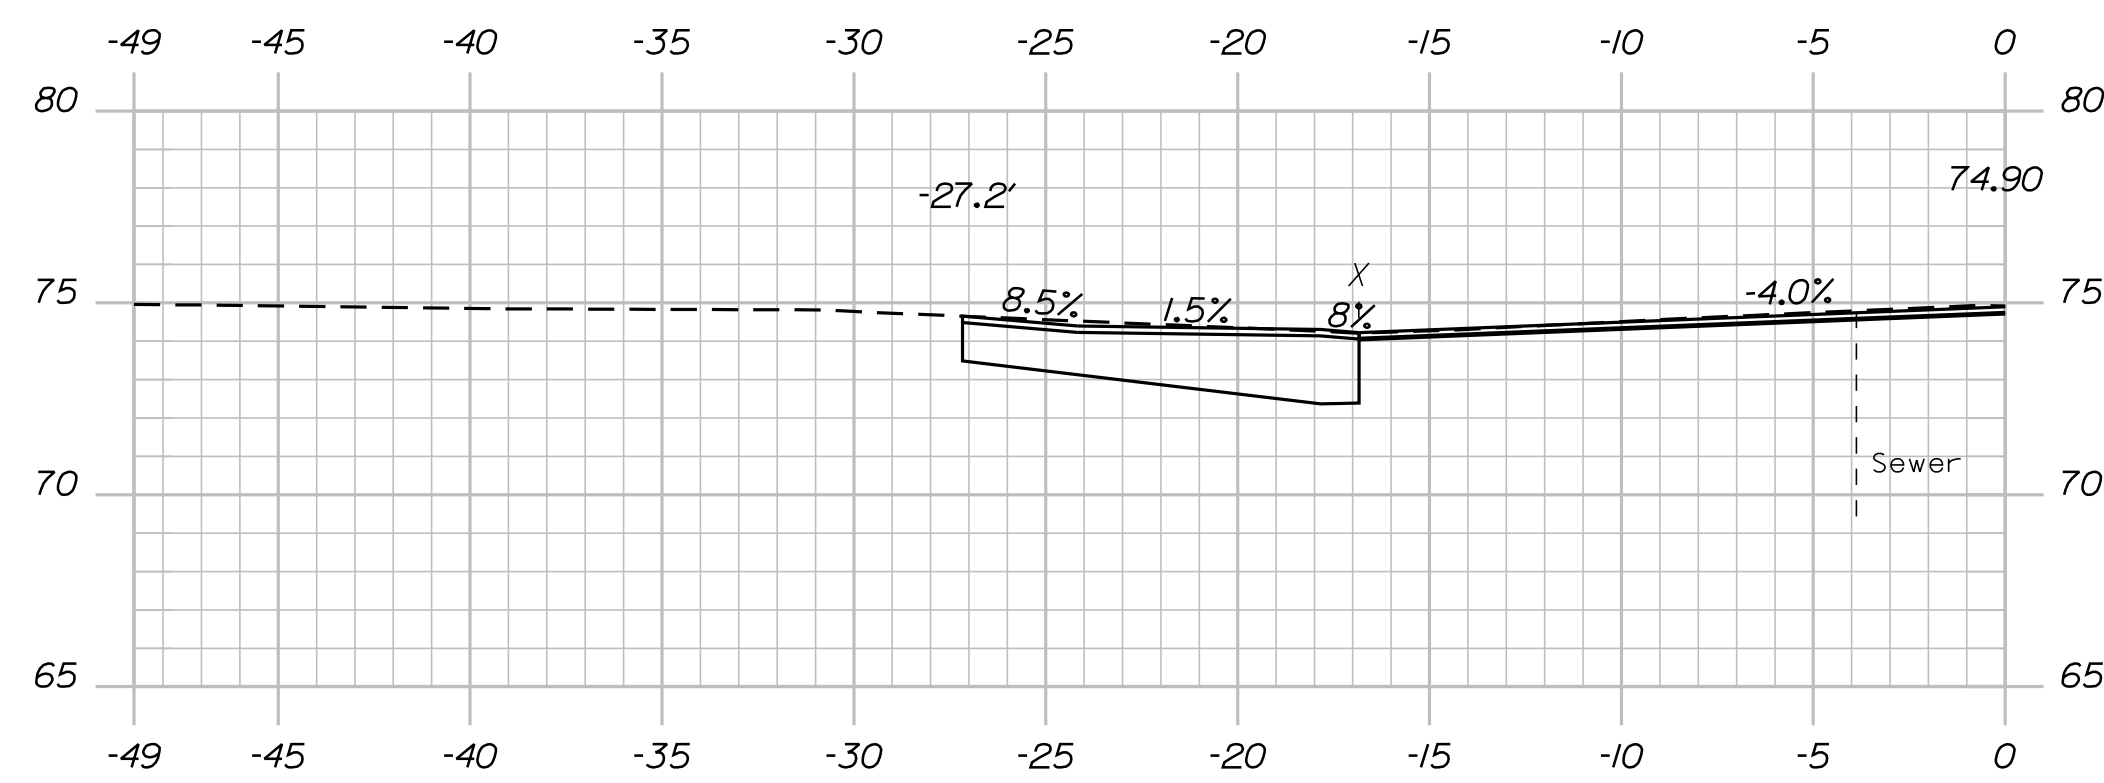

SHEET NUMBER

43

OF 71





Sta. 17+50.00 to Sta. 17+75.00

Date:9/25/2026

Username:

Division: HIGHWAY

Filename: ...\\00\\HIGHWAY\\MSTA\\xxx_xsect.dgn

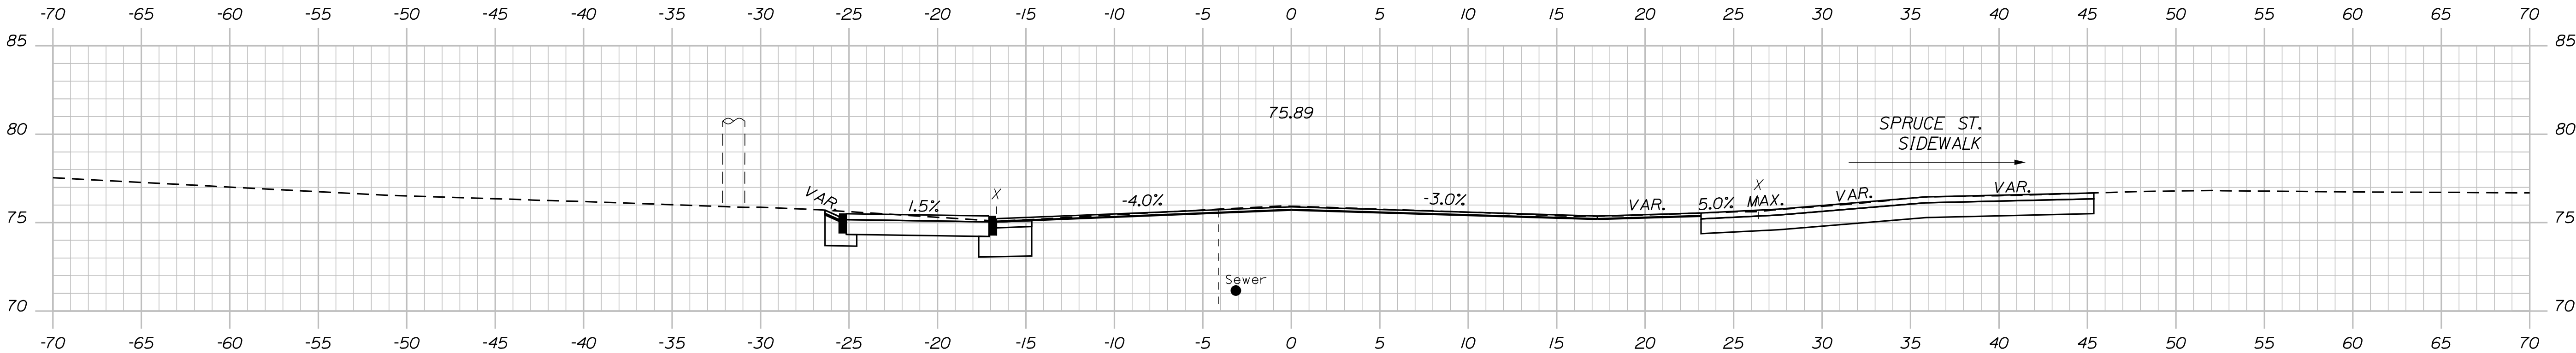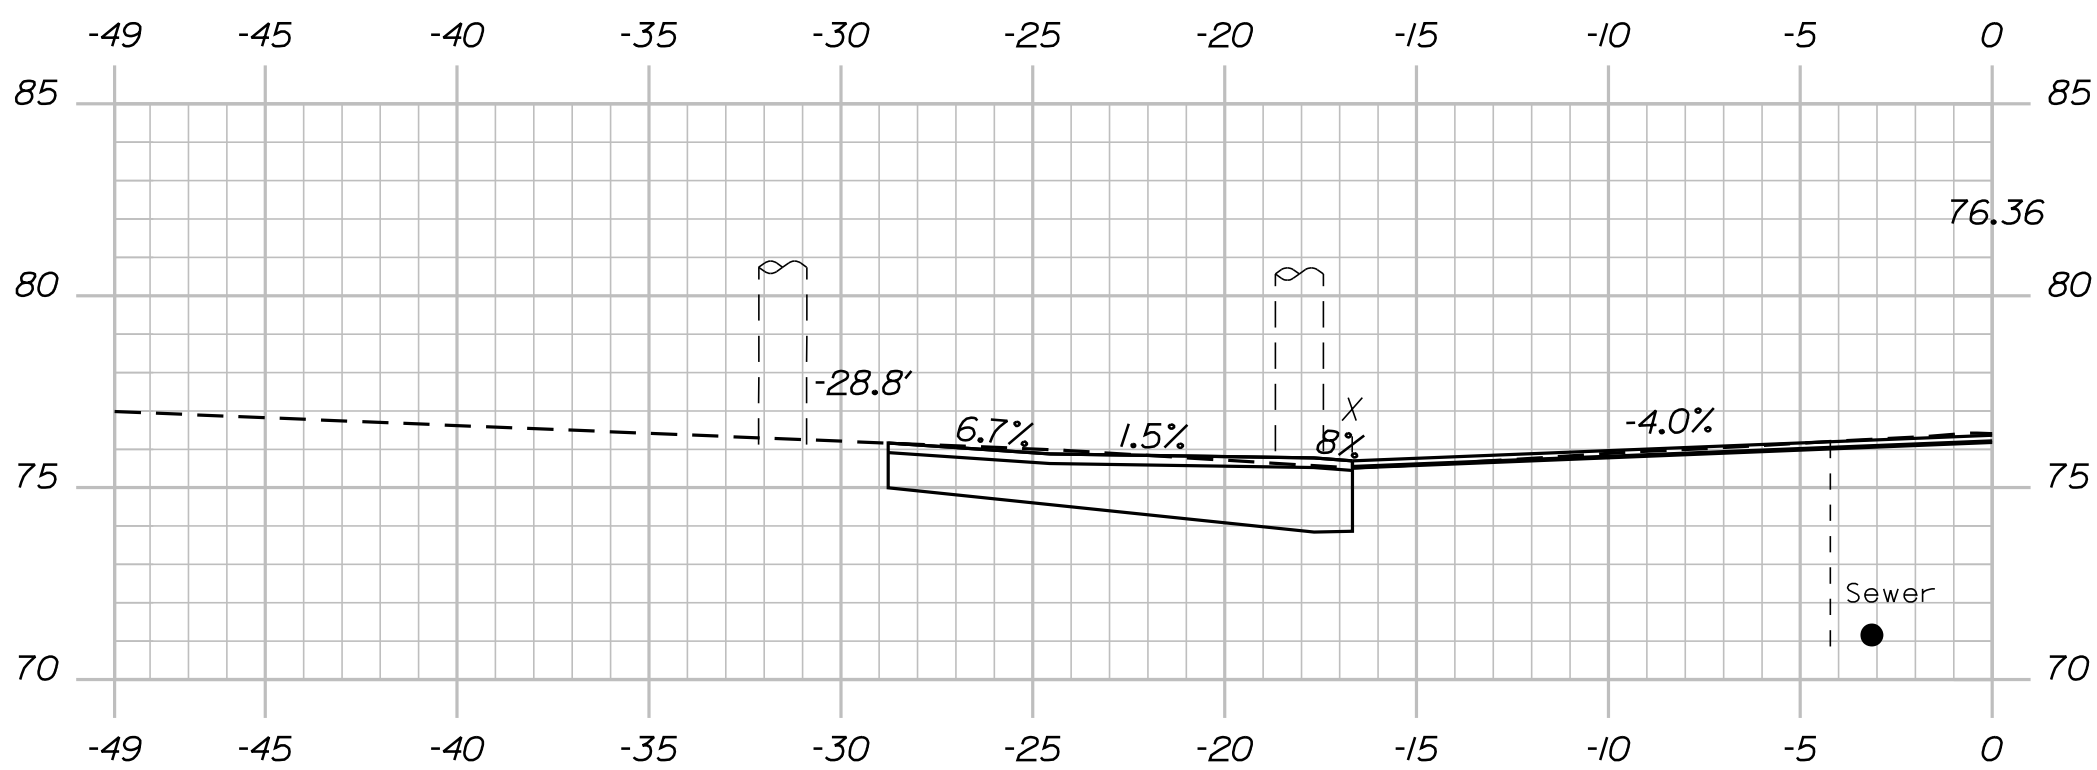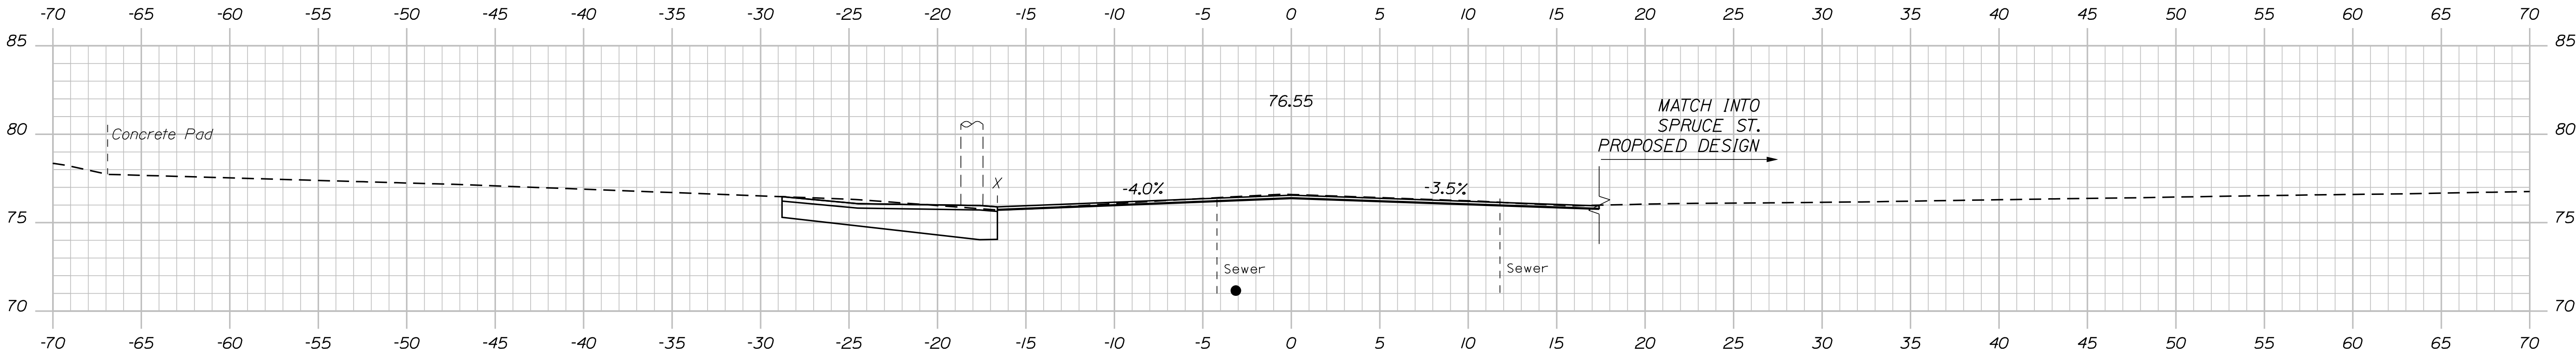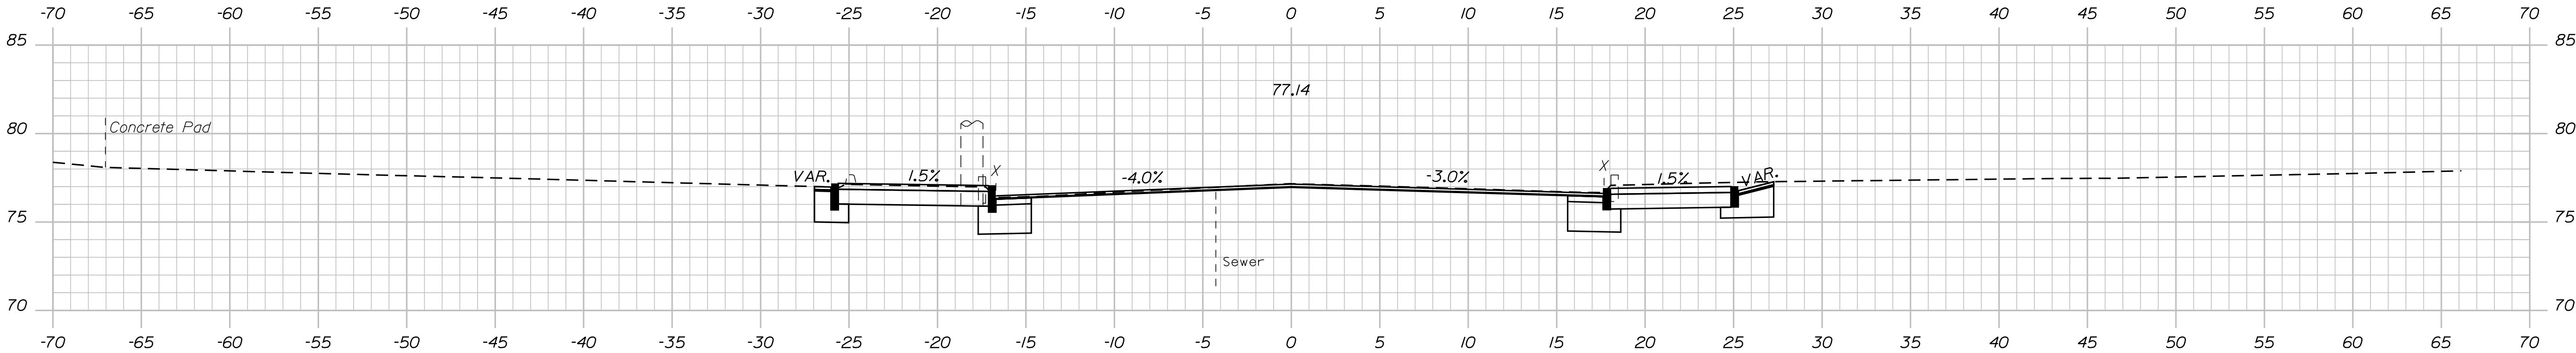

TYLin

STATE OF MAINE	
DEPARTMENT OF TRANSPORTATION	
2565300	
WIN	
25653.00	

SIGNATURE	
P.E. NUMBER	
DATE	

PROJ. MANAGER	DATE
CHECKED-REVIEWED	BY
DESIGN-REVIEWED	
DESIGN-DETAILED	
REVISIONS 1	
REVISIONS 2	
REVISIONS 3	
REVISIONS 4	
FIELD CHANGES	

BIDDEFORD	CROSS SECTIONS
ELM STREET	





SHEET NUMBER
44
OF 71

Date:9/25/2026

Username:

Division: HIGHWAY

Filename: ...\\00\\HIGHWAY\\MSTA\\xxx_xsect.dgn

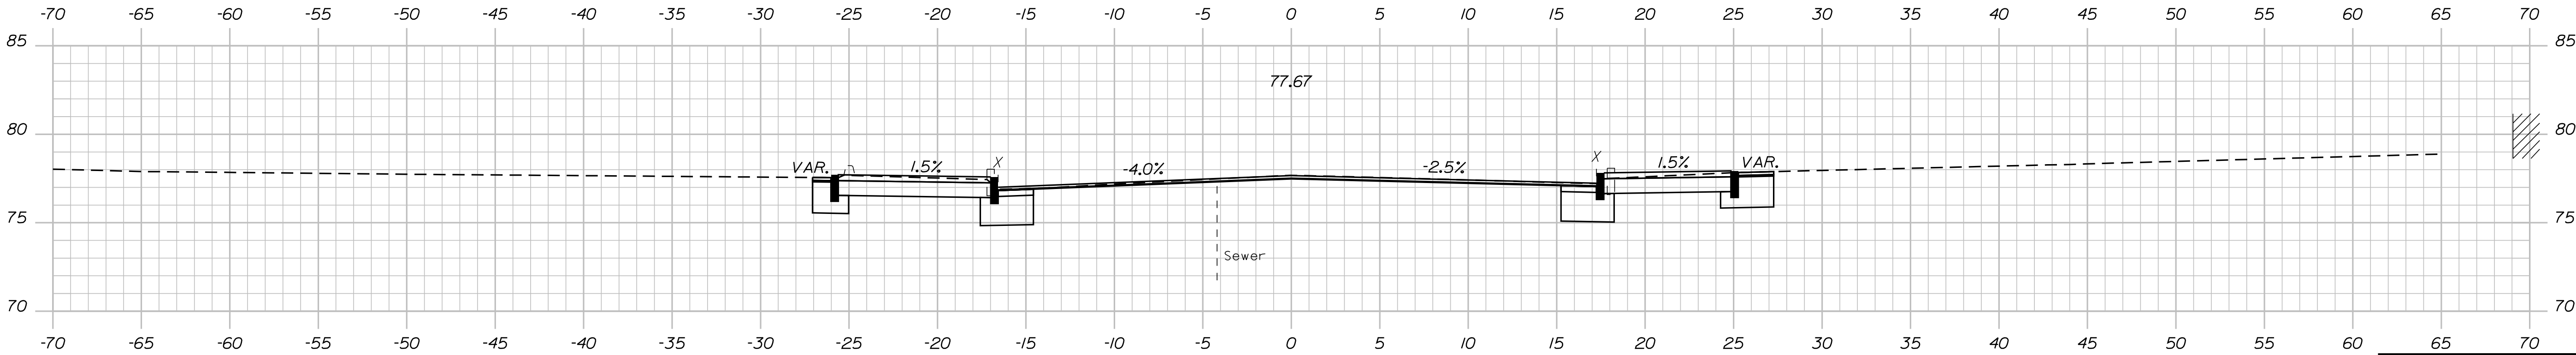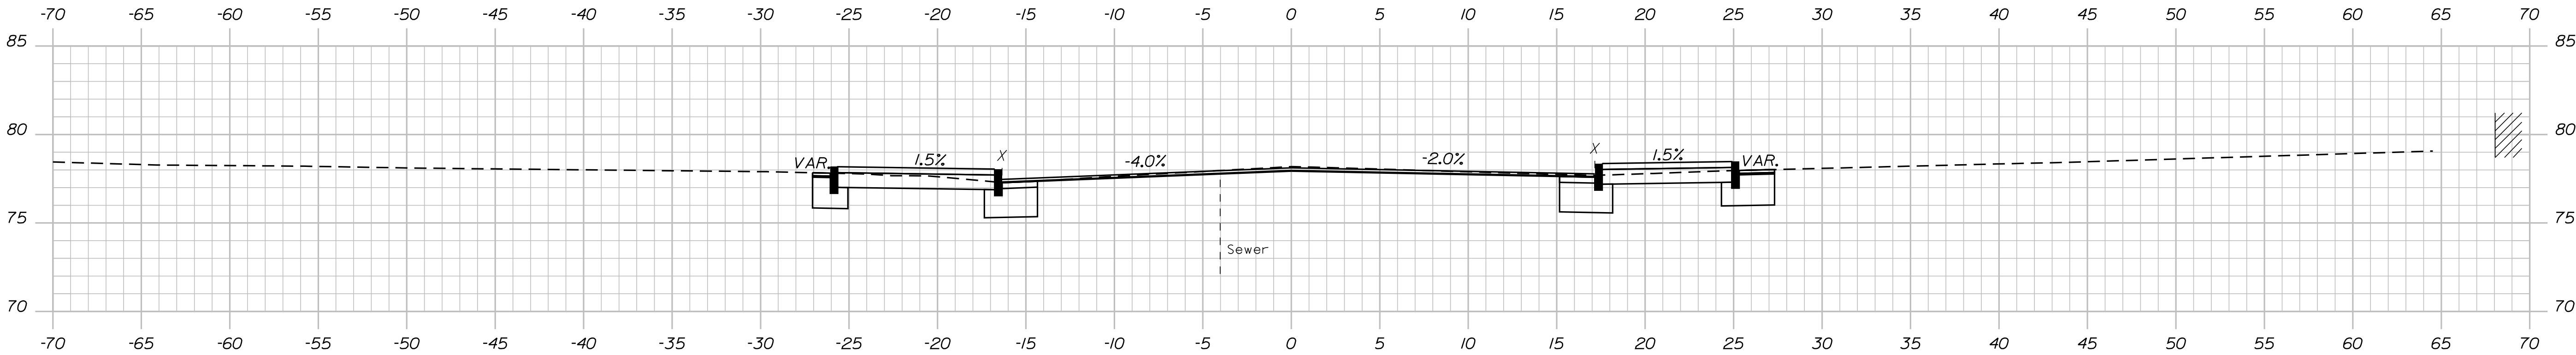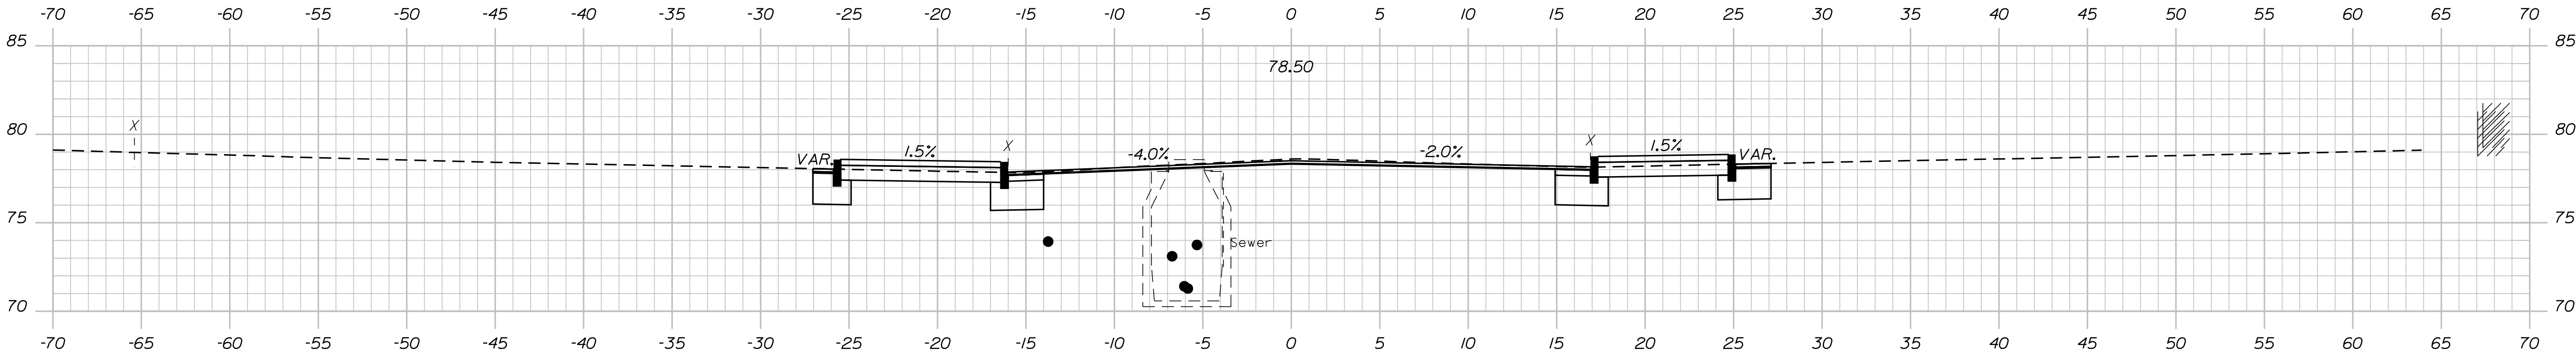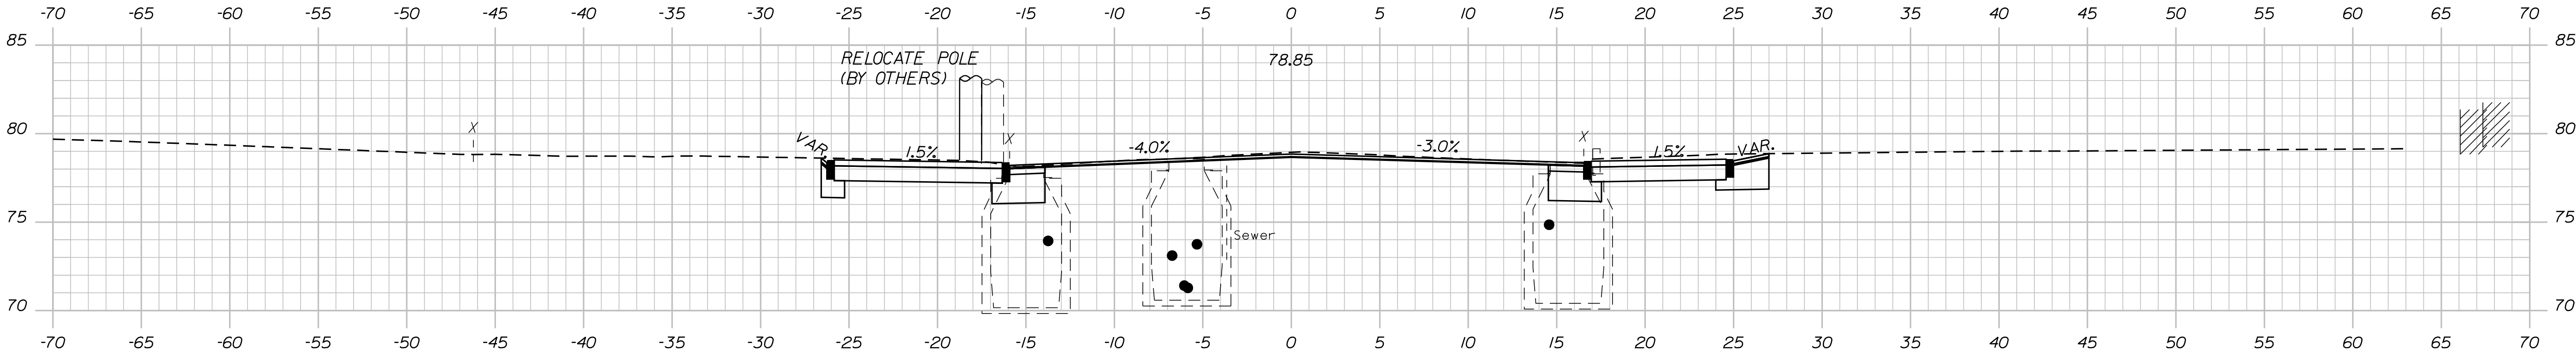

TYLin


PROJ. MANAGER	BY	DATE	SIGNATURE	P.E. NUMBER	DATE
DESIGN DETAILED					
CHECKED-REVIEWED					
DESIGNS DETAILED					
REVISIONS 1					
REVISIONS 2					
REVISIONS 3					
REVISIONS 4					
FIELD CHANGES					

Date:9/25/2026


Username:

Division: HIGHWAY


Filename: ...\\00\\HIGHWAY\\MSTA\\xxx_xsect.dgn

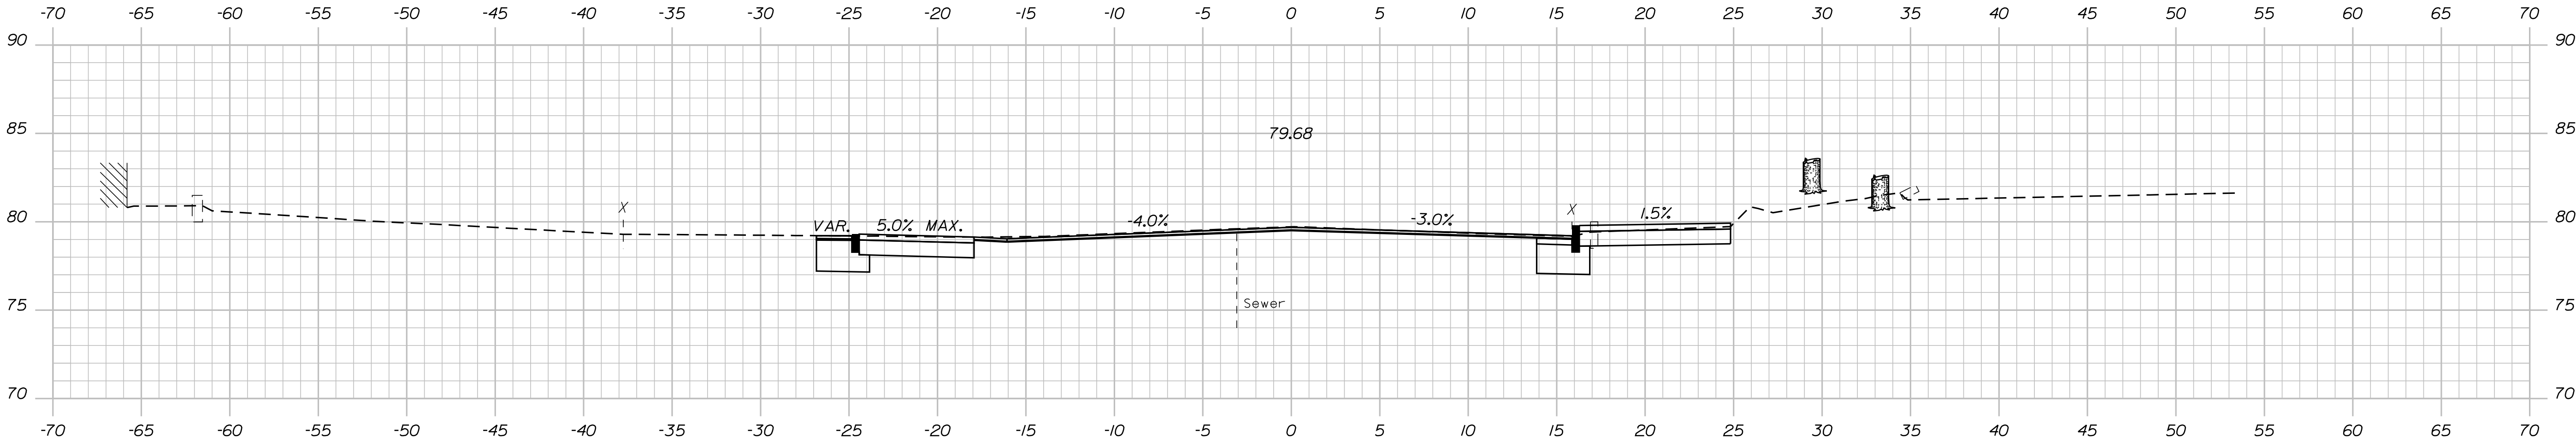

20+25.00

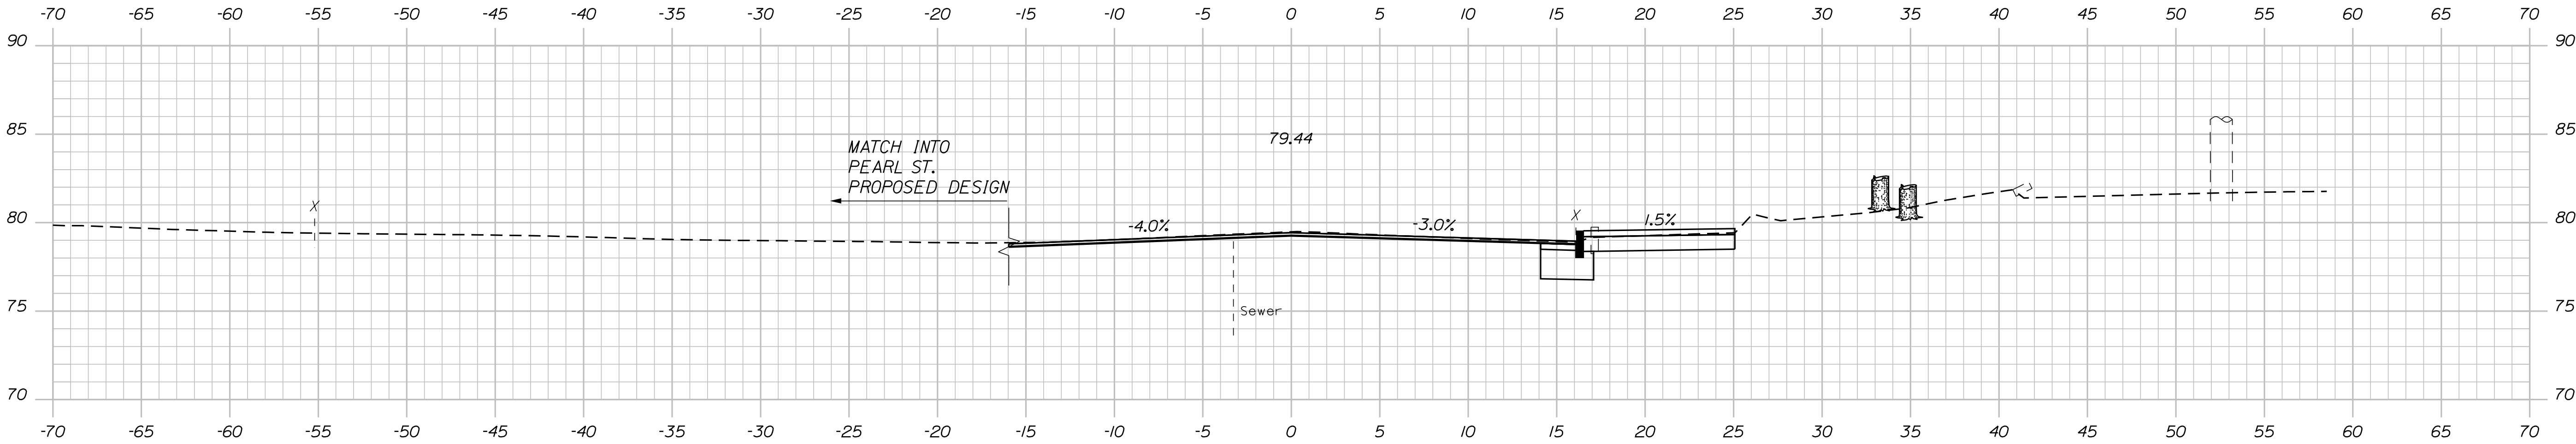

20+00.00

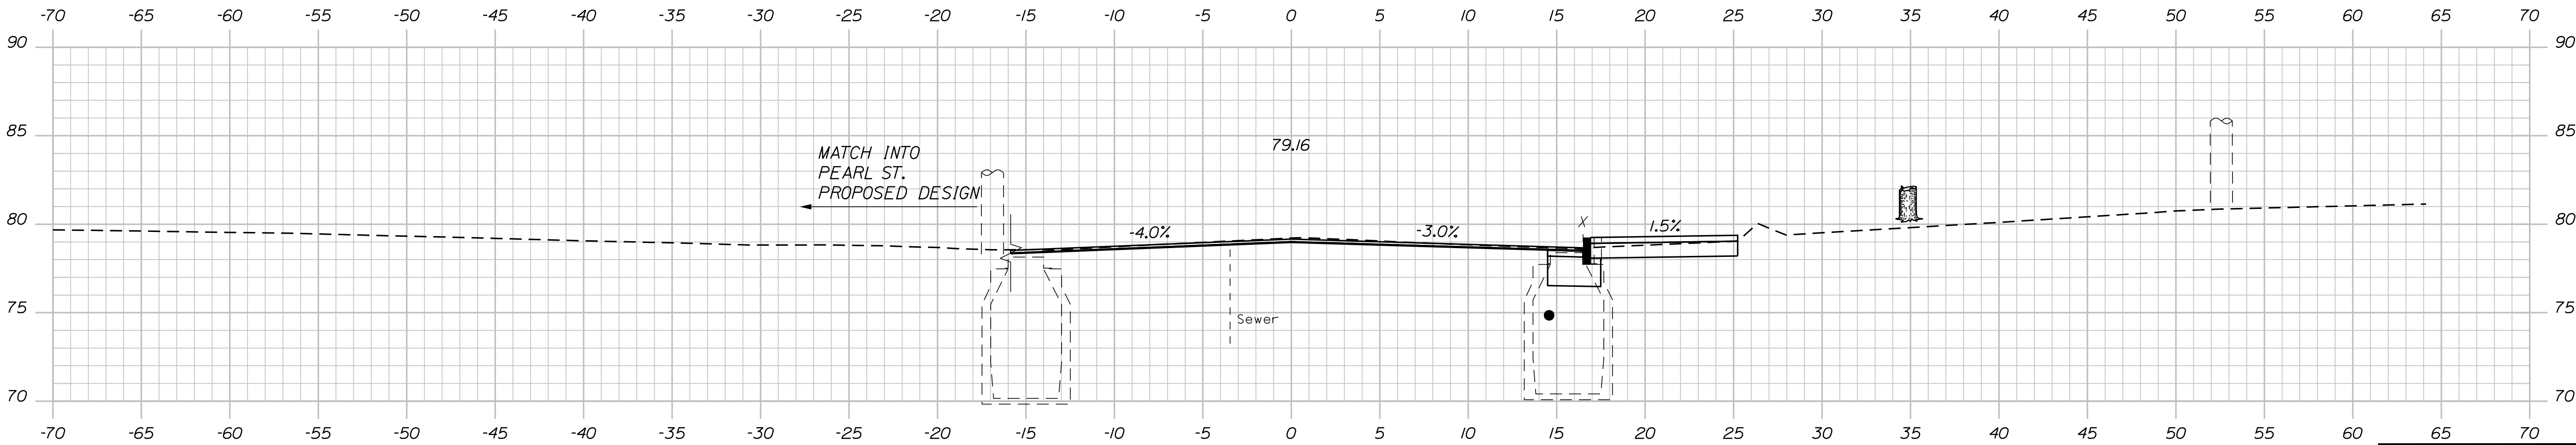

19+75.00

TYLin

STATE OF MAINE
DEPARTMENT OF TRANSPORTATION
2565300
WIN
25653.00

SIGNATURE
P.E. NUMBER
DATE

PROJ. MANAGER
DESIGN DETAILED
CHECKED-REVIEWED
DESIGN DETAILED
DESIGN DETAILED
REVISIONS 1
REVISIONS 2
REVISIONS 3
REVISIONS 4
FIELD CHANGES

BIDDEFORD
ELM STREET
CROSS SECTIONS

SHEET NUMBER
46
OF 71




Sta. 19+75.00 to Sta. 20+25.00

Date:9/25/2026

Username:

Division: HIGHWAY

Filename: ... \00\HIGHWAY\MSTA\xxx_xsect.dgn

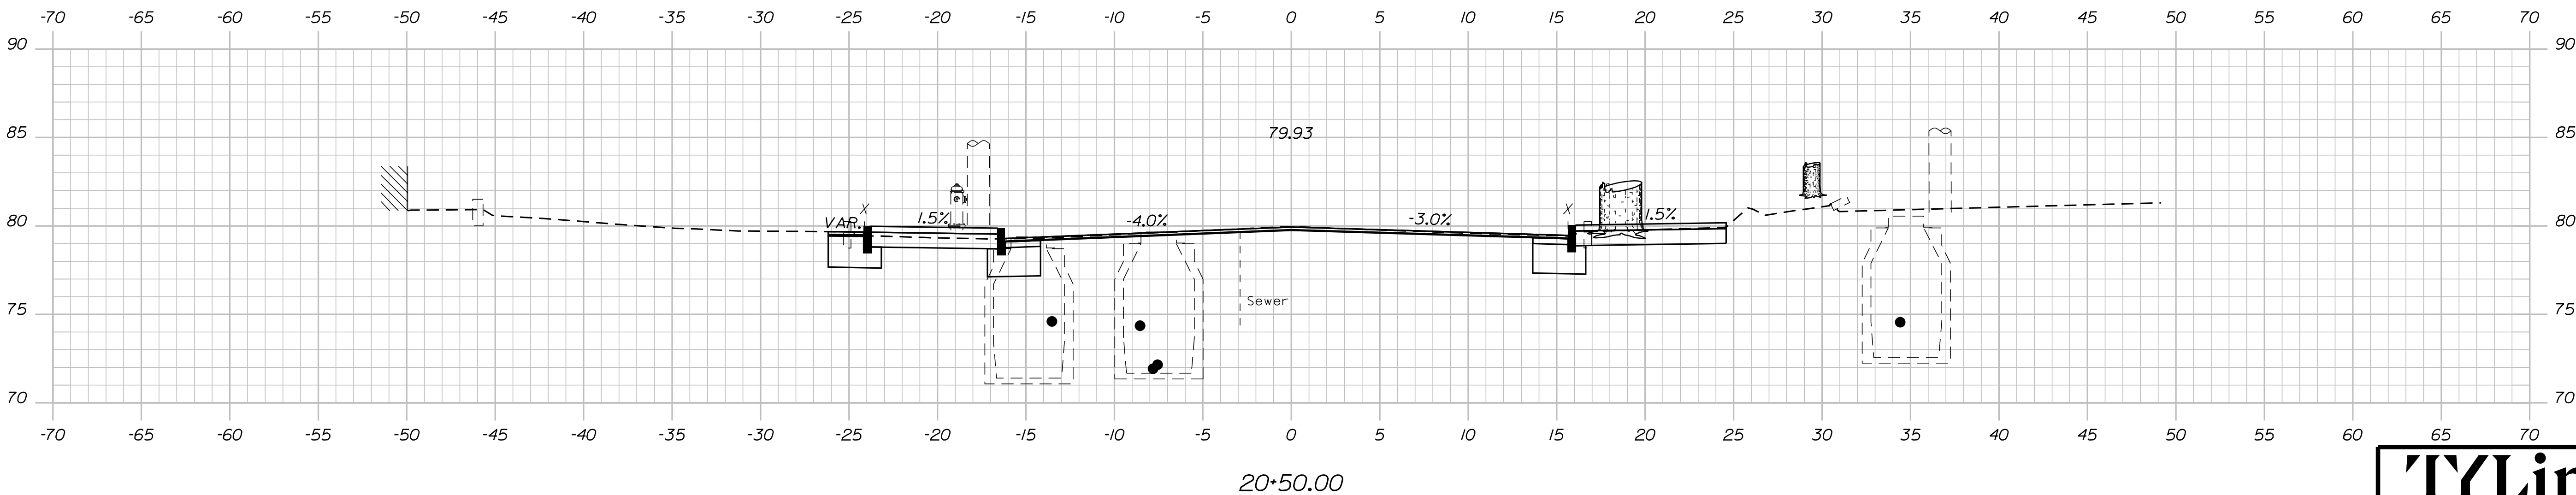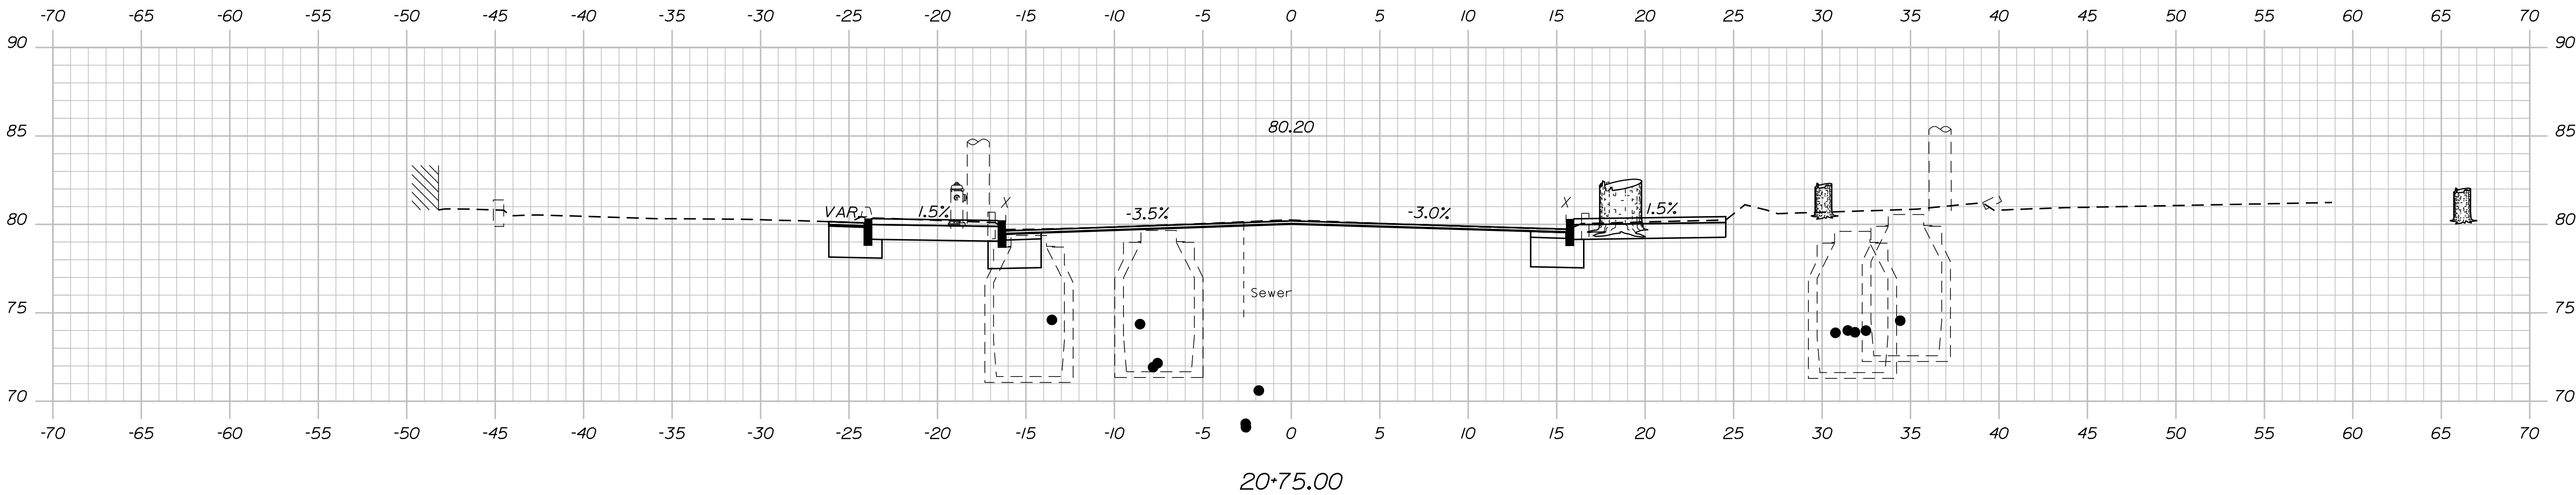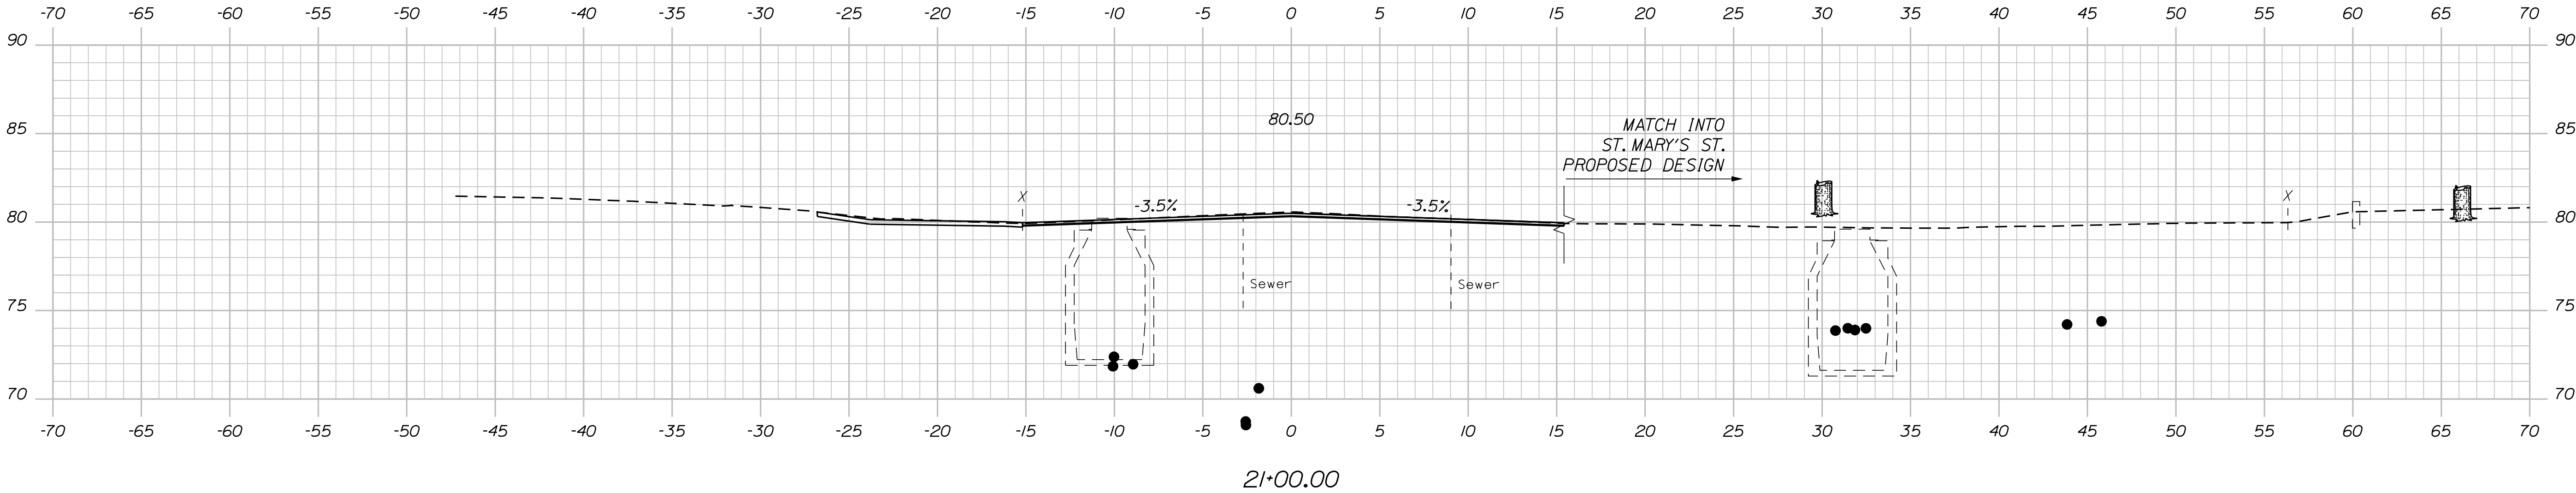

TYLin

STATE OF MAINE
DEPARTMENT OF TRANSPORTATION
2565300
WIN
25653.00

SIGNATURE
P.E. NUMBER
DATE

PROJ. MANAGER
DESIGN DETAILER
CHECKED/REVIEWED
DESIGN DETAILER
DESIGN DETAILER
REVISIONS 1
REVISIONS 2
REVISIONS 3
REVISIONS 4
FIELD CHANGES

BIDDEFORD
ELM STREET
CROSS SECTIONS

SHEET NUMBER
47
OF 71


Sta. 20+50.00 to Sta. 21+00.00

Date: 9/25/2026


Username:

Division: HIGHWAY


Filename: ...\\00\\HIGHWAY\\MSTA\\xxx_xsect.dgn

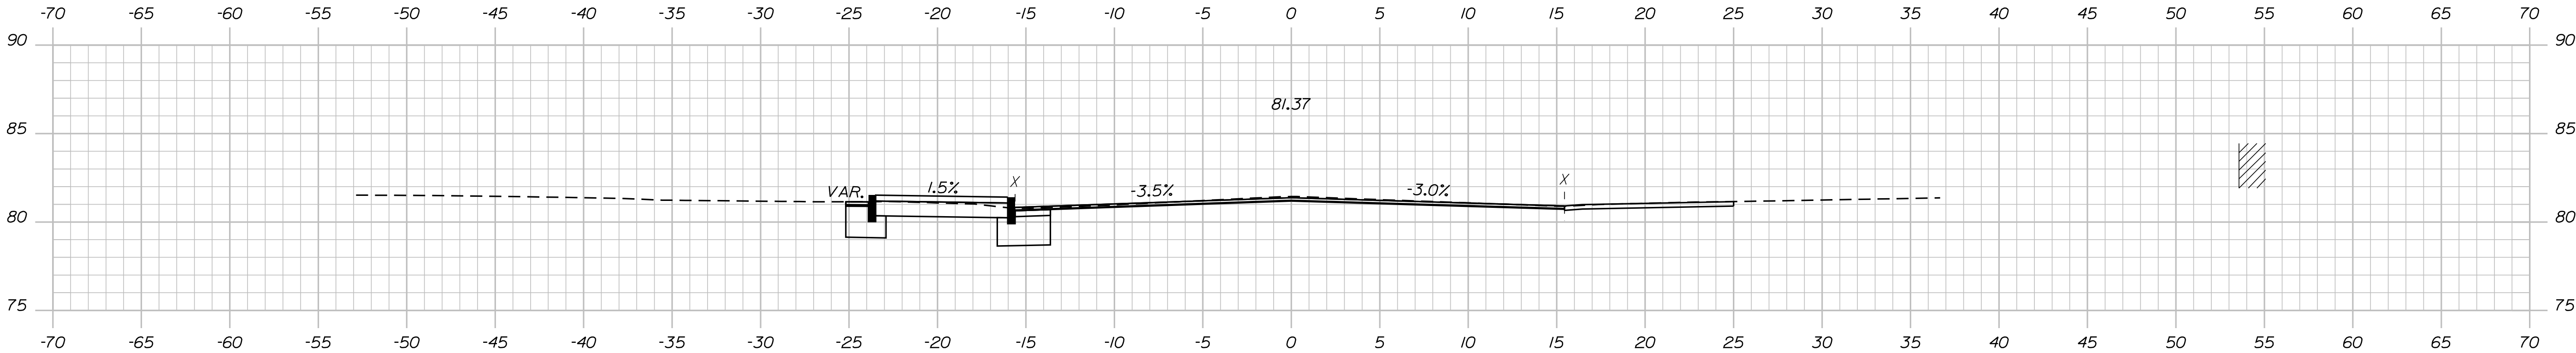


21+75.00

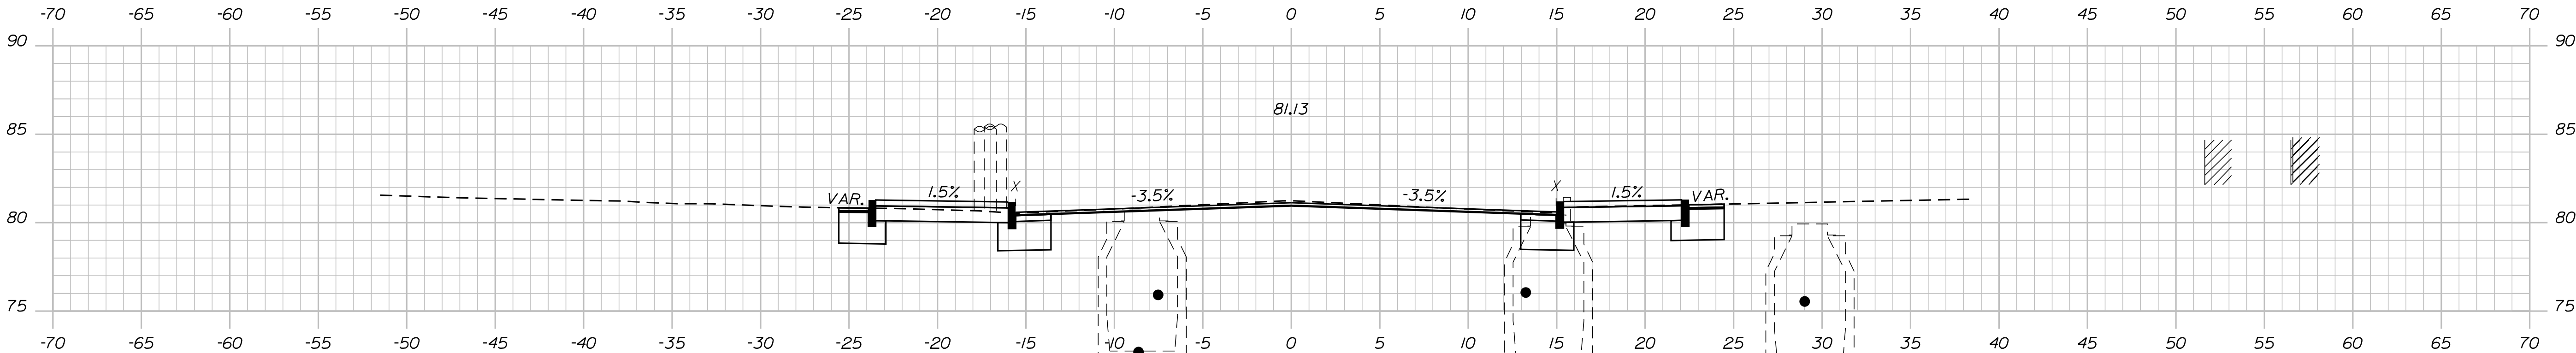

21+50.00

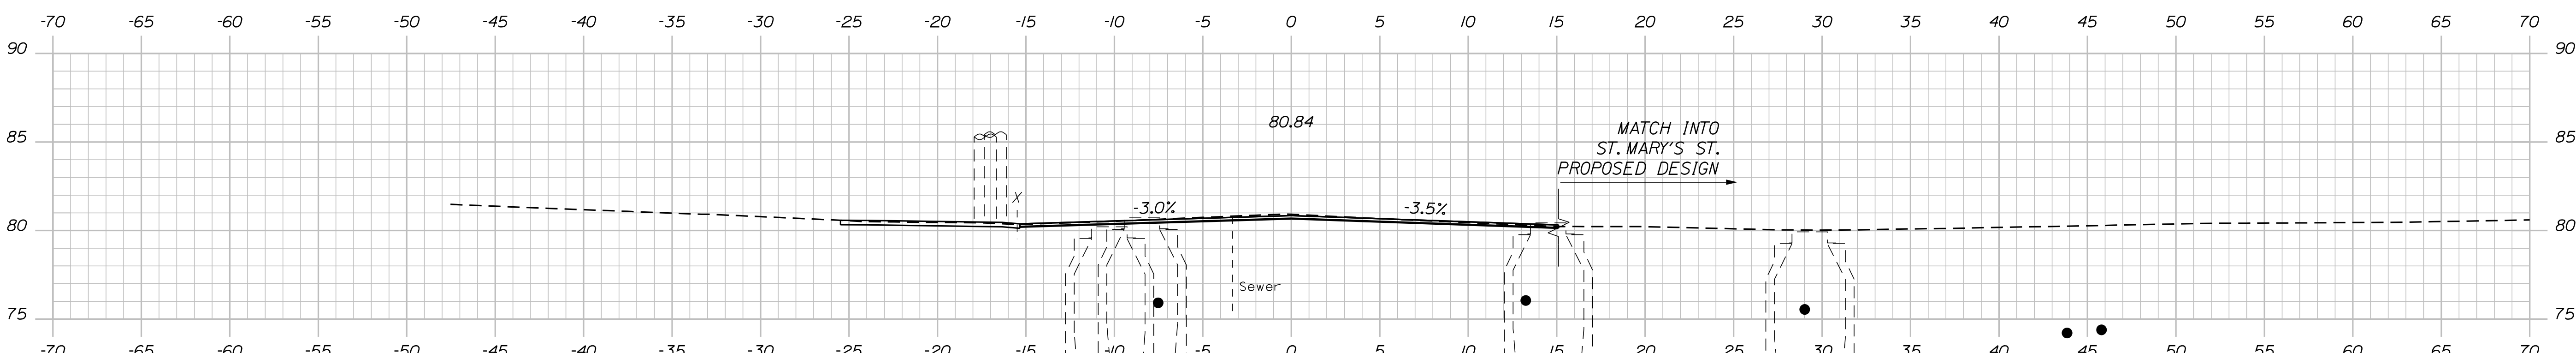

21+25.00

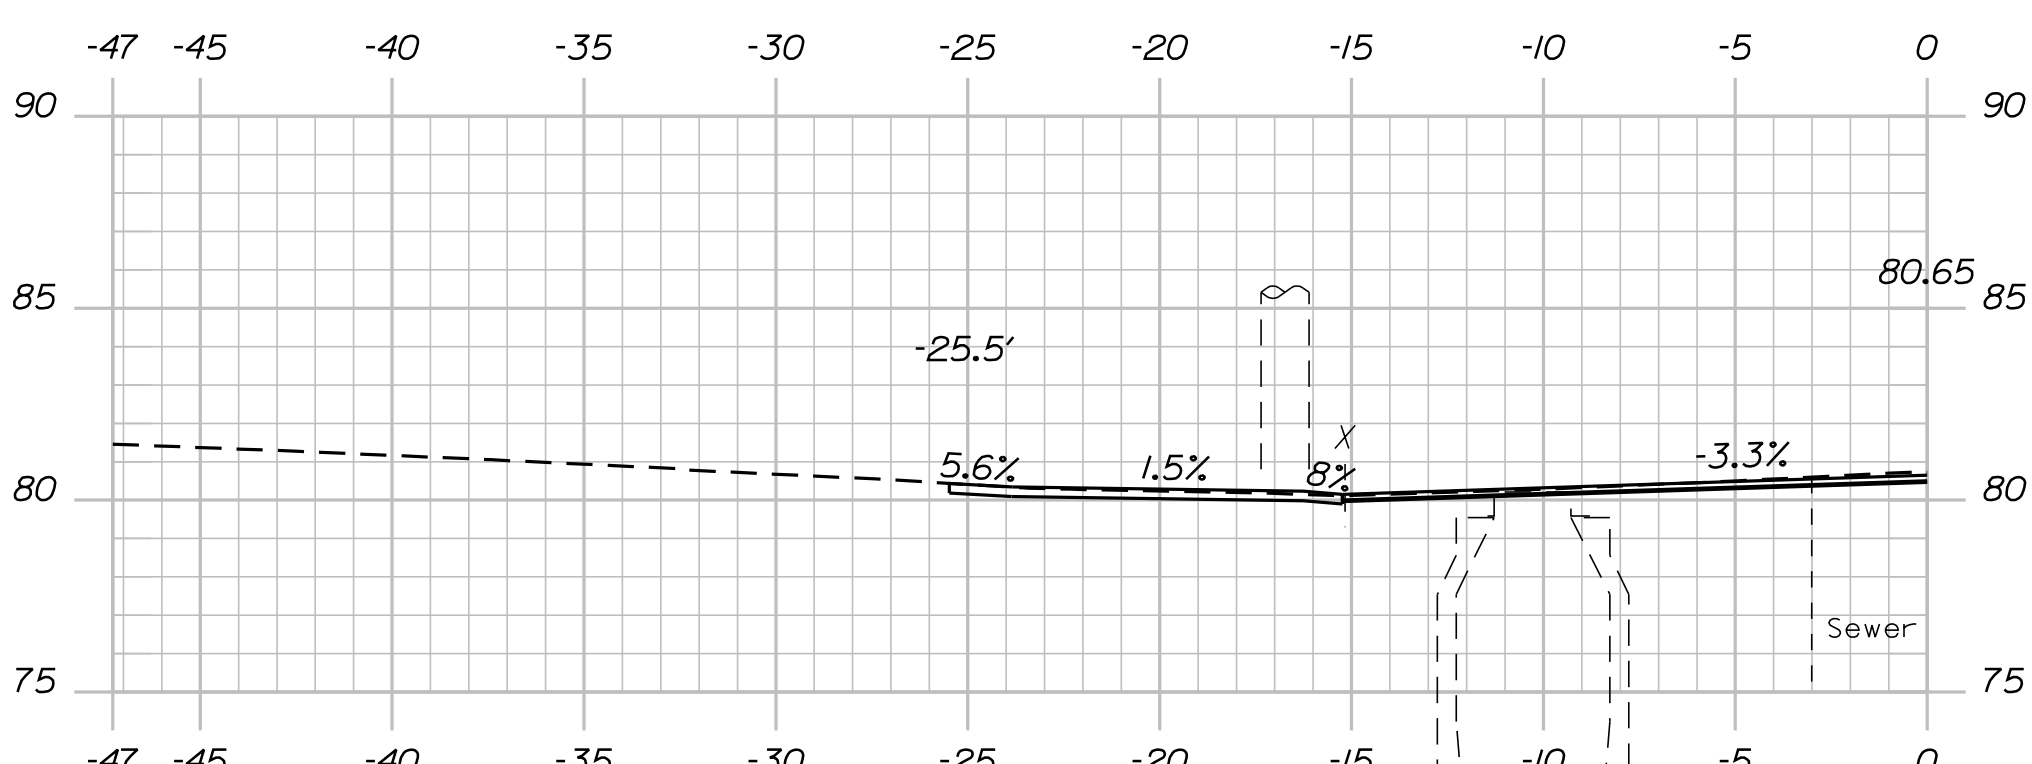

21+11.20

TYLin

STATE OF MAINE	
DEPARTMENT OF TRANSPORTATION	
2565300	WIN
25653.00	

SIGNATURE	
P.E. NUMBER	
DATE	

PROJ. MANAGER	DATE	BY	DATE
CHECKED-REVIEWED			
DESIGNED-REVIEWED			
DESIGNED-REVIEWED			
REVISIONS 1			
REVISIONS 2			
REVISIONS 3			
REVISIONS 4			
FIELD CHANGES			

BIDDEFORD ELM STREET	CROSS SECTIONS
-------------------------	----------------

SHEET NUMBER
48
OF 71


Sta. 21+11.20 to Sta. 21+75.00

Date:9/25/2026


Username:

Division: HIGHWAY


Filename: ...\\00\\HIGHWAY\\MSTA\\xxx_xsect.dgn

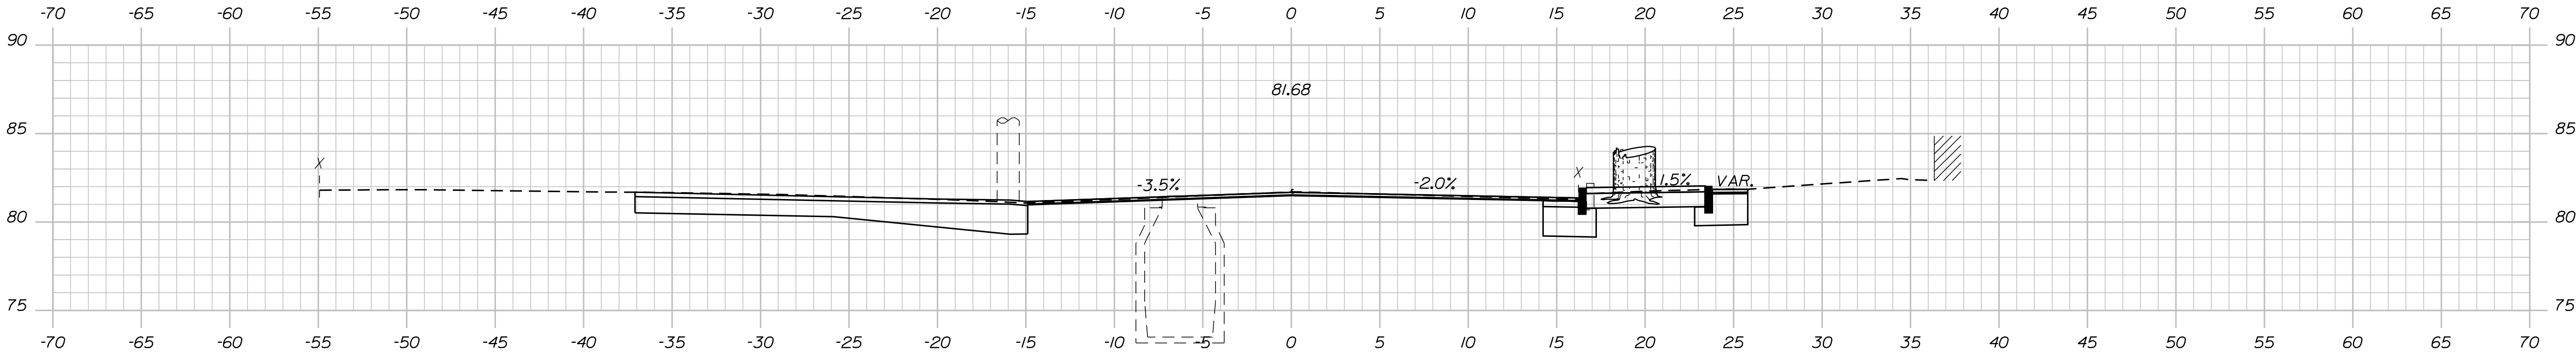


22+25.00

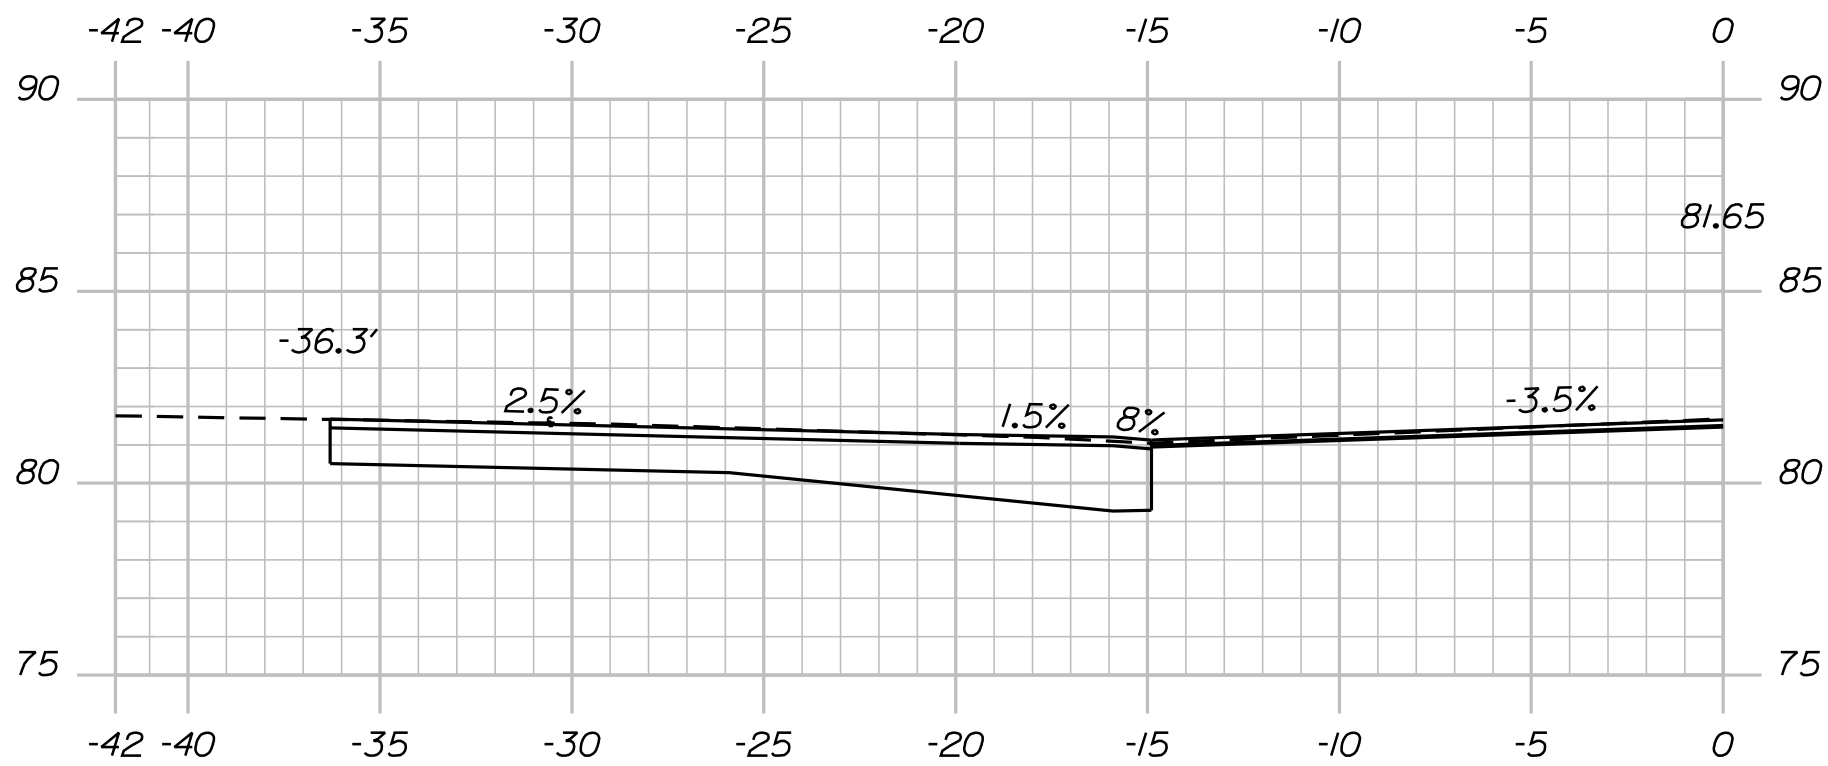

22+19.68

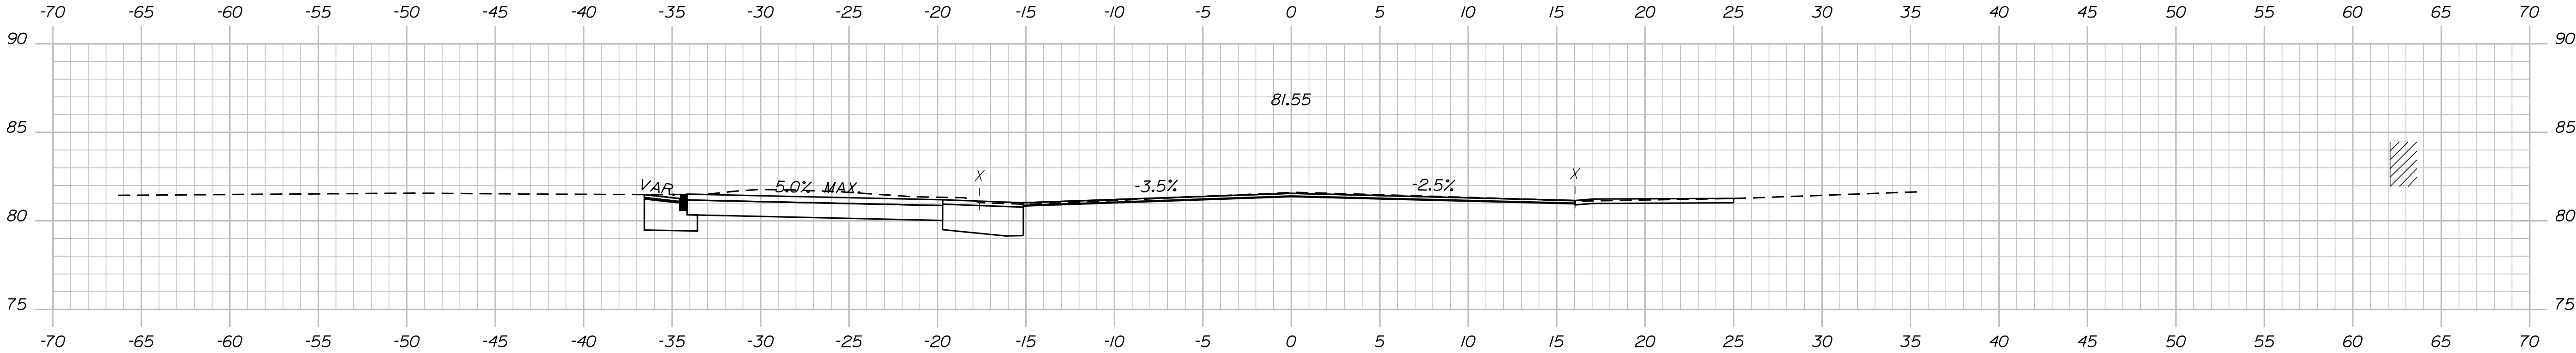

22+00.00

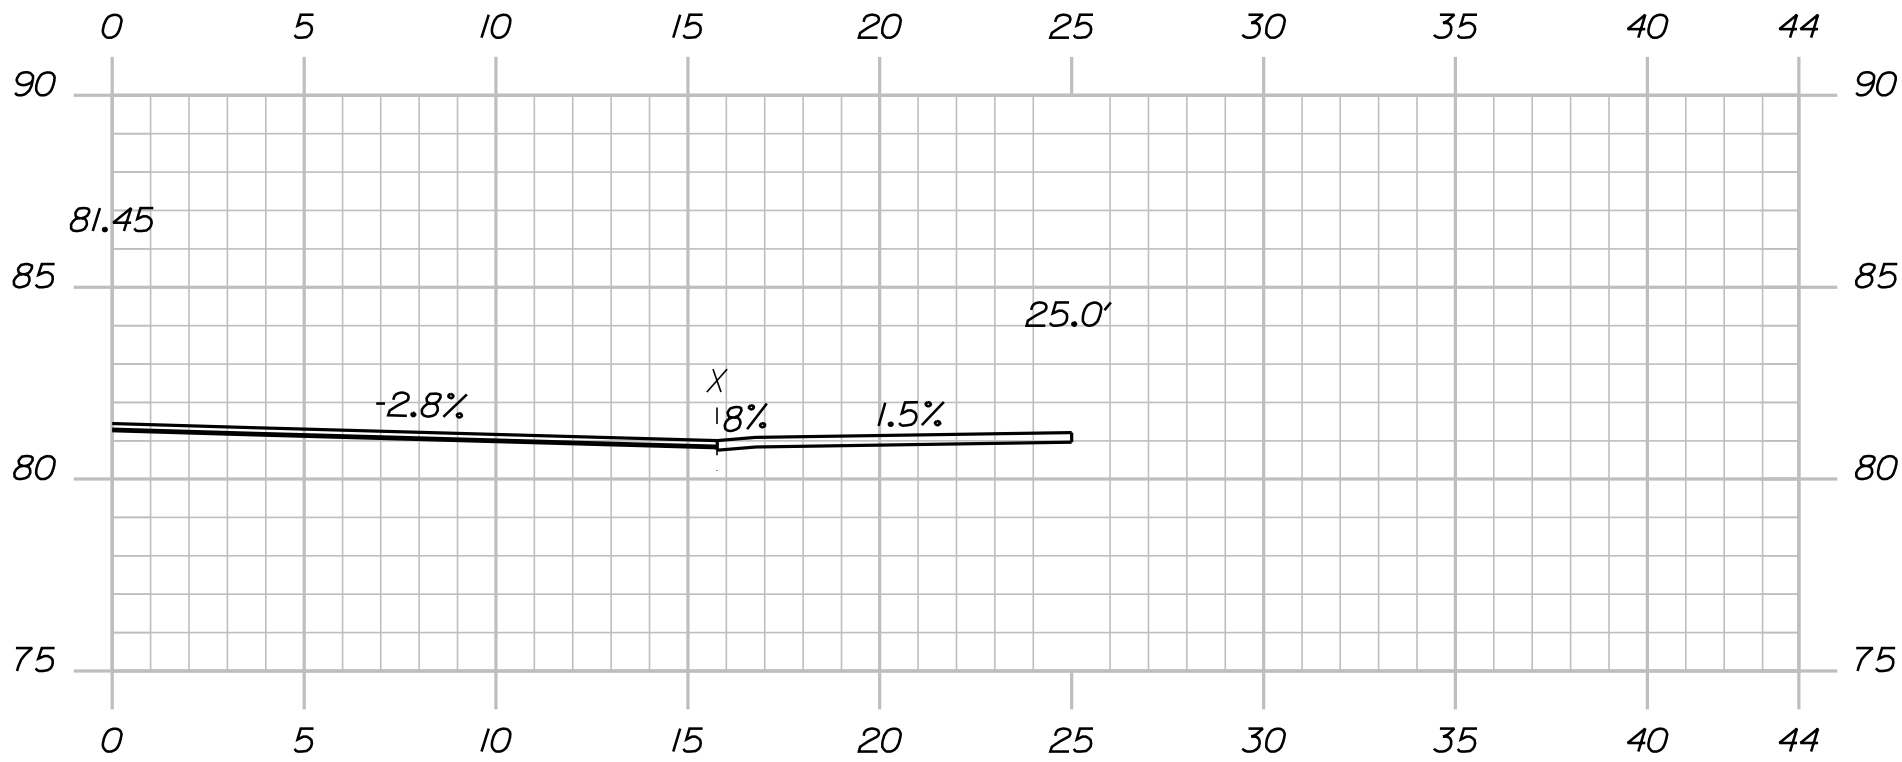

21+85.32

TYLin

STATE OF MAINE	
DEPARTMENT OF TRANSPORTATION	
2565300	
WIN	
25653.00	

SIGNATURE	
P.E. NUMBER	
DATE	

PROJ. MANAGER	
CHECKED-REVIEWED	
DESIGNS-DETAILED	
DESIGNS-DETAILED	
REVISIONS 1	
REVISIONS 2	
REVISIONS 3	
REVISIONS 4	
FIELD CHANGES	

BIDDEFORD	
ELM STREET	
CROSS SECTIONS	


SHEET NUMBER	
49	
OF 71	

Date:9/25/2026


Username:

Division: HIGHWAY


Filename: ...\\00\\HIGHWAY\\MSTA\\xxx_xsect.dgn

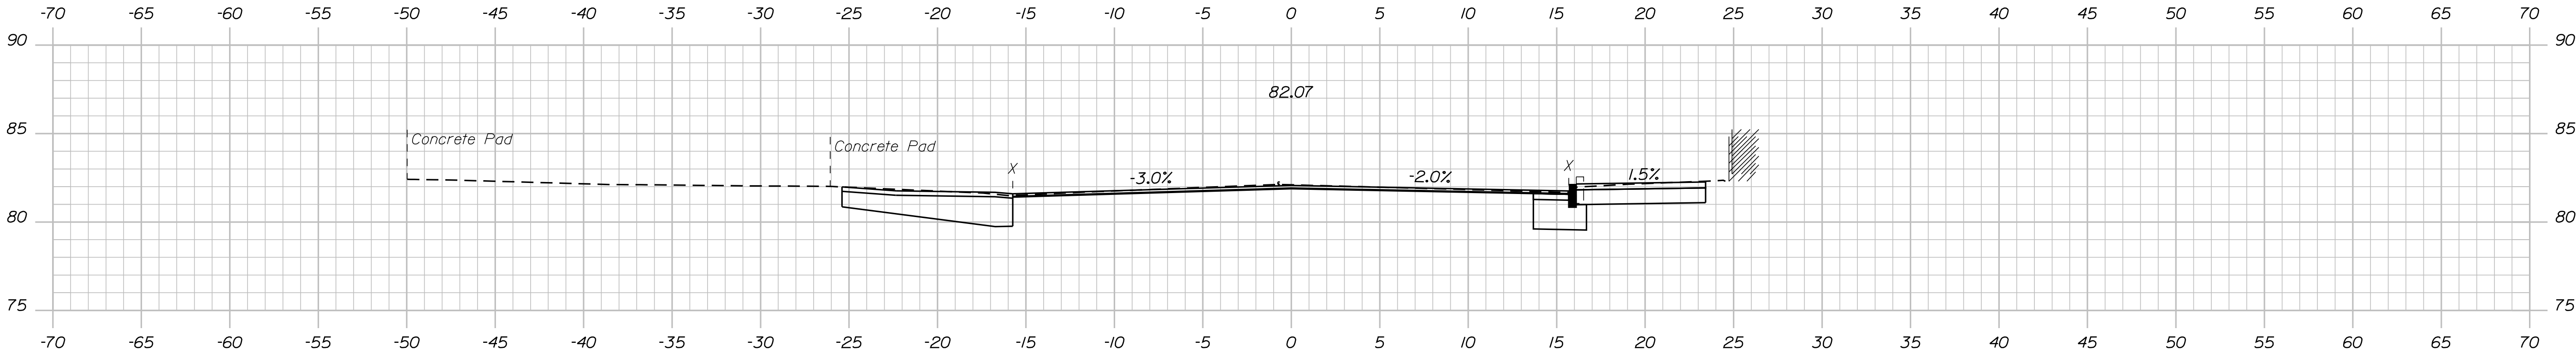


23+00.00

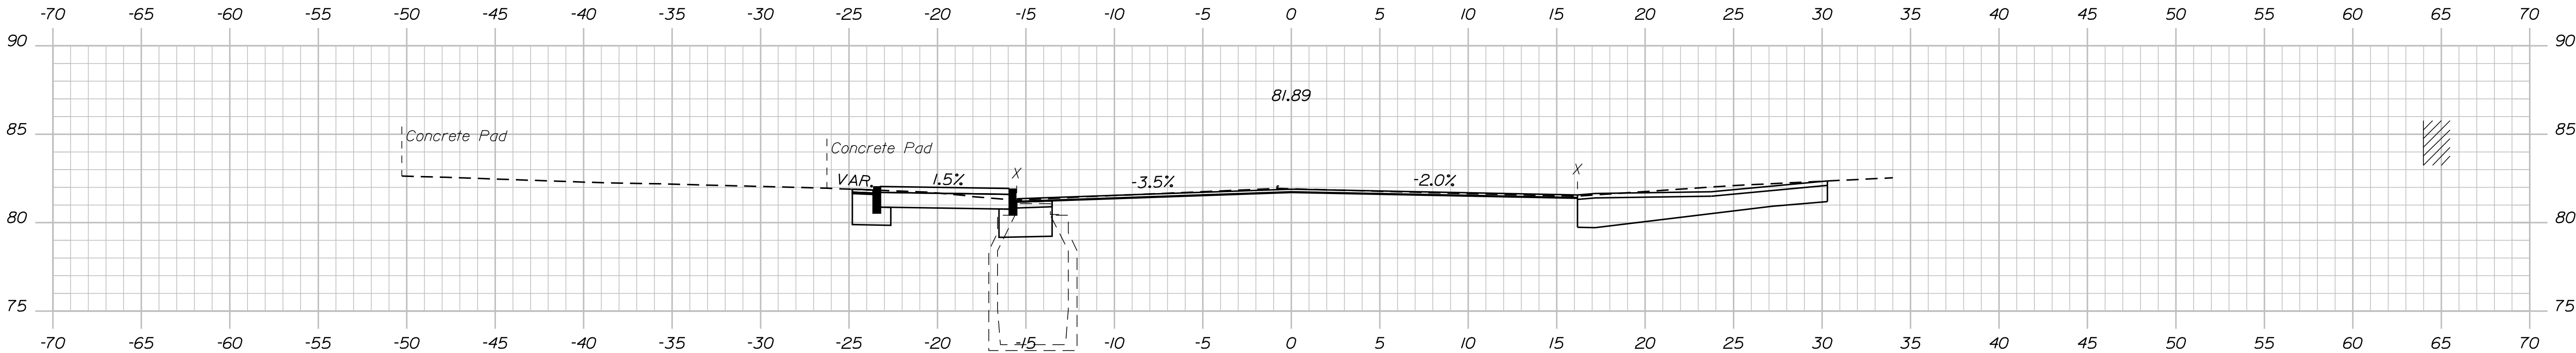

22+75.00

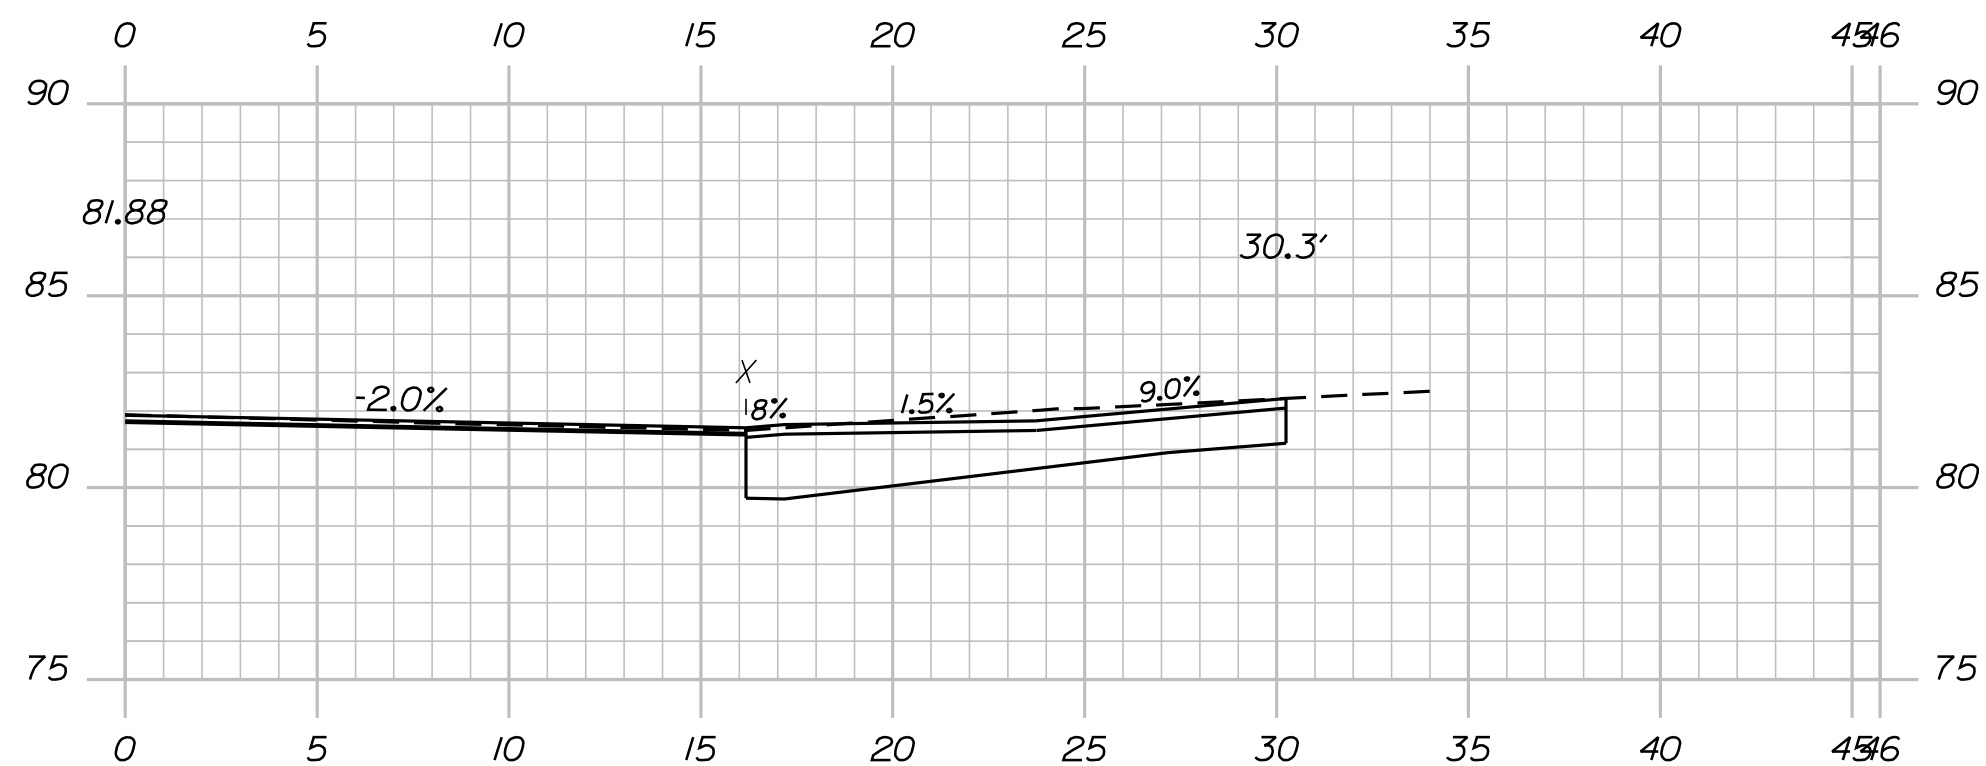

22+73.17

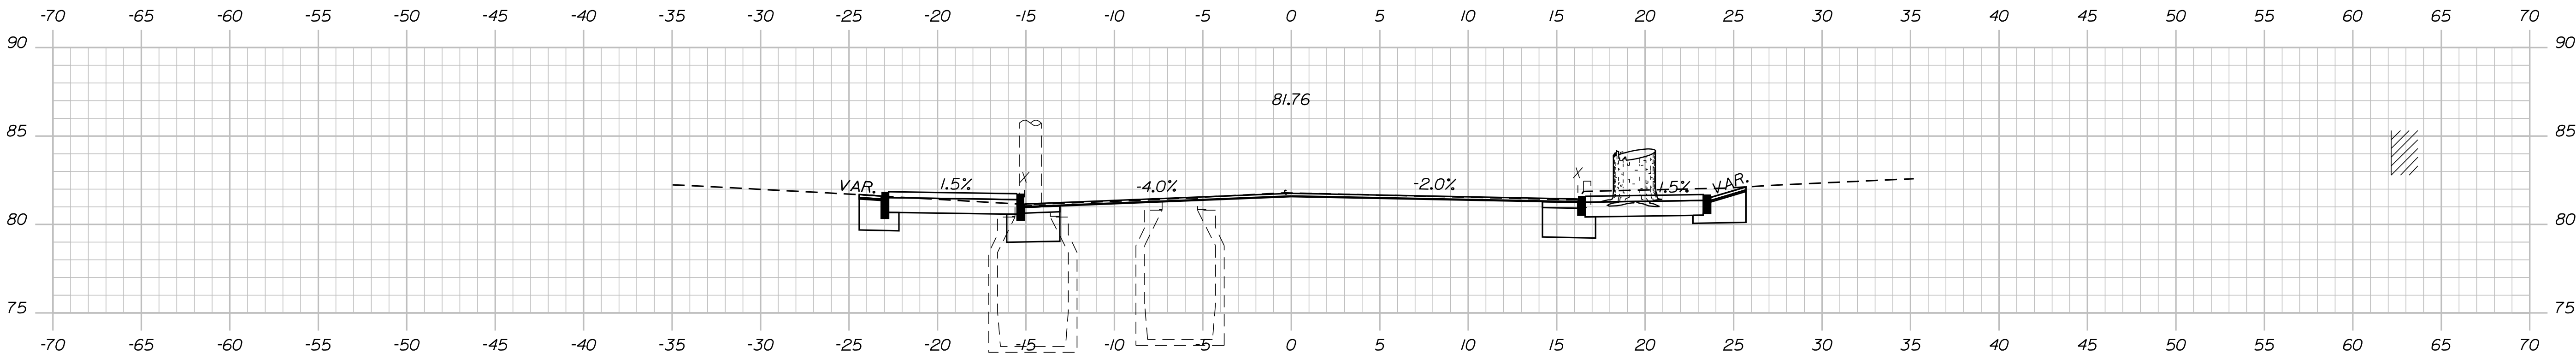

22+50.00

TYLin

STATE OF MAINE	
DEPARTMENT OF TRANSPORTATION	
2565300	
WIN	
25653.00	

SIGNATURE	
P.E. NUMBER	
DATE	

PROJ. MANAGER	DATE
CHECKED-DETAILED	BY
DESIGNED-DETAILED	
DESIGNED-DETAILED	
REVISIONS 1	
REVISIONS 2	
REVISIONS 3	
REVISIONS 4	
FIELD CHANGES	

BIDDEFORD ELM STREET	CROSS SECTIONS
-------------------------	----------------

SHEET NUMBER
50
OF 71


Sta. 22+50.00 to Sta. 23+00.00

Date:9/25/2026


Username:

Division: HIGHWAY


Filename: ...\\00\\HIGHWAY\\MSTA\\xxx_xsect.dgn

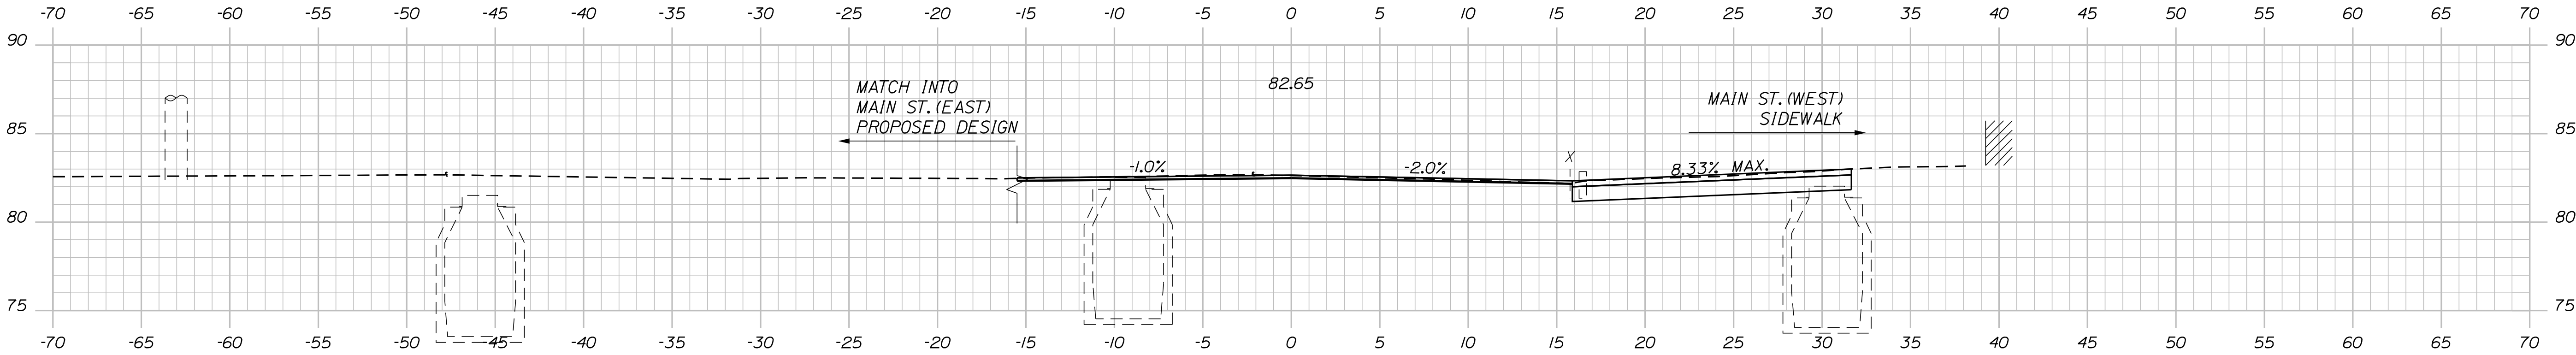


23+75.00

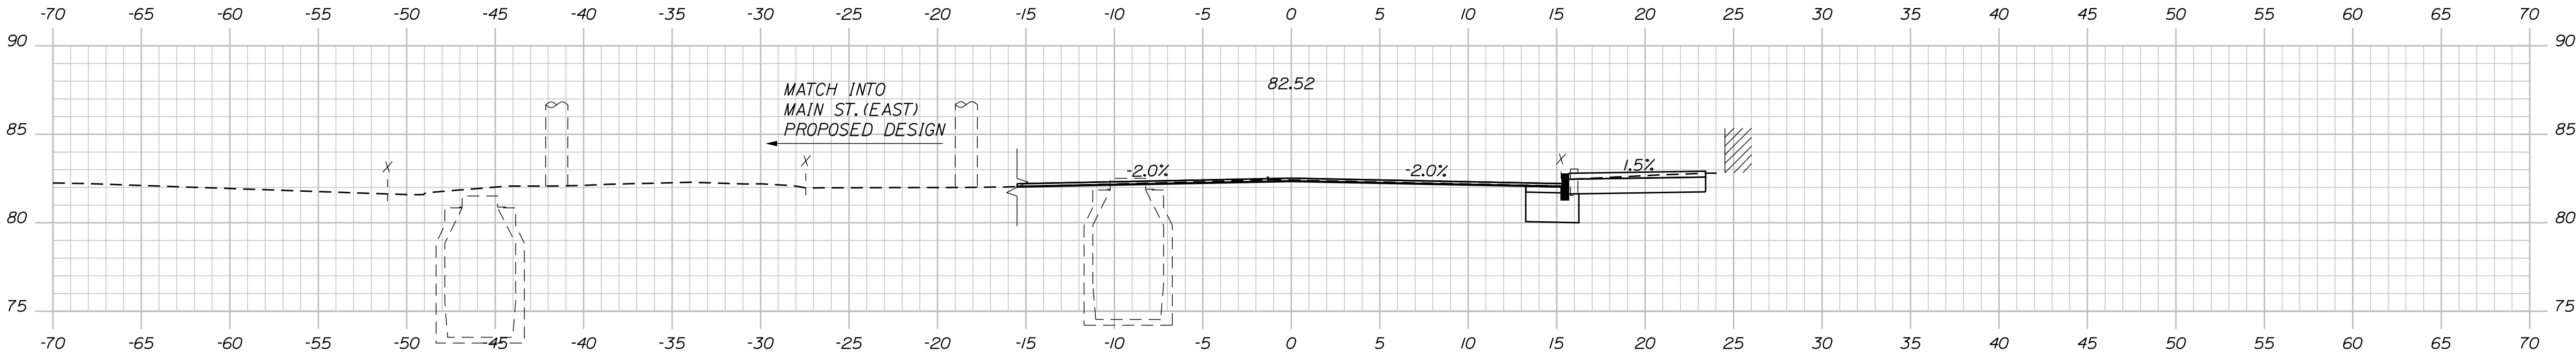

23+50.00

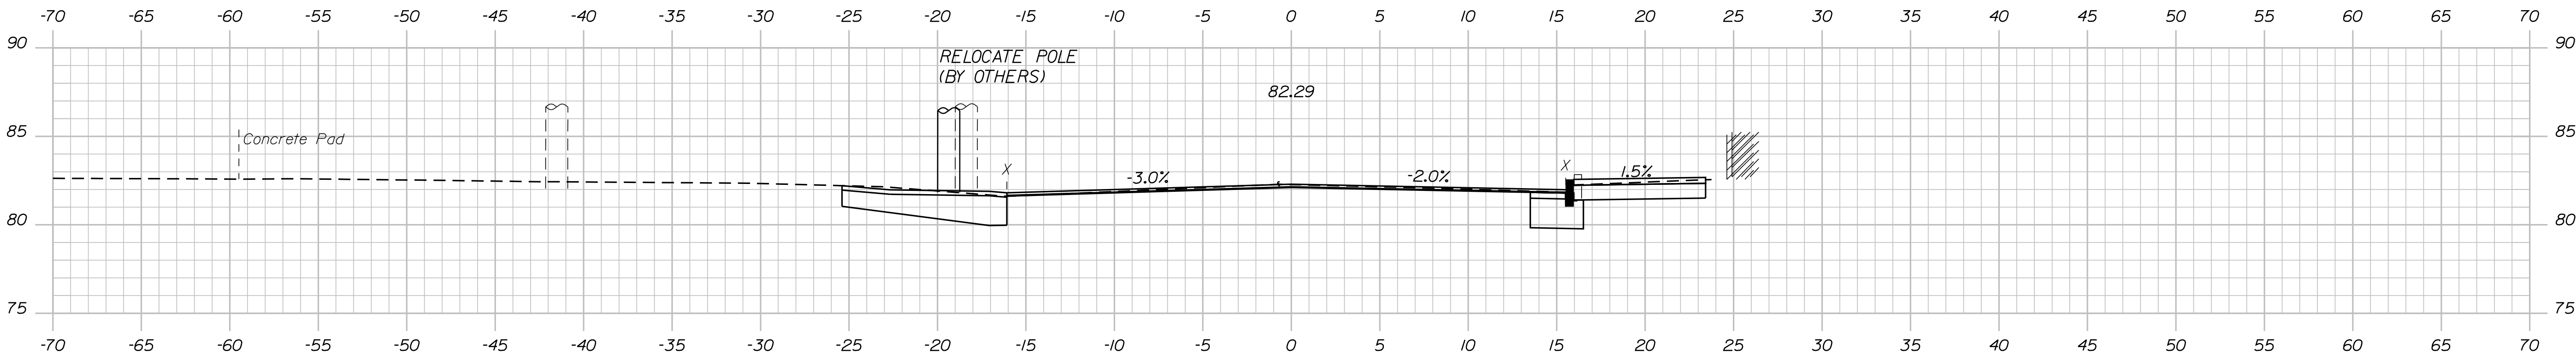

23+25.00

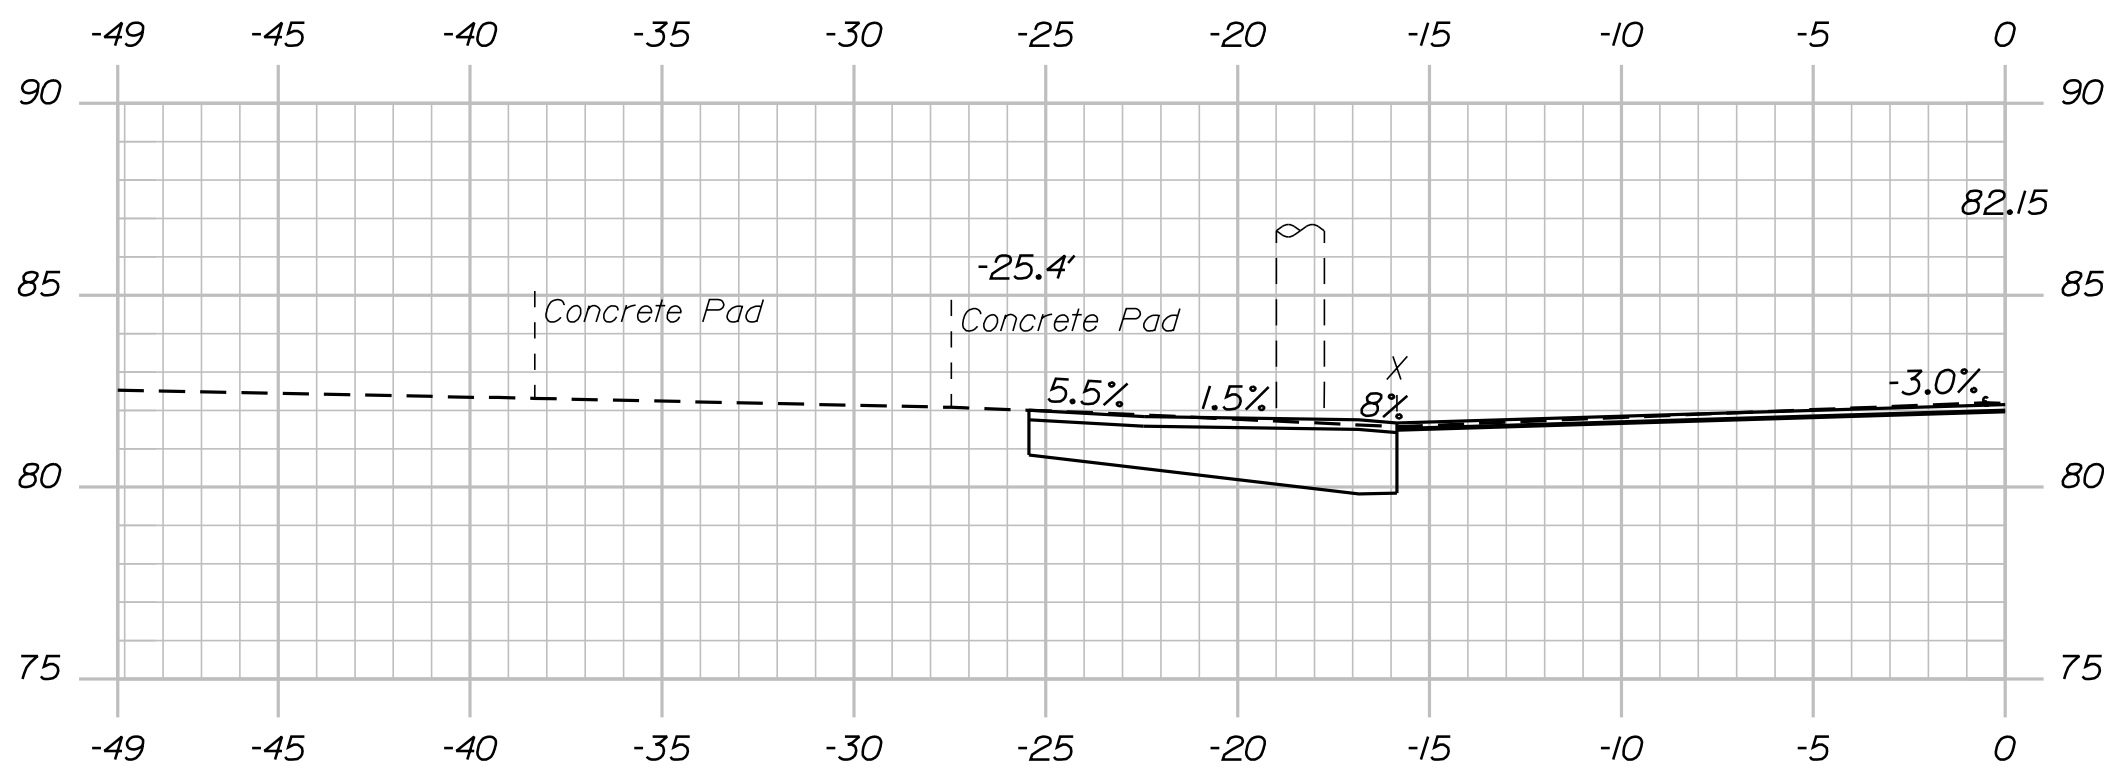

23+09.98

TYLin

STATE OF MAINE	
DEPARTMENT OF TRANSPORTATION	
2565300	
WIN	
25653.00	

SIGNATURE	
P.E. NUMBER	
DATE	

PROJ. MANAGER	
DESIGN DETAILED	
CHECKED/REVIEWED	
DESIGNS DETAILED	
DESIGNS DETAILED	
REVISIONS 1	
REVISIONS 2	
REVISIONS 3	
REVISIONS 4	
FIELD CHANGES	





BIDDEFORD	
ELM STREET	
CROSS SECTIONS	

SHEET NUMBER	
51	
OF 71	

Date:9/25/2026

Username:

Division: HIGHWAY
Filename: ...\\00\\HIGHWAY\\MSTA\\xxx_xsect.dgn

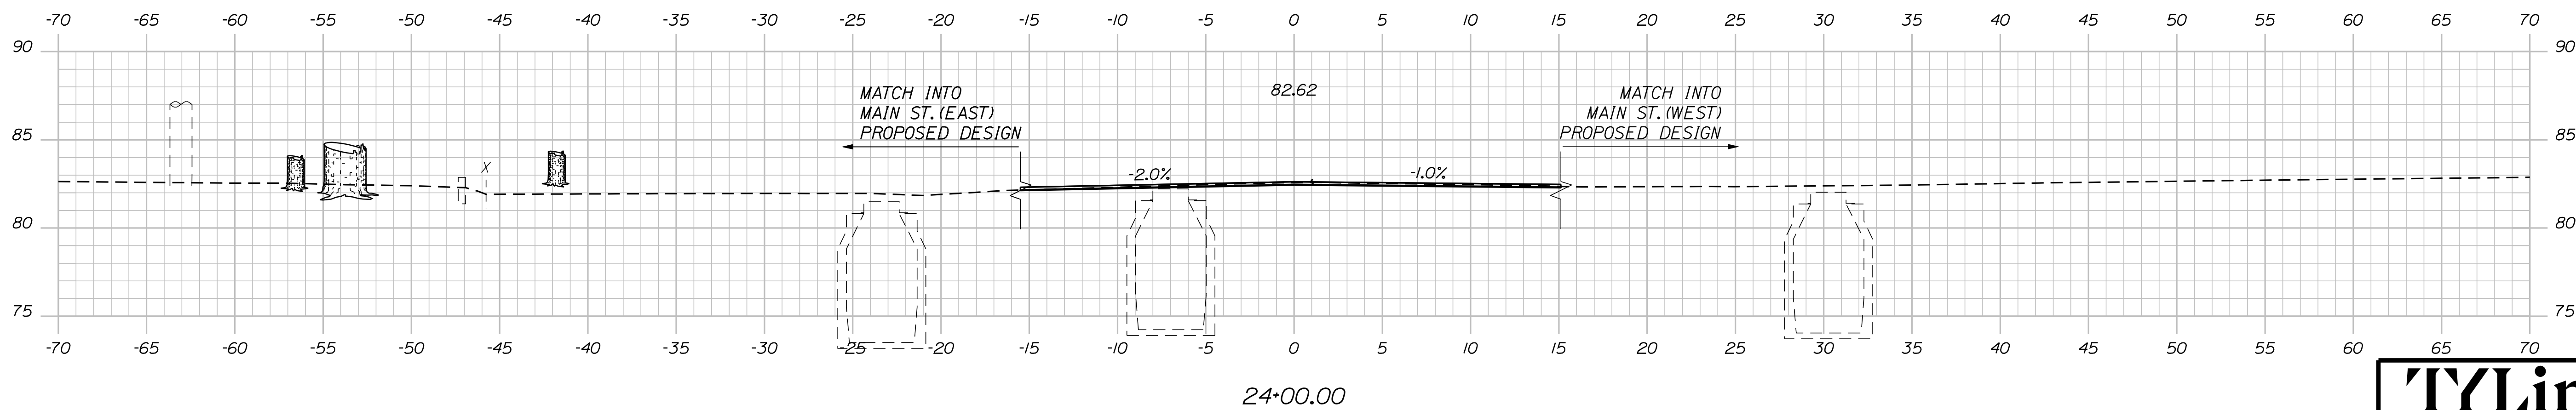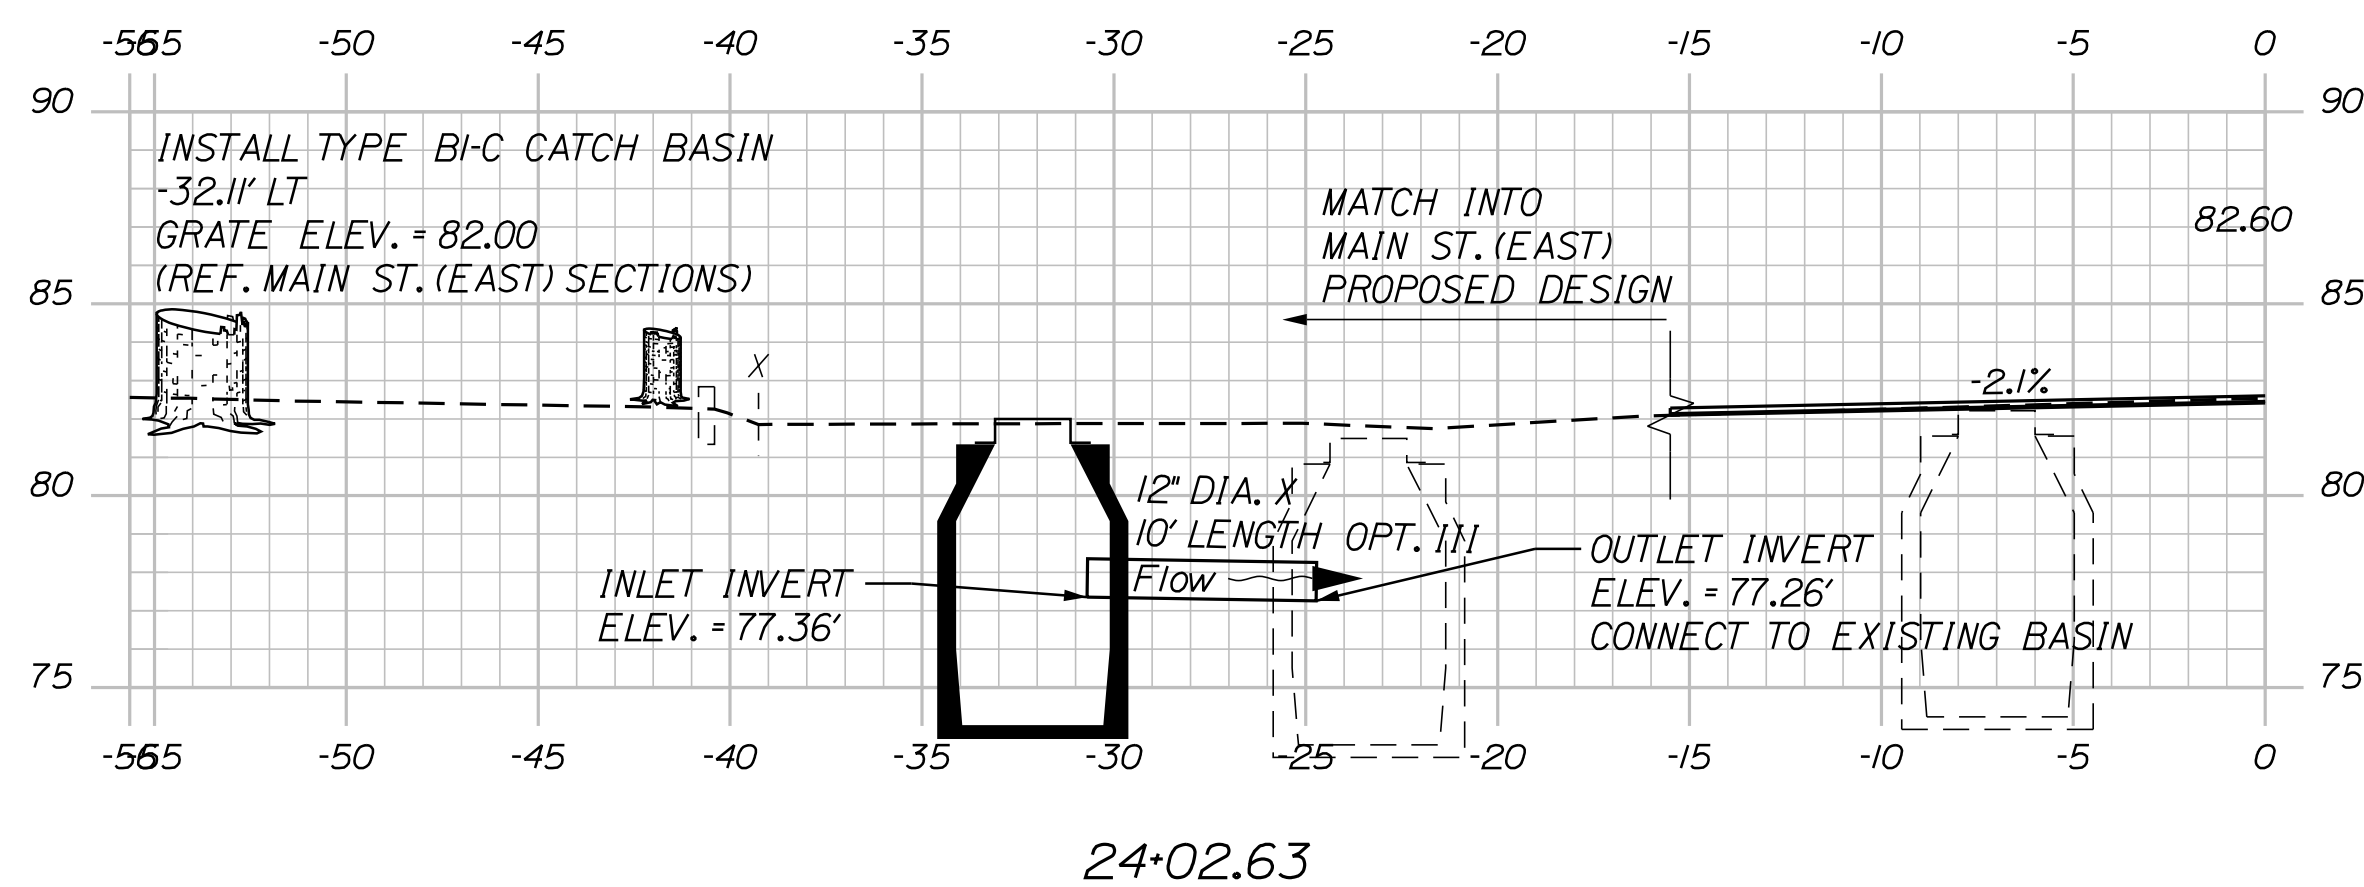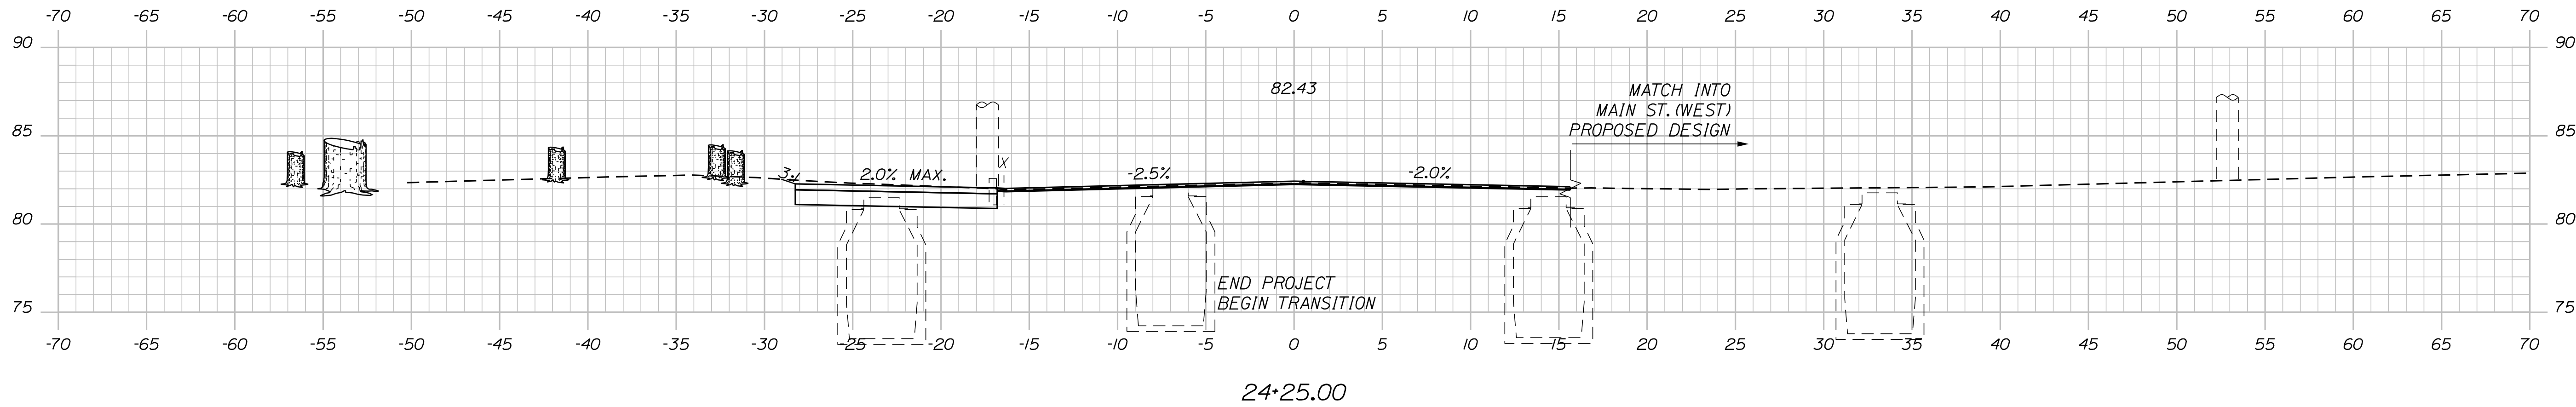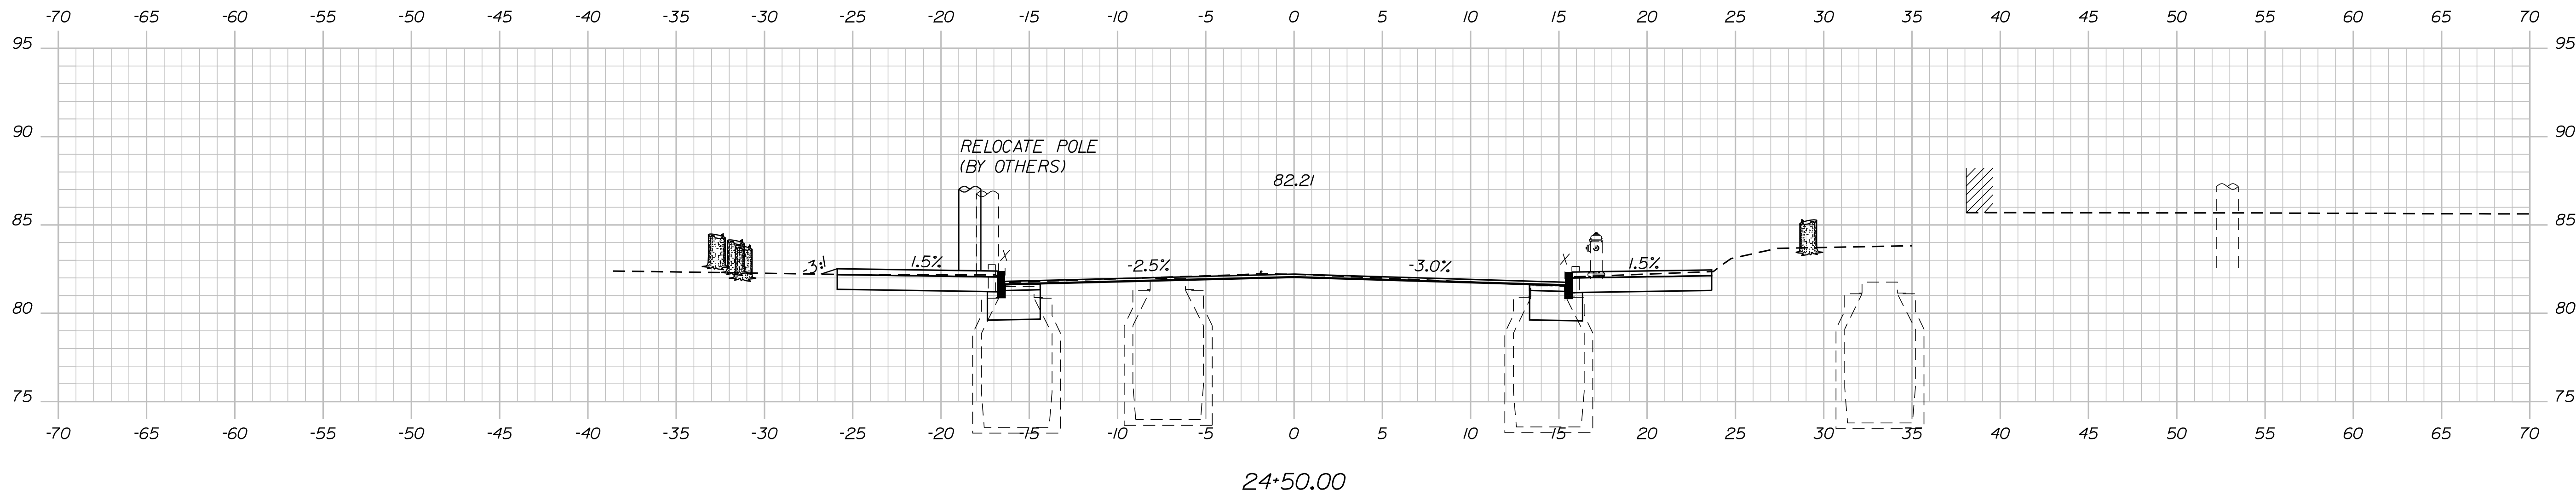

TYLin

STATE OF MAINE
DEPARTMENT OF TRANSPORTATION

2565300

WIN
25653.00

SIGNATURE

P.E. NUMBER

DATE

DATE

BY

PROJ. MANAGER
DESIGN DETAILED
CHECKED-REVIEWED
DESIGN DETAILED
DESIGN DETAILED
REVISIONS 1
REVISIONS 2
REVISIONS 3
REVISIONS 4
FIELD CHANGES

BIDDEFORD
ELM STREET

CROSS SECTIONS

SHEET NUMBER

52

OF 71


Sta. 24+00.00 to Sta. 24+50.00

Filename: ...\\00\\HIGHWAY\\MSTA\\xxx_xsect.dgn


Date: 9/25/2026

Username:


Division: HIGHWAY

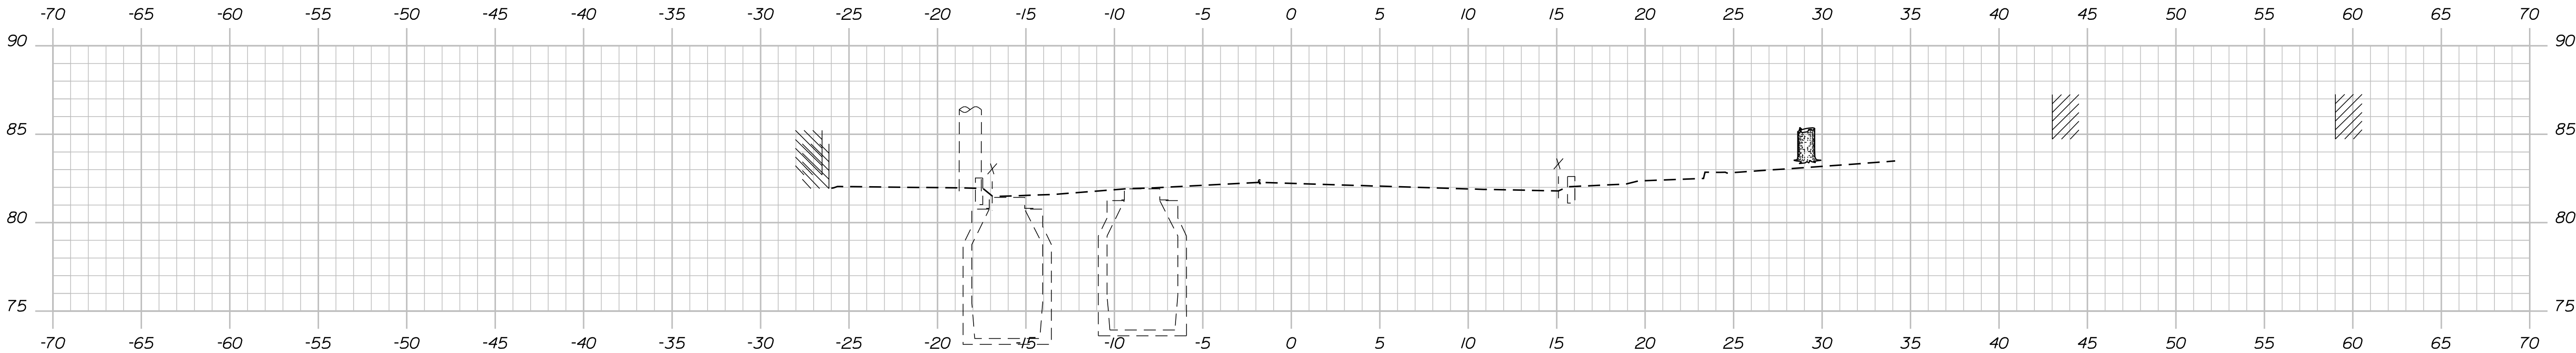

25+00.00

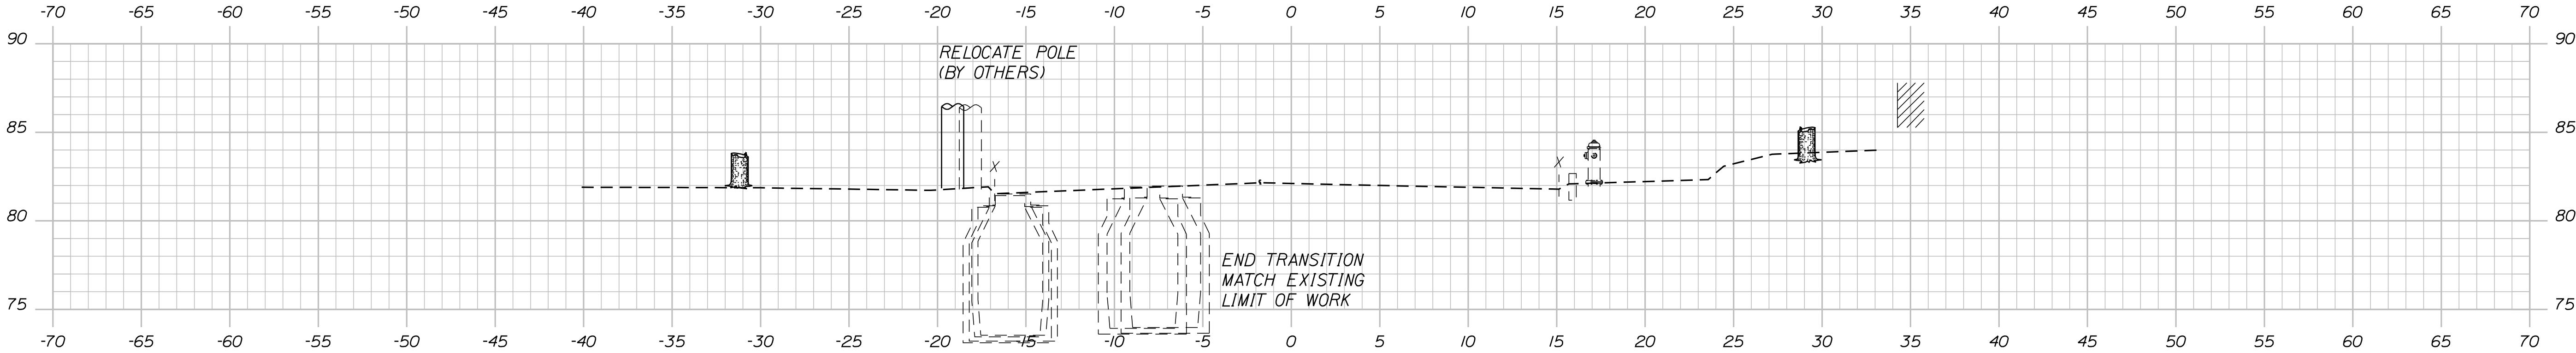

24+78.22

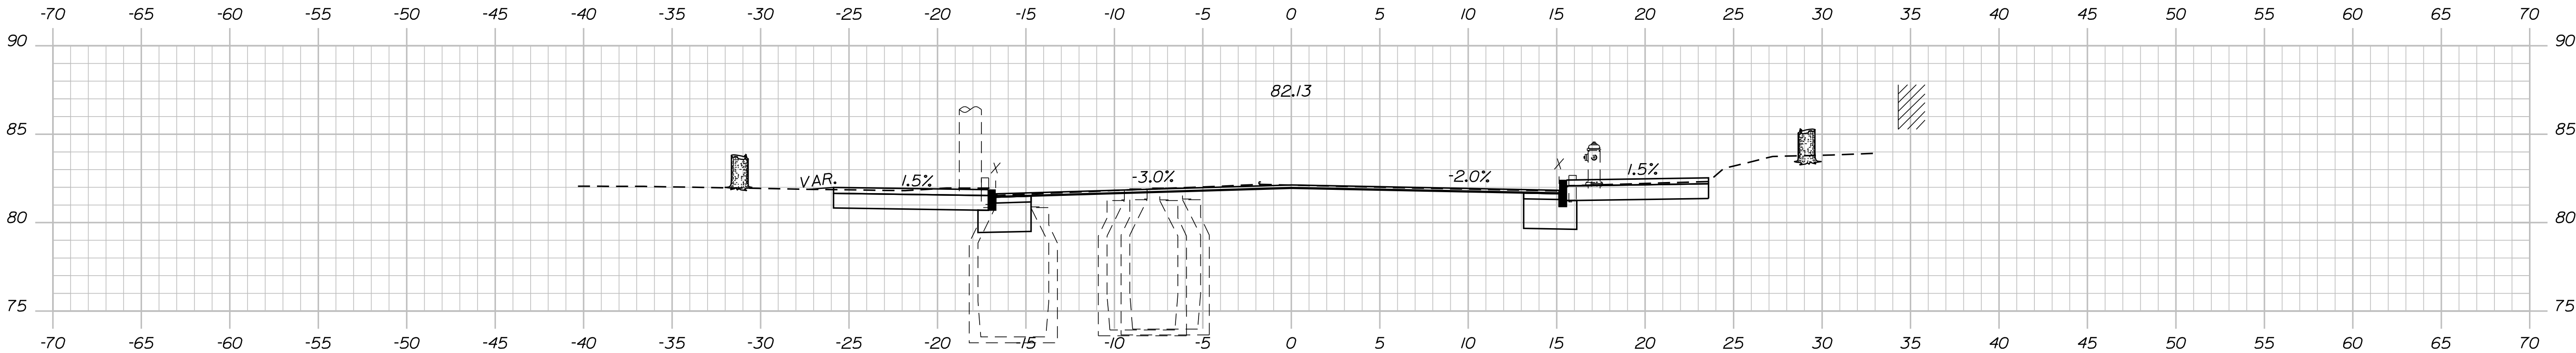

24+75.00

TYLin

STATE OF MAINE	
DEPARTMENT OF TRANSPORTATION	
2565300	
WIN	25653.00

SIGNATURE	
P.E. NUMBER	
DATE	

PROJ. MANAGER	CHECKED-REVIEWED	DESIGNED-DETAILED	DESIGNED-DETAILED	REVISIONS 1	REVISIONS 2	REVISIONS 3	REVISIONS 4	FIELD CHANGES

BIDDEFORD ELM STREET	
CROSS SECTIONS	


SHEET NUMBER	
53	
OF 71	

Date:9/25/2026

Username:

Division: HIGHWAY

Filename: ...\\00\\HIGHWAY\\MSTA\\xxx_xsect.dgn

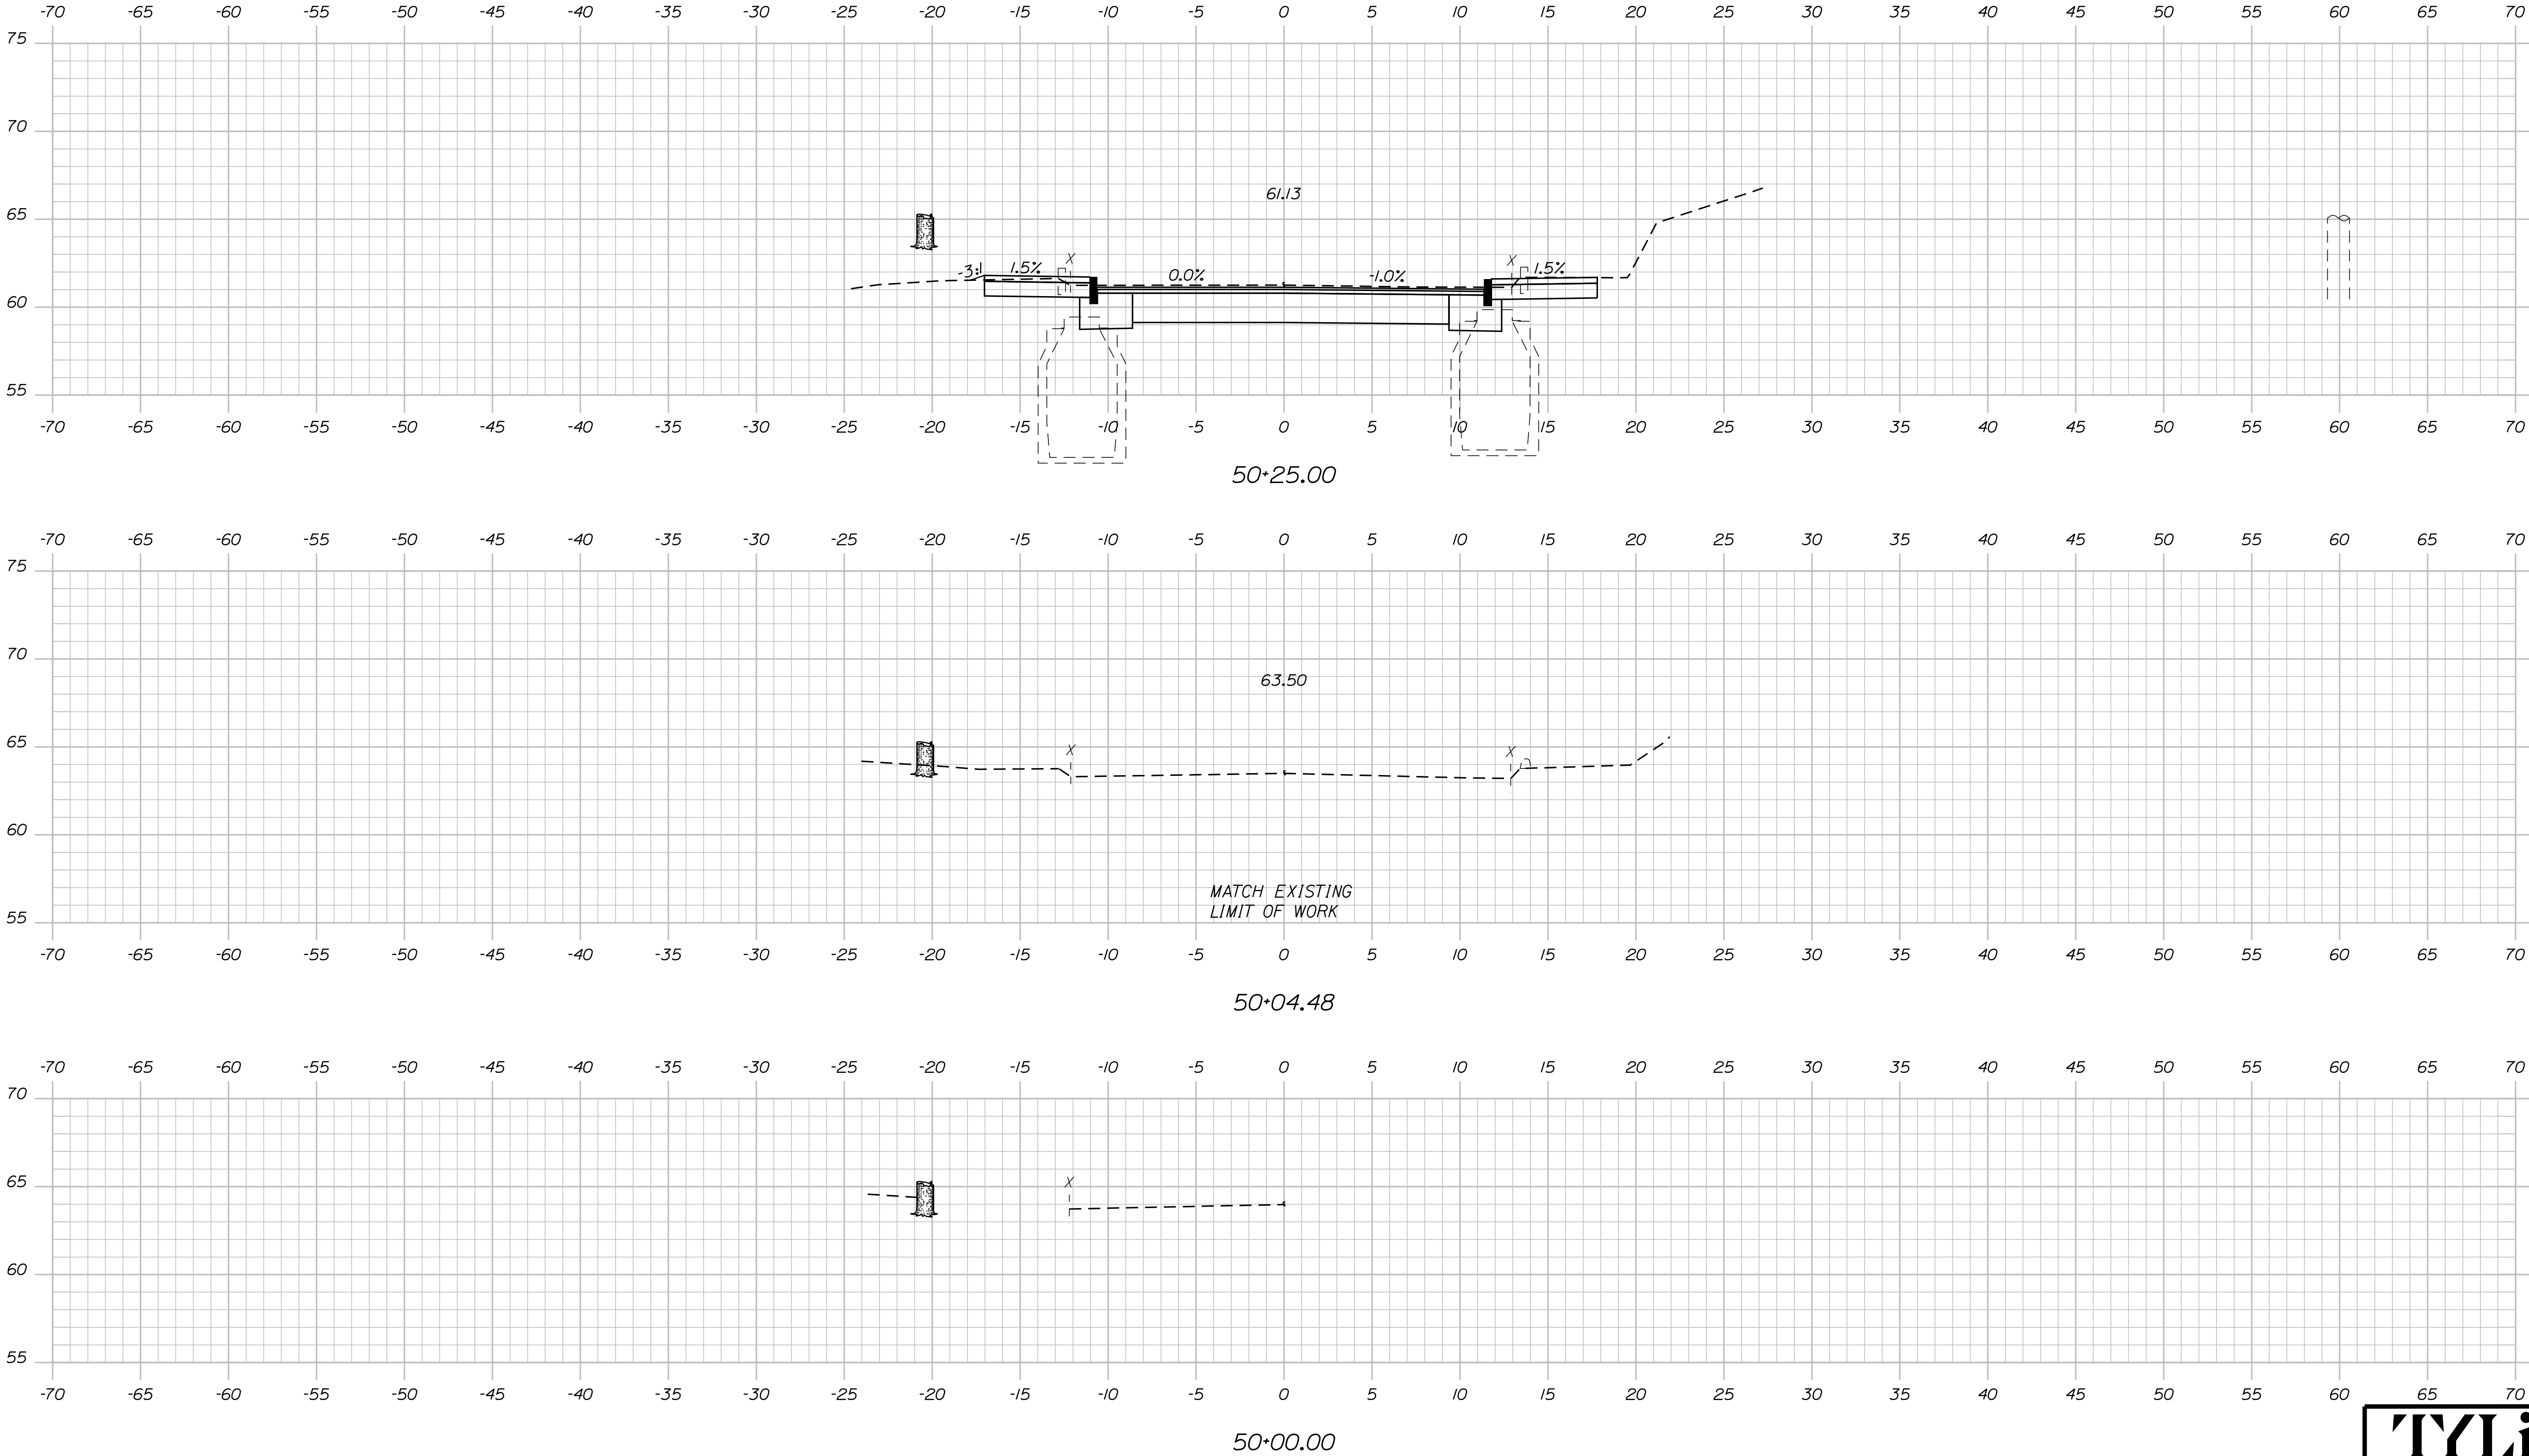

TYLin

STATE OF MAINE DEPARTMENT OF TRANSPORTATION	
2565300	WIN 25653.00

SIGNATURE	
P.E. NUMBER	
DATE	

PROJ. MANAGER	BY	DATE
CHECKED-REVIEWED		
DESIGN-DETAILED		
DESIGN-DETAILED		
REVISIONS 1		
REVISIONS 2		
REVISIONS 3		
REVISIONS 4		
FIELD CHANGES		

BIDDEFORD ELM STREET	CROSS SECTIONS
-------------------------	----------------

SHEET NUMBER
54
OF 71


Sta. 50+00.00 to Sta. 50+25.00

Date:9/25/2026


Username:

Division: HIGHWAY

Filename: ...\\00\\HIGHWAY\\MSTA\\xxx_xsect.dgn

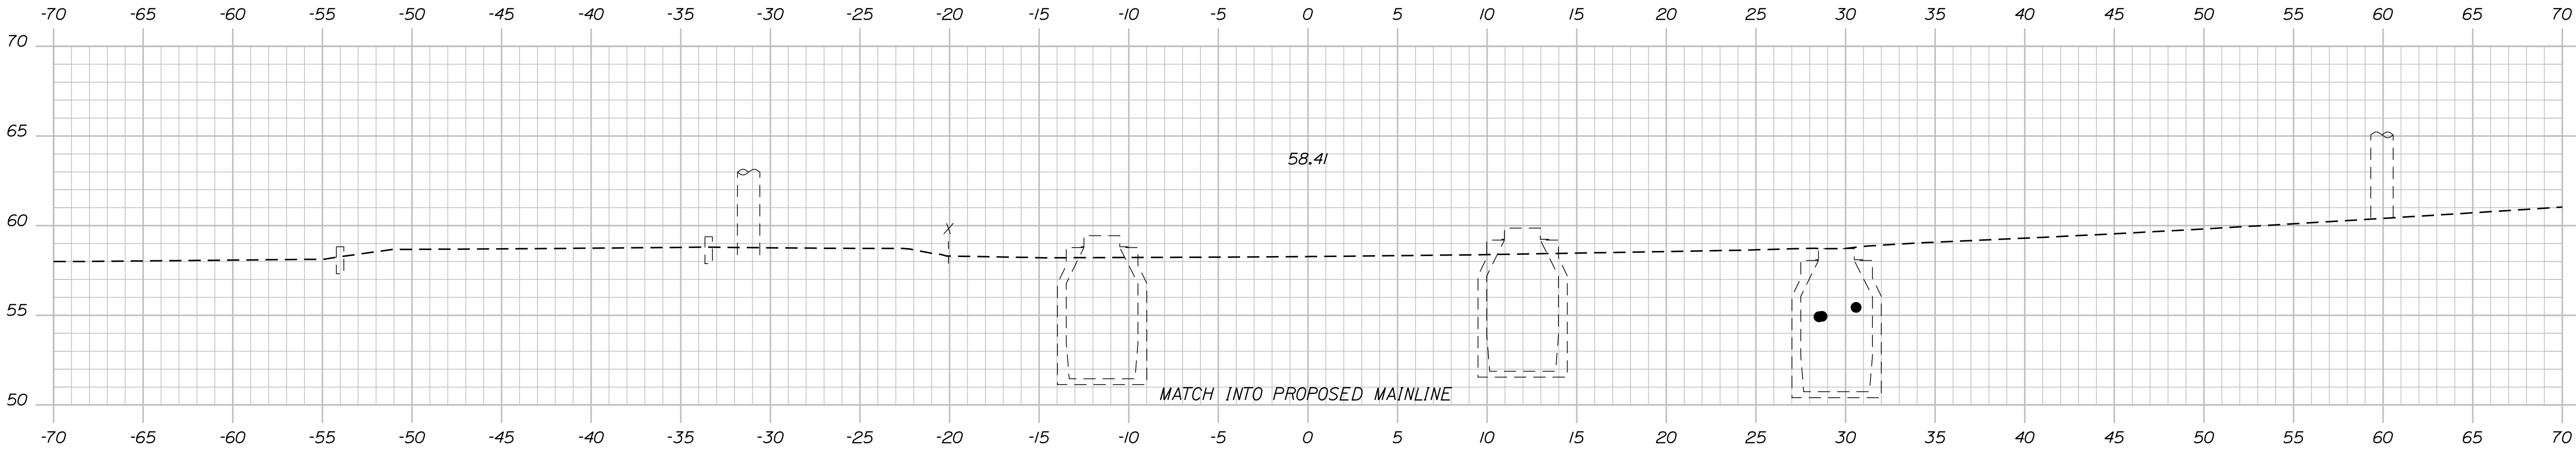

50+51.93

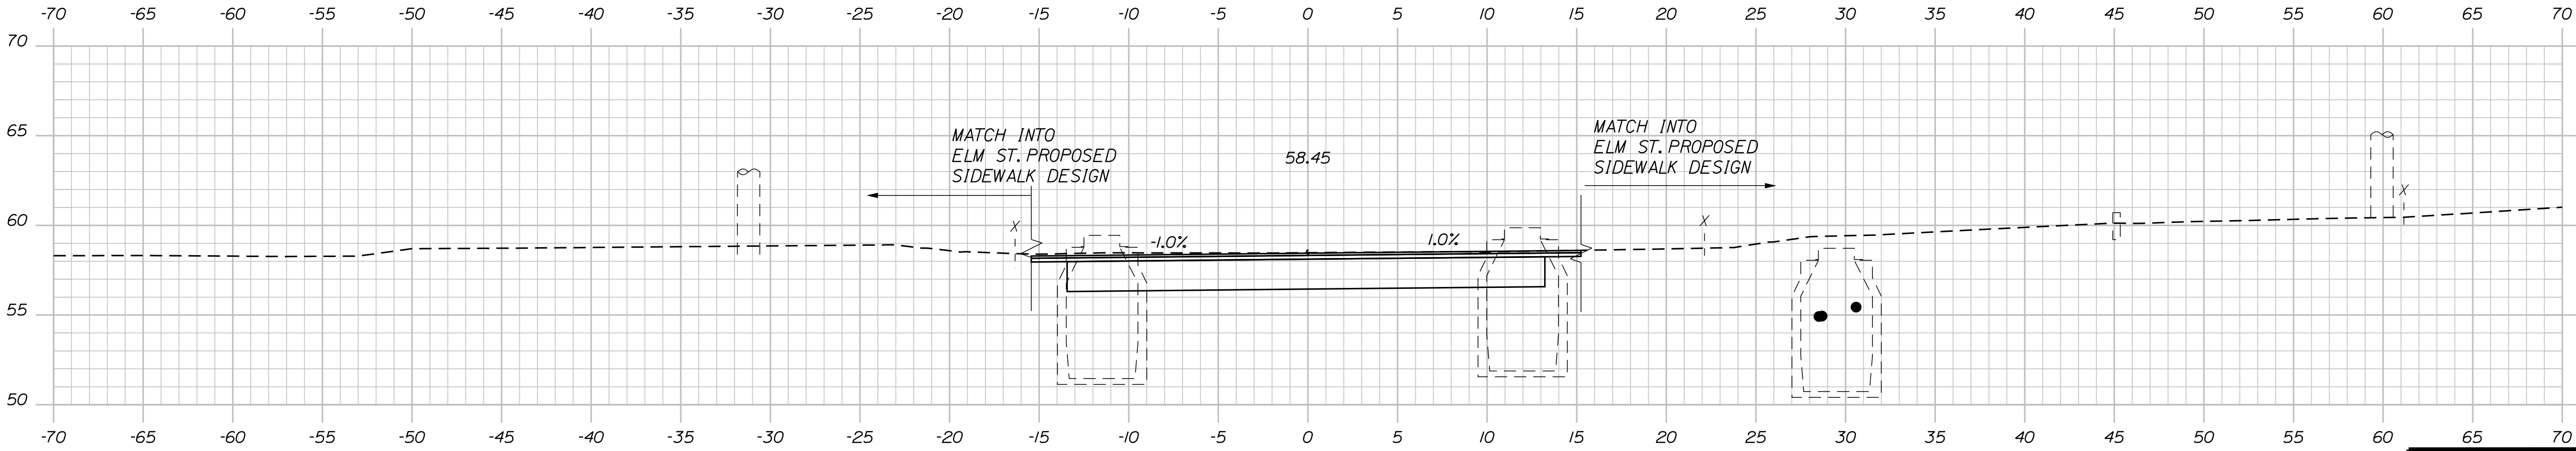

50+50.00

TYLin

STATE OF MAINE	
DEPARTMENT OF TRANSPORTATION	
2565300	
WIN	
25653.00	

SIGNATURE	
P.E. NUMBER	
DATE	

PROJ. MANAGER	
CHECKED/REVIEWED	
DESIGN/DETAILS	
REVISIONS 1	
REVISIONS 2	
REVISIONS 3	
REVISIONS 4	
FIELD CHANGES	

BIDDEFORD ELM STREET	
CROSS SECTIONS	

SHEET NUMBER	
55	
OF 71	





Date:9/25/2026

Username:

Filename: ...\\00\\HIGHWAY\\MSTA\\xxx_xsect.dgn

Division:

HIGHWAY

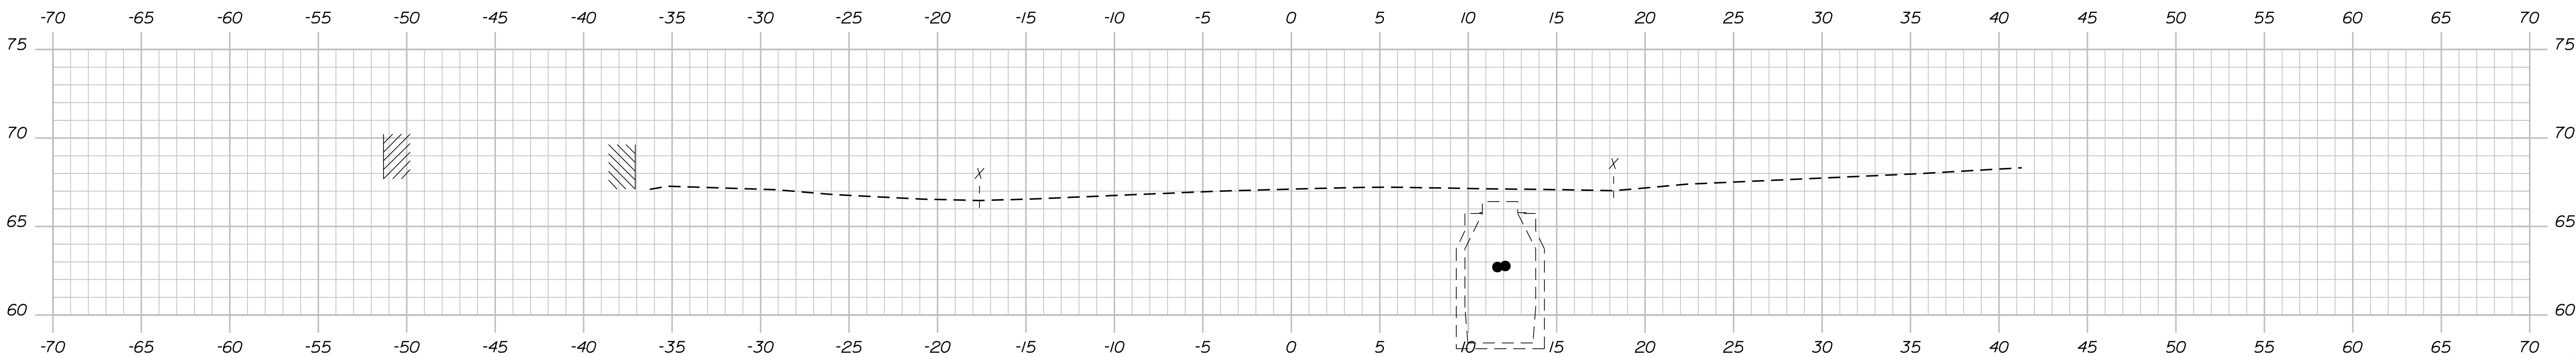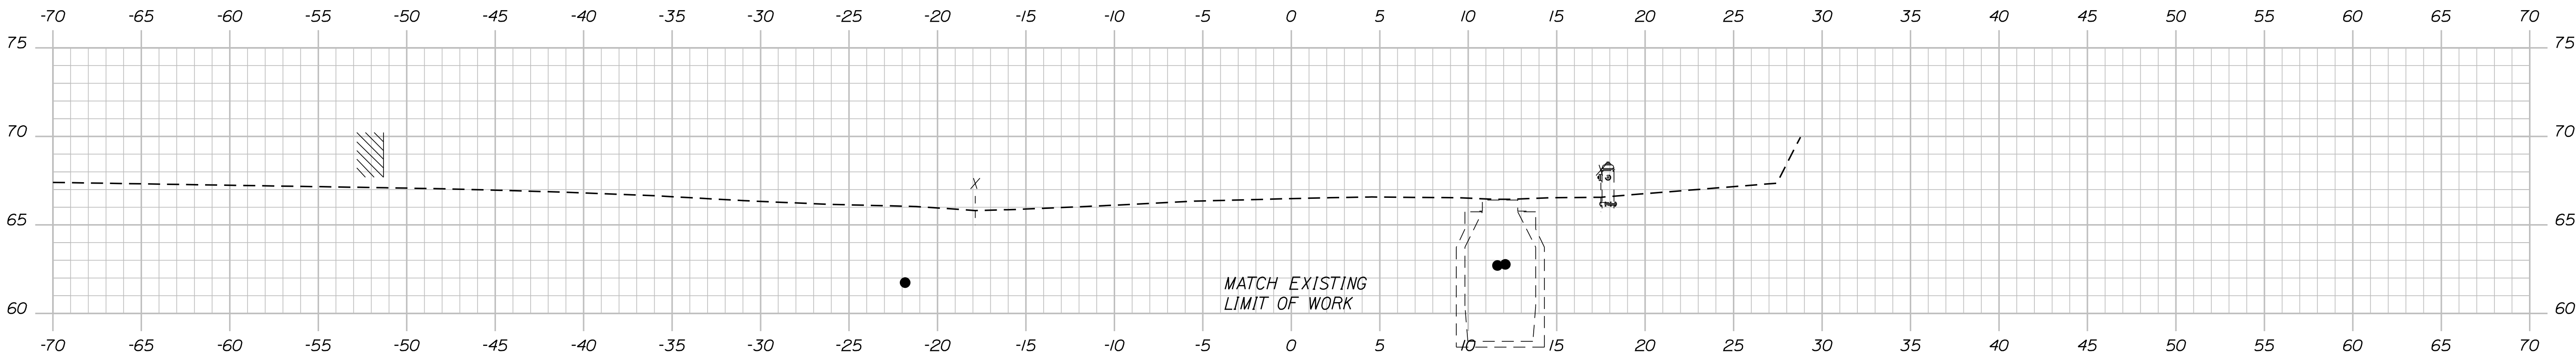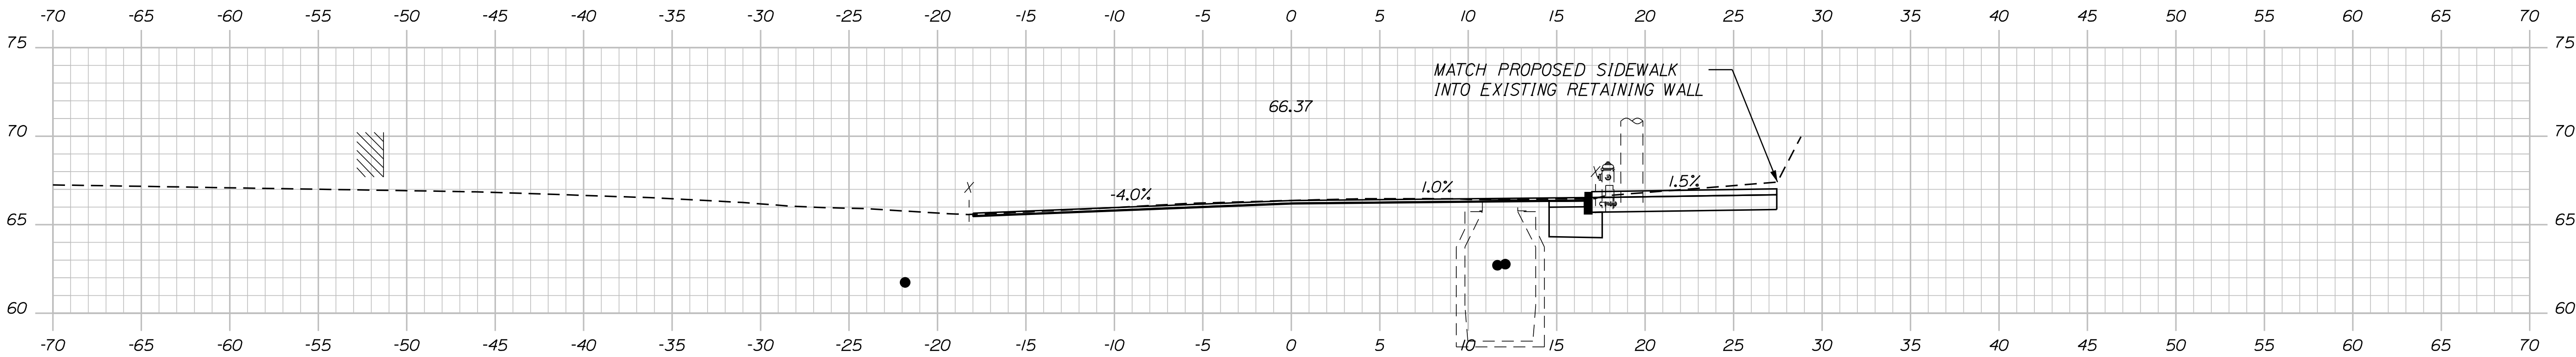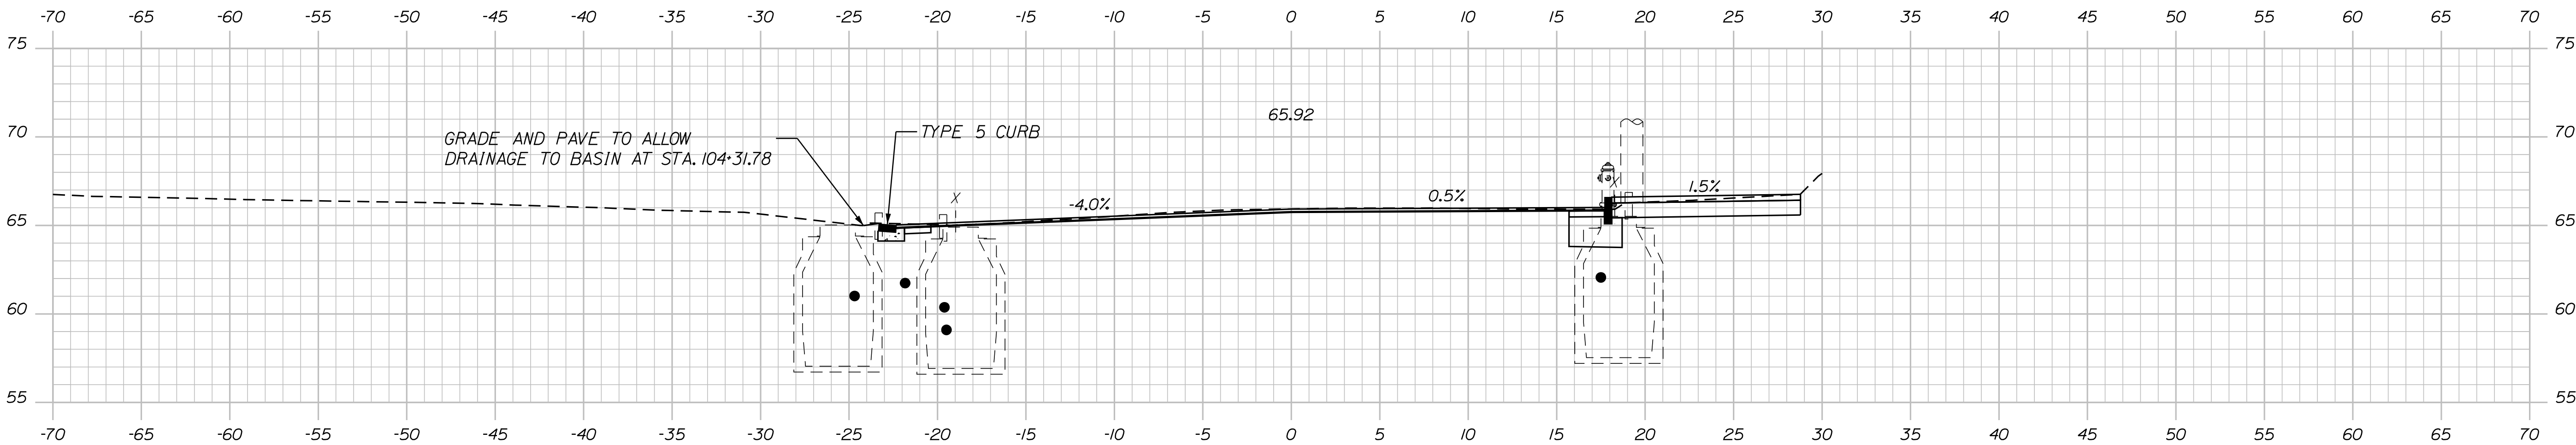

TYLin

STATE OF MAINE
DEPARTMENT OF TRANSPORTATION
2565300
WIN
25653.00

SIGNATURE
P.E. NUMBER
DATE

PROJ. MANAGER
DESIGN DETAILED
CHECKED-REVIEWED
DESIGN DETAILED
DESIGN DETAILED
REVISIONS 1
REVISIONS 2
REVISIONS 3
REVISIONS 4
FIELD CHANGES

BIDDEFORD
ELM STREET
CROSS SECTIONS

SHEET NUMBER
56
OF 71


Sta. 103+75.00 to Sta. 104+25.00

Date: 9/25/2026

Username:

Division: HIGHWAY

Filename: ...\\00\\HIGHWAY\\MSTA\\xxx_xsect.dgn

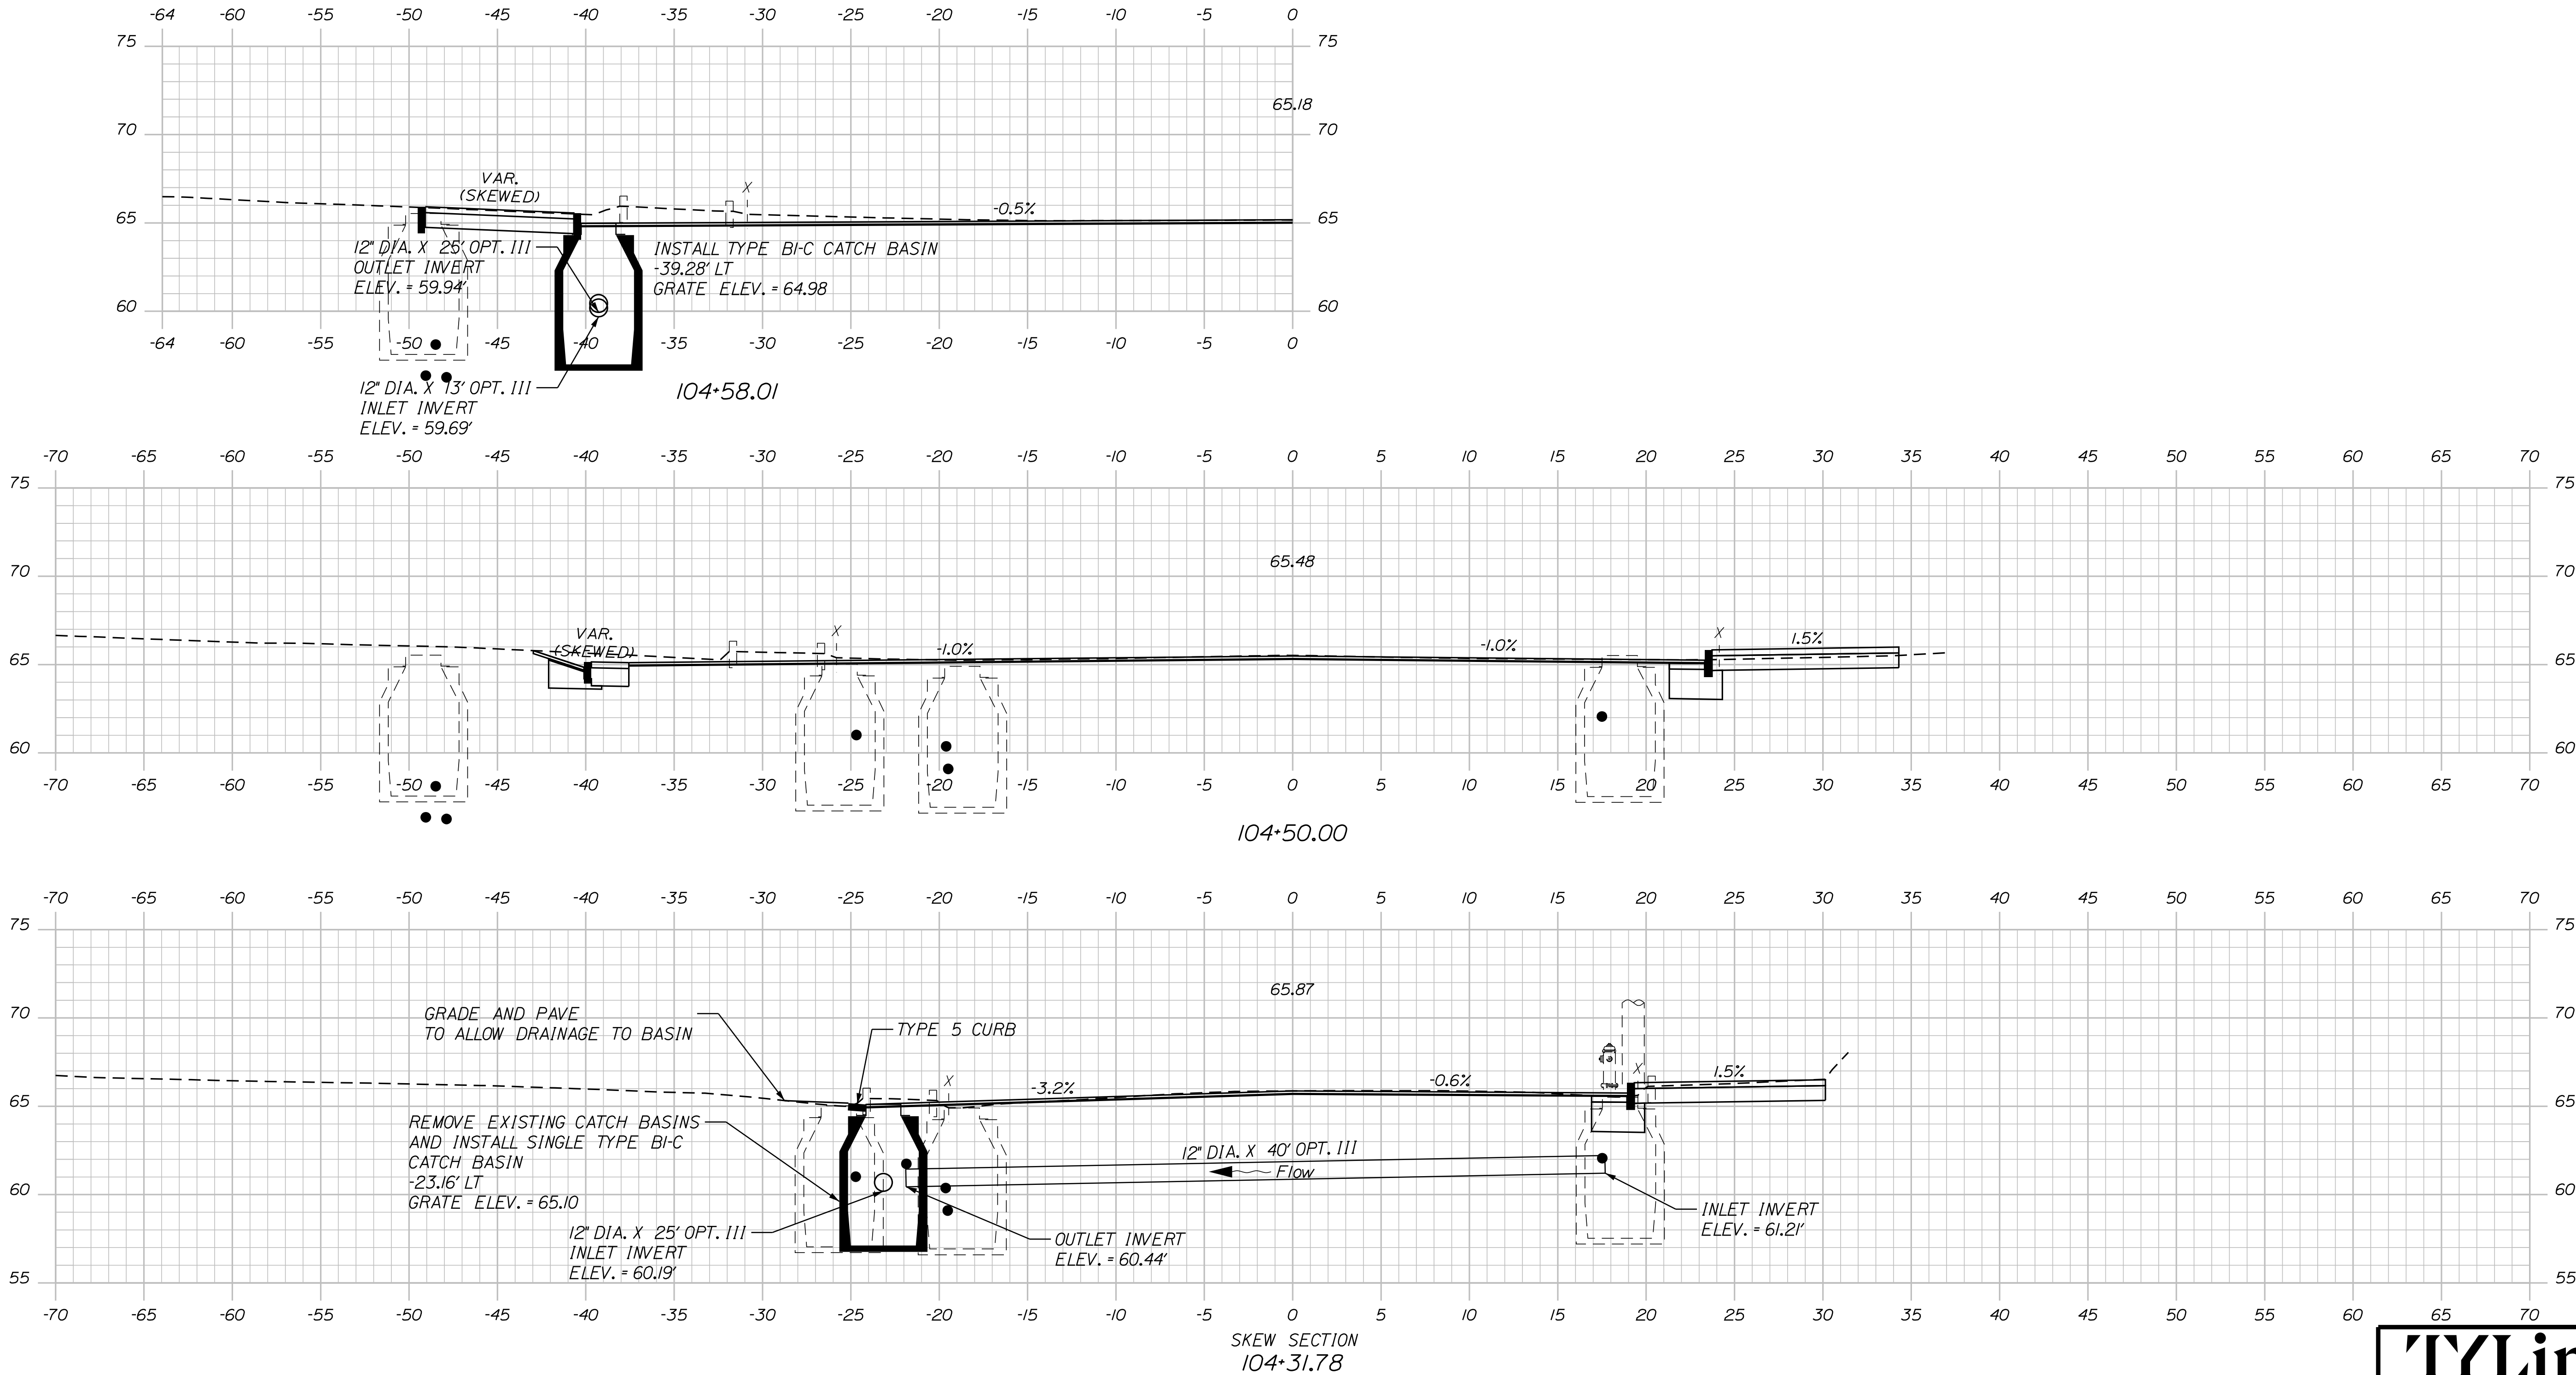

STATE OF MAINE
DEPARTMENT OF TRANSPORTATION

2565300

WIN
25653.00

SIGNATURE
P.E. NUMBER
DATE

PROJ. MANAGER
DESIGN DETAIL
CHECKED-REVIEWED
DESIGN DETAIL
DESIGN DETAIL
REVISIONS 1
REVISIONS 2
REVISIONS 3
REVISIONS 4
FIELD CHANGES

BIDDEFORD
ELM STREET
CROSS SECTIONS

SHEET NUMBER

57

OF 71

TYLin


Sta. 104+31.78 to Sta. 104+58.01

Date:9/25/2026


Username:

Division: HIGHWAY

Filename: ... \00\HIGHWAY\MSTA\xxx_xsect.dgn

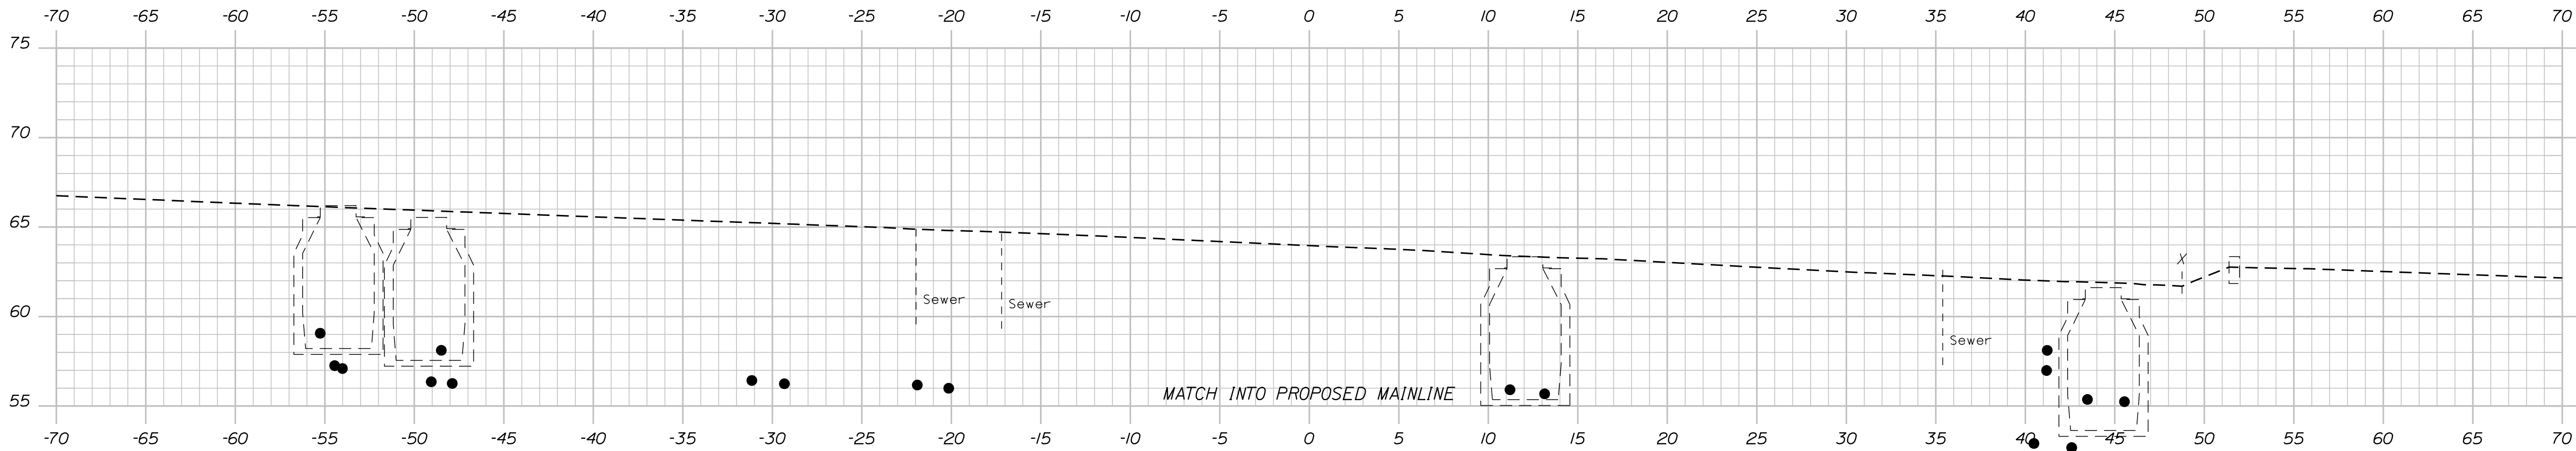

104+88.66

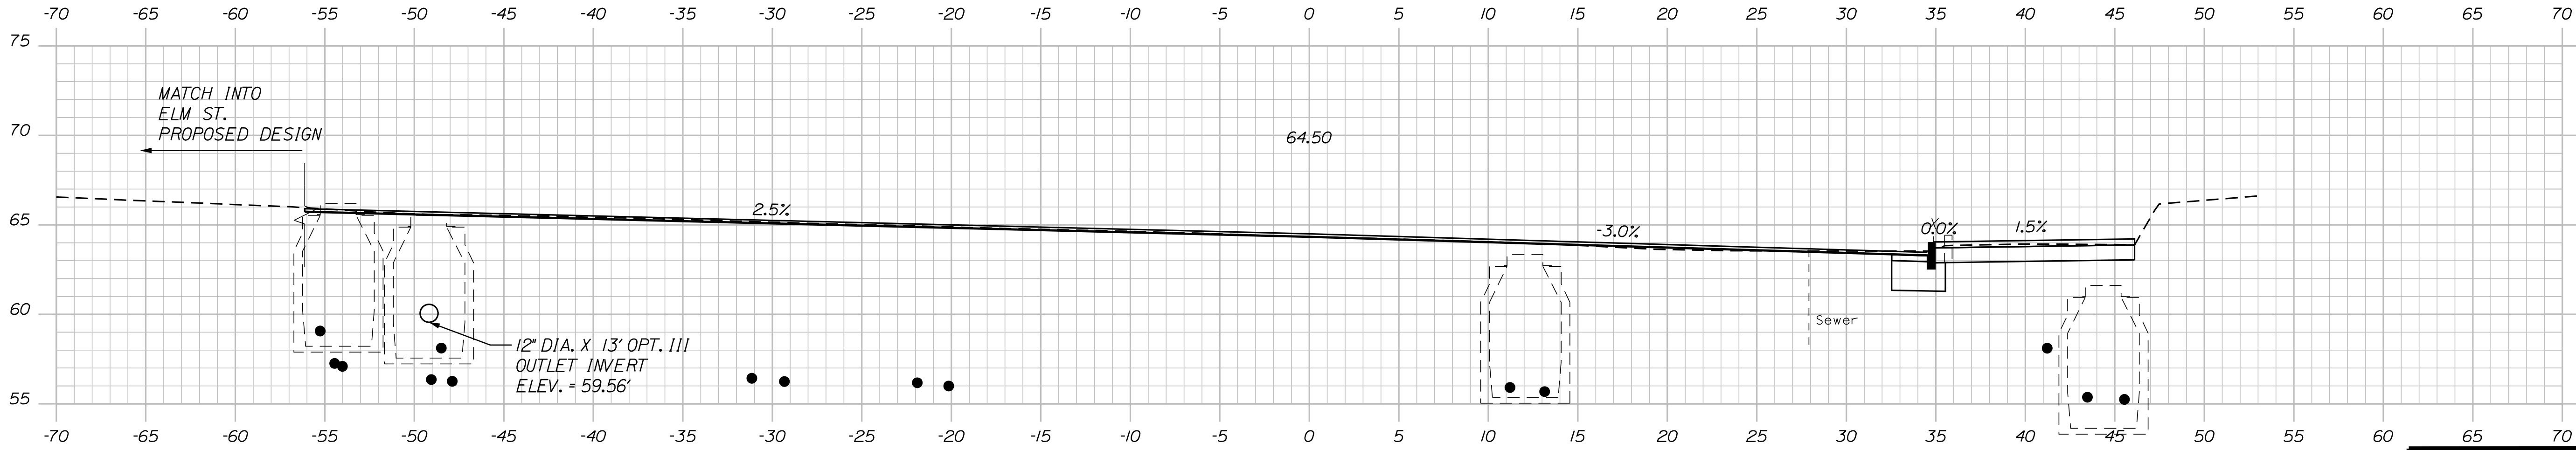

104+75.00

TYLin

STATE OF MAINE	
DEPARTMENT OF TRANSPORTATION	
2565300	
WIN	
25653.00	

PROJ. MANAGER	BY	DATE	SIGNATURE
DESIGN DETAILED			P.E. NUMBER
DESIGNS DETAILED			DATE
REVISIONS 1			
REVISIONS 2			
REVISIONS 3			
REVISIONS 4			
FIELD CHANGES			

BIDDEFORD	
ELM STREET	
CROSS SECTIONS	


SHEET NUMBER	
58	
OF 71	

Date:9/25/2026


Username:

Division: HIGHWAY


Filename: ...\\00\\HIGHWAY\\MSTA\\xxx_xsect.dgn

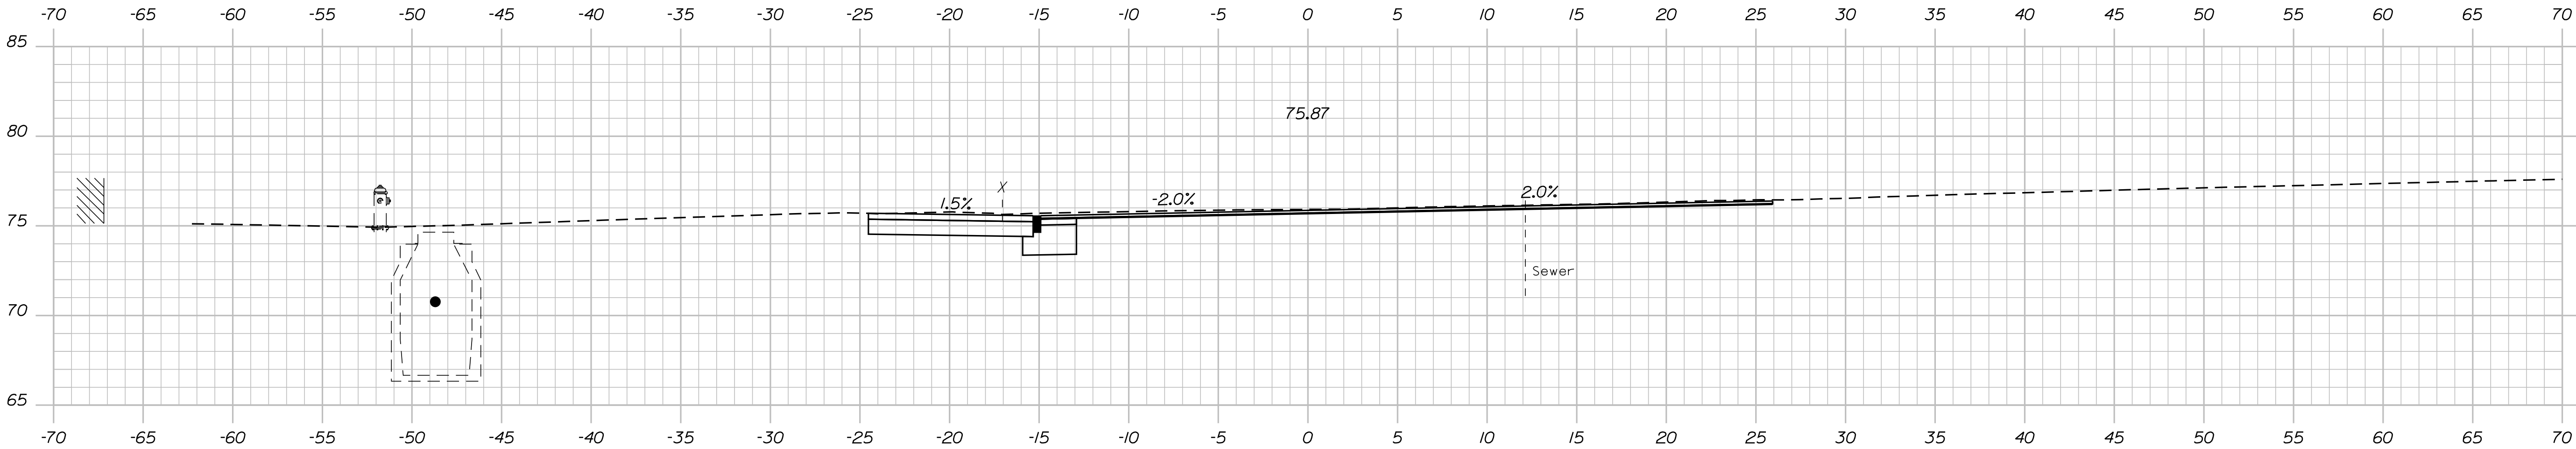

201+50.00

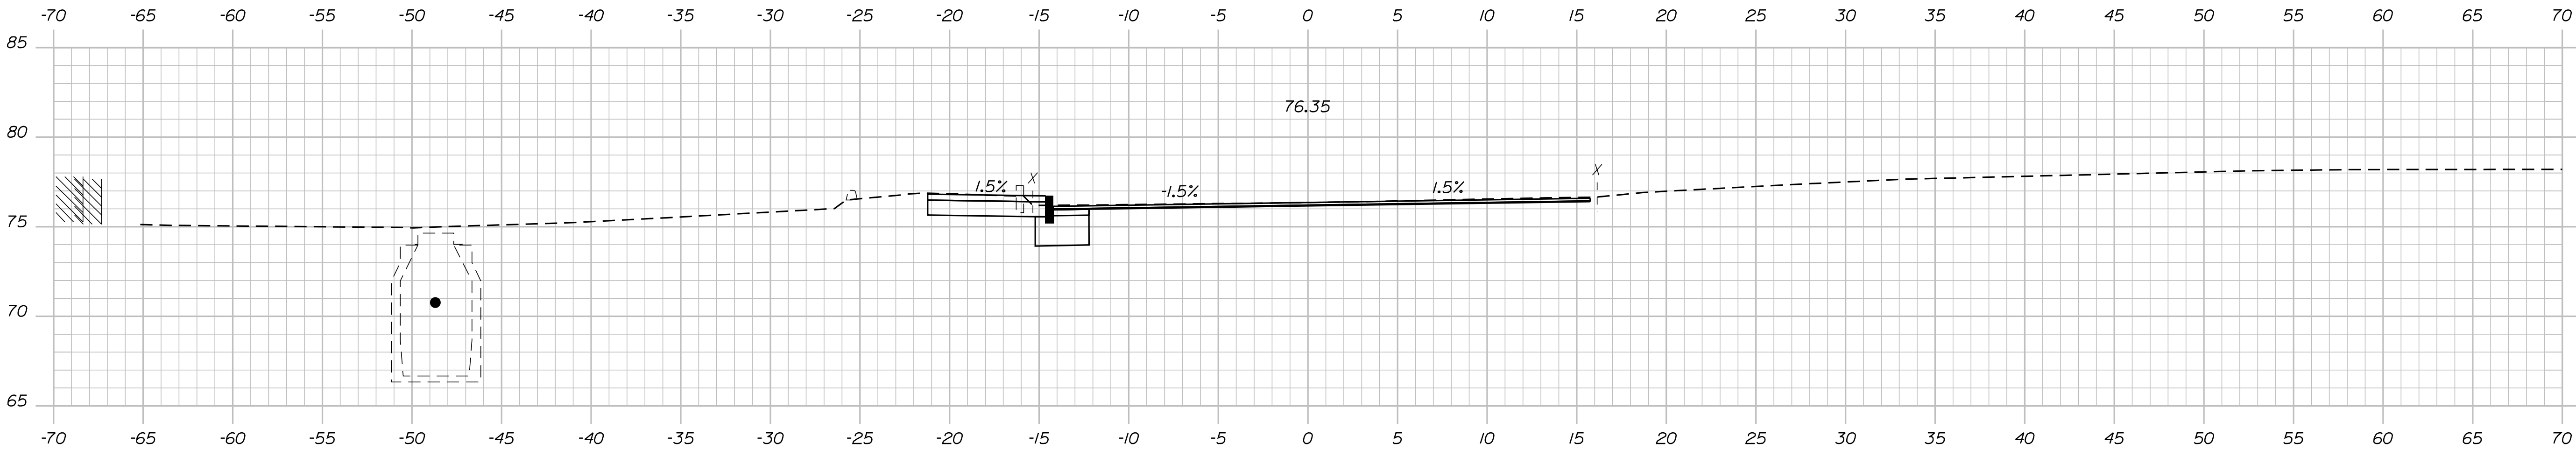

201+25.00

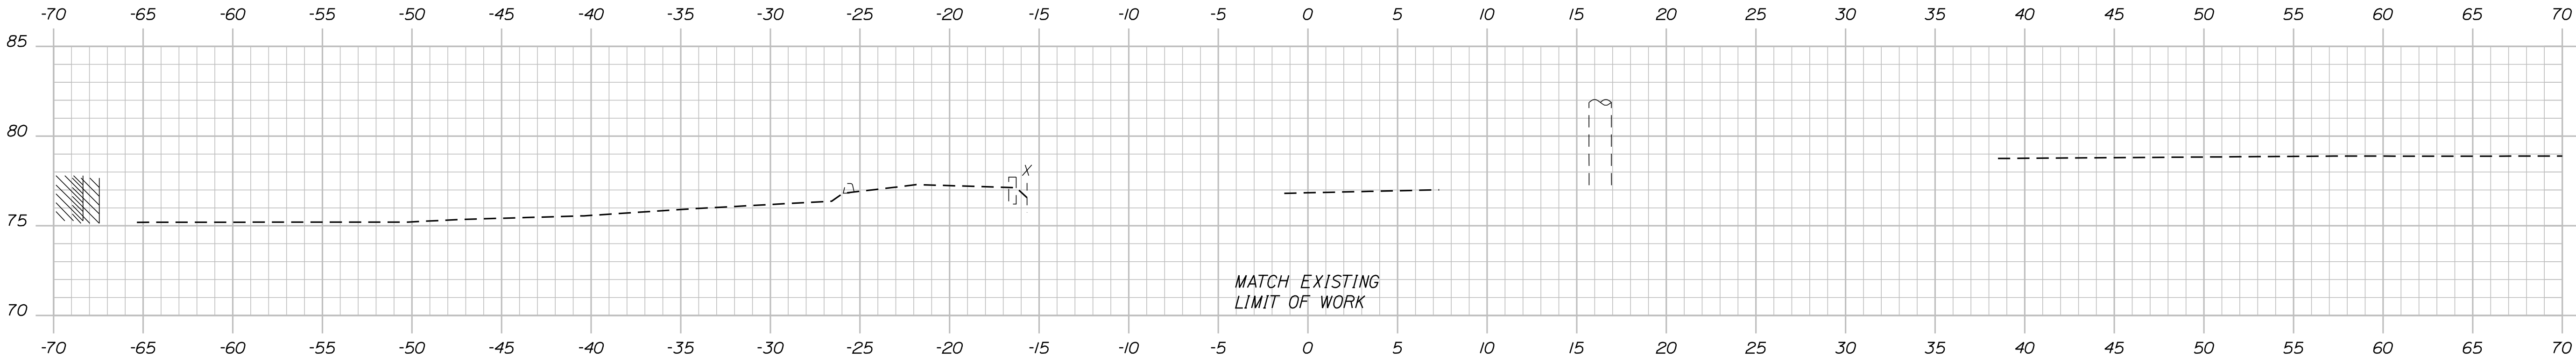

201+00.00

MATCH EXISTING
LIMIT OF WORK

TYLin


STATE OF MAINE DEPARTMENT OF TRANSPORTATION	
2565300	WIN 25653.00

PROJ. MANAGER	BY	DATE
CHECKED-REVIEWED		
DESIGN-DETAILED		
DESIGN-REVIEWED		
DESIGN-DETAILED		
REVISIONS 1		
REVISIONS 2		
REVISIONS 3		
REVISIONS 4		
FIELD CHANGES		

BIDDEFORD ELM STREET	CROSS SECTIONS
-------------------------	----------------

SHEET NUMBER
59
OF 71

Sta. 201+00.00 to Sta. 201+50.00

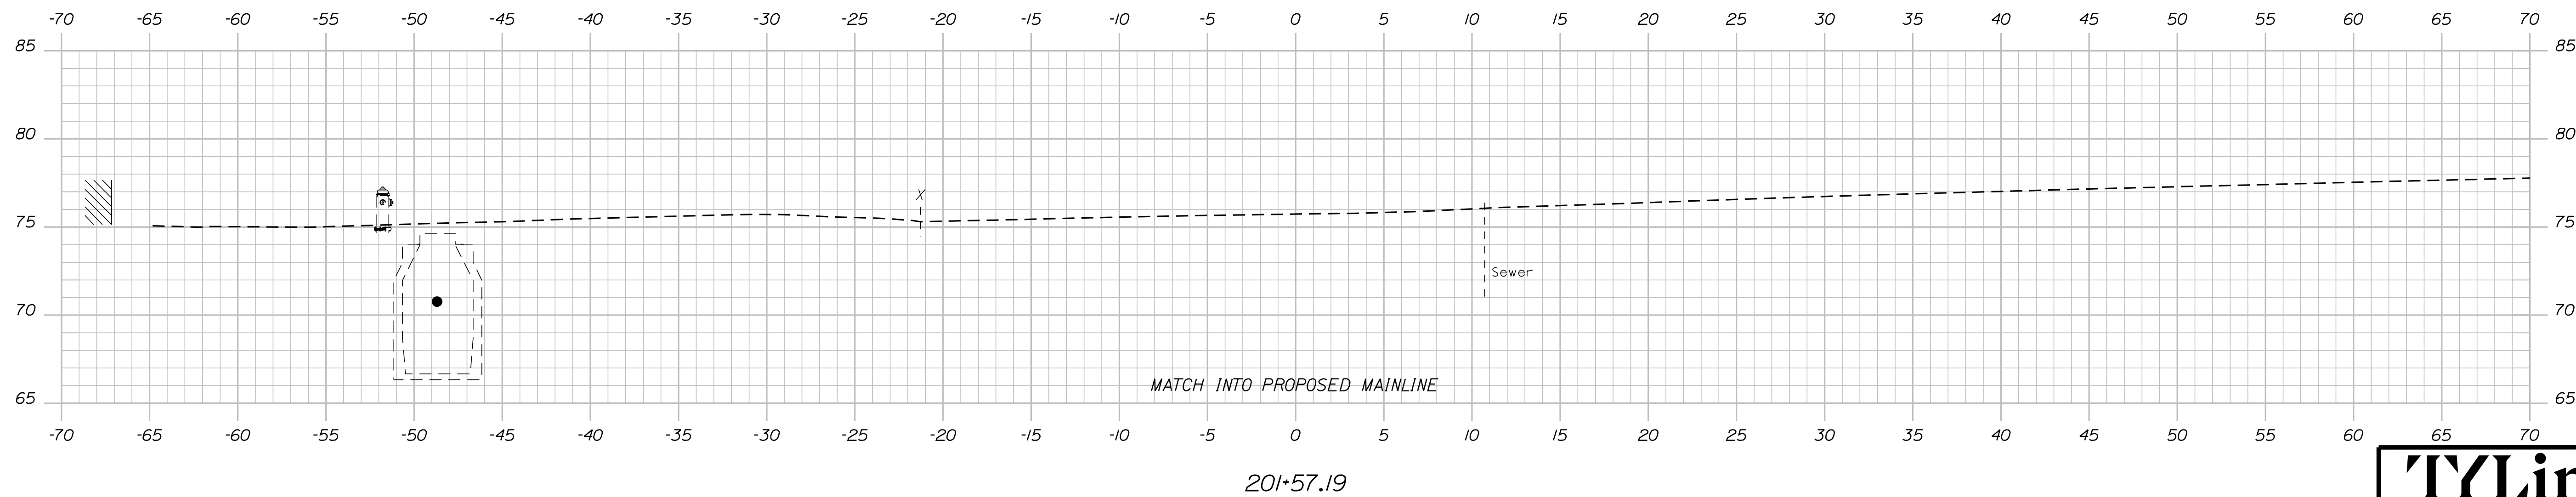

STATE OF MAINE
DEPARTMENT OF TRANSPORTATION

2565300

WIN
25653.00

SIGNATURE _____

P.E. NUMBER

DATE _____

PROJ. MANAGER		BY	DATE
DESIGN-DETAILED			
CHECKED-REVIEWED			

DESIGN2 - DETAILED2		
DESIGN3 - DETAILED3		
REVISIONS 1		

REVISIONS 2	
REVISIONS 3	
REVISIONS 4	
FIELD CHANGES	

BIDDEFORD

ELM STREET

CROSS SECTIONS

SHEET NUMBER

60

OF 71


TYLin

Date:9/25/2026

Username:

Division: HIGHWAY

Filename: ...\\00\\HIGHWAY\\MSTA\\xxx_xsect.dgn

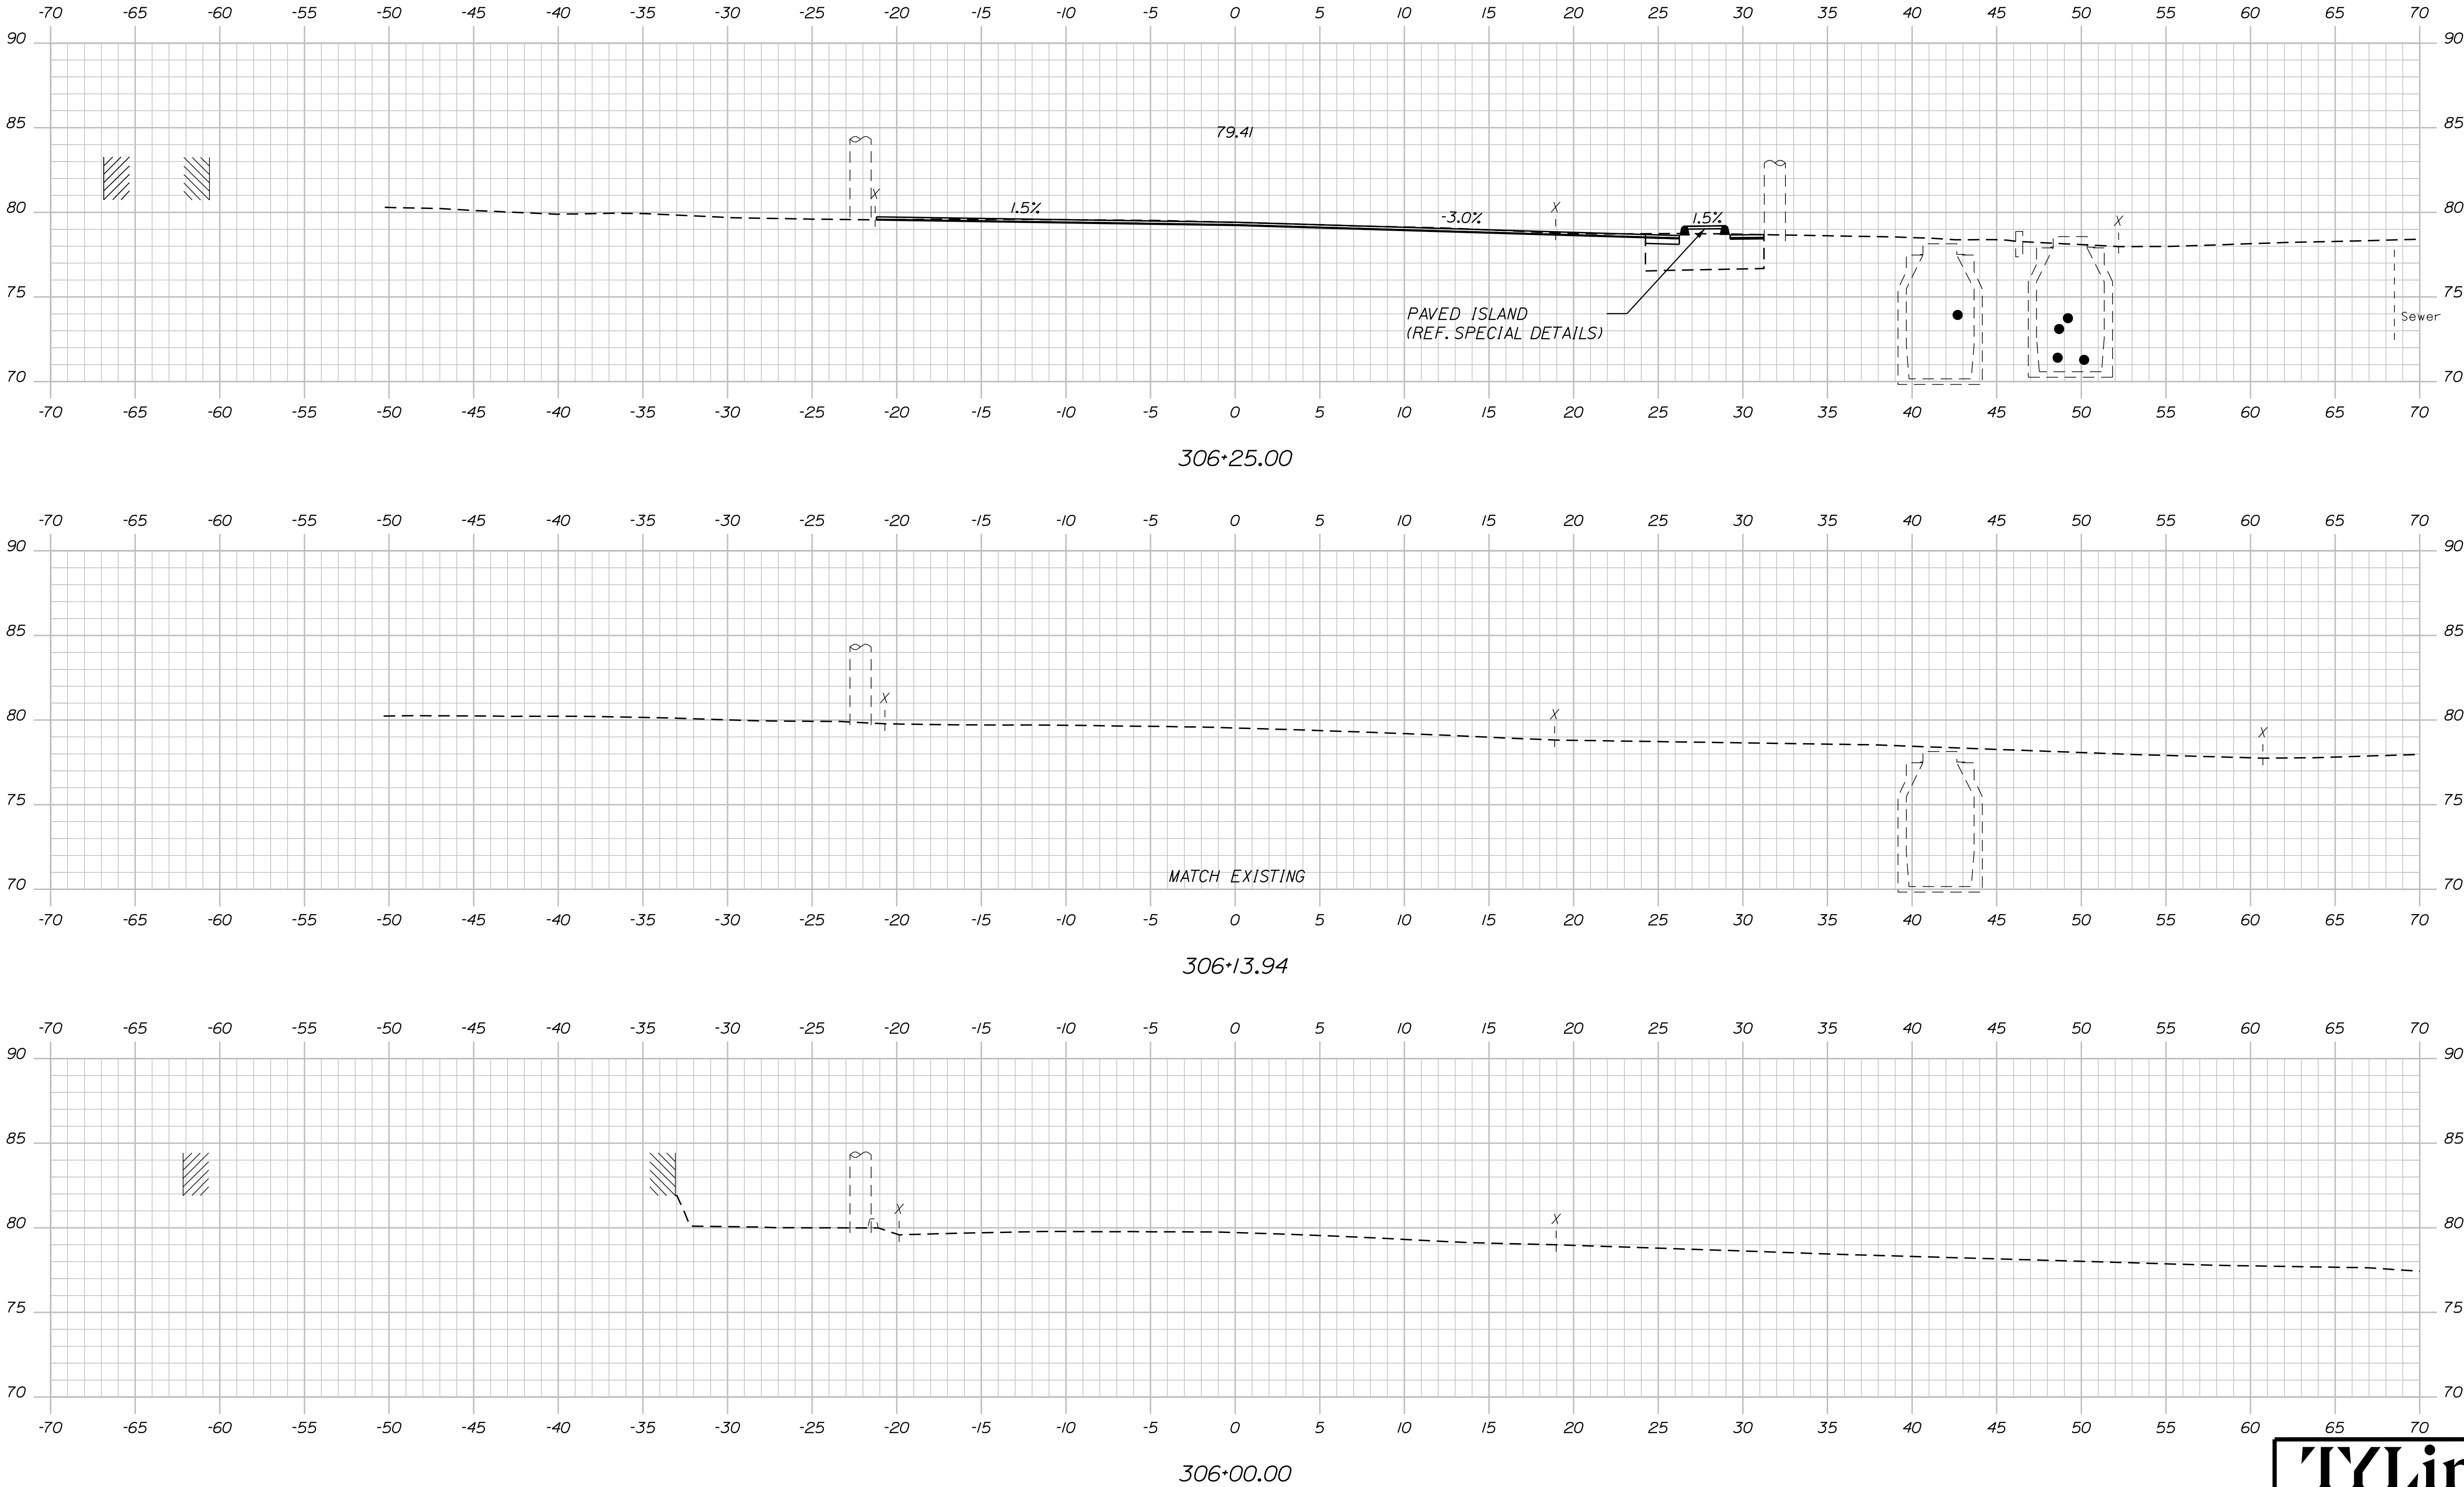

TYLin

STATE OF MAINE	
DEPARTMENT OF TRANSPORTATION	
2565300	
WIN	
25653.00	

SIGNATURE	
P.E. NUMBER	
DATE	

PROJ. MANAGER	BY	DATE
CHECKED-REVIEWED		
DESIGN-DETAILED		
DESIGN-DETAILED		
REVISIONS 1		
REVISIONS 2		
REVISIONS 3		
REVISIONS 4		
FIELD CHANGES		

BIDDEFORD ELM STREET	
CROSS SECTIONS	


SHEET NUMBER	
61	
OF 71	

Date:9/25/2026


Username:

Division: HIGHWAY


Filename: ...\\00\\HIGHWAY\\MSTA\\xxx_xsect.dgn

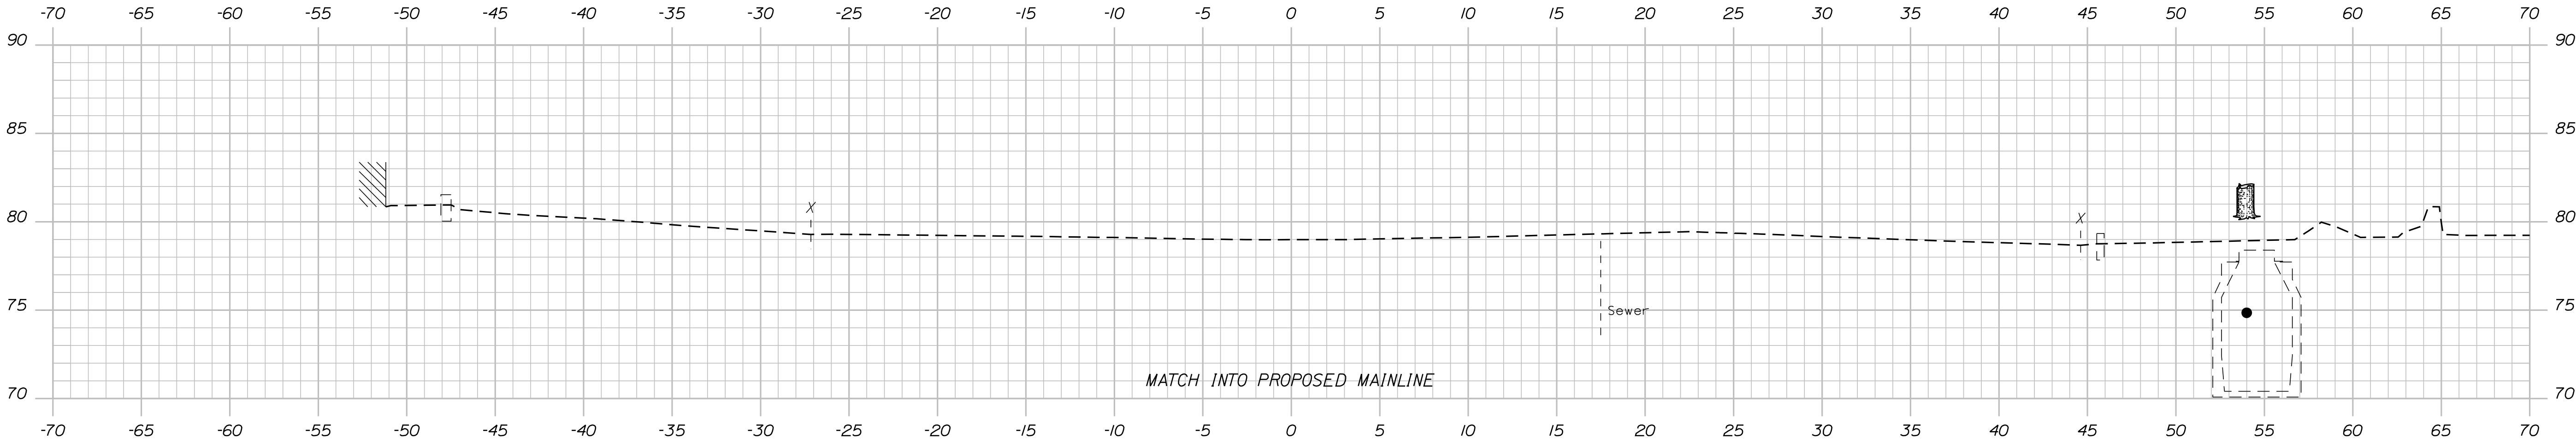

306+81.10

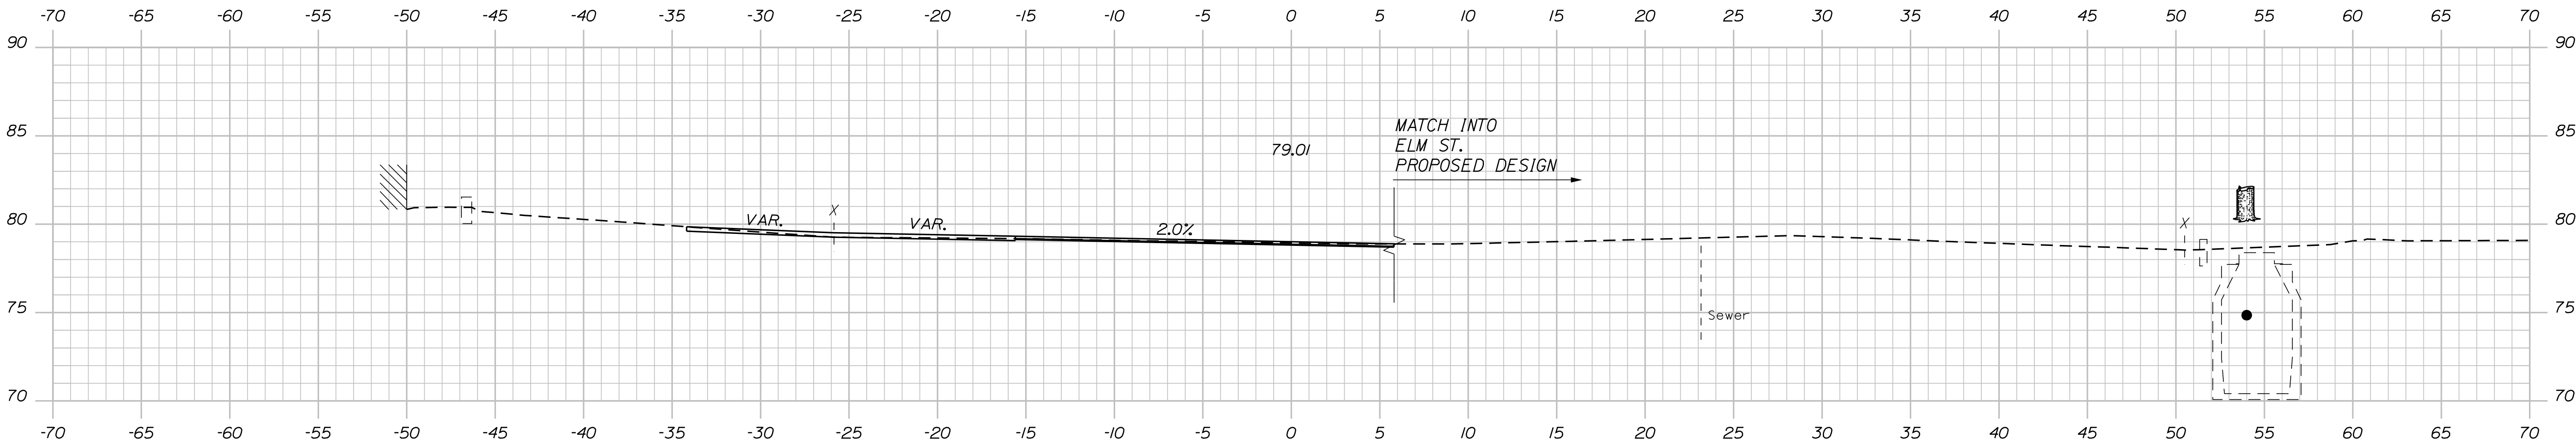

306+75.00

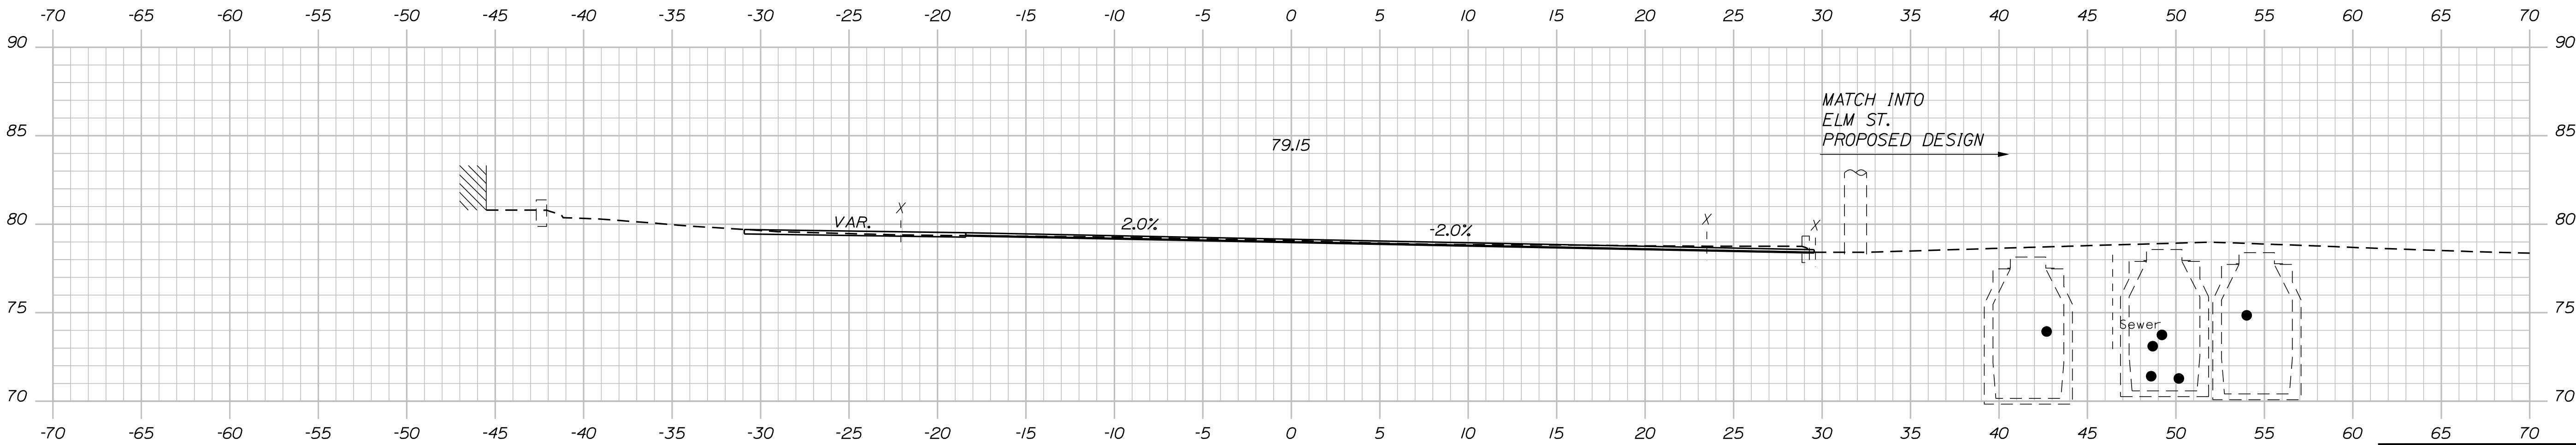

306+50.00

TYLin

STATE OF MAINE	
DEPARTMENT OF TRANSPORTATION	
2565300	
WIN	
25653.00	

SIGNATURE	
P.E. NUMBER	
DATE	

PROJ. MANAGER	DATE
CHECKED-REVIEWED	
DESIGN-REVIEWED	
DESIGN-REVIEWED	
REVISIONS 1	
REVISIONS 2	
REVISIONS 3	
REVISIONS 4	
FIELD CHANGES	


BIDDEFORD	
ELM STREET	
CROSS SECTIONS	

SHEET NUMBER	
62	
OF 71	

Date:9/25/2026

Username:

Filename: ... \00\HIGHWAY\MSTA\xxx_xsect.dgn Division: HIGHWAY

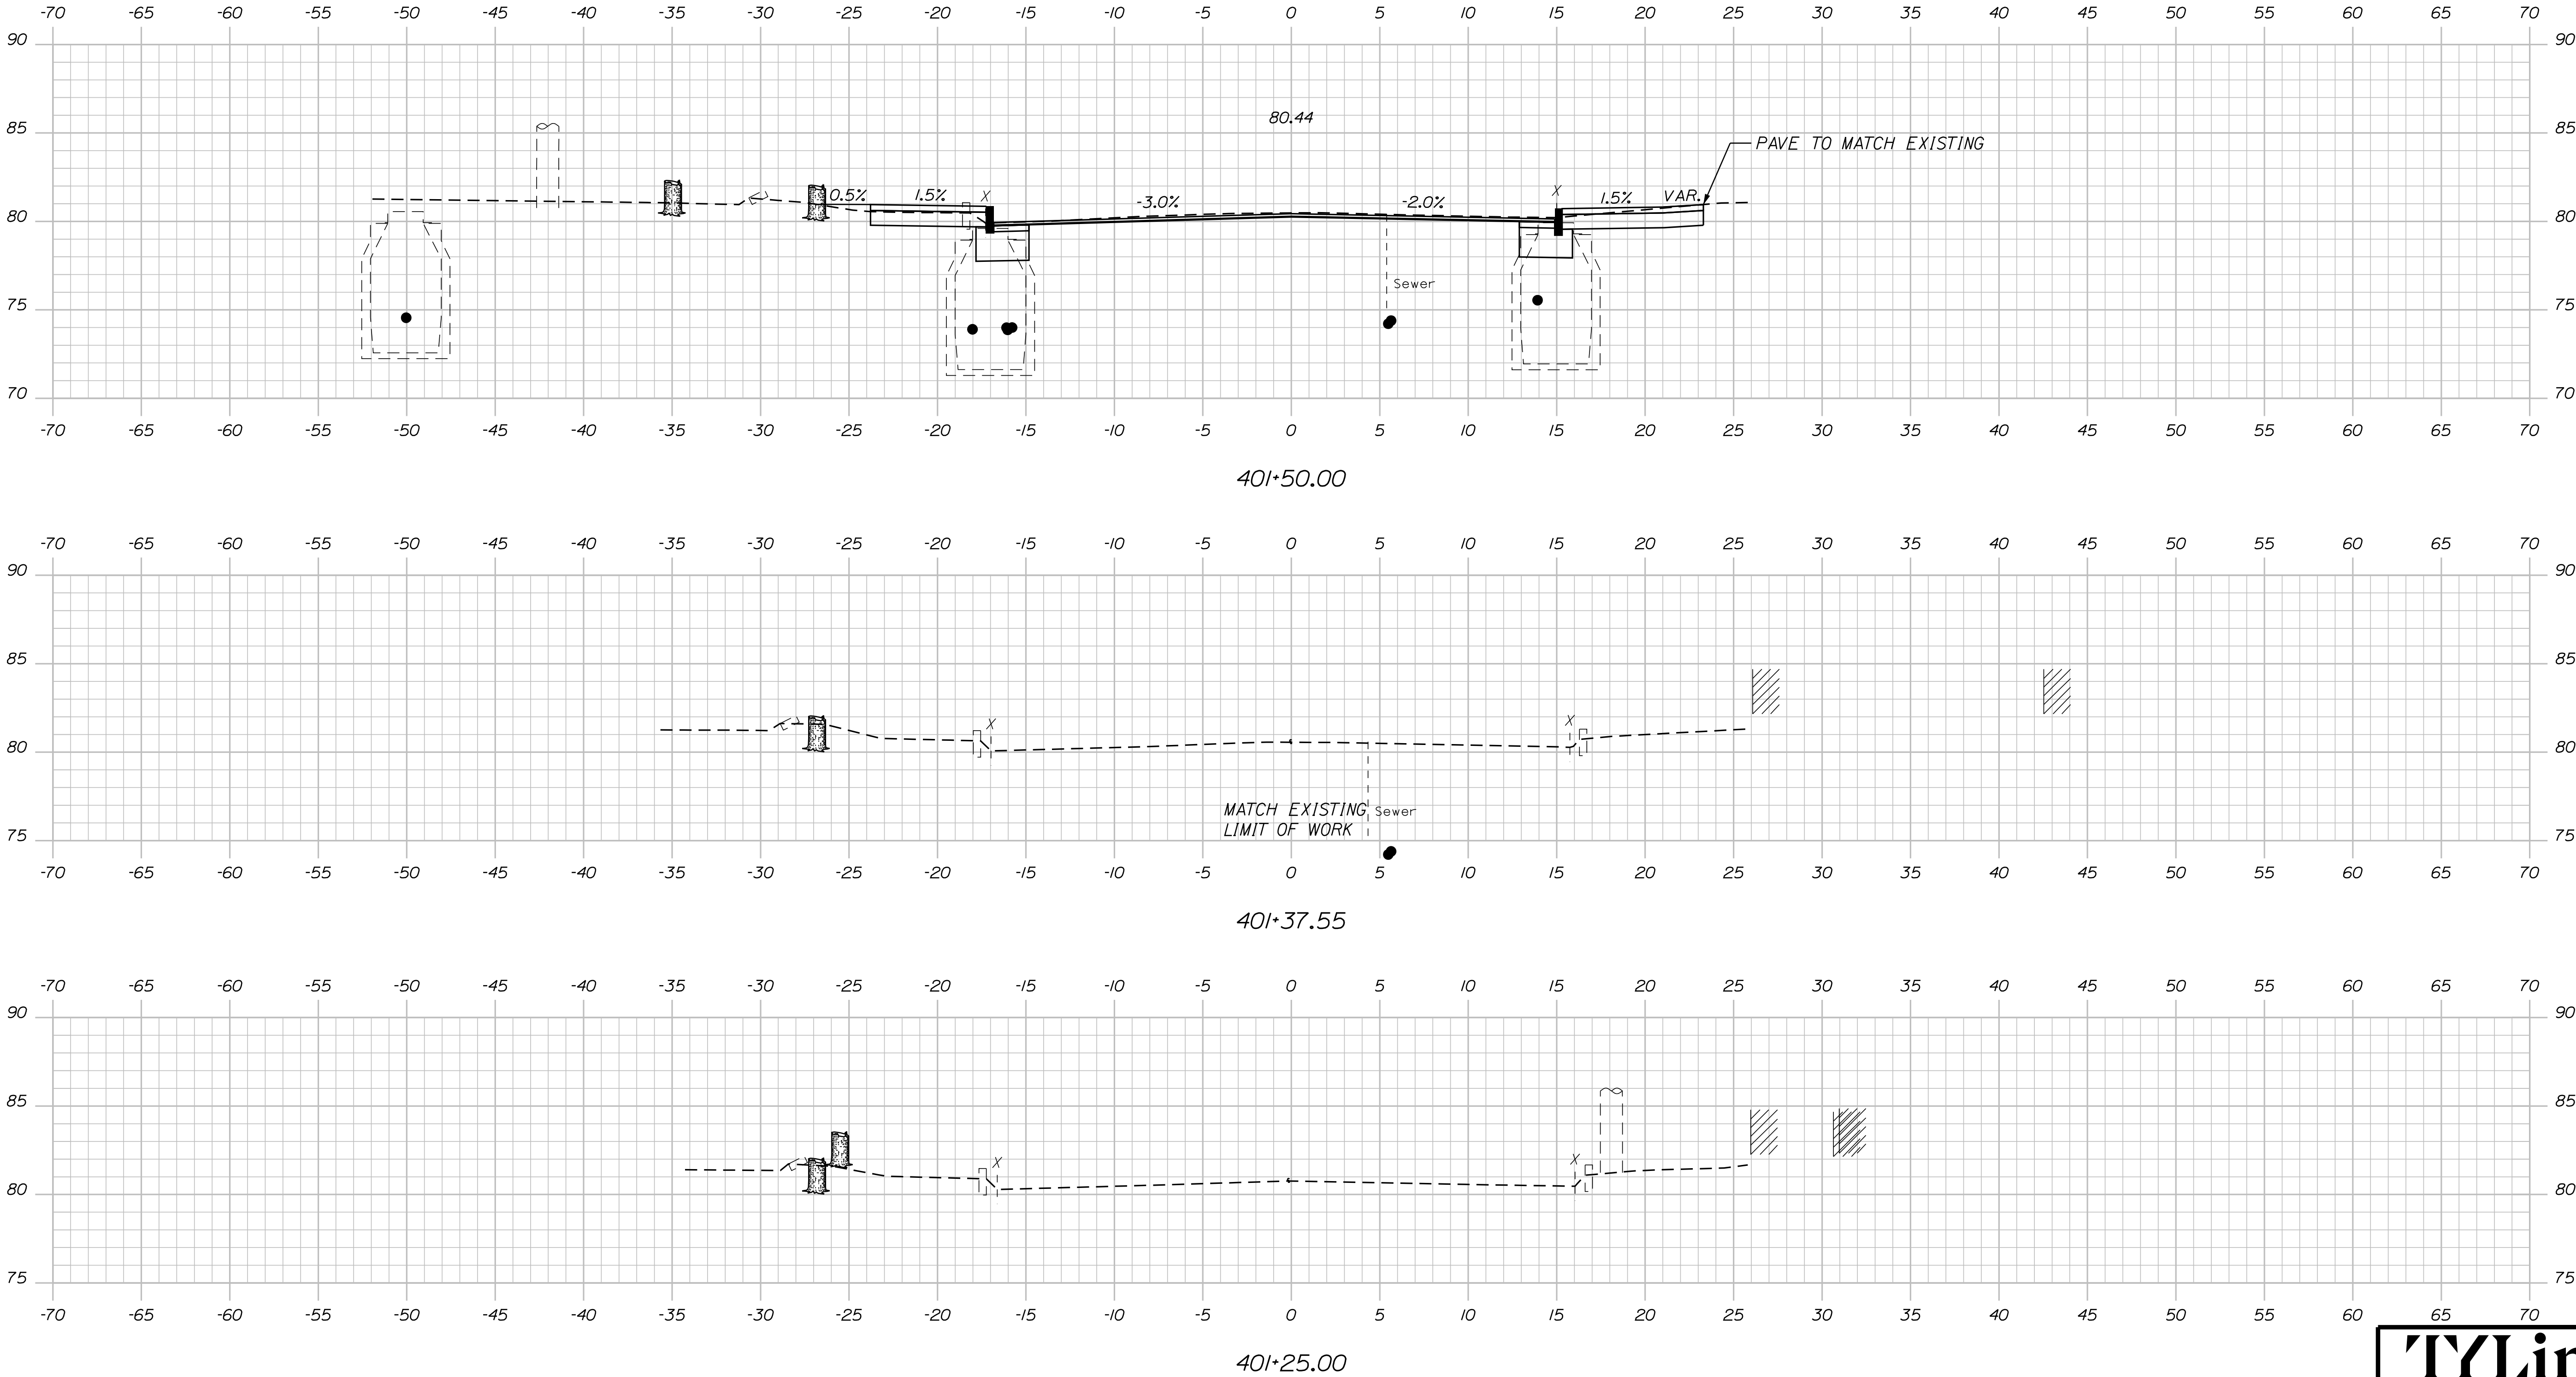

TYLin

STATE OF MAINE	
DEPARTMENT OF TRANSPORTATION	
2565300	
WIN	25653.00

PROJ. MANAGER	BY	DATE	SIGNATURE	P.E. NUMBER	DATE
CHECKED-REVIEWED					
DESIGN-DETAILED					
DESIGNS-DETAILED					
REVISIONS 1					
REVISIONS 2					
REVISIONS 3					
REVISIONS 4					
FIELD CHANGES					


BIDDEFORD ELM STREET	CROSS SECTIONS
-------------------------	----------------

SHEET NUMBER
63
OF 71

Date:9/25/2026

Username:

Filename: ...\\00\\HIGHWAY\\MSTA\\xxx_xsect.dgn Division: HIGHWAY

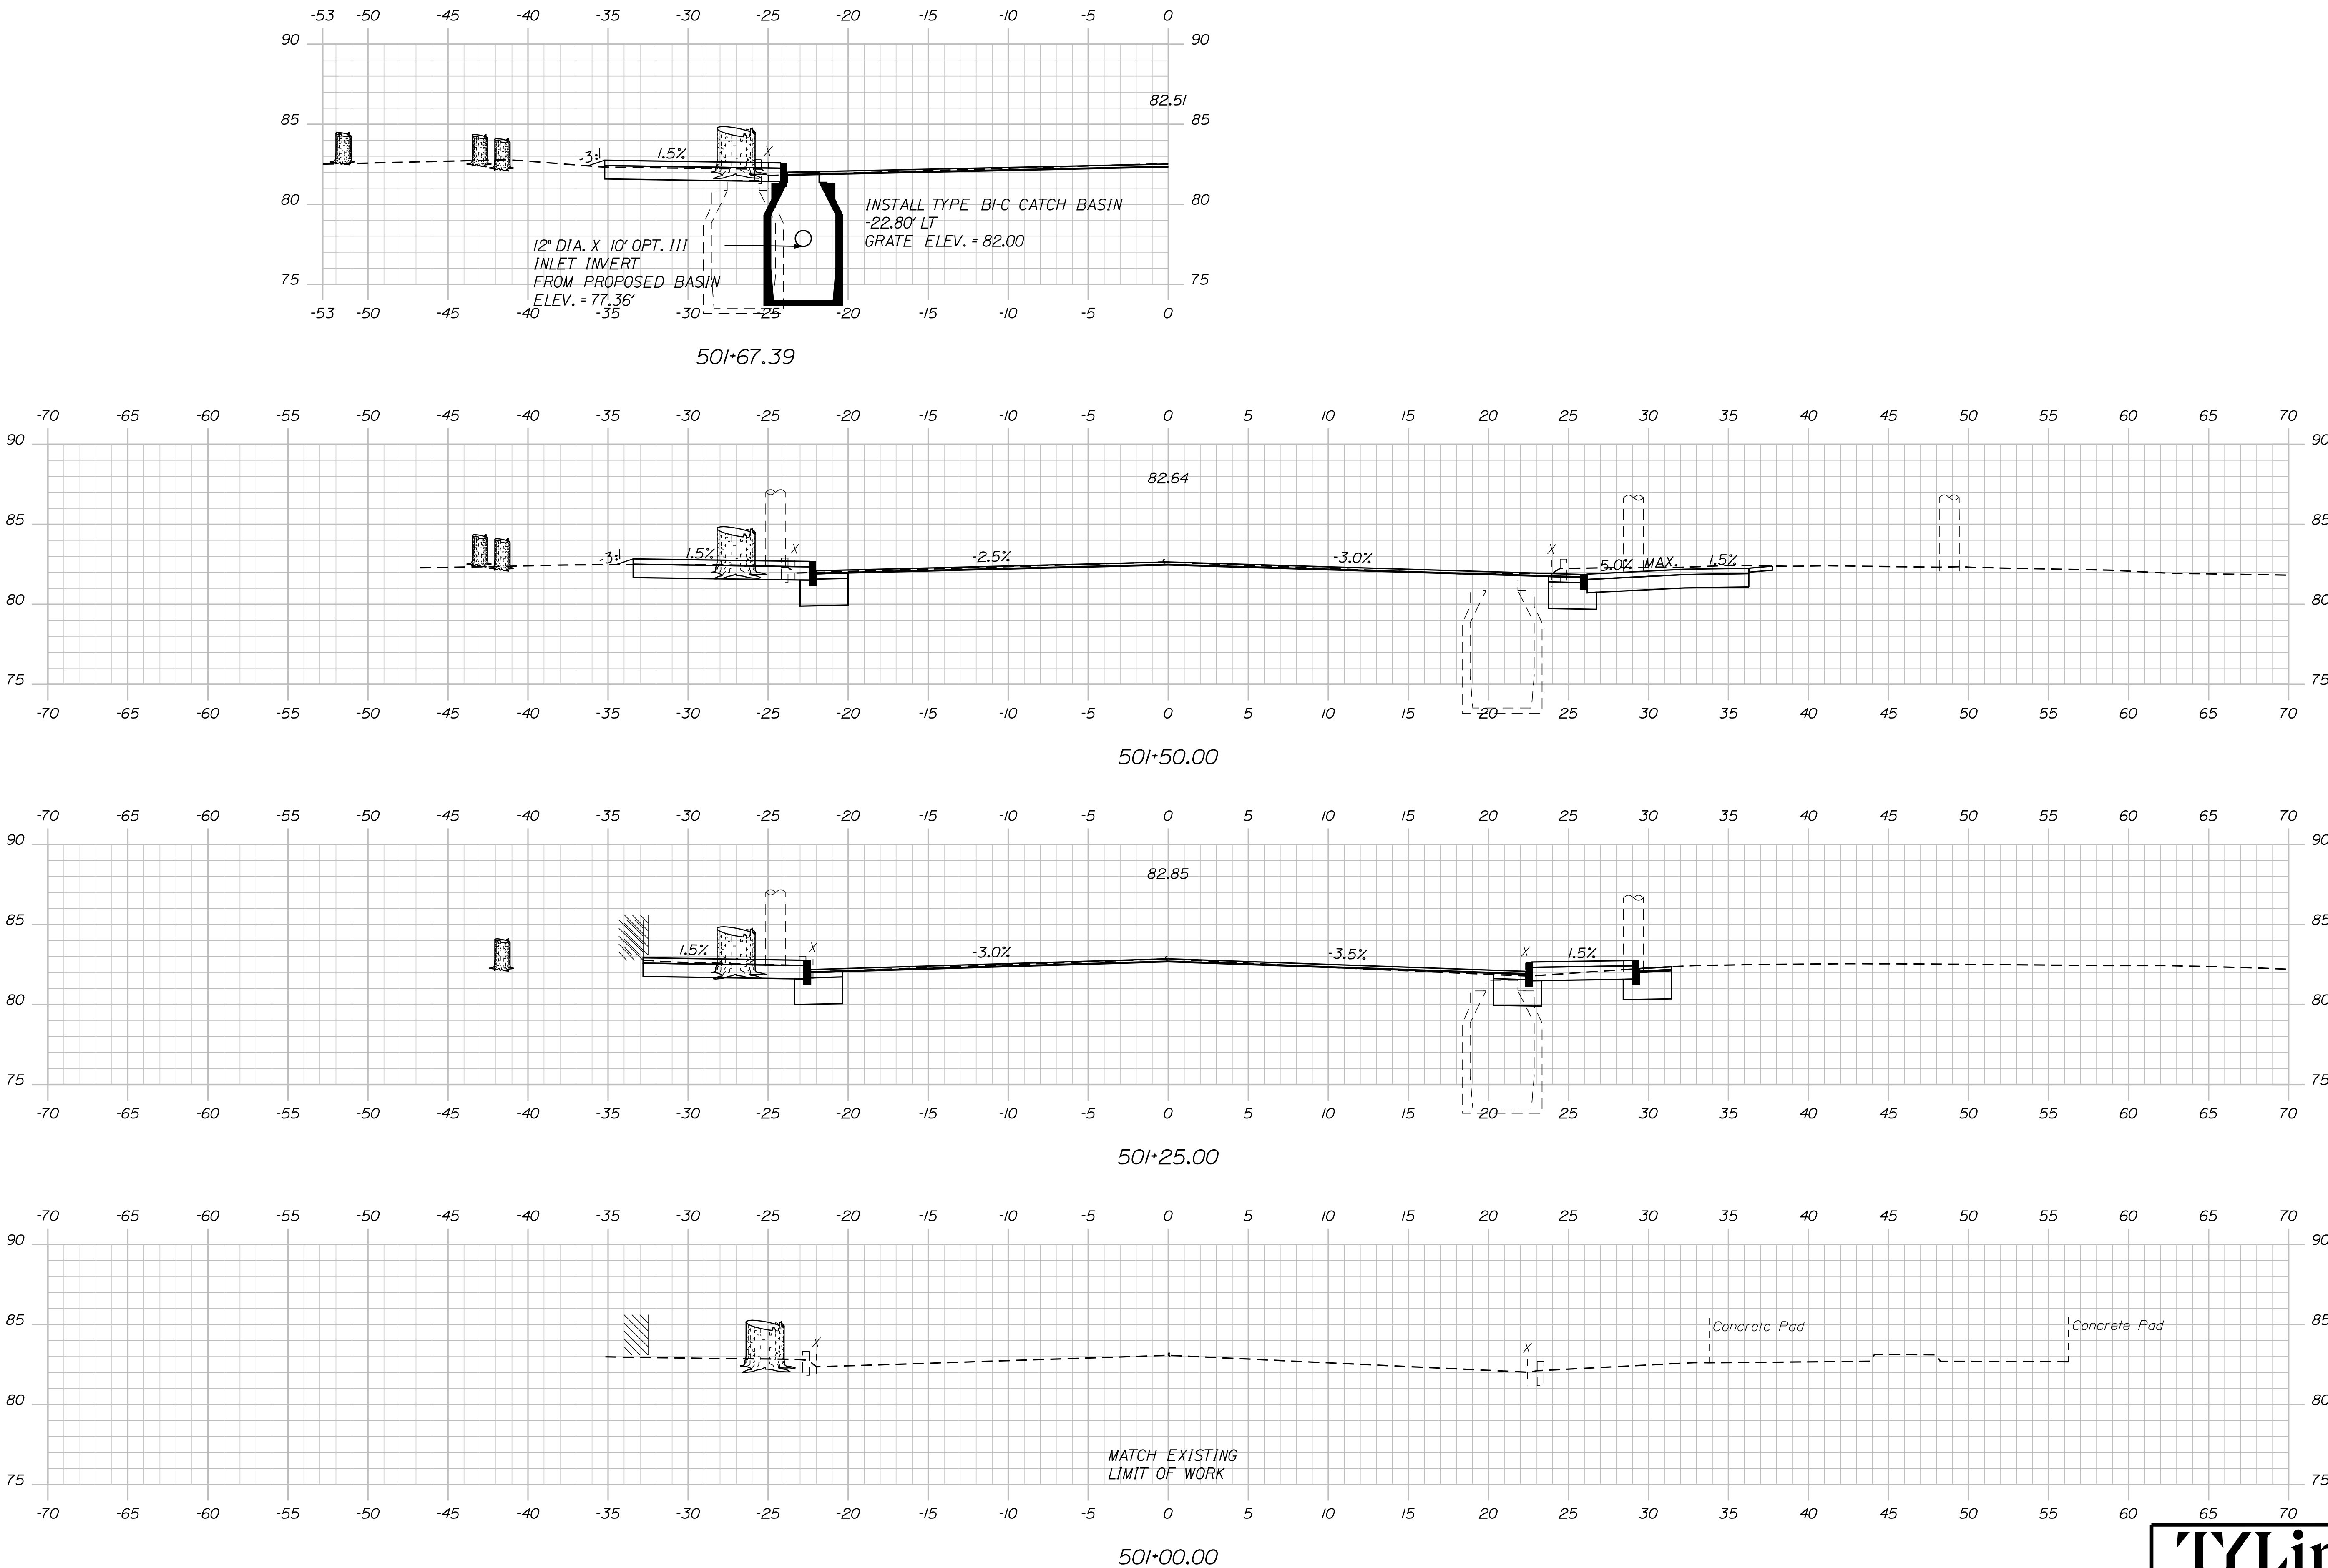


PROJ. MANAGER	BY	DATE	SIGNATURE	P.E. NUMBER	DATE
DESIGN DETAILED					
CHECKED-REVIEWED					
DESIGNS DETAILED					
REVISIONS 1					
REVISIONS 2					
REVISIONS 3					
REVISIONS 4					
FIELD CHANGES					

BIDDEFORD
ELM STREET

CROSS SECTIONS

Filename: ... \00\HIGHWAY\MSTA\xxx_Xsect.dgn Division: HIGHWAY

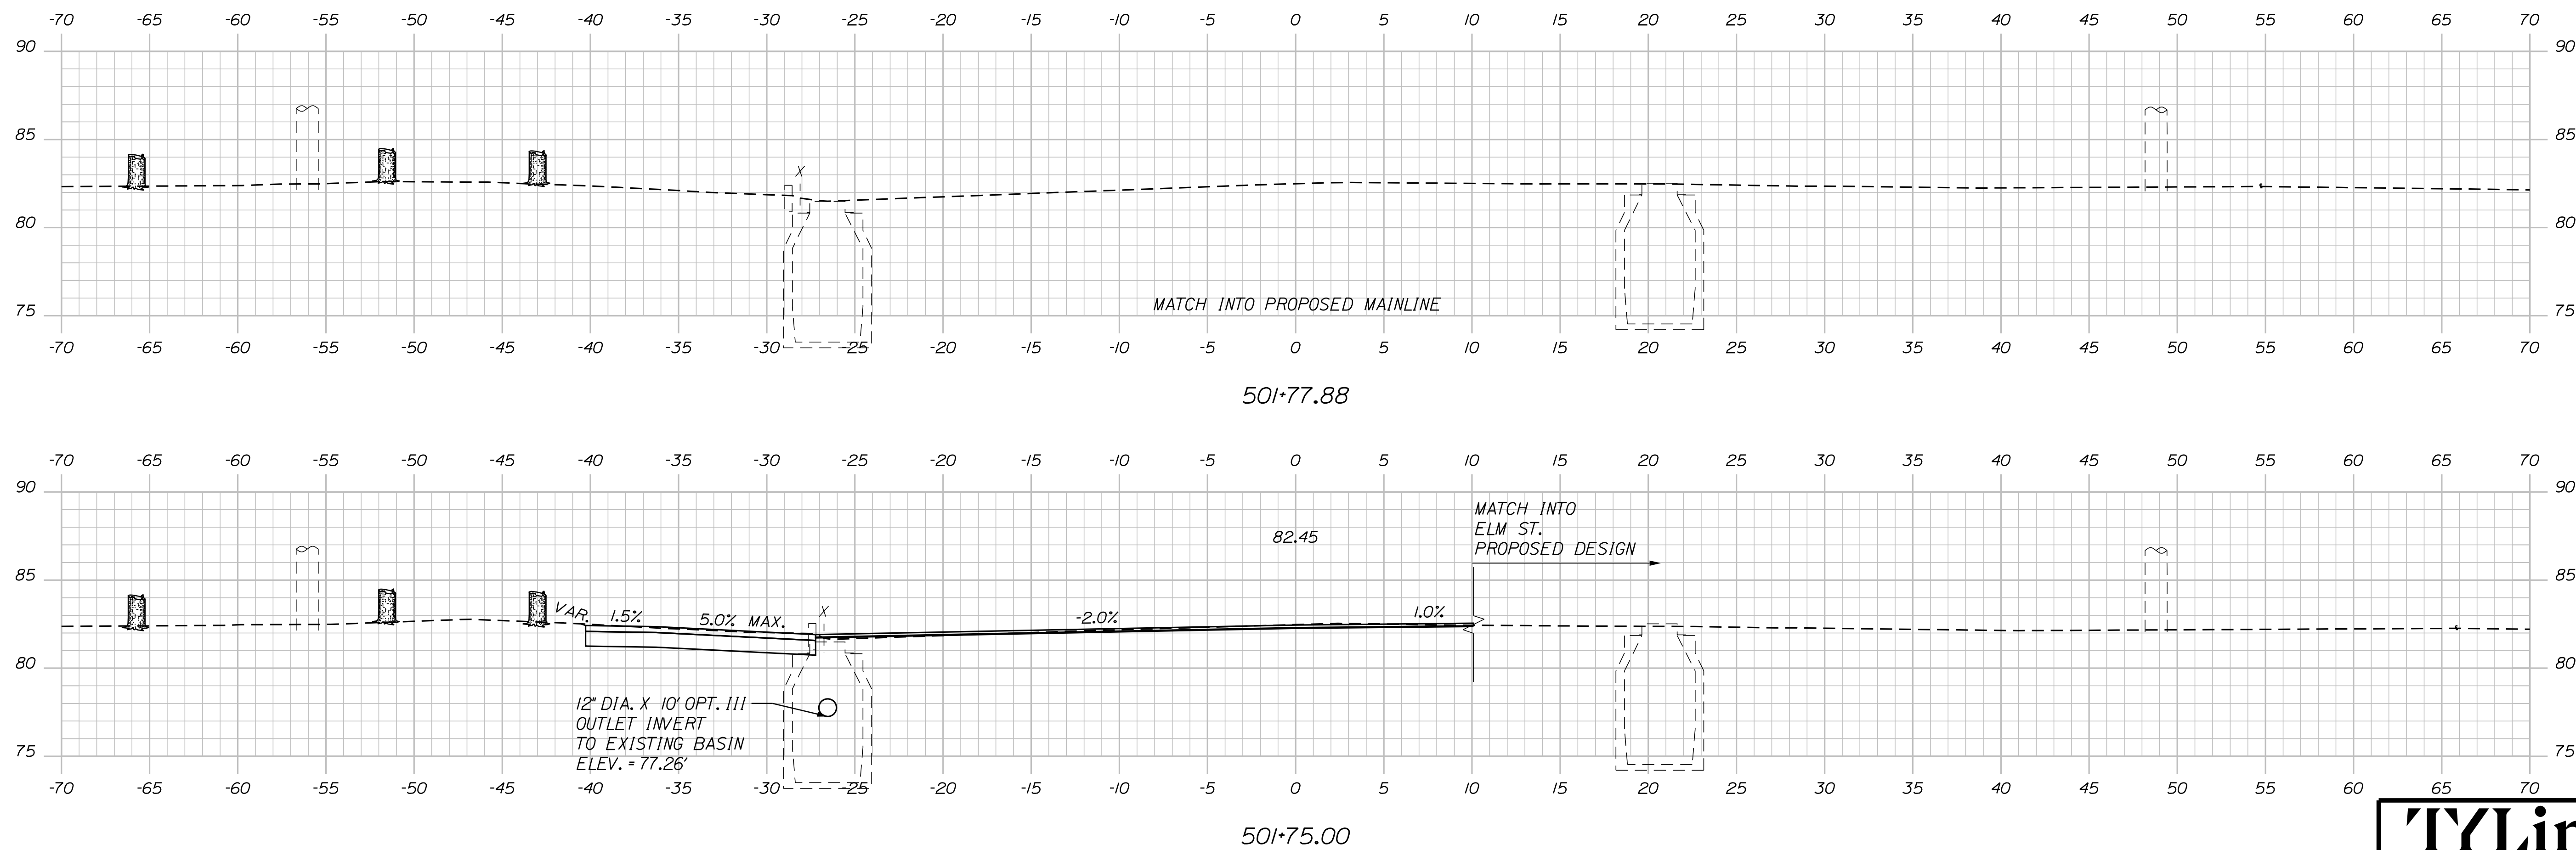

TYLin

Sta. 501+75.00 to Sta. 501+77.88

STATE OF MAINE	
DEPARTMENT OF TRANSPORTATION	
2565300	
WIN	25653.00

PROJ. MANAGER		BY	DATE
DESIGN-DETAILED			
CHECKED-REVIEWED			
DESIGN2-DETAILED2			
DESIGN3-DETAILED3			
REVISIONS 1			
REVISIONS 2			
REVISIONS 3			
REVISIONS 4			
FIELD CHANGES			
			SIGNATURE
			P.E. NUMBER
			DATE

BIDDEFORD ELM STREET	CROSS SECTIONS
-------------------------	----------------

SHEET NUMBER

66


OF 71

Date:9/25/2026

Username:

Division: HIGHWAY

Filename: ...\\00\\HIGHWAY\\MSTA\\xxx_xsect.dgn

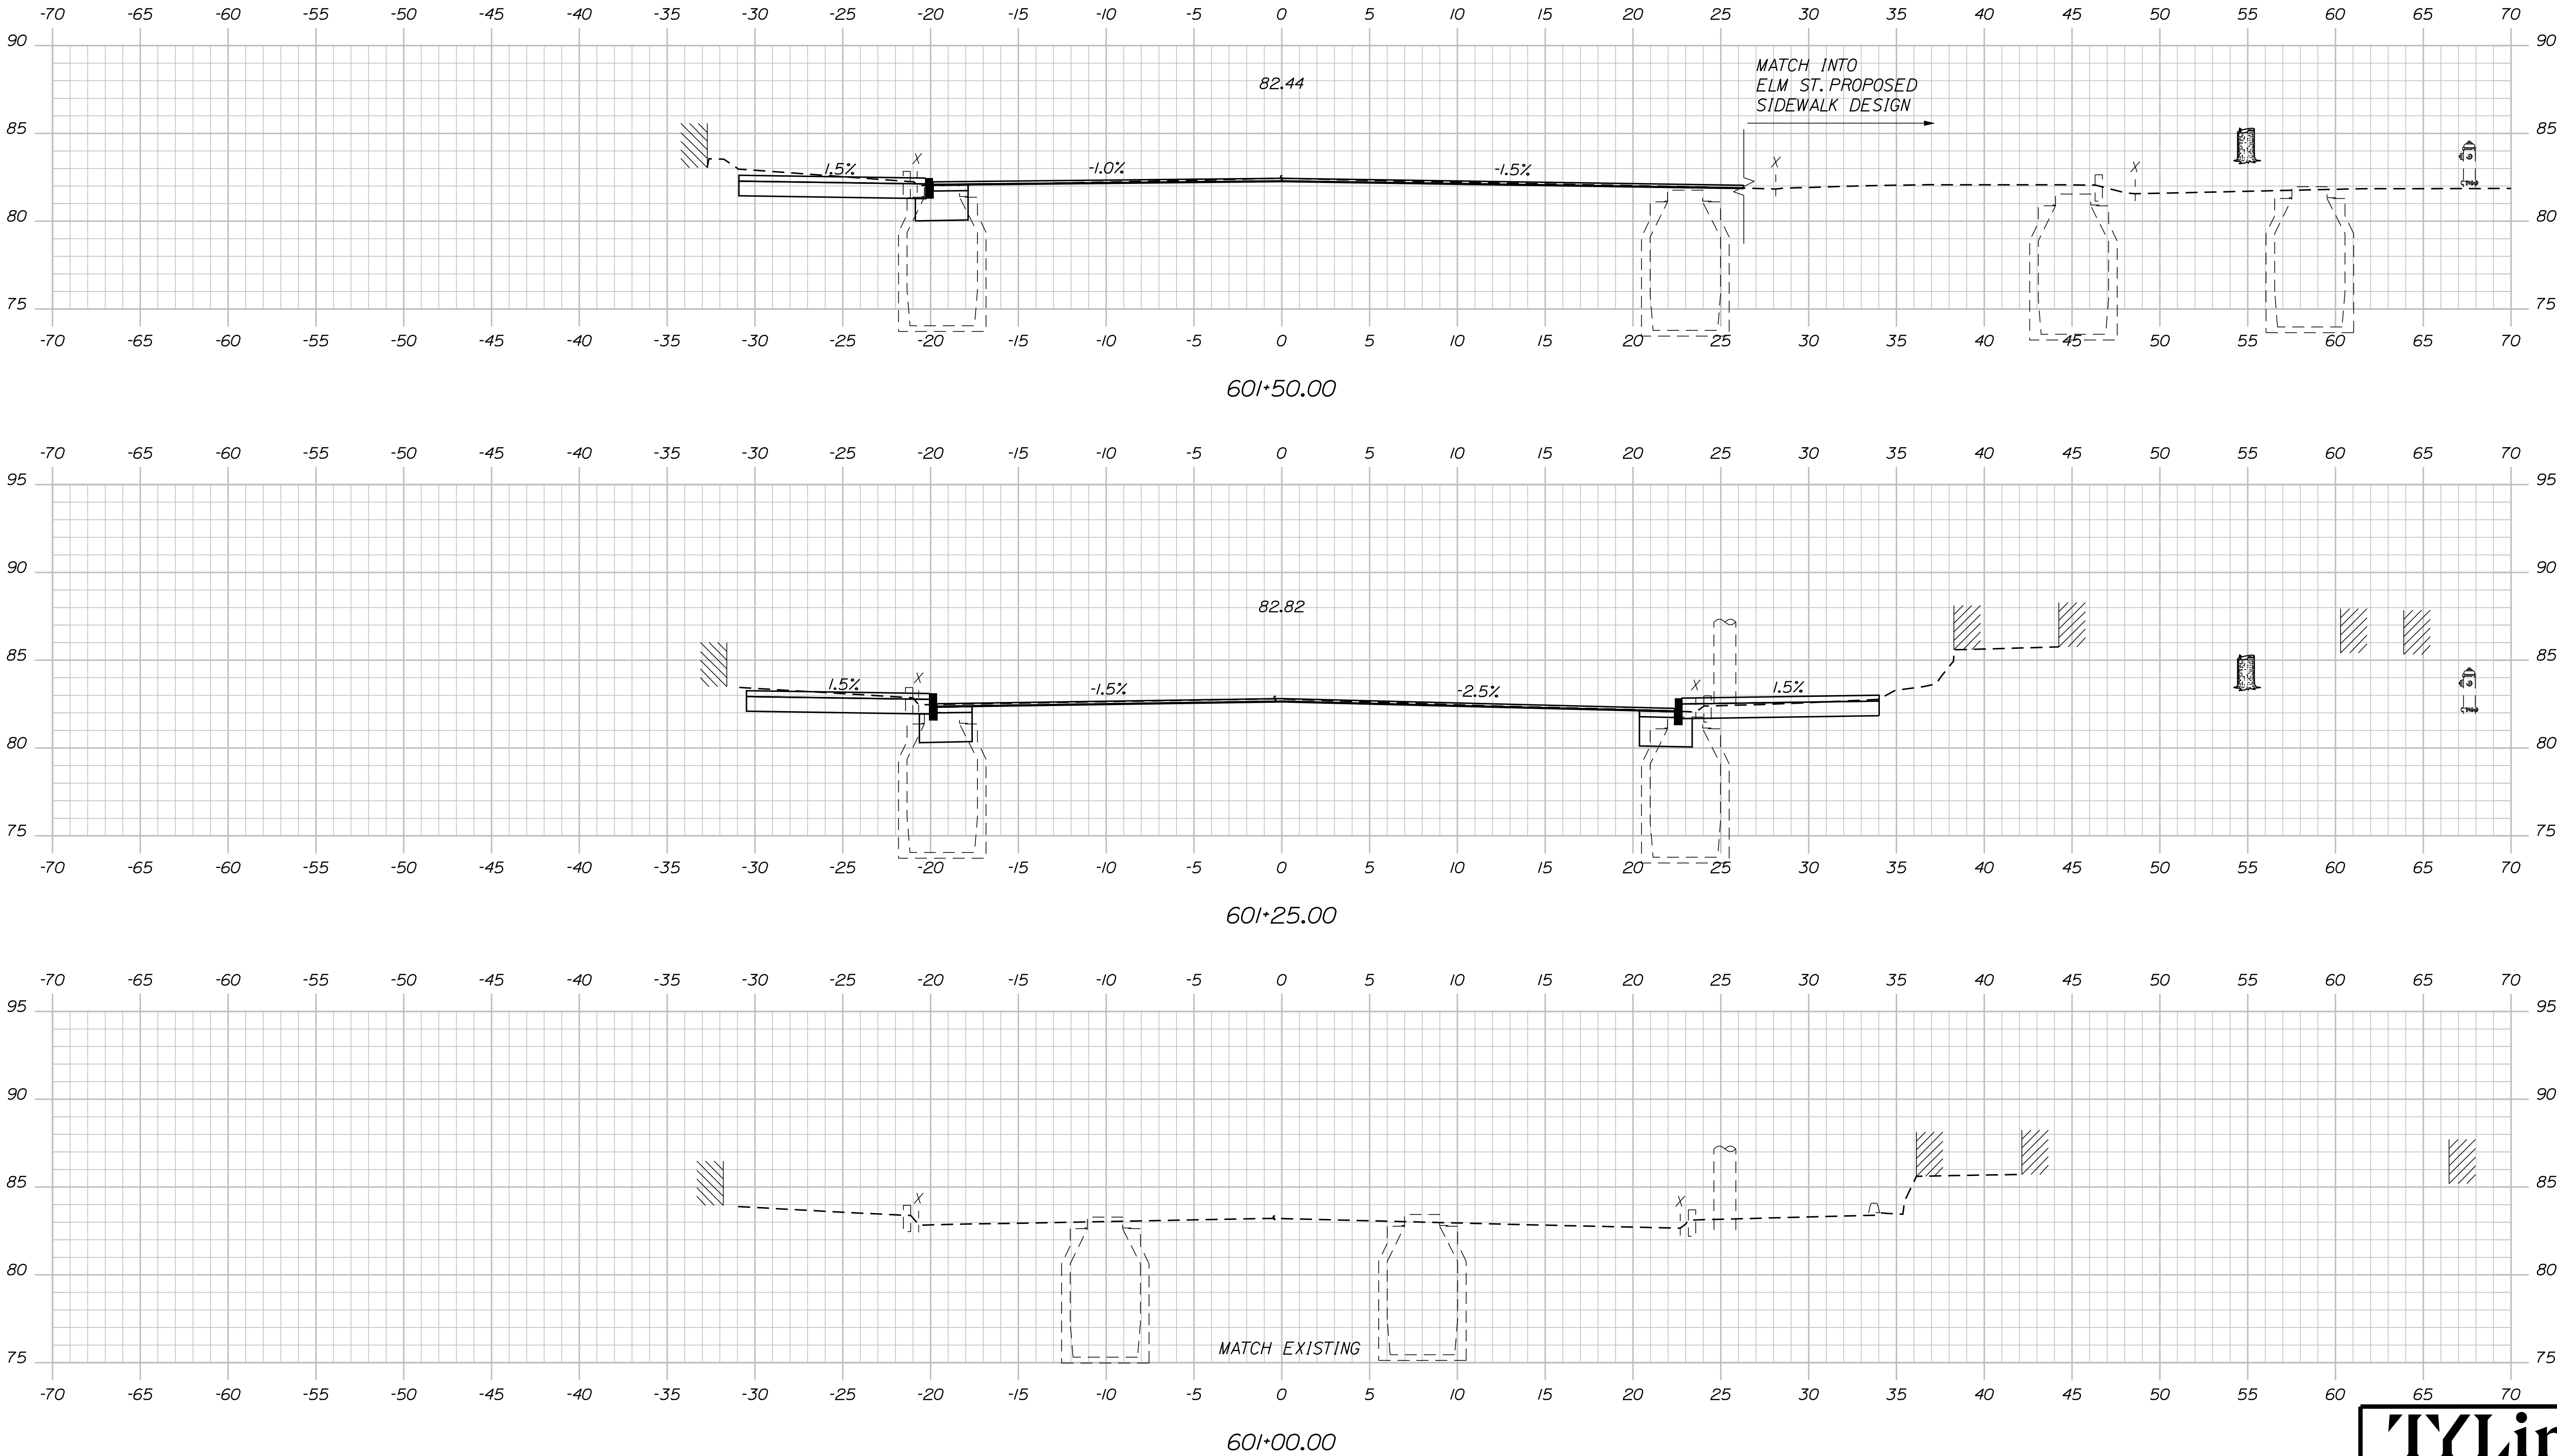

TYLin

STATE OF MAINE DEPARTMENT OF TRANSPORTATION	
2565300	WIN
25653.00	


SIGNATURE	
P.E. NUMBER	
DATE	

PROJ. MANAGER	BY	DATE
CHECKED-REVIEWED		
DESIGN-REVIEWED		
DESIGN-REVIEWED		
REVISIONS 1		
REVISIONS 2		
REVISIONS 3		
REVISIONS 4		
FIELD CHANGES		

BIDDEFORD ELM STREET	
CROSS SECTIONS	

SHEET NUMBER	
67	
OF 71	

Sta. 601+00.00 to Sta. 601+50.00

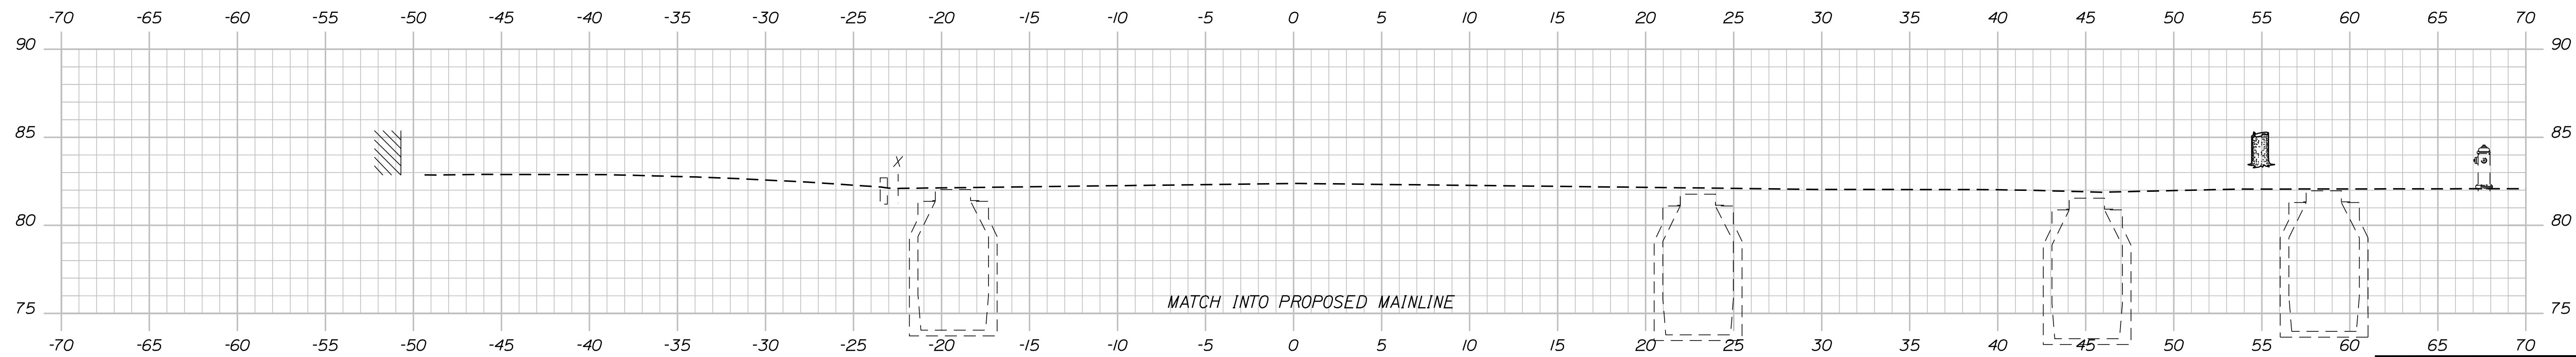

601+59.38

TYLin

Sta. 601+59.38 to Sta. 601+59.38

STATE OF MAINE
DEPARTMENT OF TRANSPORTATION

2565300

WIN
25653.00

BIDDEFORD
ELM STREET

CROSS SECTIONS

SHEET NUMBER

68

OF 71

