

STATE OF MAINE
DEPARTMENT OF TRANSPORTATION




AUGUSTA
KENNEBEC COUNTY
CIVIC CENTER DRIVE / ROUTE 27
Federal Project No. AC-STP-1940(200)X
MaineDOT WIN 19402.00
PROJECT LENGTH : 0.69 MILES

PLAN LEGEND

Town, County, State	Catch Basins	Existing	Proposed
Property Lines	Manholes	Existing	Proposed
R/W Lines-Existing	Proposed Underdrain		
R/W Lines-Proposed	Proposed Ditch		
Culvert-Existing	Existing Ditch		
Culvert Proposed	Utility Poles	Existing	Proposed
Curbing	Fire Hydrants	Existing	Proposed
Type 1	Existing Water Line		
Type 3	Existing San. Sewer		
Type 5	Existing San. Sewer Manhole		
Outline of Bodies of Water	Guardrail-Existing		
Exposed Bedrock	Guardrail-Proposed		
Buildings	Guardrail-Cable, Other		
Trees	Centerline-Existing		
Tree Line	Centerline-Proposed		
Clearing Limit Line	Travelway-Existing		
Railroad	Travelway-Proposed		
Boring	Probe		
Pavement Core			
Test Pit			

INDEX OF SHEETS

Description	Sheet No.
Title Sheet	1
Typical Sections	2
Estimated Quantities	3
Drainage Sheet	4
General Notes	5
Construction Notes	6
Signal Plans	7-9
Plan / Profile	10-18
Geometric Curb Layout	19-20
Cross - Sections	21-46
Right of Way Map	47-52


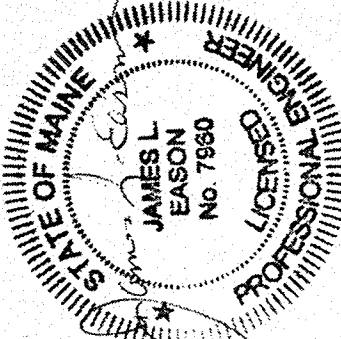


STATE OF MAINE DEPARTMENT OF TRANSPORTATION	APPROVED	DATE
	COMMISSIONER: <i>[Signature]</i>	12/9/19
	CHIEF ENGINEER: <i>[Signature]</i>	12-9-19

PROJECT INFORMATION	SIGNATURE	P.E. NUMBER	DATE
PROGRAM	MULTIMODAL	7960	11/11/19
PROJECT MANAGER	AURELE GORNEAU		
DESIGNER	A. GODFREY / J. EASON		
CONSULTANT	TMSI		
PROJECT RESIDENT			
CONTRACTOR			
PROJECT COMPLETION DATE			

AUGUSTA CIVIC CENTER DRIVE	TITLE SHEET
-------------------------------	-------------

SHEET NUMBER	1
OF 52	

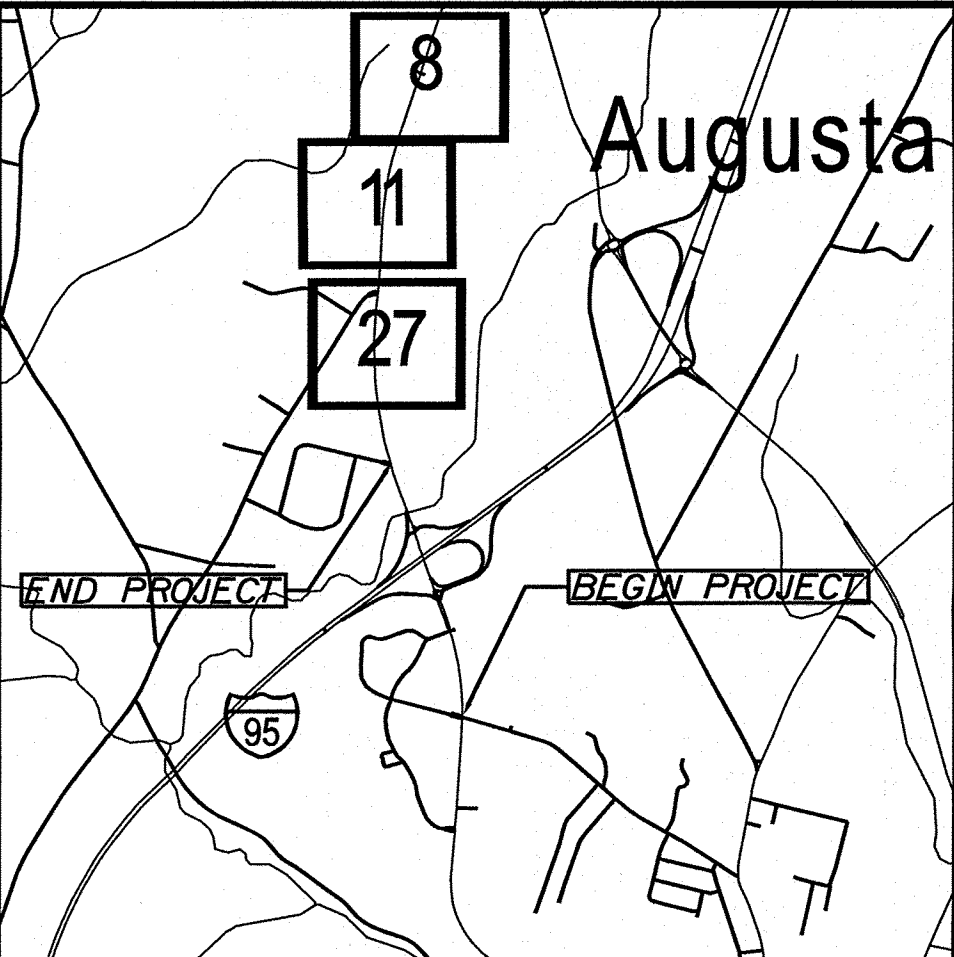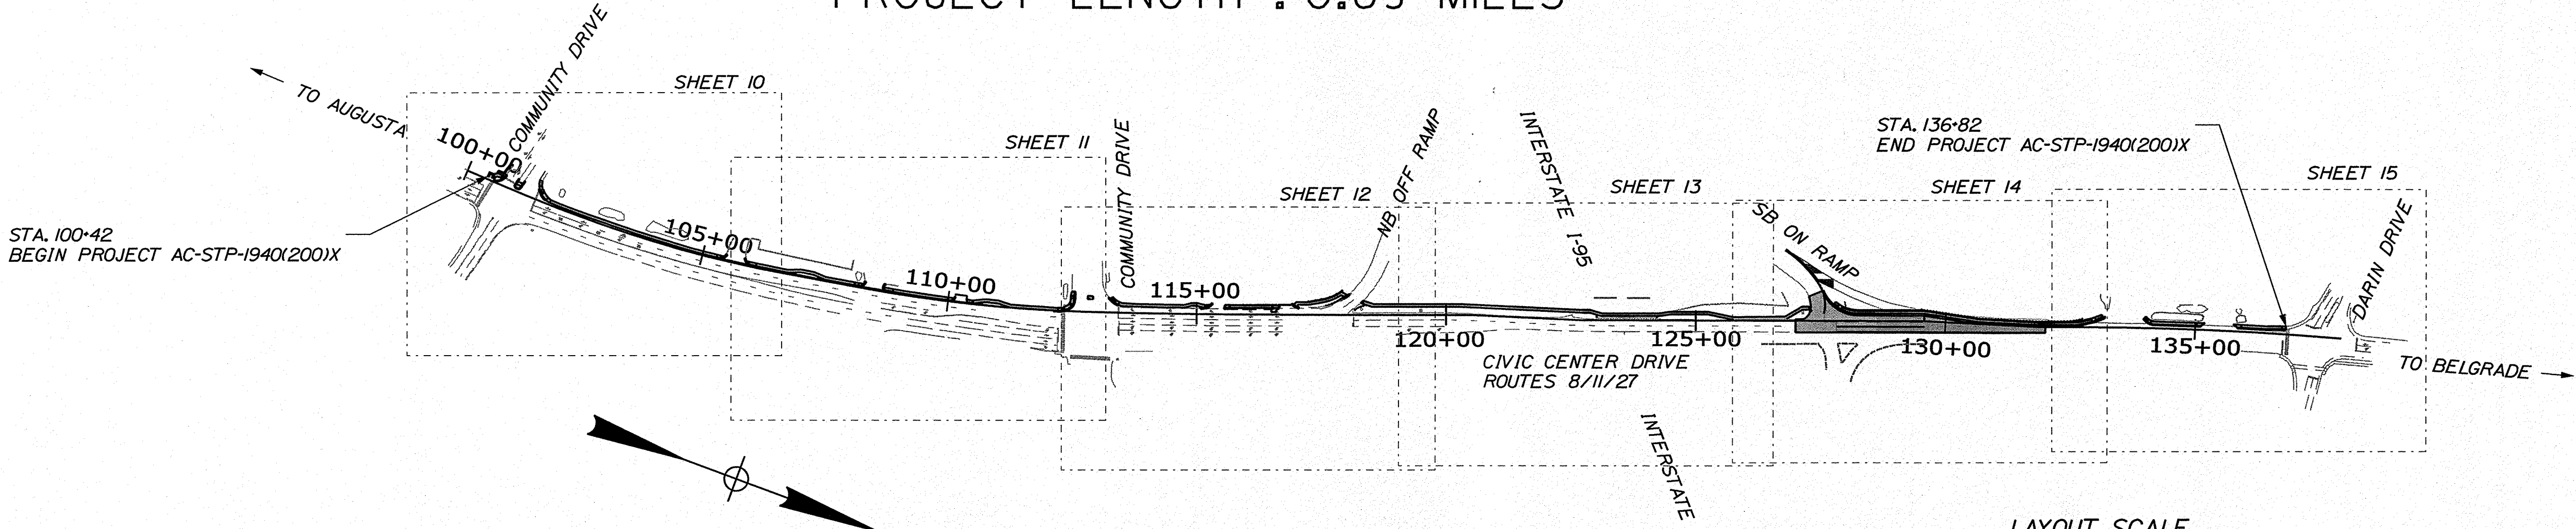

TRAFFIC DATA

	SR 8/11/27 S/O I-95 SB RAMPS	SR 8/11/27 N/O I-95 SB RAMPS	SR 8/11/27 N/O I-95 SB RAMPS
Current (2019) AADT	17,750	15,070	5,630
Future (2039) AADT	19,530	16,580	6,190
DHV - % of AADT	11	10	
Design Hour Volume	2,148	1,658	
% Heavy Trucks (AADT)	6	7	
Directional Distribution (DHV)	51	59	
Design Speed (mph)	35	35	
Functional Class:	Urb. Min. Art.	Urb. Min. Art.	Interstate
Corridor Priority	2	2	1

PROJECT LOCATION:	CIVIC CENTER DRIVE IN AUGUSTA FROM COMMUNITY DRIVE TO DARIN DRIVE
PROGRAM AREA:	MULTIMODAL
SCOPE OF WORK:	NEW SIDEWALK

WIN 019402.00 AC-STP-1940(200)X

Date:12/2/2019

Username: common

Division: HIGHWAY


Filename: ...\\001_Title_01.dgn

Date:12/2/2019

Username: common


Division: HIGHWAY

Filename: ... \002_Typical Sections.dgn

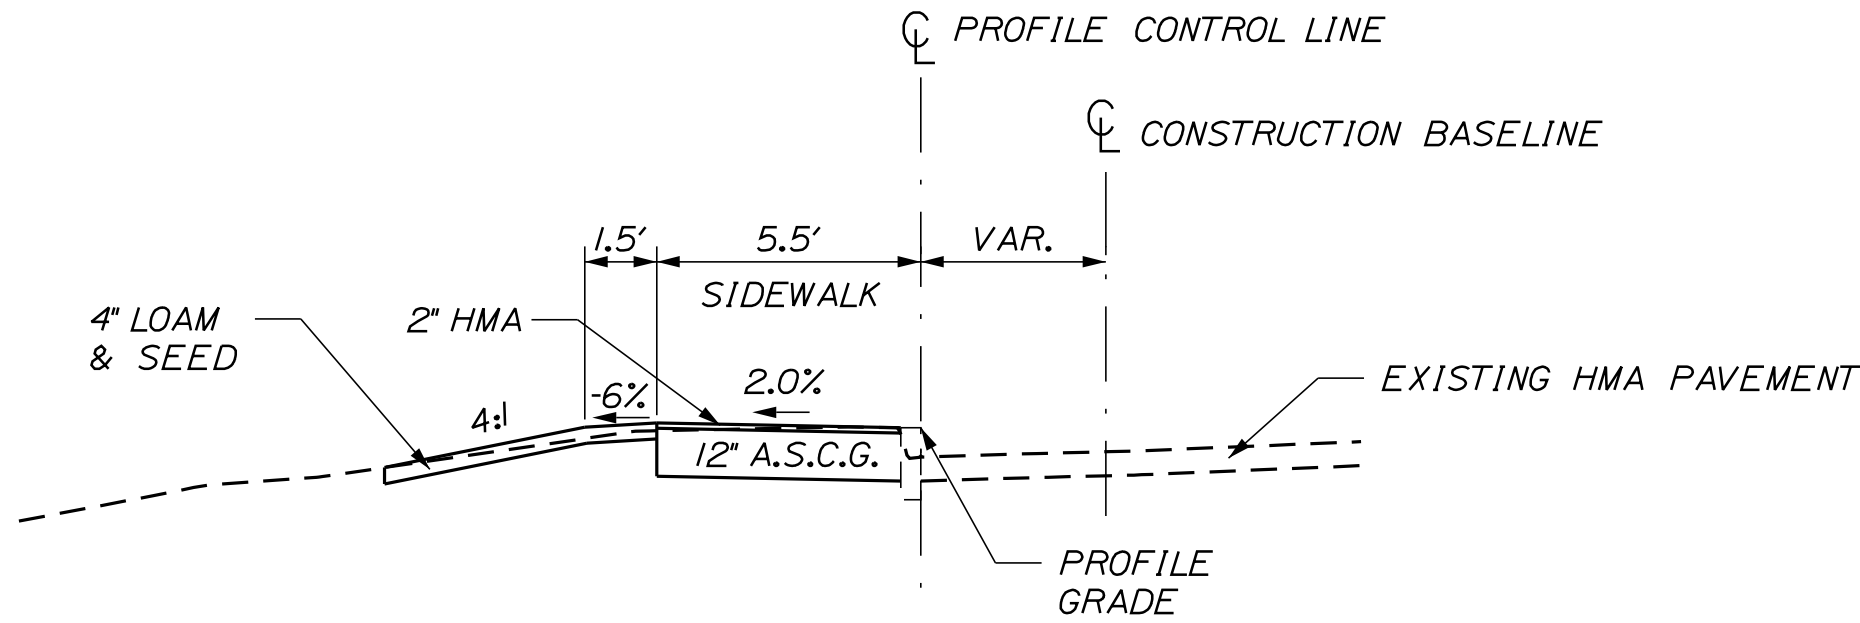


ROUTE 27
 NEW SIDEWALK ADJACENT EXISTING CURB

AGGREGATE SUBBASE COURSE - GRAVEL (ITEM 304.10)
5.5' SIDEWALK A.S.C.G. = 18.81 CY/100 LF
STATION TO STATION
101+67.3 TO 106+75 107+50 TO 110+50 111+25 TO 114+75

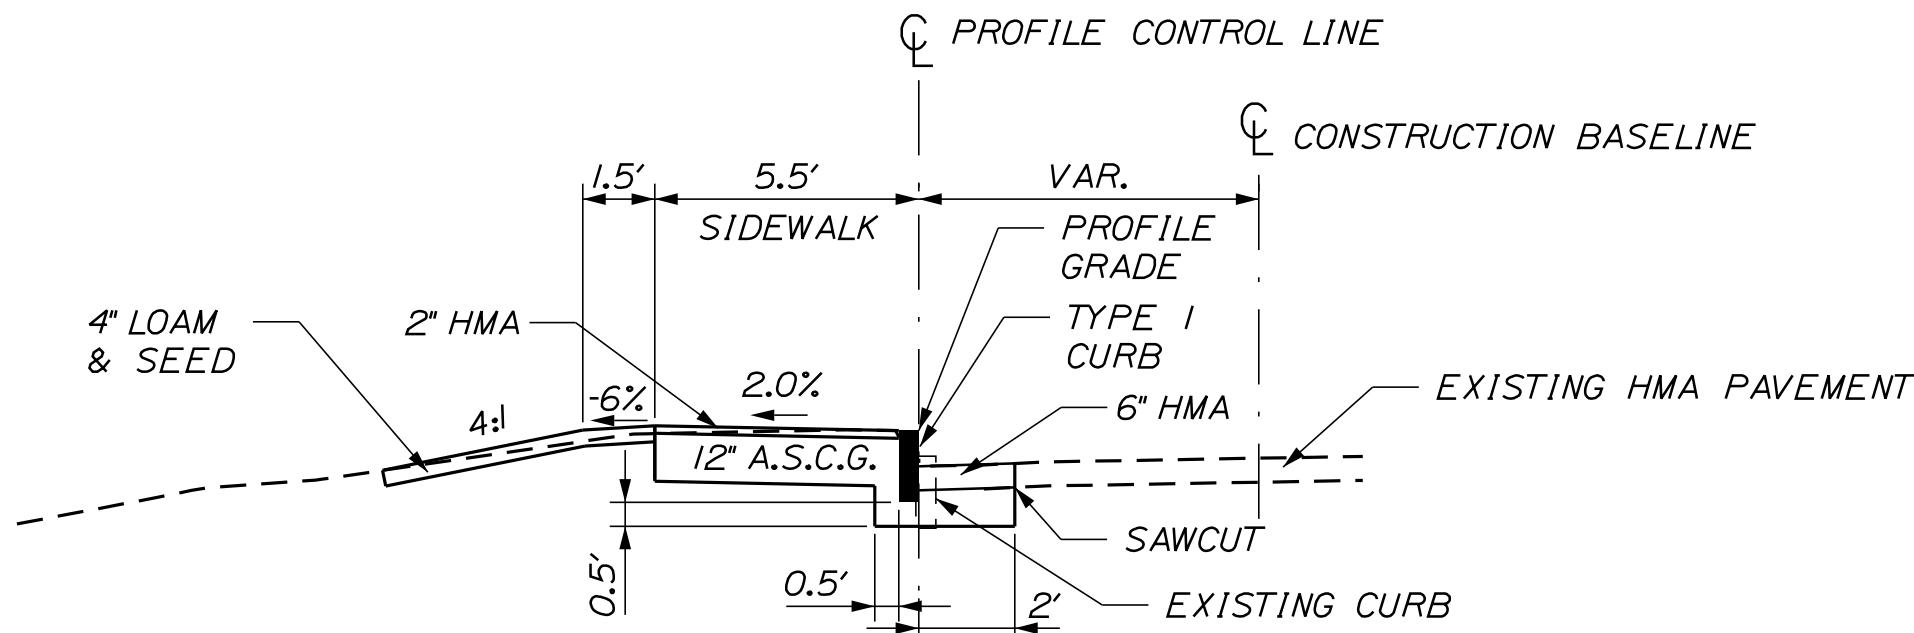


ROUTE 27
 NEW SIDEWALK ADJACENT NEW TYPE I CURB

AGGREGATE SUBBASE COURSE - GRAVEL (ITEM 304.10)
5.5' SIDEWALK A.S.C.G. = 27.93 CY/100 LF
STATION TO STATION
115+58.5 TO 116+64.2

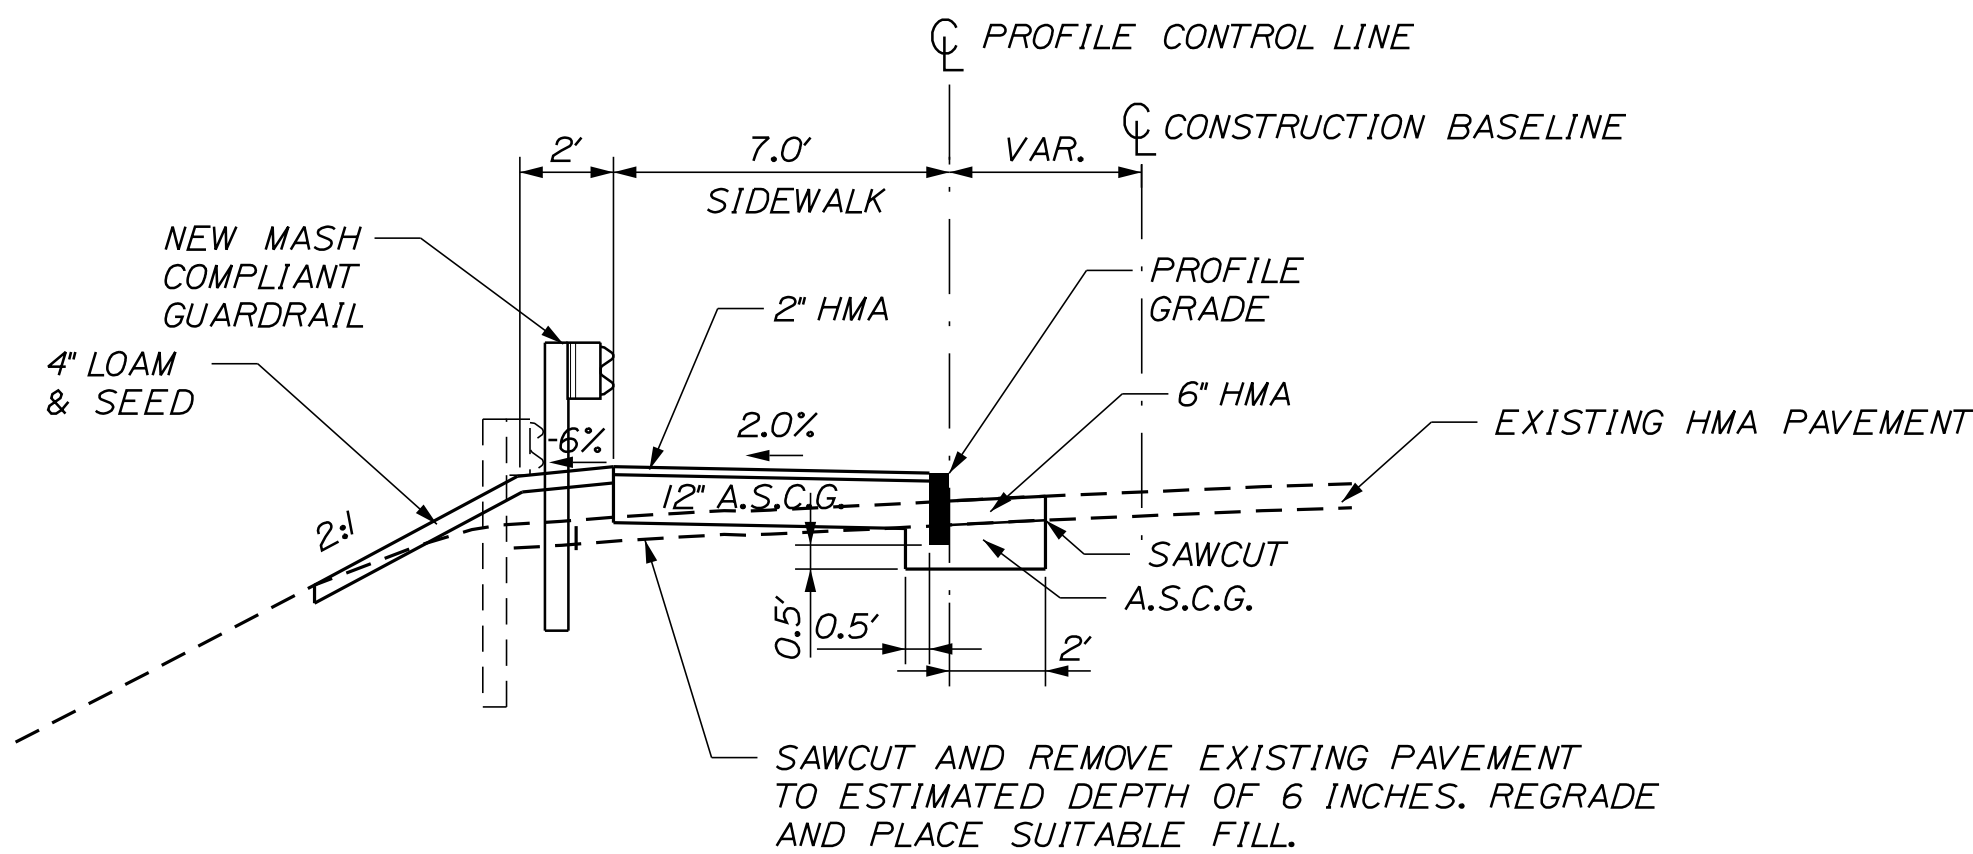


ROUTE 27
 NEW SIDEWALK ADJACENT NEW TYPE I CURB

AGGREGATE SUBBASE COURSE - GRAVEL (ITEM 304.10)
7' SIDEWALK A.S.C.G. = 33.89 CY/100 LF
STATION TO STATION
129+50 TO 133+15

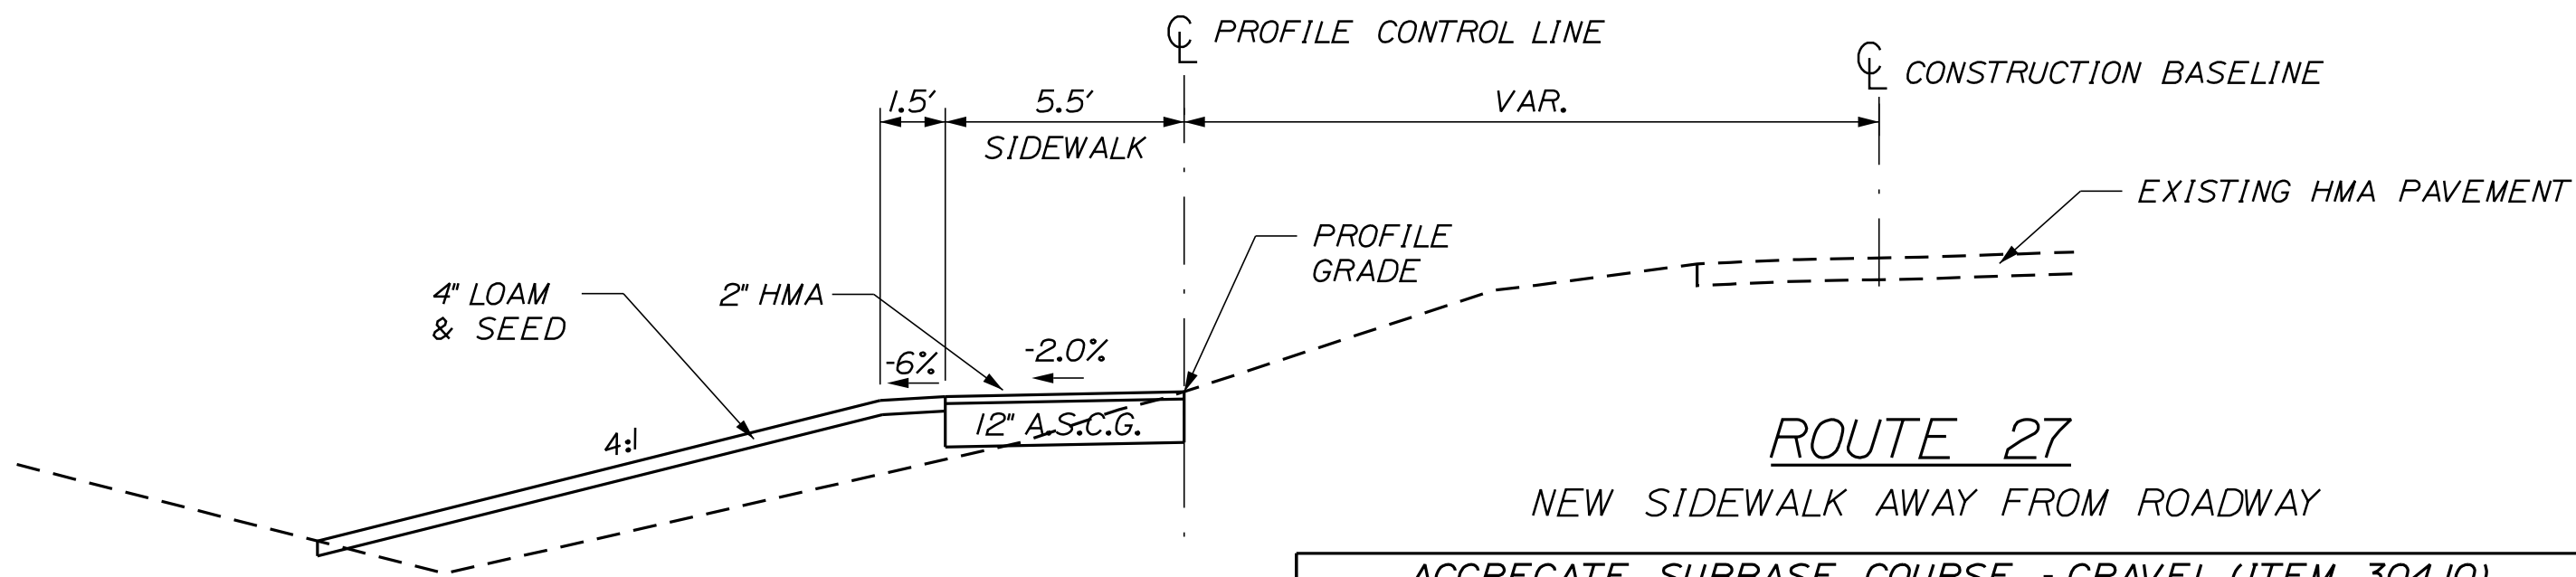


ROUTE 27
 NEW SIDEWALK AWAY FROM ROADWAY

AGGREGATE SUBBASE COURSE - GRAVEL (ITEM 304.10)
5.5' SIDEWALK ASCG = 20.37 CY/100 LF
STATION TO STATION
106+75 TO 107+50 110+50 TO 111+25 114+75 TO 115+16 116+95 TO 127+30

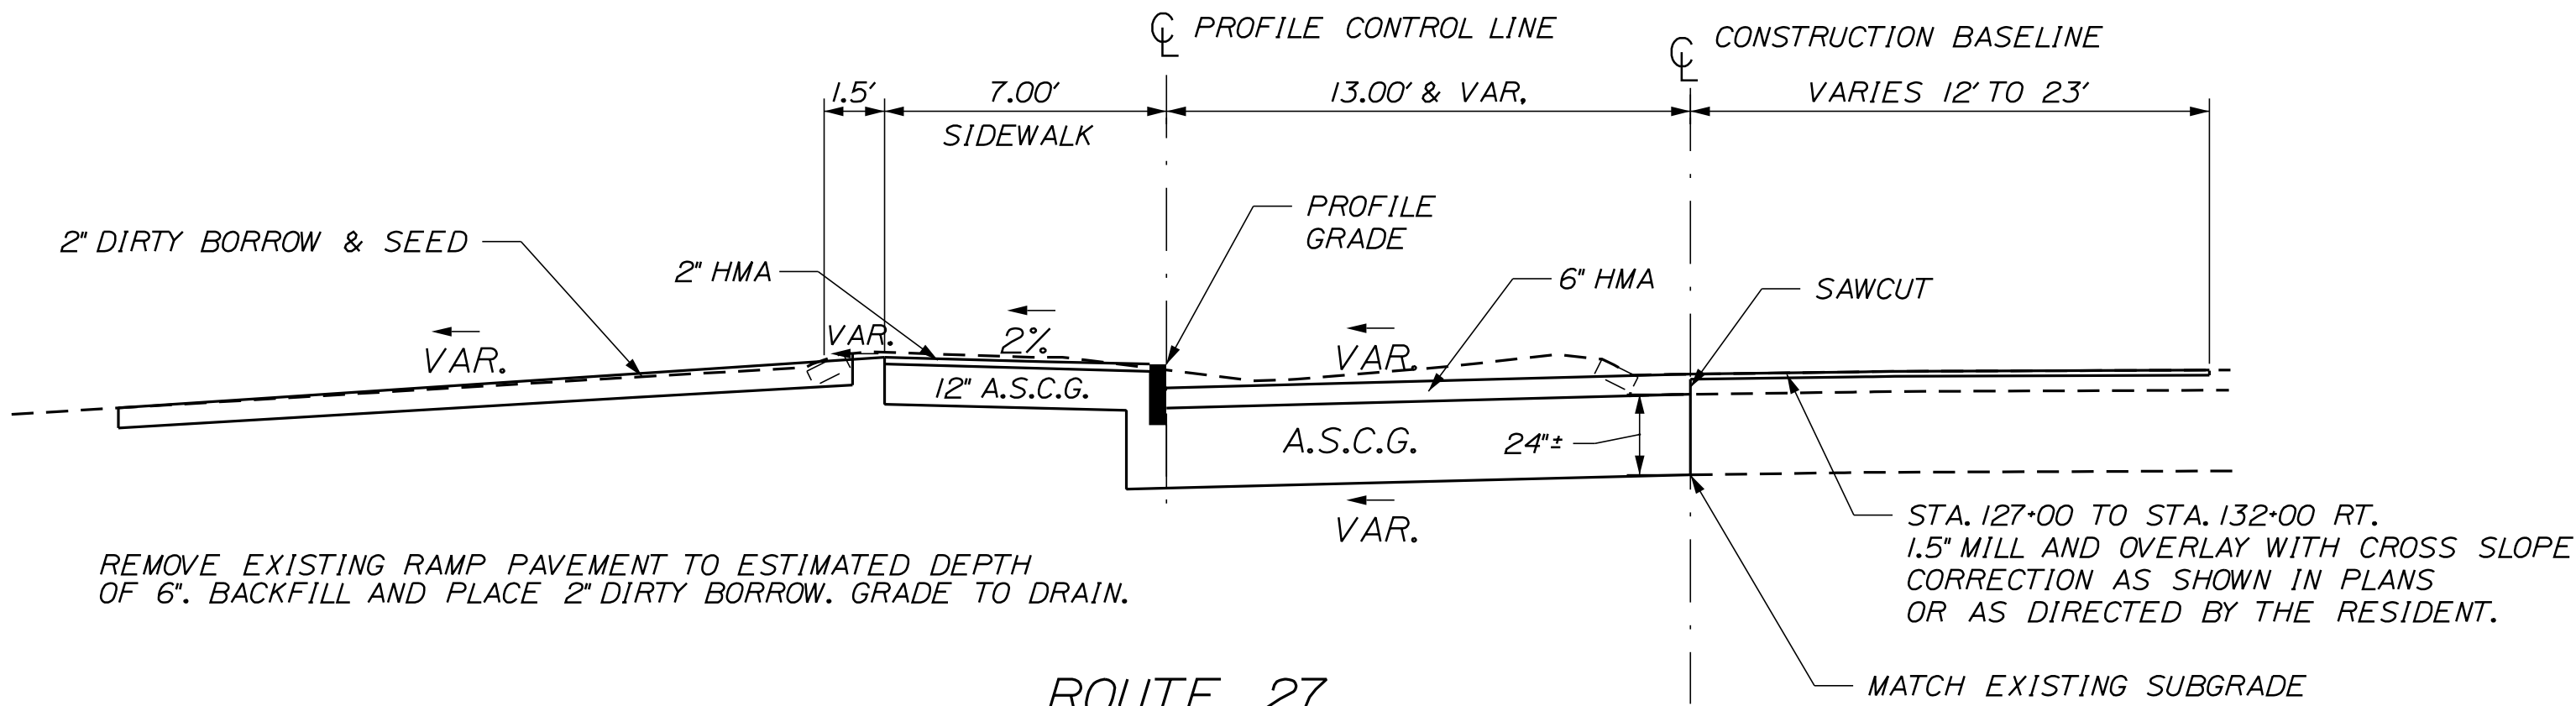

ROUTE 27
 NEW SIDEWALK AND AUXILIARY LANE

AGGREGATE SUBBASE COURSE - GRAVEL (ITEM 304.10)
7' SIDEWALK & CURB A.S.C.G. = 30.81 CY/100 LF
VAR. WIDTH ROADWAY A.S.C.G. = 7.41 CY/1 LF WIDTH/100 LF
STATION TO STATION
127+75 TO 129+50

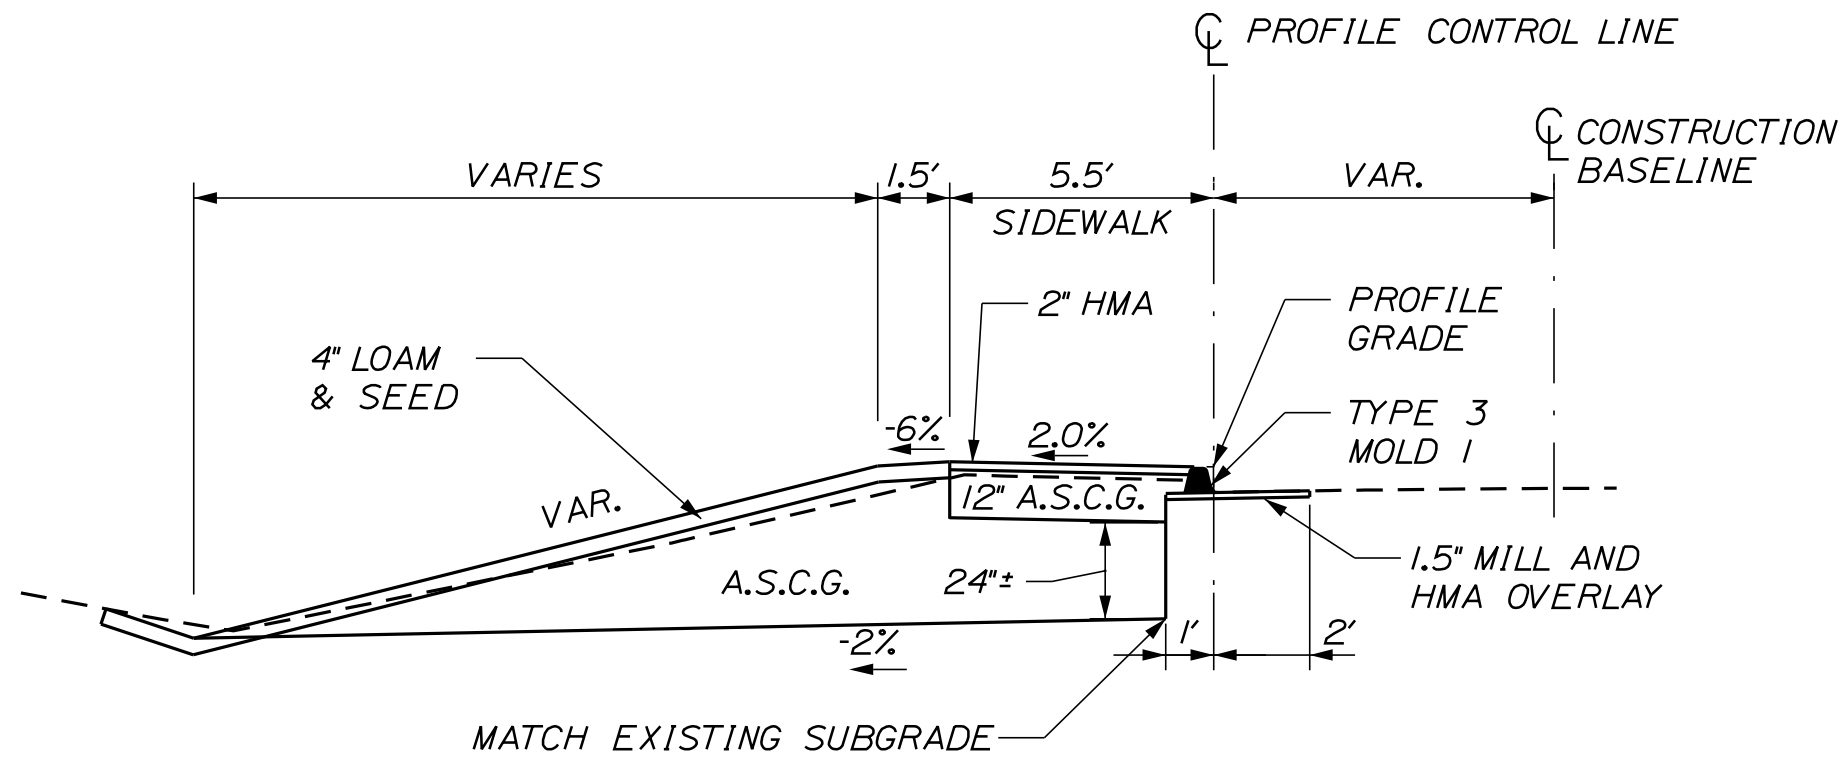

ROUTE 27
 NEW SIDEWALK AND AUXILIARY LANE

AGGREGATE SUBBASE COURSE - GRAVEL (ITEM 304.10)
5.5' SIDEWALK A.S.C.G. = VARIES
STATION TO STATION
133+98 TO 136+82

NOTE:

1. THE PAVEMENT, BASE, AND SUBBASE DEPTHS AS SHOWN ON THE PLANS ARE INTENDED TO BE NOMINAL.
2. WHEN SUPERELEVATION EXCEEDS THE SLOPE OF THE LOW SIDE SHOULDER, THE LOW SIDE SHOULDER'S PAVEMENT SHALL HAVE THE SAME CROSS SLOPE AS THE TRAVEL WAY.
3. CROWNS FOR BOTH NORMAL AND SUPERELEVATION SECTIONS FOR ALL COURSES OF SUBBASE AND PAVEMENT SHALL BE STRAIGHT.
4. EXCEPT WHERE NOTED, THE GRAVEL QUANTITY CALCULATION IS BASED ON 4" LOAM. THE ACTUAL DEPTH MAY VARY. SEE THE GENERAL NOTES.
5. THE ALGEBRAIC DIFFERENCE BETWEEN SHOULDER AND TRAVEL LANE CROSS SLOPE'S "ROLLOVER" SHALL NOT EXCEED 8%.
6. THE STATION SHOWN UNDER EACH TYPICAL IS APPROXIMATE.
7. HMA = HOT MIX ASPHALT
A.S.C.G. = AGGREGATE SUBBASE COURSE - GRAVEL

NOT TO SCALE

STATE OF MAINE

DEPARTMENT OF TRANSPORTATION

AC-STP-1940(200)X

WIN 019402.00

HIGHWAY PLANS

STATE OF MAINE

JAMES EASON

PROFESSIONAL ENGINEER

NO 7880

SIGNATURE

7960

P.E. NUMBER

11/11/19

DATE

PROJ. MANAGER

A. GORNEAU II

CHECKED-REVIEWED

ALG

DESIGNED-DETAILED

ALG

DESIGNED-DETAILED

ALG

REVISIONS 1

REVISIONS 2

REVISIONS 3

REVISIONS 4

FIELD CHANGES

DATE

11-19

11-19

BY

JLE

AUGUSTA DRIVE

CIVIC CENTER DRIVE

TYPICAL SECTIONS


SHEET NUMBER

2

OF 52

1. PAVEMENT THICKNESSES SHOWN ON THE TYPICAL SECTIONS ARE INTENDED TO BE NOMINAL
2. TRIM ALL TREE BRANCHES TO 8 FEET ABOVE SIDEWALKS. A TREE SPECIALIST SHALL BE SUBCONTRACTED FOR THIS WORK AND PAYMENT WILL BE MADE BY INVOICE PLUS 5%. ANY TREE BRANCHES DAMAGED BY THE CONTRACTOR DURING CONSTRUCTION WILL BE TRIMMED AT THE CONTRACTOR'S EXPENSE.
3. CLEARING LIMITS SHALL BE 10 FEET BEYOND AND PARALLEL TO THE CONSTRUCTION SLOPE LINES OR AS SHOWN ON THE PLANS UNLESS OTHERWISE AUTHORIZED BY THE RESIDENT.
4. ALL CLEARING SHALL BE CONSIDERED INCIDENTAL TO THE CONTRACT AND NO SEPARATE PAYMENT WILL BE MADE. THE ACTUAL LINES FOR CLEARING SHALL BE ESTABLISHED IN THE FIELD BY THE CONTRACTOR AS INDICATED ON THE PLANS AND APPROVED BY THE RESIDENT.
5. THE CLEARING AND SELECTIVE CLEARING AND THINNING LINES SHOWN ON THE PLANS ARE FOR ESTIMATING PURPOSES ONLY. THE ACTUAL LINES FOR CLEARING AND THINNING SHALL BE ESTABLISHED IN THE FIELD BY THE CONTRACTOR AND APPROVED BY THE RESIDENT.
6. GRUBBING IN FILL AREAS HAS BEEN SHOWN ON THE CROSS SECTIONS AND THE QUANTITIES NOTED. THESE LIMITS ARE APPROXIMATE AND HAVE BEEN USED FOR ESTIMATING PURPOSES ONLY. ACTUAL GRUBBING LIMITS MAY VARY BASED ON FIELD CONDITIONS AS DIRECTED BY THE RESIDENT.
7. ALL INSLOPE AND DITCHES IN CUT AREAS SHALL BE GRADED AS SHOWN ON THE TYPICALS OR FLATTER, OR AS DIRECTED BY THE RESIDENT.
8. ALL WASTE MATERIAL NOT USED ON THE PROJECT SHALL BE DISPOSED OF OFF THE PROJECT IN ACCEPTABLE WASTE AREAS REVIEWED BY THE RESIDENT. GRADING, SEEDING AND MULCHING OF WASTE AREAS SHALL BE CONSIDERED INCIDENTAL.
9. REQUIRED DITCH PROTECTION SHOWN ON THE PLANS OR IN THE CONSTRUCTION NOTES IS FOR ESTIMATING PURPOSES ONLY. THE ACTUAL TYPE AND LOCATION OF DITCH PROTECTION MAY BE ALTERED BY THE RESIDENT.
10. GRANULAR BORROW USED TO BACKFILL MUCK EXCAVATION OR IN LOW WET AREAS TO 1 FOOT ABOVE WATER LEVEL OR OLD GROUND SHALL MEET REQUIREMENTS FOR GRANULAR BORROW MATERIAL FOR UNDERWATER BACKFILL AS SPECIFIED IN STANDARD SPECIFICATION 703.19.
11. ALL PAVED WALKS TO BE CONSTRUCTED WITH 12 INCHES AGGREGATE SUBBASE COURSE - GRAVEL AND 2 INCHES HOT MIX ASPHALT UNLESS OTHERWISE NOTED IN THE PLANS OR DIRECTED BY THE RESIDENT.
12. ANY NECESSARY CLEANING OF EXISTING PAVEMENT PRIOR TO PAVING (OR MILLING) SHALL BE INCIDENTAL TO THE RELATED PAVING (OR MILLING) ITEMS. THIS INCLUDES KILLING AND REMOVAL OF ALL VEGETATIVE MATTER.
13. CROSS SLOPES FOR NORMAL AND SUPERELEVATED SECTIONS WILL BE STRAIGHT UNLESS OTHERWISE DIRECTED BY THE DEPARTMENT.
14. THE ALGEBRAIC DIFFERENCE BETWEEN TRAVELWAY AND SHOULDER CROSS SLOPE SHALL NOT EXCEED 8 PERCENT.
15. PRIOR TO SURFACE PAVING, EXISTING CULVERTS TO REMAIN SHALL BE CLEANED AS DIRECTED BY THE RESIDENT. PAYMENT WILL BE MADE UNDER ITEM 631.32 CULVERT CLEANER (INCLUDING OPERATOR).
16. EXISTING CULVERTS AND CATCH BASINS WILL BE CLEANED AS DIRECTED BY THE RESIDENT UNDER THE APPROPRIATE PAY ITEMS.
17. NO EXISTING DRAINAGE SHALL BE ABANDONED, REMOVED OR PLUGGED WITHOUT PRIOR APPROVAL OF THE RESIDENT.
18. INLETS AND OUTLETS OF ALL CULVERTS SHALL BE RIPRAPPED UNLESS OTHERWISE NOTED ON THE PLANS OR DIRECTED BY THE RESIDENT.
19. THE CULVERT SIZES SHOWN ON THE PLANS AND CROSS SECTIONS ARE FOR SMOOTHLINED PIPES.
20. FLAT TOPS FOR CATCH BASINS ARE NOT ALLOWED UNLESS NOTED ON THE PLANS OR DIRECTED BY THE RESIDENT.
21. ANY NECESSARY CUTTING OF EXISTING PIPES TO FIT IN AREAS OF PROPOSED CATCH BASINS WILL NOT BE PAID FOR SEPARATELY AND WILL BE CONSIDERED INCIDENTAL TO ITEM 604.
22. ANY NECESSARY CUTTING OF EXISTING CATCH BASINS TO ALLOW FOR PROPOSED PIPE CONNECTIONS WILL NOT BE PAID FOR SEPARATELY AND WILL BE CONSIDERED INCIDENTAL TO ITEM 603 OR 605.
23. GUARDRAIL END TREATMENTS SHALL BE INSTALLED CONCURRENTLY WITH THE PLACEMENT OF EACH SECTION OF BEAM GUARDRAIL.
24. HOLES CREATED BY GUARDRAIL REMOVAL WILL BE FILLED AND COMPACTED WITH APPROVED MATERIALS AS DIRECTED BY THE RESIDENT. PAYMENT TO BE CONSIDERED INCIDENTAL TO THE GUARDRAIL ITEMS. (PRESERVATION ONLY)
25. ALL EXISTING GUARDRAIL SHALL BE REMOVED AND BECOME THE PROPERTY OF THE CONTRACTOR. REMOVAL AND DISPOSAL SHALL BE CONSIDERED INCIDENTAL TO THE GUARDRAIL ITEMS.
26. TWO REFLECTORIZED FLEXIBLE G.R. MARKERS (ITEM 606.353) WILL BE INSTALLED AT EACH GUARDRAIL END.
27. CONNECTIONS FOR PROPOSED GUARDRAIL TO EXISTING GUARDRAIL WILL BE CONSIDERED INCIDENTAL TO ITEM 606.
28. BACKING UP BITUMINOUS CURB IS INCIDENTAL TO THE CURB ITEMS. IN AREAS WHERE NEW BITUMINOUS CURB IS DESIGNATED TO REPLACE EXISTING, THE REMOVAL OF THE OLD BITUMINOUS CURB SHALL BE INCIDENTAL TO THE NEW CURB. IF CALLED FOR ON THE PLANS OR DIRECTED BY THE RESIDENT, LOAM OR DIRTY BORROW WILL BE PAID FOR SEPARATELY.
29. LOAM HAS BEEN ESTIMATED FOR DISTURBED LAWN AREAS. ACTUAL PLACEMENT OF THE LOAM SHALL BE AS NOTED ON THE PLANS OR DESIGNATED BY THE RESIDENT.
30. DIRTY BORROW HAS BEEN ESTIMATED FOR ALL DISTURBED SLOPE AREAS OTHER THAN LAWN AREAS. ACTUAL PLACEMENT OF THE DIRTY BORROW SHALL BE AS NOTED ON THE PLANS OR DESIGNATED BY THE RESIDENT.

31. UNLESS OTHERWISE NOTED SEEDING METHOD NO. 1 SHALL BE UTILIZED ON ALL LAWNS AND DEVELOPED AREAS; SEEDING METHOD NO. 2 SHALL BE UTILIZED ON ALL OTHER AREAS.
32. LOAM SHALL BE PLACED TO A NOMINAL DEPTH OF 4 INCHES IN LAWN AREAS AND 2 INCHES IN ALL OTHER AREAS UNLESS OTHERWISE NOTED OR DIRECTED.
33. DIRTY BORROW SHALL BE PLACED TO A NOMINAL DEPTH OF 2 INCHES UNLESS OTHERWISE NOTED OR DIRECTED.
34. ANY DAMAGE TO THE SLOPES CAUSED BY THE CONTRACTOR'S EQUIPMENT, PERSONNEL, OR OPERATION SHALL BE REPAIRED TO THE SATISFACTION OF THE RESIDENT. ALL WORK, EQUIPMENT, AND MATERIALS REQUIRED TO MAKE REPAIRS SHALL BE AT THE CONTRACTOR'S EXPENSE.
35. GEOTECHNICAL INFORMATION FURNISHED OR REFERRED TO IN THE BID DOCUMENTS IS FOR THE USE OF THE BIDDERS. NO ASSURANCE IS GIVEN THAT THE INFORMATION OR INTERPRETATIONS WILL BE REPRESENTATIVE OF THE ACTUAL SUBSURFACE CONDITIONS THROUGHOUT THE CONSTRUCTION SITE. MAINEDOT WILL NOT BE RESPONSIBLE FOR ANY INTERPRETATIONS OR CONCLUSION DRAWN FROM THE GEOTECHNICAL INFORMATION, THE BORING LOGS PROVIDED IN THE BID DOCUMENTS (IF ANY) PRESENT FACTUAL AND INTERPRETIVE SUBSURFACE INFORMATION COLLECTED AT DISCRETE LOCATIONS.
36. AREAS REQUIRING FILL ON THE PROJECT WILL COME FROM SUITABLE EXCAVATION FROM EXCAVATION, DITCH AND INSLOPE OR EQUIPMENT RENTAL AREAS.
37. ESTIMATED QUANTITIES FOR REQUIRED STRUCTURAL EARTH EXCAVATION, DRAINAGE AND MINOR STRUCTURES ARE INFORMATIONAL ONLY AND REPRESENT THE APPROXIMATE MINIMUM QUANTITY REQUIRED TO INSTALL DRAINAGE STRUCTURES. ADDITIONAL EXCAVATION FOR THE CONTRACTOR'S CONVENIENCE OR TO COMPLY WITH BACKSLOPING REQUIREMENTS WILL NOT BE PAID FOR DIRECTLY BUT WILL BE CONSIDERED INCIDENTAL TO THE RELATED DRAINAGE ITEMS.
38. NO SEPARATE PAYMENT FOR SUPERINTENDENT OR FOREMAN WILL BE MADE FOR THE SUPERVISION OF EQUIPMENT AND LAYOUT OF WORK BEING PAID FOR UNDER THE EQUIPMENT RENTAL ITEMS.
39. "UNDETERMINED LOCATIONS" SHALL BE DETERMINED BY THE RESIDENT.
40. FINAL STRIPING FOR THE PROJECT SHALL BE DONE BY THE CONTRACTOR PER THE STRIPING LAYOUT IN THE CONTRACT DOCUMENTS OR AS PROVIDED BY THE DEPARTMENT. PAYMENT SHALL BE MADE UNDER APPROPRIATE CONTRACT ITEMS.
41. THE CONTRACTOR WILL PLACE APPROPRIATELY MARKED STAKES AT THE FOLLOWING LOCATIONS ON THE PROJECT: STRIPING PATTERN CHANGES, CROSS-SLOPE CHANGES, AND EVERY 500 FEET FOR STATIONING. THE CONTRACTOR WILL PAINT EVERY FULL STATION (100 FEET) ON THE EXISTING ROADWAY AND WILL TRANSFER THE PAINTED STATIONING THROUGH ALL INTERMEDIATE LIFTS (NOT SURFACE). APPROPRIATELY SIZED STRIPING PATTERN CHANGES WILL BE PAINTED ON SURFACE. STATIONING CONTROL MUST BE PLACED BEFORE WORK CAN COMMENCE. CROSS-SLOPE AND STRIPING CHANGE
42. EXCLUDING WATER AND GAS GATE VALVES, ALL HMA FOR PATCHING AROUND ADJUSTED, ALTERED, OR REBUILT UTILITY STRUCTURES SHALL MEET THE GRADATION REQUIREMENTS OF A 9.5 MM OR 12.5 MM MIXTURE. THE CONTRACTOR SHALL SAW CUT THE EXISTING PAVEMENT FOR THE PATCH AT LEAST TWO FEET AWAY FROM THE NEAREST EDGE OF THE STRUCTURE. THE CONTRACTOR SHALL PLACE HMA IN LIFTS OF 3 INCHES OR LESS AS DIRECTED BY THE RESIDENT, AND COMPACT THE HMA USING A MINIMUM OF A 150 POUND PLATE COMPACTOR. HMA FOR PATCHING AROUND ADJUSTED, ALTERED
43. PULL WIRE SHALL BE INSTALLED IN ALL NEW CONDUIT.
44. BUSHINGS SHALL BE INSTALLED ON ALL CONDUIT TERMINATIONS.
45. ALL CONDUIT THREADS ARE TO BE RED HEADED.
46. ALL EXPOSED STEEL FITTINGS AND HARDWARE SHALL BE GALVANIZED, EXCEPT NON-CONDUCTIVE BUSHINGS SHALL BE USED FOR CONNECTION OF RIGID METAL CONDUIT TO ALUMINUM CABINETS.
47. ALL PEDESTRIAN SIGNAL AND LIGHTING EQUIPMENT SHALL BE BONDED TO THE GROUNDING CONDUCTOR.
48. ALL FIELD WIRING SHALL BE NEATLY BUNDLED AND CLEARLY IDENTIFIED WITH PERMANENT, LEGIBLE, WEATHERPROOF TAGS SECURELY ATTACHED TO EACH CABLE.
49. THE MAINTENANCE OF TRAFFIC SIGNALS AND LIGHTING SHALL REMAIN THE RESPONSIBILITY OF THE CONTRACTOR UNTIL FINAL ACCEPTANCE BY MAINEDOT.
50. PAYMENT UNDER ITEM 643.71 SHALL INCLUDE, BUT NOT BE LIMITED TO, METER DISCONNECT AND ENCLOSURE, PEDESTRIAN SIGNAL ASSEMBLIES AND LED LAMPS, REMOVAL OF MAST ARM POLE AND ALL ATTACHMENTS AND RELOCATION TO NEW FOUNDATION, MAST ARM POLE ANCHOR BOLTS FOR NEW FOUNDATION, WIRING, FIBER OPTIC INTERCONNECT CONDUCTORS, AND ALL APPURTENANCES AND INCIDENTALS NECESSARY FOR COMPLETELY FUNCTIONING TRAFFIC AND PEDESTRIAN SIGNAL INSTALLATIONS, OTHER THAN RELATED LABOR, MATERIALS AND EQUIPMENT INCLUDED IN OTHER PAY ITEMS OF THE CONTRACT.
51. PAYMENT UNDER ITEM 634.160 HIGHWAY LIGHTING SHALL INCLUDE WIRING; RISERS AND FITTINGS FOR LUMINAIRES, INCLUDING ATTACHMENT TO MAST ARM POLES; LIGHTING CONTROL CABINET; DISCONNECT ENCLOSURE; AND ALL OTHER MATERIALS, LABOR AND EQUIPMENT NECESSARY TO PROVIDE FULLY FUNCTIONAL HIGHWAY LIGHTING FOR THE PROJECT, EXCEPT THOSE ITEMS TO BE PAID UNDER OTHER RELATED BID ITEMS IN THE CONTRACT.
52. CUTTING OF CURB TYPE 5 TO CREATE TERMINAL ENDS WILL BE INCIDENTAL TO PAYMENT UNDER ITEM 609.34.
53. RELOCATING JUNCTION BOXES AND ADJUSTING JUNCTION BOXES TO GRADE WILL BE INCIDENTAL TO PAYMENT UNDER ITEM 203.20.

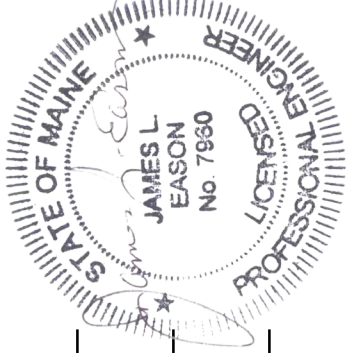STATE OF MAINE DEPARTMENT OF TRANSPORTATION	AC-STP-1940(200)X		WIN 019402.00		HIGHWAY PLANS	
						
AUGUSTA CIVIC CENTER DRIVE	PROJ. MANAGER	A. GORNEAU II	BY	DATE	SIGNATURE	P.E. NUMBER
	DESIGN-DETAILED	ALG	JLE	11-19	7960	11/17/19
CONSTRUCTION NOTES	CHECKED-REVIEWED	ALG				
	DESIGN-DETAILED					
	REVISIONS 1					
	REVISIONS 2					
	REVISIONS 3					
	REVISIONS 4					
	FIELD CHANGES					
SHEET NUMBER						
5						
OF 52						

VERTICAL CURB TYPE 1- ITEM 609.11	
LOCATION	LENGTH
STA. 100+43.9, 5.2' LT. TO STA. 100+51.1, 5.9' LT.	21.1'
STA. 109+95.9, 2.1' LT. TO STA. 109+99.8, 2.0' LT.	4.0'
STA. 110+67.2, 5.2' LT. TO STA. 111+07.8, 4.6' LT.	40.9'
STA. 112+12.8, 0.1' LT TO STA. 112+20.8, 0.1' RT.	8.0'
STA. 115+66.5, 13.0' LT. TO STA. 116+52.2, 13.0' LT.	85.7'
STA. 123+10.8, 8.5' LT. TO STA. 124+34.9, 9.9' LT.	124.2'
STA. 127+90.6, 23.0' LT. TO STA. 132+94.1, 10.9' LT.	502.5'

VERTICAL CURB TYPE 1- CIRCULAR ITEM 609.12		
LOCATION	LENGTH	REMARK
STA. 105+46.4, 11.9' LT. TO STA. 105+47.3, 13.7' LT.	2.0'	R=20'
STA. 105+85.7, 14.2' LT. TO STA. 105+86.5, 12.4' LT.	2.0'	R=20'
STA. 108+29.7, 12.2' LT. TO STA. 108+30.1, 14.1' LT.	2.0'	R=15'
STA. 108+69.7, 12.4' LT. TO STA. 108+71.7, 15.3' LT.	2.5'	R=10'
STA. 112+47.9, 9.5' LT. TO STA. 112+50.6, 13.7' LT.	5.0'	R=20'

TERMINAL CURB TYPE 1- ITEM 609.23	
LOCATION	LENGTH
STA. 113+23.2, 29.6' LT. TO STA. 113+26.0, 26.8' LT.	4 LF
STA. 117+94.3, 32.7' LT. TO STA. 117+97.6, 35.0' LT.	4 LF
STA. 118+02.8, 38.9' LT. TO STA. 118+05.9, 41.5' LT.	4 LF
STA. 127+28.8, 18.4' LT. TO STA. 127+29.6, 22.3' LT.	4 LF
STA. 133+15.9, 19.1' LT. TO STA. 133+19.4, 21.0' LT.	4 LF
STA. 105+28.6, 2.8' LT. TO STA. 105+36.6, 2.8' LT.	8 LF
STA. 108+10.3, 2.8' LT. TO STA. 108+18.3, 2.9' LT.	8 LF
STA. 109+99.8, 2.0' LT. TO STA. 110+07.8, 1.9' LT.	8 LF
STA. 112+20.8, 0.1' RT. TO STA. 112+28.8, 0.3' LT.	8 LF
STA. 112+53.1, 31.4' LT. TO STA. 112+53.1, 39.4' LT.	8 LF
STA. 115+07.5, 12.4' LT. TO STA. 115+15.5, 13.3' LT.	8 LF
STA. 115+58.5, 13.0' LT. TO STA. 115+66.5, 13.0' LT.	8 LF
STA. 127+83.7, 27.0' LT. TO STA. 127+90.6, 23.0' LT.	8 LF
STA. 132+94.1, 10.9' LT. TO STA. 133+01.8, 13.1' LT.	8 LF
STA. 110+38.0, 2.0' LT. TO STA. 110+50.0, 1.6' LT.	12 LF
STA. 116+52.2, 13.0' LT. TO STA. 116+64.2, 13.0' LT.	12 LF
STA. 105+94.5, 3.4' LT. TO STA. 106+09.5, 3.3' LT.	15 LF
STA. 108+73.2, 2.9' LT. TO STA. 108+88.3, 2.8' LT.	15 LF

TERMINAL CURB TYPE 1- CIRCULAR ITEM 609.232		
LOCATION	LENGTH	REMARK
STA. 105+44.2, 8.6' LT. TO STA. 105+46.4, 11.9' LT.	4 LF	R=20'
STA. 105+86.5, 12.4' LT. TO STA. 105+88.6, 9.0' LT.	4 LF	R=20'
STA. 108+28.1, 8.5' LT. TO STA. 108+29.7, 12.2' LT.	4 LF	R=15'
STA. 108+68.9, 8.5' LT. TO STA. 108+69.7, 12.4' LT.	4 LF	R=10'
STA. 115+28.2, 19.2' LT. TO STA. 115+30.8, 22.2' LT.	4 LF	R=20'
STA. 116+92.2, 22.0' LT. TO STA. 116+95.1, 19.3' LT.	4 LF	R=30'
STA. 117+01.9, 15.1' LT. TO STA. 117+05.7, 13.9' LT.	4 LF	R=35'
STA. 101+45.3, 27.1' LT. TO STA. 101+49.4, 20.2' LT.	8 LF	R=40'
STA. 113+34.6, 19.6' LT. TO STA. 113+41.6, 15.7' LT.	8 LF	R=50'
STA. 112+50.6, 13.7' LT. TO STA. 112+52.9, 25.4' LT.	12 LF	R=27.5'
STA. 101+54.8, 14.2' LT. TO STA. 101+67.4, 6.1' LT., R=40'	15 LF	R=40.0'
STA. 112+35.1, 2.1' LT. TO STA. 112+47.9, 9.5' LT., R=27.5'	15 LF	R=27.5'

ITEM 609.31 CURB TYPE 3, MOLD 1	
LOCATION	LENGTH
STA. 100+56.7, 3.2' LT. TO STA. 100+71.1, 13.1' LT.	40.2'
STA. 100+74.9, 23.0' LT. TO STA. 100+76.4, 46.5' LT.	57.2'
STA. 101+00.4, 13.8' LT. TO STA. 101+10.9, 13.9' LT.	30.3'
STA. 101+02.8, 25.8' LT. TO STA. 101+12.4, 26.0' LT.	22.8'
STA. 112+80.0, 25.6' LT. TO STA. 112+90.8, 25.1' LT.	10.8'
STA. 112+80.3, 31.7' LT. TO STA. 112+90.6, 31.1' LT.	10.8'
STA. 134+04.0, 13.1' LT. TO STA. 135+11.3, 8.0' LT.	108.6
STA. 135+84.5, 8.0' LT. TO STA. 136+81.9, 10.5' LT.	97.6

ITEM 609.31 CURB TYPE 3, MOLD 2	
LOCATION	LENGTH
STA. 110+11.3, 7.3' LT. TO STA. 110+12.4, 11.3' LT.	4.0'

CURB TYPE 5 - ITEM 609.34	
LOCATION	LENGTH
STA. 127+55.4, 60.6' LT. TO STA. 127+75.9, 32.8' LT.	34.8'

ITEM 606.79, GUARDRAIL 350 FLARED TERMINAL	
LOCATION	
STA. 117+59.9, 18.4' LT. TO STA. 117+92.9, 35.3' LT.	

ITEM 606.265 TERMINAL END - SGL RAIL - GALV STEEL	
LOCATION	
STA. 118+04.0, 40.9' LT.	
STA. 129+53.2, 23.3' LT.	
STA. 118+17.5, 10.5' LT.	
STA. 118+40.0, 19.5' LT.	

ITEM 606.48 SINGLE GALVANIZED STEEL POST		
LOCATION		QUANTITY
STA. 118+17.5, 10.5' LT. TO STA. 118+40.0, 19.5' LT.		4 EACH

ITEM 606.353 REFL FLEXIBLE GUARDRAIL MARKER		
LOCATION		QUANTITY
STA. 117+92.9 LT.		2 EACH
STA. 118+04 LT.		2 EACH
STA. 118+17.5 LT.		2 EACH
STA. 118+40.0 LT.		2 EACH
STA. 129+53.2 LT.		2 EACH

ITEM 606.1301 - 31 INCH W-BM GR, MID-WAY SPLICE SINGLE FACE		
LOCATION		LENGTH
STA. 129+53.2, 23.3' LT. TO STA. 132+37.5, 11.0' LT.		287.5'

ITEM 606.1304 - 31 INCH W-BM GR, MID-WAY SPLICE - OVER 15' RADIUS			
LOCATION		LENGTH	RADIUS
STA. 118+17.5, 10.5' LT. TO STA. 118+40.0, 19.5' LT.		25'	50'

ITEM 606.1305 - 31 INCH W-BM GR, MIDWAY SPLICE FLARED TERMINAL	
LOCATION	
STA. 132+37.5, 11.0' LT. TO STA. 132+75.0, 15.5' LT.	

ITEM 607.22 CEDAR FENCE	
LOCATION	LENGTH
STA. 117+24.5, 25.8' LT. TO STA. 117+91.5, 47.9' LT.	72 LF

ITEM 607.24 - REMOVE AND RESET FENCE	
LOCATION	LENGTH
STA. 115+63.0, 20.0' LT. TO STA. 116+59.0, 20.0' LT.	96 LF

DETECTABLE WARNING FIELD (ITEM 608.26)	
LOCATION	AREA (SF)
STA. 100+71.8	10
STA. 101+52.3	15
STA. 112+31.7	11
STA. 112+53.0	11
STA. 113+30.2	22
STA. 118+00.2	10
STA. 118+32.2	10
STA. 127+29.1	12
STA. 127+79.8	16
STA. 133+08.8	28
STA. 134+01.4	16

PLAIN RIPRAP - ITEM 610.08	
LOCATION	
STA. 119+38 LT.	
STA. 122+40 LT.	
STA. 124+64.5 LT.	
STA. 129+50 LT.	
STA. 129+77.5 LT.	
STA. 134+20.5 LT.	

HAND LAID RIPRAP - ITEM 610.09	
LOCATION	
STA. 129+50.0 LT	
STA. 129+77.5 LT.	

EROSION CONTROL BLANKET ITEM 613.319	
STA. 134+15 LT. TO STA. 135+10 LT.	
STA. 135+90 LT. TO STA. 136+80 LT.	

DEMOUNT AND REINSTALL SIGN			
STATION	OFFSET	DESCR.	QUANTITY
119+00	25.5' LT.	GUIDE	1
124+89	21.5' LT.	GUIDE	1
127+99.5	31.0' LT.	GUIDE	1
101+08	25' LT.	R4-7	1
113+52.5	22' LT.	STREET	1
114+10	20' LT.	ROUTE ASSEMBLY	6
128+25	24.5' LT.	NO LEFT	1
128+75	24.5' LT.	HEIGHT	1
128+25	24.5' LT.	ROUTE ASSEMBLY	8

ITEM 645.292 - REG WRN CONF RTE SIGNS TYPE 11			
STATION	OFFSET	DESCR.	SIZE
118+66+/-	115' +/- LT.	W11-2	30"X30"
118+66+/-	115' +/- LT.	AHD	24"X12"
128+25	24.5' LT.	M6-(IGRN)	21"X15"
128+25	24.5' LT.	M6-(IGBLUE)	21"X15"

PAVED WALKS	
LOCATION	
STA. 101+00.4 LT. TO STA. 101+12.2 LT.	
STA. 101+42.2 LT. TO STA. 105+44.2 LT.	
STA. 105+88.7 LT. TO STA. 108+28.1 LT.	
STA. 108+69.1 LT. TO STA. 110+11.3 LT.	
STA. 110+36.8 LT. TO STA. 12+55.1 LT.	
STA. 112+80.0 LT. TO STA. 112+90.8 LT.	
STA. 113+26.3 LT. TO STA. 115+28.2 LT.	
STA. 115+54.9 LT. TO STA. 116+66.1 LT.	
STA. 116+95.1 LT. TO STA. 118+02.7 LT.	
STA. 118+29.0 LT. TO STA. 127+30.1 LT.	
STA. 127+75.9 LT. TO STA. 133+15.9 LT.	
STA. 133+98.0 LT. TO STA. 135+19.4 LT.	
STA. 135+75.7 LT. TO STA. 136+81.8 LT.	

DRIVEWAYS AND ENTRANCES		
LOCATION	DESCRIPTION	CURB OPENING
STA. 105+66.9 LT.	EXISTING DRIVE	57.8'
STA. 108+48.5 LT.	EXISTING DRIVE	54.8'
STA. 110+24.0 LT.	23.9' PAVED DR.	30.1'
STA. 115+42.2 LT.	EXISTING DRIVE	42.9'
STA. 116+79.1 LT.	26' PAVED DR.	37.8'
STA. 133+58.7 LT.	EXISTING DRIVE	85.2'
STA. 135+47.6	EXISTING DRIVE	73.3'

ITEM 606.178 GUARDRAIL BEAM		
LOCATION	LENGTH	RADIUS
STA. 118+17.5, 10.5' LT. TO STA. 118+40.0, 19.5' LT.	25'	50'
(FOR NESTING OF GUARDRAIL)		

ITEM 645.271 - REG WRN CONF RTE SIGNS TYPE 1				
STATION	OFFSET	DESCR.	SIZE	QUANTITY
100+67.0	20.8' LT.	W11-2	30"X30"	2
100+67.0	20.8' LT.	W16-7P	24"X12"	2
101+52.0	25' LT	W11-2	30"X30"	2
101+52.0	25' LT	W16-7P	24"X12"	2
112+44.6	27.9' LT	W11-2	30"X30"	2
112+44.6	27.9' LT	W16-7P	24"X12"	2
113+27.5	29.5' LT.	W11-2	30"X30"	2
113+27.5	29.5' LT.	W16-7P	24"X12"	2
117+96.5	44' LT.	W11-2	30"X30"	1
117+96.5	44' LT.	W16-7P	24"X12"	1
118+36.0	20.2' LT.	W11-2	30"X30"	1
118+36.0	20.2' LT.	W16-7P	24"X12"	1
127+25.0	29.0' LT	W11-2	30"X30"	1
127+25.0	29.0' LT	W16-7P	24"X12"	1
127+79.0	39.5' LT.	W11-2	30"X30"	1
127+79.0	39.5' LT.	W16-7P	24"X12"	1
100+67.0	20.8' LT.	R10-3E	9"X15"	1
101+52.0	25.0' LT.	R10-3E	9"X15"	1
112+44.6	27.9' LT.	R10-3E	9"X15"	1
113+27.5	29.5' LT.	R10-3E	9"X15"	1
117+96.5	44.0' LT.	R10-3E	9"X15"	1
118+36.0	20.2' LT.	R10-3E	9"X15"	1
127+14	MASTARM	R3-5R	30"X36"	1
127+25.0	29.0' LT.	R10-3E	9"X15"	1
127+79.0	39.5' LT.	R10-3E	9"X15"	1

ITEM 645.512 - LED BLANK-OUT SIGN				
STATION	OFFSET	DESCR.	SIZE	QUANTITY
127+14	MASTARM	R10-11	36"X48"	1

STATE OF MAINE
DEPARTMENT OF TRANSPORTATION
AC-STP-1940(200)X
WIN
019402.00
HIGHWAY PLANS

DATE
11-19
BY
JLE
PROJ. MANAGER
A. GORNEAU II
DESIGN-DETAILED
A.L.C
CHECKED-REVIEWED
A.L.C
DESIGN-DETAILED
DESIGN-DETAILED
DESIGN-DETAILED
REVISIONS 1
REVISIONS 2
REVISIONS 3
REVISIONS 4
FIELD CHANGES


SIGNATURE
JAMES L. EASON
No. 7890
P.E. NUMBER
7960
DATE
11/11/19
PERSONAL

STATE OF MAINE
DEPARTMENT OF TRANSPORTATION
AC-STP-1940(200)X
WIN
019402.00
HIGHWAY PLANS

AUGUSTA
CIVIC CENTER DRIVE

CONSTRUCTION NOTES

SHEET NUMBER
6
OF 52

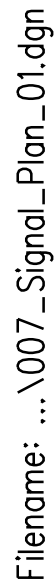


Date:12/2/2019

Username: common

Division: HIGHWAY


Filename: ... \008_Signal_Plan_02.dgn

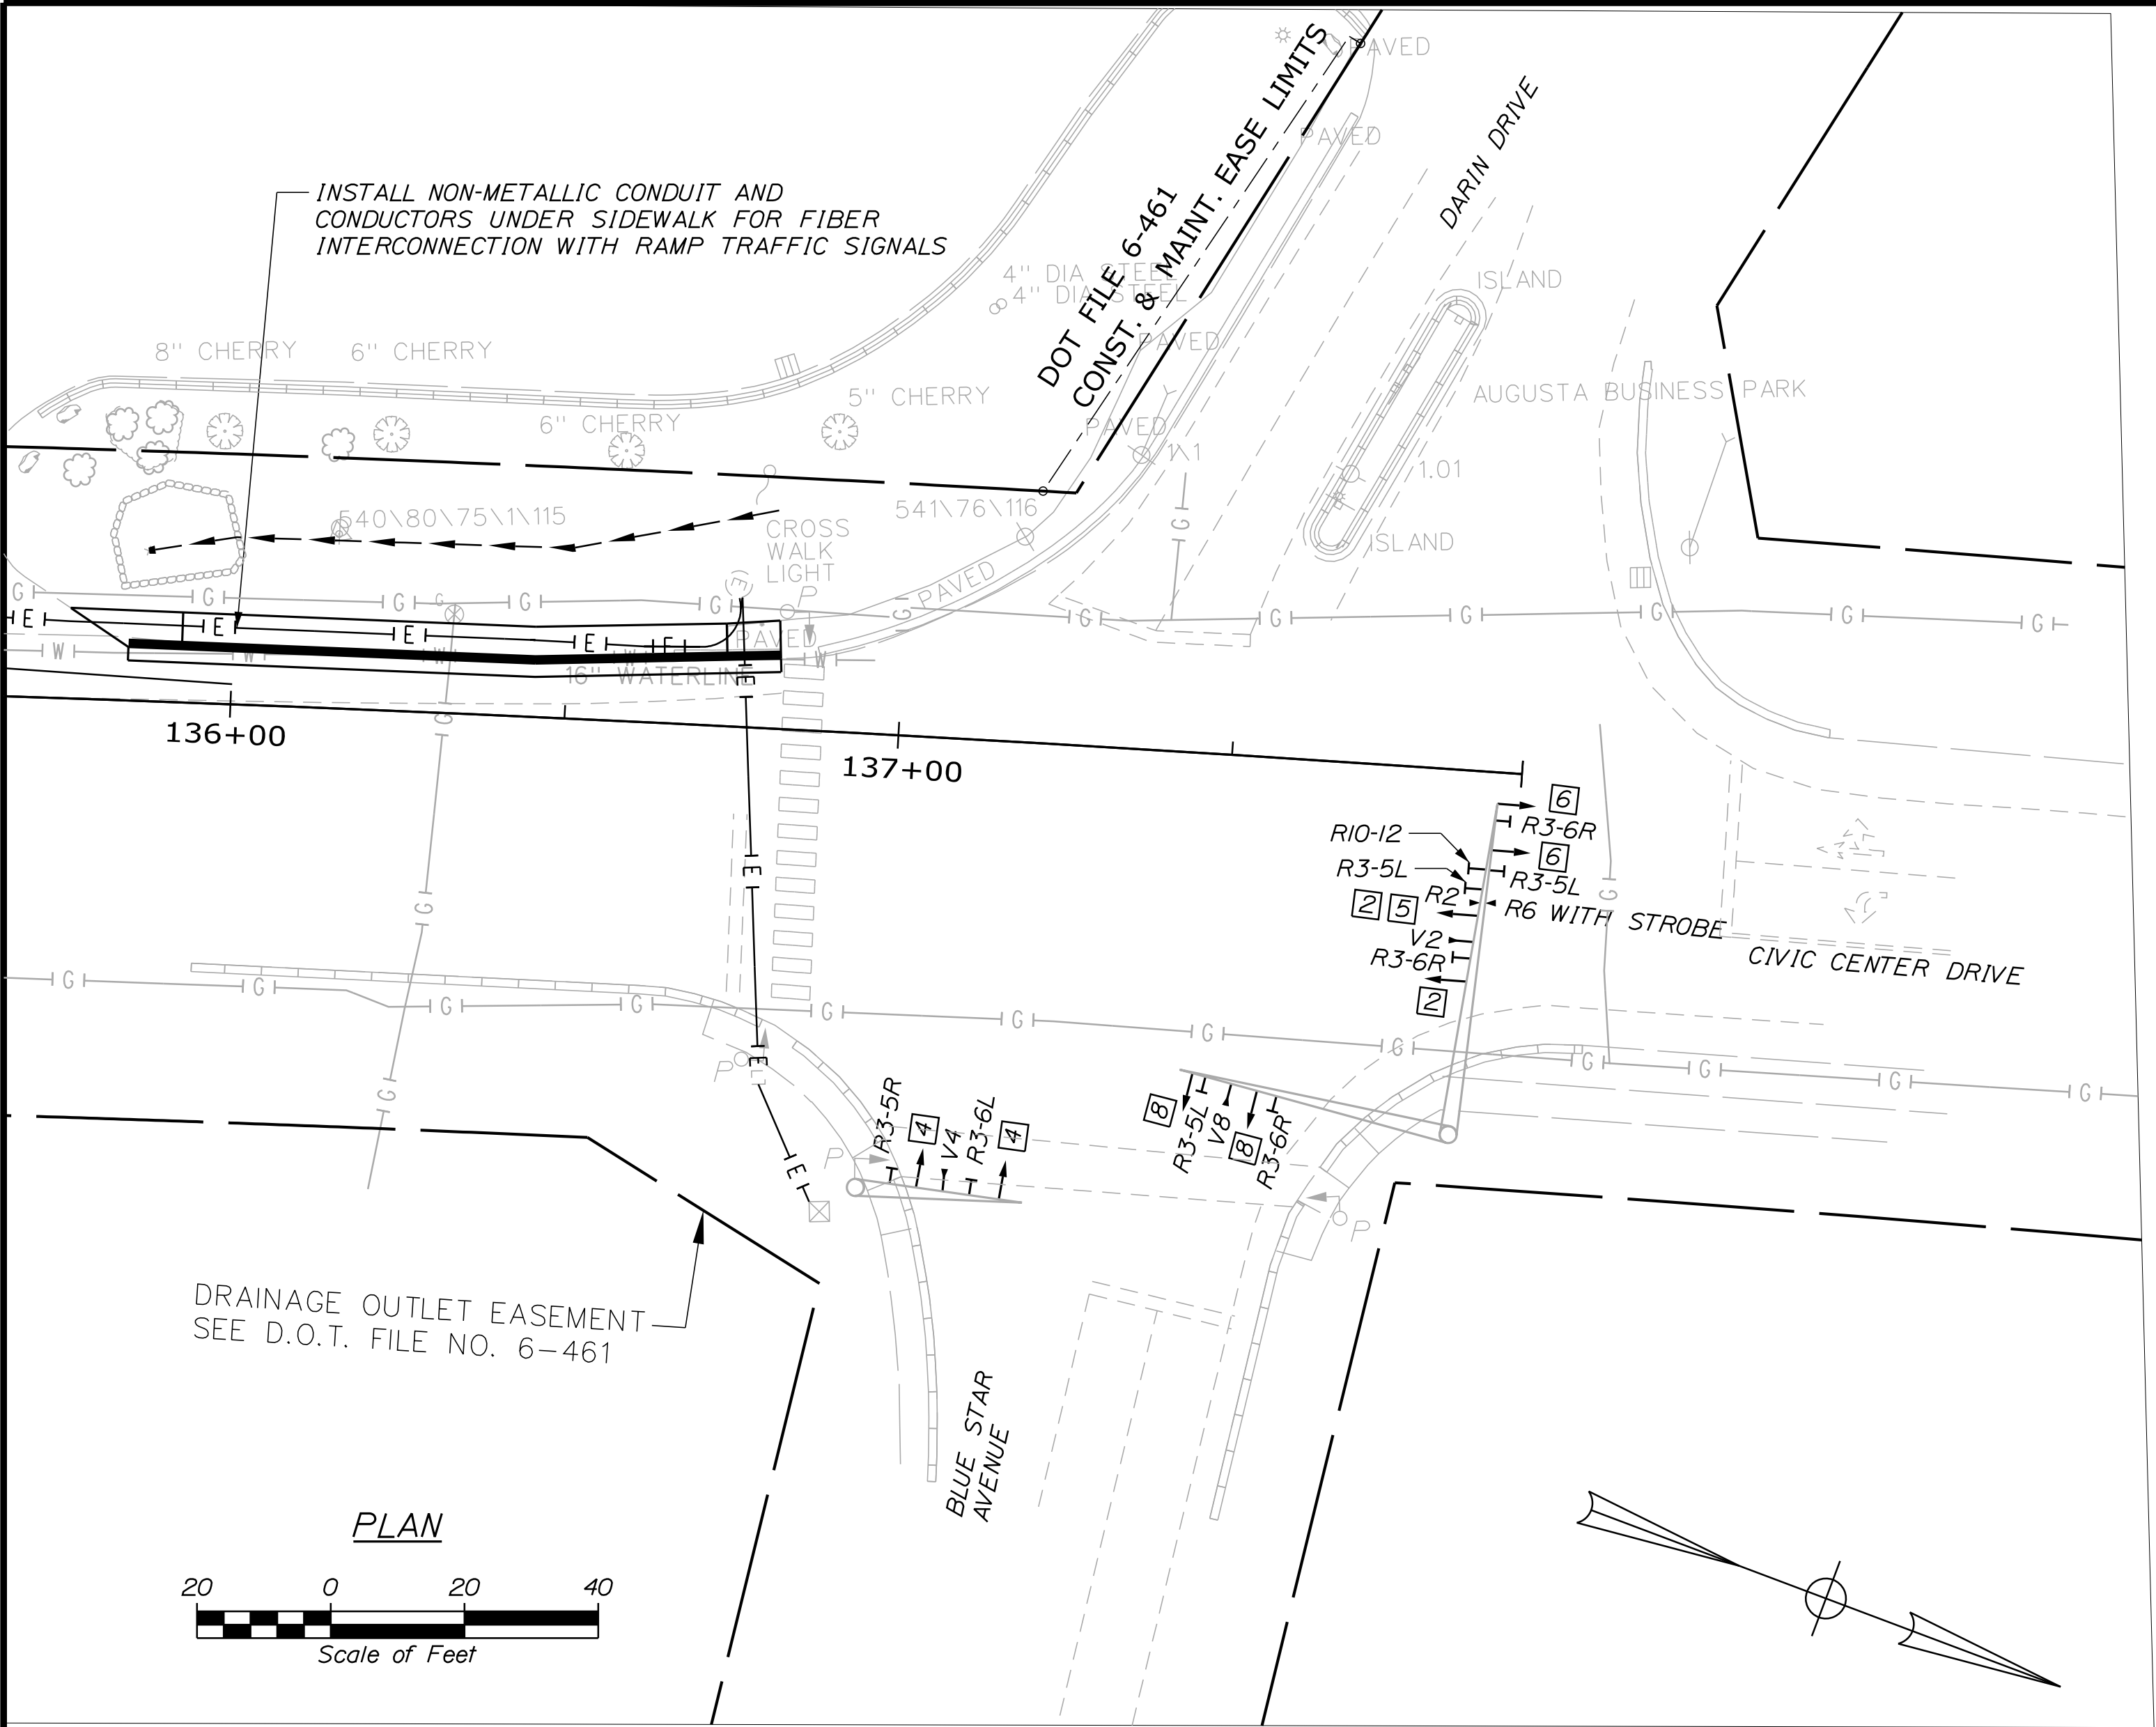


DARIN DRIVE TRAFFIC SIGNALS AND GENERAL SIGNALIZATION NOTES

- EXISTING DARIN DRIVE VEHICULAR AND PEDESTRIAN SIGNALS, CONTROLLER CABINET, CONTROLLER AND OTHER TRAFFIC SIGNAL HARDWARE ARE TO REMAIN, EXCEPT AS NOTED.
- FIBER OPTIC CABLE FOR INTERCONNECTION OF TRAFFIC SIGNALS BETWEEN DARIN DRIVE AND THE I-95 SOUTHBOUND RAMPS SHALL CONSIST OF A MINIMUM OF 12 SINGLE MODE FIBERS.
- ALL FIBER CONNECTIONS SHALL BE FUSION SPLICED. NO MECHANICAL SPLICES WILL BE ALLOWED.
- FIBER CABLING AND CONNECTIONS SHALL BE COORDINATED THROUGH MAINEDOT AND THE CITY OF AUGUSTA'S INFORMATION SYSTEMS BUREAU.
- COORDINATION CYCLE LENGTH = 110 SECONDS. COORDINATED PHASE SHALL BE SAME AS AT OTHER CIVIC CENTER DRIVE SYSTEM SIGNALS.
- DARIN DRIVE SIGNAL OFFSET FROM MASTER SHALL BE 48 SECONDS. OFFSET REFERENCE IS END OF GREEN OF COORDINATED PHASE.
- FIELD ADJUST DARIN DRIVE SPLIT TIMES IF REQUIRED FOR COORDINATION.
- OTHER EXISTING TIMING AND COORDINATION OF SIGNALS ON THIS PROJECT SHALL REMAIN THE SAME AS EXISTING EXCEPT AS NOTED.


COUNTDOWN PEDESTRIAN SIGNAL DETAIL

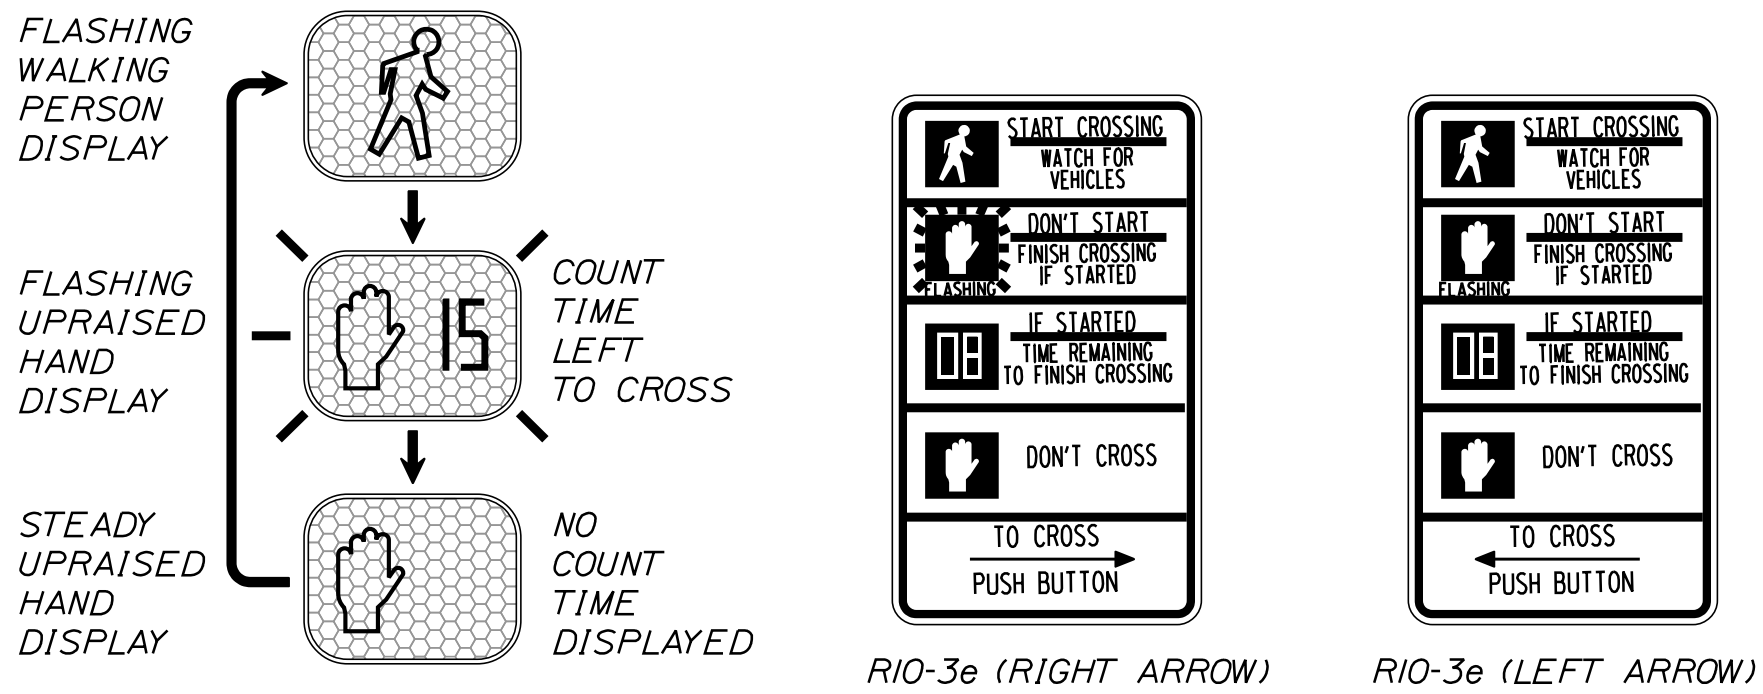

OVERHEAD SIGNS DETAIL

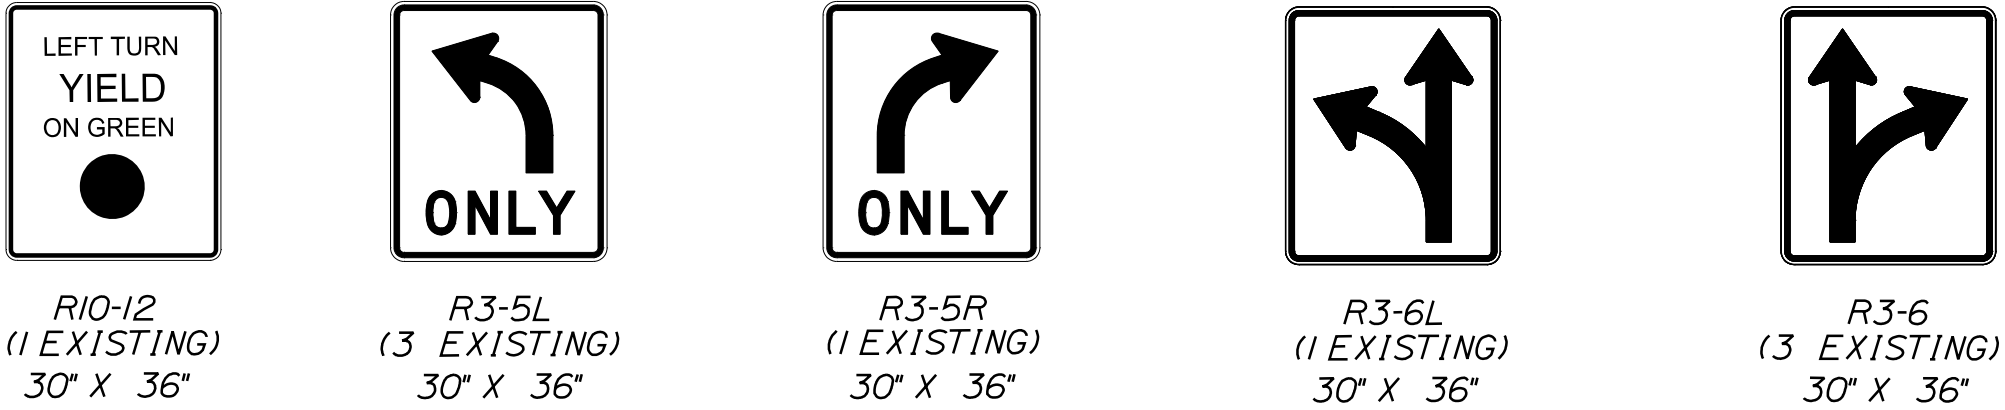

PHASING

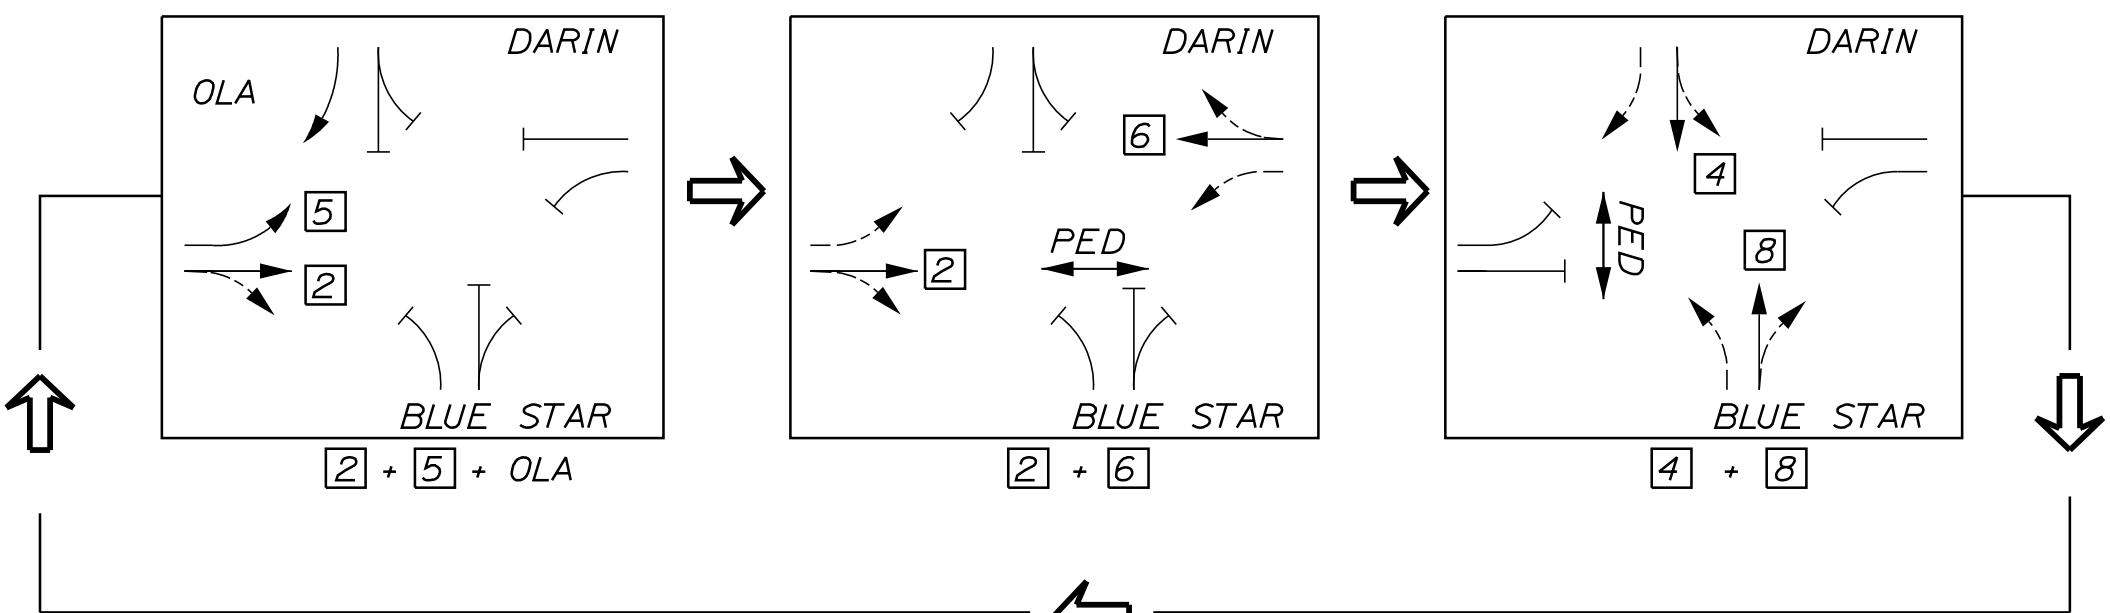


DETECTION OF MOVEMENT [5] SHALL BE SET FOR 5 SEC DELAY


SIGNAL TIMING SCHEDULE (FREE PLAN)

PHASE	1	2	3	4	5	6	7	8
MIN. INITIAL	-	10	-	5	5	10	-	5
VEH. EXT.	-	0.5	-	3.0	3.0	0.5	-	3.0
MAX. GREEN	-	34	-	12	6	34	-	12
YELLOW	-	4.0	-	4.0	4.0	4.0	-	4.0
ALL RED	-	2.0	-	2.0	2.0	2.0	-	2.0
PED. WALK	-	4	-	4	-	-	-	-
PED. CLEAR	-	18	-	16	-	-	-	-
FLASH	-	Y	-	R	R	Y	-	R
RECALL	-	SOFT	-	OFF	OFF	SOFT	-	OFF

SIGNAL HEAD DETAIL

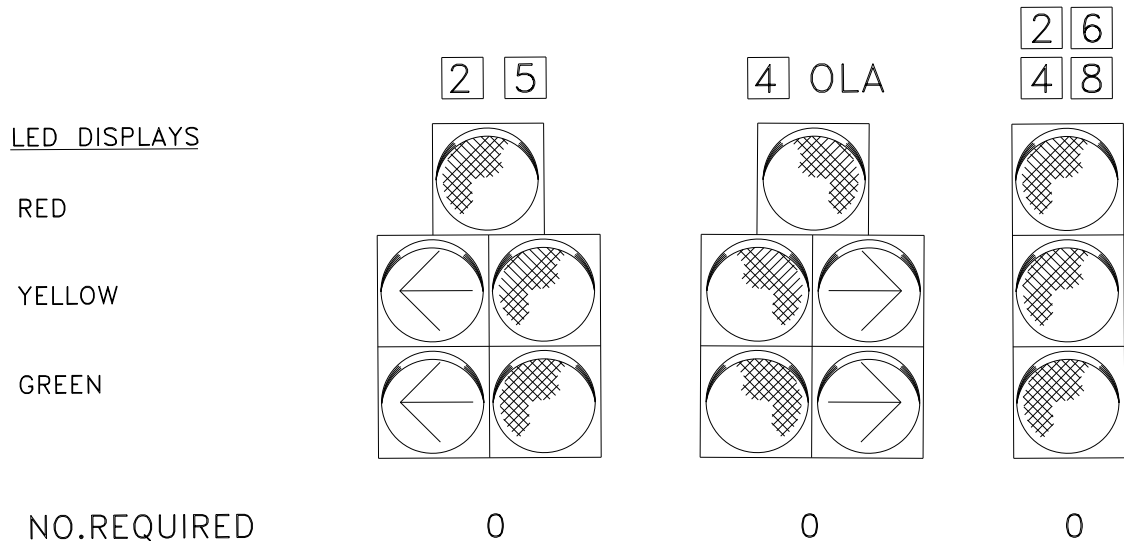

1. ALL EXISTING ASSEMBLIES, DETECTION AND PREEMPTION EQUIPMENT SHALL REMAIN.

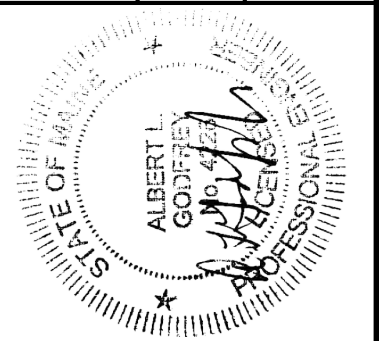

SIGNATURE
4226
P.E. NUMBER
11/11/19
DATE

PROJ. MANAGER	A. CORNEAU II	BY	DATE
DESIGN-DETAILED	ALC	JLE	11-19
CHECKED-REVIEWED	ALC		
DESIGN2-DETAILED2			
DESIGN3-DETAILED3			
REVISIONS 1			
REVISIONS 2			
REVISIONS 3			
REVISIONS 4			
FIELD CHANGES			

AUGUSTA
CIVIC CENTER DRIVE
SIGNAL PLAN


[illegible]

Date:12/2/2019

Username: common

Division: HIGHWAY

Filename: ...\\010_HDPlan_01.dgn

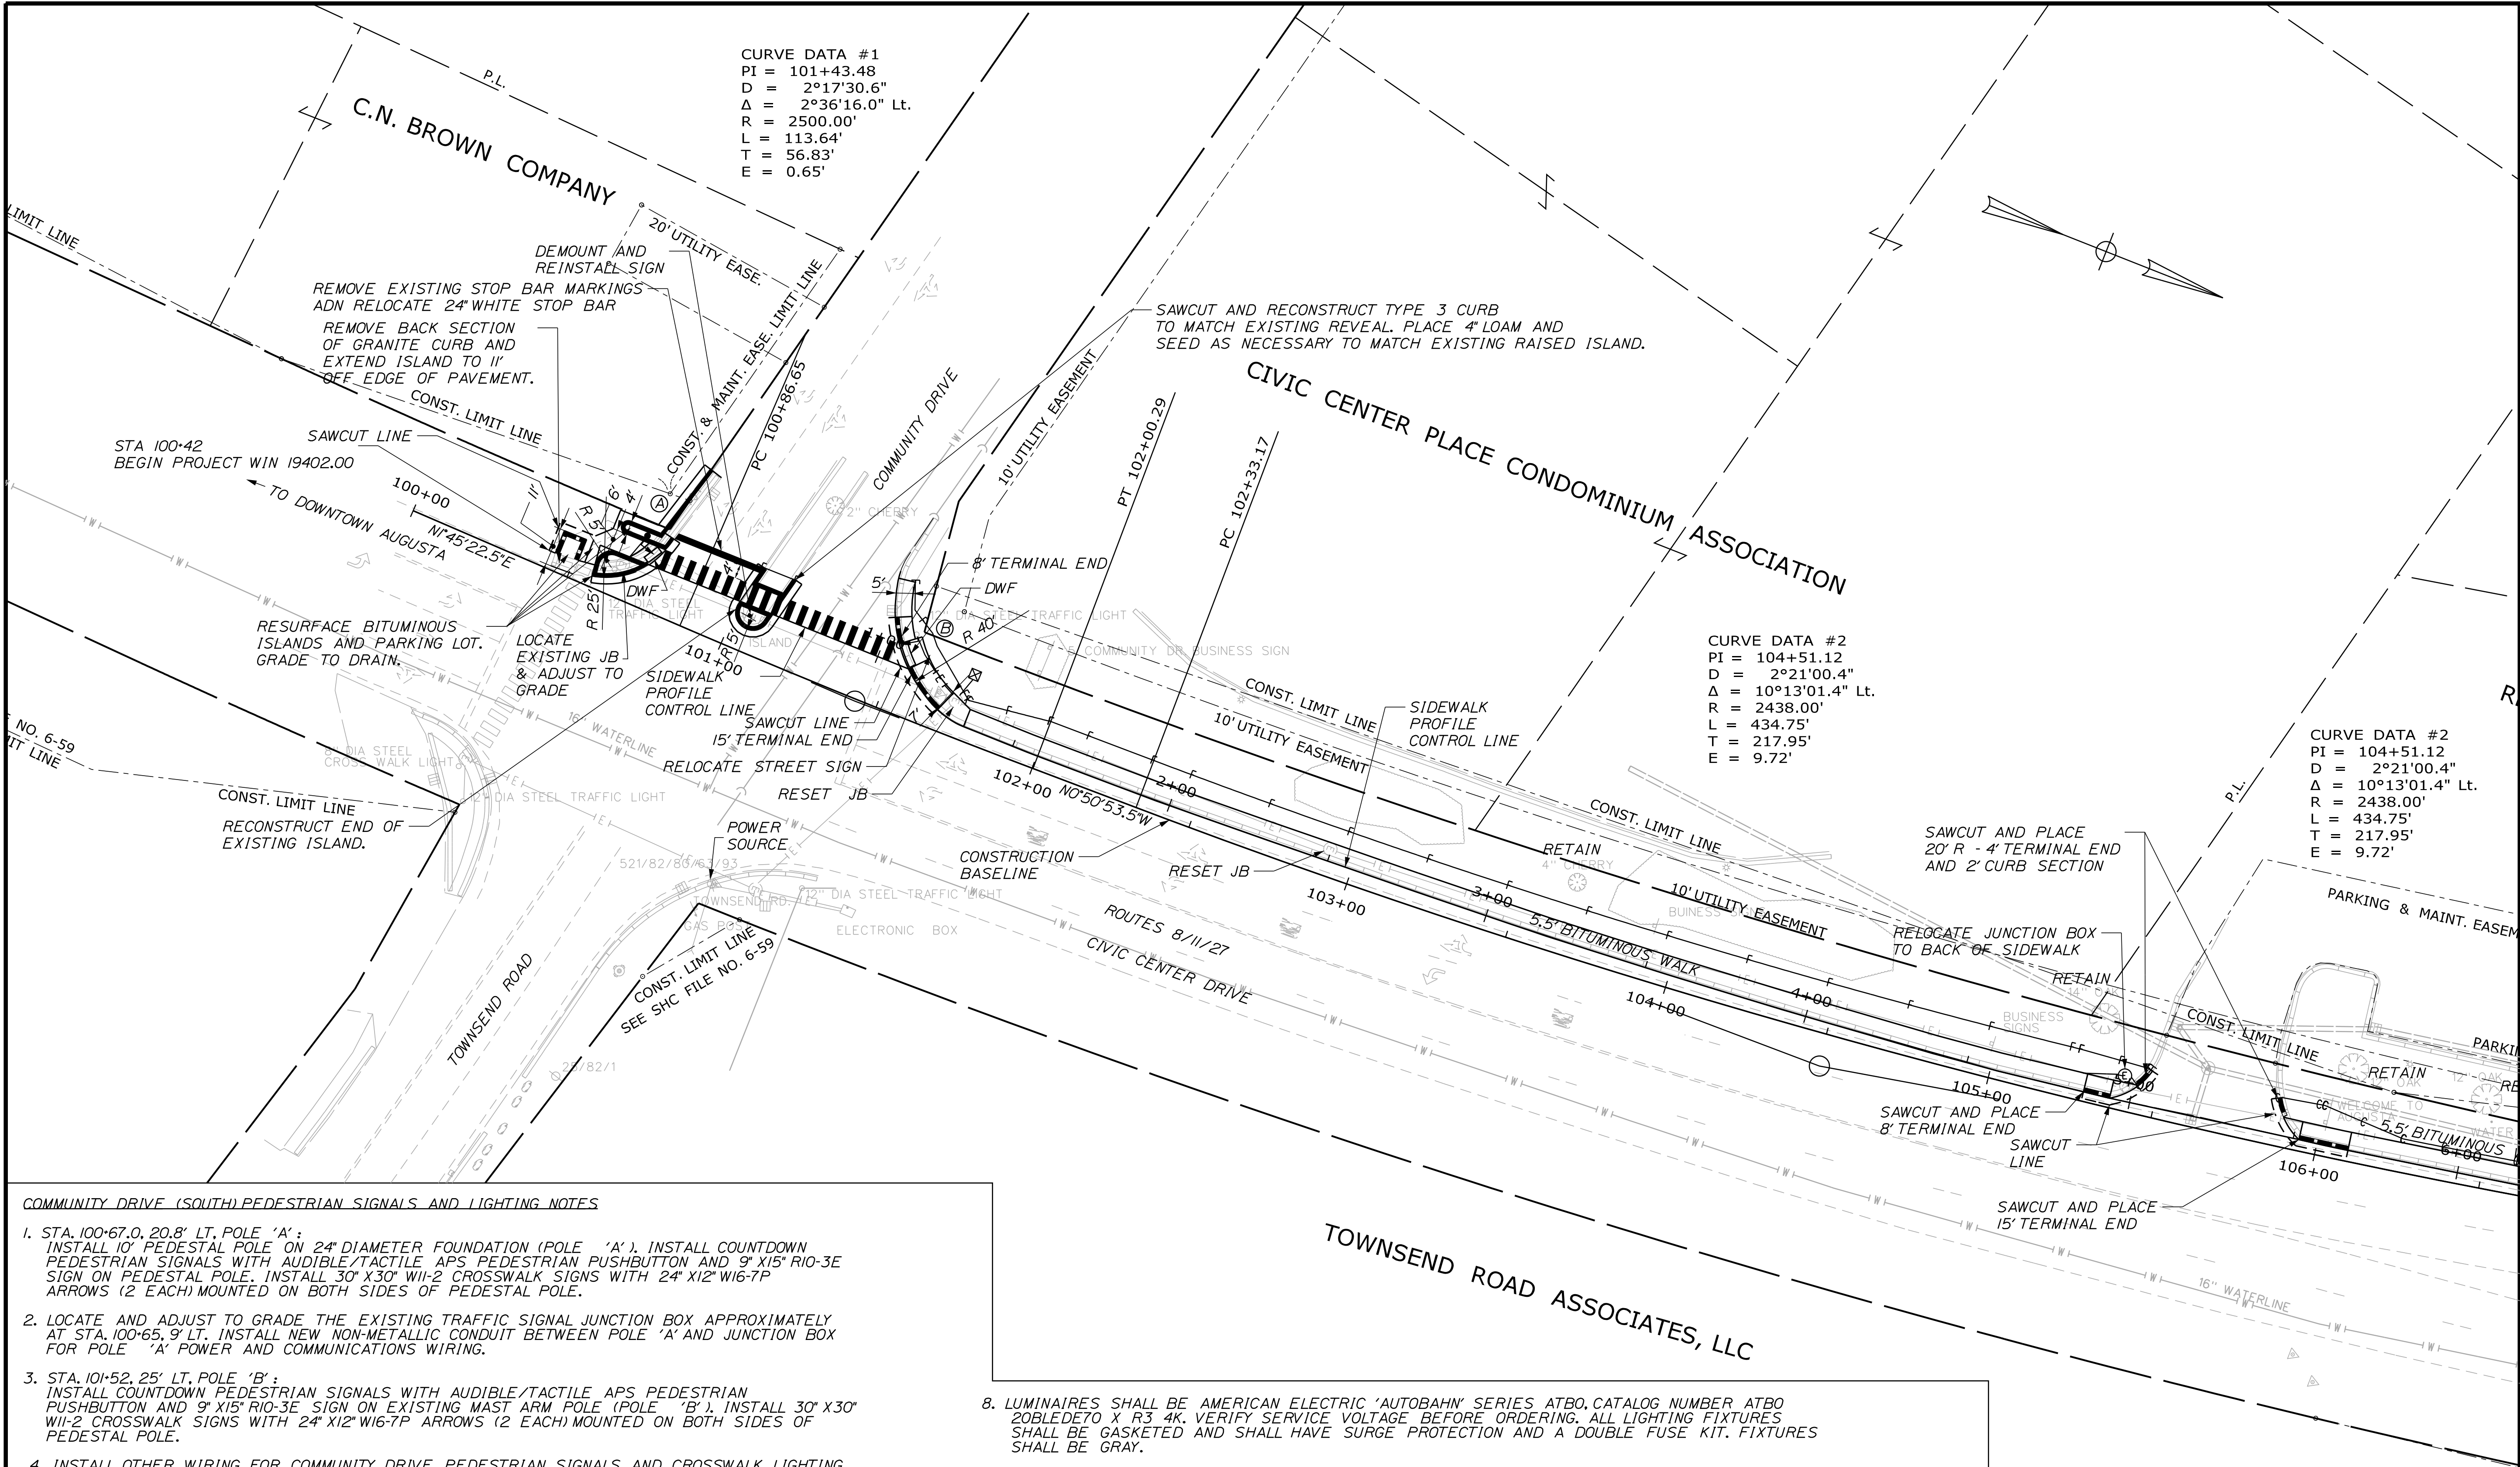

COMMUNITY DRIVE (SOUTH) PEDESTRIAN SIGNALS AND LIGHTING NOTES

1. STA. 100+67.0, 20.8' LT. POLE 'A':
INSTALL 10' PEDESTAL POLE ON 24" DIAMETER FOUNDATION (POLE 'A'). INSTALL COUNTDOWN PEDESTRIAN SIGNALS WITH AUDIBLE/TACTILE APS PEDESTRIAN PUSHBUTTON AND 9' X15' RIO-3E SIGN ON PEDESTAL POLE. INSTALL 30" X30" W1-2 CROSSWALK SIGNS WITH 24" X12" W16-7P ARROWS (2 EACH) MOUNTED ON BOTH SIDES OF PEDESTAL POLE.
2. LOCATE AND ADJUST TO GRADE THE EXISTING TRAFFIC SIGNAL JUNCTION BOX APPROXIMATELY AT STA. 100+65, 9' LT. INSTALL NEW NON-METALLIC CONDUIT BETWEEN POLE 'A' AND JUNCTION BOX FOR POLE 'A' POWER AND COMMUNICATIONS WIRING.
3. STA. 101+52, 25' LT. POLE 'B':
INSTALL COUNTDOWN PEDESTRIAN SIGNALS WITH AUDIBLE/TACTILE APS PEDESTRIAN PUSHBUTTON AND 9' X15' RIO-3E SIGN ON EXISTING MAST ARM POLE (POLE 'B'). INSTALL 30" X30" W1-2 CROSSWALK SIGNS WITH 24" X12" W16-7P ARROWS (2 EACH) MOUNTED ON BOTH SIDES OF PEDESTAL POLE.
4. INSTALL OTHER WIRING FOR COMMUNITY DRIVE PEDESTRIAN SIGNALS AND CROSSWALK LIGHTING THROUGH EXISTING CONDUIT EXCEPT AS NOTED ON THIS PLAN. ALL POWER WIRING FOR PEDESTRIAN SIGNALS AND CROSSWALK LIGHTING SHALL BE STRANDED COPPER XHHW-2 WIRE, NO. 8 AWG OR LARGER. IF CONTRACTOR IS UNABLE TO INSTALL NEW WIRING IN EXISTING CONDUIT DUE TO EXISTING WIRE FILL OR CONDITION OF THE CONDUIT, NEW CONDUIT UNDER ROADWAYS SHALL BE SCHEDULE 80 CONDUIT INSTALLED BY DIRECTIONAL DRILLING.
5. MODIFY TRAFFIC SIGNAL CONTROLLER TO ADD PEDESTRIAN TIMING FOR THE COMMUNITY DRIVE CROSSWALK TO VEHICULAR PHASE 2 NORTHBOUND CIVIC CENTER DRIVE. WALK TIMING = 6.0 SECONDS. PEDESTRIAN CLEARANCE TIME = 19.0 SECONDS.
6. INSTALL NEW LUMINAIRES FOR COMMUNITY DRIVE CROSSWALK LIGHTING ON EXISTING TRAFFIC SIGNAL MAST ARM POLES (ONE ON EACH POLE) ON NORTHWEST AND SOUTHWEST CORNERS OF COMMUNITY DRIVE.
7. ATTACH 1.5" NOMINAL DIAMETER SCHEDULE 40 GALVANIZED STEEL PIPE RISERS TO TOPS OF TRAFFIC SIGNAL MAST ARM POLE COLUMNS ON CORNERS OF COMMUNITY DRIVE FOR POWER FEED AND SUPPORT OF NEW LUMINAIRES. EACH RISER SHALL HAVE A 90 DEGREE ELBOW FITTING AT THE TOP WITH A MINIMAL LENGTH HORIZONTAL TENON OF 1.5" SCHEDULE 40 GALVANIZED STEEL PIPE FOR ATTACHMENT OF THE LUMINAIRE. ORIENT LUMINAIRES TOWARD COMMUNITY DRIVE.

8. LUMINAIRES SHALL BE AMERICAN ELECTRIC 'AUTOBAHN' SERIES ATB0, CATALOG NUMBER ATB0 20BLED70 X R3 4K. VERIFY SERVICE VOLTAGE BEFORE ORDERING. ALL LIGHTING FIXTURES SHALL BE GASKETED AND SHALL HAVE SURGE PROTECTION AND A DOUBLE FUSE KIT. FIXTURES SHALL BE GRAY.
9. MOUNT LUMINAIRES ON STEEL PIPE RISERS AT A MOUNTING HEIGHT OF 24' ABOVE ROADWAY SURFACE GRADE. WIRE LIGHTING THROUGH EXISTING CONDUITS TO THE EXISTING JUNCTION BOX AT STA. 101+70, 11' LT.
10. INSTALL A LOCKABLE NEMA 3R LIGHTING CONTROL CABINET ON A 6" X6" PRESSURE-TREATED WOOD POST AT STA. 101+70, 20' LT. THE LIGHTING CIRCUIT FOR LUMINAIRES SHALL BE PHOTOCELL ACTIVATED BY A PHOTOCELL ON THE LIGHTING CONTROL CABINET.
11. AN EXTERNAL STANDALONE BREAKER TO DISCONNECT POWER TO THE NEW LIGHTING CONTROL CABINET SHALL BE INSTALLED IN A LOCKABLE NEMA 3R ENCLOSURE BETWEEN THE METER AND THE CABINET.
12. THE CONTROL CABINETS AND THE POWER DISCONNECT ENCLOSURE EACH SHALL BE MARKED WITH ARC HAZARD TYPE 2, 3 OR 4 AND THE APPROPRIATE PPE REQUIRED. SEE SECTION 643.09 FOR OTHER REQUIREMENTS.
13. THE WALK PHASE FOR THE COMMUNITY DRIVE (SOUTH) CROSSWALK SHALL BE COINCIDENT WITH THE NORTHBOUND CIVIC CENTER DRIVE THROUGH MOVEMENT (PHASE 2). WALK TIMING = 4.0 SECONDS. PEDESTRIAN CLEARANCE TIME = 21.0 SECONDS.


STATE OF MAINE DEPARTMENT OF TRANSPORTATION		AC-STP-1940(200)X		WIN 019402.00		HIGHWAY PLANS	
SIGNATURE JAMES L. JASON No. 7590		P.E. NUMBER 7960		DATE 11/11/19			
PROJ. MANAGER A. CORNEAU II	BY JLE	DATE 11-19	CHECKED ALG	DESIGNED ALG	DESIGNED ALG	REVISIONS 1	REVISIONS 2
				REVISIONS 3	REVISIONS 4	FIELD CHANGES	
AUGUSTA DRIVE CIVIC CENTER DRIVE				PLANS			
SHEET NUMBER 10				OF 52			

Date:12/2/2019

Username: common

Division: HIGHWAY

Filename: ... \012_HDPlan_03.dgn

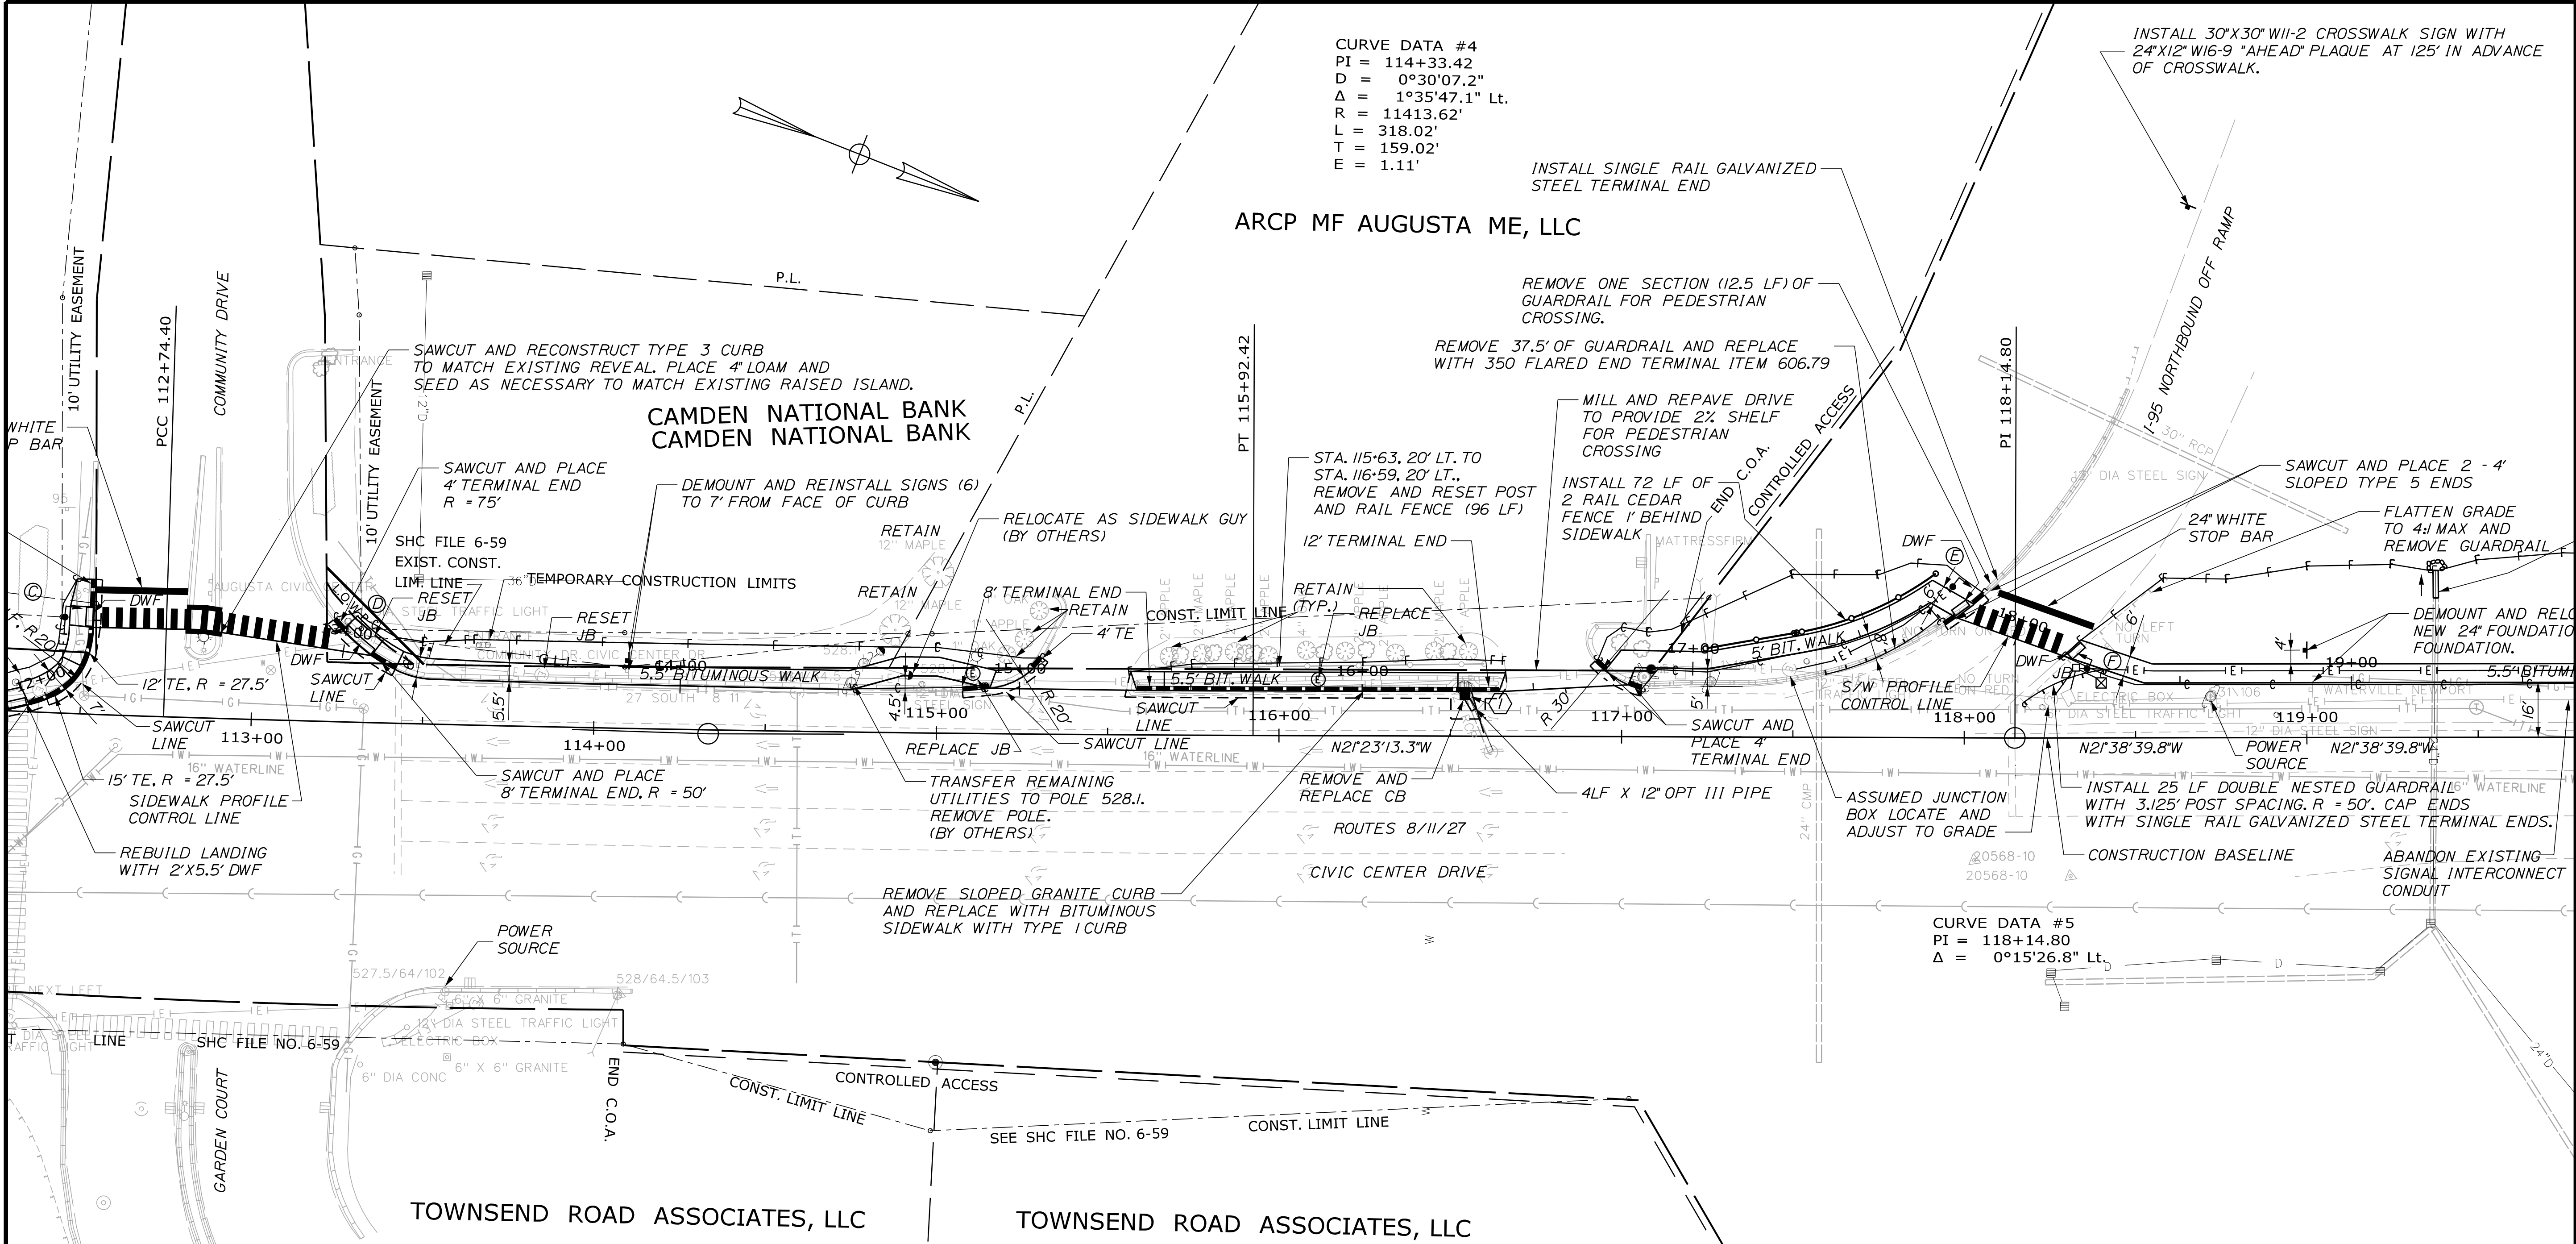

COMMUNITY DRIVE (NORTH) PEDESTRIAN SIGNALS NOTES

1. STA. 112+44.6, 27.9' LT, POLE 'C':
INSTALL 10' PEDESTAL POLE ON 24" DIAMETER FOUNDATION (POLE 'C'). INSTALL COUNTDOWN PEDESTRIAN SIGNALS WITH AUDIBLE/TACTILE APS PEDESTRIAN PUSHBUTTON AND 9'X15' RIO-3E SIGN ON PEDESTAL POLE. INSTALL 30'X30" WII-2 CROSSWALK SIGNS WITH 24'X12" W16-7P ARROWS (2 EACH) MOUNTED ON BOTH SIDES OF PEDESTAL POLE.
2. LOCATE AND ADJUST TO GRADE THE EXISTING TRAFFIC SIGNAL JUNCTION BOX APPROXIMATELY AT STA. 112+37, 7' LT. INSTALL NEW NON-METALLIC CONDUIT BETWEEN POLE 'C' AND JUNCTION BOX FOR POLE 'C' POWER AND COMMUNICATIONS WIRING.
3. STA. 113+27, 29' LT, POLE 'D':
INSTALL COUNTDOWN PEDESTRIAN SIGNALS WITH AUDIBLE/TACTILE APS PEDESTRIAN PUSHBUTTON AND 9'X15' RIO-3E SIGN ON EXISTING MAST ARM POLE (POLE 'D'). INSTALL 30'X30" WII-2 CROSSWALK SIGNS WITH 24'X12" W16-7P ARROWS (2 EACH) MOUNTED ON BOTH SIDES OF PEDESTAL POLE.
4. INSTALL OTHER WIRING FOR COMMUNITY DRIVE PEDESTRIAN SIGNALS THROUGH EXISTING CONDUIT EXCEPT AS NOTED ON THIS PLAN. ALL POWER WIRING FOR PEDESTRIAN SIGNALS SHALL BE STRANDED COPPER XHHW-2 WIRE, NO. 8 AWG OR LARGER. IF CONTRACTOR IS UNABLE TO INSTALL NEW WIRING IN EXISTING CONDUIT DUE TO EXISTING WIRE FILL OR CONDITION OF THE CONDUIT, NEW CONDUIT UNDER ROADWAYS SHALL BE SCHEDULE 80 CONDUIT INSTALLED BY DIRECTIONAL DRILLING.
5. MODIFY TRAFFIC SIGNAL CONTROLLER TO ADD PEDESTRIAN TIMING FOR THE COMMUNITY DRIVE CROSSWALK TO VEHICULAR PHASE 2 NORTHBOUND CIVIC CENTER DRIVE. WALK TIMING = 7.0 SECONDS. PEDESTRIAN CLEARANCE TIME = 21.0 SECONDS.
6. NO NEW LIGHTING IS REQUIRED FOR THE COMMUNITY DRIVE (NORTH) CROSSWALK.
7. THE WALK PHASE FOR THE COMMUNITY DRIVE (NORTH) CROSSWALK SHALL BE COINCIDENT WITH THE NORTHBOUND CIVIC CENTER DRIVE THROUGH MOVEMENT (PHASE 2). WALK TIMING = 4.0 SECONDS. PEDESTRIAN CLEARANCE TIME = 21.0 SECONDS.

I-95 NORTHBOUND OFF-RAMP PEDESTRIAN SIGNALS AND LIGHTING NOTES

1. STA. 117+96.5, 44.0' LT, POLE 'E':
INSTALL 25' CONVENTIONAL LIGHTING STANDARD WITH TRANSFORMER BASE ON 24" DIAMETER FOUNDATION (POLE 'E'). INSTALL COUNTDOWN PEDESTRIAN SIGNALS WITH AUDIBLE/TACTILE APS PEDESTRIAN PUSHBUTTON AND 9'X15' RIO-3E SIGN ON LIGHT POLE. INSTALL 30'X30" WII-2 CROSSWALK SIGN WITH 24'X12" W16-7P ARROW (1 EACH) MOUNTED ON APPROACH SIDE OF POLE.
2. STA. 117+50, 20' LT AND STA. 118+25, 10' LT:
APPROXIMATE LOCATIONS OF ASSUMED TRAFFIC SIGNAL JUNCTION BOXES. LOCATE JUNCTION BOXES AND ADJUST TO GRADE. INSTALL NEW NON-METALLIC CONDUIT BETWEEN POLE 'E' AND JUNCTION BOX APPROXIMATELY AT STA. 117+50 LT FOR POLE 'E' POWER AND COMMUNICATIONS WIRING.
3. STA. 118+32, 20' LT: INSTALL NEW PRECAST CONCRETE JUNCTION BOX.
4. STA. 118+36.0, 20.2' LT, POLE 'F':
INSTALL 10' PEDESTAL POLE ON 24" DIAMETER FOUNDATION (POLE 'F'). INSTALL COUNTDOWN PEDESTRIAN SIGNALS WITH AUDIBLE/TACTILE APS PEDESTRIAN PUSHBUTTON AND 9'X15' RIO-3E SIGN ON PEDESTAL POLE. INSTALL 30'X30" WII-2 CROSSWALK SIGN WITH 24'X12" W16-7P ARROW (1 EACH) MOUNTED ON APPROACH SIDE OF POLE. INSTALL NEW NON-METALLIC CONDUIT BETWEEN POLE 'F' AND NEW JUNCTION BOX AT STA. 118+32 LT AND FROM NEW JUNCTION BOX AT STA. 118+32 LT TO EXISTING JUNCTION BOX APPROXIMATELY AT STA. 118+25 LT.
5. INSTALL WIRING FOR I-95 NORTHBOUND OFF-RAMP PEDESTRIAN SIGNALS AND CROSSWALK LIGHTING THROUGH EXISTING CONDUIT EXCEPT AS NOTED ON THIS PLAN. ALL POWER WIRING FOR PEDESTRIAN SIGNALS AND CROSSWALK LIGHTING SHALL BE STRANDED COPPER XHHW-2 WIRE, NO. 8 AWG OR LARGER. IF CONTRACTOR IS UNABLE TO INSTALL NEW WIRING IN EXISTING CONDUIT DUE TO EXISTING WIRE FILL OR CONDITION OF THE CONDUIT, NEW CONDUIT UNDER ROADWAYS SHALL BE SCHEDULE 80 CONDUIT INSTALLED BY DIRECTIONAL DRILLING.

6. MODIFY TRAFFIC SIGNAL CONTROLLER TO ADD PEDESTRIAN TIMING FOR I-95 NORTHBOUND OFF-RAMP CROSSWALK TO VEHICULAR PHASE 6 SOUTHBOUND CIVIC CENTER DRIVE. WALK TIMING = 4.0 SECONDS. PEDESTRIAN CLEARANCE TIME = 7.0 SECONDS.
7. INSTALL NEW LUMINAIRE FOR I-95 NORTHBOUND OFF-RAMP CROSSWALK LIGHTING ON NEW CONVENTIONAL LIGHTING STANDARD AT STA. 117+96.5, 44.0' LT. LUMINAIRE SHALL BE INSTALLED AT THE TOP OF POLE WITH A MINIMUM LENGTH HORIZONTAL TENON. ORIENT LUMINAIRE ACROSS RAMP WITH ALIGNMENT OF CROSSWALK.
8. LUMINAIRE SHALL BE AMERICAN ELECTRIC 'AUTOBAHN' SERIES ATBO, CATALOG NUMBER ATBO 20BLED70 X R3 4K. VERIFY SERVICE VOLTAGE BEFORE ORDERING. LIGHTING FIXTURE SHALL BE GASKETED AND SHALL HAVE SURGE PROTECTION AND A DOUBLE FUSE KIT. FIXTURE SHALL BE GRAY.
9. INSTALL A LOCKABLE NEMA 3R LIGHTING CONTROL CABINET ON A 6'X6' PRESSURE-TREATED WOOD POST AT STA. 118+40, 16' LT. LIGHTING CIRCUIT FOR LUMINAIRE SHALL BE PHOTOCELL ACTIVATED BY A PHOTOCELL ON THE LIGHTING CONTROL CABINET.
10. AN EXTERNAL STANDALONE BREAKER TO DISCONNECT POWER TO THE NEW LIGHTING CONTROL CABINET SHALL BE INSTALLED IN A LOCKABLE NEMA 3R ENCLOSURE BETWEEN THE METER AND THE CABINET.
11. INSTALL NEW NON-METALLIC CONDUIT BETWEEN LIGHTING CONTROL CABINET AND NEW JUNCTION BOX AT STA. 118+32 LT.
12. THE CONTROL CABINETS AND THE POWER DISCONNECT ENCLOSURE EACH SHALL BE MARKED WITH ARC HAZARD TYPE 2, 3 OR 4 AND THE APPROPRIATE PPE REQUIRED. SEE SECTION 643.09 FOR OTHER REQUIREMENTS.
13. THE WALK PHASE FOR THE I-95 NORTHBOUND OFF-RAMP CROSSWALK SHALL BE COINCIDENT WITH THE SOUTHBOUND CIVIC CENTER DRIVE THROUGH MOVEMENT (PHASE 6). WALK TIMING = 4.0 SECONDS. PEDESTRIAN CLEARANCE TIME = 6.0 SECONDS.

STATE OF MAINE DEPARTMENT OF TRANSPORTATION		AC-STP-1940(200)X		WIN 019402.00		HIGHWAY PLANS	
STATE OF MAINE DEPARTMENT OF TRANSPORTATION JAMES L. EASON No. 7890 PROFESSIONAL ENGINEER		SIGNATURE		P.E. NUMBER 7960		DATE 11/11/19	
PROJ. MANAGER A. GORNEAU II		BY JLE		DATE 11-19		DATE 11-19	
DESIGN-DETAILED ALC		CHECKED-REVIEWED ALC		DESIGN-DETAILED ALC		REVISIONS 1 2 3 4	
AUGUSTA DRIVE CIVIC CENTER DRIVE		PLANS		SHEET NUMBER 12		OF 52	

Date:12/2/2019

Username: common


Division: HIGHWAY

Filename: ... \013_HDPlan_04.dgn

ROSSWALK SIGN WITH
AQUE AT 125' IN ADVANCE

LEGEND

WALLPACK LIGHT FIXTURE
MOUNTED ON BRIDGE PIER CAP

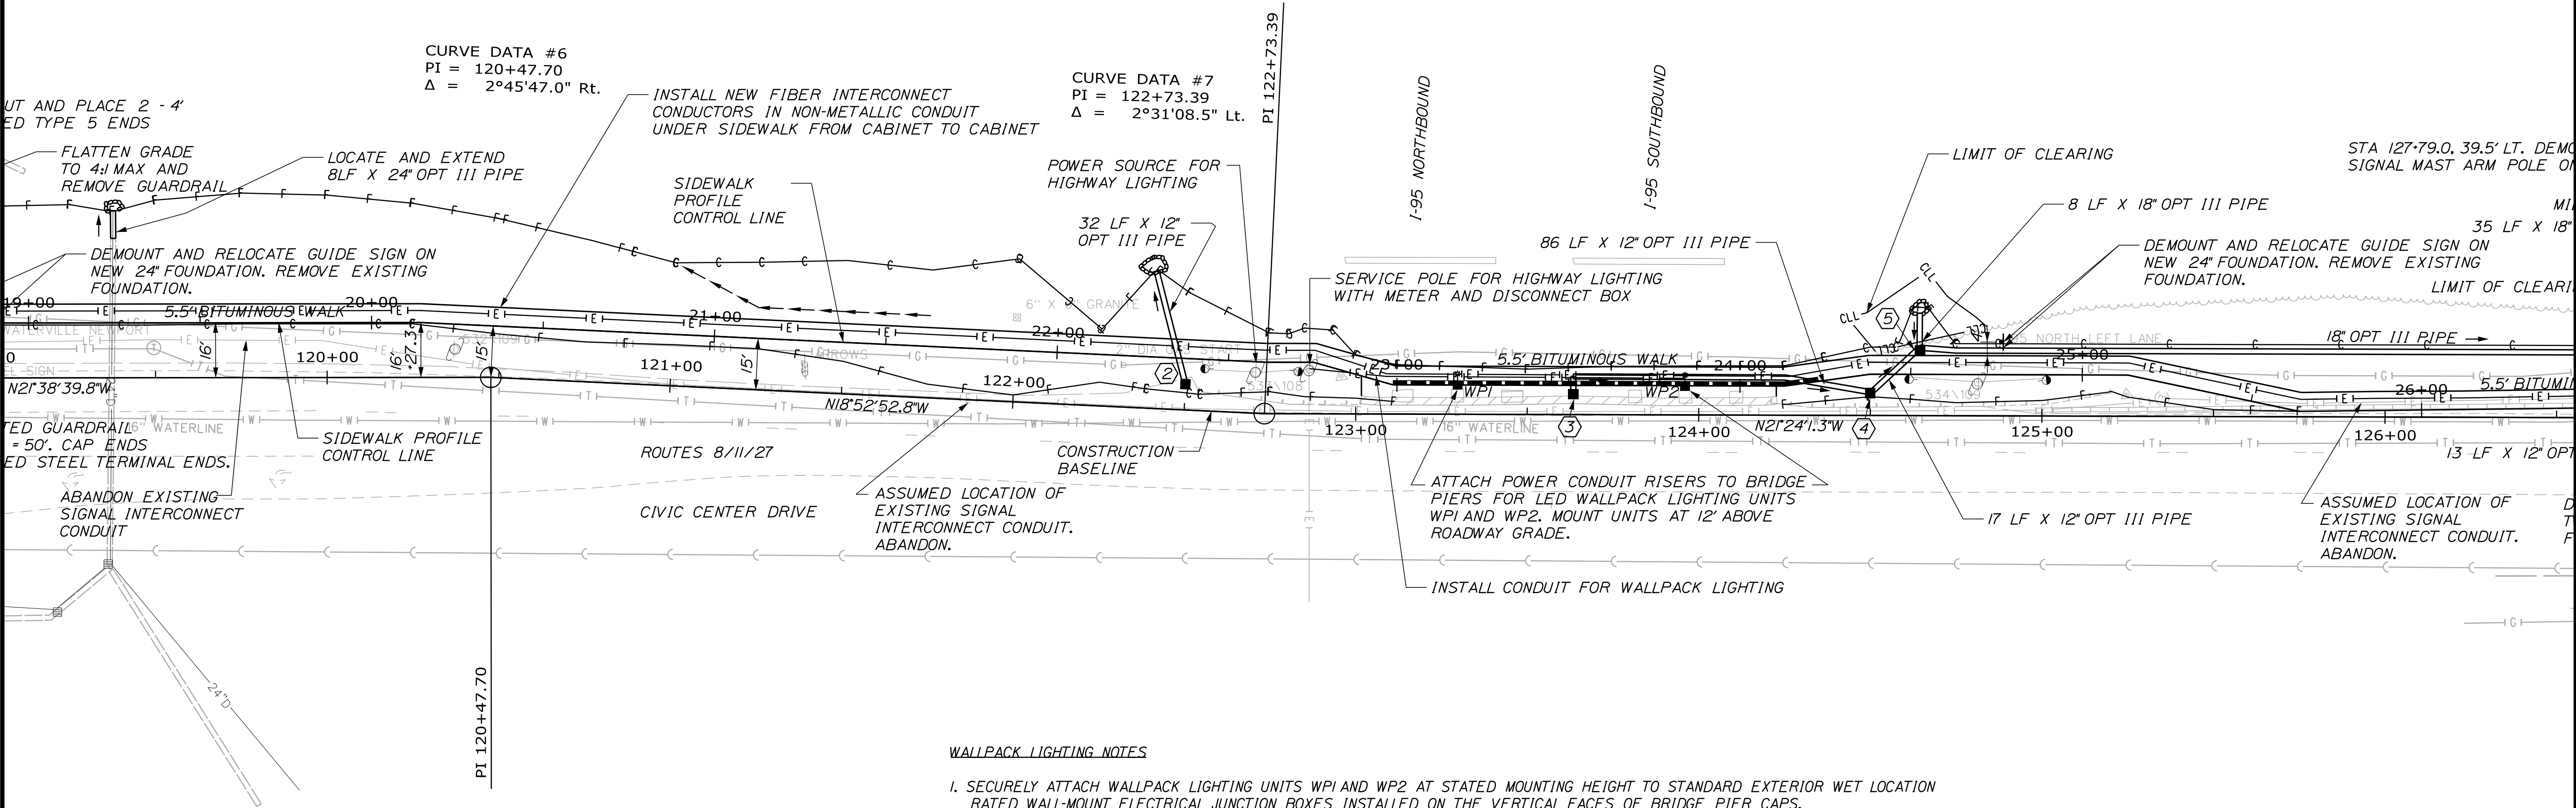

WALLPACK LIGHTING NOTES

1. SECURELY ATTACH WALLPACK LIGHTING UNITS WPI AND WP2 AT STATED MOUNTING HEIGHT TO STANDARD EXTERIOR WET LOCATION RATED WALL-MOUNT ELECTRICAL JUNCTION BOXES INSTALLED ON THE VERTICAL FACES OF BRIDGE PIER CAPS.
2. POWER FOR WALLPACK LIGHTING UNITS SHALL BE TAKEN FROM THE EXISTING HIGHWAY LIGHTING CONTROL CABINET AT STA.122+85 LT. ADD WIRING FOR WALLPACK LIGHTING TO EXISTING LIGHTING CIRCUIT. CONNECT TO PHOTOCELL CONTROL OF EXISTING HIGHWAY LIGHTING ON CABINET. LIGHTING EQUIPMENT SHALL BE BONDED TO THE GROUNDING CONDUCTOR.
3. WIRE FOR WALLPACK LIGHTING SHALL BE NO.8 AWG STRANDED COPPER XHHW-2.
4. INSTALL PRECAST CONCRETE JUNCTION BOXES IN NEW SIDEWALK FOR WIRING TO WALLPACK UNITS.
5. ABOVE-GROUND CONDUIT SHALL BE RIGID METAL CONDUIT. POWER RISERS TO WALL PACK UNITS SHALL BE 3/4" DIAMETER CONDUIT SECURELY ATTACHED TO BRIDGE PIERS. MINIMUM BURIAL DEPTH FOR BURIED CONDUIT SHALL BE 36 INCHES.
6. WALLPACK LIGHTING UNITS SHALL BE HOLOPHANE WALLPACK FULL CUTOFF LED FIXTURES, CATALOG NUMBER HLWPC2 P10 40K X T2M GYS DP 70CRI A0 DF TP, OR APPROVED EQUAL.
7. WALLPACK LIGHTING UNITS SHALL BE WET LOCATION LISTED. LIGHT ENGINE HOUSING SHALL BE IP66 RATED. UNITS SHALL BE RATED FOR -40 DEGREES FAHRENHEIT MINIMUM AMBIENT TEMPERATURE. LIGHTING COLOR TEMPERATURE SHALL BE 4000K. OPTICS SHALL BE TYPE 2 MEDIUM DISTRIBUTION WITH B-U-G RATING OF I-O-I. HOUSINGS SHALL HAVE GRAY THERMOSET POWDERCOAT FINISH AND HAVE TAMPER RESISTANT HARDWARE. UNITS SHALL BE DOUBLE FUSED. UNITS SHALL HAVE 20KV/10KA SURGE PROTECTION OR BETTER.
8. WALLPACK LIGHTING UNITS SHALL HAVE FIELD-ADJUSTABLE OUTPUT. MAXIMUM ILLUMINATION ON SIDEWALK UNDER BRIDGES SHALL BE 2.0 FOOTCANDLES.
9. CONFIRM SERVICE VOLTAGE BEFORE ORDERING WALLPACK LIGHTING UNITS.
10. PAYMENT FOR WALLPACK LIGHTING UNITS WILL BE MADE UNDER ITEM 634.2042 LED LUMINAIRES. PAYMENT FOR CONDUIT WILL BE MADE UNDER APPLICABLE SECTION 626 ITEMS. PAYMENT FOR PRECAST CONCRETE JUNCTION BOXES, IF USED, WILL BE MADE UNDER ITEM 626.11. PAYMENT FOR WIRING, WALL-MOUNT ELECTRICAL JUNCTION BOXES, CONNECTION TO THE EXISTING LIGHTING CONTROL CABINET, AND ALL WORK AND INCIDENTALS NECESSARY TO PROVIDE FULLY FUNCTIONING WALLPACK LIGHTING AT LOCATIONS NOTED ON THE PLANS, EXCEPT FOR WORK AND MATERIALS COVERED BY OTHER PAY ITEMS OF THE CONTRACT, WILL BE MADE UNDER ITEM 634.160 HIGHWAY LIGHTING.

SHEET NUMBER				AUGUSTA CIVIC CENTER DRIVE				PROJ. MANAGER				A. CORNEAU, II		BY		DATE		STATE OF MAINE DEPARTMENT OF TRANSPORTATION AC-STP-1940(200)X STATE OF MAINE JAMES L. EASON No. 7880 LICENSED PROFESSIONAL ENGINEER					
13				PLANS				DESIGN-DETAILED		ALC		JLE		11-19		SIGNATURE							
								CHECKED-REVIEWED		ALC				7960									
								DESIGN-DETAILED		ALC				P.E. NUMBER									
								DESIGN-DETAILED		ALC				DATE									
OF 52								REVISIONS 1						11/11/19				WIN 019402.00 HIGHWAY PLANS					
								REVISIONS 2															
								REVISIONS 3															
								REVISIONS 4															
								FIELD CHANGES															

SSWL = 4" SINGLE SOLID WHITE LINE
DSYL = 4" DOUBLE SOLID YELLOW LINE

J & R ASSOCIATES, LLC

J &

STATE OF MAINE
DEPARTMENT OF TRANSPORTATION

AC-STP-1940(200)X

WIN
019402.00

HIGHWAY PLANS

A circular professional engineer seal for the State of Maine. The outer ring contains the text "STATE OF MAINE" on the left and "LICENSED PROFESSIONAL ENGINEER" on the right, separated by two stars. The center of the seal contains the name "JAMES L. EASON" and the license number "No. 7960". A handwritten signature, "James L. Eason", is written across the seal.

PROJ. MANAGER	A. CORNEILLI	BY	DATE
DESIGN-DETAILED	ALG	JLE	11-19
CHECKED-REVIEWED	ALG		11-19
DESIGNZ-DETAILED02			
DESIGNS-DETAILED03			
REVISIONS 1			
REVISIONS 2			
REVISIONS 3			
REVISIONS 4			
FIELD CHANGES			

AUGUSTA
CIVIC CENTER DRIVE

PLANS

SHEET NUMBER

14

OF 52

Date:12/2/2019

Username: common

Division: HIGHWAY


Filename: ... \014_HDPlan_05.dgn

Date:12/2/2019


Username: common

Division: HIGHWAY

Filename: ... \016_HDPlan_07.dgn

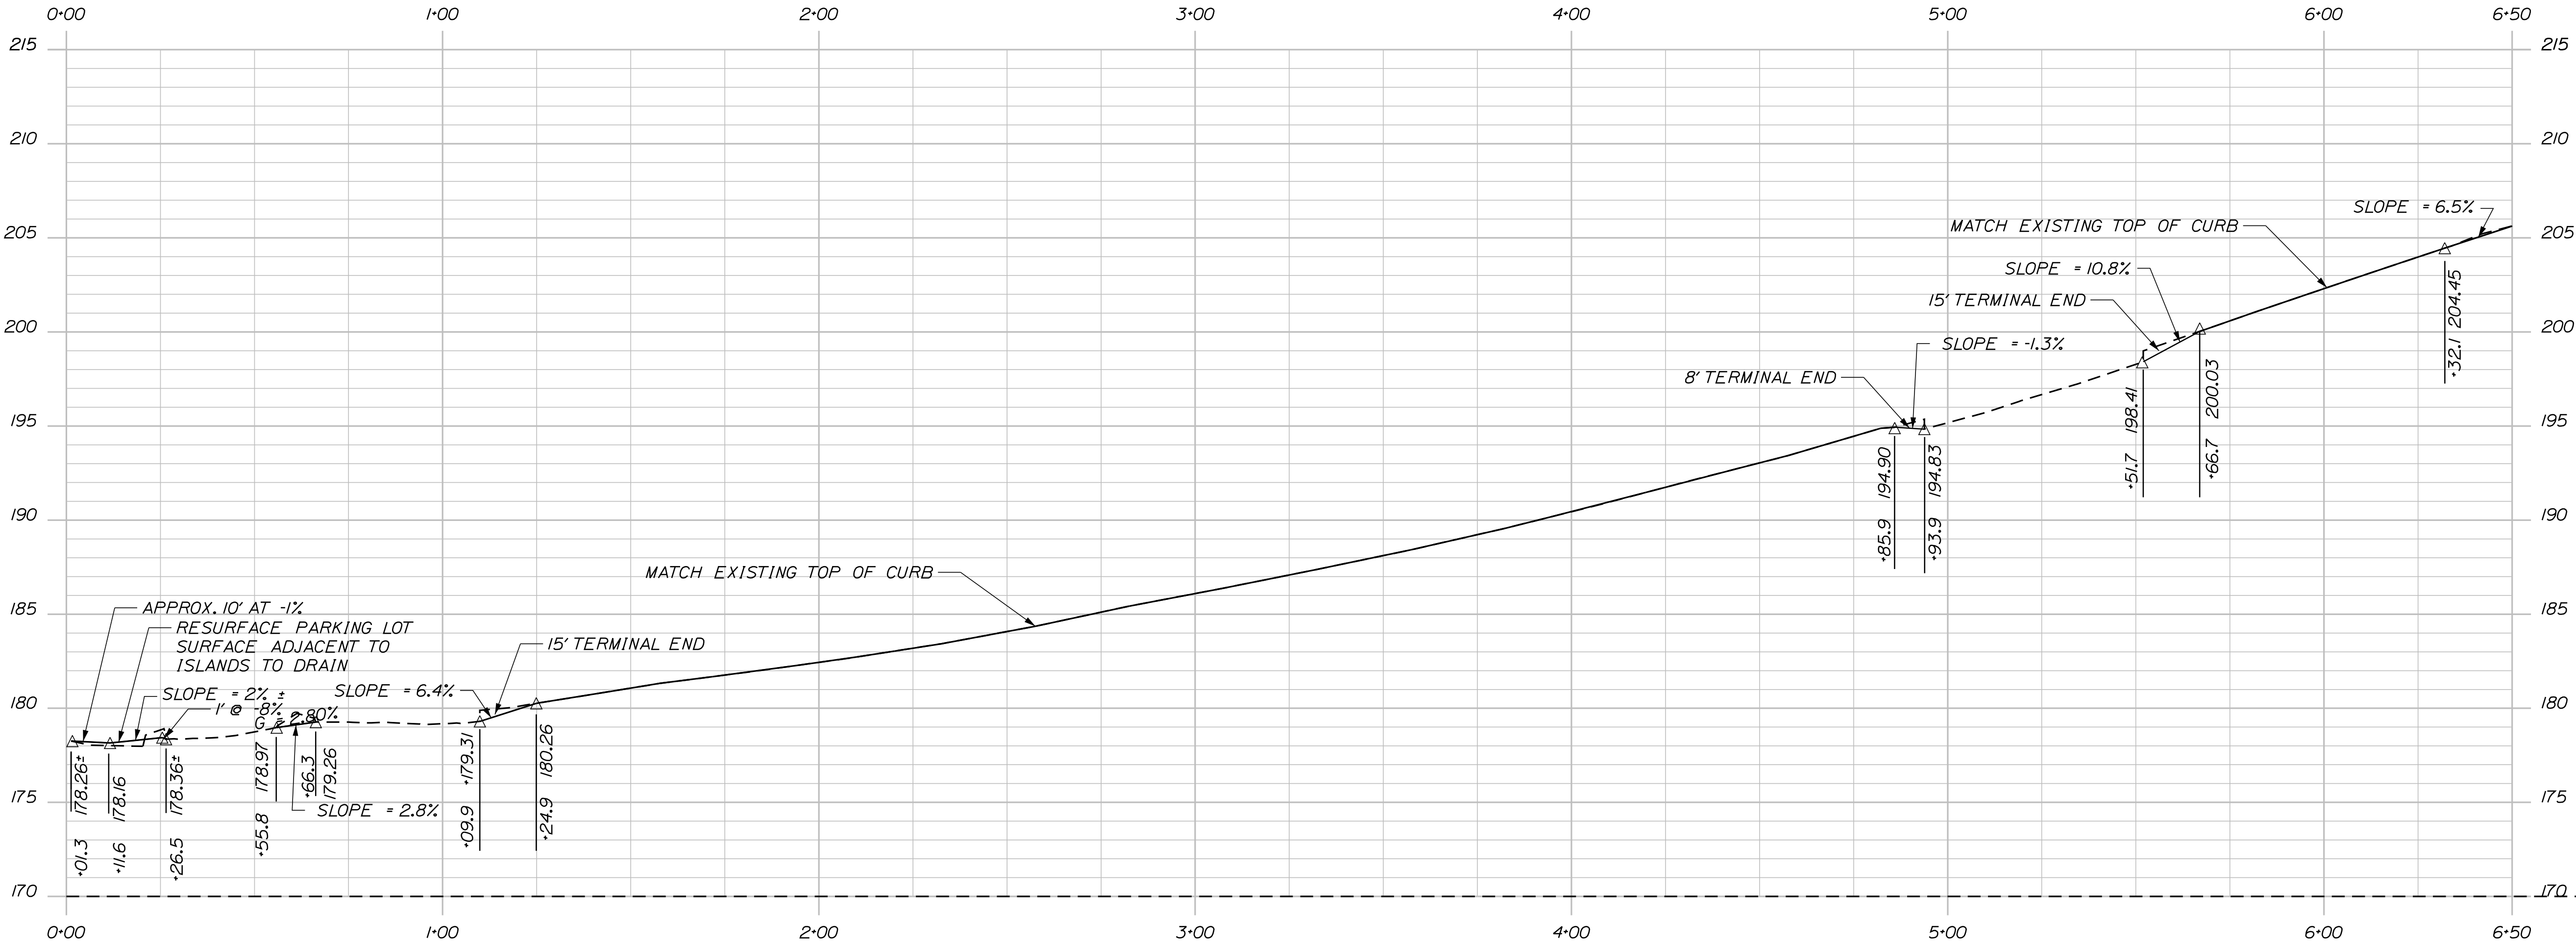

PROFILE

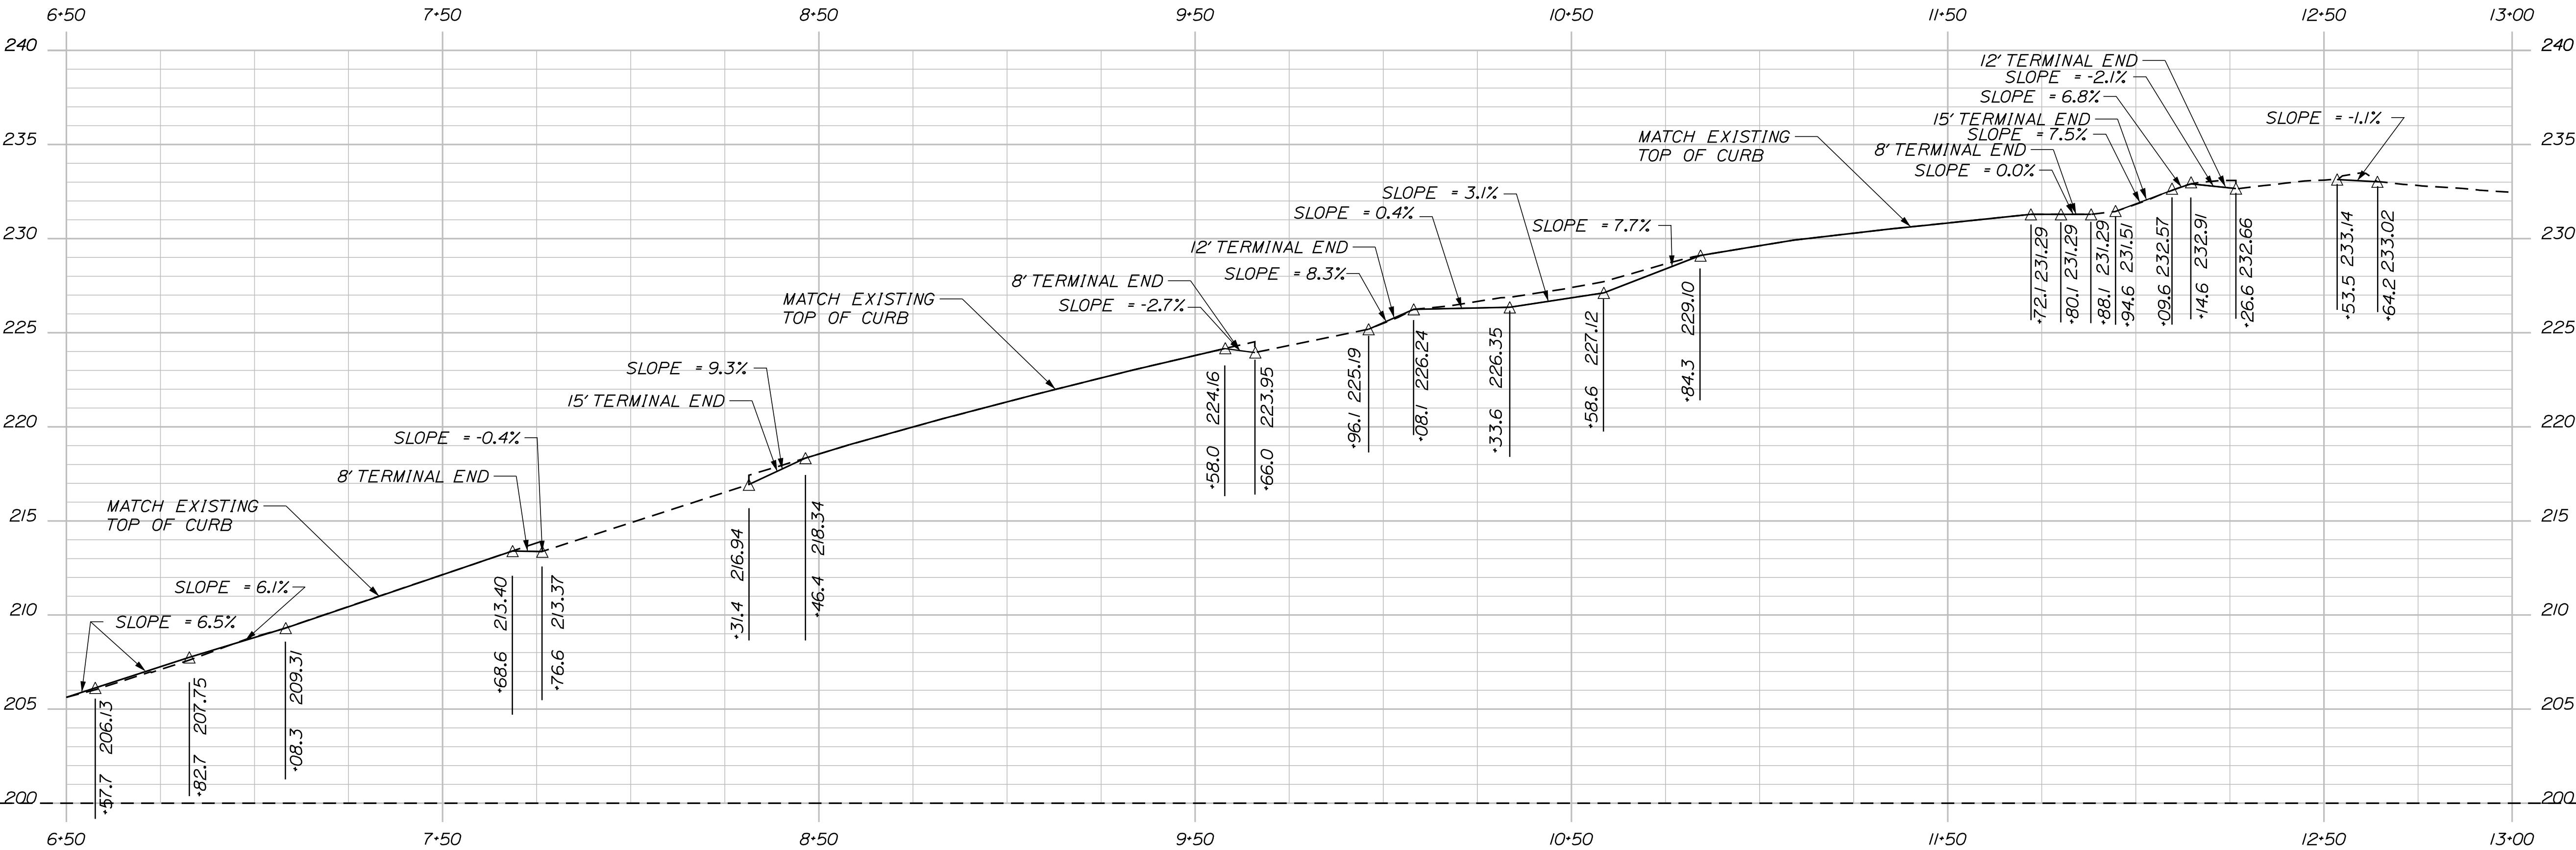


PROFILE

STATE OF MAINE
DEPARTMENT OF TRANSPORTATION

AC-STP-1940(200)X

WIN
019402.00
HIGHWAY PLANS

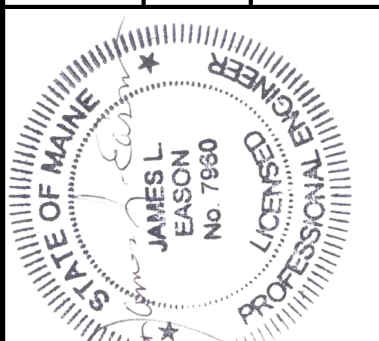

SIGNATURE
JAMES L. EASON
No. 7890

P.E. NUMBER
7960

DATE
11/11/19

PROJ. MANAGER	BY	DATE
A. GORNEAU II	JLE	11-19
DESIGN-DETAILED	ALC	11-19
CHECKED-REVIEWED	ALC	11-19
DESIGN-DETAILED		
DESIGN-DETAILED		
REVISIONS 1		
REVISIONS 2		
REVISIONS 3		
REVISIONS 4		
FIELD CHANGES		


AUGUSTA DRIVE
CIVIC CENTER DRIVE

SIDEWALK PROFILE


SHEET NUMBER

16

OF 52

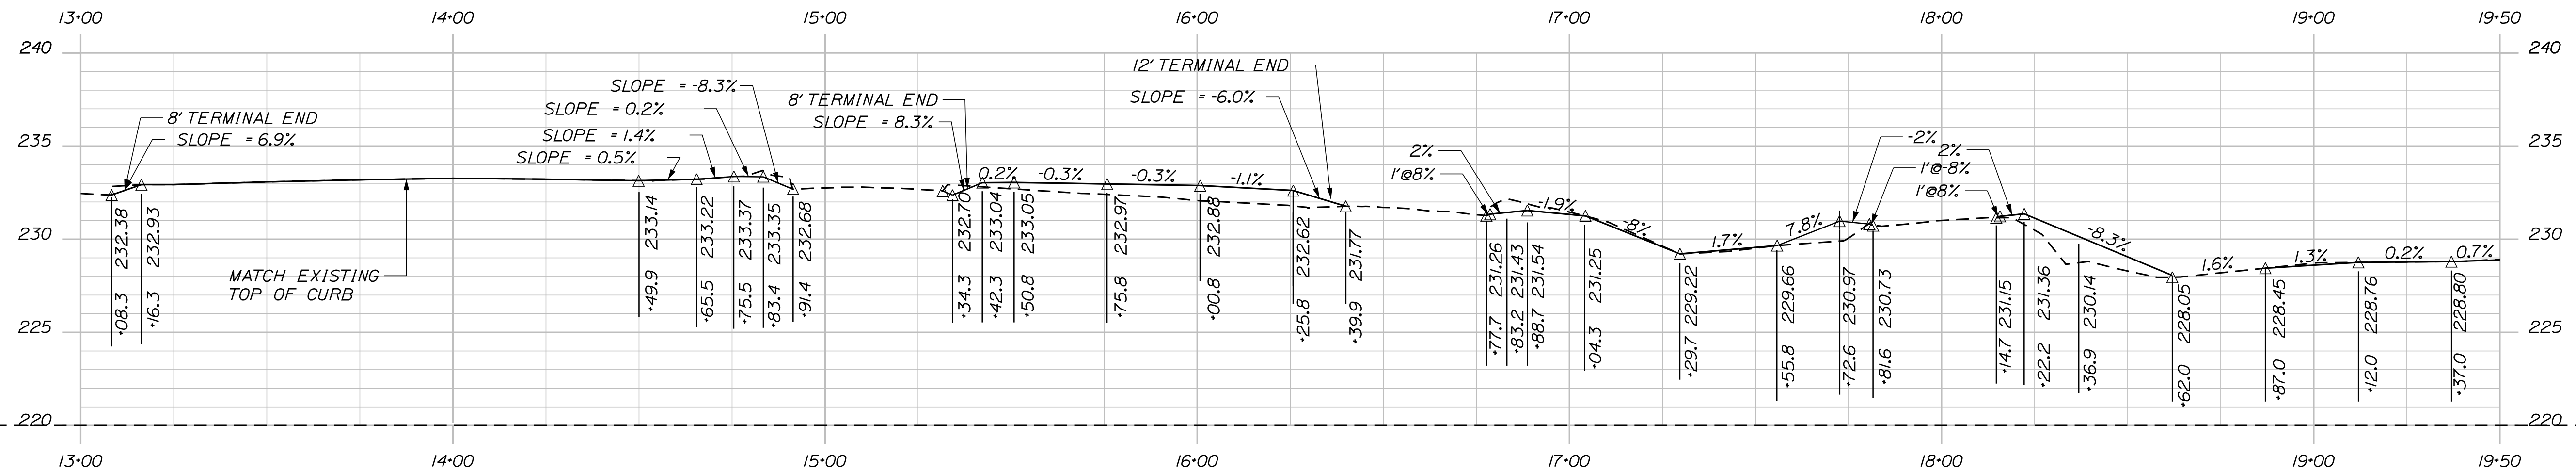

PROFILE

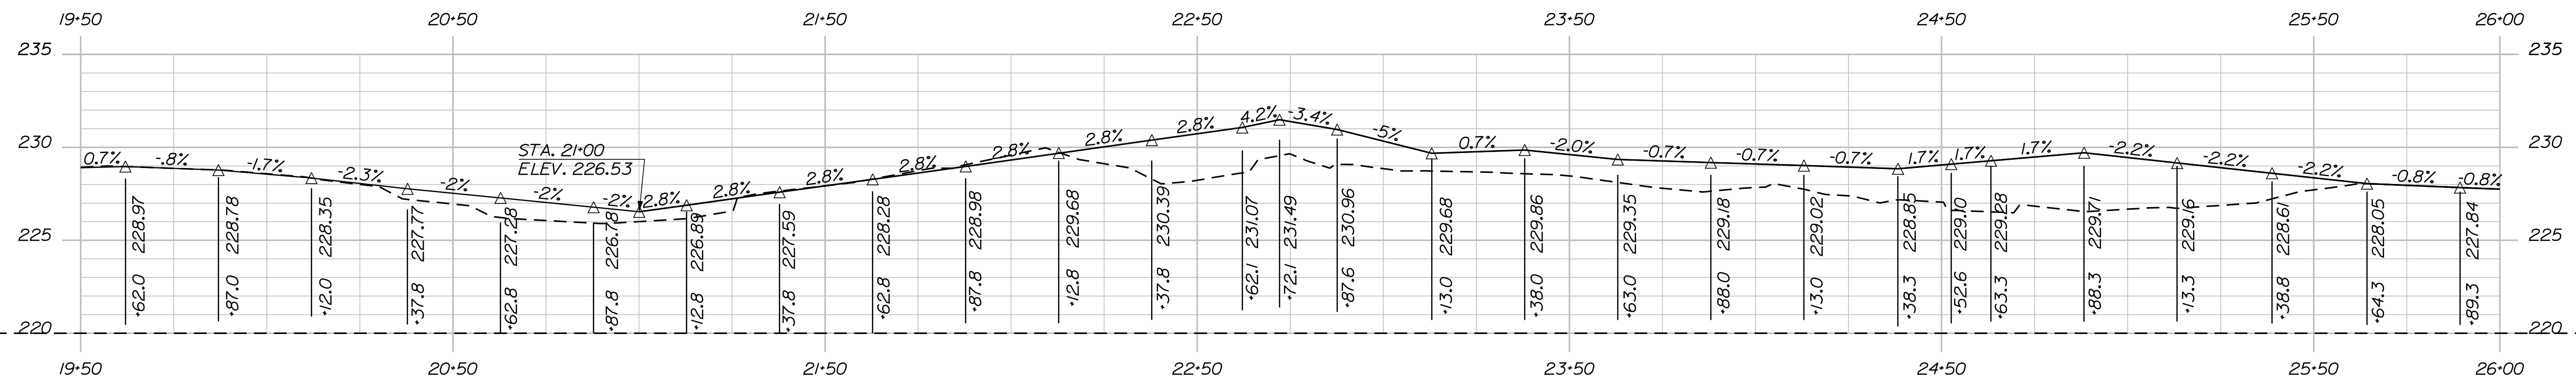

PROFILE

A circular professional engineer seal for the State of Maine. The outer ring contains the text "STATE OF MAINE" on the left and "PROFESSIONAL ENGINEER" on the right, separated by two stars. The center of the seal contains the name "JAMES L. EASON" and the license number "No. 7960". A handwritten signature, "James L. Eason", is written across the seal.

DESIGN-DETAILED	ALC	JLF	11-19	SIGNATURE
CHECKED-REVIEWED	ALG		11-19	
DESIGN2-DETAILED2				
DESIGN3-DETAILED3				7960
REVISIONS 1				P.E. NUMBER
REVISIONS 2				11/11/19
REVISIONS 3				DATE
REVISIONS 4				
FIELD CHANGES				

AUGUSTA
CIVIC CENTER DRIVE
SIDEWALK PROFILE

SHEET NUMBER

17

OF 52


STATE OF MAINE
DEPARTMENT OF TRANSPORTATION

DEPARTMENT OF TRANSPORTATION


AC-STP-1940(200)X

WIN
019402.0

HIGHWAY PLANS

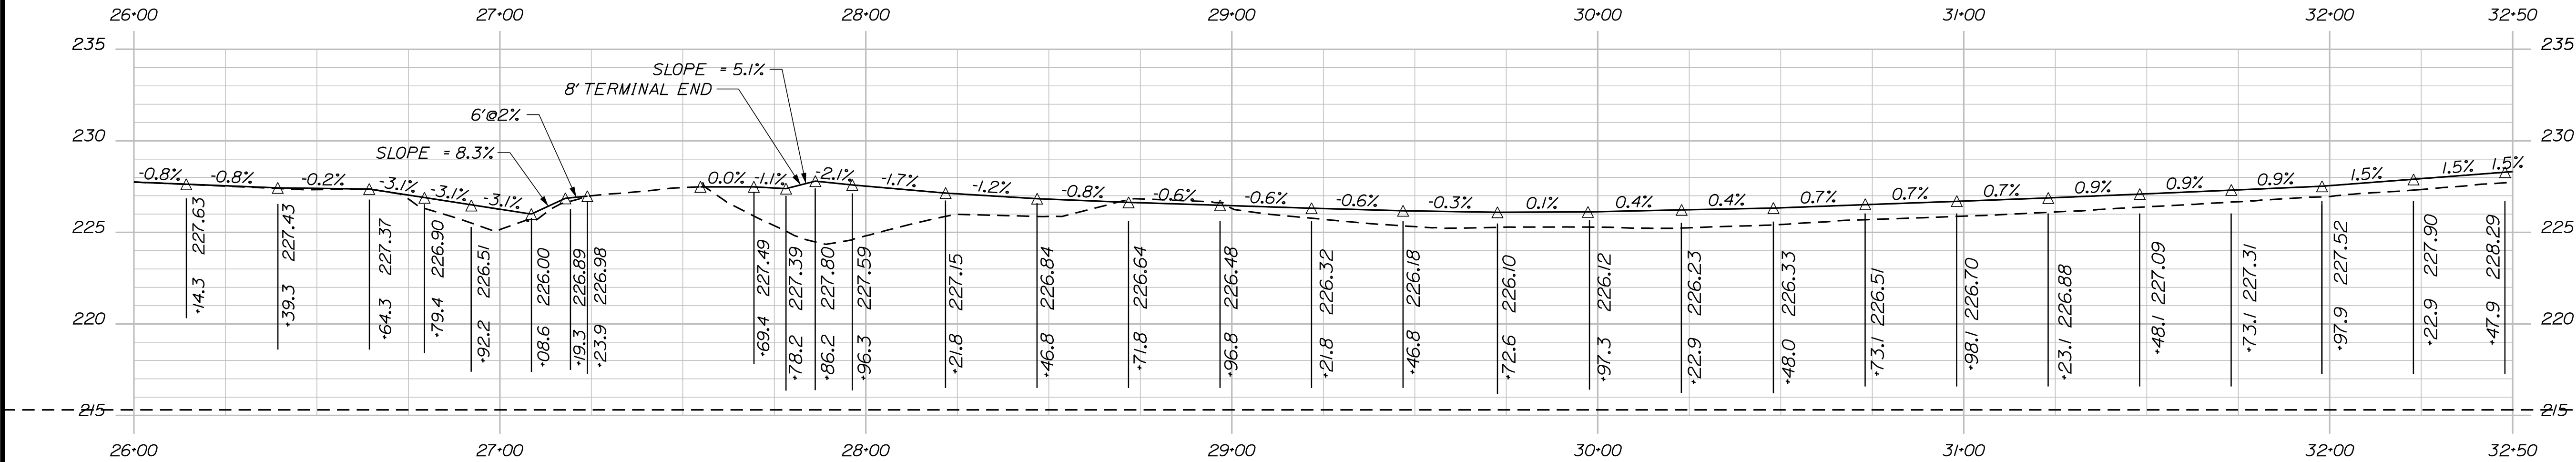

PROFILE

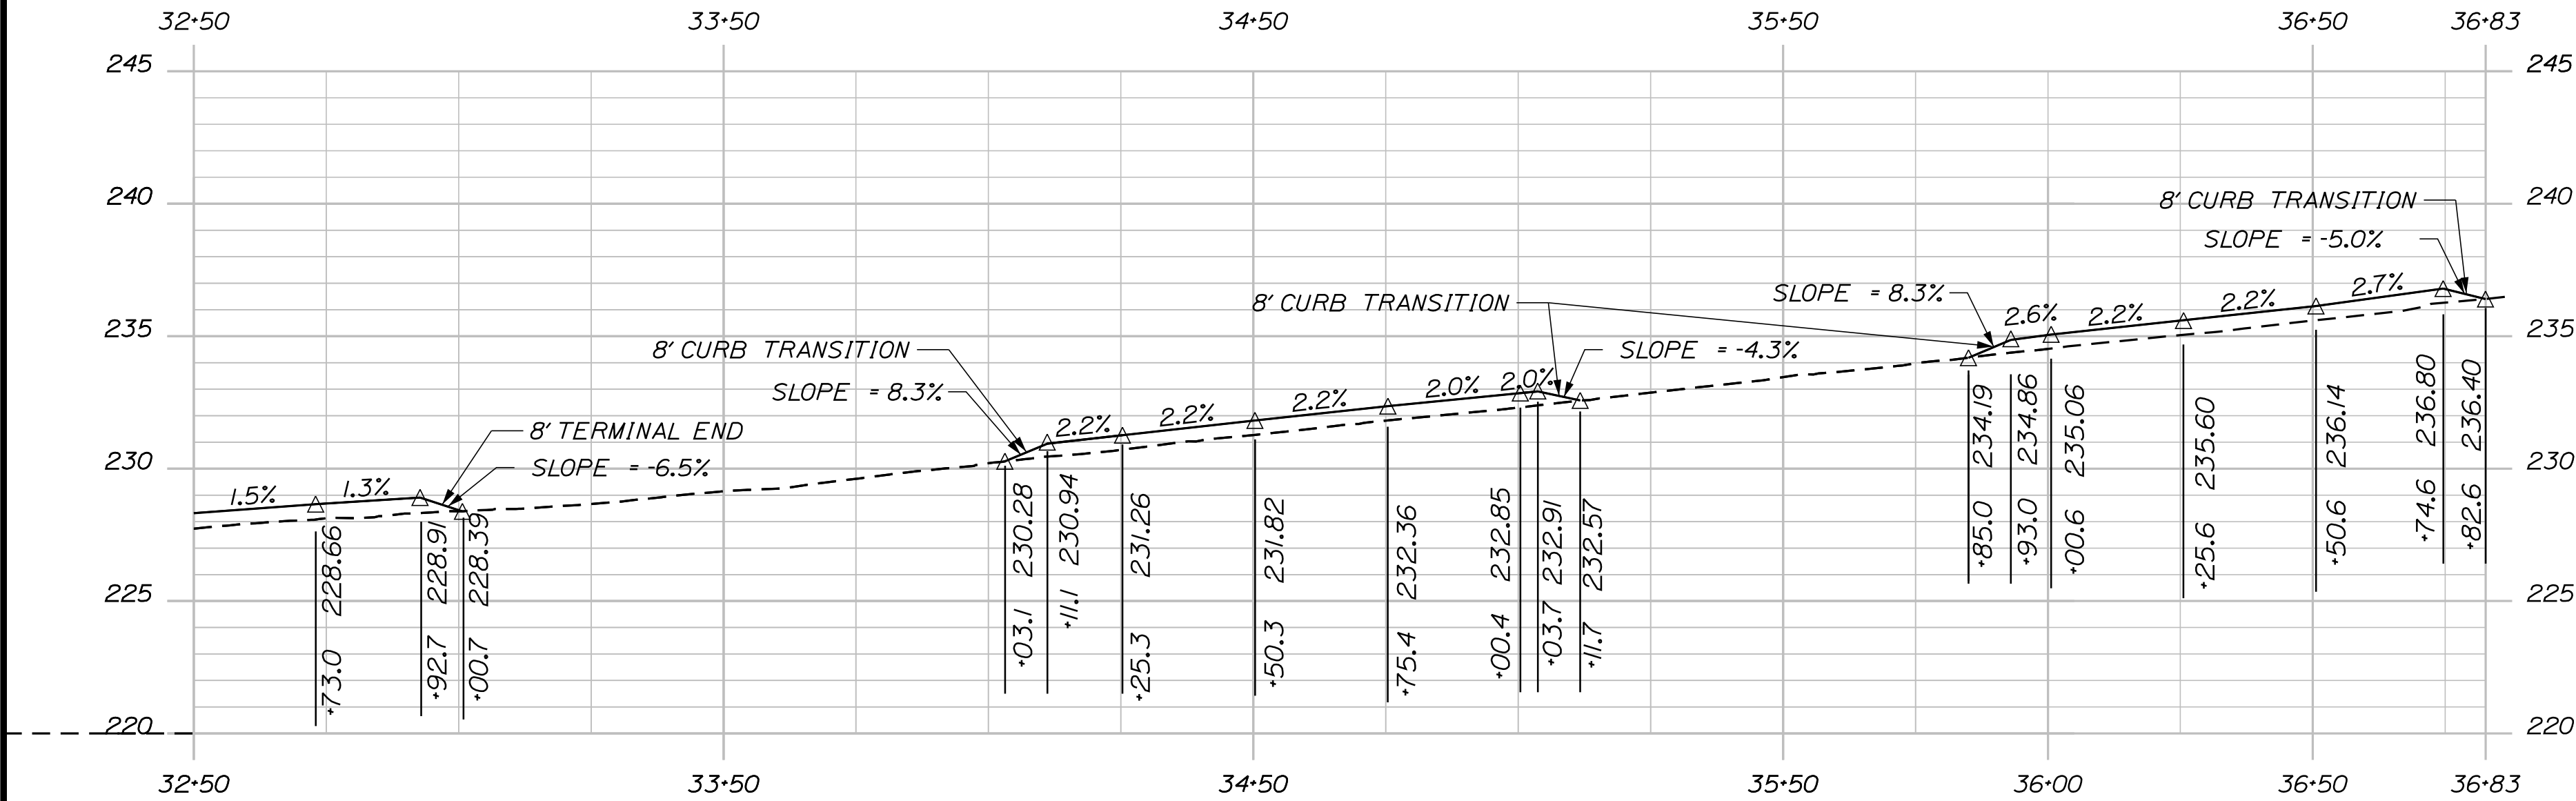

PROFILE PROFILE



PROJ. MANAGER	A. GORNEAU II	BY	DATE
DESIGN-DETAILED	ALC	JLE	11-19
CHECKED-REVIEWED	ALC		11-19
DESIGN-DETAILED			
REVISIONS 1			
REVISIONS 2			
REVISIONS 3			
REVISIONS 4			
FIELD CHANGES			


SIGNATURE	7960
P.E. NUMBER	11/11/19
DATE	

Date:12/2/2019


Username: common

Division: HIGHWAY


Filename: ... \021_XSECT_100+00_001.dgn

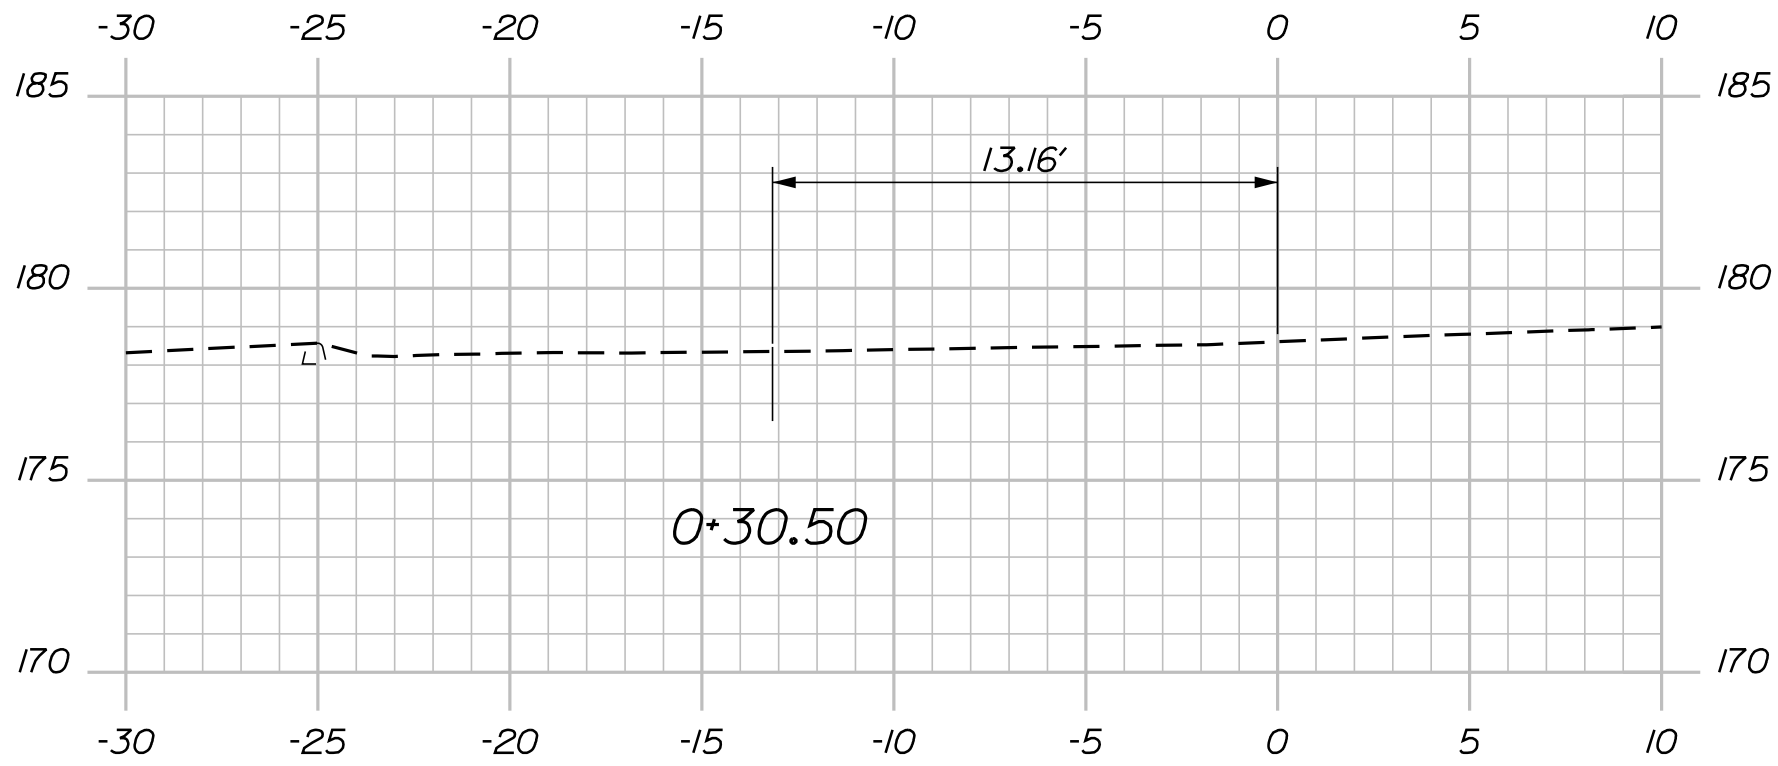


100+75.00

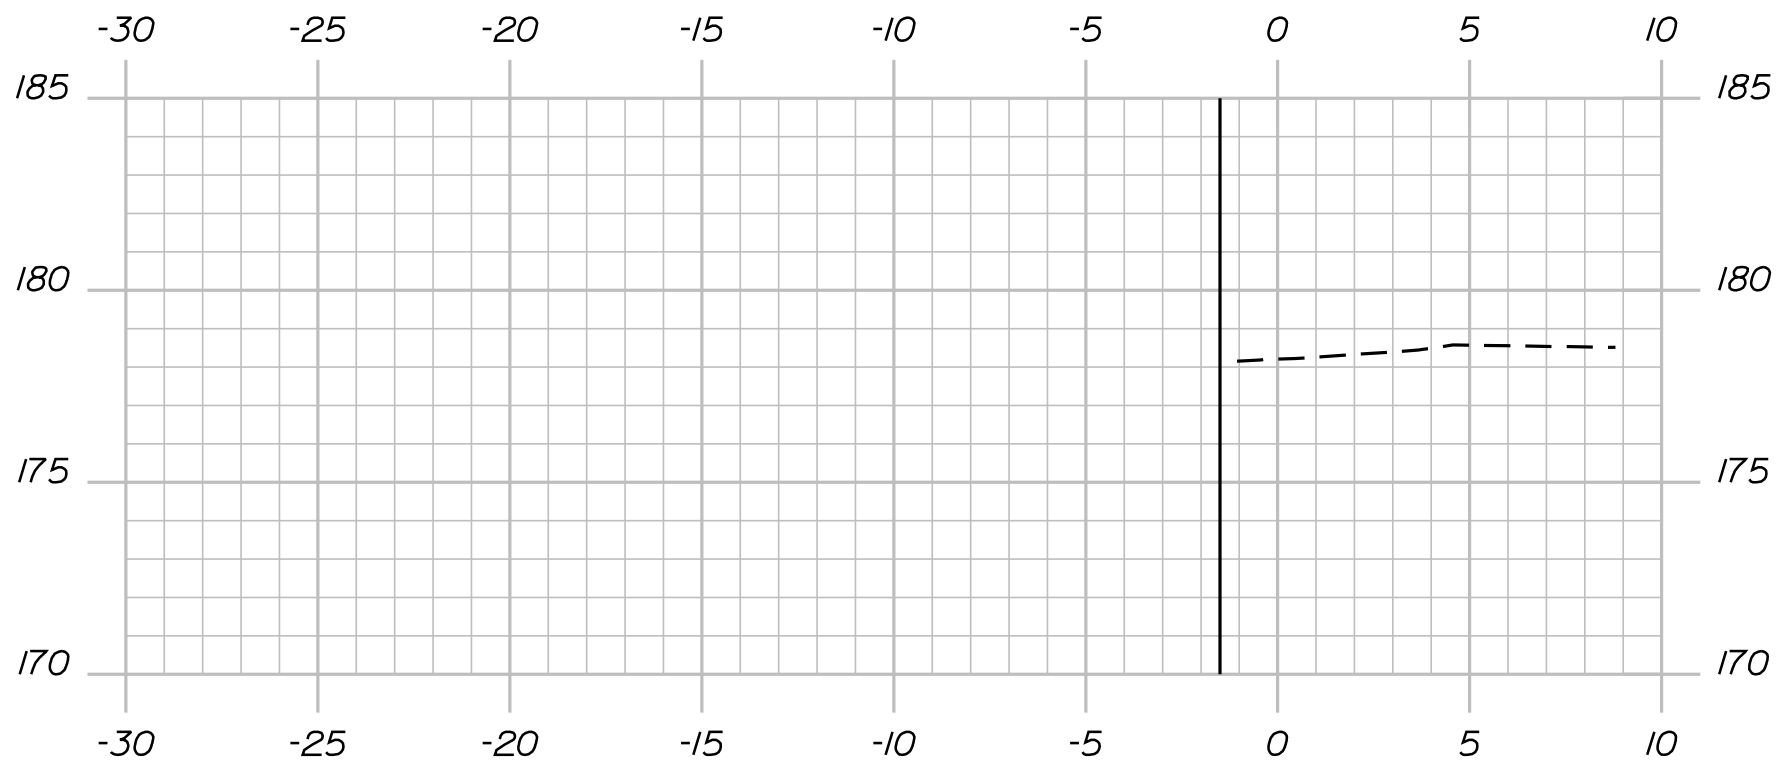


100+50.00

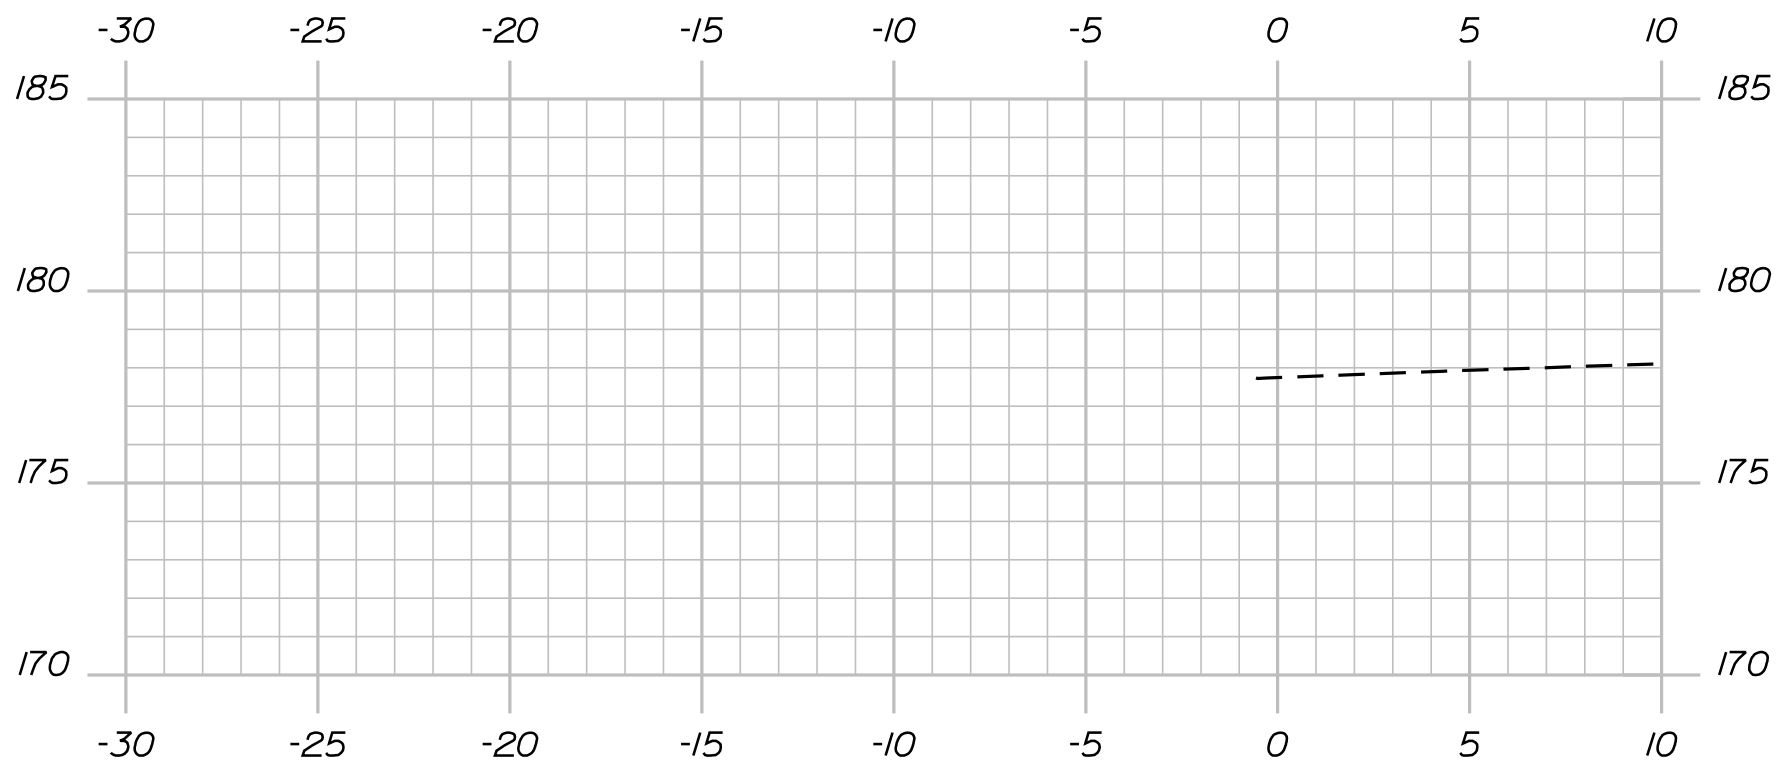


100+25.00

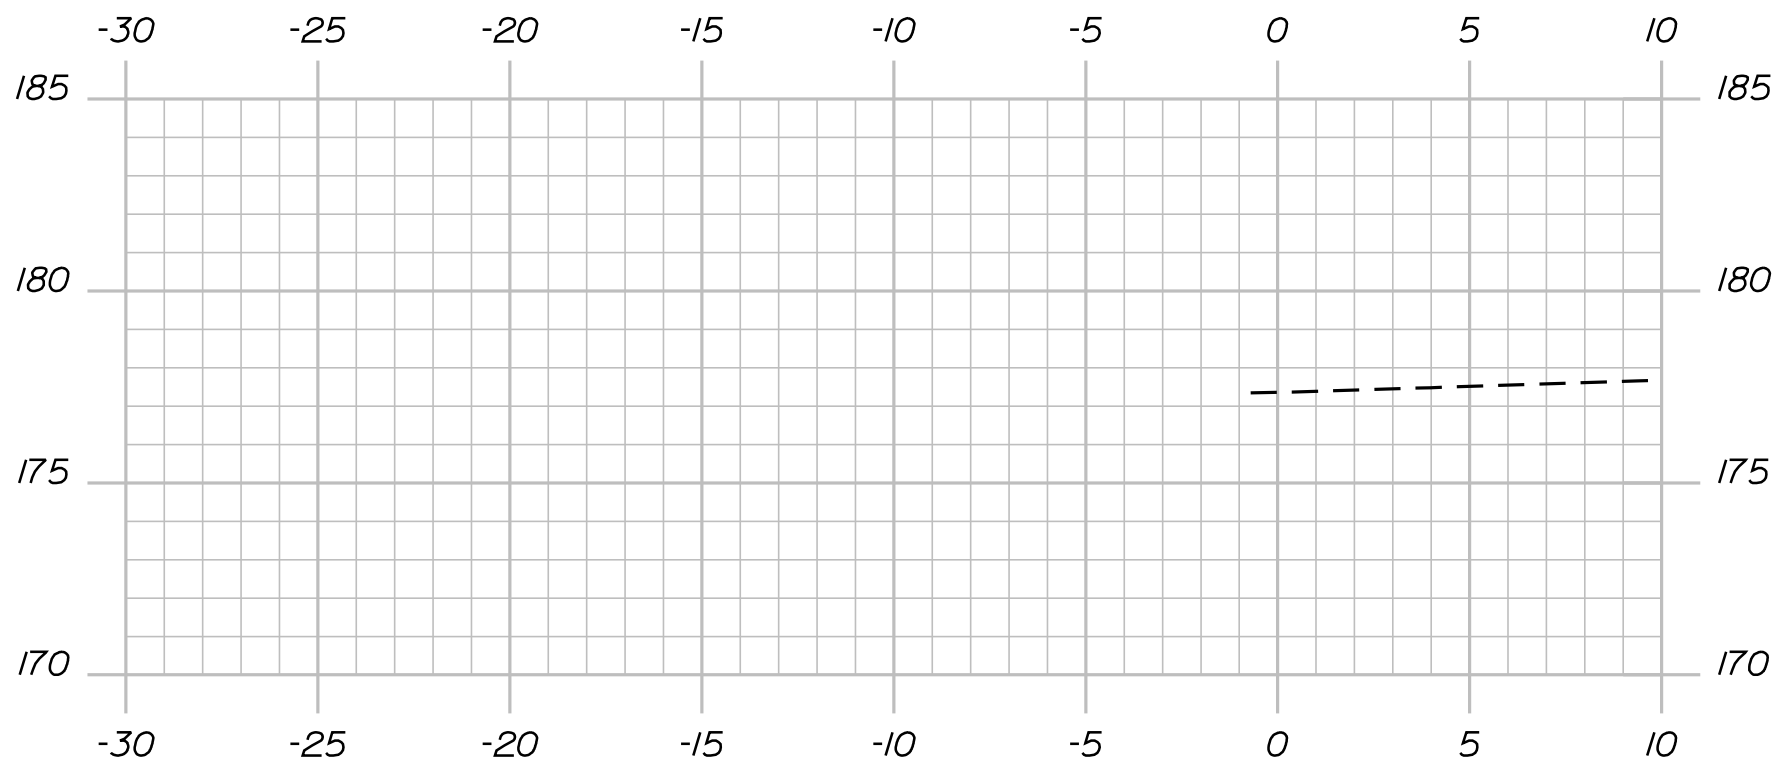


100+00.00

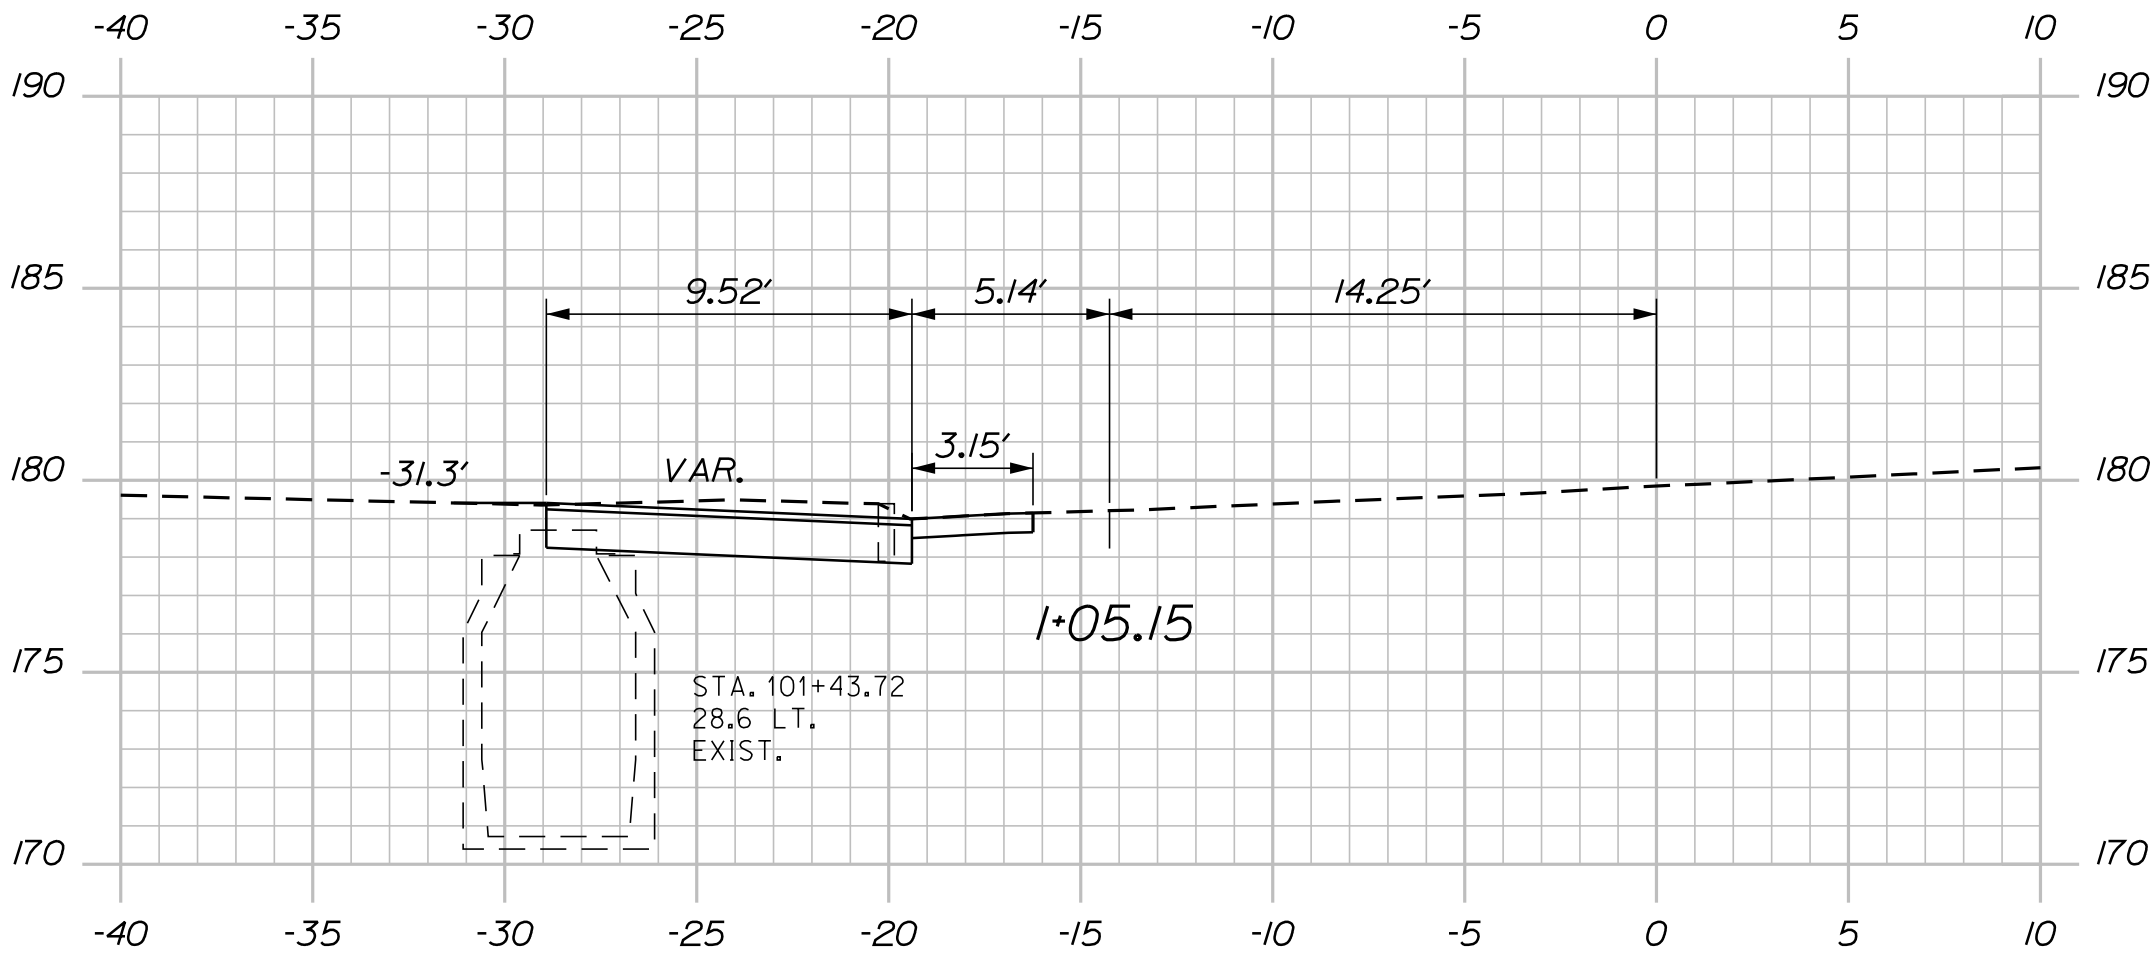

C = 4 CY
F = 0 CY

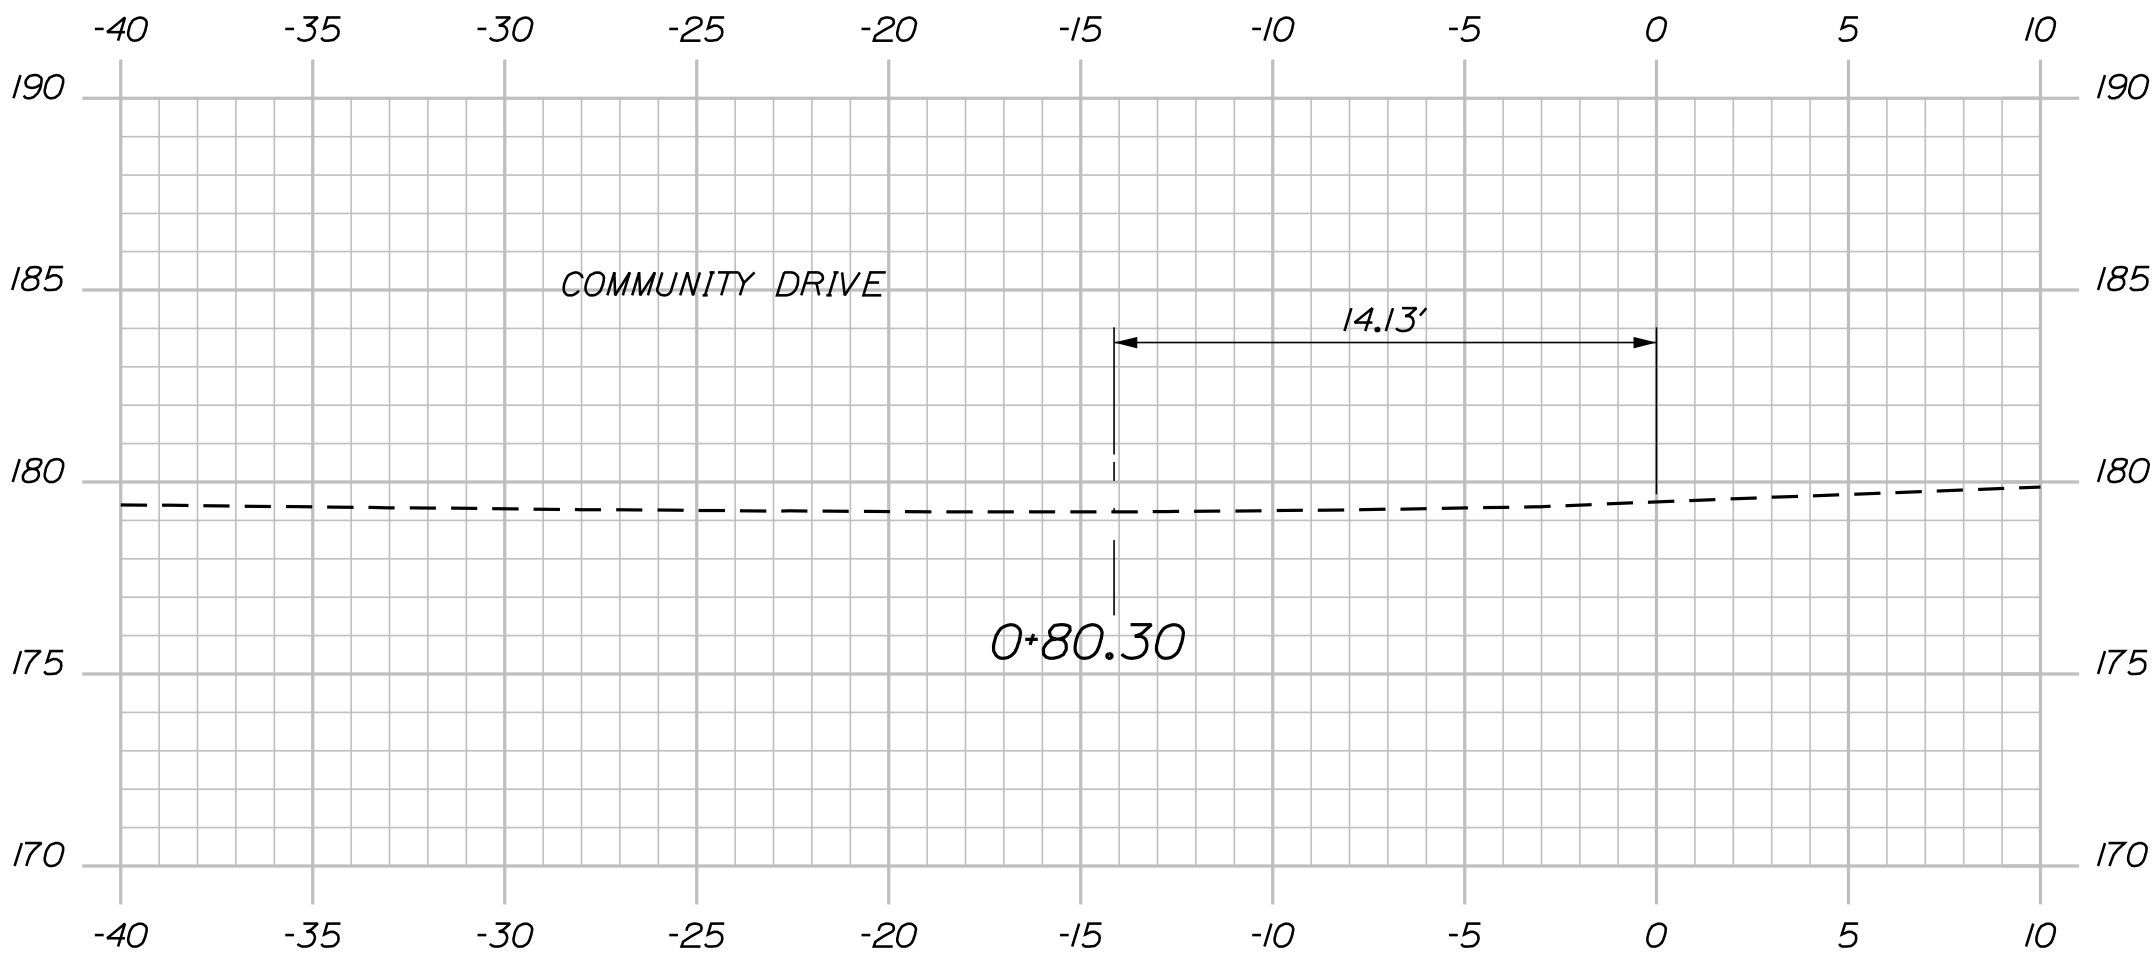

101+25.00

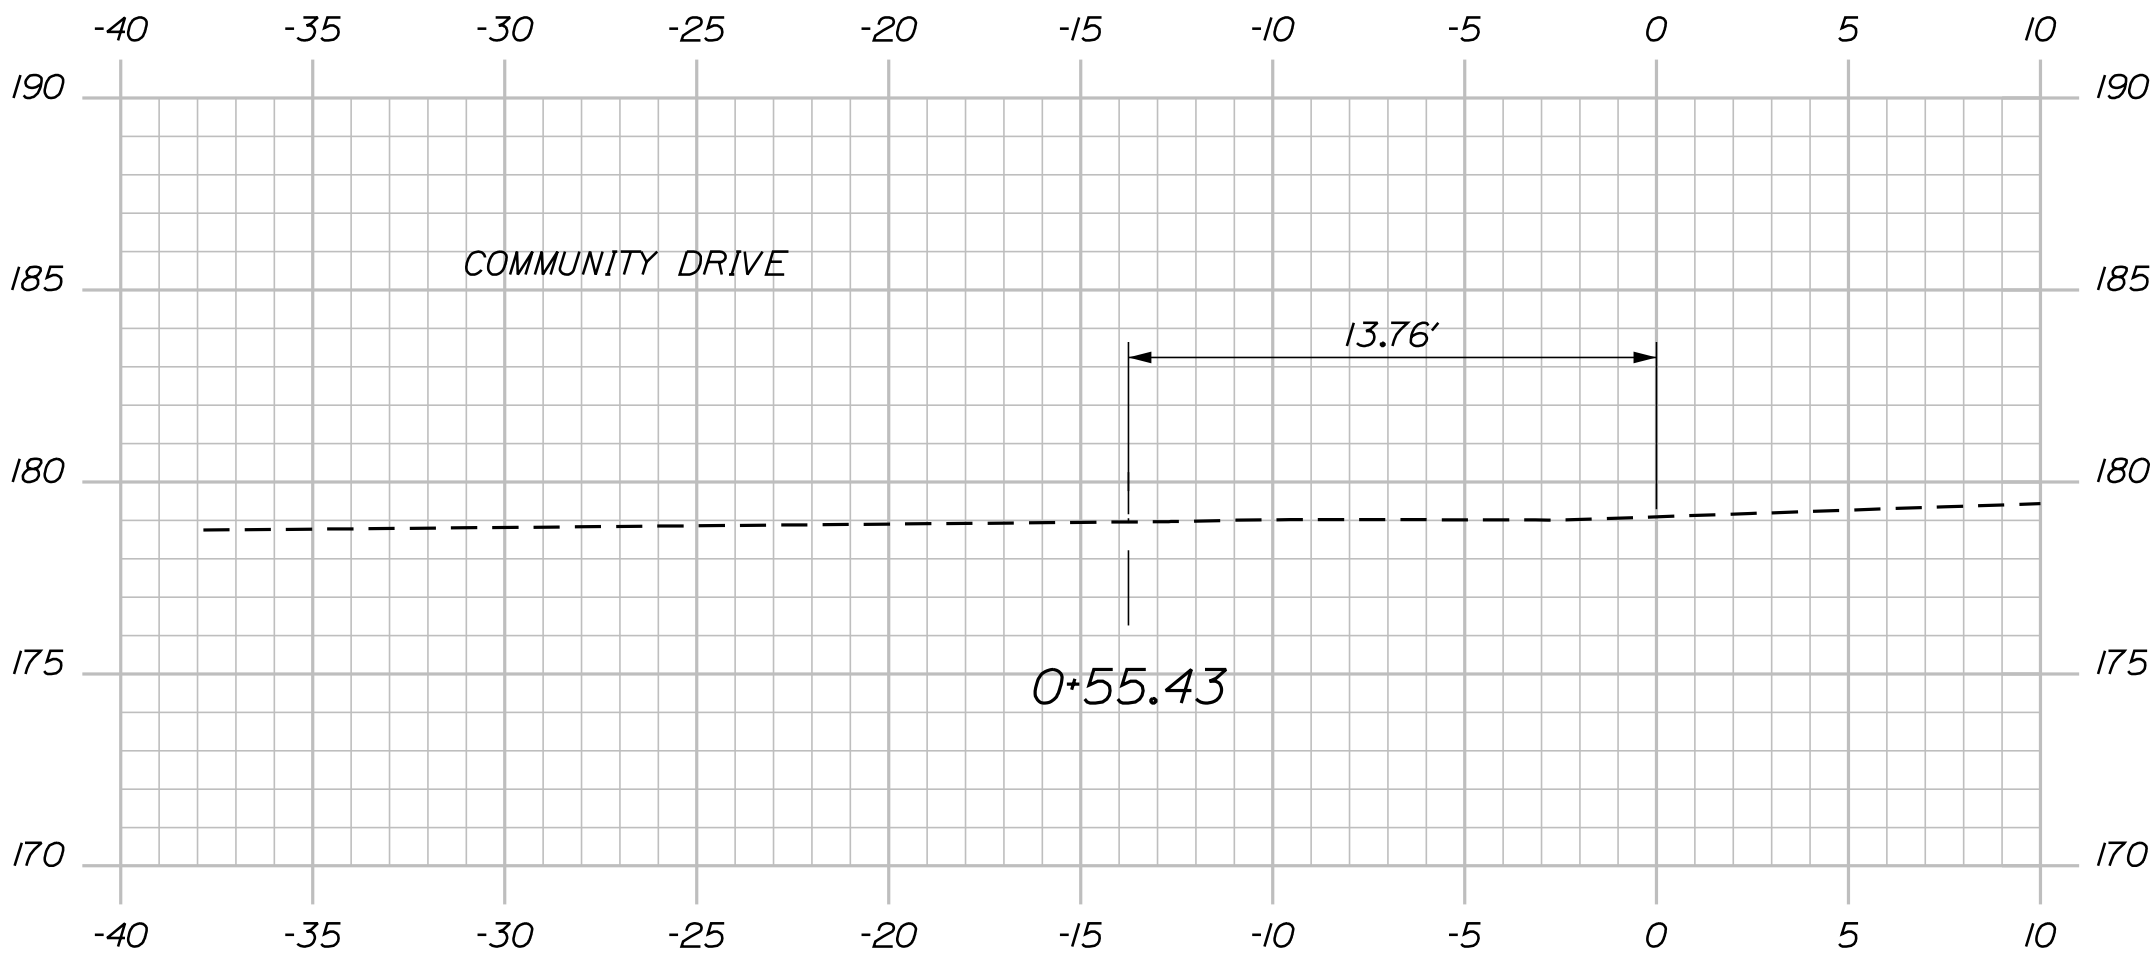

101+00.00



SIGNATURE
JAMES L. EASON
7960
P.E. NUMBER
11/11/19
DATE

PROJ. MANAGER	BY	DATE
A. GORNEAU II	JLE	11-19
DESIGN-DETAILED	ALC	11-19
CHECKED-REVIEWED	ALC	
DESIGN-DETAILED	JLE	
DESIGN-DETAILED		
REVISIONS 1		
REVISIONS 2		
REVISIONS 3		
REVISIONS 4		
FIELD CHANGES		


AUGUSTA
CIVIC CENTER DRIVE
CROSS SECTIONS

Date:12/2/2019

Username: common


Division: HIGHWAY

Filename: ... \022_XSECT_101+75_002.dgn

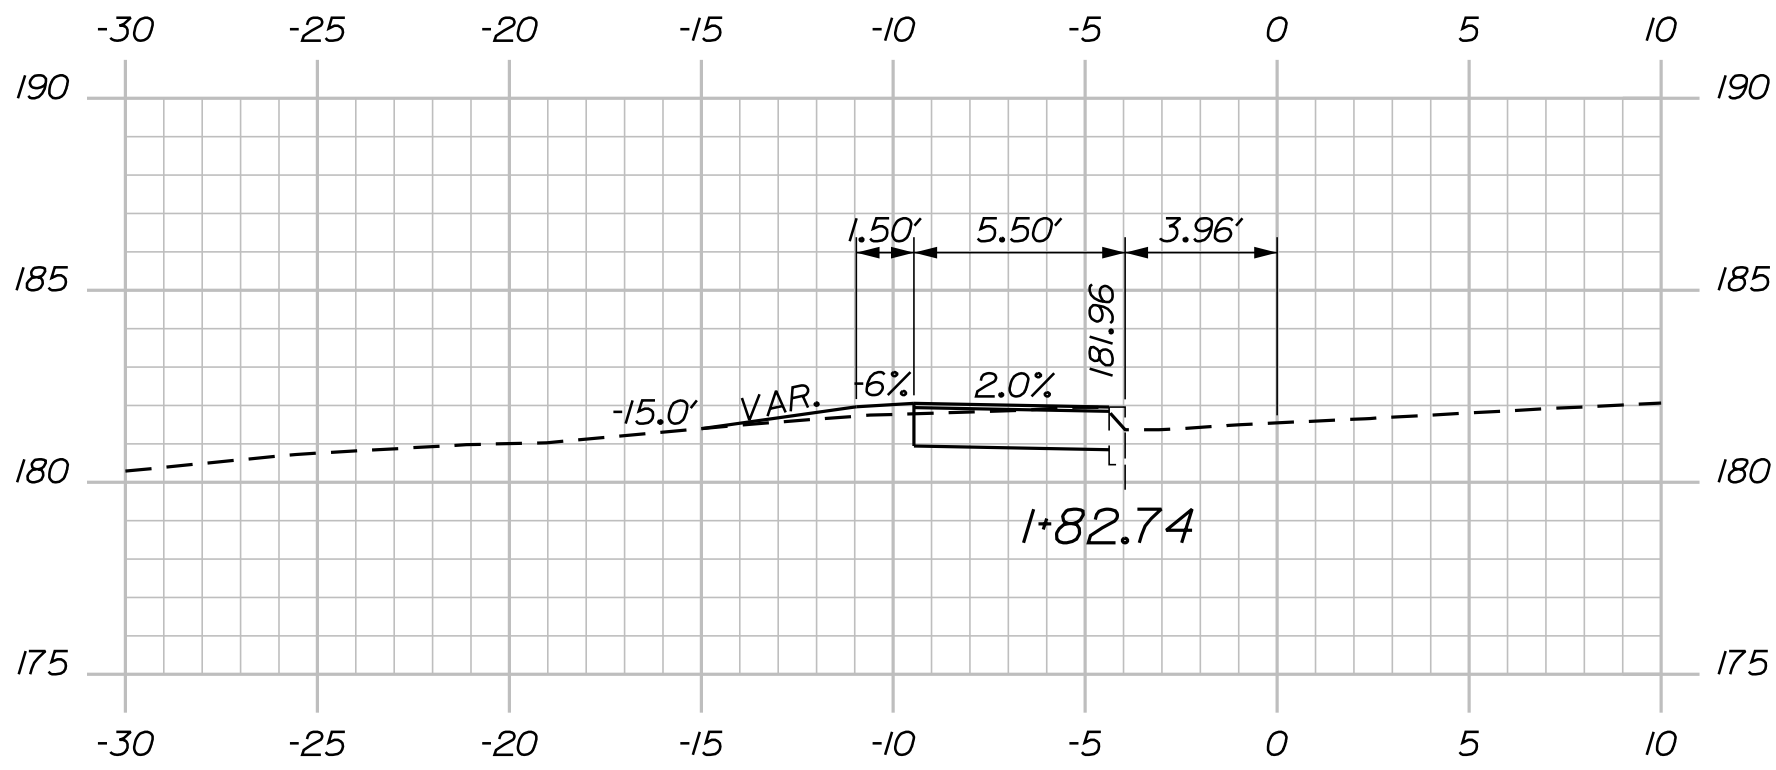


C = 5 CY
F = 1 CY

102+25.00

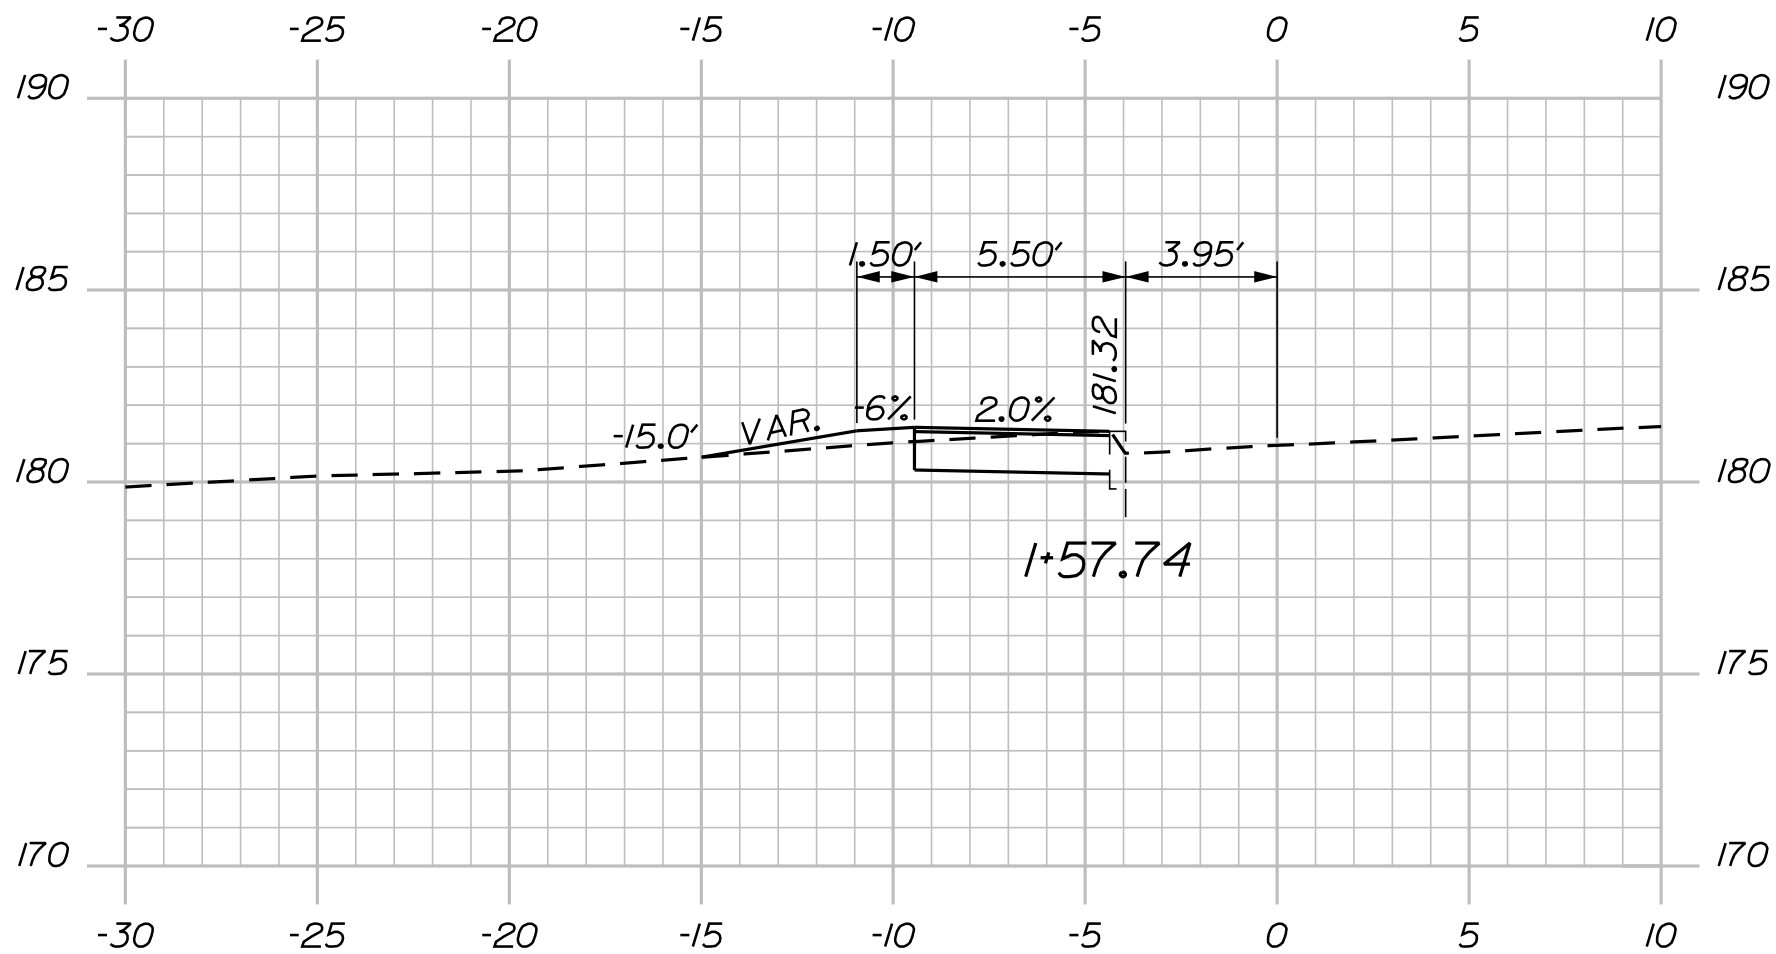


C = 5 CY
F = 1 CY

102+00.00

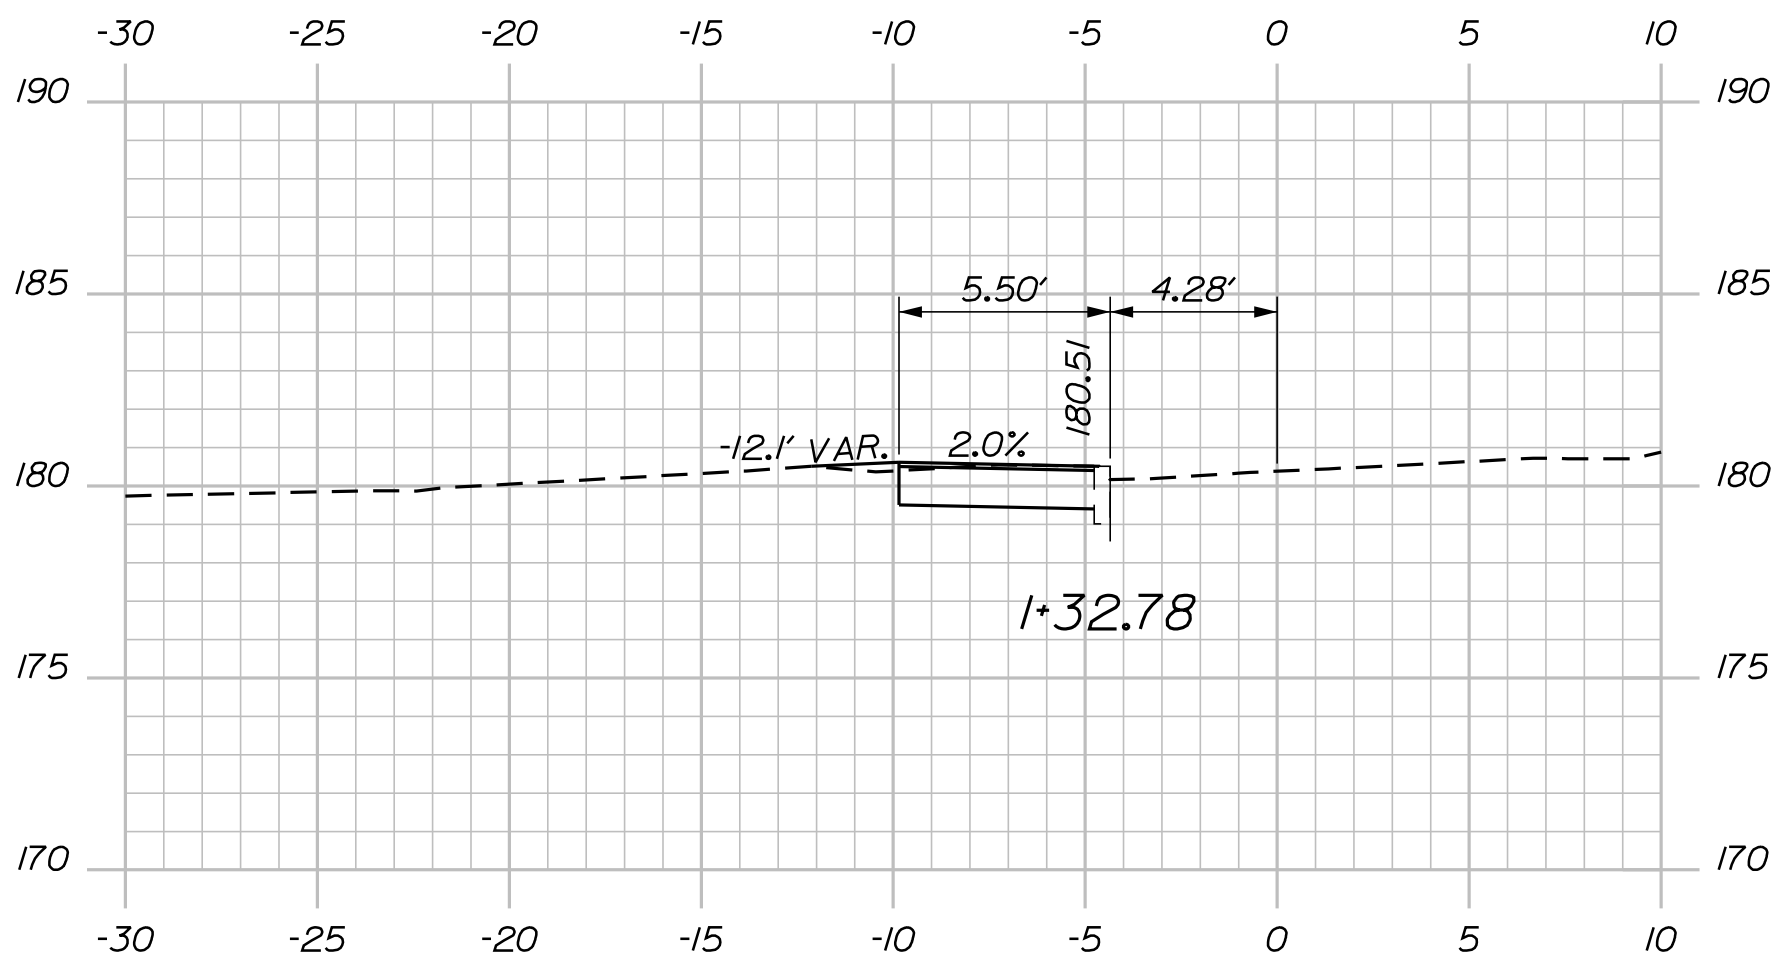


C = 9 CY
F = 0 CY

101+75.00

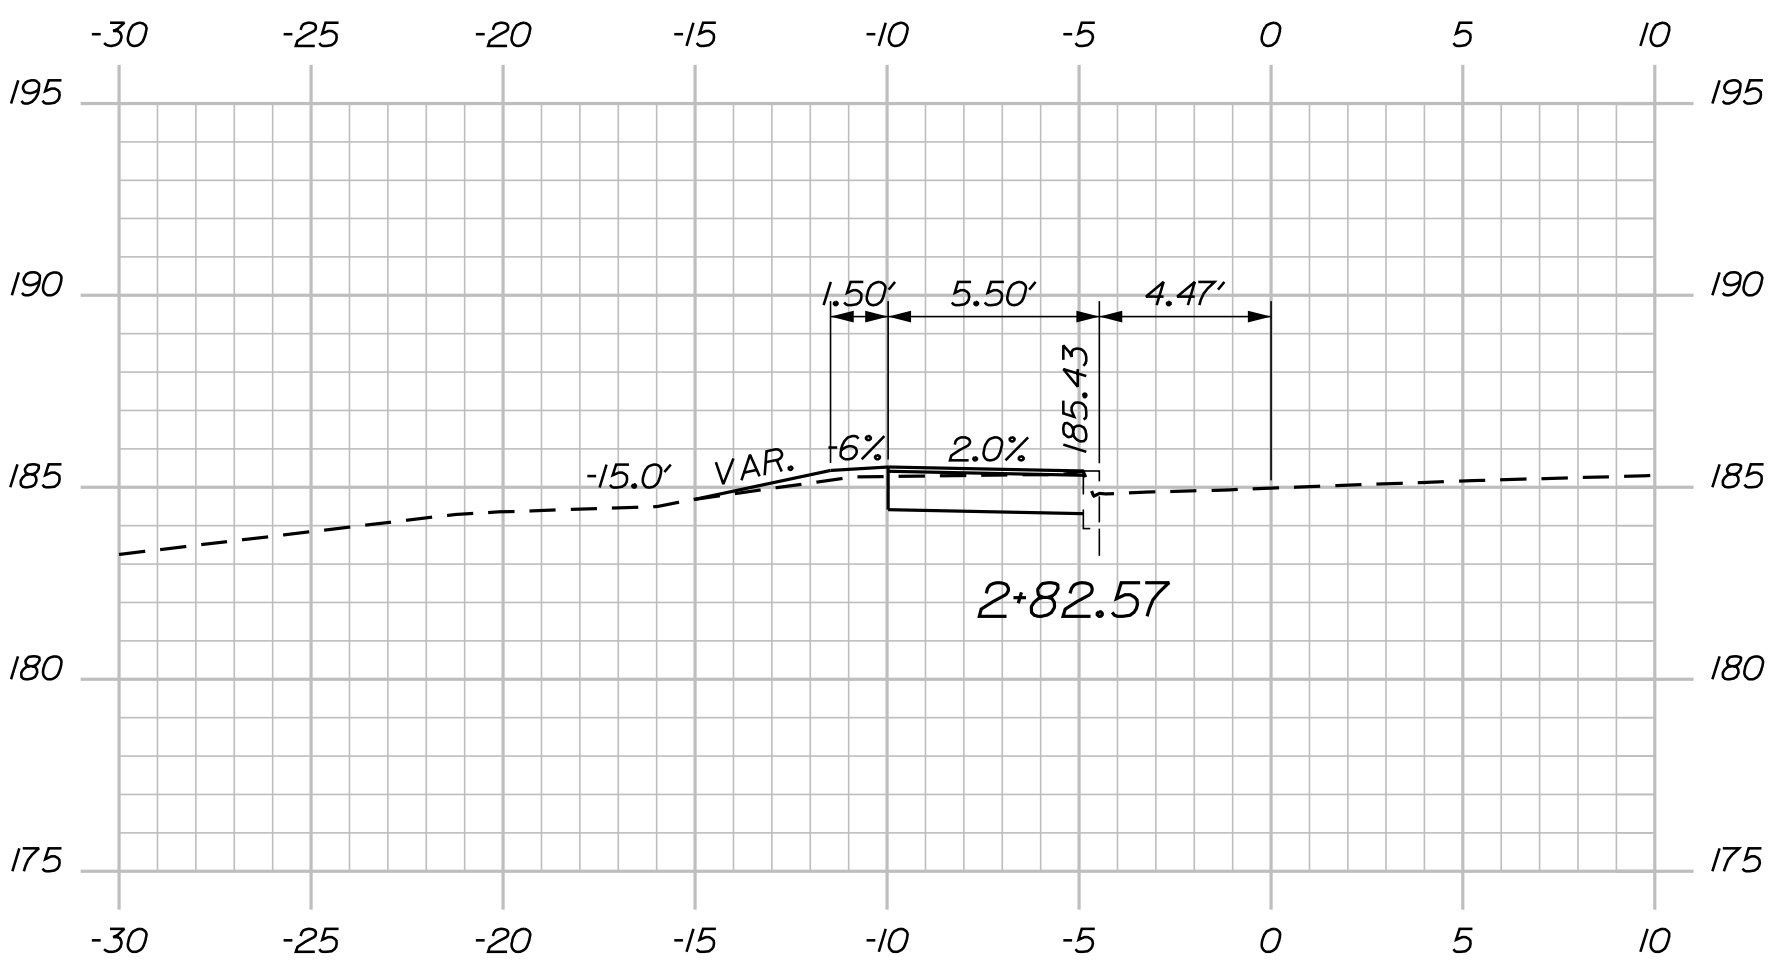


C = 5 CY
F = 1 CY

103+25.00

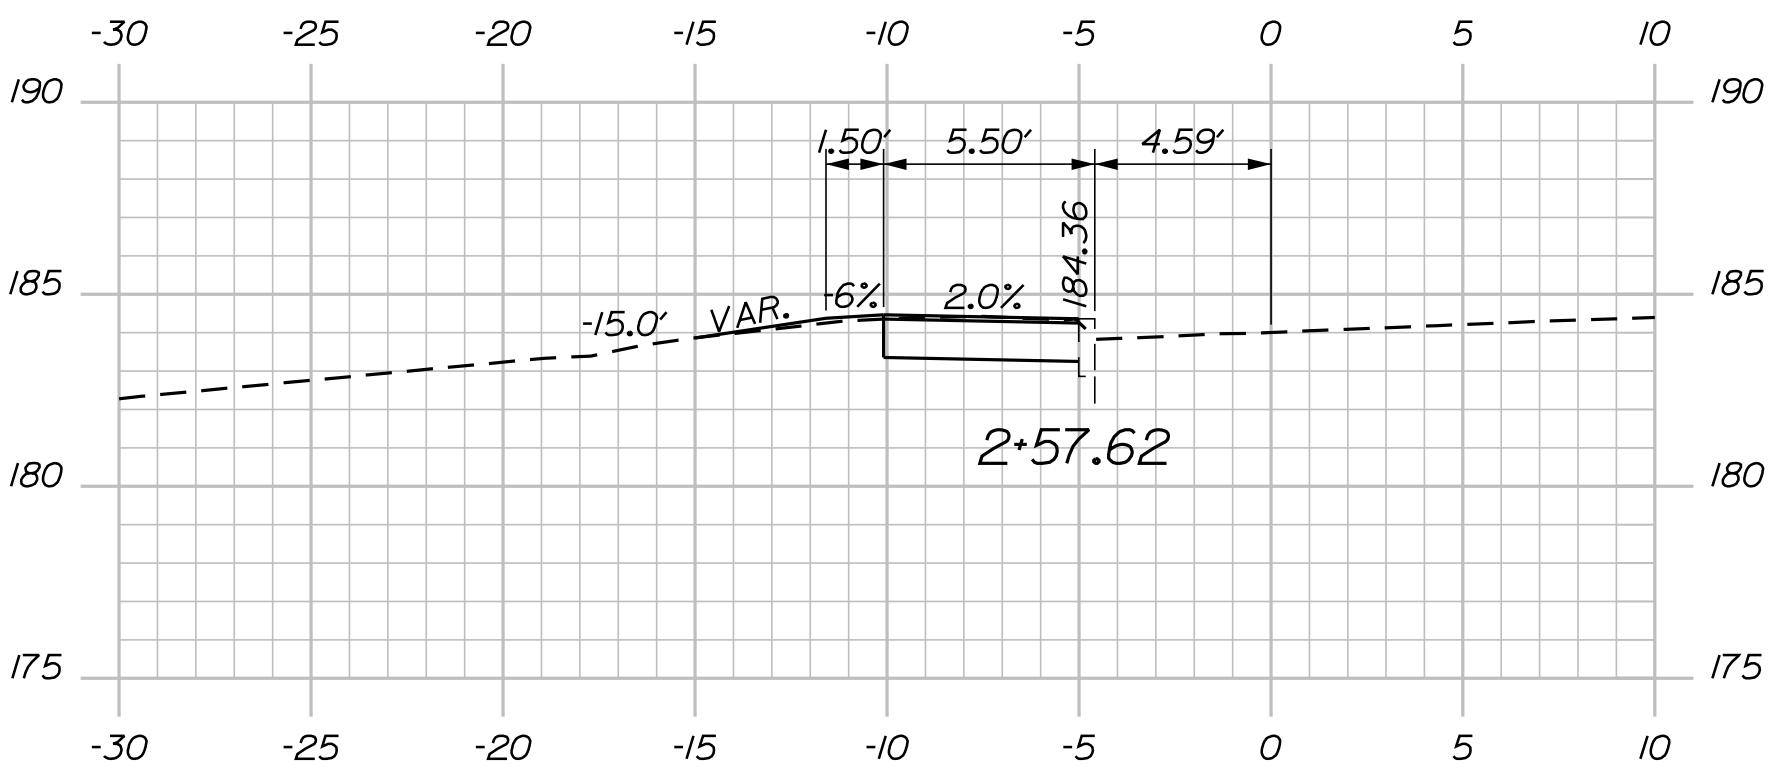


C = 5 CY
F = 1 CY

103+00.00

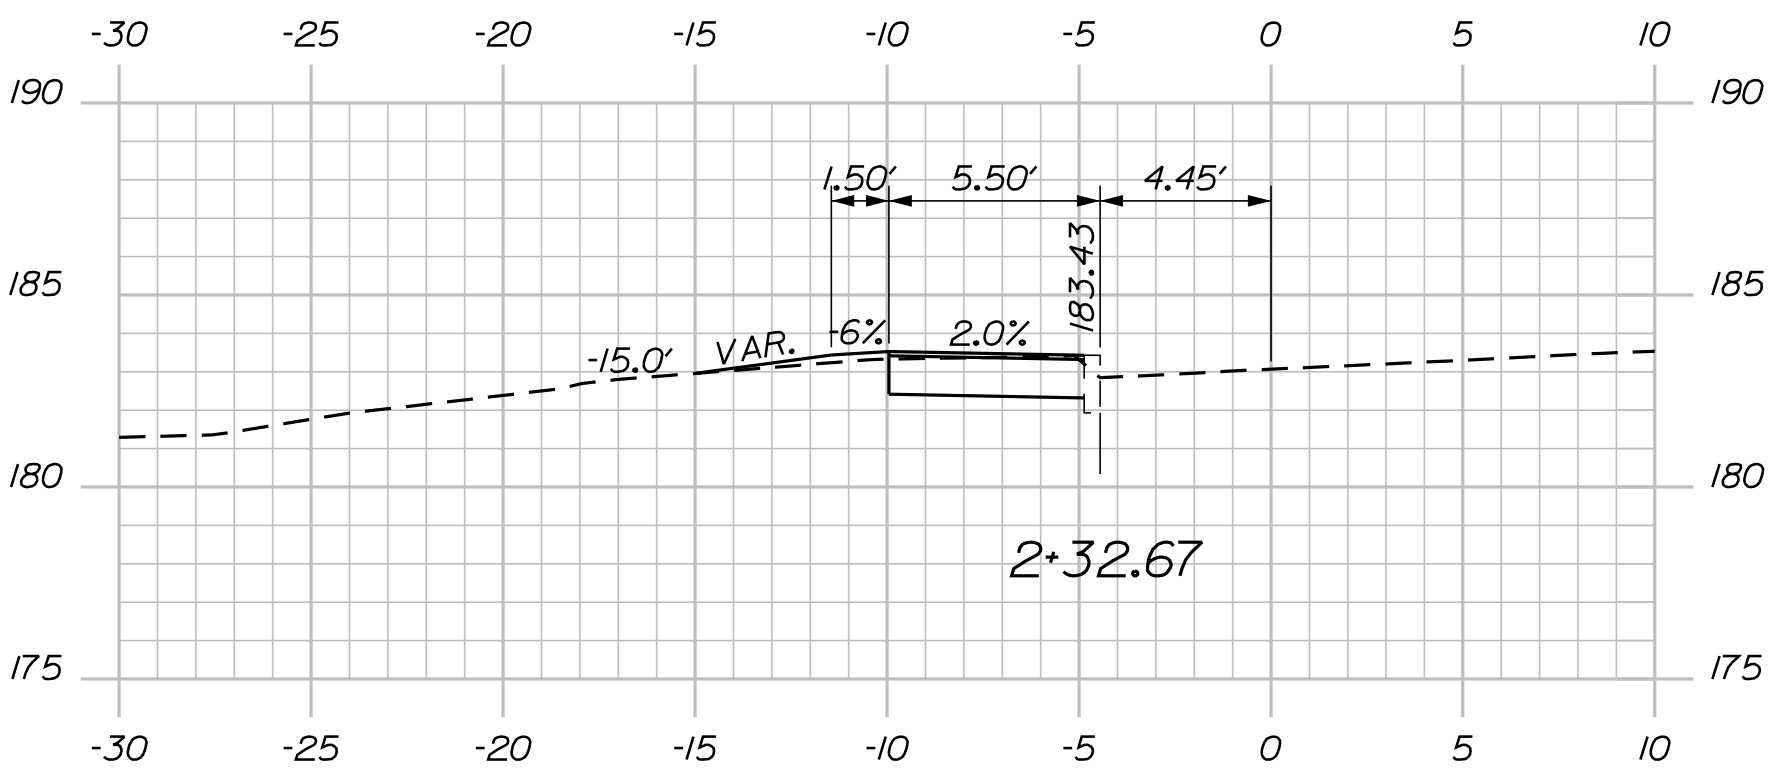


C = 5 CY
F = 1 CY

102+75.00

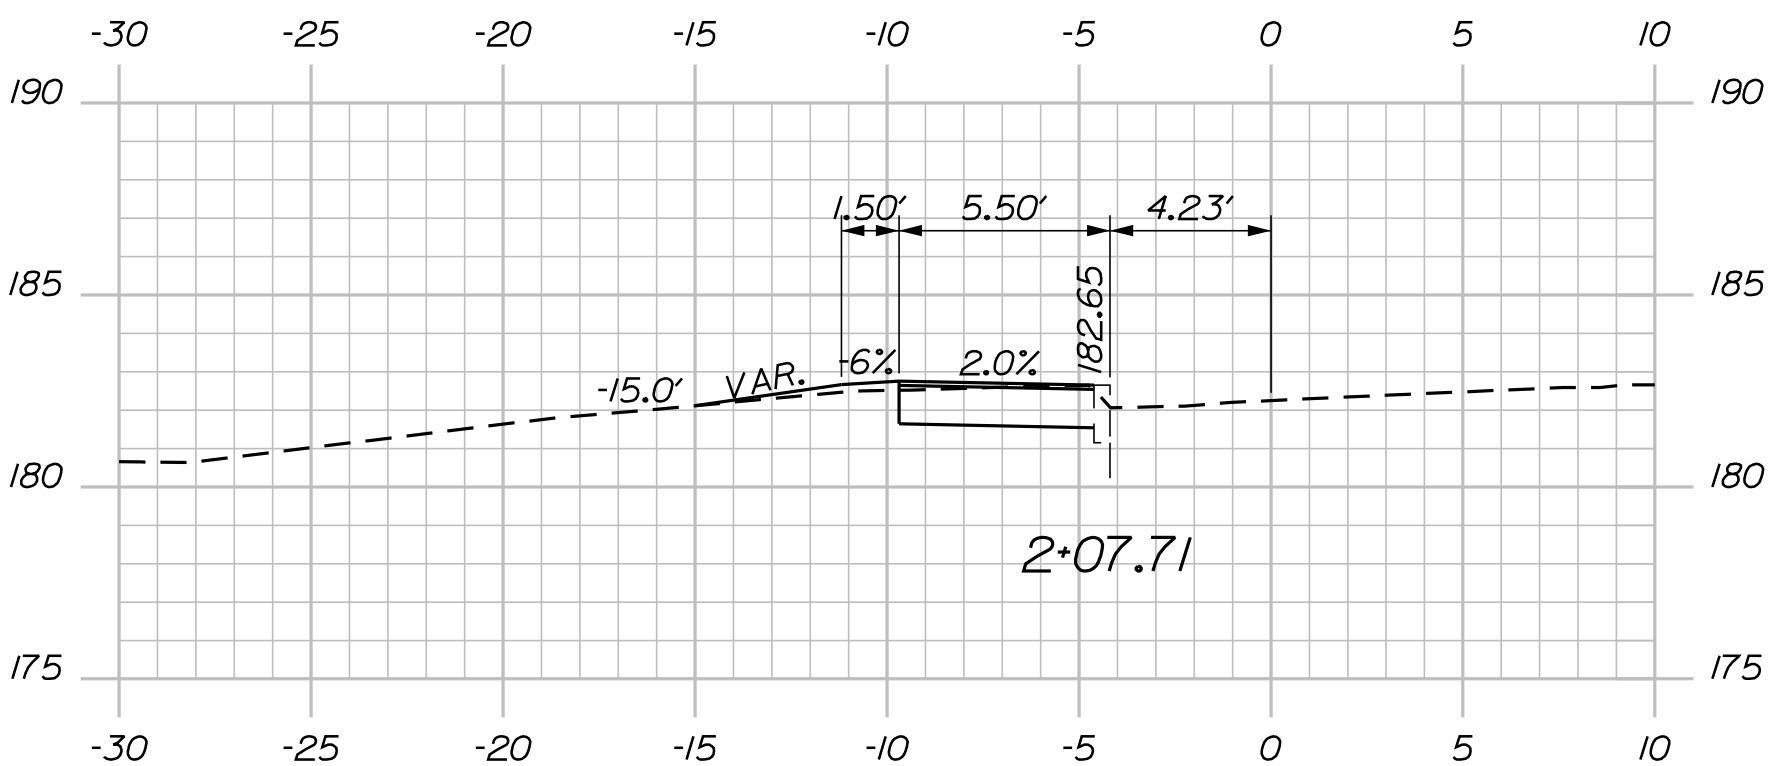

C = 5 CY
F = 1 CY

102+50.00

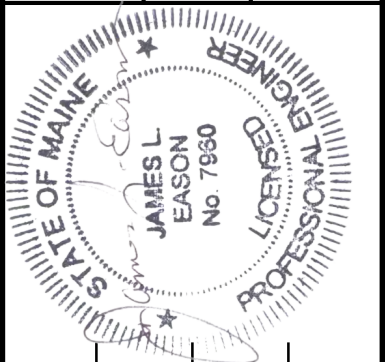STATE OF MAINE DEPARTMENT OF TRANSPORTATION		AC-STP-1940(200)X		WIN 019402.00		HIGHWAY PLANS	
		SIGNATURE		P.E. NUMBER		DATE	
		JLE		7960		11/11/19	
PROJ. MANAGER		BY		DATE		FIELD CHANGES	
A. GORNEAU II		JLE		11-19			
DESIGN-DETAILED		CHECKED-REVIEWED		DESIGN-DETAILED		REVISIONS 1	
ALC		JLE				REVISIONS 2	
						REVISIONS 3	
						REVISIONS 4	

AUGUSTA
CIVIC CENTER DRIVE







SHEET NUMBER
22
OF 52

Date:12/2/2019


Username: common

Division: HIGHWAY

Filename: ... \023_XSECT_103+50_003.dgn

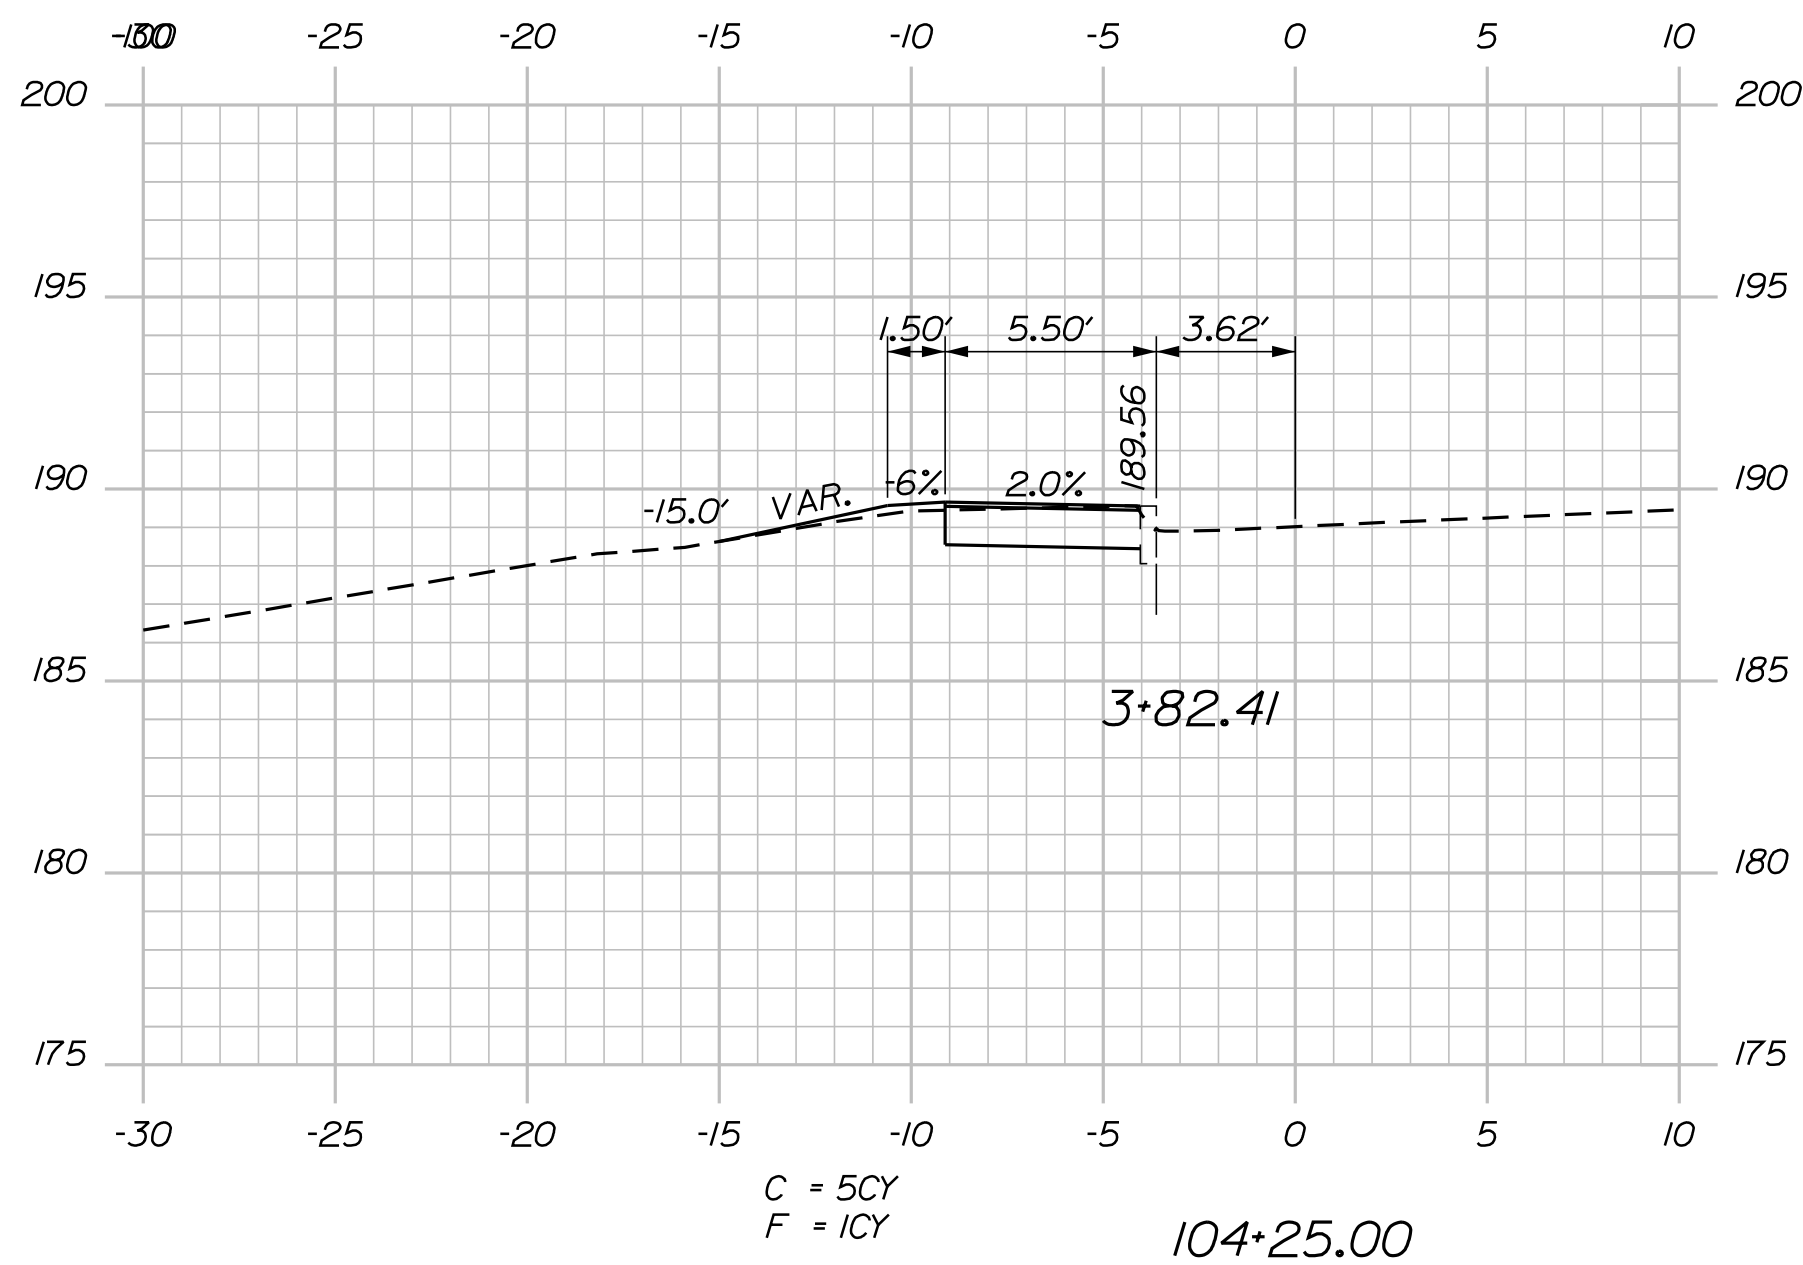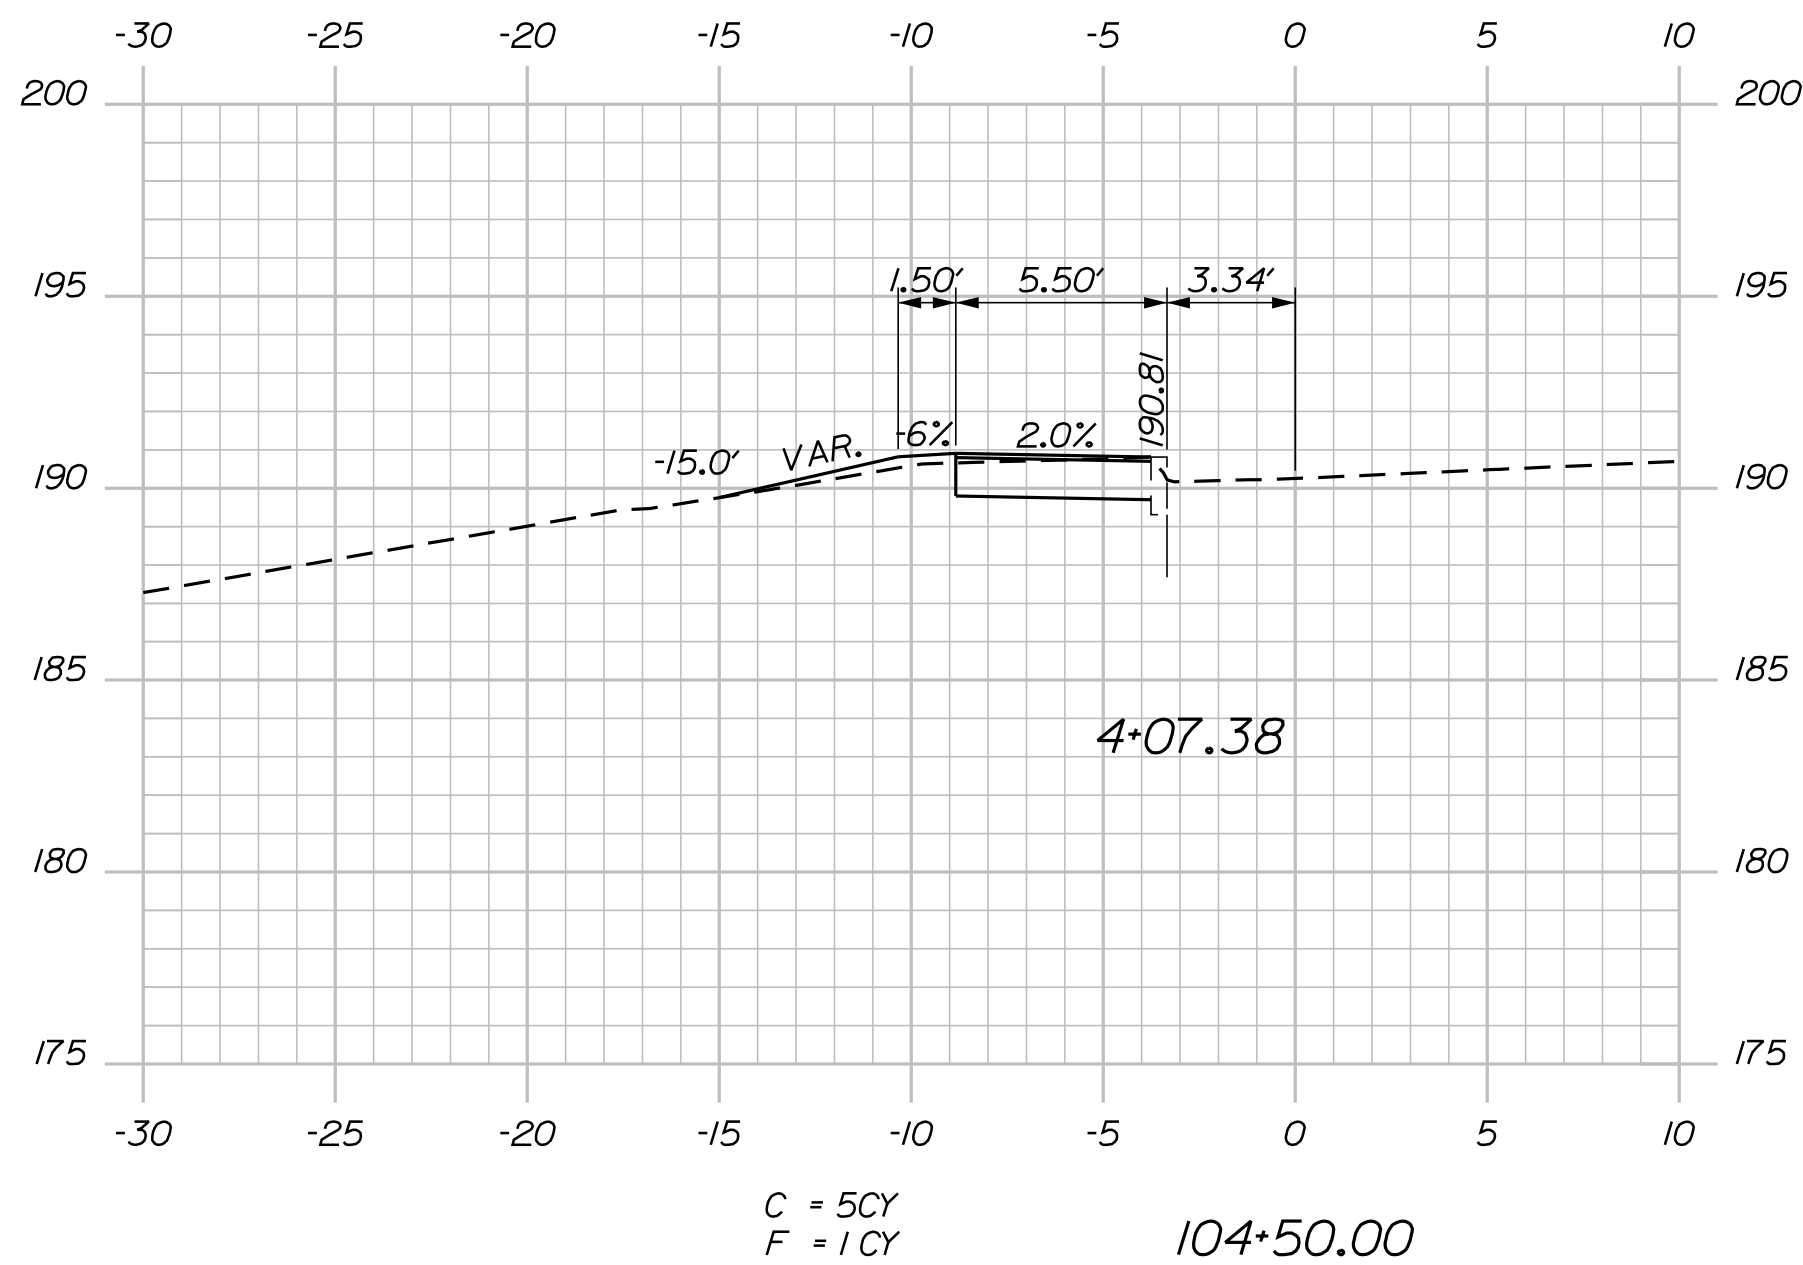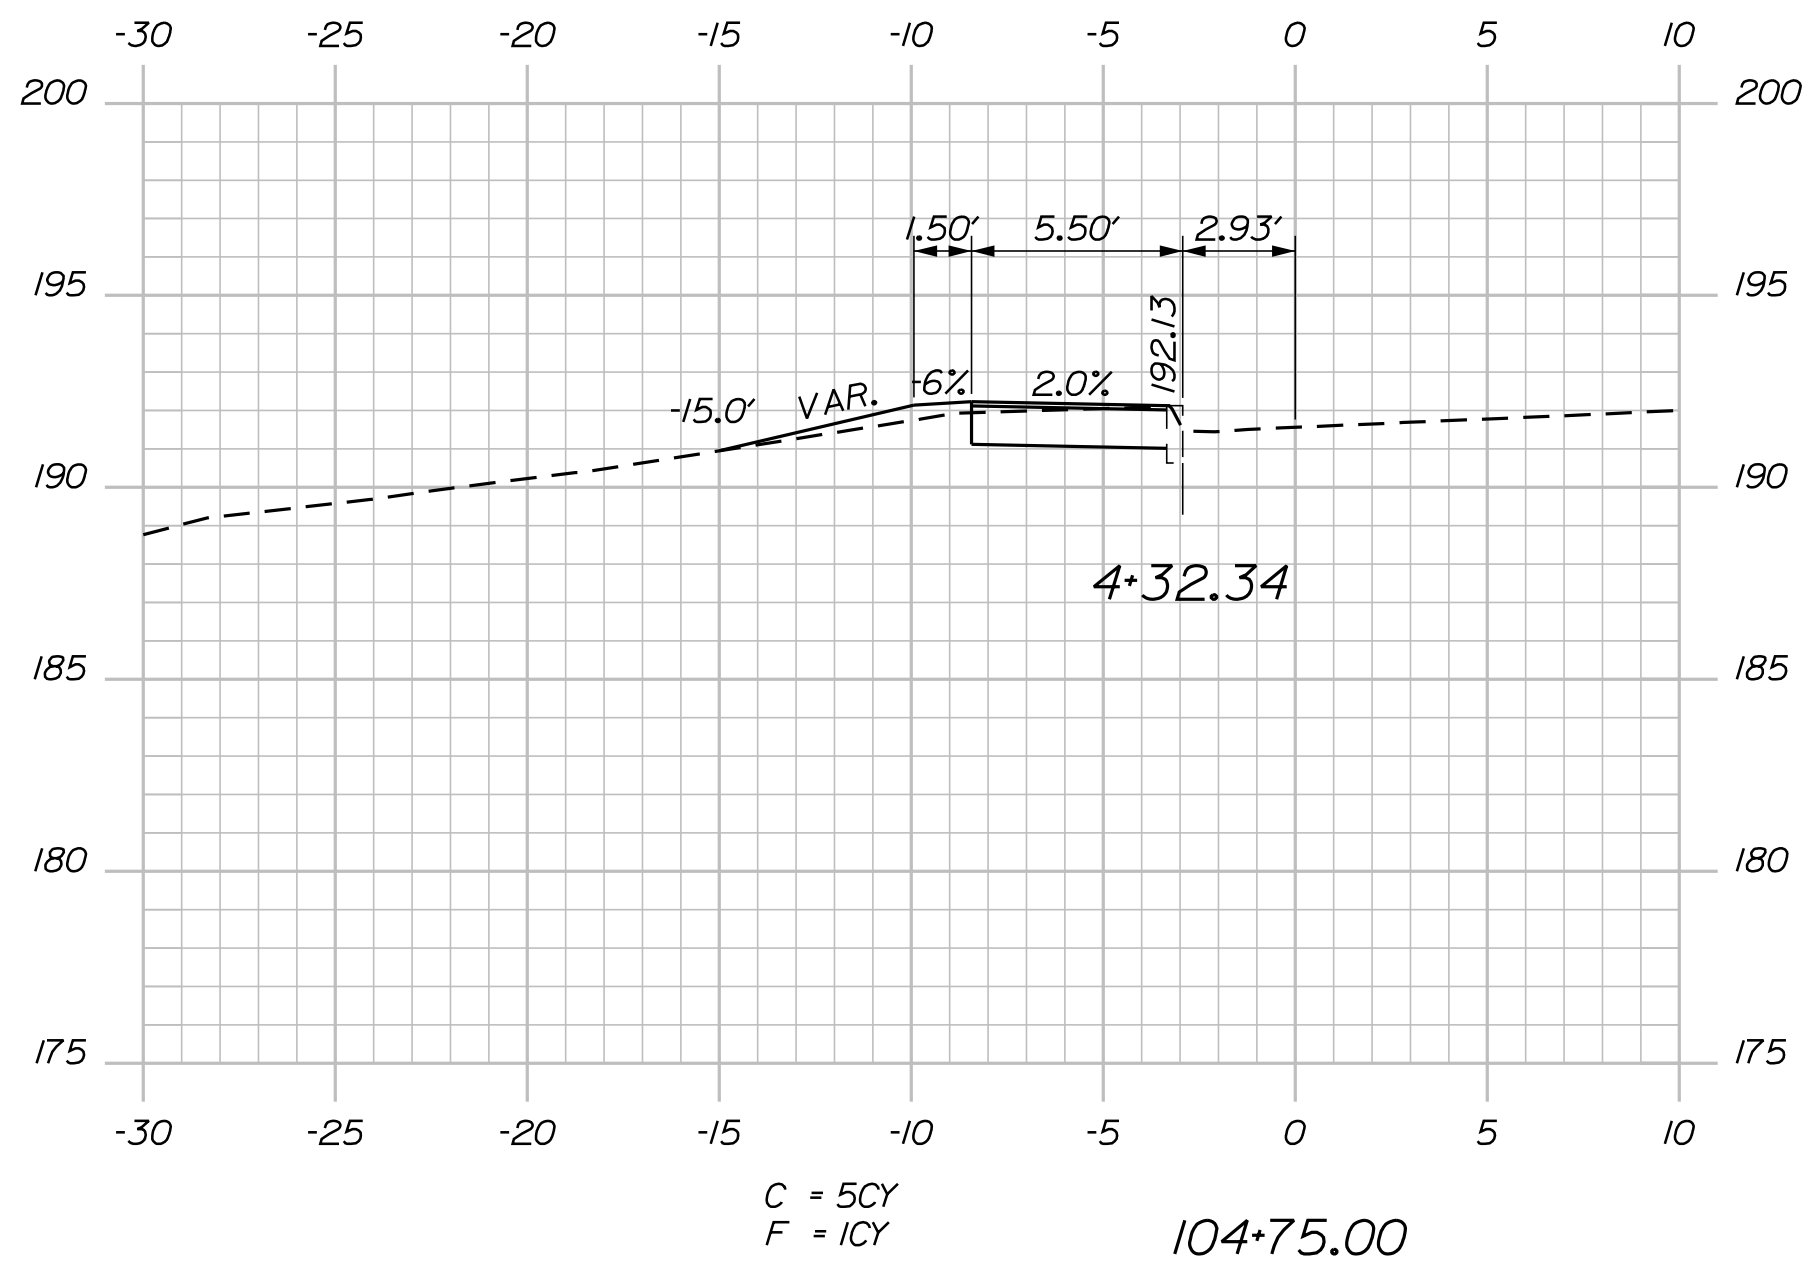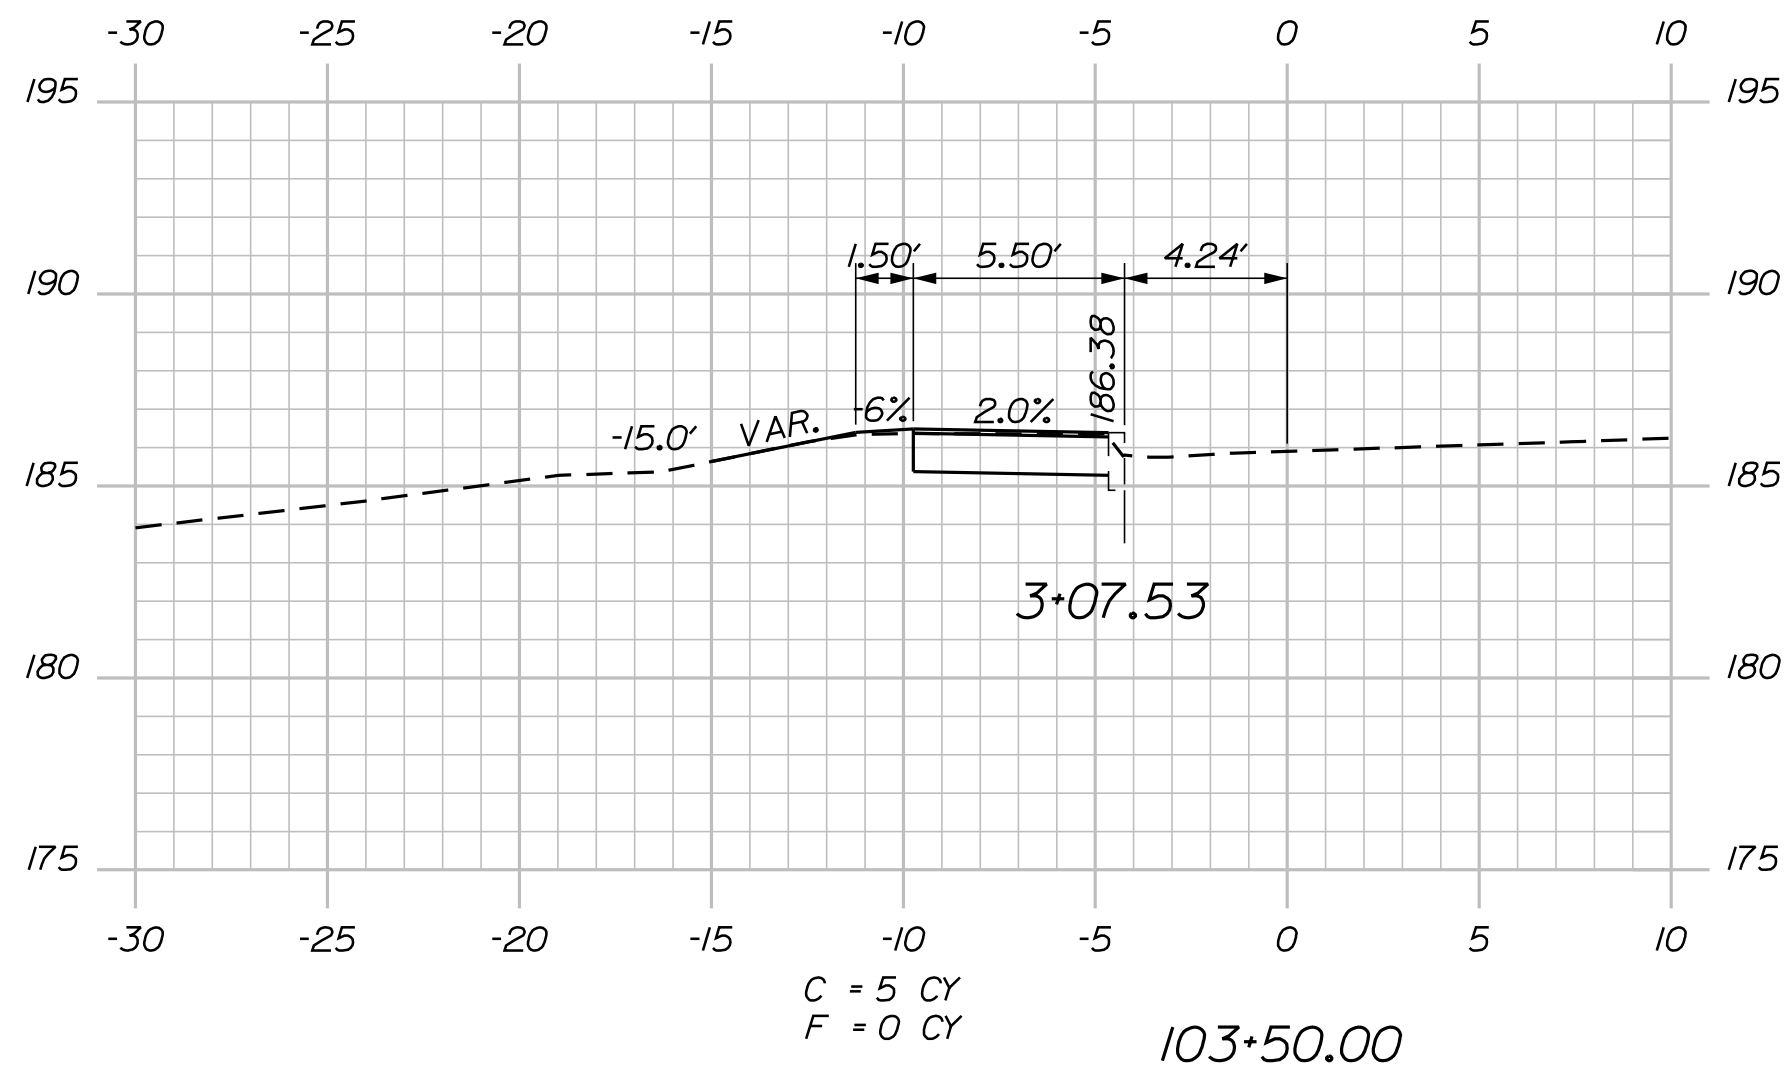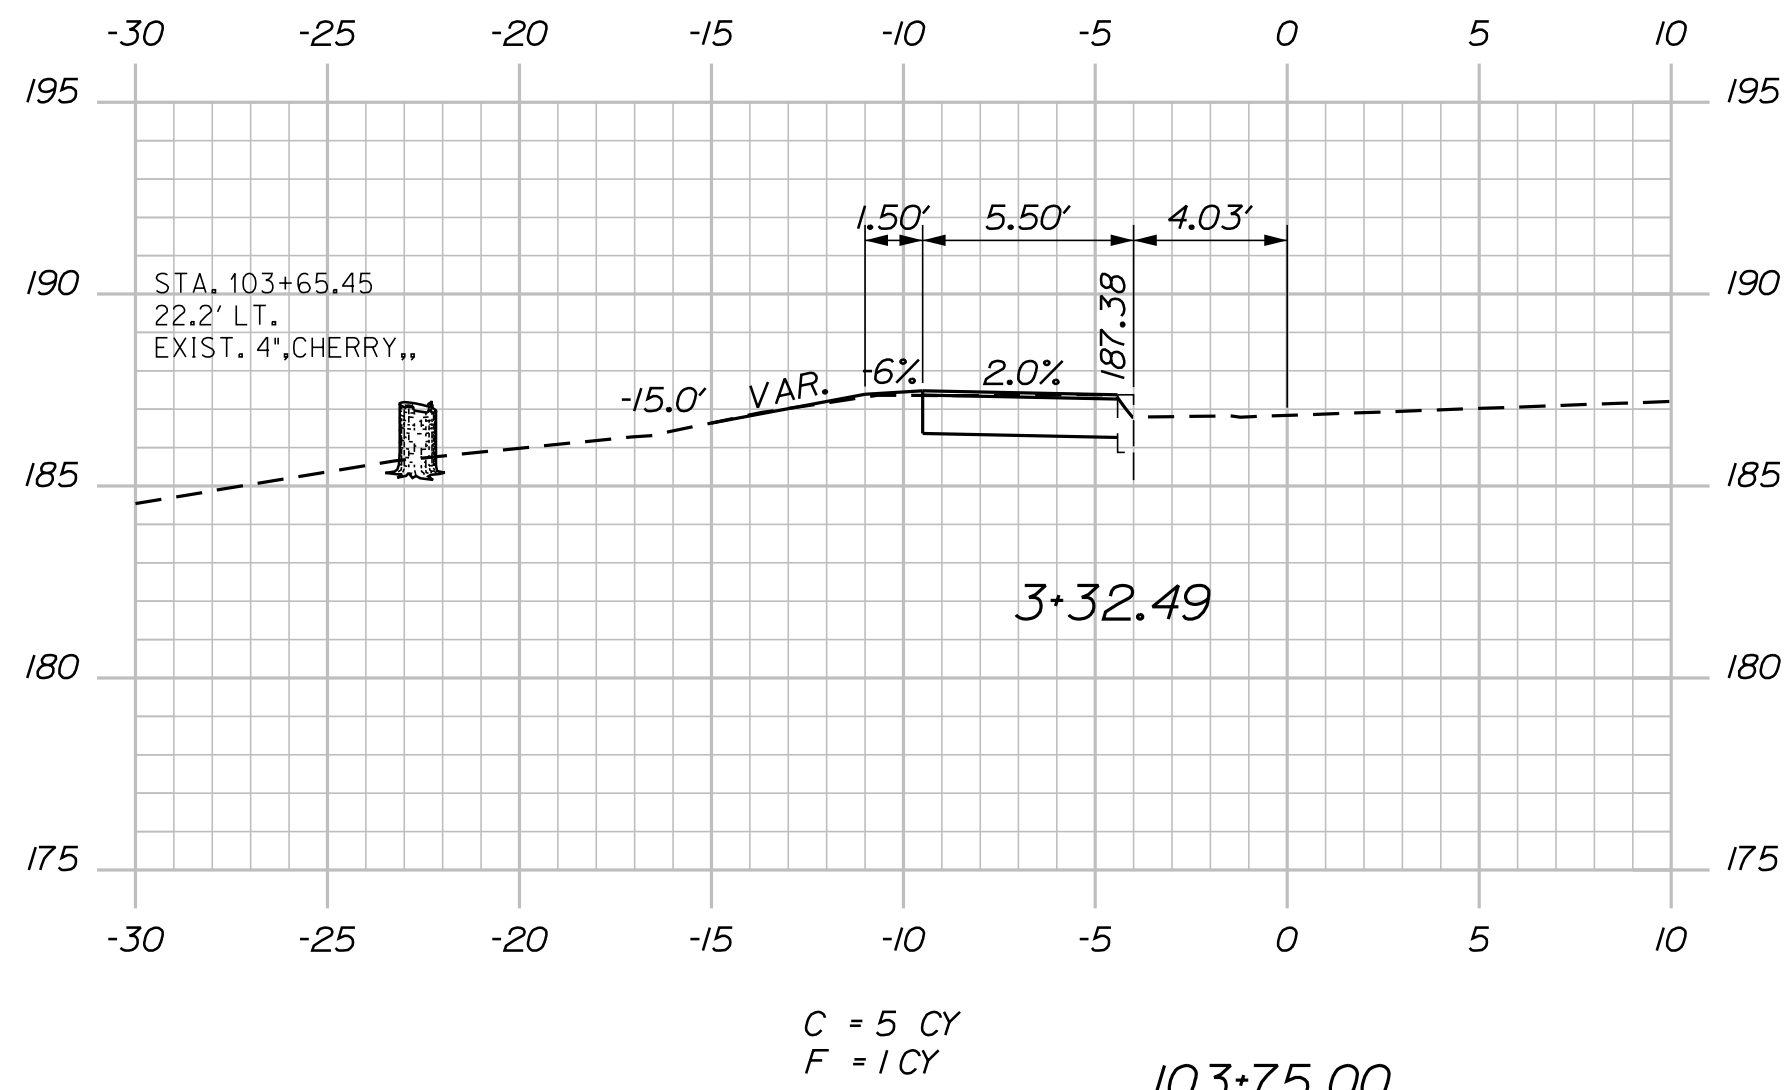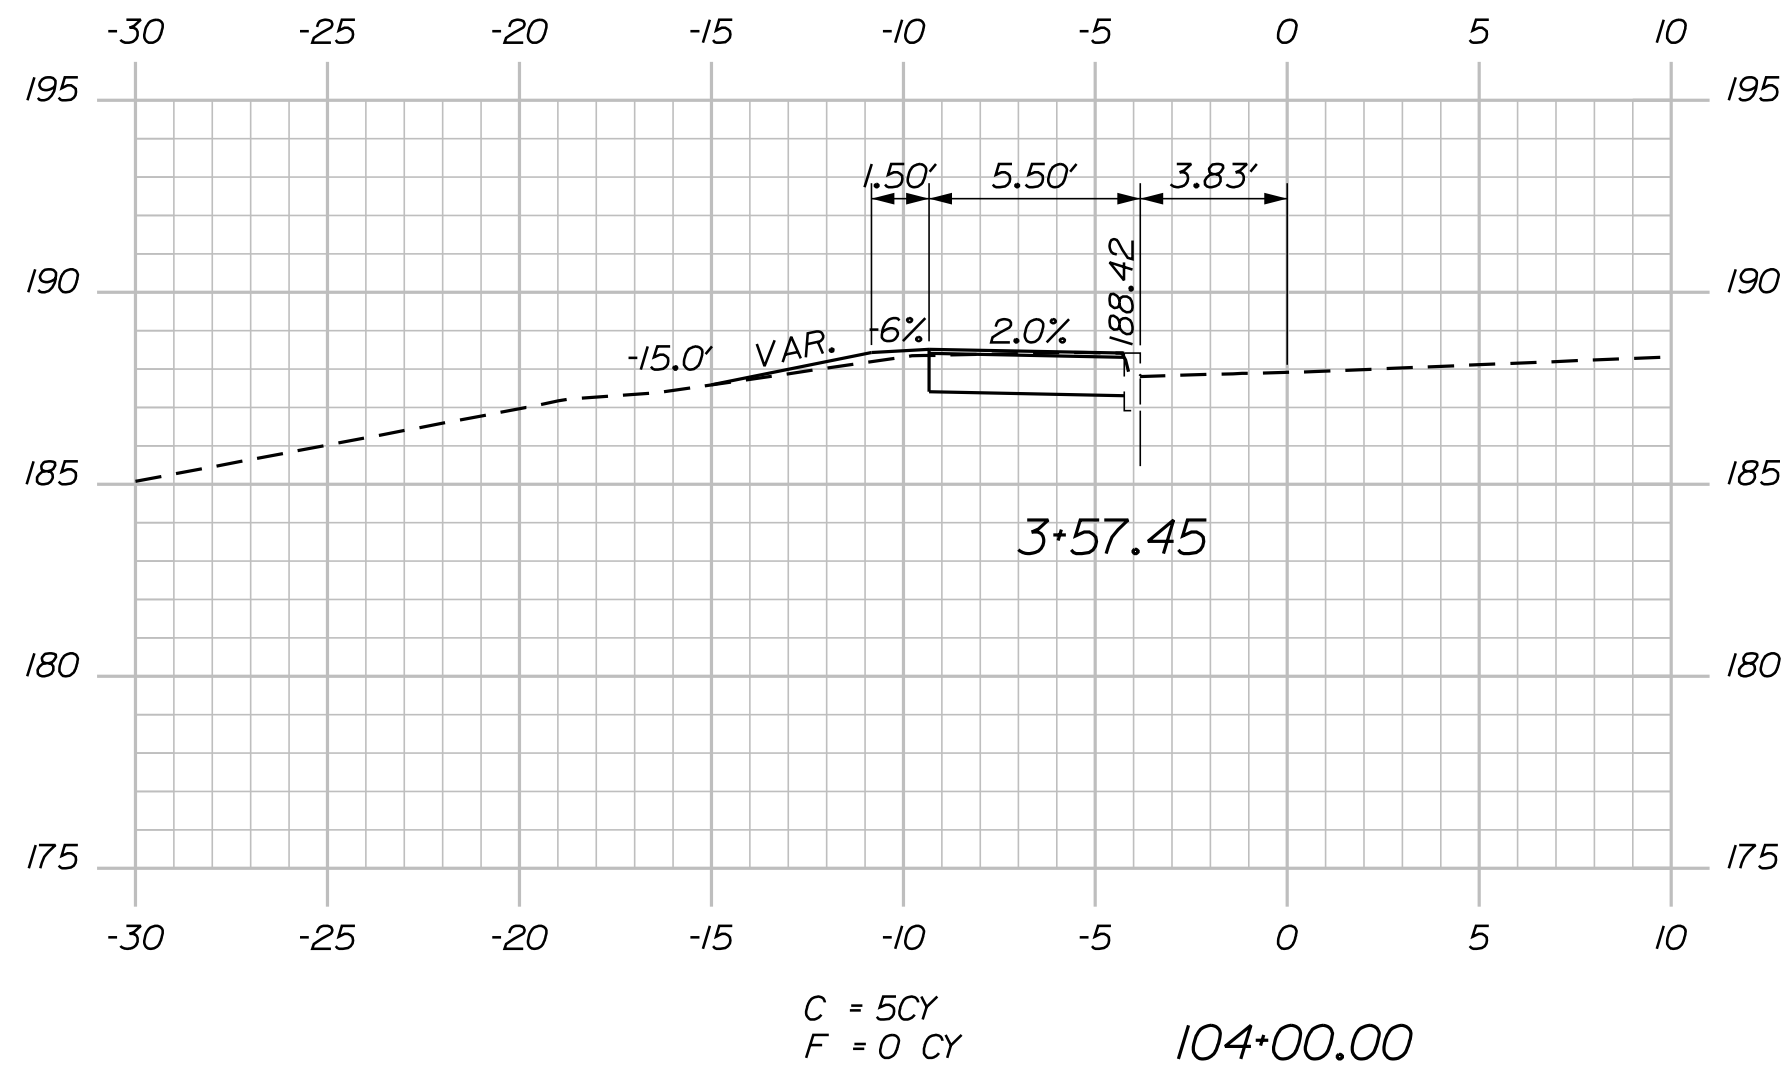

STATE OF MAINE
DEPARTMENT OF TRANSPORTATION
AC-STP-1940(200)X

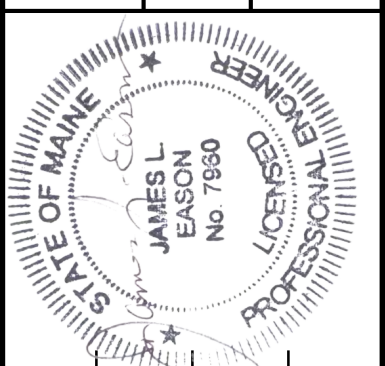



PROJ. MANAGER	A. GORNEAU II	BY	DATE
DESIGN-DETAILED	A.L.C.	J.L.E.	11-19
CHECKED-REVIEWED	A.L.C.		11-19
DESIGN-DETAILED	J.L.E.		
DESIGN-DETAILED			
REVISIONS 1			
REVISIONS 2			
REVISIONS 3			
REVISIONS 4			
FIELD CHANGES			

AUGUSTA
CIVIC CENTER DRIVE
CROSS SECTIONS

SHEET NUMBER
23
OF 52


WIN
019402.00
HIGHWAY PLANS

Filename: ... \024_XSECT_105+00_004.dgn

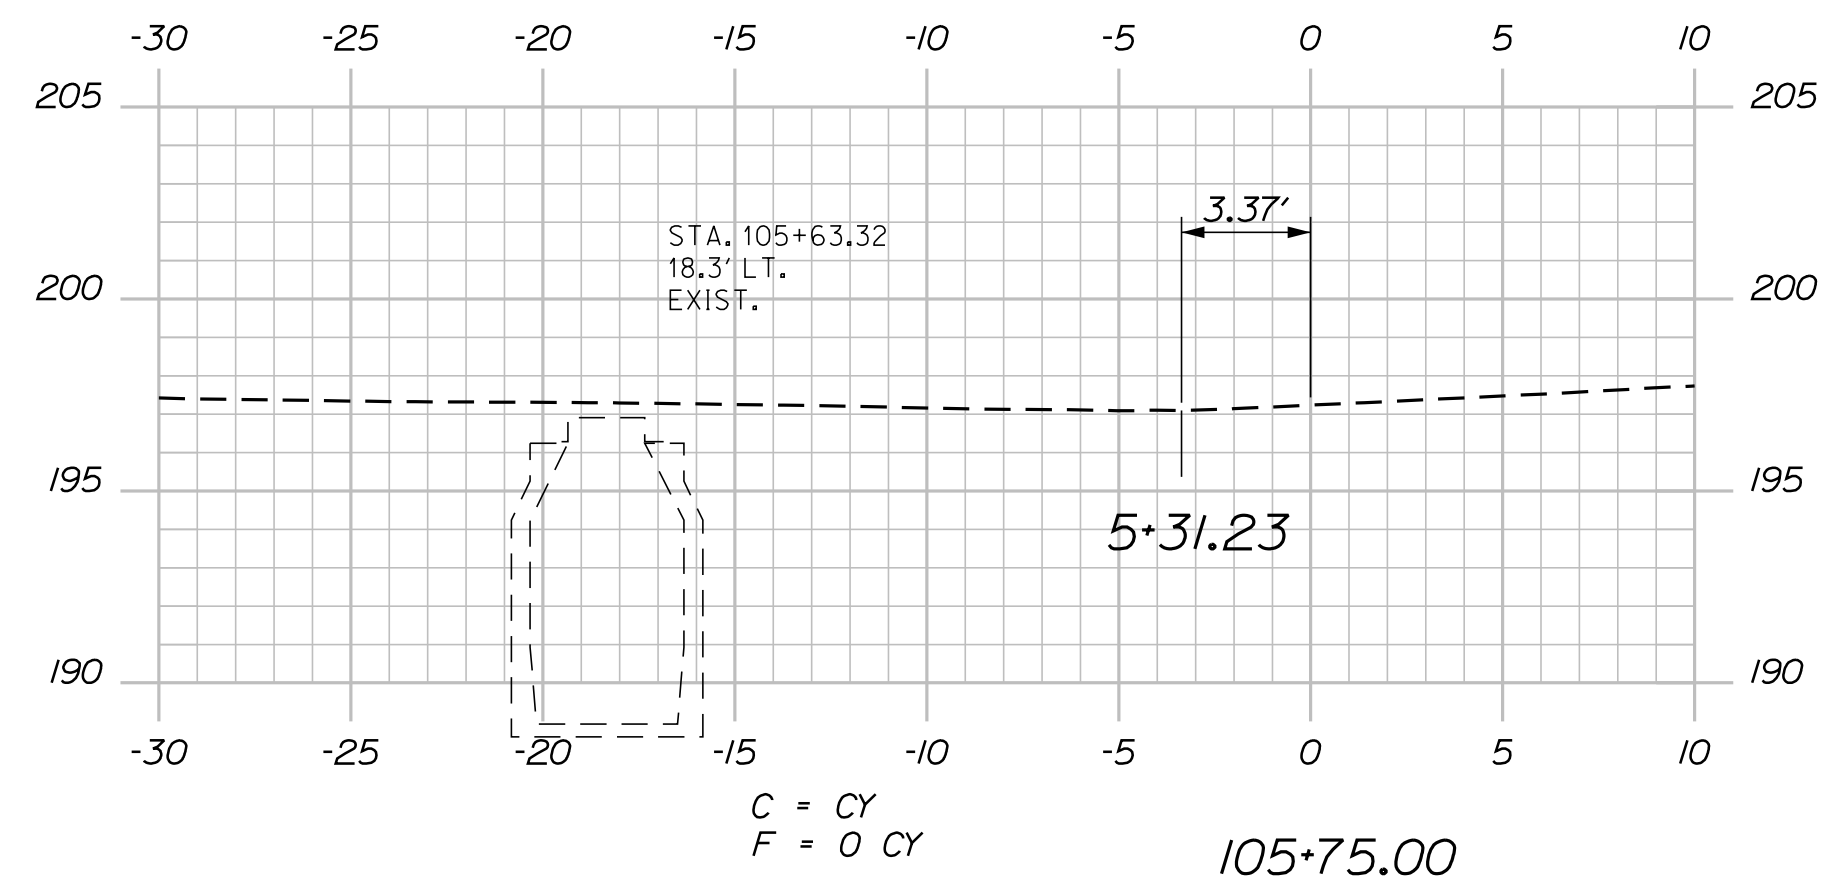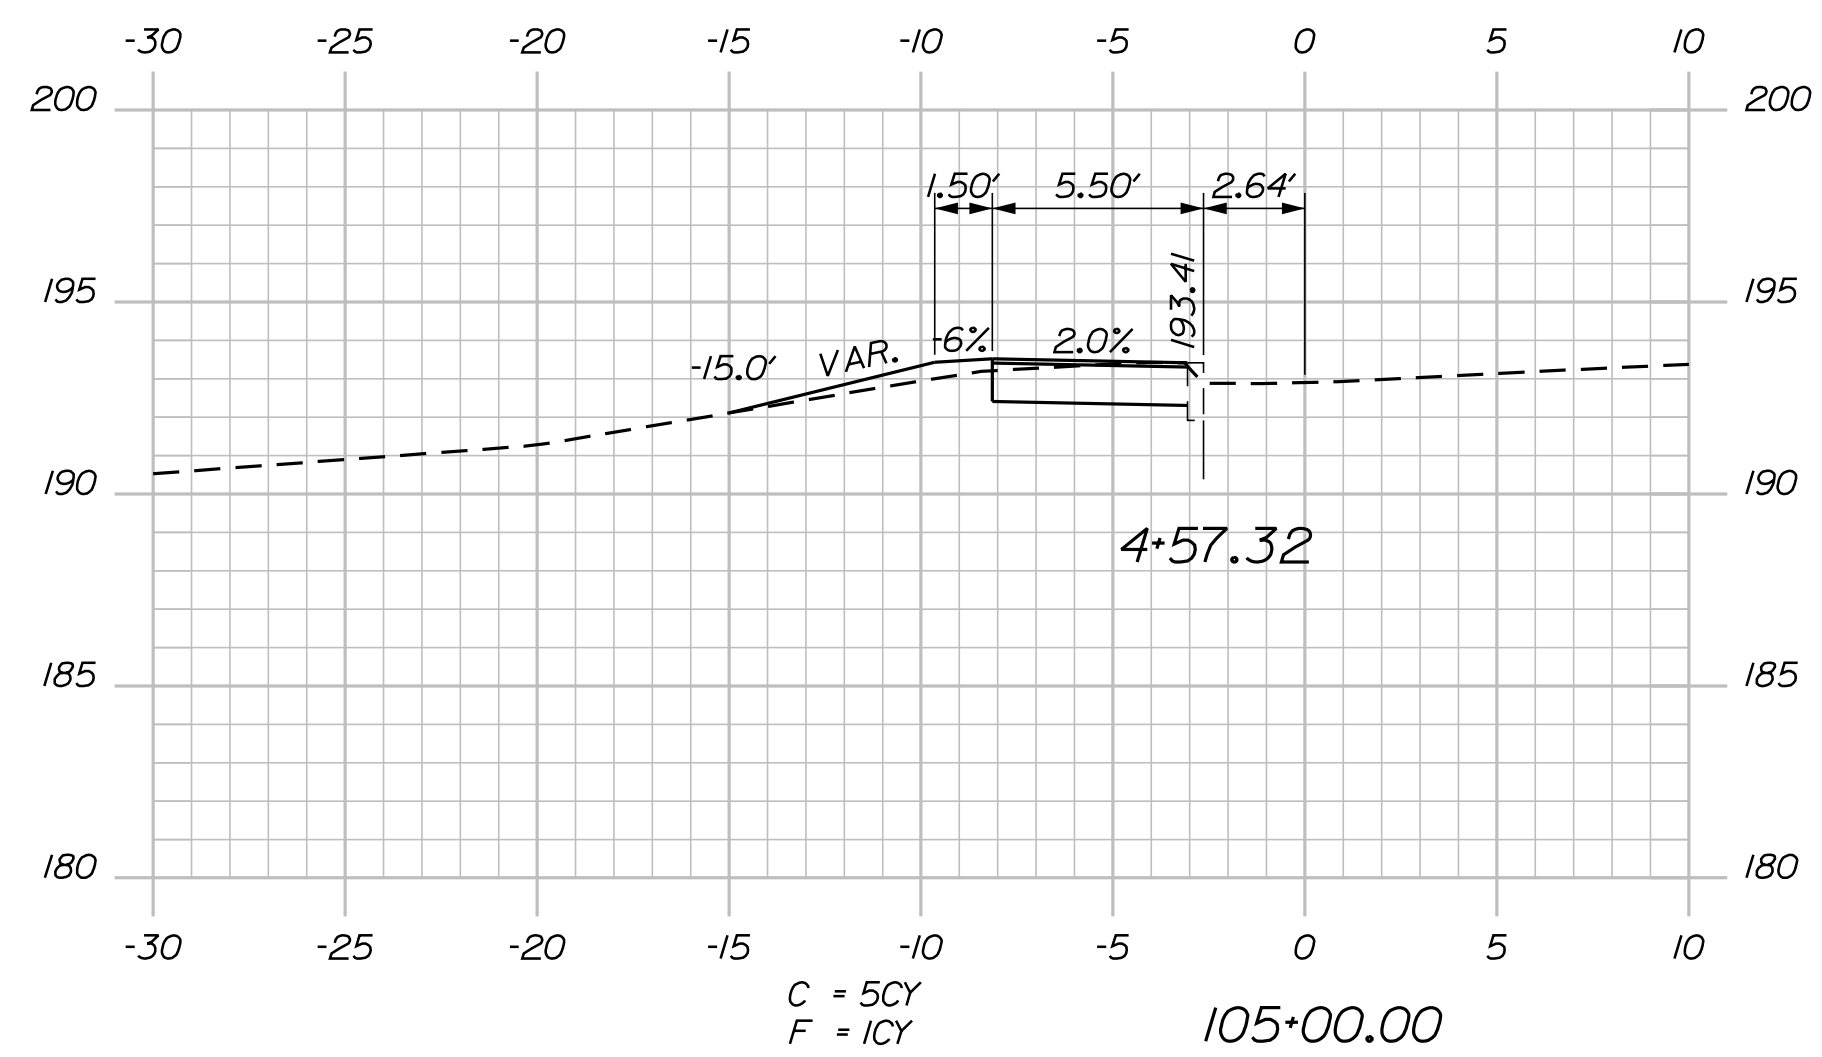

24 OF 52	SHEET NUMBER		AUGUSTA CIVIC CENTER DRIVE		PROJ. MANAGER A. CORNEAU II		DATE 11/19		STATE OF MAINE DEPARTMENT OF TRANSPORTATION	
					CHECKED-DETAILED ALG		SIGNATURE 7960		AC-STP-1940(200)X	
					DESIGNS REVIEWED ALG		P.E. NUMBER 11/11/19		WIN 019402.00	
					DESIGNS DETAILED JLE		DATE		HIGHWAY PLANS	
					REVISIONS 1		PROFESSIONAL ENGINEER JAMES L. EASON No. 7890			









Filename: ... \025_XSECT_106+75_005.dgn

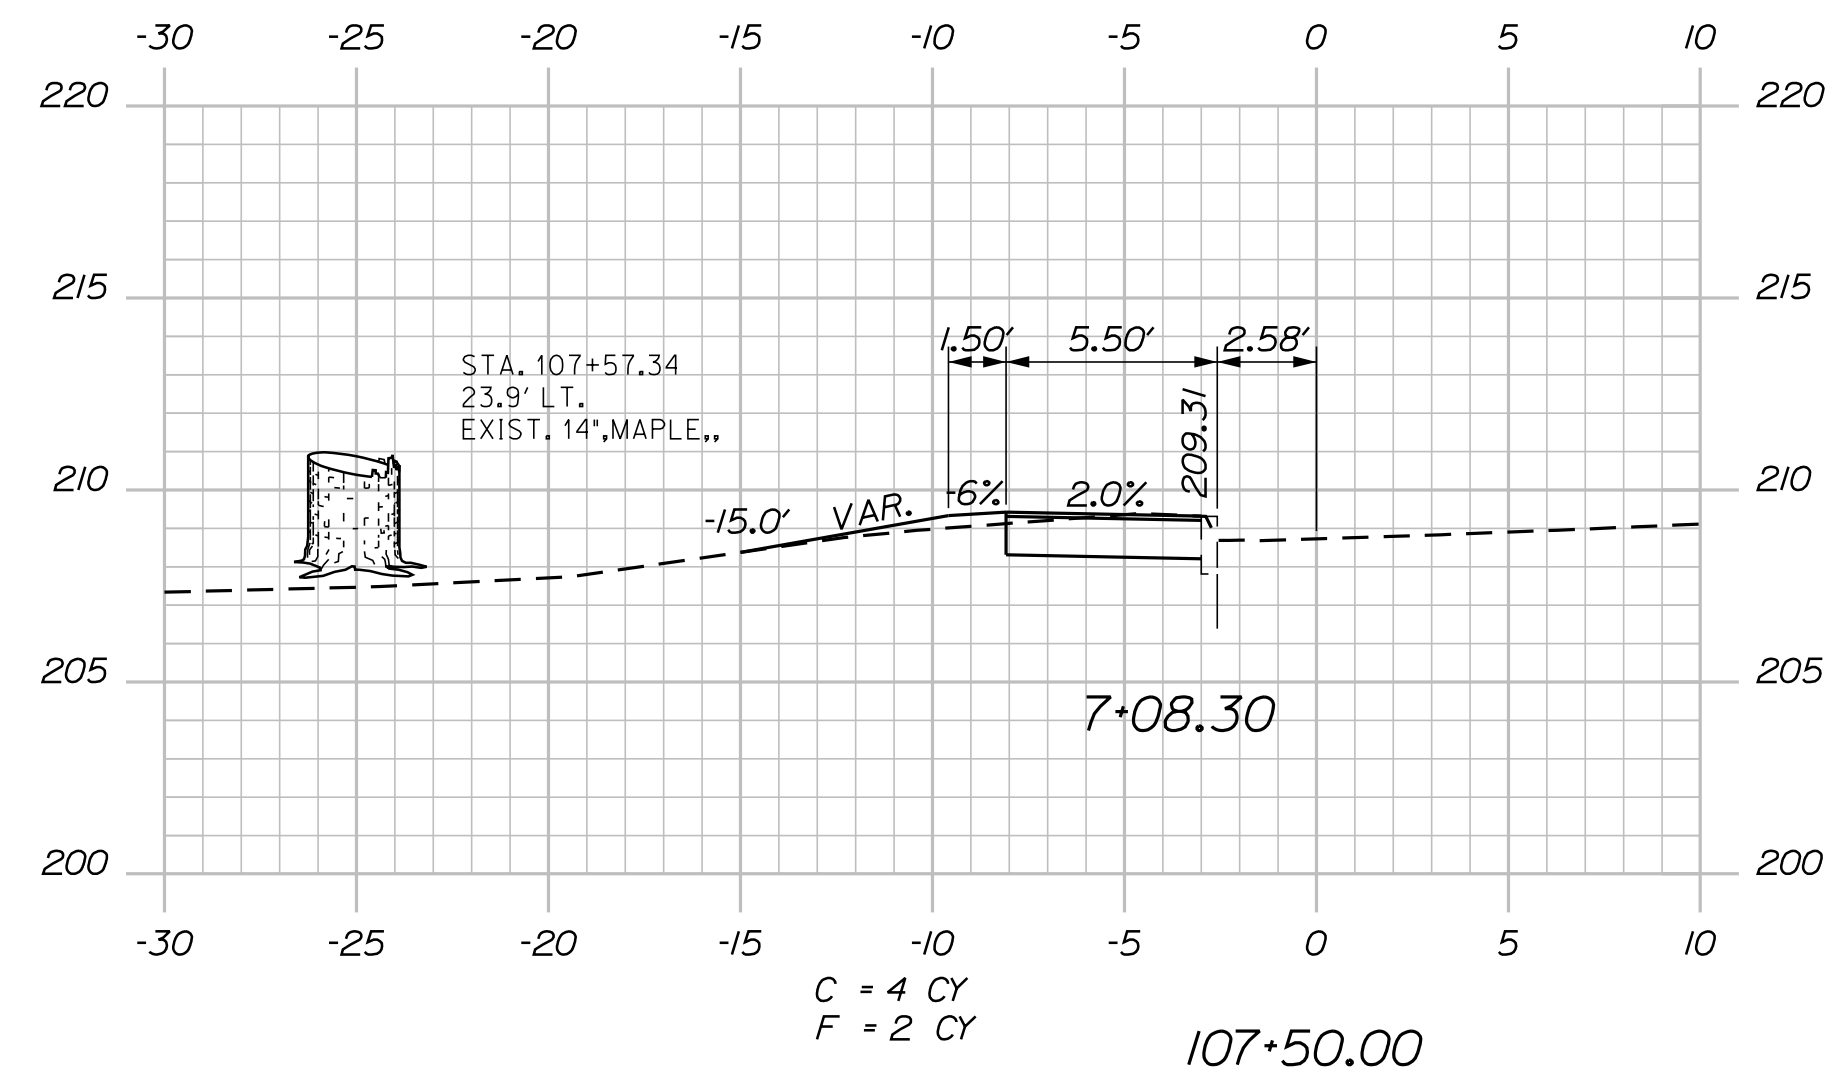

SHEET NUMBER

25


OF 52

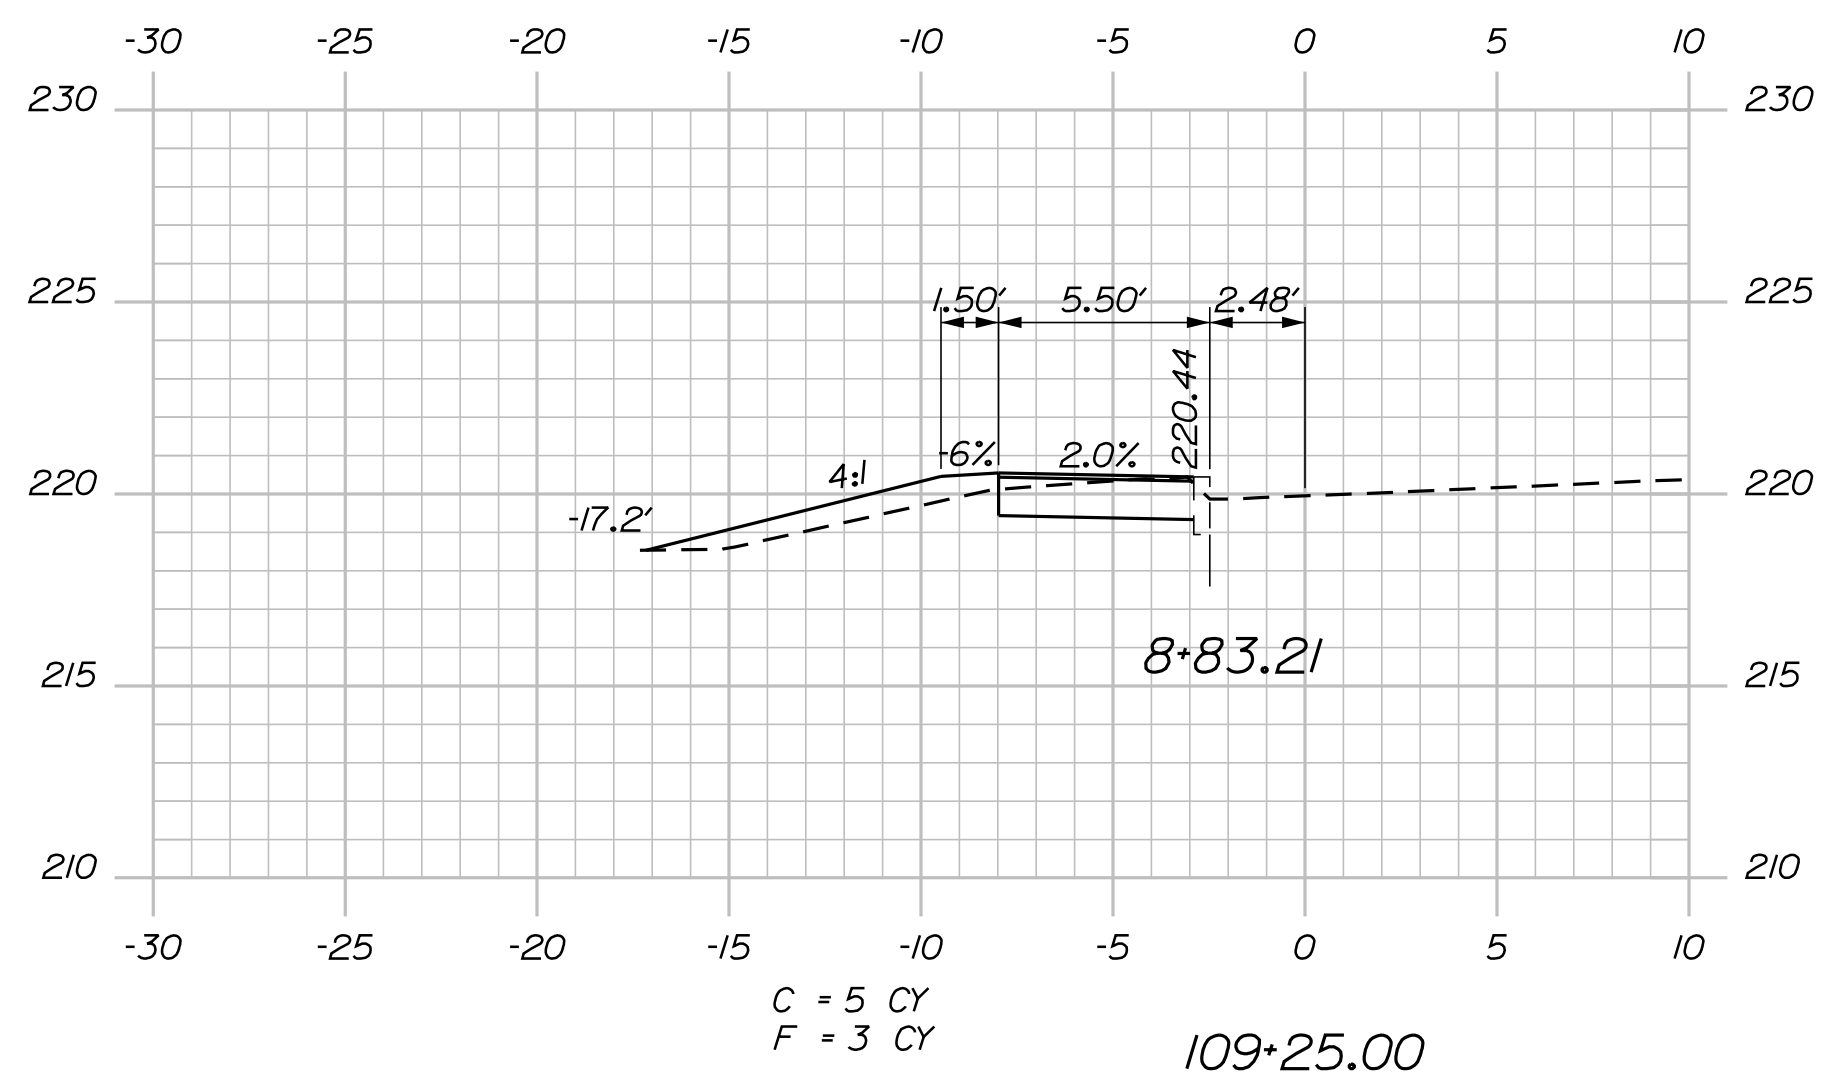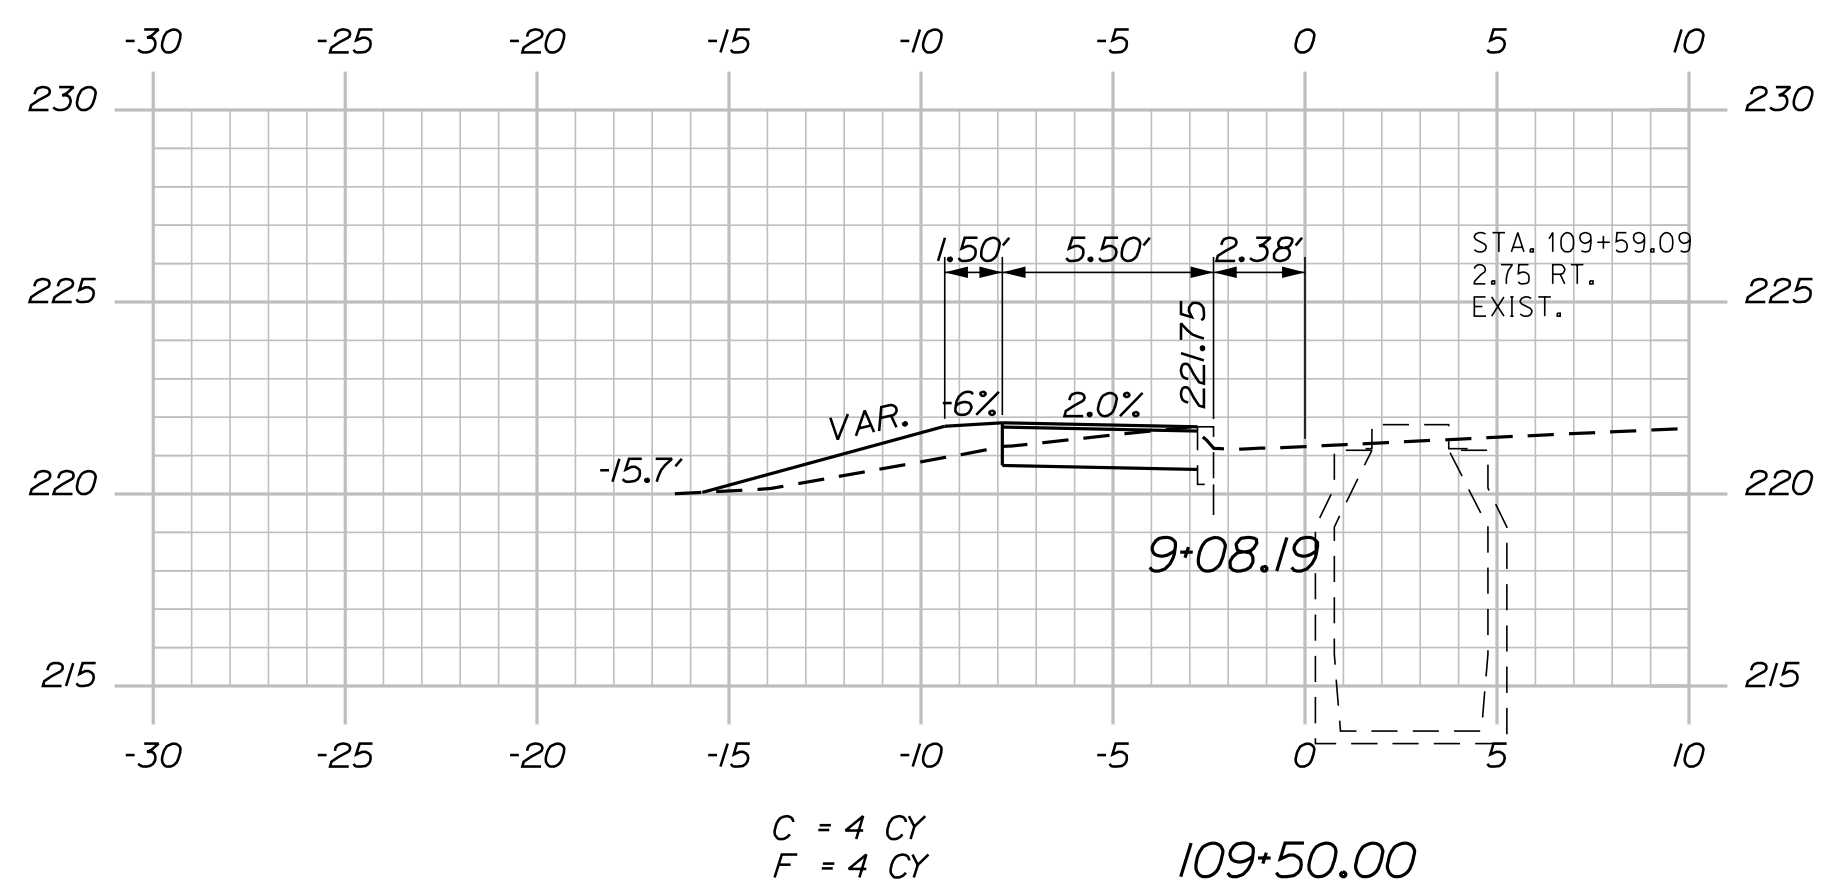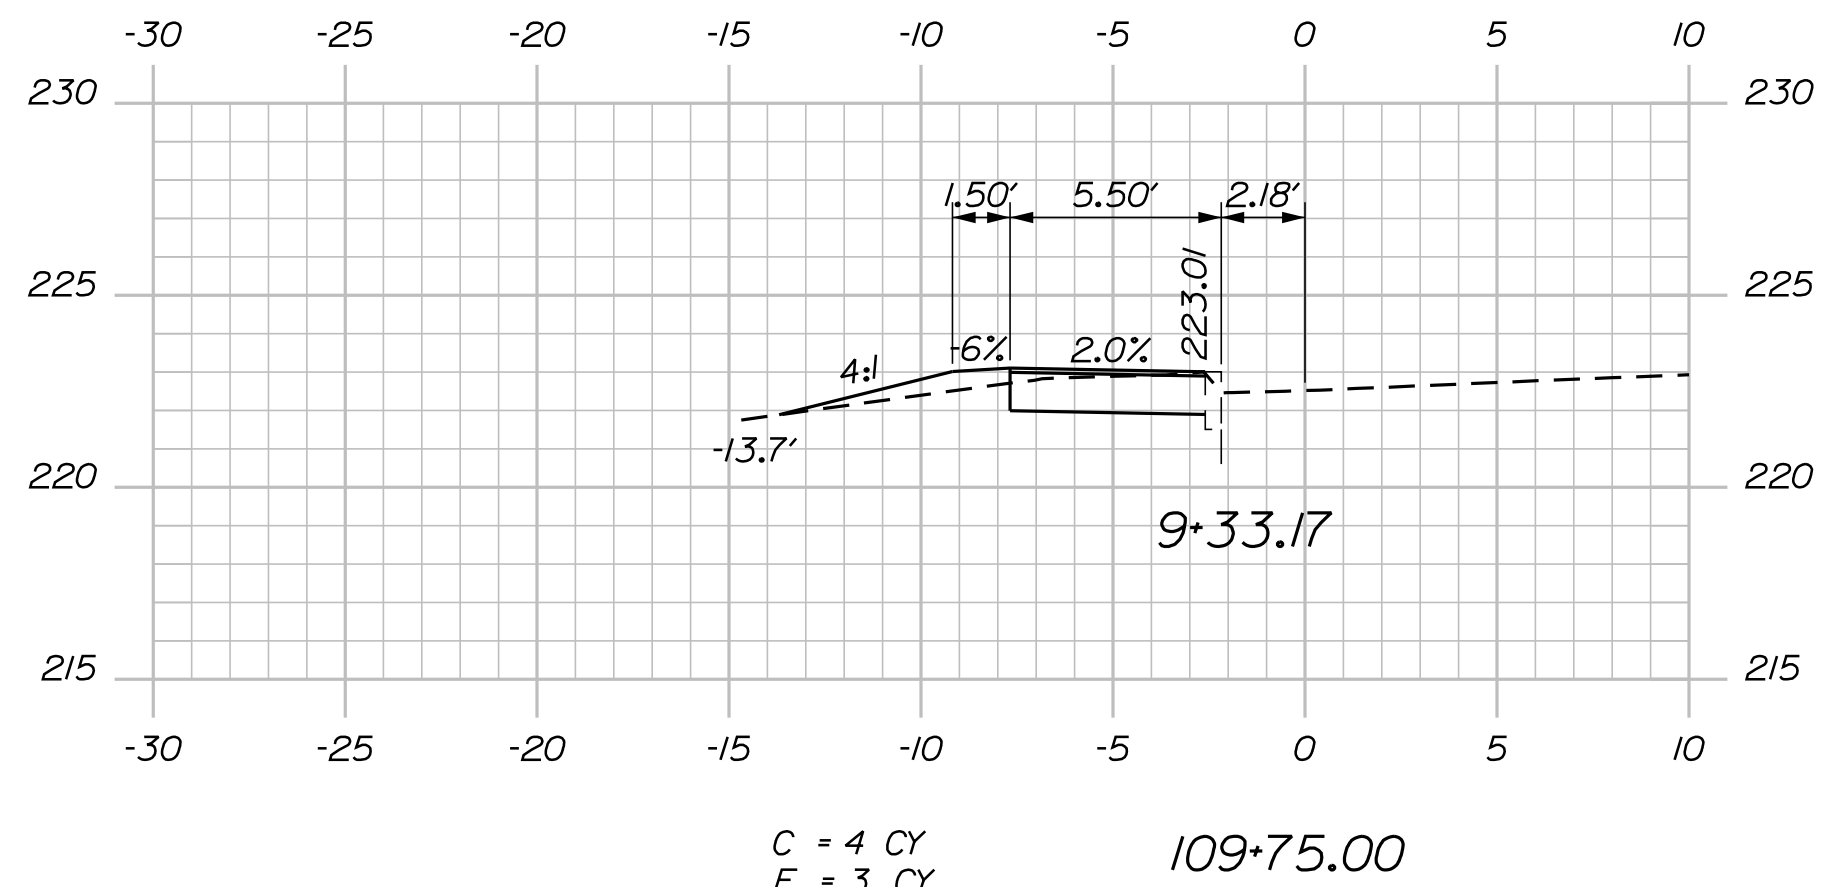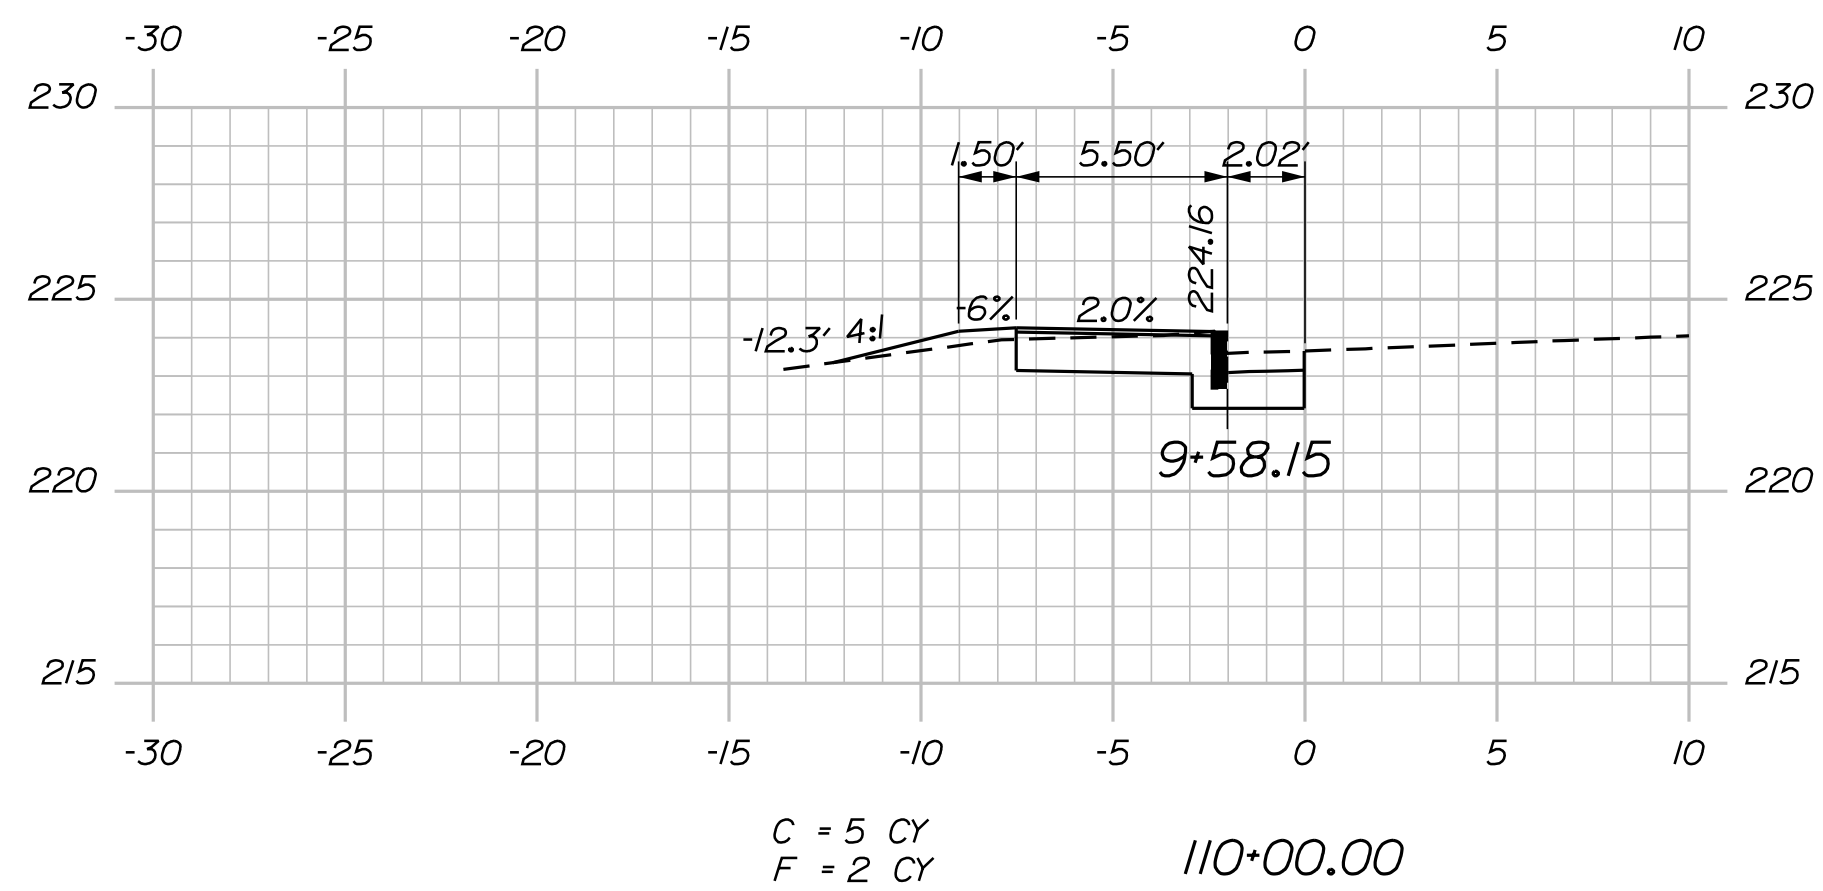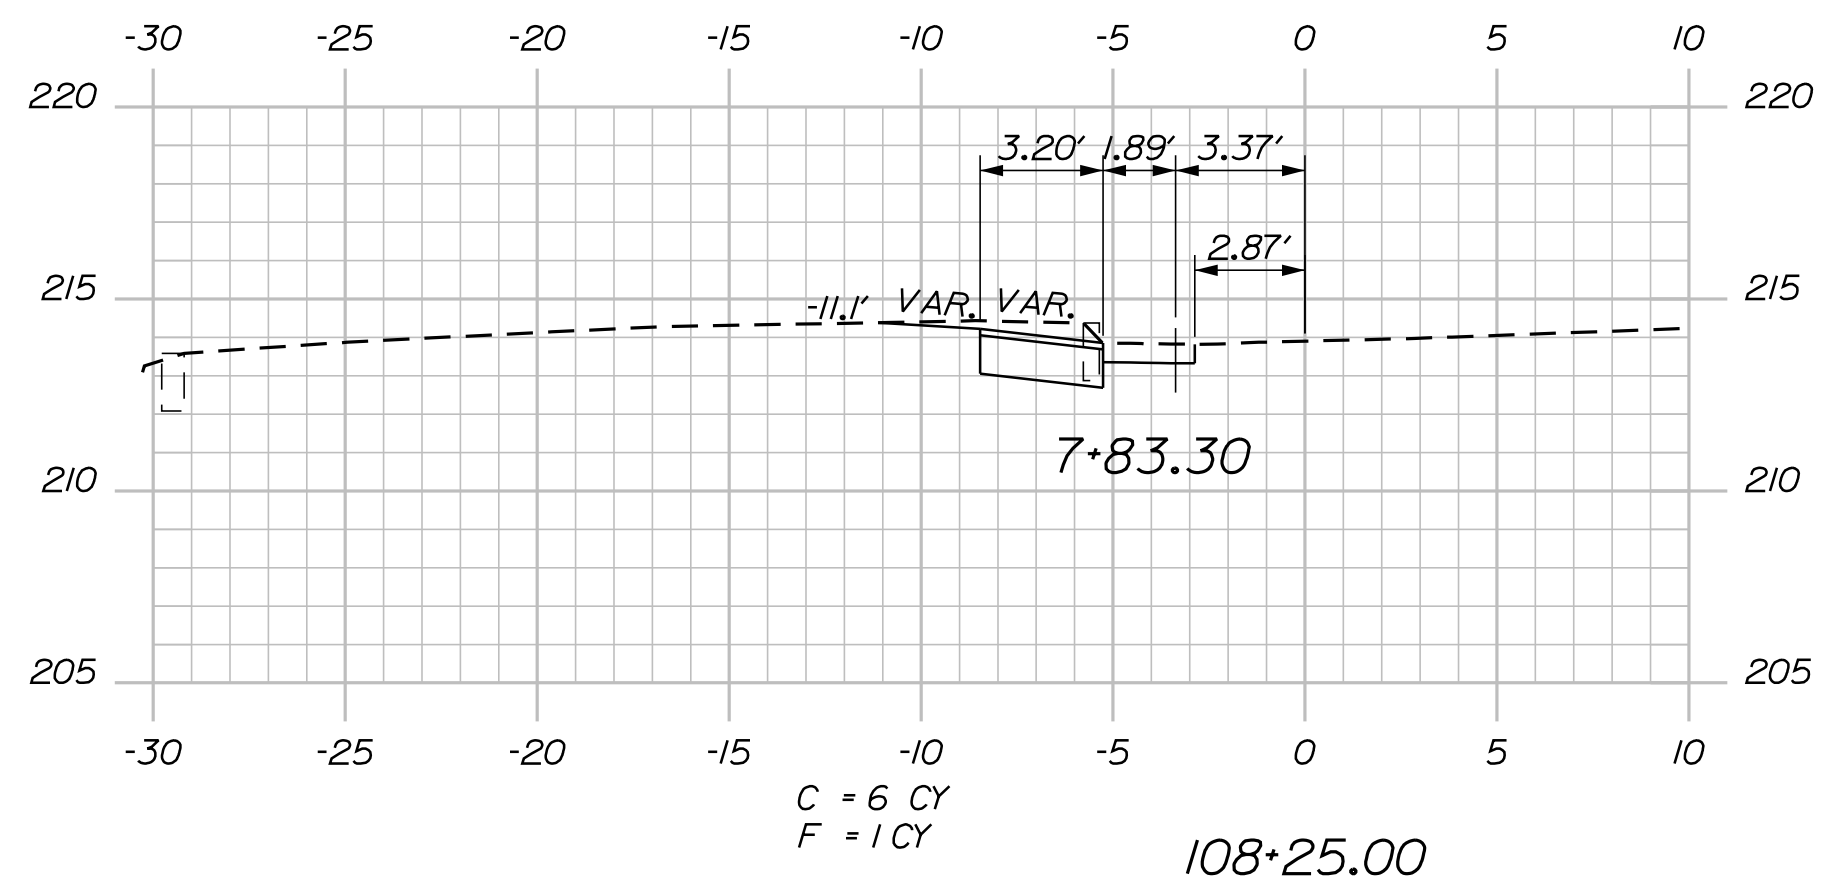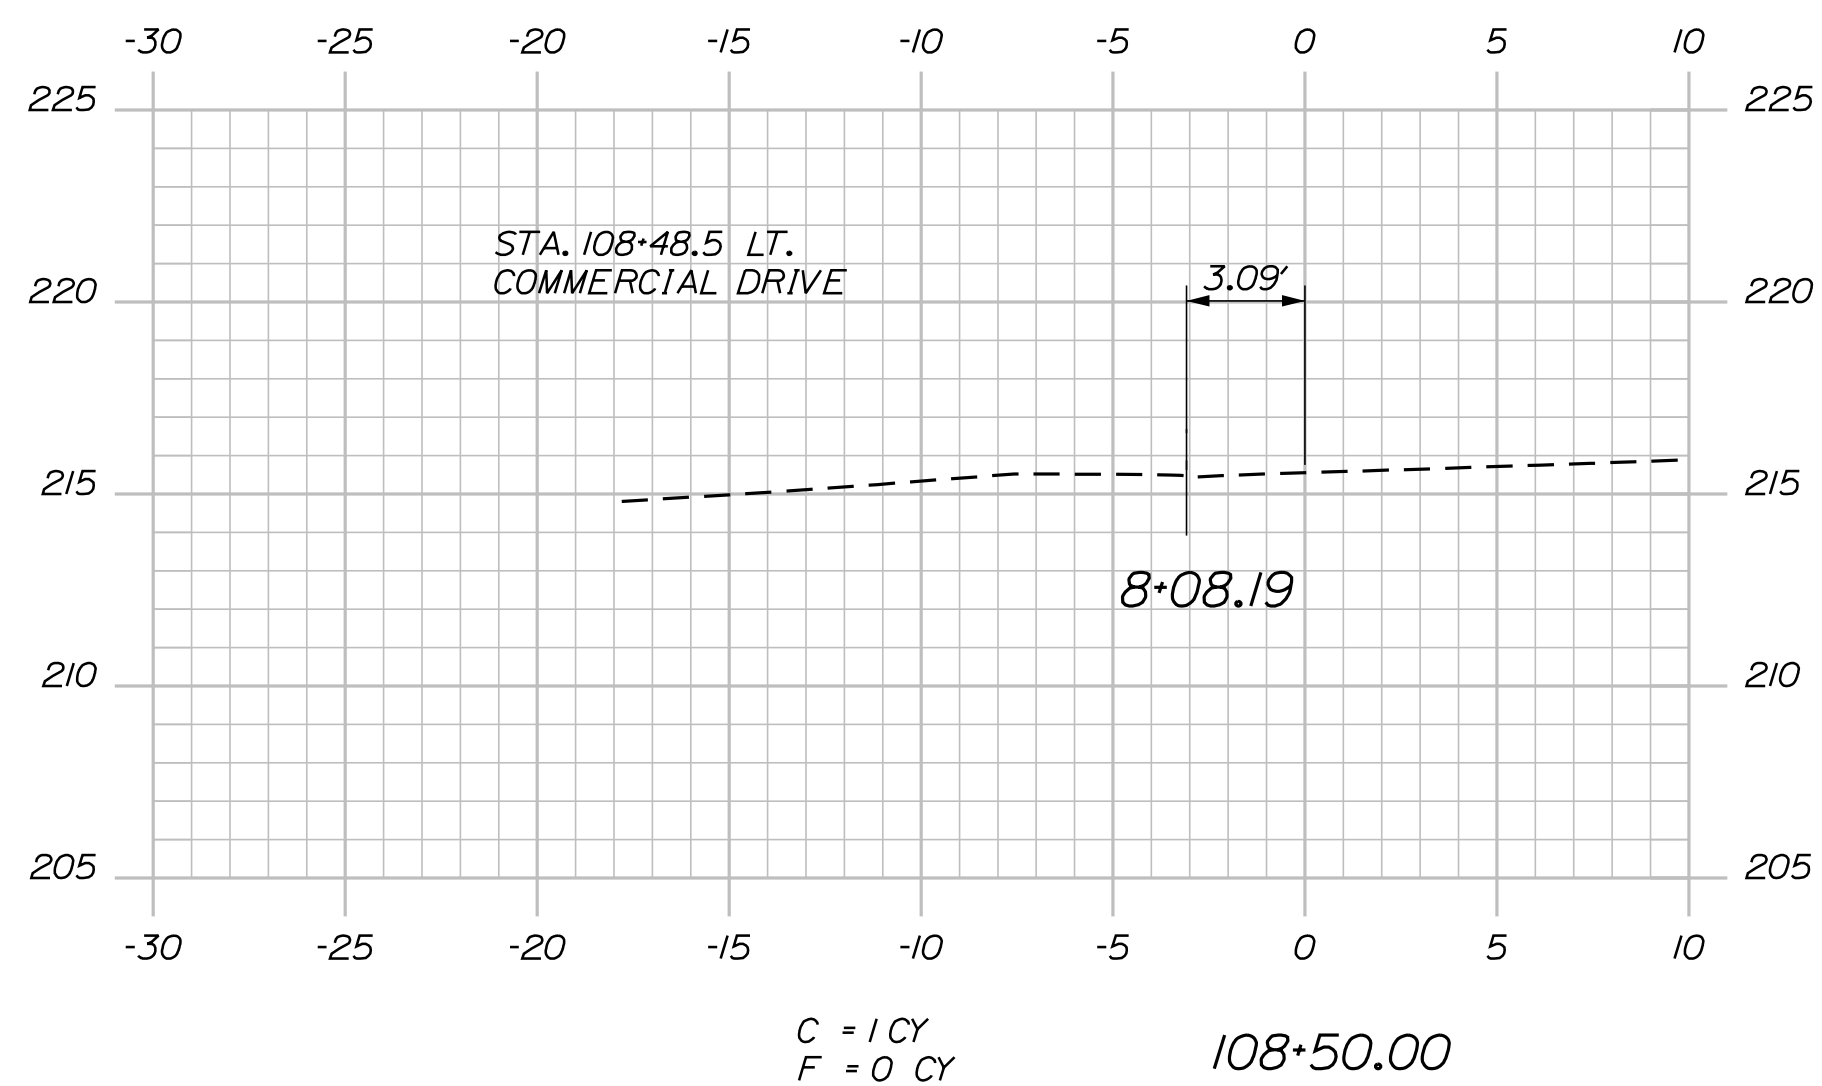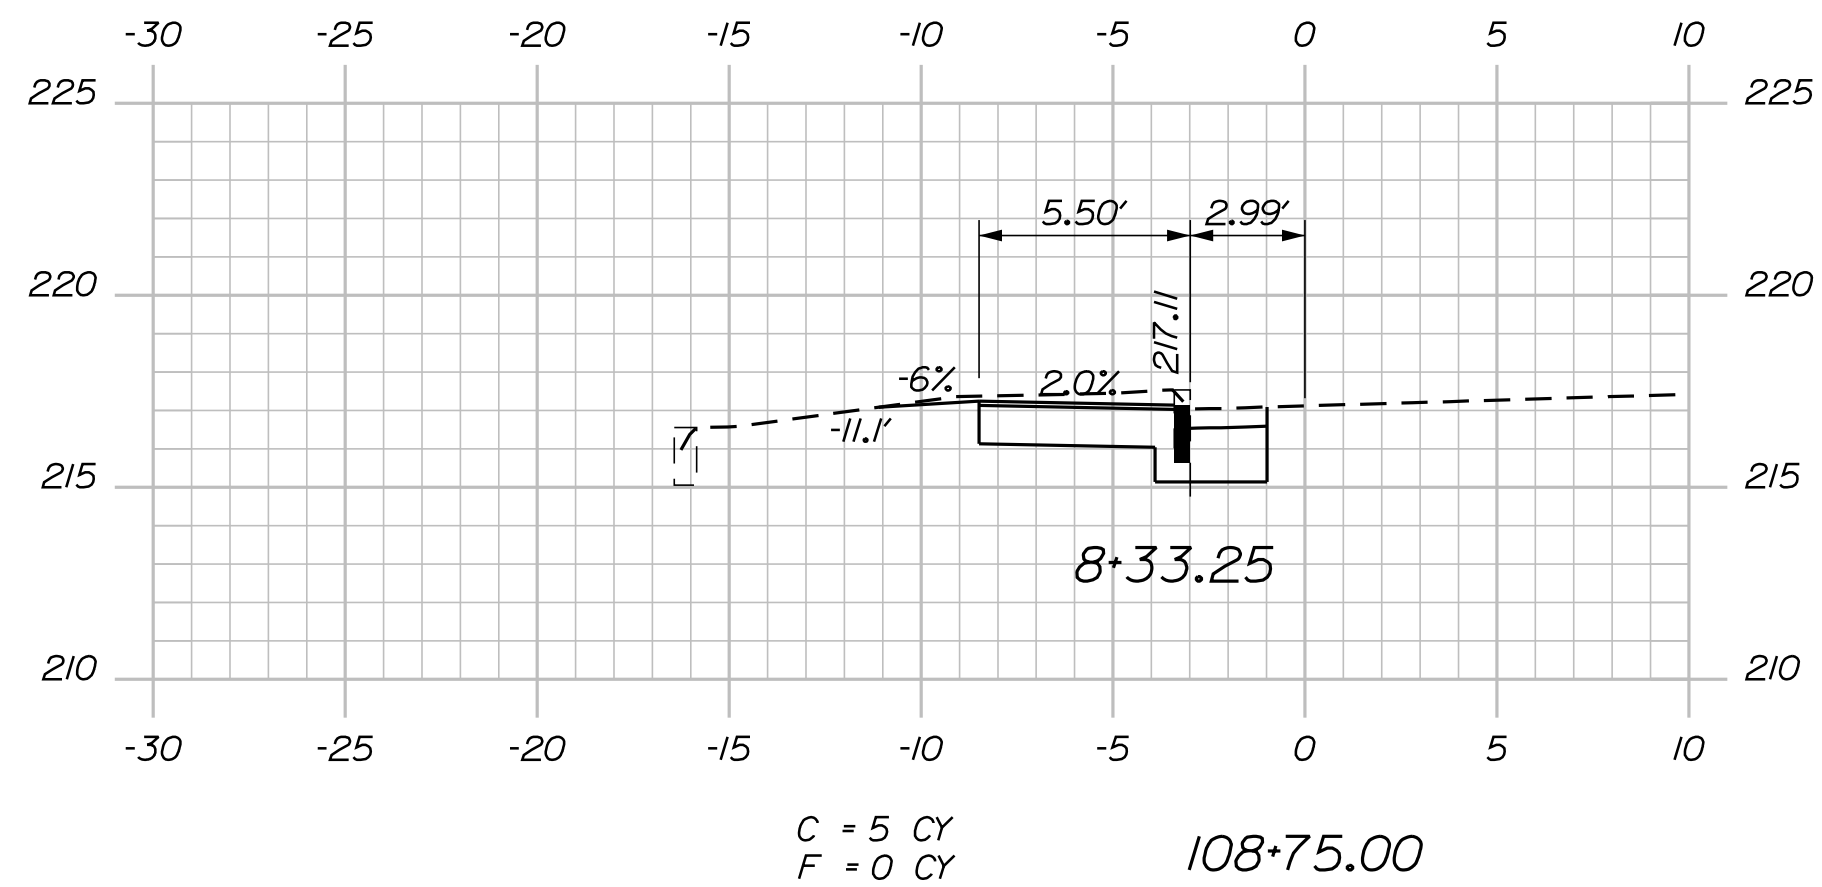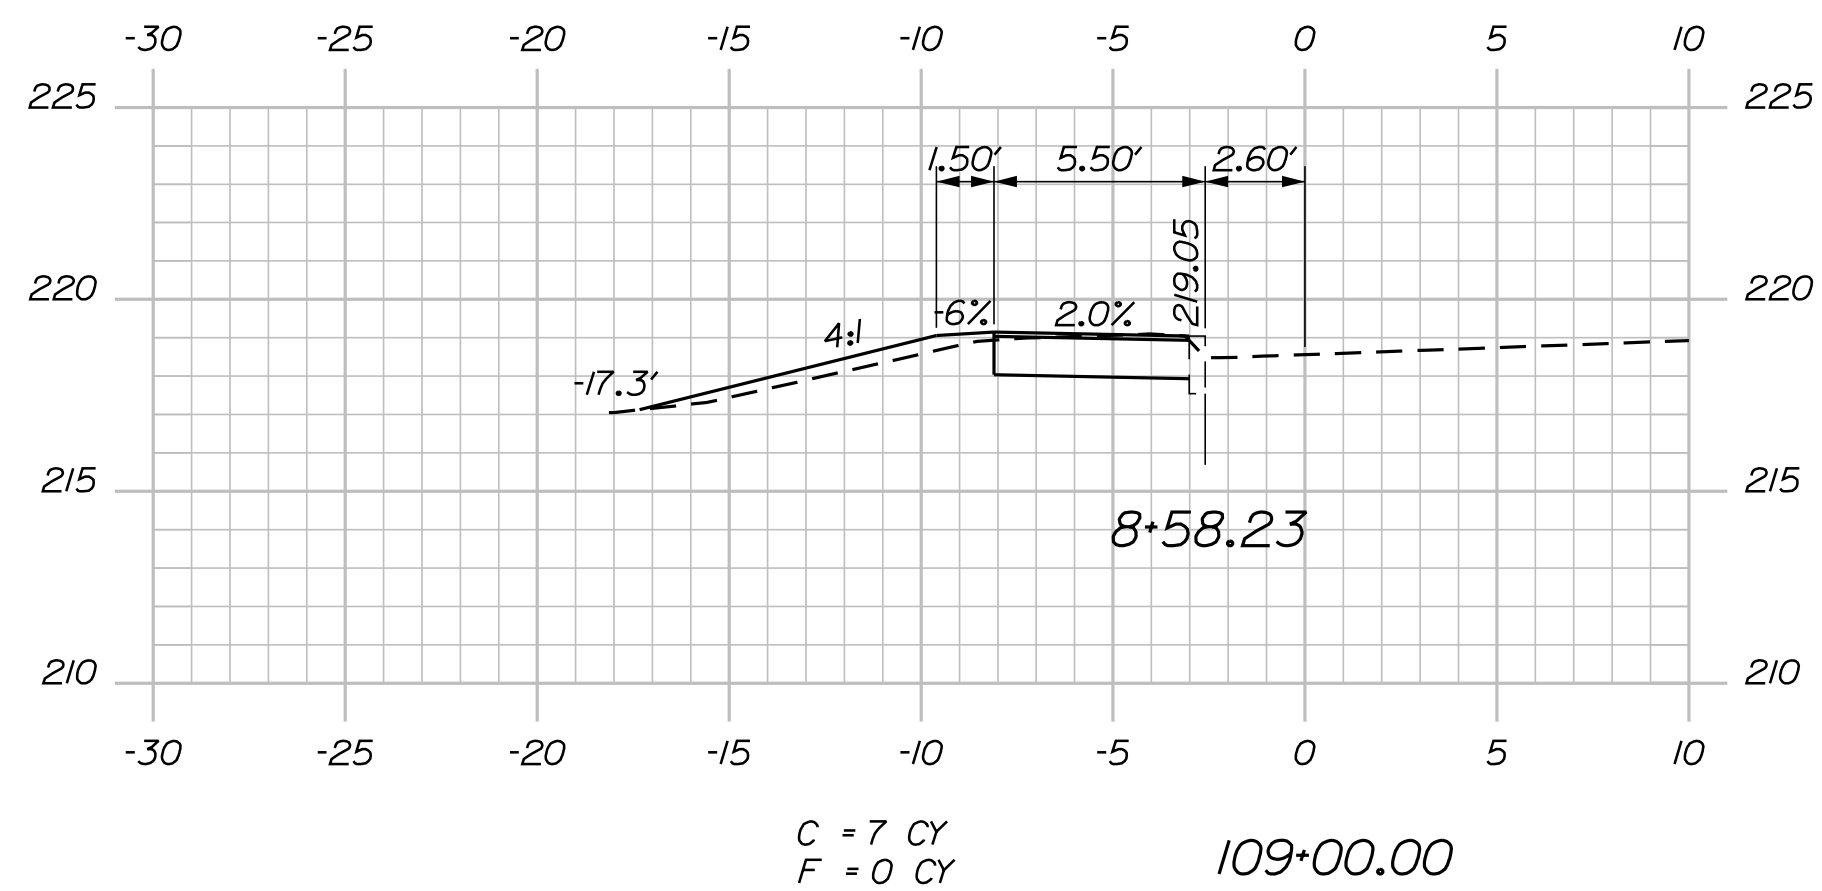

STATE OF MAINE
DEPARTMENT OF TRANSPORTATION

AC-STP-1940(200)X

WIN
019402.00
HIGHWAY PLANS

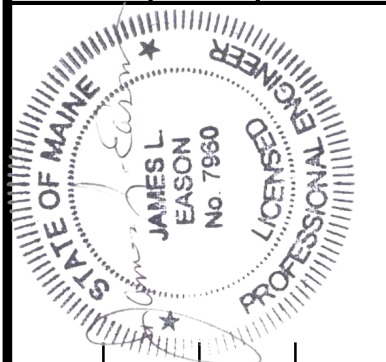

SIGNATURE
7960
P.E. NUMBER
11/11/19
DATE

DATE	BY	A. GORNEAU, II	PROJ. MANAGER
11-19	JLE	ALG	DESIGN-Detailed
11-19		ALG	CHECKED-REVIEWED
		JLE	DESIGN-Detailed
			DESIGN-Detailed
			REVISIONS 1
			REVISIONS 2
			REVISIONS 3
			REVISIONS 4
			FIELD CHANGES

AUGUSTA CIVIC CENTER DRIVE	CROSS SECTIONS
-------------------------------	----------------


SHEET NUMBER
26
OF 52

Date:12/2/2019


Username: common

Division: HIGHWAY


Filename: ... \027_XSECT_110+25_007.dgn

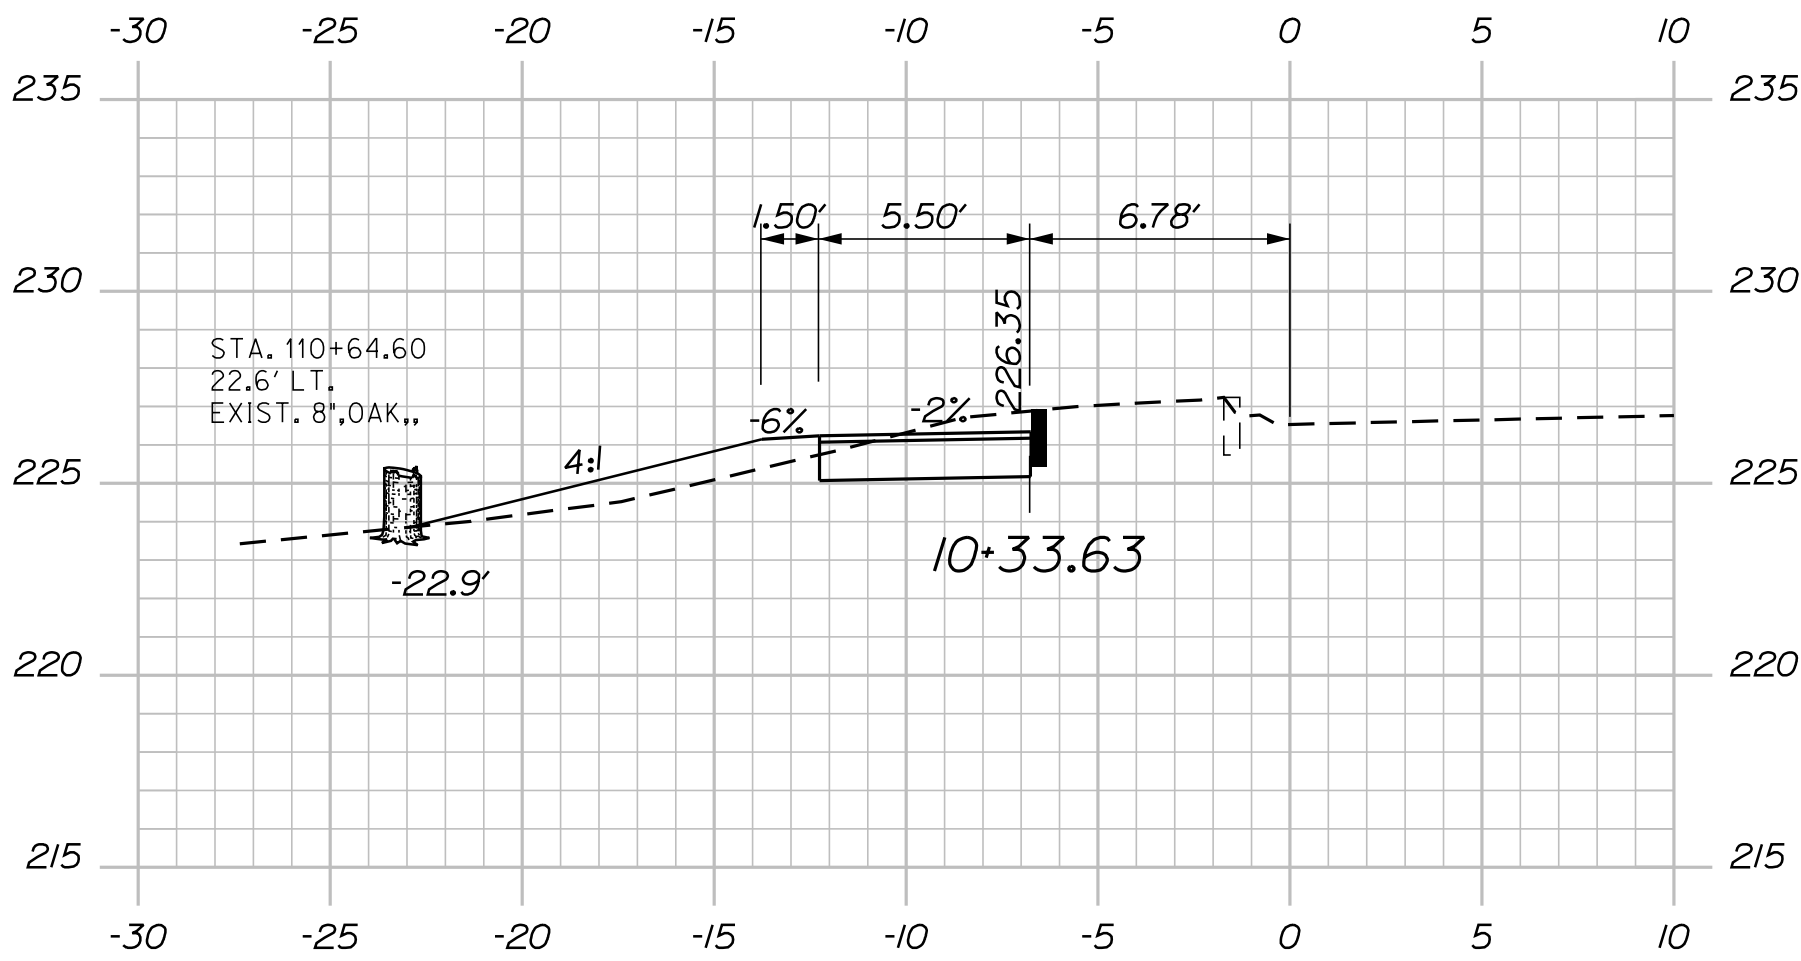

C = 5 CY
F = 4 CY
110+75.00

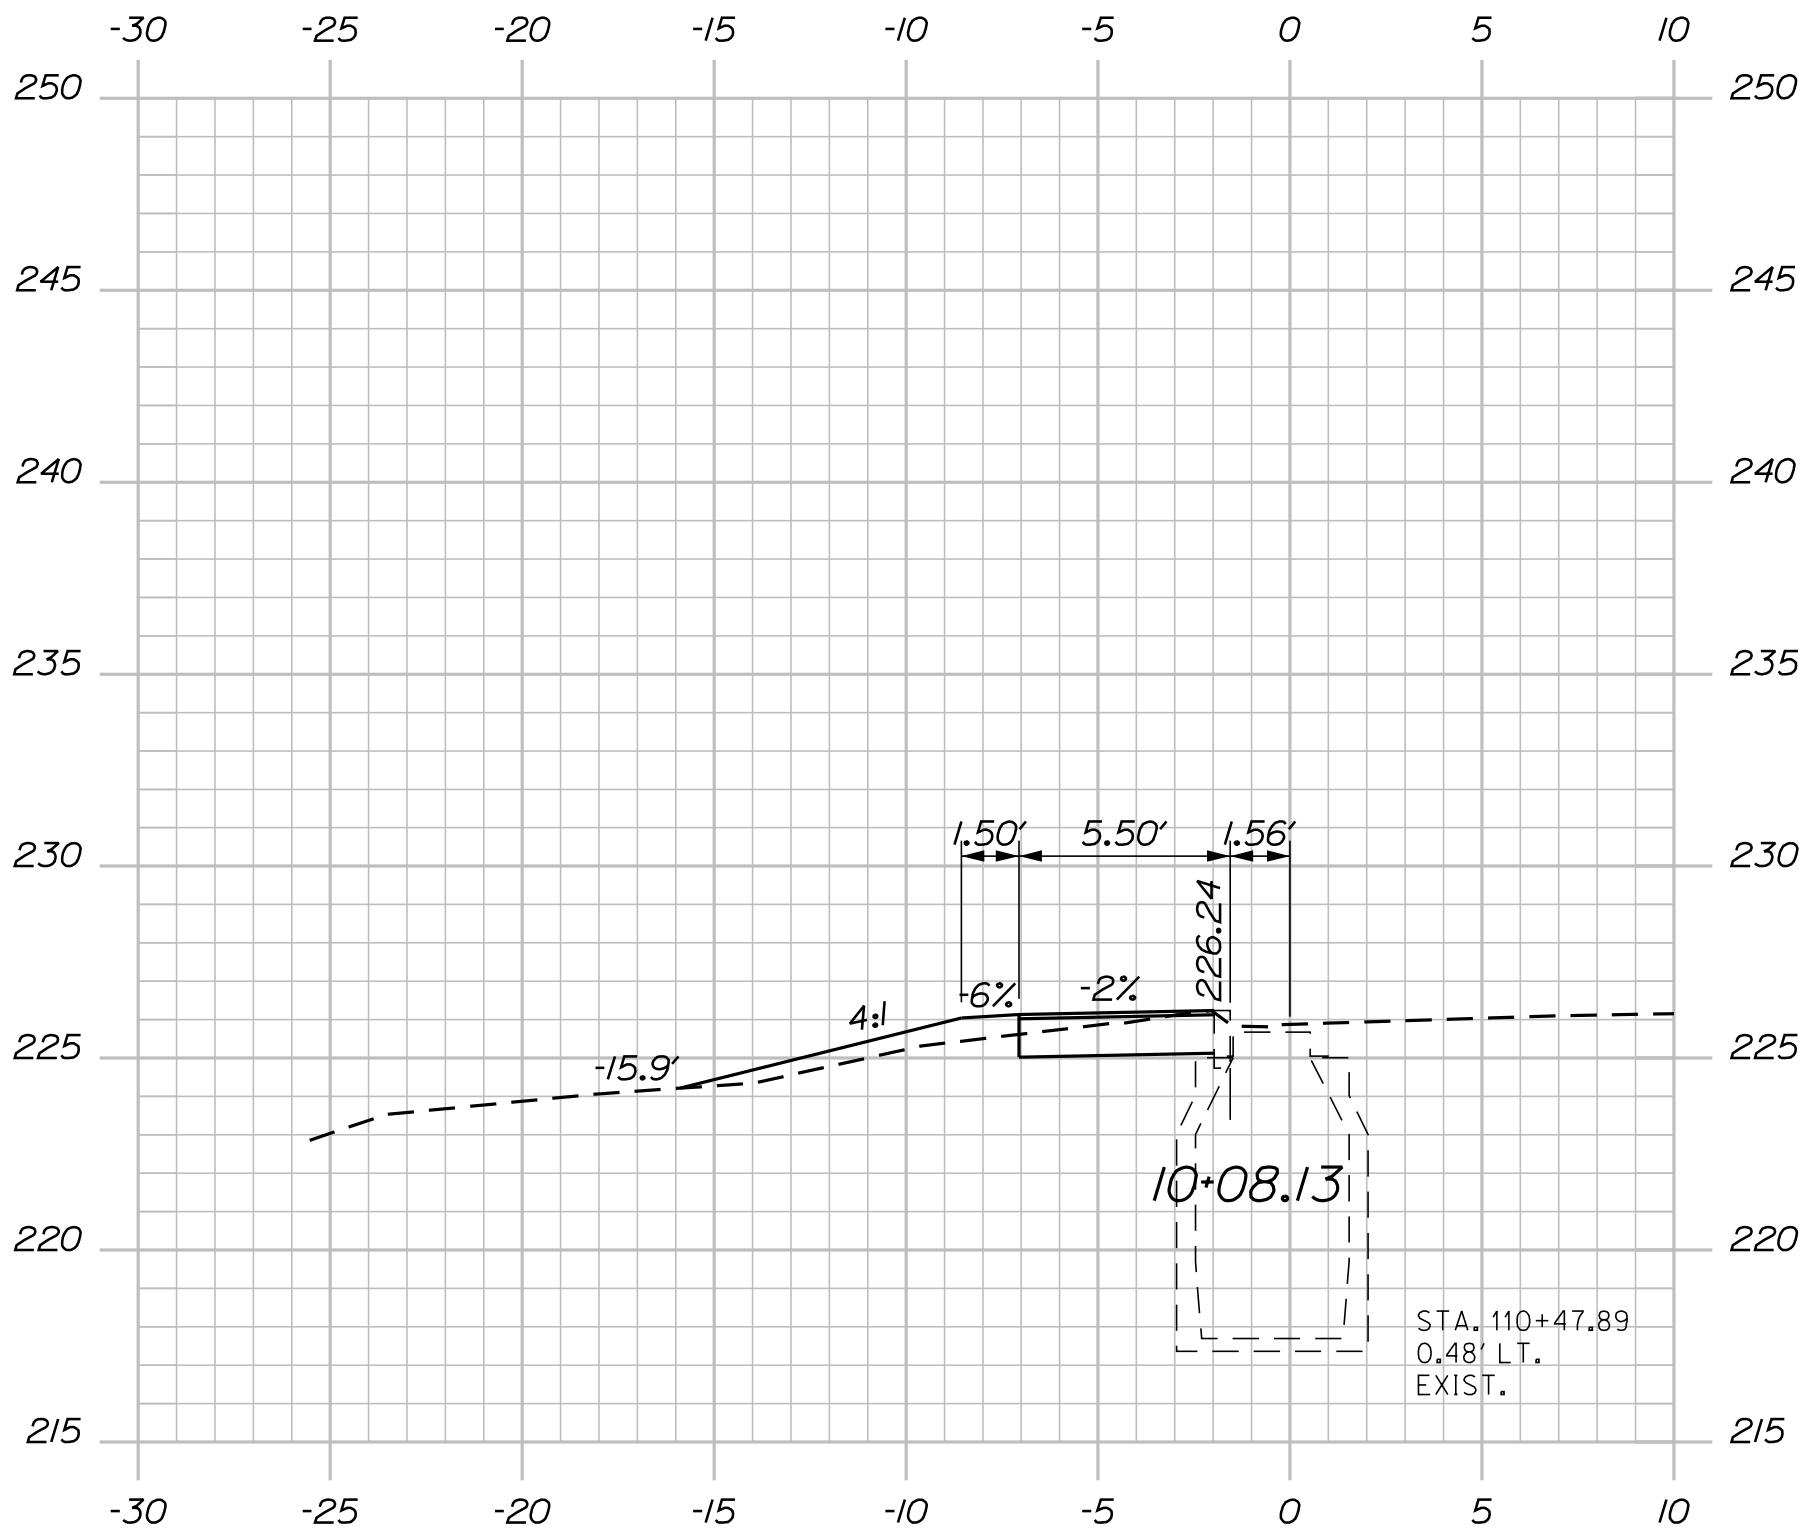


C = 4 CY
F = 1 CY
110+50.00

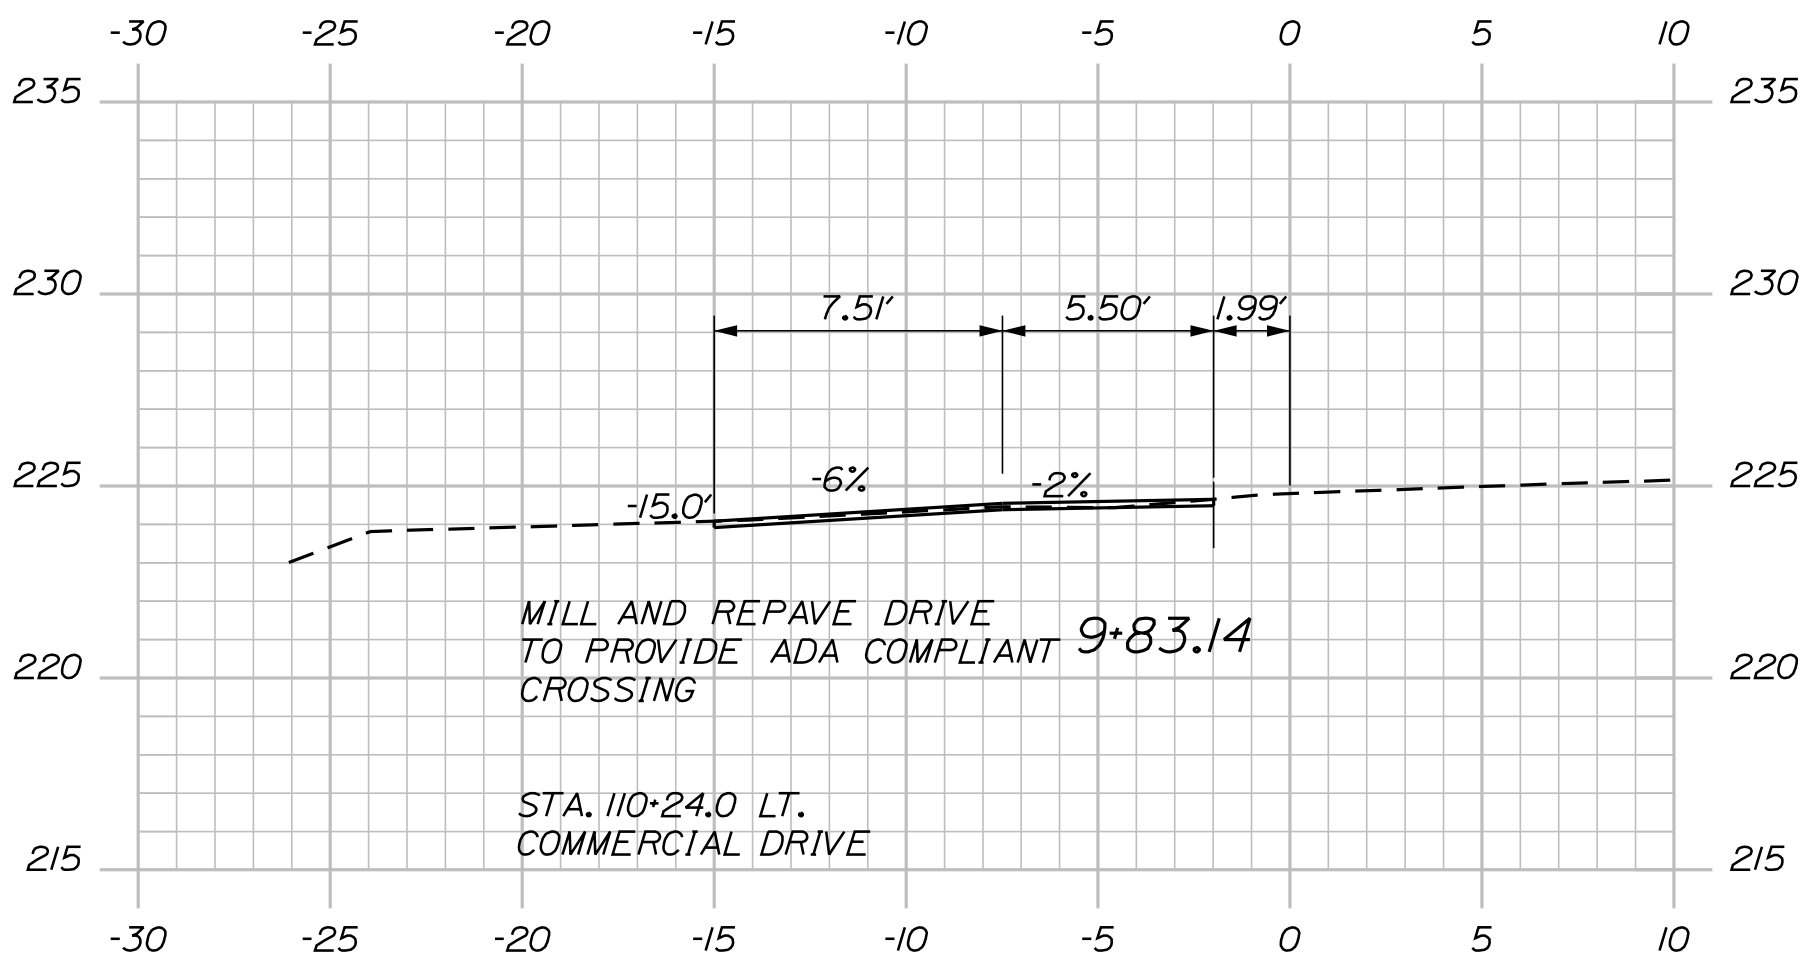


MILL AND REPAVE DRIVE
TO PROVIDE ADA COMPLIANT
CROSSING

STA. 110+24.0 LT.
COMMERCIAL DRIVE


C = 4 CY
F = 0 CY
110+25.00

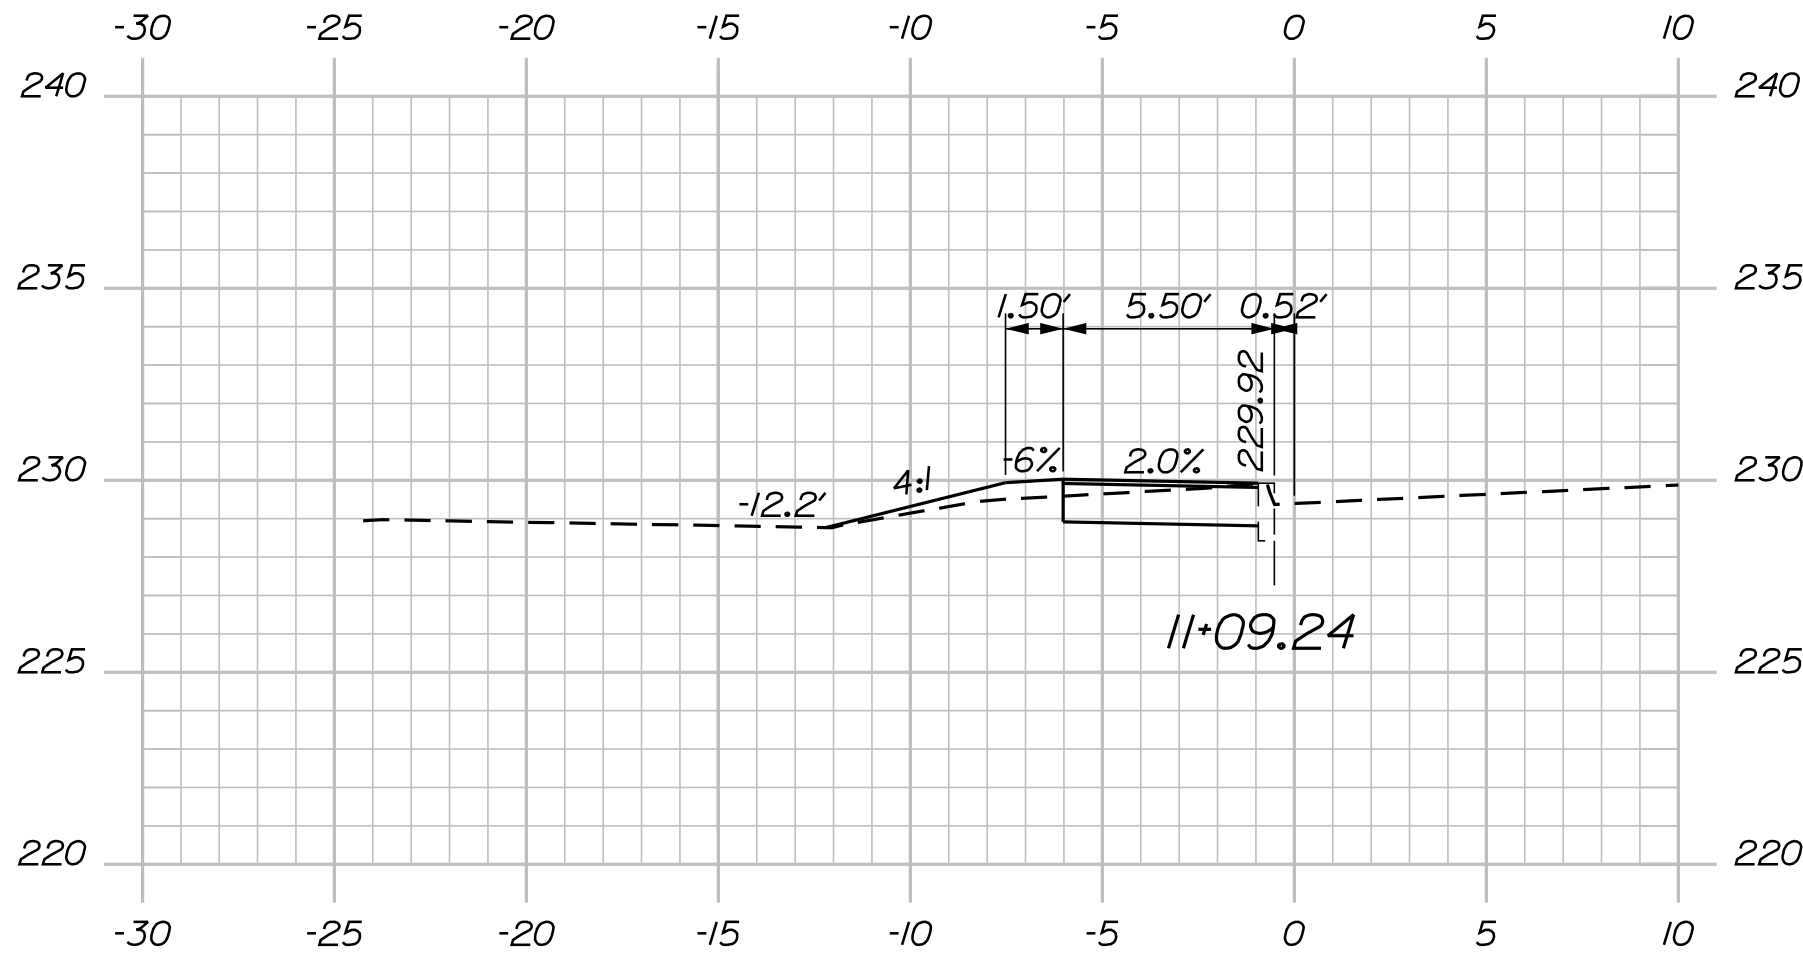

C = 4 CY
F = 2 CY
111+50.00

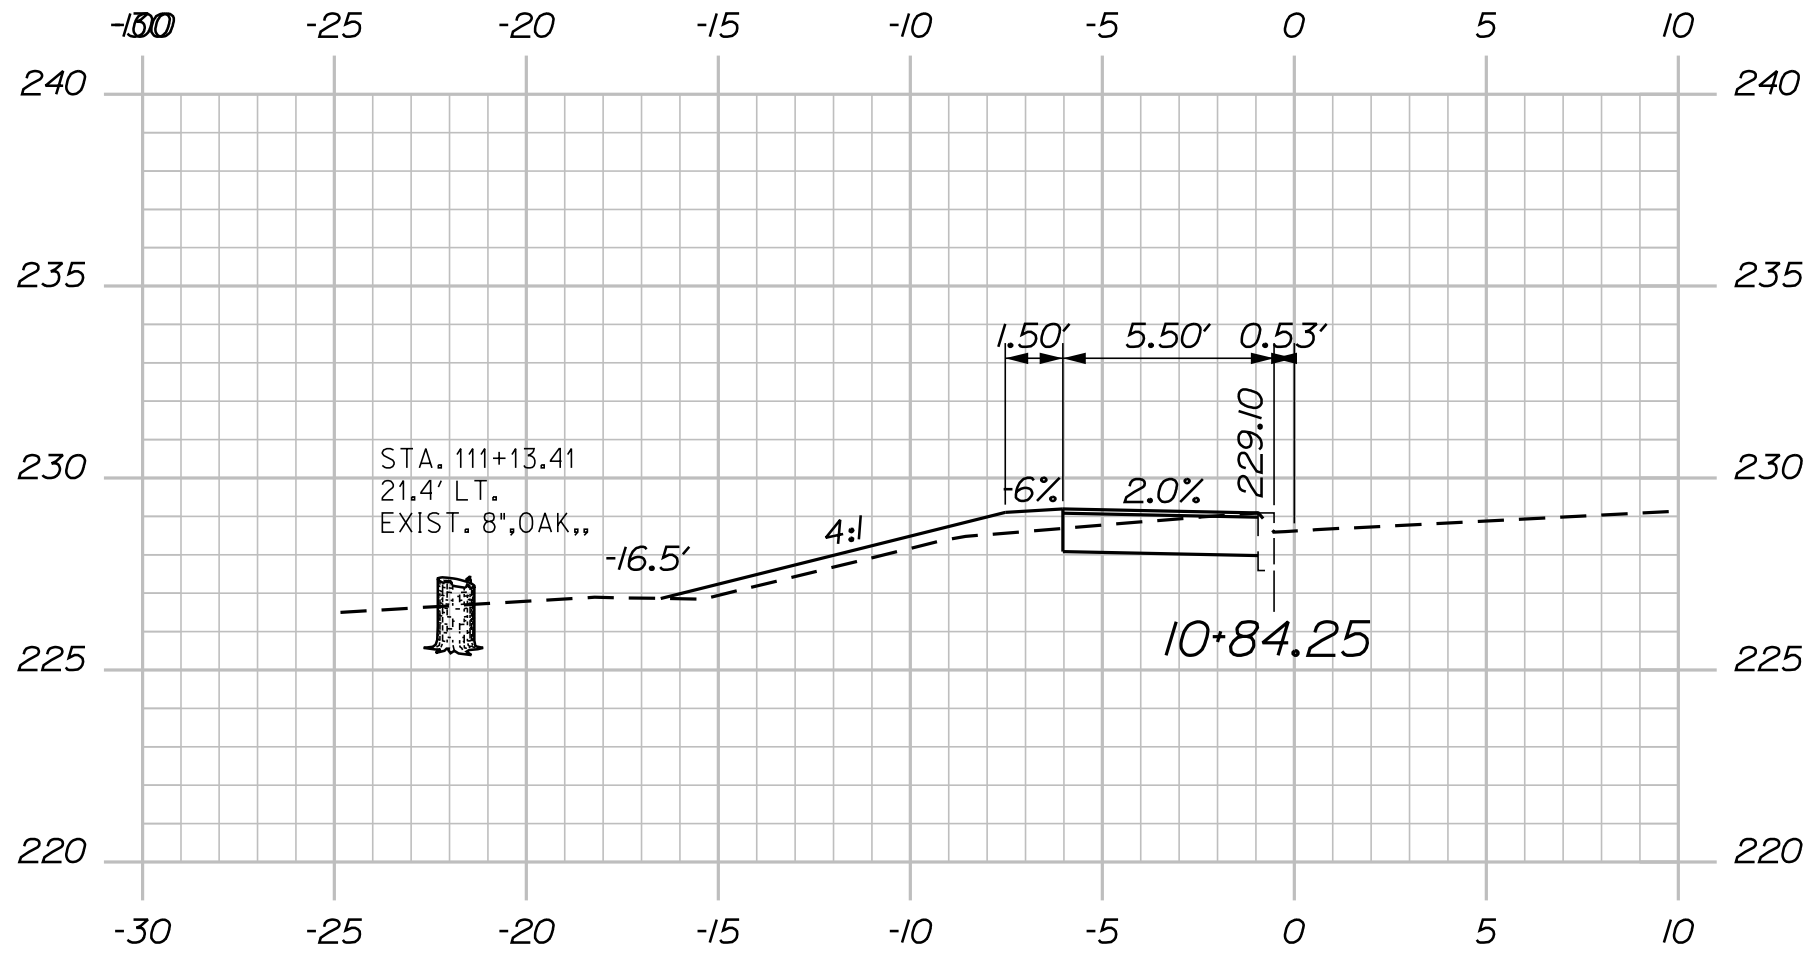

C = 6 CY
F = 4 CY
111+25.00

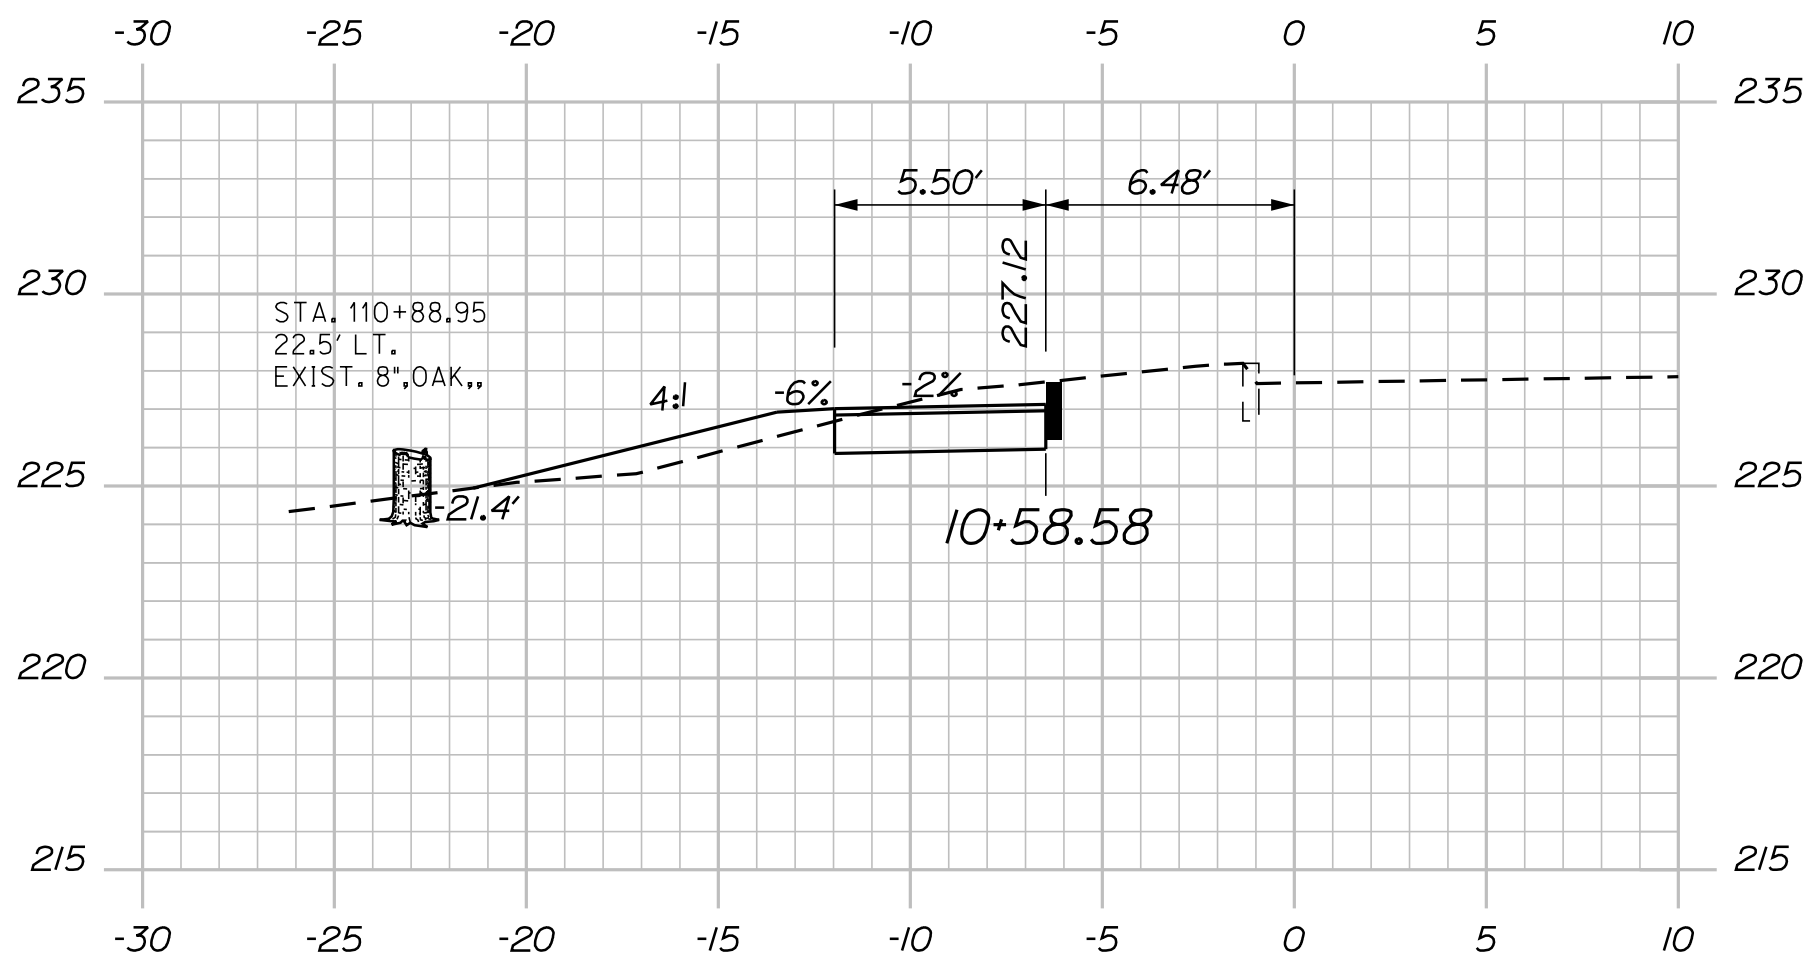

C = 7 CY
F = 5 CY
111+00.00

STATE OF MAINE
DEPARTMENT OF TRANSPORTATION
AC-STP-1940(200)X
WIN
019402.00
HIGHWAY PLANS



SIGNATURE
7960
P.E. NUMBER
11/11/19
DATE

PROJ. MANAGER	BY	DATE
A. GORNEAU II	JLE	11-19
DESIGN-DETAILED	ALC	11-19
CHECKED-REVIEWED	ALC	11-19
DESIGN-DETAILED	JLE	
DESIGN-DETAILED		
REVISIONS 1		
REVISIONS 2		
REVISIONS 3		
REVISIONS 4		
FIELD CHANGES		

AUGUSTA
CIVIC CENTER DRIVE
CROSS SECTIONS









SHEET NUMBER
27
OF 52

Date:12/2/2019

Username: common










Division: HIGHWAY

Filename: ... \028_XSECT_111+75_008.dgn

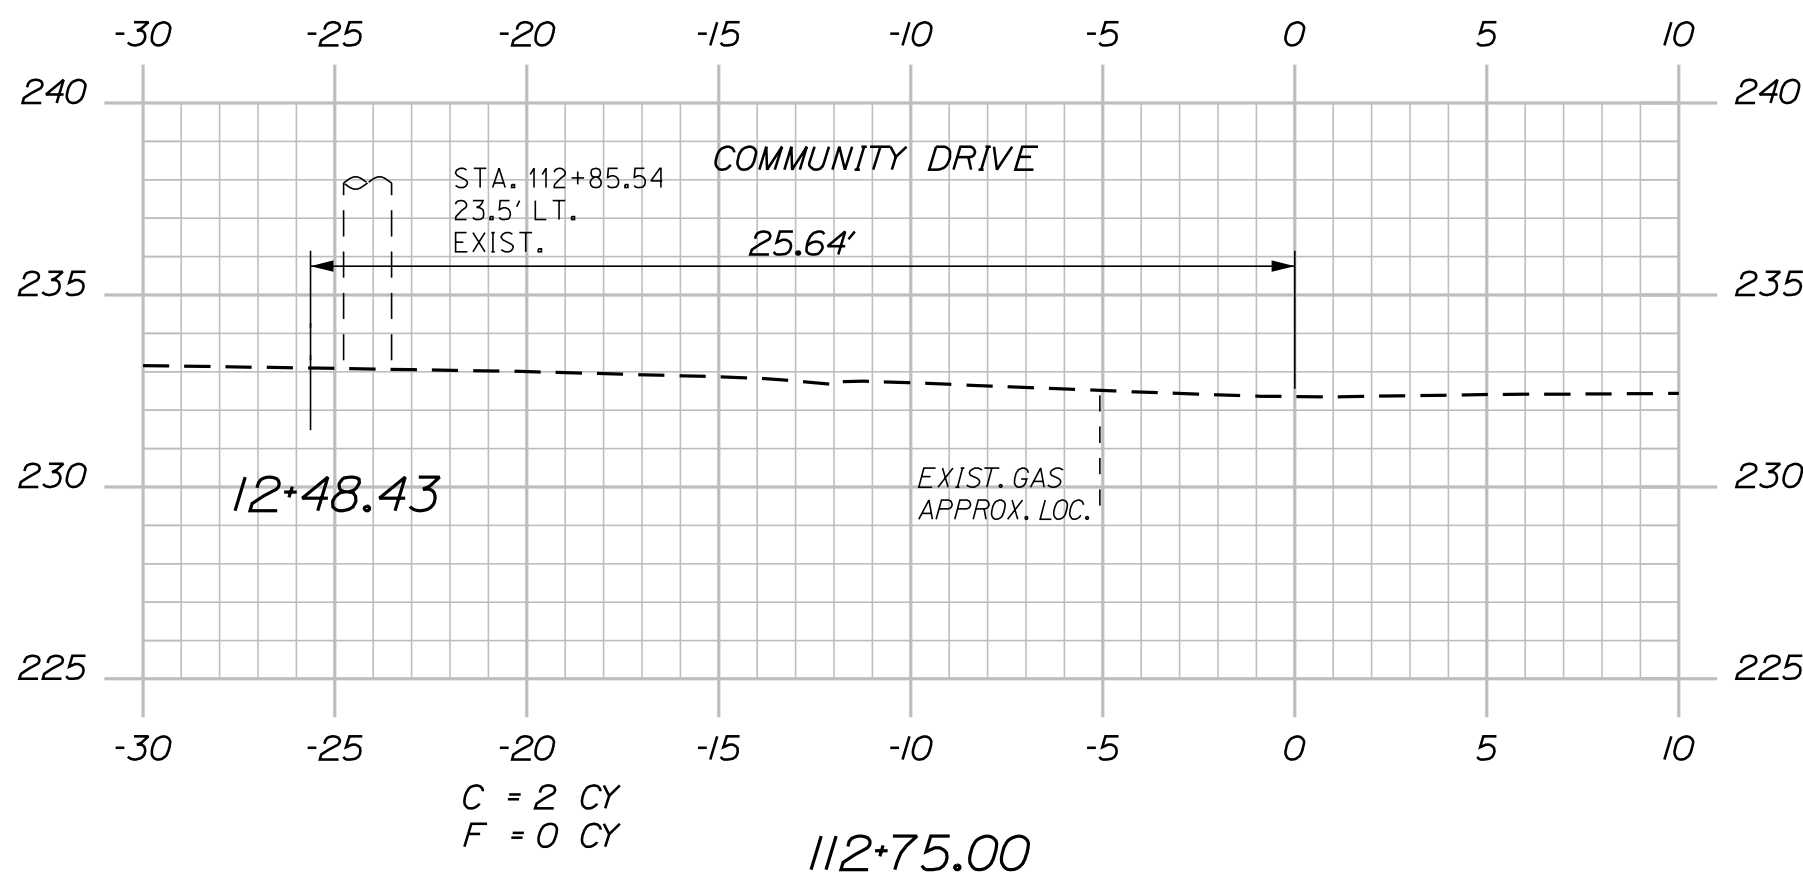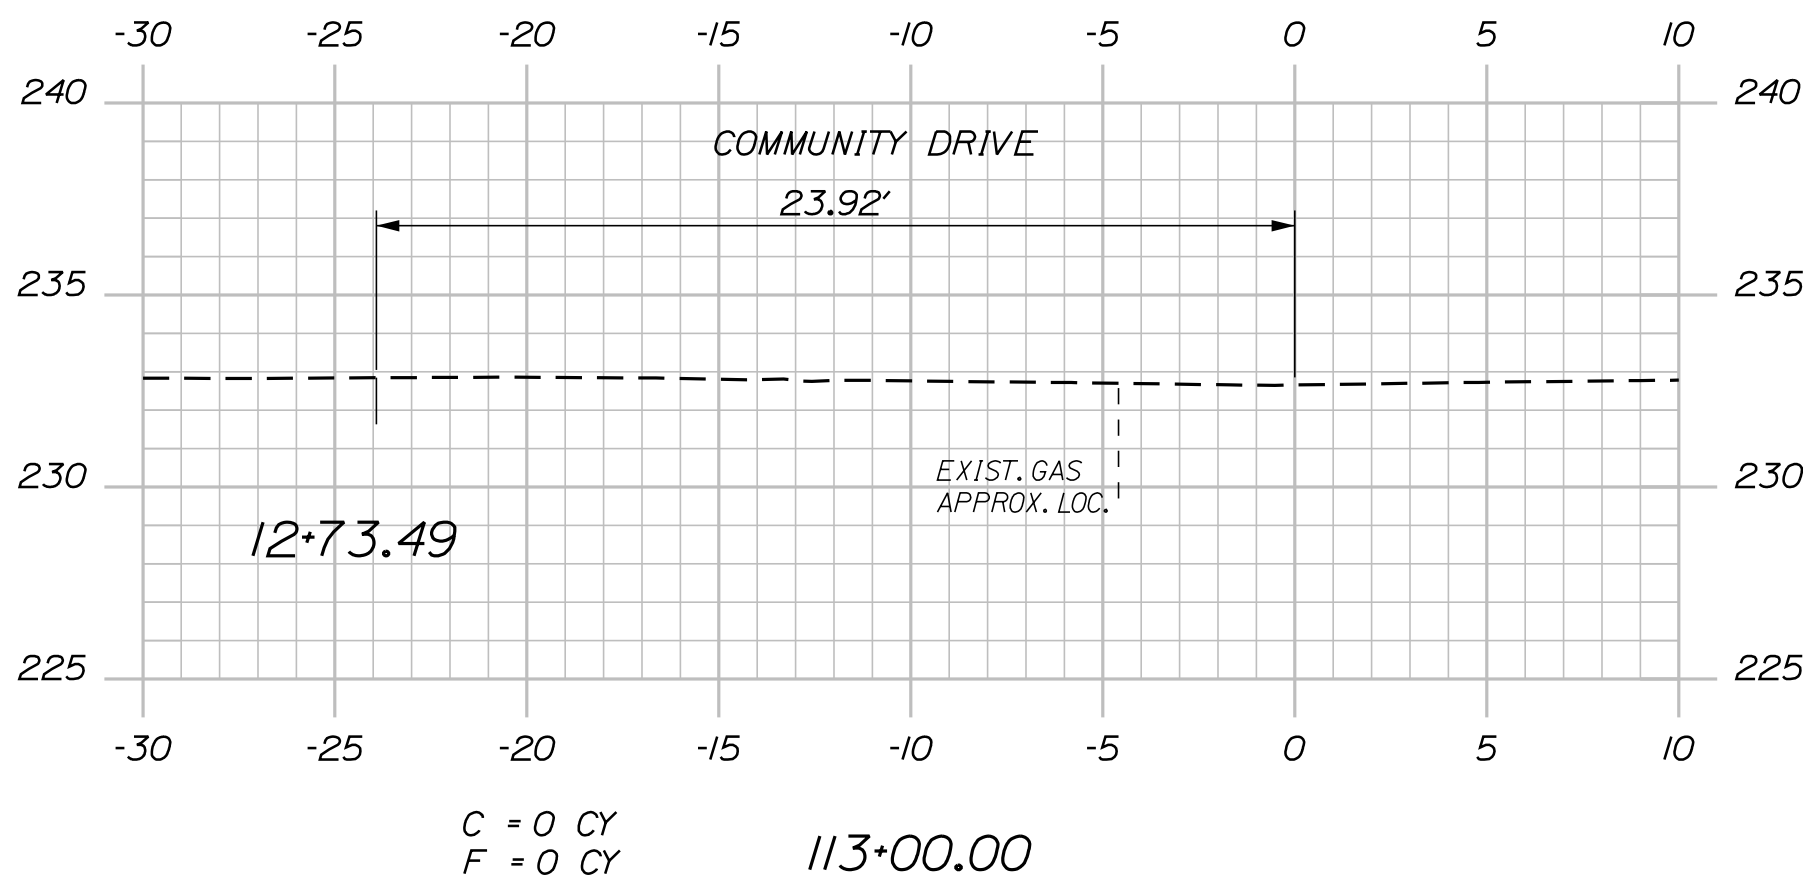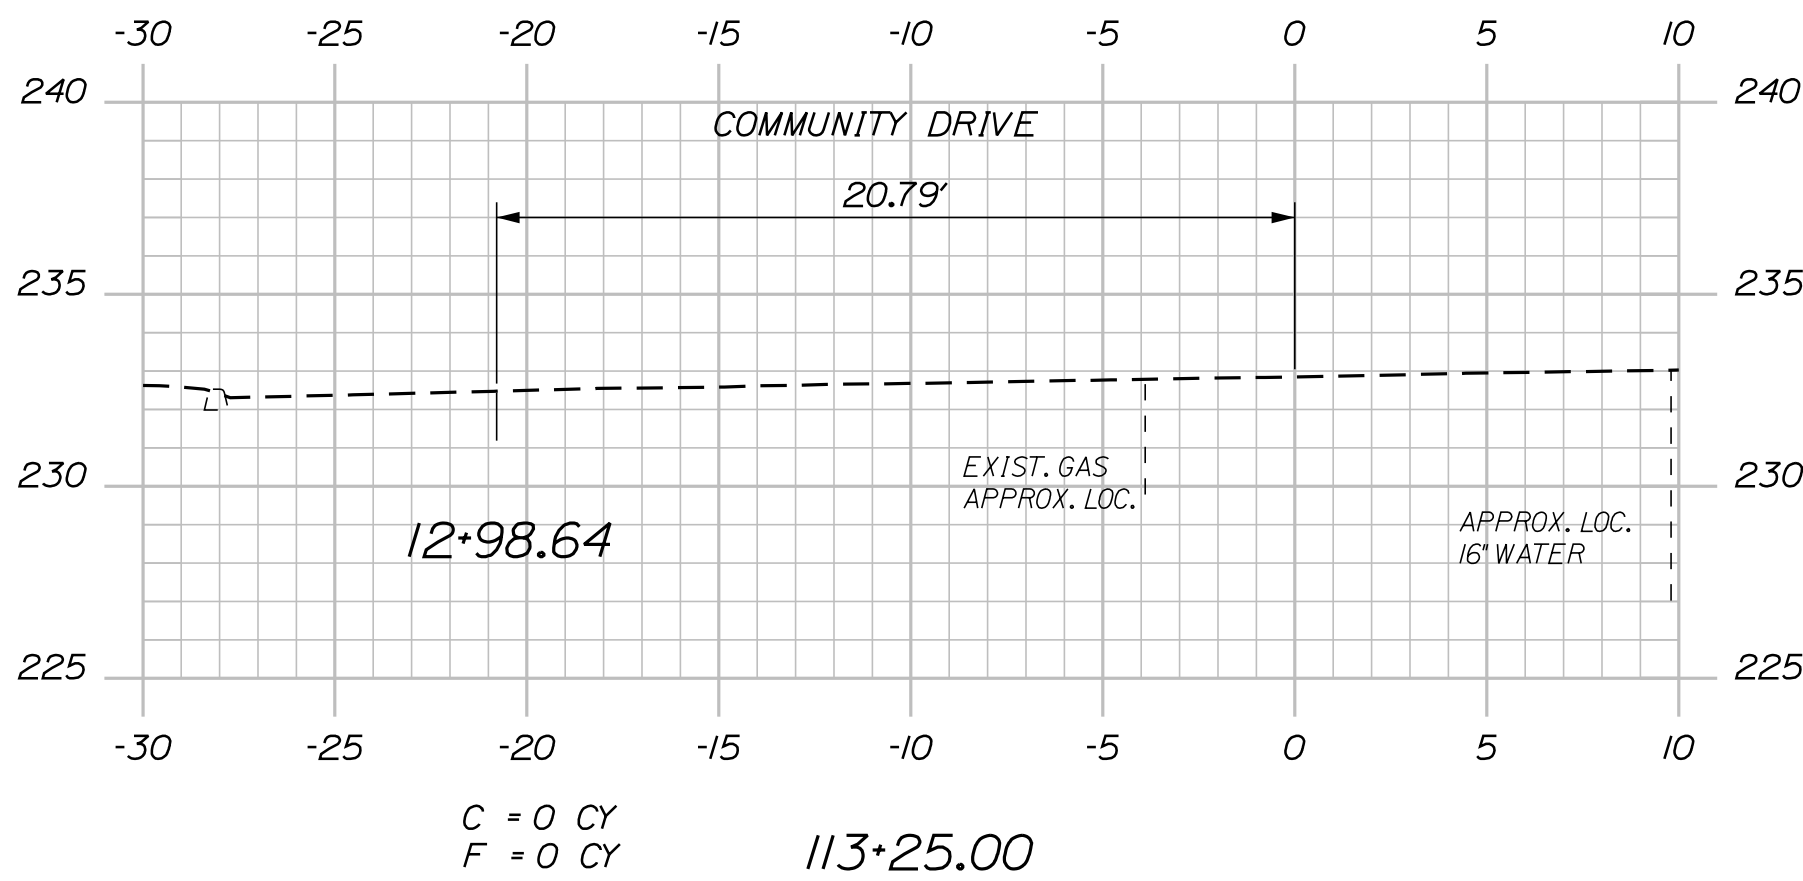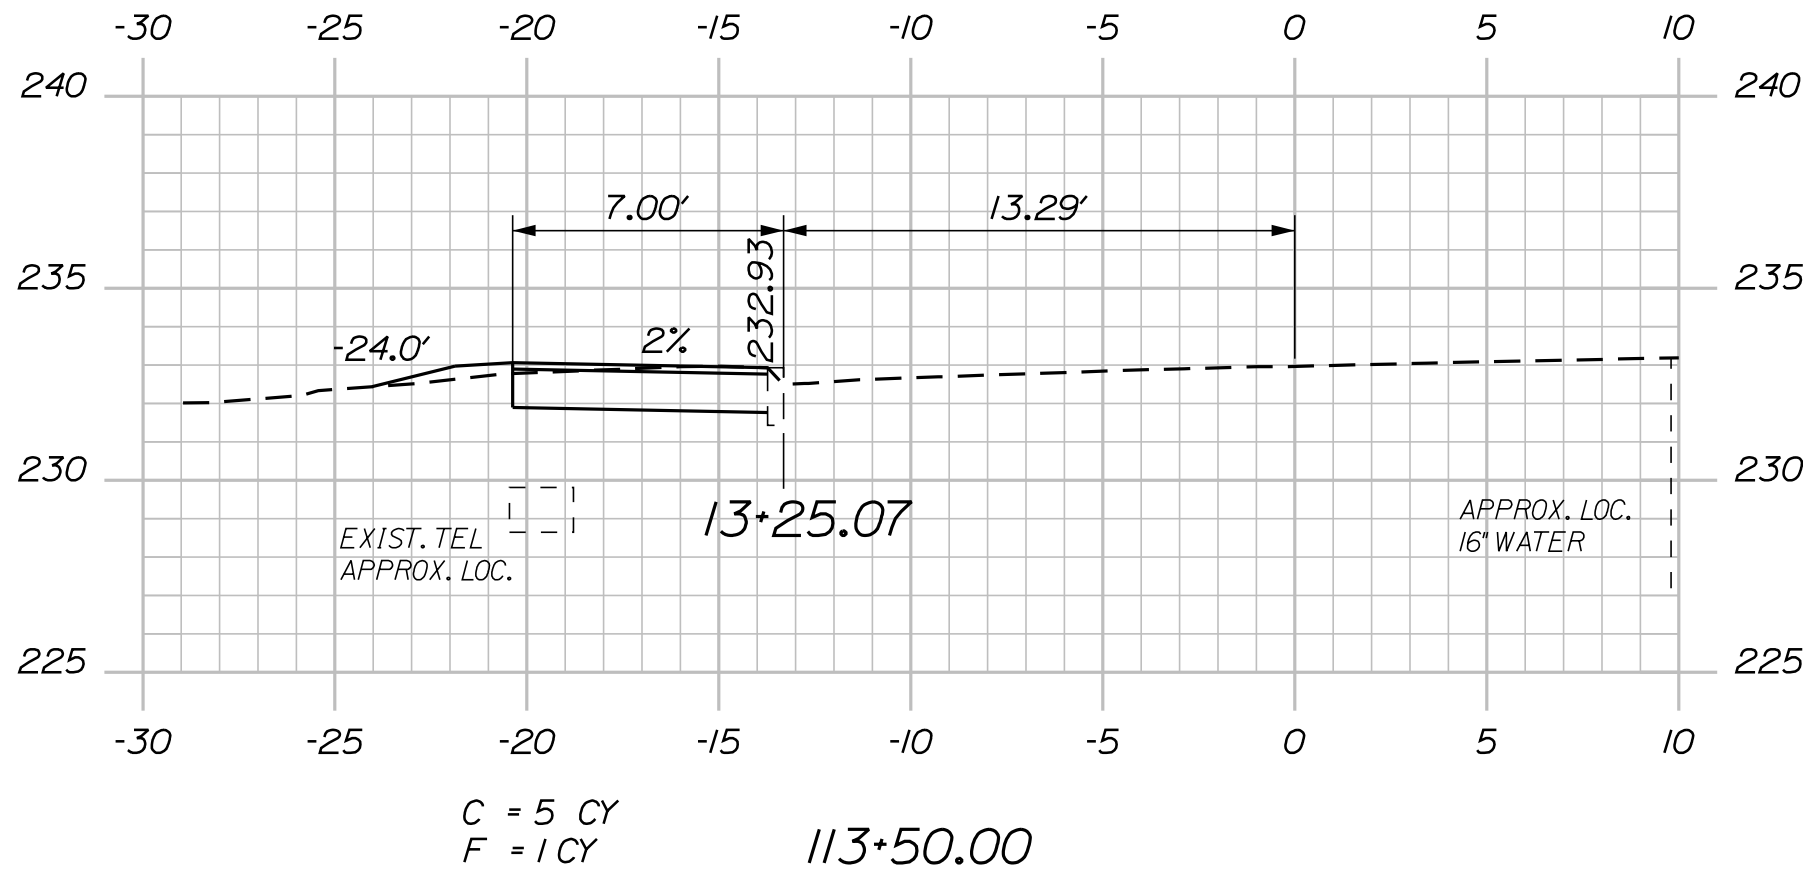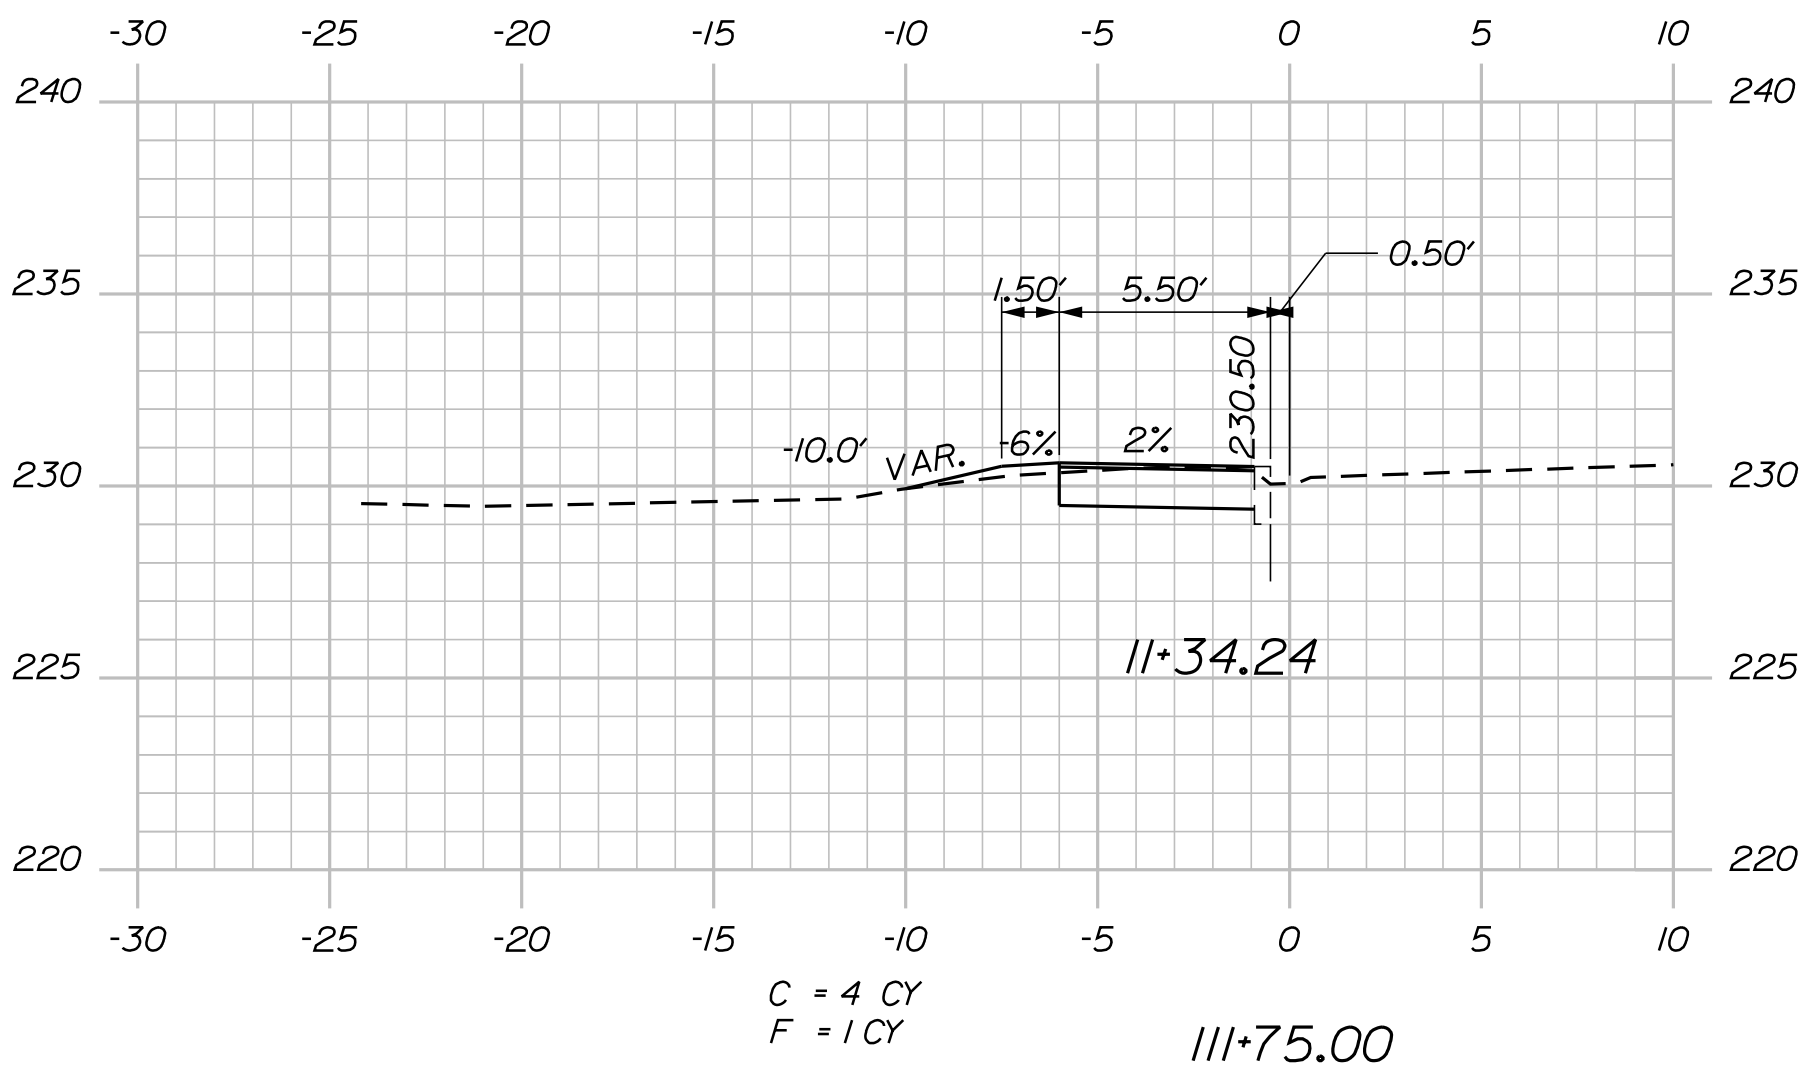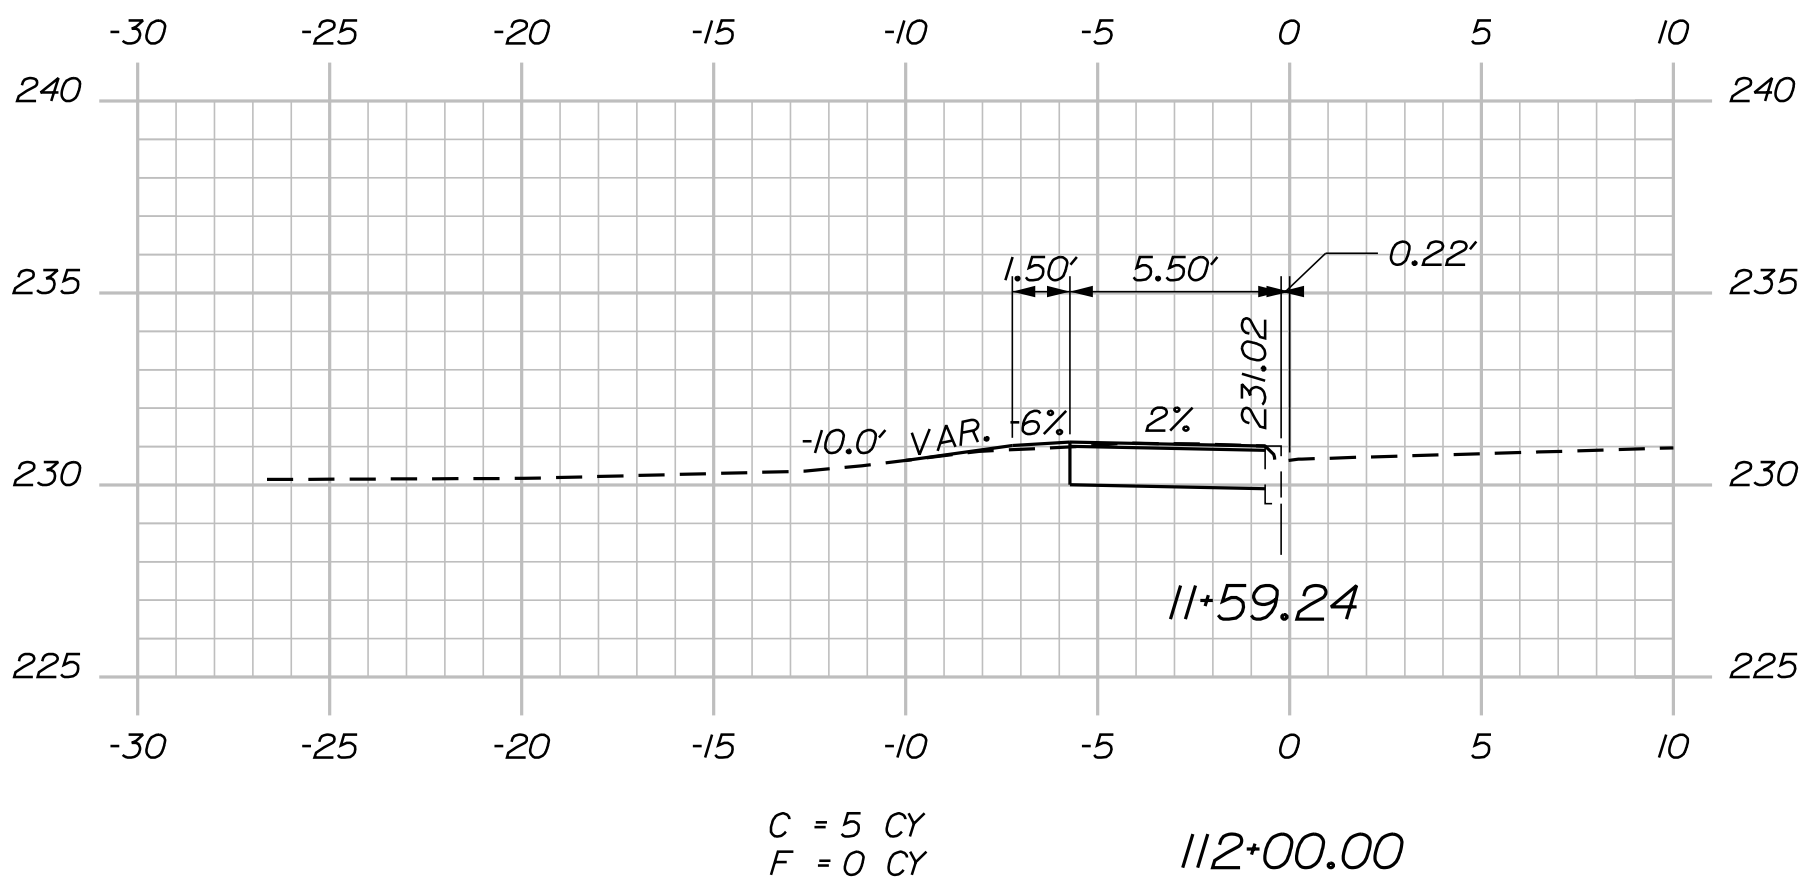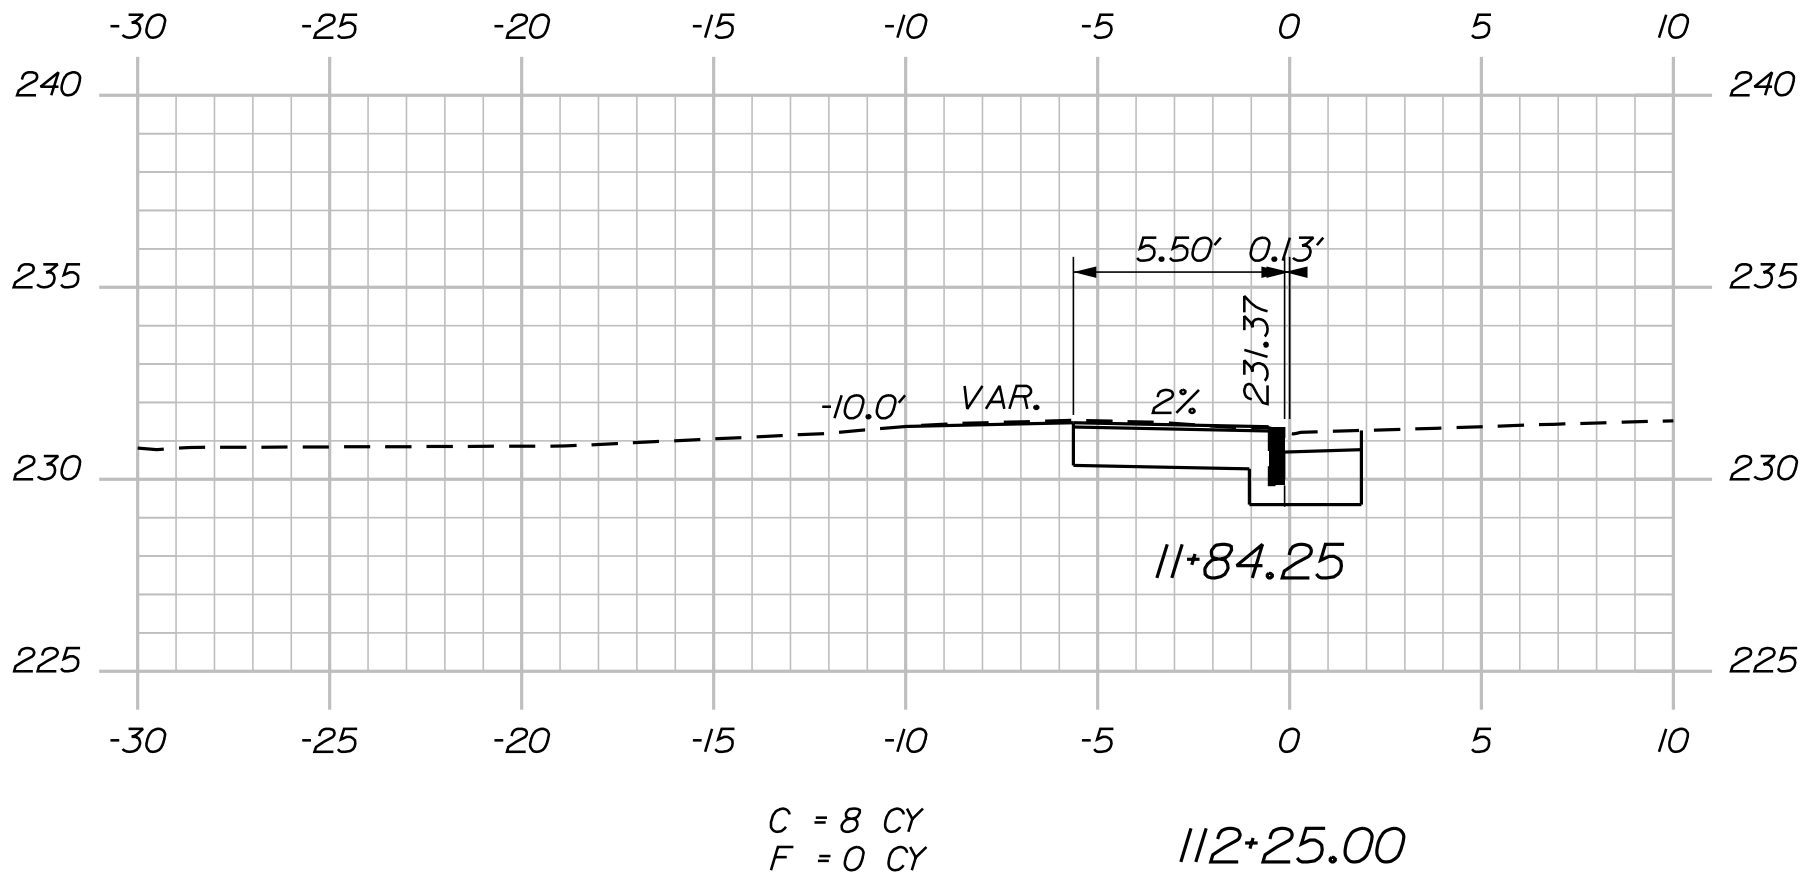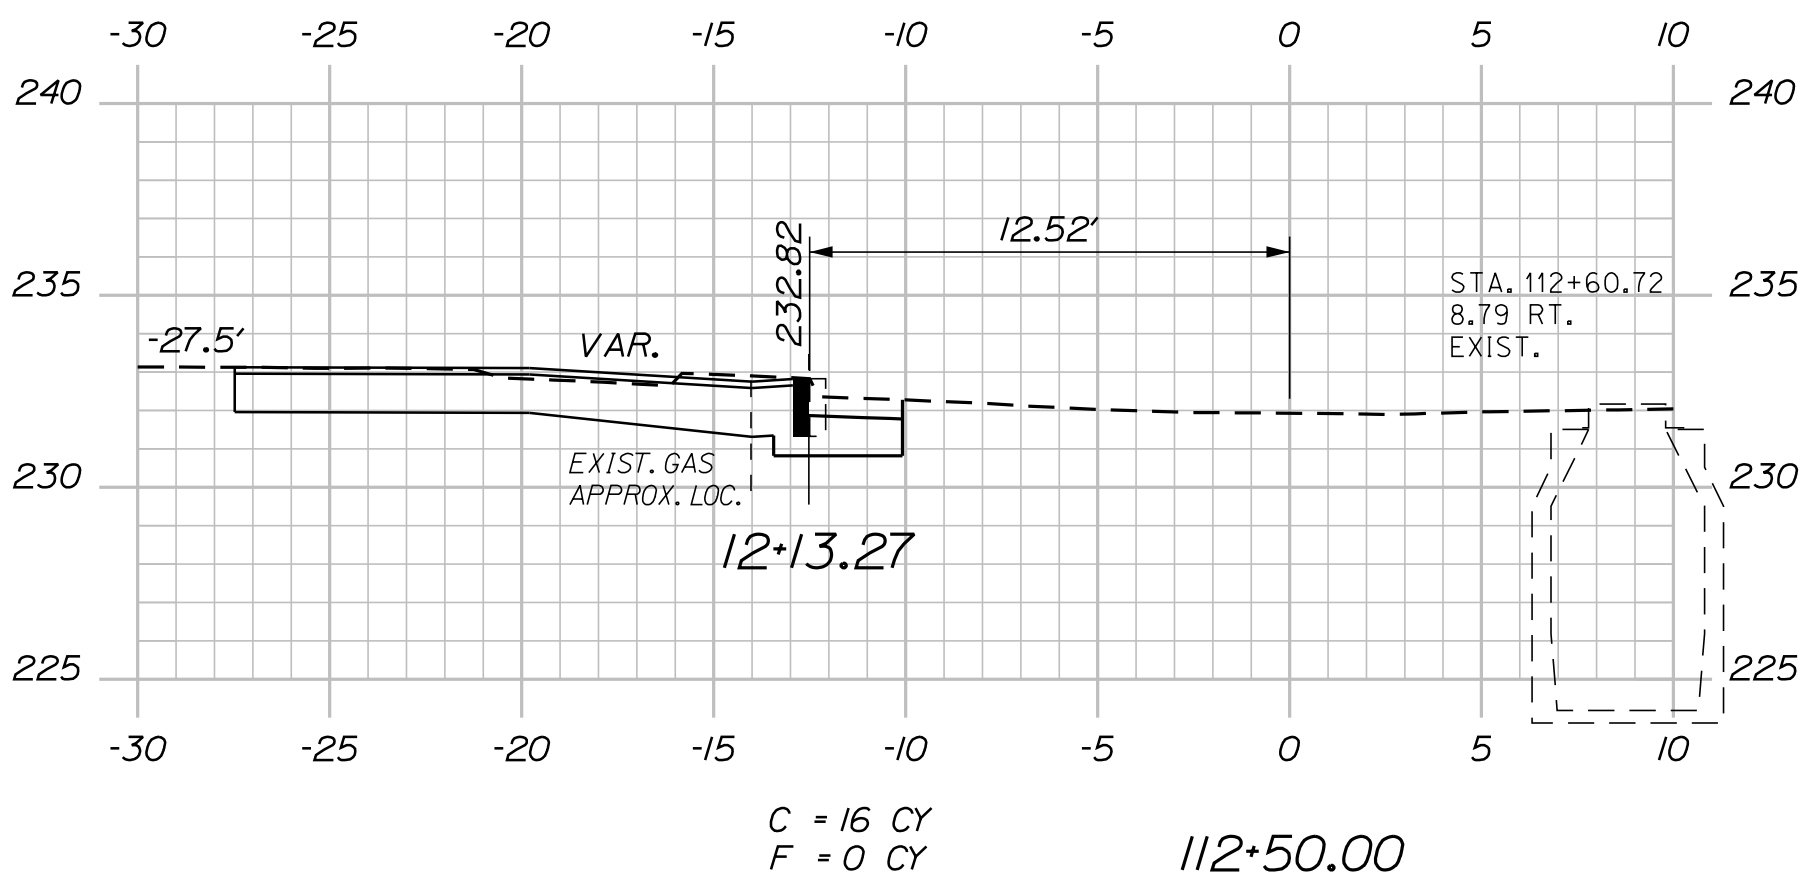

PROJ. MANAGER	DATE	BY	DATE
A. GORNEAU II	11/19	JLE	11/19
DESIGNED-Detailed			
CHECKED-Reviewed			
DESIGNED-Detailed			
DESIGNED-Detailed			
REVISIONS 1			
REVISIONS 2			
REVISIONS 3			
REVISIONS 4			
FIELD CHANGES			

AUGUSTA
CIVIC CENTER DRIVE
CROSS SECTIONS

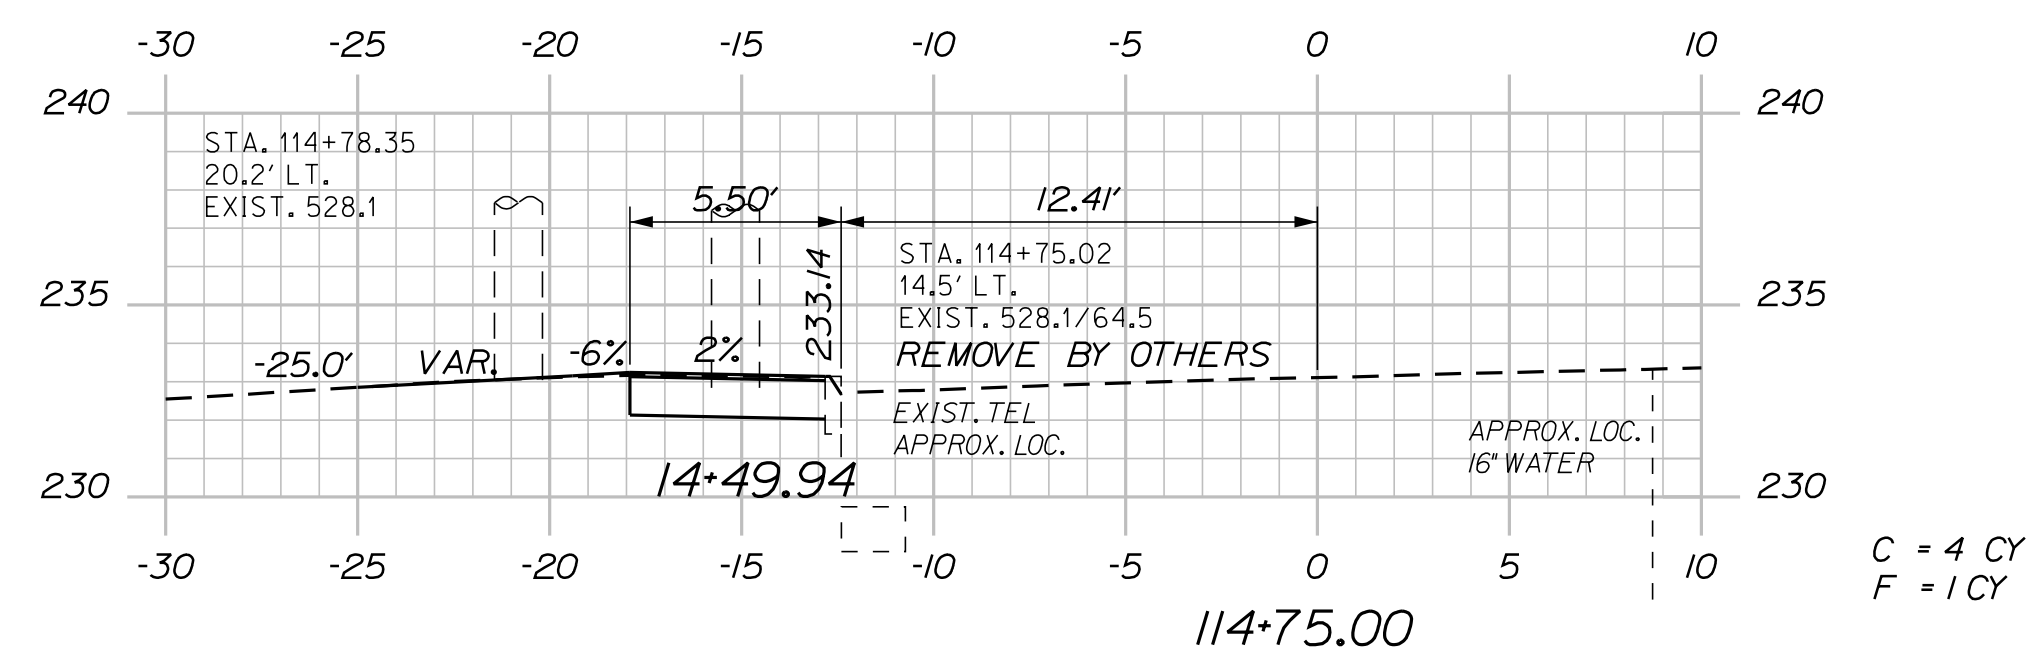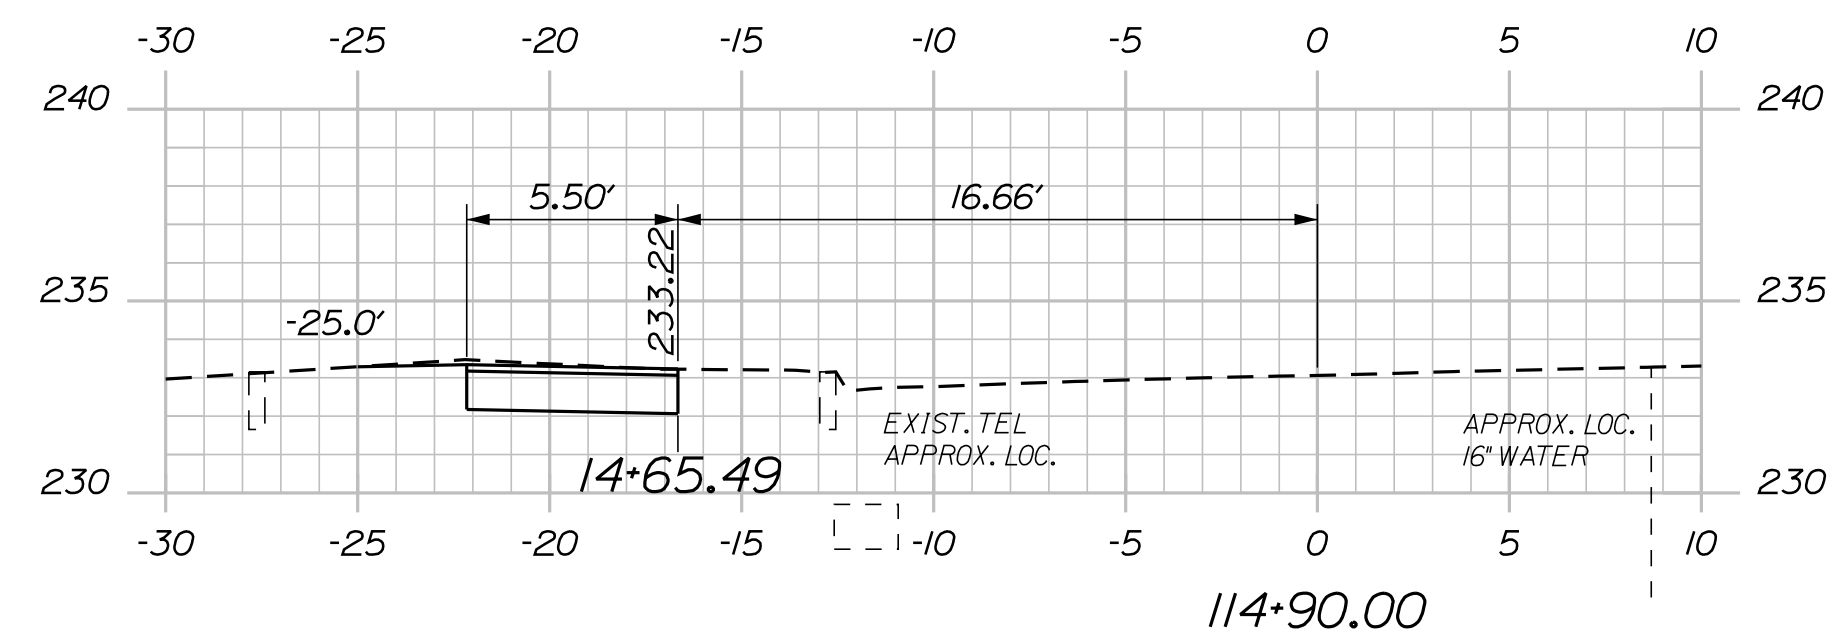
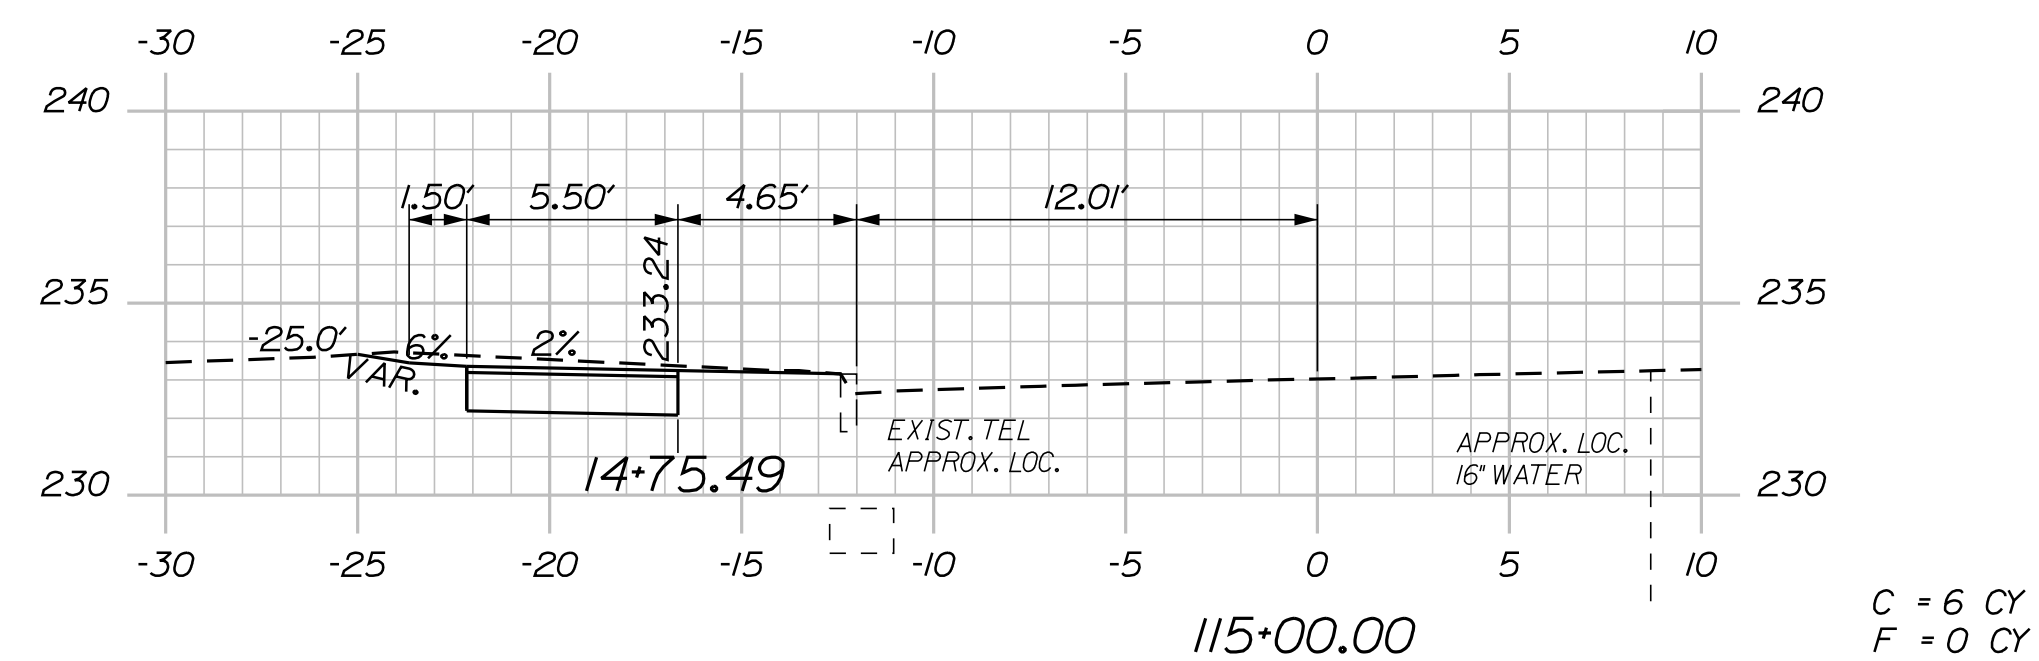
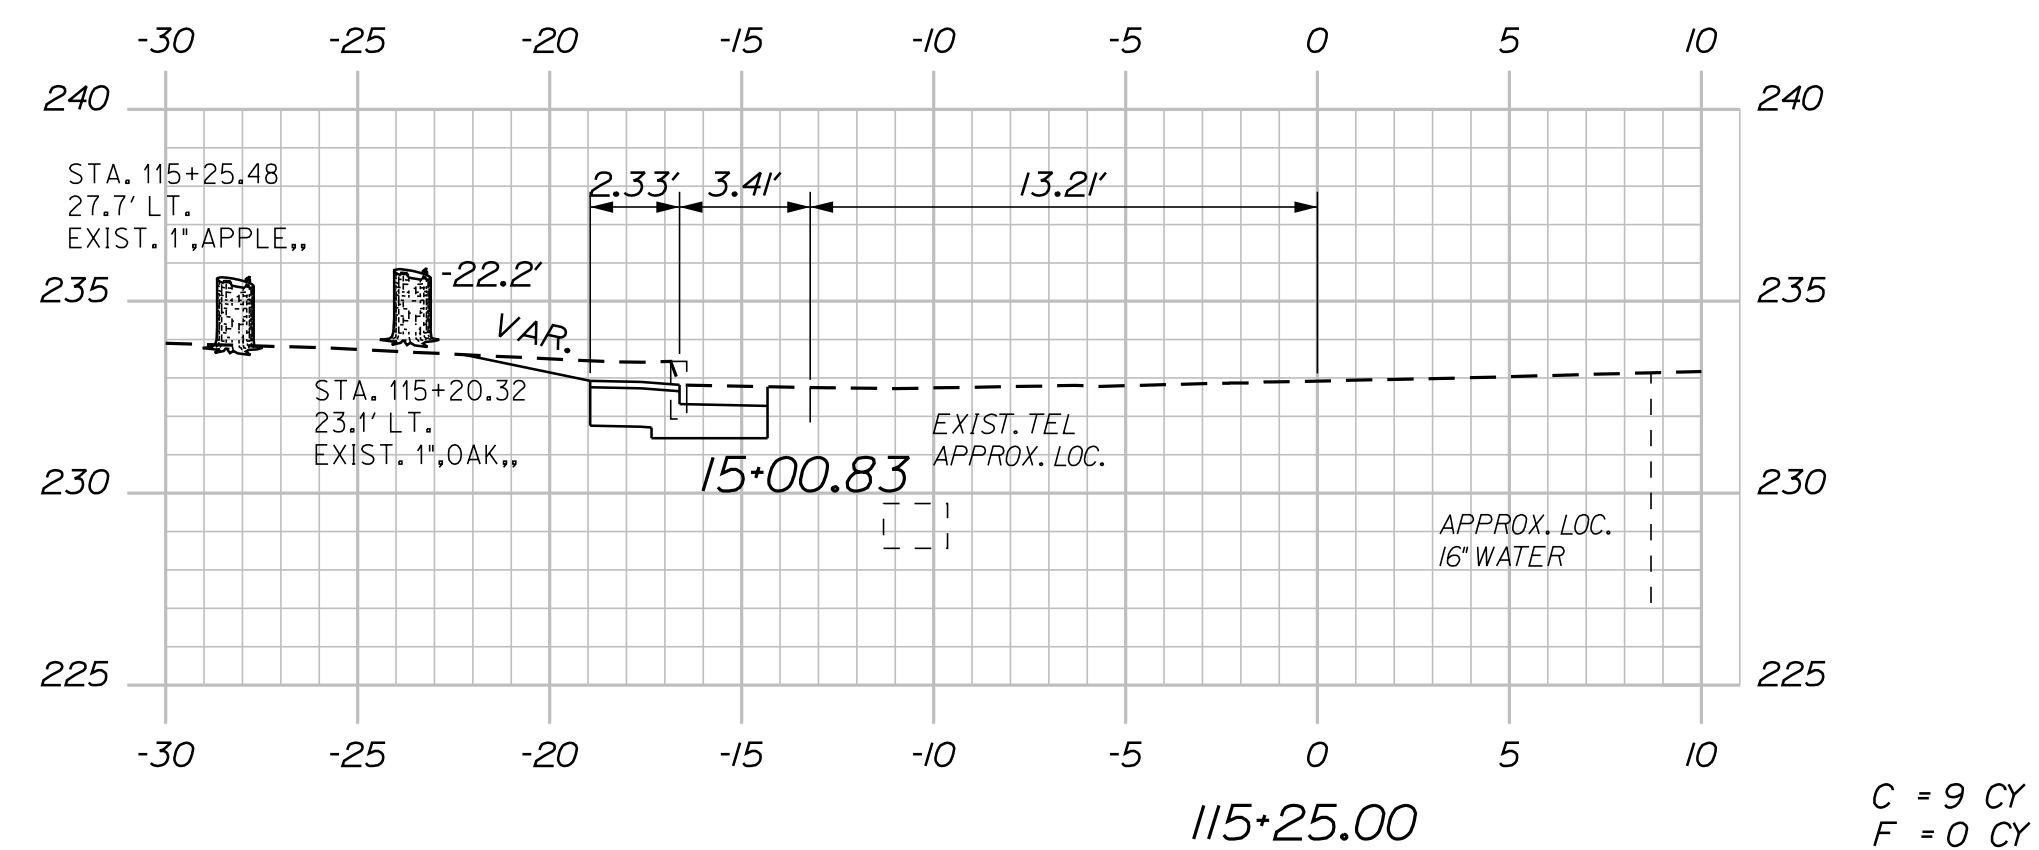
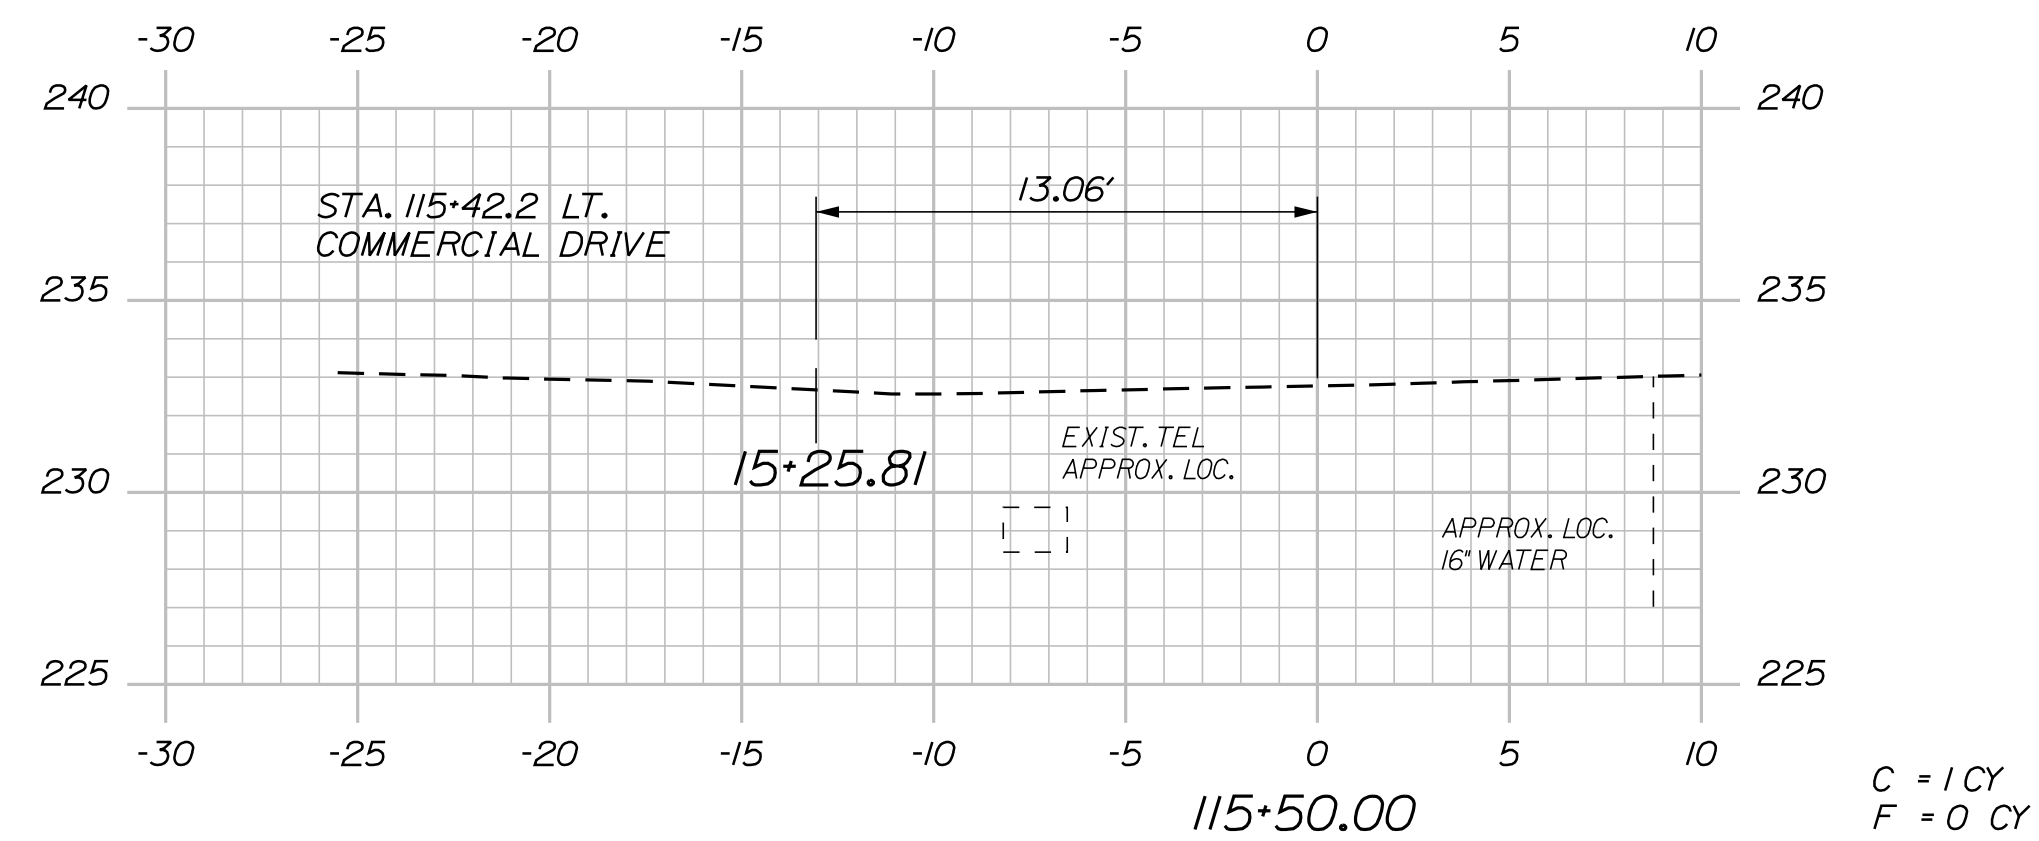
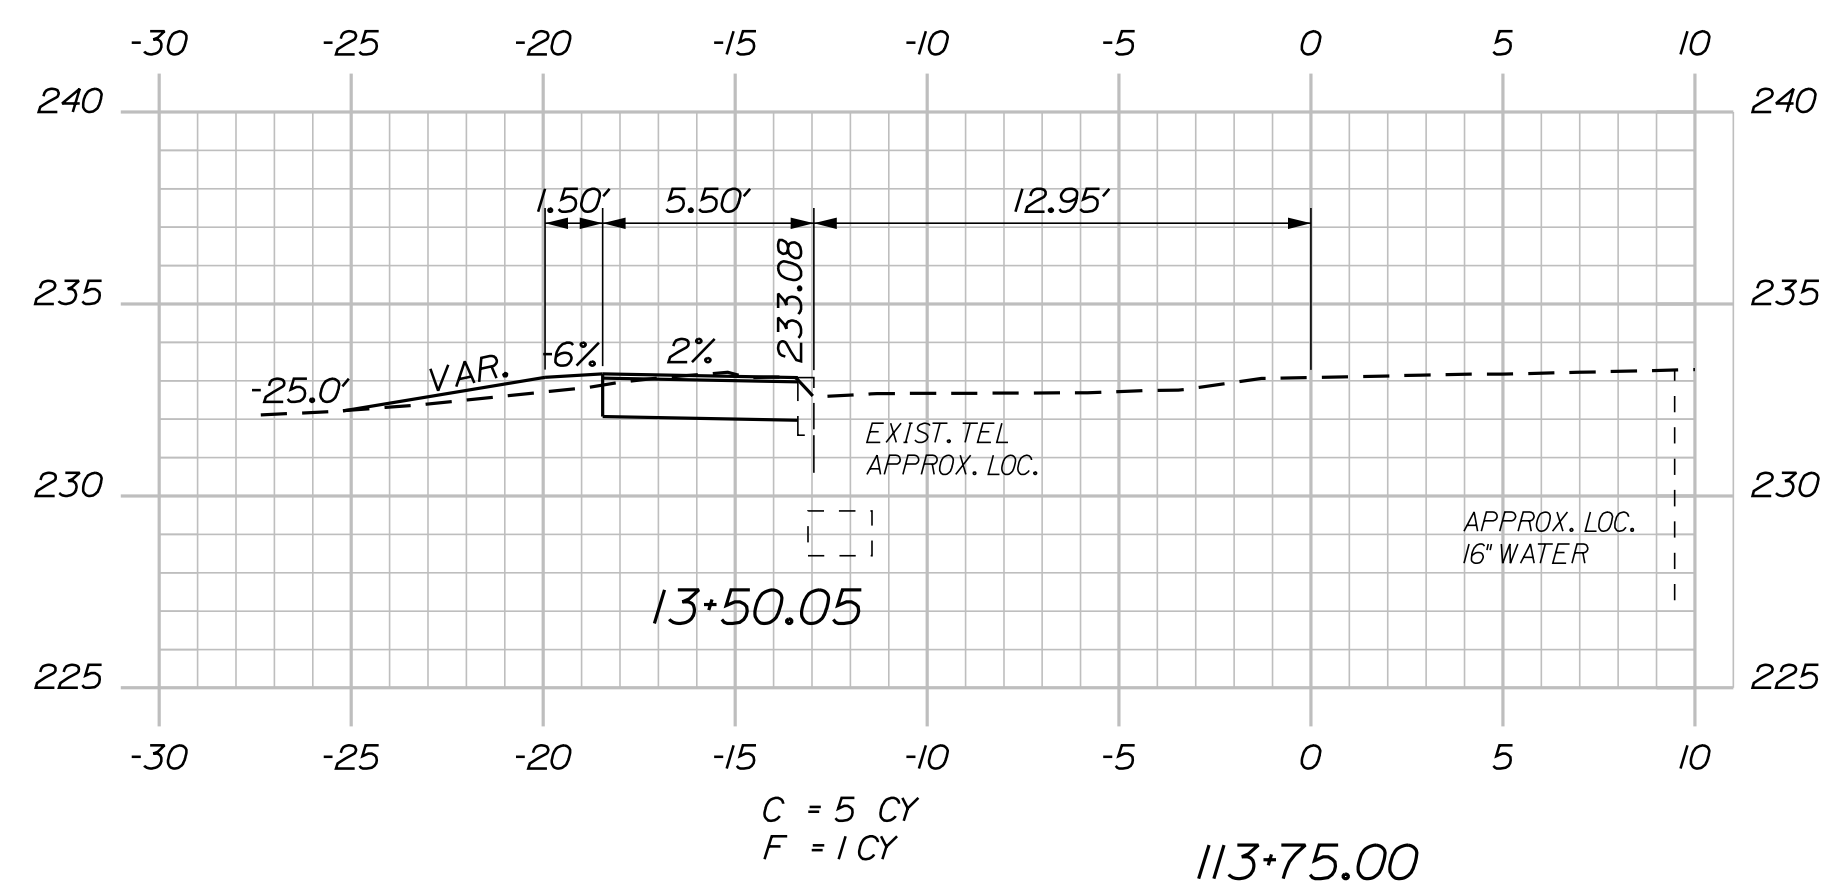
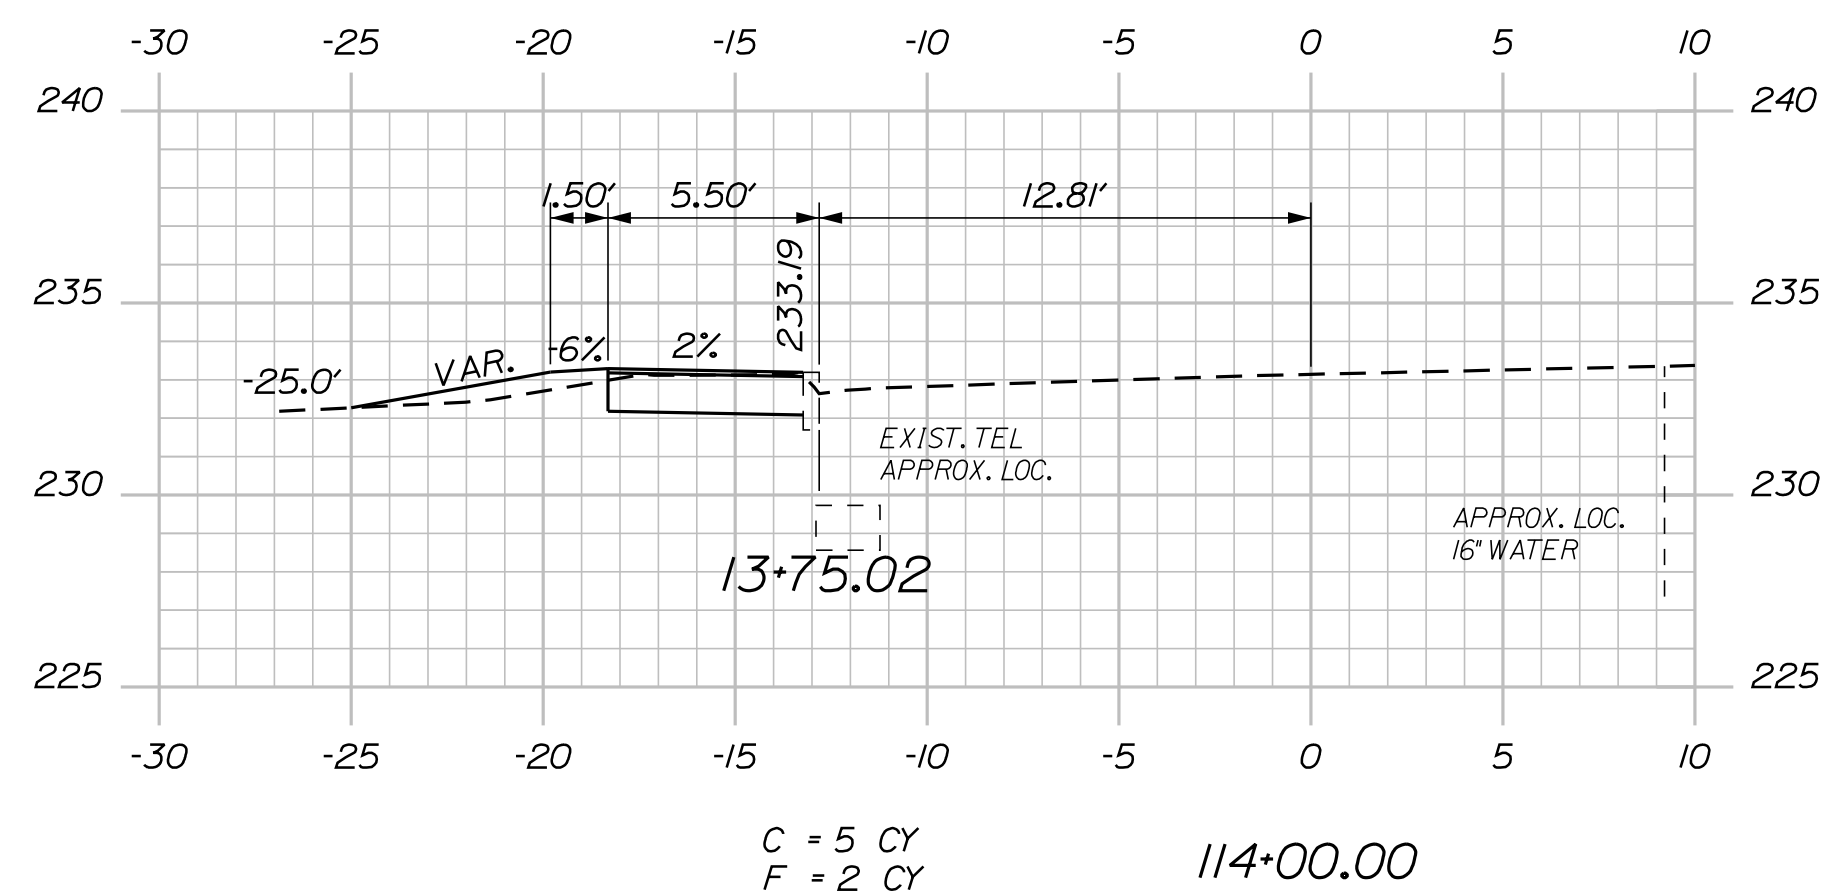
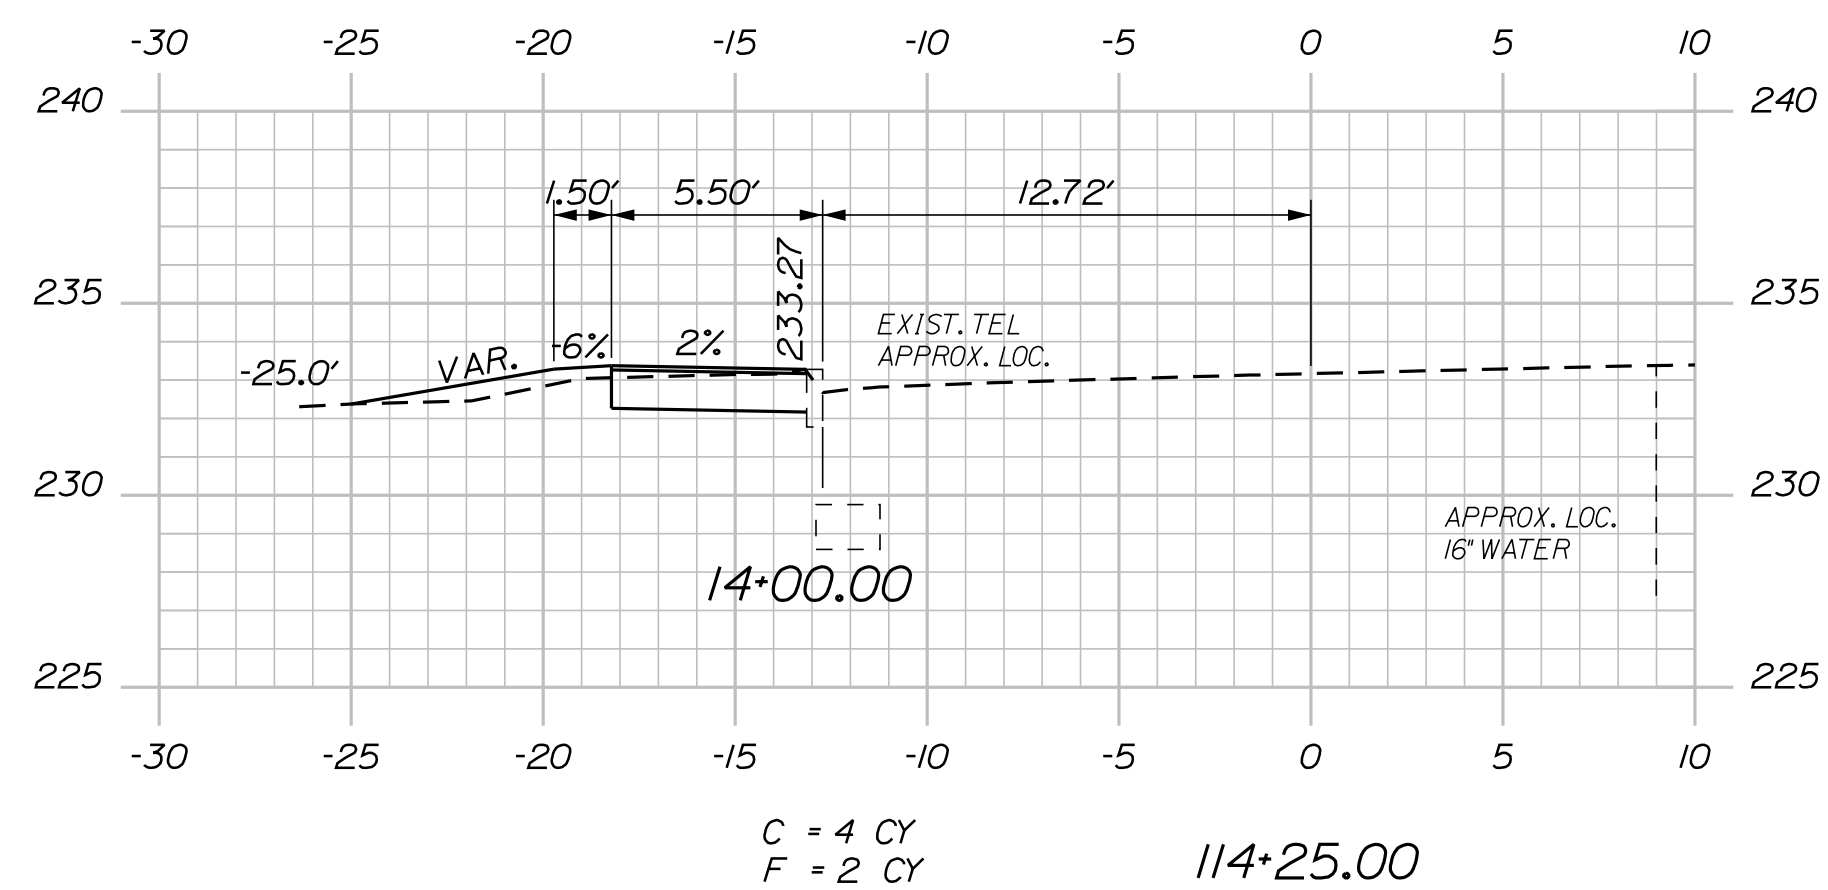
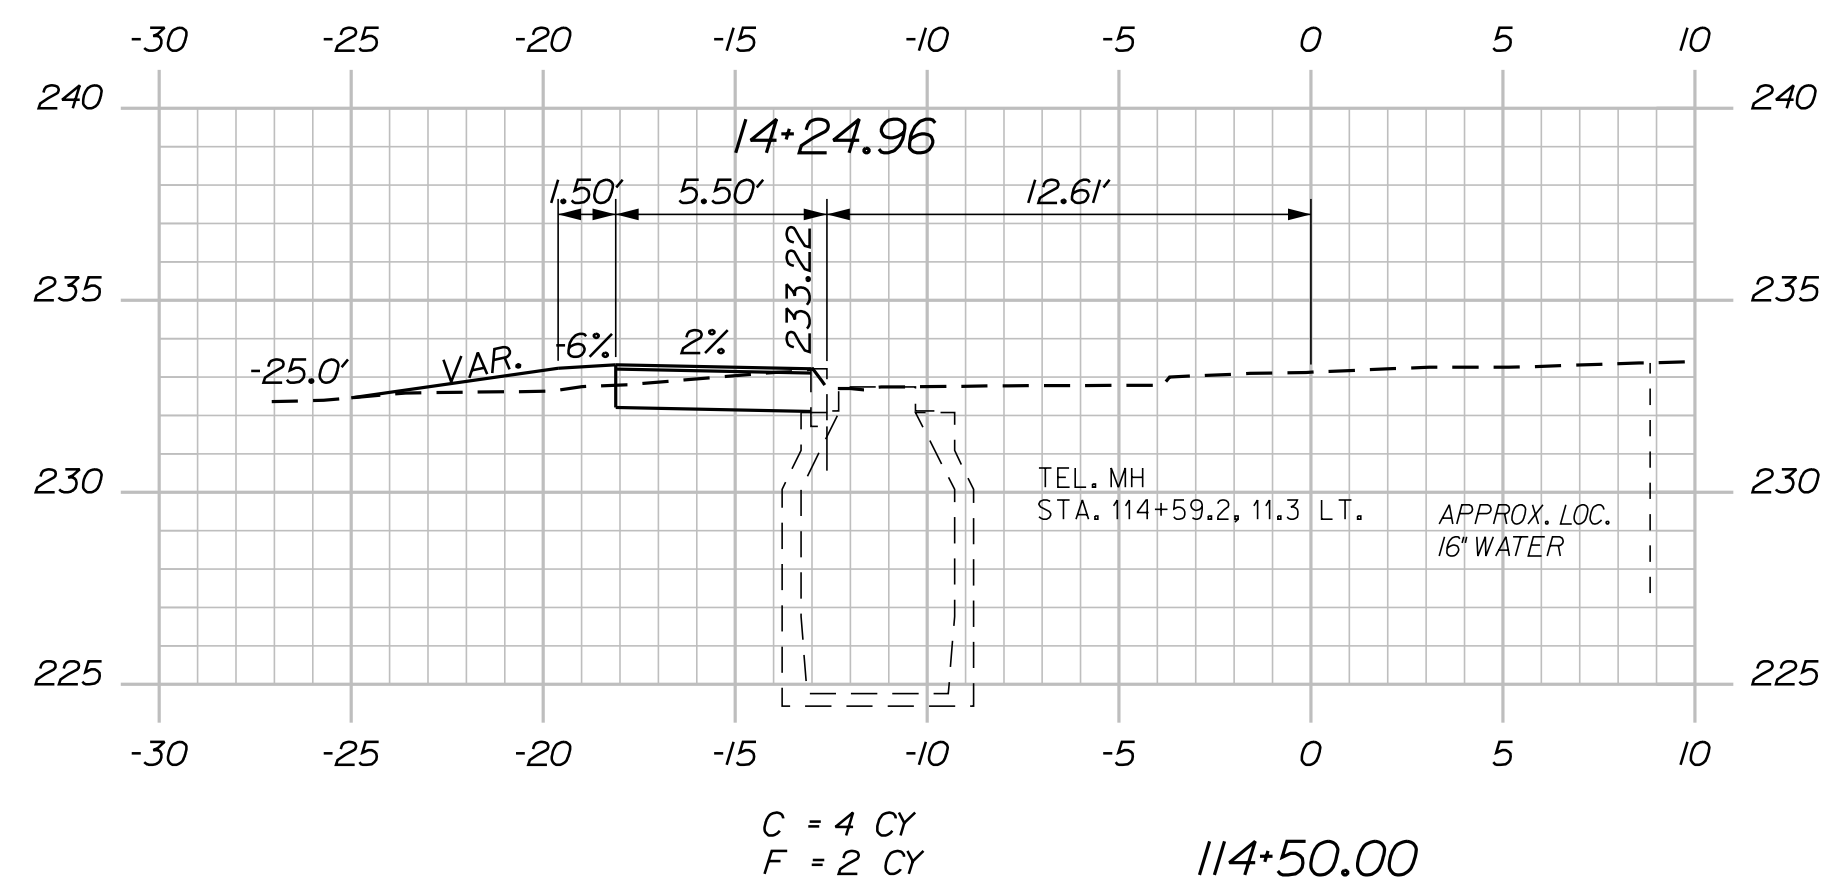


Date:12/2/2019

Username: common






Division: HIGHWAY

Filename: ... \031_XSECT_116+75_011.dgn

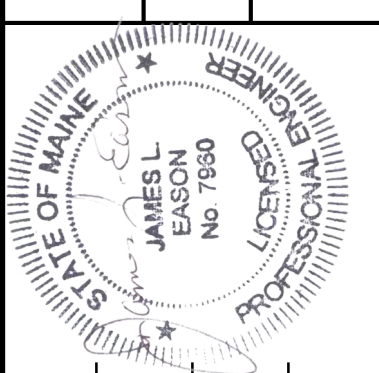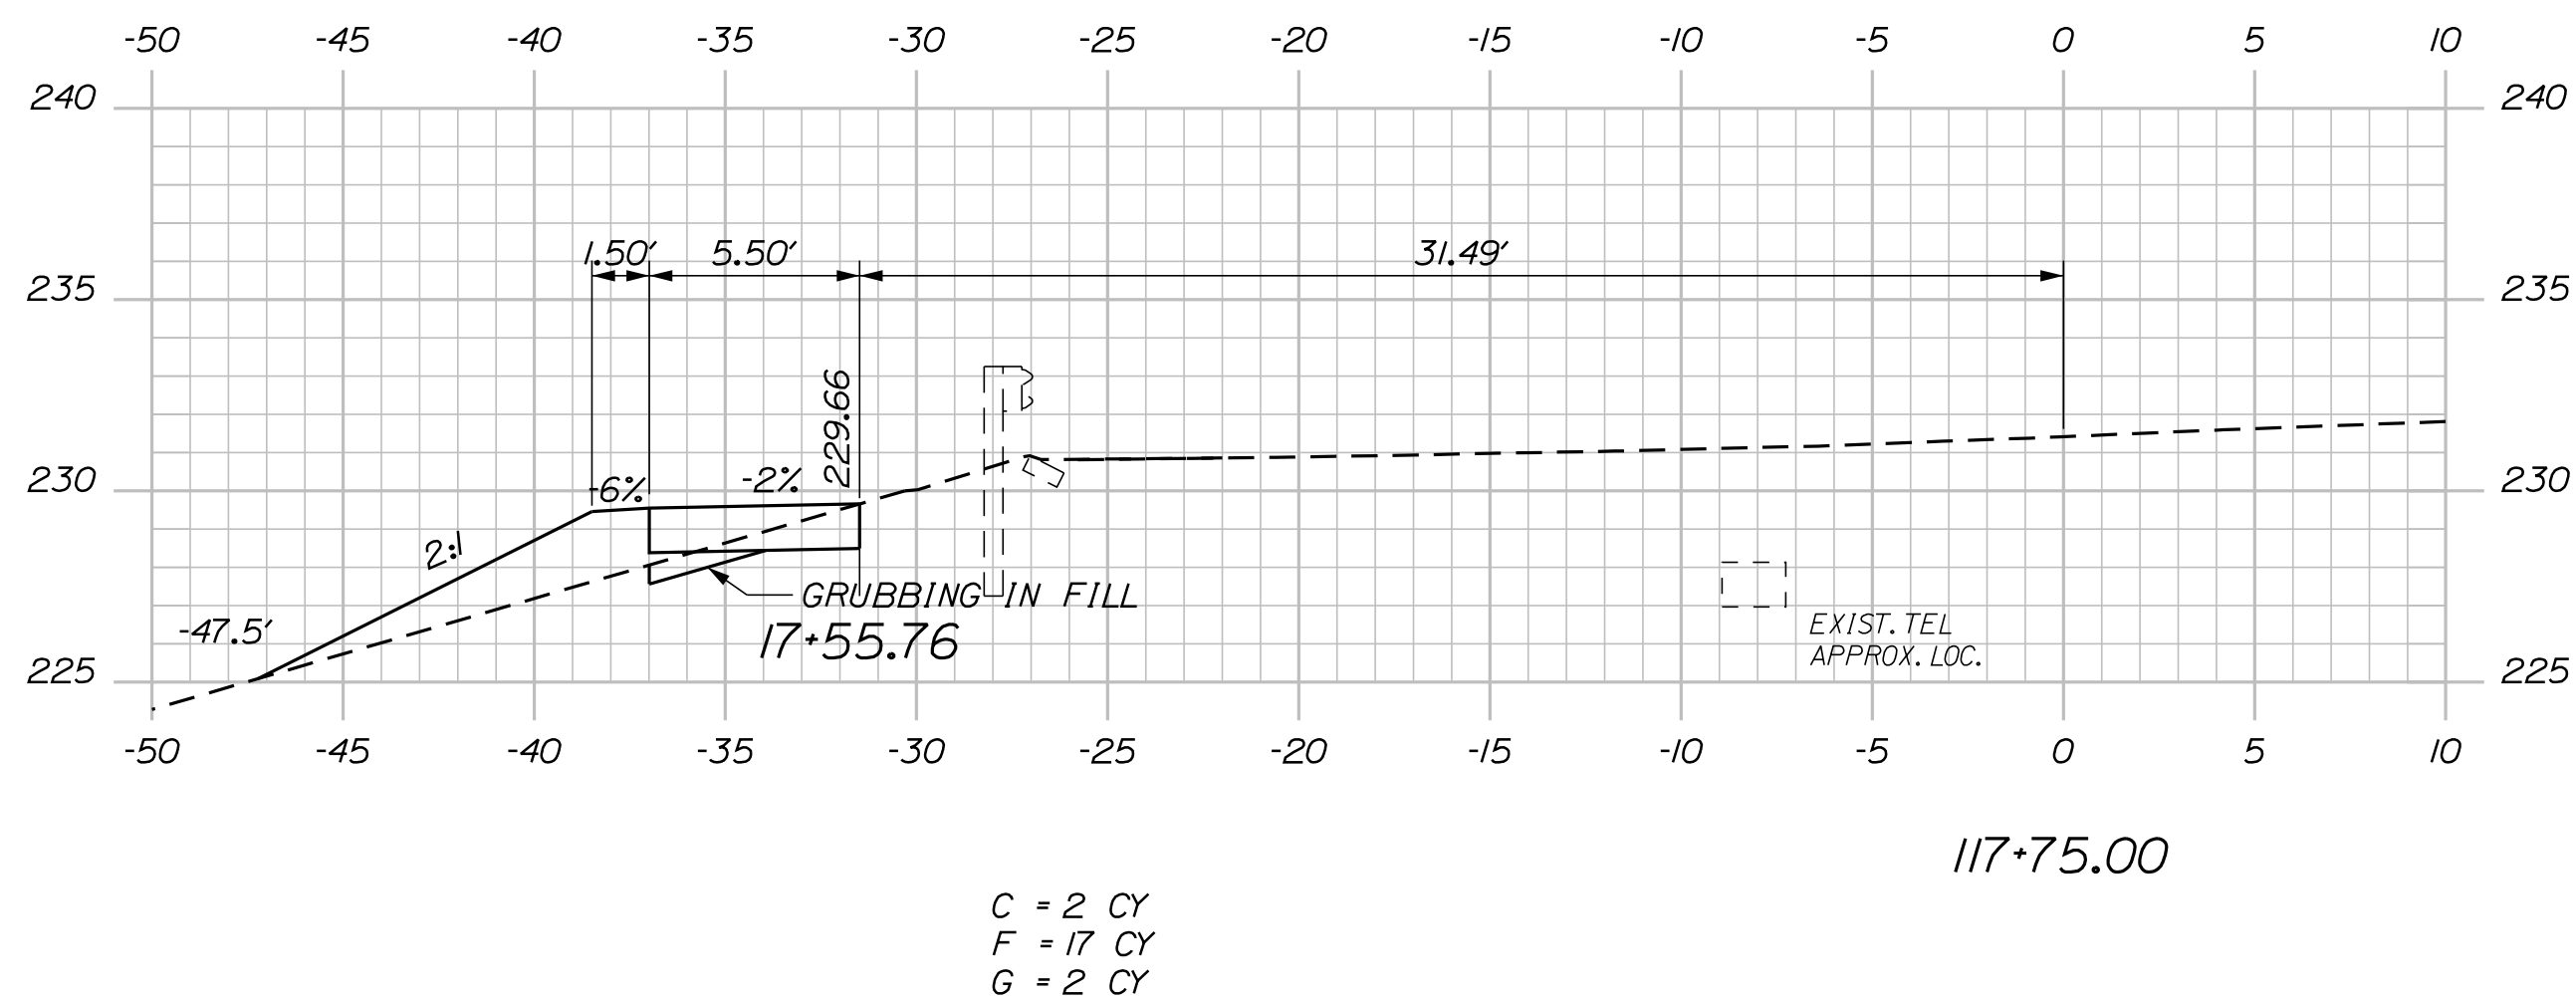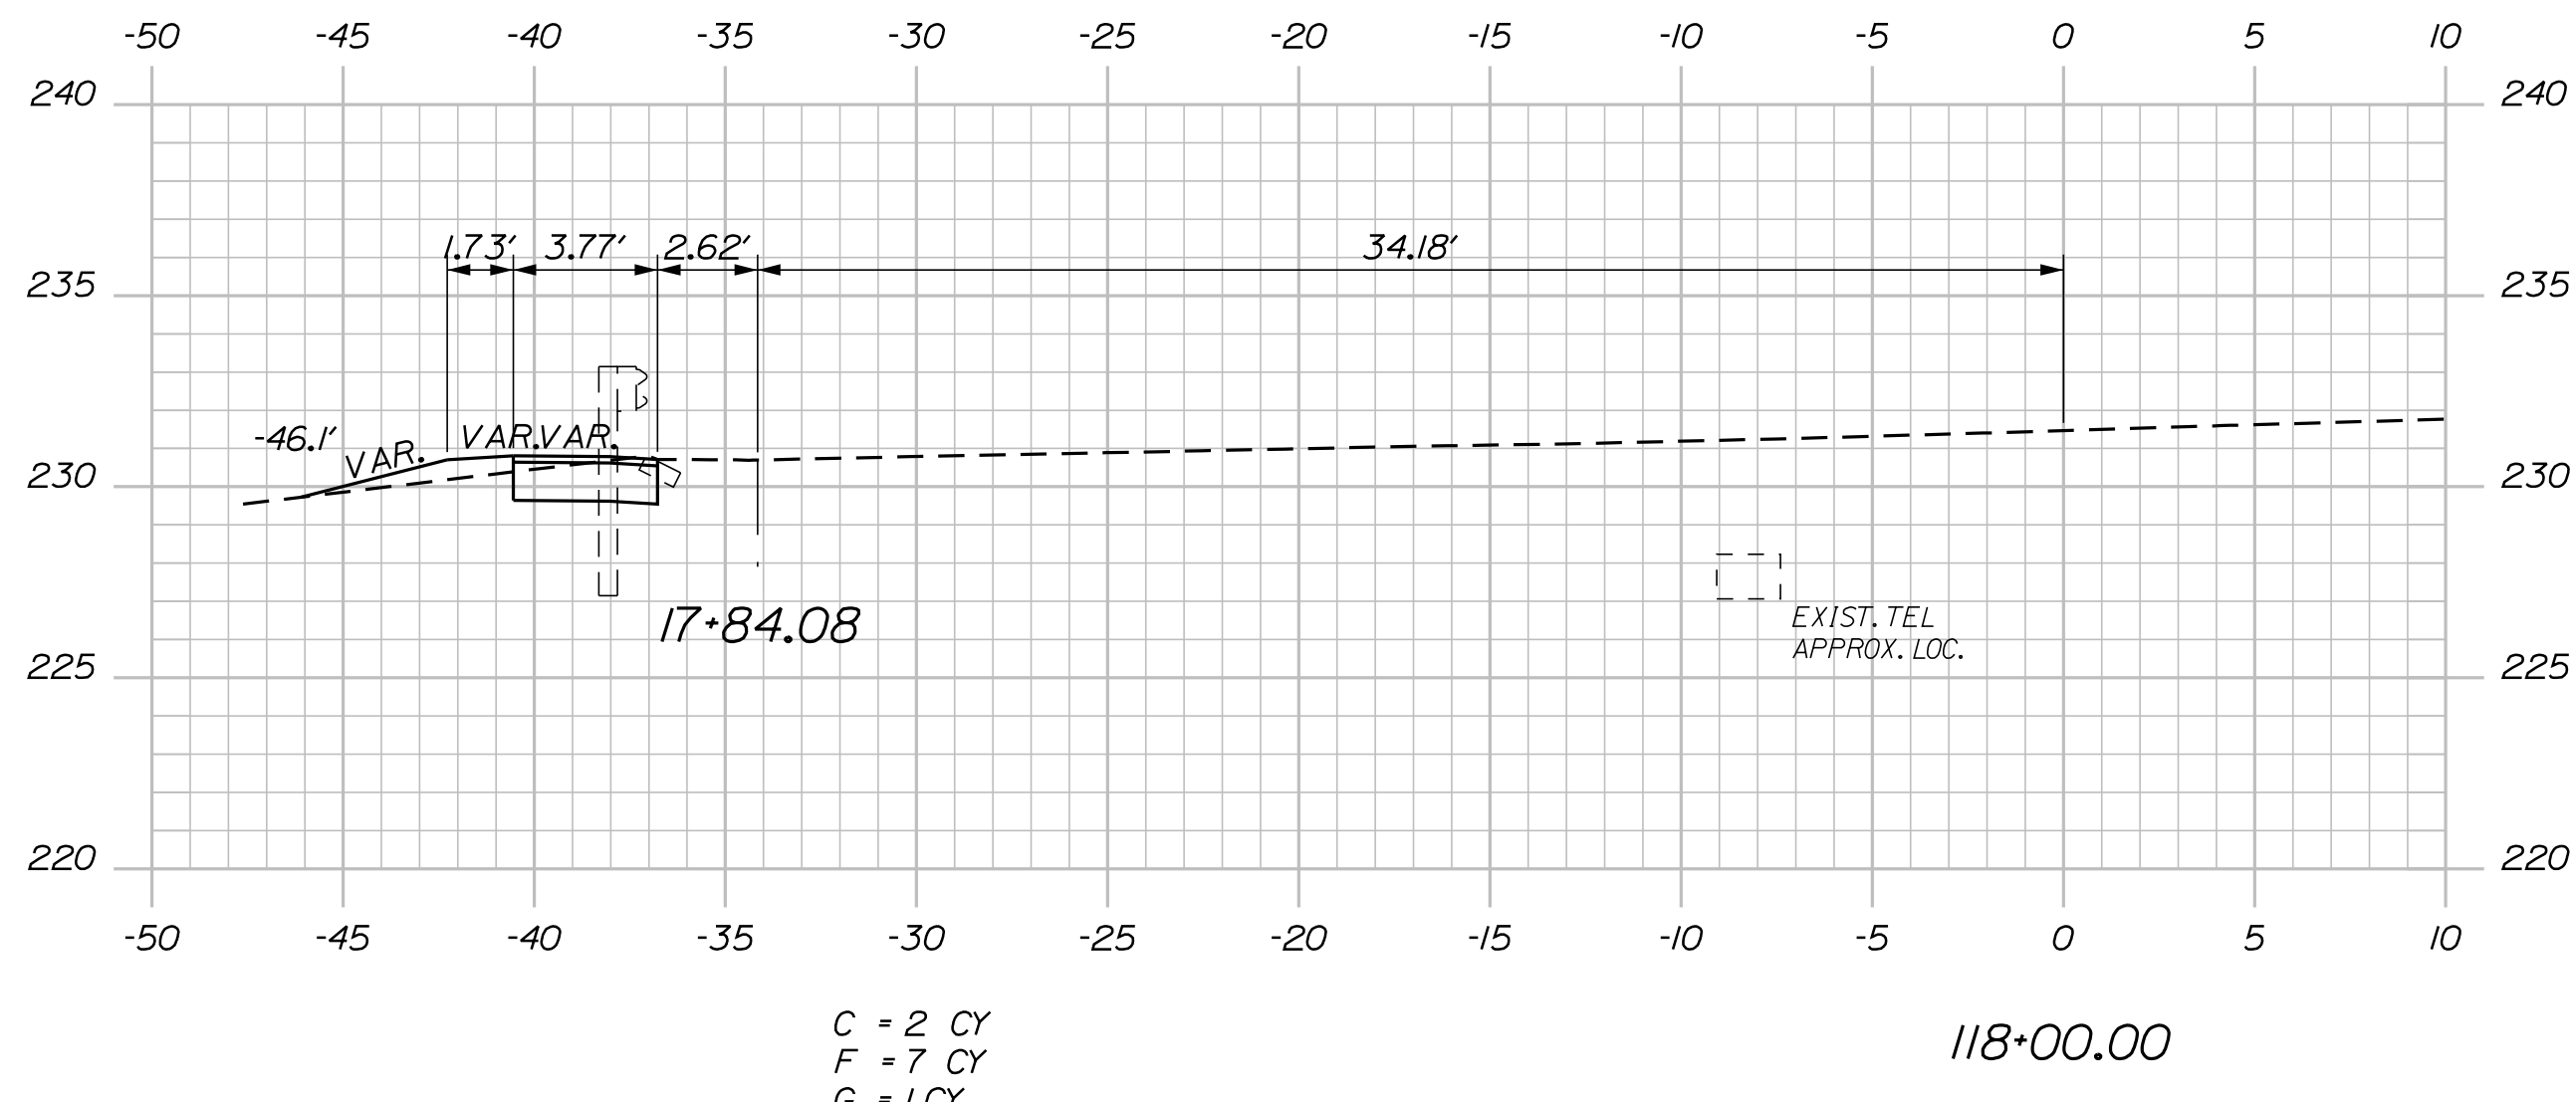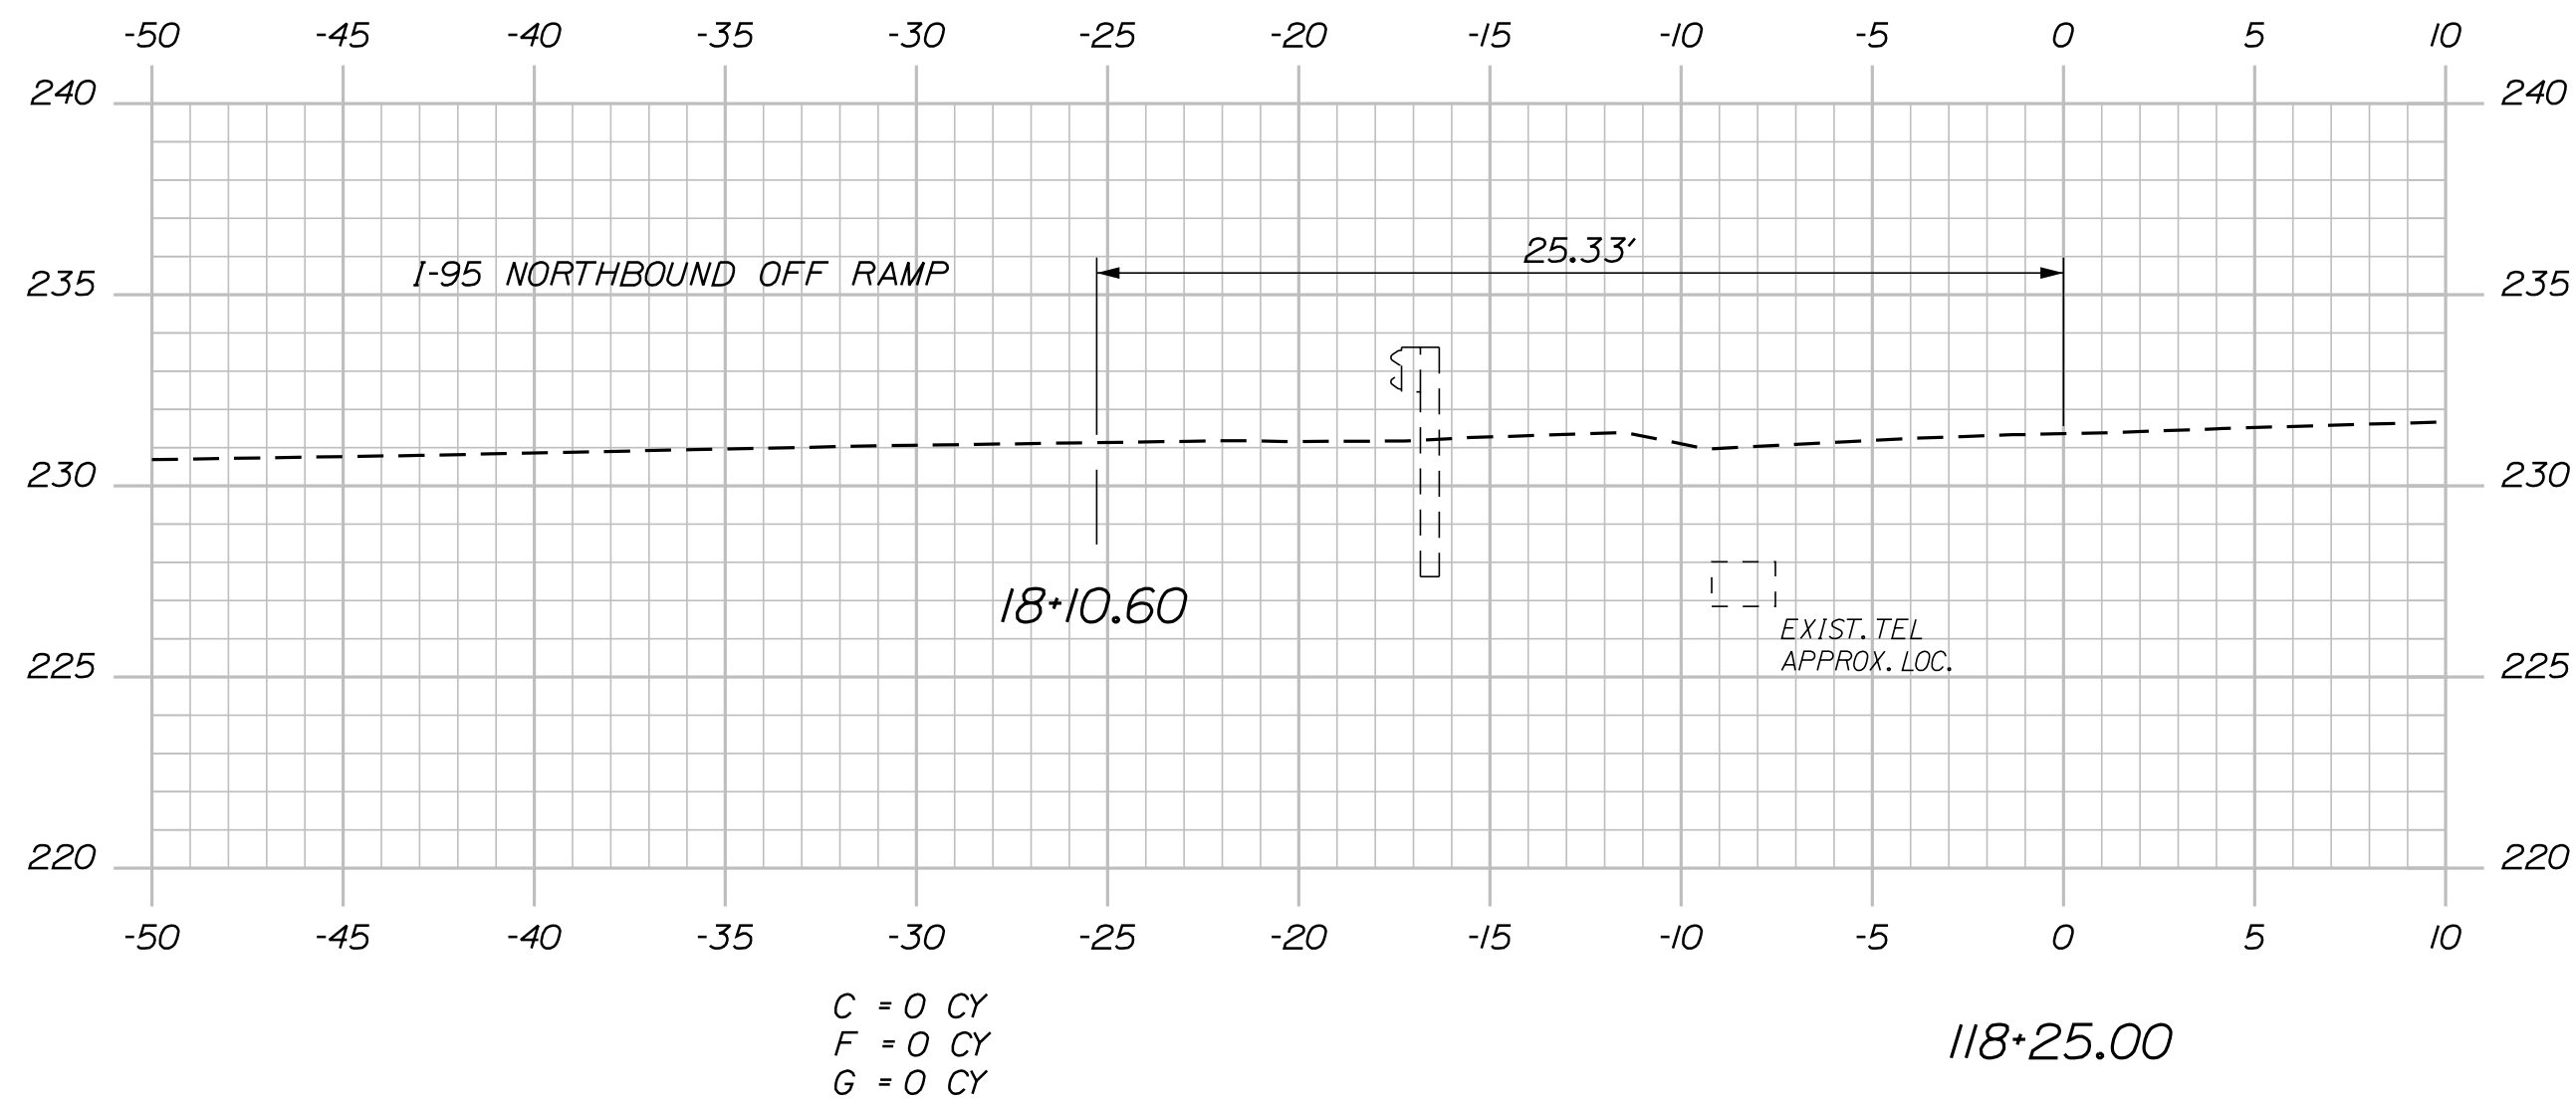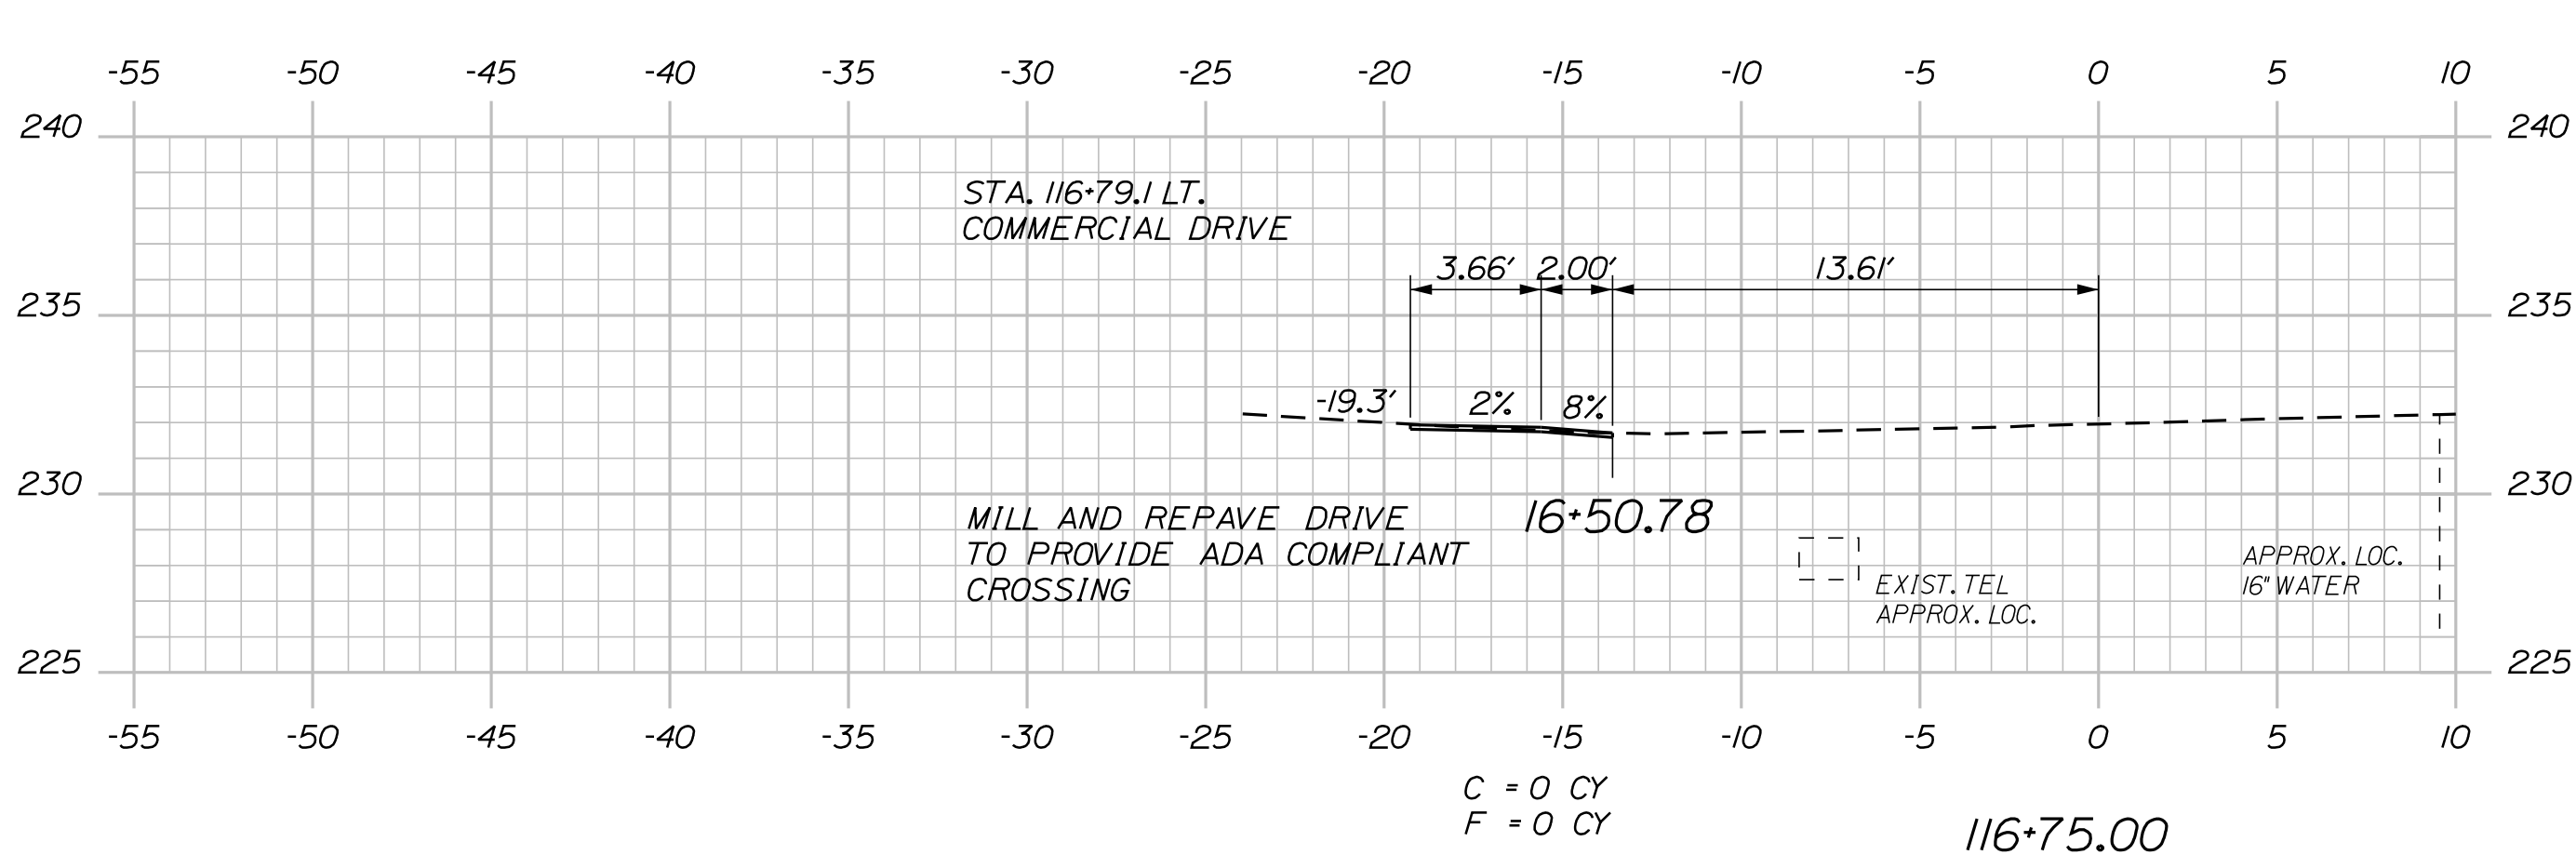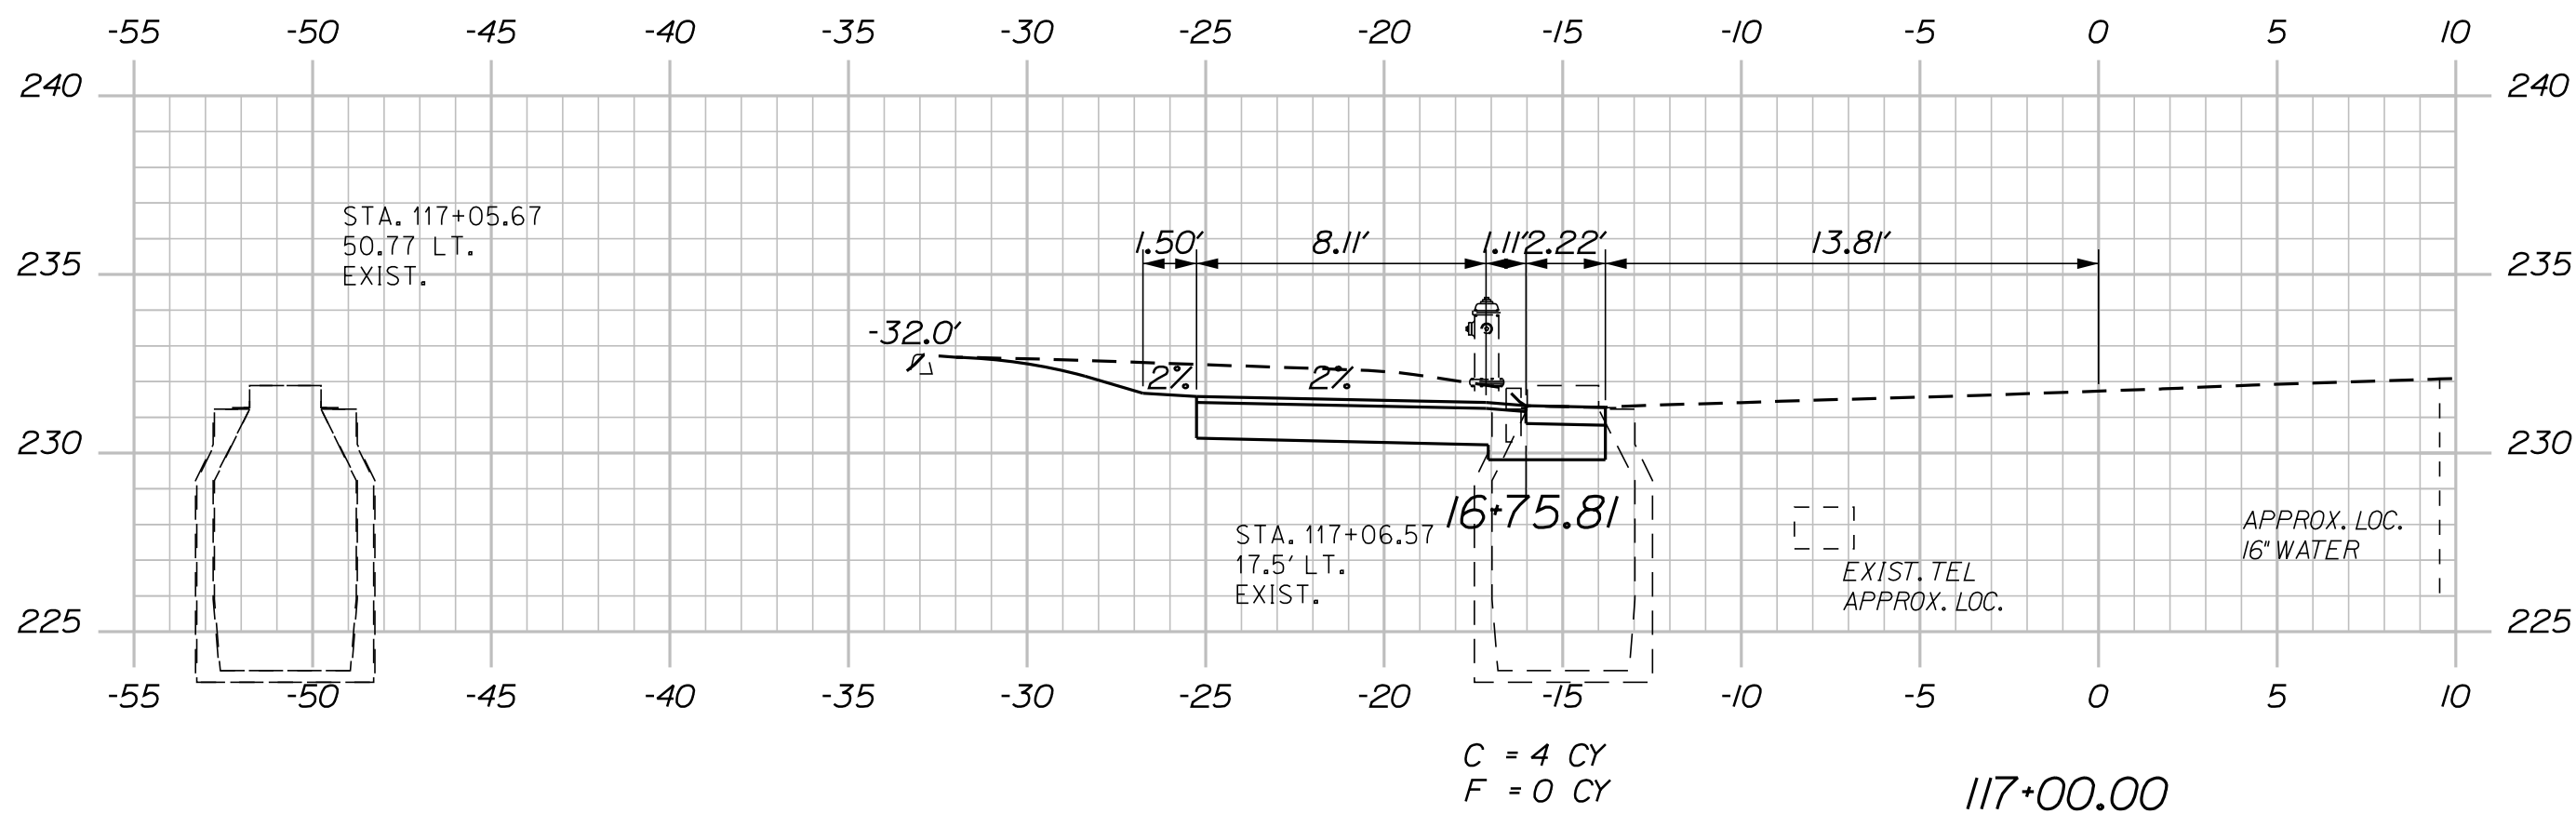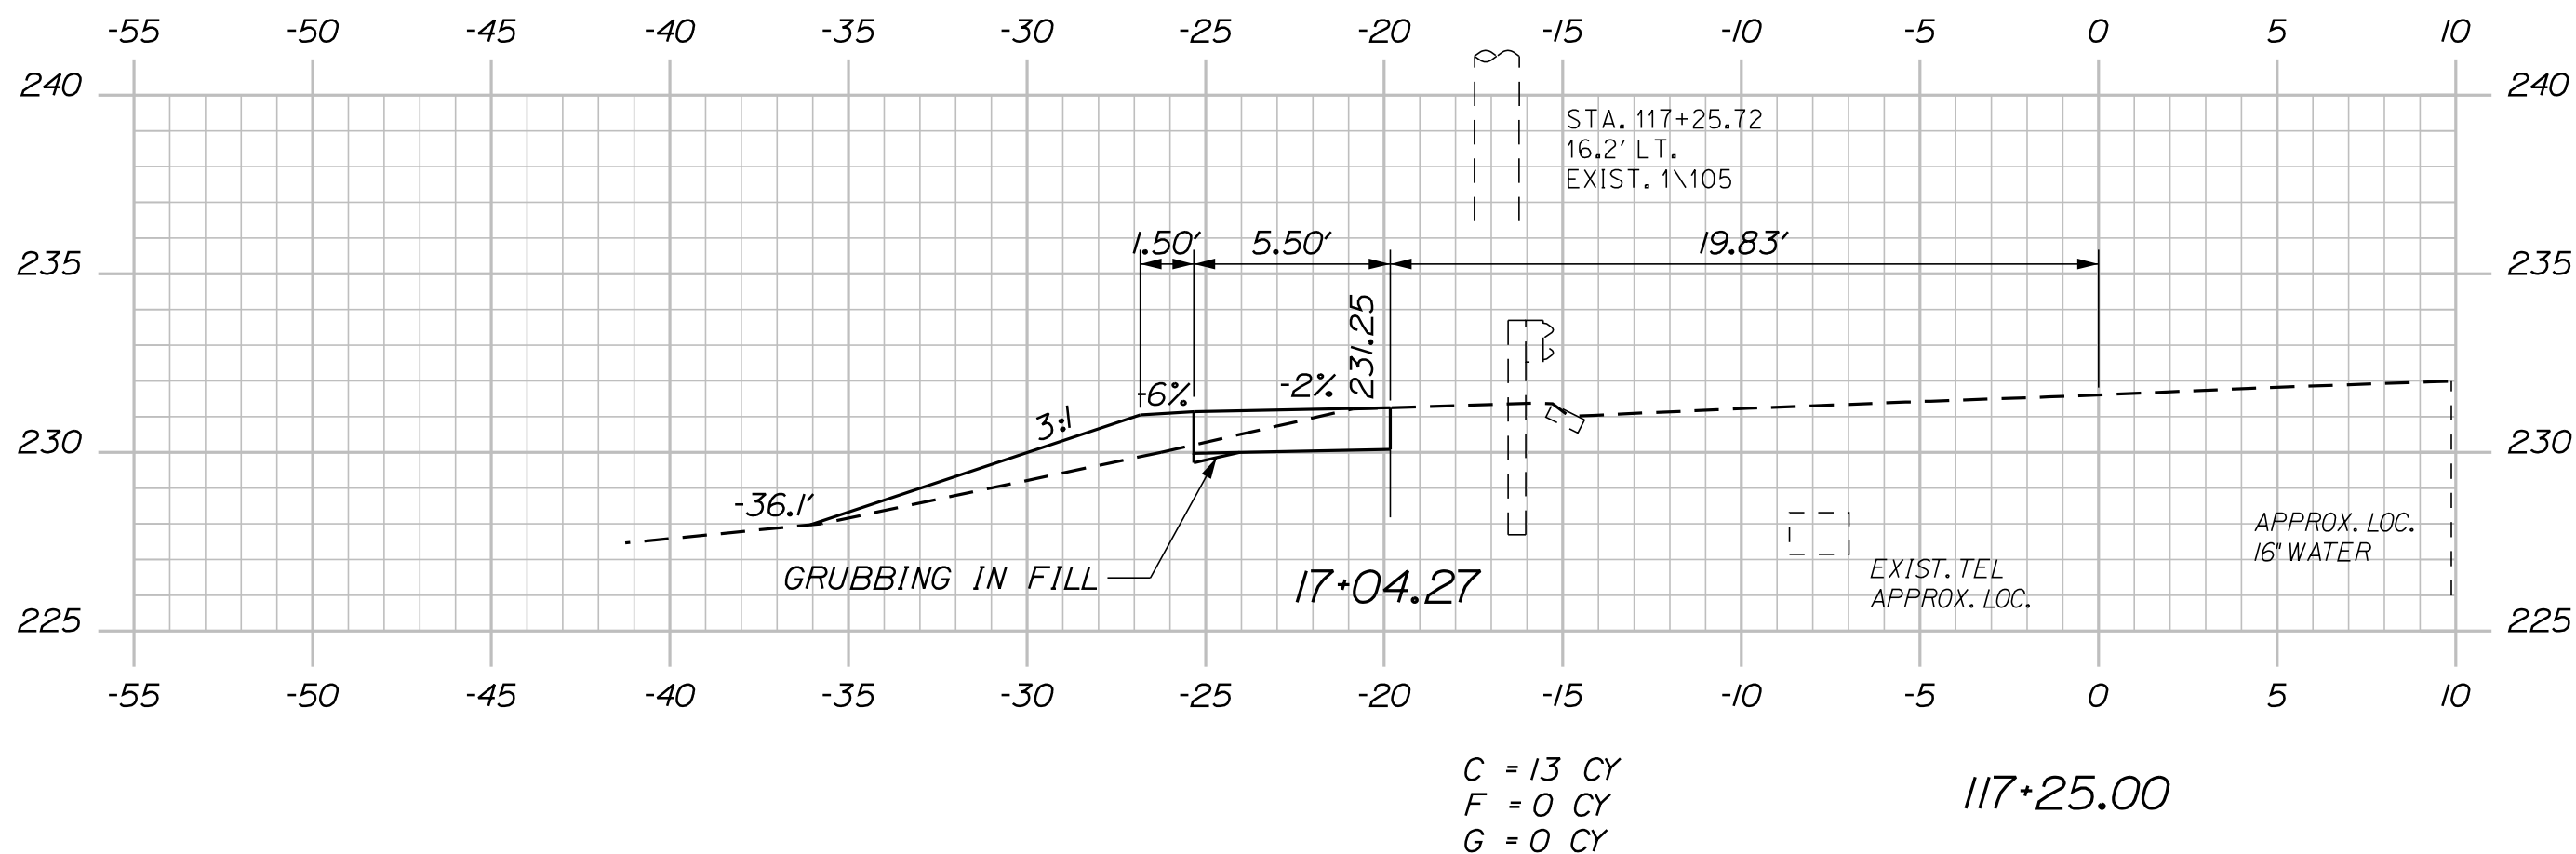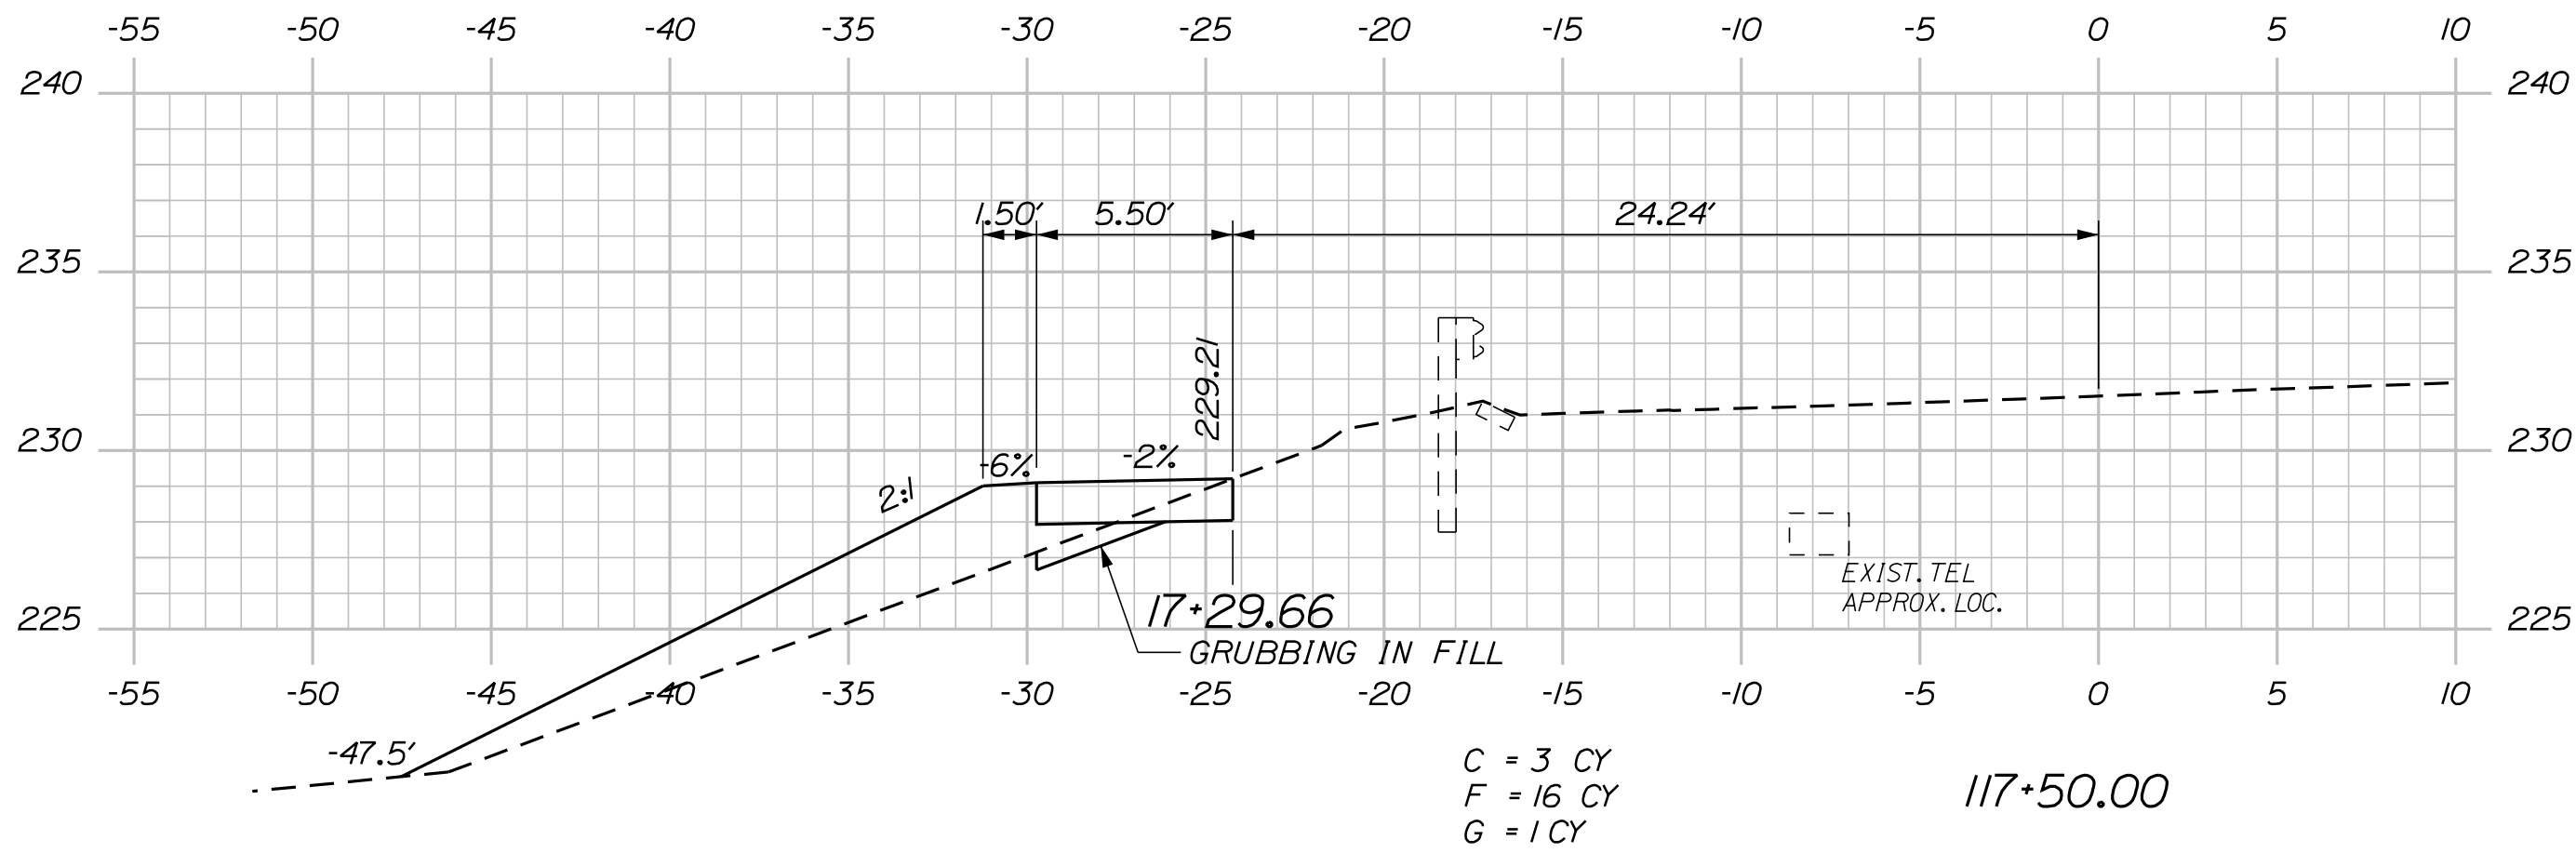

PROJ. MANAGER	BY	DATE	SIGNATURE	P.E. NUMBER	DATE
A. GORNEAU II	JLE	11/19		7960	11/11/19
DESIGN-DETAILED	ALC	11/19			
CHECKED-REVIEWED	ALC				
DESIGN-DETAILED	JLE				
DESIGN-DETAILED					
REVISIONS 1					
REVISIONS 2					
REVISIONS 3					
REVISIONS 4					
FIELD CHANGES					

AUGUSTA
CIVIC CENTER DRIVE
CROSS SECTIONS

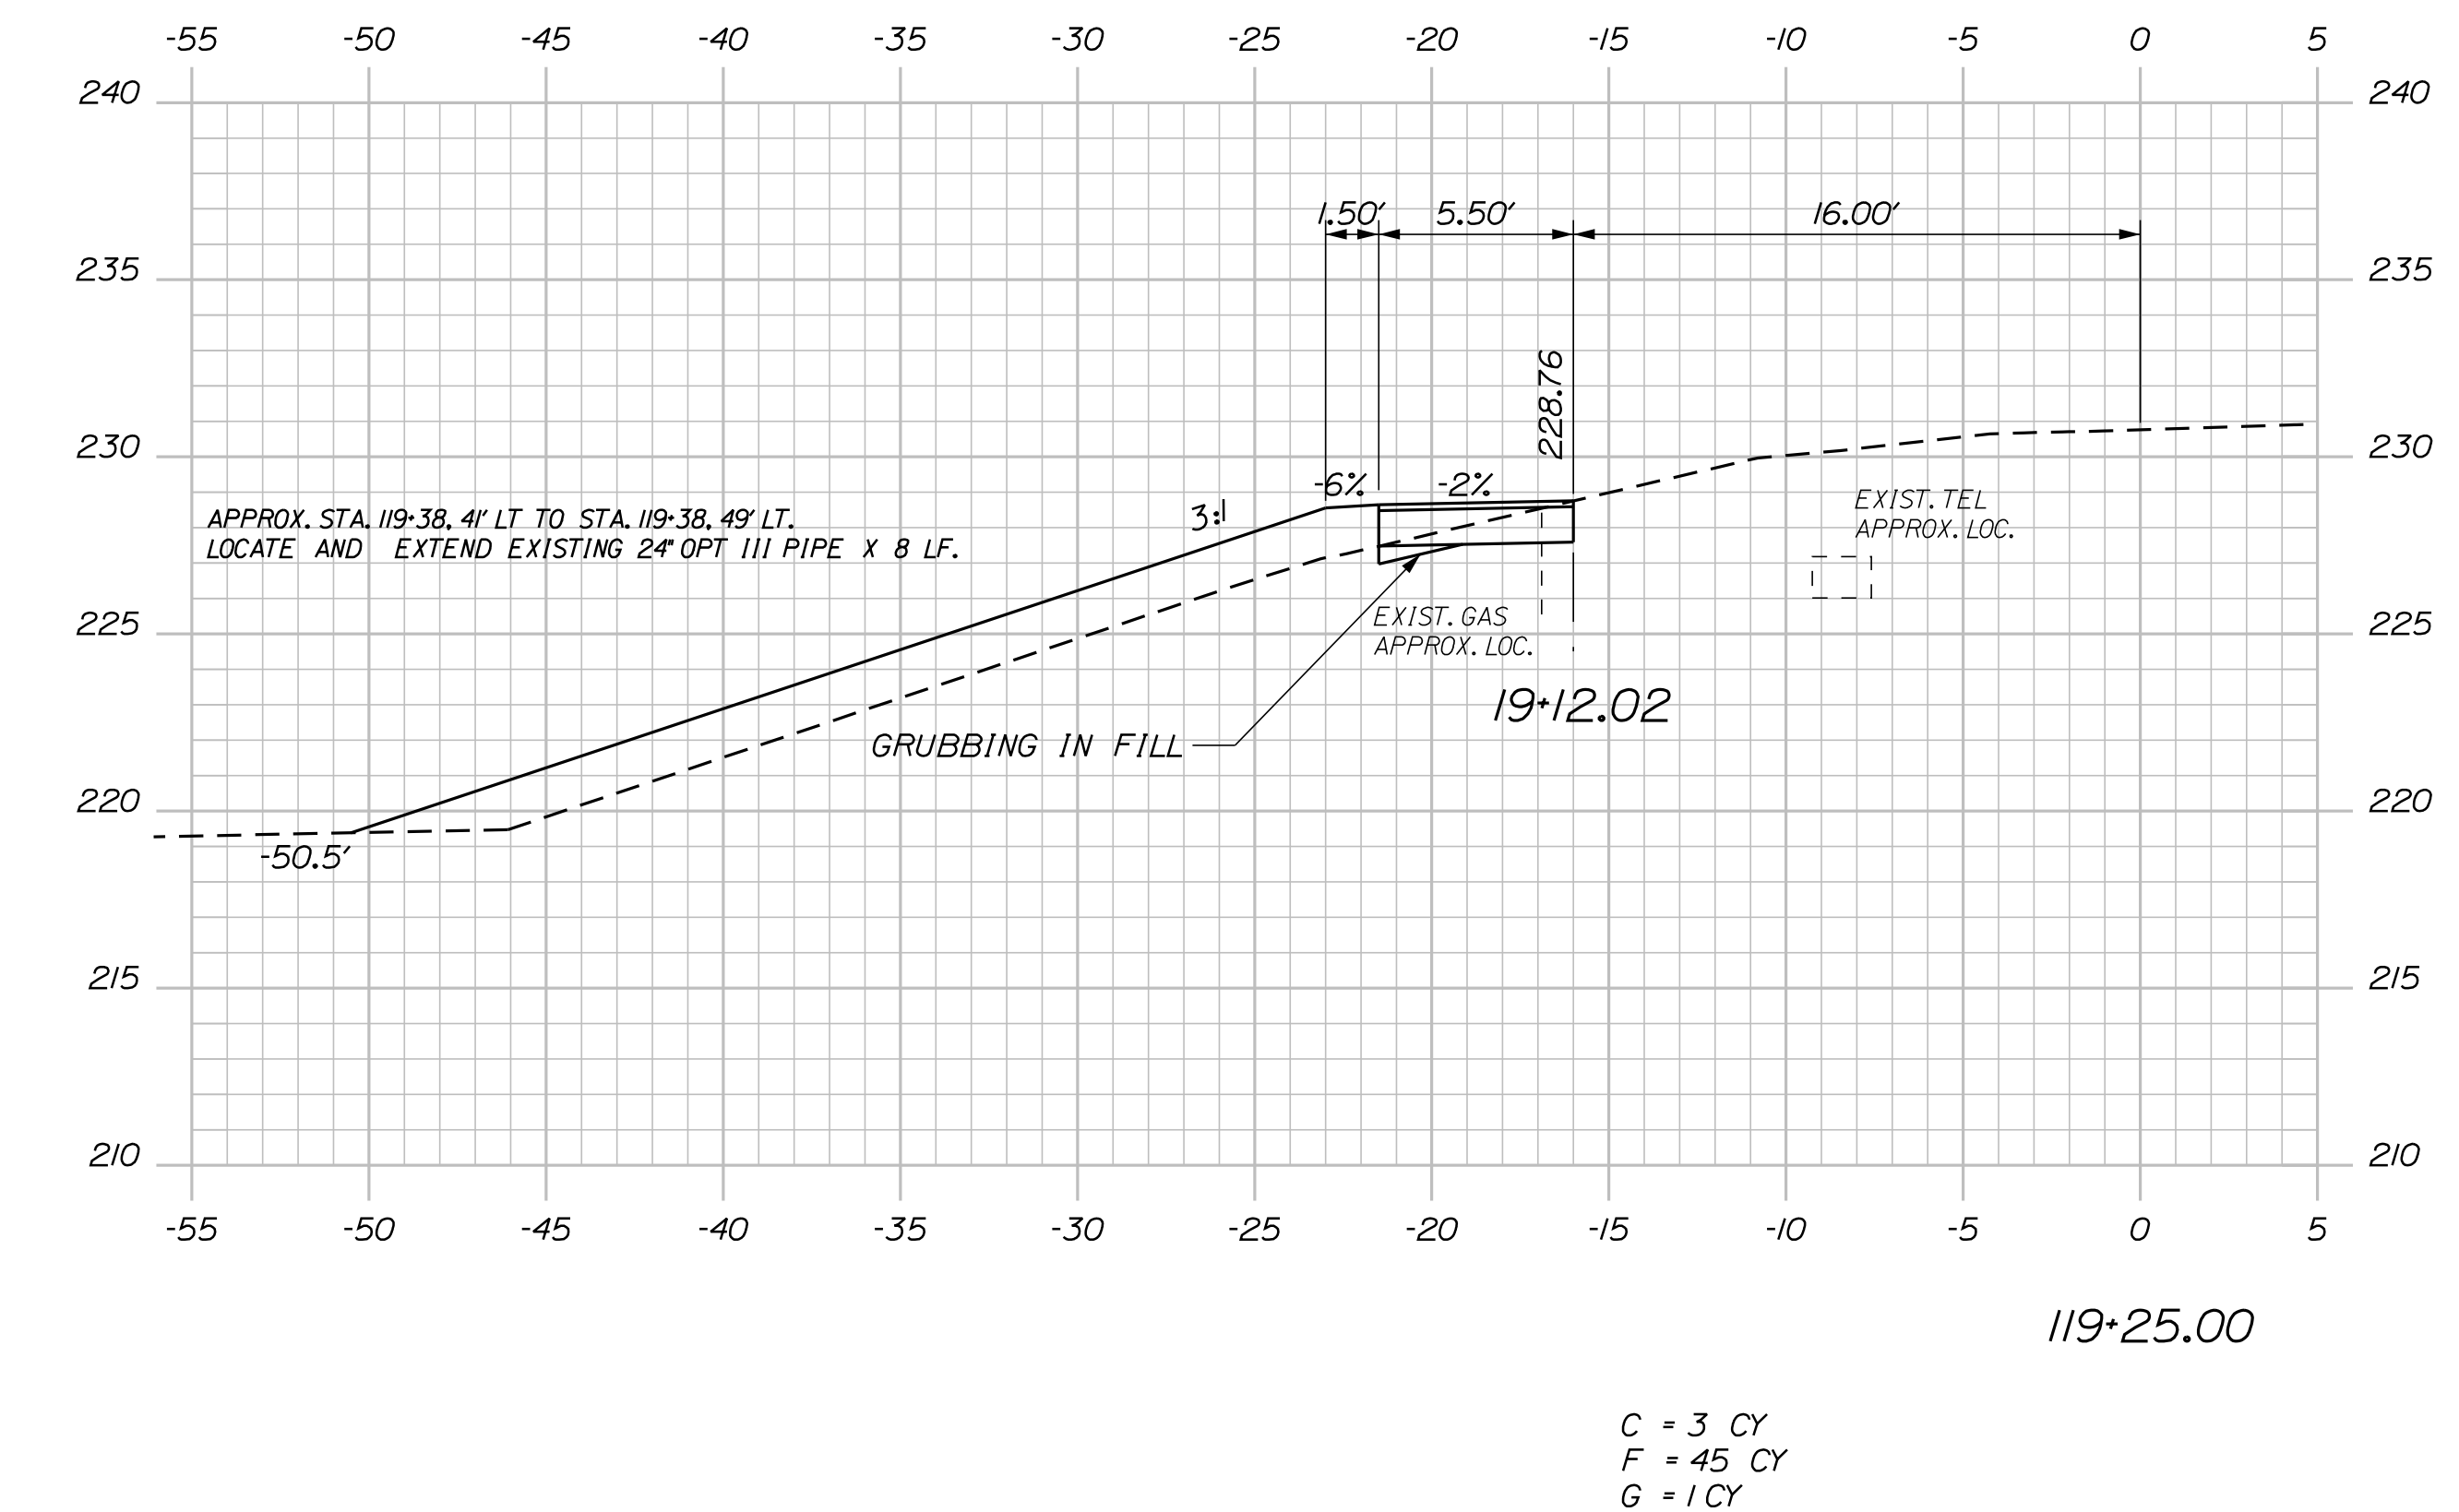
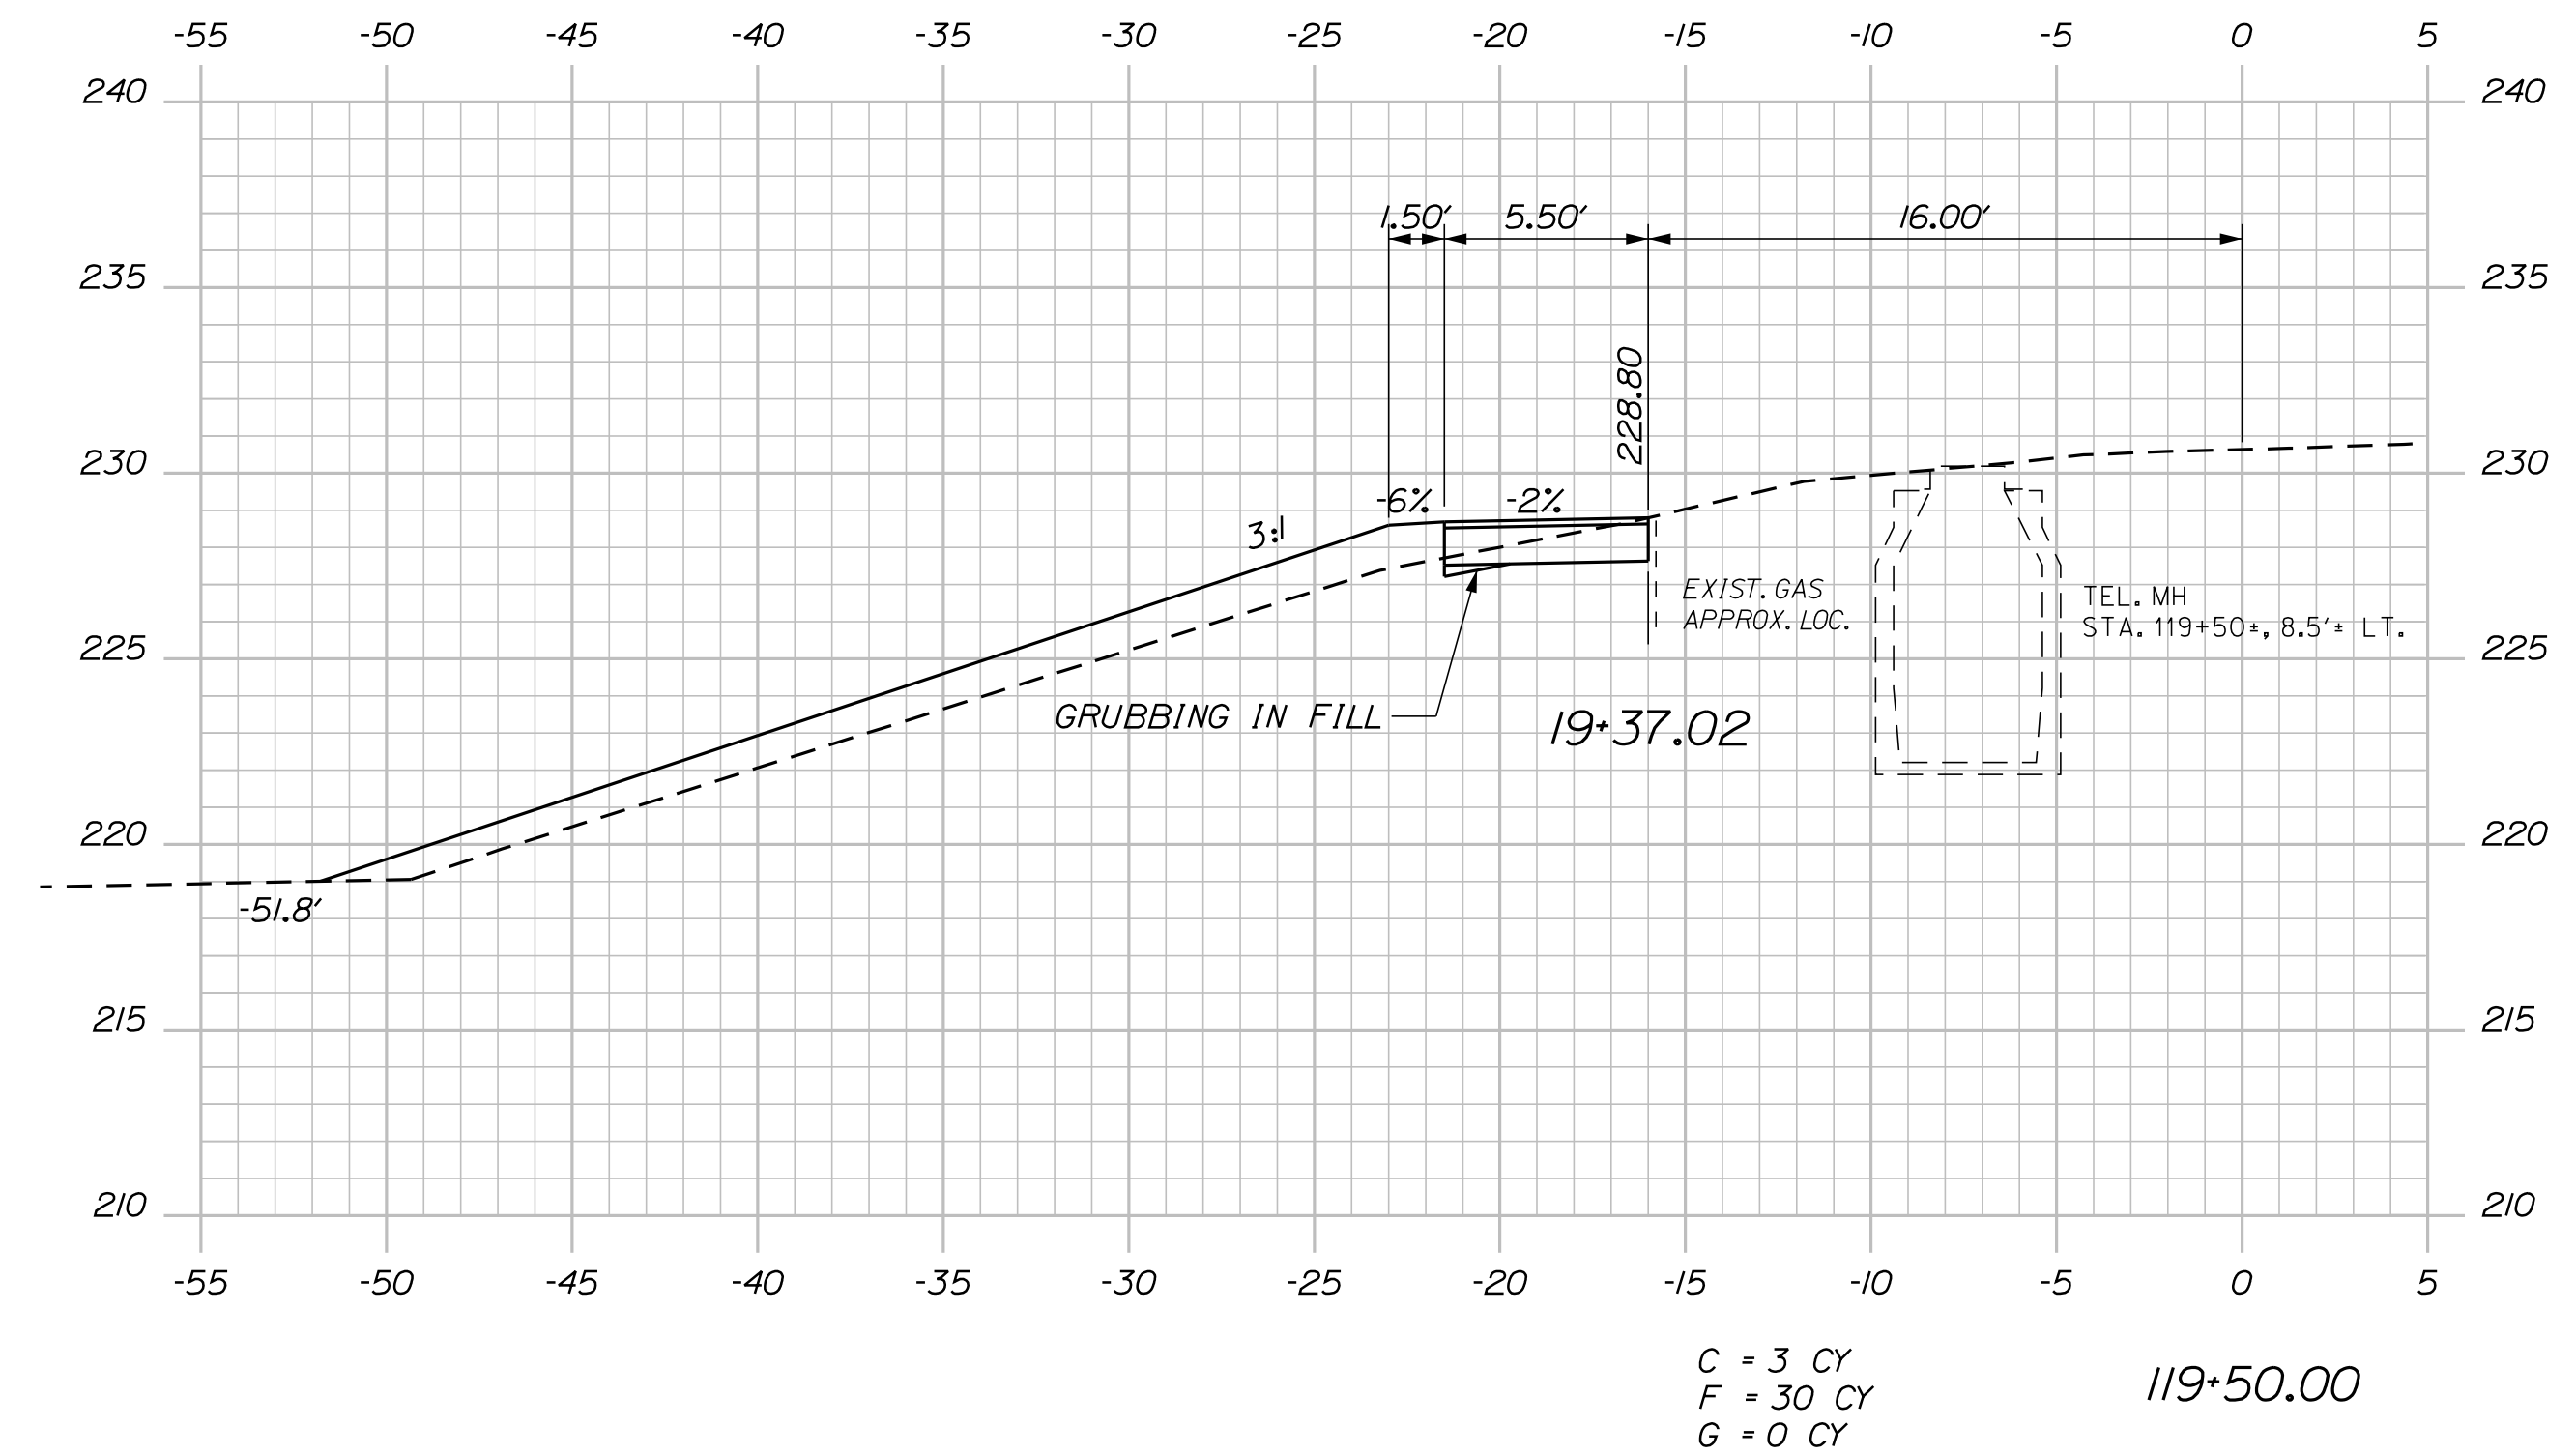
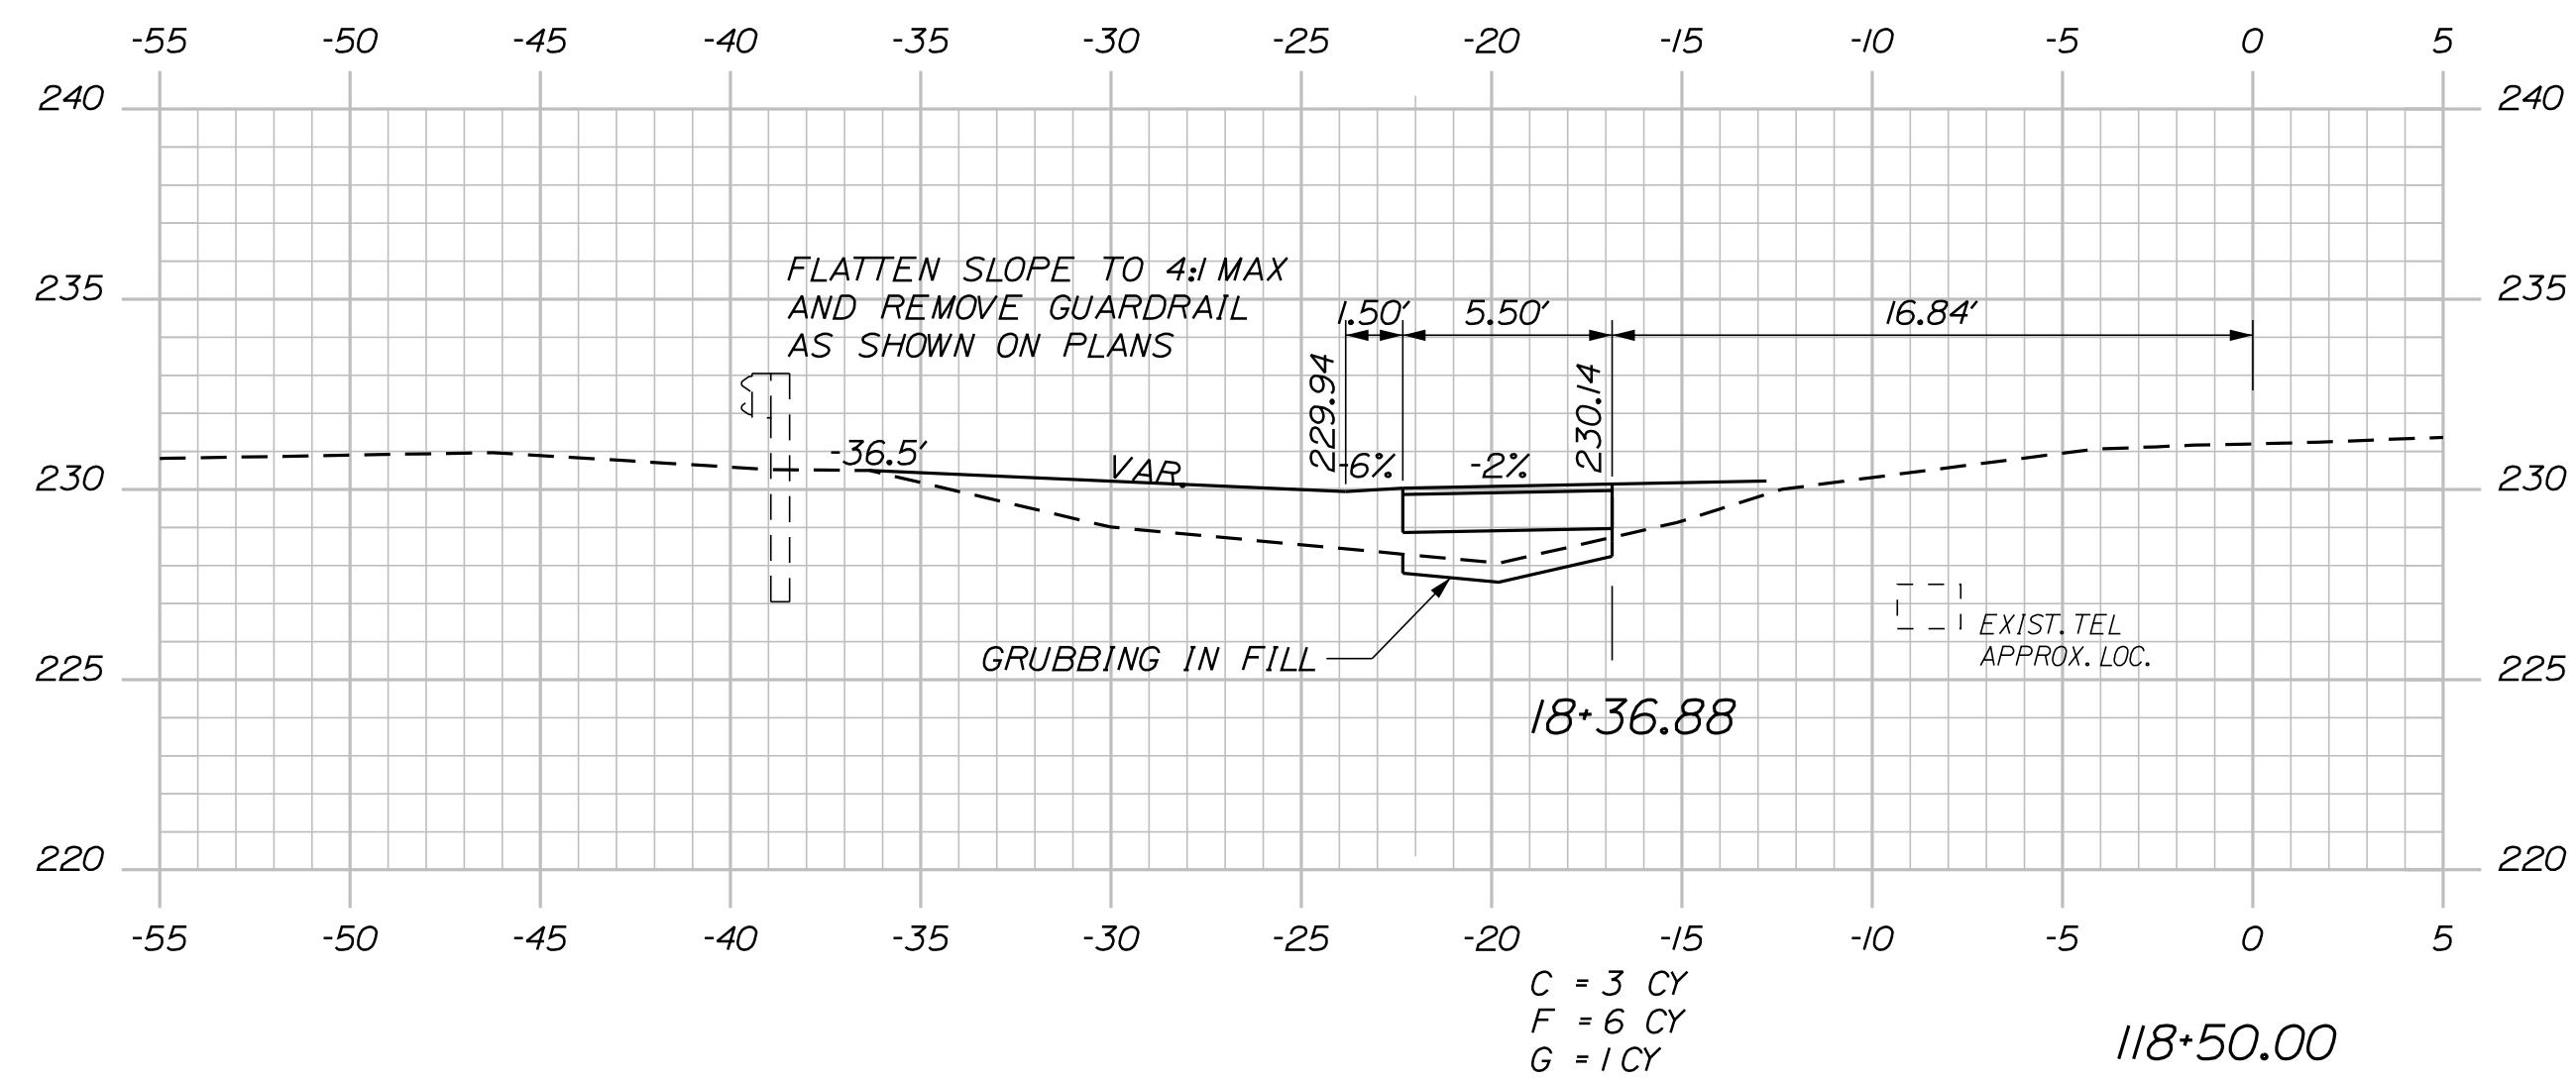
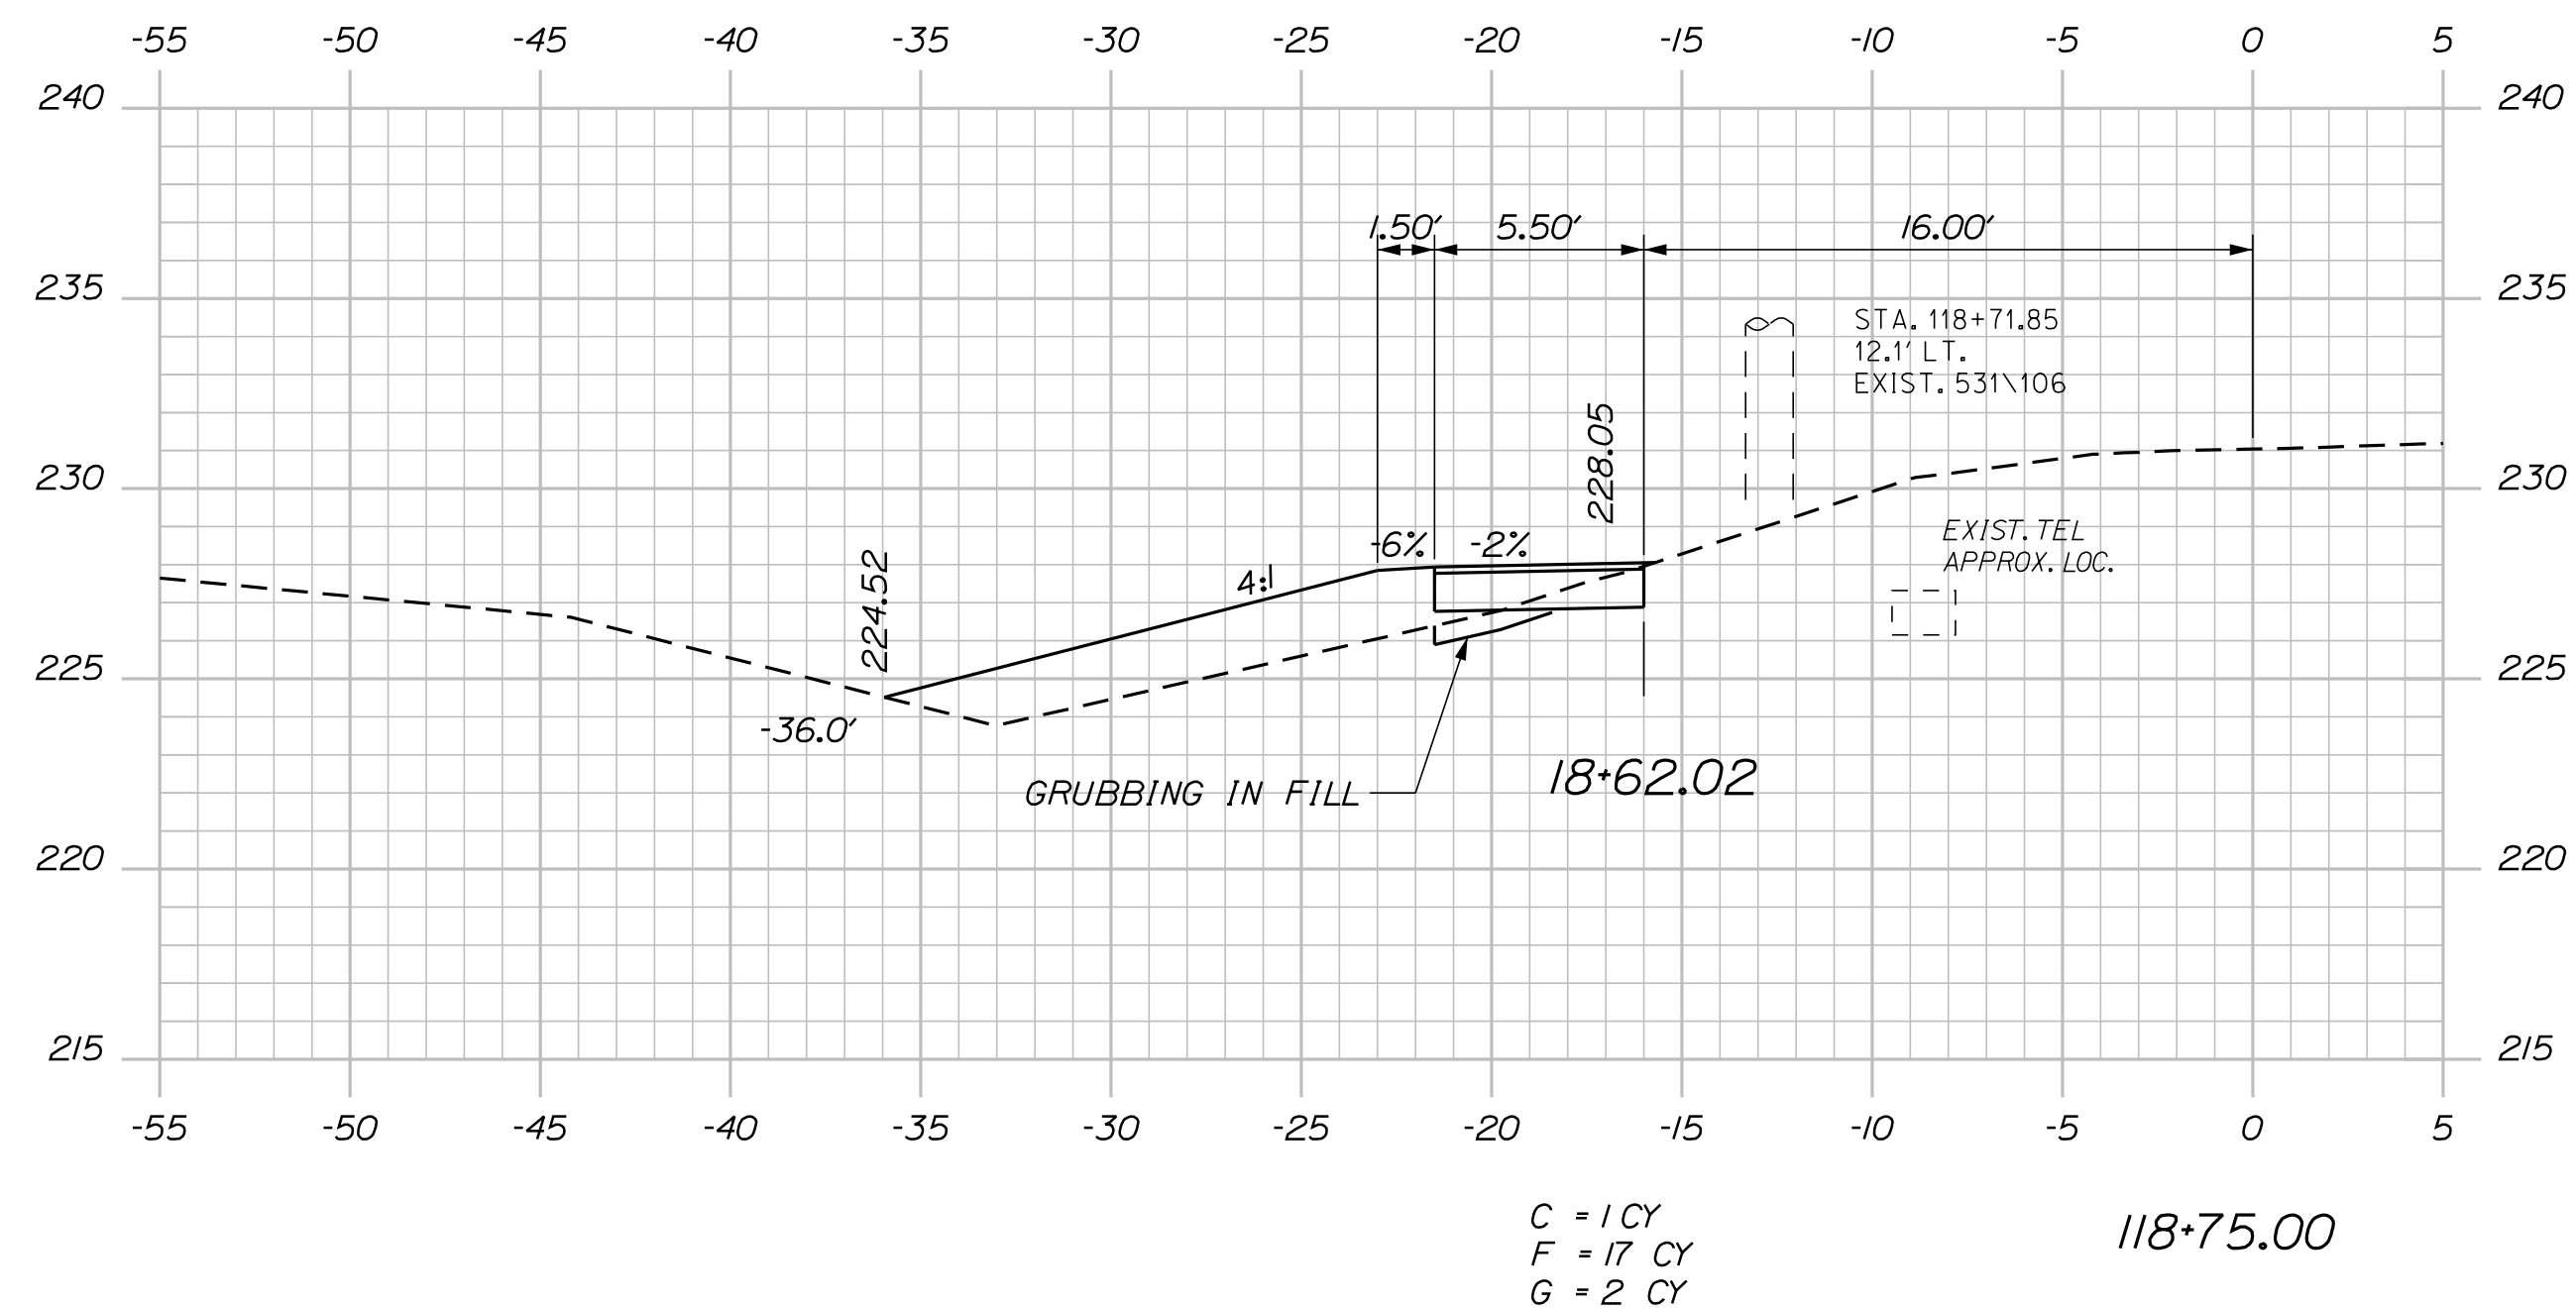
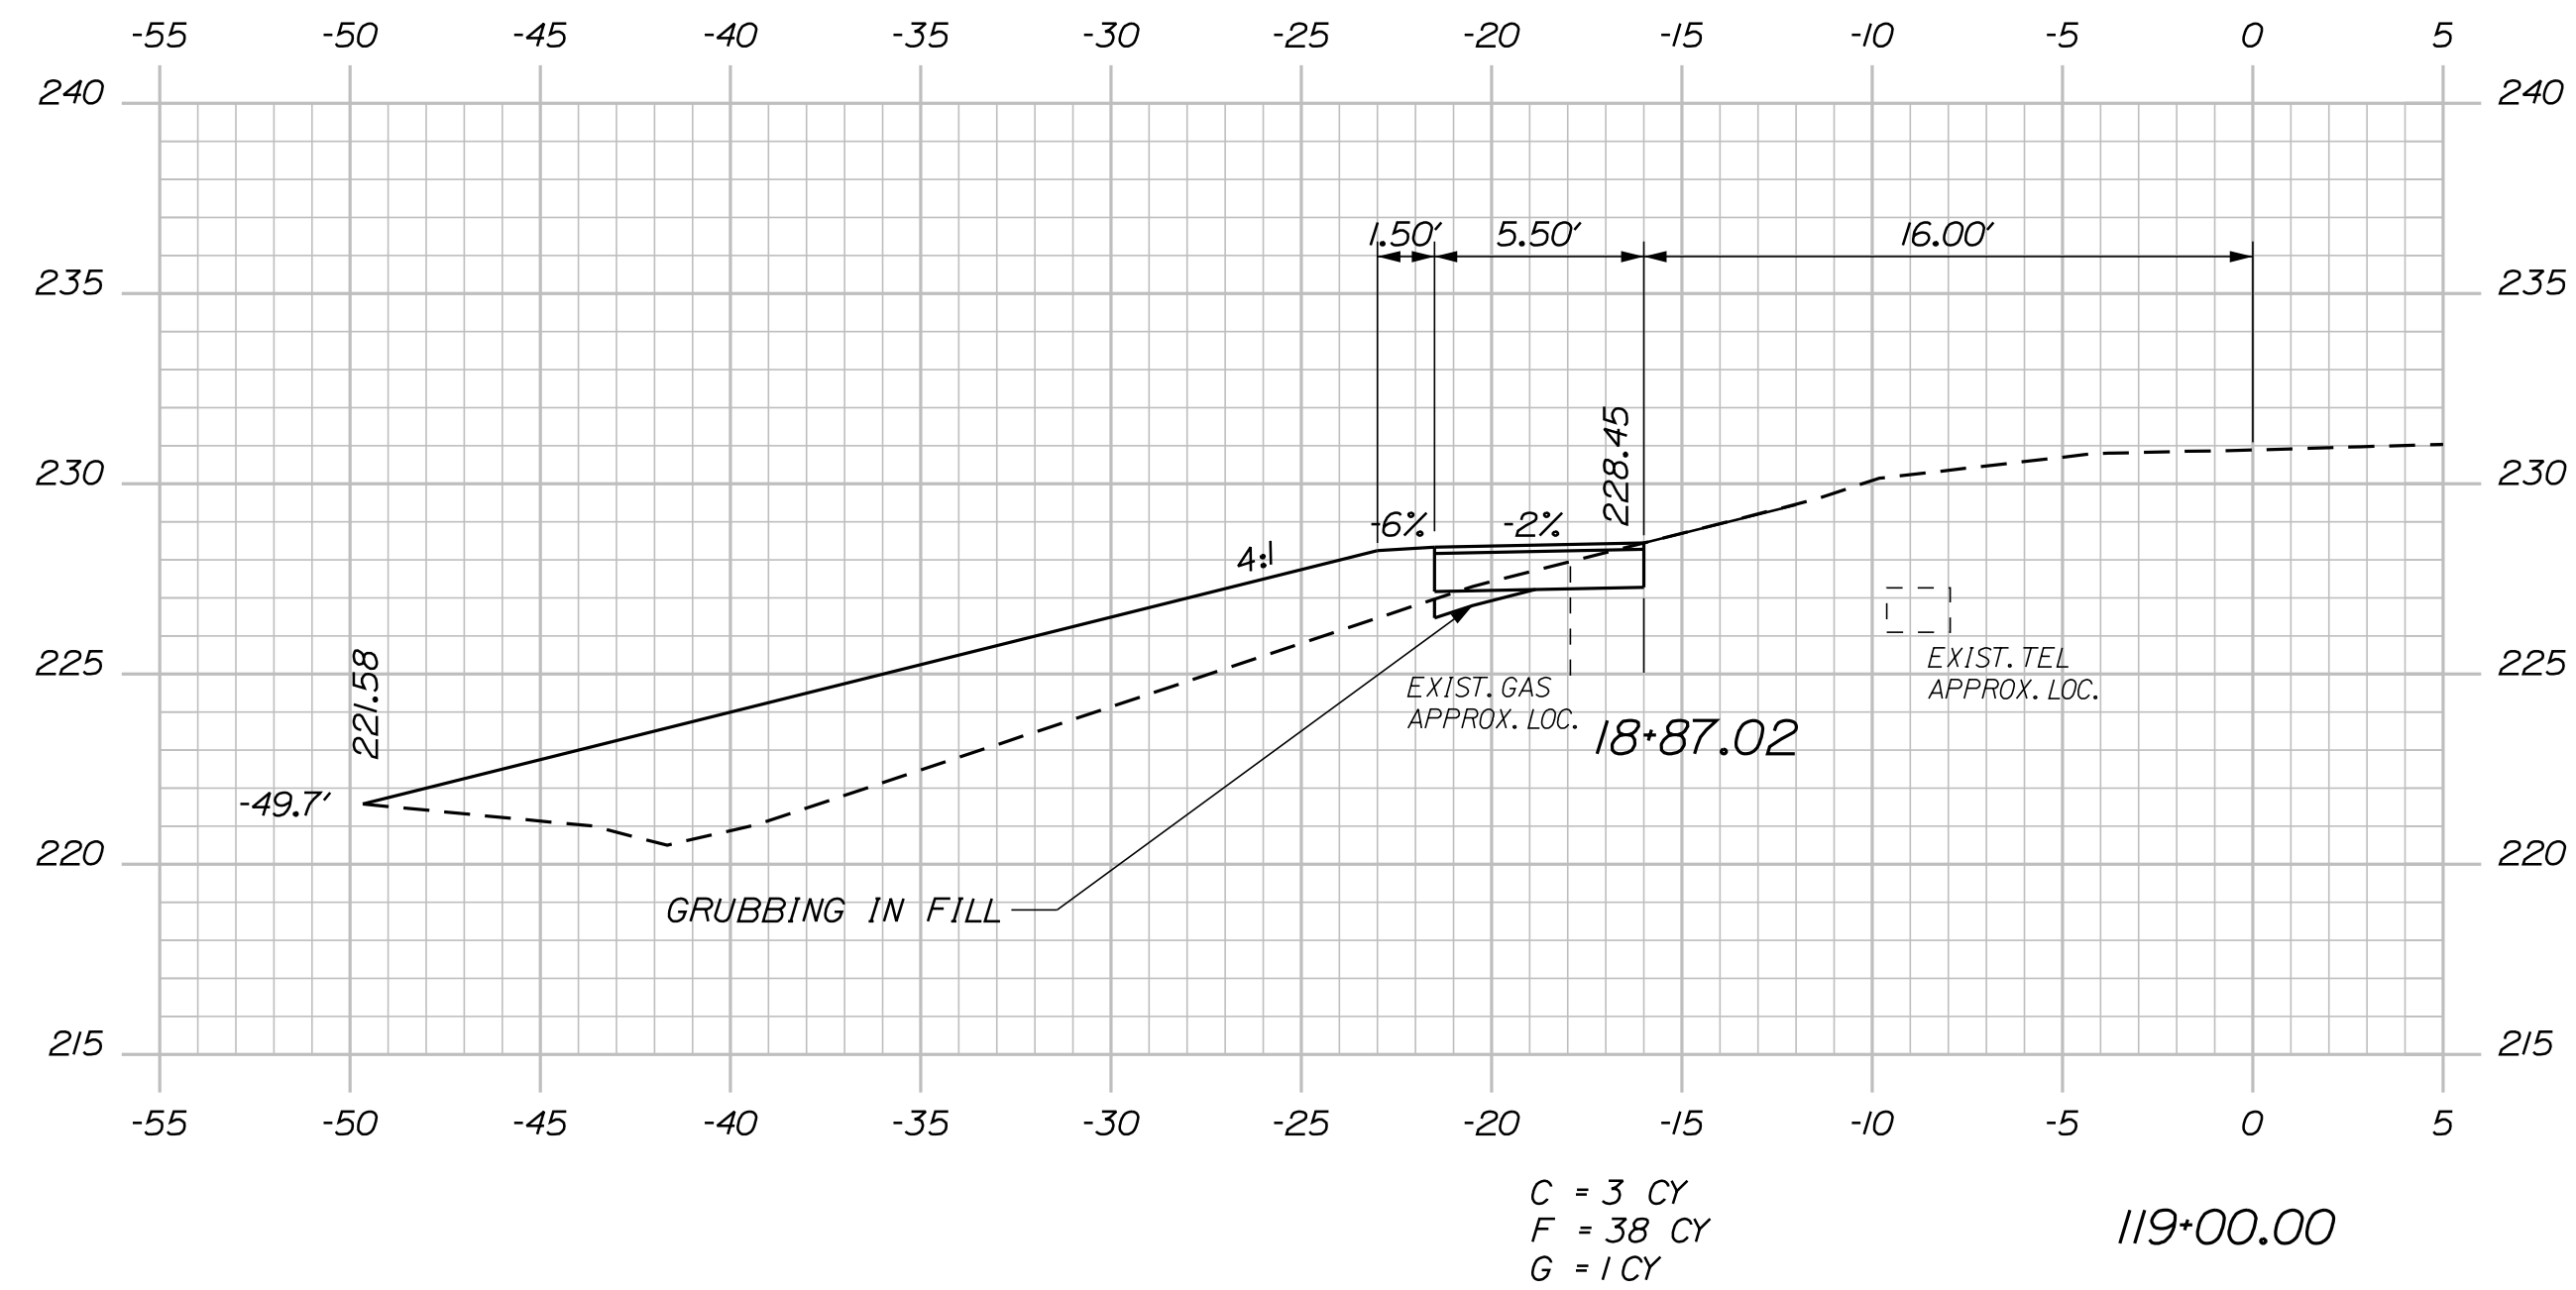


Date:12/2/2019

Username: common

Division: HIGHWAY

Filename: ... \033_XSECT_119+75_013.dgn

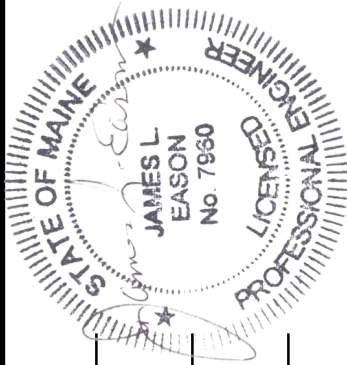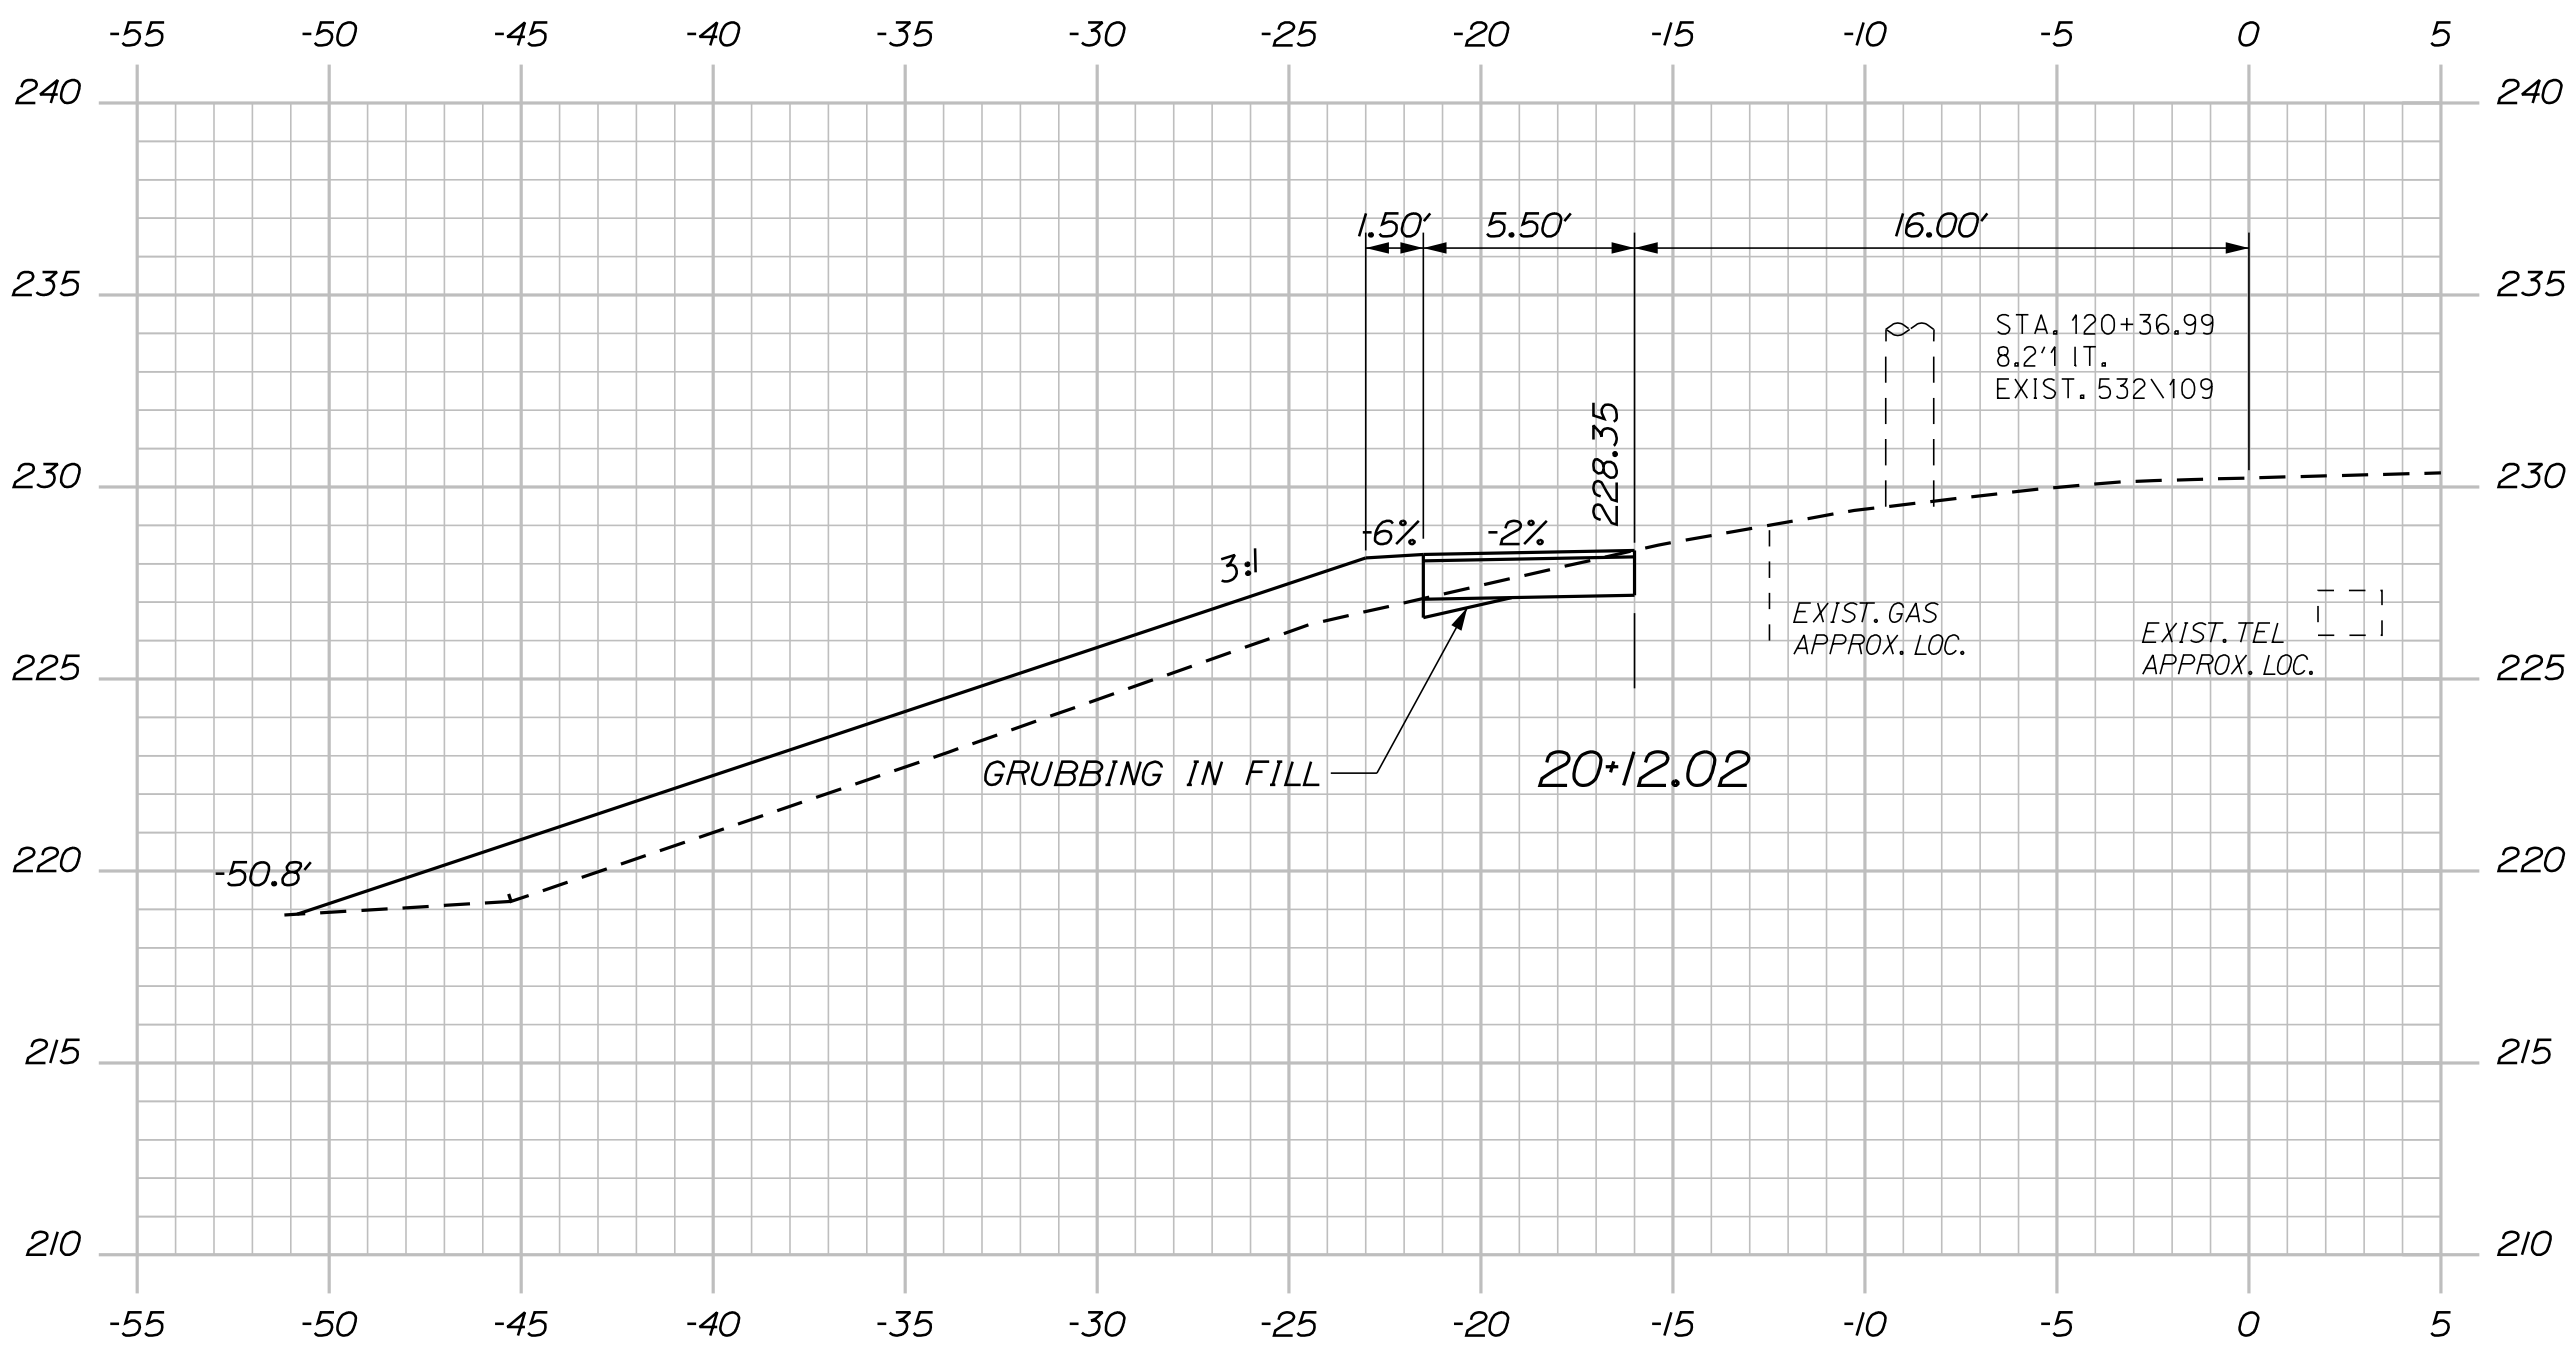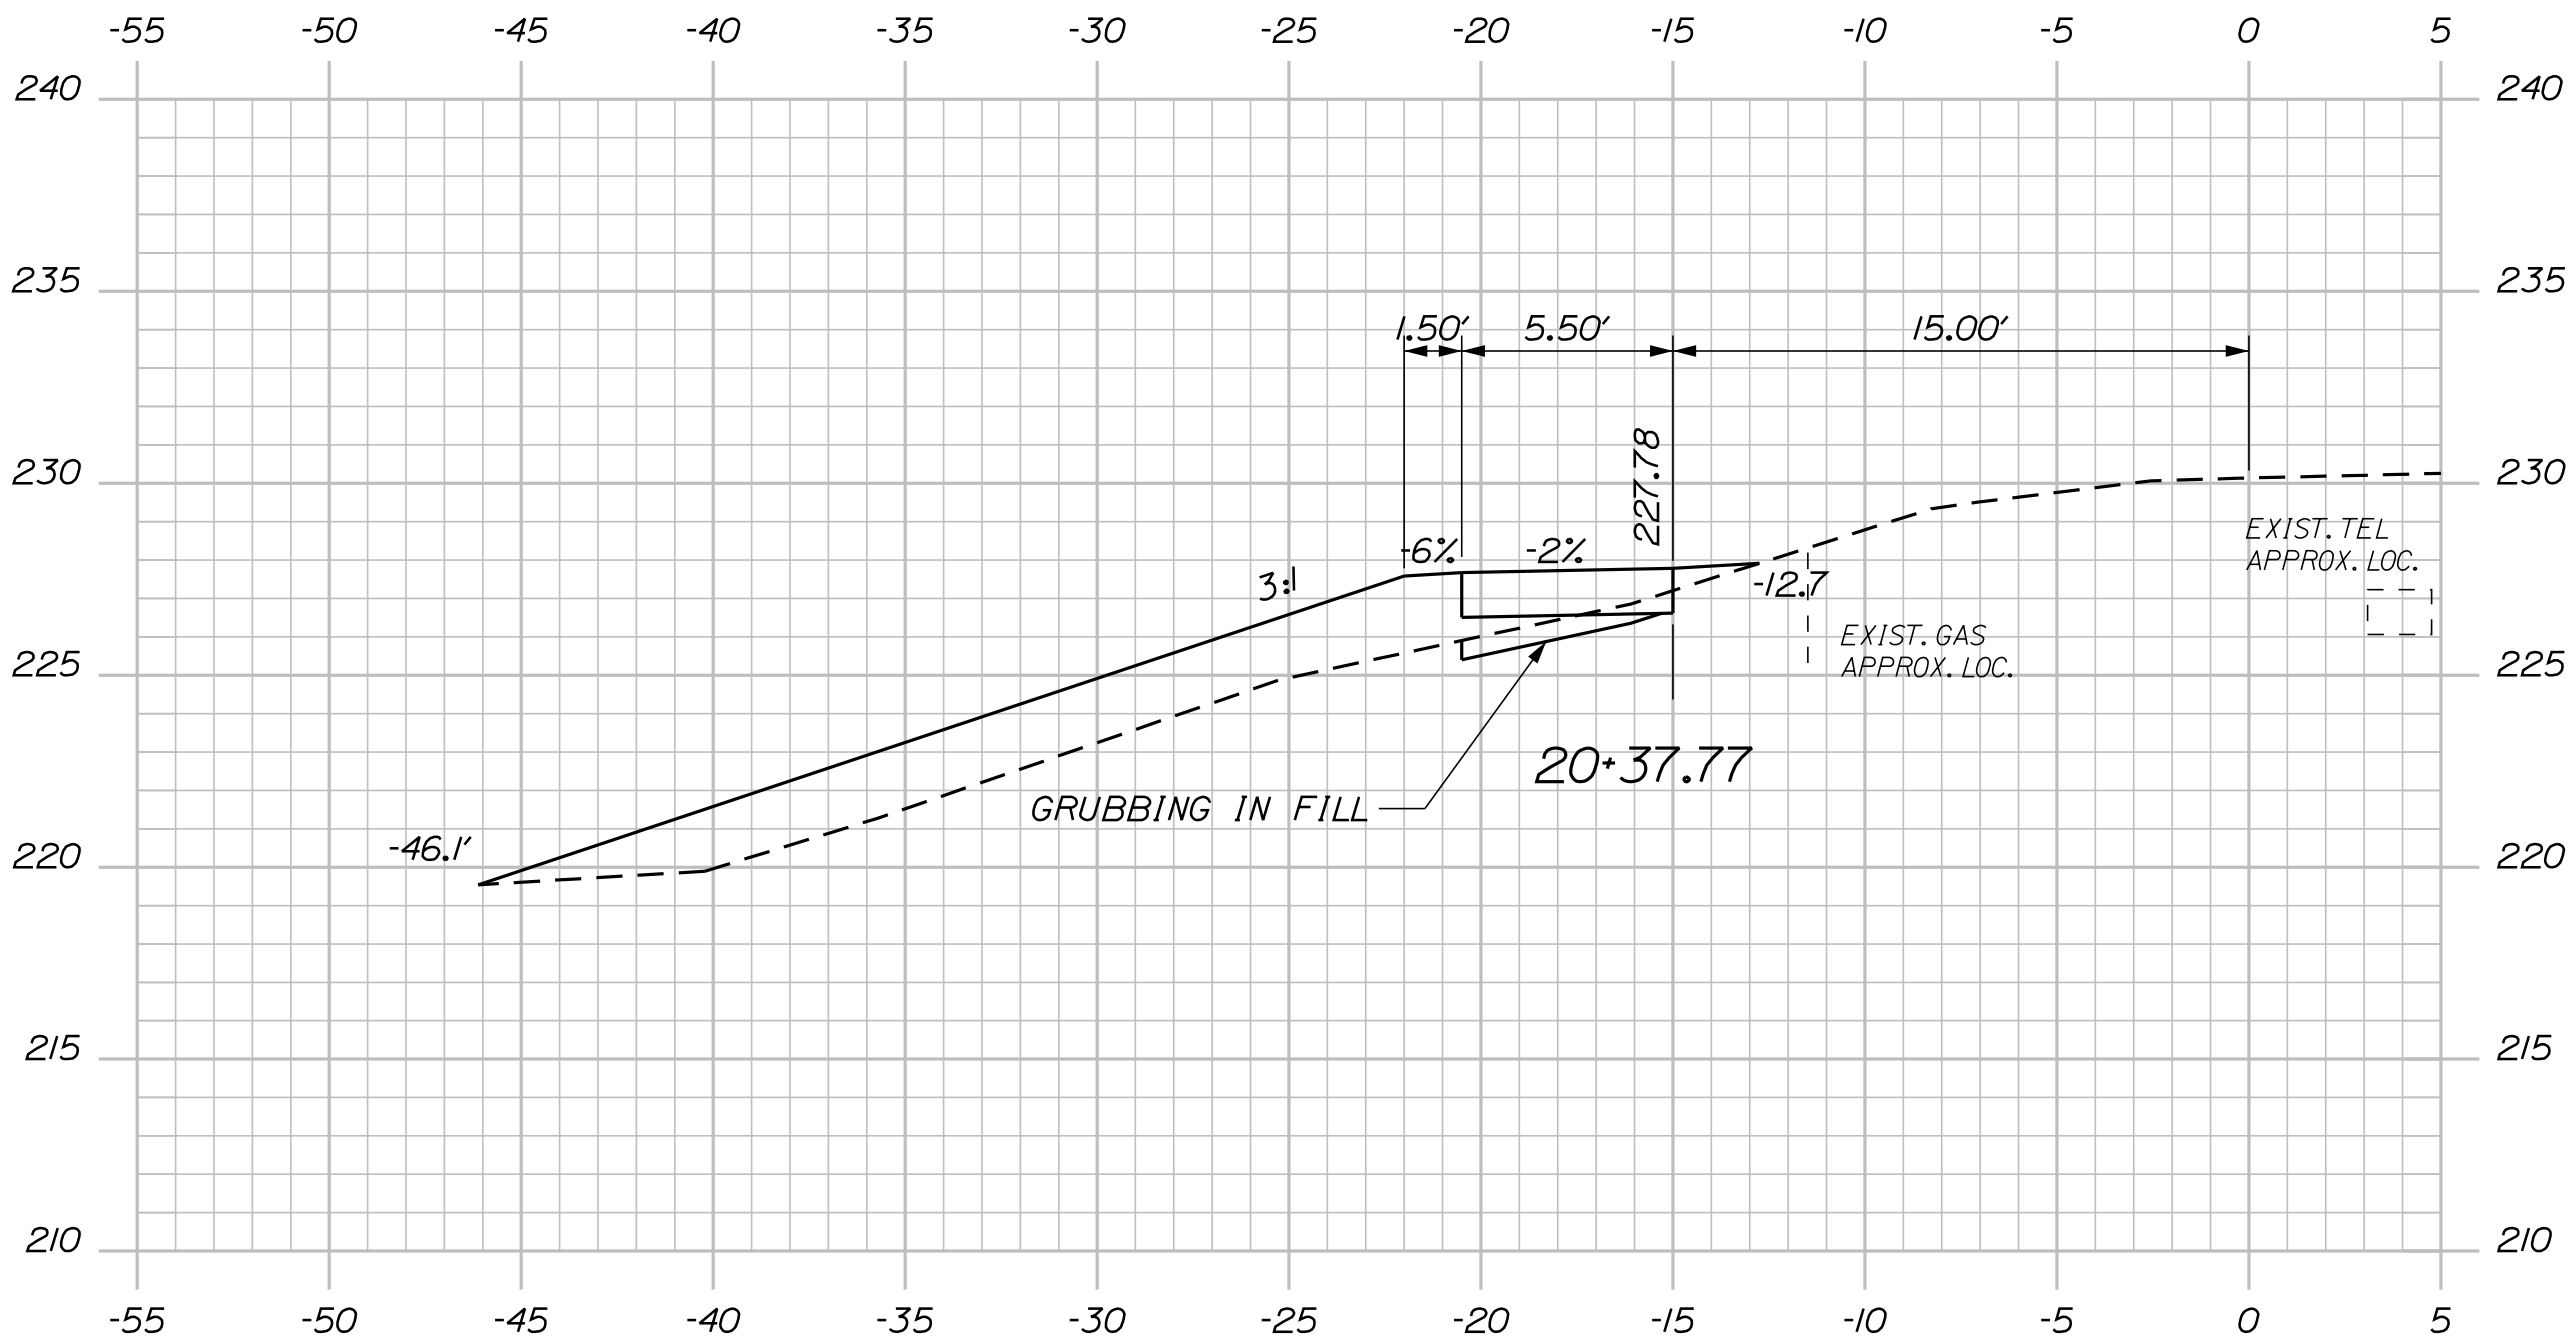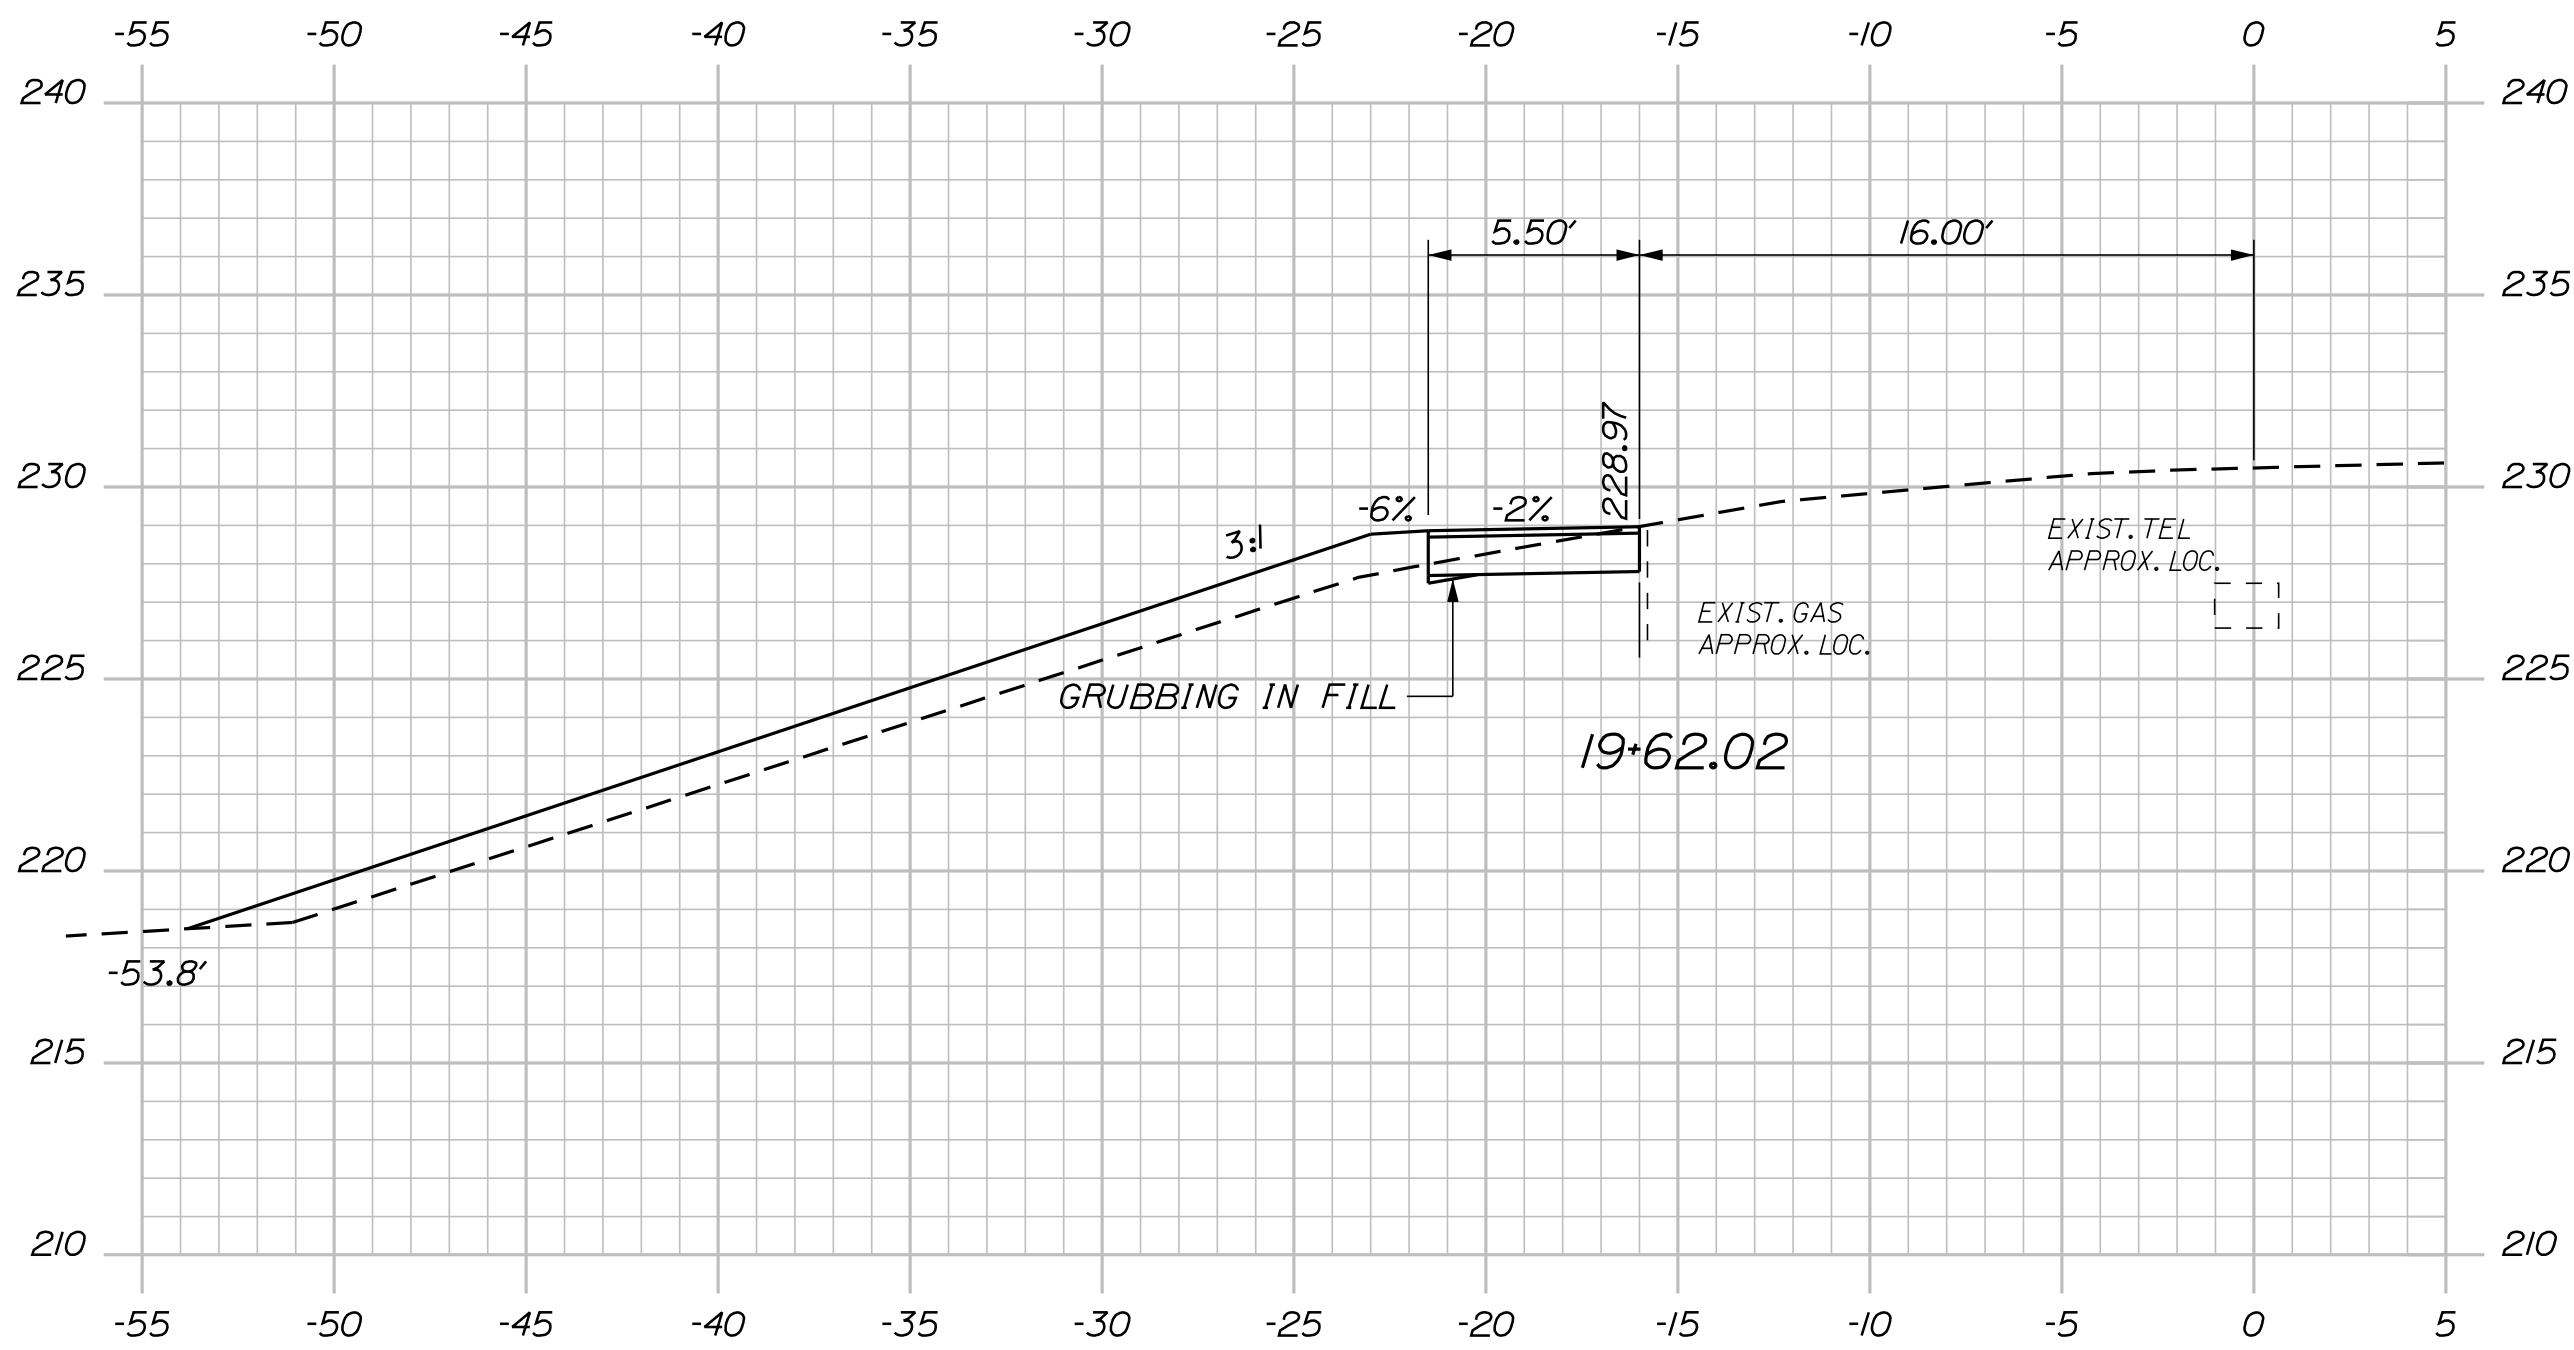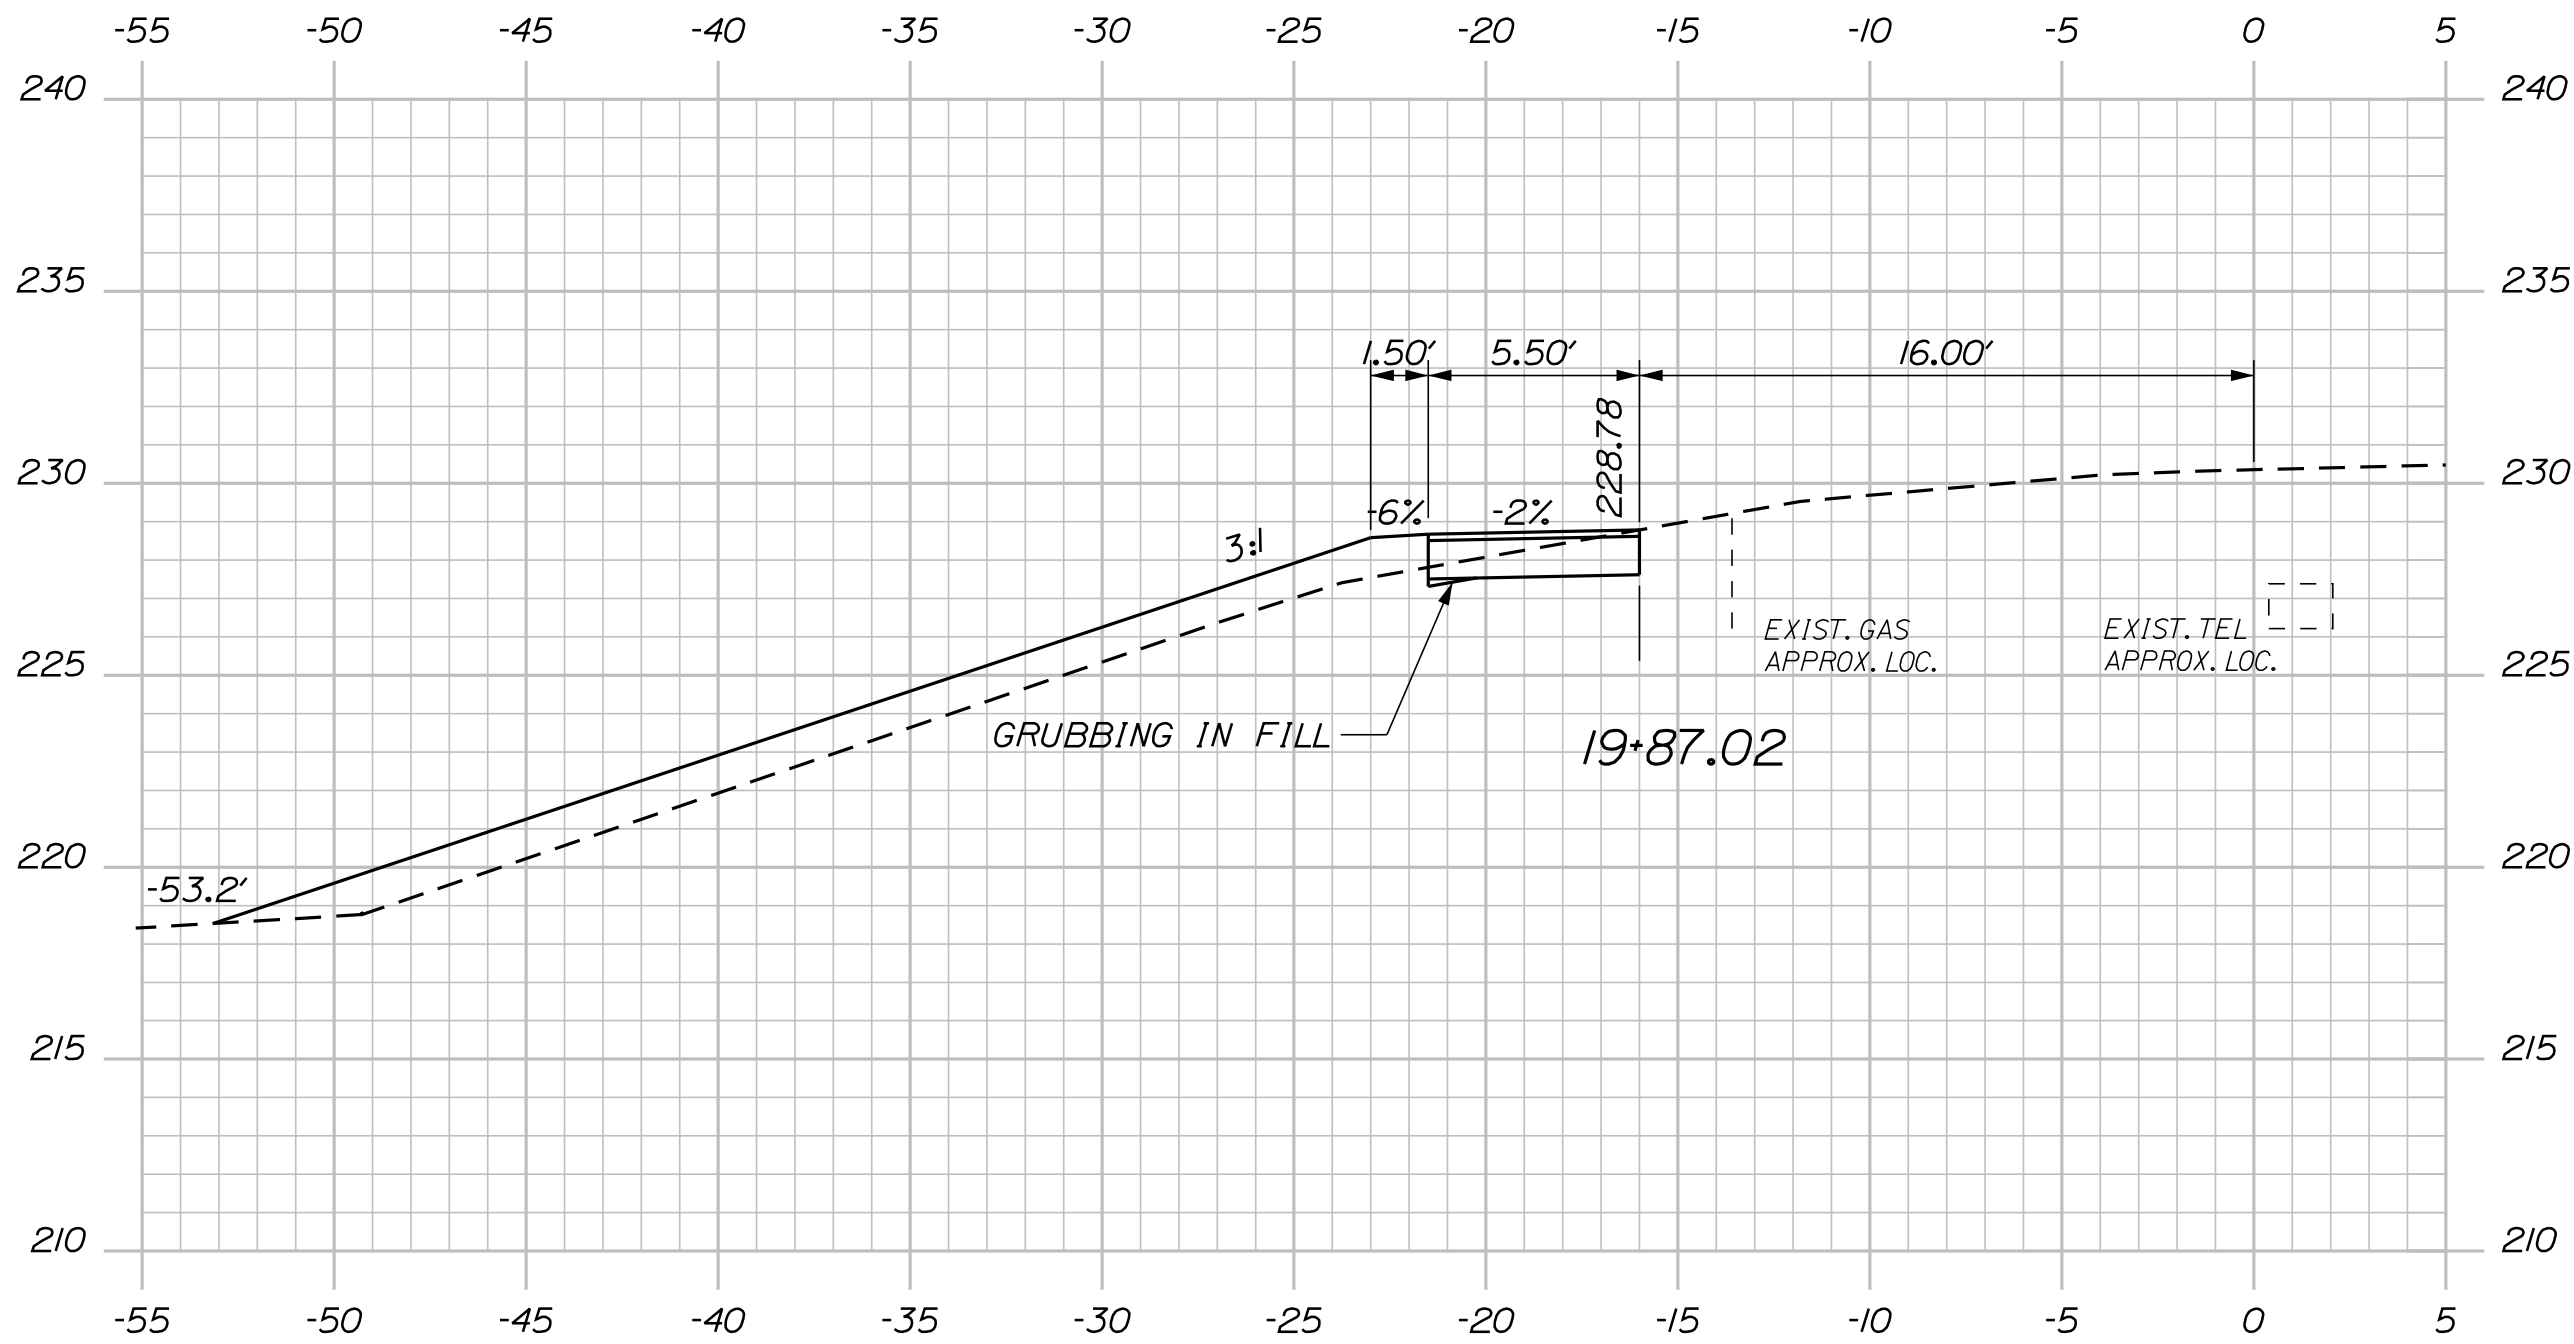

SIGNATURE
JAMES EASON
7960
P.E. NUMBER

DATE
11/11/19

PROJ. MANAGER	A. GORNEAU II	BY	DATE
CHECKED-DETAILED	ALC	JLE	11-19
CHECKED-REVIEWED	ALC		11-19
DESIGN-DETAILED	JLE		
DESIGN-REVIEWED			
REVISIONS 1			
REVISIONS 2			
REVISIONS 3			
REVISIONS 4			
FIELD CHANGES			

AUGUSTA DRIVE
CIVIC CENTER DRIVE
CROSS SECTIONS

SHEET NUMBER
33
OF 52



STATE OF MAINE
DEPARTMENT OF TRANSPORTATION
AC-STP-1940(200)X
WIN
019402.00
HIGHWAY PLANS


Date:12/2/2019

Username: common

Division: HIGHWAY


Filename: ... \035_XSECT_122+25_015.dgn

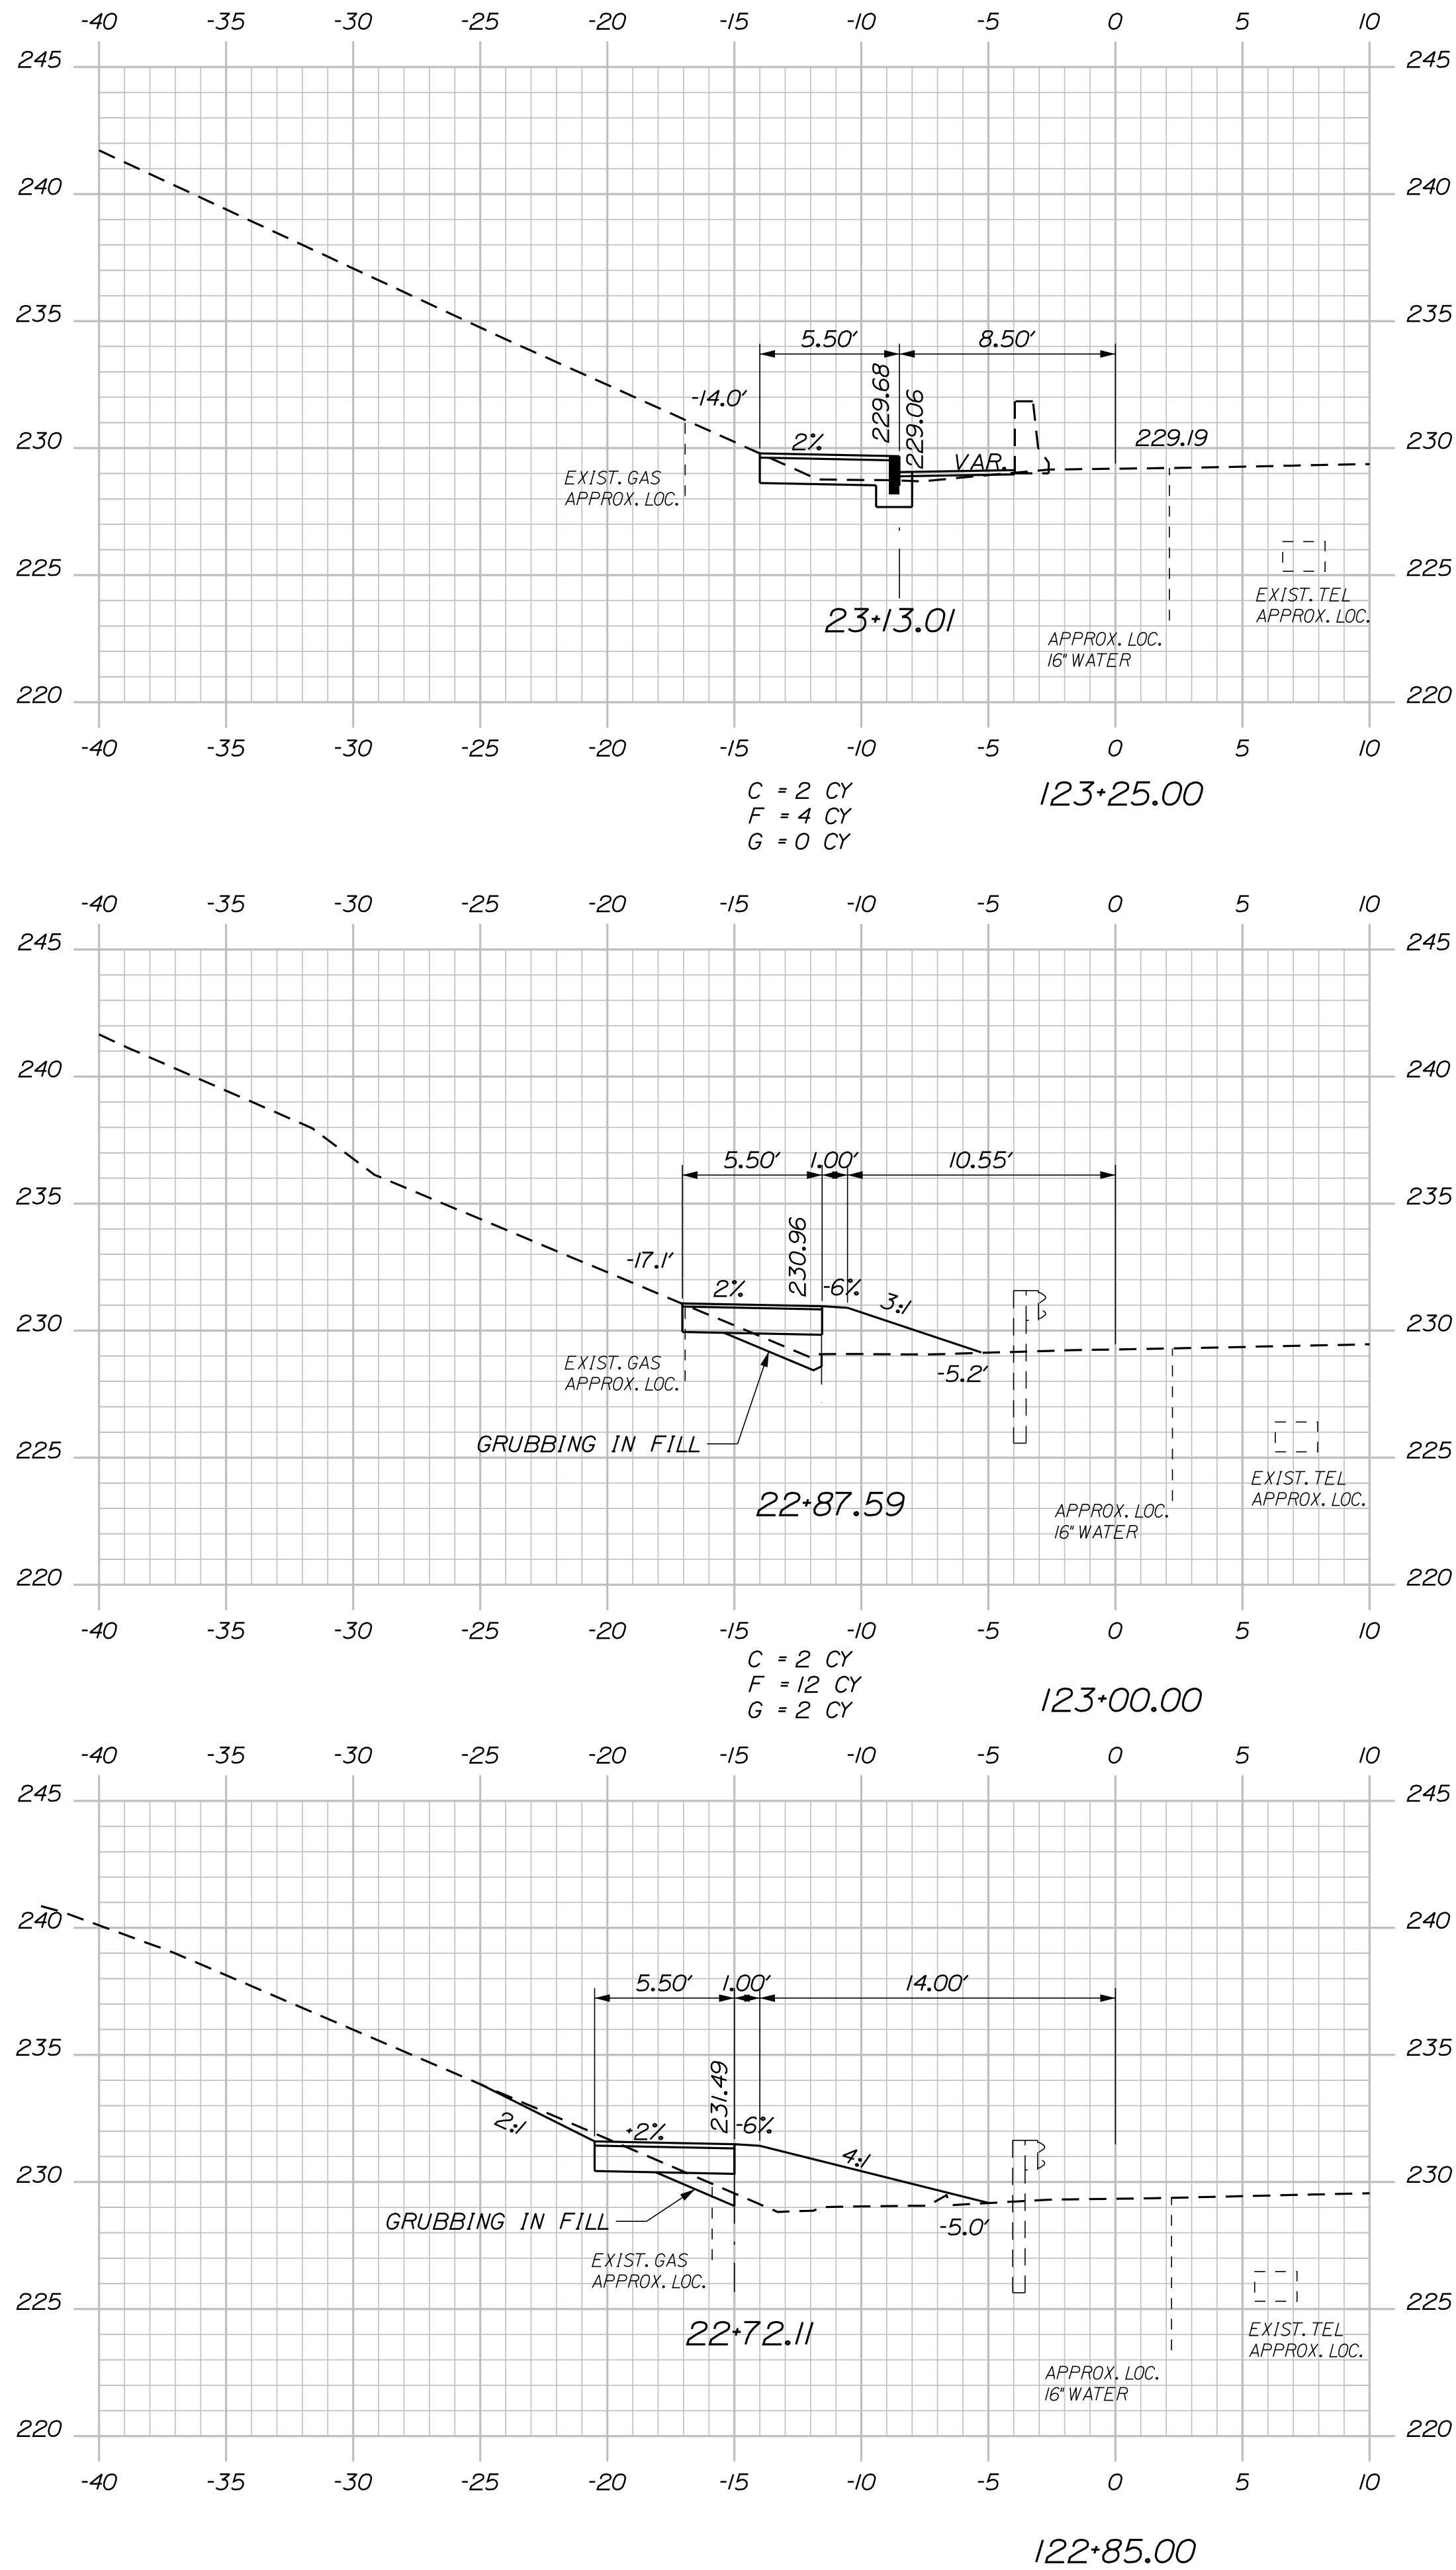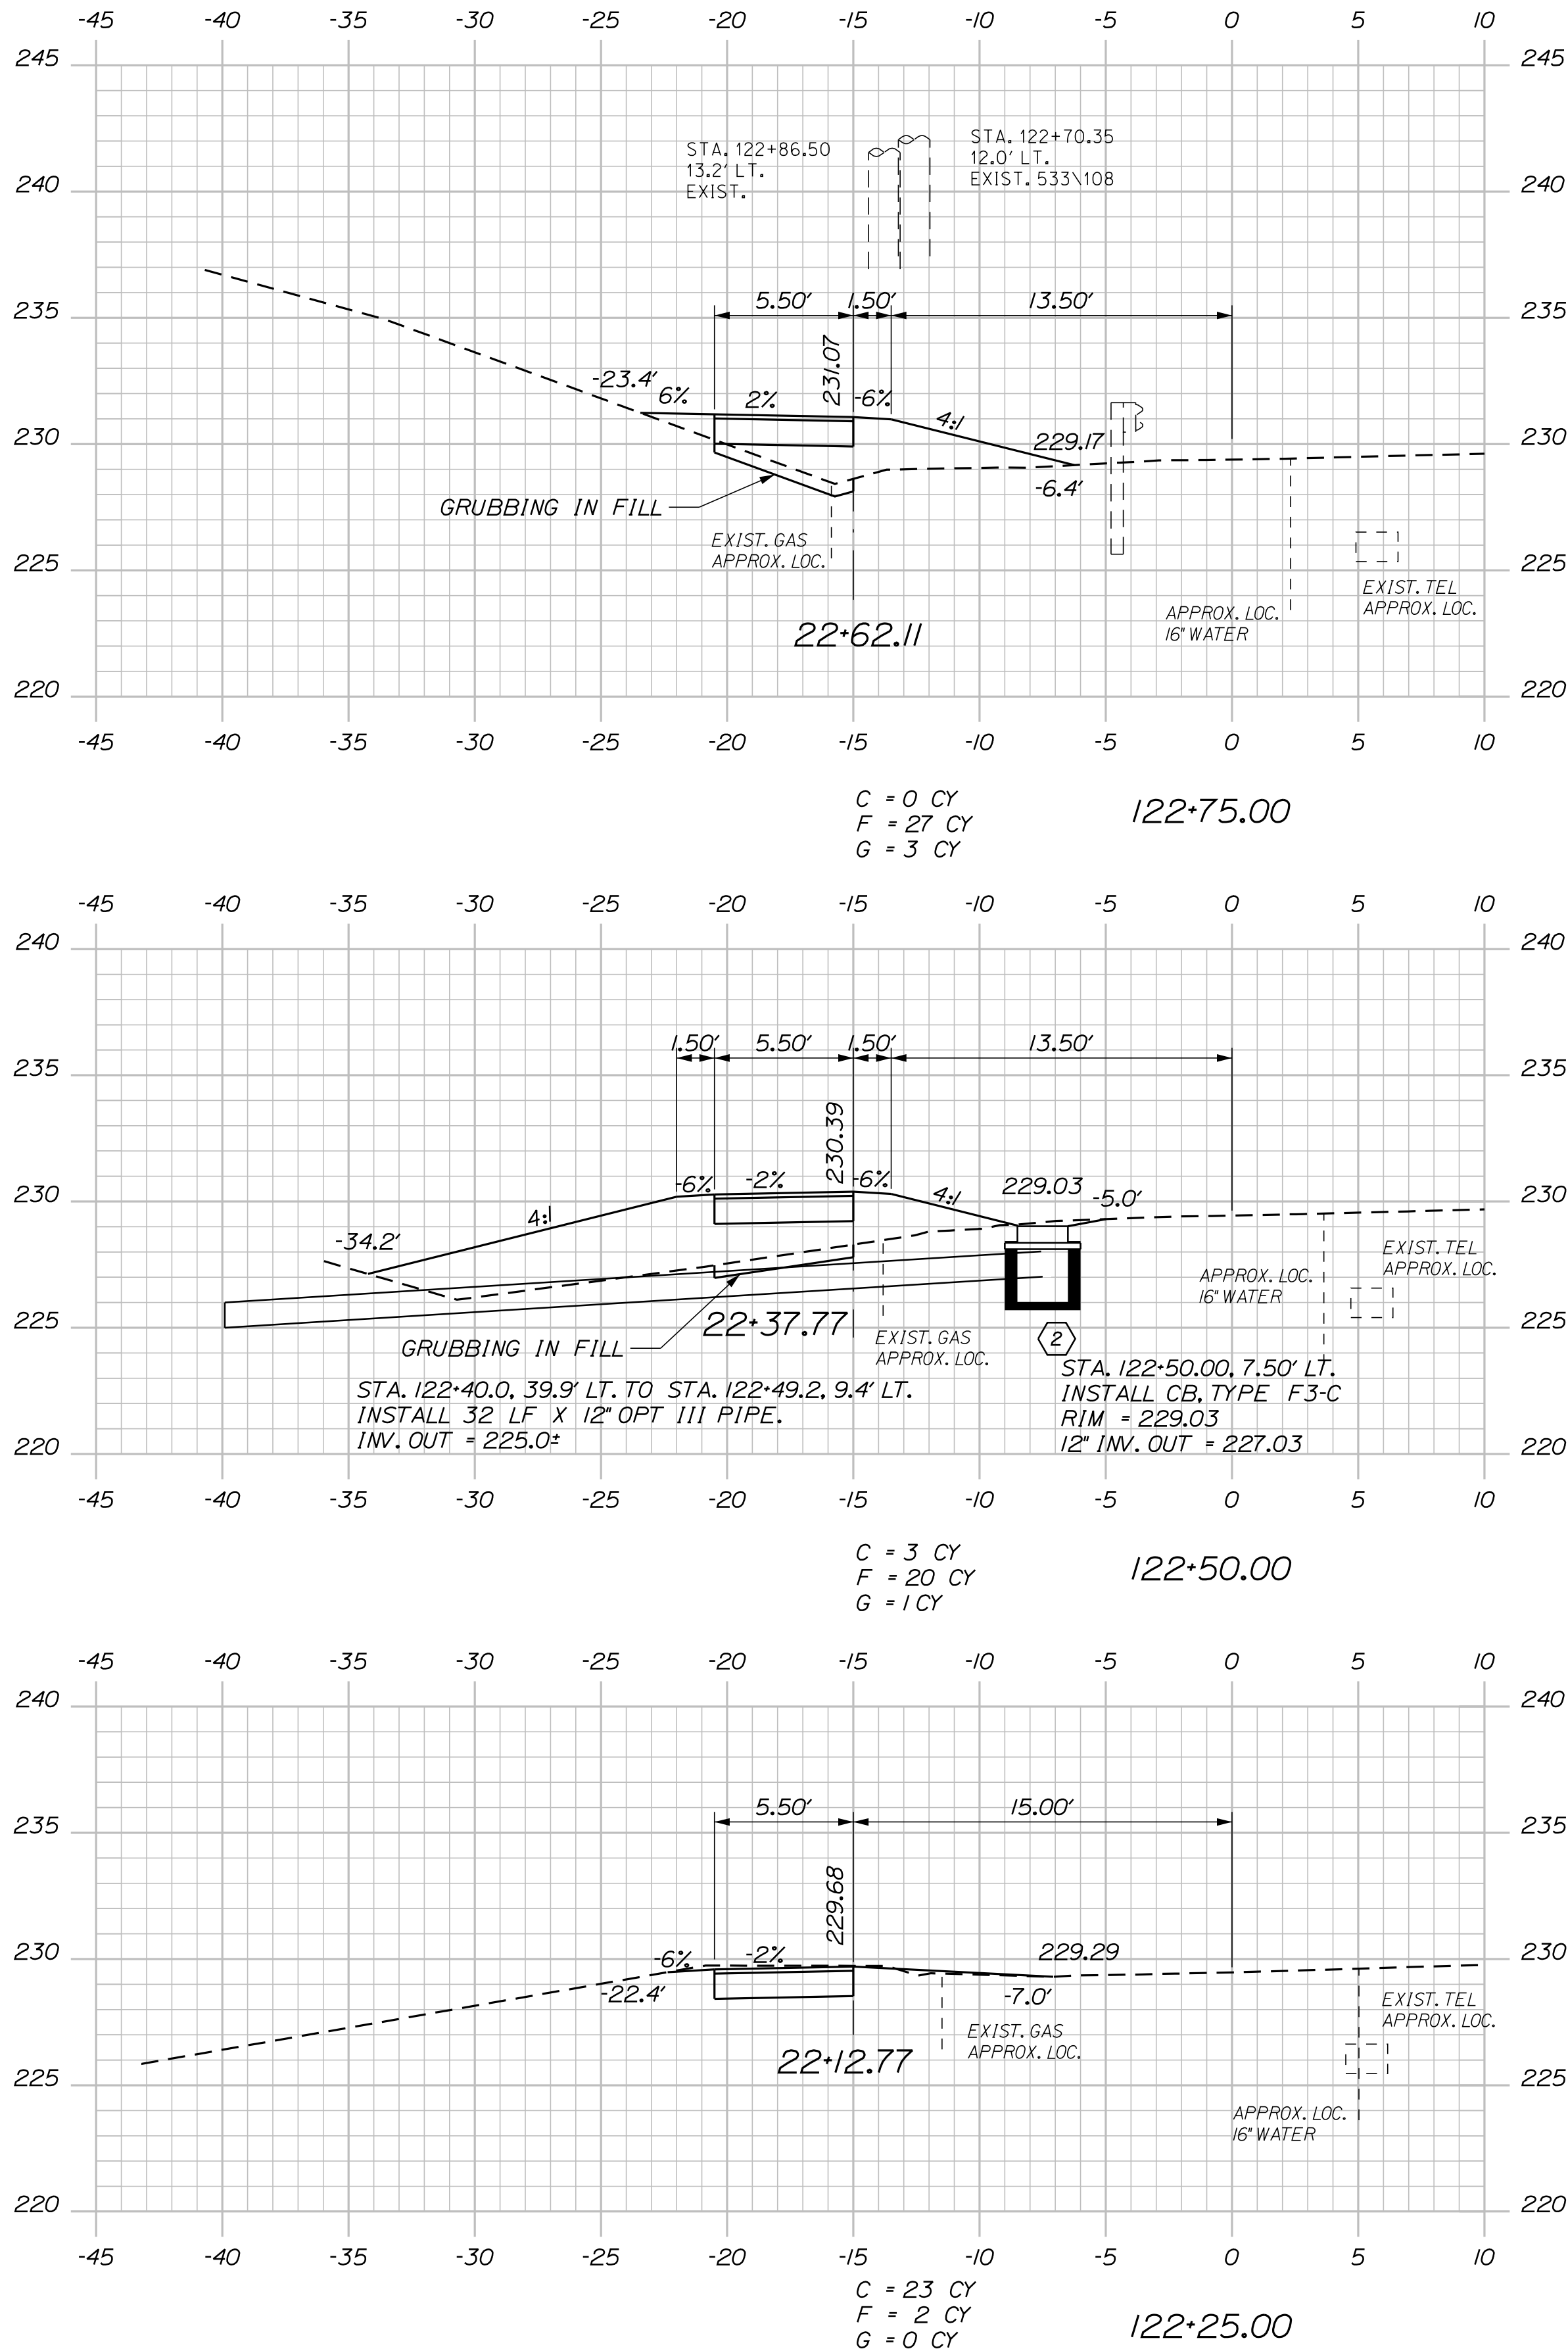

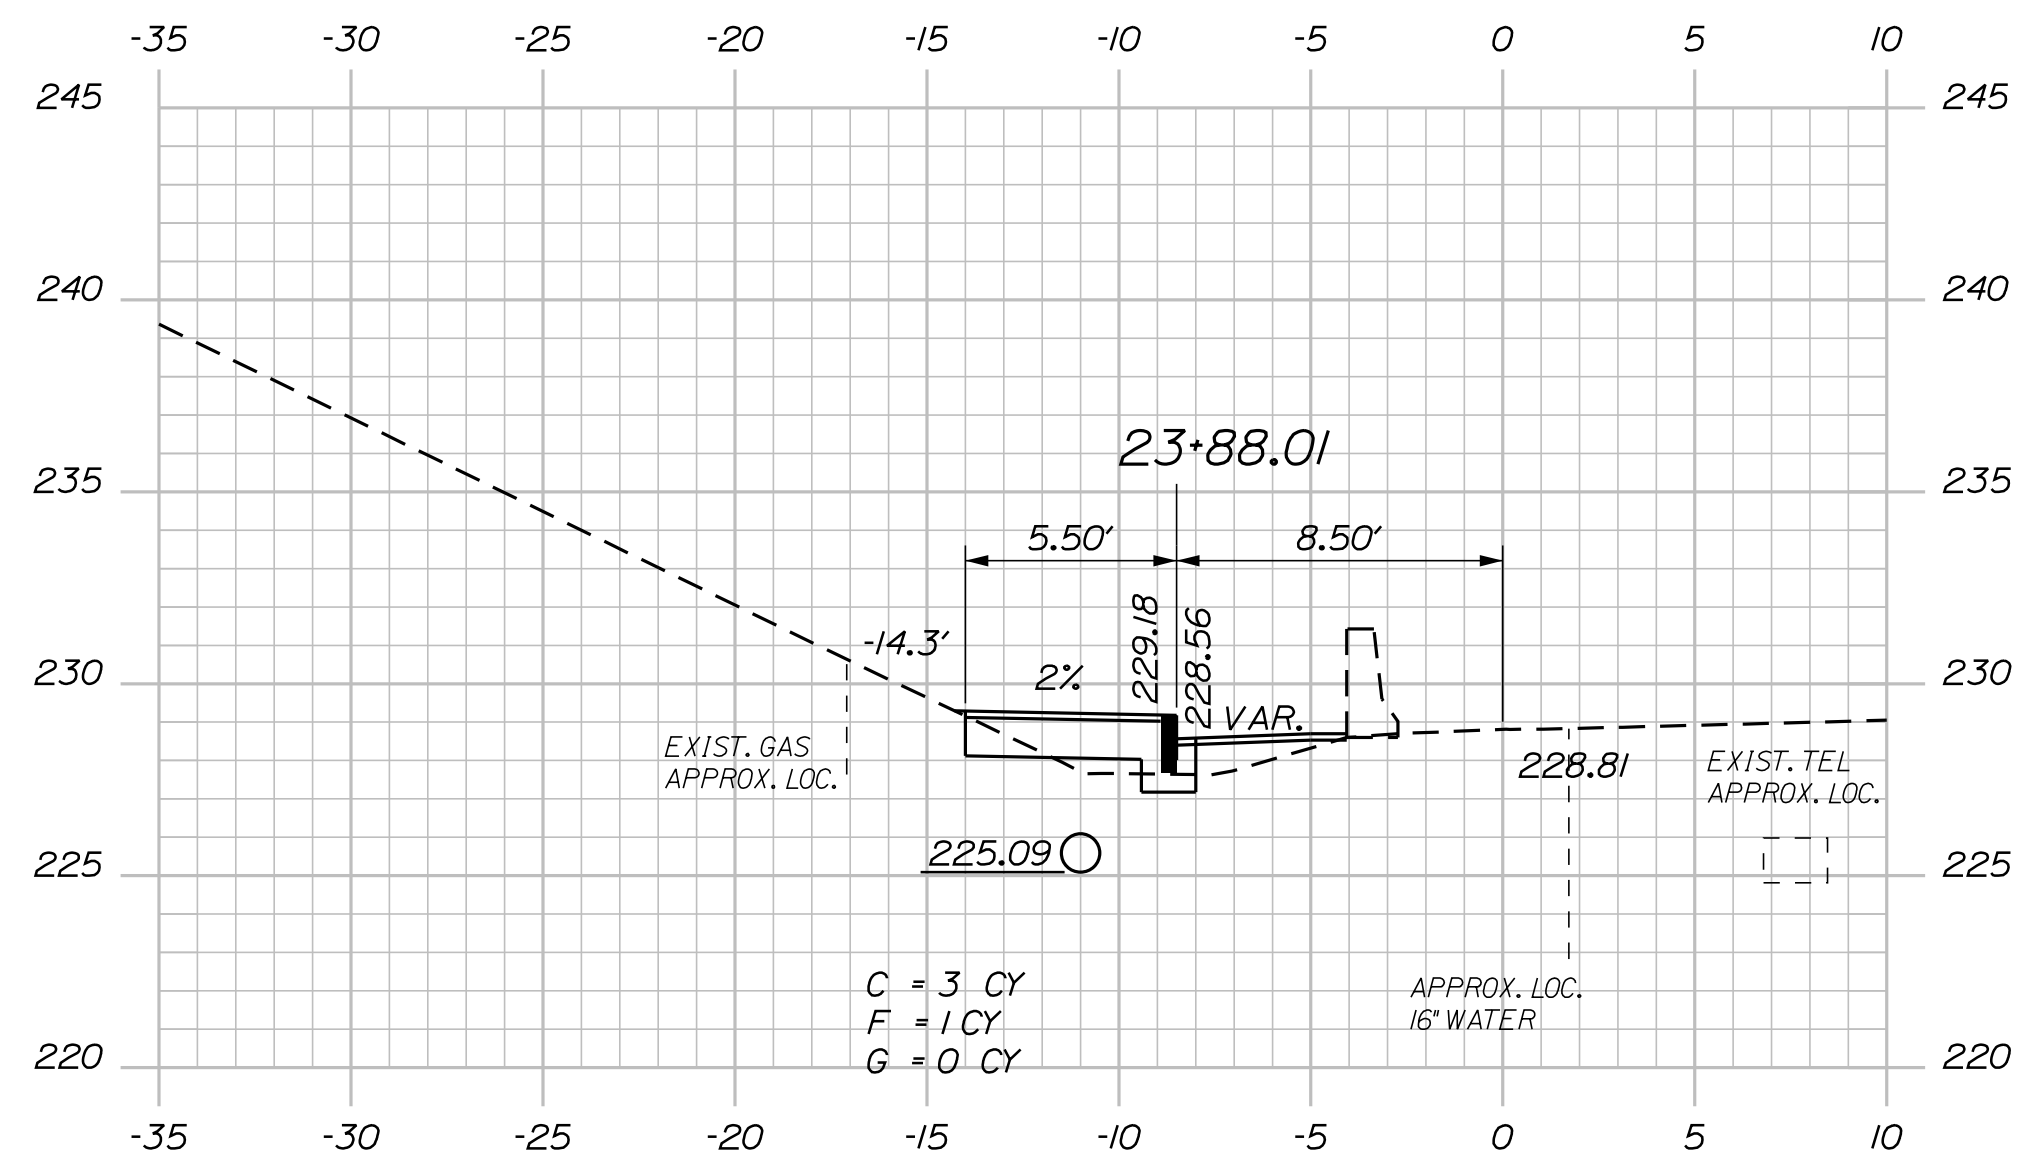


STA. 123+63.50, 11.0' LT. TO STA. 124+49.00, 6.6' LT.
INSTALL 86 LF X 12" OPT III PIPE.
NOTE: ELBOWS AND CONNECTION OF PIPE TO
ADJACENT TYPE F CATCH BASINS ARE INCIDENTAL.

124+00.00

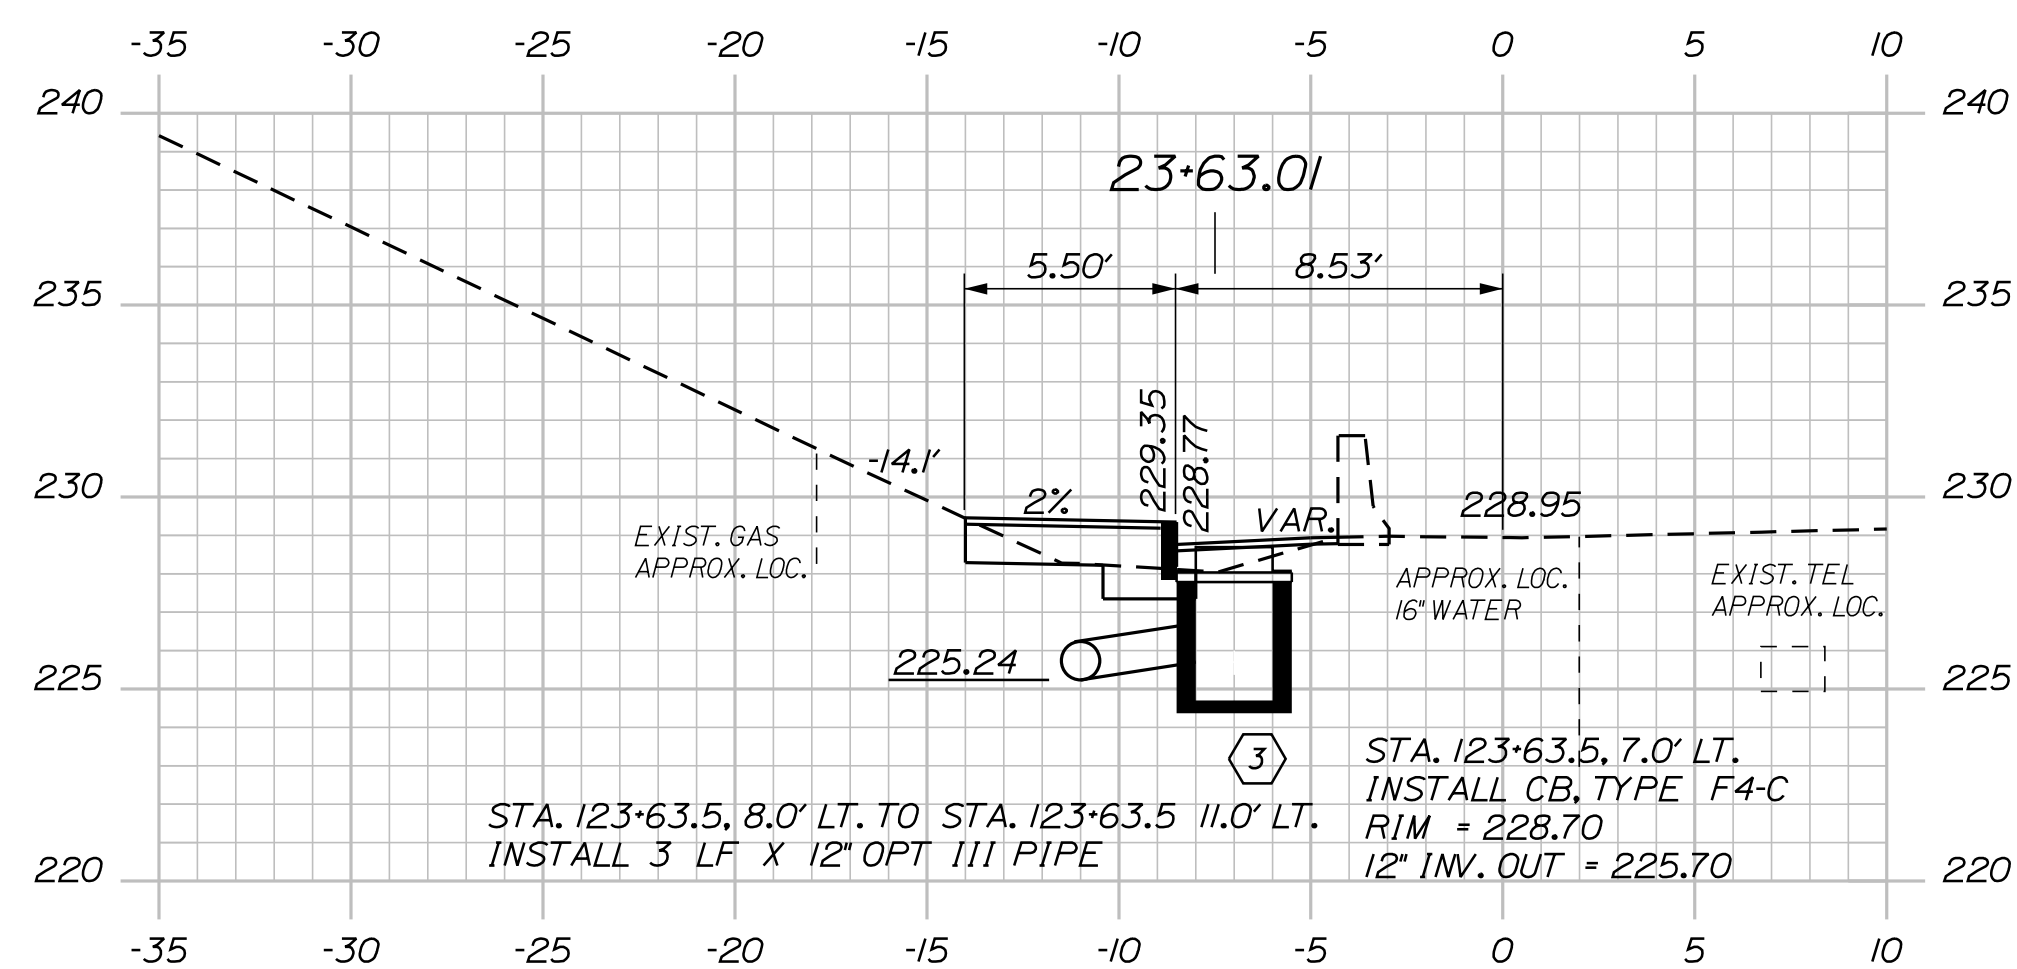


C = 3 CY
F = 1 CY
G = 0 CY

123+75.00

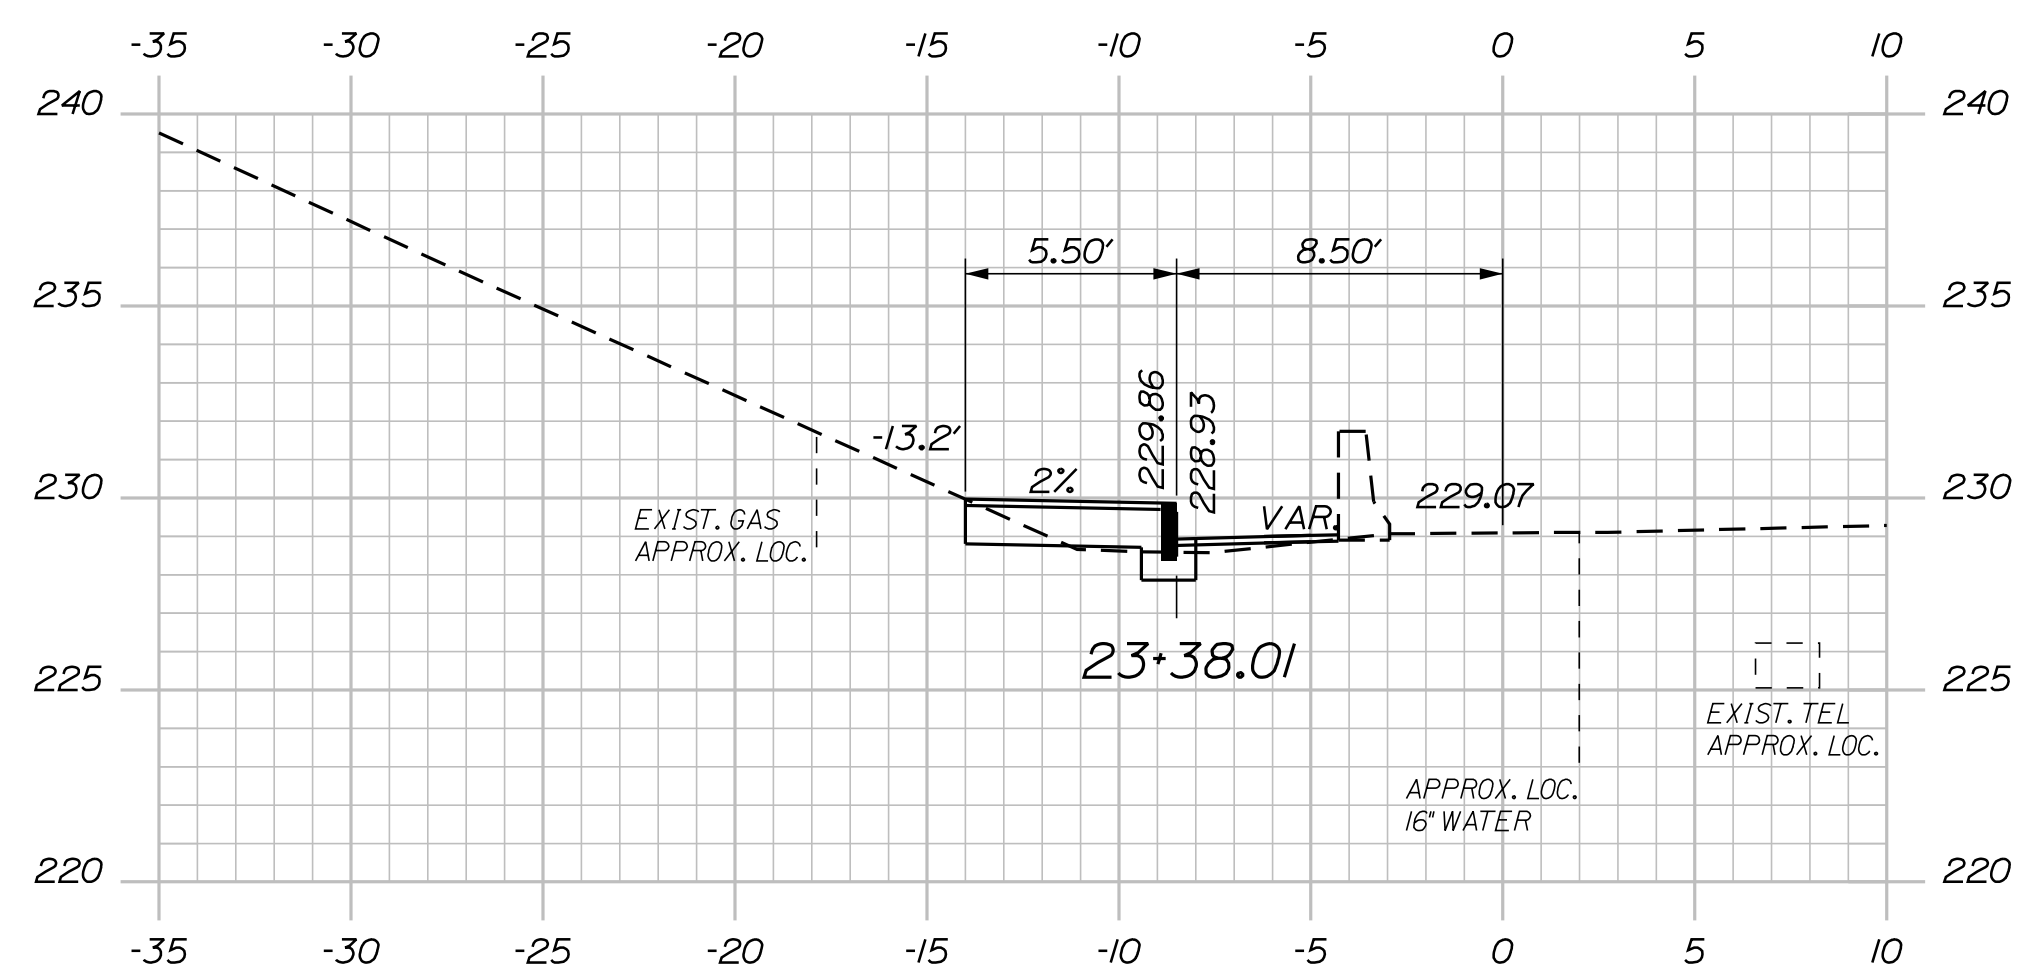


C = 3 CY
F = 0 CY
G = 0 CY

123+50.00

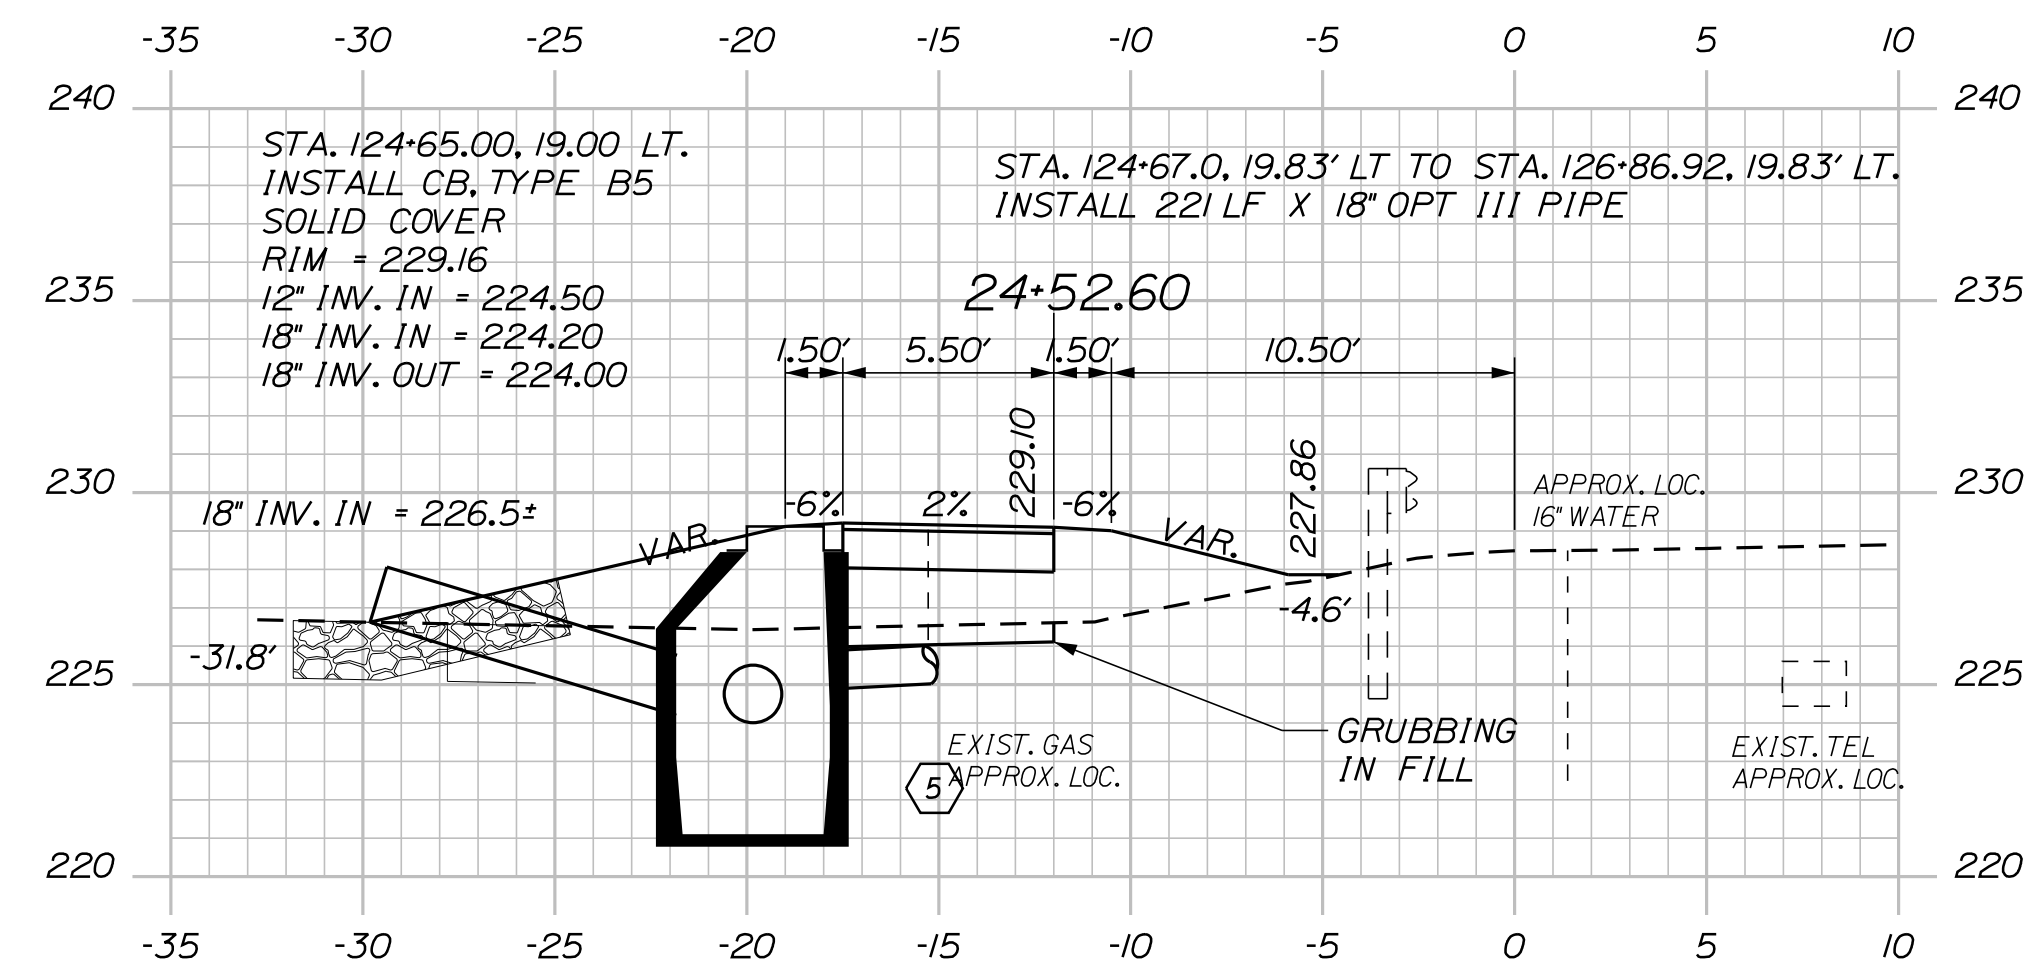


STA. 124+65, 21.8' LT TO STA. 124+65, 29.8' LT.
INSTALL 8 LF X 18" OPT III PIPE

124+65.00

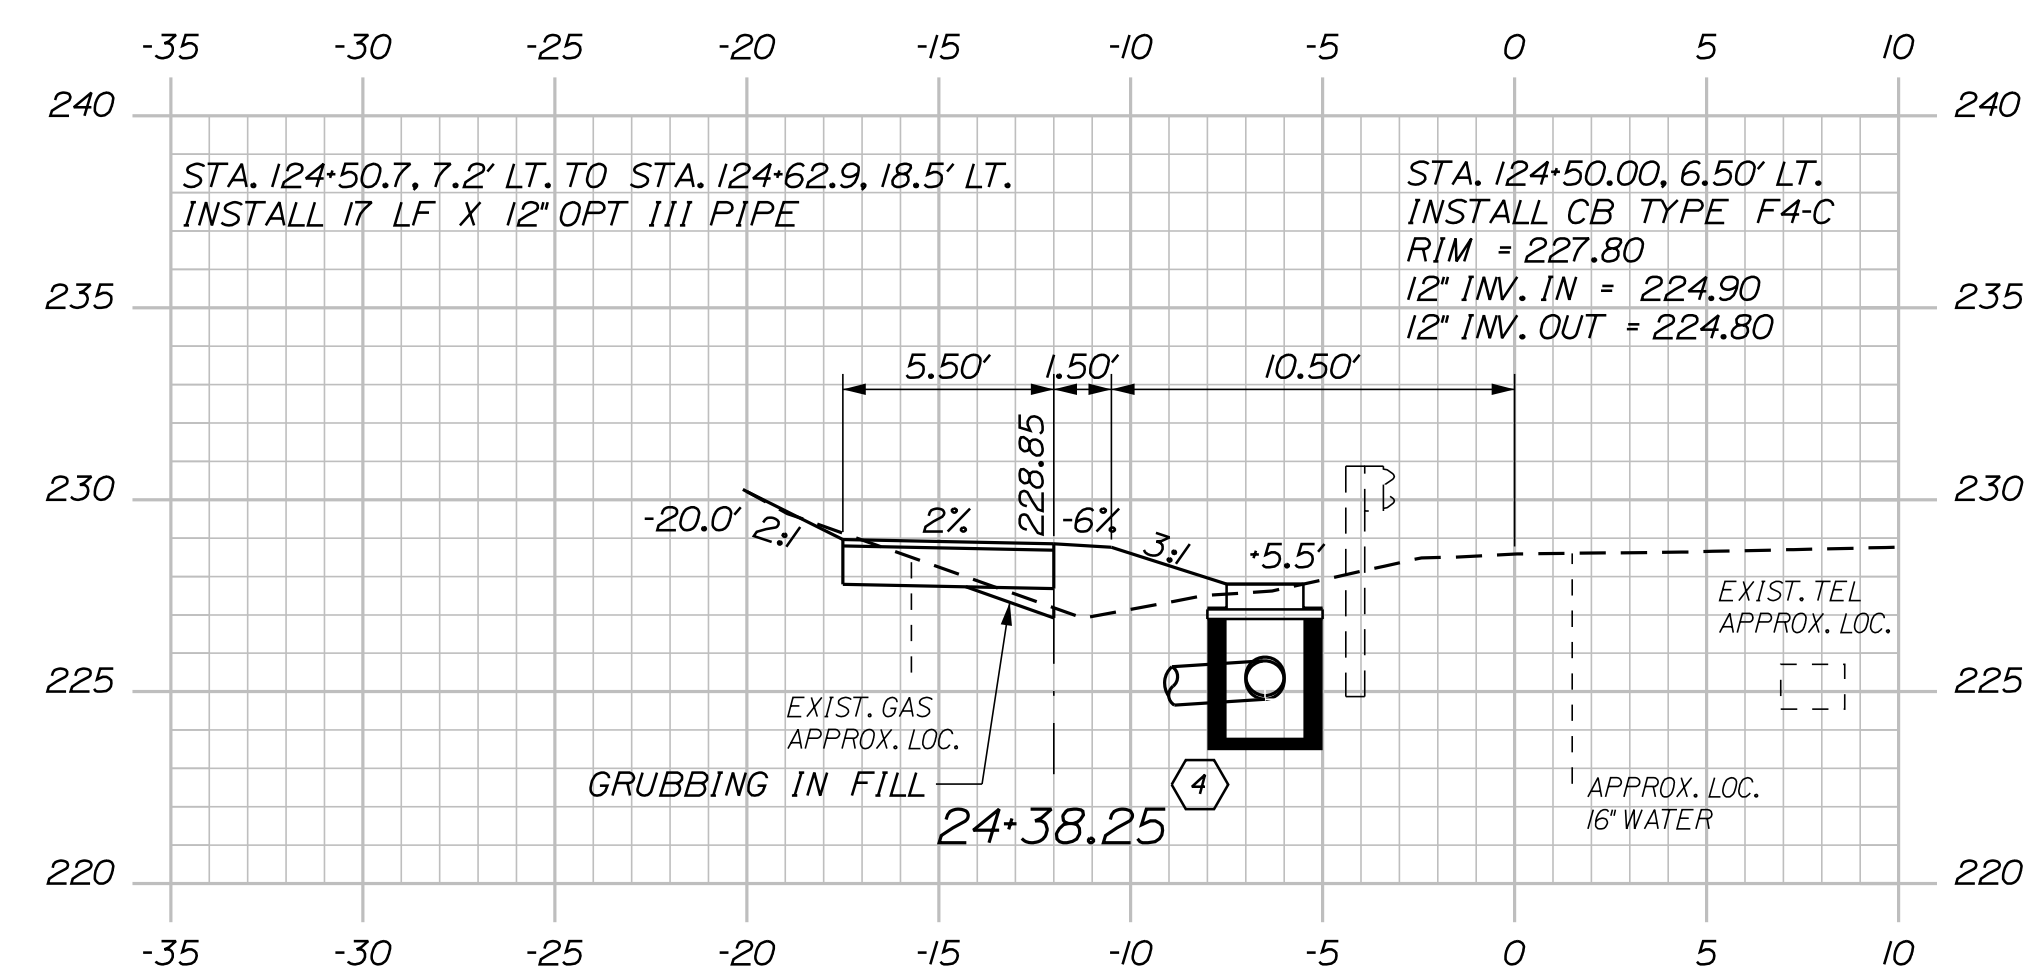

$C = 2 \text{ CY}$
 $F = 3 \text{ CY}$
 $G = 1 \text{ CY}$

124+50.00

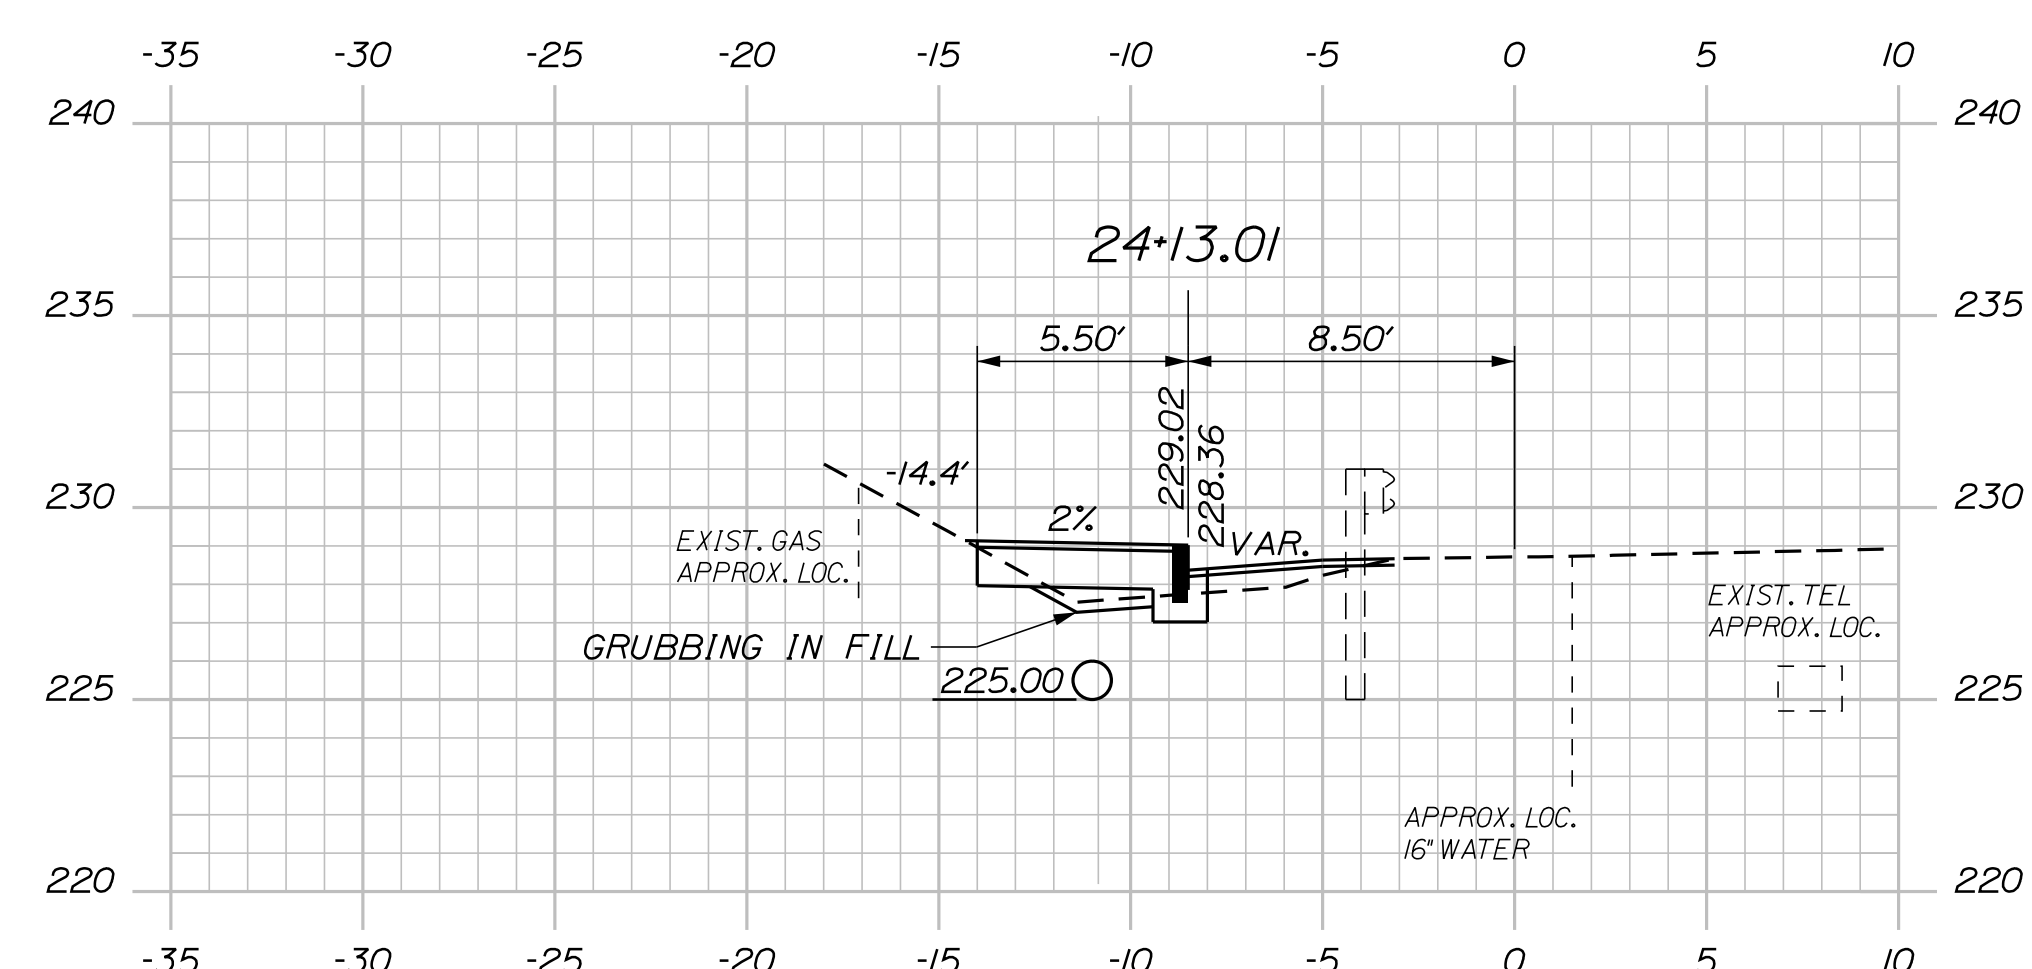

$C = 2 \text{ CY}$
 $F = 1 \text{ CY}$
 $G = 1 \text{ CY}$

124+25.00









PROJ. MANAGER	A. CORNEAU II	BY	DATE
DESIGN-DET-ILED	ALG	JLE	11-19
CHECKED-REVIEWED	ALG		11-19
DESIGN2-DET-ILED2	JLE		
DESIGN3-DET-ILED3			
REVISIONS 1			
REVISIONS 2			
REVISIONS 3			
REVISIONS 4			
FIELD CHANGES			
SIGNATURE			
7960			
P.E. NUMBER			
11/11/19			
DATE			

AUGUSTA
 CIVIC CENTER DRIVE
 CROSS SECTIONS

SHEET NUMBER

36

OF 52

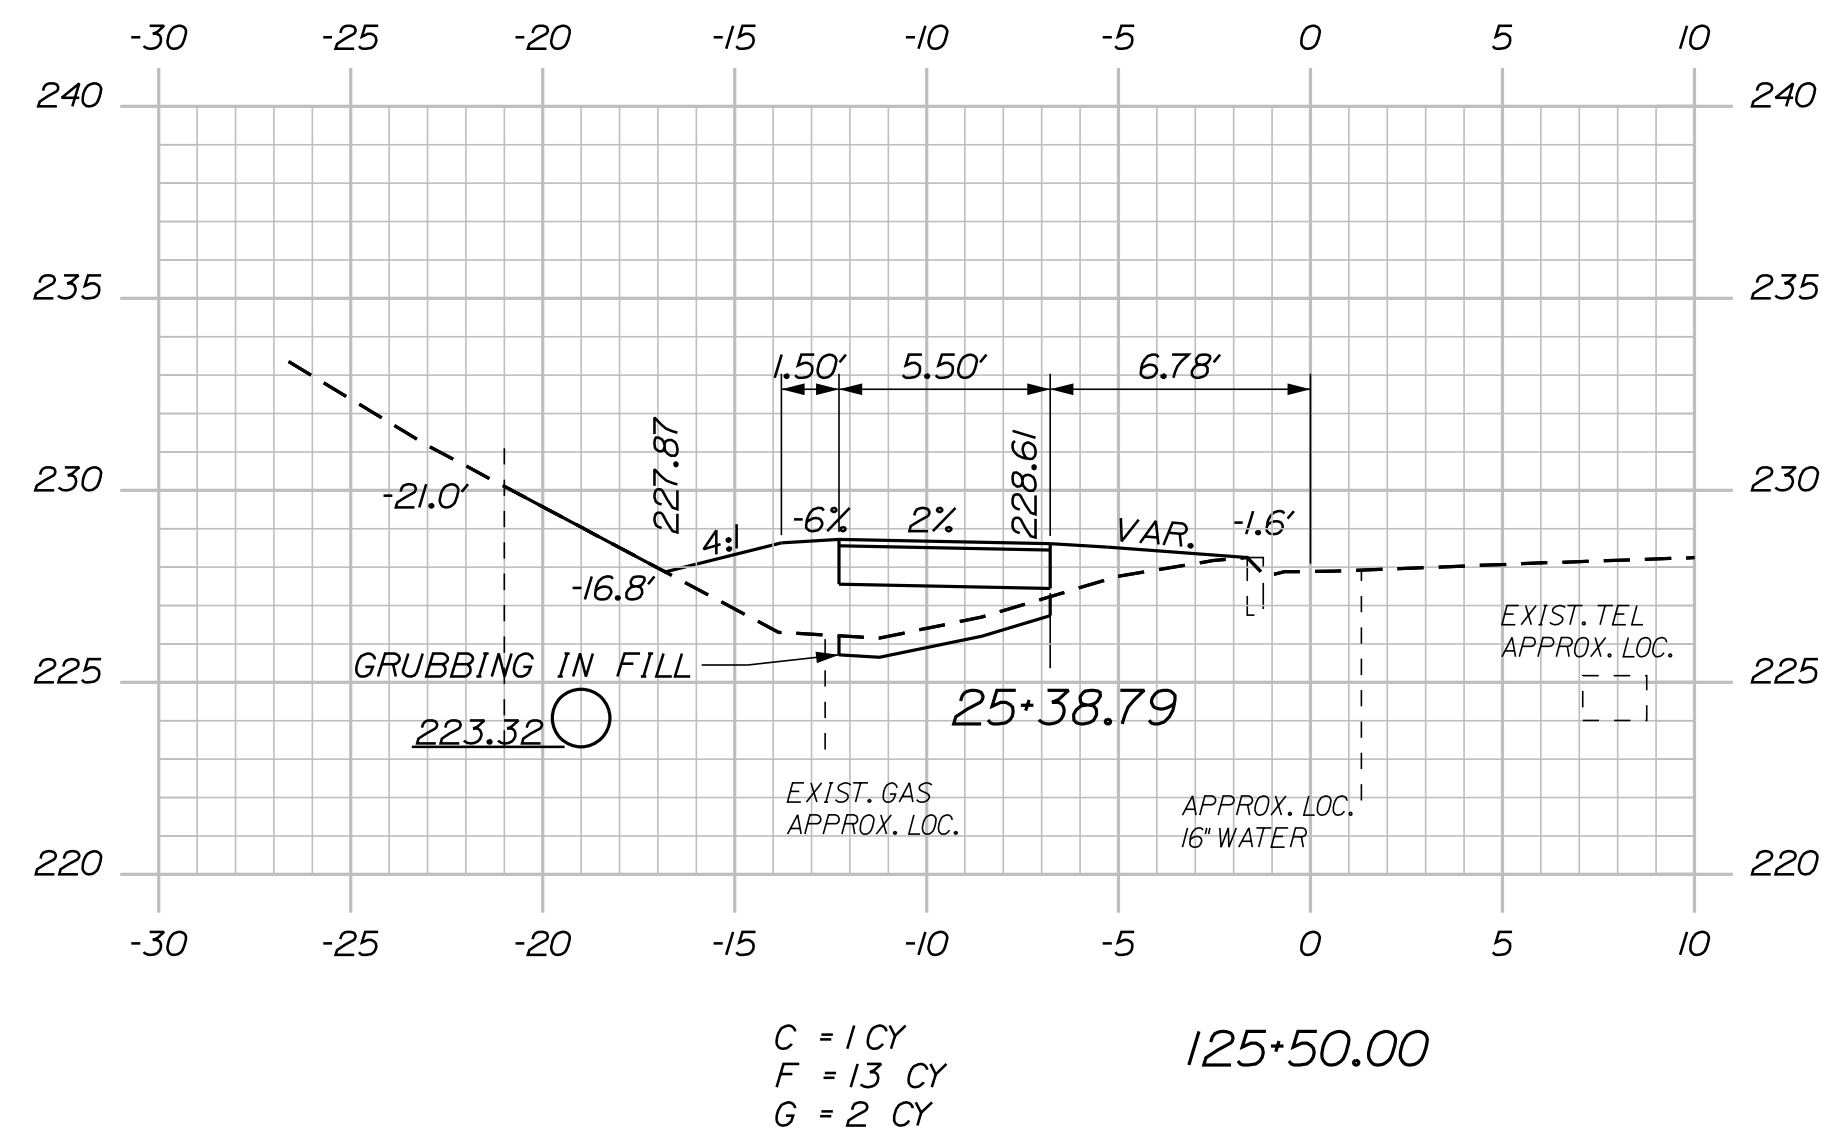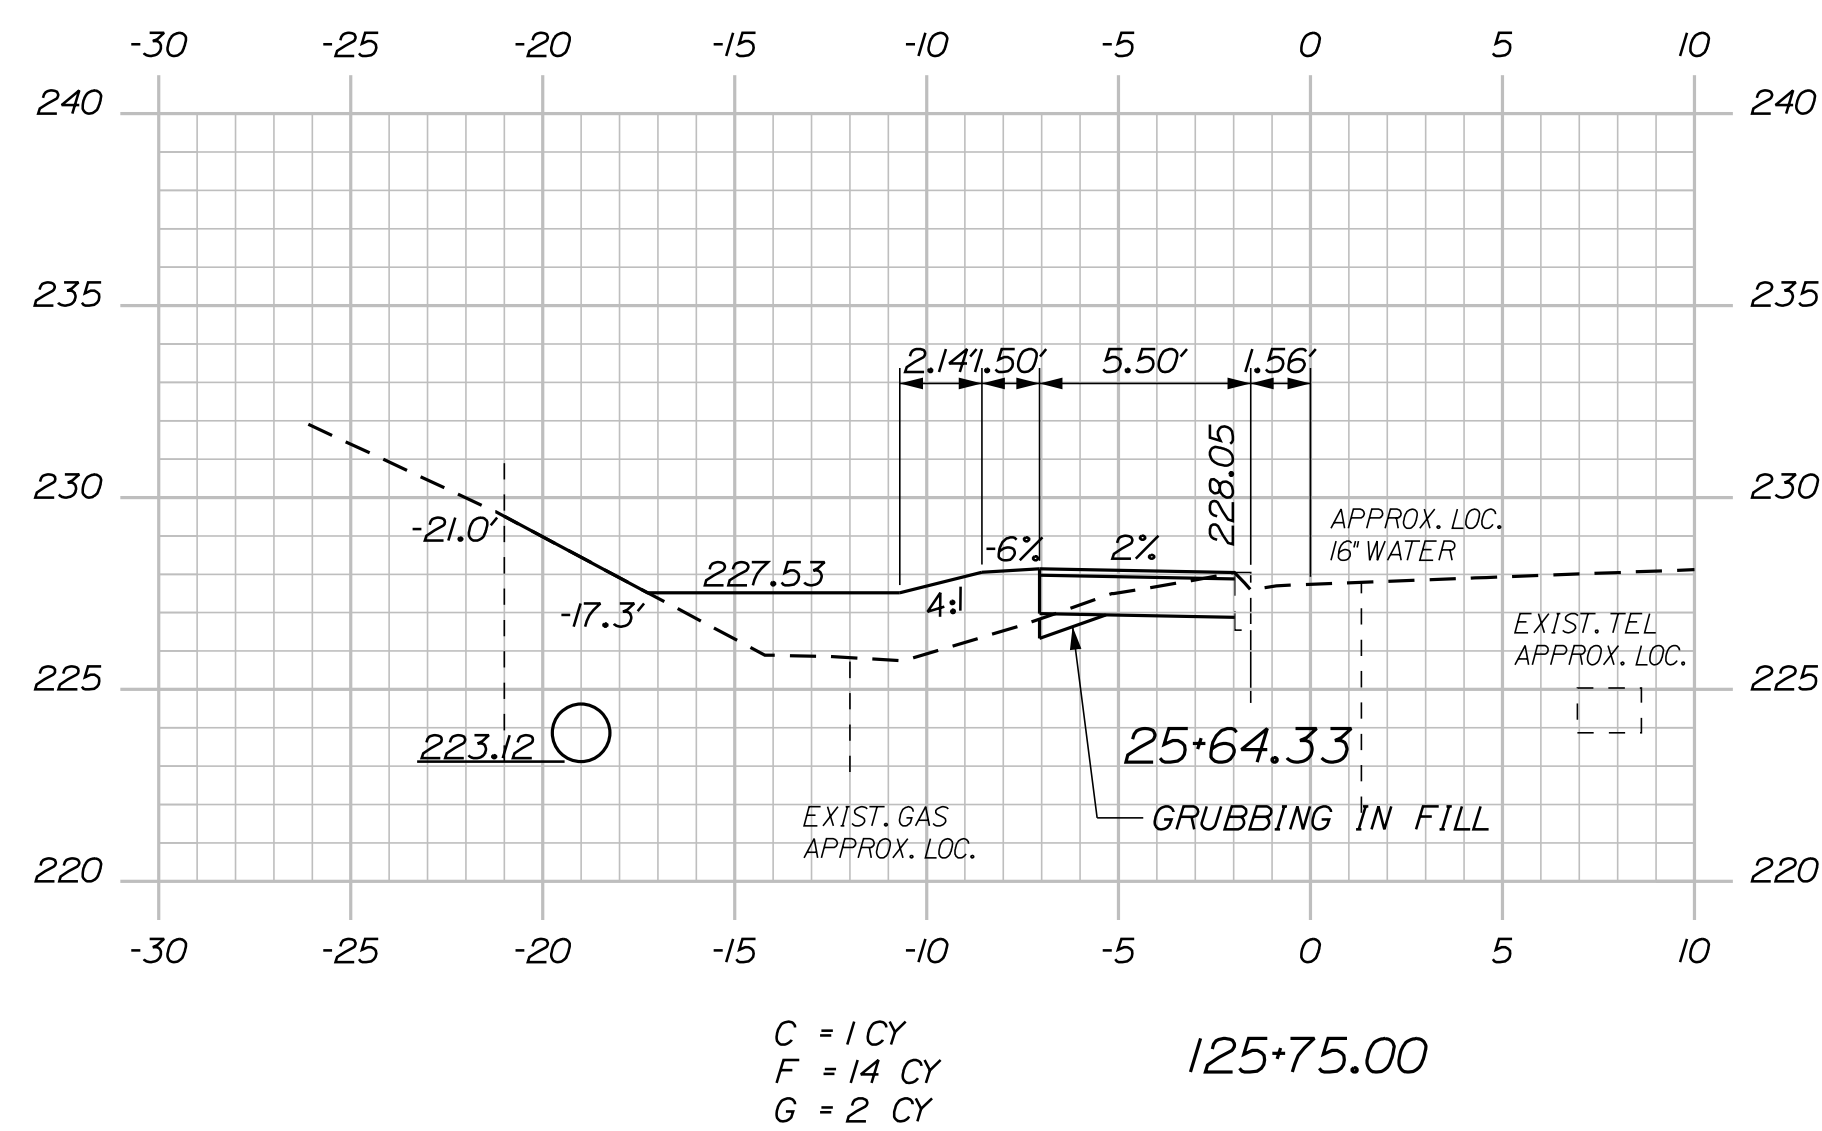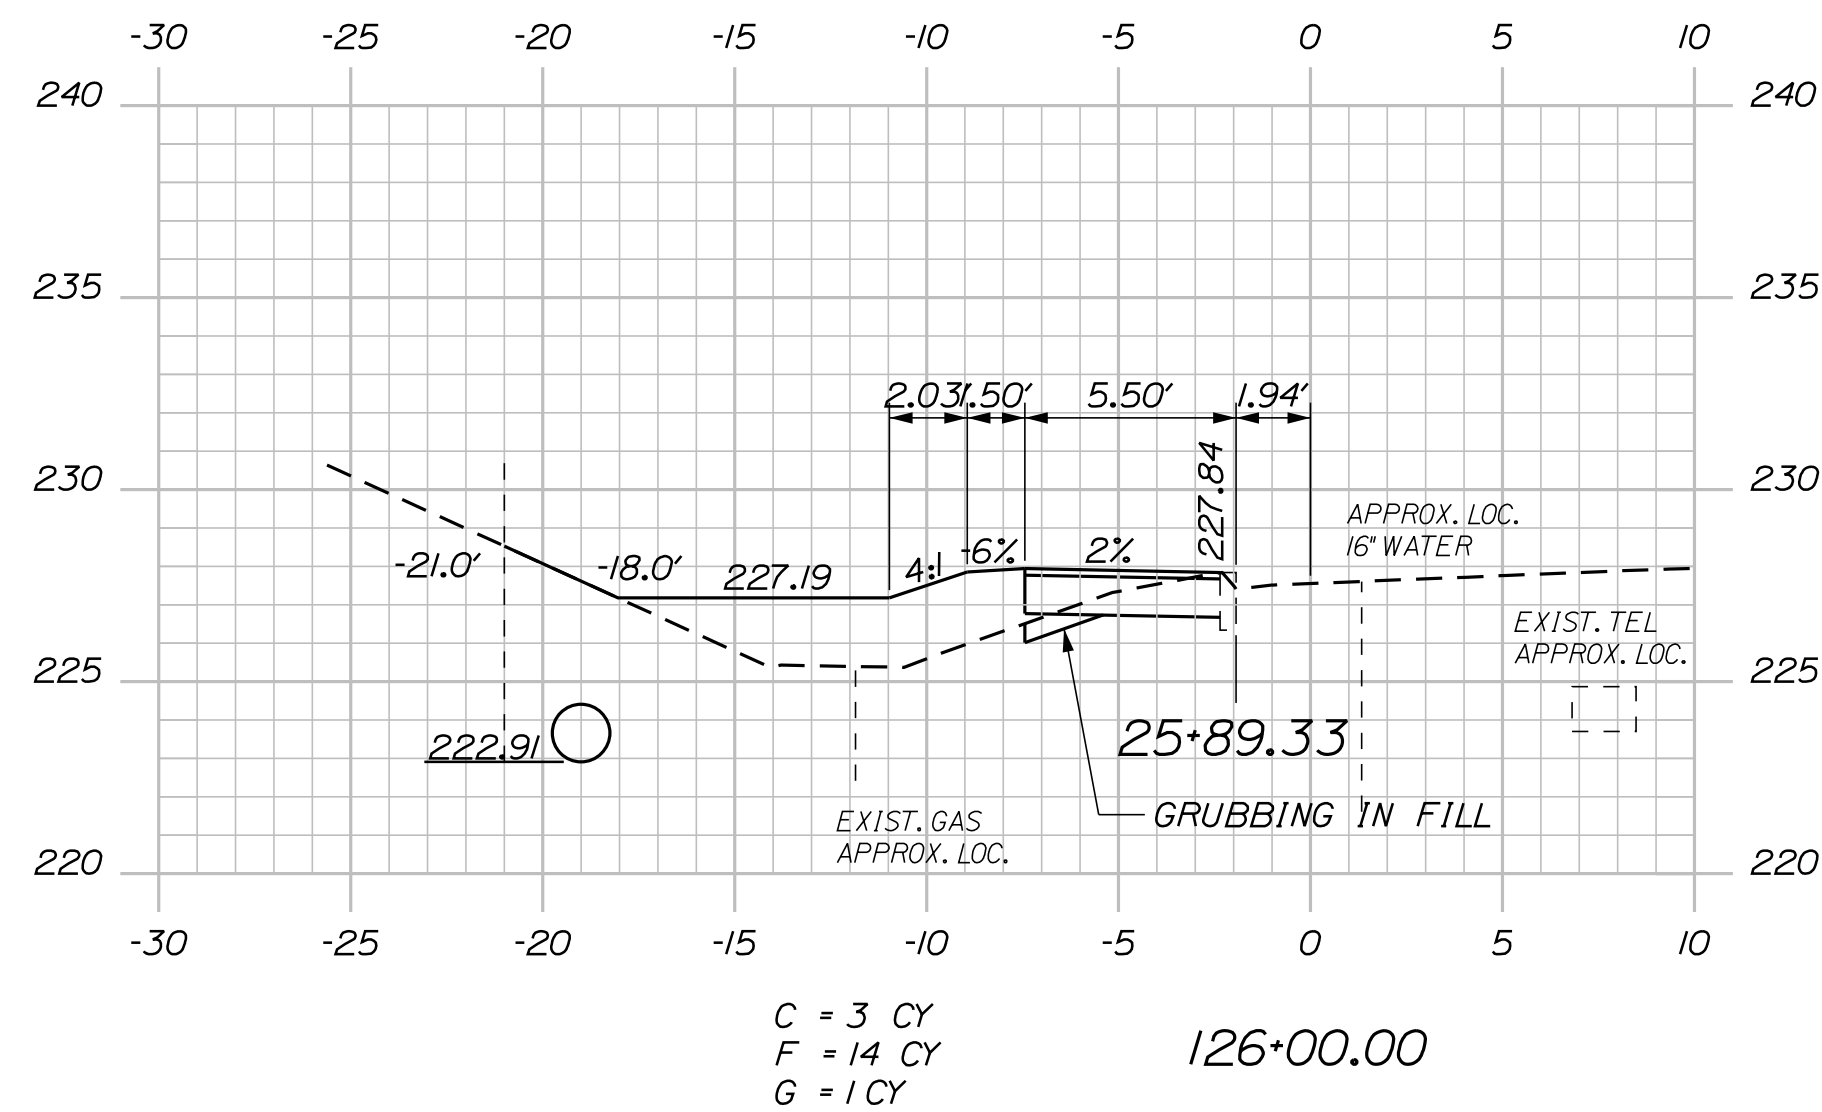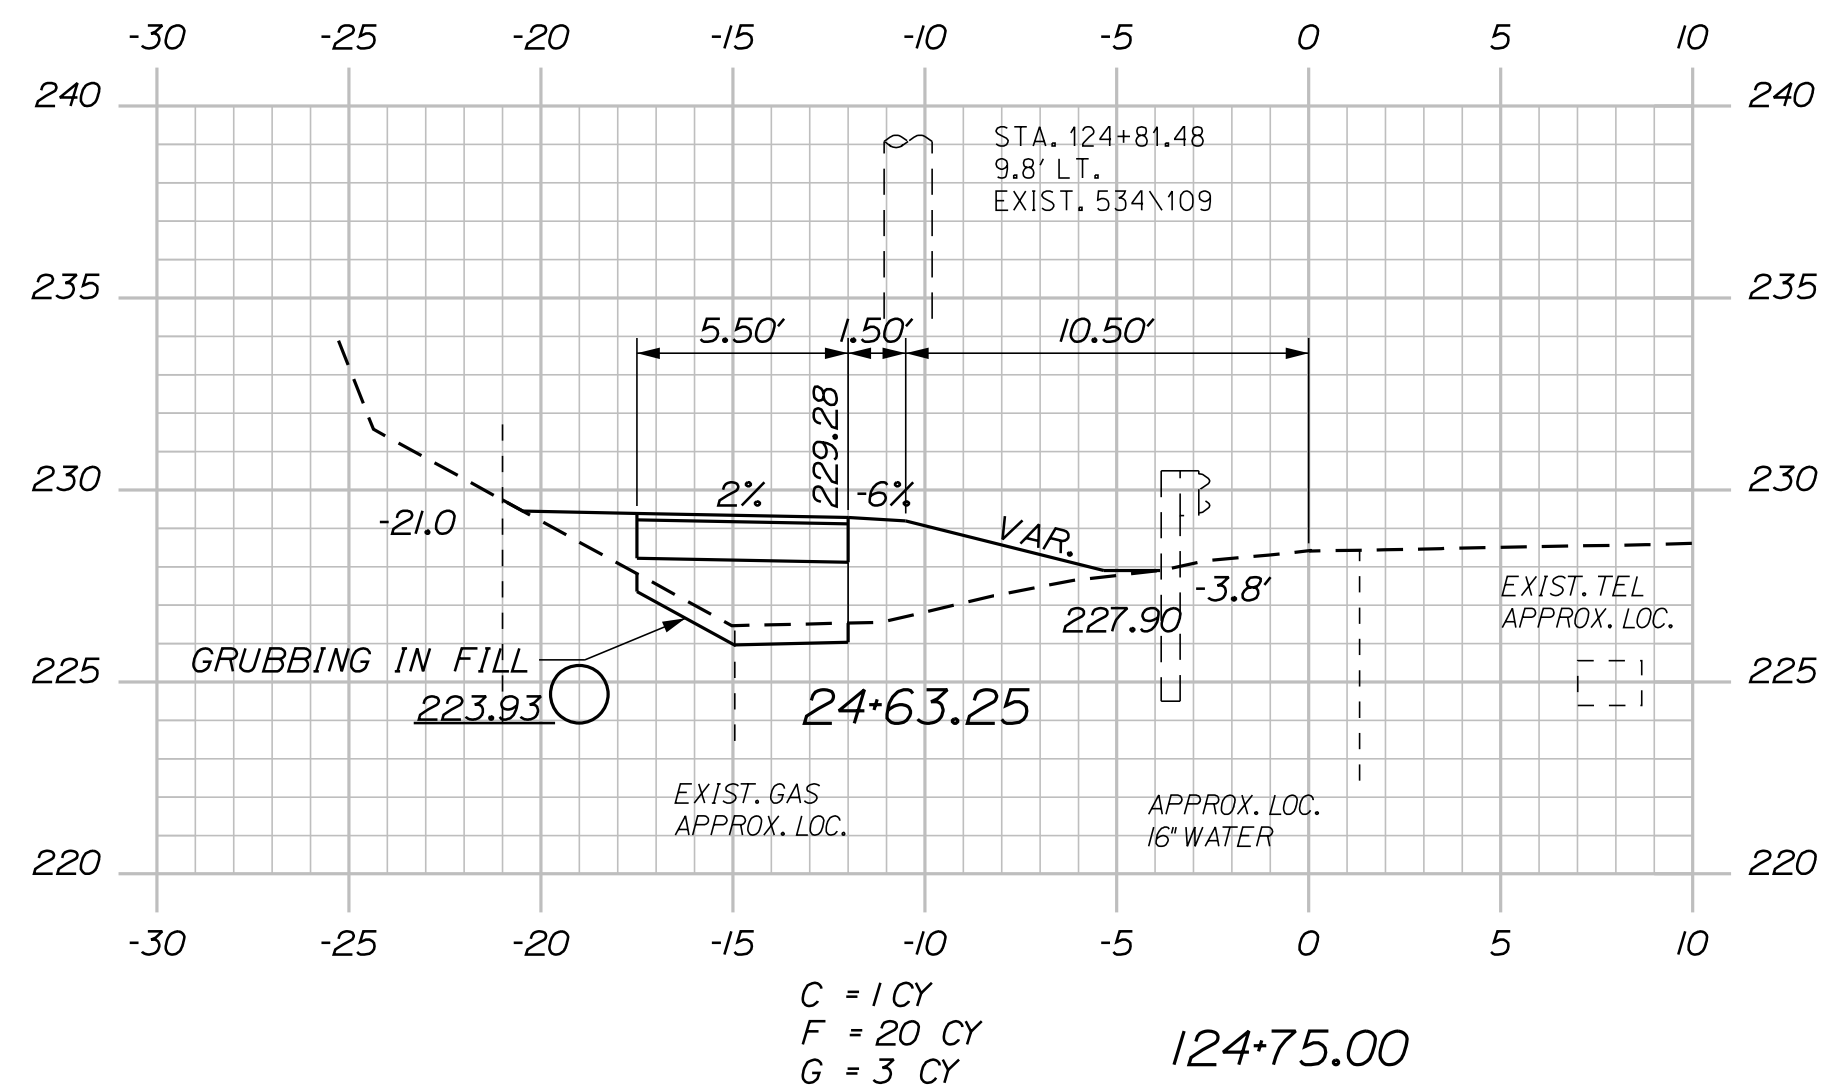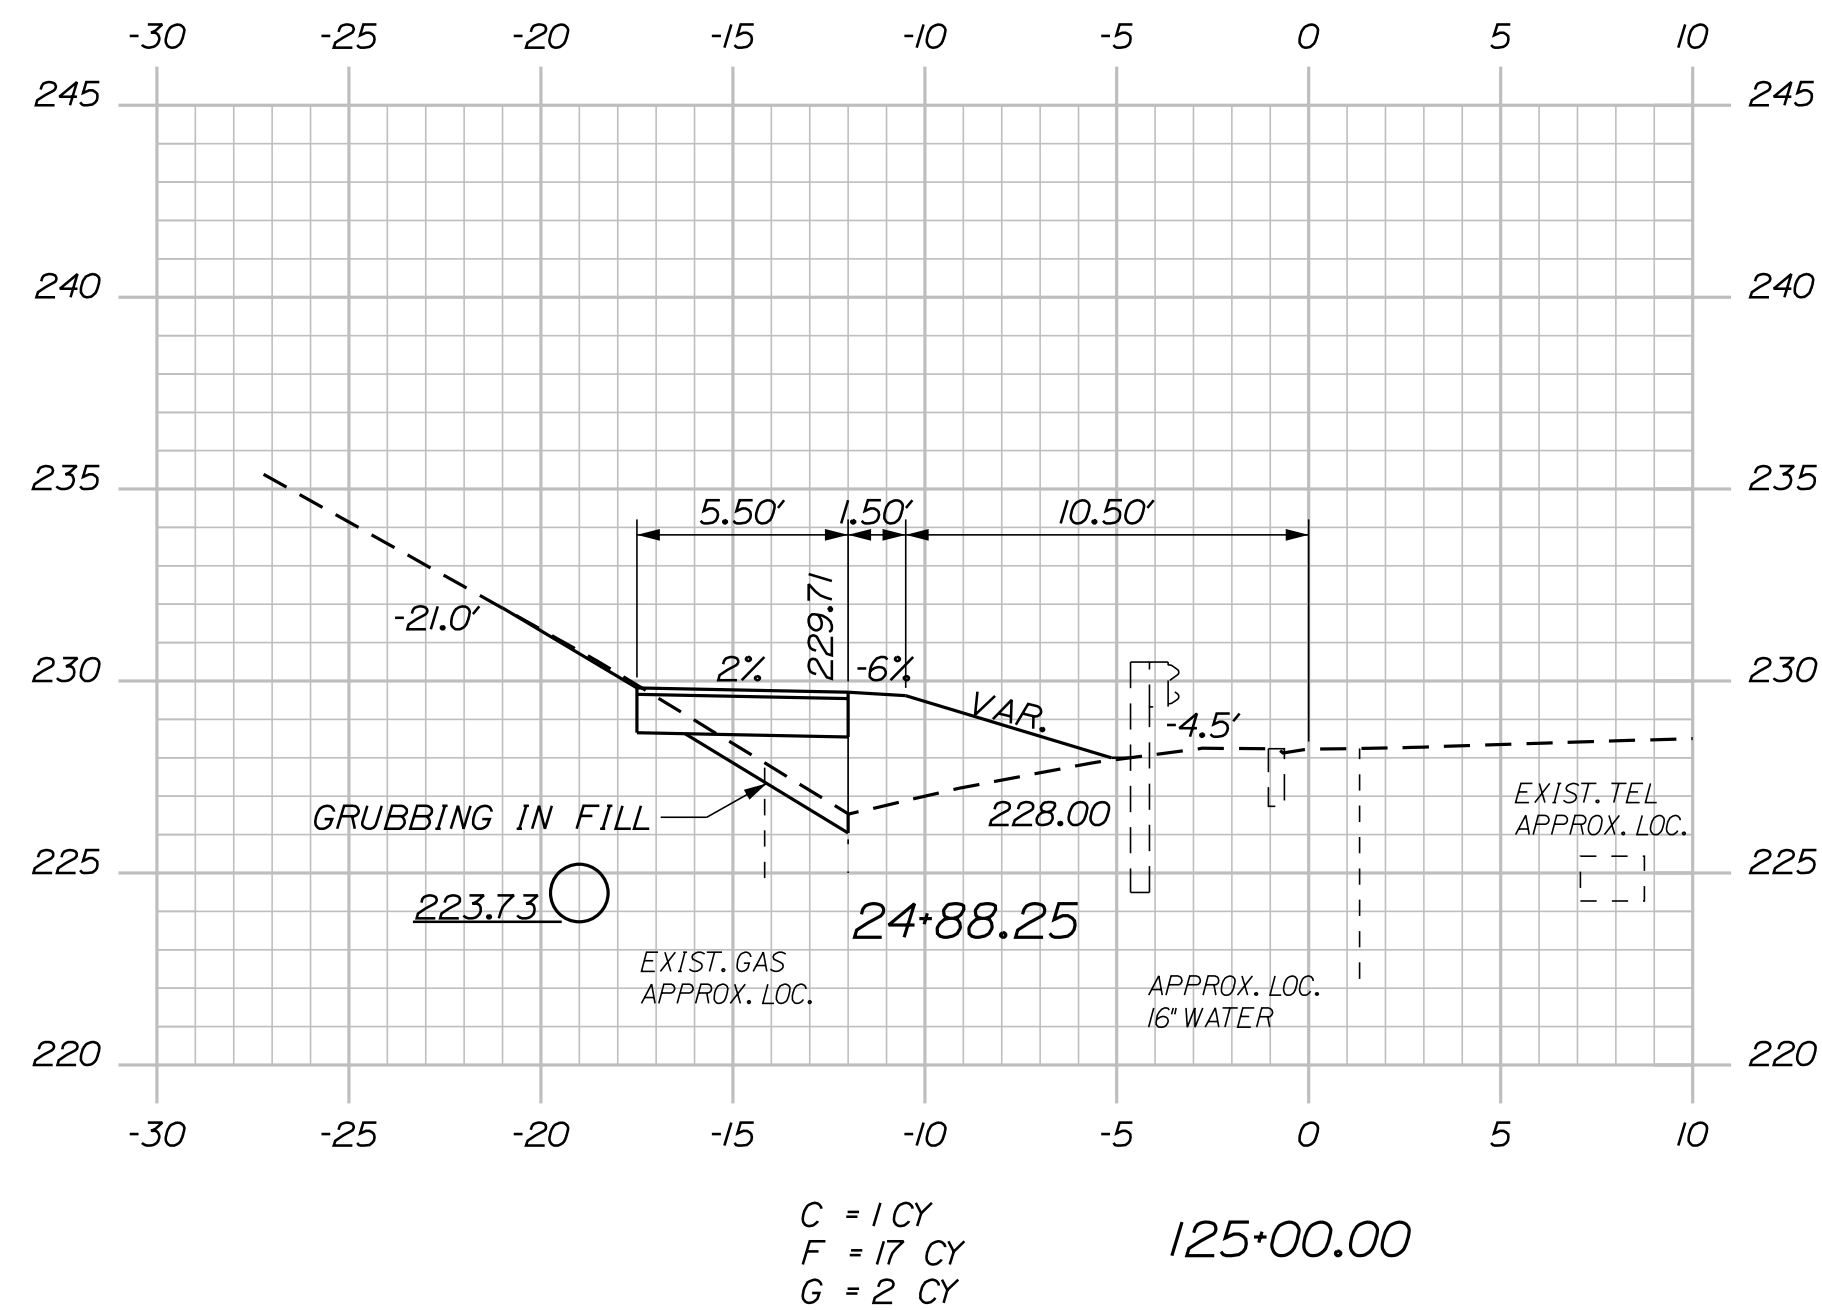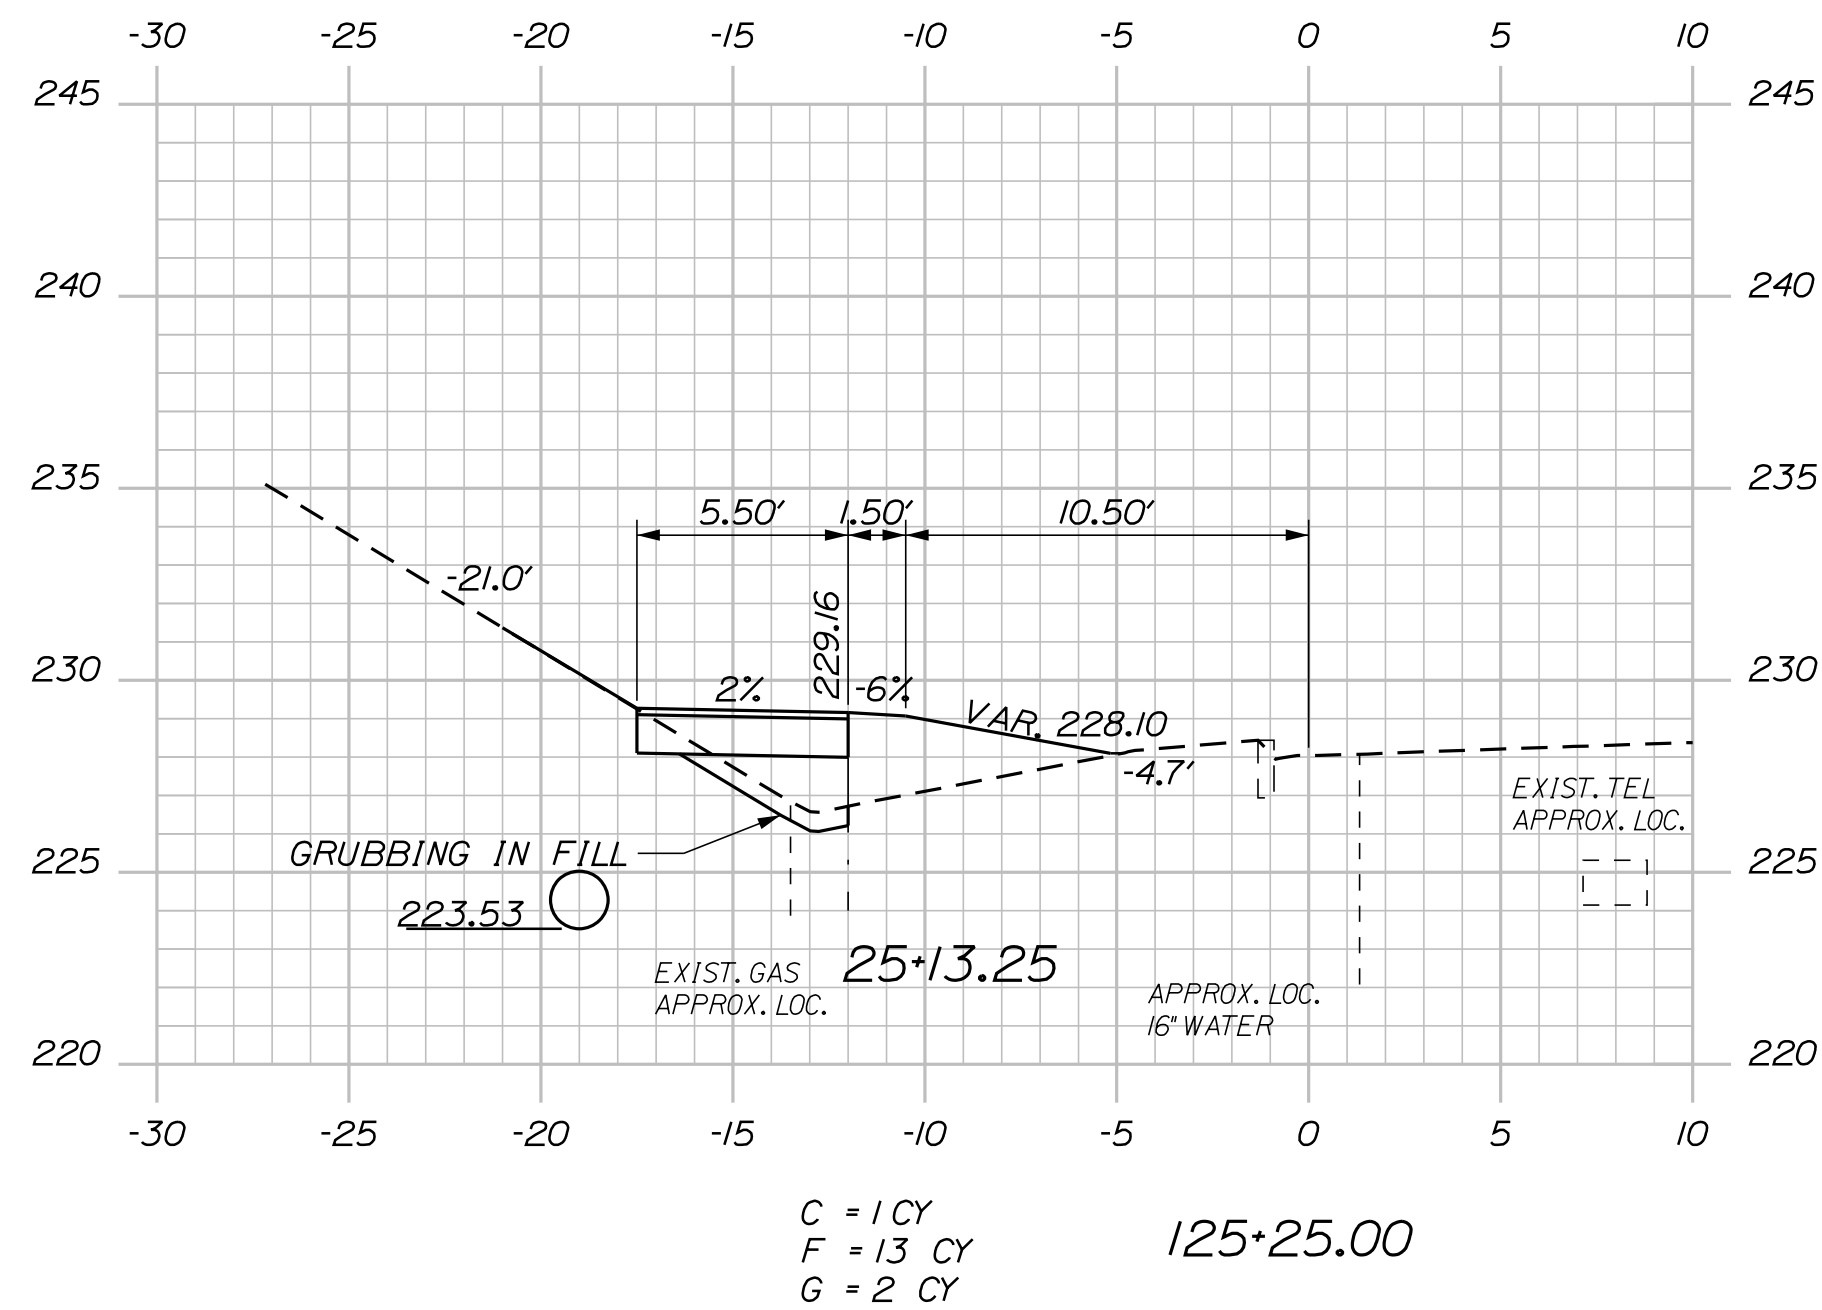










PROJ. MANAGER	A. CORNIAU II	BY	DATE
DESIGN DET-ALD	ALG	JLE	11-19
CHECKED-REVIEWED	ALG		11-19
DESIGN DET-ALD	JLE		
DESIGN DET-ALD	D3		
REVISIONS 1			
REVISIONS 2			
REVISIONS 3			
REVISIONS 4			
FIELD CHANGES			
SIGNATURE		P.E. NUMBER	
7960		11/11/19	
		DATE	

Date:12/2/2019

Username: common

Division: HIGHWAY

Filename: ... \038_XSECT_126+25_018.dgn

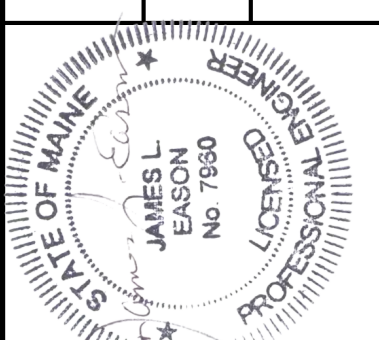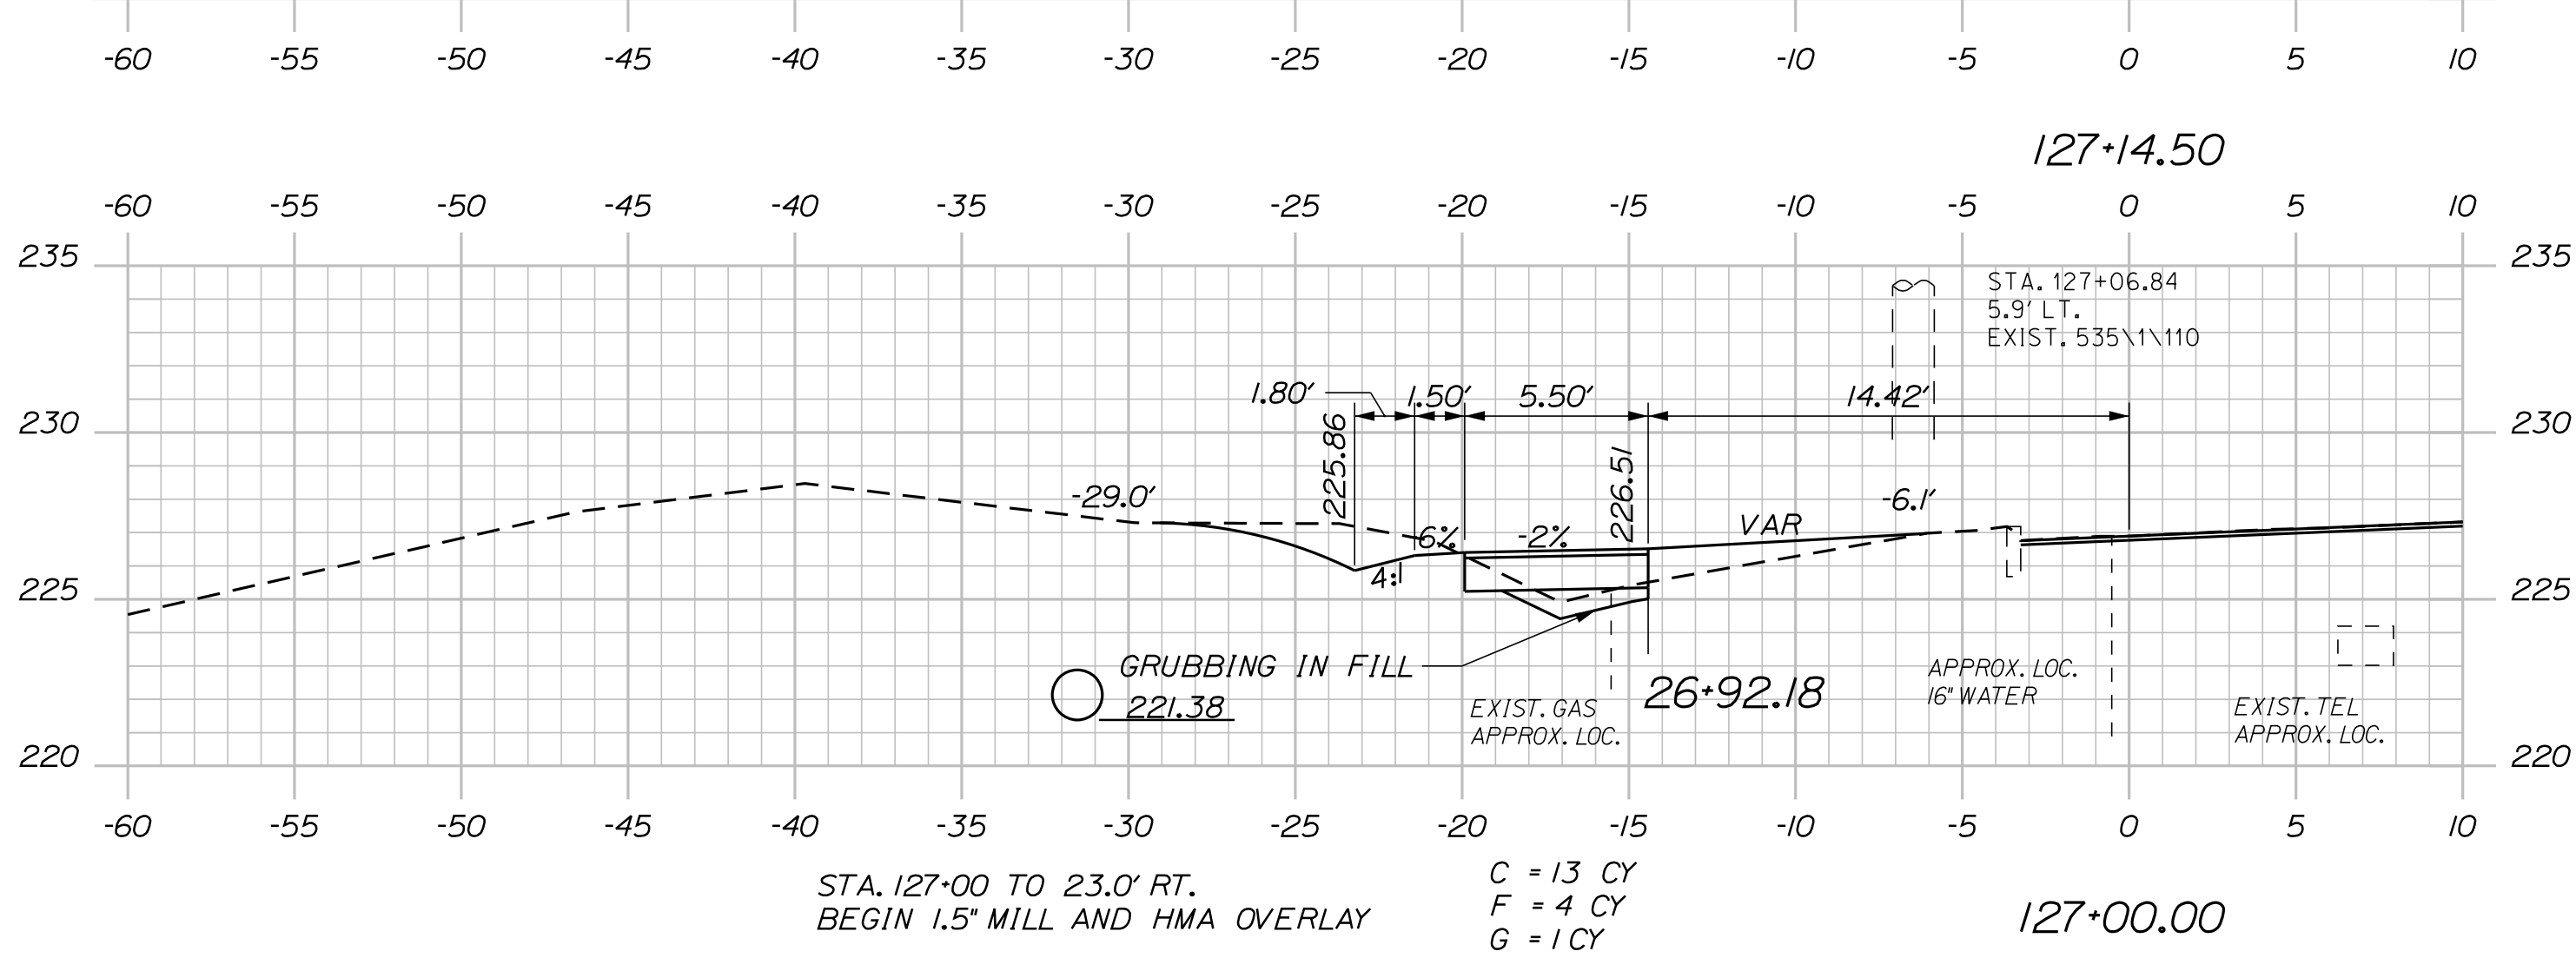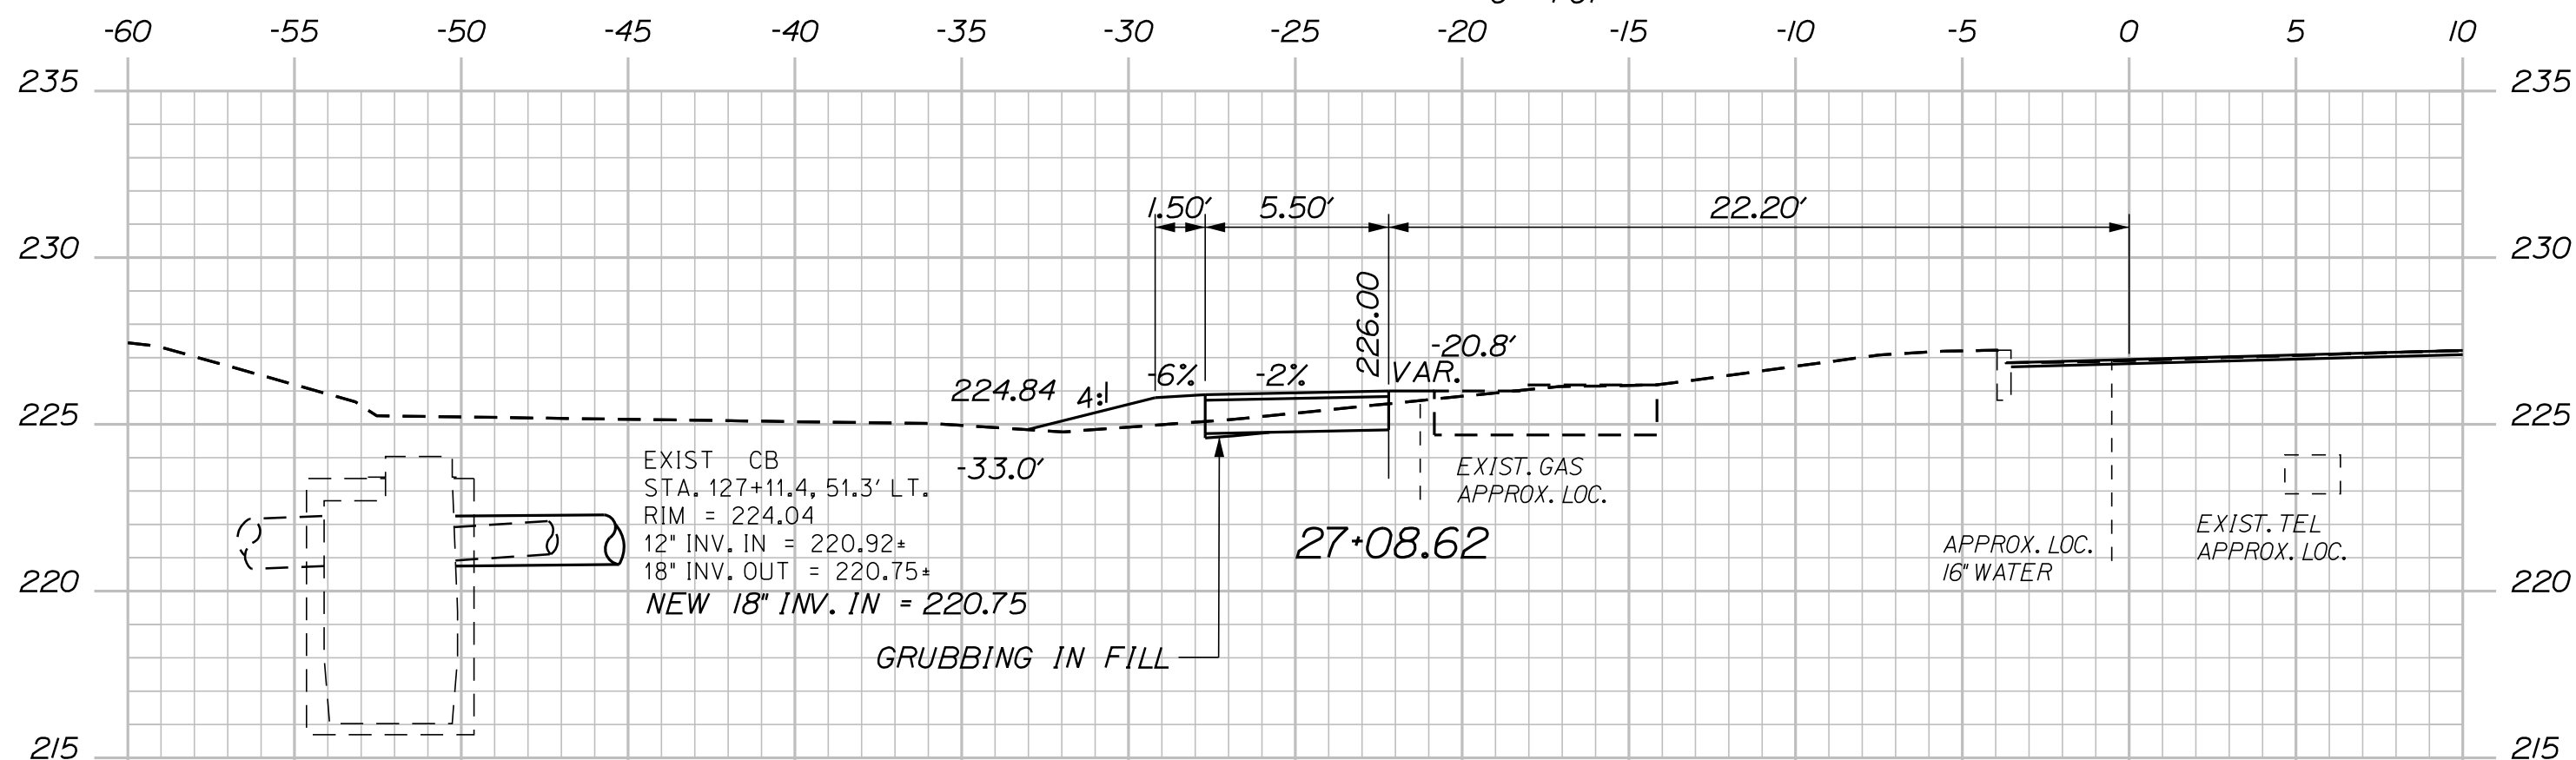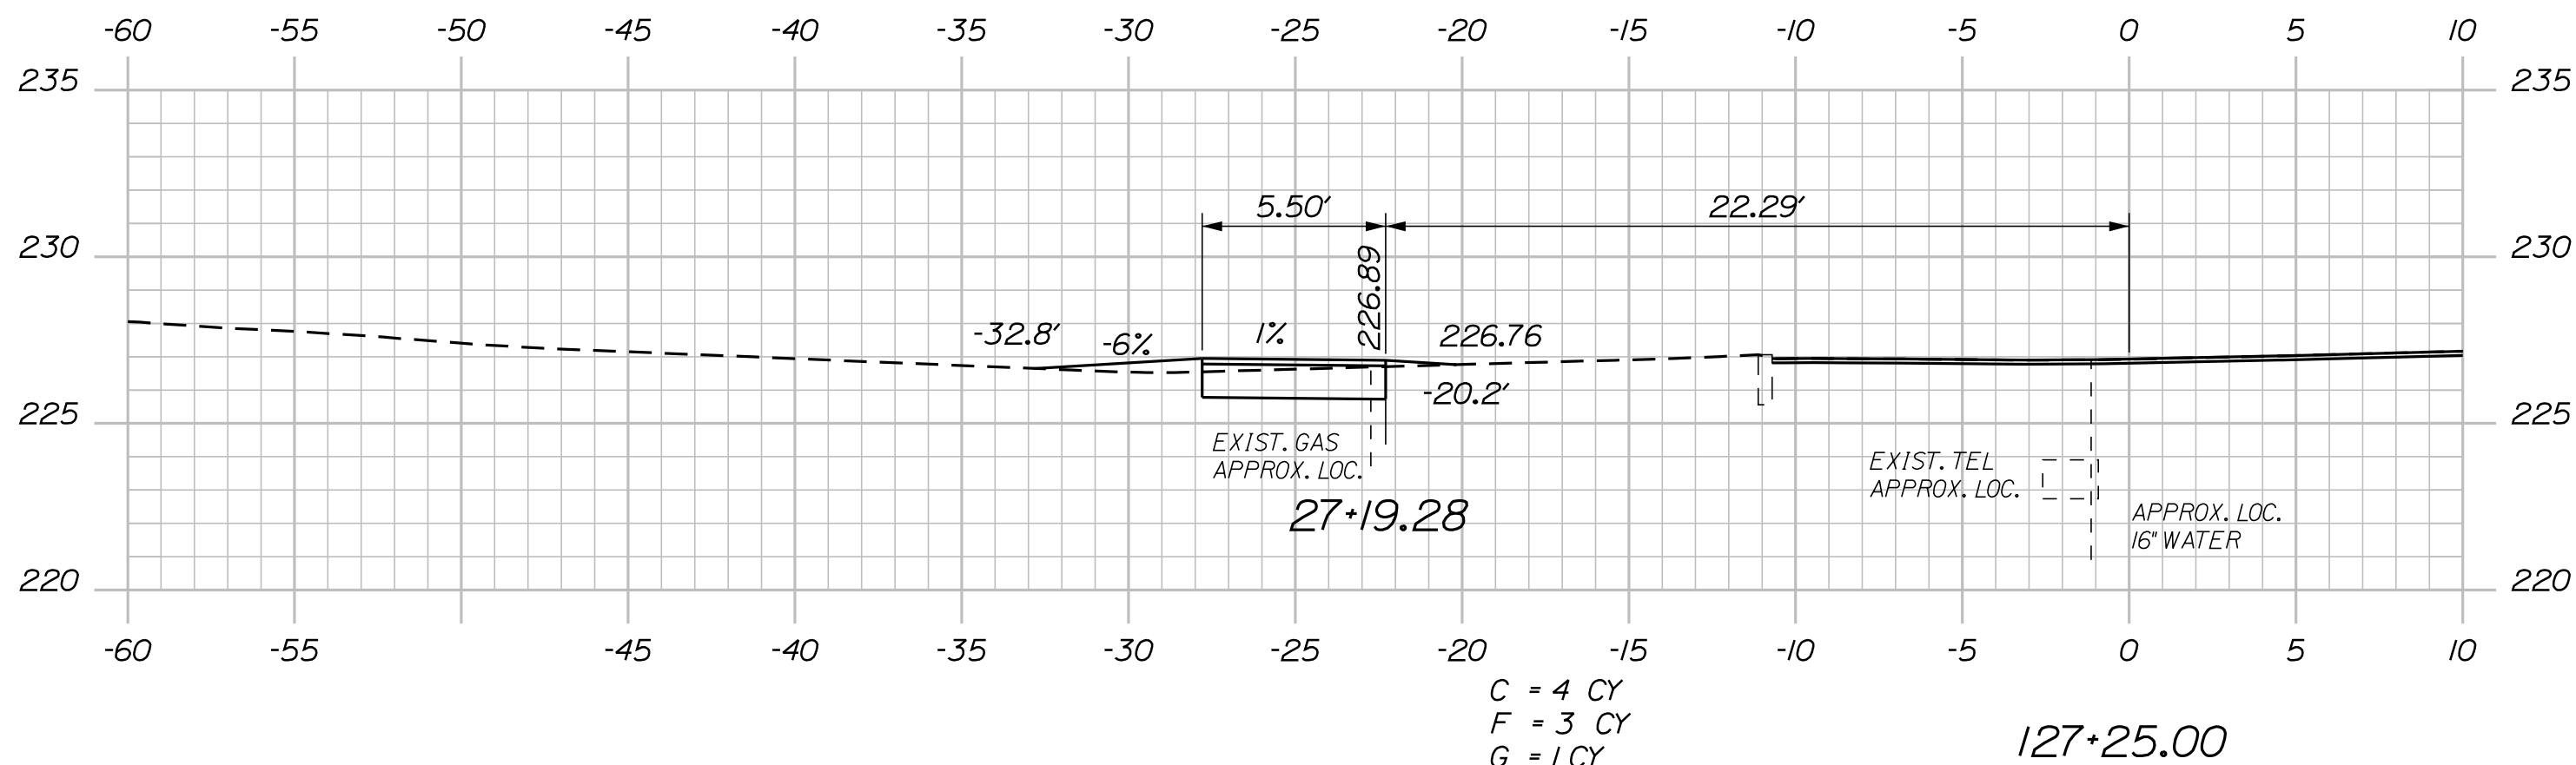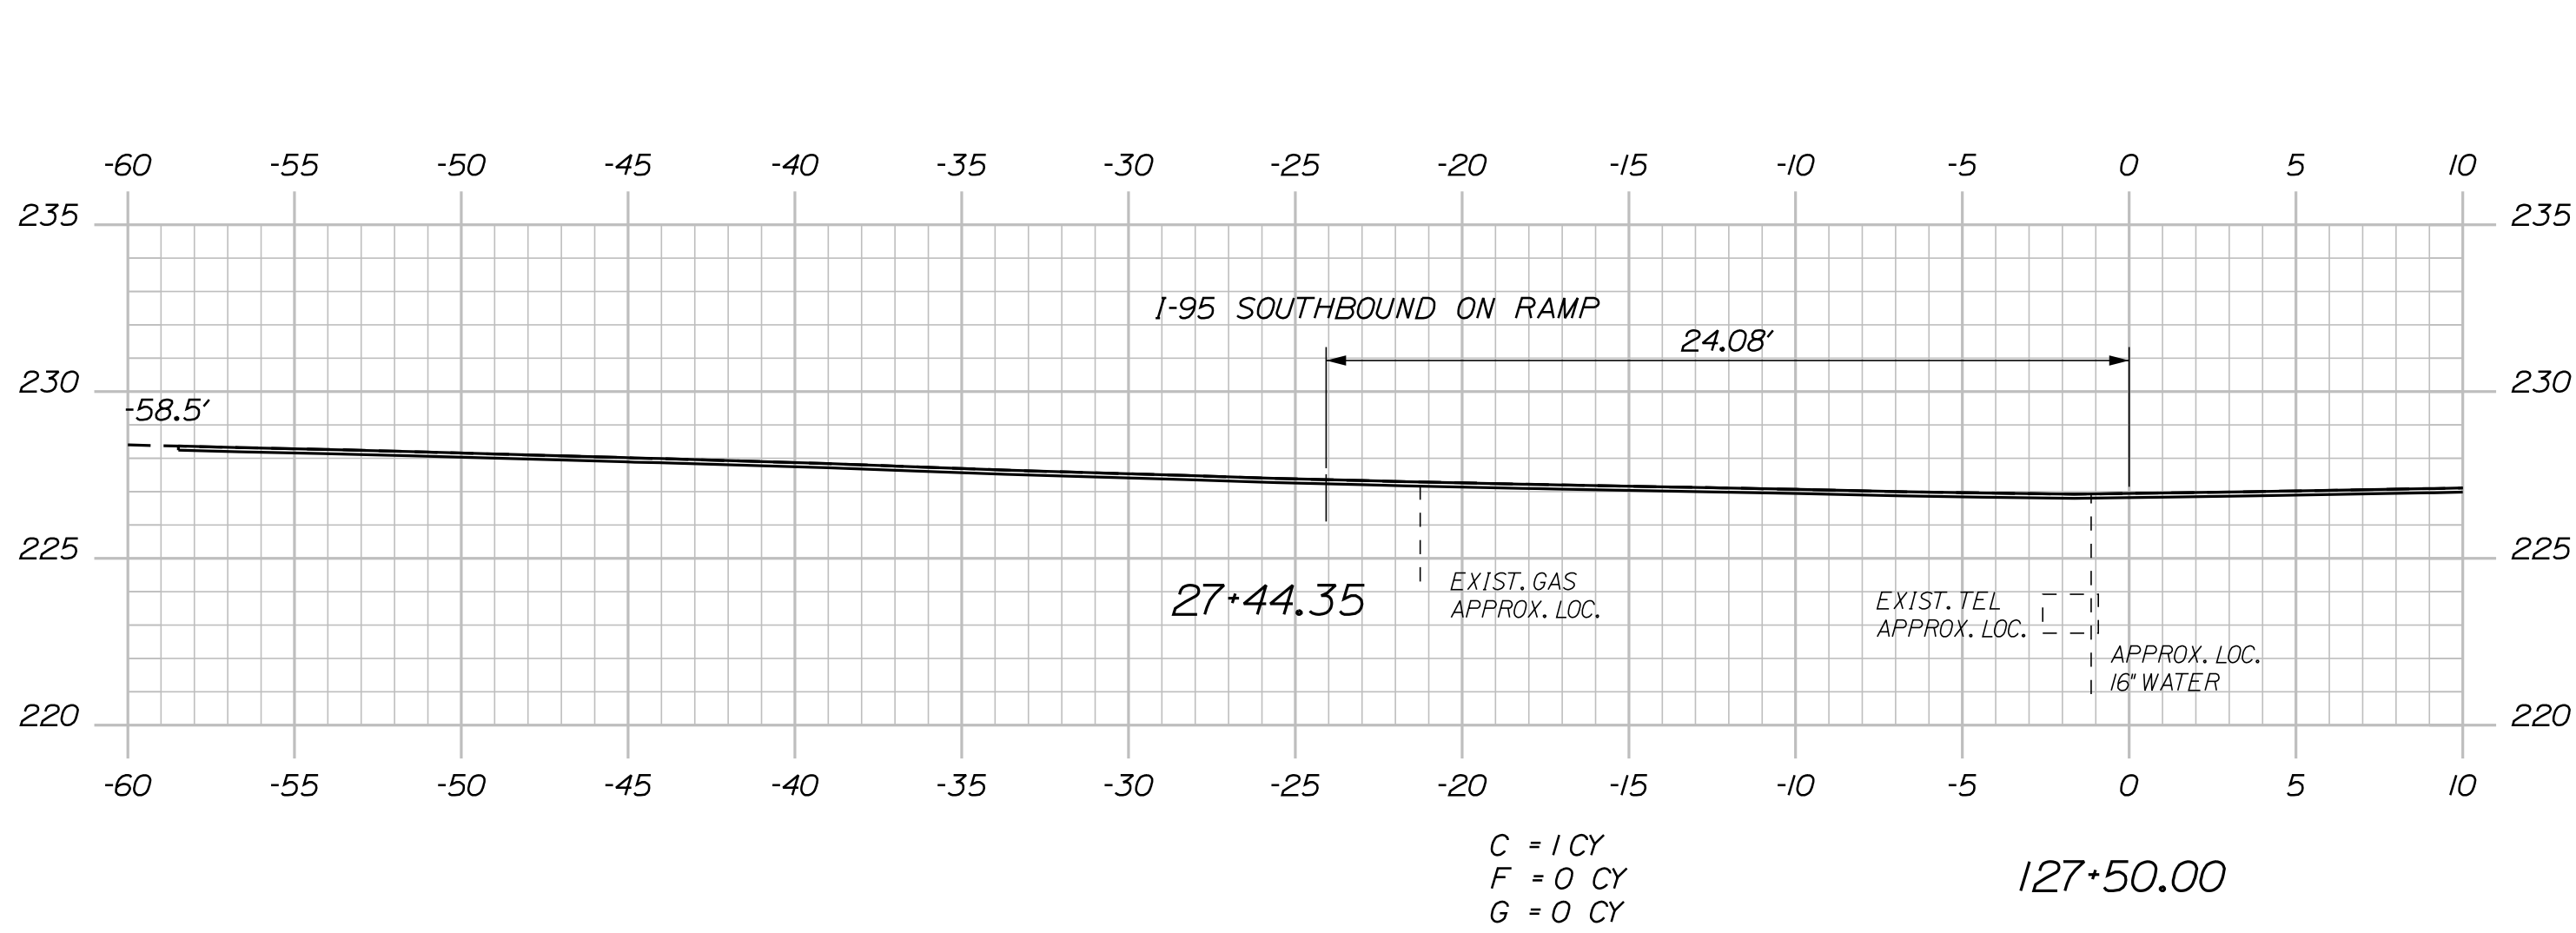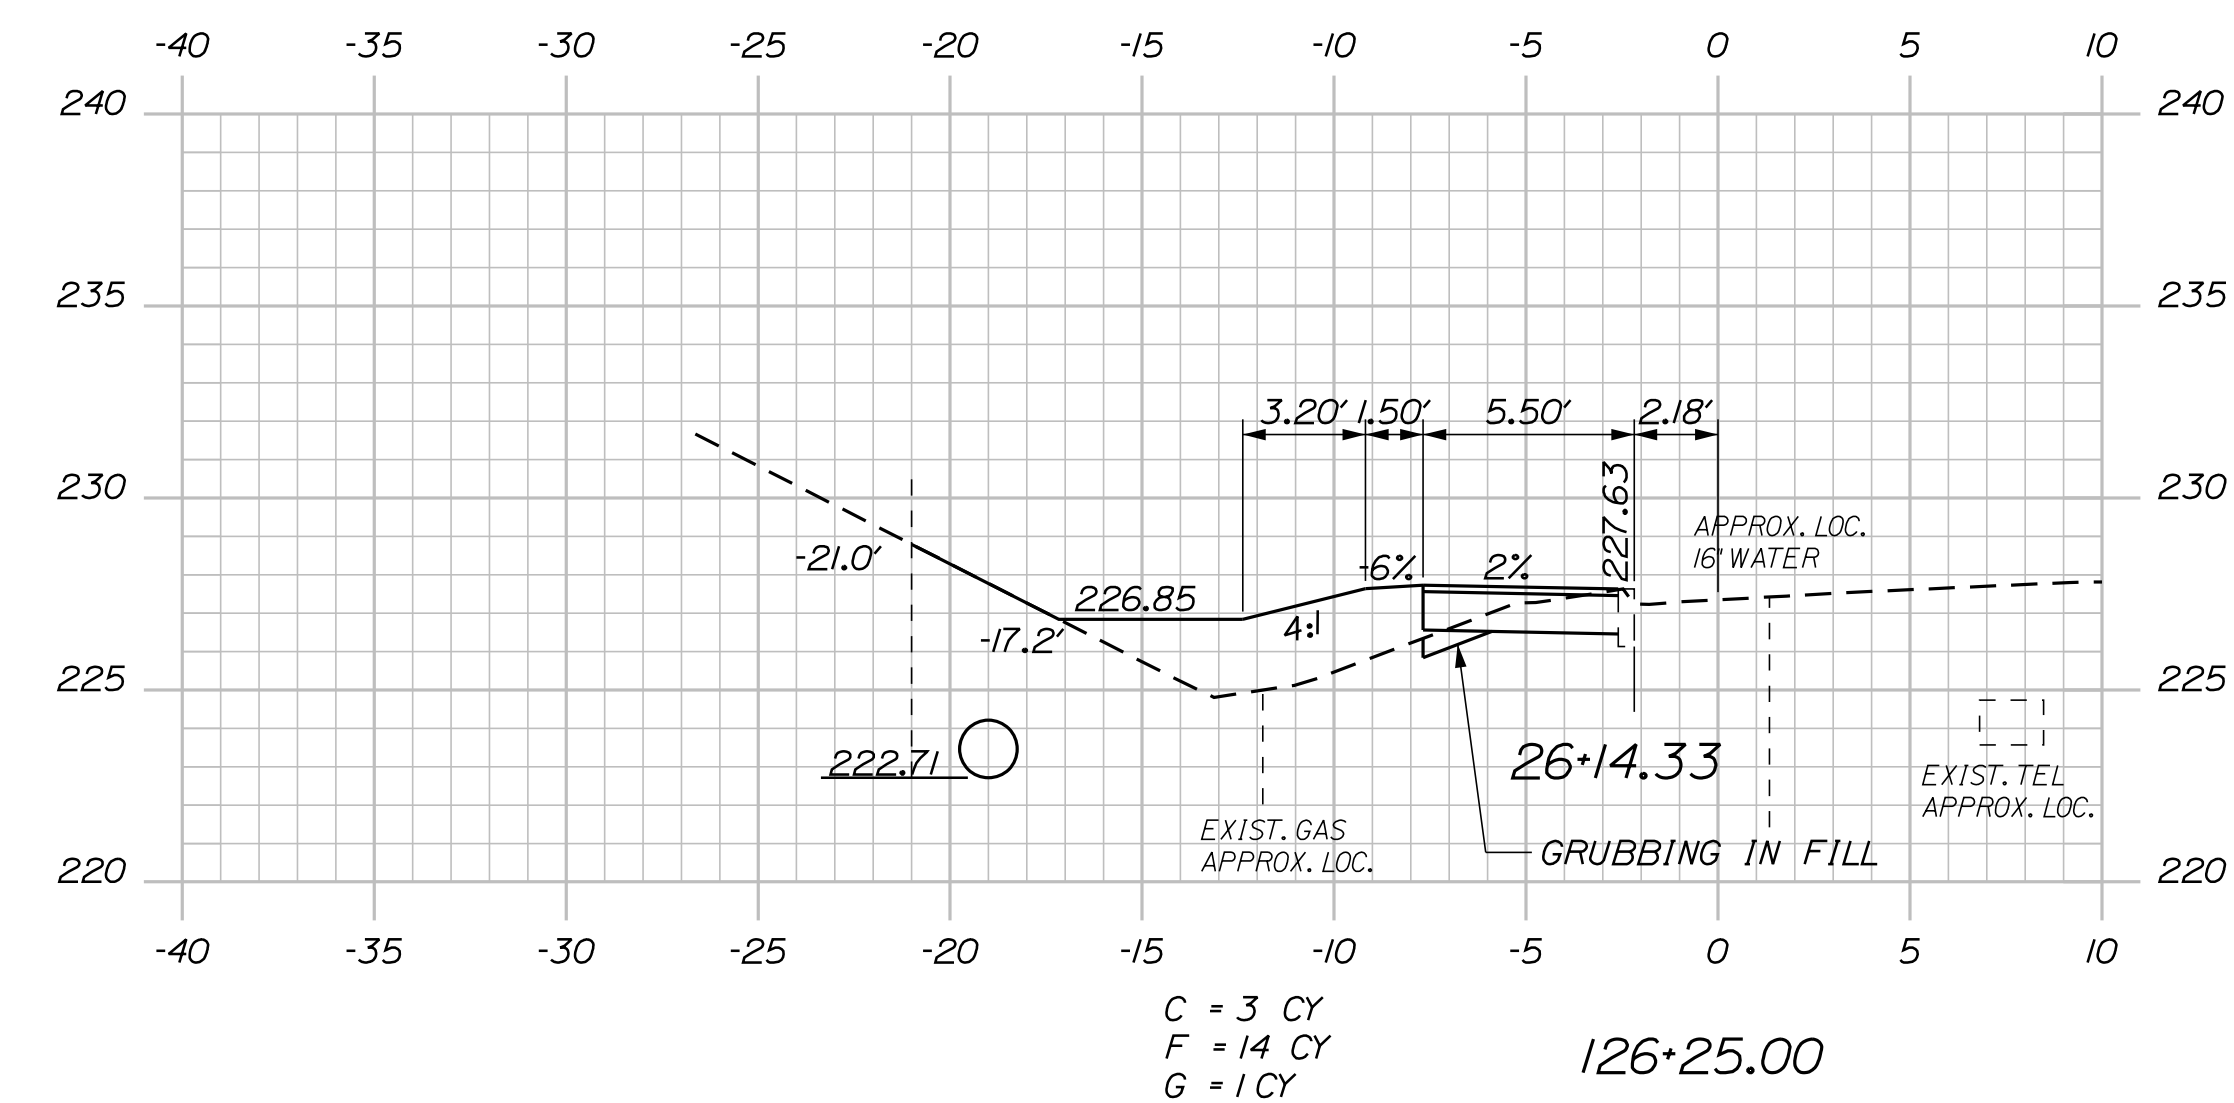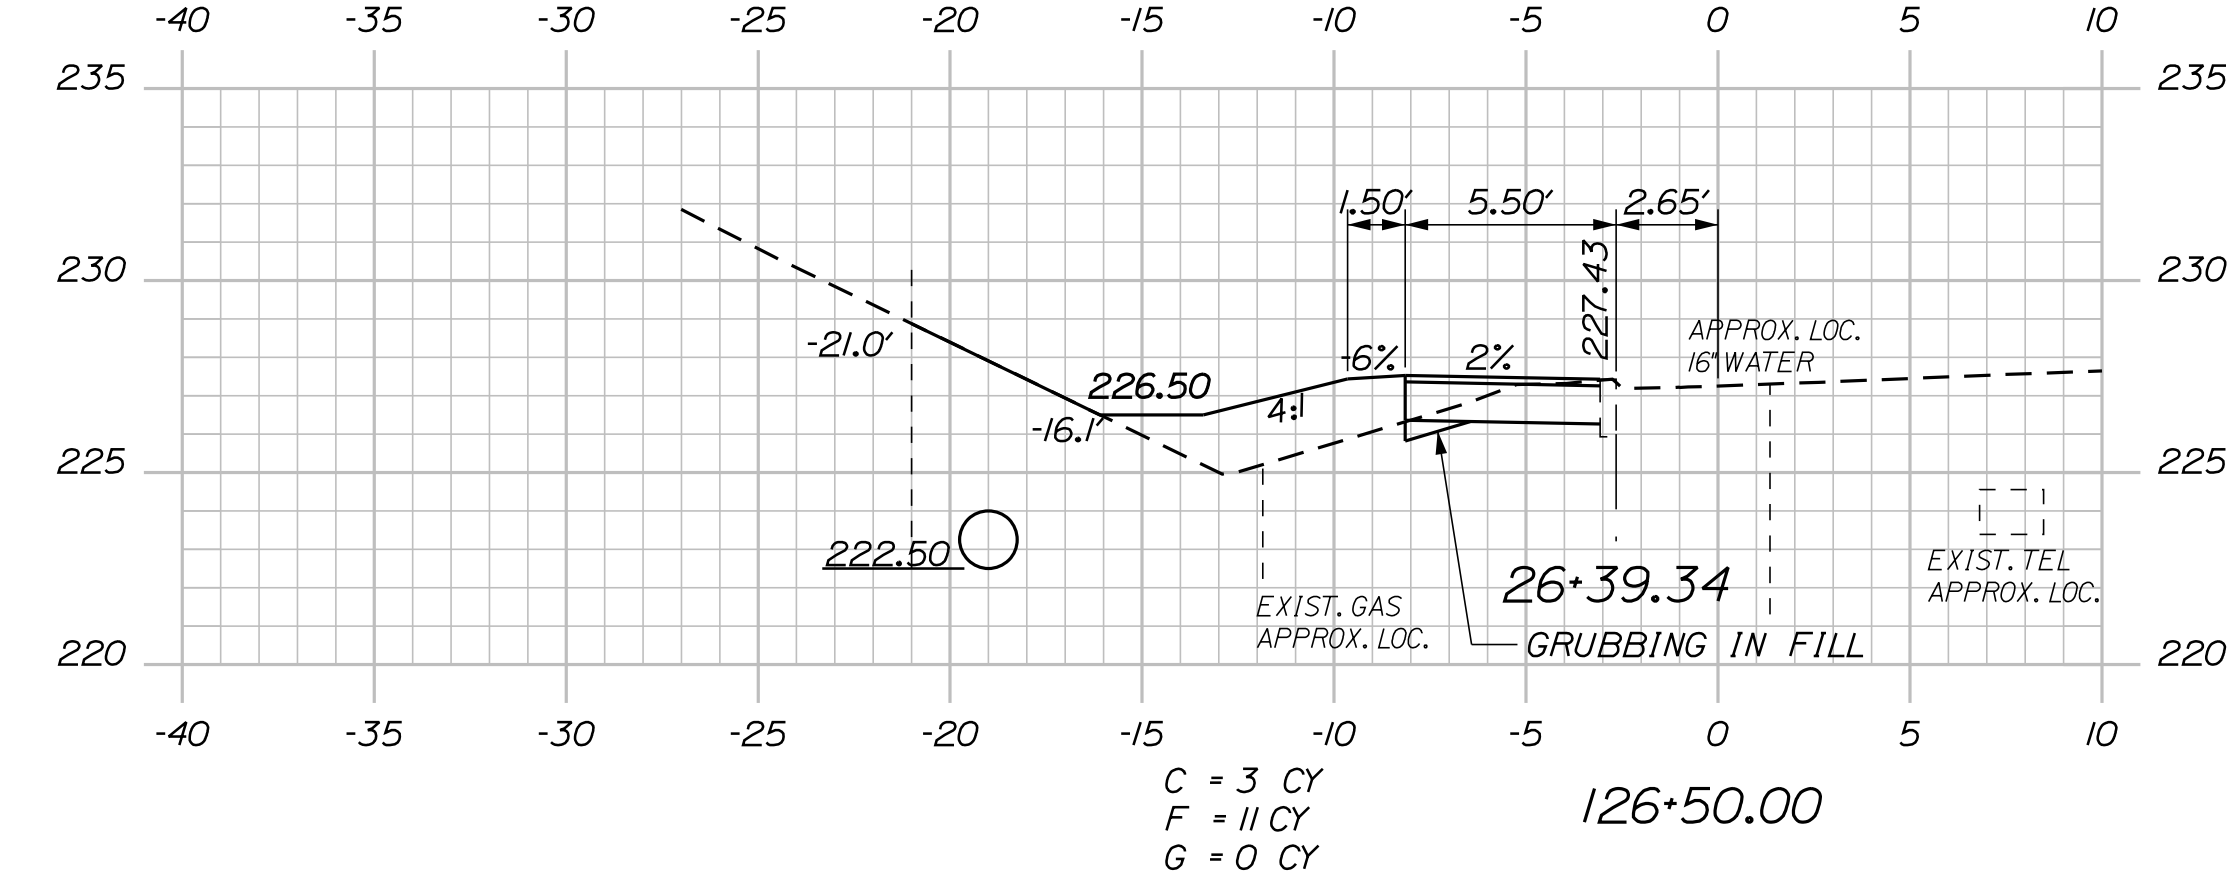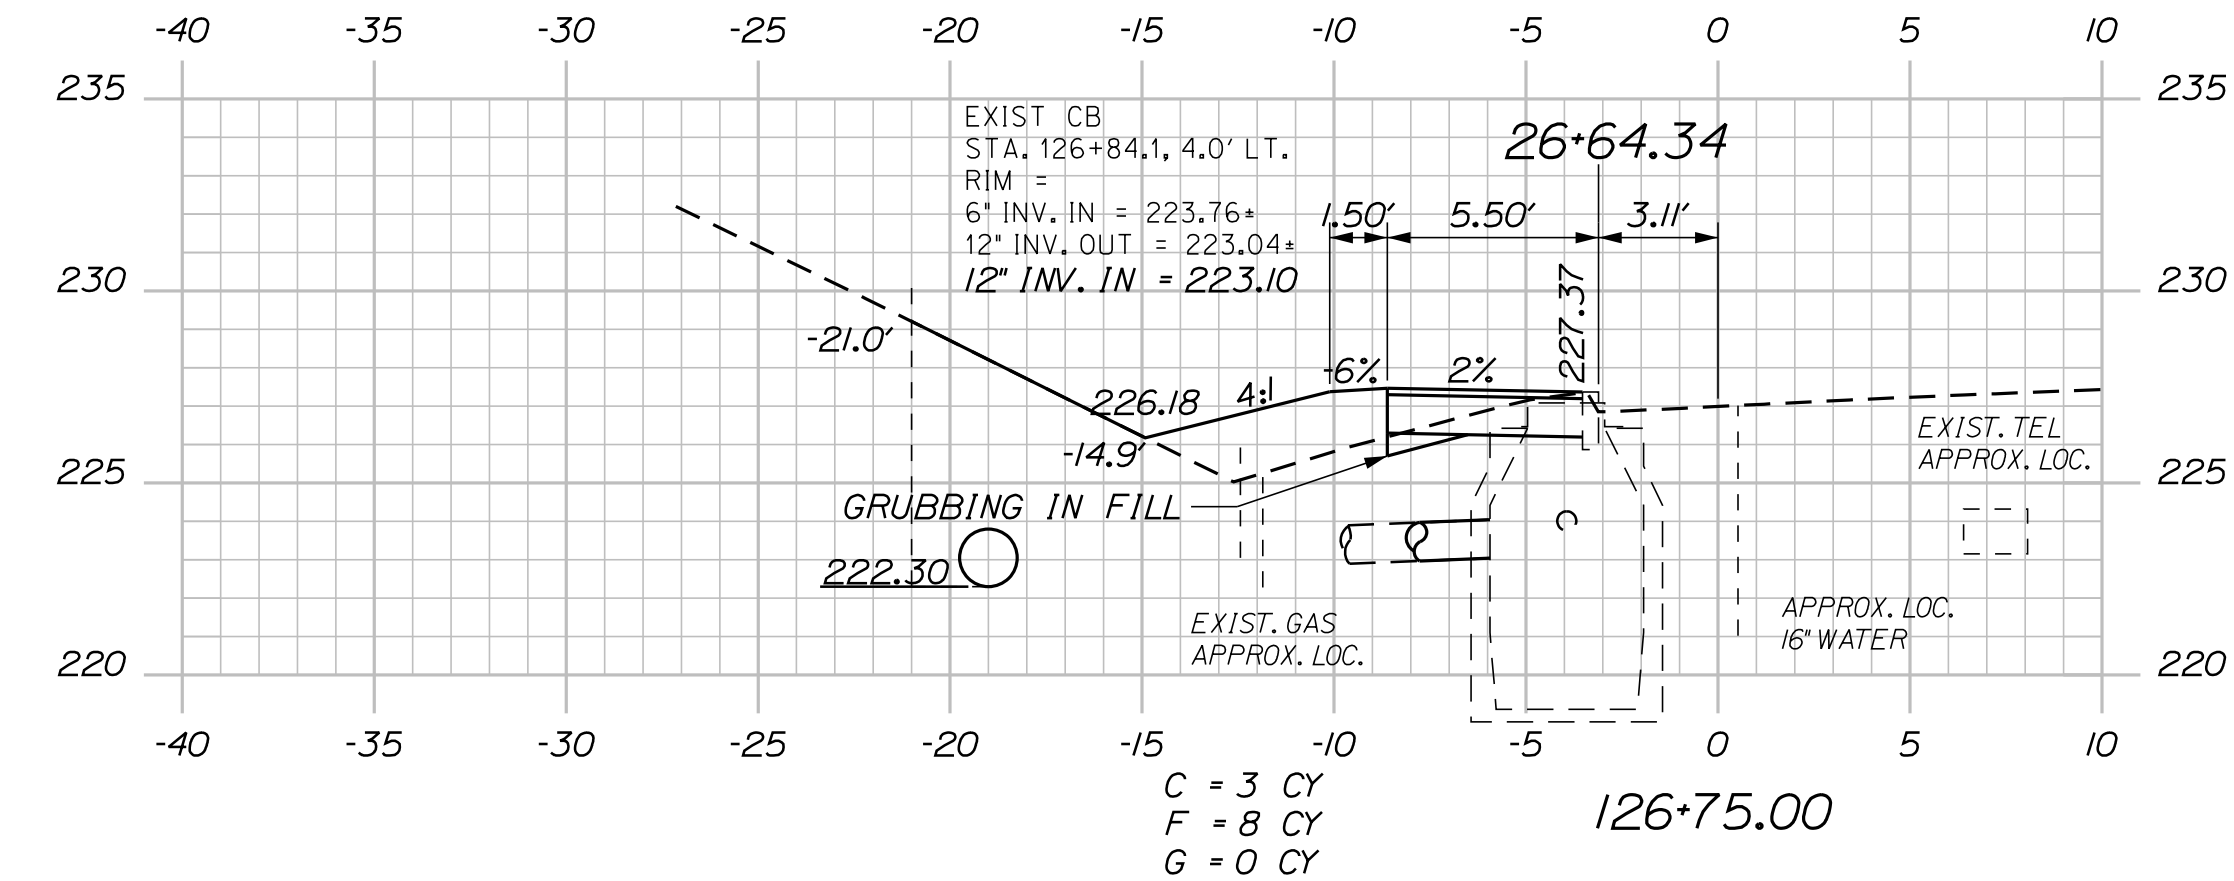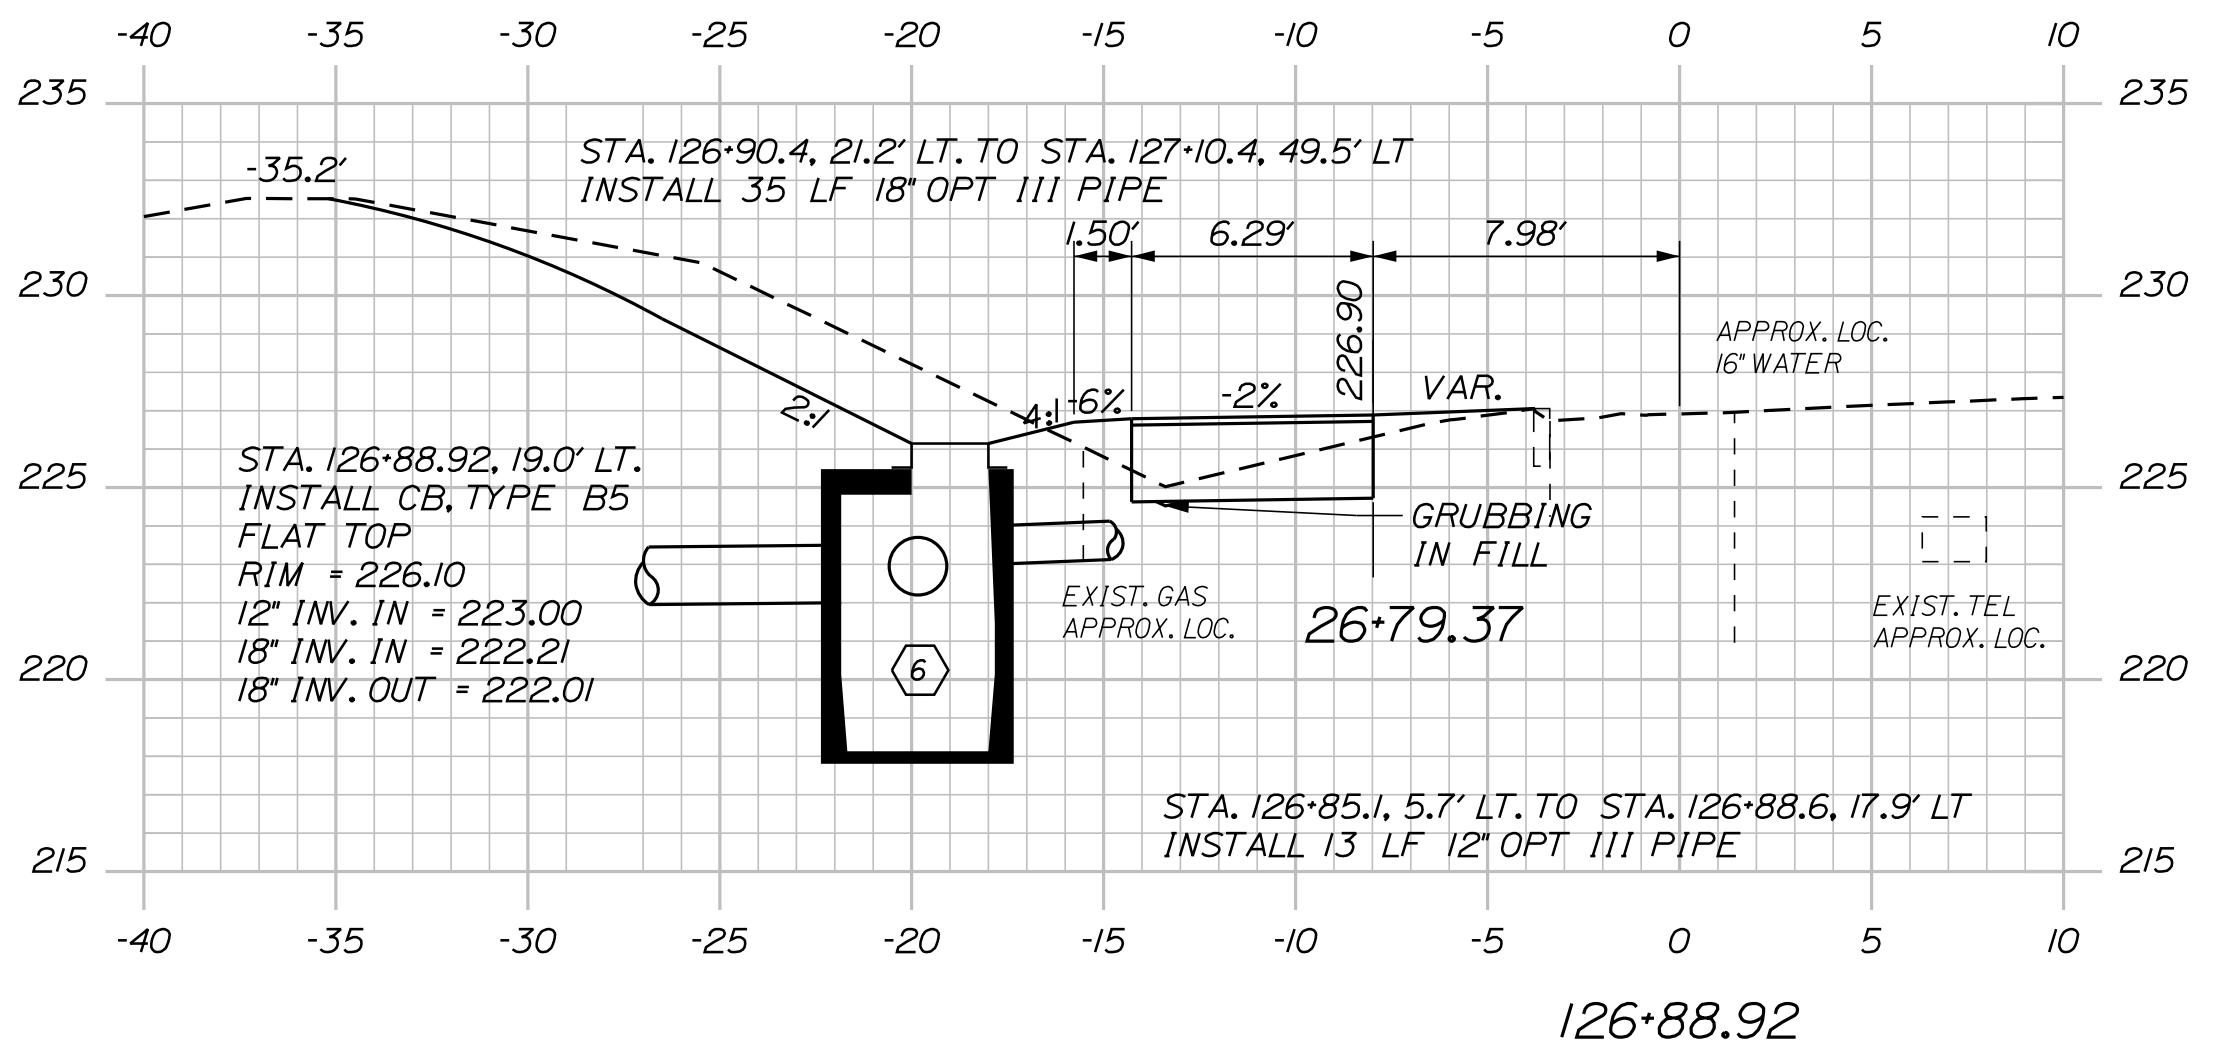

PROJ. MANAGER	BY	DATE	SIGNATURE	P.E. NUMBER	DATE
A. GORNEAU II	JLE	11/19		7960	11/11/19
DESIGN-DETAILED	ALC	11/19			
CHECKED-REVIEWED	ALC				
DESIGN-DETAILED	JLE				
DESIGN-DETAILED					
REVISIONS 1					
REVISIONS 2					
REVISIONS 3					
REVISIONS 4					
FIELD CHANGES					


AUGUSTA DRIVE
CIVIC CENTER DRIVE
CROSS SECTIONS

Date:12/2/2019

Username: common

Division: HIGHWAY

Filename: ... \039_XSECT_127+75_019.dgn

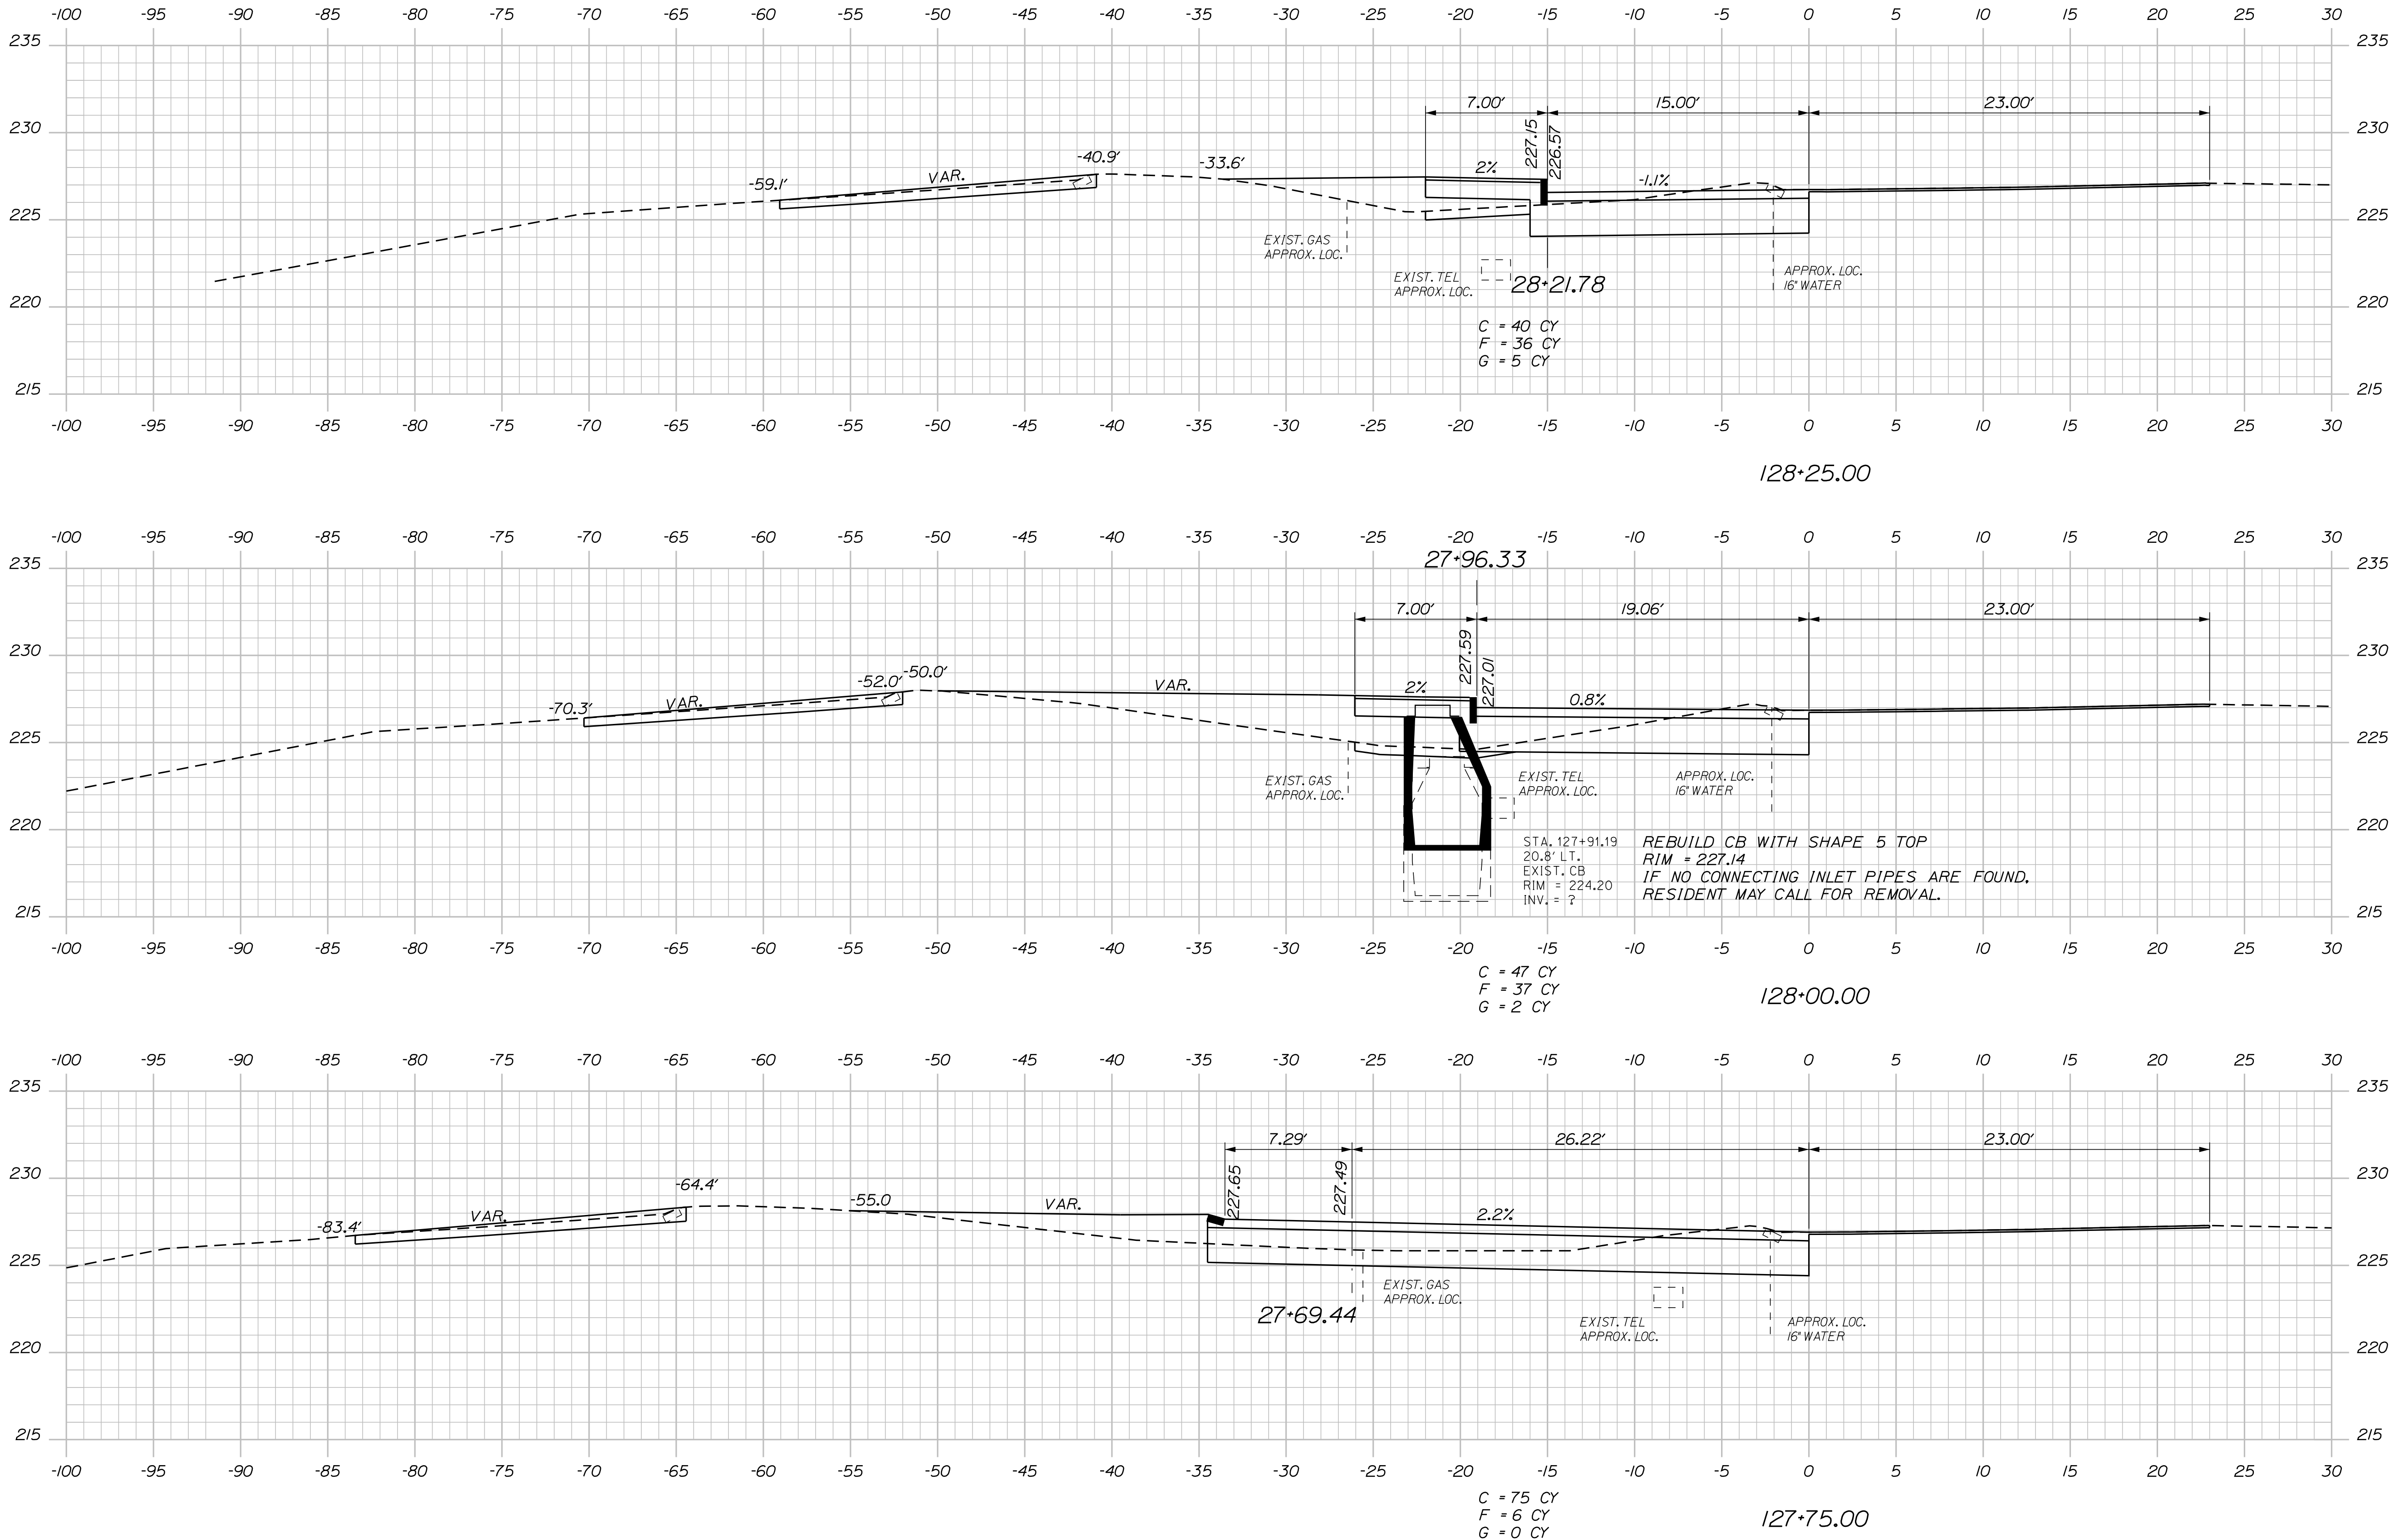

Sta. 127+75.00 to Sta. 128+25.00


STATE OF MAINE DEPARTMENT OF TRANSPORTATION	AC-STP-1940(200)X		WIN 019402.00	HIGHWAY PLANS
	LICENSED PROFESSIONAL ENGINEER JAMES L. JARVIS No. 7880			
AUGUSTA CIVIC CENTER DRIVE	SIGNATURE	7960	P.E. NUMBER	11/11/19
	DATE	11-19	DATE	
	BY	JLE	DATE	
	PROJ. MANAGER	A. GORNEAU II	DATE	
	DESIGN-DETAILED	ALC	DATE	
CROSS SECTIONS	CHECKED-REVIEWED	ALC	DATE	
	DESIGN-DETAILED	JLE	DATE	
	REVISIONS 1		DATE	
	REVISIONS 2		DATE	
	REVISIONS 3		DATE	
SHEET NUMBER	39			
OF 52				

Date:12/2/2019

Username: common



Division: HIGHWAY








Filename: ... \040_XSECT_128+50_020.dgn

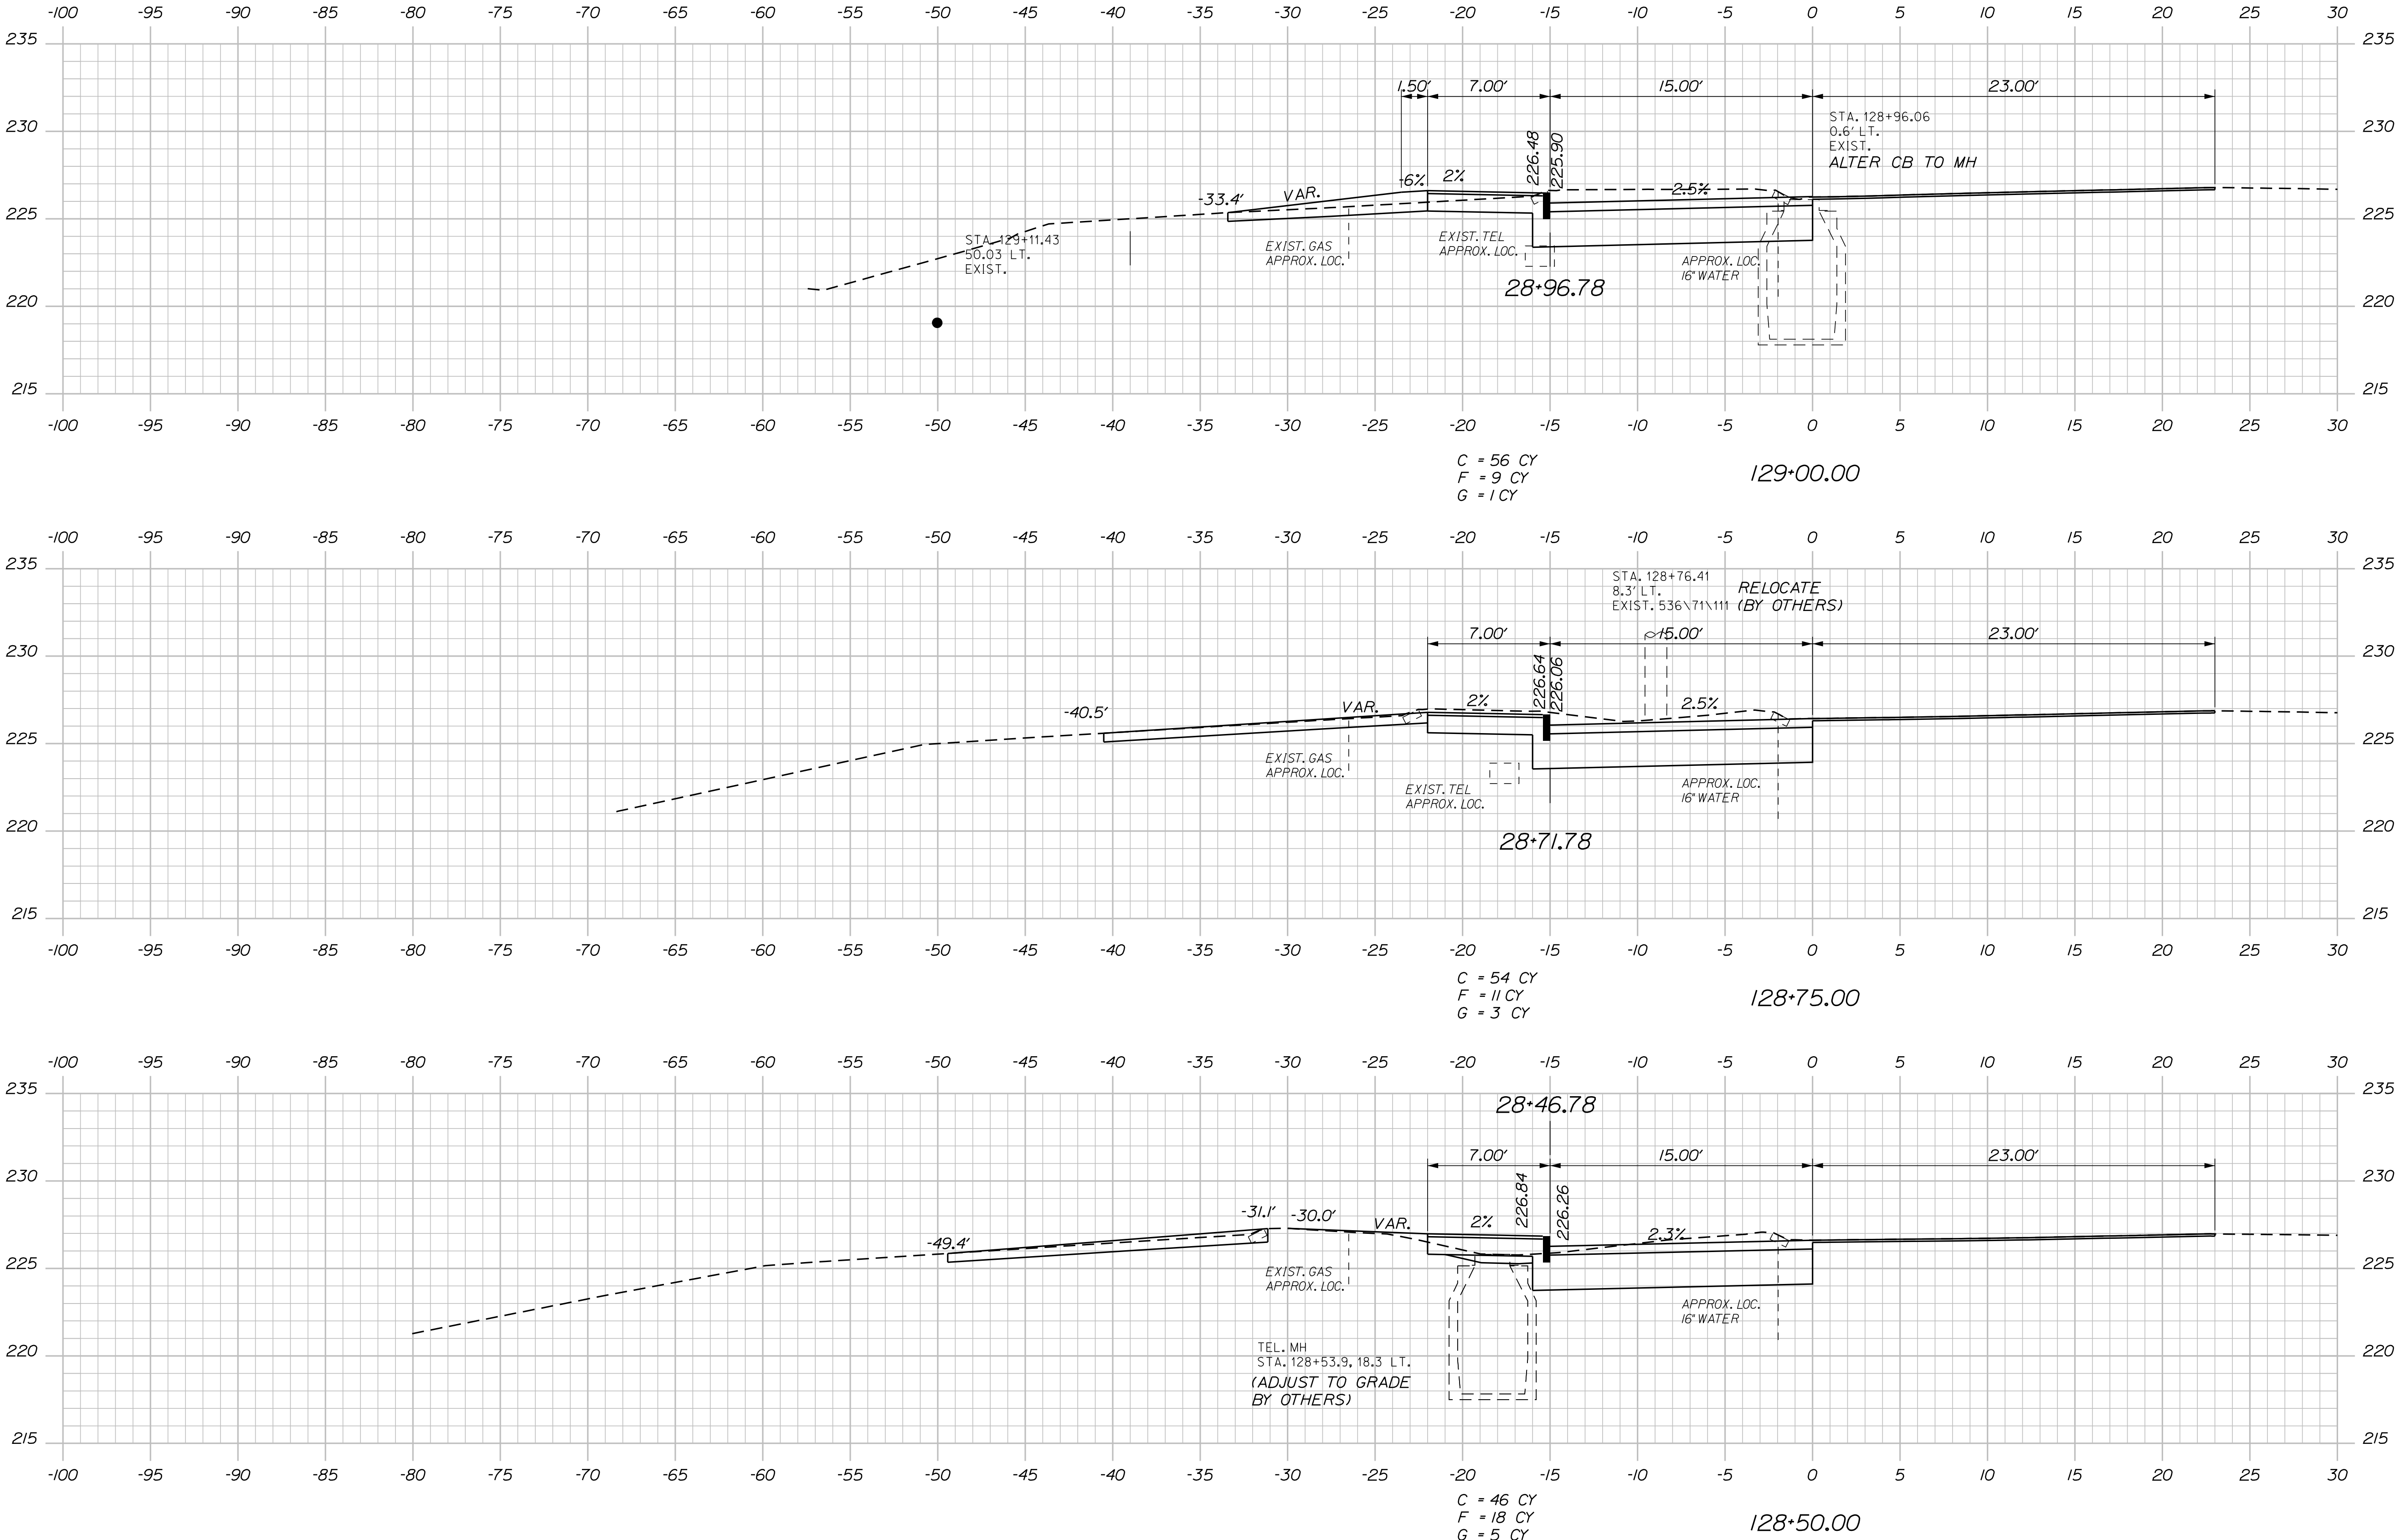

Sta. 128+50.00 to Sta. 129+00.00

STATE OF MAINE DEPARTMENT OF TRANSPORTATION	AC-STP-1940(200)X		WIN 019402.00	HIGHWAY PLANS
	Professional Engineer JAMES L. EASON No. 7890			
AUGUSTA DRIVE CIVIC CENTER DRIVE	SIGNATURE	7960	P.E. NUMBER	11/11/19
	DATE	11/19	DATE	11/19
SHEET NUMBER 40 OF 52	PROJ. MANAGER	A. GORNEAU II	BY	JLE
	DESIGN-DETAILED	ALC	CHECKED-REVIEWED	ALC
CROSS SECTIONS	DESIGN-DETAILED	JLE	DESIGN-DETAILED	JLE
	REVISIONS 1		REVISIONS 2	
	REVISIONS 3		REVISIONS 4	
	FIELD CHANGES			

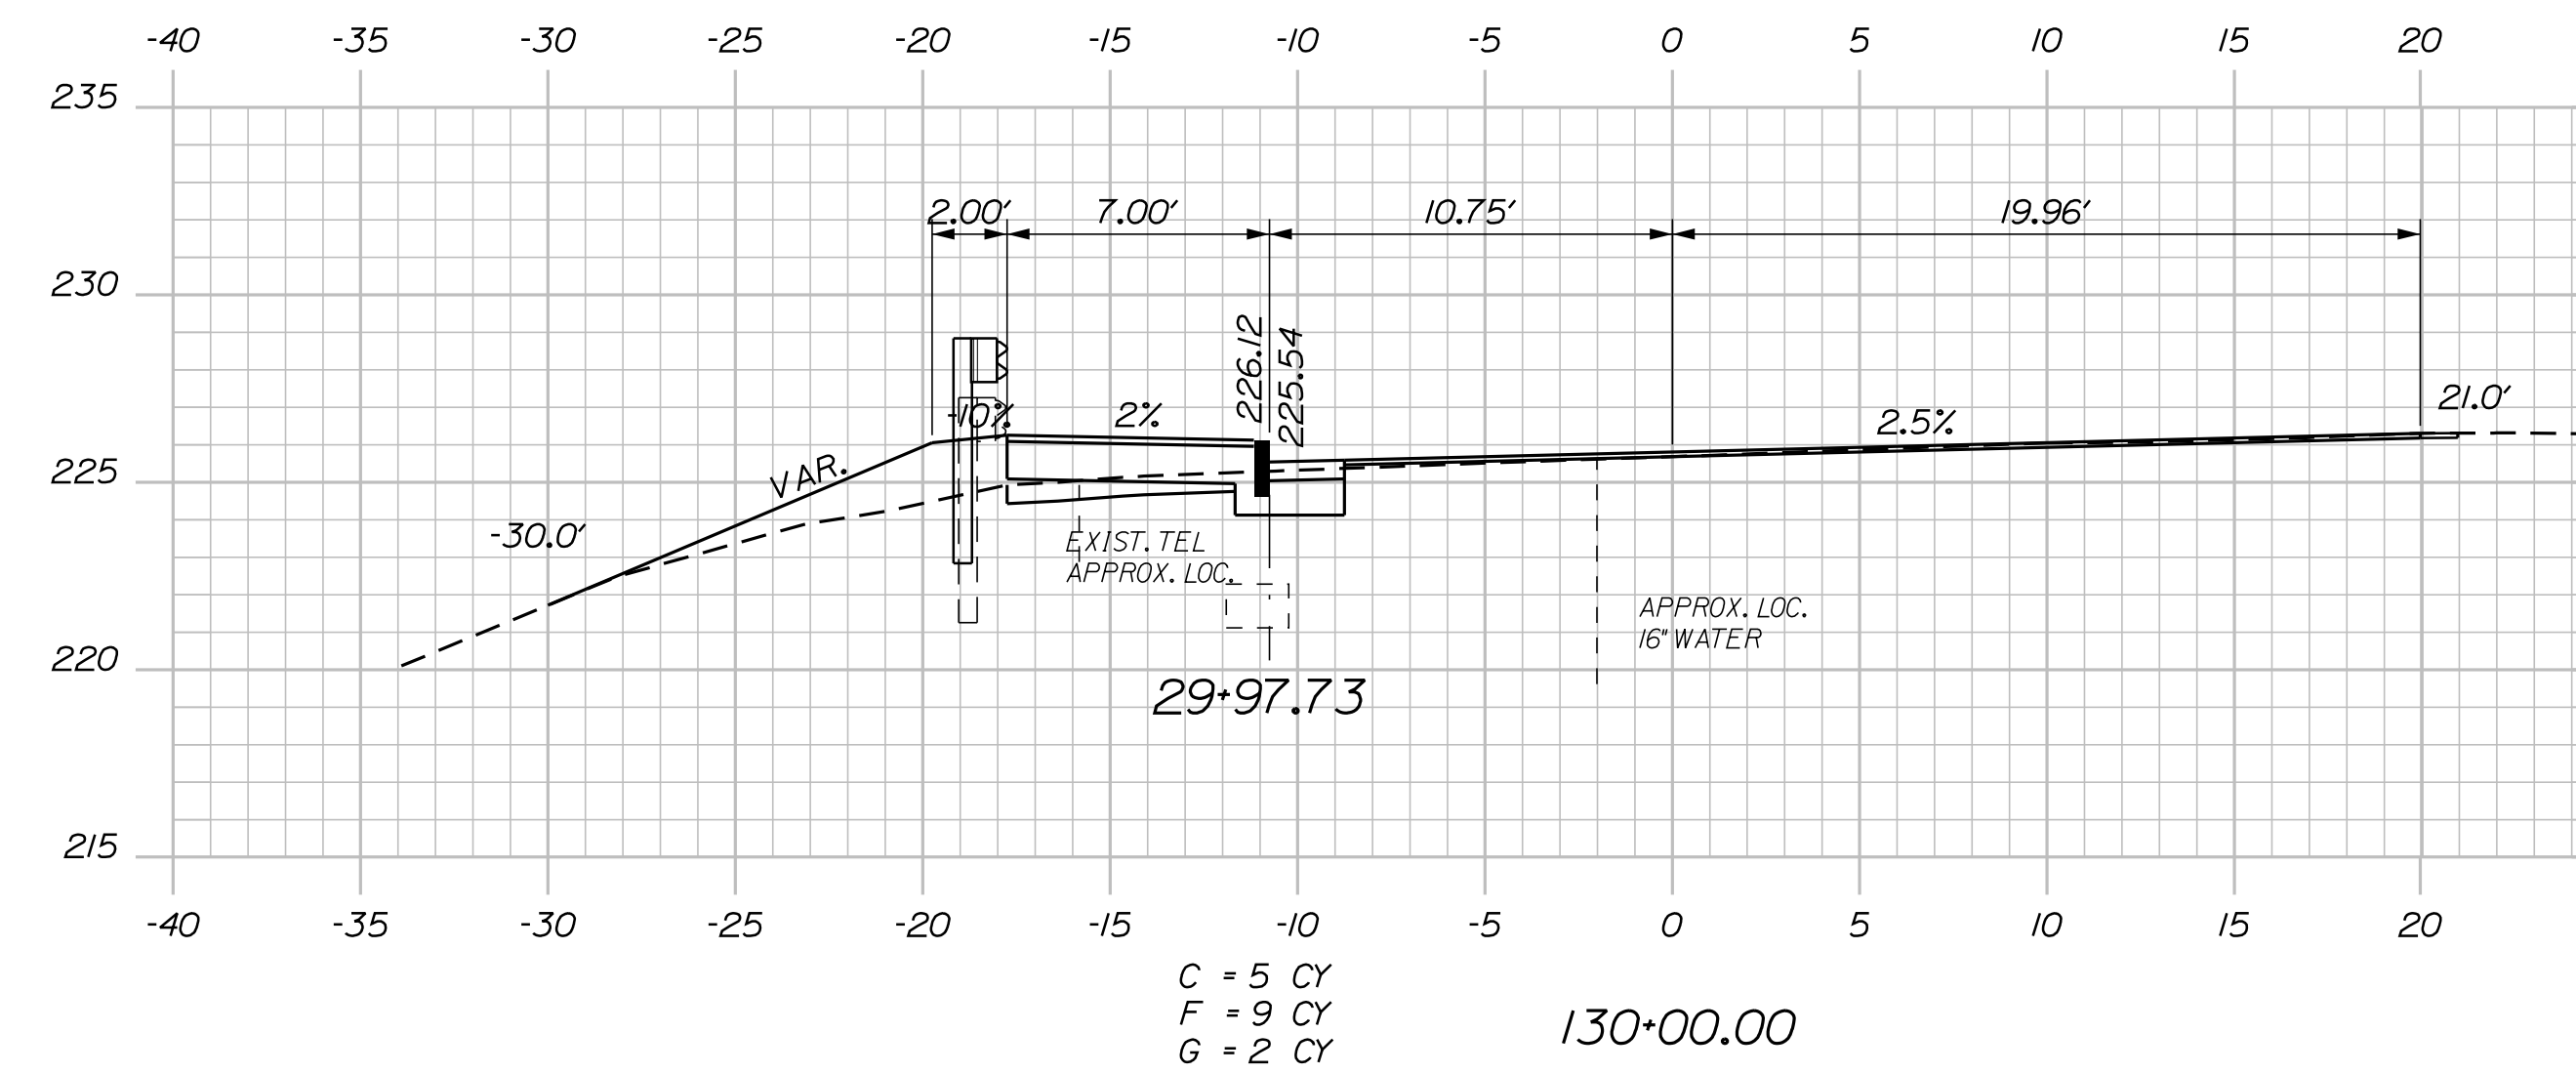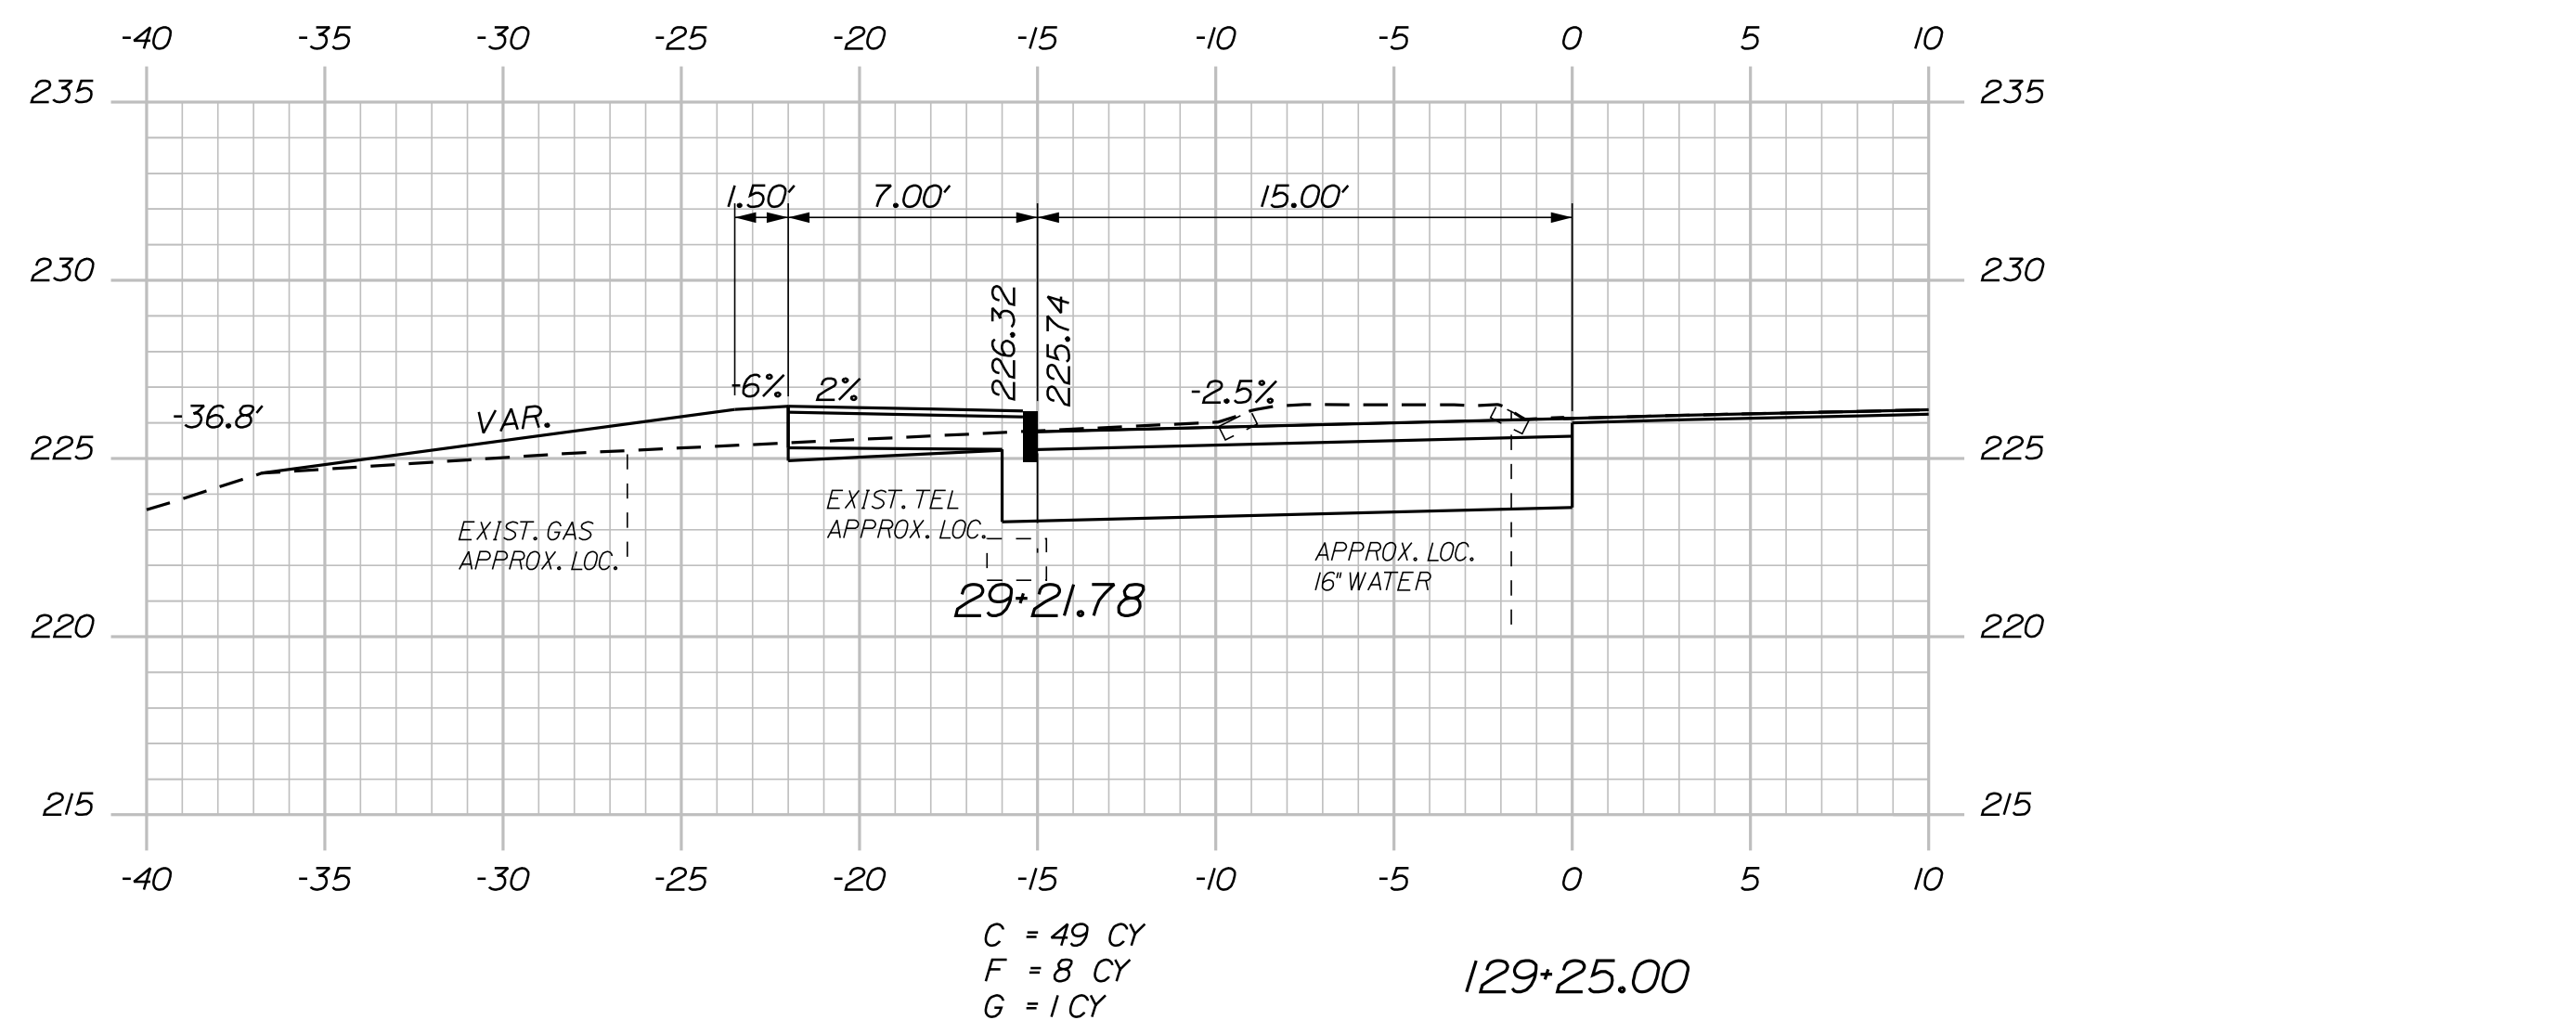

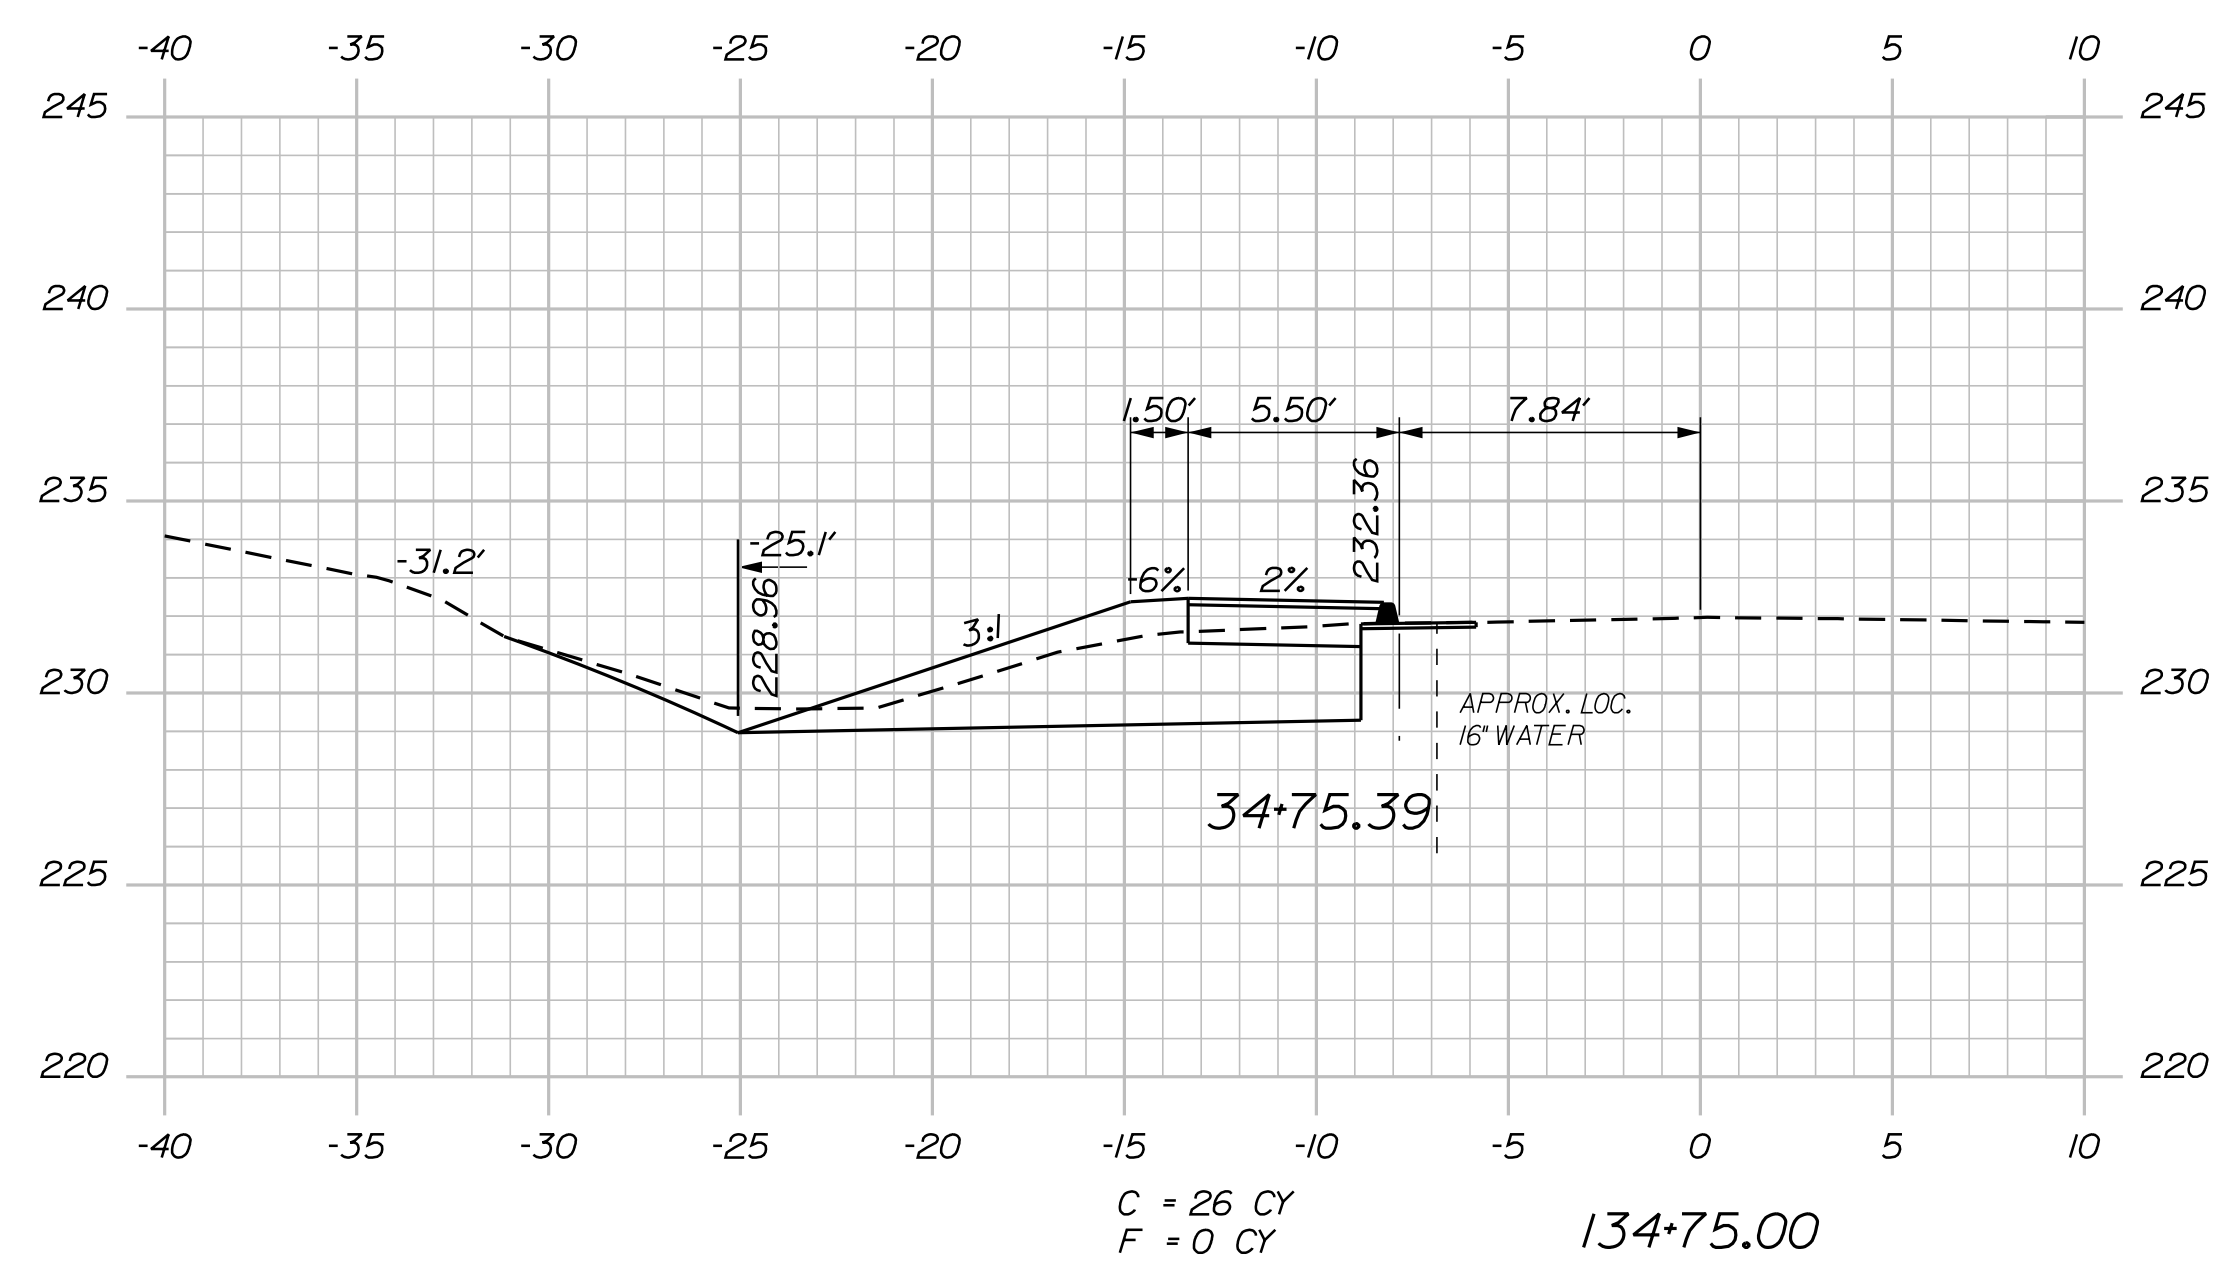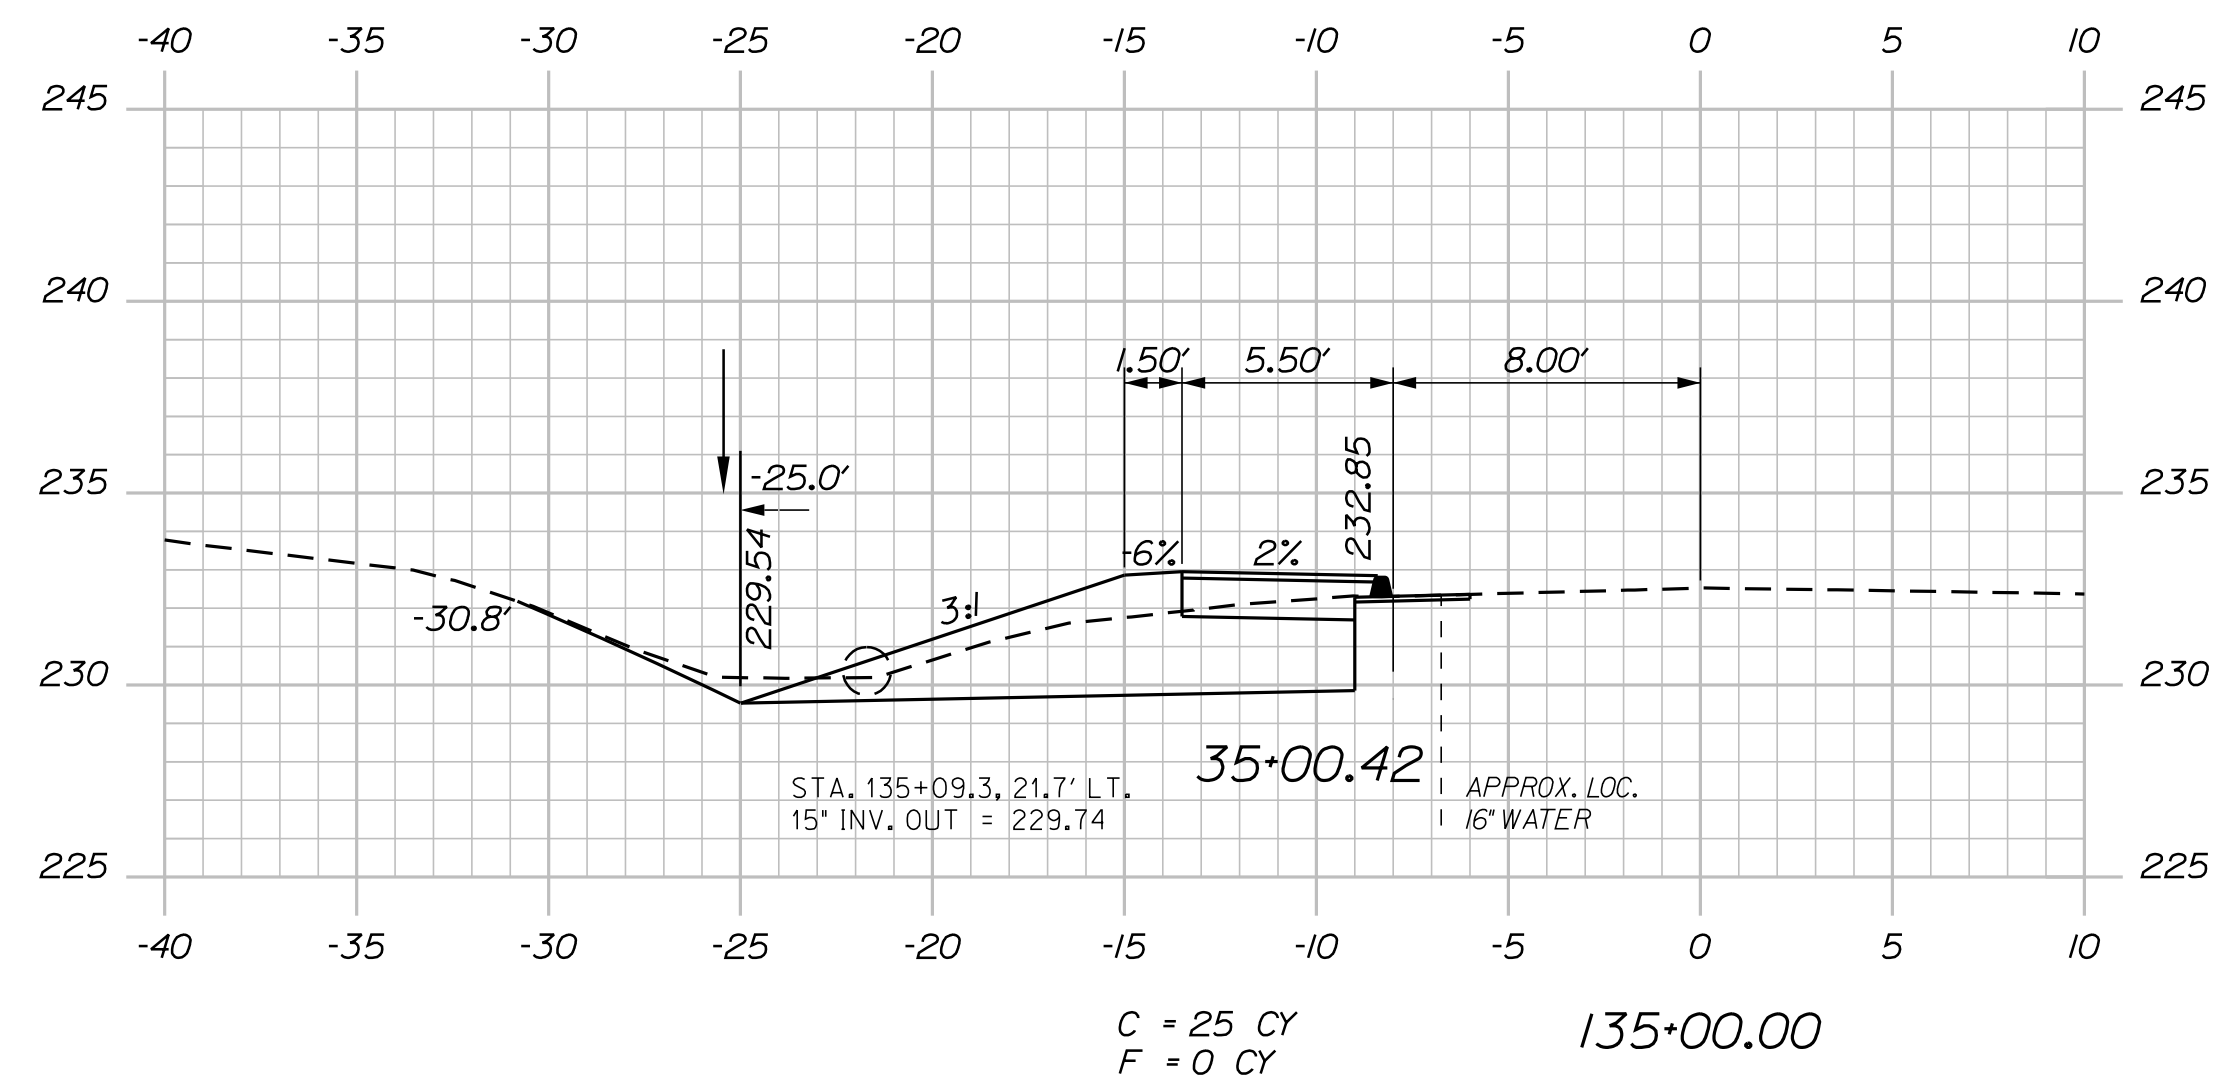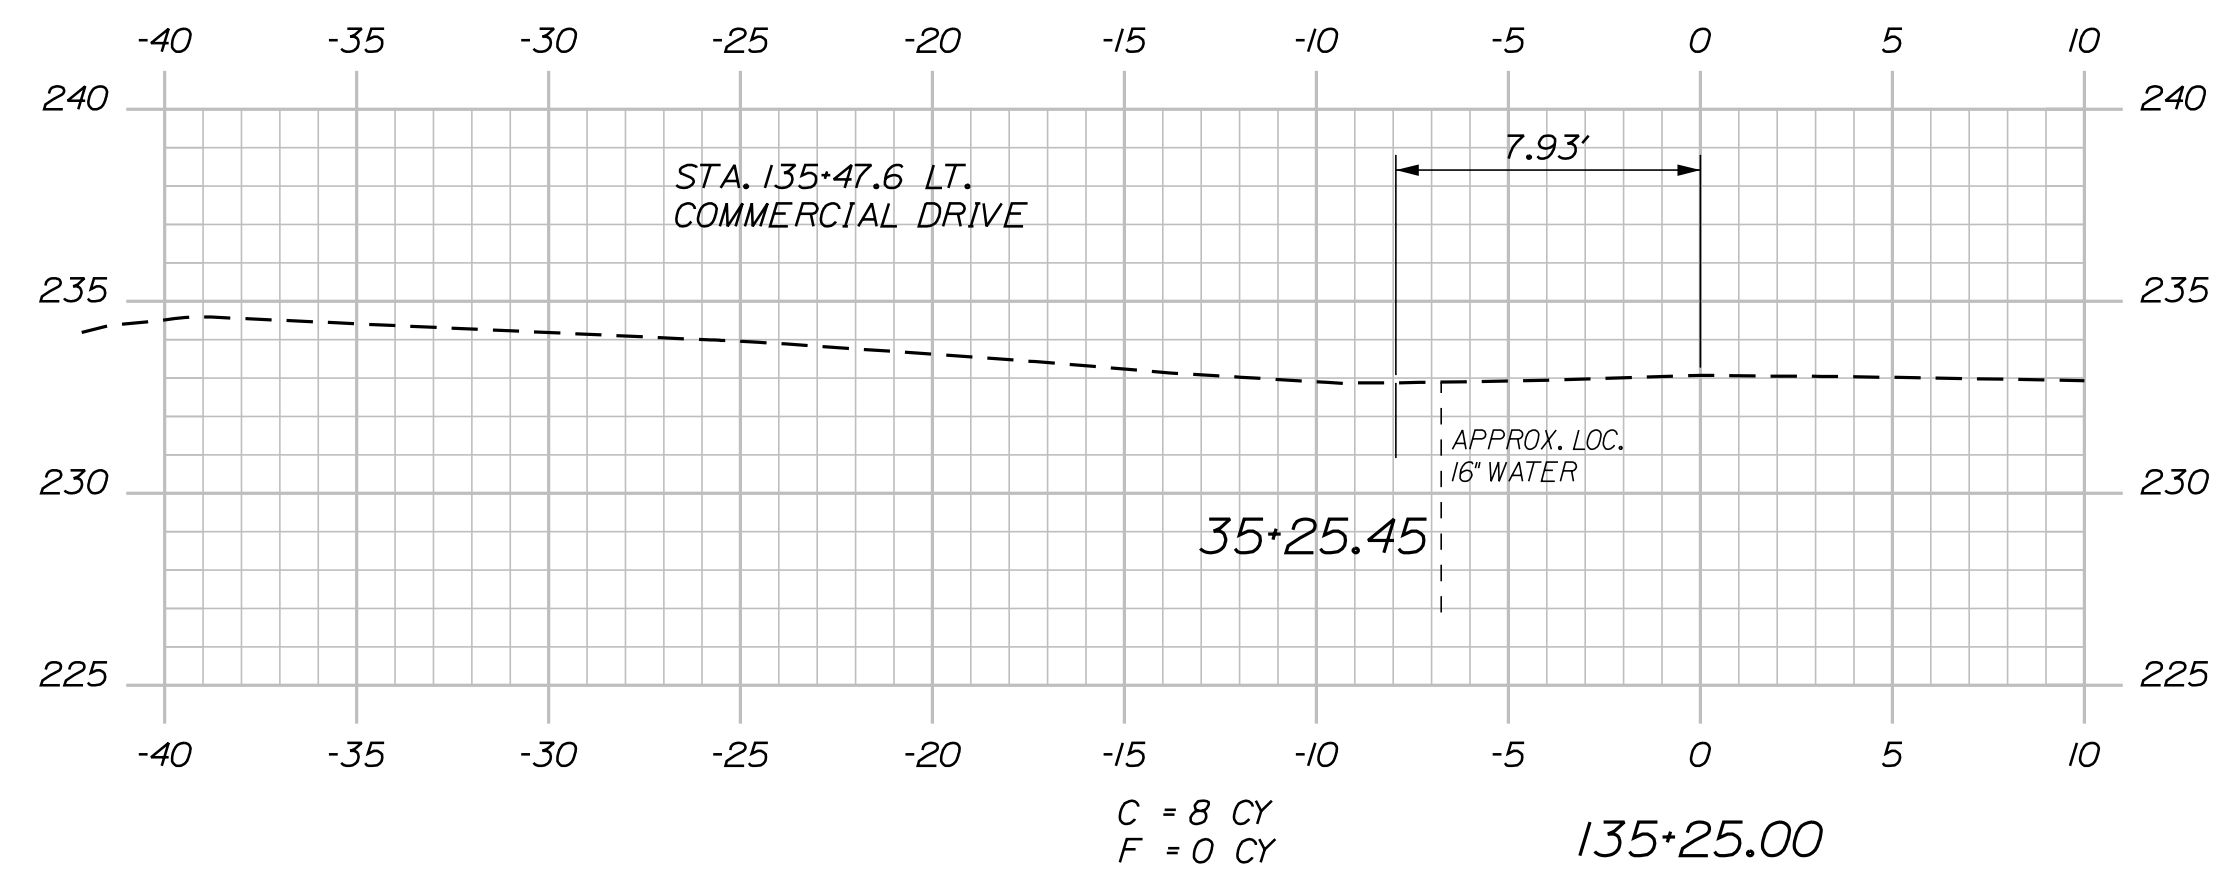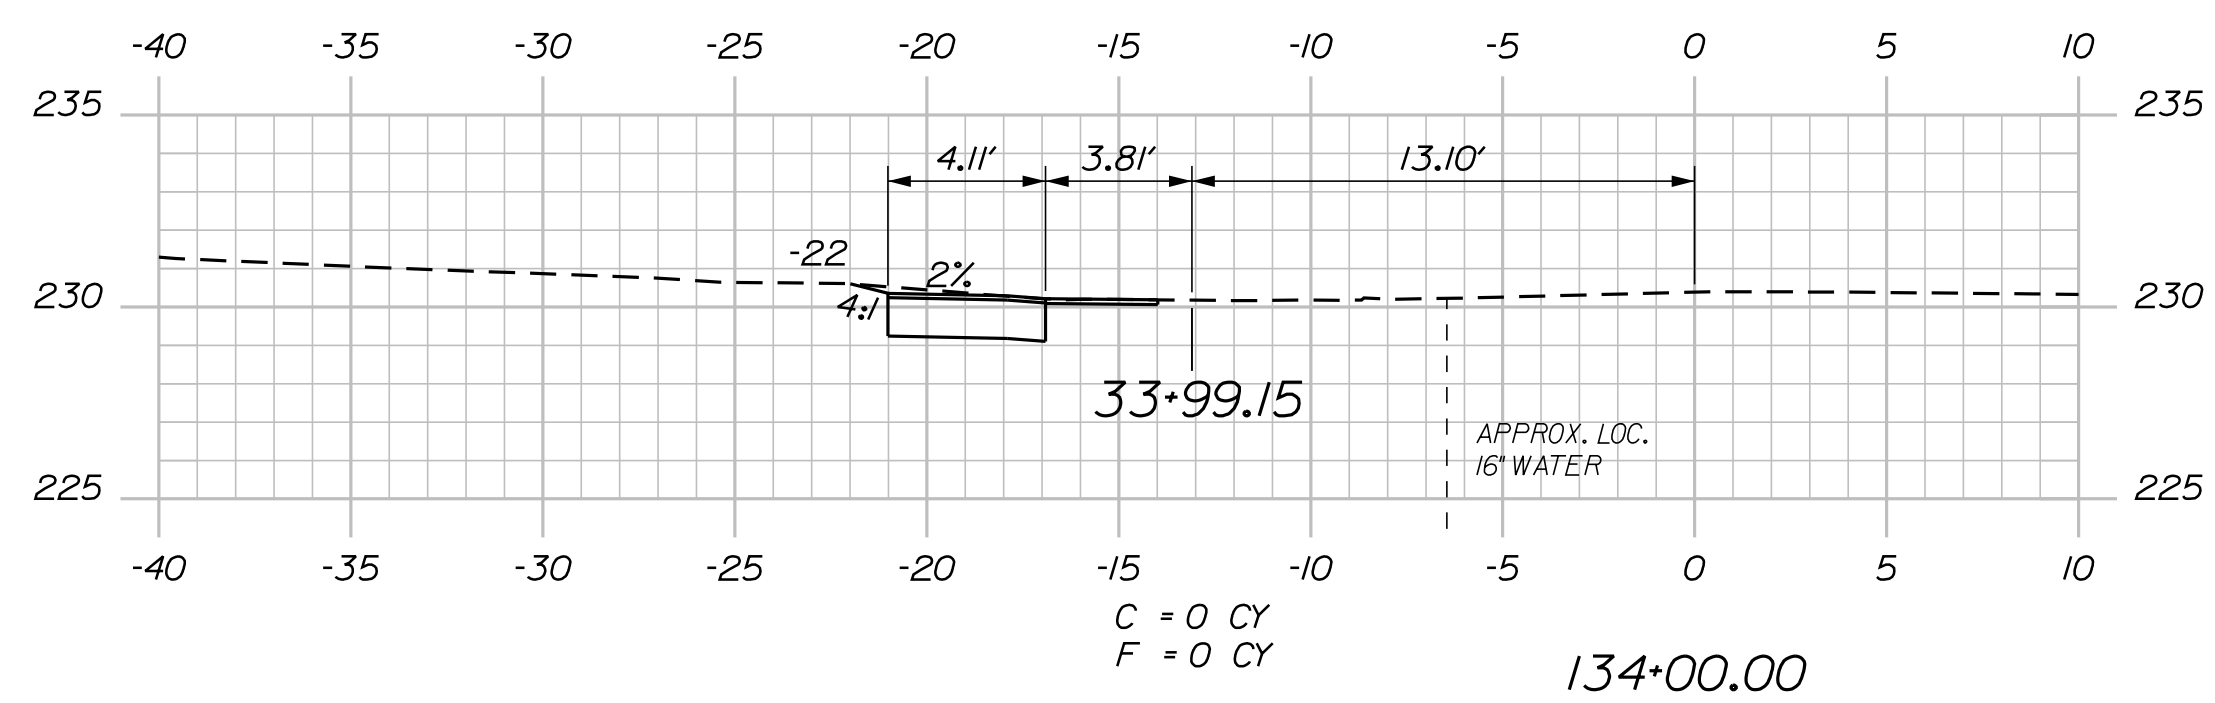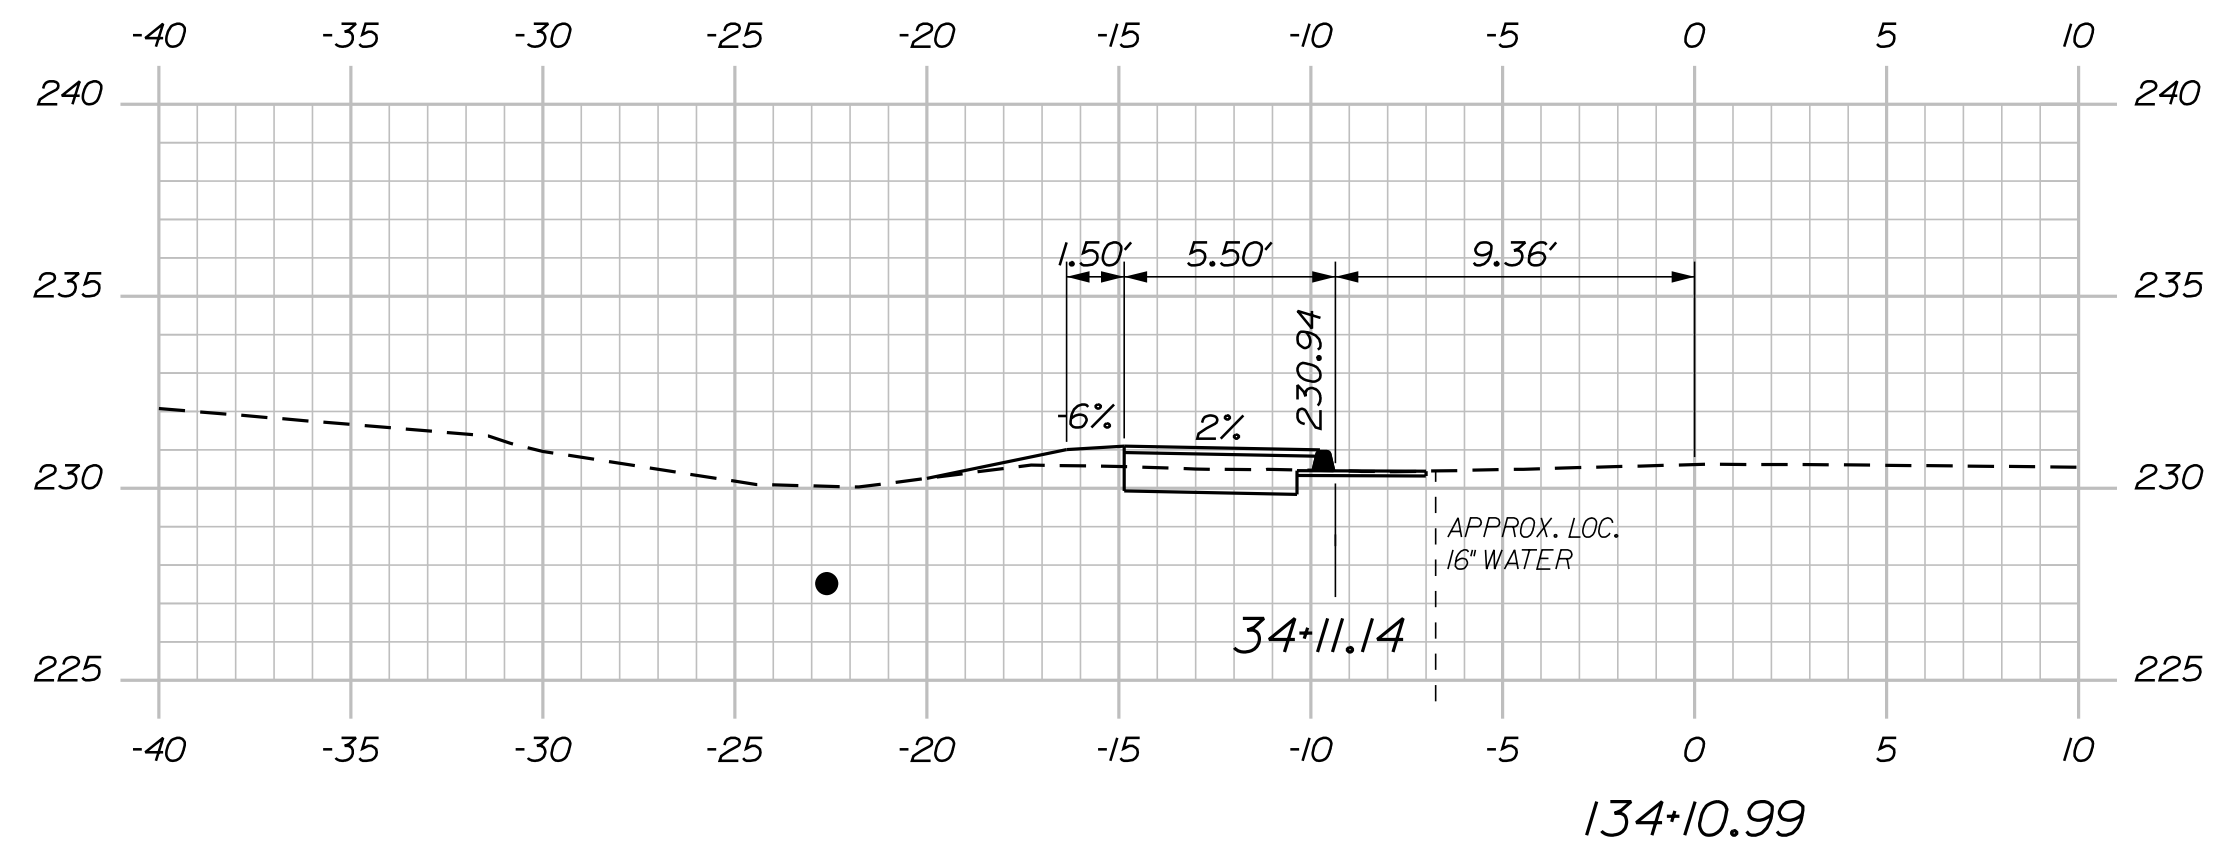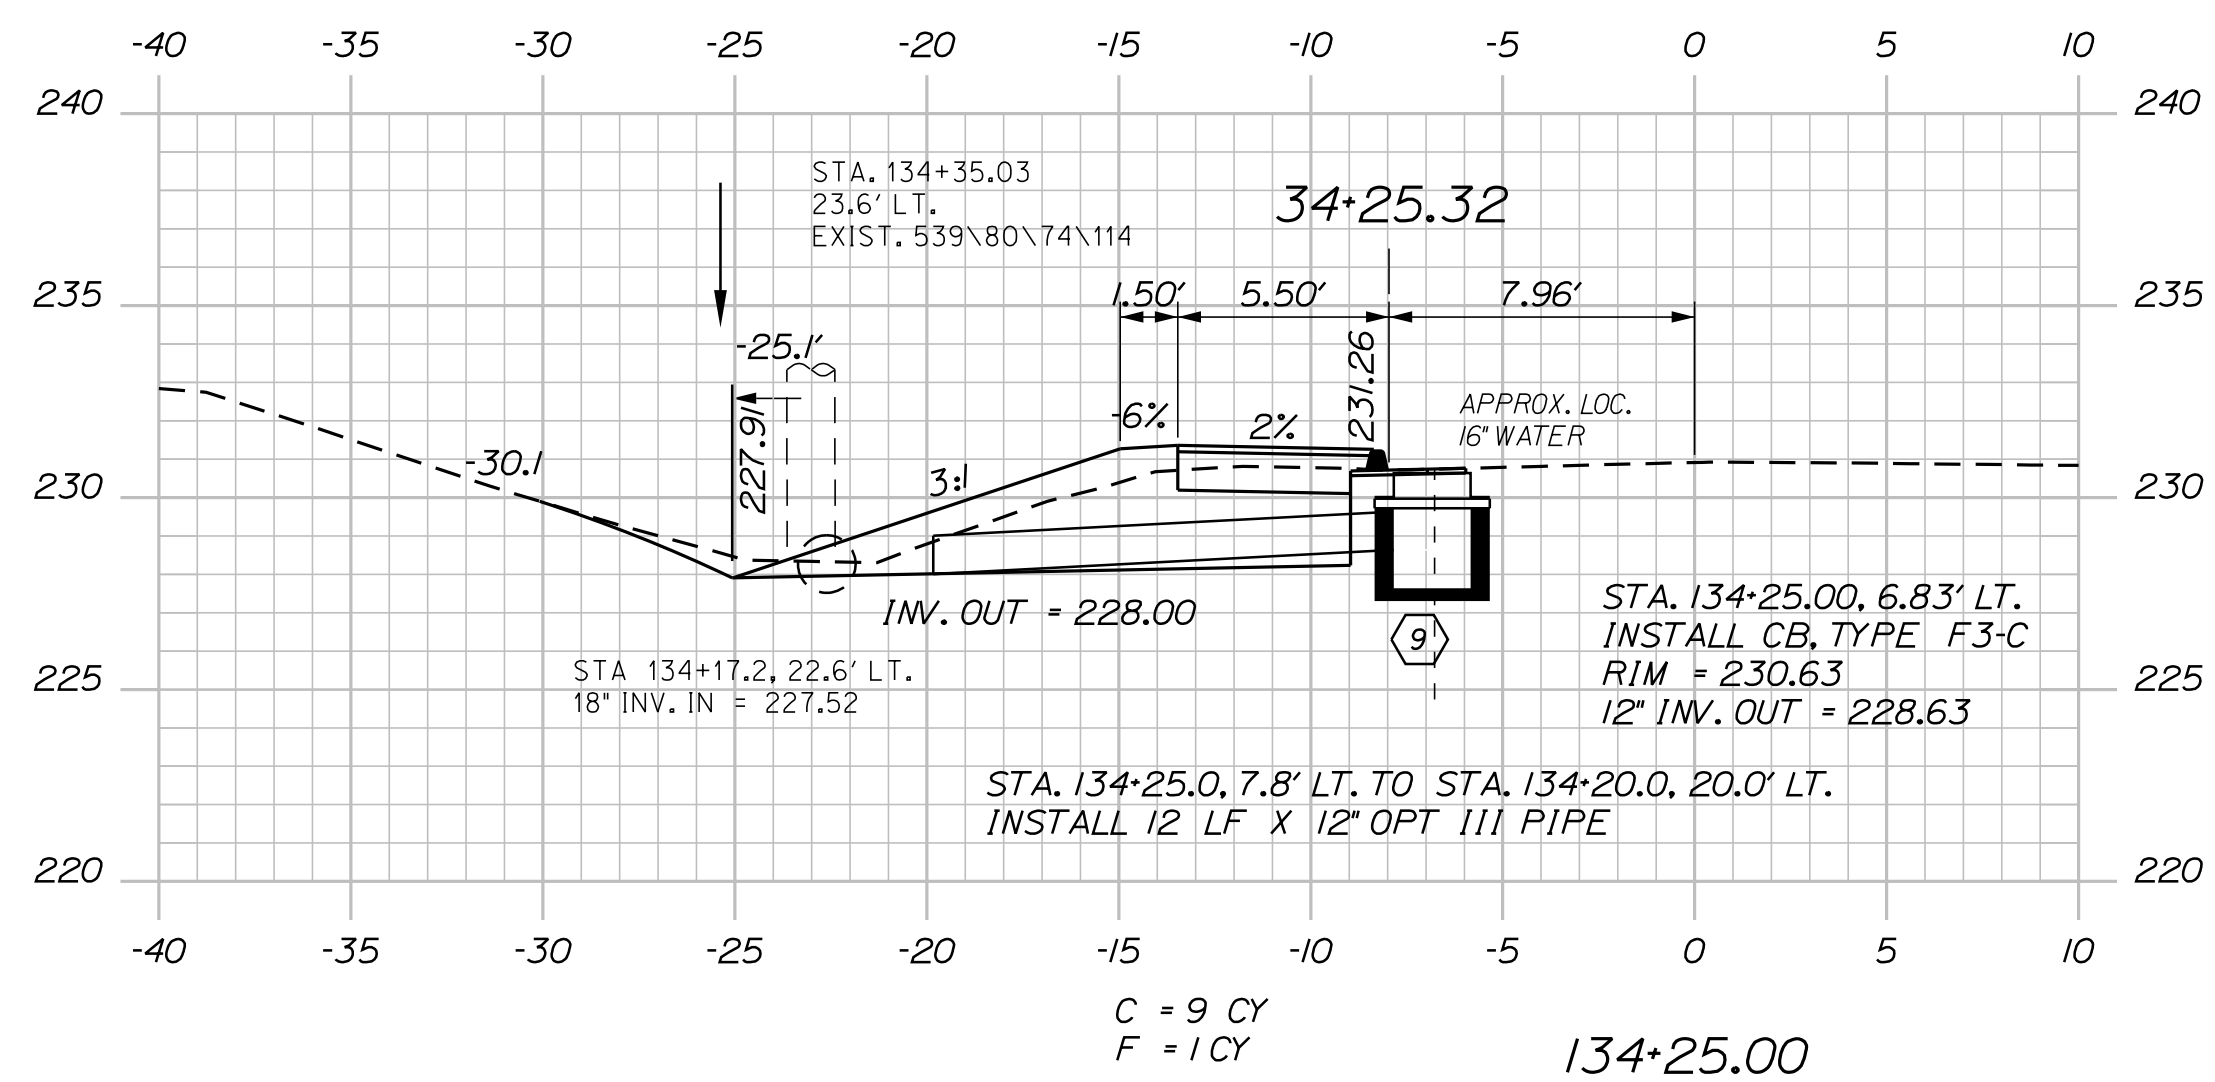
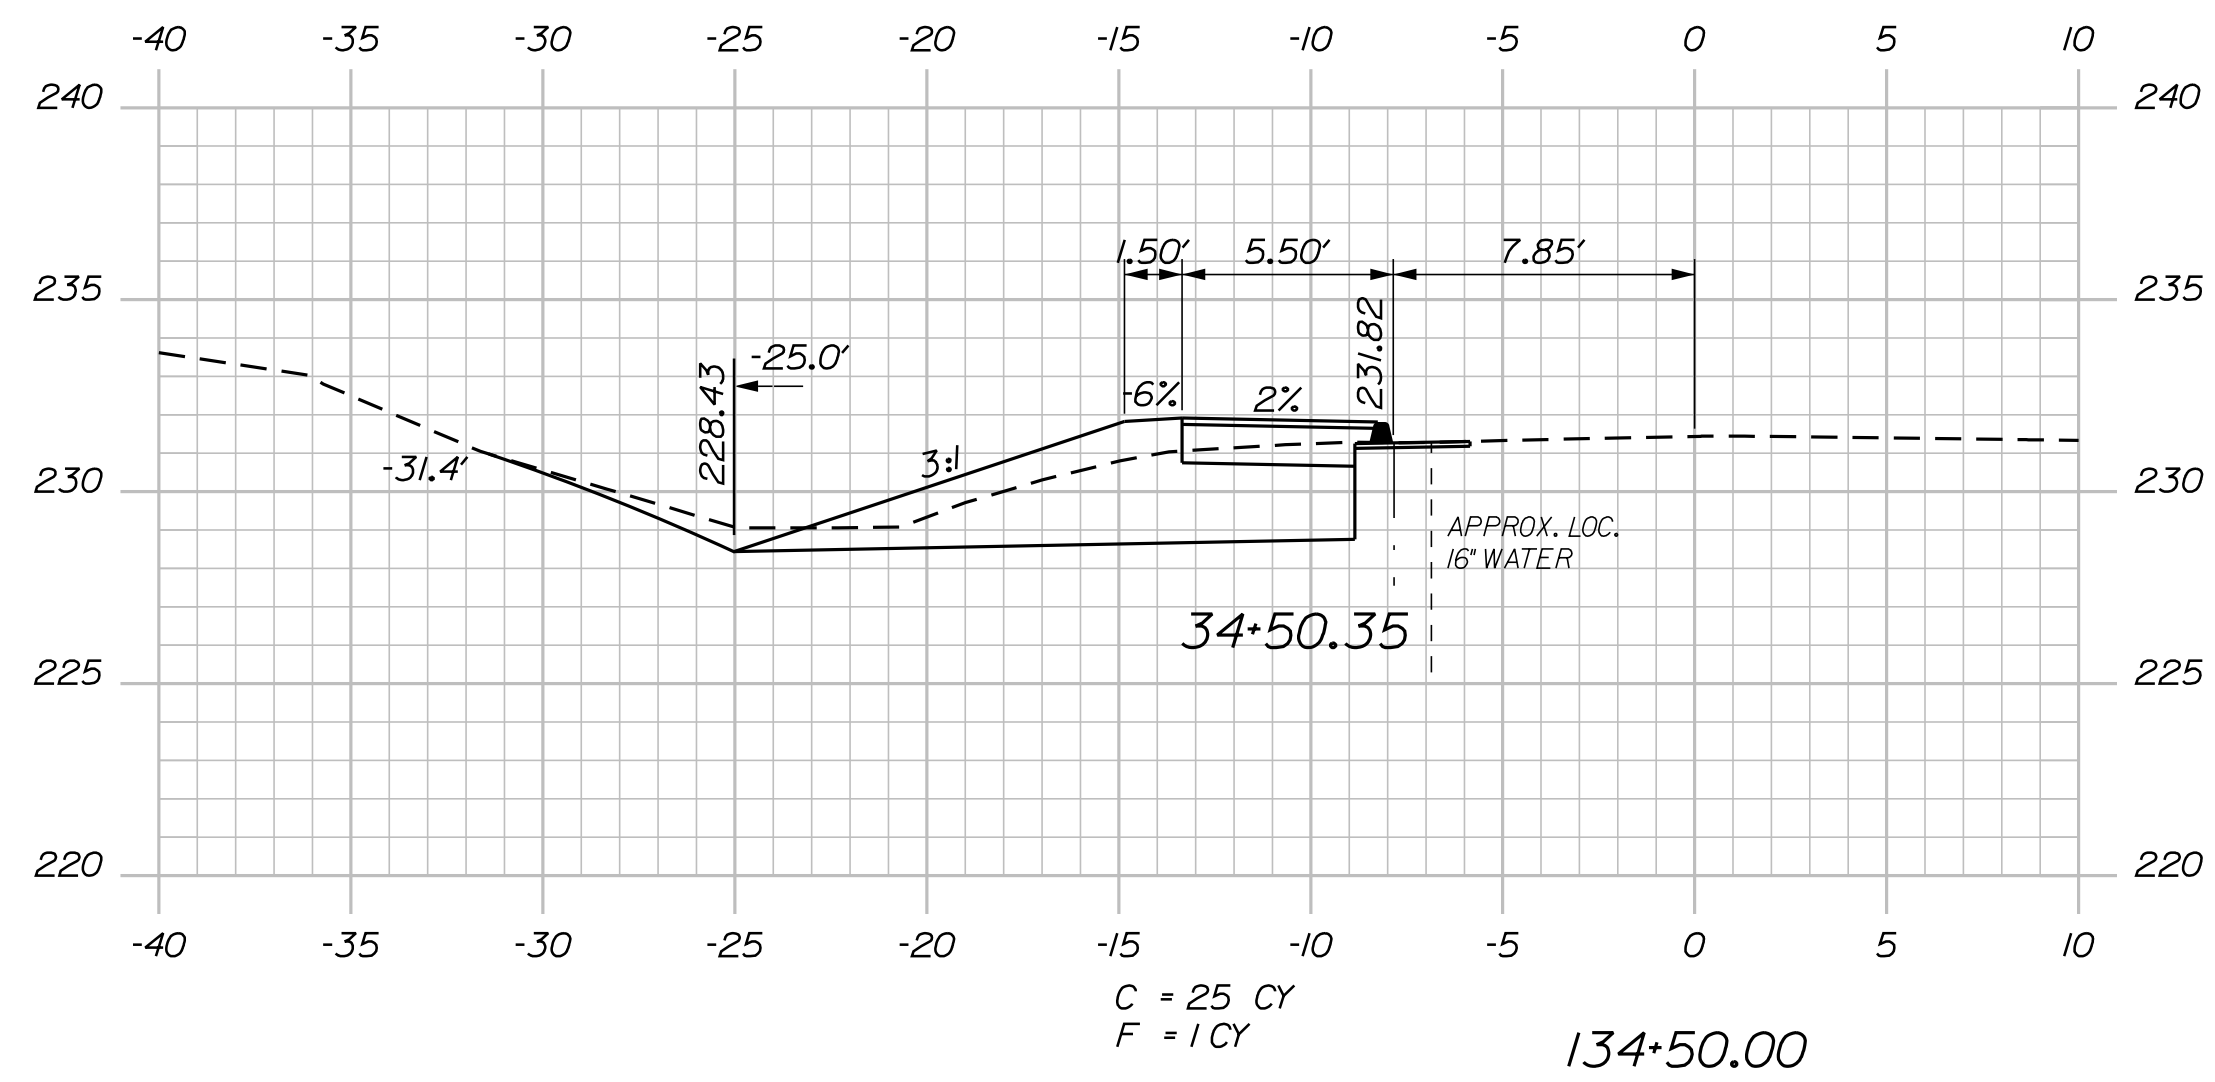


Date:12/2/2019

Username: common

Division: HIGHWAY

Filename: ... \045_XSECT_135+50_025.dgn

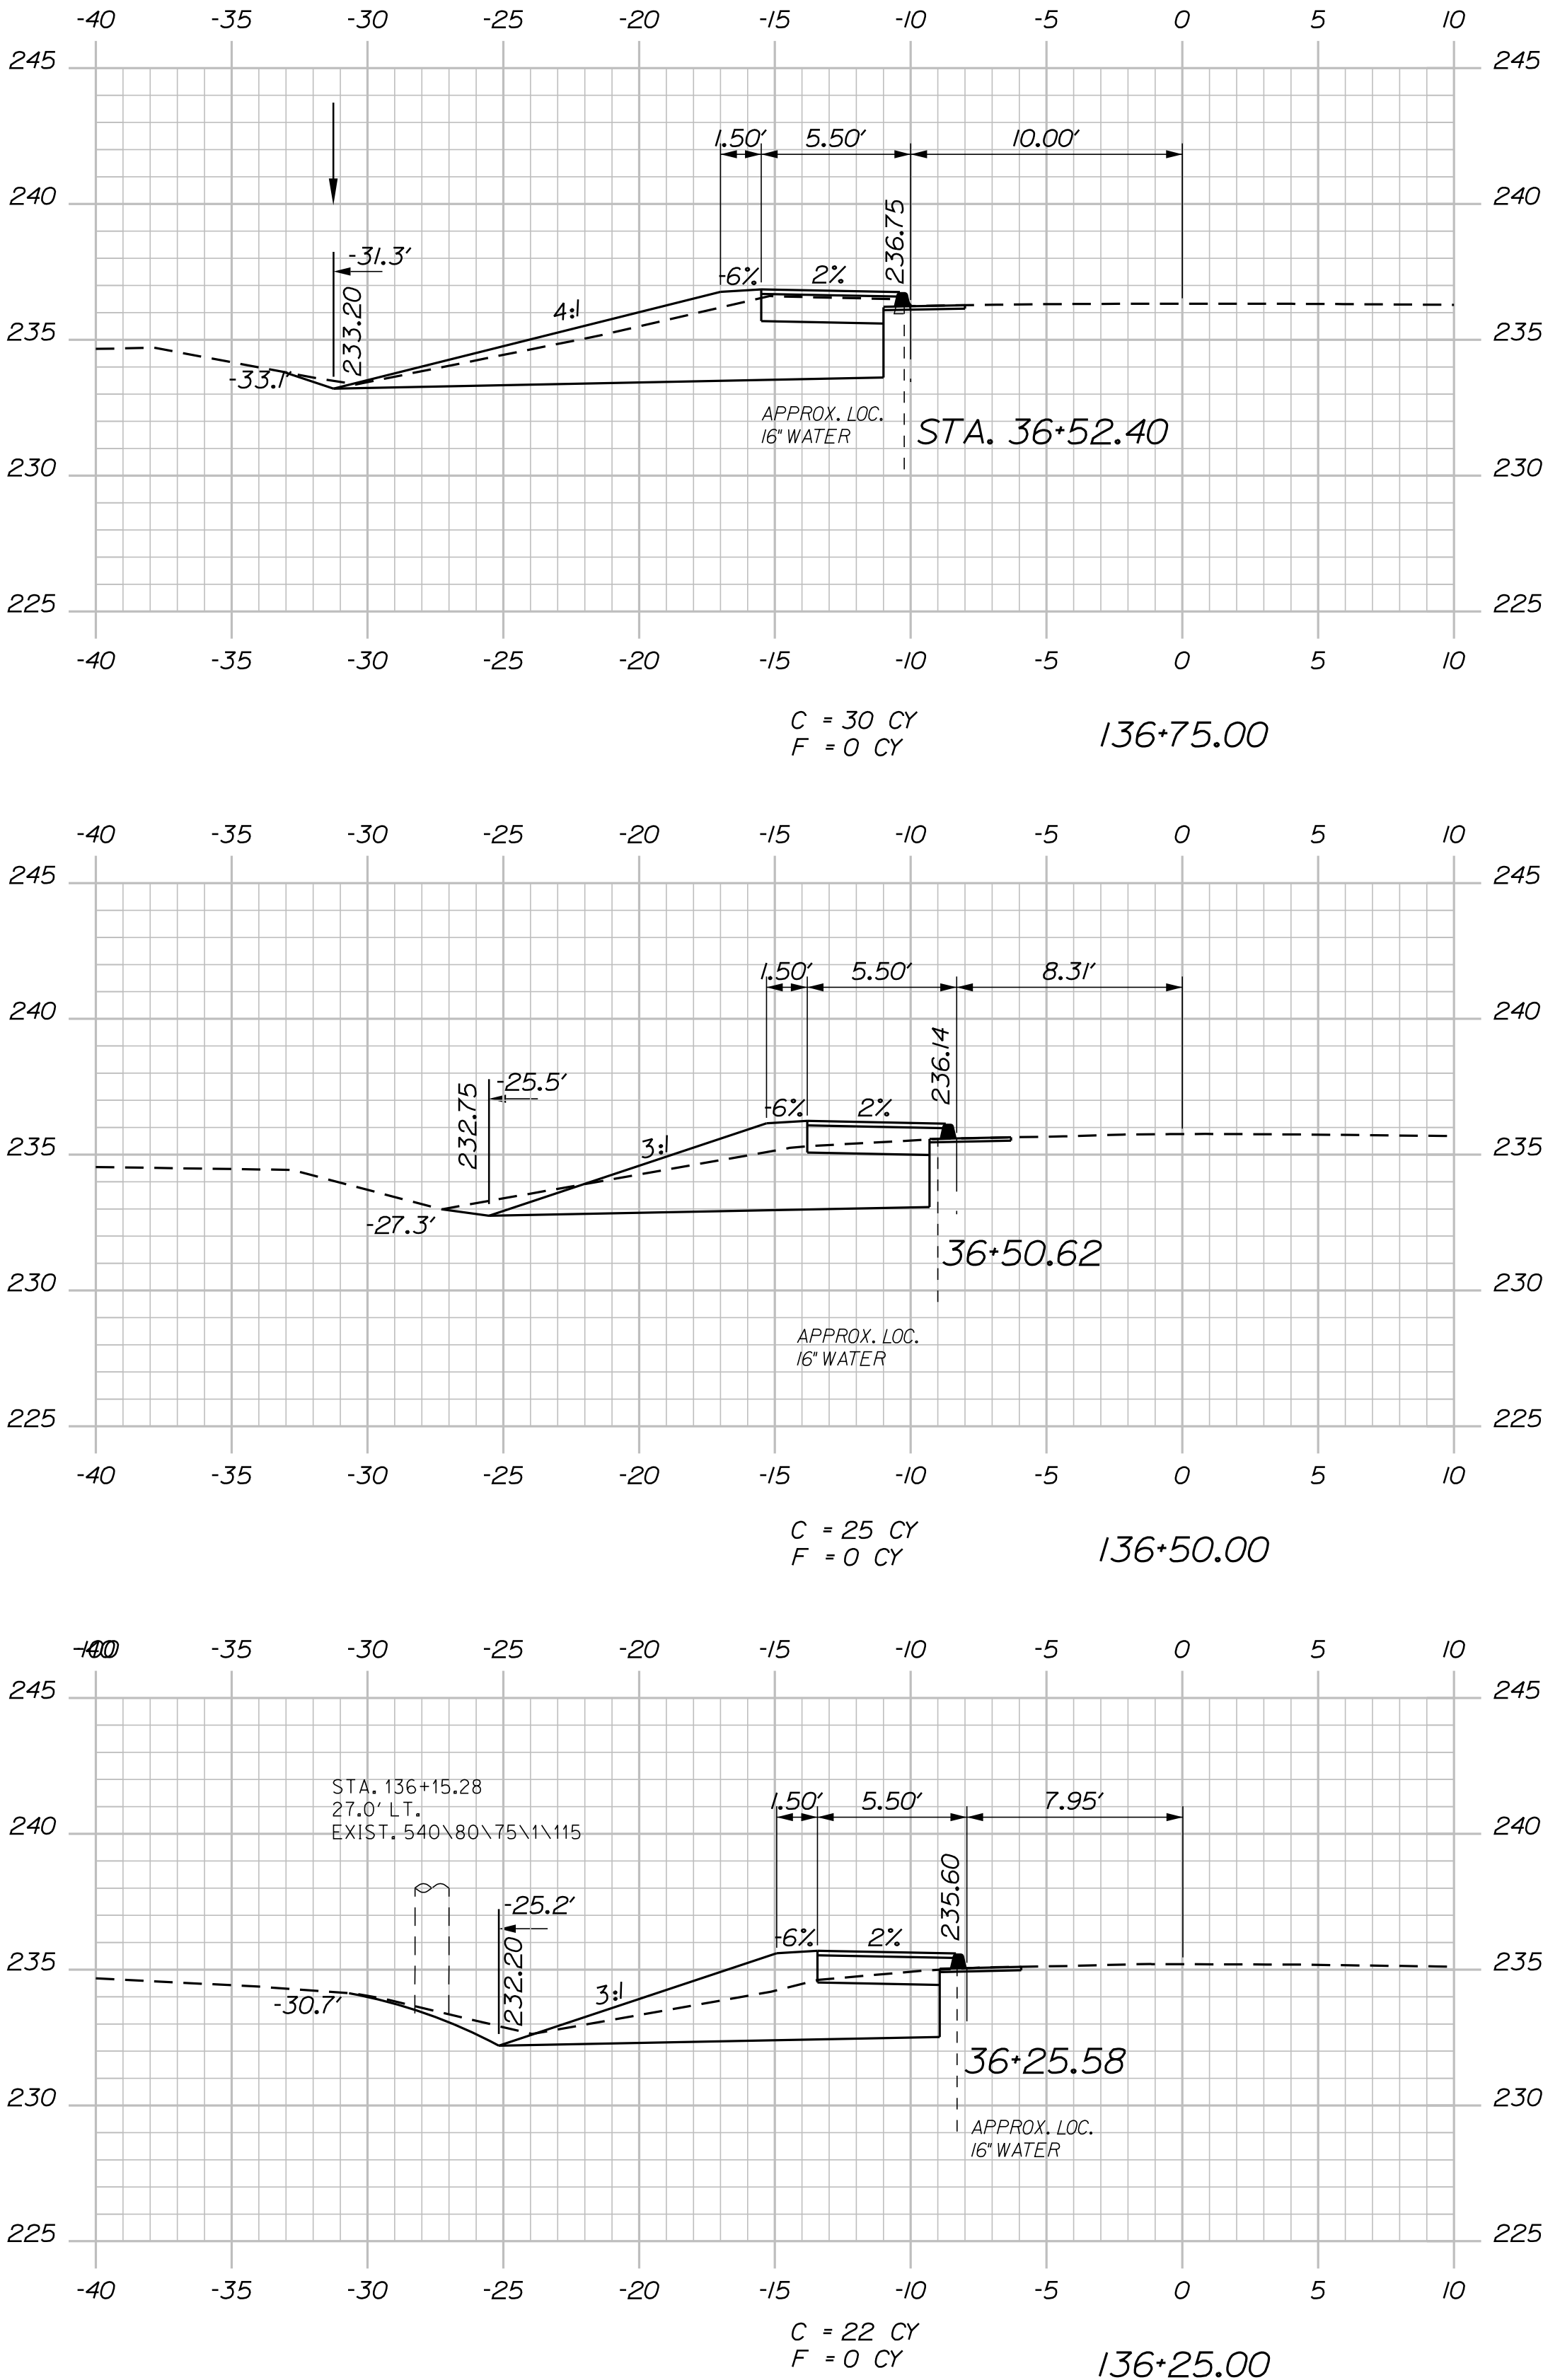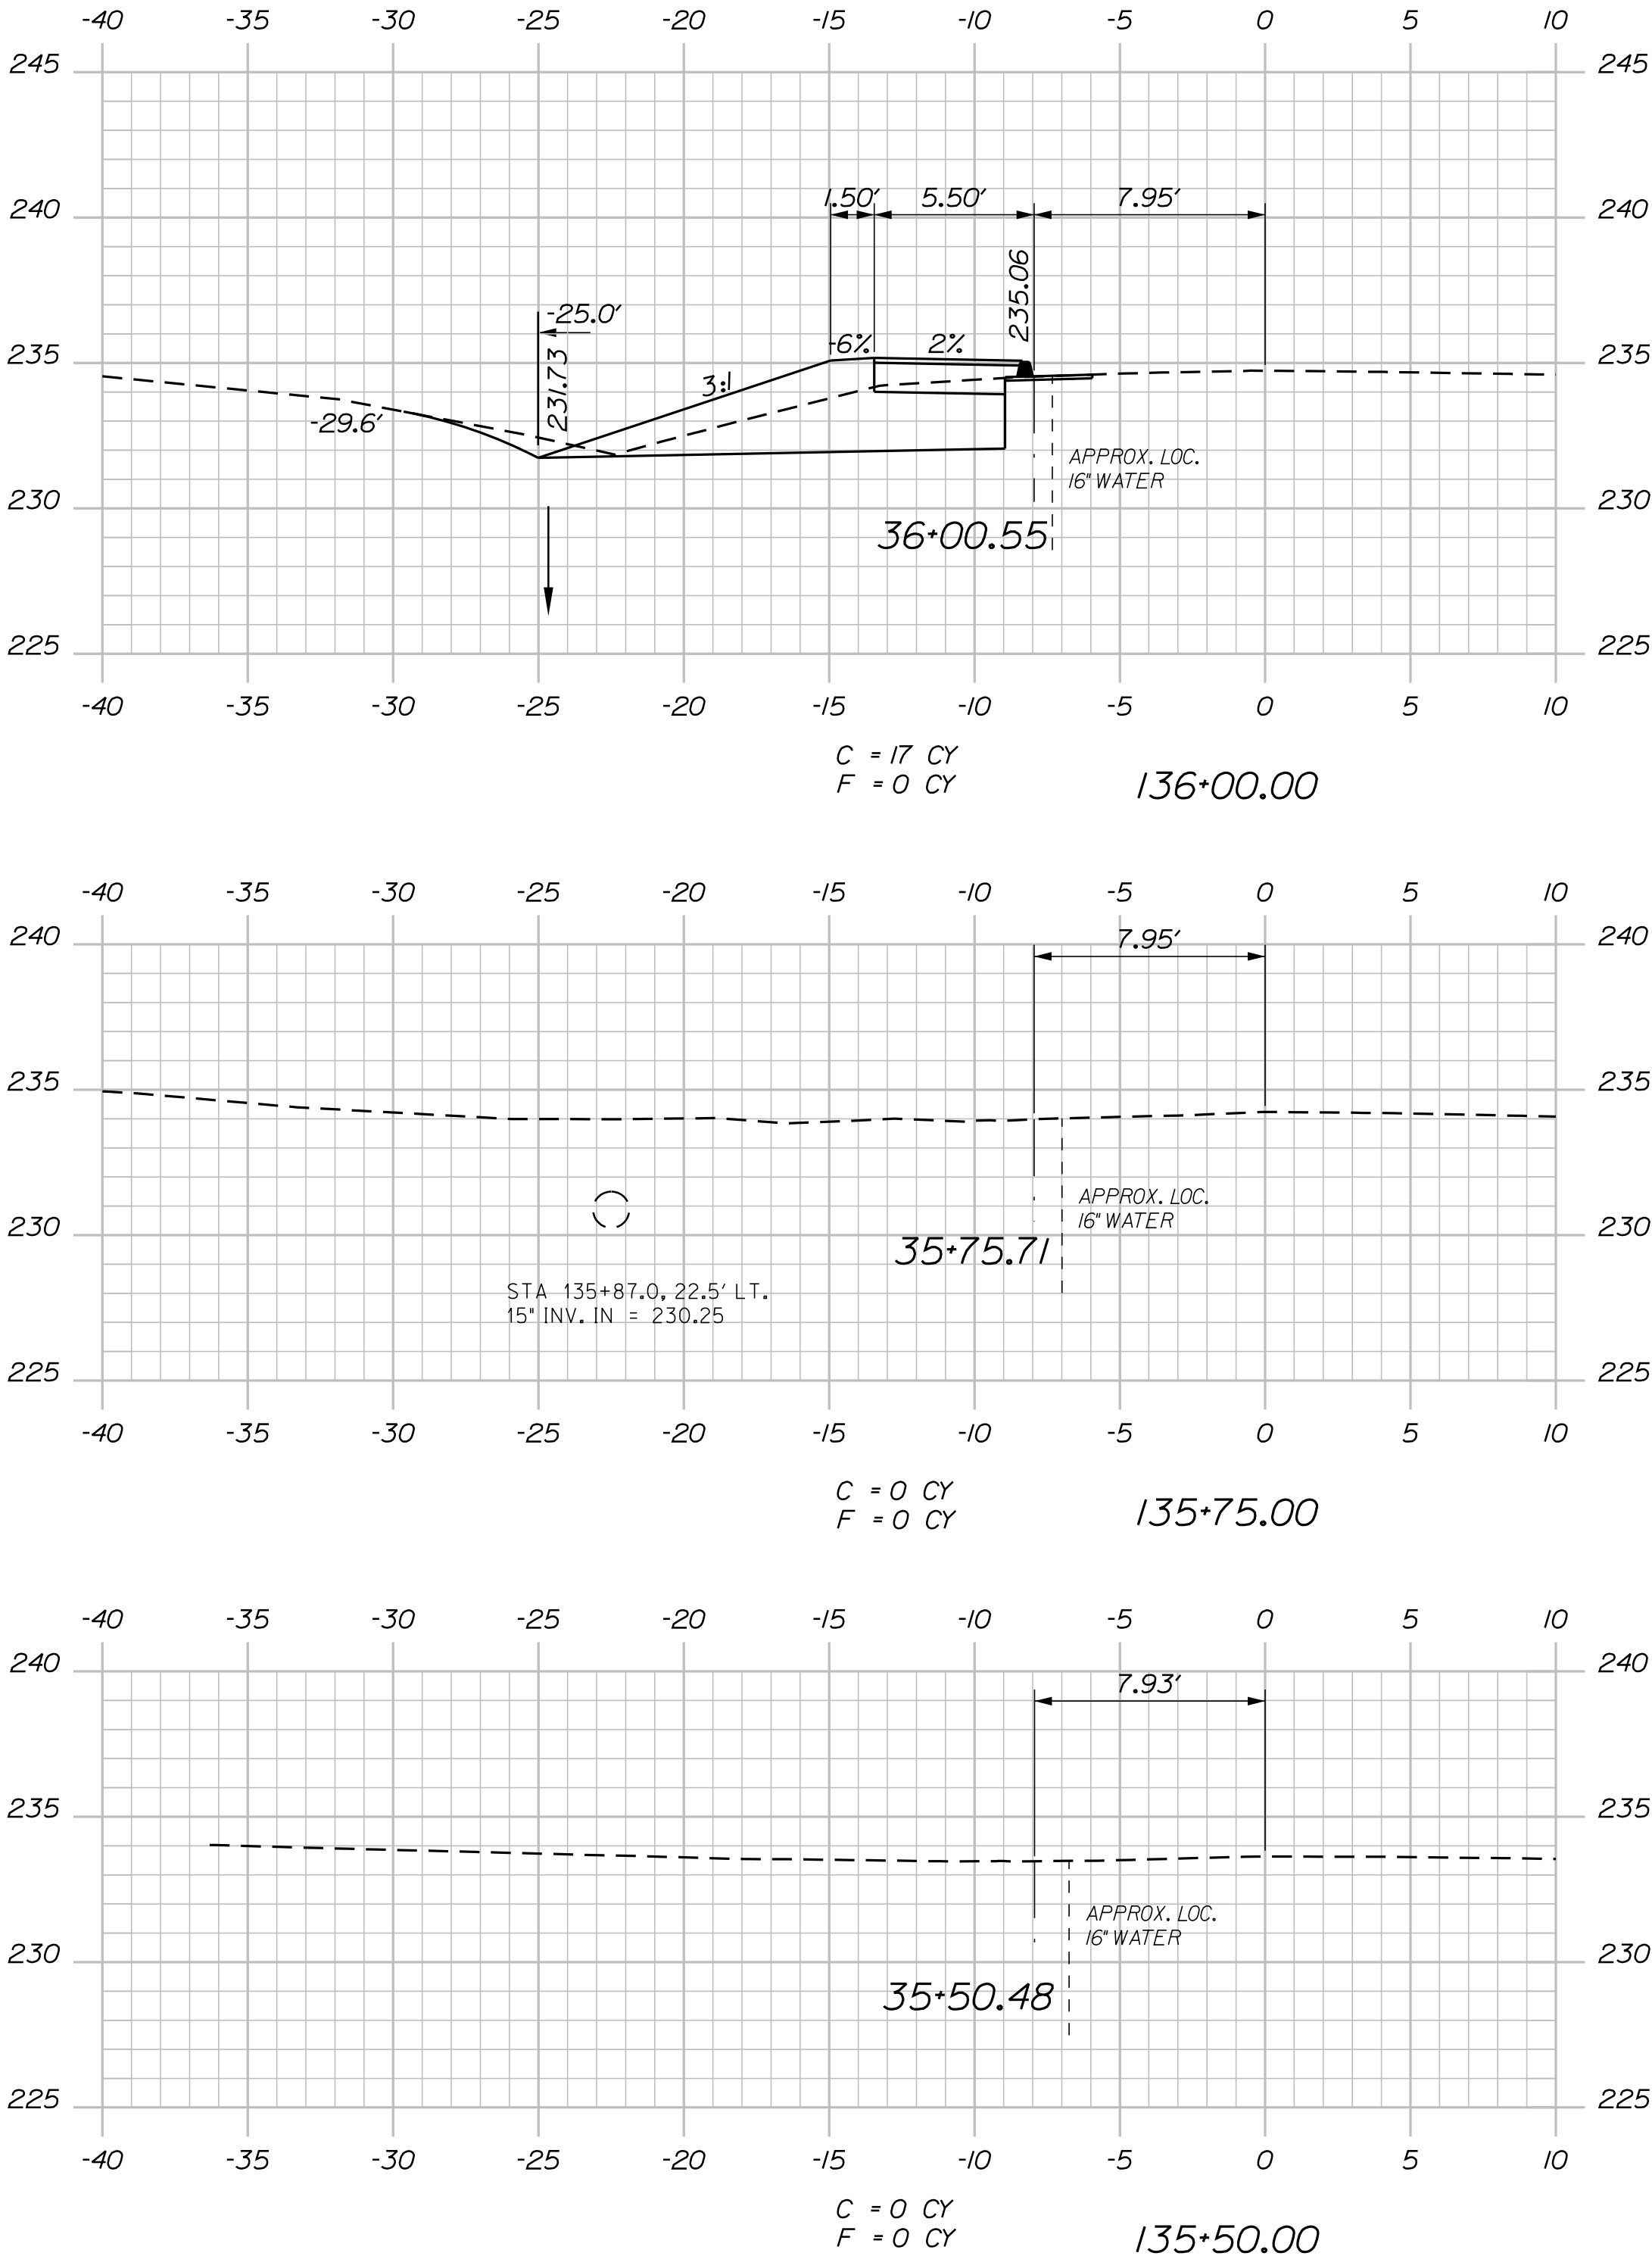

Sta. 135+50.00 to Sta. 136+75.00


STATE OF MAINE DEPARTMENT OF TRANSPORTATION	AC-STP-1940(200)X		WIN 019402.00		HIGHWAY PLANS	
	SIGNATURE JAMES L. JACOBSON No. 7960		P.E. NUMBER 7960		DATE 11/11/19	
PROJ. MANAGER A. GORNEAU II		BY JLE	DATE 11-19	FIELD CHANGES		
DESIGN-DETAILED ALC		CHECKED-REVIEWED ALC	DESIGN-DETAILED JLE	REVISIONS 1 REVISIONS 2 REVISIONS 3 REVISIONS 4		
AUGUSTA CIVIC CENTER DRIVE		CROSS SECTIONS				
SHEET NUMBER		45				
		OF 52				

Date:12/2/2019

Username: common

Division: HIGHWAY

Filename: ... \046_XSECT_137+00_026.dgn

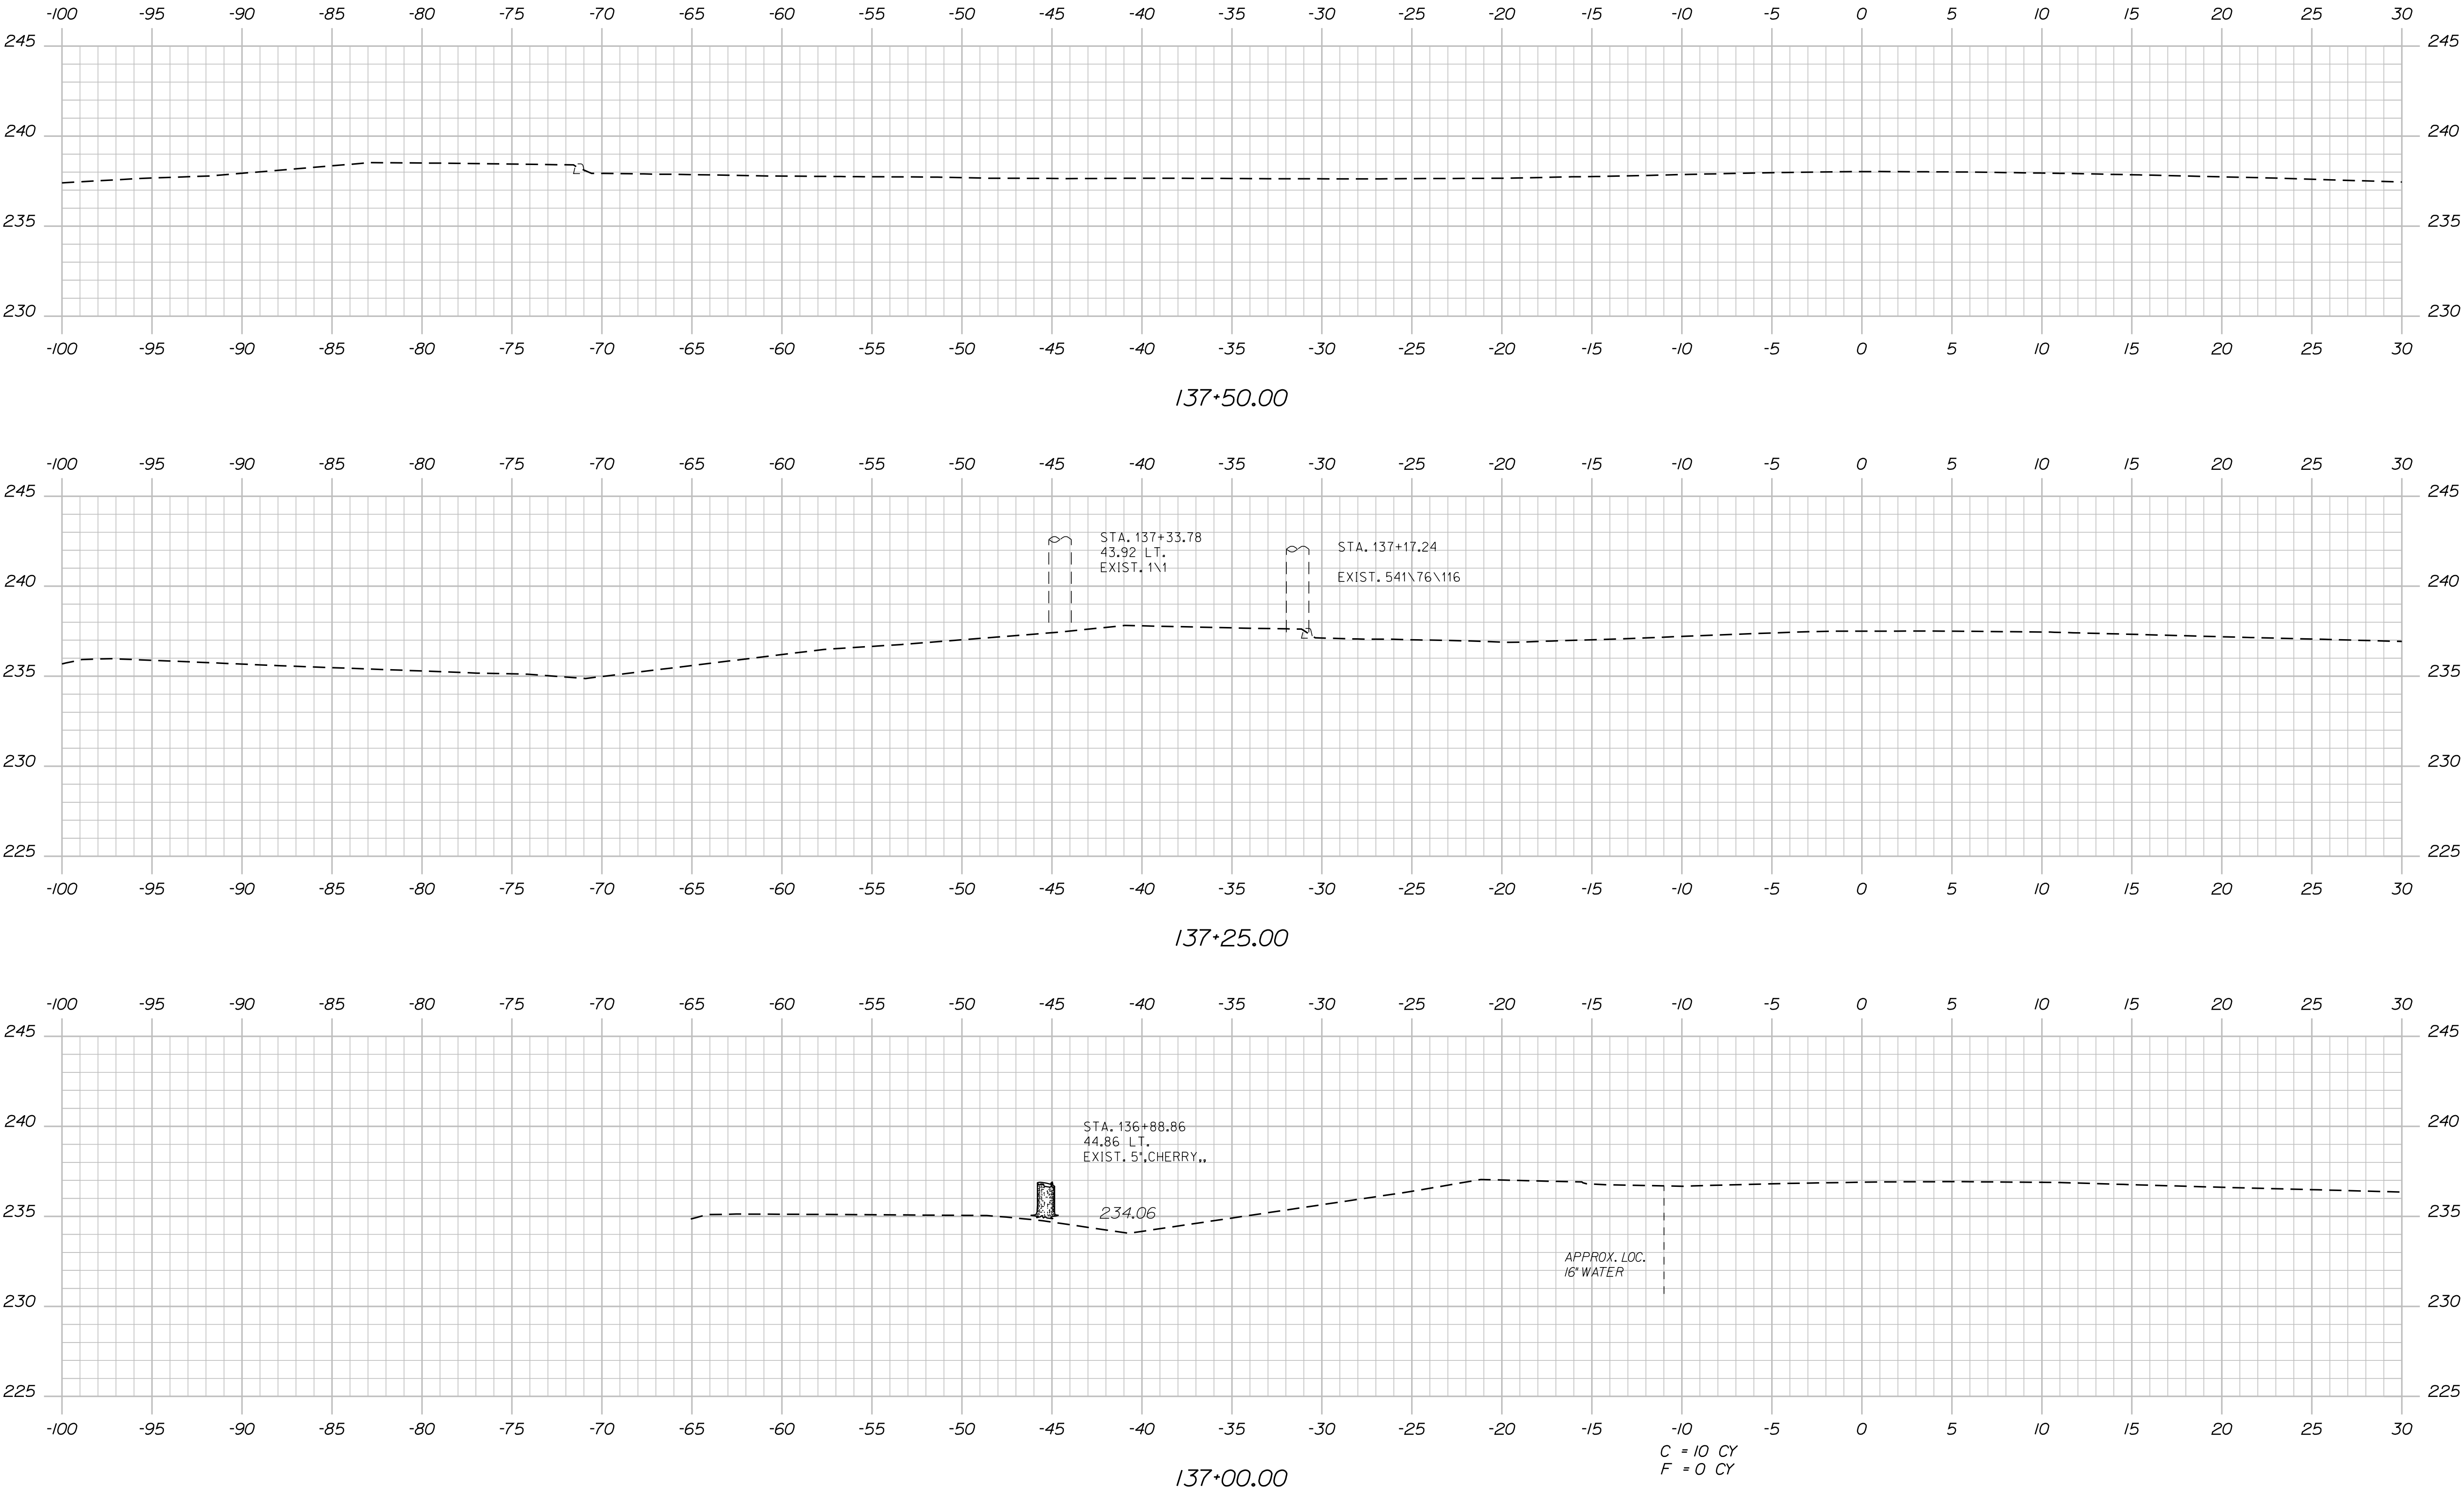

STATE OF MAINE
DEPARTMENT OF TRANSPORTATION
AC-STP-1940(200)X

STATE OF MAINE
DEPARTMENT OF TRANSPORTATION
AC-STP-1940(200)X

WIN
019402.00
HIGHWAY PLANS

PROJ. MANAGER
A. GORNEAU II

CHECKED-REVIEWED
ALC

DESIGN-DETAILED
JLE

DATE
11/19

BY
JLE

SIGNATURE
JAMES L. GORNEAU II
NO. 1880
LICENSED PROFESSIONAL ENGINEER

P.E. NUMBER
7960

DATE
11/11/19

AUGUSTA
CIVIC CENTER DRIVE

CROSS SECTIONS

SHEET NUMBER
46
OF 52

REVISIONS				PLAN FILED IN PLAN BOOK PAGE COUNTY RECORD						BRUCE A. VAN NOTE COMMISSIONER JOYCE NOEL TAYLOR CHIEF ENGINEER DATE				STATE HIGHWAY "32"			SHEET NUMBER
NO.	DATE	DESCRIPTION	BY	NO.	GRANTOR	INSTRUMENT	DATE	BOOK	PAGE					CIVIC CENTER DRIVE, ROUTE 27			
														AUGUSTA KENNEBEC COUNTY			47
														FEDERAL AID PROJECT NO. STP-1940(200)X			
														MAY 2019	RIGHT-OF-WAY MAP	D.O.T. FILE NO. 6-482	
										SCALE 1" = 25'		SHEET 1 OF 6	OF 52				

[illegible]

Town, County, State

Approx. Property Lines

Existing Right of Way

Limits of Wrought Portion

Control Of Access

New Right of Way

New Easement

New Temporary Rights

New R/W Within Existing R/W

P.L.

L.O.W.P.

C.O.A.

New R/W Along Existing R/W

Building

Trees

Tree Line

Water Edge

Ledge

Fence

Sign

Clearing Limit Line

Conifer

Bush Line

Rock/Boulder

Barb Wire

Well

Flag Pole

Stockade

Mallbox

PLAN LEGEND

Existing

Proposed

Sanitary Sewer

Telephone Line

Electric Line

Water Line

Underdrain Line

Gas Line

Guardrail

Culvert

Traveled Way

Ditch

Catch Basin

Manhole

Sewer Manhole

Utility Pole

Fire Hydrant

Curbing

Cut Line

Stonewall

Baseline

Monument

Iron Rod Found

Replacement Pin Set

Fill Line

Retaining Wall

Traverse Point

Pipe Found

STATE OF MAINE

REGISTRY OF DEEDS

COUNTY

RECEIVED

at h m M and recorded in

Plan Book , Page

Attest: REGISTER

THIS PLAN WAS PREPARED IN CONNECTION WITH THE DEPARTMENT'S ACQUISITION OF REAL PROPERTY FOR TRANSPORTATION PURPOSES. IT CANNOT BE USED TO ESTABLISH LEGAL BOUNDARIES BETWEEN ABUTTING PROPERTY OWNERS.

250255075100

Scale of Feet

NO. 6-212

NO. 6-87

CURVE DATA #6

PI = 120+47.70

Δ = 2°45'47.0" Rt.

CURVE DATA #7

PI = 122+73.39

Δ = 2°31'08.5" Lt.

STATE HIGHWAY "32"

CIVIC CENTER DRIVE

f/k/a NEW BELGRADE ROAD

WATERVILLE NEWPORT

STATE HOUSE STATION - AUGUSTA, ME 04333-0016 - 207-624-3460

AUGUSTA

RIGHT OF WAY MAP

R/W REFERENCES

CIVIC CENTER DRIVE f/k/a NEW BELGRADE ROAD

S.H.C. FILE NO. 6-59 (1953)

S.H.C. FILE NO. 6-87 (1957)

D.O.T. FILE NO. 6-201 (1978)

D.O.T. FILE NO. 6-212 (1980)

D.O.T. FILE NO. 6-343 (1994)

D.O.T. FILE NO. 6-461 (2015)

REVISIONS

NO. DATE DESCRIPTION BY

PLAN FILED IN PLAN BOOK PAGE COUNTY RECORD

NO. GRANTOR INSTRUMENT DATE BOOK PAGE

BRUCE A. VAN NOTE

COMMISSIONER

JOYCE NOEL TAYLOR

CHIEF ENGINEER

DATE

STATE HIGHWAY "32"

CIVIC CENTER DRIVE, ROUTE 27

AUGUSTA KENNEBEC COUNTY

FEDERAL AID PROJECT NO. STP-1940(200)X

MAY 2019

RIGHT-OF-WAY MAP

SCALE 1" = 25'

SHEET 4 OF 6

D.O.T. FILE NO. 6-482

SHEET NUMBER

50

OF 52

Date:12/2/2019

Username: common

Filename: ... \00\ROW\MSTA052_RWPLAN_06.dgn Division: HIGHWAY

