B.P.R. REG. NO.	STATE	PROJECT NUMBER	SHEET NO.	TOTAL SHEETS
1	MAINE	I - 295 - 3 (44)	57	103

I-295
P.I. Sta. 75+01.28
Δ=15°-08'-49.6"
D=1°-00'-00"
R=5729.578'
T=761.798'
L=1514.711'
E=50.422'

E453,500 E454,000 E454,500

N289,000

P.L. RED BROOK P.L. P.L.

Set 1971

Limit of Riprap — Reloc. Channel Built 1971 — Limit of Riprap

Channel to be Backfilled, Graded, Loam and Seeded as Directed by the Engineer.

Selective Clearing & Thinning Limit Line 7

10' TOTE ROAD

Sta 67+39.48 125.00' Lt.

S 85° 46'-00.0" E

Type "B" U.D. Built 1971 — C.B. B-1 Built 1971 — ℄ As-Built 1971 — 12" Type "C" U.D. 72 Built 1971 — C.B. B-1 Built 1971

Garden — Garden — Garden — FIELD

Sta 66+58 to Sta 68+48 ℄ Med. Install 6"x190' Type "B" U.D.

Sta 68+50 ℄ Med. Const. Type B-1 C.B. Install

WOODS

Selective Clearing & Thinning

Sta 68+52 to Sta 73+98 ℄ Med. Install 12"x546' Type "C" U.D.

Note: For Grading Between Sta 65+00 and Sta 68+00 see Toll Plaza Grading Plan, Sh. 42

Sta 74+00 ℄ Med. Const. Type B-1 C.B. Install 24"x92' RCP Rt. & 24"x88' RCP Lt.

Sta 74+10 to Sta 79+48 ℄ Med. Install 6"x 538' Type "B" U.D.

Sta 79+50 ℄ Med. Const. C.B Type B-1

Sta 79+52 to Sta 84+28 ℄ Med. Install 12"x 476' Type "C" U.D.

Sta 75+50± Lt. Item No. 202.0801 Remove Building No. 1, ½ Sty. Ho.

Sta 75+95± Lt. Item No. 202.0802 Remove Building No. 2, Garage

Sta 76+45± Lt. Item No. 202.0803 Remove Building No. 3, Hen House

Hen House removed 1971 — Bldg. #2 Reserved (JAN 15 1971) — Bldg. #3 Reserved (JAN 15 1971) — Bldg. #4 Reserved (JAN 15 1971) — Garage Removed 1971

Selective Clearing & Thinning Limit Line 7

Clearing Limit Line

Selective Clearing & Thinning WOODS

Town Line

Portland Scarborough

Sta 76+97± 45° Rt. Item 202.0804 Remove Building No. 4, Garage

Note: Contractor Must Maintain Drive Between Reserved Areas Lt. and Rt. of Sta 76+10 until January 1st 1971

Right of Way Monuments	
Sta 65+49.00	175.00' Rt.
Sta 65+56.00	200.00' Rt.
Sta 67+39.48	175.00' Lt. & Rt.
Sta 74+50.00	175.00' Lt. & Rt.

Survey Monuments	
Sta 67+39.48	125.00' - Lt.

Catch Basin - Type B-1
Sta 68+50 ℄ Med. I-295
Sta 74+00 ℄ Med. I-295
Sta 79+50 ℄ Med. I-295

6 Inch Underdrain, Type "B"
Sta 66+58 to Sta 68+48 - 190 L.F.
Sta 74+10 to Sta 79+48 - 538 L.F.

12 Inch Underdrain, Type "C"
Sta 68+52 to Sta 73+98 - 546 L.F.
Sta 79+52 to Sta 84+28 - 476 L.F.

24" Reinforced Concrete Pipe
Sta 74+00 Rt. & Lt. - 180' L.F.

Selective Clearing & Thinning
Sta 77+00± to Sta 80+50± Lt.
Sta 75+50± to Sta 82+00± Rt.

Bracing Assembly, Type II - Metal Posts
Sta 65+49 175' Rt. I-295
Sta 65+56 200' Rt. I-295
Sta 71+30 175' Rt. I-295
Sta 77+10 175' Rt. I-295

Bracing Assembly, Type I - Metal Posts (All 175' Lt. I-295)	
Sta 66+05	Sta 71+74
66+51	72+65
67+20	72+93
67+40	73+20
67+70	73+46
68+30	73+96
69+43	74+12
70+10	74+90
71+49	75+12

P.V.I. Sta. 65+00 Elev. = 63.44 — P.V.T. Sta. 65+50 — P.V.C. Sta. 66+50 — P.V.I. Sta. 67+00 Elev. = 61.44 — P.V.T. Sta. 67+50

V.C. = 100' E = 0.087'

-1.00% -0.30%

LIMIT OF STAGE CONSTRUCTION As Built 1971

5" Agg. Subbase Crse - Gravel Sta. 50+00 to 85+25

5-24" RCP

Revised As Built C.W. Perry Jr. 5-16-74

63.38 62.94 62.44 61.94 61.53 61.29 61.14 60.99 60.84 60.69 60.54 60.39 60.24 60.09 59.94 59.79 59.49 59.49 59.34 59.19 59.04 58.89 58.74 58.59 58.44 58.29 58.14 57.99 57.84 57.69 57.54

65 66 67 68 69 70 71 72 73 74 75 76 77 78 79 80

70 60 50 40

PLAN — SURVEYED — PLOTTED — NOTE BOOK — NO. — CHECKED — RT. OF WAY CHECKED — BY — DATE

PROFILE — SURVEYED — PLOTTED — NOTE BOOK — NO. — GRADES CHECKED — B.M.'S NOTED — STRUCTURE NOTATIONS CHKD. — BY — DATE 7-2-69 — T.J.W. & C.A.

K-E PLATE 1, PLAN-PROFILE KEUFFEL & ESSER CO.

I-295 Scarborough - So. Portland

58

B.P.R. REG. NO.	STATE	PROJECT NUMBER	SHEET NO.	TOTAL SHEETS
1	MAINE	I - 295 - 3 (44)	58	103

PLAN — SURVEYED, PLOTTED, NOTE BOOK, NO., DATE, BY, REVISIONS, ALIGNMENT CHECKED, RT. OF WAY CHECKED

PROFILE — SURVEYED, PLOTTED, NOTE BOOK, NO., DATE 7-3-69, BY T.J.W. & R.C.A., GRADES CHECKED, QUANTITIES CHECKED, STRUCTURE NOTATIONS CHKD

LEGEND - SAND DRAINS
- 18" Dia. Sand Drains 18'C-C Triangular Spacing
- 18" Dia. Sand Drains 16'C-C Triangular Spacing
- 18" Dia. Sand Drains 20'C-C Triangular Spacing

Sta 88+50 ℄ Med. Const. C.B. Type B-1. Install 12"x72"RCP outlet Lt. Const. Sodded Downspout

Sta 92+50 ℄ Med. Const. C.B. Type B-1. Install 12"x72"RCP outlet Lt. Const. Sodded Downspout

Sta 93+00, 98' Lt to Sta 7+00 50' Rt. Ramp TPK-7, Install 24"x244' RCP

N 289,000 — E 455,000 — E 456,000 — N 283,000

Woods — Selective Clearing & Thinning — Clearing Limit Line — Limit of Riprap — Relocated Built 1971 Channel — Backfill, Grade, Loam and Seed as directed by the Engineer.

SAND DRAINS 18'C-C AVERAGE DRAIN TIP elev. -10

SAND DRAINS 20'C-C AVERAGE DRAIN TIP elev. +10

SAND DRAINS 16'C-C AVERAGE DRAIN TIP elev. -15

FG-10' — FG-13'

CMP Sect 160 — 28 Removed by Others 1971

CMP Sect 191 — 48 Removed by Others 1971

12" Type "C" U.D. Built 1971 — Sta 82+54.19 — Sta 86+59.31 — Sta 89+00.00 — Sta 93+00

C.B. Type "B" U.D. Built 1971 — N 83°-05'-06.4"E — N 83°-05'-06"E

12"x84' RCP Built 1971 — 135"x200' Str. Plate Pipe Built 1971 — 24"x72" RCP Built 1971 — 24"x244' RCP Built 1971

Type "B" U.D. Built 1971 — 24" RCP Ramp TPK-7 Built 1971

Set 1971 — Set 1971 — Set 1971 — Set 1971 — Set 1971

Match Line — Town Line — So. Portland Scarborough — POWER LINE — WOODS

10' Shoulder — 11' Shoulder — 15' Shoulder

Sta 84+30 ℄ Med. Const. C.B. Type B-1. Install 12"x84'RCP outlet Rt.

Sta 84+32 to Sta 85+22 ℄ Med. Install 6"x90' Type "B" U.D.

Sta 87+67 ℄ Med., Skewed Ahd 2° Rt. Const. 138"x200' Struct. Plate Pipe For detail see Sheet 52

Sta 91+60, 60' Rt to Sta 96+00, 142' Rt. Install 6"x450' Type "B" Underdrain. Begin. Inv. 5350

RAMP TPK-7
P.I. Sta 8+51.47
Δ = 41-01-23.5 Rt
D = 12-03-44.2
R = 475.00
T = 177.70
L = 340.09
E = 32.15
Curve 125

Ac. Sta 6+13.77

3-60 TYPE DA — 2-600

Clearing
Sta 83+27± to Sta 99+00± Lt & Rt.

24" Reinforced Concrete Pipe
Sta 93+00 Lt I-295 to Sta 7+00 Rt TPK-7 244 L.F.

12" Reinforced Concrete Pipe
Sta 84+30 - 84 L.F.
Sta 88+50 - 72 L.F.
Sta 92+50 - 72 L.F.

Bracing Assembly, Type II - Metal Posts
Sta 90+67 175' Lt. I-295
Sta 6+73.77 125' Rt. Ramp TPK-7

Drive Gateways - 16 Feet - Metal
Sta 80+70 to 80+86 175' Lt
Sta 82+35 to 83+11 175' Rt

Catch Basin, Type B-1
Sta 84+30 ℄ Med. I-295
Sta 88+50 ℄ Med. I-295
Sta 92+50 ℄ Med. I-295

6 Inch Underdrain, Type "B"
Sta 84+32 to Sta 85+22 - 90 L.F.
Sta 91+60 to Sta 96+00 Rt - 440 L.F.

Grading By Others

Woven Wire Fence - Metal Posts
Sta 83+11 Rt I-295 to 16+64 Rt TPK-7
1896 L.F.

Erosion Control Mesh
Sta 85+25 to Sta 86+50 Rt.
Sta 92+50 to Sta 93+43 ℄

V.C. = 1000'
E. = 2.875'

INSTRUMENTATION KEY
- TYPE A SETTLEMENT PLATFORM
- TYPE B SETTLEMENT PLATFORM
- TYPE C SETTLEMENT PLATFORM
- PIEZOMETER
- DEEP SETTLEMENT POINT

Survey Monuments
Sta 6+73.77, 75.00' Rt. Ramp TPK-7

Right of Way Monuments
Sta 82+54.19 175.00' Rt & Lt.
Sta 86+59.31 175.00' Rt.
Sta 89+00.00 175.00' Lt.
Sta 6+73.77, 125.00' Rt. Ramp TPK-7

-0.30% — +2.00% — P.V.I. Sta. 83+00 — P.V.I. Sta. 93+00

LIMIT OF STAGE CONSTRUCTION As Built 1971

138" Str. Plate Pipe ℄ — P.V.I. Sta. 88+00 — Elev. = 55.14

PEAT — Approximate peat limit Line

24" R.C.P

Selective Cleaning & Thinning
Sta. 82+50± to Sta 96+00± Lt
Sta 87+00± to Sta 9+00 Rt. Ramp TPK-7

Revised As Built
Civ. Rotary Jr. 5-17-74

57.54 57.39 57.24 57.09 56.94 56.79 56.64 56.52 56.46 56.45 56.50 56.61 56.78 57.00 57.28 57.62 58.02 58.47 58.98 59.55 60.18 60.86 61.60 62.40 63.26 64.17 65.14 66.14 67.14 68.14 69.14

80 81 82 83 84 85 86 87 88 89 90 91 92 93 94 95

60 50 40 30

K&E PLATE 1. PLAN-PROFILE KEUFFEL & ESSER CO.

I-295 Scarborough - South Portland

B. P. R. REG. NO.	STATE	PROJECT NUMBER	SHEET NO.	TOTAL SHEETS
1	MAINE	I-295-3(44)	59	103

Remove Interst. Mon. 1971
Sta 49+50, 150' Rt. Cost considered Incident to Item 203.20 Common Excav.
S.P. 703
Clearing Limit Line
Sta 96+00 ℄ Med. Const. C.B. Type B-1. Install 12"x76' RCP & 18"x28' Metal Sluice with Sodded end. Built 1971 FG-10'
Match Line
Ditch Out
Sta 100+65.91 P.C. 225' Sta 84+00.89 S.R. 703
N 289,500
Selective Clearing & Thinning
Limit Line
Set 1971
Excavate Pool
Clearing Limit Line
CROSS HATCHED AREA NOT TO BE SELECTIVE CLEARED
8' Shoulder
Ramp TPK-6
4' Shoulder
C.E. As Built 1971
N 83°-05-06"E
10' Shoulder
P.C. Sta 60+00
SAND DRAINS 20'C-C AVERAGE DRAIN TIP elev +10
SAND DRAINS 16' C-C AVERAGE DRAIN TIP elev +22
C.B.
+67.83
+82.6
+107.5
Sta 101+35, 130' Lt. Ramp TPK-5 Const. C.B. Type B-1 Install 12"x180' RCP Outlet Rt. Built 1971
MATCH LINE
Curve 25
Curve 47
Curve 46
Curve 61
Curve 62
Curve 116
Curve 117
Curve 125
Curve 126
Curve 127
Light Pole
Sta 102+13.6
CMP ∫228.06
F-225 As Built 1971
N 79°-05'-06.4"E
N 77°-21'-59.5"E
+41.53
13' Shoulder
Woven Wire Fence Installed 1971 In slope to be rip rapped as directed by the Engr.
Survey Mon. Set 1971
Channel to be backfilled, graded, loamed & seeded as directed by the Engr.
RED BROOK
CMP ∫228.05
Excavate Pool
Clearing Limit Line
Select. Clearing & Thinning
CROSS HATCHED AREAS NOT TO BE SELECTIVE CLEARED.
Sta 105+50 ℄ Med. Const. C.B. Type B-1. Install 12"x88' RCP Elt. & 18'x42' Metal sluice with sodded end Built 1971
Sta 109+00 ℄ Med. Const. C.B. Type B-1. Install 12"x98' RCP Rt. Const. Sodded Downspout Built 1971
Sta 108+05 ℄ Med. Skewed Ah. Lt. 18°5 (Inlet to be in existing channel) Install 138"x316' Structural Plate Pipe. For details see Sht. 54 Built 1971
SAND DRAINS 16' C-C AVERAGE DRAIN TIP elev -15
SAND DRAINS 20'C-C AVERAGE DRAIN TIP elev. +22
SAND DRAINS 20'C-C AVERAGE DRAIN TIP elev +22
Sta 10+50, 1.87' Rt. Ramp TPK-5 Install C.B. Type "F". Install 12"x16' RCP & 18"x32' Metal Sluice. Built 1971
Sta 4+00, 1.87' Rt. Ramp TPK-5 Install C.B. Type "F" Install 12"x24' RCP Built 1971
Sta 2+95 Skewed Back 15° Lt. Ramp TPK-5 Construct 138"x90' Structural Plate Pipe. For details see Sht 53 Built 1971
Rip Rap (Excavate Pool)
Sta 7+00, 1.87' Rt. Ramp TPK-5 Const. C.B. Type B-1. Install 12"x28' RCP outlet Rt. Built 1971
Channel to be backfilled, graded, loamed and seeded as directed by Engr.
Ditch out
Sta 20+00 End Full Shape Const.
Pt. Sta 21+67.30 Ramp TPK-7 Sta 60+00.00
Set 1971
Sta 12+70 Skewed Ah. 30° Lt. Ramp TPK-7 Construct 138"x212' Structural Plate Pipe For details see Sheet 53 Built 1971
P.C. Sta 13+75.46
Sta 17+95, 13.87' Lt. Ramp TPK-7 Install C.B. Type "F" Install 12"x40' RCP outlet Rt. Built 1971
Sta 20+00 Ramp TPK-7 Install 54"x80' RCP Built 1971
Sta 15+28, 13.87' Lt. Ramp TPK-7 Install C.B. Type "F" Install 12"x19' RCP C.B. to C.B. Built 1971
Selective Clearing & Thinning
Sta 10+00 to Sta 22+30 Ramp TPK-7
Sta 1+00 to Sta 14+50 Ramp TPK-5
Sta 106+00 to Sta. 112+75 Rt.
Sta 16+90, 20' Rt. Ramp TPK-5 to Sta 120+50, 150' Rt I-295 - 1527 L.F.
Woven Wire Fence - Metal Posts
Clearing
Sta 102+75 to Sta 116+35 Lt & Rt.
Thinning
Limit Line
Bracing Assembly, Type II - Metal Posts
Sta 11+50: 125' Rt Ramp TPK-7
Sta 17+00: 175' Rt Ramp TPK-6
Sta 17+00 125' Rt. Ramp TPK-6
Right of Way Monuments
Sta 95+67.83, 175.00' Lt. I-295
Sta. 13+75.56, 125.00' Rt. Ramp TPK-7
Sta 16+64.00, 125.00' Rt. " "
Sta 101+13.87, 125.00' Rt. Ramp TPK-5
Sta 20+56.02, 125.00' Rt. Ramp TPK-5
Sta 17+00.00, 175.00' Rt. Ramp TPK-6
Sta 17+00.00, 125.00' Rt. " "
Sta 17+50.62, 125.00' Rt. " "
Survey Monuments
Sta 10+13.87, 75.00' Rt. Ramp TPK-7
Sta 19+76.36, 75.00' Rt. " "
Sta 17+22.74, 150.00' Lt & 50' Rt " "
Sta 19+59.76, 75.00' Rt. " "
Sta. 19+59.76, 125.00' Rt. " "
Sta. 21+67.30, 75.00' Rt. " "
Sta. 21+67.30, 150.00' Rt. " "
Sta 0+00.00, 100' Rt. Ramp TPK-5
Sta 3+41.53, 100' Rt. Ramp TPK-5
Sta 1+80.07, 50' Rt. " "
Sta 1+80.07, 100' Rt. " "
Sta 17+50.62, 80' Rt Ramp TPK-6
Bracing Assembly, Type I - Metal Posts
Sta. 95+68: 175' Lt. I-295
Sta. 11+79: 125' Rt. Ramp TPK-7
Sta. 12+13: 125' Rt. Ramp TPK-7
Sta. 16+64: 125' Rt. Ramp TPK-7
Sta 16+90 20' Rt Ramp TPK-5
17+73 113' Rt " "
20+00 125' Rt " "
20+67 125' Rt " "
21+12 125' Rt " "
21+50 125' Rt " "
N 289,000
N 288,500
E 456,500
E 457,000
E 457,500

CURVE DATA

CURVE 116	CURVE 117	CURVE 125	CURVE 126	CURVE 127
P.I. Sta	P.I. Sta. 0+91.26	P.I. Sta. 8+36.17	P.I. Sta. 20+90.59	P.I. Sta 15+80.49
Δ = 299°-19'-44.5" Rt.	Δ = 22°-55'-38" Rt.	Δ = 41°-01'-23.5" Rt.	Δ = 67°-48'-49.5" Lt.	Δ = 76°-48'-49.5" Lt.
D =	D = 12°-43'-56.6"	D = 12°-03'-44.2"	D = 38°-11'-49.9"	D = 22°-07'-18.9"
R = 225.00'	R = 450.00	R = 475.00'	R = 150.00'	R = 258.00'
T =	T = 91.26	T = 177.70'	T = 100.83'	T = 205.33'
L = 1175.42'	L = 180.07	L = 340.09'	L = 177.54'	L = 347.23'
E =	E = 9.15'	E = 32.15'	E = 30.74'	E = 71.32'

Revised As Built C.W. Petty Jr. 5-20-74

Catch Basin, Type B-1
Sta 96+00 ℄ Med. I-295
Sta 105+50 ℄ Med. I-295
Sta 109+00 ℄ Med. I-295
Sta 7+00, 1.87' Rt. TPK-5
Sta 10+95, 130' Lt. TPK-5

Catch Basin, Type "F"
Sta 4+00, 1.87' Rt. TPK-5
Sta 10+50, 1.87' Rt. TPK-5
Sta 15+28, 13.87' Lt. TPK-7
Sta 17+95, 13.87' Lt. TPK-7

12" Reinforced Concrete Pipe
Sta 96+00	I-295	76 L.F.
Sta 105+50	I-295	88 L.F.
Sta 109+00	I-295	96 L.F.
Sta 4+00	Ramp TPK-5	24 L.F.
Sta 7+00	Ramp TPK-5	28 L.F.
Sta 10+50	Ramp TPK-5	16 L.F.
Sta 10+95	Ramp TPK-5	180 L.F.
Sta 15+28	Ramp TPK-7	19 L.F.
Sta 17+95	Ramp TPK-7	40 L.F.

Metal Sluice (18" Diameter)
Sta 96+00 Lt. I-295 28 L.F.
Sta 105+50 Rt., I-295 42 L.F.
Sta 10+50 Rt., TPK-5 32 L.F.

24" Reinforced Concrete Pipe
Sta 20+00 TPK-7 80 L.F.

6" Underdrain, Type "B"
Sta 91+60, 60' Rt to Sta 96+00, 142' Rt 440 L.F.

LEGEND - SAND DRAINS
- 18" Dia. Sand Drains, 18' C-C Triangular Spacing
- 15" Dia. Sand Drains, 16' C-C Triangular Spacing
- 18" Dia. Sand Drains, 20' C-C Triangular Spacing

MAINE STATE HIGHWAY COMMISSION
AUGUSTA, MAINE

STA 95+00 - STA 110+00
RAMPS TPK 5, TPK 6 & TPK 7
STATE ROUTE 703

HOWARD, NEEDLES, TAMMEN & BERGENDOFF
CONSULTING ENGINEERS
NEW YORK BOSTON KANSAS CITY

BRUNING 44-302

I-295 Scarborough - South Portland

B. P. R. REG. NO.	STATE	PROJECT NUMBER	SHEET NO.	TOTAL SHEETS
1	MAINE	I-295-3(44	60	103

FINAL SURVEY		BY	DATE
NOTE BOOK	SURVEYED		
NO.	PLOTTED		
	FIELD CHK.		
	AREAS		
	AREAS CHECKED		

ORIGINAL SURVEY		BY	DATE
NOTE BOOK	SURVEYED	F.J.W. & R.C.H.	7-23-62
NO. 295/235	PLOTTED		
	FIELD CHK.		
	AREAS		
	AREAS CHECKED		

V.C.=1000'
E=-50'
SSD=675'

P.V.C. Sta. 95+50
Elev = 70.14

P.I. Sta 100+50
Elev = 80.14

P.V.T. Sta. 105+50
Elev = 70.14

FINISH GRADE
FUTURE FINISH GRADE
2.00%
13"
18"
(@ Approach Slab)
2.00%
LIMIT OF STAGE CONSTRUCTION
As Built 1971

NOTE:
TO COMPENSATE FOR ANTICIPATED SETTLEMENT, THE GRADES HAVE BEEN ADJUSTED FROM STA 96+00 TO STA 20+00.
SEE NOTES SHEET 65

5" Aggregate Subbase Course - Gravel
Sta 96+00 and to SR703 Bridge NB & SB
From Bridge Abd to Sta 107+50 SB only

198" Str. Plate Pipe

Revised As Built
E W Putney Jr. 5-20-74

95	96	97	98	99	100	101	102	103	104	105	106	107	108	109	110
69.14	70.14	71.09	72.04	73.69	74.34	74.89	75.00	74.99	74.94	75.09	75.14	75.09	74.94	74.69	74.34
73.89	73.34	72.69	71.94	71.09	70.14	69.14	68.14	67.14	66.14	65.14	64.14	63.14	62.14	61.14	

Sta 100+63.91 ℄ I-295 =
Sta 54+02.89 ℄ S.R. 703

Sta. 95+0 to Sta. 110+0

I-295 Scarborough - South Portland (Profile)

Printed in U.S.A.
On IMPERIAL Tracing Cloth

PLATE 3 CROSS SECTION B P R STANDARD
EUGENE DIETZGEN CO., CHICAGO • NEW YORK

Printed in U.S.A.
On IMPERIAL Tracing Cloth

B. P. R. REG. NO.	STATE	PROJECT NUMBER	SHEET NO.	TOTAL SHEETS
1	MAINE	I - 295 - 3 (44	61	103

N 290,000

E 456,000

E 456,500

E 457,000

N 289,500

E 455,000

E 456,500

N 289,000

Sta. 38+33.35 Ramp TPK-6 opp. S.R. 703

Sta 39+00 S.R. 703

150'

Sta 38+33.35 Ramp TPK-6
Limit of Work

Selective Clearing & Thinning

Clearing Limit Line

Line

Match Line

45'

38 37 36 39 40 41 42

RAMP TPK-6

P.I. Sta. 25+72.77
Δ = 32°-01'-31" Rt.
D = 20°-00'-00"
R = 286.79'
T = 822.13'
L = 1601.27'
E = 115.64'

Bracing Assembly, Type II - Metal Posts

Sta 22+43 125' Rt. Ramp TPK-6
Sta 27+70 125' Rt. Ramp TPK-6
Sta 33+00 125' Rt. Ramp TPK-6

Right of Way Monuments

Sta 26+00.00, 125.00' Rt. Ramp TPK-6
Sta 33+51.89, 125.00' Rt. " "

Survey Monuments

Sta 26+00.00, 50.00' Rt. Ramp TPK-6
Sta 33+51.89, 75.00' Rt. " "

Bracing Assembly, Type I, Metal Posts

Sta 38+33 108' Rt. Ramp TPK-6

Sta 24+00 Ramp TPK-6
Install 24"x76' RCP with Sodded End Treatment.
Built 1971

Set 1971

Ramp TPK-6 opp

S 5° 17' 03" E 33.46'

P.I. Sta 33+51.89

Δ = 43°

R = 175'

125'

Line

Match Line

175'

35 S 64° 33' 30" E 34

Clearing Limit Selective Clearing

42 43 33 32 31 30 29 28 27 26 25 24 23 22 21

35.00'

15" 16"

8' Shoulder

4' Shoulder

C.E. As Built 1971

Thinning

Ramp TPK-6

703 N.B.

703 S.B.

S 64° 33' 29" E

Existing 8' shoulder

Ditch out

Clearing Limit Line

Sta 54+02.89 S.R. 703
Sta 100+65.91 I-295

Match Line

Removed Exist. Mon. 1971
Cost for Removal shall be considered incidental to Item 203.20, Common Excavation.

175'

Set 1971

Set 1971

Set 1971

Set 1971

Line

Match Line

20 19 18 17 16 15 14 13 12 11 10 9 8 7 6 5 4 3 2 1

88 89 90 91 92 93 94 95 96 97 98 99 100 101 102 103 104

U 2 28.05

& As Built 1971

Revised As Built
C.W. Autray Jr. 5-20-74

MAINE STATE HIGHWAY COMMISSION
AUGUSTA, MAINE

Sta 39+00 to 52+00 S.R 703
Sta 21+00 to 38+33.35 Ramp TPK-6

HOWARD, NEEDLES, TAMMEN & BERGENDOFF
CONSULTING ENGINEERS
NEW YORK BOSTON KANSAS CITY

BRUNING 44-302


I-295 Scarborough - South Portland

62

B. P. R. REG. NO.	STATE	PROJECT NUMBER	SHEET NO.	TOTAL SHEETS
1	MAINE	I-295-3 (14, 62		103

FINAL SURVEY		BY	DATE
NOTE BOOK	SURVEYED		
NO.	PLOTTED		
	TYPED & CK.		
	AREAS		
	AREAS CHECKED		

ORIGINAL SURVEY		BY	DATE
NOTE BOOK	SURVEYED	RCA	
NO. 295-242	PLOTTED		
	TYPED & CK.		
	AREAS		
	AREAS CHECKED		

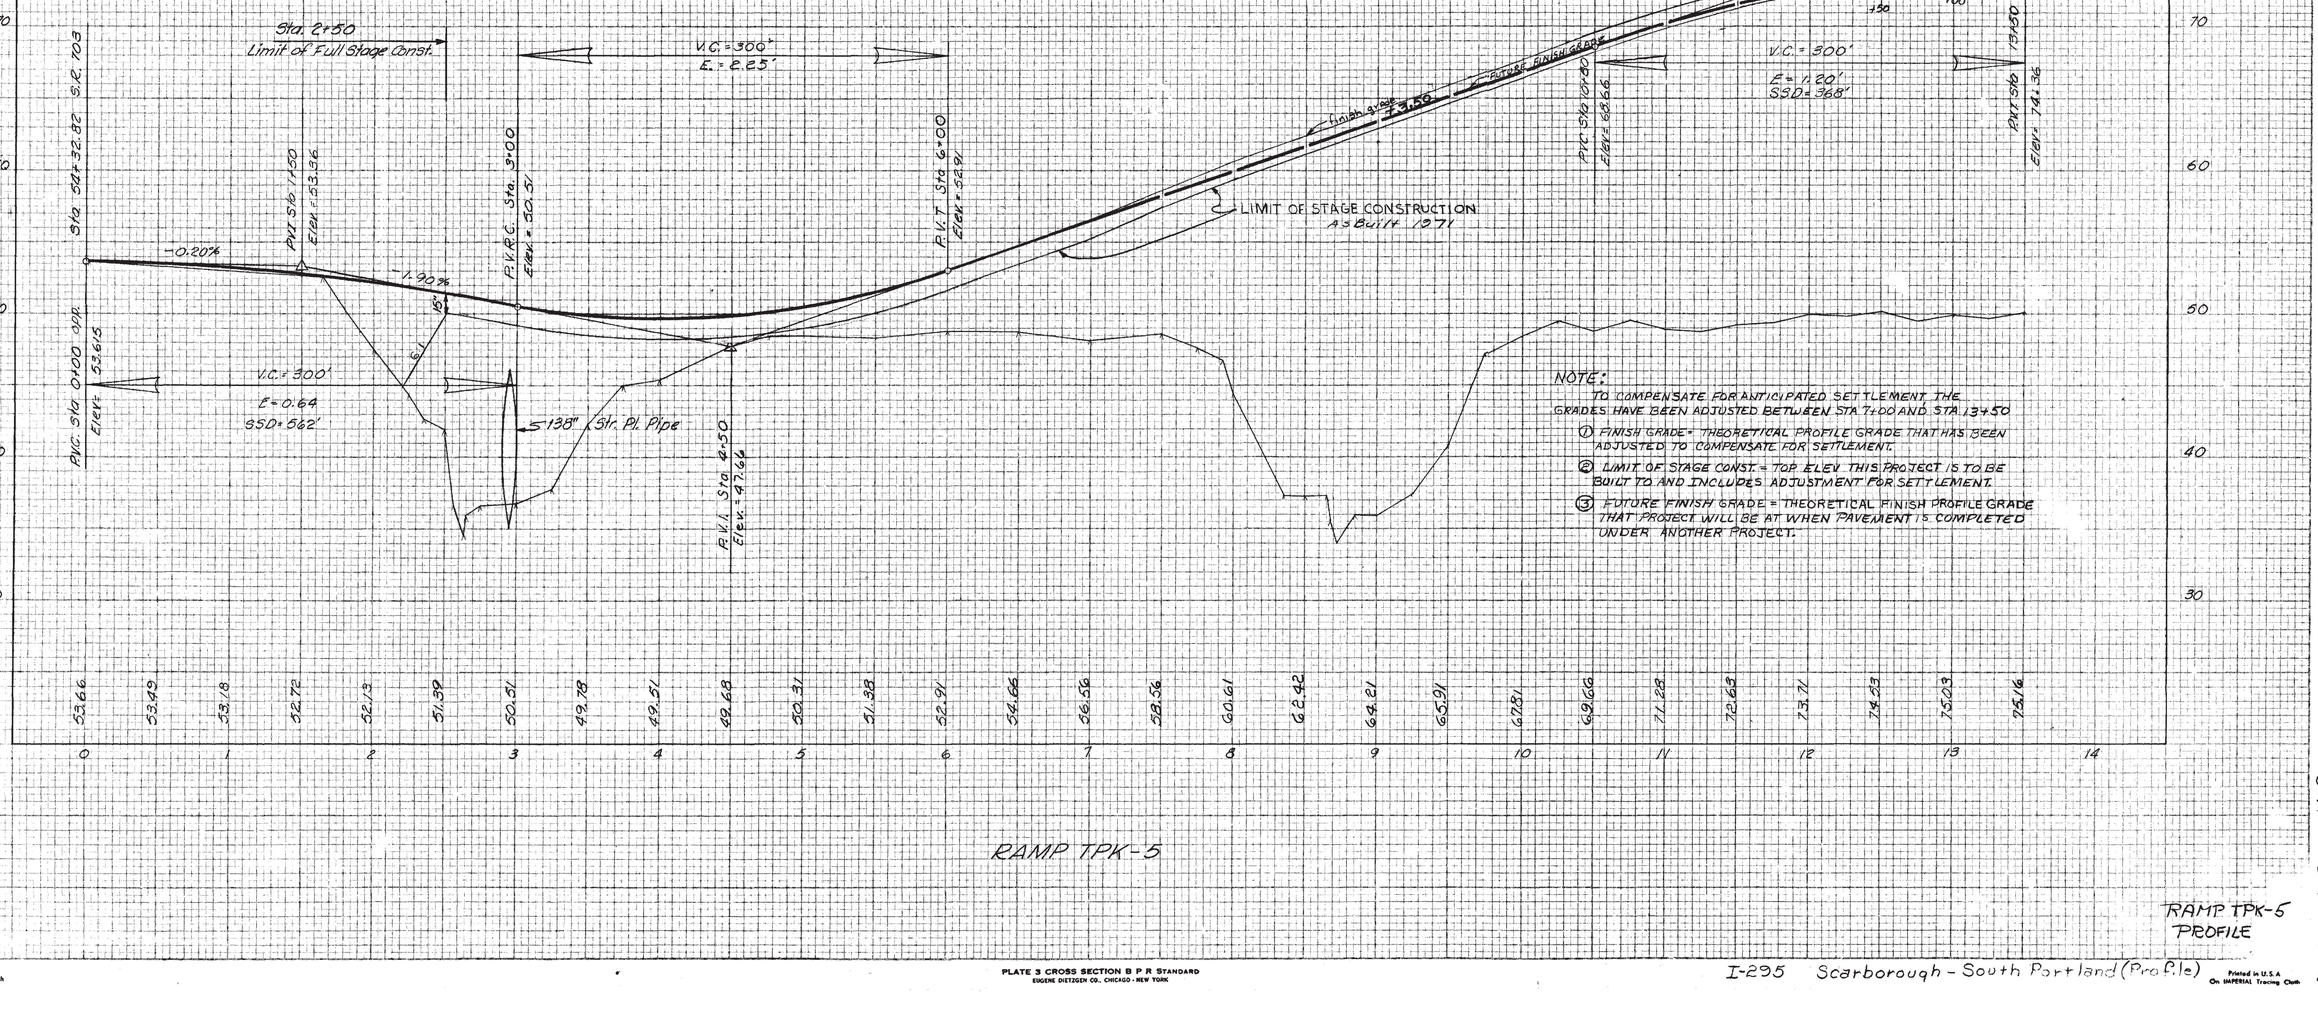

NOTE:
TO COMPENSATE FOR ANTICIPATED SETTLEMENT, THE GRADES HAVE BEEN ADJUSTED BETWEEN STA 7+00 AND STA 13+50

1. FINISH GRADE = THEORETICAL PROFILE GRADE THAT HAS BEEN ADJUSTED TO COMPENSATE FOR SETTLEMENT.
2. LIMIT OF STAGE CONST. = TOP. ELEV. THIS PROJECT IS TO BE BUILT TO AND INCLUDES ADJUSTMENT FOR SETTLEMENT.
3. FUTURE FINISH GRADE = THEORETICAL FINISH PROFILE GRADE THAT PROJECT WILL BE AT WHEN PAVEMENT IS COMPLETED UNDER ANOTHER PROJECT.

RAMP TPK-5

RAMP TPK-5
PROFILE

Sta. 0+00 to 14+0

I-295 Scarborough - South Portland (Profile)

63

Printed in U.S.A.
On IMPERIAL Tracing Cloth


PLATE 3 CROSS SECTION B P R STANDARD
EUGENE DIETZGEN CO., CHICAGO - NEW YORK

Printed in U.S.A.
On IMPERIAL Tracing Cloth

B. P. R. REG. NO.	STATE	PROJECT NUMBER	SHEET NO.	TOTAL SHEETS
1	MAINE	I-295-3(44)63	103	

FINAL SURVEY — NOTE BOOK NO. —
SURVEYED — BY —
PLOTTED — DATE —
TEMPLATE —
AREAS —
AREAS CHECKED —

ORIGINAL SURVEY — NOTE BOOK NO. 245,246
SURVEYED — BY JWM
PLOTTED — DATE 7-69
TEMPLATE — JWM
AREAS —
AREAS CHECKED —

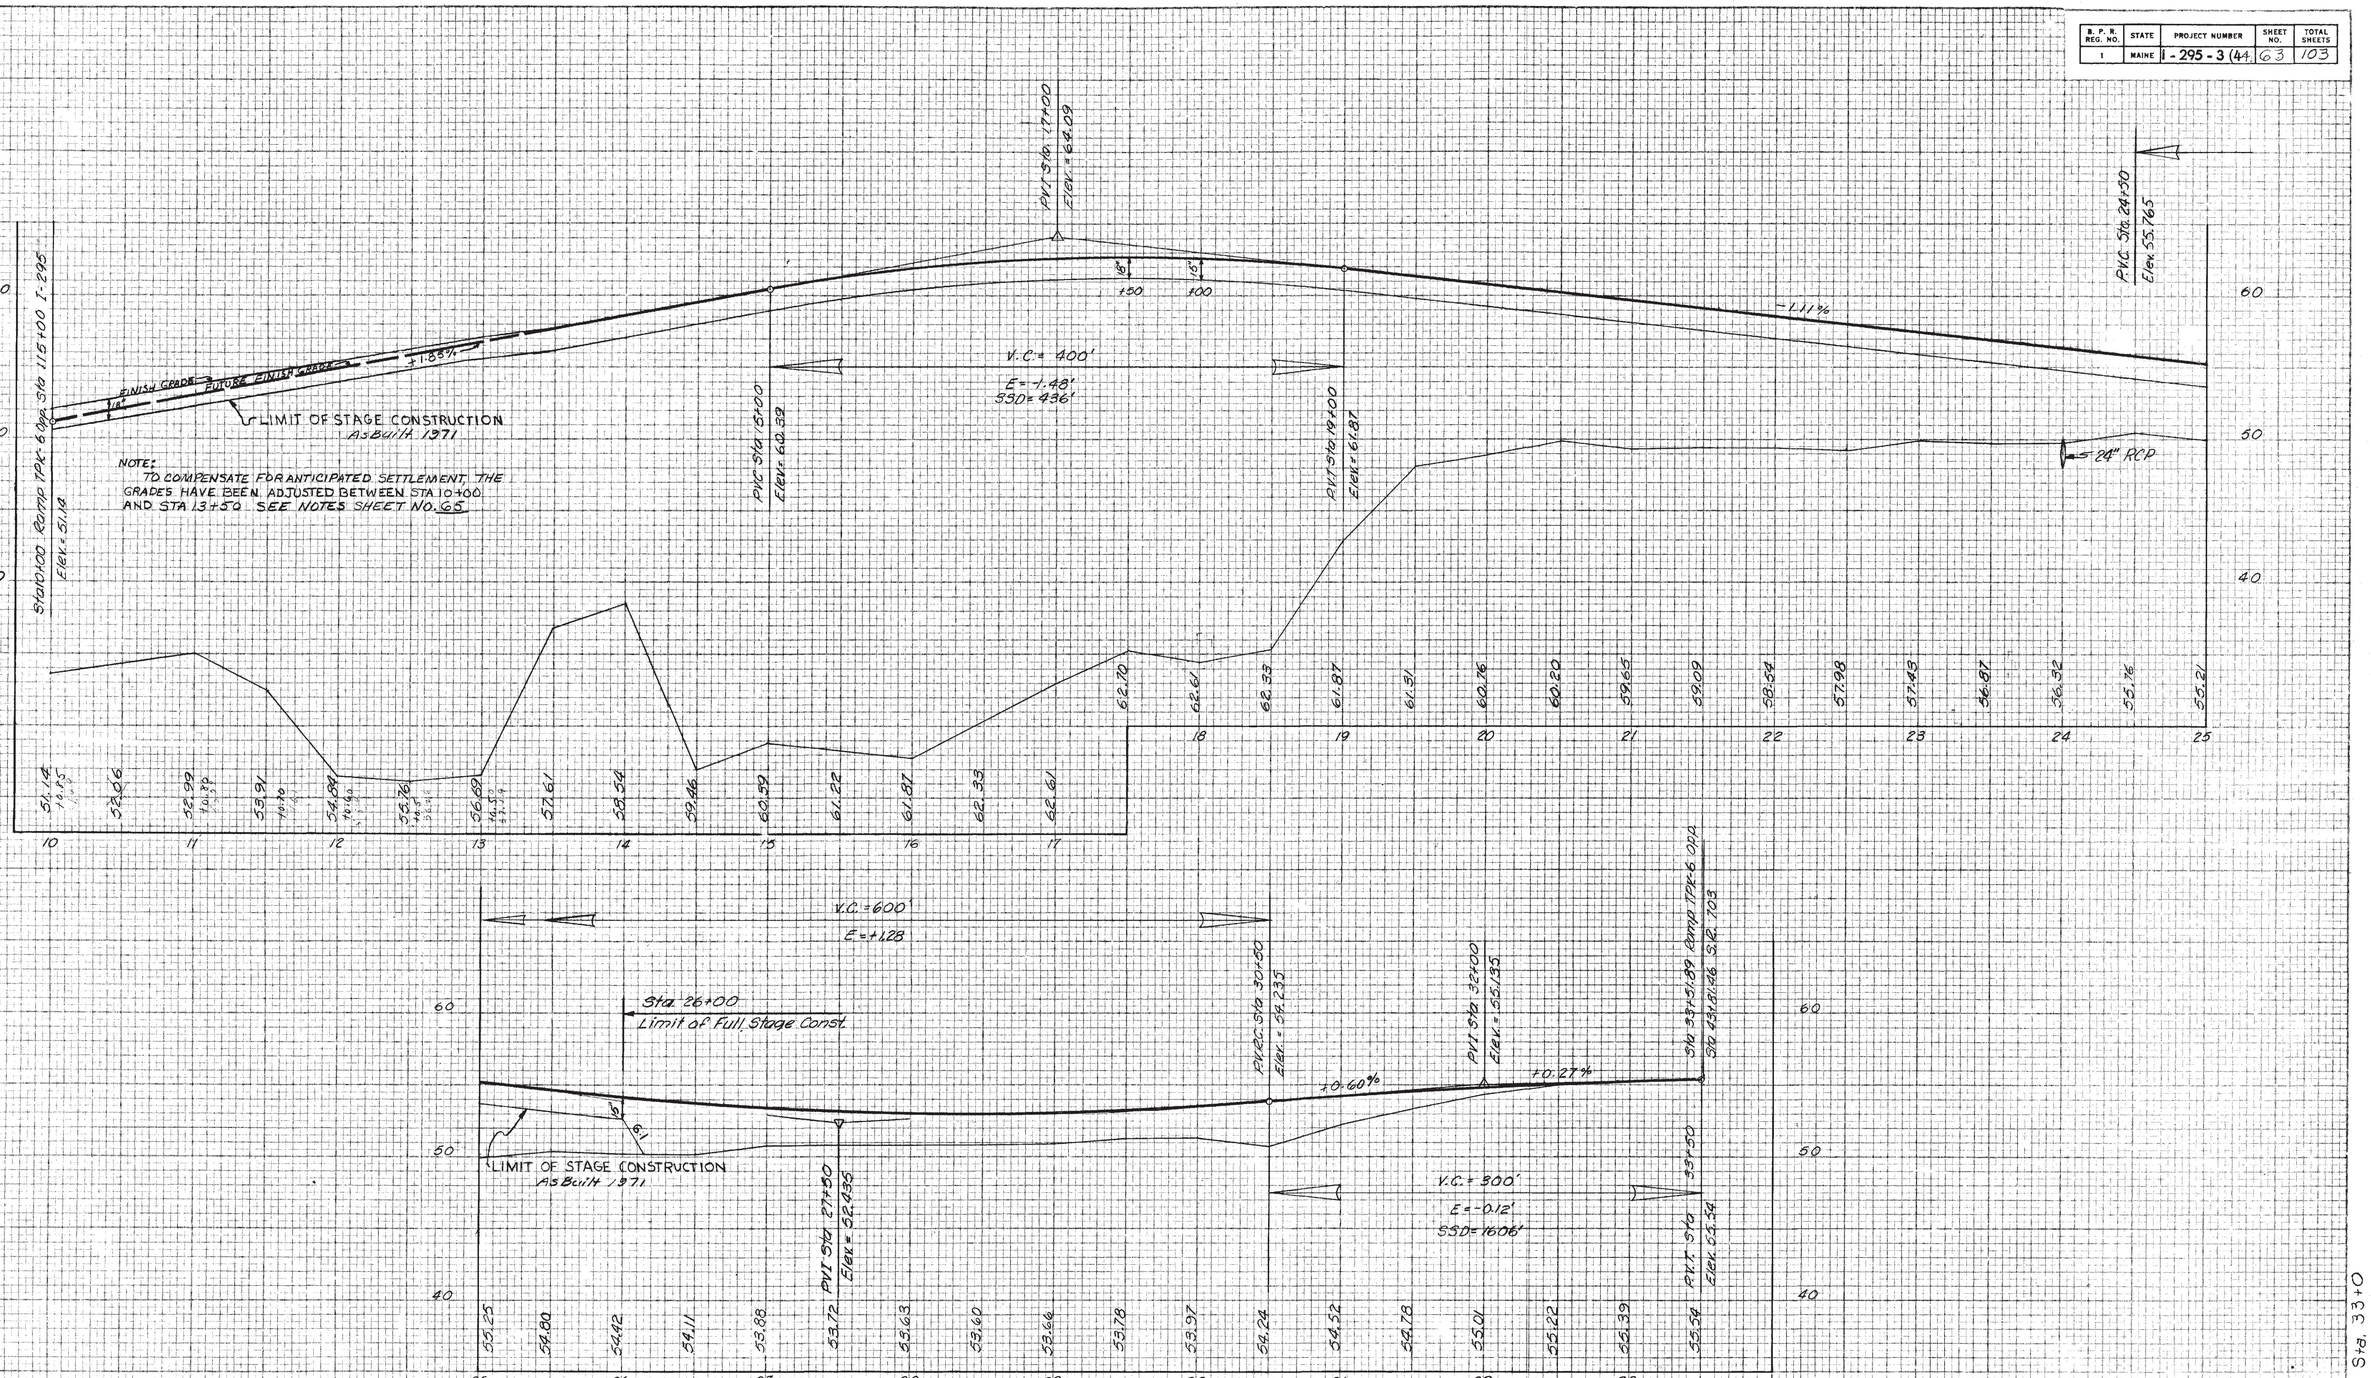


RAMP TPK-6


RAMP TPK-6
PROFILE

Sta. 10+0 to Sta. 33+0

B. P. R. REG. NO.	STATE	PROJECT NUMBER	SHEET NO.	TOTAL SHEETS
1	MAINE	I-295-3(44)	64	103

FINAL SURVEY	BY	DATE
NOTE BOOK	SURVEYED	
NO.	PLOTTED	
	TEMPLATE	
	AREAS	
	AREAS CHECKED	

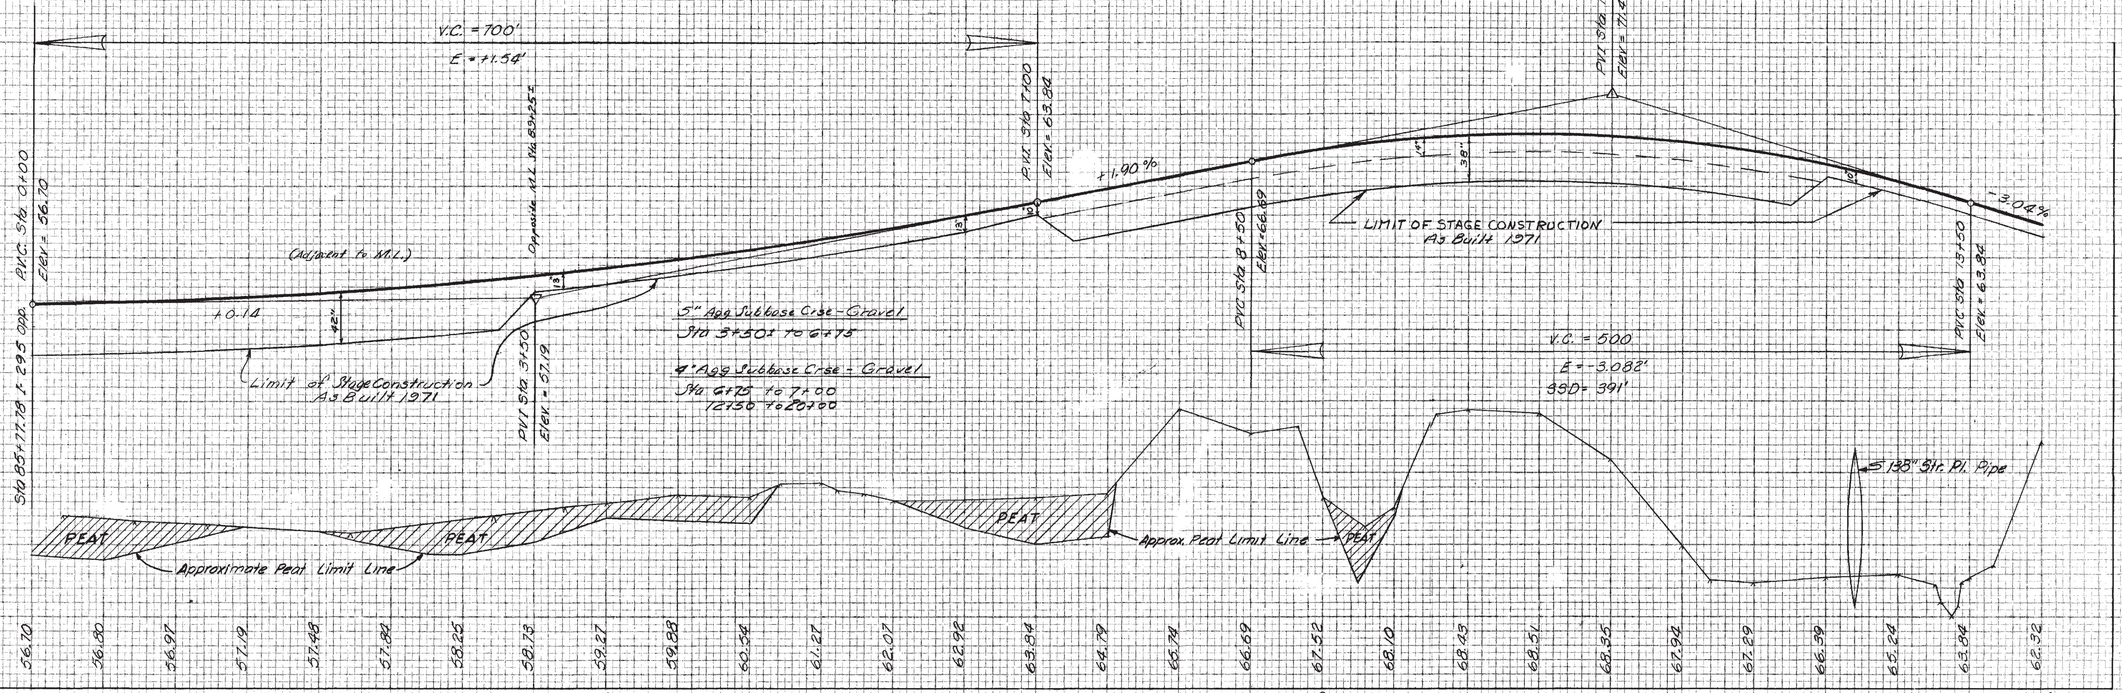

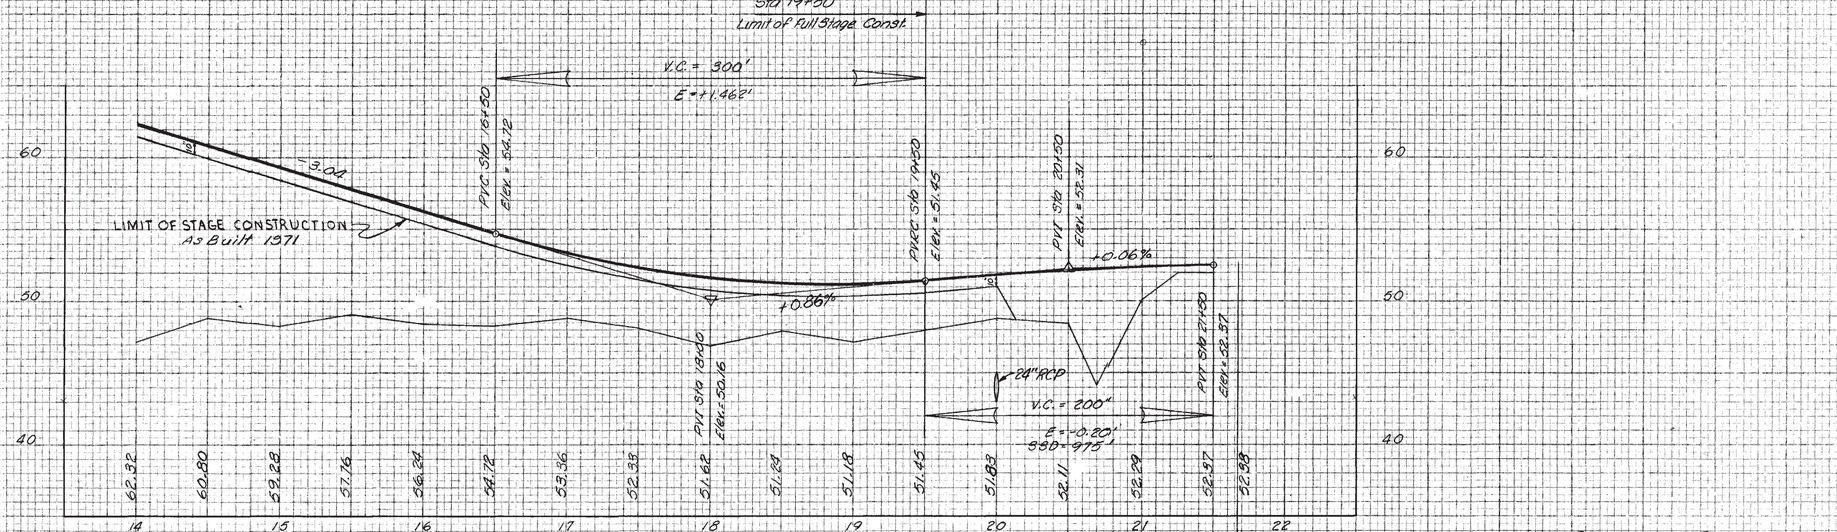

Sta 21+67.30 Ramp TPK-7 Opp.
Sta 60+00 S.2.703

Revised As Built
C.N. Rutney Jr.
5-20-74

RAMP TPK-7

RAMP TPK-7
PROFILE

Sta. 0+00 to Sta. 22+00

ORIGINAL SURVEY	BY	DATE
NOTE BOOK 282/244	SURVEYED	
NO.	PLOTTED	
	TEMPLATE	
	AREAS	
	AREAS CHECKED	

B.P.R. REG. NO.	STATE	PROJECT NUMBER	SHEET NO.	TOTAL SHEETS
1	MAINE	I-295-3(144)	65	109

PLAN — SURVEYED, PLOTTED, GRADES CHECKED, ALIGNMENT CHECKED, RT. OF WAY CHECKED, STRUCTURE NOTATNS CHKD, NOTE BOOK, SHEET NO., DATE, BY

Sta 117+98± 150'Lt I-295 to Sta 38+33± 105' Rt. Ramp TPK-6. Install Woven Wire Fence-Metal Posts as directed by the Engineer. Built 1971

Sta 116+88 ℄ Med. Install 48"x 204' RCP, Class IV with riprapped inlet & outlet Built 1971

I-295
P.T. Sta 124+23.57
Δ=16°-21'-33.4"
D=1°-00'-00"
R=5,729.578'
T=823.567'
L=1635.928'
E=58.887'

Sta 117+68 to Sta 119+98 ℄ Med. Install 6"x 230' Type "B" u.d. Built 1971

Sta 120+00 ℄ Med. Const. C.B. Type B-1 Install 12"x 76' RCP outlet Lt. Built 1971

Sta 120+02 to Sta 121+40 ℄ Med. Install 6"x 138' Type "B" u.d. Built 1971

Sta 118+40± to Sta 120+50 150'Lt. I-295 Install Woven Wire Fence-Metal Posts as directed by the Engineer Built 1971

Selective Clearing & Thinning

Clearing Limit Line

Excavate Pool

Set 1971

Match Line

RELOC. CHANNEL

Existing Limit Line

Woods

CROSS HATCHED AREA NOT TO BE SELECTIVE CLEARED.

Swamp

Ramp TPK-6 N 83°-05'-06"E

C.E. As Built 1971

SAND DRAINS 20'C-C AVERAGE DRAIN TIP elev. +5

AVERAGE DRAIN TIP elev. +5 SAND DRAINS 20'C-C

& As Built 1971

Sta 10+00 Ramp TPK-6 app.

Sta 15+00 I-295

Water Co. 2"W

Small to Medium Hardwoods & Alders

15' Shoulder

Type "B" u.d.

C.B.

Existing

RESERVED LIMIT LINE (TO JAN. 15 1971)

TO BE REMOVED BY OWNER

1½ Sty. Ho.

CMP 22'59 NET 92'

Sta 121+00 ℄ Median End Project I-295-3(4A)

Begin Project I-295-3(35) By Others

Sta 112+00 ℄ Med. Const. C.B. Type B-1 Install 12"x 84' RCP Outlet Rt. Built 1971

Sta 116+00 ℄ Med. Const. C.B. Type B-1 Install 12"x 76' RCP Rt. with 18"x 24' Metal Sluice and Sodded End. Built 1971

Spring Hole

3' Brook

Woods

LEGEND - SAND DRAINS

- 18" Dia. Sand Drains 18' C-C Triangular Spacing
- 18" Dia. Sand Drains 16' C-C Triangular Spacing
- 18" Dia. Sand Drains 20' C-C Triangular Spacing

N 289,500

E 458,000 E 458,500 E 459,000

Catch Basin - Type B-1

Sta 112+00 ℄ Med. I-295
Sta 116+00 ℄ Med. I-295
Sta 120+00 ℄ Med. I-295

12" Reinforced Concrete Pipe

Sta 112+00 84 L.F.
Sta. 116+00 76 L.F.
Sta. 120+00 72 L.F.

6 Inch Underdrain Type "B"

Sta 117+68 to Sta 119+98 - 230 L.F.
Sta. 120+02 to Sta 121+40 - 138 L.F.

48" Reinforced Concrete Pipe - Class IV

Sta 116+88 Rt. to Lt. 204 L.F.

Bracing Assembly, Type II - Metal Posts

Sta 112+55 120' Rt. I-295
Sta 12+50 125' Rt. Ramp TPK-6
Sta 12+50 175' Rt. Ramp TPK-6

Selective Clearing & Thinning

Sta 118+00± to Sta 121+00± Rt
Sta 117+00± to Sta 121+00± Lt
Sta 12+00± to Sta 38+39± Rt. Ramp TPK-6

Clearing

Sta 117+25± to Sta 120+50± Lt & Rt

Removal of Buildings

Sta 118+25± 50'± Rt.
Sta 119+95± 70'± Rt.

Right of Way Monuments

Sta 116+00.00, 163.31' Lt I-295
Sta 116+00.00, 150.00' Rt "
Sta 117+62.33, 150.00' Lt "
Sta 12+50.00, 125.00' Rt. TPK-6
Sta 12+50.00, 175.00' Rt. "
Sta 24+56.02, 125.00' Rt. TPK-5

Woven Wire Fence-Metal Posts

Sta 118+40± to Sta 120+50 150' Lt 205 L.F.
Sta 117+98± 150' Lt I-295 to Sta 38+33± Ramp TPK-6 3031 L.F.

Bracing Assembly, Type I - Metal Posts

Sta	117+98	150' Lt	I-295
	119+40	150' Lt	"
	120+50	150' Lt	"
	117+35	150' Rt	"
	117+55	150' Rt	"
	120+50	150' Rt	"
Sta	12+65	175' Rt	Ramp TPK-6
	13+00	175' Rt	" "
	13+35	175' Rt	" "
	13+77	175' Rt	" "

Revised As Built C.W. Autry Jr. 5-20-74

LIMIT OF STAGE CONSTRUCTION As Built 1971

FINISH GRADE 2.00%

FUTURE FINISH GRADE

P.V.C. Sta. 114+00

V.C. = 700'
E. = 2.004'

P.V.T. Sta. 121+00

+0.29%

Limit of Stage Const. As Built 1971

Normal Subgrade

2'-0" Granular Borrow

By others

+76'

P.V.I. Sta. 117+50 Elev. = 46.14


5-48" RCP Class IV

NOTE:
TO COMPENSATE FOR ANTICIPATED SETTLEMENT, THE GRADES HAVE BEEN ADJUSTED BETWEEN STA 111+00 TO STA 117+00.
1. FINISH GRADE = THEORETICAL PROFILE GRADE AND HAS BEEN ADJUSTED TO COMPENSATE FOR SETTLEMENT.
2. LIMIT OF STAGE CONST. = TOP ELEV. THIS PROJECT IS TO BE BUILT TO AND INCLUDES ADJUSTMENT FOR SETTLEMENT.
3. FUTURE FINISH GRADE = THEORETICAL FINISH GRADE THAT PROJECT WILL BE AT WHEN PAVEMENT IS COMPLETED UNDER ANOTHER PROJECT.


| | | |

B. P. R. REG. NO.	STATE	PROJECT NUMBER	SHEET NO.	TOTAL SHEETS
1	MAINE	I - 295 - 3 (44)	66	105

Toll Plaza to be Constructed by others

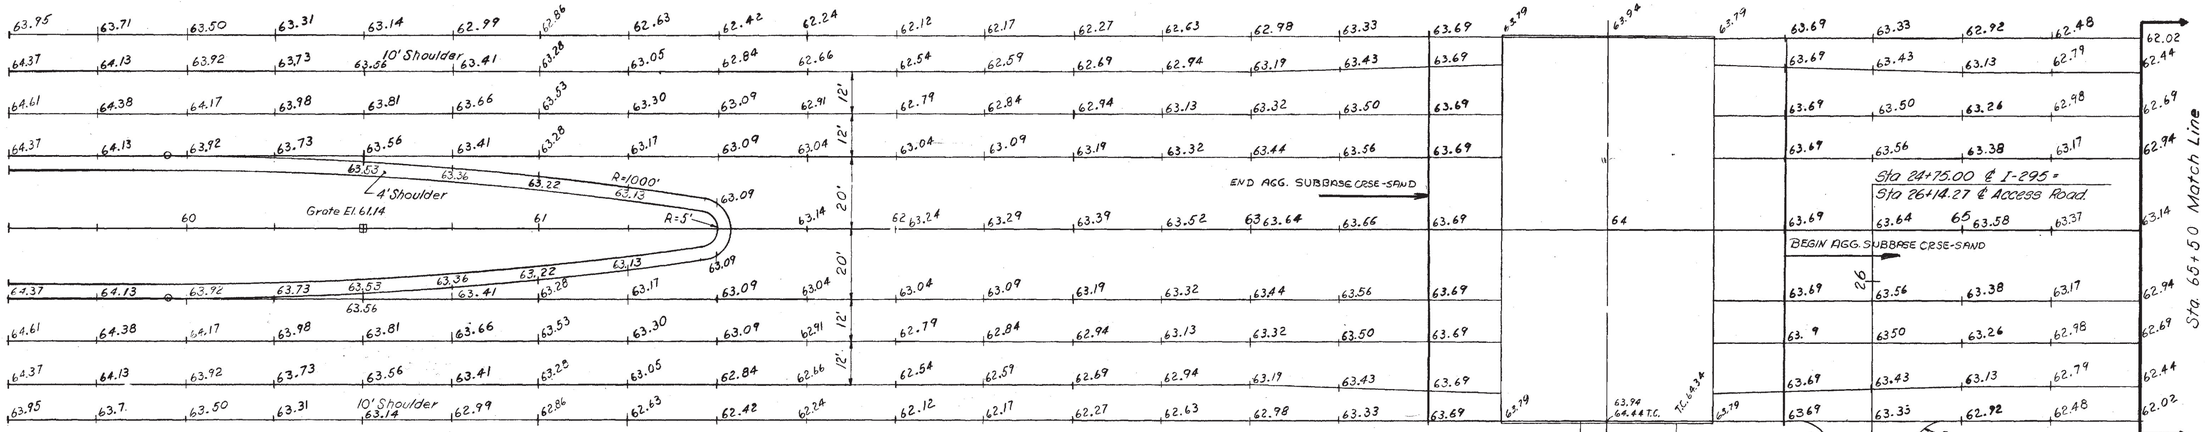

ACCESS ROAD
P.I. Sta. 24+75.00
Δ = 90°-00'-00"
D = 229°-10'-59.5"
T = 25.00'
L = 39.27'
R = 25.00'
E = 10.35'

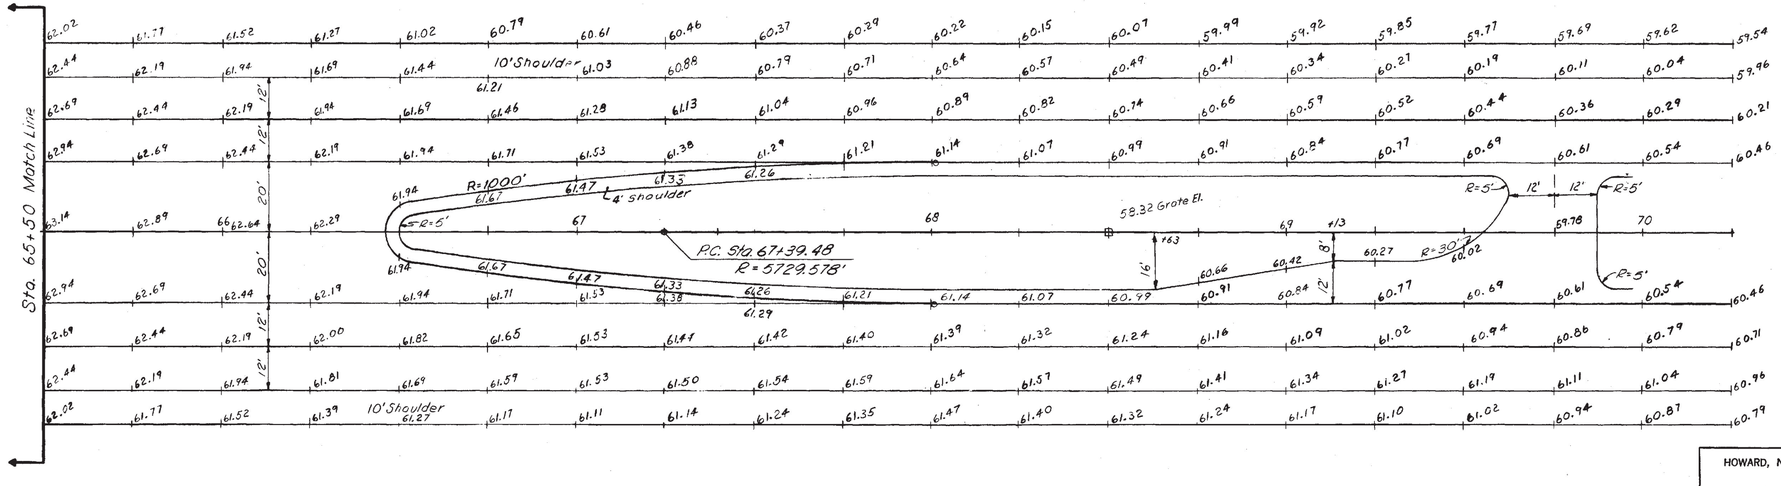

MAINE STATE HIGHWAY COMMISSION
AUGUSTA, MAINE

TOLL PLAZA

GRADING PLAN

HOWARD, NEEDLES, TAMMEN & BERGENDOFF
CONSULTING ENGINEERS
NEW YORK BOSTON KANSAS CITY

BRUNING 44-302