FORM D-39
SKETCH, SHOP AND SHIPPING BILL

AMERICAN BRIDGE COMPANY

UNITED STATES STEEL CORPORATION SUBSIDIARY

SKETCH	LINE NO.	NO. PCS.	MARK	MATERIAL SHAPE	MATERIAL LENGTH FT.	MATERIAL LENGTH INS.	CALCULATED WEIGHT FOR ONE MEMBER	ORDERED NO. PCS.	ORDERED LENGTH FT.	ORDERED LENGTH INS.	ORDERED ITEM	SHIPMENTS
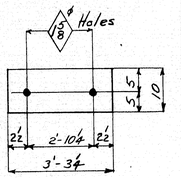	1											
	2											
	3											
	4			Duck 12oz - 14oz.								
	5	12	M17	10	3	3¢	No Charge					2-50002
	6											
	7											
	8											
	9											
	10											
	11											
	12											
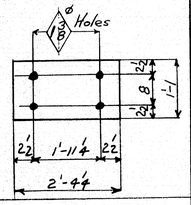	13											
	14											
	15			Duck 12oz - 14oz.								
	16	12	M18	13	2	4¢	No Charge					2-50002
	17											
	18											
	19											
	20											
	21											
	22											
	23											
	24	½	GAL.	RED LEAD PAINT			(10) No Charge					SK
	25											
	26											
57-146

Advance Bill p.6
Duck
~~PAINT~~
~~CONTACT SURFACES~~

RIVETS: As Noted | HOLES

DRAWINGS	NAME	DATE
MADE BY	HTF	6-9-52
CHKD. BY	GDW	7/10/52

REVISIONS: ☐ ☐ ☐ ☐ ☒

DRAWINGS FABRICATION: Elmira
IN CHARGE OF: E.E.T.
ORDER No.: Q2304
SHEET No.: C3

NAME OF STRUCTURE: STATE OF MAINE RED BRIDGE OVER SWIFT RIVER OXFORD COUNTY

D-57D490

PINS AND NUTS

AMERICAN BRIDGE COMPANY

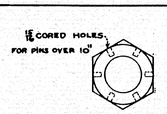

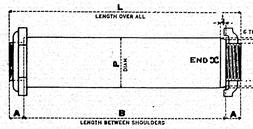

FINISH ONE END OF ALL PINS AS PER SKETCH AND MARK END DO

PILOT NUT USED ON THIS END.

LINE NO.	MEMBER NO. PCS.	MEMBER MARK	PIN DIAM. P	PIN LENGTH L FT.	PIN LENGTH L INS.	PIN SCREW DIAM. S	PIN SCREW A	PIN LENGTH B FT.	PIN LENGTH B INS.	NUTS NO. PCS.	NUTS PATTERN NO.	CALCULATED WEIGHT FOR ONE MEMBER	ORDERED NO. PCS.	ORDERED LENGTH FT.	ORDERED LENGTH INS.	ORDERED ITEM	SHIPMENTS
1																	
2																	
3	8	P1	2ϕ	1	8½	1½ϕ	1	1	6½	16	PN21	(19)	POUNDS PN21	S 2-A4-209			
4																	
5																	
PILOT NUTS

LINE NO.	NO. PCS.	DIAM. OF PIN P	LENGTH L	SCREW S	PATTERN NO.	ITEM	CALCULATED WEIGHT FOR ONE PIECE	SHIPMENTS
29	1	2ϕ	2	1½ϕ	PS8	2-A4-208	(1) No Charge	
30								
31								
32								
33								
34								
35	ADVANCE BILL P.5							
36								

DRIVING NUTS

LINE NO.	NO. PCS.	DIAM. OF PIN P	LENGTH L	SCREW S	PATTERN NO.	ITEM	CALCULATED WEIGHT FOR ONE PIECE	SHIPMENTS
29	1	2ϕ	4	1½ϕ	PD3	2-A4-208	3 No Charge	
30								
31								
32								
33								
34								
35								
36								

57-145

PIN AND NUTS

MATERIAL SPEC.
PAINT INSP.

DATE	NAME
HTF	5 23 52
GDW	7 10 52

DATE 19
DRAWINGS FABRICATION: ELMIRA ELMIRA
ORDER No.: Q2304
SHEET No.: C2

NAME OF STRUCTURE: STATE OF MAINE RED BRIDGE OVER SWIFT RIVER RUMFORD & MEXICO, OXFORD COUNTY, MAINE

FORM D-39
SKETCH, SHOP AND SHIPPING BILL

AMERICAN BRIDGE COMPANY

UNITED STATES STEEL CORPORATION

SKETCH	LINE NO.	NO. PCS.	MARK	MATERIAL SHAPE	MATERIAL LENGTH FT.	MATERIAL LENGTH INS.	CALCULATED WEIGHT FOR ONE MEMBER	ORDERED NO. PCS.	ORDERED LENGTH FT.	ORDERED LENGTH INS.	ORDERED ITEM	SHIPMENTS
	1											
Swedge Bolts 3" Thread	2	8	X1	1¼ϕ	1	4½	TOT (5)	45.33			S	
	3	8	Hex. Nuts 1¼ϕ Tap					4.33			S	
	4	8	Washers 2¢"×⅜" (1⅜ϕ Holes)				TOT (1)				S	
	5											
	6											
	7											
	8											
	9											
Swedge Bolts 3" Thread	10	16	X2	1ϕ	1	2½	TOT (5)	10.00			S	
	11	16	Hex. Nuts 1ϕ Tap					1.00			S	
	12	16	Washers 2¢"×⅜" (1⅛ϕ Holes)				TOT (1)				S	
	13											
	14											
SHIP IN ADVANCE

57-144

Anchors Bolts
PAINT No
~~CONTACT SURFACES~~

RIVETS | HOLES

DRAWINGS	NAME	DATE
MADE BY	E.T.J.	5-1-52
CHKD. BY	TJK	5-1-52

REVISIONS: ☐ ☐ ☐ ☐ ☒

DRAWINGS FABRICATION: ELMIRA ELMIRA
IN CHARGE OF: E.E.T.
ORDER No.: Q2304
SHEET No.: C1

NAME OF STRUCTURE: STATE OF MAINE, RED BRIDGE OVER SWIFT RIVER, RUMFORD & MEXICO, OXFORD COUNTY, MAINE

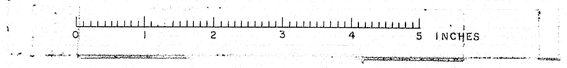

FORM D-73
FIELD RIVETS AND BOLTS

AMERICAN BRIDGE COMPANY

UNITED STATES STEEL CORPORATION SUBSIDIARY

LINE NO.	ACTUAL NUMBER REQ'D.	NO. SHIPPED	DIAM.	RIVETS	BOLTS: LENGTH UNDER HEAD	BOLTS: HEAD	BOLTS: NUT	BOLTS: WASHER	BOLTS: TYPE OF BOLT	GRIP		CALCULATED WEIGHT TOTAL	SHIPMENTS
1													
2	480	520	7/8	24						11/16-3/4		3003	
3	2662	2710	"	2 3/4						13/16-7/8		171	
4	600	1660	"	2 5/8						1 1/16 1/8		422	
5	384	425	"	2 3/4						1 1/16 1/4		271	
6	246	270	"	3/4						1/2		194	
7	584	645	"	3/4						1/8		477	
8	10	13	"	3 1/2						1 1/4		10	
9	280	310	"	3 5/8						1 3/8		251	
10	12	17	"	3 3/4						2		14	
11	14	19	"	3/8						2 1/8		16	
12	12	17	"	44						2 7/16		15	
13	384	425	"	4 1/8						2 5/8		395	
14	280	310	"	4 1/2						2 3/4		298	
15	16	23	"	5						3 1/8		24	
16												2670	
17													
18													
57-148

PAINT	RIVETS	HOLES	DRAWINGS	NAME	DATE
CONTACT SURFACES			MADE BY	H.L.S.	8-6-52
			CHKD. BY		

REVISIONS: E | D | C | B | X

DRAWINGS: ELMIRA — IN CHARGE OF E.E.T.
FABRICATION: ELMIRA — ORDER No. Q2304

SHEET No. C 5

NAME OF STRUCTURE

STATE OF MAINE, RED BRIDGE OVER SWIFT RIVER, RUMFORD & MEXICO, OXFORD CO. MAINE

FORM D-581
TURNED BOLTS

AMERICAN BRIDGE
DIVISION OF UNITED STATES STEEL COMPANY

SPECIFY UNDER DI

OF = { ORDINARY FIT (HOLE DIAMETER MINUS 1/32") }

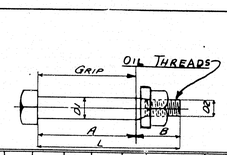

STANDARD WASHERS — PLATE — TYPE X — DIMENSION "A" GRIP

NO. REQD.	TYPE OF HEAD	SIZE OF REAMED HOLE	D1	D2	A	B	L	GRIP	TYPE OF NUT	NO. OF NUTS EACH BOLT	TYPE WASHER	NO. AND SIZE OF WASHERS EACH BOLT	LOCATION and Mark	SHEET NO. MACH. CONT.	SHEET NO. STRUCT CONT.	CALCULATED WEIGHT TOTAL	SHIPMENTS
32	Hex	1 1/16	OF	1	3 1/4	1 1/2	4 3/4	3 1/4	Hex	1			7 x 3			65	
											X	1-2 9/32 x 3/16	hole Shoe Caps To Girders			13	

57-147

TURNED BOLTS	RIVETS	HOLES	DRAWINGS	NAME	DATE
			MADE BY	F.T.J.	8-6-52
			CHKD. BY	GDW	8-6-52

REVISIONS: E | D | C | B | X

DRAWINGS: Elmira — IN CHARGE OF E.E.T.
FABRICATION: Elmira — ORDER No. Q2304

SHEET No. C4

NAME OF STRUCTURE

STATE OF MAINE, RED BRIDGE OVER SWIFT RIVER, RUMFORD & MEXICO, OXFORD COUNTY, MAINE

0 1 2 3 4 5 INCHES

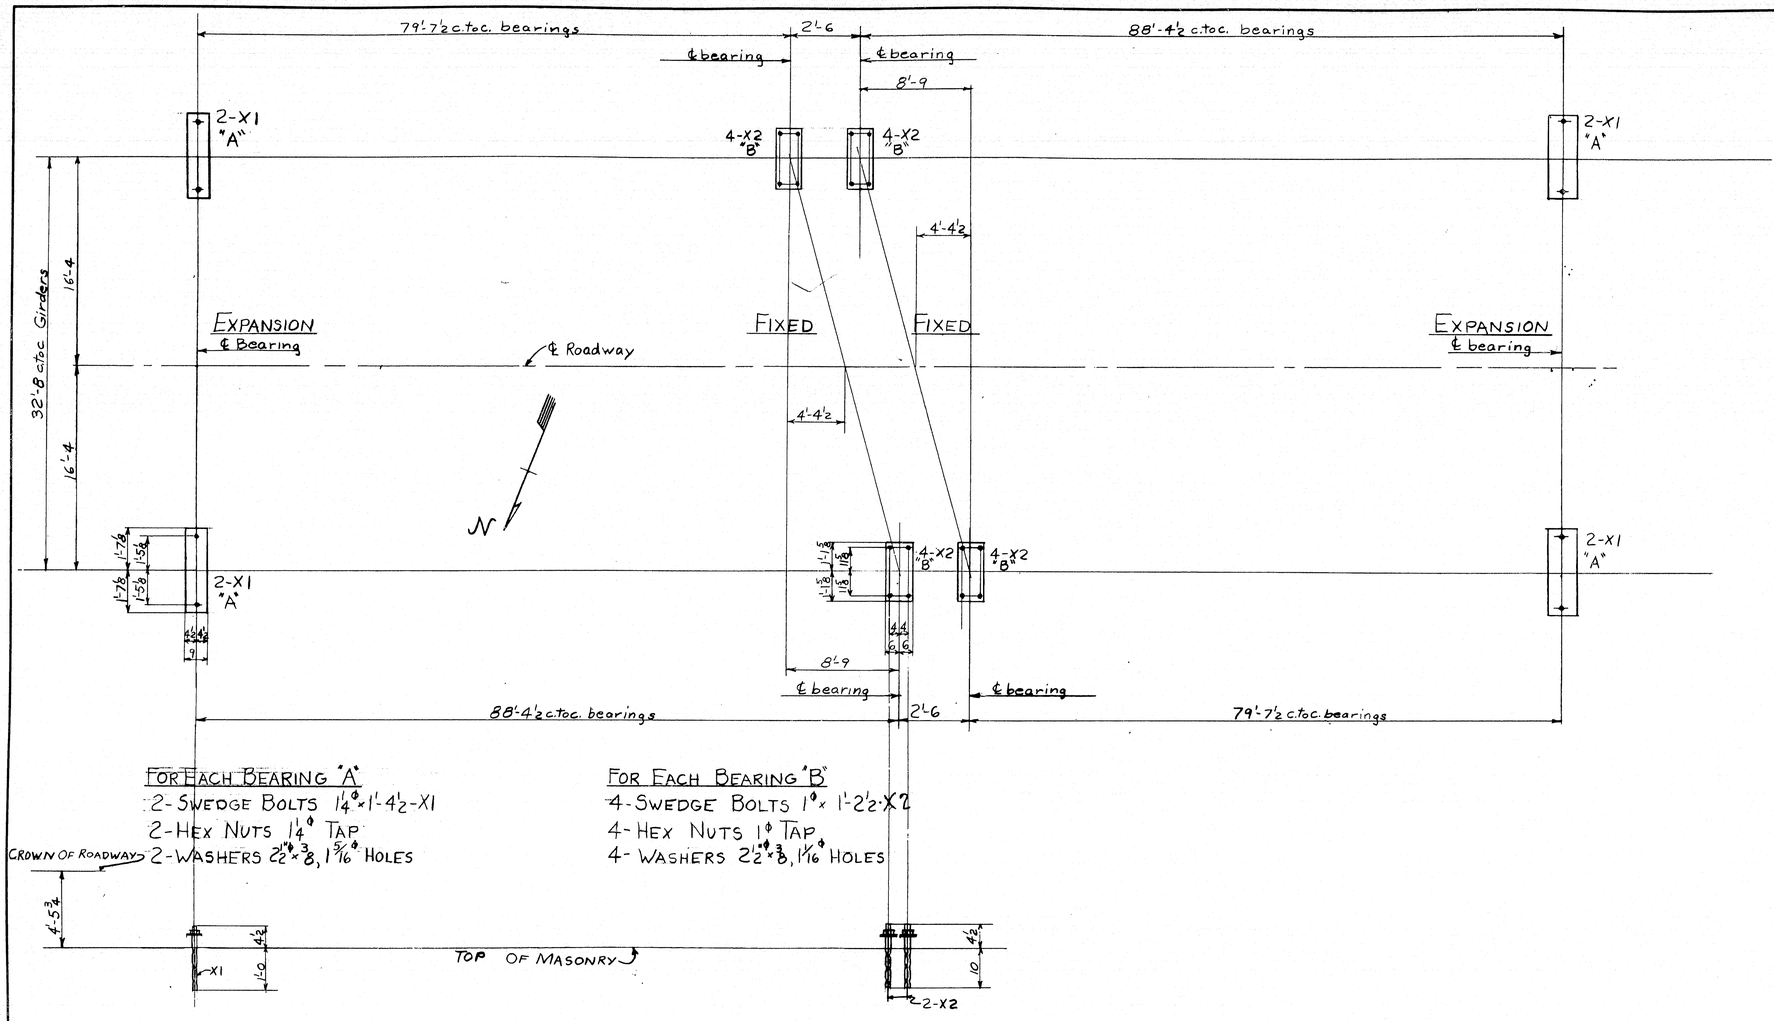

FOR EACH BEARING "A"
2-SWEDGE BOLTS $1\frac{1}{4}\phi \times 1'-4\frac{1}{2}$-X1
2-HEX NUTS $1\frac{1}{4}\phi$ TAP
2-WASHERS $2\frac{1}{2}\phi \times \frac{3}{8}$, $1\frac{5}{16}\phi$ HOLES

FOR EACH BEARING "B"
4-SWEDGE BOLTS $1\phi \times 1'-2\frac{1}{2}$-X2
4-HEX NUTS 1ϕ TAP
4-WASHERS $2\frac{1}{2}\phi \times \frac{3}{8}$, $1\frac{1}{16}\phi$ HOLES

NOTE TO MASONRY CONTRACTORS:
Anchor Bolts furnished in advance by A.B. Div.; but set by others
Areas shown at bearing points are overall sizes of Masonry Plates;
All dimensions shown on this plan must be strictly adhered to
in all masonry construction or steelwork will not fit.
Report any errors or misunderstandings at once.
Back walls not to be built above bridge seats until steel
work is erected.

STATE OF MAINE
RED BRIDGE OVER SWIFT RIVER
RUMFORD & MEXICO, OXFORD COUNTY, MAINE
MASONRY PLAN

AMERICAN BRIDGE
DIVISION
UNITED STATES STEEL COMPANY
DESIGN 800 B-50 PENCIL TEX

REVISIONS	
F	
E	
D	
C	
B	
X	

DRAWINGS MADE AT ELMIRA PLANT
WORK FABRICATED AT ELMIRA PLANT
IN CHARGE OF E.E. THOMPSON
DRAW. MADE BY F.T.J. DATE 5-1-52
DRAW. CHECKED BY TJK DATE 5-1-52
ORDER No. Q2304
SHEET No. E1

57-149

0 1 2 3 4 5 INCHES

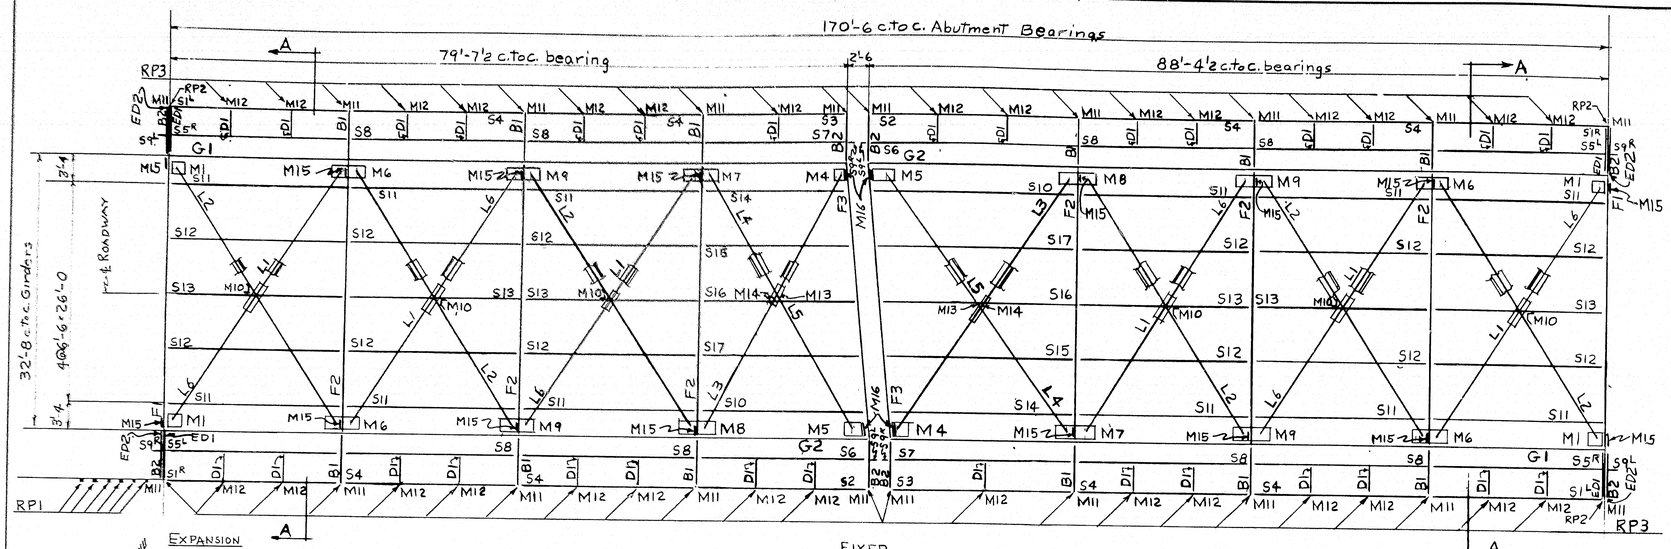

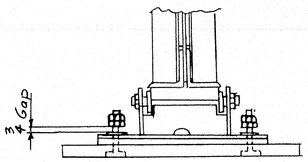

ES1

Sketch showing Anchor Bolt Gap after erection for Expansion shoes

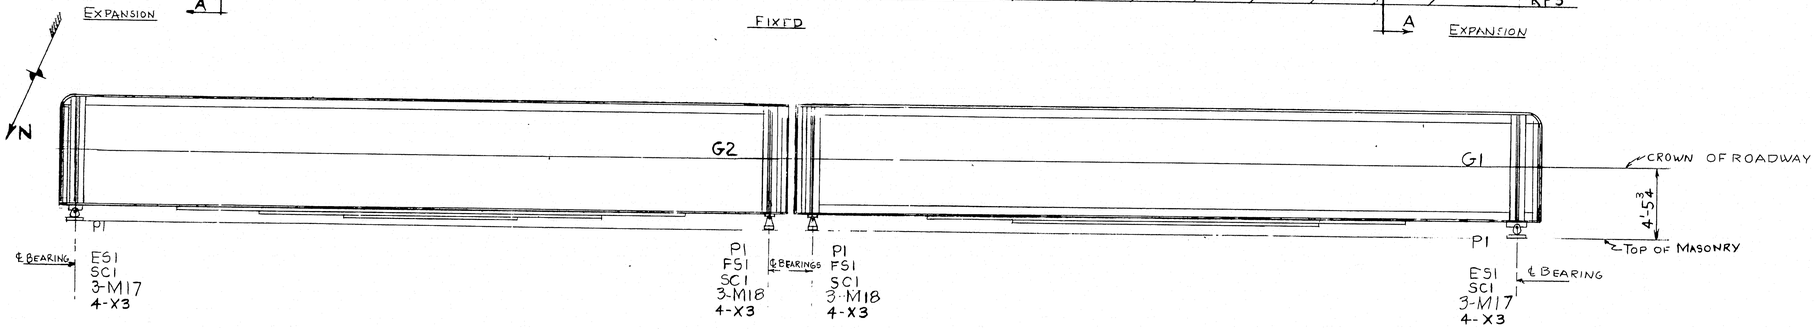

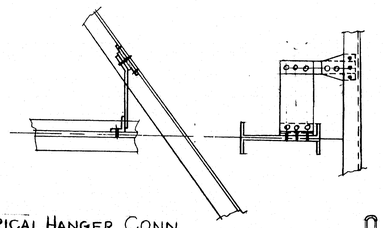

TYPICAL HANGER CONN.
M10, M13, & M14

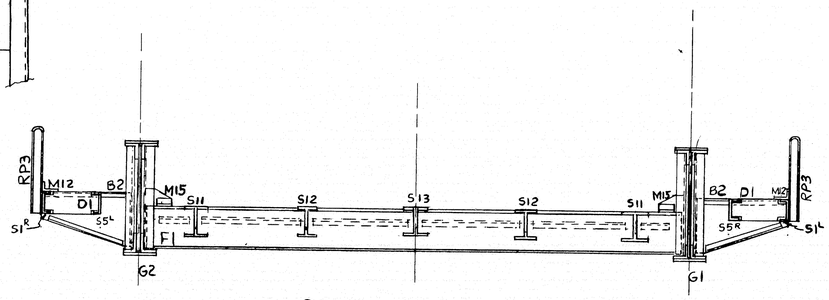

SECTION A-A

NOTE TO ERECTOR:
FIELD CONNECTIONS RIVETED EXCEPT SHOE CAPS SC1 BOLTED TO GIRDERS WITH TURNED BOLTS-X3
ERECTION MARKS HAVE BEEN PLACED ON THE STEEL AND ON THE ERECTION PLANS NEAR ONE END OF EACH MEMBER. PLACE THE MEMBERS IN THE STRUCTURE SO THAT THE ERECTION MARKS ON THE STEEL ARE AT THE SAME END OF THE MEMBERS AS THE MARKS ON THE PLAN

NOT FURNISHED BY A.B. Co.
RAILING
BOLTS CONNECTING RAILING TO POST

STATE OF MAINE
RED BRIDGE OVER SWIFT RIVER
RUMFORD & MEXICO, OXFORD COUNTY, MAINE
ERECTION DIAGRAM

AMERICAN BRIDGE
DIVISION
UNITED STATES STEEL COMPANY
DESIGN 500 8-50 PENCILTEX

REVISIONS	
F	
E	
D	
C	
B	
X	

DRAWINGS MADE AT ELMIRA PLANT
WORK FABRICATED AT ELMIRA PLANT
IN CHARGE OF E.E. THOMPSON
DRAW. MADE BY F.T.J. DATE 6-3-52
DRAW. CHECKED BY GLL-GDW DATE 7-9-52

ORDER No. Q2304
SHEET No. E2

57-150

0 1 2 3 4 5 INCHES

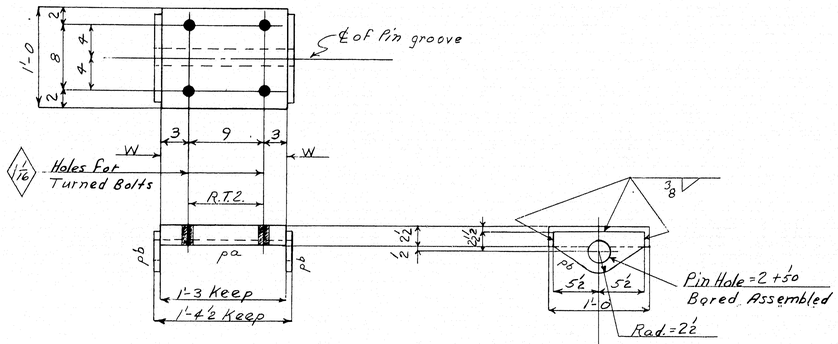

SC1

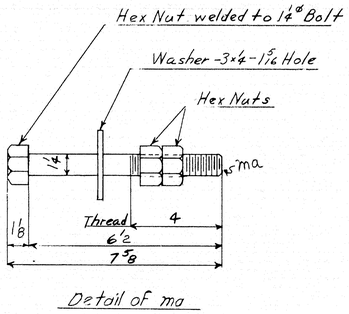

Detail of ma

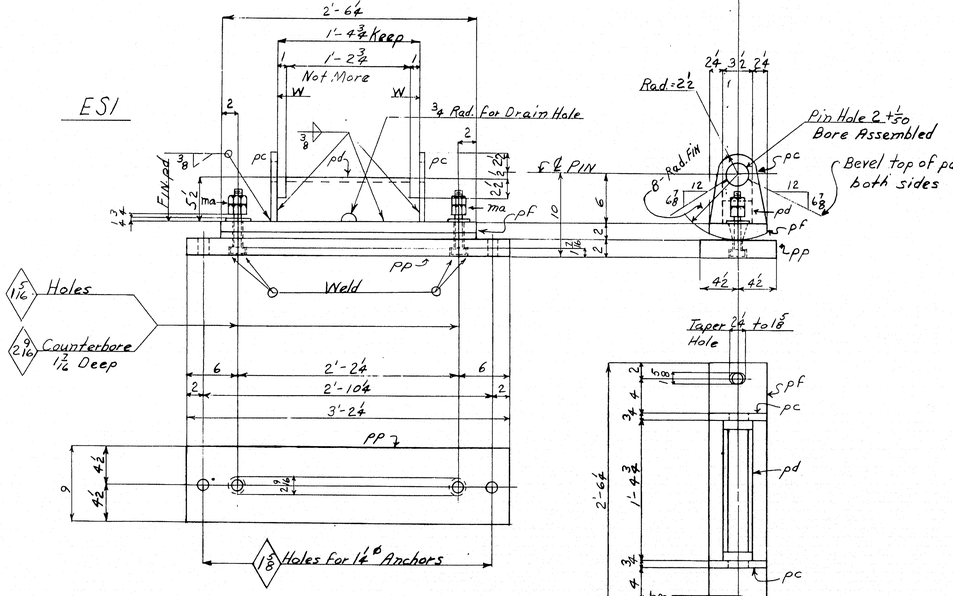

ES1

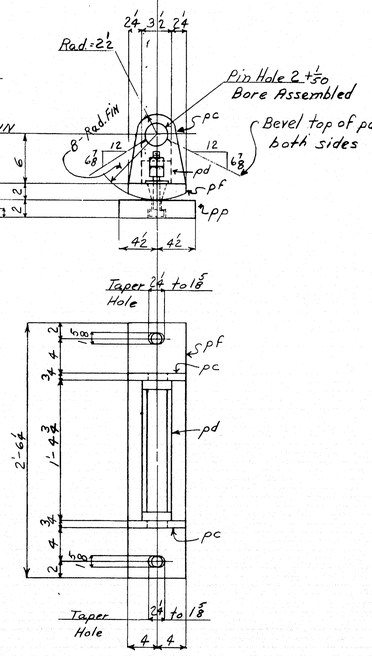

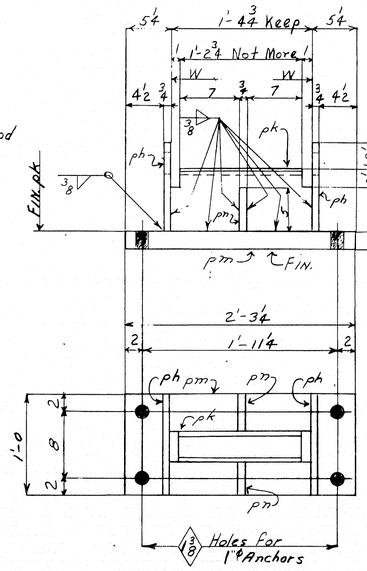

FS1

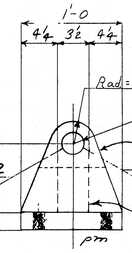

LINE	Mark Nos. of Front Pcs. in Lo Order	MATERIAL No. of Pcs. on Sheet	SHAPE	LENGTH Feet	LENGTH Inches	ASSEM-BLING MARK	REMARKS	ORDERED	ITEM	CALCULATED WEIGHT FOR ONE SHIP PIECE
1										
2		4	EXPANSION SHOES-ES1				WELD			(914)
3		4	PL 8 2		2 6¼	pf	FIN. SIDE		S	137 -20
4		8	PL 8 ¾		8½	pc		12 x ¾ 45-0	9	89 -10
5		4	PL 5½ ¾		1 4¾	pd	FIN. EDGE		S	91 -12
6		4	PL 9 2		7 2¼	pp	PRESS FLAT		S	196 -30
7		8	1¼"		7⅜	ma			S	7 -
8		8	WASH 3⅜ ¾		1 5/16 Hole				S	1 -
9		24	Hex Nuts 1¼ Tap.						S	3 - 3W 21.
10										
11										
12										
13										
14		8	SHOE CAP PLATES-SC1				WELD			(124)
15		8	PL 12 2½		1 3	pa			S	125 -21
16		16	PL 11 ¾		5	pb		12 x ¾ 45-0	9	23 -7 - 1W
17										
18										
19										
20										
21		4	FIXED SHOES - FS1							(338)
22		4	PL 12 2		2 3¼	pm	FIN. Side		S	185 -30
23		4	PL 7½ 3½		1 4¾	pk	FIN. edge		S	124 -15
24		8	PL 12 ¾		10½	pb		45-0	9	54 -20
25		8	PL 4½ ¾		5	pn			AS	7 - 2W 1P 5W
26										
27										
NOTES:
Holes as Noted
Edges Marked W must be cut square and true
Holes marked "R.T." to be drilled 1⅛ to a metal template
Paint: Yes, Pin grooves to have one coat of White Lead and tallow, applied while hot.

PAINT:
SHOP CONTACT SURFACES:

STATE OF MAINE
RED BRIDGE OVER SWIFT RIVER
RUMFORD & MEXICO
OXFORD COUNTY, MAINE

SHOES

AMERICAN BRIDGE
DIVISION
UNITED STATES STEEL COMPANY
DATE 11-5-51 PENCILTEX

REVISIONS	
F	
E	
D	
C	
B	
X	

DRAWINGS MADE AT Elmira PLANT
WORK FABRICATED AT Elmira PLANT
IN CHARGE OF E.E.T.
DRAW. MADE BY H.T.E. DATE 5-23-52
DRAW. CHECKED BY G.D.W. DATE 7-10-52

ORDER No. Q2304
SHEET No. 1

Am. Bld. 5.6
57-151 WELD

0 1 2 3 4 5 INCHES

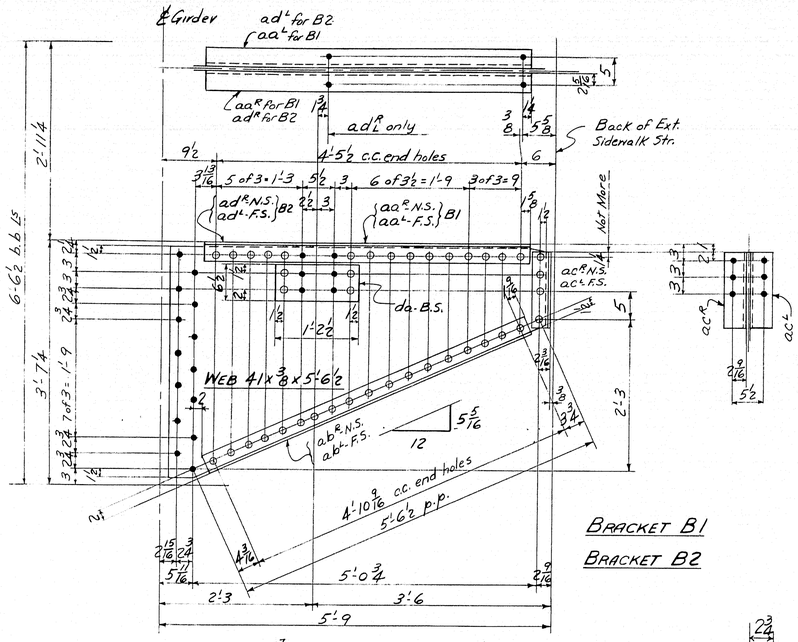

BRACKET B1

BRACKET B2

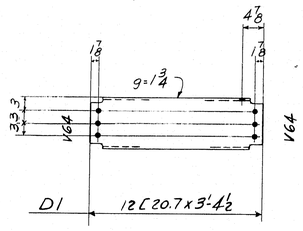

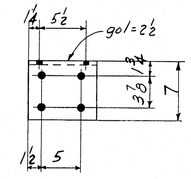

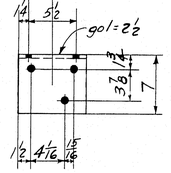

SHOP NOTE:
To obtain rounded top on railing posts RP1, RP2 & RP3, remove 8CB flanges, cut 8CB webs to 3⅞ radius, & weld bent plates ha in position as shown.

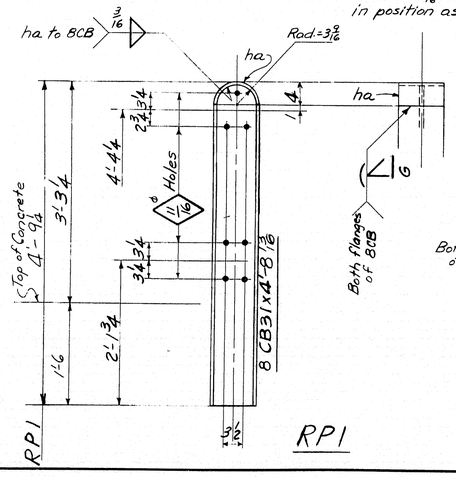

RP1

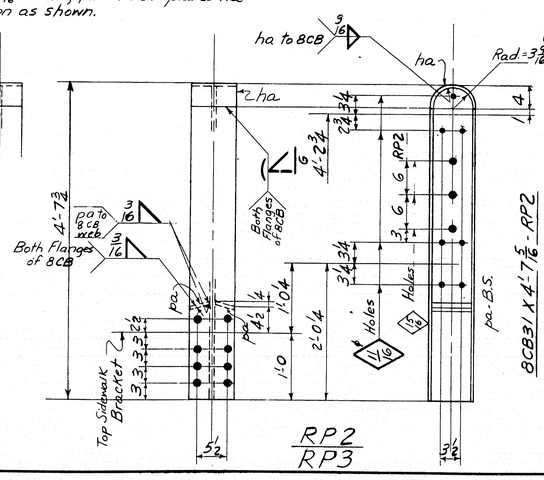

RP2
RP3

8CB31 x 4'-7 5/16 - RP2
8CB31 x 4'-7 5/16 - RP3

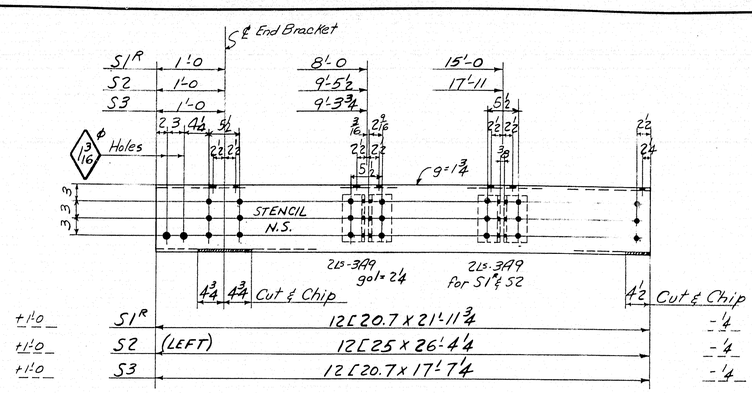

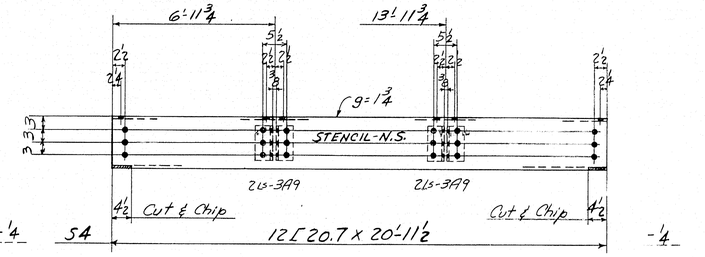

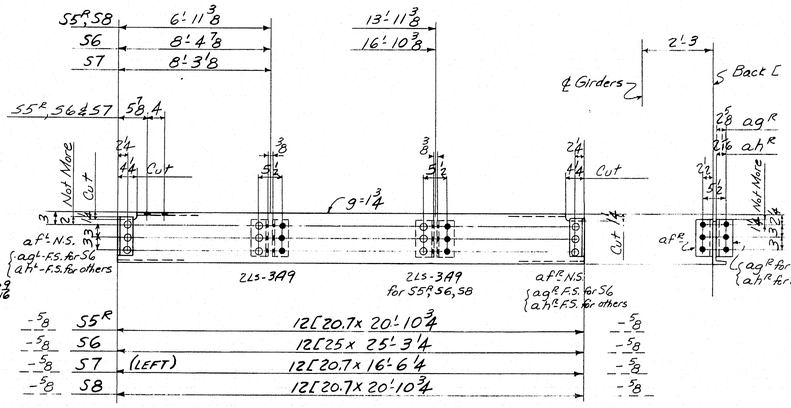

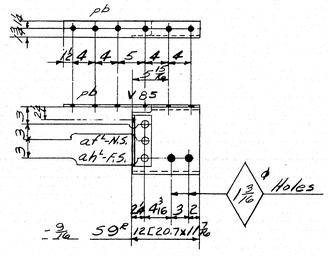

LINE	Total No. of Pieces in the Order	No. of Pieces in One Shipt	MATERIAL SHAPE	LENGTH Feet	LENGTH Inches	ASSEMBLING MARK	REMARKS	ORDERED	ITEM	CALCULATED WEIGHT FOR ONE SHIP PIECE
1										
2		12	- BRACKETS			B1				434
3		8	- BRACKETS			B2				
4		20	W66 41 3/8	5	6½			4-1¼ x ⅜ 4S-8	14	396
5		24	L 3½ 3½ ⅜	4	9	aa^R	B1			168
6		16	L 3½ 3½ ⅜	4	9	ad^R	B2	5⅝/60	49	
7		40	L 3½ 3½ ⅜	5	1⅜	ab^L				
8		40	L 4 3½ ⅜	1	¾	ac^R		5⅝/60	48	21
9		40	PL 6½ ⅜	1	2½	da			AS	20
10										
11										
12		30	12[20.7	3	4½	D1		3-⅞ c.c. x 60/60	29	694
13										
14		20	L 7 4 ⅜			B	M11		S	
15		30	L 7 4 ⅜			B	M12		S	
16										
17										
18		6	RAILING POSTS			RP1	WELD			151
19		6	8CB31	4	8½			4-⅞ c.c. x 16'-0	28	147
20	56	6	PL 8 5/16		11¾ (Ext.)	ha	BENT		S	12
21										
22										
23		3	- RAILING POSTS			RP2	WELD			150
24		47	- RAILING POSTS			RP3	WELD			
25		50	8CB31	4	7 5/16			2-⅞ c.c. x 5'-0	28	143
26		50	PL			ha	BENT		S	12
27		100	PL 7/8 5/16		3¾	pa			S	5
28										
29										
30		2	- STRINGERS			S1^R	STENCIL			478
31		2	- STRINGERS			S1^L	STENCIL			
32		2	- STRINGERS			S2	STENCIL			66
33		2	- STRINGERS			S3	STENCIL			371
34		4	12[20.7	21	11¾		S1^R	21'-11¾	30	455
35		2	12[20.7	17	7¼		S3	17'-7¼	33	364
36		2	12[25	26	4¼		S2	26'-4¼	35	650
37	120	28	L 4 3½ ⅜		8½	3A9	4 ea. S1^R, S2 2 ea. S3 4 ea. S1^L, S2 2 ea. S3	5⅝/60	48	26
38		28	S.B. ⅜						AS	
39										
40		8	- STRINGERS			S4	STENCIL			459
41		8	12[20.7	20	11½			20'-11½	31	434
42		32	L			3A9				26
43		32	S.B. ⅜						AS	
44										
45										
46		2	- STRINGERS			S5^R				478
47		2	- STRINGERS			S5^L				
48		2	- STRINGERS			S6				687
49		2	- STRINGERS			S7				328
50		8	- STRINGERS			S8				410
51		12	12[20.7	20	10¾		S5^R, S8	20'-10	34	431
52		2	12[20.7	16	6¼		S7	16'-5½	34	341
53		2	12[25	25	3¼		S6	25'-2½	36	630
54	40	32	L 4 3½ ⅜		9¼	af^R				
55	36	28	L 4 3½ ⅜		9¼	ah^R	2 ea. S5^R, S7, S8	5⅝/60	48	228
56		4	L 4 3½ ⅜		9¼	ag^R	4 ea. S5^R, S6, S8 2 ea. S7			273
57		60	L			3A9				
58		60	S.B. ⅜						AS	
59										
60		4	STRINGERS			S9^R				411
61		8	STRINGERS 12 C 20.7		11¾	S9^L		11"c.c. x 60/60	29	200
62		4				af^R, af^L				14
63		4				ag^R, ag^L				
64		8	PL ⅜	2	0	pb			S	8
65		16	S.B. ⅜						AS	

STATE OF MAINE
RED BRIDGE OVER SWIFT RIVER
RUMFORD & MEXICO, OXFORD COUNTY
SIDEWALK STEEL

AMERICAN BRIDGE
DIVISION
OF UNITED STATES STEEL COMPANY
ORIG 6005-50 WHITEX

NOTES:
Rivets - ⅞
Holes 15/16 U.N.
PAINT: YES
SHOP CONTACT SURFACES: No

REVISIONS	
F	
E	
D	
C	
B	
X	

DRAWINGS MADE AT ELMIRA PLANT
WORK FABRICATED AT ELMIRA PLANT
IN CHARGE OF E.E. THOMPSON
DRAW. MADE BY E.H.H. DATE 5-28-52
DRAW. CHECKED BY CLC DATE 7-9-52
ORDER No. Q 2304
SHEET NO. 2

Adv. Bill 3,4,5

57-152 Weld

0 1 2 3 4 5 INCHES

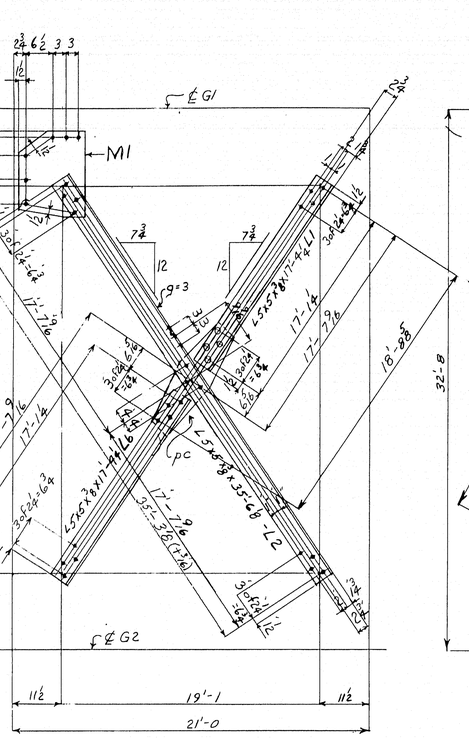

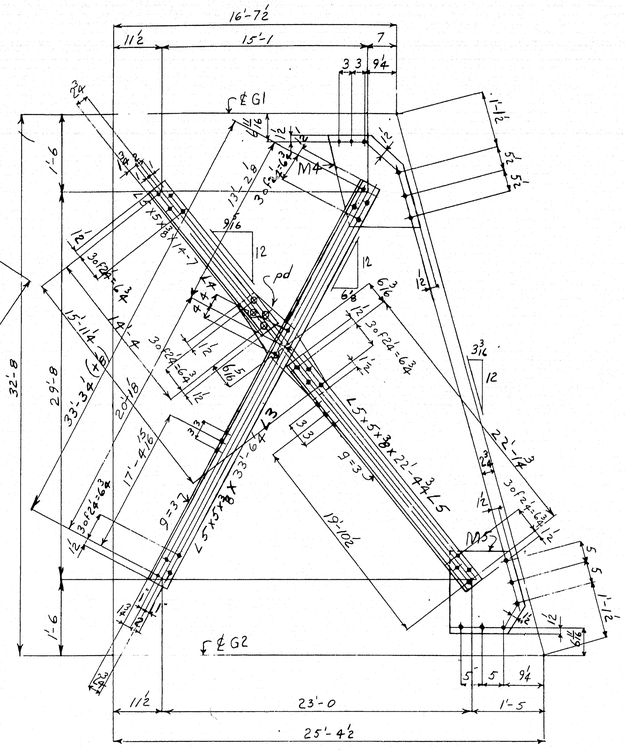

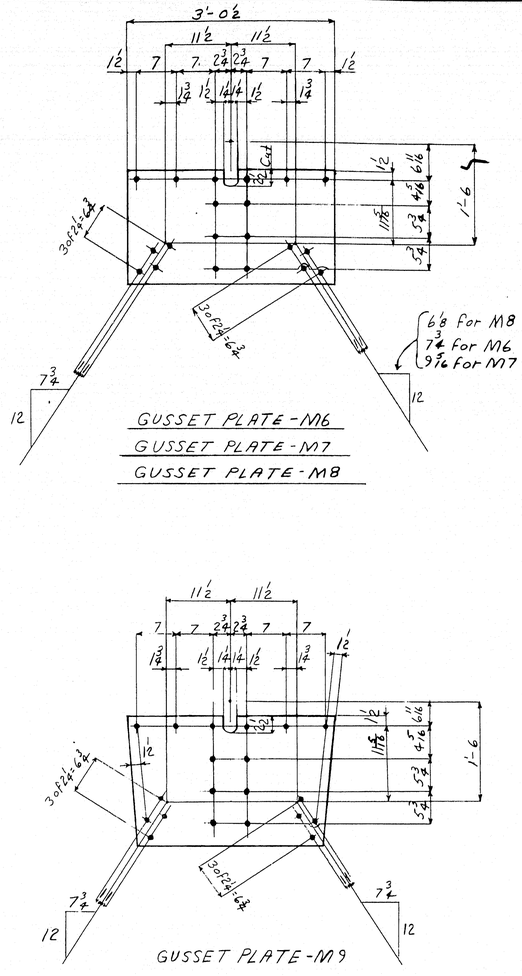

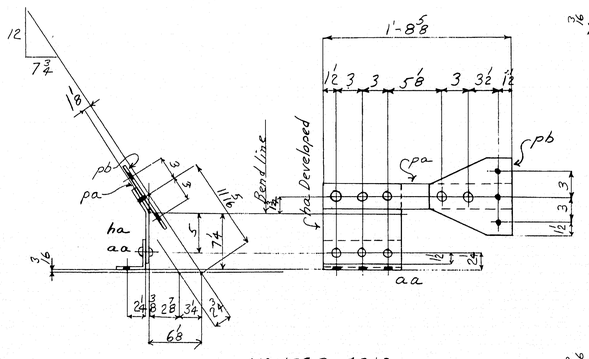

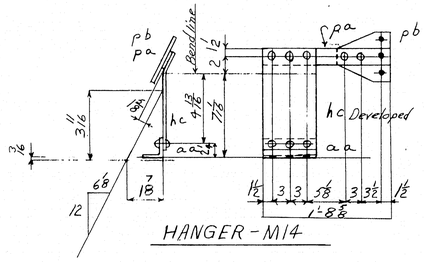

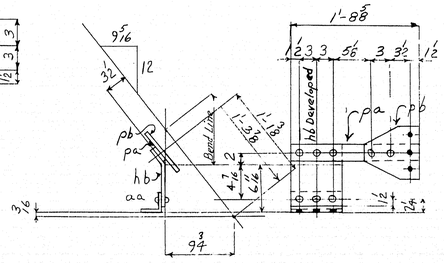

NOTES:
Holes - 15/16
Rivets - 7/8

LINE	Total No. of Pieces in this Order	No. of Pieces on this Sheet	MATERIAL SHAPE				LENGTH Feet	LENGTH Inches	SLING MARK	REMARKS	ORDERED	ITEM	CALCULATED WEIGHT FOR ONE SHIP PIECE
1													
2			6 - LATERALS - L2										(438)
3			6	L	5	5	3/8	35 6/8			35-7	42	437
4													
5			6	LATERALS - L1									(291)
6			6	L	5	5	3/8	17 4/4			17-9	45	213
7			6	PL	12	3/8		2 4 1/2	pc			S	66
8				2 - LATERAL - L3									(213)
9			2	L	5	5	3/8	33 6 4			33-7	43	412
10													
11				2 - LATERALS - L4									(200)
12			2	L	5	5	3/8	14 7			15-0	46	179
13			2	PL	12	3/8		2 4	pd			S	36
14				2 - LATERALS - L5									(215)
15			2	L	5	5	3/8	22 4 1/2			23-6	44	273
16													
17			4	PL	15/8	x 3/8		1 8 1/2	M1			S	(30) 34
18													
19			6 - LATERALS - L6										(213)
20			6	L	5	5	3/8	17 4/4			17-9	45	212
21													
22													
23			2	PL	16 3/4	3/8		2 2	M4				(37) 46
24													
25			2	PL	18	3/8		1 8 1/2	M5				(34) 39
26													
27			4	PL	19 1/2	3/8		3 0 1/2	M6		42x3/8 45-0	14	(70) 76
28													
29			2	PL	19	3/8		3 0 1/2	M7				(72) 74
30													
31			2	PL	20	3/8		3 0 1/2	M8				(76) 78
32													
33			4	PL	21	3/8		3 1/4	M9				(77) 83
34													
35			6	HANGERS - M10									(33)
36			6	PL	9	3/8		9 3/4	ha	Bent		S	9
37	10	6	L	3 1/2	3 1/2	3/8		9	aa		55/60	49	6
38	10	6	PL	3	3/8		1	8 5/8	pa				7 4R
39	10	6	PL	9	3/8			9 1/2	pb			S	9 2C
40													
41			2 - HANGER - M13										(33)
42		2	PL	9	3/8			9 6	hb	Bent		S	9
43		2	L						aa				6
44		2	PL						pa				9
45		2	PL						pb				9 2C 4R
46													
47			2 - HANGER - M14										(33)
48		2	PL	9	3/8			9 3/8	hc	Bent		S	9
49		2	L						aa				6
50		2	PL						pa				9
51		2	PL						pb				9 2C 4R
52													
53													
STATE OF MAINE
RED BRIDGE OVER SWIFT RIVER
RUMFORD & MEXICO, OXFORD COUNTY
LATERALS

AMERICAN BRIDGE
DIVISION
UNITED STATES STEEL COMPANY
DES. 11-53-11 PENDLETEX

PAINT: Yes
SHOP CONTACT SURFACES: No

REVISIONS	
F	
E	
D	
C	
B	
X	

DRAWINGS MADE AT Elmira PLANT
WORK FABRICATED AT Elmira PLANT
IN CHARGE OF E.E.T.
DRAW. MADE BY H.T.E DATE 6-2-52
DRAW. CHECKED BY G.D.W DATE 7-10-52

ORDER No. Q2304
SHEET No. 3

Adv. Bill 4

57 = 153

0 1 2 3 4 5 INCHES

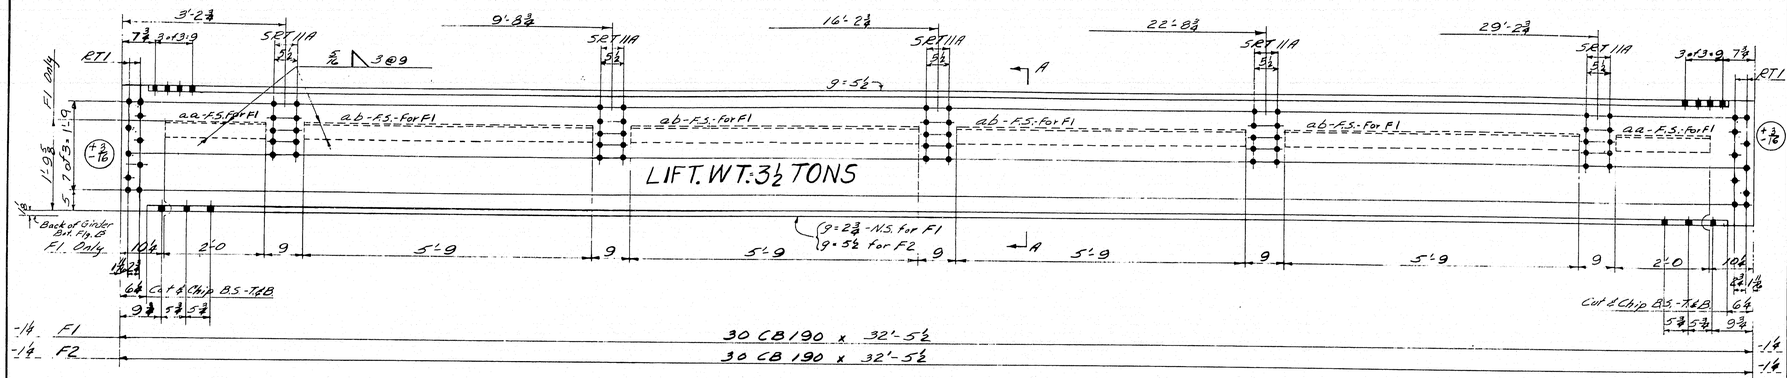

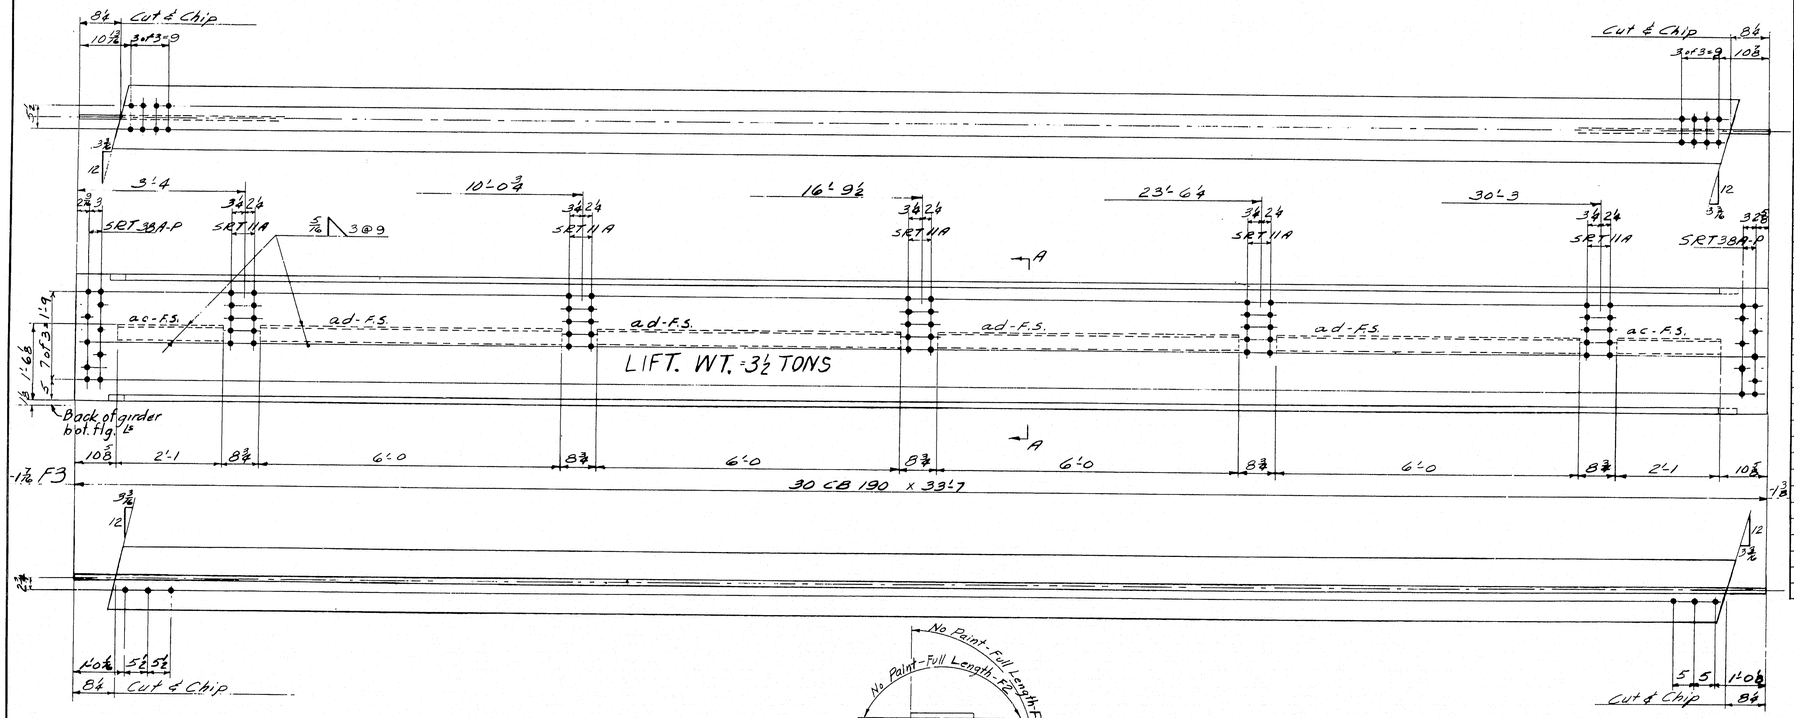

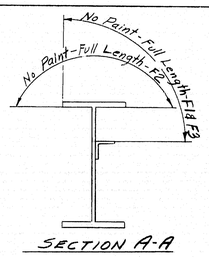

LINE	Total No. of Pieces in the Order	MATERIAL No. of Pcs. on Sheet	SHAPE	LENGTH Feet	LENGTH Inches	ASSEMBLING MARK	REMARKS	ORDERED ITEMS	ORDERED	CALCULATED WEIGHT FOR ONE SHIP PIECE
1	2	Floor Beams				F1	Weld			(6486)
2	6	Floor Beams				F2		32'-6		(6013)
3										
4	8	30 CB 190		32	5½			32'-5½	21	6167
5	4	L 4 4 ⅜		20		aa	F1		S	265
6	8	L 4 4 ⅜		5	9	ab	F1		S	
7										
8										
9										
10										
11										
12	2	Floor Beams				F3	Weld	33'-7		(6505)
13										
14	2	30 CB 190		33	7			33'-7	20	6388
15	4	L 4 4 ⅜		21		ac			S	276
16	8	L 4 4 ⅜		6	0	ad			S	
17										
18										
FI-7 W2
F2-3A

STATE OF MAINE
RED BRIDGE OVER SWIFT RIVER
RUMFORD & MEXICO
OXFORD COUNTY
FLOOR BEAMS
AMERICAN BRIDGE
DIVISION
UNITED STATES STEEL COMPANY
DEC 800-5-50 WHITEX

NOTES: Lift. wt. to be marked plainly on ea. beam.
Holes marked 'RT' or 'SRT' to be sub-punched & reamed to size with a metal templet or drilled to size from the solid to a metal templet. Holes in material thicker than ¾ to be sub-punched & reamed to size, or drilled to size from the solid.

Holes - 15/16

PAINT: Yes - Except as Noted
SHOP CONTACT SURFACES: No

REVISIONS	
F	
E	
D	
C	
B	
X	

DRAWINGS MADE AT Elmira
WORK FABRICATED AT Elmira
IN CHARGE OF EET
DRAW. MADE BY CEJ DATE 5/28/52
DRAW. CHECKED BY CLL DATE 7-9-52
ORDER No. Q2304
SHEET No. 4

Adv. Bill 3

57-154 Weld

0 1 2 3 4 5 INCHES

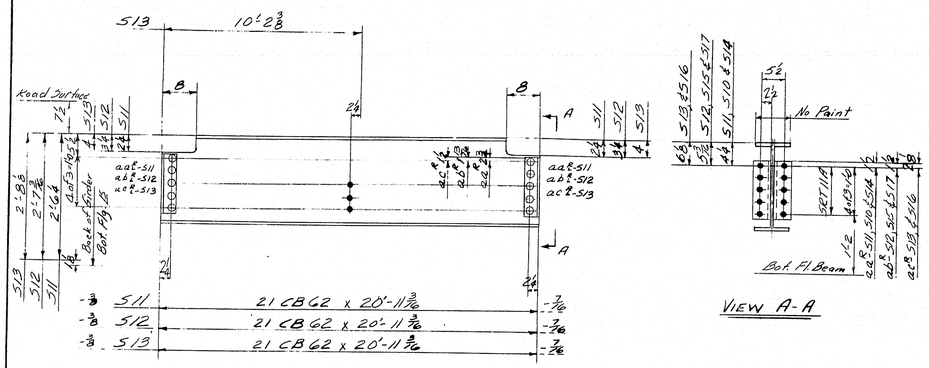

VIEW A-A

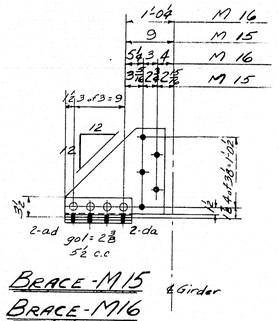

BRACE-M15
BRACE-M16

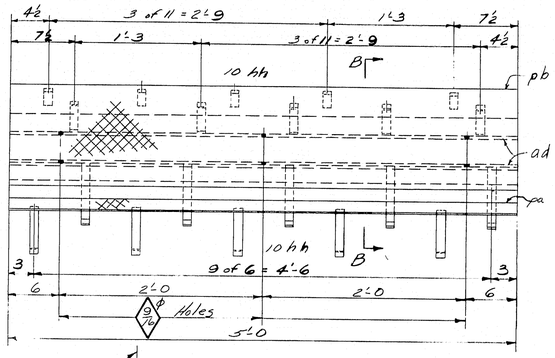

END DAM-ED1

END DAM-ED2

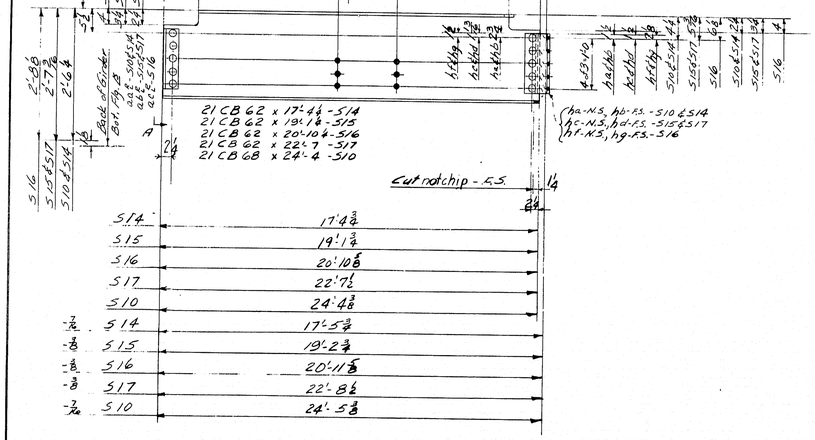

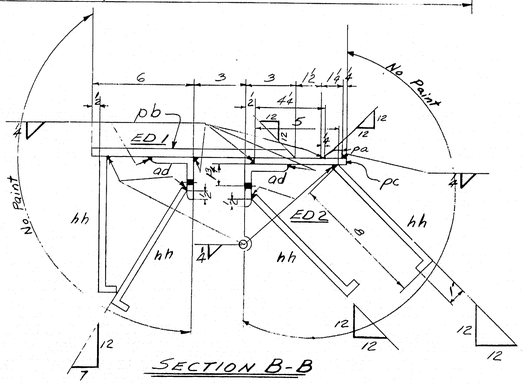

SECTION B-B

LINE	Total No. of Pcs. on the Order	No. of Pcs. on Sheet	MATERIAL SHAPE				LENGTH Feet	LENGTH Inches	ASSEM-BLING MARK	REMARKS	ORDERED		ITEM	CALCULATED WEIGHT FOR ONE SHIP. PIECE
1		12	STRINGERS						S11					(3880)
2		12	STRINGERS						S12					(3897)
3		6	STRINGERS						S13					(1944)
4														
5		30	21	CB	62		20	11 3/16						1496
6	28	24	L 5	4	3 1/2	7/16	1	4 4	aa^R	S11	20'-10 7/8	24		57
7	28	24	L 5						aa^L	S11				
8	28	24	L 5	4	3 1/2	7/16	1	3 3/8	ab^R	S12				54
9	28	24	L 5						ab^L	S12	(55/60	47		
10	14	12	L 5	4	3 1/2	7/16	1	3 3/8	ac^R	S13				55
11	14	12	L 5						ac^L	S13				
12														
13		2	STRINGERS						S14					(1120)
14		2	STRINGERS						S15					(1223)
15		2	STRINGERS						S16					(1334)
16		2	STRINGERS						S17					(1440)
17		2	STRINGERS						S10					(1701)
18		2	21	CB	62		17	5 3/4		S14	17'-4 4	27		1476
19		2	21	CB	62		19	2 3/4		S15	19'-1 4	26		1584
20		2	21	CB	62		20	11 5/8		S16	20'-10 4	25		1293
21		2	21	CB	62		22	8 1/2		S17	22'-7	23		1404
22		2	21	CB	GB		24	5 3/8		S10	24'-4	22		1692
23		4	L 8						aa^R	S10 & S14				29
24		4	L 5						aa^L	S10 & S14				
25		4	L 5						ab^R	S15 & S17				27
26		4	L 5						ab^L	S15 & S17				
27		2	L 5						ac^R	S16				28
28		2	L 5						ac^L	S16				
29		4	PL.		16 4	1/16			Bobt.	h a	Bent-S10 & S14		S	16
30		4	PL.		16 4	1/16			Bobt.	h b	Bent-S10 & S14		S	12
31		4	PL.		15 3	7/16			Bobt.	h c	Bent-S15 & S17		S	15
32		4	PL.		15 3	7/16			Bobt.	h d	Bent-S15 & S17		S	16
33		2	PL.		15 3	7/16			Bobt.	h f	Bent-S16		S	16
34		2	PL.		15 3	7/16			Bobt.	h g	Bent-S16		S	17
35														
36														
37		16	BRACES						M15					(73)
38		4	BRACES						M16					(78)
39		16	PL.		18	3/8	1	3 2		M15	(18 4 3/4	8		59
40		4	PL.		15 3	3/8	1	8 4		M16	(45-0			67
41		40	L 5	4	3 1/2	7/16	1	0	ad		55/60	47		21
42		40	F.H.		12	8		8 2	da				AS	17
43		40	SB	3 7									AS	17
44														
45														
46		4	END DAMS						ED1	Weld				(53)
47		3	END DAMS						ED2	Weld				(89)
48		4	PL.		12	2	5	0	pb	ED1-S300	4 8 1/2 x 15-0	1		107
49		3	PL.		5 1/2	3/8	5	0	pc	ED2			S	35
50		7	L 5	2	2 2	3/8	5	0	ad	4 ED1 & 3 ED2			S	30
51		3	PL.		1	2	5	0	pa	ED2-S300	4 8 1/2 x 15-0	S		9
52		70	Straps	1	3 8				Bobt.	hh	Bent		S	10
53														
54														
see note "A"

STATE OF MAINE
RED BRIDGE OVER SWIFT RIVER
RUMFORD & MEXICO
OXFORD COUNTY
STRINGERS, BRACES, & END DAMS

AMERICAN BRIDGE
DIV. UNITED STATES STEEL CORPORATION

NOTES:
Holes marked "SRT" to be sub-punched & reamed to size with a metal templet.
Rivets - 7/8 ϕ
Holes - 15/16 ϕ Unless Noted.

Note "A"
No of end dams ED2 reduced from 4 to 3 as Customer has obtained one elsewhere. Balance of dams (3ED2) to be shipped in advance. See Shiporder dated 8-27-52

Marked per Shop 8-27-52

PAINT: Yes except as Noted
SHOP CONTACT SURFACES: No

F	
E	
D	
C	
B	
X	8-27-52
REVISIONS	

DRAWINGS MADE AT Elmira PLANT
WORK FABRICATED AT Elmira PLANT
IN CHARGE OF EET
DRAW. MADE BY CEJ DATE 6/12/52
DRAW. CHECKED BY CLL DATE 7-9-52

ORDER No. Q2304
SHEET No. 5

Adv. Bill 385

57-155 Weld

0 1 2 3 4 5 INCHES

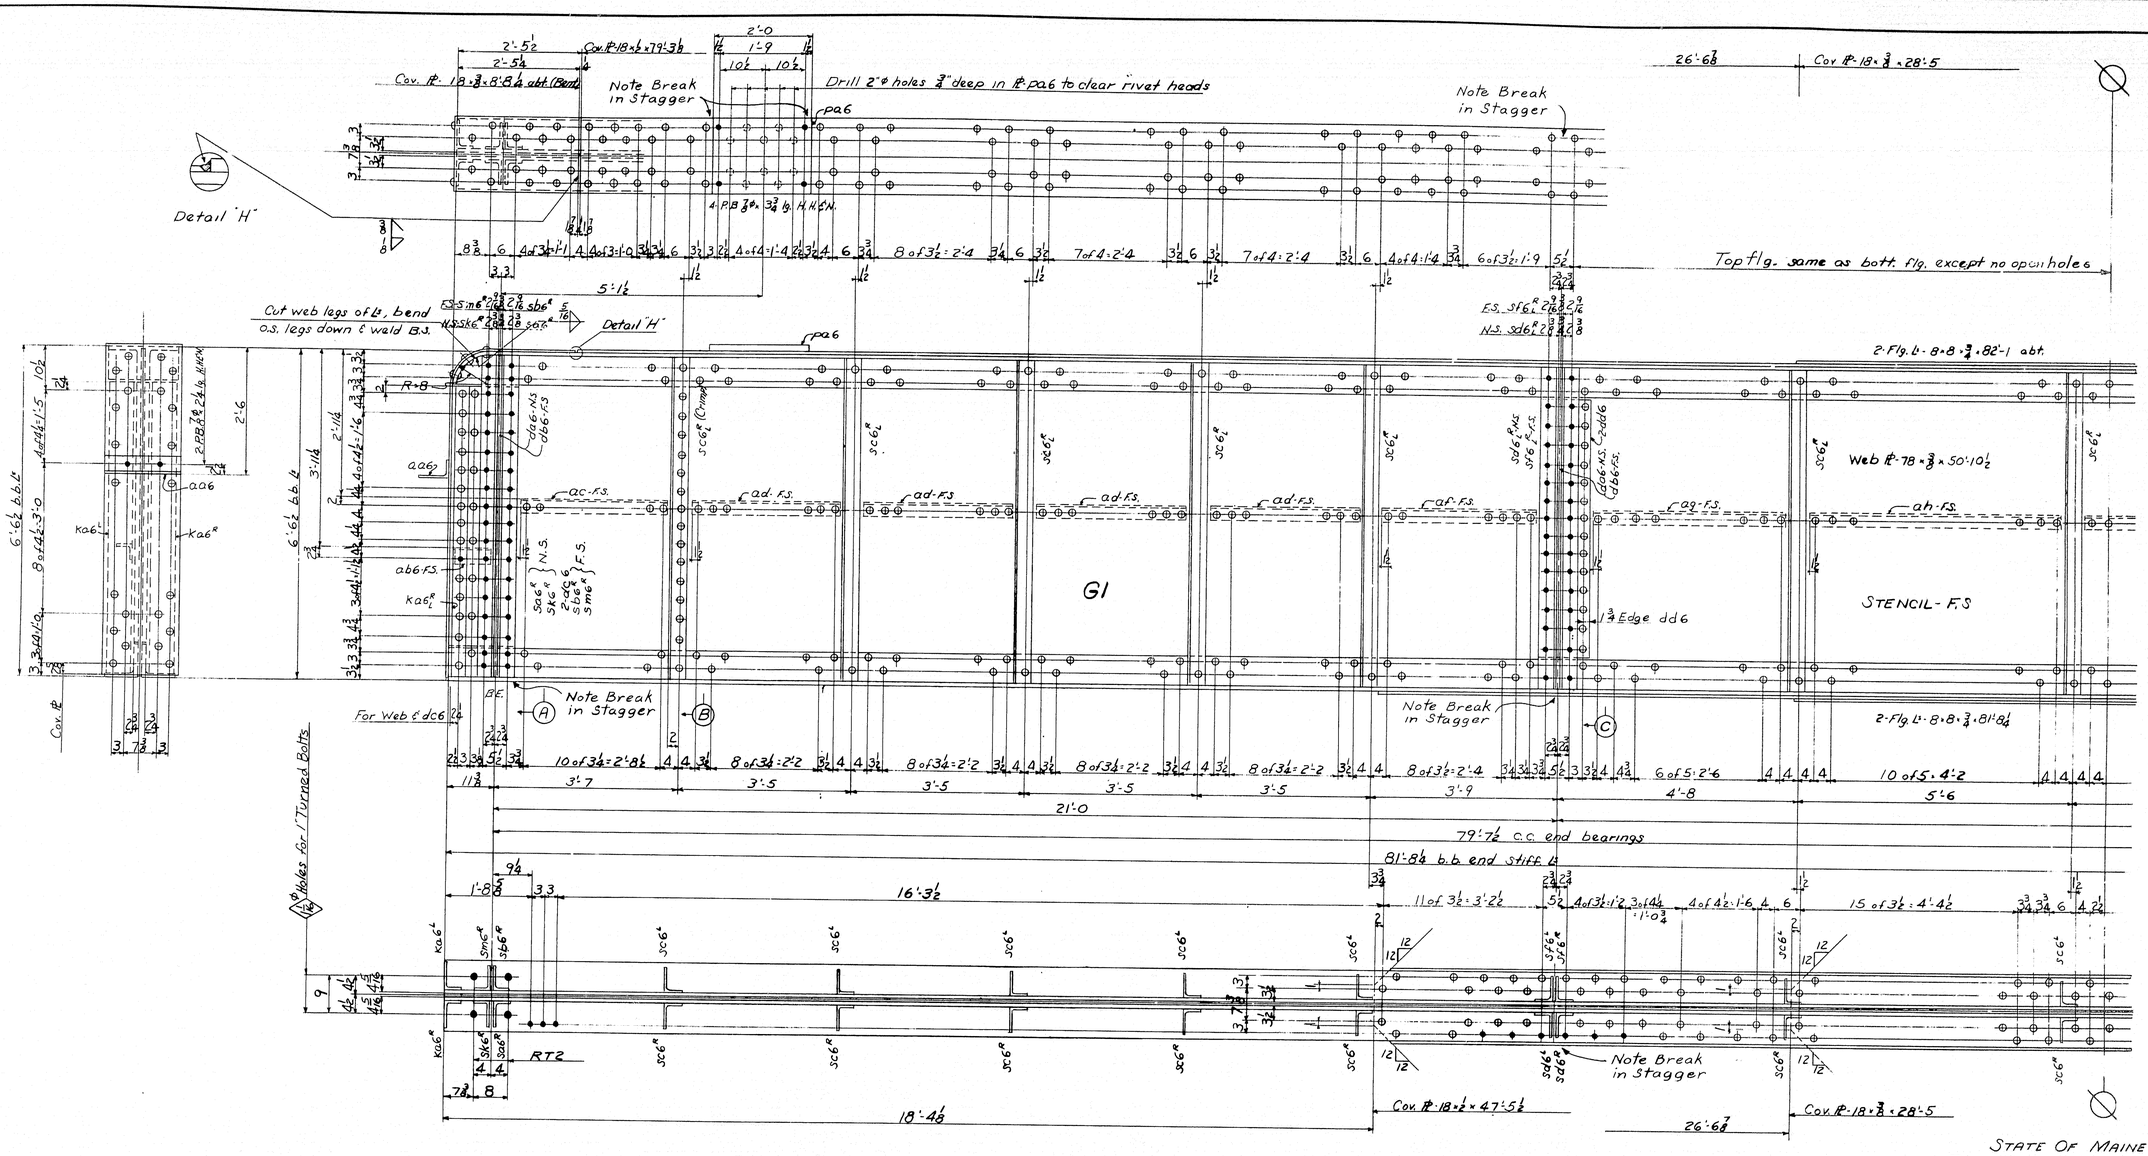

STATE OF MAINE
RED BRIDGE OVER SWIFT RIVER
RUMFORD & MEXICO OXFORD COUNTY
GIRDER- G1

AMERICAN BRIDGE
DIVISION
UNITED STATES STEEL COMPANY
DESIGN 500 B-50 FENDALITE

PAINT:
SHOP CONTACT SURFACES:

REVISIONS	
X	
B	
C	
D	
E	
F	

DRAWINGS MADE AT ELMIRA PLANT
WORK FABRICATED AT ELMIRA PLANT
IN CHARGE OF E.E.T.
DRAW. MADE BY A.R.B. DATE 6-3-52
DRAW. CHECKED BY G.D.W DATE 7-11-52

ORDER No. Q2304
SHEET No. 6AC

Adv. Bill 1

57-156

0 1 2 3 4 5 INCHES

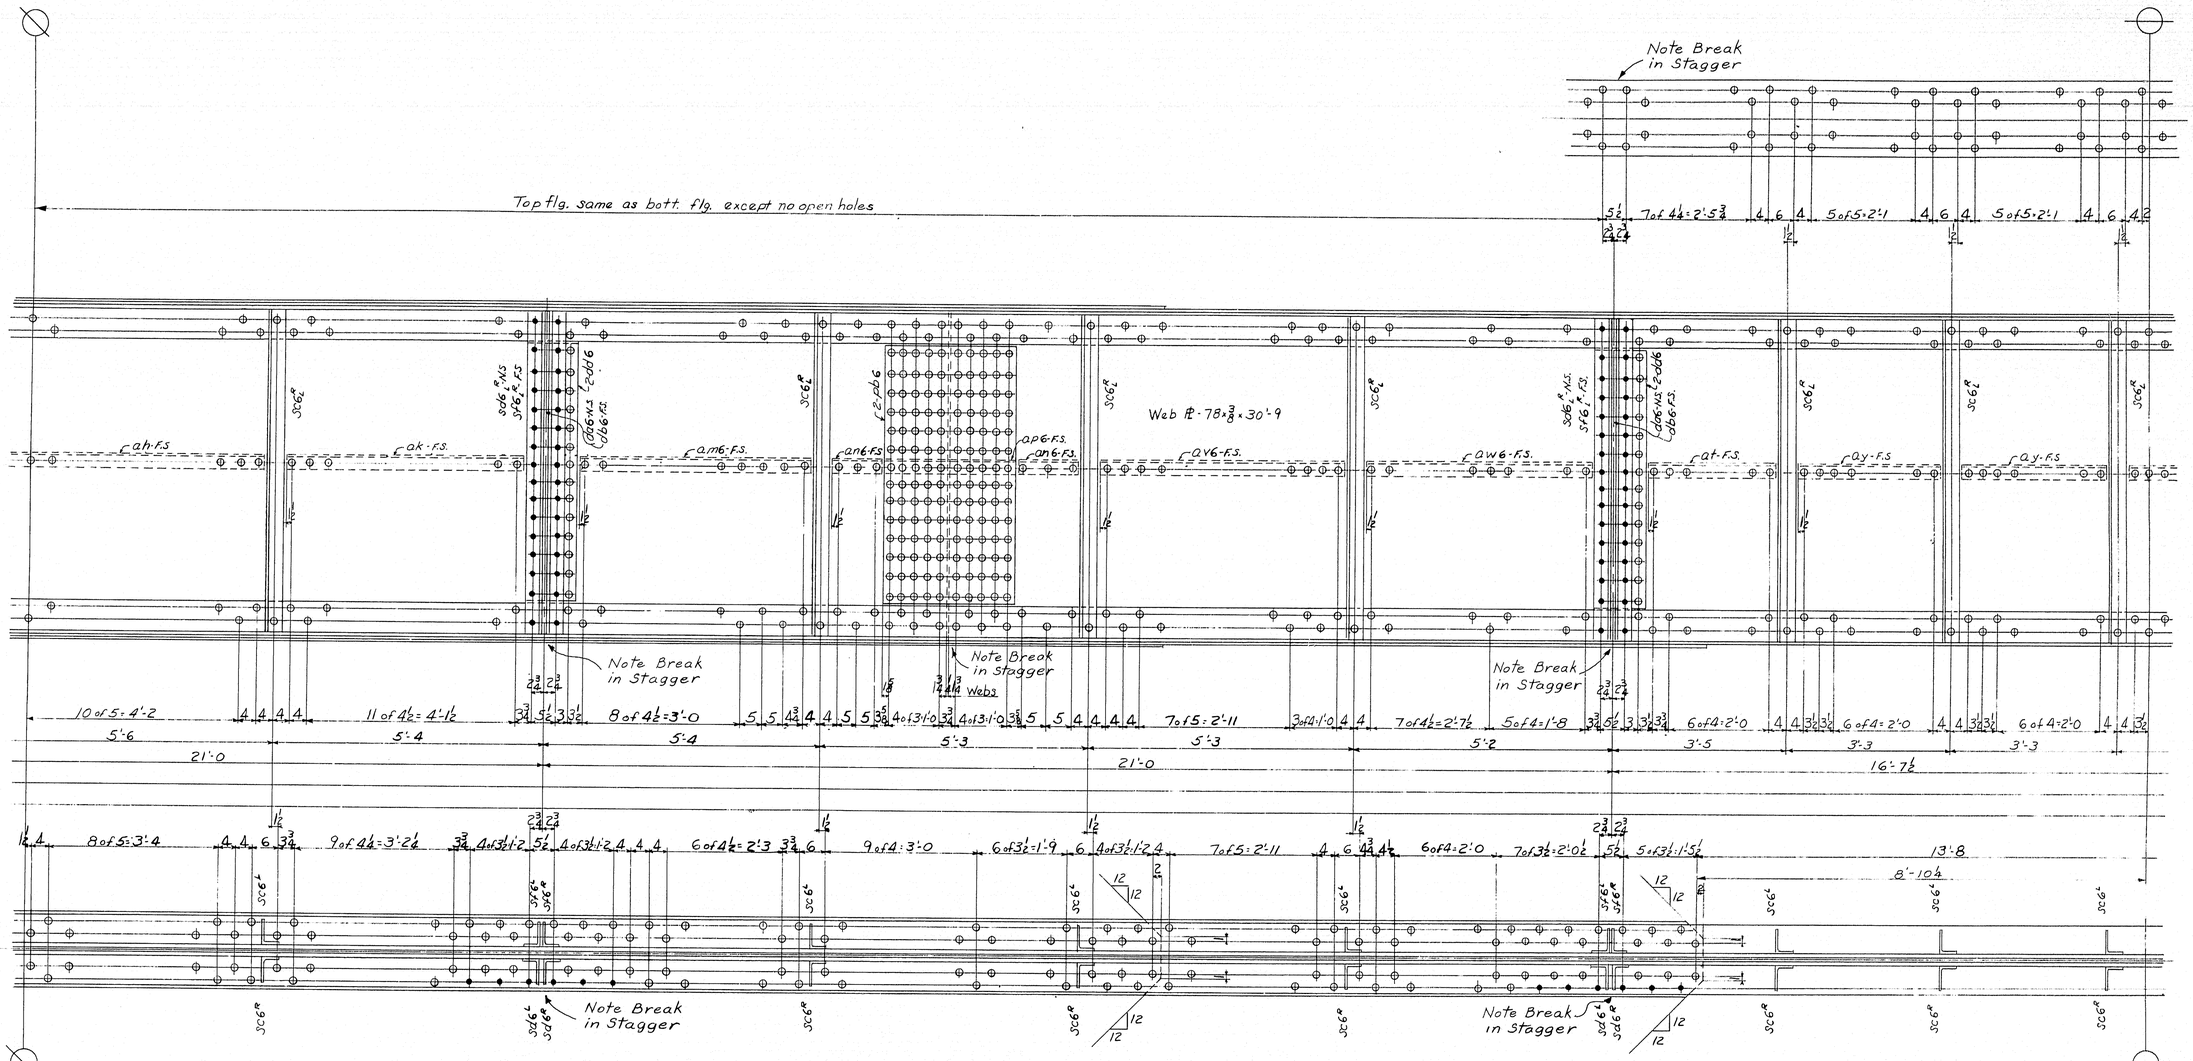

STATE OF MAINE
RED BRIDGE OVER SWIFT RIVER
RUMFORD & MEXICO OXFORD COUNTY
GIRDER G1

AMERICAN BRIDGE

D61X 500 R-50 PENCILTEX

AMERICAN BRIDGE COMPANY

DRAWINGS MADE AT ELMIRA PLANT
WORK FABRICATED AT ELMIRA PLANT
IN CHARGE OF E.E.T.
DRAW. MADE BY A.R.B. DATE 6-4-52
DRAW. CHECKED BY GDW DATE 7-11-52

REVISIONS
F
E
D
C
B
X

ORDER No. Q2304
SHEET No. 6B0

PAINT:
SHOP CONTACT SURFACES:

Adv. Bill

57 - 157

0 1 2 3 4 5 INCHES

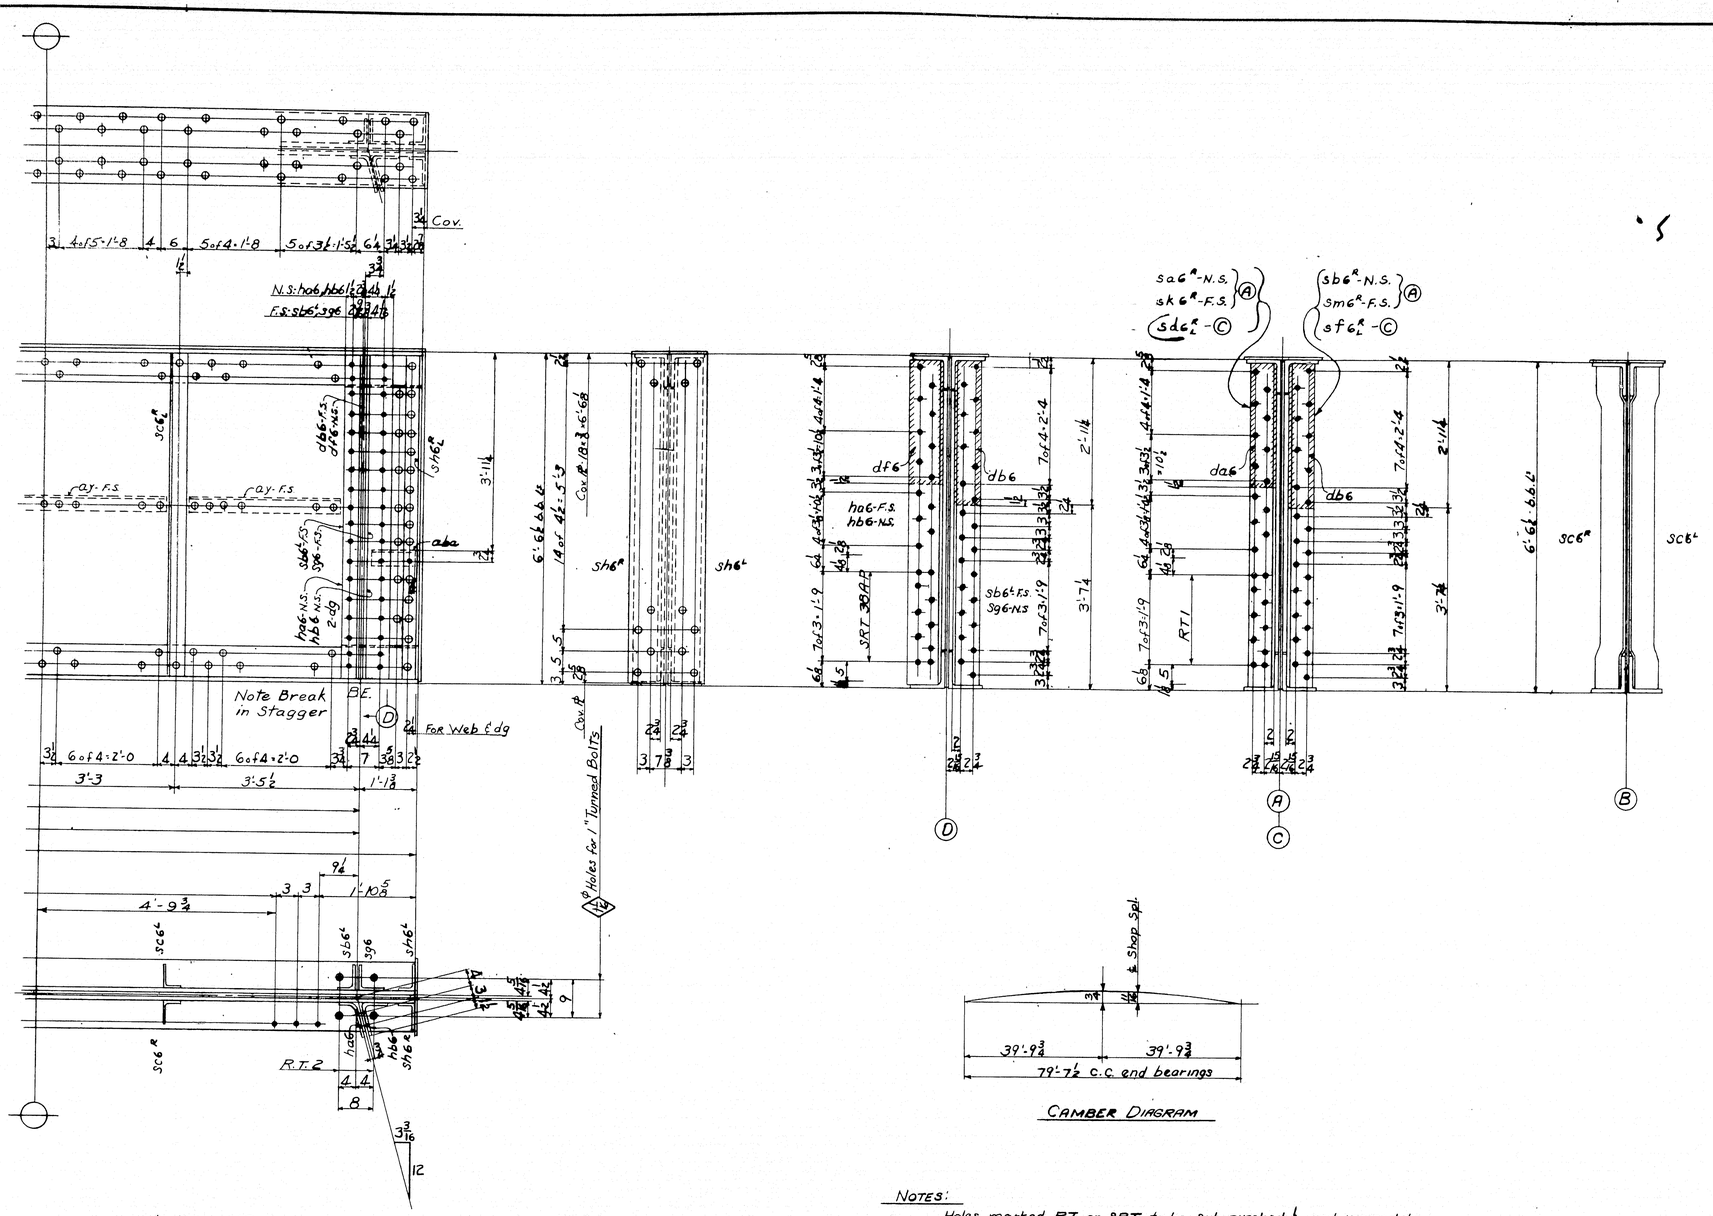

CAMBER DIAGRAM

L. WT. = 18 TON

LINE	Erec. Pc. or Pc. mk. on Erec. Sheet	Qty. or Pcs. per Mem.	MATERIAL SHAPE	LENGTH Feet	LENGTH Inches	ASSEMBLING MARK	REMARKS	ORDERED ITEM	ORDERED	CALCULATED WEIGHT FOR ONE SHOP PIECE
1							80X19X81-9			
2			2 GIRDERS - G1				STENCIL			35593
3		2	Web PL 78 x 3/8	50	10½			50-11½	3	8399 16C
4		2	Web PL 78 x 3/8	30	9			30-10½	6	
5		4	Flg. PL 8 x 3/4	82	11½	abt.	Cut, Bent	82-2	39	12761 13C
6		4	Flg. PL 8 x 3/4	81	8½			81-9	40	
7		2	Cov. PL 18 x 1/2	79	9½			79-4½	12	9838 7C
8		2	Cov. PL 18 x 1/2	47	5½			48-6½	13	
9		4	Cov. PL 18 x 3/8	28	5			29-0	17	1653
10		2	Cov. PL 18 x 3/8	8	8½	abt.	BENT	40-0	16	
11		2	Cov. PL 18 x 3/8	6	6½					
12	2@ 2½	2	L 6 x 4 x 7/16	6	5	sa6R	FIN 1		S	
13	2@ 2½	2	L 6 x 4 x 7/16	6	5	sk6R	FIN 1		S	326
14	2@ 2½	2	L 6 x 4 x 7/16	6	5	sb6R	FIN 1		S	
15		2	L			sb6L				
16	4	30	L 6 x 4 x 3/8	6	5	sc6R	CRIMPS			
17	4	30	L			sc6L				2332 C
18	12	6	L 6 x 4 x 3/8	6	5	sd6R		55/60	41	
19	12	6	L			sd6L				
20	12	6	L 6 x 4 x 3/8	6	5	sf6R				
21	12	6	L			sf6L				
22	4	2	L 6 x 6 x 7/16	6	5	sg6	FIN 1		S	112
23	4	2	PL 77 x 7/16		11 abt.	ha6	FIN 1 end		S	218
24	4	2	PL 77 x 7/16		11 abt.	hb6	FIN 1 end		S	
25	4	2	L 7 x 4 x 7/16	6	5	sh6R			S	
26	4	2	L			sh6L			S	386
27	4	2	L 7 x 4 x 7/16	5	9½	ka6R			S	
28	4	2	L			ka6L			S	
29	16	8	Fills 6 x 3/4	2	5⅝	da6			S	151 5C
30	20	10	Fills 6 x 3/4	2	10⅜	db6			S	1101 9C
31	4	2	Fills 7½ x 3/8	2	5⅝	df6		12½ 22-6	9	47 3C
32	8	4	Fills 15½ x 3/8	2	5	dc6		18½	8	408 4C
33		4	Fills 17½ x 3/8	2	5	dg		45-0		441 4C
34	2A 12	12	Fills 12 x 3/8	2	5	dd6		45-0	9	999 25C
35	8 4	4	PB 31 x 3/8	2	5	pb6		22x38 42-0	14	408
36	4 4	4	PB 7 x 3/8	2	5	pa6	H.H.&N.		NS	120
37	4	2	L 4 x 4 x 3/8		9½	ab6			S	17
38		2	L 3½ x 3½ x 3/8	2	11½	ac				
39		8	L 3½ x 3½ x 3/8	3	0	ad				
40		2	L 3½ x 3½ x 3/8	3	1½	af				
41		2	L 3½ x 3½ x 3/8	3	9⅜	ag		55/60	49	291
42		4	L 3½ x 3½ x 3/8	5	1	ah				
43		2	L 3½ x 3½ x 3/8	4	8½	ak				
44	6	2	L 3½ x 3½ x 3/8	4	5⅜	am6				
45	8 4	4	L 3½ x 3½ x 3/8	1	1	an6				
46	4	2	L 3½ x 3½ x 3/8	2	7	ap6				
47	2@ 2½	2	L 6 x 4 x 7/16	6	5	sm6R	FIN 1		S	92 62C
48	8	2	L 3½ x 3½ x 3/8	4	10	av6				
49	10	2	L 3½ x 3½ x 3/8	4	6½	aw6		55/60	49	198
50		2	L 3½ x 3½ x 3/8	2	6⅝	at				
51		8	L 3½ x 3½ x 3/8	2	10	ay				
52		2	L 4 x 4 x 3/8		11	aba			S	9
53		104	SB 7/8 ø						AS	1
54	4	2	PB 18 x 1/2	2	0	pa6		18x1½ 12'-10	7	184 8C
55		8	PB 7/8 ø x 3 3/4				H.H.&N.		AS	4
56										908R
57										1421F
58										
59										
60										
61										
62										
63										
64										

NOTES:

Holes marked RT or SRT to be sub-punched ¼, and reamed to size with a metal template.
B.E. indicates bearing end of stiffeners.
Lifting weight to be plainly marked on girders.
Rivets - 7/8 ø
Holes - 45/16 ø unless noted.

STATE OF MAINE
RED BRIDGE OVER SWIFT RIVER
RUMFORD & MEXICO OXFORD COUNTY
GIRDER G1

AMERICAN BRIDGE
DIVISION
UNITED STATES STEEL COMPANY

DRAWINGS MADE AT ELMIRA PLANT
WORK FABRICATED AT ELMIRA PLANT
IN CHARGE OF E.E.T.
DRAW. MADE BY A.R.B. DATE 6-6-52
DRAW. CHECKED BY G.D.W DATE 7-11-52

F	
E	
D	
C	
B	
X	8-6-52
REVISIONS	

ORDER No. Q 2304
SHEET No. 6C

PAINT: YES
SHOP CONTACT SURFACES: No

Adv. Bill 1

57-158 WELD

0 1 2 3 4 5 INCHES

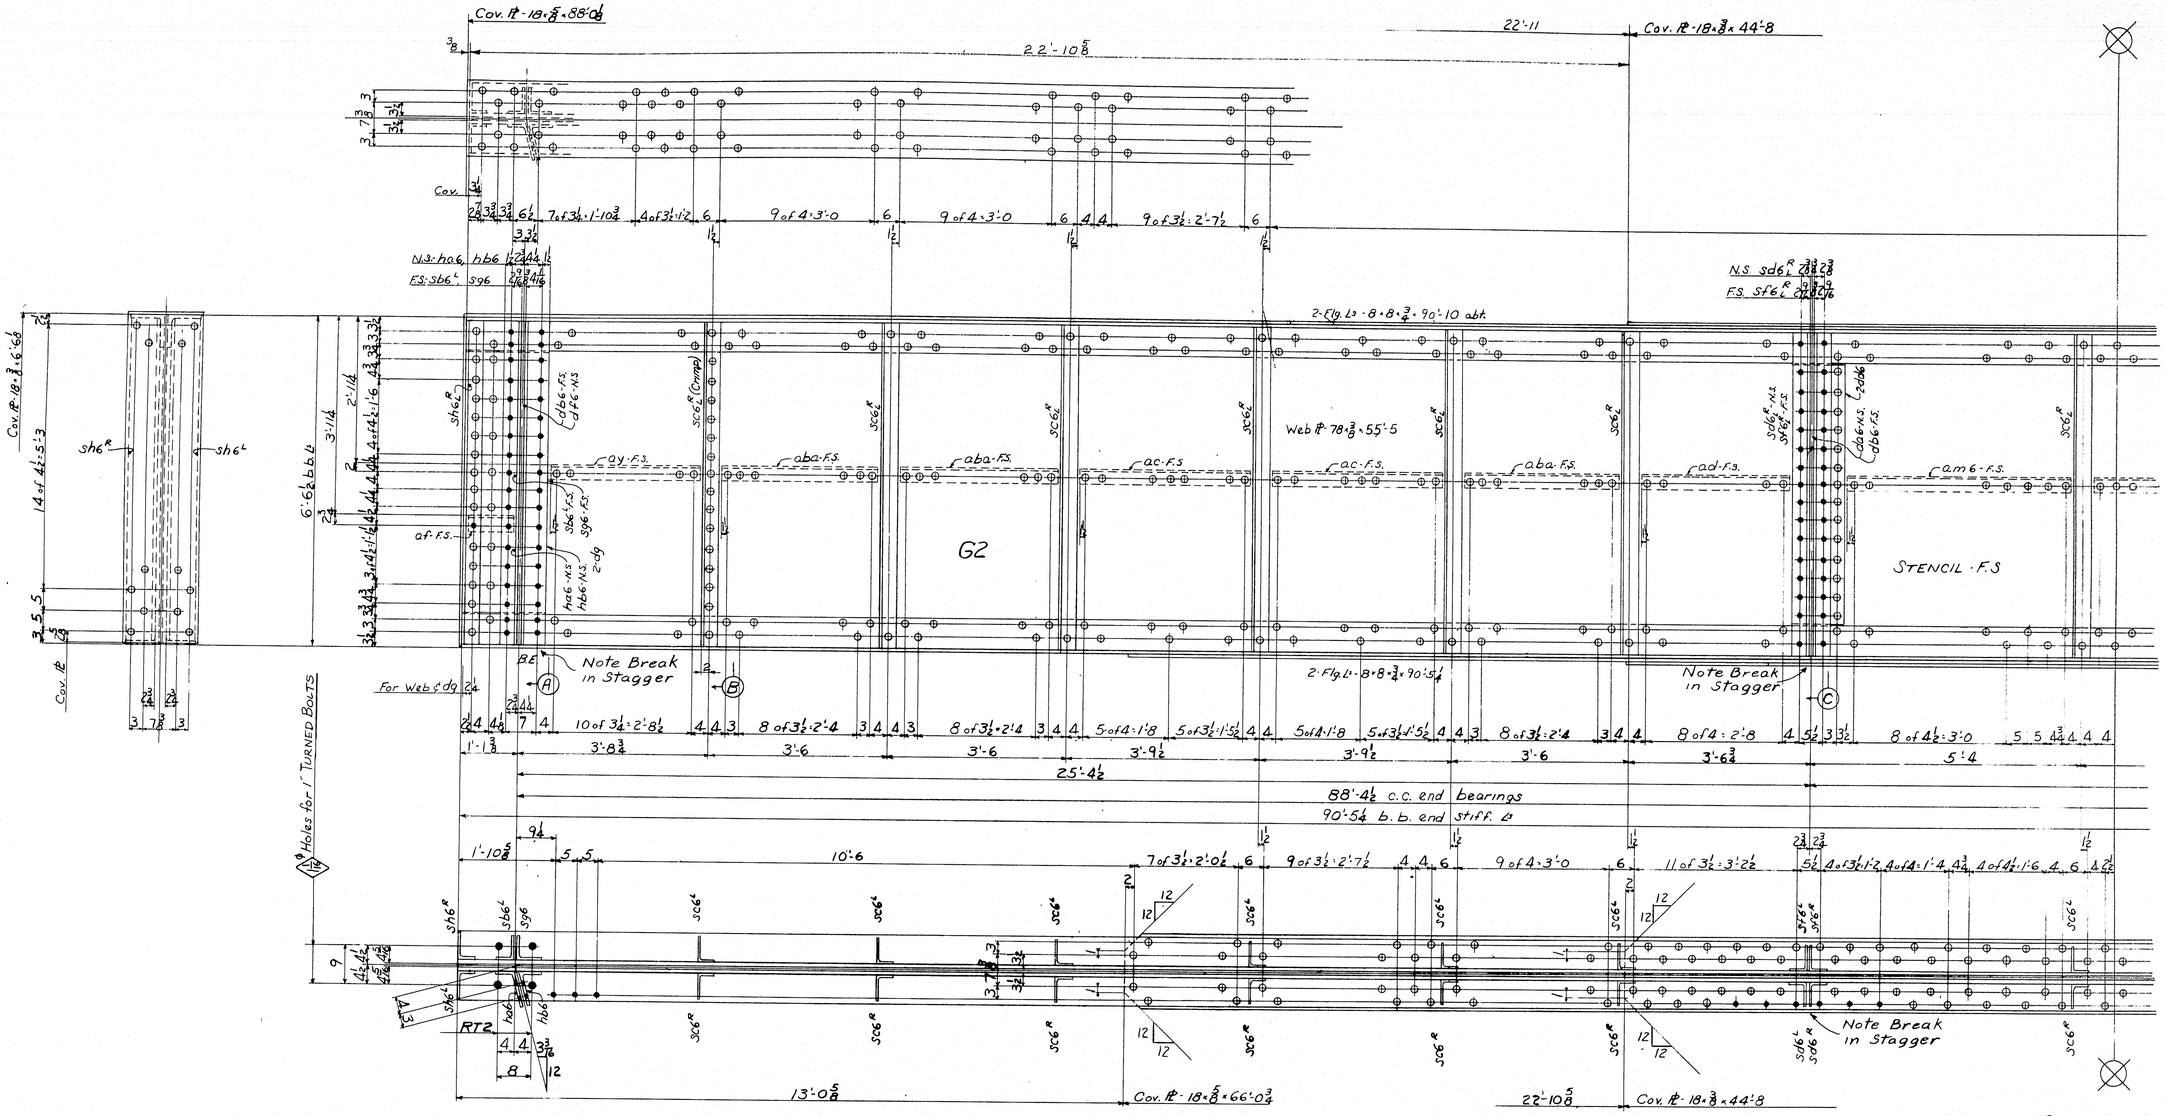

0 1 2 3 4 5 INCHES

STATE OF MAINE
RED BRIDGE OVER SWIFT RIVER
RUMFORD & MEXICO OXFORD COUNTY
GIRDER - G2

AMERICAN BRIDGE

UNITED STATES STEEL
DIXI 500 #10 PENCILITE

DRAWINGS MADE AT ELMIRA PLANT
WORK FABRICATED AT ELMIRA PLANT
IN CHARGE OF E.E.T.
DRAW. MADE BY A.R.B. DATE 6-13-58
DRAW. CHECKED BY GDW DATE 7-11-58

F	
E	
D	
C	
B	
X	
REVISIONS	

ORDER No. Q2304
SHEET No. 7AC

PAINT:
SHOP CONTACT SURFACES:

Mt. Bl.

57-159

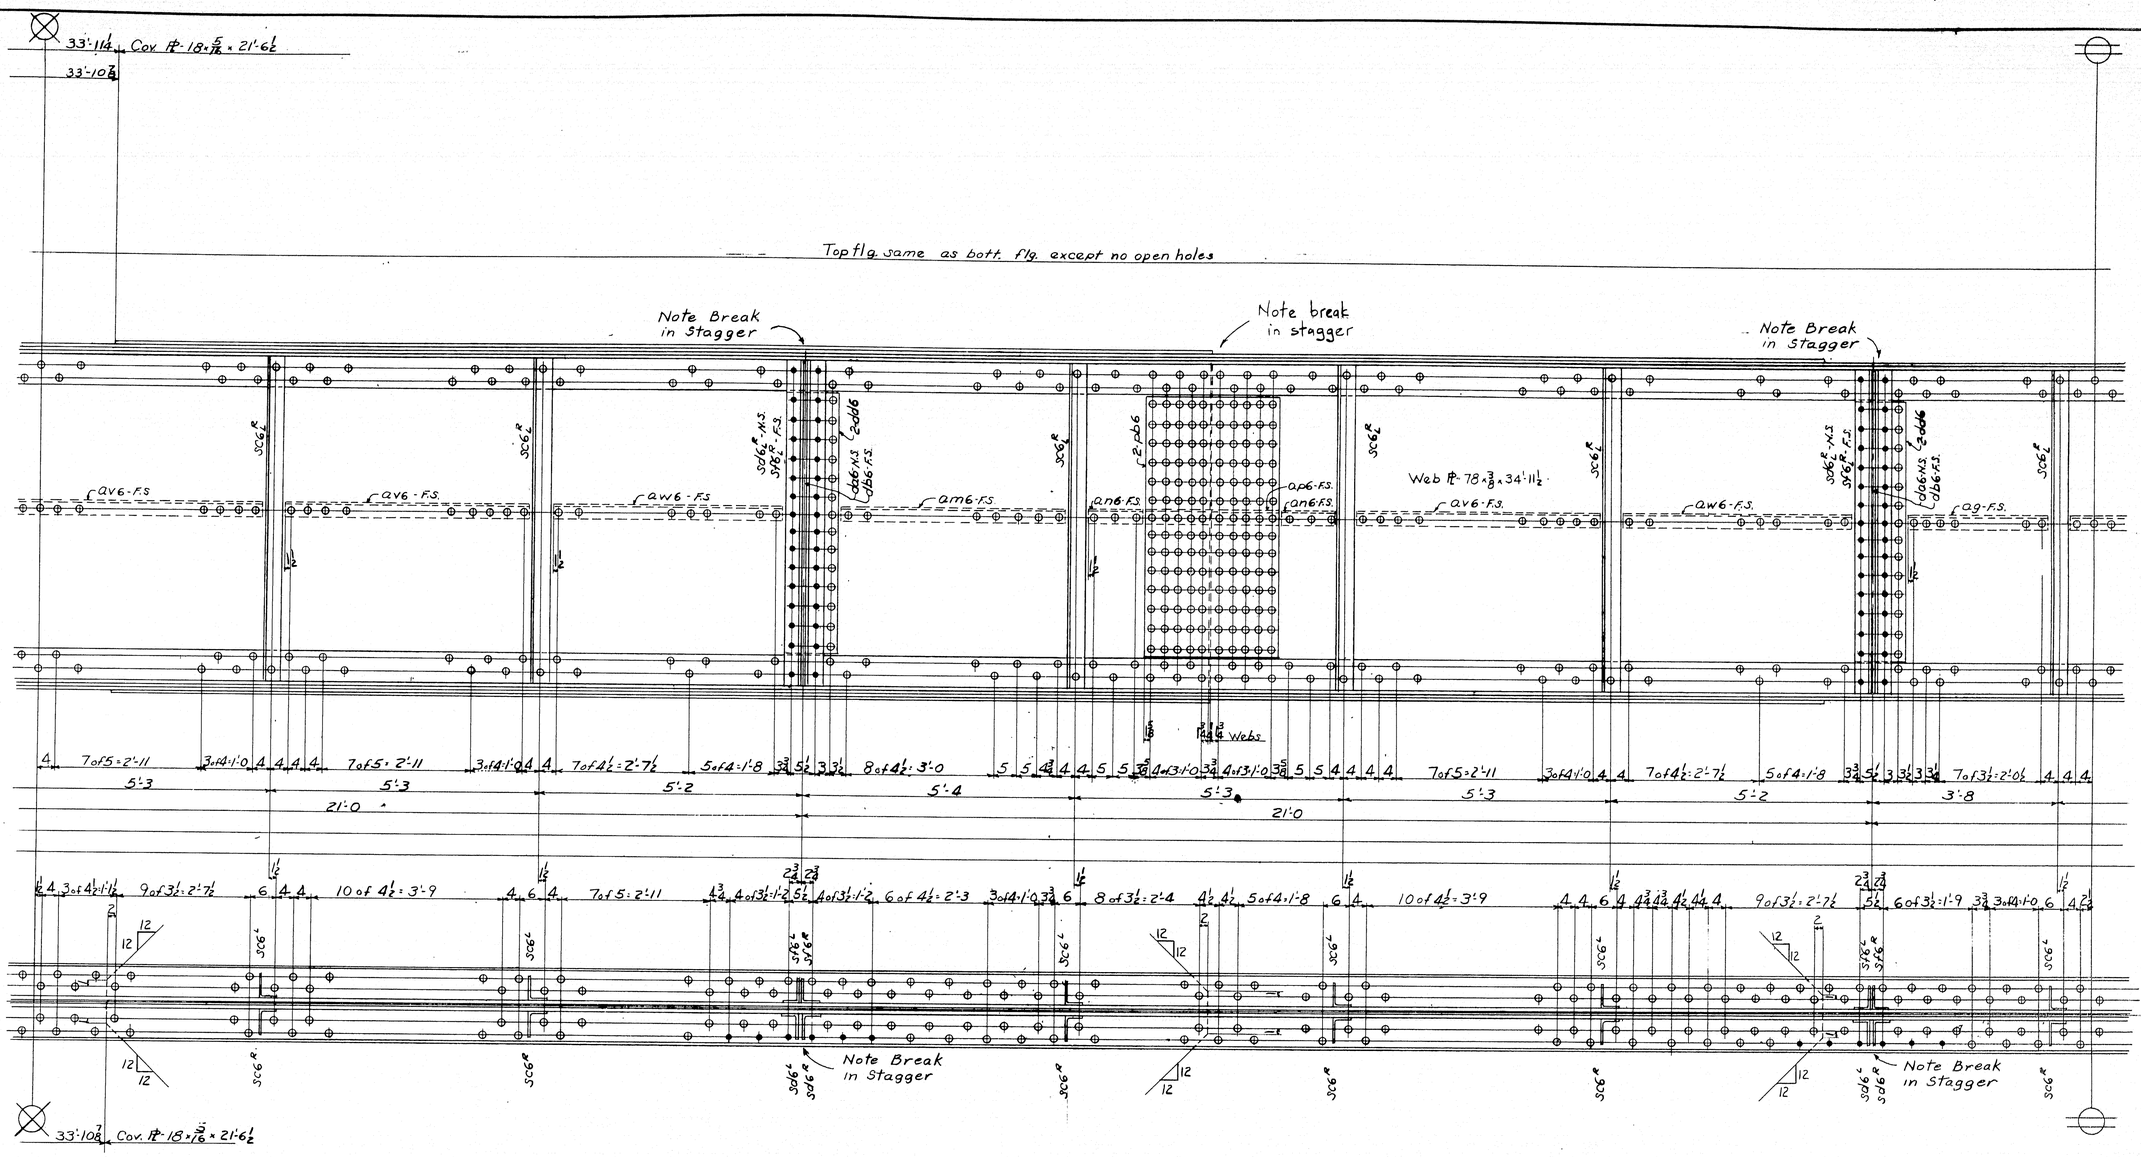

STATE OF MAINE
RED BRIDGE OVER SWIFT RIVER
RUMFORD & MEXICO OXFORD COUNTY
GIRDER - G2

AMERICAN BRIDGE
DIVISION
UNITED STATES STEEL COMPANY
DOSX 500 P-50 PENCILTEX

PAINT:
SHOP CONTACT SURFACES:

REVISIONS	
F	
E	
D	
C	
B	
X	

DRAWINGS MADE AT ELMIRA PLANT
WORK FABRICATED AT ELMIRA PLANT
IN CHARGE OF E.E.T.
DRAW. MADE BY A.R.B. DATE 6-17-52
DRAW. CHECKED BY GDW DATE 7-11-52

ORDER No. Q 2304
SHEET No. 7BC

Adv. Bill

57-160

0 1 2 3 4 5 INCHES

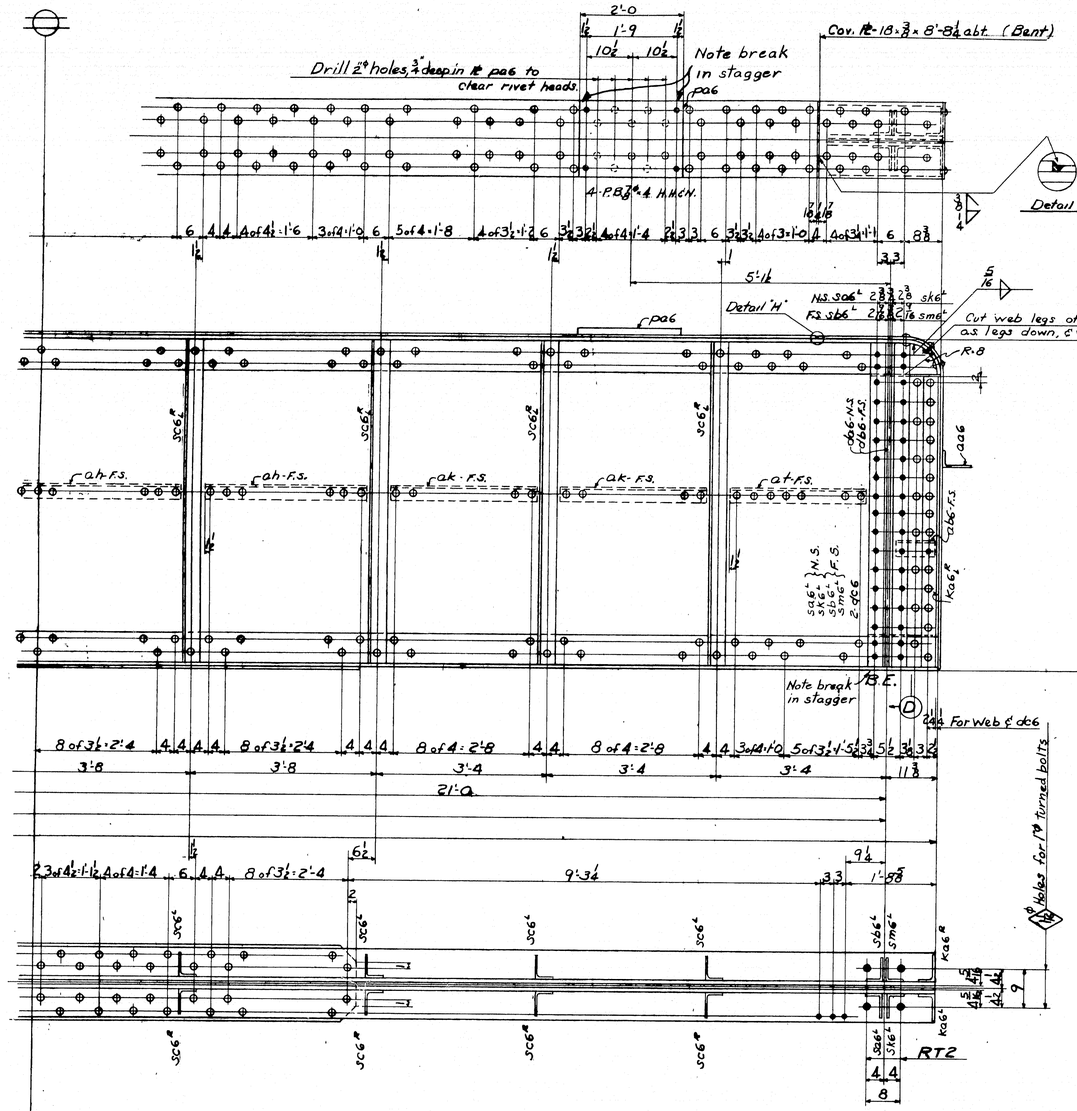

LINE	Total No. of Pcs. in the Order	MATERIAL No. of Pcs. in Shaft	SHAPE			LENGTH Feet	LENGTH Inches	ASSEM. BLING MARK	REMARKS	ORDERED	ITEM	CALCULATED WEIGHT FOR ONE SHIP PIECE
1												
2		2	GIRDERS - G2						80X19X	90-6		7191 lb
3	2		Web PL	78	3/8	55	5		STENCIL	55-5 3/8	2	9299 lbs
4	2		Web PL	78	3/8	34	11 1/2			35-0 3/4	4	
5	1		Flg L	8	3/4	90	10	abt.	Cut Bent	90-11	37	14103 lbs
6	4		Flg L	8	3/4	90	5 1/2			90-6	38	
7	2		Cov PL	18	5/8	88	9 1/4			88-1 1/4	10	5993 lbs
8	2		Cov PL	18	3/4	66	0 3/4			67-0	11	
9	4		Cov PL	18	3/4	44	8			45-0	15	2850 lbs
10	4		Cov PL	18	1/2	21	6 1/2			22-0	19	827 lbs
11	2		Cov PL	18	3/4	6	6 1/4			40-0	16	349 lbs
12	2		Cov PL	18	3/4	8	8 1/4	abt.	BENT			
13	2	L	4	4	7/16	6	5	sa6 L	FIN 1			
14	2	L	6	4	7/16	6	5	sm6 L	FIN 1			469 lbs
15	4	L	6	4	7/16	6	5	sb6 L	FIN 1			
16	2	L	6	4	7/16	6	5	sk6 L	FIN 1			
17	34	L	6	4	3/8	6	5	sc6 R	Crimp			
18	34	L						sc6 L				3718 lbs
19	6	L	6	4	3/8	6	5	sd6 R				
20	6	L						sd6 L				
21	6	L	6	4	3/8	6	5	se6 R				
22	6	L						se6 L				
23	2	L	6	6	7/16	6	5	aa6	FIN 1			110 lbs
24	2	PB	77		1/4	11	9 3/4 abt.	aa6	FIN end			218 lbs
25	2	PB	77		1/16	11	4 abt.	bb6	FIN end			
26	2	L	7	4	7/16	6	5	sh6 R				
27	2	L						sh6 L				386 lbs
28	2	L	7	4	7/16	5	9 1/2	ka6 R				
29	2	L						ka6 L				
30	8	Fills		6	3/4	2	5 3/8	da6				151 lbs
31	10	Fills		6	3/8	2	10 3/8	db6				112 lbs
32	2	Fills		7 1/2	1/4	2	5 3/8	df6				47 lbs
33	4	Fills		15 1/2	3/4	5	2	dc6				208 lbs
34	4	Fills		19	3/4	5	2	dg			S	500 lbs
35	12	Fills		12	3/4	5	2	dd6				446 lbs
36	4	PB		31	3/4	5	2	pb6				401 lbs
37	2	L	7	4	3/4	1	6	aa6				20 lbs
38	4	PB	7/8" ø x 2 1/2 H.H.C.H.								AS	2 lbs
39	2	L	4	4	3/4		9 1/4	ab6				17 lbs
40	2	L	4	4	3/4		11 1/4	af			S	
41	2	L	3 1/2	3 1/2	3/8	2	11 1/2	ay				
42	6	L	3 1/2	3 1/2	3/8	3	1	aba		55/60	49	
43	4	L	3 1/2	3 1/2	3/8	3	4 1/2	ac				
44	2	L	3 1/2	3 1/2	3/8	2	11	ad				655 lbs
45	4	L	3 1/2	3 1/2	3/8	4	5 3/4	am6				
46	6	L	3 1/2	3 1/2	3/8	4	10	av6				
47	4	L	3 1/2	3 1/2	3/8	4	6 1/2	aw6				
48	4	L	3 1/2	3 1/2	3/8	1	1	an6				
49	2	L	3 1/2	3 1/2	3/8	2	7	ap6				
50	2	L	3 1/2	3 1/2	3/8	2	9 3/4	aq				
51	4	L	3 1/2	3 1/2	3/8	3	3	ah		55/60	49	
52	4	L	3 1/2	3 1/2	3/8	2	11	ak				
53	2	L	3 1/2	3 1/2	3/8	2	8 1/2	at				
54	10A	S.B.	7/8" ø								AS	184 lbs
55	2	PL		18	1/2	2	0	pa6				
56	8	PB	7/8" ø x 4 H.H.C.H.								AS	4 lbs
57												
58												
59												
60												
61												
62												
63												
64												

1007 lbs
1671 lbs

NOTES:

Holes marked RT or SRT to be subpunched 1/4", and reamed to size with a metal template.
B.E. indicates bearing end of stiffeners.
Lifting weight to be plainly marked on girders.
Rivets - 7/8 ø
Holes - 15/16 ø unless noted.

STATE OF MAINE
RED BRIDGE OVER SWIFT RIVER
RUMFORD & MEXICO OXFORD COUNTY
GIRDER - G2

AMERICAN BRIDGE
DIVISION OF UNITED STATES STEEL COMPANY

DRW. 1403-51 PENCILTEX

REVISIONS	
F	
E	
D	
C	
B	
X	

DRAWINGS MADE AT ELMIRA PLANT
WORK FABRICATED AT ELMIRA PLANT
IN CHARGE OF E.E.T.
DRAW. MADE BY A.R.B. DATE 6-24-52
DRAW. CHECKED BY G.D.W. DATE 7-11-52
ORDER No. Q2304
SHEET No. 7C

PAINT: YES
SHOP CONTACT SURFACES: NO

Adv. Bill 2

57-161 WELD

0 1 2 3 4 5 INCHES

X-END

Z-END

TC1 TC2 TC3 B2 B3 B4 B5 B6 D7 D8 D9 D10 D11 U3 U5 U6 U7 U1000

FP1 FP2 BC1 BC2 BC3 G1 G14 G14S G15 G16 G21 G21½ G24 G24S G32 G33 2B1 2B3 2B4 2F3 2JB1 2JB2 2JB3 4JB3 2W3 3W3 4W3 SP1 SP2 SP3 C10 C11 C12 C1000

FP1 FP2 BC1 BC2 BC3 G1 G14 G14S G15 G16 G21 G21½ G24 G24S G32 G33 2B1 2B3 2B4 2F3 2JB1 2JB2 2JB3 4JB3 2W3 3W3 4W3 SP1 SP2 SP3

170'0" 12 Panels @ 14'2"

26'0"

-OUTSIDE ELEVATION OF TRUSS-

(Note. The fence for this bridge is J2495)

Half Plan of Bottom Bracing.

Half Plan of Top Bracing.

Portal Top C12

Portal Bottom C12

K10 C2 C-cty 2

D11 D12 D13 D1000

Arrangement of Shoe Pls and Rollers.

Dog Bolts 1¼"x1'4"

19'-6" c.to c.

18'0" clear

5'0"

3'6"

See detail of Floor

about 15'0" clear

½ End View.

½ Cross Section.

1'-3"

30d Nails

2" Spruce Plank on Sidewalk

4'-6 Wired Guard full length

2"x6" Blocks every 3 Feet

2"x6" Plank full length

6" Wire Spikes

3" Heavy laid at right angles to center line of Roadway

2" Spruce Plank laid diagonally

5 in each panel

Bolts ⅞" x 6"

Block 5"x2"

Plate Washer

⅞" Spike Bolt 1'-2" long (Bore holes before driving Spike Bolts)

Spiking Piece 3"x7"

℄ Truss

Hemlock planks laid with ¼ openings.

Oak or spruce " " " ½ "

SWIFT RIVER BRIDGE.

Between.

Rumford Falls & Mexico.

PROPOSED BY

BOSTON BRIDGE WORKS.

70. KILBY St. BOSTON.

NOTE-THIS-IS-AN-ERECTION-PLAN ONLY-AS-THE-DETAILS-ARE-NOT-CORRECT

Erection Diagram.

Drawn by Pfarr and Burnette
Traced by " "
Checked by Wentworth
Approved by F.

J.2488. Sh.2.

47-684

CASTING FOR FIXED END.

Make 2 ~ Mark Cstg #1.

Scale 1½"=1'0"

Inside of Truss Shown.

X End

~ SWIFT ~ RIVER ~ BRIDGE ~

~ Details of Truss ~

Rivets ¾" Open holes ⅞"

Scale 1"=1'-0"

April ~ 17 ~ 1902.

Drawn by Pm. W.

Traced by

Checked by McKeown &

Approved by

J. 2488. Sh. 3.

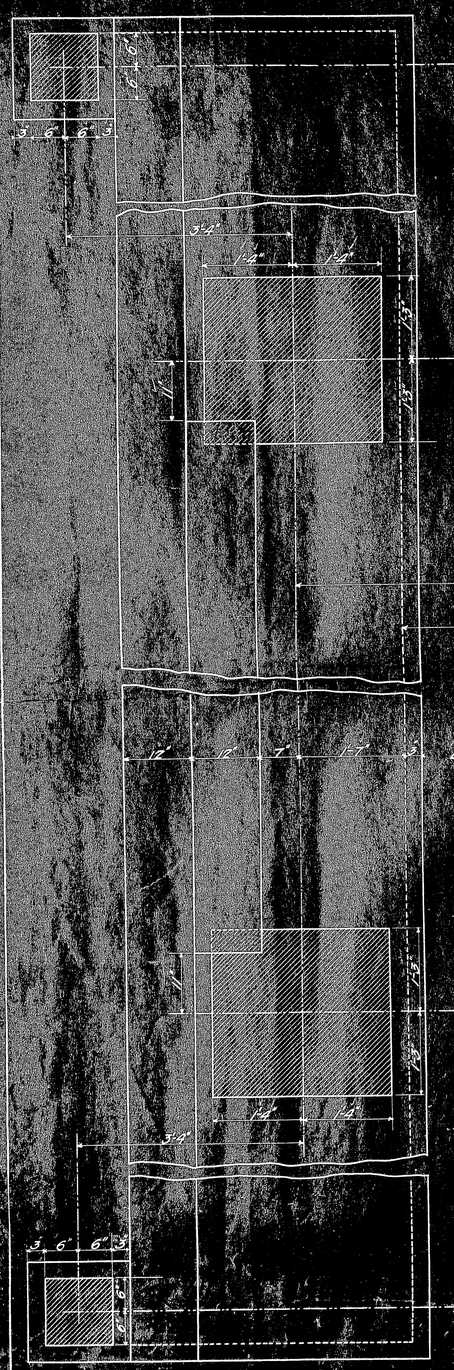

~PLAN~ OF ~ABUTMENTS~

Note. Shaded Surfaces denote location of Bridge Seats and Fence Posts and are to be dressed

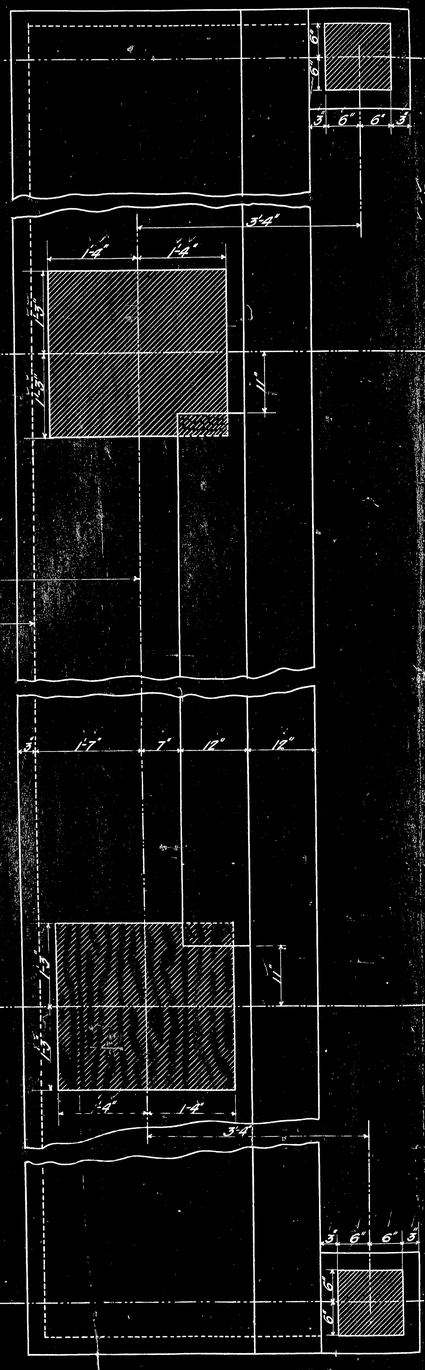

~ELEVATION~OF~ABUTMENT~FROM~STREAM~

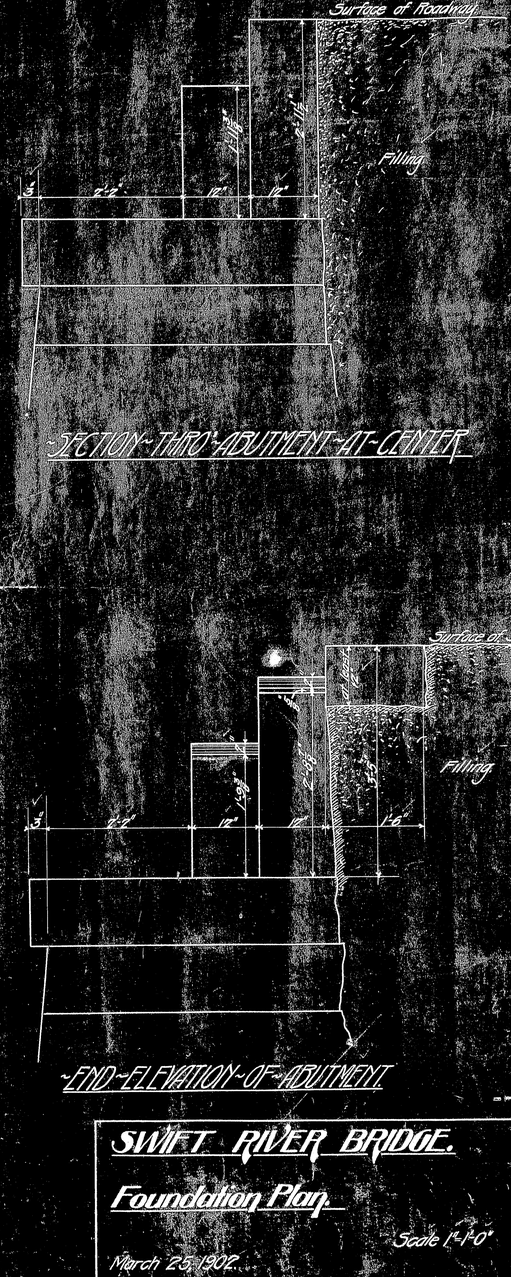

~SECTION~THRO'~ABUTMENT~AT~CENTER

~END~ELEVATION~OF~ABUTMENT.

SWIFT RIVER BRIDGE.

Foundation Plan.

Scale 1"=1'-0"

March 25. 1902.

Drawn by Burnette
Traced by
Checked by Chadwick & Hafer
Approved by Wood

J. 2488. Sh. I.

8-663

RUMFORD AND MEXICO UNION BRIDGE 1902

THE BOSTON BRIDGE WORKS INC.

BUILDERS

H. C. DUNTON, J. M. DOYEN,
Y. A. THURSTON, H. T. RICHARDS,
W. G. MORSE, S. A. REED,

BRIDGE COMMITTEE

CHAS. A. MIXER, ENGINEER

1902

Inside of Truss shown.

Make 2 Cast Iron Name Plates as shown - Mark Catg. "L"
All holes to be drilled for 7/8" rivets.

Notes -
All Rivets to be Steel
Minimum pitch 2 1/2"
Minimum lap 1 1/2"
All Metal 1/2" thick or over to have sheared edges planed and holes punched 7/8" and reamed

SWIFT RIVER BRIDGE

Details of Truss.

Rivets 7/8" Open holes 7/8" — Scale 1"=1'-0"

April 17, 1902

Drawn by Burnette
Traced by
Checked by Wentworth
Approved by

J. 2488. Sh. 4.

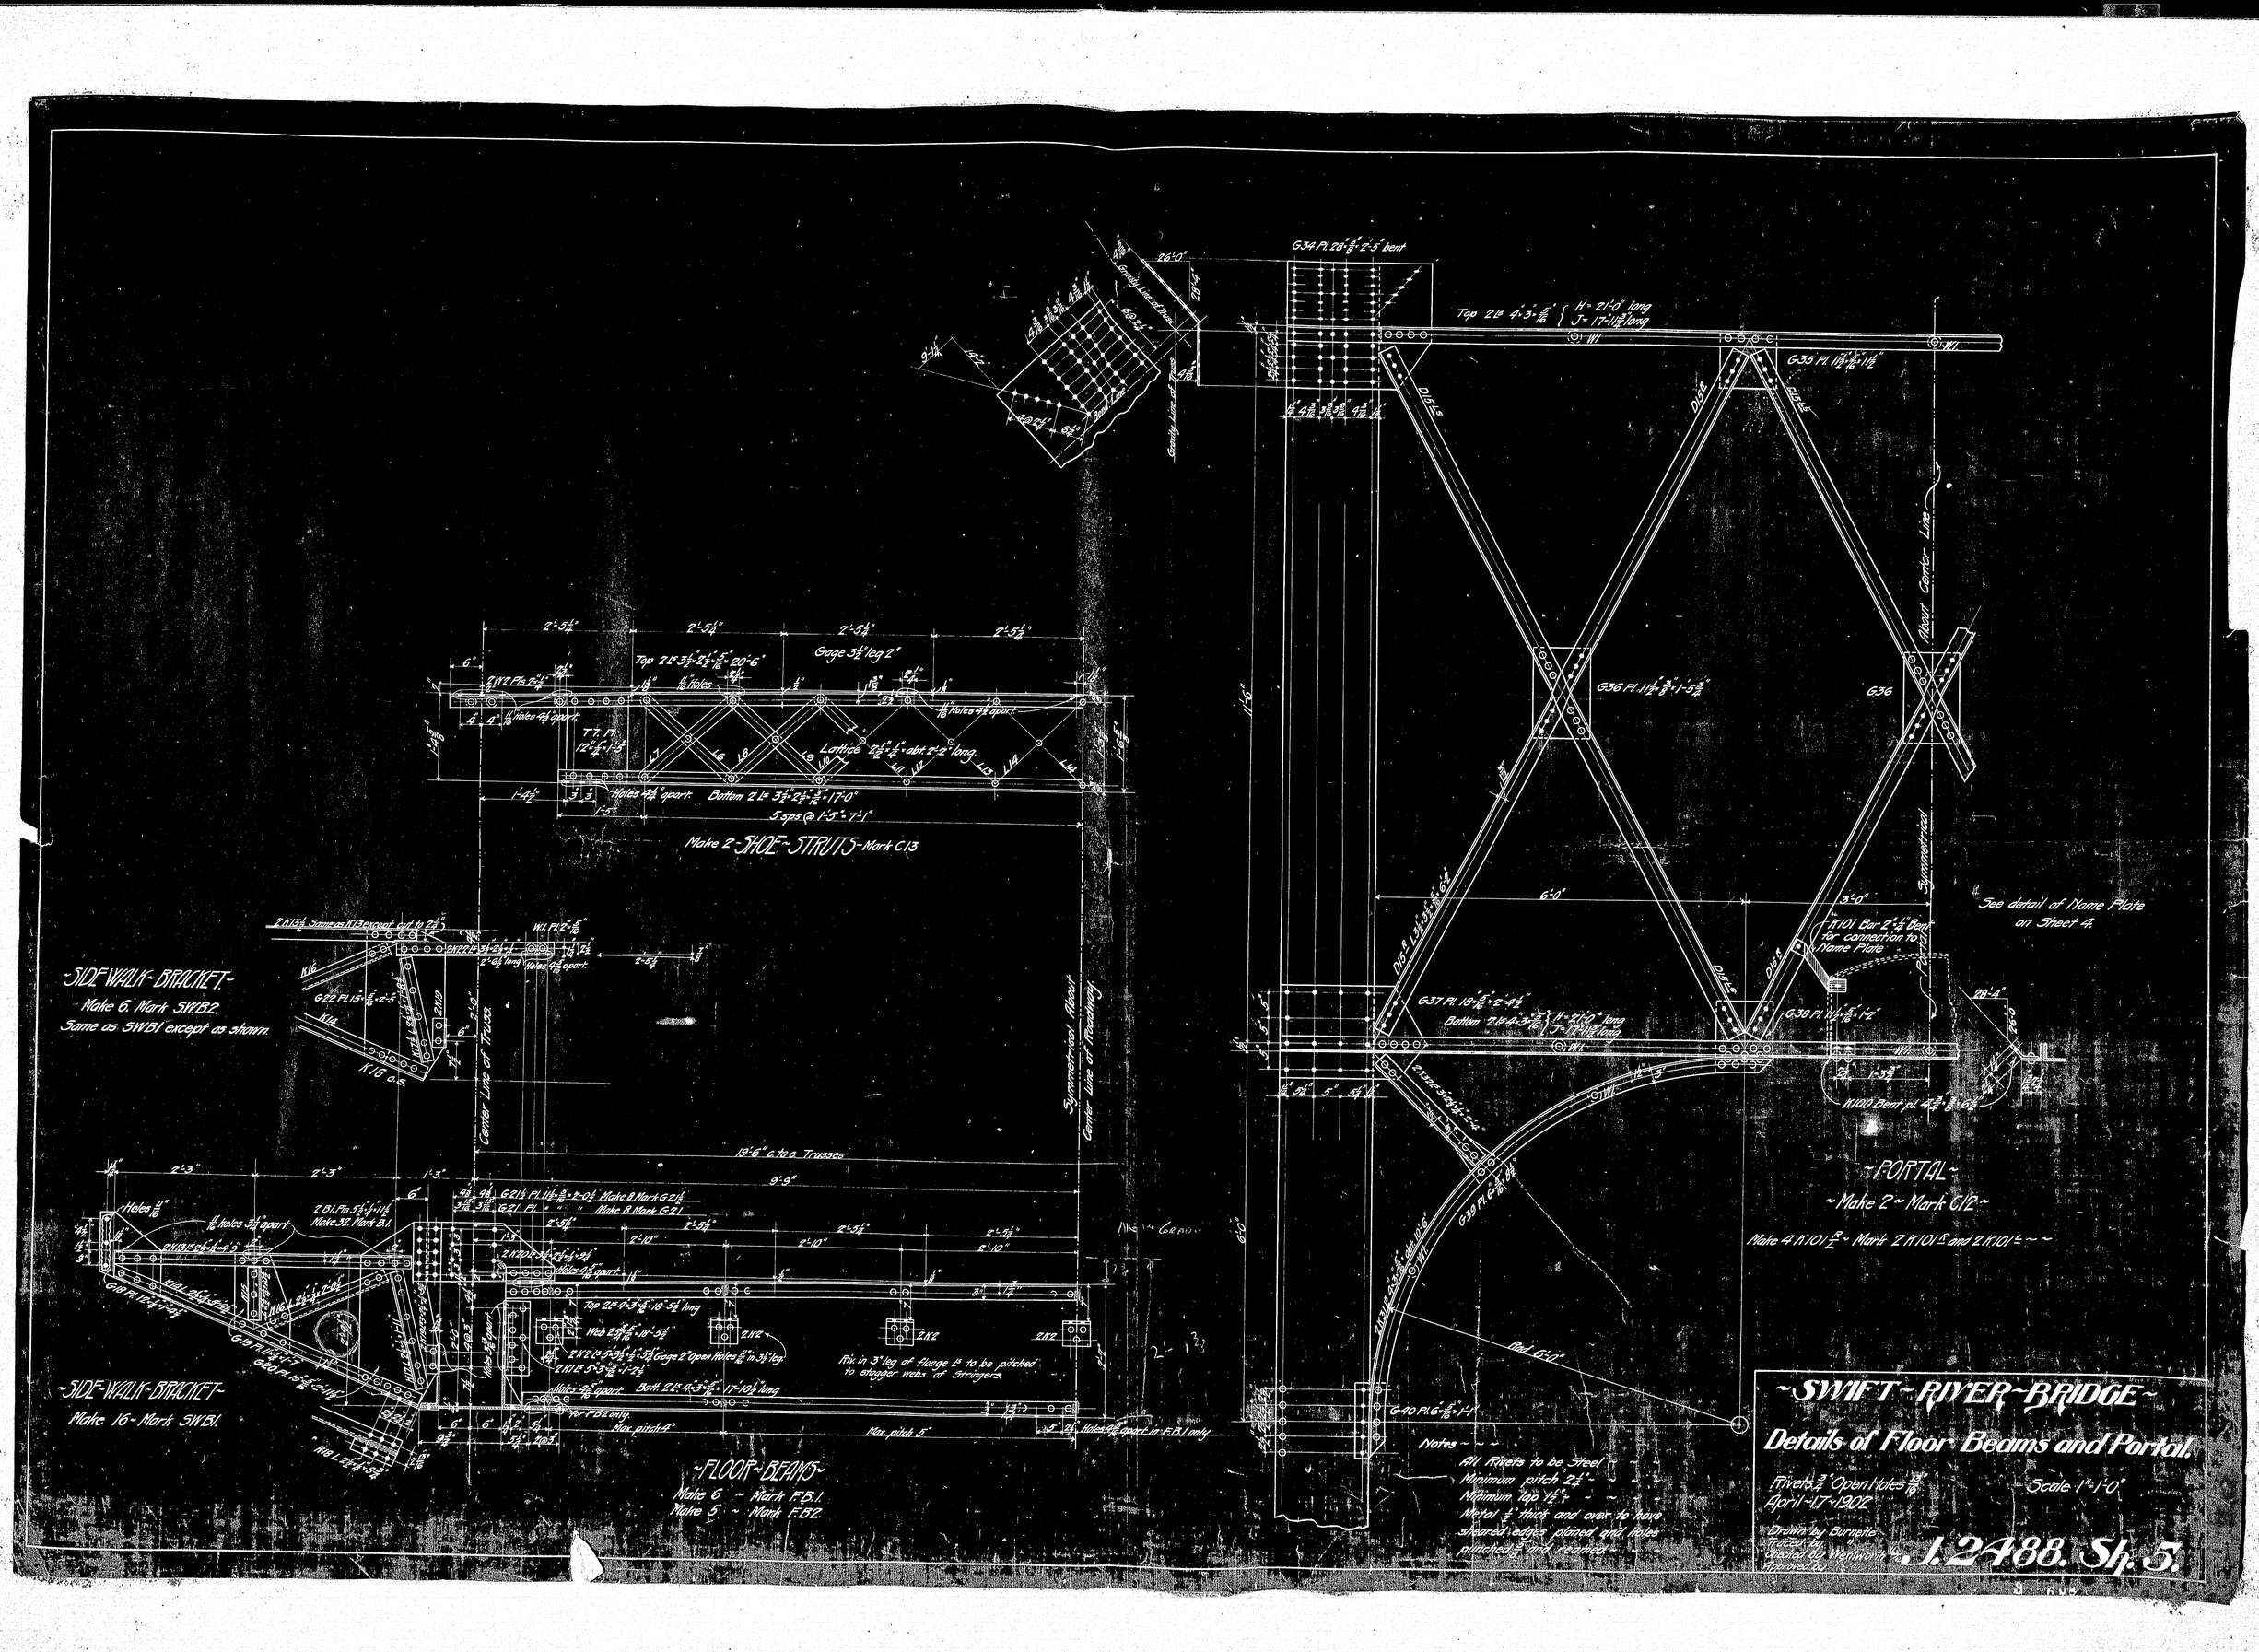
Make 2 -SHOE- STRUTS - Mark C13
Top 2 Ls 3½"x2½"x⅝" - 20'-6"
Gage 3½" leg 2"
Lattice 2½"x½" abt 2'-2" long.
Bottom 2 Ls 3½"x2½"x⅝" - 17'-0"
3 spcs @ 1'-5" = 7'-1"
-SIDE WALK- BRACKET -
Make 6. Mark SWB2.
Same as SWB1 except as shown.
-SIDE-WALK-BRACKET-
Make 16 - Mark SWB1.
19'-6" c to c Trusses
-FLOOR-BEAMS-
Make 6 - Mark F.B.1.
Make 5 - Mark F.B.2.
G34 Pl. 26"x⅜"x2'-5" bent
Top 2 Ls 4"x3"x⅝" { H = 21'-0" long / J = 17'-11½" long
G35 Pl. 11½"x⅜"x11½"
G36 Pl. 11½"x⅜"x1'-5½"
G36
About Center Line
Symmetrical about Center Line of Roadway
See detail of Name Plate on Sheet 4.
K101 Bar 2½"x⅝" Bent for connection to Name Plate
G37 Pl. 18⅛"x⅝"x2'-4½"
Bottom 2 Ls 4"x3"x⅝" { H = 21'-0" long / J = 17'-11½" long
G38 Pl. 11½"x⅝"x1'-2"
K100 Bent pl. 4⅜"x⅜"x6½"
-PORTAL-
- Make 2 - Mark C12 -
Make 4 K101 R = Mark 2 K101 R and 2 K101 L
G39 Pl. 6"x⅜"x4'-11"
G40 Pl. 6"x⅜"x1'-1"
Rod 6'-0"
Notes -
All Rivets to be Steel
Minimum pitch 2½"
Maximum Top ½"
Metal ⅜" thick and over to have sheared edges planed and holes punched ⅜" and reamed.
-SWIFT-RIVER-BRIDGE-
Details of Floor Beams and Portal.
Rivets ⅞" Open Holes ⅞"
Scale 1" = 1'-0"
April 17 1902
Drawn by Burnette
Traced by
Checked by Wentworth
Approved by
J. 2488. Sh. 5.

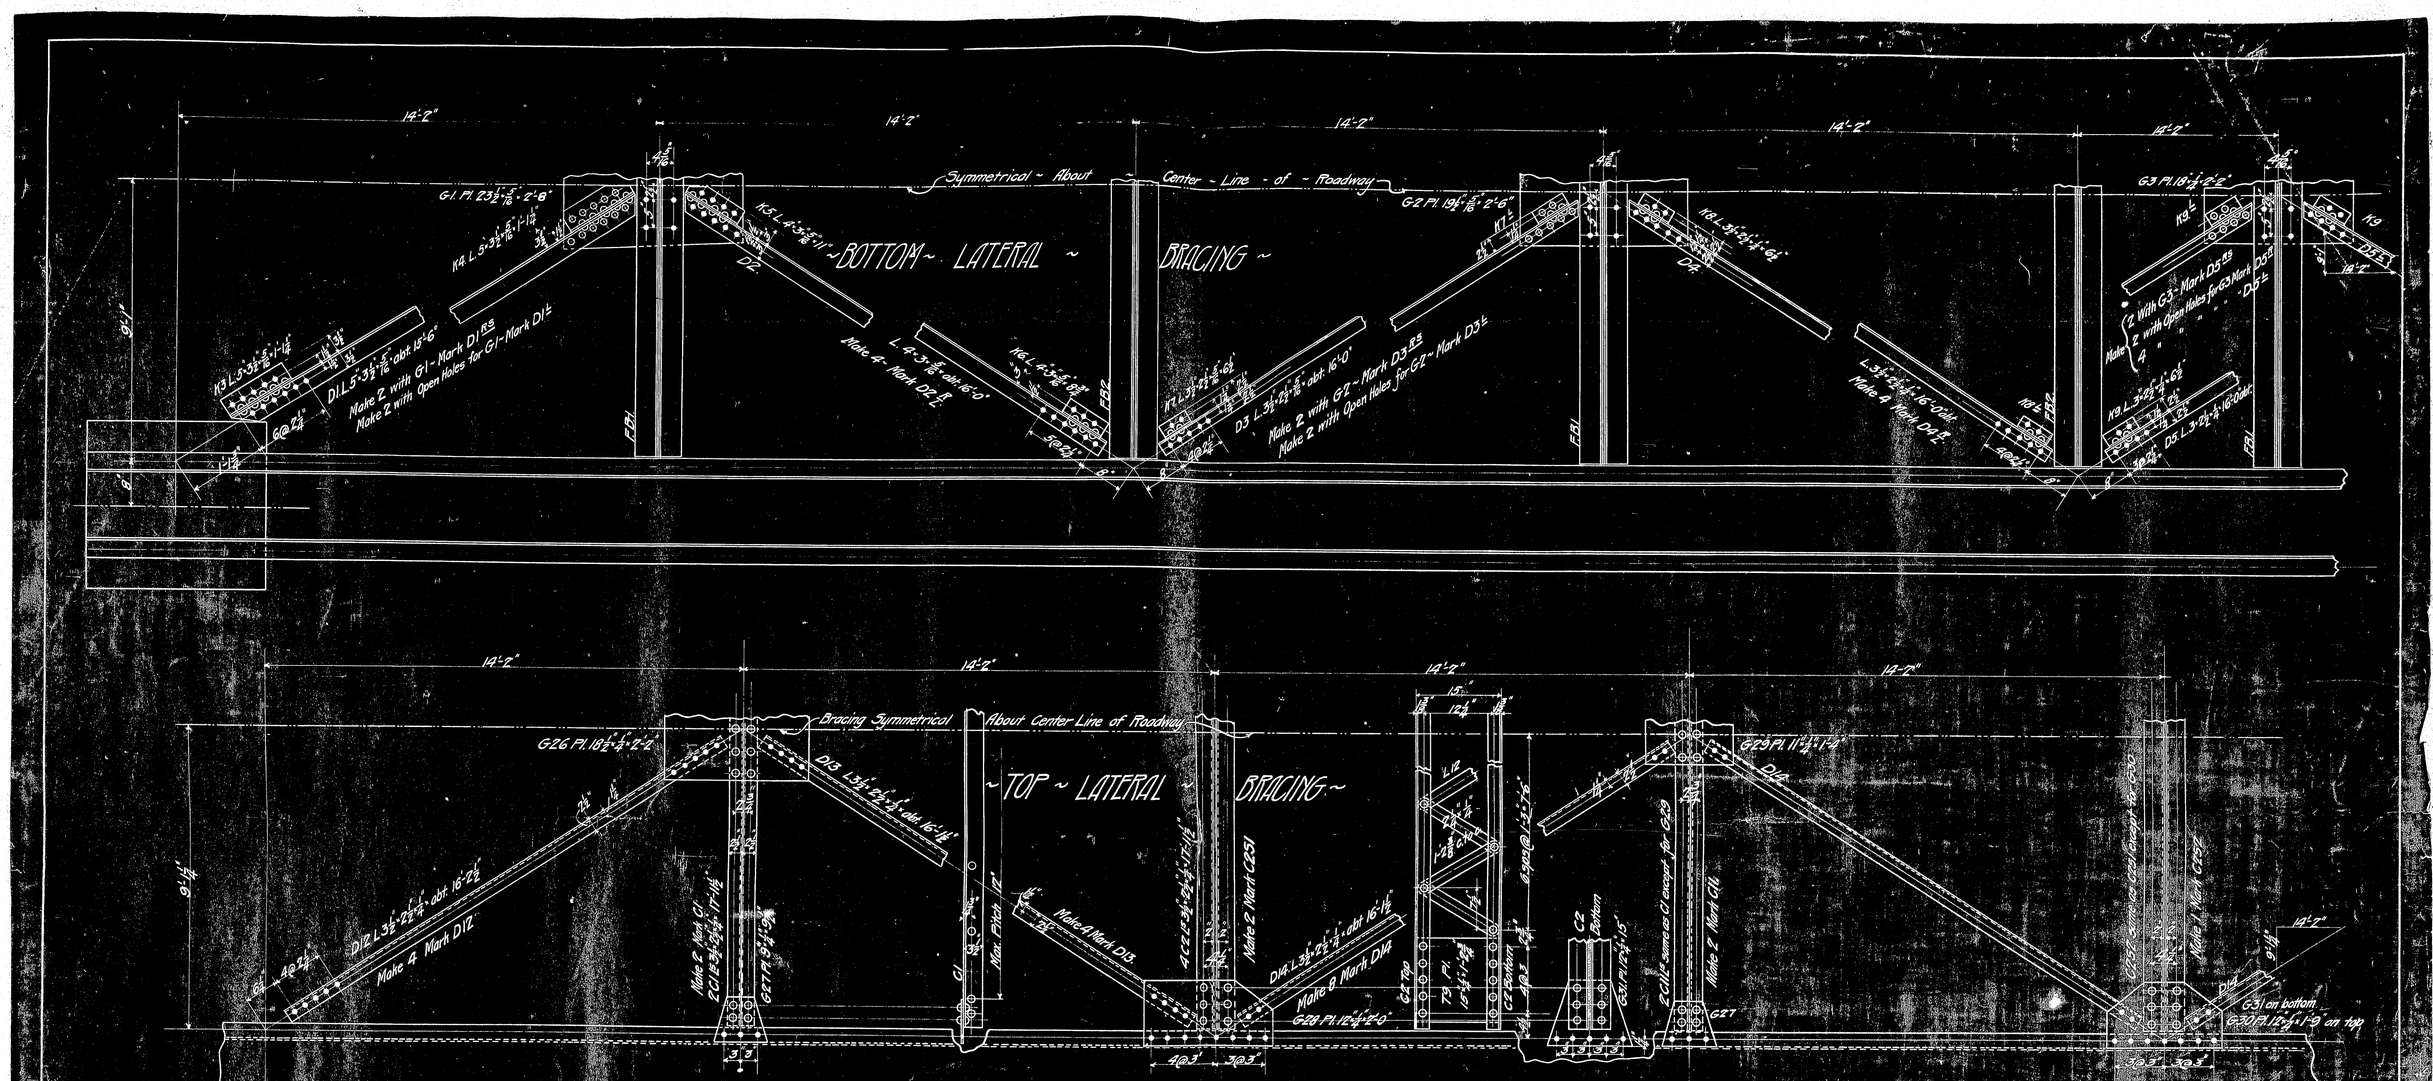
~BOTTOM~ LATERAL ~ BRACING ~
Symmetrical ~ About ~ Center ~ Line ~ of ~ Roadway
14'-2"
G1 Pl. 23½"x⅞"x 2'-8"
G2 Pl. 19½"x⅞"x 2'-6"
G3 Pl. 18½"x½"x 2'-2"
K14 L. 5'-3½"x5/16"x 1'-1¼"
K13 L. 5'-3½"x5/16"x 1'-1¼"
K18 L. 4'-3½"x5/16"x 11"
K17 L. 3½"x2½"x½" 6¼"
K19 L. 3½"x2½"x½" 6¼"
D1L 5'-3½"x5/16"x abt. 15'-6"
Make 2 with G1~ Mark D1
Make 2 with Open Holes for G1~ Mark D1L
D2
L. 4'-3½"x5/16" abt. 16'-0"
Make 4~ Mark D2L
K16 L. 4'-3½"x5/16" 9 @ 4"=3'-0"
D3 L. 3½"x2½"x5/16" abt. 16'-0"
Make 2 with G2~ Mark D3
Make 2 with Open Holes for G2~ Mark D3L
D4
L. 3½"x2½"x½" 16'-0" abt.
Make 4 Mark D4L
K15 L. 3½"x2½"x½" 6¼"
Make { 2 With G3~ Mark D5
2 " " " ~ D5L
4 " " " ~ D5L
D5 L. 3½"x2½"x½" 16'-0" abt.
F.B.1
F.B.2
Gage 4½"
Gage 4"
Gage 2½"
Gage 1¾"
Gage 1½"
Gage 1¼"
Gage ⅞"
Gage ¾"
Gage ⅝"
Gage ½"
Gage ⅜"
Gage ¼"
4@4"
4@3"
3@3"
3@4"
3@2"
6@2"
10@2"
8"
9"
12"
14"
15"
18"
19"
24"
48"
1'-0"
1'-1"
1'-2"
1'-3"
1'-4"
1'-5"
1'-6"
1'-7"
1'-8"
1'-9"
2'-0"
2'-2"
2'-6"
2'-8"
3'-0"
3'-3"
3'-4"
3'-5"
3'-6"
3'-7"
3'-8"
3'-9"
4'-0"
4'-1"
4'-2"
4'-3"
4'-4"
4'-5"
4'-6"
4'-7"
4'-8"
4'-9"
5'-0"
5'-1"
5'-2"
5'-3"
5'-4"
5'-5"
5'-6"
5'-7"
5'-8"
5'-9"
6'-0"
6'-1"
6'-2"
6'-3"
6'-4"
6'-5"
6'-6"
6'-7"
6'-8"
6'-9"
7'-0"
7'-1"
7'-2"

~OUTSIDE~VIEW~OF~FENCE~

SWIFT RIVER FENCE. (for J.2488.)

Details

Scale 1"-1'-0"

April-16-1902

Drawn by
Traced by
Checked by
Approved by

J.2495. Sh. 1.

23-116

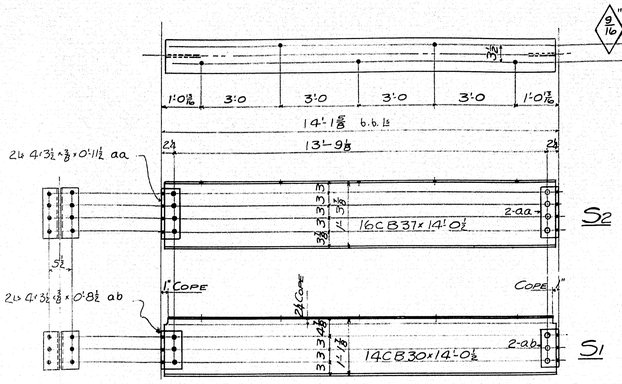

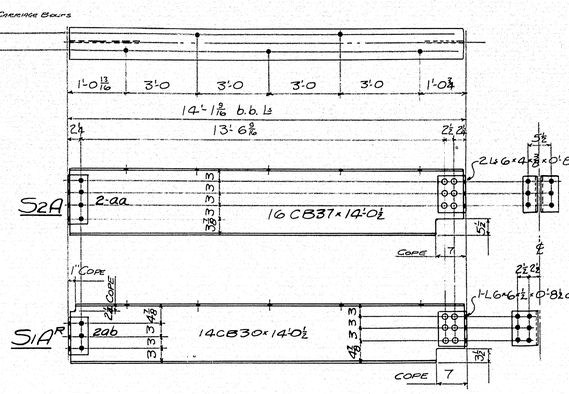

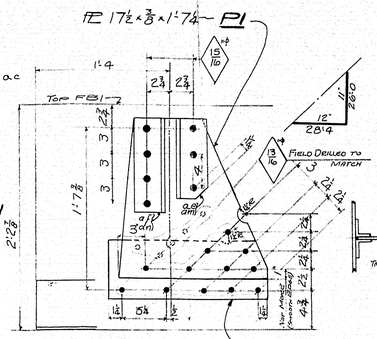

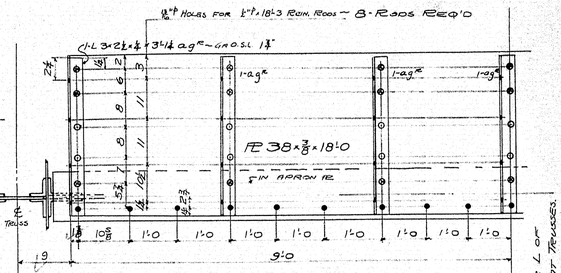

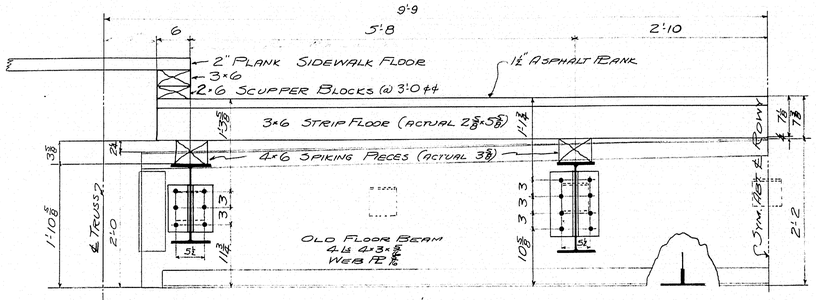

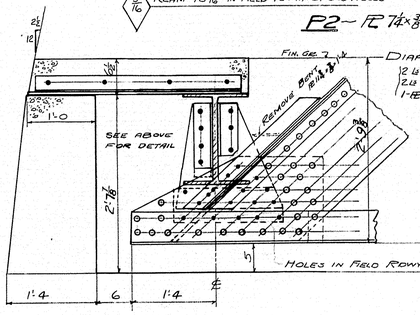

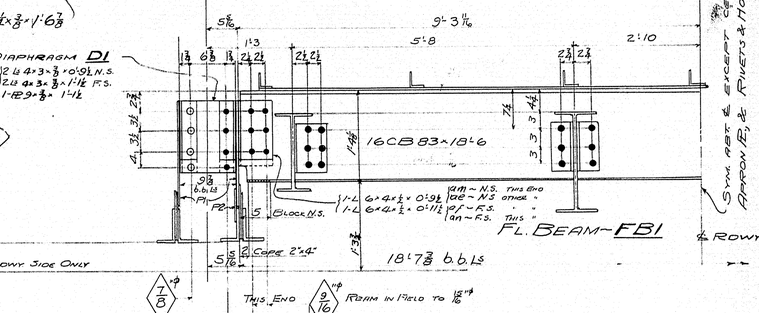

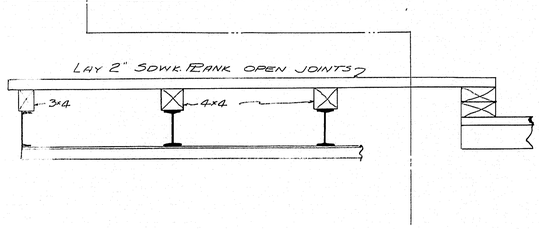

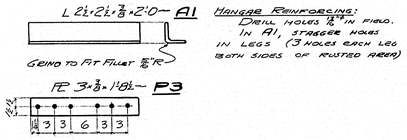

HANGAR REINFORCING:
DRILL HOLES ½" ϕ IN FIELD. IN A1, STAGGER HOLES IN LEGS. (3 HOLES EACH LEG BOTH SIDES OF RIVETED AREA)

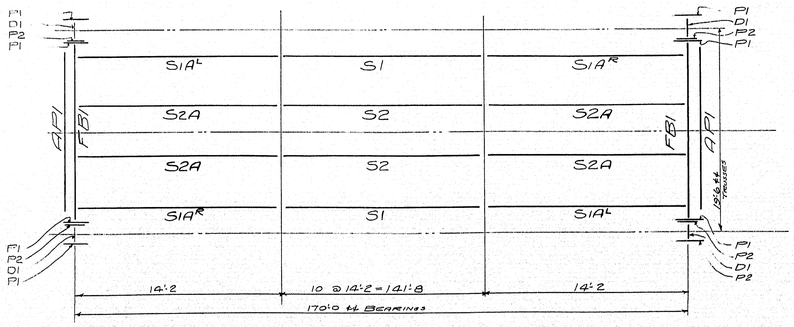

STRUCT. STEEL REQ'D			RIVET LIST		
No	MARK	DESC.	No	DIA.	LENGTH
6	A1	HANGAR REINF.	70	⅞" ϕ	2½
2	AP1	APRON RODS	37	"	2½
2	FB1	END FLOOR BEAM	116	"	2⅜
4	D1	END DIAPHRAGM	500	"	2½
8	P1	GUSSET PLATE	25	"	3⅝
4	P2	GUSSET SPLICE PL	45	"	2⅜
3	P3	HANGAR REINF.	100	"	3
20	S1	INTERIOR OUTSIDE STRG	20	"	3½
20	S2	" INSIDE "	32	"	3⅝
2	S1A^R	END OUTSIDE "	15	⅞" ϕ	2½
2	S1A^L	" " "	42	"	2½
4	S2A	" INSIDE "	25	"	2⅝
			25	"	3⅜

RIVETS: ⅞" ϕ } UNLESS NOTED
HOLES: ¹³⁄₁₆" ϕ }
SHOP PAINT: MAINE STATE HIGHWAY COMMISSION SPECIFICATIONS (SURFACES TO BE RIVETED IN CONTACT EITHER IN SHOP OR FIELD SHALL NOT BE PAINTED)
DESIGN DATA: H15 LOADING (16,000#/□" D.L. LL. & I.)
ERECTION STRESSES NOT TO EXCEED 24,000#/□"

TOWN NO. 09-36
BRIDGE NO. 2707

MAINE HIGHWAY COMMISSION
BRIDGE DIVISION

RED BRIDGE
OVER
SWIFT RIVER
BETWEEN THE TOWNS OF
RUMFORD & MEXICO
OXFORD COUNTY

FLOOR PLAN

SHEET 1 OF 1 AUGUSTA, ME. JAN. 19, 1932

15-196

EB
REV. 1-21-32

0 1 2 3 4 5 INCHES

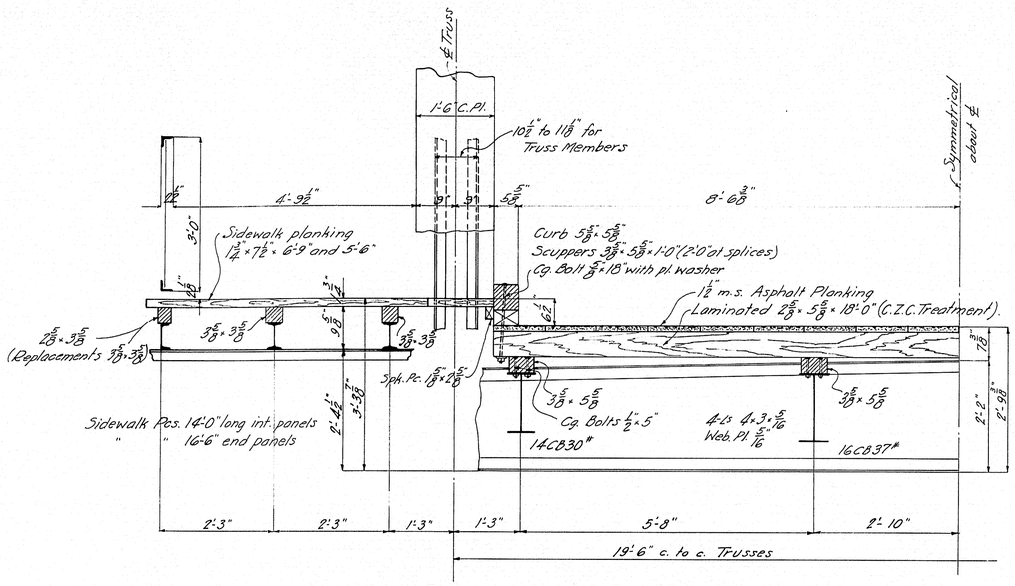

HALF TRANSVERSE SECTION

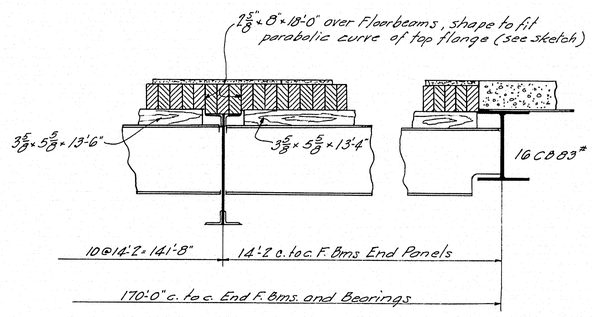

PART LONGITUDINAL SECTION

NOTES

Seven panels of laminated flooring on Mexico end to be renewed, replacing untreated portion placed in 1932; also some spiking pieces, not treated. All sidewalk planking and curbs to be renewed. New lumber is Red Spruce, pressure treated with Chromated Zinc Chloride. Five panels on Rumford end and most of the spiking pieces of Hard Pine, Creosoted were placed in 1932 and are in good condition.

Details shown here differ in some respects from 1932 plans.

Horizontal nails for laminated floor to be 60d No. 4 gauge. For Asphalt Planking use Barbed Car Nails, Oval Head, 16d Heavy, six nails to each piece of planking 12" wide by 24" long.

Before laying Asphalt Planking, swab deck with Hot Asphalt, 140° to 160°.

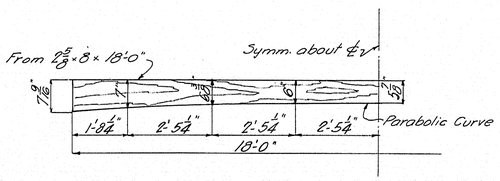

LAMINATED FLOOR PIECES OVER FLOORBEAM

Rw.

Town 09-36
Bridge 2707

STATE HIGHWAY COMMISSION
BRIDGE DIVISION

RED BRIDGE OVER SWIFT RIVER

BETWEEN THE TOWNS OF

RUMFORD AND MEXICO

OXFORD COUNTY

REFLOORING DETAILS

SHEET 1 OF 1 — AUGUSTA, MAINE, JANUARY 3, 1941

40-185

0 1 2 3 4 5 INCHES

F-025-1(2) 1 19

STATE OF MAINE
STATE HIGHWAY COMMISSION

RED BRIDGE
OVER
SWIFT RIVER
BETWEEN THE TOWNS OF
RUMFORD AND MEXICO
OXFORD COUNTY

FEDERAL AID PROJECT NO. F-025-1(2)
LENGTH OF PROJECT .076 MILE

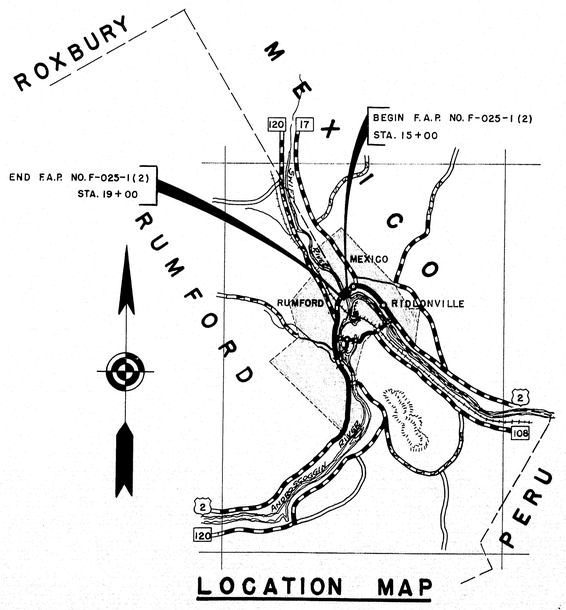

LOCATION MAP

INDEX OF SHEETS

1	TITLE
2-3	STANDARDS
4	SURVEY
5	FOUNDATION DATA
6	TYPICAL APPROACH SECTIONS
7	CROSS SECTIONS
8	APPROACH DETAILS
9	GENERAL PLAN & ELEVATION
10	ABUTMENT NO. 1
11	ABUTMENT NO. 2
12	PIER
13-14	SUPERSTURCTURE
15-16-17-18	STRUCTURAL STEEL
19	LIGHTING DETAIL & REINFORCING STEEL

CONCRETE CLASSIFICATION

CLASS A ROADWAY & SIDEWALK SLABS
CLASS B ABUTS., PIERS, RET. WALLS & STAIRS

LOADING H20-44

fs = 18,000
fc = 1200
n = 10

APPROVED:
MAINE STATE HIGHWAY COMMISSION

CHAIRMAN
Harlup D. Welch
Hasen B. Emery
Lucius D. Barrows
CHIEF ENGINEER

DEPARTMENT OF COMMERCE
BUREAU OF PUBLIC ROADS
RECOMMENDED FOR APPROVAL:

DISTRICT ENGINEER — DATE

APPROVED:

DIVISION ENGINEER — DATE

0 1 2 3 4 5 INCHES

55-57

ALTERNATE DESIGN FOR GUARD RAIL POSTS-TYPE "B"

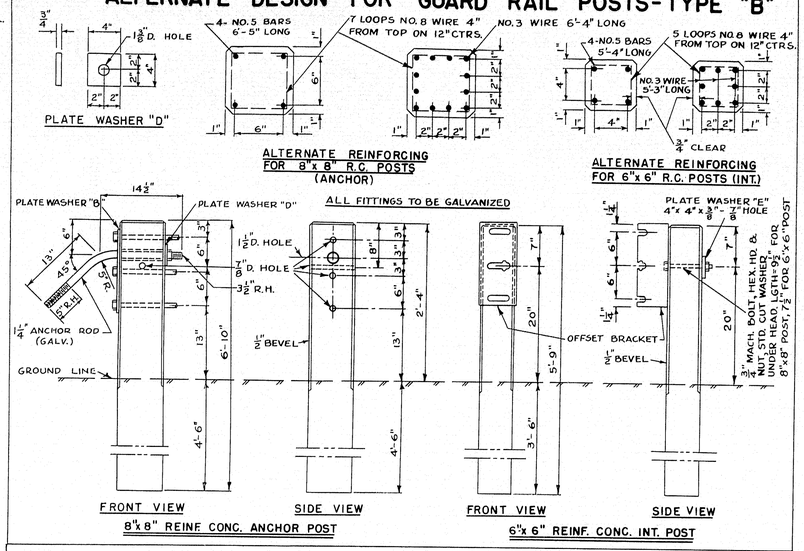

RIGHT OF WAY MONUMENTS & PROJECT MARKERS

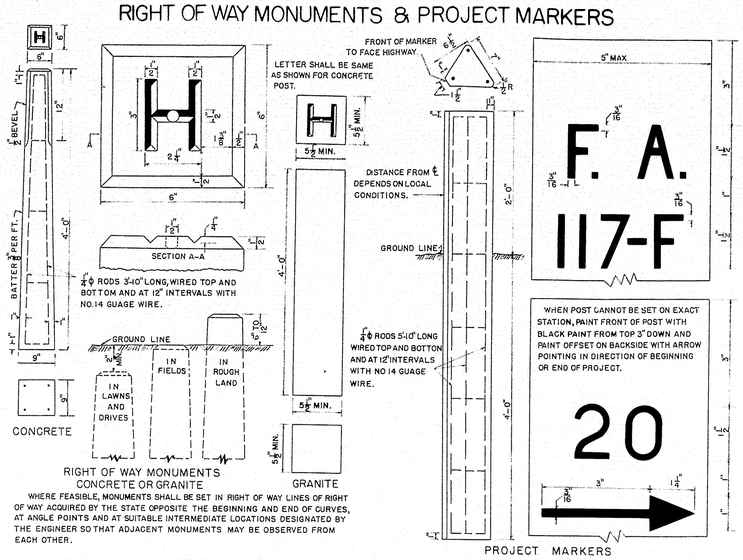

GUARD RAIL TYPE "B"

FED. ROAD DIV. NO.	STATE	FED. AID PROJ. NO.	SHEET NO.	TOTAL SHEETS
1.	MAINE	F-025-1(2)	2	79

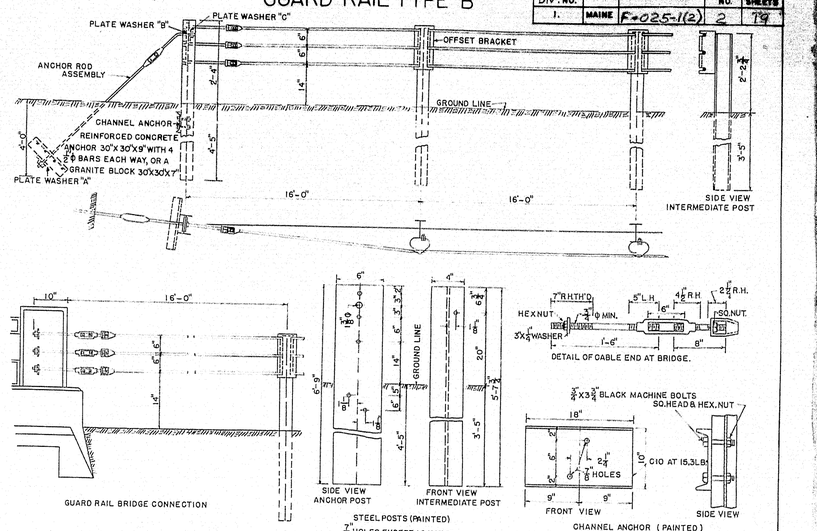

METAL SLUICE

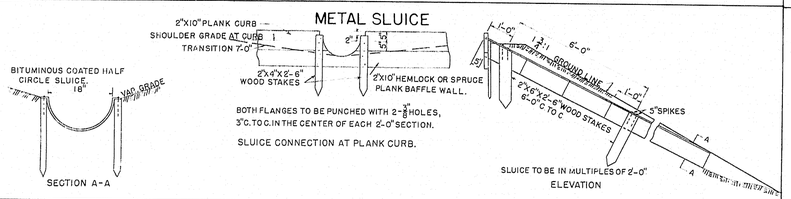

GUARD RAIL TYPE "A"

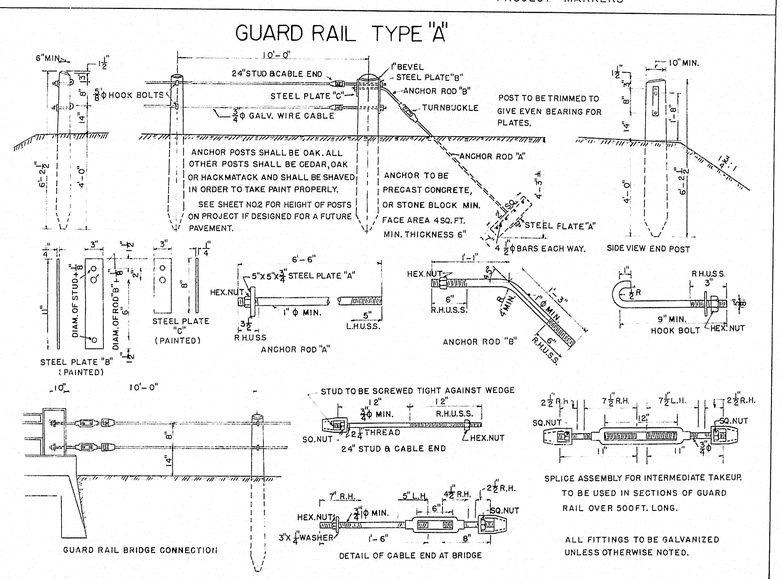

STONE GUTTER

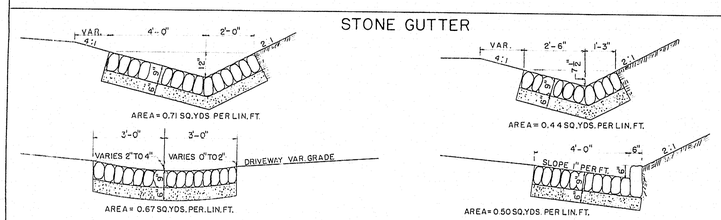

SODDED GUTTER

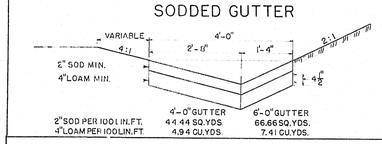

FIELD STONE CURB

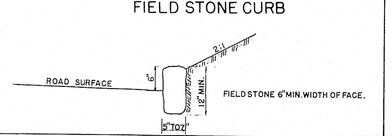

CONCRETE CURB

TRANSITION FOR DRIVEWAY APPROACH FOR 6" CURB

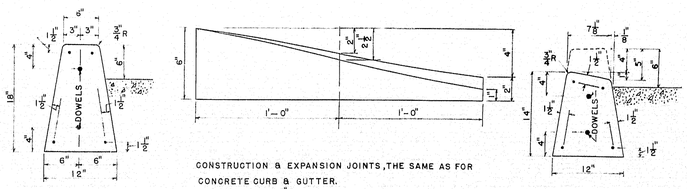

CONCRETE CURB & GUTTER

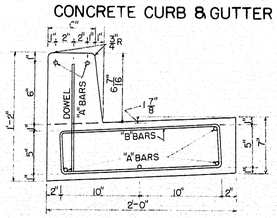

INTEGRAL CONCRETE CURB

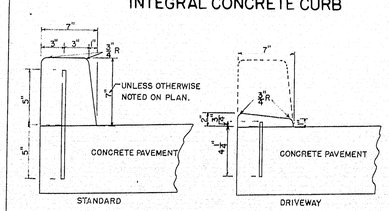

WOOD GUARD RAIL

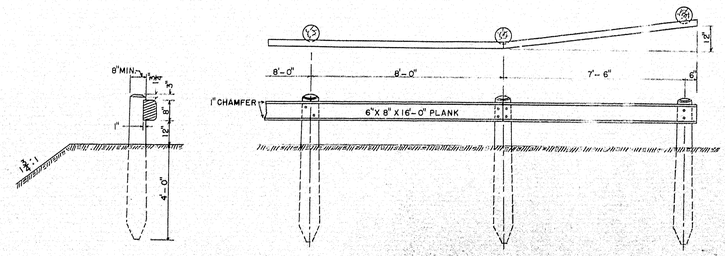

55-58

0 1 2 3 4 5 INCHES

FED. ROAD DIV. NO.	STATE	FED. AID PROJ. NO.	SHEET NO.	TOTAL SHEETS
1.	MAINE	F-V-25-1(2)	3	10

CATCH BASIN
TYPE A

TRAPS SIMILAR TO THOSE SHOWN FOR TYPE "B" CATCH BASIN SHALL BE USED IF ORDERED.

GRATE 29½"X29½"X1½"

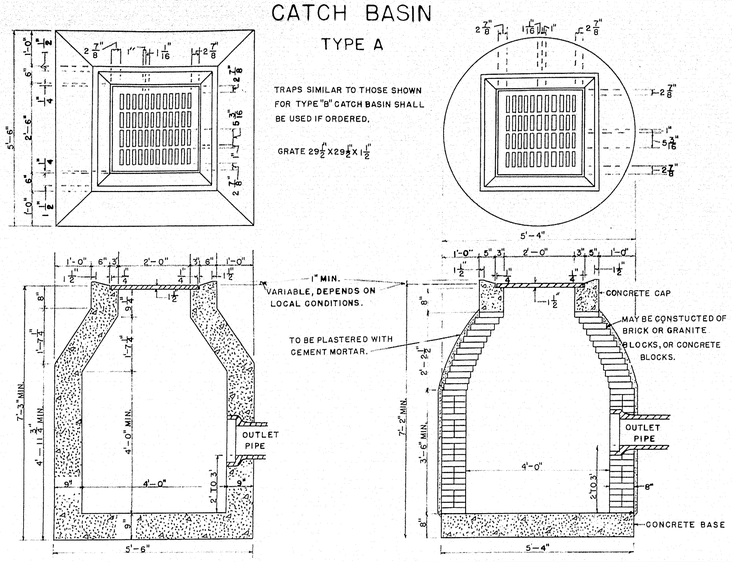

MANHOLE

MAY BE CONSTRUCTED OF BRICK, GRANITE BLOCK, OR CONCRETE, CONCRETE BLOCK.

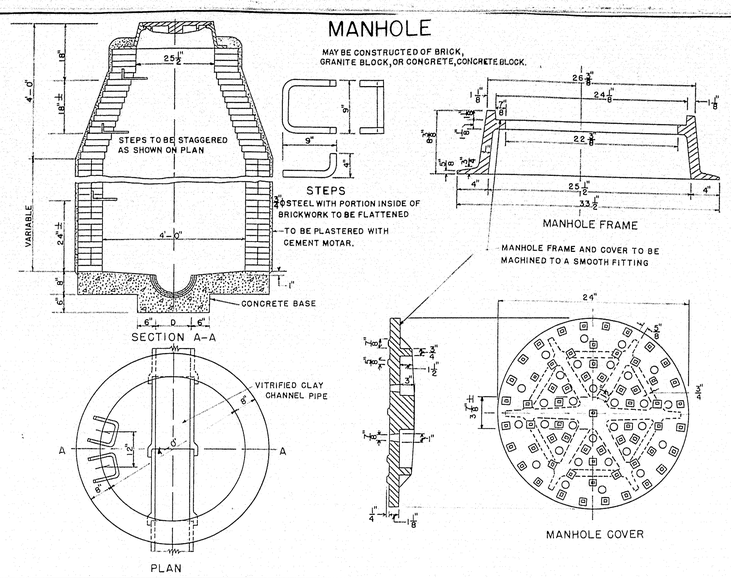

BROOM DRAG

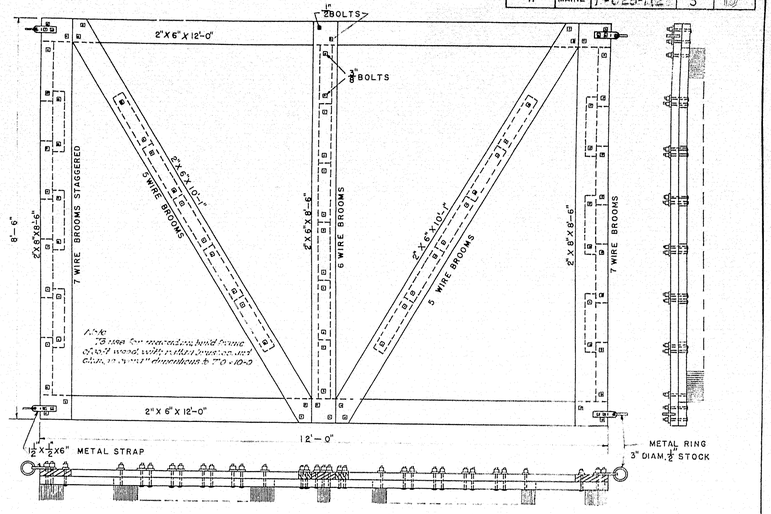

CATCH BASIN
TYPE B

DETAIL OF TRAP

TO BE USED WITH COMBINED SYSTEM. OTHER TYPES MAY BE USED IF APPROVED BY THE ENGINEER.

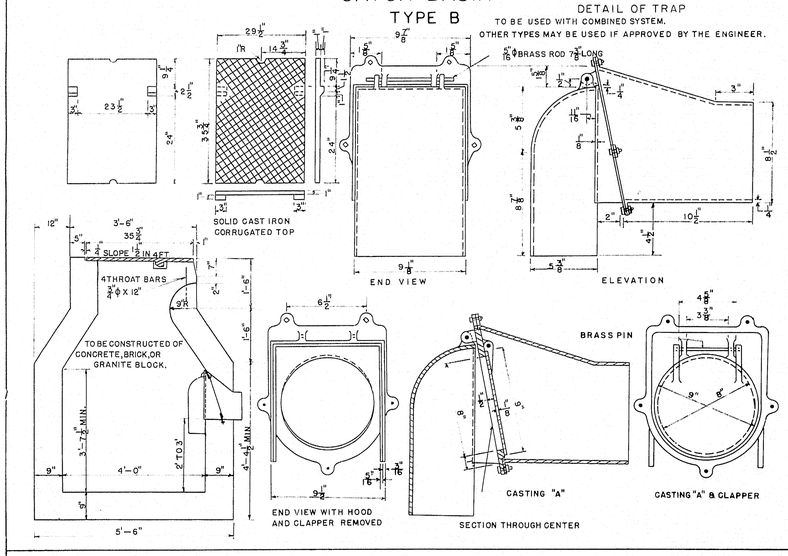

DROP INLET
TYPE A

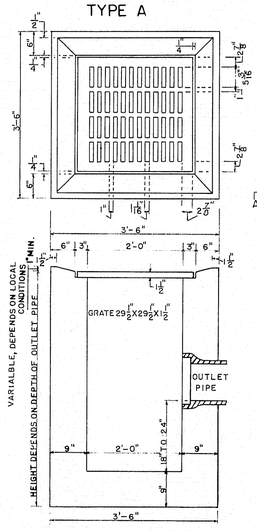

TYPE B

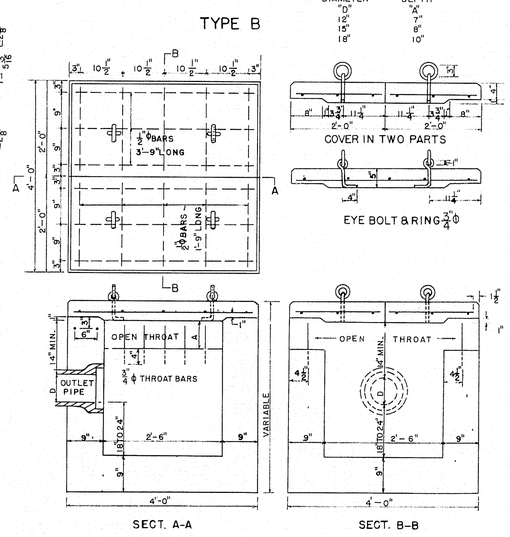

DIAMETER "D"	DEPTH "A"
12"	7"
15"	8"
18"	10"

CONCRETE STEPS

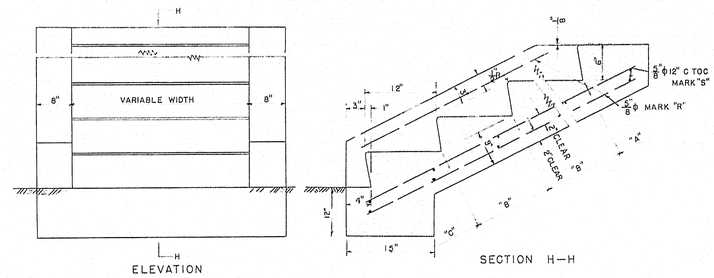

CONCRETE CLASS "A"		
SECTION	STEPS PER FT. OF WIDTH	PARAPET EACH WALL
"A" HEADER	.032 CU. YDS.	.022 CU.YDS.
"B" EA. INTER. ST.	.040 CU.YDS.	.040 CU.YDS.
"C" FOOTER	.071 CU.YDS.	.065 CU.YDS.

REINFORCING STEEL			
MARK	SIZE	NUMBER	LENGTH (EACH)
R	⅝ø 1.043 LBS. PER FT.	3 EACH PARAPET 2 EACH FT. OF WIDTH	8" FOR "A" 13" FOR EACH "B" 16" FOR "C"
S	⅝ø 1.043 LBS. PER FT.	2 FOR "A" 2 FOR EACH "B" 2 FOR "C"	6" EACH PARAPET 12" PER FT. OF WIDTH

CATCH BASIN
TYPE C

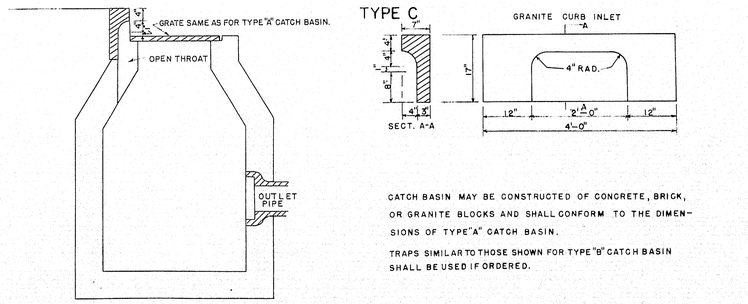

CATCH BASIN MAY BE CONSTRUCTED OF CONCRETE, BRICK, OR GRANITE BLOCKS AND SHALL CONFORM TO THE DIMENSIONS OF TYPE "A" CATCH BASIN.

TRAPS SIMILAR TO THOSE SHOWN FOR TYPE "B" CATCH BASIN SHALL BE USED IF ORDERED.

UNDERDRAIN

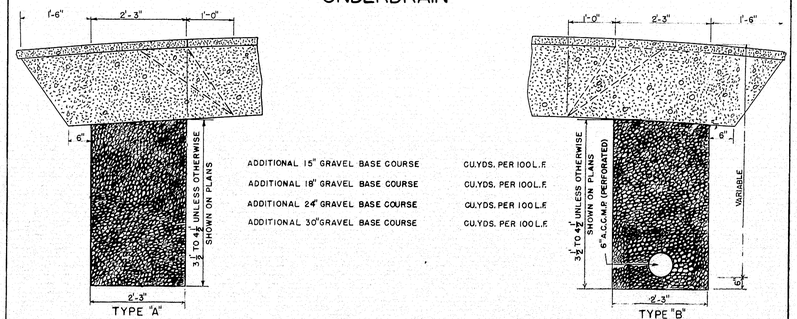

ADDITIONAL 15" GRAVEL BASE COURSE	CU.YDS. PER 100 L.F.
ADDITIONAL 18" GRAVEL BASE COURSE	CU.YDS. PER 100 L.F.
ADDITIONAL 24" GRAVEL BASE COURSE	CU.YDS. PER 100 L.F.
ADDITIONAL 30" GRAVEL BASE COURSE	CU.YDS. PER 100 L.F.

TREE WELLS

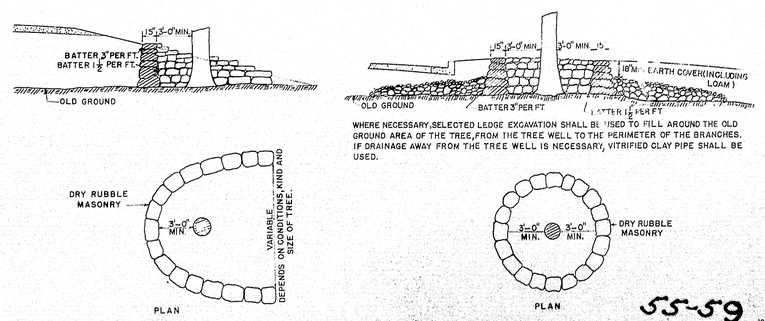

WHERE NECESSARY, SELECTED LEDGE EXCAVATION SHALL BE USED TO FILL AROUND THE OLD GROUND AREA OF THE TREE, FROM THE TREE WELL TO THE PERIMETER OF THE BRANCHES. IF DRAINAGE AWAY FROM THE TREE WELL IS NECESSARY, VITRIFIED CLAY PIPE SHALL BE USED.

55-59

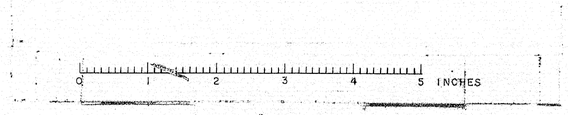

F-022-1(12) 4 19

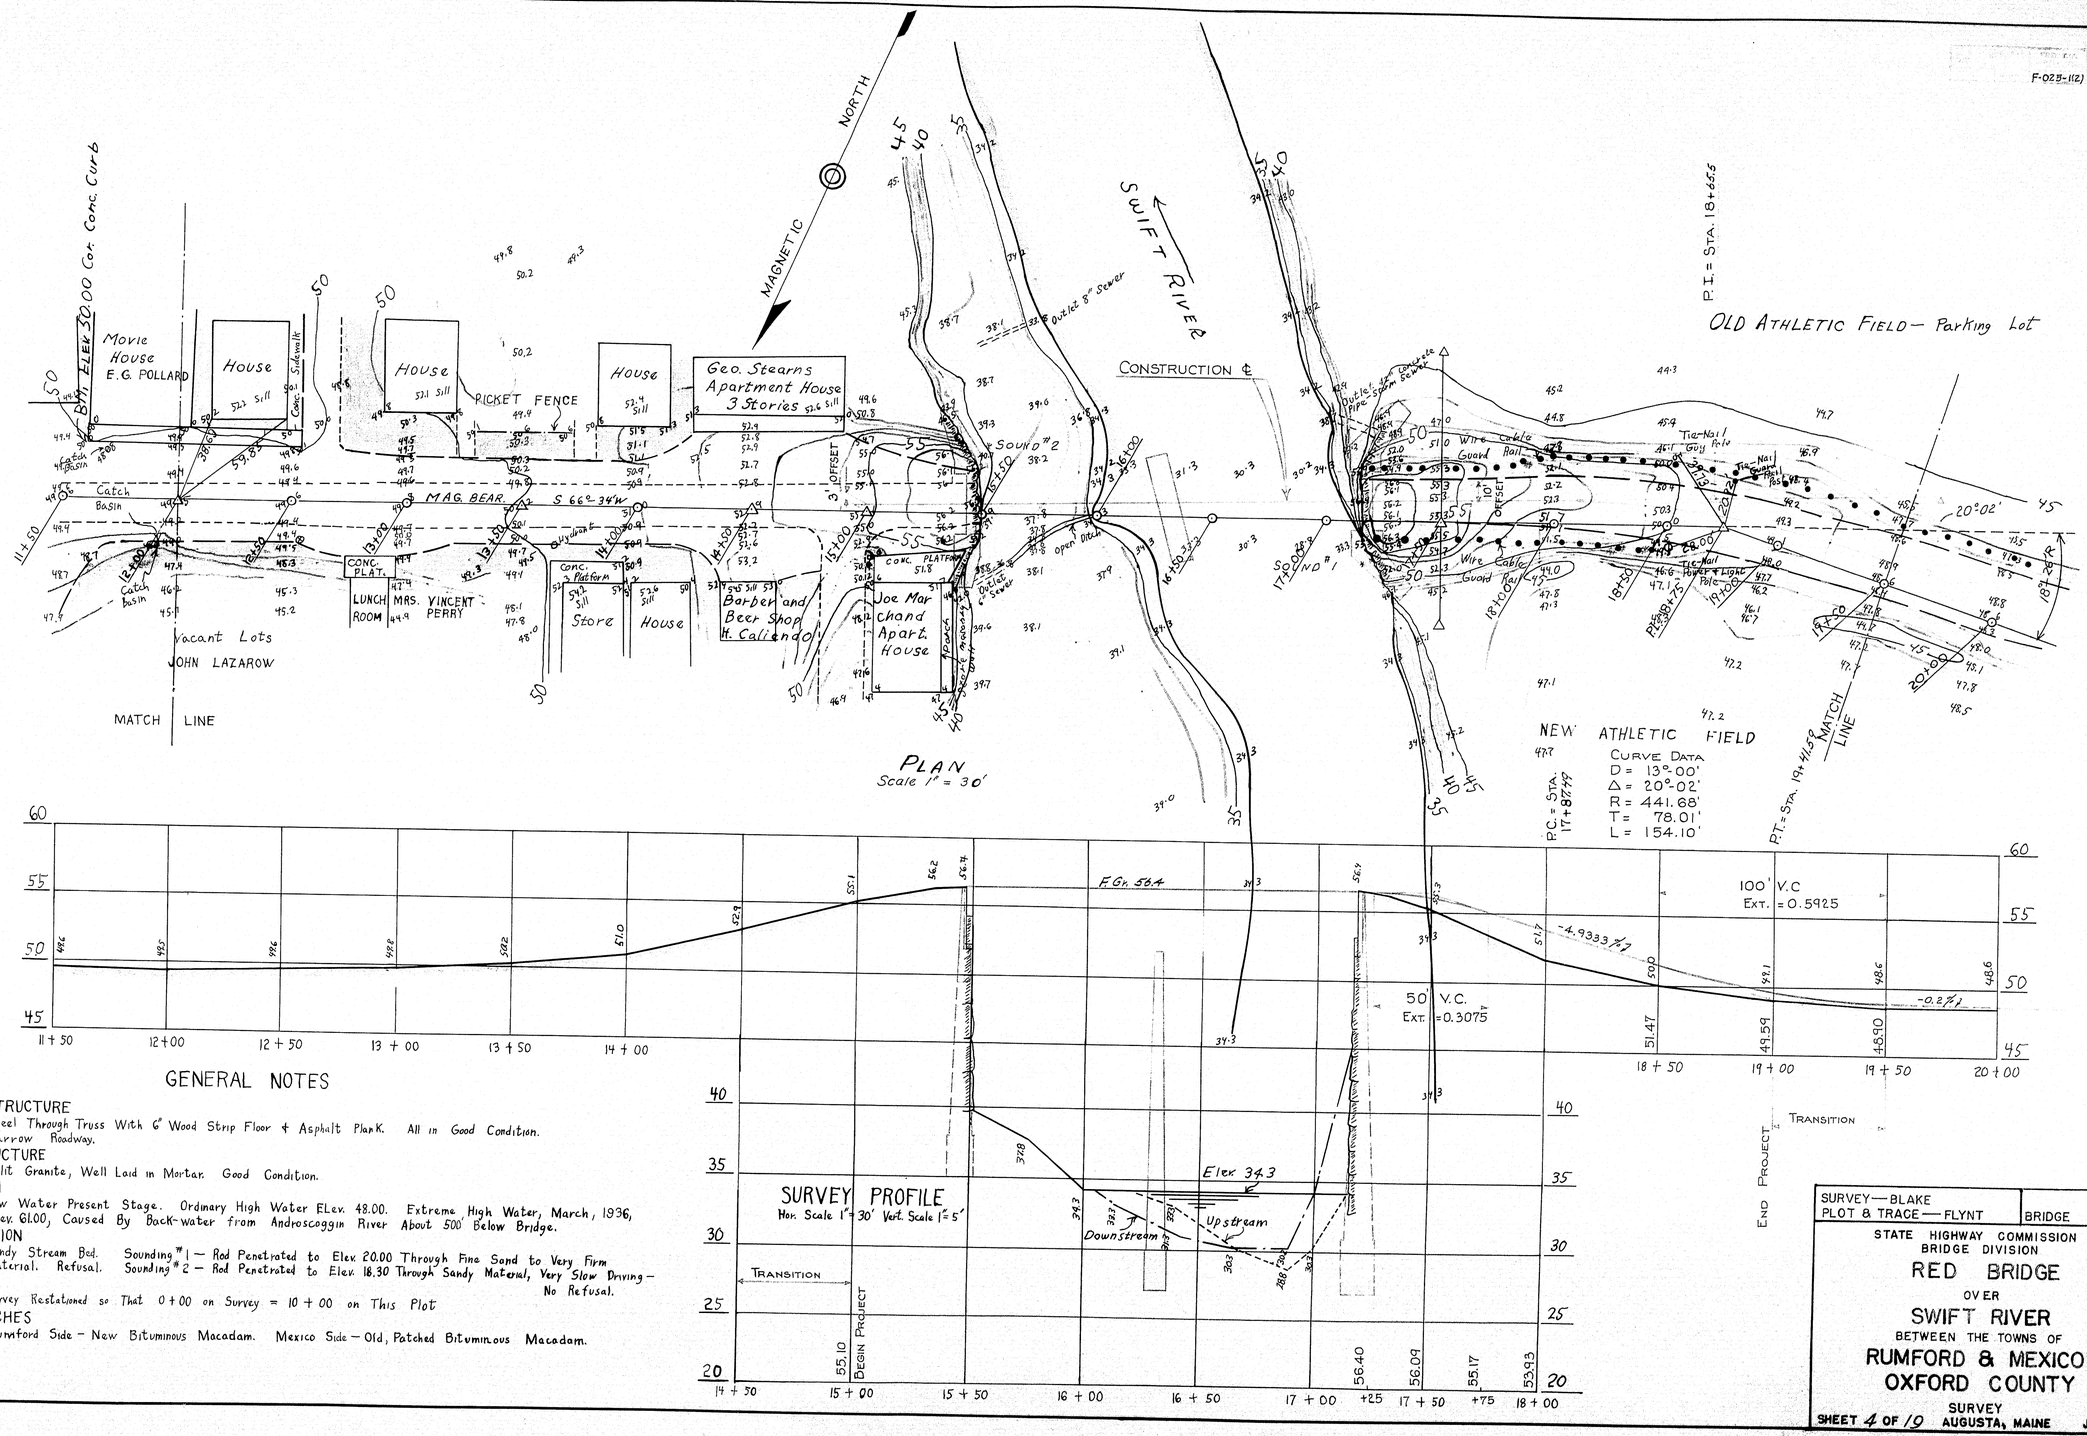

GENERAL NOTES

SUPERSTRUCTURE
Steel Through Truss With 6" Wood Strip Floor & Asphalt Plank. All in Good Condition. Narrow Roadway.

SUBSTRUCTURE
Split Granite, Well Laid in Mortar. Good Condition.

STREAM
Low Water Present Stage. Ordinary High Water ELev. 48.00. Extreme High Water, March, 1936, ELev. 61.00, Caused By Back-water from Androscoggin River About 500' Below Bridge.

FOUNDATION
Sandy Stream Bed. Material. Refusal. Sounding #1 — Rod Penetrated to Elev. 20.00 Through Fine Sand to Very Firm Sounding #2 — Rod Penetrated to Elev. 18.30 Through Sandy Material, Very Slow Driving — No Refusal.

STATIONS
Survey Restationed so That 0+00 on Survey = 10+00 on This Plot

APPROACHES
Rumford Side — New Bituminous Macadam. Mexico Side — Old, Patched Bituminous Macadam.

SURVEY — BLAKE
PLOT & TRACE — FLYNT
BRIDGE

STATE HIGHWAY COMMISSION
BRIDGE DIVISION

RED BRIDGE
OVER
SWIFT RIVER
BETWEEN THE TOWNS OF
RUMFORD & MEXICO
OXFORD COUNTY

SURVEY
SHEET 4 OF 10 AUGUSTA, MAINE JAN 1950

55-60

B.P.R. STY. NO.	STATE	FED. AID PROJ. NO.	SHEET NO.	TOTAL SHEETS
3	MAINE	F-025-1(2)	5	19

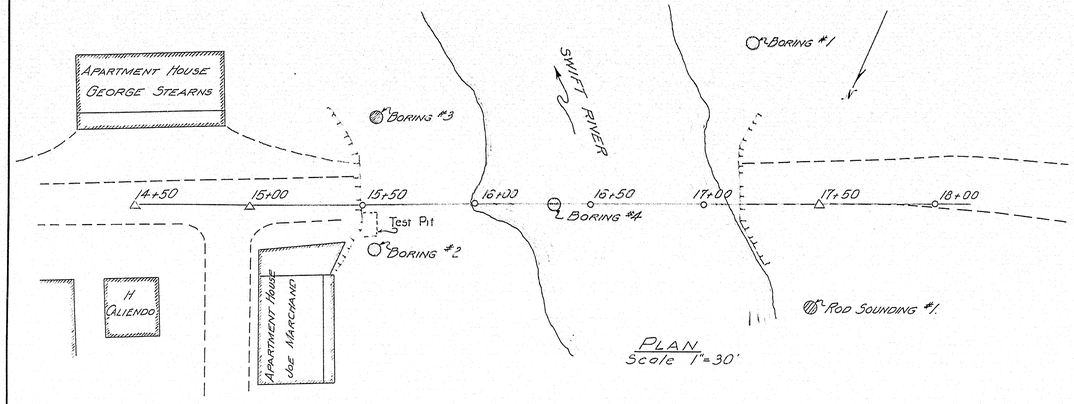

PLAN
Scale 1"=30'

Boring #1

Sta. 17+21 11'L

El. +45.0'

	16		
	8		
	8		
	8		
12 (I)	8 s	9.0'	Loose clean brown fine silty sand
	6		
	8		
El. +36.0'	10		
P	20		
40 (2)	20 s		
	32		
	30		
	28		
	38		
P	28 s		
50 (M)	36		
	38		
	40	17.0'	Loose brown sand with gravel layers. Compactness increases with depth.
	34		
78 (3)	40 s		
	60		
	54		
	62		
	58		
88 (4)	56 s		
El. +19.0'	104		
	238		
	350	2.5'	Compact coarse & medium gray sand with scattered gravel.
	212		
	200		
	210		
(w)	120 w		
	300		

El. +11.5' R

Boring #2

Sta. 15+55 20'R

El. +38.7'

	90		
	50	4.0'	Brown silt & fine sand.
	14		
El. +34.7'	8		
P	32		
50 (M)	20 s		
	30		
	84		
	54		
	28		
18 (I)	12 s		
	32		
	44		
	60		
	56	21.0'	Loose brown coarse sand & layers of gravel.
18 (M)	32 s		
	46		
	46		
	50		
	50		
	76		
52 (N)	74 s		
	58		
	60		
	80		
El. +13.7' P	64		
12 (2)	60 s		
	40		
	50	4.0'	Uniform very fine sand & silt.
El. +9.7'	58		
	110	2.5'	Uniform medium sand. Slightly silty.
150 (3)	160 s		
	100		
El. +1.7'	90%		
	66%		
	90%	8.0'	Mica schist with granite intrusions near bottom.
	75%		

El. -0.6'

Boring #3

Sta. 15+55 39'L

El. +39.4'

	66		
	12		
	10	6.0'	Loose fine silty sand containing scattered gravel.
	5		
	6		
60 (I)	14 s		
El. +33.4'	44		
	50		
	30		
	36		
50 (M)	24 s		
	30		
	50		
	38		
	36	12.0'	Loose sand & gravel layers. Some organic refuse at top of stratum.
24 (M)	36 s		
	54		
	58		
	72		
	66		
22 (N)	56 s		
	50		
El. +16.4'	54		
	44		
	46		
34 (w)	34 w		
	52		
	64	9.5'	Brown silt & coarse sand with some gravel.
	54		
	110		
140 (2)	110 s		
El. +6.9'	184		
	120		
	80%		
	100%	3.5'	Very hard fine grained granite (top), mica schist (bottom).

El. +3.4'

Boring #4

Sta. 16+35 ℄

El. +33.8'

	14		
	14		
	16	5.0'	Loose brown silt sand & scattered gravel
	16		
El. +28.8'	10		
116 (I)	24 s		
	28		
	30		
	30	20'	Loose coarse sand & gravel layers.
	48		
22 (M)	34 s		
El. +21.8'	48		
	86		
	108		
	120		
38 (M)	54 s	6.0'	Firm sand & gravel layers.
	98		
El. +15.8'	116		
	194		
	150	3.0'	Silty sand & gravel. Compact.
172 (2)	140 s		
El. +12.8'	320		Very compact gray sand.
El. +10.8'	650	2.0'	
	45%	2.0'	Very hard fine grained granite.

El. +8.8'

Rod Sounding #1

Sta. 17+46 45' R

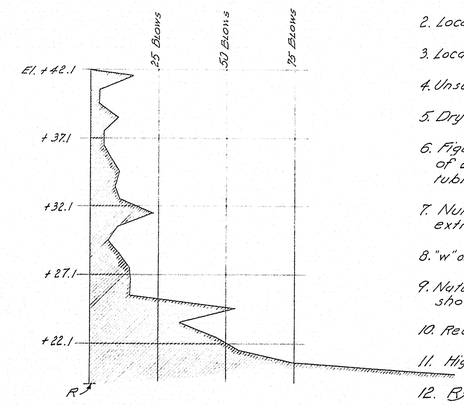

Notes.
1. 18 lb. hammer
2. 16" drop
3. 1" ø solid rods
4. R denotes refusal of rods
5. Scales:
   H 1"= 25 Blows
   V 1"= 5'

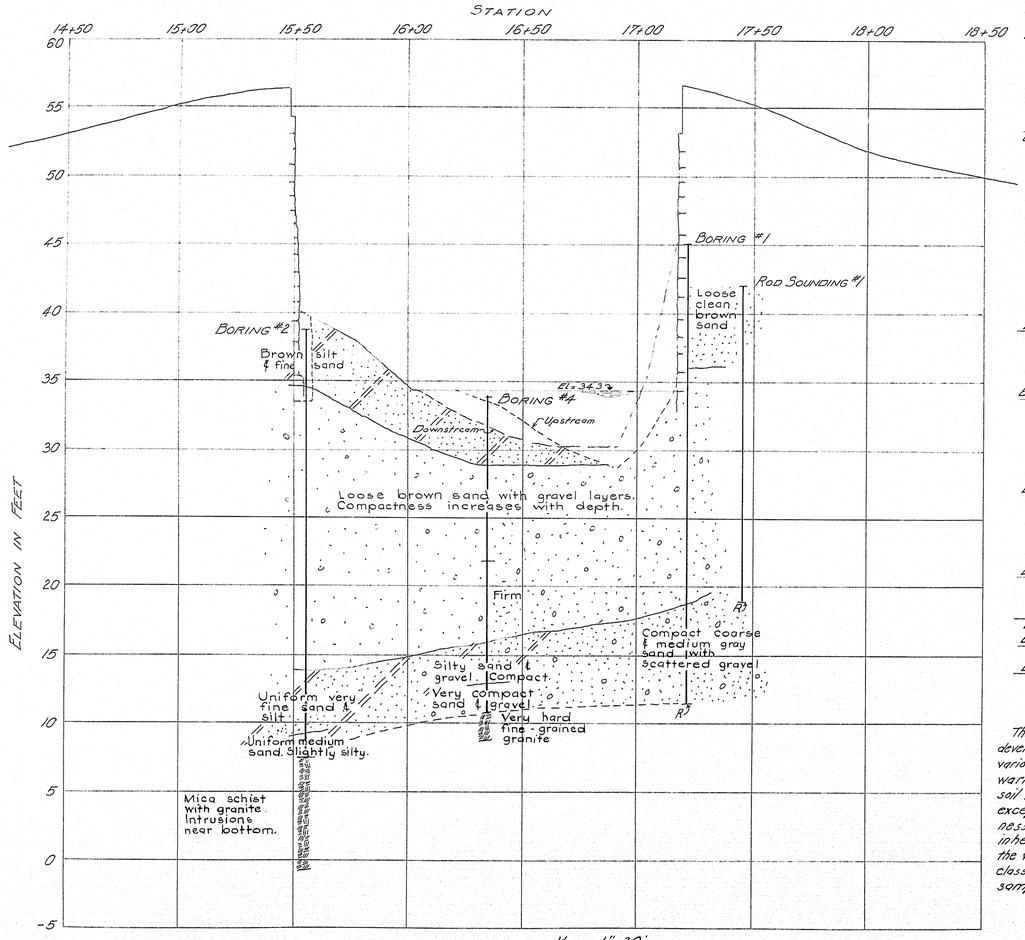

PROFILE Scales Hor. 1"=30'
Vert. 1"= 5'

~ NOTE ~

The soil stratification illustrated on this drawing has been developed by interpretation of and interpolating between, the various soil borings. It is, therefore, speculative, and no warranty is implied with respect to the continuity of soil layers, or to the elevations of the soil boundaries except at actual boring locations. Depths and thicknesses of the latter are subject to the inaccuracies inherent in the drilling methods. The descriptions of the various soil layers are based upon the drillers field classification and upon the engineer's inspection of samples and interpretation of the drillers record.

Notes:
1. Scale 1"=5'
2. Location & designation of Dry Samples indicated thus: (I)
3. Location & designation of Wash Samples indicated thus: (w)
4. Unsuccessful attempts to secure sample indicated thus: (M)
5. Dry Samples taken in S & H sampler #1290s.
6. Figures to left of sample markers indicate number of 6" drops of 275 lb. hammer required to drive sampling spoon or seamless tubing one foot.
7. Number of 18" drops of 275 lb. hammer required to drive 2½" extra heavy casing one foot indicated thus: 39
8. "w" or "s" indicates hole was washed or sampled ahead of casing.
9. Natural water contents given as percent of dry weight, are shown to left of sample marker.
10. Recovery of rock core by size E diamond bit indicated thus: 11%
11. Highly "Pervious" material indicated thus P
12. R denotes refusal of casing or rods.

TRACED FROM REPORT OF H. GRAY, SOILS ENGINEER — HAMILTON
CHECK — BRIDGE

STATE HIGHWAY COMMISSION
BRIDGE DIVISION

RED BRIDGE
OVER
SWIFT RIVER
BETWEEN THE TOWNS OF
RUMFORD & MEXICO
OXFORD COUNTY

FOUNDATION DATA

SHEET 5 OF 19 AUGUSTA, MAINE NOV. 1951

55-61

0 1 2 3 4 5 INCHES

F-025-1(2) 6 19

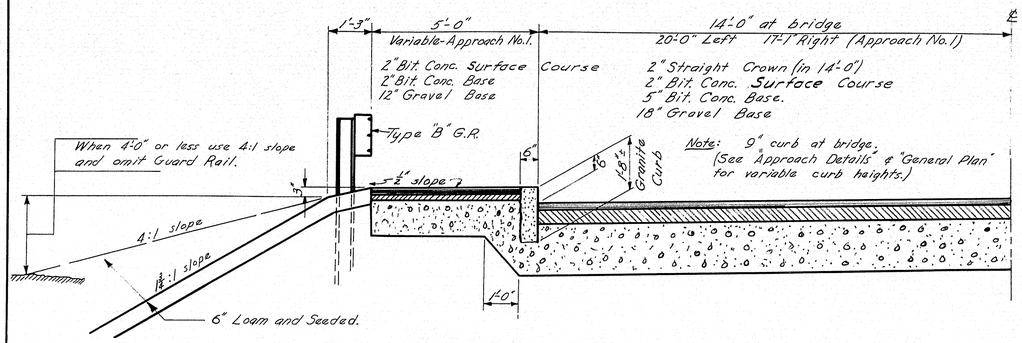

TYPICAL HALF SECTION

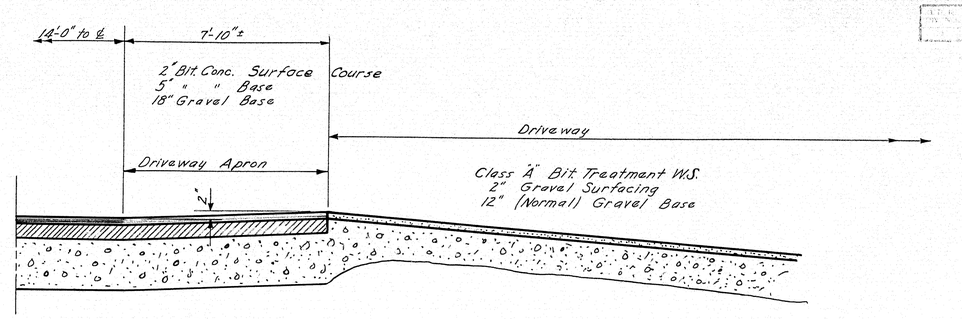

DRIVEWAY ENTRANCE AT STA. 14+87.5 (RT.)

NOTE

The section of granite curb adjacent to bridge, at each of the four corners, to be beveled vertically on the face, from 1" slope in 11" to plumb, in the length of the individual stone, to match with face of bridge curb.

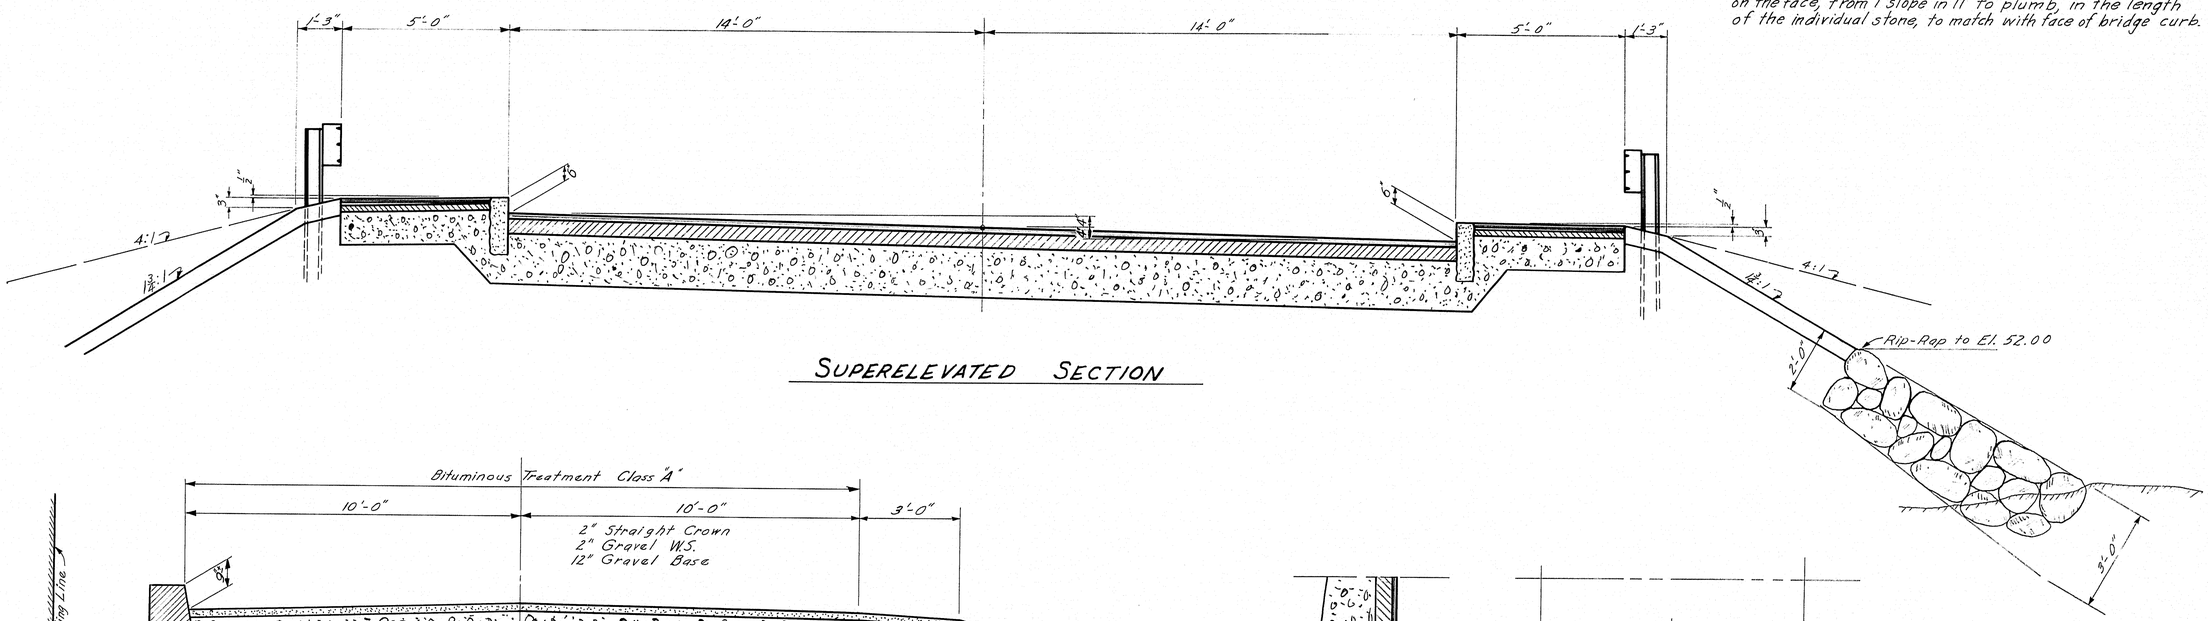

SUPERELEVATED SECTION

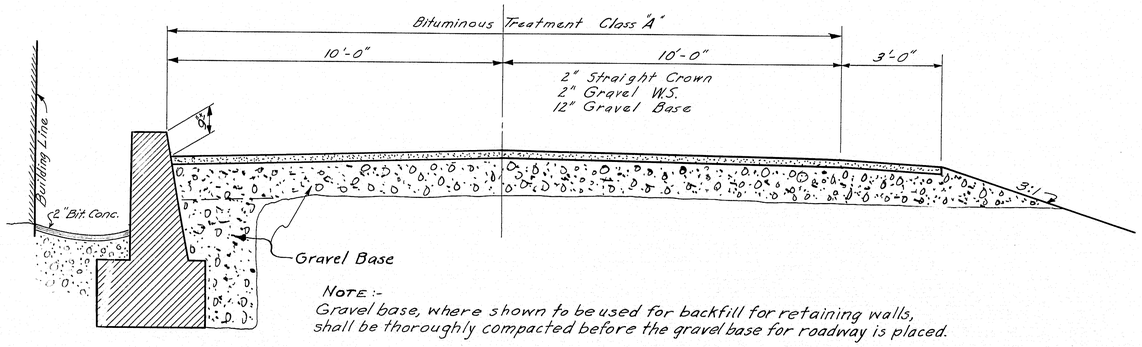

NOTE:-
Gravel base, where shown to be used for backfill for retaining walls, shall be thoroughly compacted before the gravel base for roadway is placed.

TYPICAL DRIVEWAY SECTION STA. 14+87.5 RIGHT

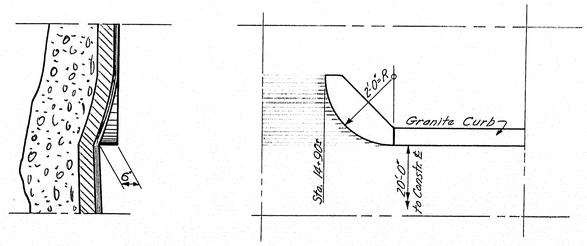

ENTRANCE AT STA. 14+90± LEFT

Revision in designation of surfacing Apr. 21, 1952.

DESIGN—HAMILTON
TRACE — MAZEIKO
CHECK — [illegible]
BRIDGE

STATE HIGHWAY COMMISSION
BRIDGE DIVISION

RED BRIDGE
OVER
SWIFT RIVER
BETWEEN THE TOWNS OF
RUMFORD & MEXICO
OXFORD COUNTY

TYPICAL APPROACH SECTIONS

SHEET 6 OF 19 AUGUSTA, MAINE NOV. 1951

55-62

0 1 2 3 4 5 INCHES

F-025-1(2) 7 19

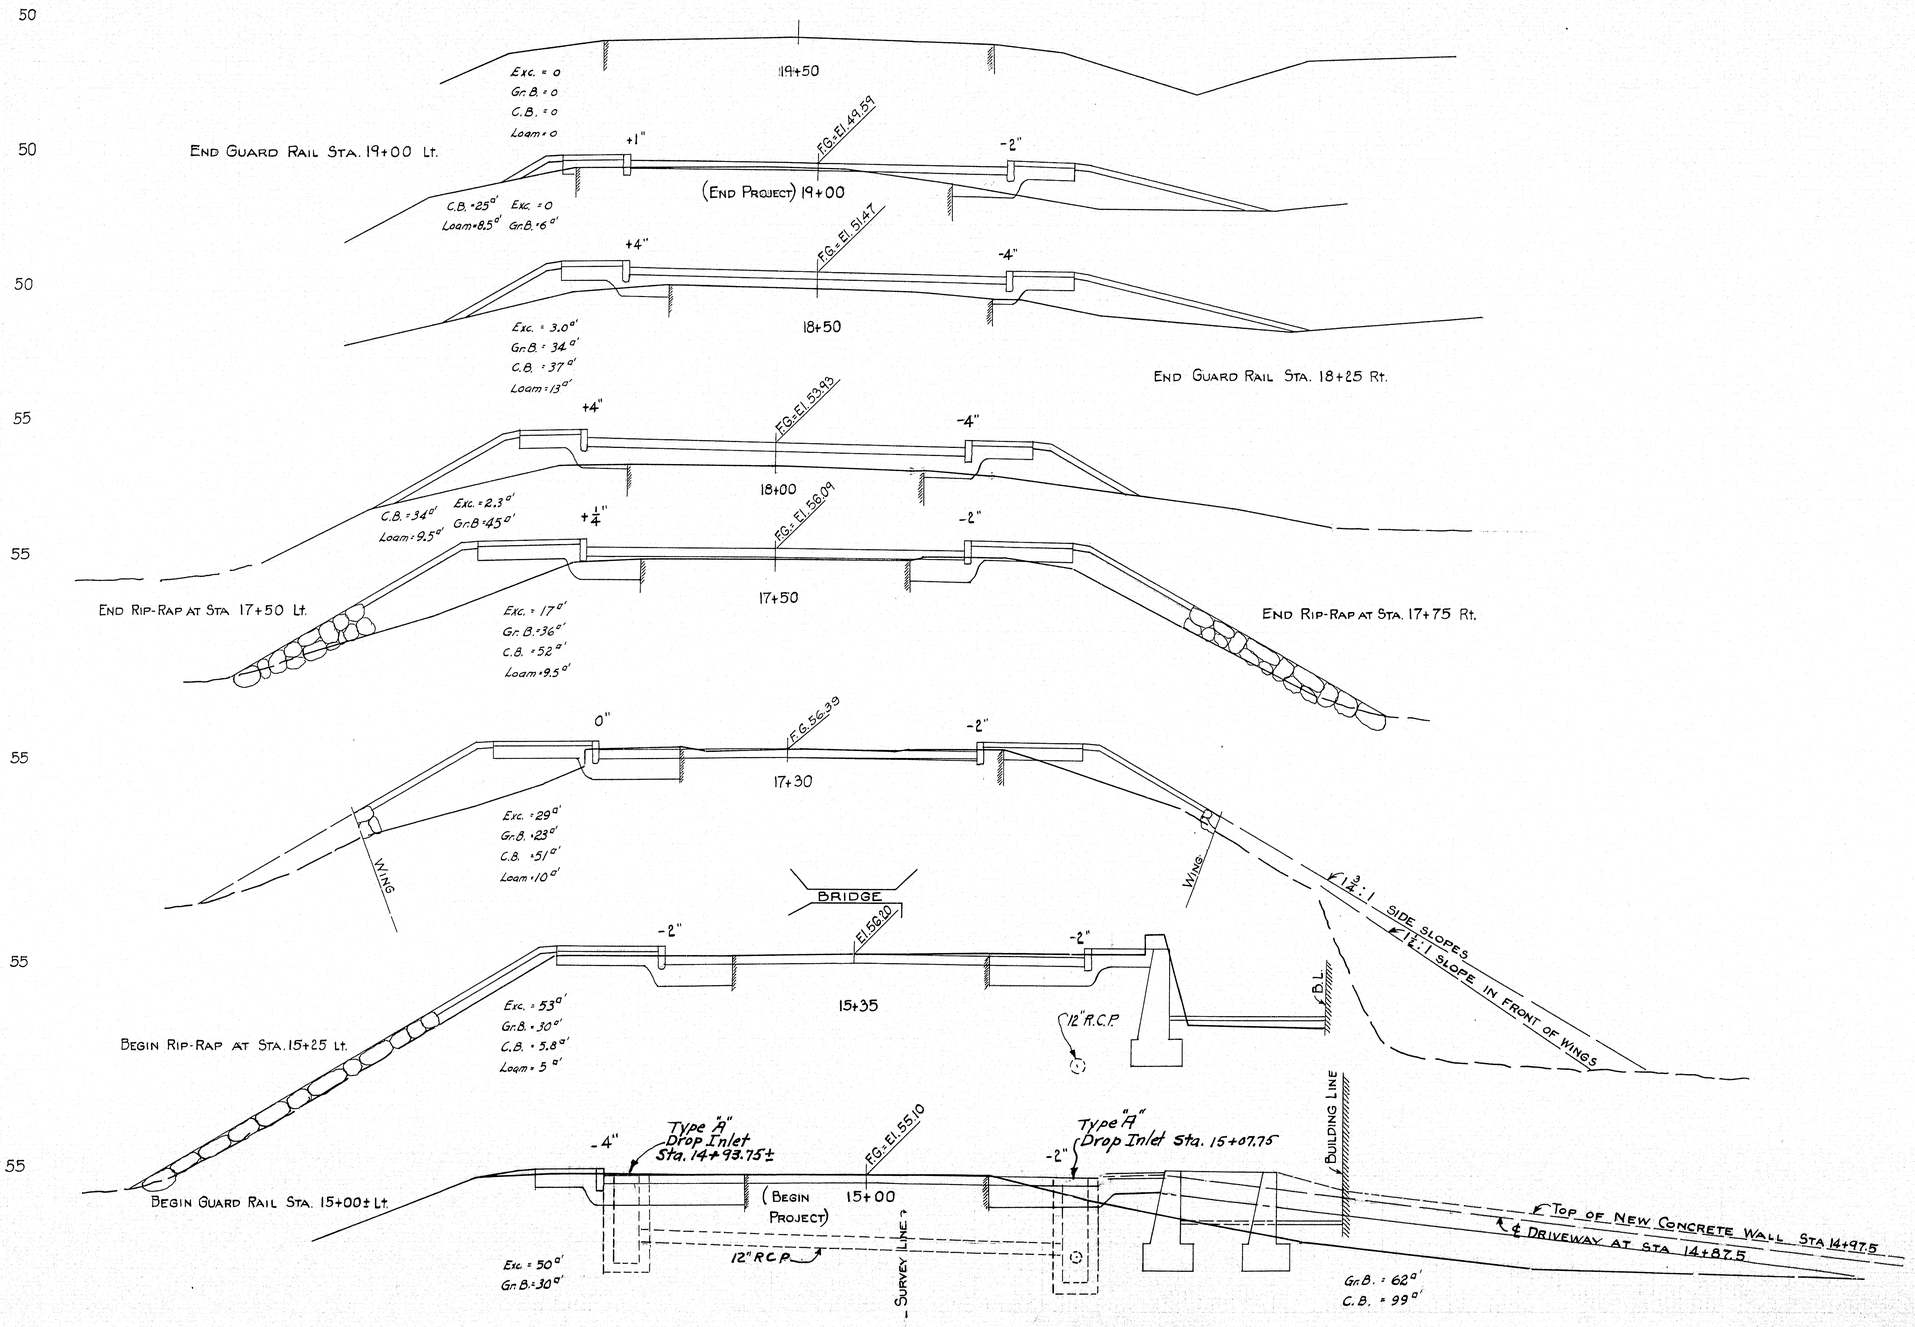

NOTE: DO NOT EXCAVATE FOR GRAVEL BASE WHERE EXISTING MATERIAL IS SUITABLE.

DESIGN — HAMILTON
CHECK — [illegible]
BRIDGE

STATE HIGHWAY COMMISSION
BRIDGE DIVISION

RED BRIDGE
OVER
SWIFT RIVER
BETWEEN THE TOWNS OF
RUMFORD & MEXICO
OXFORD COUNTY

CROSS SECTIONS

SHEET 7 OF 19 AUGUSTA, MAINE NOV. 1951

55-63

F.025-1(2) 8 19

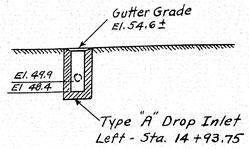

DRAINAGE LAYOUT - See sheet-9

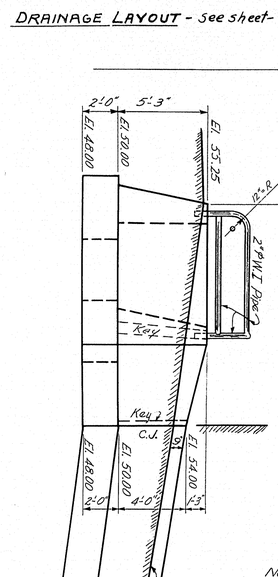

SECTION C-C

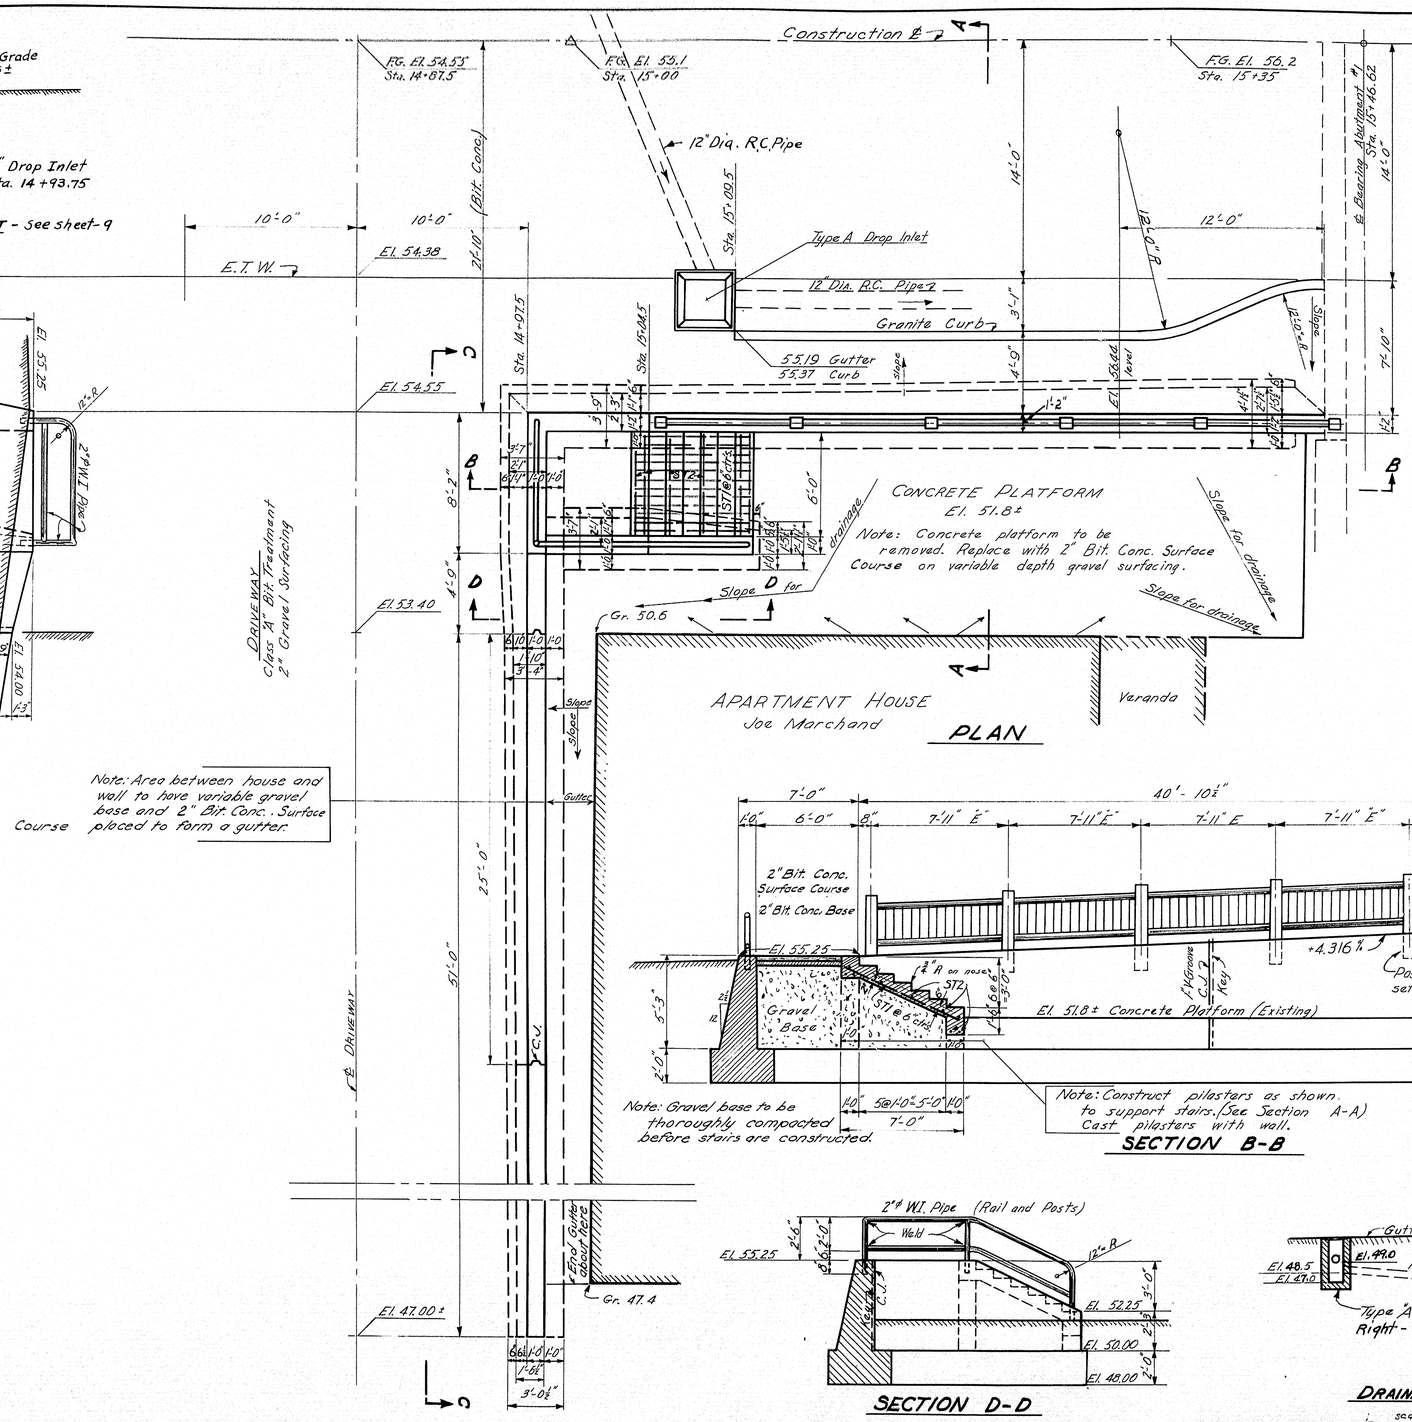

Note: Area between house and wall to have variable gravel base and 2" Bit. Conc. Surface Course placed to form a gutter.

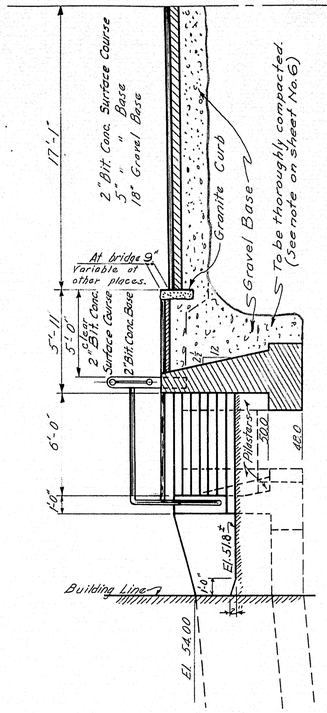

SECTION A-A

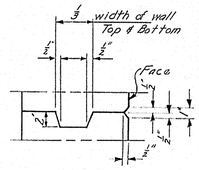

KEY DETAIL

TYPICAL
FOR ALL CONSTR. JOINTS

Note: Construct 1-V-Groove on all exposed faces of walls. See sheet #10 for note on covering construction joints on the back with heavy roofing.

Note: Stairs -
The treads of the stairs shall have "sidewalk finish" and all other exposed surfaces shall have a rubbed mortar finish.
The concrete in the stairs shall conform to the specifications for and be paid for as "Concrete in Abutments and Retaining Walls."

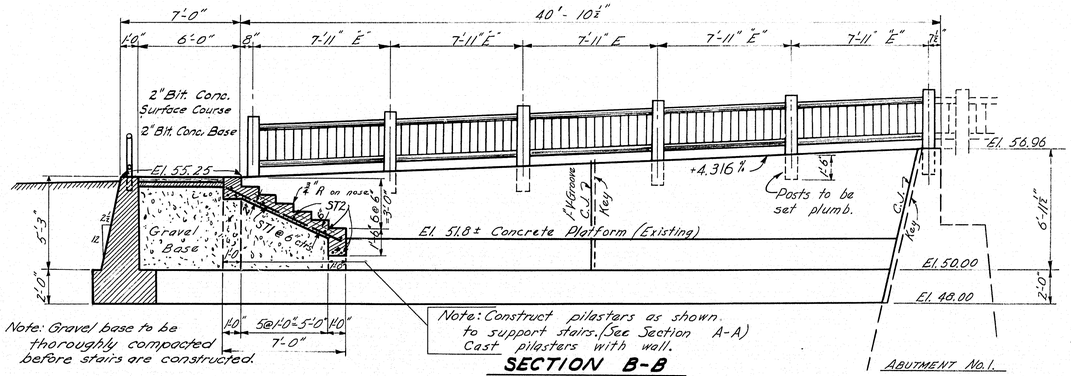

SECTION B-B

SECTION D-D

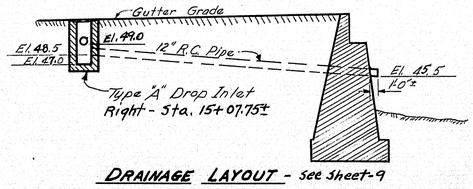

DRAINAGE LAYOUT - See Sheet-9

scale: 1"=10'

Revision in designation of surfacing Apr. 21, 1952.

DESIGN - HAMILTON
TRACE - MAZEIKO
CHECK -

BRIDGE

STATE HIGHWAY COMMISSION
BRIDGE DIVISION

RED BRIDGE
OVER
SWIFT RIVER
BETWEEN THE TOWNS OF
RUMFORD & MEXICO
OXFORD COUNTY

APPROACH DETAILS

SHEET 8 OF 19 AUGUSTA, MAINE NOV. 1951

55-64

0 1 2 3 4 5 INCHES

B.P.R.	STATE	FED. AID PROJ.	SHEET NO.	TOTAL SHEETS
DIV. 1		F-025-1(2)	9	19

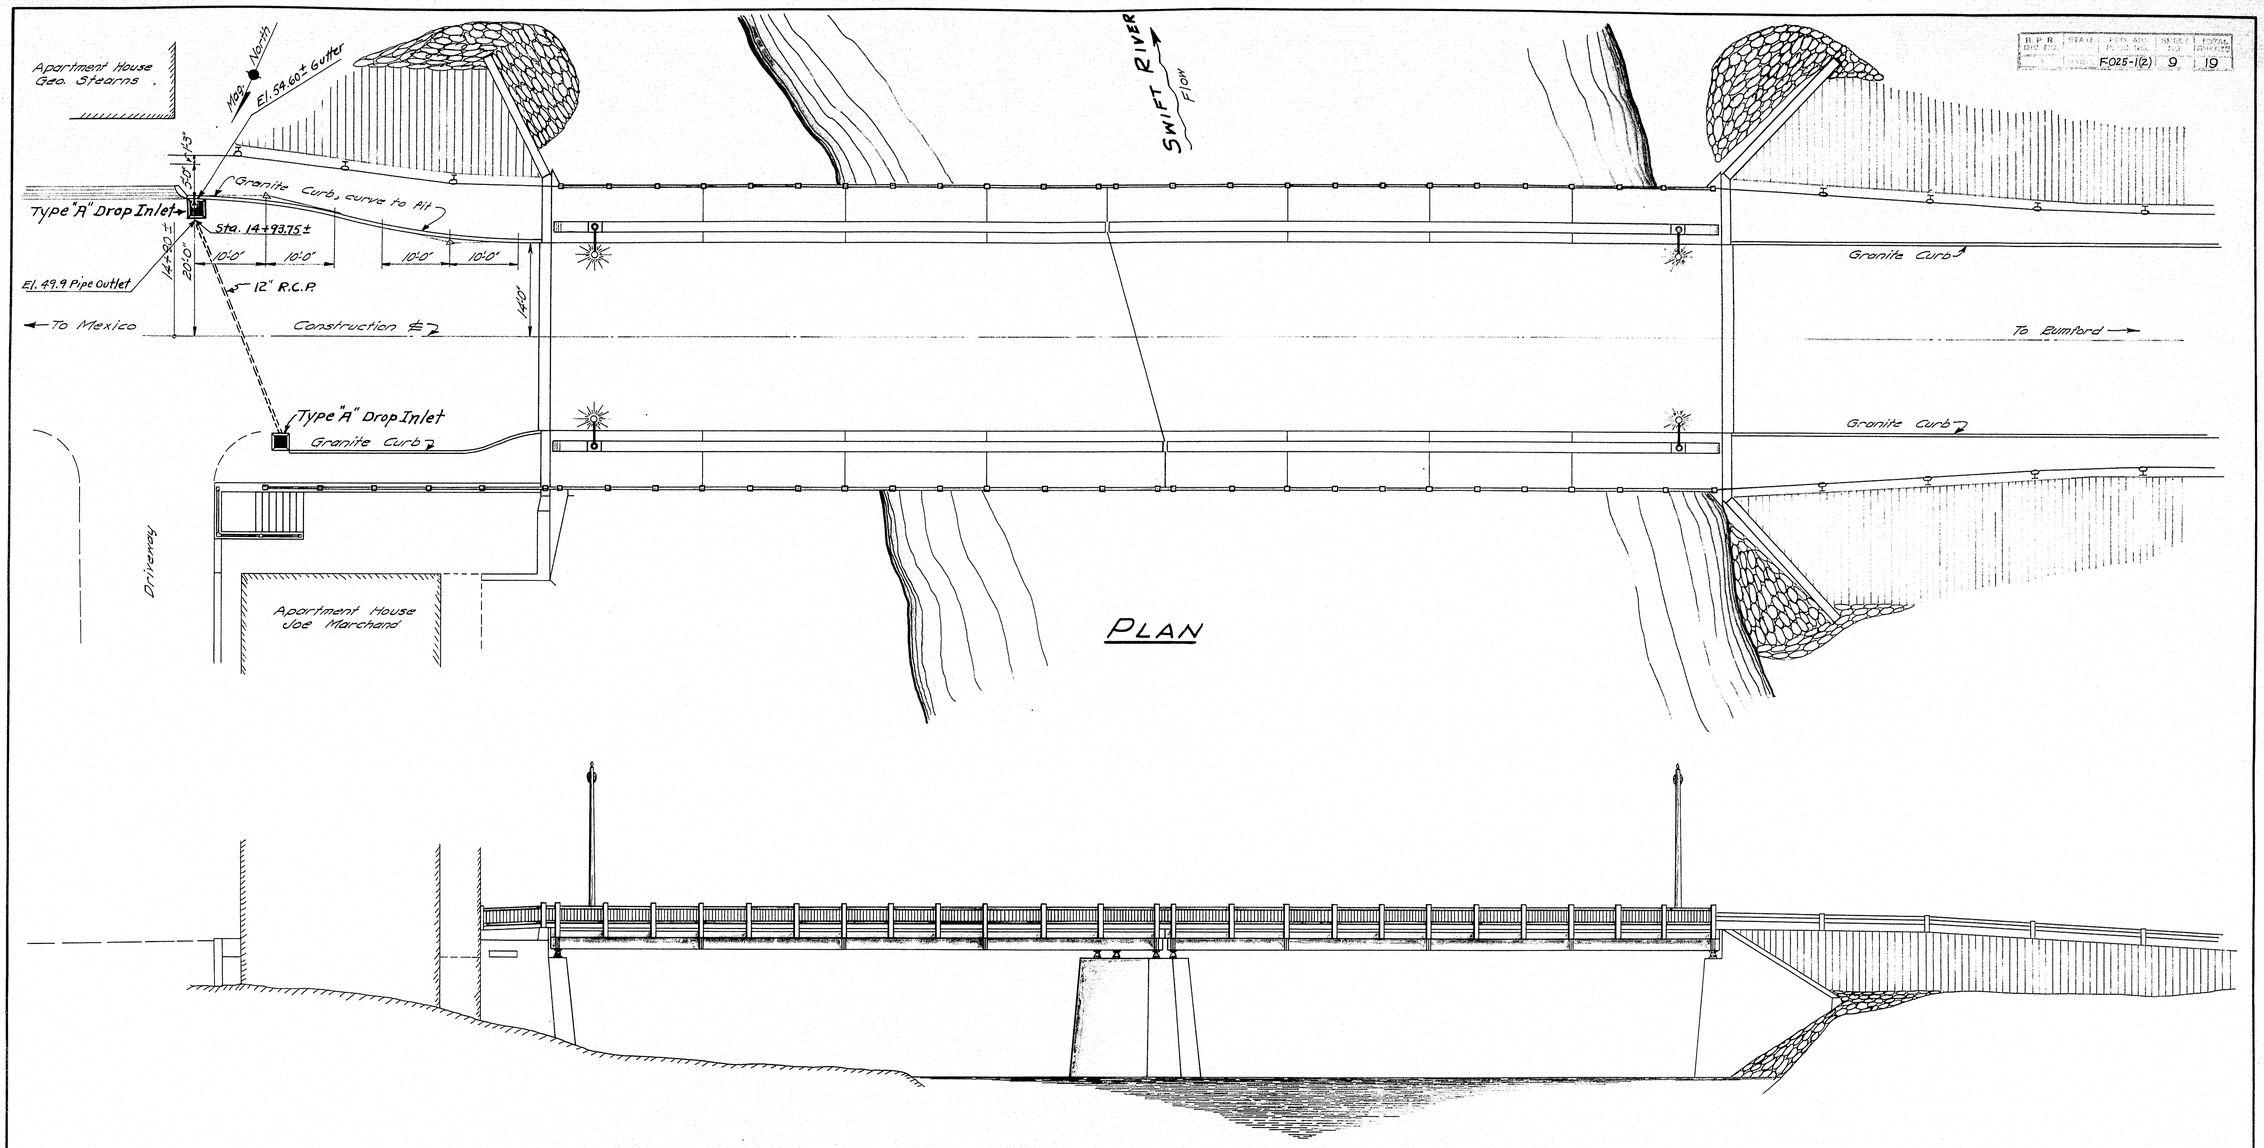

DESIGN – HAMILTON
TRACE – CLARK

BRIDGE

STATE HIGHWAY COMMISSION
BRIDGE DIVISION

RED BRIDGE
OVER
SWIFT RIVER
BETWEEN THE TOWNS OF
RUMFORD & MEXICO
OXFORD COUNTY

GENERAL PLAN & ELEVATION

SHEET 9 OF 19 AUGUSTA, MAINE OCT. 1951

55-65

0 1 2 3 4 5 INCHES

F-025-(12) 10 19

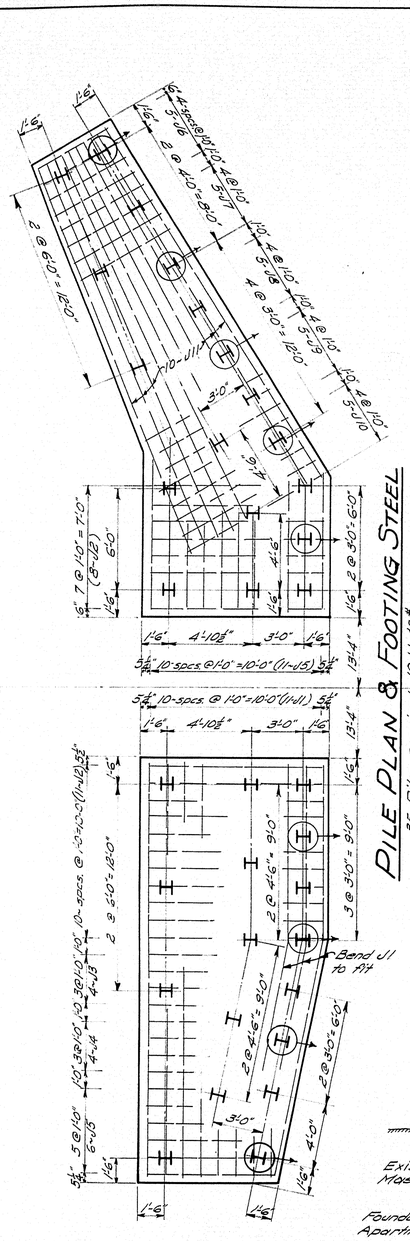

PILE PLAN & FOOTING STEEL

35-Piles required 10 H 42#
Estimated Length = 33'-0"
Max. Pile Load = 35¾ Tons

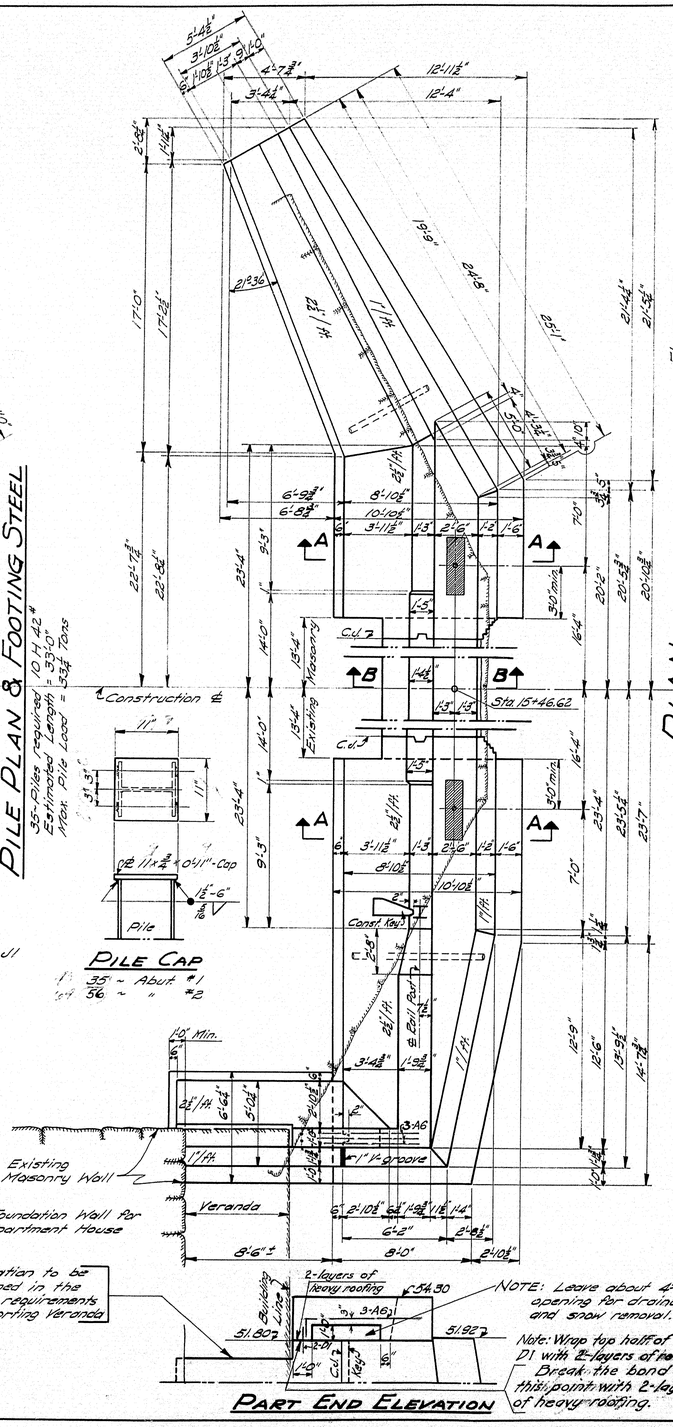

PILE CAP

35' ~ Abut. #1
56' ~ " #2

NOTE
Batter all Piles shown in circle two inches per foot in direction shown by arrow.

NOTE: Elevation to be determined in the field by requirements for supporting Veranda

NOTE: Leave about 4'-0" x 1'-0" opening for drainage and snow removal.

Note: Wrap top half of dowels D1 with 2-layers of roofing. Break the bond at this point with 2-layers of heavy roofing.

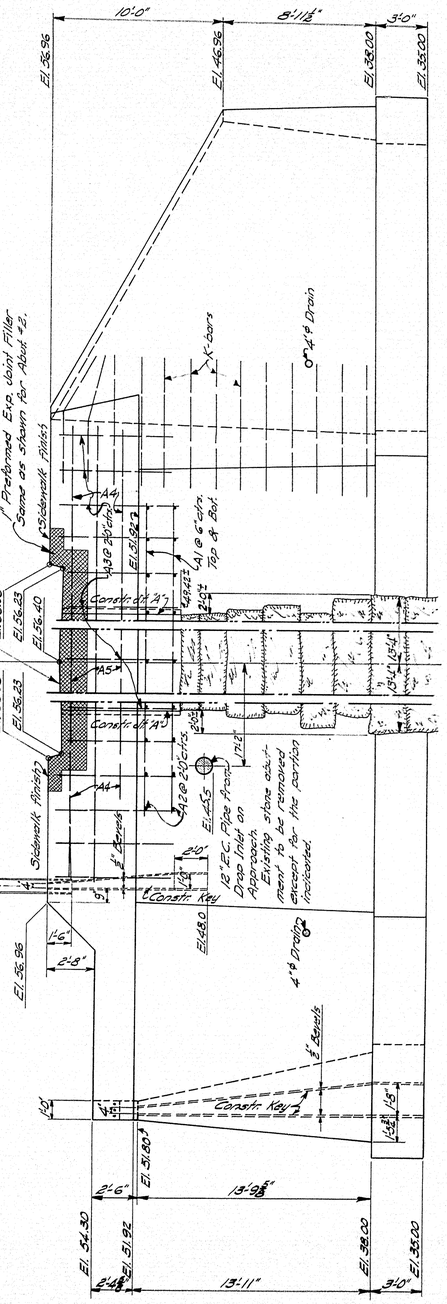

NOTE
For details of placing "Sidewalk Expansion Plates" in backwalls of abutments, see sheet No. 18.

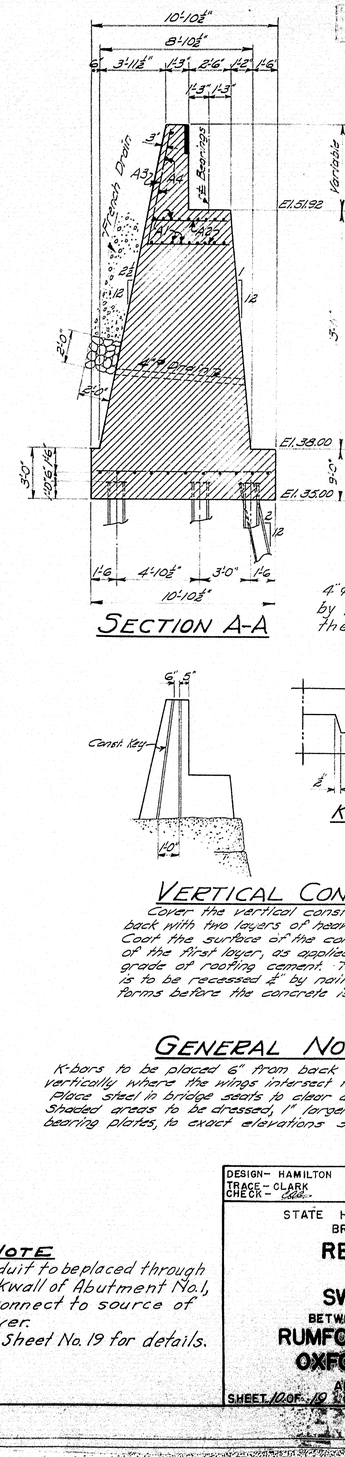

4" ϕ Drains to be located by the Engineer in the field. 2-Required.

VERTICAL CONST. JT. "A"

Cover the vertical construction joints on the back with two layers of heavy roofing 10" wide. Coat the surface of the concrete and the face of the first layer, as applied, with a suitable grade of roofing cement. The area to be covered is to be recessed ¼" by nailing thin strips to the forms before the concrete is placed.

GENERAL NOTES

K-bars to be placed 6" from back form at 1'-6" centers vertically where the wings intersect the breast wall. Place steel in bridge seats to clear anchor bolts. Shaded areas to be dressed, 1" larger all around than bearing plates, to exact elevations shown.

NOTE
Conduit to be placed through backwall of Abutment No. 1, to connect to source of power.
See Sheet No. 19 for details.

DESIGN- HAMILTON
TRACE- CLARK
CHECK- Engel.

BRIDGE

STATE HIGHWAY COMMISSION
BRIDGE DIVISION

RED BRIDGE
OVER
SWIFT RIVER
BETWEEN THE TOWNS OF
RUMFORD & MEXICO
OXFORD COUNTY

ABUTMENT NO. 1

SHEET 20 OF 19 SHEETS AUGUSTA, MAINE OCT. 1951

55-66

0 1 2 3 4 5 INCHES

Note: This portion of existing masonry to be removed.

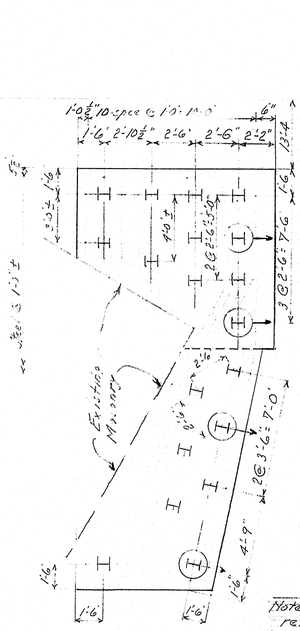

PILE PLAN & FOOTING STEEL

Note: Batter all piles shown in circle two inches per foot in direction shown by arrow.

Note: Reinforcing steel for footing to be cut or bent as required to form a mat of steel over the tops of the piles.
Any steel remaining to be used as shown in Section B-B.

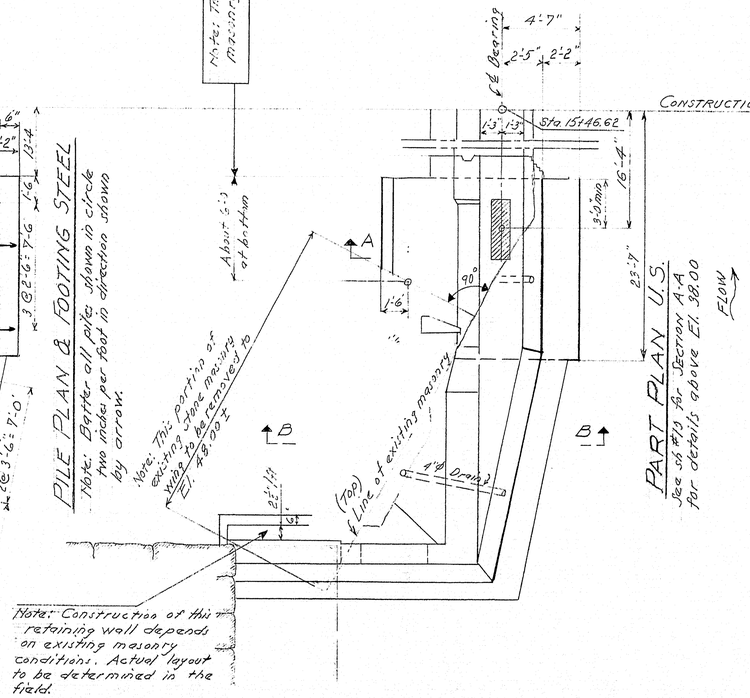

PART PLAN U.S.
See Sh. #13 for Section A-A for details above El. 38.00

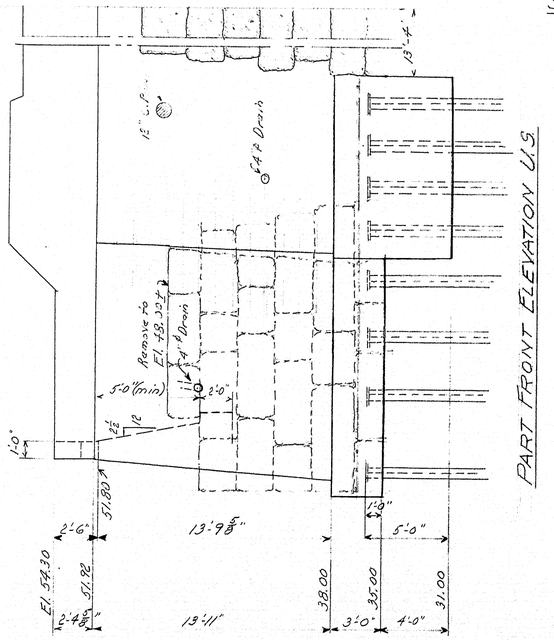

PART FRONT ELEVATION U.S.

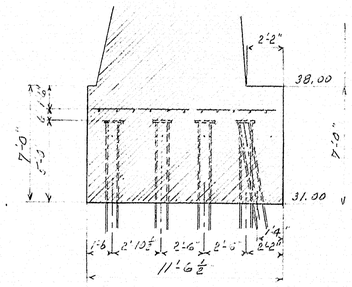

SECTION A-A

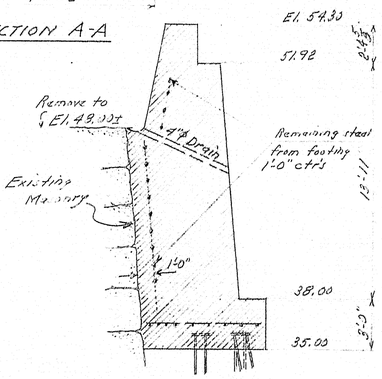

SECTION B-B

NOTE

Work this sheet with Sh. No. 10. All dimensions not shown on this sheet to be as shown on Sh. No. 10.

DESIGN - Hamilton
CHECKED - GHH

STATE HIGHWAY COMMISION
BRIDGE DIVISION
RED BRIDGE
OVER
SWIFT RIVER
BETWEEN THE TOWNS OF
RUMFORD & MEXICO
OXFORD COUNTY
REVISED - U.S. PORTION ABUT. No. 1.
SHEET 10 of 19 AUGUSTA, MAINE JULY 1952

55-67

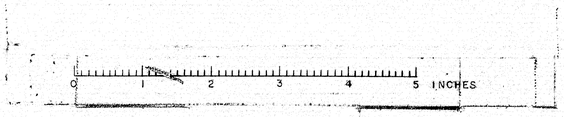

P.P.R. LIN. NO.	STATE PROJ. NO.	FED. AID PROJ. NO.	SHEET NO.	TOTAL SHEETS
		BRIDGE F-025-1(6)	11	19

FRONT ELEVATION

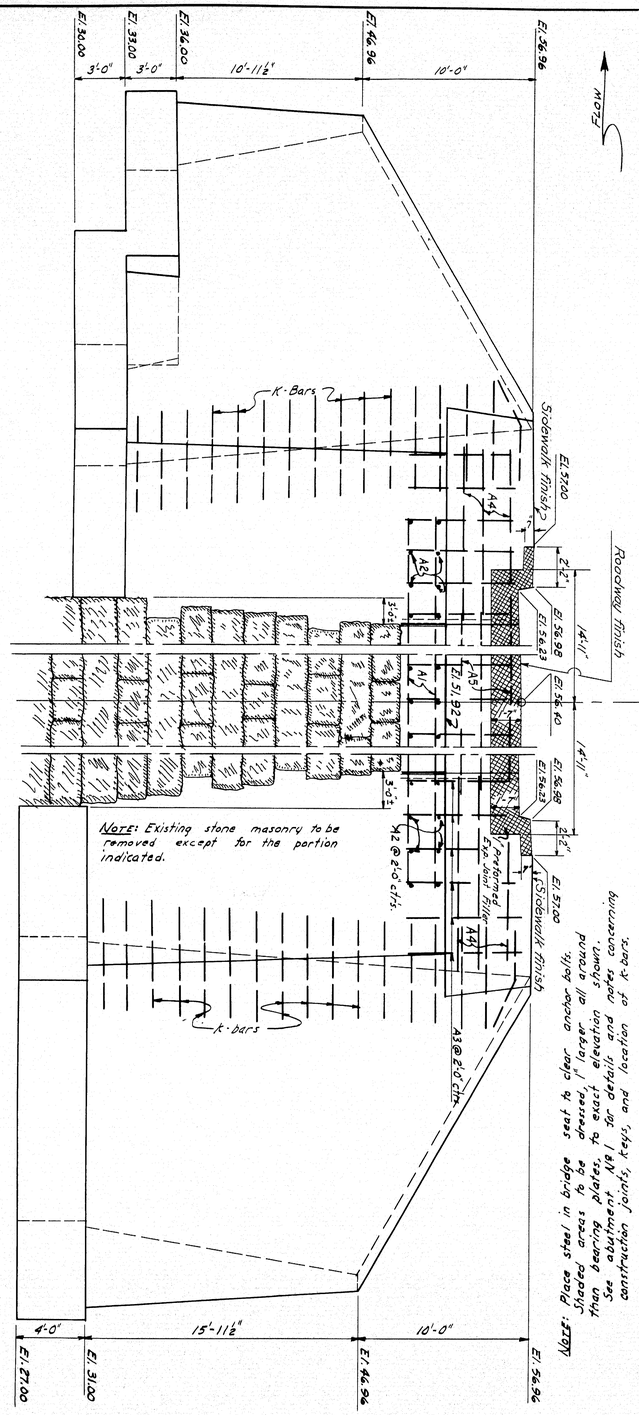

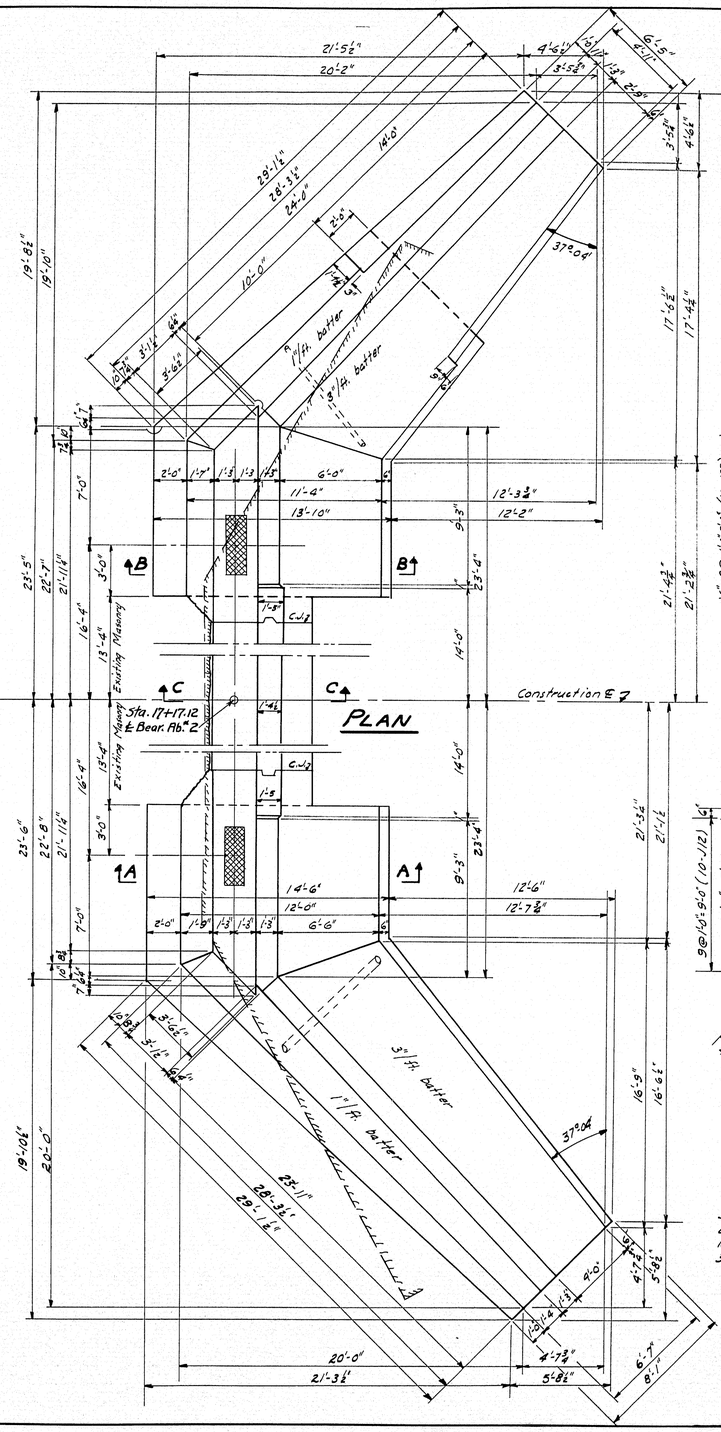

Note: Place steel in bridge seat to clear anchor bolts. Shaded areas to be dressed to exact elevation shown. Top bearing plates, to exact elevation shown. See abutment No.1 for details and notes concerning construction joints, keys, and location of K-bars.

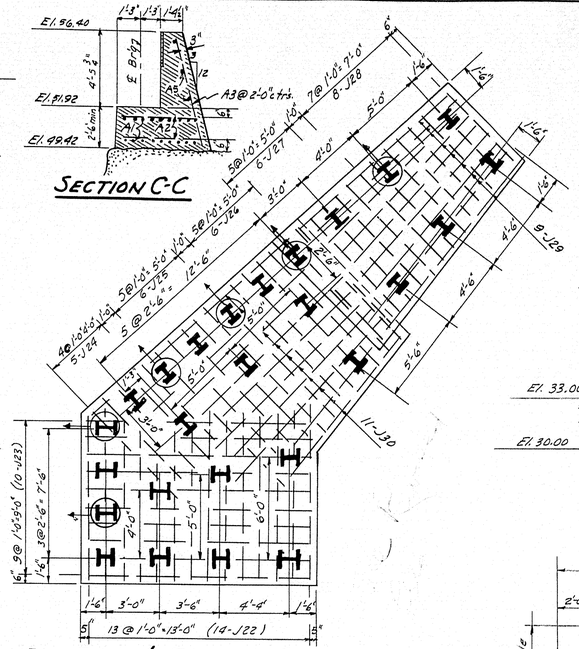

PILE PLAN & FOOTING STEEL U.S.

26 Piles req'd. 10"H x 42# Est. length 23'-0"
26 Pile Caps req'd (see detail "Pile Caps" Abut N°1.)

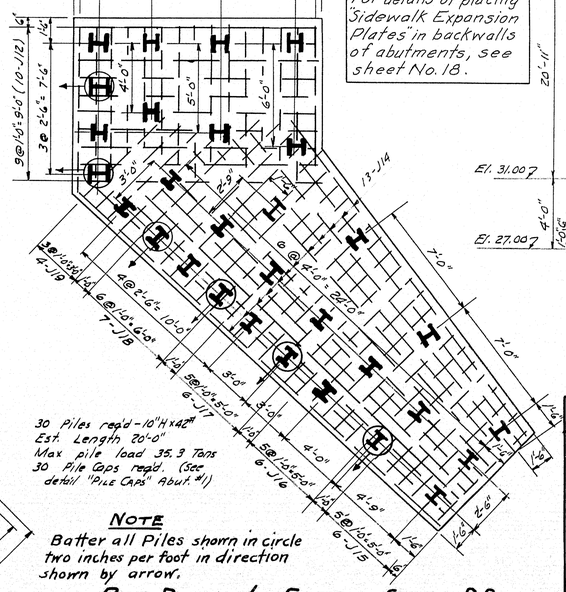

30 Piles req'd - 10"H x 42#
Est. Length 20'-0"
Max pile load 35.3 Tons
30 Pile Caps req'd. (See detail "PILE CAPS" Abut. #1)

NOTE
Batter all Piles shown in circle two inches per foot in direction shown by arrow.

PILE PLAN & FOOTING STEEL D.S.

NOTE
For details of placing "Sidewalk Expansion Plates" in backwalls of abutments, see sheet No. 18.

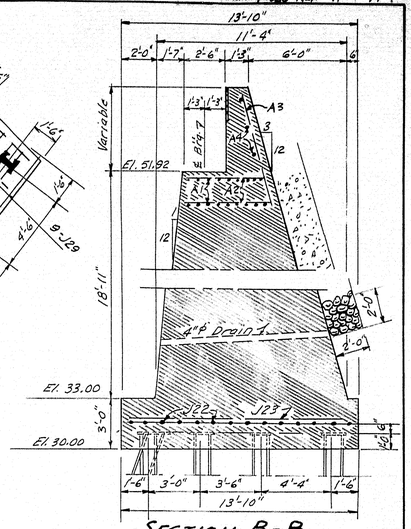

SECTION B-B

SECTION A-A

4" ø Drains to be located by the Engineer in the field. 2 Req'd.

DESIGN - HAMILTON
TRACE - ELLIS
CHECK - CAC

BRIDGE -

STATE HIGHWAY COMMISSION
BRIDGE DIVISION

RED BRIDGE
OVER
SWIFT RIVER
BETWEEN THE TOWNS OF
RUMFORD & MEXICO
OXFORD COUNTY

ABUTMENT NO. 2

SHEET 11 OF 19 AUGUSTA, MAINE DEC. 1951

55-68

0 1 2 3 4 5 INCHES

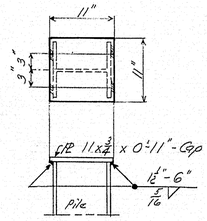

PILE CAP

49 reqd Abut. #2.

Note: Batter all piles shown in circle two inches per foot in direction shown by arrow.

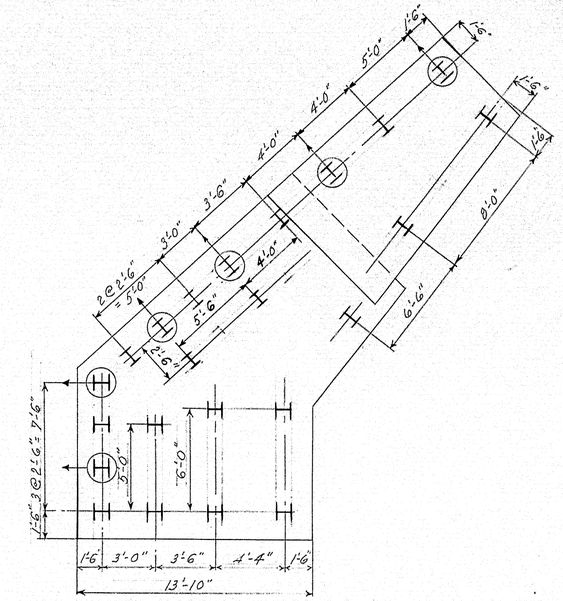

PILE PLAN - D.S.

23 Piles reqd. 10"x10"x42# Est. length 23'-0"
23 Pile Caps reqd.

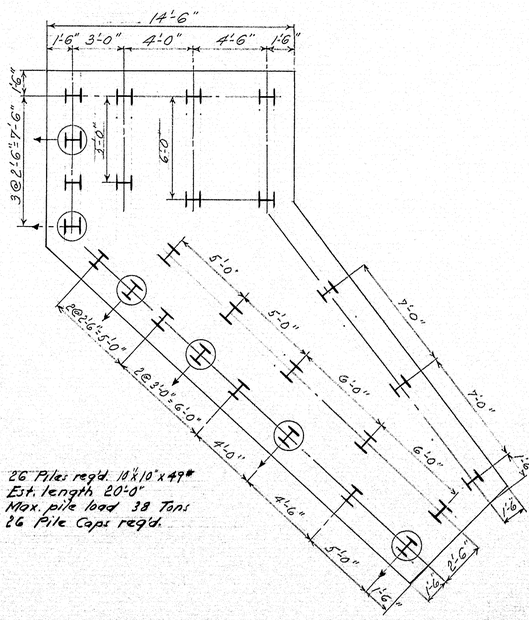

26 Piles reqd. 10"x10"x42#
Est. length 20'-0"
Max. pile load 38 Tons
26 Pile Caps reqd.

PILE PLAN - U.S.

Work this sheet with sheet 11.

DESIGN - Hamilton | BRIDGE

CHECKED - [illegible]

STATE HIGHWAY COMMISSION
BRIDGE DIVISION

RED BRIDGE
OVER
SWIFT RIVER
BETWEEN THE TOWNS OF
RUMFORD & MEXICO
OXFORD COUNTY

REVISED - PILE PLAN - ABUT. #2.

SHEET 11a of 19 Augusta, Maine, August 32

55-69

B. P. R. DIV. NO.	STATE	FED. AID PROJ. NO.	SHEET NO.	TOTAL SHEETS
1	MAINE	F-023(01)E		19

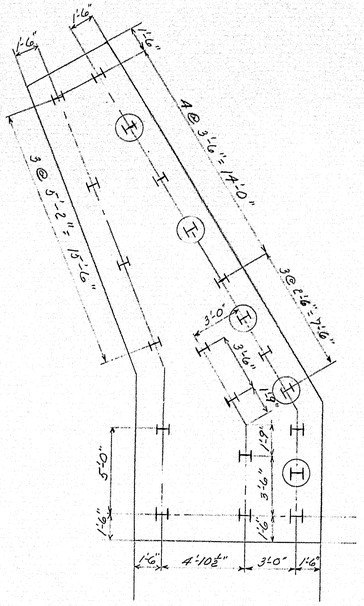

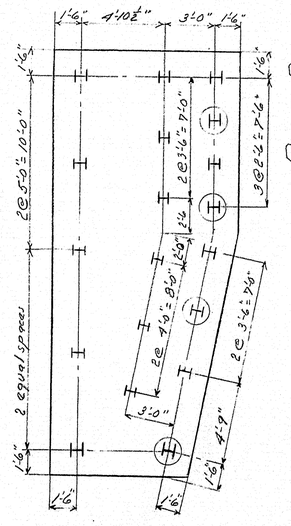

PILE PLAN & FOOTING STEEL

40-Piles required 8 H 36#
Est. Length = 23'-0"
Max. pile Load = 27 Tons

ABUTMENT #1

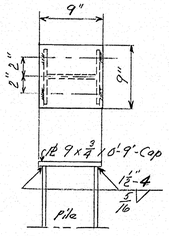

PILE CAP

40 ~ ABUT #1
64 ~ " #2

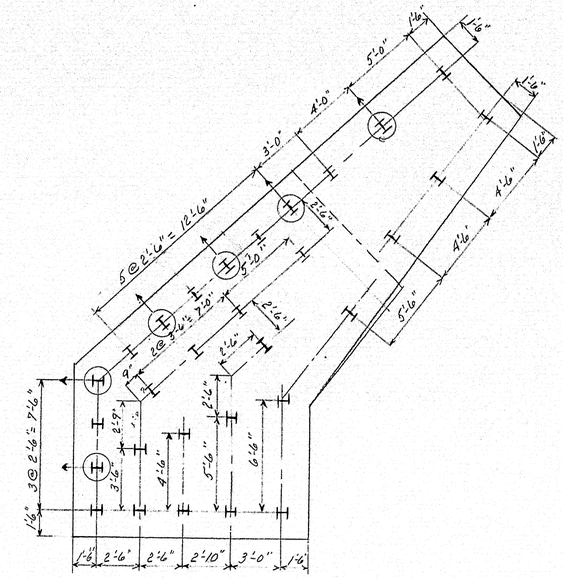

PILE PLAN & FOOTING STEEL U.S.

30 Piles req'd 8"H x 36# Est. length 23'-0"
30 Pile Caps req'd (see detail "Pile Caps" Abut. No. 1.)

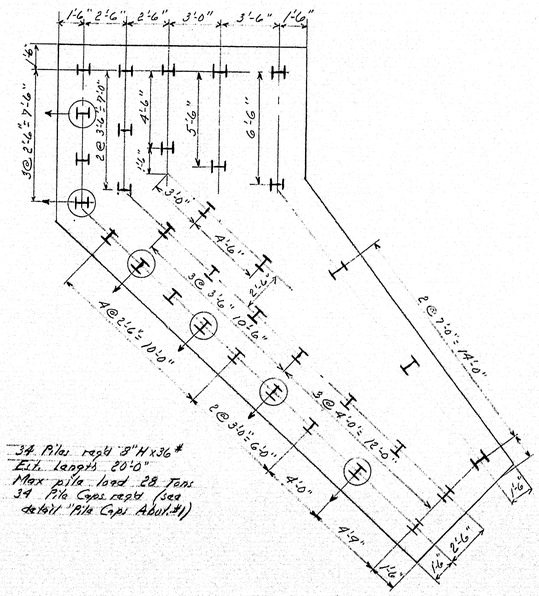

34 Piles req'd 8"H x 36#
Est. Length 20'-0"
Max pile load 28 Tons
34 Pile Caps req'd (see detail "Pile Caps Abut #1)

ABUTMENT #2

Dont except D.S. Abut 1 Wing

DESIGN: Stamellr
CHECKED: [illegible]

STATE HIGHWAY COMMISSION
BRIDGE DIVISION

RED BRIDGE
OVER
SWIFT RIVER
BETWEEN THE TOWNS OF
RUMFORD & MEXICO
OXFORD COUNTY

REVISED PILE PLAN

SHEET 11 & 19 AUGUSTA, MAINE JUNE 1952

55-70

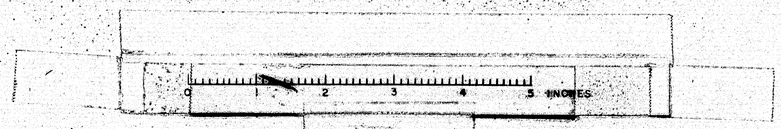

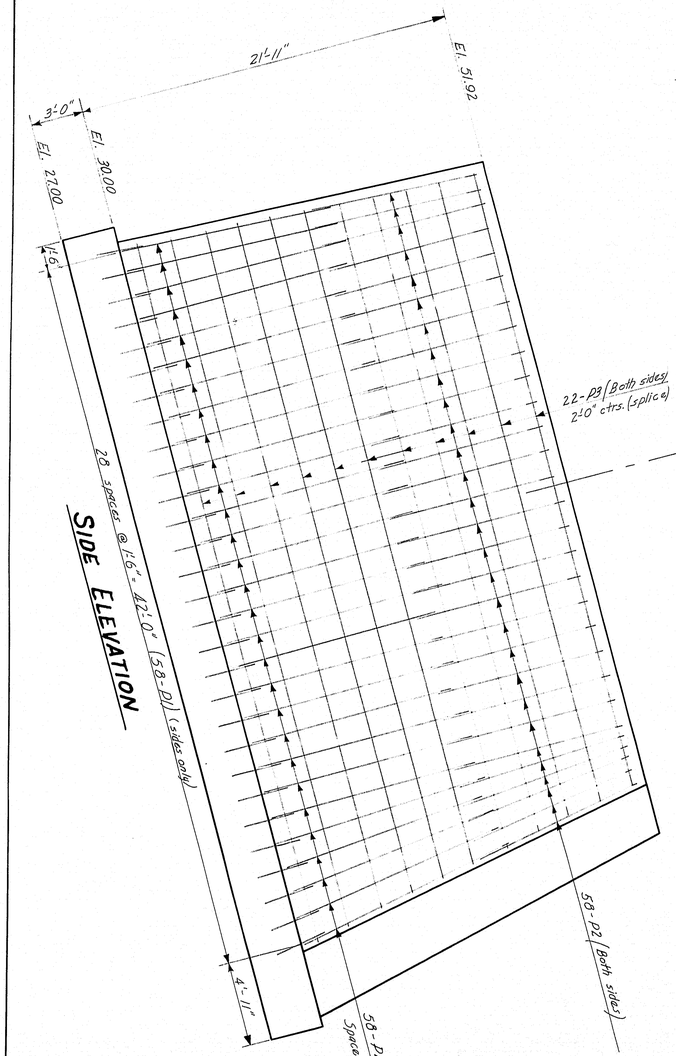

SIDE ELEVATION

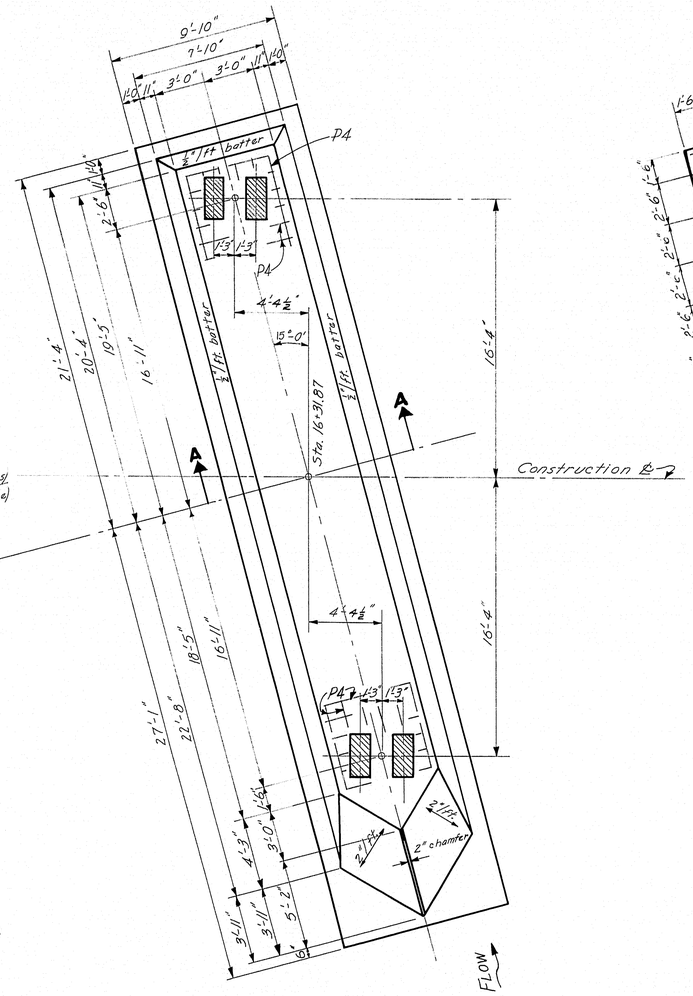

PLAN

Note: Shaded areas to be dressed, 1" larger all around than bearing plate, to exact elevations shown.

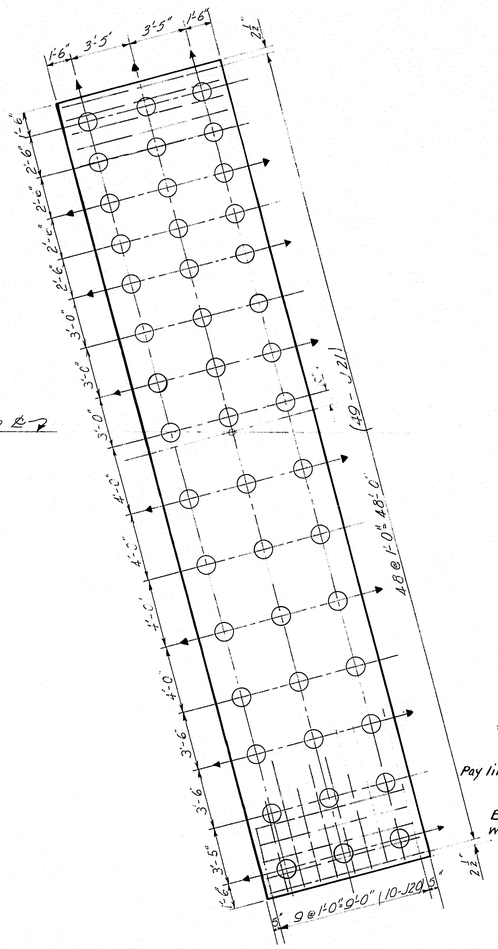

PILE PLAN

Piles-45 required, round wooden untreated.
Estimated length 20'-0"
Piles shown thus in plan, o→, to be battered ¼" per foot in direction indicated by arrow.
Design pile load-20 tons.
Piles shall be driven into the compact material overlying the ledge to support the design load. Piles may be jetted part of the distance if necessary.

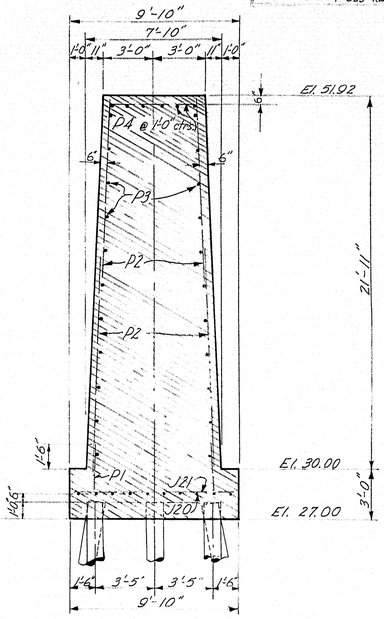

SECTION A-A

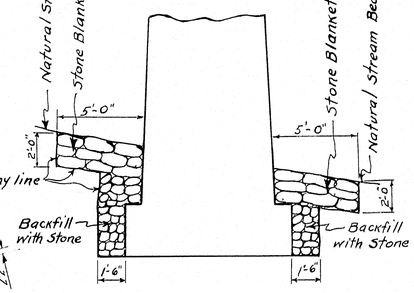

STONE BLANKET AND STONE BACKFILL
All around Pier

DESIGN – HAMILTON
TRACE – MAZEIKO
CHECK –

BRIDGE

STATE HIGHWAY COMMISSION
BRIDGE DIVISION

RED BRIDGE
OVER
SWIFT RIVER
BETWEEN THE TOWNS OF
RUMFORD & MEXICO
OXFORD COUNTY

PIER

SHEET 12 OF 19 AUGUSTA, MAINE OCT. 1951

55-71

0 1 2 3 4 5 INCHES

F-025-1(2) 13 19

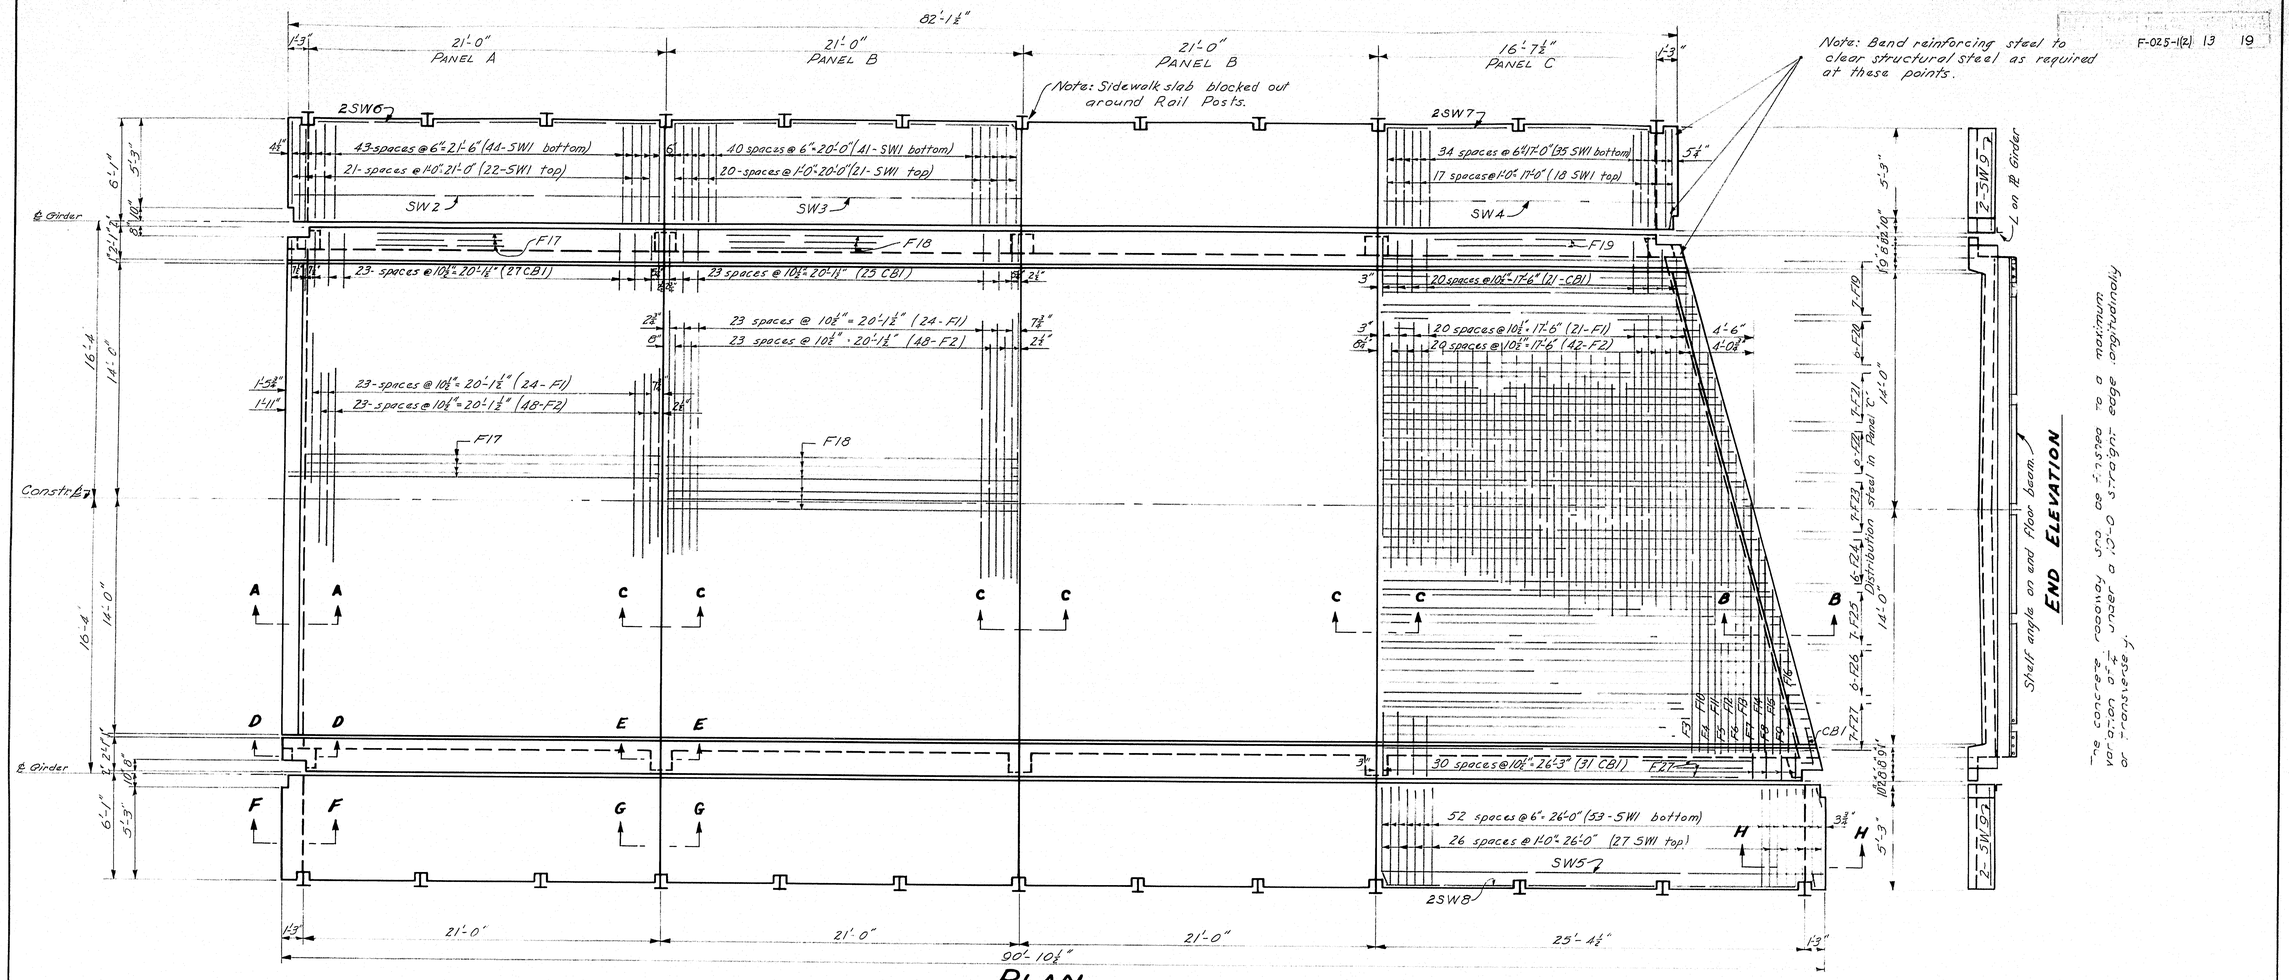

- NOTES -

See Sheet "14 for Sections AA to H-H

DESIGN – HAMILTON
TRACE – NAZEIKO
CHECK – [illegible]

BRIDGE

STATE HIGHWAY COMMISSION
BRIDGE DIVISION

RED BRIDGE
OVER
SWIFT RIVER
BETWEEN THE TOWNS OF
RUMFORD & MEXICO
OXFORD COUNTY

SUPERSTRUCTURE

SHEET 13 OF 19 AUGUSTA, MAINE OCT. 1951

55-72

F-025-1(2) 14 19

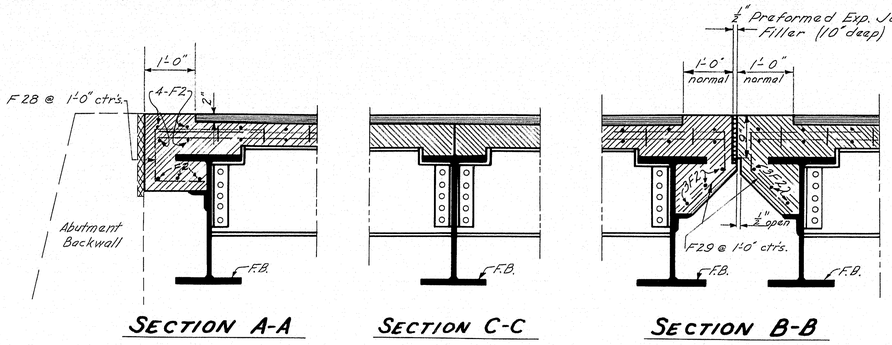

SECTION A-A

SECTION C-C

SECTION B-B

Note: 1" cover for reinforcing steel.

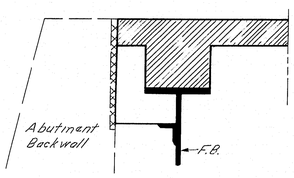

SECTION D-D

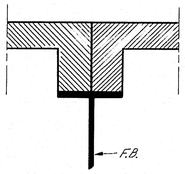

SECTION E-E

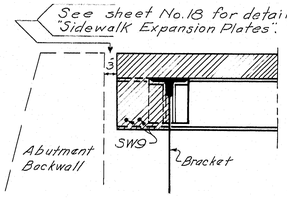

SECTION F-F

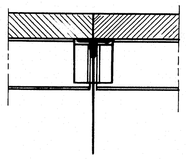

SECTION G-G

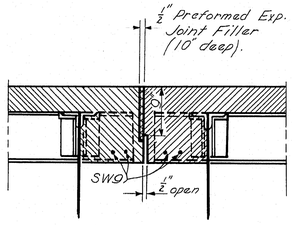

SECTION H-H

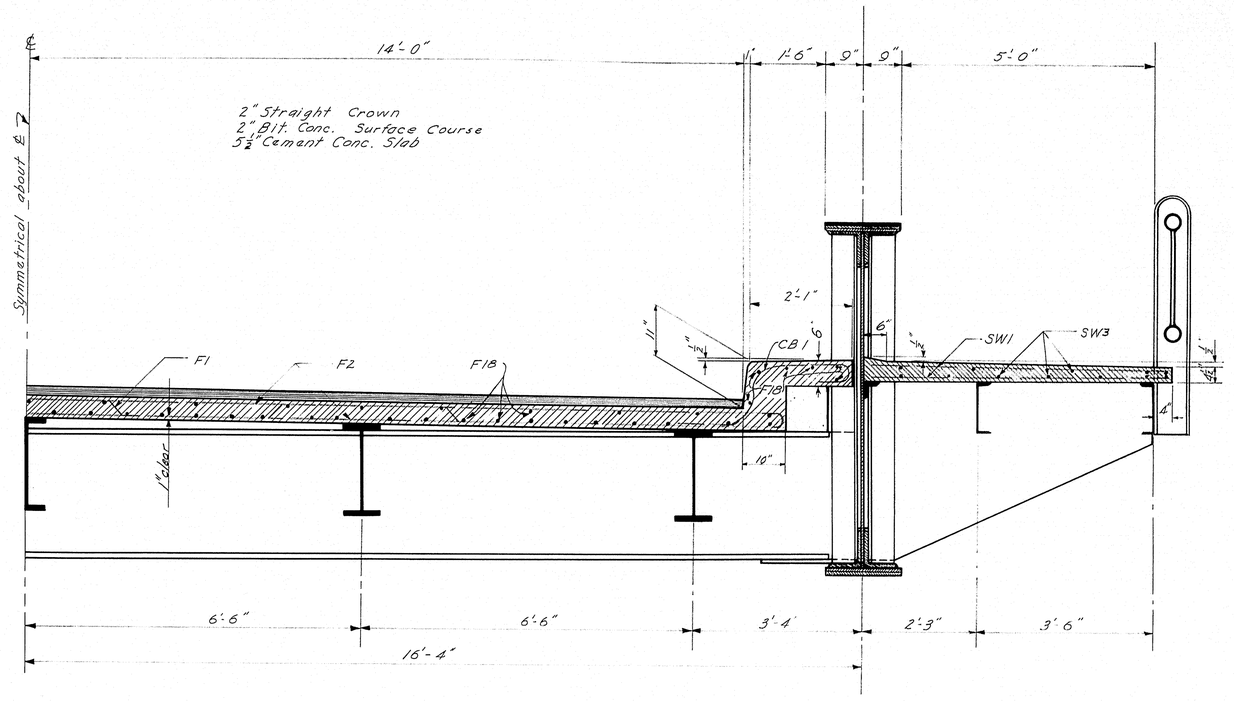

HALF TRANSVERSE SECTION

PANEL B

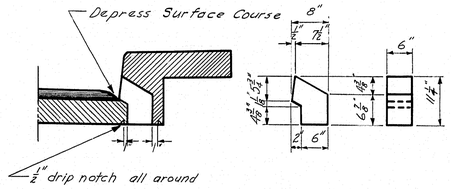

DRAIN DETAILS

Drain forms #24 gage galvanized iron
16 - required
1 at about center of each panel in both curbs.

Revision in designation of surfacing Apr. 21, 1952.

DESIGN — HAMILTON
TRACE — MAZEIKO
CHECK — [illegible]

BRIDGE

STATE HIGHWAY COMMISSION
BRIDGE DIVISION

RED BRIDGE
OVER
SWIFT RIVER
BETWEEN THE TOWNS OF
RUMFORD & MEXICO
OXFORD COUNTY

SUPERSTRUCTURE

SHEET 14 OF 19 AUGUSTA, MAINE OCT. 1951

55-73

0 1 2 3 4 5 INCHES

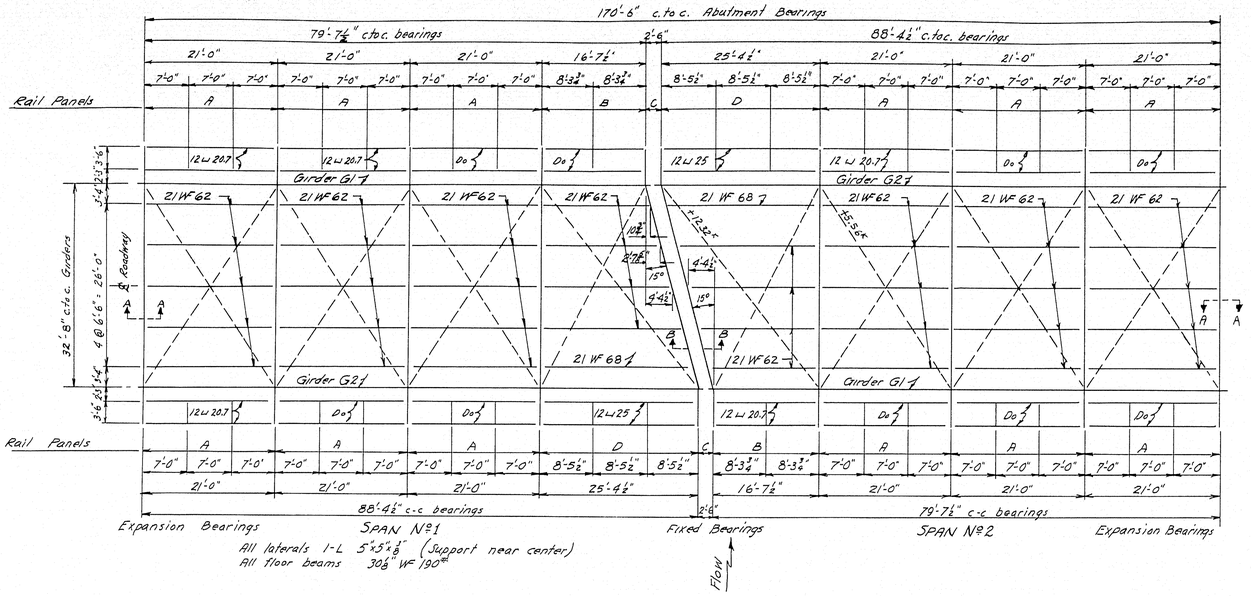

EROSION DIAGRAM

DESIGN DATA

GIRDER G1

Max. Girder Moment = 3780 ᴵᴷ
Gross I = 127275 in⁴
Net I = 102125 in⁴

Make up of Girder 78½" b-b of Ls
- Web = 78"x⅜"
- 4-Ls - 6"x6"x⅝"
- 2 PLs - 18"x½"
- 2 PLs - 18"x⅞"

Dead Load Deflection = ¾"
Camber Girder = ¾"

GIRDER G2

Max. Girder Moment = 4463 ᴵᴷ
Gross I = 152918 in⁴
Net I = 123275 in⁴

Make up of Girder - Web = 78"x⅜"
78½" b-b of Ls: 4-Ls - 8"x8"x½"
2 PLs - 18"x⅜"
2 PLs - 18"x⅝"
2 PLs - 18"x⅝"

Dead load deflection = 1"
Camber Girder = 1"

SPECIFICATIONS

State of Maine, State Highway Commission
Bridge Division, Specifications for Steel
Highway Bridges Nov. 1945

Loading - H20-44
Rivets - ⅞" ϕ
Open holes - 1⅛" ϕ

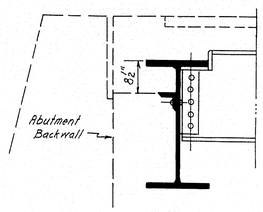

SECTION A-A

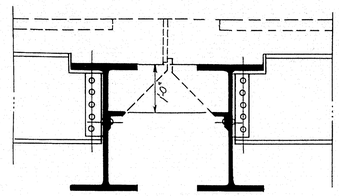

SECTION B-B

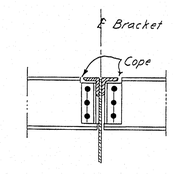

INT. STRINGER

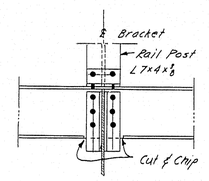

EXT. STRINGER

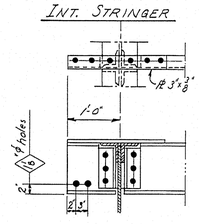

INT. STRINGER END BRACKETS

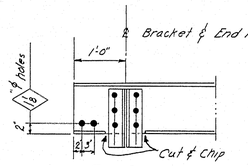

EXT. STRINGER END BRACKETS

TYPICAL CONNECTIONS FOR SIDEWALK STRINGERS

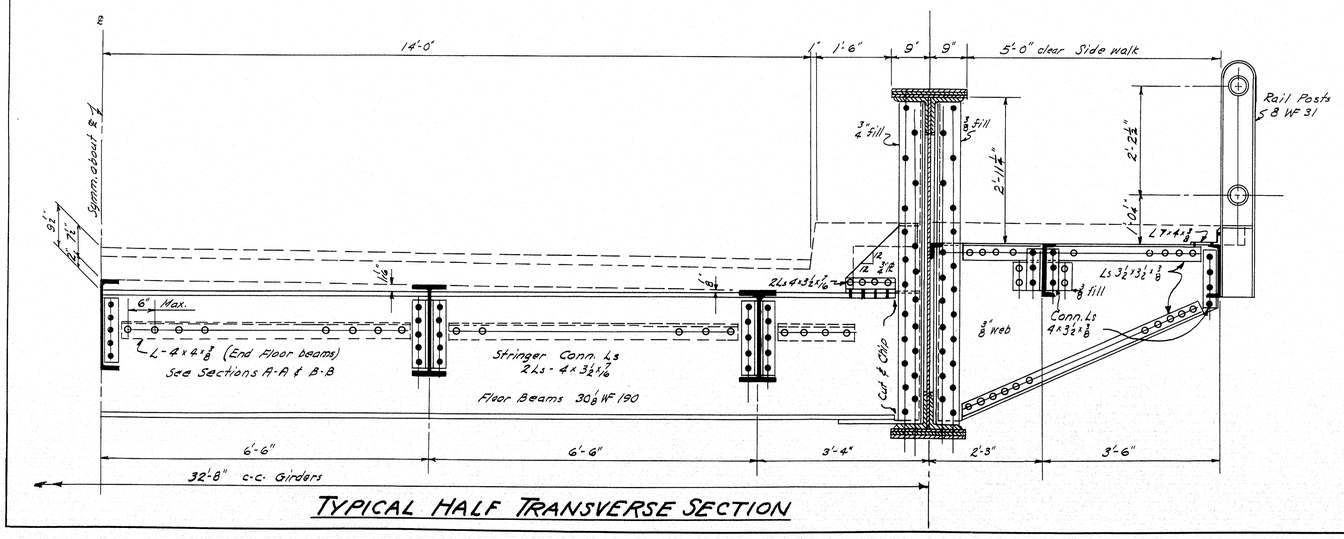

TYPICAL HALF TRANSVERSE SECTION

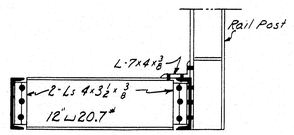

INTERMEDIATE DIAPHRAGM

DESIGN- HAMILTON
TRACE- ELLIS
CHECK -

BRIDGE

STATE HIGHWAY COMMISSION
BRIDGE DIVISION

RED BRIDGE
OVER
SWIFT RIVER
BETWEEN THE TOWNS OF
RUMFORD & MEXICO
OXFORD COUNTY

ERECTION DIAGRAM

SHEET 15 OF 19 AUGUSTA, MAINE OCT. 1951

55-74

0 1 2 3 4 5 INCHES

F-025-1(2) 16 19

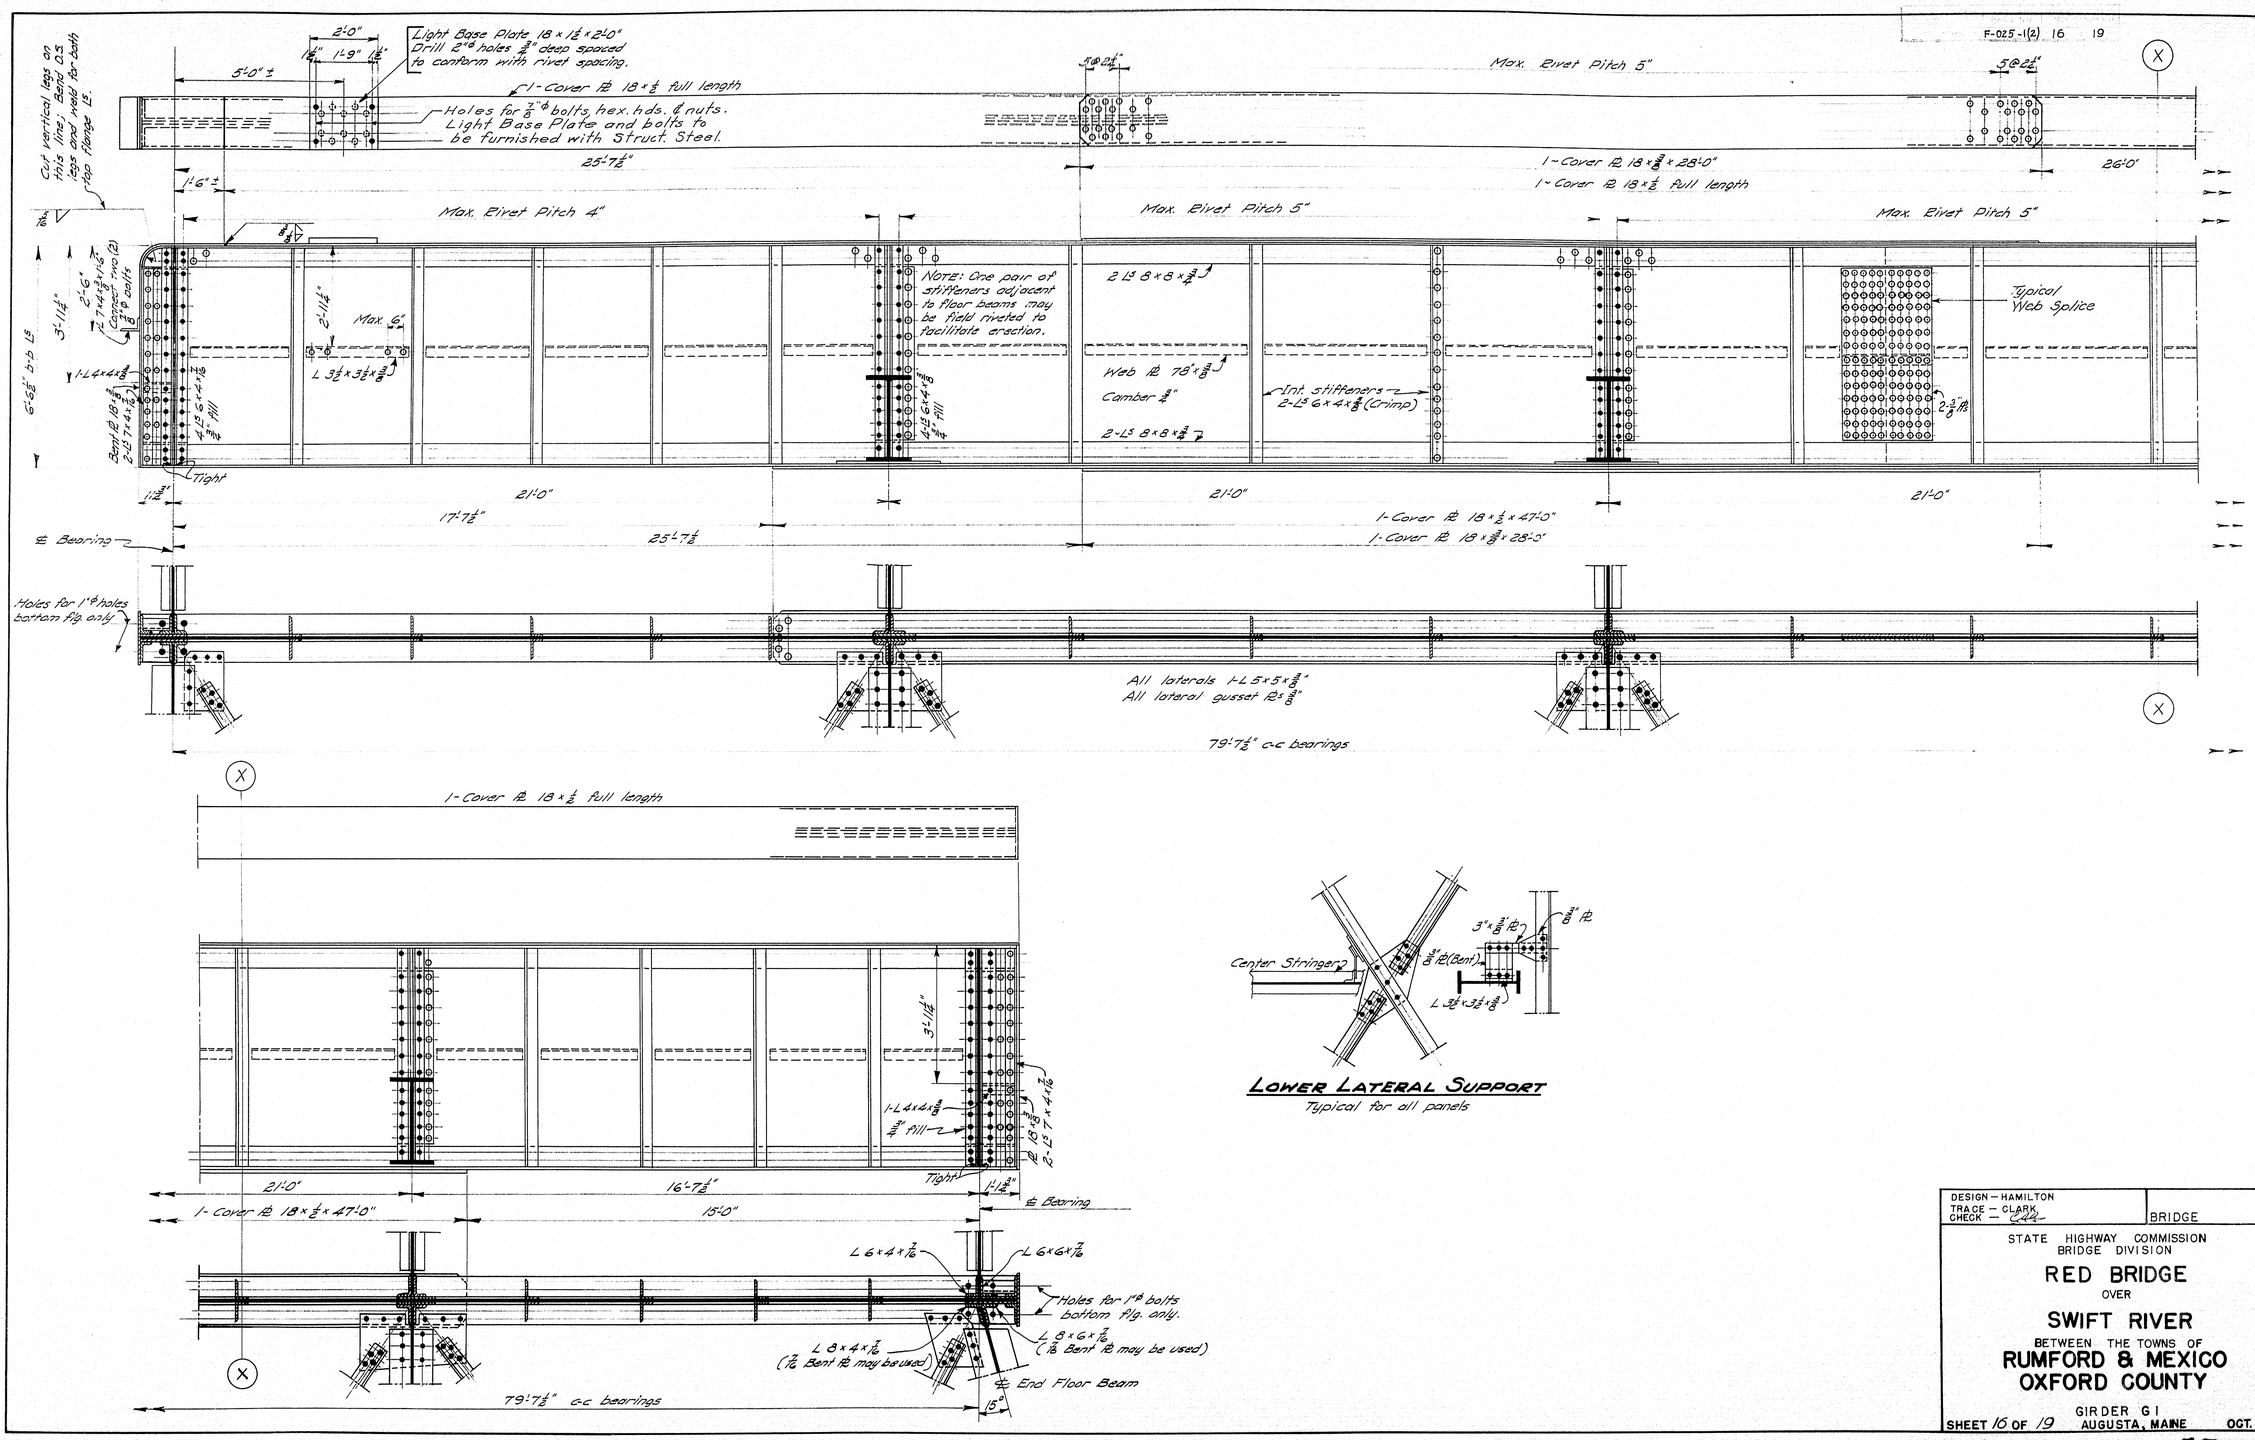

LOWER LATERAL SUPPORT
Typical for all panels

DESIGN – HAMILTON	
TRACE – CLARK	
CHECK –	BRIDGE

STATE HIGHWAY COMMISSION
BRIDGE DIVISION

RED BRIDGE
OVER
SWIFT RIVER
BETWEEN THE TOWNS OF
RUMFORD & MEXICO
OXFORD COUNTY

GIRDER G1
SHEET 16 OF 19 AUGUSTA, MAINE OCT. 1951

55-75

0 1 2 3 4 5 INCHES

STATE PROJ. NO. | SHEET NO. | SHEETS
F-025-1(2) | 17 | 19

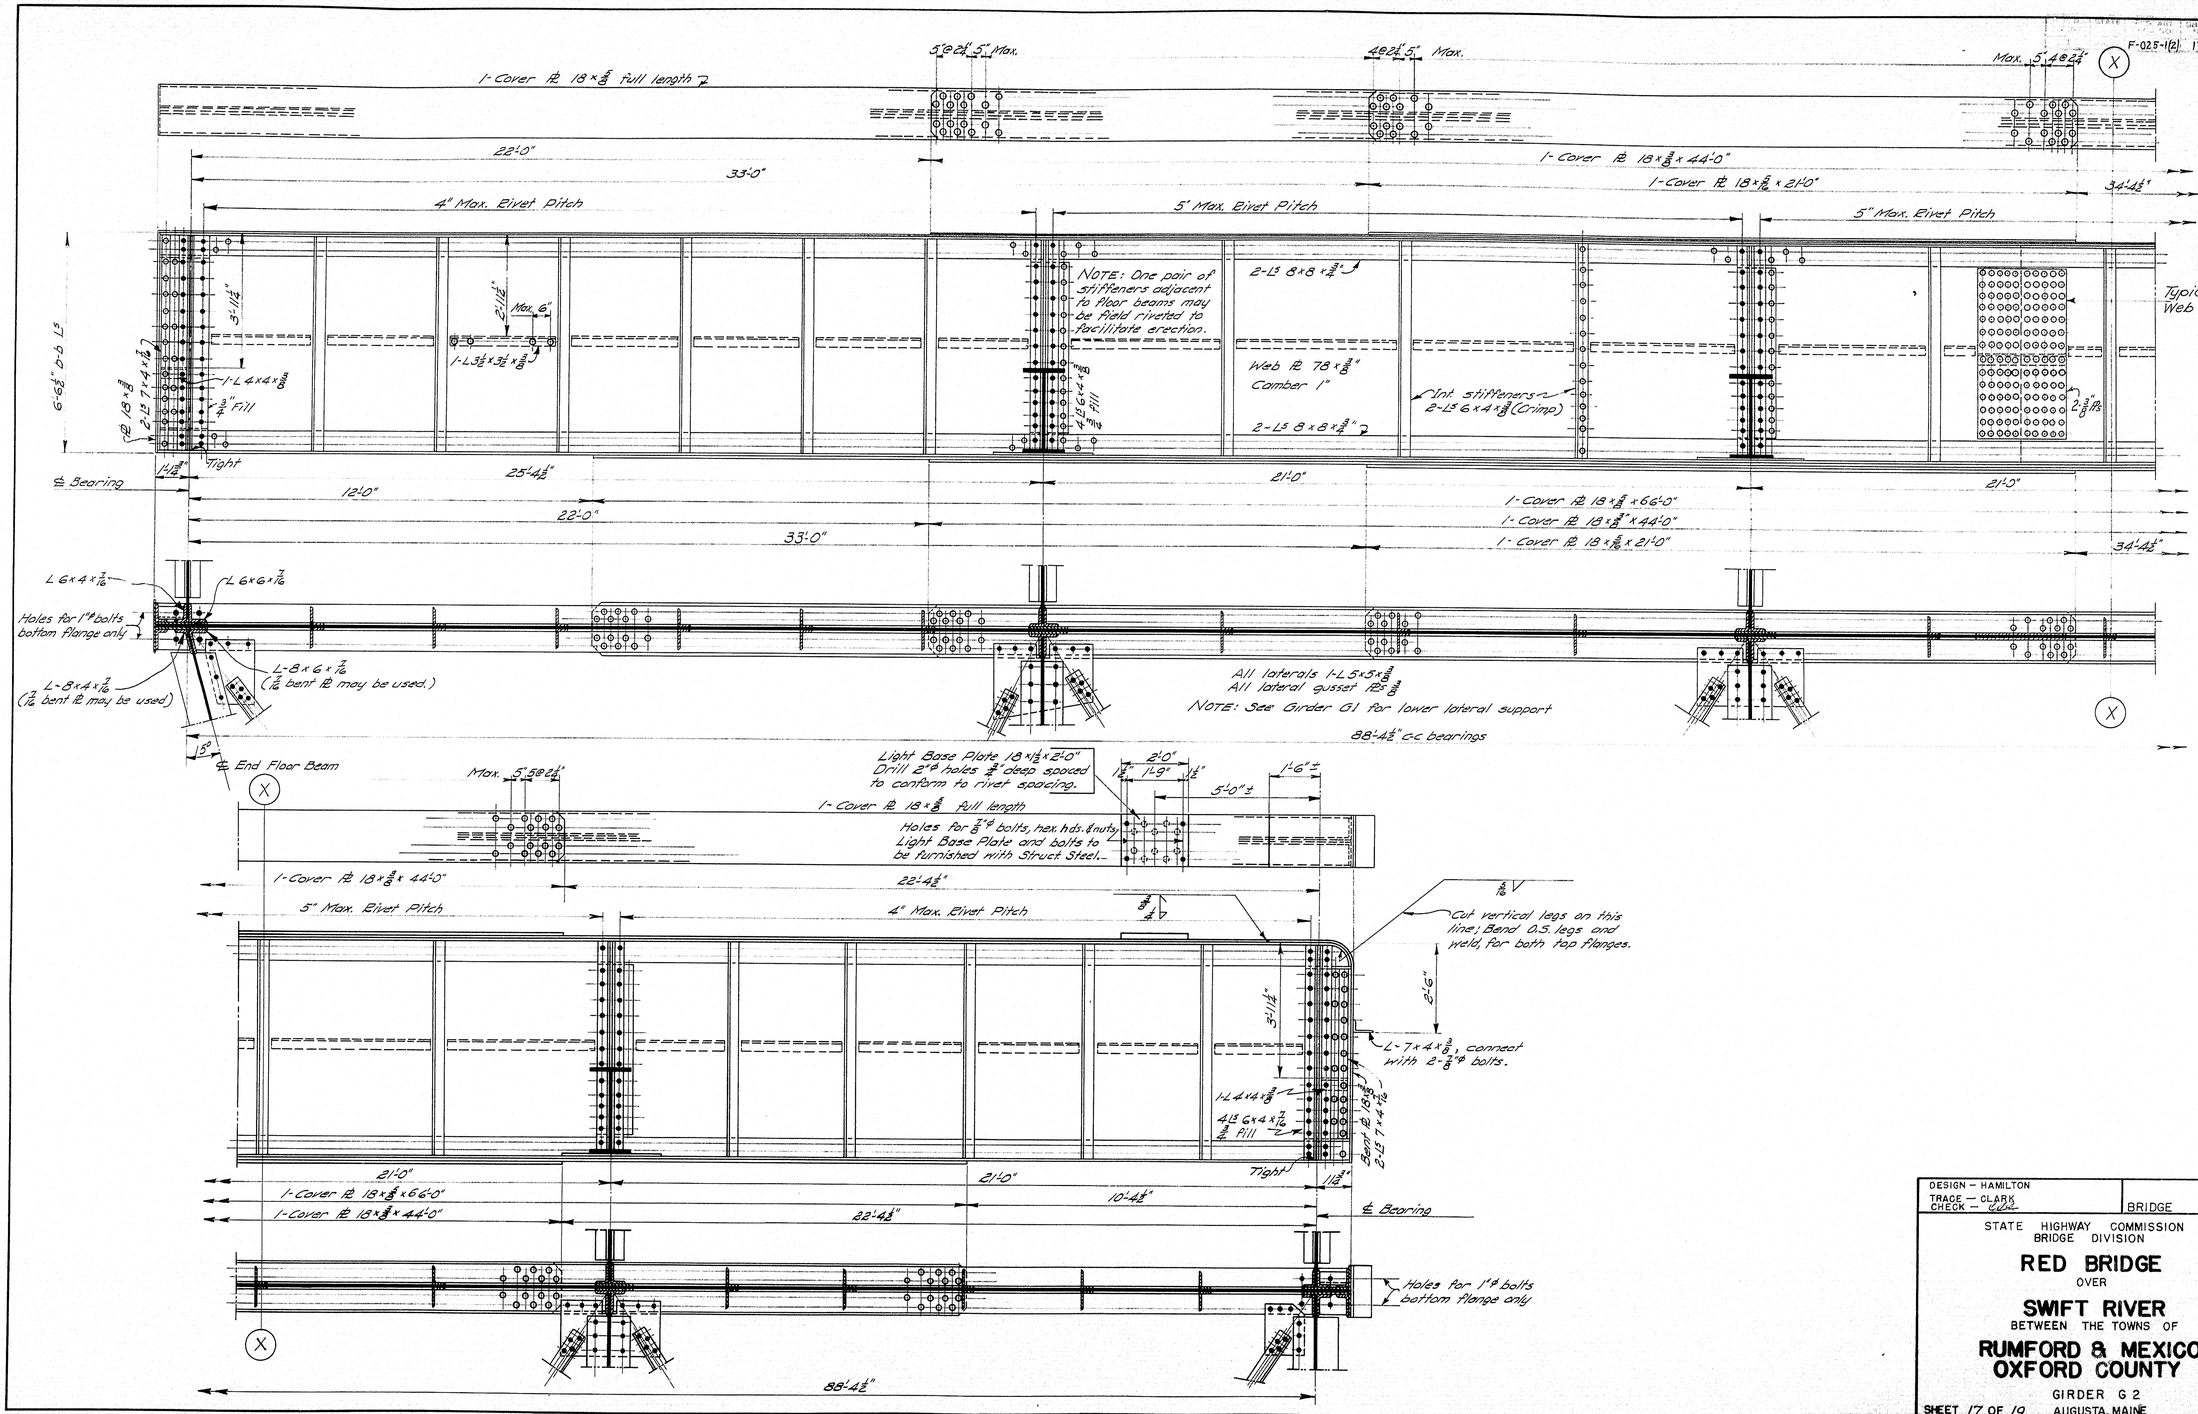

DESIGN – HAMILTON
TRACE – CLARK
CHECK – [illegible]
BRIDGE

STATE HIGHWAY COMMISSION
BRIDGE DIVISION

RED BRIDGE
OVER
SWIFT RIVER
BETWEEN THE TOWNS OF
RUMFORD & MEXICO
OXFORD COUNTY

GIRDER G 2

SHEET 17 OF 19 AUGUSTA, MAINE OCT. 1951

55-76

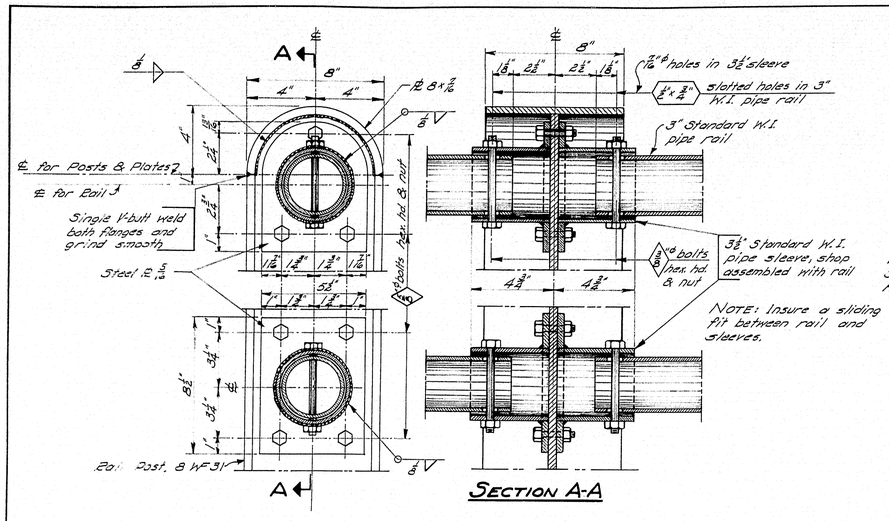
℄ for Posts & Plates
℄ for Rail
Single V-butt weld both flanges and grind smooth
Steel ℄ 5/16
Bolts for Rail & nut
End Post, 8 WF 31
4" 4"
8"
4 spaces @ 6" = 2'-0"
2'-2 1/2"
1'-4 1/2"
1'-5 1/2"
5 1/2"
8'-2"
3'-4"
1'-4"
1'-8"
1'-8 1/2"
1'-4 1/2"
1'-5 1/2"
1'-8"
1'-4"
1'-8"
1'-5 1/2"
1'-8

DIV. NO. | STATE PROJ. NO. | SHEET NO. | TOTAL SHEETS
F-025-1(12) | 19 | 19

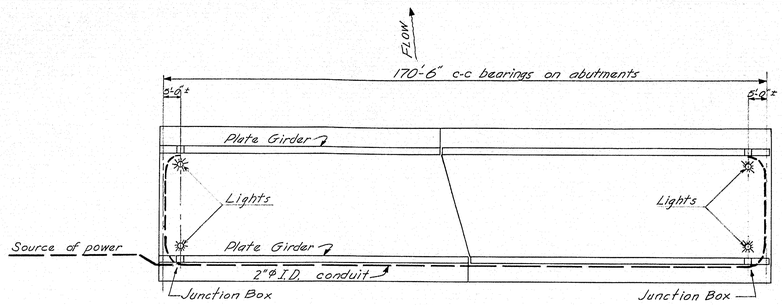

PLAN

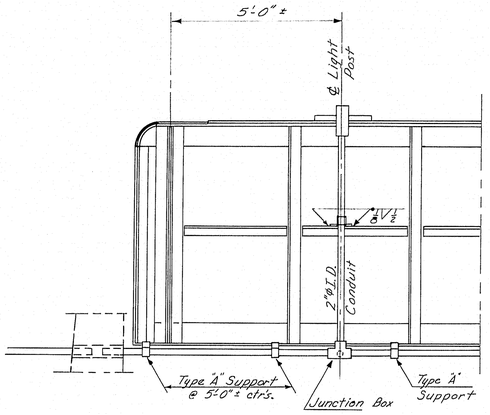

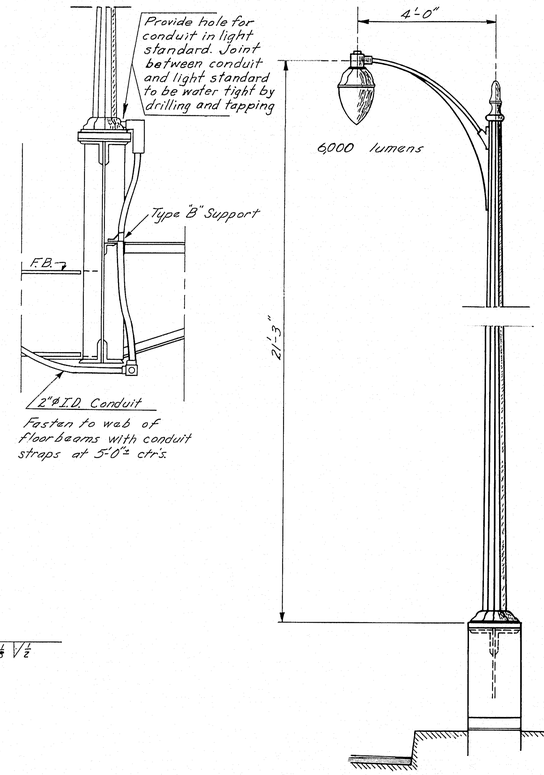

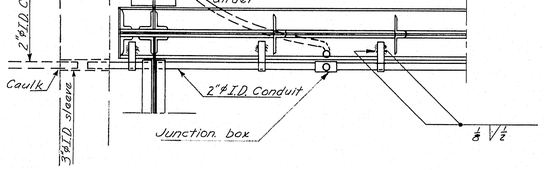

NOTE :-
Provide holes for drainage in conduit, at low points.

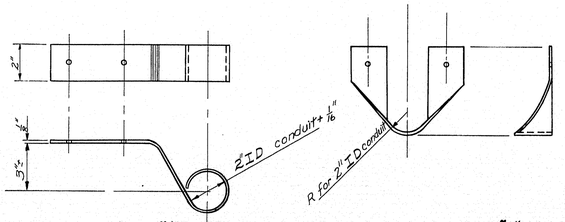

SUGGESTED TYPE "A" SUPPORTS

SUGGESTED TYPE "B" SUPPORTS

— STEEL SCHEDULE —

STRAIGHT BARS

Mark	Bar Size	No.	Length	Location
F2	#5	392	20'-4"	Roadway slab (all panels)
F10	▲	4	25'-11"	" " panel 'C'
F11		4	22'-7"	" " "
F12		4	19'-4"	" " "
F13		4	16'-1"	" " "
F14		4	12'-10"	" " "
F15		4	9'-7"	" " "
F16	▼	4	6'-4"	" " "
F17	#4	142	22'-0"	" " panel 'A'
F18	▲	284	20'-9"	" " " 'B'
F19		26	18'-0"	" " " 'C'
F20		12	19'-2"	" " " "
F21		14	20'-0"	" " " "
F22		12	21'-0"	" " " "
F23		14	21'-9"	" " " "
F24		12	22'-6"	" " " "
F25		14	23'-6"	" " " "
F26		12	24'-3"	" " " "
F27	▼	26	25'-3"	" " " "
SW1	#4	1032	5'-10"	Sidewalk slab (all panels)
SW2	▲	40	21'-9"	" " panel 'A'
SW3		80	20'-9"	" " " 'B'
SW4		20	17'-8"	" " " 'C'
SW5		20	26'-5"	" " " 'C'
SW6		72	6'-2"	" " " 'A' & 'B'
SW7		8	7'-5"	" " " 'C'
SW8	▼	8	7'-7"	" " " 'C'
SW9	#6	16	5'-11"	" diaphragms
ST1	#4	12	7'-3"	Stairs
ST2	#4	9	5'-9"	"
K	#6	46	8'-0"	Abut. #1 & #2
D1	#6	2	1'-6"	Abut. #1 (End wall U.S.)

Mark	Bar Size	No.	Length	Location
A1	#6	36	38'-0"	Abut. #1 & #2
A2	#4	76	4'-9"	" " "
A3	#6	46	6'-6"	" " "
A4	#4	12	10'-0"	" " "
A5	#4	6	26'-0"	" " "
J1	#6	11	24'-0"	Abut. #1 Footing
J2	▲	19	10'-3	" "
J3		1	9'-6"	" "
J4		4	8'-6"	" "
J5		6	7'-6"	" "
J6		5	5'-0"	" "
J7		5	5'-6"	" "
J8		5	6'-6"	" "
J9		5	7'-6"	" "
J10		5	8'-6"	" "
J11		10	25'-0"	" "
J12		10	14'-0"	Abut. #2 Footing
J13		15	10'-0"	" "
J14		13	28'-6"	" "
J15		6	7'-6"	" "
J16		6	8'-6"	" "
J17		6	9'-6"	" "
J18		7	10'-6"	" "
J19	▼	4	7'-0"	" "
J20	#6	20	25'-0"	Pier Footing
J21	#6	49	0'-6"	" "
P1	#5	58	3'-0"	Pier
P2	#5	116	11'-6"	"
P3	#4	44	22'-0"	"
P4	#6	24	5'-0"	"
J22	#6	14	10'-0"	Abut. #2 Footing D.S.
J23	"	10	13'-2"	" " " "
J24	"	5	7'-0"	" " " "
J25	"	6	10'-0"	" " " "
J26	"	6	8'-6"	" " " "
J27	"	6	7'-0"	" " " "
J28	"	8	6'-0"	" " " "
J29	"	9	13'-6"	" " " "
J30	"	11	16'-0"	" " " "

BENT BARS

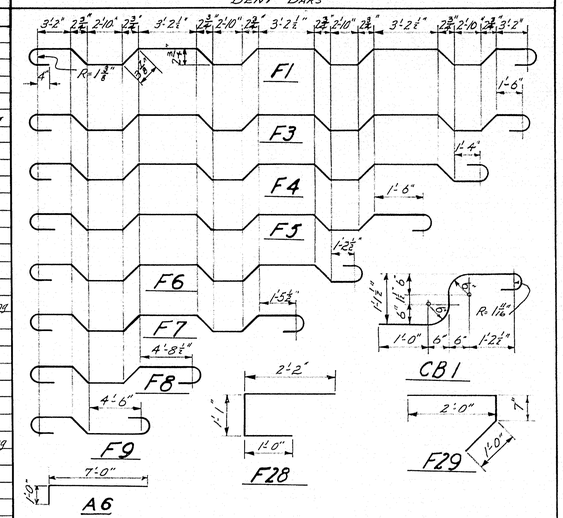

Note: Dimensions to ℄ of bars.

Mark	Bar Size	No.	Length	Location
F1	#5	186	31'-3"	Floor slab - all panels
F3	▲	2	29'-7"	" " panel 'C'
F4		2	26'-3"	" " "
F5		2	22'-11"	" " "
F6		2	19'-5"	" " "
F7		2	16'-2"	" " "
F8		2	12'-9"	" " "
F9	▼	2	9'-4"	" " "
CB1	#5	412	4'-10"	Roadway curb - all panels
F28	#5	60	1'-3"	Roadway diaphragm at abutments
F29	#5	60	3'-7"	" " " pier
A6	#6	3	8'-0"	Abutment #1 - End wall - U.S.

Note: All reinforcing steel bars shall conform to A.S.T.M. Specifications A 305-49

NOTE:
Under the contract item, "Lighting System", the following shall be included:- Furnish and install conduit, junction boxes, conduit supports and straps, a temporary wire within the conduit for installing the permanent wire, light standards, light brackets and bolts for fastening light standards to base plates.

All conduit not encased in concrete or underground shall be of metal.

The furnishing and installing of the conduit from bridge to source of power, the entire permanent wiring, and the luminaires shall not be a part of this contract.

TYPICAL LIGHT AND POST DETAIL

Note: Union Metal No. 6400-Y64, single light, Octaflute standard, or approved equal. 4- required.

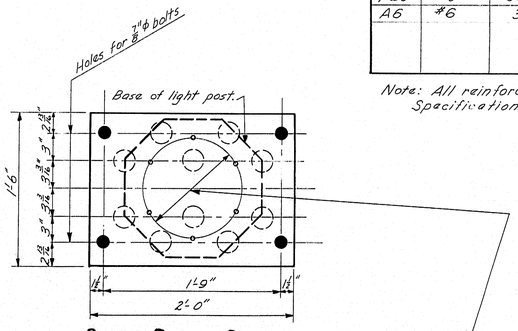

BASE PLATE DETAIL

PL 18 x 1¼ x 2'-0" 4-req'd.
To be furnished with PL Girder

Note: Location and size of holes for stud bolts for fastening light post to base plate shall conform to type of light post accepted.

Holes for stud bolts to be drilled and tapped in the field. Payment for drilling and tapping shall be included in the lump sum contract price for Lighting.

DESIGN — HAMILTON
TRACE — MAZEIKO
CHECK —

BRIDGE

STATE HIGHWAY COMMISSION
BRIDGE DIVISION

RED BRIDGE
OVER
SWIFT RIVER
BETWEEN THE TOWNS OF
RUMFORD & MEXICO
OXFORD COUNTY

LIGHTING DETAIL & REINFORCING STEEL

SHEET 19 OF 19 AUGUSTA, MAINE OCT. 1951

55-78

0 1 2 3 4 5 INCHES

PRELIM.) BY JE Morse DATE 2-9-73 PROJ. NO. 2707 FILE NO. ____ OF ____
FINAL) CHK. BY EN Belcher DATE 2-28-73 LOCATION Rumford-Mexico SH. NO. 6 OF 12
ITEM NO. ____ SUBJECT Red Bridge Wearing Surface

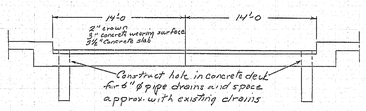

Section A-A

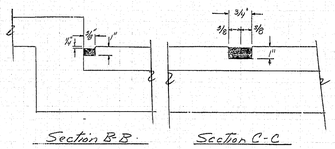

Section B-B Section C-C

Note:
Sandblast joints before placing joint sealer.
Place masking tape in bottom of joint to break bond.
Round edges of joint to ½" radius.

132:120

STATE OF MAINE — DEPARTMENT OF TRANSPORTATION

PRELIM.) BY JE Morse DATE 2-9-73 PROJ. NO. 2707 FILE NO. ____ OF ____
FINAL) CHK. BY EN Belcher DATE 2-28-73 LOCATION Rumford-Mexico SH. NO. 3 OF 12
ITEM NO. ____ SUBJECT Red Bridge Wearing Surface

Panel B (8 required)

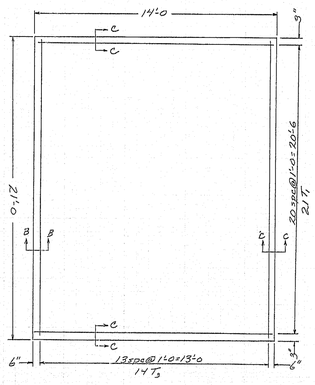

132:120

STATE OF MAINE — DEPARTMENT OF TRANSPORTATION

PRELIM.) BY JE Morse DATE 2-9-73 PROJ. NO. 2707 FILE NO. ____ OF ____
FINAL) CHK. BY EN Belcher DATE 2-28-73 LOCATION Rumford-Mexico SH. NO. 4 OF 12
ITEM NO. ____ SUBJECT Red Bridge Wearing Surface

Panel C (2 required)

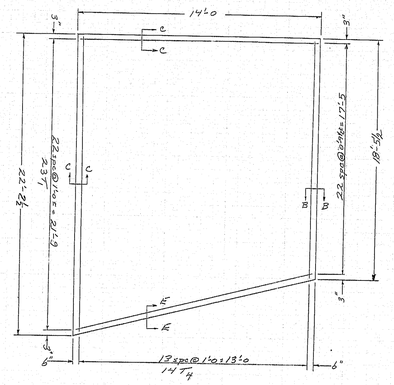

132:120

STATE OF MAINE — DEPARTMENT OF TRANSPORTATION

PRELIM.) BY JE Morse DATE 2-9-73 PROJ. NO. 2707 FILE NO. ____ OF ____
FINAL) CHK. BY EN Belcher DATE 2-28-73 LOCATION Rumford-Mexico SH. NO. 2 OF 12
ITEM NO. ____ SUBJECT Red Bridge Wearing Surface

Panel A (4 required)

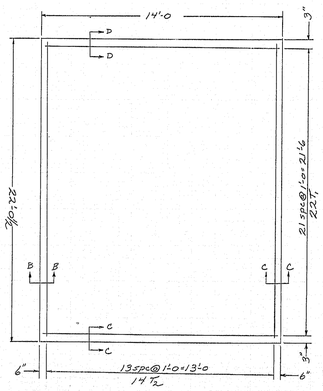

132:120

STATE OF MAINE — DEPARTMENT OF TRANSPORTATION

PRELIM.) BY JE Morse DATE 2-9-73 PROJ. NO. 2707 FILE NO. ____ OF ____
FINAL) CHK. BY EN Belcher DATE 2-28-73 LOCATION Rumford-Mexico SH. NO. 1 OF 12
ITEM NO. ____ SUBJECT Red Bridge Wearing Surface
Revised 3/20/73
Sht. 7-12

4 copies sent to J. Flint 3/21/73

Panel Layout

Not to Scale

132:120

STATE OF MAINE — DEPARTMENT OF TRANSPORTATION

PRELIM.) BY D.Grandlienard DATE 2-28-73 PROJ. NO. 2707 FILE NO. ___ OF ___
FINAL) CHK. BY J.E.Morse DATE 3-7-73 LOCATION Rumford-Mexico SH. NO. 10 OF 12
ITEM NO. ___ SUBJECT Red Bridge - Wearing Surface

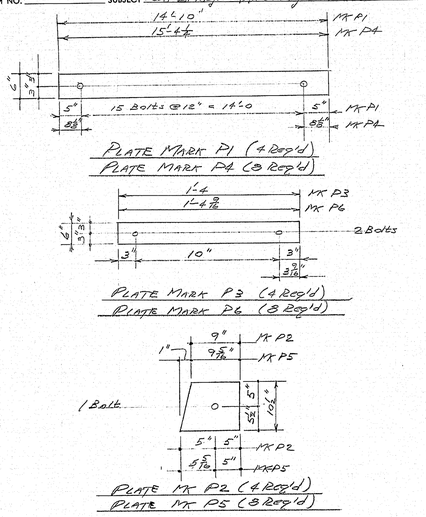

PLATE MARK P1 (4 Req'd)
PLATE MARK P4 (8 Req'd)

PLATE MARK P3 (4 Req'd)
PLATE MARK P6 (8 Req'd)

PLATE MK P2 (4 Req'd)
PLATE MK P5 (8 Req'd)

Note:
All plates ½" thick. Weld machine bolts per detail Sht. 8.

MAINE STATE HIGHWAY COMMISSION 132:121

PRELIM.) BY J.E.Morse DATE 2-9-73 PROJ. NO. 2707 FILE NO. ___ OF ___
FINAL) CHK. BY E.N.Belcher DATE 2-28-73 LOCATION Rumford-Mexico SH. NO. 11 OF 12
ITEM NO. ___ SUBJECT Red Bridge Wearing Surface

Bill of material

Size	Length	Number	Remarks
½" x 6"	15'-4½"	4	Mark P1
" x 10"	0'-10⅝	4	" P2
" x 6"	1'-4	4	" P3
" x 6"	14'-10	8	" P4
" x 10⅝"	0'-10⅝	4	" P5
½" x 6"	1'-4 3/16	4	" P6
½" ⌀	6"	216	Machine bolts
½" x 1"	1'-0	93	Keepers
1" Mink	34'-0	2	Expansion material for Abuts - 1" movement
* ½" Mink	35'-0	1	Expansion material for Pier - ½" movement
6" ⌀	3'-10	16	Pipe drains

See details Slt. 10

Reinforcing Steel Schedule

Mark	Size	Length	Number	Remarks
T1	#3	13'-8	356	All Panels Transverse
T2		21'-8	56	Panel A Longitudinal
T3		20'-8	112	Panel B Longitudinal
T4		18'-5 7/8" Incl. 2 1/2" Hooks	# 14 per cl 2	Panel C Longitudinal
T5		22'-6 7/8" Incl. 2 1/2" Hooks	* # 14 per cl 2	Panel D Longitudinal

* T4	** T5
2 of each	2 of each
18'-3	22'-0
18'-6	22'-3
18'-9	22'-6
19'-1	22'-10
19'-4	23'-1
19'-7	23'-4
19'-10	23'-7
20'-2	23'-11
20'-5	24'-2
20'-8	24'-5
20'-11	24'-8
21'-3	25'-0
21'-6	25'-3
21'-9	25'-6

* Joint skewed 15° fr. dm normal to ℄ roadway.

STATE OF MAINE — DEPARTMENT OF TRANSPORTATION 132:121

PRELIM.) BY J.E.Morse DATE 2-9-73 PROJ. NO. 2707 FILE NO. ___ OF ___
FINAL) CHK. BY E.N.Belcher DATE 2-28-73 LOCATION Rumford-Mexico SH. NO. 12 OF 12
ITEM NO. ___ SUBJECT Red Bridge Wearing Surface

Concrete Quantities

Total length - 172'-8
width - 28'-0
Thickness = 0'-3
New wearing surface
172'-8 x 28'-0 x 0'-3 = 1208.67 cu.ft
Abut #1+2
2(28'-0 x 1'-9 x 0'-10) = 58.32 cu.ft
2(28'-0 x 0'-8 x 0'-10) = 31.11 cu.ft.
Pier #1
2(28'-0 x 1'-10 x 0'-10) = 85.51 cu. ft
Total 1383.61 cu.ft = 51.24 cu.yds

Joint Sealant Quantities

Total length - 2(172'-8) + 6(28'-0) = 513'-4
Area of section = ¾"x¾" = .5625 sq. in.
513'-4 x .5625 sq.in. x 12"/ft = 3465.00 sq.in.
3465.00 sq.in. / 231 sq.in/gal = 15 gals

STATE OF MAINE — DEPARTMENT OF TRANSPORTATION 132:121

PRELIM.) BY D.Grandlienard DATE 2-2 6-73 PROJ. NO. 2707 FILE NO. ___ OF ___
FINAL) CHK. BY J.E.Morse DATE 2-28-73 LOCATION Rumford-Mexico SH. NO. 9 OF 12
ITEM NO. ___ SUBJECT Red Bridge Wearing Surface

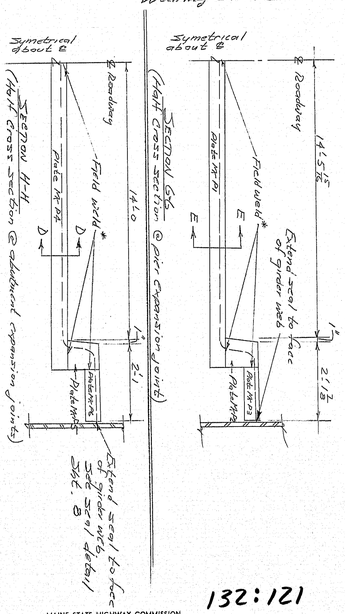

Note: Extend seal as shown @ proper depth to accomodate seal & weld. Grind Plate as required to give smooth transition for seal when * Weld is ground flush.

MAINE STATE HIGHWAY COMMISSION 132:121

PRELIM.) BY J.E.Morse DATE 2-8-73 PROJ. NO. 2707 FILE NO. ___ OF ___
FINAL) CHK. BY E.N.Belcher DATE 2-28-73 LOCATION Rumford-Mexico SH. NO. 8 OF 12
ITEM NO. ___ SUBJECT Red Bridge Wearing Surface

* Groove dimension may vary - dependant upon requirements of seal manufacturer.
** Equivalent anchor studs may be used in place of ½" x 6" machine bolts if desired

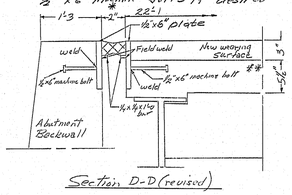

Section D-D (revised)

Note:
Use standard preformed expansion joint material for 1" movement

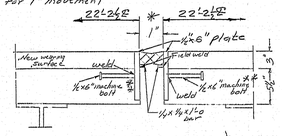

Section E-E (revised)

Note:
Use standard preformed expansion joint material for ½" movement.

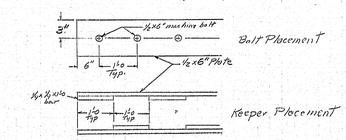

STATE OF MAINE — DEPARTMENT OF TRANSPORTATION 132:121

PRELIM.) BY J.E.Morse DATE 2-8-73 PROJ. NO. 2707 FILE NO. ___ OF ___
FINAL) CHK. BY E.N.Belcher DATE 2-28-73 LOCATION Rumford-Mexico SH. NO. 7 OF 12
ITEM NO. ___ SUBJECT Red Bridge Wearing Surface

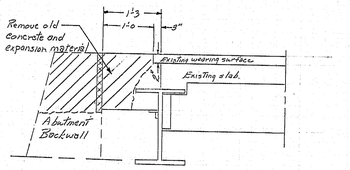

Section D-D (existing)

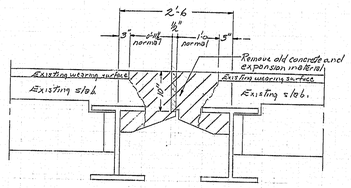

Section E-E (existing)

STATE OF MAINE — DEPARTMENT OF TRANSPORTATION 132:121