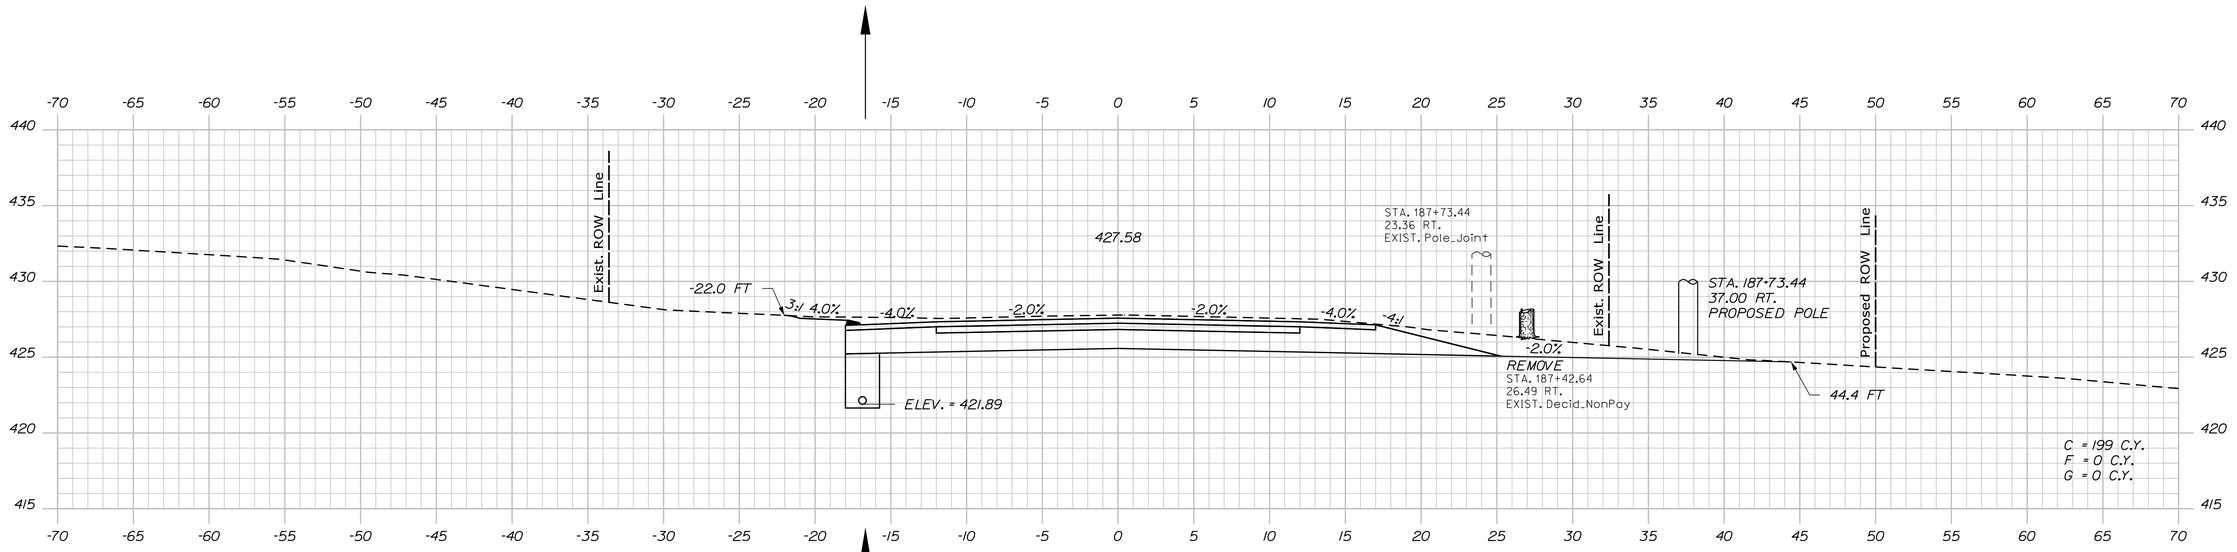

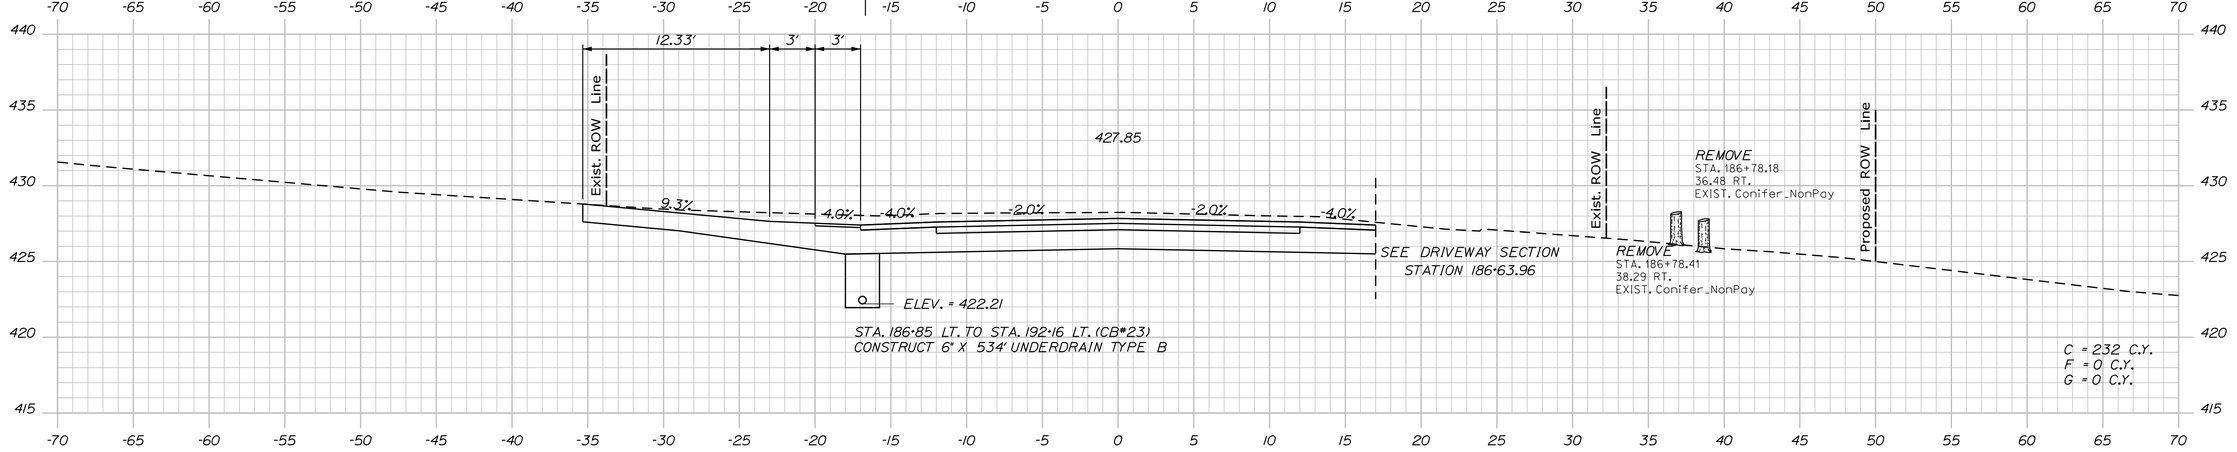

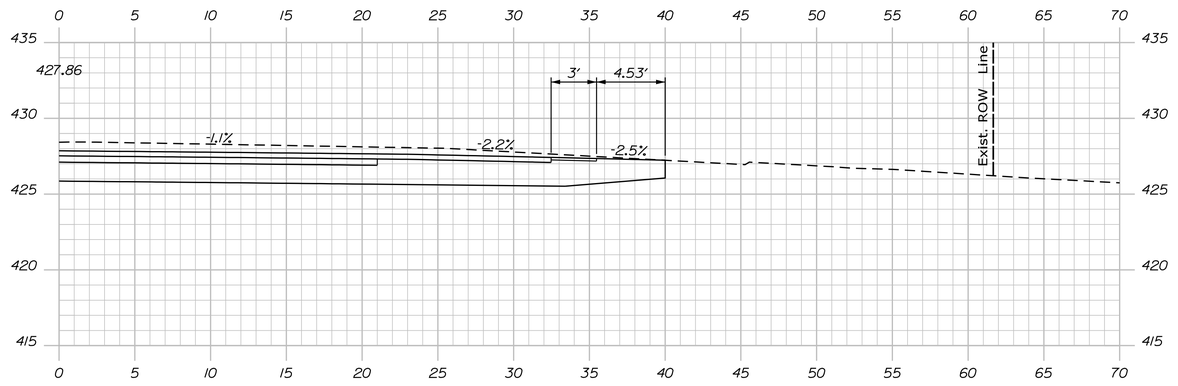

STATE OF MAINE
DEPARTMENT OF TRANSPORTATION

NH-1728(000)E

WIN
17280.00

HIGHWAY PLANS

	BY	DATE
PROJ. MANAGER	R. CARRELL	
DESIGN-DETAILED	M. DEBOWSKI	
CHECKED-REVIEWED		
DESIGN2-DETAILED2		
DESIGN3-DETAILED3		
REVISIONS 1		
REVISIONS 2		
REVISIONS 3		
REVISIONS 4		
FIELD CHANGES		

SIGNATURE

P.E. NUMBER

DATE

FRYEBURG
US ROUTE 302

CROSS SECTIONS

SHEET NUMBER

183

OF 364

Filename: ...\MSTA\183_XSECT_186+63.dgn Username: mdebowski Division: HIGHWAY Date:12/10/2018

Sta. 186+63.96 to Sta. 187+50.00

Filename: ...\MSTA\184_XSECT_188+00.dgn Division: HIGHWAY Username: mdebowski Date:12/10/2018

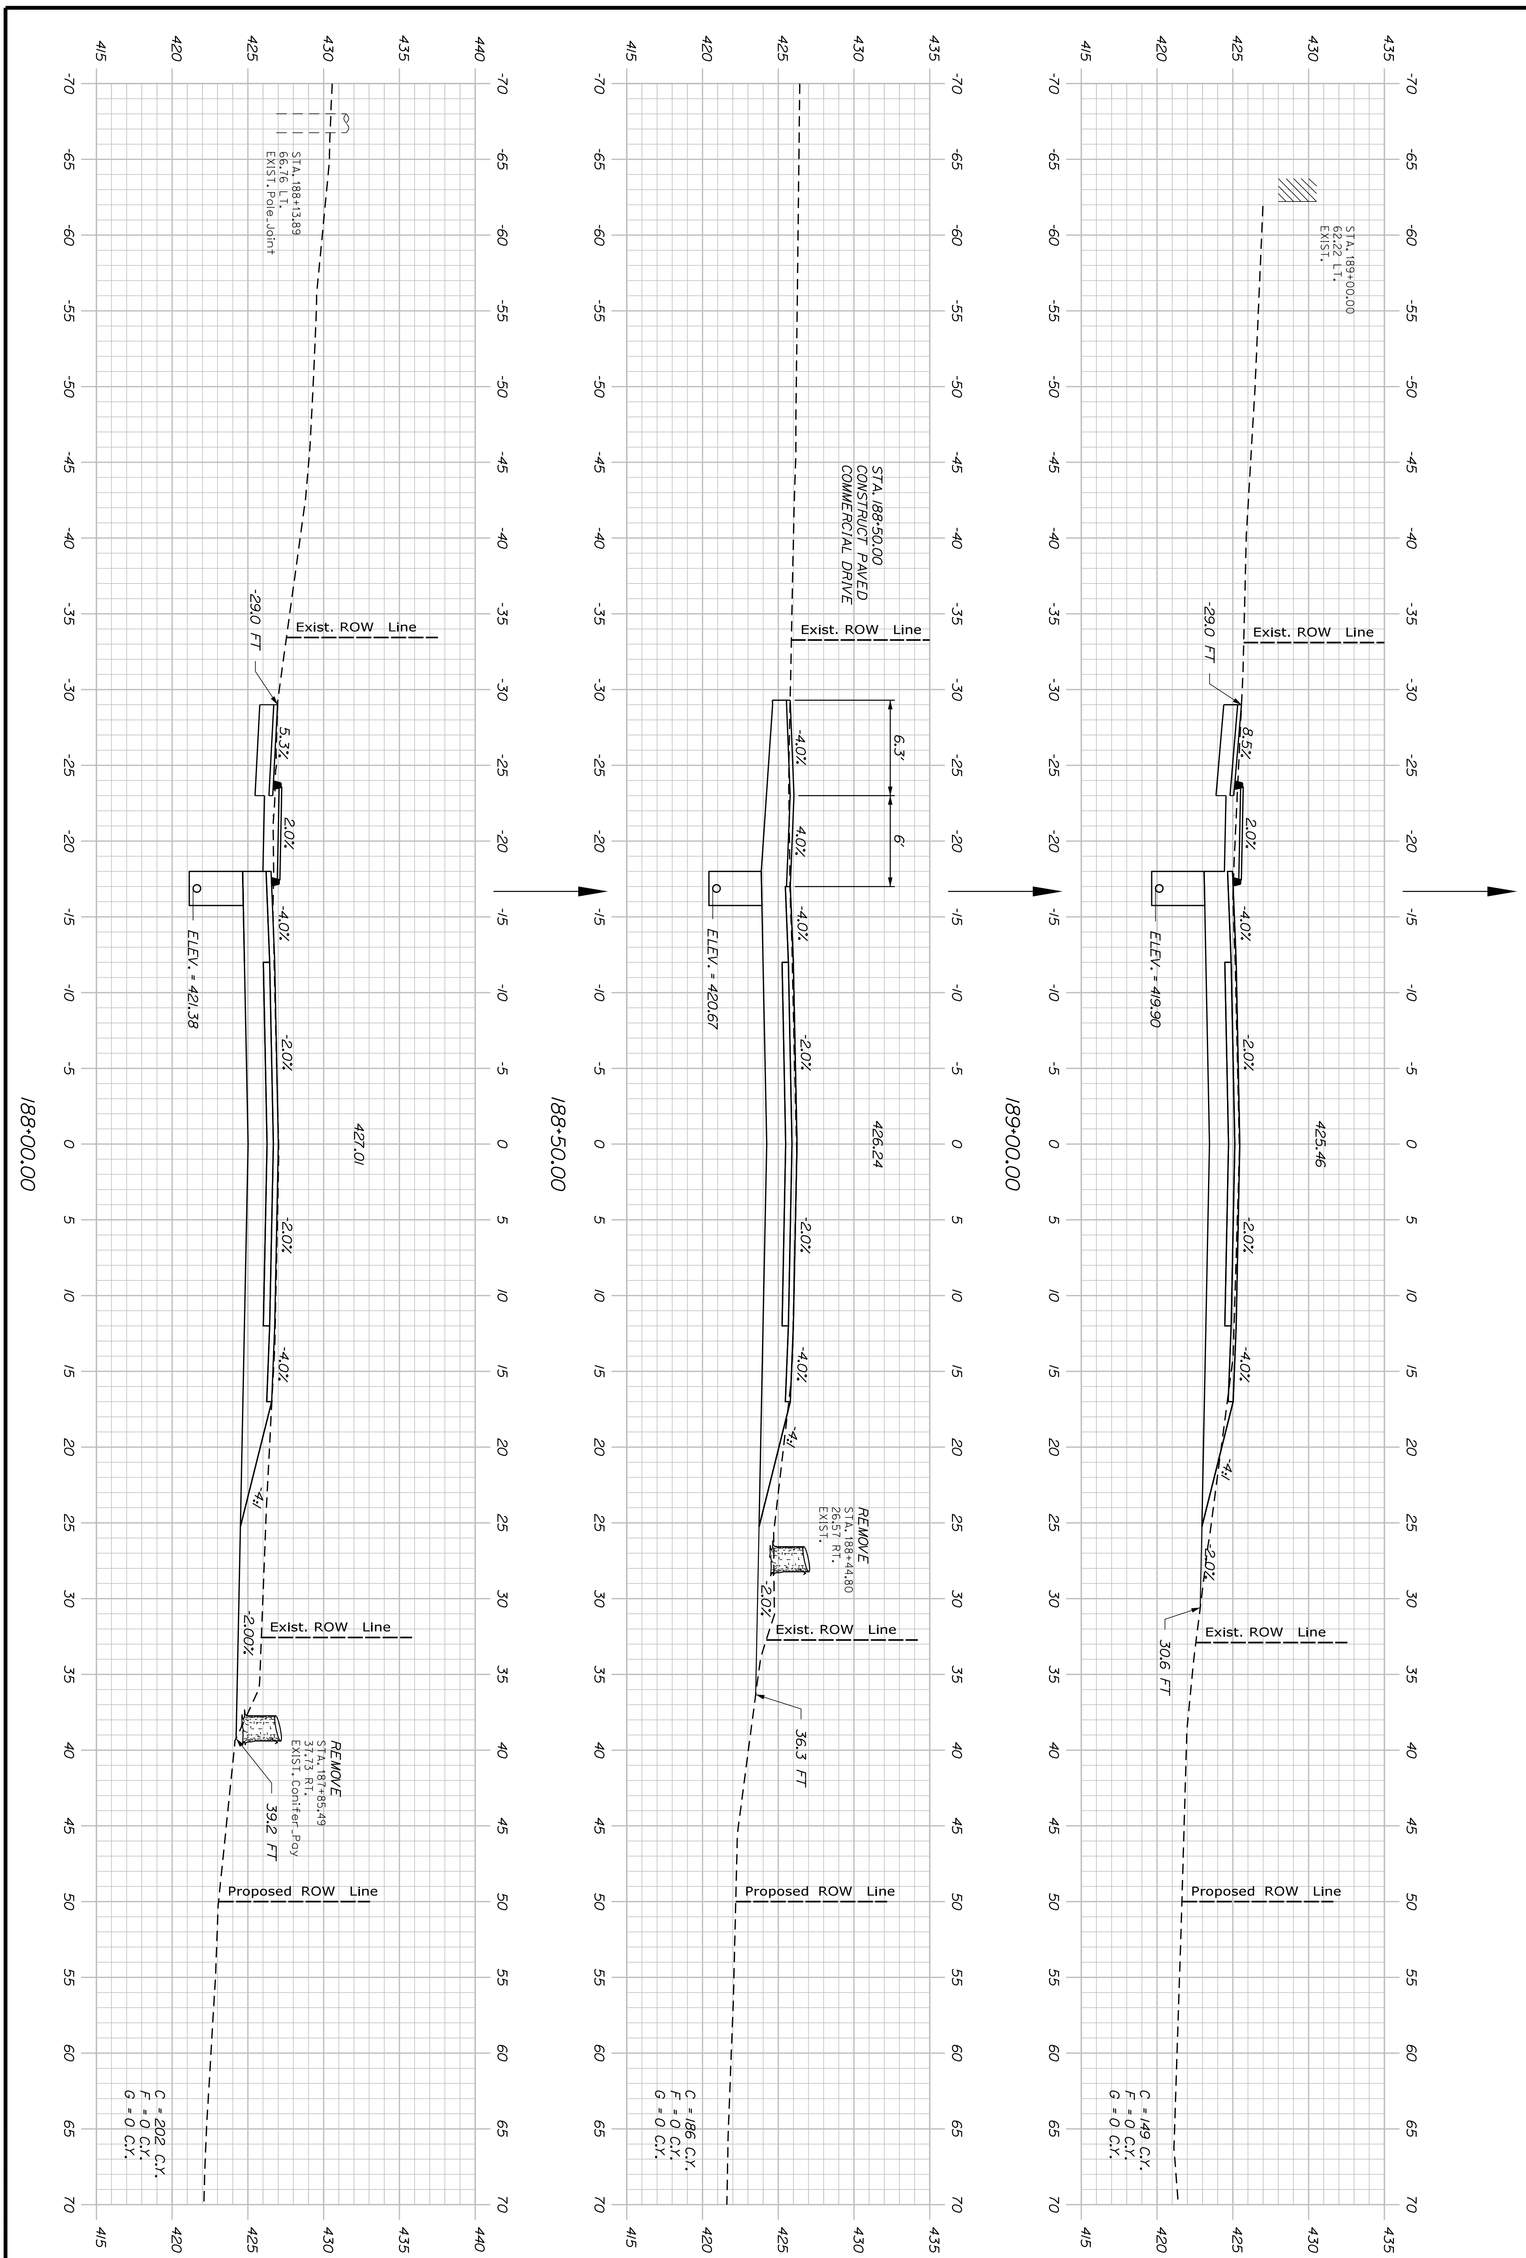

Sta. 188+00.00 to Sta. 189+00.00

SHEET NUMBER 184 OF 364

FRYEBURG
US ROUTE 302

CROSS SECTIONS

		BY	DATE
PROJ. MANAGER	R. CARRELL		
DESIGN-DETAILED	M. DEBOWSKI		
CHECKED-REVIEWED			
DESIGN2-DETAILED2			
DESIGN3-DETAILED3			
REVISIONS 1			
REVISIONS 2			
REVISIONS 3			
REVISIONS 4			
FIELD CHANGES			

SIGNATURE

P.E. NUMBER

DATE

STATE OF MAINE
DEPARTMENT OF TRANSPORTATION

NH-1728(000)E

WIN 17280.00 HIGHWAY PLANS

Filename: ...\MSTA\185_XSECT_189+50.dgn Division: HIGHWAY Username: mdebowski Date:12/10/2018

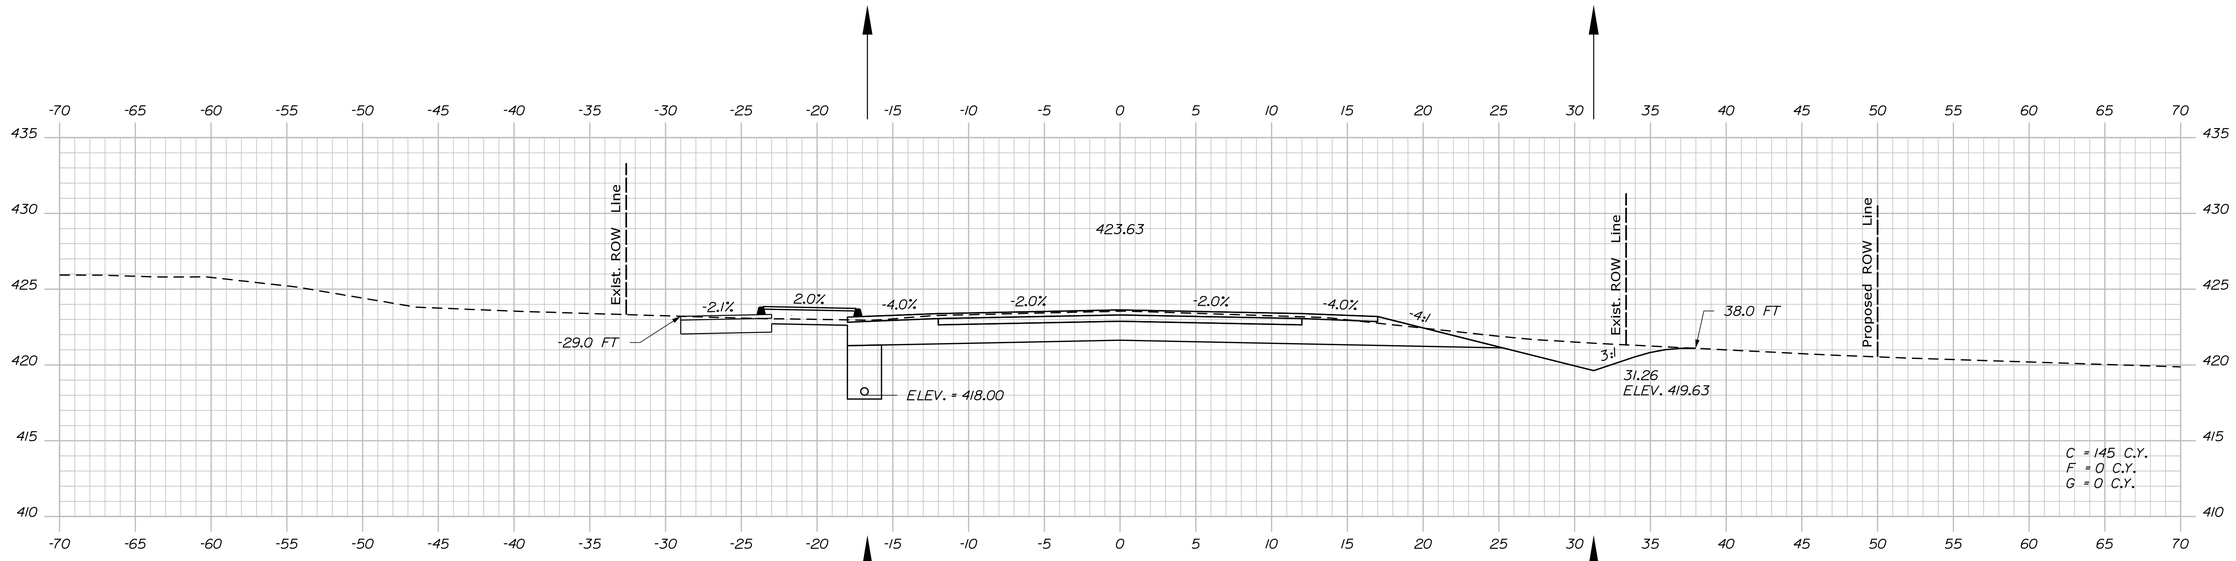

STATE OF MAINE
DEPARTMENT OF TRANSPORTATION

NH-1728(000)E

WIN 17280.00

HIGHWAY PLANS

	BY	DATE
PROJ. MANAGER	R. CARRELL	
DESIGN-DETAILED	M. DEBOWSKI	
CHECKED-REVIEWED		
DESIGN2-DETAILED2		
DESIGN3-DETAILED3		
REVISIONS 1		
REVISIONS 2		
REVISIONS 3		
REVISIONS 4		
FIELD CHANGES		

SIGNATURE

P.E. NUMBER

DATE

FRYEBURG
US ROUTE 302

CROSS SECTIONS

SHEET NUMBER

185

OF 364

Sta. 189+50.00 to Sta. 190+50.00

Filename: ...\MSTA\186_XSECT_191+00.dgn Division: HIGHWAY Username: mdebowski Date:12/10/2018

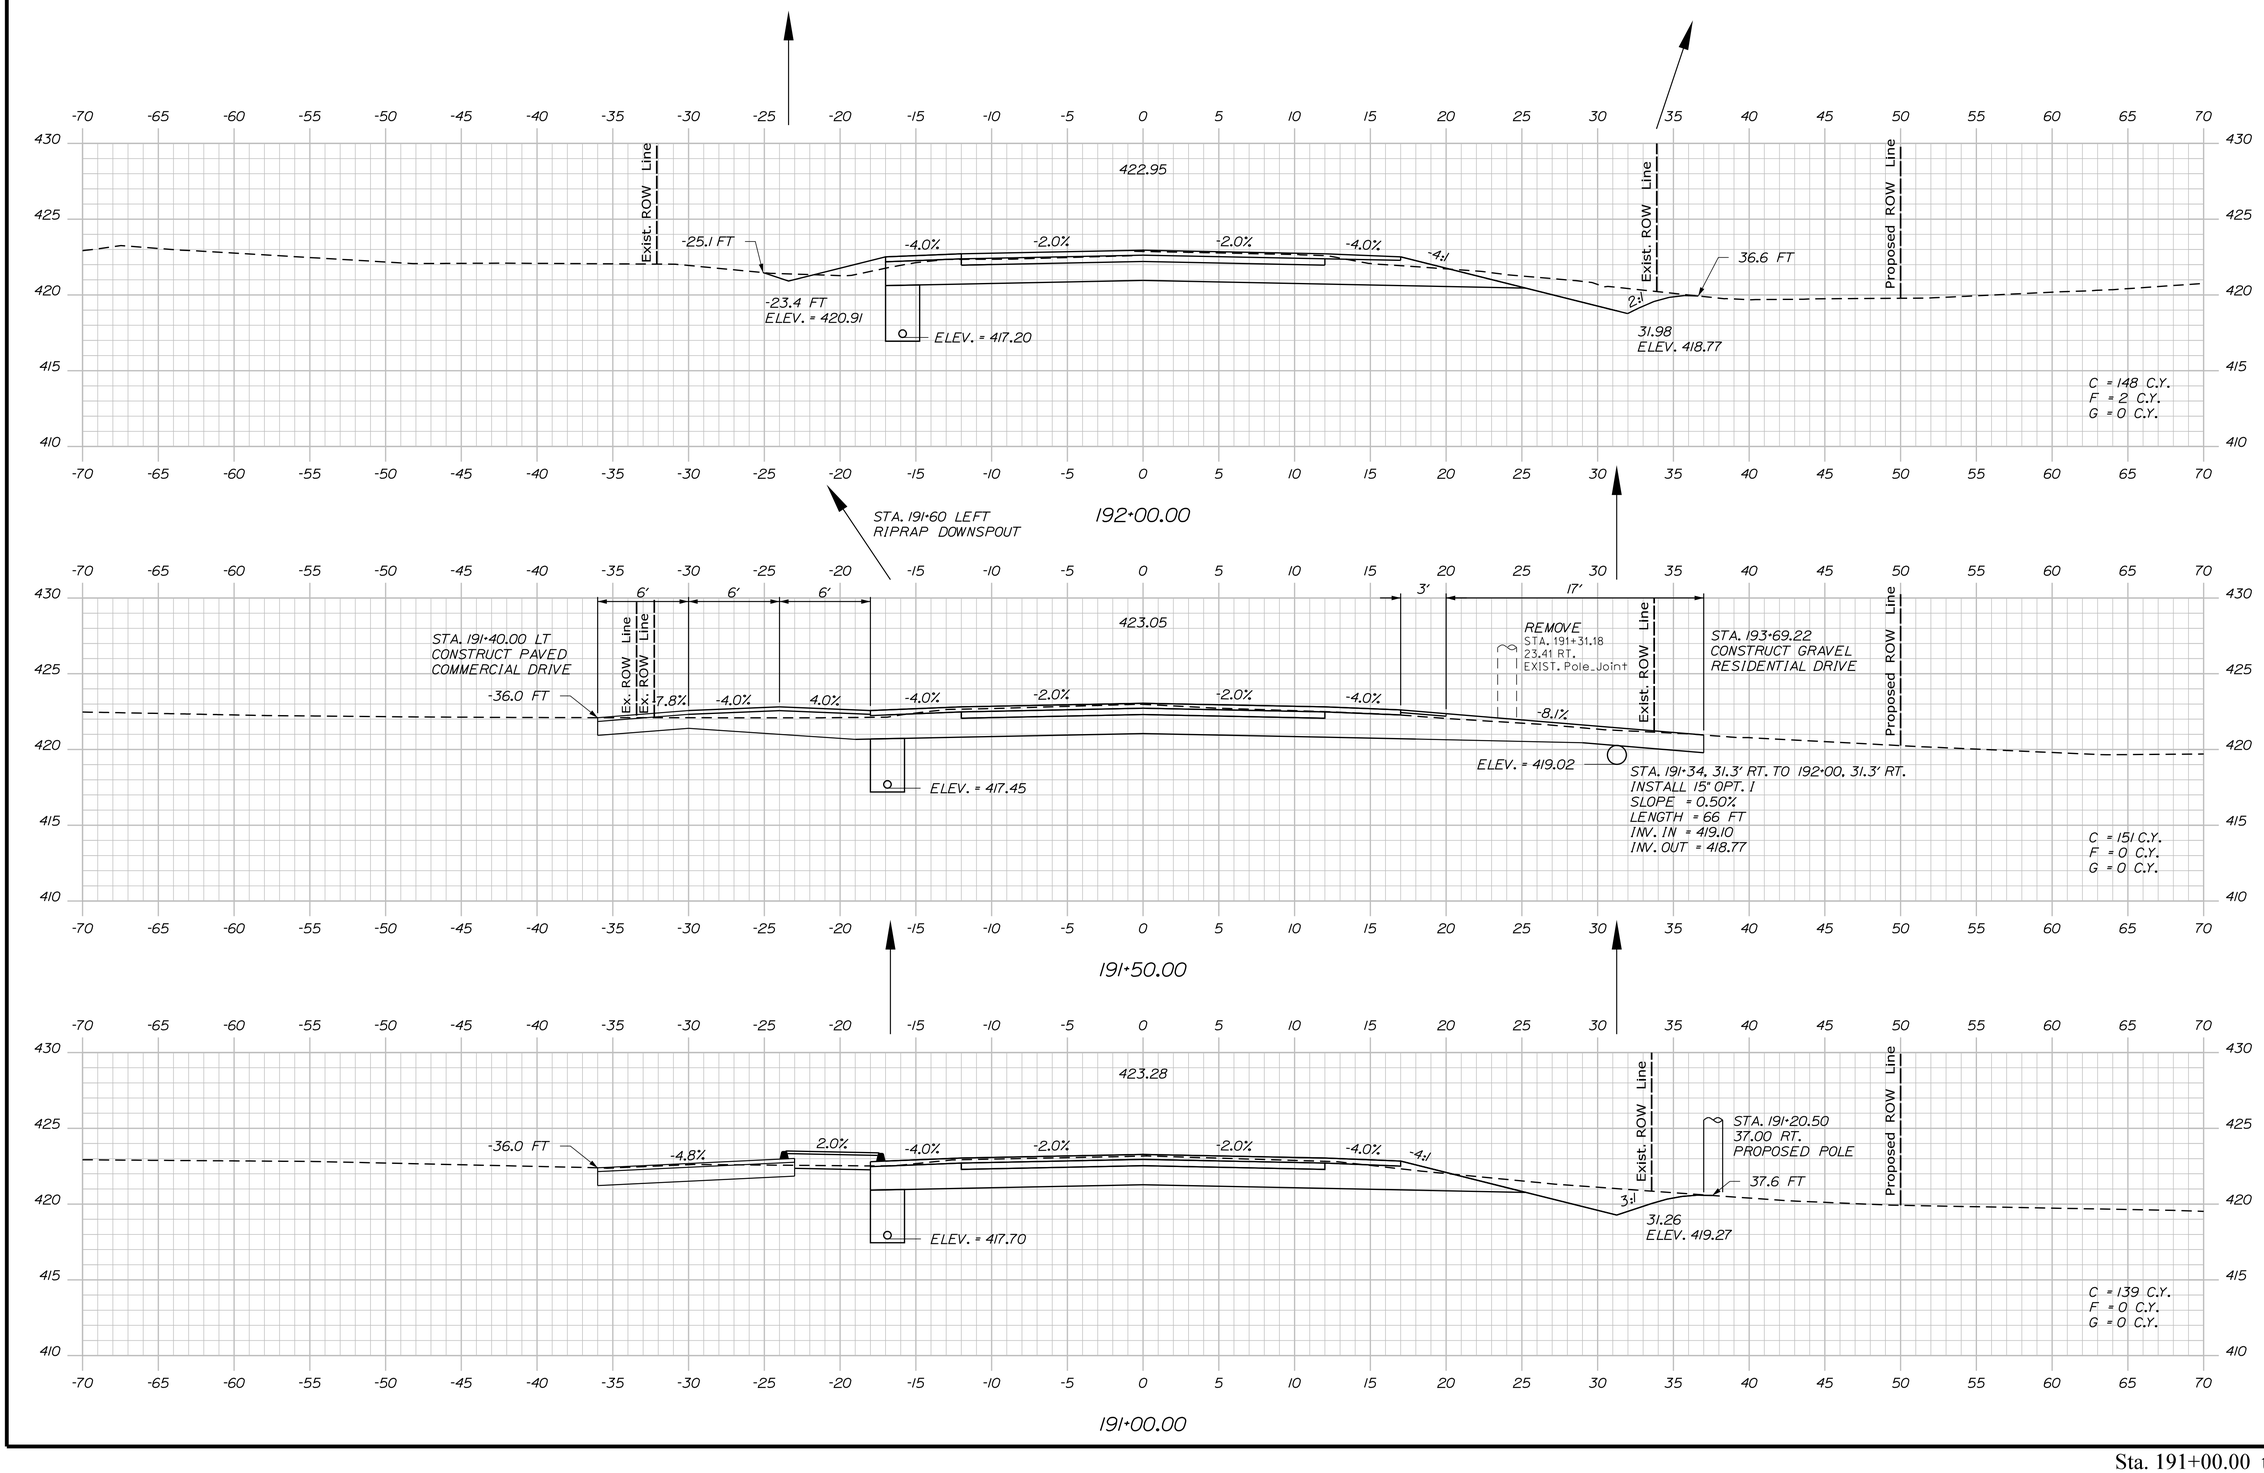

STATE OF MAINE
DEPARTMENT OF TRANSPORTATION

NH-1728(000)E

WIN
17280.00

HIGHWAY PLANS

	BY	DATE
PROJ. MANAGER	R. CARRELL	
DESIGN-DETAILED	M. DEBOWSKI	
CHECKED-REVIEWED		
DESIGN2-DETAILED2		
DESIGN3-DETAILED3		
REVISIONS 1		
REVISIONS 2		
REVISIONS 3		
REVISIONS 4		
FIELD CHANGES		

SIGNATURE

P.E. NUMBER

DATE

FRYEBURG
US ROUTE 302

CROSS SECTIONS

SHEET NUMBER

186

OF 364

Sta. 191+00.00 to Sta. 192+00.00

Filename: ...\MSTA\187_XSECT_192+16.dgn Division: HIGHWAY Username: mdebowski Date:12/10/2018

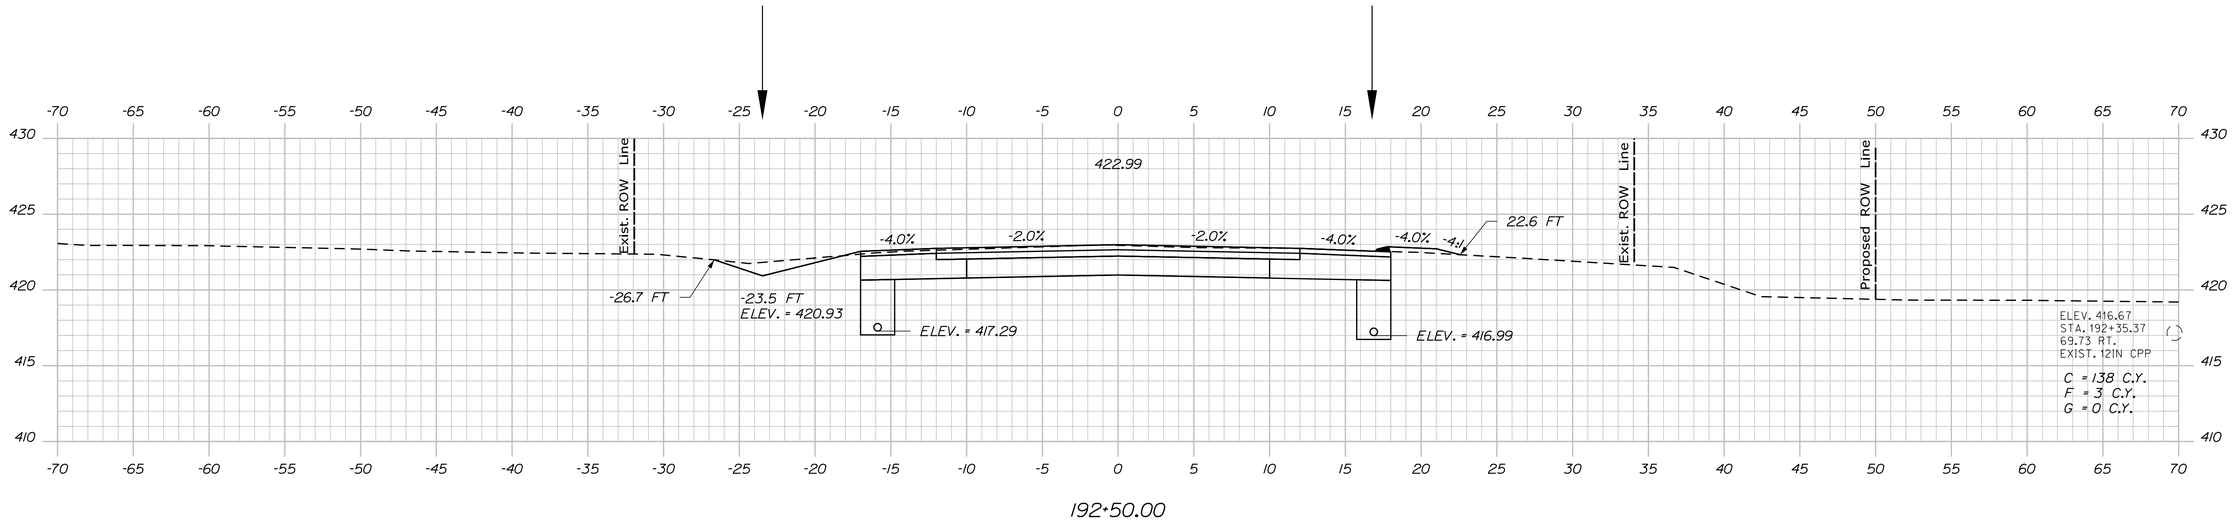

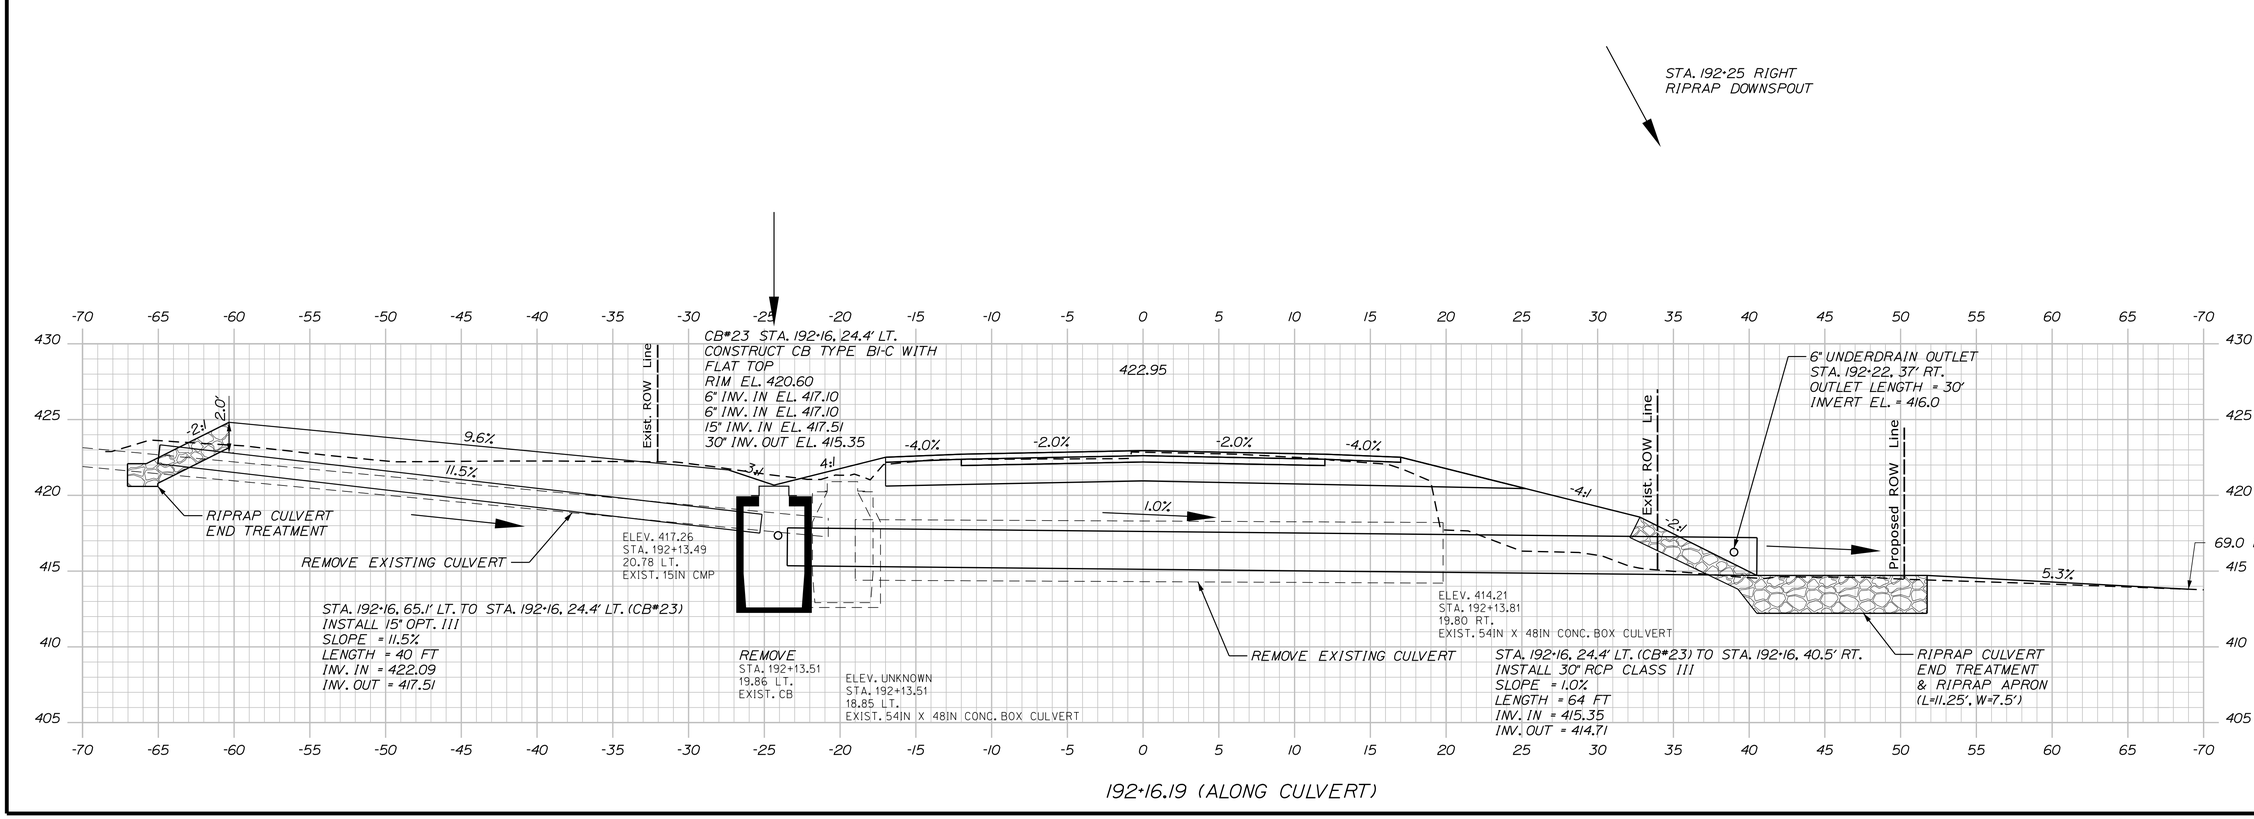

STATE OF MAINE
DEPARTMENT OF TRANSPORTATION

NH-1728(000)E

WIN
17280.00

HIGHWAY PLANS

PROJ. MANAGER	R. CARRELL		
DESIGN-DETAILED	M. DEBOWSKI	----------	----------
CHECKED-REVIEWED	-----	-----	-----
DESIGN2-DETAILED2	----------	----------	----------
DESIGN3-DETAILED3	----------	----------	----------
REVISIONS 1	------	------	------
REVISIONS 2	------	------	------
REVISIONS 3	------	------	------
REVISIONS 4	------	------	------
FIELD CHANGES	------	------	------

SIGNATURE

P.E. NUMBER

DATE

FRYEBURG
US ROUTE 302

CROSS SECTIONS

SHEET NUMBER

187

OF 364

Sta. 192+16.19 to Sta. 192+50.00

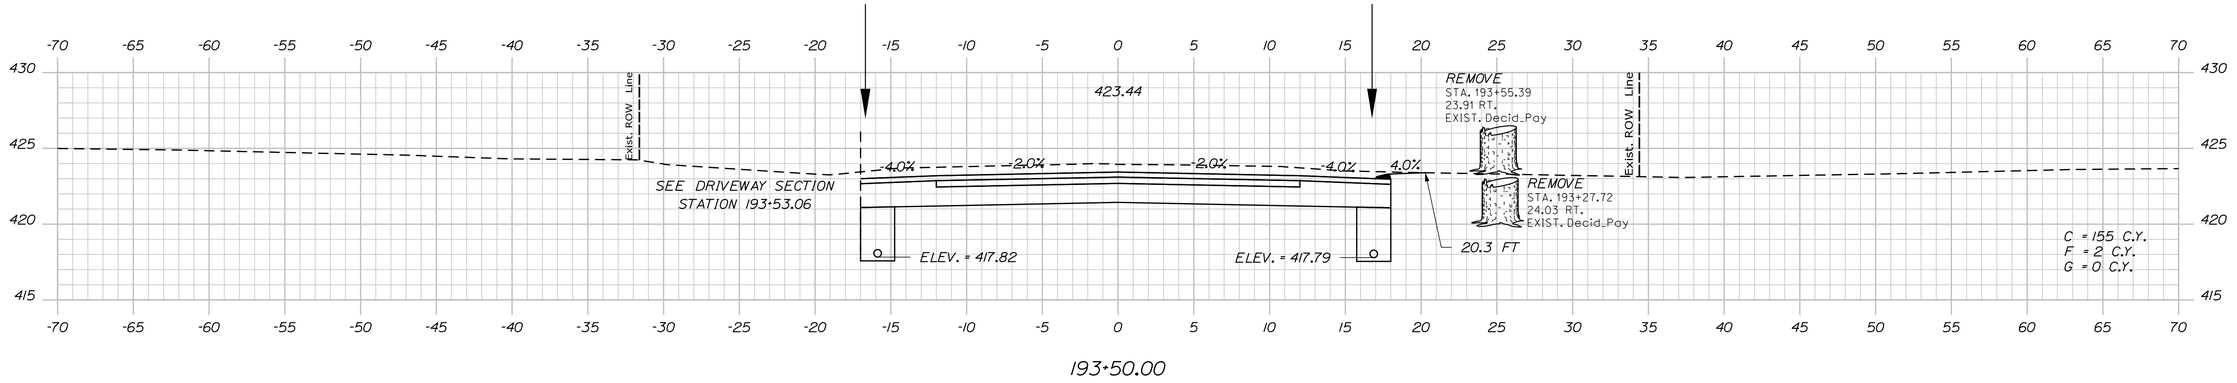

193+50.00

STA. 193+41
RIPRAP DOWNSPOUT

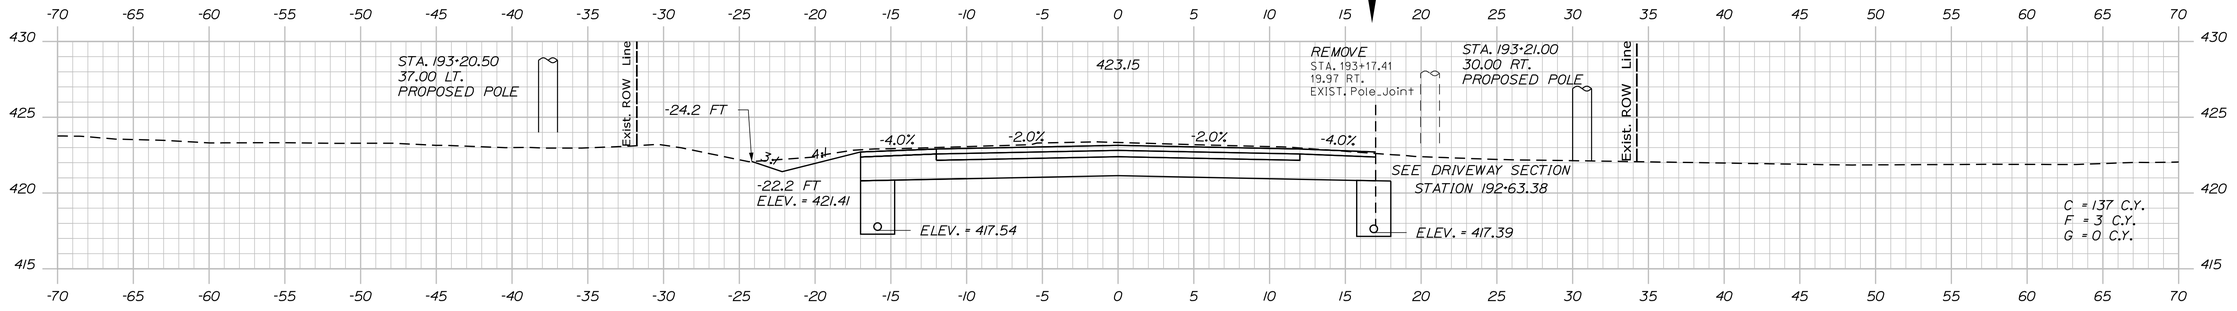

193+00.00

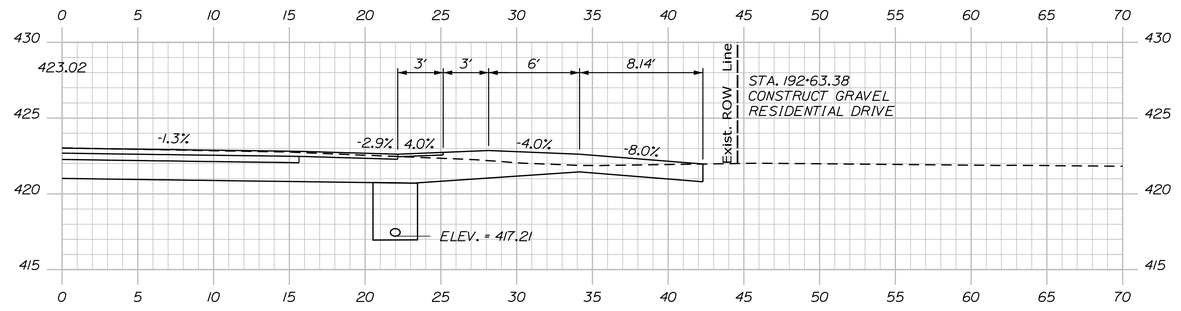

192+63.38 (SKEWED ALONG DRIVEWAY CENTERLINE)

STATE OF MAINE
DEPARTMENT OF TRANSPORTATION

NH-1728(000)E

WIN 17280.00

HIGHWAY PLANS

PROJ. MANAGER	R. CARRELL		
DESIGN-DETAILED	M. DEBOWSKI		
CHECKED-REVIEWED			
DESIGN2-DETAILED2			
DESIGN3-DETAILED3			
REVISIONS 1			
REVISIONS 2			
REVISIONS 3			
REVISIONS 4			
FIELD CHANGES			

SIGNATURE

P.E. NUMBER

DATE

FRYEBURG
US ROUTE 302

CROSS SECTIONS

SHEET NUMBER

188

OF 364

Sta. 192+63.38 to Sta. 193+53.06

Username: mdebowski Date:12/10/2018

Division: HIGHWAY

Filename: ...\MSTA\188_XSECT_192-63.dgn

Filename: ...\MSTA\189_XSECT_193+69.dgn Username: mdebowski Division: HIGHWAY Date:12/10/2018

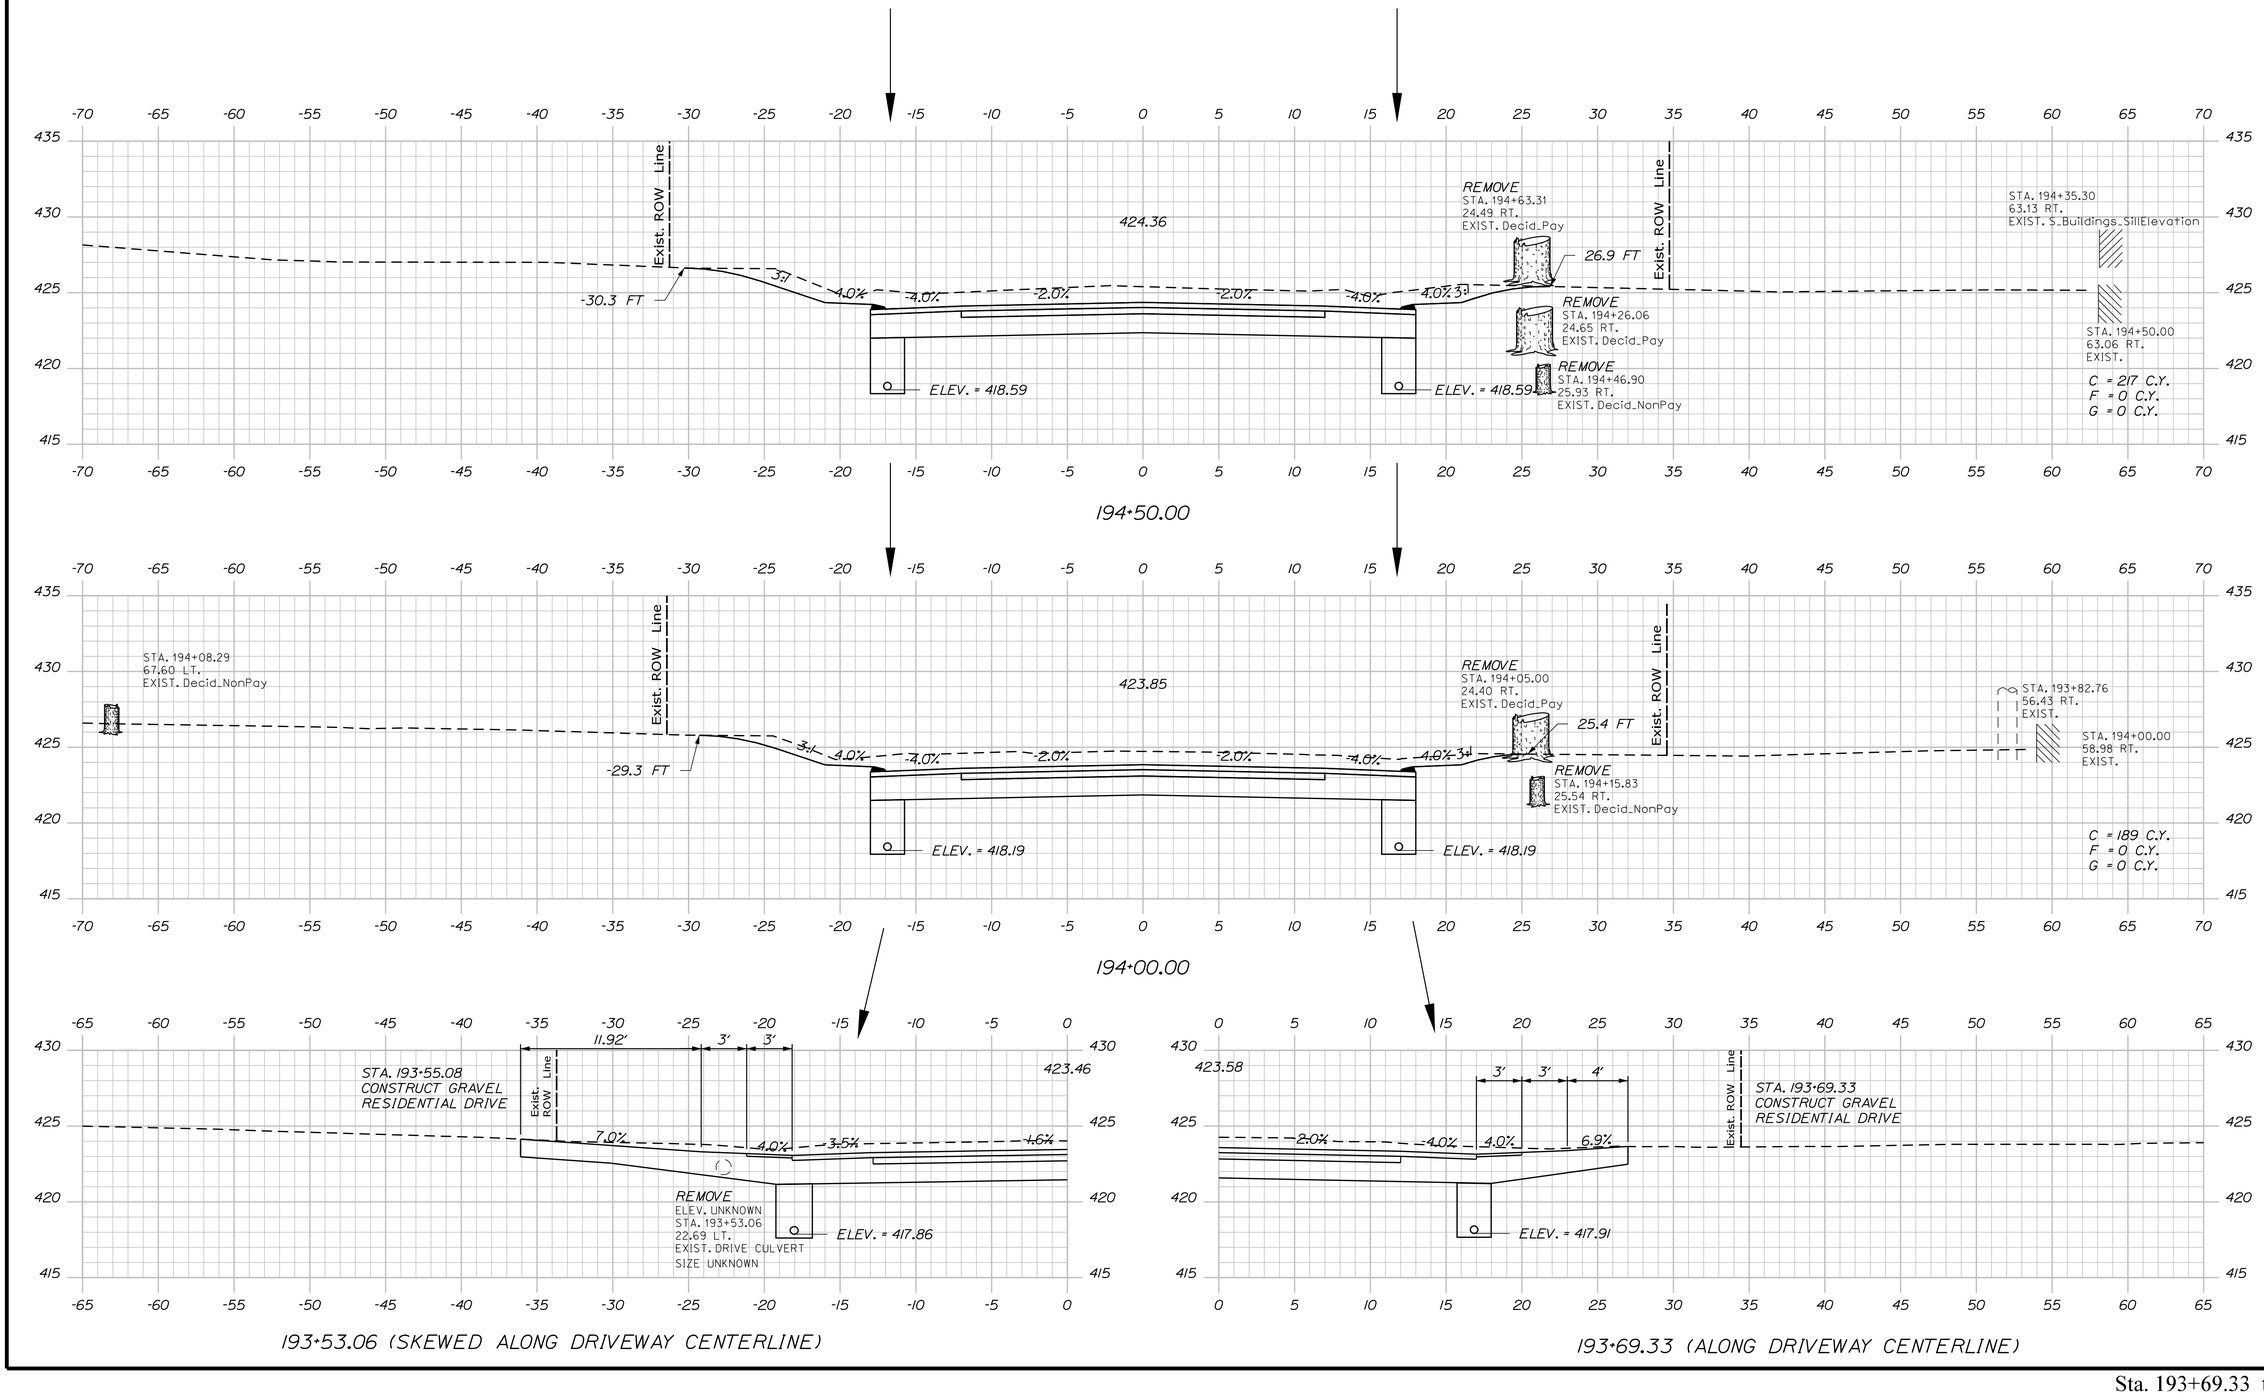

STATE OF MAINE
DEPARTMENT OF TRANSPORTATION

NH-1728(000)E

WIN
17280.00

HIGHWAY PLANS

	BY	DATE
PROJ. MANAGER	R. CARRELL	
DESIGN-DETAILED	M. DEBOWSKI	
CHECKED-REVIEWED		
DESIGN2-DETAILED2		
DESIGN3-DETAILED3		
REVISIONS 1		
REVISIONS 2		
REVISIONS 3		
REVISIONS 4		
FIELD CHANGES		

SIGNATURE

P.E. NUMBER

DATE

FRYEBURG
US ROUTE 302

CROSS SECTIONS

SHEET NUMBER

189

OF 364

Sta. 193+69.33 to Sta. 194+50.00

Filename: ...\MSTA\190_XSECT_195+00.dgn Division: HIGHWAY Username: mdebowski Date:12/10/2018

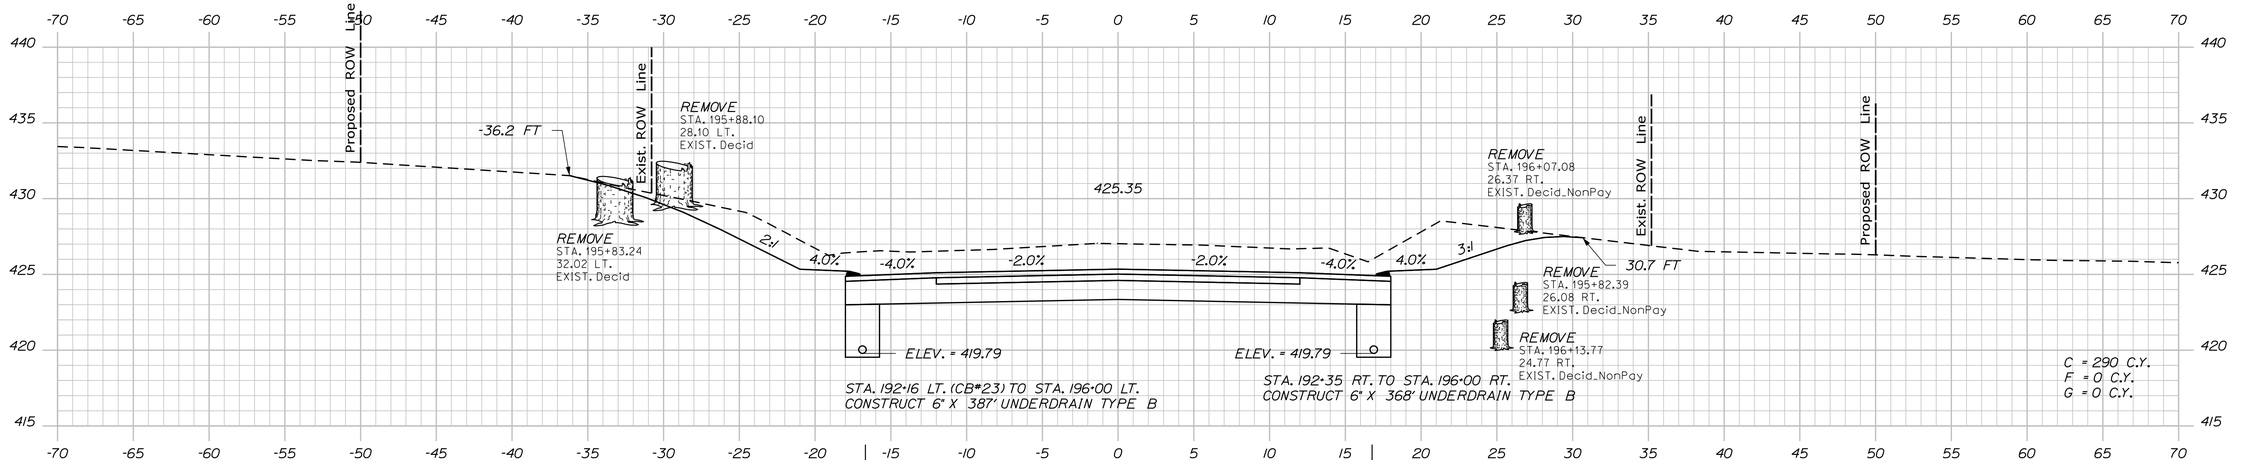

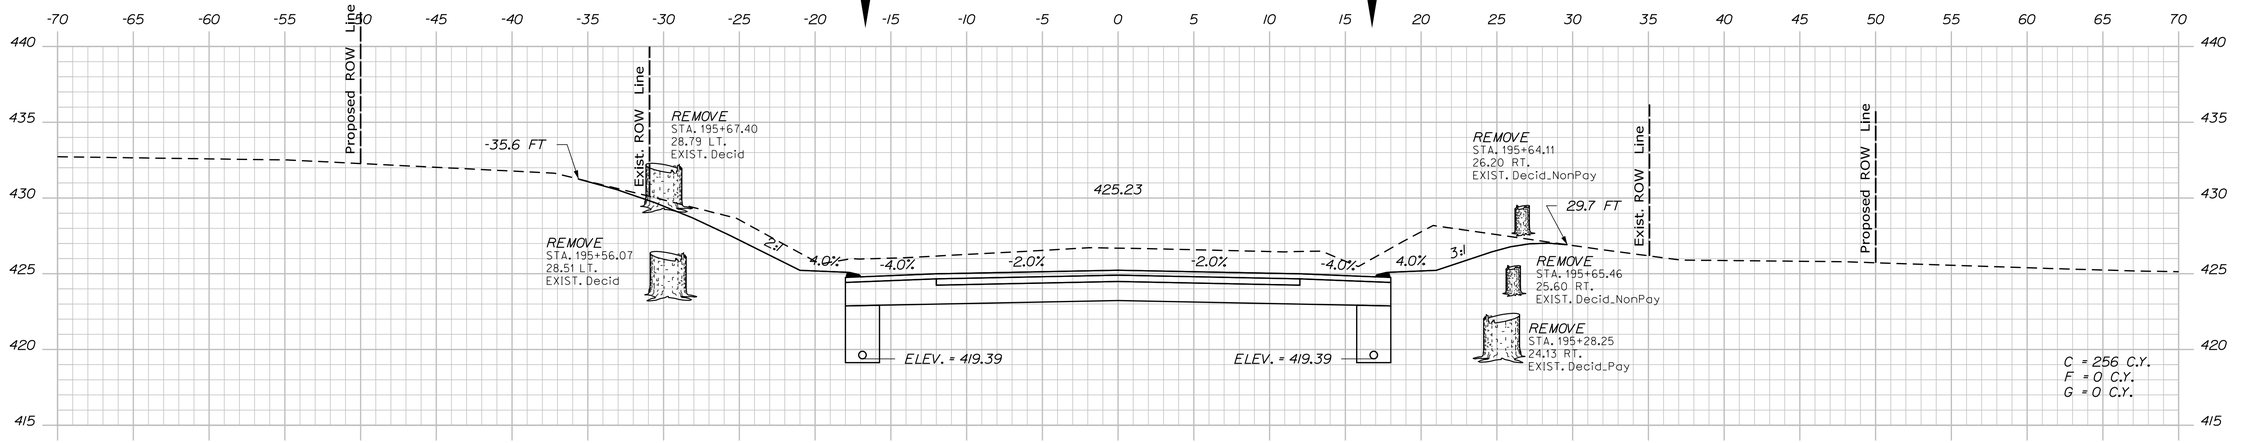

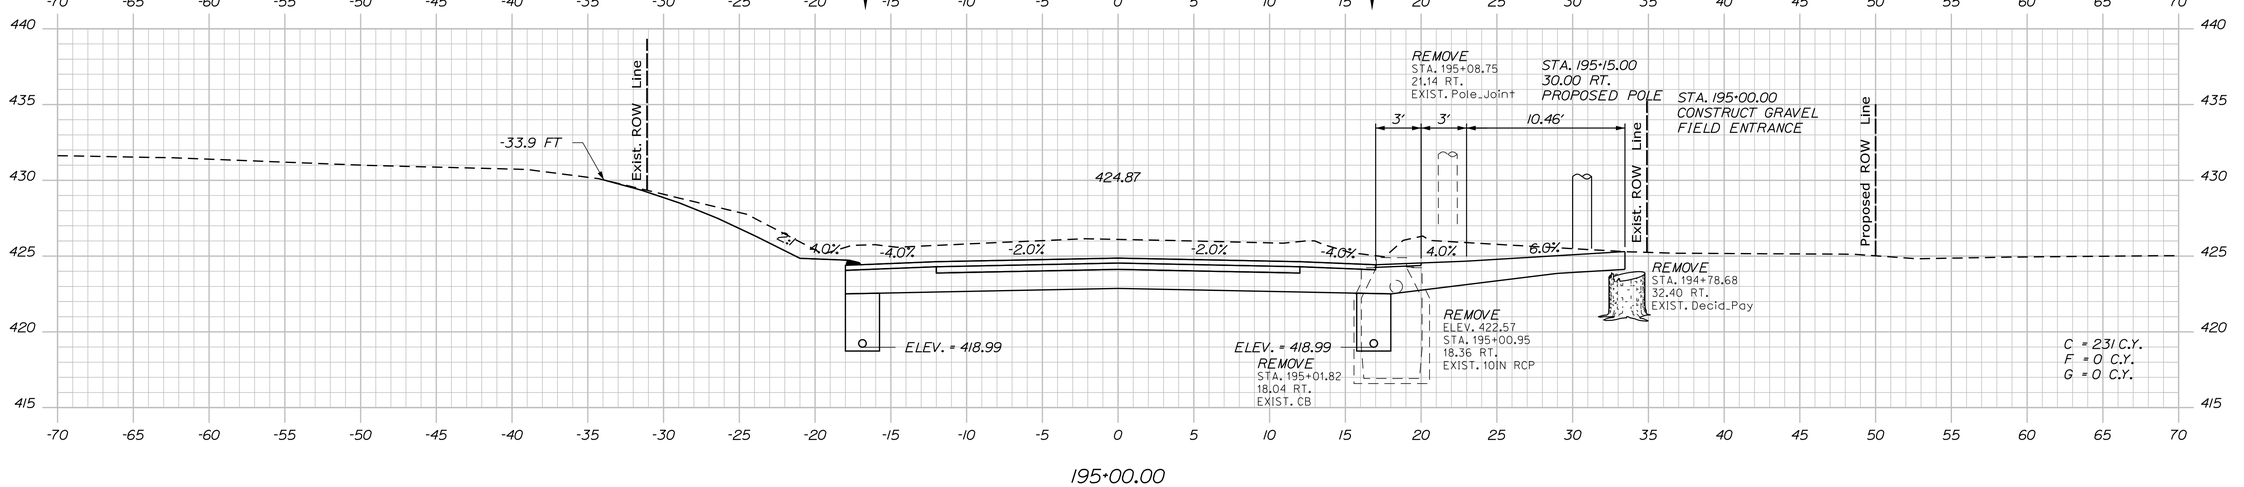

STATE OF MAINE
DEPARTMENT OF TRANSPORTATION

NH-1728(000)E

WIN
17280.00

HIGHWAY PLANS

	BY	DATE
PROJ. MANAGER	R. CARRELL	
DESIGN-DETAILED	M. DEBOWSKI	
CHECKED-REVIEWED		
DESIGN2-DETAILED2		
DESIGN3-DETAILED3		
REVISIONS 1		
REVISIONS 2		
REVISIONS 3		
REVISIONS 4		
FIELD CHANGES		

SIGNATURE

P.E. NUMBER

DATE

FRYEBURG
US ROUTE 302

CROSS SECTIONS

SHEET NUMBER

190

OF 364

Sta. 195+00.00 to Sta. 196+00.00

Filename: ...\MSTA\191_XSECT_196+50.dgn Division: HIGHWAY Username: mdebowski Date:12/10/2018

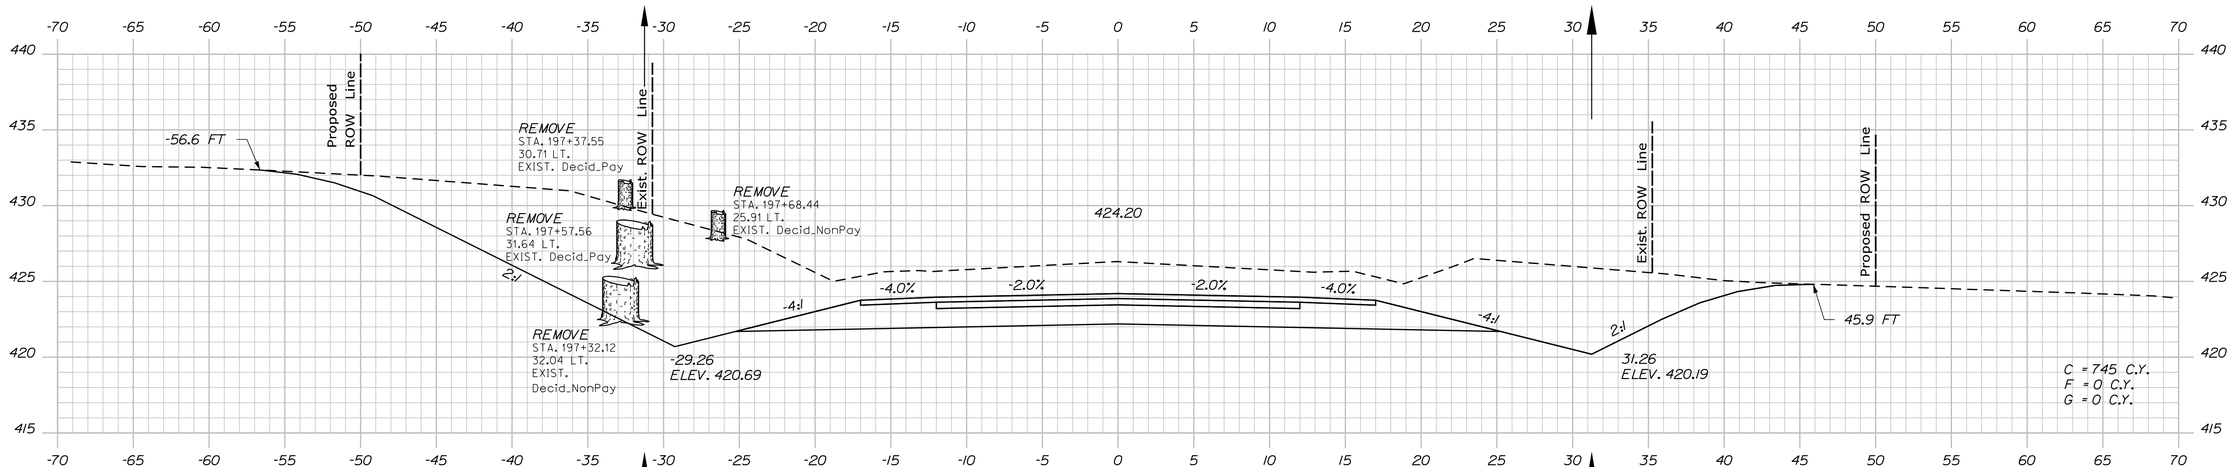

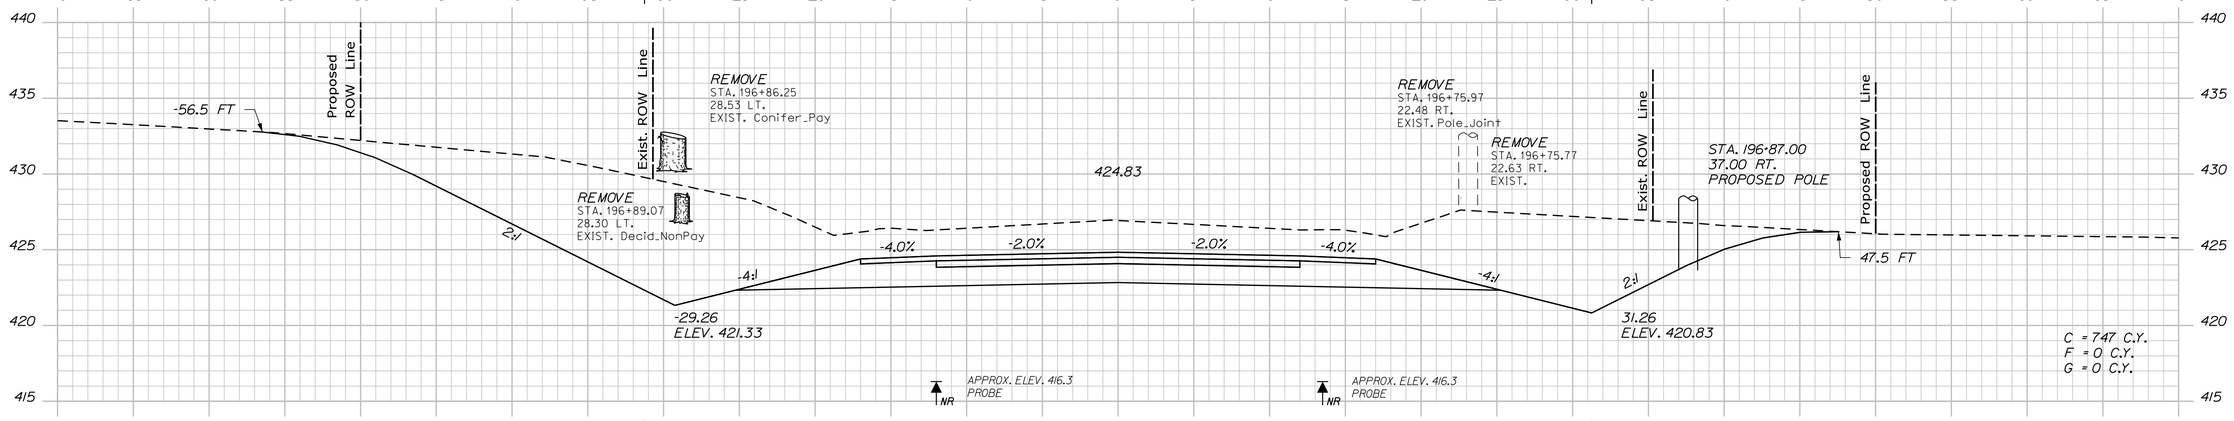

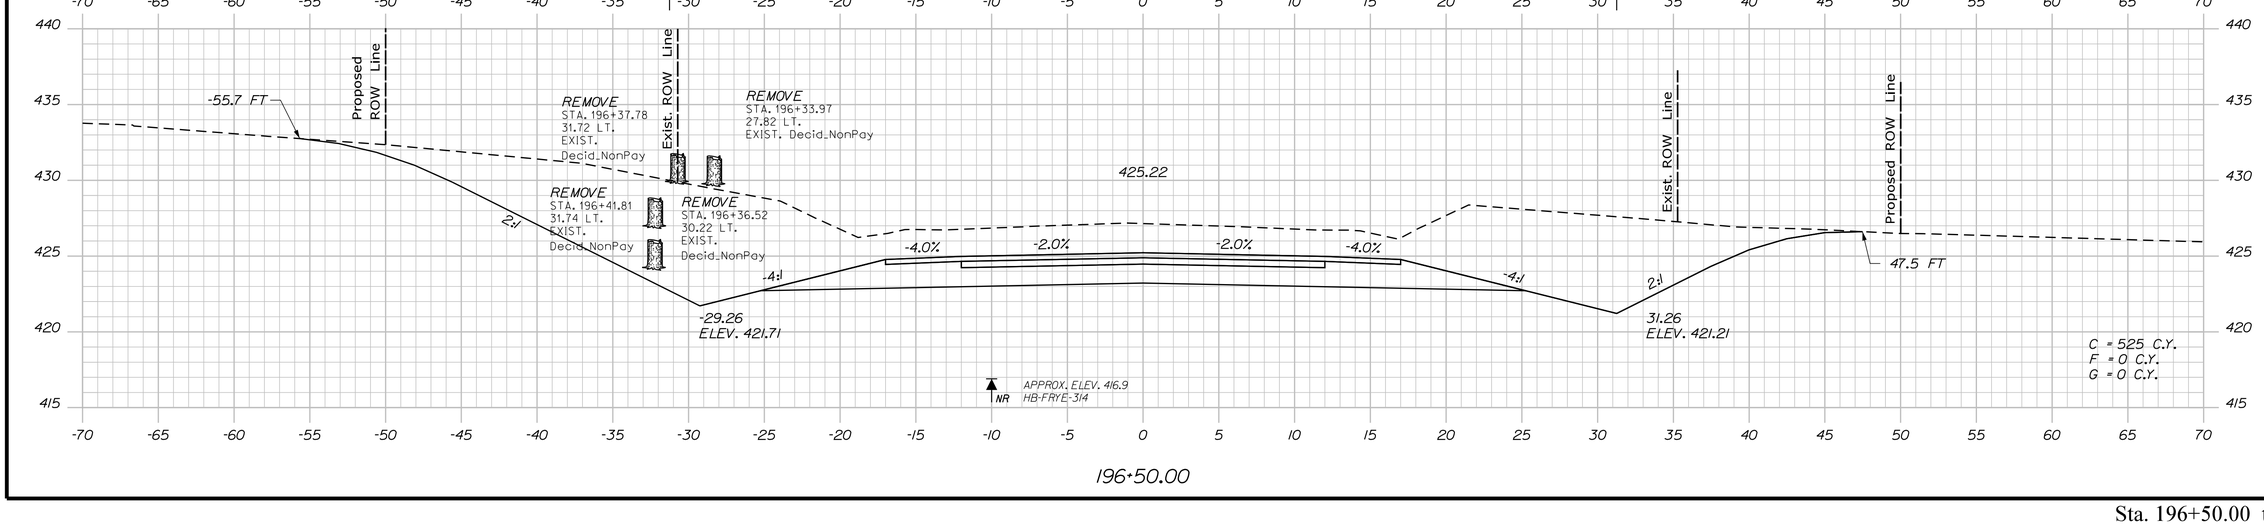

STATE OF MAINE
DEPARTMENT OF TRANSPORTATION

NH-1728(000)E

WIN 17280.00

HIGHWAY PLANS

	BY	DATE
PROJ. MANAGER	R. CARRELL	
DESIGN-DETAILED	M. DEBOWSKI	
CHECKED-REVIEWED		
DESIGN2-DETAILED2		
DESIGN3-DETAILED3		
REVISIONS 1		
REVISIONS 2		
REVISIONS 3		
REVISIONS 4		
FIELD CHANGES		

SIGNATURE

P.E. NUMBER

DATE

FRYEBURG
US ROUTE 302

CROSS SECTIONS

SHEET NUMBER

191

OF 364

Sta. 196+50.00 to Sta. 197+50.00

Filename: ...\MSTA\192_XSECT_198+00.dgn Username: mdebowski Division: HIGHWAY Date:12/10/2018

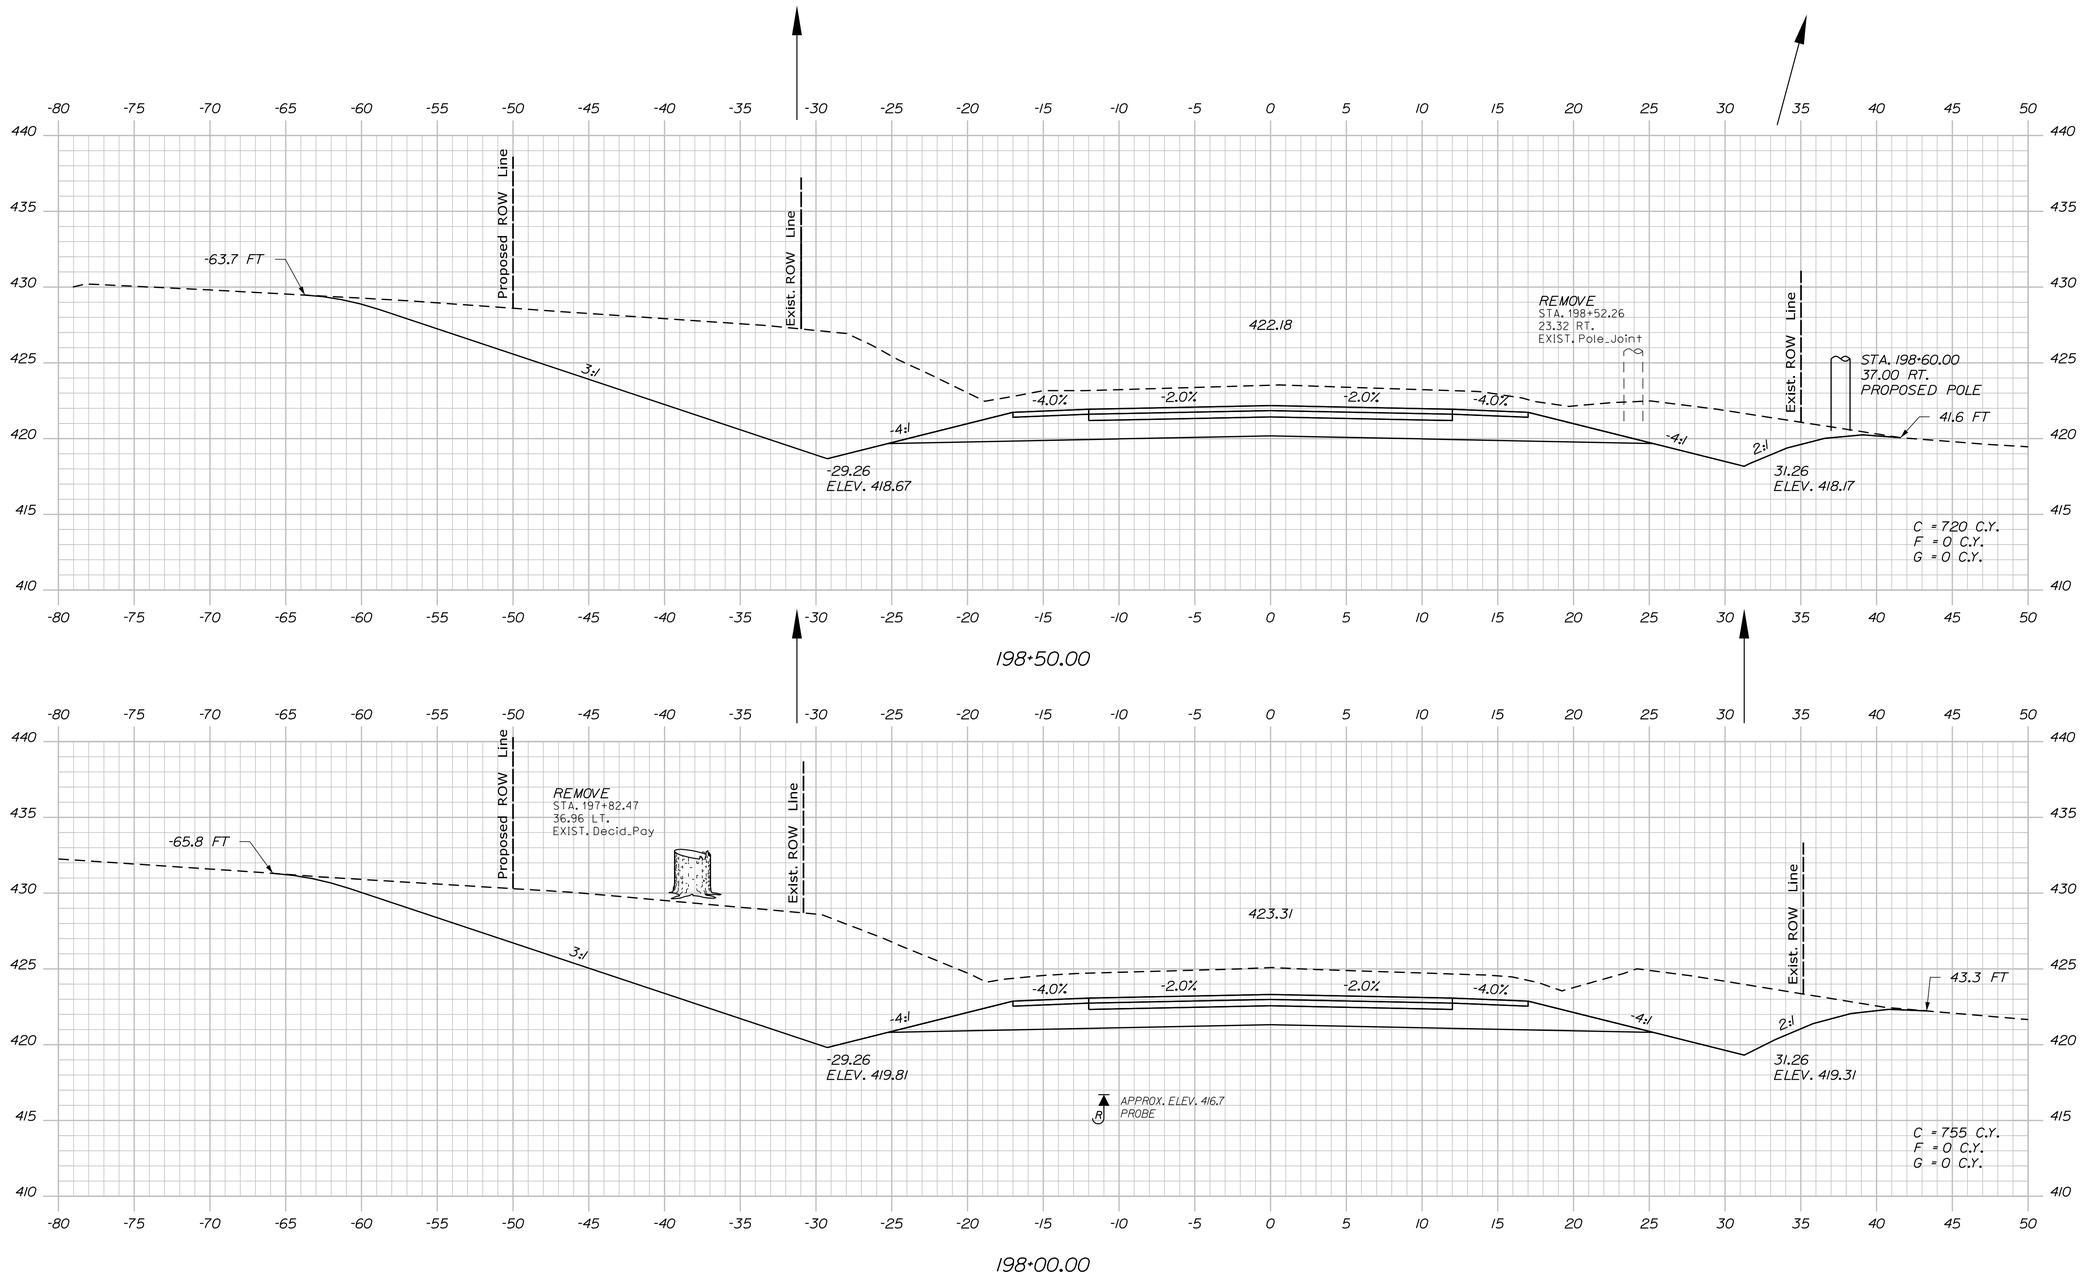

STATE OF MAINE
DEPARTMENT OF TRANSPORTATION

NH-1728(000)E

WIN
17280.00

HIGHWAY PLANS

	BY	DATE
PROJ. MANAGER	R. CARRELL	
DESIGN-DETAILED	M. DEBOWSKI	
CHECKED-REVIEWED		
DESIGN2-DETAILED2		
DESIGN3-DETAILED3		
REVISIONS 1		
REVISIONS 2		
REVISIONS 3		
REVISIONS 4		
FIELD CHANGES		

SIGNATURE

P.E. NUMBER

DATE

FRYEBURG
US ROUTE 302

CROSS SECTIONS

SHEET NUMBER

192

OF 364

Sta. 198+00.00 to Sta. 198+50.00

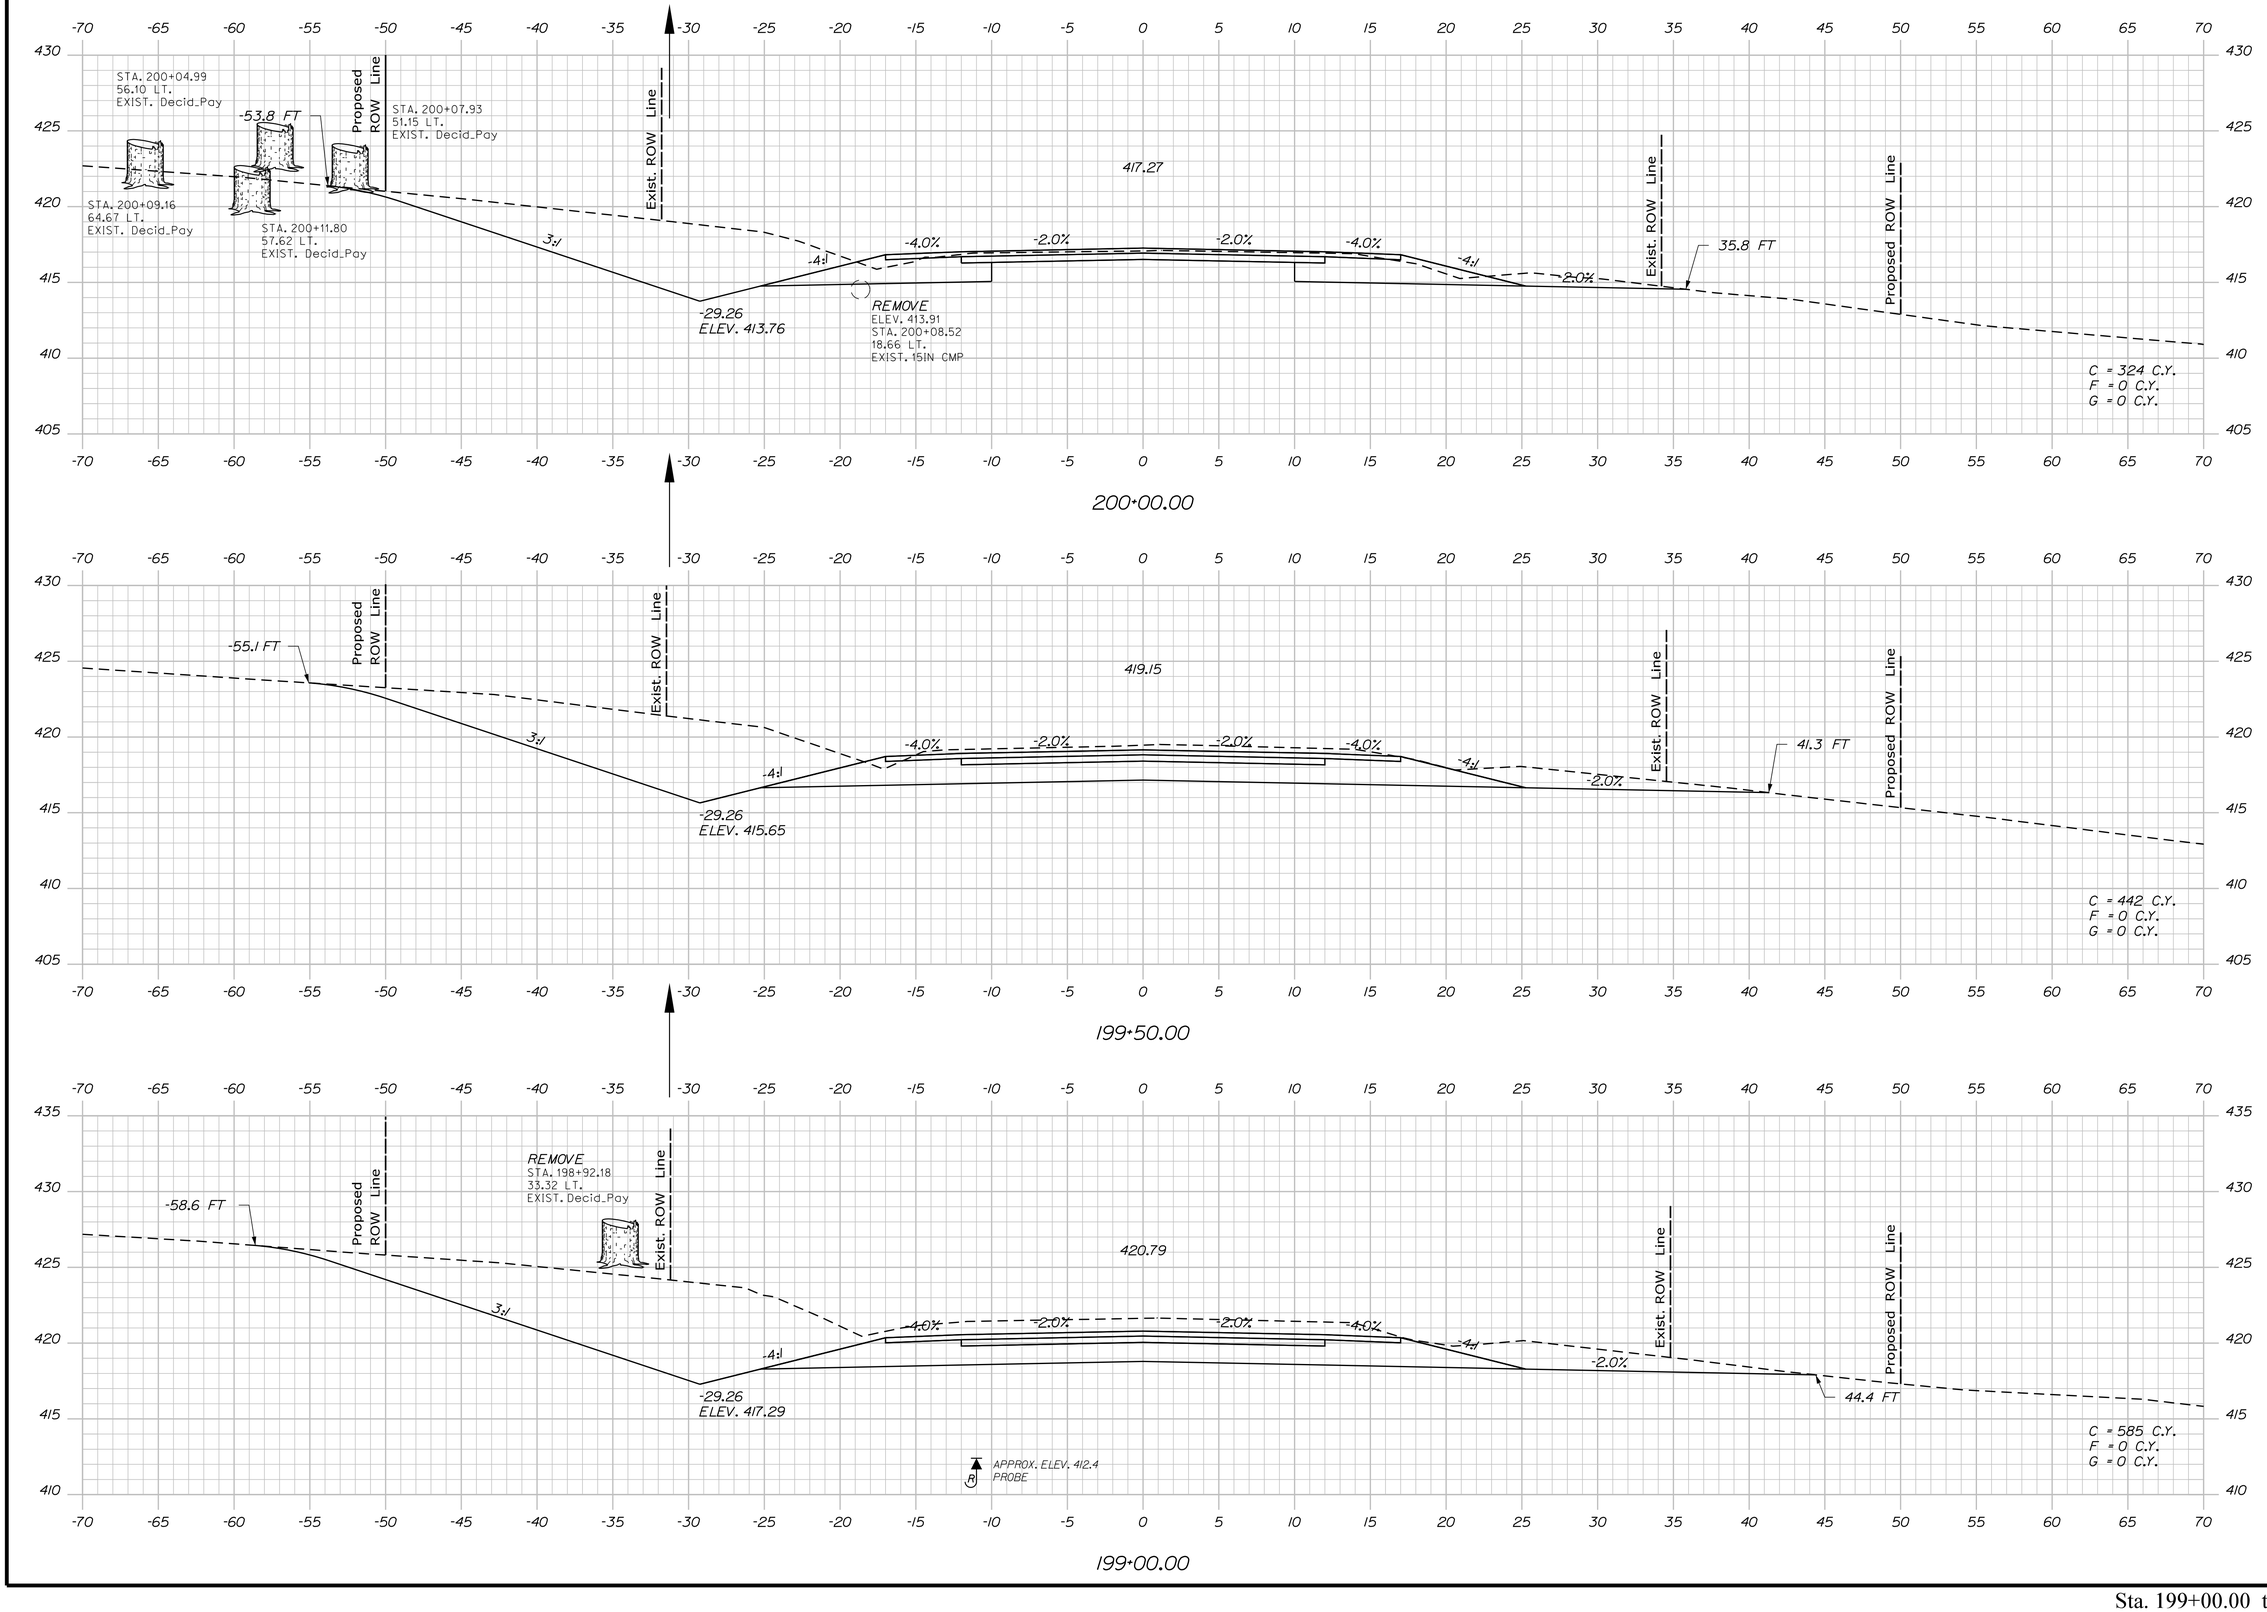

STATE OF MAINE
DEPARTMENT OF TRANSPORTATION

NH-1728(000)E

WIN
17280.00

HIGHWAY PLANS

PROJ. MANAGER	R. CARRELL		
DESIGN-DETAILED	M. DEBOWSKI		SIGNATURE
CHECKED-REVIEWED			
DESIGN2-DETAILED2			P.E. NUMBER
DESIGN3-DETAILED3			
REVISIONS 1			
REVISIONS 2			DATE
REVISIONS 3			
REVISIONS 4			
FIELD CHANGES			

FRYEBURG
US ROUTE 302

CROSS SECTIONS

SHEET NUMBER

193

OF 364

Sta. 199+00.00 to Sta. 200+00.00

Filename: ...\MSTA\193_XSECT_199+00.dgn Division: HIGHWAY Username: mdebowski Date:12/10/2018

Filename: ...\MSTA\194_XSECT_200+22.dgn Division: HIGHWAY Username: mdebowski Date:12/10/2018

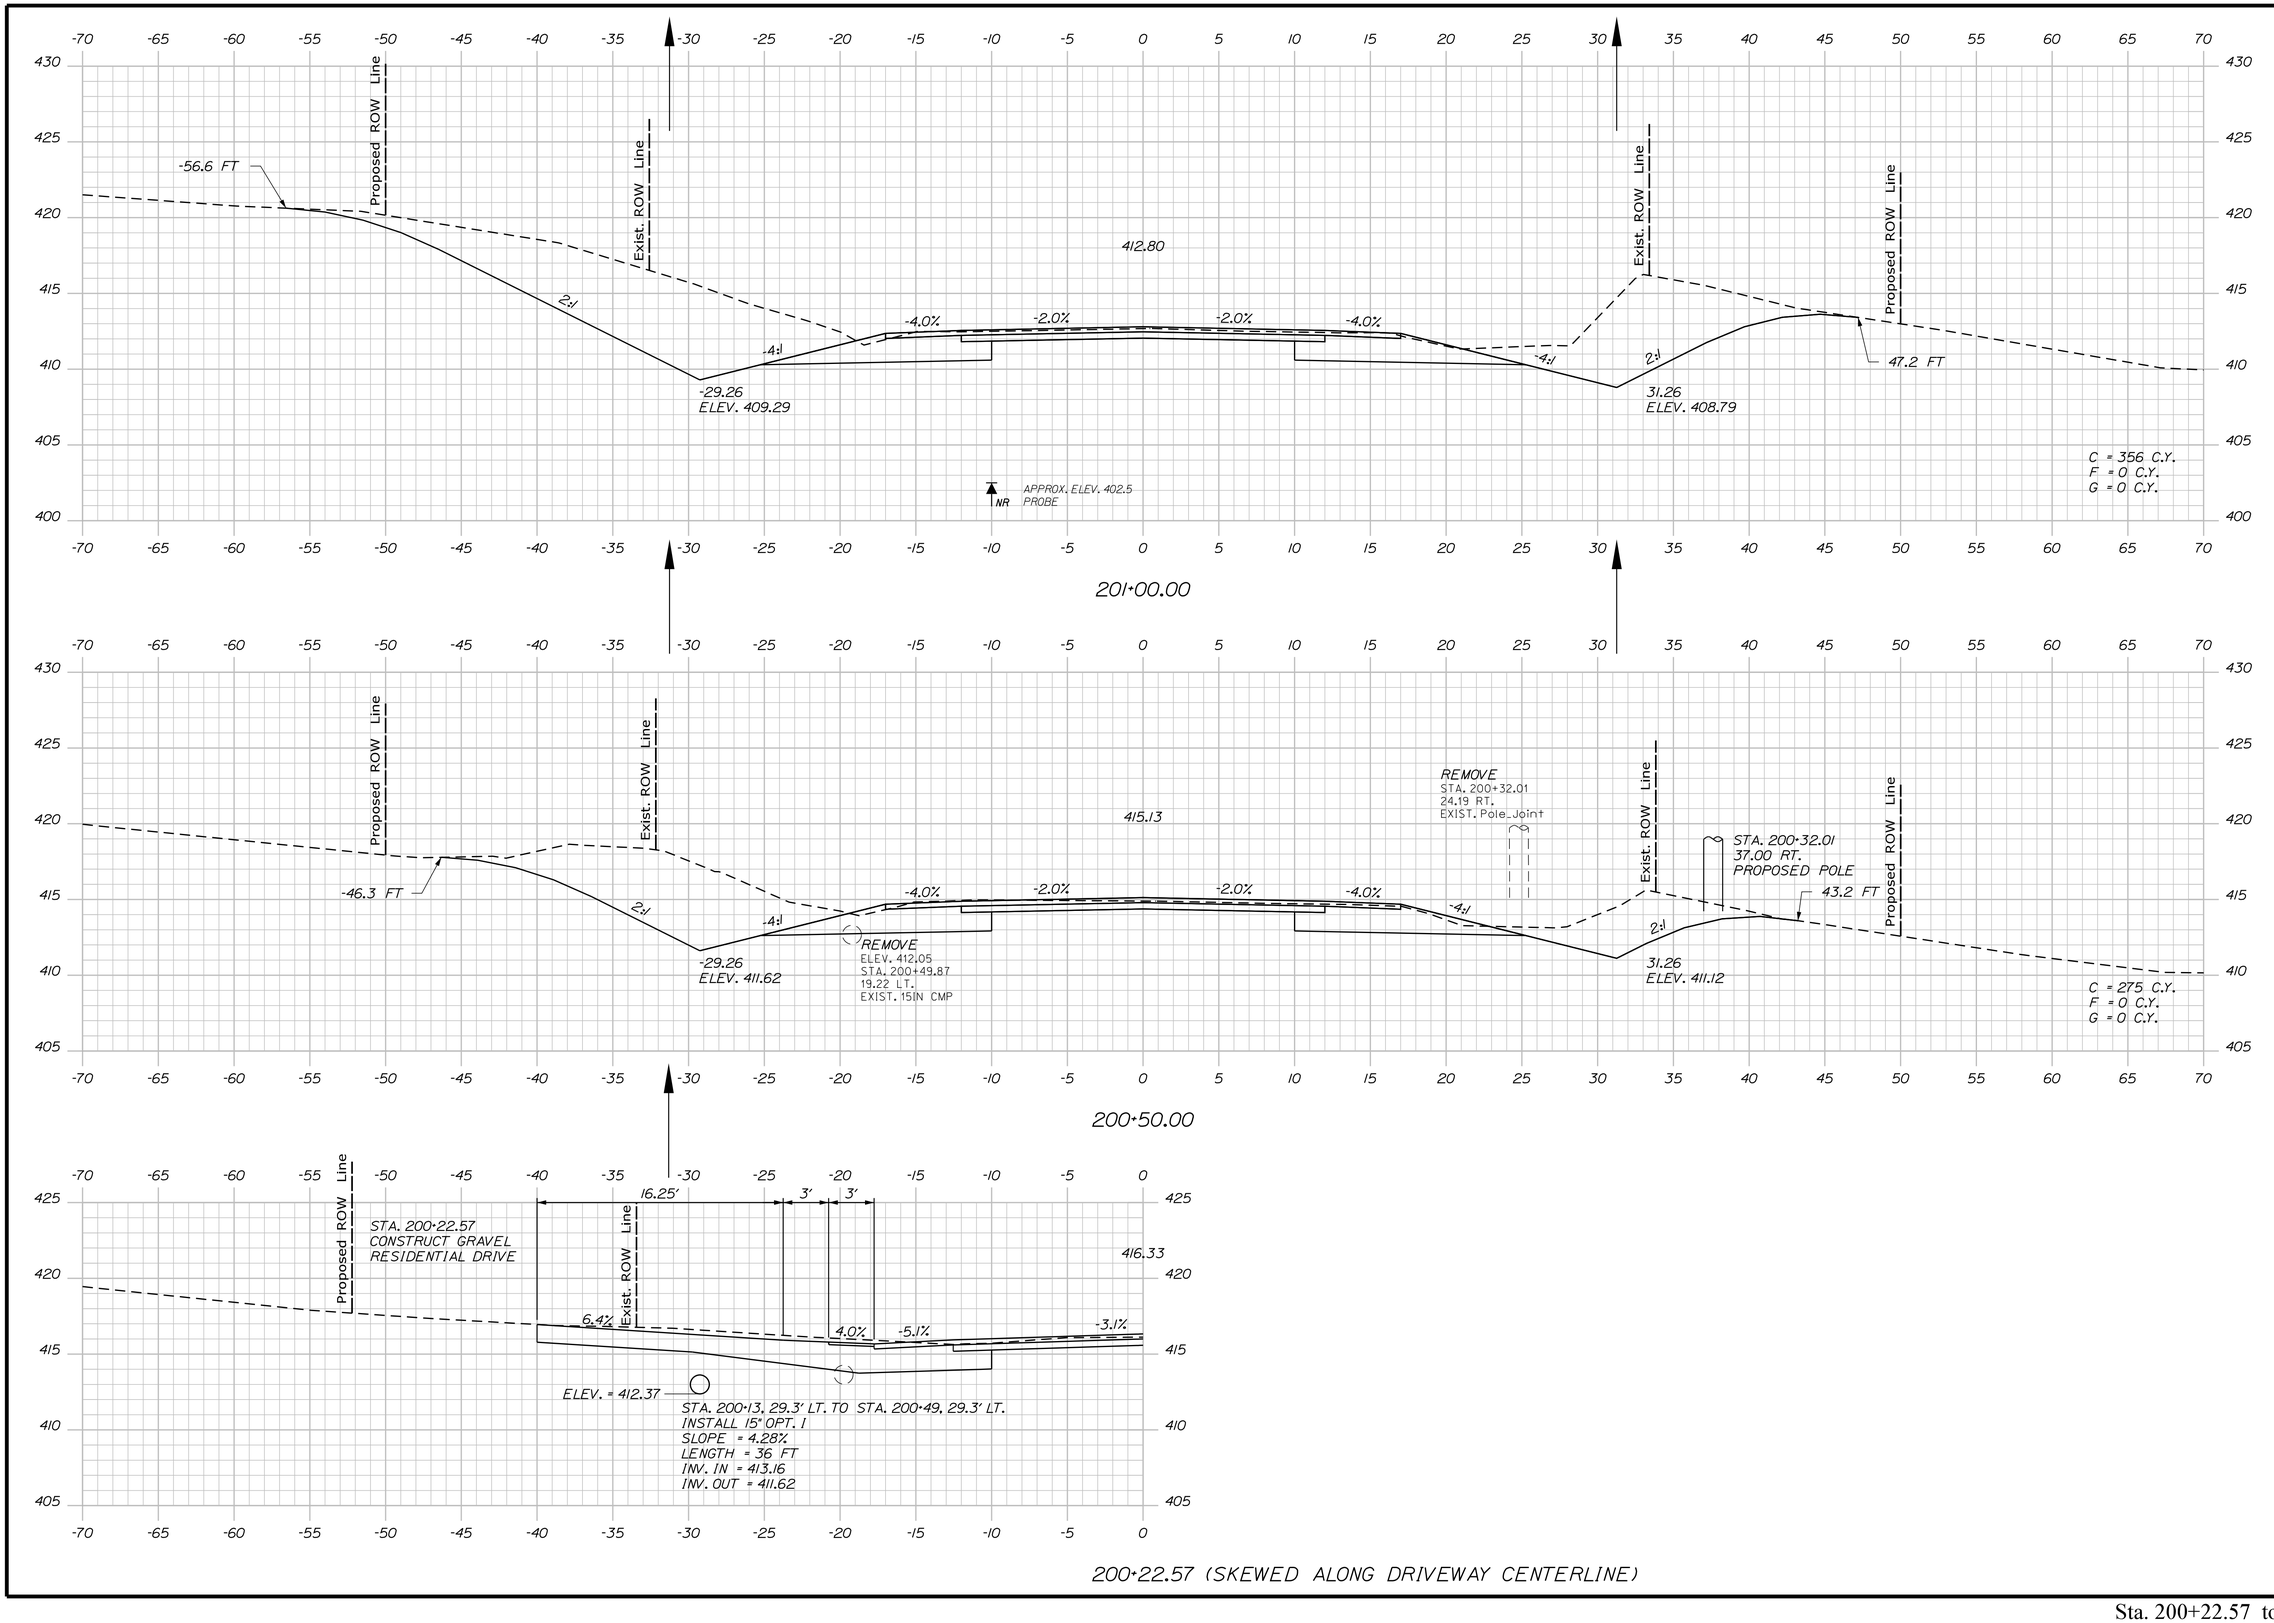

STATE OF MAINE
DEPARTMENT OF TRANSPORTATION

NH-1728(000)E

WIN 17280.00

HIGHWAY PLANS

	BY	DATE
PROJ. MANAGER	R. CARRELL	
DESIGN-DETAILED	M. DEBOWSKI	
CHECKED-REVIEWED		
DESIGN2-DETAILED2		
DESIGN3-DETAILED3		
REVISIONS 1		
REVISIONS 2		
REVISIONS 3		
REVISIONS 4		
FIELD CHANGES		

SIGNATURE

P.E. NUMBER

DATE

FRYEBURG
US ROUTE 302

CROSS SECTIONS

SHEET NUMBER

194

OF 364

Sta. 200+22.57 to Sta. 201+00.00

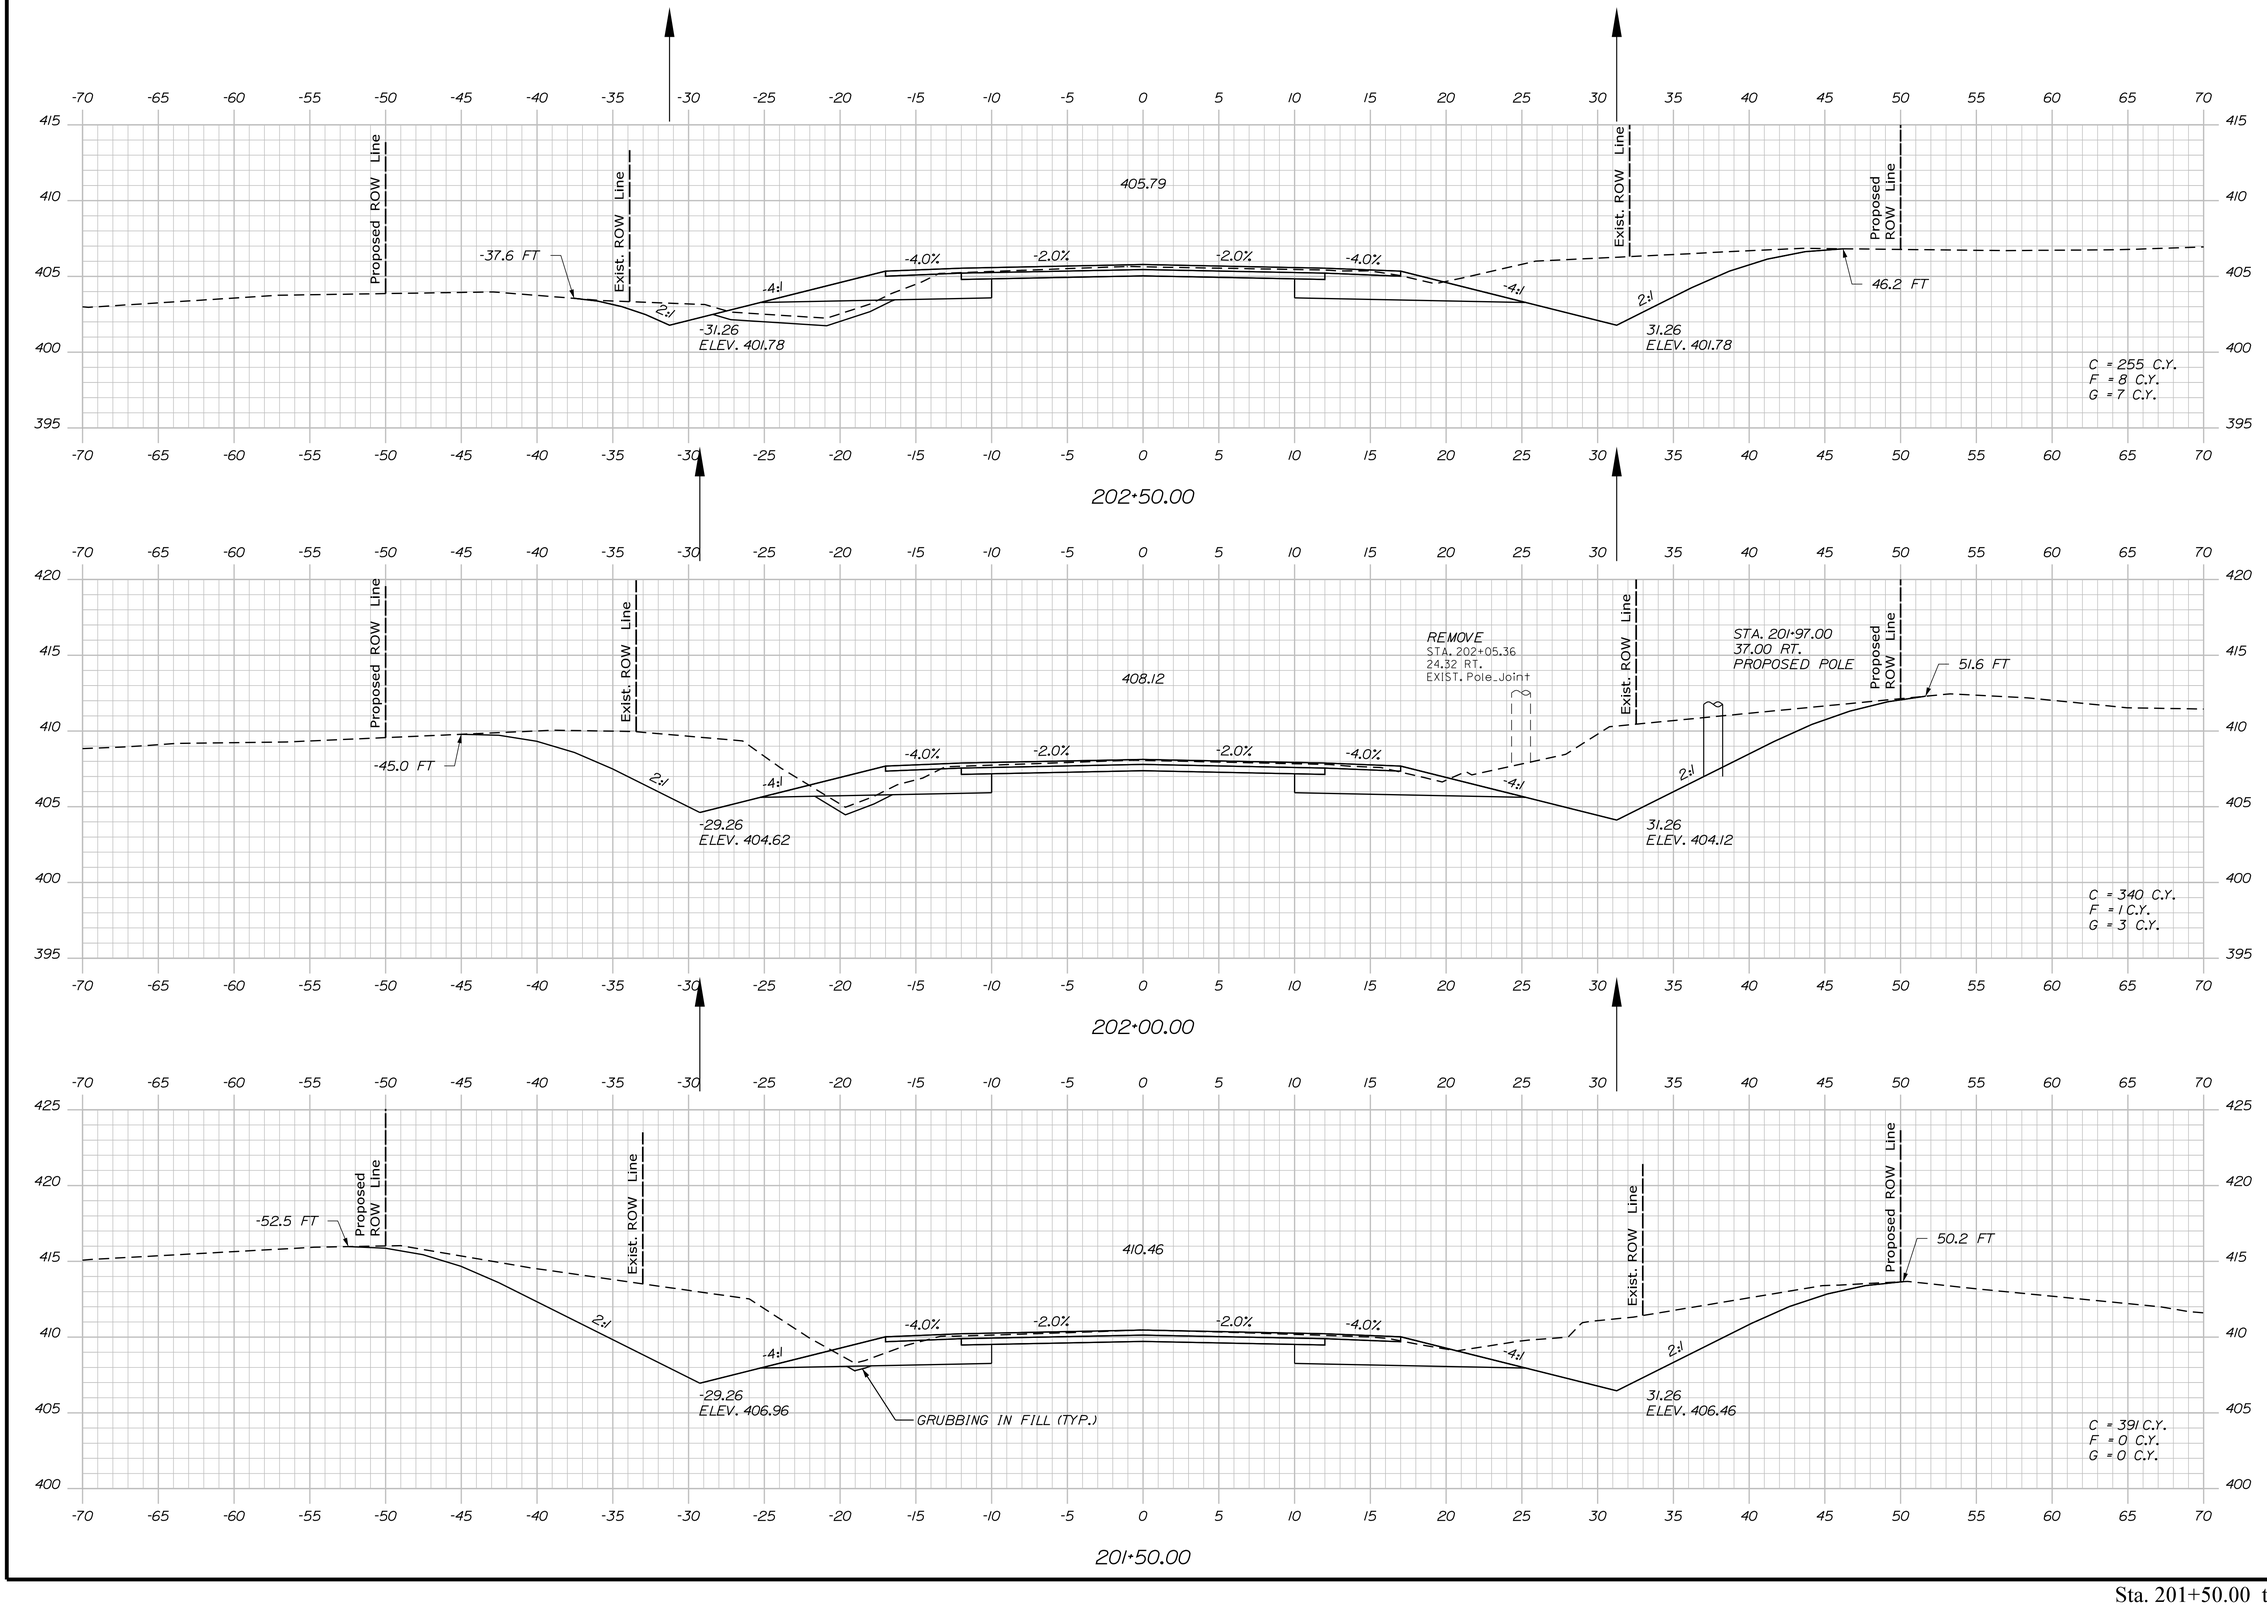

STATE OF MAINE
DEPARTMENT OF TRANSPORTATION

NH-1728(000)E

WIN 17280.00

HIGHWAY PLANS

	BY	DATE
PROJ. MANAGER	R. CARRELL	
DESIGN-DETAILED	M. DEBOWSKI	
CHECKED-REVIEWED		
DESIGN2-DETAILED2		
DESIGN3-DETAILED3		
REVISIONS 1		
REVISIONS 2		
REVISIONS 3		
REVISIONS 4		
FIELD CHANGES		

SIGNATURE

P.E. NUMBER

DATE

FRYEBURG
US ROUTE 302

CROSS SECTIONS

SHEET NUMBER

195

OF 364

Sta. 201+50.00 to Sta. 202+50.00

Filename: ...\MSTA\195_XSECT_201+50.dgn Division: HIGHWAY Username: mdebowski Date:12/10/2018

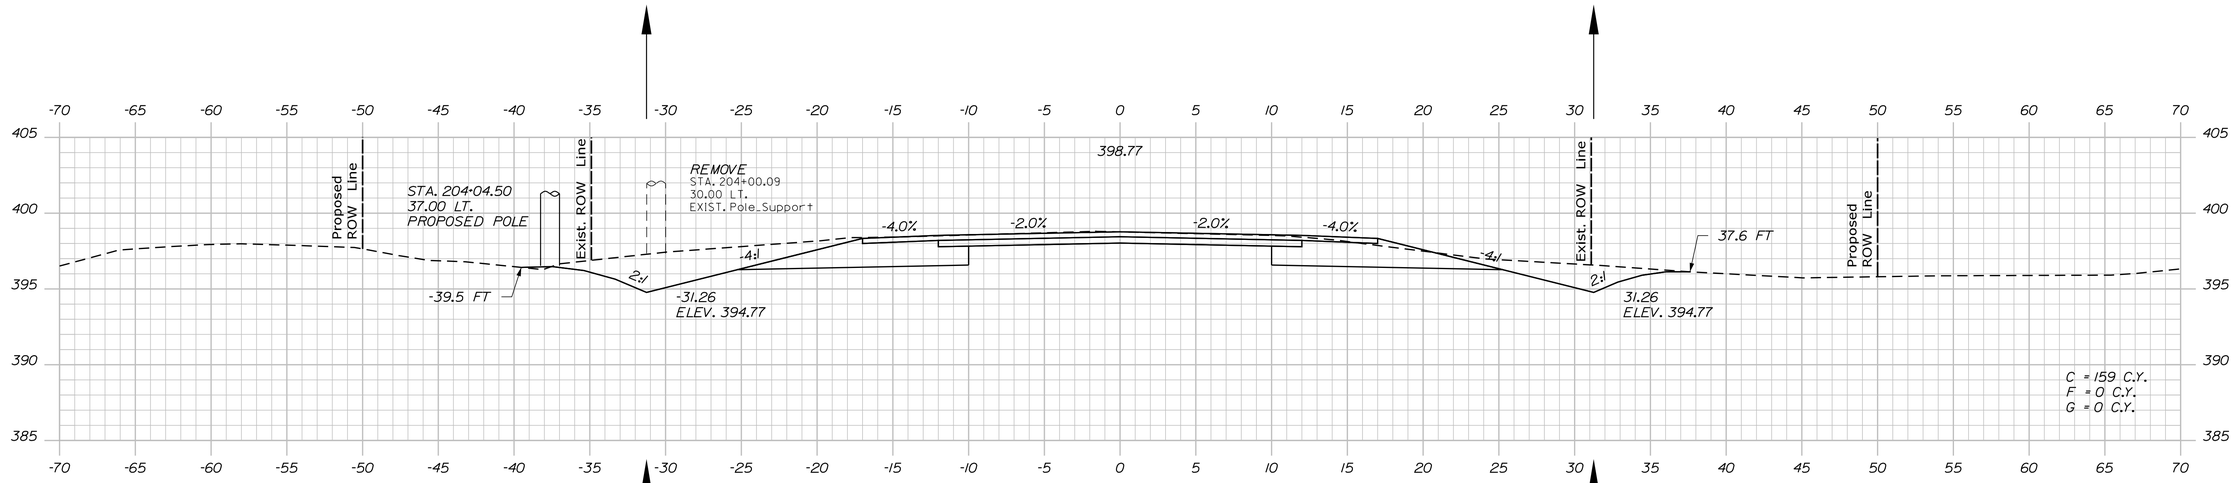

Filename: ...\MSTA\196_XSECT_203+00.dgn Division: HIGHWAY Username: mdebowski Date:12/10/2018

STATE OF MAINE
DEPARTMENT OF TRANSPORTATION

NH-1728(000)E

WIN
17280.00

HIGHWAY PLANS

SIGNATURE

P.E. NUMBER

DATE

	BY	DATE
PROJ. MANAGER	R. CARRELL	
DESIGN-DETAILED	M. DEBOWSKI	
CHECKED-REVIEWED		
DESIGN2-DETAILED2		
DESIGN3-DETAILED3		
REVISIONS 1		
REVISIONS 2		
REVISIONS 3		
REVISIONS 4		
FIELD CHANGES		

FRYEBURG
US ROUTE 302

CROSS SECTIONS

SHEET NUMBER

196

OF 364

Sta. 203+00.00 to Sta. 204+00.00

Filename: ...\MSTA\197_XSECT_204+50.dgn Division: HIGHWAY Username: mdebowski Date:12/10/2018

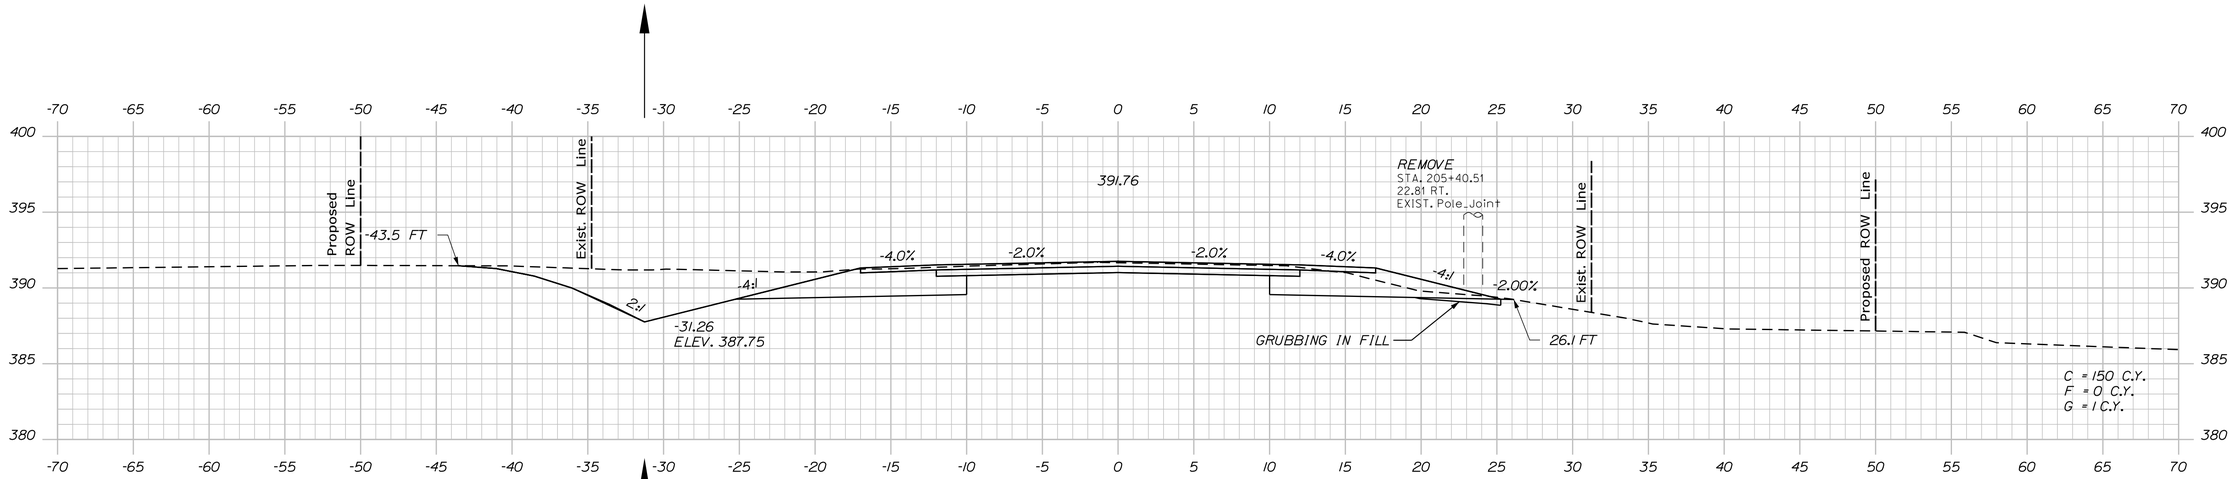

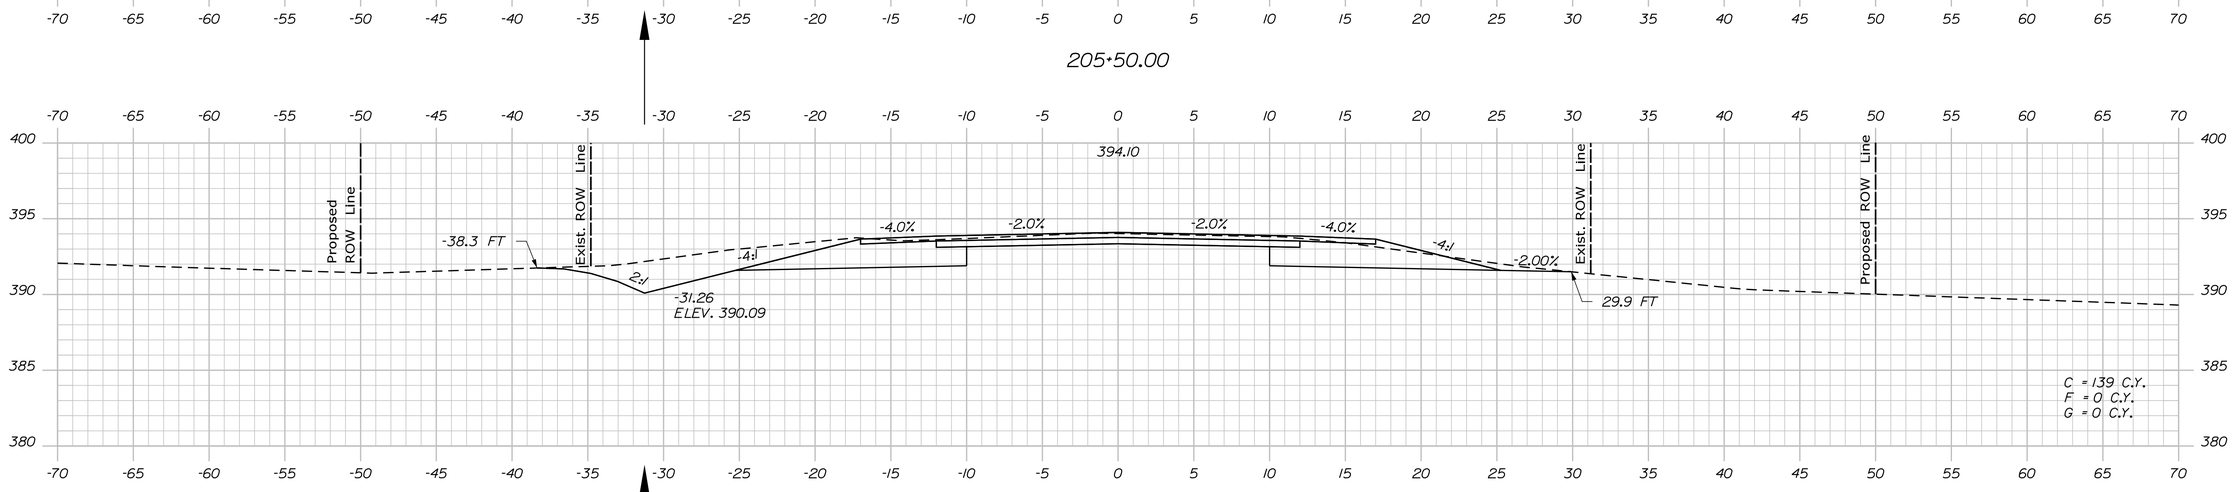

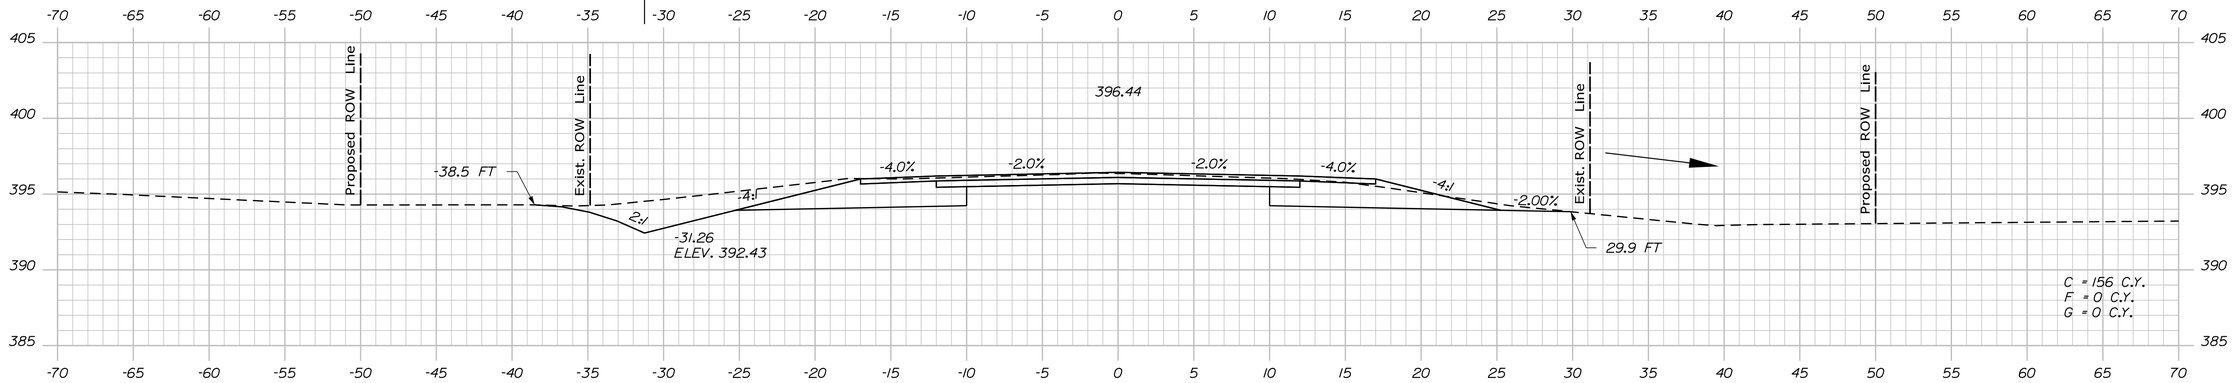

STATE OF MAINE
DEPARTMENT OF TRANSPORTATION

NH-1728(000)E

WIN
17280.00

HIGHWAY PLANS

	BY	DATE
PROJ. MANAGER	R. CARRELL	
DESIGN-DETAILED	M. DEBOWSKI	
CHECKED-REVIEWED	-----	-----
DESIGN2-DETAILED2	-----	-----
DESIGN3-DETAILED3	-----	-----
REVISIONS 1	-----	-----
REVISIONS 2	-----	-----
REVISIONS 3	-----	-----
REVISIONS 4	-----	-----
FIELD CHANGES	-----	-----

SIGNATURE

P.E. NUMBER

DATE

FRYEBURG
US ROUTE 302

CROSS SECTIONS

SHEET NUMBER

197

OF 364

Sta. 204+50.00 to Sta. 205+50.00

Filename: ...\MSTA\198_XSECT_206+00.dgn Division: HIGHWAY Username: mdebowski Date:12/10/2018

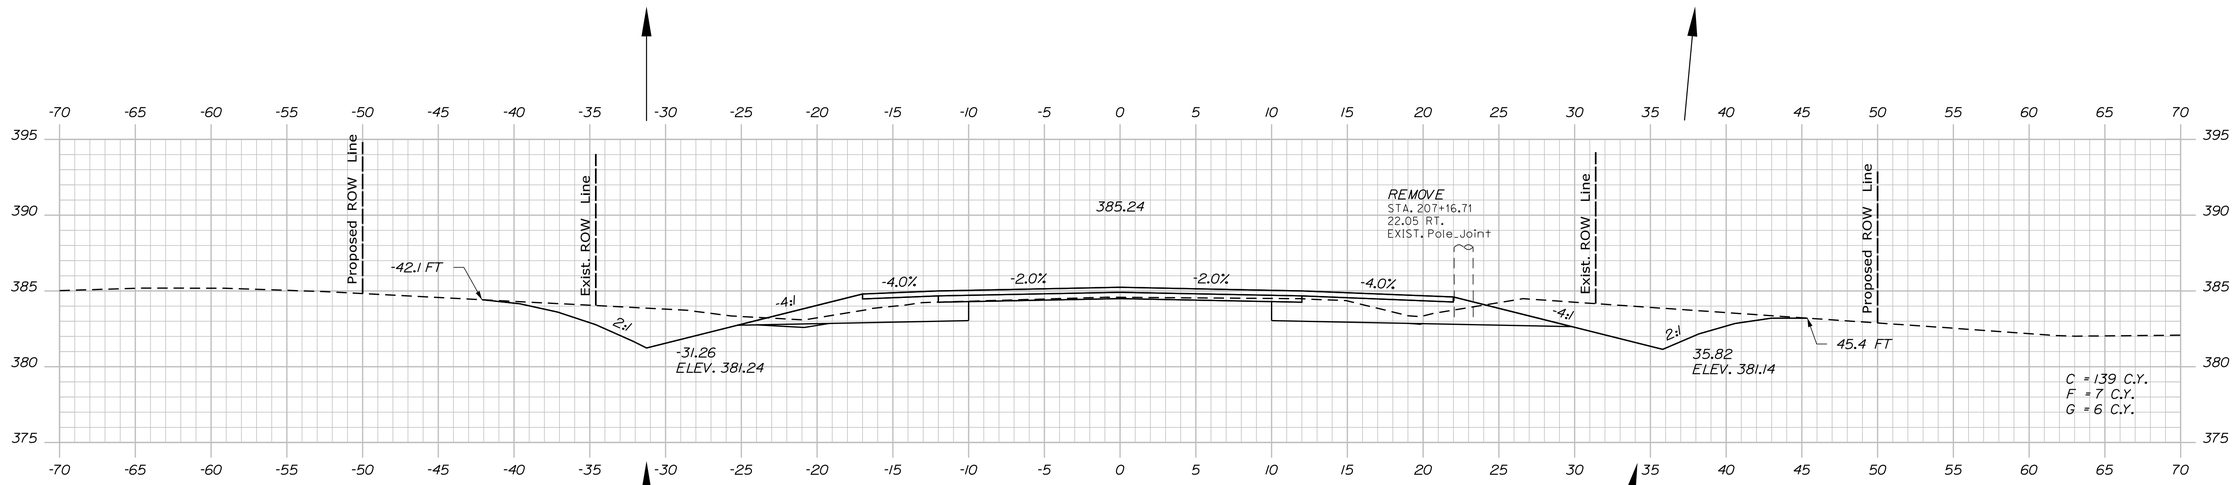

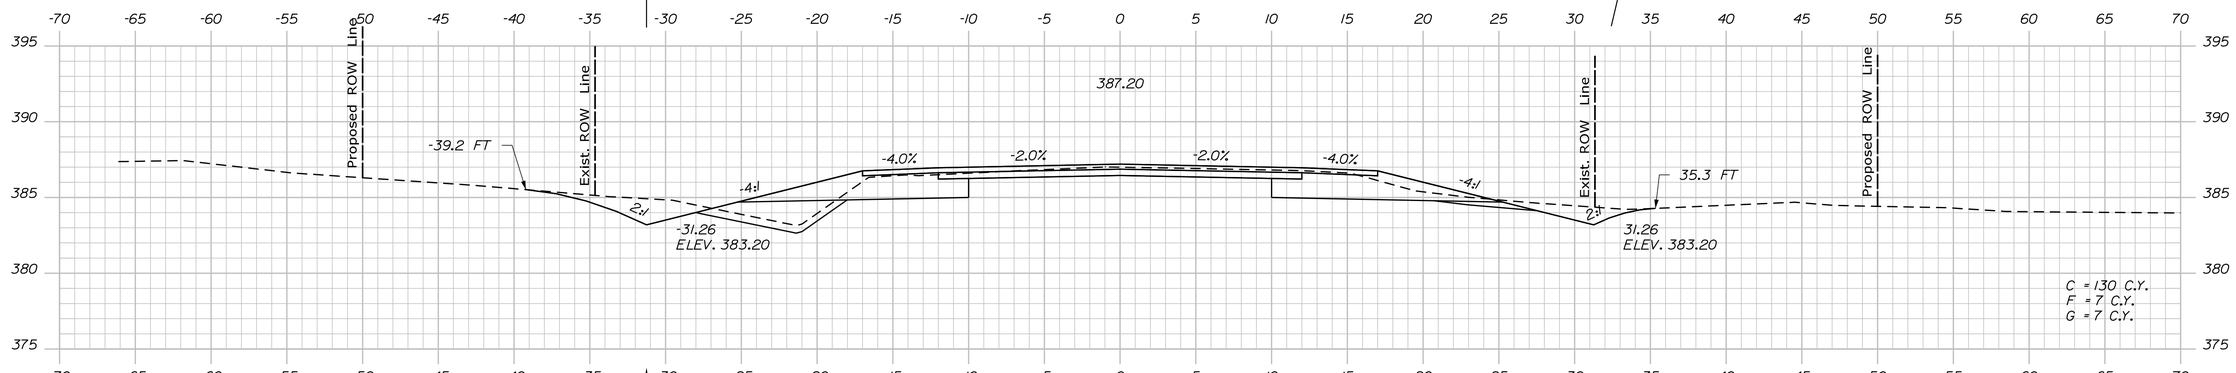

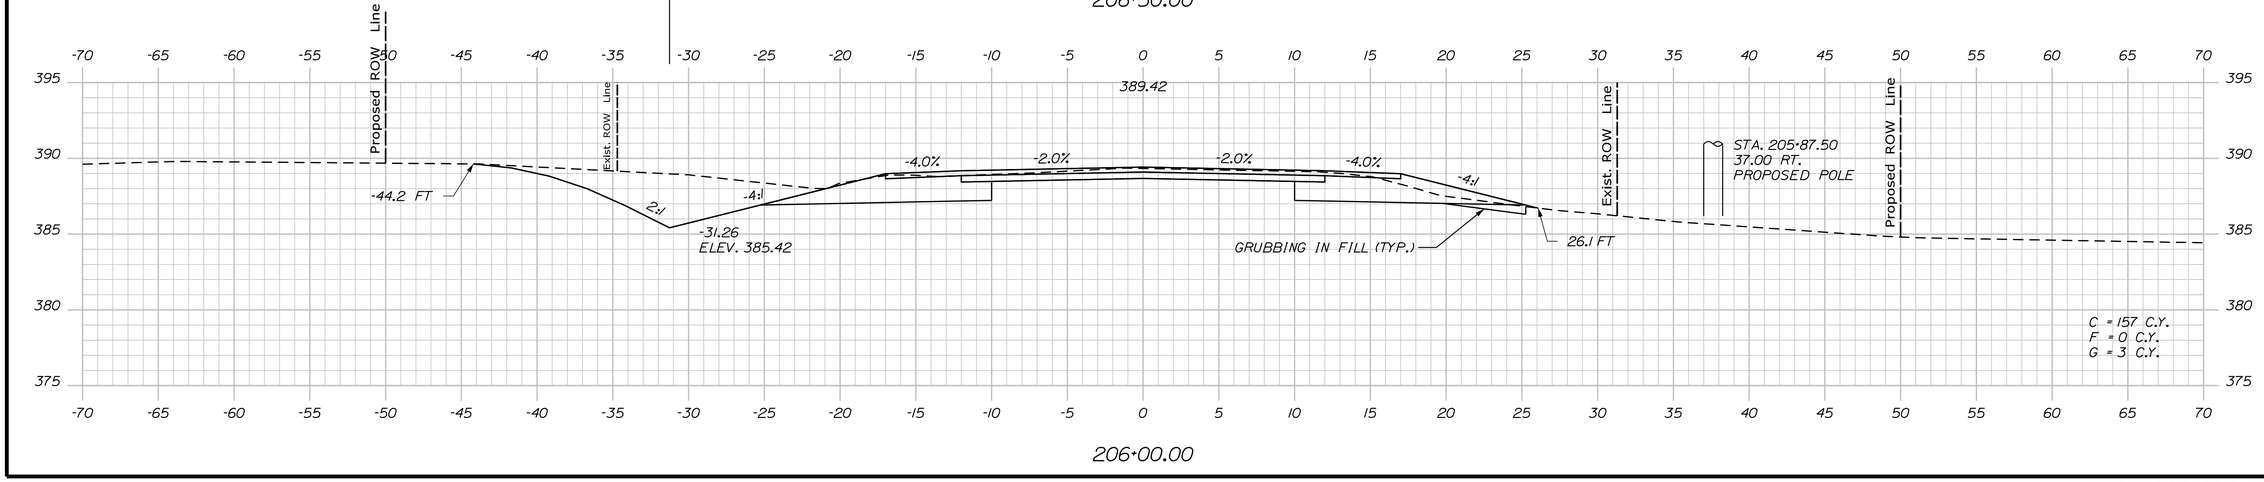

STATE OF MAINE
DEPARTMENT OF TRANSPORTATION

NH-1728(000)E

WIN
17280.00

HIGHWAY PLANS

PROJ. MANAGER	R. CARRELL	BY	DATE
DESIGN-DETAILED	M. DEBOWSKI	----------	----------
CHECKED-REVIEWED	----------	----------	----------
DESIGN2-DETAILED2	----------	----------	----------
DESIGN3-DETAILED3	----------	----------	----------
REVISIONS 1	----------	----------	----------
REVISIONS 2	----------	----------	----------
REVISIONS 3	----------	----------	----------
REVISIONS 4	----------	----------	----------
FIELD CHANGES	----------	----------	----------

SIGNATURE

P.E. NUMBER

DATE

FRYEBURG
US ROUTE 302

CROSS SECTIONS

SHEET NUMBER

198

OF 364

Sta. 206+00.00 to Sta. 207+00.00

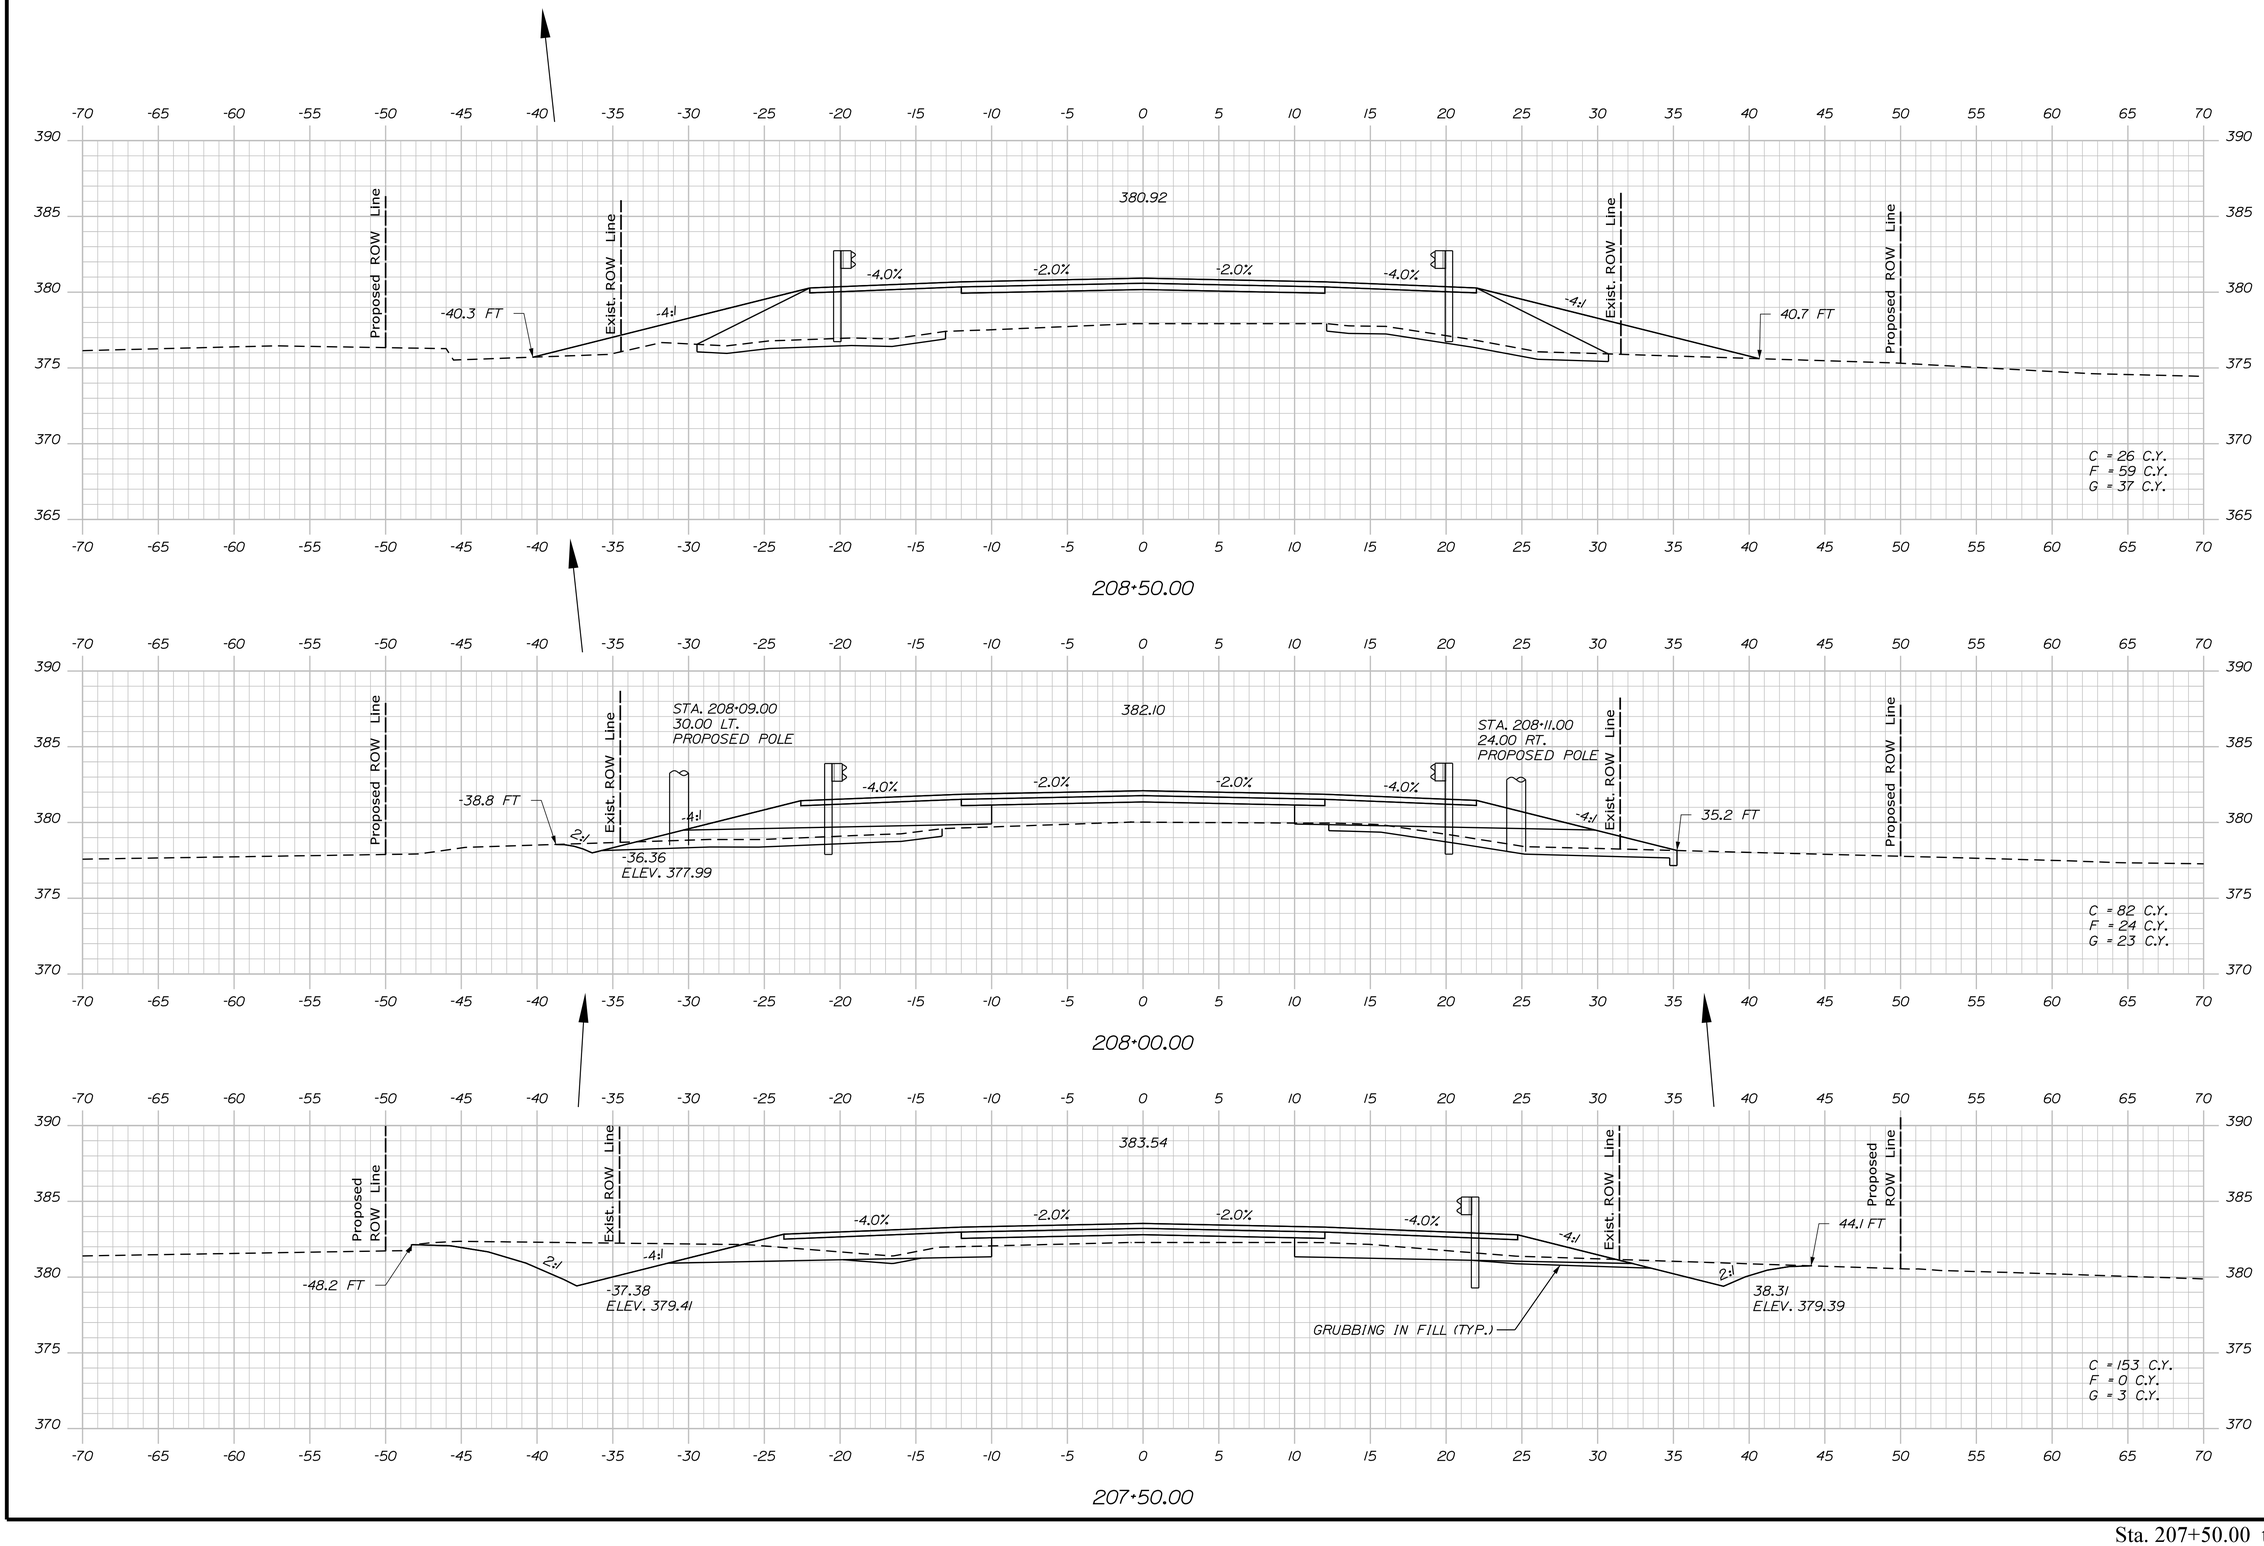

Filename: ...\MSTA\199_XSECT_207+50.dgn Username: mdebowski Division: HIGHWAY Date:12/10/2018

STATE OF MAINE
DEPARTMENT OF TRANSPORTATION

NH-1728(000)E

WIN
17280.00

HIGHWAY PLANS

	BY	DATE
PROJ. MANAGER	R. CARRELL	
DESIGN-DETAILED	M. DEBOWSKI	
CHECKED-REVIEWED	-----	-----
DESIGN2-DETAILED2	-----	-----
DESIGN3-DETAILED3	-----	-----
REVISIONS 1	-----	-----
REVISIONS 2	-----	-----
REVISIONS 3	-----	-----
REVISIONS 4	-----	-----
FIELD CHANGES	-----	-----

SIGNATURE

P.E. NUMBER

DATE

FRYEBURG
US ROUTE 302

CROSS SECTIONS

SHEET NUMBER

199

OF 364

Sta. 207+50.00 to Sta. 208+50.00

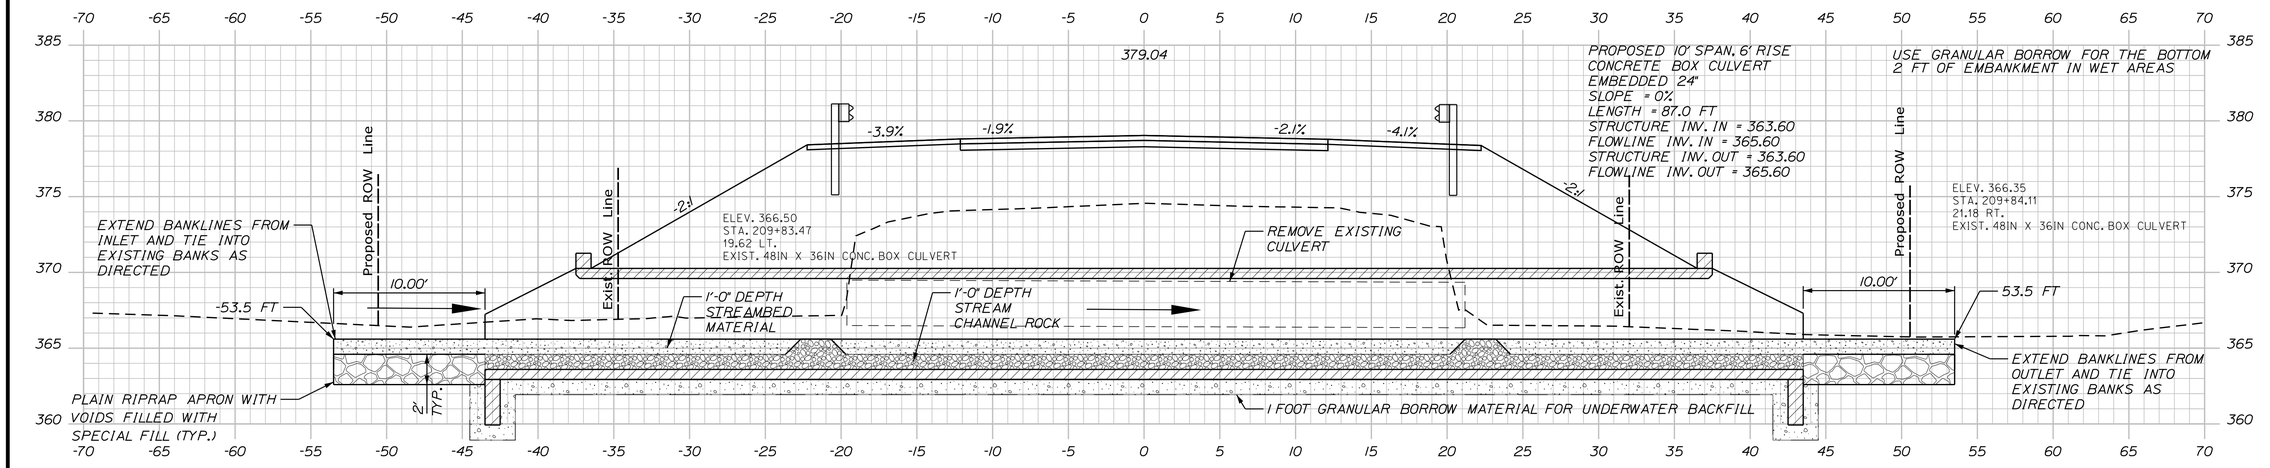

209+85.13 (SKEWED 8° ALONG CULVERT)

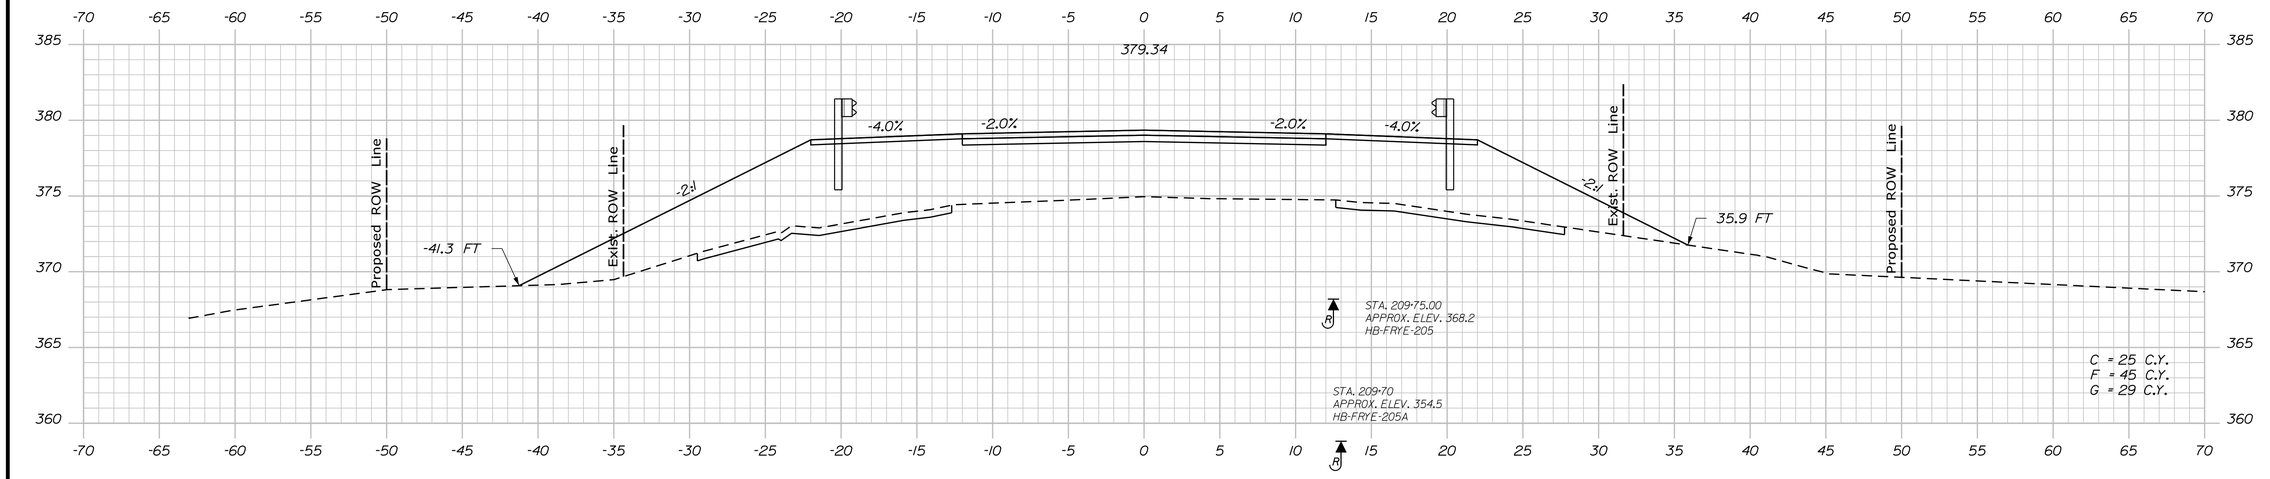

209+50.00

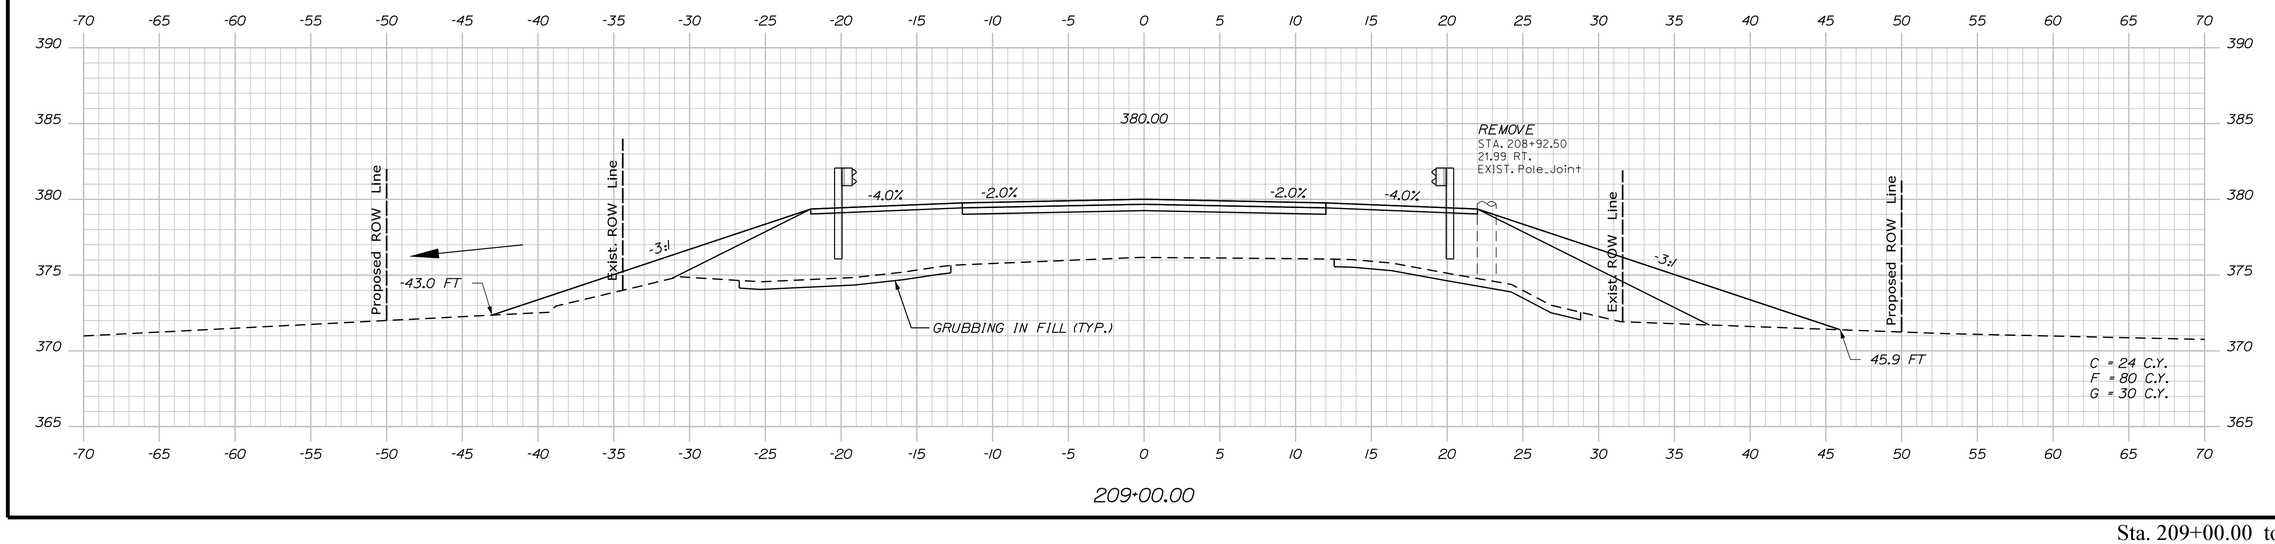

209+00.00

STATE OF MAINE
DEPARTMENT OF TRANSPORTATION

NH-1728(000)E

WIN
WIN 17280.00

HIGHWAY PLANS

PROJ. MANAGER	$PROJMANAGER		
DESIGN-DETAILED	$designer1$	$detailer1$	$prodate1$
CHECKED-REVIEWED	$designer2$	$detailer2$	$prodate2$
DESIGN2-DETAILED2	$designer2$	$detailer2$	$prodate2$
DESIGN3-DETAILED3	$designer3$	$detailer3$	$prodate3$
REVISIONS 1	------	-----	$revdate1$
REVISIONS 2	$revision3$		$revdate3$
REVISIONS 3	$revision3$		$revdate3$
REVISIONS 4	$revision4$		$revdate4$
FIELD CHANGES	$fieldchange$		$fielddate$

BY | DATE

SIGNATURE

P.E. NUMBER

DATE

FRYEBURG
US ROUTE 302

CROSS SECTIONS

SHEET NUMBER

200

OF 364

Sta. 209+00.00 to Sta. 209+85.13

Filename: ...\MSTA\200_XSECT_209+00.dgn Username: mdebowski Date:12/10/2018 Division: HIGHWAY

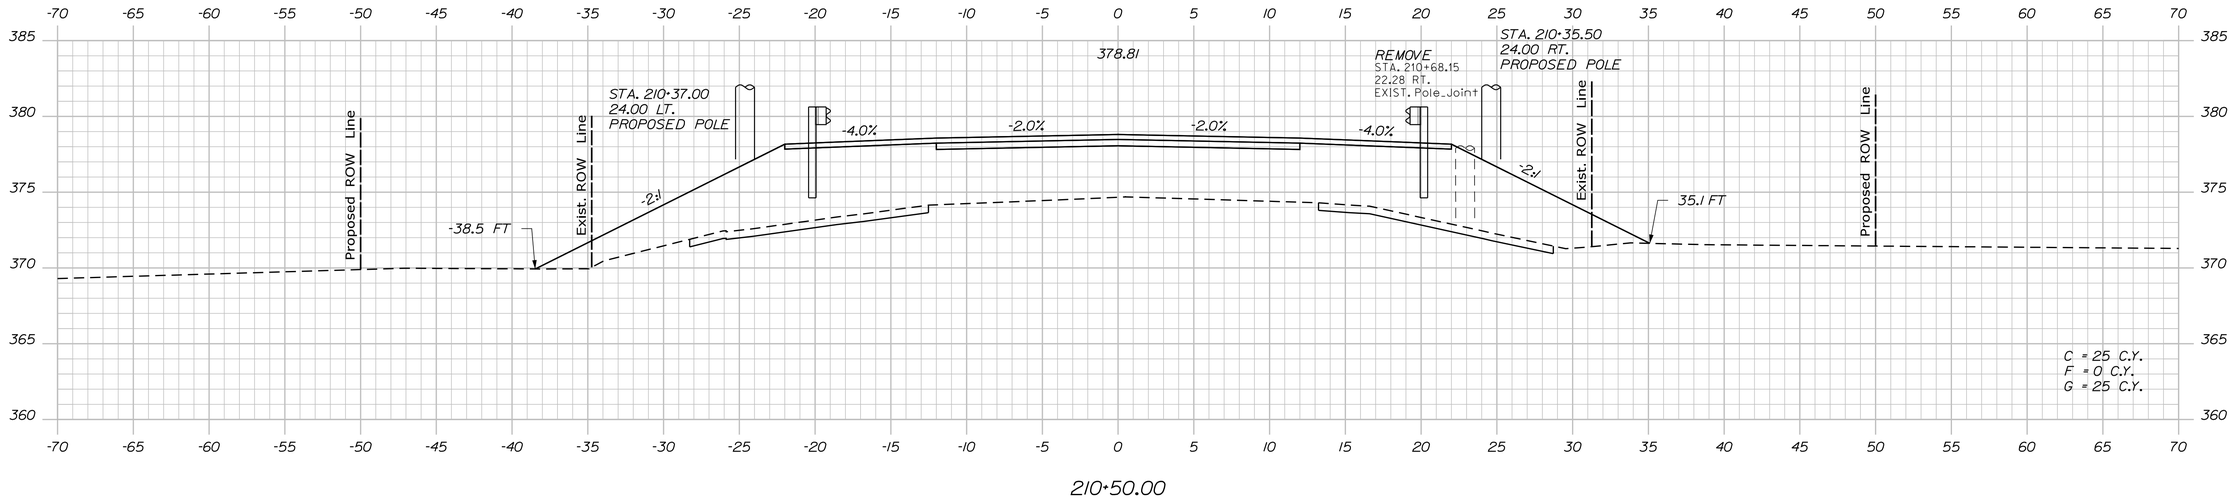

210+50.00

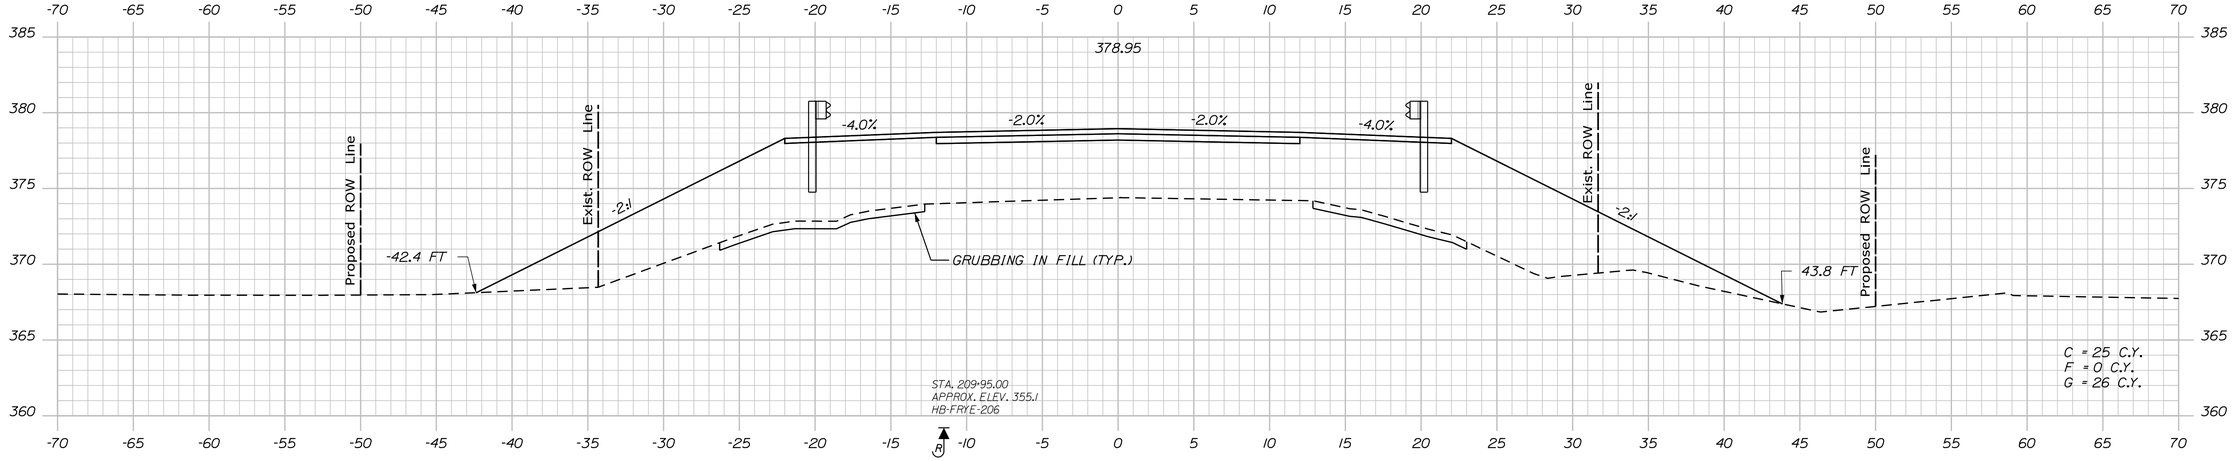

210+00.00

STATE OF MAINE
DEPARTMENT OF TRANSPORTATION

NH-1728(000)E

WIN 17280.00

HIGHWAY PLANS

		BY	DATE
PROJ. MANAGER	R. CARRELL		
DESIGN-DETAILED	M. DEBOWSKI		
CHECKED-REVIEWED	-----	-----	-----
DESIGN2-DETAILED2	-----	-----	-----
DESIGN3-DETAILED3	-----	-----	-----
REVISIONS 1	-----	-----	-----
REVISIONS 2	-----	-----	-----
REVISIONS 3	-----	-----	-----
REVISIONS 4	-----	-----	-----
FIELD CHANGES	-----	-----	-----

SIGNATURE

P.E. NUMBER

DATE

FRYEBURG
US ROUTE 302

CROSS SECTIONS

SHEET NUMBER

201

OF 364

Sta. 210+00.00 to Sta. 210+50.00

Filename: ...\MSTA\201_XSECT_210+00.dgn Division: HIGHWAY Username: mdebowski Date:12/10/2018

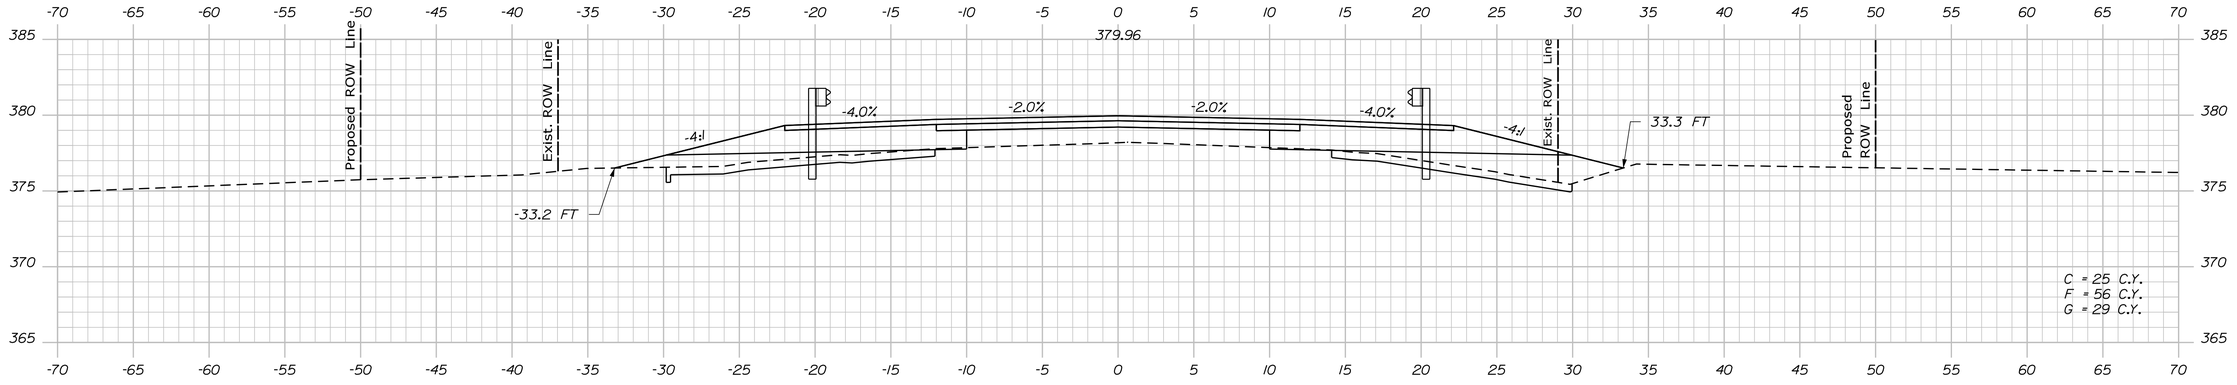

212+00.00

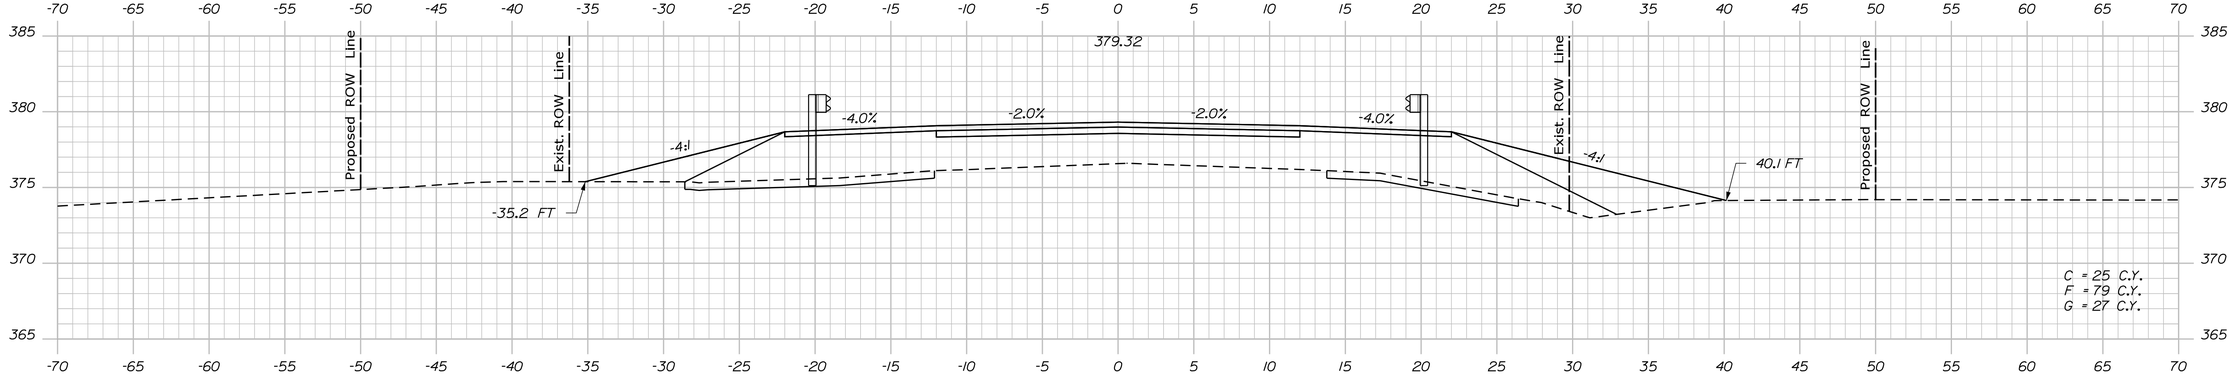

211+50.00

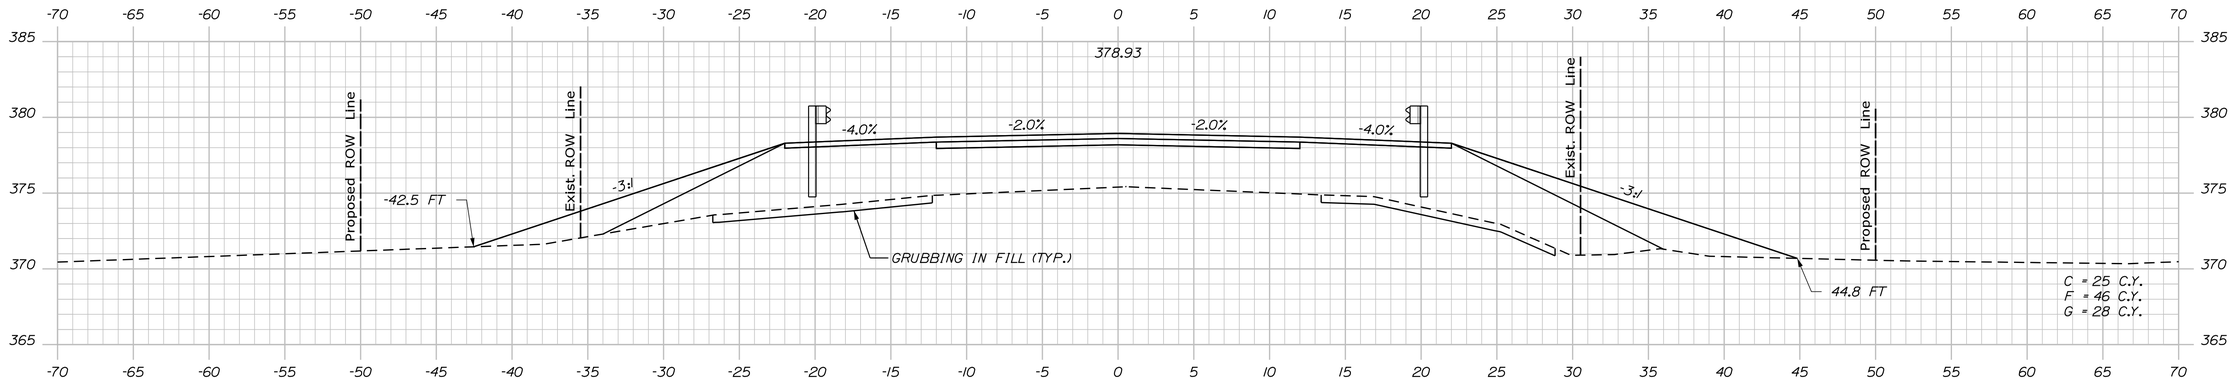

211+00.00

STATE OF MAINE
DEPARTMENT OF TRANSPORTATION

NH-1728(000)E

WIN
17280.00

HIGHWAY PLANS

	BY	DATE
PROJ. MANAGER	R. CARRELL	
DESIGN-DETAILED	M. DEBOWSKI	
CHECKED-REVIEWED		
DESIGN2-DETAILED2		
DESIGN3-DETAILED3		
REVISIONS 1		
REVISIONS 2		
REVISIONS 3		
REVISIONS 4		
FIELD CHANGES		

SIGNATURE

P.E. NUMBER

DATE

FRYEBURG
US ROUTE 302

CROSS SECTIONS

SHEET NUMBER

202

OF 364

Sta. 211+00.00 to Sta. 212+00.00

Filename: ...\MSTA\202_XSECT_211+00.dgn Division: HIGHWAY Username: mdebowski Date:12/10/2018

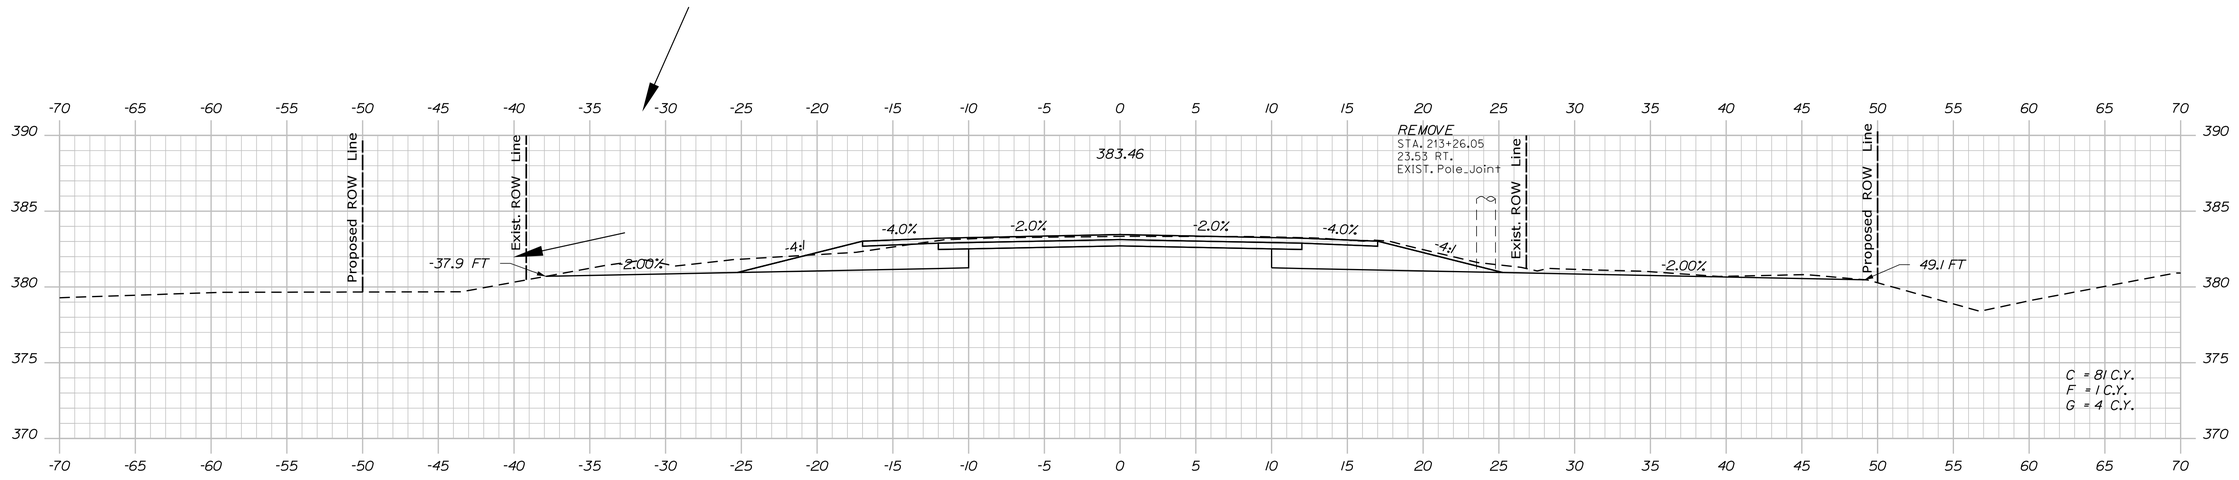

213+50.00

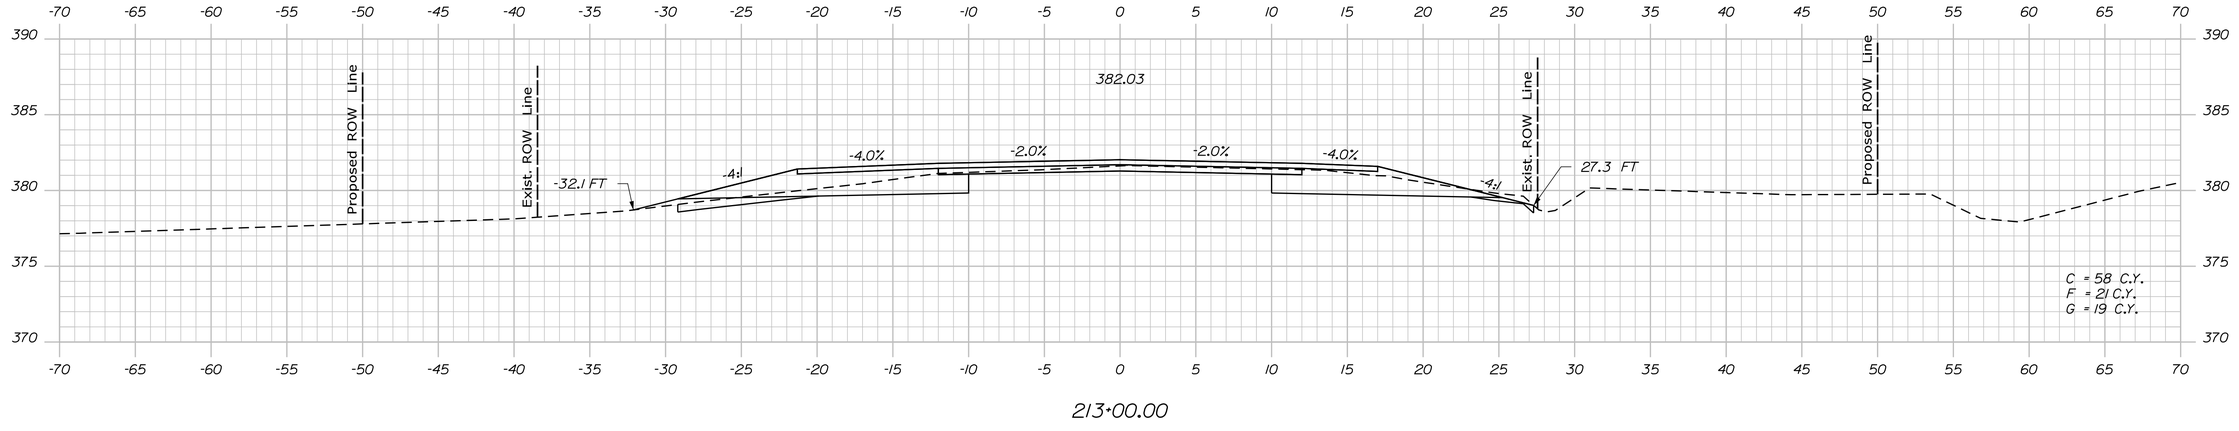

213+00.00

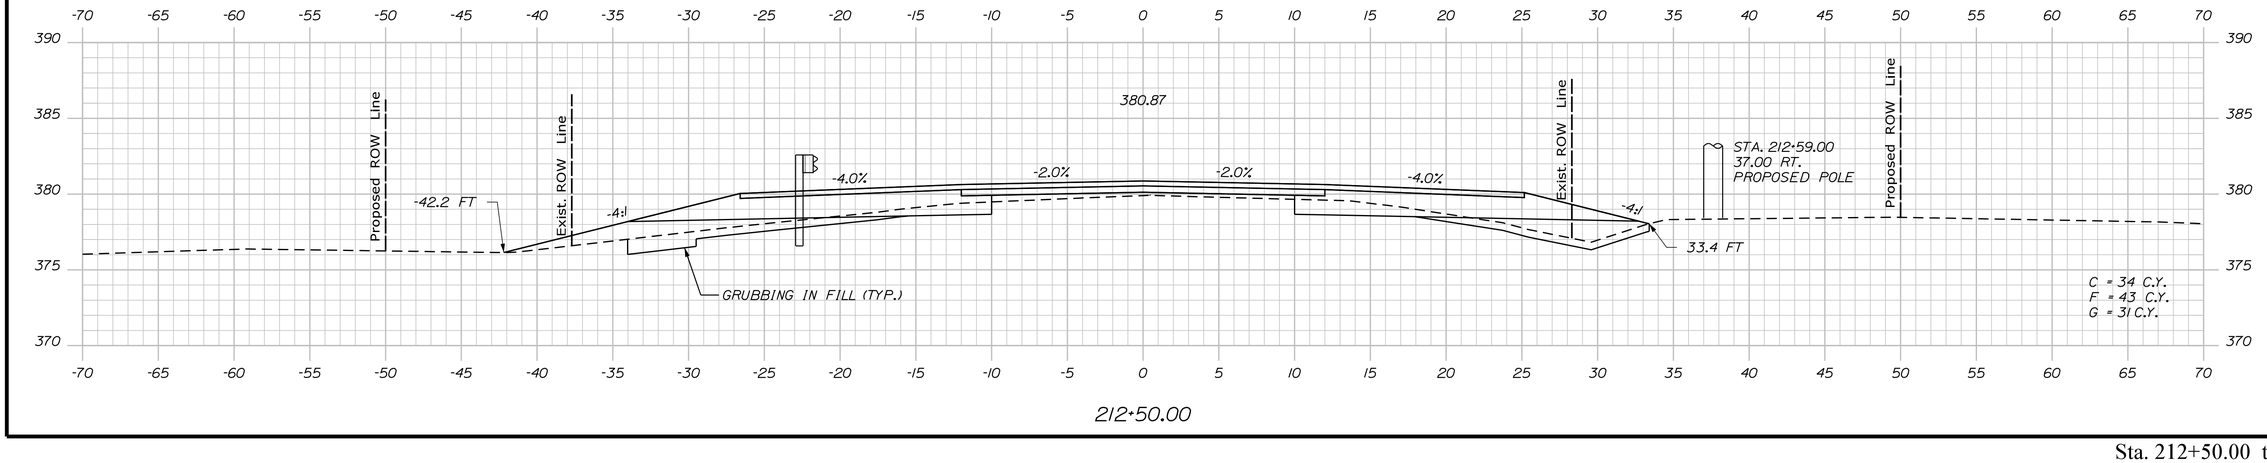

212+50.00

STATE OF MAINE
DEPARTMENT OF TRANSPORTATION

NH-1728(000)E

WIN
17280.00

HIGHWAY PLANS

	BY	DATE
PROJ. MANAGER	R. CARRELL	
DESIGN-DETAILED	M. DEBOWSKI	
CHECKED-REVIEWED		
DESIGN2-DETAILED2	ED2	
DESIGN3-DETAILED3	ED3	
REVISIONS 1		
REVISIONS 2		
REVISIONS 3		
REVISIONS 4		
FIELD CHANGES		

SIGNATURE

P.E. NUMBER

DATE

FRYEBURG
US ROUTE 302

CROSS SECTIONS

SHEET NUMBER

203

OF 364

Sta. 212+50.00 to Sta. 213+50.00

Filename: ...\MSTA\203_XSECT_212+50.dgn Division: HIGHWAY Username: mdebowski Date:12/10/2018

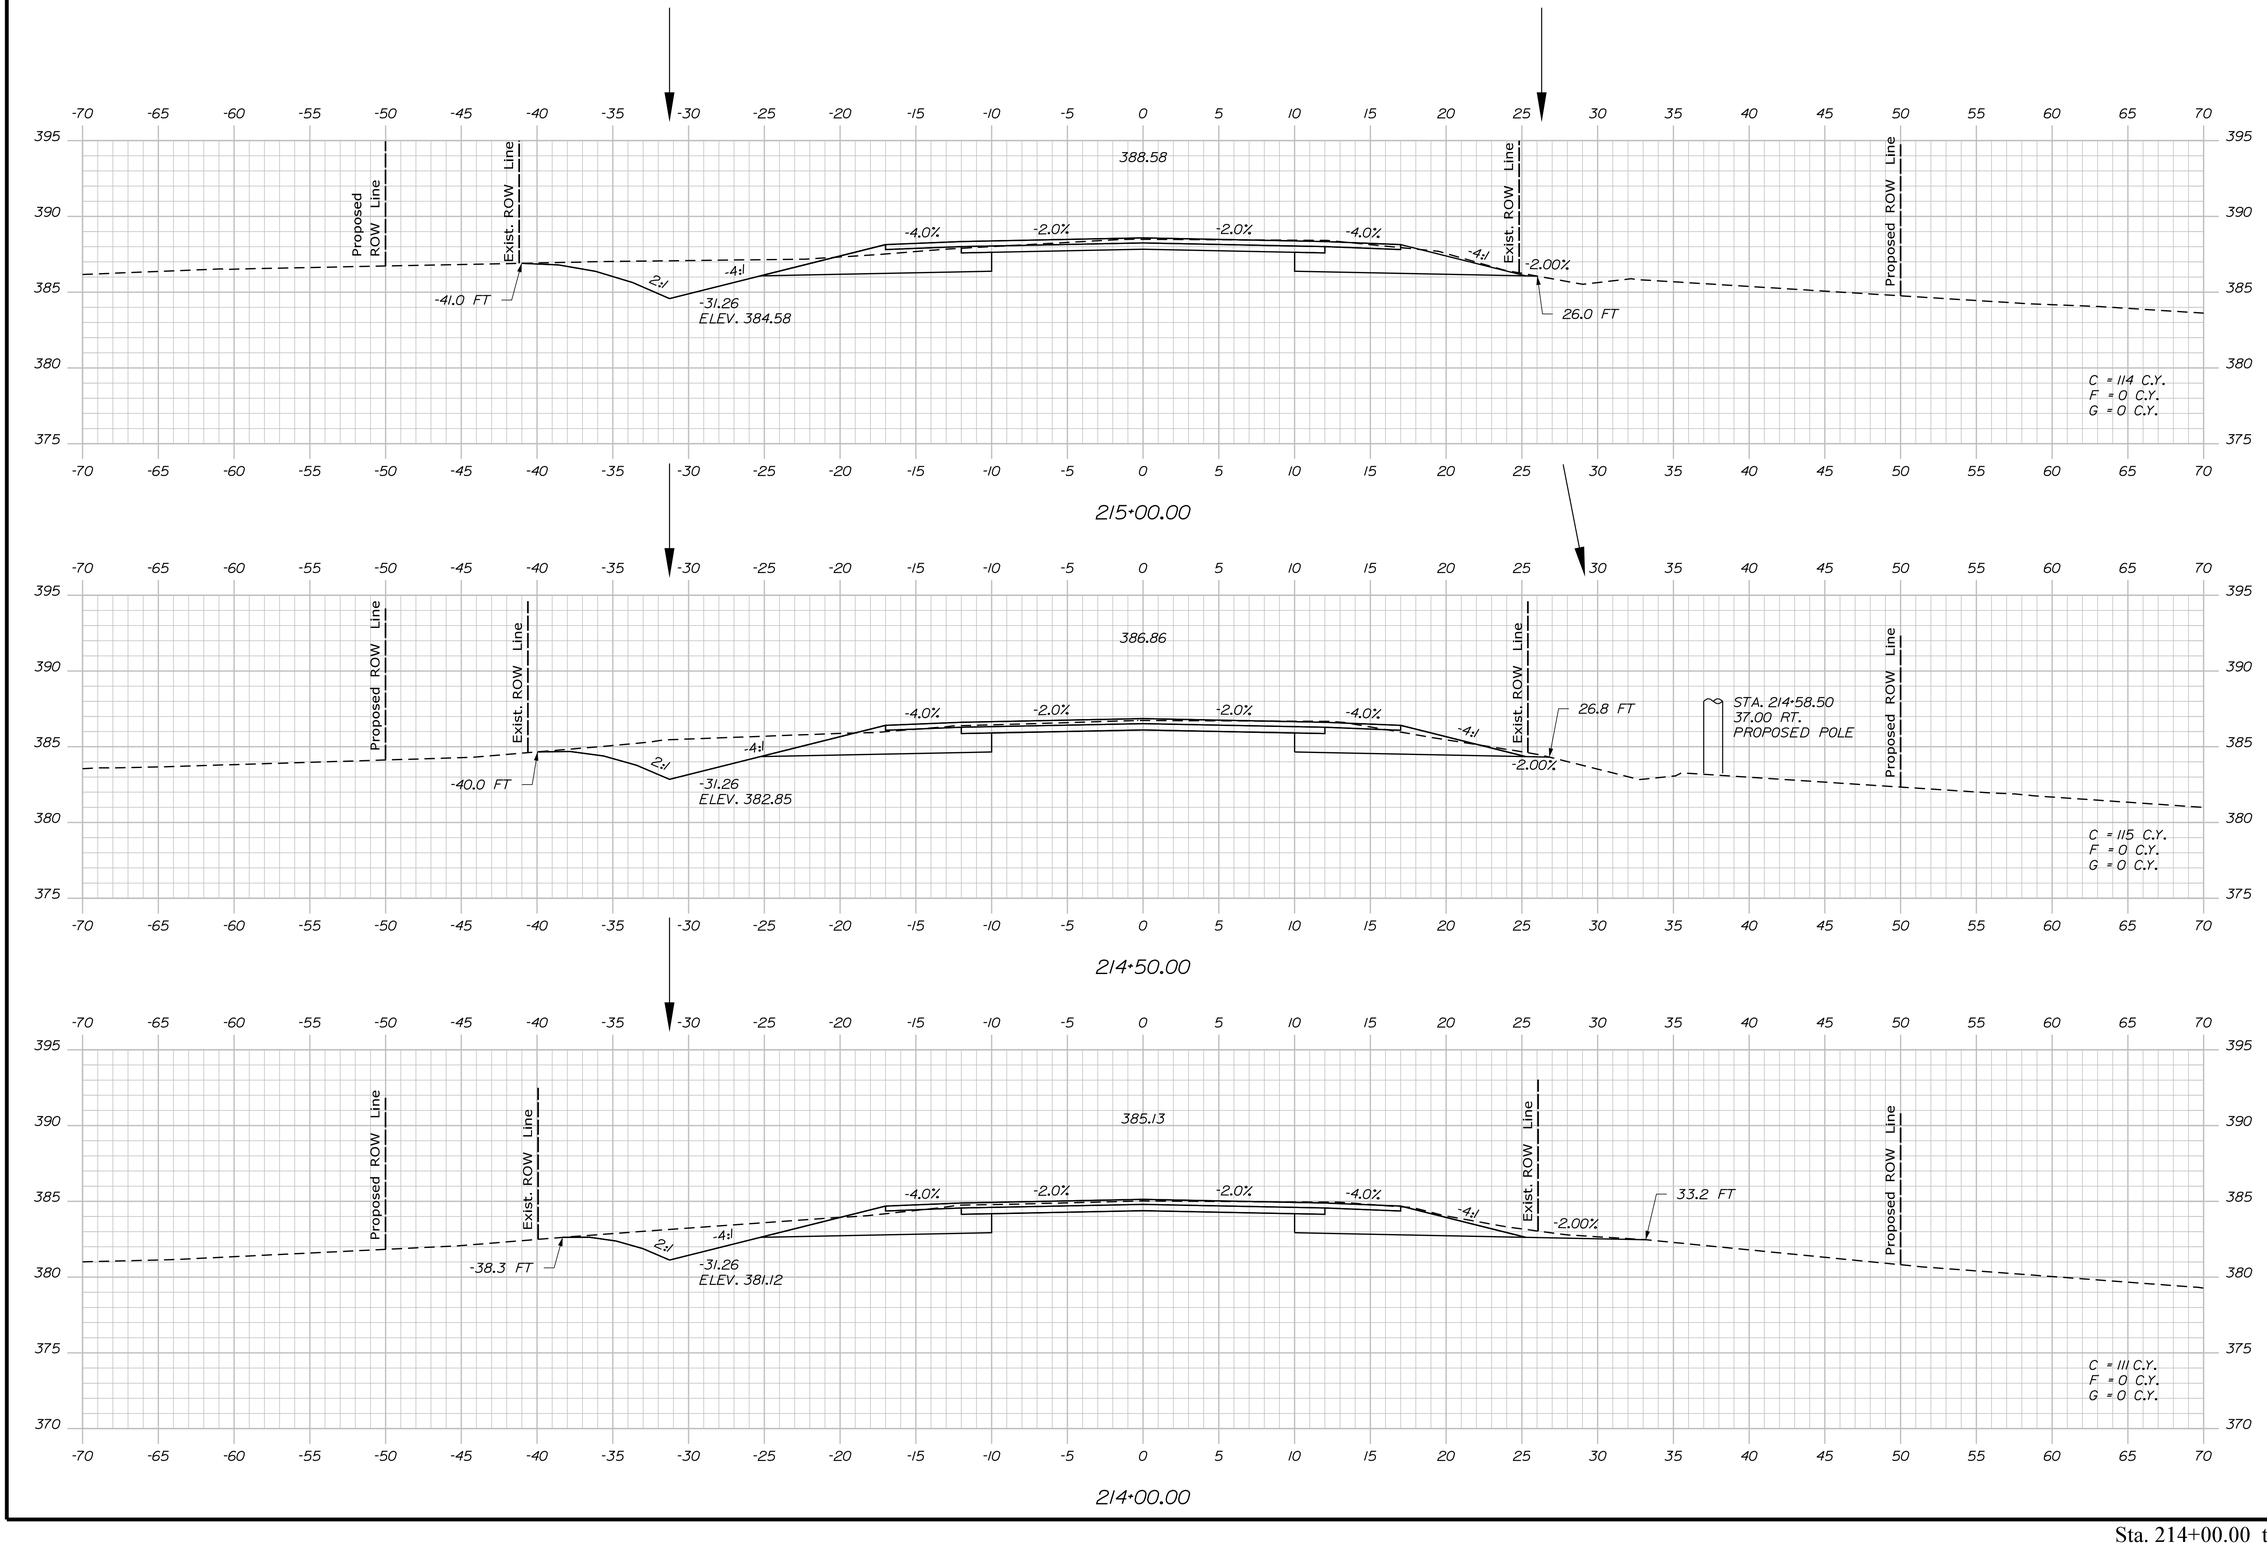

Filename: ...\MSTA\204_XSECT_214+00.dgn Division: HIGHWAY Username: mdebowski Date:12/10/2018

STATE OF MAINE
DEPARTMENT OF TRANSPORTATION

NH-1728(000)E

WIN
17280.00

HIGHWAY PLANS

	BY	DATE
PROJ. MANAGER	R. CARRELL	
DESIGN-DETAILED	M. DEBOWSKI	
CHECKED-REVIEWED		
DESIGN2-DETAILED2		
DESIGN3-DETAILED3		
REVISIONS 1		
REVISIONS 2		
REVISIONS 3		
REVISIONS 4		
FIELD CHANGES		

SIGNATURE

P.E. NUMBER

DATE

FRYEBURG
US ROUTE 302

CROSS SECTIONS

SHEET NUMBER

204

OF 364

Sta. 214+00.00 to Sta. 215+00.00

Filename: ...\MSTA\205_XSECT_215+50.dgn Division: HIGHWAY Username: mdebowski Date:12/10/2018

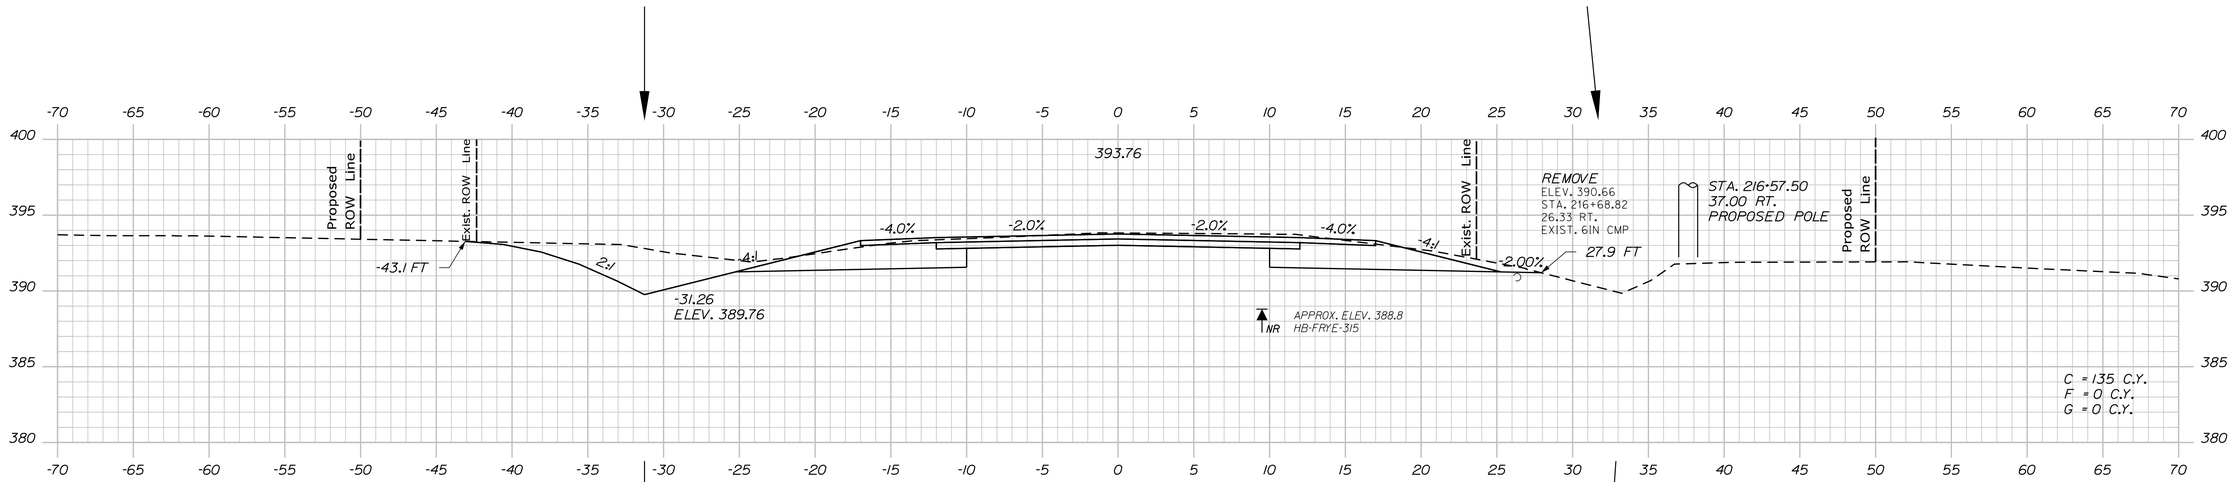

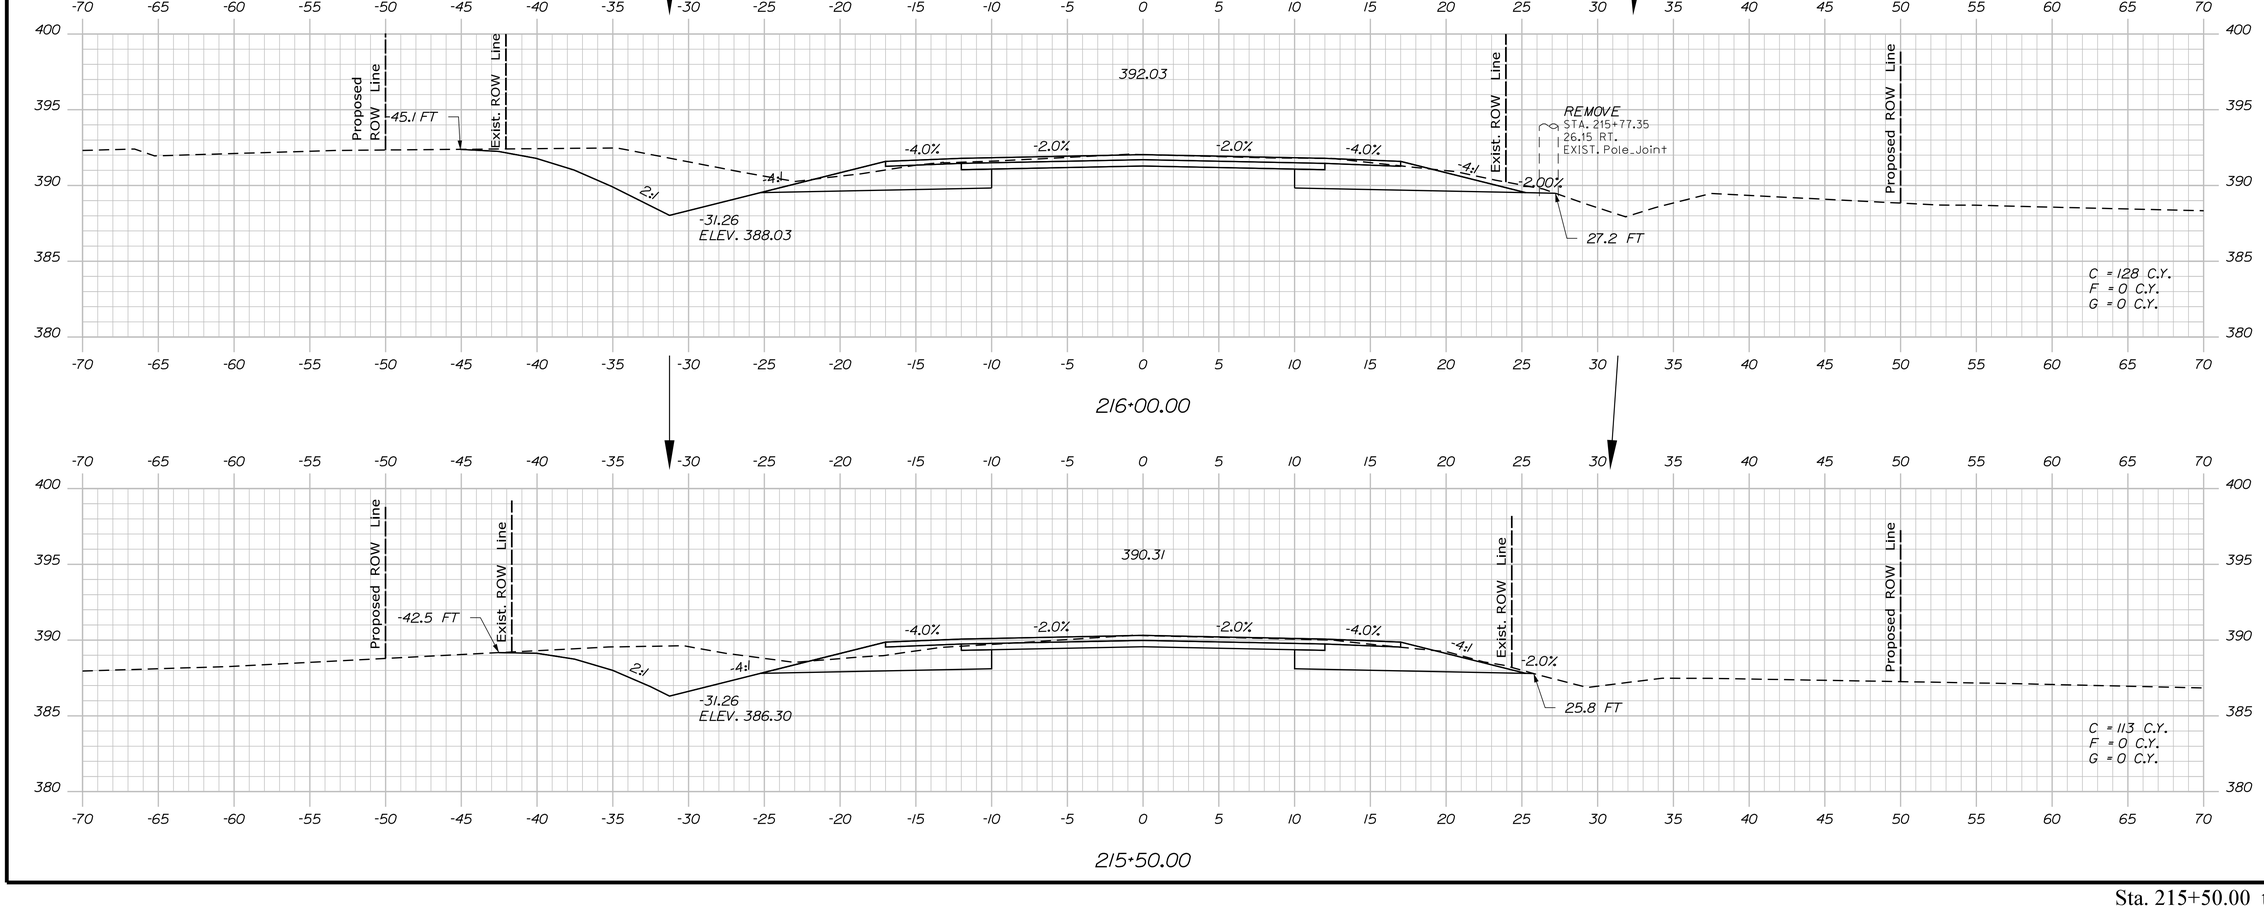

STATE OF MAINE
DEPARTMENT OF TRANSPORTATION

NH-1728(000)E

WIN
17280.00

HIGHWAY PLANS

	BY	DATE
PROJ. MANAGER	R. CARRELL	
DESIGN-DETAILED	M. DEBOWSKI	
CHECKED-REVIEWED		
DESIGN2-DETAILED2		
DESIGN3-DETAILED3		
REVISIONS 1		
REVISIONS 2		
REVISIONS 3		
REVISIONS 4		
FIELD CHANGES		

SIGNATURE

P.E. NUMBER

DATE

FRYEBURG
US ROUTE 302

CROSS SECTIONS

SHEET NUMBER

205

OF 364

Sta. 215+50.00 to Sta. 216+50.00

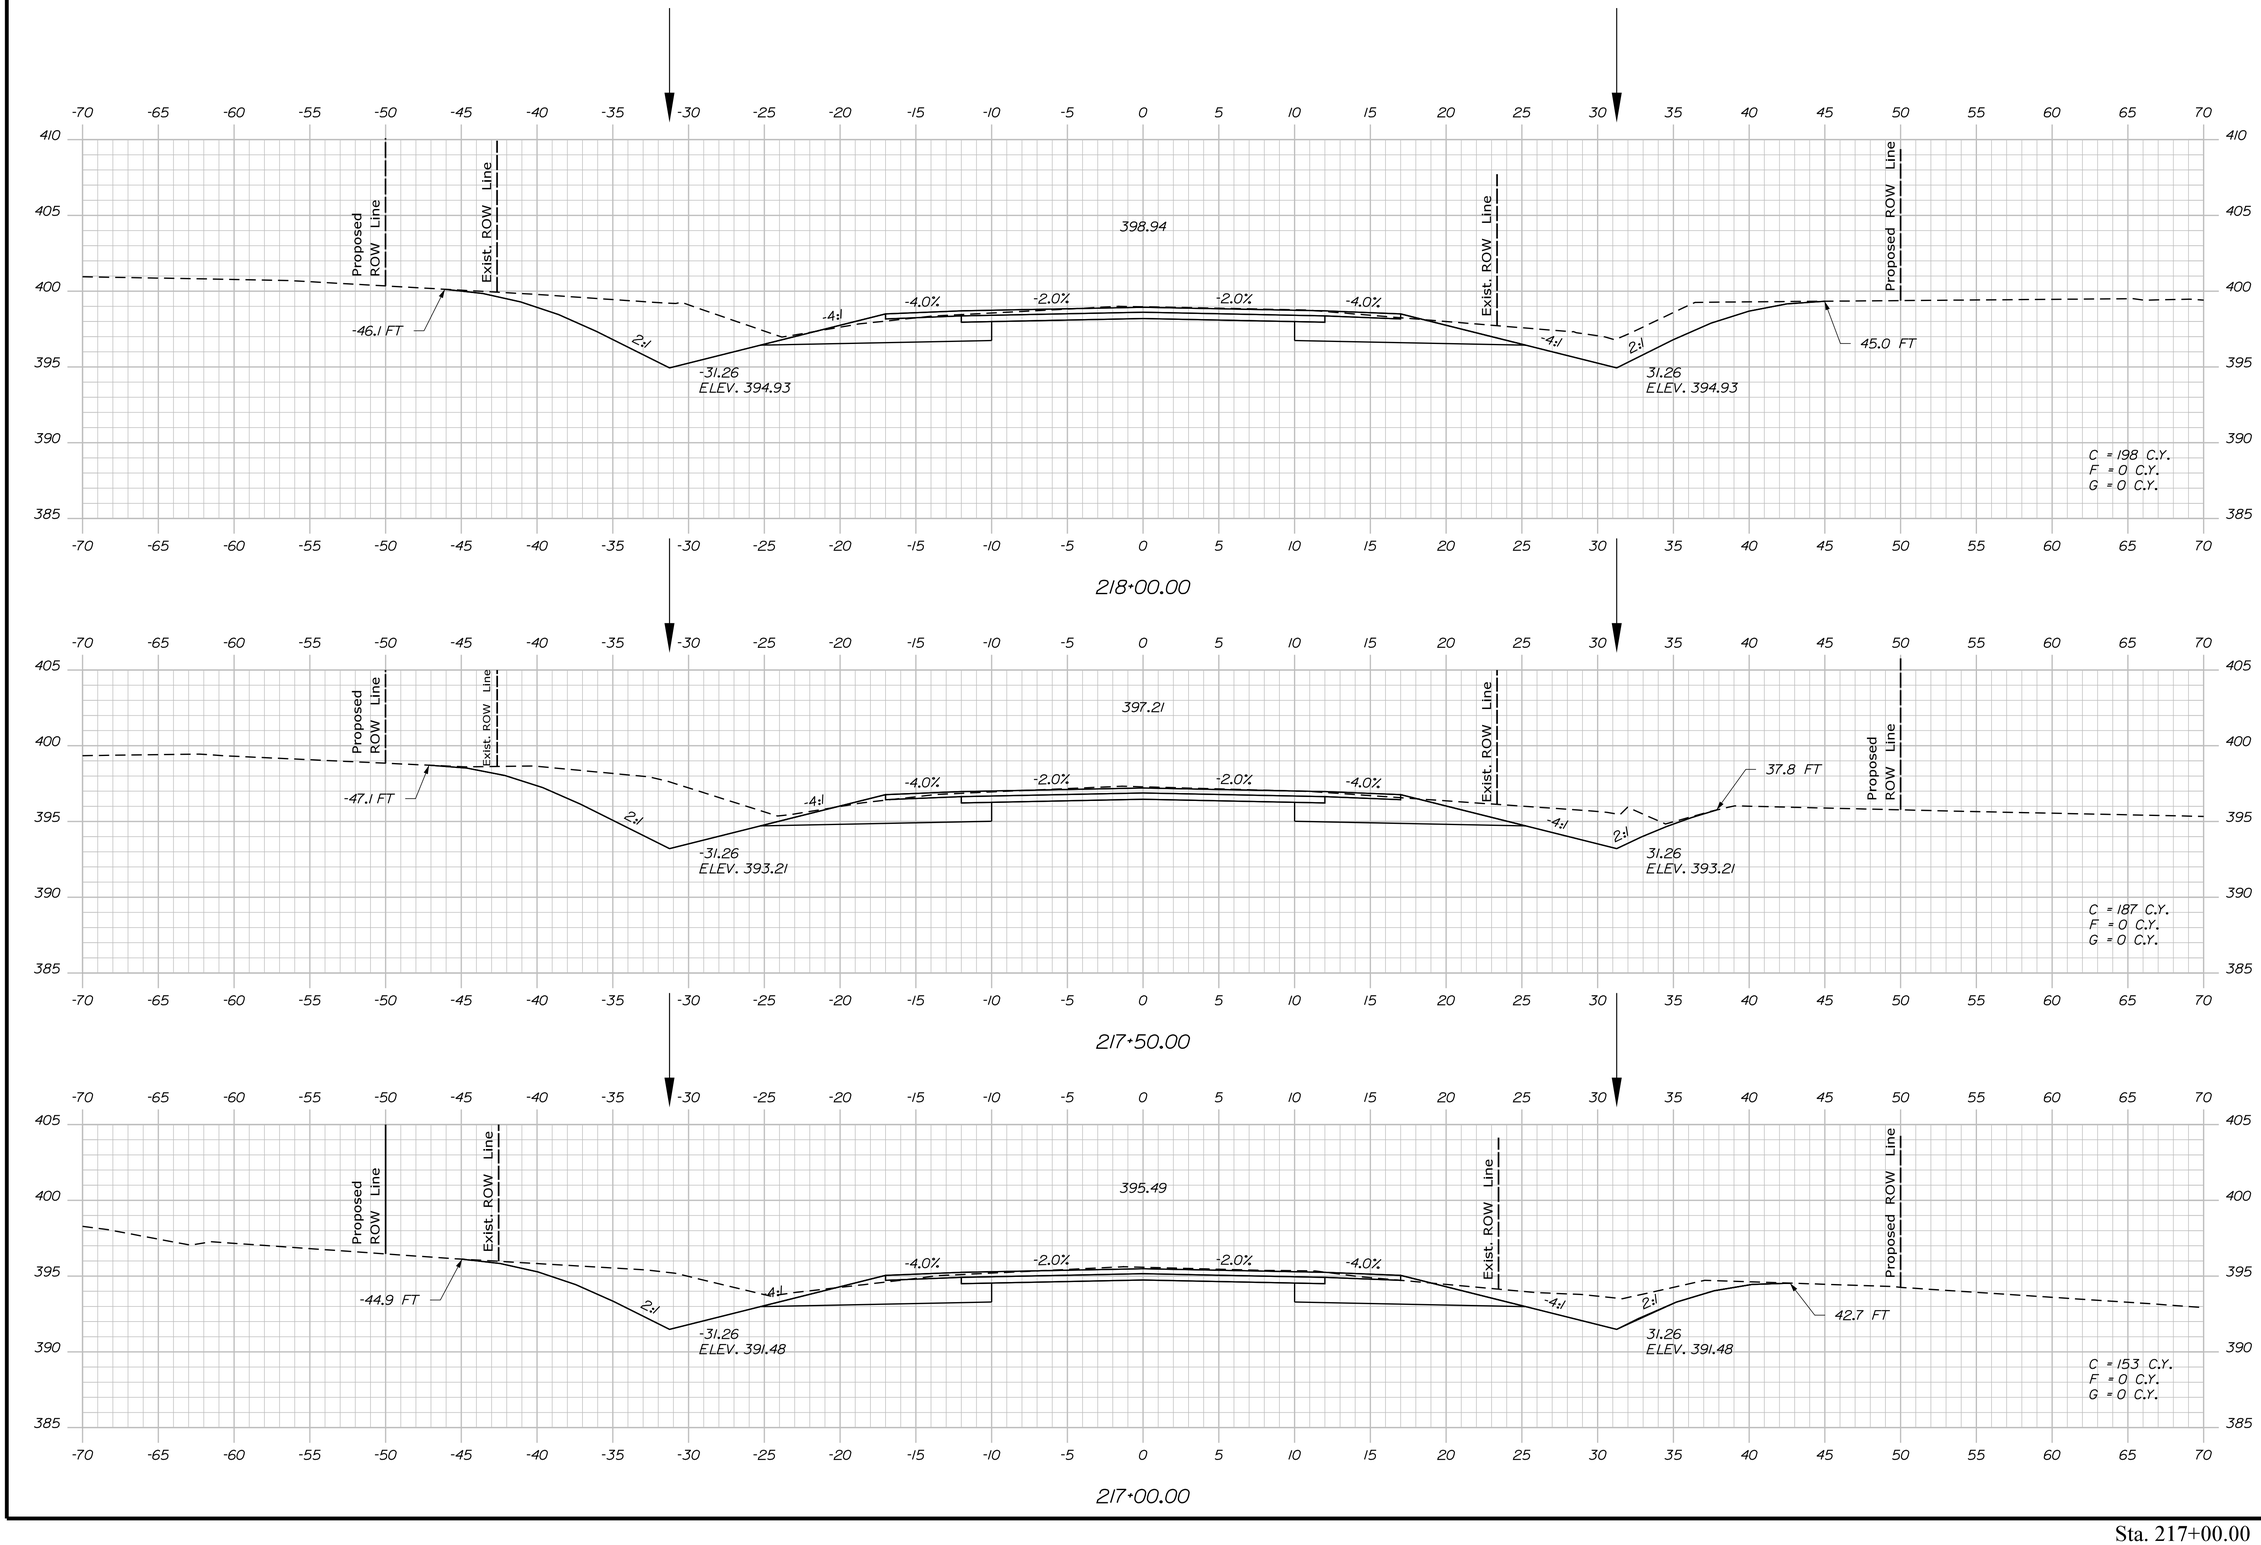

Sta. 217+00.00 to Sta. 218+00.00

STATE OF MAINE
DEPARTMENT OF TRANSPORTATION

NH-1728(000)E

WIN 17280.00

HIGHWAY PLANS

	BY	DATE
PROJ. MANAGER	R. CARRELL	
DESIGN-DETAILED	M. DEBOWSKI	
CHECKED-REVIEWED		
DESIGN2-DETAILED2		
DESIGN3-DETAILED3		
REVISIONS 1		
REVISIONS 2		
REVISIONS 3		
REVISIONS 4		
FIELD CHANGES		

SIGNATURE

P.E. NUMBER

DATE

FRYEBURG
US ROUTE 302

CROSS SECTIONS

SHEET NUMBER

206

OF 364

Filename: ...\MSTA\206_XSECT_217+00.dgn Division: HIGHWAY Username: mdebowski Date:12/10/2018

STATE OF MAINE
DEPARTMENT OF TRANSPORTATION

NH-1728(000)E

WIN 17280.00

HIGHWAY PLANS

	BY	DATE
PROJ. MANAGER	R. CARRELL	
DESIGN-DETAILED	M. DEBOWSKI	
CHECKED-REVIEWED		
DESIGN2-DETAILED2		
DESIGN3-DETAILED3		
REVISIONS 1		
REVISIONS 2		
REVISIONS 3		
REVISIONS 4		
FIELD CHANGES		

SIGNATURE

P.E. NUMBER

DATE

FRYEBURG
US ROUTE 302

CROSS SECTIONS

SHEET NUMBER

207

OF 364

Sta. 218+50.00 to Sta. 219+50.00

Filename: ...\MSTA\207_XSECT_218+50.dgn Division: HIGHWAY Username: mdebowski Date:12/10/2018

Filename: ...\MSTA\208_XSECT_220+00.dgn Division: HIGHWAY Username: mdebowski Date:12/10/2018

STATE OF MAINE
DEPARTMENT OF TRANSPORTATION

NH-1728(000)E

WIN
17280.00

HIGHWAY PLANS

	BY	DATE
PROJ. MANAGER	R. CARRELL	
DESIGN-DETAILED	M. DEBOWSKI	
CHECKED-REVIEWED		
DESIGN2-DETAILED2		
DESIGN3-DETAILED3		
REVISIONS 1		
REVISIONS 2		
REVISIONS 3		
REVISIONS 4		
FIELD CHANGES		

SIGNATURE

P.E. NUMBER

DATE

FRYEBURG
US ROUTE 302

CROSS SECTIONS

SHEET NUMBER

208

OF 364

Sta. 220+00.00 to Sta. 221+00.00

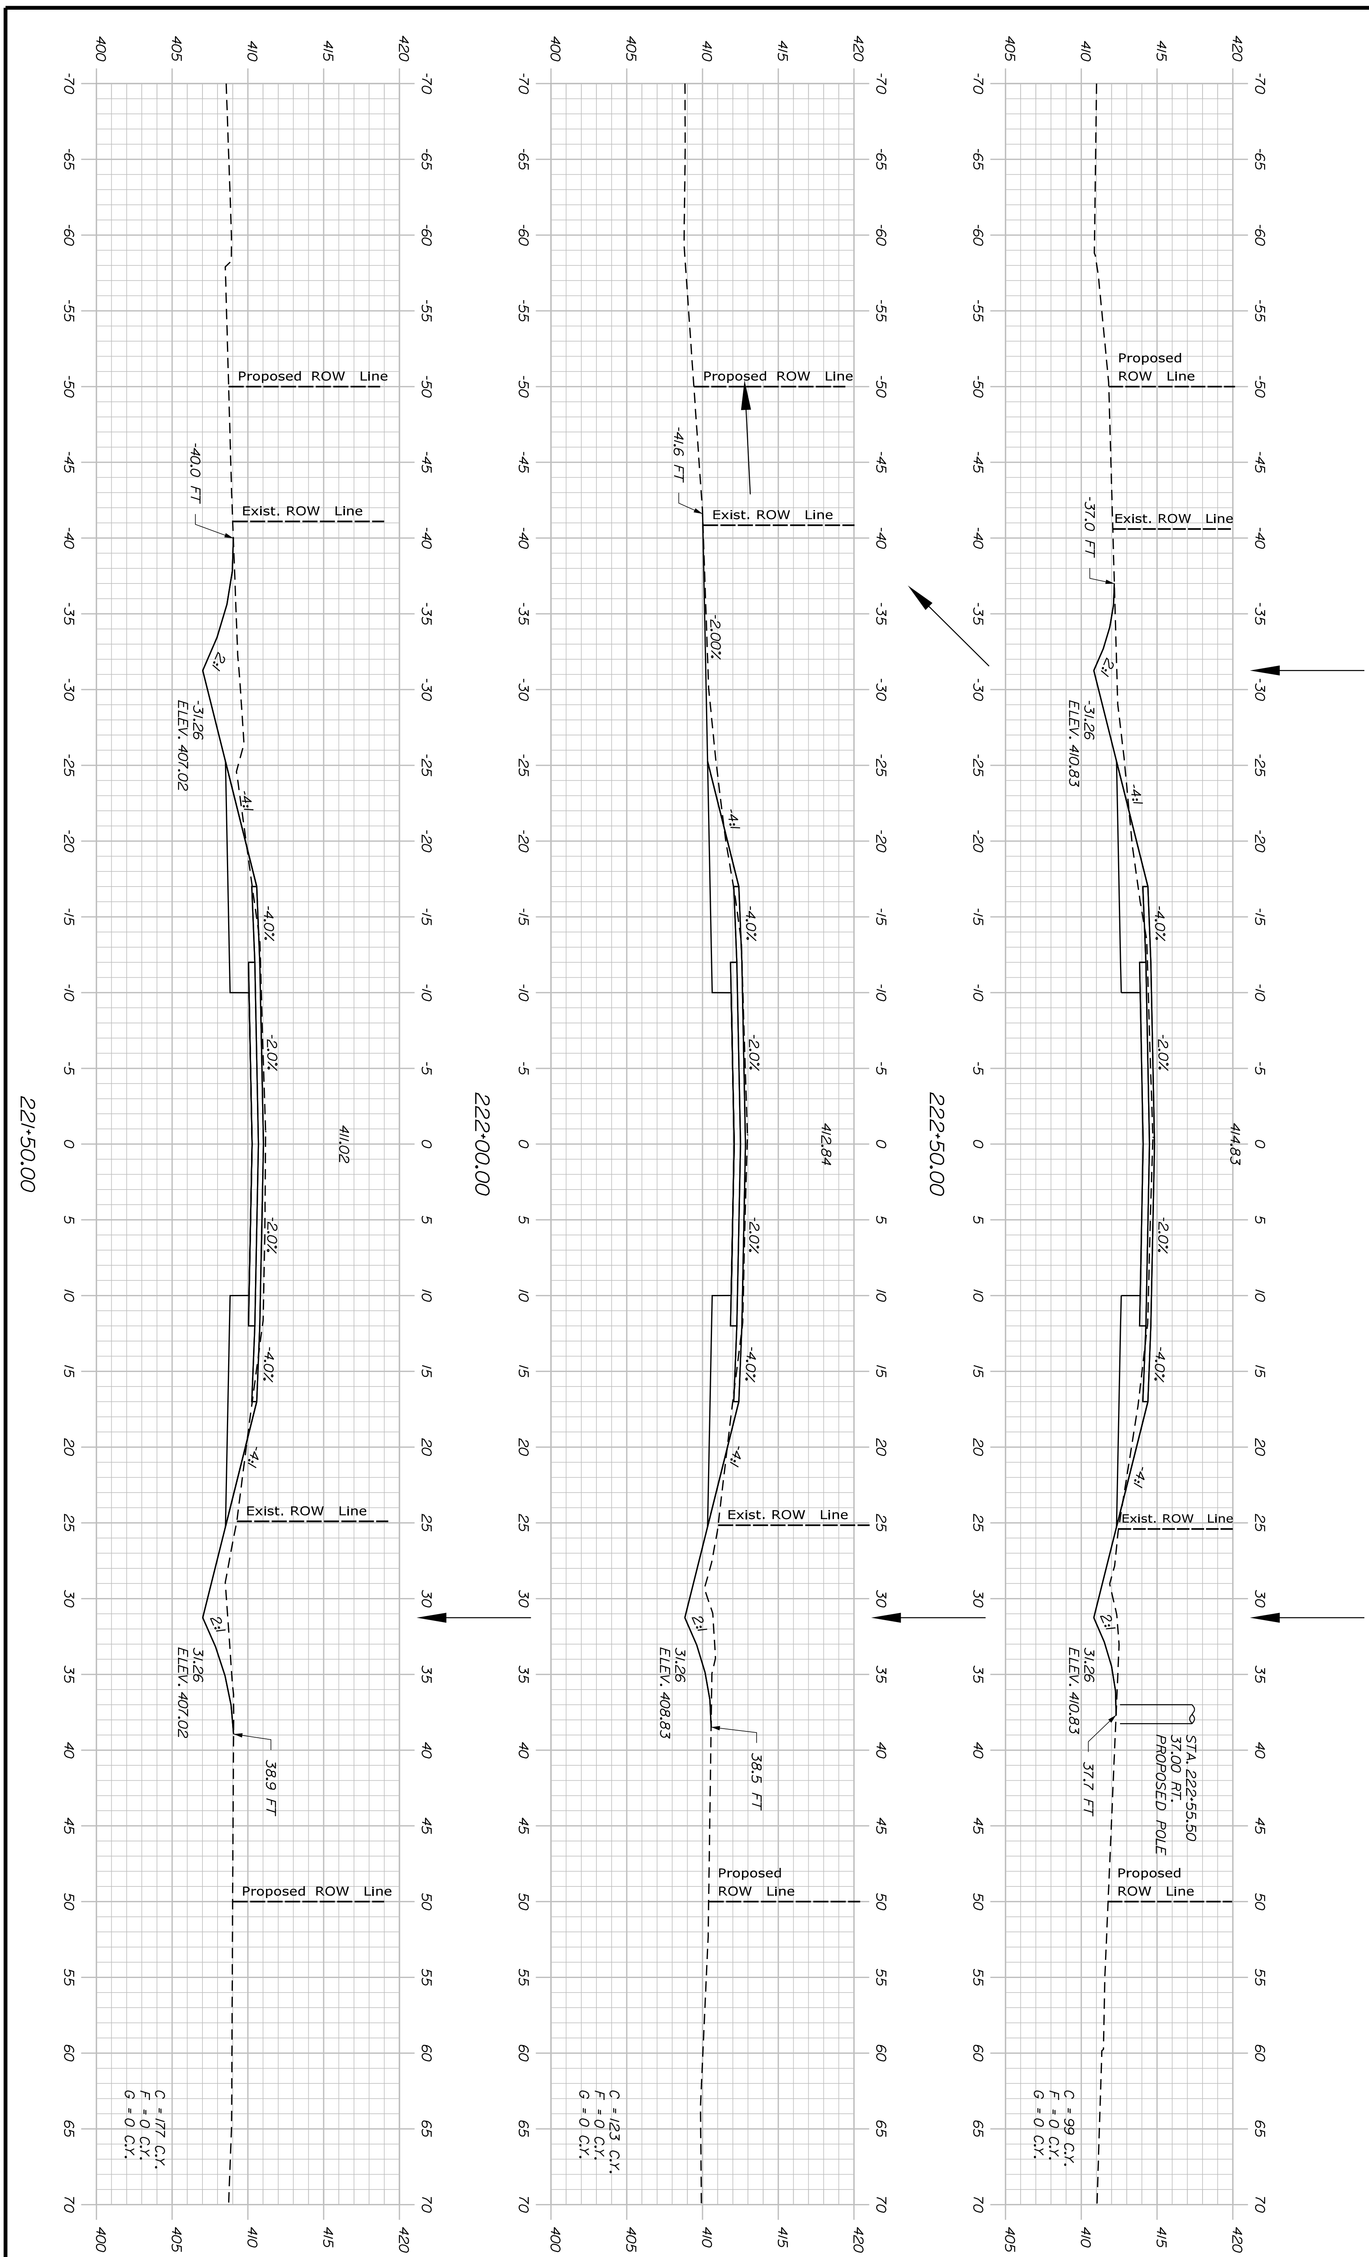

Sta. 221+50.00 to Sta. 222+50.00

SHEET NUMBER 209 OF 364

FRYEBURG
US ROUTE 302

CROSS SECTIONS

		BY	DATE
PROJ. MANAGER	R. CARRELL		
DESIGN-DETAILED	M. DEBOWSKI		
CHECKED-REVIEWED			
DESIGN2-DETAILED2			
DESIGN3-DETAILED3			
REVISIONS 1			
REVISIONS 2			
REVISIONS 3			
REVISIONS 4			
FIELD CHANGES			

SIGNATURE

P.E. NUMBER

DATE

STATE OF MAINE
DEPARTMENT OF TRANSPORTATION

NH-1728(000)E

WIN 17280.00 HIGHWAY PLANS

Filename: ...\MSTA\210_XSECT_223+00.dgn Username: mdebowski Division: HIGHWAY Date:12/10/2018

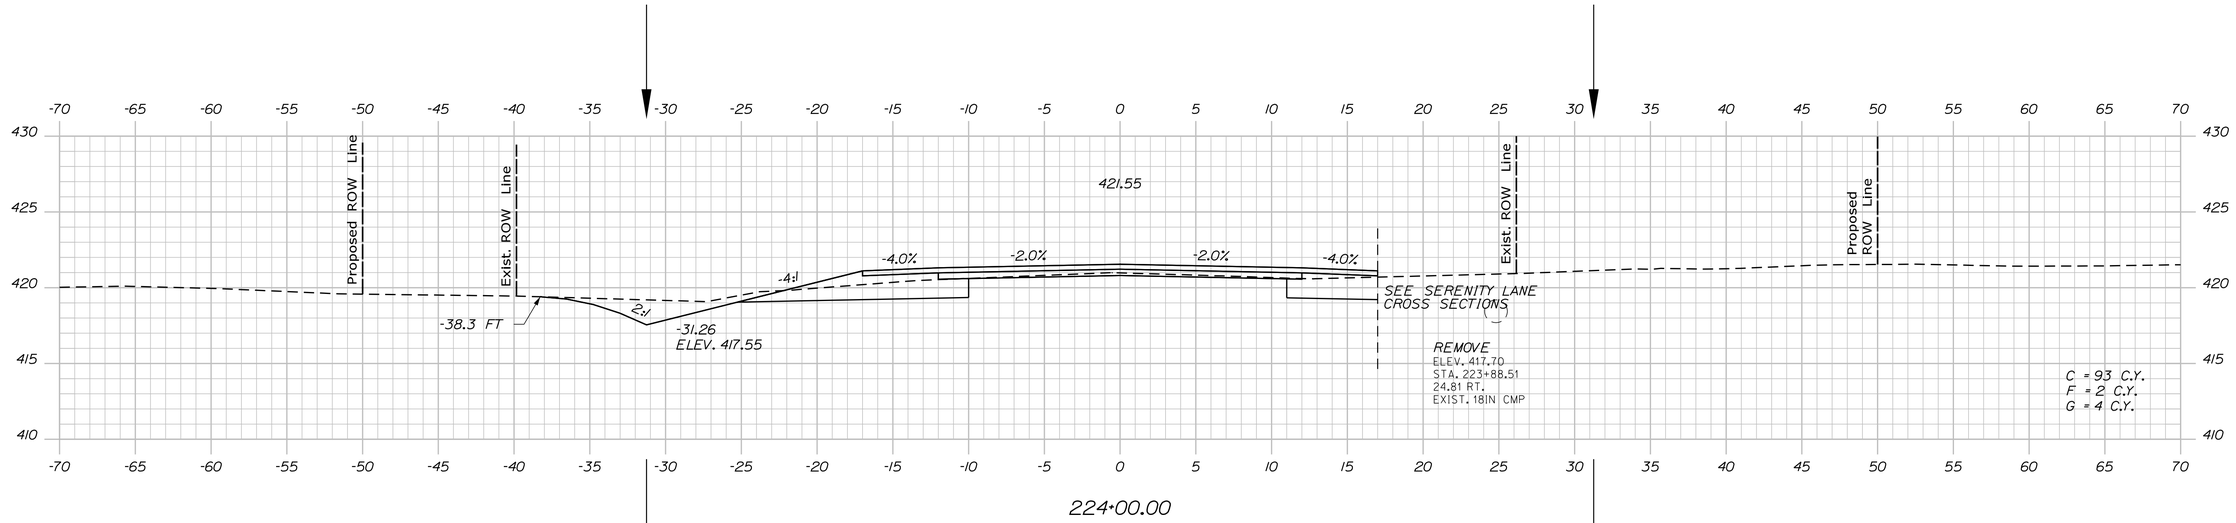

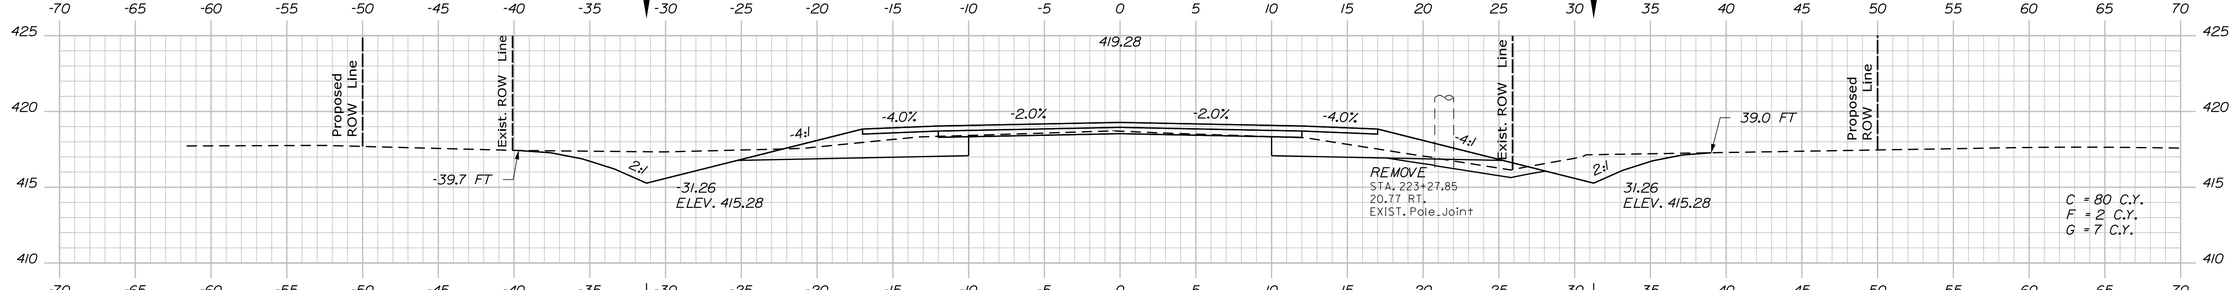

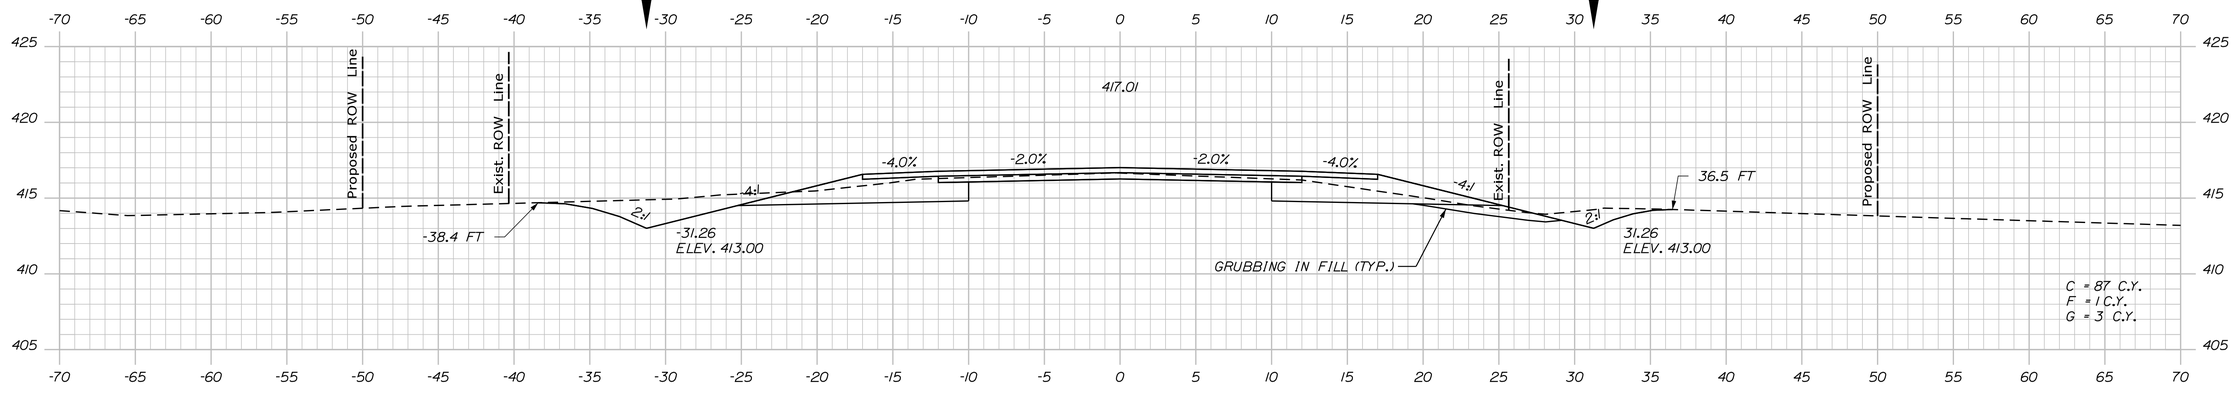

STATE OF MAINE
DEPARTMENT OF TRANSPORTATION

NH-1728(000)E

WIN
17280.00

HIGHWAY PLANS

		BY	DATE
PROJ. MANAGER	R. CARRELL		
DESIGN-DETAILED	M. DEBOWSKI		
CHECKED-REVIEWED			
DESIGN2-DETAILED2			
DESIGN3-DETAILED3			
REVISIONS 1			
REVISIONS 2			
REVISIONS 3			
REVISIONS 4			
FIELD CHANGES			

SIGNATURE

P.E. NUMBER

DATE

FRYEBURG
US ROUTE 302

CROSS SECTIONS

SHEET NUMBER

210

OF 364

Sta. 223+00.00 to Sta. 224+00.00

Filename: ...\MSTA\211_XSECT_224+50.dgn Division: HIGHWAY Username: mdebowski Date:12/10/2018

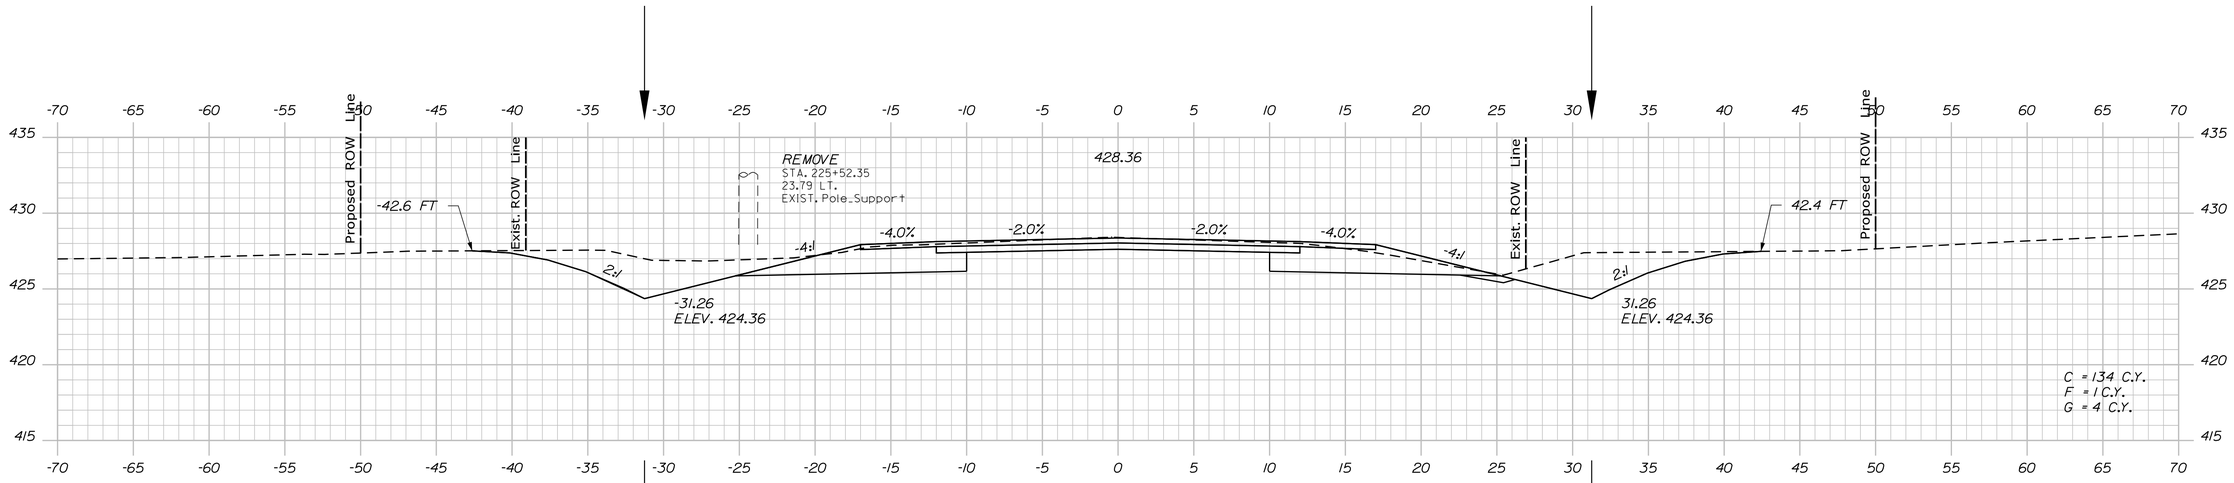

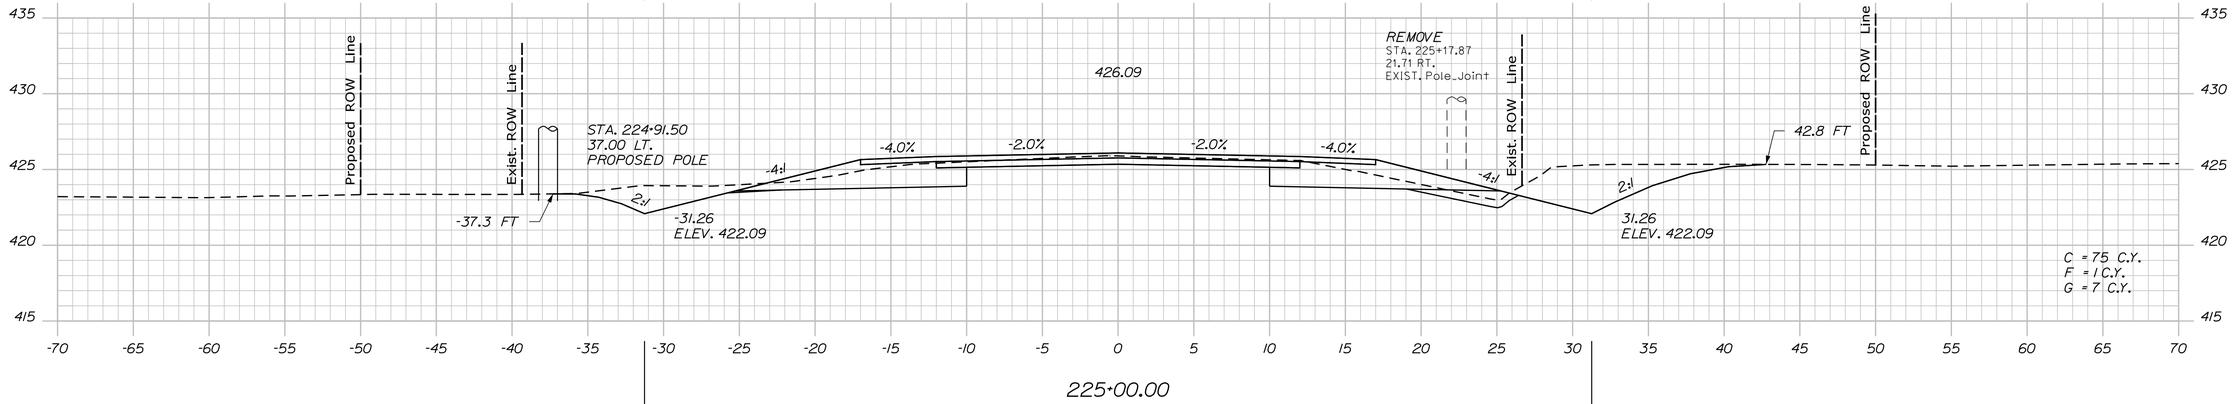

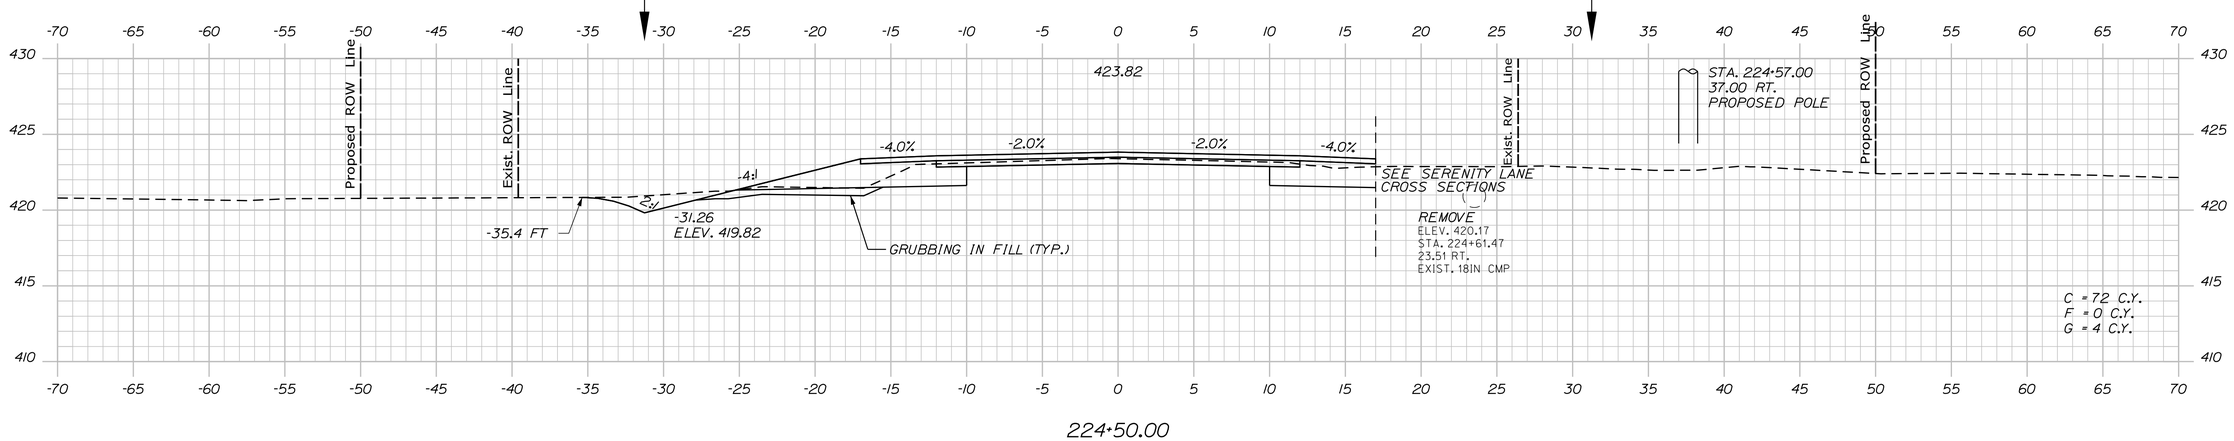

STATE OF MAINE
DEPARTMENT OF TRANSPORTATION

NH-1728(000)E

WIN
17280.00

HIGHWAY PLANS

	BY	DATE
PROJ. MANAGER	R. CARRELL	
DESIGN-DETAILED	M. DEBOWSKI	
CHECKED-REVIEWED		
DESIGN2-DETAILED2		
DESIGN3-DETAILED3		
REVISIONS 1		
REVISIONS 2		
REVISIONS 3		
REVISIONS 4		
FIELD CHANGES		

SIGNATURE

P.E. NUMBER

DATE

FRYEBURG
US ROUTE 302

CROSS SECTIONS

SHEET NUMBER

211

OF 364

Sta. 224+50.00 to Sta. 225+50.00

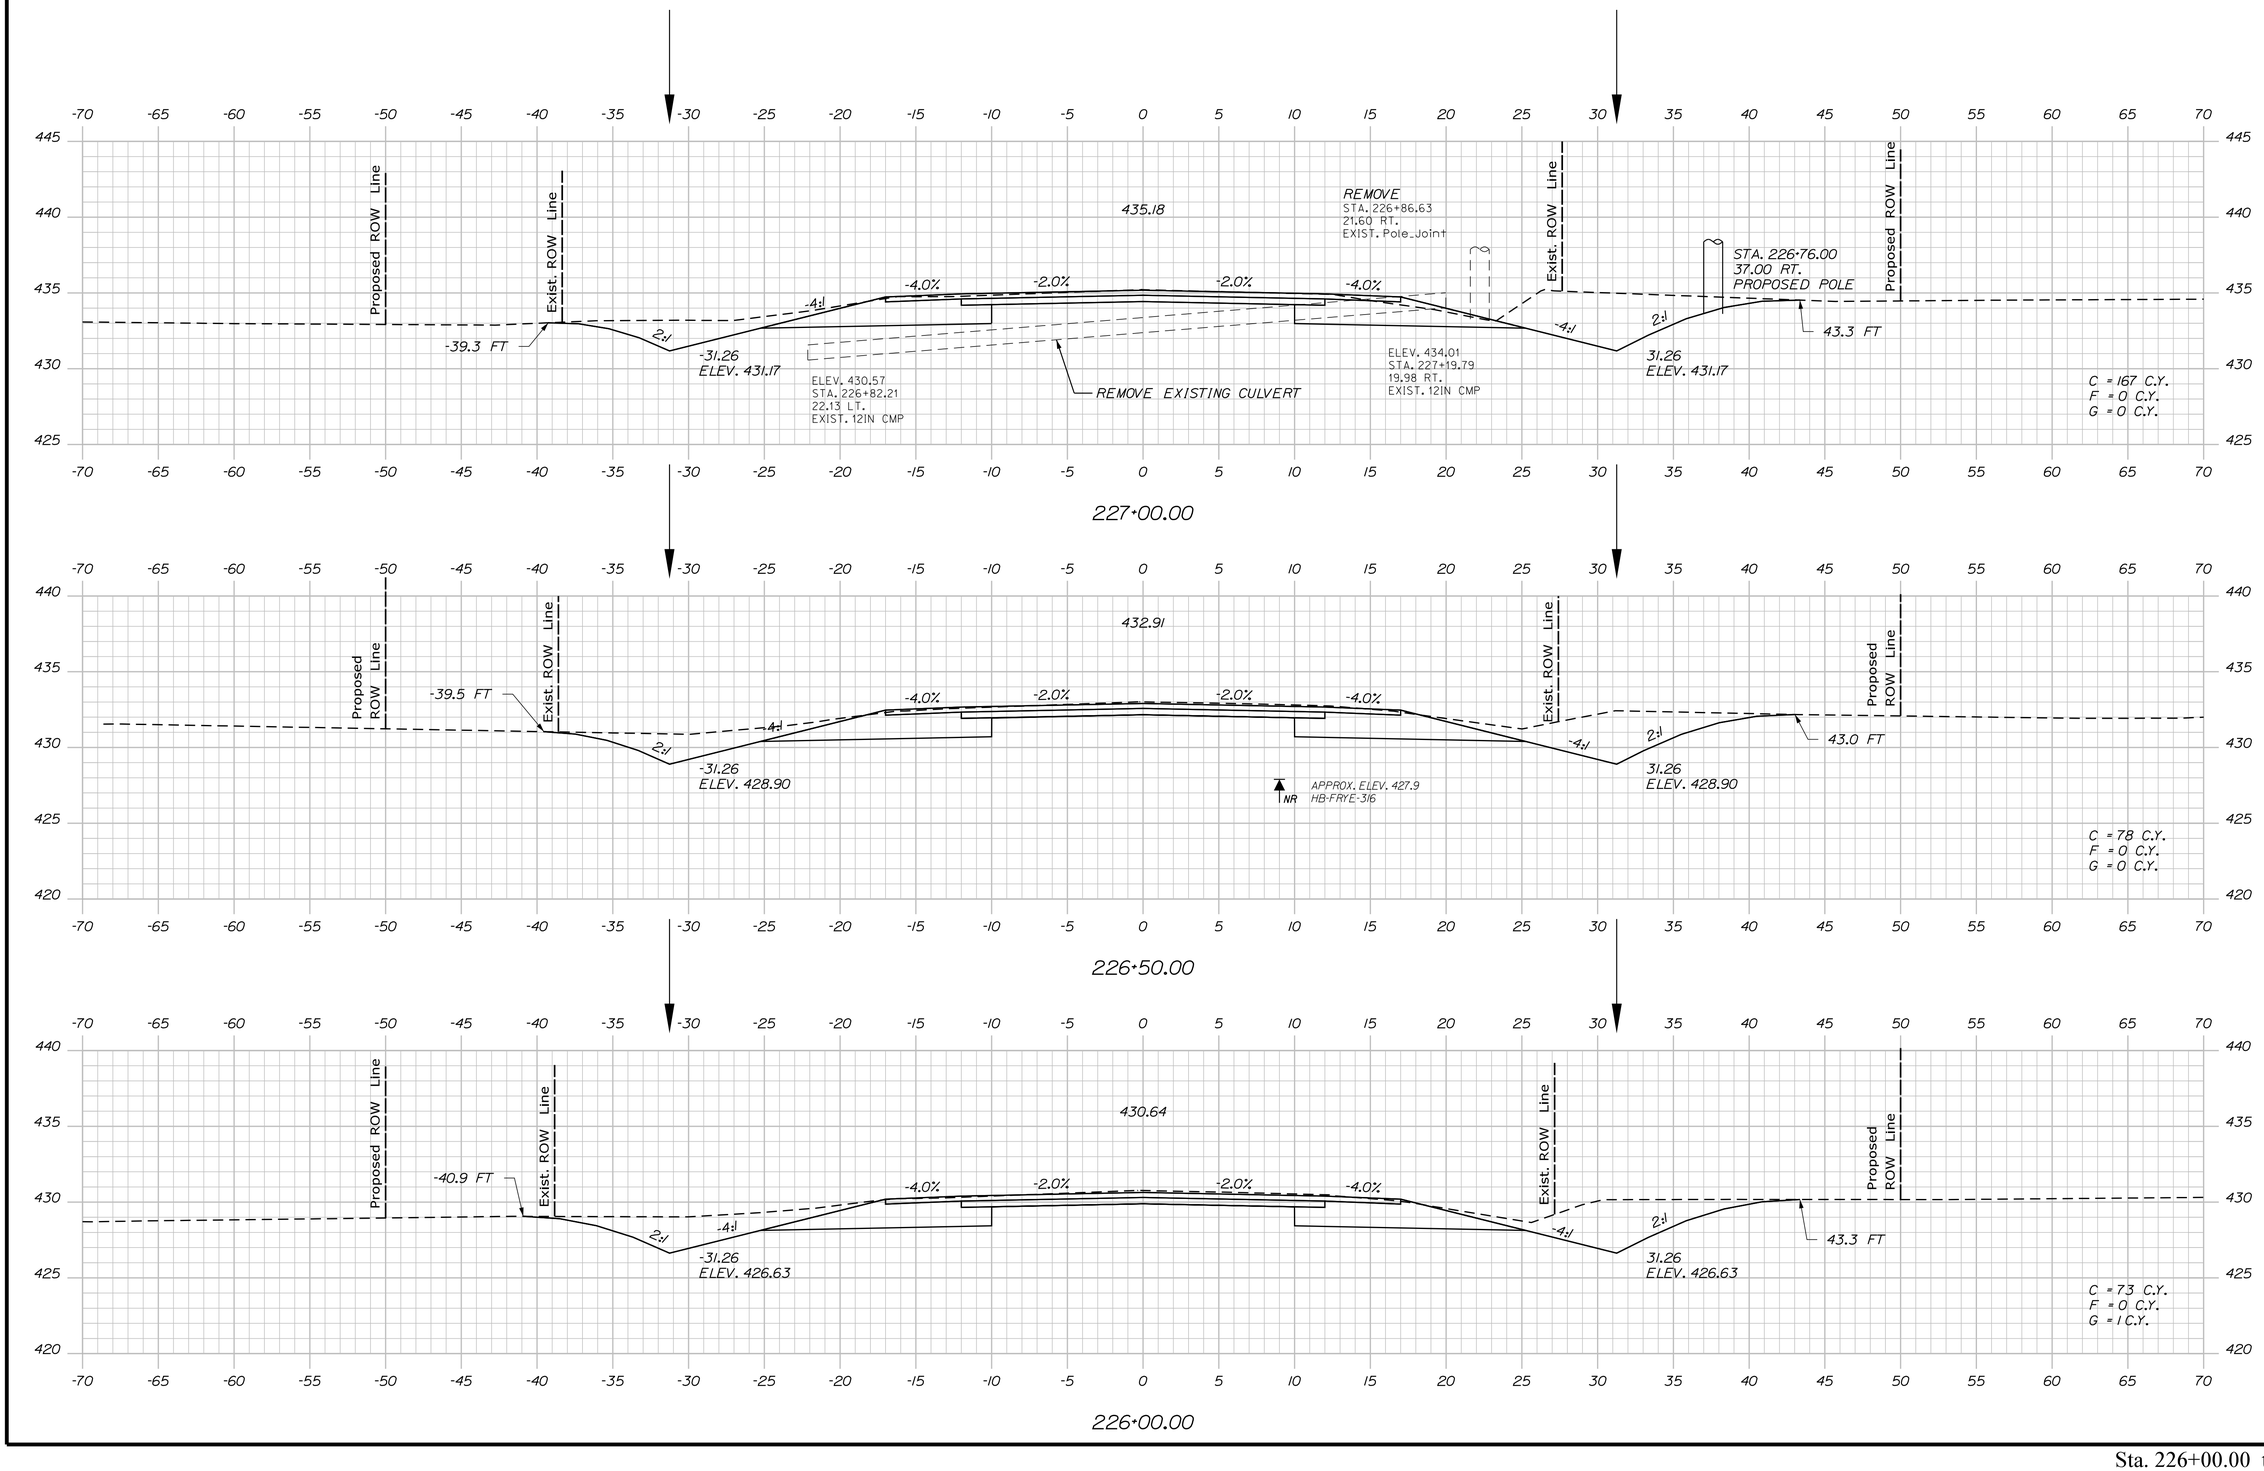

STATE OF MAINE
DEPARTMENT OF TRANSPORTATION

NH-1728(000)E

WIN 17280.00

HIGHWAY PLANS

	BY	DATE
PROJ. MANAGER	R. CARRELL	
DESIGN-DETAILED	M. DEBOWSKI	
CHECKED-REVIEWED		
DESIGN2-DETAILED2		
DESIGN3-DETAILED3		
REVISIONS 1		
REVISIONS 2		
REVISIONS 3		
REVISIONS 4		
FIELD CHANGES		

SIGNATURE

P.E. NUMBER

DATE

FRYEBURG
US ROUTE 302

CROSS SECTIONS

SHEET NUMBER

212

OF 364

Sta. 226+00.00 to Sta. 227+00.00

Filename: ...\MSTA\212_XSECT_226+00.dgn Division: HIGHWAY Username: mdebowski Date:12/10/2018

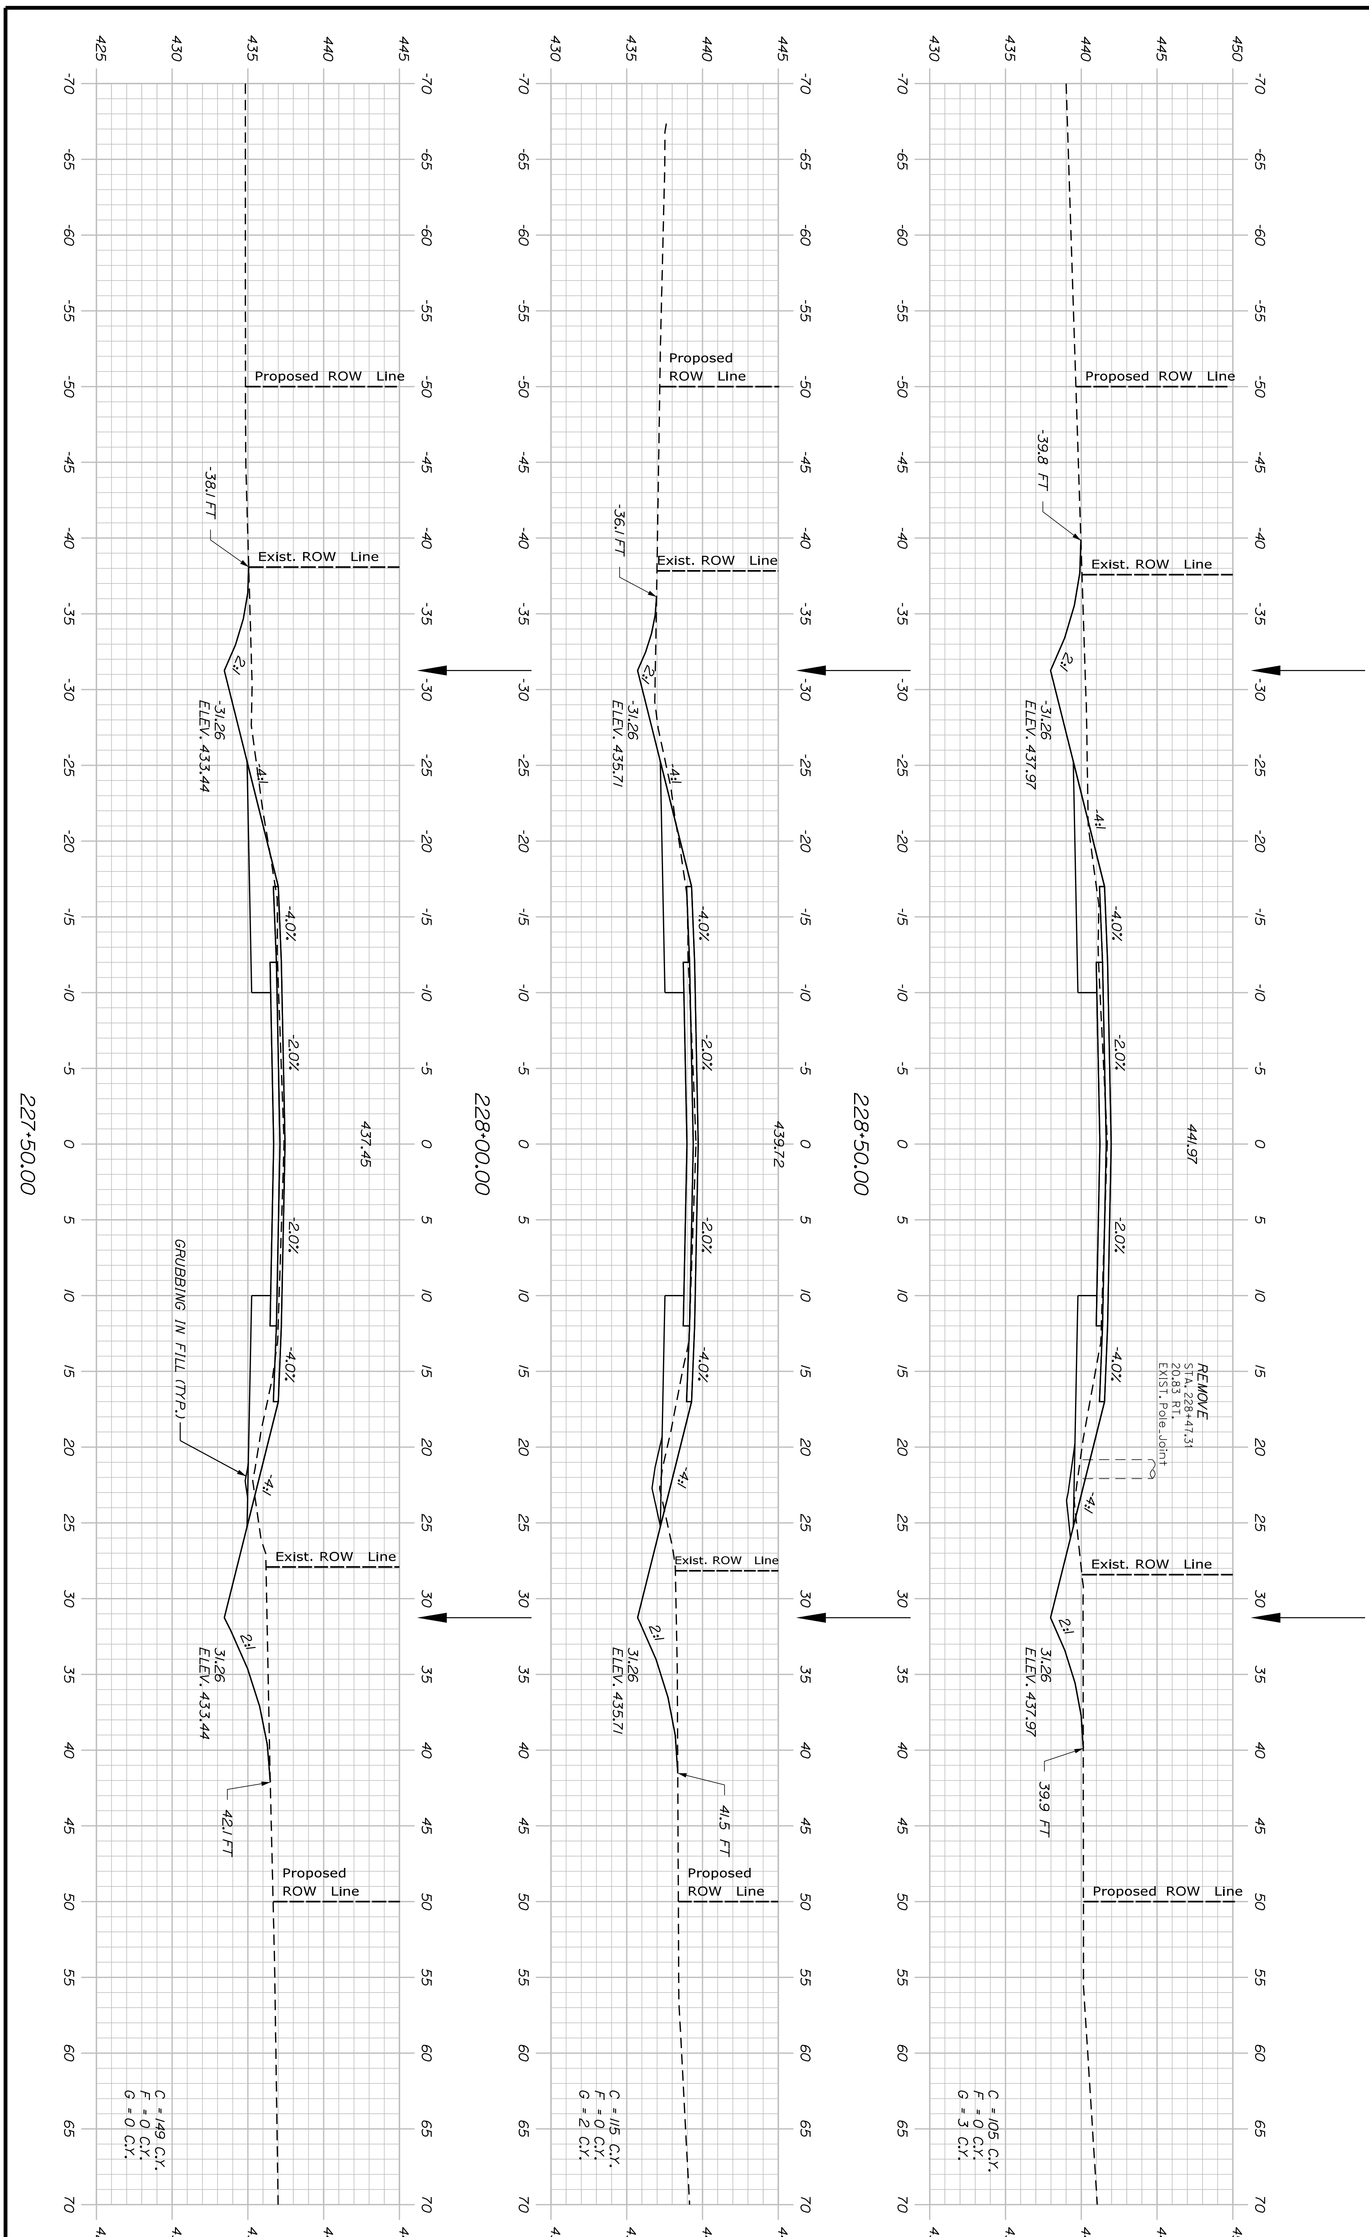

Sta. 227+50.00 to Sta. 228+50.00

SHEET NUMBER 213 OF 364

FRYEBURG
US ROUTE 302

CROSS SECTIONS

PROJ. MANAGER	R. CARRELL	BY	DATE
DESIGN-DETAILED	M. DEBOWSKI		
CHECKED-REVIEWED			
DESIGN2-DETAILED2			
DESIGN3-DETAILED3			
REVISIONS 1			
REVISIONS 2			
REVISIONS 3			
REVISIONS 4			
FIELD CHANGES			

SIGNATURE

P.E. NUMBER

DATE

STATE OF MAINE
DEPARTMENT OF TRANSPORTATION

NH-1728(000)E

WIN 17280.00 HIGHWAY PLANS

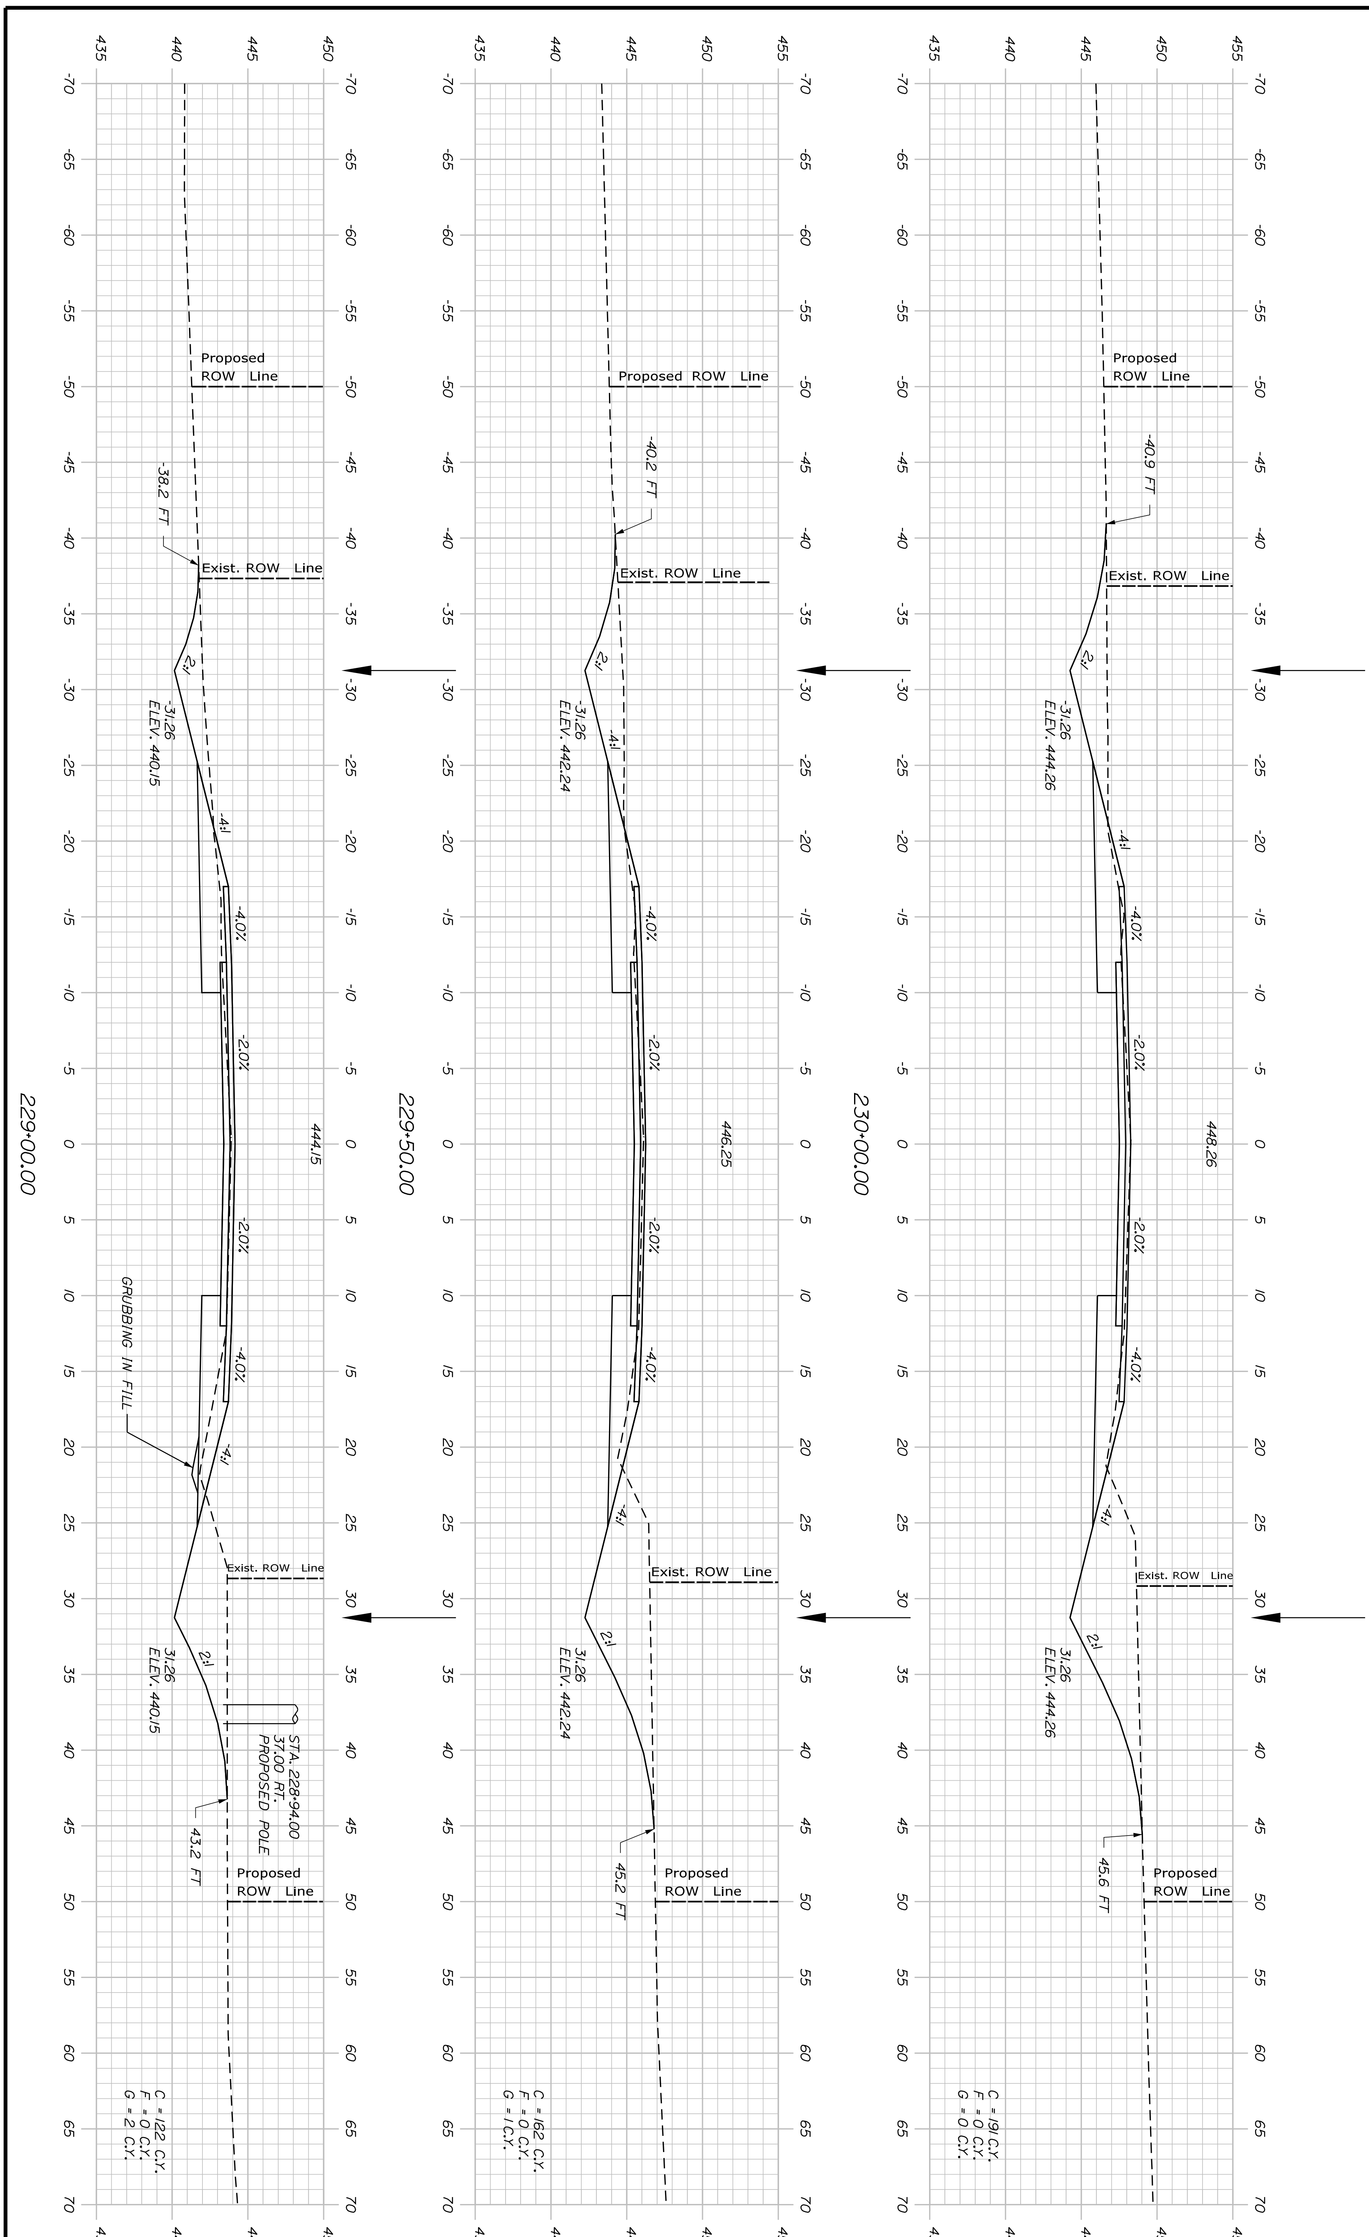

Sta. 229+00.00 to Sta. 230+00.00

SHEET NUMBER 214 OF 364

FRYEBURG
US ROUTE 302

CROSS SECTIONS

		BY	DATE
PROJ. MANAGER	R. CARRELL		
DESIGN-DETAILED	M. DEBOWSKI		
CHECKED-REVIEWED			
DESIGN2-DETAILED2			
DESIGN3-DETAILED3			
REVISIONS 1			
REVISIONS 2			
REVISIONS 3			
REVISIONS 4			
FIELD CHANGES			

SIGNATURE

P.E. NUMBER

DATE

STATE OF MAINE
DEPARTMENT OF TRANSPORTATION

NH-1728(000)E

WIN 17280.00 HIGHWAY PLANS

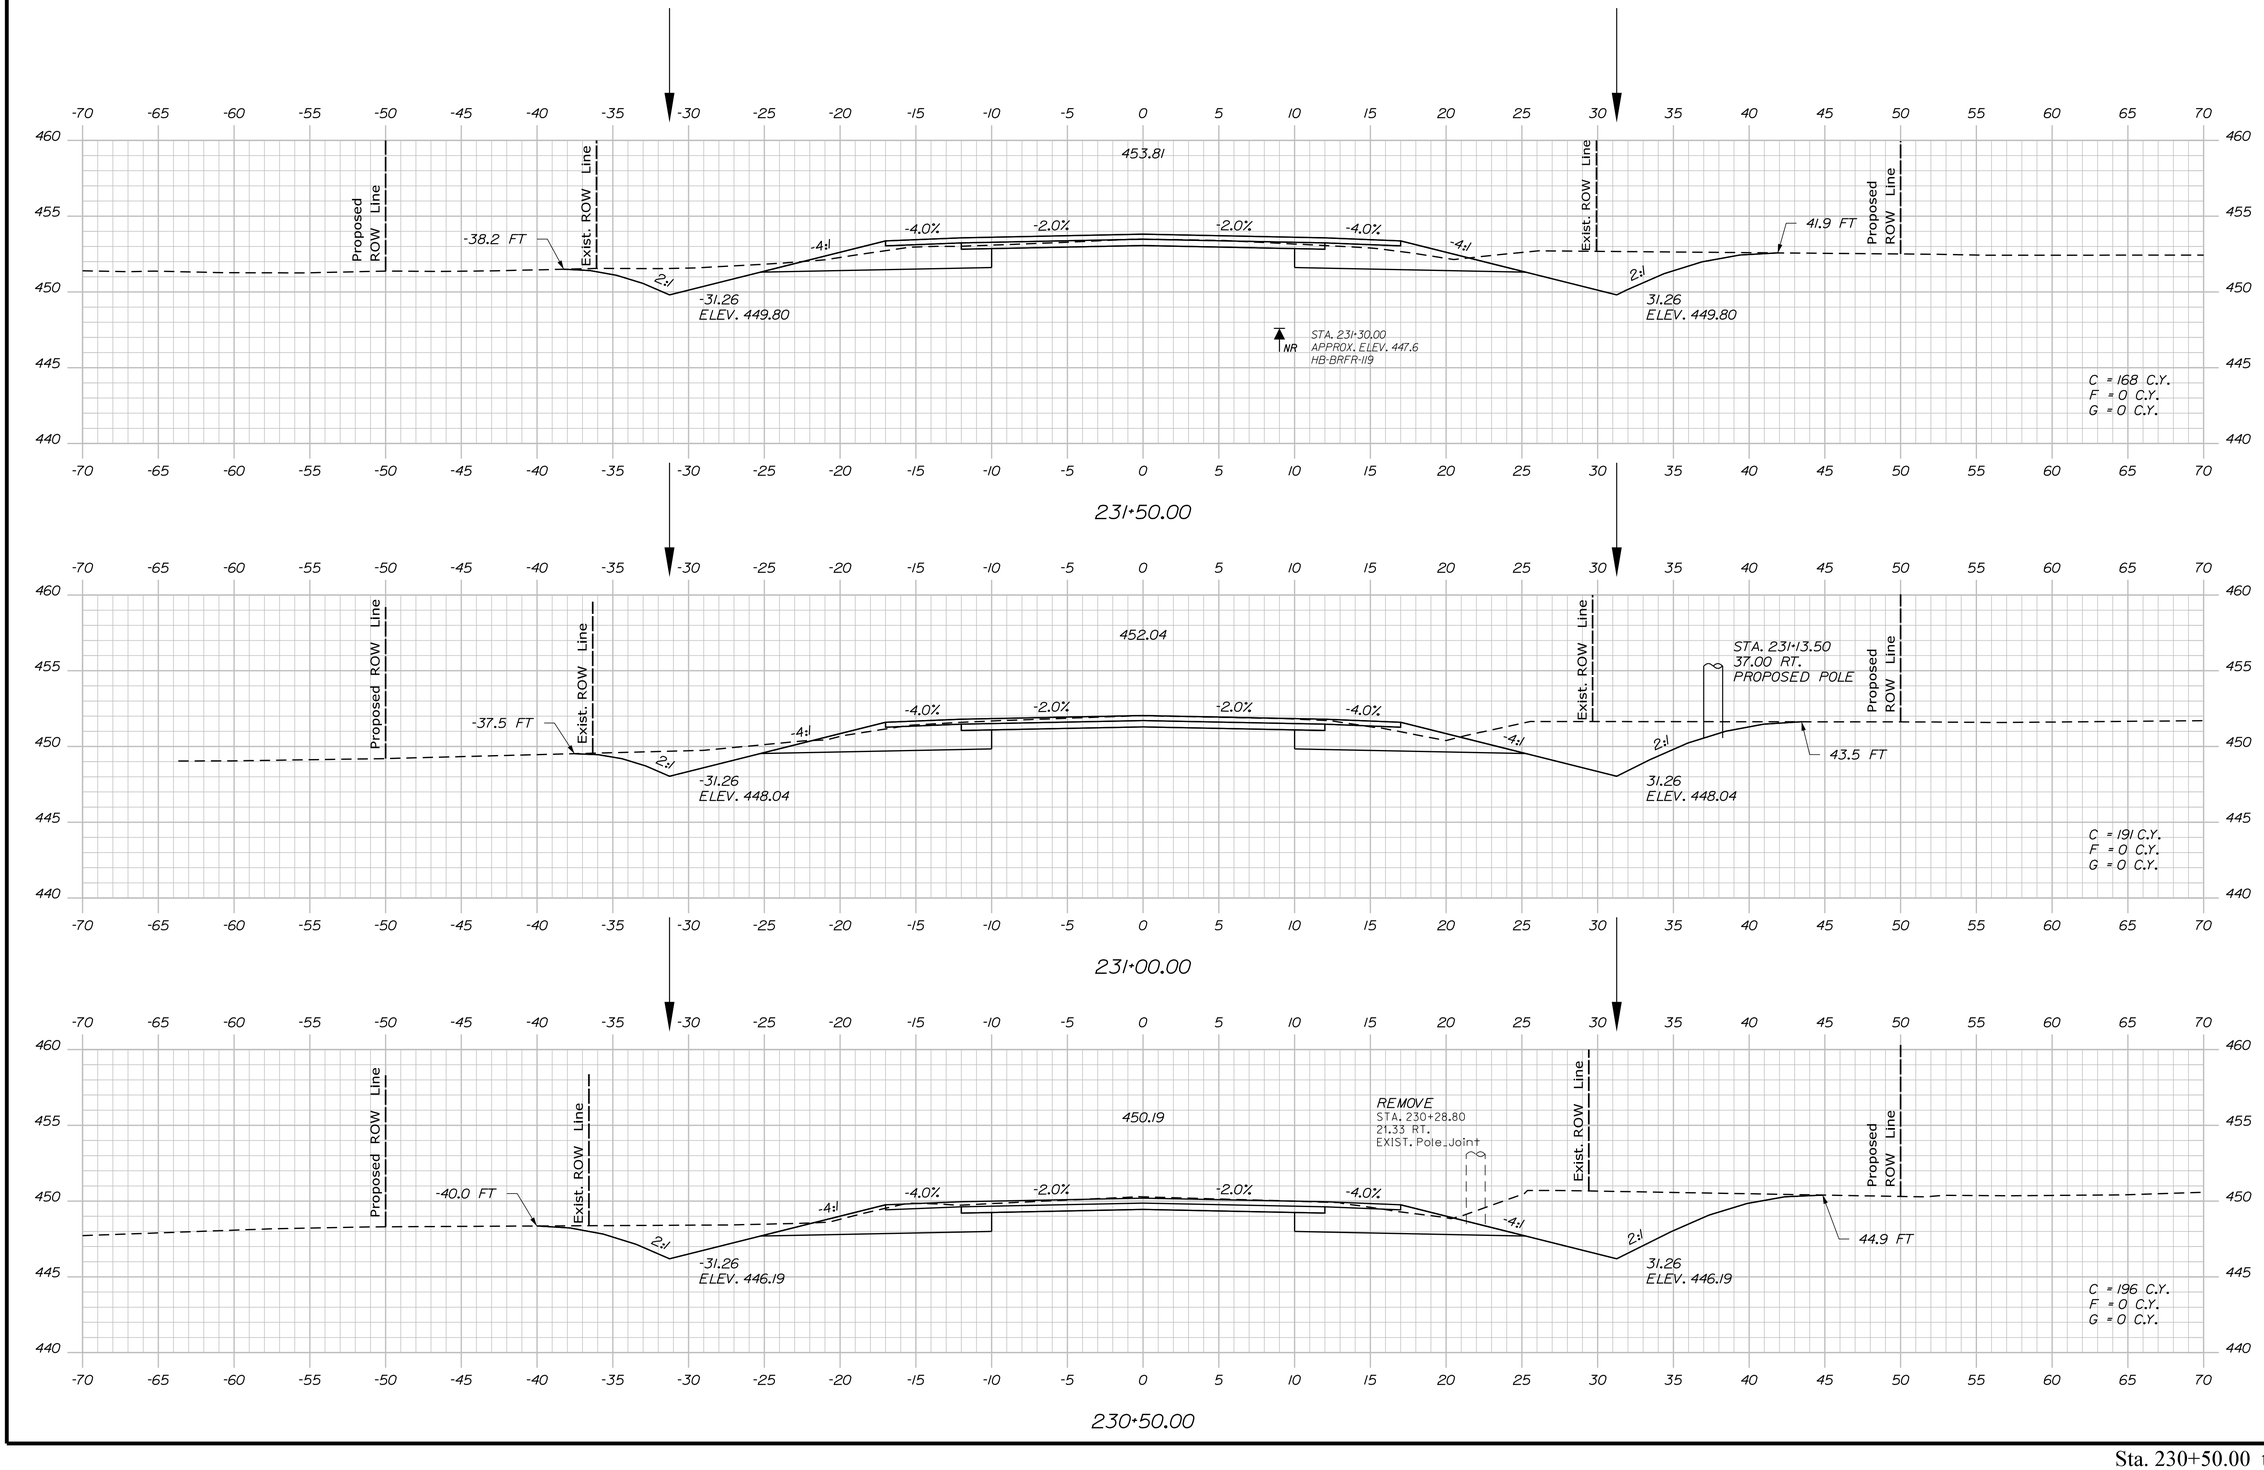

Filename: ...\MSTA\215_XSECT_230+50.dgn Division: HIGHWAY Username: mdebowski Date:12/10/2018

STATE OF MAINE
DEPARTMENT OF TRANSPORTATION

NH-1728(000)E

WIN
17280.00

HIGHWAY PLANS

	BY	DATE
PROJ. MANAGER	R. CARRELL	
DESIGN-DETAILED	M. DEBOWSKI	
CHECKED-REVIEWED		
DESIGN2-DETAILED2		
DESIGN3-DETAILED3		
REVISIONS 1		
REVISIONS 2		
REVISIONS 3		
REVISIONS 4		
FIELD CHANGES		

SIGNATURE

P.E. NUMBER

DATE

FRYEBURG
US ROUTE 302

CROSS SECTIONS

SHEET NUMBER

215

OF 364

Sta. 230+50.00 to Sta. 231+50.00

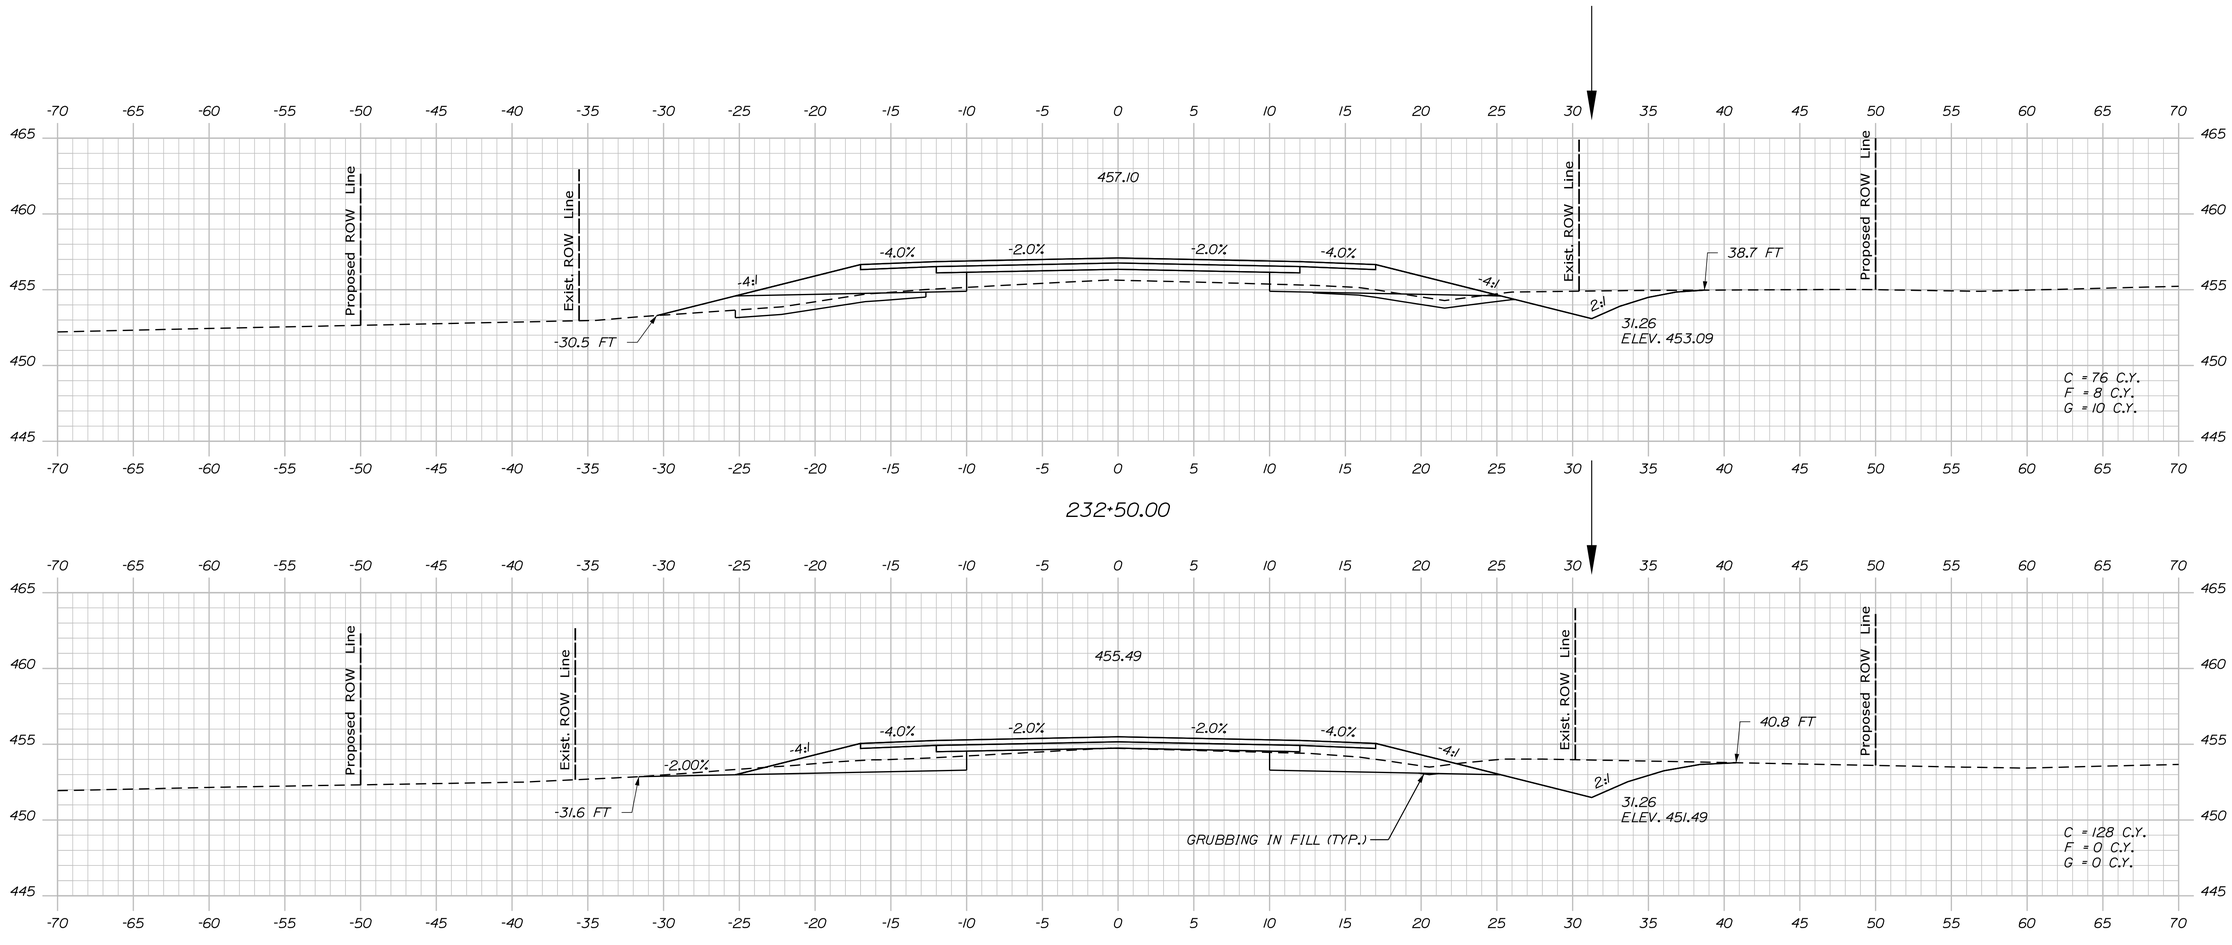

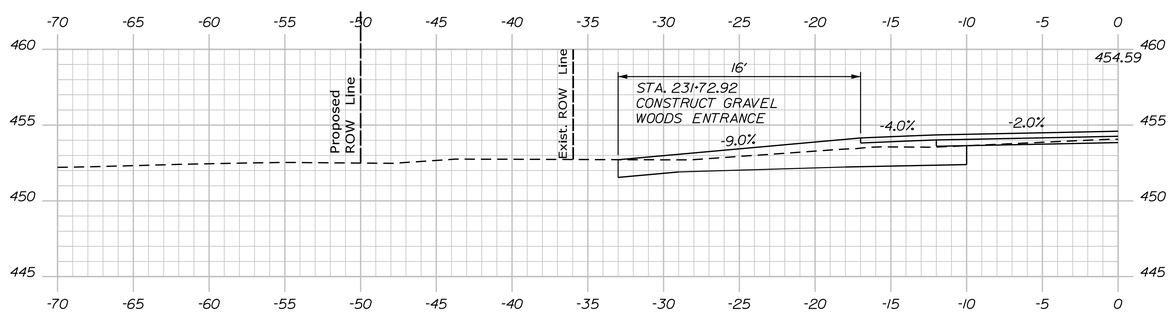

STATE OF MAINE
DEPARTMENT OF TRANSPORTATION

NH-1728(000)E

WIN
17280.00

HIGHWAY PLANS

	BY	DATE
PROJ. MANAGER	R. CARRELL	
DESIGN-DETAILED	M. DEBOWSKI	
CHECKED-REVIEWED		
DESIGN2-DETAILED2		
DESIGN3-DETAILED3		
REVISIONS 1		
REVISIONS 2		
REVISIONS 3		
REVISIONS 4		
FIELD CHANGES		

SIGNATURE

P.E. NUMBER

DATE

FRYEBURG
US ROUTE 302

CROSS SECTIONS

SHEET NUMBER

216

OF 364

Sta. 231+72.92 to Sta. 232+50.00

Filename: ...\MSTA\216_XSECT_231+72.dgn Division: HIGHWAY Username: mdebowski Date:12/10/2018

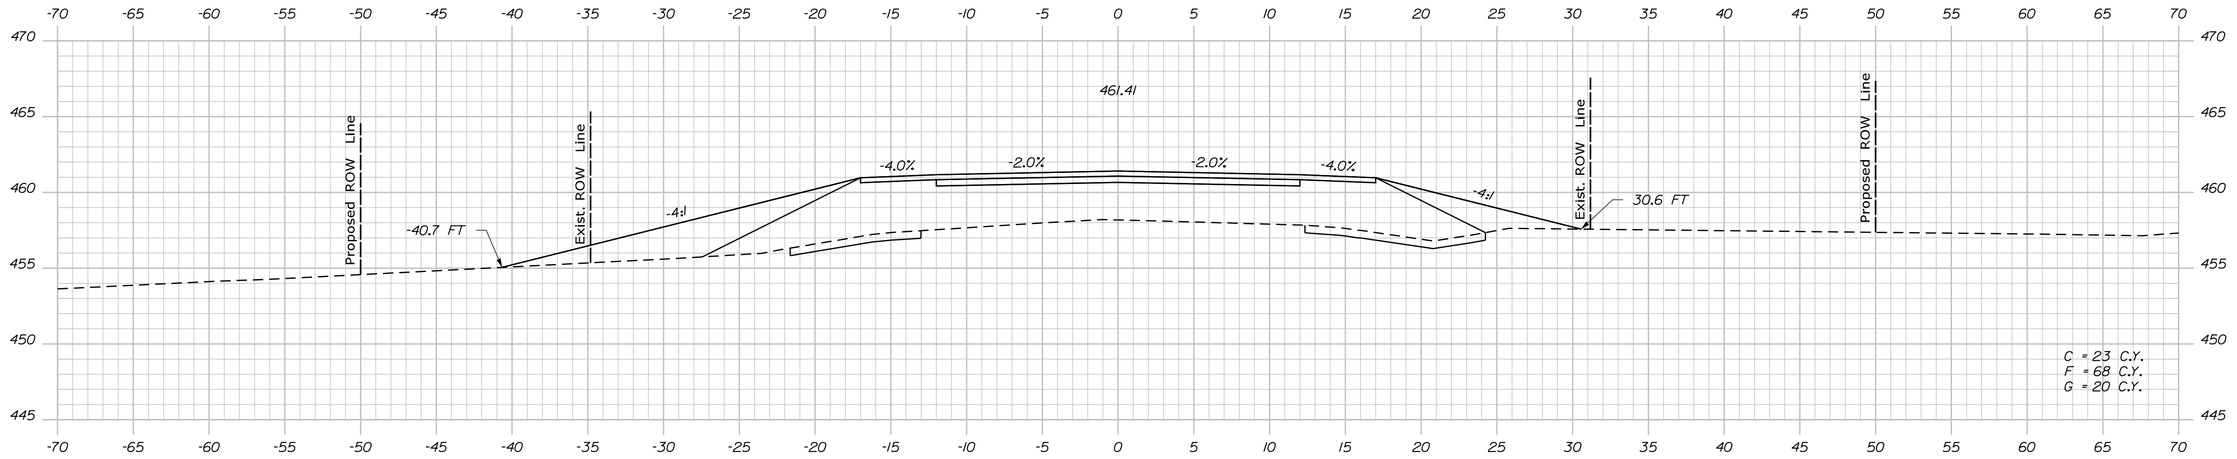

234+00.00

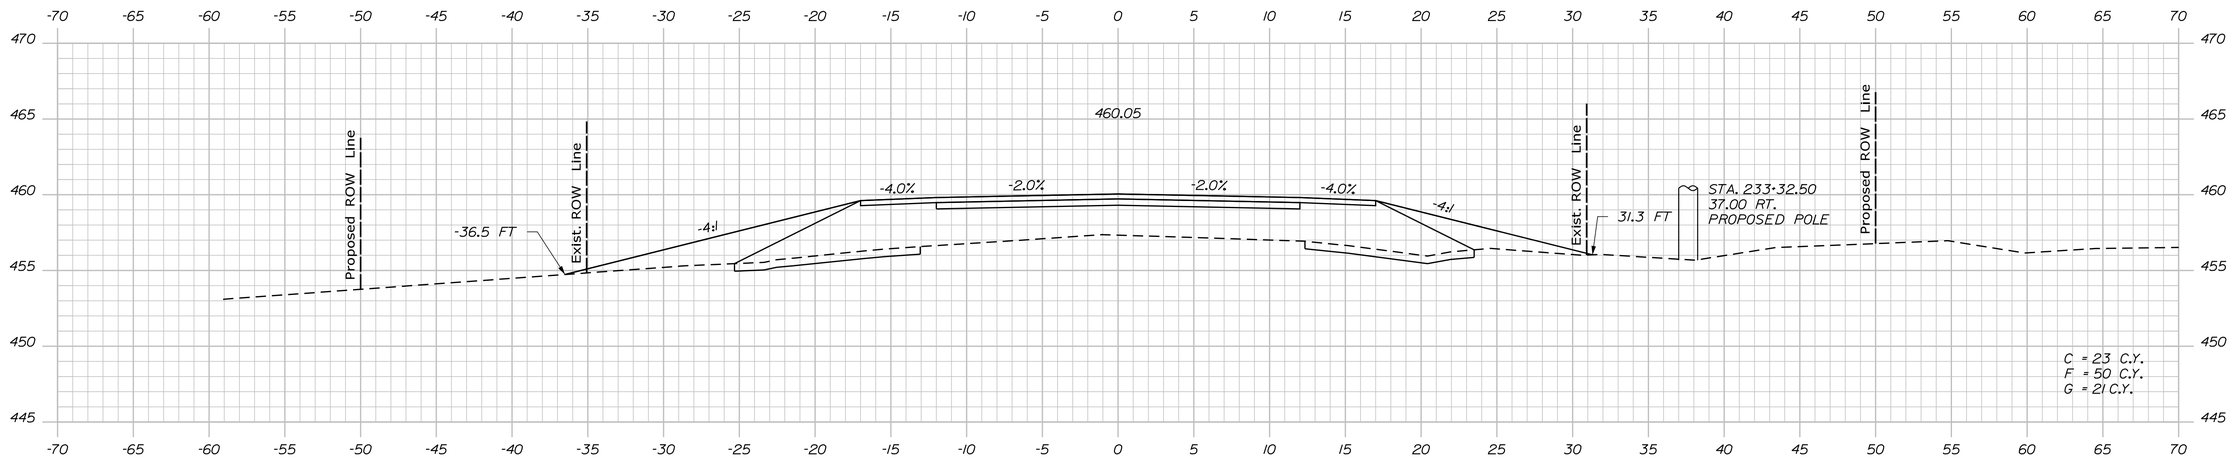

233+50.00

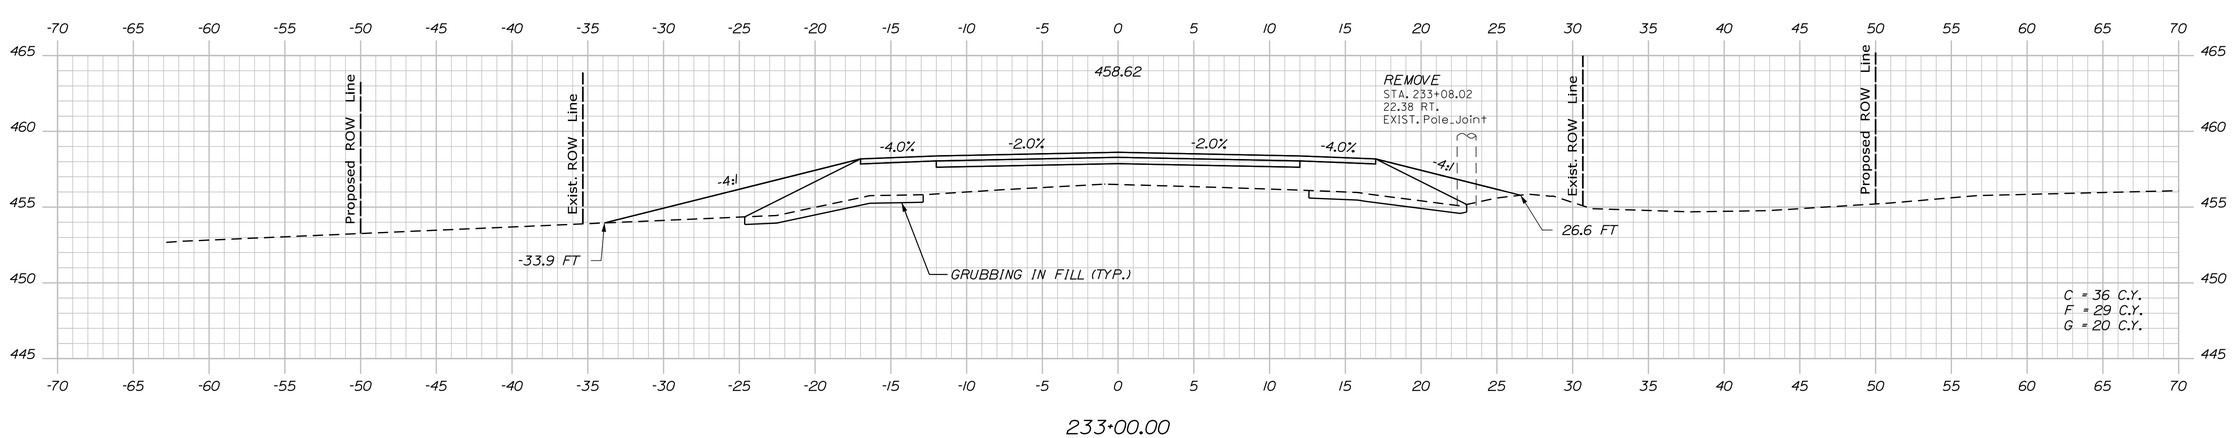

233+00.00

STATE OF MAINE
DEPARTMENT OF TRANSPORTATION

NH-1728(000)E

WIN
17280.00

HIGHWAY PLANS

	BY	DATE
PROJ. MANAGER	R. CARRELL	
DESIGN-DETAILED	M. DEBOWSKI	
CHECKED-REVIEWED		
DESIGN2-DETAILED2		
DESIGN3-DETAILED3		
REVISIONS 1		
REVISIONS 2		
REVISIONS 3		
REVISIONS 4		
FIELD CHANGES		

SIGNATURE

P.E. NUMBER

DATE

FRYEBURG
US ROUTE 302

CROSS SECTIONS

SHEET NUMBER

217

OF 364

Sta. 233+00.00 to Sta. 234+00.00

Filename: ...\MSTA\217_XSECT_233+00.dgn Division: HIGHWAY Username: mdebowski Date:12/10/2018

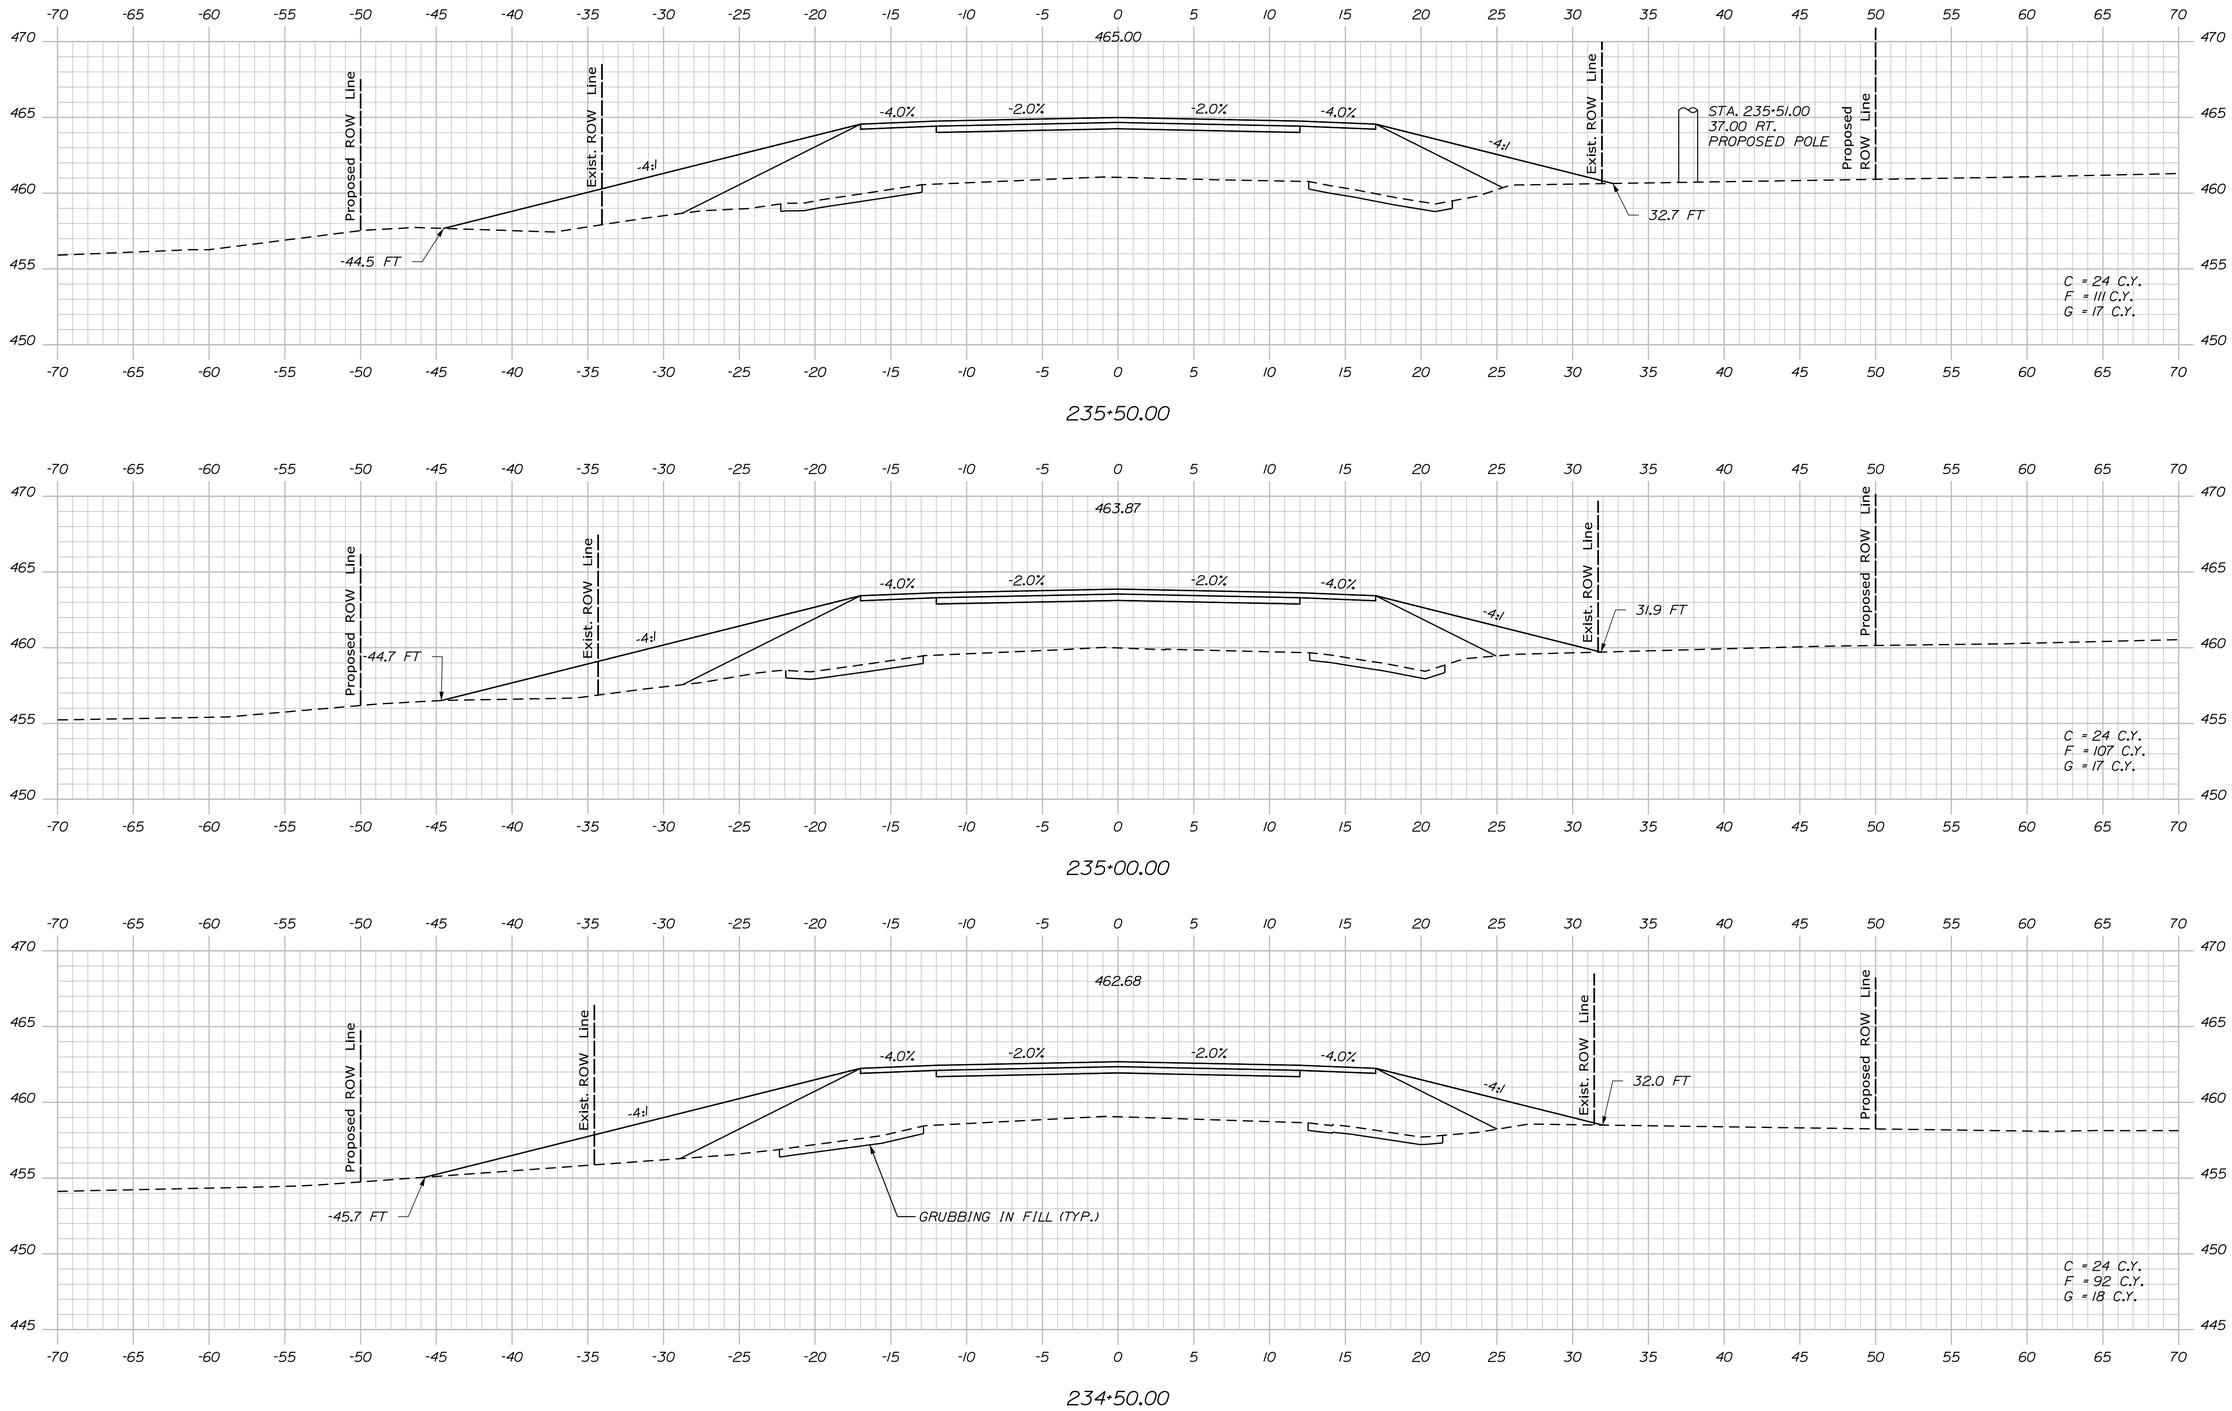

Filename: ...\MSTA\218_XSECT_234+50.dgn Username: mdebowski Division: HIGHWAY Date:12/10/2018

STATE OF MAINE
DEPARTMENT OF TRANSPORTATION

NH-1728(000)E

WIN
17280.00

HIGHWAY PLANS

	BY	DATE
PROJ. MANAGER	R. CARRELL	
DESIGN-DETAILED	M. DEBOWSKI	
CHECKED-REVIEWED		
DESIGN2-DETAILED2		
DESIGN3-DETAILED3		
REVISIONS 1		
REVISIONS 2		
REVISIONS 3		
REVISIONS 4		
FIELD CHANGES		

SIGNATURE

P.E. NUMBER

DATE

FRYEBURG
US ROUTE 302

CROSS SECTIONS

SHEET NUMBER

218

OF 364

Sta. 234+50.00 to Sta. 235+50.00

STATE OF MAINE
DEPARTMENT OF TRANSPORTATION

NH-1728(000)E

WIN
17280.00

HIGHWAY PLANS

	BY	DATE
PROJ. MANAGER	R. CARRELL	
DESIGN-DETAILED	M. DEBOWSKI	
CHECKED-REVIEWED		
DESIGN2-DETAILED2		
DESIGN3-DETAILED3		
REVISIONS 1		
REVISIONS 2		
REVISIONS 3		
REVISIONS 4		
FIELD CHANGES		

SIGNATURE

P.E. NUMBER

DATE

FRYEBURG
US ROUTE 302

CROSS SECTIONS

SHEET NUMBER

219

OF 364

Sta. 236+00.00 to Sta. 237+00.00

Filename: ...\MSTA\219_XSECT_236+00.dgn Division: HIGHWAY Username: mdebowski Date:12/10/2018

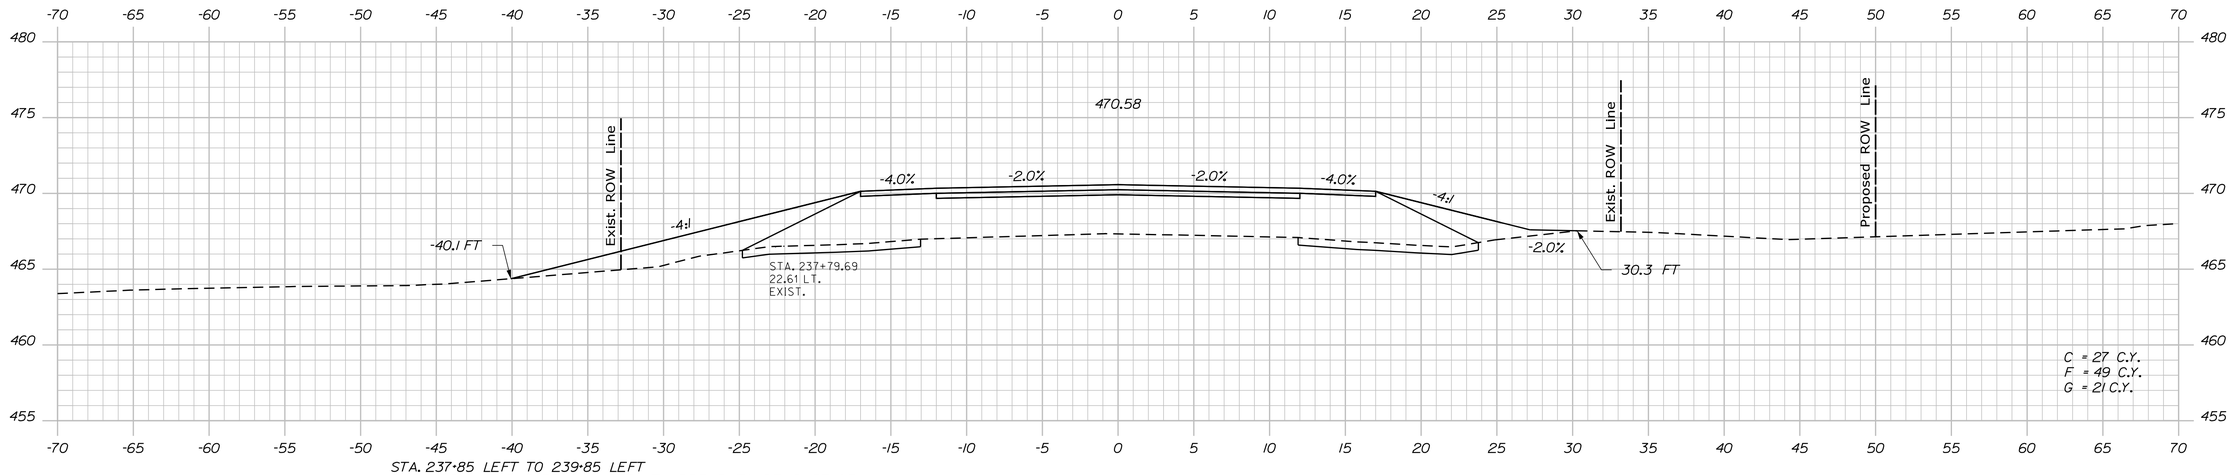

STA. 237+85 LEFT TO 239+85 LEFT
EXPOSED AND BURIED ROCKS THAT APPEAR TO BE PART OF A PRE-EXISTING WALL SYSTEM WILL BE EXCAVATED AND RELOCATED IN A LINEAR FASHION OUTSIDE OF THE RIGHT OF WAY AS DIRECTED BY THE RESIDENT

238+00.00

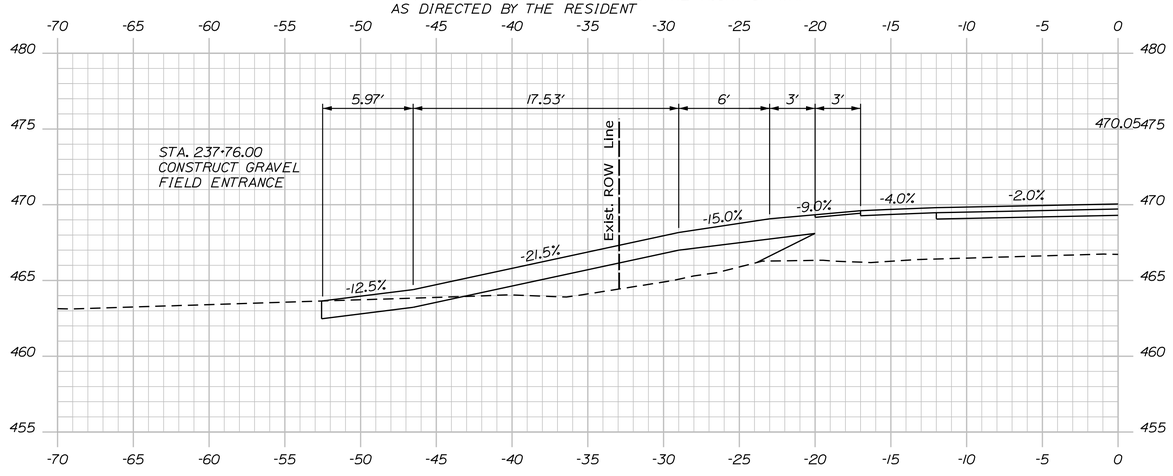

237+76.00 (ALONG DRIVEWAY CENTERLINE)

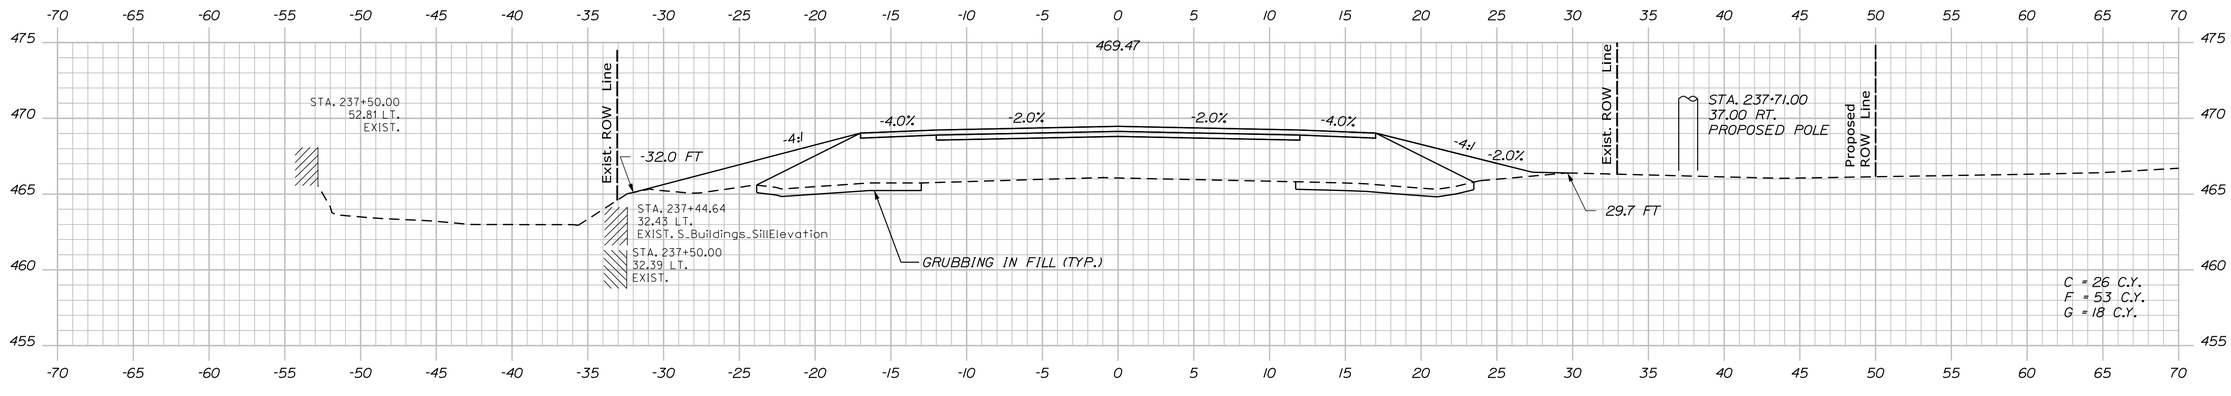

237+50.00

STATE OF MAINE
DEPARTMENT OF TRANSPORTATION

NH-1728(000)E

WIN
17280.00

HIGHWAY PLANS

	BY	DATE
PROJ. MANAGER	R. CARRELL	
DESIGN-DETAILED	M. DEBOWSKI	
CHECKED-REVIEWED		
DESIGN2-DETAILED2		
DESIGN3-DETAILED3		
REVISIONS 1		
REVISIONS 2		
REVISIONS 3		
REVISIONS 4		
FIELD CHANGES		

SIGNATURE

P.E. NUMBER

DATE

FRYEBURG
US ROUTE 302

CROSS SECTIONS

SHEET NUMBER

220

OF 364

Filename: ...\MSTA\220_XSECT_237+50.dgn Division: HIGHWAY Username: mdebowski Date:12/10/2018

Sta. 237+50.00 to Sta. 238+00.00

STA. 237+85 LEFT TO 239+85 LEFT
EXPOSED AND BURIED ROCKS THAT APPEAR TO BE PART OF A PRE-EXISTING WALL SYSTEM WILL BE EXCAVATED AND RELOCATED IN A LINEAR FASHION OUTSIDE OF THE RIGHT OF WAY AS DIRECTED BY THE RESIDENT

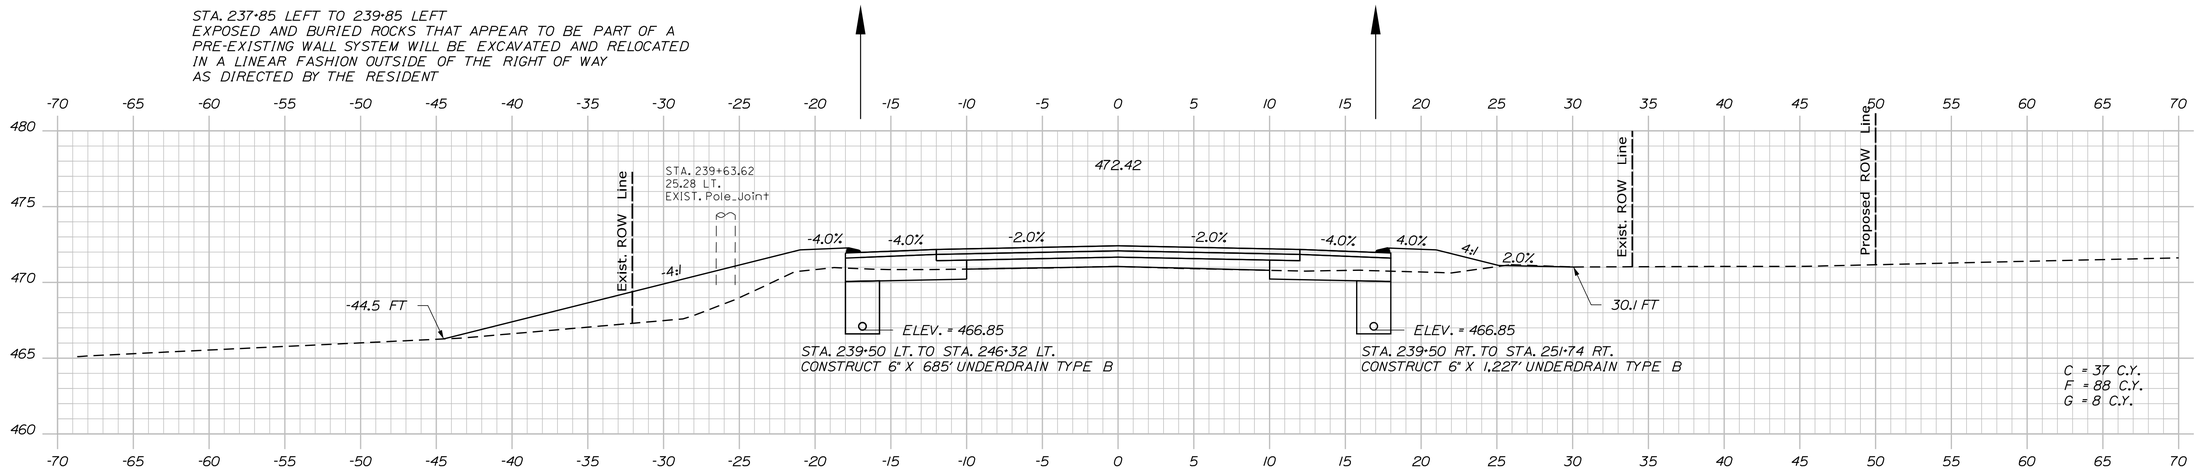

239+50.00

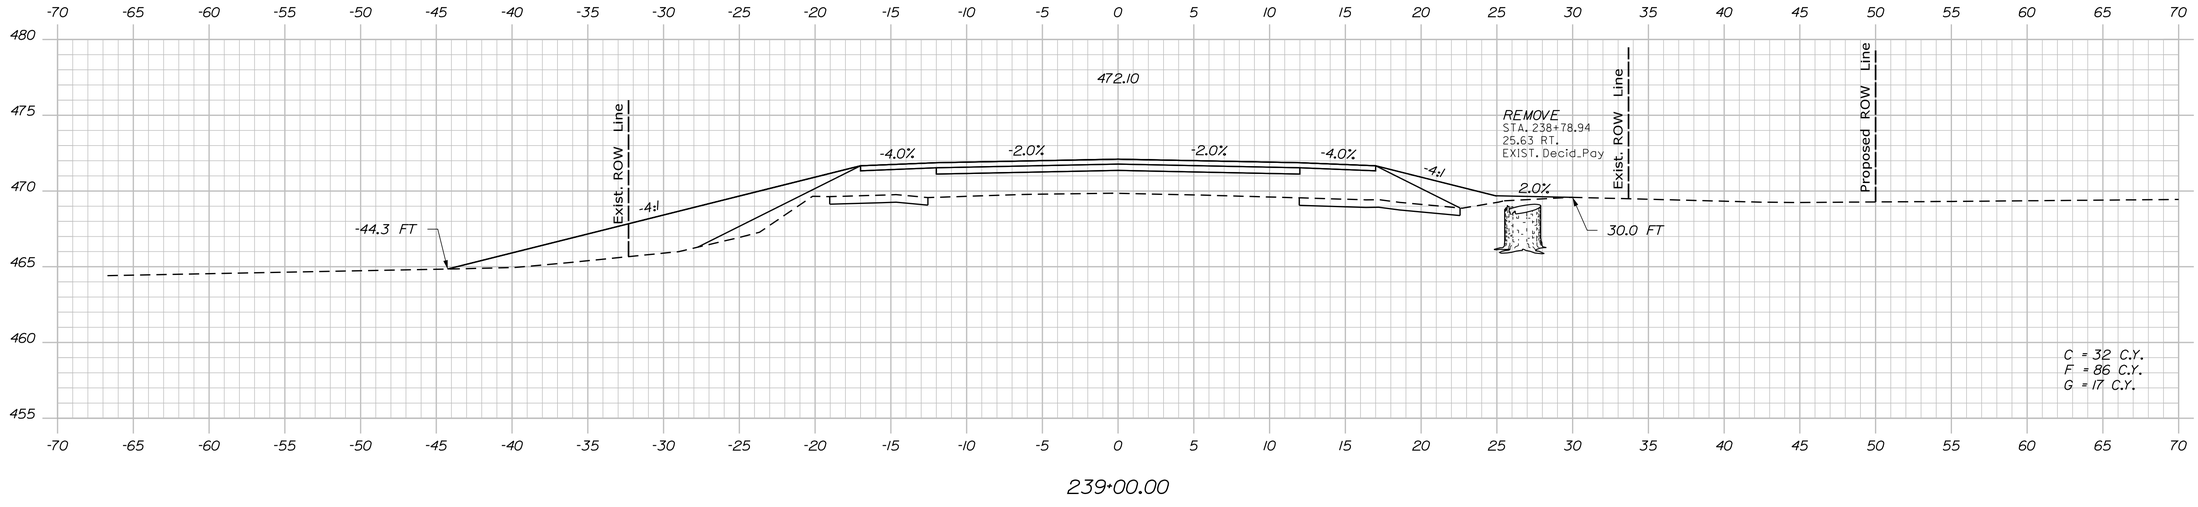

239+00.00

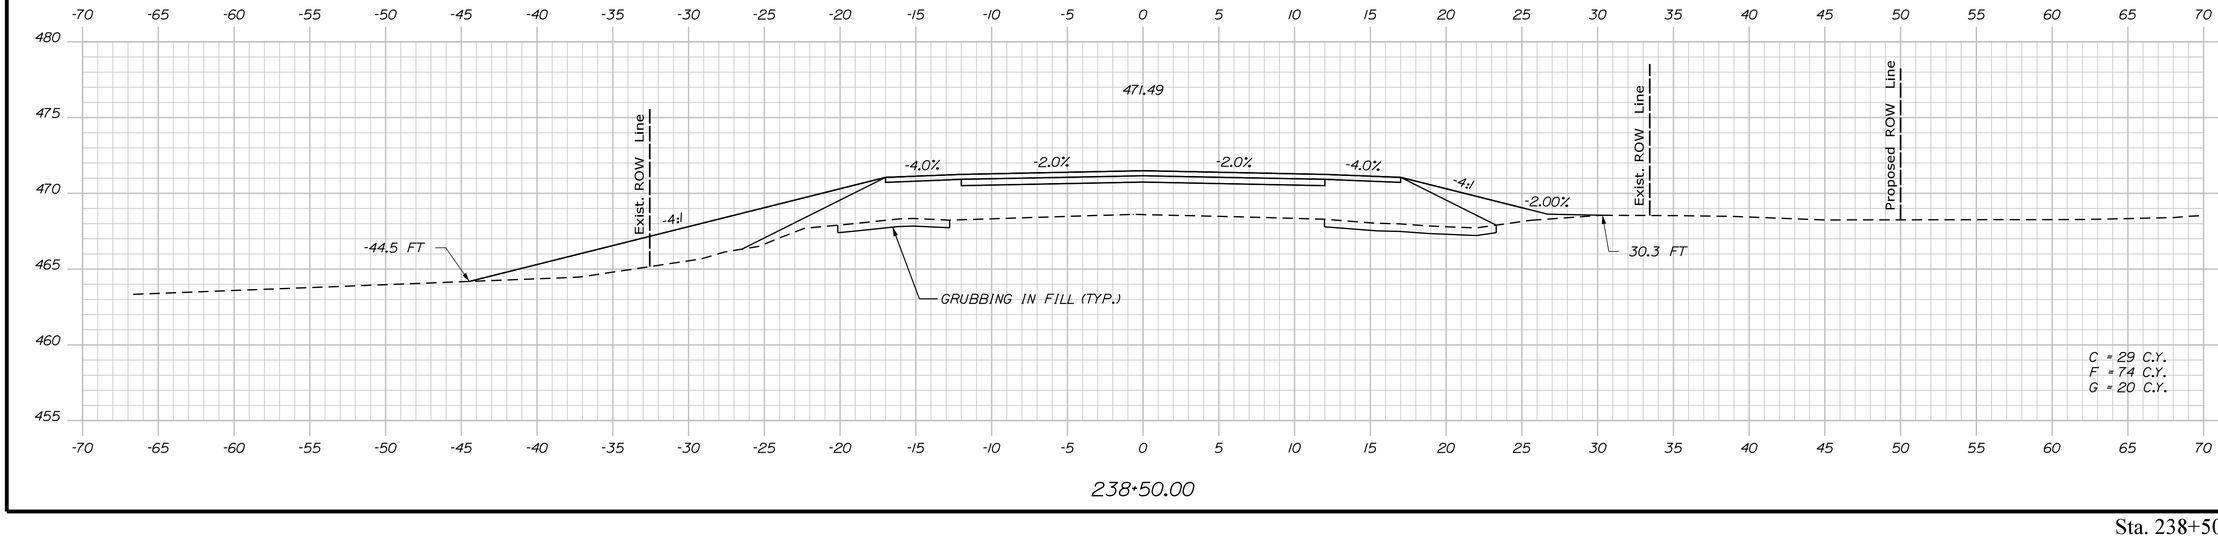

238+50.00

STATE OF MAINE
DEPARTMENT OF TRANSPORTATION

NH-1728(000)E

WIN
17280.00

HIGHWAY PLANS

	BY	DATE
PROJ. MANAGER	R. CARRELL	
DESIGN-DETAILED	M. DEBOWSKI	
CHECKED-REVIEWED		
DESIGN2-DETAILED2		
DESIGN3-DETAILED3		
REVISIONS 1		
REVISIONS 2		
REVISIONS 3		
REVISIONS 4		
FIELD CHANGES		

SIGNATURE

P.E. NUMBER

DATE

FRYEBURG
US ROUTE 302

CROSS SECTIONS

SHEET NUMBER

221

OF 364

Sta. 238+50.00 to Sta. 239+50.00

Filename: ...\MSTA\221_XSECT_238+50.dgn Division: HIGHWAY Username: mdebowski Date:12/10/2018

Filename: ...\MSTA\222_XSECT_240+00.dgn Division: HIGHWAY Username: mdebowski Date:12/10/2018

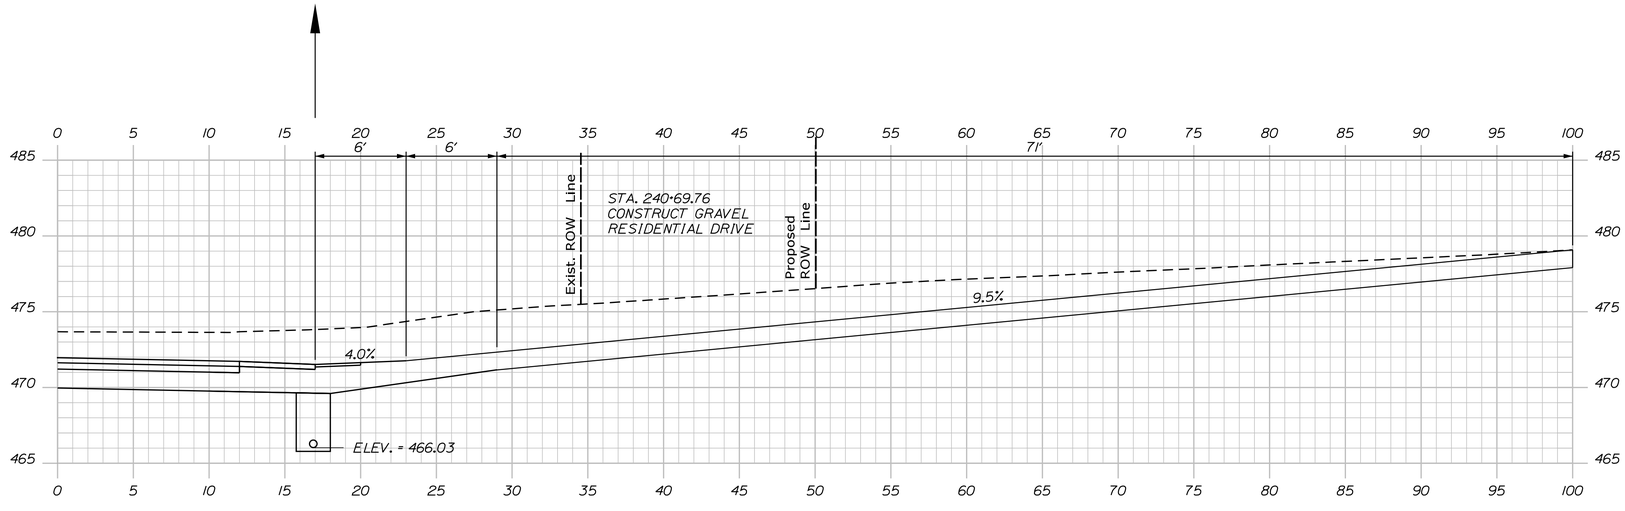

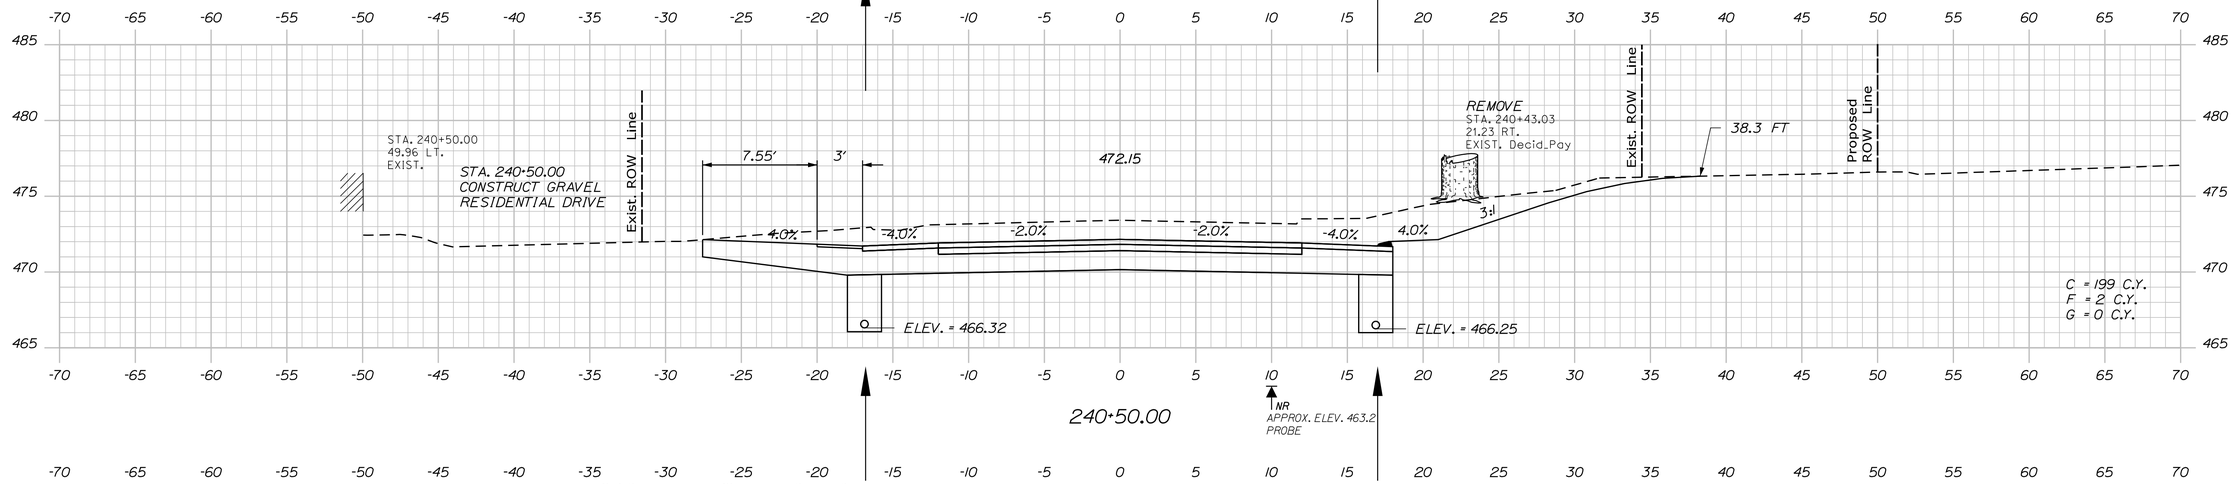

STATE OF MAINE
DEPARTMENT OF TRANSPORTATION

NH-1728(000)E

WIN 17280.00

HIGHWAY PLANS

	BY	DATE
PROJ. MANAGER	R. CARRELL	
DESIGN-DETAILED	M. DEBOWSKI	
CHECKED-REVIEWED		
DESIGN2-DETAILED2		
DESIGN3-DETAILED3		
REVISIONS 1		
REVISIONS 2		
REVISIONS 3		
REVISIONS 4		
FIELD CHANGES		

SIGNATURE

P.E. NUMBER

DATE

FRYEBURG
US ROUTE 302

CROSS SECTIONS

SHEET NUMBER

222

OF 364

Sta. 240+00.00 to Sta. 240+69.76

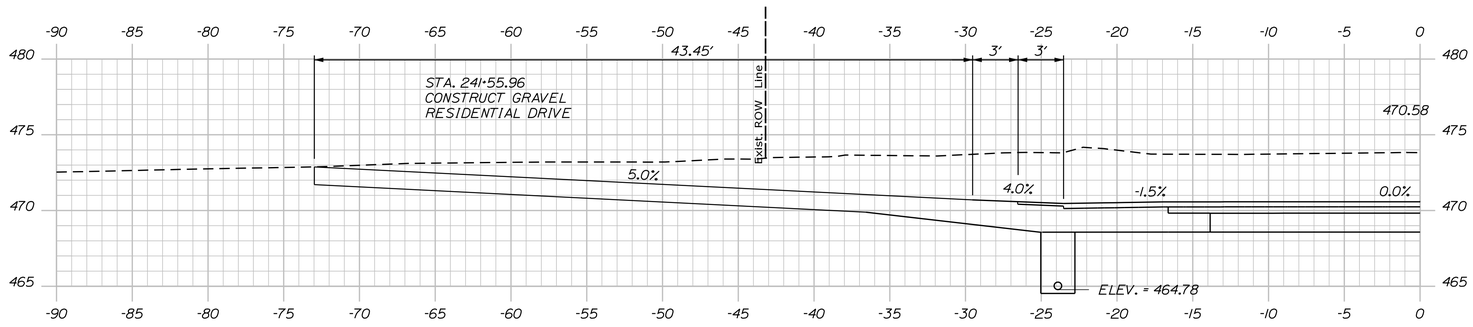

241+55.96

241+55.96 (SKEWED ALONG DRIVEWAY CENTERLINE)

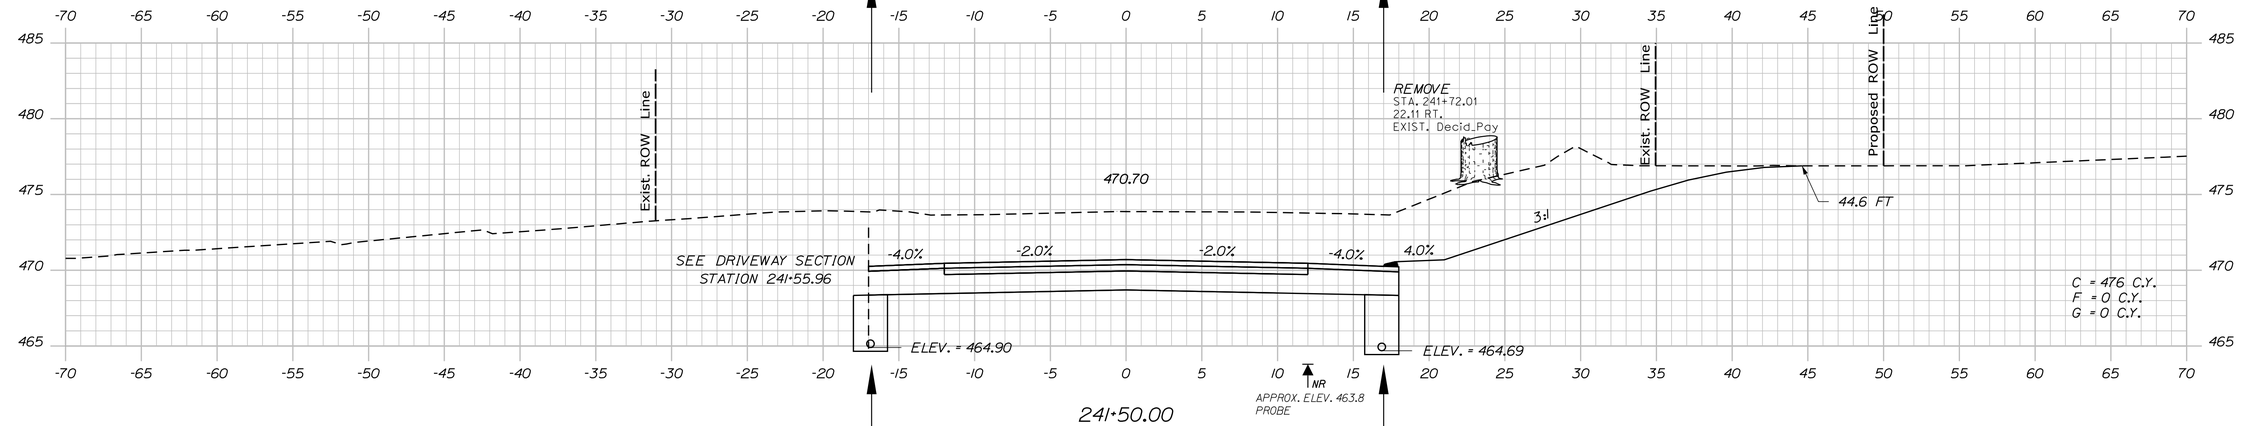

241+50.00

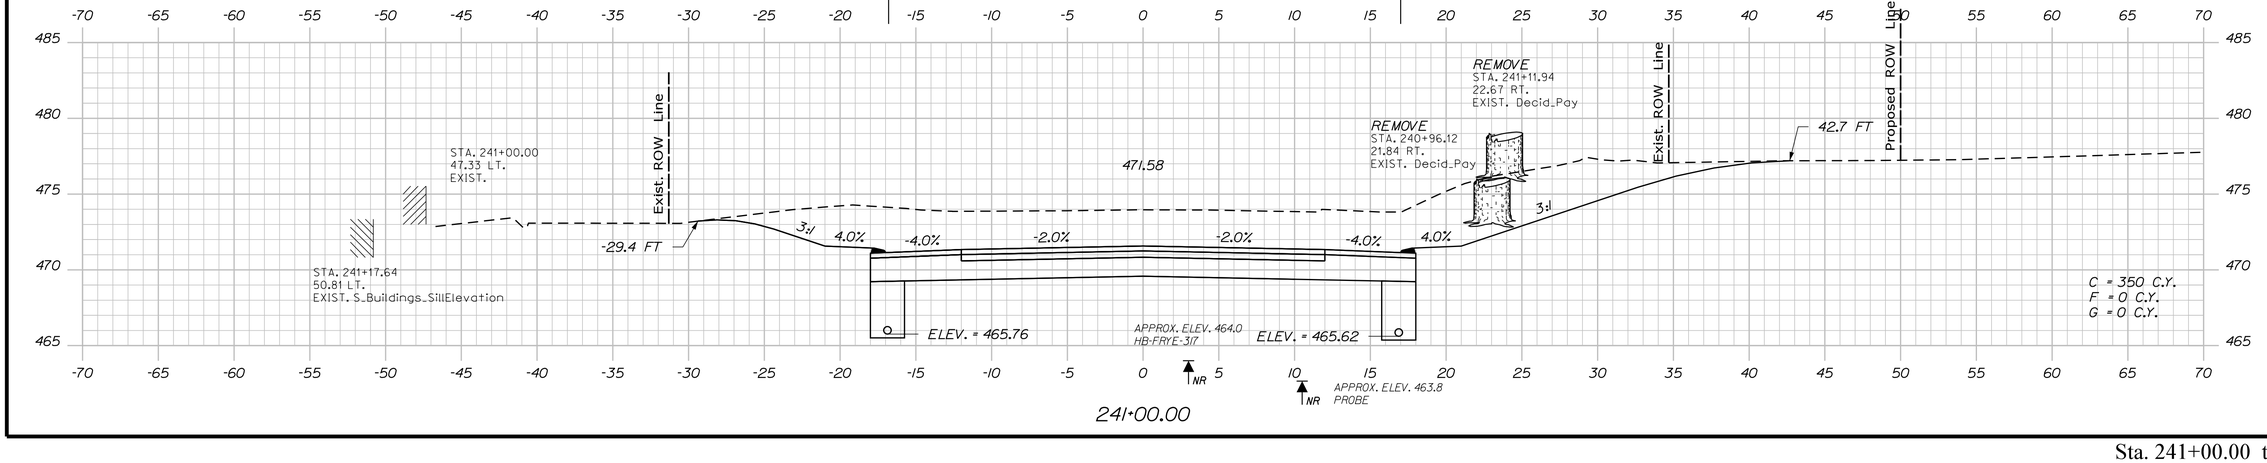

241+00.00

STATE OF MAINE
DEPARTMENT OF TRANSPORTATION

NH-1728(000)E

WIN
17280.00

HIGHWAY PLANS

	BY	DATE
PROJ. MANAGER	R. CARRELL	
DESIGN-DETAILED	M. DEBOWSKI	
CHECKED-REVIEWED		
DESIGN2-DETAILED2		
DESIGN3-DETAILED3		
REVISIONS 1		
REVISIONS 2		
REVISIONS 3		
REVISIONS 4		
FIELD CHANGES		

SIGNATURE

P.E. NUMBER

DATE

FRYEBURG
US ROUTE 302

CROSS SECTIONS

SHEET NUMBER

223

OF 364

Sta. 241+00.00 to Sta. 241+55.96

Filename: ...\MSTA\223_XSECT_241+00.dgn Division: HIGHWAY Username: mdebowski Date:12/10/2018

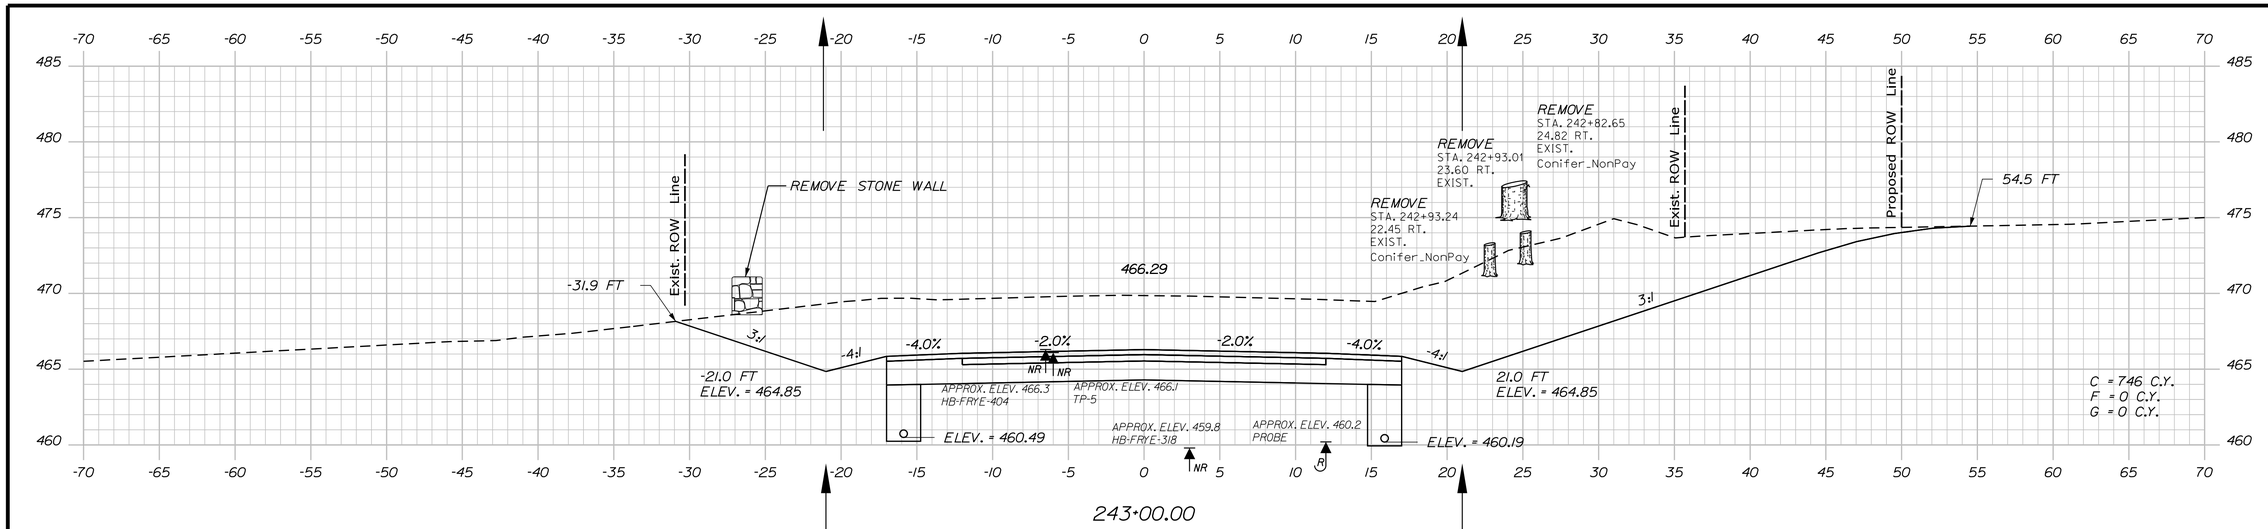

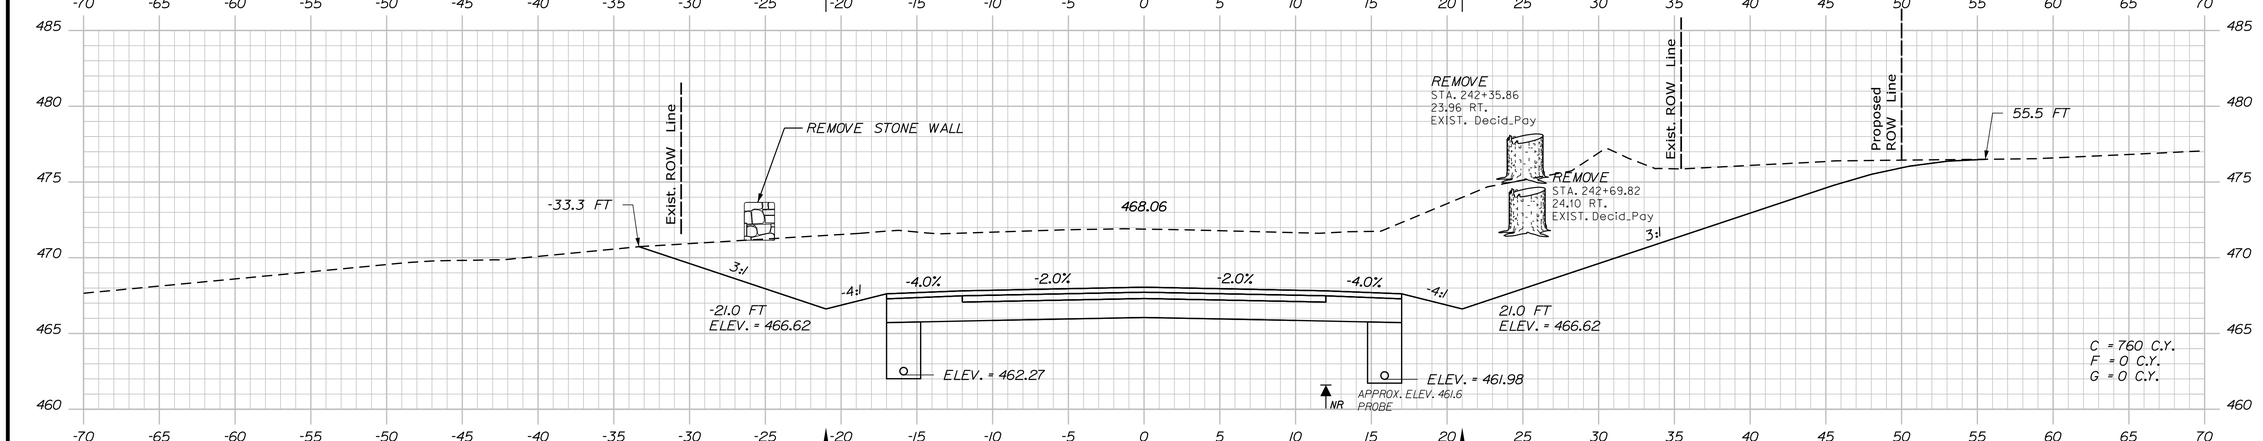

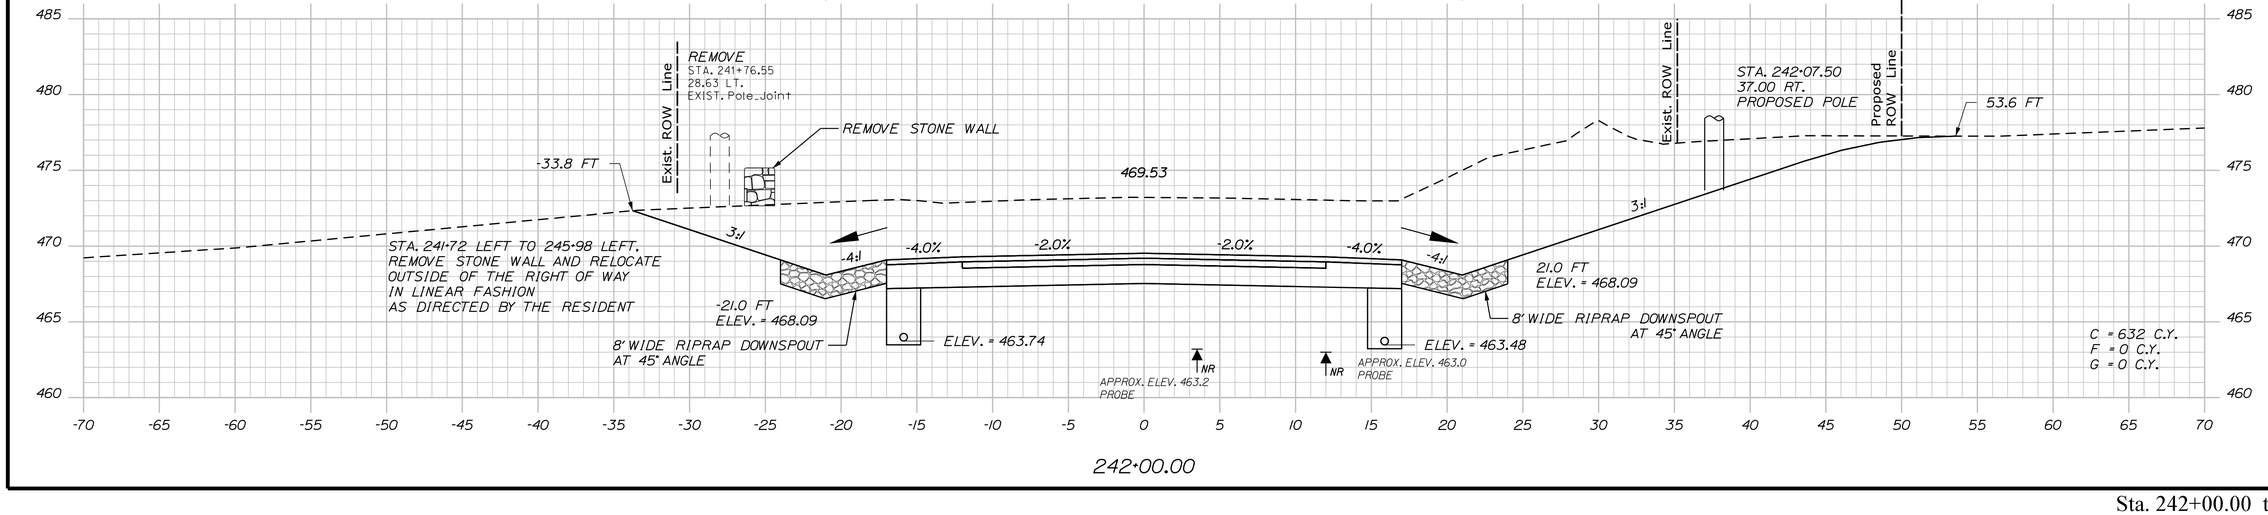

STATE OF MAINE
DEPARTMENT OF TRANSPORTATION

NH-1728(000)E

WIN 17280.00

HIGHWAY PLANS

	BY	DATE
PROJ. MANAGER	R. CARRELL	
DESIGN-DETAILED	M. DEBOWSKI	
CHECKED-REVIEWED		
DESIGN2-DETAILED2	WED	ED2
DESIGN3-DETAILED3		ED3
REVISIONS 1		
REVISIONS 2		
REVISIONS 3		
REVISIONS 4		
FIELD CHANGES		

SIGNATURE

P.E. NUMBER

DATE

FRYEBURG
US ROUTE 302

CROSS SECTIONS

SHEET NUMBER

224

OF 364

Sta. 242+00.00 to Sta. 243+00.00

Filename: ...\MSTA\224_XSECT_242+00.dgn Division: HIGHWAY Username: mdebowski Date:12/10/2018

Filename: ...\MSTA\225_XSECT_243+50.dgn Division: HIGHWAY Username: mdebowski Date:12/10/2018

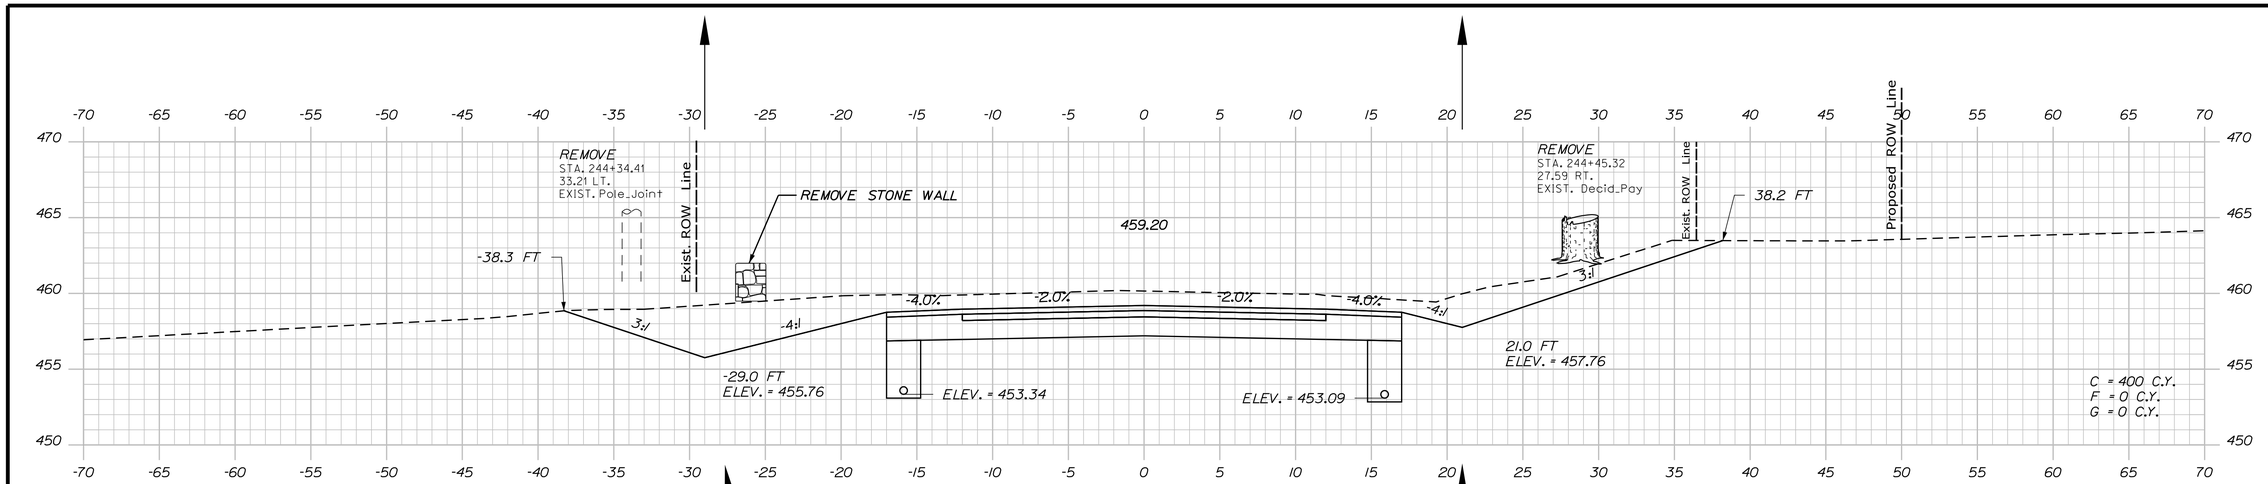

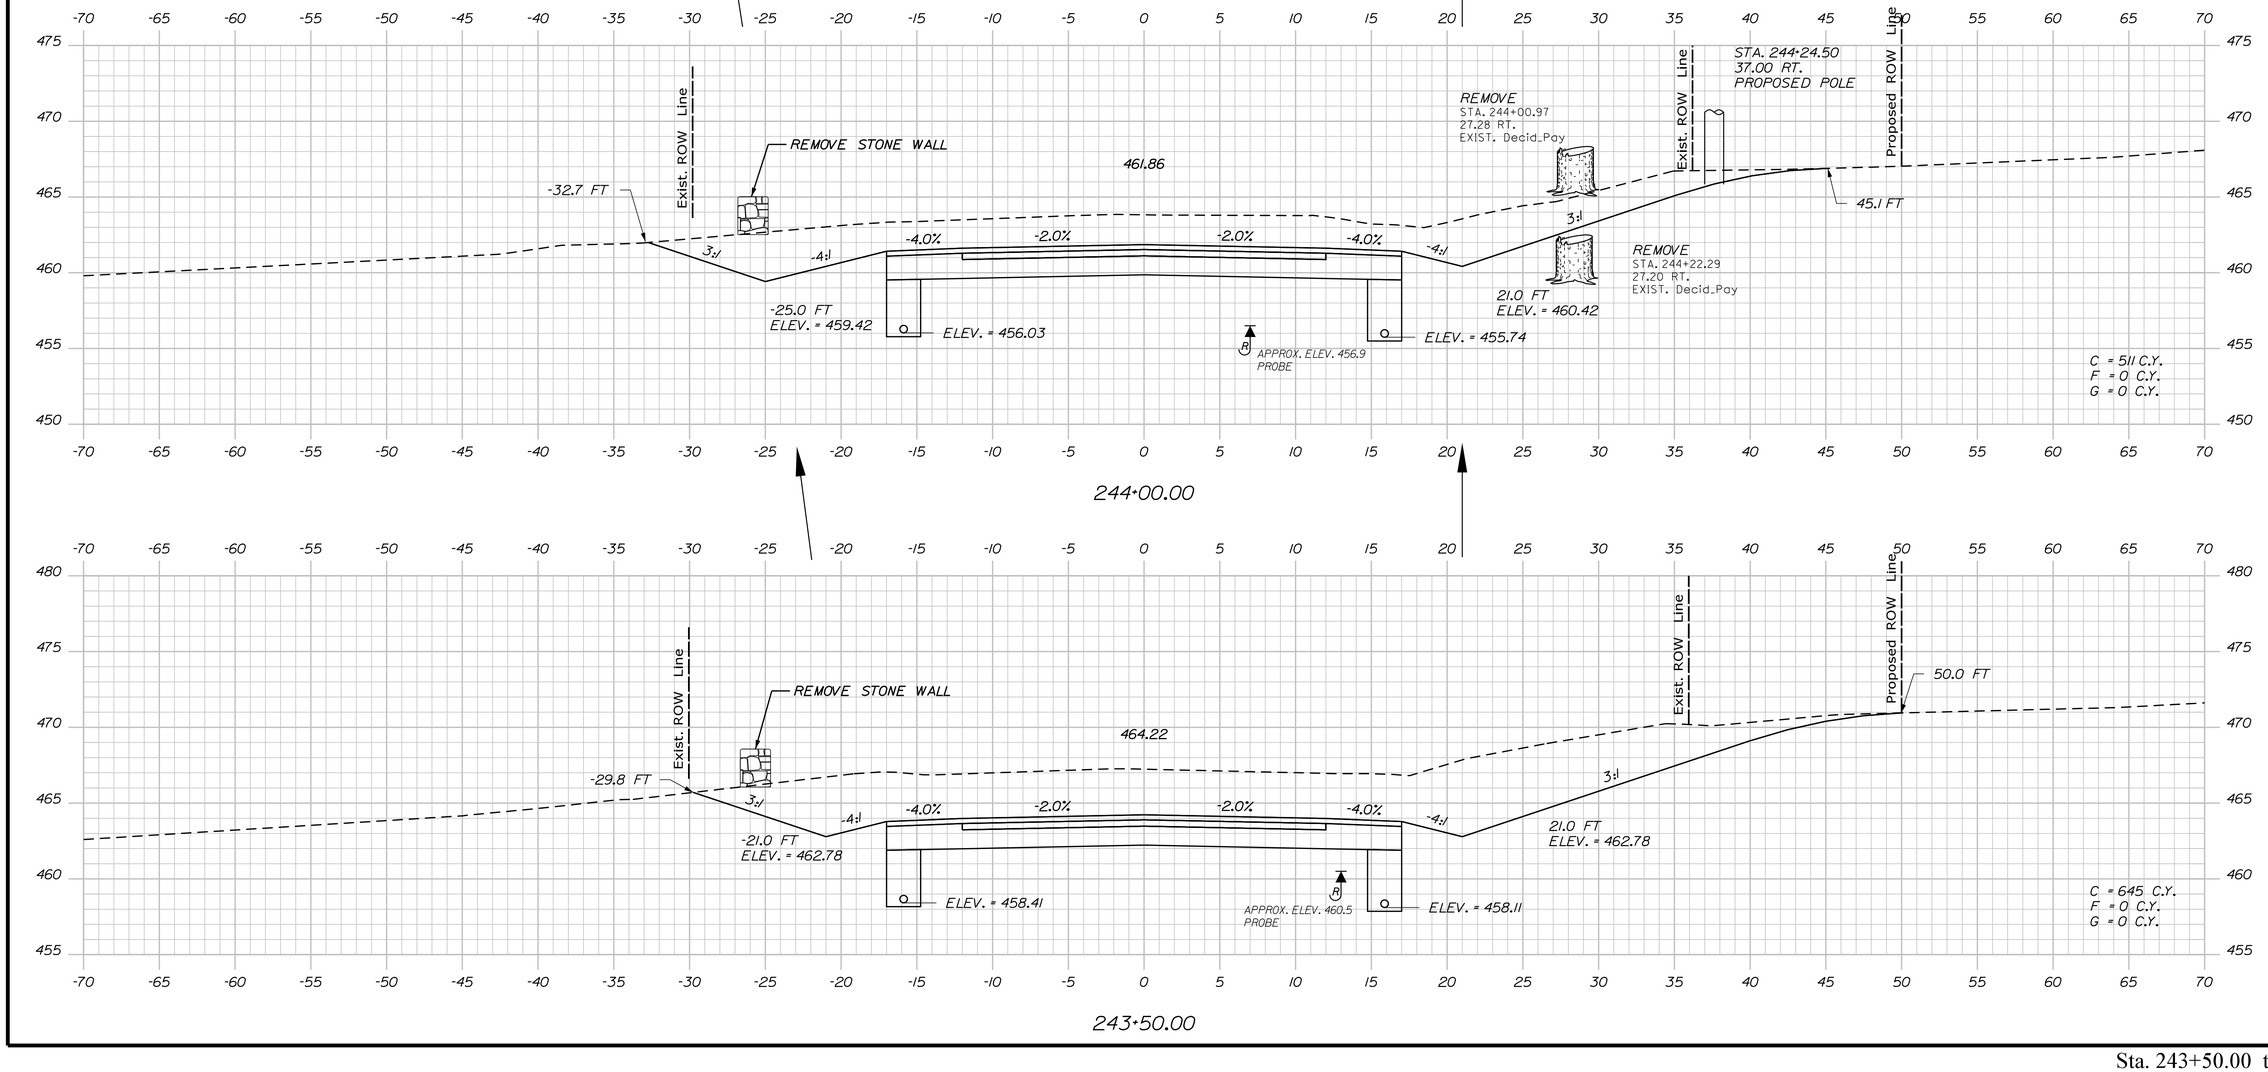

STATE OF MAINE
DEPARTMENT OF TRANSPORTATION

NH-1728(000)E

WIN 17280.00

HIGHWAY PLANS

	BY	DATE
PROJ. MANAGER	R. CARRELL	
DESIGN-DETAILED	M. DEBOWSKI	
CHECKED-REVIEWED		
DESIGN2-DETAILED2		
DESIGN3-DETAILED3		
REVISIONS 1		
REVISIONS 2		
REVISIONS 3		
REVISIONS 4		
FIELD CHANGES		

SIGNATURE

P.E. NUMBER

DATE

FRYEBURG
US ROUTE 302

CROSS SECTIONS

SHEET NUMBER

225

OF 364

Sta. 243+50.00 to Sta. 244+50.00

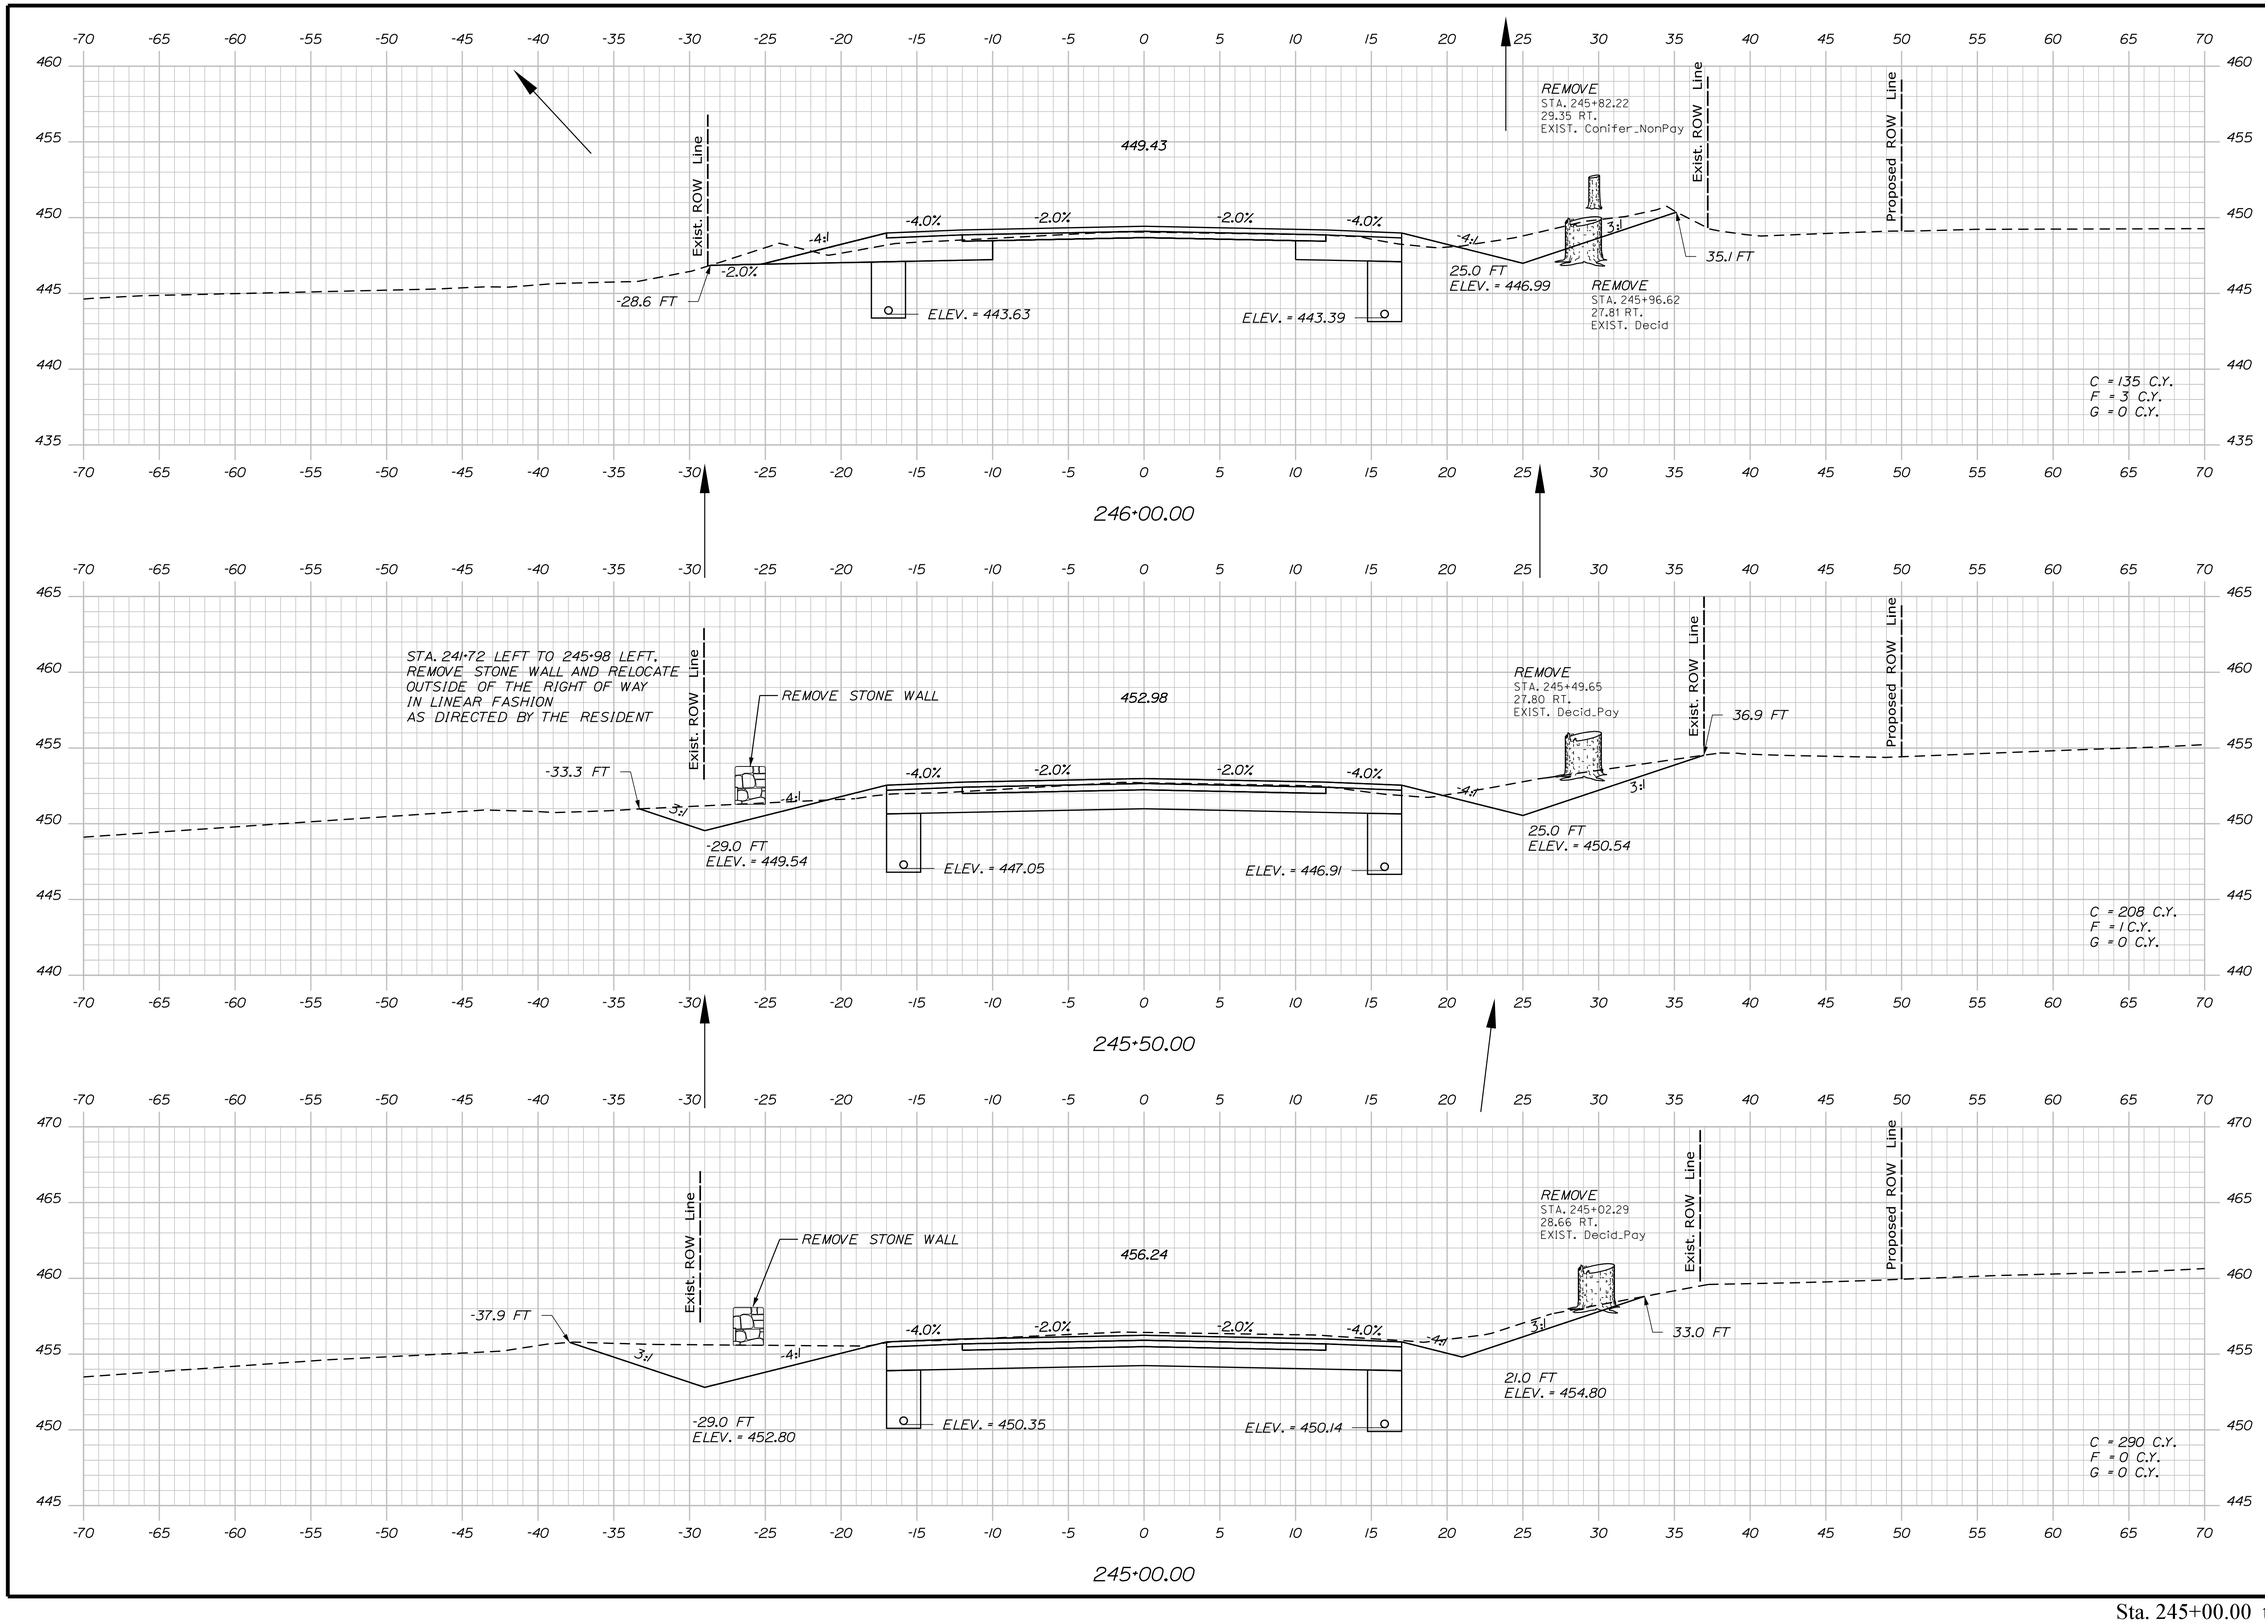

STATE OF MAINE
DEPARTMENT OF TRANSPORTATION

NH-1728(000)E

WIN 17280.00

HIGHWAY PLANS

	BY	DATE
PROJ. MANAGER	R. CARRELL	
DESIGN-DETAILED	M. DEBOWSKI	
CHECKED-REVIEWED		
DESIGN2-DETAILED2		
DESIGN3-DETAILED3		
REVISIONS 1		
REVISIONS 2		
REVISIONS 3		
REVISIONS 4		
FIELD CHANGES		

SIGNATURE

P.E. NUMBER

DATE

FRYEBURG
US ROUTE 302

CROSS SECTIONS

SHEET NUMBER

226

OF 364

Sta. 245+00.00 to Sta. 246+00.00

Filename: ...\MSTA\226_XSECT_245+00.dgn Division: HIGHWAY Username: mdebowski Date:12/10/2018

Filename: ...\MSTA\227_XSECT_246+50.dgn Division: HIGHWAY Username: mdebowski Date:12/10/2018

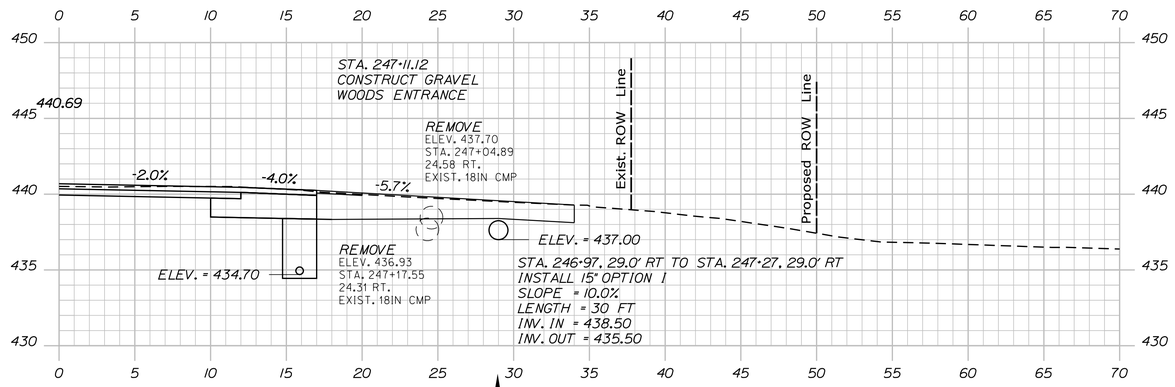

247+11.12 (ALONG DRIVEWAY CENTERLINE)

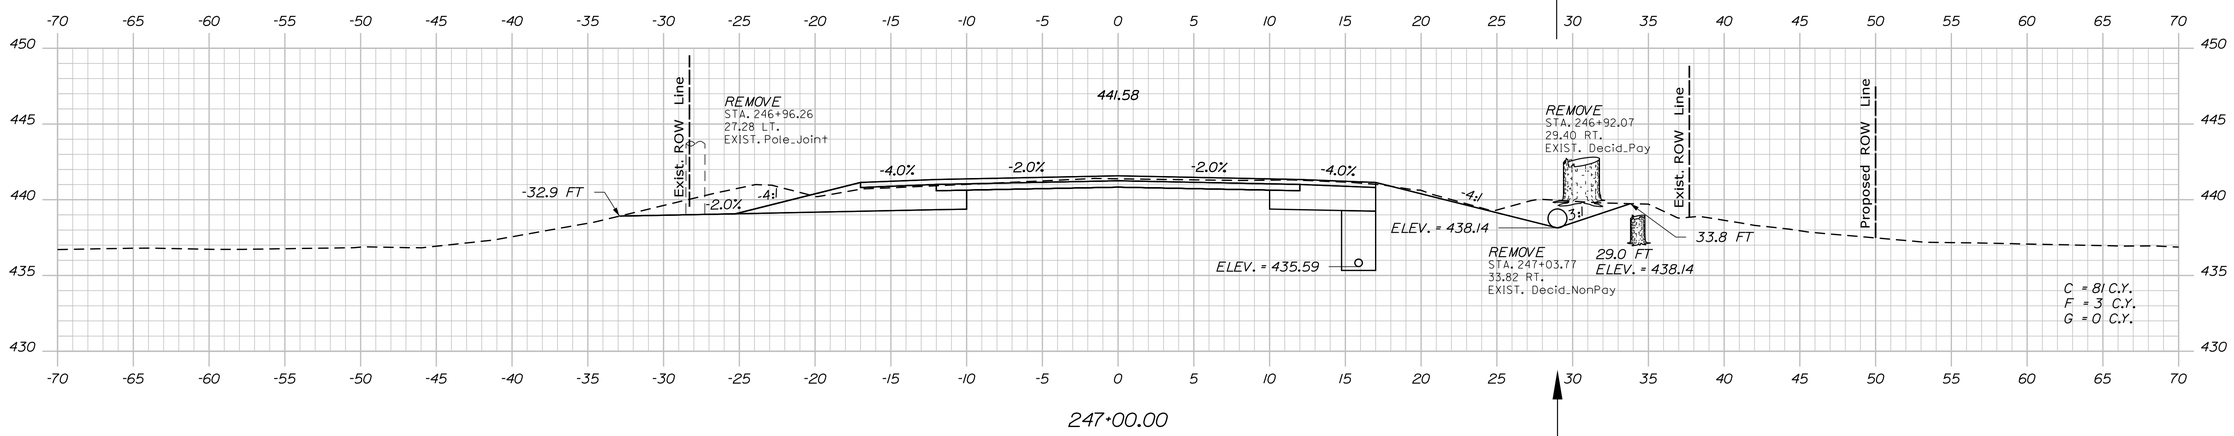

247+00.00

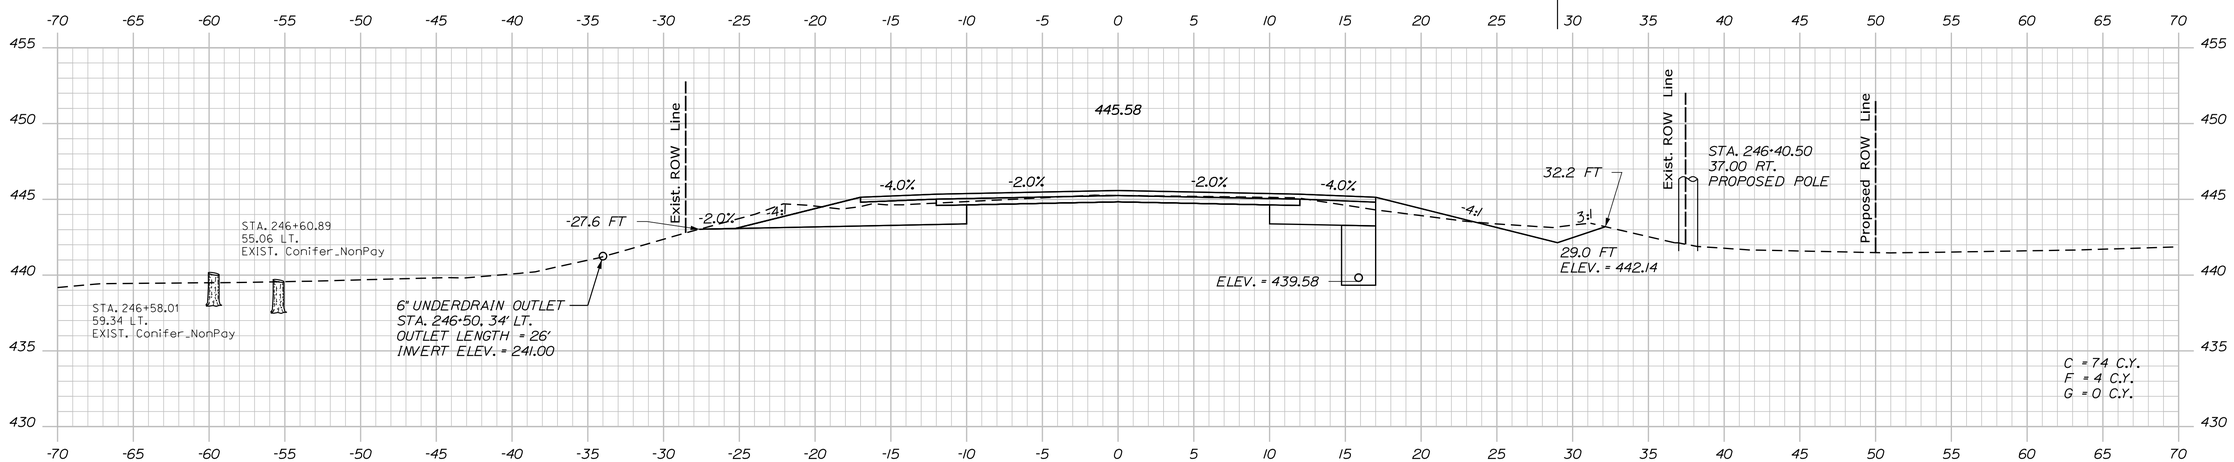

246+50.00

STATE OF MAINE
DEPARTMENT OF TRANSPORTATION

NH-1728(000)E

WIN 17280.00

HIGHWAY PLANS

	BY	DATE
PROJ. MANAGER	R. CARRELL	
DESIGN-DETAILED	M. DEBOWSKI	
CHECKED-REVIEWED		
DESIGN2-DETAILED2		
DESIGN3-DETAILED3		
REVISIONS 1		
REVISIONS 2		
REVISIONS 3		
REVISIONS 4		
FIELD CHANGES		

SIGNATURE

P.E. NUMBER

DATE

FRYEBURG
US ROUTE 302

CROSS SECTIONS

SHEET NUMBER

227

OF 364

Sta. 246+50.00 to Sta. 247+11.12

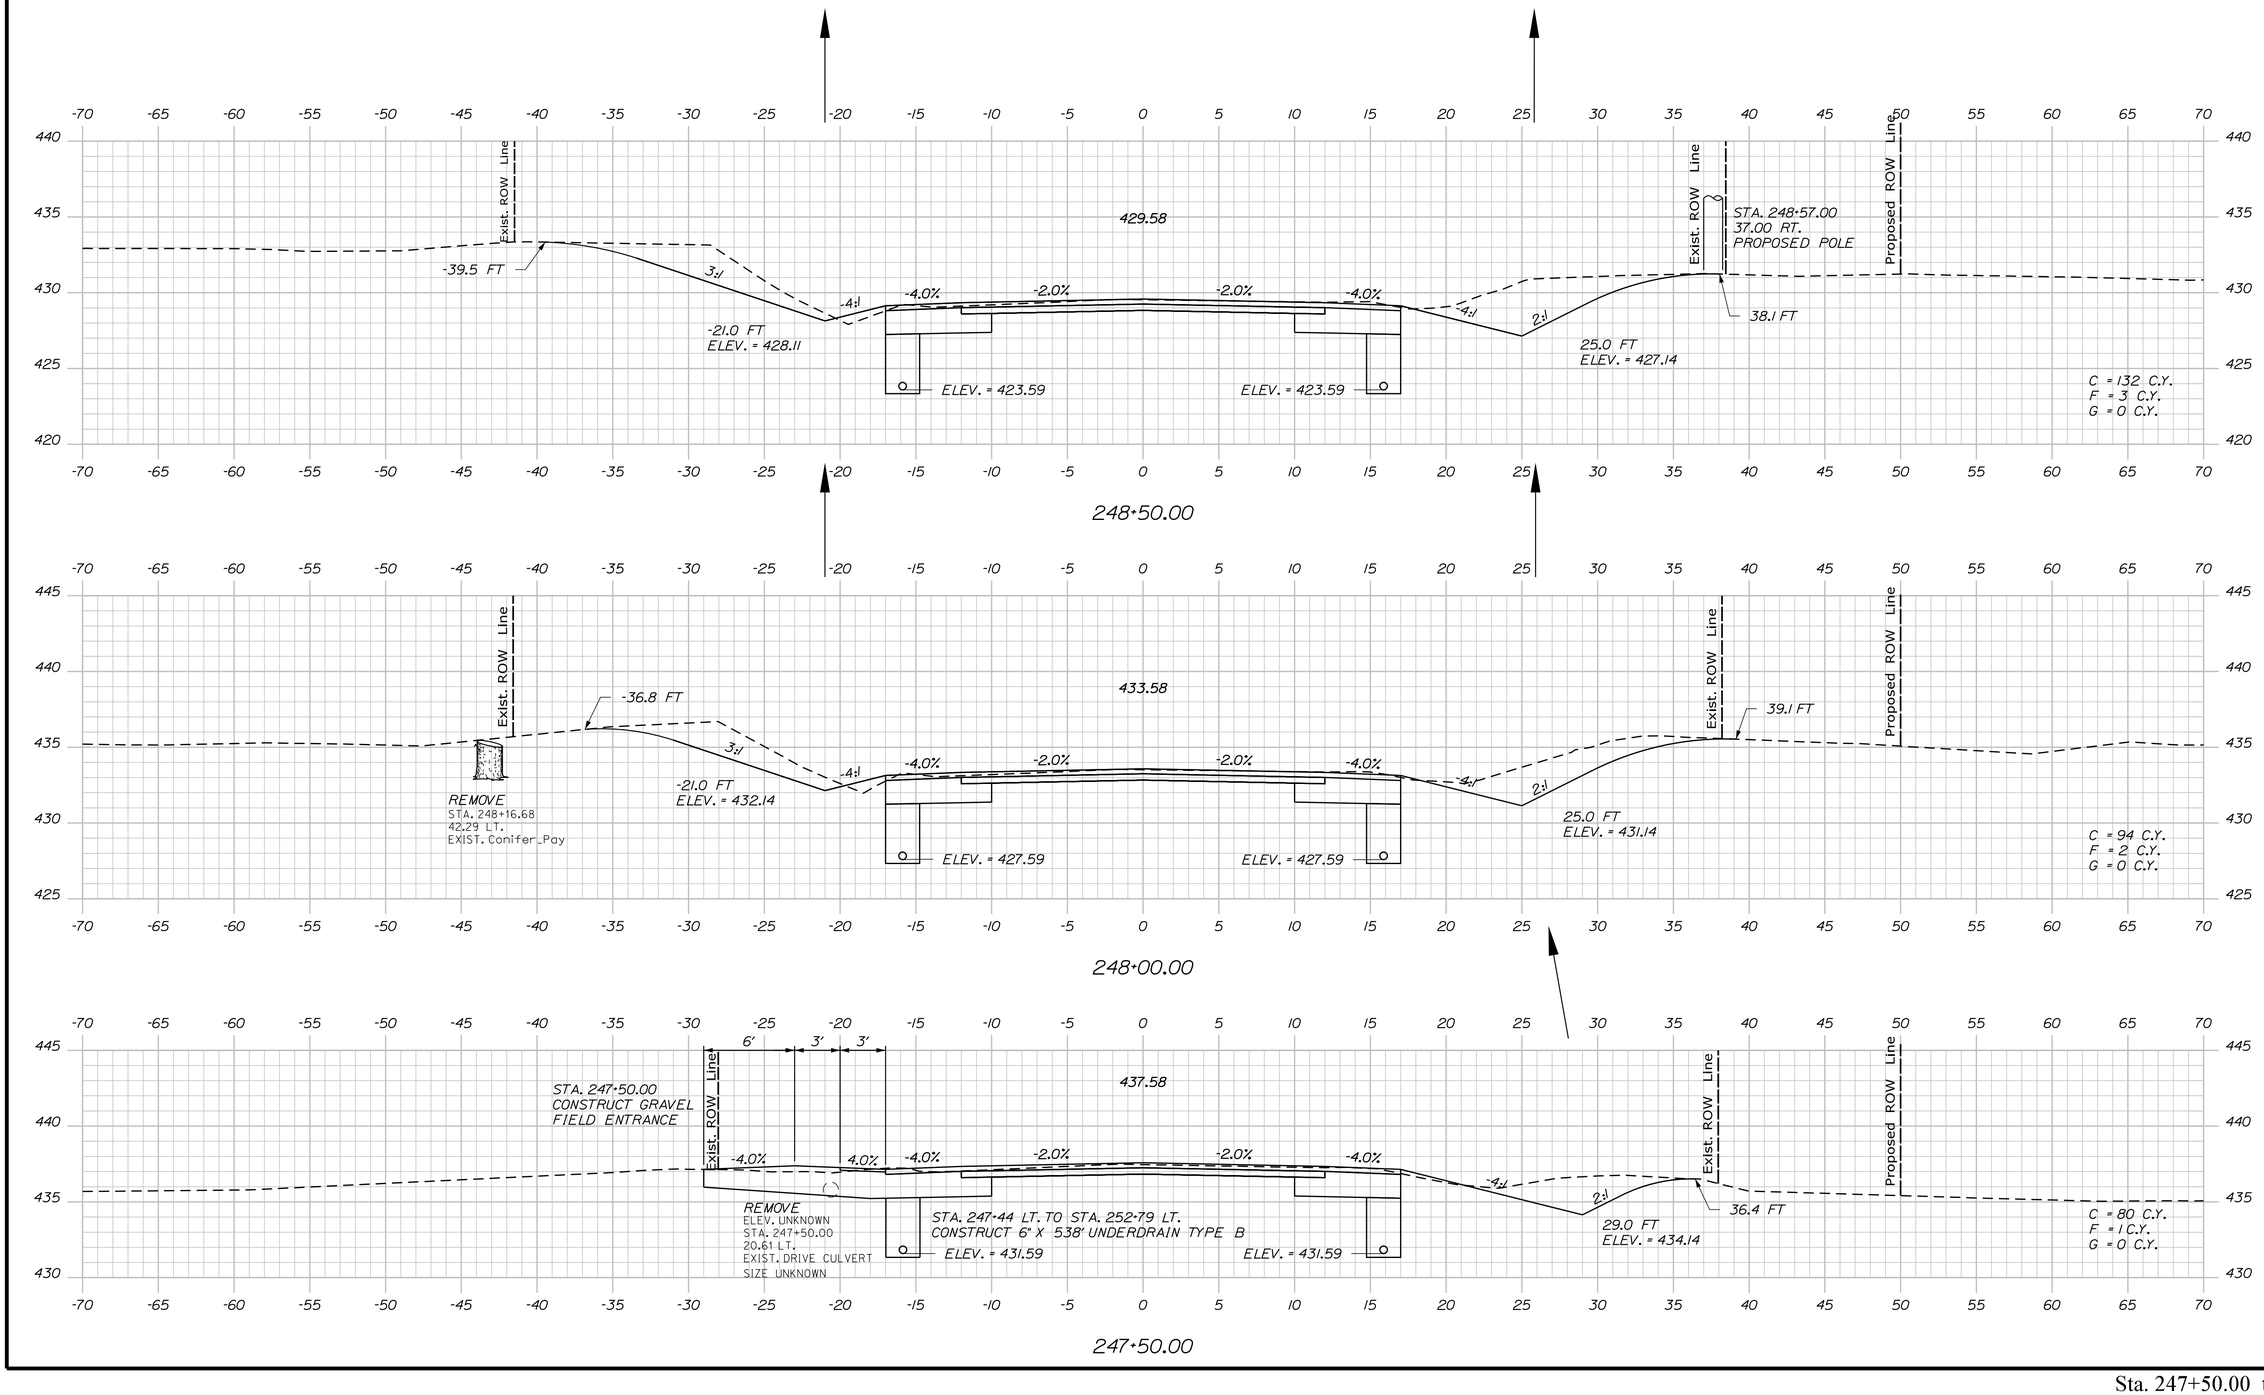

STATE OF MAINE
DEPARTMENT OF TRANSPORTATION

NH-1728(000)E

WIN
17280.00

HIGHWAY PLANS

	BY	DATE
PROJ. MANAGER	R. CARRELL	
DESIGN-DETAILED	M. DEBOWSKI	
CHECKED-REVIEWED		
DESIGN2-DETAILED2		
DESIGN3-DETAILED3		
REVISIONS 1		
REVISIONS 2		
REVISIONS 3		
REVISIONS 4		
FIELD CHANGES		

SIGNATURE

P.E. NUMBER

DATE

FRYEBURG
US ROUTE 302

CROSS SECTIONS

SHEET NUMBER

228

OF 364

Sta. 247+50.00 to Sta. 248+50.00

Filename: ...\MSTA\228_XSECT_247+50.dgn Division: HIGHWAY Username: mdebowski Date:12/10/2018

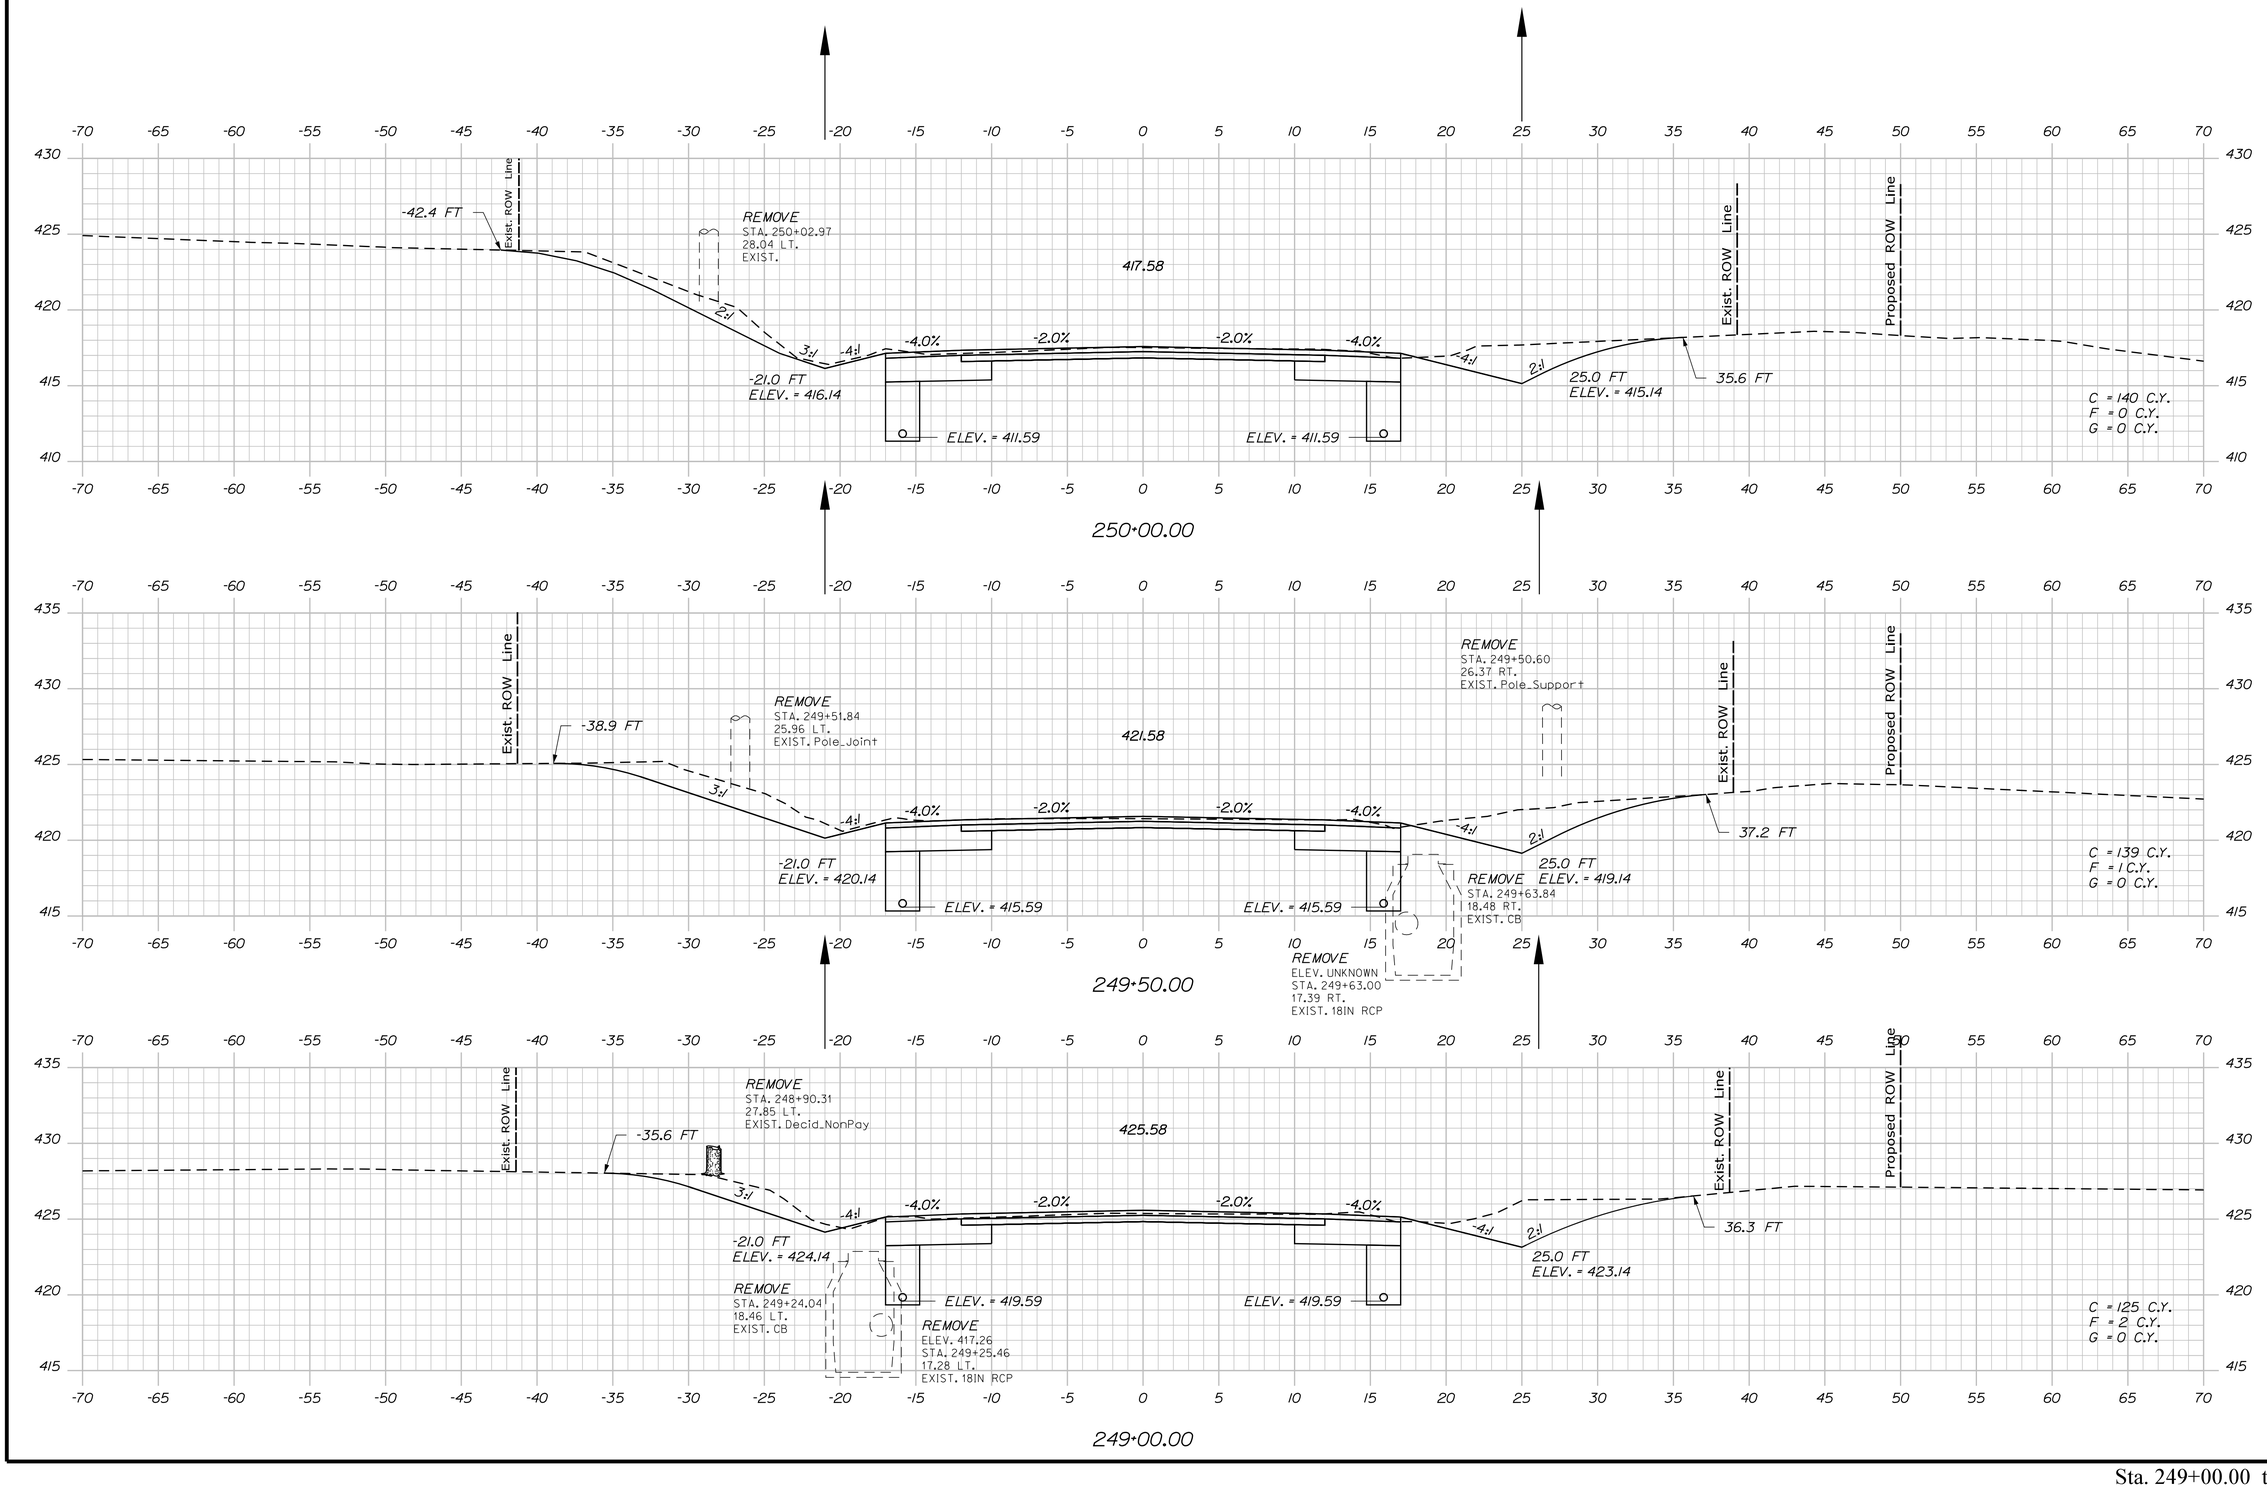

STATE OF MAINE
DEPARTMENT OF TRANSPORTATION

NH-1728(000)E

WIN
17280.00

HIGHWAY PLANS

	BY	DATE
PROJ. MANAGER	R. CARRELL	
DESIGN-DETAILED	M. DEBOWSKI	
CHECKED-REVIEWED		
DESIGN2-DETAILED2		
DESIGN3-DETAILED3		
REVISIONS 1		
REVISIONS 2		
REVISIONS 3		
REVISIONS 4		
FIELD CHANGES		

SIGNATURE

P.E. NUMBER

DATE

FRYEBURG
US ROUTE 302

CROSS SECTIONS

SHEET NUMBER

229

OF 364

Sta. 249+00.00 to Sta. 250+00.00

Filename: ...\MSTA\229_XSECT_249+00.dgn Username: mdebowski Division: HIGHWAY Date:12/10/2018

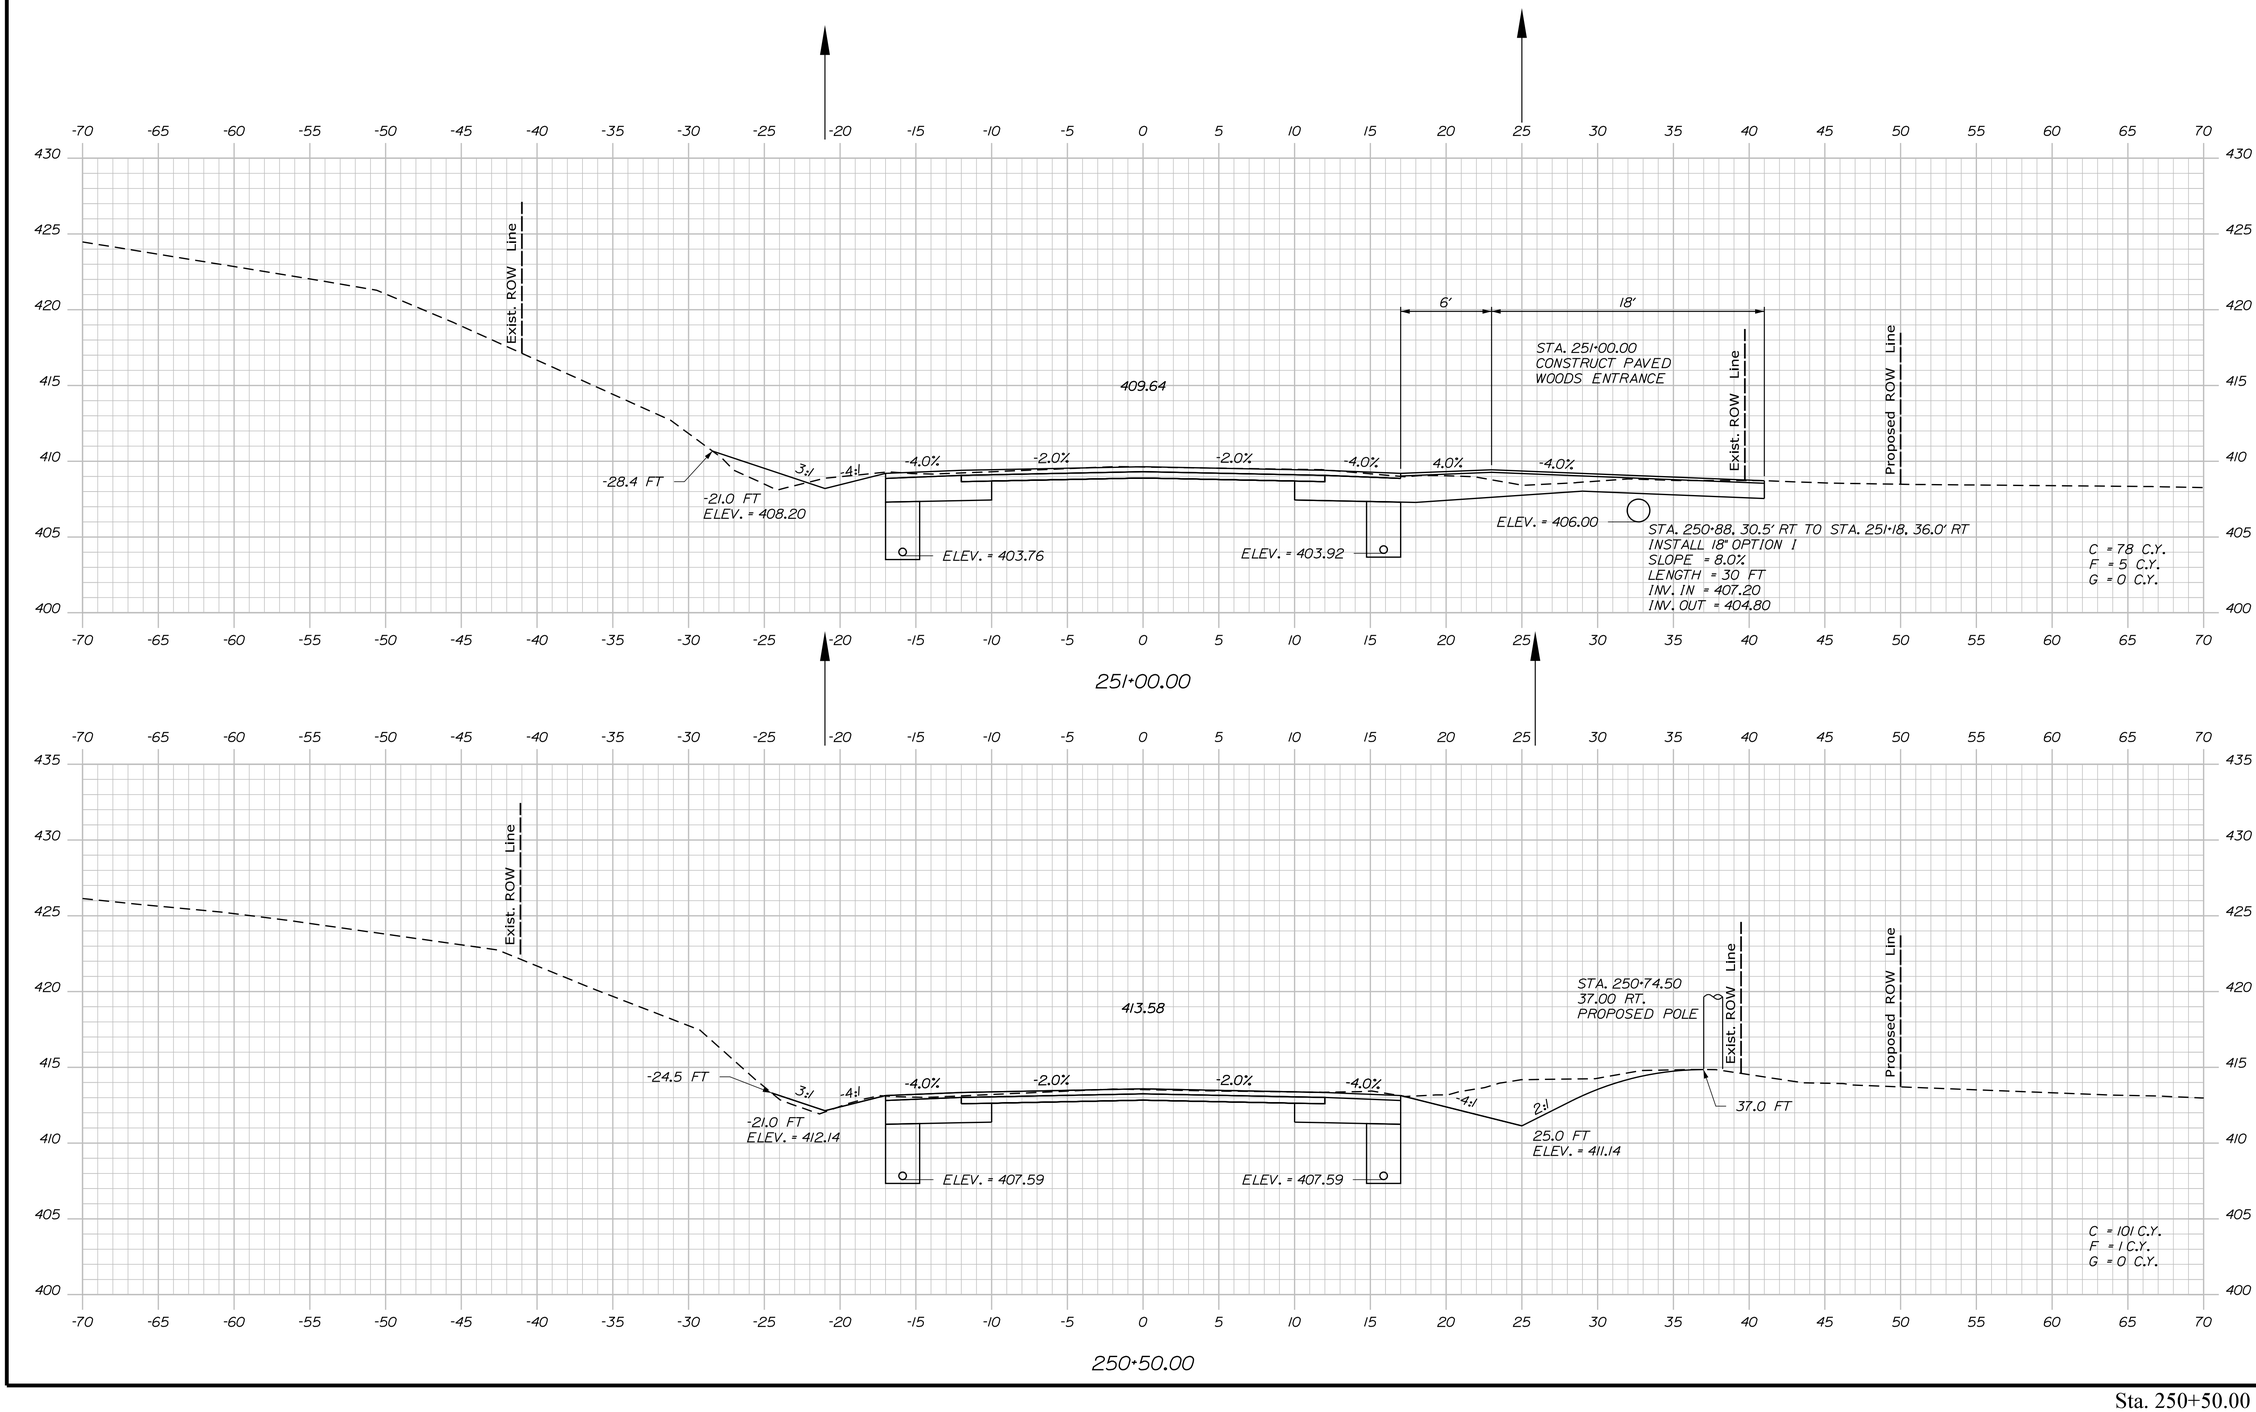

STATE OF MAINE
DEPARTMENT OF TRANSPORTATION

NH-1728(000)E

WIN
17280.00

HIGHWAY PLANS

		BY	DATE
PROJ. MANAGER	R. CARRELL		
DESIGN-DETAILED	M. DEBOWSKI		
CHECKED-REVIEWED			
DESIGN2-DETAILED2			
DESIGN3-DETAILED3			
REVISIONS 1			
REVISIONS 2			
REVISIONS 3			
REVISIONS 4			
FIELD CHANGES			

SIGNATURE

P.E. NUMBER

DATE

FRYEBURG
US ROUTE 302

CROSS SECTIONS

SHEET NUMBER

230

OF 364

Sta. 250+50.00 to Sta. 251+00.00

Filename: ...\MSTA\230_XSECT_250+50.dgn Division: HIGHWAY Username: mdebowski Date:12/10/2018

Filename: ...\MSTA\231_XSECT_251+50.dgn Division: HIGHWAY Username: mdebowski Date:12/10/2018

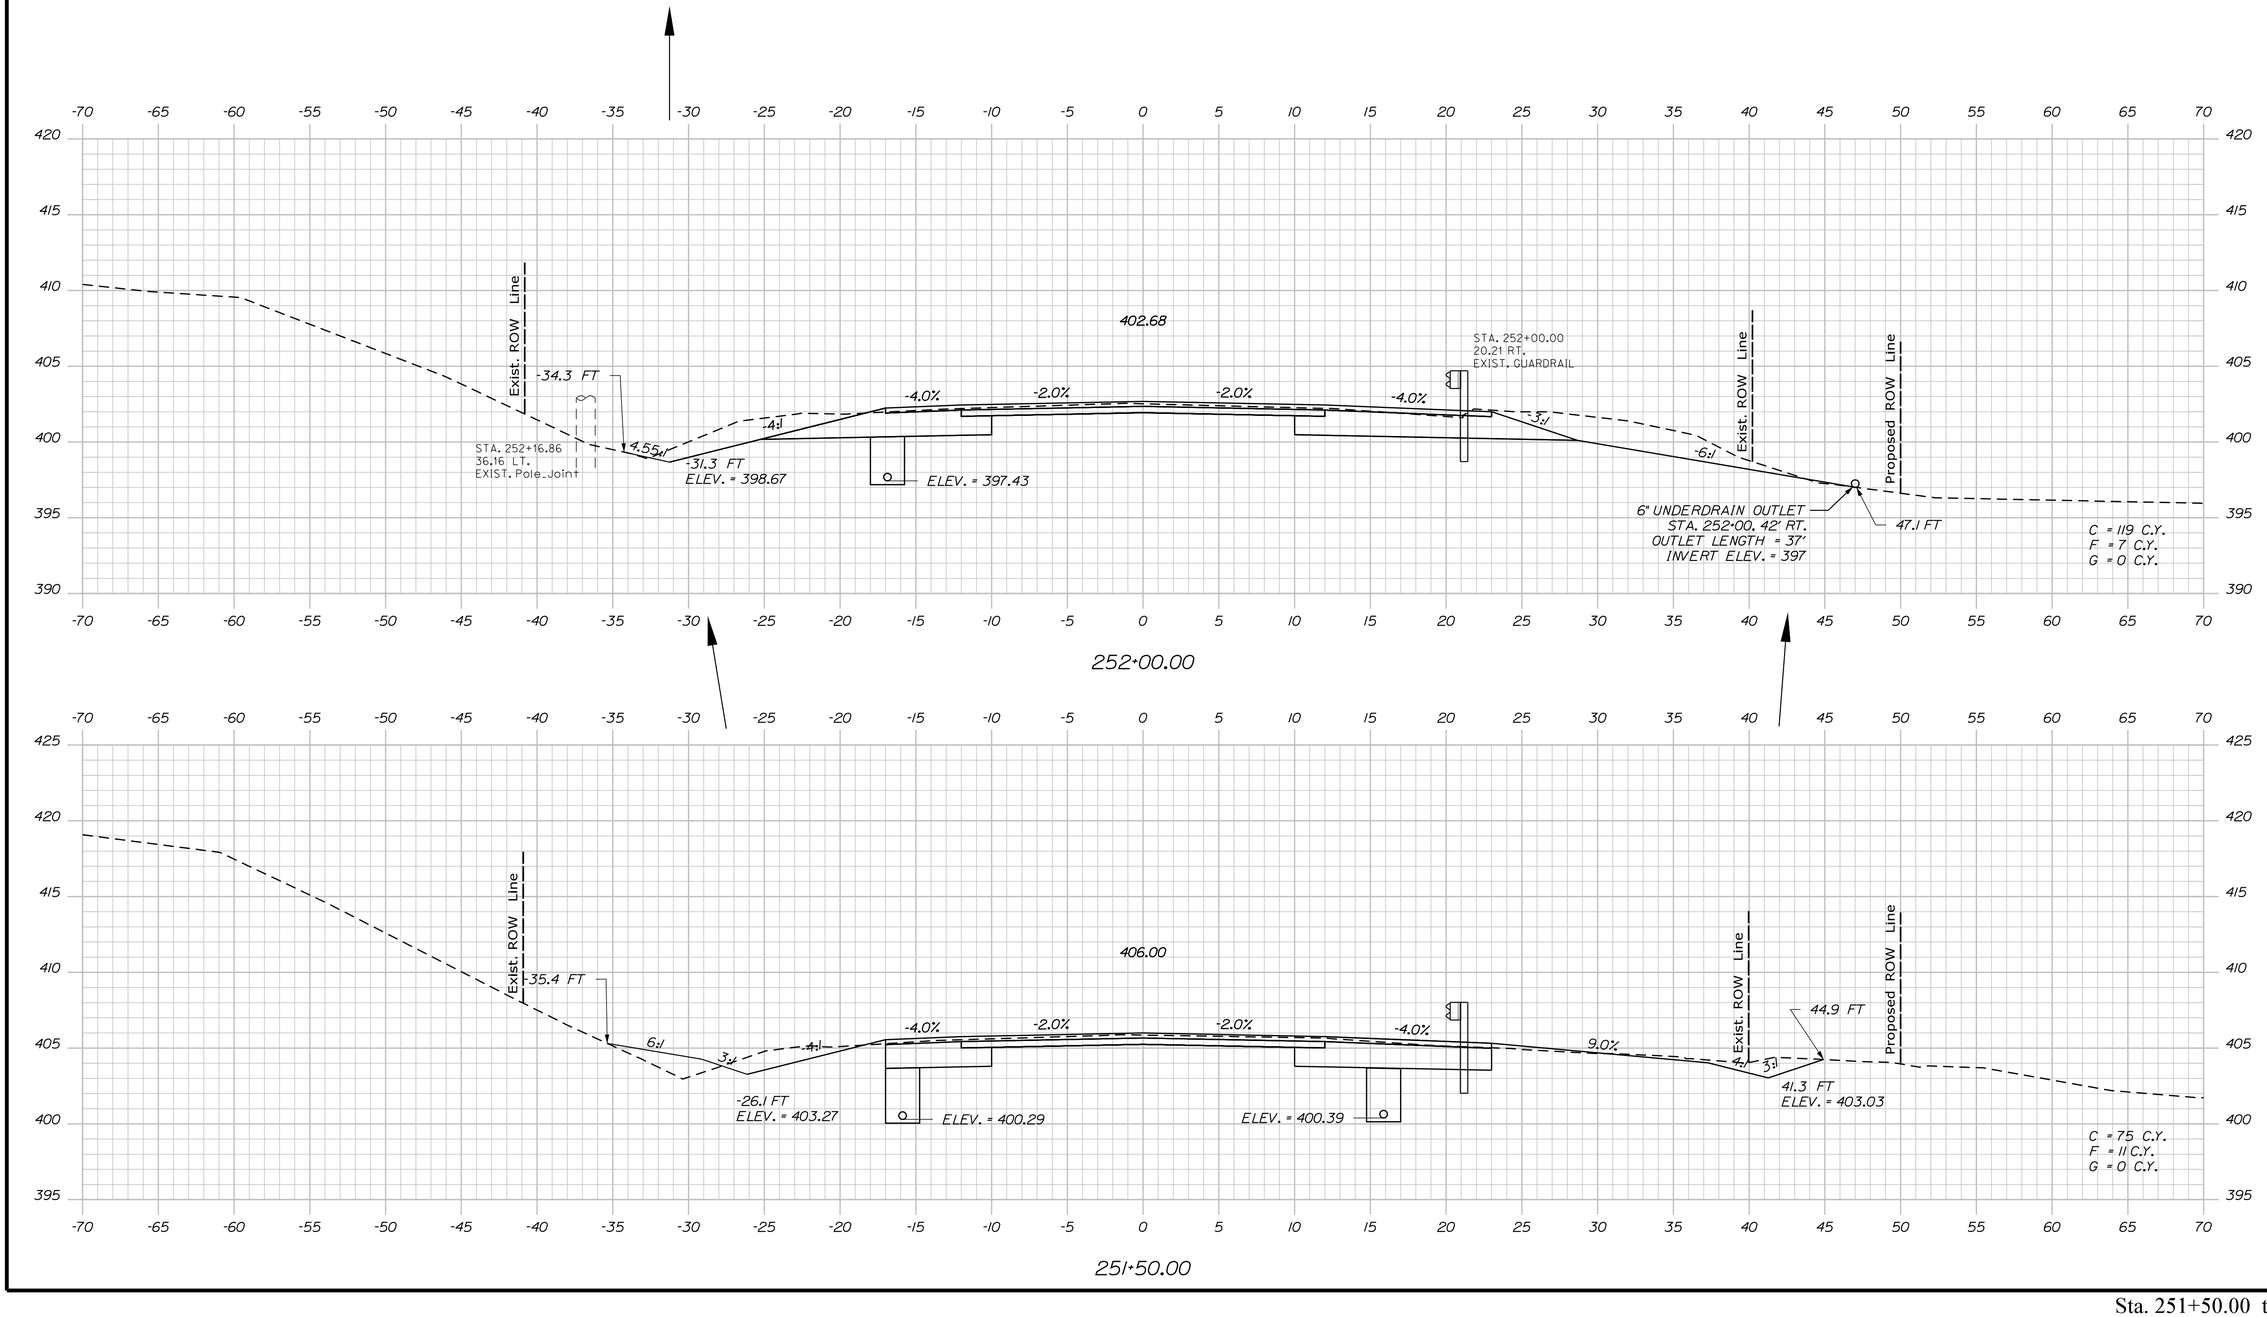

Sta. 251+50.00 to Sta. 252+00.00

STATE OF MAINE
DEPARTMENT OF TRANSPORTATION

NH-1728(000)E

WIN
17280.00

HIGHWAY PLANS

		BY	DATE
PROJ. MANAGER	R. CARRELL		
DESIGN-DETAILED	M. DEBOWSKI		
CHECKED-REVIEWED			
DESIGN2-DETAILED2			
DESIGN3-DETAILED3			
REVISIONS 1			
REVISIONS 2			
REVISIONS 3			
REVISIONS 4			
FIELD CHANGES			

SIGNATURE

P.E. NUMBER

DATE

FRYEBURG
US ROUTE 302

CROSS SECTIONS

SHEET NUMBER

231

OF 364

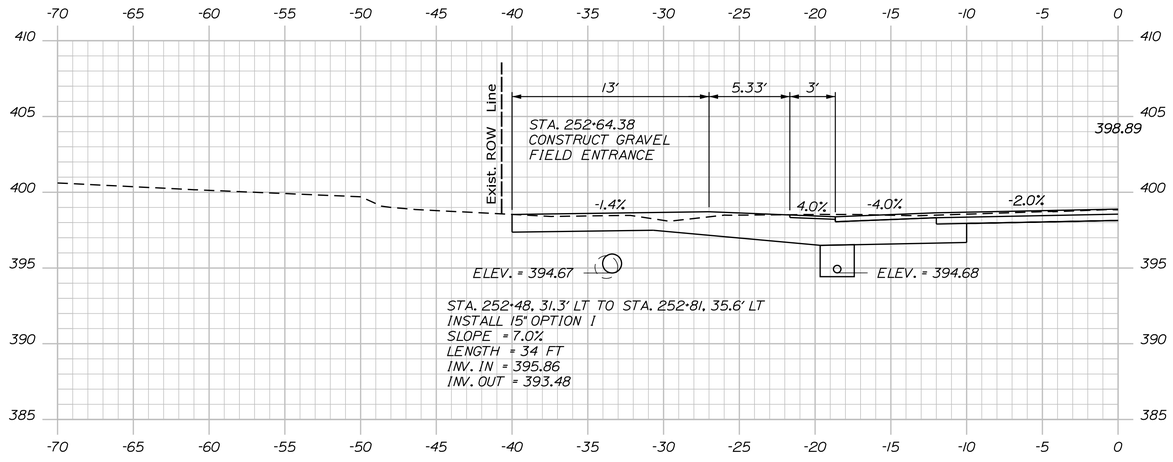

252+64.38 (ALONG DRIVEWAY CENTERLINE)

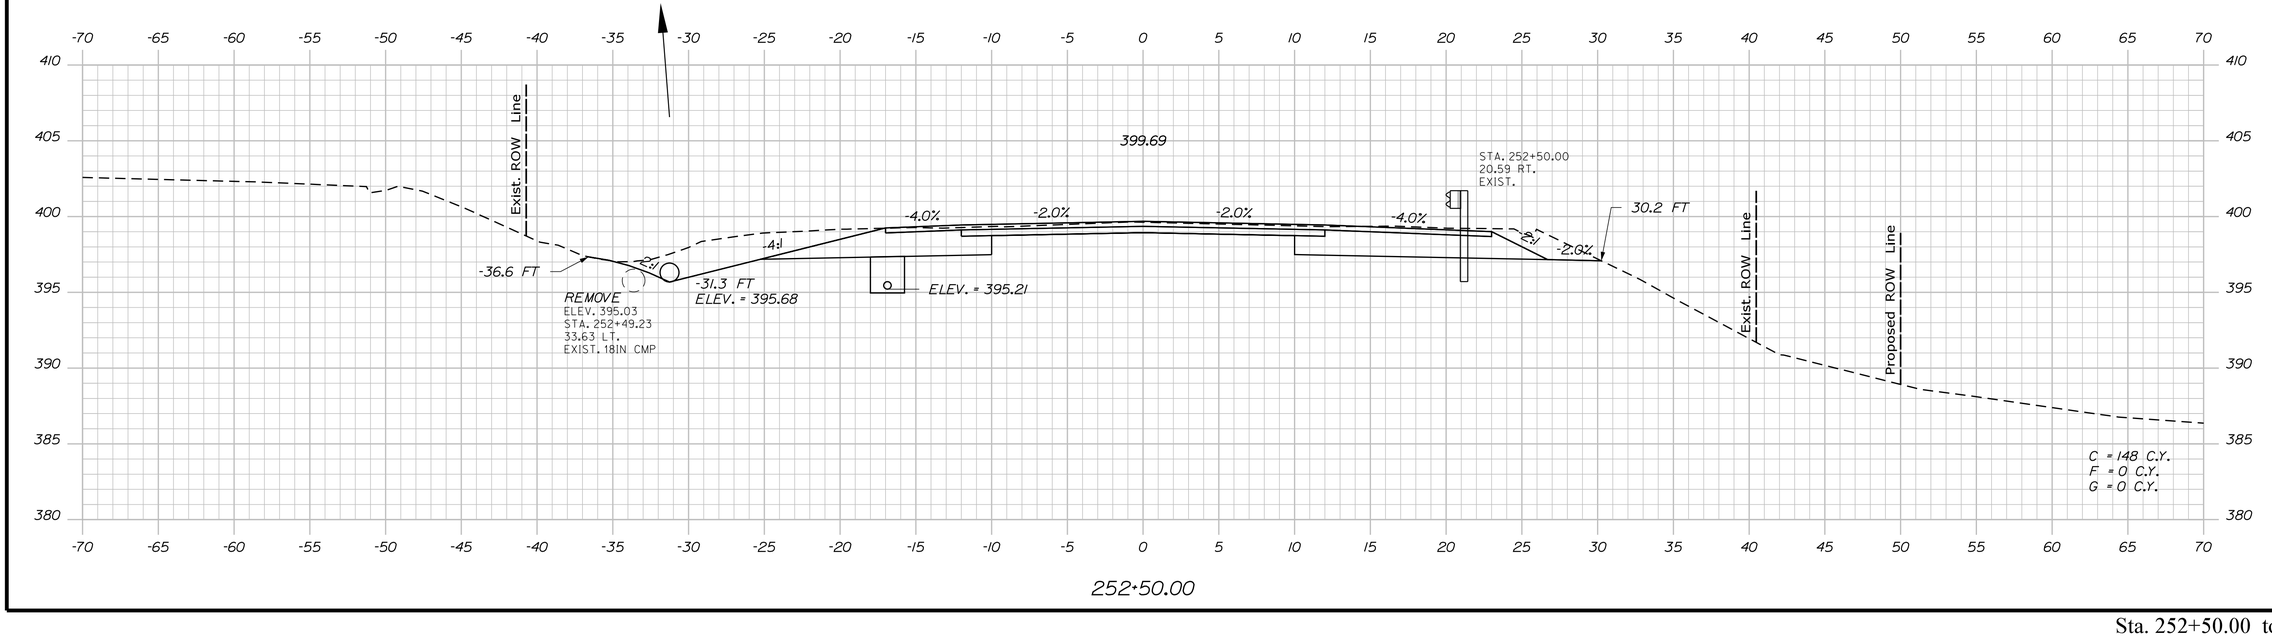

252+50.00

Sta. 252+50.00 to Sta. 252+64.38

STATE OF MAINE
DEPARTMENT OF TRANSPORTATION

NH-1728(000)E

WIN
17280.00

HIGHWAY PLANS

PROJ. MANAGER	R. CARRELL	BY	DATE
DESIGN-DETAILED	M. DEBOWSKI	-----	-----
CHECKED-REVIEWED	-----	-----	-----
DESIGN2-DETAILED2	-----	-----	-----
DESIGN3-DETAILED3	-----	-----	-----
REVISIONS 1	-----	-----	-----
REVISIONS 2	-----	-----	-----
REVISIONS 3	-----	-----	-----
REVISIONS 4	-----	-----	-----
FIELD CHANGES	-----	-----	-----

SIGNATURE

P.E. NUMBER

DATE

FRYEBURG
US ROUTE 302

CROSS SECTIONS

SHEET NUMBER

232

OF 364

Filename: ...\MSTA\232_XSECT_252+50.dgn Division: HIGHWAY Username: mdebowski Date:12/10/2018

Filename: ...\MSTA\233_XSECT_253+00.dgn Division: HIGHWAY Username: mdebowski Date:12/10/2018

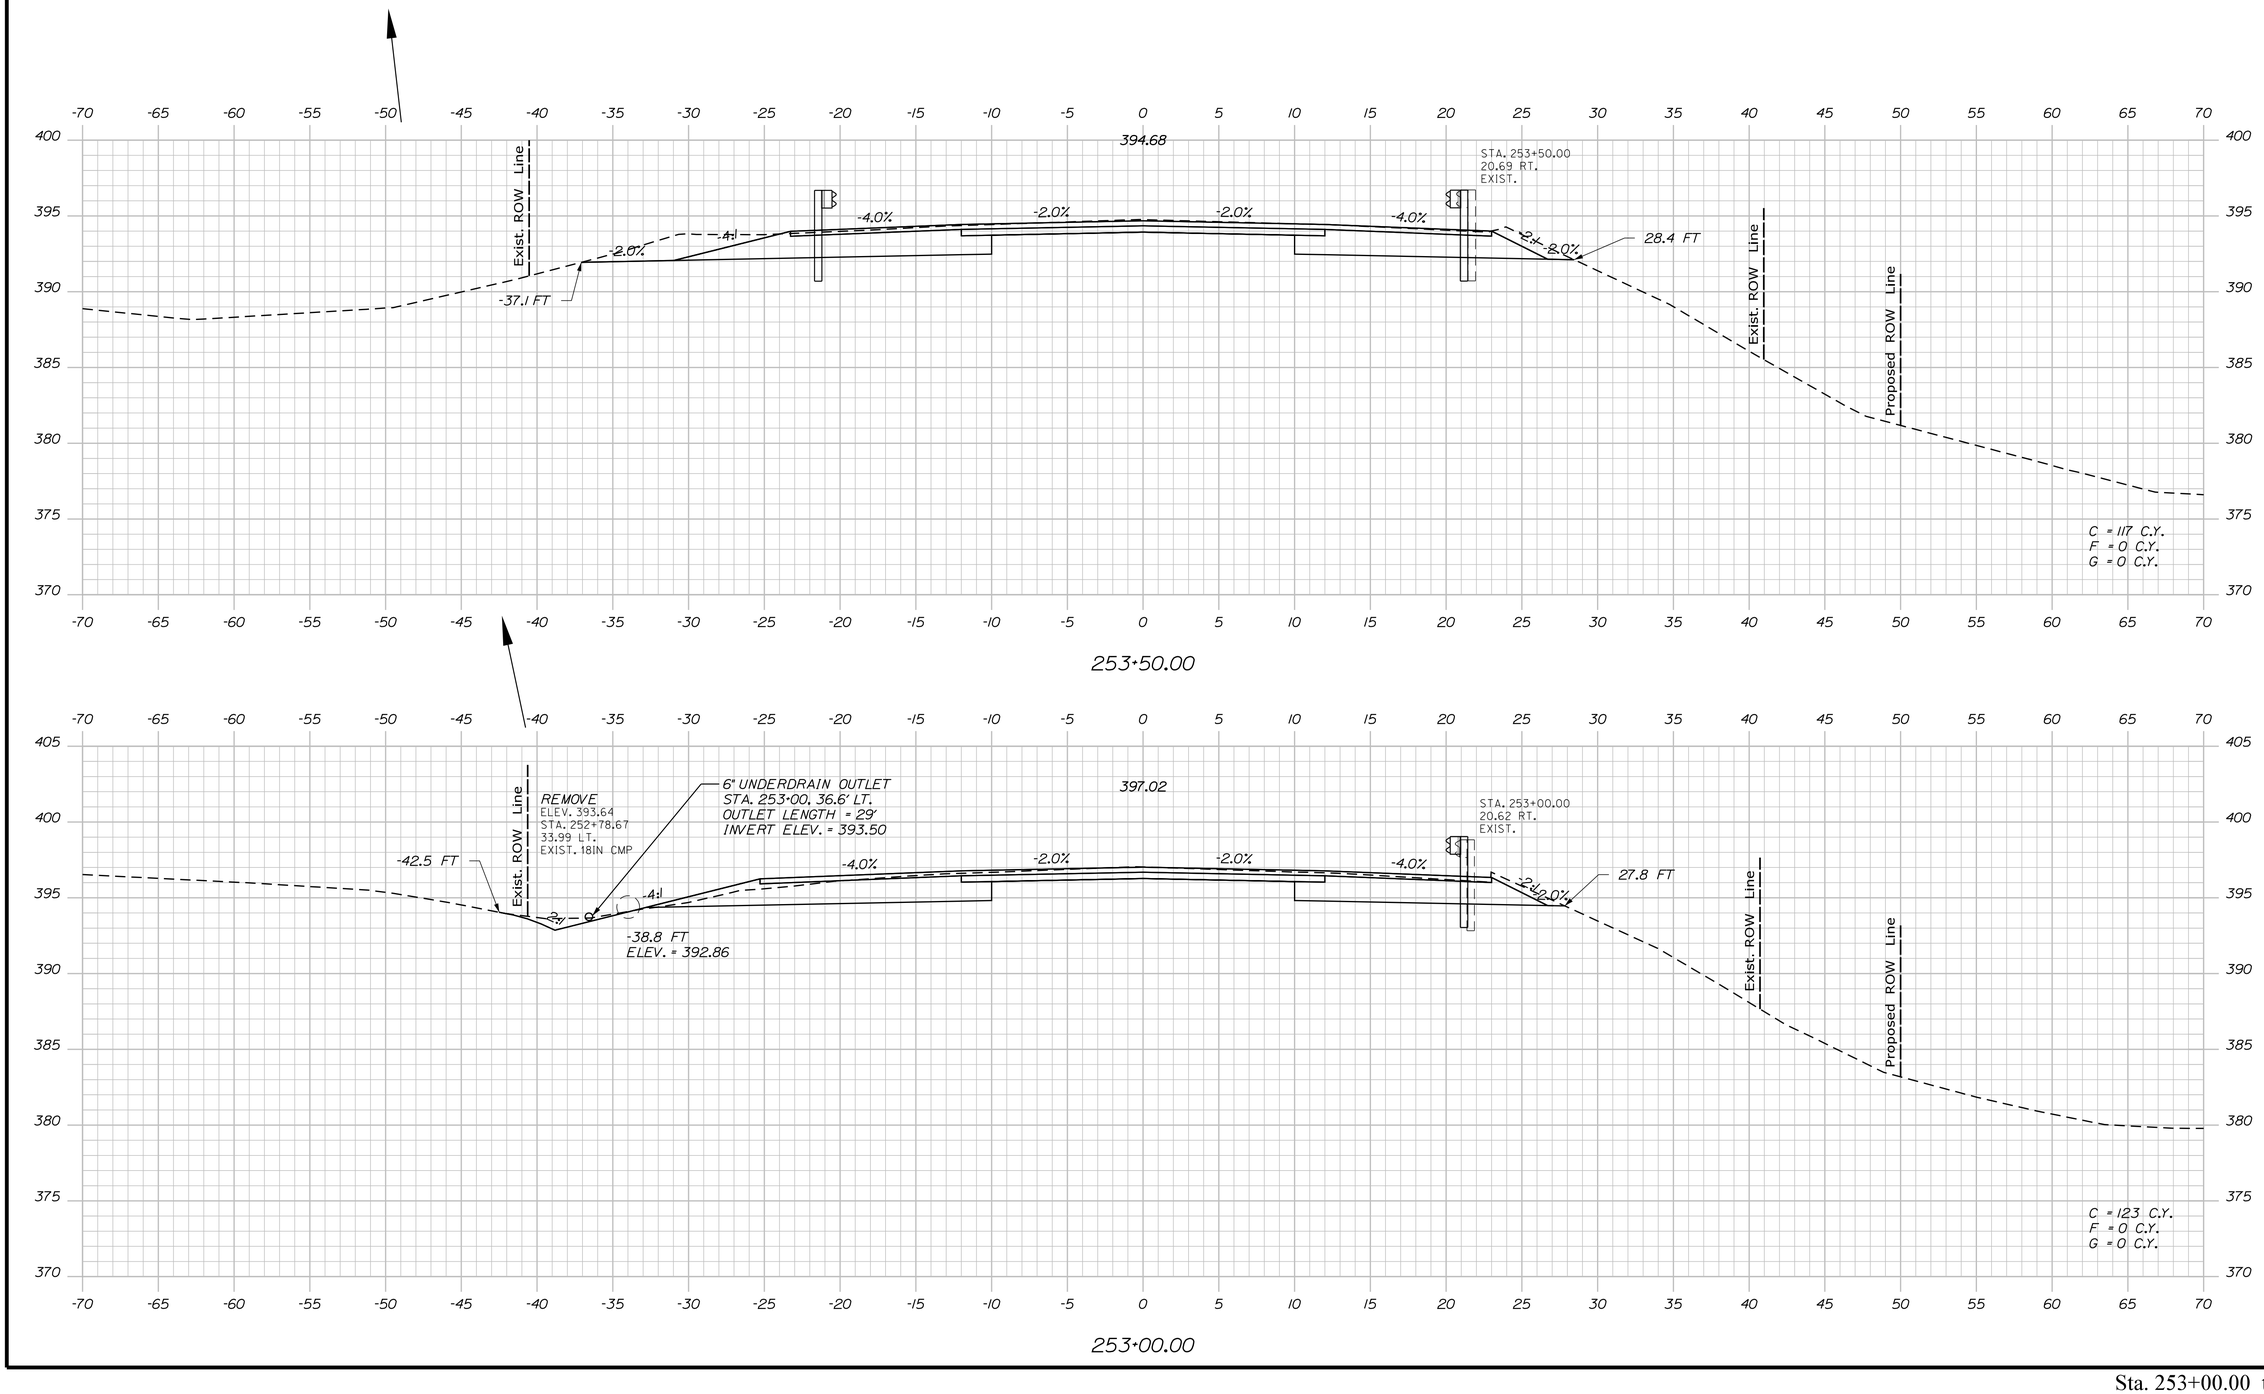

STATE OF MAINE
DEPARTMENT OF TRANSPORTATION

NH-1728(000)E

WIN
17280.00

HIGHWAY PLANS

		BY	DATE
PROJ. MANAGER	R. CARRELL		
DESIGN-DETAILED	M. DEBOWSKI		
CHECKED-REVIEWED			
DESIGN2-DETAILED2			
DESIGN3-DETAILED3			
REVISIONS 1			
REVISIONS 2			
REVISIONS 3			
REVISIONS 4			
FIELD CHANGES			

SIGNATURE

P.E. NUMBER

DATE

FRYEBURG
US ROUTE 302

CROSS SECTIONS

SHEET NUMBER

233

OF 364

Sta. 253+00.00 to Sta. 253+50.00

NOTE: PAVEMENT BRIDGE TRANSITION: SEE STANDARD DETAIL 80(10)
PAVE WITH 6 INCHES HOT MIX ASPHALT IN TRANSITION
AREA AS DIRECTED BY THE RESIDENT

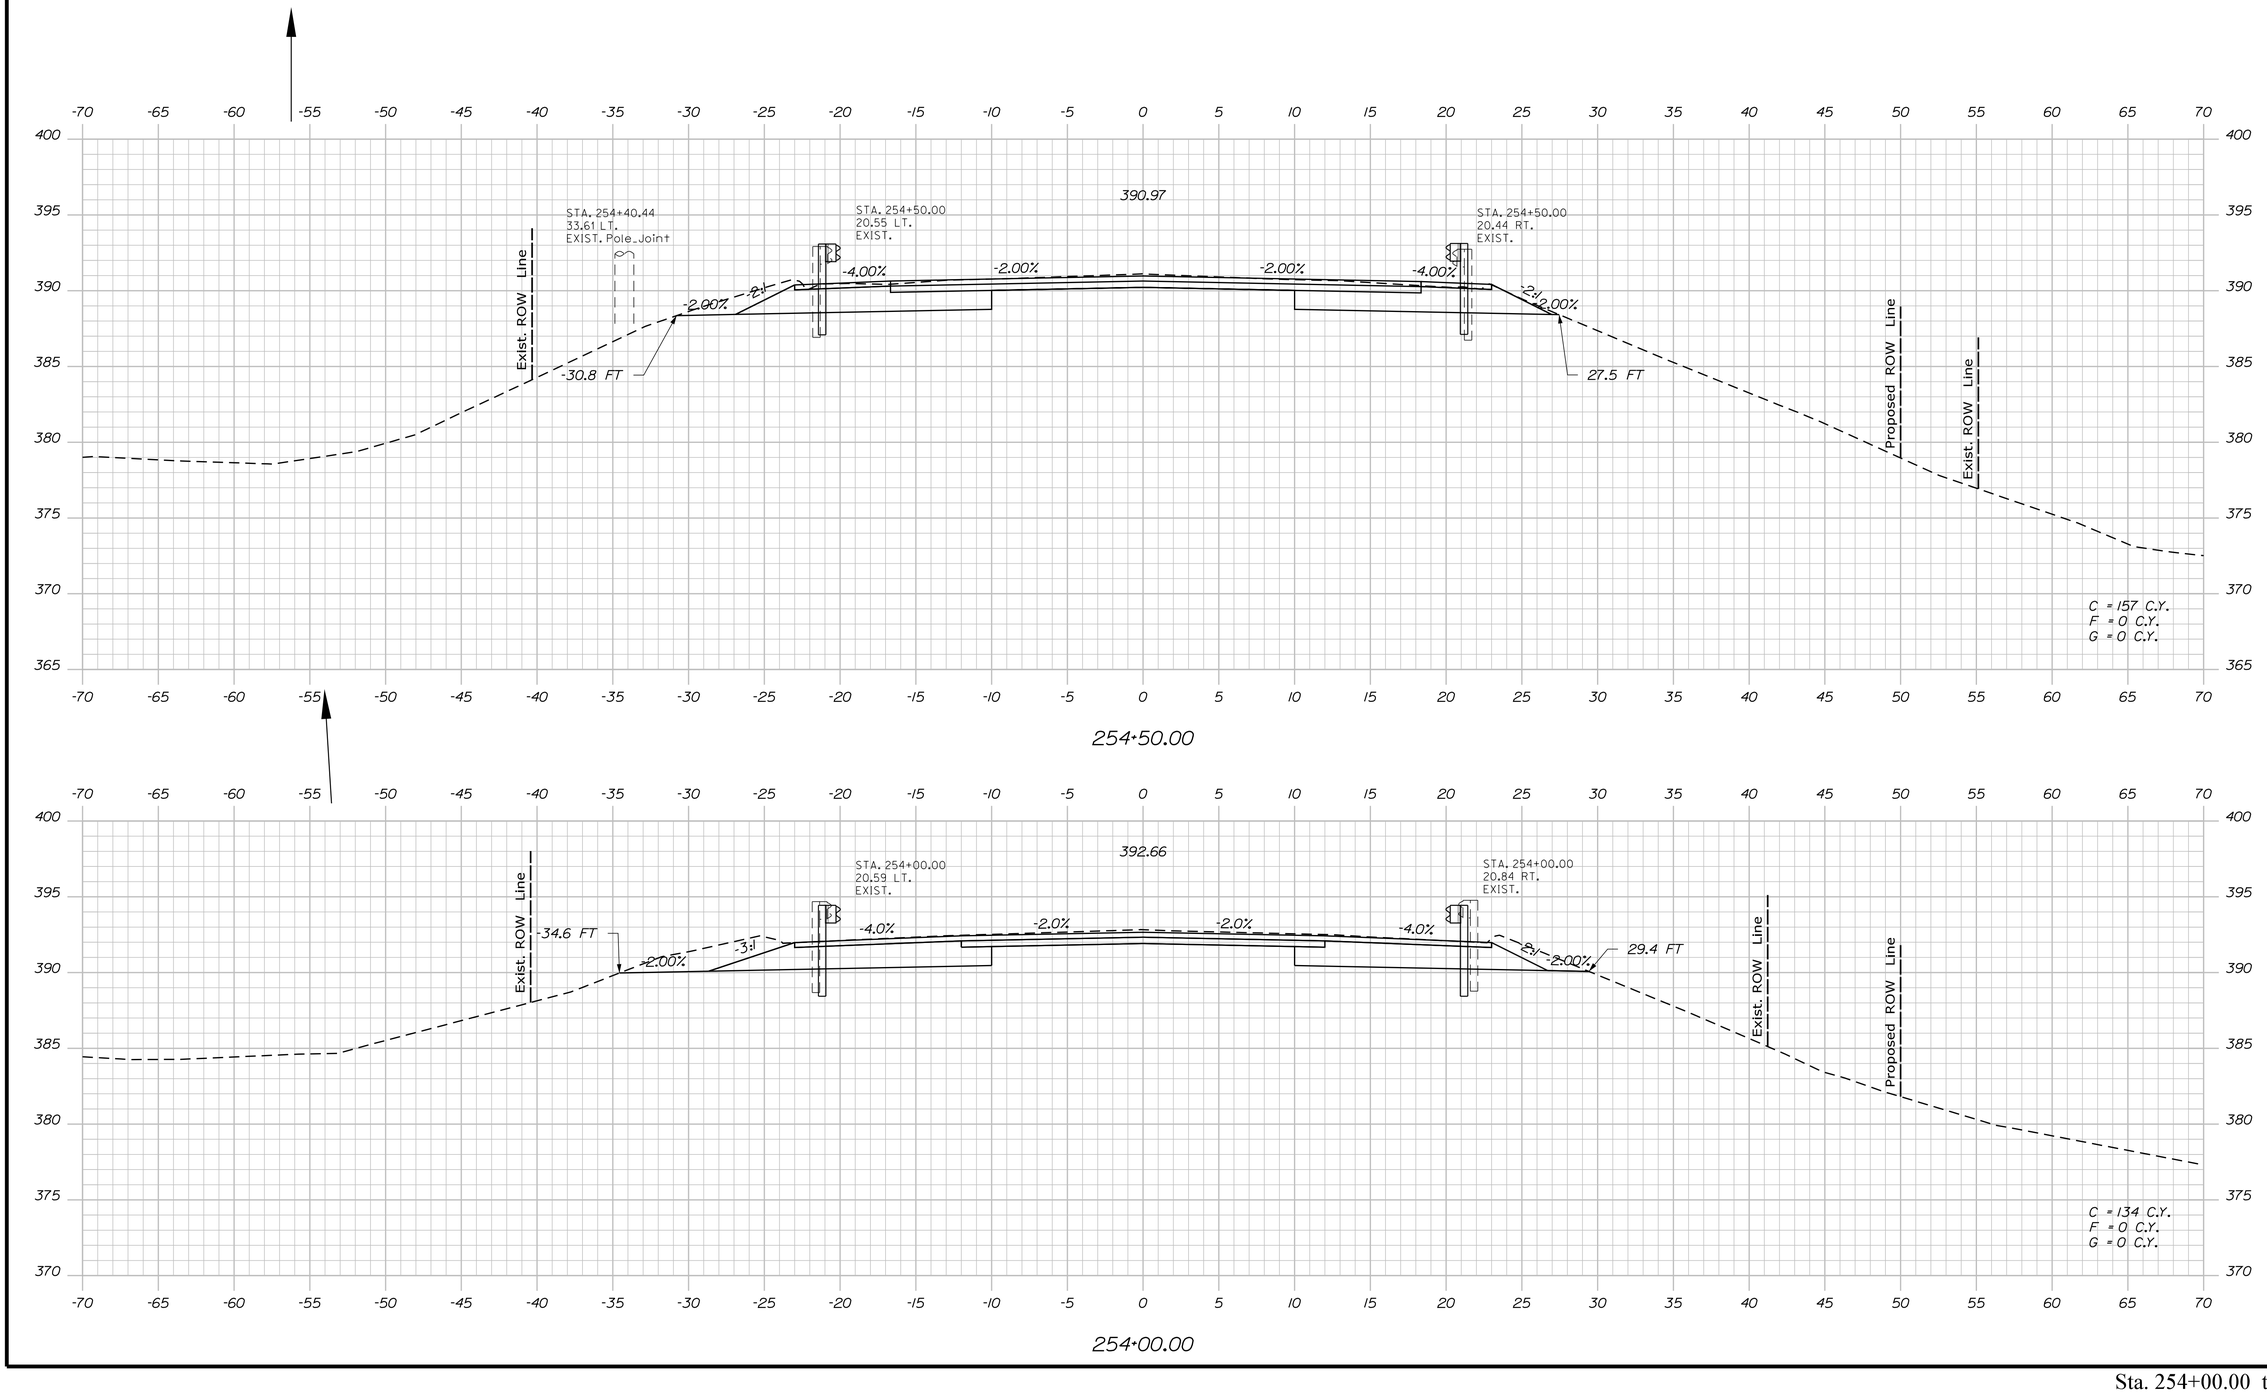

STATE OF MAINE
DEPARTMENT OF TRANSPORTATION

NH-1728(000)E

WIN
17280.00

HIGHWAY PLANS

	BY	DATE
PROJ. MANAGER	R. CARRELL	
DESIGN-DETAILED	M. DEBOWSKI	
CHECKED-REVIEWED		
DESIGN2-DETAILED2		
DESIGN3-DETAILED3		
REVISIONS 1		
REVISIONS 2		
REVISIONS 3		
REVISIONS 4		
FIELD CHANGES		

SIGNATURE

P.E. NUMBER

DATE

FRYEBURG
US ROUTE 302

CROSS SECTIONS

SHEET NUMBER

234

OF 364

Sta. 254+00.00 to Sta. 254+50.00

Filename: ...\MSTA\234_XSECT_254+00.dgn Division: HIGHWAY Username: mdebowski Date:12/10/2018

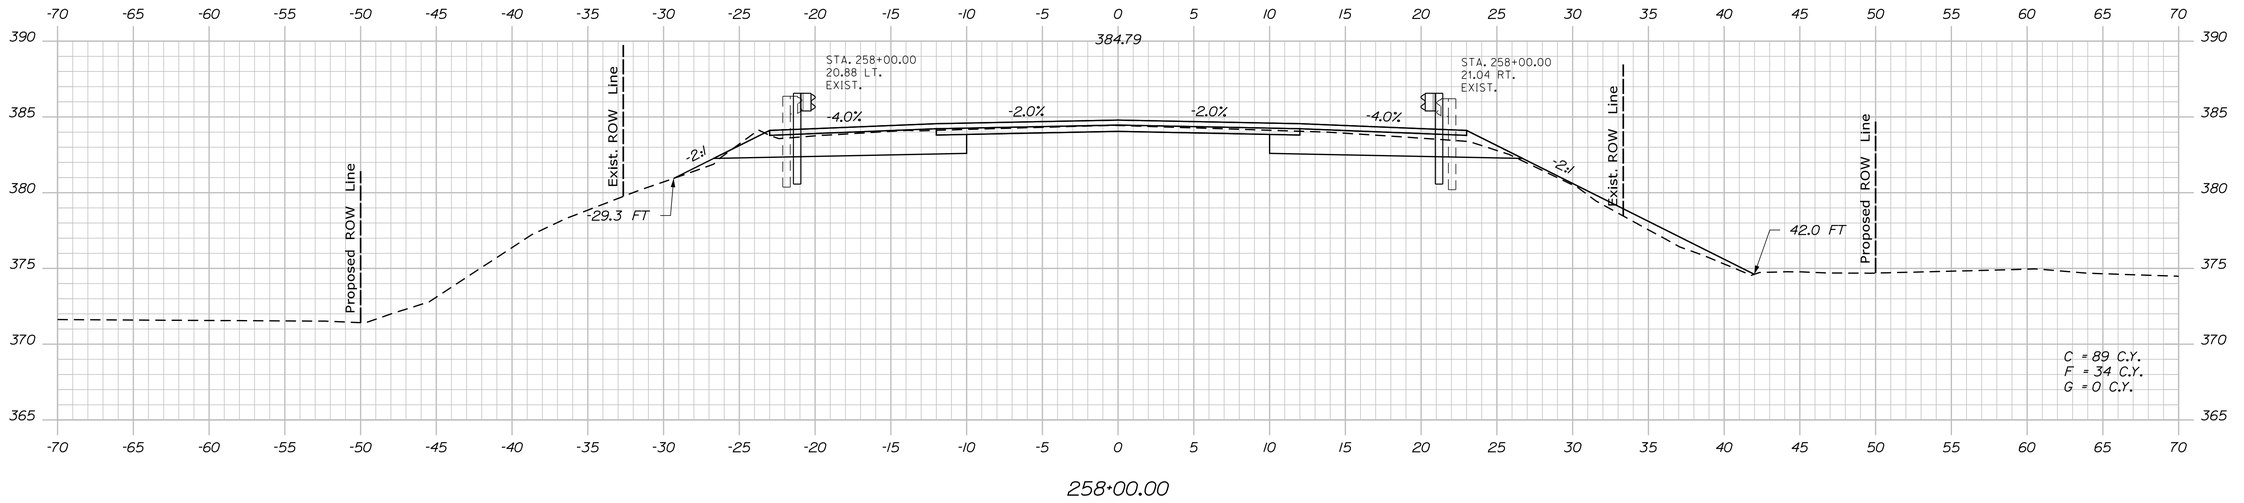

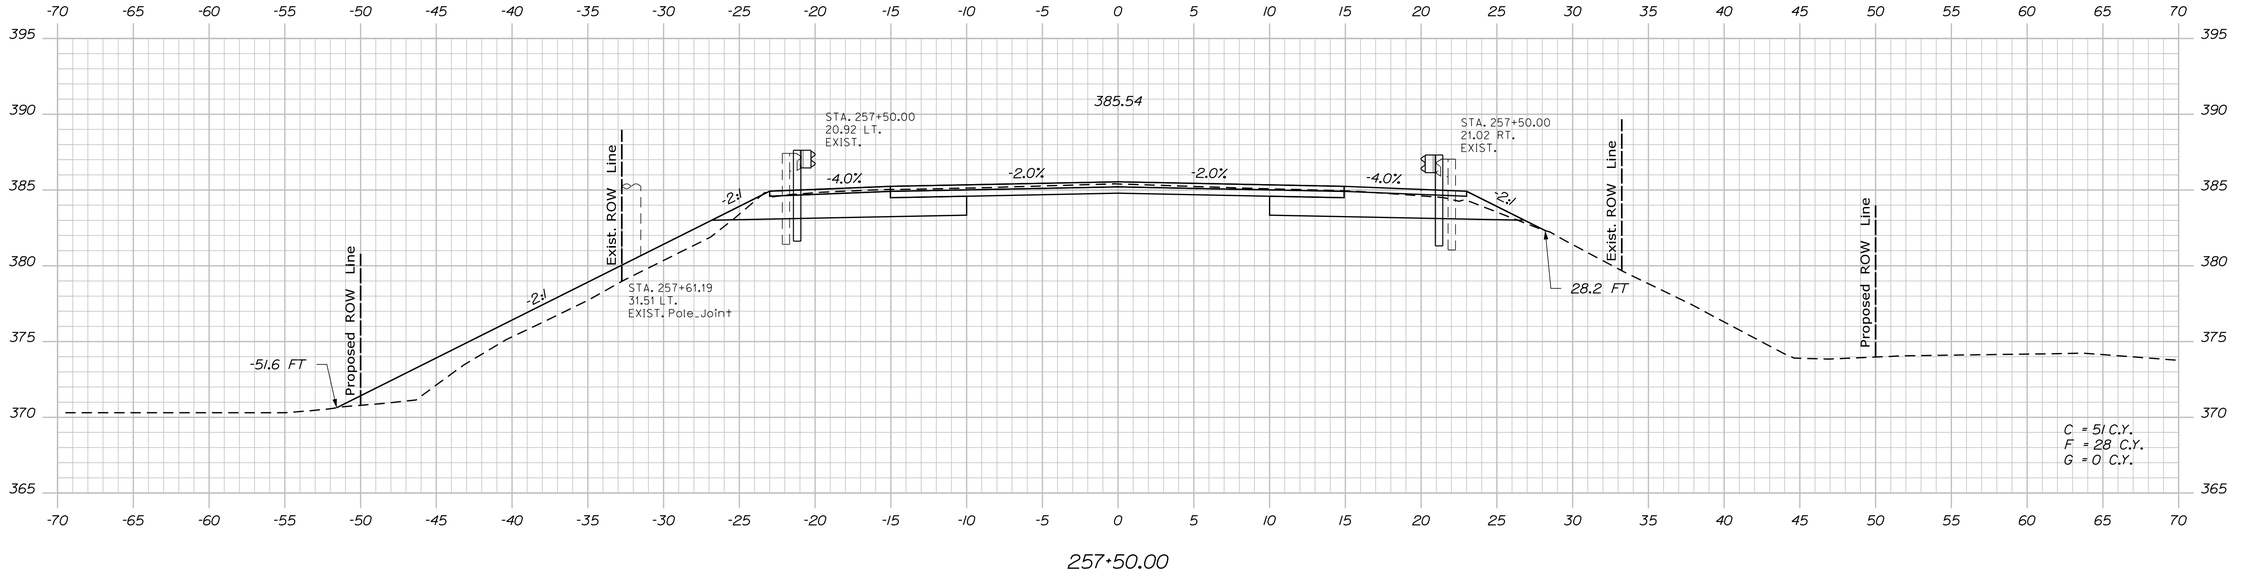

NO WORK PROPOSED ON SACO RIVER BRIDGE
FROM STA. 254+87.00 TO STA. 257+19.36

NOTE: PAVEMENT BRIDGE TRANSITION: SEE STANDARD DETAIL 80110)
PAVE WITH 6 INCHES HOT MIX ASPHALT IN TRANSITION
AREA AS DIRECTED BY THE RESIDENT

STATE OF MAINE
DEPARTMENT OF TRANSPORTATION

NH-1728(000)E

WIN
17280.00

HIGHWAY PLANS

	BY	DATE
PROJ. MANAGER	R. CARRELL	
DESIGN-DETAILED	M. DEBOWSKI	
CHECKED-REVIEWED		
DESIGN2-DETAILED2		
DESIGN3-DETAILED3		
REVISIONS 1		
REVISIONS 2		
REVISIONS 3		
REVISIONS 4		
FIELD CHANGES		

SIGNATURE

P.E. NUMBER

DATE

FRYEBURG
US ROUTE 302

CROSS SECTIONS

SHEET NUMBER

235

OF 364

Filename: ...\MSTA\235_XSECT_257+50.dgn Division: HIGHWAY Username: mdebowski Date:12/10/2018

Sta. 255+00.00 to Sta. 258+00.00

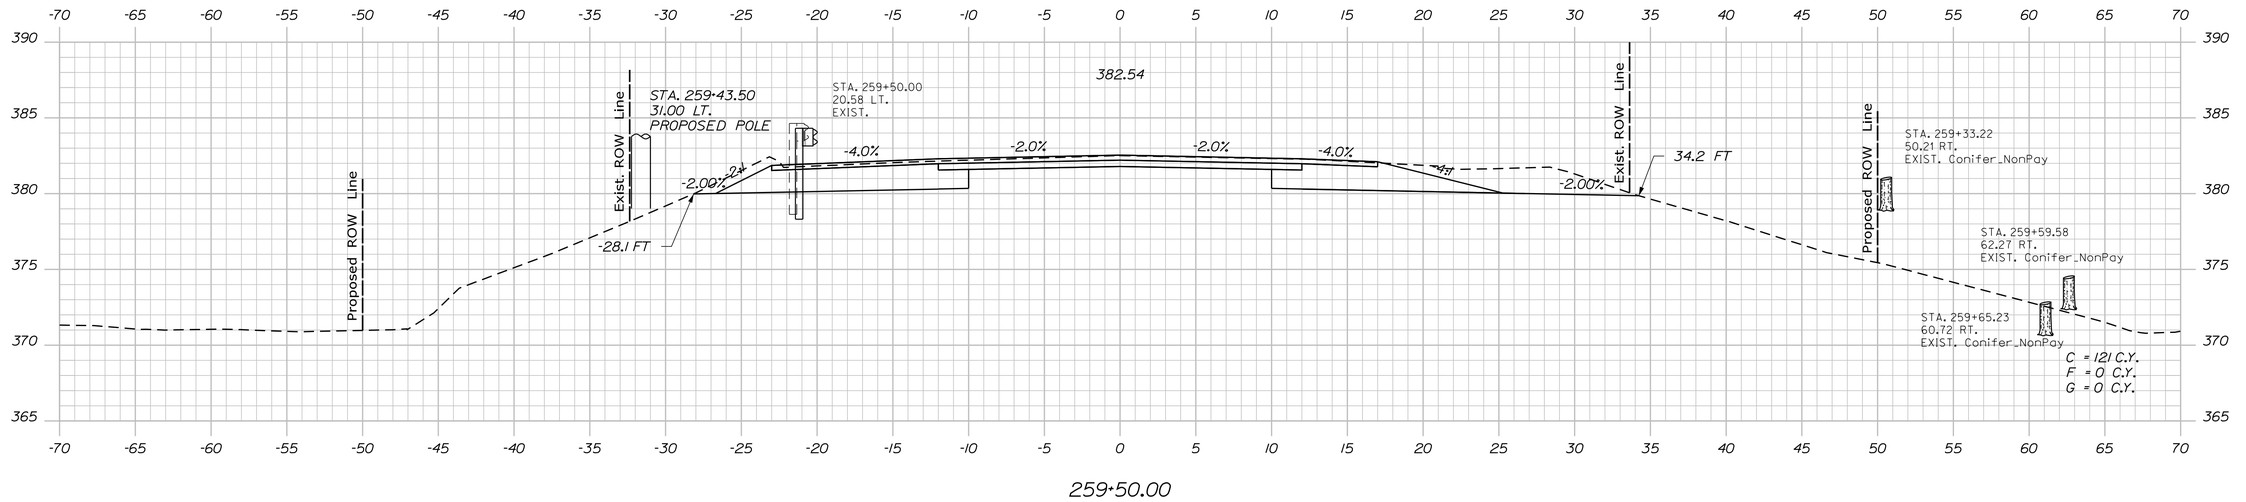

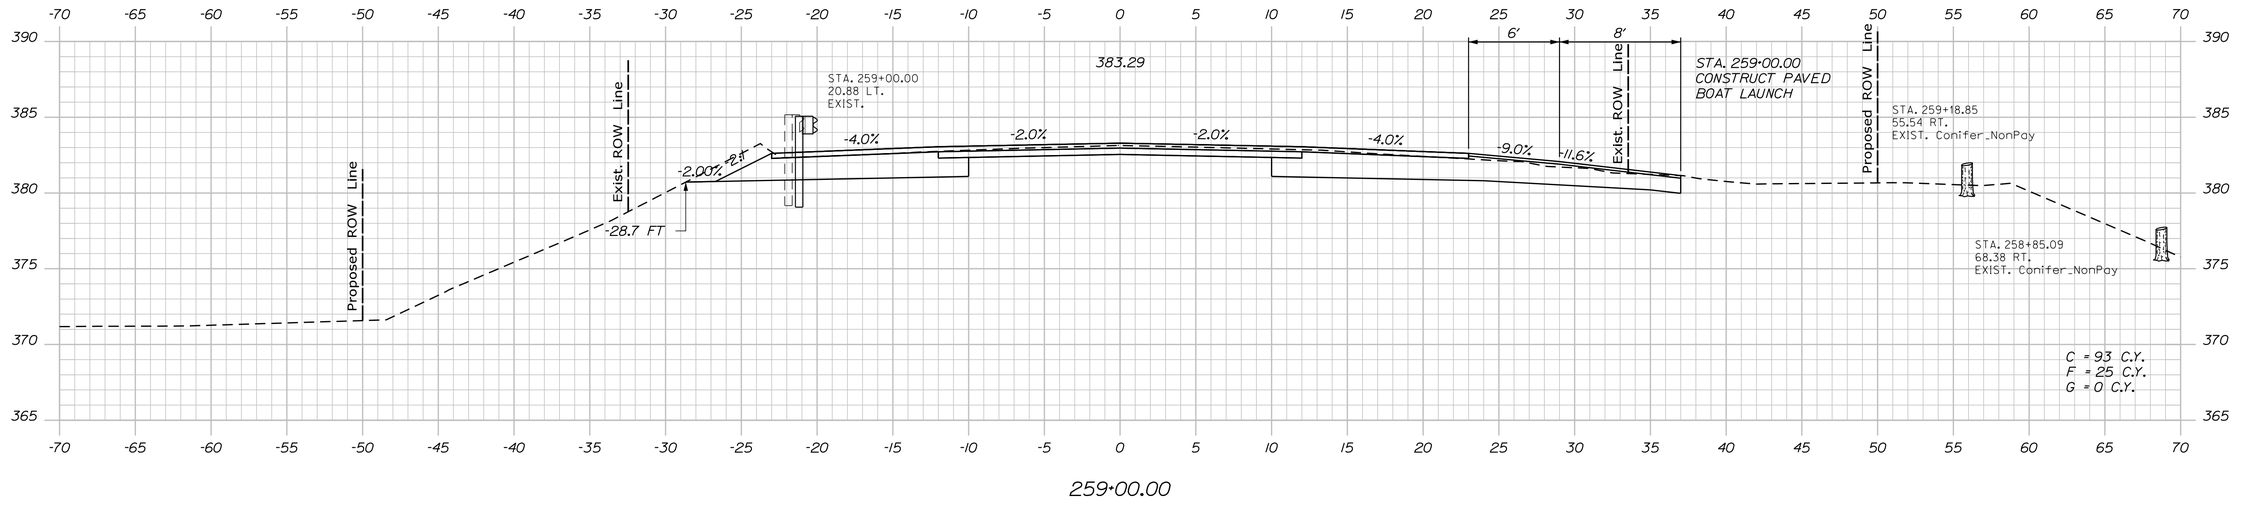

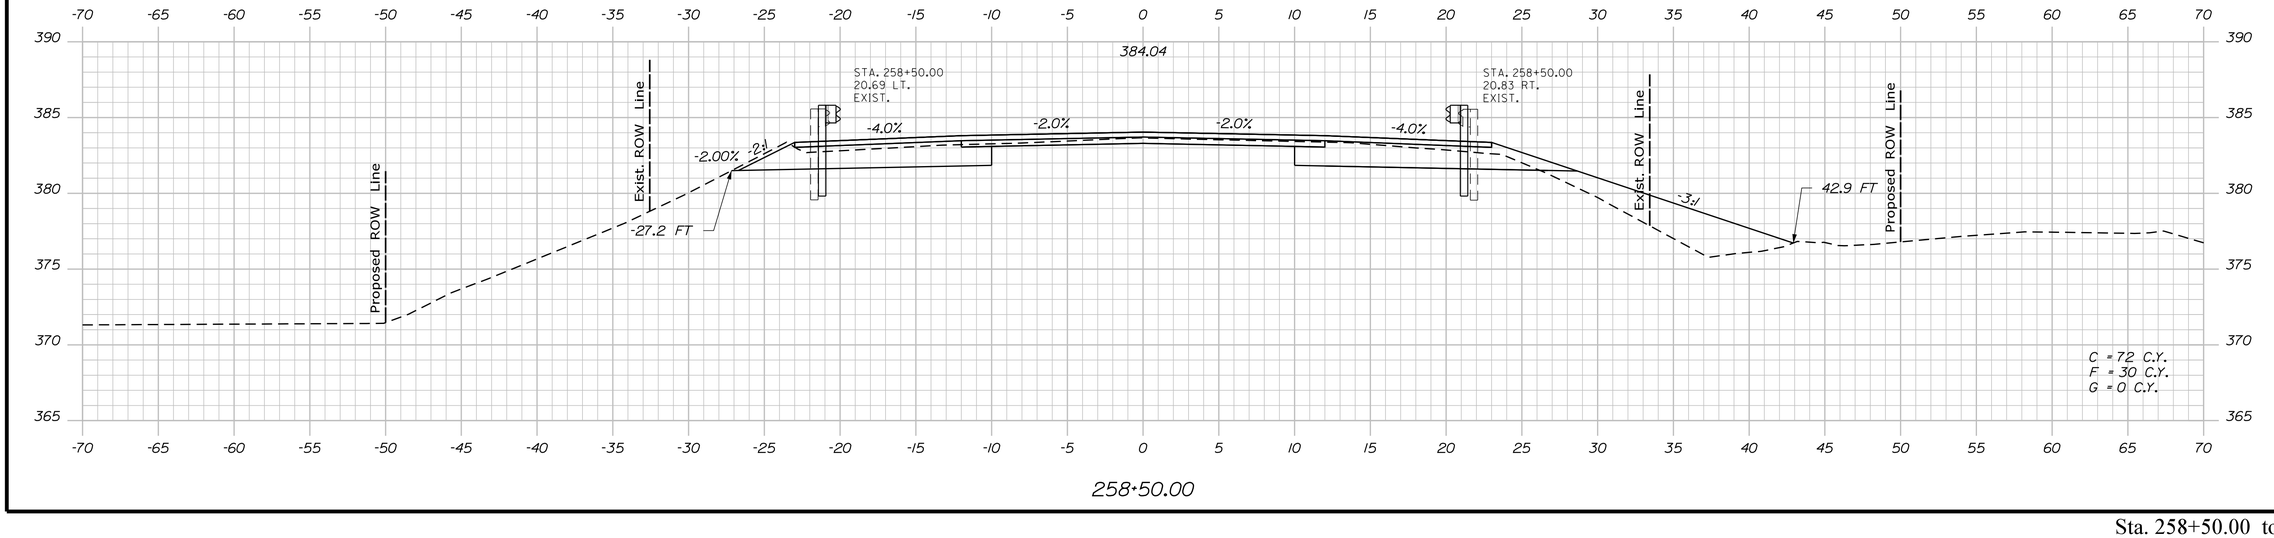

STATE OF MAINE
DEPARTMENT OF TRANSPORTATION

NH-1728(000)E

WIN 17280.00

HIGHWAY PLANS

	BY	DATE
PROJ. MANAGER	R. CARRELL	
DESIGN-DETAILED	M. DEBOWSKI	
CHECKED-REVIEWED		
DESIGN2-DETAILED2		
DESIGN3-DETAILED3		
REVISIONS 1		
REVISIONS 2		
REVISIONS 3		
REVISIONS 4		
FIELD CHANGES		

SIGNATURE

P.E. NUMBER

DATE

FRYEBURG
US ROUTE 302

CROSS SECTIONS

SHEET NUMBER

236

OF 364

Sta. 258+50.00 to Sta. 259+50.00

Filename: ...\MSTA\236_XSECT_258+50.dgn Division: HIGHWAY Username: mdebowski Date:12/10/2018

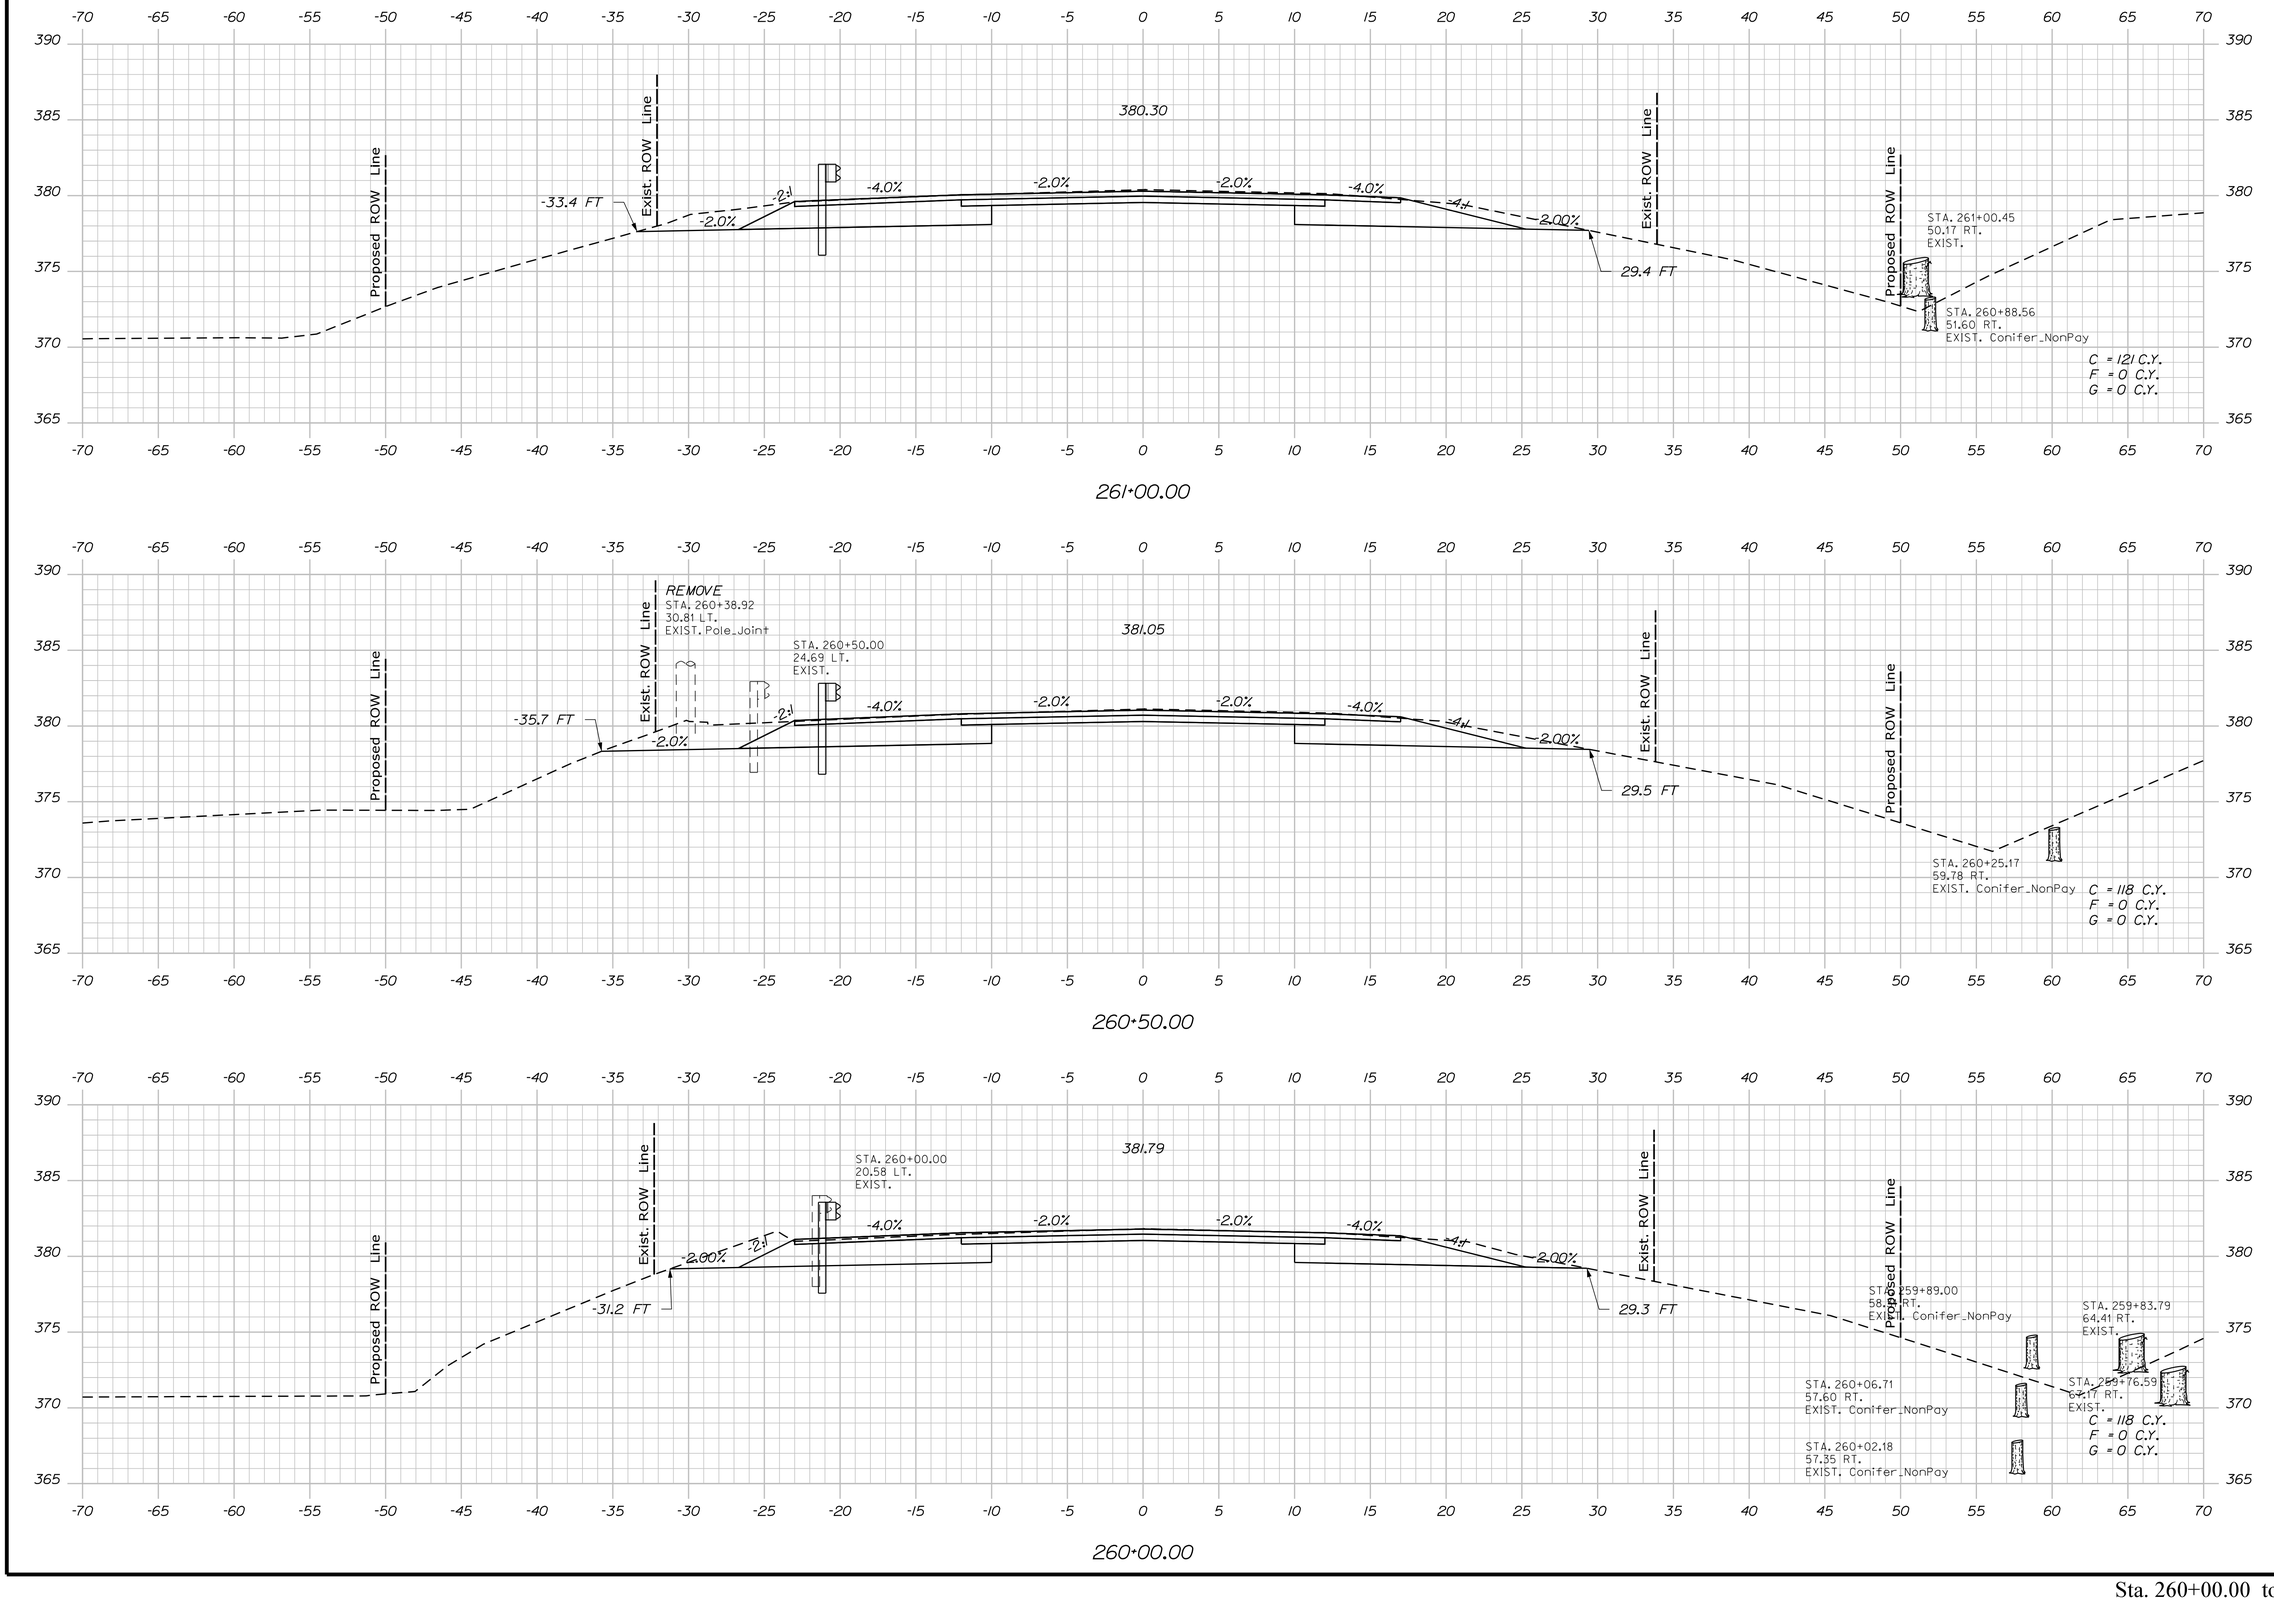

Filename: ...\MSTA\237_XSECT_260+00.dgn Division: HIGHWAY Username: mdebowski Date:12/10/2018

STATE OF MAINE
DEPARTMENT OF TRANSPORTATION

NH-1728(000)E

WIN
17280.00

HIGHWAY PLANS

	BY	DATE
PROJ. MANAGER	R. CARRELL	
DESIGN-DETAILED		
CHECKED-REVIEWED	M. DEBOWSKI	
DESIGN2-DETAILED2		
DESIGN3-DETAILED3		
REVISIONS 1		
REVISIONS 2		
REVISIONS 3		
REVISIONS 4		
FIELD CHANGES		

SIGNATURE

P.E. NUMBER

DATE

FRYEBURG
US ROUTE 302

CROSS SECTIONS

SHEET NUMBER

237

OF 364

Sta. 260+00.00 to Sta. 261+00.00

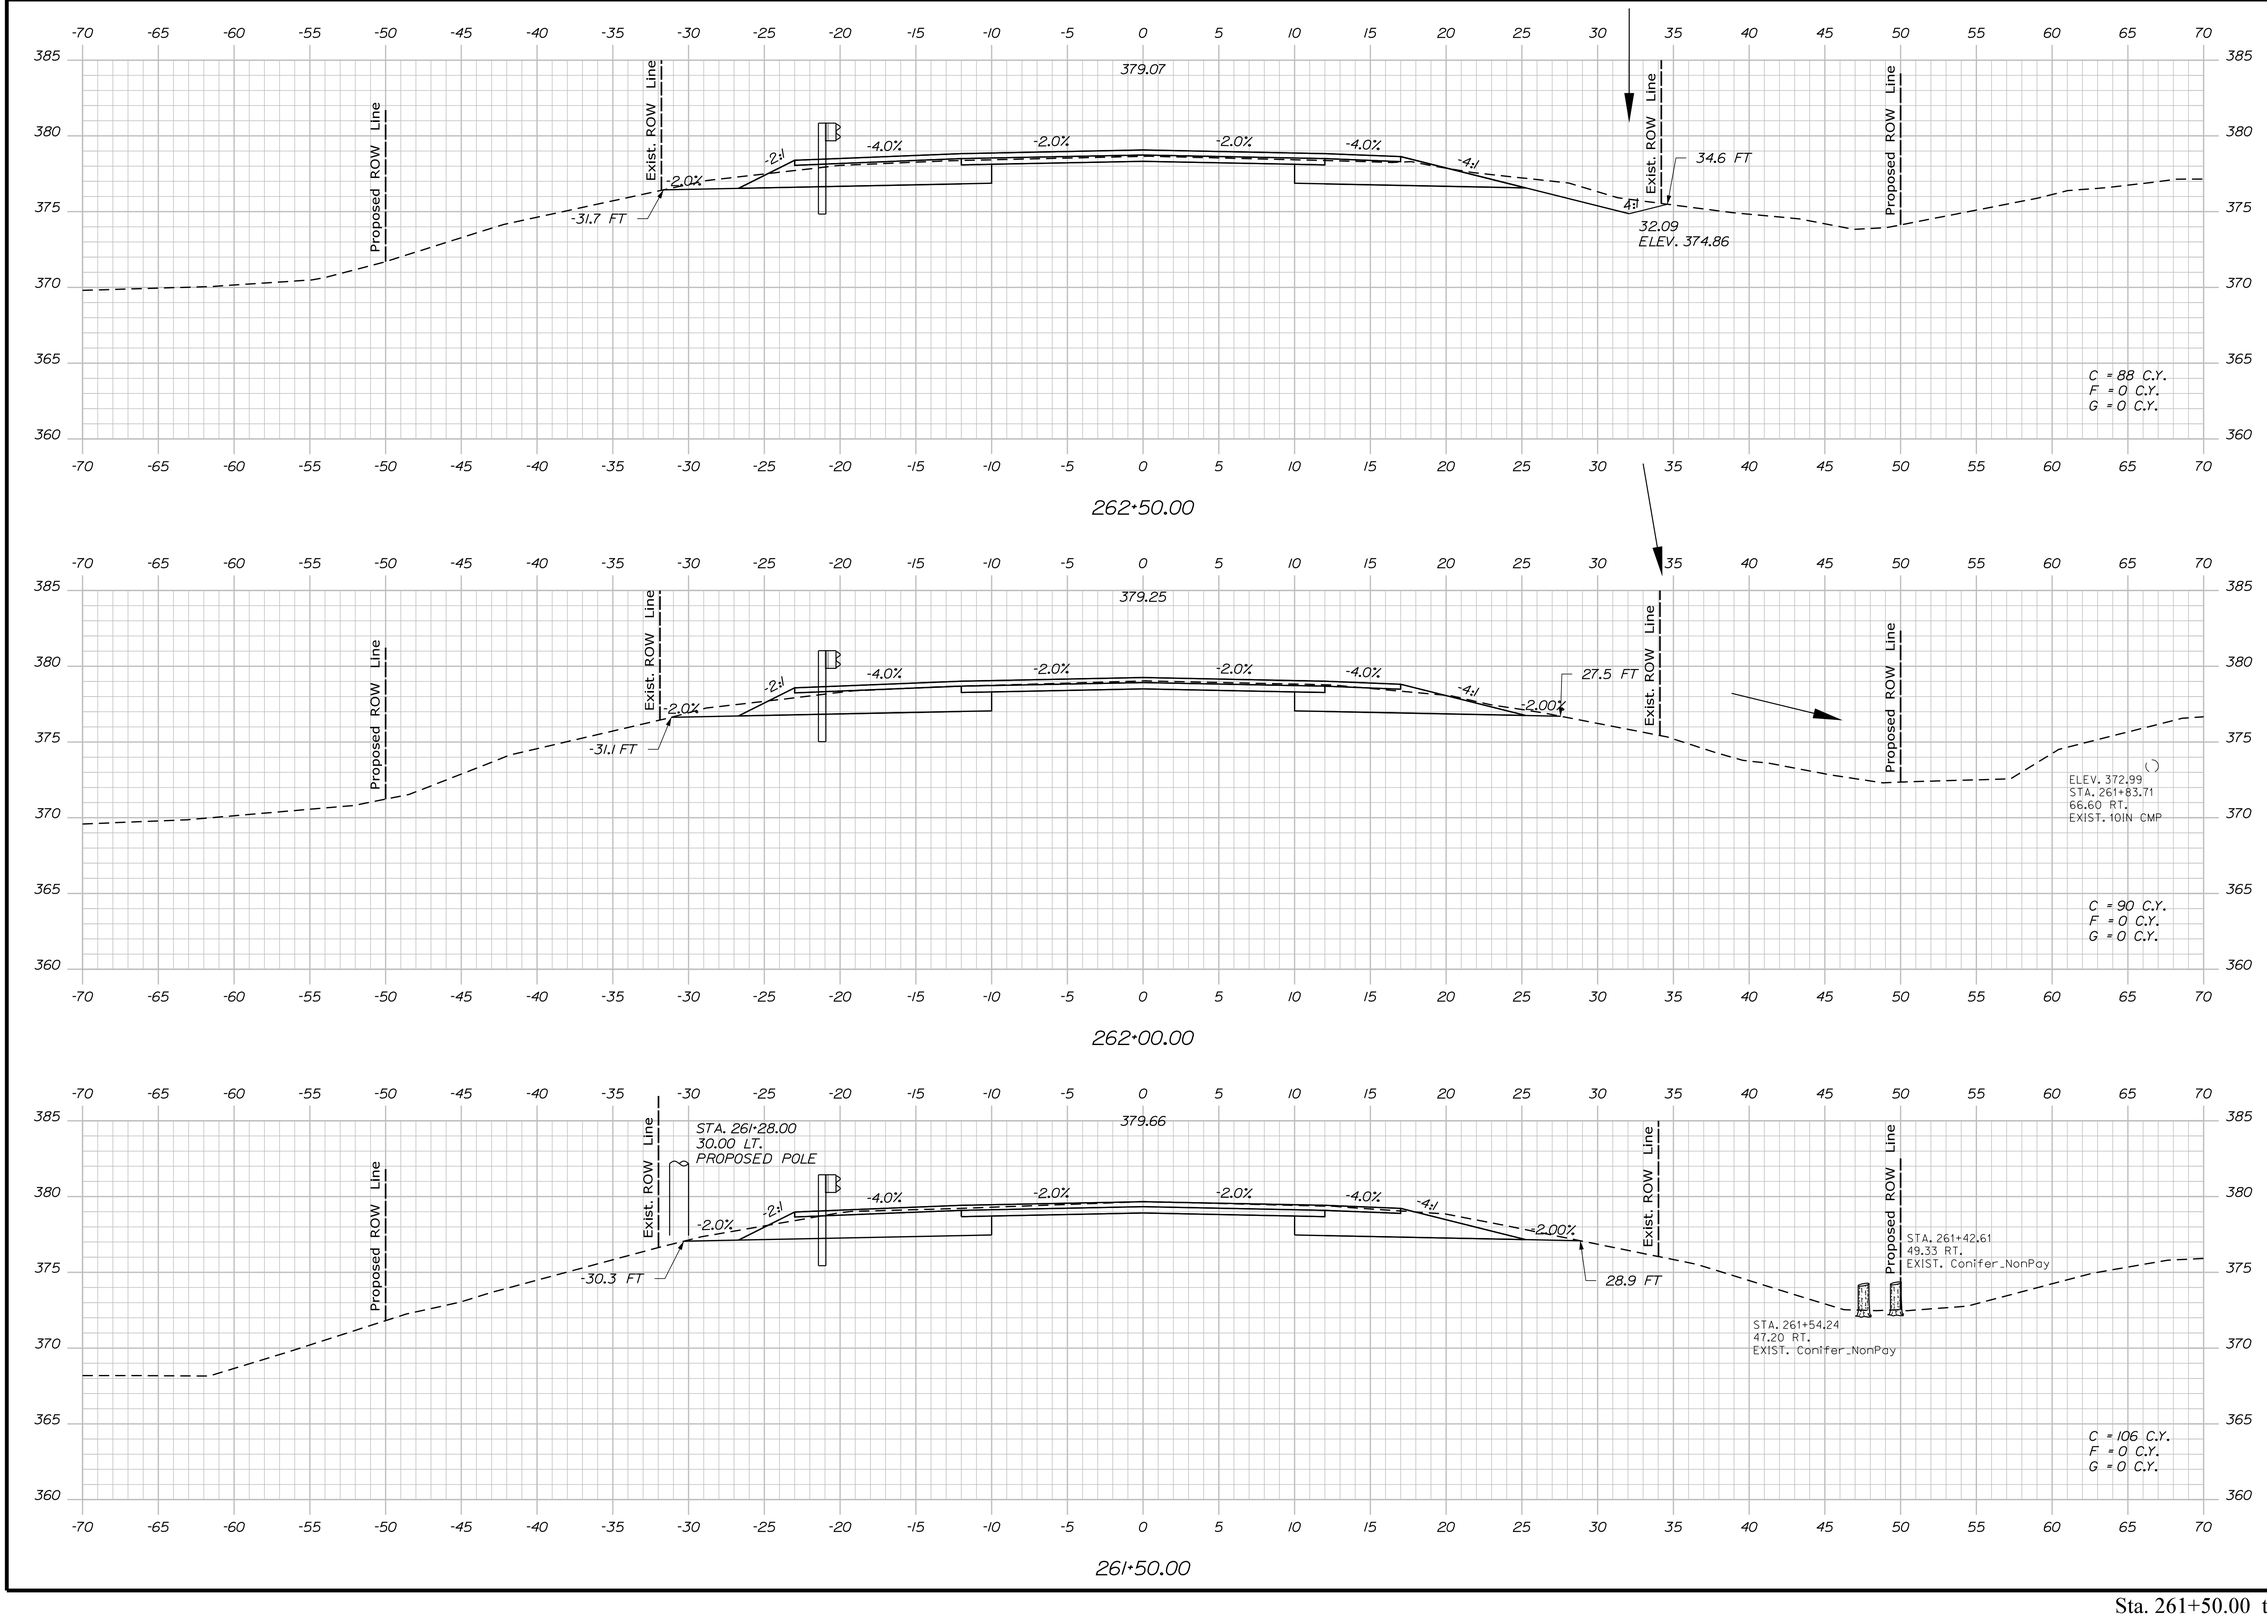

STATE OF MAINE
DEPARTMENT OF TRANSPORTATION

NH-1728(000)E

WIN 17280.00

HIGHWAY PLANS

	BY	DATE
PROJ. MANAGER	R. CARRELL	
DESIGN-DETAILED	M. DEBOWSKI	
CHECKED-REVIEWED		
DESIGN2-DETAILED2		
DESIGN3-DETAILED3		
REVISIONS 1		
REVISIONS 2		
REVISIONS 3		
REVISIONS 4		
FIELD CHANGES		

SIGNATURE

P.E. NUMBER

DATE

FRYEBURG
US ROUTE 302

CROSS SECTIONS

SHEET NUMBER

238

OF 364

Sta. 261+50.00 to Sta. 262+50.00

Filename: ...\MSTA\238_XSECT_261+50.dgn Division: HIGHWAY Username: mdebowski Date:12/10/2018

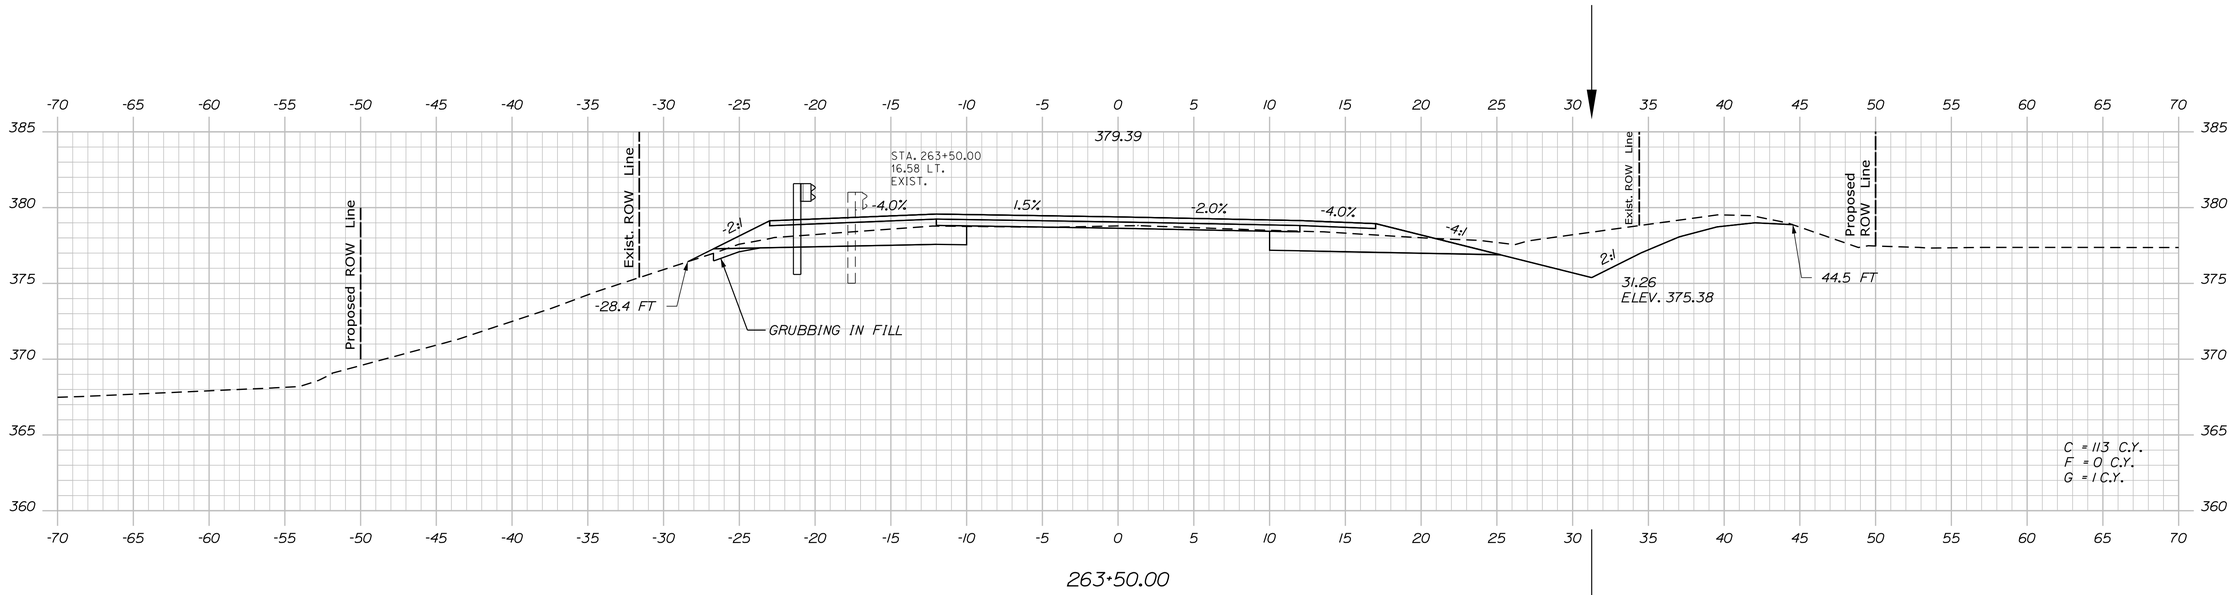

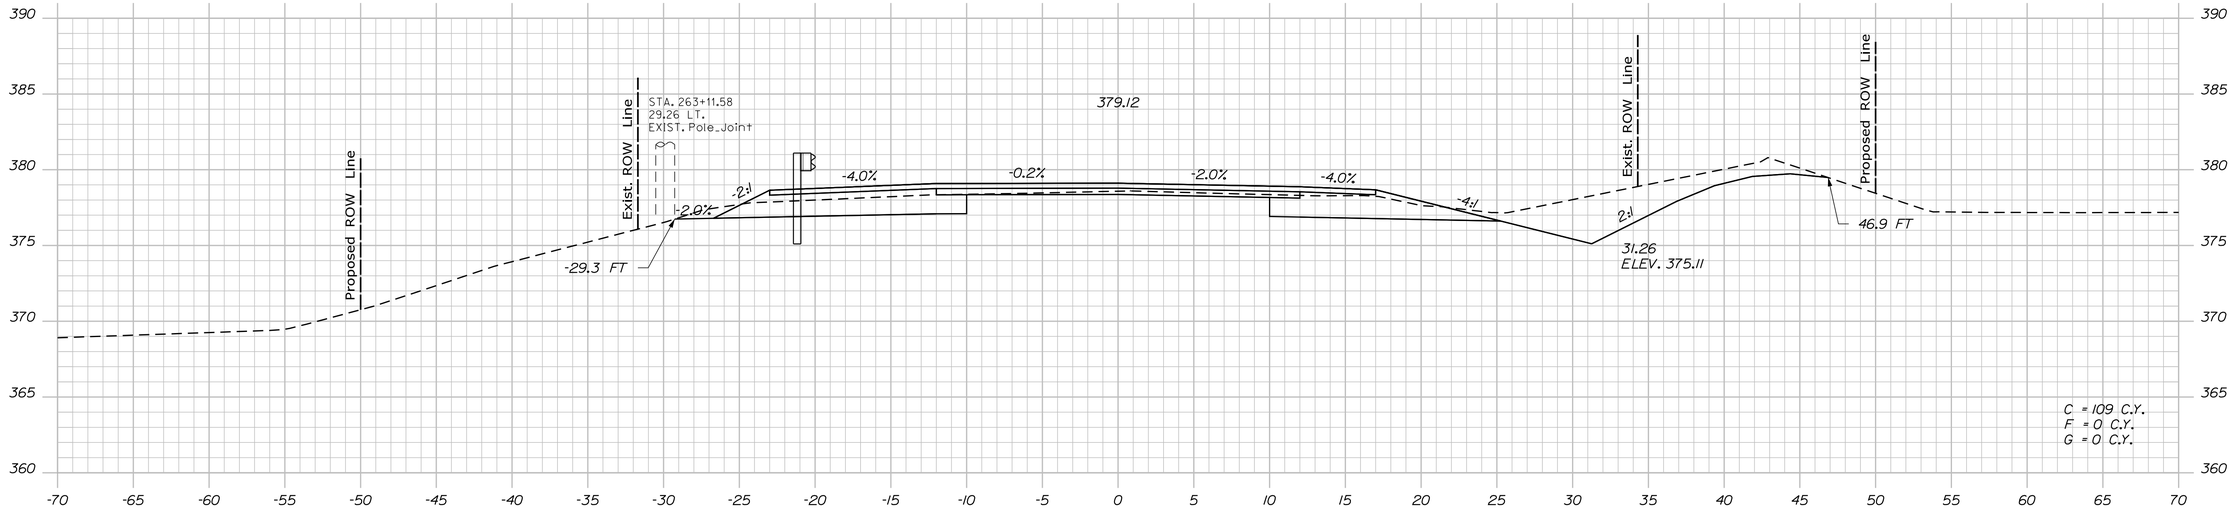

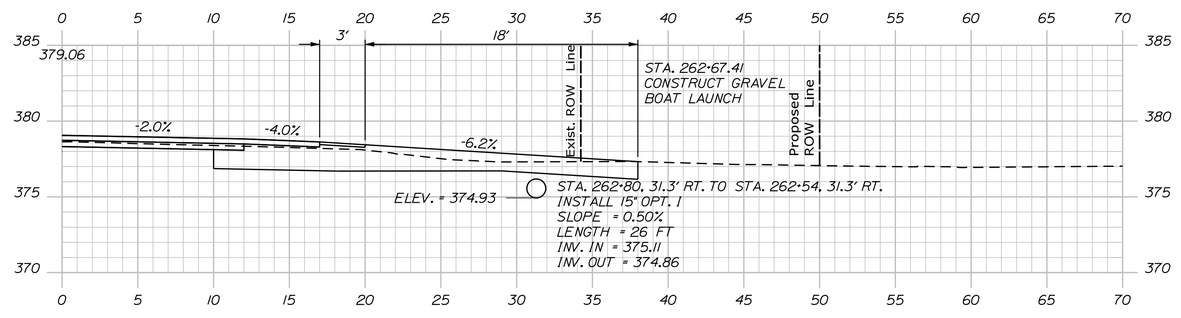

STATE OF MAINE
DEPARTMENT OF TRANSPORTATION

NH-1728(000)E

WIN 17280.00

HIGHWAY PLANS

	BY	DATE
PROJ. MANAGER	R. CARRELL	
DESIGN-DETAILED	M. DEBOWSKI	
CHECKED-REVIEWED		
DESIGN2-DETAILED2		
DESIGN3-DETAILED3		
REVISIONS 1		
REVISIONS 2		
REVISIONS 3		
REVISIONS 4		
FIELD CHANGES		

SIGNATURE

P.E. NUMBER

DATE

FRYEBURG
US ROUTE 302

CROSS SECTIONS

SHEET NUMBER

239

OF 364

Sta. 262+67.41 to Sta. 263+50.00

Filename: ...\MSTA\239_XSECT_262+67.dgn Division: HIGHWAY Username: mdebowski Date:12/10/2018

Filename: ...\MSTA\240_XSECT_264+00.dgn Division: HIGHWAY Username: mdebowski Date:12/10/2018

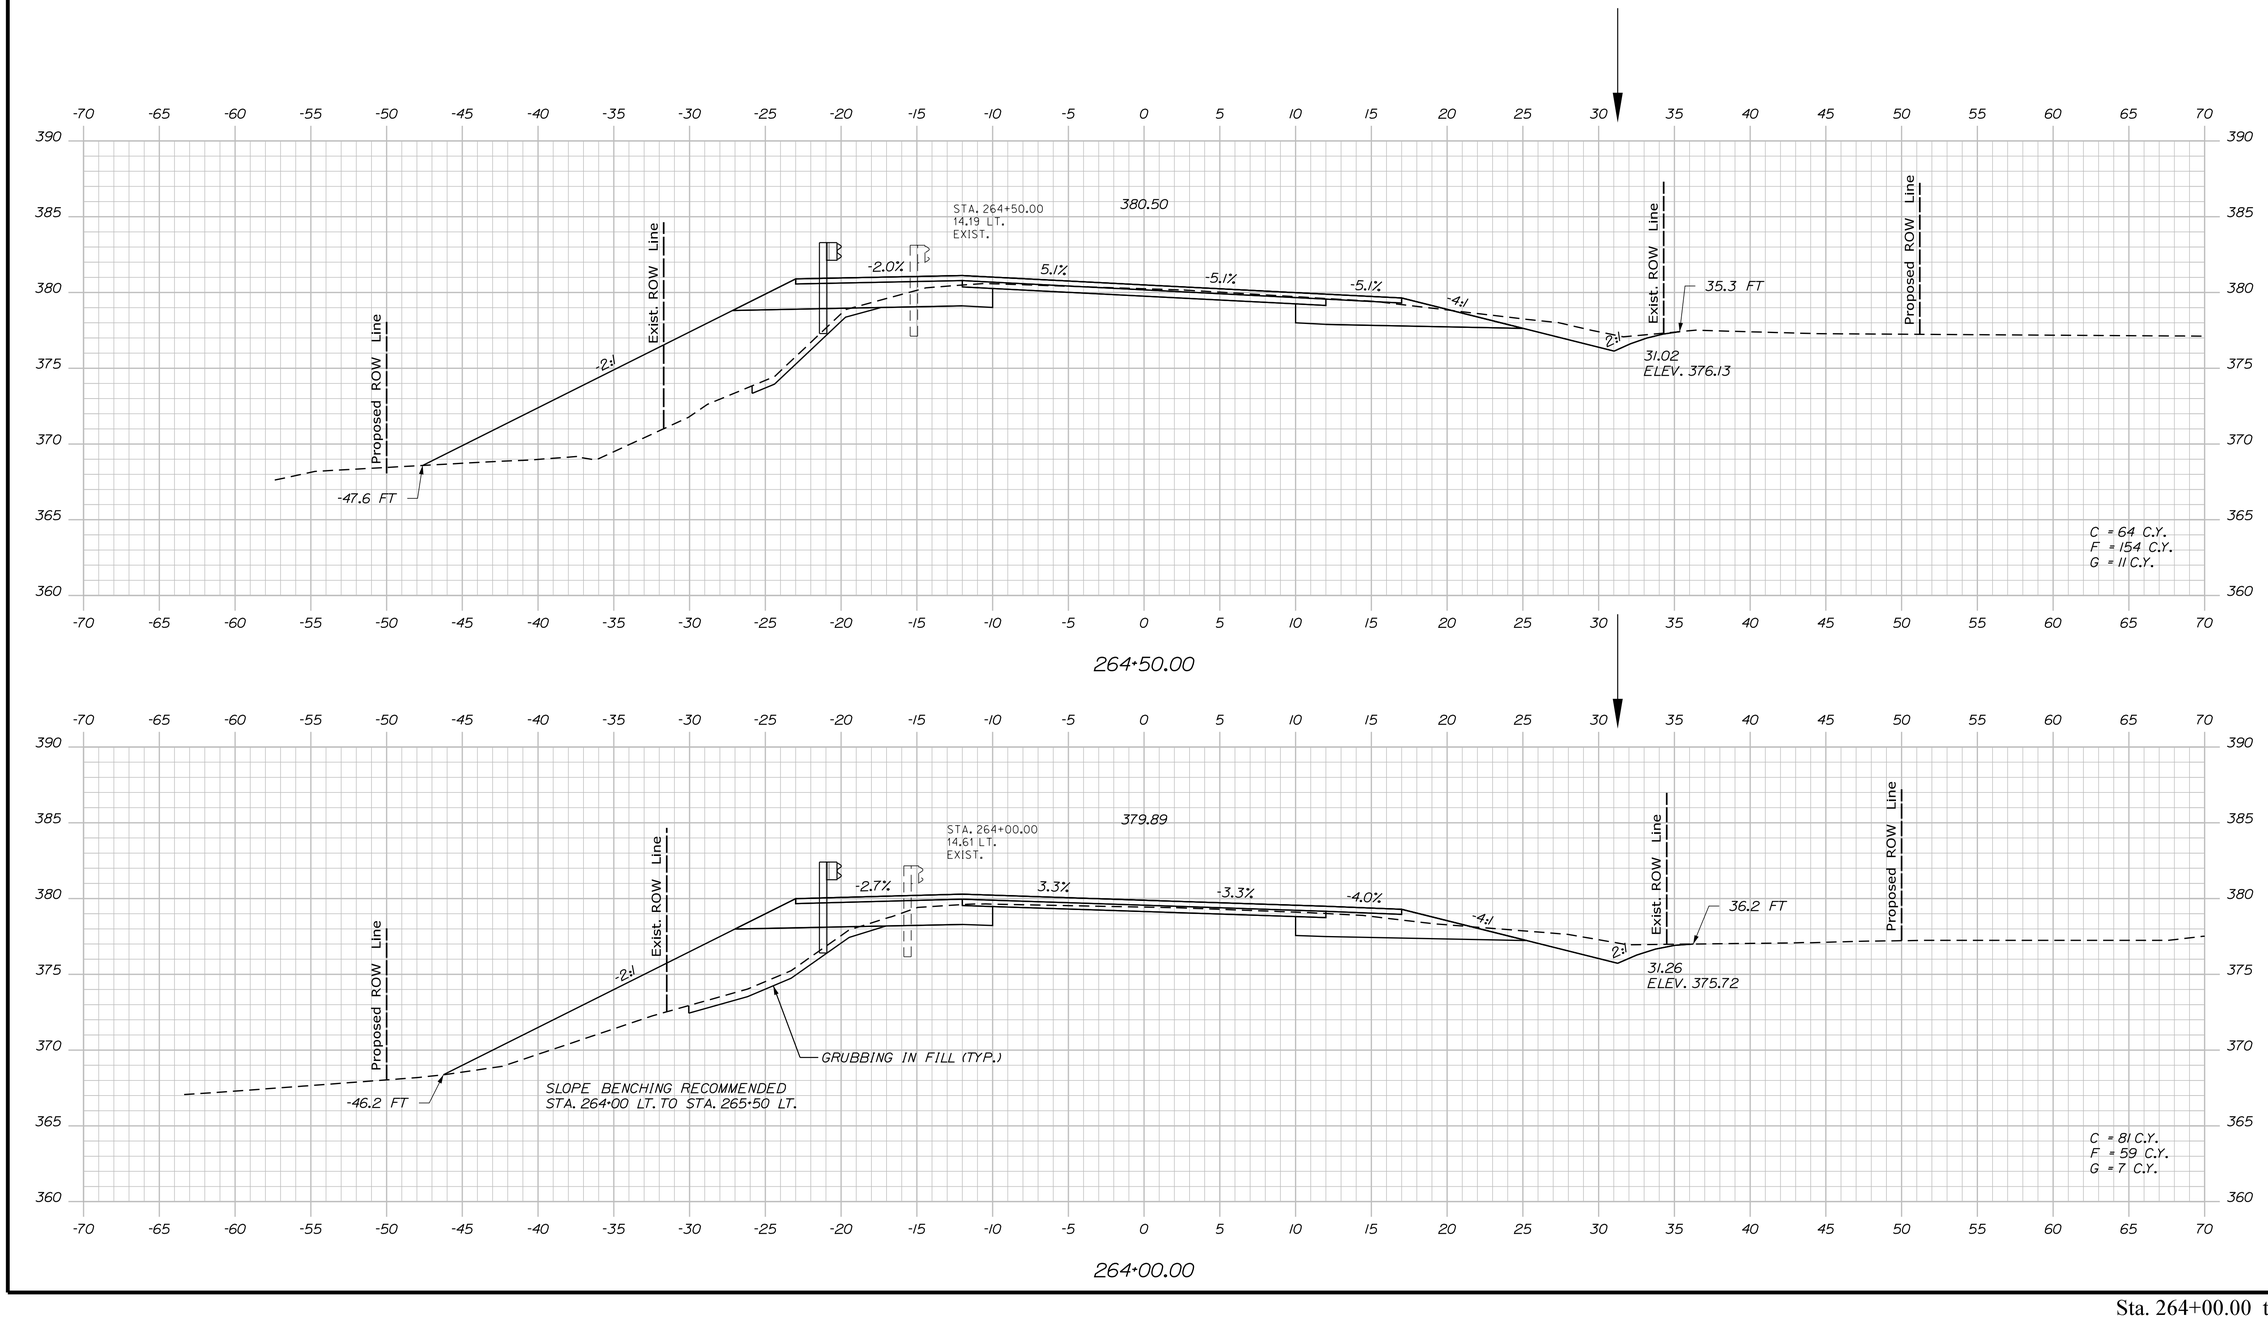

STATE OF MAINE
DEPARTMENT OF TRANSPORTATION

NH-1728(000)E

WIN
17280.00

HIGHWAY PLANS

	BY	DATE
PROJ. MANAGER	R. CARRELL	
DESIGN-DETAILED	M. DEBOWSKI	
CHECKED-REVIEWED		
DESIGN2-DETAILED2		
DESIGN3-DETAILED3		
REVISIONS 1		
REVISIONS 2		
REVISIONS 3		
REVISIONS 4		
FIELD CHANGES		

SIGNATURE

P.E. NUMBER

DATE

FRYEBURG
US ROUTE 302

CROSS SECTIONS

SHEET NUMBER

240

OF 364

Sta. 264+00.00 to Sta. 264+50.00

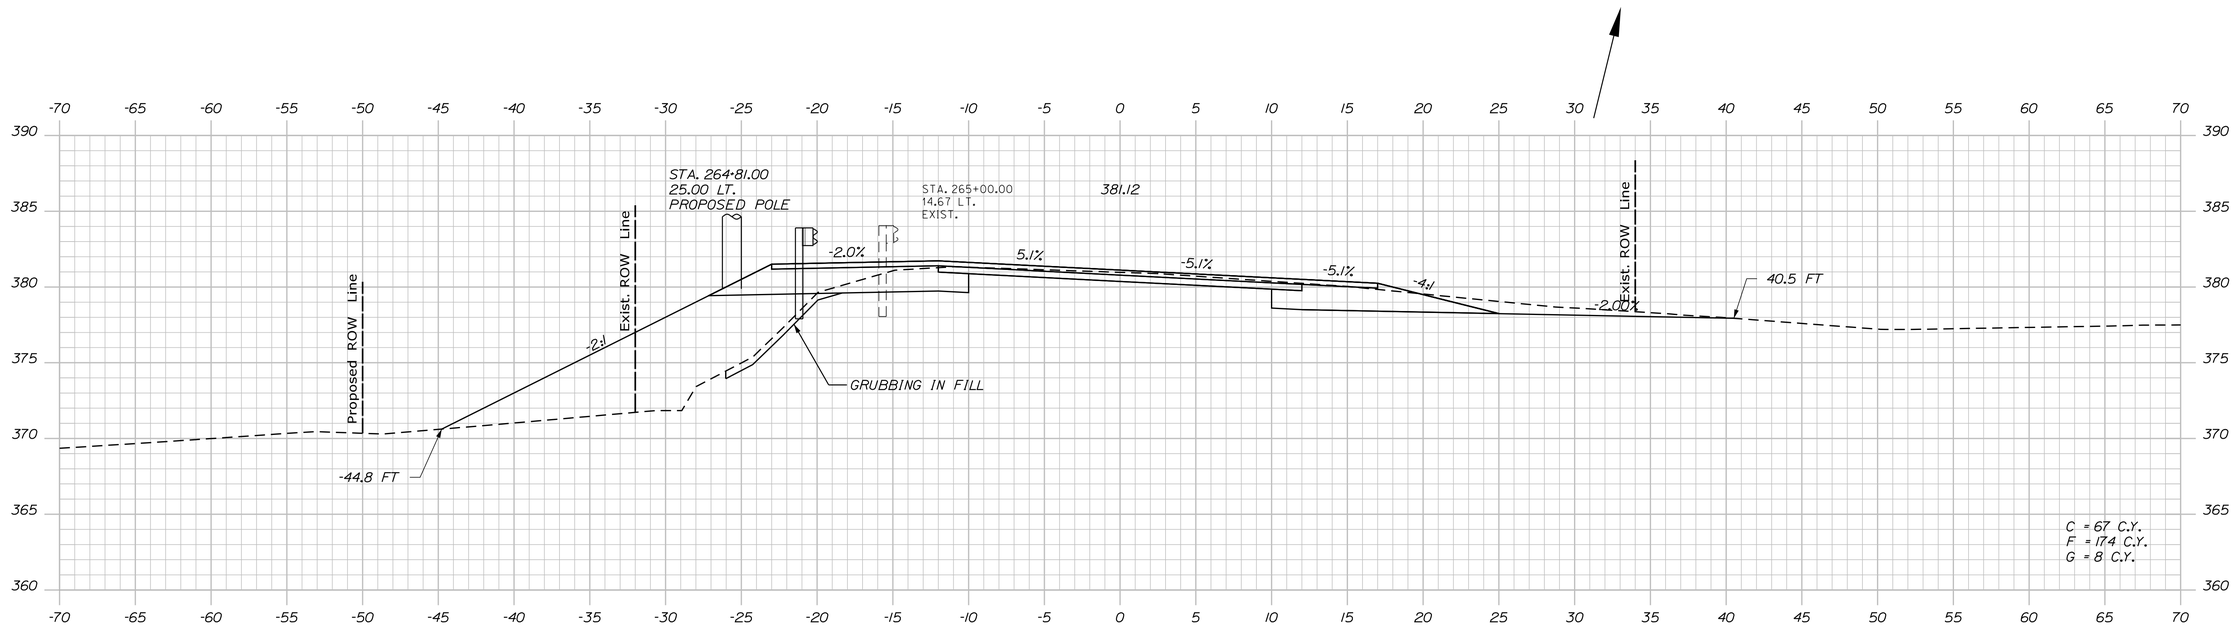

265+00.00

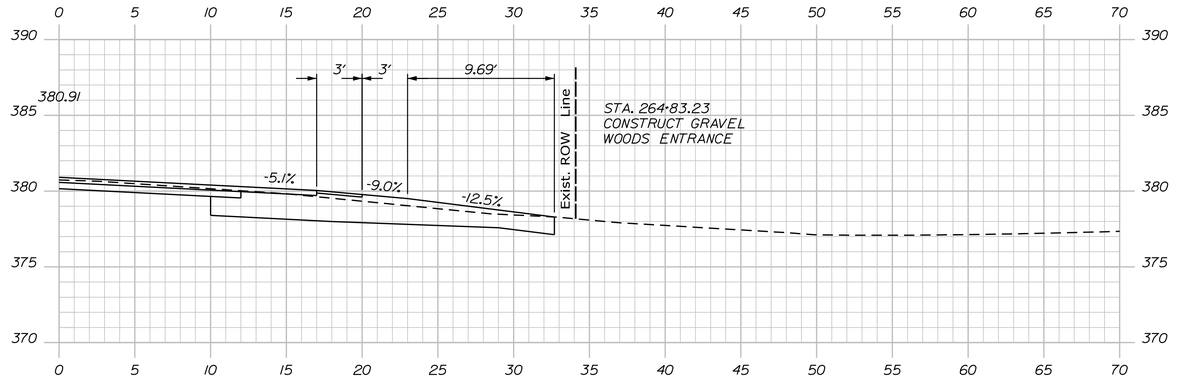

264+83.23 (ALONG DRIVEWAY CENTERLINE)

STATE OF MAINE
DEPARTMENT OF TRANSPORTATION

NH-1728(000)E

WIN
17280.00

HIGHWAY PLANS

	BY	DATE
PROJ. MANAGER	R. CARRELL	----
DESIGN-DETAILED	M. DEBOWSKI	----
CHECKED-REVIEWED	----	----
DESIGN2-DETAILED2	----	----
DESIGN3-DETAILED3	----	----
REVISIONS 1	----	----
REVISIONS 2	----	----
REVISIONS 3	----	----
REVISIONS 4	----	----
FIELD CHANGES	----	----

SIGNATURE

P.E. NUMBER

DATE

FRYEBURG
US ROUTE 302

CROSS SECTIONS

SHEET NUMBER

241

OF 364

Filename: ...\MSTA\241_XSECT_264+83.dgn Division: HIGHWAY Username: mdebowski Date:12/10/2018

Sta. 264+83.23 to Sta. 265+00.00

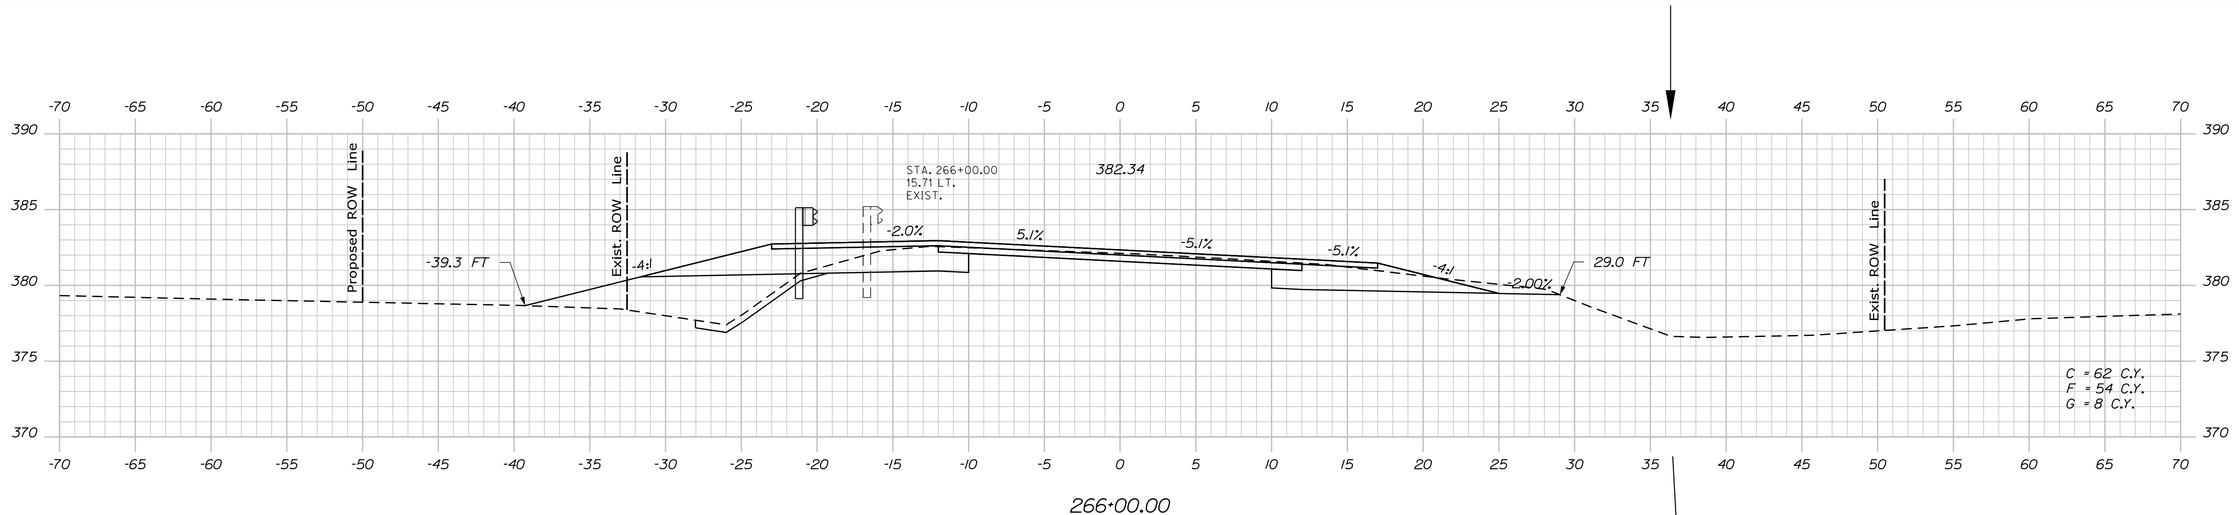

266+00.00

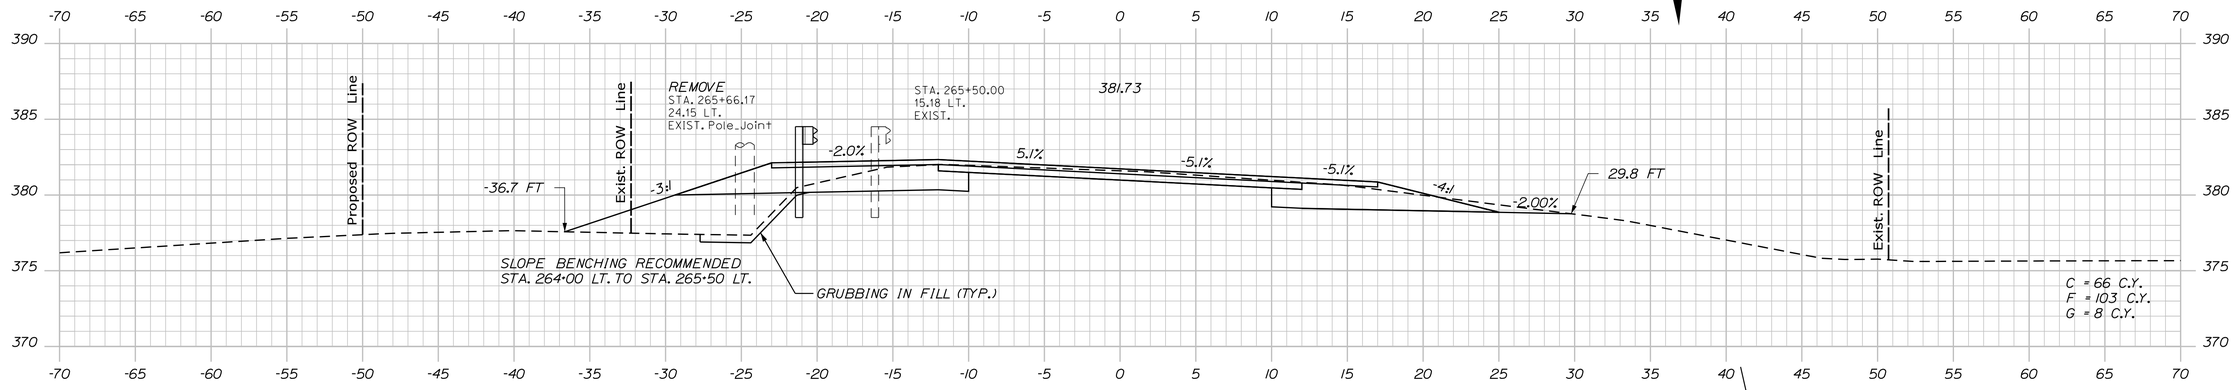

265+50.00

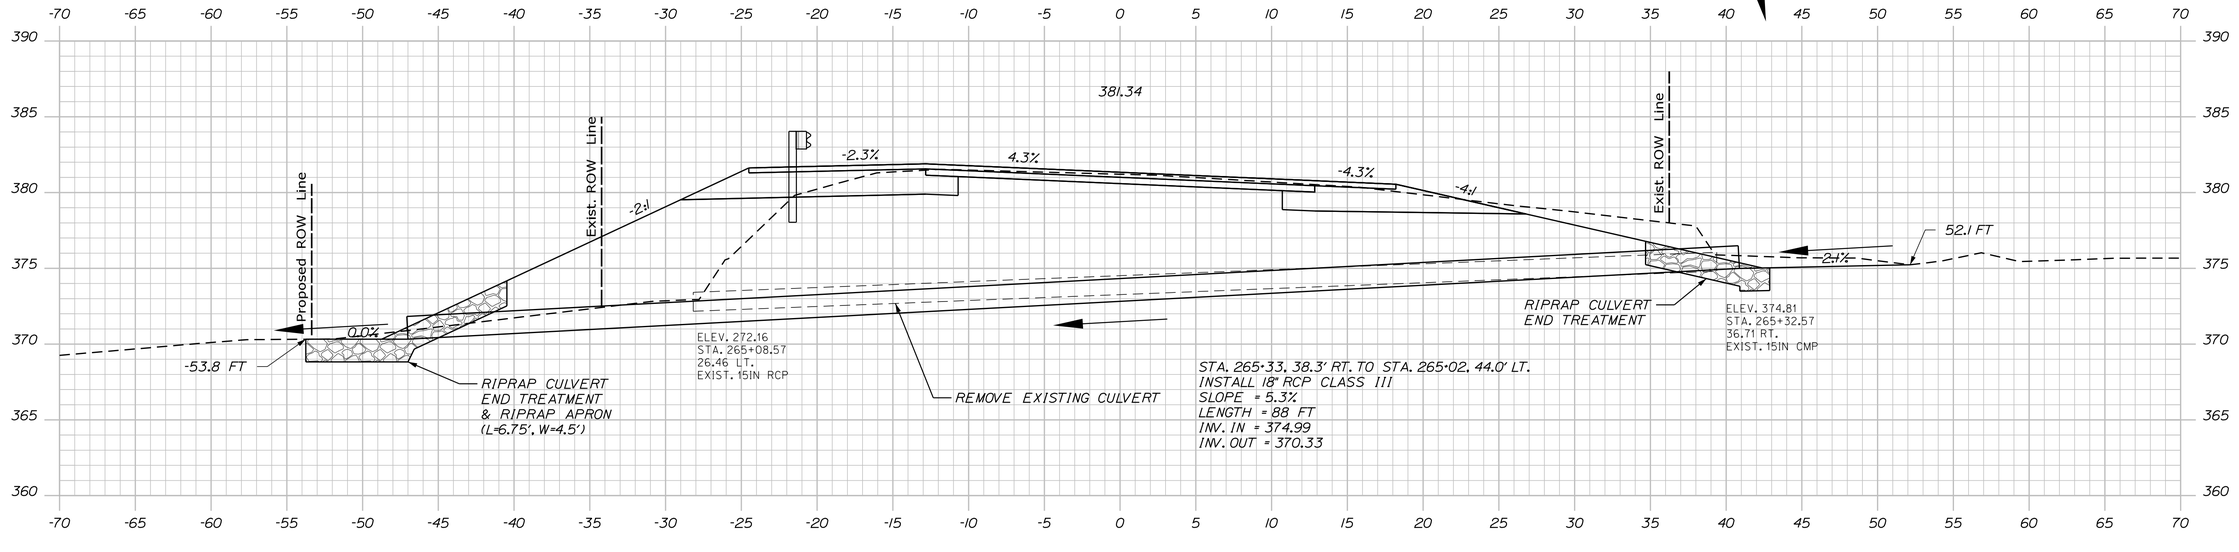

265+18.15 (SKEWED 20° 48' 42.07" ALONG CULVERT)

STATE OF MAINE
DEPARTMENT OF TRANSPORTATION

NH-1728(000)E

WIN
17280.00

HIGHWAY PLANS

	BY	DATE
PROJ. MANAGER	R. CARRELL	
DESIGN-DETAILED	M. DEBOWSKI	
CHECKED-REVIEWED		
DESIGN2-DETAILED2	WED	
DESIGN3-DETAILED3	ED2	
REVISIONS 1	ED3	
REVISIONS 2		
REVISIONS 3		
REVISIONS 4		
FIELD CHANGES		

SIGNATURE

P.E. NUMBER

DATE

FRYEBURG
US ROUTE 302

CROSS SECTIONS

SHEET NUMBER

242

OF 364

Sta. 265+18.15 to Sta. 266+00.00

Filename: ...\MSTA\242_XSECT_265+18.dgn Division: HIGHWAY Username: mdebowski Date:12/10/2018

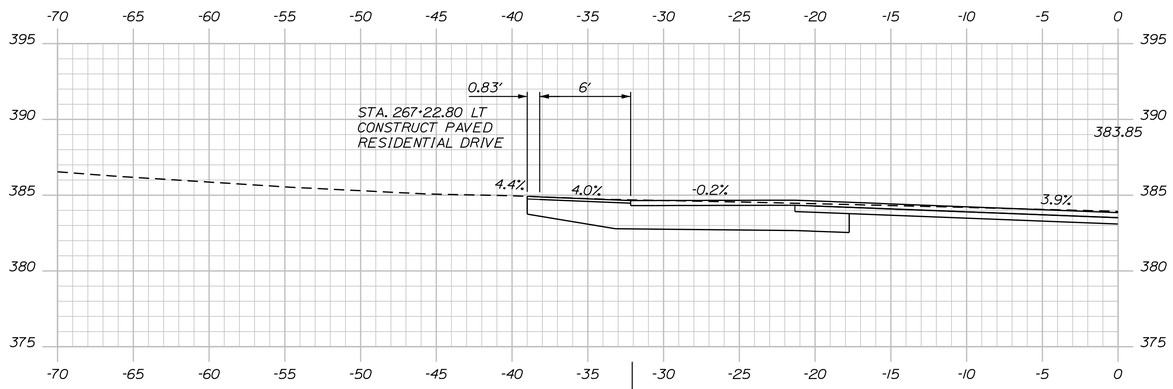

267+22.80 (SKEWED ALONG DRIVEWAY CENTERLINE)

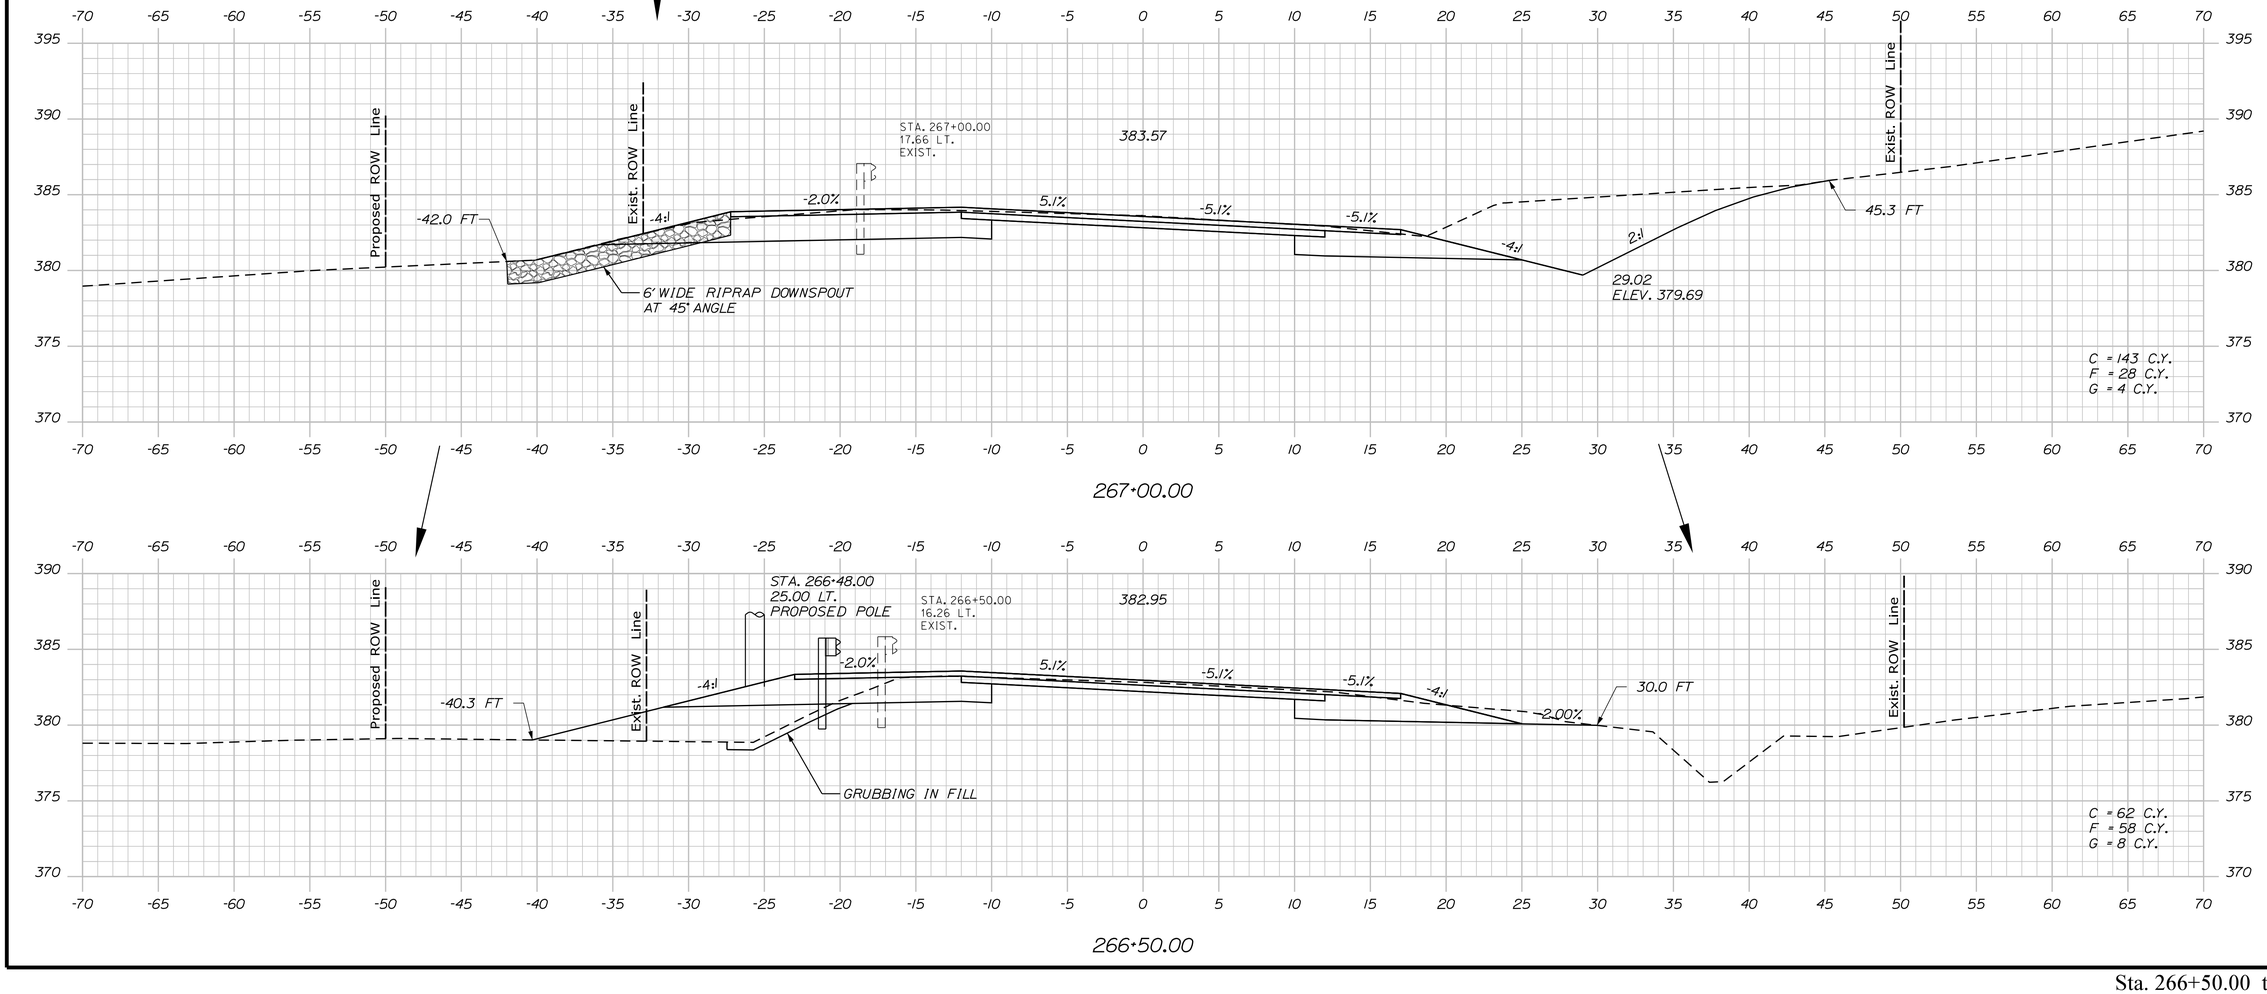

STATE OF MAINE
DEPARTMENT OF TRANSPORTATION

NH-1728(000)E

WIN
17280.00

HIGHWAY PLANS

	BY	DATE
PROJ. MANAGER	R. CARRELL	
DESIGN-DETAILED	M. DEBOWSKI	
CHECKED-REVIEWED		
DESIGN2-DETAILED2		
DESIGN3-DETAILED3		
REVISIONS 1		
REVISIONS 2		
REVISIONS 3		
REVISIONS 4		
FIELD CHANGES		

SIGNATURE

P.E. NUMBER

DATE

FRYEBURG
US ROUTE 302

CROSS SECTIONS

SHEET NUMBER

243

OF 364

Sta. 266+50.00 to Sta. 267+22.80

Filename: ...\MSTA\243_XSECT_266+50.dgn Division: HIGHWAY Username: mdebowski Date:12/10/2018

Filename: ...\MSTA\244_XSECT_267+50.dgn Division: HIGHWAY Username: mdebowski Date:12/10/2018

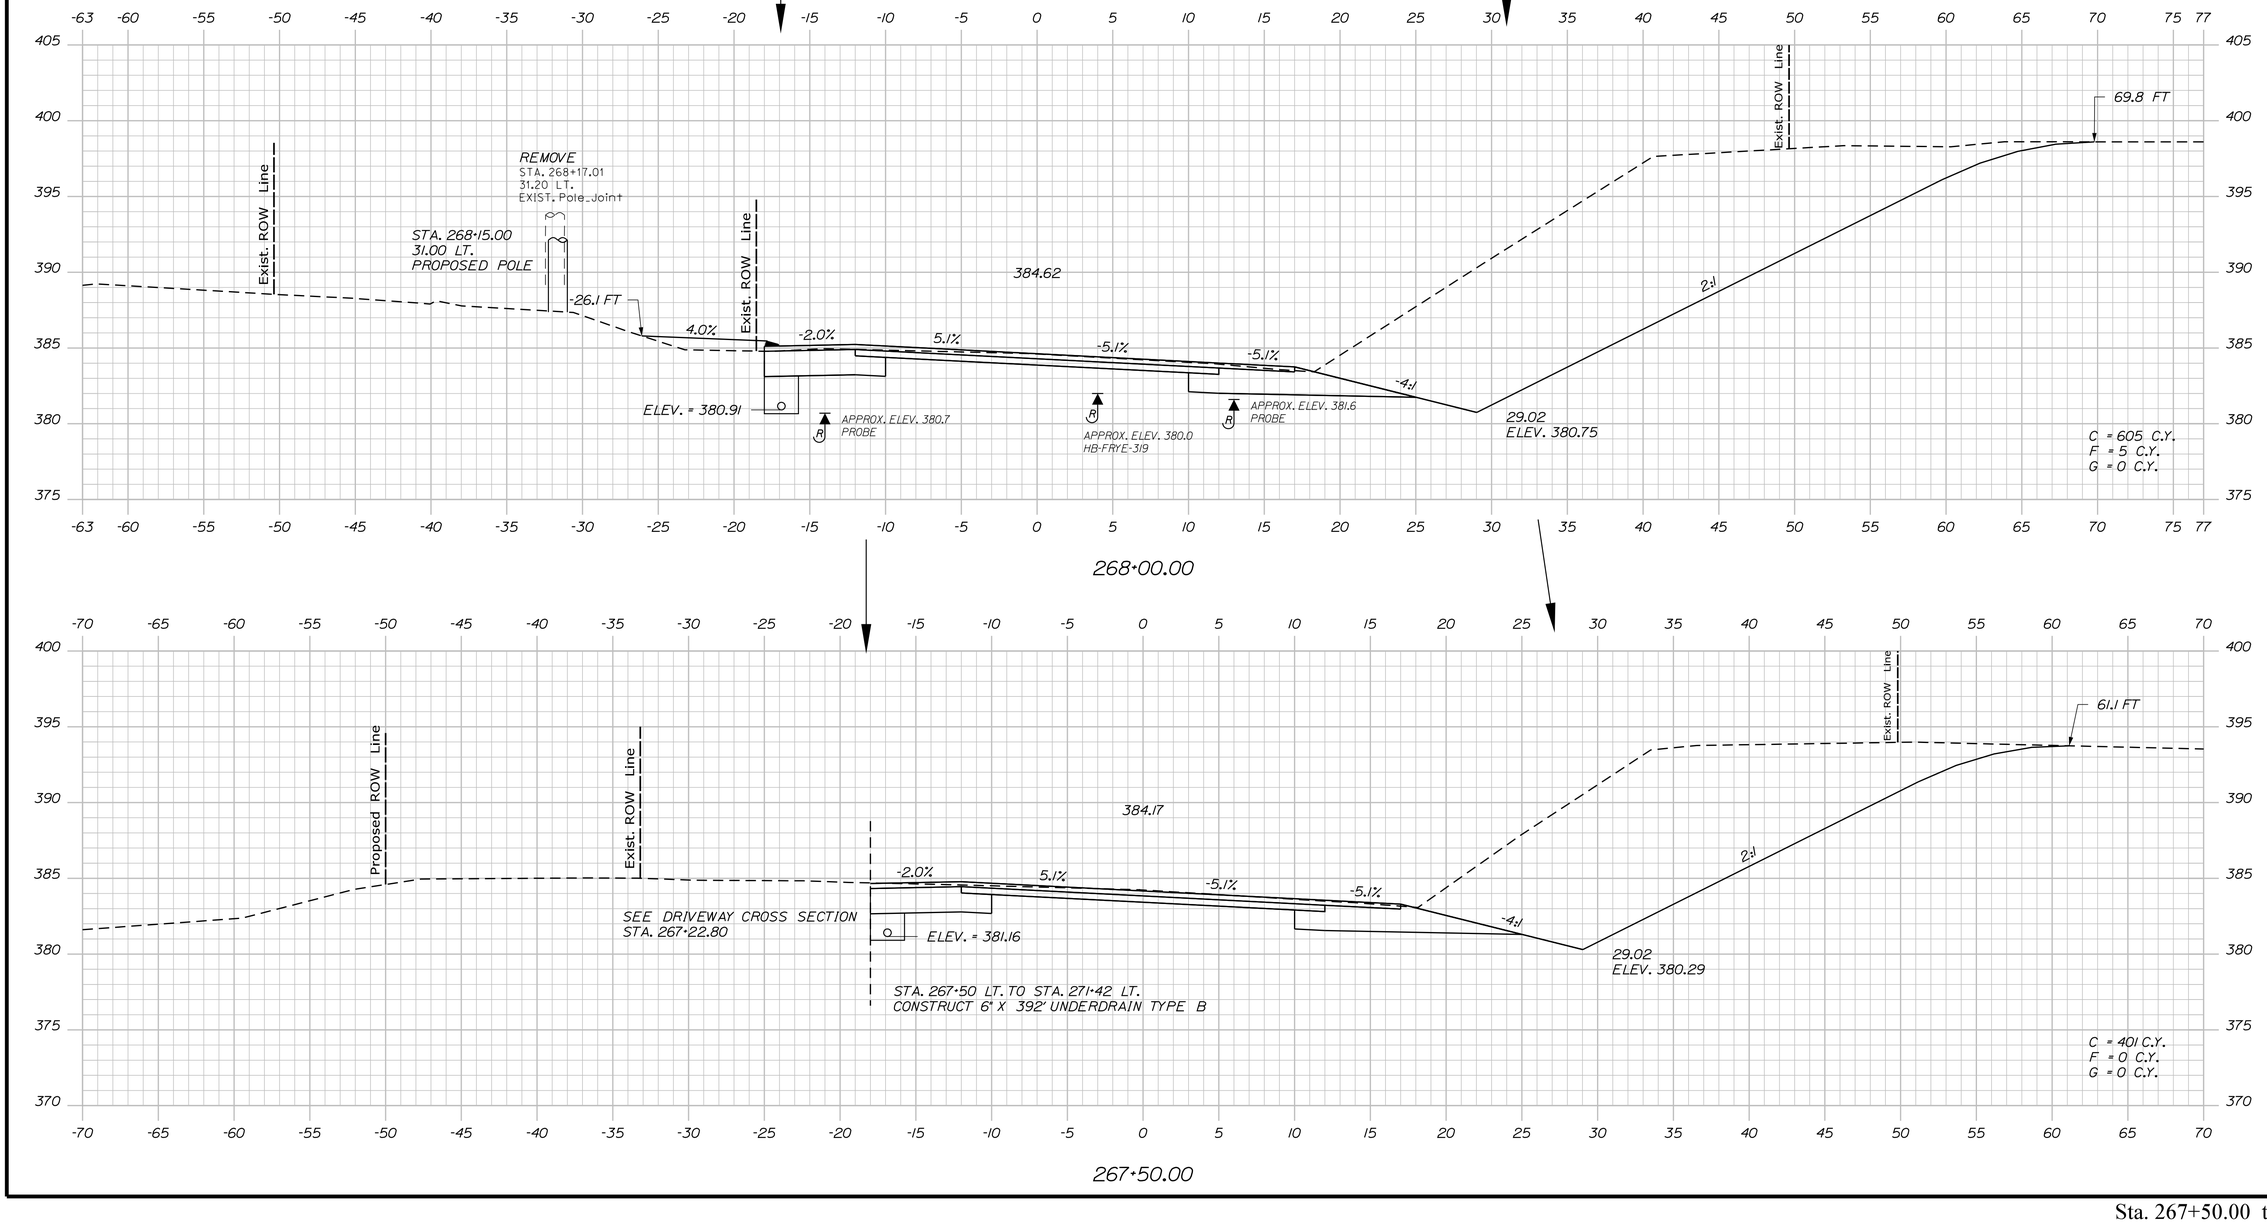

STATE OF MAINE
DEPARTMENT OF TRANSPORTATION

NH-1728(000)E

WIN
17280.00

HIGHWAY PLANS

	BY	DATE
PROJ. MANAGER	R. CARRELL	
DESIGN-DETAILED	M. DEBOWSKI	
CHECKED-REVIEWED		
DESIGN2-DETAILED2		
DESIGN3-DETAILED3		
REVISIONS 1		
REVISIONS 2		
REVISIONS 3		
REVISIONS 4		
FIELD CHANGES		

SIGNATURE

P.E. NUMBER

DATE

FRYEBURG
US ROUTE 302

CROSS SECTIONS

SHEET NUMBER

244

OF 364

Sta. 267+50.00 to Sta. 268+00.00

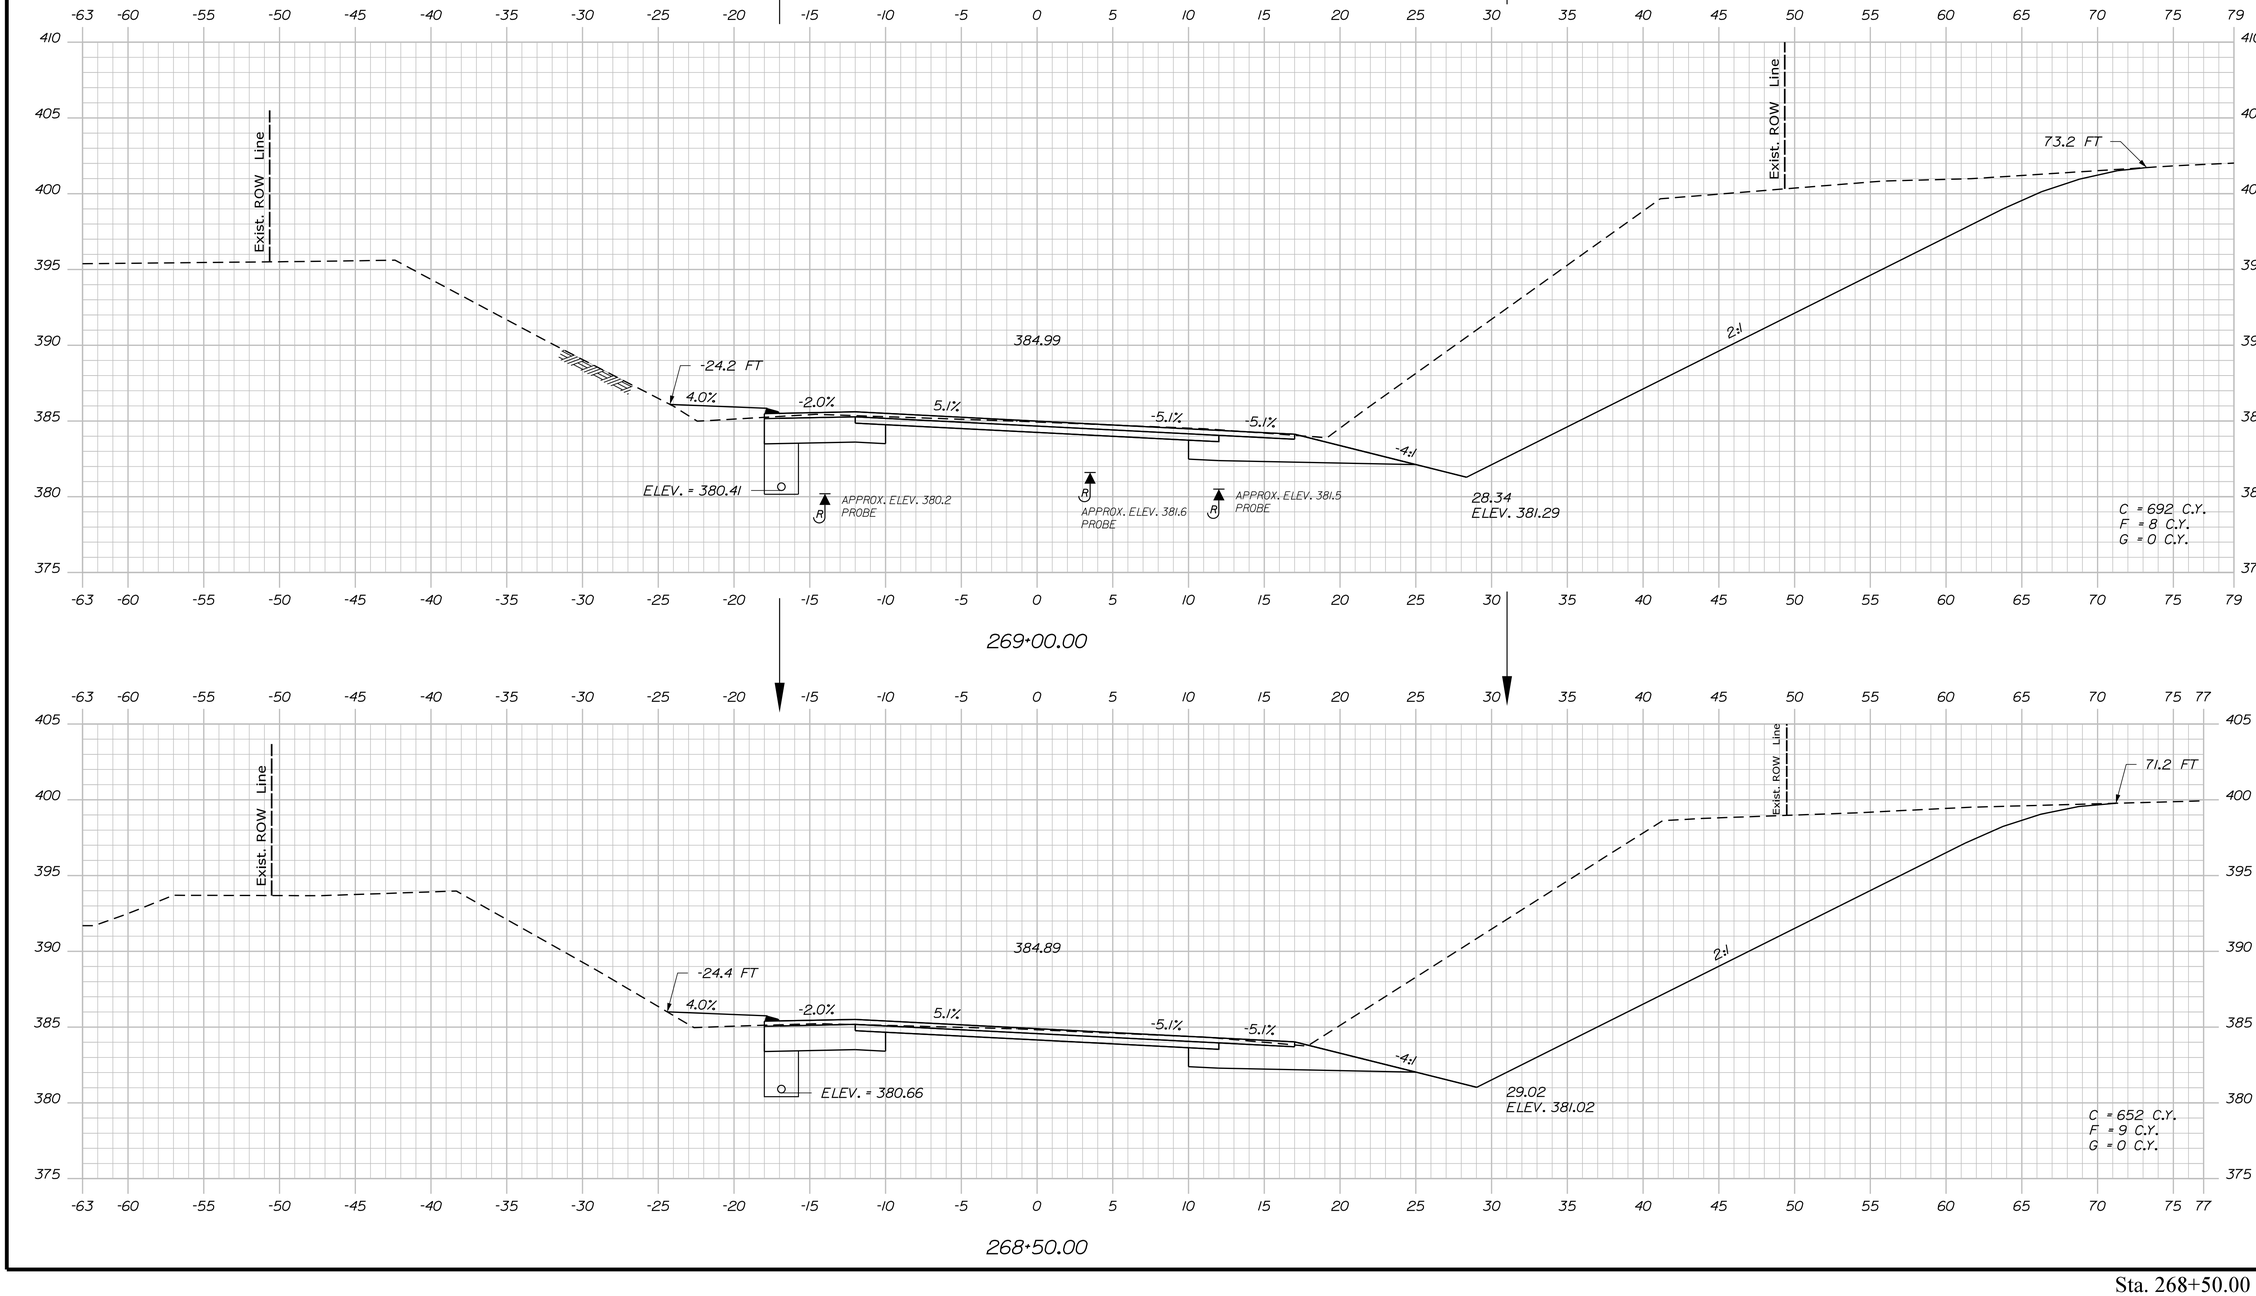

STATE OF MAINE
DEPARTMENT OF TRANSPORTATION

NH-1728(000)E

WIN
17280.00

HIGHWAY PLANS

	BY	DATE
PROJ. MANAGER	R. CARRELL	
DESIGN-DETAILED	M. DEBOWSKI	
CHECKED-REVIEWED		
DESIGN2-DETAILED2		
DESIGN3-DETAILED3		
REVISIONS 1		
REVISIONS 2		
REVISIONS 3		
REVISIONS 4		
FIELD CHANGES		

SIGNATURE

P.E. NUMBER

DATE

FRYEBURG
US ROUTE 302

CROSS SECTIONS

SHEET NUMBER

245

OF 364

Sta. 268+50.00 to Sta. 269+00.00

Filename: ...\MSTA\245_XSECT_268+50.dgn Division: HIGHWAY Username: mdebowski Date:12/10/2018

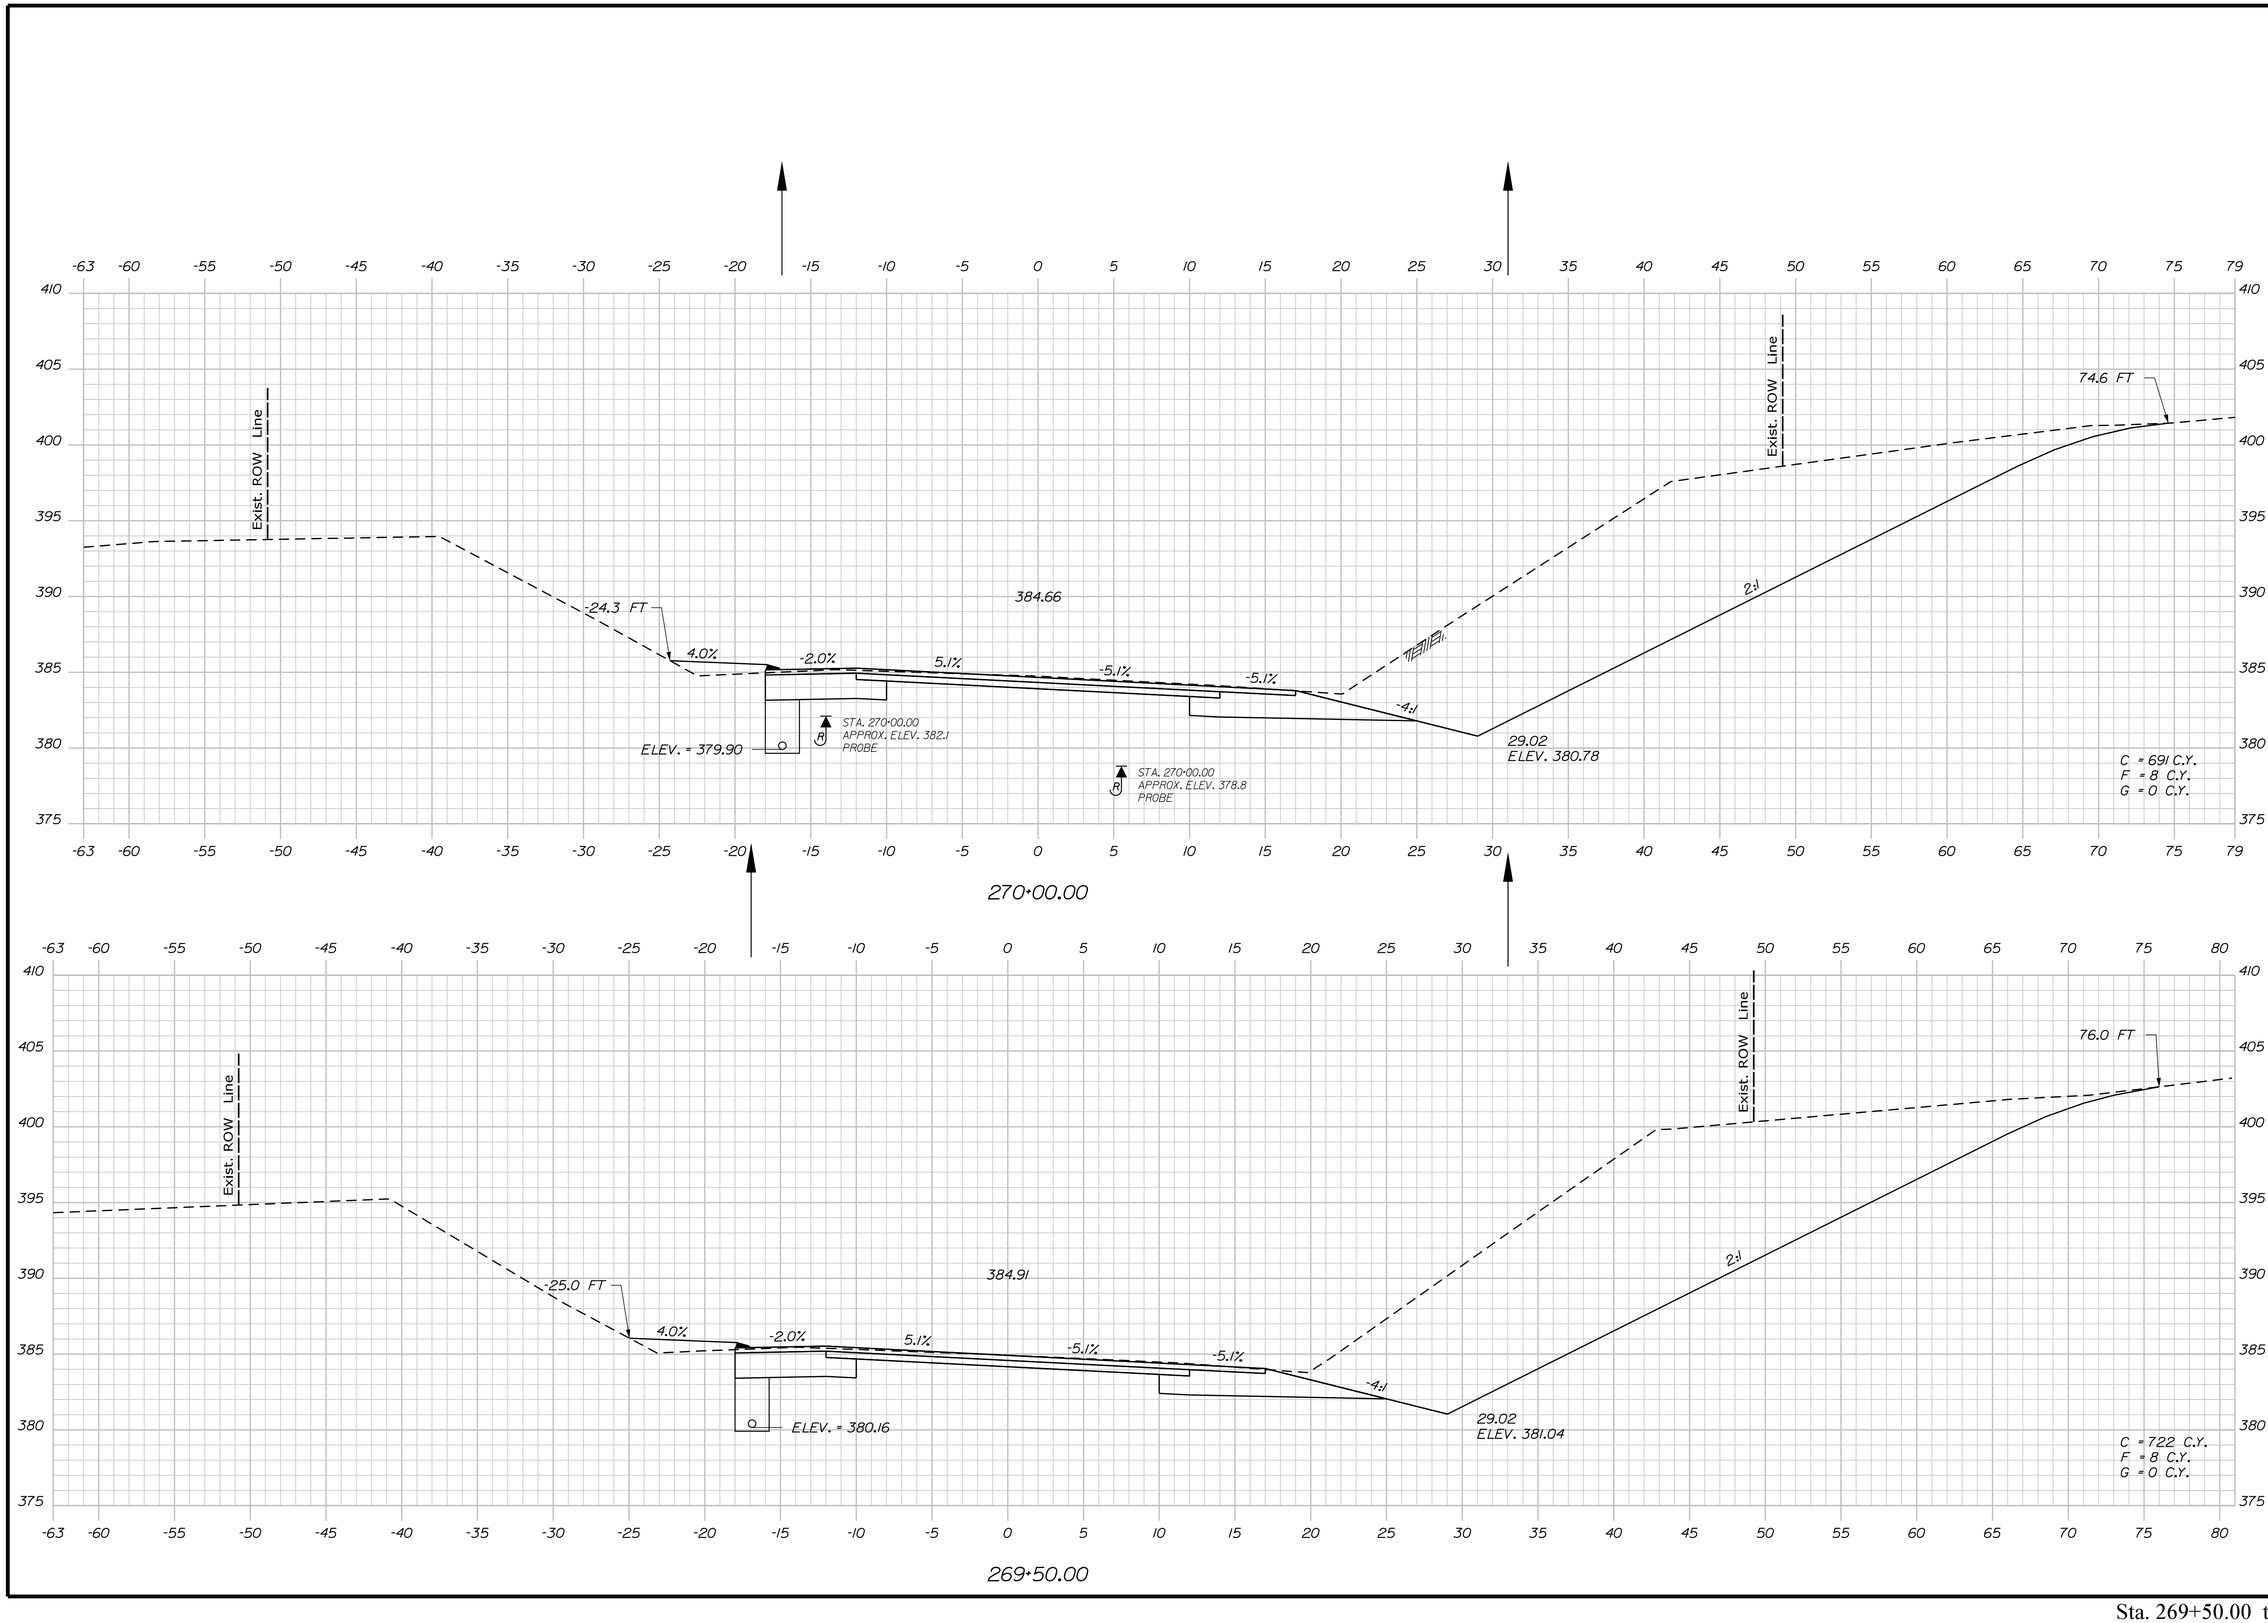

STATE OF MAINE
DEPARTMENT OF TRANSPORTATION

NH-1728(000)E

WIN
17280.00

HIGHWAY PLANS

PROJ. MANAGER	R. CARRELL		
DESIGN-DETAILED	M. DEBOWSKI	-----	-----
CHECKED-REVIEWED	-----	-----	-----
DESIGN2-DETAILED2	-----	-----	-----
DESIGN3-DETAILED3	-----	-----	-----
REVISIONS 1	-----	-----	-----
REVISIONS 2	-----	-----	-----
REVISIONS 3	-----	-----	-----
REVISIONS 4	-----	-----	-----
FIELD CHANGES	-----	-----	-----

BY | DATE | SIGNATURE

P.E. NUMBER

DATE

FRYEBURG
US ROUTE 302

CROSS SECTIONS

SHEET NUMBER

246

OF 364

Sta. 269+50.00 to Sta. 270+00.00

Filename: ...\MSTA\246_XSECT_269+50.dgn Division: HIGHWAY Username: mdebowski Date:12/10/2018

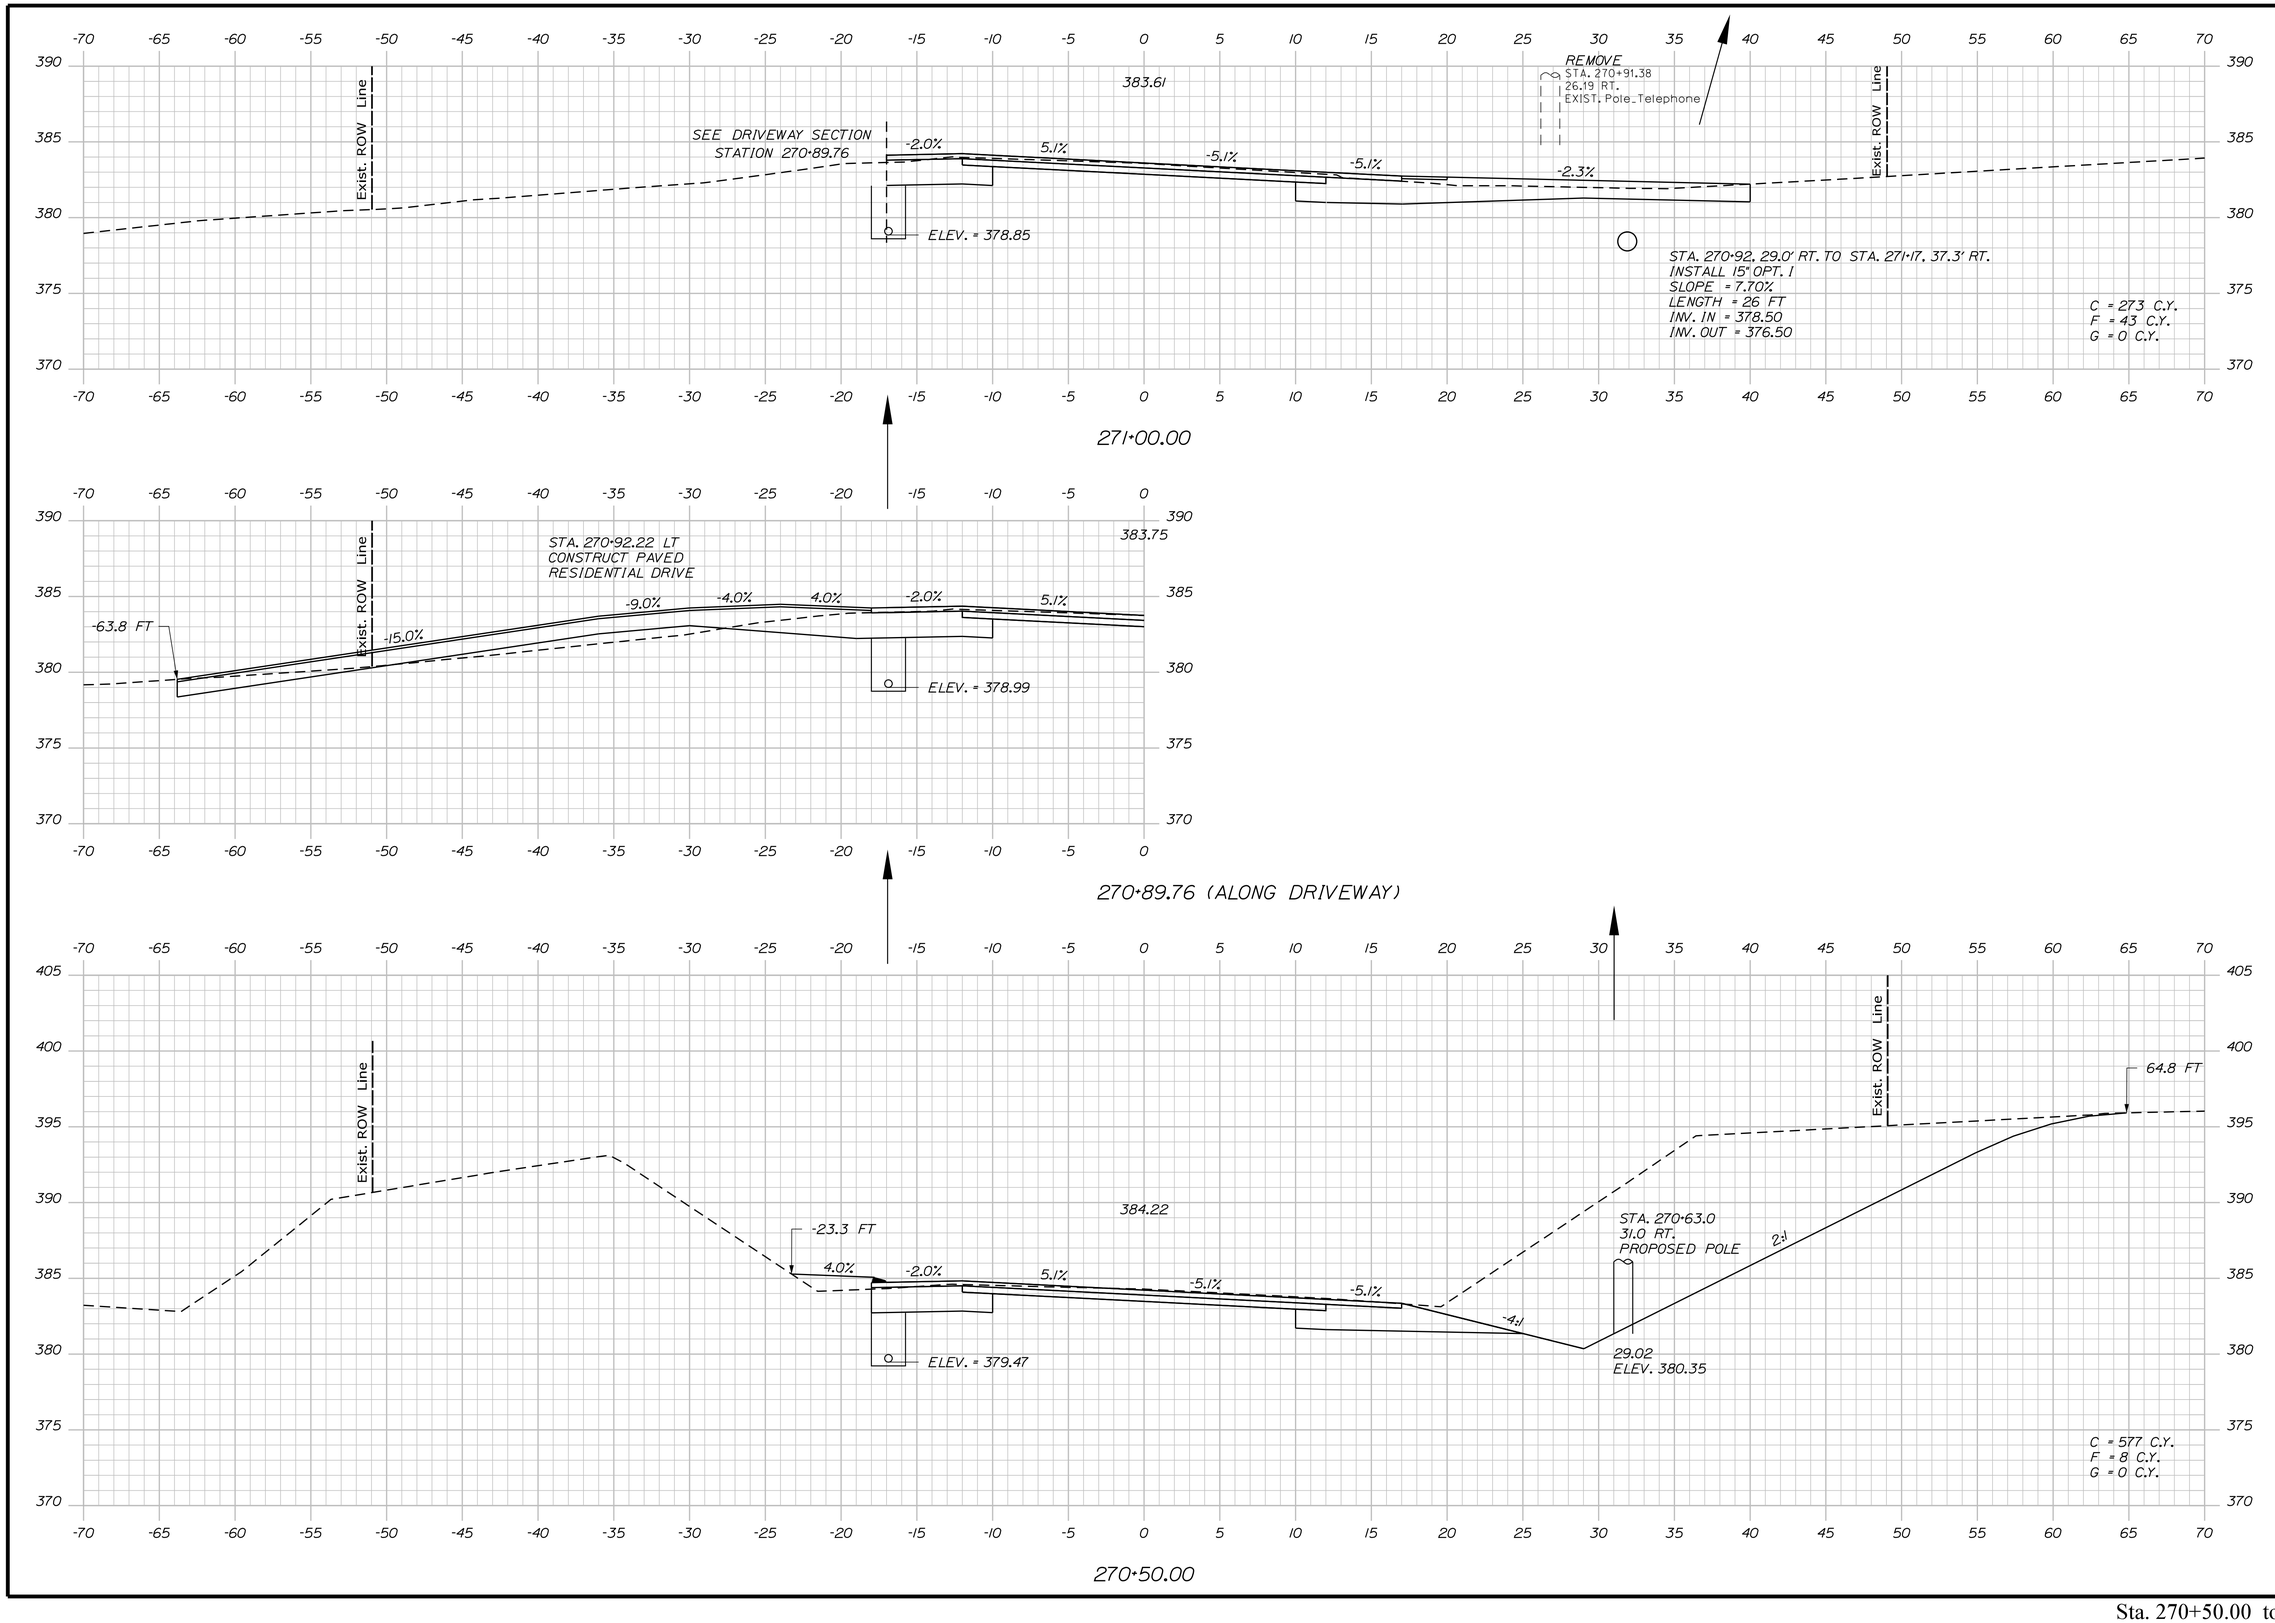

STATE OF MAINE
DEPARTMENT OF TRANSPORTATION

NH-1728(000)E

WIN
17280.00

HIGHWAY PLANS

PROJ. MANAGER	R. CARRELL		
DESIGN-DETAILED	M. DEBOWSKI	----------	------
CHECKED-REVIEWED	-----	-----	------
DESIGN2-DETAILED2	----------	----------	------
DESIGN3-DETAILED3	----------	----------	------
REVISIONS 1	----------	----------	------
REVISIONS 2	----------	----------	------
REVISIONS 3	----------	----------	------
REVISIONS 4	----------	----------	------
FIELD CHANGES	----------	----------	------

SIGNATURE

P.E. NUMBER

DATE

FRYEBURG
US ROUTE 302

CROSS SECTIONS

SHEET NUMBER

247

OF 364

Sta. 270+50.00 to Sta. 271+00.00

Filename: ...\MSTA\247_XSECT_270+50.dgn Division: HIGHWAY Username: mdebowski Date:12/10/2018

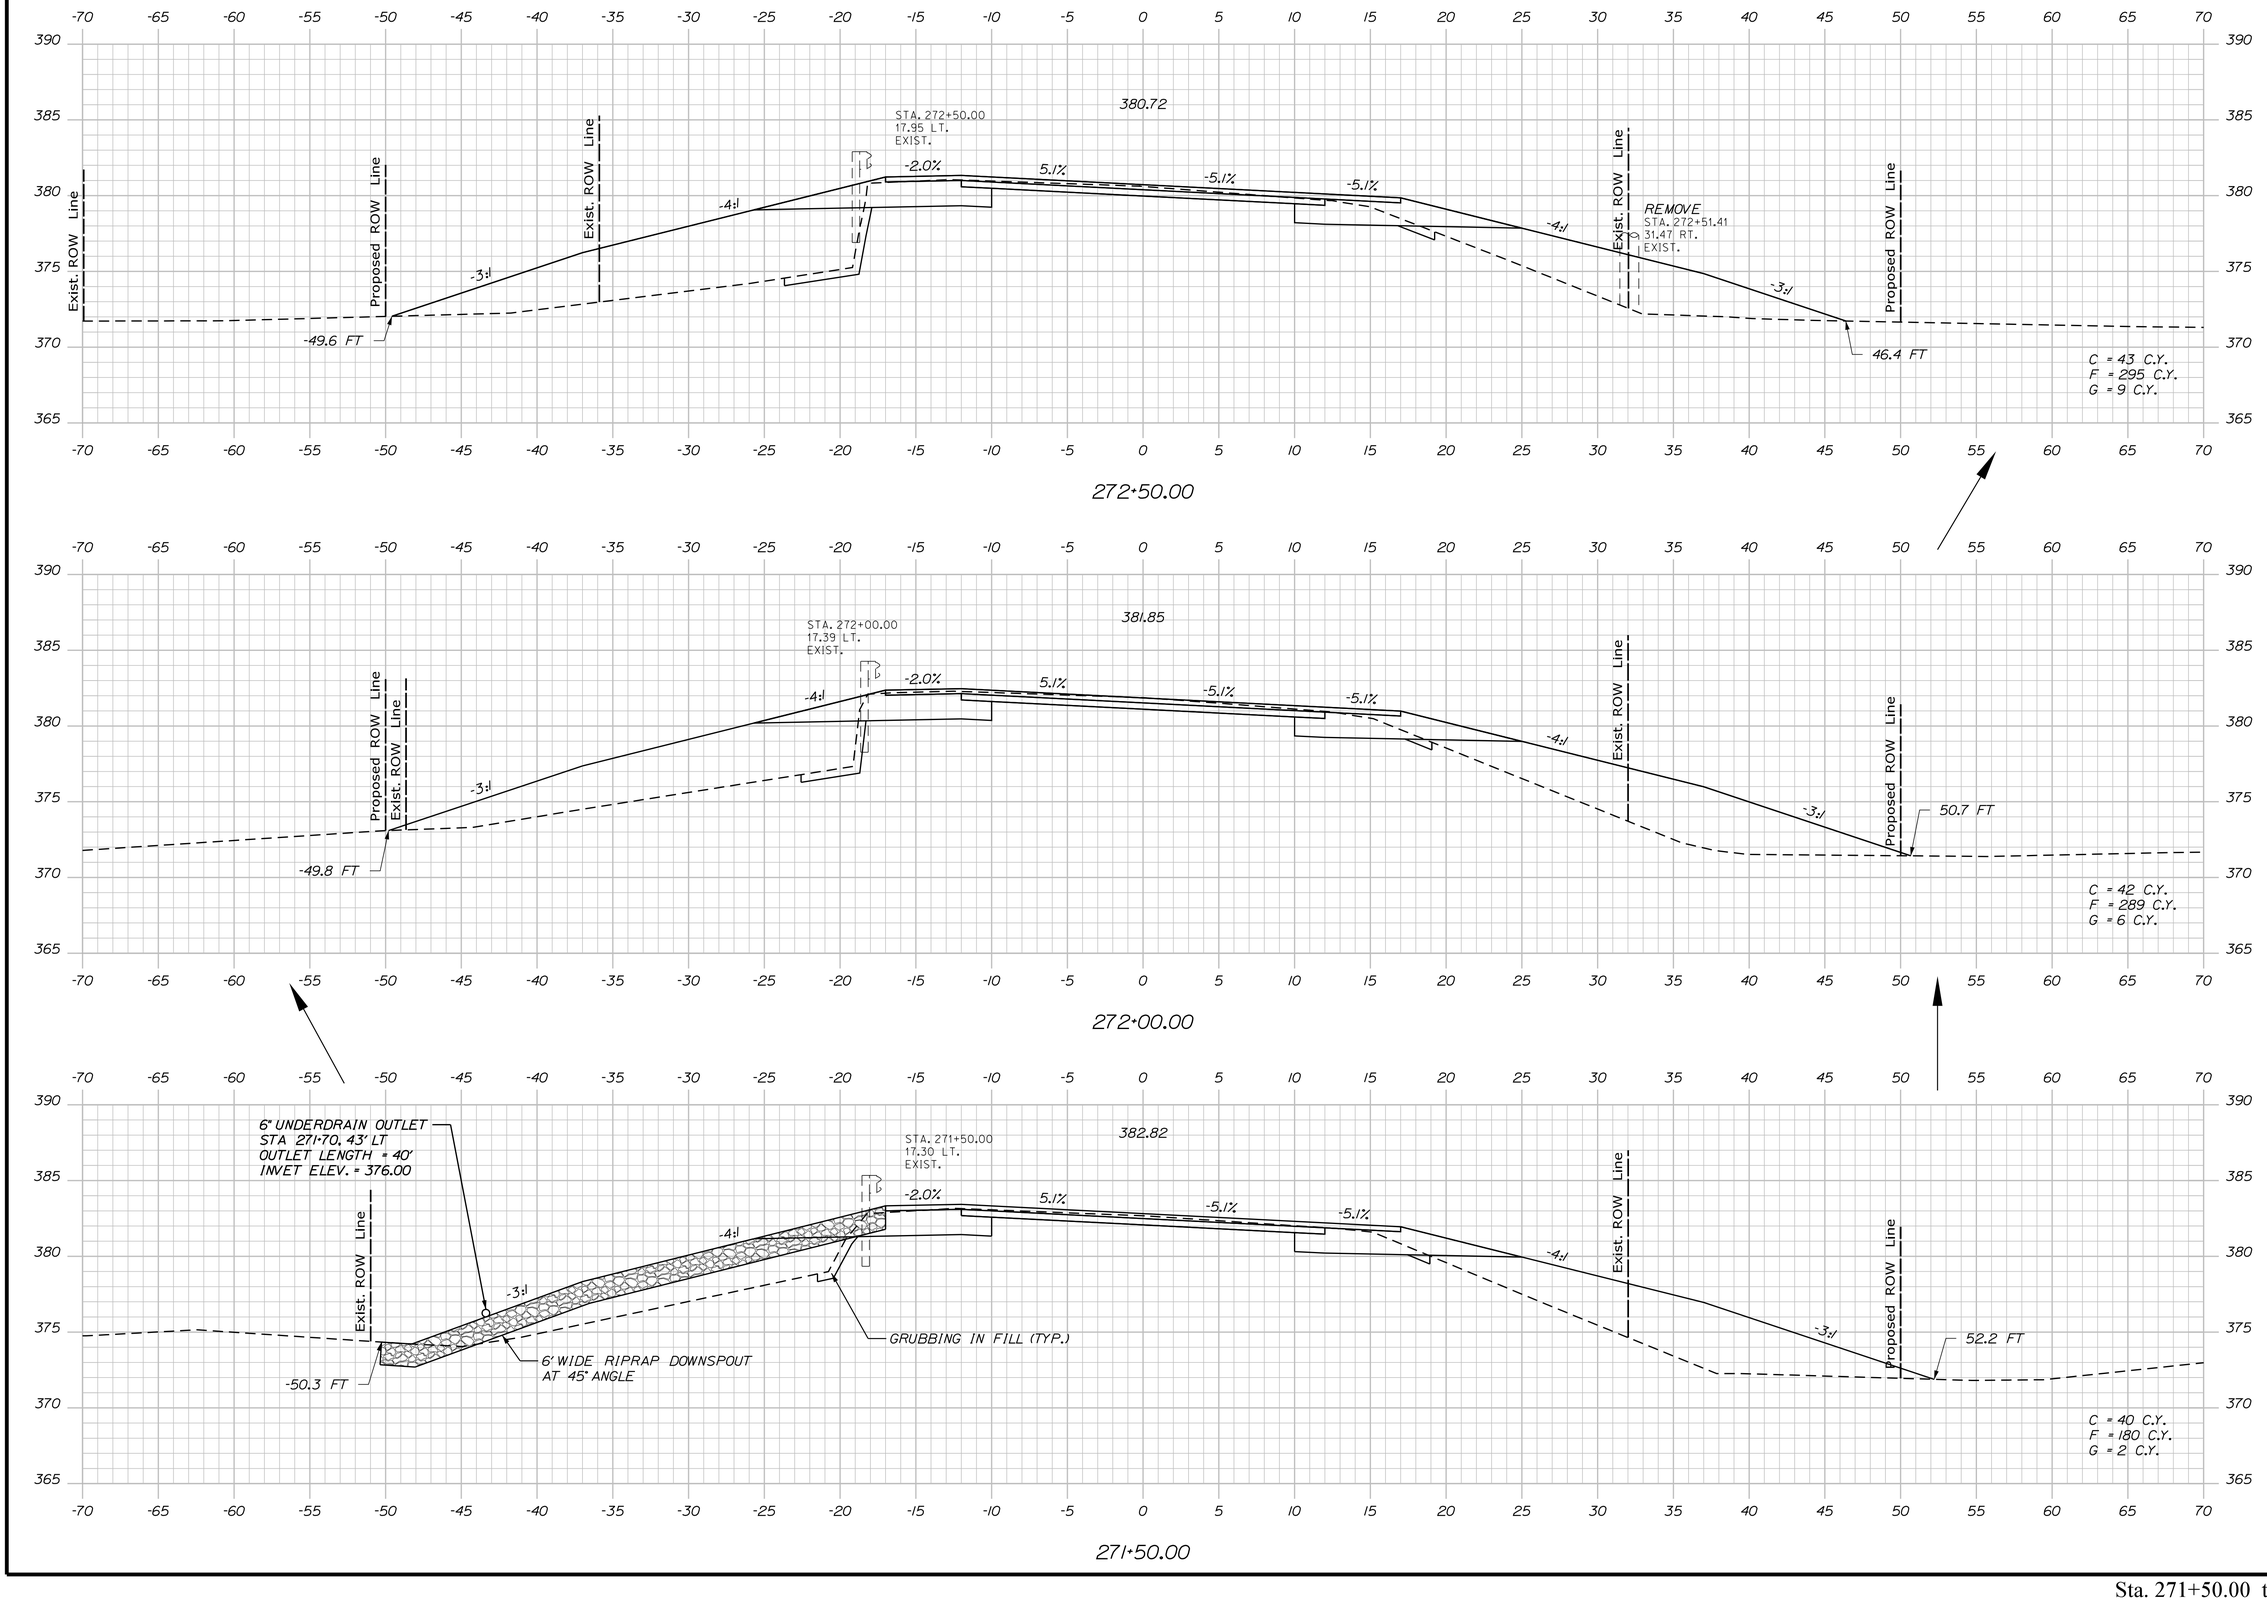

STATE OF MAINE
DEPARTMENT OF TRANSPORTATION

NH-1728(000)E

WIN
17280.00

HIGHWAY PLANS

	BY	DATE
PROJ. MANAGER	R. CARRELL	
DESIGN-DETAILED	M. DEBOWSKI	
CHECKED-REVIEWED	WED	
DESIGN2-DETAILED2	ED2	
DESIGN3-DETAILED3	ED3	
REVISIONS 1		
REVISIONS 2		
REVISIONS 3		
REVISIONS 4		
FIELD CHANGES		

SIGNATURE

P.E. NUMBER

DATE

FRYEBURG
US ROUTE 302

CROSS SECTIONS

SHEET NUMBER

248

OF 364

Sta. 271+50.00 to Sta. 272+50.00

Filename: ...\MSTA\248_XSECT_271+50.dgn Division: HIGHWAY Username: mdebowski Date:12/10/2018

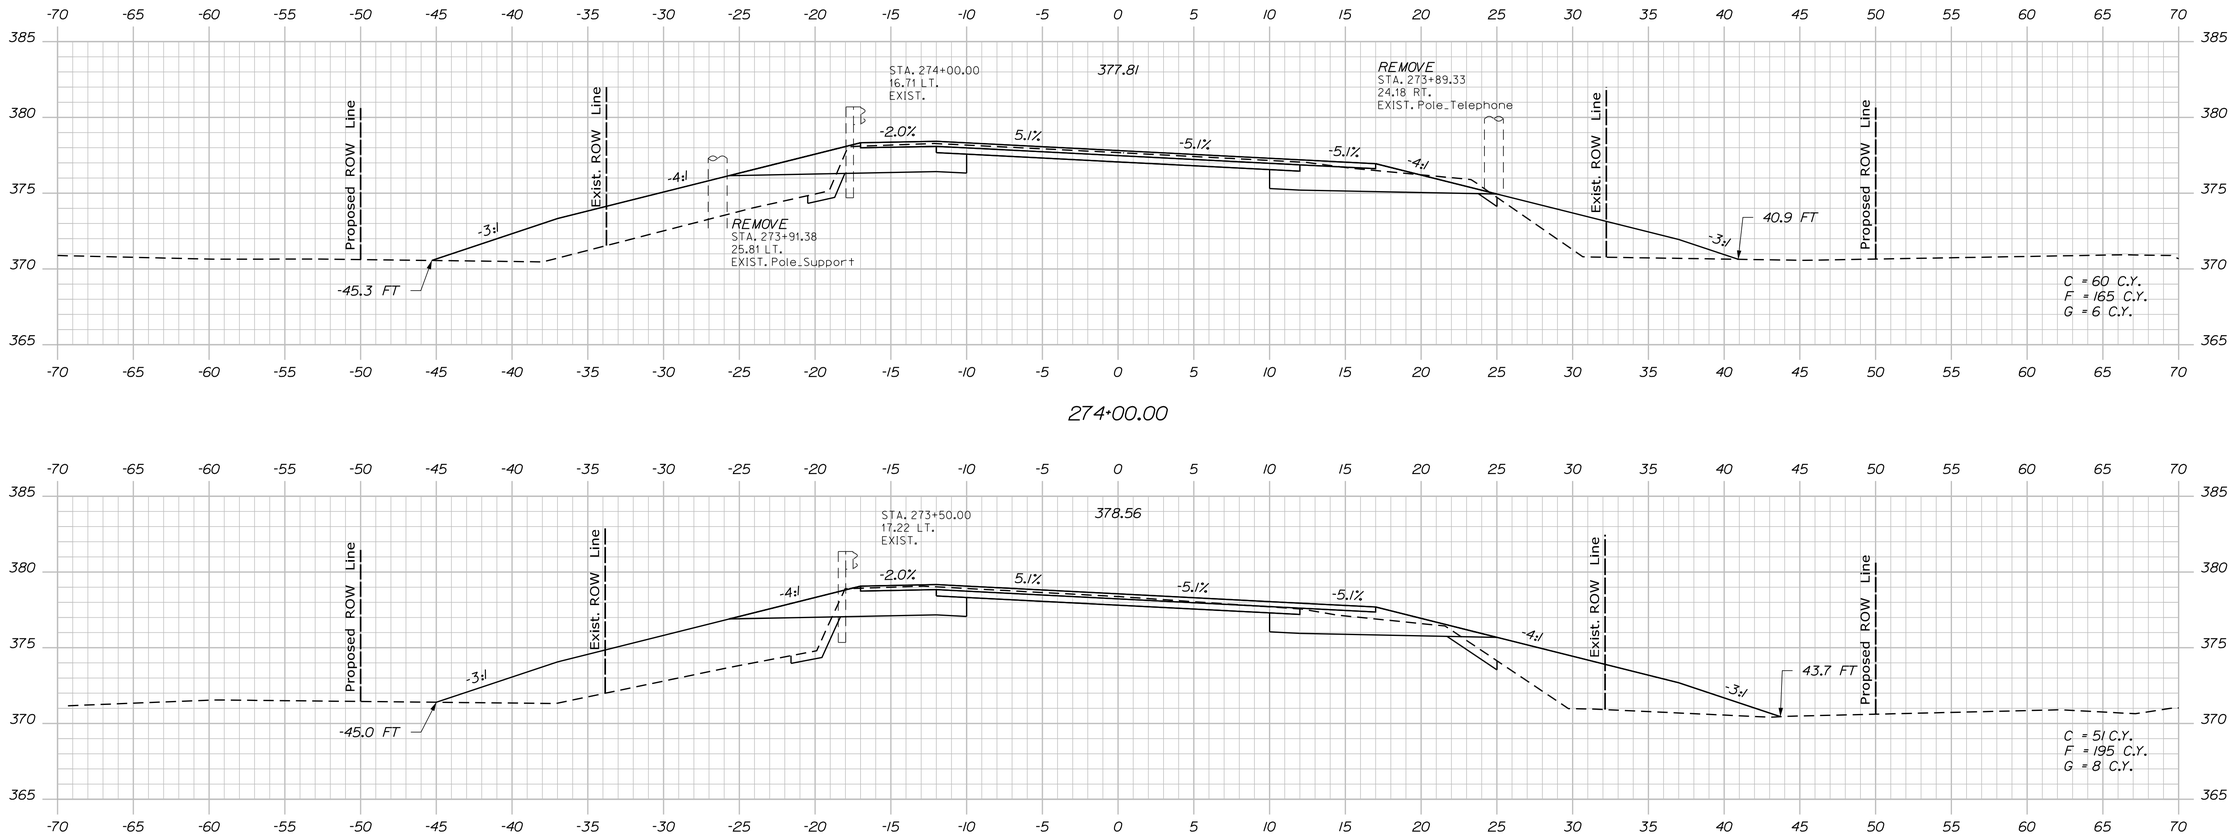

STATE OF MAINE
DEPARTMENT OF TRANSPORTATION

NH-1728(000)E

WIN
17280.00

HIGHWAY PLANS

	BY	DATE
PROJ. MANAGER	R. CARRELL	
DESIGN-DETAILED	M. DEBOWSKI	
CHECKED-REVIEWED	-----	-----
DESIGN2-DETAILED2	-----	-----
DESIGN3-DETAILED3	-----	-----
REVISIONS 1	-----	-----
REVISIONS 2	-----	-----
REVISIONS 3	-----	-----
REVISIONS 4	-----	-----
FIELD CHANGES	-----	-----

SIGNATURE

P.E. NUMBER

DATE

FRYEBURG
US ROUTE 302

CROSS SECTIONS

SHEET NUMBER

249

OF 364

Sta. 273+00.00 to Sta. 274+00.00

Filename: ...\MSTA\249_XSECT_273+00.dgn Division: HIGHWAY Username: mdebowski Date:12/10/2018

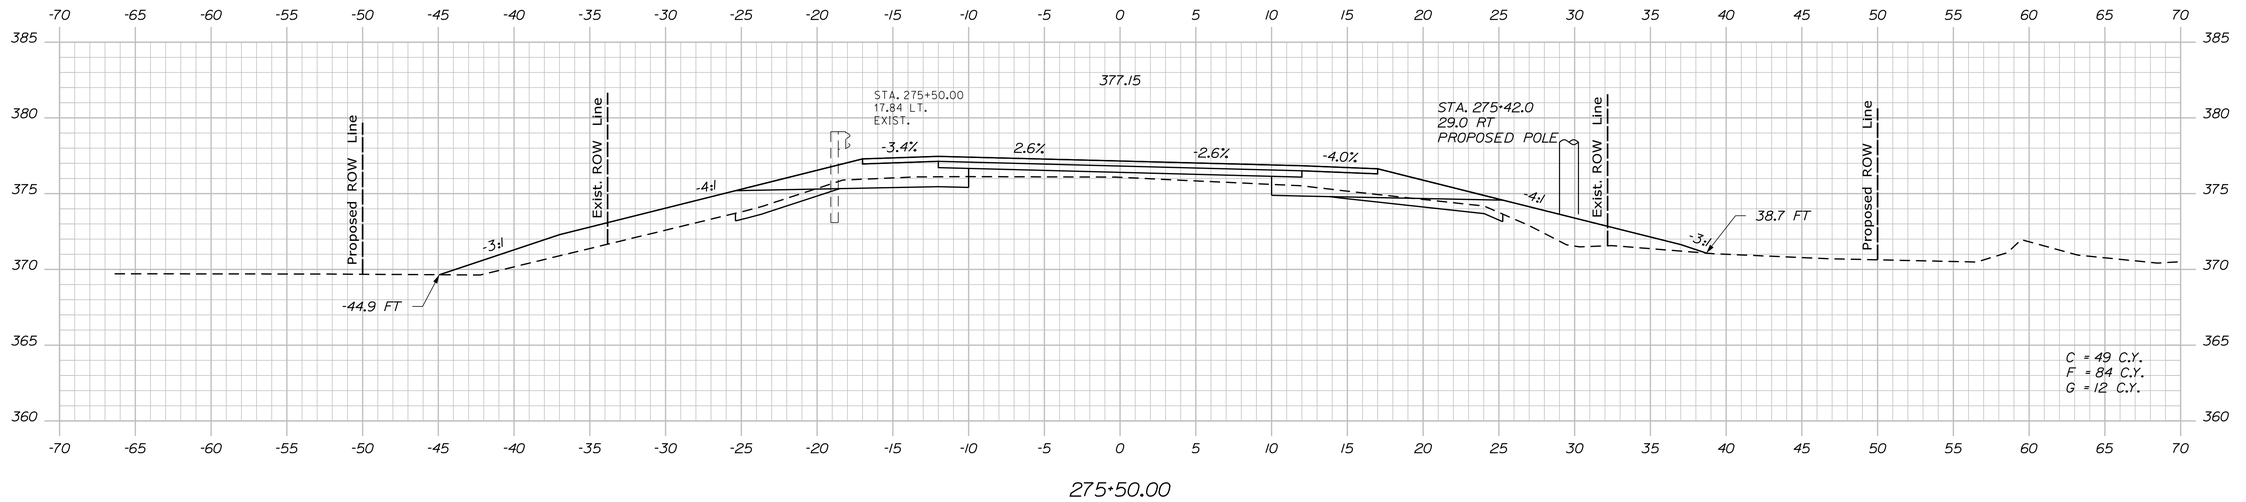

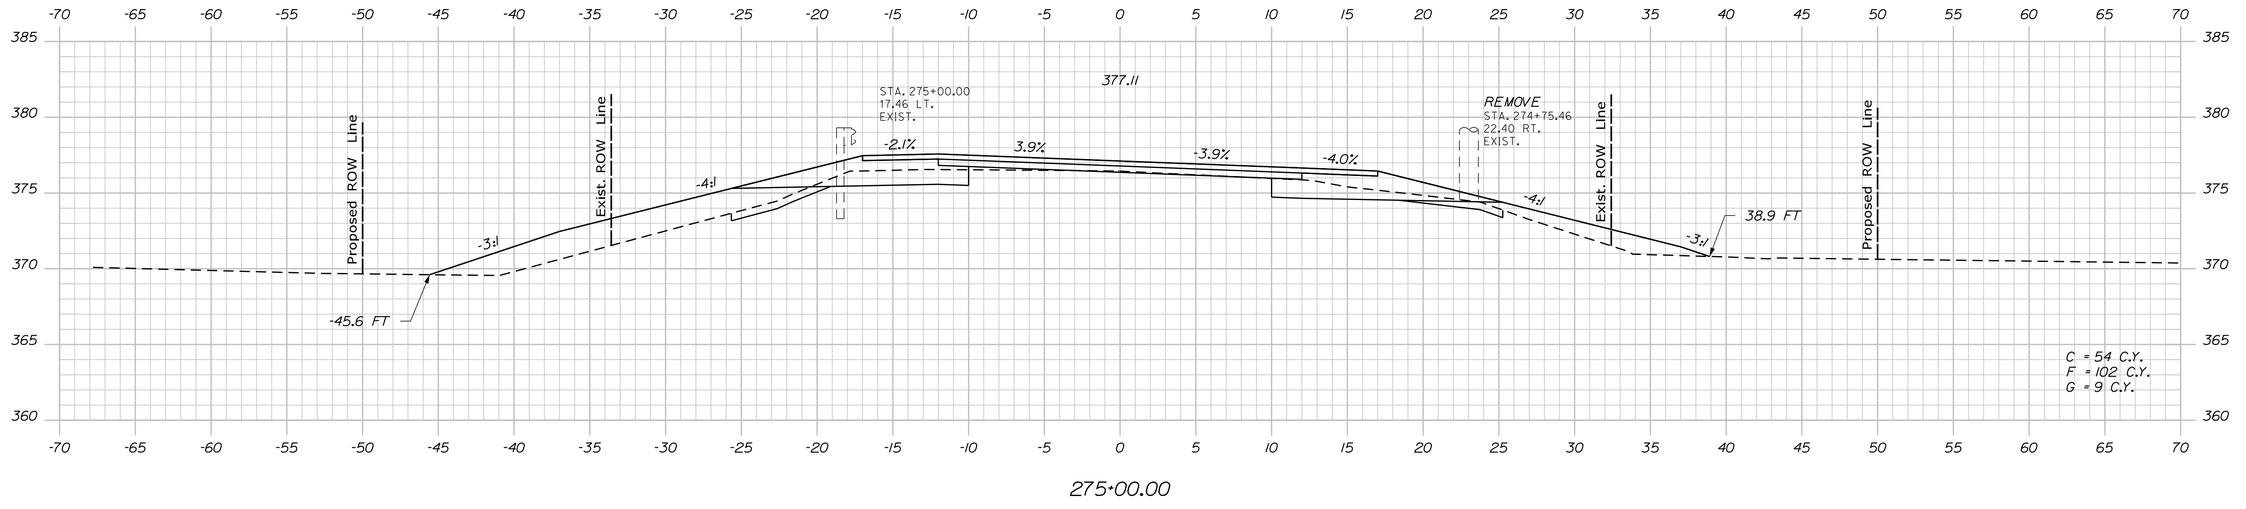

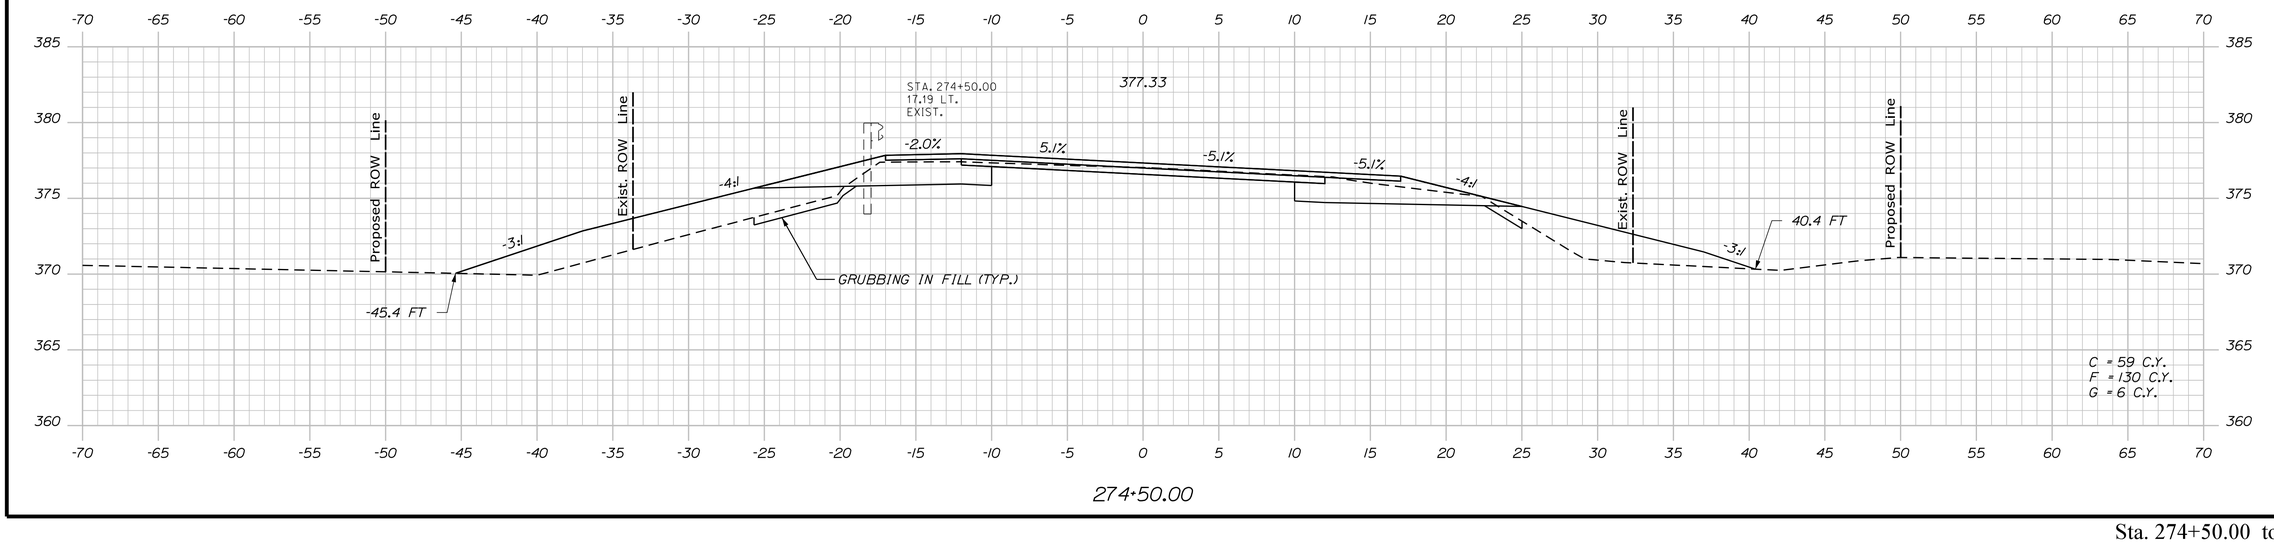

STATE OF MAINE
DEPARTMENT OF TRANSPORTATION

NH-1728(000)E

WIN
17280.00

HIGHWAY PLANS

		BY	DATE
PROJ. MANAGER	R. CARRELL		
DESIGN-DETAILED	M. DEBOWSKI		
CHECKED-REVIEWED			
DESIGN2-DETAILED2			
DESIGN3-DETAILED3			
REVISIONS 1			
REVISIONS 2			
REVISIONS 3			
REVISIONS 4			
FIELD CHANGES			

SIGNATURE

P.E. NUMBER

DATE

FRYEBURG
US ROUTE 302

CROSS SECTIONS

SHEET NUMBER

250

OF 364

Sta. 274+50.00 to Sta. 275+50.00

Filename: ...\MSTA\250_XSECT_274+50.dgn Division: HIGHWAY Username: mdebowski Date:12/10/2018

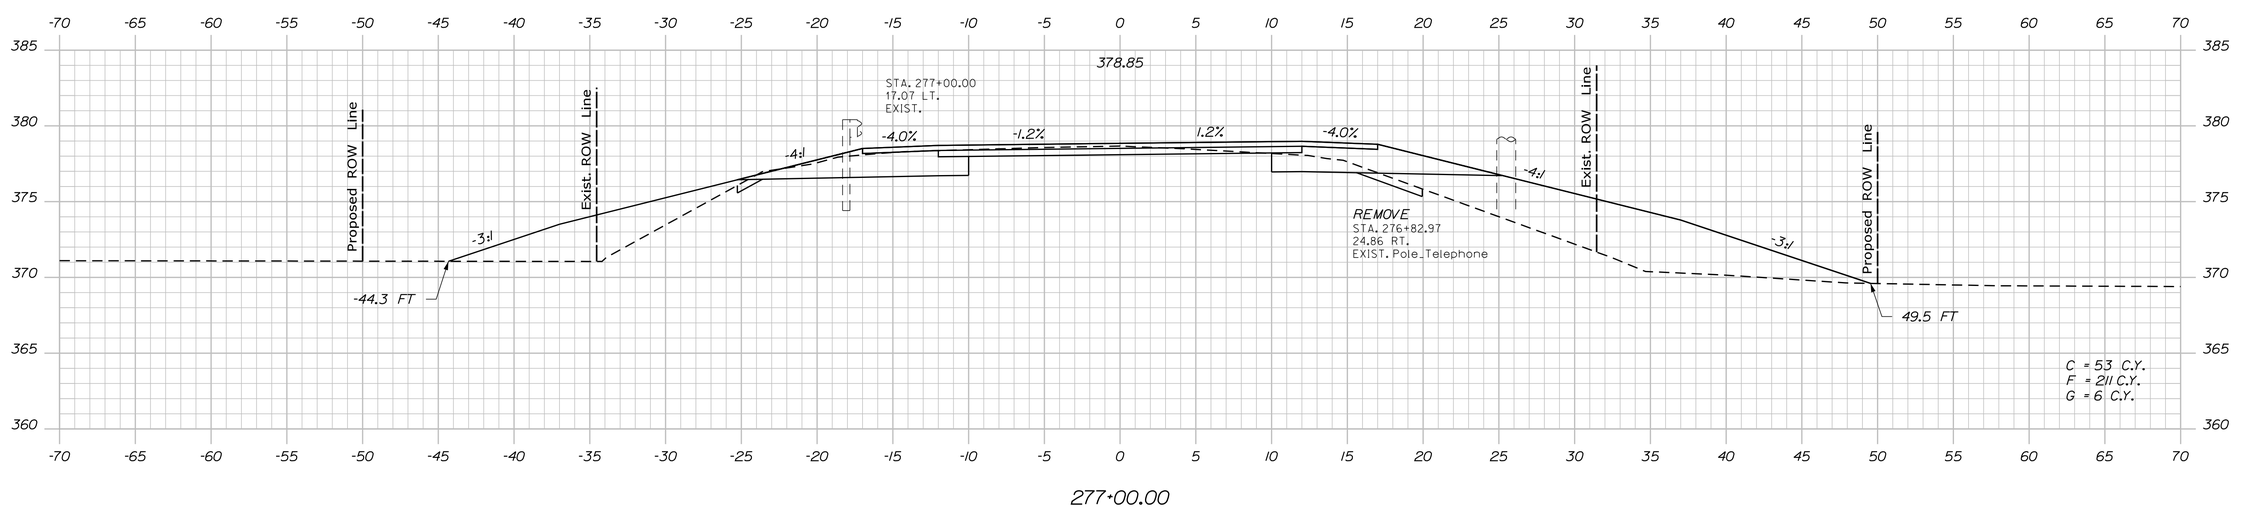

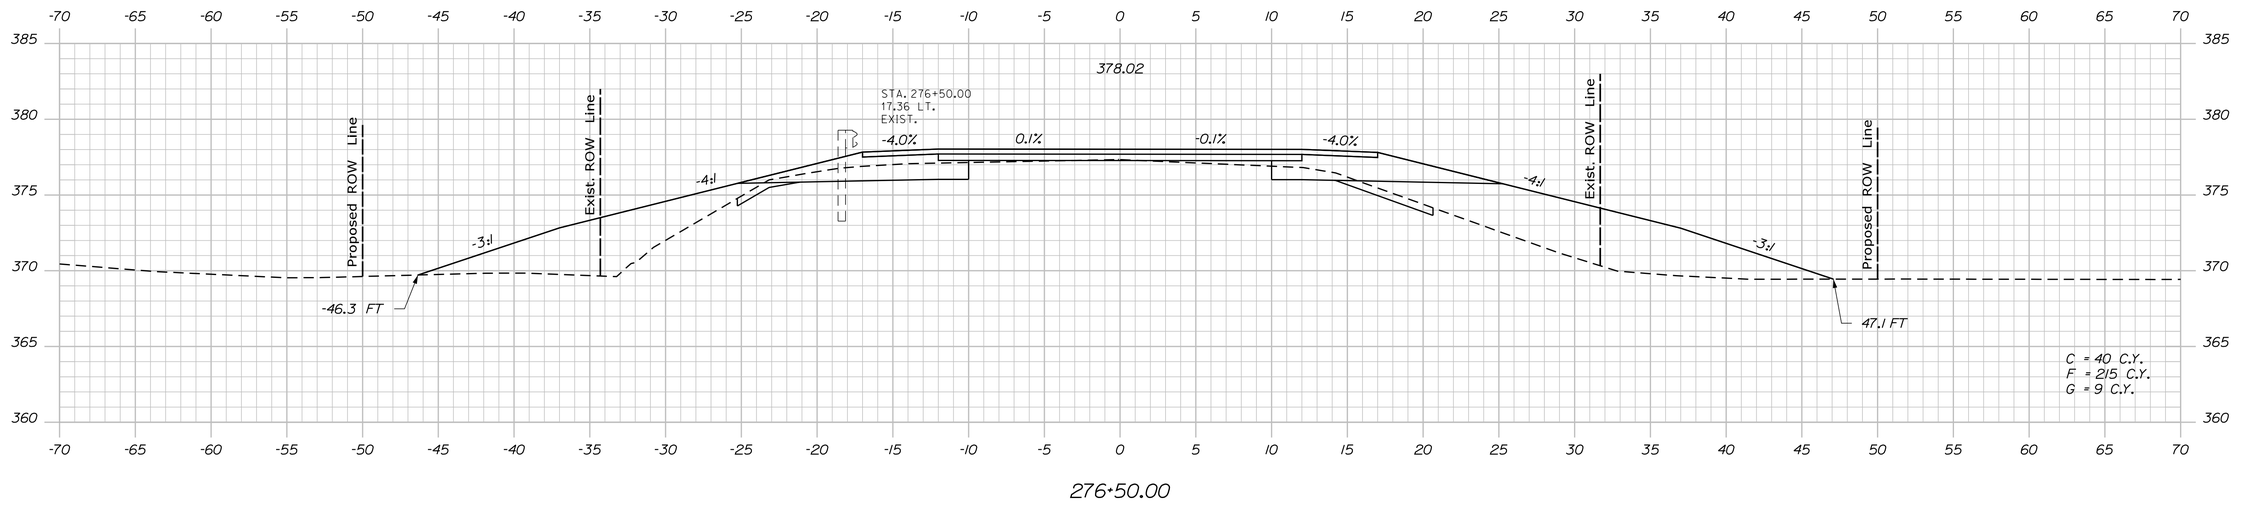

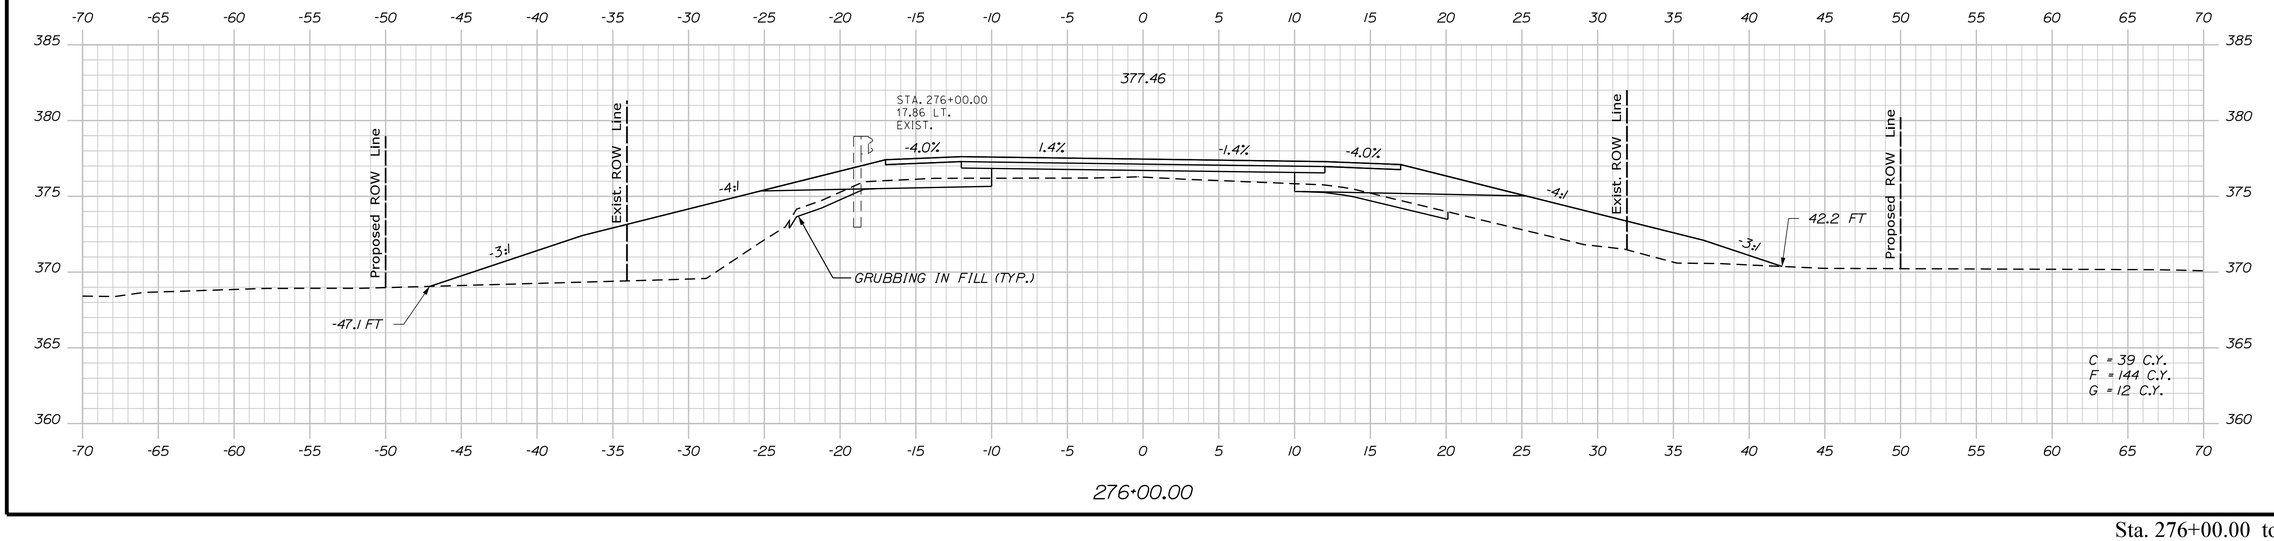

STATE OF MAINE
DEPARTMENT OF TRANSPORTATION

NH-1728(000)E

WIN
17280.00

HIGHWAY PLANS

PROJ. MANAGER	R. CARRELL		
DESIGN-DETAILED	M. DEBOWSKI	----------	----
CHECKED-REVIEWED	-----	-----	-----
DESIGN2-DETAILED2	----------	----------	----------
DESIGN3-DETAILED3	----------	----------	----------
REVISIONS 1	------	------	------
REVISIONS 2	------	------	------
REVISIONS 3	------	------	------
REVISIONS 4	------	------	------
FIELD CHANGES	------	------	------

SIGNATURE

P.E. NUMBER

DATE

FRYEBURG
US ROUTE 302

CROSS SECTIONS

SHEET NUMBER

251

OF 364

Sta. 276+00.00 to Sta. 277+00.00

Filename: ...\MSTA\251_XSECT_276+00.dgn Division: HIGHWAY Username: mdebowski Date:12/10/2018

Filename: ...\MSTA\252_XSECT_277+50.dgn Division: HIGHWAY Username: mdebowski Date:12/10/2018

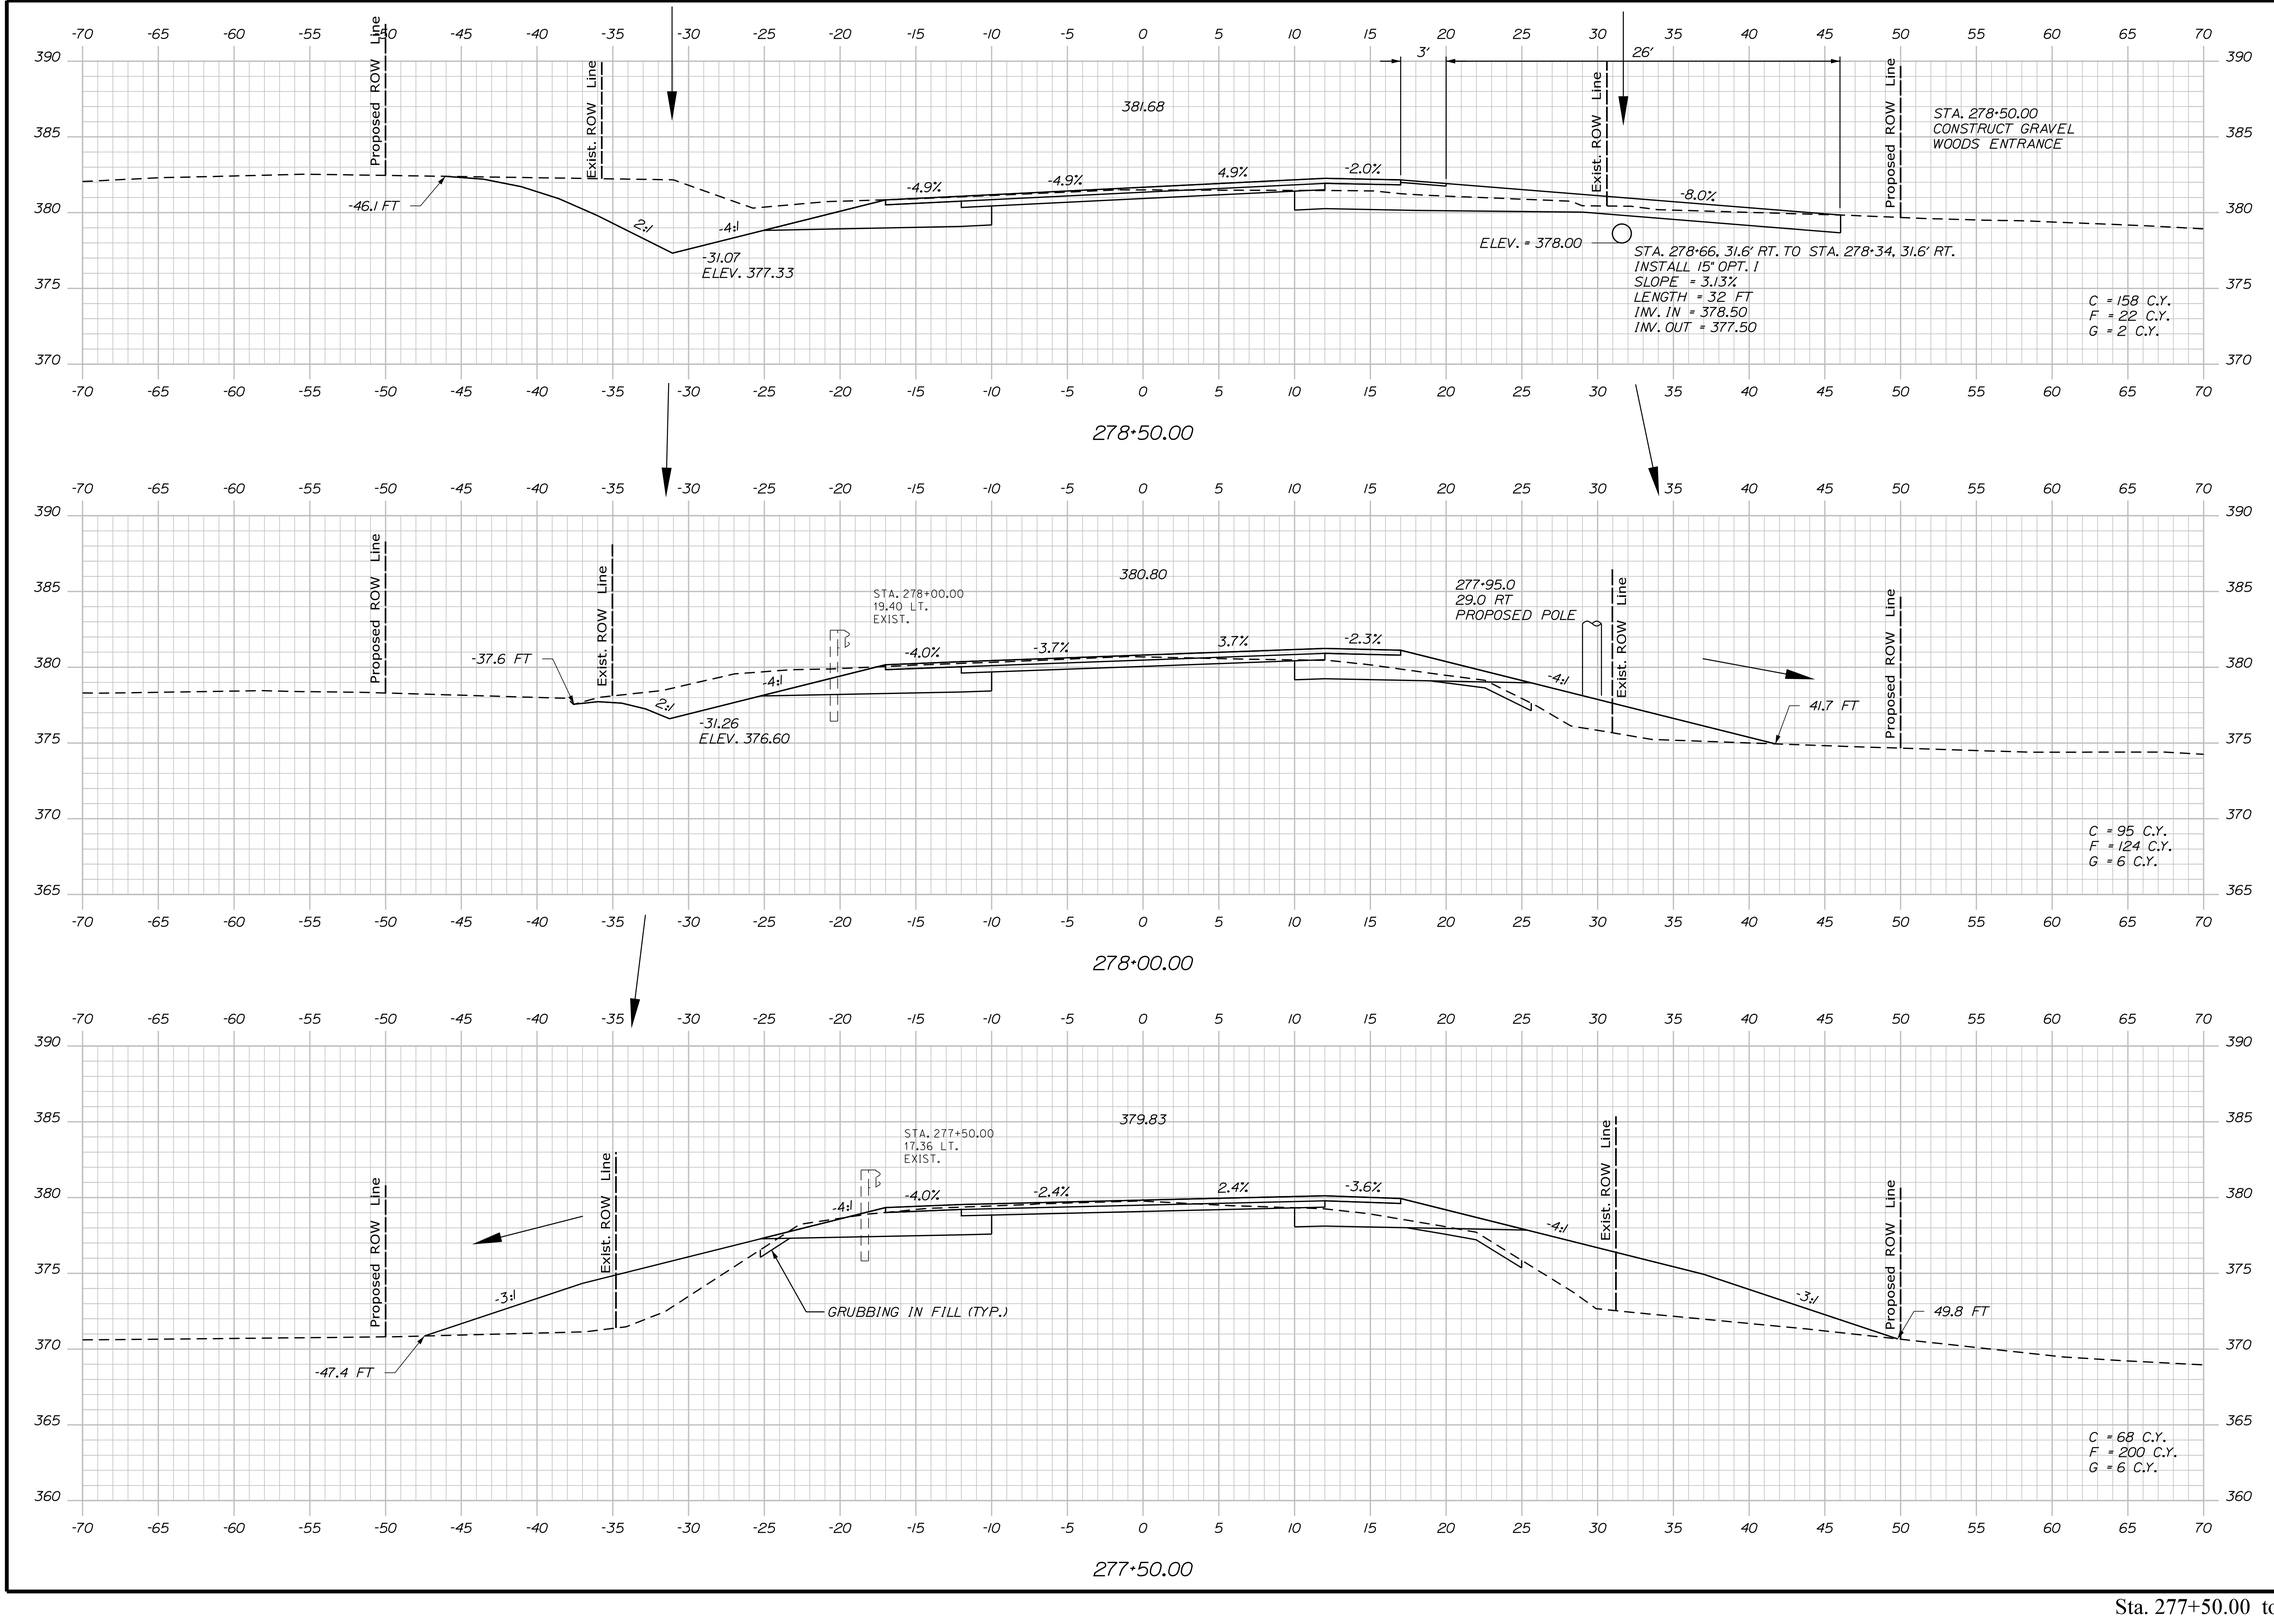

STATE OF MAINE
DEPARTMENT OF TRANSPORTATION

NH-1728(000)E

WIN 17280.00

HIGHWAY PLANS

	BY	DATE
PROJ. MANAGER	R. CARRELL	
DESIGN-DETAILED	M. DEBOWSKI	
CHECKED-REVIEWED		
DESIGN2-DETAILED2		
DESIGN3-DETAILED3		
REVISIONS 1		
REVISIONS 2		
REVISIONS 3		
REVISIONS 4		
FIELD CHANGES		

SIGNATURE

P.E. NUMBER

DATE

FRYEBURG
US ROUTE 302

CROSS SECTIONS

SHEET NUMBER

252

OF 364

Sta. 277+50.00 to Sta. 278+50.00

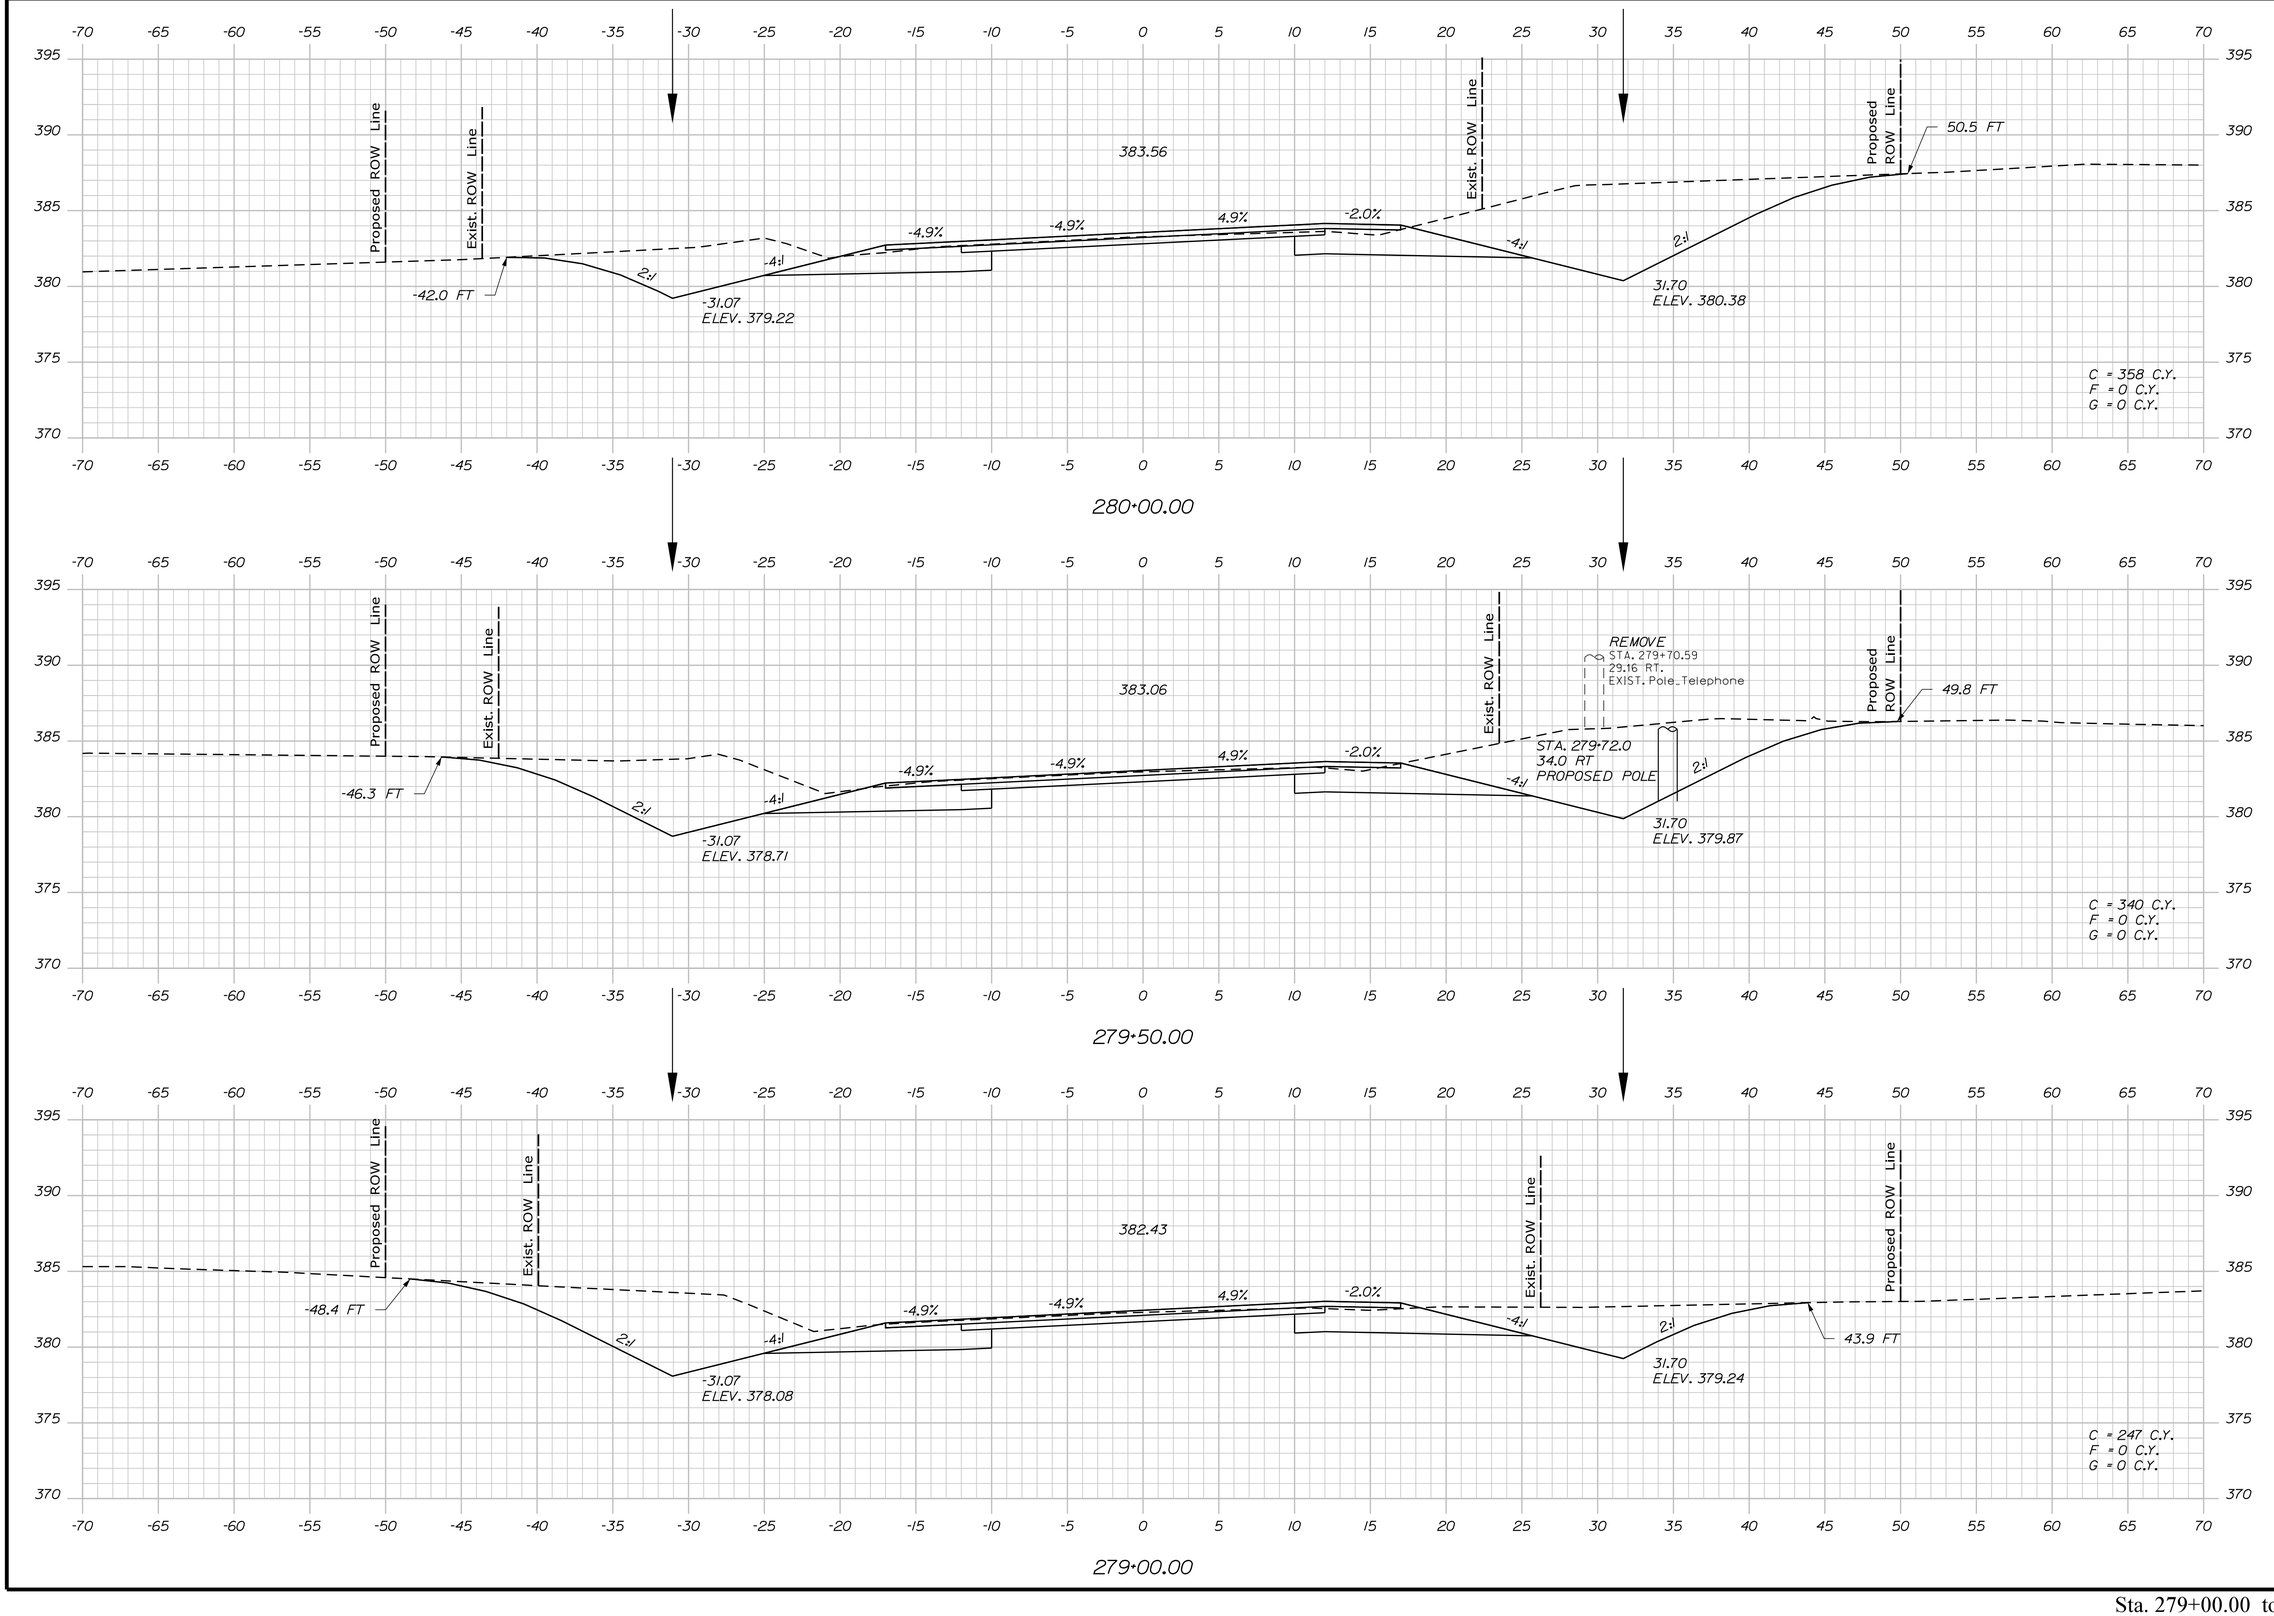

STATE OF MAINE
DEPARTMENT OF TRANSPORTATION

NH-1728(000)E

WIN 17280.00

HIGHWAY PLANS

	BY	DATE
PROJ. MANAGER	R. CARRELL	
DESIGN-DETAILED	M. DEBOWSKI	
CHECKED-REVIEWED		
DESIGN2-DETAILED2		
DESIGN3-DETAILED3		
REVISIONS 1		
REVISIONS 2		
REVISIONS 3		
REVISIONS 4		
FIELD CHANGES		

SIGNATURE

P.E. NUMBER

DATE

FRYEBURG
US ROUTE 302

CROSS SECTIONS

SHEET NUMBER

253

OF 364

Sta. 279+00.00 to Sta. 280+00.00

Filename: ...\MSTA\253_XSECT_279+00.dgn Division: HIGHWAY Username: mdebowski Date:12/10/2018

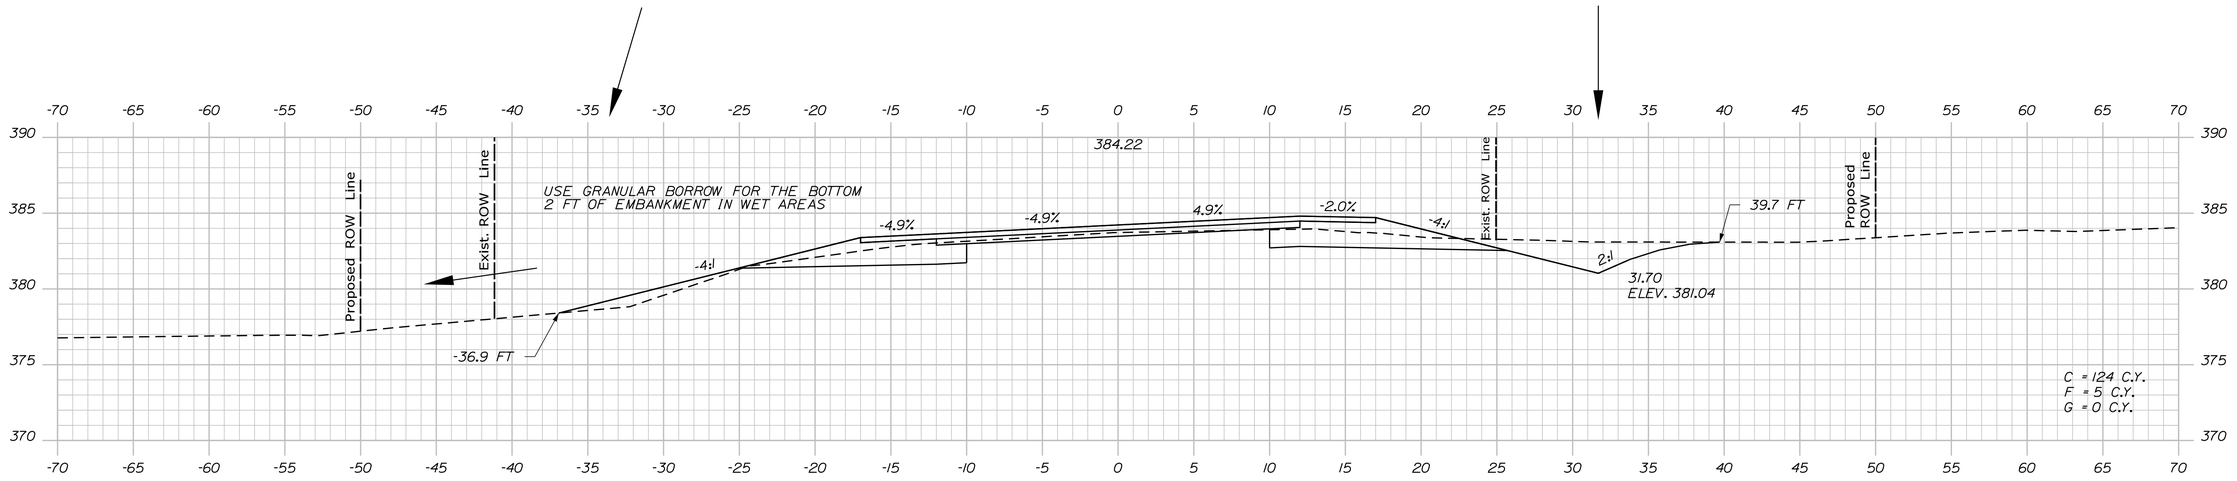

281+00.00

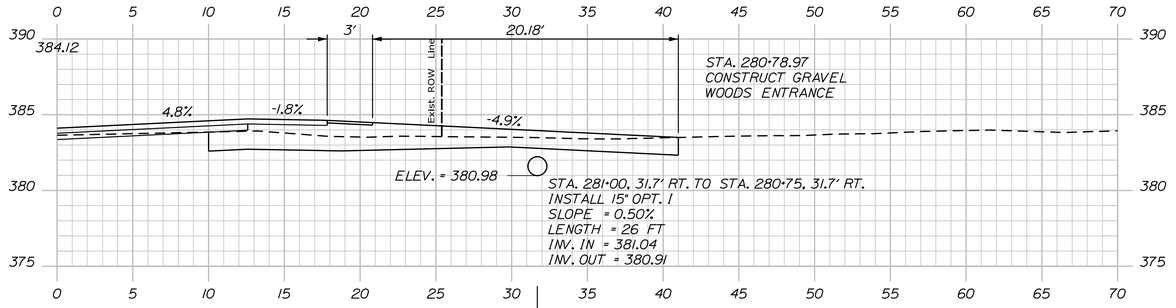

280+78.97 (SKEWED ALONG DRIVEWAY CENTERLINE)

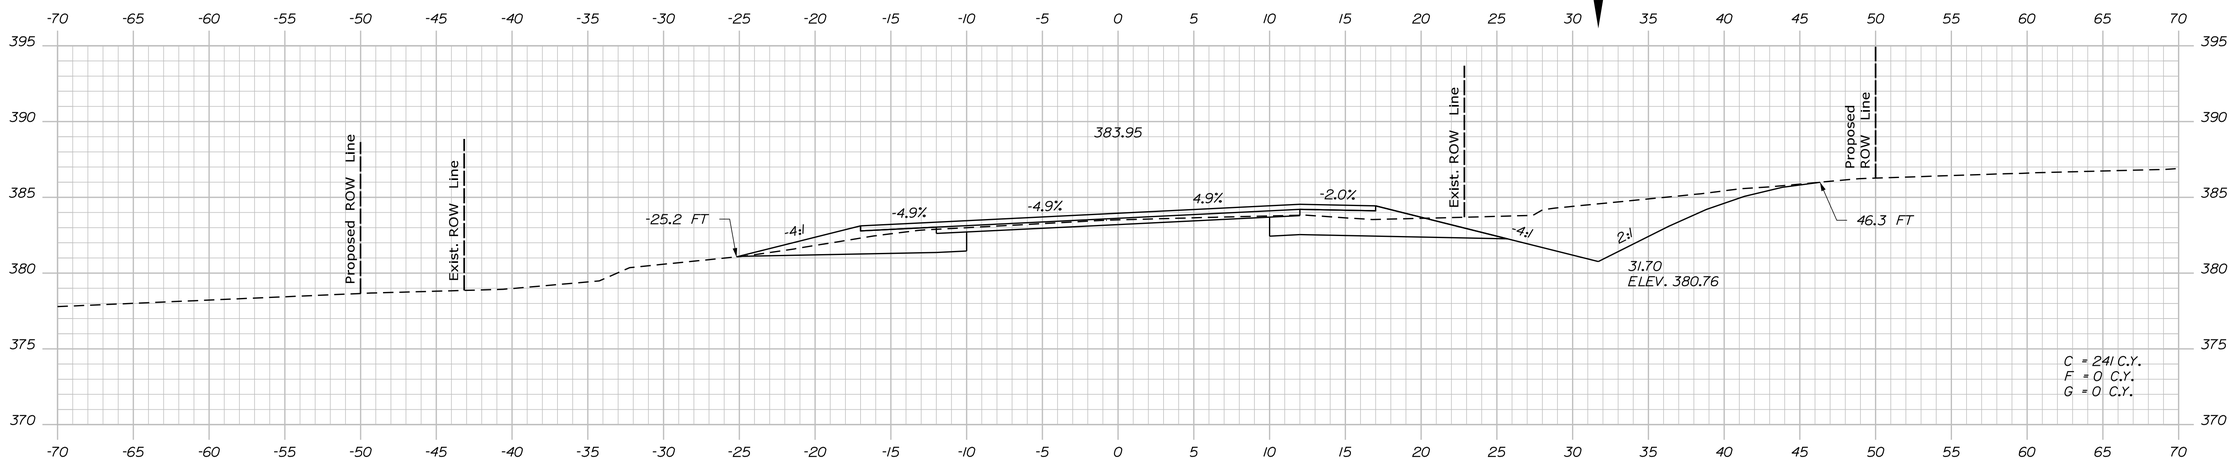

280+50.00

STATE OF MAINE
DEPARTMENT OF TRANSPORTATION

NH-1728(000)E

WIN
17280.00

HIGHWAY PLANS

SIGNATURE

P.E. NUMBER

DATE

	BY	DATE
PROJ. MANAGER	R. CARRELL	
DESIGN-DETAILED	M. DEBOWSKI	
CHECKED-REVIEWED		
DESIGN2-DETAILED2		
DESIGN3-DETAILED3		
REVISIONS 1		
REVISIONS 2		
REVISIONS 3		
REVISIONS 4		
FIELD CHANGES		

FRYEBURG
US ROUTE 302

CROSS SECTIONS

SHEET NUMBER

254

OF 364

Sta. 280+50.00 to Sta. 281+00.00

Filename: ...\MSTA\254_XSECT_280+50.dgn Division: HIGHWAY Username: mdebowski Date:12/10/2018

Filename: ...\MSTA\255_XSECT_281+50.dgn Username: mdebowski Date:12/10/2018
Division: HIGHWAY

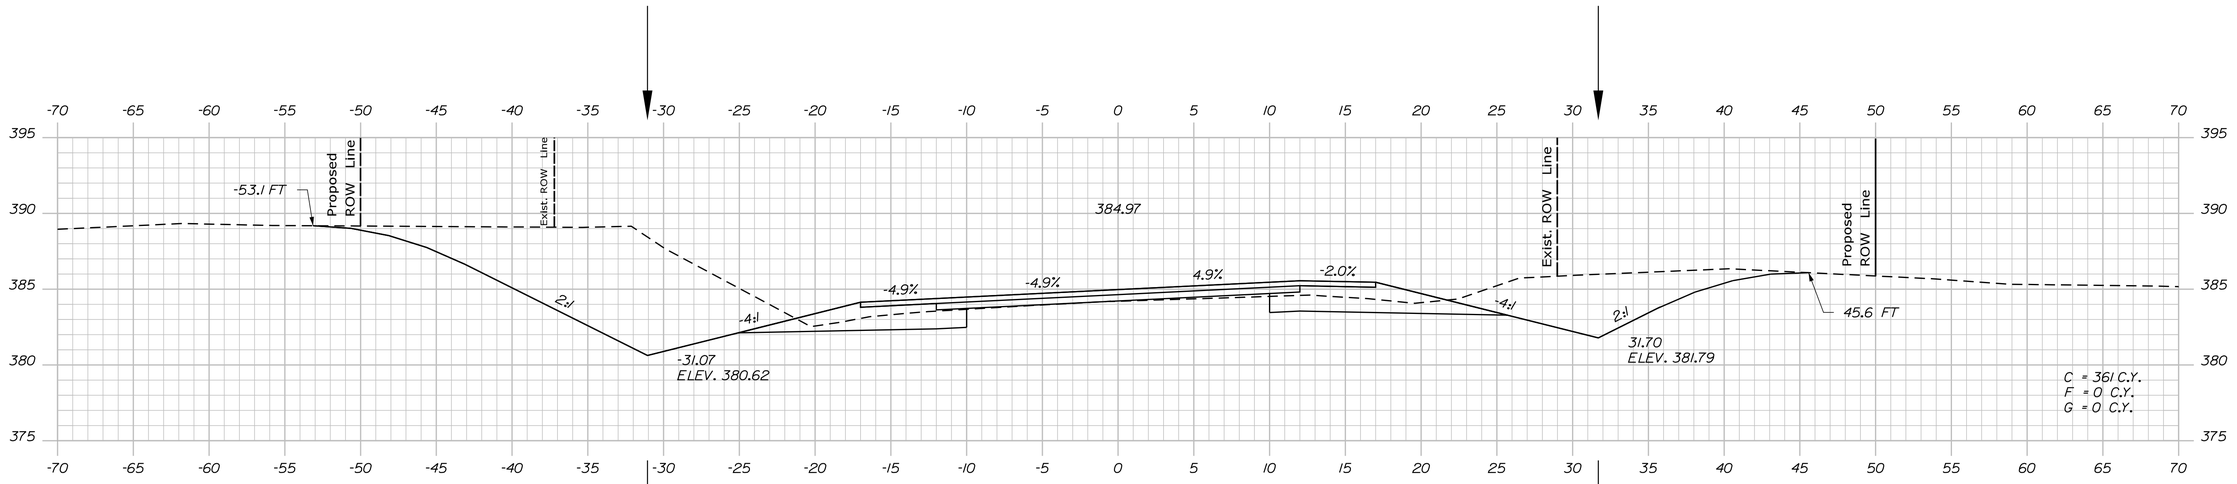

STATE OF MAINE
DEPARTMENT OF TRANSPORTATION

NH-1728(000)E

WIN
17280.00

HIGHWAY PLANS

	BY	DATE
PROJ. MANAGER	R. CARRELL	
DESIGN-DETAILED	M. DEBOWSKI	
CHECKED-REVIEWED		
DESIGN2-DETAILED2		
DESIGN3-DETAILED3		
REVISIONS 1		
REVISIONS 2		
REVISIONS 3		
REVISIONS 4		
FIELD CHANGES		

SIGNATURE

P.E. NUMBER

DATE

FRYEBURG
US ROUTE 302

CROSS SECTIONS

SHEET NUMBER

255

OF 364

Sta. 281+50.00 to Sta. 282+50.00

Filename: ...\MSTA\256_XSECT_282+90.dgn Division: HIGHWAY Username: mdebowski Date:12/10/2018

STATE OF MAINE
DEPARTMENT OF TRANSPORTATION

NH-1728(000)E

WIN
17280.00

HIGHWAY PLANS

	BY	DATE
PROJ. MANAGER	R. CARRELL	
DESIGN-DETAILED	M. DEBOWSKI	
CHECKED-REVIEWED		
DESIGN2-DETAILED2		
DESIGN3-DETAILED3		
REVISIONS 1		
REVISIONS 2		
REVISIONS 3		
REVISIONS 4		
FIELD CHANGES		

SIGNATURE

P.E. NUMBER

DATE

FRYEBURG
US ROUTE 302

CROSS SECTIONS

SHEET NUMBER

256

OF 364

Sta. 282+90.88 to Sta. 283+50.00

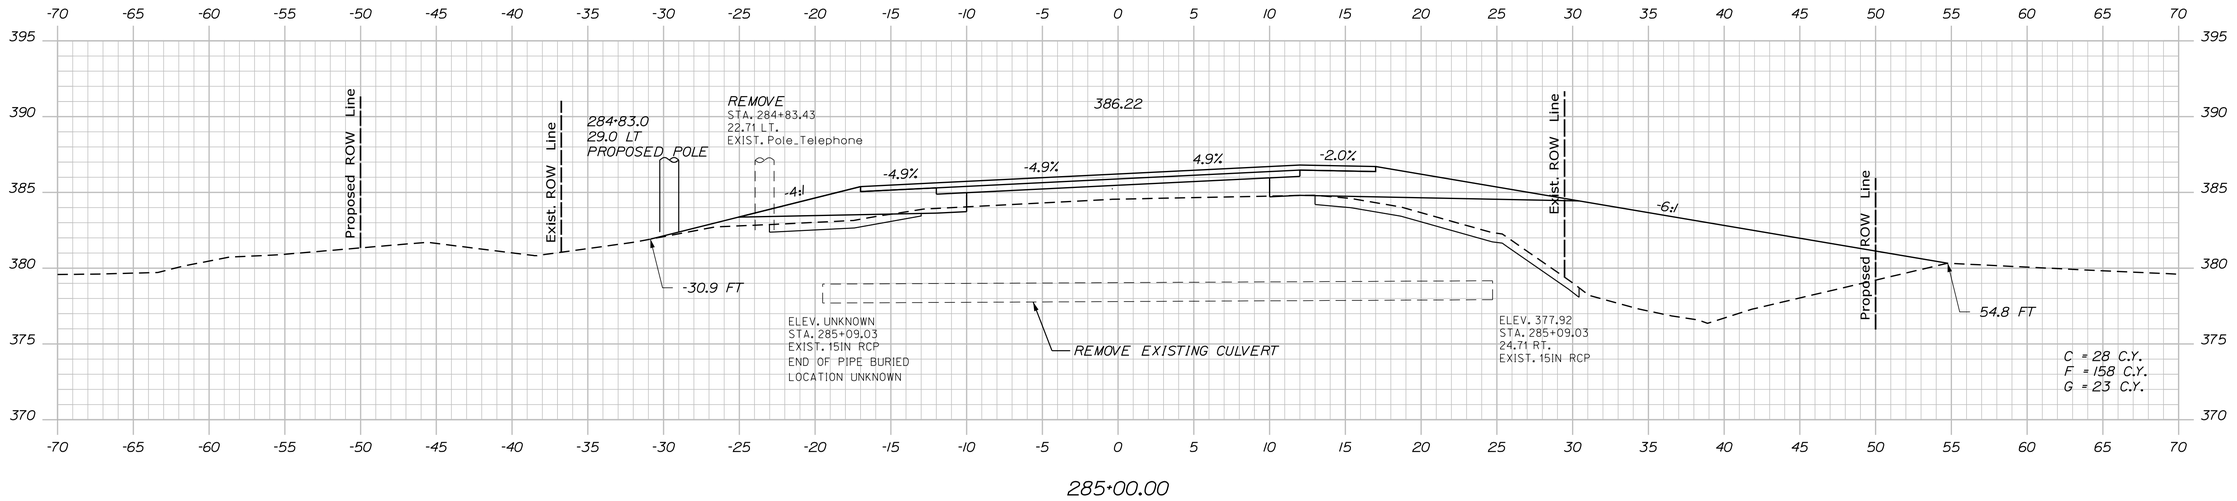

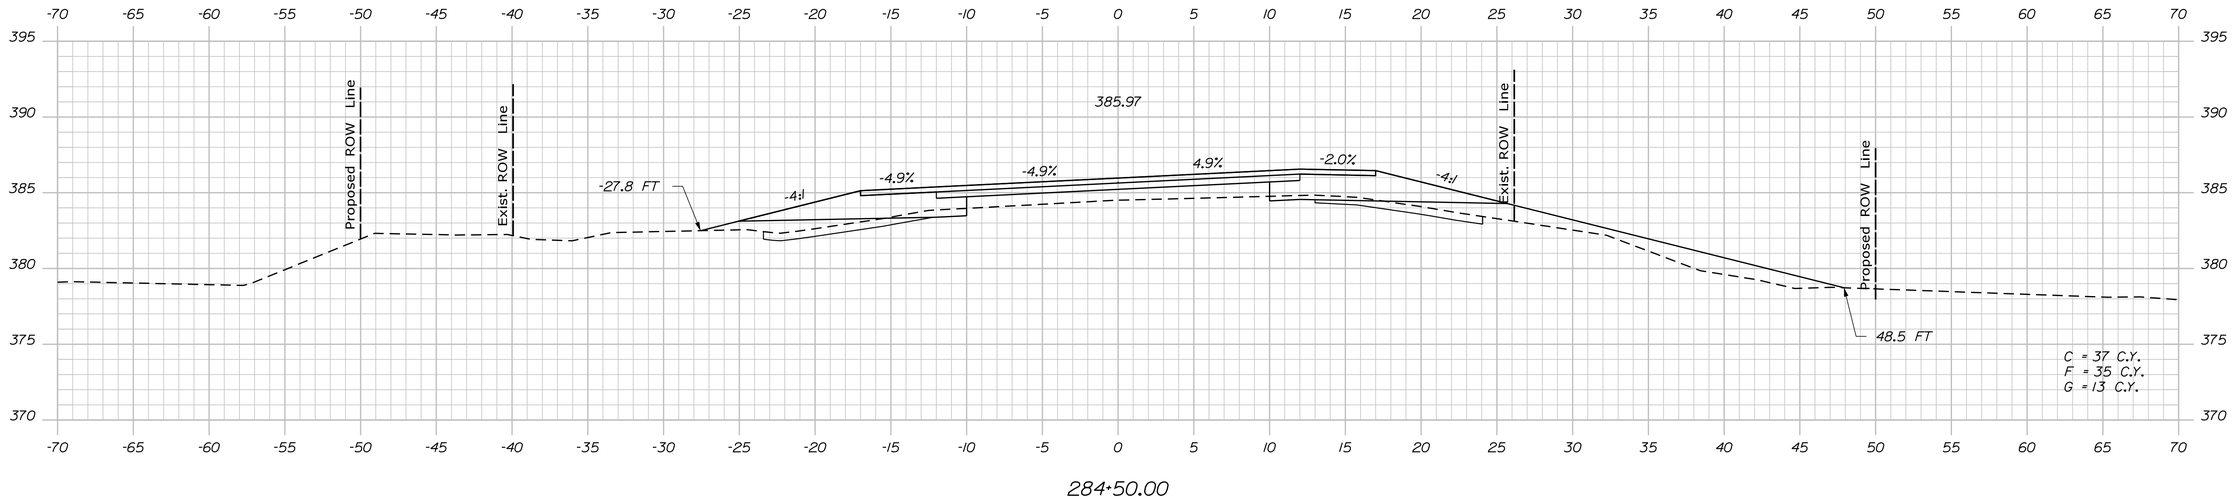

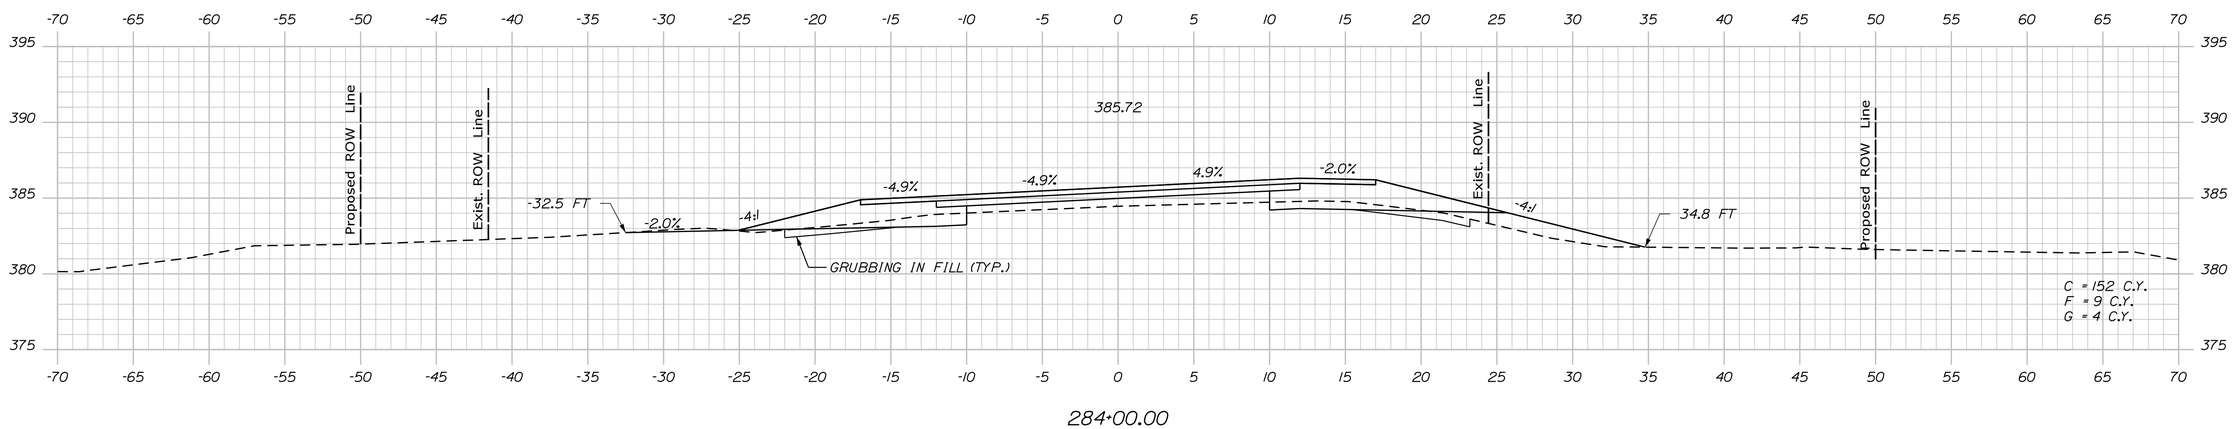

STATE OF MAINE
DEPARTMENT OF TRANSPORTATION

NH-1728(000)E

WIN
17280.00

HIGHWAY PLANS

	BY	DATE
PROJ. MANAGER	R. CARRELL	
DESIGN-DETAILED	M. DEBOWSKI	
CHECKED-REVIEWED		
DESIGN2-DETAILED2		
DESIGN3-DETAILED3		
REVISIONS 1		
REVISIONS 2		
REVISIONS 3		
REVISIONS 4		
FIELD CHANGES		

SIGNATURE

P.E. NUMBER

DATE

FRYEBURG
US ROUTE 302

CROSS SECTIONS

SHEET NUMBER

257

OF 364

Sta. 284+00.00 to Sta. 285+00.00

Filename: ...\MSTA\257_XSECT_284+00.dgn Division: HIGHWAY Username: mdebowski Date:12/10/2018

STATE OF MAINE
DEPARTMENT OF TRANSPORTATION

NH-1728(000)E

WIN
17280.00

HIGHWAY PLANS

PROJ. MANAGER	R. CARRELL		
DESIGN-DETAILED	M. DEBOWSKI	------	------
CHECKED-REVIEWED	------	------	------
DESIGN2-DETAILED2	------	------	------
DESIGN3-DETAILED3	------	------	------
REVISIONS 1	------	------	------
REVISIONS 2	------	------	------
REVISIONS 3	------	------	------
REVISIONS 4	------	------	------
FIELD CHANGES	------	------	------

SIGNATURE

P.E. NUMBER

DATE

FRYEBURG
US ROUTE 302

CROSS SECTIONS

SHEET NUMBER

258

OF 364

Filename: ...\MSTA\258_XSECT_285+50.dgn Division: HIGHWAY Username: mdebowski Date:12/10/2018

Sta. 285+50.00 to Sta. 286+50.00

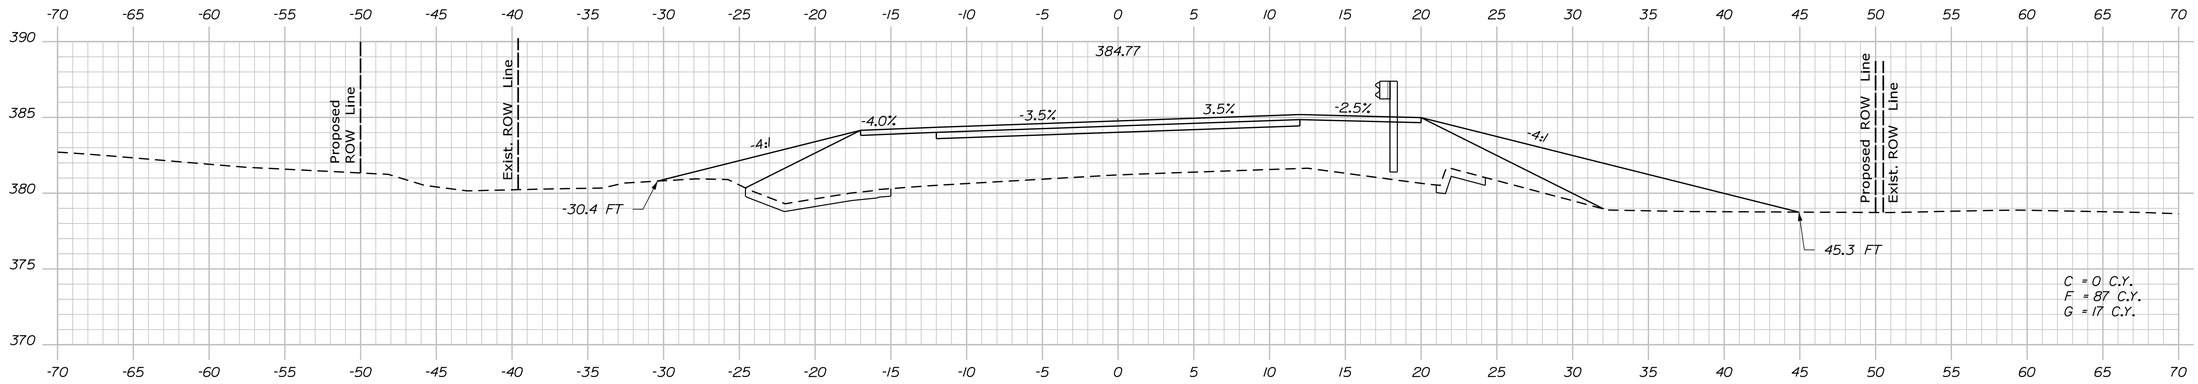

288+00.00

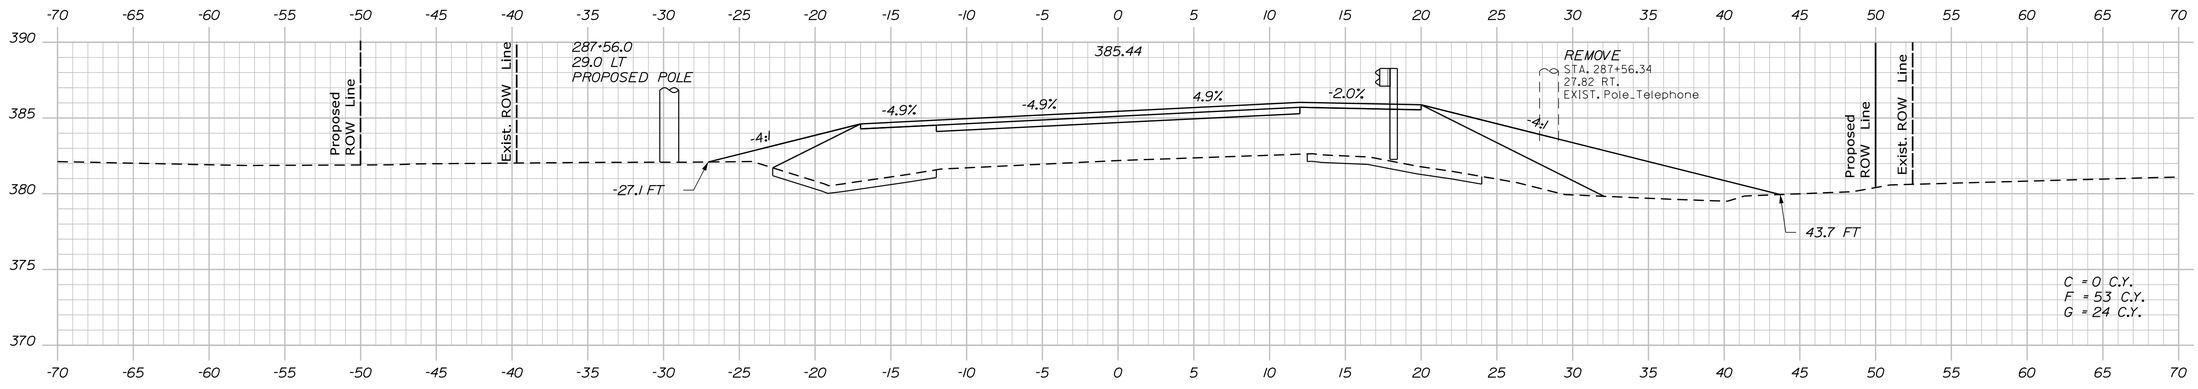

287+50.00

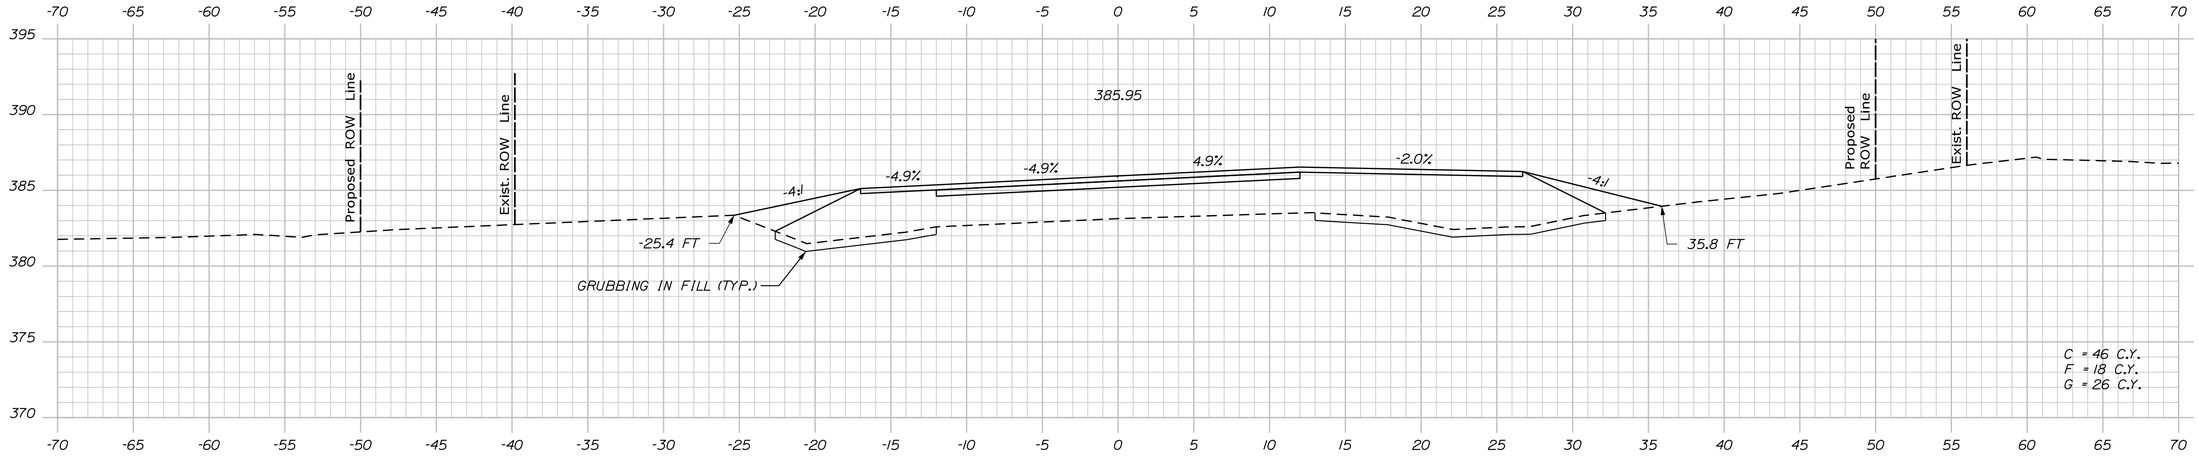

287+00.00

STATE OF MAINE
DEPARTMENT OF TRANSPORTATION

NH-1728(000)E

WIN
17280.00

HIGHWAY PLANS

	BY	DATE
PROJ. MANAGER	R. CARRELL	
DESIGN-DETAILED	M. DEBOWSKI	
CHECKED-REVIEWED		
DESIGN2-DETAILED2		
DESIGN3-DETAILED3		
REVISIONS 1		
REVISIONS 2		
REVISIONS 3		
REVISIONS 4		
FIELD CHANGES		

SIGNATURE

P.E. NUMBER

DATE

FRYEBURG
US ROUTE 302

CROSS SECTIONS

SHEET NUMBER

259

OF 364

Sta. 287+00.00 to Sta. 288+00.00

Filename: ...\MSTA\259_XSECT_287+00.dgn Division: HIGHWAY Username: mdebowski Date:12/10/2018

NOTES: 1. PAVEMENT BRIDGE TRANSITION: SEE STANDARD DETAIL 80(10) PAVE WITH 6 INCHES HOT MIX ASPHALT IN TRANSITION AREA AS DIRECTED BY THE RESIDENT

2. TYPE I BRIDGE TRANSITIONS INCLUDED IN WIN 23849.00 PROJECT

SHORTRIDGE BRIDGE PROJECT
WIN 23849.00
LIMITS OF WORK
STA. 288+92.35 TO STA. 289+89.65

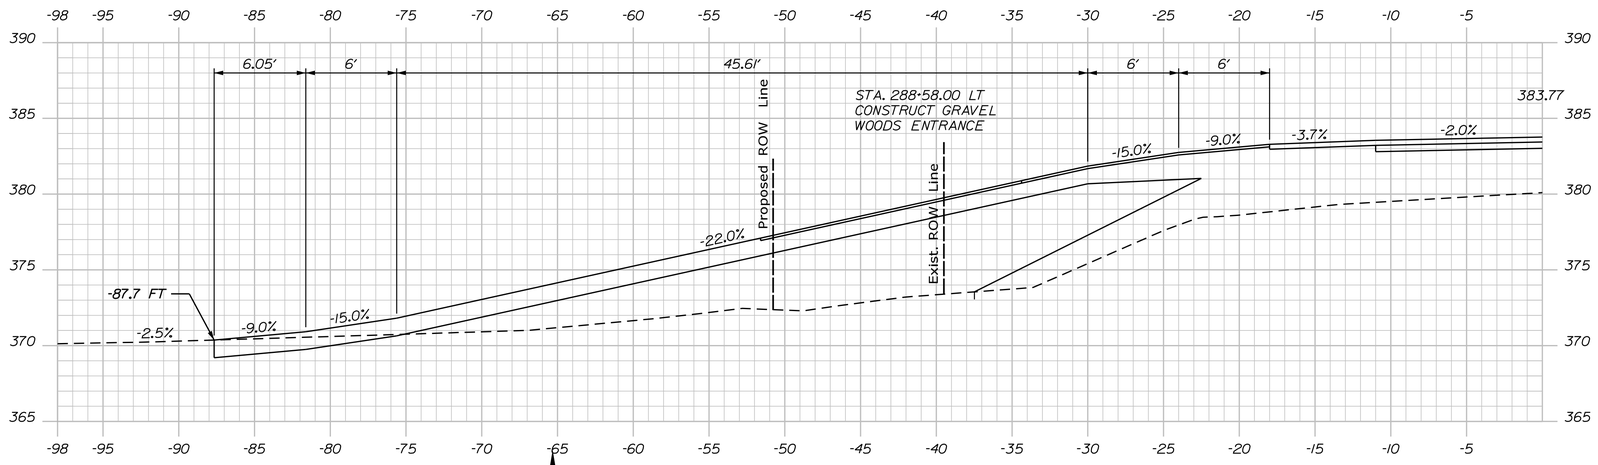

288+58.00 (ALONG DRIVEWAY CENTERLINE)

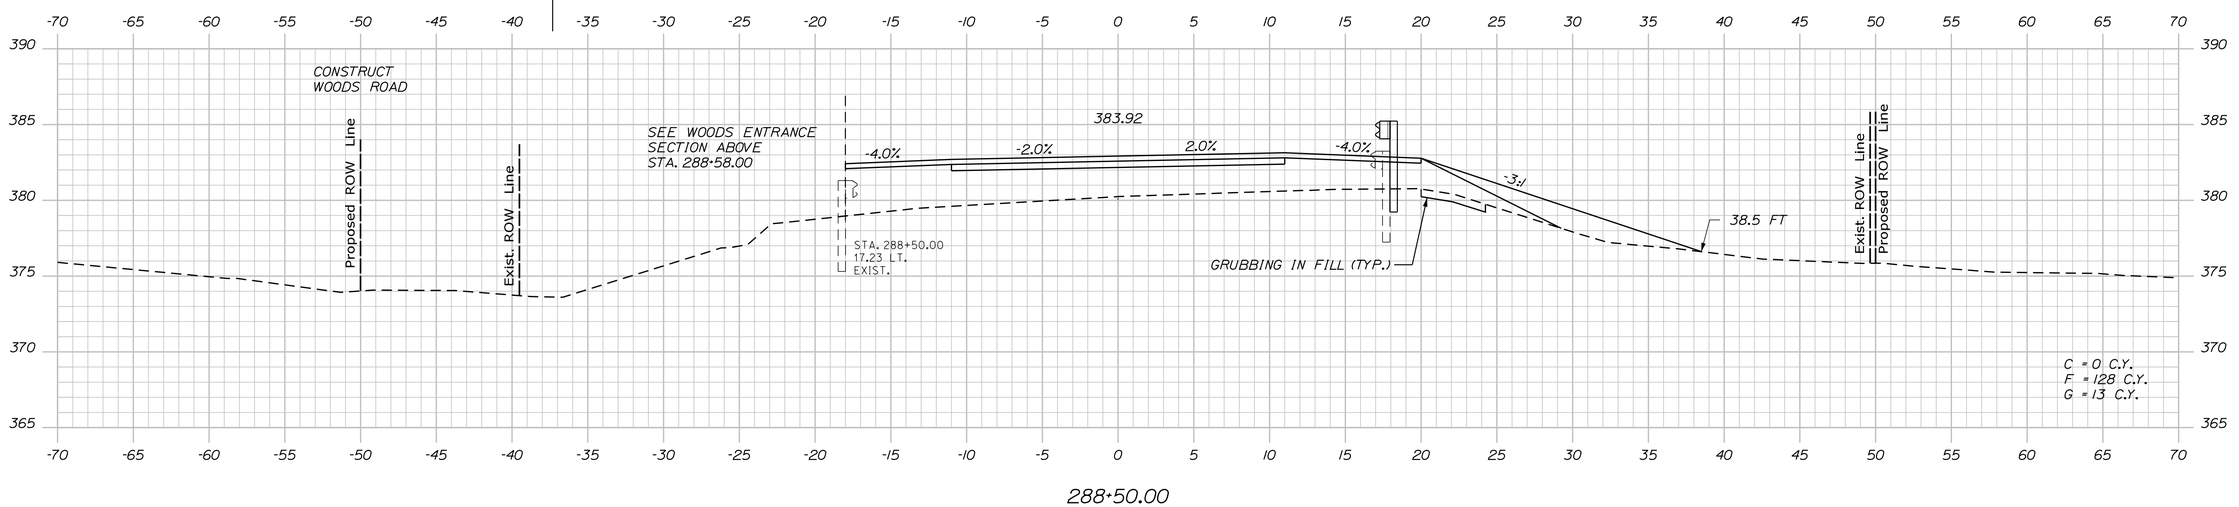

288+50.00

Sta. 288+50.00 to Sta. 289+50.00

STATE OF MAINE
DEPARTMENT OF TRANSPORTATION

NH-1728(000)E

WIN
17280.00

HIGHWAY PLANS

PROJ. MANAGER	R. CARRELL		
DESIGN-DETAILED	M. DEBOWSKI		SIGNATURE
CHECKED-REVIEWED			
DESIGN2-DETAILED2			P.E. NUMBER
DESIGN3-DETAILED3			
REVISIONS 1			DATE
REVISIONS 2			
REVISIONS 3			
REVISIONS 4			
FIELD CHANGES			

FRYEBURG
US ROUTE 302

CROSS SECTIONS

SHEET NUMBER

260

OF 364

Username: mdebowski Date:12/10/2018
Division: HIGHWAY
Filename: ...\MSTA\260_XSECT_288+50.dgn

NOTE: PAVEMENT BRIDGE TRANSITION: SEE STANDARD DETAIL 801(10)
PAVE WITH 6 INCHES HOT MIX ASPHALT IN TRANSITION
AREA AS DIRECTED BY THE RESIDENT

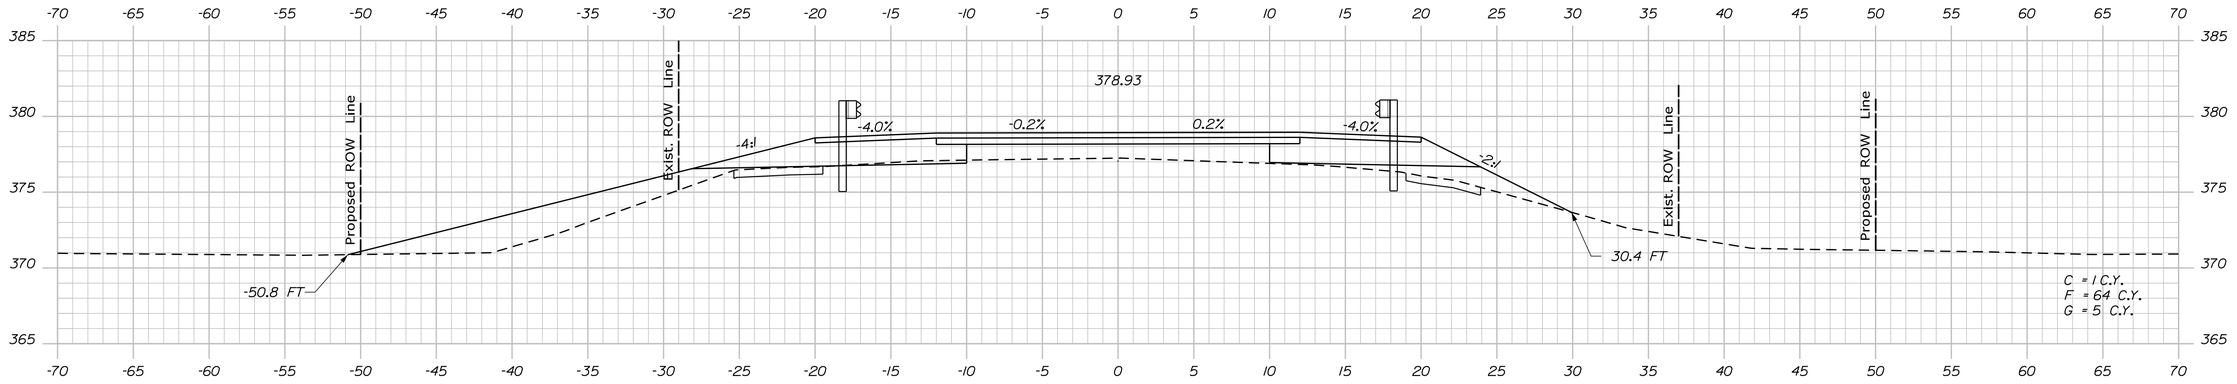

291+00.00

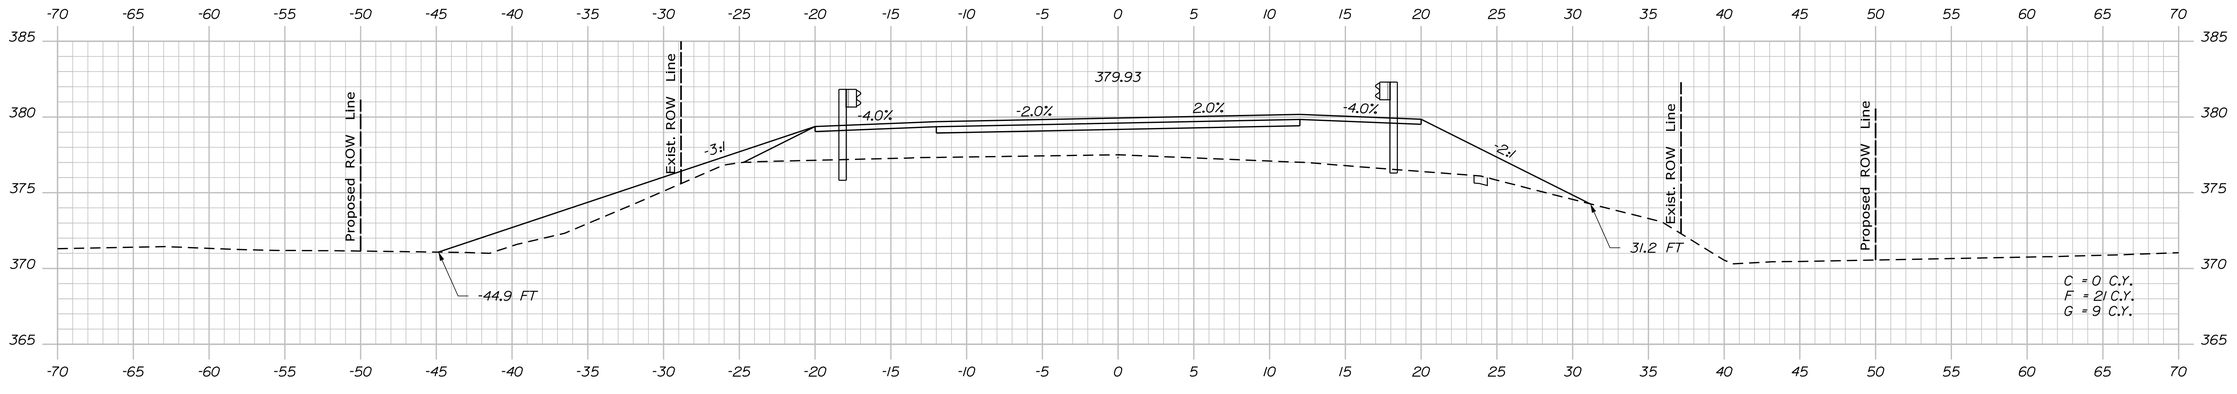

290+50.00

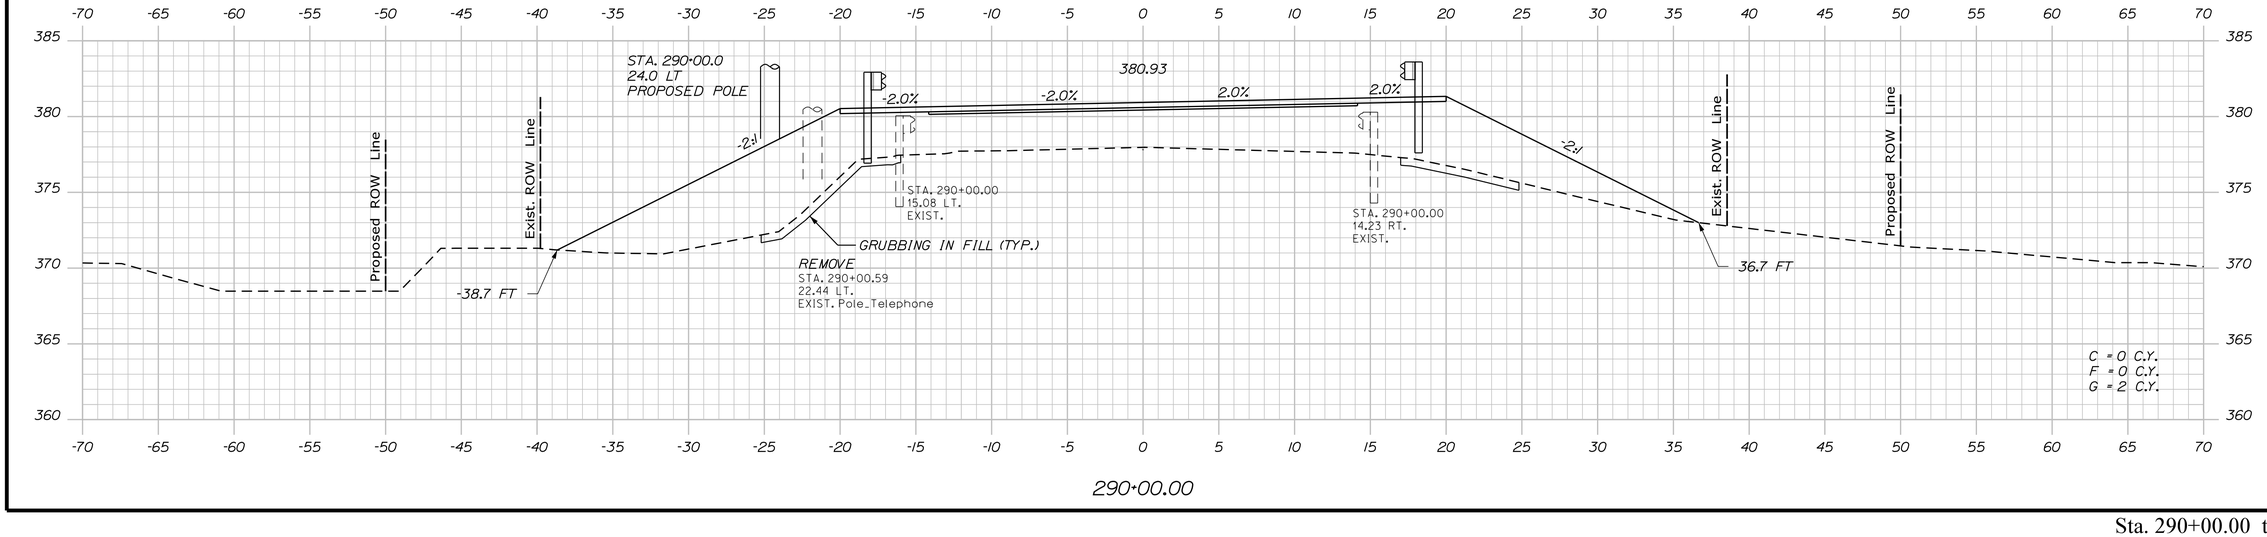

290+00.00

Sta. 290+00.00 to Sta. 291+00.00

STATE OF MAINE
DEPARTMENT OF TRANSPORTATION

NH-1728(000)E

WIN
17280.00

HIGHWAY PLANS

	BY	DATE
PROJ. MANAGER	R. CARRELL	
DESIGN-DETAILED	M. DEBOWSKI	
CHECKED-REVIEWED		
DESIGN2-DETAILED2	ED2	
DESIGN3-DETAILED3	ED3	
REVISIONS 1		
REVISIONS 2		
REVISIONS 3		
REVISIONS 4		
FIELD CHANGES		

SIGNATURE

P.E. NUMBER

DATE

FRYEBURG
US ROUTE 302

CROSS SECTIONS

SHEET NUMBER

261

OF 364

Filename: ...\MSTA\261_XSECT_290+00.dgn Division: HIGHWAY Username: mdebowski Date:12/10/2018

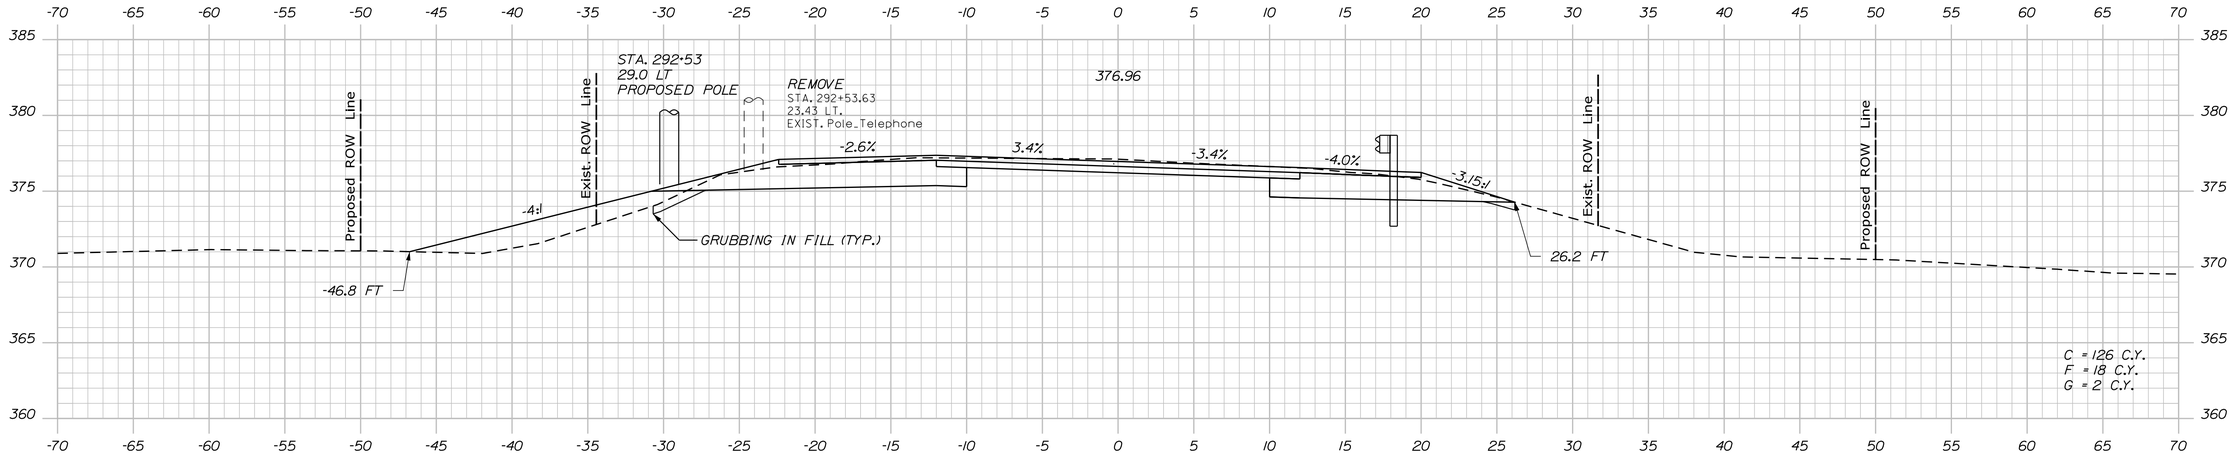

292+50.00

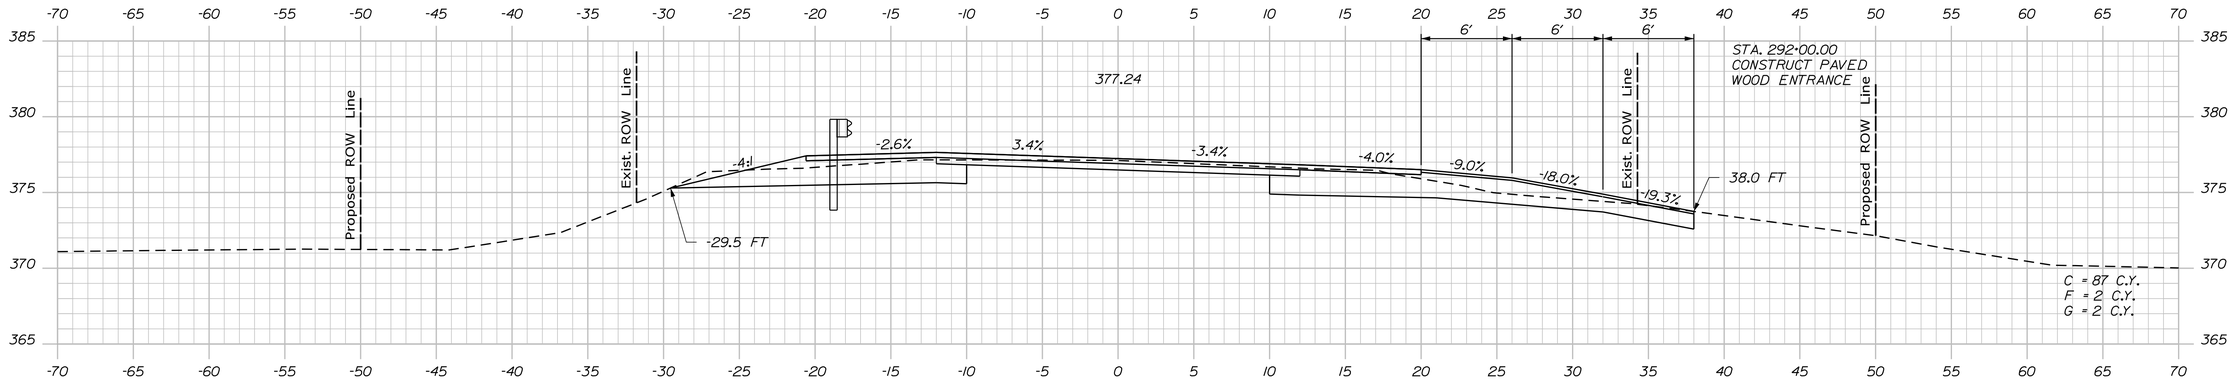

292+00.00

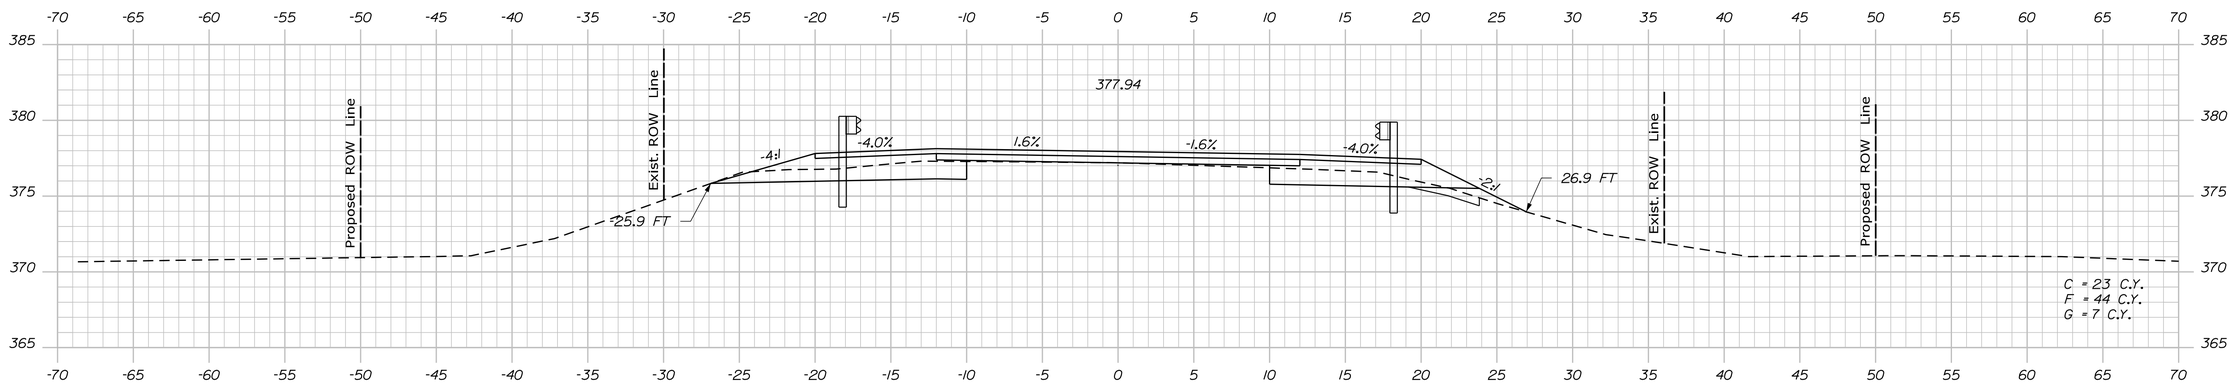

291+50.00

STATE OF MAINE
DEPARTMENT OF TRANSPORTATION

NH-1728(000)E

WIN
17280.00

HIGHWAY PLANS

	BY	DATE
PROJ. MANAGER	R. CARRELL	
DESIGN-DETAILED	M. DEBOWSKI	
CHECKED-REVIEWED	-----	-----
DESIGN2-DETAILED2	-----	-----
DESIGN3-DETAILED3	-----	-----
REVISIONS 1	-----	-----
REVISIONS 2	-----	-----
REVISIONS 3	-----	-----
REVISIONS 4	-----	-----
FIELD CHANGES	-----	-----

SIGNATURE

P.E. NUMBER

DATE

FRYEBURG
US ROUTE 302

CROSS SECTIONS

SHEET NUMBER

262

OF 364

Sta. 291+50.00 to Sta. 292+50.00

Filename: ...\MSTA\262_XSECT_291+50.dgn Username: mdebowski Division: HIGHWAY Date:12/10/2018

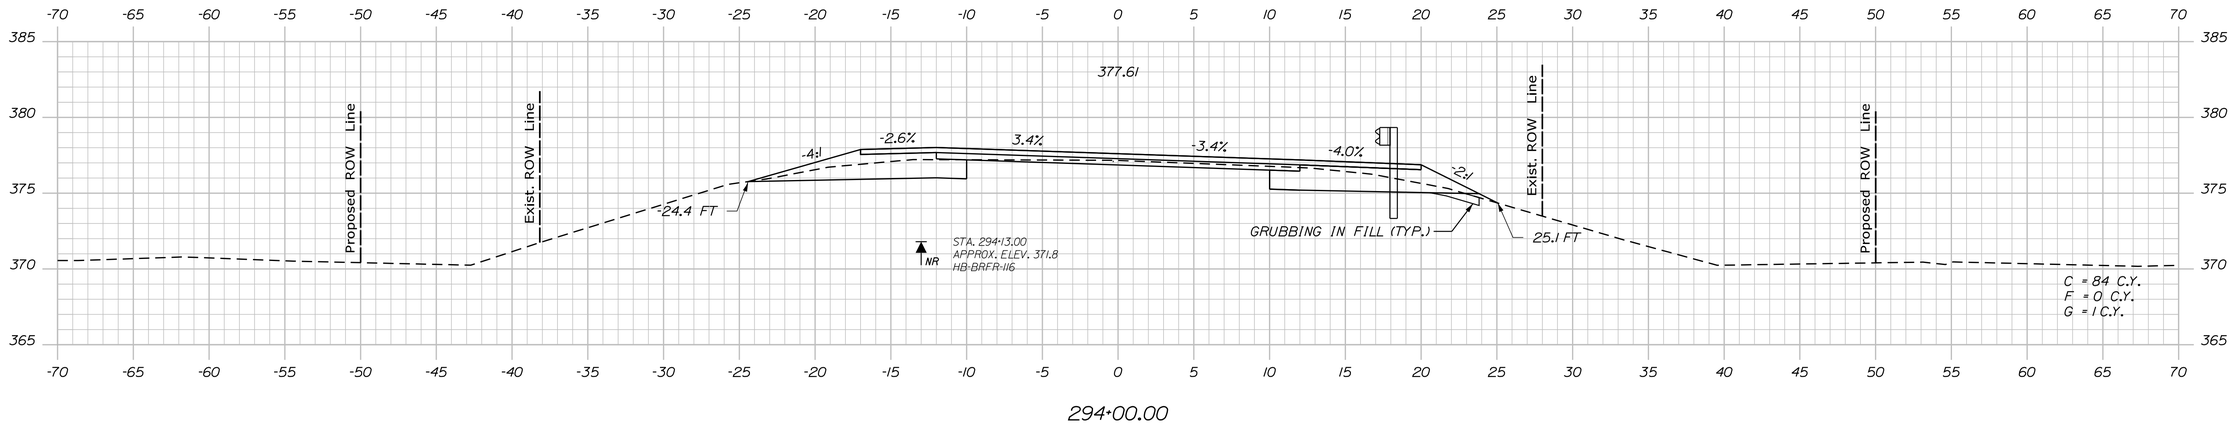

294+00.00

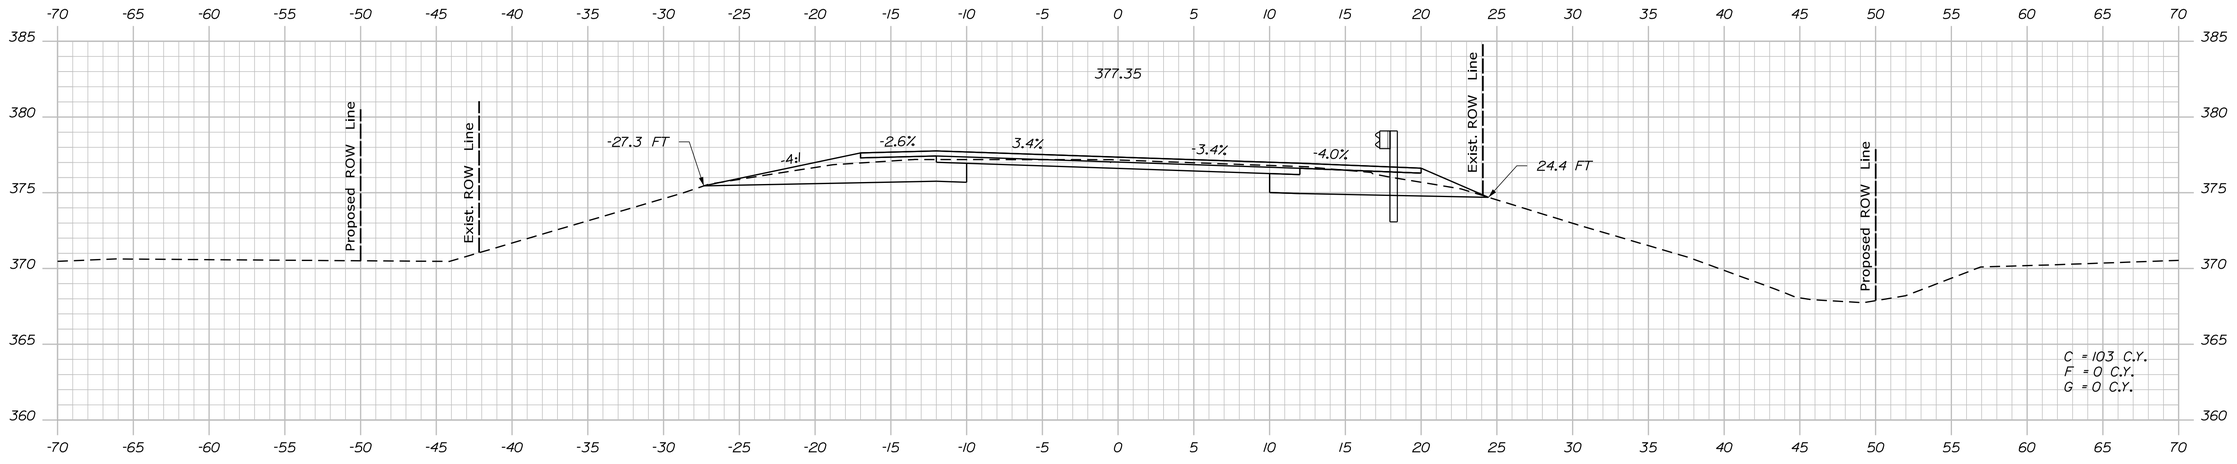

293+50.00

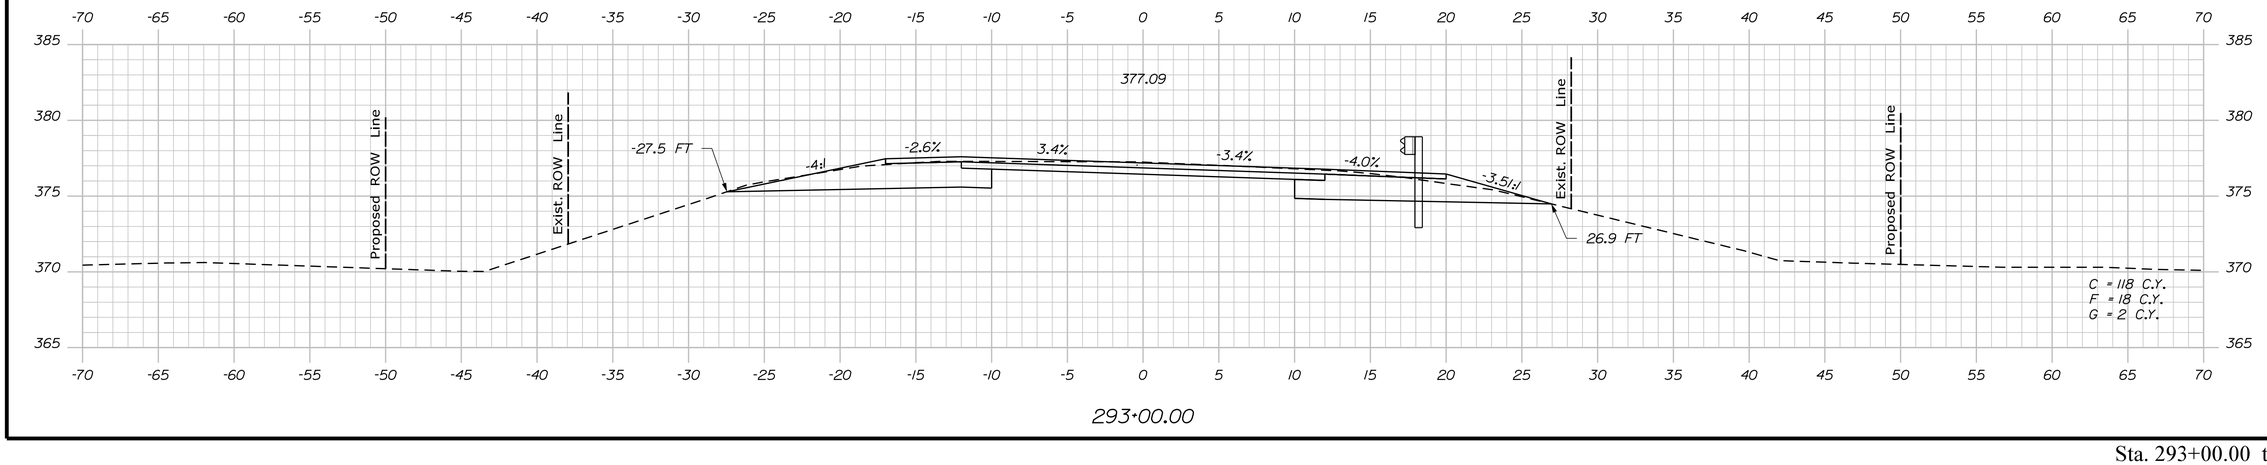

293+00.00

STATE OF MAINE
DEPARTMENT OF TRANSPORTATION

NH-1728(000)E

WIN
17280.00

HIGHWAY PLANS

PROJ. MANAGER	R. CARRELL		DATE
DESIGN-DETAILED	M. DEBOWSKI	----------	----
CHECKED-REVIEWED	-----	-----	-----
DESIGN2-DETAILED2	----------	----------	----------
DESIGN3-DETAILED3	----------	----------	----------
REVISIONS 1	------	------	------
REVISIONS 2	------	------	------
REVISIONS 3	------	------	------
REVISIONS 4	------	------	------
FIELD CHANGES	------	------	------

SIGNATURE

P.E. NUMBER

DATE

FRYEBURG
US ROUTE 302

CROSS SECTIONS

SHEET NUMBER

263

OF 364

Sta. 293+00.00 to Sta. 294+00.00

Filename: ...\MSTA\263_XSECT_293+00.dgn Division: HIGHWAY Username: mdebowski Date:12/10/2018

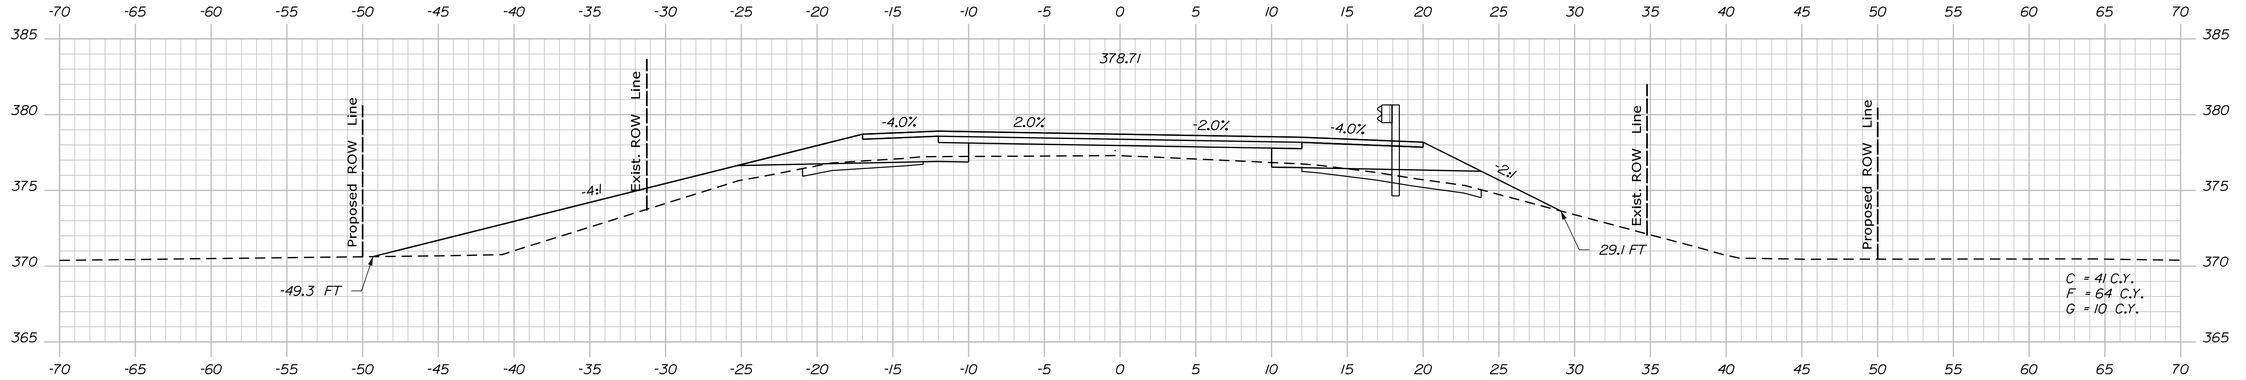

295+50.00

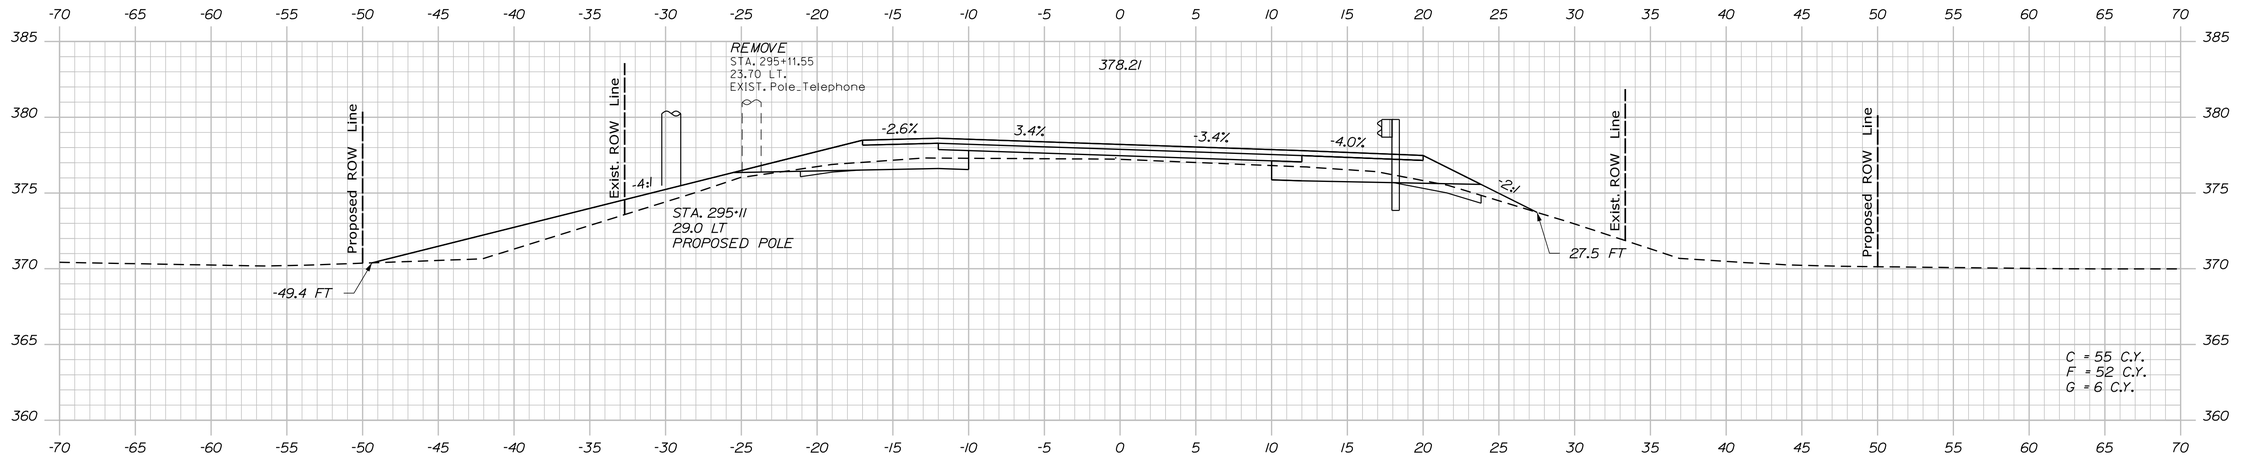

295+00.00

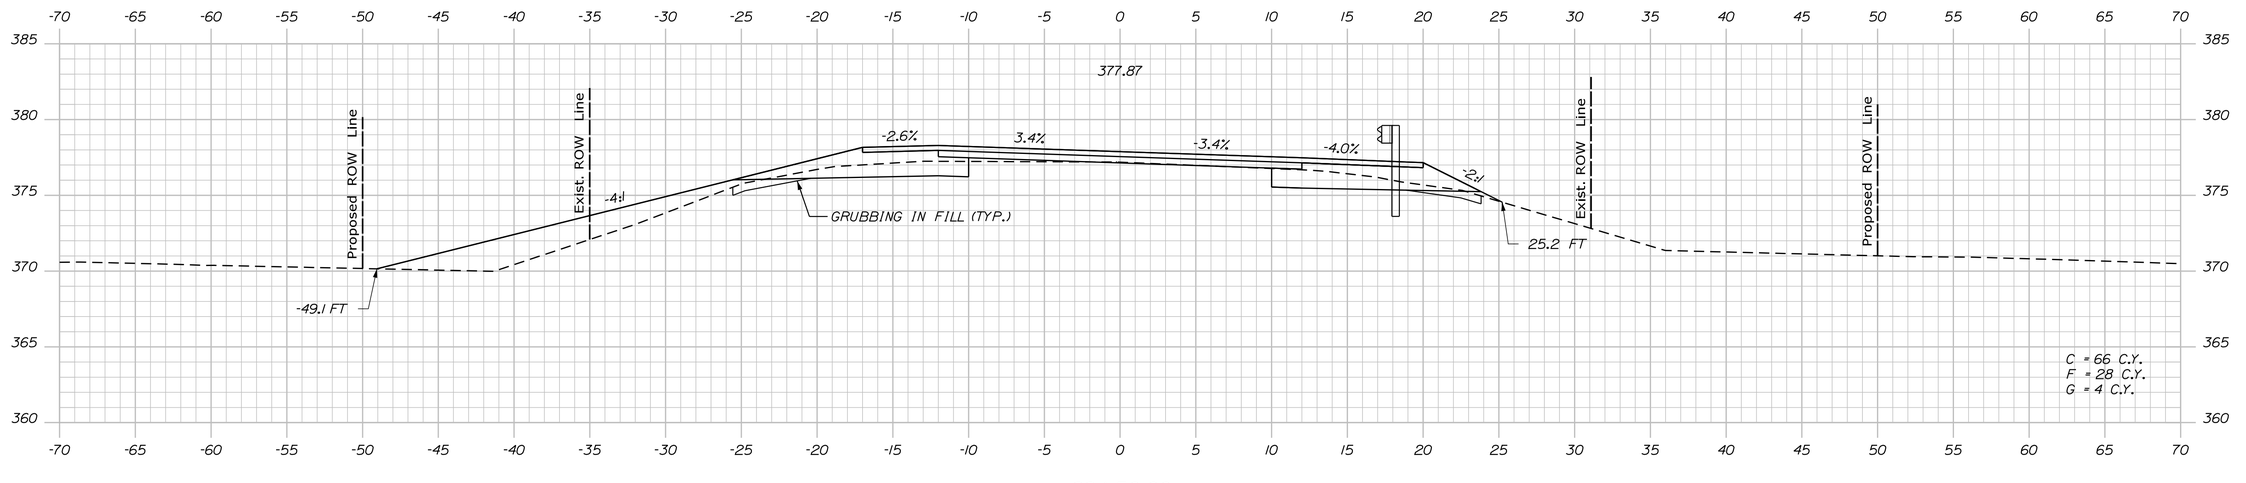

294+50.00

STATE OF MAINE
DEPARTMENT OF TRANSPORTATION

NH-1728(000)E

WIN
17280.00

HIGHWAY PLANS

PROJ. MANAGER	R. CARRELL	BY	DATE
DESIGN-DETAILED	M. DEBOWSKI	-------	------
CHECKED-REVIEWED	-------	-------	------
DESIGN2-DETAILED2	-------	-------	------
DESIGN3-DETAILED3	-------	-------	------
REVISIONS 1	-------	-------	------
REVISIONS 2	-------	-------	------
REVISIONS 3	-------	-------	------
REVISIONS 4	-------	-------	------
FIELD CHANGES	-------	-------	------

SIGNATURE

P.E. NUMBER

DATE

FRYEBURG
US ROUTE 302

CROSS SECTIONS

SHEET NUMBER

264

OF 364

Sta. 294+50.00 to Sta. 295+50.00

Filename: ...\MSTA\264_XSECT_294+50.dgn Division: HIGHWAY Username: mdebowski Date:12/10/2018

Filename: ...\MSTA\265_XSECT_296+00.dgn Division: HIGHWAY Username: mdebowski Date:12/10/2018

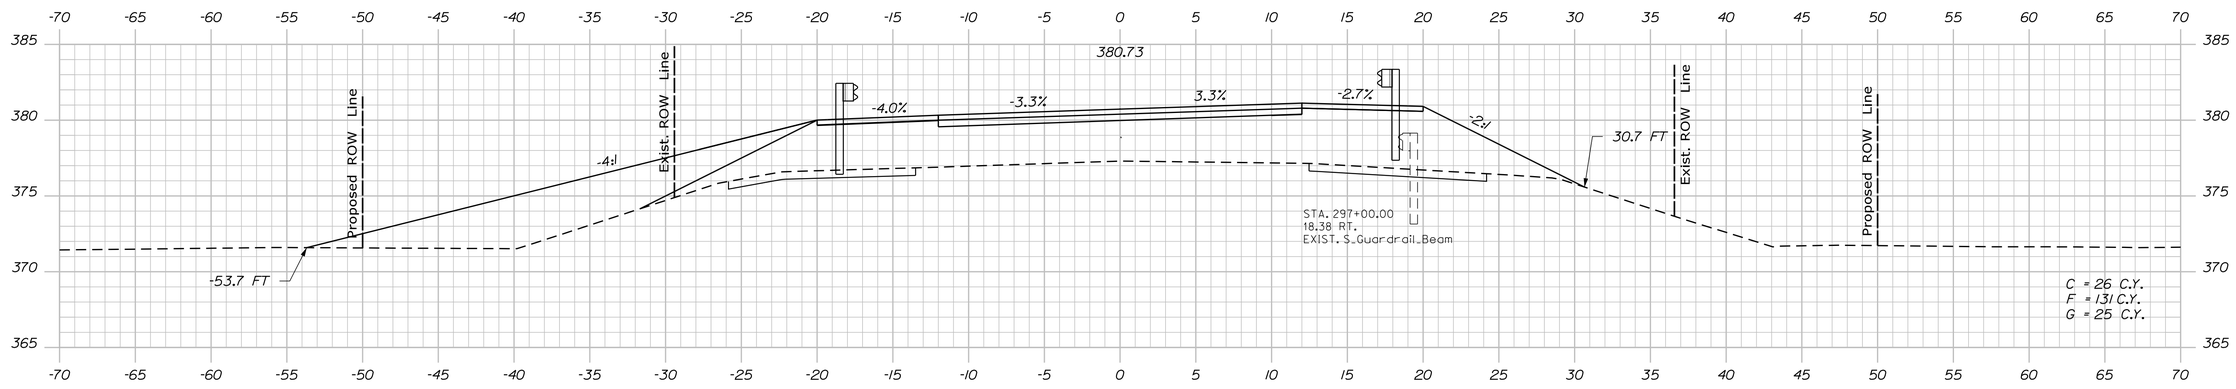

297+00.00

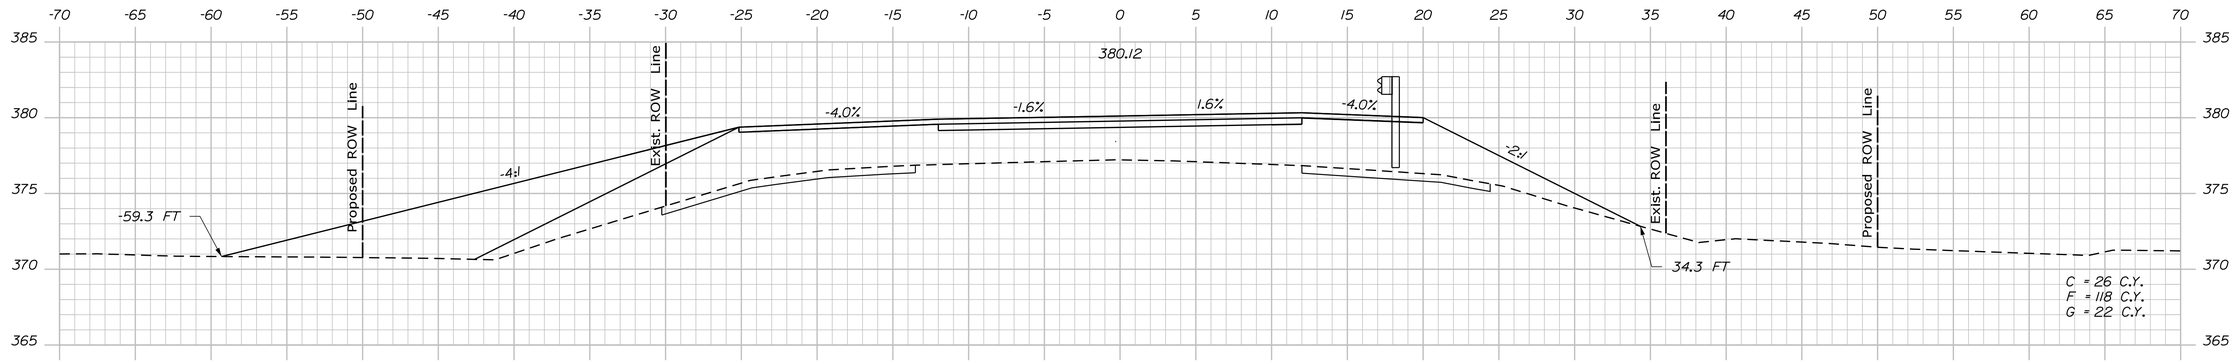

296+50.00

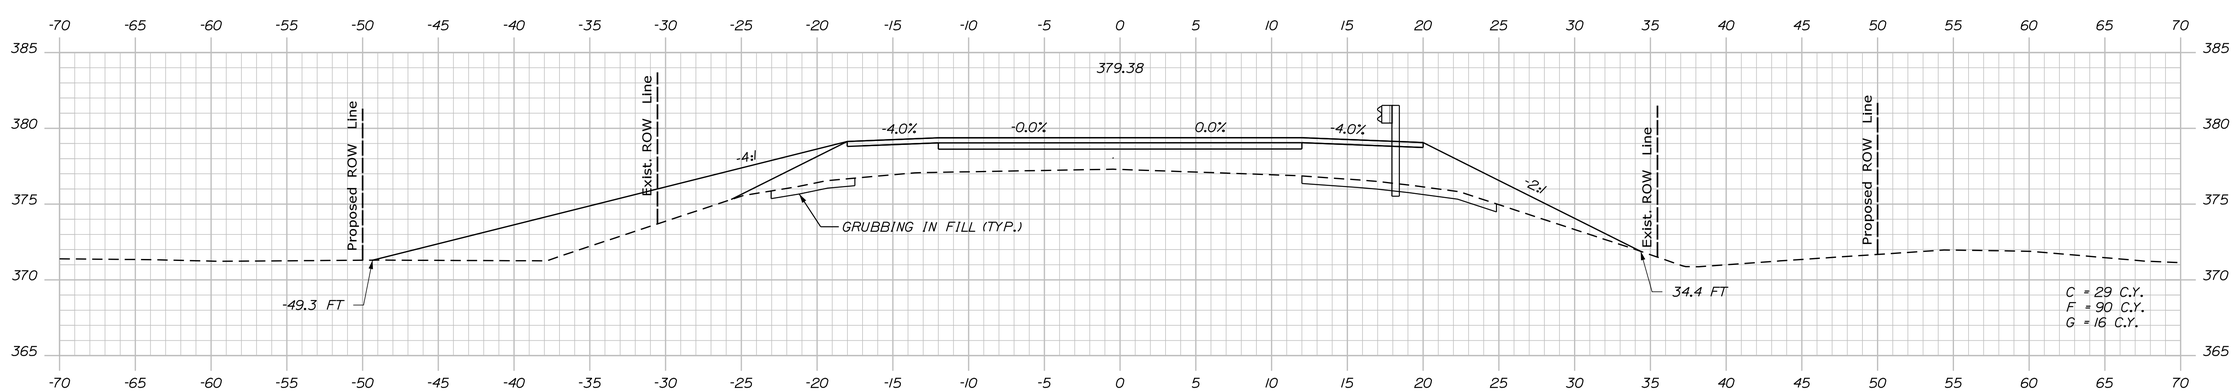

296+00.00

STATE OF MAINE
DEPARTMENT OF TRANSPORTATION

NH-1728(000)E

WIN
17280.00

HIGHWAY PLANS

	BY	DATE
PROJ. MANAGER	R. CARRELL	
DESIGN-DETAILED	M. DEBOWSKI	
CHECKED-REVIEWED		
DESIGN2-DETAILED2		
DESIGN3-DETAILED3		
REVISIONS 1		
REVISIONS 2		
REVISIONS 3		
REVISIONS 4		
FIELD CHANGES		

SIGNATURE

P.E. NUMBER

DATE

FRYEBURG
US ROUTE 302

CROSS SECTIONS

SHEET NUMBER

265

OF 364

Sta. 296+00.00 to Sta. 297+00.00

Filename: ...\MSTA\266_XSECT_297+50.dgn Division: HIGHWAY Username: mdebowski Date:12/10/2018

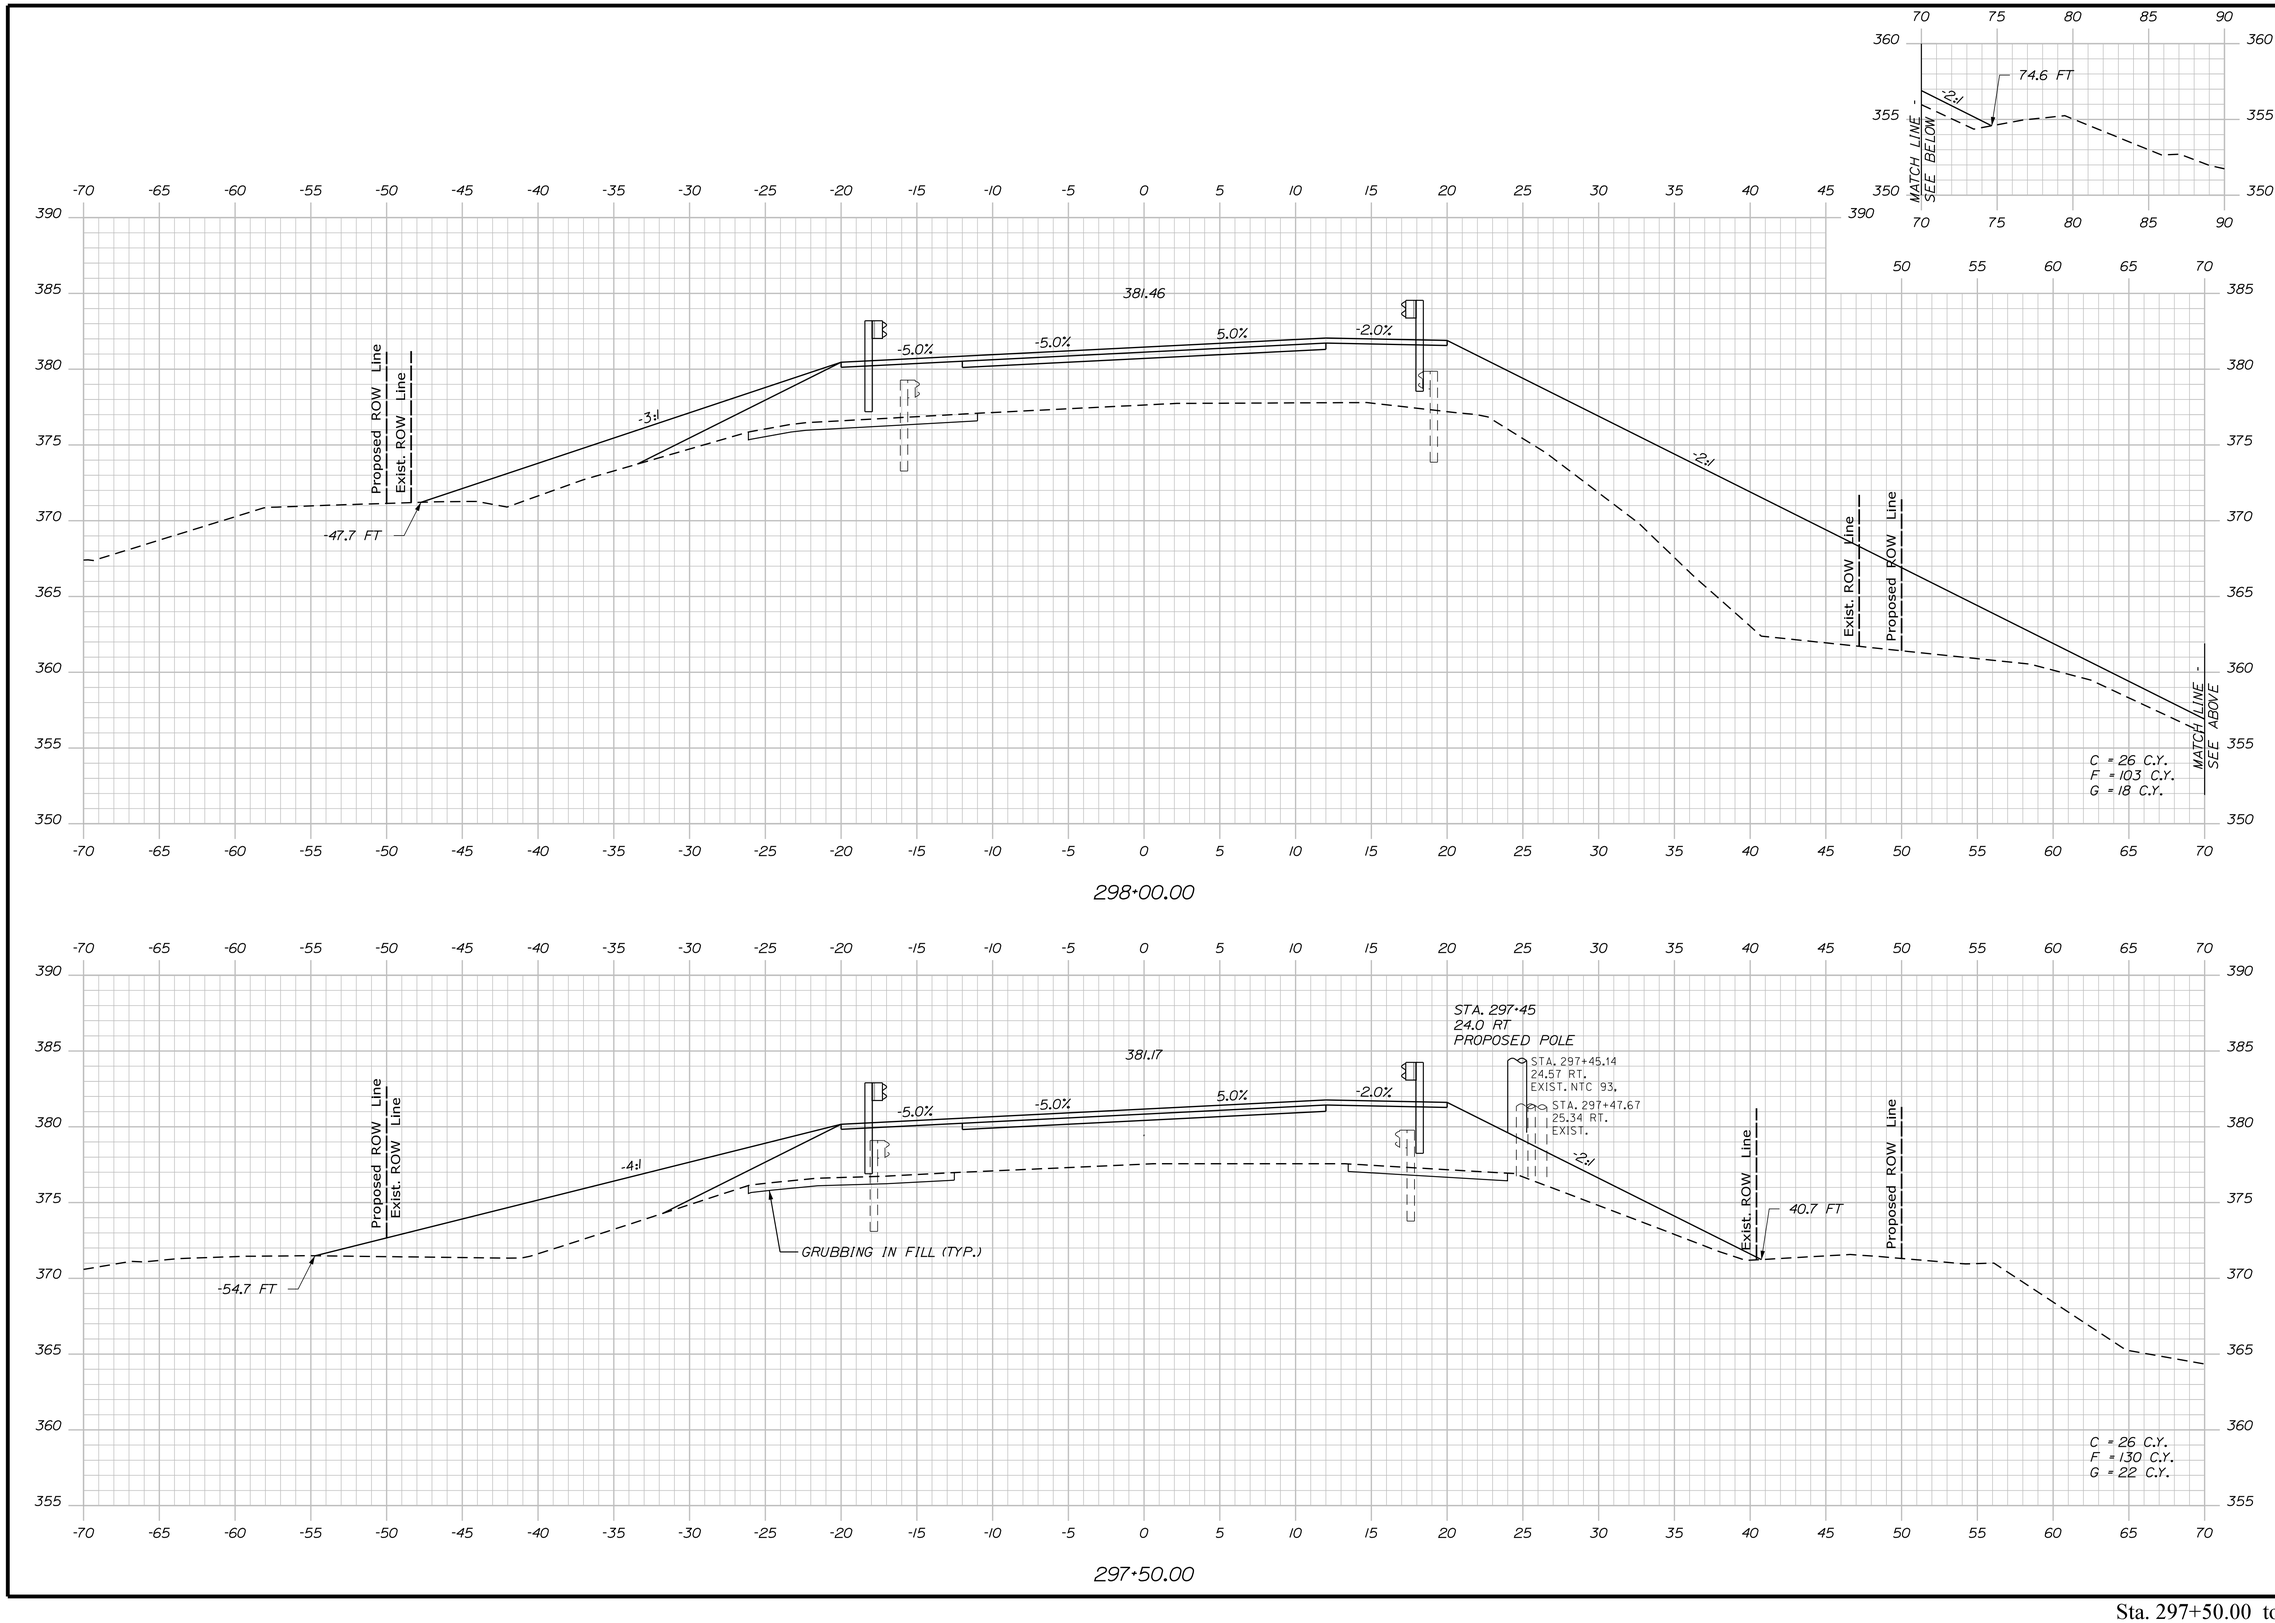

STATE OF MAINE
DEPARTMENT OF TRANSPORTATION

NH-1728(000)E

PIN
WIN 17280.00

HIGHWAY PLANS

PROJ. MANAGER	$PROJMANAGER$	BY	DATE
DESIGN-DETAILED	$designer1$	$detailer1$	$projdate1$
CHECKED-REVIEWED	-----	-----	-----
DESIGN2-DETAILED2	$designer2$	$detailer2$	$projdate2$
DESIGN3-DETAILED3	$designer3$	$detailer3$	$projdate3$
REVISIONS 1	------		$revdate1$
REVISIONS 2	------		$revdate2$
REVISIONS 3	$revision3$		$revdate3$
REVISIONS 4	$revision4$		$revdate4$
FIELD CHANGES	$fieldchange$		$fielddate$

SIGNATURE

P.E. NUMBER

DATE

FRYEBURG
US ROUTE 302

CROSS SECTIONS

SHEET NUMBER

266

OF 364

Sta. 297+50.00 to Sta. 298+00.00

EDDY FLATS BRIDGE PROJECT
WIN 17912.00
LIMITS OF WORK
STA. 298+88.55 - STA. 299+85.44

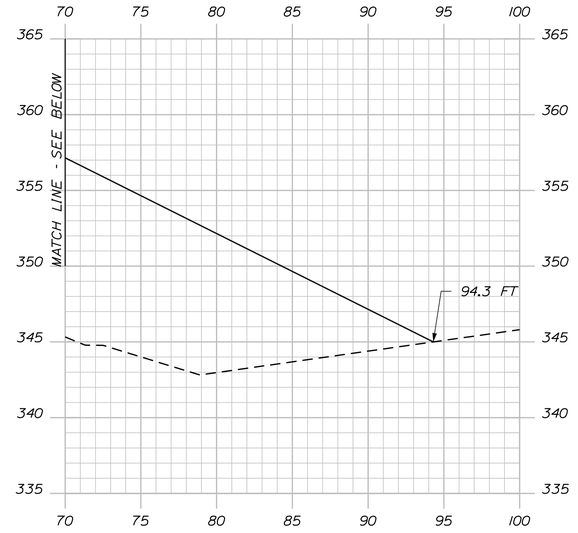

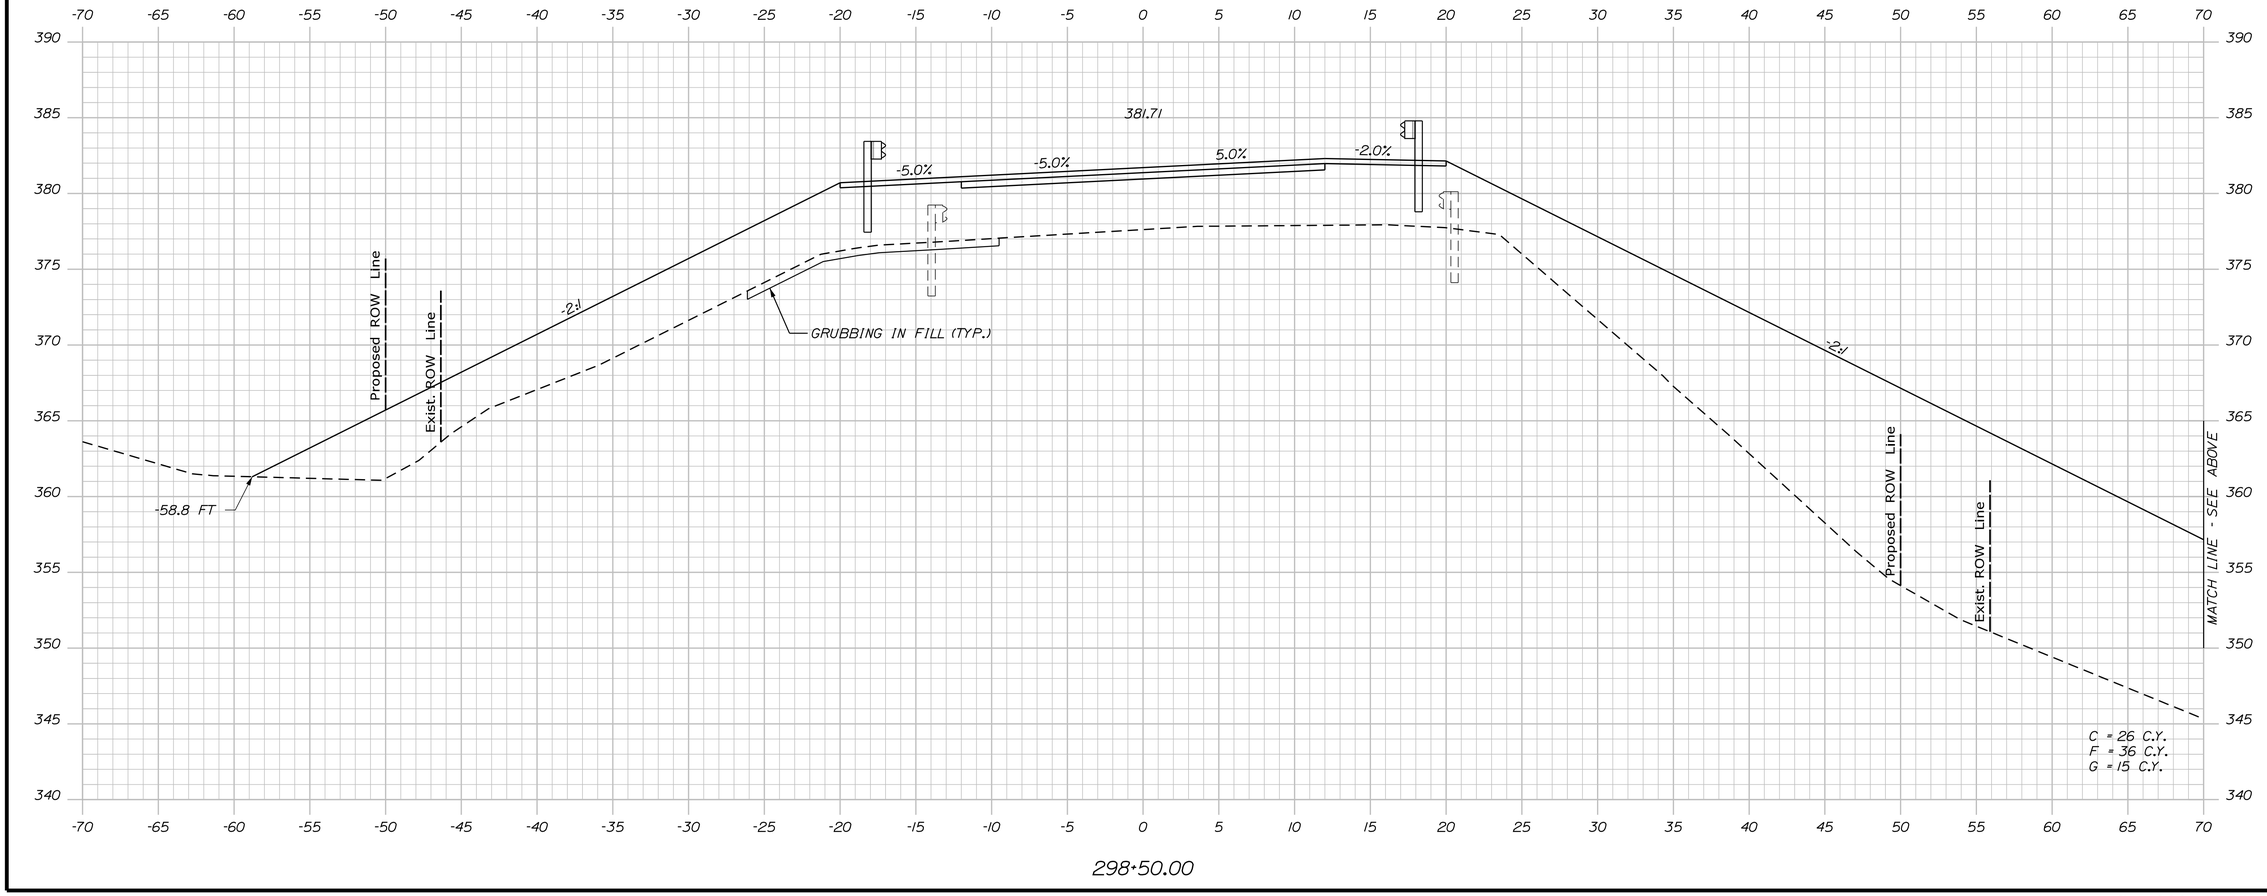

STATE OF MAINE
DEPARTMENT OF TRANSPORTATION

NH-1728(000)E

PIN
WIN 17280.00

HIGHWAY PLANS

		BY	DATE
PROJ. MANAGER	$PROJMANAGER$		
DESIGN-DETAILED	$designer1$	$detailer1$	$prodate1$
CHECKED-REVIEWED	-----	-----	-----
DESIGN2-DETAILED2	$designer2$	$detailer2$	$prodate2$
DESIGN3-DETAILED3	$designer3$	$detailer3$	$prodate3$
REVISIONS 1	-----		$revdate1$
REVISIONS 2	-----		$revdate2$
REVISIONS 3	$revision3$		$revdate3$
REVISIONS 4	$revision4$		$revdate4$
FIELD CHANGES	$fieldchange$		$fielddate$

SIGNATURE

P.E. NUMBER

DATE

FRYEBURG
US ROUTE 302

CROSS SECTIONS

SHEET NUMBER

267

OF 364

Sta. 298+50.00 to Sta. 298+50.00

Filename: ...\MSTA\267_XSECT_298+50.dgn Division: HIGHWAY Username: mdebowski Date:12/10/2018

Username: mdebowski Date:12/10/2018
Division: HIGHWAY
Filename: ...\MSTA\268_XSECT_300+00.dgn

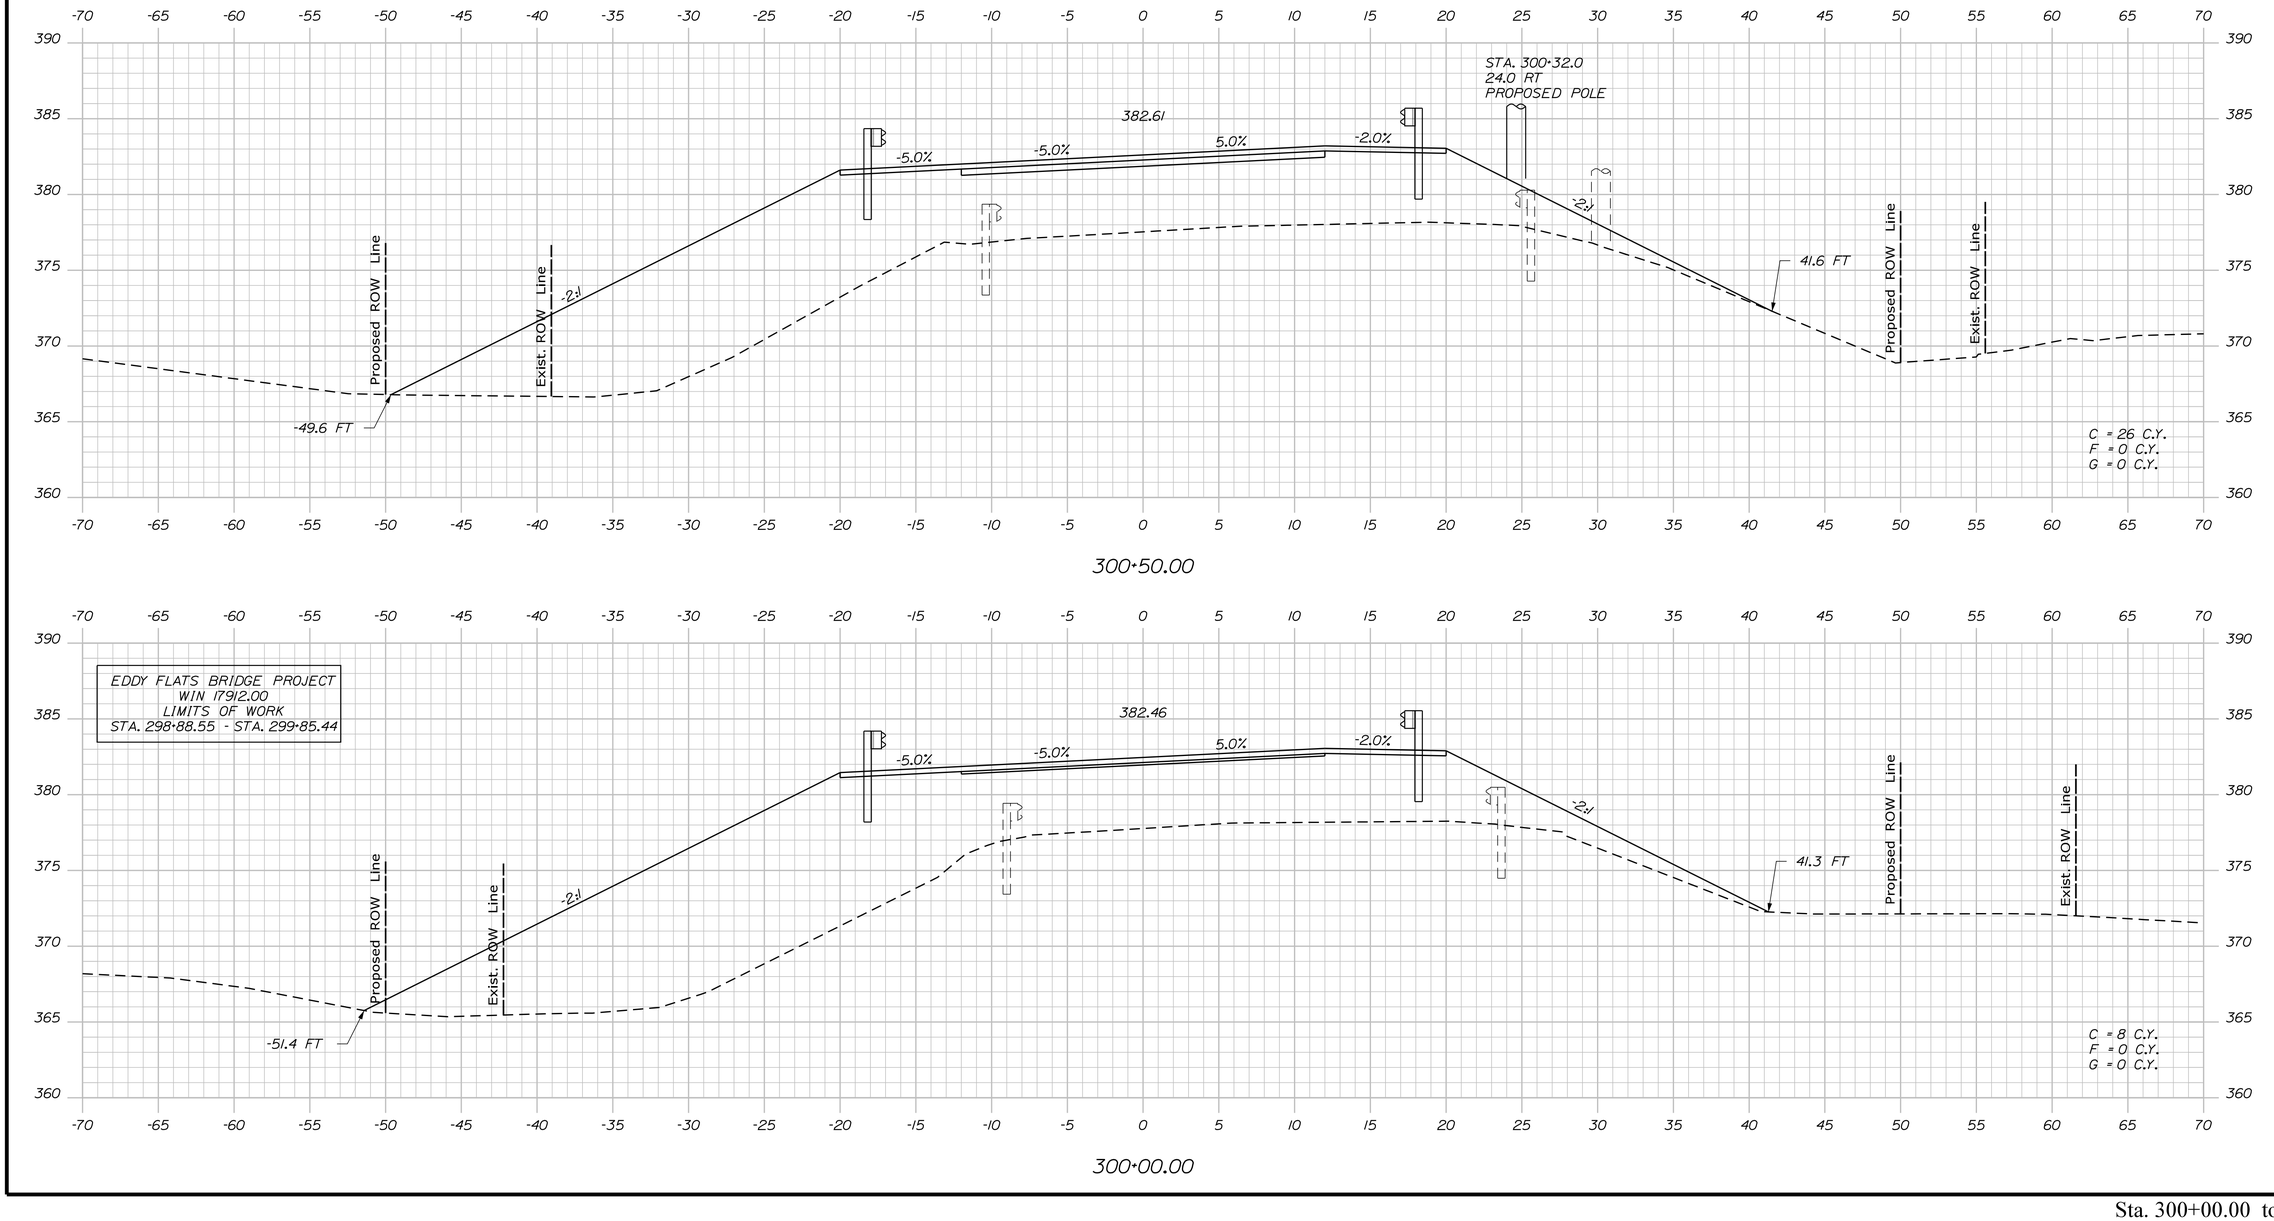

STATE OF MAINE
DEPARTMENT OF TRANSPORTATION

NH-1728(000)E

PIN
WIN 17280.00

HIGHWAY PLANS

PROJ. MANAGER	$PROJMANAGER$	BY	DATE
DESIGN-DETAILED	$designer1$	$detailer1$	$projdate1$
CHECKED-REVIEWED	-----	-----	-----
DESIGN2-DETAILED2	$designer2$	$detailer2$	$projdate2$
DESIGN3-DETAILED3	$designer3$	$detailer3$	$projdate3$
REVISIONS 1	-----	$revdate1$	P.E. NUMBER
REVISIONS 2	-----	$revdate2$	
REVISIONS 3	$revision3$	$revdate3$	DATE
REVISIONS 4	$revision4$	$revdate4$	
FIELD CHANGES	$fieldchange$	$fielddate$	SIGNATURE

FRYEBURG
US ROUTE 302

CROSS SECTIONS

SHEET NUMBER

268

OF 364

Sta. 300+00.00 to Sta. 300+50.00

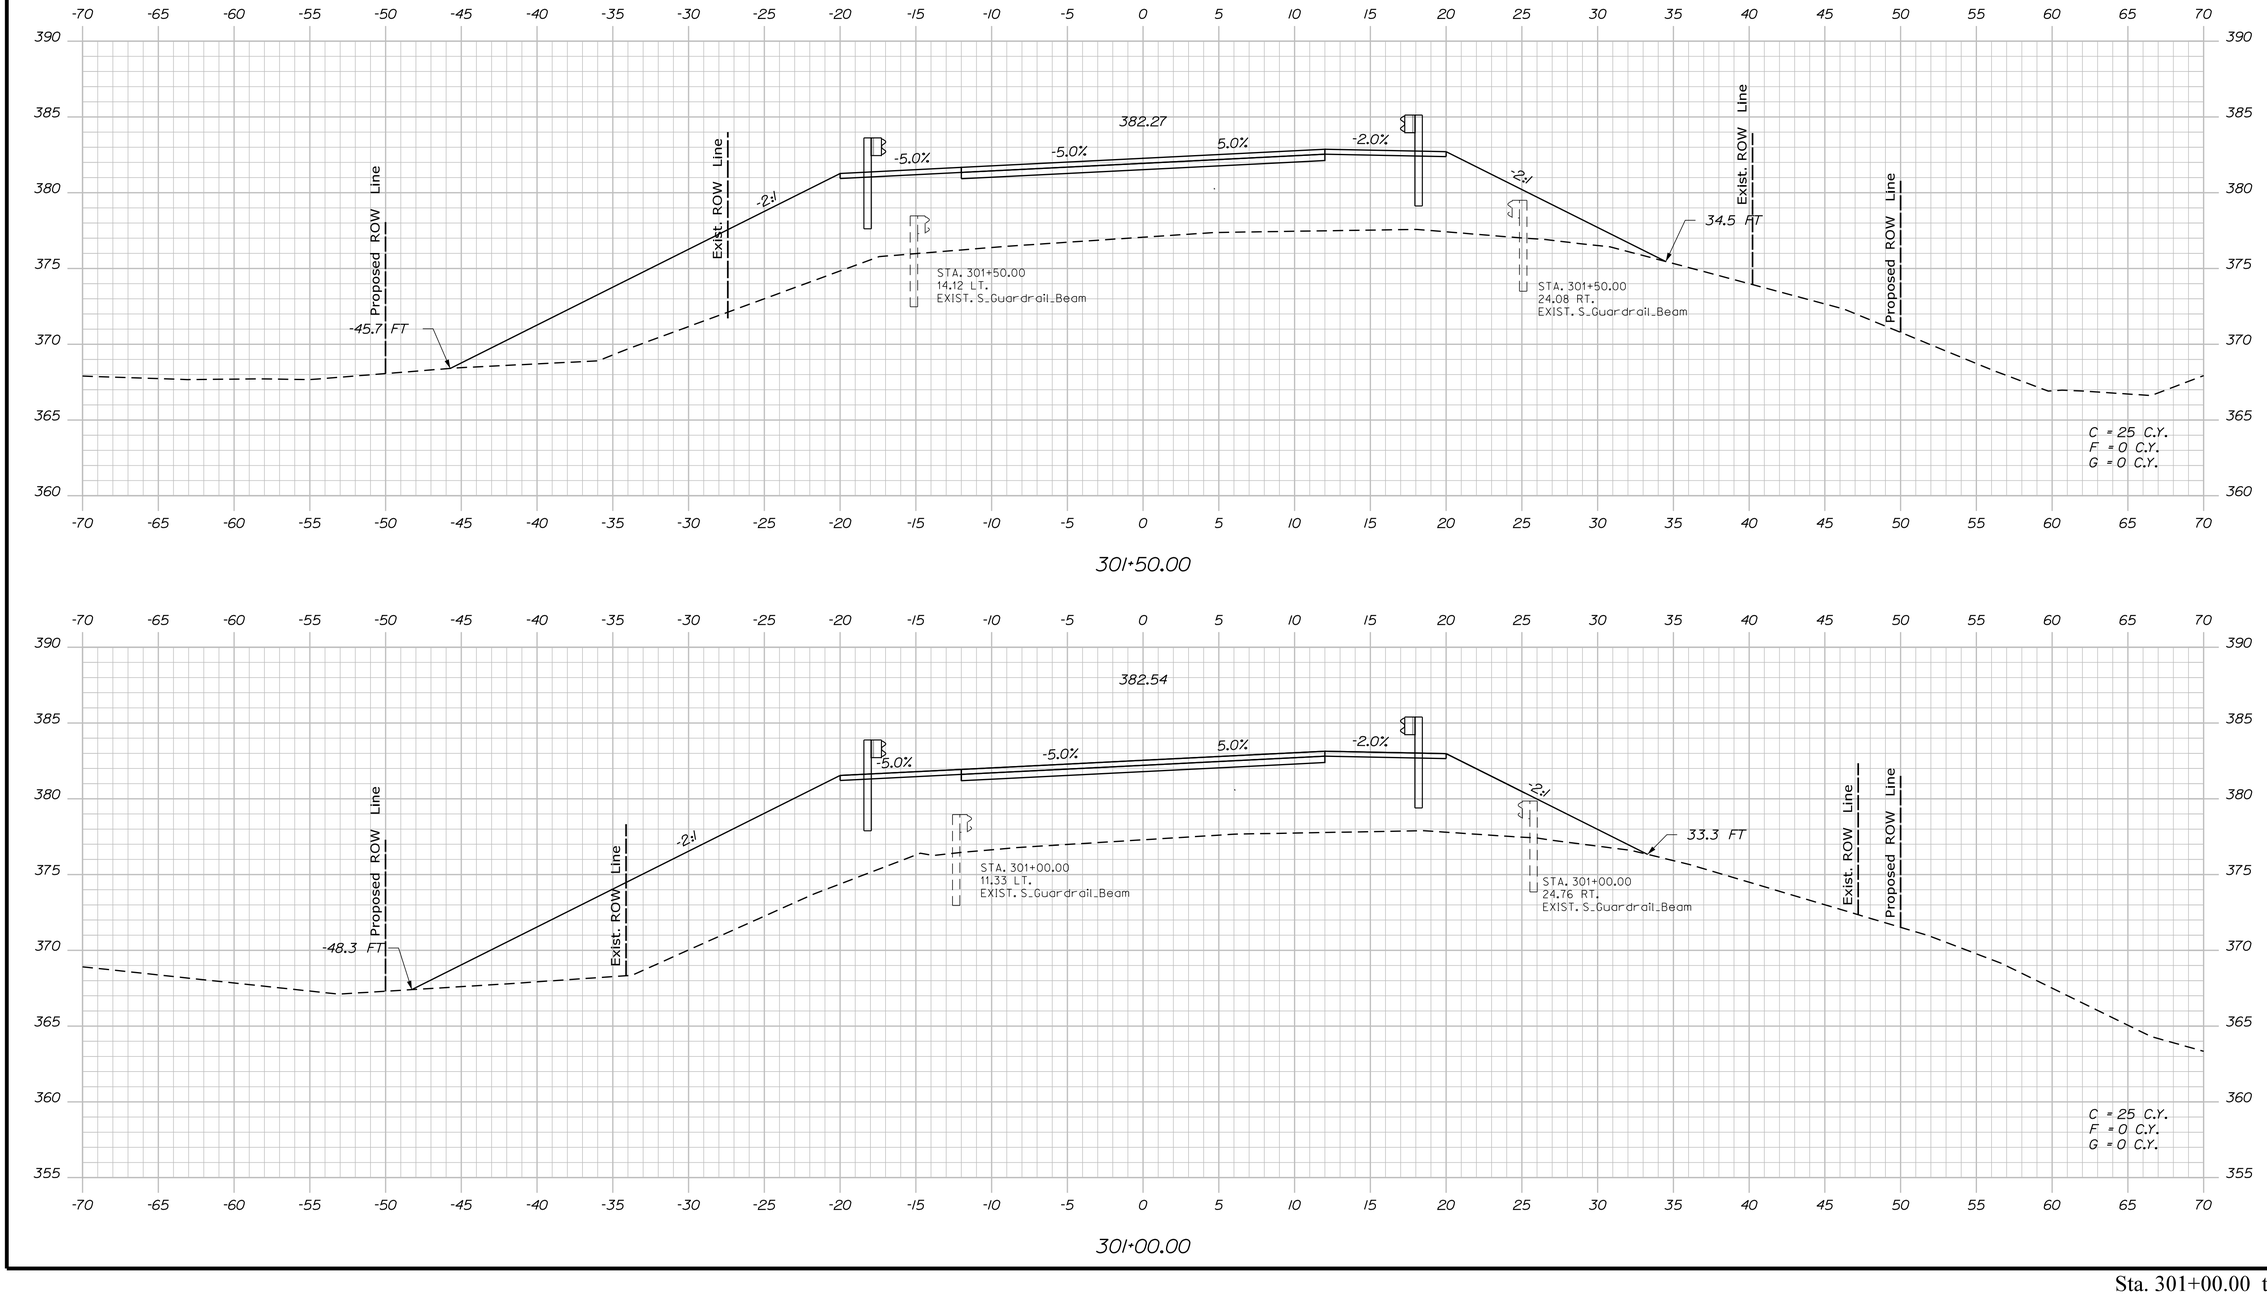

STATE OF MAINE
DEPARTMENT OF TRANSPORTATION

NH-1728(000)E

WIN
17280.00

HIGHWAY PLANS

PROJ. MANAGER	R. CARRELL		DATE
DESIGN-DETAILED	M. DEBOWSKI		----------
CHECKED-REVIEWED	-----		-----
DESIGN2-DETAILED2	----------		SIGNATURE
DESIGN3-DETAILED3	----------		----------
REVISIONS 1	------		------
REVISIONS 2	------		P.E. NUMBER
REVISIONS 3	------		------
REVISIONS 4	------		DATE
FIELD CHANGES	------		------

FRYEBURG
US ROUTE 302

CROSS SECTIONS

SHEET NUMBER

269

OF 364

Sta. 301+00.00 to Sta. 301+50.00

Filename: ...\MSTA\269_XSECT_301+00.dgn Division: HIGHWAY Username: mdebowski Date:12/10/2018

Filename: ...\MSTA\270_XSECT_302+00.dgn Division: HIGHWAY Username: mdebowski Date:12/10/2018

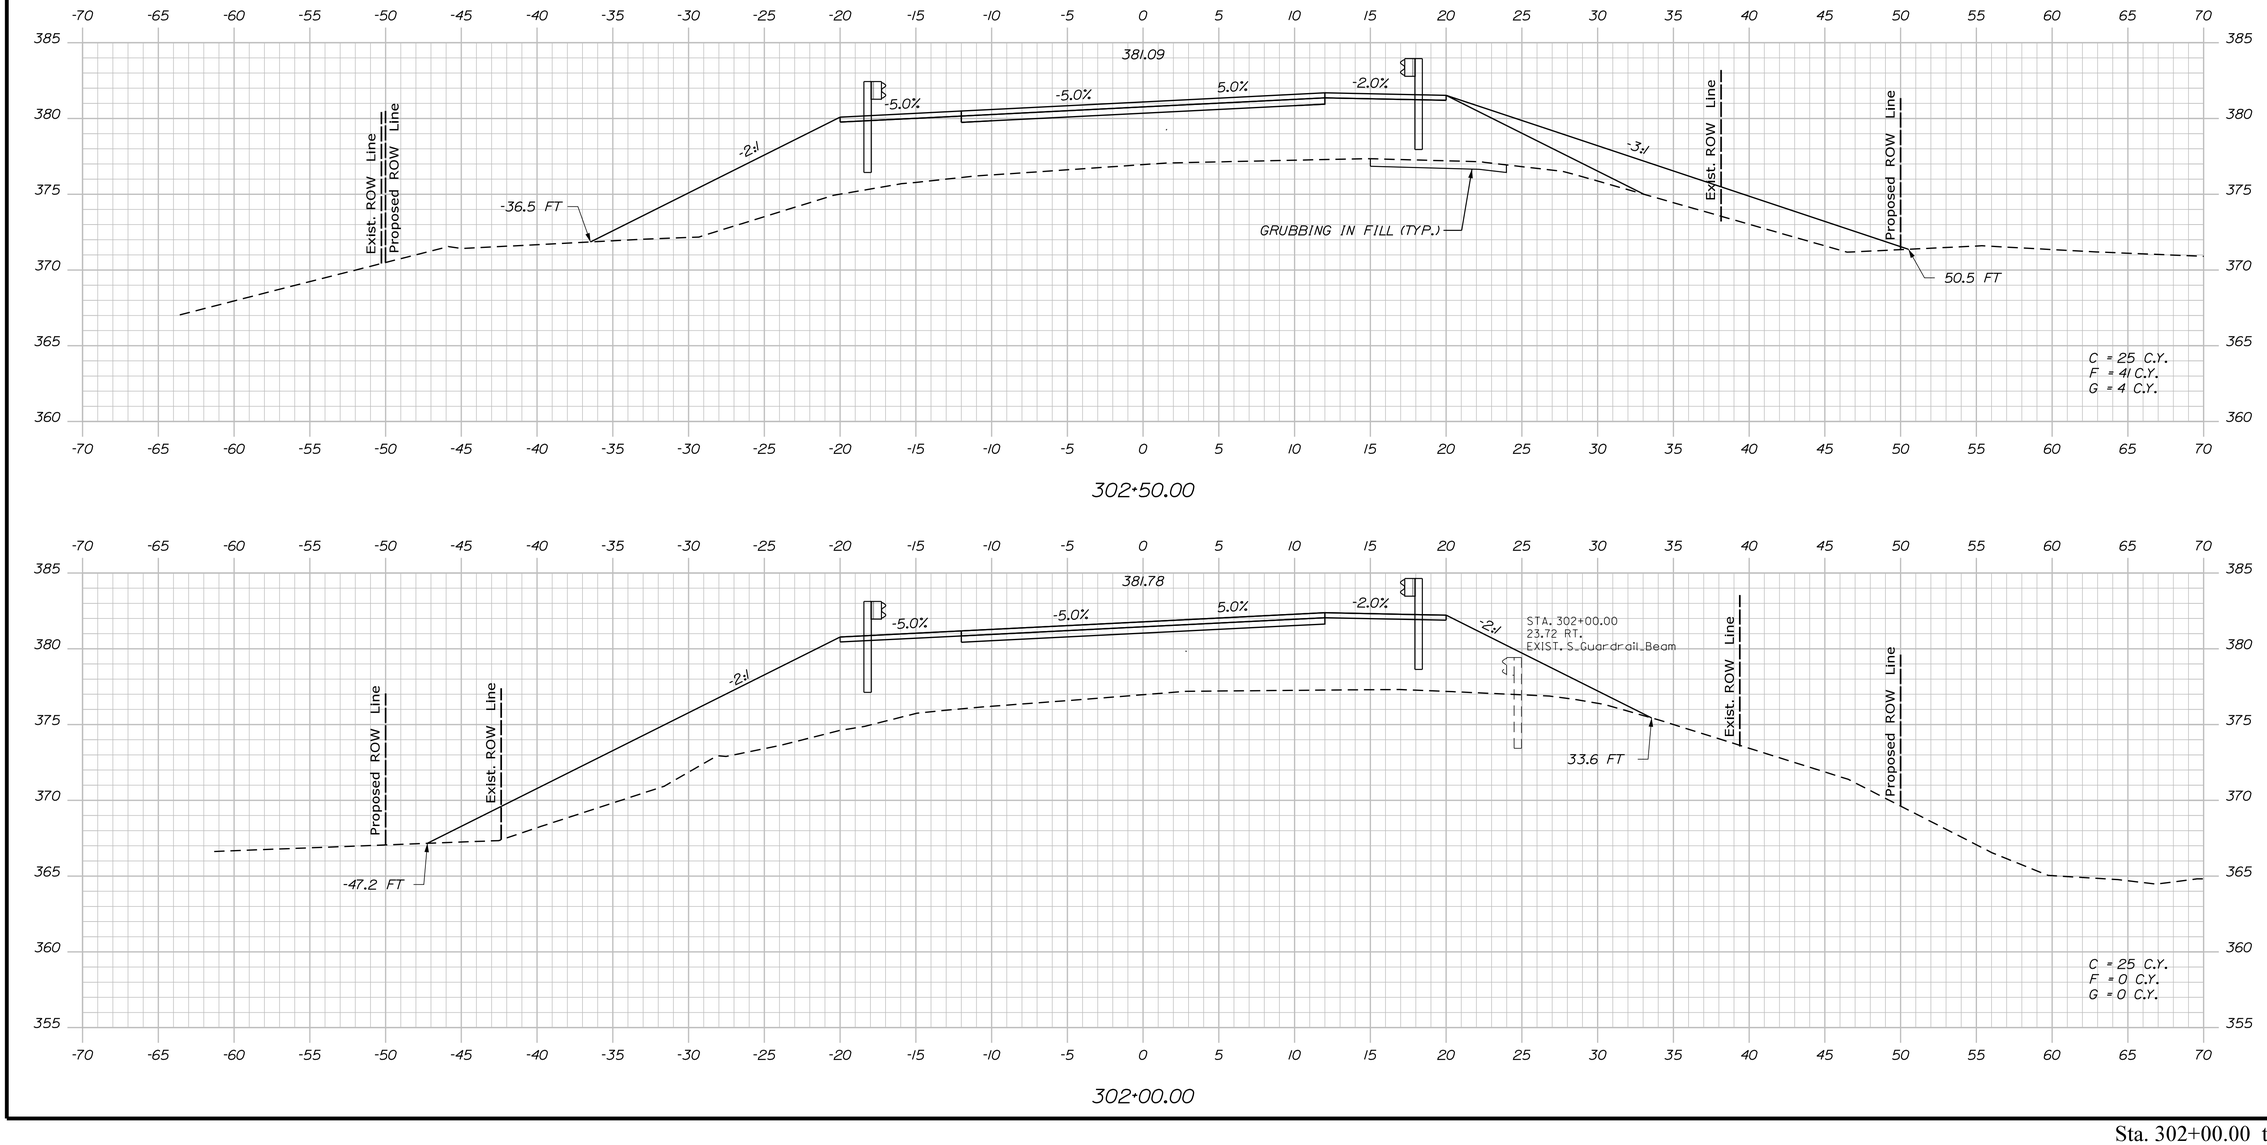

STATE OF MAINE
DEPARTMENT OF TRANSPORTATION

NH-1728(000)E

WIN
17280.00

HIGHWAY PLANS

PROJ. MANAGER	R. CARRELL			
DESIGN-DETAILED	M. DEBOWSKI			
CHECKED-REVIEWED				
DESIGN2-DETAILED2	ED2			
DESIGN3-DETAILED3	ED3			
REVISIONS 1				
REVISIONS 2				
REVISIONS 3				
REVISIONS 4				
FIELD CHANGES				

BY | DATE

SIGNATURE

P.E. NUMBER

DATE

FRYEBURG
US ROUTE 302

CROSS SECTIONS

SHEET NUMBER

270

OF 364

Sta. 302+00.00 to Sta. 302+50.00

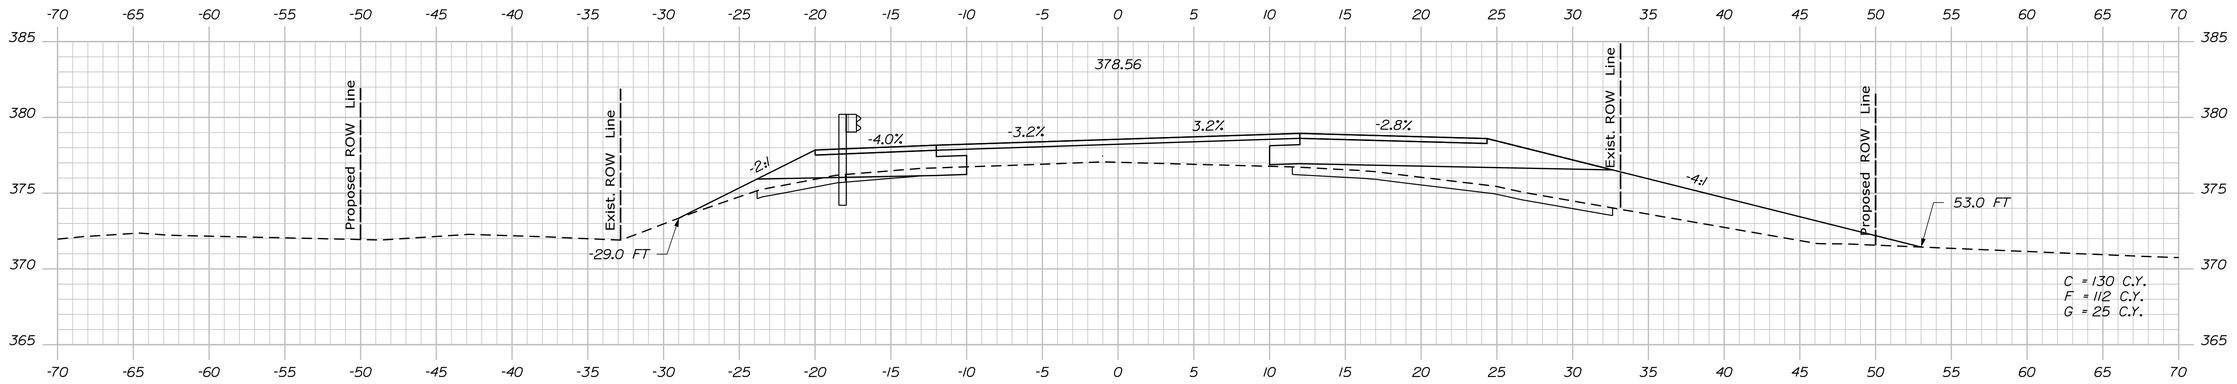

304+00.00

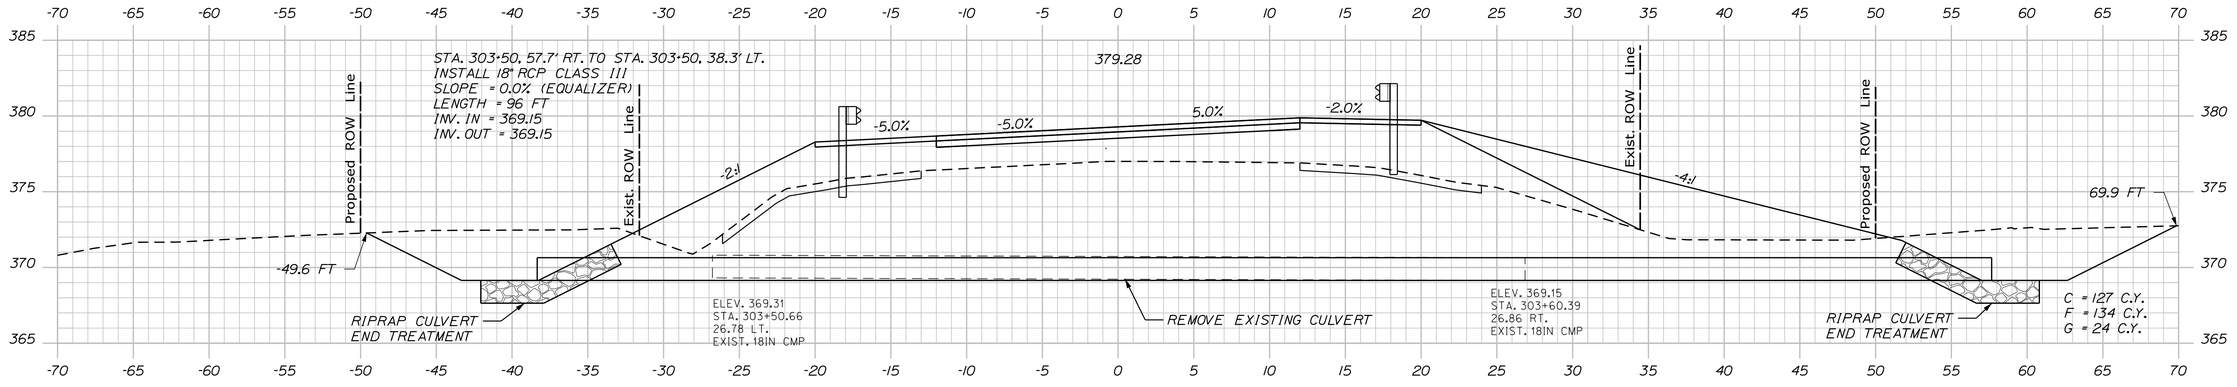

303+50.00

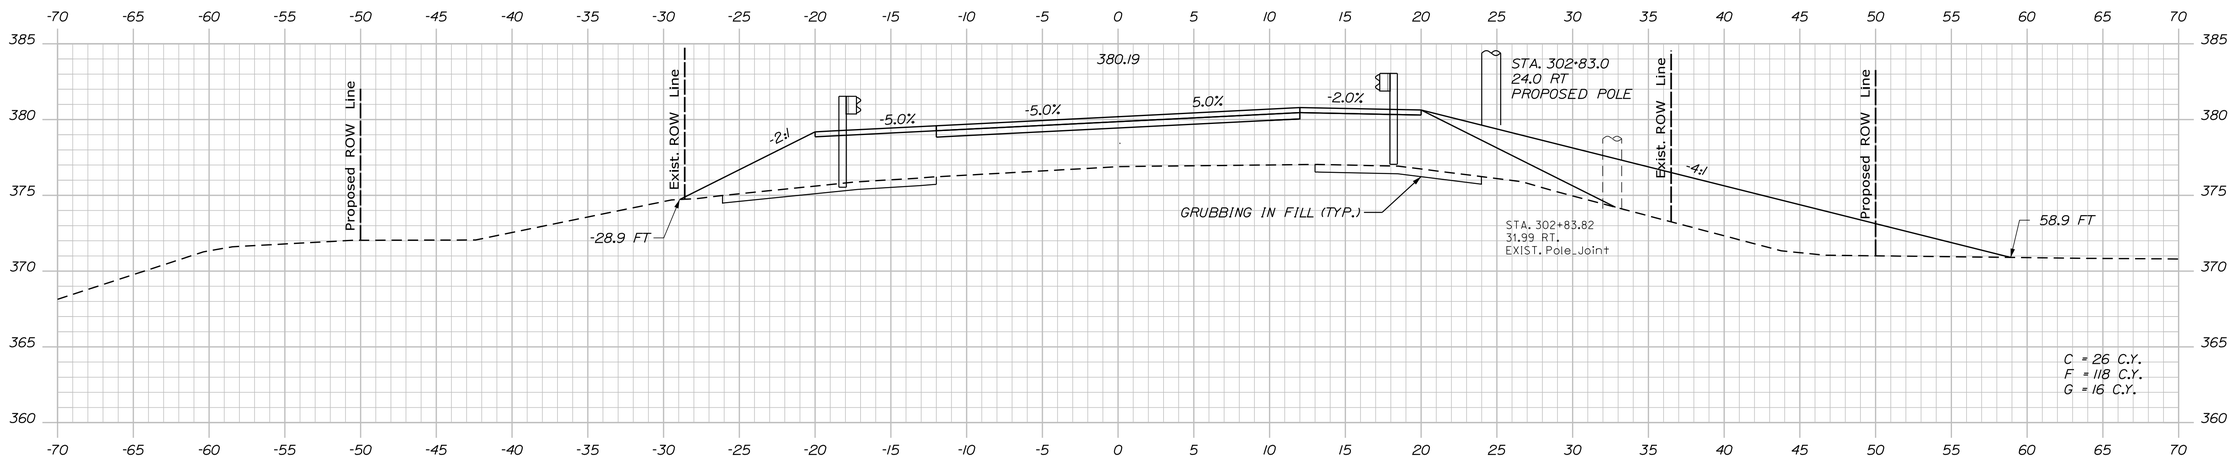

303+00.00

STATE OF MAINE
DEPARTMENT OF TRANSPORTATION

NH-1728(000)E

WIN
17280.00

HIGHWAY PLANS

		BY	DATE
PROJ. MANAGER	R. CARRELL		
DESIGN-DETAILED	M. DEBOWSKI		
CHECKED-REVIEWED			
DESIGN2-DETAILED2			
DESIGN3-DETAILED3			
REVISIONS 1			
REVISIONS 2			
REVISIONS 3			
REVISIONS 4			
FIELD CHANGES			

SIGNATURE

P.E. NUMBER

DATE

FRYEBURG
US ROUTE 302

CROSS SECTIONS

SHEET NUMBER

271

OF 364

Sta. 303+00.00 to Sta. 304+00.00

Filename: ...\MSTA\271_XSECT_303+00.dgn Division: HIGHWAY Username: mdebowski Date:12/10/2018

Filename: ...\MSTA\272_XSECT_304+50.dgn Division: HIGHWAY Username: mdebowski Date:12/10/2018

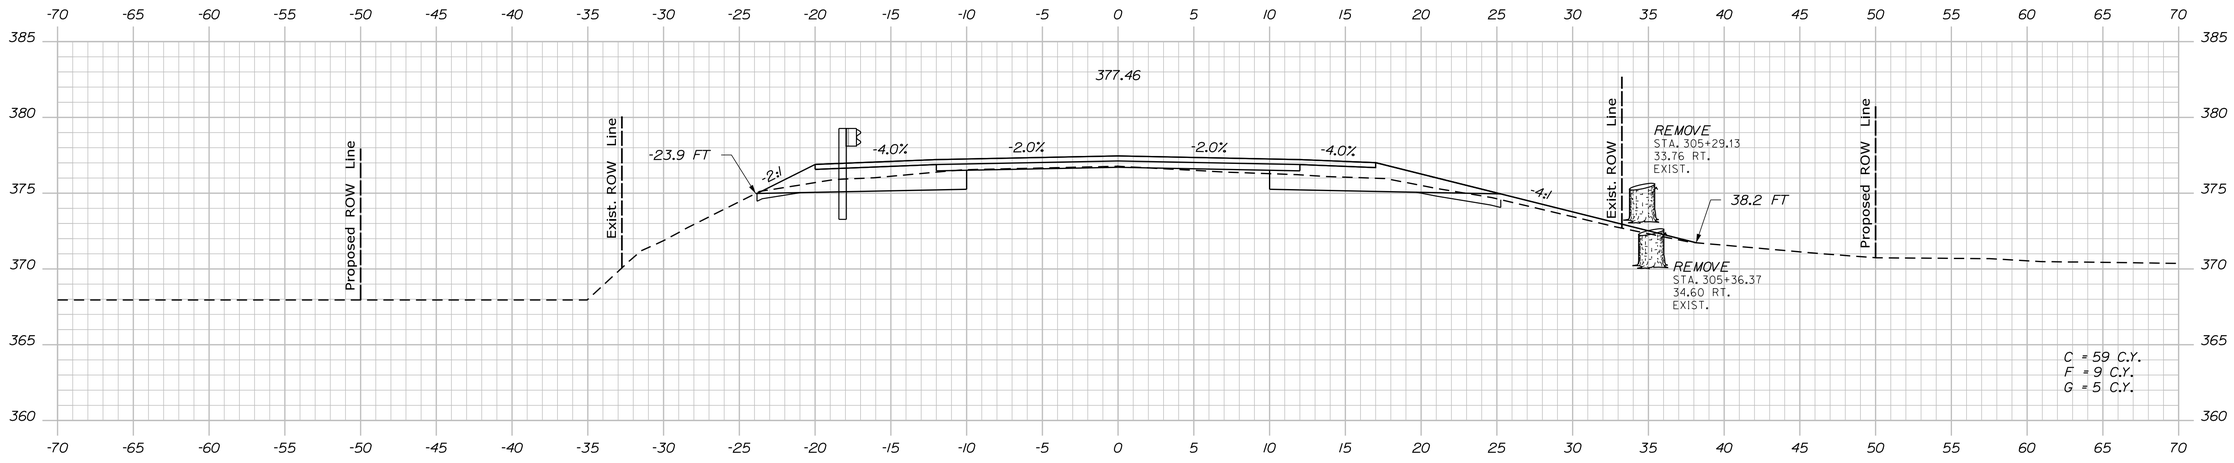

305+50.00

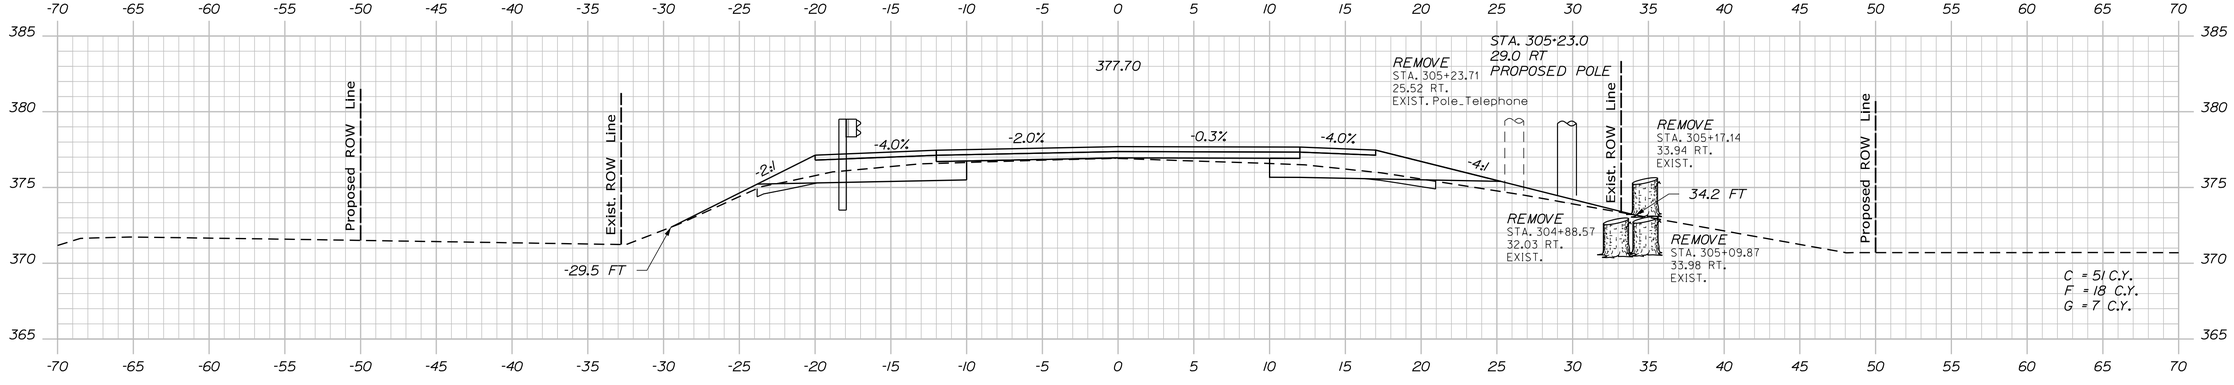

305+00.00

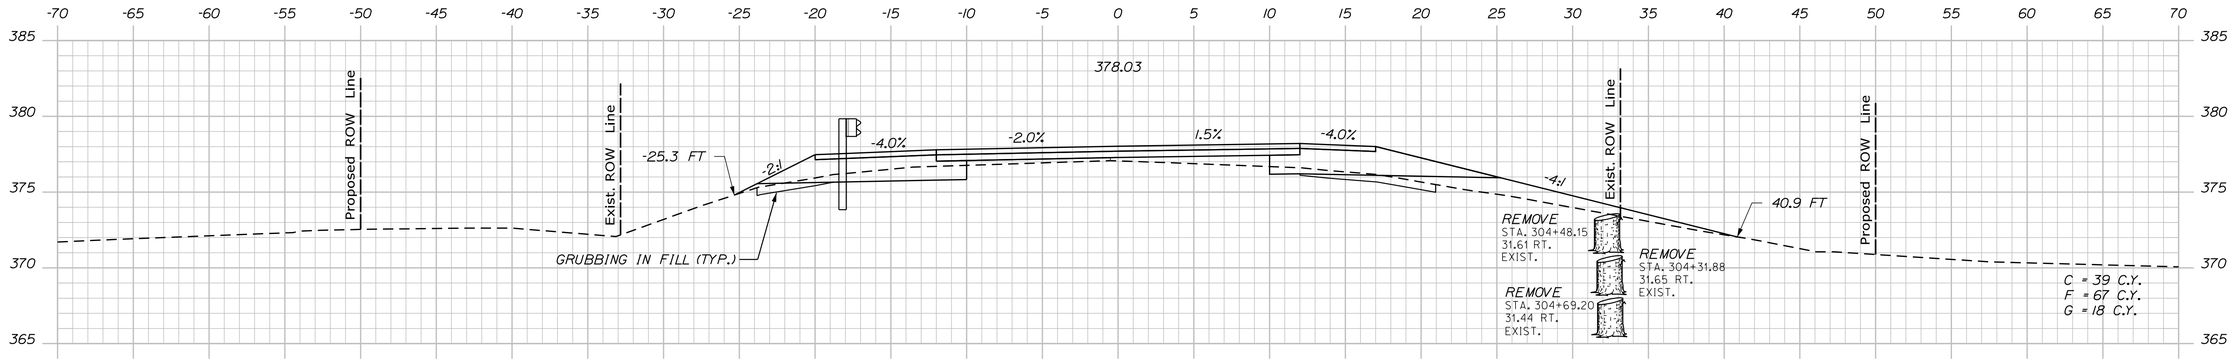

304+50.00

STATE OF MAINE
DEPARTMENT OF TRANSPORTATION

NH-1728(000)E

WIN
17280.00

HIGHWAY PLANS

	BY	DATE
PROJ. MANAGER	R. CARRELL	
DESIGN-DETAILED	M. DEBOWSKI	
CHECKED-REVIEWED		
DESIGN2-DETAILED2		
DESIGN3-DETAILED3		
REVISIONS 1		
REVISIONS 2		
REVISIONS 3		
REVISIONS 4		
FIELD CHANGES		

SIGNATURE

P.E. NUMBER

DATE

FRYEBURG
US ROUTE 302

CROSS SECTIONS

SHEET NUMBER

272

OF 364

Sta. 304+50.00 to Sta. 305+50.00

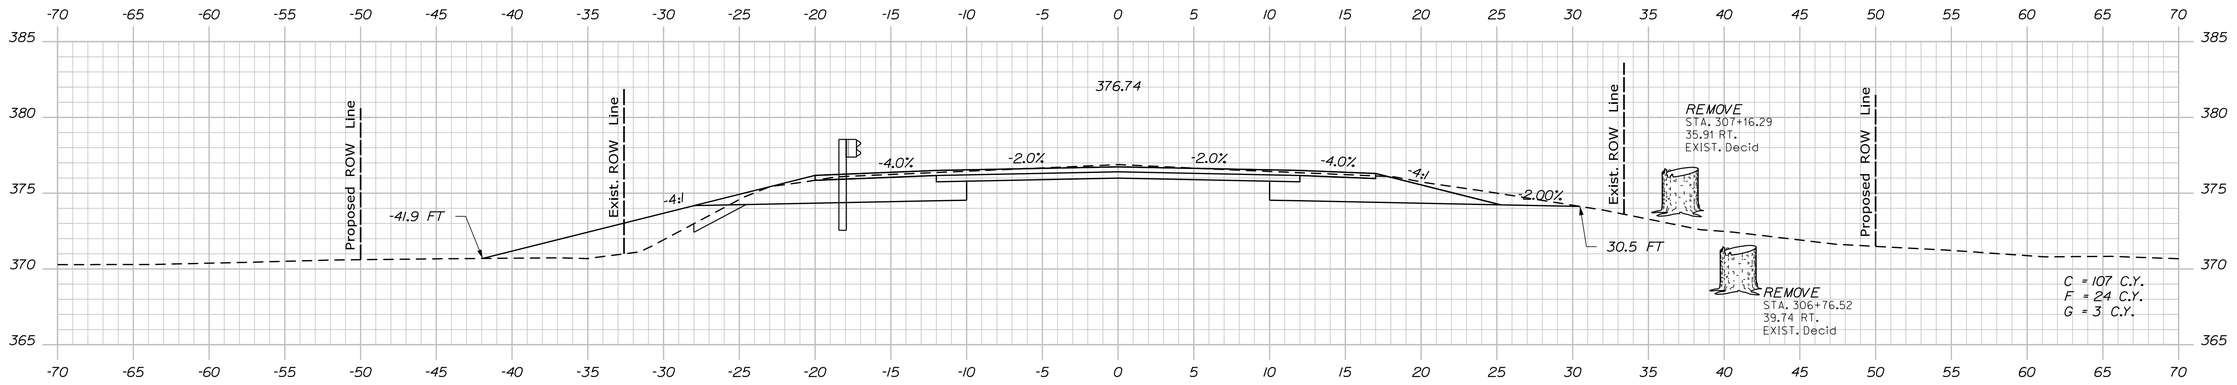

307+00.00

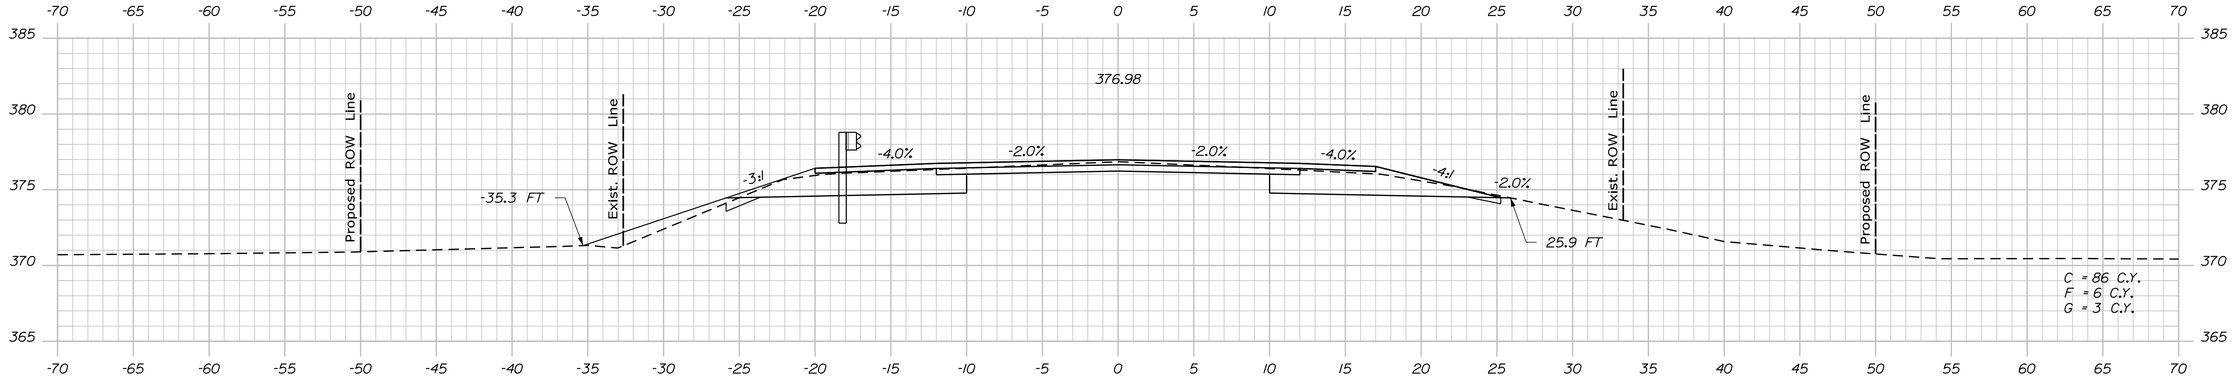

306+50.00

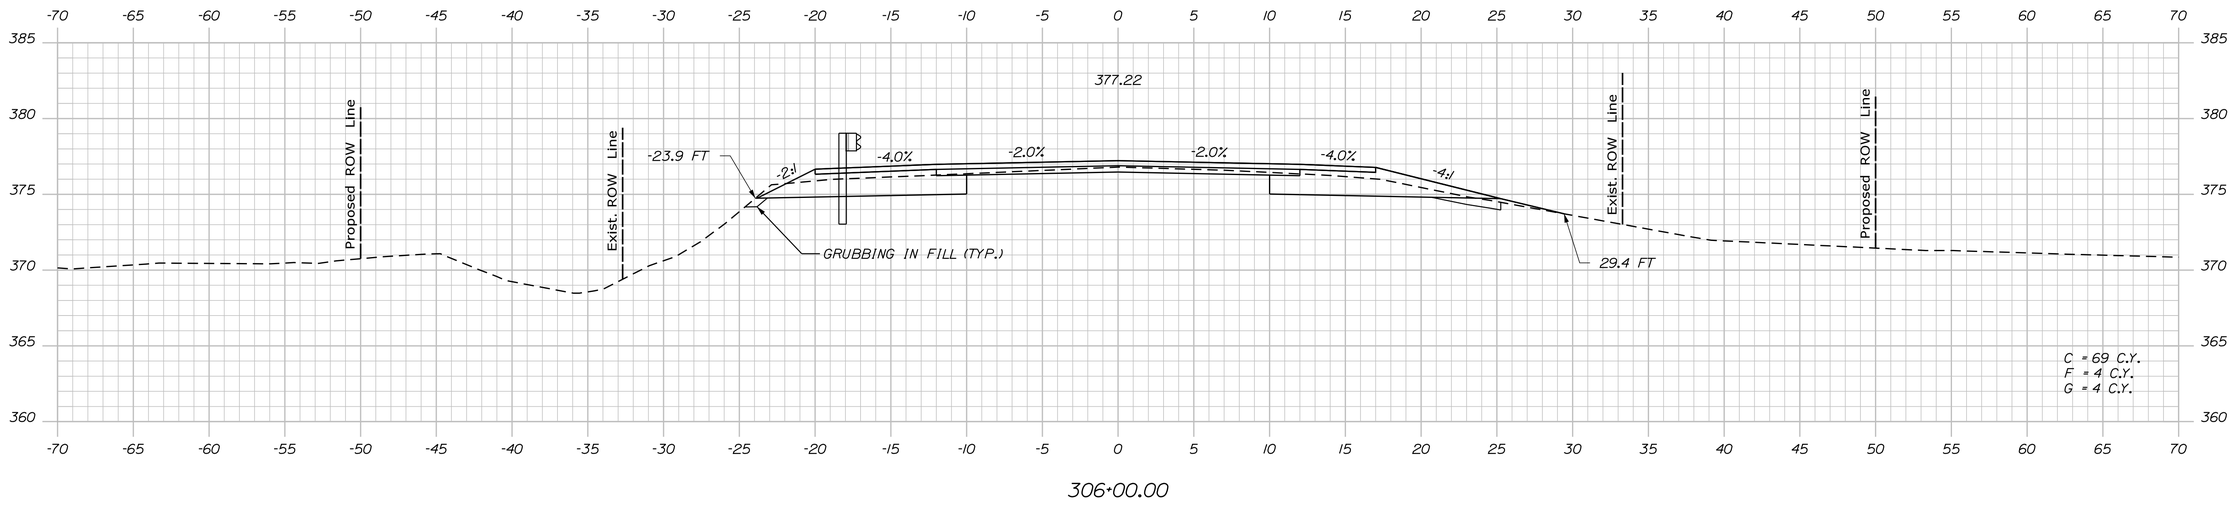

306+00.00

STATE OF MAINE
DEPARTMENT OF TRANSPORTATION

NH-1728(000)E

WIN
17280.00

HIGHWAY PLANS

	BY	DATE
PROJ. MANAGER	R. CARRELL	
DESIGN-DETAILED	M. DEBOWSKI	
CHECKED-REVIEWED		
DESIGN2-DETAILED2		
DESIGN3-DETAILED3		
REVISIONS 1		
REVISIONS 2		
REVISIONS 3		
REVISIONS 4		
FIELD CHANGES		

SIGNATURE

P.E. NUMBER

DATE

FRYEBURG
US ROUTE 302

CROSS SECTIONS

SHEET NUMBER

273

OF 364

Sta. 306+00.00 to Sta. 307+00.00

Filename: ...\MSTA\273_XSECT_306+00.dgn Username: mdebowski Division: HIGHWAY Date:12/10/2018

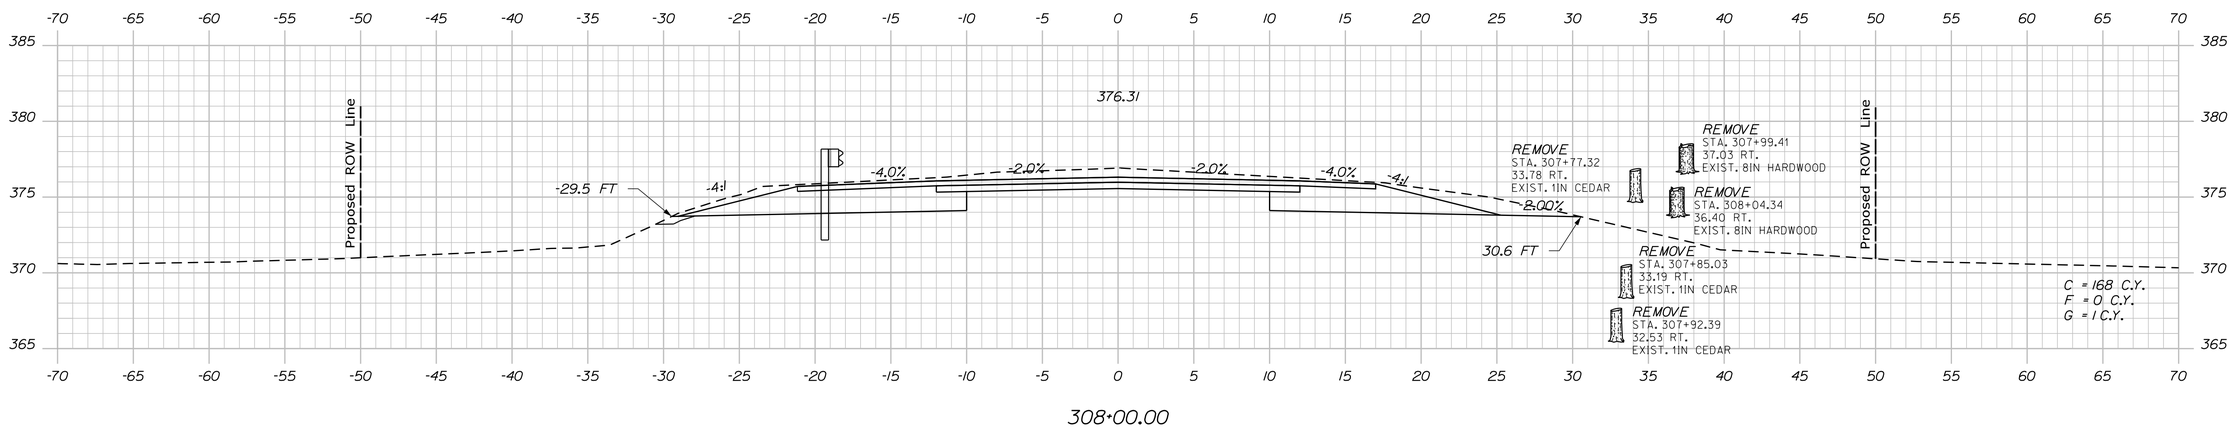

308+00.00

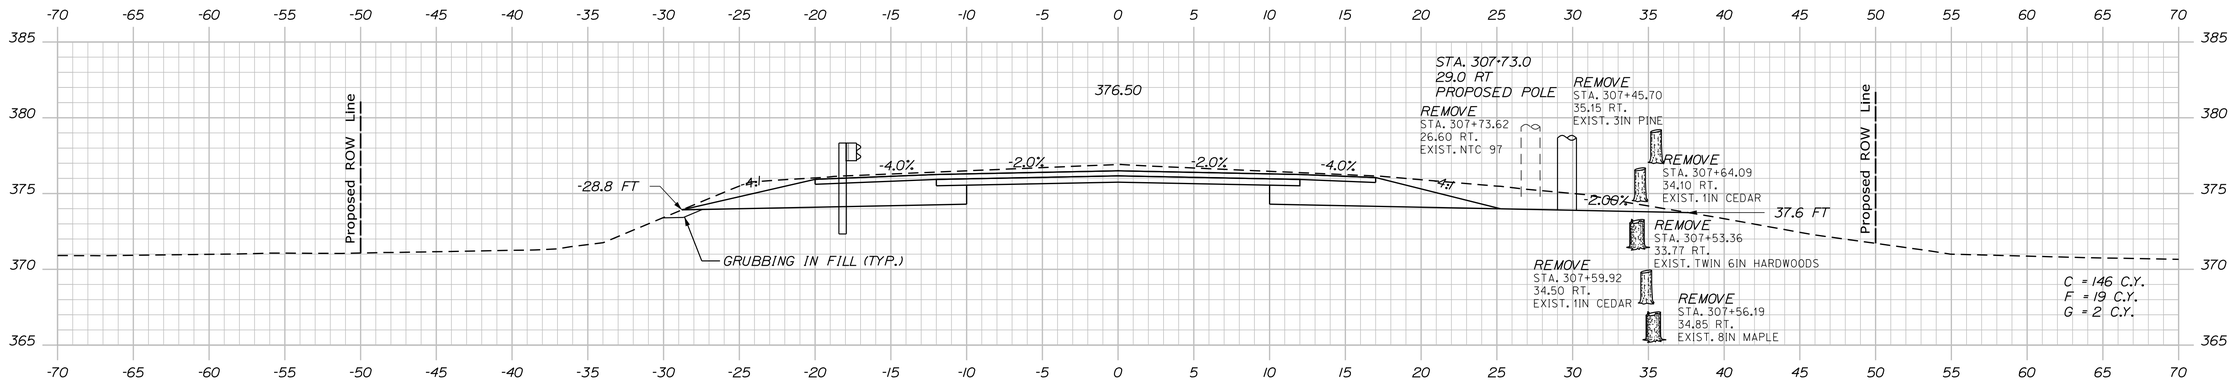

307+50.00

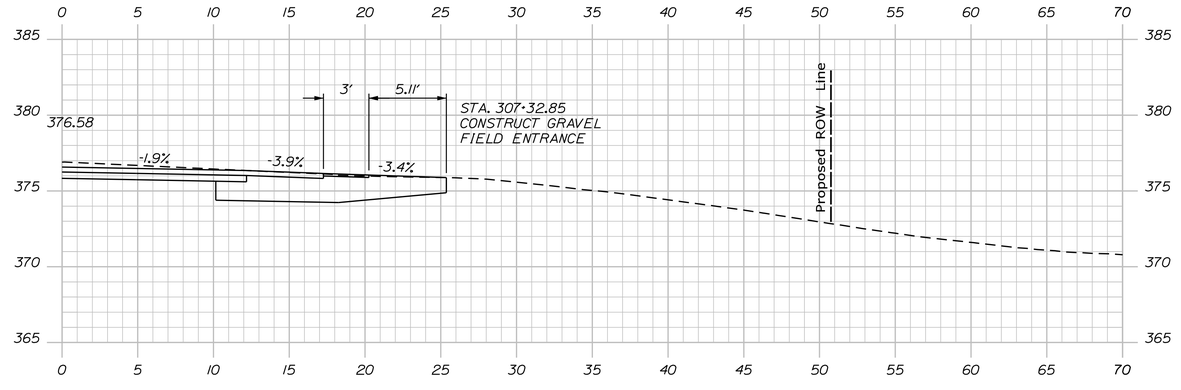

307+32.85

STATE OF MAINE
DEPARTMENT OF TRANSPORTATION

NH-1728(000)E

WIN
17280.00

HIGHWAY PLANS

	BY	DATE
PROJ. MANAGER	R. CARRELL	
DESIGN-DETAILED	M. DEBOWSKI	
CHECKED-REVIEWED		
DESIGN2-DETAILED2		
DESIGN3-DETAILED3		
REVISIONS 1		
REVISIONS 2		
REVISIONS 3		
REVISIONS 4		
FIELD CHANGES		

SIGNATURE

P.E. NUMBER

DATE

FRYEBURG
US ROUTE 302

CROSS SECTIONS

SHEET NUMBER

274

OF 364

Sta. 307+32.85 to Sta. 308+00.00

Filename: ...\MSTA\274_XSECT_307+32.dgn Division: HIGHWAY Username: mdebowski Date:12/10/2018

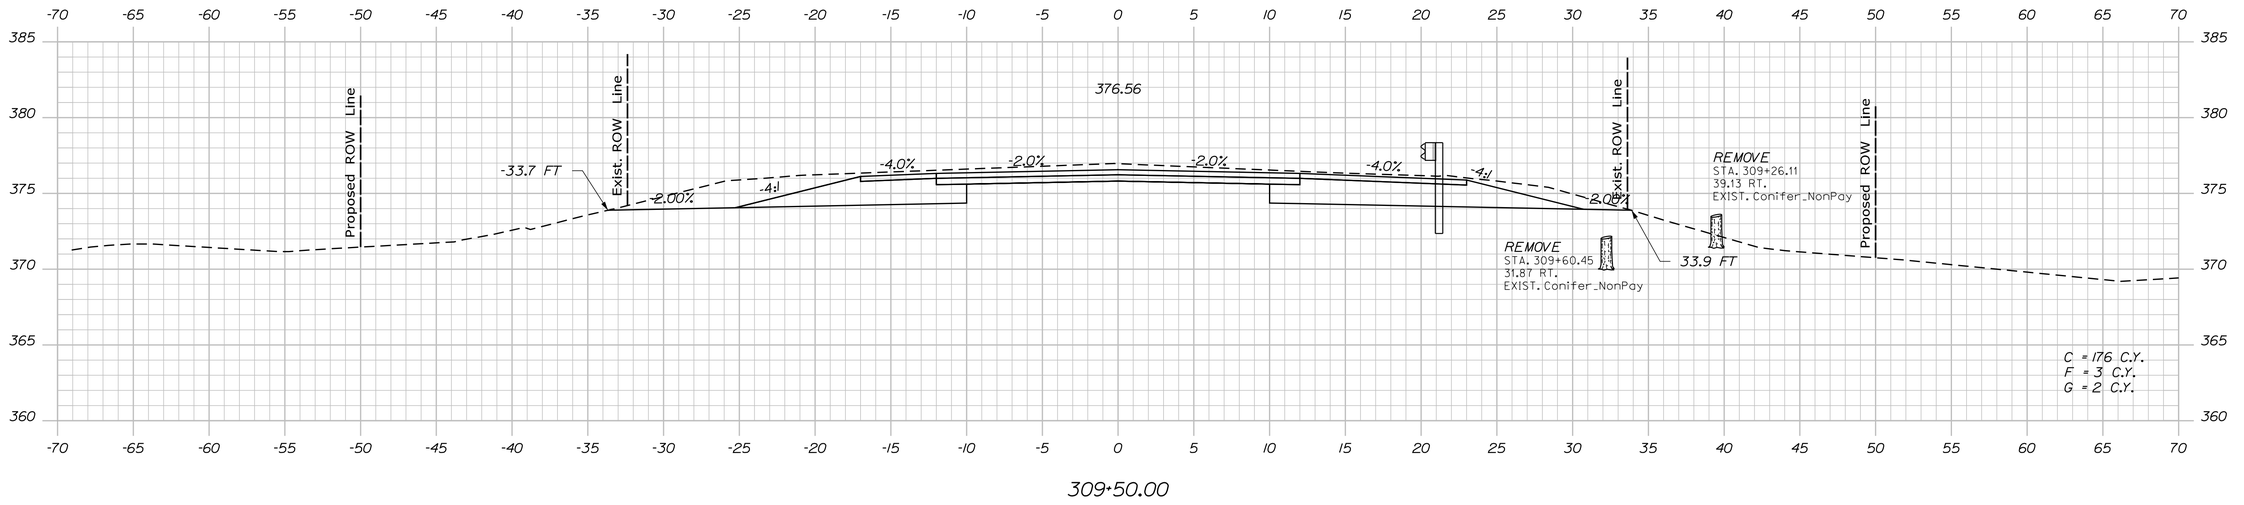

309+50.00

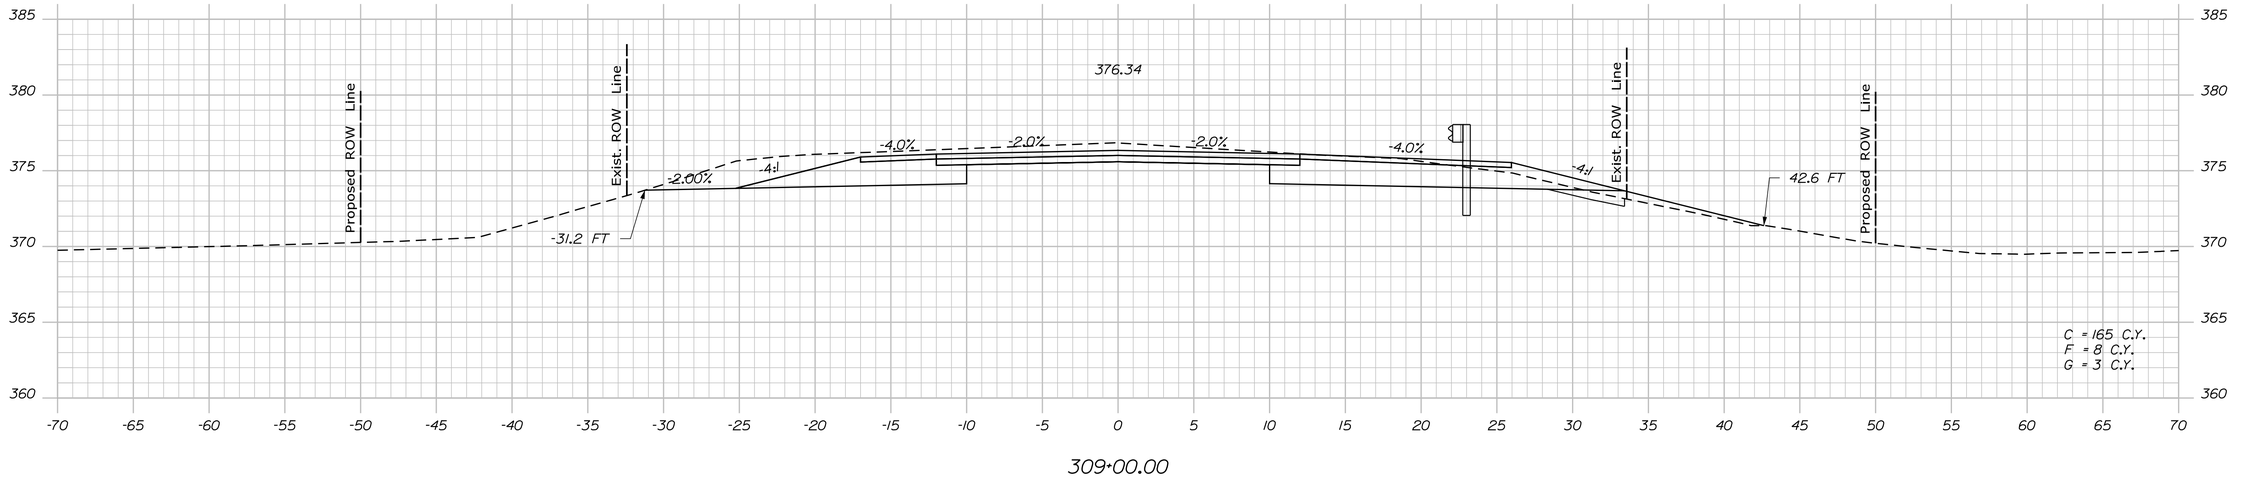

309+00.00

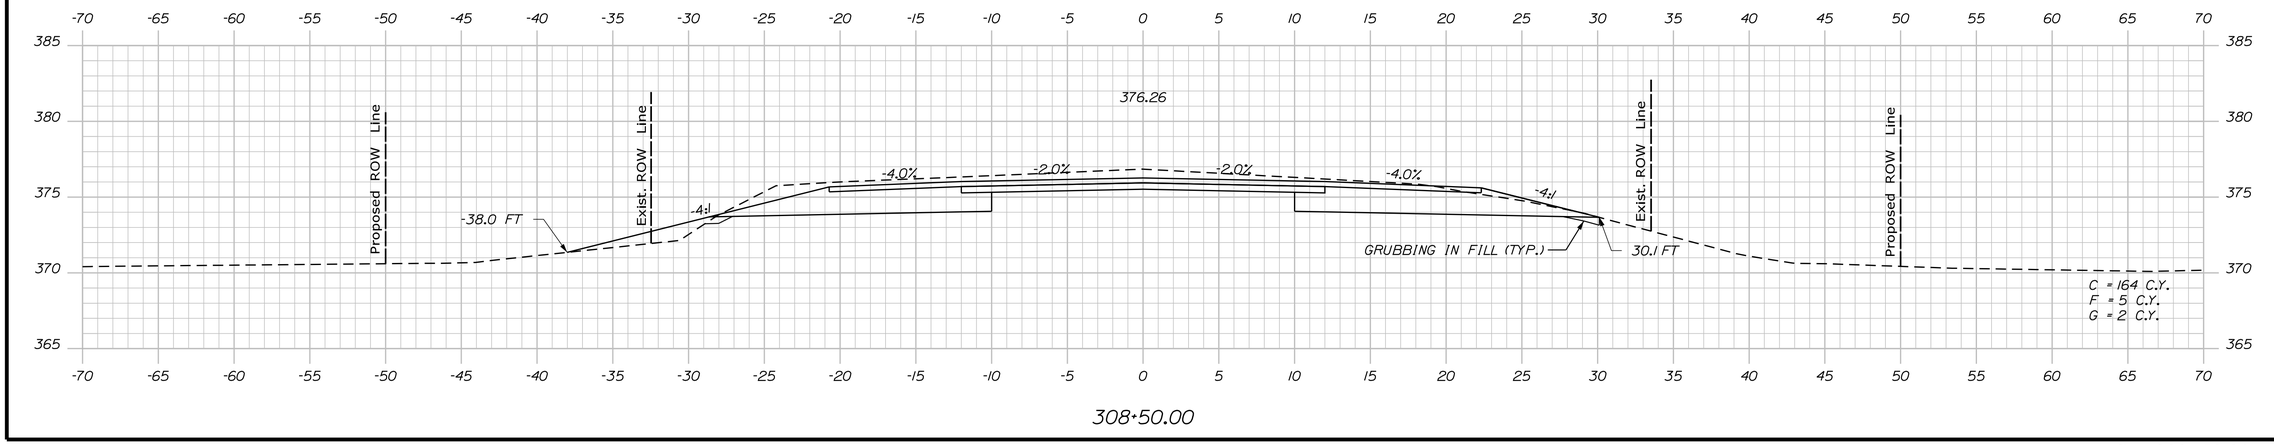

308+50.00

STATE OF MAINE
DEPARTMENT OF TRANSPORTATION

NH-1728(000)E

WIN
17280.00

HIGHWAY PLANS

	BY	DATE
PROJ. MANAGER	R. CARRELL	
DESIGN-DETAILED	M. DEBOWSKI	
CHECKED-REVIEWED		
DESIGN2-DETAILED2		
DESIGN3-DETAILED3		
REVISIONS 1		
REVISIONS 2		
REVISIONS 3		
REVISIONS 4		
FIELD CHANGES		

SIGNATURE

P.E. NUMBER

DATE

FRYEBURG
US ROUTE 302

CROSS SECTIONS

SHEET NUMBER

275

OF 364

Sta. 308+50.00 to Sta. 309+50.00

Filename: ...\MSTA\275_XSECT_308+50.dgn Division: HIGHWAY Username: mdebowski Date:12/10/2018

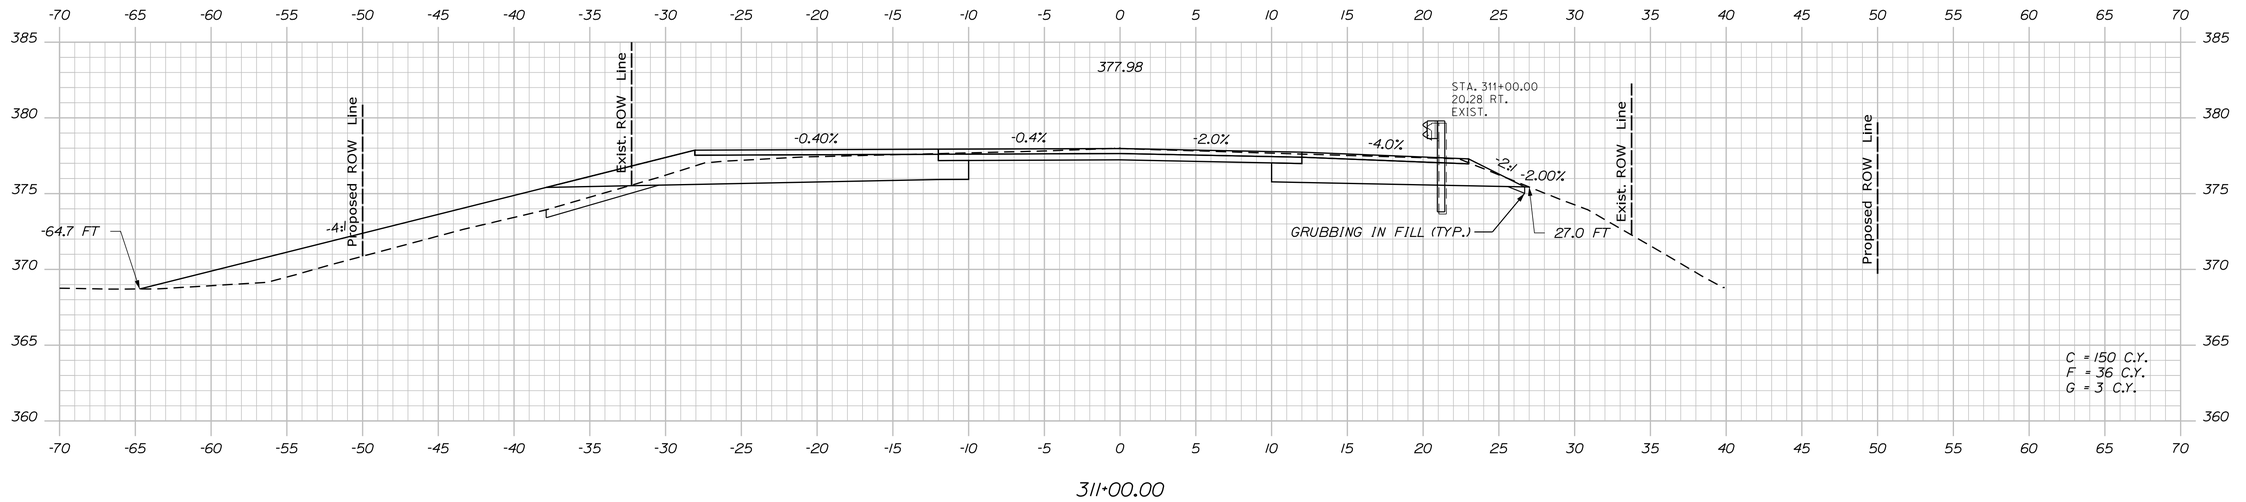

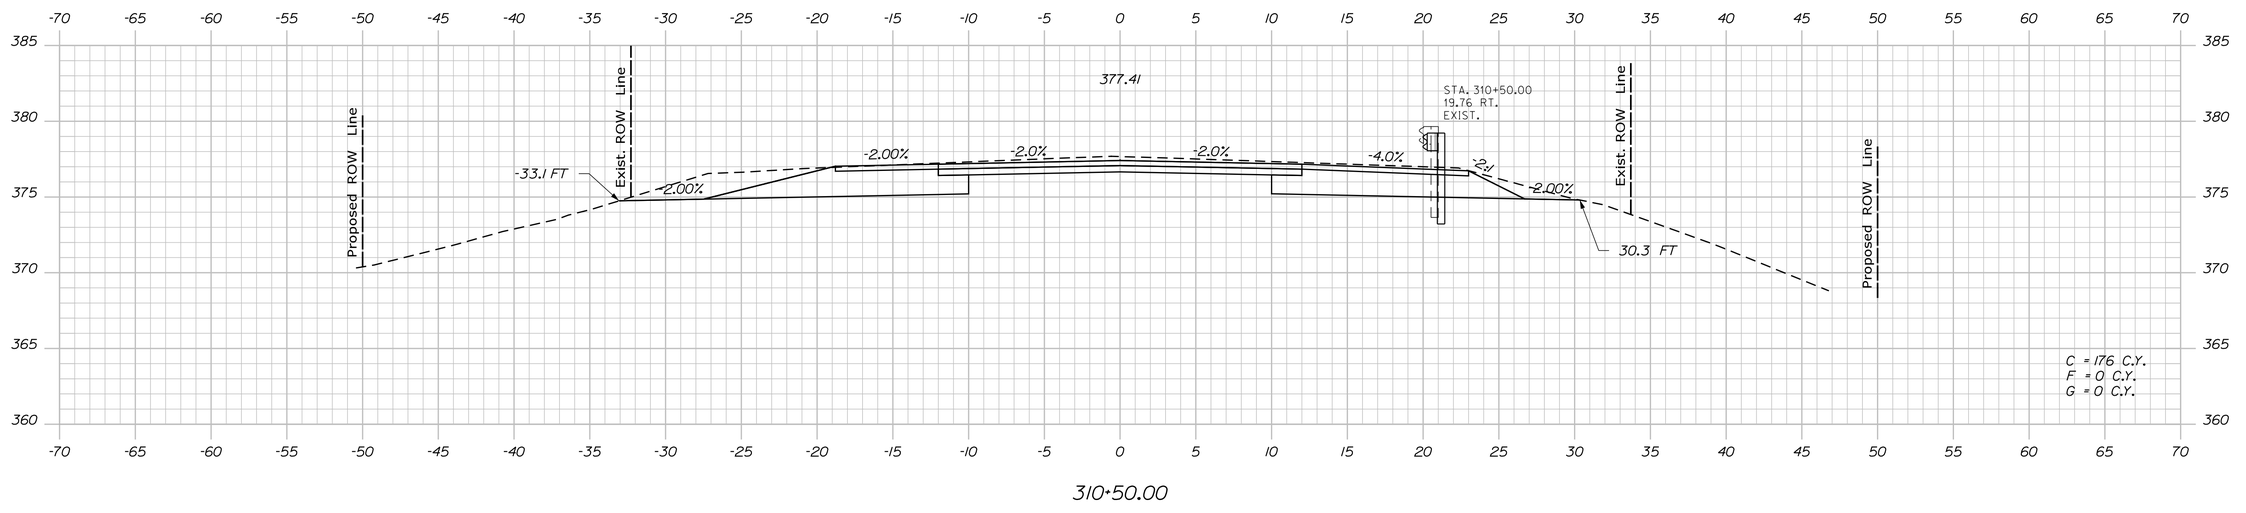

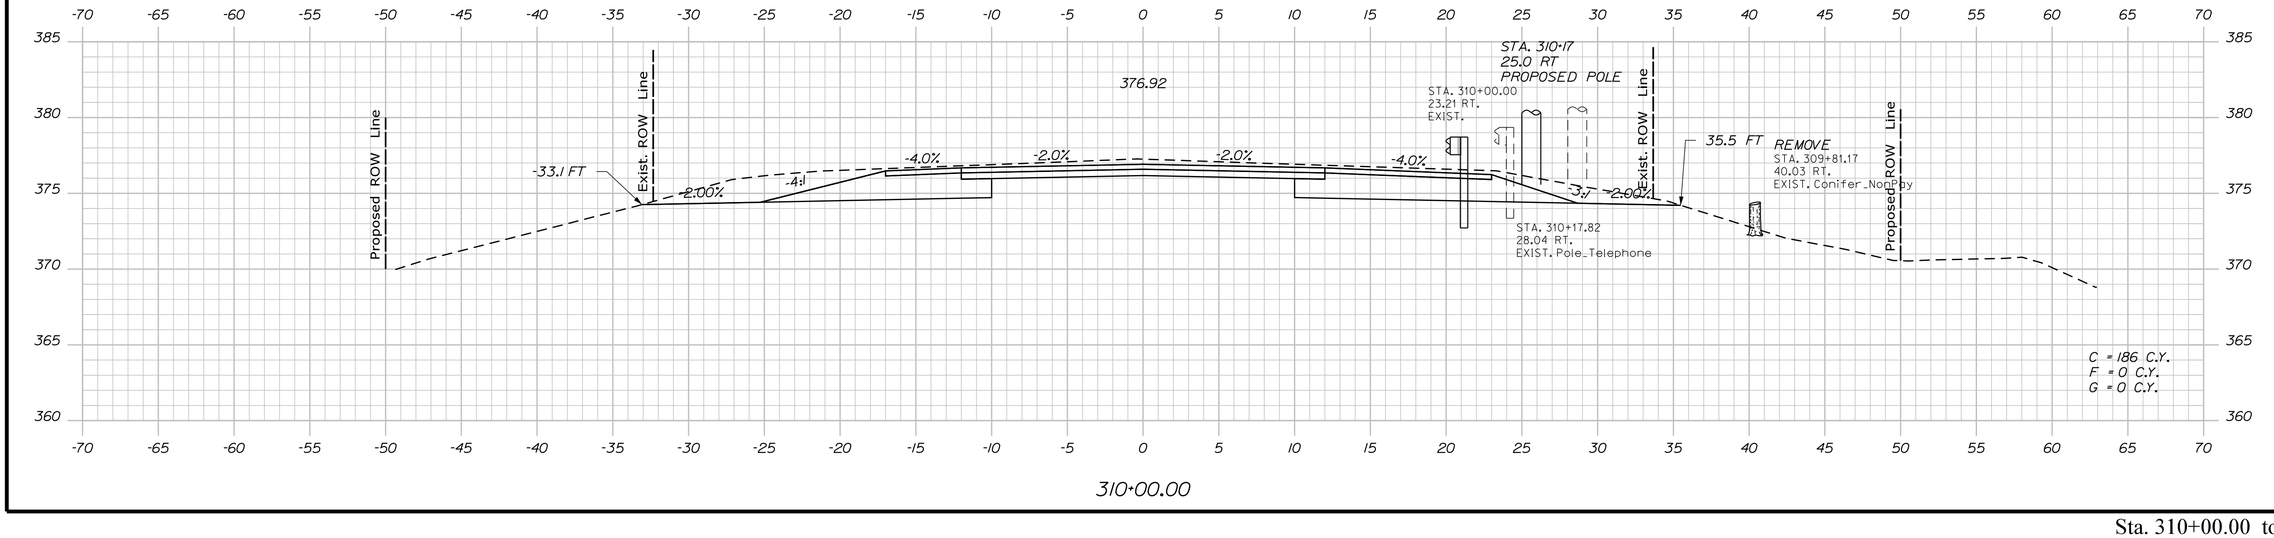

STATE OF MAINE
DEPARTMENT OF TRANSPORTATION

NH-1728(000)E

WIN 17280.00

HIGHWAY PLANS

	BY	DATE
PROJ. MANAGER	R. CARRELL	
DESIGN-DETAILED	M. DEBOWSKI	
CHECKED-REVIEWED		
DESIGN2-DETAILED2		
DESIGN3-DETAILED3		
REVISIONS 1		
REVISIONS 2		
REVISIONS 3		
REVISIONS 4		
FIELD CHANGES		

SIGNATURE

P.E. NUMBER

DATE

FRYEBURG
US ROUTE 302

CROSS SECTIONS

SHEET NUMBER

276

OF 364

Sta. 310+00.00 to Sta. 311+00.00

Filename: ...\MSTA\276_XSECT_310+00.dgn Division: HIGHWAY Username: mdebowski Date:12/10/2018

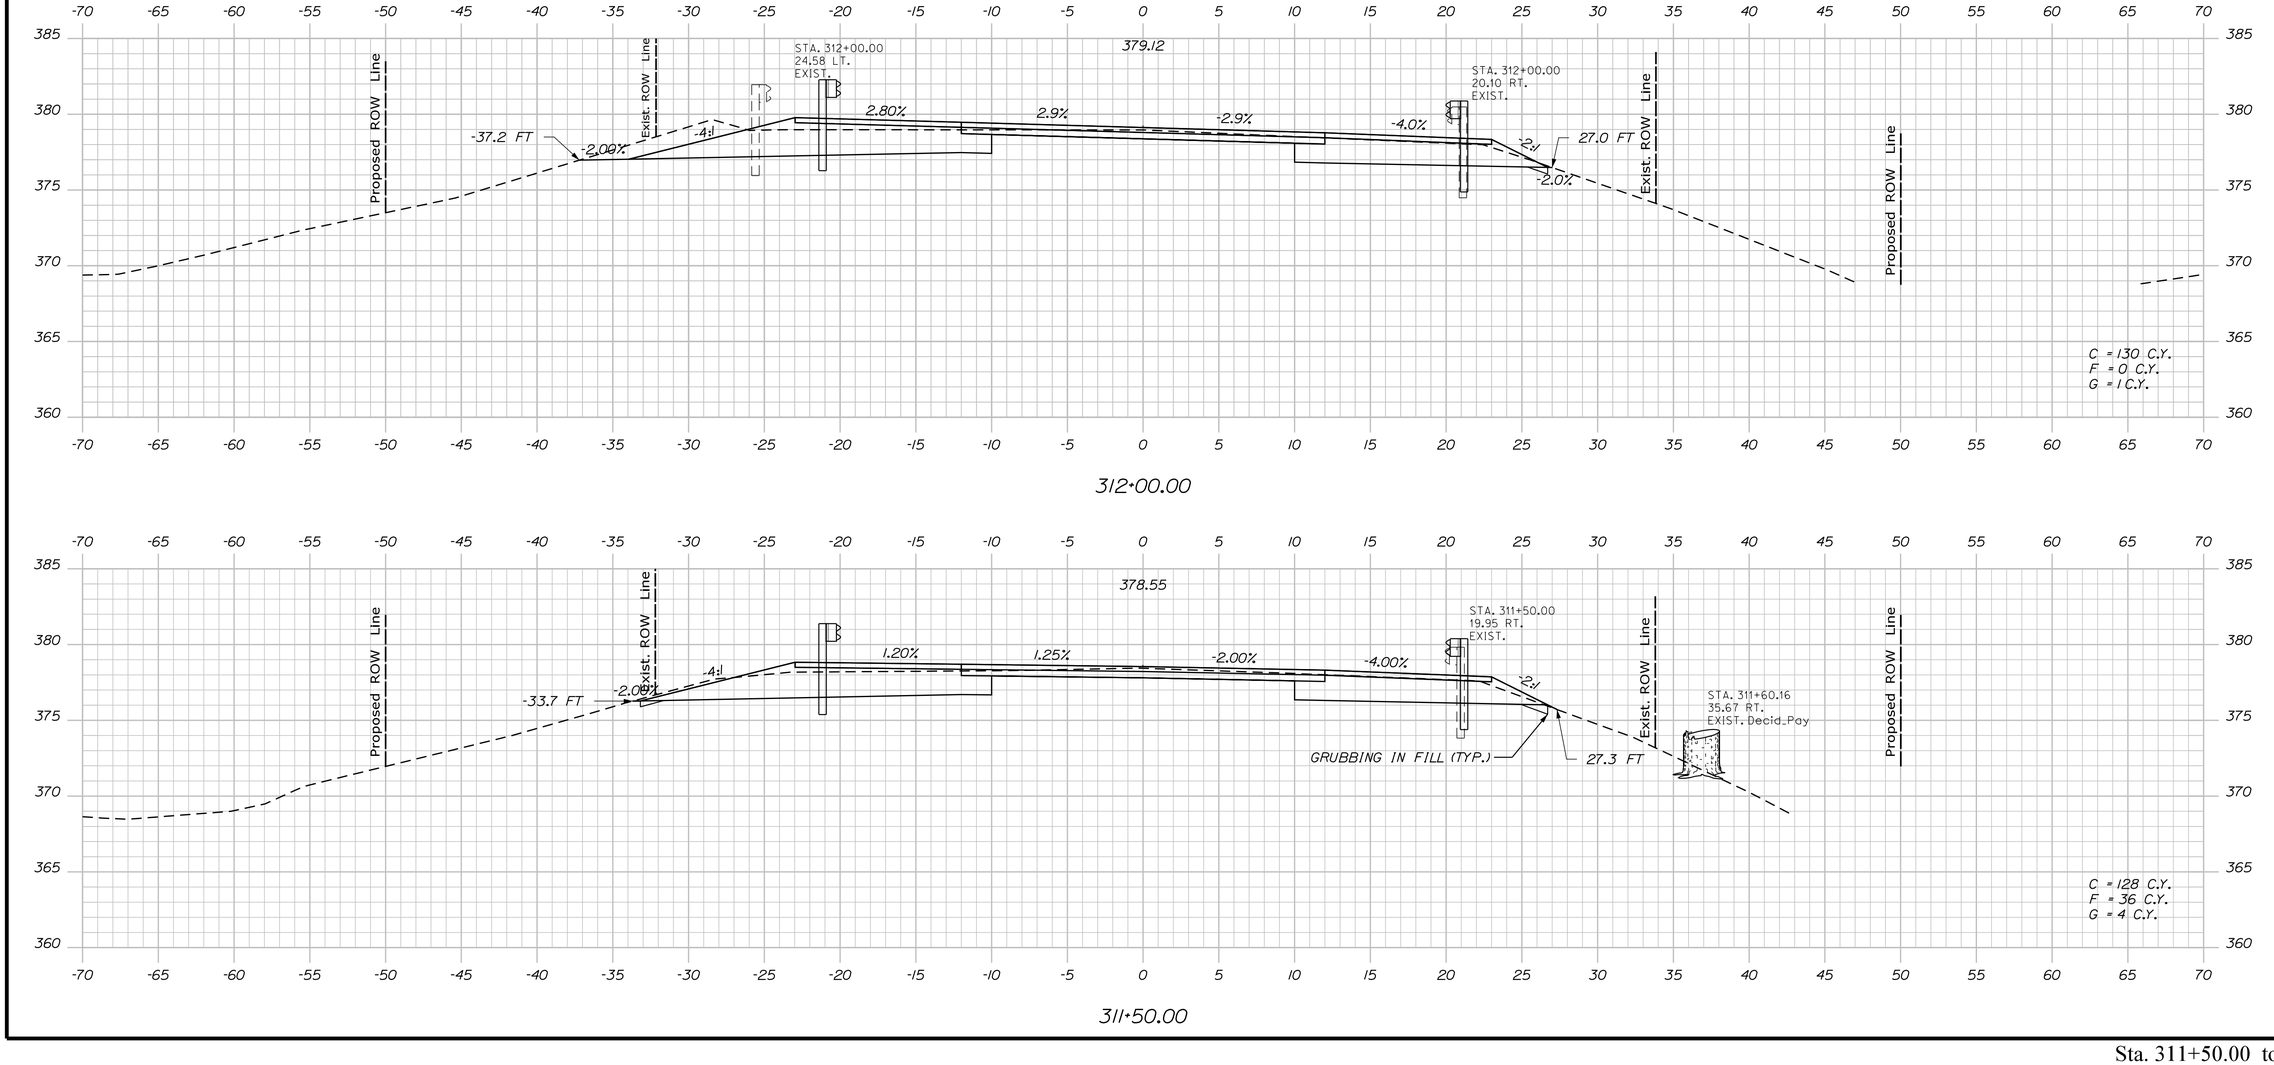

Sta. 311+50.00 to Sta. 312+00.00

STATE OF MAINE
DEPARTMENT OF TRANSPORTATION

NH-1728(000)E

WIN
17280.00

HIGHWAY PLANS

PROJ. MANAGER	R. CARRELL		
DESIGN-DETAILED	M. DEBOWSKI	-------	----
CHECKED-REVIEWED	-----	-------	----
DESIGN2-DETAILED2	-----	-------	----
DESIGN3-DETAILED3	-----	-------	----
REVISIONS 1	-----	-------	----
REVISIONS 2	-----	-------	----
REVISIONS 3	-----	-------	----
REVISIONS 4	-----	-------	----
FIELD CHANGES	-----	-------	----

SIGNATURE

P.E. NUMBER

DATE

FRYEBURG
US ROUTE 302

CROSS SECTIONS

SHEET NUMBER

277

OF 364

Filename: ...\MSTA\277_XSECT_311+50.dgn Division: HIGHWAY Username: mdebowski Date:12/10/2018

NOTE: PAVEMENT BRIDGE TRANSITION: SEE STANDARD DETAIL 801(10)
PAVE WITH 6 INCHES HOT MIX ASPHALT IN TRANSITION
AREA AS DIRECTED BY THE RESIDENT

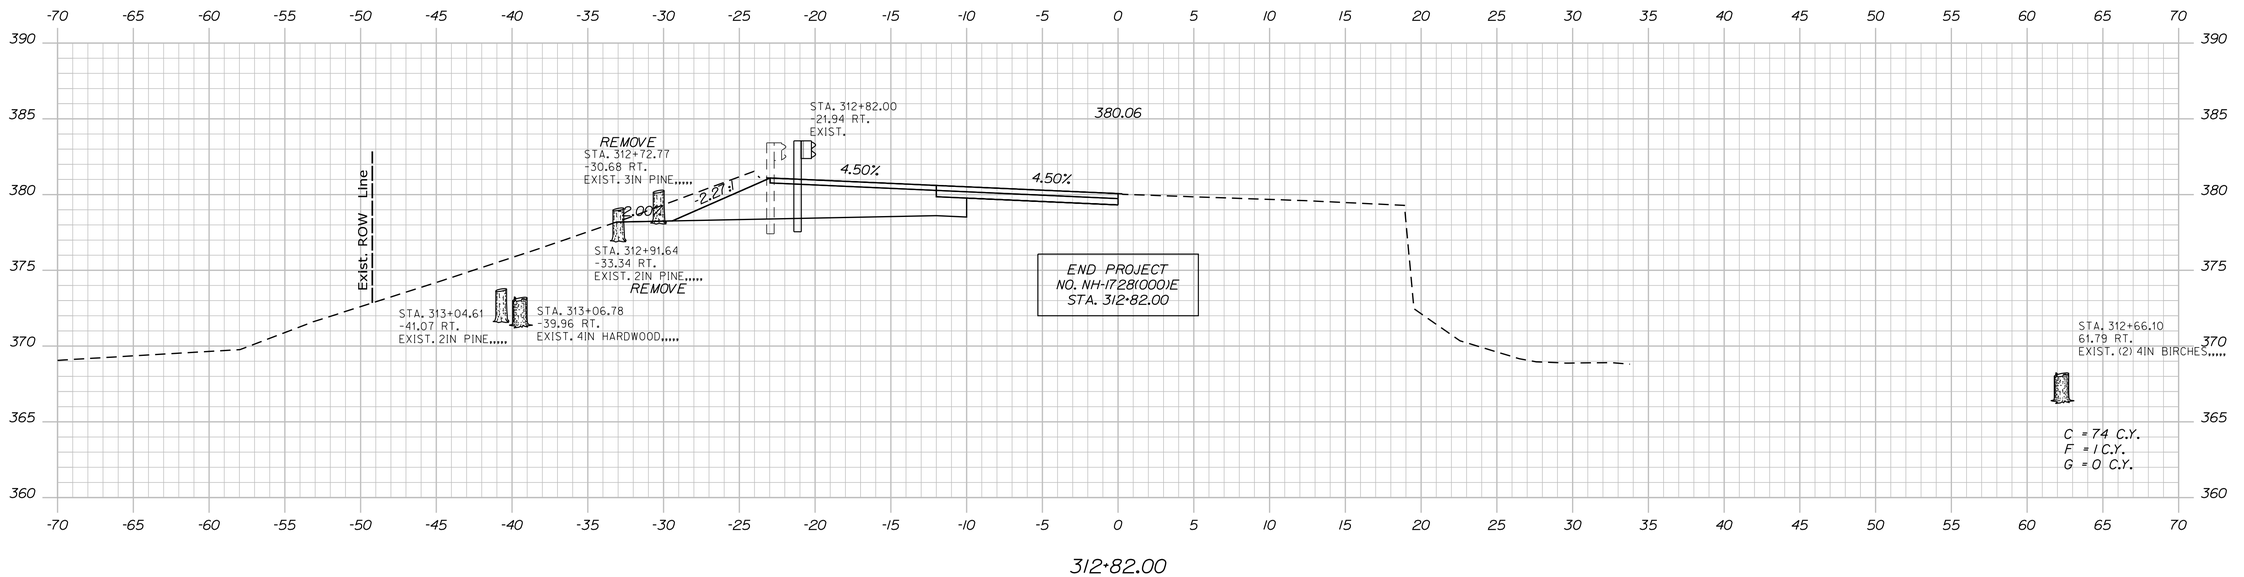

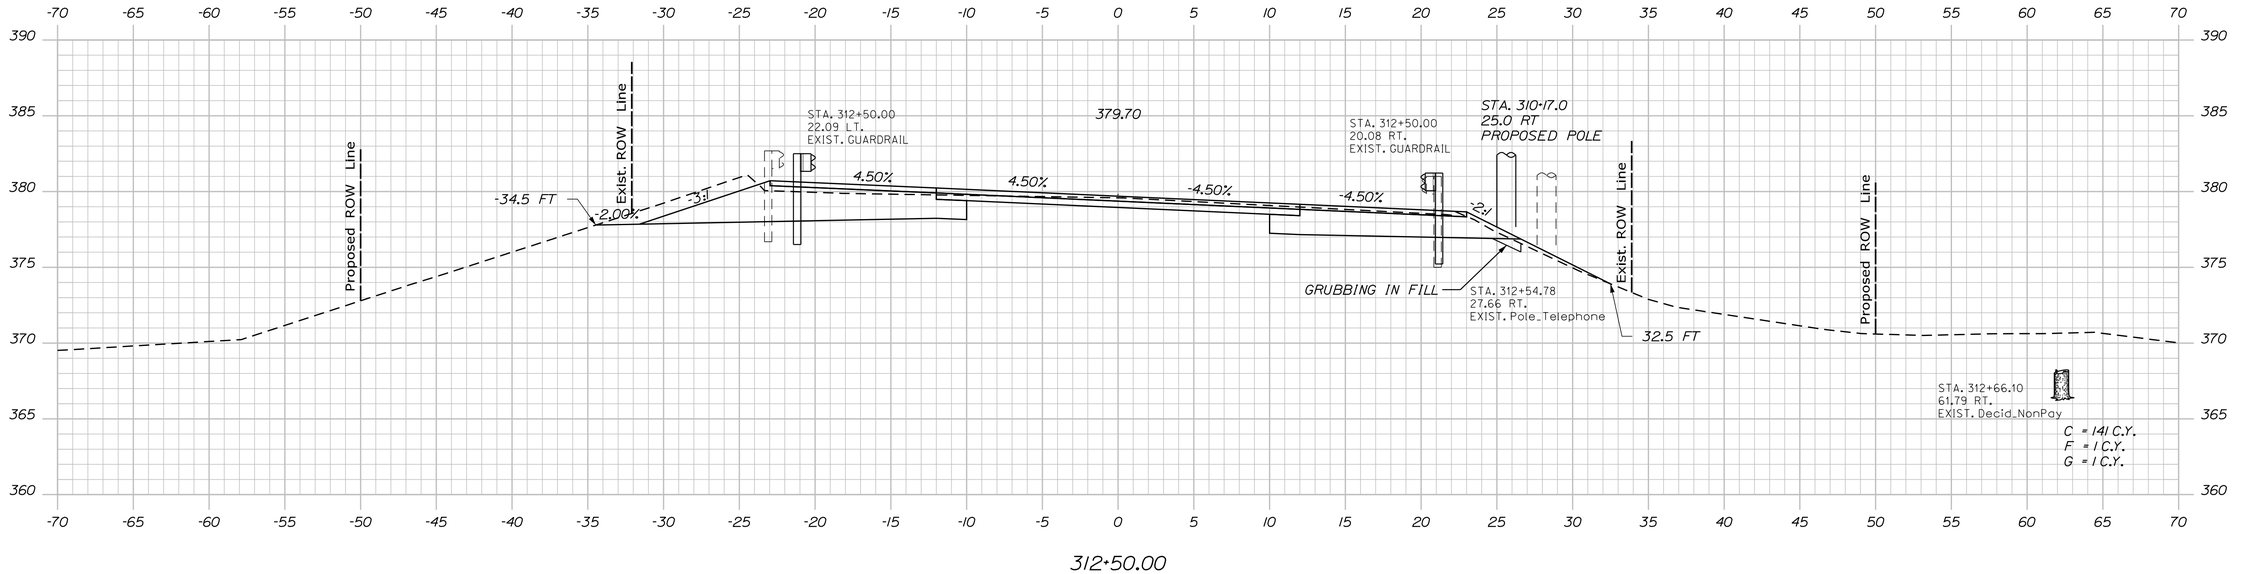

Sta. 312+50.00

STATE OF MAINE
DEPARTMENT OF TRANSPORTATION

NH-1728(000)E

WIN
17280.00

HIGHWAY PLANS

	R. CARRELL			
PROJ. MANAGER				
DESIGN-DETAILED	M. DEBOWSKI			
CHECKED-REVIEWED			SIGNATURE	
DESIGN2-DETAILED2				
DESIGN3-DETAILED3			P.E. NUMBER	
REVISIONS 1				
REVISIONS 2				
REVISIONS 3			DATE	
REVISIONS 4				
FIELD CHANGES				

FRYEBURG
US ROUTE 302

CROSS SECTIONS

SHEET NUMBER

278

OF 364

Username: mdebowski Date:12/10/2018
Division: HIGHWAY
Filename: ...\MSTA\278_XSECT_312+50.dgn

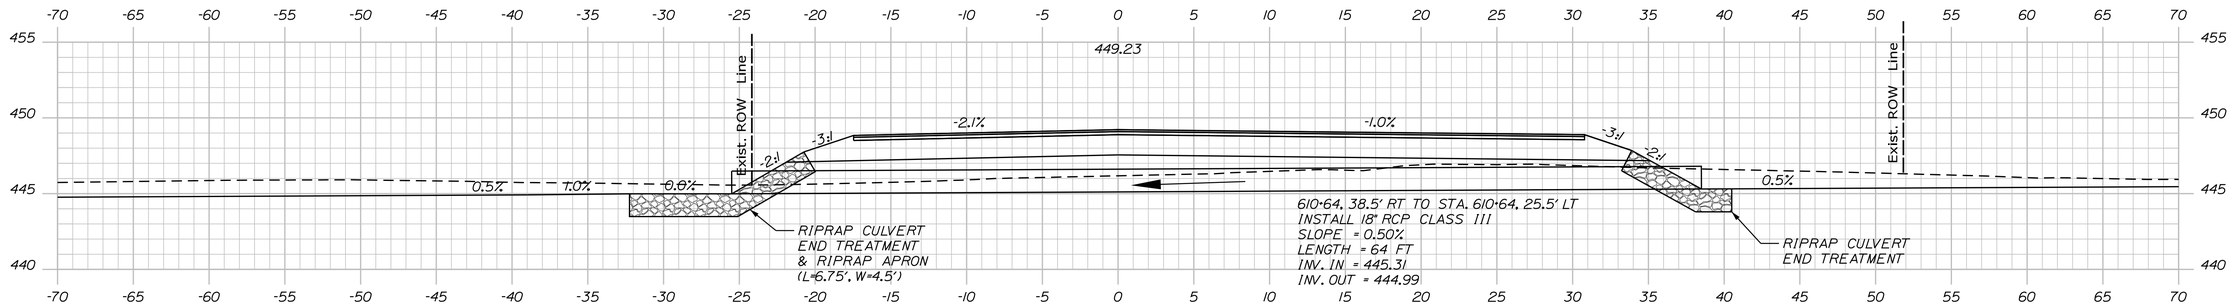

610+64.30 (SKEWED ALONG CULVERT)

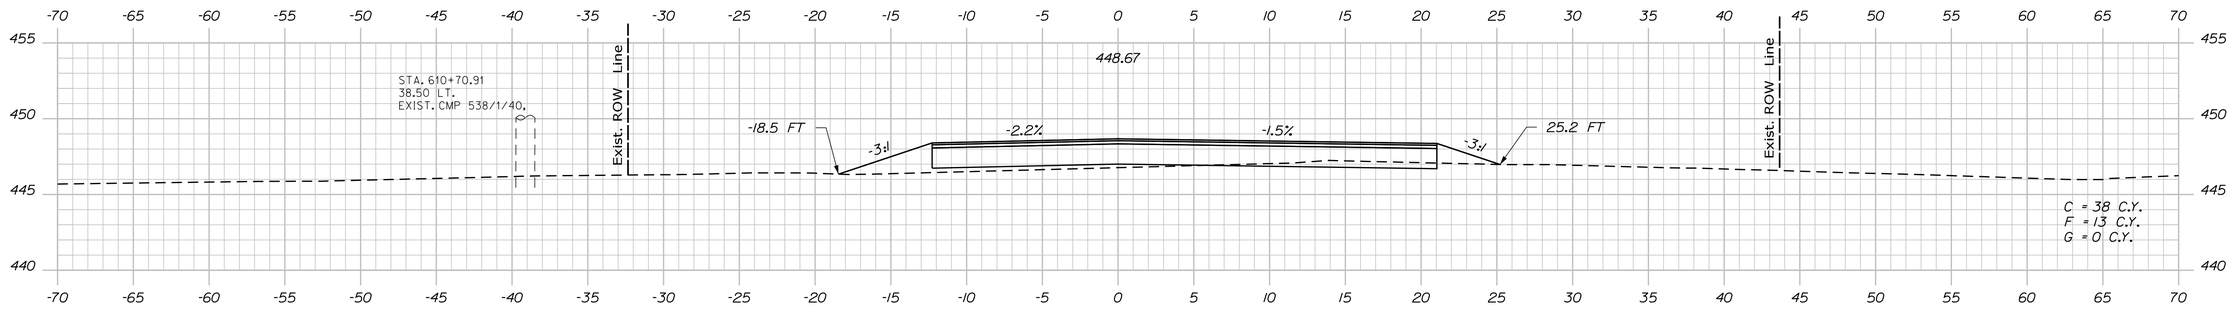

610+50.00

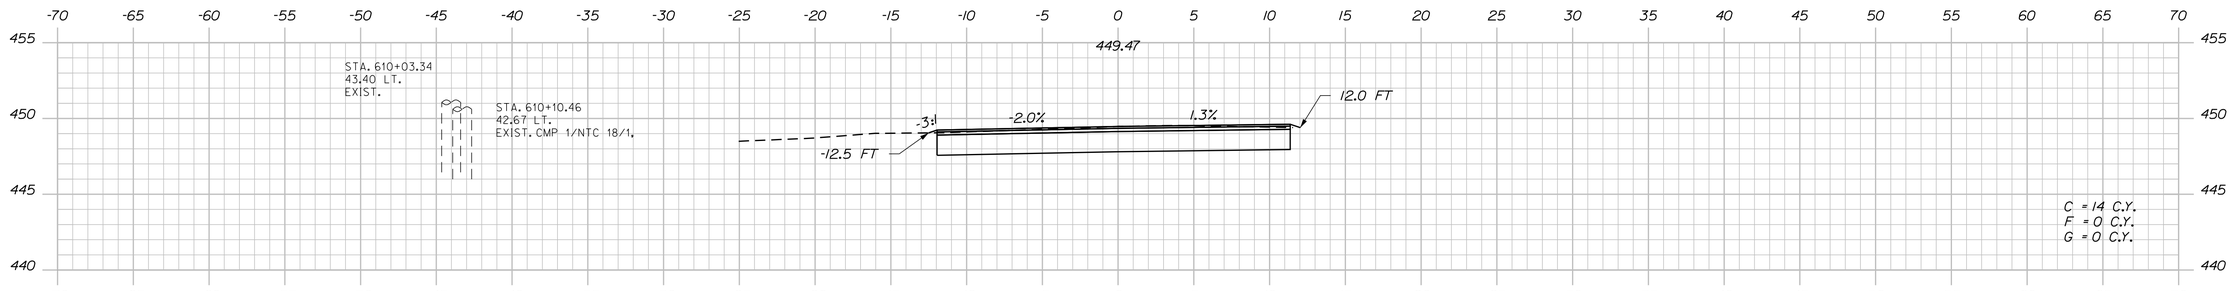

610+00.00

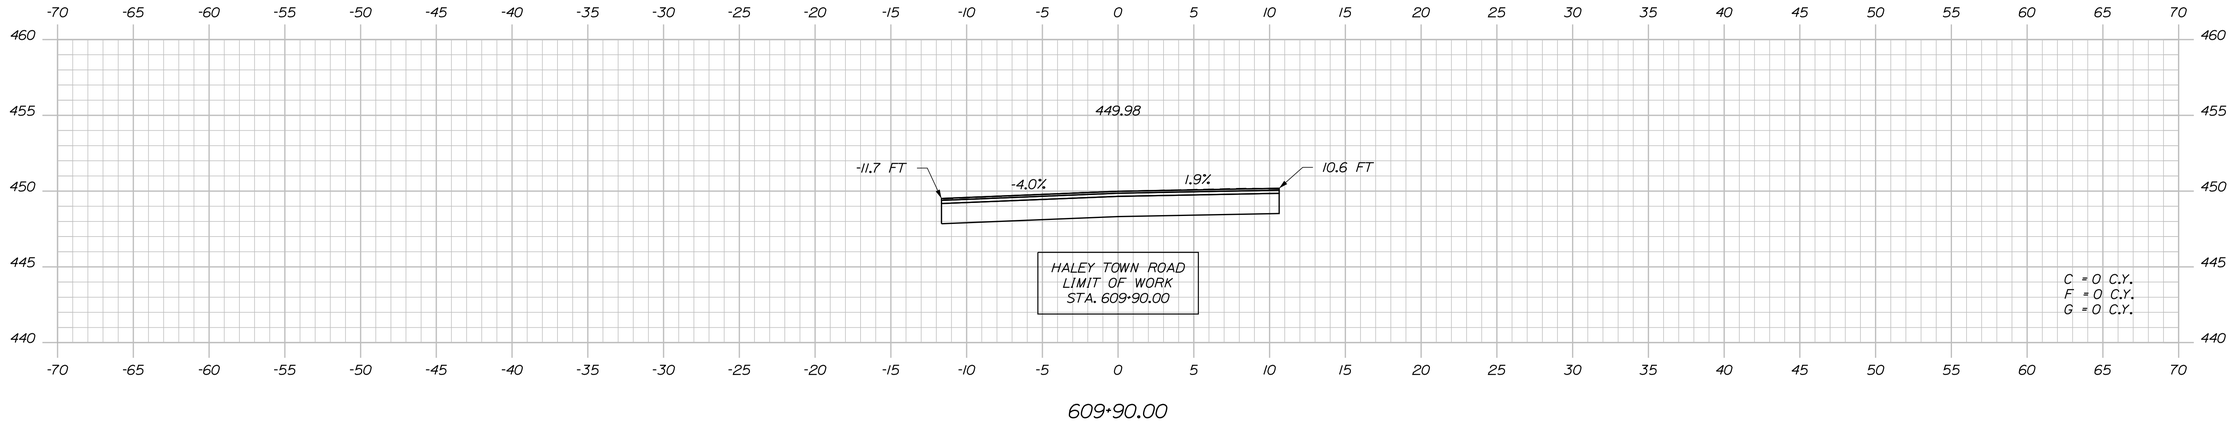

609+90.00

STATE OF MAINE
DEPARTMENT OF TRANSPORTATION

NH-1728(000)E

WIN
WIN 17280.00

HIGHWAY PLANS

	BY	DATE
PROJ. MANAGER #PROJMANAGER#	$detailer1$	$proj date1$
DESIGN-DETAILED	$designer1$	$detailer1$
CHECKED-REVIEWED	_____	_____
DESIGN2-DETAILED2	$designer2$	$detailer2$
DESIGN3-DETAILED3	$designer3$	$detailer3$
REVISIONS 1	_____	$revdate1$
REVISIONS 2	$revision2$	$revdate2$
REVISIONS 3	$revision3$	$revdate3$
REVISIONS 4	$revision4$	$revdate4$
FIELD CHANGES	$fieldchange$	$fieldchdate$

SIGNATURE

P.E. NUMBER

DATE

FRYEBURG
US ROUTE 302

CROSS SECTIONS

SHEET NUMBER

279

OF 364

Filename: ...\279_XSECT_HALEY TOWN ROAD, STA.609+90.dgn Date:12/10/2018 Username: mdebowski

Filename: ...\280_XSECT_MAPLE STREET, STA. 620+50.00.dgn Design: HIGHWAY Username: mdebowski Date:12/10/2018

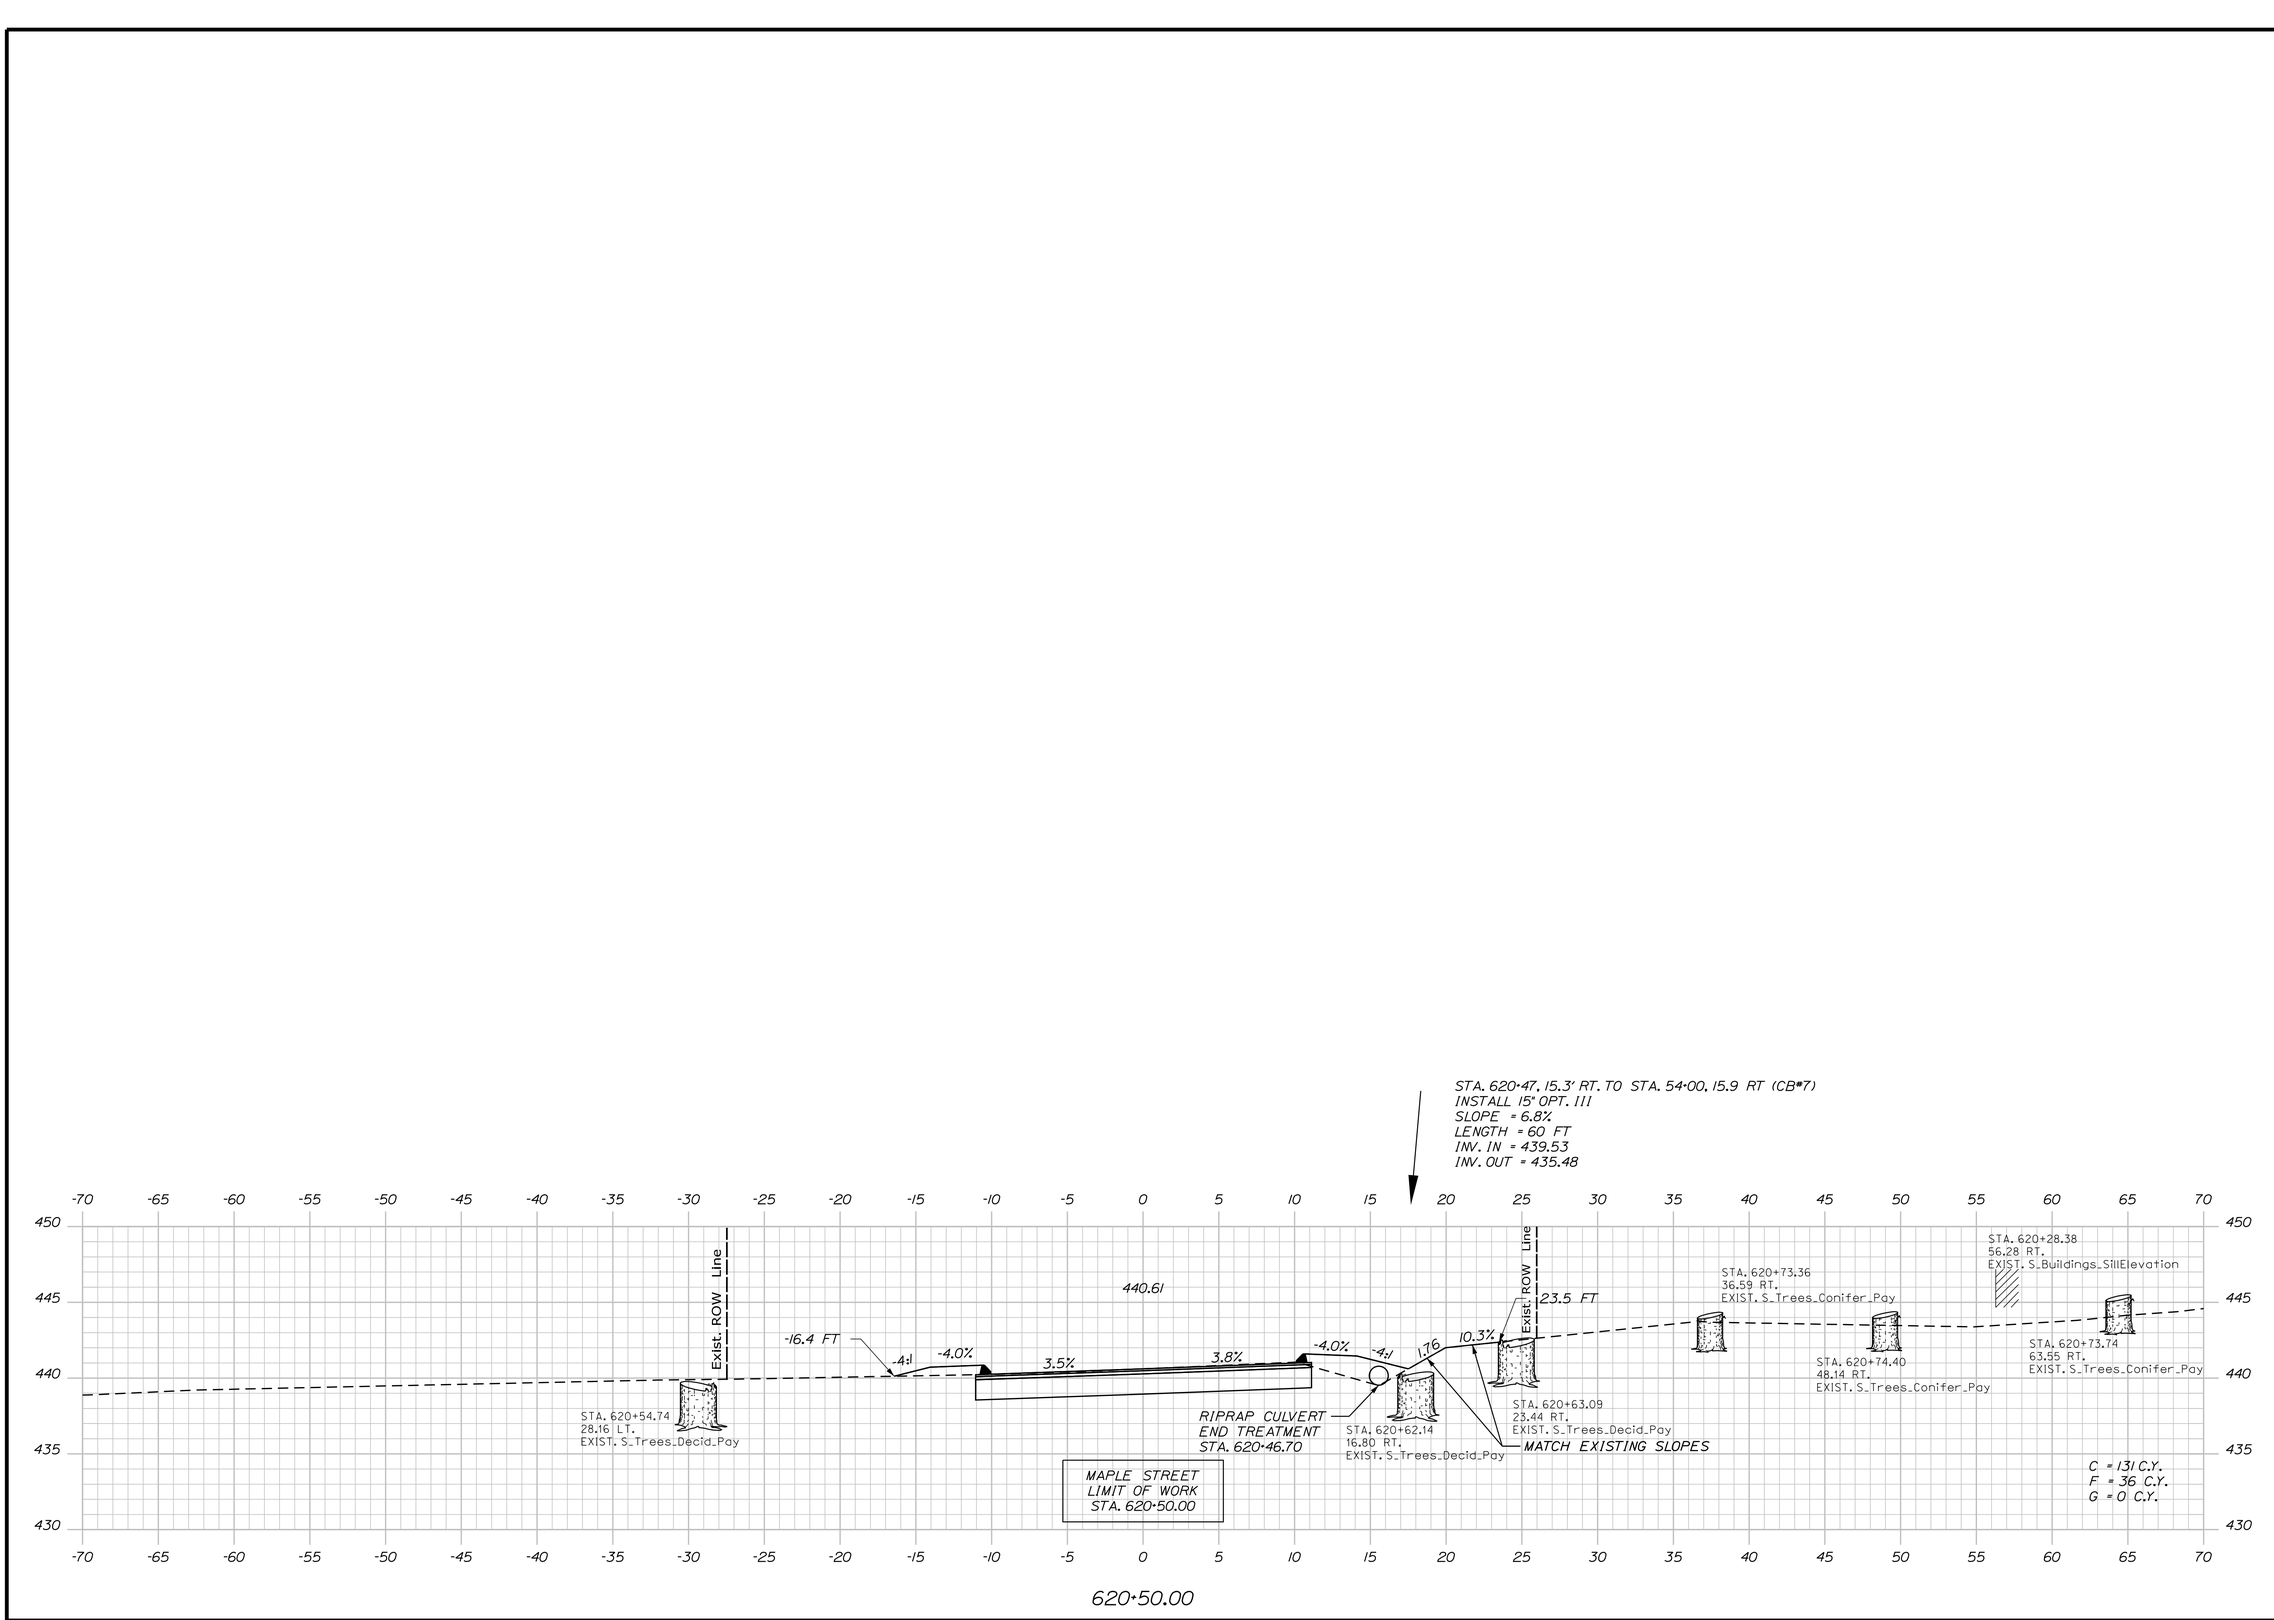

PROJ. MANAGER	#PROJMANAGER#	BY	DATE
DESIGN-DETAILED	$designer1$	$detailer1$	$projdate1$
CHECKED-REVIEWED	-----	-----	----- SIGNATURE
DESIGN2-DETAILED2	$designer2$	$detailer2$	$projdate2$
DESIGN3-DETAILED3	$designer3$	$detailer3$	$projdate3$
REVISIONS 1	-----	-----	$revdate1$ P.E. NUMBER
REVISIONS 2	-----	-----	$revdate2$
REVISIONS 3	$revision3$	$revdate3$	
REVISIONS 4	$revision4$	$revdate4$	DATE
FIELD CHANGES	$fieldchange$	$fielddate$	

STATE OF MAINE
DEPARTMENT OF TRANSPORTATION

NH-1728(000)E

WIN
WIN 17280.00 HIGHWAY PLANS

FRYEBURG
US ROUTE 302

CROSS SECTIONS

SHEET NUMBER

280

OF 364

Maple Street, Sta. 620+50.00 to Sta. 620+50.00

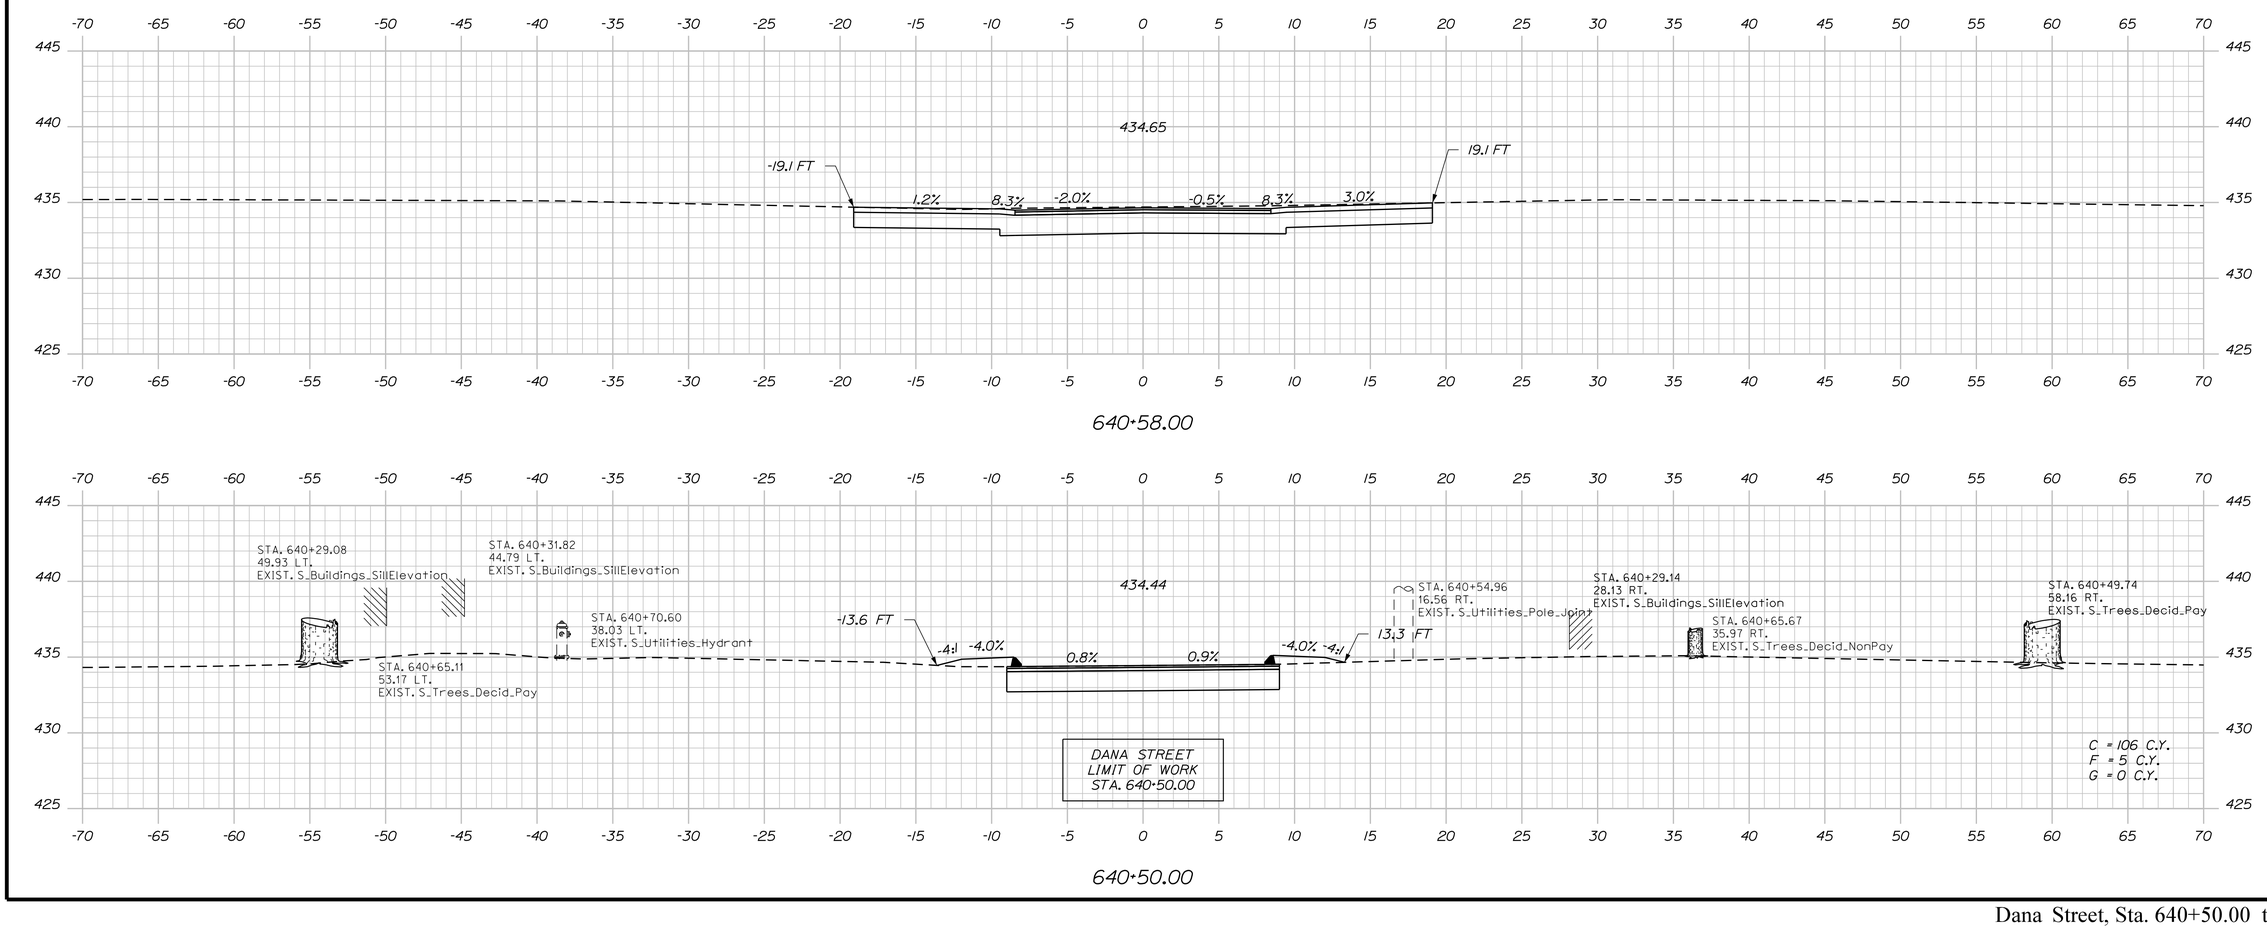

PROJ. MANAGER	$PROJMANAGER$	BY	DATE
DESIGN-DETAILED	$designer1$	$detailer1$	$proj date1$
CHECKED-REVIEWED	-----	-----	----- SIGNATURE
DESIGN2-DETAILED2	$designer2$	$detailer2$	$proj date2$
DESIGN3-DETAILED3	$designer3$	$detailer3$	$proj date3$ P.E. NUMBER
REVISIONS 1	-----		$revdate1$
REVISIONS 2	-----		$revdate2$
REVISIONS 3	$revision3$		$revdate3$ DATE
REVISIONS 4	$revision4$		$revdate4$
FIELD CHANGES	$fieldchange$		$fieldDate$

STATE OF MAINE
DEPARTMENT OF TRANSPORTATION

NH-1728(000)E

WIN
WIN 17280.00

HIGHWAY PLANS

FRYEBURG
US ROUTE 302

CROSS SECTIONS

SHEET NUMBER

281

OF 364

Dana Street, Sta. 640+50.00 to Sta. 640+58.00

Filename: ...\281_XSECT_DANA STREET, STA. 640+50.dgn Division: HIGHWAY Username: mdebowski Date:12/10/2018

Filename: ...\282_XSECT_RIVER STREET, STA. 650+00 Design: HIGHWAY Username: mdebowski Date:12/10/2018

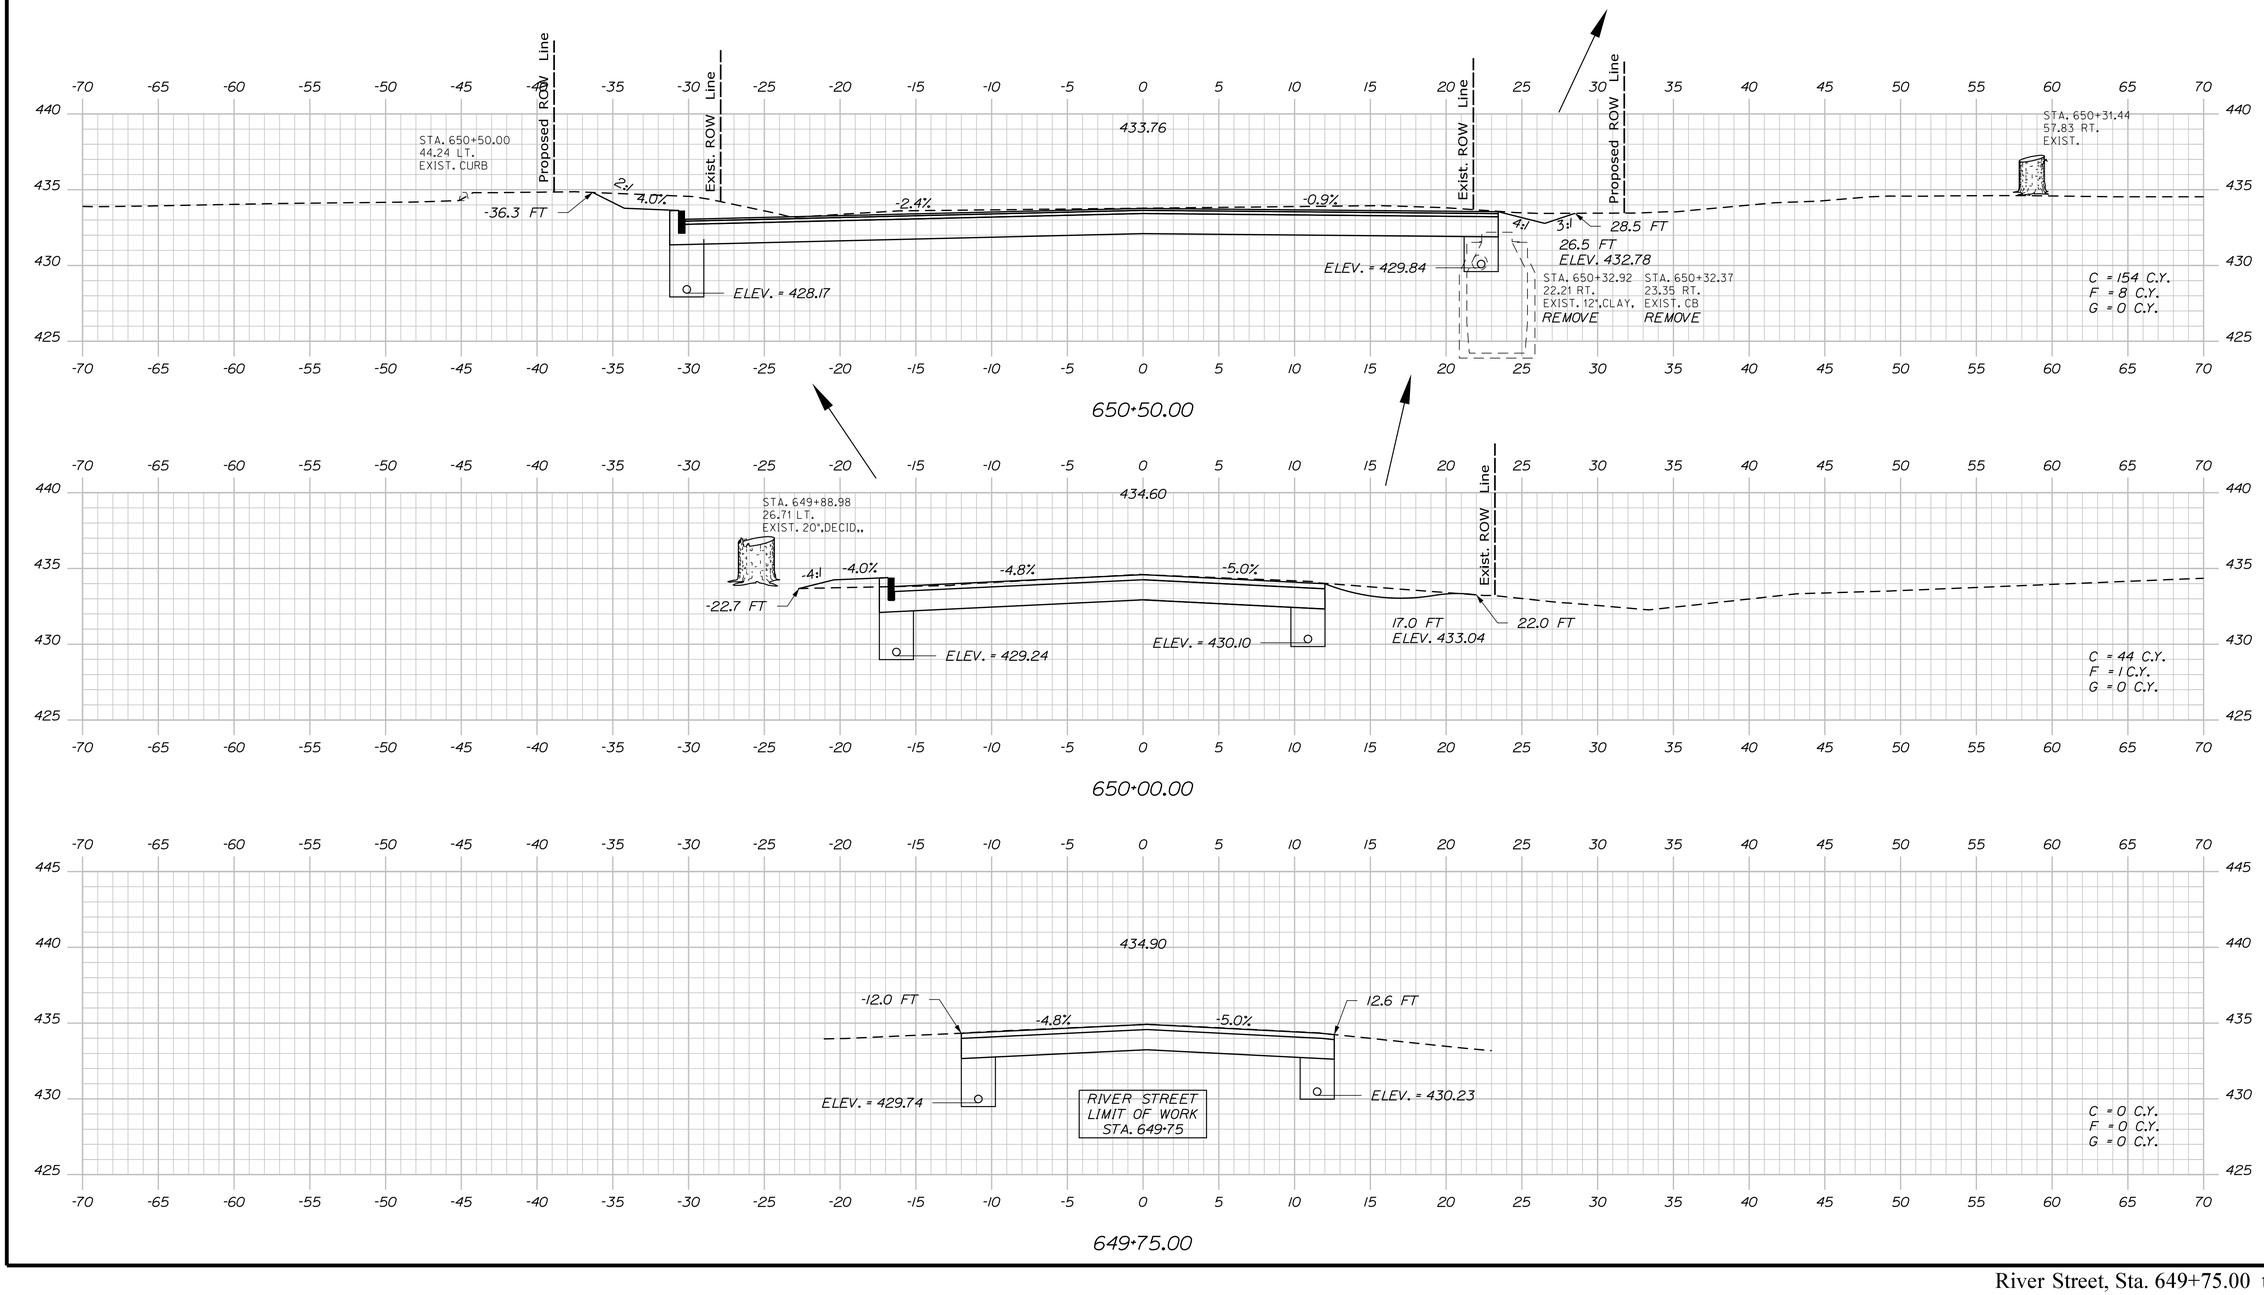

STATE OF MAINE
DEPARTMENT OF TRANSPORTATION

NH-1728(000)E

WIN
WIN 17280.00

HIGHWAY PLANS

PROJ. MANAGER	$PROJMANAGER$		
DESIGN-DETAILED	$designer1$	$detailer1$	$proj date1$
CHECKED-REVIEWED	-----	-----	-----
DESIGN2-DETAILED2	$designer2$	$detailer2$	$proj date2$
DESIGN3-DETAILED3	$designer3$	$detailer3$	$proj date3$
REVISIONS 1	-----	-----	$revdate1$
REVISIONS 2	-----	-----	$revdate2$
REVISIONS 3	$revision3$	-----	$revdate3$
REVISIONS 4	$revision4$	-----	$revdate4$
FIELD CHANGES	$fieldchange$		$fieldate$

SIGNATURE

P.E. NUMBER

DATE

FRYEBURG
US ROUTE 302

CROSS SECTIONS

SHEET NUMBER

282

OF 364

River Street, Sta. 649+75.00 to Sta. 650+50.00

Filename: ...\283_XSECT_ELM STREET, STA. 701+87.00.dgn Username: mdebowski Date:12/10/2018

PROJ. MANAGER	$PROJMANAGER$	BY	DATE
DESIGN-DETAILED	$designer1$	$detailer1$	$projdate1$
CHECKED-REVIEWED	_____	_____	_____ SIGNATURE
DESIGN2-DETAILED2	$designer2$	$detailer2$	$projdate2$
DESIGN3-DETAILED3	$designer3$	$detailer3$	$projdate3$
REVISIONS 1	_____		$revdate1$ P.E. NUMBER
REVISIONS 2	_____		$revdate2$
REVISIONS 3	$revision3$		$revdate3$
REVISIONS 4	$revision4$		$revdate4$ DATE
FIELD CHANGES	$fieldchange$		$fieldchdate$

STATE OF MAINE
DEPARTMENT OF TRANSPORTATION

NH-1728(000)E

WIN
WIN 17280.00 HIGHWAY PLANS

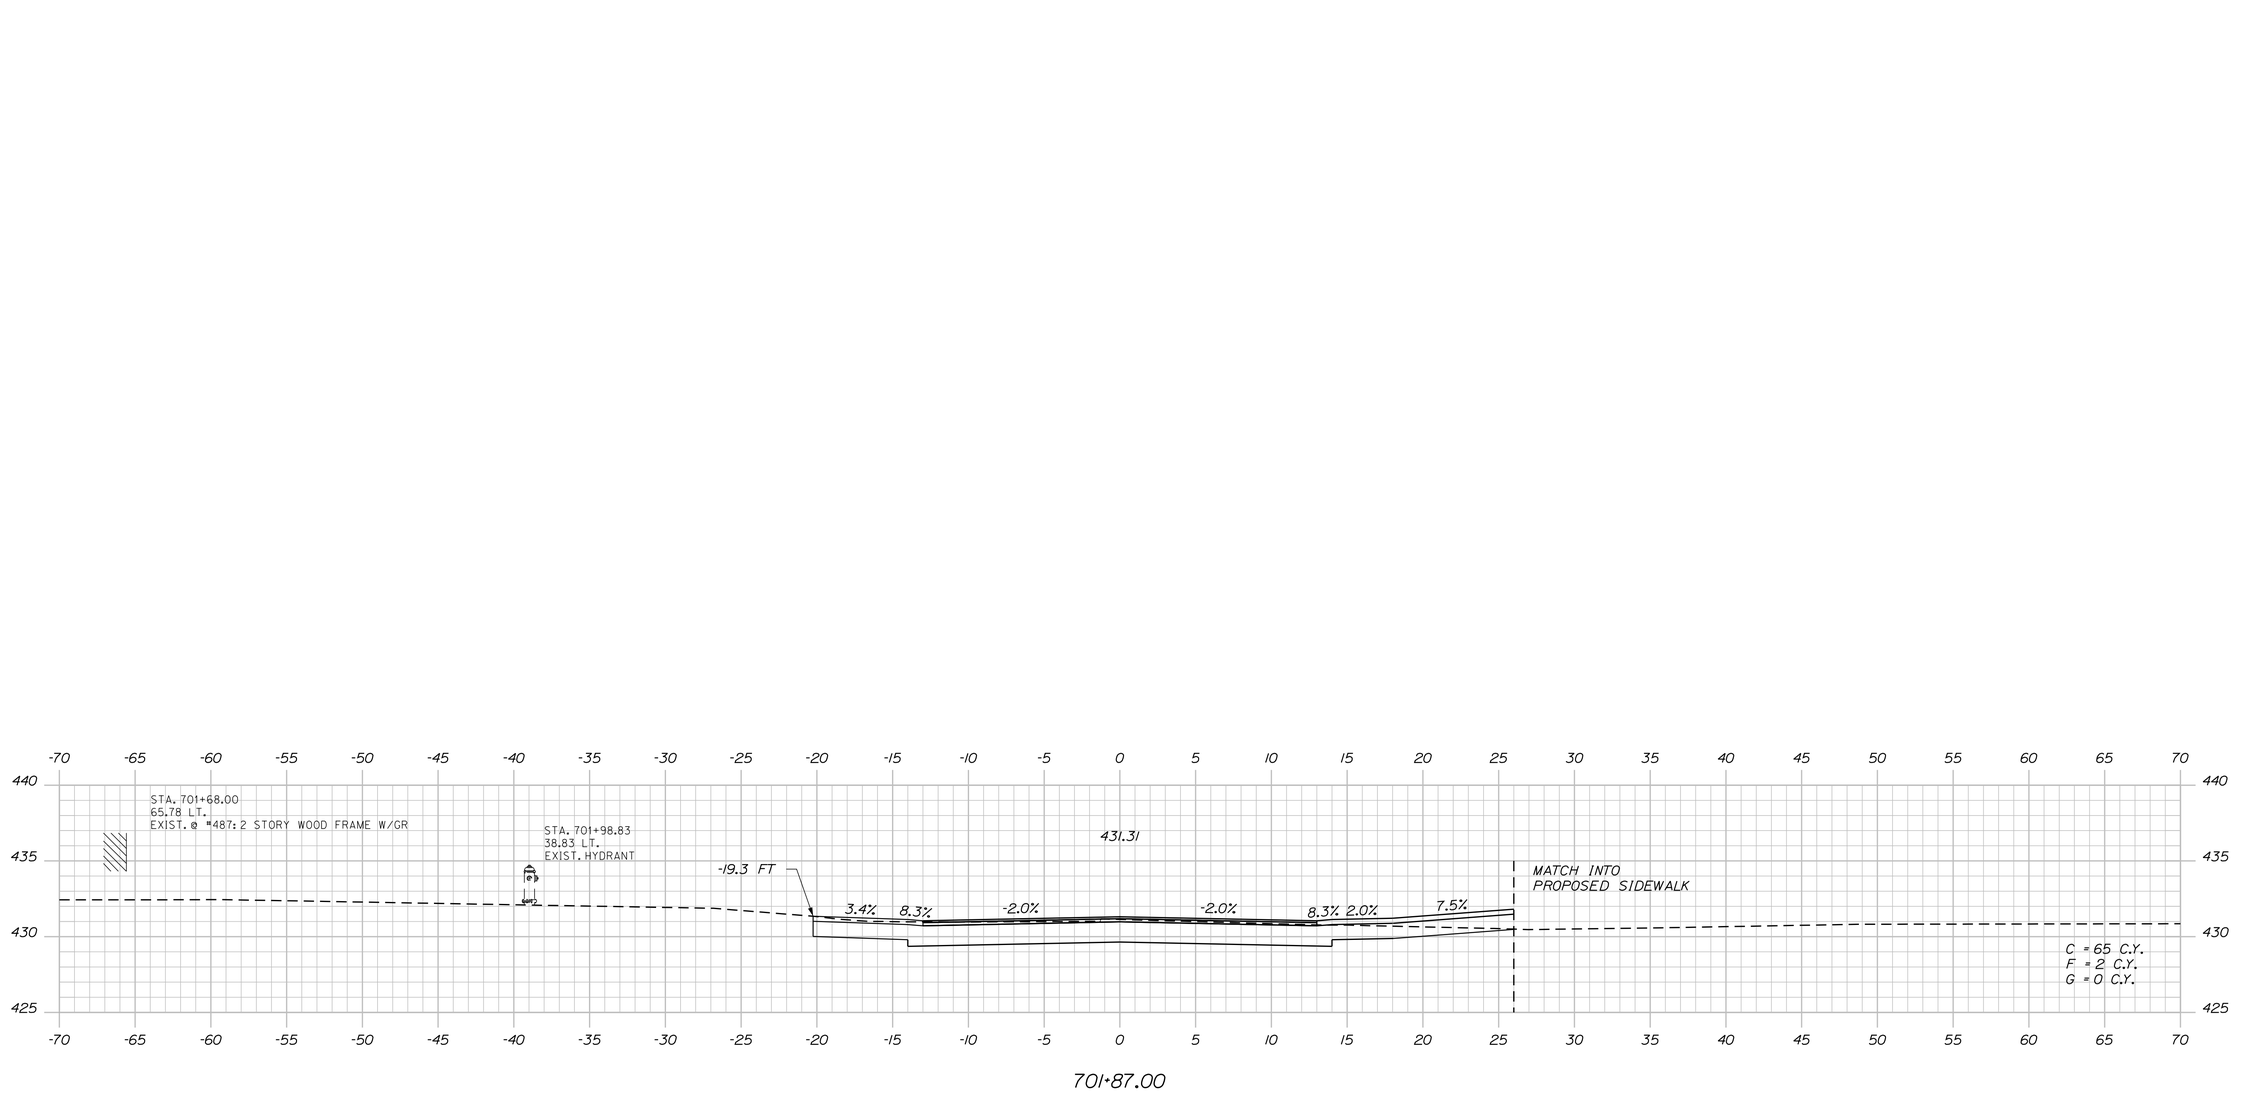

FRYEBURG
US ROUTE 302

CROSS SECTIONS

SHEET NUMBER

283

OF 364

Elm Street, Sta. 701+50.00 to Sta. 701+87.00

Username: mdebowski Date:12/10/2018

Filename: ...\284_XSECT_DRIFT ROAD, STA. 710+90.45 Division: HIGHWAY

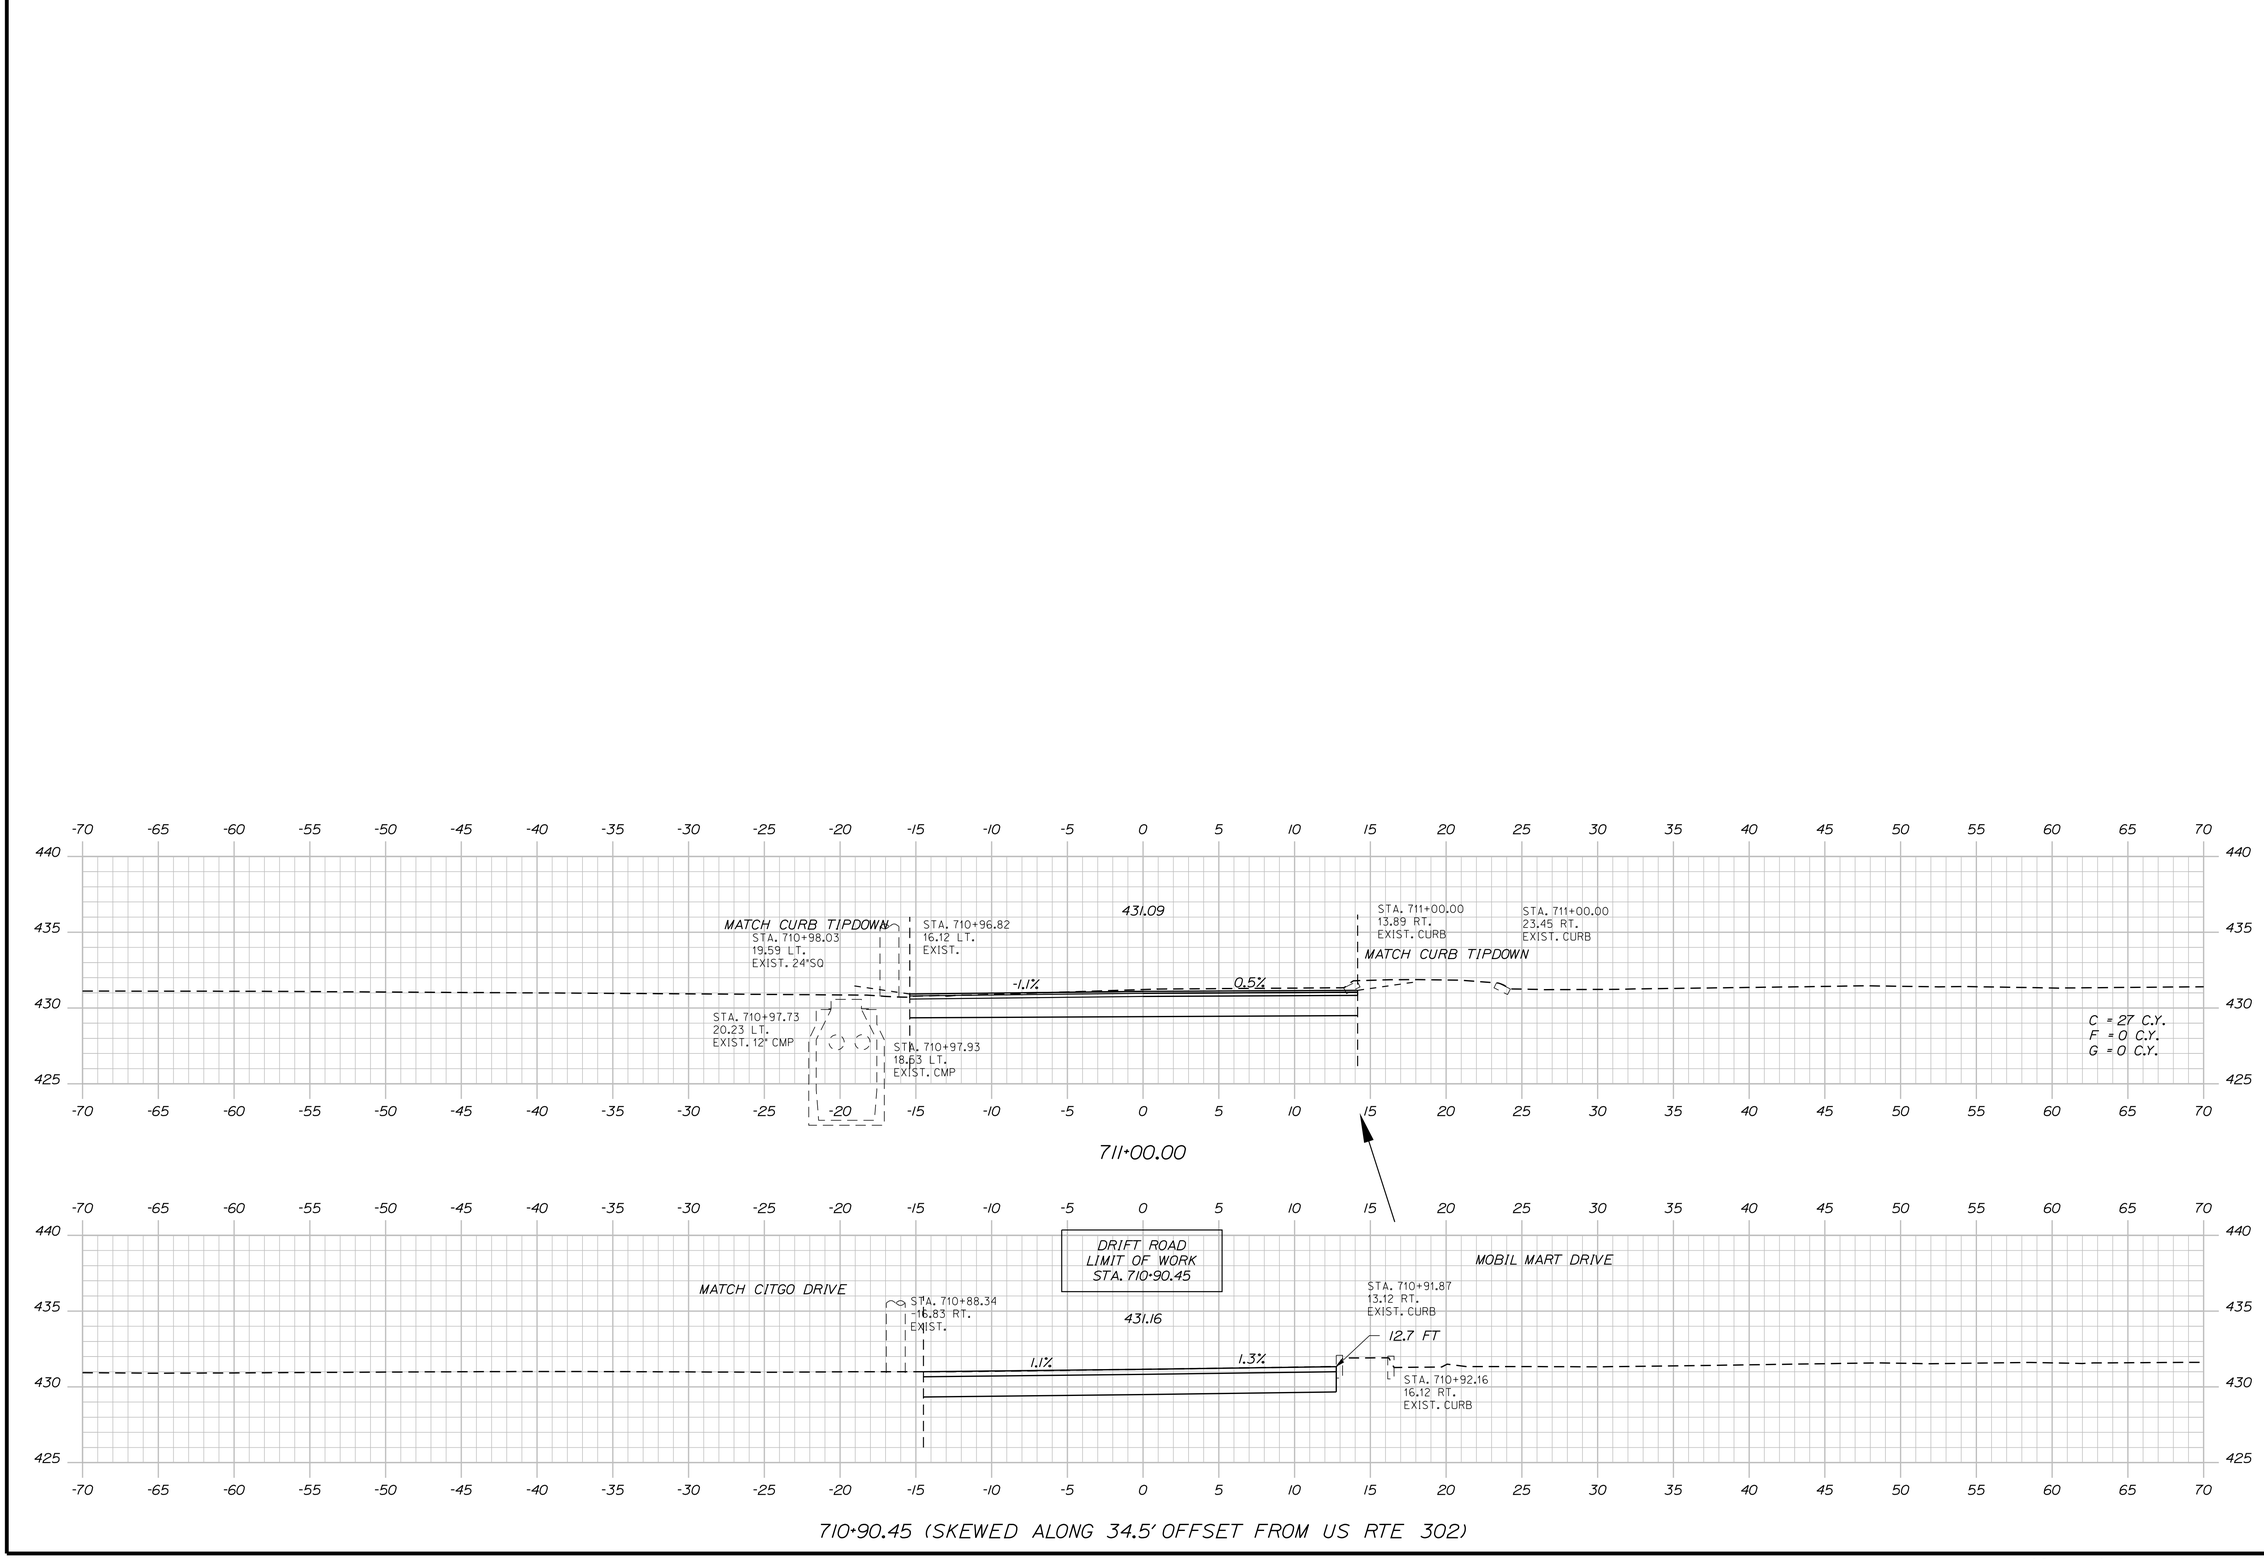

PROJ. MANAGER	#PROJMANAGER#	BY	DATE
DESIGN-DETAILED	$designer1$	$detailer1$	$projdate1$
CHECKED-REVIEWED	-----	-----	----- SIGNATURE
DESIGN2-DETAILED2	$designer2$	$detailer2$	$projdate2$
DESIGN3-DETAILED3	$designer3$	$detailer3$	$projdate3$ P.E. NUMBER
REVISIONS 1	-----	-----	$revdate1$
REVISIONS 2	$revision2$	-----	$revdate2$
REVISIONS 3	$revision3$	-----	$revdate3$ DATE
REVISIONS 4	$revision4$	-----	$revdate4$
FIELD CHANGES	$fieldchange$	-----	$fielddate$

STATE OF MAINE
DEPARTMENT OF TRANSPORTATION

NH-1728(000)E

WIN
WIN 17280.00 HIGHWAY PLANS

FRYEBURG
US ROUTE 302

CROSS SECTIONS

SHEET NUMBER

284

OF 364

Drift Road, Sta. 710+90.45 to Sta. 711+00.00

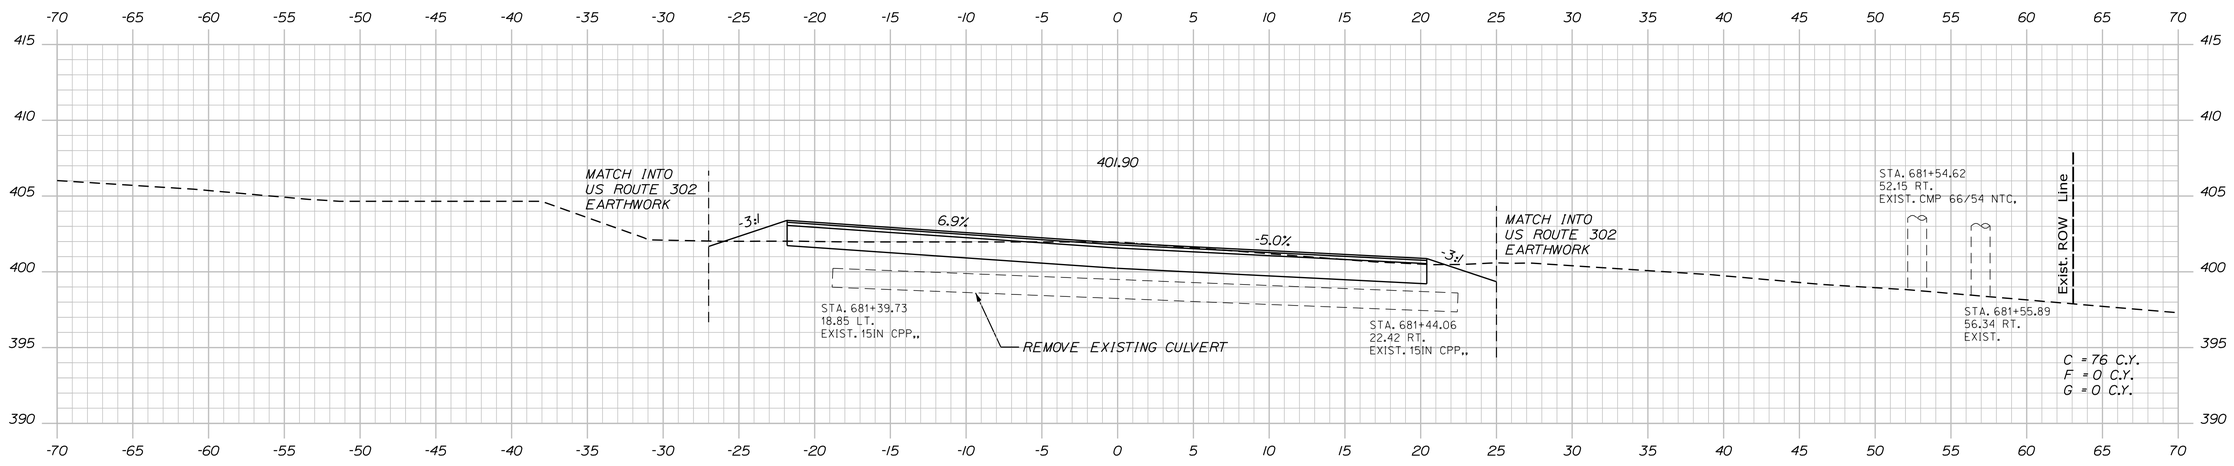

681+50.00

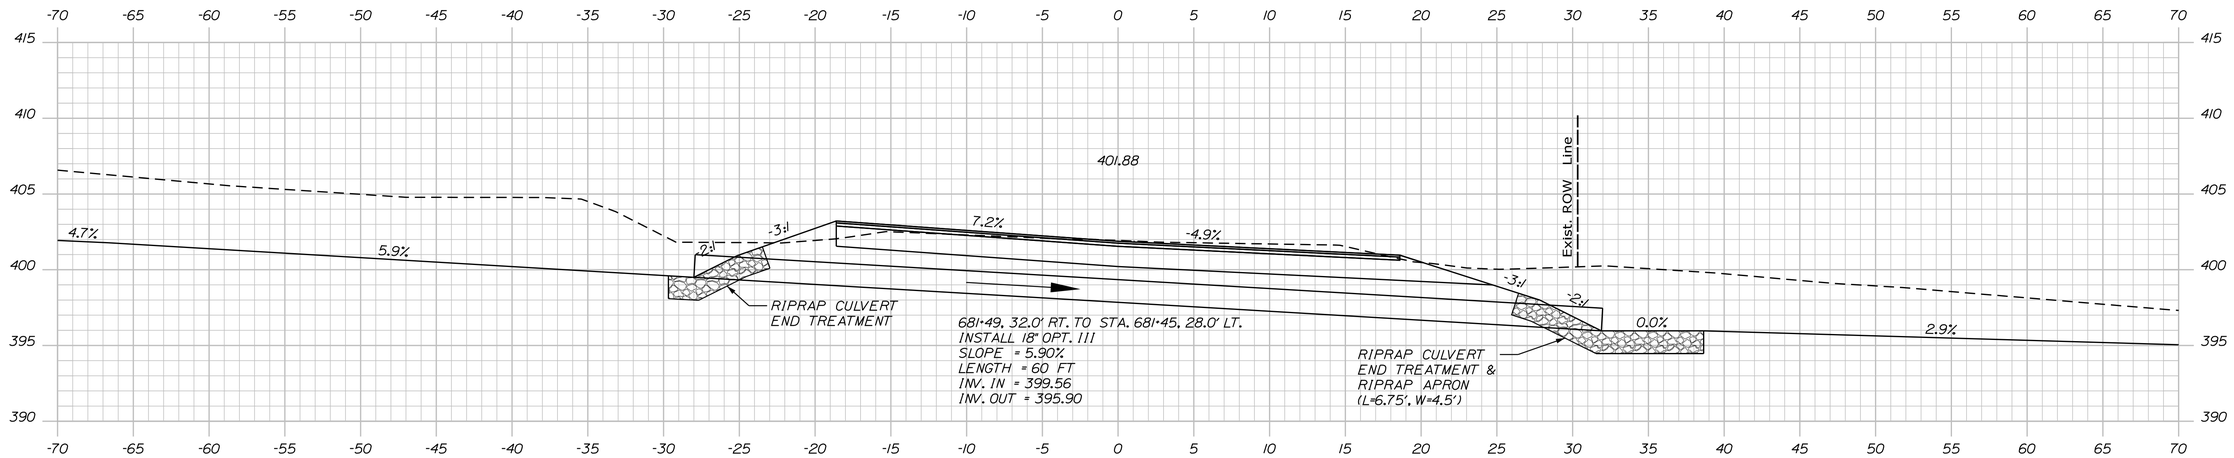

681+46.90 (SKEWED ALONG CULVERT)

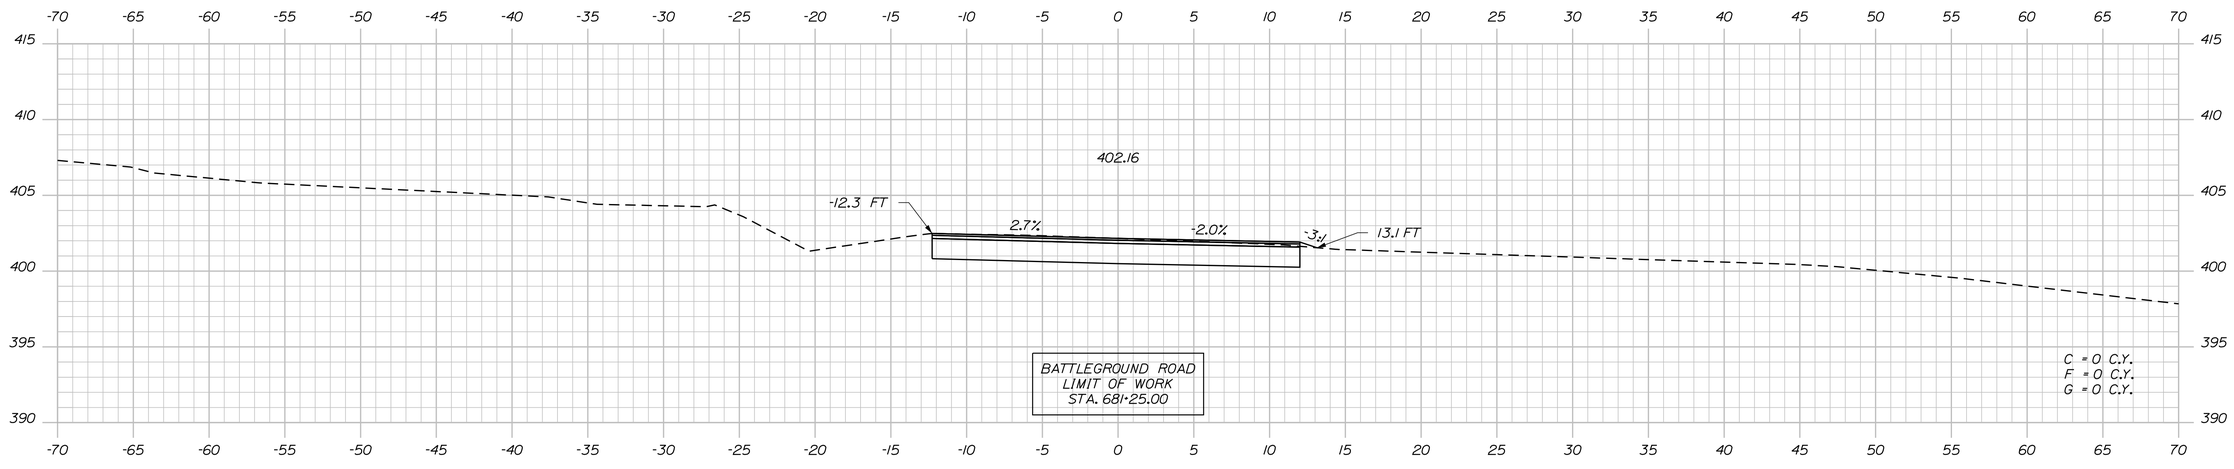

681+25.00

STATE OF MAINE
DEPARTMENT OF TRANSPORTATION

NH-1728(000)E

WIN
WIN 17280.00

HIGHWAY PLANS

		BY	DATE
PROJ. MANAGER	$PROJ.MANAGER$		
DESIGN-DETAILED	$designer1$	$detailer1$	$proj.date1$
CHECKED-REVIEWED	-----	-----	----- SIGNATURE
DESIGN2-DETAILED2	$designer2$	$detailer2$	$proj.date2$
DESIGN3-DETAILED3	$designer3$	$detailer3$	$proj.date3$
REVISIONS 1	-----	-----	$revdate1$ P.E. NUMBER
REVISIONS 2	$revision3$		$revdate2$
REVISIONS 3	$revision3$		$revdate3$ DATE
REVISIONS 4	$revision4$		$revdate4$
FIELD CHANGES	$fieldchange$		$fieldchdate$

FRYEBURG
US ROUTE 302

CROSS SECTIONS

SHEET NUMBER

285

OF 364

Filename: ...\285_XSECT_BATTLEGROUND ROAD_STA681+25HIGHWAY Username: mdebowski Date:12/10/2018

Battleground Road, Sta. 681+25.00 to Sta. 681+50.00

Filename: ...\286_XSECT_SERENITY LANE, STA. 690+67.39 HIGHWAY Username: mdebowski Date:12/10/2018

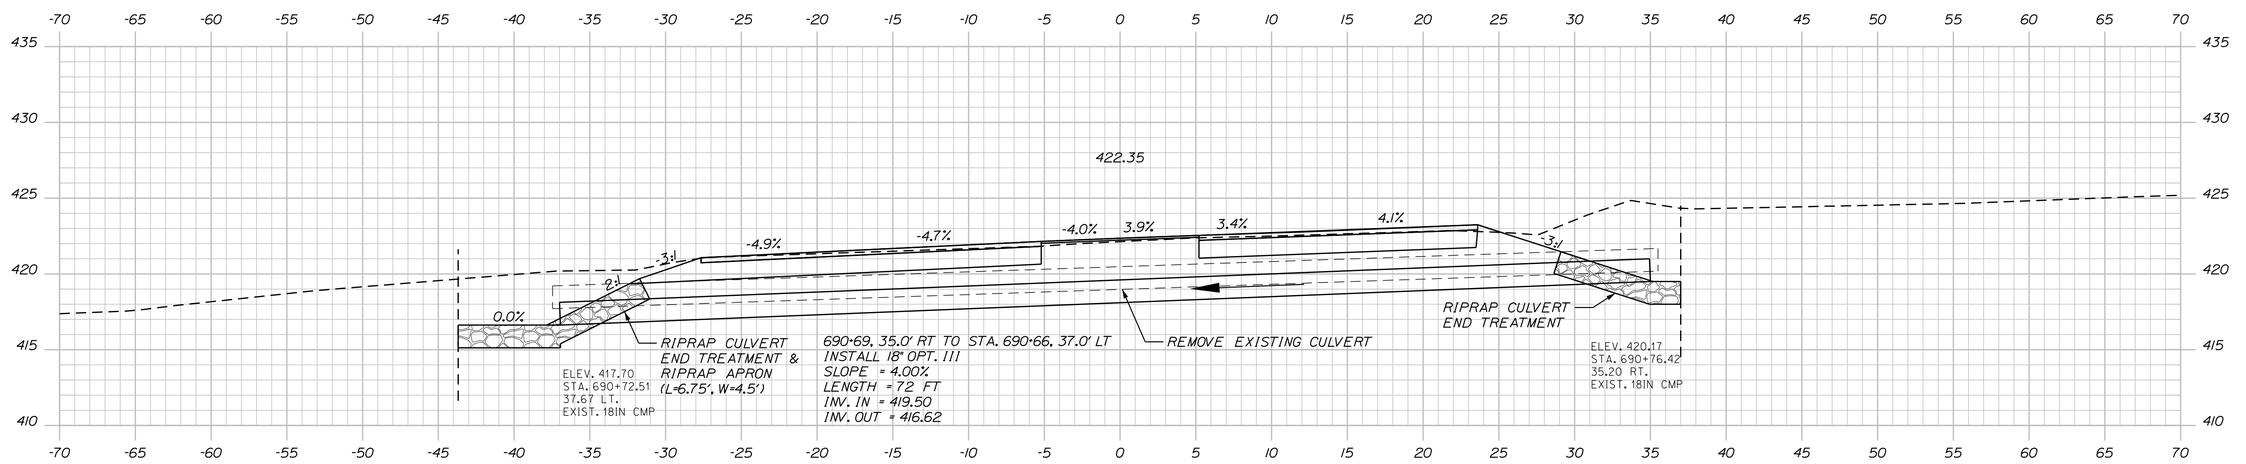

690+67.39 (SKEWED) SERENITY LANE

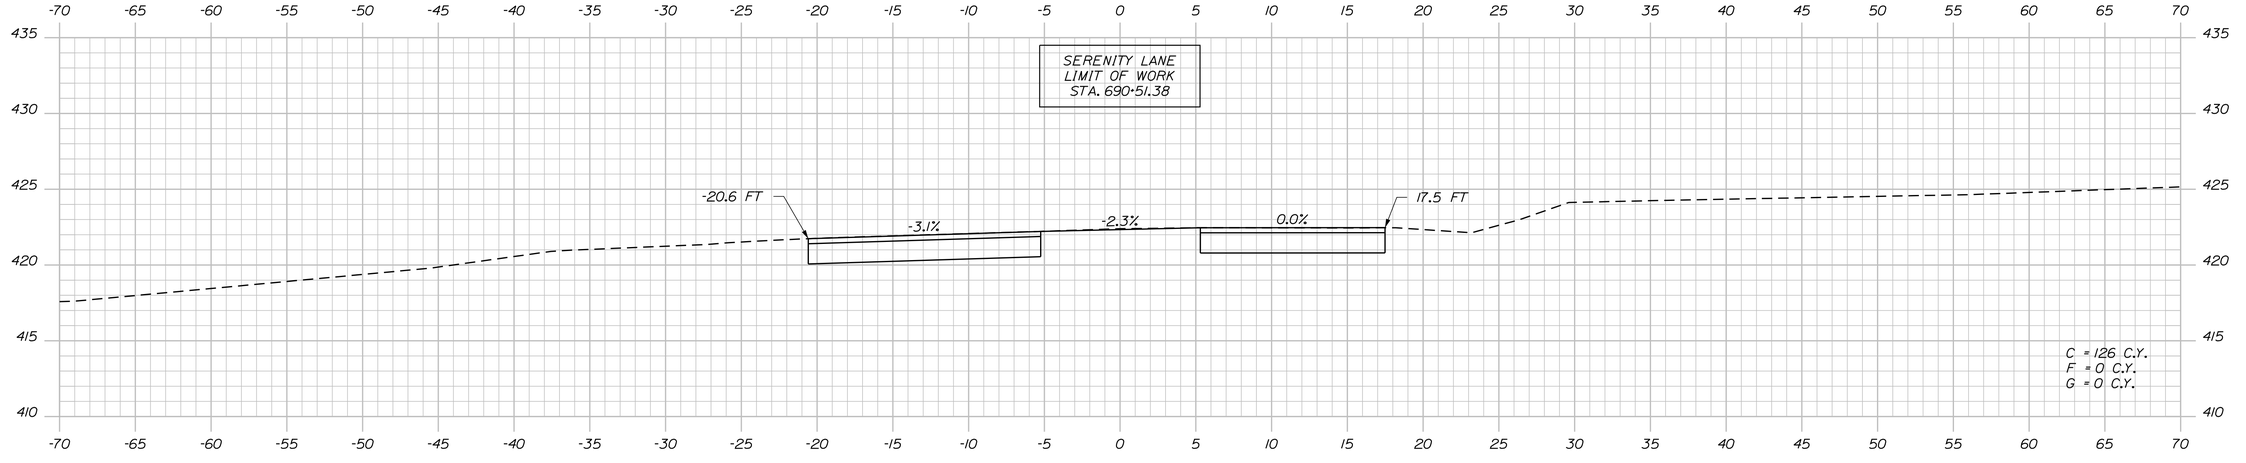

690+51.38

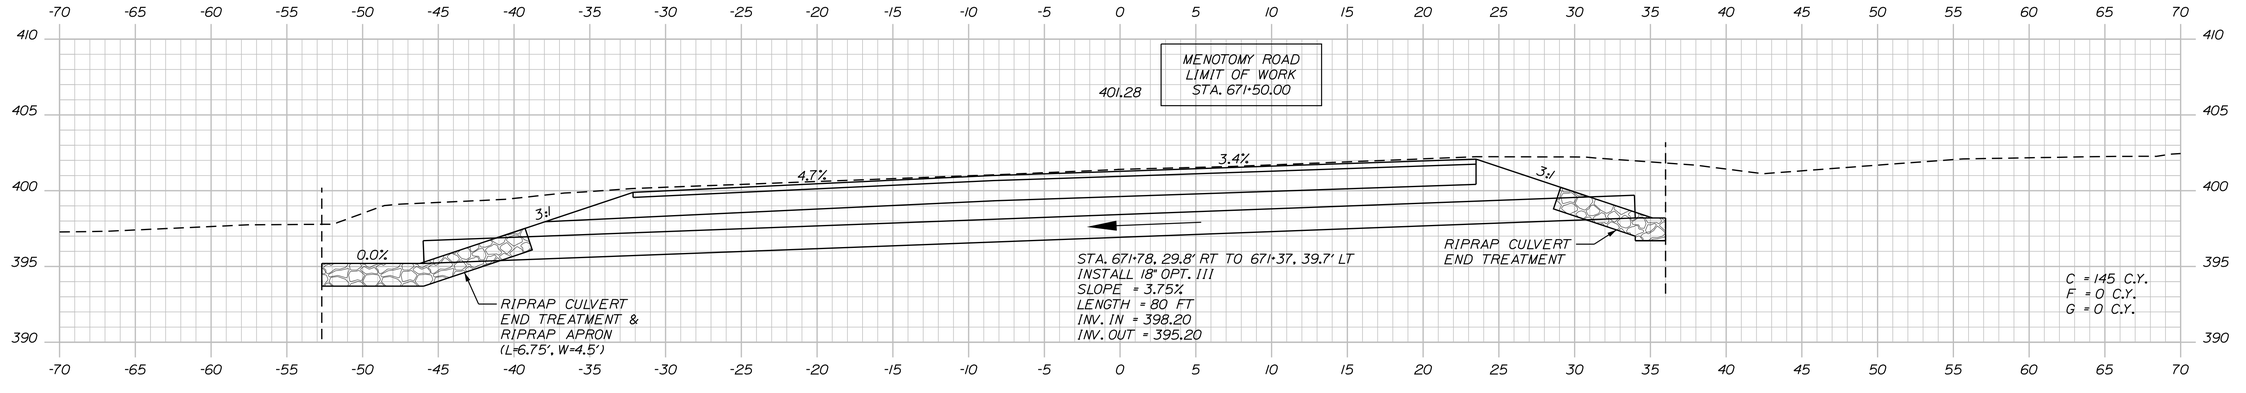

671+61.60 (SKEWED) MENOTOMY ROAD

STATE OF MAINE
DEPARTMENT OF TRANSPORTATION

NH-1728(000)E

WIN
WIN 17280.00

HIGHWAY PLANS

PROJ. MANAGER	$PROJMANAGER$	BY	DATE
DESIGN-DETAILED	$designer1$	$date1$	$proj date1$
CHECKED-REVIEWED	-----	-----	-----
DESIGN2-DETAILED2	$designer2$	$date2$	$proj date2$
DESIGN3-DETAILED3	$designer3$	$date3$	$proj date3$
REVISIONS 1	-----	-----	$rev date1$
REVISIONS 2	-----	-----	$rev date2$
REVISIONS 3	$revision3$	$rev date3$	$rev date3$
REVISIONS 4	$revision4$	$rev date4$	$rev date4$
FIELD CHANGES	$fieldchange$	$field date$	$field date$

SIGNATURE

P.E. NUMBER

DATE

FRYEBURG
US ROUTE 302

CROSS SECTIONS

SHEET NUMBER

286

OF 364

Username: mdebowski Date:12/10/2018
Filename: ...\HIGHWAY\MSTA\287_SPM_Plan1.dgn Division: HIGHWAY

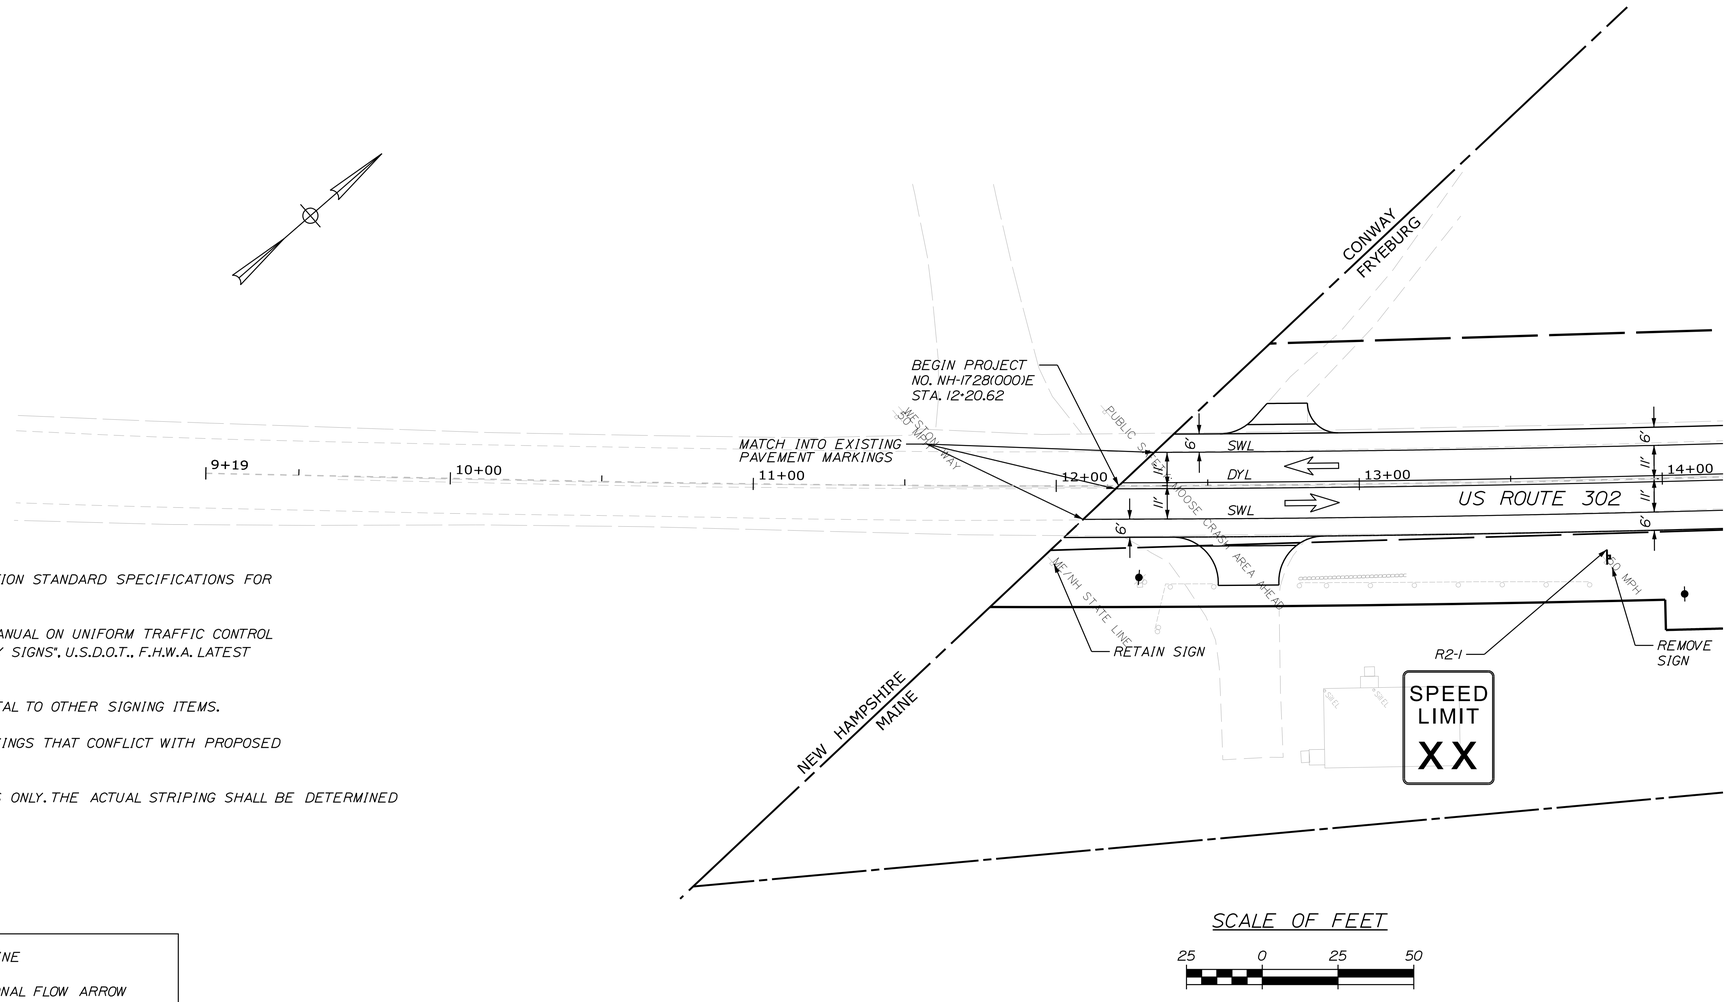

NOTES:

1. ALL WORK TO CONFORM TO MAINE DEPARTMENT OF TRANSPORTATION STANDARD SPECIFICATIONS FOR HIGHWAYS AND BRIDGES AND STANDARD DETAILS

2. ALL PROPOSED WORK SHALL BE IN CONFORMANCE WITH THE "MANUAL ON UNIFORM TRAFFIC CONTROL DEVICES FOR STREETS AND HIGHWAYS", AND "STANDARD HIGHWAY SIGNS", U.S.D.O.T., F.H.W.A. LATEST EDITION.

3. PAYMENT FOR REMOVAL OF EXISTING SIGNS SHALL BE INCIDENTAL TO OTHER SIGNING ITEMS.

4. THE CONTRACTOR SHALL REMOVE ALL EXISTING PAVEMENT MARKINGS THAT CONFLICT WITH PROPOSED MARKINGS (INCIDENTAL TO 627 ITEMS).

5. STRIPING SHOWN ON THE PLANS IS FOR ESTIMATING PURPOSES ONLY. THE ACTUAL STRIPING SHALL BE DETERMINED IN THE FIELD, AS DIRECTED BY THE RESIDENT.

6. PASSING ZONES ARE TO BE DETERMINED BY THE RESIDENT.

LEGEND

SWL(6")	SOLID WHITE 6" LINE		CENTERLINE
SWL	SOLID WHITE 4" LINE		DIRECTIONAL FLOW ARROW
SYL	SOLID YELLOW 4" LINE		
DYL	DOUBLE YELLOW 4" LINE		
SL	STOP LINE (24")		
	EXISTING SINGLE SIGN POST		
	EXISTING DOUBLE SIGN POST		
	PROPOSED SINGLE SIGN POST		
	PROPOSED DOUBLE SIGN POST		

SCALE OF FEET

25 0 25 50

STATE OF MAINE
DEPARTMENT OF TRANSPORTATION

NH-1728(000)E

WIN
17280.00

HIGHWAY PLANS

		BY	DATE
PROJ. MANAGER	R. CARRELL		
DESIGN-DETAILED	M. DEBOWSKI		
CHECKED-REVIEWED			
DESIGN2-DETAILED2			
DESIGN3-DETAILED3			
REVISIONS 1			
REVISIONS 2			
REVISIONS 3			
REVISIONS 4			
FIELD CHANGES			

SIGNATURE

P.E. NUMBER

DATE

FRYEBURG
US ROUTE 302

SIGNS & PVMT. MARKINGS

SHEET NUMBER

287

OF 364

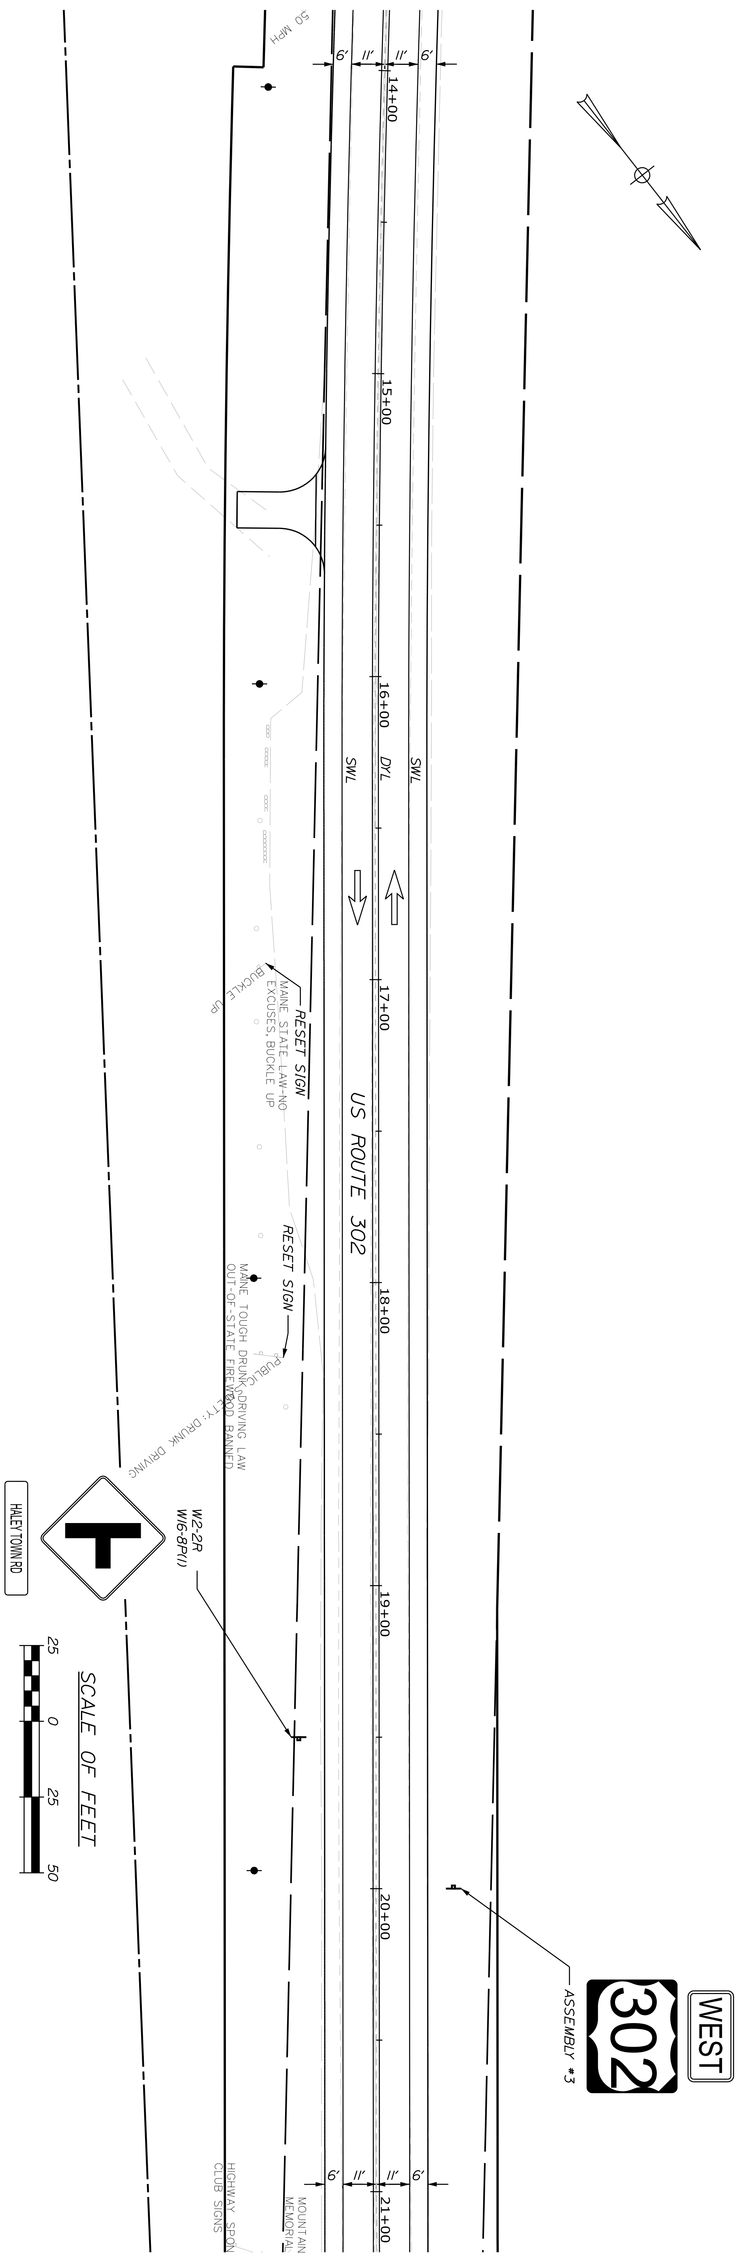

SHEET NUMBER 288 OF 364

FRYEBURG
US ROUTE 302

SIGNS & PVMT. MARKINGS

PROJ. MANAGER	R. CARRELL	BY	DATE
DESIGN-DETAILED	M. DEBOWSKI		
CHECKED-REVIEWED			
DESIGN2-DETAILED2			
DESIGN3-DETAILED3			
REVISIONS 1			
REVISIONS 2			
REVISIONS 3			
REVISIONS 4			
FIELD CHANGES			

SIGNATURE

P.E. NUMBER

DATE

STATE OF MAINE
DEPARTMENT OF TRANSPORTATION

NH-1728(000)E

WIN 17280.00

HIGHWAY PLANS

Filename: ...\HIGHWAY\MSTA\289_SPM_Plan3.dgn Division: HIGHWAY Username: mdebowski Date:12/10/2018

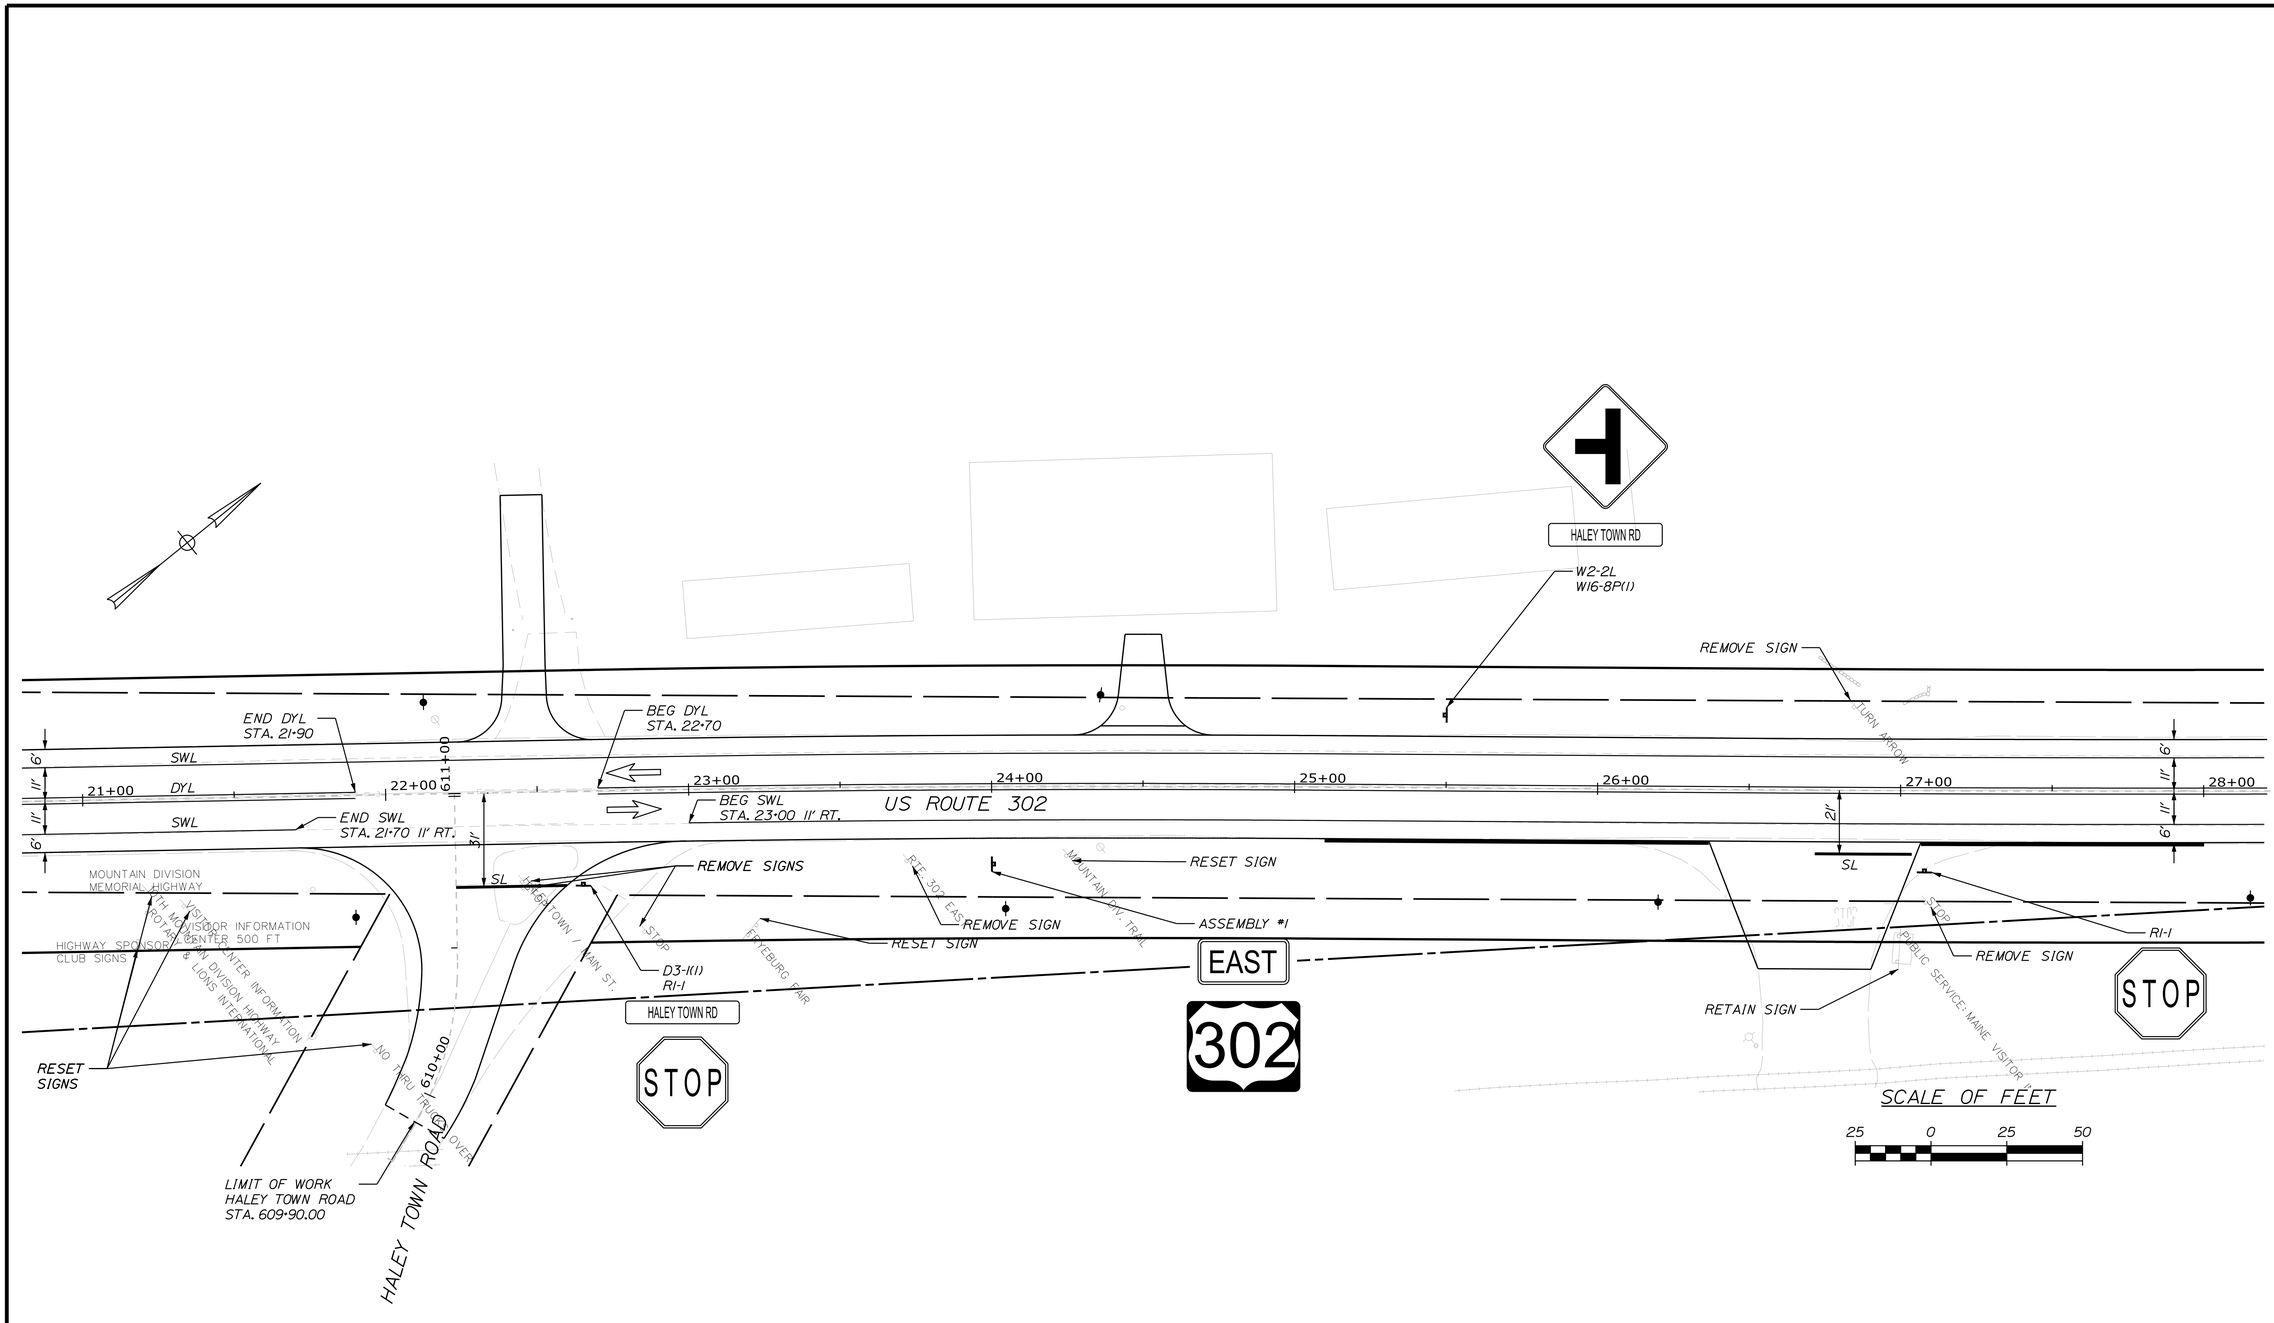

STATE OF MAINE
DEPARTMENT OF TRANSPORTATION

NH-1728(000)E

WIN
17280.00

HIGHWAY PLANS

	BY	DATE
PROJ. MANAGER	R. CARRELL	
DESIGN-DETAILED	M. DEBOWSKI	
CHECKED-REVIEWED		
DESIGN2-DETAILED2		
DESIGN3-DETAILED3		
REVISIONS 1		
REVISIONS 2		
REVISIONS 3		
REVISIONS 4		
FIELD CHANGES		

SIGNATURE

P.E. NUMBER

DATE

FRYEBURG
US ROUTE 302

SIGNS & PVMT. MARKINGS

SHEET NUMBER

289

OF 364

Filename: ...\HIGHWAY\MSTA\290_SPM_Plan4.dgn Division: HIGHWAY Username: mdebowski Date:12/10/2018

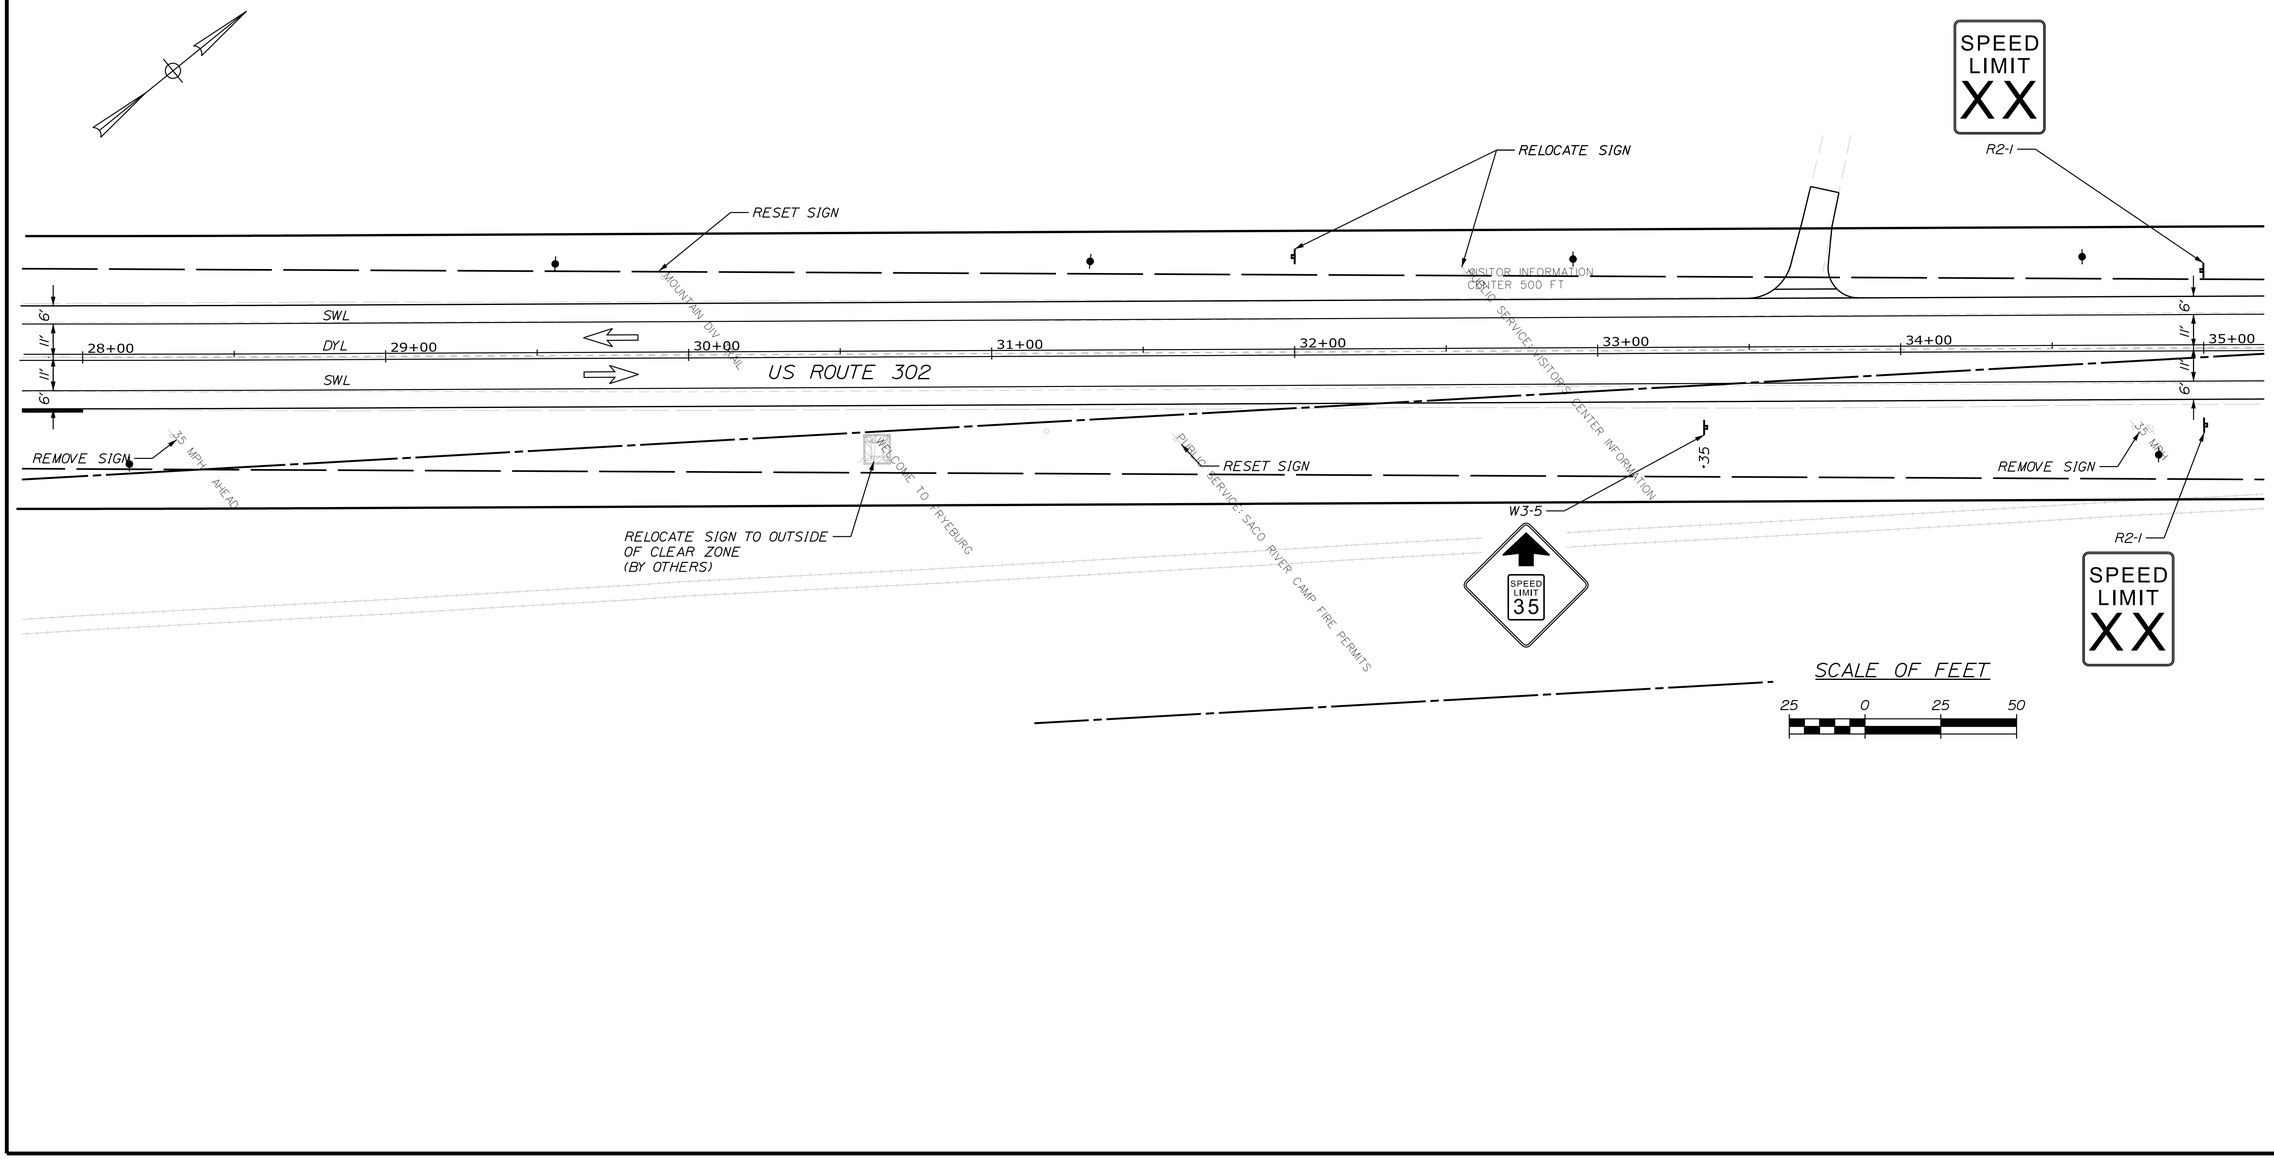

STATE OF MAINE
DEPARTMENT OF TRANSPORTATION

NH-1728(000)E

WIN
17280.00

HIGHWAY PLANS

	BY	DATE
PROJ. MANAGER	R. CARRELL	
DESIGN-DETAILED	M. DEBOWSKI	
CHECKED-REVIEWED		
DESIGN2-DETAILED2		
DESIGN3-DETAILED3		
REVISIONS 1		
REVISIONS 2		
REVISIONS 3		
REVISIONS 4		
FIELD CHANGES		

SIGNATURE

P.E. NUMBER

DATE

FRYEBURG
US ROUTE 302

SIGNS & PVMT. MARKINGS

SHEET NUMBER

290

OF 364

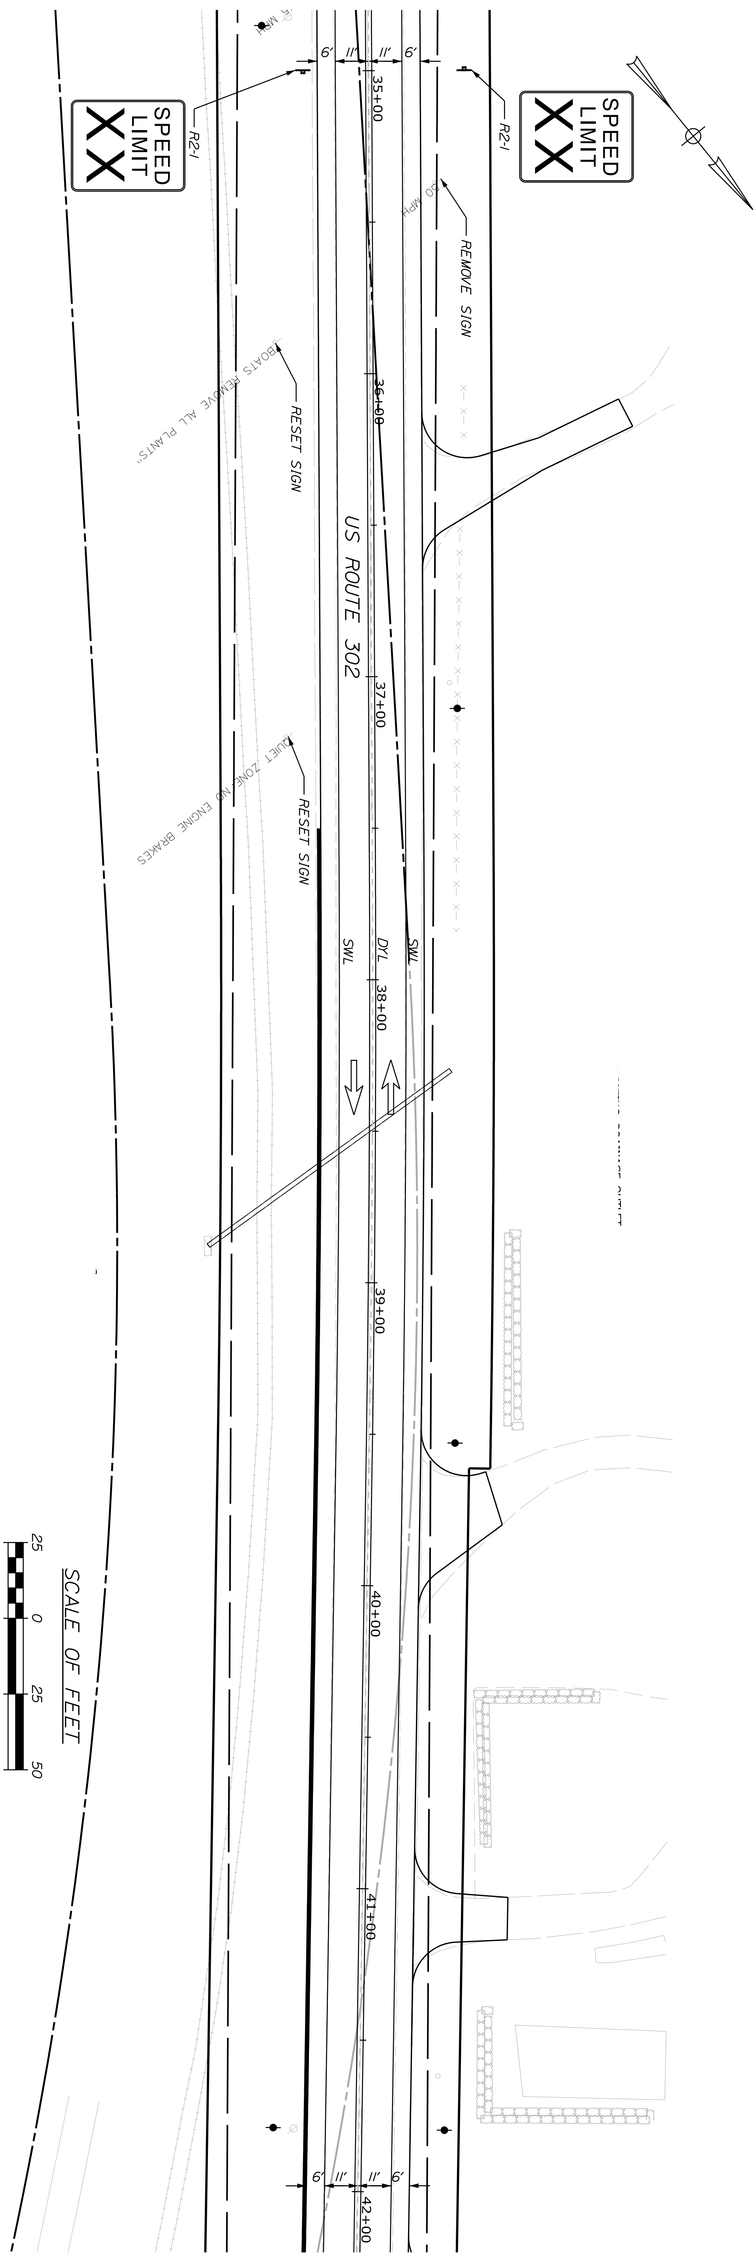

SHEET NUMBER 291 OF 364	FRYEBURG US ROUTE 302 SIGNS & PVMT. MARKINGS	PROJ. MANAGER: R. CARRELL; DESIGN-DETAILED: M. DEBOWSKI; CHECKED-REVIEWED; DESIGN2-DETAILED2; DESIGN3-DETAILED3; REVISIONS 1; REVISIONS 2; REVISIONS 3; REVISIONS 4; FIELD CHANGES BY / DATE SIGNATURE P.E. NUMBER DATE	STATE OF MAINE DEPARTMENT OF TRANSPORTATION NH-1728(000)E WIN 17280.00 HIGHWAY PLANS

Filename: ...\HIGHWAY\MSTA\292_SPM_Plan6.dgn Division: HIGHWAY Username: mdebowski Date:12/10/2018

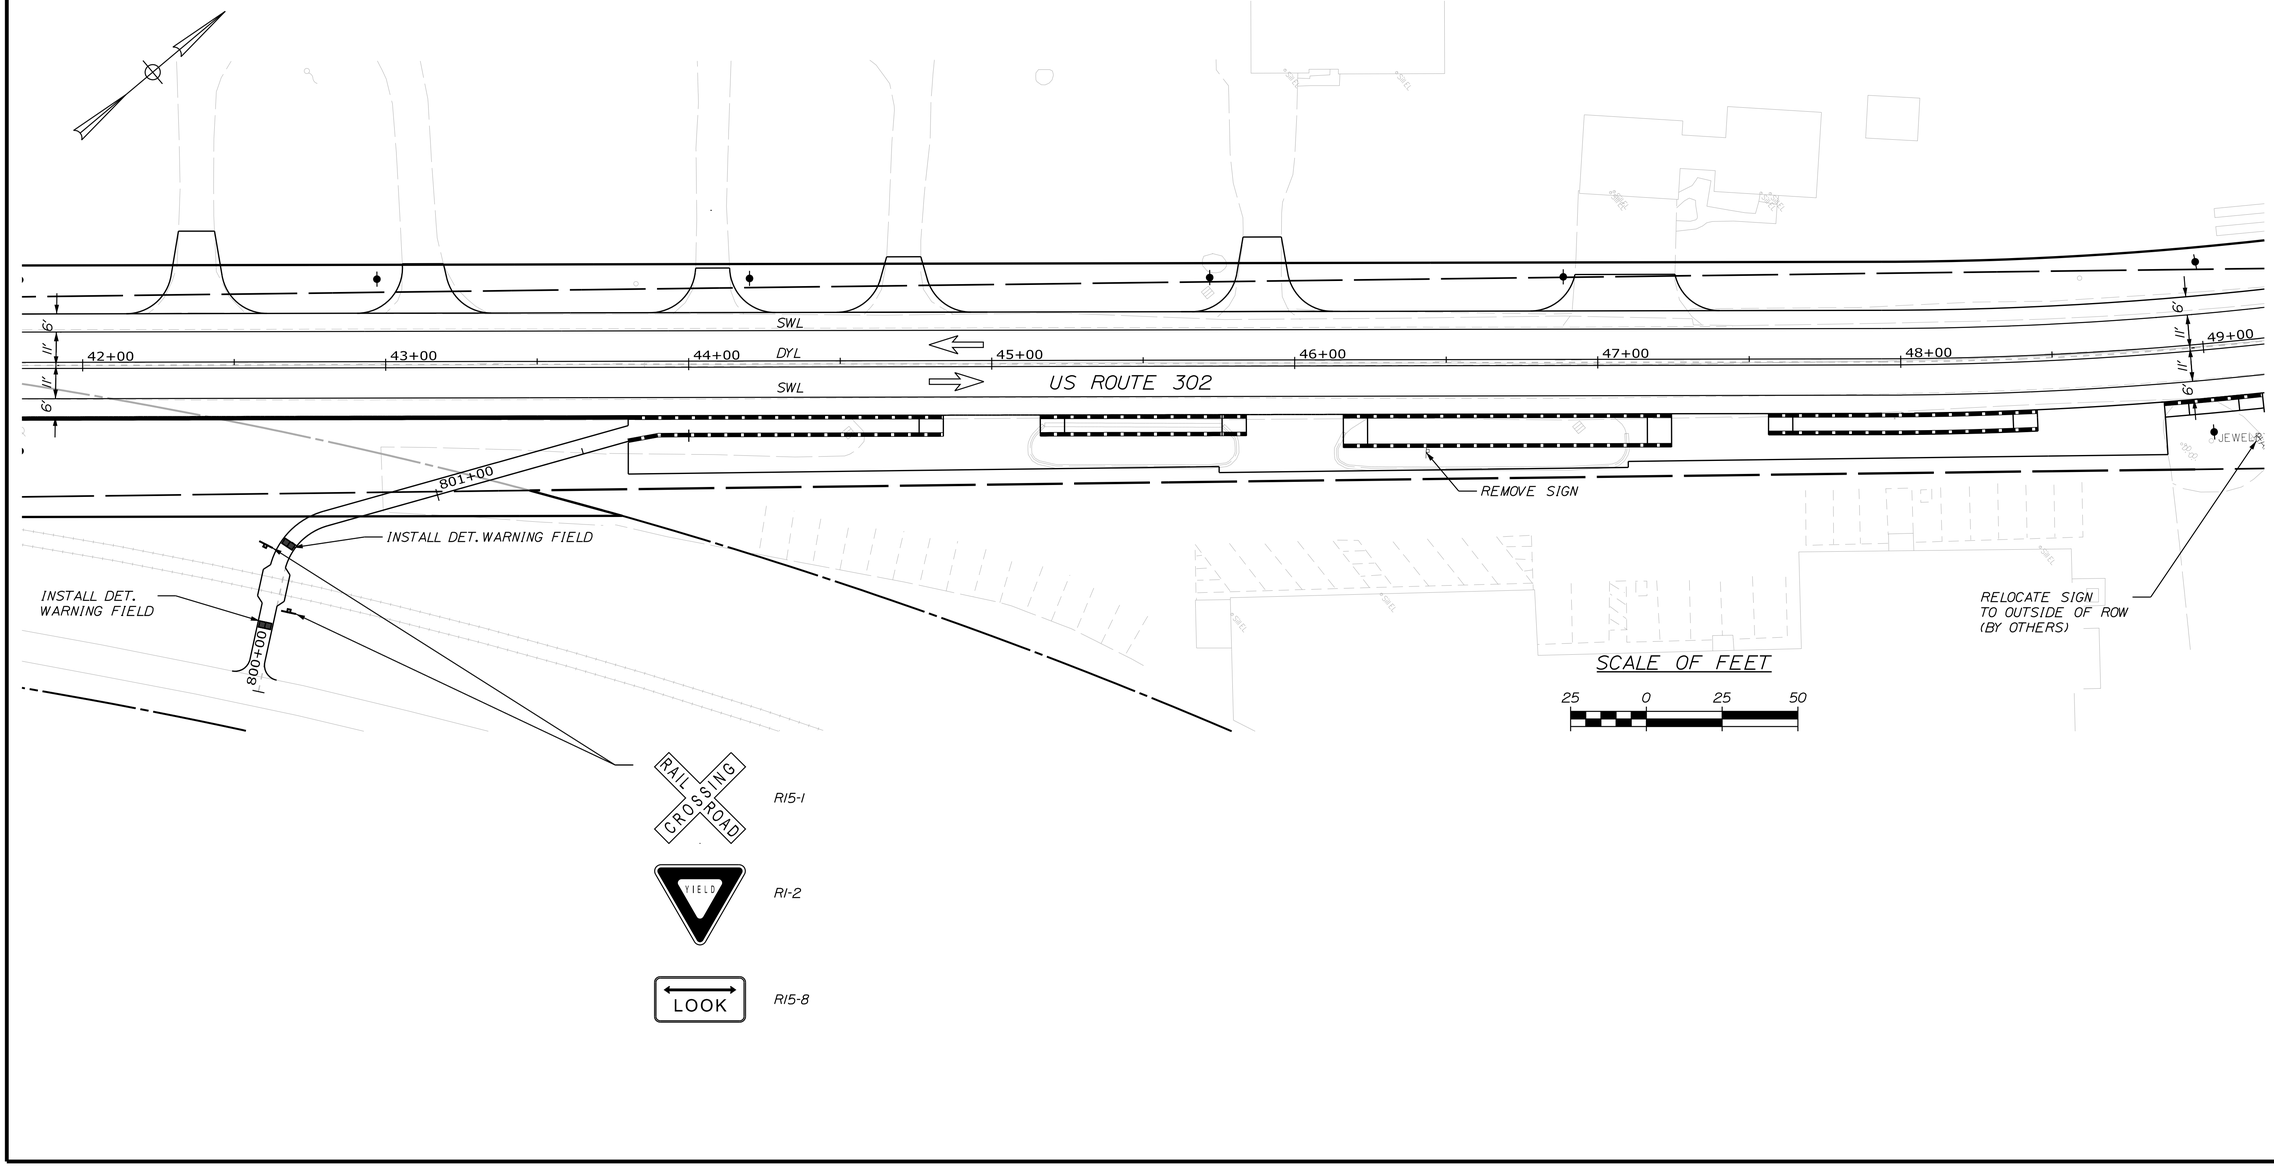

STATE OF MAINE
DEPARTMENT OF TRANSPORTATION

NH-1728(000)E

WIN
17280.00

HIGHWAY PLANS

	BY	DATE
PROJ. MANAGER	R. CARRELL	
DESIGN-DETAILED	M. DEBOWSKI	
CHECKED-REVIEWED		
DESIGN2-DETAILED2		
DESIGN3-DETAILED3		
REVISIONS 1		
REVISIONS 2		
REVISIONS 3		
REVISIONS 4		
FIELD CHANGES		

SIGNATURE

P.E. NUMBER

DATE

FRYEBURG
US ROUTE 302

SIGNS & PVMT. MARKINGS

SHEET NUMBER

292

OF 364

Filename: ...\HIGHWAY\MSTA\293_SPM_Plan7.dgn Division: HIGHWAY Username: mdebowski Date:12/10/2018

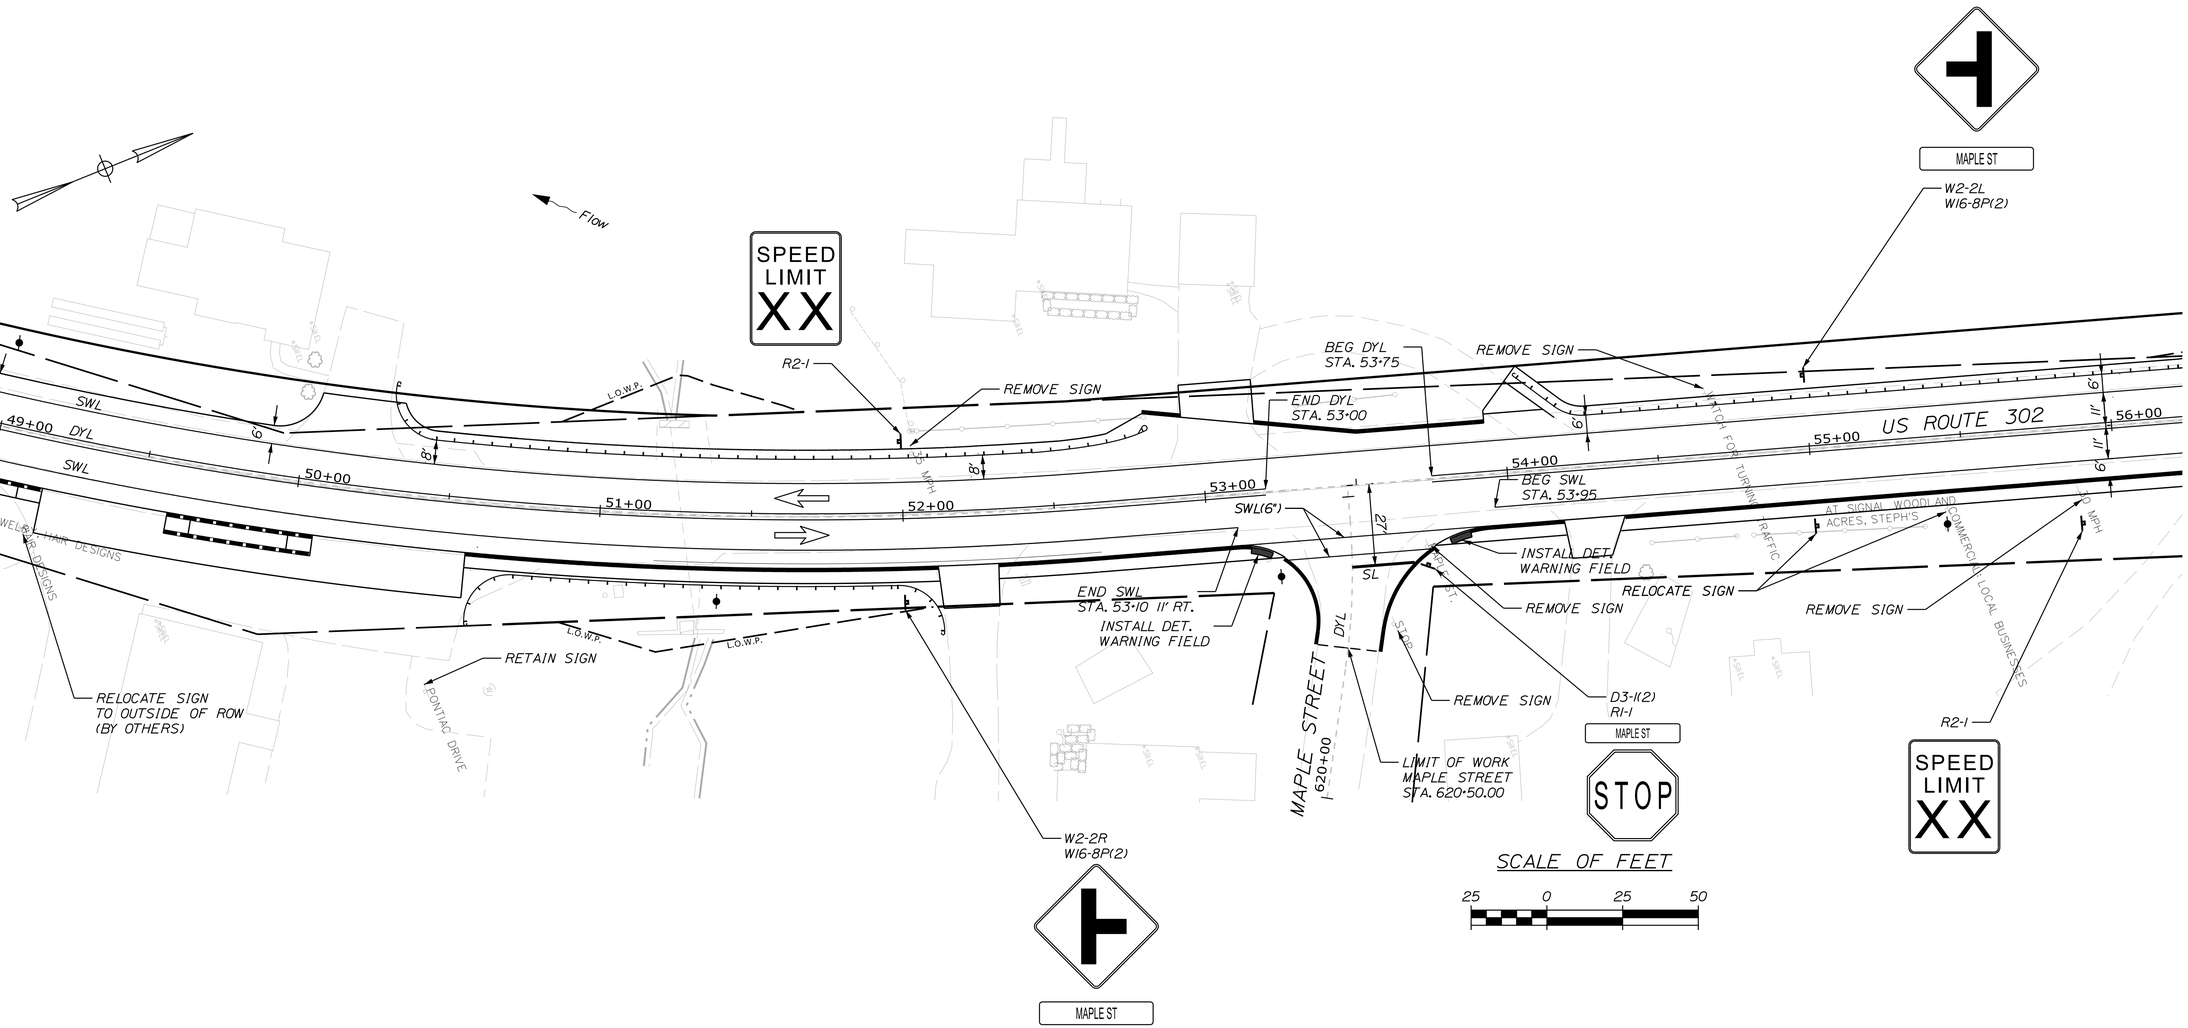

STATE OF MAINE
DEPARTMENT OF TRANSPORTATION

NH-1728(000)E

WIN
17280.00

HIGHWAY PLANS

	BY	DATE
PROJ. MANAGER	R. CARRELL	
DESIGN-DETAILED	M. DEBOWSKI	
CHECKED-REVIEWED		
DESIGN2-DETAILED2		
DESIGN3-DETAILED3		
REVISIONS 1		
REVISIONS 2		
REVISIONS 3		
REVISIONS 4		
FIELD CHANGES		

SIGNATURE

P.E. NUMBER

DATE

FRYEBURG
US ROUTE 302

SIGNS & PVMT. MARKINGS

SHEET NUMBER

293

OF 364

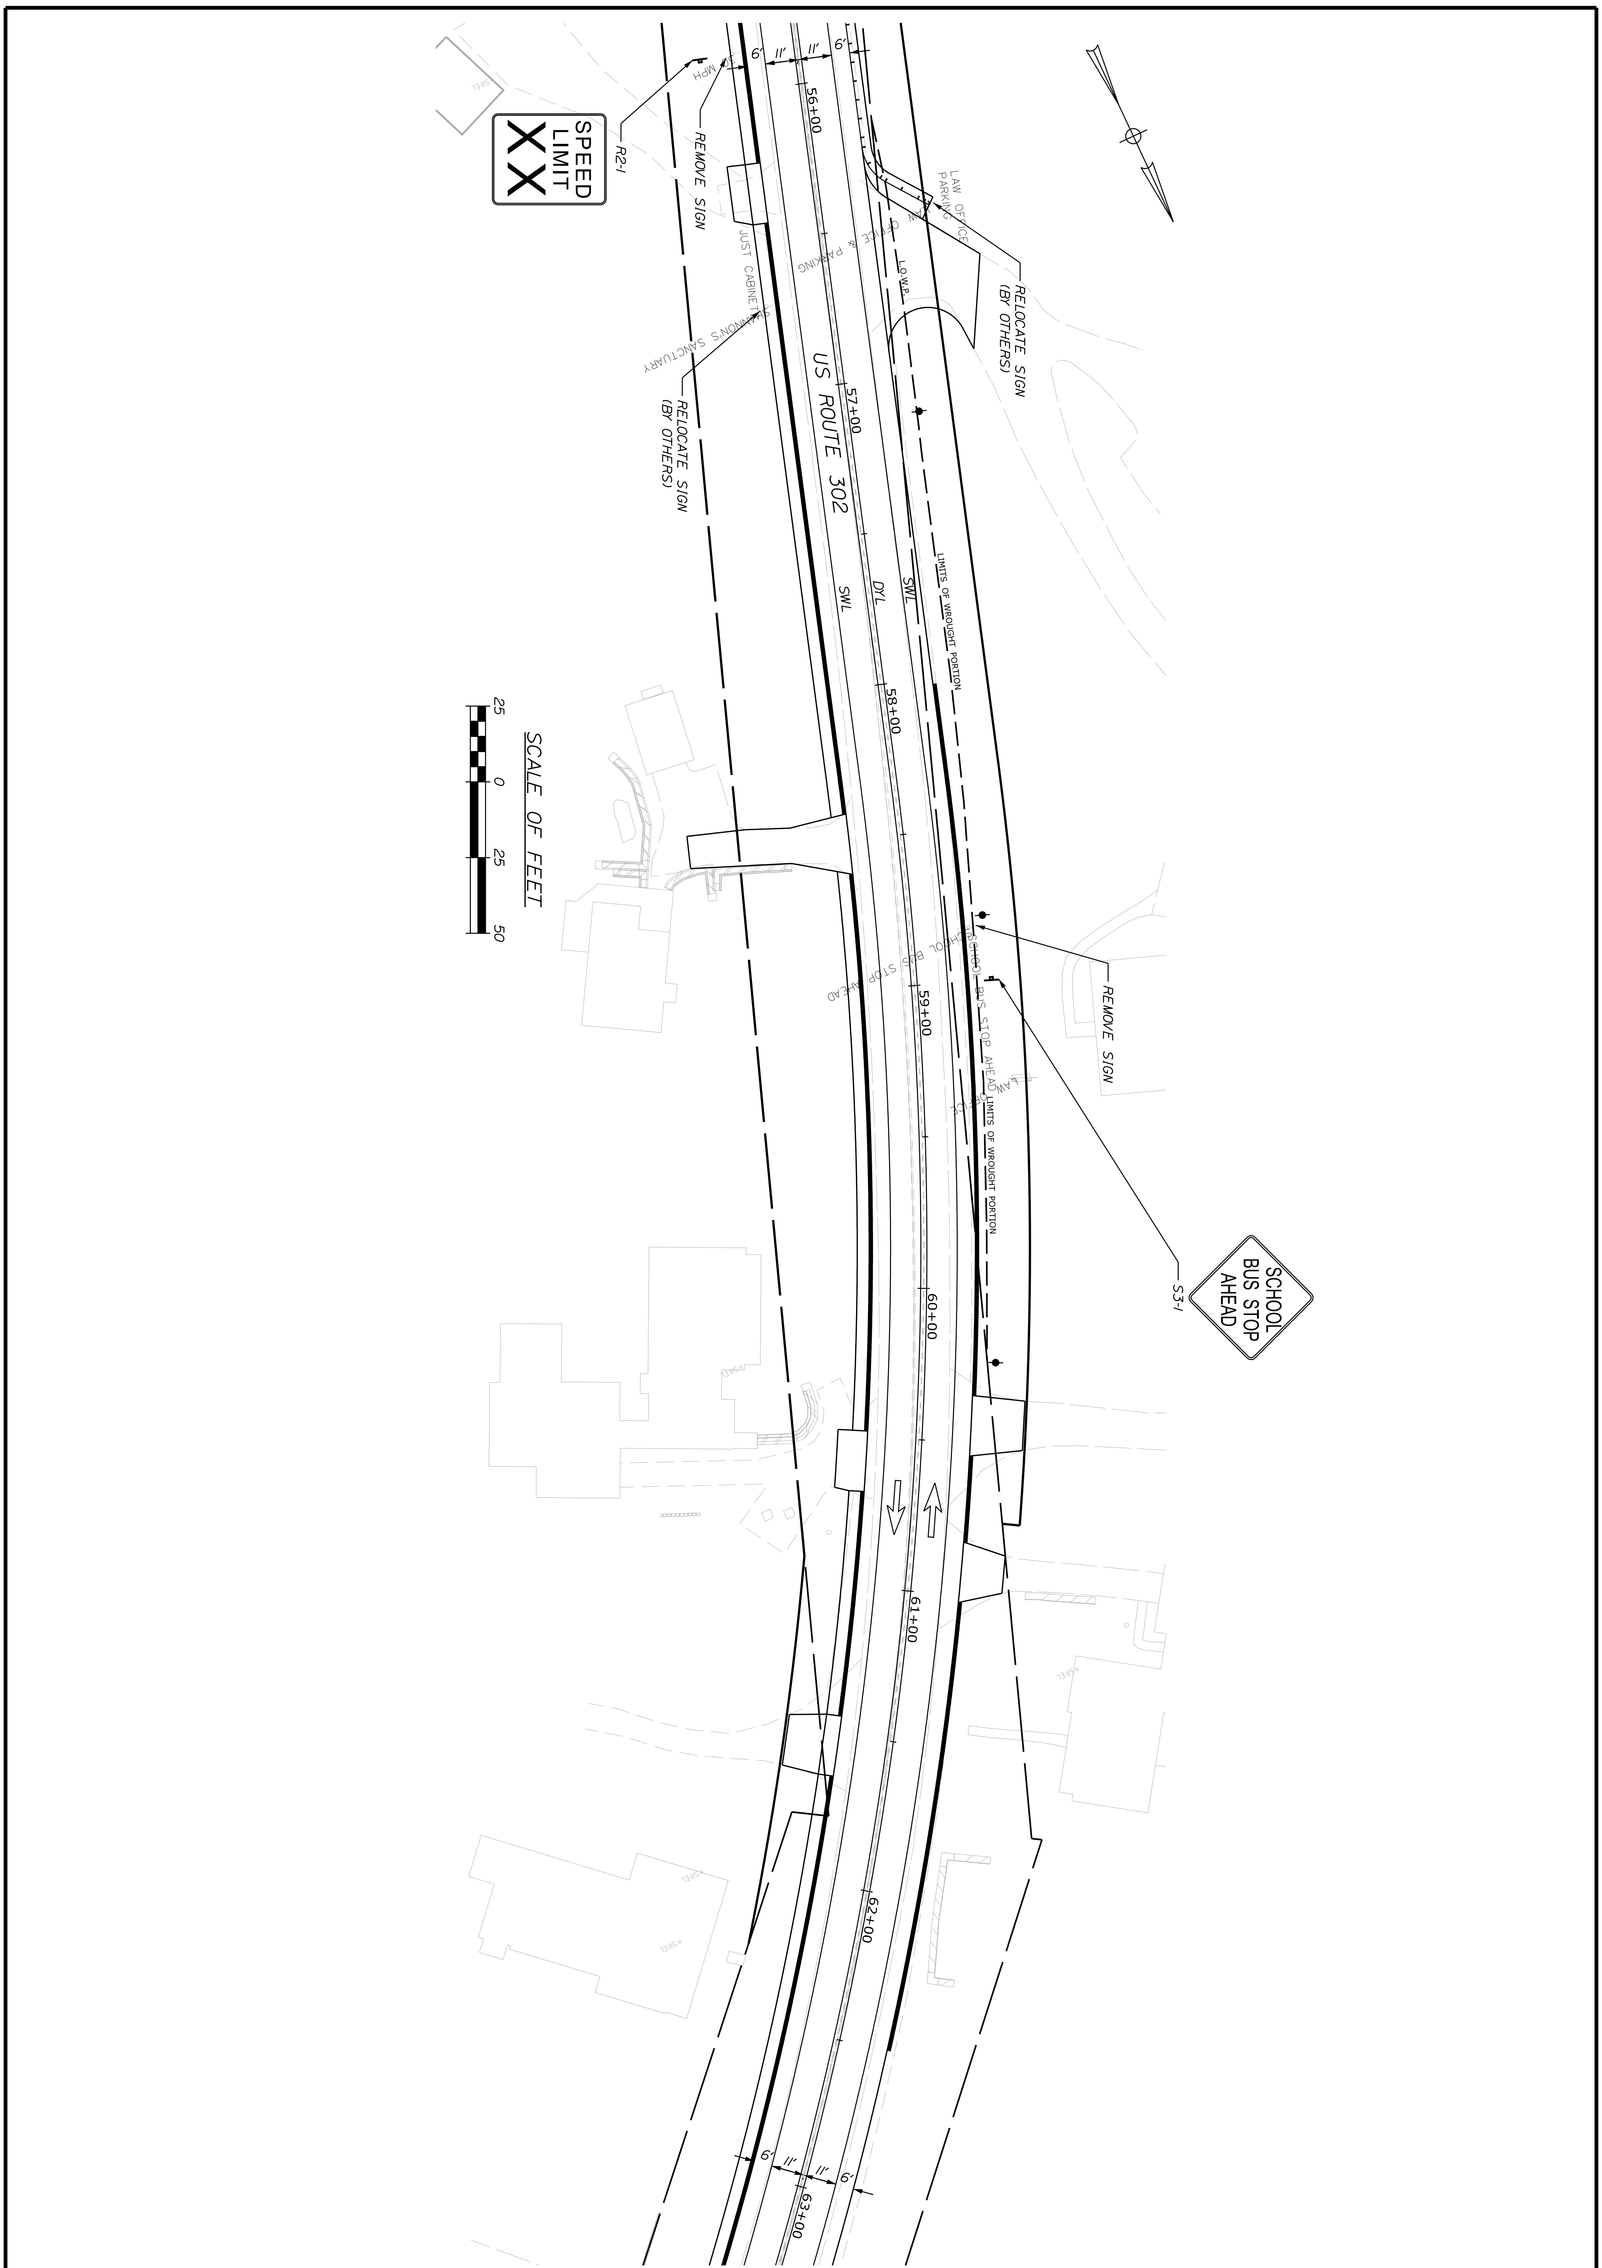

PROJ. MANAGER	R. CARRELL	BY	DATE
DESIGN-DETAILED	M. DEBOWSKI		
CHECKED-REVIEWED			
DESIGN2-DETAILED2			
DESIGN3-DETAILED3			
REVISIONS 1			
REVISIONS 2			
REVISIONS 3			
REVISIONS 4			
FIELD CHANGES			

SIGNATURE

P.E. NUMBER

DATE

SHEET NUMBER 294 OF 364

FRYEBURG
US ROUTE 302

SIGNS & PVMT. MARKINGS

STATE OF MAINE
DEPARTMENT OF TRANSPORTATION

NH-1728(000)E

WIN 17280.00 HIGHWAY PLANS

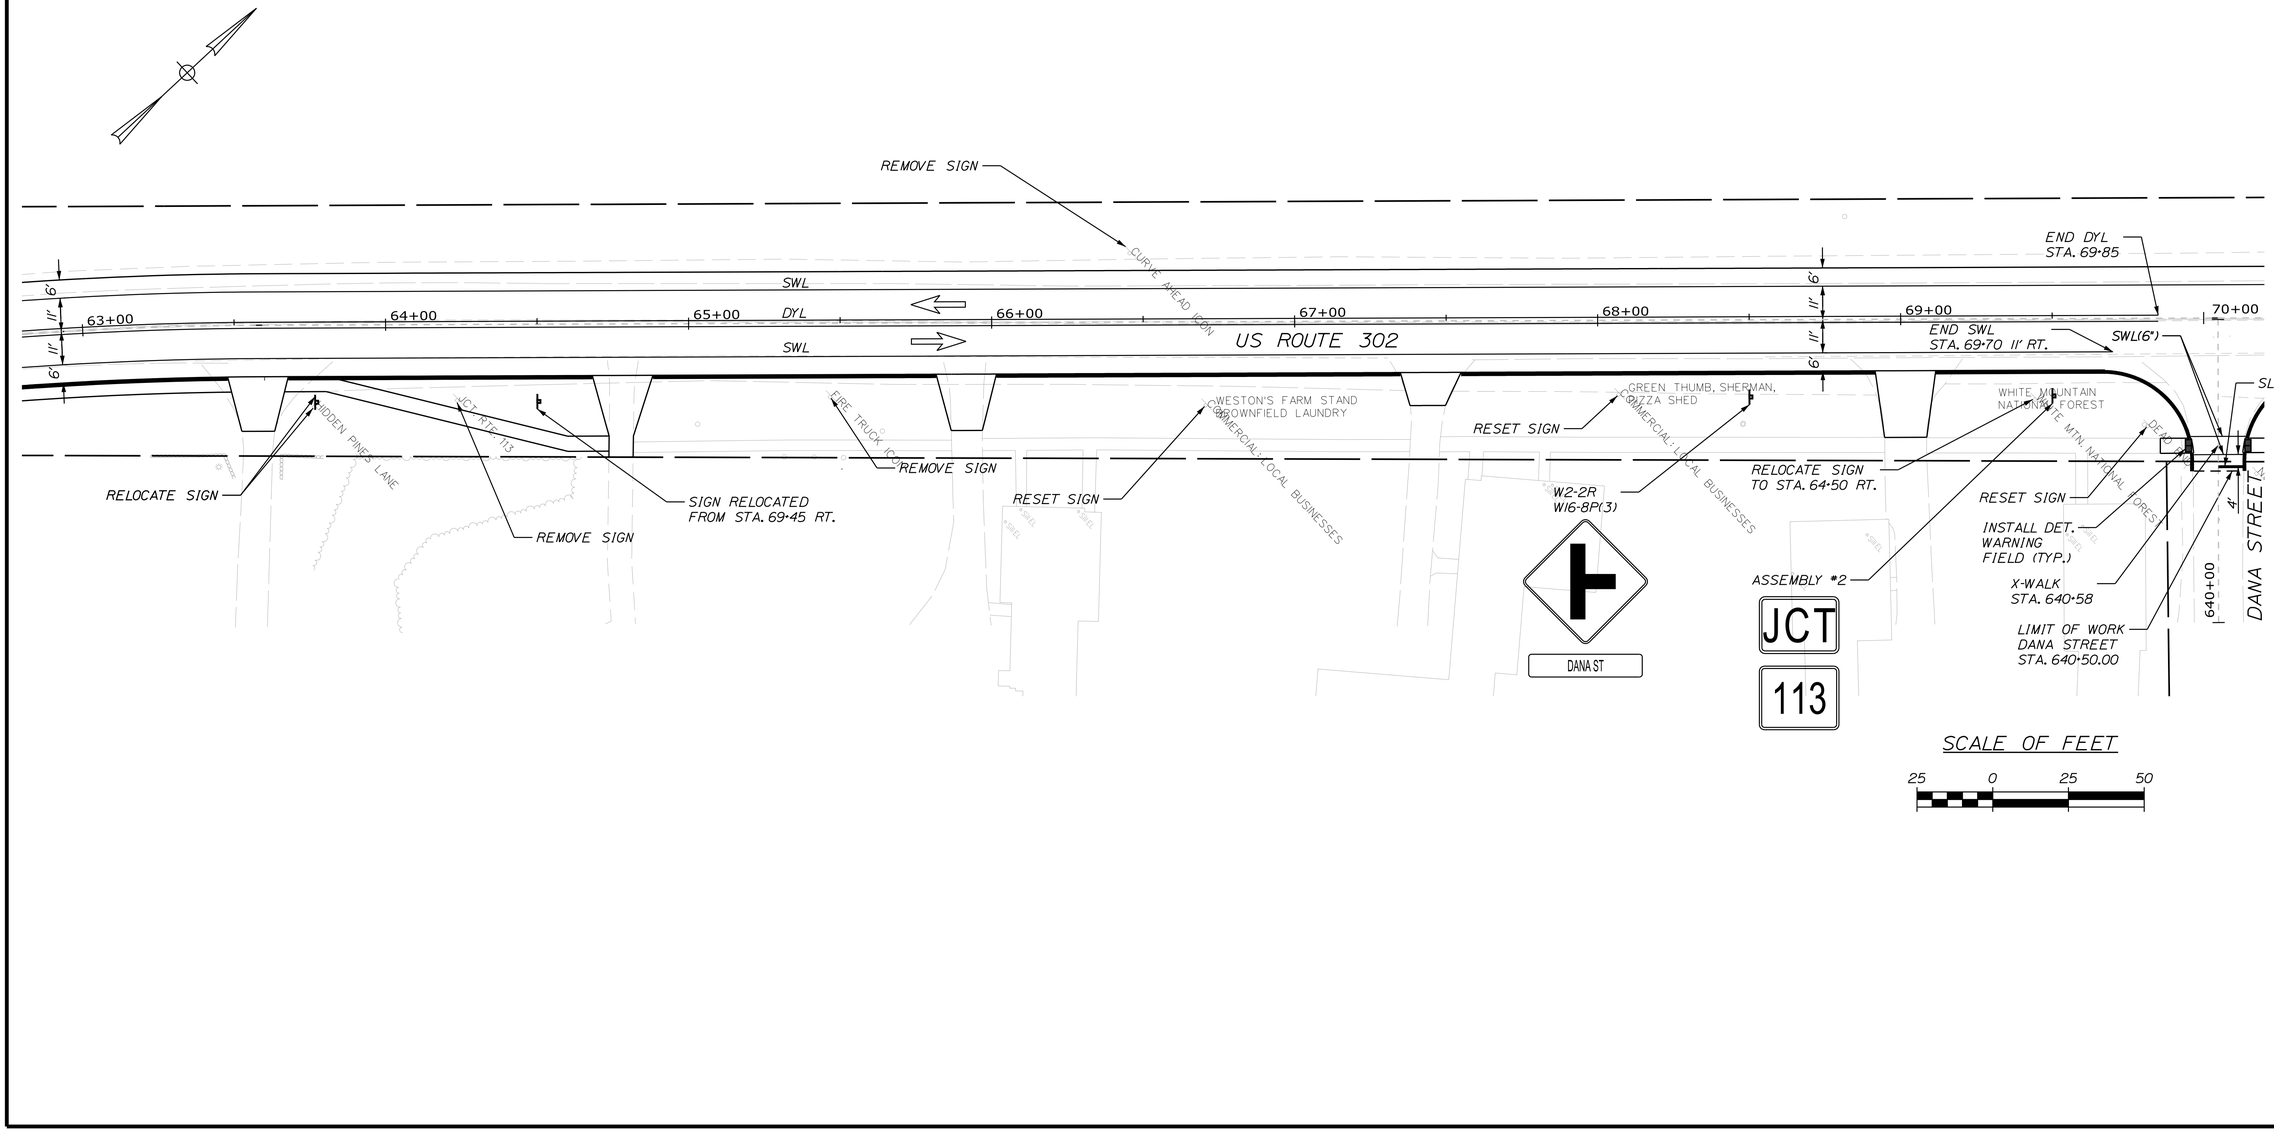

STATE OF MAINE
DEPARTMENT OF TRANSPORTATION

NH-1728(000)E

WIN
17280.00

HIGHWAY PLANS

	BY	DATE	SIGNATURE
PROJ. MANAGER	R. CARRELL	----	----
DESIGN-DETAILED	M. DEBOWSKI	----	----
CHECKED-REVIEWED	----	----	----
DESIGN2-DETAILED2	----	----	----
DESIGN3-DETAILED3	----	----	----
REVISIONS 1	----	----	P.E. NUMBER
REVISIONS 2	----	----	----
REVISIONS 3	----	----	DATE
REVISIONS 4	----	----	----
FIELD CHANGES	----	----	----

FRYEBURG
US ROUTE 302

SIGNS & PVMT. MARKINGS

SHEET NUMBER

295

OF 364

Filename: ...\HIGHWAY\MSTA\295_SPM_Plan9.dgn Division: HIGHWAY Username: mdebowski Date:12/10/2018

Filename: ...\MSTA\296_SPM_Plan10.dgn Division: HIGHWAY Username: mdebowski Date:12/10/2018

Bridgton 15
N. Conway N.H. 11

WEST 302 | EAST 302 | SOUTH 113

N. Conway N.H. 11
E. Conway N.H. 1
Stow 12

WEST 302 | NORTH 113

RIVER STREET
LIMIT OF WORK RIVER STREET STA. 649+75.00
649+50
MATCH EXISTING STRIPING
ASSEMBLY #6
ASSEMBLY #7
END DYL STA. 650+59.5
650+00
RELOCATE SIGN
RETAIN SIGNS
RETAIN SIGN
REMOVE SIGNS
REMOVE SIGN
RESET SIGN
RELOCATE SIGN
RELOCATE SIGN
RELOCATE SIGN
RIVER ST
MAIN ST
STOP
D3-1(4)
R1-1
DANA ST
W2-2L
W16-8P(3)
WEST 302
ASSEMBLY #3
STA. 71+52 11' LT.
BEG DYL STA. 70+25
END DYL STA. 69+85
BEG SWL STA. 70+40 11' RT.
SWL(6")
25:1 TAPER
REMOVE SIGN
RTE 302, 113
TOWN DIRECTORY
PED. CROSSING AHEAD
W11-2 W16-9P
R8-3a
NO PARKING
RETAIN SIGN
ASSEMBLY #4
REMOVE SIGNS
D3-1(3) R1-1
DANA ST
STOP
AHEAD
LIMIT OF WORK DANA STREET STA. 640+50.00
DANA STREET
640+00
Bridgton 15
E. Conway N.H. 1
Stow 12
ASSEMBLY #5
EAST 302
NORTH 113 | SOUTH 113
DO NOT ENTER
ONE WAY
MAINE NURSERIES
PRICE & GRAIN
COUNTRY KITCHENS
MEDICAL-LOCAL BUSINESSES
ORTOMETRIST
X-WALK STA. 73+26
BEG DYL STA. 73+00
651+00
X-WALK STA. 701+87
RESET SIGNS
REMOVE SIGN
R8-3a (MOUNT ON EXIST. SIGN POST)
NO PARKING
ELM STREET
701+00
LIMIT OF WORK ELM STREET STA. 701+80.80
ASSEMBLY #8
EAST 302 | SOUTH 113
DRIFT RD
STOP
D3-1(6) R1-1
LIMIT OF WORK DRIFT ROAD STA. 710+90.45
AHEAD
W11-2 W16-9P
END SWL STA. 75+25 11' LT.
BEG DYL STA. 75+30
END DYL STA. 75+30
BEG DYL STA. 75+65
DRIFT ROAD
NO PARKING
R8-3a
RETAIN SIGNS
RETAIN SIGN
REMOVE SIGN
BEG SWL STA. 75+70 11' LT.
STOP SIGN AHEAD
RAILROAD CROSSING
FIRE DANGER
SWL
711+00
702+00
73+00
74+00
75+00
76+00
77+00
US ROUTE 302
INSTALL DET. WARNING FIELD (TYP.)
R8-3a
NO PARKING
RETAIN SIGN
R7-8
RESERVED PARKING
SWL (TYP.)
RETAIN SIGNS
D3-1(5) R1-1
ELM ST
STOP
SCALE OF FEET
25 0 25 50

STATE OF MAINE
DEPARTMENT OF TRANSPORTATION

NH-1728(000)E

WIN 17280.00

HIGHWAY PLANS

	DATE	BY	SIGNATURE
PROJ. MANAGER		R. CARRELL	
DESIGN-DETAILED		M. DEBOWSKI	
CHECKED-REVIEWED			
DESIGN2-DETAILED2			
DESIGN3-DETAILED3			
REVISIONS 1			
REVISIONS 2			
REVISIONS 3			
REVISIONS 4			
FIELD CHANGES			

P.E. NUMBER

DATE

FRYEBURG
US ROUTE 302

SIGNS & PVMT. MARKINGS

SHEET NUMBER
296
OF 364

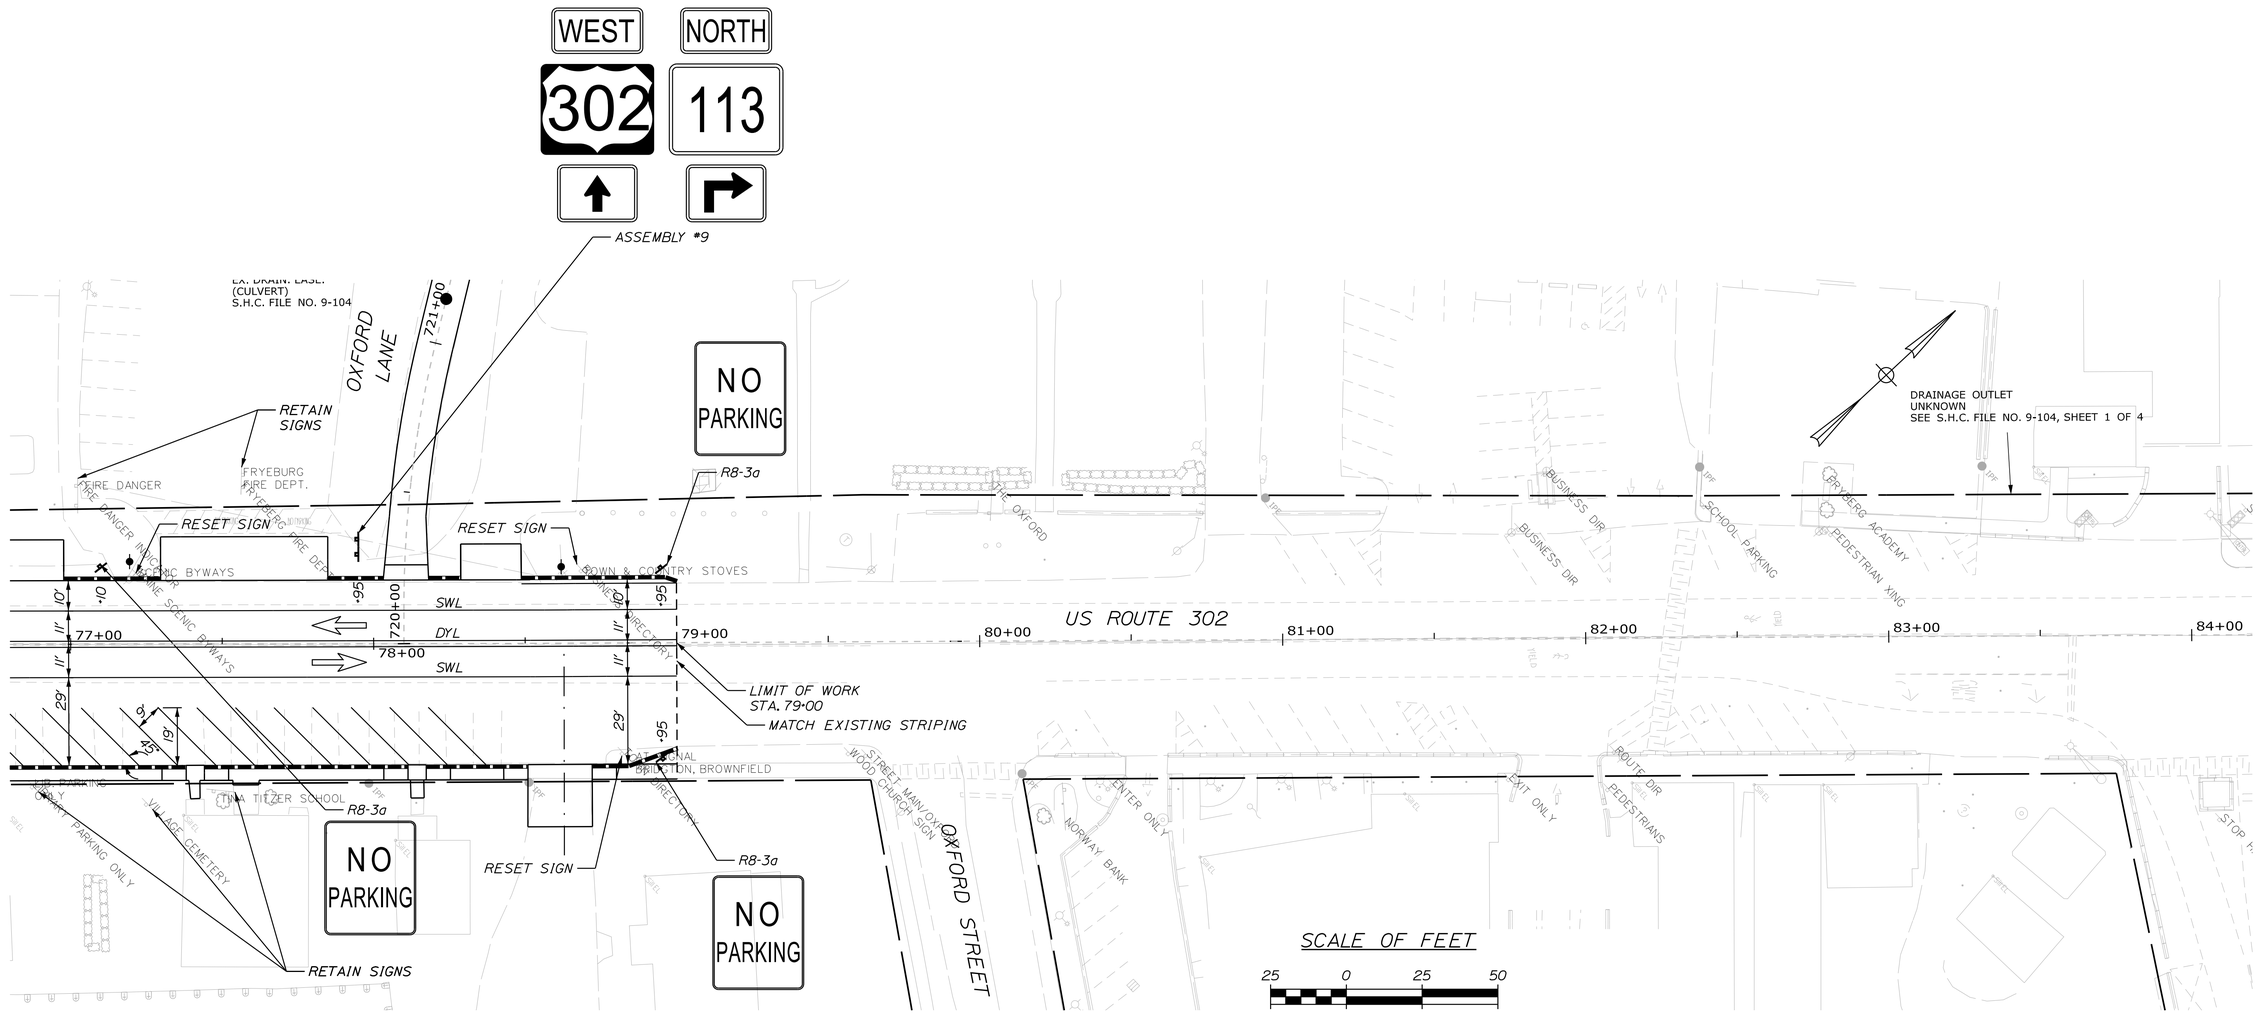

STATE OF MAINE
DEPARTMENT OF TRANSPORTATION

NH-1728(000)E

WIN
17280.00

HIGHWAY PLANS

	BY	DATE	SIGNATURE
PROJ. MANAGER	R. CARRELL		
DESIGN-DETAILED	M. DEBOWSKI		
CHECKED-REVIEWED			
DESIGN2-DETAILED2			
DESIGN3-DETAILED3			
REVISIONS 1			
REVISIONS 2			
REVISIONS 3			
REVISIONS 4			
FIELD CHANGES			

P.E. NUMBER

DATE

FRYEBURG
US ROUTE 302

SIGNS & PVMT. MARKINGS

SHEET NUMBER

297

OF 364

Filename: ...\MSTA\297_SPM_Plan11.dgn Division: HIGHWAY Username: mdebowski Date:12/10/2018

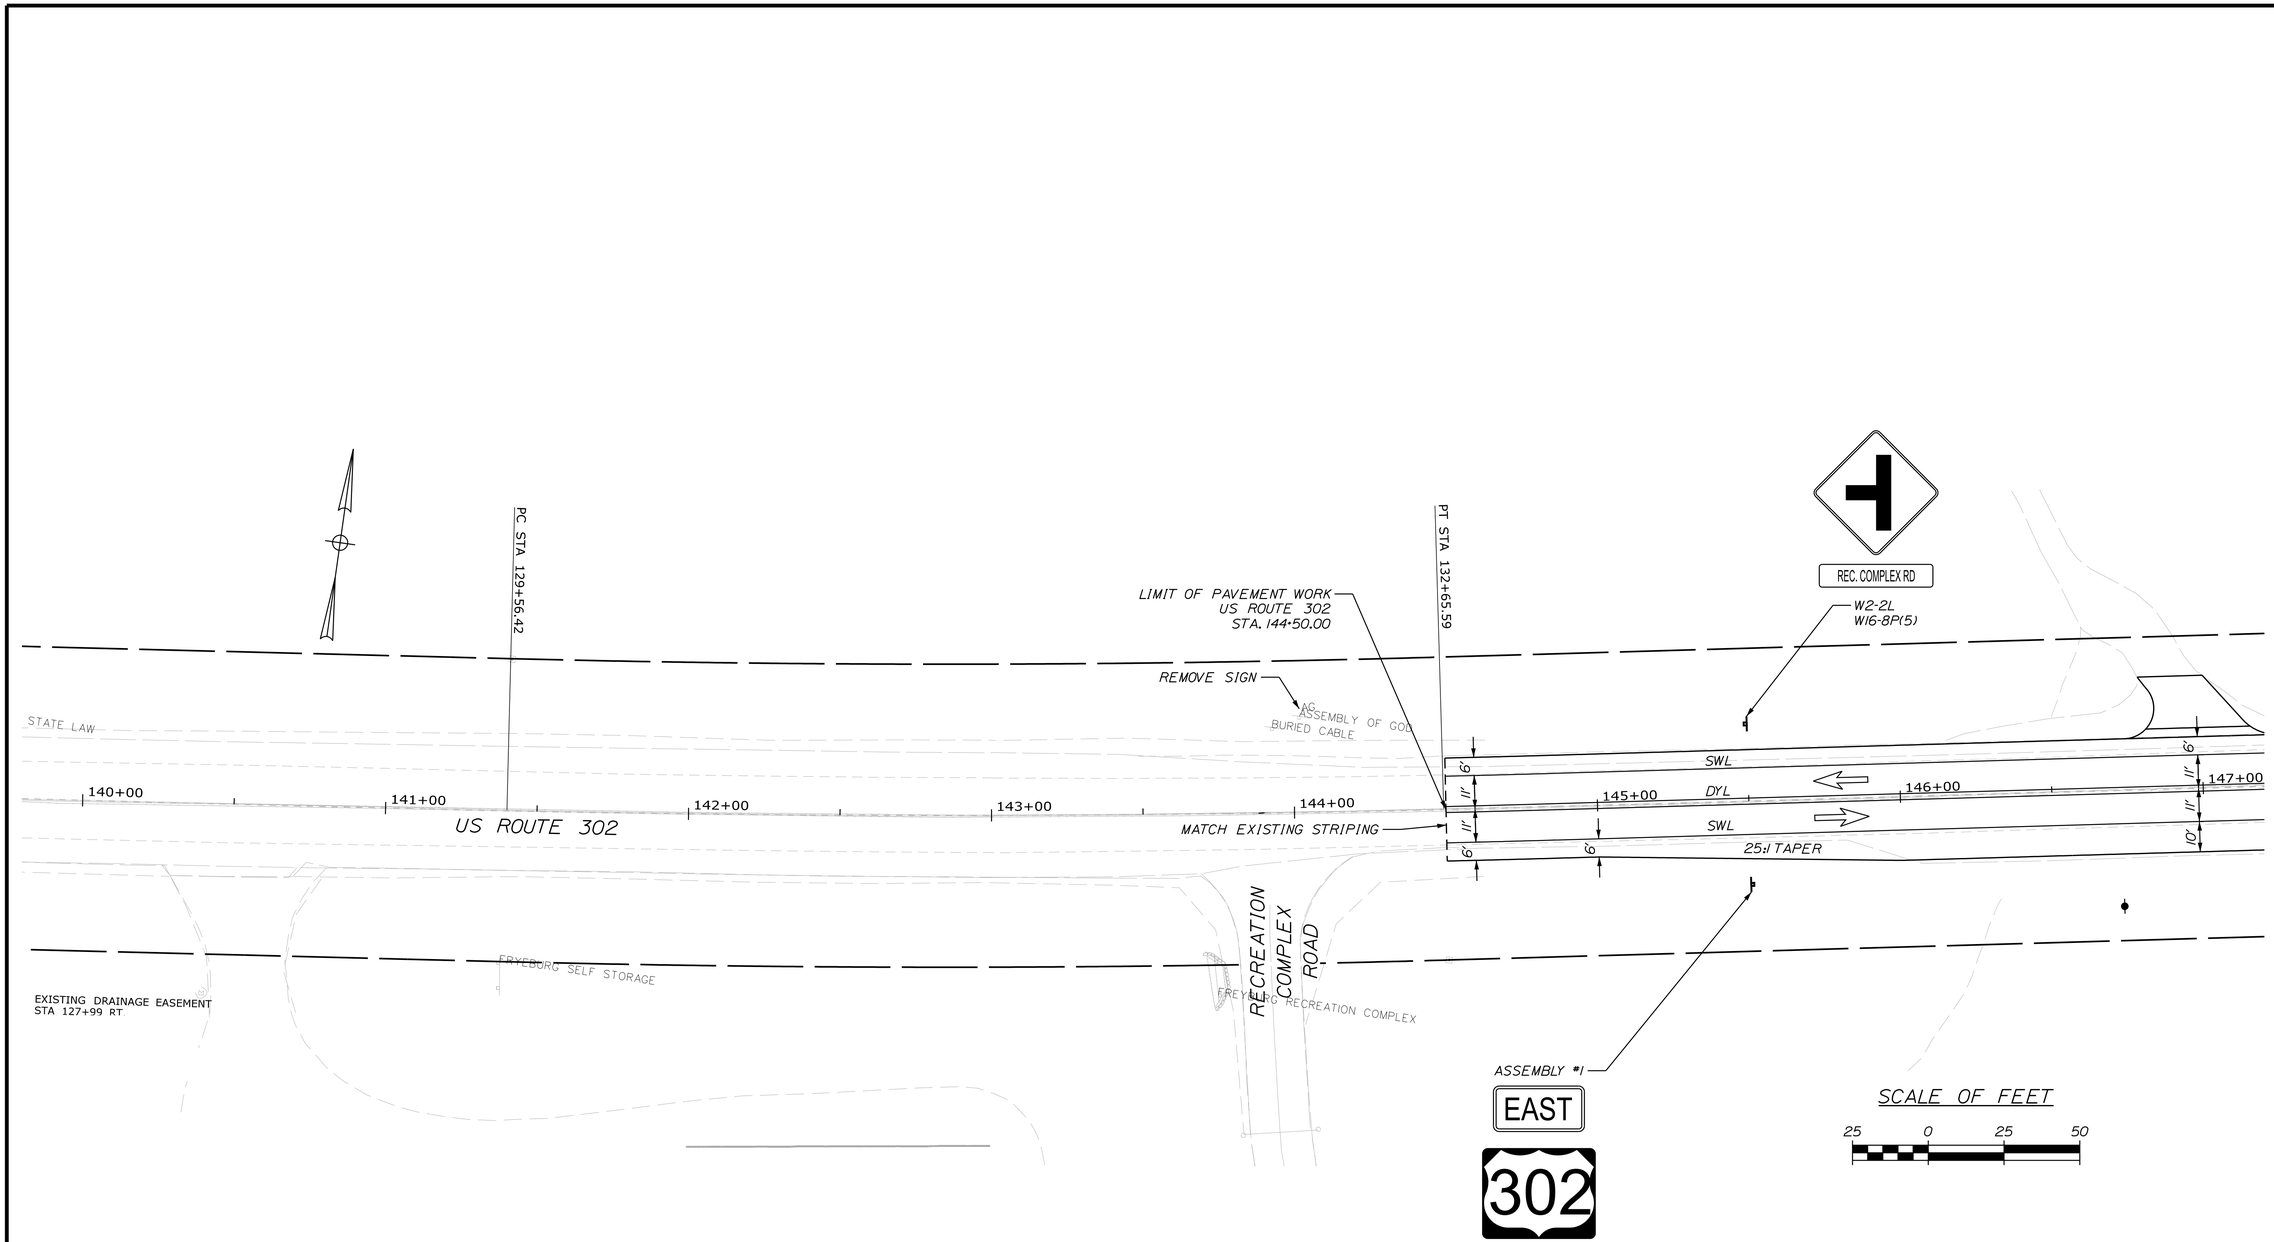

STATE OF MAINE
DEPARTMENT OF TRANSPORTATION

NH-1728(000)E

WIN
17280.00

HIGHWAY PLANS

	BY	DATE	SIGNATURE
PROJ. MANAGER	R. CARRELL		
DESIGN-DETAILED	M. DEBOWSKI		P.E. NUMBER
CHECKED-REVIEWED			
DESIGN2-DETAILED2			DATE
DESIGN3-DETAILED3			
REVISIONS 1			
REVISIONS 2			
REVISIONS 3			
REVISIONS 4			
FIELD CHANGES			

FRYEBURG
US ROUTE 302

SIGNS & PVMT. MARKINGS

SHEET NUMBER

298

OF 364

Filename: ...\MSTA\298_SPM_Plan12.dgn Division: HIGHWAY Username: mdebowski Date:12/10/2018

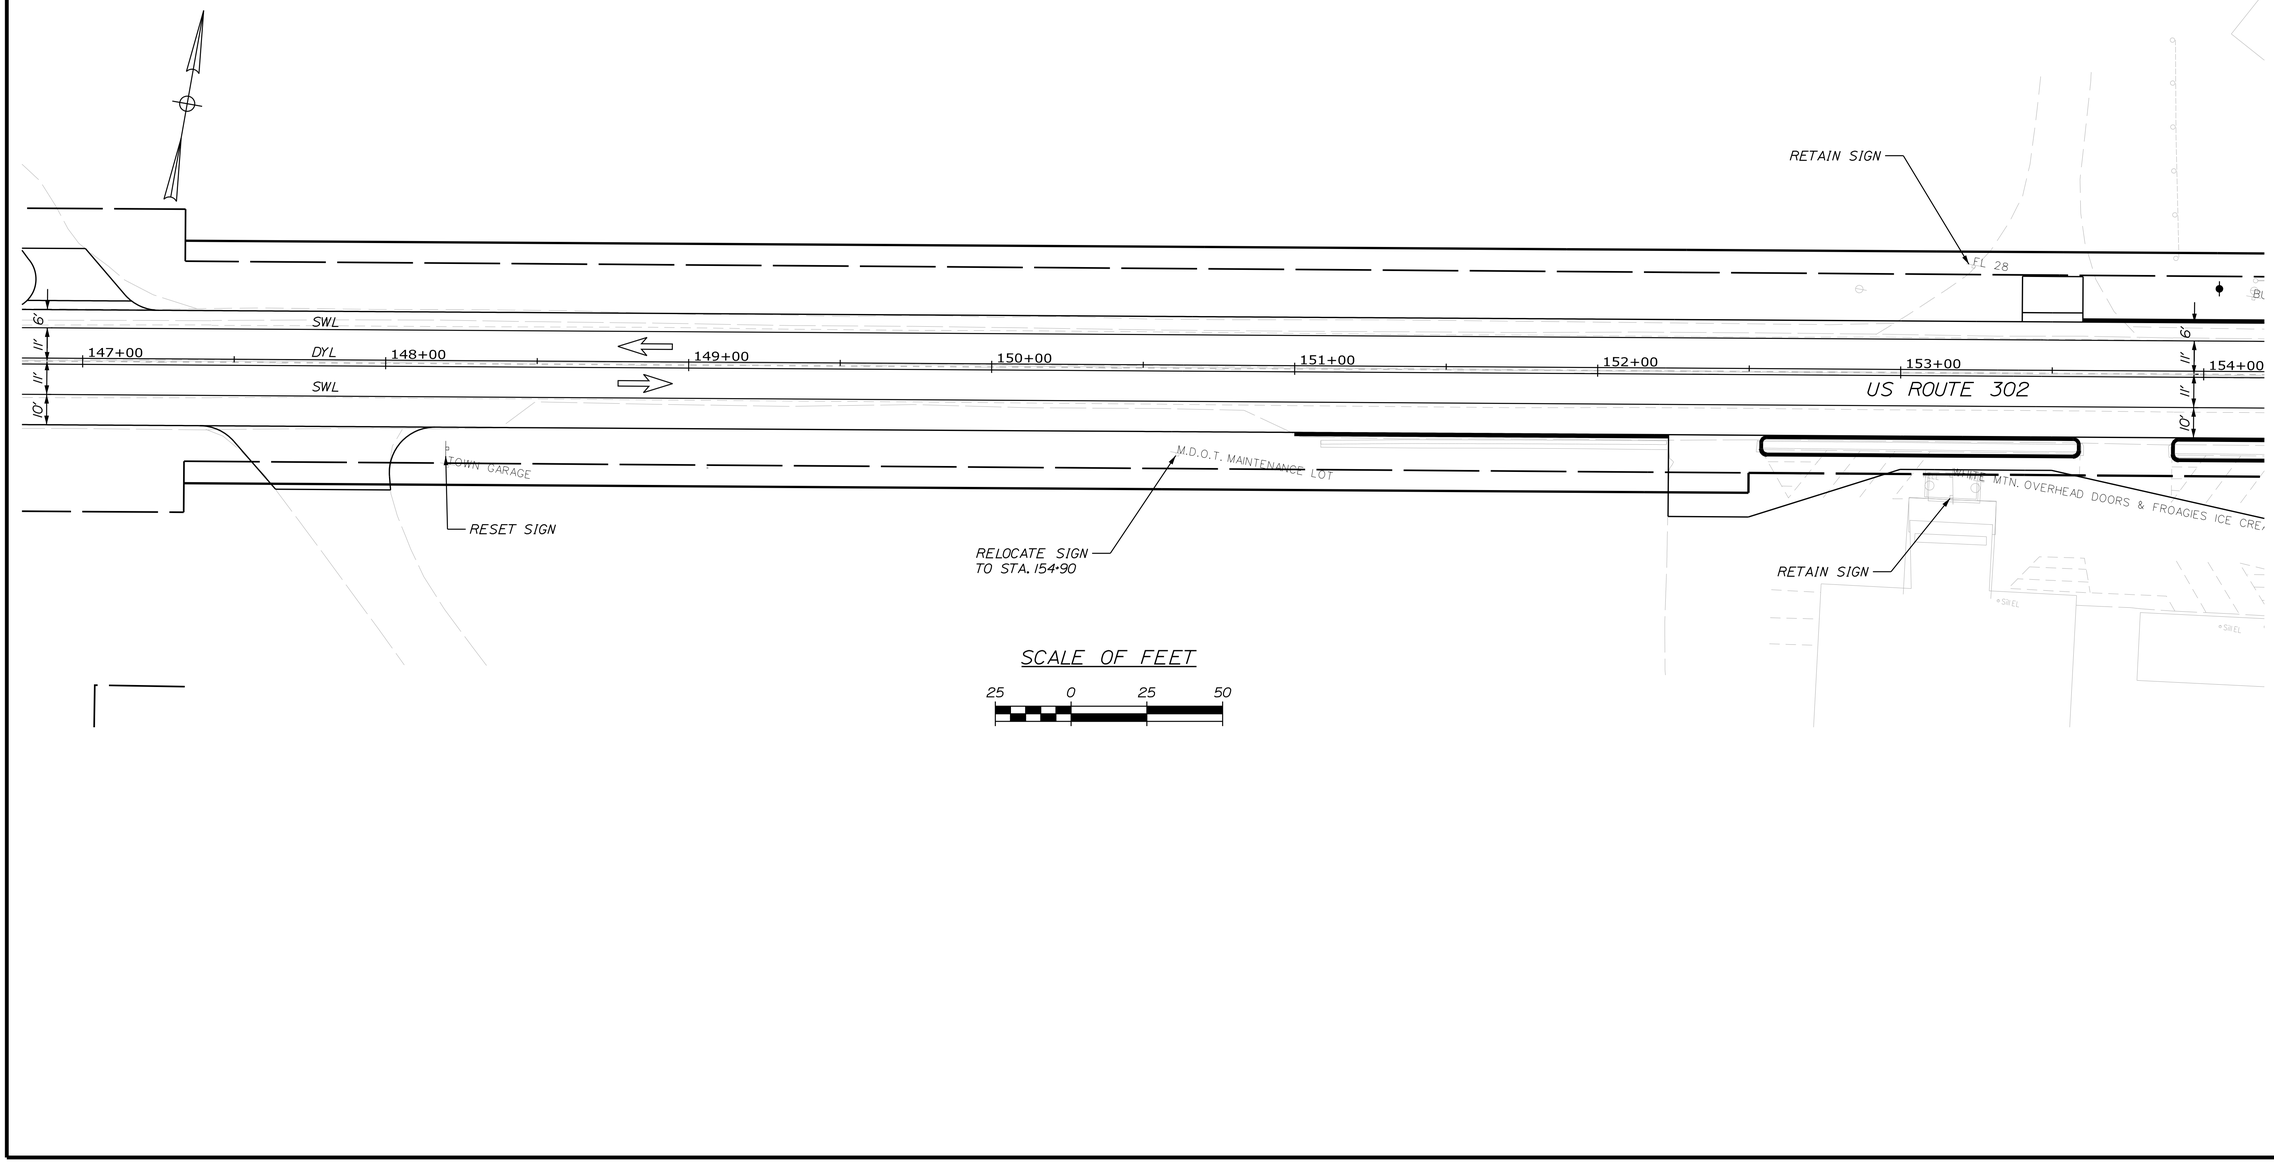

STATE OF MAINE
DEPARTMENT OF TRANSPORTATION

NH-1728(000)E

WIN
17280.00

HIGHWAY PLANS

	BY	DATE
PROJ. MANAGER	R. CARRELL	
DESIGN-DETAILED	M. DEBOWSKI	
CHECKED-REVIEWED		
DESIGN2-DETAILED2		
DESIGN3-DETAILED3		
REVISIONS 1		
REVISIONS 2		
REVISIONS 3		
REVISIONS 4		
FIELD CHANGES		

SIGNATURE

P.E. NUMBER

DATE

FRYEBURG
US ROUTE 302

SIGNS & PVMT. MARKINGS

SHEET NUMBER

299

OF 364

Filename: ...\MSTA\299_SPM_Plan13.dgn Division: HIGHWAY Username: mdebowski Date:12/10/2018

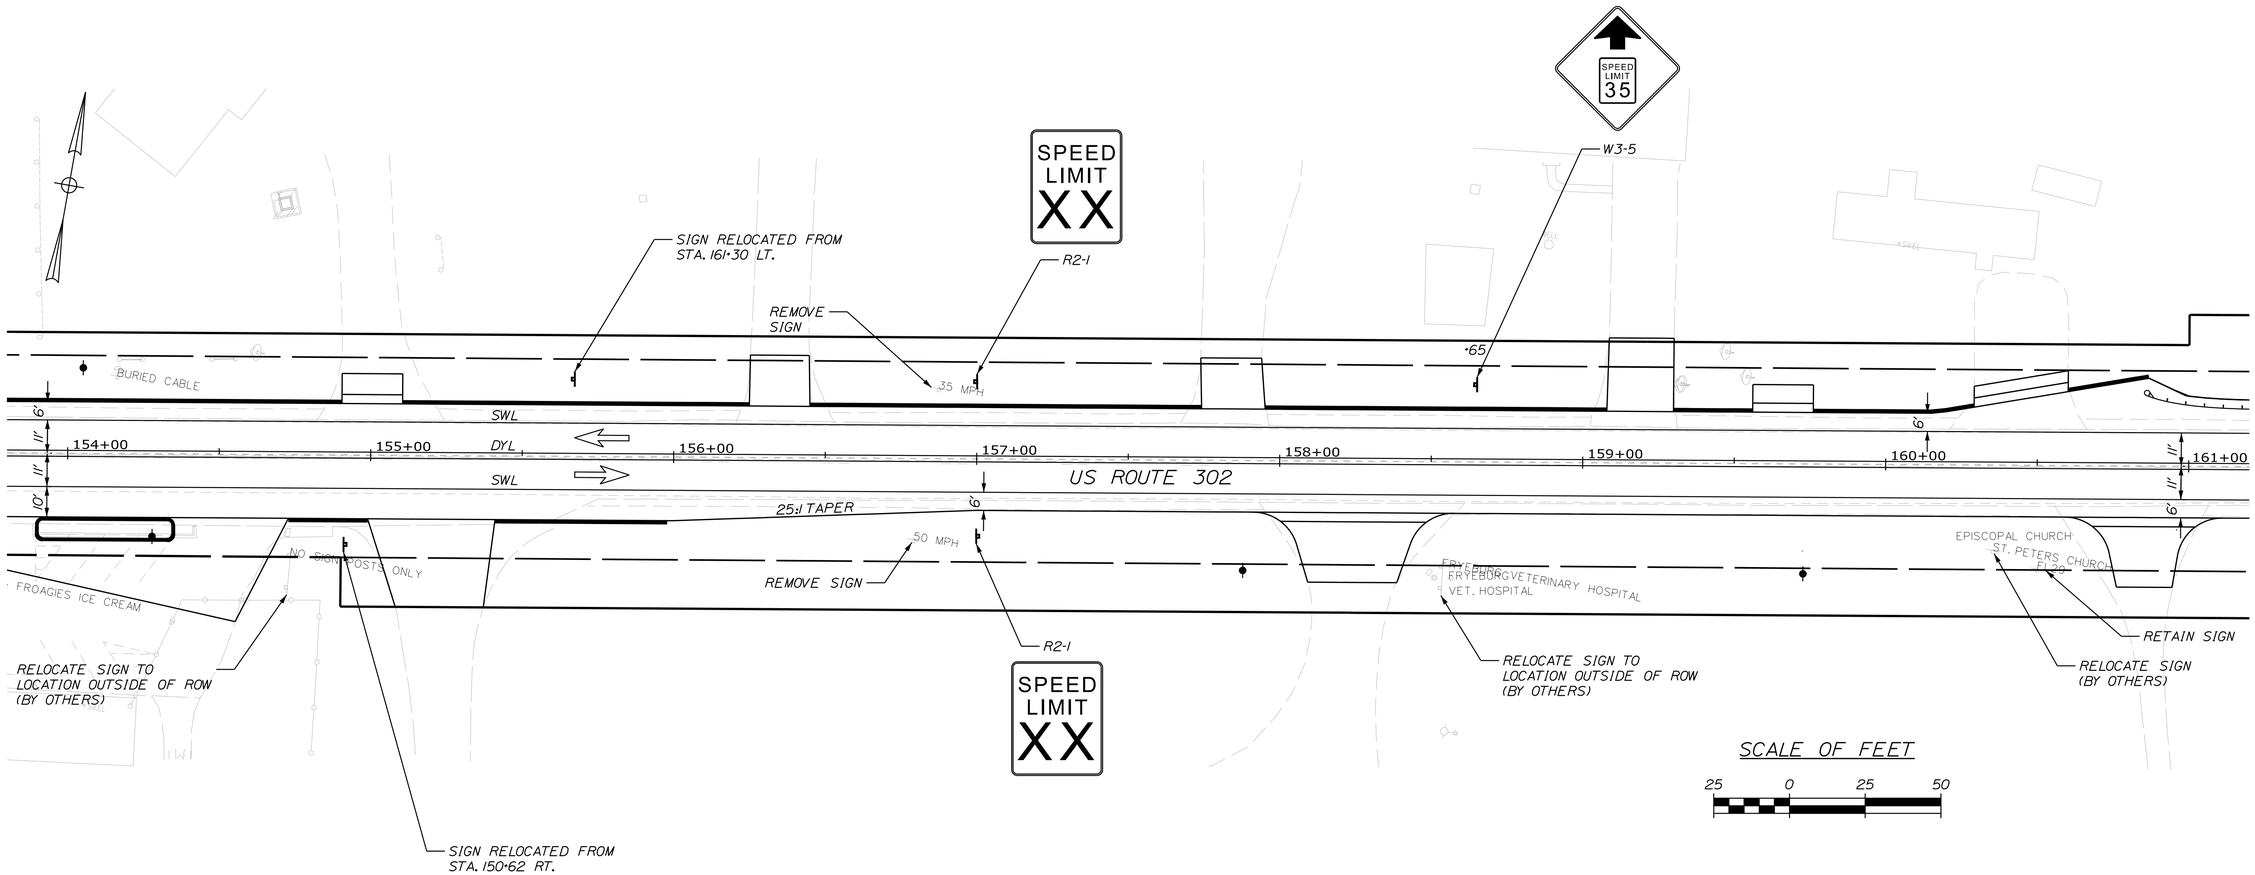

STATE OF MAINE
DEPARTMENT OF TRANSPORTATION

NH-1728(000)E

WIN
17280.00

HIGHWAY PLANS

	BY	DATE
PROJ. MANAGER	R. CARRELL	
DESIGN-DETAILED	M. DEBOWSKI	
CHECKED-REVIEWED		
DESIGN2-DETAILED2		
DESIGN3-DETAILED3		
REVISIONS 1		
REVISIONS 2		
REVISIONS 3		
REVISIONS 4		
FIELD CHANGES		

SIGNATURE

P.E. NUMBER

DATE

FRYEBURG
US ROUTE 302

SIGNS & PVMT. MARKINGS

SHEET NUMBER

300

OF 364

Filename: ...\MSTA\300_SPM_Plan14.dgn Division: HIGHWAY Username: mdebowski Date:12/10/2018

Filename: ...\MSTA\301_SPM_Plan15.dgn Division: HIGHWAY Username: mdebowski Date:12/10/2018

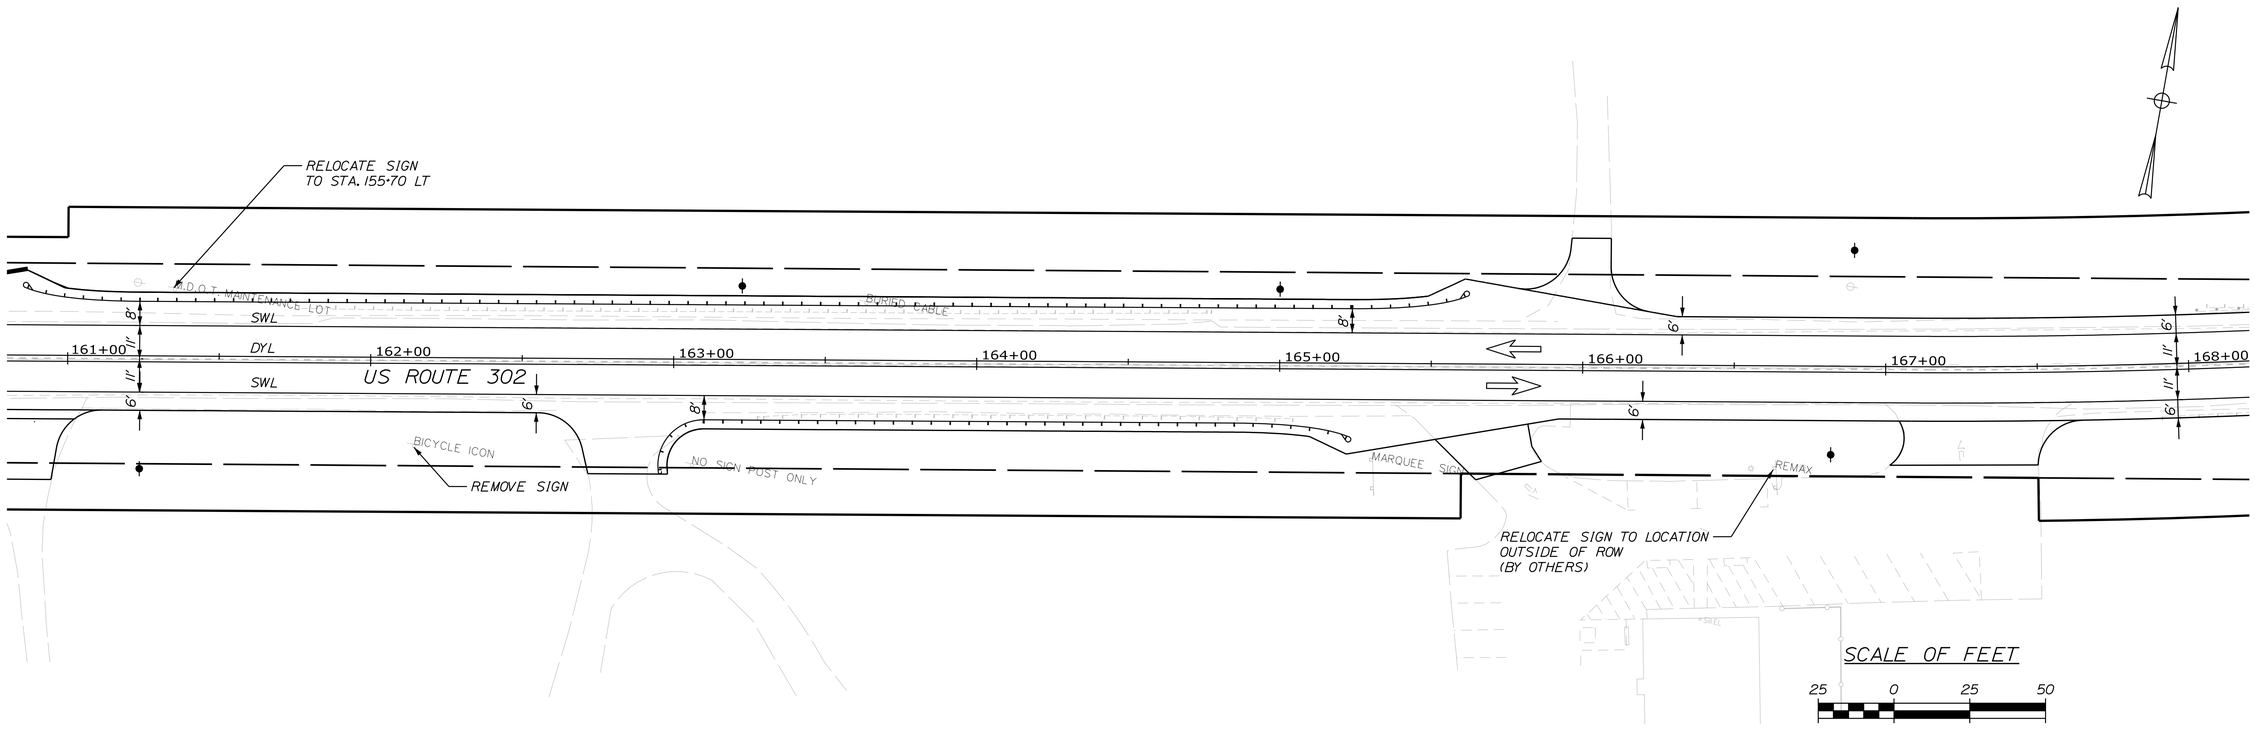

STATE OF MAINE
DEPARTMENT OF TRANSPORTATION

NH-1728(000)E

WIN
17280.00

HIGHWAY PLANS

	BY	DATE
PROJ. MANAGER	R. CARRELL	
DESIGN-DETAILED	M. DEBOWSKI	
CHECKED-REVIEWED		
DESIGN2-DETAILED2		
DESIGN3-DETAILED3		
REVISIONS 1		
REVISIONS 2		
REVISIONS 3		
REVISIONS 4		
FIELD CHANGES		

SIGNATURE

P.E. NUMBER

DATE

FRYEBURG
US ROUTE 302

SIGNS & PVMT. MARKINGS

SHEET NUMBER

301

OF 364

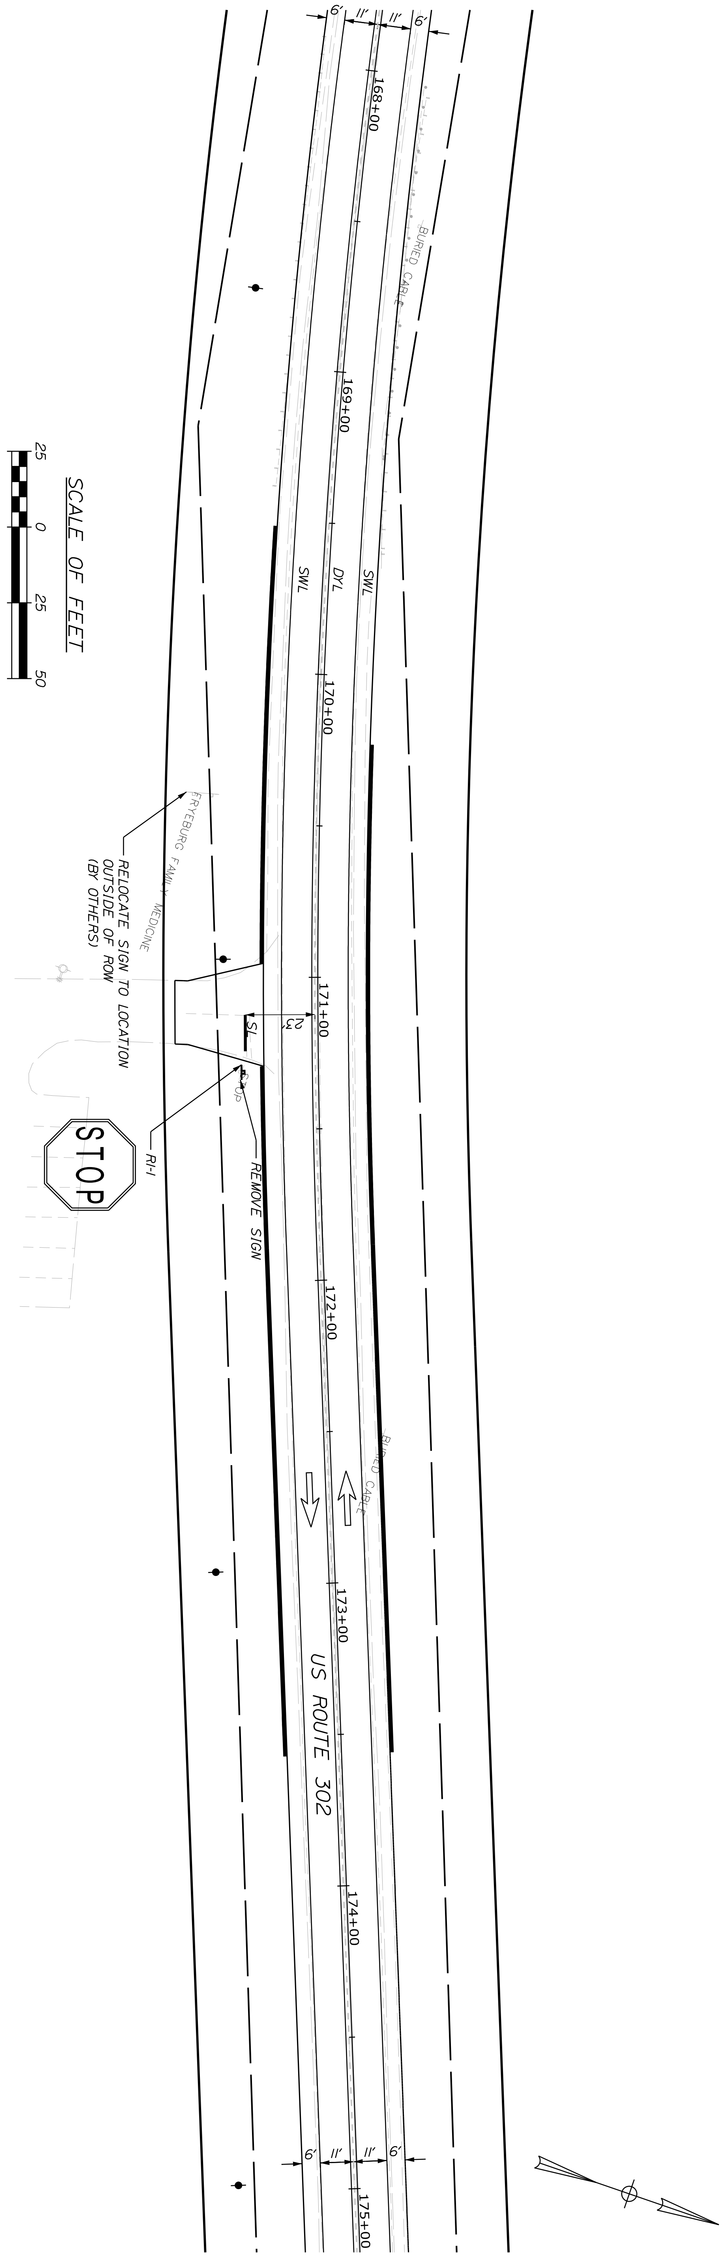

PROJ. MANAGER	R. CARRELL	BY	DATE
DESIGN-DETAILED	M. DEBOWSKI		
CHECKED-REVIEWED			
DESIGN2-DETAILED2			
DESIGN3-DETAILED3			
REVISIONS 1			
REVISIONS 2			
REVISIONS 3			
REVISIONS 4			
FIELD CHANGES			

SIGNATURE

P.E. NUMBER

DATE

SHEET NUMBER 302 OF 364

FRYEBURG
US ROUTE 302

SIGNS & PVMT. MARKINGS

STATE OF MAINE
DEPARTMENT OF TRANSPORTATION

NH-1728(000)E

WIN 17280.00 HIGHWAY PLANS

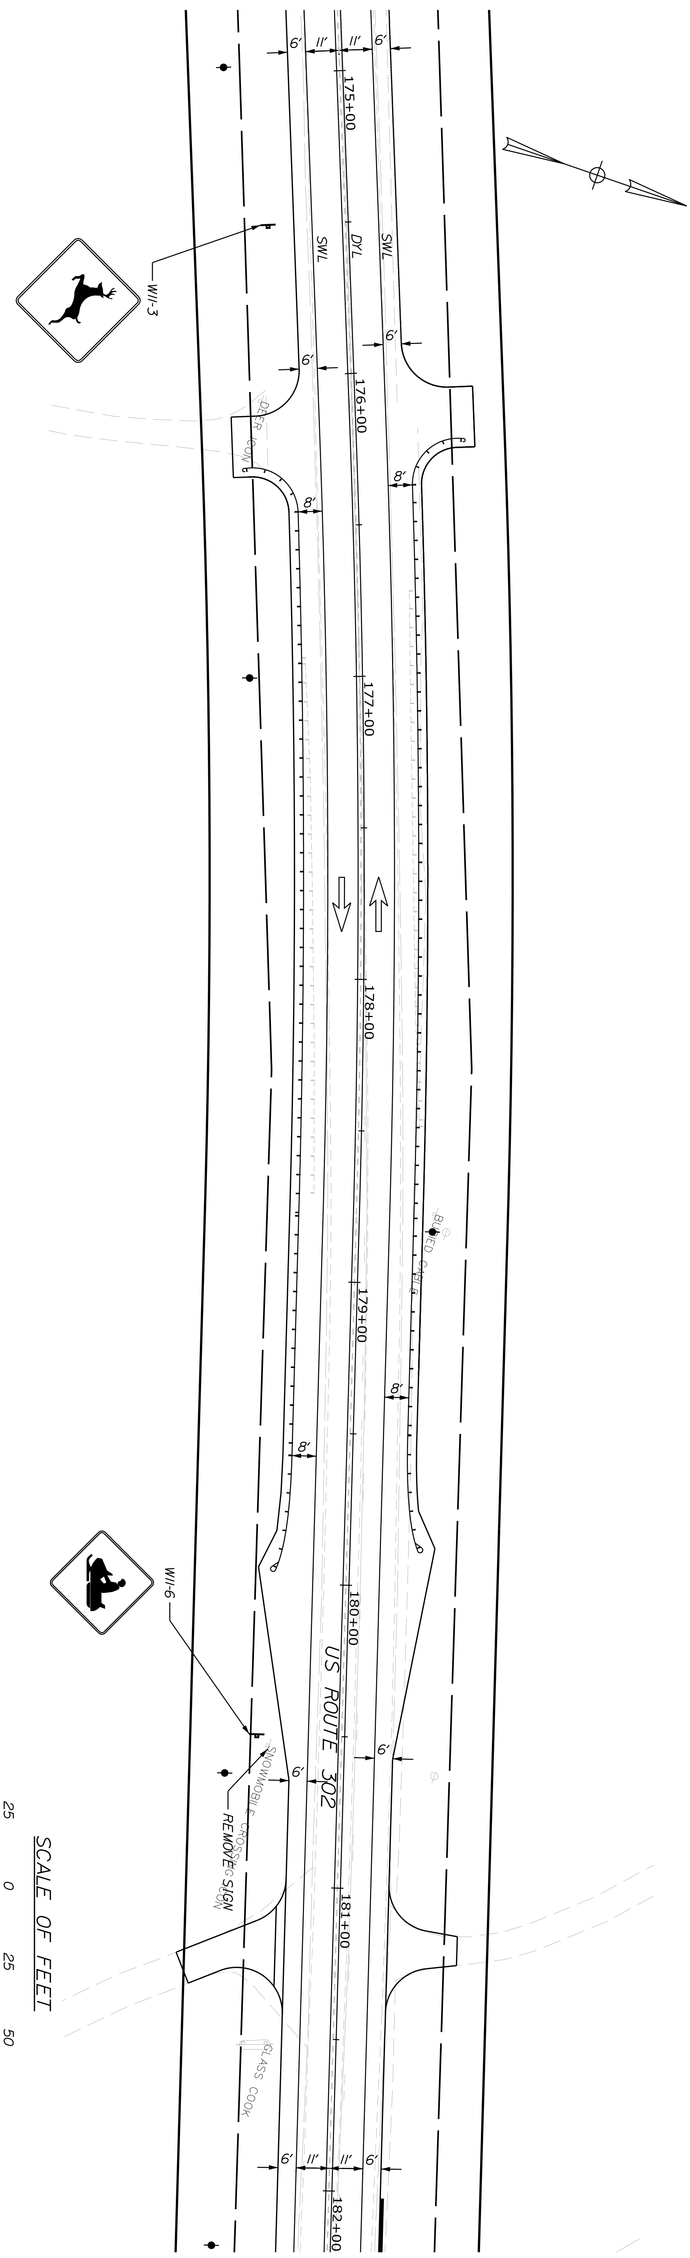

PROJ. MANAGER	R. CARRELL	BY	DATE
DESIGN-DETAILED	M. DEBOWSKI		
CHECKED-REVIEWED			
DESIGN2-DETAILED2			
DESIGN3-DETAILED3			
REVISIONS 1			
REVISIONS 2			
REVISIONS 3			
REVISIONS 4			
FIELD CHANGES			

SIGNATURE

P.E. NUMBER

DATE

SHEET NUMBER 303 OF 364

FRYEBURG
US ROUTE 302

SIGNS & PVMT. MARKINGS

STATE OF MAINE
DEPARTMENT OF TRANSPORTATION

NH-1728(000)E

WIN 17280.00 HIGHWAY PLANS

Filename: ...\MSTA\304_SPM_Plan18.dgn Division: HIGHWAY Username: mdebowski Date:12/10/2018

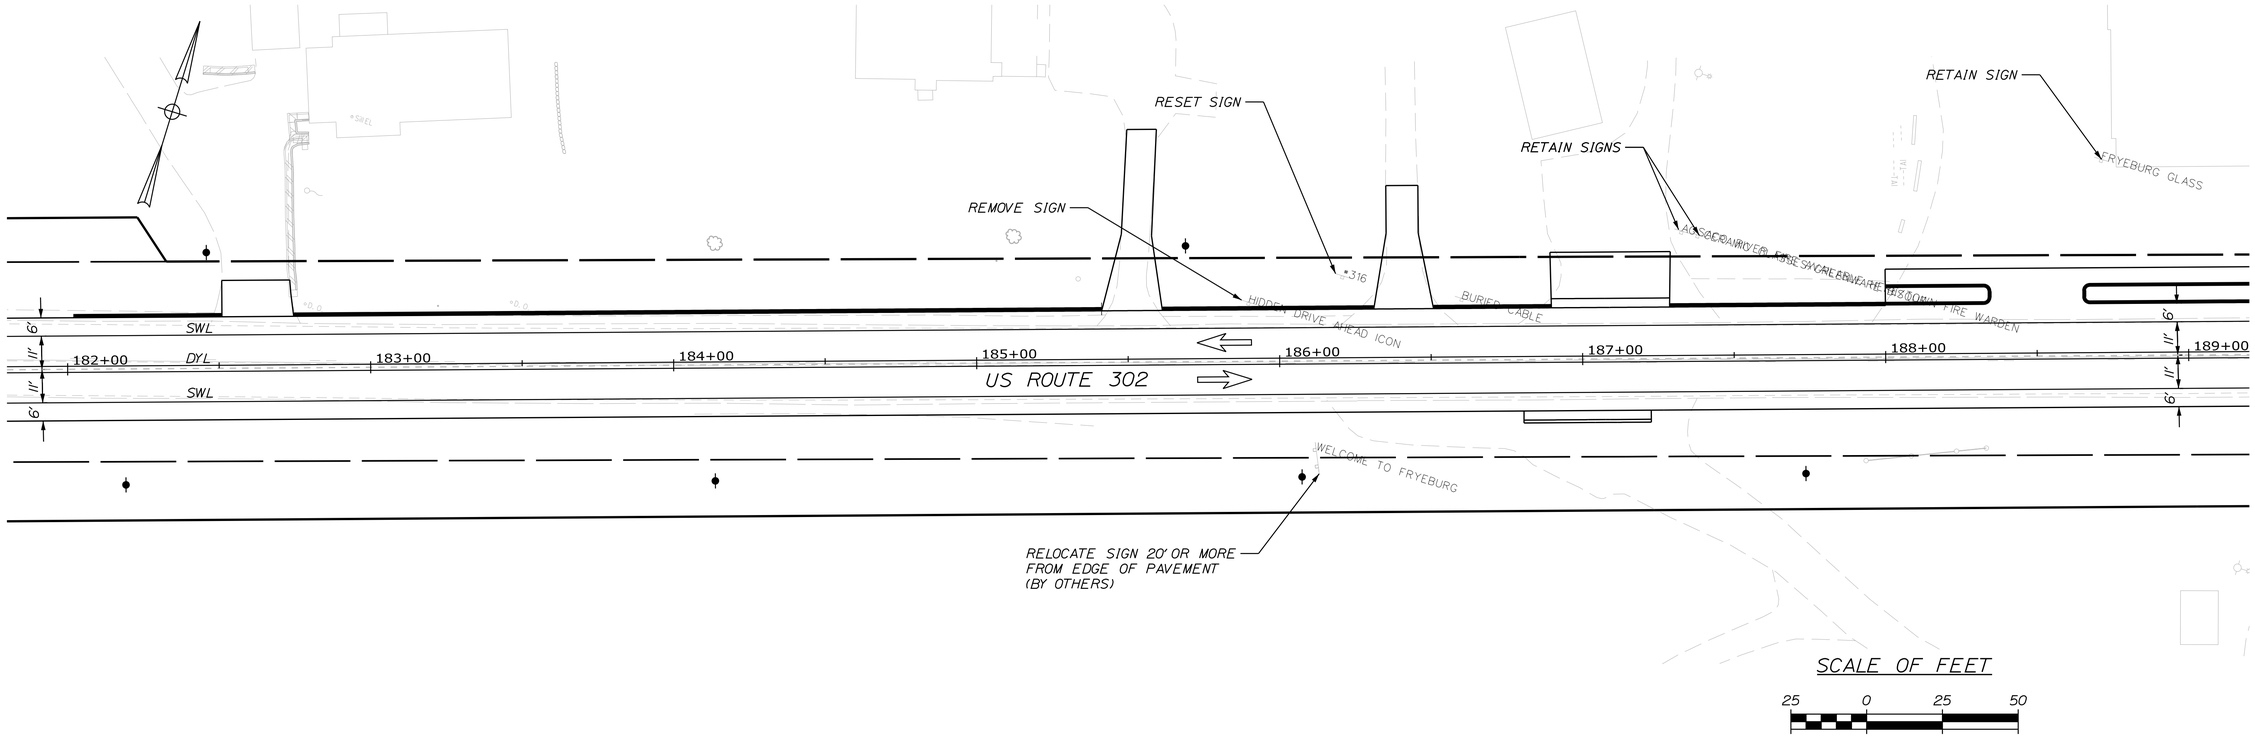

SCALE OF FEET

25 0 25 50

STATE OF MAINE
DEPARTMENT OF TRANSPORTATION

NH-1728(000)E

WIN
17280.00

HIGHWAY PLANS

	BY	DATE
PROJ. MANAGER	R. CARRELL	
DESIGN-DETAILED	M. DEBOWSKI	
CHECKED-REVIEWED		
DESIGN2-DETAILED2		
DESIGN3-DETAILED3		
REVISIONS 1		
REVISIONS 2		
REVISIONS 3		
REVISIONS 4		
FIELD CHANGES		

SIGNATURE

P.E. NUMBER

DATE

FRYEBURG
US ROUTE 302

SIGNS & PVMT. MARKINGS

SHEET NUMBER

304

OF 364

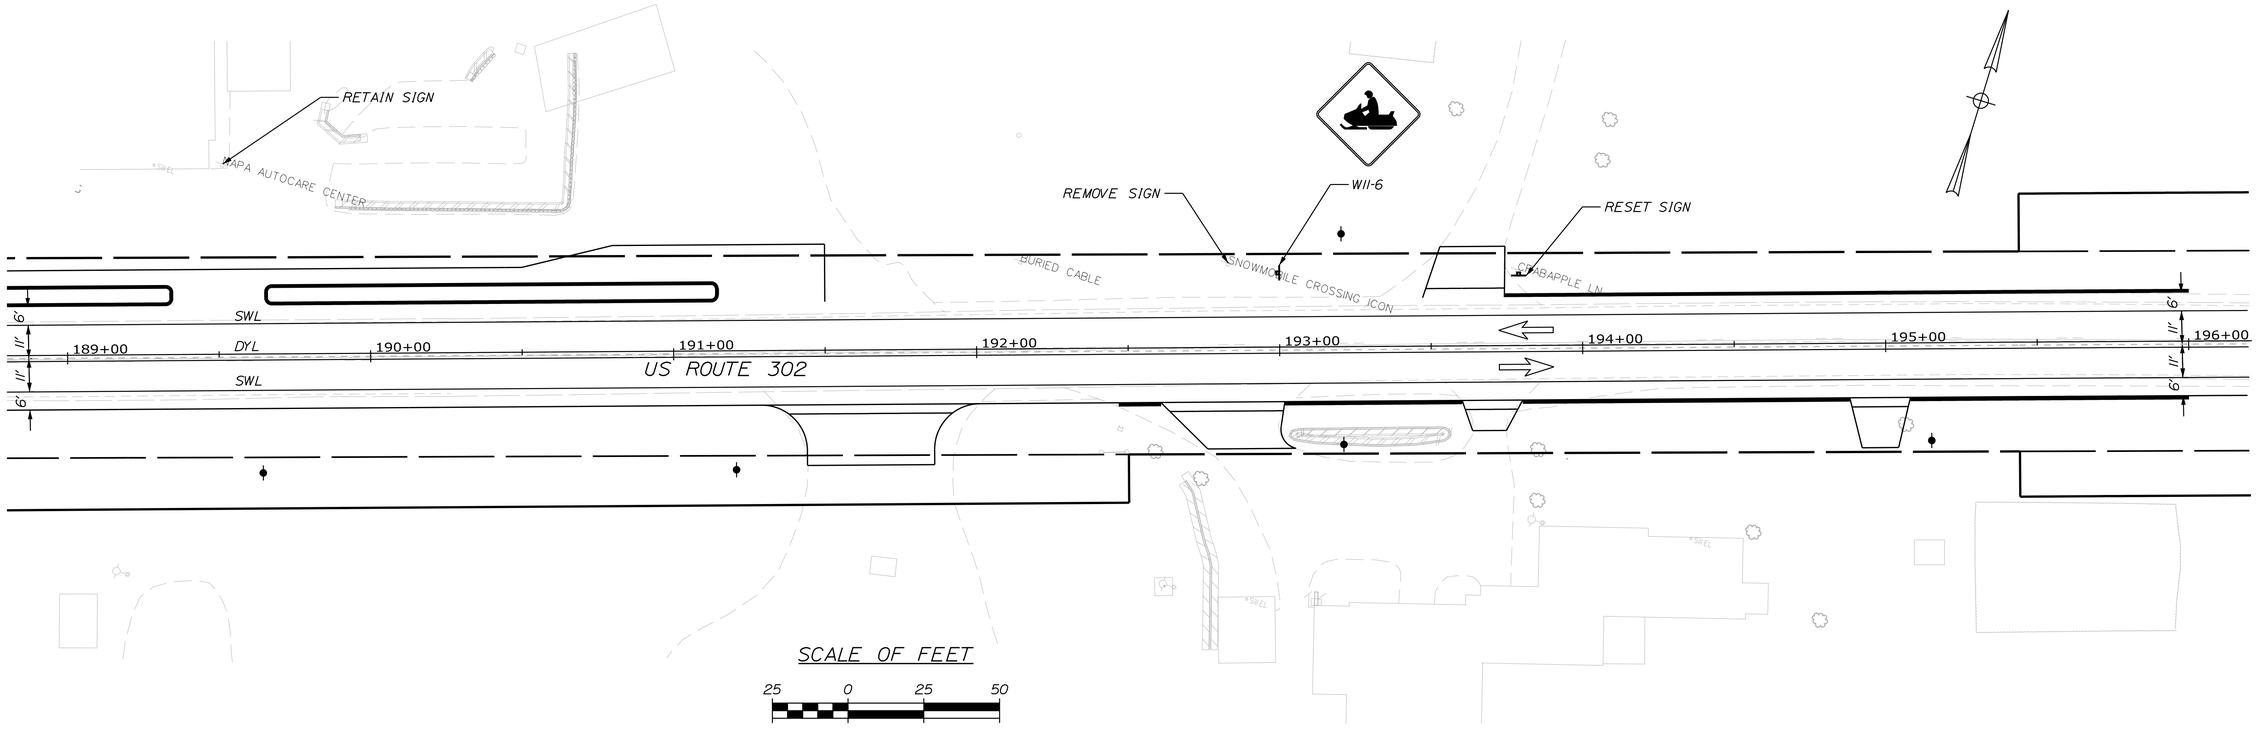

STATE OF MAINE
DEPARTMENT OF TRANSPORTATION

NH-1728(000)E

WIN
17280.00

HIGHWAY PLANS

	BY	DATE
PROJ. MANAGER	R. CARRELL	
DESIGN-DETAILED	M. DEBOWSKI	
CHECKED-REVIEWED		
DESIGN2-DETAILED2		
DESIGN3-DETAILED3		
REVISIONS 1		
REVISIONS 2		
REVISIONS 3		
REVISIONS 4		
FIELD CHANGES		

SIGNATURE

P.E. NUMBER

DATE

FRYEBURG
US ROUTE 302

SIGNS & PVMT. MARKINGS

SHEET NUMBER

305

OF 364

Filename: ...\MSTA\305_SPM_Plan19.dgn Division: HIGHWAY Username: mdebowski Date:12/10/2018

Filename: ...\MSTA\306_SPM_Plan20.dgn Division: HIGHWAY Username: mdebowski Date:12/10/2018

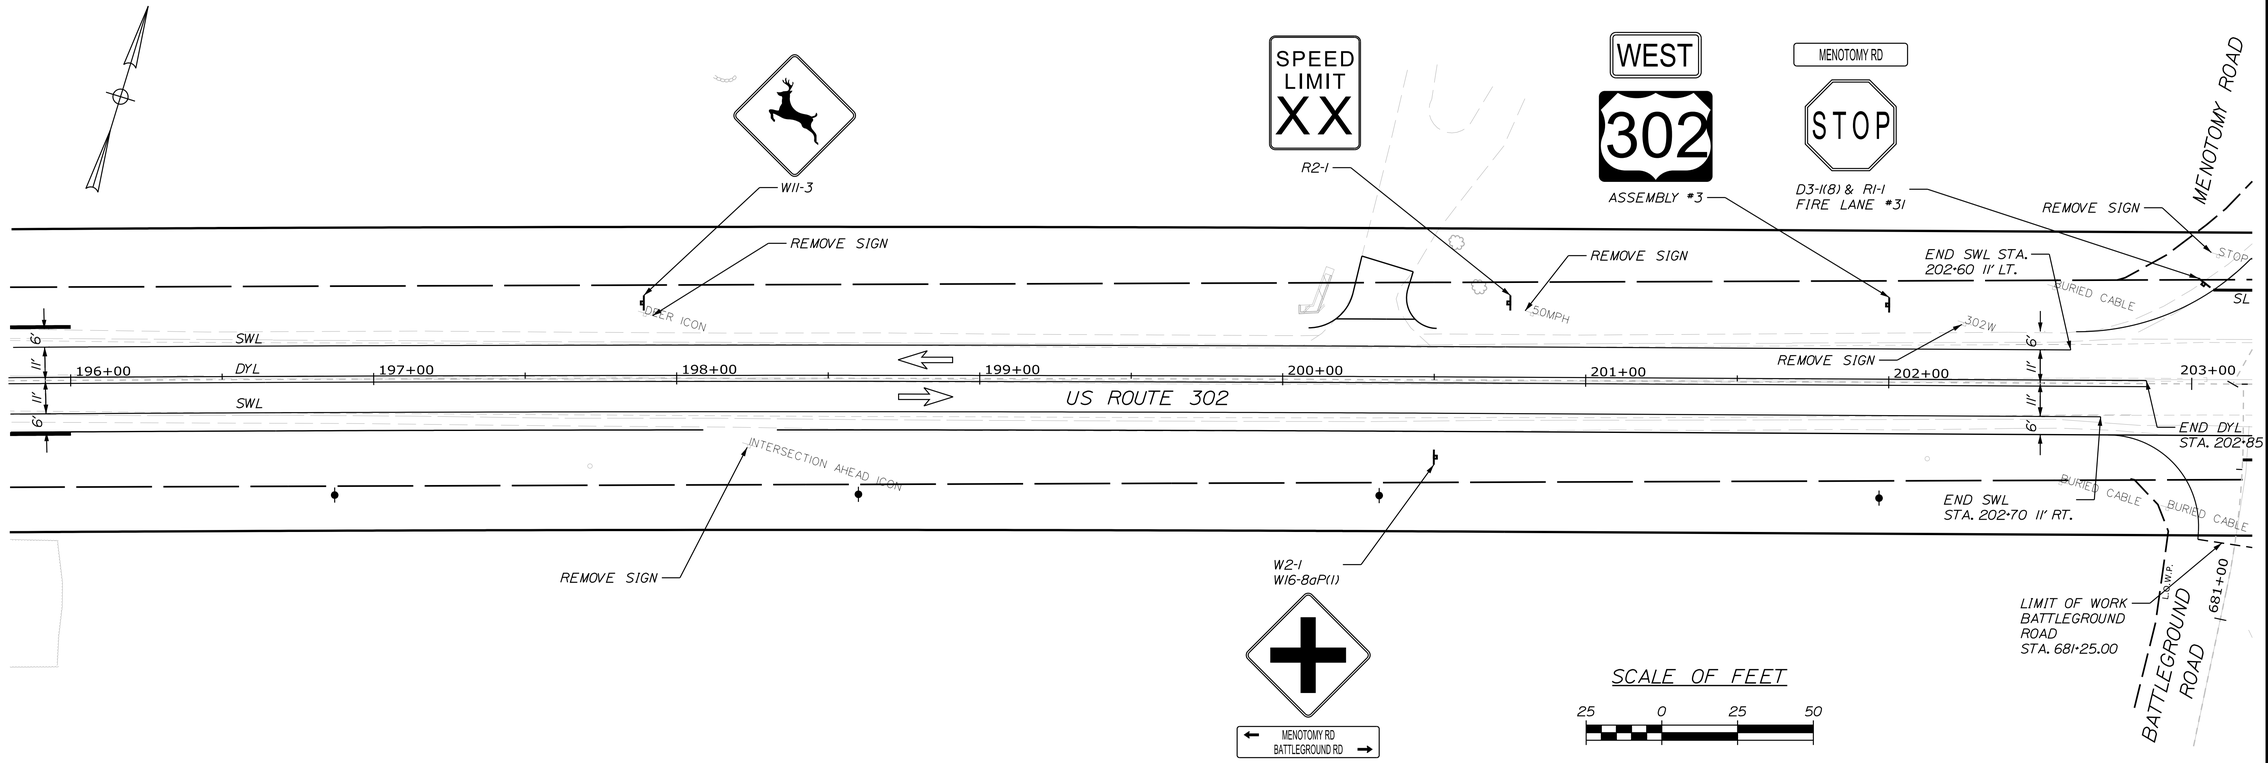

STATE OF MAINE
DEPARTMENT OF TRANSPORTATION

NH-1728(000)E

WIN 17280.00

HIGHWAY PLANS

	BY	DATE	SIGNATURE
PROJ. MANAGER	R. CARRELL		
DESIGN-DETAILED	M. DEBOWSKI		
CHECKED-REVIEWED	-----	-----	-----
DESIGN2-DETAILED2	-----	-----	-----
DESIGN3-DETAILED3	-----	-----	-----
REVISIONS 1	-----	-----	-----
REVISIONS 2	-----	-----	-----
REVISIONS 3	-----	-----	-----
REVISIONS 4	-----	-----	-----
FIELD CHANGES	-----	-----	-----

P.E. NUMBER

DATE

FRYEBURG
US ROUTE 302

SIGNS & PVMT. MARKINGS

SHEET NUMBER

306

OF 364

Filename: ...\MSTA\307_SPM_Plan21.dgn Division: HIGHWAY Username: mdebowski Date:12/10/2018

MENOTOMY RD

STOP

D3-1(7)
R1-1
FIRE LANE #31

L.O.W.P.

REMOVE SIGN

671+00

MENOTOMY ROAD

L.O.W.P.

LIMIT OF WORK
MENOTOMY ROAD
STA. 671+50.00

REMOVE SIGN

STOP

SL

MENOTOMY RD.

BEG SWL
STA. 203+85 11' LT.

3'

6'

11'

BEG DYL
STA. 203+55

203+00

204+00

DYL

205+00

206+00

207+00

208+00

209+00

210+00

SWL

BEG SWL
STA.
203+70
11' RT.

25'

SWL

US ROUTE 302

6'

8'

11'

REMOVE SIGN

302E

SL

50 MPH

REMOVE SIGN

E BURIED CABLE

REMOVE SIGN

D3-1(8)
R1-1
FIRE LANE #30

ASSEMBLY #1

R2-1

BATTLEGROUND RD

STOP

EAST

302

SPEED
LIMIT
XX

L.O.W.P.

681+00

L.O.W.P.

BATTLEGROUND
ROAD

LIMIT OF WORK
BATTLEGROUND ROAD
STA. 681+25.00

BATTLEGROUND RD
MENOTOMY RD

W2-1
W16-8aP(2)

REMOVE SIGN

INTERSECTION ICON

BURIED CABLE

SCALE OF FEET

PLAN 25 0 25 50 PROFILE HORIZONTAL

STATE OF MAINE
DEPARTMENT OF TRANSPORTATION

NH-1728(000)E

WIN
17280.00

HIGHWAY PLANS

	BY	DATE
PROJ. MANAGER	R. CARRELL	
DESIGN-DETAILED	M. DEBOWSKI	
CHECKED-REVIEWED		
DESIGN2-DETAILED2		
DESIGN3-DETAILED3		
REVISIONS 1		
REVISIONS 2		
REVISIONS 3		
REVISIONS 4		
FIELD CHANGES		

SIGNATURE

P.E. NUMBER

DATE

FRYEBURG
US ROUTE 302

SIGNS & PVMT. MARKINGS

SHEET NUMBER

307

OF 364

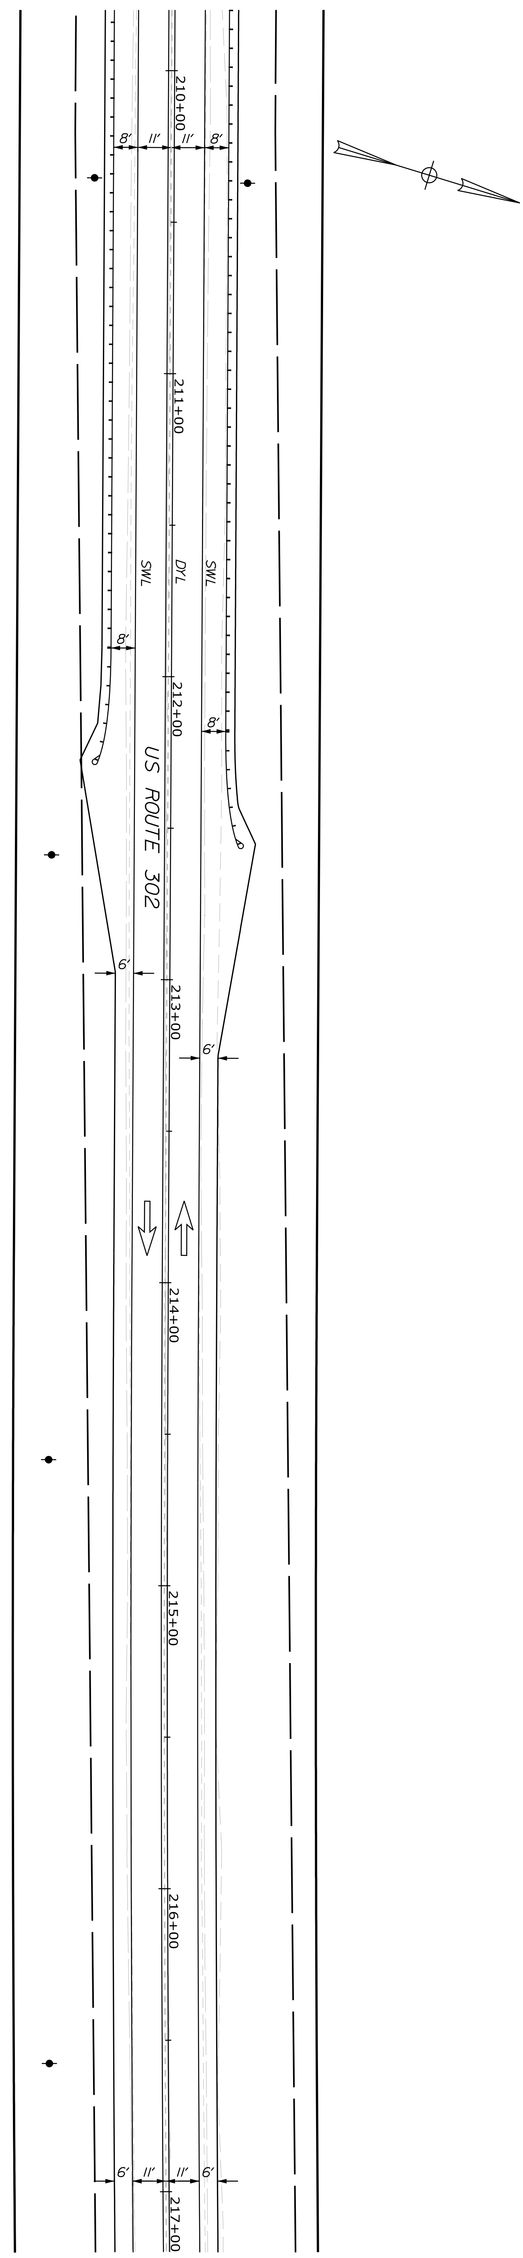

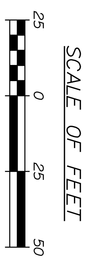

SHEET NUMBER 308 OF 364

FRYEBURG
US ROUTE 302

SIGNS & PVMT. MARKINGS

PROJ. MANAGER	R. CARRELL	BY	DATE
DESIGN-DETAILED	M. DEBOWSKI		
CHECKED-REVIEWED			
DESIGN2-DETAILED2			
DESIGN3-DETAILED3			
REVISIONS 1			
REVISIONS 2			
REVISIONS 3			
REVISIONS 4			
FIELD CHANGES			

SIGNATURE

P.E. NUMBER

DATE

STATE OF MAINE
DEPARTMENT OF TRANSPORTATION

NH-1728(000)E

WIN 17280.00

HIGHWAY PLANS

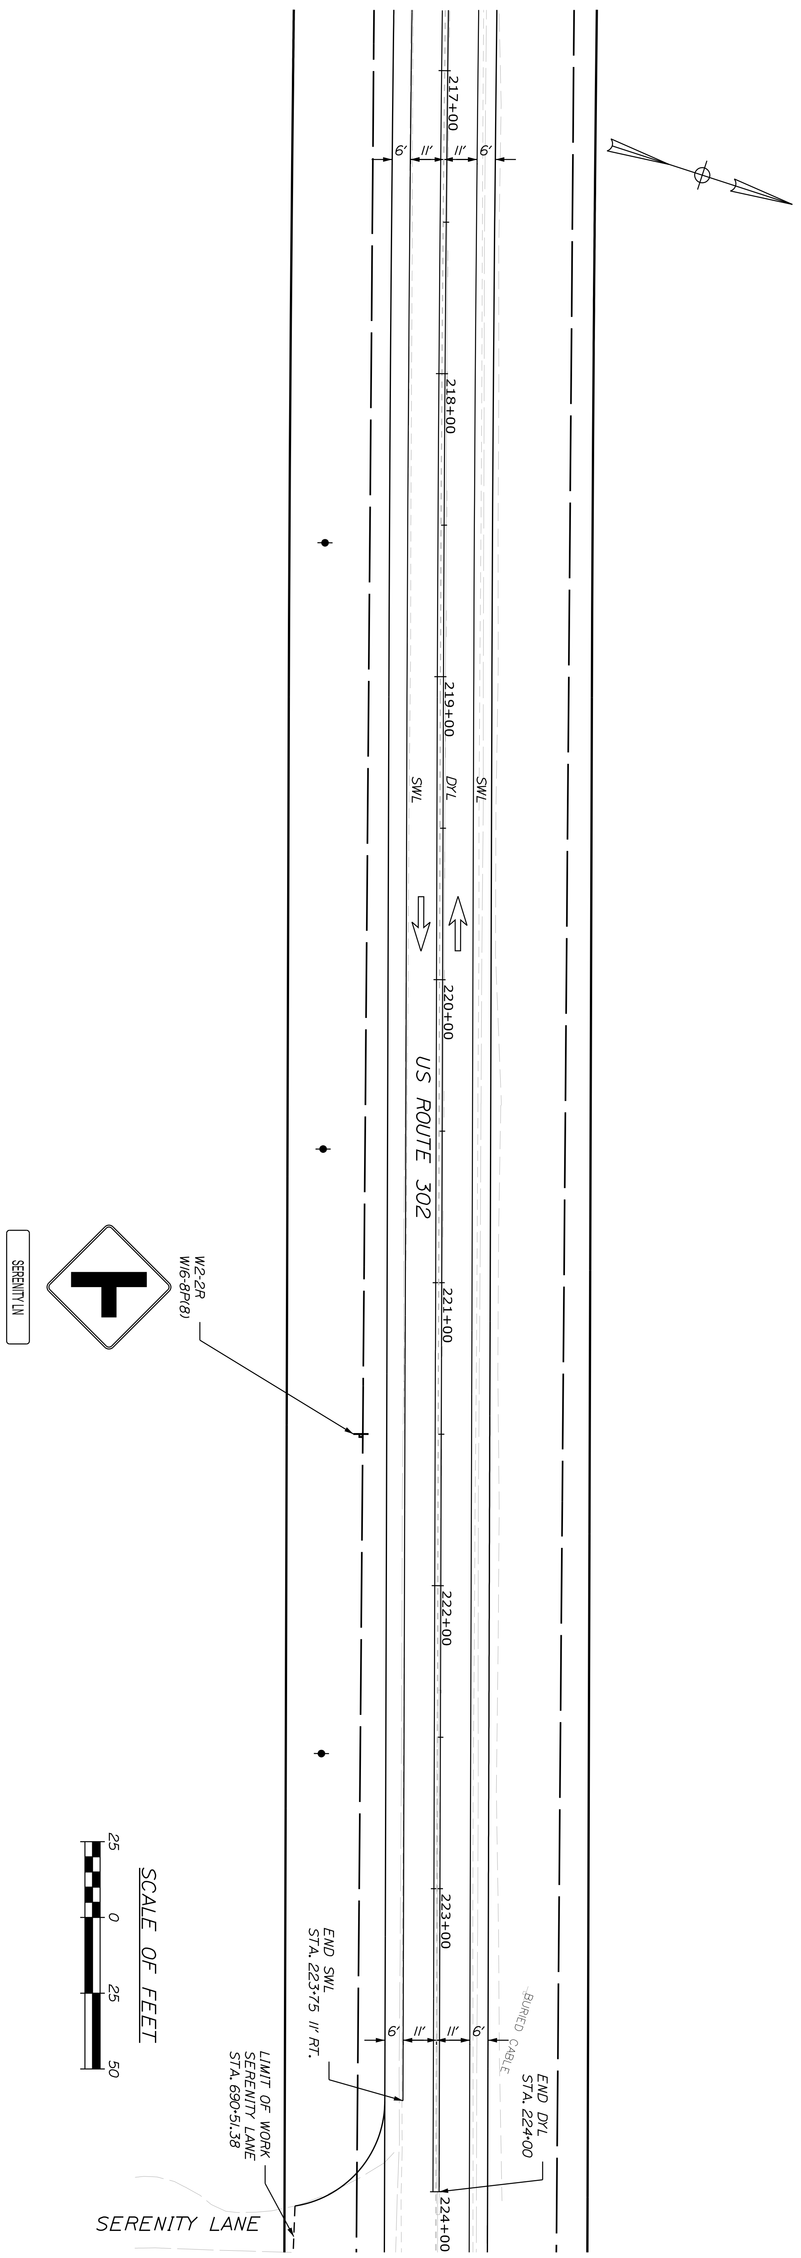

PROJ. MANAGER	R. CARRELL	BY	DATE
DESIGN-DETAILED	M. DEBOWSKI		
CHECKED-REVIEWED			
DESIGN2-DETAILED2			
DESIGN3-DETAILED3			
REVISIONS 1			
REVISIONS 2			
REVISIONS 3			
REVISIONS 4			
FIELD CHANGES			

SIGNATURE

P.E. NUMBER

DATE

SHEET NUMBER 309 OF 364

FRYEBURG
US ROUTE 302

SIGNS & PVMT. MARKINGS

STATE OF MAINE
DEPARTMENT OF TRANSPORTATION

NH-1728(000)E

WIN 17280.00 HIGHWAY PLANS

Filename: ...\MSTA\310_SPM_Plan24.dgn Division: HIGHWAY Username: mdebowski Date:12/10/2018

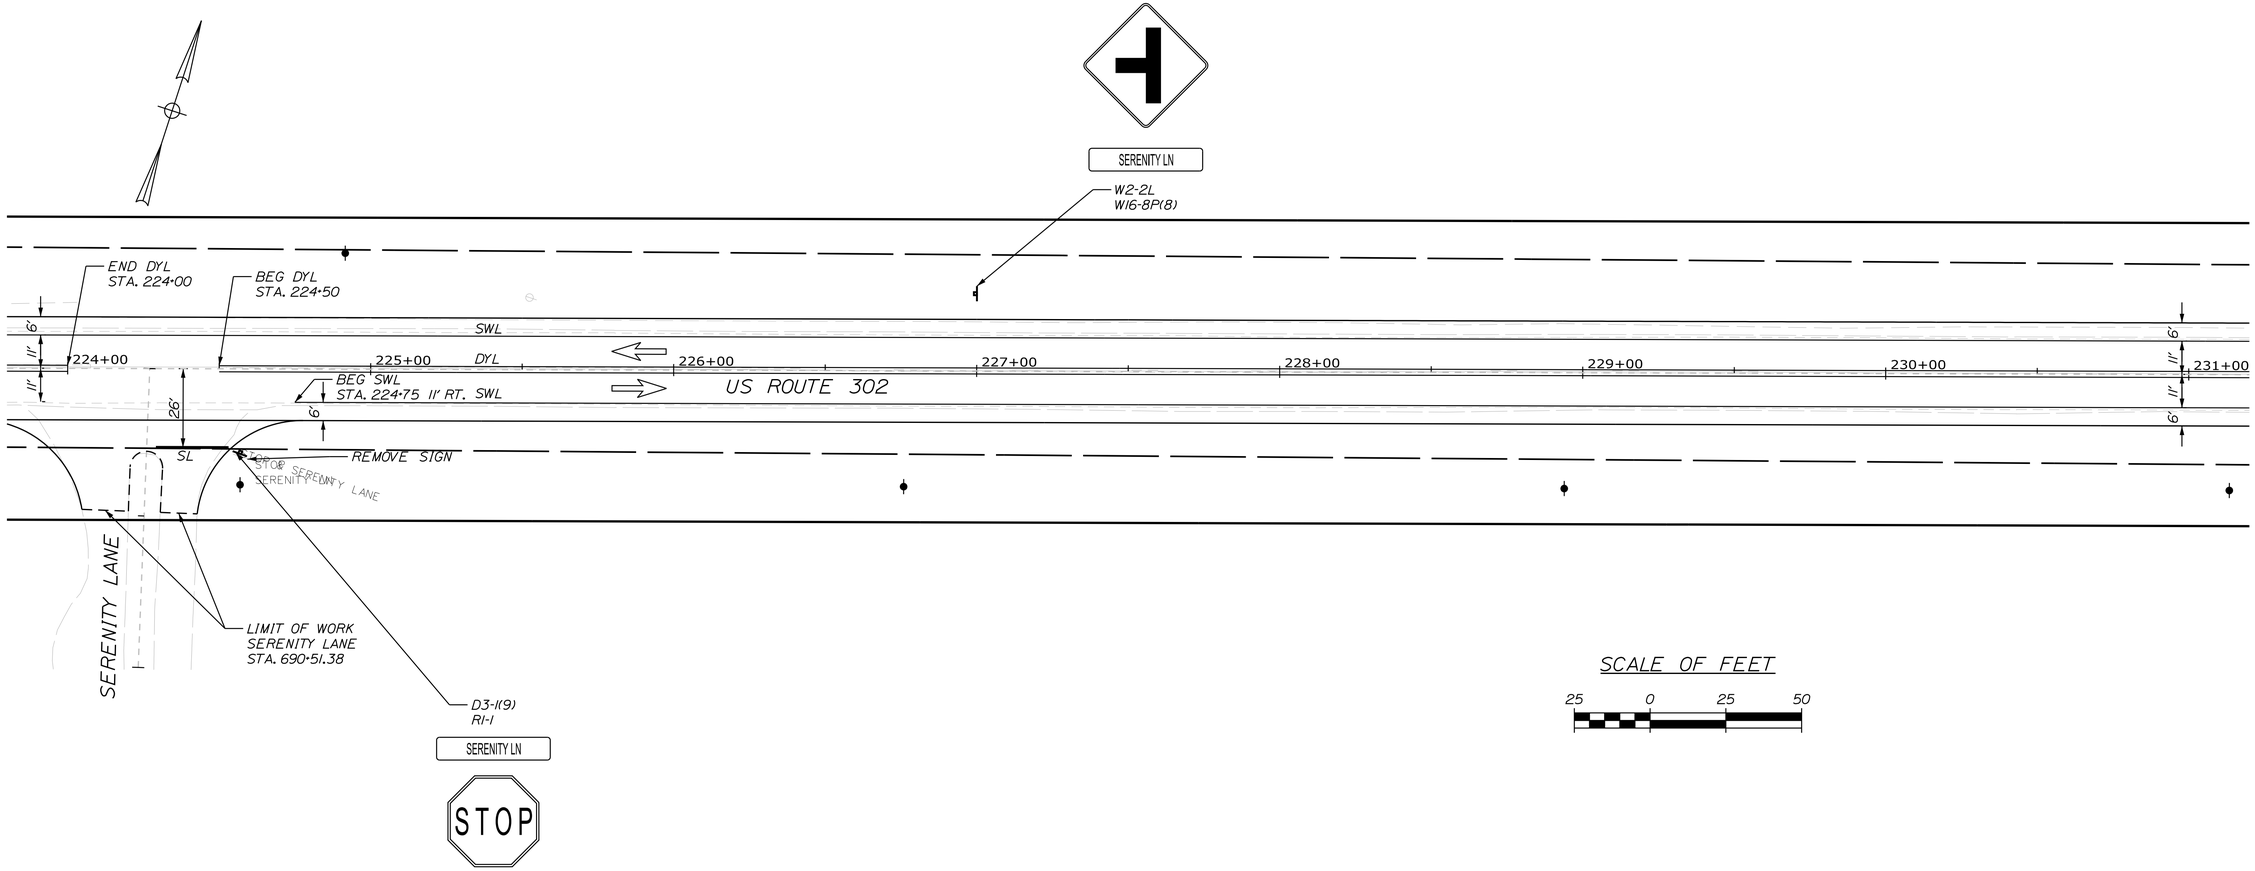

SCALE OF FEET

25 0 25 50

STATE OF MAINE
DEPARTMENT OF TRANSPORTATION

NH-1728(000)E

WIN
17280.00

HIGHWAY PLANS

	BY	DATE
PROJ. MANAGER	R. CARRELL	
DESIGN-DETAILED	M. DEBOWSKI	
CHECKED-REVIEWED		
DESIGN2-DETAILED2		
DESIGN3-DETAILED3		
REVISIONS 1		
REVISIONS 2		
REVISIONS 3		
REVISIONS 4		
FIELD CHANGES		

SIGNATURE

P.E. NUMBER

DATE

FRYEBURG
US ROUTE 302

SIGNS & PVMT. MARKINGS

SHEET NUMBER

310

OF 364

Filename: ...\MSTA\311_SPM_Plan25.dgn Division: HIGHWAY Username: mdebowski Date:12/10/2018

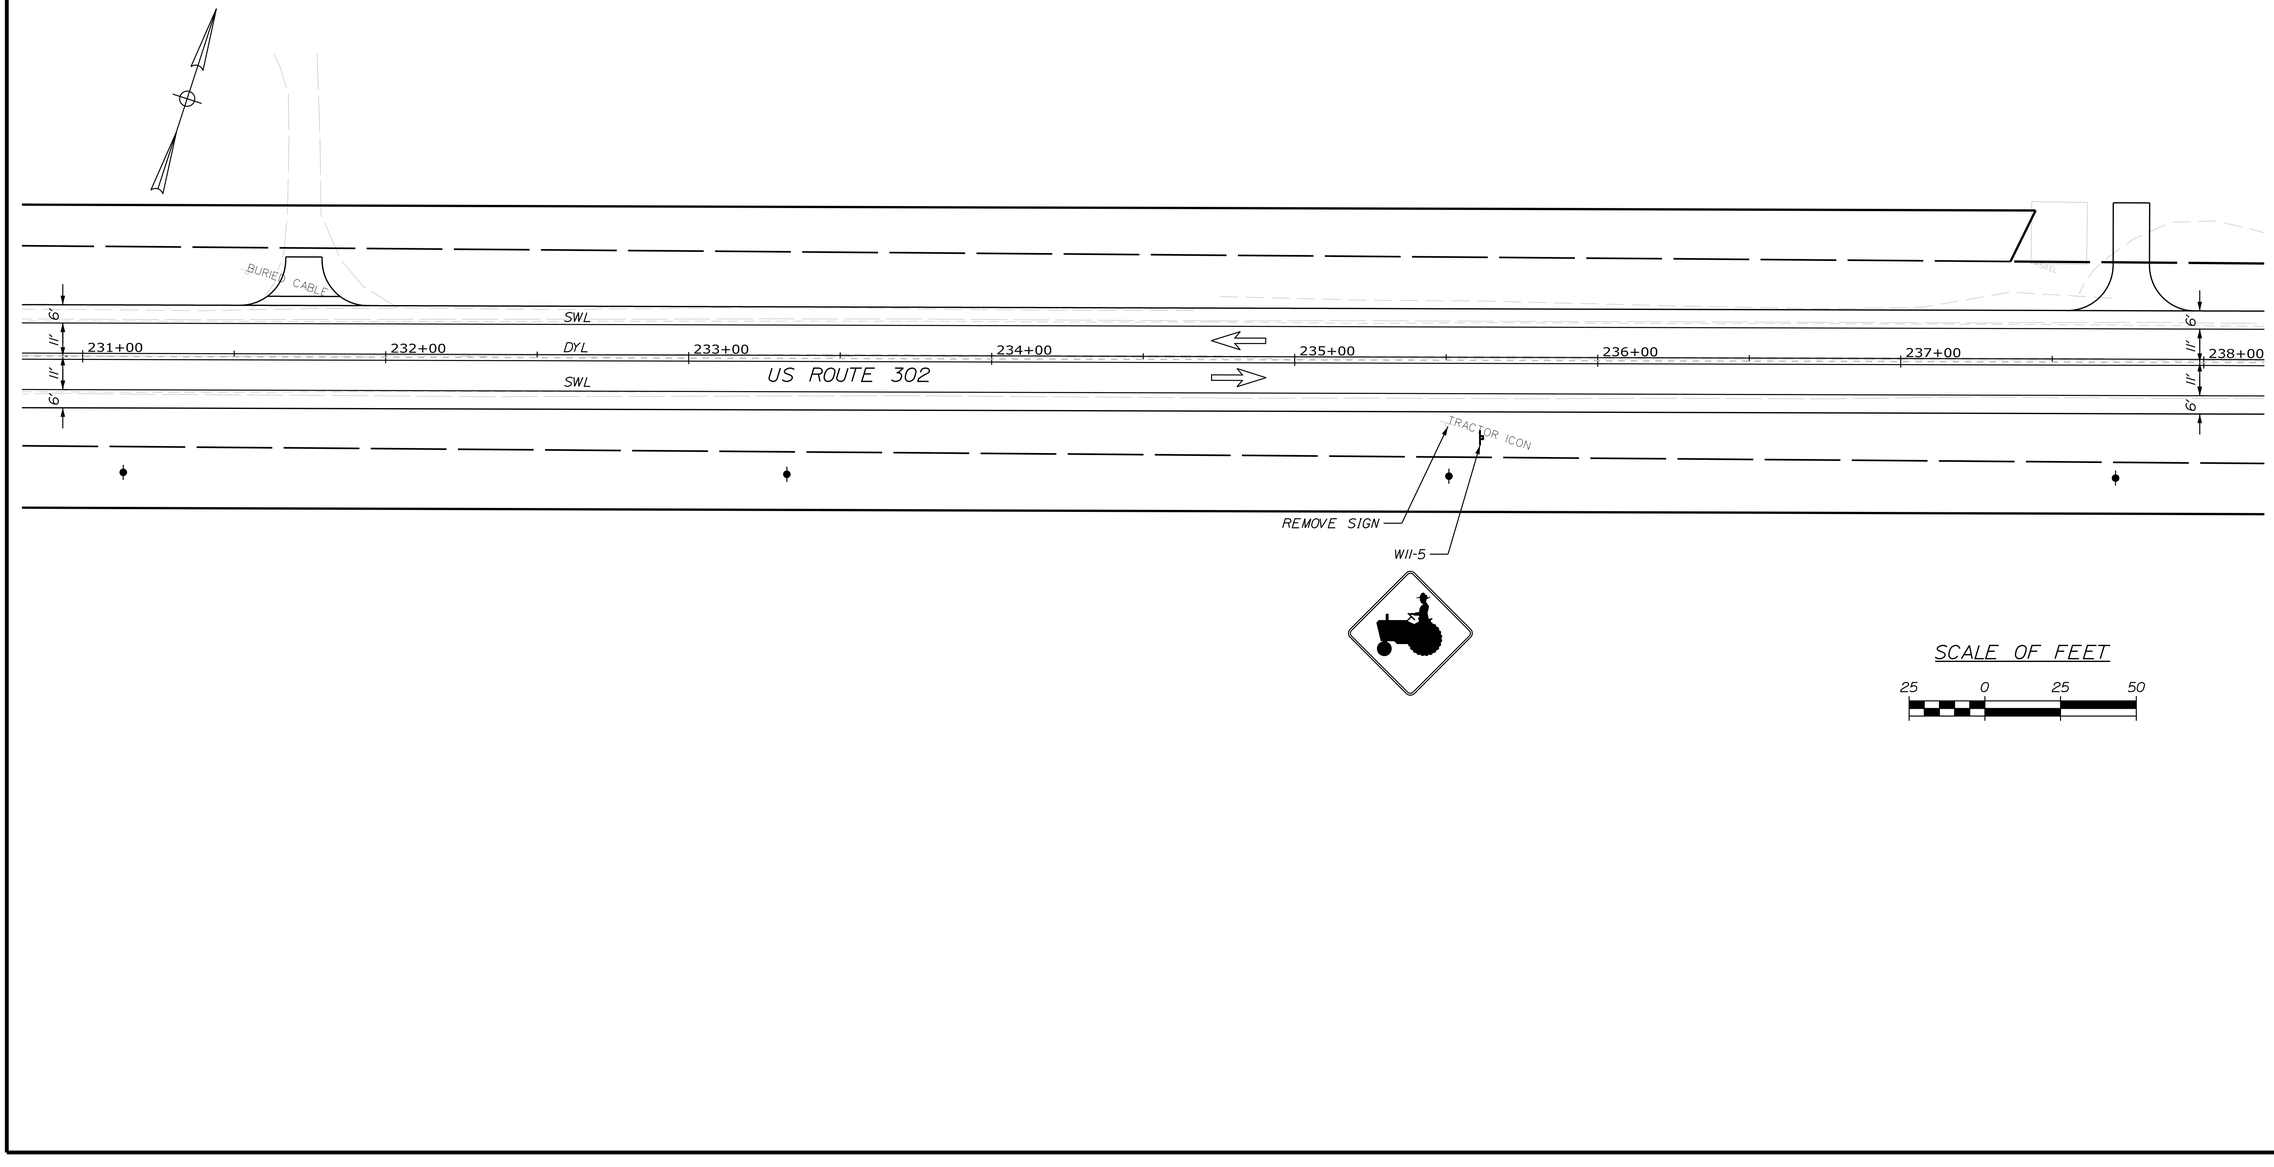

STATE OF MAINE
DEPARTMENT OF TRANSPORTATION

NH-1728(000)E

WIN
17280.00

HIGHWAY PLANS

	BY	DATE
PROJ. MANAGER	R. CARRELL	
DESIGN-DETAILED	M. DEBOWSKI	
CHECKED-REVIEWED		
DESIGN2-DETAILED2		
DESIGN3-DETAILED3		
REVISIONS 1		
REVISIONS 2		
REVISIONS 3		
REVISIONS 4		
FIELD CHANGES		

SIGNATURE

P.E. NUMBER

DATE

FRYEBURG
US ROUTE 302

SIGNS & PVMT. MARKINGS

SHEET NUMBER

311

OF 364

Filename: ...\MSTA\312_SPM_Plan26.dgn Division: HIGHWAY Username: mdebowski Date:12/10/2018

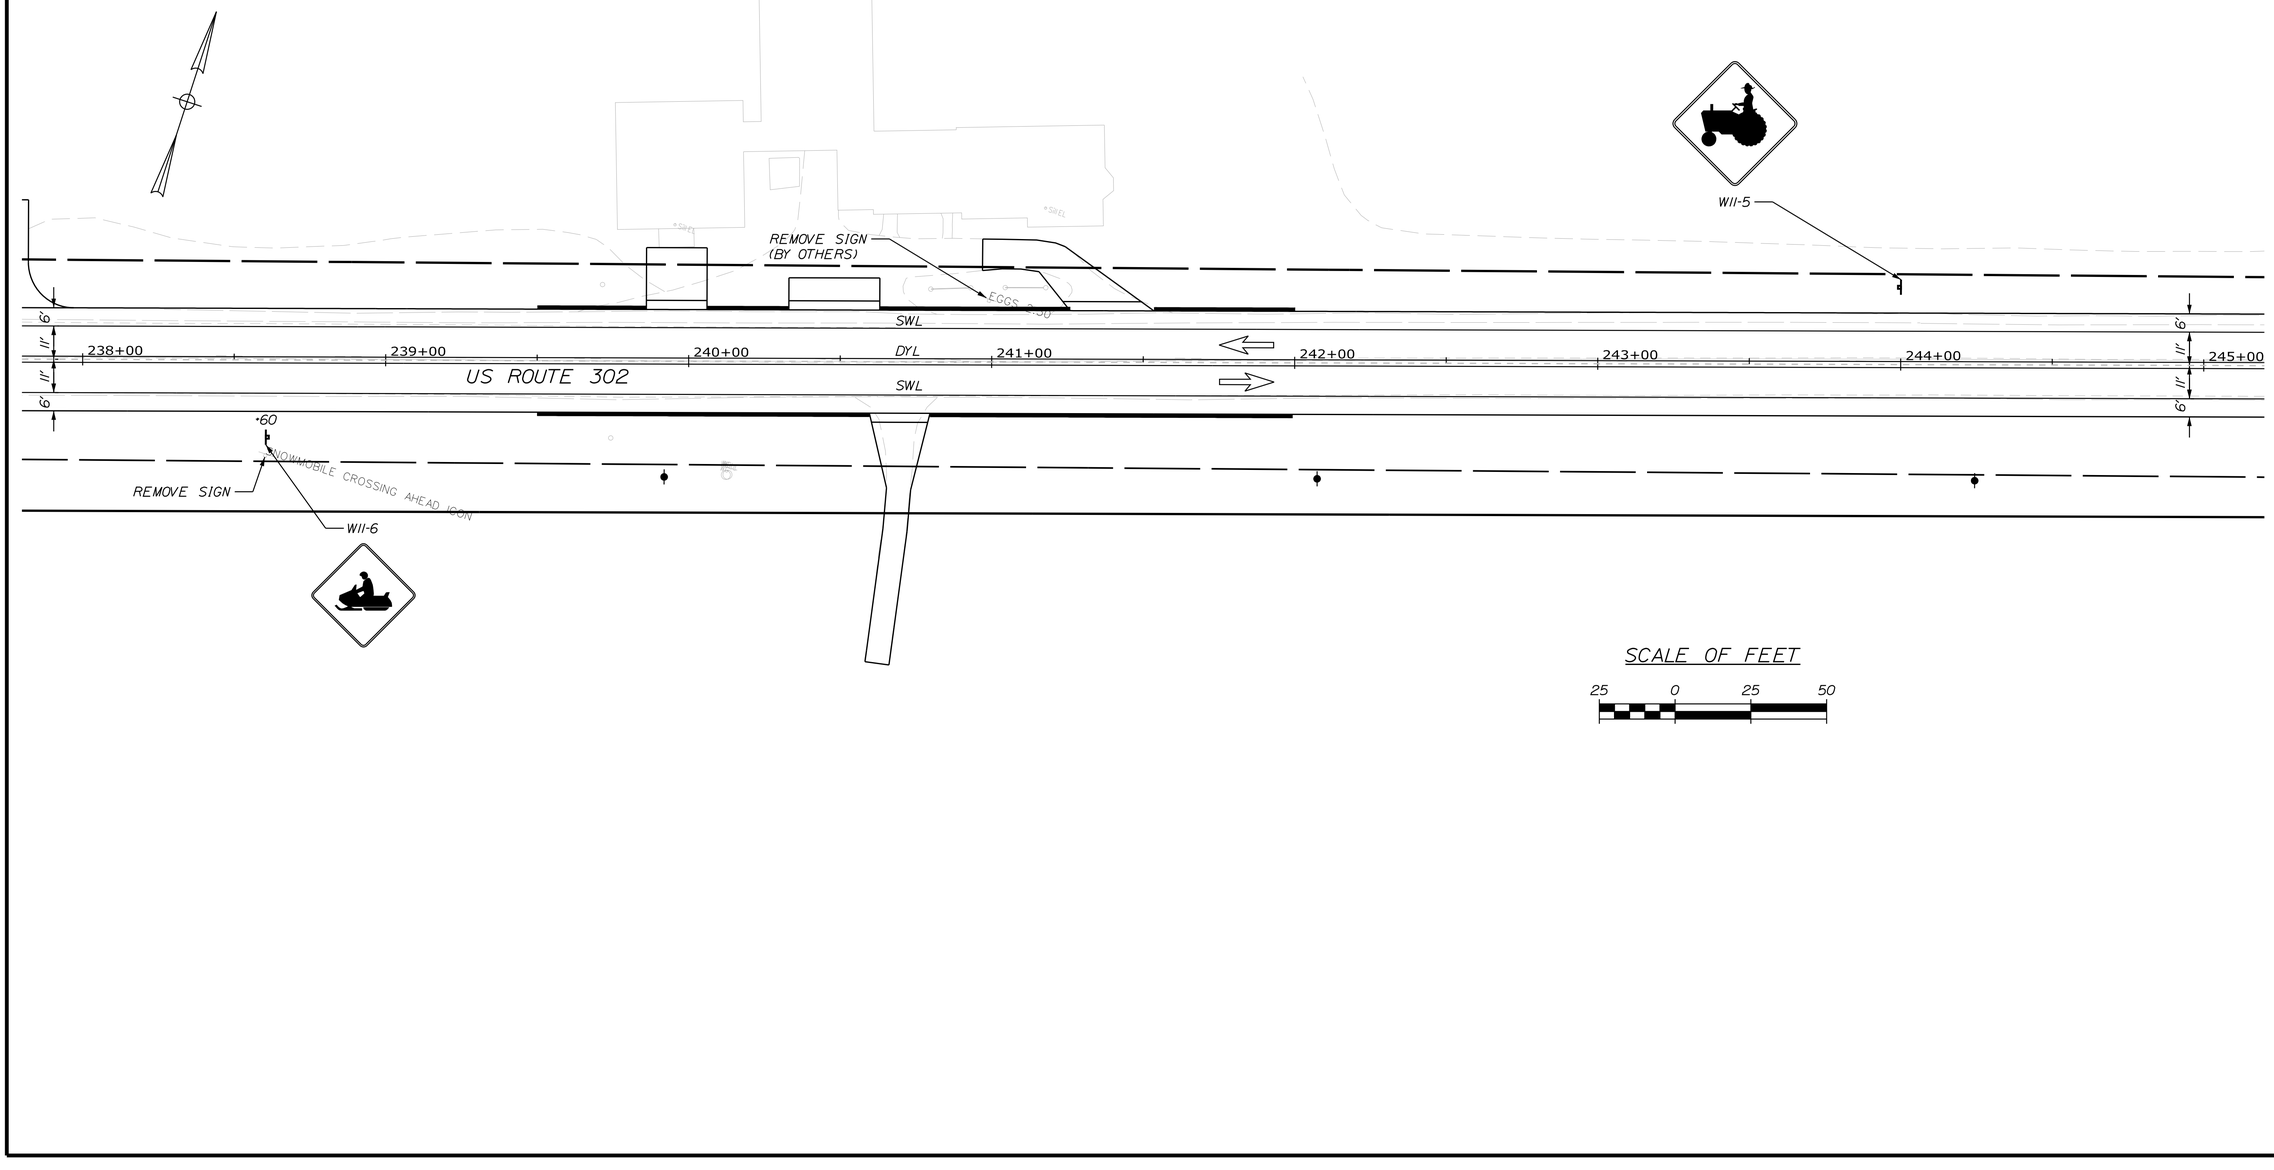

STATE OF MAINE
DEPARTMENT OF TRANSPORTATION

NH-1728(000)E

WIN
17280.00

HIGHWAY PLANS

	BY	DATE
PROJ. MANAGER	R. CARRELL	-----
DESIGN-DETAILED	M. DEBOWSKI	-----
CHECKED-REVIEWED	-----	-----
DESIGN2-DETAILED2	-----	-----
DESIGN3-DETAILED3	-----	-----
REVISIONS 1	-----	-----
REVISIONS 2	-----	-----
REVISIONS 3	-----	-----
REVISIONS 4	-----	-----
FIELD CHANGES	-----	-----

SIGNATURE

P.E. NUMBER

DATE

FRYEBURG
US ROUTE 302

SIGNS & PVMT. MARKINGS

SHEET NUMBER

312

OF 364

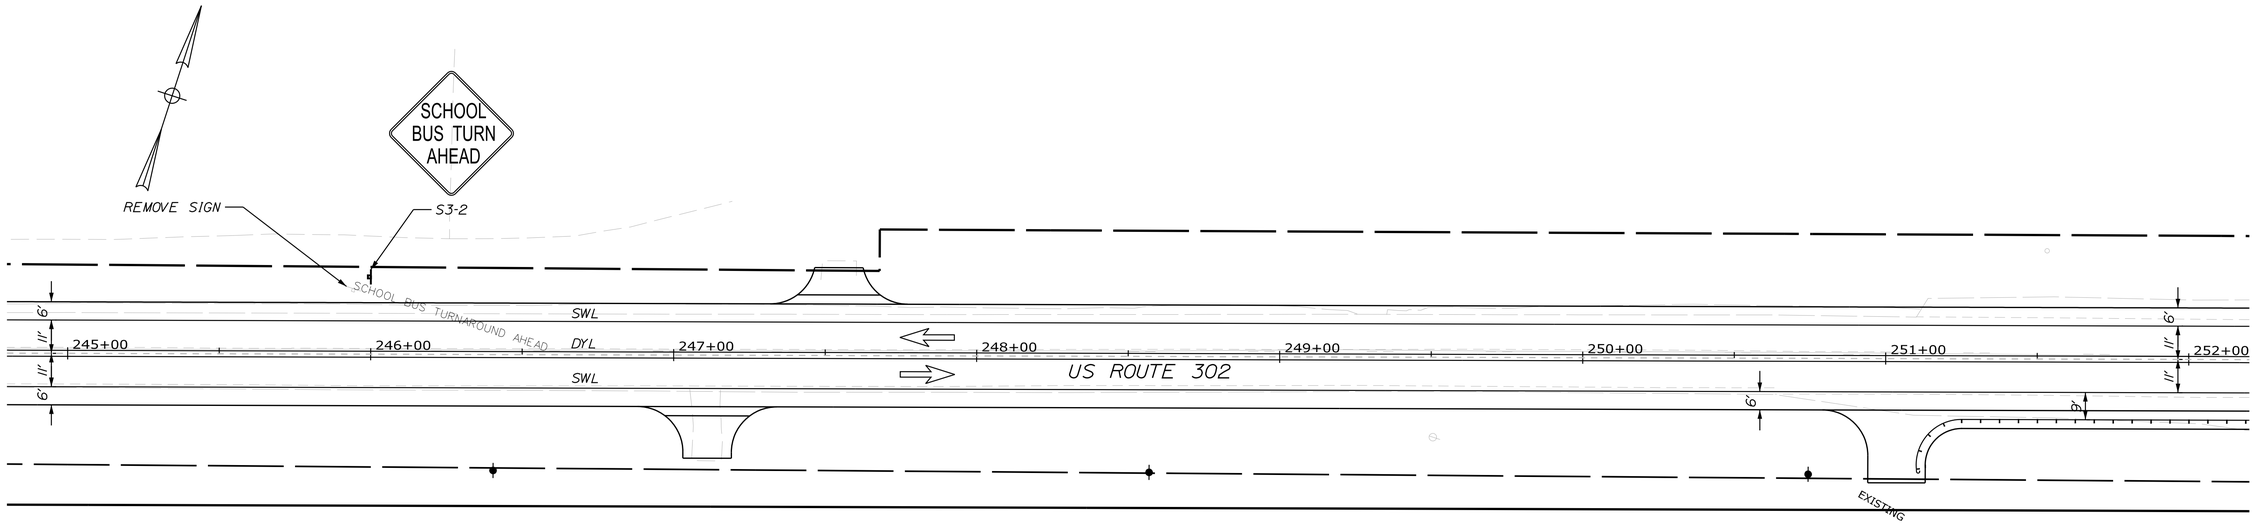

SCALE OF FEET

25 0 25 50

STATE OF MAINE
DEPARTMENT OF TRANSPORTATION

NH-1728(000)E

WIN
17280.00

HIGHWAY PLANS

	BY	DATE
PROJ. MANAGER	R. CARRELL	-----
DESIGN-DETAILED	M. DEBOWSKI	-----
CHECKED-REVIEWED	-----	-----
DESIGN2-DETAILED2	-----	-----
DESIGN3-DETAILED3	-----	-----
REVISIONS 1	-----	-----
REVISIONS 2	-----	-----
REVISIONS 3	-----	-----
REVISIONS 4	-----	-----
FIELD CHANGES	-----	-----

SIGNATURE

P.E. NUMBER

DATE

FRYEBURG
US ROUTE 302

SIGNS & PVMT. MARKINGS

SHEET NUMBER

313

OF 364

Filename: ...\MSTA\313_SPM_Plan27.dgn Division: HIGHWAY Username: mdebowski Date:12/10/2018

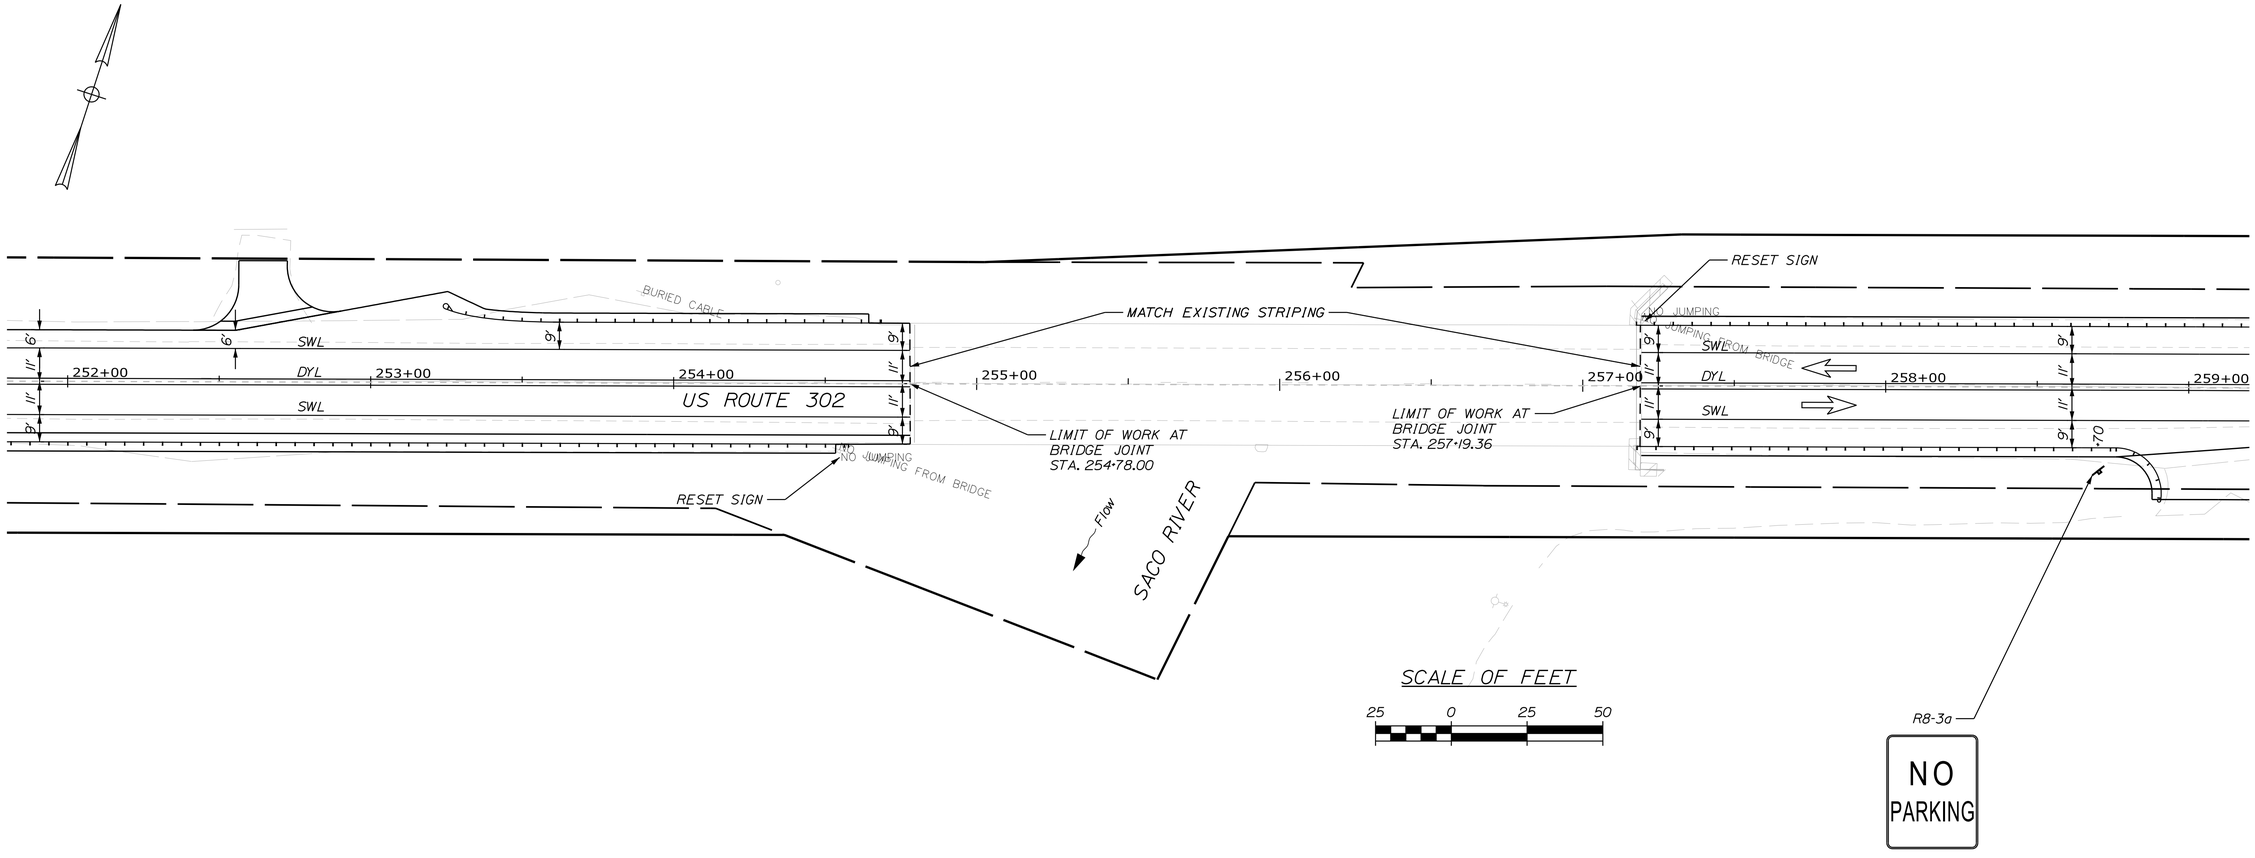

STATE OF MAINE
DEPARTMENT OF TRANSPORTATION

NH-1728(000)E

WIN
17280.00

HIGHWAY PLANS

	BY	DATE
PROJ. MANAGER	R. CARRELL	
DESIGN-DETAILED	M. DEBOWSKI	
CHECKED-REVIEWED		
DESIGN2-DETAILED2		
DESIGN3-DETAILED3		
REVISIONS 1		
REVISIONS 2		
REVISIONS 3		
REVISIONS 4		
FIELD CHANGES		

SIGNATURE

P.E. NUMBER

DATE

FRYEBURG
US ROUTE 302

SIGNS & PVMT. MARKINGS

SHEET NUMBER

314

OF 364

Filename: ...\MSTA\314_SPM_Plan28.dgn Division: HIGHWAY Username: mdebowski Date:12/10/2018

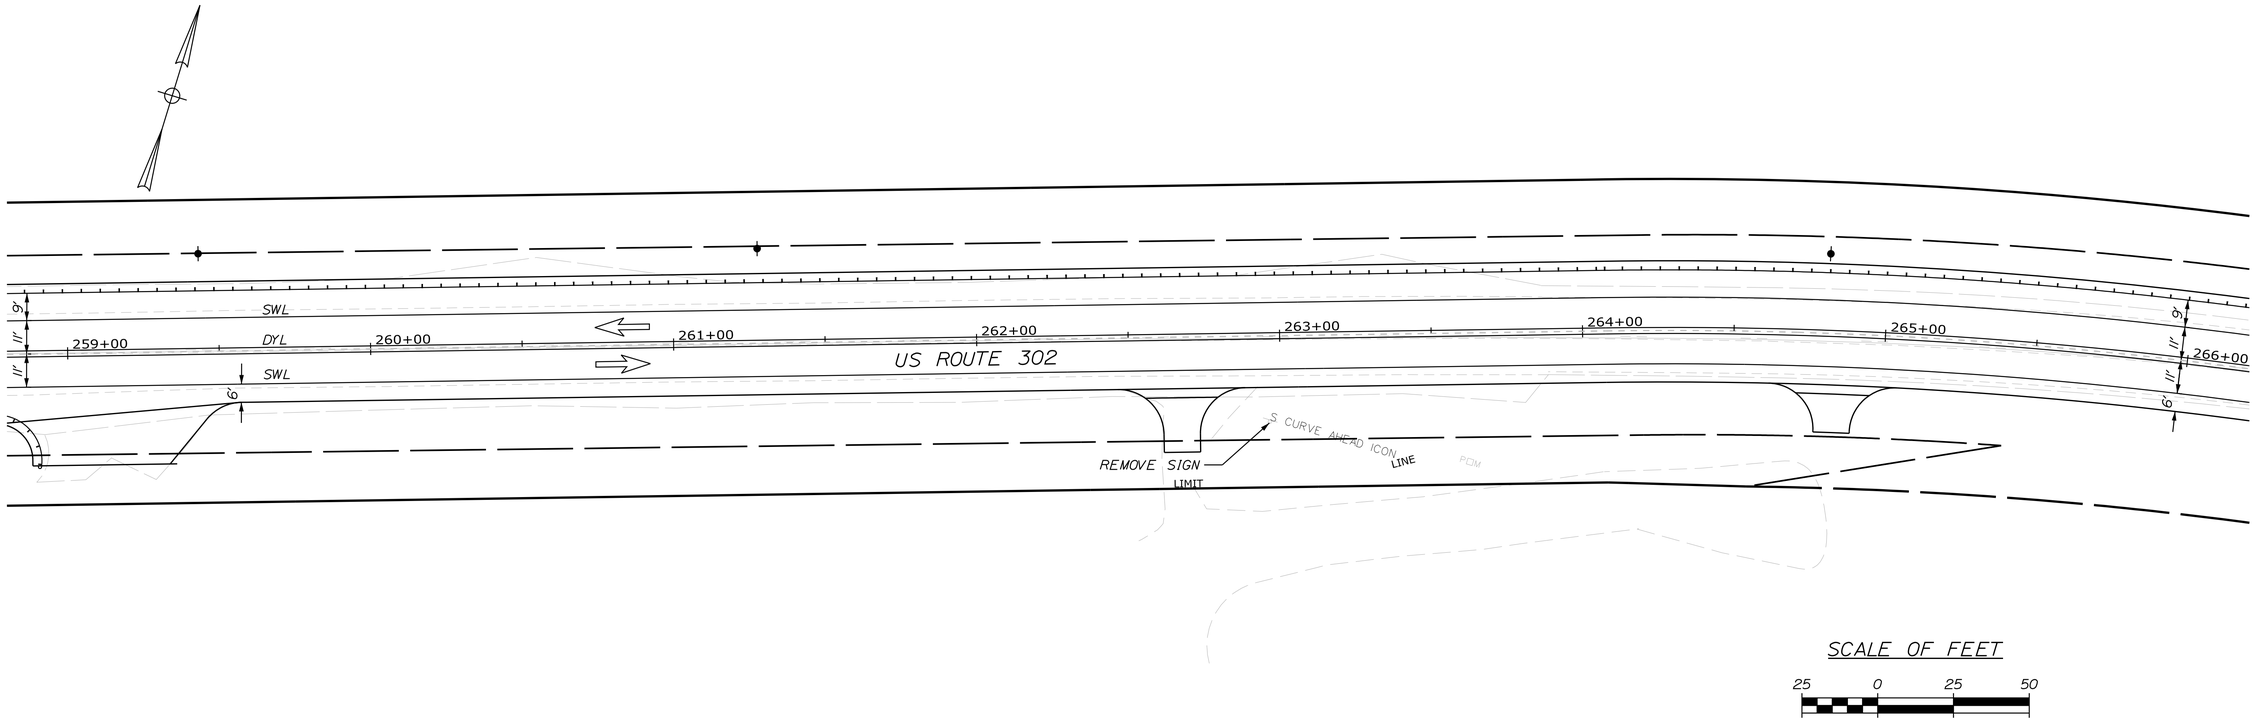

STATE OF MAINE
DEPARTMENT OF TRANSPORTATION

NH-1728(000)E

WIN
17280.00

HIGHWAY PLANS

		BY	DATE
PROJ. MANAGER	R. CARRELL		
DESIGN-DETAILED	M. DEBOWSKI		
CHECKED-REVIEWED			
DESIGN2-DETAILED2			
DESIGN3-DETAILED3			
REVISIONS 1			
REVISIONS 2			
REVISIONS 3			
REVISIONS 4			
FIELD CHANGES			

SIGNATURE

P.E. NUMBER

DATE

FRYEBURG
US ROUTE 302

SIGNS & PVMT. MARKINGS

SHEET NUMBER

315

OF 364

Filename: ...\MSTA\315_SPM_Plan29.dgn Division: HIGHWAY Username: mdebowski Date:12/10/2018

Filename: ...\MSTA\316_SPM_Plan30.dgn Division: HIGHWAY Username: mdebowski Date:12/10/2018

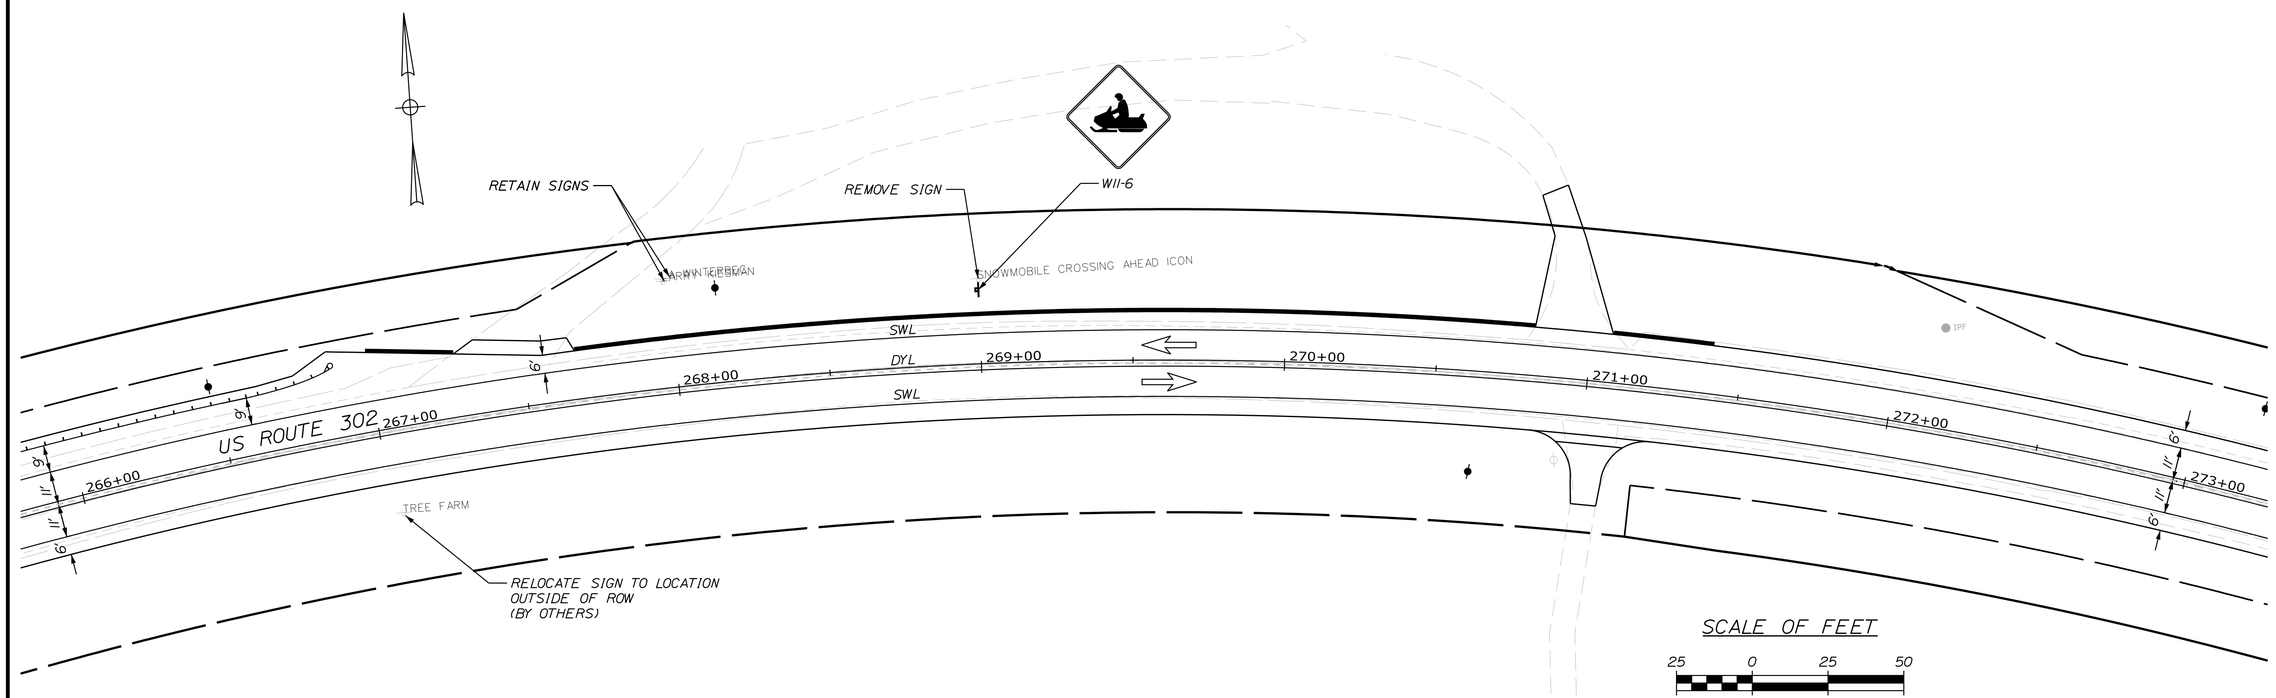

STATE OF MAINE
DEPARTMENT OF TRANSPORTATION

NH-1728(000)E

WIN
17280.00

HIGHWAY PLANS

	BY	DATE
PROJ. MANAGER	R. CARRELL	-----
DESIGN-DETAILED	M. DEBOWSKI	-----
CHECKED-REVIEWED	-----	-----
DESIGN2-DETAILED2	-----	-----
DESIGN3-DETAILED3	-----	-----
REVISIONS 1	-----	-----
REVISIONS 2	-----	-----
REVISIONS 3	-----	-----
REVISIONS 4	-----	-----
FIELD CHANGES	-----	-----

SIGNATURE

P.E. NUMBER

DATE

FRYEBURG
US ROUTE 302

SIGNS & PVMT. MARKINGS

SHEET NUMBER

316

OF 364

Filename: ...\MSTA\317_SPM_Plan31.dgn Division: HIGHWAY Username: mdebowski Date:12/10/2018

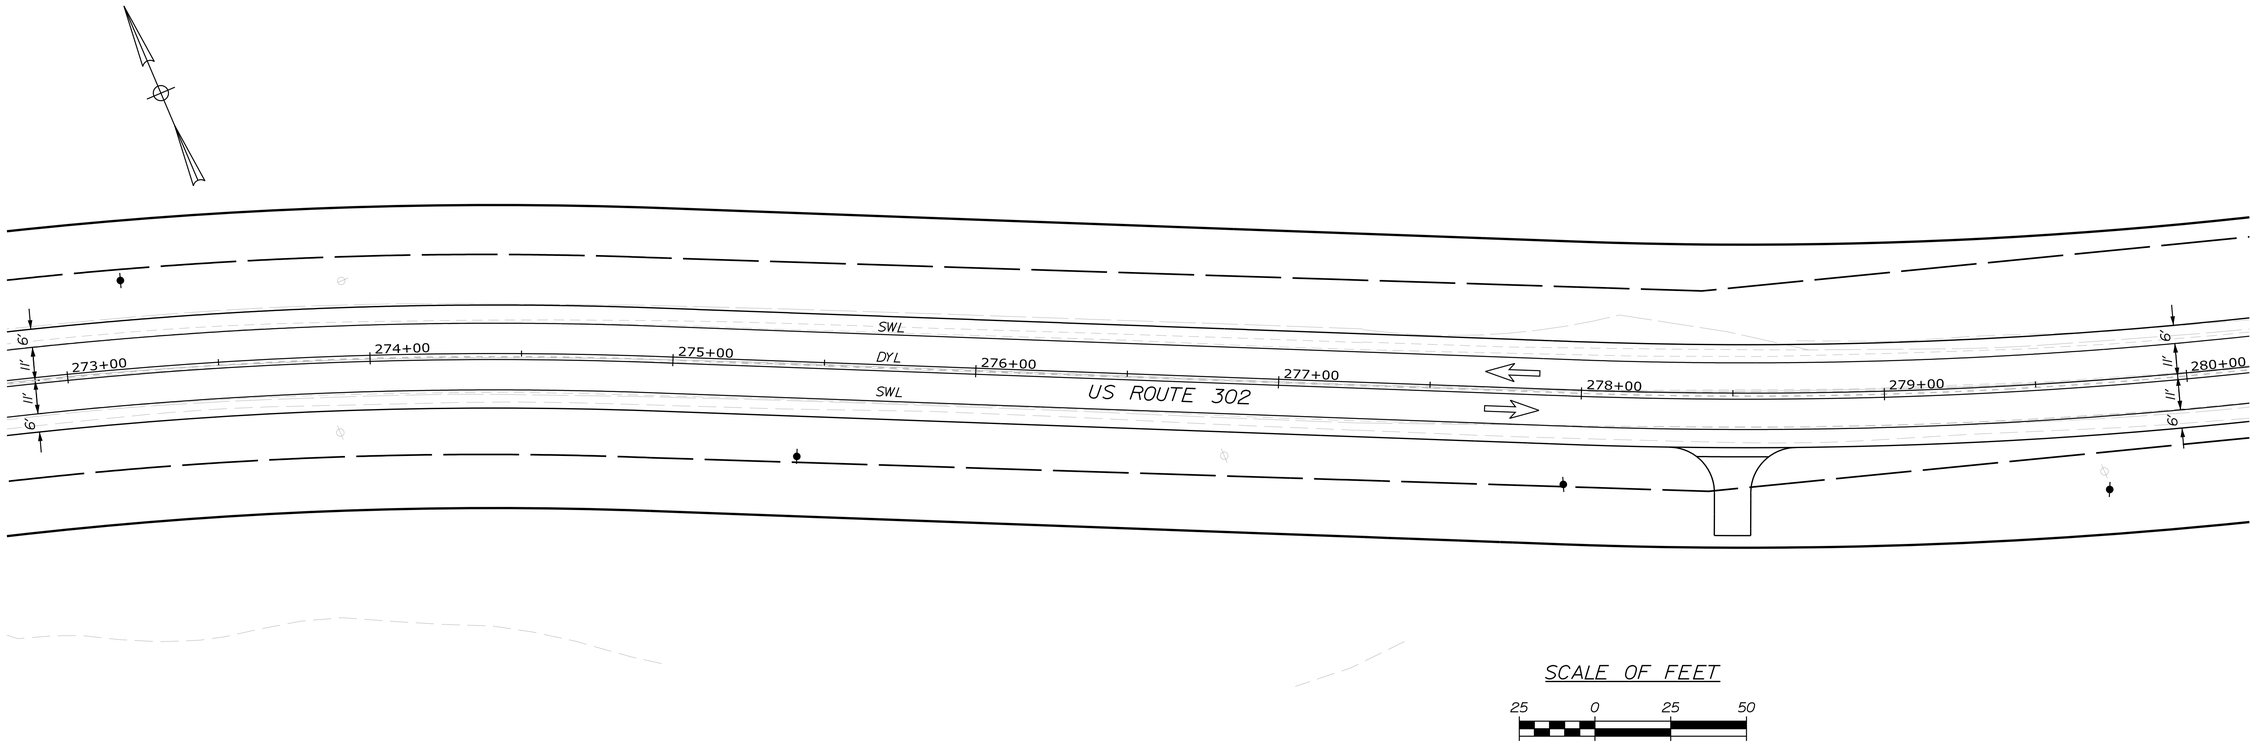

SCALE OF FEET

25 0 25 50

STATE OF MAINE
DEPARTMENT OF TRANSPORTATION

NH-1728(000)E

WIN
17280.00

HIGHWAY PLANS

		BY	DATE
PROJ. MANAGER	R. CARRELL		
DESIGN-DETAILED	M. DEBOWSKI		
CHECKED-REVIEWED			
DESIGN2-DETAILED2			
DESIGN3-DETAILED3			
REVISIONS 1			
REVISIONS 2			
REVISIONS 3			
REVISIONS 4			
FIELD CHANGES			

SIGNATURE

P.E. NUMBER

DATE

FRYEBURG
US ROUTE 302

SIGNS & PVMT. MARKINGS

SHEET NUMBER

317

OF 364

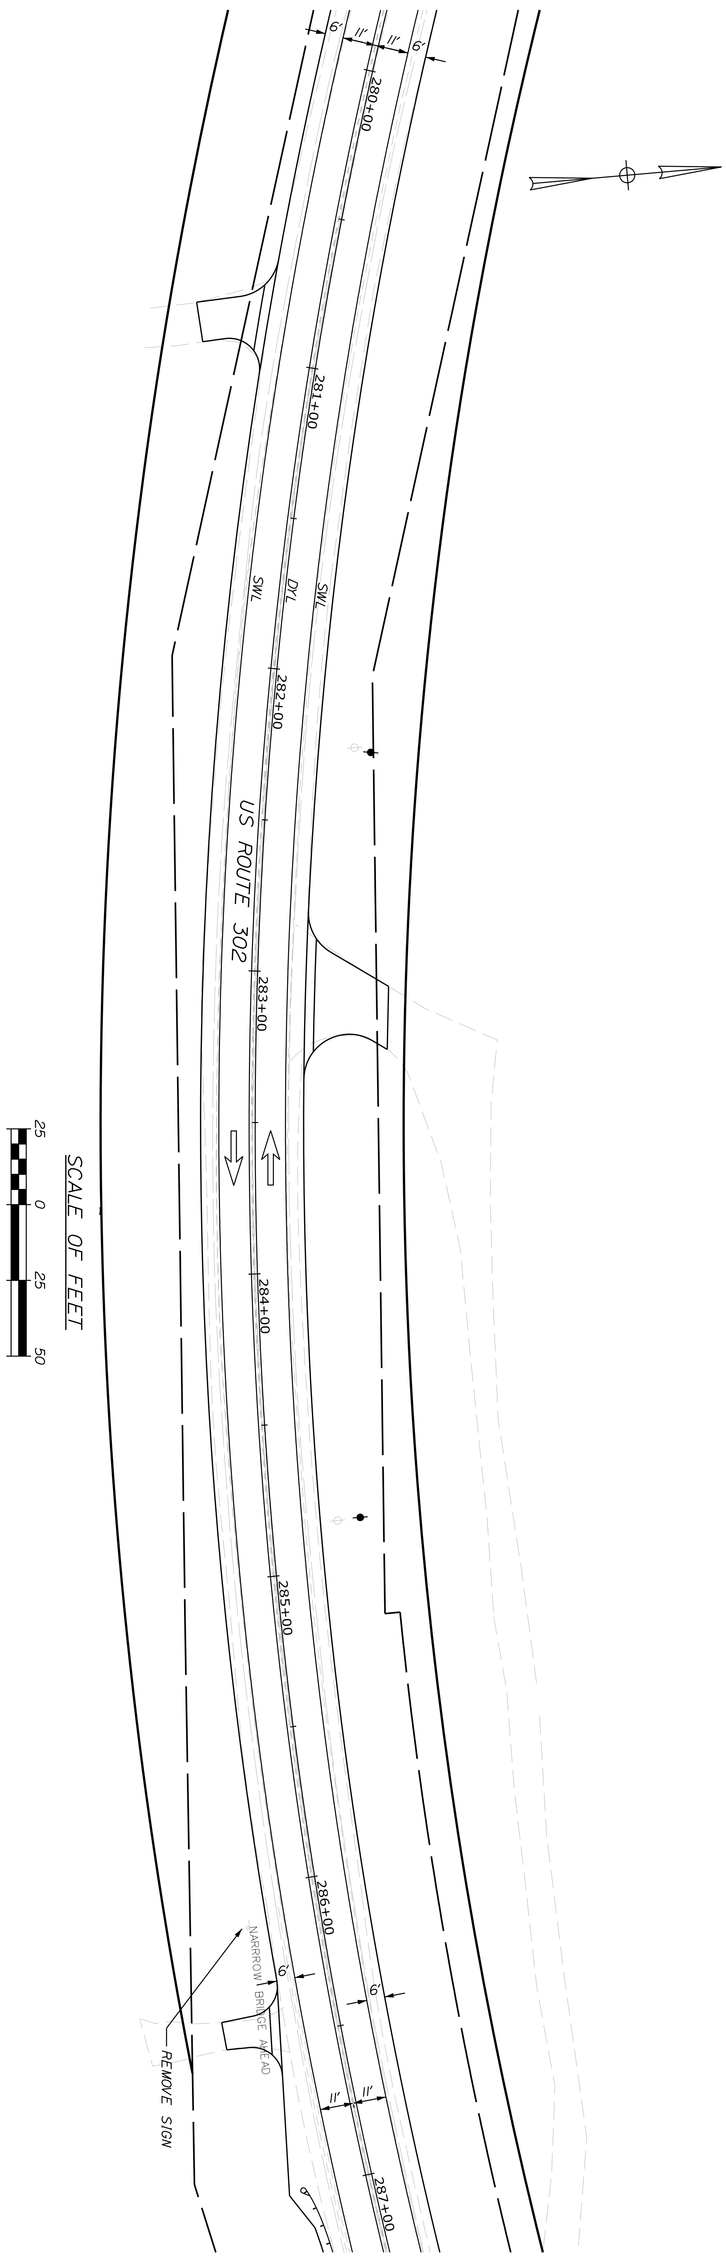

SHEET NUMBER 318 OF 364

FRYEBURG
US ROUTE 302

SIGNS & PVMT. MARKINGS

PROJ. MANAGER	R. CARRELL	BY	DATE
DESIGN-DETAILED	M. DEBOWSKI		
CHECKED-REVIEWED			
DESIGN2-DETAILED2			
DESIGN3-DETAILED3			
REVISIONS 1			
REVISIONS 2			
REVISIONS 3			
REVISIONS 4			
FIELD CHANGES			

SIGNATURE

P.E. NUMBER

DATE

STATE OF MAINE
DEPARTMENT OF TRANSPORTATION

NH-1728(000)E

WIN 17280.00 HIGHWAY PLANS

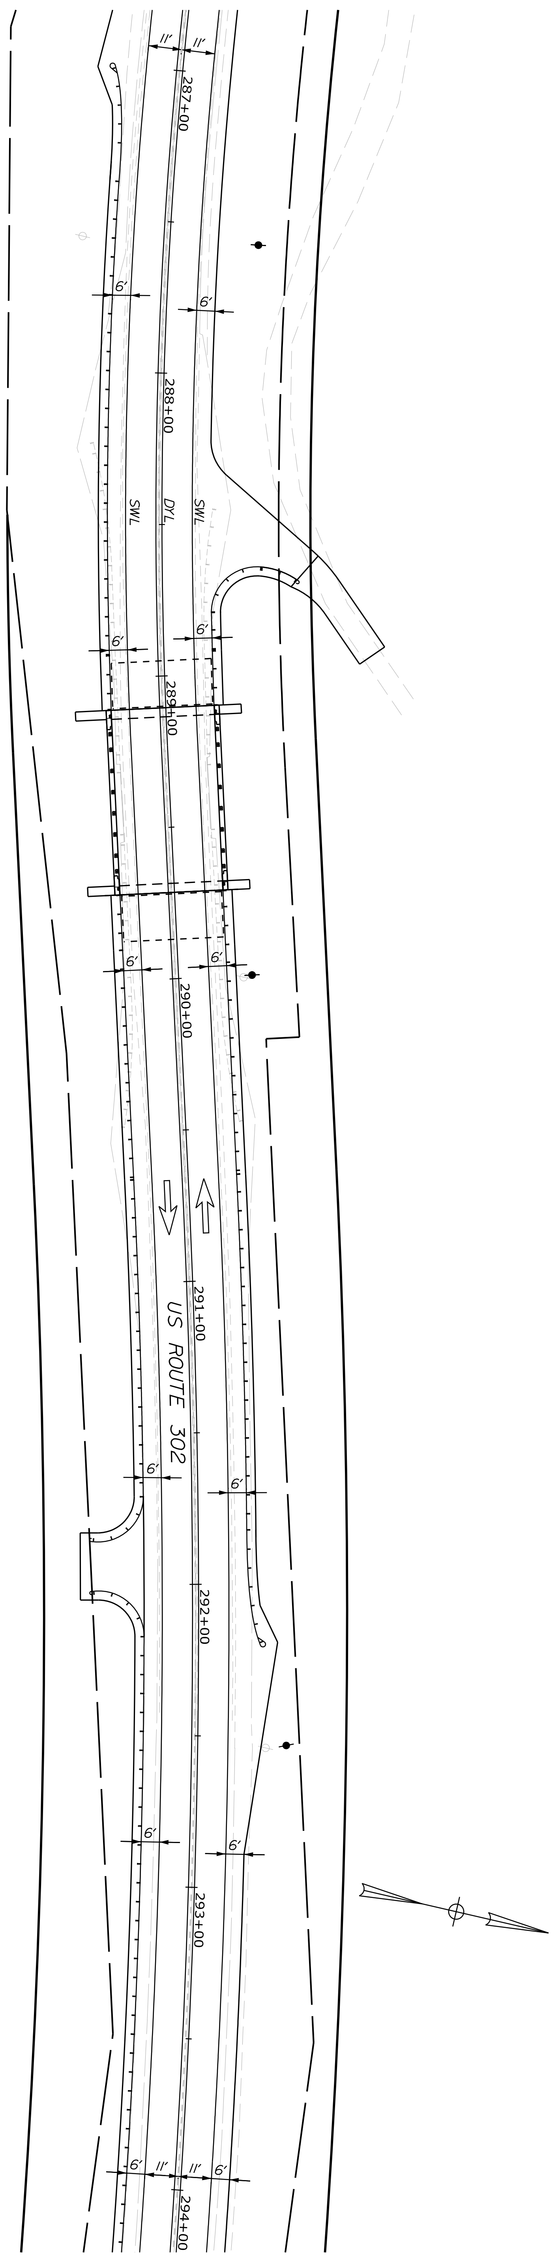

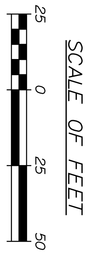

SHEET NUMBER 319 OF 364

FRYEBURG
US ROUTE 302

SIGNS & PVMT. MARKINGS

PROJ. MANAGER	R. CARRELL	BY	DATE
DESIGN-DETAILED	M. DEBOWSKI		
CHECKED-REVIEWED			
DESIGN2-DETAILED2			
DESIGN3-DETAILED3			
REVISIONS 1			
REVISIONS 2			
REVISIONS 3			
REVISIONS 4			
FIELD CHANGES			

SIGNATURE

P.E. NUMBER

DATE

STATE OF MAINE
DEPARTMENT OF TRANSPORTATION

NH-1728(000)E

WIN 17280.00 HIGHWAY PLANS

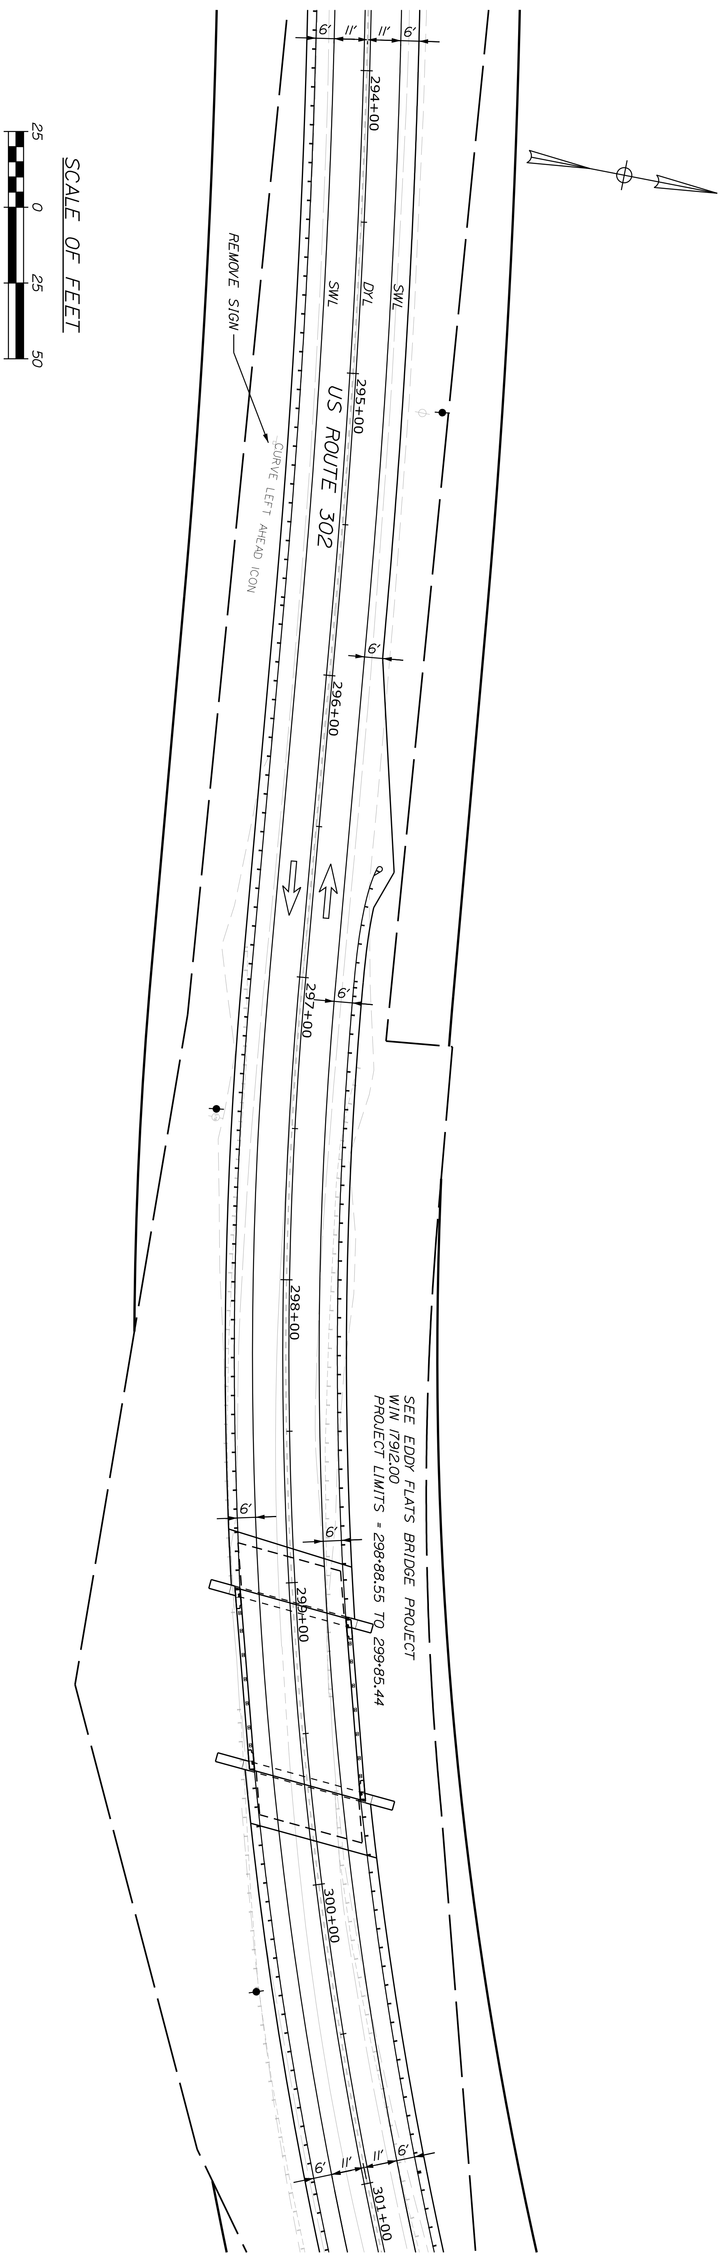

SHEET NUMBER 320 OF 364

FRYEBURG
US ROUTE 302

SIGNS & PVMT. MARKINGS

		BY	DATE
PROJ. MANAGER	R. CARRELL		
DESIGN-DETAILED	M. DEBOWSKI		
CHECKED-REVIEWED			
DESIGN2-DETAILED2			
DESIGN3-DETAILED3			
REVISIONS 1			
REVISIONS 2			
REVISIONS 3			
REVISIONS 4			
FIELD CHANGES			

SIGNATURE

P.E. NUMBER

DATE

STATE OF MAINE
DEPARTMENT OF TRANSPORTATION

NH-1728(000)E

WIN 17280.00 HIGHWAY PLANS

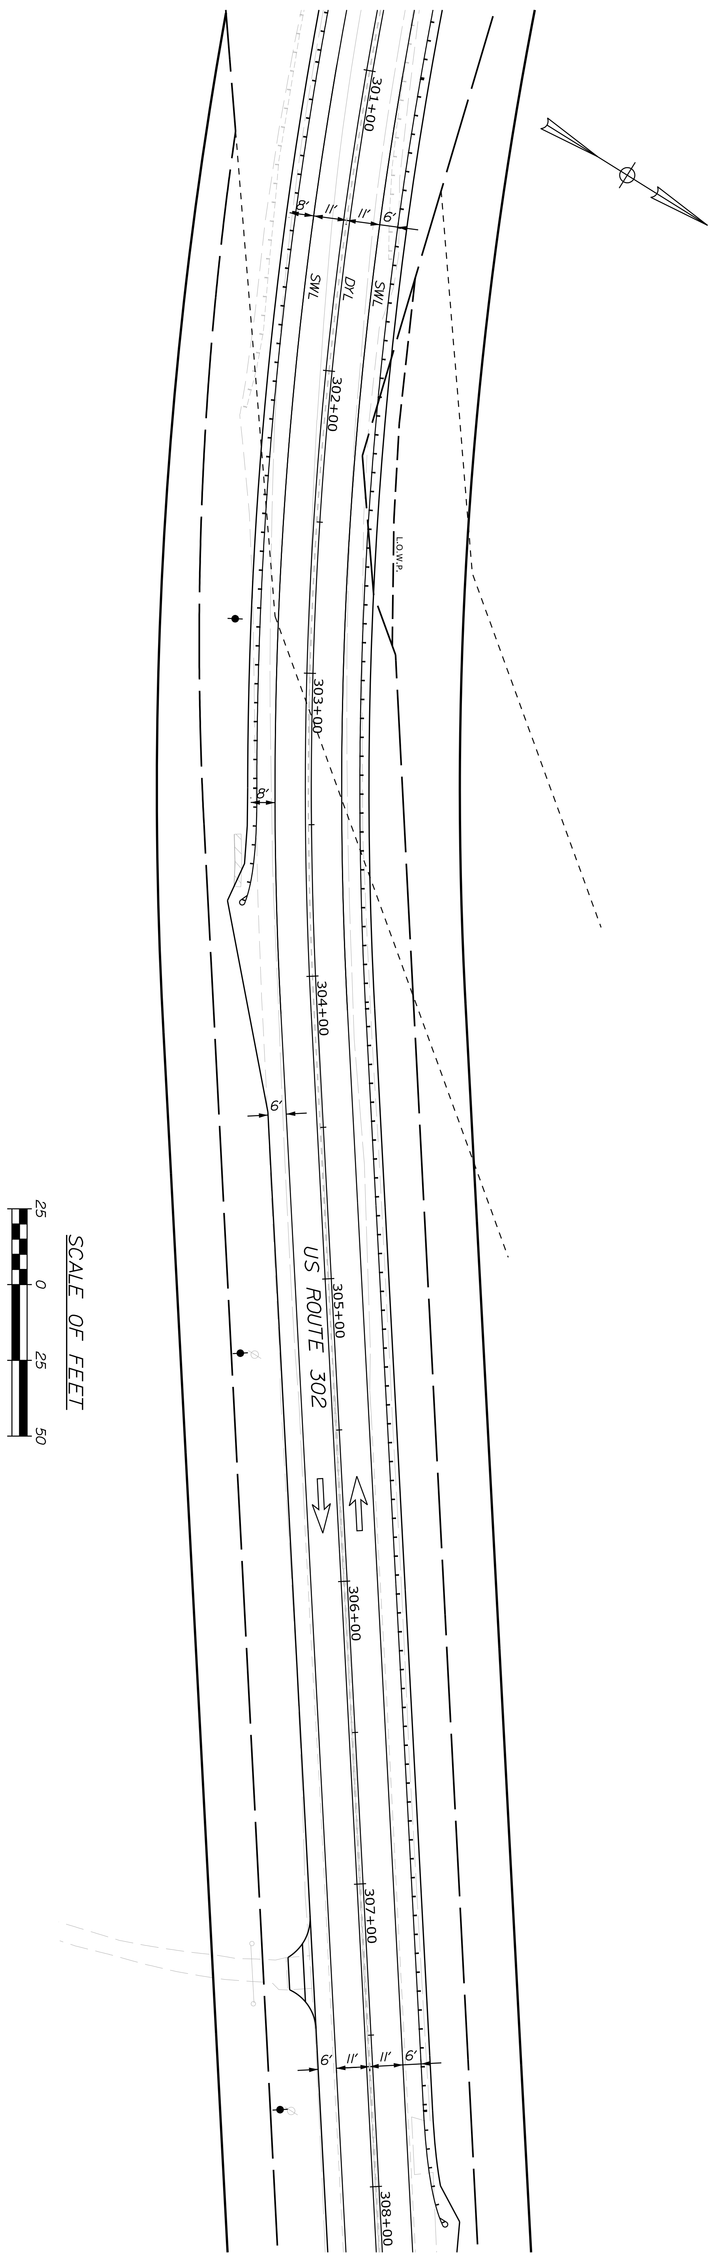

FRYEBURG
US ROUTE 302

SIGNS & PVMT. MARKINGS

PROJ. MANAGER	R. CARRELL	BY	DATE
DESIGN-DETAILED	M. DEBOWSKI		
CHECKED-REVIEWED			
DESIGN2-DETAILED2			
DESIGN3-DETAILED3			
REVISIONS 1			
REVISIONS 2			
REVISIONS 3			
REVISIONS 4			
FIELD CHANGES			

SIGNATURE

P.E. NUMBER

DATE

STATE OF MAINE
DEPARTMENT OF TRANSPORTATION

NH-1728(000)E

WIN 17280.00

HIGHWAY PLANS

SHEET NUMBER 321 OF 364

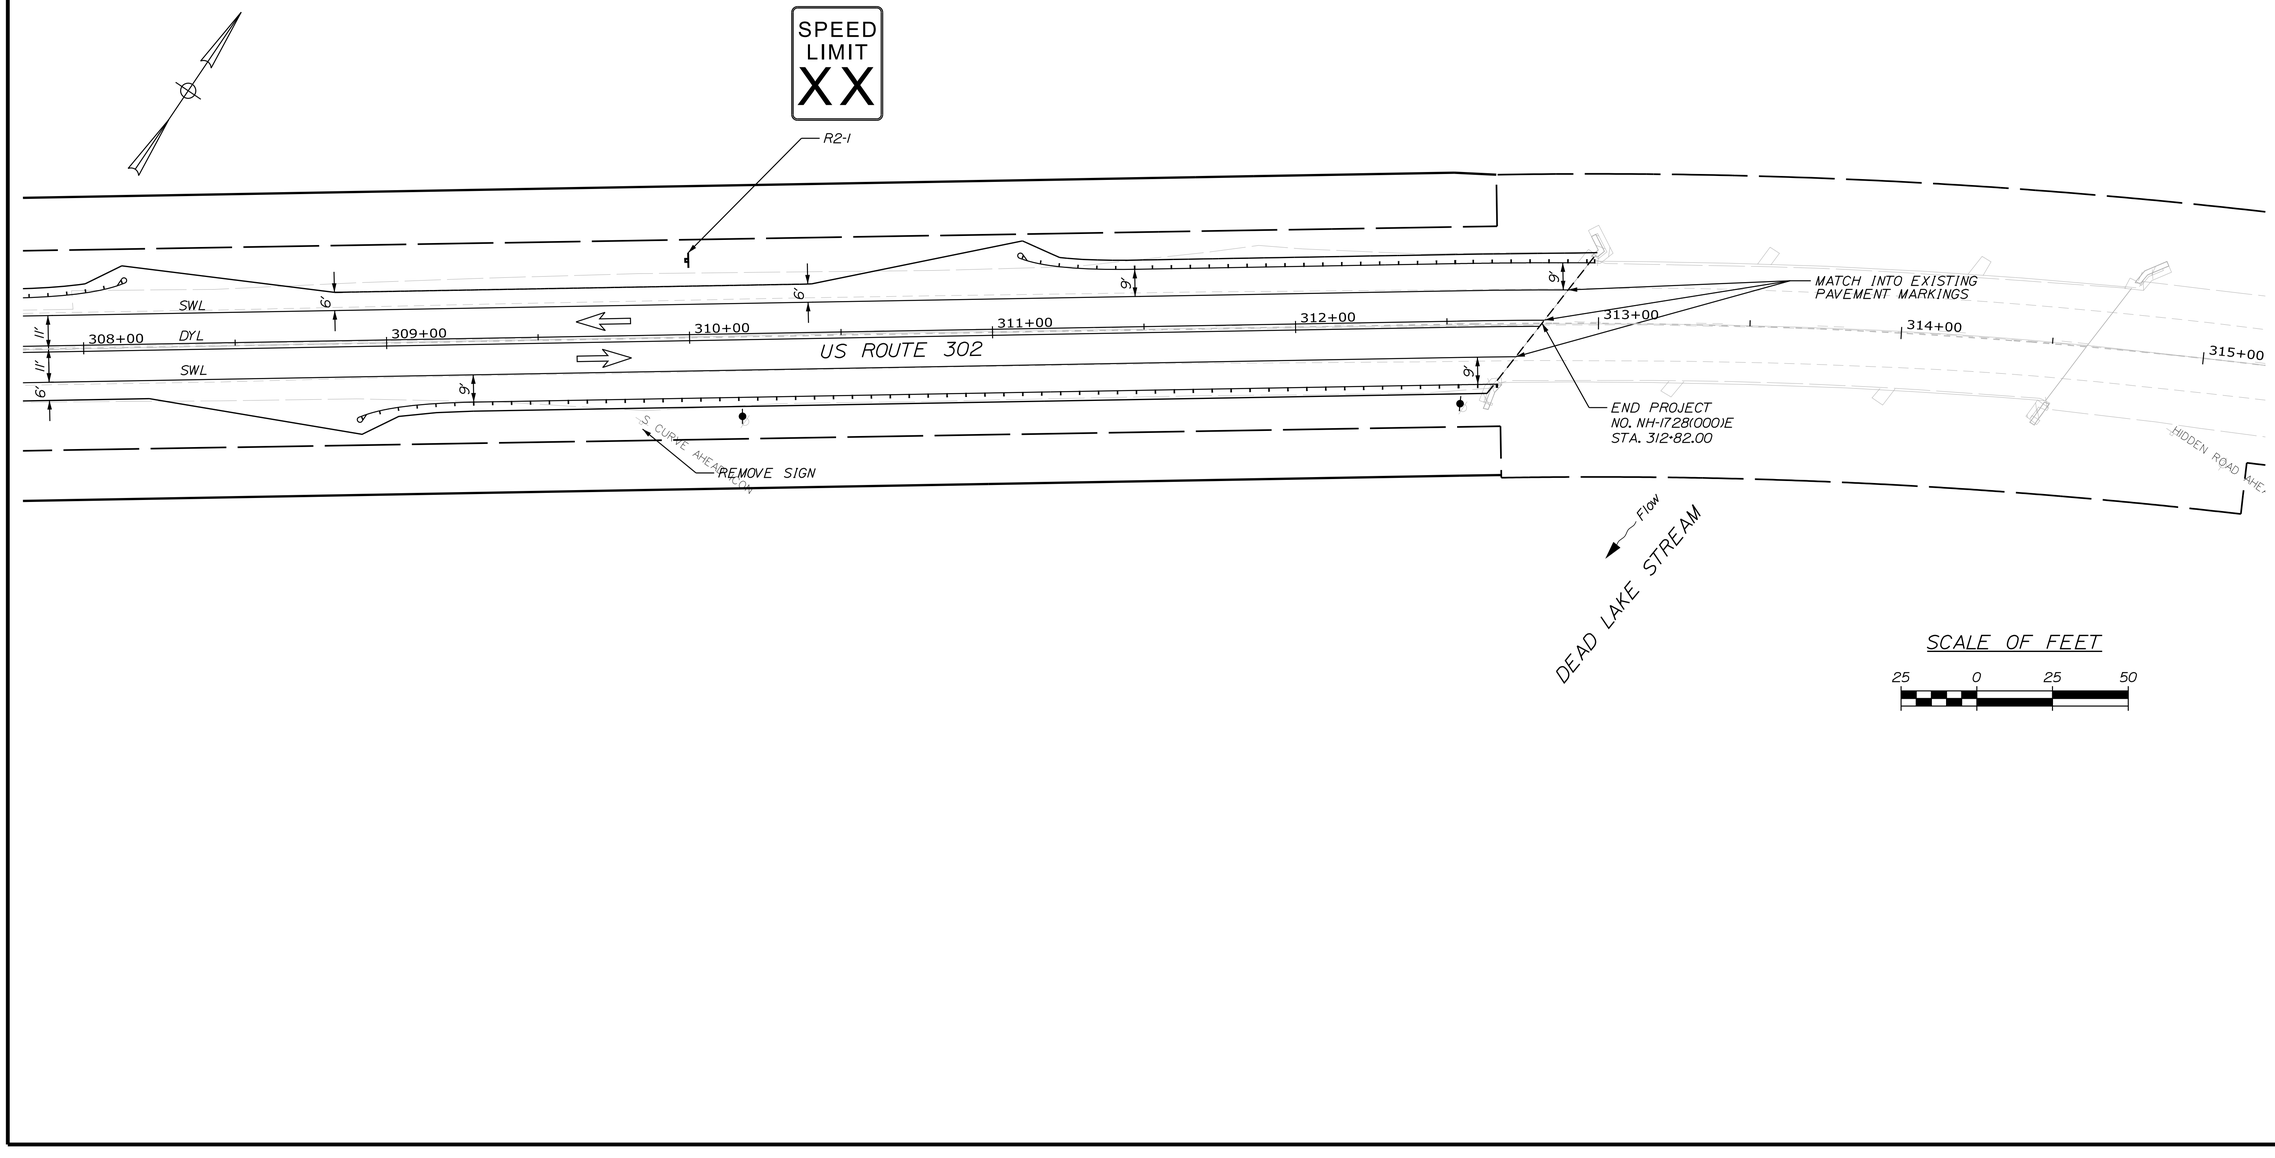

STATE OF MAINE
DEPARTMENT OF TRANSPORTATION

NH-1728(000)E

WIN
17280.00

HIGHWAY PLANS

	BY	DATE
PROJ. MANAGER	R. CARRELL	
DESIGN-DETAILED	M. DEBOWSKI	
CHECKED-REVIEWED		
DESIGN2-DETAILED2		
DESIGN3-DETAILED3		
REVISIONS 1		
REVISIONS 2		
REVISIONS 3		
REVISIONS 4		
FIELD CHANGES		

SIGNATURE

P.E. NUMBER

DATE

FRYEBURG
US ROUTE 302

SIGNS & PVMT. MARKINGS

SHEET NUMBER

322

OF 364

Filename: ...\MSTA\322_SPM_Plan36.dgn Division: HIGHWAY Username: mdebowski Date:12/10/2018

Username: COMMON
Division: HIGHWAY
Filename:
Date:2/21/2011

PROPOSED SIGN SUMMARY

ITEM NUMBER	IDENTIFICATION NUMBER	SIZE OF SIGN WIDTH	SIZE OF SIGN HEIGHT	TEXT	TEXT DIMENSIONS LETTER HEIGHT	TEXT DIMENSIONS VERTICAL SPACING	TEXT DIMENSIONS SHIELD/ ARROW	COLOR BACKGROUND	COLOR LEGEND BORDER	TYPE	SUPPORT	NUMBER OF SIGNS REQUIRED	SIGN AREA (SQ. FT.) NOM. AREA	SIGN AREA (SQ. FT.) TOTAL AREA	REMARKS
645.291	DI-2a	99"	30"	⇦ Bridgton 15 N. Conway N.H. 11 ⇨	SEE DESTINATION SIGN DETAILS			GREEN	WHITE	TYPE II	ASSEMBLY	1	20.63	20.63	SEE PROPOSED SIGN ASSEMBLIES
645.291	DI-3a(1)	95"	42"	⇧ Bridgton 15 ⇦ E. Conway N.H. 1 ⇦ Stow 12				GREEN	WHITE	TYPE II	ASSEMBLY	1	27.71	27.71	SEE PROPOSED SIGN ASSEMBLIES
645.291	DI-3a(2)	96"	42"	⇧ N. Conway N.H. 11 E. Conway N.H. 1 ⇨ Stow 12 ⇨				GREEN	WHITE	TYPE II	ASSEMBLY	1	28.00	28.00	SEE PROPOSED SIGN ASSEMBLIES
645.291	D3-1(1)	12"	6"	HALEY TOWN RD	4"			GREEN	WHITE	TYPE II	---	1	0.50	0.50	MOUNT ON RI-1
645.291	D3-1(2)	12"	6"	MARE ST	4"			GREEN	WHITE	TYPE II	---	1	0.50	0.50	MOUNT ON RI-1
645.291	D3-1(3)	12"	6"	DANA ST	4"			GREEN	WHITE	TYPE II	---	1	0.50	0.50	MOUNT ON RI-1
645.291	D3-1(4)	12"	6"	RIVER ST	4"			GREEN	WHITE	TYPE II	---	1	0.50	0.50	MOUNT ON RI-1
645.291	D3-1(5)	12"	6"	BUNK ST	4"			GREEN	WHITE	TYPE II	---	1	0.50	0.50	MOUNT ON RI-1
645.291	D3-1(6)	12"	6"	DRIFT RD	4"			GREEN	WHITE	TYPE II	---	1	0.50	0.50	MOUNT ON RI-1
645.291	D3-1(7)	12"	6"	MENOTOMY RD	4"			GREEN	WHITE	TYPE II	---	1	0.50	0.50	MOUNT ON RI-1
645.291	D3-1(8)	12"	6"	BATTLEGROUND RD	4"			GREEN	WHITE	TYPE II	---	1	0.50	0.50	MOUNT ON RI-1
645.291	D3-1(9)	12"	6"	SERENITY LN	4"			GREEN	WHITE	TYPE II	---	1	0.50	0.50	MOUNT ON RI-1
645.292	MI-4	30"	24"	302	TEXT DIMENSIONS SHALL CONFORM TO "STANDARD HIGHWAY SIGNS"			WHITE	BLACK	TYPE II	ASSEMBLY	11	5.00	55.00	SEE PROPOSED SIGN ASSEMBLIES
645.292	MI-5	30"	24"	113				WHITE	BLACK	TYPE II	ASSEMBLY	7	5.00	35.00	SEE PROPOSED SIGN ASSEMBLIES
645.292	M2-1	21"	15"	JCT				WHITE	BLACK	TYPE II	ASSEMBLY	1	2.19	2.19	SEE PROPOSED SIGN ASSEMBLIES
645.292	M3-1	24"	12"	NORTH				WHITE	BLACK	TYPE II	ASSEMBLY	3	2.00	6.00	SEE PROPOSED SIGN ASSEMBLIES
645.292	M3-2	24"	12"	EAST				WHITE	BLACK	TYPE II	ASSEMBLY	6	2.00	12.00	SEE PROPOSED SIGN ASSEMBLIES
645.292	M3-3	24"	12"	SOUTH				WHITE	BLACK	TYPE II	ASSEMBLY	3	2.00	6.00	SEE PROPOSED SIGN ASSEMBLIES
645.292	M3-4	24"	12"	WEST				WHITE	BLACK	TYPE II	ASSEMBLY	6	2.00	12.00	SEE PROPOSED SIGN ASSEMBLIES
645.292	M5-1R	21"	15"					WHITE	BLACK	TYPE II	ASSEMBLY	1	2.19	2.19	SEE PROPOSED SIGN ASSEMBLIES
645.292	M6-1L	21"	15"					WHITE	BLACK	TYPE II	ASSEMBLY	2	2.19	4.38	SEE PROPOSED SIGN ASSEMBLIES
645.292	M6-1R	21"	15"					WHITE	BLACK	TYPE II	ASSEMBLY	3	2.19	6.57	SEE PROPOSED SIGN ASSEMBLIES
645.292	M6-3	21"	15"					WHITE	BLACK	TYPE II	ASSEMBLY	3	2.19	6.57	SEE PROPOSED SIGN ASSEMBLIES
645.292	RI-1	30"	30"	STOP				RED	WHITE	TYPE II	4" X 4" WOOD POST	11	6.25	68.75	
645.292	RI-2	36"X36"X36"		YIELD				WHITE	RED	TYPE II	4" X 6" WOOD POST	2	4.50	9.00	
645.292	R2-1	24"	30"	SPEED LIMIT XX				WHITE	BLACK	TYPE II	U CHANNEL	10	5.00	50.00	SPEED LIMIT NUMBERS TO BE PROVIDED BY MAINE DOT
645.292	R7-8	12"	18"	RESERVED PARKING				BLUE	WHITE	TYPE II	U CHANNEL	2	1.50	3.00	
645.292	R8-3a	24"	30"	NO PARKING				WHITE	RED	TYPE II	U CHANNEL	10	5.00	50.00	

SIGN SUMMARY NOTES:

1. SIGN TEXT SHALL CONFORM TO MUTCD.
2. SIGN TYPE AND LOCATIONS SHALL BE IN ACCORDANCE WITH MUTCD.
3. ALL SIGNS TO BE BREAKAWAY.
4. THE COST OF BREAKAWAY SUPPORTS FOR TYPE II SIGNS SHALL BE INCIDENTAL TO ITEM 645.291, 645.292, AND 645.511.
5. SIGN LOCATIONS ARE APPROXIMATE AND TO BE VERIFIED IN THE FIELD.

STATE OF MAINE
DEPARTMENT OF TRANSPORTATION

WIN 17280.00

HIGHWAY PLANS

		BY	DATE
PROJ. MANAGER	E. MARTIN		
DESIGN-DETAILED	M. DEBOWSKI	-----	-----
CHECKED-REVIEWED	-----	-----	-----
DESIGN2-DETAILED2	S. BABALIS	-----	-----
DESIGN3-DETAILED3	R. LEMIRE	-----	-----
REVISIONS 1	-----	-----	-----
REVISIONS 2	-----	-----	-----
REVISIONS 3	-----	-----	-----
REVISIONS 4	-----	-----	-----
FIELD CHANGES	-----	-----	-----

SIGNATURE

P.E. NUMBER

DATE

FRYEBURG
US ROUTE 302

SIGN SUMMARY

SHEET NUMBER
323
OF 364

Filename:
Division: HIGHWAY
Username: COMMON
Date:2/21/2011

PROPOSED SIGN SUMMARY

ITEM NUMBER	IDENTIFICATION NUMBER	SIZE OF SIGN WIDTH	SIZE OF SIGN HEIGHT	TEXT	TEXT DIMENSIONS LETTER HEIGHT	TEXT DIMENSIONS VERTICAL SPACING	TEXT DIMENSIONS SHIELD/ ARROW	COLOR BACKGROUND	COLOR LEGEND BORDER	TYPE	SUPPORT	NUMBER OF SIGNS REQUIRED	SIGN AREA (SQ. FT.) NOM. AREA	SIGN AREA (SQ. FT.) TOTAL AREA	REMARKS
645.292	RI5-1	36"	36"		TEXT DIMENSIONS SHALL CONFORM TO "STANDARD HIGHWAY SIGNS"			WHITE	BLACK	TYPE II	---	2	5.44	10.88	MOUNT ON RI-2
645.292	RI5-8	36"	18"					WHITE	BLACK	TYPE II	---	2	4.50	9.00	MOUNT ON RI-2
645.292	S3-1	36"	36"					YELLOW	BLACK	TYPE II	4" X 4" WOOD POST	1	9.00	9.00	
645.292	S3-2	36"	36"					YELLOW	BLACK	TYPE II	4" X 4" WOOD POST	1	9.00	9.00	
645.292	W2-1	30"	30"					YELLOW	BLACK	TYPE II	4" X 6" WOOD POST	2	6.25	12.50	
645.292	W2-2L	30"	30"					YELLOW	BLACK	TYPE II	4" X 4" WOOD POST	5	6.25	31.25	
645.292	W2-2R	30"	30"					YELLOW	BLACK	TYPE II	4" X 4" WOOD POST	4	6.25	25.00	
645.292	W3-5	36"	36"					YELLOW	BLACK	TYPE II	4" X 4" WOOD POST	2	9.00	18.00	SPEED LIMIT NUMBERS TO BE PROVIDED BY MAINE DOT
645.292	W11-2	30"	30"					YELLOW	BLACK	TYPE II	4" X 4" WOOD POST	2	6.25	12.50	
645.292	W11-3	30"	30"					YELLOW	BLACK	TYPE II	4" X 4" WOOD POST	2	6.25	12.5	
645.292	W11-5	30"	30"					YELLOW	BLACK	TYPE II	4" X 4" WOOD POST	2	6.25	12.50	
645.292	W11-6	30"	30"					YELLOW	BLACK	TYPE II	4" X 4" WOOD POST	4	6.25	25.00	
645.292	W14-3	48" X 48" x 36"						YELLOW	BLACK	TYPE II	U-CHANNEL	17	6.00	107.00	PLACEMENT TO BE DETERMINED BY RESIDENT TRAFFIC ENGINEER
645.292	W16-8P(1)	24"	8"					YELLOW	BLACK	TYPE II	---	2	1.33	2.66	MOUNT WITH W2-2L & W2-2R
645.292	W16-8P(2)	24"	8"					YELLOW	BLACK	TYPE II	---	2	1.33	2.66	MOUNT WITH W2-2L & W2-2R
645.292	W16-8P(3)	24"	8"					YELLOW	BLACK	TYPE II	---	2	1.33	2.66	MOUNT WITH W2-2L & W2-2R
645.292	W16-8P(5)	24"	8"					YELLOW	BLACK	TYPE II	---	1	1.33	1.33	MOUNT WITH W2-2L
645.292	W16-8P(8)	24"	8"					YELLOW	BLACK	TYPE II	---	2	1.33	2.66	MOUNT WITH W2-2L & W2-2R
645.292	W16-8aP(1)	30"	15"					YELLOW	BLACK	TYPE II	---	1	3.13	3.13	MOUNT WITH W2-1
645.292	W16-8aP(2)	30"	15"					YELLOW	BLACK	TYPE II	---	1	3.13	3.13	MOUNT WITH W2-1
645.292	W16-9P	24"	12"					YELLOW	BLACK	TYPE II	---	2	2.00	4.00	MOUNT WITH WII-2

STATE OF MAINE
DEPARTMENT OF TRANSPORTATION

WIN
17280.00

HIGHWAY PLANS

		BY	DATE
PROJ. MANAGER	E. MARTIN		
DESIGN-DETAILED	M. DEBOWSKI	-----	-----
CHECKED-REVIEWED	-----	-----	-----
DESIGN2-DETAILED2	S. BABALIS	-----	-----
DESIGN3-DETAILED3	R. LEMIRE	-----	-----
REVISIONS 1	-----	-----	-----
REVISIONS 2	-----	-----	-----
REVISIONS 3	-----	-----	-----
REVISIONS 4	-----	-----	-----
FIELD CHANGES	-----	-----	-----

SIGNATURE

P.E. NUMBER

DATE

FRYEBURG
US ROUTE 302

SIGN SUMMARY

SHEET NUMBER

324

OF 364

PROPOSED SIGN ASSEMBLIES

ASSEMBLY #1
ROUTE 302
STA. 24+00 RT.
STA. 145+50 RT.
STA. 204+50 RT.
SINGLE 4"X4" WOOD POST
TYPE II SIGN
AREA = 7.00 SF

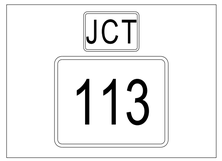

ASSEMBLY #2
ROUTE 302
STA. 64+25 RT.
SINGLE 4"X4" WOOD POST
TYPE II SIGN
AREA = 7.19 SF

ASSEMBLY #3
ROUTE 302
STA. 20+00 LT.
STA. 70+00 LT.
STA. 202+00 LT.
SINGLE 4"X4" WOOD POST
TYPE II SIGN
AREA = 7.00 SF

ASSEMBLY #4
ROUTE 302
STA. 70+55 RT.
DOUBLE 6"X6" WOOD POSTS
TYPE II SIGN
AREA = 27.71 SF

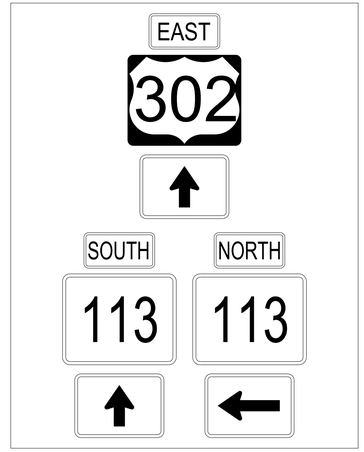

ASSEMBLY #5
ROUTE 302
STA. 72+50 RT.
DOUBLE 6"X6" WOOD POSTS
TYPE II SIGN
AREA = 27.57 SF

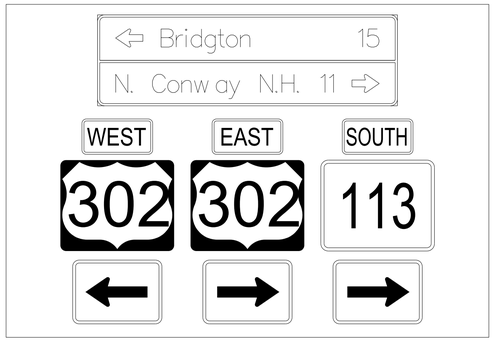

ASSEMBLY #6
RIVER STREET
STA. 649+75 RT.
DOUBLE 6"X6" WOOD POSTS
TYPE II SIGN
AREA = 48.20 SF

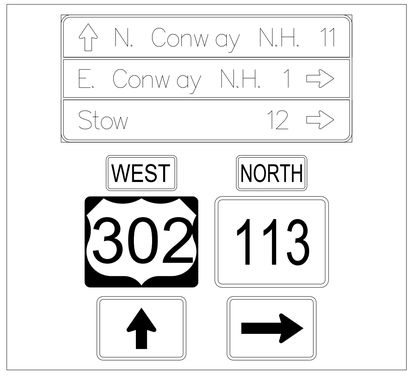

ASSEMBLY #7
ROUTE 302
STA. 73+32 LT.
DOUBLE 6"X6" WOOD POSTS
TYPE II SIGN
AREA = 46.38 SF

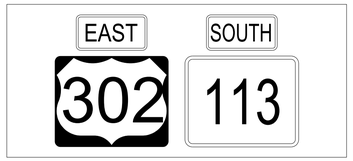

ASSEMBLY #8
ROUTE 302
STA. 75+75 RT.
DOUBLE 4"X6" WOOD POSTS
TYPE II SIGN
AREA = 14.00 SF

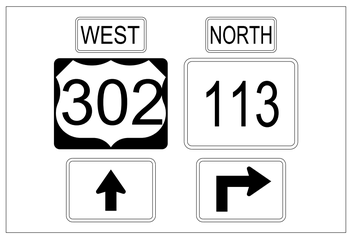

ASSEMBLY #9
ROUTE 302
STA. 77+95 LT.
DOUBLE 4"X6" WOOD POSTS
TYPE II SIGN
AREA = 14.00 SF

GUIDE SIGN DETAILS

D1-2a

D1-3a(1)

D1-3a(2)

SIGN LAYOUT AS PER 2009 MUTCD
DESTINATION AND DISTANCE SIGNS
FIGURE 2D-7 ON PAGE 155

TEXT 6" SERIES D
ARROWS 6" HEAD WIDTH
9" IN LENGTH
COLOR WHITE TEXT ON GREEN BACKGROUND

STATE OF MAINE
DEPARTMENT OF TRANSPORTATION

WIN
17280.00

HIGHWAY PLANS

	BY	DATE
PROJ. MANAGER	E. MARTIN	-----
DESIGN-DETAILED	M. DEBOWSKI	-----
CHECKED-REVIEWED	-----	-----
DESIGN2-DETAILED2	S. BABALIS	-----
DESIGN3-DETAILED3	R. LEMIRE	-----
REVISIONS 1	-----	-----
REVISIONS 2	-----	-----
REVISIONS 3	-----	-----
REVISIONS 4	-----	-----
FIELD CHANGES	-----	-----

SIGNATURE

P.E. NUMBER

DATE

FRYEBURG
US ROUTE 302

SIGN ASSEMBLIES & DETAILS

SHEET NUMBER
325
OF 364

Division: HIGHWAY
Username: COMMON
Date:2/21/2011
Filename:

Filename: ...\00\ROW\MSTA\101_RWPLAN1.dgn Division: ROW Username: Terry.Blair.Sr Date:12/11/2018

THIS PLAN WAS PREPARED IN CONNECTION WITH THE DEPARTMENT'S ACQUISITION OF REAL PROPERTY FOR TRANSPORTATION PURPOSES, IT CANNOT BE USED OR RELIED UPON TO ESTABLISH LEGAL BOUNDARIES BETWEEN ABUTTING PROPERTY OWNERS.

GRID
MAINE 2000 WEST ZONE

P.I. STA. 13+32.85
D = 0°-42'-58.3"
Δ = 4°-13'-13.4" LT.
T = 294.77'
L = 589.28'
E = 5.43'
R = 8000.00'

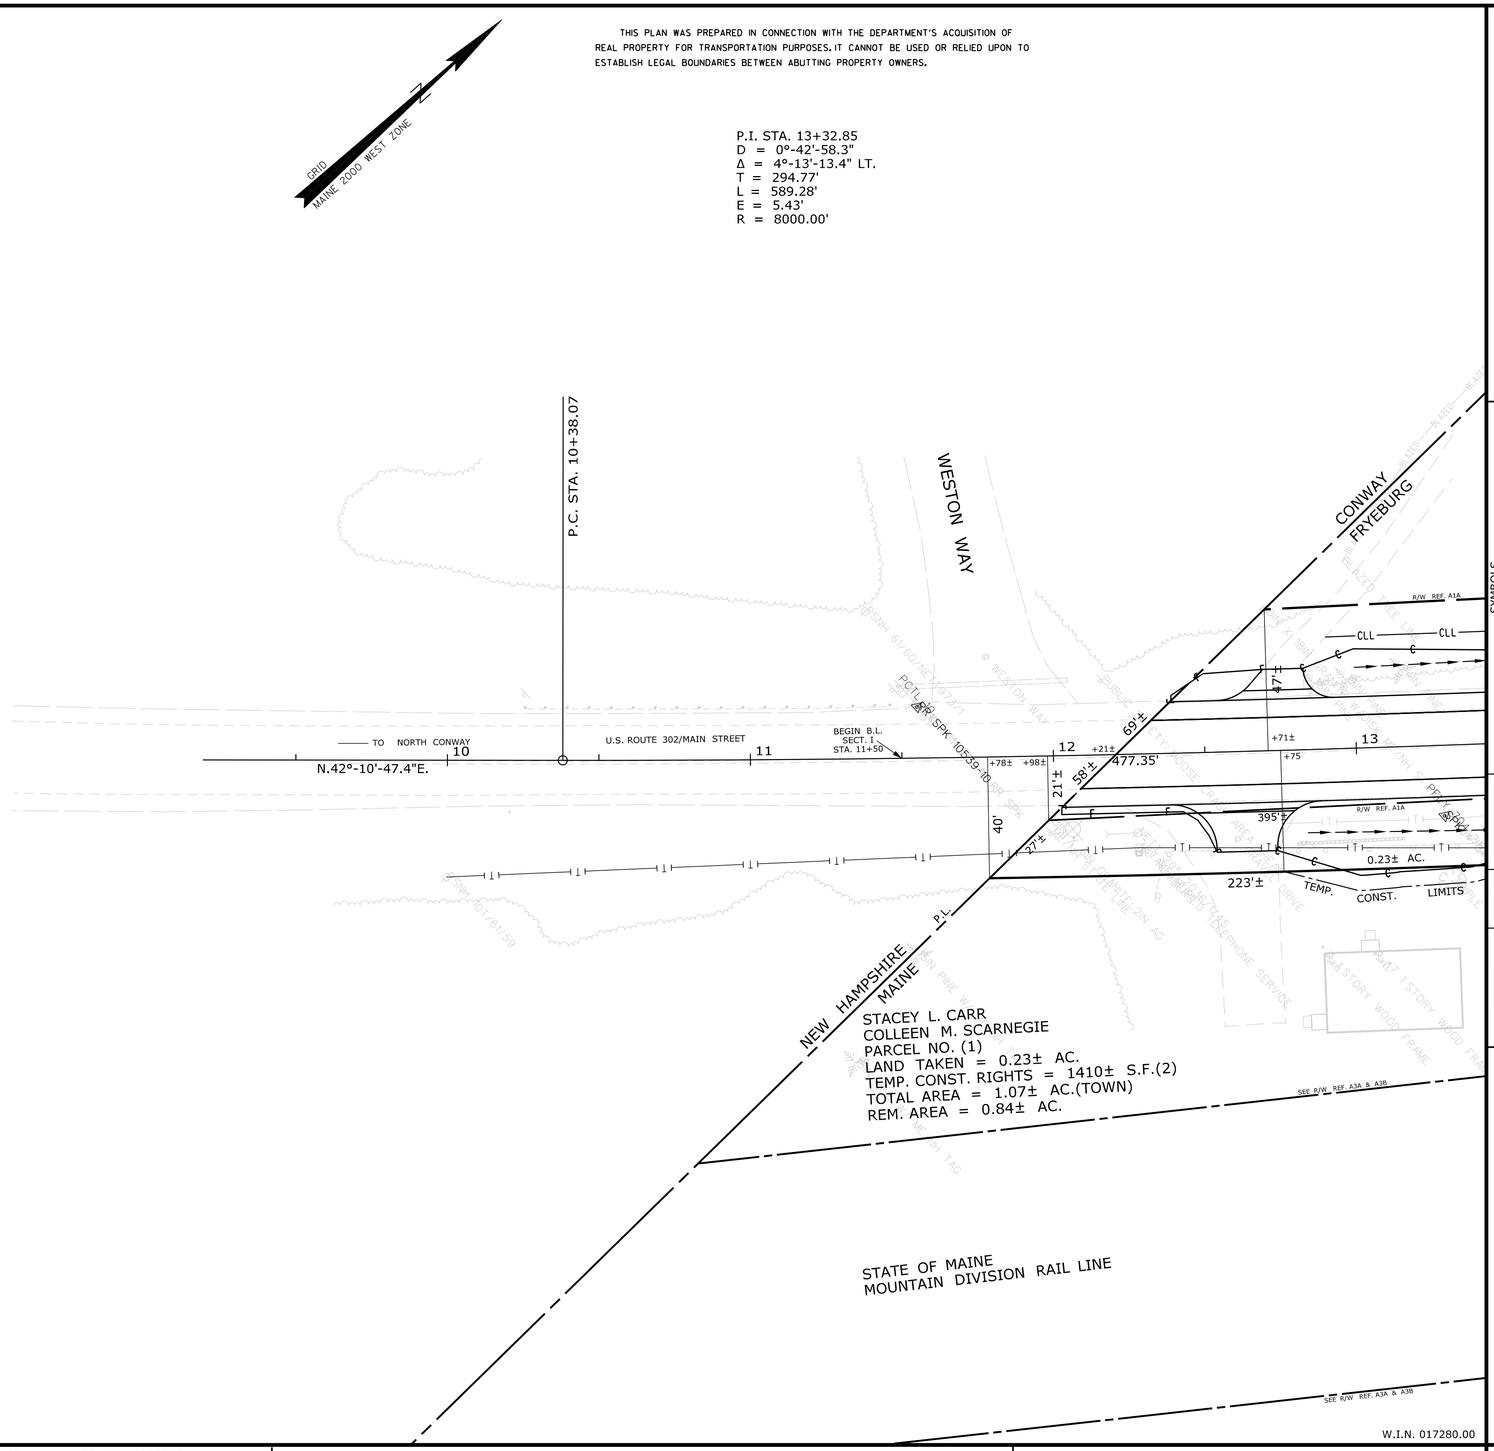

A) EXISTING RIGHT OF WAY
1) ROUTE 302, SECTION 1
A) OXFORD COUNTY COMMISSIONERS RECORDS
VOLUME 1, PAGE 203
1819 4 RODS WIDE (66')
3) RAILROAD RIGHT OF WAY
A) RIGHT-OF-WAY AND TRACK MAP
THE PORTLAND AND OGDENSBURG RY.
OPERATED BY THE MAINE CENTRAL RAILROAD COMPANY
STATION 2268+40 TO STATION 2312+95.5
DATED JUNE 30, 1916
PLAN NO. - V16/44
B) STATE OF MAINE - DEPARTMENT OF TRANSPORTATION
RIGHT OF WAY MAP
MOUNTAIN DIVISION RAIL LINE
BROWNFIELD - FRYEBURG, OXFORD COUNTY
FEDERAL AID PROJECT NO. STP-7298(00)X
DATED - OCTOBER 1996
D.O.T. FILE NO. 9-289
OXFORD COUNTY REGISTRY OF DEEDS WEST DISTRICT
PLAN BOOK 14, PAGES 4 & 5

W.I.N. 017280.00

SYMBOLS
○CLL - (WELL)
CLL - CENTERLINE
CONSTRUCTION BASELINE
PROPERTY LINE - PL -
LIMITS OF "WROUGHT PORTION (LOW-P.)
EXISTING RIGHT OF WAY
NEW RIGHT OF WAY
NEW ROW WITHIN EXIST. ROW
CONTROL OF ACCESS
IP ○ ● IPF (IRON PIPE or PIN FOUND)
S.T. (SEPTIC TANK)
(ROW MONUMENT)
BM (TRAVERSE POINT)
WATER LINE
GAS LINE
ELECTRIC LINE
TELEPHONE LINE
SEWER LINE

ITEM	TECH	CHECKED
BASE MAP	G.L.L.	
EXIST. R/W	G.L.L.	C.W.K.
PROP. LINES	J.C.C.	C.W.K.
AREAS	T.L.B.	D.S.G.

STATE OF MAINE
DEPARTMENT OF TRANSPORTATION
16 STATE HOUSE STATION - AUGUSTA, ME 04333-0016
FRYEBURG
RIGHT OF WAY MAP

REVISIONS			
NO.	DATE	DESCRIPTION	BY

PLAN FILED IN PLAN BOOK PAGE		COUNTY RECORD			
NO.	GRANTOR	INSTRUMENT	DATE	BOOK	PAGE

DAVID BERNHARDT
COMMISSIONER
JOYCE NOEL TAYLOR
CHIEF ENGINEER
DATE

STATE HIGHWAY "14"
U.S. ROUTE 302
FRYEBURG OXFORD COUNTY
FEDERAL AID PROJECT NO. NH-1728(000) SECT. I

JULY 2017	RIGHT-OF-WAY MAP	D.O.T. FILE NO. 9-394
SCALE 1" = 25'	SHEET 1 OF 39	

SHEET NUMBER
326
OF 364

THIS PLAN WAS PREPARED IN CONNECTION WITH THE DEPARTMENT'S ACQUISITION OF REAL PROPERTY FOR TRANSPORTATION PURPOSES. IT CANNOT BE USED OR RELIED UPON TO ESTABLISH LEGAL BOUNDARIES BETWEEN ABUTTING PROPERTY OWNERS.

NEW HAMPSHIRE / CARROLL COUNTY
MAINE / OXFORD COUNTY

CONWAY
FRYEBURG

P.I. STA. 13+32.85
D = 0°-42'-58.3"
Δ = 4°-13'-13.4" LT.
T = 294.77'
L = 589.28'
E = 5.43'
R = 8000.00'

GRID
MAINE 2000 WEST ZONE
N

FRYEBURG NEW CHURCH ASSEMBLY
PARCEL NO. (2)
LAND TAKEN = 0.20± AC.
DRAINAGE EASEMENTS = 730± S.F.(3)
TEMP. CONST. RIGHTS = 0.15± AC.(2)
TOTAL AREA = 13.2± AC.(TOWN)
REM. AREA = 13.0± AC.

OUTLET DRAINAGE STRUCTURE
STA. 14+90 TO
STA. 15+10 LT.

DRAINAGE OUTLET
STA. 14+20 LT.

P.T. STA. 16+27.35

635'±

353'±

S.H. "14"/U.S. ROUTE 302/MAIN STREET

477.35'

N.37°-57'-34.0"E.

633.94'

238'±

0.17± AC.

371'±

395'±

0.23± AC.

223'±

840± S.F.

228.77

570± S.F.

69'±

195'±

369'±

0.18± AC.

475± S.F.

633.94

REMOVE ROCK WALL

REMOVE FENCE

STACEY L. CARR
COLLEEN M. SCARNEGIE
PARCEL NO. (1)
LAND TAKEN = 0.23± AC.
TEMP. CONST. RIGHTS = 1410± S.F.(2)
TOTAL AREA = 1.07± AC.
REM. AREA = 0.84± AC.

STATE OF MAINE
D.O.T.

STATE OF MAINE
MOUNTAIN DIVISION RAIL LINE

THOMAS W. HASTINGS
ELLEN H. ZELMAN
JOHN M. HASTINGS
JANE H. ROSENBERG
PARCEL NO. (3)
LAND TAKEN = 0.17± AC.
TEMP. CONST. RIGHTS = 475± S.F.(1)
TOTAL AREA = 0.41± AC.(TOWN)
REM. AREA = 0.24± AC.

A) EXISTING RIGHT OF WAY
1) ROUTE 302, SECTION 1
A) OXFORD COUNTY COMMISSIONERS RECORDS
VOLUME 1, PAGE 203
1819 4 RODS WIDE (66')
3) RAILROAD RIGHT OF WAY
A) RIGHT-OF-WAY AND TRACK MAP
THE PORTLAND AND OGDENSBURG RY.
OPERATED BY THE MAINE CENTRAL RAILROAD COMPANY
STATION 2268+40 TO STATION 2312+95.5
DATED JUNE 30, 1916
PLAN NO. - V16/44
B) STATE OF MAINE - DEPARTMENT OF TRANSPORTATION
RIGHT OF WAY MAP
MOUNTAIN DIVISION RAIL LINE
BROWNFIELD - FRYEBURG, OXFORD COUNTY
FEDERAL AID PROJECT NO. STP-7298(00)X
DATED - OCTOBER 1996
D.O.T. FILE NO. 9-289
OXFORD COUNTY REGISTRY OF DEEDS WEST DISTRICT
PLAN BOOK 14, PAGES 4 & 5

SYMBOLS
- ○ WELL (WELL)
- ○ - DRAINING LAP LINE
- CONSTRUCTION LIMIT LINE
- PROPERTY LINE - P.L. -
- LIMITS OF "RIGHT OF WAY" (TOW.P.)
- EXISTING RIGHT OF WAY
- NEW RIGHT OF WAY
- NEW ROW WITHIN EXIST. ROW
- CONTROL OF ACCESS
- ● I.P. or ● I.P.F. (IRON PIPE or PIN FOUND)
- S.T. (SEPTIC TANK)
- (ROW MONUMENT)
- (TRAVERSE POINT)
- WATER LINE
- GAS LINE
- ELECTRIC LINE
- TELEPHONE LINE
- SEWER LINE

ITEM	TECH	CHECKED
BASE MAP	G.L.L.	C.W.K.
EXIST. R/W	G.L.L.	C.W.K.
PROP. LINES	J.C.C.	C.W.K.
AREAS	T.L.B.	D.S.G.

STATE OF MAINE
DEPARTMENT OF TRANSPORTATION
16 STATE HOUSE STATION - AUGUSTA, ME 04333-0016
FRYEBURG
RIGHT OF WAY MAP

W.I.N. 017280.00

REVISIONS			
NO.	DATE	DESCRIPTION	BY

PLAN FILED IN PLAN BOOK				PAGE	COUNTY RECORD	
NO.	GRANTOR	INSTRUMENT	DATE	BOOK	PAGE	

DAVID BERNHARDT
COMMISSIONER
JOYCE NOEL TAYLOR
CHIEF ENGINEER
DATE

STATE HIGHWAY "14"
U.S. ROUTE 302
FRYEBURG OXFORD COUNTY
FEDERAL AID PROJECT NO. NH-1728(000) SECT. I

JULY 2017	RIGHT-OF-WAY MAP	D.O.T. FILE NO. 9-394
SCALE 1" = 25'	SHEET 2 OF 39	

SHEET NUMBER
327
OF 364

Filename: ...\00\ROW\MSTA\102_RWPLAN2.dgn Division: ROW Username: Terry.Blair.Sr Date:12/11/2018

THIS PLAN WAS PREPARED IN CONNECTION WITH THE DEPARTMENT'S ACQUISITION OF REAL PROPERTY FOR TRANSPORTATION PURPOSES. IT CANNOT BE USED OR RELIED UPON TO ESTABLISH LEGAL BOUNDARIES BETWEEN ABUTTING PROPERTY OWNERS.

GRID
MAINE 2000 WEST ZONE

FRYEBURG NEW CHURCH ASSEMBLY
PARCEL NO. (2)
LAND TAKEN = 0.20± AC.
DRAINAGE EASEMENTS = 730± S.F.(3)
TEMP. CONST. RIGHTS = 0.15± AC.(2)
TOTAL AREA = 13.2± AC.(TOWN)
REM. AREA = 13.0± AC.

OUTLET DRAINAGE STRUCTURE STA. 20+55 TO STA. 20+75 LT.

353'±
245± S.F.
TEMP.
CONST.
LIMITS
EASE.
DRAIN.
400± S.F.
0.14± AC.
0.20± AC.
1053'±
245.47'
150.79'
40'
60'
S.H. "14"/U.S. ROUTE 302/MAIN STREET
19 +08± 20 +55 +75 21 +35 22 +91± +67± 23 24 25 26
N.37°-57'-34.0"E.
633.94'
244.49'
N.39°-21'-36.9"E.
150.79'
371'±
369'±
0.18± AC.
115± S.F.
96± S.F.
50'
R/W REF. A1A
SEE R/W REF. A3A & A3B
0.45± AC.
2180'±
238'±
307'± TEMP.
1550± S.F.
CONST.
STATE OF MAINE
D.O.T.
243.27'
P.C. STA. 22+61.29
P.T. STA. 25+05.78
STATE OF MAINE
MOUNTAIN DIVISION RAIL LINE
HALEYTOWN ROAD
STATE OF MAINE
INFORMATION CENTER
SEE R/W REF. A3A
SEE R/W REF. A4A
PCTL #35 SPK
PCTL #36 SPK
PCTL #37 SPK
PCTL #38 SPK
PCTL #39 SPK
PFLY 775
SYSTEM C (SAWYER ENG. PLAN #1086) CONFIRM W/ FIELD OBS
SYSTEM D (SAWYER ENG. PLAN #1086) CONFIRM W/ FIELD OBS
SYSTEM B (SAWYER ENG. PLAN #1086) CONFIRM W/ FIELD OBS
REF. 30" WHITE PINE
REF. 36" WHITE PINE
REF. 40" WHITE PINE
REF. 36" RED PINE
REF. 30" RED PINE
REF. 36" RED PINE
REF. 40" RED PINE
REF. 36" WHITE PINE
REF. 30" WHITE PINE
REF. 40" WHITE PINE
REF. 36" WHITE PINE
REF. 30" WHITE PINE
REF. 36

THIS PLAN WAS PREPARED IN CONNECTION WITH THE DEPARTMENT'S ACQUISITION OF REAL PROPERTY FOR TRANSPORTATION PURPOSES. IT CANNOT BE USED OR RELIED UPON TO ESTABLISH LEGAL BOUNDARIES BETWEEN ABUTTING PROPERTY OWNERS.

P.I. STA. 27+66.54
D = 0°-17'-11.3"
Δ = 0°-37'-48.4" LT.
T = 109.98'
L = 219.95'
E = 0.30'
R = 20,000.00'

GRID
MAINE 2000 WEST ZONE

STEPHEN K. DYAL
LINDA E. DYAL
PARCEL NO. (4)
LAND TAKEN = 0.17± AC.
DRAINAGE EASEMENT = (1)
TEMP. CONST. RIGHTS = 0.09± AC.(1)
TOTAL AREA = 4.1± AC.(DEED)
REM. AREA = 3.93± AC.

FRYEBURG NEW CHURCH ASSEMBLY
PARCEL NO. (2)
LAND TAKEN = 0.20± AC.
DRAINAGE EASEMENTS = 730± S.F.(3)
TEMP. CONST. RIGHTS = 0.15± AC.(2)
TOTAL AREA = 13.2± AC.
REM. AREA = 13.0± AC.

P.C. STA. 26+56.57
P.T. STA. 28+76.51
P.T. STA. 25+05.78
P.I.
P.L.
TEMP.
CONST.
LIMITS
CLL
150.79'
0.14± AC.
0.20± AC.
1053'±
219.50'
74'±
882.04'
512'±
504'±
0.17± AC.
0.09± AC.
S.H. "14"/U.S. ROUTE 302/MAIN STREET
N.39°-21'-36.9"E.
150.79'
219.94'
N.38°-43'-48.5"E.
882.04'
+51±
+90
+50
+55
+20
R/W REF. A1A
0.45± AC.
SEE R/W REF. A3A & A3B
1550± S.F.
220.49'
180'±
180± S.F.
STATE OF MAINE
MOUNTAIN DIVISION RAIL LINE

PLAN
"HALEYTOWN CROSSING"
FOR CONSTANCE R. HERTEL
BY BLISS ASSOCIATES
DATED JUNE 15, 1998
OXFORD COUNTY REGISTRY OF DEEDS WEST DISTRICT
PLAN BOOK 13, PAGE 57

A) EXISTING RIGHT OF WAY
1) ROUTE 302, SECTION 1
A) OXFORD COUNTY COMMISSIONERS RECORDS
VOLUME 1, PAGE 203
1819 4 RODS WIDE (66')
3) RAILROAD RIGHT OF WAY
A) RIGHT-OF-WAY AND TRACK MAP
THE PORTLAND AND OGDENSBURG RY.
OPERATED BY THE MAINE CENTRAL RAILROAD COMPANY
STATION 2268+40 TO STATION 2312+95.5
DATED JUNE 30, 1916
PLAN NO. - V16/44
B) STATE OF MAINE - DEPARTMENT OF TRANSPORTATION
RIGHT OF WAY MAP
MOUNTAIN DIVISION RAIL LINE
BROWNFIELD - FRYEBURG, OXFORD COUNTY
FEDERAL AID PROJECT NO. STP-7298(00)X
DATED - OCTOBER 1996
D.O.T. FILE NO. 9-289
OXFORD COUNTY REGISTRY OF DEEDS WEST DISTRICT
PLAN BOOK 14, PAGES 4 & 5

STATE OF MAINE - DEPARTMENT OF TRANSPORTATION
RIGHT OF WAY MAP
INFORMATION CENTER (U.S. ROUTE 302)
FRYEBURG, OXFORD COUNTY
FEDERAL AID PROJECT NO. NH-1053(900)E
DATED JULY 2004
D.O.T. FILE NO. 9-332
OXFORD COUNTY REGISTRY OF DEEDS WEST DISTRICT
PLAN BOOK 17, PAGES 41 & 42

PLAN
"HALEYTOWN CROSSING"
FOR CONSTANCE R. HERTEL
BY BLISS ASSOCIATES
DATED JUNE 15, 1998
OXFORD COUNTY REGISTRY OF DEEDS WEST DISTRICT
PLAN BOOK 13, PAGE 57

W.I.N. 017280.00

SYMBOLS
(WELL) - DRAINING DAFT LINE
CONSTRUCTION JOINT LINE
PROPERTY LINE - PL -
LIMITS OF RIGHT-OF-WAY (LOW-P.)
EXISTING RIGHT OF WAY
NEW RIGHT OF WAY
NEW ROW WITHIN EXIST. ROW
CONTROL OF ACCESS
IP or ● IP/P (IRON PIPE or PIN FOUND)
S.T. (SEPTIC TANK)
(ROW MONUMENT)
(TRAVERSE POINT)
WATER LINE
GAS LINE
ELECTRIC LINE
TELEPHONE LINE
SEWER LINE

ITEM	TECH	CHECKED
BASE MAP	G.L.L.	C.W.K.
EXIST. R/W	G.L.L.	C.W.K.
PROP. LINES	J.C.C.	C.W.K.
AREAS	T.L.B.	D.S.G.

STATE OF MAINE
DEPARTMENT OF TRANSPORTATION
16 STATE HOUSE STATION - AUGUSTA, ME 04333-0016
FRYEBURG
RIGHT OF WAY MAP

REVISIONS			
NO.	DATE	DESCRIPTION	BY

PLAN FILED IN PLAN BOOK		PAGE	COUNTY RECORD		
NO.	GRANTOR	INSTRUMENT	DATE	BOOK	PAGE

DAVID BERNHARDT
COMMISSIONER
JOYCE NOEL TAYLOR
CHIEF ENGINEER
DATE

STATE HIGHWAY "14"
U.S. ROUTE 302
FRYEBURG OXFORD COUNTY
FEDERAL AID PROJECT NO. NH-1728(000) SECT. I

JULY 2017	RIGHT-OF-WAY MAP	D.O.T. FILE NO. 9-394
SCALE 1" = 25'	SHEET 4 OF 39	

SHEET NUMBER
329
OF 364

Filename: ...\00\ROW\MSTA\104_RWPLAN4.dgn Division: ROW Username: Terry.Blair Sr Date:12/11/2018

THIS PLAN WAS PREPARED IN CONNECTION WITH THE DEPARTMENT'S ACQUISITION OF REAL PROPERTY FOR TRANSPORTATION PURPOSES. IT CANNOT BE USED OR RELIED UPON TO ESTABLISH LEGAL BOUNDARIES BETWEEN ABUTTING PROPERTY OWNERS.

PORTION OF PROPERTY OF FRYEBURG NEW CHURCH ASSEMBLY SHOWING BOUNDARY LINE ADJUSTMENT W/ABUTTING OWNER ROBERT EASTMAN
FRYEBURG, MAINE
BY THADDEUS THORNE- SURVEYS INC,
DATED JANUARY 25,1984
OXFORD COUNTY REGISTRY OF DEEDS
WEST DISTRICT
PLAN BOOK 7 PAGE 78

GRID
MAINE 2000 WEST ZONE

STEPHEN K. DYAL
LINDA E. DYAL
PARCEL NO. (4)
LAND TAKEN = 0.17± AC.
DRAINAGE EASEMENT = (1)
TEMP. CONST. RIGHTS =0.09± AC.(1)
TOTAL AREA = 4.1± AC.(DEED)
REM. AREA = 3.93± AC.

MARGARET H. MASON
PARCEL NO. (5)
LAND TAKEN = 0.14± AC.
DRAINAGE EASEMENT = 325± S.F.(1)
TEMP. CONST. RIGHTS = 0.10± AC.(1)
TOTAL AREA = 4.1± AC.(DEED)
REM. AREA = 3.96± AC.

OUTLET DRAINAGE STRUCTURES
STA. 37+90 TO
STA. 38+35 LT.

DRAINAGE OUTLET
STA. 34+00 LT.

P.L.

TEMP. CONST. LIMITS TEMP. CONST. LIMITS TEMP. CONST. LIMITS TEMP. CONST. LIMITS

0.09± AC.
0.17± AC.
0.10± AC.
0.14± AC.
0.45± AC.
0.45± AC
180± S.F.
325± S.F.
980± S.F.

882.04'
512'±
504'±
296'±
337'±
217'±
2180'±
882.04'

R/W REF. A1A
SEE R/W REF. A3A & A3B
SEE R/W REF. A3C

S.H. "14"/U.S. ROUTE 302/MAIN STREET
N.38°-43'-48.5"E.
882.04'

31 32 33 34 35 36 37 38
+90 +20 +50 +55 +63± +90 +97± +99± +10
40' 50' 40' 50'

STATE OF MAINE
MOUNTAIN DIVISION RAIL LINE

EXISTING SLOPE EASE. LTS.
EXISTING SLOPE EASE. LTS.
P.C. STA. 37+58.55

EXISTING INLET DRAINAGE STRUCTURE
SEE R/W REF. A3C

STATE OF MAINE
INFORMAITION CENTER

PLAN
"HALEYTOWN CROSSING"
FOR CONSTANCE R. HERTEL
BY BLISS ASSOCIATES
DATED JUNE 15, 1998
OXFORD COUNTY REGISTRY OF DEEDS WEST DISTRICT
PLAN BOOK 13, PAGE 57

A) EXISTING RIGHT OF WAY
1) ROUTE 302, SECTION 1
A) OXFORD COUNTY COMMISSIONERS RECORDS
VOLUME 1, PAGE 203
1819 4 RODS WIDE (66')
3) RAILROAD RIGHT OF WAY
A) RIGHT-OF-WAY AND TRACK MAP
THE PORTLAND AND OGDENSBURG RY.
OPERATED BY THE MAINE CENTRAL RAILROAD COMPANY
STATION 2268+40 TO STATION 2312+95.5
DATED JUNE 30, 1916
PLAN NO. - V16/44
B) STATE OF MAINE - DEPARTMENT OF TRANSPORTATION
RIGHT OF WAY MAP
MOUNTAIN DIVISION RAIL LINE
BROWNFIELD - FRYEBURG, OXFORD COUNTY
FEDERAL AID PROJECT NO. STP-7298(00)X
DATED - OCTOBER 1996
D.O.T. FILE NO. 9-289
OXFORD COUNTY REGISTRY OF DEEDS WEST DISTRICT
PLAN BOOK 14, PAGES 4 & 5

STATE OF MAINE - DEPARTMENT OF TRANSPORTATION
RIGHT OF WAY MAP
INFORMATION CENTER (U.S. ROUTE 302)
FRYEBURG, OXFORD COUNTY
FEDERAL AID PROJECT NO. NH-1053(900)E
DATED JULY 2004
D.O.T. FILE NO. 9-332
OXFORD COUNTY REGISTRY OF DEEDS WEST DISTRICT
PLAN BOOK 17, PAGES 41 & 42

P.I. STA. 38+59.66
D = 0°-34'-22.6"
Δ = 1°-09'-30.9" RT.
T = 101.11'
L = 202.21'
E = 0.51'
R = 10,000.00'
W.I.N. 017280.00

SYMBOLS
CLL - (WELL)
- - - - - - - BREAKING LIMIT LINE
CONSTRUCTION LIMIT LINE
PROPERTY LINE (P.L.)
LIMITS OF RIGHT PORTION (L.O.W.P.)
● IP ○ IP (IRON PIPE or PIN FOUND)
S.T. - (SEPTIC TANK)
(ROW MONUMENT)
(TRAVERSE POINT)
WATER LINE
GAS LINE
ELECTRIC LINE
TELEPHONE LINE
SEWER LINE
NEW RIGHT OF WAY
EXISTING RIGHT OF WAY
NEW ROW WITHIN EXIST. ROW
CONTROL OF ACCESS

ITEM	TECH	CHECKED
BASE MAP	G.L.L.	C.W.K.
EXIST. R/W	G.L.L.	C.W.K.
PROP. LINES	J.C.C.	C.W.K.
AREAS	T.L.B.	D.S.G.

STATE OF MAINE
DEPARTMENT OF TRANSPORTATION
16 STATE HOUSE STATION - AUGUSTA, ME 04333-0016
FRYEBURG
RIGHT OF WAY MAP

REVISIONS			
NO.	DATE	DESCRIPTION	BY

PLAN FILED IN PLAN BOOK	PAGE	COUNTY RECORD			
NO.	GRANTOR	INSTRUMENT	DATE	BOOK	PAGE

DAVID BERNHARDT
COMMISSIONER
JOYCE NOEL TAYLOR
CHIEF ENGINEER
DATE

STATE HIGHWAY "14"
U.S. ROUTE 302
FRYEBURG OXFORD COUNTY
FEDERAL AID PROJECT NO. NH-1728(000) SECT. I

JULY 2017	RIGHT-OF-WAY MAP	D.O.T. FILE NO. 9-394
SCALE 1" = 25'	SHEET 5 OF 39	

SHEET NUMBER
330
OF 364

Filename: ...\00\ROW\MSTA\105_RWPLAN5.dgn Division: ROW Date:12/11/2018 Username: Terry.Blair.Sr

THIS PLAN WAS PREPARED IN CONNECTION WITH THE DEPARTMENT'S ACQUISITION OF REAL PROPERTY FOR TRANSPORTATION PURPOSES. IT CANNOT BE USED OR RELIED UPON TO ESTABLISH LEGAL BOUNDARIES BETWEEN ABUTTING PROPERTY OWNERS.

GRID
MAINE 2000 WEST ZONE

MARGARET H. MASON
PARCEL NO. (5)
LAND TAKEN = 0.14± AC.
DRAINAGE EASEMENT = 325± S.F.(1)
TEMP. CONST. RIGHTS = 0.10± AC.(1)
TOTAL AREA = 4.1± AC.(DEED)
REM. AREA = 3.96± AC.

RONALD M. KALWAY
SUSAN A. KALWAY
PARCEL NO. (6)
LAND TAKEN = 0.09± AC.
DRAINAGE EASEMENT = 980± S.F.(1)
TEMP. CONST. RIGHTS = 855± S.F.(2)
TOTAL AREA = 1.96± AC.(TOWN)
REM. AREA = 1.87± AC.

CHARLES H. WILLIAMS
GERALDINE M. WILLIAMS
PARCEL NO. (7)
LAND TAKEN = 1672± S.F.
TEMP. CONST. RIGHTS = 540± S.F.(1)
TOTAL AREA = 1.33± AC.(TOWN)
REM. AREA = 1.29± AC.

KELLY J. CANFIELD
N/K/A KELLY J. BOSSIDY
PARCEL NO. (8)
LAND TAKEN = 1430± S.F.
TEMP. CONST. RIGHTS = 505± S.F.(2)
TOTAL AREA = 1.12± AC.(TOWN)
REM. AREA = 1.09± AC.

THOMAS A. KLINEPETER
DIANE L. KLINEPETER
PARCEL NO. (9)
LAND TAKEN = 736± S.F.
TEMP. CONST. RIGHTS = 65± S.F.(1)
TOTAL AREA = 0.56± AC.(TOWN)
REM. AREA = 0.54± AC.

OUTLET DRAINAGE STRUCTURES
STA. 37+90 TO
STA. 38+35 LT.

EXISTING DRAINAGE OUTLET
SEE R/W REF A3C.

EASE.
CLL
LIMITS
DRAINAGE
325± S.F.
980± S.F.
TEMP. CONST. LIMITS
0.10± AC.
0.14± AC.
0.09 AC.
0.07± AC.
0.45± AC.
203.02'
162'±
337'±
231'±
70'±
425± S.F.
7.00' CONST. LTS.
540± S.F.
832.98'
1672± S.F.
150'±
130± S.F.
375± S.F.
1430± S.F.
736± S.F.
65± S.F.
89'±
2180'±
417'±
200± S.F.
32'±
42'±
10'±
12'±
44'±
80'
20'
40'
65'
50'
+50'
R/W REF. A1A
SEE R/W REF. A3A & A3B
SEE R/W REF. A3C
S.H. "14"/U.S. ROUTE 302/MAIN STREET
37
38
39
40
41
42
43
44
+90
+97±
+10
+35
+55
+70
+85
+05
+31±
+81±
+20
+95
+47±
+78±
202.21'
201.20' DRAIN
375± S.F.
EASE.
INLET DRAINAGE STRUCTURE
STA. 38+70 TO
STA. 39+05 RT.
LIMITS
P.C. STA. 37+58.55
P.T. STA. 39+60.76
N.39°-53'-19.4"E.
832.98'
EXISTING SLOPE EASE. LTS.
EXISTING TOE OF SLOPE DITCH
SEE R/W REF A3C
EXISTING INLET DRAINAGE STRUCTURE
SEE R/W REF. A3C
EXISTING SLOPE
EASE.
LIMITS
TEMP.
CONST.
STATE OF MAINE
MOUNTAIN DIVISION RAIL LINE
EXISTING TOE OF SLOPE DITCH
SEE R/W REF. A3C
TEMP. CONST. LTS.
R/W MAIN IP- 32IN AG
R/W MAIN IP- 28IN AG
R/W MAIN IP- 24IN AG
R/W MAIN IP- 20IN AG
R/W MAIN IP- 16IN AG
R/W MAIN IP- 12IN AG
R/W MAIN IP- 8IN AG
R/W MAIN IP- 6IN AG
R/W MAIN IP- 4IN AG
R/W MAIN IP- 2IN AG
R/W MAIN IP- 1IN AG
R/W MAIN IP- 3/4IN AG
R/W MAIN IP- 1/2IN AG
R/W MAIN IP- 3/8IN AG
R/W MAIN IP- 1/4IN AG
R/W MAIN IP- 1/8IN AG
R/W MAIN IP- 1/16IN AG
R/W MAIN IP- 1/32IN AG
R/W MAIN IP- 1/615656346818663737691860001564743965704370926101022604186692084441339402679643915803347910232576806887

THIS PLAN WAS PREPARED IN CONNECTION WITH THE DEPARTMENT'S ACQUISITION OF REAL PROPERTY FOR TRANSPORTATION PURPOSES. IT CANNOT BE USED OR RELIED UPON TO ESTABLISH LEGAL BOUNDARIES BETWEEN ABUTTING PROPERTY OWNERS.

KELLY J. CANFIELD
N/K/A KELLY J. BOSSIDY
PARCEL NO. (8)
LAND TAKEN = 1430± S.F.
TEMP. CONST. RIGHTS = 505± S.F.(2)
TOTAL AREA = 1.12± AC.(TOWN)
REM. AREA = 1.09± AC.

THOMAS A. KLINEPETER
DIANE L. KLINEPETER
PARCEL NO. (9)
LAND TAKEN = 736± S.F.
TEMP. CONST. RIGHTS = 65± S.F.(1)
TOTAL AREA = 0.56± AC.(TOWN)
REM. AREA = 0.54± AC.

VALERIE L. KOLLANDER
LARRY G. KOLLANDER, JR.
PARCEL NO. (11)
LAND TAKEN = 1052± S.F.
TEMP. CONST. RIGHTS = 150± S.F.(1)
TOTAL AREA = 0.74± AC.
REM. AREA = 0.72± AC.

EDWARD F. MCGEE
EDWARD F. MCGEE, III
ELLEN ANN CANAVAN
CO-TRUSTEES OF THE
EDWARD F. MCGEE TRUST
PARCEL NO. (12)
LAND TAKEN = 507± S.F.
TEMP. CONST. RIGHTS = 355± S.F.(1)
TOTAL AREA = 0.34± AC.(TOWN)
REM. AREA = 0.33± AC.

BRIAN J. CLARK
PARCEL NO. (13)
LAND TAKEN = 923± S.F.
DRAINAGE EASEMENT = 460± S.F.(1)
TOTAL AREA = 0.62± AC.
REM. AREA = 0.60± AC.

P.I. STA. 50+31.43
DELTA = 4°-46'-28.7" = 22°-24'-27.7" LT.
T = 237.69'
L = 469.31'
R = 23.31'
R = 1200.00'

CAROL HANSON
PARCEL NO. (14)
LAND TAKEN = 0.05± AC.
CONST. & MAINT. EASE. = 175± S.F.(1)
DRAINAGE EASEMENT = 765± S.F.(1)
TEMP. CONST. RIGHTS = 115± S.F.(1)
TOTAL AREA = 0.37± AC.(TOWN)
REM. AREA = 0.32± AC.

P.C. STA. 47+93.74

OUTLET DRAINAGE STRUCTURES STA. 48+45 TO STA. 49+10 LT.

S.H. "14"/U.S. ROUTE 302/MAIN STREET

N.39°-53'-19.4"E. 832.98'

469.31'

550'±

JAB PROPERTIES, LLC

JAB PROPERTIES, LLC
ITEM NO. (10)
TEMP. CONST. RIGHTS = 200± S.F.(1)
TOTAL AREA = 1.8± AC.(TOWN)

STATE OF MAINE
MOUNTAIN DIVISION RAIL LINE

EXISTING TOE OF SLOPE DITCH
SEE R/W REF. A3C

A) EXISTING RIGHT OF WAY
1) ROUTE 302, SECTION 1
A) OXFORD COUNTY COMMISSIONERS RECORDS
VOLUME 1, PAGE 203
1819 4 RODS WIDE (66)
3) RAILROAD RIGHT OF WAY
A) RIGHT-OF-WAY AND TRACK MAP
THE PORTLAND AND OGDENSBURG RY.
OPERATED BY THE MAINE CENTRAL RAILROAD COMPANY
STATION 2268+40 TO STATION 2312+95.5
DATED JUNE 30, 1916
PLAN NO. - V16/44
B) STATE OF MAINE - DEPARTMENT OF TRANSPORTATION
RIGHT OF WAY MAP
MOUNTAIN DIVISION RAIL LINE
BROWNFIELD - FRYEBURG, OXFORD COUNTY
FEDERAL AID PROJECT NO. STP-7298(00)X
DATED - OCTOBER 1996
D.O.T. FILE NO. 9-289
OXFORD COUNTY REGISTRY OF DEEDS WEST DISTRICT
PLAN BOOK 14, PAGES 4 & 5
C) STATE OF MAINE - DEPARTMETN OF TRANSPORTATION
RIGHT OF WAY MAP
MOUNTAIN DIVISION RAIL TRAIL
FRYEBURG, OXFORD COUNTY
FEDERAL AID PROJECT NO. STP-1613(000)
DATED - JULY 2010
D.O.T. FILE NO. 9-363, SHEETS 1, 2, 3 OF 12
OXFORD COUNTY REGISTRY OF DEEDS WEST DISTRICT
CONDEMNATION FILED IN BOOK 580, PAGE 305

STATE OF MAINE - DEPARTMENT OF TRANSPORTATION
RIGHT OF WAY MAP
INFORMATION CENTER (U.S. ROUTE 302)
FRYEBURG, OXFORD COUNTY
FEDERAL AID PROJECT NO. NH-1053(900)E
DATED JULY 2004
D.O.T. FILE NO. 9-332
OXFORD COUNTY REGISTRY OF DEEDS WEST DISTRICT
PLAN BOOK 17, PAGES 41 & 42

PLAN
"HALEYTOWN CROSSING"
FOR CONSTANCE R. HERTEL
BY BLISS ASSOCIATES
DATED JUNE 15, 1998
OXFORD COUNTY REGISTRY OF DEEDS WEST DISTRICT
PLAN BOOK 13, PAGE 57

SYMBOLS
- ○ WELL
- ● IP or ● IPF (IRON PIPE or PIN FOUND)
- S.T. (SEPTIC TANK)
- (ROW MONUMENT)
- ⊕BM (TRAVERSE POINT)
- DRAINAGE LINE
- CONSTRUCTION LIMIT LINE
- PROPERTY LINE
- LIMITS OF RIGHT-OF-WAY PORTION (TOWN P.)
- WATER LINE
- GAS LINE
- ELECTRIC LINE
- TELEPHONE LINE
- SEWER LINE
- NEW RIGHT OF WAY
- EXISTING RIGHT OF WAY
- NEW ROW WITHIN EXIST. ROW
- CONTROL OF ACCESS

ITEM	TECH	CHECKED
BASE MAP	G.L.L.	C.W.K.
EXIST. R/W	G.L.L.	C.W.K.
PROP. LINES	J.C.C.	C.W.K.
AREAS	T.L.B.	D.S.G.

STATE OF MAINE
DEPARTMENT OF TRANSPORTATION
16 STATE HOUSE STATION - - AUGUSTA, ME 04333-0016
FRYEBURG
RIGHT OF WAY MAP

W.I.N. 017280.00

REVISIONS			
NO.	DATE	DESCRIPTION	BY

PLAN FILED IN PLAN BOOK PAGE		COUNTY RECORD			
NO.	GRANTOR	INSTRUMENT	DATE	BOOK	PAGE

DAVID BERNHARDT
COMMISSIONER
JOYCE NOEL TAYLOR
CHIEF ENGINEER
DATE

STATE HIGHWAY "14"
U.S. ROUTE 302
FRYEBURG OXFORD COUNTY
FEDERAL AID PROJECT NO. NH-1728(000) SECT. I

JULY 2017	RIGHT-OF-WAY MAP	D.O.T. FILE NO. 9-394
SCALE 1" = 25'	SHEET 7 OF 39	

SHEET NUMBER
332
OF 364

Filename: ...\00\ROW\MSTA\107_RWPLAN7.dgn Division: ROW Username: Terry.Blair Sr Date:12/11/2018

THIS PLAN WAS PREPARED IN CONNECTION WITH THE DEPARTMENT'S ACQUISITION OF REAL PROPERTY FOR TRANSPORTATION PURPOSES. IT CANNOT BE USED OR RELIED UPON TO ESTABLISH LEGAL BOUNDARIES BETWEEN ABUTTING PROPERTY OWNERS.

GRID
MAINE 2000 WEST ZONE

P.I. STA. 50+31.43
D = 4°-46'-28.7"
Δ = 22°-24'-27.7" LT.
T = 237.69'
L = 469.31'
E = 23.31'
R = 1200.00'

CAROL HANSON
PARCEL NO. (14)
LAND TAKEN = 0.05± AC.
CONST. & MAINT. EASE. = 175± S.F.(1)
DRAINAGE EASEMENT = 765± S.F.(1)
TEMP. CONST. RIGHTS = = 115± S.F.(1)
TOTAL AREA = 0.37± AC.(TOWN)
REM. AREA = 0.32± AC.

STEPHANIE MCSHERRY
PARCEL NO. (16)
LAND TAKEN = 81± S.F.(PRESC. EASE.)
LAND TAKEN = 893± S.F.(2)(OTHER)
TOTAL LAND TAKEN = 974± S.F.(3)
SLOPE EASE. = 0.08± AC.(1)
DRAINAGE EASEMENTS = (4)
TEMP. CONST. RIGHTS = 850± S.F.(2)
TOTAL AREA = 1.53± AC.(TOWN)
REM. AREA = 1.51± AC.

PETER G. HASTINGS
STEPHANIE R. HASTINGS
CO-TRUSTEES OF THE
HASTINGS/REED FAMILY TRUST
PARCEL NO. (19)
LAND TAKEN = 1830± S.F.
DRAINAGE EASEMENT = (1)
TEMP. CONST. RIGHTS = 1050± S.F.(2)
TOTAL AREA = 4.22± AC.(CALC.)
REM. AREA = 4.18± AC.

CLYDE WATSON, INC.
ITEM NO. (15)
SLOPE EASEMENT = 945± S.F.(1)
DRAINAGE EASEMENTS = (2)
TEMP. CONST. RIGHTS = 95± S.F.(1)
TOTAL AREA = 1.12± AC.(TOWN)

A) EXISTING RIGHT OF WAY
1) ROUTE 302, SECTION 1
A) OXFORD COUNTY COMMISSIONERS RECORDS
VOLUME 1, PAGE 203
1819 4 RODS WIDE (66')
D) PRESCRIPTIVE EASEMENT FOR HIGHWAY PURPOSES WITHIN LIMITS OF WROUGHT PORTION (L.O.W.P.)
5) MAPLE STREET
A) PLAN OF LAND
MAPLE RIDGE DEVELOPMENT
BY RAYMOND G. HOLDEN
DATED APRIL 7, 1971
OXFORD COUNTY REGISTRY OF DEEDS WEST DISTRICT
VOL. 4, PAGE 14

PHYLLIS J. LOTHROP
ITEM NO. (17)
SLOPE EASEMENT = 0.05± AC.(1)
CONST. & MAINT. EASEMENT = 150± S.F.(1)
DRAINAGE EASEMENT = (1)
TEMP. CONST. RIGHTS = 305± S.F.(1)
TOTAL AREA = 0.9± AC.(TOWN)

WILLIAM J. KRIM, JR.
ITEM NO. (18)
DRAINAGE EASEMENT = 330± S.F.(1)
TEMP. CONST. RIGHTS = 100± S.F.(1)
TOTAL AREA = 0.53± AC.(TOWN)

MAPLE RIDGE DEVELOPMENT
PLAN OF LAND IN
FRYEBURG, MAINE
BY RAYMOND G. HOLDEN
DATED APRIL 7, 1971
OXFORD COUNTY REGISTRY OF DEEDS
WEST DISTRICT
VOL. 4, PAGE 14

W.I.N. 017280.00

SYMBOLS
- ○ CELL (WELL)
- ○ - DRAINING LAST LINE
- CONSTRUCTION LIMIT LINE
- PROPERTY LINE - P.L. -
- LIMITS OF WROUGHT PORTION (L.O.W.P.)
- EXISTING RIGHT OF WAY
- NEW RIGHT OF WAY
- NEW ROW WITHIN EXIST. ROW
- CONTROL OF ACCESS
- ● I.P. or ● P.P. (IRON PIPE or PIN FOUND)
- S.T. (SEPTIC TANK)
- (ROW MONUMENT)
- (TRAVERSE POINT)
- WATER LINE
- GAS LINE
- ELECTRIC LINE
- TELEPHONE LINE
- SEWER LINE

ITEM	TECH	CHECKED
BASE MAP	G.L.L.	
EXIST. R/W	G.L.L.	C.W.K.
PROP. LINES	J.C.C.	C.W.K.
AREAS	T.L.B.	D.S.G.

STATE OF MAINE
DEPARTMENT OF TRANSPORTATION
16 STATE HOUSE STATION - AUGUSTA, ME 04333-0016
FRYEBURG
RIGHT OF WAY MAP

REVISIONS			
NO.	DATE	DESCRIPTION	BY

PLAN FILED IN PLAN BOOK PAGE COUNTY RECORD					
NO.	GRANTOR	INSTRUMENT	DATE	BOOK	PAGE

DAVID BERNHARDT
COMMISSIONER
JOYCE NOEL TAYLOR
CHIEF ENGINEER
DATE

STATE HIGHWAY "14"
U.S. ROUTE 302
FRYEBURG OXFORD COUNTY
FEDERAL AID PROJECT NO. NH-1728(000) SECT. I

JULY 2017	RIGHT-OF-WAY MAP	D.O.T. FILE NO. 9-394
SCALE 1" = 25'	SHEET 8 OF 39	

SHEET NUMBER
333
OF 364

Filename: ...\00\ROW\MSTA\108_RWPLAN8.dgn Division: ROW Username: Terry.Blair.Sr Date:12/11/2018

THIS PLAN WAS PREPARED IN CONNECTION WITH THE DEPARTMENT'S ACQUISITION OF REAL PROPERTY FOR TRANSPORTATION PURPOSES. IT CANNOT BE USED OR RELIED UPON TO ESTABLISH LEGAL BOUNDARIES BETWEEN ABUTTING PROPERTY OWNERS.

PETER G. HASTINGS
STEPHANIE R. HASTINGS
CO-TRUSTEES OF THE
HASTINGS/REED FAMILY TRUST
PARCEL NO. (19)
LAND TAKEN = 1830± S.F.
DRAINAGE EASEMENT = (1)
TEMP. CONST. RIGHTS = 1050± S.F.(2)
TOTAL AREA = 4.22± AC.(CALC.)
REM. AREA = 4.18± AC.

PETER G. HASTINGS
STEPHANIE R. HASTINGS
DAVID R. HASTINGS, III
PETER J. MALIA, JR.
PARCEL NO. (20)
LAND TAKEN = 0.06± AC.(PRESC. EASE.)
LAND TAKEN = 0.13± AC.(OTHER)
TOTAL LAND TAKEN = 0.19± AC.
CONST. & MAINT. EASEMENT = 65± S.F.(1)
DRAINAGE EASEMENTS = 900± S.F.(2)
TEMP. CONST. RIGHTS = 875± S.F.(2)
TOTAL AREA = 1.55± AC.(CALC.)
REM. AREA = 1.36± AC.

GRID
MAINE 2000 WEST ZONE

PLAN OF PROPOSED BOUNDARY LINE AGREEMENT
PREPARED FOR
KATHRYN DAVIS
LAND OF
ROGER P. BEAN & MARILYN A. BEAN
BY BLISS AND ASSOCIATES, INC.
DATED JUNE 10, 2014
OXFORD COUNTY REGISTRY OF DEEDS
WEST DISTRICT
PLAN BOOK 19, PAGE 86

STEPHEN S. ANTHONY
MIA R. KIZAKI
ITEM NO. (22)
TEMP. CONST. RIGHTS = 110± S.F.(1)
TOTAL AREA = 0.31± AC.(PLAN)

COLBY FULLER
ITEM NO. (21)
TEMP. CONST. RIGHTS = 370± S.F.(1)
TOTAL AREA = 1.02± AC.(TOWN)

FRYEBURG HOUSING ASSOCIATES
LIMITED PARTNERSHIP
N/K/A WESTERN HILLS
HOUSING ASSOCIATES
LIMITED PARTNERSHIP
PARCEL NO. (23)
LAND TAKEN = 874± S.F.
TEMP. CONST. RIGHTS = 80± S.F.(1)
TOTAL AREA = 1.95± AC.(SURVEY)
REM. AREA = 1.93± AC.

P.I. STA. 60+98.77
D = 4°-46'-28.7"
Δ = 25°-18'-31.7" RT.
T = 269.43'
L = 530.07'
E = 29.87'
R = 1200.00'

PLAN LAND OF
VANESSA WYATT NOEL
FRYEBURG, MAINE
BY SAWYER ENGINEERING & SURVEYING INC.
DATED MARCH, 1988
OXFORD COUNTY REGISTRY OF DEEDS
WEST DISTRICT
PLAN BOOK 9, PAGE 48

A) EXISTING RIGHT OF WAY
1) ROUTE 302, SECTION 1
A) OXFORD COUNTY COMMISSIONERS RECORDS
VOLUME 1, PAGE 203
1819 4 RODS WIDE (66')
C) STATE OF MAINE - RIGHT OF WAY MAP
STATE HIGHWAY NO. "14"
FRYEBURG, OXFORD COUNTY
FEDERAL AID PROJECT NO. DF-014-1(8)
DATED - OCTOBER 1958
S.H.C. FILE NO. 9-104, SHEET 1 OF 4
OXFORD COUNTY REGISTRY OF DEEDS WEST DISTRICT
PLAN BOOK 2, PAGE 96
NOTE: EXISTING MONUMENTATION CONFORMS WITH A 5.5 ROD WIDE EXISTING RIGHT OF WAY
D) PRESCRIPTIVE EASEMENT FOR HIGHWAY PURPOSES WITHIN LIMITS OF WROUGHT PORTION (L.O.W.P.)

SYMBOLS
- ● I.P. or ● I.P.F. (IRON PIPE or PIN FOUND)
- S.T. (SEPTIC TANK)
- (ROW MONUMENT)
- (TRAVERSE POINT)
- (WELL)
- BREAKING LIMIT LINE
- CONSTRUCTION LIMIT LINE
- PROPERTY LINE, P.L.
- LIMITS OF WROUGHT PORTION (L.O.W.P.)
- WATER LINE
- GAS LINE
- ELECTRIC LINE
- TELEPHONE LINE
- SEWER LINE
- NEW RIGHT OF WAY
- EXISTING RIGHT OF WAY
- NEW ROW WITHIN EXIST. ROW
- CONTROL OF ACCESS

ITEM	TECH	CHECKED
BASE MAP	G.L.L.	
EXIST. R/W	G.L.L.	C.W.K.
PROP. LINES	J.C.C.	C.W.K.
AREAS	T.L.B.	D.S.G.

STATE OF MAINE
DEPARTMENT OF TRANSPORTATION
16 STATE HOUSE STATION - AUGUSTA, ME 04333-0016

FRYEBURG
RIGHT OF WAY MAP

W.I.N. 017280.00

REVISIONS			
NO.	DATE	DESCRIPTION	BY

PLAN FILED IN PLAN BOOK	PAGE	COUNTY RECORD			
NO.	GRANTOR	INSTRUMENT	DATE	BOOK	PAGE

DAVID BERNHARDT
COMMISSIONER
JOYCE NOEL TAYLOR
CHIEF ENGINEER
DATE

STATE HIGHWAY "14"
U.S. ROUTE 302
FRYEBURG OXFORD COUNTY
FEDERAL AID PROJECT NO. NH-1728(000) SECT. I

JULY 2017	RIGHT-OF-WAY MAP	D.O.T. FILE NO. 9-394
SCALE 1" = 25'	SHEET 9 OF 39	

SHEET NUMBER
334
OF 364

Filename: ...\00\ROW\MSTA\109_RWPLAN9.dgn Division: ROW Username: Terry.Blair.Sr Date:12/11/2018

THIS PLAN WAS PREPARED IN CONNECTION WITH THE DEPARTMENT'S ACQUISITION OF REAL PROPERTY FOR TRANSPORTATION PURPOSES. IT CANNOT BE USED OR RELIED UPON TO ESTABLISH LEGAL BOUNDARIES BETWEEN ABUTTING PROPERTY OWNERS.

PLAN OF PROPOSED BOUNDARY LINE AGREEMENT
PREPARED FOR
KATHRYN DAVIS
LAND OF
ROGER P. BEAN & MARILYN A. BEAN
BY BLISS AND ASSOCIATES, INC.
DATED JUNE 10, 2014
OXFORD COUNTY REGISTRY OF DEEDS
WEST DISTRICT
PLAN BOOK 15, PAGE 86

GRID
MAINE 2000 WEST ZONE

TOWN OF FRYEBURG
PARCEL NO. (24)
LAND TAKEN = 71± S.F.(PRESC. EASE.)
LAND TAKEN = 110± S.F.(OTHER)
TOTAL LAND TAKEN = 181± S.F.
SLOPE EASEMENT = 525± S.F.(1)
TEMP. CONST. RIGHTS = 420± S.F.(1)
TOTAL AREA = 19.8± AC.(CALC.)
REM. AREA = 19.79± AC.

BRADLEY MEMORIAL PARK

STEPHEN S. ANTHONY
MIA R. KIZAKI
ITEM NO. (22)
TEMP. CONST. RIGHTS
TOTAL AREA = 0.31± = 110± S.F.(1)
AC.(PLAN)

EASEMENT LINE
P.L.
EASEMENT LINE
R/W REF. A1C
R/W REF. A1A
TEMP. CONST. LIMITS 420± S.F.
CL
S.H. "14"/U.S. ROUTE 302/MAIN STREET
N.42°-47'-23.4"E. 1010.78'
149'±
530.07'
874± S.F.
130'±
80± S.F.
35'
14'±
T.C.L.
CLL
61
62
63
64
65
66
67
68
+05
+40
+65
+25±
+25
+90
TEMP. CONST. LIMITS
185± S.F.
PARALLEL TO W. LINE
R/W REF. A1C

FRYEBURG HOUSING ASSOCIATES
LIMITED PARTNERSHIP
N/K/A WESTERN HILLS
HOUSING ASSOCIATES
LIMITED PARTNERSHIP
PARCEL NO. (23)
LAND TAKEN = 874± S.F.
TEMP. CONST. RIGHTS = 80± S.F.(1)
TOTAL AREA = 1.95± AC.(SURVEY)
REM. AREA = 1.93± AC.

LOT #1
LOT #2

P.I. STA. 60+98.77
D = 4°-46'-28.7"
Δ = 25°-18'-31.7" RT.
T = 269.43'
L = 530.07'
E = 29.87'
R = 1200.00'

PLAN LAND OF
VANESSA WYATT NOEL
FRYEBURG, MAINE
BY SAWYER ENGINEERING & SURVEYING INC.
DATED MARCH, 1988
OXFORD COUNTY REGISTRY OF DEEDS
WEST DISTRICT
PLAN BOOK 9, PAGE 48

HIDDEN PINES LANE
P.T. STA. 63+59.41
RICHARD LEAVITT
BRENDA A. LEAVITT

BRENDA LEAVITT
ITEM NO. (25)
TEMP. CONST. RIGHTS = 185± S.F.(1)
TOTAL AREA = 0.69± AC.(PLAN)

A) EXISTING RIGHT OF WAY
1) ROUTE 302, SECTION 1
A) OXFORD COUNTY COMMISSIONERS RECORDS
VOLUME 1, PAGE 203
1819 4 RODS WIDE (66')
C) STATE OF MAINE - RIGHT OF WAY MAP
STATE HIGHWAY NO. "14"
FRYEBURG, OXFORD COUNTY
FEDERAL AID PROJECT NO. DF-014-1(8)
DATED - OCTOBER 1958
S.H.C. FILE NO. 9-104, SHEET 1 OF 4
OXFORD COUNTY REGISTRY OF DEEDS WEST DISTRICT
PLAN BOOK 2, PAGE 96
NOTE: EXISTING MONUMENTATION CONFORMS WITH A 5.5 ROD WIDE EXISTING RIGHT OF WAY

BOUNDARY SURVEY (REVISED)
LAND OF
BRENDA LEAVITT
BY BLISS AND ASSOCIATES, INC.
DATED APRIL 24, 2007
OXFORD COUNTY REGISTRY OF DEEDS
WEST DISTRICT
PLAN BOOK 18, PAGE 6

PAUL KASPRAK
CATHERINE J KASPRAK

LESLIE N. KREMER

PLAN OF LAND IN FRYEBURG, MAINE
FOR WALTER & CATHERINE McTEIGUE
BY THADDEUS THORNE-SURVEYS INC,
DATED JANUARY 17, 2003
OXFORD COUNTY REGISTRY OF DEEDS
WEST DISTRICT
VOL. 15, PAGE 50

W.I.N. 017280.00

SYMBOLS
- (WELL)
- DRAINING DAT LINE
- CONSTRUCTION JOINT LINE
- PROPERTY LINE - P.L. -
- LIMITS OF RIGHT-OF-WAY (LOW.P.)
- EXISTING RIGHT OF WAY
- NEW RIGHT OF WAY
- NEW ROW WITHIN EXIST. ROW
- CONTROL OF ACCESS
- IP or ● IP/P (IRON PIPE or PIN FOUND)
- S.T. - (SEPTIC TANK)
- (ROW MONUMENT)
- (TRAVERSE POINT)
- WATER LINE
- GAS LINE
- ELECTRIC LINE
- TELEPHONE LINE
- SEWER LINE

ITEM	TECH	CHECKED
BASE MAP	G.L.L.	
EXIST. R/W	G.L.L.	C.W.K.
PROP. LINES	J.C.C.	C.W.K.
AREAS	T.L.B.	D.S.G.

STATE OF MAINE
DEPARTMENT OF TRANSPORTATION
16 STATE HOUSE STATION - AUGUSTA, ME 04333-0016
FRYEBURG
RIGHT OF WAY MAP

REVISIONS			
NO.	DATE	DESCRIPTION	BY

PLAN FILED IN PLAN BOOK					
NO.	GRANTOR	INSTRUMENT	DATE	BOOK	PAGE

DAVID BERNHARDT
COMMISSIONER
JOYCE NOEL TAYLOR
CHIEF ENGINEER
DATE

STATE HIGHWAY "14"
U.S. ROUTE 302
FRYEBURG OXFORD COUNTY
FEDERAL AID PROJECT NO. NH-1728(000) SECT. I

JULY 2017	RIGHT-OF-WAY MAP	D.O.T. FILE NO. 9-394
SCALE 1" = 25'	SHEET 10 OF 39	

SHEET NUMBER
335
OF 364

Filename: ...\00\ROW\MSTA\110_RWPLAN10.dgn Division: ROW Username: Terry.Blair Sr Date:12/11/2018

THIS PLAN WAS PREPARED IN CONNECTION WITH THE DEPARTMENT'S ACQUISITION OF REAL PROPERTY FOR TRANSPORTATION PURPOSES. IT CANNOT BE USED OR RELIED UPON TO ESTABLISH LEGAL BOUNDARIES BETWEEN ABUTTING PROPERTY OWNERS.

GRID
MAINE 2000 WEST ZONE

TOWN OF FRYEBURG
PARCEL NO. (24)
LAND TAKEN = 71± S.F.(PRESC. EASE.)
LAND TAKEN = 110± S.F.(OTHER)
TOTAL LAND TAKEN = 181± S.F.
SLOPE EASEMENT = 525± S.F.(1)
TEMP. CONST. RIGHTS = 420± S.F.(1)
TOTAL AREA = 19.8± AC.(CALC.)
REM. AREA = 19.79± AC.

M.H. PARSONS & SONS LUMBER COMPANY
PARCEL NO. (26)
LAND TAKEN = 464± S.F.
TOTAL AREA = 0.76± AC.(TOWN)
REM. AREA = 0.75± AC.

BRADLEY MEMORIAL PARK

S.A.H. "5"
P.I. STA. 650+52.75
D = 15°-28'-34.8"
Δ = 9°-34'-07.4" RT.
T = 30.99'
L = 61.83'
E = 1.29'
R = 370.22'

S.A.H. NO. 5 / ROUTE 113 / RIVER STREET

TO EAST CONWAY, NH

BEGIN B.L. STA. 649+50

S.56°-46'-44.1"E. 650 71.77'

26'±

POST OFFICE

464± S.F.

P.C. STA. 650+24.78

SLOPE EASE.

110± S.F.

30'

22'±

20'±

18'±

71± S.F.

40'±

61.83'

P.T. STA. 650+83.60

69'±

14'±

R/W REF. A1C

S.H. "14"/U.S. ROUTE 302/MAIN STREET

67 68 69 70 71 72 73 74

N.42°-47'-23.4"E. 1010.78'

16.40'
S.47°-12'-36.7"E.

STA. 72+62.02 S.H. "14"=
STA. 651+00.00 S.A.H. NO.5

P.I. STA. 73+70.19
Δ = 0°-05'-41.1" RT.

PFLY 610

PFLY 738

DANA STREET

ELM STREET (F/N/A MCNEAL STREET)

LESLIE N. KREMER

CATHERINE M. MCTEIGUE

EDITH C. LEACH

DANA STREET TRUST
JODYN A. ANNATU TRUSTEE

MARY L. DYSINGER
A/K/A MARY J. DYSINGER

PRARIE DAWN, LLC

DOUGLAS R. FAILLE
KAREN LOCKE

NOTE:
PER PROPERTY OWNER REPORT, POSSIBLE TUNNEL BETWEEN THIS PARCEL AND THE POST OFFICE

P.L.

PLAN OF LAND IN FRYEBURG, MAINE
FOR WALTER & CATHERINE McTEIGUE
BY THADDEUS THORNE-SURVEYS INC,
DATED JANUARY 17, 2003
OXFORD COUNTY REGISTRY OF DEEDS
WEST DISTRICT
VOL. 15, PAGE 50

A) EXISTING RIGHT OF WAY
1) ROUTE 302, SECTION 1
C) STATE OF MAINE - RIGHT OF WAY MAP
STATE HIGHWAY NO. "14"
FRYEBURG, OXFORD COUNTY
FEDERAL AID PROJECT NO. DF-014-1(8)
DATED - OCTOBER 1958
S.H.C. FILE NO. 9-104, SHEET 1 OF 4
OXFORD COUNTY REGISTRY OF DEEDS WEST DISTRICT
PLAN BOOK 2, PAGE 96
NOTE: EXISTING MONUMENTATION CONFORMS WITH A 5.5 ROD WIDE EXISTING RIGHT OF WAY
6) RIVER STREET
A) OXFORD COUNTY COMMISSIONERS RECORDS
VOLUME 1, PAGE 444
1829 4 RODS WIDE (66')
B) OXFORD COUNTY COMMISSIONERS RECORDS
VOLUME 2, PAGE 418
1843 3 & 4 RODS WIDE (49.5' & 66')
7) ELM STREET
A) OXFORD COUNTY COMMISSIONERS RECORDS
VOLUME 6, PAGE 414
1874 3.5 AND 4 RODS WIDE (57.75' & 66')

SYMBOLS

- ○CELL (WELL)
- ○ - DRAINAGE LINE
- CONSTRUCTION LIMIT LINE
- PROPERTY LINE (P.L.)
- LIMITS OF "RIGHT OF WAY" PURCHASE (LOW.P.)
- EXISTING RIGHT OF WAY
- NEW RIGHT OF WAY
- NEW ROW WITHIN EXIST. ROW
- CONTROL OF ACCESS
- ● I.P. or ■ P.P. (IRON PIPE or PIN FOUND)
- S.T. (SEPTIC TANK)
- (ROW MONUMENT)
- (TRAVERSE POINT)
- W WATER LINE
- G GAS LINE
- E ELECTRIC LINE
- T TELEPHONE LINE
- SEWER LINE

ITEM	TECH	CHECKED
BASE MAP	G.L.L.	C.W.K.
EXIST. R/W	G.L.L.	C.W.K.
PROP. LINES	J.C.C.	C.W.K.
AREAS	T.L.B.	D.S.G.

STATE OF MAINE
DEPARTMENT OF TRANSPORTATION
16 STATE HOUSE STATION - AUGUSTA, ME 04333-0016
FRYEBURG
RIGHT OF WAY MAP

W.I.N. 017280.00

REVISIONS				PLAN FILED IN PLAN BOOK				COUNTY RECORD			
NO.	DATE	DESCRIPTION	BY	NO.	GRANTOR	INSTRUMENT	DATE	BOOK	PAGE		

DAVID BERNHARDT
COMMISSIONER
JOYCE NOEL TAYLOR
CHIEF ENGINEER
DATE

STATE HIGHWAY "14"
U.S. ROUTE 302
FRYEBURG OXFORD COUNTY
FEDERAL AID PROJECT NO. NH-1728(000) SECT. I

JULY 2017 | SCALE 1" = 25' | RIGHT-OF-WAY MAP SHEET 11 OF 39 | D.O.T. FILE NO. 9-394

SHEET NUMBER
336
OF 364

Filename: ...\00\ROW\MSTA\111_RWPLAN11.dgn Username: Terry.Blair.Sr Date:12/11/2018 Division: ROW

THIS PLAN WAS PREPARED IN CONNECTION WITH THE DEPARTMENT'S ACQUISITION OF REAL PROPERTY FOR TRANSPORTATION PURPOSES. IT CANNOT BE USED OR RELIED UPON TO ESTABLISH LEGAL BOUNDARIES BETWEEN ABUTTING PROPERTY OWNERS.

GRID
MAINE 2000 WEST ZONE

JOAN MCBURNIE, TRUSTEE
MICHAEL CRESSY, TRUSTEE
ANDREA BRYAN, TRUSTEE
CRESSY FAMILY REALTY TRUST
ITEM NO. (94)
DRAINAGE EASEMENT = 1425± S.F.(1)
TOTAL AREA = 2.25± AC.(TOWN)

STANDARD BOUNDARY & CONSERVATION - EASEMENT PLAN
OF
WESTON'S RIVERCROFT FARM
LOCATED IN
FRYEBURG , MAINE
PREPARED FOR
UPPER SACO VALLEY LAND TRUST
BY HEB ENGINEERS
DATED SEPTEMBER 3, 2013
OXFORD COUNTY REGISTRY OF DEEDS
WEST DISTRICT
PLAN BOOK 19, PAGE 64

A) EXISTING RIGHT OF WAY
1) ROUTE 302, SECTION 1
C) STATE OF MAINE - RIGHT OF WAY MAP
STATE HIGHWAY NO. "14"
FRYEBURG, OXFORD COUNTY
FEDERAL AID PROJECT NO. DF-014-1(8)
DATED – OCTOBER 1958
S.H.C. FILE NO. 9-104, SHEET 1 OF 4
OXFORD COUNTY REGISTRY OF DEEDS WEST DISTRICT
PLAN BOOK 2, PAGE 96
NOTE: EXISTING MONUMENTATION CONFORMS WITH A 5.5 ROD WIDE EXISTING RIGHT OF WAY

PLAN OF LAND IN FRYEBURG MAINE
OWNED BY G. DARCY & K. GARLAND
SURVEYED & DRAWN BY
LAWRENCE M. GRAY
DATED 1965
OXFORD COUNTY REGISTRY OF DEEDS
WEST DISTRICT
PLAN BOOK 3, PAGE 85

OUTLET DRAINAGE STRUCTURE
STA. 0+43 TO STA. 3+45
DRAINAGE EASEMENT B.L.

TOWN OF FRYEBURG
ITEM NO. (32)
DRAINAGE EASEMENT = 0.06± AC.(1)
TOTAL AREA = 0.97± AC.(CALC.)

GEORGE C. WESTON,
TRUSTEE OF GEORGE C. WESTON
REVOCABLE TRUST
LAURIE B. WESTON,
TRUSTEE OF LAURIE B. WESTON
REVOCABLE TRUST
ITEM NO. (33)
DRAINAGE EASEMENT = 0.13± AC.(1)
TOTAL AREA = 64.7± AC.(PLAN)

M.H. PARSONS & SONS LUMBER COMPANY
PARCEL NO. (26)
LAND TAKEN = 464± S.F.
TOTAL AREA = 0.76± AC.(TOWN)
REM. AREA = 0.75± AC.

GLOBAL MONTELLO GROUP CORP.
SUCCESSOR BY MERGER TO
ALLIANCE RETAIL LLC

ITEM NO. (27)
(OMITTED)

C.N. BROWN COMPANY

ITEM NO. (29)
(OMITTED)

EARLE P. MACGILLIVRAY, III
SARAH C. MACGILLIVRAY
ITEM NO. (36)
TEMP. CONST. RIGHTS = 135± S.F.(1)
TOTAL AREA = 0.77± AC.(TOWN)

P.I. STA. 78+51.72
Δ = 0°-10'-12.2" LT.

COBALT PROPERTIES LLC
N/K/A IRVING OIL PROPERTIES LLC
ITEM NO. (28)
TEMP. CONST. RIGHTS = 1520± S.F.(1)
TOTAL AREA = 0.5± AC.(TOWN)

DOUGLAS R. FAILLE
KAREN LOCKE

P.I. STA. 73+70.19
Δ = 0°-05'-41.1" RT.

TOWN OF FRYEBURG
ITEM NO. (30)
TEMP. CONST. RIGHTS = 375± S.F.(1)
TOTAL AREA = 3082± S.F.(CALC.)

TOWN OF FRYEBURG
ITEM NO. (31)
TEMP. CONST. RIGHTS = 740± S.F.(1)
TOTAL AREA = 6308± S.F.(CALC.)

PAUGUS GRANGE #540
P. OF H.
ITEM NO. (93)
TEMP. CONST. RIGHTS = 475± S.F.(1)
TOTAL AREA = 0.13± AC.(TOWN)

ALEXZANDRIA N. REGAN
ITEM NO. (34)
TEMP. CONST. RIGHTS = 375± S.F.(1)
TOTAL AREA = 0.08± AC.(TOWN)

CATHERINE A. BERG
ITEM NO. (35)
TEMP. CONST. RIGHTS = 795± S.F.(1)
TOTAL AREA = 0.51± AC.(TOWN)

SEPTIC EASEMENT FOR PCL. NO. (34)

S.H. "14"/U.S. ROUTE 302/MAIN STREET
N.42°53'04.5"E. 481.53'
N.42°42'52.3"E. 98.28'
N.30°37'20.W. 218.71'
N.38°52'13.W. 142.43'

TO BRIDGTON
END B.L. SECT. I STA. 79+50
OXFORD STREET

W.I.N. 017280.00

SYMBOLS
- IP or ● IPF (IRON PIPE or PIN FOUND)
- S.T. (SEPTIC TANK)
- (ROW MONUMENT)
- (TRAVERSE POINT)
- WELL (WELL)
- BREAKING LIMIT LINE
- CONSTRUCTION LIMIT LINE
- PROPERTY LINE - P.L.
- LIMITS OF "RIGHT OF WAY" PORTION (LOW-P.)
- WATER LINE
- GAS LINE
- ELECTRIC LINE
- TELEPHONE LINE
- SEWER LINE
- EXISTING RIGHT OF WAY
- NEW RIGHT OF WAY
- NEW ROW WITHIN EXIST. ROW
- CONTROL OF ACCESS

ITEM	TECH	CHECKED
BASE MAP	G.L.L.	
EXIST. R/W	G.L.L.	C.W.K.
PROP. LINES	J.C.C.	C.W.K.
AREAS	T.L.B.	D.S.G.

STATE OF MAINE
DEPARTMENT OF TRANSPORTATION
16 STATE HOUSE STATION - AUGUSTA, ME 04333-0016
FRYEBURG
RIGHT OF WAY MAP

REVISIONS			
NO.	DATE	DESCRIPTION	BY

PLAN FILED IN PLAN BOOK	PAGE	COUNTY RECORD			
NO.	GRANTOR	INSTRUMENT	DATE	BOOK	PAGE

DAVID BERNHARDT
COMMISSIONER
JOYCE NOEL TAYLOR
CHIEF ENGINEER
DATE

STATE HIGHWAY "14"
U.S. ROUTE 302
FRYEBURG OXFORD COUNTY
FEDERAL AID PROJECT NO. NH-1728(000) SECT. I

JULY 2017	RIGHT-OF-WAY MAP	D.O.T. FILE NO. 9-394
SCALE 1" = 25'	SHEET 12 OF 39	

SHEET NUMBER
337
OF 364

Filename: ...\00\ROW\MSTA\112_RWPLAN12.dgn Username: Terry.Blair.Sr Date:12/11/2018 Division: ROW

THIS PLAN WAS PREPARED IN CONNECTION WITH THE DEPARTMENT'S ACQUISITION OF REAL PROPERTY FOR TRANSPORTATION PURPOSES. IT CANNOT BE USED OR RELIED UPON TO ESTABLISH LEGAL BOUNDARIES BETWEEN ABUTTING PROPERTY OWNERS.

P.I. STA. 142+96.92
D = 0°-49'-06.6"
Δ = 3°-06'-19.2" LT.
T = 189.74'
L = 379.39'
E = 2.57'
R = 7000.00'

GRID NORTH
MAINE 2000 WEST ZONE

TOWN OF FRYEBURG
ARIZONA ZIPPER
PARCEL NO. (37)
LAND TAKEN = 0.05± AC.
DRAINAGE EASEMENT = (1)
TEMP. CONST. RIGHTS = 1935± S.F.(3)
TOTAL AREA = 15.6± AC.(TOWN)
REM. AREA = 15.55± AC.

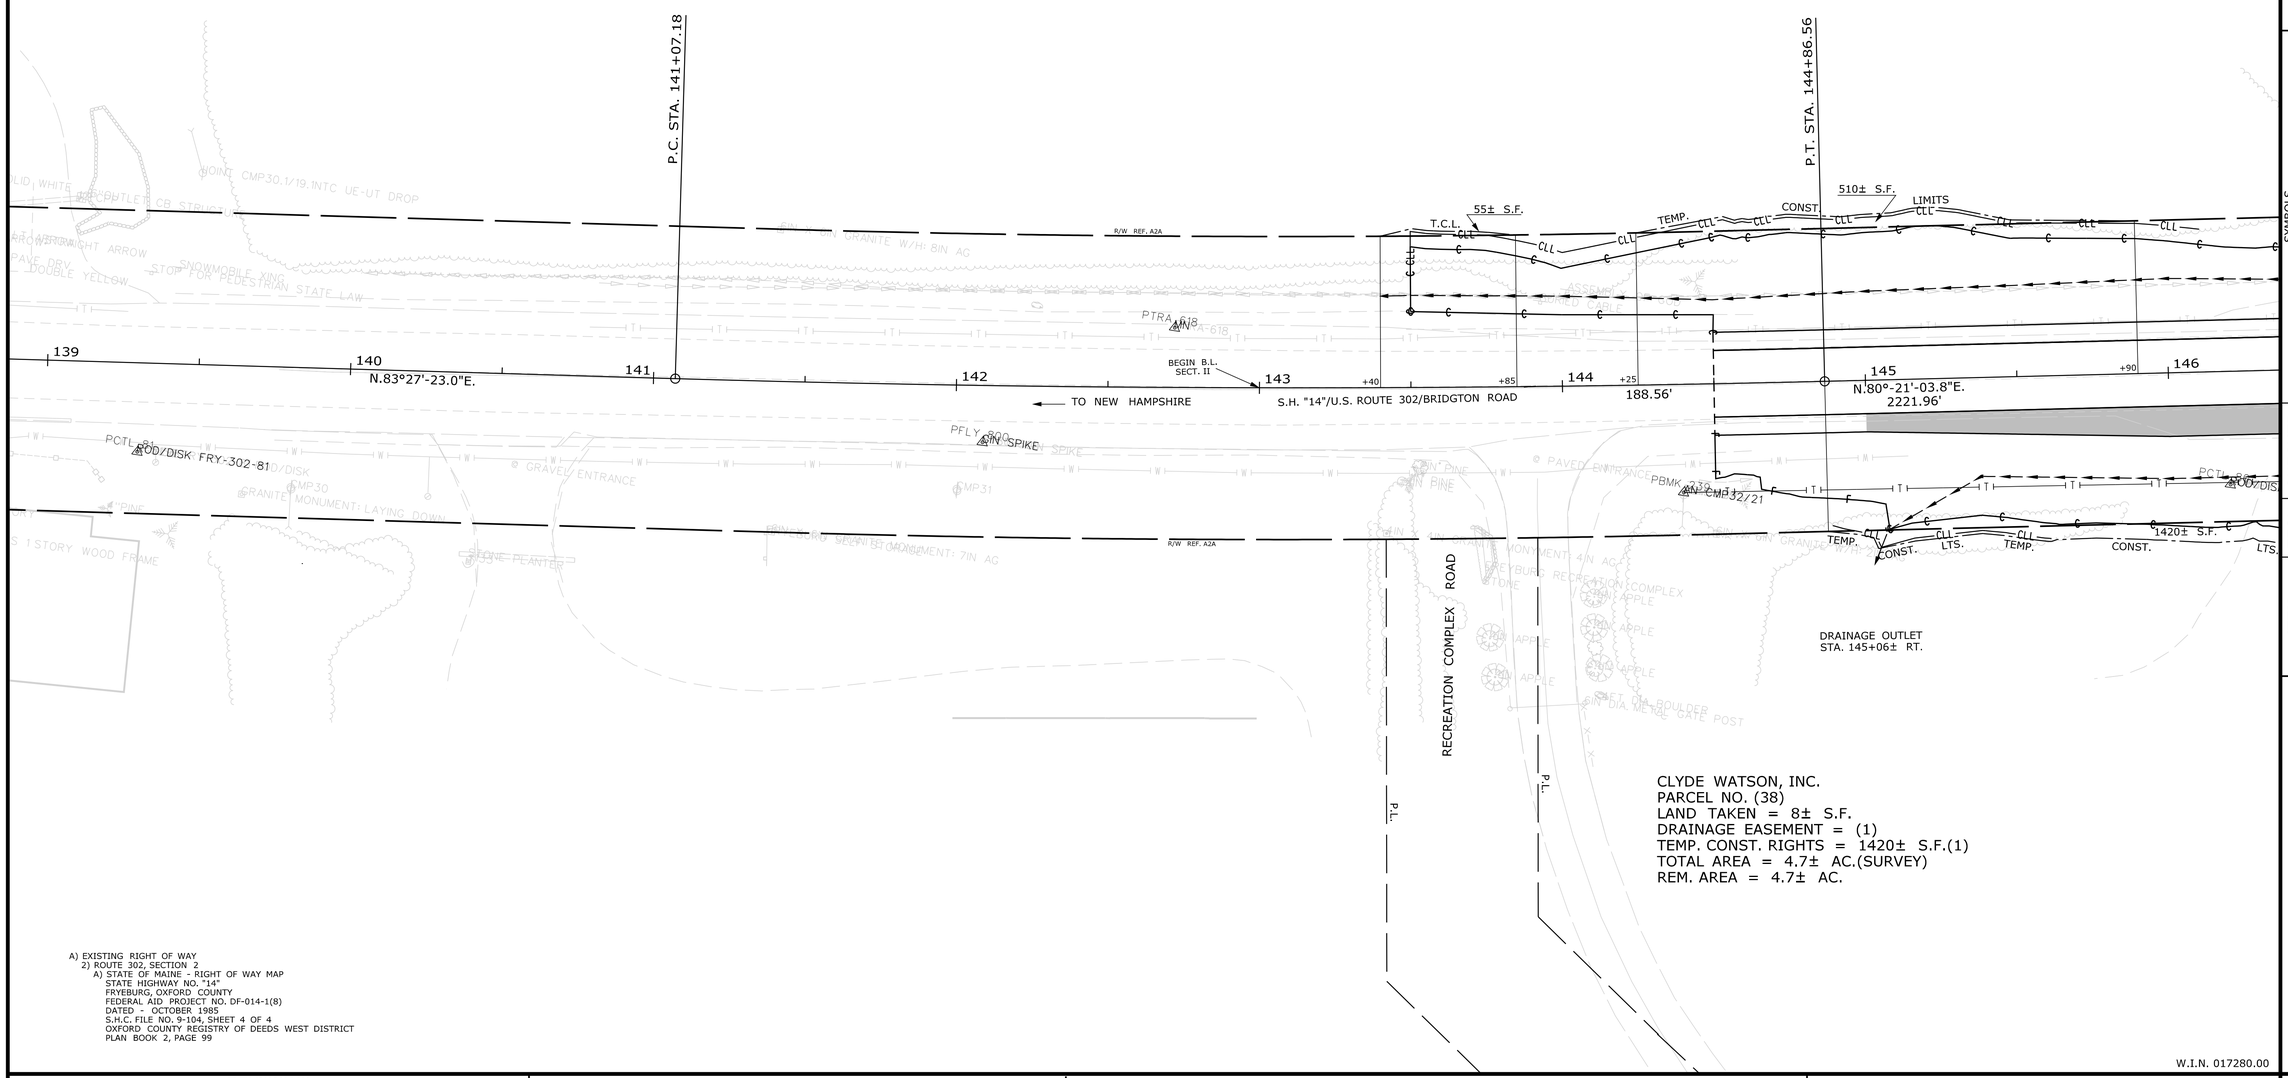

CLYDE WATSON, INC.
PARCEL NO. (38)
LAND TAKEN = 8± S.F.
DRAINAGE EASEMENT = (1)
TEMP. CONST. RIGHTS = 1420± S.F.(1)
TOTAL AREA = 4.7± AC.(SURVEY)
REM. AREA = 4.7± AC.

A) EXISTING RIGHT OF WAY
2) ROUTE 302, SECTION 2
A) STATE OF MAINE - RIGHT OF WAY MAP
STATE HIGHWAY NO. "14"
FRYEBURG, OXFORD COUNTY
FEDERAL AID PROJECT NO. DF-014-1(8)
DATED - OCTOBER 1985
S.H.C. FILE NO. 9-104, SHEET 4 OF 4
OXFORD COUNTY REGISTRY OF DEEDS WEST DISTRICT
PLAN BOOK 2, PAGE 99

W.I.N. 017280.00

SYMBOLS
- (WELL)
- BREAKING LAST LINE
- CONSTRUCTION LIMIT LINE
- PROPERTY LINE - P.L. -
- LIMITS OF RIGHT PORTION (LOW-P.)
- EXISTING RIGHT OF WAY
- NEW RIGHT OF WAY
- NEW ROW WITHIN EXIST. ROW
- CONTROL OF ACCESS
- IP or ● IP/P (IRON PIPE or PIN FOUND)
- S.T. (SEPTIC TANK)
- (ROW MONUMENT)
- (TRAVERSE POINT)
- WATER LINE
- GAS LINE
- ELECTRIC LINE
- TELEPHONE LINE
- SEWER LINE

ITEM	TECH	CHECKED
BASE MAP	G.L.L.	
EXIST. R/W	G.L.L.	C.W.K.
PROP. LINES	J.C.C.	C.W.K.
AREAS	T.L.B.	D.S.G.

STATE OF MAINE
DEPARTMENT OF TRANSPORTATION
16 STATE HOUSE STATION - AUGUSTA, ME 04333-0016
FRYEBURG
RIGHT OF WAY MAP

REVISIONS			
NO.	DATE	DESCRIPTION	BY

PLAN FILED IN PLAN BOOK				PAGE	COUNTY RECORD		
NO.	GRANTOR	INSTRUMENT	DATE	BOOK	PAGE		

DAVID BERNHARDT
COMMISSIONER
JOYCE NOEL TAYLOR
CHIEF ENGINEER
DATE

STATE HIGHWAY "14"
U.S. ROUTE 302
FRYEBURG OXFORD COUNTY
FEDERAL AID PROJECT NO. NH-1728(000) SECT. II

JULY 2017	RIGHT-OF-WAY MAP	D.O.T. FILE NO. 9-394
SCALE 1" = 25'	SHEET 13 OF 39	

SHEET NUMBER
338
OF 364

Filename: ...\00\ROW\MSTA\113_RWPLAN13.dgn Division: ROW Username: Terry.Blair.Sr Date:12/11/2018

THIS PLAN WAS PREPARED IN CONNECTION WITH THE DEPARTMENT'S ACQUISITION OF REAL PROPERTY FOR TRANSPORTATION PURPOSES. IT CANNOT BE USED OR RELIED UPON TO ESTABLISH LEGAL BOUNDARIES BETWEEN ABUTTING PROPERTY OWNERS.

PLAN OF LAND OF THOMAS H. BRETZIUS & RS LIMITED LIABILTY COMPANY
BY BLISS & ASSOCIATES, INC.
DATED AUGUST 12, 1996
OXFORD COUNTY REGISTRY OF DEEDS
WEST DISTRICT
PLAN BOOK 12, PG. 85

TOWN OF FRYEBURG
ARIZONA ZIPPER
PARCEL NO. (37)
LAND TAKEN = 0.05± AC.
DRAINAGE EASEMENT = (1)
TEMP. CONST. RIGHTS = 1935± S.F.(3)
TOTAL AREA = 15.6± AC.(TOWN)
REM. AREA = 15.55± AC.

BARBARA M. KOSZALKA
JANUSZ H. KOSZALKA
PARCEL NO. (40)
LAND TAKEN = 0.05± AC.
DRAINAGE EASEMENT = (1)
TEMP. CONST. RIGHTS = 615± S.F.(2)
TOTAL AREA = 3.64± AC.(DEED)
REM. AREA = 3.59± AC.

GRID MAINE 2000 WEST ZONE

DRAINAGE OUTLET
STA. 150+15± LT.

425± S.F.

190± S.F.

S.H. "14"/U.S. ROUTE 302/BRIDGTON ROAD

N.80°-21'-03.8"E. 2221.96

1370± S.F.

1366'±

0.05± AC.

285'±

299'±

305'±

298'±

0.05± AC.

1420± S.F.

585± S.F.

0.06± AC.

359'±

358'±

516'±

1052± S.F.

160'±

155'±

75± S.F.

140± S.F.

0.07± AC.

NOT TO SCALE

CLYDE WATSON, INC.
PARCEL NO. (38)
LAND TAKEN = 8± S.F.
DRAINAGE EASEMENT = (1)
TEMP. CONST. RIGHTS = 1420± S.F.(1)
TOTAL AREA = 4.7± AC.(SURVEY)
REM. AREA = 4.7± AC.

TOWN OF FRYEBURG
PARCEL NO. (39)
LAND TAKEN = 0.06± AC.
TEMP. CONST. RIGHTS = 660± S.F.(2)
TOTAL AREA = 4.7± AC.(SURVEY)
REM. AREA = 4.64± AC.

WAYNE HARRIMAN
SHANNON HARRIMAN
PARCEL NO. (41)
LAND TAKEN = 1052± S.F.
TEMP. CONST. RIGHTS = 0.08± AC.(2)
TOTAL AREA = 2.07± AC.(DEED)
REM. AREA = 2.05± AC.

A) EXISTING RIGHT OF WAY
2) ROUTE 302, SECTION 2
A) STATE OF MAINE - RIGHT OF WAY MAP
STATE HIGHWAY NO. "14"
FRYEBURG, OXFORD COUNTY
FEDERAL AID PROJECT NO. DF-014-1(8)
DATED - OCTOBER 1985
S.H.C. FILE NO. 9-104, SHEET 4 OF 4
OXFORD COUNTY REGISTRY OF DEEDS WEST DISTRICT
PLAN BOOK 2, PAGE 99
B) OXFORD COUNTY COMMISSIONERS RECORDS
VOLUME 2, PAGE 45
1832 4 RODS WIDE (66')

BOUNDARY SURVEY
LAND OF PURE MOUTAIN SPRINGS LLC
TOWN OF FRYEBURG, OXFORD, MAINE
BY BLISS & ASSOCIATES, INC.
DATED OCTOBER 15, 2002
OXFORD COUNTY REGISTRY OF DEEDS
WEST DISTRICT
PLAN BOOK 14, PAGE 86

W.I.N. 017280.00

SYMBOLS

- (WELL)
- BOREHOLE
- CONSTRUCTION LIMIT LINE
- PROPERTY LINE / P.L.
- LIMITS OF R/W (RIGHT PORTION, LOW P.)
- NEW RIGHT OF WAY
- EXISTING RIGHT OF WAY
- NEW ROW WITHIN EXIST. ROW
- CONTROL OF ACCESS
- IP or ● IPF (IRON PIPE or PIN FOUND)
- S.T. (SEPTIC TANK)
- (ROW MONUMENT)
- BM (TRAVERSE POINT)
- W WATER LINE
- G GAS LINE
- E ELECTRIC LINE
- T TELEPHONE LINE
- SEWER LINE

ITEM	TECH	CHECKED
BASE MAP	G.L.L.	
EXIST. R/W	G.L.L.	C.W.K.
PROP. LINES	J.C.C.	C.W.K.
AREAS	T.L.B.	D.S.G.

STATE OF MAINE
DEPARTMENT OF TRANSPORTATION
16 STATE HOUSE STATION - AUGUSTA, ME 04333-0016

FRYEBURG
RIGHT OF WAY MAP

REVISIONS			
NO.	DATE	DESCRIPTION	BY

PLAN FILED IN PLAN BOOK PAGE COUNTY RECORD

NO.	GRANTOR	INSTRUMENT	DATE	BOOK	PAGE

DAVID BERNHARDT
COMMISSIONER
JOYCE NOEL TAYLOR
CHIEF ENGINEER
DATE

STATE HIGHWAY "14"
U.S. ROUTE 302
FRYEBURG OXFORD COUNTY
FEDERAL AID PROJECT NO. NH-1728(000) SECT. II

JULY 2017	RIGHT-OF-WAY MAP	D.O.T. FILE NO. 9-394
SCALE 1" = 25'	SHEET 14 OF 39	

SHEET NUMBER
339
OF 364

Filename: ...\00\ROW\MSTA\114_RWPLAN14.dgn Division: ROW Username: Terry.Blair.Sr Date:12/11/2018

THIS PLAN WAS PREPARED IN CONNECTION WITH THE DEPARTMENT'S ACQUISITION OF REAL PROPERTY FOR TRANSPORTATION PURPOSES. IT CANNOT BE USED OR RELIED UPON TO ESTABLISH LEGAL BOUNDARIES BETWEEN ABUTTING PROPERTY OWNERS.

PLAN OF LAND OF THOMAS H. BRETZIUS & RS LIMITED LIABILITY COMPANY
BY BLISS & ASSOCIATES, INC.
DATED AUGUST 12, 1996
OXFORD COUNTY REGISTRY OF DEEDS
WEST DISTRICT
PLAN BOOK 12, PG. 85

DIVISION OF PROPERTY AS OWNED BY HAROLD E. YORK AND ELEANOR M. YORK
FRYEBURG, OXFORD COUNTY, MAINE
BY HUGH W. HASTINGS II
UNRECORDED

GRID MAINE 2000 WEST ZONE

BARBARA M. KOSZALKA
JANUSZ H. KOSZALKA
PARCEL NO. (40)
LAND TAKEN = 0.05± AC.
DRAINAGE EASEMENT = (1)
TEMP. CONST. RIGHTS = 615± S.F.(2)
TOTAL AREA = 3.64± AC.(DEED)
REM. AREA = 3.59± AC.

DIAMOND RIDGE LLC
PARCEL NO. (42)
LAND TAKEN = 497± S.F.
TOTAL AREA = 76± AC.(TOWN)
REM. AREA = 75.99± AC.

ERIKA ROY
PARCEL NO. (43)
LAND TAKEN = 1159± S.F.
TOTAL AREA = 30,000± S.F.(CALC.)
REM. AREA = 28,841± S.F.

PENNYSUE MUNZ
DANIEL BELFLOWER
PARCEL NO. (44)
LAND TAKEN = 1189± S.F.
TOTAL AREA = 30,000± S.F.(CALC.)
REM. AREA = 28,811± S.F.

GERTRUDE P. MULHERIN
PARCEL NO. (47)
LAND TAKEN = 1220± S.F.
TOTAL AREA = 30,000± S.F.(CALC.)
REM. AREA = 28,780± S.F.

ARTHUR LEE WOODS
NORMA JEAN NADEAU
PARCEL NO. (48)
LAND TAKEN = 830± S.F.
TEMP. CONST. RIGHTS = 190± S.F.(1)
TOTAL AREA = 20,000± S.F.(CALC.)
REM. AREA = 19,170± S.F.

R/W TO OTHERS

1366'±
0.05± AC. 305'± 298'± 497± S.F. 65'± 66'± 1159± S.F. 150'± 150'± 1189± S.F. 150'± 150'± 1220± S.F. 150'± 100'± 830± S.F. 190± S.F.
T.C.L.
S.H. "14"/U.S. ROUTE 302/BRIDGTON ROAD
N.80°-21'-03.8"E. 2221.96
152 153 154 155 156 157 158 159
160'± 155'± 0.07± AC. 240'± 1069± S.F. 230± S.F. 1070'± 0.14± AC. 0.05± AC. 375'±
TEMP. CONST. LIMITS
PTRA ROD
R/W REF. A2B
BMK 236
24" OAK
12" OAK

WAYNE HARRIMAN
SHANNON HARRIMAN
PARCEL NO. (41)
LAND TAKEN = 1052± S.F.
TEMP. CONST. RIGHTS = 0.08± AC.(2)
TOTAL AREA = 2.07± AC.(DEED)
REM. AREA = 2.05± AC.

STEVEN J. CAFFREY
PARCEL NO. (45)
LAND TAKEN = 0.05± AC.
TOTAL AREA = 0.73± AC.
REM. AREA = 0.68± AC.

STEVEN J. CAFFREY
PARCEL NO. (46)
LAND TAKEN = 0.14± AC.
TOTAL AREA = 2.3± AC.(DEED)
REM. AREA = 2.16± AC.

STATE OF MAINE
DEPARTMENT OF TRANSPORTATION

A) EXISTING RIGHT OF WAY
2) ROUTE 302\SECTION 2
B) OXFORD COUNTY COMMISSIONERS RECORDS
VOLUME 2, PAGE 45
1832 4 RODS WIDE (66')

MAINE STATE HIGHWAY COMMISSION
RIGHT OF WAY MAP
STATE HIGHWAY "14"
FRYEBURG, OXFORD COUNTY
LAND OF SACO VALLEY TIMBER COMPANY, INC.
DATED - SEPTEMBER 1961
D.O.T. FILE NO. 9-129
OXFORD COUNTY REGISTRY OF DEEDS WEST DISTRICT
PLAN BOOK 3, PAGE 101

W.I.N. 017280.00

SYMBOLS
- (WELL) WELL
- GROUND LAY LINE
- CONSTRUCTION LIMIT LINE
- PROPERTY LINE P.L.
- LIMITS OF RIGHT OF WAY (LOW.P.)
- EXISTING RIGHT OF WAY
- NEW RIGHT OF WAY
- NEW ROW WITHIN EXIST. ROW
- CONTROL OF ACCESS
- IP or ● P/P (IRON PIPE or PIN FOUND)
- S.T. (SEPTIC TANK)
- (ROW MONUMENT)
- (TRAVERSE POINT)
- WATER LINE W
- GAS LINE G
- ELECTRIC LINE E
- TELEPHONE LINE T
- SEWER LINE S

ITEM	TECH	CHECKED
BASE MAP	G.L.L.	
EXIST. R/W	G.L.L.	C.W.K.
PROP. LINES	J.C.C.	C.W.K.
AREAS	T.L.B.	D.S.G.

STATE OF MAINE
DEPARTMENT OF TRANSPORTATION
16 STATE HOUSE STATION - AUGUSTA, ME 04333-0016
FRYEBURG
RIGHT OF WAY MAP

REVISIONS

NO.	DATE	DESCRIPTION	BY

PLAN FILED IN PLAN BOOK PAGE COUNTY RECORD

NO.	GRANTOR	INSTRUMENT	DATE	BOOK	PAGE

DAVID BERNHARDT
COMMISSIONER
JOYCE NOEL TAYLOR
CHIEF ENGINEER
DATE

STATE HIGHWAY "14"
U.S. ROUTE 302
FRYEBURG OXFORD COUNTY
FEDERAL AID PROJECT NO. NH-1728(000) SECT. II

JULY 2017 | RIGHT-OF-WAY MAP | D.O.T. FILE NO. 9-394
SCALE 1" = 25' | SHEET 15 OF 39

SHEET NUMBER
340
OF 364

Filename: ...\00\ROW\MSTA\115_RWPLAN15.dgn Division: ROW Username: Terry.Blair.Sr Date:12/11/2018

THIS PLAN WAS PREPARED IN CONNECTION WITH THE DEPARTMENT'S ACQUISITION OF REAL PROPERTY FOR TRANSPORTATION PURPOSES. IT CANNOT BE USED OR RELIED UPON TO ESTABLISH LEGAL BOUNDARIES BETWEEN ABUTTING PROPERTY OWNERS.

GRID MAINE 2000 WEST ZONE

ARTHUR LEE WOODS
NORMA JEAN NADEAU
PARCEL NO. (48)
LAND TAKEN = 830± S.F.
TEMP. CONST. RIGHTS = 190± S.F.(1)
TOTAL AREA = 20,000± S.F.(CALC.)
REM. AREA = 19,170± S.F.

JAIME DIANE-ALI WEIL
PARCEL NO. (49)
LAND TAKEN = 0.14± AC.
SLOPE EASEMENT = 120± S.F.(1)
DRAINAGE EASEMENT = (3)
TEMP. CONST. RIGHTS = 1790± S.F.(1)
TOTAL AREA = 1.62± AC.(TOWN)
REM. AREA = 1.48± AC.

MELVIN J. GRESLEY
PARCEL NO. (52)
LAND TAKEN = 0.11± AC.
SLOPE EASEMENT = 0.09± AC.(1)
DRAINAGE EASEMENT = (1)
TEMP. CONST. RIGHTS = 375± S.F.(1)
TOTAL AREA = 1.65± AC.(TOWN)
REM. AREA = 1.54± AC.

STEVEN J. CAFFREY
PARCEL NO. (46)
LAND TAKEN = 0.14± AC.
TOTAL AREA = 2.3± AC.(DEED)
REM. AREA = 2.16± AC.

RS LLC
PARCEL NO. (50)
LAND TAKEN = 1226± S.F.
TEMP. CONST. RIGHTS = 85± S.F.(1)
TOTAL AREA = 20.53± AC.(SURVEY)
REM. AREA = 20.50± AC.

MARC J. IANNUZZI
KATHERINE RASSI IANNUZZI
PARCEL NO. (51)
LAND TAKEN = 0.12± AC.
DRAINAGE EASEMENT = 1440± S.F.(2)
TEMP. CONST. RIGHTS = 600± S.F.(1)
TOTAL AREA = 2.66± AC.
REM. AREA = 2.54± AC.

DRAINAGE OUTLET STA. 161+41± LT.
DRAINAGE OUTLET STA. 161+93± LT.
INLET DRAINAGE STRUCTURE STA. 163+40± LT.
P.L. FOLLOWS THREAD OF BROOK
TOE OF SLOPE DITCH STA. 163+40 TO STA. 164+00 LT.
OUTLET DRAINAGE STRUCTURES STA. 163+90 TO STA. 164+65 RT.
OUTLET DRAINAGE STRUCTURES STA. 164+65 TO STA. 165+25 RT.

S.H. "14"/U.S. ROUTE 302/BRIDGTON ROAD
N.80°-21'-03.8"E.
2221.96

A) EXISTING RIGHT OF WAY
2) ROUTE 302, SECTION 2
B) OXFORD COUNTY COMMISSIONERS RECORDS
VOLUME 2, PAGE 45
1832 4 RODS WIDE (66')

SYMBOLS
- (WELL)
- BREAKING LAST LINE
- CONSTRUCTION LIMIT LINE
- PROPERTY LINE (P.L.)
- LIMITS OF WROUGHT PORTION (LOW.P.)
- IP or ● IPF: (IRON PIPE or PIN FOUND)
- S.T.: (SEPTIC TANK)
- (ROW MONUMENT)
- (TRAVERSE POINT)
- WATER LINE
- GAS LINE
- ELECTRIC LINE
- TELEPHONE LINE
- SEWER LINE
- NEW RIGHT OF WAY
- NEW ROW WITHIN EXIST. ROW
- EXISTING RIGHT OF WAY
- CONTROL OF ACCESS

ITEM	TECH	CHECKED
BASE MAP	G.L.L.	
EXIST. R/W	G.L.L.	C.W.K.
PROP. LINES	J.C.C.	C.W.K.
AREAS	T.L.B.	D.S.G.

STATE OF MAINE
DEPARTMENT OF TRANSPORTATION
16 STATE HOUSE STATION - AUGUSTA, ME 04333-0016
FRYEBURG
RIGHT OF WAY MAP

W.I.N. 017280.00

REVISIONS

NO.	DATE	DESCRIPTION	BY

PLAN FILED IN PLAN BOOK PAGE COUNTY RECORD

NO.	GRANTOR	INSTRUMENT	DATE	BOOK	PAGE

DAVID BERNHARDT
COMMISSIONER
JOYCE NOEL TAYLOR
CHIEF ENGINEER
DATE

STATE HIGHWAY "14"
U.S. ROUTE 302
FRYEBURG OXFORD COUNTY
FEDERAL AID PROJECT NO. NH-1728(000) SECT. II

JULY 2017 | RIGHT-OF-WAY MAP | D.O.T. FILE NO. 9-394
SCALE 1" = 25' | SHEET 16 OF 39

SHEET NUMBER
341
OF 364

Filename: ...\00\ROW\MSTA\116_RWPLAN16.dgn Division: ROW Username: Terry.Blair.Sr Date:12/11/2018

THIS PLAN WAS PREPARED IN CONNECTION WITH THE DEPARTMENT'S ACQUISITION OF REAL PROPERTY FOR TRANSPORTATION PURPOSES. IT CANNOT BE USED OR RELIED UPON TO ESTABLISH LEGAL BOUNDARIES BETWEEN ABUTTING PROPERTY OWNERS.

MELVIN J. GRESLEY
PARCEL NO. (52)
LAND TAKEN = 0.11± AC.
SLOPE EASEMENT = 0.09± AC.(1)
DRAINAGE EASEMENT = (1)
TEMP. CONST. RIGHTS = 375± S.F.(1)
TOTAL AREA = 1.65± AC.(TOWN)
REM. AREA = 1.54± AC.

P.I. STA. 169+49.46
D = 2°-23'-14.4"
Δ = 11°-27'-55.2" LT.
T = 240.93'
L = 480.26'
E = 12.06'
R = 2400.00'

GRID MAINE 2000 WEST ZONE

GRETCHEN MELANCON
PARCEL NO. (54)
LAND TAKEN = 0.64± AC.
SLOPE EASEMENT = 0.21± AC.(3)
DRAINAGE EASEMENT = (3)
TEMP. CONST. RIGHTS = 590± S.F.(4)
TOTAL AREA = 66± AC.(TOWN)
REM. AREA = 65.36± AC.

P.C. STA. 167+08.52

P.T. STA. 171+88.78

INLET DRAINAGE STRUCTURE STA. 168+91 LT.

TOE OF SLOPE DITCH STA. 168+53 TO STA. 170+00 LT.

SLOPE EASE. LTS.
0.09± AC.
273'±
0.11± AC.
249'±
608.52'
91'±
19'±
166+18±
N.80°-21'-03.8"E.
2221.96
1019± S.F.
295± S.F.
68'±
TEMP. CONST. LTS.
191'±
378'± R/W REF. A2B
1433± S.F.
119'±
625± S.F.
1505± S.F.
0.11± AC.
0.64± AC.
470.25'
1612'±
429.42'
480.26'
S.H. "14"/U.S. ROUTE 302/BRIDGTON ROAD
592'±
328'±
0.21± AC.
447.92'
WATERLINE EASE. BOOK 3350, PAGE 603
PBMK 20" W. PINE
PBMK FRYE AZ
R/W REF. A2B
LOT 8
167
168
169
170
171
172

TOE OF SLOPE DITCH STA. 168+48 TO STA. 168+90 RT.

DRAINAGE OUTLET STA. 169+48± RT.

OUTLET DRAINAGE STRUCTURE STA. 168+90 RT.

A) EXISTING RIGHT OF WAY
2) ROUTE 302, SECTION 2
B) OXFORD COUNTY COMMISSIONERS RECORDS
VOLUME 2, PAGE 45
1832 4 RODS WIDE (66')

WILLIAM J. REILLY, III
JUDITH A. REILLY
PARCEL NO. (53)
LAND TAKEN = 0.06± AC.(2)
SLOPE EASEMENT = 625± S.F.(1)
DRAINAGE EASEMENT = 285± S.F.(1)
TEMP. CONST. RIGHTS = 295± S.F.(1)
TOTAL AREA = 2.5± AC.(SURVEY)
REM. AREA = 2.44± AC.

TOPOGRAPHIC SURVEY
LOT 8
WILLIAM BOLTON SUBDIVISION
PREPARED FOR
TAYLOR ENGINEERING
PREPARED BY
SURVEY WORKS, INC.
DATED: MAY 22, 2006

SITE PLAN
FRYEBURG FAMILY
MEDICAL PRACTICE
ROUTE 302
FRYEBURG, MAINE
BY TAYLOR ENGINEERING ASSOCIATES
DATED:NOV. 27, 2006

WILLIAM BOLTON SUBDIVISION
4 LOTS (5,6,7,8)
BY THADDEUS THORNE - SURVEYS, INC.
OXFORD CO. R.O.D.(WEST)
VOL. 9, PAGE 36

BRIDGTON HOSPITAL
PARCEL NO. (55)
LAND TAKEN = 0.21± AC.
SLOPE EASEMENT = 1505± S.F.(1)
DRAINAGE EASEMENT = (2)
TOTAL AREA = 7.31± AC.(SURVEY)
REM. AREA = 7.10± AC.

W.I.N. 017280.00

SYMBOLS
- (WELL)
- BREAKING LAST LINE
- CONSTRUCTION JOINT LINE
- PROPERTY LINE - P.L. -
- LIMITS OF "RIGHT OF WAY" (LOW-P.)
- WATER LINE
- GAS LINE
- ELECTRIC LINE
- TELEPHONE LINE
- SEWER LINE
- NEW RIGHT OF WAY
- EXISTING RIGHT OF WAY
- NEW ROW WITHIN EXIST. ROW
- CONTROL OF ACCESS
- IP or ● IP/P (IRON PIPE or PIN FOUND)
- S.T. (SEPTIC TANK)
- (ROW MONUMENT)
- (TRAVERSE POINT)

ITEM	TECH	CHECKED
BASE MAP	G.L.L.	
EXIST. R/W	G.L.L.	C.W.K.
PROP. LINES	J.C.C.	C.W.K.
AREAS	T.L.B.	D.S.G.

STATE OF MAINE
DEPARTMENT OF TRANSPORTATION
16 STATE HOUSE STATION - AUGUSTA, ME 04333-0016
FRYEBURG
RIGHT OF WAY MAP

REVISIONS			
NO.	DATE	DESCRIPTION	BY

PLAN FILED IN PLAN BOOK	PAGE	COUNTY RECORD			
NO.	GRANTOR	INSTRUMENT	DATE	BOOK	PAGE

DAVID BERNHARDT
COMMISSIONER
JOYCE NOEL TAYLOR
CHIEF ENGINEER
DATE

STATE HIGHWAY "14"
U.S. ROUTE 302
FRYEBURG OXFORD COUNTY
FEDERAL AID PROJECT NO. NH-1728(000) SECT. II

JULY 2017	RIGHT-OF-WAY MAP	D.O.T. FILE NO. 9-394
SCALE 1" = 25'	SHEET 17 OF 39	

SHEET NUMBER
342
OF 364

Filename: ...\00\ROW\MSTA\117_RWPLAN17.dgn Division: ROW Username: Terry.Blair.Sr Date:12/11/2018

THIS PLAN WAS PREPARED IN CONNECTION WITH THE DEPARTMENT'S ACQUISITION OF REAL PROPERTY FOR TRANSPORTATION PURPOSES. IT CANNOT BE USED OR RELIED UPON TO ESTABLISH LEGAL BOUNDARIES BETWEEN ABUTTING PROPERTY OWNERS.

GRETCHEN MELANCON
PARCEL NO. (54)
LAND TAKEN = 0.64± AC.
SLOPE EASEMENT = 0.21± AC.(3)
DRAINAGE EASEMENT = (3)
TEMP. CONST. RIGHTS = 590± S.F.(4)
TOTAL AREA = 66± AC.(TOWN)
REM. AREA = 65.36± AC.

GRID
MAINE 2000 WEST ZONE

P.T. STA. 171+88.78

429.42'

50'

0.64± AC.

185± S.F.

TEMP. CONST. LTS.

R/W REF. A2B

172 | 173 | +60 | 174 | ±25 | 175 | 176 | +75 | 177 | +40 | 178 | +15 | 179

N.68°-53'-08.6"E. +50± 429.42'

S.H. "14"/U.S. ROUTE 302/BRIDGTON ROAD

TOE OF SLOPE DITCH
STA. 176+95 TO STA. 177+40 LT.

INLET DRAINAGE STRUCTURE
STA. 177+40± LT.

100± S.F.

165± S.F.

140± S.F.

0.05± AC.

1612'±

260.27'

263.52'

DRAINAGE OUTLET
STA. 177+98± LT.

50' | 65' | 70' | 90' | 90' | 60' | 65'

50' WATERLINE EASE BOOK 1455, PAGE 603

0.21± AC.

261'±

592'±

168'±

429.42'

0.14± AC.

358'±

257.02'

270± S.F.

1025± S.F.

240± S.F.

130± S.F.

399'±

55'±

DRAINAGE OUTLET
STA. 177+45± RT.

OUTLET DRAINAGE STRUCTURE
STA. 177+70 TO STA. 178+15 RT.

DRAINAGE OUTLET
STA. 178+37± RT.

P.C. STA. 176+18.20

P.T. STA. 178+78.47

P.I. STA. 177+48.38
D = 1°-25'-56.6"
Δ = 3°-43'-41.1" RT.
T = 130.18'
L = 260.27'
E = 2.12'
R = 4000.00'

TOPOGRAPHIC SURVEY
LOT 8
WILLIAM BOLTON SUBDIVISION
PREPARED FOR
TAYLOR ENGINEERING
BY SURVEY WORKS, INC.
DATED MAY 22, 2006

SITE PLAN
FRYEBURG FAMILY
MEDICAL PRACTICE
ROUTE 302
FRYEBURG, MAINE
BY TAYLOR ENGINEERING ASSOCIATES
DATED NOVEMBER 27, 2006

A) EXISTING RIGHT OF WAY
2) ROUTE 302, SECTION 2
B) OXFORD COUNTY COMMISSIONERS RECORDS
VOLUME 2, PAGE 45
1832 4 RODS WIDE (66')

BRIDGTON HOSPITAL
PARCEL NO. (55)
LAND TAKEN = 0.21± AC.
SLOPE EASEMENT = 1505± S.F.(1)
DRAINAGE EASEMENT = (2)
TOTAL AREA = 7.31± AC.(SURVEY)
REM. AREA = 7.10± AC.

WILLIAM BOLTON SUBDIVISION
4 LOTS (5,6,7,8)
BY THADDEUS THORNE - SURVEYS, INC.
OXFORD COUNTY REGISTRY OF DEEDS
WEST DISTRICT
VOL. 9, PAGE 36

PLAN OF LAND IN FRYEBURG, MAINE
FOR WALTER & CATHERINE McTEIGUE
BY THADDEUS THORNE - SURVEYS INC,
DATED JANUARY17, 2003
OXFORD COUNTY REGISTRY OF DEEDS
WEST DISTRICT
PLAN BOOK 15, PAGE 50

NATALIE A. LOUWERS
DENNIS J. LOUWERS
PARCEL NO. (56)
LAND TAKEN = 0.14± AC.
DRAINAGE EASEMENT = 1025± S.F.(3)
TEMP. CONST. RIGHTS = 510± S.F.(2)
TOTAL AREA = 5.23± AC.(SURVEY)
REM. AREA = 5.09± AC.

LOT 8 | LOT 7

W.I.N. 017280.00

SYMBOLS

- (WELL)
- BREAKING LAST LINE
- CONSTRUCTION LIMIT LINE
- PROPERTY LINE (R.O.W.P.)
- LIMITS OF RIGHT PORTION (L.O.W.P.)
- IP / IPF (IRON PIPE or PIN FOUND)
- S.T. (SEPTIC TANK)
- (ROW MONUMENT)
- (TRAVERSE POINT)
- WATER LINE
- GAS LINE
- ELECTRIC LINE
- TELEPHONE LINE
- SEWER LINE
- NEW RIGHT OF WAY
- NEW ROW WITHIN EXIST. ROW
- EXISTING RIGHT OF WAY
- CONTROL OF ACCESS

ITEM	TECH	CHECKED
BASE MAP	G.L.L.	
EXIST. R/W	G.L.L.	C.W.K.
PROP. LINES	J.C.C.	C.W.K.
AREAS	T.L.B.	D.S.G.

STATE OF MAINE
DEPARTMENT OF TRANSPORTATION
16 STATE HOUSE STATION - AUGUSTA, ME 04333-0016
FRYEBURG
RIGHT OF WAY MAP

REVISIONS			
NO.	DATE	DESCRIPTION	BY

PLAN FILED IN PLAN BOOK PAGE COUNTY RECORD

NO.	GRANTOR	INSTRUMENT	DATE	BOOK	PAGE

DAVID BERNHARDT
COMMISSIONER
JOYCE NOEL TAYLOR
CHIEF ENGINEER
DATE

STATE HIGHWAY "14"
U.S. ROUTE 302
FRYEBURG OXFORD COUNTY
FEDERAL AID PROJECT NO. NH-1728(000) SECT. II

JULY 2017	RIGHT-OF-WAY MAP	D.O.T. FILE NO. 9-394
SCALE 1" = 25'	SHEET 18 OF 39	

SHEET NUMBER
343
OF 364

Filename: ...\00\ROW\MSTA\118_RWPLAN18.dgn Division: ROW Username: Terry.Blair.Sr Date:12/11/2018

THIS PLAN WAS PREPARED IN CONNECTION WITH THE DEPARTMENT'S ACQUISITION OF REAL PROPERTY FOR TRANSPORTATION PURPOSES. IT CANNOT BE USED OR RELIED UPON TO ESTABLISH LEGAL BOUNDARIES BETWEEN ABUTTING PROPERTY OWNERS.

GRID
MAINE 2000 WEST ZONE

ALAN HAMILTON
DOUGLAS HAMILTON

ITEM NO. (58)
(OMITTED)

ROBERT D. PANNO
SANDRA W. PANNO
ITEM NO. (61)
TEMP. CONST. RIGHTS = 0.06± AC.(1)
TOTAL AREA = 1.42± AC.(TOWN)

PAULA O. SIRNA
DEBRA O. URGESE
TIMOTHY OSGOOD
ITEM NO. (62)
TEMP. CONST. RIGHTS = 1070± S.F.(1)
TOTAL AREA = 45± AC.(TOWN)

GRETCHEN MELANCON
PARCEL NO. (54)
LAND TAKEN = 0.64± AC.
SLOPE EASEMENT = 0.21± AC.(3)
DRAINAGE EASEMENT = (3)
TEMP. CONST. RIGHTS = 590± S.F.(4)
TOTAL AREA = 66± AC.(TOWN)
REM. AREA = 65.36± AC.

SLOPE EASE. LTS. SLOPE EASEMENT LIMITS
0.05± AC.
0.64± AC.
345'±
1612'±
17'±
35'±
1311'±
TEMP. CONST. LIMITS
0.06± AC.
399'±
0.18± AC.
330'±
95± S.F.
T.C.L.
920± S.F.
TEMP. CONST. LIMITS
125'±
2514± S.F.
136'±
1371.53'
0.30± AC.
728'±
720'±
60' 65' 65' 65'
50' 50' 50'
179 180 181 182 183 184 185 186
+85 +50 +50 +55 +15 +40 +08± +23± +33± +44± +20 +01± +03±
N.72°-36'-49.7"E.
1665.62'
S.H. "14"/U.S. ROUTE 302/BRIDGTON ROAD
R/W REF. A28
PTRA ERA
P.T. STA. 178+78.47
R/W TO OTHERS
DRAINAGE OUTLET
STA. 183+58± RT.
P.L.
P.C.L.
T.C.L.

TEJJ, LLC
PARCEL NO. (59)
LAND TAKEN = 2514± S.F.
DRAINAGE EASEMENT = (1)
TOTAL AREA = 47,700± S.F.(DEED)
REM. AREA = 45,186± S.F.

TEJJ, LLC
PARCEL NO. (57)
LAND TAKEN = 0.18± AC.
DRAINAGE EASEMENT = (1)
TEMP. CONST. RIGHTS = 1145± S.F.(3)
TOTAL AREA = 4.4± AC.(TOWN)
REM. AREA = 4.22± AC.

JAMES A. OSGOOD
PARCEL NO. (60)
LAND TAKEN = 0.30± AC.
DRAINAGE EASEMENT = (1)
TOTAL AREA = 7.18± AC.(CALC.)
REM. AREA = 6.88± AC.

A) EXISTING RIGHT OF WAY
2) ROUTE 302, SECTION 2
B) OXFORD COUNTY COMMISSIONERS RECORDS
VOLUME 2, PAGE 45
1832 4 RODS WIDE (66')

WILLIAM BOLTON SUBDIVISION
4 LOTS (5,6,7,8)
BY THADDEUS THORNE - SURVEYS, INC.
OXFORD COUNTY REGISTRY OF DEEDS
WEST DISTRICT
VOL. 9, PAGE 36

LOT 7 LOT 6

W.I.N. 017280.00

SYMBOLS
(WELL) - BREAKING LIMIT LINE
CONSTRUCTION LIMIT LINE
PROPERTY LINE - P.L. -
LIMITS OF R/W RIGHT PORTION (LOW.P.)
EXISTING RIGHT OF WAY
NEW RIGHT OF WAY
NEW ROW WITHIN EXIST. ROW
CONTROL OF ACCESS
IP - IP (IRON PIPE or PIN FOUND)
S.T. (SEPTIC TANK)
(ROW MONUMENT)
(TRAVERSE POINT)
WATER LINE
GAS LINE
ELECTRIC LINE
TELEPHONE LINE
SEWER LINE

ITEM	TECH	CHECKED
BASE MAP	G.L.L.	C.W.K.
EXIST. R/W	G.L.L.	C.W.K.
PROP. LINES	J.C.C.	C.W.K.
AREAS	T.L.B.	D.S.G.

STATE OF MAINE
DEPARTMENT OF TRANSPORTATION
16 STATE HOUSE STATION - AUGUSTA, ME 04333-0016
FRYEBURG
RIGHT OF WAY MAP

REVISIONS			
NO.	DATE	DESCRIPTION	BY

PLAN FILED IN PLAN BOOK			PAGE	COUNTY RECORD		
NO.	GRANTOR	INSTRUMENT	DATE	BOOK	PAGE	

DAVID BERNHARDT
COMMISSIONER
JOYCE NOEL TAYLOR
CHIEF ENGINEER
DATE

STATE HIGHWAY "14"
U.S. ROUTE 302
FRYEBURG OXFORD COUNTY
FEDERAL AID PROJECT NO. NH-1728(000) SECT. II

JULY 2017	RIGHT-OF-WAY MAP	D.O.T. FILE NO. 9-394
SCALE 1" = 25'	SHEET 19 OF 39	

SHEET NUMBER
344
OF 364

Filename: ...\00\ROW\MSTA\119_RWPLAN19.dgn Division: ROW Username: Terry.Blair.Sr Date:12/11/2018

THIS PLAN WAS PREPARED IN CONNECTION WITH THE DEPARTMENT'S ACQUISITION OF REAL PROPERTY FOR TRANSPORTATION PURPOSES. IT CANNOT BE USED OR RELIED UPON TO ESTABLISH LEGAL BOUNDARIES BETWEEN ABUTTING PROPERTY OWNERS.

ROBERT D. PANNO
SANDRA W. PANNO
ITEM NO. (61)
TEMP. CONST. RIGHTS = 0.06± AC.(1)
TOTAL AREA = 1.42± AC.(TOWN)

PAULA O. SIRNA
DEBRA O. URGESE
TIMOTHY OSGOOD
ITEM NO. (62)
TEMP. CONST. RIGHTS = 1070± S.F.(1)
TOTAL AREA = 45± AC.(TOWN)

FAMILY HOUSE LOTTING OF
EARL P. OSGOOD
BY HUGH W. HASTINGS II
DATED AUGUST 1961
OXFORD COUNTY REGISTRY OF DEEDS
VOL. 2, PAGE 72

PROPERTY PLAN
LANDS OF
DONNA D. OSGOOD
MARGUERITE H. OSGOOD
CLARENCE E. & JAMES A. OSGOOD
GERALD KIESMAN
BY THE JOSEPH E. SOLARI COMPANY
DATED DECEMBER 8,1975
OXFORD COUNTY REGISTRY OF DEEDS
WEST DISTRICT
VOL. 5, PAGE 100

GERALD R. KIESMAN
ITEM NO. (63)
TEMP. CONST. RIGHTS = 340± S.F.(1)
TOTAL AREA = 0.77± AC.(SURVEY)

REISERT REALTY CORPORATION
ITEM NO. (64)
TEMP. CONST. RIGHTS = 835± S.F.(1)
TOTAL AREA = 1.31± AC.(SURVEY)

DOUGLAS P. FORBES, JR., TRUSTEE
FORBES LIVING TRUST
ITEM NO. (66)
DRAINAGE EASEMENT = 510± S.F.(1)
TOTAL AREA = 2.90± AC.(SURVEY)

ITEM NO. (65)
(OMITTED)

JAMES A. OSGOOD
PARCEL NO. (60)
LAND TAKEN = 0.30± AC.
DRAINAGE EASEMENT = (1)
TOTAL AREA = 7.18± AC.(CALC.)
REM. AREA = 6.88± AC.

CHRISTINA D. LITTLEFIELD
BRADFORD A. LITTLEFIELD
PARCEL NO. (68)
LAND TAKEN = 0.18± AC.(2)
DRAINAGE EASEMENT = 250± S.F.(1)
TEMP. CONST. RIGHTS = 780± S.F.(4)
TOTAL AREA = 12.09± AC.(TOWN)
REM. AREA = 11.91± AC.

A) EXISTING RIGHT OF WAY
2) ROUTE 302, SECTION 2
B) OXFORD COUNTY COMMISSIONERS RECORDS
VOLUME 2, PAGE 45
1832 4 RODS WIDE (66')

S.H. "14"/U.S. ROUTE 302/BRIDGTON ROAD
N.72°-36'-49.7"E.
1665.62'
1311'±
1371.53'
720'±
728'±
R/W TO OTHERS
50' R/W TO OTHERS
INLET DRAINAGE STRUCTURE STA. 192+05 TO STA. 192+25 LT.
OUTLET DRAINAGE STRUCTURE STA. 191+05 TO STA. 191+30 RT.
0.06± AC.
1070± S.F.
340± S.F.
835± S.F.
510± S.F.
350± S.F.
0.30± AC.
0.07± AC.
250± S.F.
270± S.F.
34'±
16±
185'±
186'±

SYMBOLS
IP ● IPF (IRON PIPE or PIN FOUND)
S.T. (SEPTIC TANK)
(ROW MONUMENT)
(TRAVERSE POINT)
(WELL)
BREAKING LAST LINE
CONSTRUCTION LIMIT LINE
PROPERTY LINE - P.L. -
LIMITS OF RIGHT OF WAY (LOW.P.)
EXISTING RIGHT OF WAY
NEW RIGHT OF WAY
NEW ROW WITHIN EXIST. ROW
CONTROL OF ACCESS
WATER LINE
GAS LINE
ELECTRIC LINE
TELEPHONE LINE
SEWER LINE

ITEM	TECH	CHECKED
BASE MAP	G.L.L.	
EXIST. R/W	G.L.L.	C.W.K.
PROP. LINES	J.C.C.	C.W.K.
AREAS	T.L.B.	D.S.G.

STATE OF MAINE
DEPARTMENT OF TRANSPORTATION
16 STATE HOUSE STATION - AUGUSTA, ME 04333-0016
FRYEBURG
RIGHT OF WAY MAP

W.I.N. 017280.00

REVISIONS			
NO.	DATE	DESCRIPTION	BY

PLAN FILED IN PLAN BOOK PAGE	COUNTY RECORD				
NO.	GRANTOR	INSTRUMENT	DATE	BOOK	PAGE

DAVID BERNHARDT
COMMISSIONER
JOYCE NOEL TAYLOR
CHIEF ENGINEER
DATE

STATE HIGHWAY "14"
U.S. ROUTE 302
FRYEBURG OXFORD COUNTY
FEDERAL AID PROJECT NO. NH-1728(000) SECT. II

JULY 2017	RIGHT-OF-WAY MAP	D.O.T. FILE NO. 9-394
SCALE 1" = 25'	SHEET 20 OF 39	

SHEET NUMBER
345
OF 364

Filename: ...\00\ROW\MSTA\120_RWPLAN20.dgn Division: ROW Username: Terry.Blair.Sr Date:12/11/2018

THIS PLAN WAS PREPARED IN CONNECTION WITH THE DEPARTMENT'S ACQUISITION OF REAL PROPERTY FOR TRANSPORTATION PURPOSES. IT CANNOT BE USED OR RELIED UPON TO ESTABLISH LEGAL BOUNDARIES BETWEEN ABUTTING PROPERTY OWNERS.

GRID MAINE 2000 WEST ZONE

JAMES A. OSGOOD, II
ANDREA OSGOOD
PARCEL NO. (67)
LAND TAKEN = 600± S.F.(PRESC. EASE.)
LAND TAKEN = 0.10± AC.±(OTHER)(2)
TOTAL LAND TAKEN = 0.11± AC.(3)
SLOPE EASEMENT = 0.06± AC.(1)
DRAINAGE EASEMENT = 350± S.F.(1)
TEMP. CONST. RIGHTS = 1280± S.F.(1)
TOTAL AREA = 29± AC.(CALC.)
REM. AREA = 28.89± AC.

JAMES A. OSGOOD, II
ANDREA OSGOOD
PARCEL NO. (69)
LAND TAKEN = 143± S.F.(PRESC. EASE.)
LAND TAKEN = 0.21± AC.(OTHER)
TOTAL LAND TAKEN = 0.22± AC.
SLOPE EASEMENT = 0.12± AC.(2)
TEMP. CONST. RIGHTS = 1680± S.F.(2)
TOTAL AREA = 2.89± AC.(SURVEY)
REM. AREA = 2.67± AC.

DOUGLAS P. FORBES JR., TRUSTEE
FORBES LIVING TRUST
ITEM NO. (66)
DRAINAGE EASEMENT = 510± S.F.(1)
TOTAL AREA = 2.90± AC.(SURVEY)

INLET DRAINAGE STRUCTURE
STA. 192+05 TO
STA. 192+25 LT.

510± S.F.
DRAINAGE EASE.
EASE. CL
LIMITS
350± S.F.
TEMP. 1280± S.F.
CONST.
R/W TO OTHERS
1311'±
N.72°-36'-49.7"E.
1665.62'
S.H. "14"/U.S. ROUTE 302/BRIDGTON ROAD
529.35'
529.95'
224'±
221'±
539'±
306'±
0.10± AC.
0.06± AC.
0.08± AC.
0.21± AC.
SLOPE
EASEMENT
LIMITS
19'±
31'±
35'±
50'
65'
75'
70'
34'±
16±
15'±
186'±
220± S.F.
270± S.F.
110± S.F.
294'±
65± S.F.
0.11± AC.
313'±
528.75'
335± S.F.
311'±
165± S.F.
U.G. WATERLINE CROSSES RTE. 302 IN THIS AREA
P.C. STA. 195+44.09
P.I. STA. 198+08.77
D = 0°-07'-48.8"
Δ = 0°-41'-21.5" RT.
T = 264.68'
L = 529.35'
E = 0.80'
R = 44,000.00'
DRAINAGE OUTLET
STA. 198+83± RT.
OUTLET DRAINAGE STRUCTURE
STA. 191+05 TO
STA. 191+30 RT.
P.L.
T.C.L.
TEMP. CONST.
LTS.
R/W REF. A2B
PTRA BOX
PEMK 2592
PEMK 2590
CMP 62750
CMP 63/51
1-1/2 STORY WOOD FRAME W/GRANITE FOUNDATION
1-1/2 STORY WOOD FRAME GARAGE W/CONCRETE SLAB FOUNDATION
BARN
SHED
WELL HOUSE
BIRCH
MAPLE
OAK
HARDWOOD
LOCUST
STUMP
BOX CULVERT
END OF BOX CULVERT
SNOWMOBILE TRAIL SIGN
SNOWMOBILE TRAIL DIRECTION ONLY
36IN CPP
24IN CPP
PE
PVC
LUS

CHRISTINA D. LITTLEFIELD
BRADFORD A. LITTLEFIELD
PARCEL NO. (68)
LAND TAKEN = 0.18± AC.(2)
DRAINAGE EASEMENT = 250± S.F.(1)
TEMP. CONST. RIGHTS = 780± S.F.(4)
TOTAL AREA = 12.09± AC.
REM. AREA = 11.91± AC.

DWIGHT W. WALKER
SHELLEY D. WALKER
PARCEL NO. (70)
LAND TAKEN = 512± S.F.(PRESC. EASE.)
LAND TAKEN = 0.16± AC.(OTHER)
TOTAL LAND TAKEN = 0.17± AC.
DRAINAGE EASEMENT = (1) 1110± S.F.(2)
TEMP. CONST. RIGHTS = 6± AC.(TOWN)
TOTAL AREA = 5.83± AC.
REM. AREA =

A) EXISTING RIGHT OF WAY
2) ROUTE 302, SECTION 2
B) OXFORD COUNTY COMMISSIONERS RECORDS
VOLUME 2, PAGE 45
1832 4 RODS WIDE (66')

W.I.N. 017280.00

SYMBOLS
- (WELL)
- BOUNDING LINE
- CONSTRUCTION LIMIT LINE
- PROPERTY LINE
- LIMITS OF RIGHT PORTION (LOW P.)
- NEW RIGHT OF WAY
- EXISTING RIGHT OF WAY
- NEW ROW WITHIN EXIST. ROW
- CONTROL OF ACCESS
- IP or PIPE (IRON PIPE or PIN FOUND)
- S.T. (SEPTIC TANK)
- (ROW MONUMENT)
- (TRAVERSE POINT)
- WATER LINE
- GAS LINE
- ELECTRIC LINE
- TELEPHONE LINE
- SEWER LINE

ITEM	TECH	CHECKED
BASE MAP	G.L.L.	
EXIST. R/W	G.L.L.	C.W.K.
PROP. LINES	J.C.C.	C.W.K.
AREAS	T.L.B.	D.S.G.

STATE OF MAINE
DEPARTMENT OF TRANSPORTATION
16 STATE HOUSE STATION - AUGUSTA, ME 04333-0016
FRYEBURG
RIGHT OF WAY MAP

REVISIONS

NO.	DATE	DESCRIPTION	BY

PLAN FILED IN PLAN BOOK	PAGE	COUNTY RECORD			
NO.	GRANTOR	INSTRUMENT	DATE	BOOK	PAGE

DAVID BERNHARDT
COMMISSIONER
JOYCE NOEL TAYLOR
CHIEF ENGINEER
DATE

STATE HIGHWAY "14"
U.S. ROUTE 302
FRYEBURG OXFORD COUNTY
FEDERAL AID PROJECT NO. NH-1728(000) SECT. II

JULY 2017	RIGHT-OF-WAY MAP	D.O.T. FILE NO. 9-394
SCALE 1" = 25'	SHEET 21 OF 39	

SHEET NUMBER
346
OF 364

Filename: ...\00\ROW\MSTA\121_RWPLAN21.dgn Division: ROW Username: Terry.Blair.Sr Date:12/11/2018

THIS PLAN WAS PREPARED IN CONNECTION WITH THE DEPARTMENT'S ACQUISITION OF REAL PROPERTY FOR TRANSPORTATION PURPOSES. IT CANNOT BE USED OR RELIED UPON TO ESTABLISH LEGAL BOUNDARIES BETWEEN ABUTTING PROPERTY OWNERS.

GRID MAINE 2000 WEST ZONE

JAMES A. OSGOOD, II
ANDREA OSGOOD
PARCEL NO. (69)
LAND TAKEN = 143± S.F.(PRESC. EASE.)
LAND TAKEN = 0.21± AC.(OTHER)
TOTAL LAND TAKEN = 0.22± AC.
SLOPE EASEMENT = 0.12± AC.(2)
TEMP. CONST. RIGHTS = 1680± S.F.(2)
TOTAL AREA = 2.89± AC.(SURVEY)
REM. AREA = 2.67± AC.

JAMES A. OSGOOD, II
ANDREA OSGOOD
PARCEL NO. (67)
LAND TAKEN = 600± S.F.(PRESC. EASE.)
LAND TAKEN = 0.10± AC.±(OTHER)(2)
TOTAL LAND TAKEN = 0.11± AC.(3)
SLOPE EASEMENT = 0.06± AC.(1)
DRAINAGE EASEMENT = 350± S.F.(1)
TEMP. CONST. RIGHTS = 1280± S.F.(1)
TOTAL AREA = 29± AC.(CALC.)
REM. AREA = 28.89± AC.

DONNA D. OSGOOD
PARCEL NO. (71)
LAND TAKEN = 626± S.F.(PRESC. EASE.)
LAND TAKEN = 0.19± AC.(OTHER)
TOTAL LAND TAKEN = 0.20± AC.
DRAINAGE EASEMENT = (1)
TEMP. CONST. RIGHTS = 225± S.F.(1)
TOTAL AREA = 4± AC.(OWNER)
REM. AREA = 3.80± AC.

SLOPE EASEMENT LIMITS TEMP. CONST. LIMITS SLOPE EASEMENT LIMITS T.C.L. P.L. MENOTOMY ROAD L.O.W.P. PBMK 2302 MAPLE PFLY PBMK 2302 PBMK 2302 MAPLE PBMK 2302 MAPLE PBMK 2302 MAPLE

THIS PLAN WAS PREPARED IN CONNECTION WITH THE DEPARTMENT'S ACQUISITION OF REAL PROPERTY FOR TRANSPORTATION PURPOSES. IT CANNOT BE USED OR RELIED UPON TO ESTABLISH LEGAL BOUNDARIES BETWEEN ABUTTING PROPERTY OWNERS.

BOUNDARY SURVEY LAND OF
JOPE TIMBERLANDS, L.L.C.
BY BLISS & ASSOCIATES, INC.
DATED JANUARY 12, 2005
OXFORD COUNTY REGISTRY OF DEEDS
WEST DISTRICT
VOL. 17, PAGE 105

GRID MAINE 2000 WEST ZONE

JOPE FAMILY REALTY TRUST
PARCEL NO. (73)
LAND TAKEN = 0.76± AC.
DRAINAGE EASEMENTS = 710± S.F.(4)
TEMP. CONST. RIGHTS = 0.05± AC.(3)
TOTAL AREA = 70.3± AC.(SURVEY)
REM. AREA = 69.54± AC.

DONNA D. OSGOOD
PARCEL NO. (71)
LAND TAKEN = 626± S.F.(PRESC. EASE.)
LAND TAKEN = 0.19± AC.(OTHER)
TOTAL LAND TAKEN = 0.20± AC.
DRAINAGE EASEMENT = (1)
TEMP. CONST. RIGHTS = 225± S.F.(1)
TOTAL AREA = 4± AC.(OWNER)
REM. AREA = 3.80± AC.

P.L.

DRAINAGE OUTLET
STA. 208+77± LT.

INLET DRAINAGE STRUCTURE
STA. 209+40 TO
STA. 210+00 LT.

0.19± AC.
572'±
604'±
225± S.F.
TEMP. CONST. LIMITS
1316.97'
710± S.F.
EASEMENT
DRAIN.
LIMITS
476'±
0.76± AC.
2798'±
65'

205 206 207 208 209 210 211

S.H. "14"/U.S. ROUTE 302/BRIDGTON ROAD

N.73°-18'-11.2"E.

1316.97'

0.28± AC.
675'±
679'±
280± S.F.
TEMP. CONST. LIMITS
75± S.F.
384'±
0.18± AC.
381'±
270± S.F.
EASEMENT
165± S.F.

DRAINAGE OUTLET
STA. 204+76± RT.

DRAINAGE OUTLET
STA. 207+89± RT.

OUTLET DRAINAGE STRUCTURE
STA. 209+75 TO
STA. 210+10 RT.

LOT A
LOT 1

NANCY A. MILLS
PARCEL NO. (72)
LAND TAKEN = 379± S.F.(PRESC. EASE.)
LAND TAKEN = 0.28± AC.(OTHER)
TOTAL LAND TAKEN = 0.29± AC.
DRAINAGE EASEMENT = 270± S.F.(3)
TEMP. CONST. RIGHTS = 390± S.F.(3)
TOTAL AREA = 3.02± AC.(SURVEY)
REM. AREA = 2.73± AC.

BENJAMIN F. CROCKER
PARCEL NO. (74)
LAND TAKEN = 0.18± AC.
DRAINAGE EASEMENT =
165± S.F.(1)
TEMP. CONST. RIGHTS =
155± S.F.(1)
TOTAL AREA = 3.74± AC.
(SURVEY)
REM. AREA = 3.56± AC.

PLAN OF LOVEWELL OVERLOOK
BY SAWYER ENGINEERING & SURVEYING INC.
DATED AUGUST 9, 2001
OXFORD CO. REGISTRY OF DEEDS
WEST DISTRICT
VOL. 14, PAGE 53

A) EXISTING RIGHT OF WAY
2) ROUTE 302, SECTION 2
B) OXFORD COUNTY COMMISSIONERS RECORDS
VOLUME 2, PAGE 45
1832 4 RODS WIDE (66')

AMENDED
EVERGREEN ACRES SUBDIVISION PLAN
PREPARED FOR JAY-CHRISTO LLC
BY DEVELOPMENT SERVICES, INC.
DATED OCTOBER 12,2004
OXFORD COUNTY REGISTRY OF DEEDS
WEST DISTRICT
PLAN BOOK 16, PAGE 4

W.I.N. 017280.00

SYMBOLS
- (WELL)
- BREAKING LAST LINE
- CONSTRUCTION LIMIT LINE
- PROPERTY LINE - R.L. -
- LIMITS OF "RIGHT" PORTION (LOW-P.)
- EXISTING RIGHT OF WAY
- NEW RIGHT OF WAY
- NEW ROW WITHIN EXIST. ROW
- CONTROL OF ACCESS
- IP or ●IPF (IRON PIPE or PIN FOUND)
- S.T. (SEPTIC TANK)
- (ROW MONUMENT)
- (TRAVERSE POINT)
- WATER LINE
- GAS LINE
- ELECTRIC LINE
- TELEPHONE LINE
- SEWER LINE

ITEM	TECH	CHECKED
BASE MAP	G.L.L.	
EXIST. R/W	G.L.L.	C.W.K.
PROP. LINES	J.C.C.	C.W.K.
AREAS	T.L.B.	D.S.G.

STATE OF MAINE
DEPARTMENT OF TRANSPORTATION
16 STATE HOUSE STATION - AUGUSTA, ME 04333-0016
FRYEBURG
RIGHT OF WAY MAP

REVISIONS			
NO.	DATE	DESCRIPTION	BY

PLAN FILED IN PLAN BOOK				PAGE	COUNTY RECORD		
NO.	GRANTOR	INSTRUMENT	DATE	BOOK	PAGE		

DAVID BERNHARDT
COMMISSIONER
JOYCE NOEL TAYLOR
CHIEF ENGINEER
DATE

STATE HIGHWAY "14"
U.S. ROUTE 302
FRYEBURG OXFORD COUNTY
FEDERAL AID PROJECT NO. NH-1728(000) SECT. II

JULY 2017	RIGHT-OF-WAY MAP	D.O.T. FILE NO. 9-394
SCALE 1" = 25'	SHEET 23 OF 39	

SHEET NUMBER
348
OF 364

Filename: ...\00\ROW\MSTA\123_RWPLAN23.dgn Division: ROW Username: Terry.Blair.Sr Date:12/11/2018

THIS PLAN WAS PREPARED IN CONNECTION WITH THE DEPARTMENT'S ACQUISITION OF REAL PROPERTY FOR TRANSPORTATION PURPOSES. IT CANNOT BE USED OR RELIED UPON TO ESTABLISH LEGAL BOUNDARIES BETWEEN ABUTTING PROPERTY OWNERS.

BOUNDARY SURVEY LAND OF
JOPE TIMBERLANDS, L.L.C.
BY BLISS & ASSOCIATES, INC.
DATED JANUARY 12, 2005
OXFORD COUNTY REGISTRY OF DEEDS
WEST DISTRICT
VOL. 17, PAGE 105

GRID
MAINE 2000 WEST ZONE

JOPE FAMILY REALTY TRUST
PARCEL NO. (73)
LAND TAKEN = 0.76± AC.
DRAINAGE EASEMENTS = 710± S.F.(4)
TEMP. CONST. RIGHTS = 0.05± AC.(3)
TOTAL AREA = 70.3± AC.(SURVEY)
REM. AREA = 69.54± AC.

P.I. STA. 216+48.59
D = 0°-13'-13.3"
Δ = 1°-08'-16.4" LT.
T = 258.19'
L = 516.35'
E = 1.28'
R = 26,000.00'

DRAINAGE OUTLET
STA. 213+63± LT.

P.C. STA. 213+90.41

1316.97'
476'±
0.76± AC.
2798'±
515.36'
1700± S.F.
TEMP. CONST. LIMITS
TEMP. CONST. LIMITS
50'
211
212
213
214
215
216
217
218
N.73°-18'-11.2"E.
1316.97'
516.35'
S.H. "14"/U.S. ROUTE 302/BRIDGTON ROAD
384'±
0.18± AC.
381'±
1316.97'
155± S.F.
TEMP. CONST. LIMITS
15'±
24'±
0.20± AC.
333'±
517.34'
648'±
362'±
0.22± AC.
184'±
LOT 1
LOT 2
LOT 3
P.L.
DRAINAGE OUTLET
STA. 214+66± RT.

BENJAMIN F. CROCKER
PARCEL NO. (74)
LAND TAKEN = 0.18± AC.
DRAINAGE EASEMENT = 165± S.F.(1)
TEMP. CONST. RIGHTS = 155± S.F.(1)
TOTAL AREA = 3.74± AC.(SURVEY)
REM. AREA = 3.56± AC.

RICHARD W. PARMENTER
PARCEL NO. (75)
LAND TAKEN = 0.20± AC.
DRAINAGE EASEMENT = (1)
TOTAL AREA = 3.92± AC.(SURVEY)
REM. AREA = 3.72± AC.

GREGORY J. HATCH
KEVIN E. GOULD
PARCEL NO. (76)
LAND TAKEN = 0.22± AC.
TEMP. CONST. RIGHTS = 830± S.F.(1)
TOTAL AREA = 4.46± AC.(SURVEY)
REM. AREA = 4.24± AC.

AMENDED
EVERGREEN ACRES SUBDIVISION PLAN
PREPARED FOR JAY-CHRISTO LLC
BY DEVELOPMENT SERVICES, INC.
DATED OCTOBER 12,2004
OXFORD COUNTY REGISTRY OF DEEDS
WEST DISTRICT
PLAN BOOK 16, PAGE 4

SERENITY LANE

A) EXISTING RIGHT OF WAY
2) ROUTE 302, SECTION 2
B) OXFORD COUNTY COMMISSIONERS RECORDS
VOLUME 2, PAGE 45
1832 4 RODS WIDE (66')

W.I.N. 017280.00

SYMBOLS
- CLL (CL) - BREAKING LAST LINE
- CONSTRUCTION LIMIT LINE
- PL - PROPERTY LINE
- LIMITS OF TYPICAL RIGHT OF WAY (LOW P.)
- NEW RIGHT OF WAY
- EXISTING RIGHT OF WAY
- NEW ROW WITHIN EXIST. ROW
- CONTROL OF ACCESS
- IP - IRON PIPE or PIN FOUND
- S.T. - (SEPTIC TANK)
- (ROW MONUMENT)
- (TRAVERSE POINT)
- WATER LINE
- GAS LINE
- ELECTRIC LINE
- TELEPHONE LINE
- SEWER LINE

ITEM	TECH	CHECKED
BASE MAP	G.L.L.	
EXIST. R/W	G.L.L.	C.W.K.
PROP. LINES	J.C.C.	C.W.K.
AREAS	T.L.B.	D.S.G.

STATE OF MAINE
DEPARTMENT OF TRANSPORTATION
16 STATE HOUSE STATION - AUGUSTA, ME 04333-0016
FRYEBURG
RIGHT OF WAY MAP

REVISIONS			
NO.	DATE	DESCRIPTION	BY

PLAN FILED IN PLAN BOOK				PAGE	COUNTY RECORD	
NO.	GRANTOR	INSTRUMENT	DATE	BOOK	PAGE	

DAVID BERNHARDT
COMMISSIONER
JOYCE NOEL TAYLOR
CHIEF ENGINEER
DATE

STATE HIGHWAY "14"
U.S. ROUTE 302
FRYEBURG OXFORD COUNTY
FEDERAL AID PROJECT NO. NH-1728(000) SECT. II

JULY 2017	RIGHT-OF-WAY MAP	D.O.T. FILE NO. 9-394
SCALE 1" = 25'	SHEET 24 OF 39	

SHEET NUMBER
349
OF 364

Filename: ...\00\ROW\MSTA\124_RWPLAN24.dgn Division: ROW Username: Terry.Blair.Sr Date:12/11/2018

THIS PLAN WAS PREPARED IN CONNECTION WITH THE DEPARTMENT'S ACQUISITION OF REAL PROPERTY FOR TRANSPORTATION PURPOSES. IT CANNOT BE USED OR RELIED UPON TO ESTABLISH LEGAL BOUNDARIES BETWEEN ABUTTING PROPERTY OWNERS.

BOUNDARY SURVEY LAND OF
JOPE TIMBERLANDS, L.L.C.
BY BLISS & ASSOCIATES, INC.
DATED JANUARY 12, 2005
OXFORD COUNTY REGISTRY OF DEEDS
WEST DISTRICT
VOL. 17, PAGE 105

GRID
MAINE 2000 WEST ZONE

JOPE FAMILY REALTY TRUST
PARCEL NO. (73)
LAND TAKEN = 0.76± AC.
DRAINAGE EASEMENTS = 710± S.F.(4)
TEMP. CONST. RIGHTS = 0.05± AC.(3)
TOTAL AREA = 70.3± AC.(SURVEY)
REM. AREA = 69.54± AC.

P.T. STA. 219+06.76

DRAINAGE OUTLET
STA. 222+13± LT.

105± S.F.

1837'±

0.76± AC.

2768'±

N.72°-09'-54.8"E.
4500.94'

S.H. "14"/U.S. ROUTE 302/BRIDGTON ROAD

516.35'

362'±

307'±

66'±

1566± S.F.

0.17± AC.

308'±

3530'±

0.22± AC.

184'±

178'±

517.34'

830± S.F.

TEMP. CONST. LIMITS

LOT 3

LOT 4

SERENITY LANE

JOHN F. FITZGERALD
JENNIFER FITZGERALD
PARCEL NO. (77)
LAND TAKEN = 0.17± AC.
TOTAL AREA = 4.17± AC.(SURVEY)
REM. AREA = 4.00± AC.

GREGORY J. HATCH
KEVIN E. GOULD
PARCEL NO. (76)
LAND TAKEN = 0.22± AC.
TEMP. CONST. RIGHTS = 830± S.F.(1)
TOTAL AREA = 4.46± AC.(SURVEY)
REM. AREA = 4.24± AC.

MARLAND E. WING, TRUSTEE
OF THE WING CHILDREN'S
IRREVOCABLE TRUST
EVERGREEN ACRES
SUBDIVISION
ASSOCIATION
PARCEL NO. (78)
LAND TAKEN = 1566± S.F
TOTAL AREA =
3.29± AC.(SURVEY)
REM. AREA =
3.25± AC.

AMENDED
EVERGREEN ACRES SUBDIVISION PLAN
PREPARED FOR JAY-CHRISTO LLC
BY DEVELOPMENT SERVICES, INC.
DATED OCTOBER 12,2004
OXFORD COUNTY REGISTRY OF DEEDS
WEST DISTRICT
PLAN BOOK 16, PAGE 4

SERENITY LANE

A) EXISTING RIGHT OF WAY
2) ROUTE 302, SECTION 2
B) OXFORD COUNTY COMMISSIONERS RECORDS
VOLUME 2, PAGE 45
1832 4 RODS WIDE (66')

W.I.N. 017280.00

SYMBOLS

- IP or ● IPF (IRON PIPE or PIN FOUND)
- S.T. - (SEPTIC TANK)
- (ROW MONUMENT)
- (TRAVERSE POINT)
- (WELL)
- BREAKING LAST LINE
- CONSTRUCTION LIMIT LINE
- PROPERTY LINE - P.L. -
- LIMITS OF RIGHT OF WAY PORTION (LOW.P.)
- EXISTING RIGHT OF WAY
- NEW RIGHT OF WAY
- NEW ROW WITHIN EXIST. ROW
- CONTROL OF ACCESS
- WATER LINE
- GAS LINE
- ELECTRIC LINE
- TELEPHONE LINE
- SEWER LINE

ITEM	TECH	CHECKED
BASE MAP	G.L.L.	C.W.K.
EXIST. R/W	G.L.L.	C.W.K.
PROP. LINES	J.C.C.	C.W.K.
AREAS	T.L.B.	D.S.G.

STATE OF MAINE
DEPARTMENT OF TRANSPORTATION
16 STATE HOUSE STATION - AUGUSTA, ME 04333-0016
FRYEBURG
RIGHT OF WAY MAP

REVISIONS			
NO.	DATE	DESCRIPTION	BY

PLAN FILED IN PLAN BOOK		PAGE	COUNTY RECORD			
NO.	GRANTOR	INSTRUMENT	DATE	BOOK	PAGE	

DAVID BERNHARDT
COMMISSIONER
JOYCE NOEL TAYLOR
CHIEF ENGINEER
DATE

STATE HIGHWAY "14"
U.S. ROUTE 302
FRYEBURG OXFORD COUNTY
FEDERAL AID PROJECT NO. NH-1728(000) SECT. II

JULY 2017 | RIGHT-OF-WAY MAP | D.O.T. FILE NO. 9-394
SCALE 1" = 25' | SHEET 25 OF 39

SHEET NUMBER
350
OF 364

Filename: ...\00\ROW\MSTA\125_RWPLAN25.dgn Division: ROW Username: Terry.Blair.Sr Date:12/11/2018

THIS PLAN WAS PREPARED IN CONNECTION WITH THE DEPARTMENT'S ACQUISITION OF REAL PROPERTY FOR TRANSPORTATION PURPOSES. IT CANNOT BE USED OR RELIED UPON TO ESTABLISH LEGAL BOUNDARIES BETWEEN ABUTTING PROPERTY OWNERS.

JOPE FAMILY REALTY TRUST
PARCEL NO. (73)
LAND TAKEN = 0.76± AC.
DRAINAGE EASEMENTS = 710± S.F.(4)
TEMP. CONST. RIGHTS = 0.05± AC.(3)
TOTAL AREA = 70.3± AC.(SURVEY)
REM. AREA = 69.54± AC.

GRID MAINE 2000 WEST ZONE

BOUNDARY SURVEY LAND OF
JOPE TIMBERLANDS, L.L.C.
BY BLISS & ASSOCIATES, INC.
DATED JANUARY 12, 2005
OXFORD COUNTY REGISTRY OF DEEDS
WEST DISTRICT
VOL. 17, PAGE 105

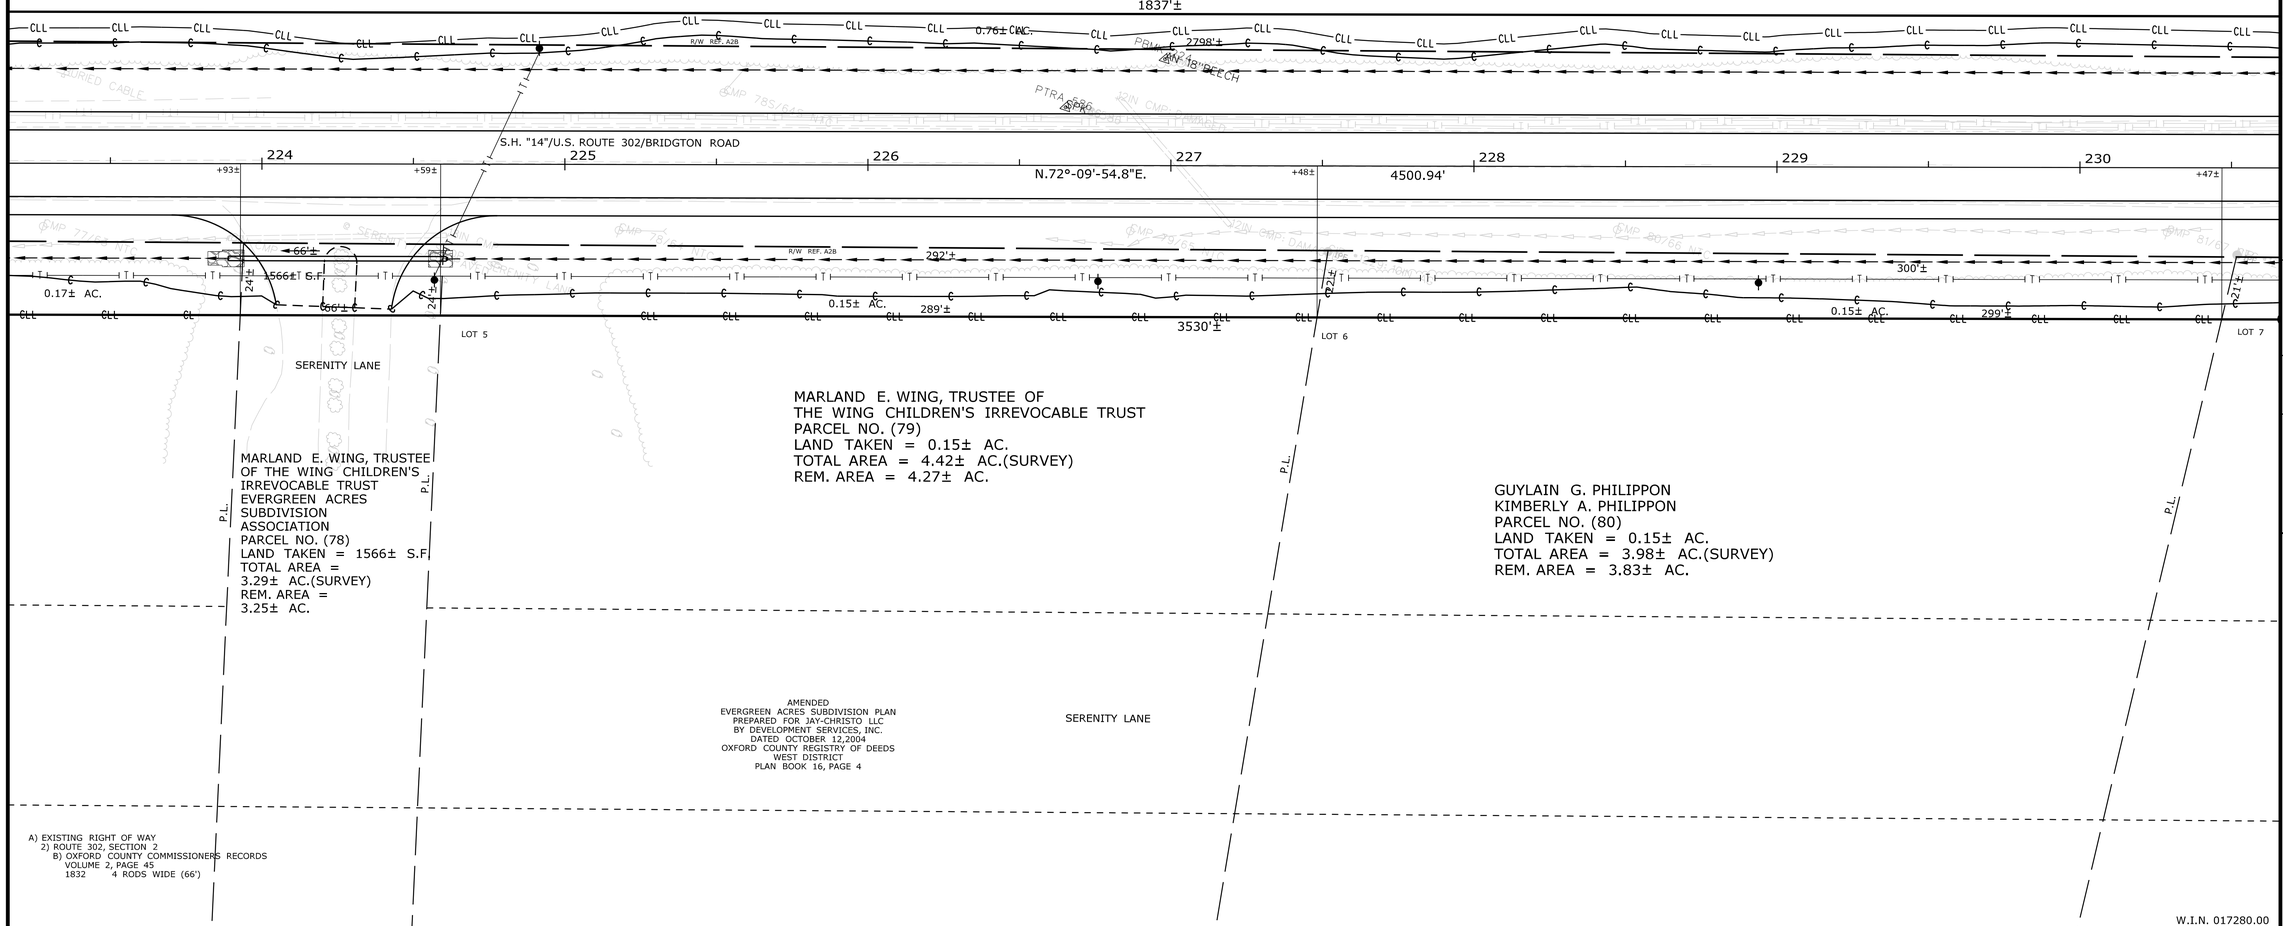

SYMBOLS
- (WELL)
- BREAKING LAST LINE
- CONSTRUCTION LIMIT LINE
- PROPERTY LINE, PL
- LIMITS OF R/W RIGHT PORTION (LOW.P.)
- WATER LINE
- GAS LINE
- ELECTRIC LINE
- TELEPHONE LINE
- SEWER LINE
- NEW RIGHT OF WAY
- NEW ROW WITHIN EXIST. ROW
- CONTROL OF ACCESS
- IP or ● IPF (IRON PIPE or PIN FOUND)
- S.T. (SEPTIC TANK)
- (ROW MONUMENT)
- (TRAVERSE POINT)

ITEM	TECH	CHECKED
BASE MAP	G.L.L.	C.W.K.
EXIST. R/W	G.L.L.	C.W.K.
PROP. LINES	J.C.C.	C.W.K.
AREAS	T.L.B.	D.S.G.

STATE OF MAINE
DEPARTMENT OF TRANSPORTATION
16 STATE HOUSE STATION - AUGUSTA, ME 04333-0016
FRYEBURG
RIGHT OF WAY MAP

W.I.N. 017280.00

REVISIONS

NO.	DATE	DESCRIPTION	BY

PLAN FILED IN PLAN BOOK	PAGE	COUNTY RECORD			
NO.	GRANTOR	INSTRUMENT	DATE	BOOK	PAGE

DAVID BERNHARDT
COMMISSIONER
JOYCE NOEL TAYLOR
CHIEF ENGINEER
DATE

STATE HIGHWAY "14"
U.S. ROUTE 302
FRYEBURG OXFORD COUNTY
FEDERAL AID PROJECT NO. NH-1728(000) SECT. II

JULY 2017 | RIGHT-OF-WAY MAP | D.O.T. FILE NO. 9-394
SCALE 1"= 25' | SHEET 26 OF 39

SHEET NUMBER
351
OF 364

Filename: ...\00\ROW\MSTA\126_RWPLAN26.dgn Division: ROW Username: Terry.Blair.Sr Date:12/11/2018

THIS PLAN WAS PREPARED IN CONNECTION WITH THE DEPARTMENT'S ACQUISITION OF REAL PROPERTY FOR TRANSPORTATION PURPOSES. IT CANNOT BE USED OR RELIED UPON TO ESTABLISH LEGAL BOUNDARIES BETWEEN ABUTTING PROPERTY OWNERS.

BOUNDARY SURVEY LAND OF
JOPE TIMBERLANDS, L.L.C.
BY BLISS & ASSOCIATES, INC.
DATED JANUARY 12, 2005
OXFORD COUNTY REGISTRY OF DEEDS
WEST DISTRICT
VOL. 17, PAGE 105

JOPE FAMILY REALTY TRUST
PARCEL NO. (73)
LAND TAKEN = 0.76± AC.
DRAINAGE EASEMENTS = 710± S.F.(4)
TEMP. CONST. RIGHTS = 0.05± AC.(3)
TOTAL AREA = 70.3± AC.(SURVEY)
REM. AREA = 69.54± AC.

GRID
MAINE 2000 WEST ZONE

405± S.F.

1837'±

TEMP. CONST. LIMITS

0.76± AC.

2798'±

PBMK 2222 ELEV. 422' HEMLOCK

PTRA SPK

BURIED CABLE TV

WOODS ENTRANCE

230 231 232 233 234 235 236

+47± +53± +35 +60

N.72°-09'-54.8"E. 4500.94'

S.H. "14"/U.S. ROUTE 302/BRIDGTON ROAD

PBMK 2223 ELEV. 415' HEMLOCK

300'± 307'± 342'±

0.15± AC. 0.14± AC. 0.14± AC.

299'± 306'± 339'±

3530'±

217'± 207'±

LOT 7

P.L.

BRIDGET GORTON
CHRIS GORTON
PARCEL NO. (81)
LAND TAKEN = 0.14± AC.
TOTAL AREA = 4.23± AC.(SURVEY)
REM. AREA = 4.09± AC.

FREDERICK F. WALKER, JR.
PARCEL NO. (82)
LAND TAKEN = 0.14± AC.
TOTAL AREA = 4.23± AC.(SURVEY)
REM. AREA = 4.09± AC.

AMENDED
EVERGREEN ACRES SUBDIVISION PLAN
PREPARED FOR JAY-CHRISTO LLC
BY DEVELOPMENT SERVICES, INC.
DATED OCTOBER 12,2004
OXFORD COUNTY REGISTRY OF DEEDS
WEST DISTRICT
PLAN BOOK 16, PAGE 4

SERENITY LANE

A) EXISTING RIGHT OF WAY
2) ROUTE 302, SECTION 2
B) OXFORD COUNTY COMMISSIONERS RECORDS
VOLUME 2, PAGE 45
1832 4 RODS WIDE (66')

W.I.N. 017280.00

SYMBOLS

- (WELL)
- BREAKING LAST LINE
- CONSTRUCTION LIMIT LINE
- PROPERTY LINE - P.L. -
- LIMITS OF RIGHT OF WAY (L.O.W.P.)
- NEW RIGHT OF WAY
- EXISTING RIGHT OF WAY
- NEW ROW WITHIN EXIST. ROW
- CONTROL OF ACCESS
- IP or ● IPF (IRON PIPE or PIN FOUND)
- S.T. (SEPTIC TANK)
- (ROW MONUMENT)
- (TRAVERSE POINT)
- WATER LINE
- GAS LINE
- ELECTRIC LINE
- TELEPHONE LINE
- SEWER LINE

ITEM	TECH	CHECKED
BASE MAP	G.L.L.	C.W.K.
EXIST. R/W	G.L.L.	C.W.K.
PROP. LINES	J.C.C.	C.W.K.
AREAS	T.L.B.	D.S.G.

STATE OF MAINE
DEPARTMENT OF TRANSPORTATION
16 STATE HOUSE STATION - AUGUSTA, ME 04333-0016
FRYEBURG
RIGHT OF WAY MAP

REVISIONS			
NO.	DATE	DESCRIPTION	BY

PLAN FILED IN PLAN BOOK				PAGE	COUNTY RECORD	
NO.	GRANTOR	INSTRUMENT	DATE	BOOK	PAGE	

DAVID BERNHARDT
COMMISSIONER
JOYCE NOEL TAYLOR
CHIEF ENGINEER
DATE

STATE HIGHWAY "14"
U.S. ROUTE 302
FRYEBURG OXFORD COUNTY
FEDERAL AID PROJECT NO. NH-1728(000) SECT. II

JULY 2017	RIGHT-OF-WAY MAP	D.O.T. FILE NO. 9-394
SCALE 1" = 25'	SHEET 27 OF 39	

SHEET NUMBER
352
OF 364

Filename: ...\00\ROW\MSTA\127_RWPLAN27.dgn Division: ROW Username: Terry.Blair Sr Date:12/11/2018

THIS PLAN WAS PREPARED IN CONNECTION WITH THE DEPARTMENT'S ACQUISITION OF REAL PROPERTY FOR TRANSPORTATION PURPOSES. IT CANNOT BE USED OR RELIED UPON TO ESTABLISH LEGAL BOUNDARIES BETWEEN ABUTTING PROPERTY OWNERS.

BOUNDARY SURVEY LAND OF
JOPE TIMBERLANDS, L.L.C.
BY BLISS & ASSOCIATES, INC.
DATED JANUARY 12, 2005
OXFORD COUNTY REGISTRY OF DEEDS
WEST DISTRICT
VOL. 17, PAGE 105

GRID
MAINE 2000 WEST ZONE

WALKER HILL FARM, LLC
PARCEL NO. (84)
LAND TAKEN = 332± S.F.(SUBMERGED)
SLOPE EASEMENT = 0.05± AC.
DRAINAGE EASEMENTS = 230± S.F.(3)
TEMP. CONST. RIGHTS = 0.20± AC.(7)
TOTAL AREA = 26± AC.
REM. AREA = 25.99± AC.

JOPE FAMILY REALTY TRUST
PARCEL NO. (73)
LAND TAKEN = 0.76± AC.
DRAINAGE EASEMENTS = 710± S.F.(4)
TEMP. CONST. RIGHTS = 0.05± AC.(3)
TOTAL AREA = 70.3± AC.(SURVEY)
REM. AREA = 69.54± AC.

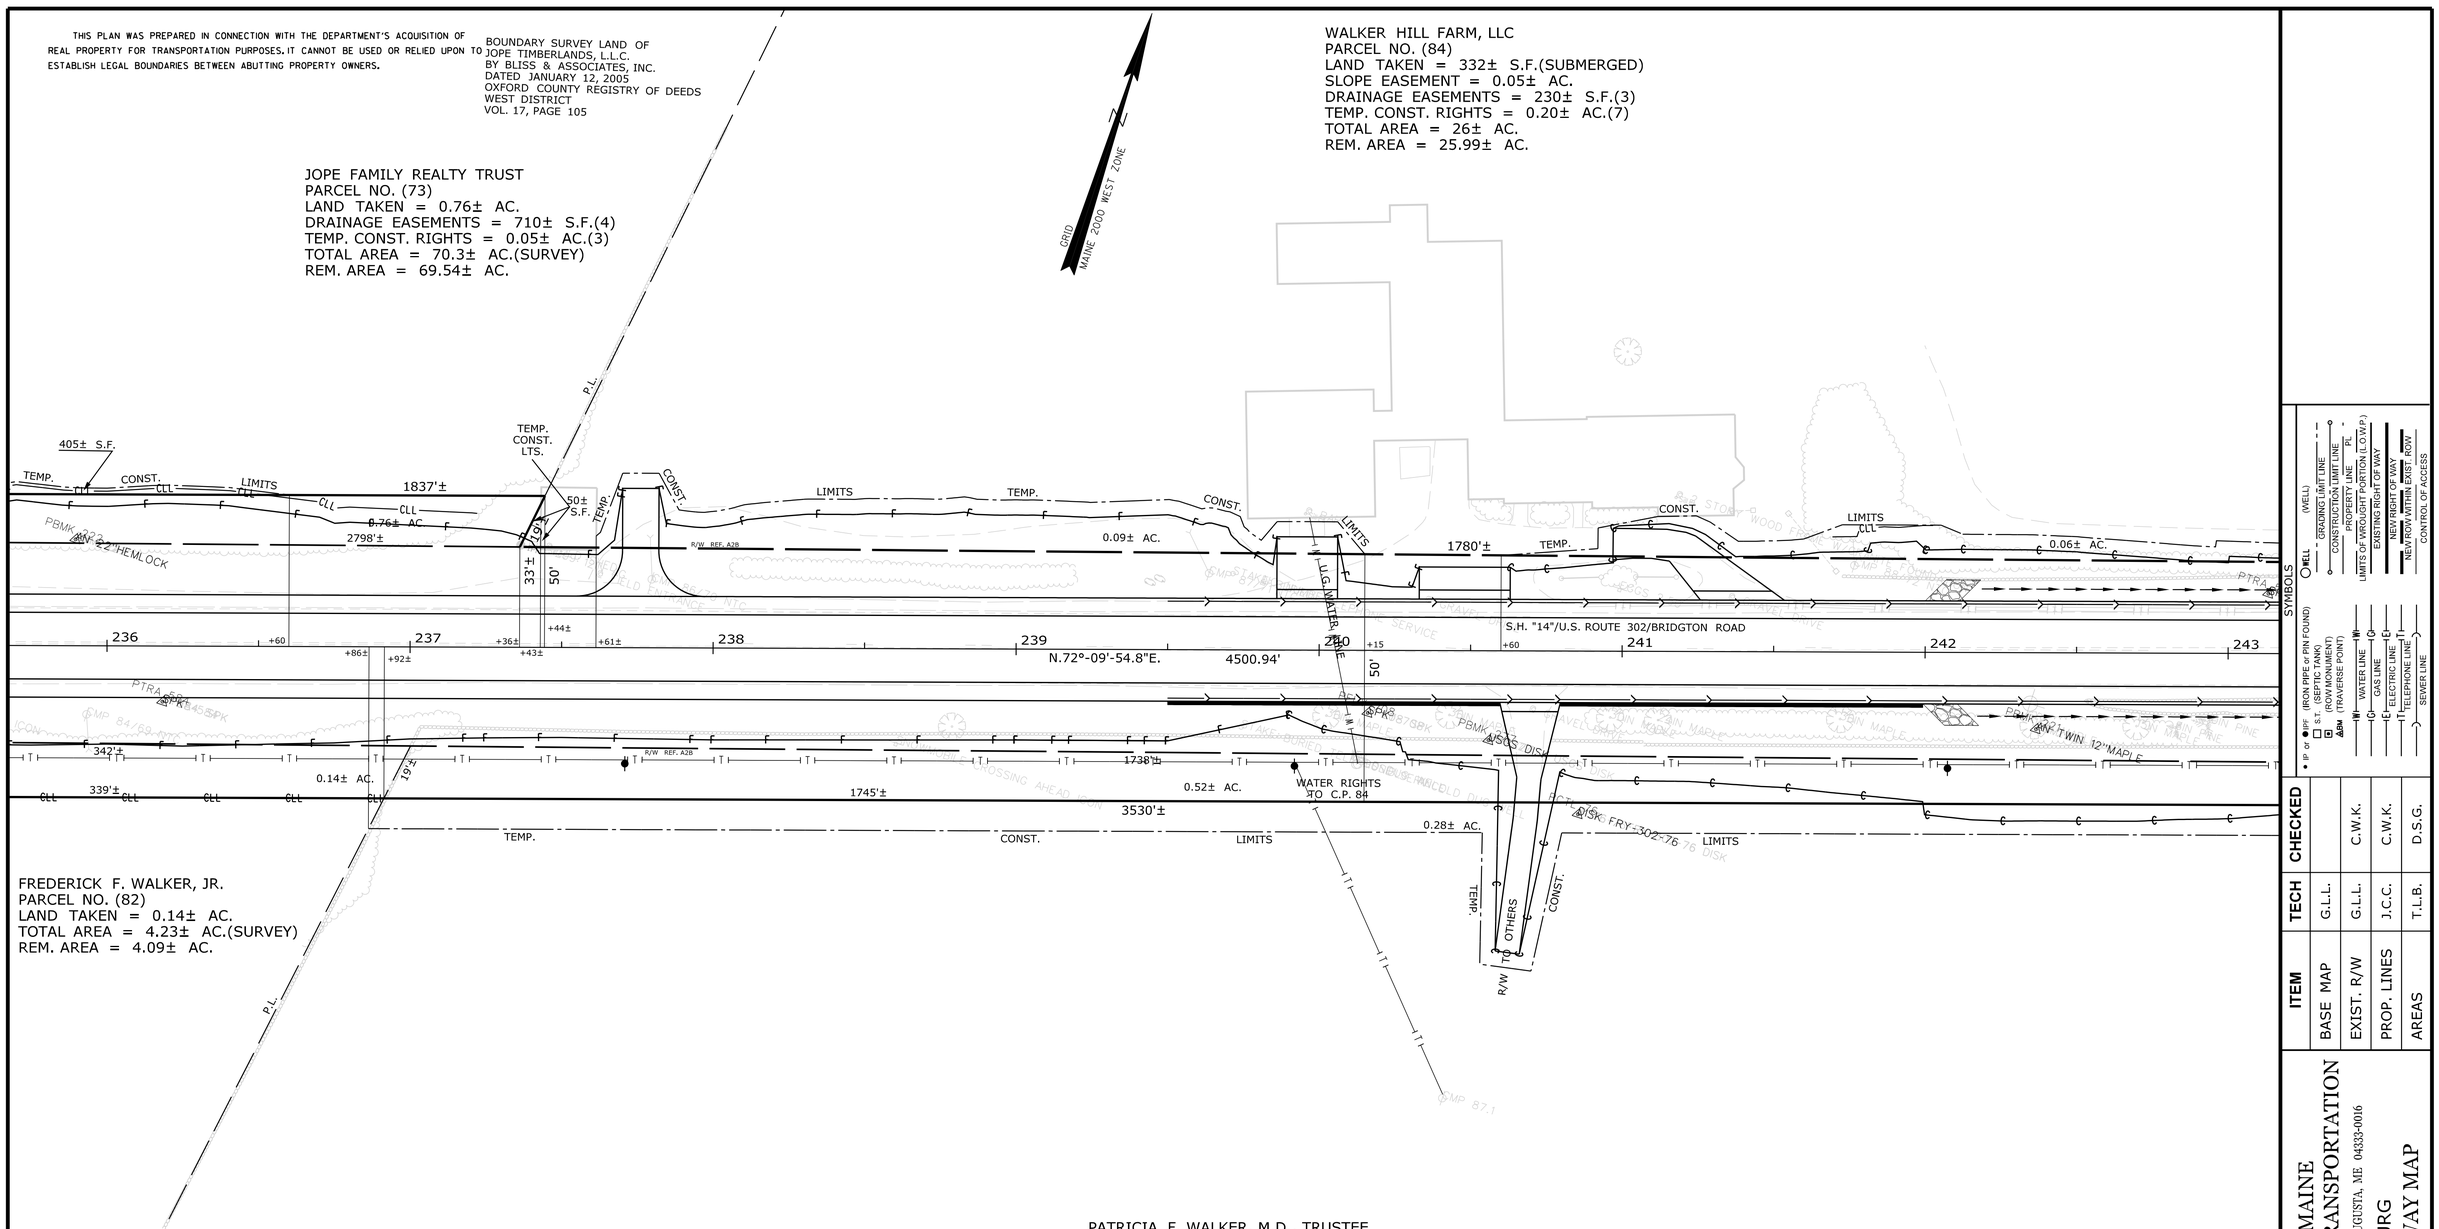

FREDERICK F. WALKER, JR.
PARCEL NO. (82)
LAND TAKEN = 0.14± AC.
TOTAL AREA = 4.23± AC.(SURVEY)
REM. AREA = 4.09± AC.

PATRICIA F. WALKER, M.D., TRUSTEE
WALKER FAMILY REALTY TRUST
PARCEL NO. (83)
LAND TAKEN = 0.52± AC.
DRAINAGE EASEMENT = (1)
TEMP. CONST. RIGHTS = 0.29± AC.(2)
TOTAL AREA = 145± AC.(TOWN)
REM. AREA = 144.48± AC.

A) EXISTING RIGHT OF WAY
2) ROUTE 302, SECTION 2
B) OXFORD COUNTY COMMISSIONERS RECORDS
VOLUME 2, PAGE 45
1832 4 RODS WIDE (66')

W.I.N. 017280.00

SYMBOLS
- (WELL)
- BREAKING LAST LINE
- CONSTRUCTION LIMIT LINE
- PROPERTY LINE - P.L. -
- LIMITS OF RIGHT PORTION (LOW-P.)
- EXISTING RIGHT OF WAY
- NEW RIGHT OF WAY
- NEW ROW WITHIN EXIST. ROW
- CONTROL OF ACCESS
- IP ○ ● IPF (IRON PIPE or PIN FOUND)
- S.T. (SEPTIC TANK)
- (ROW MONUMENT)
- BM (TRAVERSE POINT)
- W WATER LINE
- G GAS LINE
- E ELECTRIC LINE
- T TELEPHONE LINE
- SEWER LINE

ITEM	TECH	CHECKED
BASE MAP	G.L.L.	C.W.K.
EXIST. R/W	G.L.L.	C.W.K.
PROP. LINES	J.C.C.	C.W.K.
AREAS	T.L.B.	D.S.G.

STATE OF MAINE
DEPARTMENT OF TRANSPORTATION
16 STATE HOUSE STATION - AUGUSTA, ME 04333-0016
FRYEBURG
RIGHT OF WAY MAP

REVISIONS			
NO.	DATE	DESCRIPTION	BY

PLAN FILED IN PLAN BOOK		PAGE	COUNTY RECORD		
NO.	GRANTOR	INSTRUMENT	DATE	BOOK	PAGE

DAVID BERNHARDT
COMMISSIONER
JOYCE NOEL TAYLOR
CHIEF ENGINEER
DATE

STATE HIGHWAY "14"
U.S. ROUTE 302
FRYEBURG OXFORD COUNTY
FEDERAL AID PROJECT NO. NH-1728(000) SECT. II

JULY 2017	RIGHT-OF-WAY MAP	D.O.T. FILE NO. 9-394
SCALE 1" = 25'	SHEET 28 OF 39	

SHEET NUMBER
353
OF 364

Filename: ...\00\ROW\MSTA\128_RWPLAN28.dgn Division: ROW Username: Terry.Blair.Sr Date:12/11/2018

THIS PLAN WAS PREPARED IN CONNECTION WITH THE DEPARTMENT'S ACQUISITION OF REAL PROPERTY FOR TRANSPORTATION PURPOSES. IT CANNOT BE USED OR RELIED UPON TO ESTABLISH LEGAL BOUNDARIES BETWEEN ABUTTING PROPERTY OWNERS.

GRID MAINE 2000 WEST ZONE

WALKER HILL FARM, LLC
PARCEL NO. (84)
LAND TAKEN = 332± S.F.(SUBMERGED)
SLOPE EASEMENT = 0.05± AC.(1)
DRAINAGE EASEMENTS = 230± S.F.(3)
TEMP. CONST. RIGHTS = 0.20± AC.(7)
TOTAL AREA = 26± AC.(TOWN)
REM. AREA = 25.99± AC.

TOE OF SLOPE DITCH
STA. 244+25 TO
STA: 245+89 LT.

DRAINAGE OUTLET
STA. 245+89± LT.

OUTLET DRAINAGE
STRUCTURE
STA. 246+30 TO
STA. 246+60 RT.

0.06± AC.
TEMP. CONST. SLOPE LIMITS
0.05± AC.
EASEMENT
TEMP. CONST. LIMITS
260± S.F.
230± S.F.
DRAIN EASE
TEMP. CONST. CLL LIMITS
1280± S.F.
235± S.F.
TEMP. CONST. CLL LIMITS
T.C.L.
R/W REF. A2B
1730'±
1280± S.F.

243 244 245 246 247 248 249
+40 +50 +30 +50 +75 +30 +45 +55 +60 +68± +90 +50

N.72°-09'-54.8"E.
4500.94'
S.H. "14"/U.S. ROUTE 302/BRIDGTON ROAD

TWIN 12"MAPLE
TWIN 24"OAK
1738'±
0.52± AC.
1745'±
3530'±
0.28± AC.
TEMP.
CONST.
LIMITS
50'
CLL

PATRICIA F. WALKER, M.D., TRUSTEE
WALKER FAMILY REALTY TRUST
PARCEL NO. (83)
LAND TAKEN = 0.52±
DRAINAGE EASEMENT = (1)
TEMP. CONST. RIGHTS = 0.29± AC.(2)
TOTAL AREA = 145± AC.(TOWN)
REM. AREA = 144.48± AC.

A) EXISTING RIGHT OF WAY
2) ROUTE 302, SECTION 2
B) OXFORD COUNTY COMMISSIONERS RECORDS
VOLUME 2, PAGE 45
1832 4 RODS WIDE (66')
D) MAINE STATE HIGHWAY COMMISSION
PLAN OF PROPOSED RELOCATION STATE HIGHWAY "B"
FRYEBURG, OXFORD COUNTY
DATED - AUGUST 1931
S.H.C. FILE NO. 9-7

W.I.N. 017280.00

SYMBOLS
- (WELL)
- BOUNDING LAST LINE
- CONSTRUCTION LIMIT LINE
- PROPERTY LINE - PL -
- LIMITS OF TAKE (TOWN P.)
- WATER LINE
- GAS LINE
- ELECTRIC LINE
- TELEPHONE LINE
- SEWER LINE
- EXISTING RIGHT OF WAY
- NEW RIGHT OF WAY
- NEW ROW WITHIN EXIST. ROW
- CONTROL OF ACCESS
- ● IP or ● IPF (IRON PIPE or PIN FOUND)
- S.T. (SEPTIC TANK)
- (ROW MONUMENT)
- (TRAVERSE POINT)

ITEM	TECH	CHECKED
BASE MAP	G.L.L.	
EXIST. R/W	G.L.L.	C.W.K.
PROP. LINES	J.C.C.	C.W.K.
AREAS	T.L.B.	D.S.G.

STATE OF MAINE
DEPARTMENT OF TRANSPORTATION
16 STATE HOUSE STATION - AUGUSTA, ME 04333-0016
FRYEBURG
RIGHT OF WAY MAP

REVISIONS			
NO.	DATE	DESCRIPTION	BY

PLAN FILED IN PLAN BOOK PAGE COUNTY RECORD

NO.	GRANTOR	INSTRUMENT	DATE	BOOK	PAGE

DAVID BERNHARDT
COMMISSIONER
JOYCE NOEL TAYLOR
CHIEF ENGINEER
DATE

STATE HIGHWAY "14"
U.S. ROUTE 302
FRYEBURG OXFORD COUNTY
FEDERAL AID PROJECT NO. NH-1728(000) SECT. II

JULY 2017	RIGHT-OF-WAY MAP	D.O.T. FILE NO. 9-394
SCALE 1" = 25'	SHEET 29 OF 39	

SHEET NUMBER
354
OF 364

Filename: ...\00\ROW\MSTA\129_RWPLAN29.dgn Division: ROW Username: Terry.Blair.Sr Date:12/11/2018

THIS PLAN WAS PREPARED IN CONNECTION WITH THE DEPARTMENT'S ACQUISITION OF REAL PROPERTY FOR TRANSPORTATION PURPOSES. IT CANNOT BE USED OR RELIED UPON TO ESTABLISH LEGAL BOUNDARIES BETWEEN ABUTTING PROPERTY OWNERS.

GRID MAINE 2000 WEST ZONE

WALKER HILL FARM, LLC
PARCEL NO. (84)
LAND TAKEN = 332± S.F.(SUBMERGED)
SLOPE EASEMENT = 0.05± AC.(1)
DRAINAGE EASEMENTS = 230± S.F.(3)
TEMP. CONST. RIGHTS = 0.20± AC.(7)
TOTAL AREA = 26± AC.(TOWN)
REM. AREA = 25.99± AC.

EXISTING TOE OF SLOPE DITCH
SEE R/W REF. A2C

R/W TO MERRIT KIMBALL
SEE R/W REF. A2C

DRAINAGE OUTLET
STA. 253+10± LT.

SACO RIVER

T.C.L. TEMP. CONST. 305± S.F. LTS. CLL R/W REF. A2D EXISTING CONST. LIMIT LINE 1780'± R/W TO OTHERS

125'± 230'± 332± S.F. 128'± 40'± +02± 255 256

249 +50 250 +20 251 +25 +80 252 253 254 +37± +83±

S.H. "14"/U.S. ROUTE 302/BRIDGTON ROAD

N.72°-09'-54.8"E. 4500.94'

4"-10"CMP R/W REF. A2B EXISTING TEMP. CONST. CONST. LTS. LIMIT 165± S.F. DRAINAGE OUTLET STA. 252+08± RT. 0.52± AC. 1738'± 1745'± 3530'± EXISTING CONST. LIMIT LINE

EXISTING HIGHWAY DITCH DRAINAGE
SEE R/W REF. A2C

JUMPING POST FROM BRIDGE

50' 50' 20'± 185'±

P.L. IS THREAD OF SACO RIVER

PATRICIA F. WALKER, M.D., TRUSTEE
WALKER FAMILY REALTY TRUST
PARCEL NO. (83)
LAND TAKEN = 0.52± AC.
DRAINAGE EASEMENT = (1)
TEMP. CONST. RIGHTS = 0.29± AC.(2)
TOTAL AREA = 145± AC.(TOWN)
REM. AREA = 144.48± AC.

A) EXISTING RIGHT OF WAY
2) ROUTE 302, SECTION 2
D) MAINE STATE HIGHWAY COMMISSION
PLAN OF PROPOSED RELOCATION STATE HIGHWAY "B"
FRYEBURG, OXFORD COUNTY
DATED - AUGUST 1931
S.H.C. FILE NO. 9-7

W.I.N. 017280.00

SYMBOLS
- (WELL)
- BREAKING LAST LINE
- CONSTRUCTION LIMIT LINE
- PROPERTY LINE - PL -
- LIMITS OF "RIGHT PORTION (LOW-P.)
- IP or ● IPF (IRON PIPE or PIN FOUND)
- S.T. (SEPTIC TANK)
- (ROW MONUMENT)
- (TRAVERSE POINT)
- WATER LINE
- GAS LINE
- ELECTRIC LINE
- TELEPHONE LINE
- SEWER LINE
- NEW RIGHT OF WAY
- EXISTING RIGHT OF WAY
- NEW ROW WITHIN EXIST. ROW
- CONTROL OF ACCESS

ITEM	TECH	CHECKED
BASE MAP	G.L.L.	
EXIST. R/W	G.L.L.	C.W.K.
PROP. LINES	J.C.C.	C.W.K.
AREAS	T.L.B.	D.S.G.

STATE OF MAINE
DEPARTMENT OF TRANSPORTATION
16 STATE HOUSE STATION - AUGUSTA, ME 04333-0016
FRYEBURG
RIGHT OF WAY MAP

REVISIONS			
NO.	DATE	DESCRIPTION	BY

PLAN FILED IN PLAN BOOK PAGE	COUNTY RECORD				
NO.	GRANTOR	INSTRUMENT	DATE	BOOK	PAGE

DAVID BERNHARDT
COMMISSIONER
JOYCE NOEL TAYLOR
CHIEF ENGINEER
DATE

STATE HIGHWAY "14"
U.S. ROUTE 302
FRYEBURG OXFORD COUNTY
FEDERAL AID PROJECT NO. NH-1728(000) SECT. II

JULY 2017	RIGHT-OF-WAY MAP	D.O.T. FILE NO. 9-394
SCALE 1" = 25'	SHEET 30 OF 39	

SHEET NUMBER
355
OF 364

Filename: ...\00\ROW\MSTA\130_RWPLAN30.dgn Division: ROW Username: Terry.Blair.Sr Date:12/11/2018

Filename: ...\00\ROW\MSTA\131_RWPLAN31.dgn Date:12/11/2018
Username: Terry.Blair.Sr Division: ROW

WALKER HILL FARM, LLC
PARCEL NO. (84)
LAND TAKEN = 332± S.F. (SUBMERGED)
SLOPE EASEMENT = 0.05± AC.(1)
DRAINAGE EASEMENTS = 230± S.F.(3)
TEMP. CONST. RIGHTS = 0.20± AC.(7)
TOTAL AREA = 26± AC.(TOWN)
REM. AREA = 25.99± AC.

THIS PLAN WAS PREPARED IN CONNECTION WITH THE DEPARTMENT'S ACQUISITION OF REAL PROPERTY FOR TRANSPORTATION PURPOSES. IT CANNOT BE USED OR RELIED UPON TO ESTABLISH LEGAL BOUNDARIES BETWEEN ABUTTING PROPERTY OWNERS.

GRID MAINE 2000 WEST ZONE

EAR REVOCABLE TRUST
ELBRIDGE A. RUSSELL, TRUSTEE
PARCEL NO. (86)
LAND TAKEN = 1354± S.F.(OTHER - SUBMERGED)
LAND TAKEN = 0.43± AC.(OTHER - UPLAND)
TOTAL LAND TAKEN = 0.46± AC
DRAINAGE EASEMENT = (2)
TEMP. CONST. RIGHTS = 1060± S.F.(3)
TOTAL AREA = 15± AC.(TOWN)
REM. AREA = 14.54± AC.

P.L. IS THREAD OF SACO RIVER

SACO RIVER

LINE

125'±

230'±

128'±

332± S.F.

6'±

15'±

102'±

1354± S.F.

676'±

EXISTING CONST. LIMIT LINE

CLL

0.43± AC.

1178'±

REF. A2D

PBM 2908

S.H. "14"/U.S. ROUTE 302/BRIDGTON ROAD

50'

256 257 258 259 260 261 262

+83± +30± +32±

N.72°-09'-54.8"E. 4500.94'

946'±

R/W REF. A2D

1298± S.F.

50'

20'±

824'±

0.31± AC.

EXISTING CONST. LIMIT LINE

EXISTING OUTLET DITCH
SEE R/W REF. A2C

EXISTING TOE OF SLOPE DITCH
SEE R/W REF. A2C

VACATED OUTLET DITCH
SEE D.O.T. FILE NO. 9-233
O.C.R.D. BOOK 258, PAGE 950

DRAINAGE OUTLET
STA. 262+00± RT.

185'±

P.L. IS THREAD OF SACO RIVER

NOTE: THIS AREA NOT INCLUDED IN CONSERVATION EASEMENT

EAR REVOCABLE TRUST
ELBRIDGE A. RUSSELL, TRUSTEE
UPPER SACO VALLEY LAND TRUST
PARCEL NO. (85)
LAND TAKEN = 1298± S.F.(SUBMERGED)
LAND TAKEN = 1.33± AC.(UPLAND)(3)
TOTAL LAND TAKEN = 1.36± AC.(4)
SLOPE EASEMENTS = 0.34± AC.(2)
DRAINAGE EASEMENTS = (3)
TEMP. CONST. RIGHTS = 0.14± AC.(7)
TOTAL AREA = 224.59± AC.(SURVEY)
REM. AREA = 223.23± AC.

A) EXISTING RIGHT OF WAY
2) ROUTE 302, SECTION 2
C) STATE OF MAINE - DEPARTMENT OF TRANSPORTATION
RIGHT OF WAY MAP
FRYEBURG, OXFORD COUNTY
FEDERAL AID PROJECT NO. BR-014-1(30)
DATED - APRIL 1983
D.O.T. FILE NO 9-233
OXFORD COUNTY REGISTRY OF DEEDS WEST DISTRICT
PLAN BOOK 8, PAGE 25
D) MAINE STATE HIGHWAY COMMISSION
PLAN OF PROPOSED RELOCATION STATE HIGHWAY "B"
FRYEBURG, OXFORD COUNTY
DATED - AUGUST 1931
S.H.C. FILE NO. 9-7

PLAN OF LAND IN FRYEBURG, MAINE
PROPERTY OF ELBRIDGE RUSSELL &
THE NATURE CONSERVANCY
PROPOSED CONSERVATION EASEMENT
BY THADDEUS THORNE SURVEYS INC.
DATED AUGUST 28, 2007
OXFORD COUNTY REGISTRY OF DEEDS
WEST DISTRICT
PLAN BOOK 18, PAGE 66

W.I.N. 017280.00

SYMBOLS

- (WELL)
- BREAKING LAST LINE
- CONSTRUCTION LIMIT LINE
- PROPERTY LINE - P.L.
- LIMITS OF ROW/RIGHT PORTION (LOW.P.)
- EXISTING RIGHT OF WAY
- NEW RIGHT OF WAY
- NEW ROW WITHIN EXIST. ROW
- CONTROL OF ACCESS
- IP or ● IPF (IRON PIPE or PIN FOUND)
- S.T. (SEPTIC TANK)
- (ROW MONUMENT)
- (TRAVERSE POINT)
- WATER LINE
- GAS LINE
- ELECTRIC LINE
- TELEPHONE LINE
- SEWER LINE

ITEM	TECH	CHECKED
BASE MAP	G.L.L.	C.W.K.
EXIST. R/W	G.L.L.	C.W.K.
PROP. LINES	J.C.C.	C.W.K.
AREAS	T.L.B.	D.S.G.

STATE OF MAINE
DEPARTMENT OF TRANSPORTATION
16 STATE HOUSE STATION - AUGUSTA, ME 04333-0016
FRYEBURG
RIGHT OF WAY MAP

REVISIONS			
NO.	DATE	DESCRIPTION	BY

PLAN FILED IN PLAN BOOK PAGE	COUNTY RECORD				
NO.	GRANTOR	INSTRUMENT	DATE	BOOK	PAGE

DAVID BERNHARDT
COMMISSIONER
JOYCE NOEL TAYLOR
CHIEF ENGINEER
DATE

STATE HIGHWAY "14"
U.S. ROUTE 302
FRYEBURG OXFORD COUNTY
FEDERAL AID PROJECT NO. NH-1728(000) SECT. II

JULY 2017	RIGHT-OF-WAY MAP	D.O.T. FILE NO. 9-394
SCALE 1" = 25'	SHEET 31 OF 39	

SHEET NUMBER
356
OF 364

THIS PLAN WAS PREPARED IN CONNECTION WITH THE DEPARTMENT'S ACQUISITION OF REAL PROPERTY FOR TRANSPORTATION PURPOSES. IT CANNOT BE USED OR RELIED UPON TO ESTABLISH LEGAL BOUNDARIES BETWEEN ABUTTING PROPERTY OWNERS.

GRID NORTH
MAINE 2000 WEST ZONE

EAR REVOCABLE TRUST
ELBRIDGE A. RUSSELL, TRUSTEE
PARCEL NO. (86)
LAND TAKEN = 1354± S.F.(OTHER - SUBMERGED)
LAND TAKEN = 0.43± AC.(OTHER - UPLAND)
TOTAL LAND TAKEN = 0.46± AC.
DRAINAGE EASEMENT = (2)
TEMP. CONST. RIGHTS = 1060± S.F.(3)
TOTAL AREA = 15± AC.(TOWN)
REM. AREA = 14.54± AC.

OUTLET DRAINAGE STRUCTURE STA. 264+98± LT.

DRAINAGE OUTLET STA. 266+72± LT.

DRAINAGE OUTLET STA. 262+00± RT.

NOTE: THIS AREA NOT INCLUDED IN CONSERVATION EASEMENT

NOTE: THIS AREA INCLUDED IN CONSERVATION EASEMENT

CONSERVATION EASEMENT LINE

P.C. STA. 264+07.70

R/W AGREEMENT GRANTED TO UPPER SACO VALLEY LAND TRUST AND STATE OF MAINE DEPARTMENT OF INLAND FISHERIES AND WILDLIFE OXFORD COUNTY REGISTRY OF DEEDS WEST DISTRICT BOOK 593, PAGE 419

EAR REVOCABLE TRUST
ELBRIDGE A. RUSSELL, TRUSTEE
UPPER SACO VALLEY LAND TRUST
PARCEL NO. (85)
LAND TAKEN = 1298± S.F.(SUBMERGED)
LAND TAKEN = 1.33± AC.(UPLAND)(3)
TOTAL LAND TAKEN = 1.36± AC.(4)
SLOPE EASEMENTS = 0.34± AC.(2)
DRAINAGE EASEMENTS = (3)
TEMP. CONST. RIGHTS = 0.14± AC.(7)
TOTAL AREA = 224.59± AC.(SURVEY)
REM. AREA = 223.23± AC.

PLAN OF LAND IN FRYEBURG, MAINE
PROPERTY OF ELBRIDGE RUSSELL &
THE NATURE CONSERVANCY
PROPOSED CONSERVATION EASEMENT
BY THADDEUS THORNE SURVEYS INC.
DATED AUGUST 28, 2007
OXFORD COUNTY REGISTRY OF DEEDS
WEST DISTRICT
PLAN BOOK 18, PAGE 66

P.I. STA. 269+77.84
D = 3°-57'-05.2"
Δ = 42°-55'-47.2" RT.
T = 570.14'
L = 1086.43'
E = 108.06'
R = 1450.00'

A) EXISTING RIGHT OF WAY
2) ROUTE 302, SECTION 2
D) MAINE STATE HIGHWAY COMMISSION
PLAN OF PROPOSED RELOCATION STATE HIGHWAY "B"
FRYEBURG, OXFORD COUNTY
DATED - AUGUST 1931
S.H.C. FILE NO. 9-7

W.I.N. 017280.00

SYMBOLS
- (WELL)
- BREAKING LAST LINE
- CONSTRUCTION LIMIT LINE
- PROPERTY LINE (R/W, ETC.)
- LIMITS OF "WRONG-RIGHT" PORTION (LOW-P.)
- IP or ● IP/PK (IRON PIPE or PIN FOUND)
- S.T. (SEPTIC TANK)
- (ROW MONUMENT)
- (TRAVERSE POINT)
- WATER LINE
- GAS LINE
- ELECTRIC LINE
- TELEPHONE LINE
- SEWER LINE
- NEW RIGHT OF WAY
- EXISTING RIGHT OF WAY
- NEW ROW WITHIN EXIST. ROW
- CONTROL OF ACCESS

ITEM	TECH	CHECKED
BASE MAP	G.L.L.	
EXIST. R/W	G.L.L.	C.W.K.
PROP. LINES	J.C.C.	C.W.K.
AREAS	T.L.B.	D.S.G.

STATE OF MAINE
DEPARTMENT OF TRANSPORTATION
16 STATE HOUSE STATION - AUGUSTA, ME 04333-0016
FRYEBURG
RIGHT OF WAY MAP

REVISIONS			
NO.	DATE	DESCRIPTION	BY

PLAN FILED IN PLAN BOOK PAGE	COUNTY RECORD				
NO.	GRANTOR	INSTRUMENT	DATE	BOOK	PAGE

DAVID BERNHARDT
COMMISSIONER
JOYCE NOEL TAYLOR
CHIEF ENGINEER
DATE

STATE HIGHWAY "14"
U.S. ROUTE 302
FRYEBURG OXFORD COUNTY
FEDERAL AID PROJECT NO. NH-1728(000) SECT. II

JULY 2017	RIGHT-OF-WAY MAP	D.O.T. FILE NO. 9-394
SCALE 1" = 25'	SHEET 32 OF 39	

SHEET NUMBER
357
OF 364

Filename: ...\00\ROW\MSTA\132_RWPLAN32.dgn Division: ROW Username: Terry.Blair.Sr Date:12/11/2018

THIS PLAN WAS PREPARED IN CONNECTION WITH THE DEPARTMENT'S ACQUISITION OF REAL PROPERTY FOR TRANSPORTATION PURPOSES. IT CANNOT BE USED OR RELIED UPON TO ESTABLISH LEGAL BOUNDARIES BETWEEN ABUTTING PROPERTY OWNERS.

EAR REVOCABLE TRUST
ELBRIDGE A. RUSSELL, TRUSTEE
PARCEL NO. (86)
LAND TAKEN = 1354± S.F.(OTHER - SUBMERGED)
LAND TAKEN = 0.43± AC.(OTHER - UPLAND)
TOTAL LAND TAKEN = 0.46± AC.
DRAINAGE EASEMENT = (2)
TEMP. CONST. RIGHTS = 1060± S.F.(3)
TOTAL AREA = 15± AC.(TOWN)
REM. AREA = 14.54± AC.

REBECCA A. LEONARD
PARCEL NO. (87)
LAND TAKEN = 0.30± AC.
DRAINAGE EASEMENTS = (3)
TEMP. CONST. RIGHTS = 0.05± AC.(3)
TOTAL AREA = 10.5± AC.(DEED)
REM. AREA =10.20± AC.

GRID MAINE 2000 WEST ZONE

P.I.

DRAINAGE OUTLET
STA. 271+76± LT.

140± S.F.

470± S.F.

1605± S.F.

TEMP. CONST. LIMITS

CONST.

TEMP.

CONST.

309'±

LIMITS

0.30± AC.

1003±

302.53'

420'±

50'

271

272

273

274

275

270

269

+75

+95

+20

+18±

+62±

+50

+95±

1086.43'

S.H. "14"/U.S. ROUTE 302/BRIDGTON ROAD

49'±

1565'±

51'±

CONST. LTS.

0.08± AC.

TEMP.

332.26'

CONST.

LIMITS

0.71± AC.

TEMP.

CONST.

LIMITS

302.53'

640'±

80'

85'

75'

0.22± AC.

EASE.

TEMP. LIMITS

SLOPE

EASEMENT

LIMITS

SLOPE

DRAINAGE OUTLET
STA. 271+23± RT.

P.T. STA. 274+94.13

EAR REVOCABLE TRUST
ELBRIDGE A. RUSSELL, TRUSTEE
UPPER SACO VALLEY LAND TRUST
PARCEL NO. (85)
LAND TAKEN = 1298± S.F.(SUBMERGED)
LAND TAKEN = 1.33± AC.(UPLAND)(3)
TOTAL LAND TAKEN = 1.36± AC.(4)
SLOPE EASEMENTS = 0.34± AC.(2)
DRAINAGE EASEMENTS = (3)
TEMP. CONST. RIGHTS = 0.14± AC.(7)
TOTAL AREA = 224.59± AC.(SURVEY)
REM. AREA = 223.23± AC.

PLAN OF LAND IN FRYEBURG, MAINE
PROPERTY OF ELBRIDGE RUSSELL &
THE NATURE CONSERVANCY
PROPOSED CONSERVATION EASEMENT
BY THADDEUS THORNE SURVEYS INC.
DATED AUGUST 28, 2007
OXFORD COUNTY REGISTRY OF DEEDS
WEST DISTRICT
PLAN BOOK 18, PAGE 66

NOTE: THIS AREA INCLUDED
IN CONSERVATION EASEMENT

A) EXISTING RIGHT OF WAY
2) ROUTE 302, SECTION 2
B) OXFORD COUNTY COMMISSIONERS RECORDS
VOLUME 2, PAGE 45
1832 4 RODS WIDE (66')
D) MAINE STATE HIGHWAY COMMISSION
PLAN OF PROPOSED RELOCATION STATE HIGHWAY "B"
FRYEBURG, OXFORD COUNTY
DATED - AUGUST 1931
S.H.C. FILE NO. 9-7

P.I. STA. 269+77.84
D = 3°-57'-05.2"
Δ = 42°-55'-47.2" RT.
T = 570.14'
L = 1086.43'
E = 108.06'
R = 1450.00'

W.I.N. 017280.00

SYMBOLS

- ● IPF ○ IP - (IRON PIPE or PIN FOUND)
- S.T. - (SEPTIC TANK)
- (ROW MONUMENT)
- (TRAVERSE POINT)
- CLL - (CELL)
- BRDING LINE
- CONSTRUCTION LIMIT LINE
- PROPERTY LINE - P.L. -
- LIMITS OF "RIGHT PORTION (LOW.P.)
- WATER LINE
- GAS LINE
- ELECTRIC LINE
- TELEPHONE LINE
- SEWER LINE
- NEW RIGHT OF WAY
- EXISTING RIGHT OF WAY
- NEW ROW WITHIN EXIST. ROW
- CONTROL OF ACCESS

ITEM	TECH	CHECKED
BASE MAP	G.L.L.	C.W.K.
EXIST. R/W	G.L.L.	C.W.K.
PROP. LINES	J.C.C.	C.W.K.
AREAS	T.L.B.	D.S.G.

STATE OF MAINE
DEPARTMENT OF TRANSPORTATION
16 STATE HOUSE STATION - AUGUSTA, ME 04333-0016
FRYEBURG
RIGHT OF WAY MAP

REVISIONS			
NO.	DATE	DESCRIPTION	BY

PLAN FILED IN PLAN BOOK	PAGE	COUNTY RECORD			
NO.	GRANTOR	INSTRUMENT	DATE	BOOK	PAGE

DAVID BERNHARDT
COMMISSIONER
JOYCE NOEL TAYLOR
CHIEF ENGINEER
DATE

STATE HIGHWAY "14"
U.S. ROUTE 302
FRYEBURG OXFORD COUNTY
FEDERAL AID PROJECT NO. NH-1728(000) SECT. II

JULY 2017	RIGHT-OF-WAY MAP	D.O.T. FILE NO. 9-394
SCALE 1" = 25'	SHEET 33 OF 39	

SHEET NUMBER
358
OF 364

Filename: ...\00\ROW\MSTA\133_RWPLAN33.dgn Division: ROW Username: Terry.Blair.Sr Date:12/11/2018

THIS PLAN WAS PREPARED IN CONNECTION WITH THE DEPARTMENT'S ACQUISITION OF REAL PROPERTY FOR TRANSPORTATION PURPOSES. IT CANNOT BE USED OR RELIED UPON TO ESTABLISH LEGAL BOUNDARIES BETWEEN ABUTTING PROPERTY OWNERS.

GRID NORTH
MAINE 2000 WEST ZONE

P.I. STA. 283+84.96
D = 3°-37'-34.7"
Δ = 40°-50'-41.6" LT.
T = 588.30'
L = 1126.34'
E = 105.97'
R = 1580.00'

REBECCA A. LEONARD
PARCEL NO. (87)
LAND TAKEN = 0.30± AC.
DRAINAGE EASEMENTS = (3)
TEMP. CONST. RIGHTS = 0.05± AC.(3)
TOTAL AREA = 10.5± AC.(DEED)
REM. AREA =10.20± AC.

DRAINAGE OUTLET
STA. 277+51± LT.

P.C. STA. 277+96.66

DRAINAGE OUTLET
STA. 281+14± LT.

DRAINAGE OUTLET
STA. 277+85± RT.

S.64°-54'-18.0"E.

1090.70'

1126.34'

1161.98'

1565'±

1003±

395'±

455± S.F.

1605± S.F.

165± S.F.

615± S.F.

925± S.F.

40± S.F.

0.30± AC.

0.08± AC.

0.71± AC.

302.53'

TEMP. CONST.

LIMITS

T.C.L.

460± S.F.

CONSERVATION EASEMENT LIMIT

S.H. "14"/U.S. ROUTE 302/BRIDGTON ROAD

P.I.

R/W TO OTHERS
Bk 2212, Pg. 195

F4 81+ SPOTTED EGG MASSES; 2 WOOD

CL SNOWMOBILE TRAIL

NOTE: THIS AREA INCLUDED IN CONSERVATION EASEMENT

NOTE: THIS AREA NOT INCLUDED IN CONSERVATION EASEMENT

A) EXISTING RIGHT OF WAY
2) ROUTE 302, SECTION 2
B) OXFORD COUNTY COMMISSIONERS RECORDS
VOLUME 2, PAGE 45
1832 4 RODS WIDE (66')

PLAN OF LAND IN FRYEBURG, MAINE
PROPERTY OF ELBRIDGE RUSSELL &
THE NATURE CONSERVANCY
PROPOSED CONSERVATION EASEMENT
BY THADDEUS THORNE SURVEYS INC.
DATED AUGUST 28, 2007
OXFORD COUNTY REGISTRY OF DEEDS
WEST DISTRICT
PLAN BOOK 18, PAGE 66

EAR REVOCABLE TRUST
ELBRIDGE A. RUSSELL, TRUSTEE
UPPER SACO VALLEY LAND TRUST
PARCEL NO. (85)
LAND TAKEN = 1298± S.F.(SUBMERGED)
LAND TAKEN = 1.33± AC.(UPLAND)(3)
TOTAL LAND TAKEN = 1.36± AC.(4)
SLOPE EASEMENTS = 0.34± AC.(2)
DRAINAGE EASEMENTS = (3)
TEMP. CONST. RIGHTS = 0.14± AC.(7)
TOTAL AREA = 224.59± AC.(SURVEY)
REM. AREA = 223.23± AC.

CONSERVATION EASE. LIMIT

W.I.N. 017280.00

SYMBOLS

- ● I.P. or ● I.P.F. (IRON PIPE or PIN FOUND)
- S.T. - (SEPTIC TANK)
- (ROW MONUMENT)
- (TRAVERSE POINT)
- (WELL)
- DRAINING DRIFT LINE
- CONSTRUCTION LIMIT LINE
- PROPERTY LINE - P.L. -
- LIMITS OF "WROUGHT PORTION (LOW P.)
- NEW RIGHT OF WAY
- EXISTING RIGHT OF WAY
- NEW ROW WITHIN EXIST. ROW
- CONTROL OF ACCESS
- WATER LINE
- GAS LINE
- ELECTRIC LINE
- TELEPHONE LINE
- SEWER LINE

ITEM	TECH	CHECKED
BASE MAP	G.L.L.	
EXIST. R/W	G.L.L.	C.W.K.
PROP. LINES	J.C.C.	C.W.K.
AREAS	T.L.B.	D.S.G.

STATE OF MAINE
DEPARTMENT OF TRANSPORTATION
16 STATE HOUSE STATION - AUGUSTA, ME 04333-0016
FRYEBURG
RIGHT OF WAY MAP

REVISIONS			
NO.	DATE	DESCRIPTION	BY

PLAN FILED IN PLAN BOOK					
NO.	GRANTOR	INSTRUMENT	DATE	BOOK	PAGE

DAVID BERNHARDT
COMMISSIONER
JOYCE NOEL TAYLOR
CHIEF ENGINEER
DATE

STATE HIGHWAY "14"
U.S. ROUTE 302
FRYEBURG OXFORD COUNTY
FEDERAL AID PROJECT NO. NH-1728(000) SECT. II

JULY 2017	RIGHT-OF-WAY MAP	D.O.T. FILE NO. 9-394
SCALE 1" = 25'	SHEET 34 OF 39	

SHEET NUMBER
359
OF 364

Filename: ...\00\ROW\MSTA\134_RWPLAN34.dgn Division: ROW Username: Terry.Blair.Sr Date:12/11/2018

THIS PLAN WAS PREPARED IN CONNECTION WITH THE DEPARTMENT'S ACQUISITION OF REAL PROPERTY FOR TRANSPORTATION PURPOSES. IT CANNOT BE USED OR RELIED UPON TO ESTABLISH LEGAL BOUNDARIES BETWEEN ABUTTING PROPERTY OWNERS.

REBECCA A. LEONARD
SCOTT D. LEONARD
PARCEL NO. (88)
LAND TAKEN = 0.15± AC.
TEMP. CONST. RIGHTS = 995± S.F.(2)
TOTAL AREA = 10.4± AC.(DEED)
REM. AREA = 10.25± AC.

GRID MAINE 2000 WEST ZONE

P.I. STA. 283+84.96
D = 3°-37'-34.7"
Δ = 40°-50'-41.6" LT.
T = 588.30'
L = 1126.34'
E = 105.97'
R = 1580.00'

P.T. STA. 289+23.00

NOTE: THIS AREA NOT INCLUDED IN CONSERVATION EASEMENT

CONSERVATION EASEMENT LIMIT

CONSERVATION EASEMENT LIMIT

Relocate Utility Pole to North Side of Bridge

PLAN OF LAND IN FRYEBURG, MAINE
PROPERTY OF ELBRIDGE RUSSELL &
THE NATURE CONSERVANCY
PROPOSED CONSERVATION EASEMENT
BY THADDEUS THORNE SURVEYS INC.
DATED AUGUST 28, 2007
OXFORD COUNTY REGISTRY OF DEEDS
WEST DISTRICT
PLAN BOOK 18, PAGE 66

NOTE: THIS AREA INCLUDED IN CONSERVATION EASEMENT

EAR REVOCABLE TRUST
ELBRIDGE A. RUSSELL, TRUSTEE
UPPER SACO VALLEY LAND TRUST
PARCEL NO. (85)
LAND TAKEN = 1298± S.F.(SUBMERGED)
LAND TAKEN = 1.33± AC.(UPLAND)(3)
TOTAL LAND TAKEN = 1.36± AC.(4)
SLOPE EASEMENTS = 0.34± AC.(2)
DRAINAGE EASEMENTS = (3)
TEMP. CONST. RIGHTS = 0.14± AC.(7)
TOTAL AREA = 224.59± AC.(SURVEY)
REM. AREA = 223.23± AC.

A) EXISTING RIGHT OF WAY
2) ROUTE 302, SECTION 2
B) OXFORD COUNTY COMMISSIONERS RECORDS
VOLUME 2, PAGE 45
1832 4 RODS WIDE (66')
D) MAINE STATE HIGHWAY COMMISSION
PLAN OF PROPOSED RELOCATION STATE HIGHWAY "B"
FRYEBURG, OXFORD COUNTY
DATED - AUGUST 1931
S.H.C. FILE NO. 9-7

W.I.N. 017280.00 & 023849.00

SYMBOLS
- ● IP or ○ IP (IRON PIPE or PIN FOUND)
- ○ S.T. (SEPTIC TANK)
- ⊕DM (ROW MONUMENT)
- ⊕DM (TRAVERSE POINT)
- ○CELL (WELL)
- CLL - BREAKING LINE
- CONSERVATION EASEMENT LINE
- PROPERTY LINE
- P.L.
- LIMITS OF WORK (RIGHT PORTION, LOW P.)
- NEW RIGHT OF WAY
- EXISTING RIGHT OF WAY
- NEW ROW WITHIN EXIST. ROW
- CONTROL OF ACCESS
- WW WATER LINE
- G GAS LINE
- E ELECTRIC LINE
- T TELEPHONE LINE
- SEWER LINE

ITEM	CHECKED
BASE MAP	G.L.L.
EXIST. R/W	G.L.L.
PROP. LINES	J.C.C.
AREAS	T.L.B.
TECH	C.W.K.
	C.W.K.
	D.S.G.

STATE OF MAINE
DEPARTMENT OF TRANSPORTATION
16 STATE HOUSE STATION - AUGUSTA, ME 04333-0016
FRYEBURG
RIGHT OF WAY MAP

REVISIONS			
NO.	DATE	DESCRIPTION	BY

PLAN FILED IN PLAN BOOK PAGE COUNTY RECORD					
NO.	GRANTOR	INSTRUMENT	DATE	BOOK	PAGE

DAVID BERNHARDT
COMMISSIONER
JOYCE NOEL TAYLOR
CHIEF ENGINEER
DATE

STATE HIGHWAY "14"
U.S. ROUTE 302
FRYEBURG OXFORD COUNTY
FEDERAL AID PROJECT NO. NH-1728(000) SECT. II

JULY 2017	RIGHT-OF-WAY MAP	D.O.T. FILE NO. 9-394
SCALE 1" = 25'	SHEET 35 OF 39	

SHEET NUMBER
360
OF 364

Filename: ...\00\ROW\MSTA\135_RWPLAN35.dgn Division: ROW Usernname: Terry.Blair Sr Date:12/11/2018

THIS PLAN WAS PREPARED IN CONNECTION WITH THE DEPARTMENT'S ACQUISITION OF REAL PROPERTY FOR TRANSPORTATION PURPOSES. IT CANNOT BE USED OR RELIED UPON TO ESTABLISH LEGAL BOUNDARIES BETWEEN ABUTTING PROPERTY OWNERS.

EAR REVOCABLE TRUST
ELBRIDGE A. RUSSELL, TRUSTEE
PARCEL NO. (89)
LAND TAKEN = 0.34± AC.
SLOPE EASEMENT = 1730± S.F.(2)
TEMP. CONST. RIGHTS = 0.13± AC.(4)
TOTAL AREA = 10.7± AC.(TOWN)
REM. AREA = 10.36± AC.

N
GRID
MAINE 2000 WEST ZONE

P.I.
P.T. STA. 289+23.00
58'-0" Span
TEMP. CONST. LIMITS
SLOPE EASE LTS.
0.05± AC.
88'±
142.52'
TEMP. CONST. LTS. 85± S.F.
250± S.F.
930'±
0.32± AC
521.20'
CONST. LIMITS
0.07± AC.
512.66'
504.12'
123.86'
0.31± AC.
973'±
N.74°-15'-00.4"E.
142.52'
S.H. "14"/U.S. ROUTE 302/BRIDGTON ROAD
RAILROAD SPIKE (DESTROYED)
20"OAK
P.C. STA. 290+65.52
P.T. STA. 295+78.18
Flow
CURVE LEFT AHEAD USE CAUTION
PFLY
PBHW
PBHE
PBHP
PBHS
PBHN
PBHNW
PBHSW
PBHSE
PBHNE
PBHC
PBHSC
PBHNC
PBHWC
PBHEC
PBHCC
PBHCS
PBHCN
PBHCW
PBHCE
PBHCSW
PBHCSE
PBHCNW
PBHCNE
PBHCCC
PBHCCS
PBHCCN
PBHCCW
PBHCCE
PBHCCSW
PBHCCSE
PBHCCNW
PBHCCNE
PBHCCCC
PBHCCCS
PBHCCCN
PBHCCCW
PBHCCCE
PBHCCCSW
PBHCCCSE
PBHCCCNW
PBHCCCNE
PBHCCCCC
PBHCCCCS
PBHCCCCN
PBHCCCCW
PBHCCCCE
PBHCCCCSW
PBHCCCCSE
PBHCCCCNW
PBHCCCCNE
PBHCCCCCC
PBHCCCCCS
PBHCCCCCN
PBHCCCCCW
PBHCCCCCE
PBHCCCCCSW
PBHCCCCCSE
PBHCCCCCNW
PBHCCCCCNE
PBHCCCCCCC
PBHCCCCCCS
PBHCCCCCCN
PBHCCCCCCW
PBHCCCCCCE
PBHCCCCCCSW
PBHCCCCCCSE
PBHCCCCCCNW
PBHCCCCCCNE
PBHCCCCCCCC
PBHCCCCCCCS
PBHCCCCCCCN
PBHCCCCCCCW
PBHCCCCCCCE
PBHCCCCCCCSW
PBHCCCCCCCSE
PBHCCCCCCCNW
PBHCCCCCCCNE
PBHCCCCCCCCC
PBHCCCCCCCCS
PBHCCCCCCCCN
PBHCCCCCCCCW
PBHCCCCCCCCE
PBHCCCCCCCCSW
PBHCCCCCCCCSE
PBHCCCCCCCCNW
PBHCCCCCCCCNE
PBHCCCCCCCCCC
PBHCCCCCCCCCS
PBHCCCCCCCCCN
PBHCCCCCCCCCW
PBHCCCCCCCCCE
PBHCCCCCCCCCSW
PBHCCCCCCCCCSE
PBHCCCCCCCCCNW
PBHCCCCCCCCCNE
PBHCCCCCCCCCCC
PBHCCCCCCCCCCS
PBHCCCCCCCCCCN
PBHCCCCCCCCCCW
PBHCCCCCCCCCCE
PBHCCCCCCCCCCSW
PBHCCCCCCCCCCSE
PBHCCCCCCCCCCNW
PBHCCCCCCCCCCCCCCCCCCCCCCCCCCCCCCCCCCCCCCCCCCCCCCCCCCCCNE
PBHCCCCCCCCCCCCCCCCCCCCCCCCCCCCCCCCCCCCCCCCCCCCCCCCCCCCCC
PBHCCCCCCCCCCCCCCCCCCCCCCCCCCCCCCCCCCCCCCCCCCCCCCCCCCCCCS
PBHCCCCCCCCCCCCCCCCCCCCCCCCCCCCCCCCCCCCCCCCCCCCCCCCCCCCCN
PBHCCCCCCCCCCCCCCCCCCCCCCCCCCCCCCCCCCCCCCCCCCCCCCCCCCCCCW
PBHCCCCCCCCCCCCCCCCCCCCCCCCCCCCCCCCCCCCCCCCCCCCCCCCCCCCCE
PBHCCCCCCCCCCCCCCCCCCCCCCCCCCCCCCCCCCCCCCCCCCCCCCCCCCCCCSW

THIS PLAN WAS PREPARED IN CONNECTION WITH THE DEPARTMENT'S ACQUISITION OF REAL PROPERTY FOR TRANSPORTATION PURPOSES. IT CANNOT BE USED OR RELIED UPON TO ESTABLISH LEGAL BOUNDARIES BETWEEN ABUTTING PROPERTY OWNERS.

GRID MAINE 2000 WEST ZONE

P.I. STA. 300+64.77
D = 4°-05'-33.2"
Δ = 29°-02'-55.1" LT.
T = 362.71'
L = 709.79'
E = 46.22'
R = 1400.00'

THE NATURE CONSERVANCY
PARCEL NO. (90)
LAND TAKEN = 781± S.F.(PRESC. EASE.)
LAND TAKEN = 0.14± AC.(OTHER)
TOTAL LAND TAKEN = 0.16± AC.
SLOPE EASEMENT = 675± S.F.(1)
DRAINAGE EASEMENT = (1)
TEMP. CONST. RIGHTS = 610± S.F.(2)
TOTAL AREA = 368.24± AC.(D.O.T. FILE NO. 9-364)
REM. AREA = 368.08± AC.

EAR REVOCABLE TRUST
ELBRIDGE A. RUSSELL, TRUSTEE
PARCEL NO. (89)
LAND TAKEN = 0.34± AC.(2)
SLOPE EASEMENT = 1730± S.F.(2)
TEMP. CONST. RIGHTS = 0.13± AC.(4)
TOTAL AREA = 10.7± AC.(TOWN)
REM. AREA = 10.36± AC.

NOTE: PRESCRIPTIVE EASEMENT FOR HIGHWAY PURPOSES WITHIN LIMITS OF WROUGHT PORTION (L.O.W.P.)

℄ Brg., Abut. No. 1
Sta. 299+08.00
58'-0" Span
℄ Brg., Abut. No. 2
Sta. 299+66.00

P.C. STA. 297+02.04

P.T. STA. 295+78.18

S.H. "14"/U.S. ROUTE 302/BRIDGTON ROAD

To Downtown Fryeburg

To Bridgton

Approach Slab (Typ.)

SLOPE

LIMITS FLOW

SACO RIVER OVERFLOW

EAR REVOCABLE TRUST
ELBRIDGE A. RUSSELL, TRUSTEE
UPPER SACO VALLEY LAND TRUST
PARCEL NO. (85)
LAND TAKEN = 1298± S.F.(SUBMERGED)
LAND TAKEN = 1.33± AC.(UPLAND)(3)
TOTAL LAND TAKEN = 1.36± AC.(4)
SLOPE EASEMENTS = 0.34± AC.(2)
DRAINAGE EASEMENTS = (3)
TEMP. CONST. RIGHTS = 0.14± AC.(7)
TOTAL AREA = 224.59± AC.(SURVEY)
REM. AREA = 223.18± AC.

EAR REVOCABLE TRUST
ELBRIDGE A. RUSSELL, TRUSTEE
PARCEL NO. (91)
LAND TAKEN = 0.41± AC.
SLOPE EASEMENT = 0.07± AC.(1)
DRAINAGE EASEMENT = (1)
TEMP. CONST. RIGHTS = 120± S.F.(1)
TOTAL AREA = 38± AC.(TOWN)
REM. AREA = 37.59± AC.

NOTE: THIS AREA INCLUDED IN CONSERVATION EASEMENT

PLAN OF LAND IN FRYEBURG, MAINE
PROPERTY OF ELBRIDGE RUSSELL &
THE NATURE CONSERVANCY
PROPOSED CONSERVATION EASEMENT
BY THADDEUS THORNE SURVEYS INC.
DATED AUGUST 28, 2007
OXFORD COUNTY REGISTRY OF DEEDS
WEST DISTRICT
PLAN BOOK 18, PAGE 66

A) EXISTING RIGHT OF WAY
2) ROUTE 302, SECTION 2
B) OXFORD COUNTY COMMISSIONERS RECORDS
VOLUME 2, PAGE 45
1832 4 RODS WIDE (66')
D) MAINE STATE HIGHWAY COMMISSION
PLAN OF PROPOSED RELOCATION STATE HIGHWAY "B"
FRYEBURG, OXFORD COUNTY
DATED - AUGUST 1931
S.H.C. FILE NO. 9-7

SYMBOLS
- (WELL)
- BREAKING LAST LINE
- CONSTRUCTION LIMIT LINE
- PROPERTY LINE (L.O.W.P.)
- LIMITS OF WROUGHT PORTION (L.O.W.P.)
- IP ● RF (IRON PIPE or PIN FOUND)
- S.T. (SEPTIC TANK)
- (ROW MONUMENT)
- (TRAVERSE POINT)
- WATER LINE
- GAS LINE
- ELECTRIC LINE
- TELEPHONE LINE
- SEWER LINE
- NEW RIGHT OF WAY
- EXISTING RIGHT OF WAY
- NEW ROW WITHIN EXIST. ROW
- CONTROL OF ACCESS

ITEM	TECH	CHECKED
BASE MAP	G.L.L.	
EXIST. R/W	G.L.L.	C.W.K.
PROP. LINES	J.C.C.	C.W.K.
AREAS	T.L.B.	D.S.G.

STATE OF MAINE
DEPARTMENT OF TRANSPORTATION
16 STATE HOUSE STATION - AUGUSTA, ME 04333-0016
FRYEBURG
RIGHT OF WAY MAP

W.I.N. 017280.00 & 017912.00

REVISIONS			
NO.	DATE	DESCRIPTION	BY

PLAN FILED IN PLAN BOOK PAGE COUNTY RECORD					
NO.	GRANTOR	INSTRUMENT	DATE	BOOK	PAGE

DAVID BERNHARDT
COMMISSIONER
JOYCE NOEL TAYLOR
CHIEF ENGINEER
DATE

STATE HIGHWAY "14"
U.S. ROUTE 302
FRYEBURG OXFORD COUNTY
FEDERAL AID PROJECT NO. NH-1728(000) SECT. II
FEDERAL AID PROJECT NO. BR-1791(200)X

JULY 2017 | RIGHT-OF-WAY MAP | D.O.T. FILE NO. 9-394
SCALE 1" = 25' | SHEET 37 OF 39

SHEET NUMBER
362
OF 364

Filename: ...\00\ROW\MSTA\137_RWPLAN37.dgn Division: ROW Username: Terry.Blair.Sr Date:12/11/2018

THIS PLAN WAS PREPARED IN CONNECTION WITH THE DEPARTMENT'S ACQUISITION OF REAL PROPERTY FOR TRANSPORTATION PURPOSES. IT CANNOT BE USED OR RELIED UPON TO ESTABLISH LEGAL BOUNDARIES BETWEEN ABUTTING PROPERTY OWNERS.

P.I. STA. 300+64.77
D = 4°-05'-33.2"
Δ = 29°-02'-55.1" LT.
T = 362.71'
L = 709.79'
E = 46.22'
R = 1400.00'

THE NATURE CONSERVANCY
PARCEL NO. (90)
LAND TAKEN = 781± S.F.(PRESC. EASE.)
LAND TAKEN = 0.14± AC.(OTHER)
TOTAL LAND TAKEN = 0.16± AC.
SLOPE EASEMENT = 675± S.F.(1)
DRAINAGE EASEMENT = (1)
TEMP. CONST. RIGHTS = 610± S.F.(2)
TOTAL AREA = 368.24± AC.(D.O.T. FILE NO. 9-364)
REM. AREA = 368.08± AC.

GRID
MAINE 2000 WEST ZONE

EAR REVOCABLE TRUST
ELBRIDGE A. RUSSELL, TRUSTEE
PARCEL NO. (92)
LAND TAKEN = 0.38± AC.
DRAINAGE EASEMENT = (1)
TEMP. CONST. RIGHTS = 1515± S.F.(3)
TOTAL AREA = 8.5± AC.(TOWN)
REM. AREA = 8.12± AC.

NOTE: PRESCRIPTIVE EASEMENT FOR HIGHWAY PURPOSES WITHIN LIMITS OF WROUGHT PORTION (L.O.W.P.)

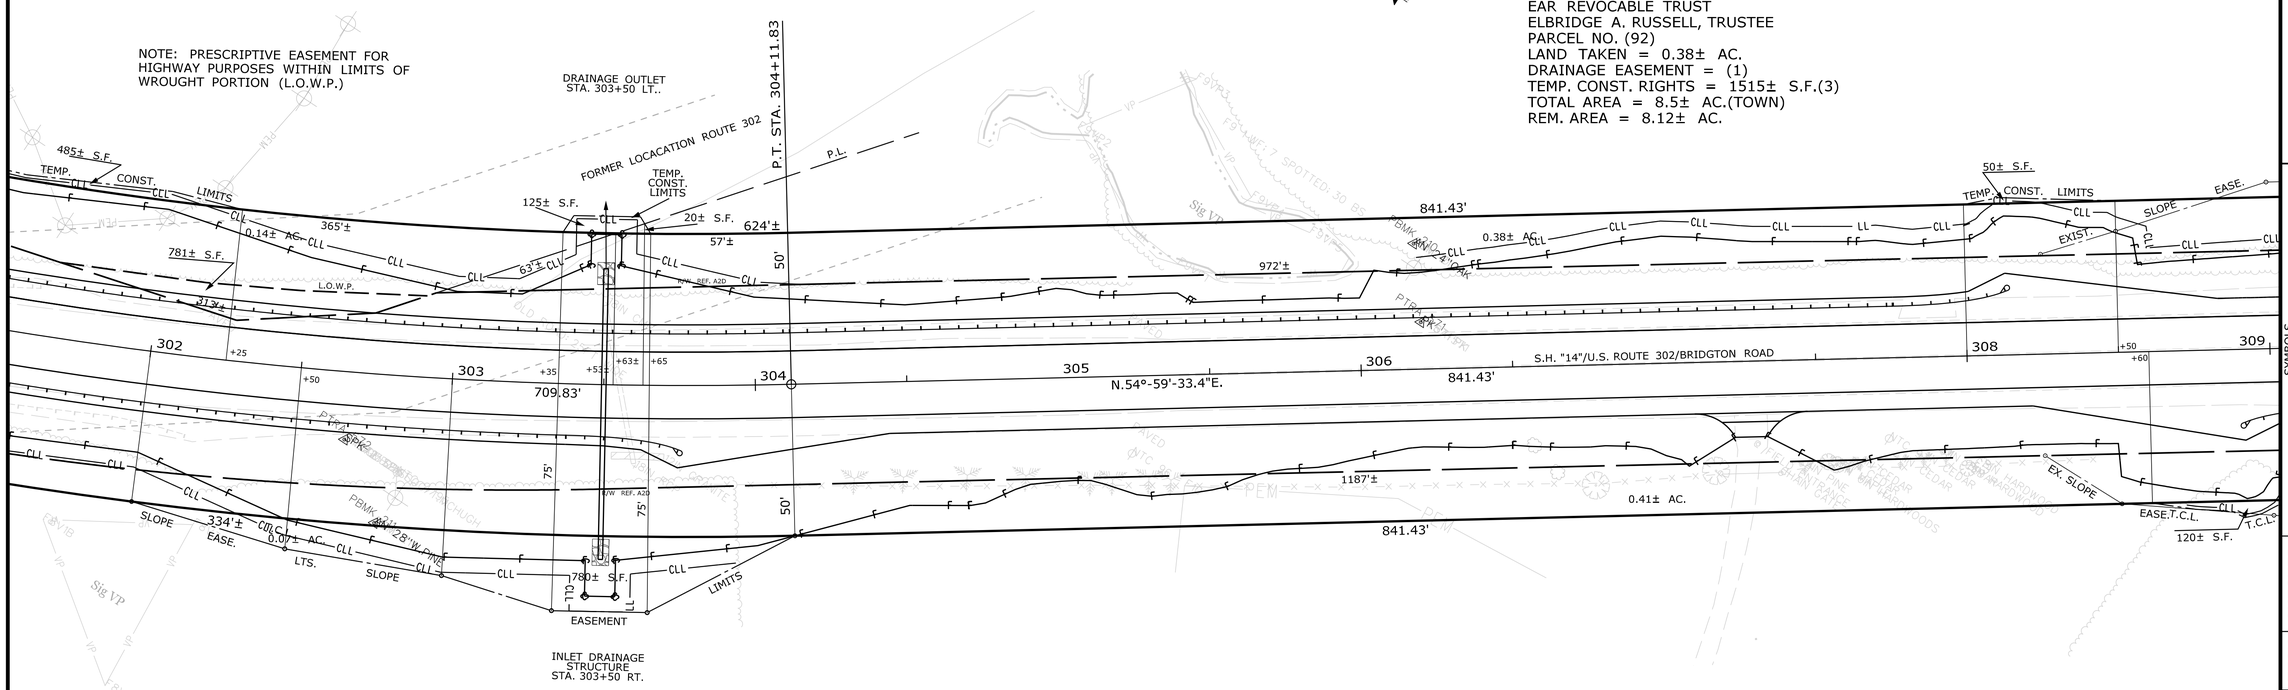

EAR REVOCABLE TRUST
ELBRIDGE A. RUSSELL, TRUSTEE
PARCEL NO. (91)
LAND TAKEN = 0.41± AC.
SLOPE EASEMENT = 0.07± AC.(1)
DRAINAGE EASEMENT = (1)
TEMP. CONST. RIGHTS = 120± S.F.(1)
TOTAL AREA = 38± AC.(TOWN)
REM. AREA = 37.59± AC.

A) EXISTING RIGHT OF WAY
2) ROUTE 302, SECTION 2
B) OXFORD COUNTY COMMISSIONERS RECORDS
VOLUME 2, PAGE 45
1832 4 RODS WIDE (66')
D) MAINE STATE HIGHWAY COMMISSION
PLAN OF PROPOSED RELOCATION STATE HIGHWAY "B"
FRYEBURG, OXFORD COUNTY
DATED - AUGUST 1931
S.H.C. FILE NO. 9-7

W.I.N. 017280.00

SYMBOLS
- (WELL)
- BREAKING LAST LINE
- CONSTRUCTION LIMIT LINE
- PROPERTY LINE - R.E. -
- LIMITS OF WROUGHT PORTION (L.O.W.P.)
- IP or ● RPF (IRON PIPE or PIN FOUND)
- S.T. (SEPTIC TANK)
- (ROW MONUMENT)
- PBM (TRAVERSE POINT)
- WATER LINE
- GAS LINE
- ELECTRIC LINE
- TELEPHONE LINE
- SEWER LINE
- NEW RIGHT OF WAY
- EXISTING RIGHT OF WAY
- NEW ROW WITHIN EXIST. ROW
- CONTROL OF ACCESS

ITEM	TECH	CHECKED
BASE MAP	G.L.L.	
EXIST. R/W	G.L.L.	C.W.K.
PROP. LINES	J.C.C.	C.W.K.
AREAS	T.L.B.	D.S.G.

STATE OF MAINE
DEPARTMENT OF TRANSPORTATION
16 STATE HOUSE STATION - AUGUSTA, ME 04333-0016
FRYEBURG
RIGHT OF WAY MAP

REVISIONS			
NO.	DATE	DESCRIPTION	BY

PLAN FILED IN PLAN BOOK PAGE COUNTY RECORD

NO.	GRANTOR	INSTRUMENT	DATE	BOOK	PAGE

DAVID BERNHARDT
COMMISSIONER
JOYCE NOEL TAYLOR
CHIEF ENGINEER
DATE

STATE HIGHWAY "14"
U.S. ROUTE 302
FRYEBURG OXFORD COUNTY
FEDERAL AID PROJECT NO. NH-1728(000) SECT. II

JULY 2017	RIGHT-OF-WAY MAP	D.O.T. FILE NO. 9-394
SCALE 1" = 25'	SHEET 38 OF 39	

SHEET NUMBER
363
OF 364

Filename: ...\00\ROW\MSTA\138_RWPLAN38.dgn Division: ROW Username: Terry.Blair.Sr Date:12/11/2018

THIS PLAN WAS PREPARED IN CONNECTION WITH THE DEPARTMENT'S ACQUISITION OF REAL PROPERTY FOR TRANSPORTATION PURPOSES. IT CANNOT BE USED OR RELIED UPON TO ESTABLISH LEGAL BOUNDARIES BETWEEN ABUTTING PROPERTY OWNERS.

EAR REVOCABLE TRUST
ELBRIDGE A. RUSSELL, TRUSTEE
PARCEL NO. (92)
LAND TAKEN = 0.38± AC.
DRAINAGE EASEMENT = (1)
TEMP. CONST. RIGHTS = 1515± S.F.(3)
TOTAL AREA = 8.5± AC.(TOWN)
REM. AREA = 8.12± AC.

GRID MAINE ZONE WEST

NOTE:
FOR ITEM NO. (93) & (94)
SEE SHEET NO. 12

DEAD LAKE STREAM

50± S.F.
TEMP. CONST. LIMITS
EASE.
EXIST.
SLOPE
CLL
841.39'
1445± S.F.
0.38± AC.
972'±
14'±
R/W REF. A2D
17'±
50'
32'±
49'±
END B.L. SECT. II
313
TO BRIDGTON
314
315
46.74'
S.H. "14"/U.S. ROUTE 302/BRIDGTON ROAD
308
309
310
311
312
N.54°-59'-33.4"E.
841.43'
33'±
50'
1187'±
0.41± AC.
13'±
EX. SLOPE
EASE.T.C.L.
T.C.L.
120± S.F.
P.C. STA. 312+53.26
EXISTING DRAINAGE EASE. (HIGHWAY DITCH DRAINAGE) SEE D.O.T. FILE NO. 9-236
P.I.
P.I. STA. 315+85.13
D = 2°-56'-17.7"
Δ = 19°-19'-01.9" RT.
T = 331.87'
L = 657.44'
E = 28.04'
R = 1950.00'

EAR REVOCABLE TRUST
ELBRIDGE A. RUSSELL, TRUSTEE
PARCEL NO. (91)
LAND TAKEN = 0.41± AC.
SLOPE EASEMENT = 0.07± AC.(1)
DRAINAGE EASEMENT = (1)
TEMP. CONST. RIGHTS = 120± S.F.(1)
TOTAL AREA = 38± AC.(TOWN)
REM. AREA = 37.59± AC.

A) EXISTING RIGHT OF WAY
2) ROUTE 302, SECTION 2
D) MAINE STATE HIGHWAY COMMISSION
PLAN OF PROPOSED RELOCATION STATE HIGHWAY "B"
FRYEBURG, OXFORD COUNTY
DATED - AUGUST 1931
S.H.C. FILE NO. 9-7

W.I.N. 017280.00

SYMBOLS
- ○ CELL (WELL)
- IP or ● IP/F (IRON PIPE or PIN FOUND)
- S.T. (SEPTIC TANK)
- (ROW MONUMENT)
- (TRAVERSE POINT)
- BRKING. LIMIT LINE
- CONSTRUCTION LIMIT LINE
- PROPERTY LINE - P.L. -
- LIMITS OF R/W RIGHT PORTION (LOW.P.)
- EXISTING RIGHT OF WAY
- NEW RIGHT OF WAY
- NEW ROW WITHIN EXIST. ROW
- CONTROL OF ACCESS
- WATER LINE
- GAS LINE
- ELECTRIC LINE
- TELEPHONE LINE
- SEWER LINE

ITEM	TECH	CHECKED
BASE MAP	G.L.L.	
EXIST. R/W	G.L.L.	C.W.K.
PROP. LINES	J.C.C.	C.W.K.
AREAS	T.L.B.	D.S.G.

STATE OF MAINE
DEPARTMENT OF TRANSPORTATION
16 STATE HOUSE STATION - AUGUSTA, ME 04333-0016
FRYEBURG
RIGHT OF WAY MAP

REVISIONS			
NO.	DATE	DESCRIPTION	BY

PLAN FILED IN PLAN BOOK				PAGE	COUNTY RECORD		
NO.	GRANTOR	INSTRUMENT	DATE	BOOK	PAGE		

DAVID BERNHARDT
COMMISSIONER
JOYCE NOEL TAYLOR
CHIEF ENGINEER
DATE

STATE HIGHWAY "14"
U.S. ROUTE 302
FRYEBURG OXFORD COUNTY
FEDERAL AID PROJECT NO. NH-1728(000) SECT. II

JULY 2017	RIGHT-OF-WAY MAP	D.O.T. FILE NO. 9-394
SCALE 1" = 25'	SHEET 39 OF 39	

SHEET NUMBER
364
OF 364

Filename: ...\00\ROW\MSTA\139_RWPLAN39.dgn Division: ROW Username: Terry.Blair.Sr Date:12/11/2018