STATE OF MAINE
DEPARTMENT OF TRANSPORTATION

NH-1728(100)E

WIN 17281.00

HIGHWAY PLANS

SIGNATURE 4226

P.E. NUMBER

DATE

	BY	DATE
PROJ. MANAGER	ERNIE MARTIN	
DESIGN-DETAILED	MSM	4-22
CHECKED-REVIEWED	ALG	4-22
DESIGN2-DETAILED2		
DESIGN3-DETAILED3		
REVISIONS 1		
REVISIONS 2		
REVISIONS 3		
REVISIONS 4		
FIELD CHANGES		

SEARSPORT
US ROUTE 1

CROSS SECTIONS


SHEET NUMBER

149


OF 292

Sta. 291+25.00 to Sta. 291+72.19


Filename: ...\mslo\149_XSECT_291+25_094.dgn Division: HIGHWAY Username: morin Date:4/25/2022

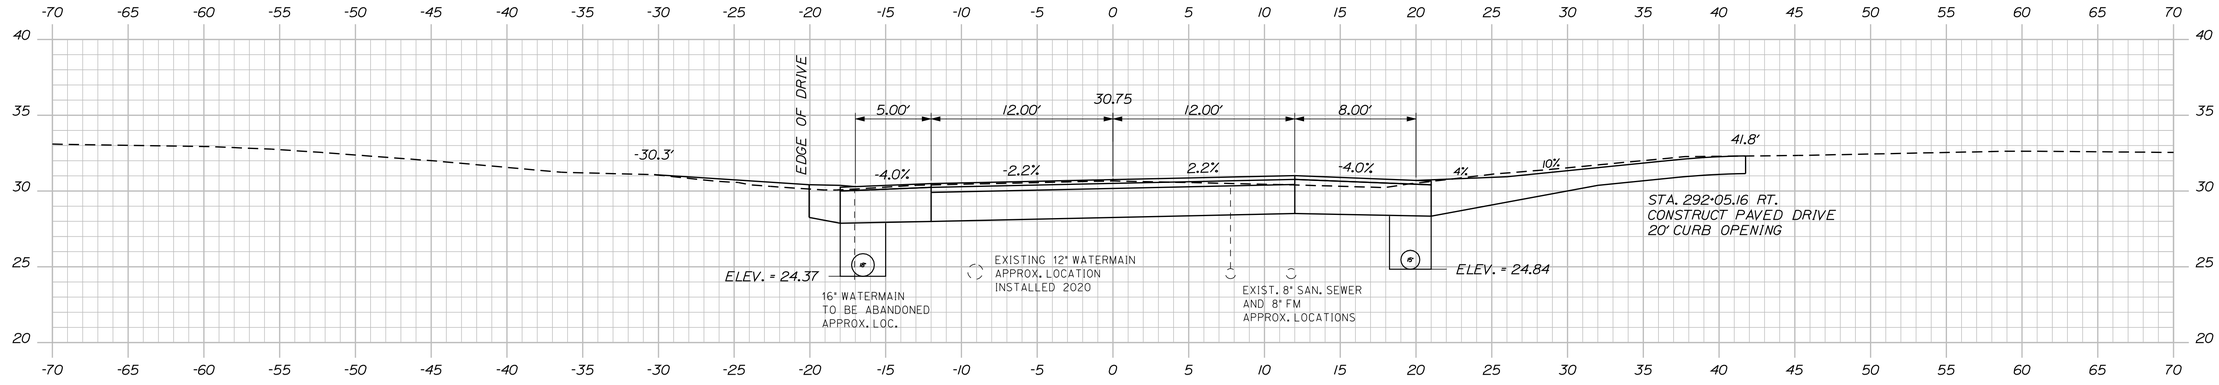

292+00.00

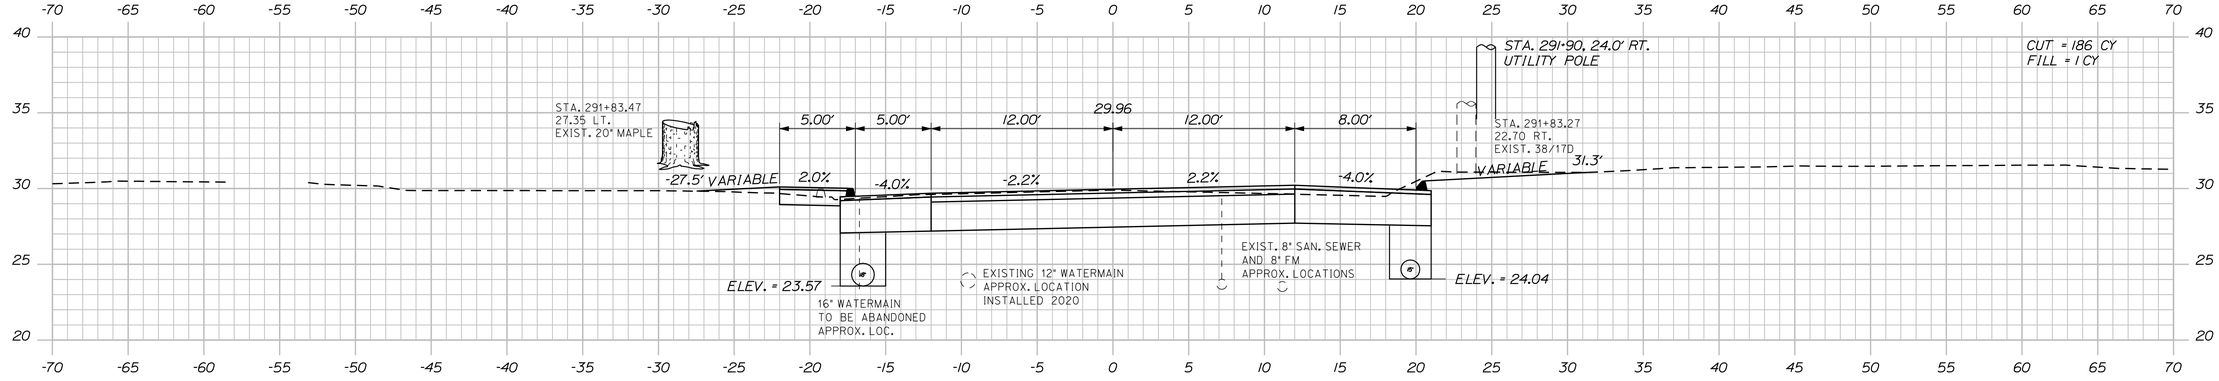

291+87.00

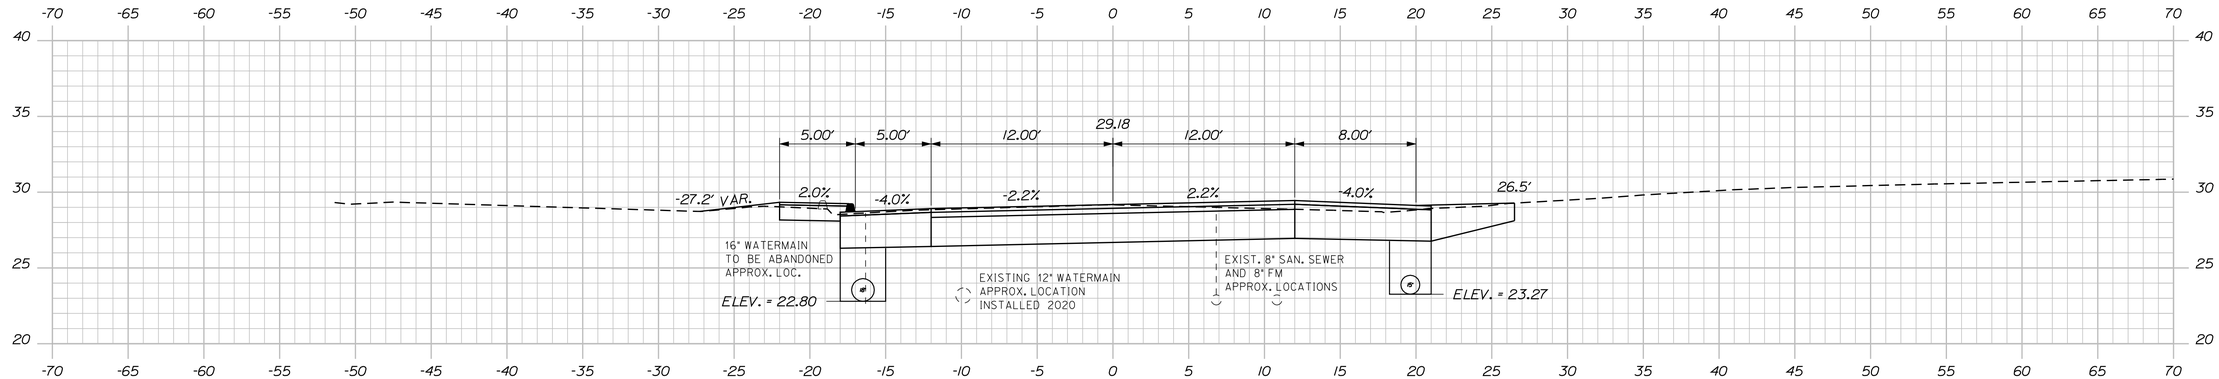

291+75.00

STATE OF MAINE
DEPARTMENT OF TRANSPORTATION

NH-1728(100)E

WIN
17281.00

HIGHWAY PLANS

SIGNATURE
4226
P.E. NUMBER

DATE

	BY	DATE
ERNE MARTIN		
PROJ. MANAGER	MSM	4-22
DESIGN-DETAILED	MSM	4-22
CHECKED-REVIEWED	ALG	
DESIGN2-DETAILED2		
DESIGN3-DETAILED3		
REVISIONS 1		
REVISIONS 2		
REVISIONS 3		
REVISIONS 4		
FIELD CHANGES		

SEARSPORT
US ROUTE 1

CROSS SECTIONS


SHEET NUMBER

150


OF 292

Sta. 291+75.00 to Sta. 292+00.00


Filename: ...\mslo\150_XSECT_291+75_095.dgn Division: HIGHWAY Username: morin Date:4/25/2022

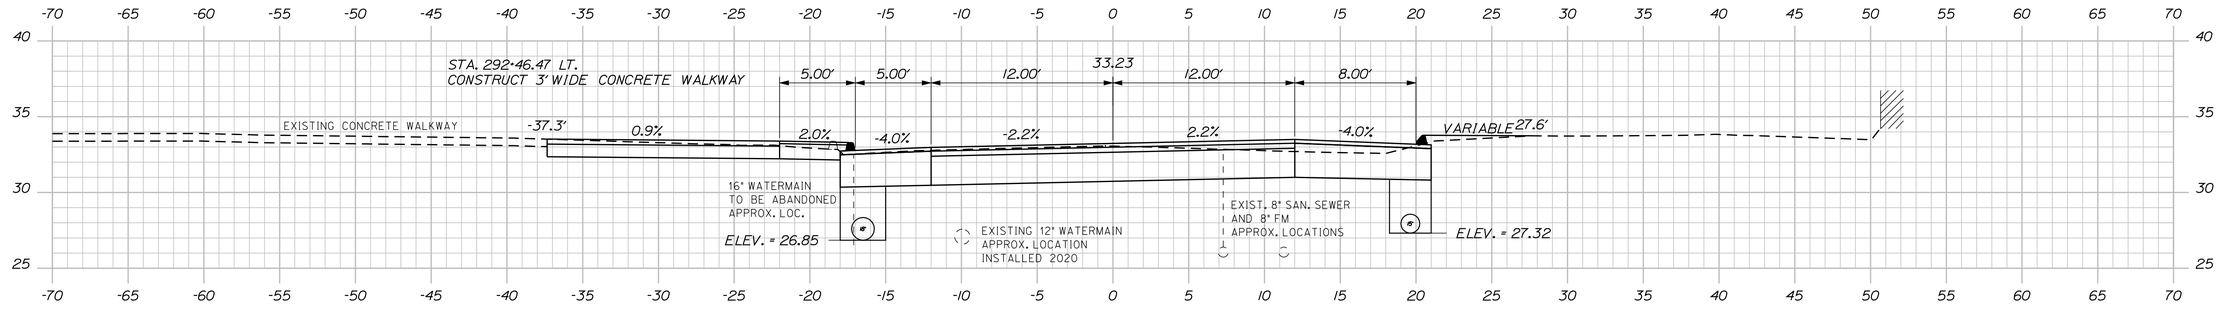


292+46.47

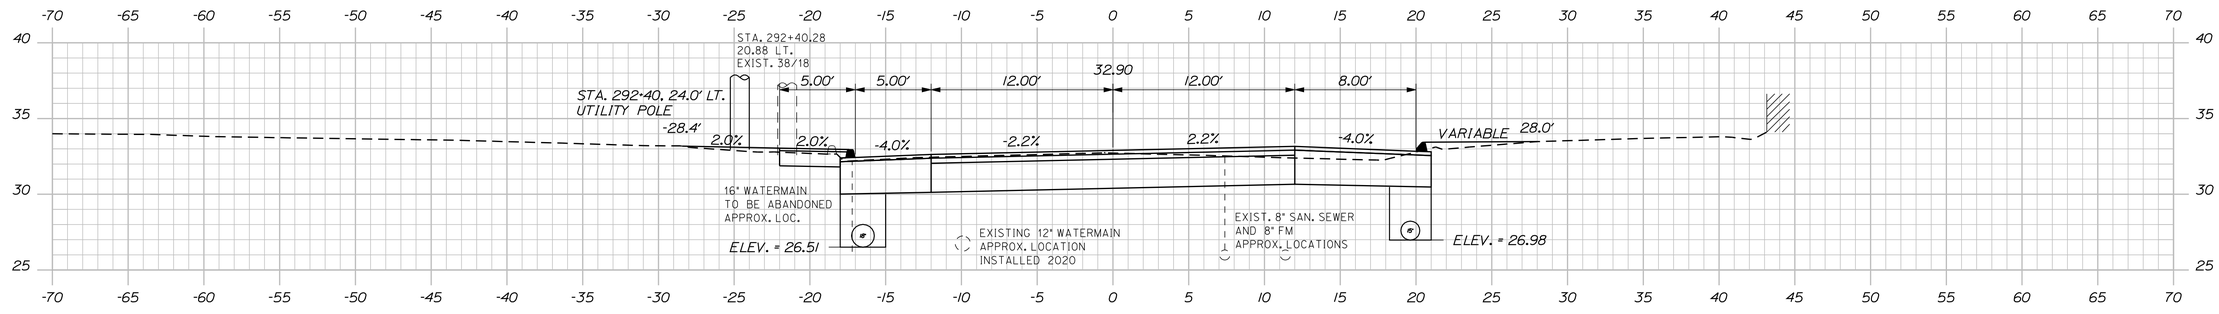

292+39.48

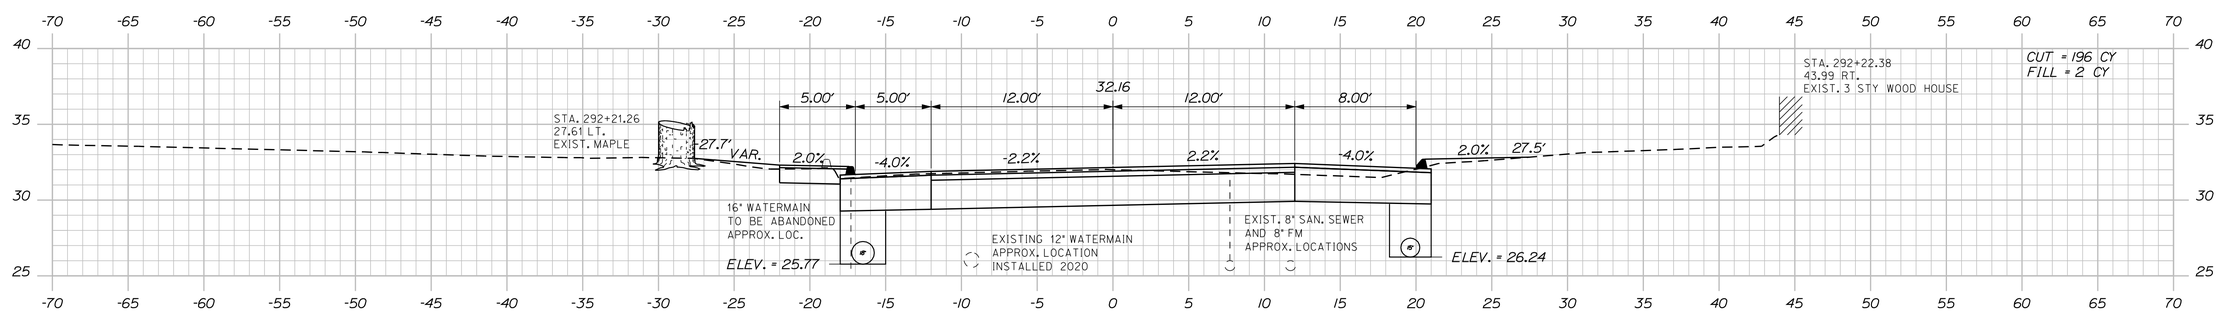

292+25.00

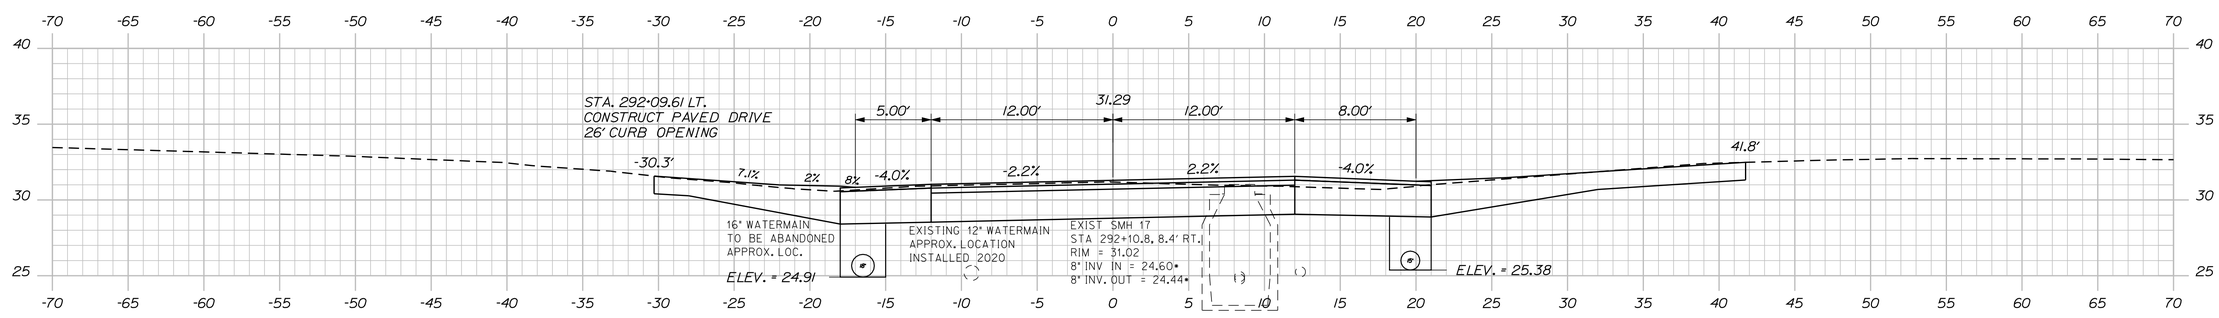

292+09.28

STATE OF MAINE
DEPARTMENT OF TRANSPORTATION

NH-1728(100)E

WIN
17281.00

HIGHWAY PLANS

PROJ. MANAGER	ERNIE MARTIN	BY	DATE
DESIGN-DETAILED	MSM	MSM	4-22
CHECKED-REVIEWED	ALG	ALG	4-22
DESIGN2-DETAILED2			
DESIGN3-DETAILED3			
REVISIONS 1			
REVISIONS 2			
REVISIONS 3			
REVISIONS 4			
FIELD CHANGES			

SIGNATURE
4226

P.E. NUMBER

DATE

SEARSPORT
US ROUTE 1

CROSS SECTIONS


SHEET NUMBER

151


OF 292

Sta. 292+09.28 to Sta. 292+46.47


Filename: ...\msta\151_XSECT_292-09_096.dgn Division: HIGHWAY Username: morin Date:4/25/2022

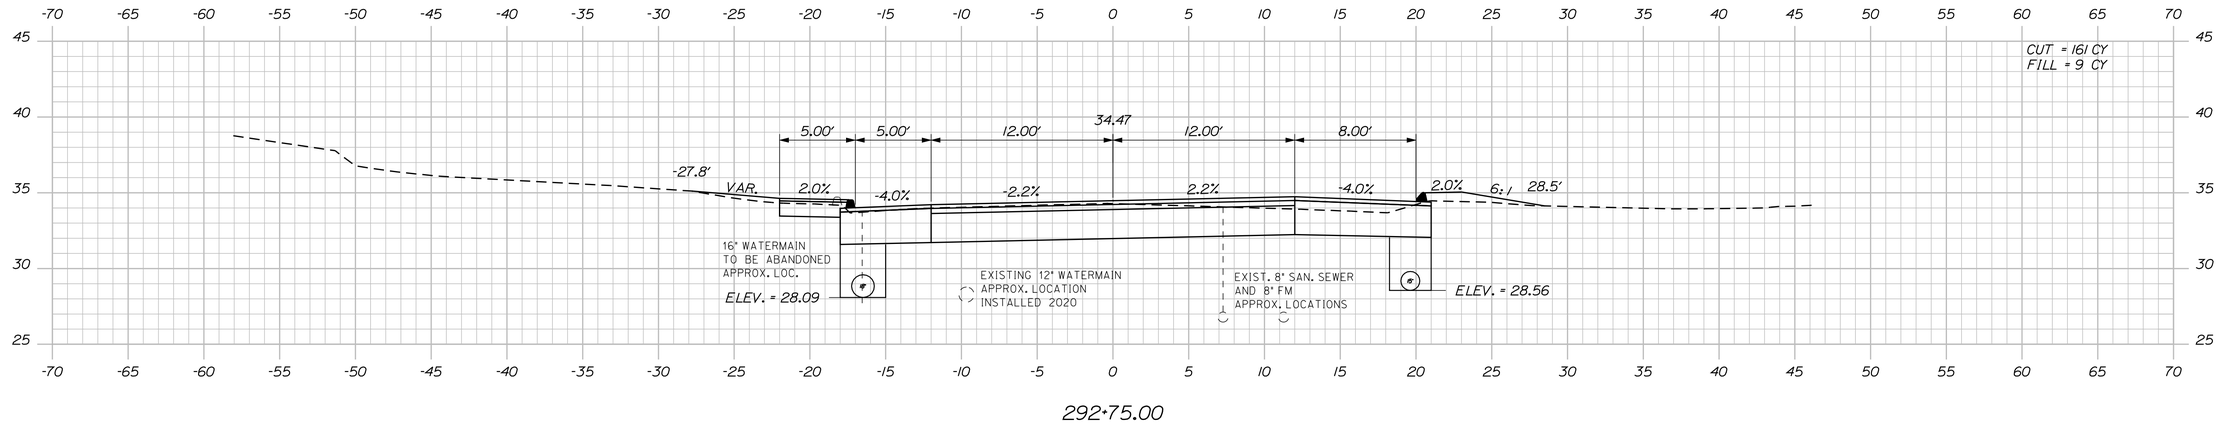

292+75.00

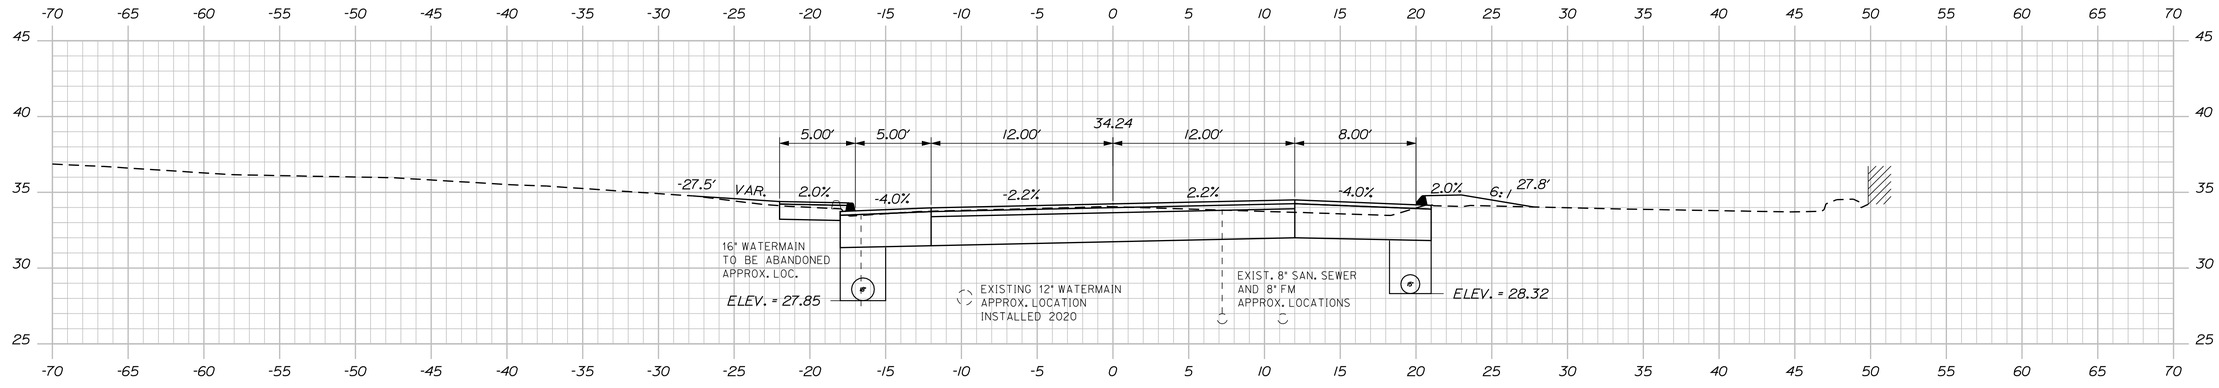

292+69.15

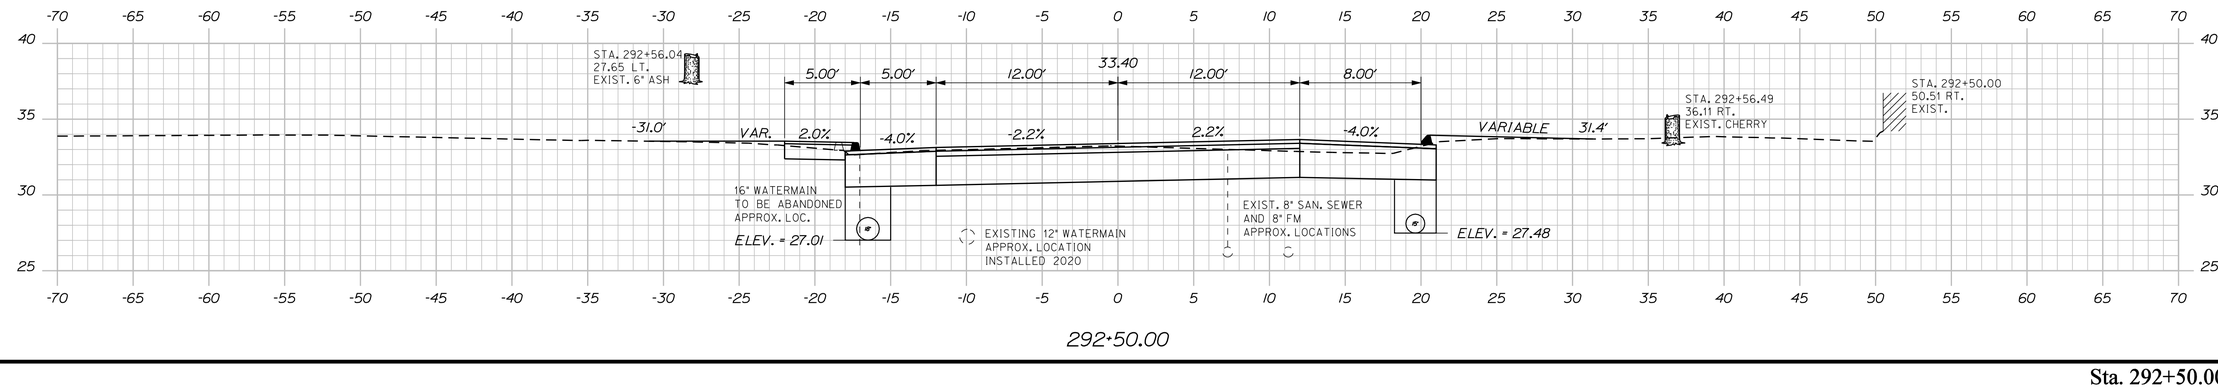

292+50.00

STATE OF MAINE
DEPARTMENT OF TRANSPORTATION

NH-1728(100)E

WIN
17281.00

HIGHWAY PLANS

PROJ. MANAGER	ERNIE MARTIN		
DESIGN-DETAILED	MSM	MSM	4-22
CHECKED-REVIEWED	ALG		4-22
DESIGN2-DETAILED2			
DESIGN3-DETAILED3			
REVISIONS 1			
REVISIONS 2			
REVISIONS 3			
REVISIONS 4			
FIELD CHANGES			

SIGNATURE
4226

P.E. NUMBER

DATE

SEARSPORT
US ROUTE 1

CROSS SECTIONS

SHEET NUMBER
152
OF 292

Sta. 292+50.00 to Sta. 292+75.00

Filename: ...\mst01\52_XSECT_292+50_097.dgn Division: HIGHWAY Username: morin Date:4/25/2022

Sta. 292+97.02 to Sta. 293+25.00

STATE OF MAINE
DEPARTMENT OF TRANSPORTATION

NH-1728(100)E

WIN
17281.00

HIGHWAY PLANS

SIGNATURE
4226

P.E. NUMBER

DATE

	BY	DATE
PROJ. MANAGER	ERNIE MARTIN	
DESIGN-DETAILED	MSM	4-22
CHECKED-REVIEWED	ALG	4-22
DESIGN2-DETAILED2		
DESIGN3-DETAILED3		
REVISIONS 1		
REVISIONS 2		
REVISIONS 3		
REVISIONS 4		
FIELD CHANGES		

SEARSPORT
US ROUTE 1


CROSS SECTIONS

SHEET NUMBER


153

OF 292


Filename: ...\mslo\153_XSECT_292+97_098.dgn Division: HIGHWAY Username: morin Date:4/25/2022

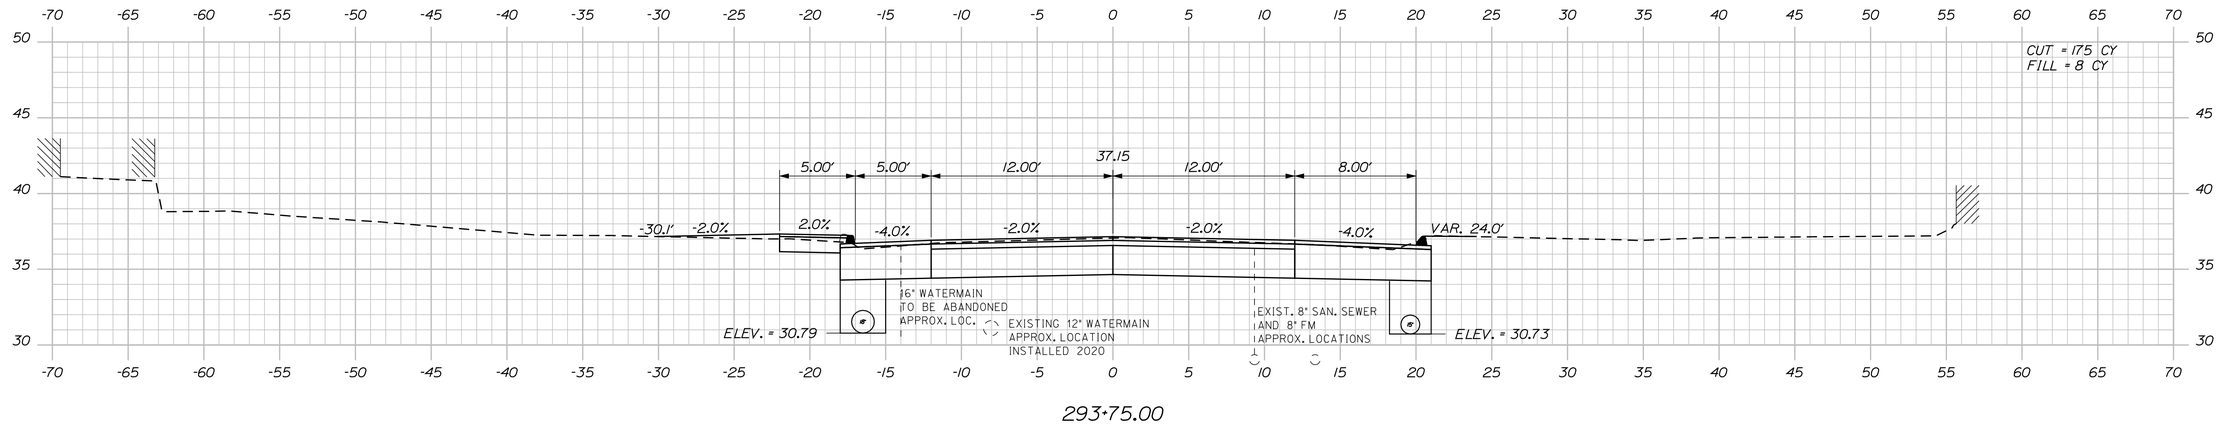

293+75.00

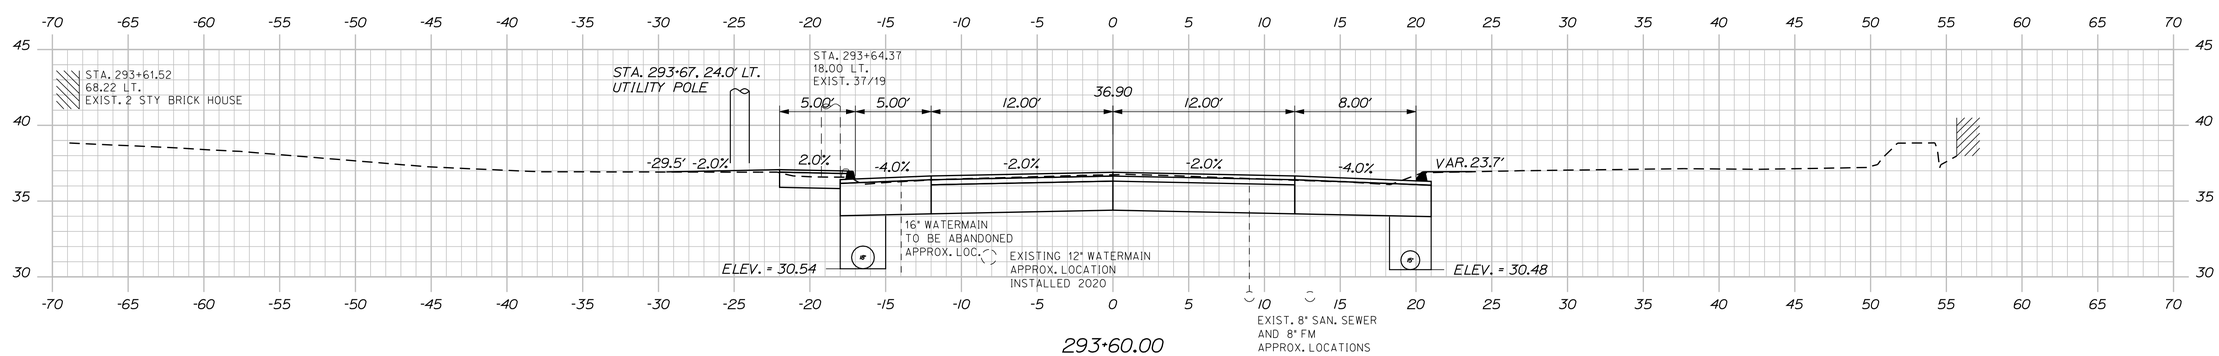

293+60.00

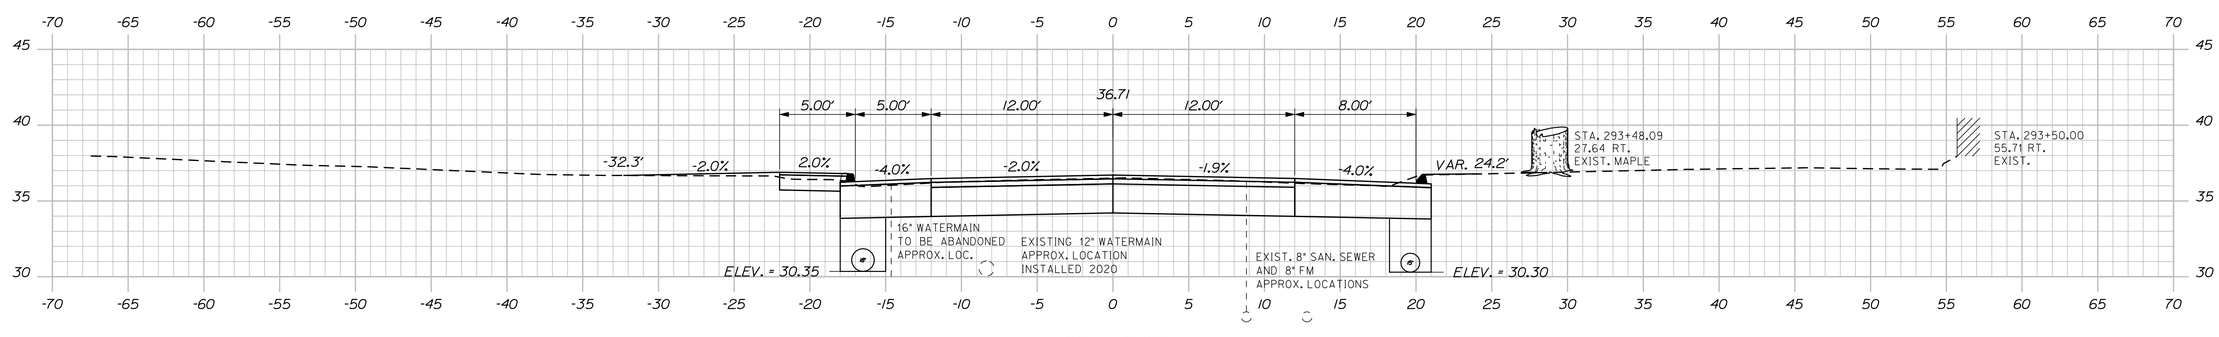

293+50.00

STATE OF MAINE
DEPARTMENT OF TRANSPORTATION

NH-1728(100)E

WIN
17281.00

HIGHWAY PLANS

			DATE
PROJ. MANAGER	ERNIE MARTIN	BY	
DESIGN-DETAILED	MSM	MSM	4-22
CHECKED-REVIEWED	ALG		4-22
DESIGN2-DETAILED2			
DESIGN3-DETAILED3			
REVISIONS 1			
REVISIONS 2			
REVISIONS 3			
REVISIONS 4			
FIELD CHANGES			

SIGNATURE
4226

P.E. NUMBER

DATE

SEARSPORT
US ROUTE 1

CROSS SECTIONS


SHEET NUMBER

154


OF 292

Sta. 293+50.00 to Sta. 293+75.00


Filename: ...\mst\154_XSECT_293+50_099.dgn Division: HIGHWAY Username: morin Date:4/25/2022

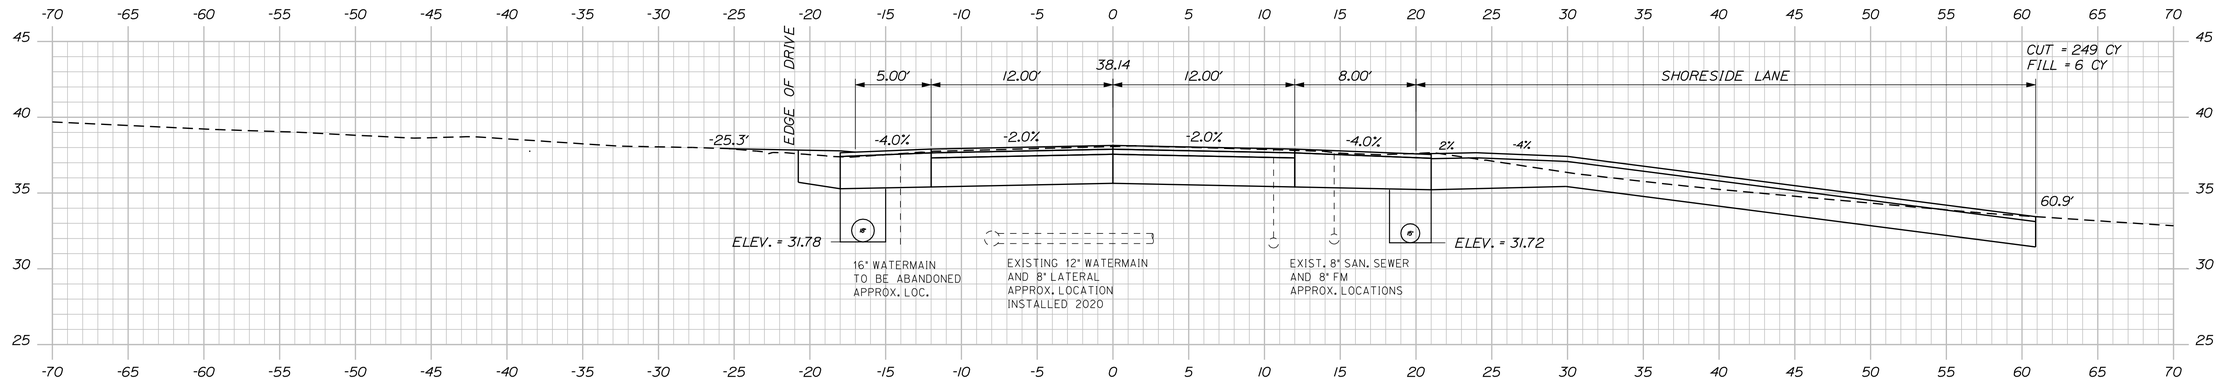

294+25.00

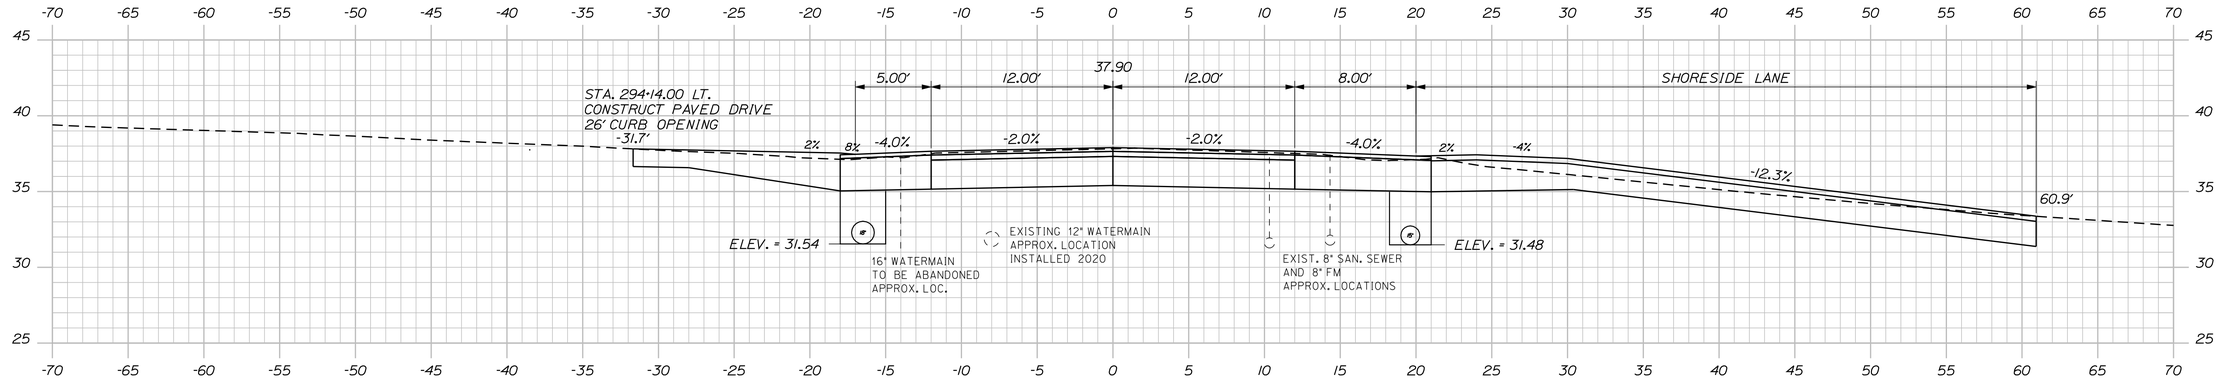

294+14.24

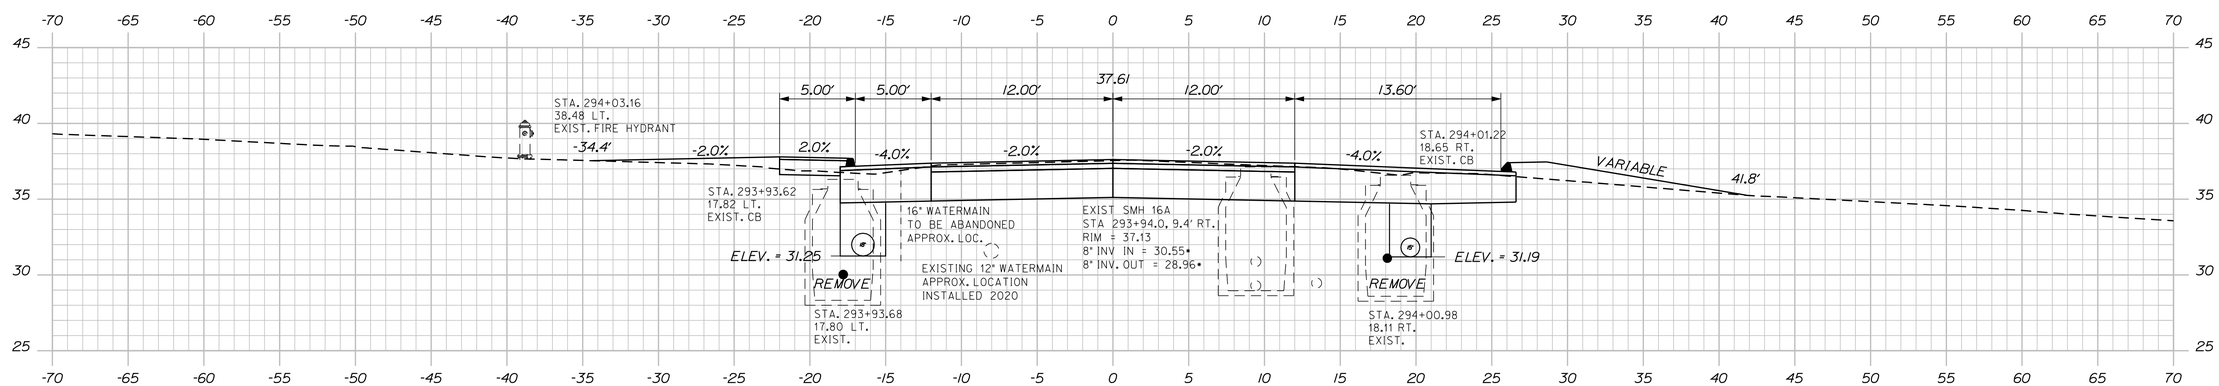

294+00.00

STATE OF MAINE
DEPARTMENT OF TRANSPORTATION

NH-1728(100)E

WIN
17281.00

HIGHWAY PLANS

	BY	DATE
PROJ. MANAGER	ERNIE MARTIN	
DESIGN-DETAILED	MSM	4-22
CHECKED-REVIEWED	ALC	4-22
DESIGN2-DETAILED2		
DESIGN3-DETAILED3		
REVISIONS 1		
REVISIONS 2		
REVISIONS 3		
REVISIONS 4		
FIELD CHANGES		

SIGNATURE
4226
P.E. NUMBER
DATE

SEARSPORT
US ROUTE 1

CROSS SECTIONS

SHEET NUMBER
155
OF 292

Sta. 294+00.00 to Sta. 294+25.00

Filename: ...\mslo\155_XSECT_294+00_100.dgn Division: HIGHWAY Username: morin Date:4/25/2022

STATE OF MAINE
DEPARTMENT OF TRANSPORTATION

NH-1728(100)E

WIN
17281.00

HIGHWAY PLANS

	BY	DATE
PROJ. MANAGER	ERNIE MARTIN	
DESIGN-DETAILED	MSM	4-22
CHECKED-REVIEWED	ALG	4-22
DESIGN2-DETAILED2		
DESIGN3-DETAILED3		
REVISIONS 1		
REVISIONS 2		
REVISIONS 3		
REVISIONS 4		
FIELD CHANGES		

SIGNATURE
4226
P.E. NUMBER

DATE


SEARSPORT
US ROUTE 1


CROSS SECTIONS


SHEET NUMBER
156
OF 292

Sta. 294+50.00 to Sta. 295+00.00

Filename: ...\mst01\156_XSECT_294+50_101.dgn Division: HIGHWAY Username: morin Date:4/25/2022

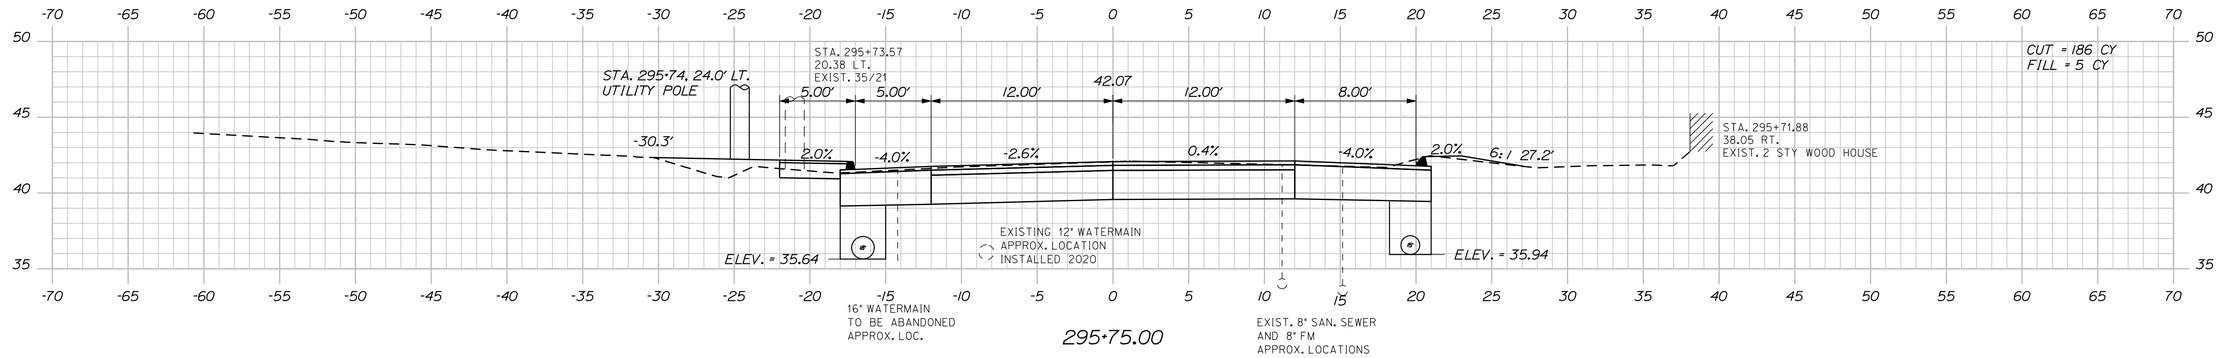

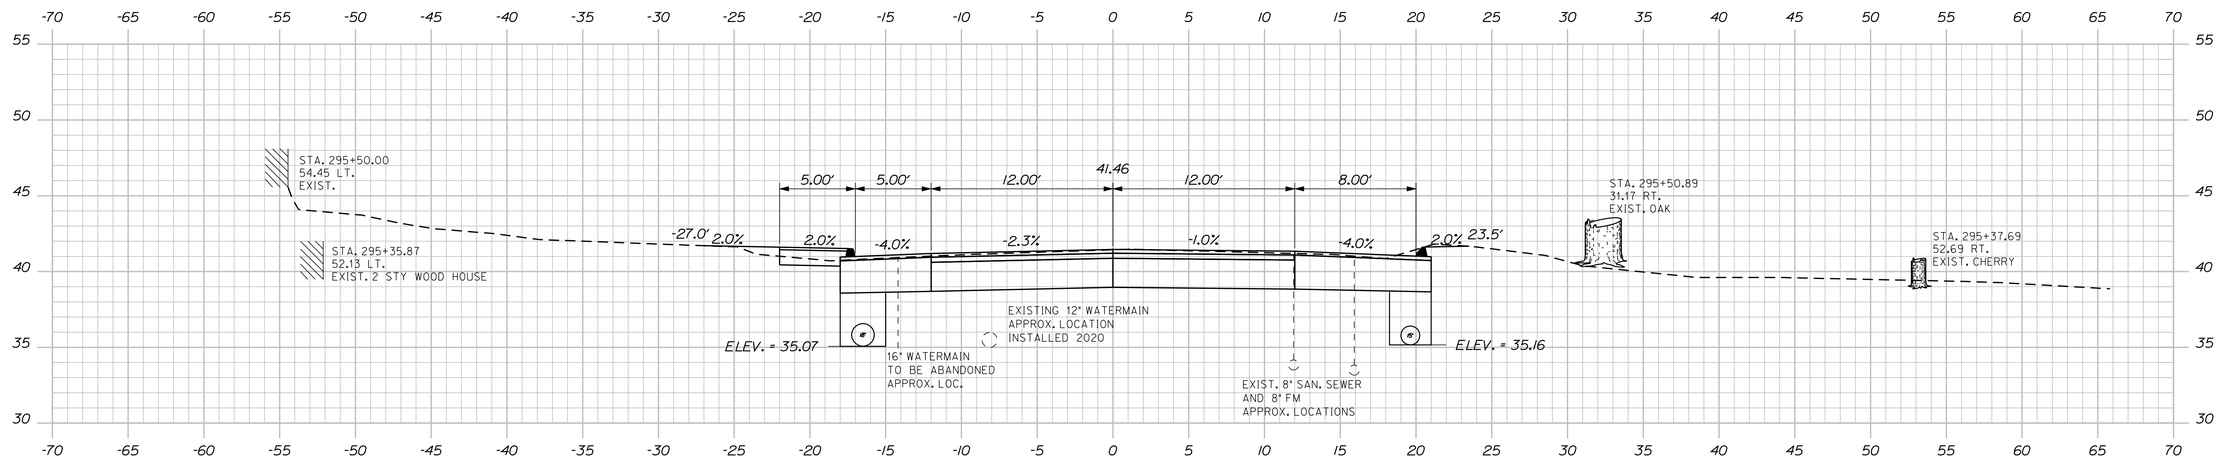

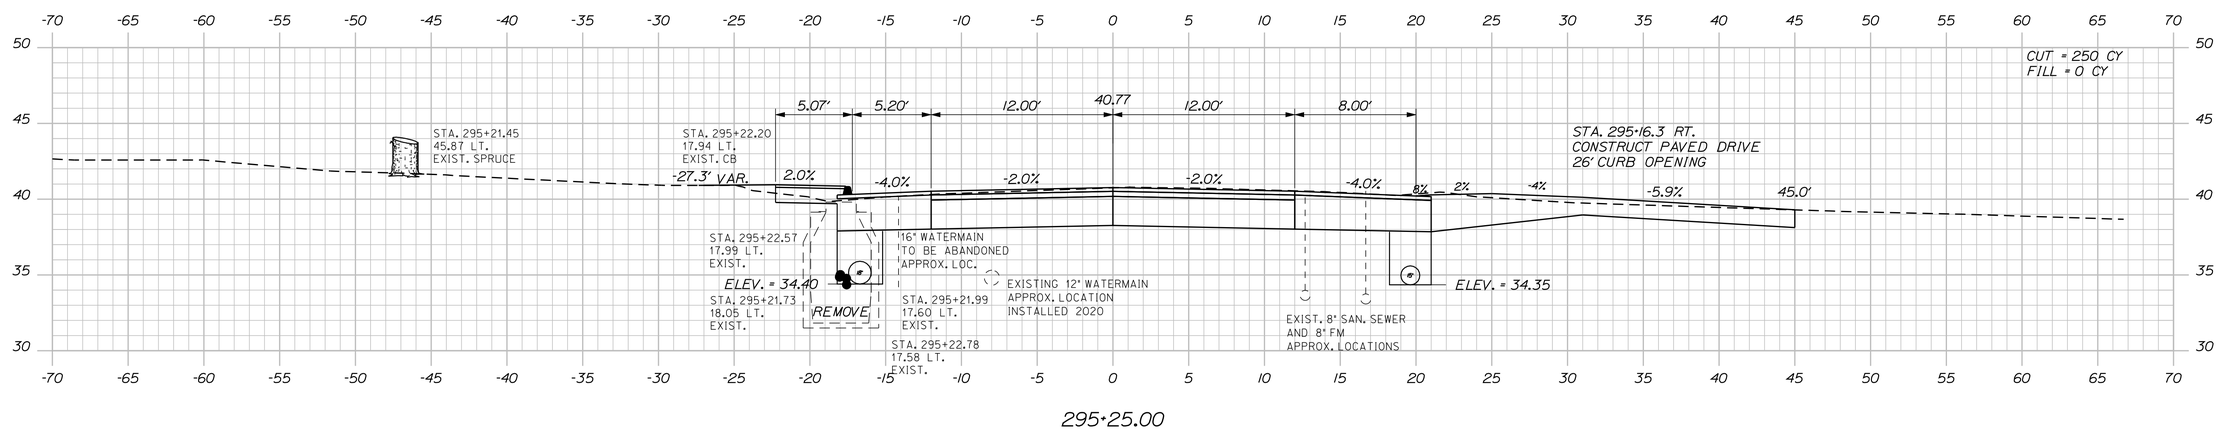

STATE OF MAINE
DEPARTMENT OF TRANSPORTATION

NH-1728(100)E

WIN
17281.00

HIGHWAY PLANS

	BY	DATE
DESIGN-DETAILED	MSM	4-22
CHECKED-REVIEWED	ALC	4-22
DESIGN2-DETAILED2		
DESIGN3-DETAILED3		
REVISIONS 1		
REVISIONS 2		
REVISIONS 3		
REVISIONS 4		
FIELD CHANGES		

PROJ. MANAGER: ERNIE MARTIN

SIGNATURE
4226

P.E. NUMBER

DATE


SEARSPORT
US ROUTE 1

CROSS SECTIONS

SHEET NUMBER
157
OF 292

Sta. 295+25.00 to Sta. 295+75.00

Filename: ...\mslo\157_XSECT_295+25_102.dgn Division: HIGHWAY Username: morin Date:4/25/2022

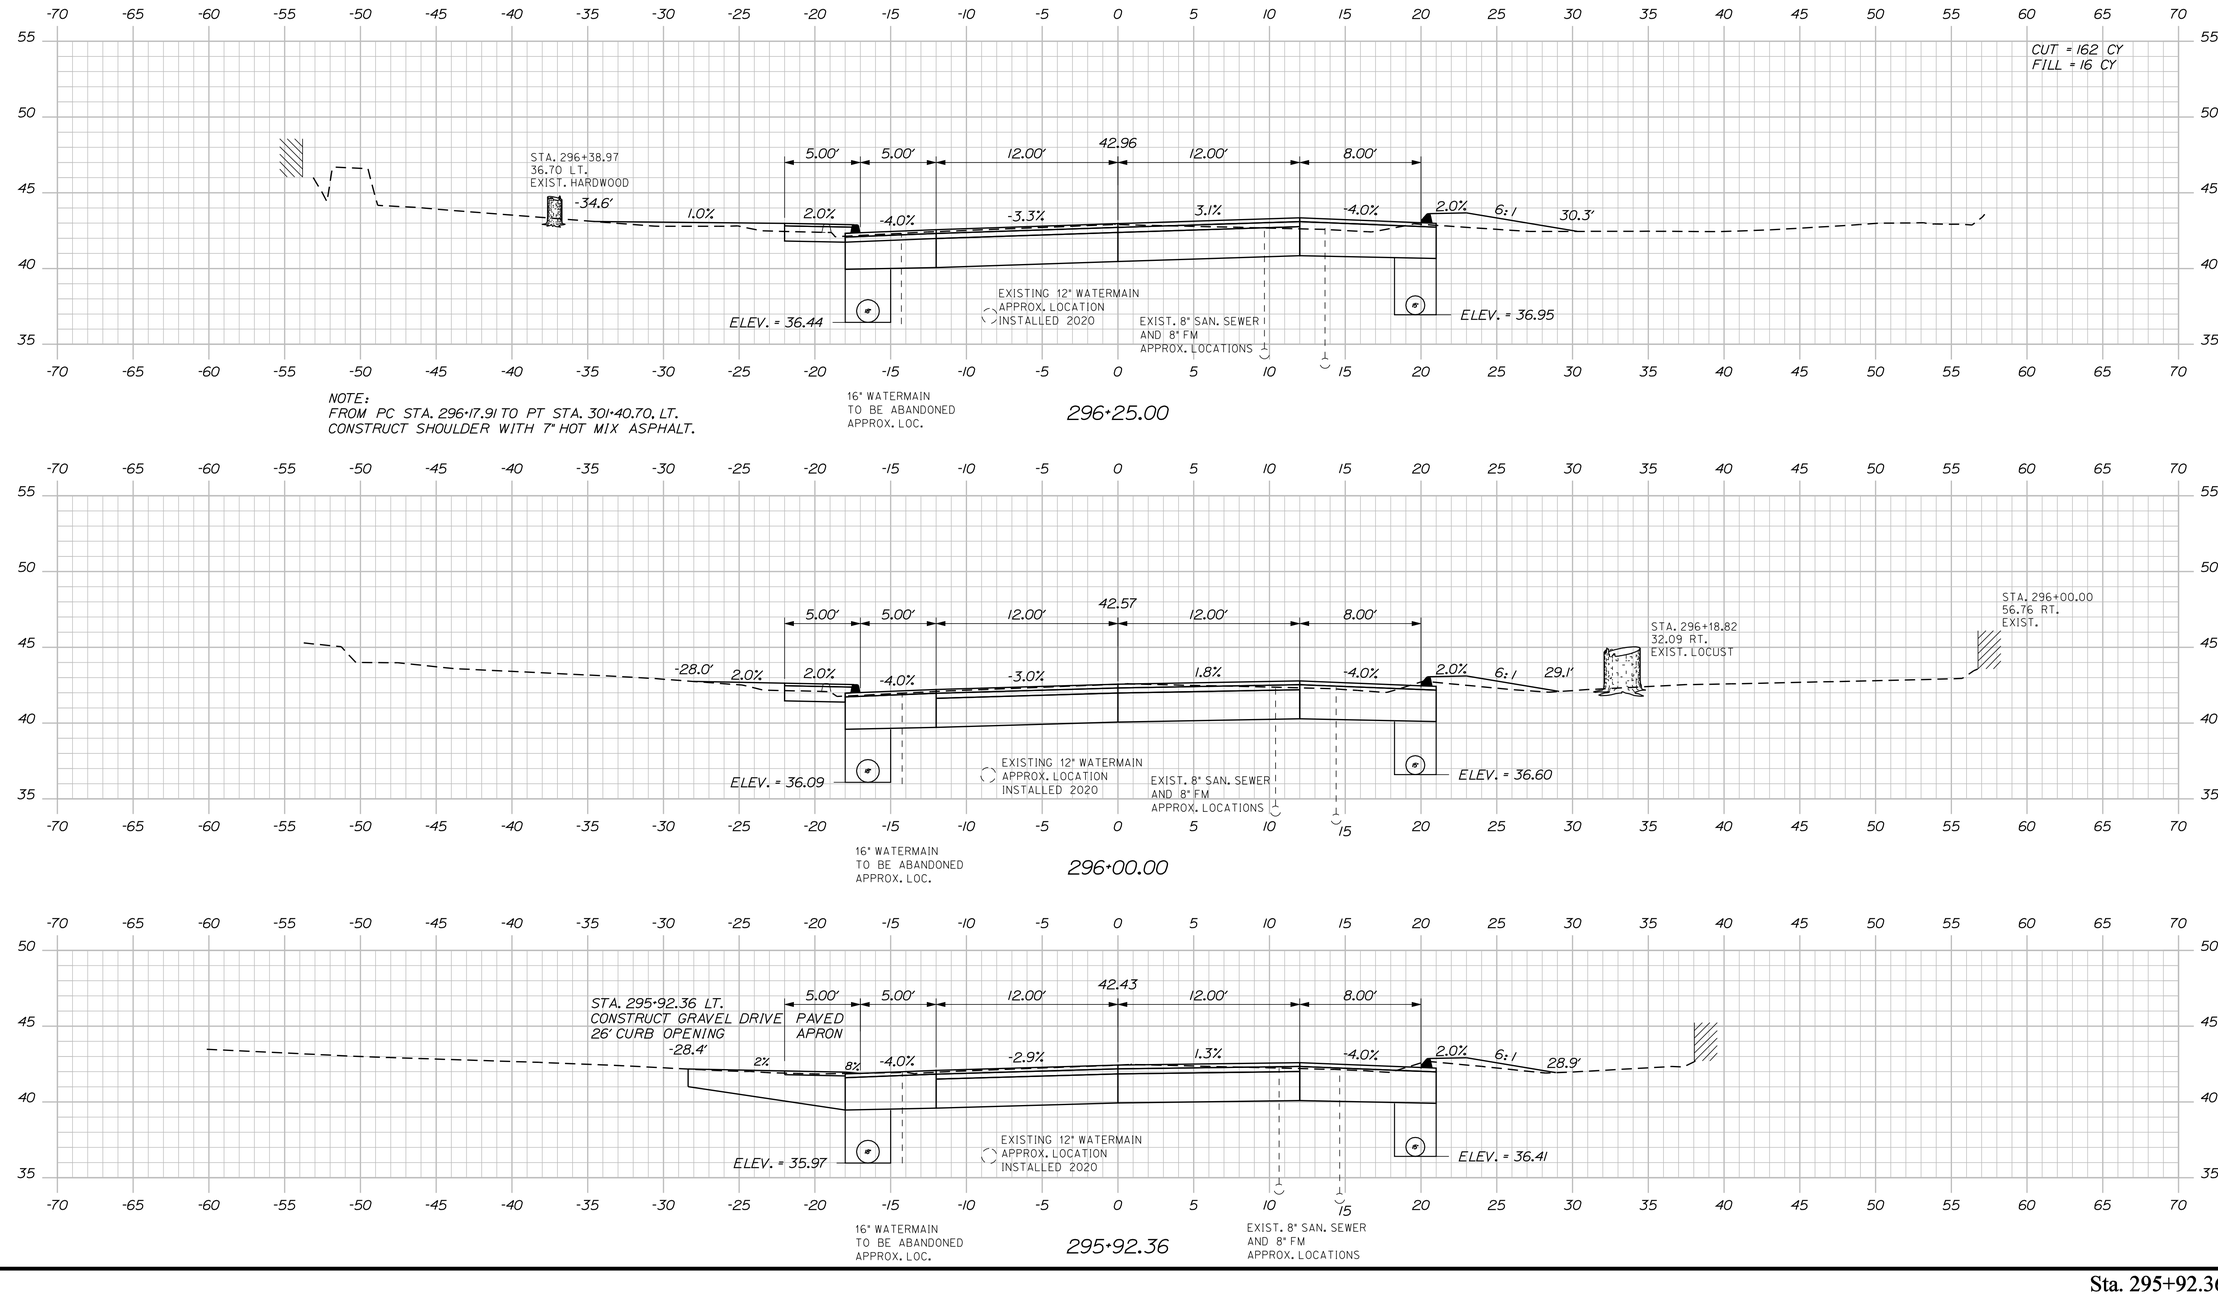

STATE OF MAINE
DEPARTMENT OF TRANSPORTATION

NH-1728(100)E

WIN
17281.00

HIGHWAY PLANS

PROJ. MANAGER	ERNIE MARTIN	BY	DATE
DESIGN-DETAILED	MSM	MSM	4-22
CHECKED-REVIEWED	ALG	ALG	4-22
DESIGN2-DETAILED2			
DESIGN3-DETAILED3			
REVISIONS 1			
REVISIONS 2			
REVISIONS 3			
REVISIONS 4			
FIELD CHANGES			

SIGNATURE
4226
P.E. NUMBER

DATE

SEARSPORT
US ROUTE 1


CROSS SECTIONS


SHEET NUMBER
158
OF 292


Sta. 295+92.36 to Sta. 296+25.00

Filename: ...\mst01\158_XSECT_295+92_103.dgn Division: HIGHWAY Username: morin Date:4/25/2022

Filename: ...\msta\159_XSECT_296+50_104.dgn Division: HIGHWAY Username: morin Date:4/25/2022

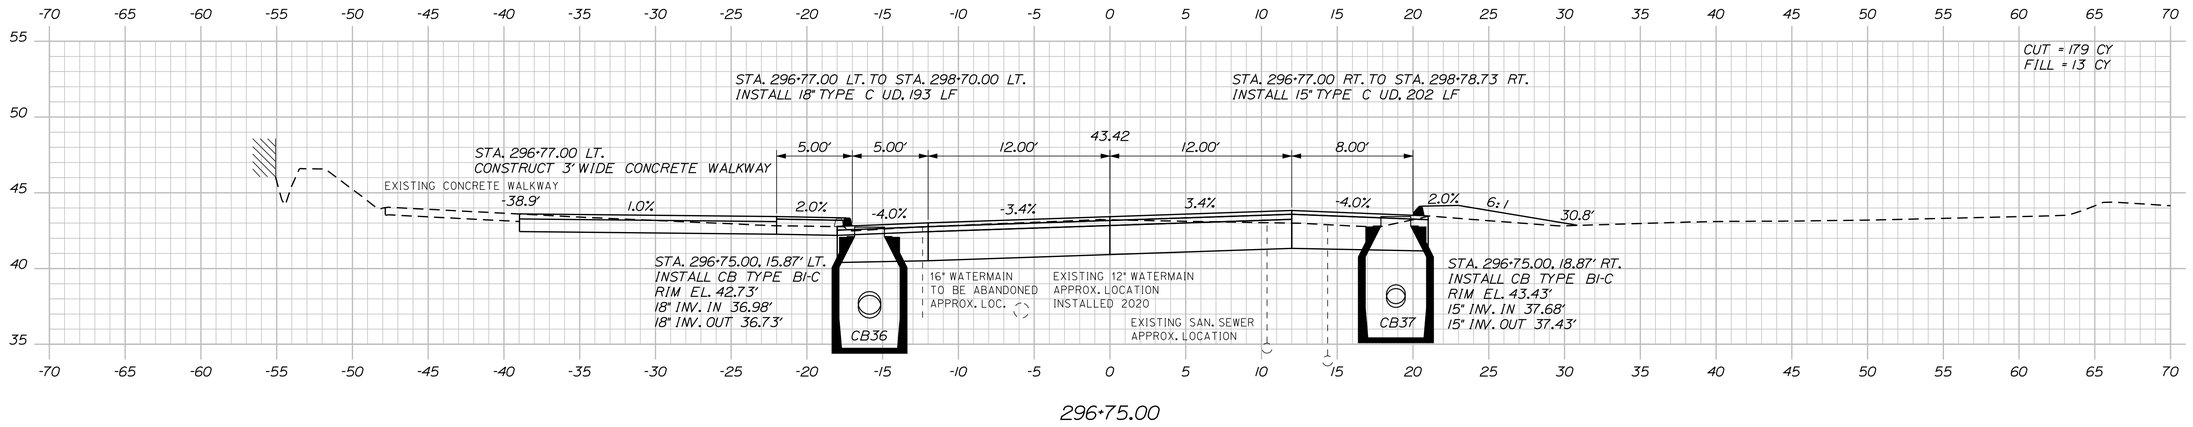

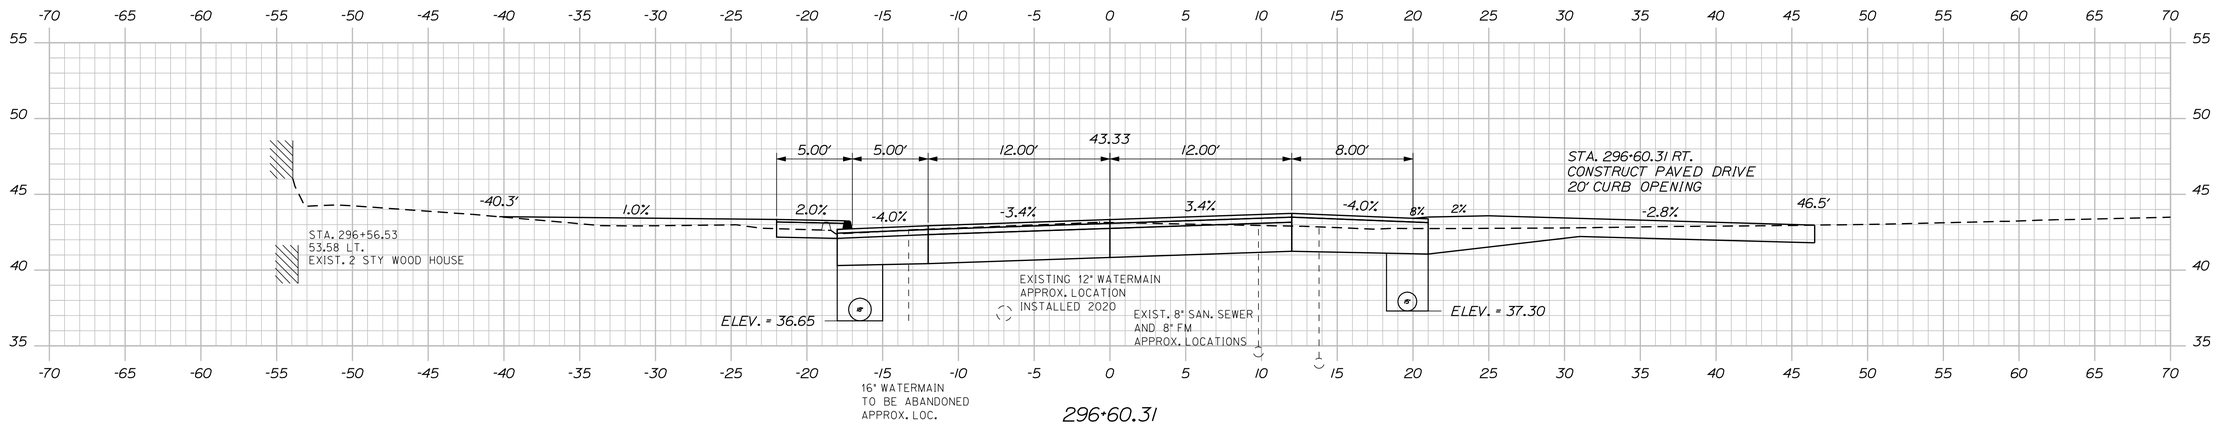

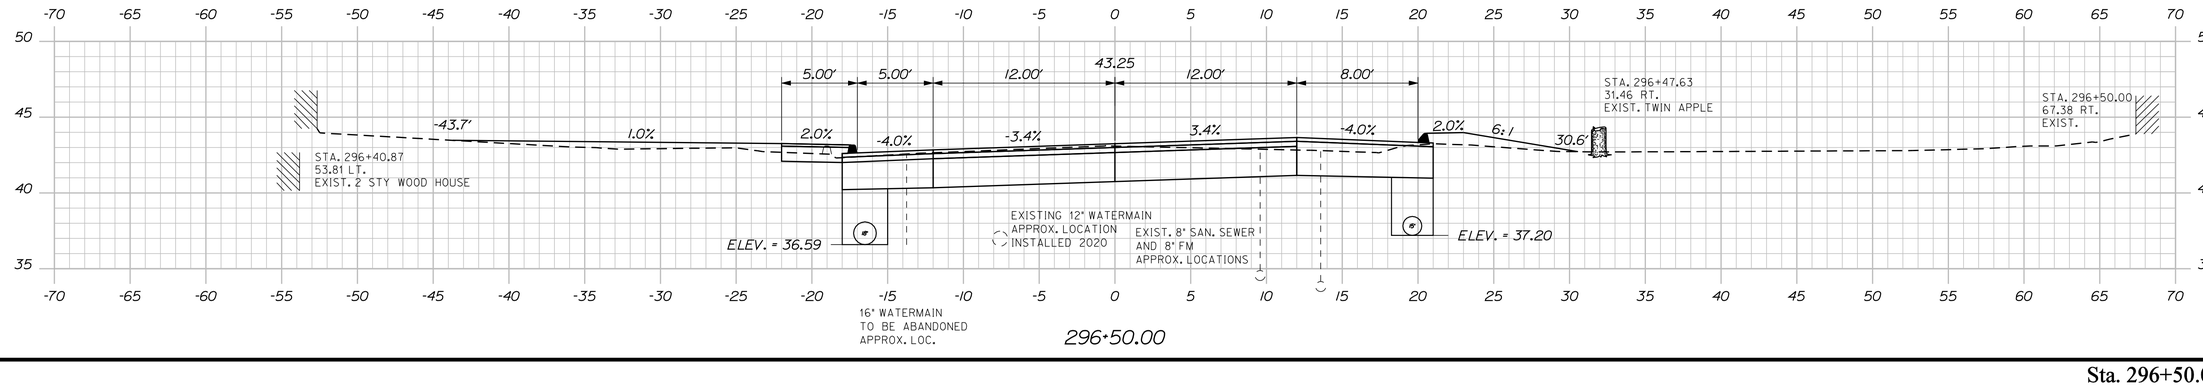

STATE OF MAINE
DEPARTMENT OF TRANSPORTATION

NH-1728(100)E

WIN 17281.00

HIGHWAY PLANS

PROJ. MANAGER	ERNIE MARTIN		
DESIGN-DETAILED	MSM	BY	MSM
CHECKED-REVIEWED	ALC	DATE	4-22
DESIGN2-DETAILED2		BY	ALC
DESIGN3-DETAILED3		DATE	4-22
REVISIONS 1			
REVISIONS 2			
REVISIONS 3			
REVISIONS 4			
FIELD CHANGES			

SIGNATURE
4226

P.E. NUMBER

DATE

SEARSPORT
US ROUTE 1

CROSS SECTIONS

SHEET NUMBER
159
OF 292

Sta. 296+50.00 to Sta. 296+75.00

STATE OF MAINE
DEPARTMENT OF TRANSPORTATION

NH-1728(100)E

WIN
17281.00

HIGHWAY PLANS

PROJ. MANAGER	ERNIE MARTIN	
DESIGN-DETAILED	MSM	4-22
CHECKED-REVIEWED	ALG	4-22
DESIGN2-DETAILED2		
DESIGN3-DETAILED3		
REVISIONS 1		
REVISIONS 2		
REVISIONS 3		
REVISIONS 4		
FIELD CHANGES		

SIGNATURE
4226
P.E. NUMBER
DATE


SEARSPORT
US ROUTE 1

CROSS SECTIONS


SHEET NUMBER
160
OF 292

Sta. 297+00.00 to Sta. 297+50.00


Filename: ...\mst01\60_XSECT_297+00_105.dgn Division: HIGHWAY Username: morin Date:4/25/2022

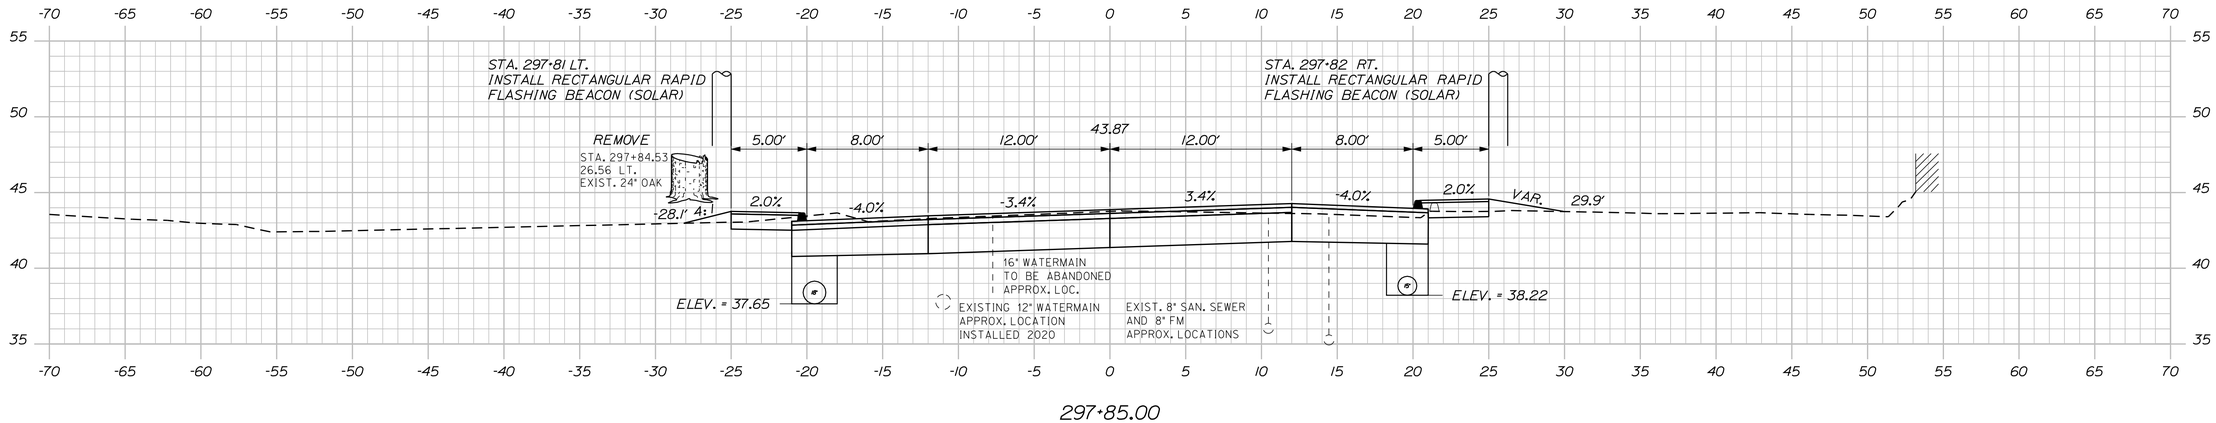

297+85.00

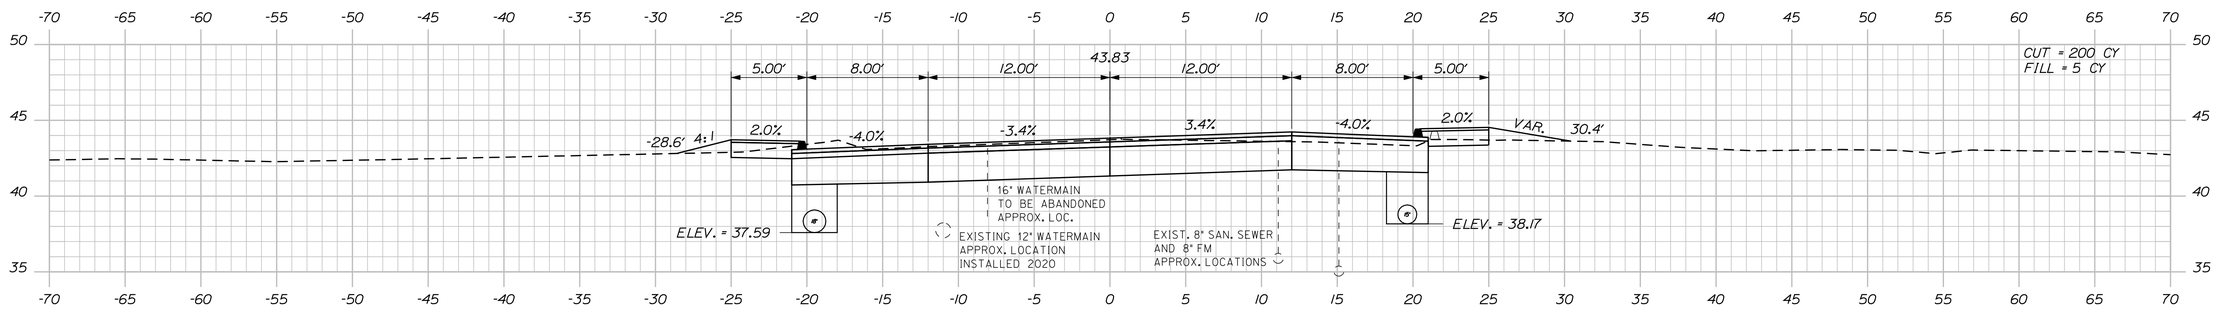

297+75.00

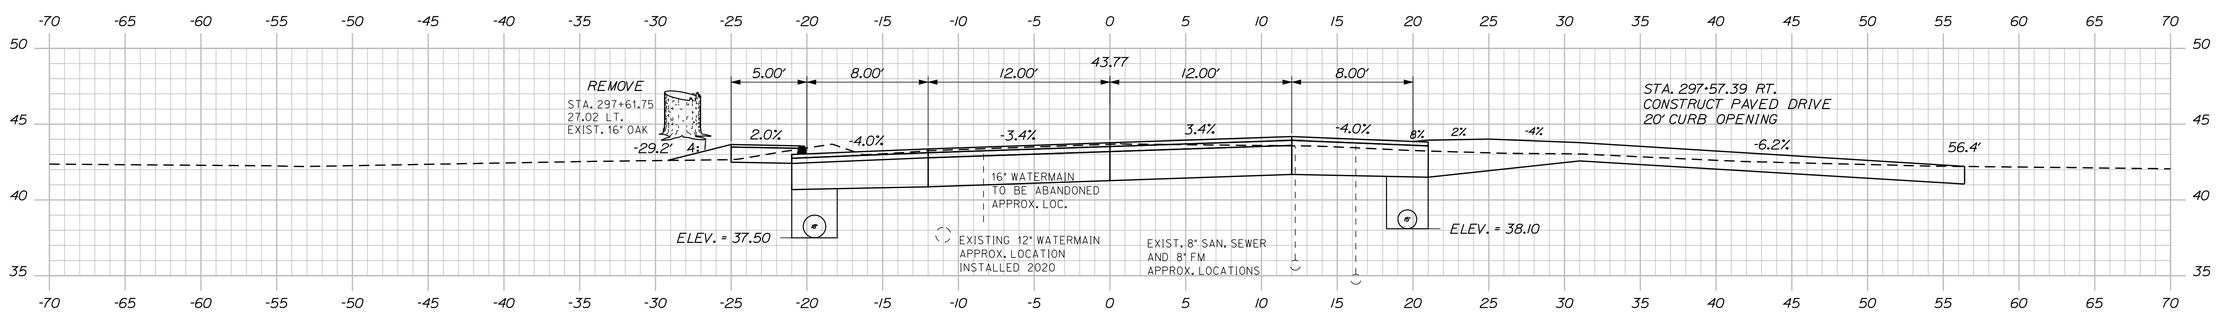

297+61.31

Sta. 297+61.31 to Sta. 297+85.00

STATE OF MAINE
DEPARTMENT OF TRANSPORTATION

NH-1728(100)E

WIN
17281.00

HIGHWAY PLANS

PROJ. MANAGER	ERNIE MARTIN	BY	DATE
DESIGN-DETAILED	MSM	MSM	4-22
CHECKED-REVIEWED	ALG		4-22
DESIGN2-DETAILED2			
DESIGN3-DETAILED3			
REVISIONS 1			
REVISIONS 2			
REVISIONS 3			
REVISIONS 4			
FIELD CHANGES			

SIGNATURE
4226

P.E. NUMBER

DATE

SEARSPORT
US ROUTE 1

CROSS SECTIONS


SHEET NUMBER

161


OF 292

Filename: ...\msta\161_XSECT_297-61_106.dgn Division: HIGHWAY Username: morin Date:4/25/2022


Filename: ...\rnsto\162_XSECT_298+00_107.dgn Division: HIGHWAY Username: morin Date:4/25/2022

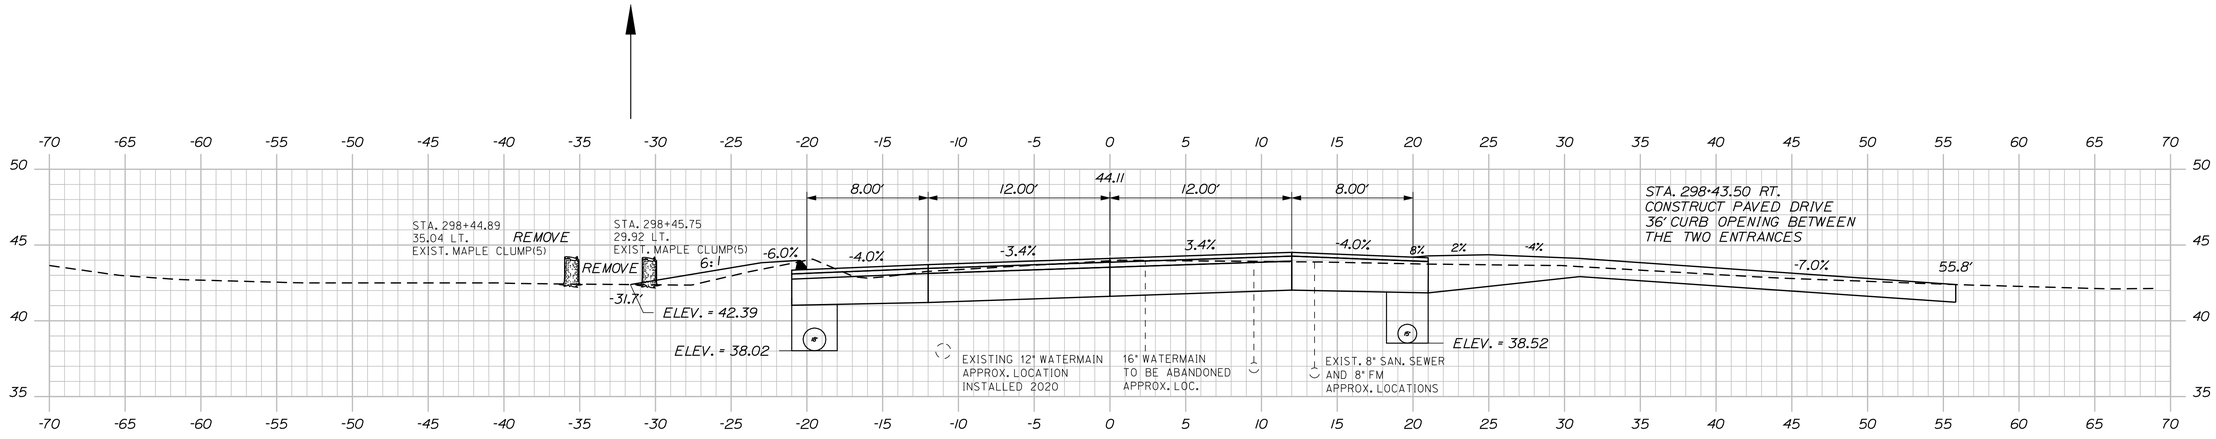

298+45.59

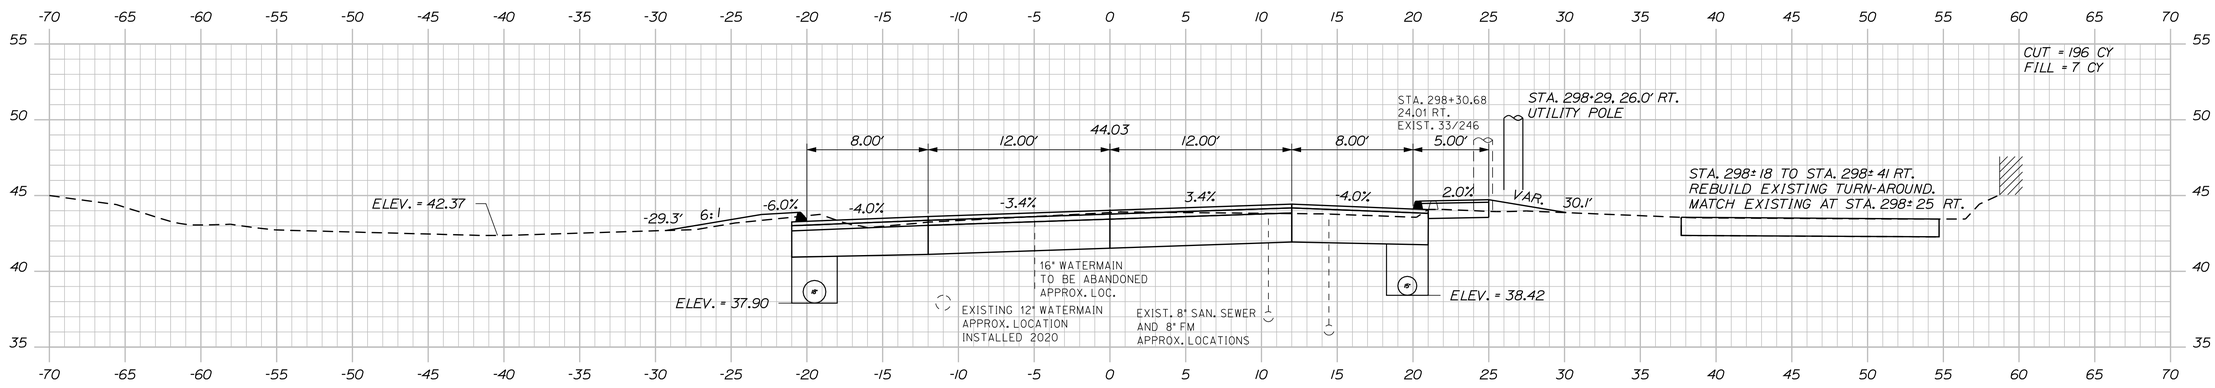

298+25.00

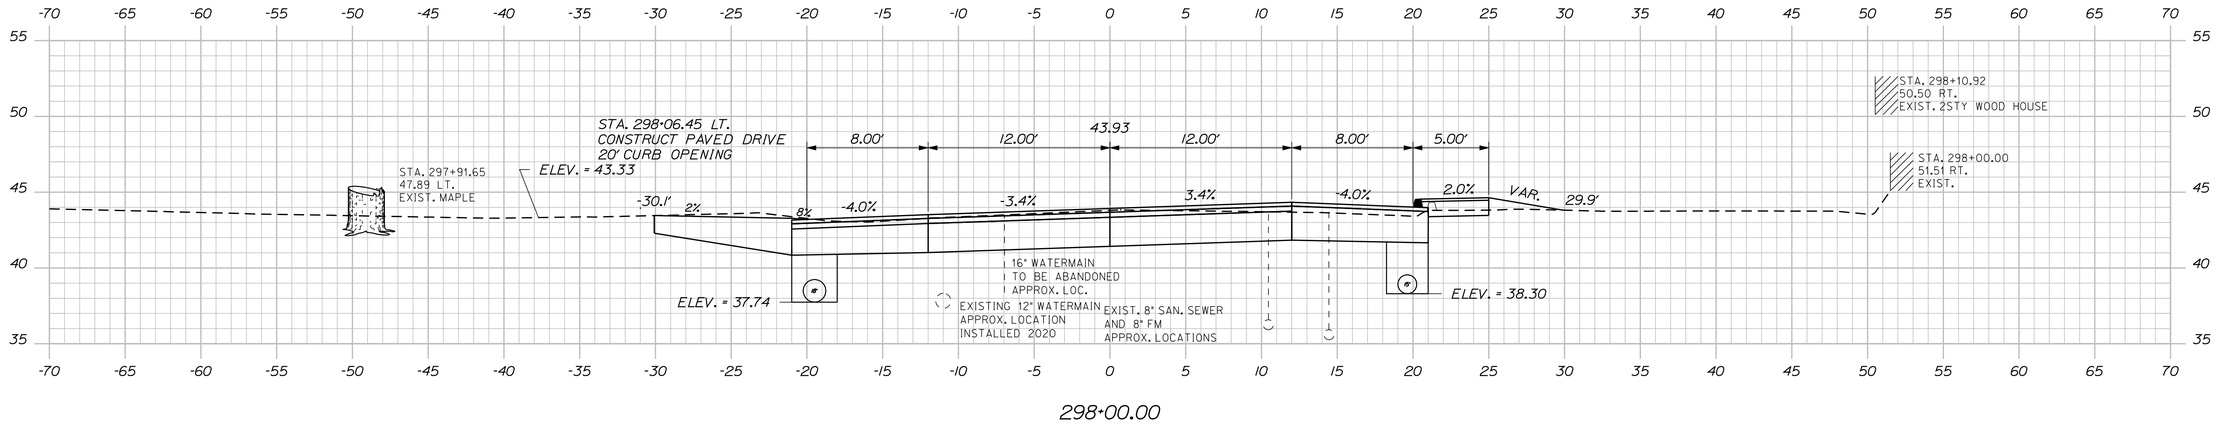

298+00.00

STATE OF MAINE
DEPARTMENT OF TRANSPORTATION

NH-1728(100)E

WIN
17281.00

HIGHWAY PLANS

SIGNATURE
4226

P.E. NUMBER

DATE

	BY	DATE
PROJ. MANAGER	ERNIE MARTIN	
DESIGN-DETAILED	MSM	4-22
CHECKED-REVIEWED	ALG	4-22
DESIGN2-DETAILED2		
DESIGN3-DETAILED3		
REVISIONS 1		
REVISIONS 2		
REVISIONS 3		
REVISIONS 4		
FIELD CHANGES		


SEARSPORT
US ROUTE 1

CROSS SECTIONS

SHEET NUMBER
162
OF 292

Sta. 298+00.00 to Sta. 298+45.59

Filename: ...\mst\163_XSECT_298+50_108.dgn Division: HIGHWAY Username: morin Date:4/25/2022

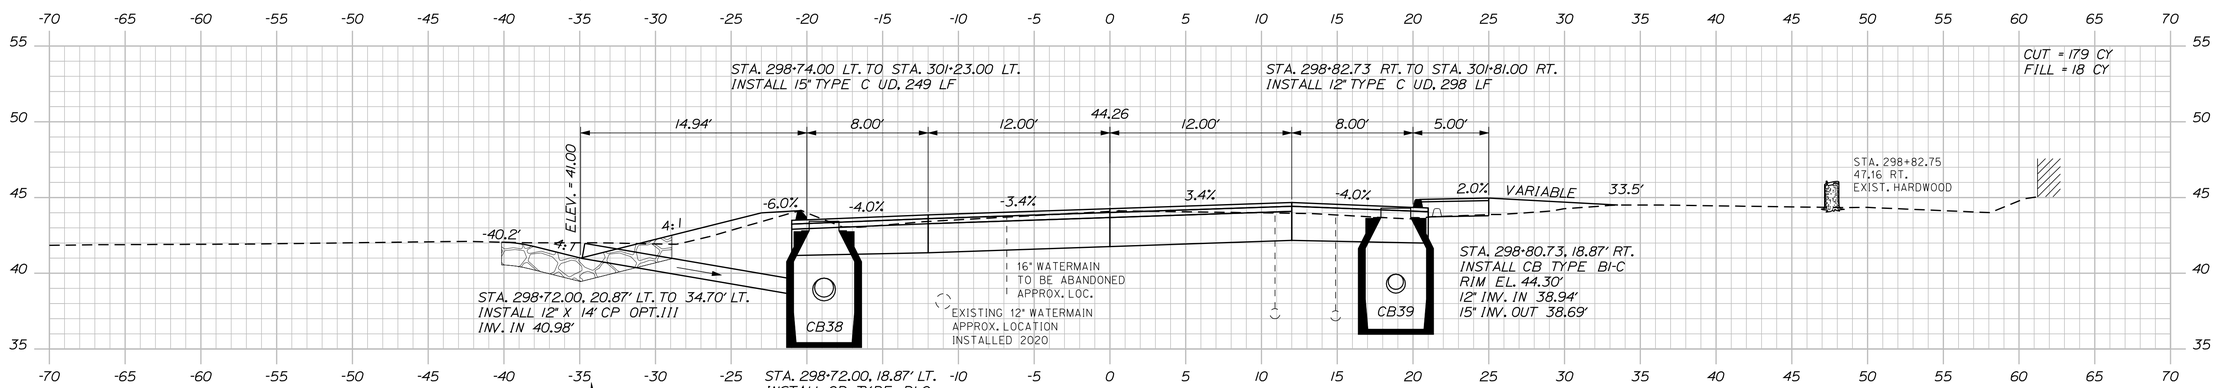

STATE OF MAINE
DEPARTMENT OF TRANSPORTATION

NH-1728(100)E

WIN
17281.00

HIGHWAY PLANS

PROJ. MANAGER	ERNIE MARTIN		
DESIGN-DETAILED	MSM	BY	4-22
CHECKED-REVIEWED	ALG	DATE	4-22
DESIGN2-DETAILED2		SIGNATURE	4226
DESIGN3-DETAILED3		P.E. NUMBER	
REVISIONS 1		DATE	
REVISIONS 2			
REVISIONS 3			
REVISIONS 4			
FIELD CHANGES			

SEARSPORT
US ROUTE 1


CROSS SECTIONS

SHEET NUMBER


163

OF 292


Sta. 298+50.00 to Sta. 298+75.00

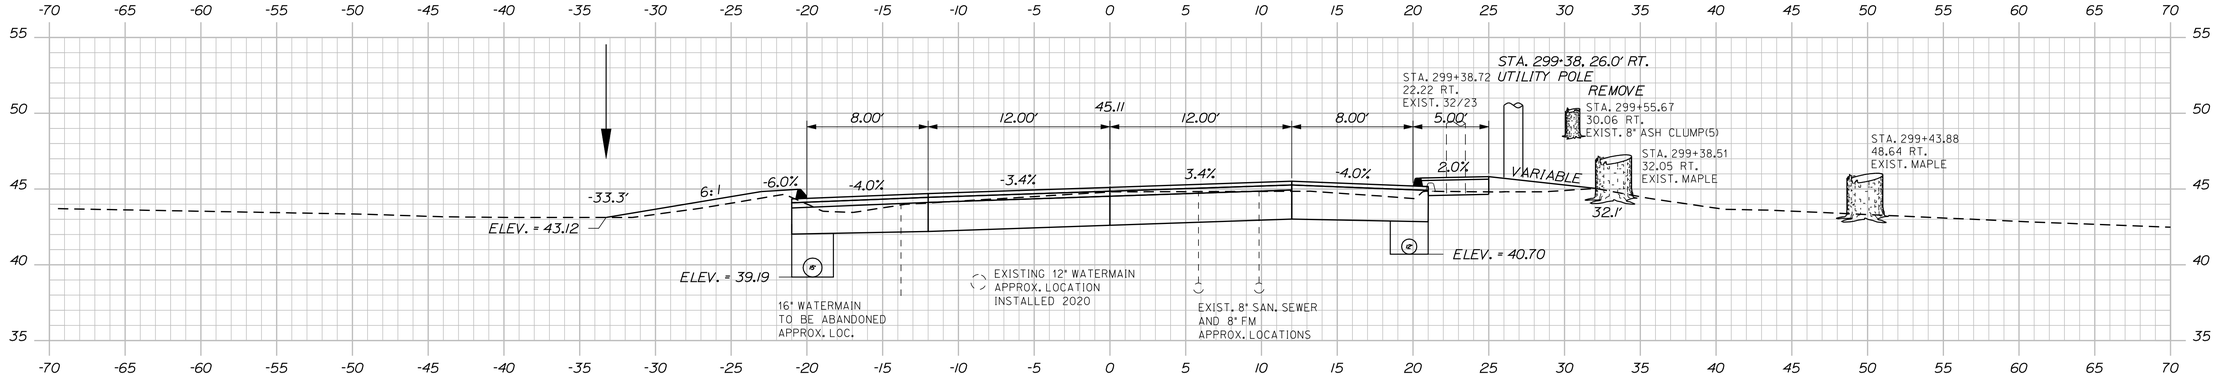

299+50.00

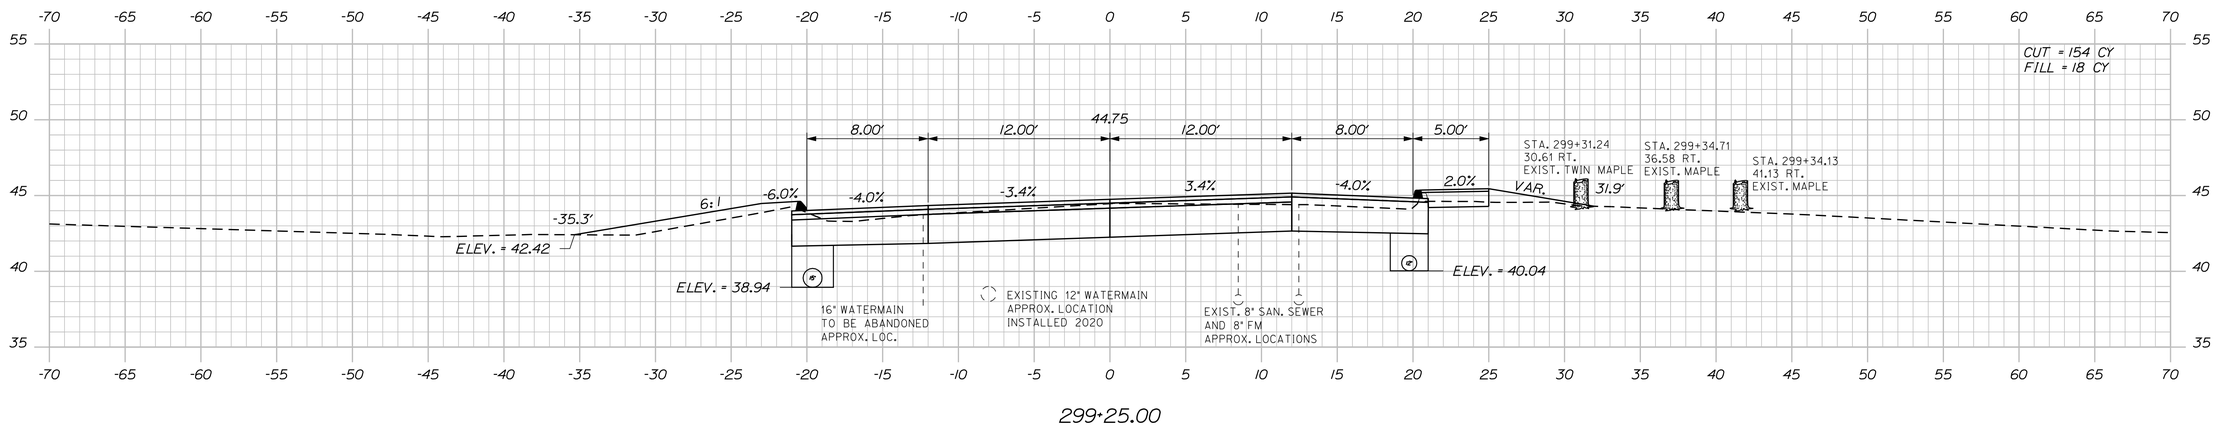

299+25.00

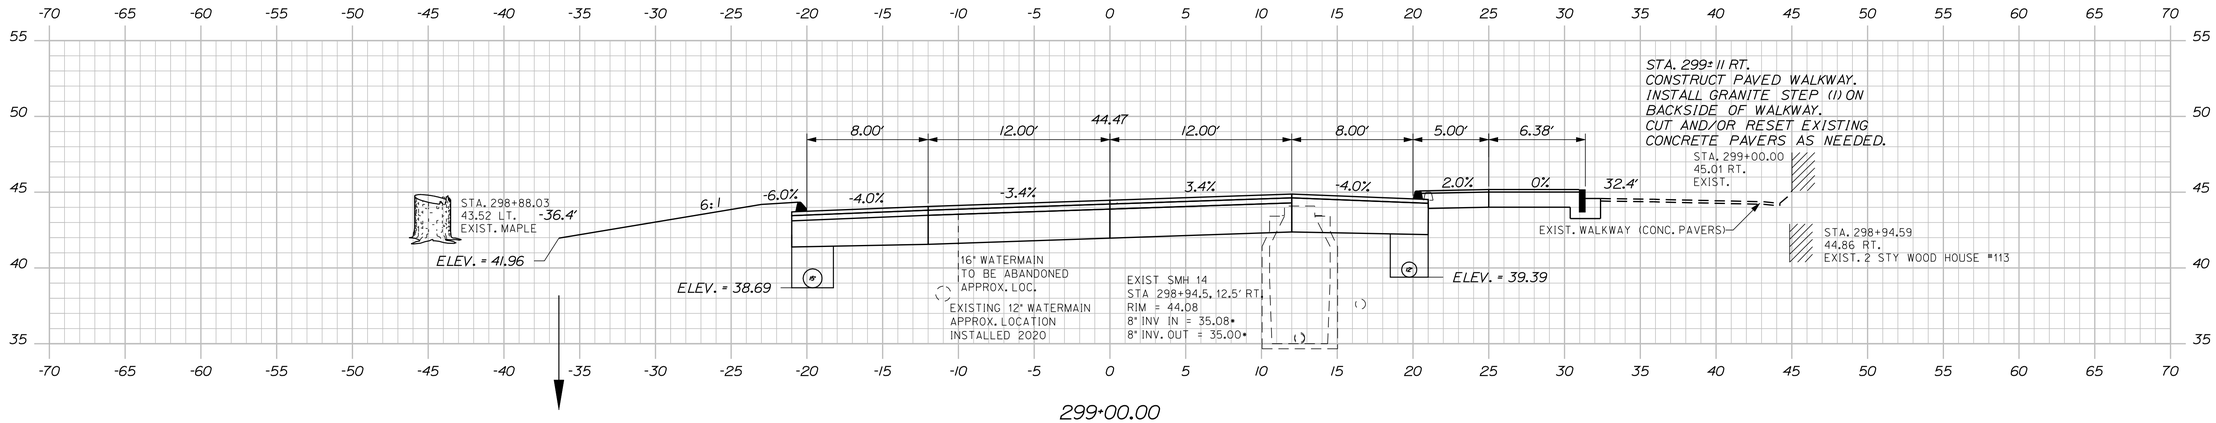

299+00.00

STATE OF MAINE
DEPARTMENT OF TRANSPORTATION

NH-1728(100)E

WIN
17281.00

HIGHWAY PLANS

SIGNATURE		
4226		
P.E. NUMBER		
DATE		

PROJ. MANAGER	ERNIE MARTIN	
DESIGN-DETAILED	MSM	MSM
CHECKED-REVIEWED	ALG	ALG
DESIGN2-DETAILED2		
DESIGN3-DETAILED3		
REVISIONS 1		
REVISIONS 2		
REVISIONS 3		
REVISIONS 4		
FIELD CHANGES		

	BY	DATE
	MSM	4-22
		4-22

SEARSPORT
US ROUTE 1

CROSS SECTIONS


SHEET NUMBER

164

OF 292

Sta. 299+00.00 to Sta. 299+50.00

Filename: ...\mslo\164_XSECT_299+00_109.dgn Division: HIGHWAY Username: morin Date:4/25/2022

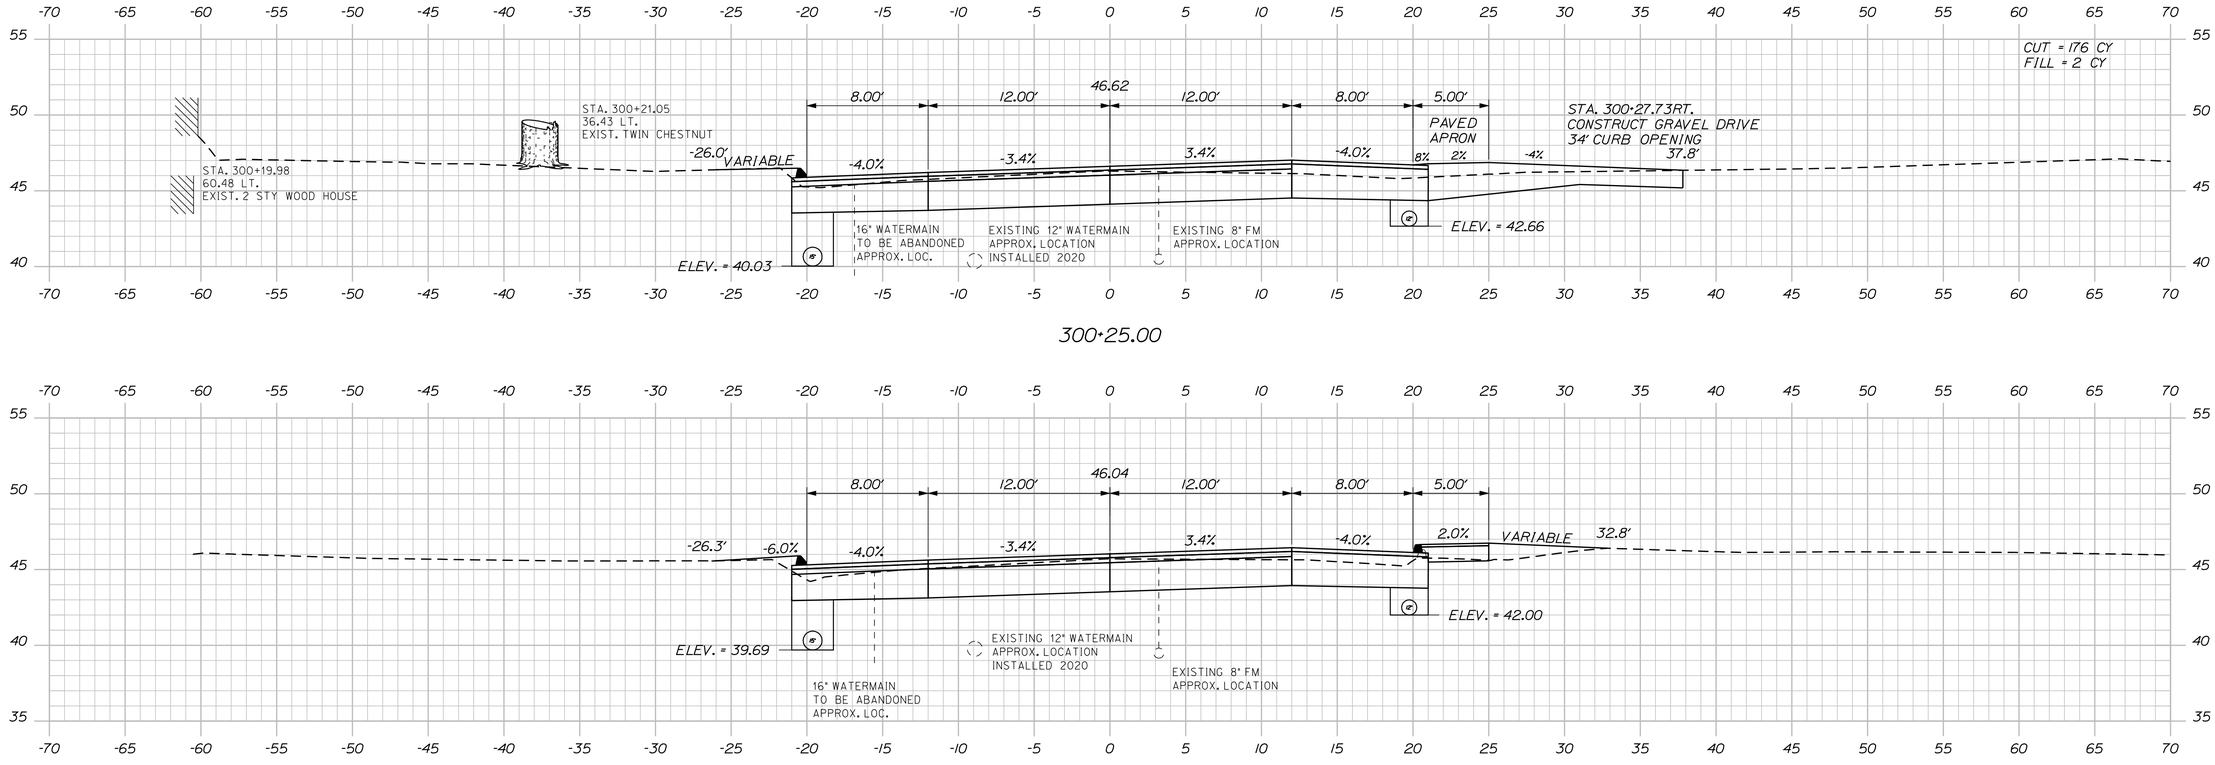

STATE OF MAINE
DEPARTMENT OF TRANSPORTATION

NH-1728(100)E

WIN
17281.00

HIGHWAY PLANS

	BY	DATE
PROJ. MANAGER	ERNIE MARTIN	
DESIGN-DETAILED	MSM	4-22
CHECKED-REVIEWED	ALG	4-22
DESIGN2-DETAILED2		
DESIGN3-DETAILED3		
REVISIONS 1		
REVISIONS 2		
REVISIONS 3		
REVISIONS 4		
FIELD CHANGES		

SIGNATURE
4226

P.E. NUMBER

DATE

SEARSPORT
US ROUTE 1

CROSS SECTIONS


SHEET NUMBER


165


OF 292


Sta. 299+75.00 to Sta. 300+25.00

Filename: ...\mslo\165_XSECT_299+75_1110.dgn Division: HIGHWAY Username: morin Date:4/25/2022

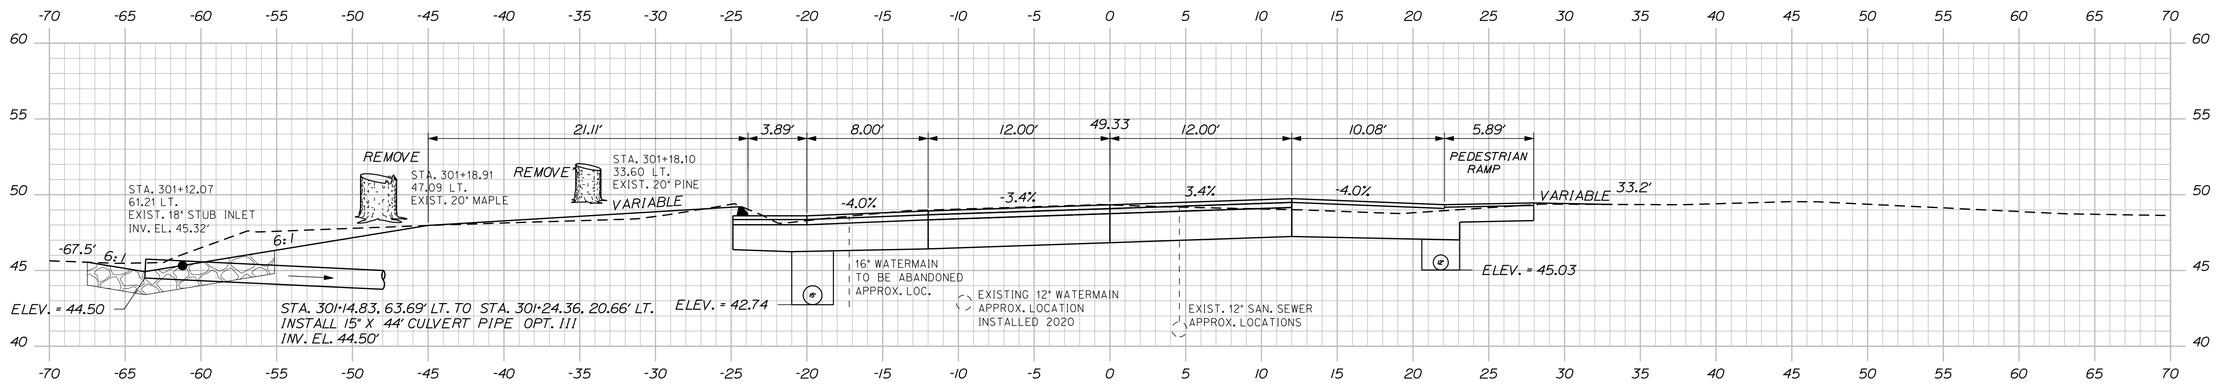

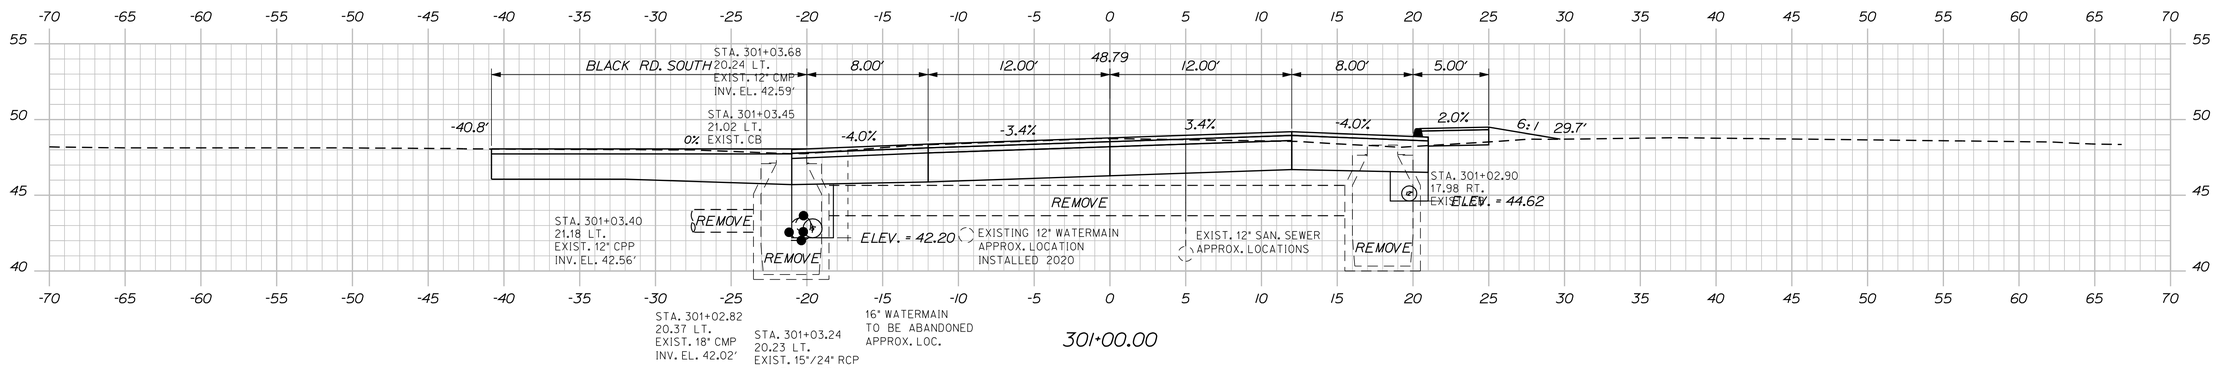

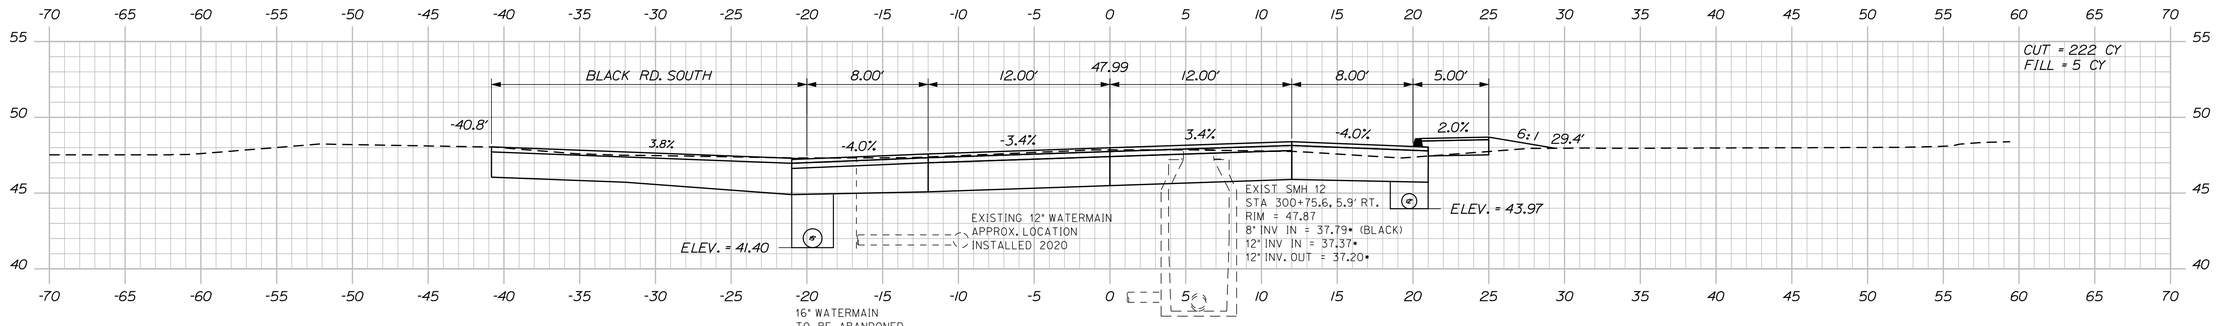

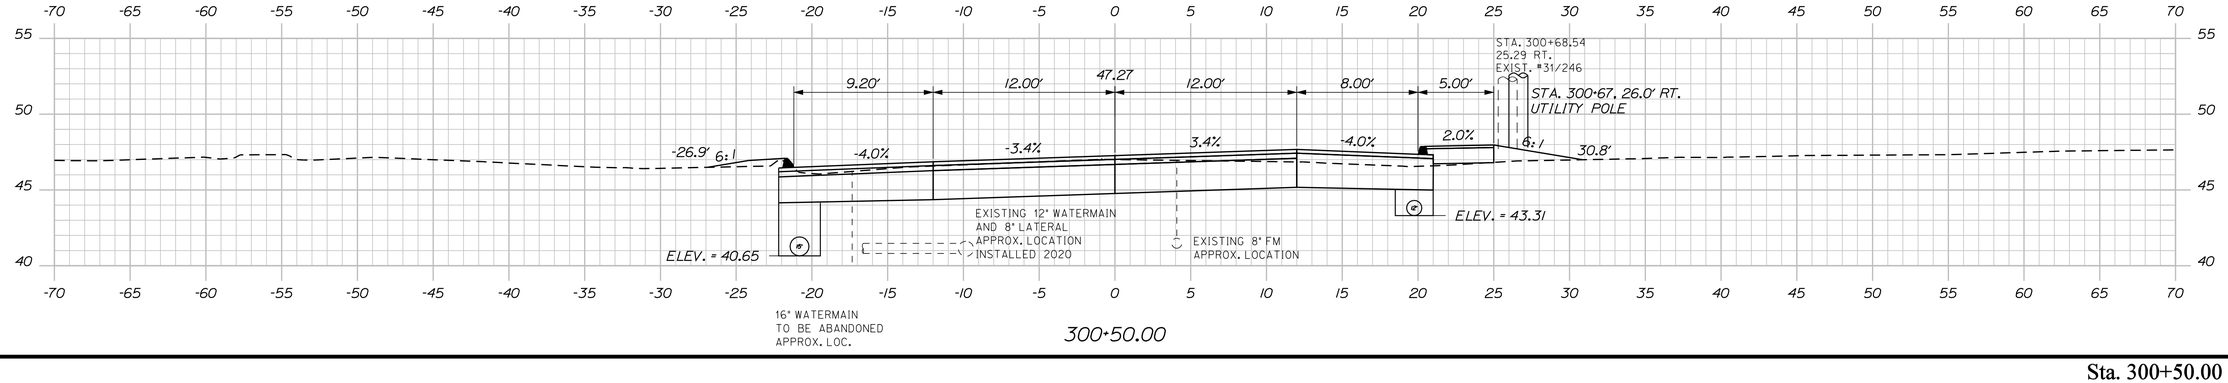

STATE OF MAINE
DEPARTMENT OF TRANSPORTATION

NH-1728(100)E

WIN
17281.00

HIGHWAY PLANS

PROJ. MANAGER	ERNE MARTIN		
DESIGN-DETAILED	MSM	BY	DATE
CHECKED-REVIEWED	ALG		
DESIGN2-DETAILED2			
DESIGN3-DETAILED3			
REVISIONS 1			
REVISIONS 2			
REVISIONS 3			
REVISIONS 4			
FIELD CHANGES			

SIGNATURE
4226
P.E. NUMBER

DATE

SEARSPORT
US ROUTE 1

CROSS SECTIONS

SHEET NUMBER
166
OF 292

Sta. 300+50.00 to Sta. 301+15.82

Filename: ...\msta\166_XSECT_300+50_111.dgn Division: HIGHWAY Username: morin Date:4/25/2022

STATE OF MAINE
DEPARTMENT OF TRANSPORTATION

NH-1728(100)E

WIN
17281.00

HIGHWAY PLANS

SIGNATURE
4226

P.E. NUMBER

DATE

	BY	DATE
PROJ. MANAGER	ERNIE MARTIN	
DESIGN-DETAILED	MSM	4-22
CHECKED-REVIEWED	ALG	4-22
DESIGN2-DETAILED2		
DESIGN3-DETAILED3		
REVISIONS 1		
REVISIONS 2		
REVISIONS 3		
REVISIONS 4		
FIELD CHANGES		

SEARSPORT
US ROUTE 1

CROSS SECTIONS


SHEET NUMBER

167

OF 292

Sta. 301+25.00 to Sta. 301+75.00

Filename: ...\mslo\167_XSECT_301+25_112.dgn Division: HIGHWAY Username: morin Date:4/25/2022

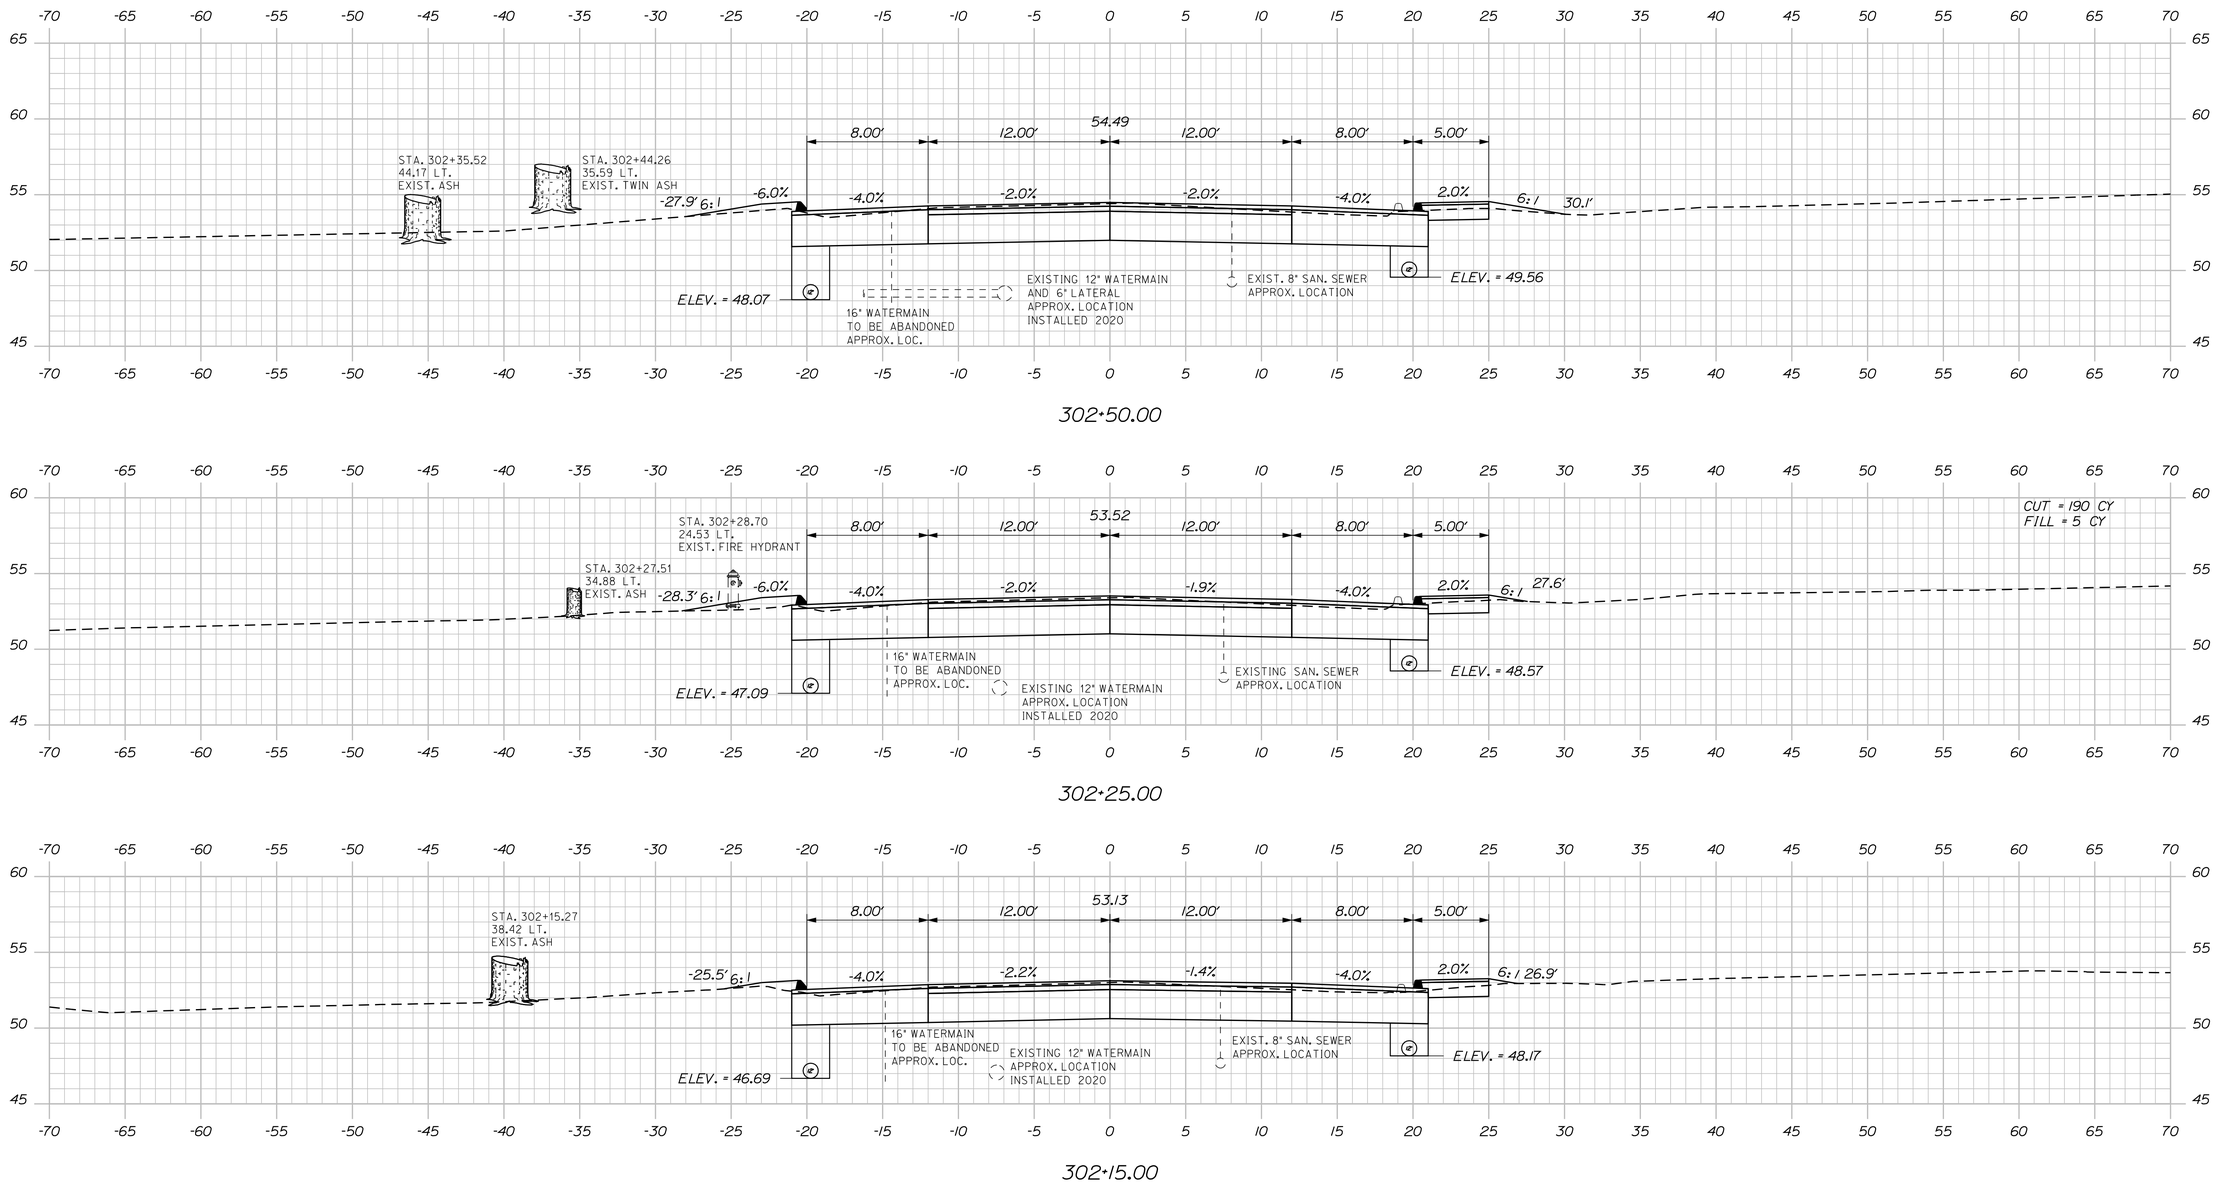

STATE OF MAINE
DEPARTMENT OF TRANSPORTATION

NH-1728(100)E

WIN
17281.00

HIGHWAY PLANS

PROJ. MANAGER	ERNIE MARTIN	BY	DATE
DESIGN-DETAILED	MSM	MSM	4-22
CHECKED-REVIEWED	ALG		4-22
DESIGN2-DETAILED2			
DESIGN3-DETAILED3			
REVISIONS 1			
REVISIONS 2			
REVISIONS 3			
REVISIONS 4			
FIELD CHANGES			

SIGNATURE
4226
P.E. NUMBER

DATE

SEARSPORT
US ROUTE 1

CROSS SECTIONS

SHEET NUMBER
168
OF 292

Sta. 302+00.00 to Sta. 302+50.00

Filename: ...\mst\168_XSECT_302+00_113.dgn Division: HIGHWAY Username: morin Date:4/25/2022

STATE OF MAINE
DEPARTMENT OF TRANSPORTATION

NH-1728(100)E

WIN
17281.00

HIGHWAY PLANS

PROJ. MANAGER	ERNIE MARTIN		
DESIGN-DETAILED	MSM	BY	MSM
CHECKED-REVIEWED	ALC	DATE	4-22
DESIGN2-DETAILED2			4-22
DESIGN3-DETAILED3			
REVISIONS 1			
REVISIONS 2			
REVISIONS 3			
REVISIONS 4			
FIELD CHANGES			

SIGNATURE
4226

P.E. NUMBER

DATE

SEARSPORT
US ROUTE 1

CROSS SECTIONS


SHEET NUMBER

169

OF 292

Sta. 302+75.00 to Sta. 303+25.00

Filename: ...\mslo\169_XSECT_302+75_114.dgn Division: HIGHWAY Username: morin Date:4/25/2022

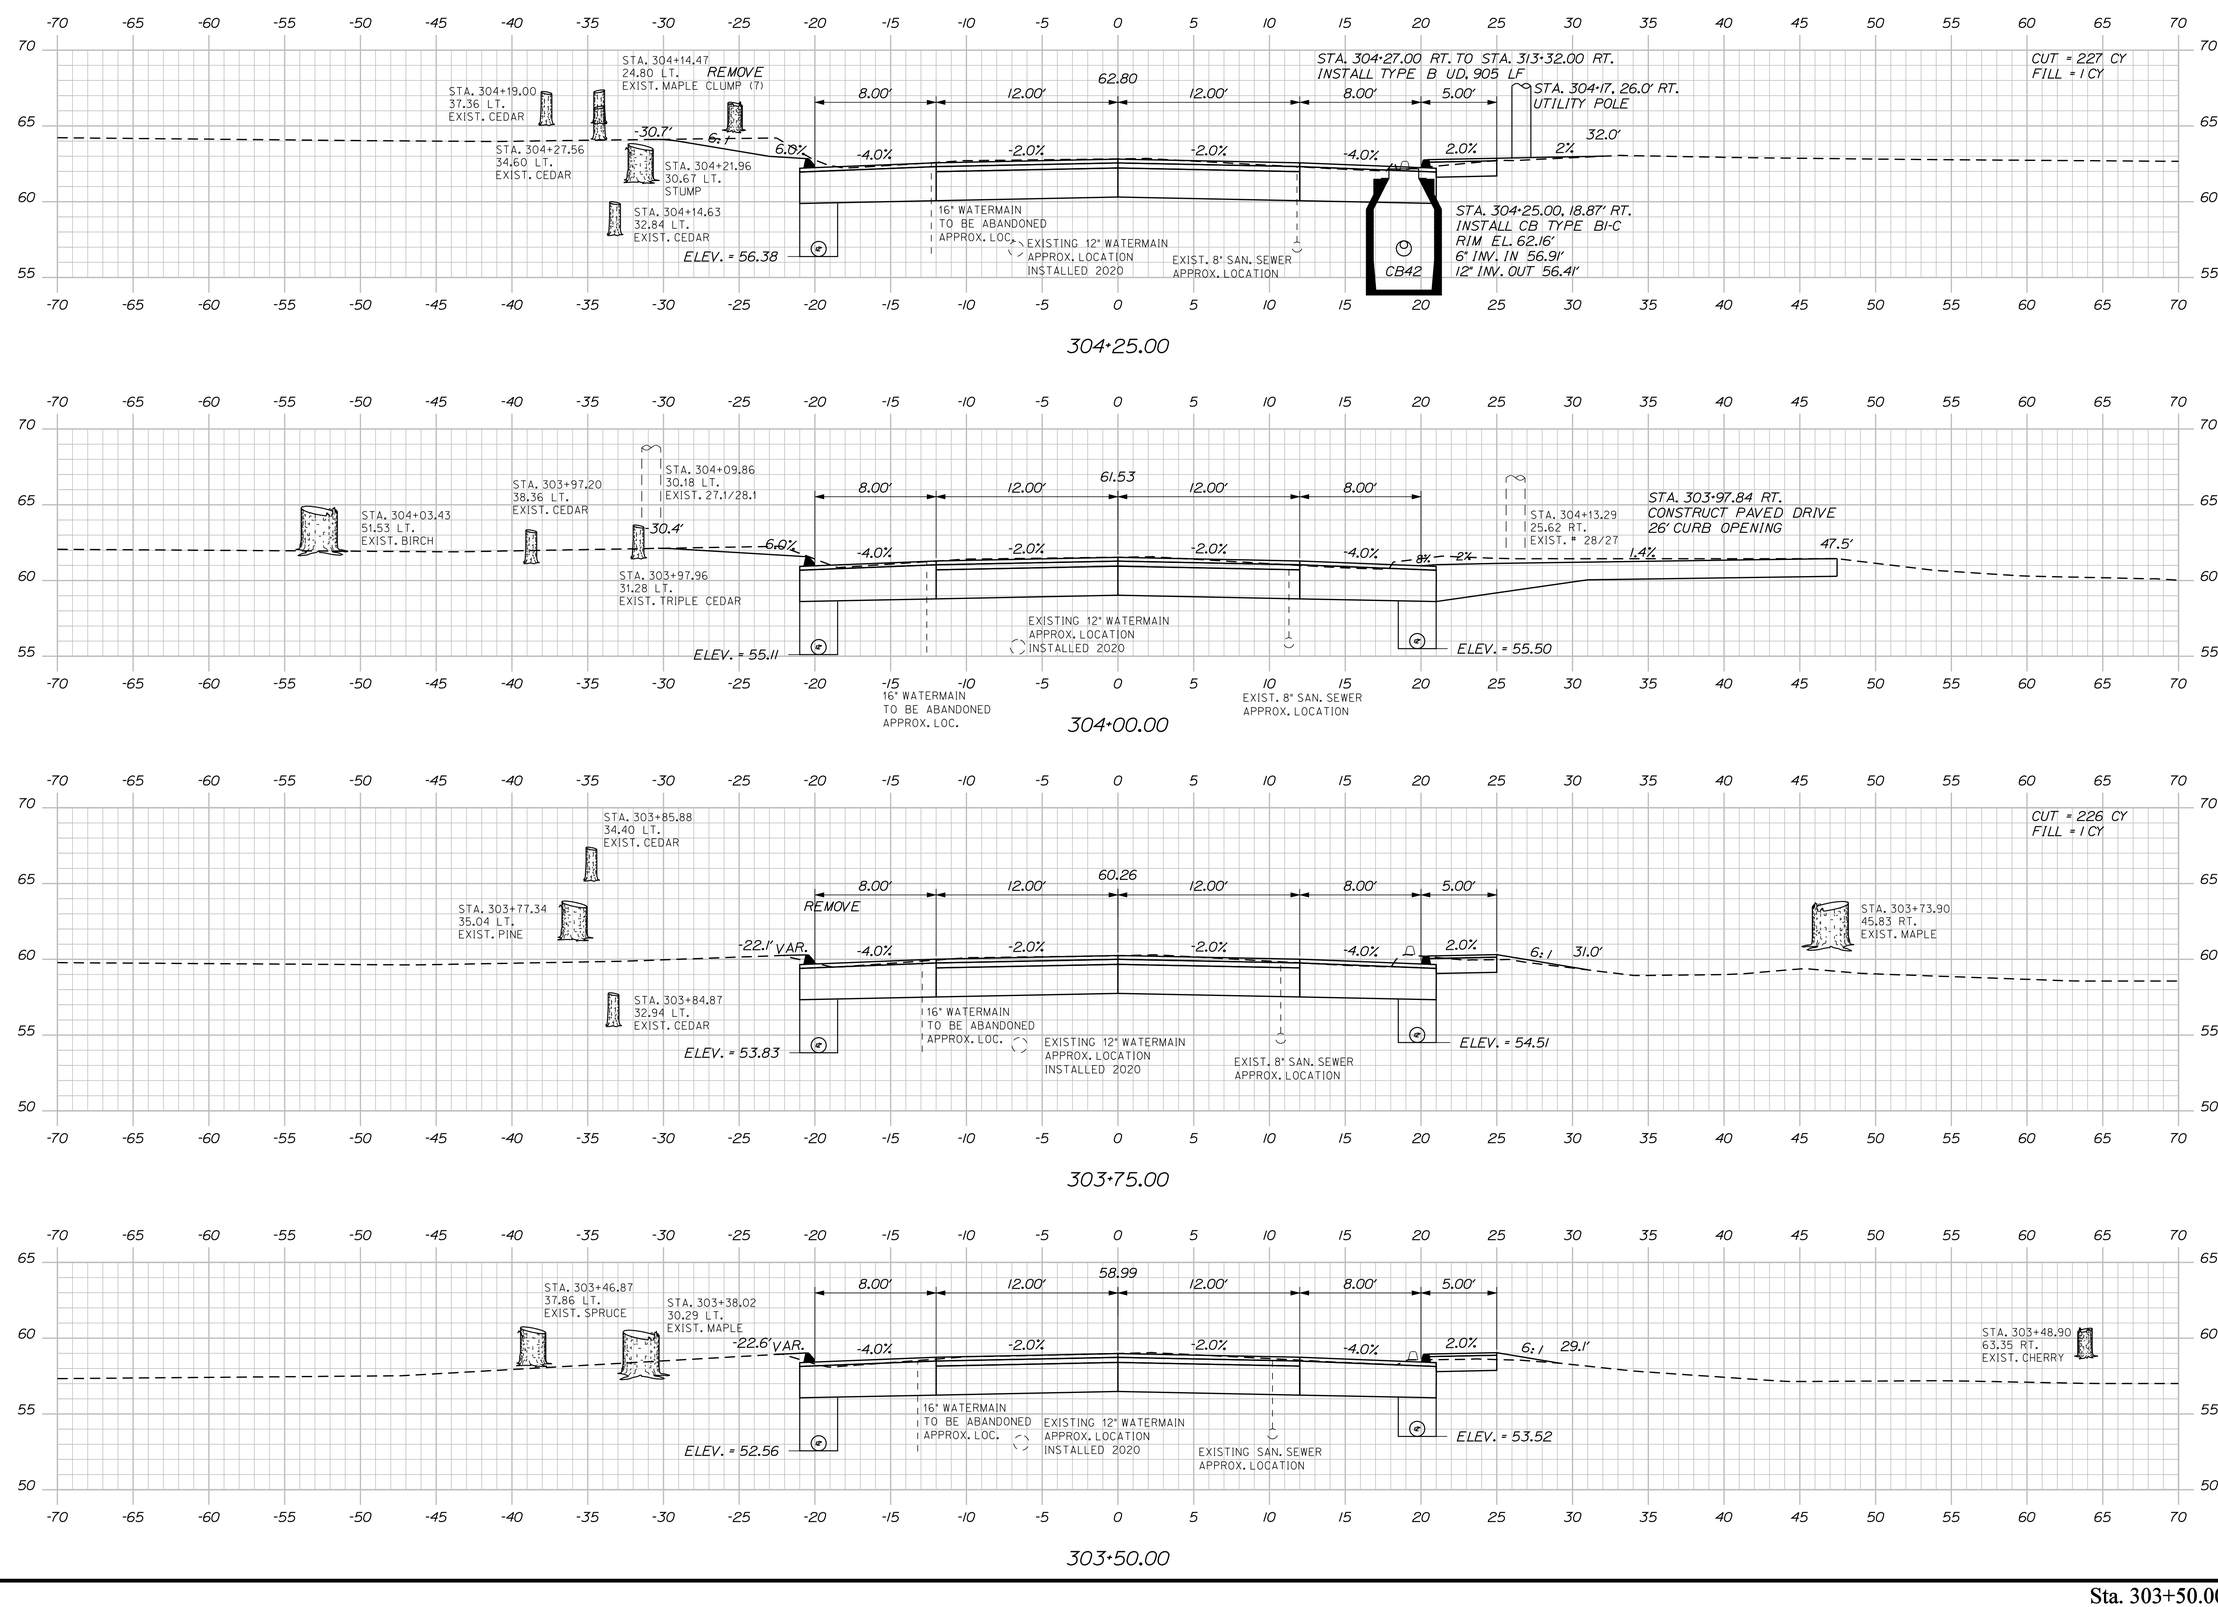

STATE OF MAINE
DEPARTMENT OF TRANSPORTATION

NH-1728(100)E

WIN
17281.00

HIGHWAY PLANS

PROJ. MANAGER	ERNIE MARTIN		
DESIGN-DETAILED	MSM	BY	DATE
CHECKED-REVIEWED	ALG	MSM	4-22
DESIGN2-DETAILED2		ALG	4-22
DESIGN3-DETAILED3			
REVISIONS 1			
REVISIONS 2			
REVISIONS 3			
REVISIONS 4			
FIELD CHANGES			

SIGNATURE
4226
P.E. NUMBER

DATE


SEARSPORT
US ROUTE 1

CROSS SECTIONS


SHEET NUMBER
170
OF 292

Sta. 303+50.00 to Sta. 304+25.00


Filename: ...\msta\170_XSECT_303+50_115.dgn Division: HIGHWAY Username: morin Date:4/25/2022

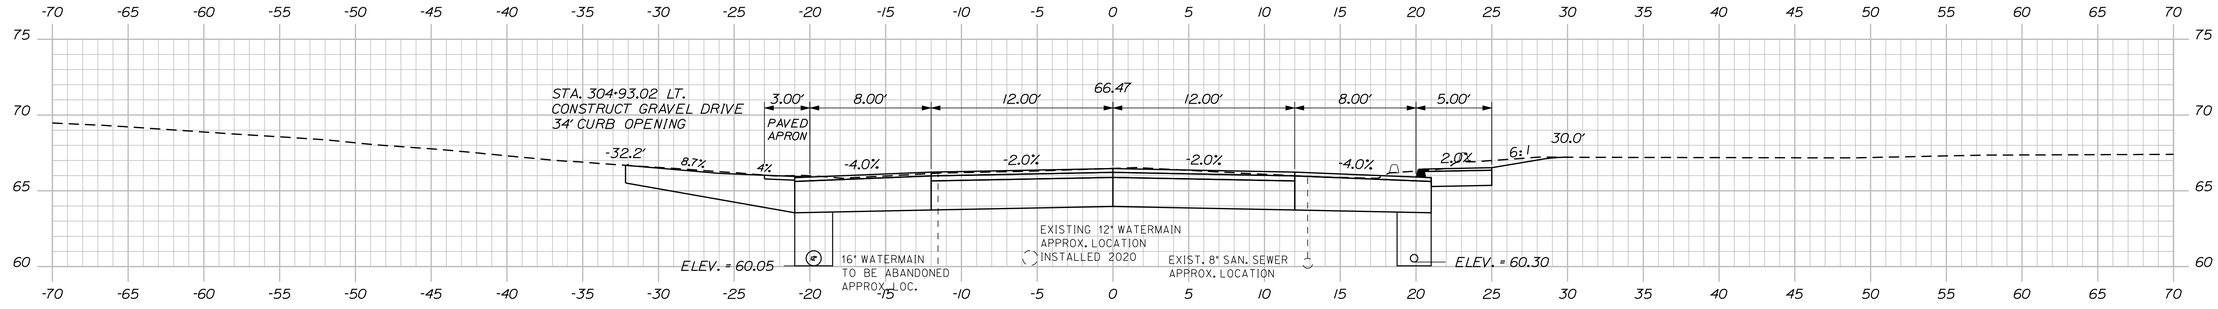

305+00.00

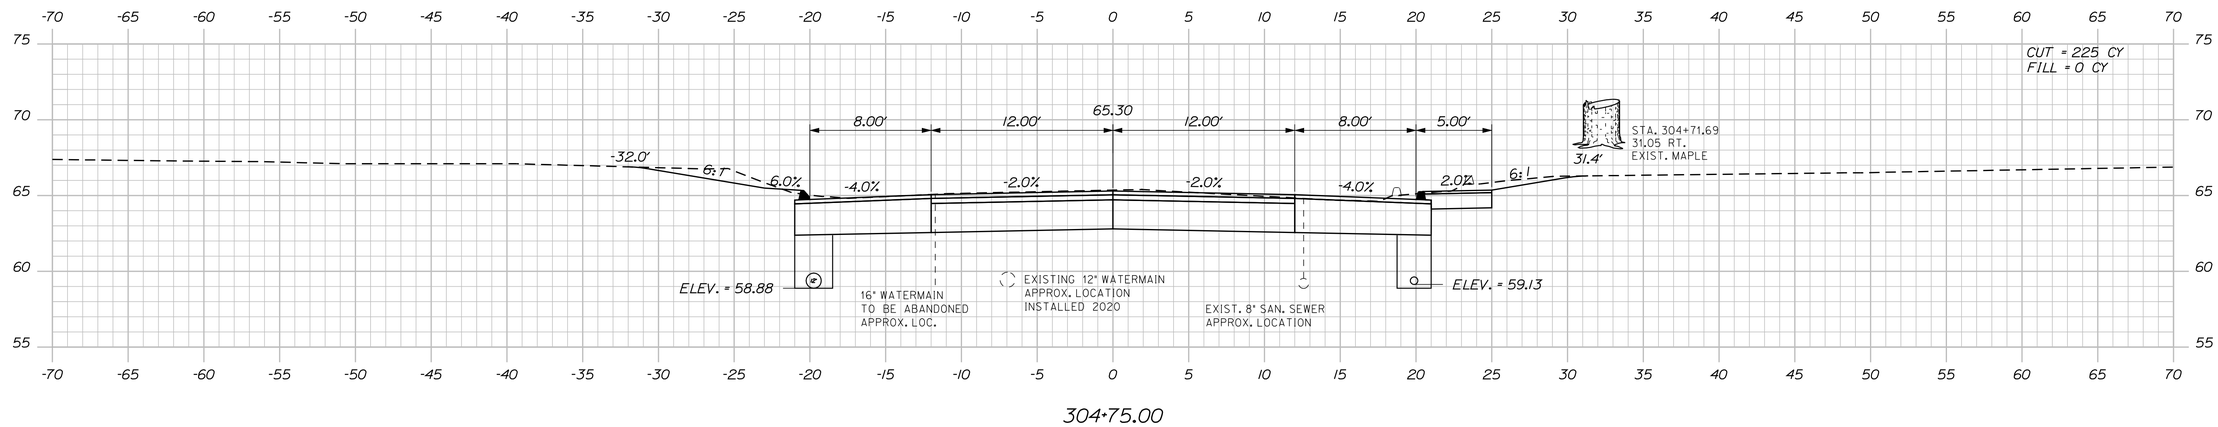

304+75.00

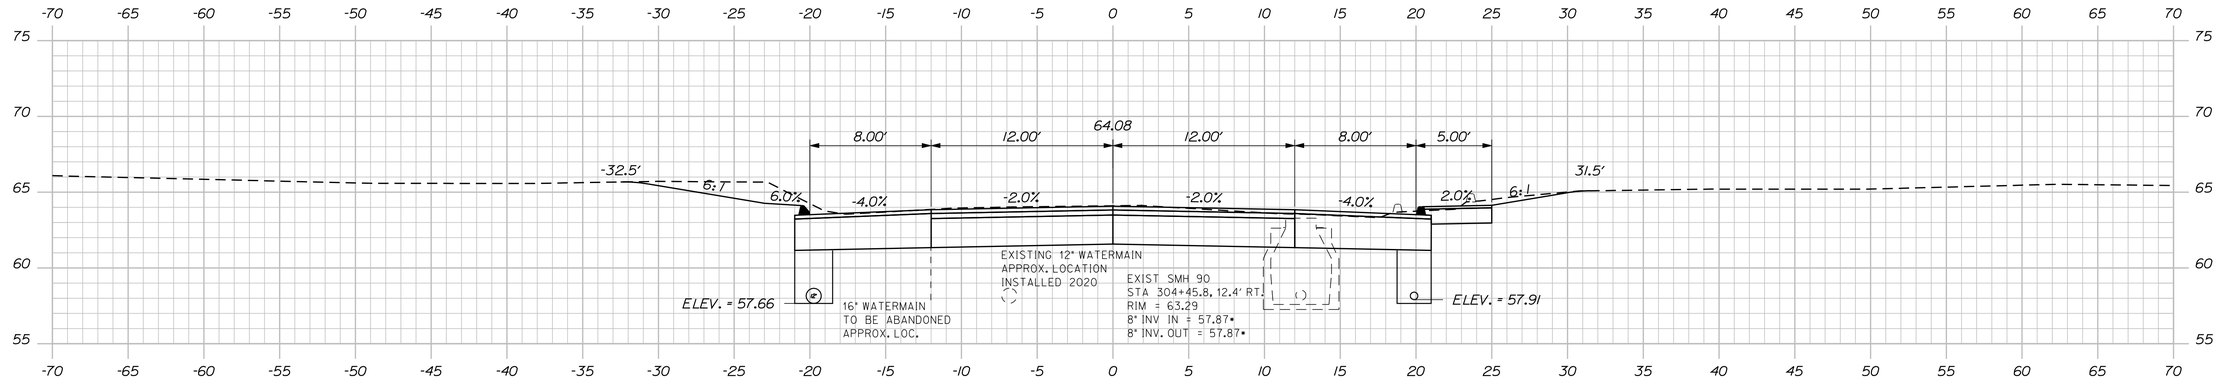

304+50.00

STATE OF MAINE
DEPARTMENT OF TRANSPORTATION

NH-1728(100)E

WIN
17281.00

HIGHWAY PLANS

SIGNATURE
4226

P.E. NUMBER

DATE

	ERNIE MARTIN	BY	DATE
PROJ. MANAGER			
DESIGN-DETAILED	MSM	MSM	4-22
CHECKED-REVIEWED	ALG		4-22
DESIGN2-DETAILED2			
DESIGN3-DETAILED3			
REVISIONS 1			
REVISIONS 2			
REVISIONS 3			
REVISIONS 4			
FIELD CHANGES			

SEARSPORT
US ROUTE 1

CROSS SECTIONS


SHEET NUMBER

171


OF 292

Sta. 304+50.00 to Sta. 305+00.00


Filename: ...\mst01\171_XSECT_304+50_116.dgn Division: HIGHWAY Username: morin Date:4/25/2022

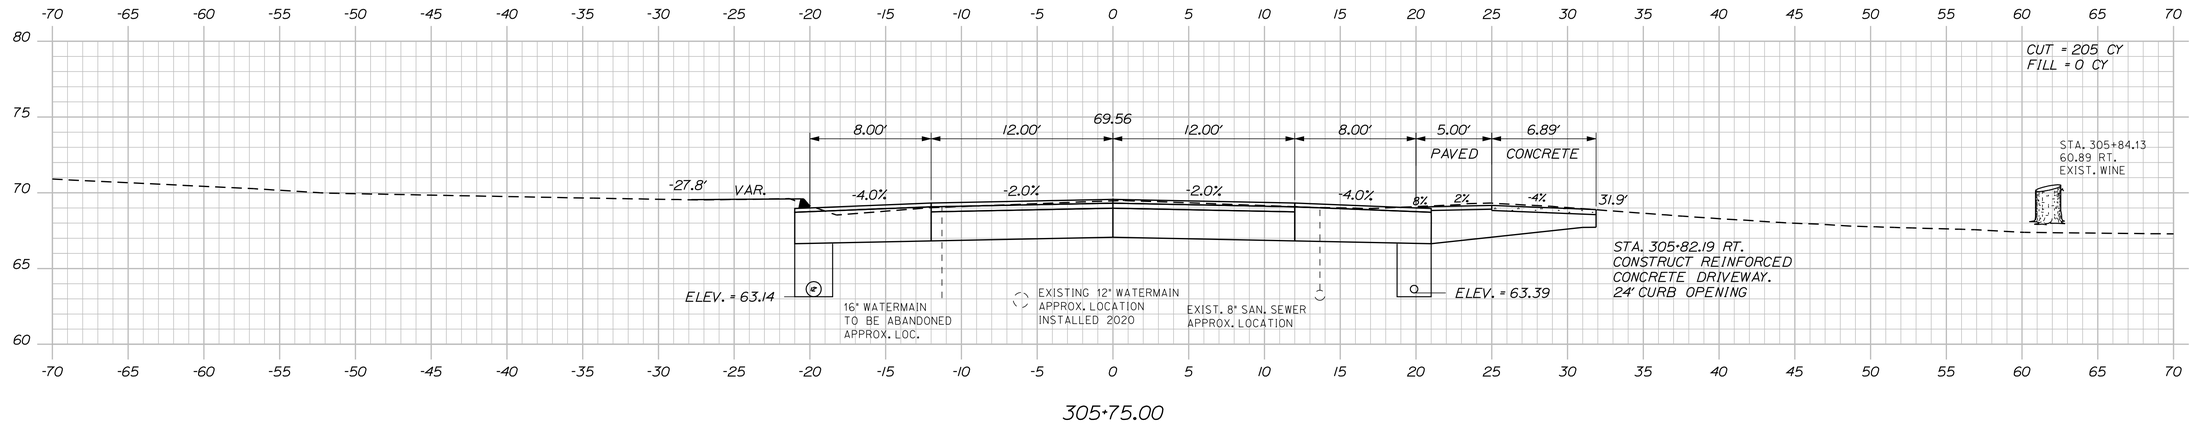

305+75.00

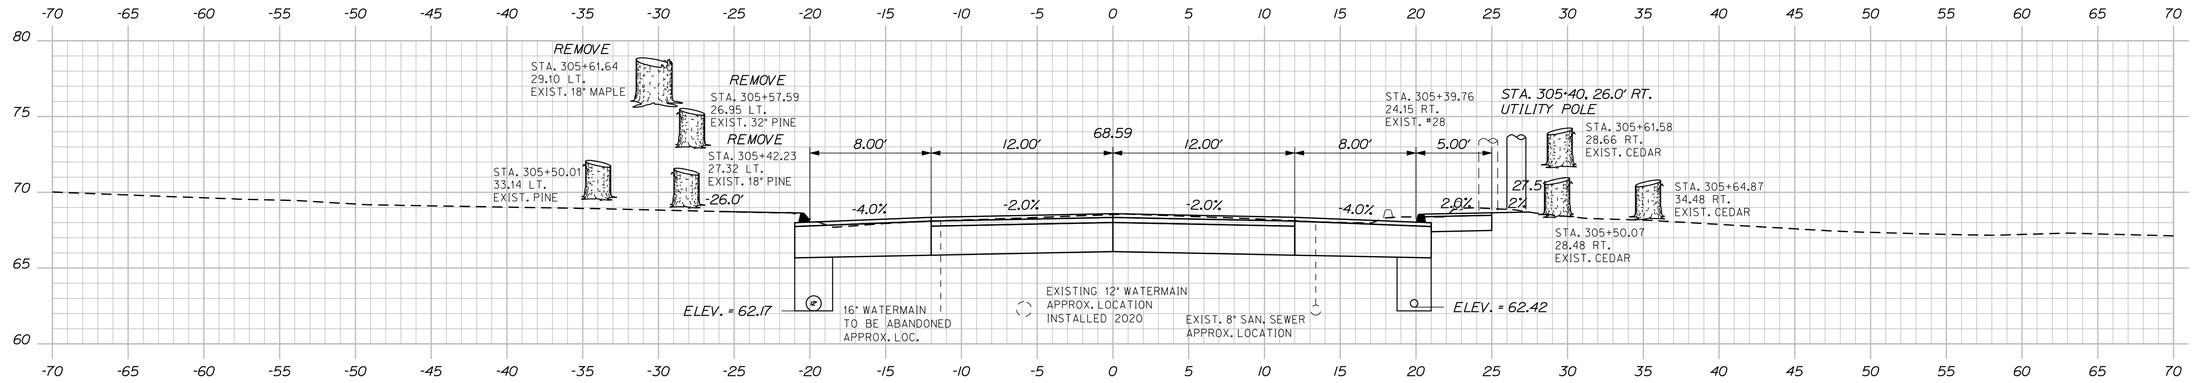

305+50.00

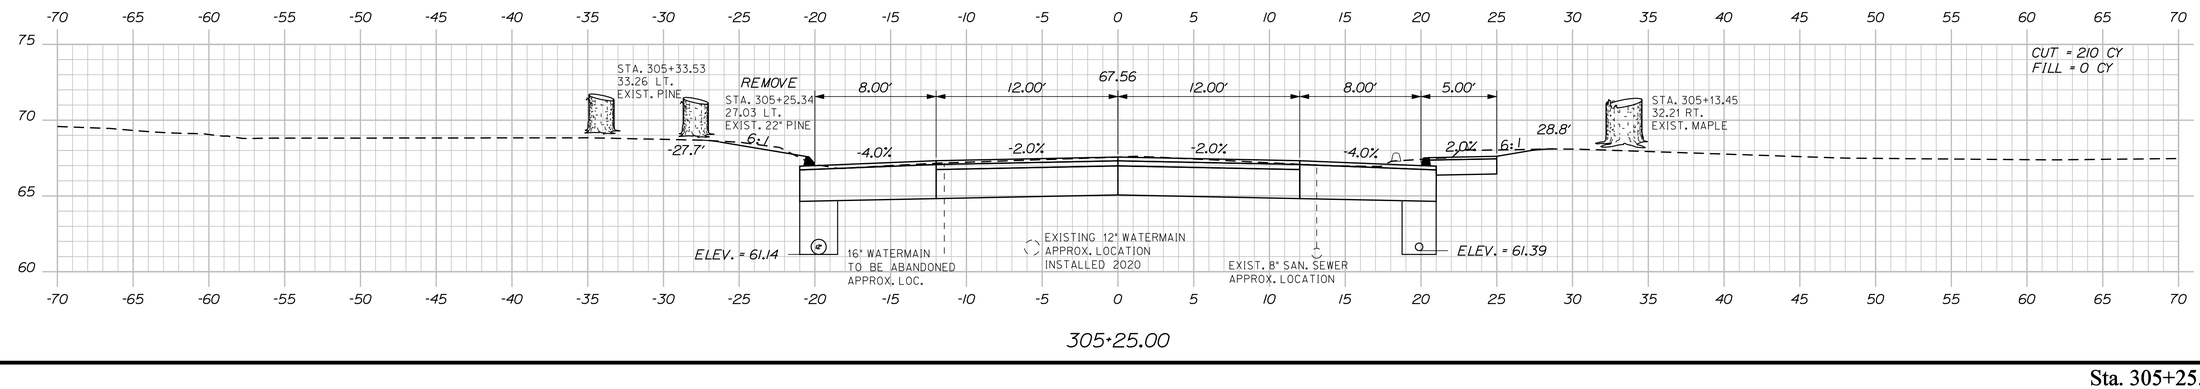

305+25.00

STATE OF MAINE
DEPARTMENT OF TRANSPORTATION

NH-1728(100)E

WIN
17281.00

HIGHWAY PLANS

PROJ. MANAGER	ERNIE MARTIN	BY	DATE
DESIGN-DETAILED	MSM	MSM	4-22
CHECKED-REVIEWED	ALG	ALG	4-22
DESIGN2-DETAILED2			
DESIGN3-DETAILED3			
REVISIONS 1			
REVISIONS 2			
REVISIONS 3			
REVISIONS 4			
FIELD CHANGES			

SIGNATURE
4226

P.E. NUMBER

DATE

SEARSPORT
US ROUTE 1

CROSS SECTIONS


SHEET NUMBER

172


OF 292

Sta. 305+25.00 to Sta. 305+75.00


Filename: ...\msta\172_XSECT_305+25_117.dgn Division: HIGHWAY Username: morin Date:4/25/2022

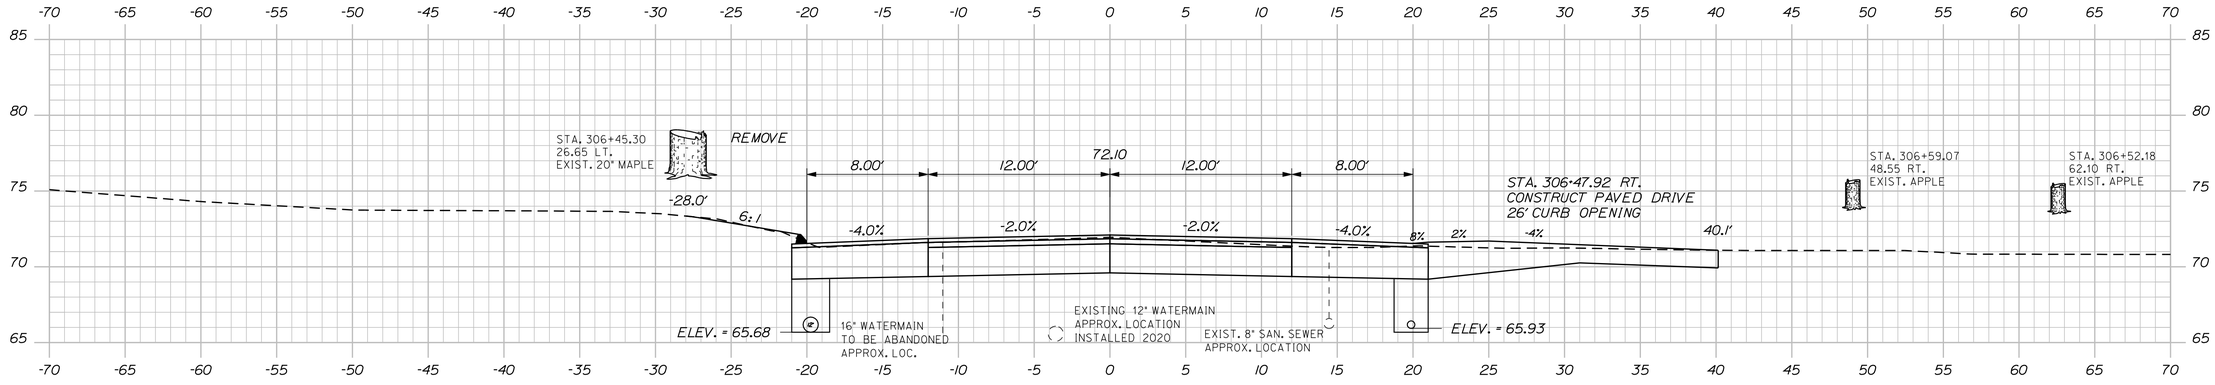

306+50.00

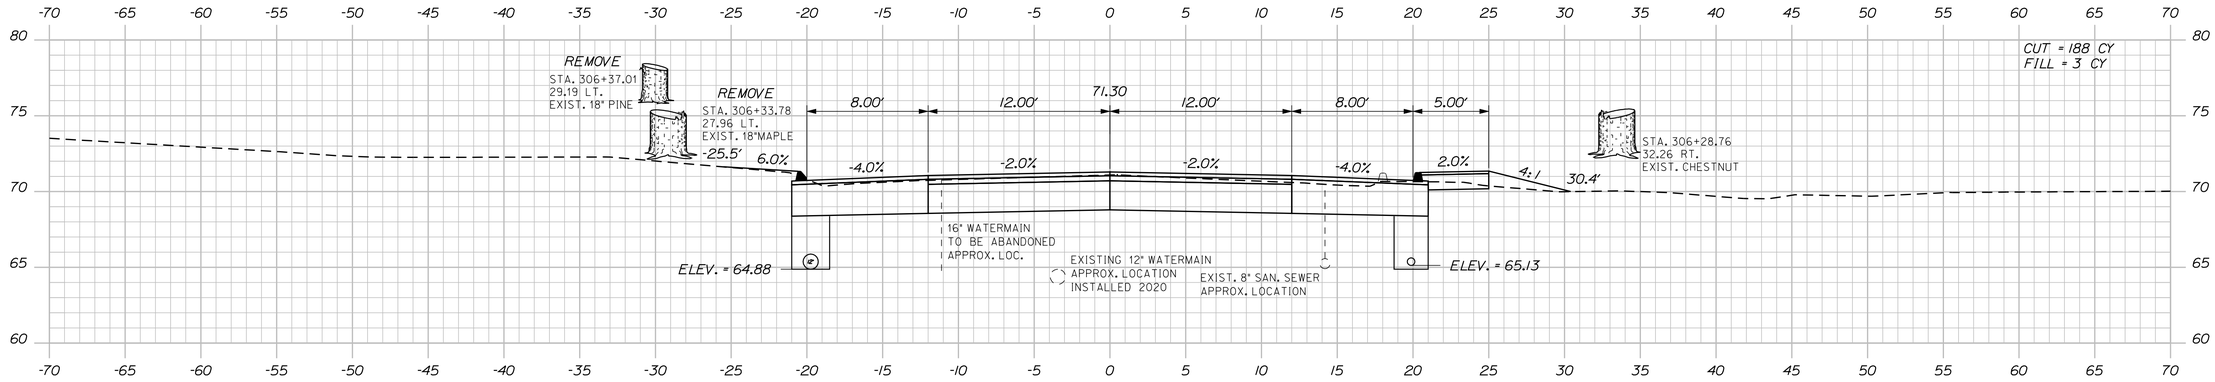

306+25.00

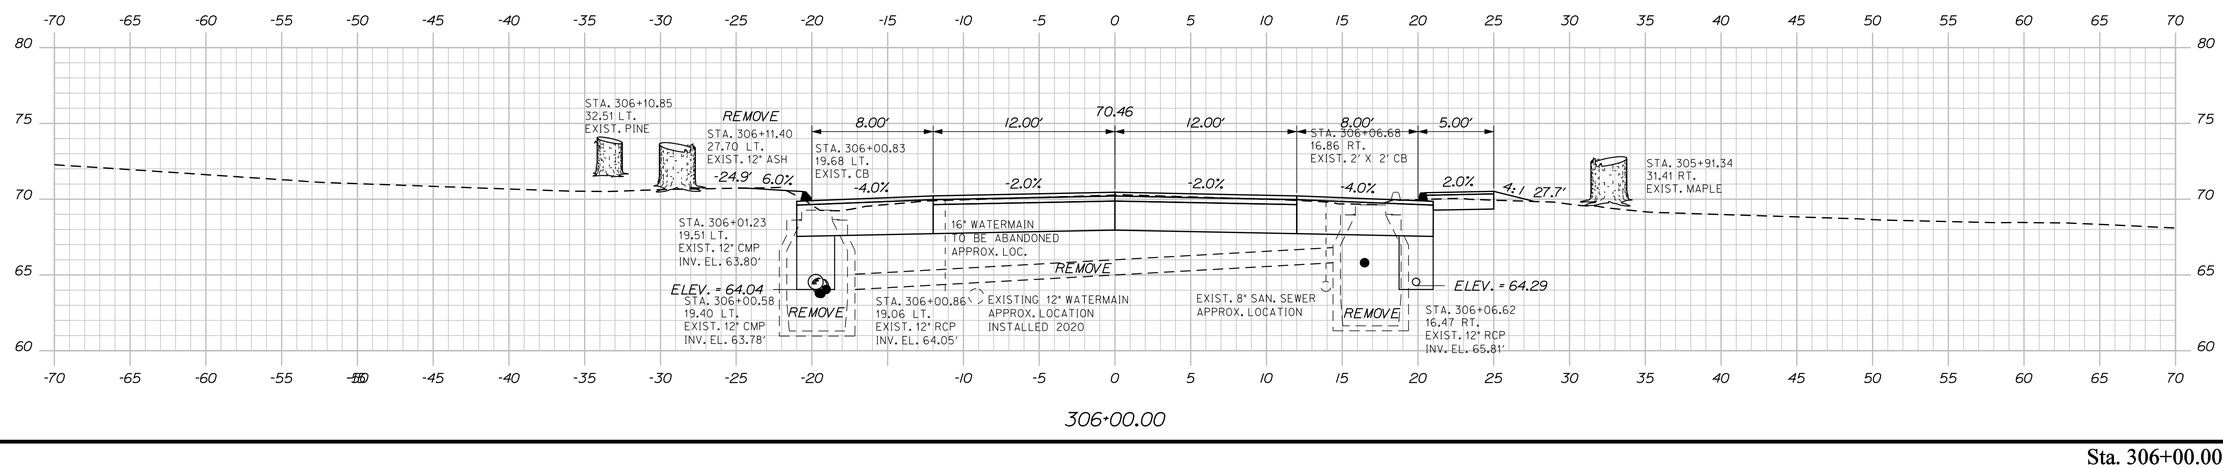

306+00.00

STATE OF MAINE
DEPARTMENT OF TRANSPORTATION

NH-1728(100)E

WIN
17281.00

HIGHWAY PLANS

	BY	DATE
PROJ. MANAGER	ERNIE MARTIN	
DESIGN-DETAILED	MSM	4-22
CHECKED-REVIEWED	ALC	4-22
DESIGN2-DETAILED2		
DESIGN3-DETAILED3		
REVISIONS 1		
REVISIONS 2		
REVISIONS 3		
REVISIONS 4		
FIELD CHANGES		

SIGNATURE
4226
P.E. NUMBER
DATE


SEARSPORT
US ROUTE 1

CROSS SECTIONS


SHEET NUMBER
173
OF 292

Sta. 306+00.00 to Sta. 306+50.00


Filename: ...\mslo\173_XSECT_306+00_118.dgn Username: morin Division: HIGHWAY Date:4/25/2022

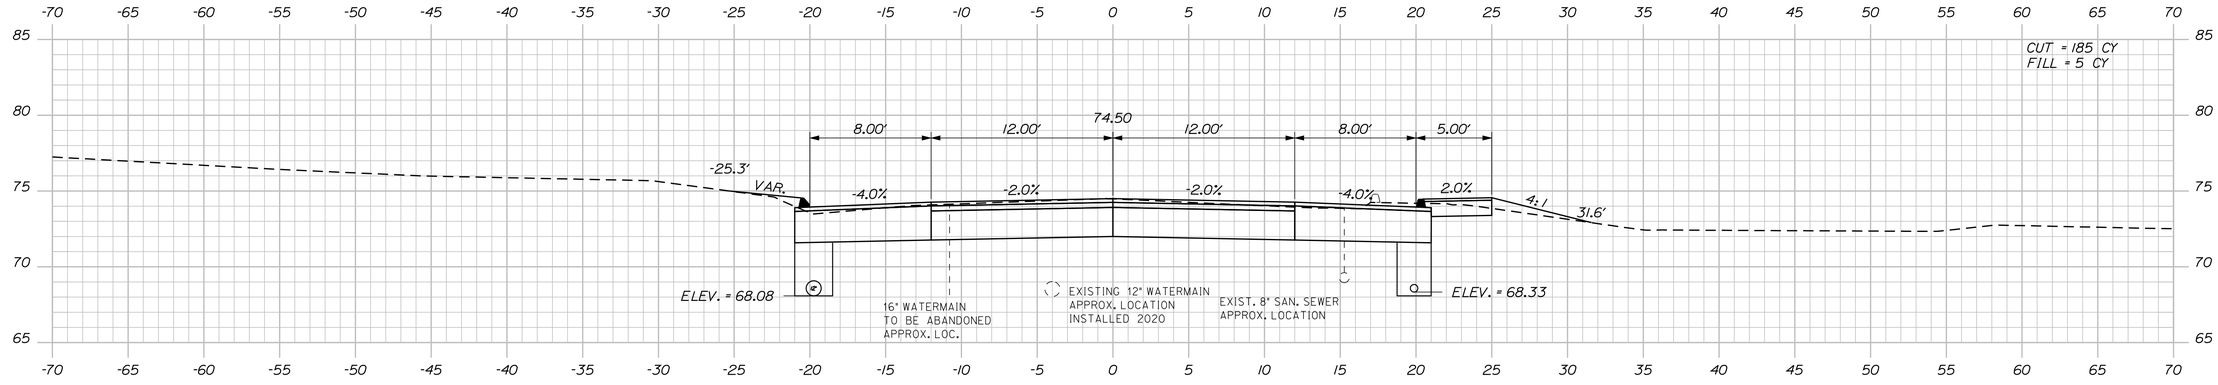

307+25.00

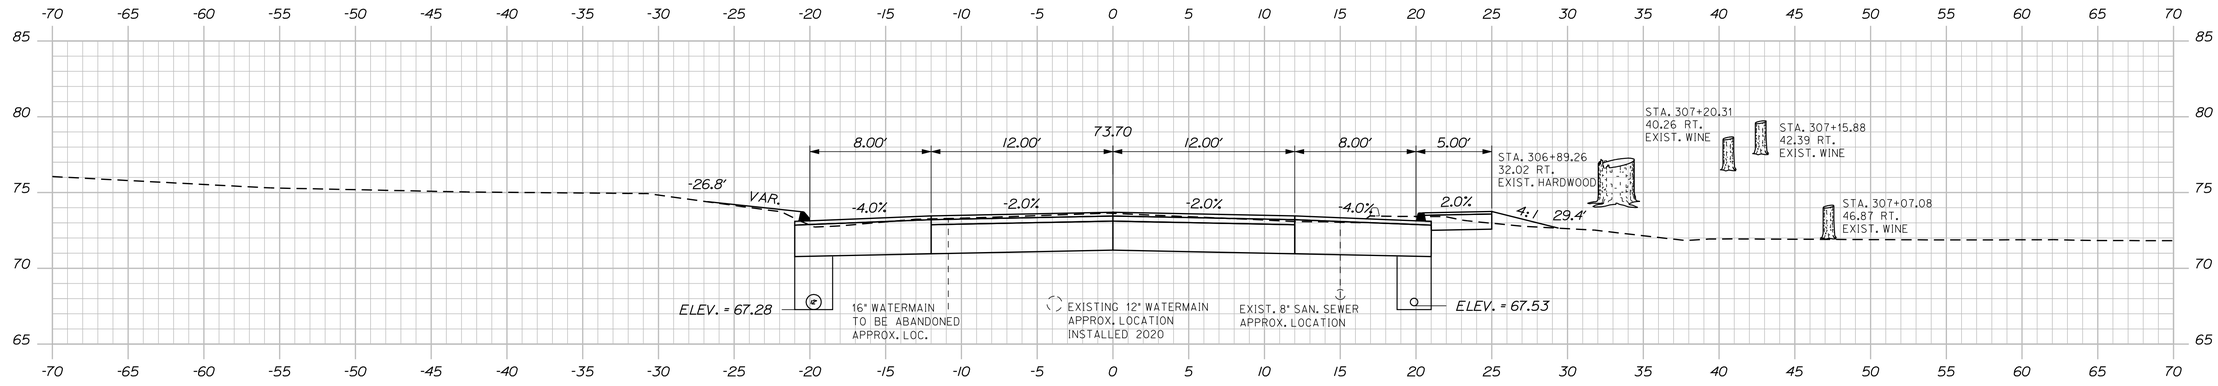

307+00.00

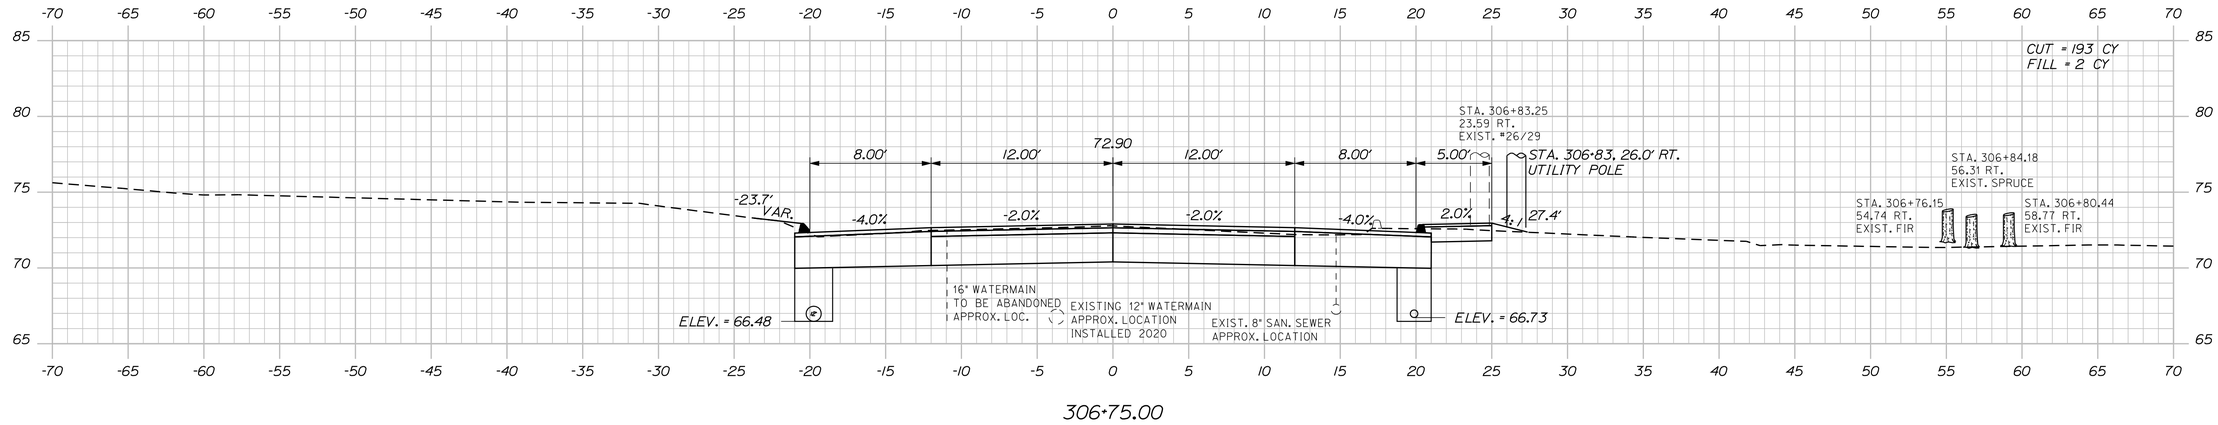

306+75.00

STATE OF MAINE
DEPARTMENT OF TRANSPORTATION

NH-1728(100)E

WIN
17281.00

HIGHWAY PLANS

SIGNATURE
4226

P.E. NUMBER

DATE

		BY	DATE
PROJ. MANAGER	ERNIE MARTIN		
DESIGN-DETAILED	MSM	MSM	4-22
CHECKED-REVIEWED	ALG		4-22
DESIGN2-DETAILED2			
DESIGN3-DETAILED3			
REVISIONS 1			
REVISIONS 2			
REVISIONS 3			
REVISIONS 4			
FIELD CHANGES			

SEARSPORT
US ROUTE 1

CROSS SECTIONS


SHEET NUMBER

174


OF 292

Sta. 306+75.00 to Sta. 307+25.00


Filename: ...\mslo\174_XSECT_306+75_119.dgn Division: HIGHWAY Username: morin Date:4/25/2022

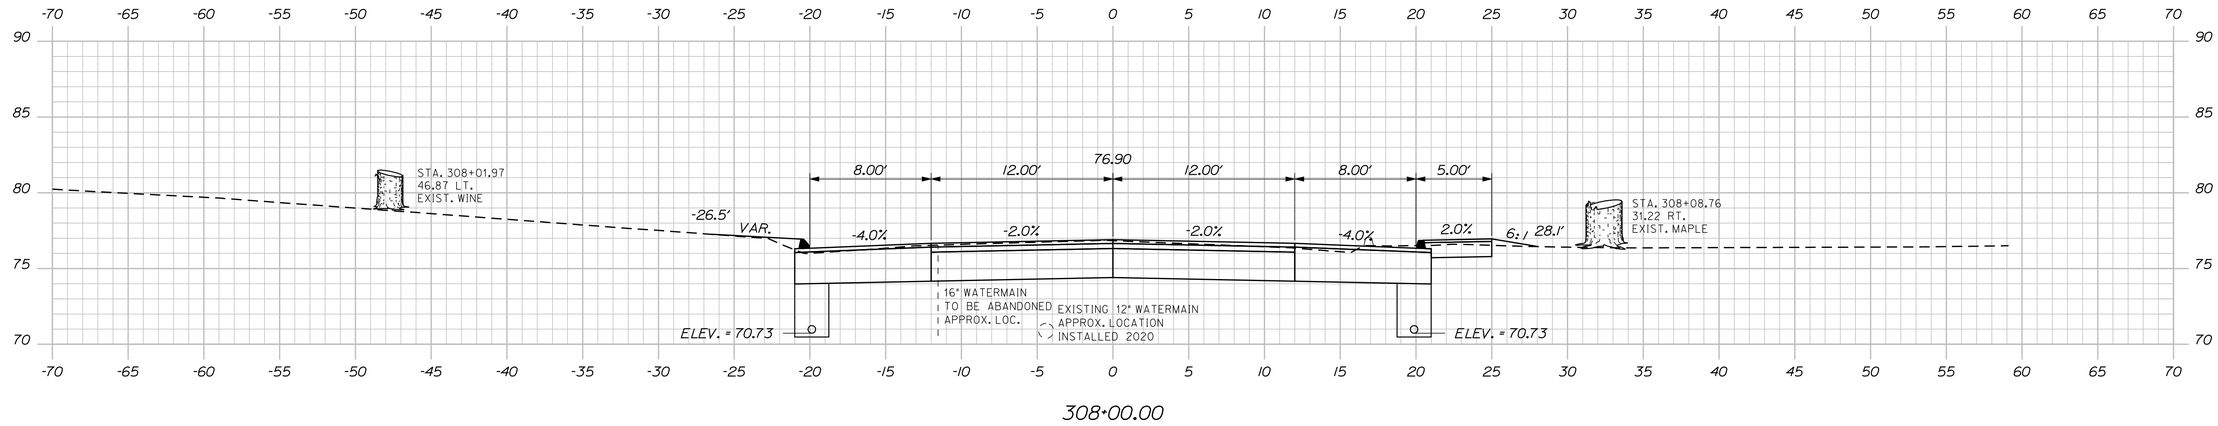

308+00.00

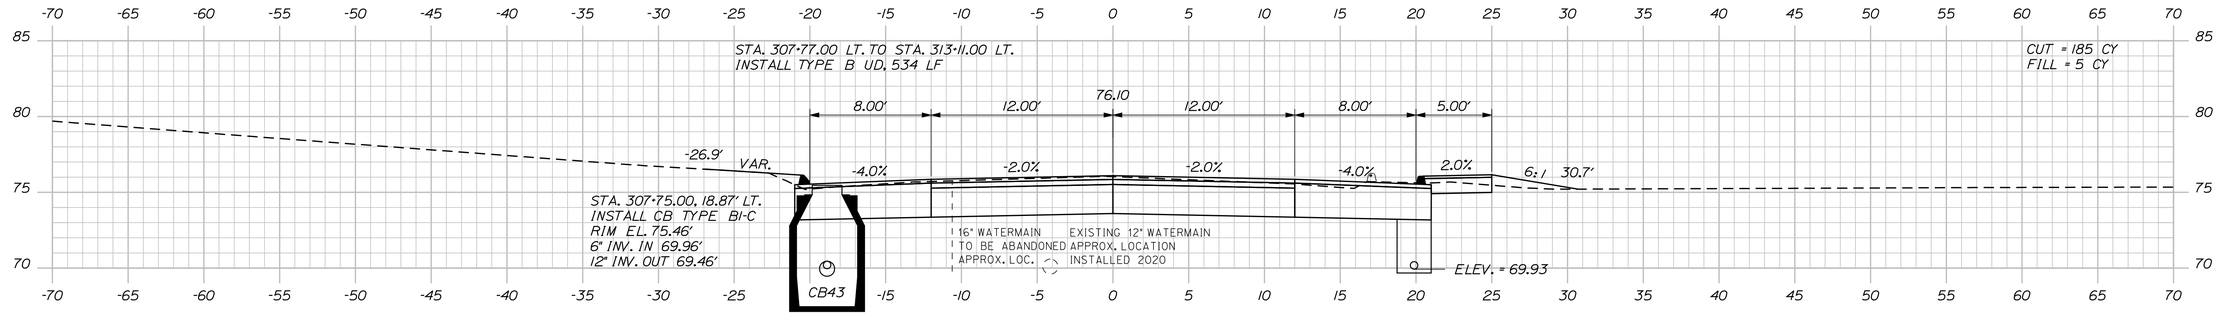

307+75.00

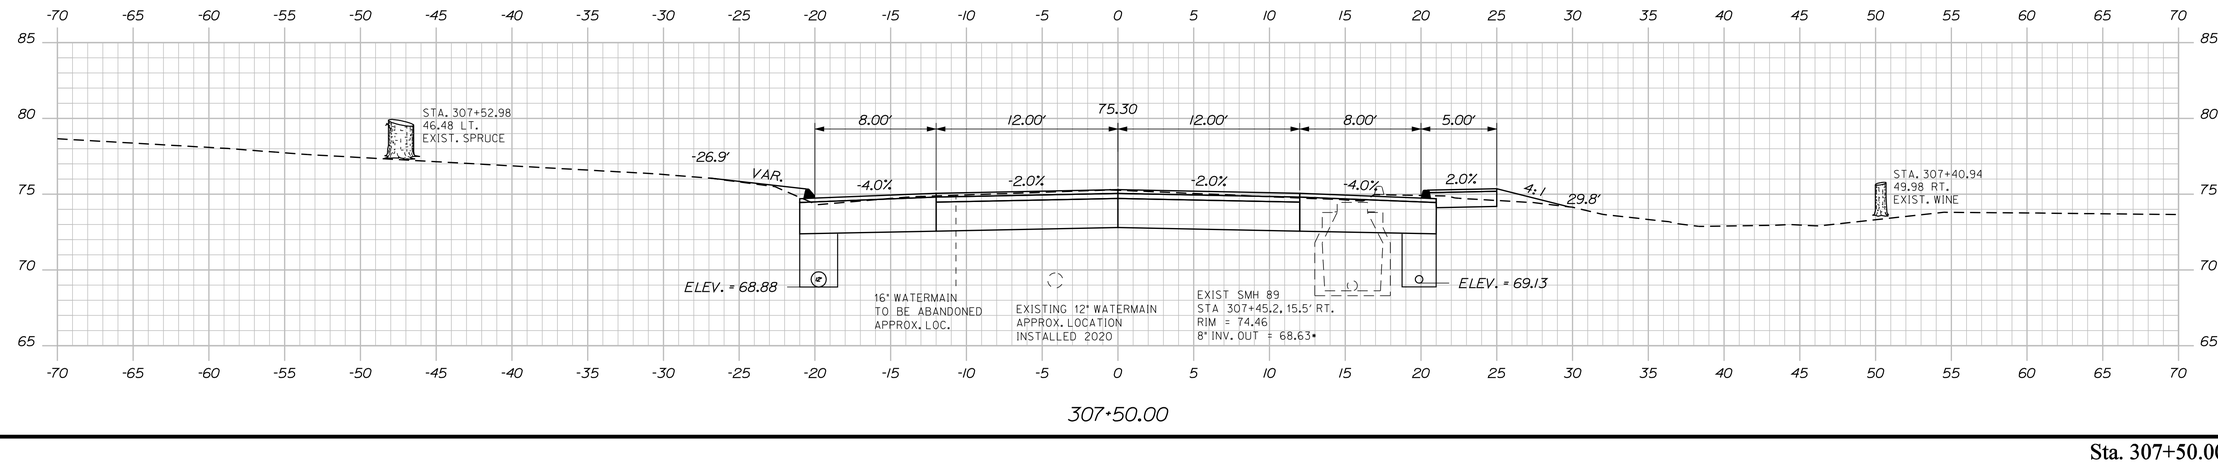

307+50.00

STATE OF MAINE
DEPARTMENT OF TRANSPORTATION

NH-1728(100)E

WIN
17281.00

HIGHWAY PLANS

	BY	DATE
PROJ. MANAGER	ERNIE MARTIN	
DESIGN-DETAILED	MSM	4-22
CHECKED-REVIEWED	ALG	4-22
DESIGN2-DETAILED2		
DESIGN3-DETAILED3		
REVISIONS 1		
REVISIONS 2		
REVISIONS 3		
REVISIONS 4		
FIELD CHANGES		

SIGNATURE
4226

P.E. NUMBER

DATE


SEARSPORT
US ROUTE 1

CROSS SECTIONS


SHEET NUMBER
175
OF 292

Sta. 307+50.00 to Sta. 308+00.00


Filename: ...\mst01\175_XSECT_307+50_120.dgn Division: HIGHWAY Username: morin Date:4/25/2022

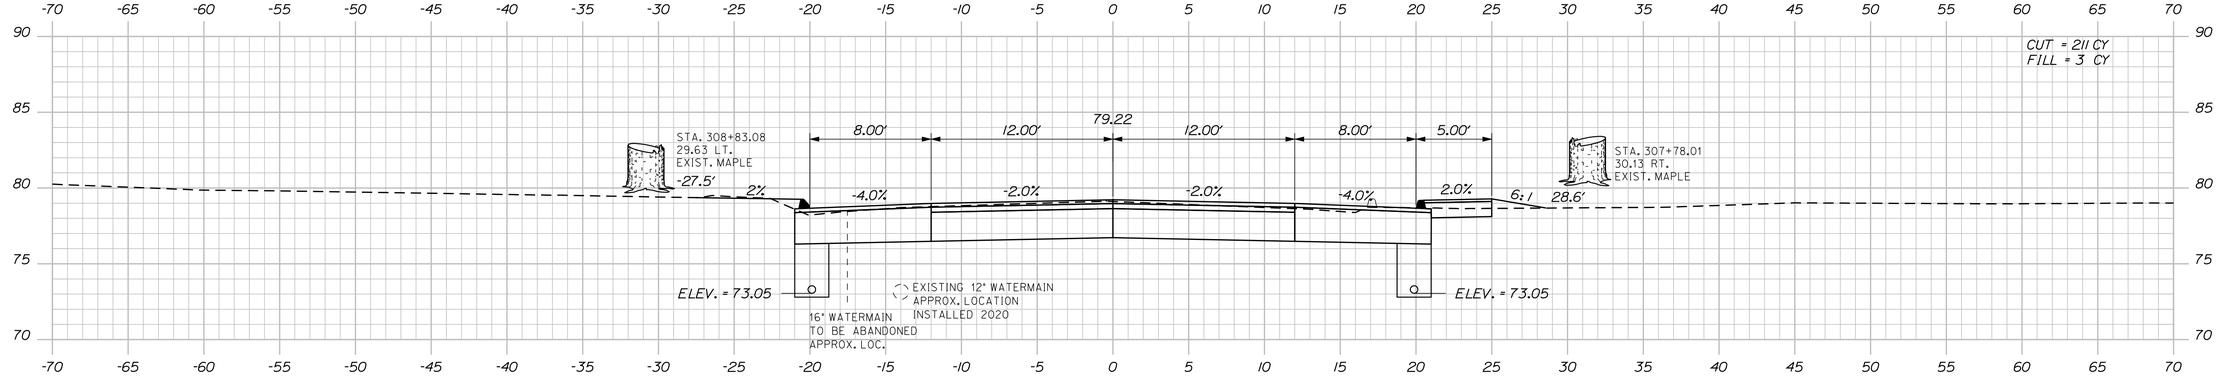

308+75.00

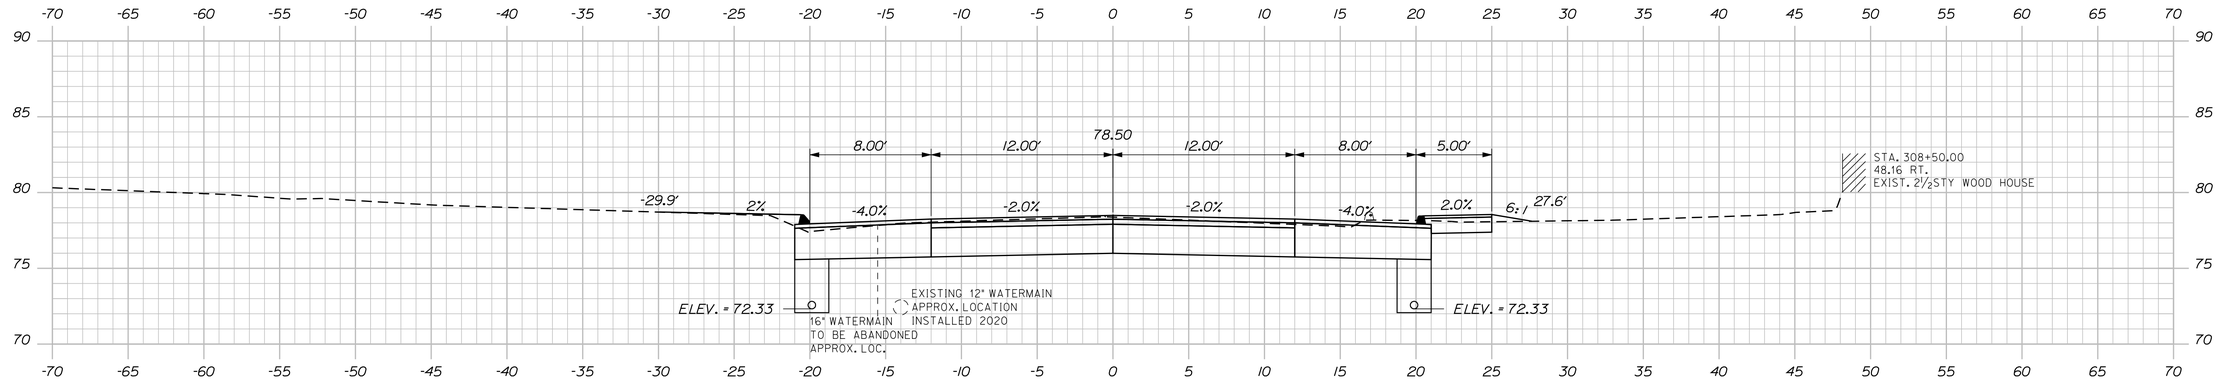

308+50.00

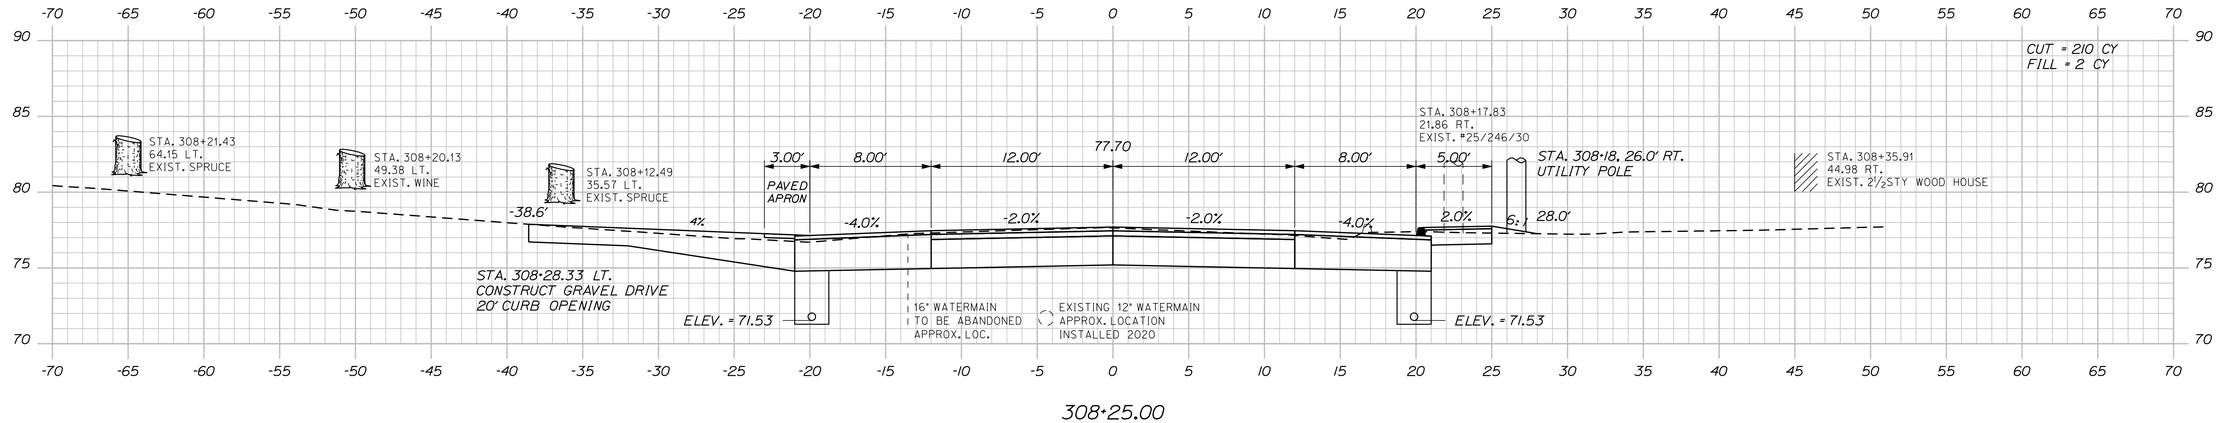

308+25.00

STATE OF MAINE
DEPARTMENT OF TRANSPORTATION

NH-1728(100)E

WIN
17281.00

HIGHWAY PLANS

SIGNATURE
4226

P.E. NUMBER

DATE

		BY	DATE
PROJ. MANAGER	ERNIE MARTIN		
DESIGN-DETAILED	MSM	MSM	4-22
CHECKED-REVIEWED	ALG	ALG	4-22
DESIGN2-DETAILED2			
DESIGN3-DETAILED3			
REVISIONS 1			
REVISIONS 2			
REVISIONS 3			
REVISIONS 4			
FIELD CHANGES			


SEARSPORT
US ROUTE 1

CROSS SECTIONS


SHEET NUMBER
176
OF 292

Sta. 308+25.00 to Sta. 308+75.00


Filename: ...\mslo\176_XSECT_308+25_121.dgn Division: HIGHWAY Username: morin Date:4/25/2022

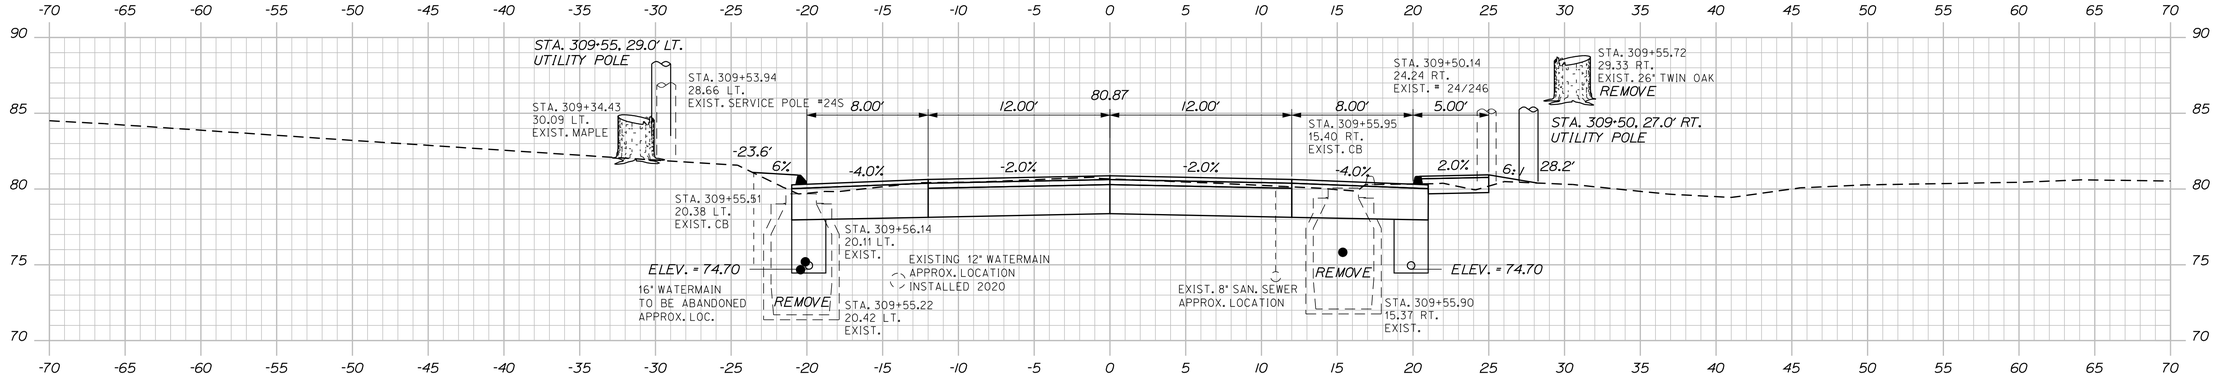

309+50.00

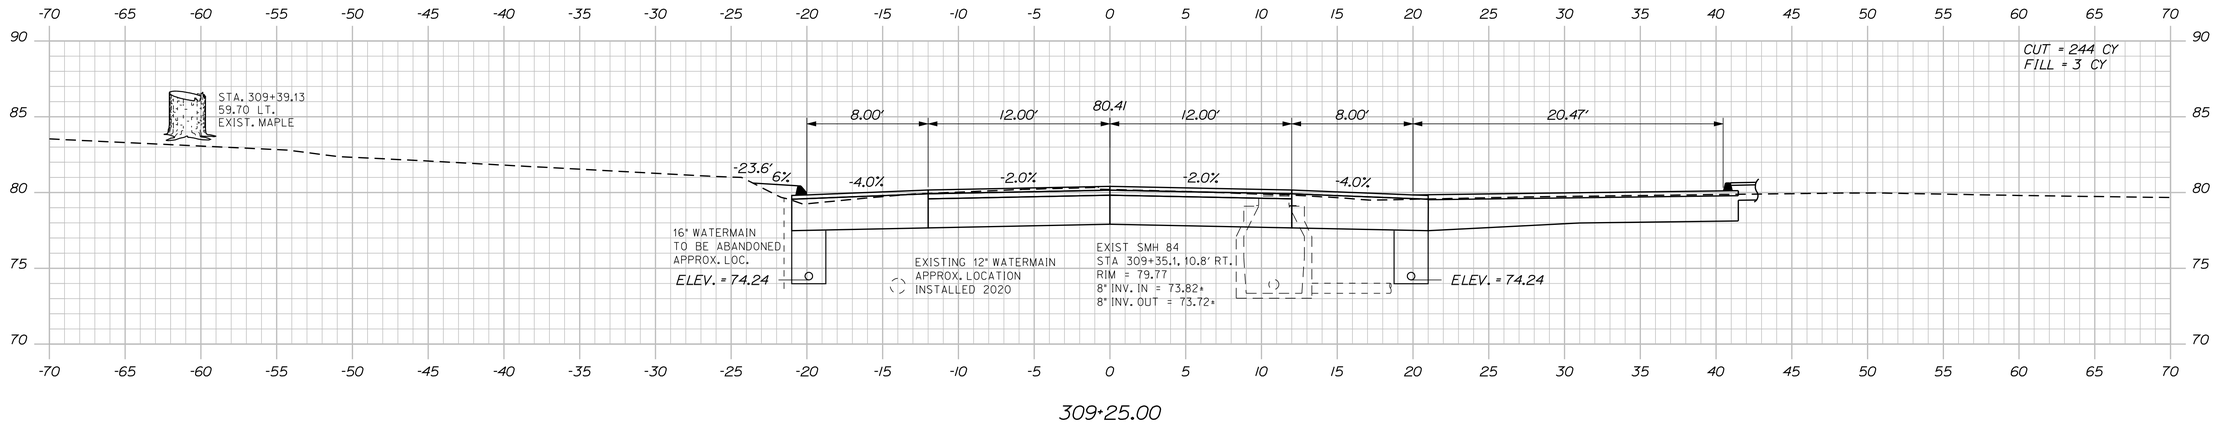

309+25.00

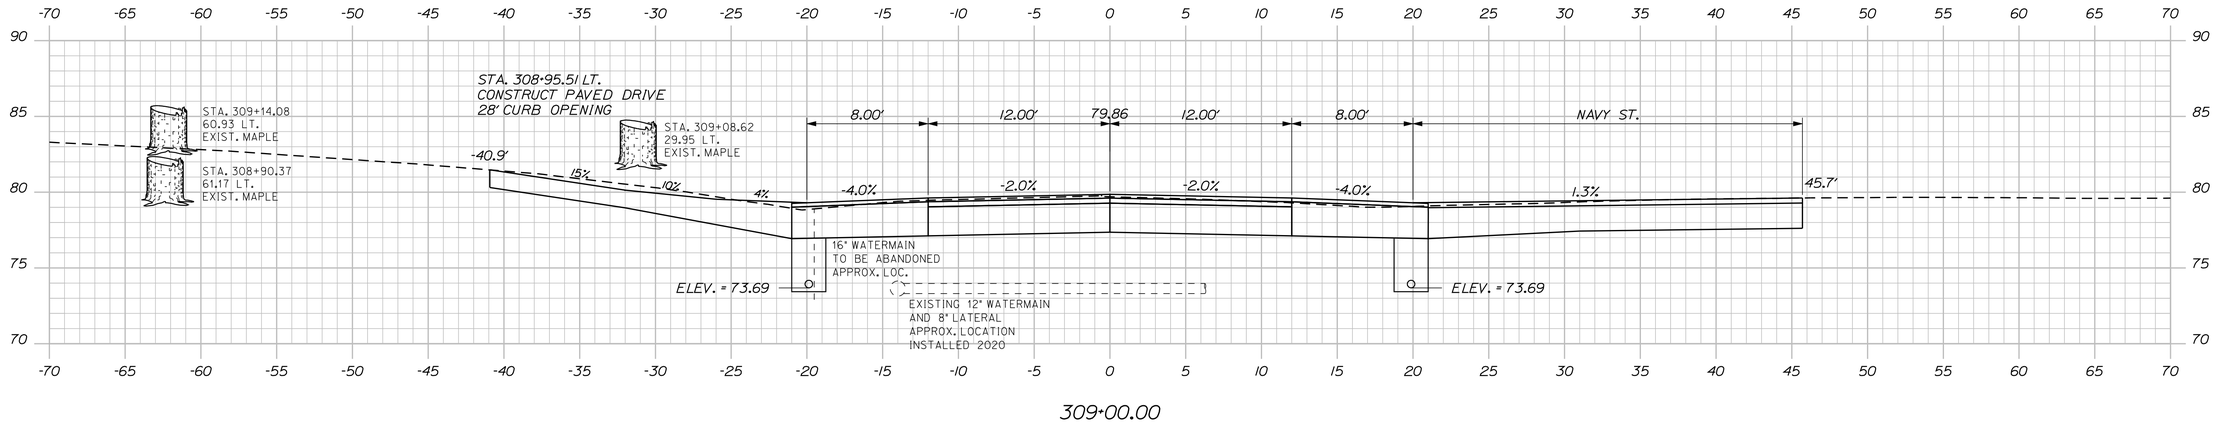

309+00.00

STATE OF MAINE
DEPARTMENT OF TRANSPORTATION

NH-1728(100)E

WIN
17281.00

HIGHWAY PLANS

	BY	DATE
PROJ. MANAGER	ERNIE MARTIN	
DESIGN-DETAILED	MSM	4-22
CHECKED-REVIEWED	ALG	4-22
DESIGN2-DETAILED2		
DESIGN3-DETAILED3		
REVISIONS 1		
REVISIONS 2		
REVISIONS 3		
REVISIONS 4		
FIELD CHANGES		

SIGNATURE
4226

P.E. NUMBER

DATE


SEARSPORT
US ROUTE 1

CROSS SECTIONS


SHEET NUMBER
177
OF 292

Sta. 309+00.00 to Sta. 309+50.00


Filename: ...\mslo\177_XSECT_309+00_122.dgn Division: HIGHWAY Username: morin Date:4/25/2022

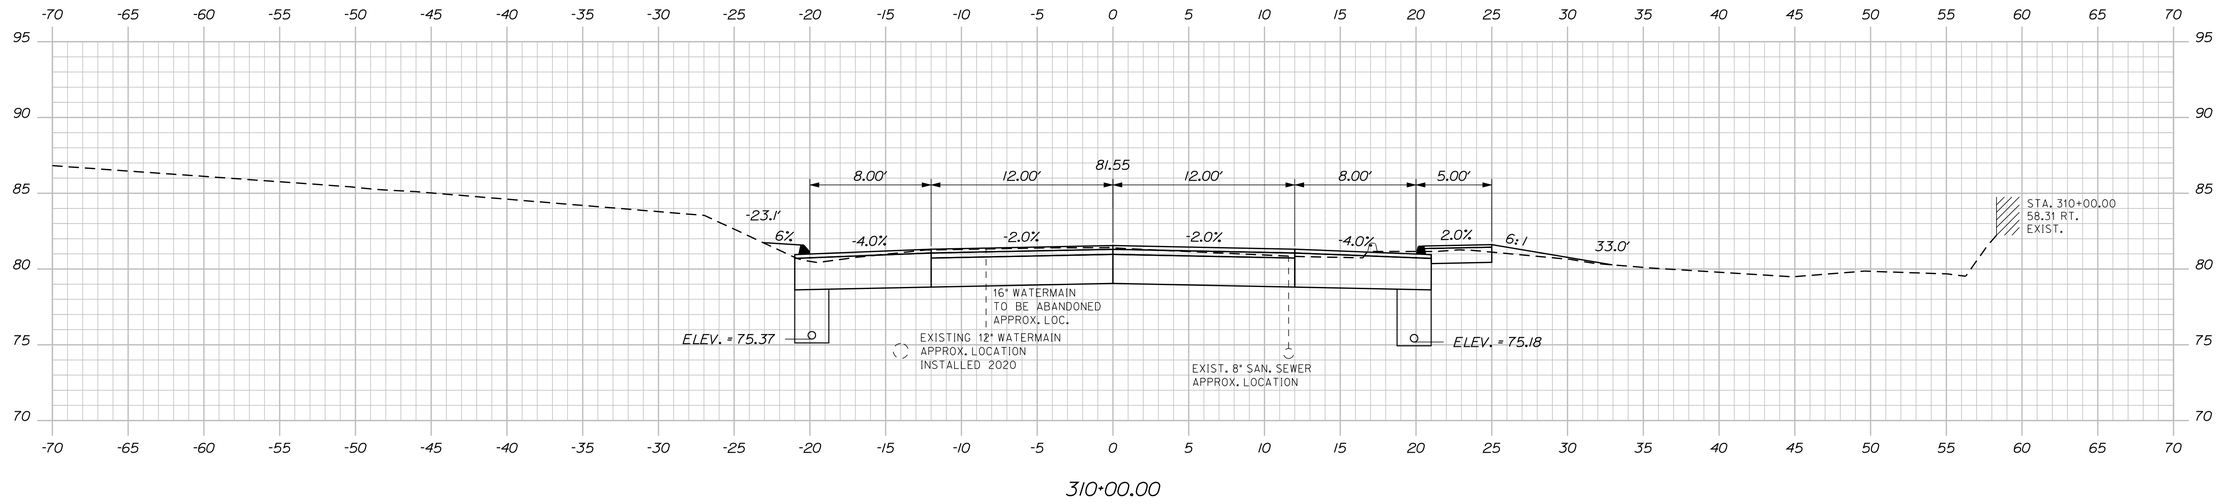

310+00.00

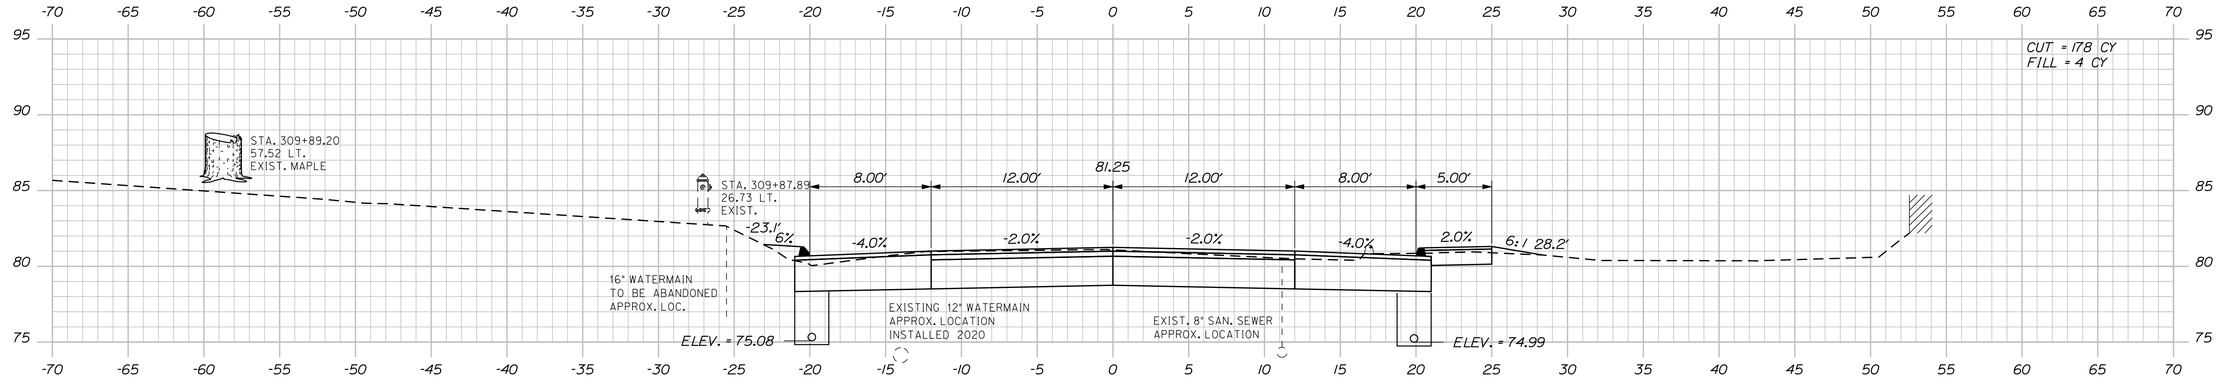

309+75.00

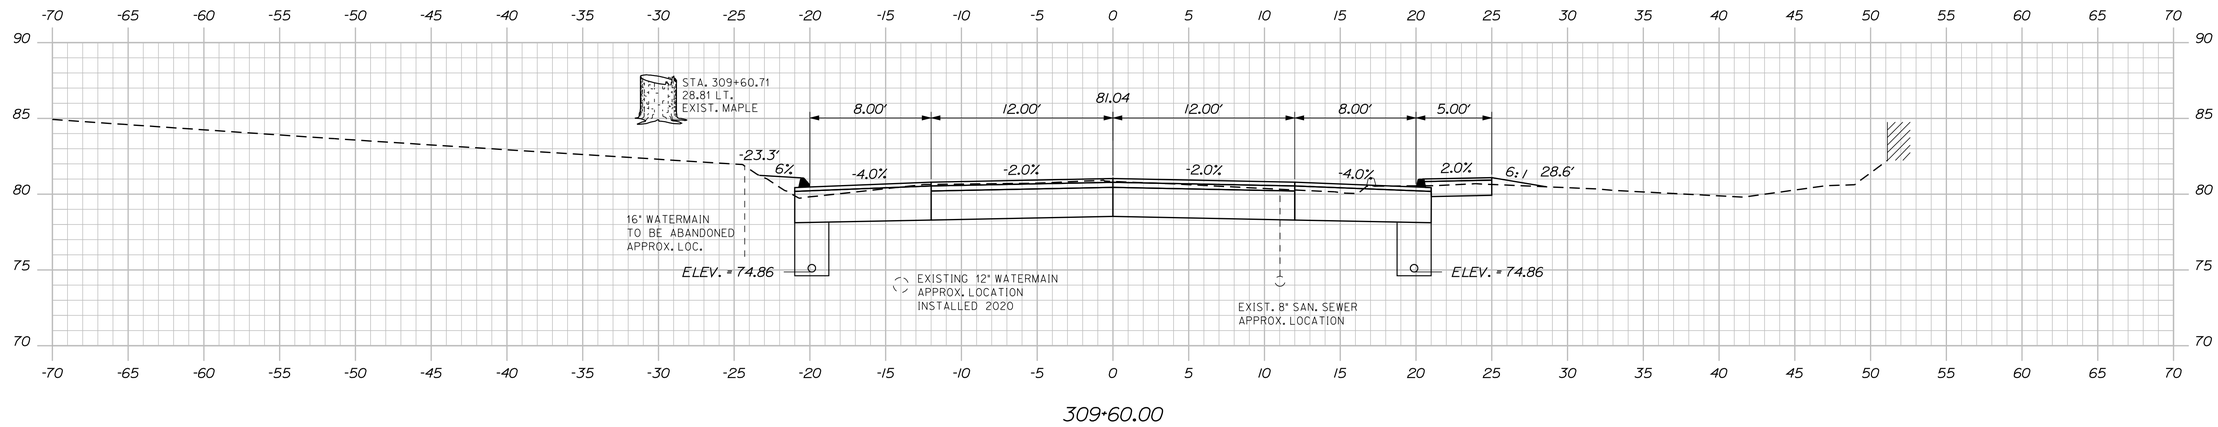

309+60.00

STATE OF MAINE
DEPARTMENT OF TRANSPORTATION

NH-1728(100)E

WIN
17281.00

HIGHWAY PLANS

PROJ. MANAGER	ERNIE MARTIN	BY	DATE
DESIGN-DETAILED	MSM	MSM	4-22
CHECKED-REVIEWED	ALG		4-22
DESIGN2-DETAILED2			
DESIGN3-DETAILED3			
REVISIONS 1			
REVISIONS 2			
REVISIONS 3			
REVISIONS 4			
FIELD CHANGES			

SIGNATURE
4226
P.E. NUMBER

DATE


SEARSPORT
US ROUTE 1

CROSS SECTIONS


SHEET NUMBER
178
OF 292

Sta. 309+60.00 to Sta. 310+00.00


Filename: ...\mst\178_XSECT_309+60_123.dgn Division: HIGHWAY Username: morin Date:4/25/2022

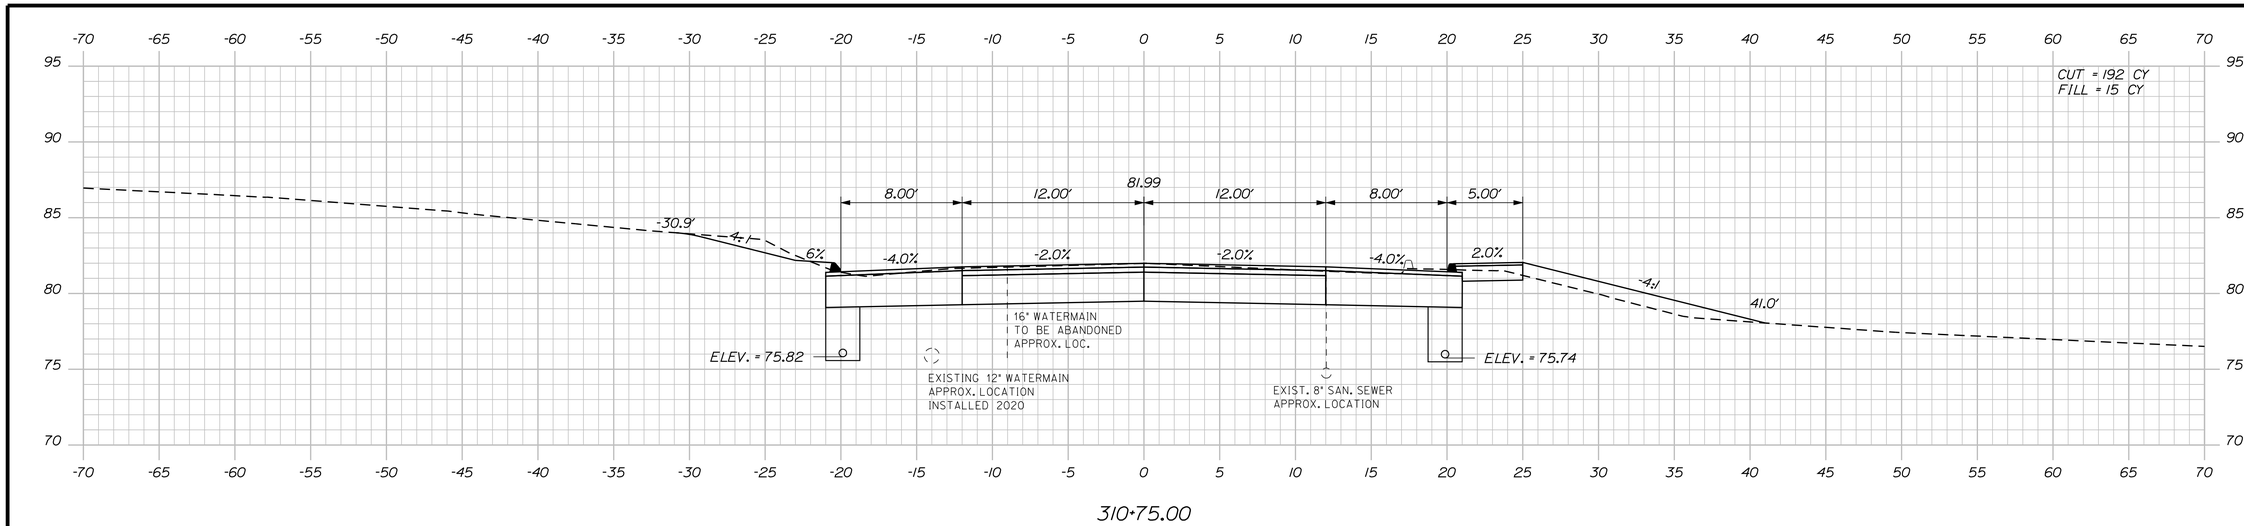

310+75.00

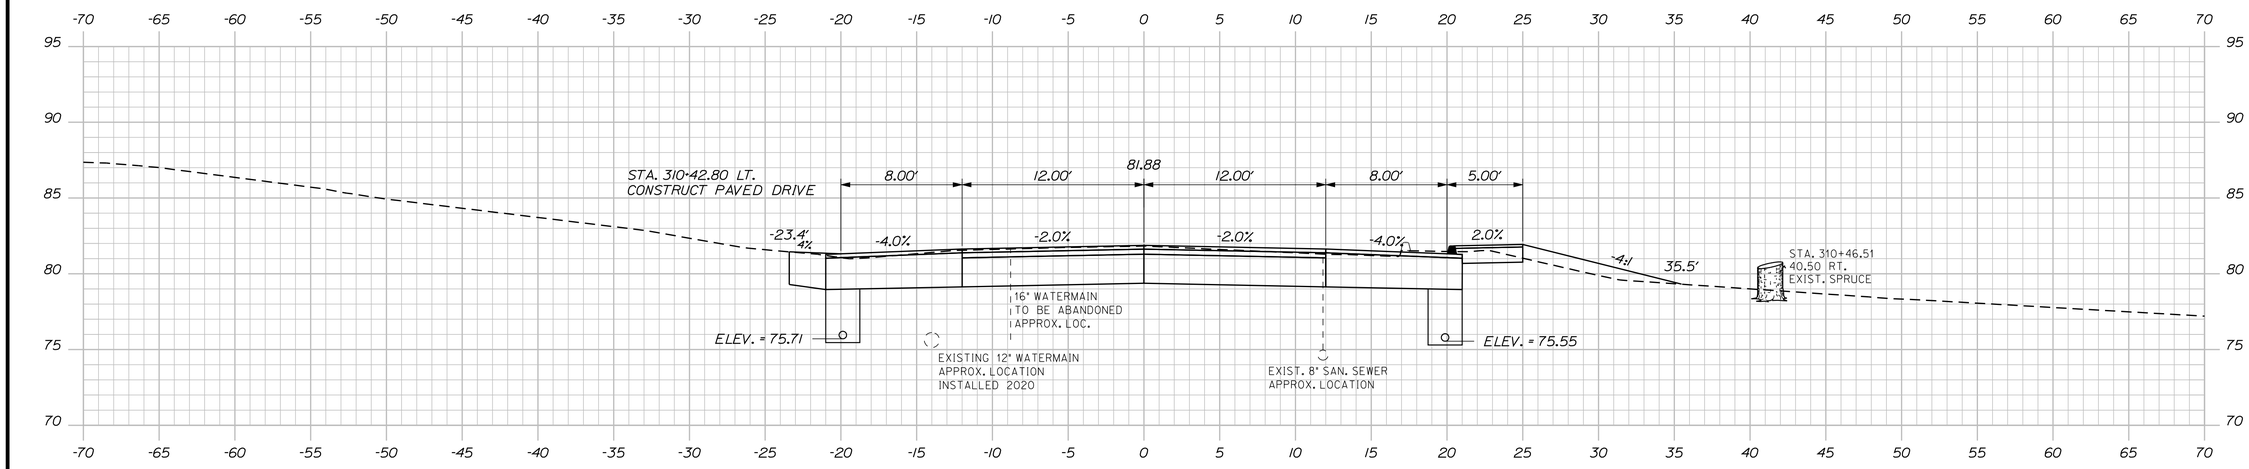

310+50.00

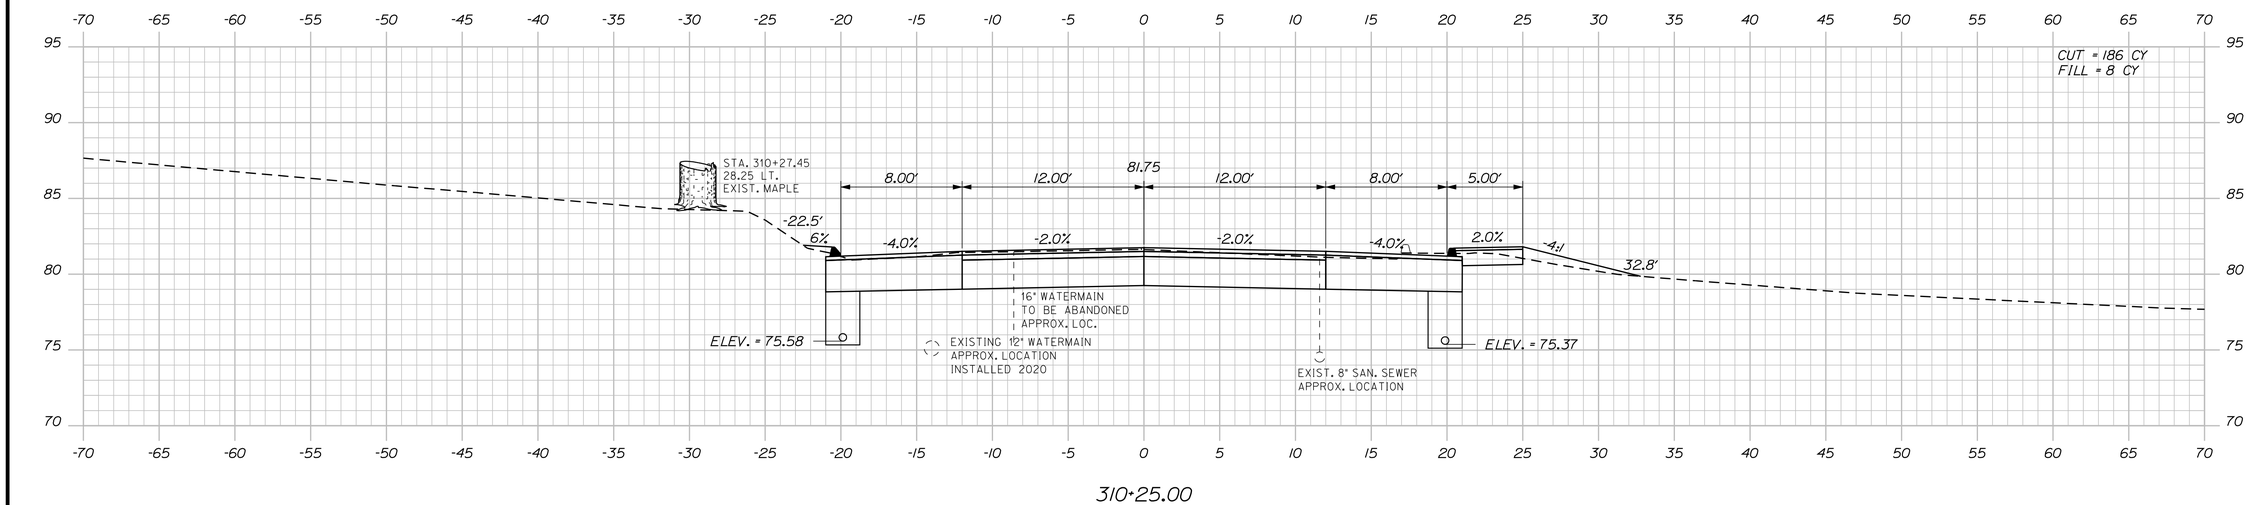

310+25.00

STATE OF MAINE
DEPARTMENT OF TRANSPORTATION

NH-1728(100)E

WIN
17281.00

HIGHWAY PLANS

PROJ. MANAGER	ERNIE MARTIN		
DESIGN-DETAILED	MSM	4-22	MSM
CHECKED-REVIEWED	ALC	4-22	
DESIGN2-DETAILED2			
DESIGN3-DETAILED3			
REVISIONS 1			
REVISIONS 2			
REVISIONS 3			
REVISIONS 4			
FIELD CHANGES			

SIGNATURE 4226

P.E. NUMBER

DATE

SEARSPORT
US ROUTE 1

CROSS SECTIONS


SHEET NUMBER

179


OF 292

Sta. 310+25.00 to Sta. 310+75.00


Filename: ...\mslo\179_XSECT_310+25_124.dgn Username: morin Division: HIGHWAY Date:4/25/2022

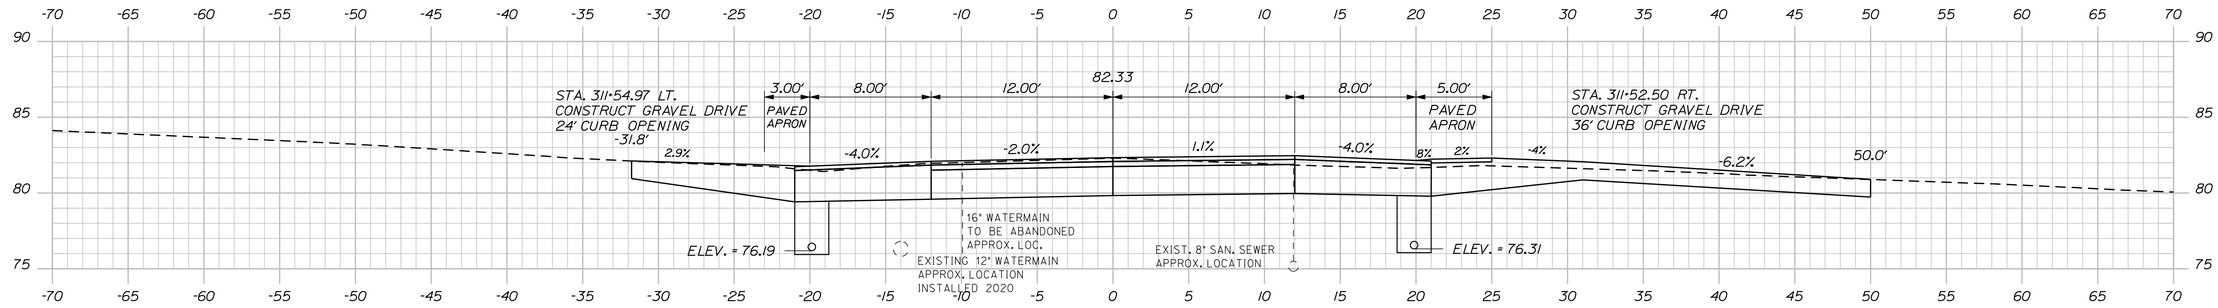

311+50.00

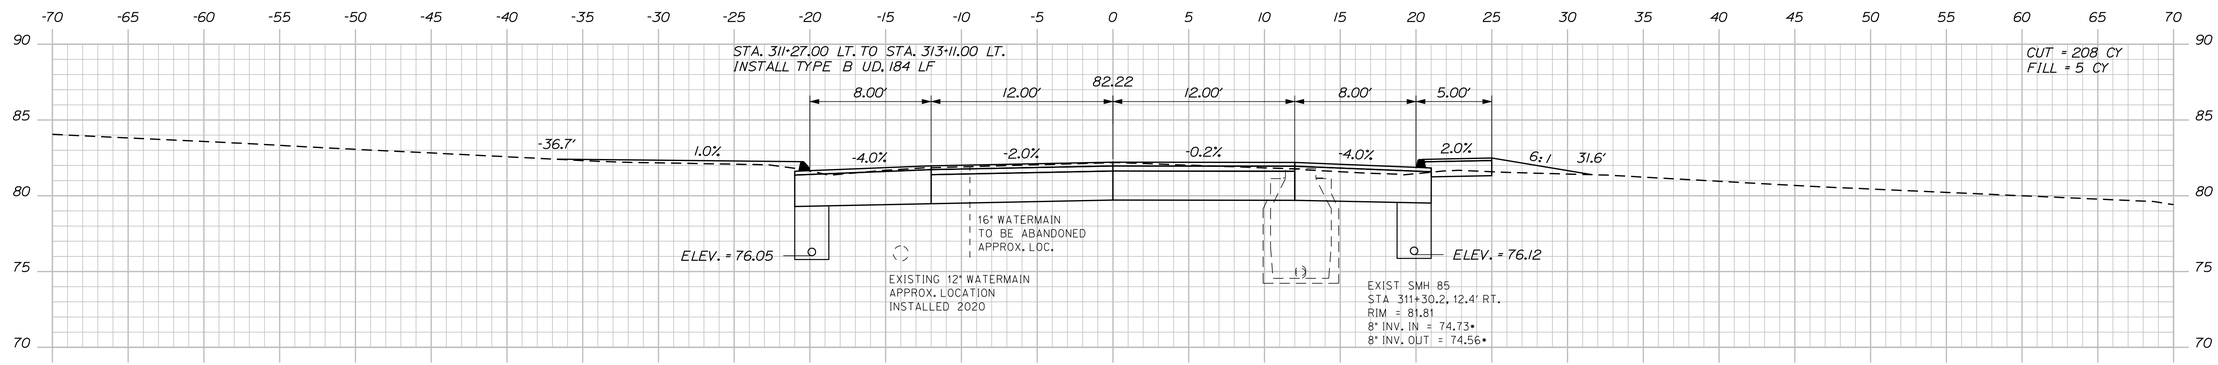

311+25.00

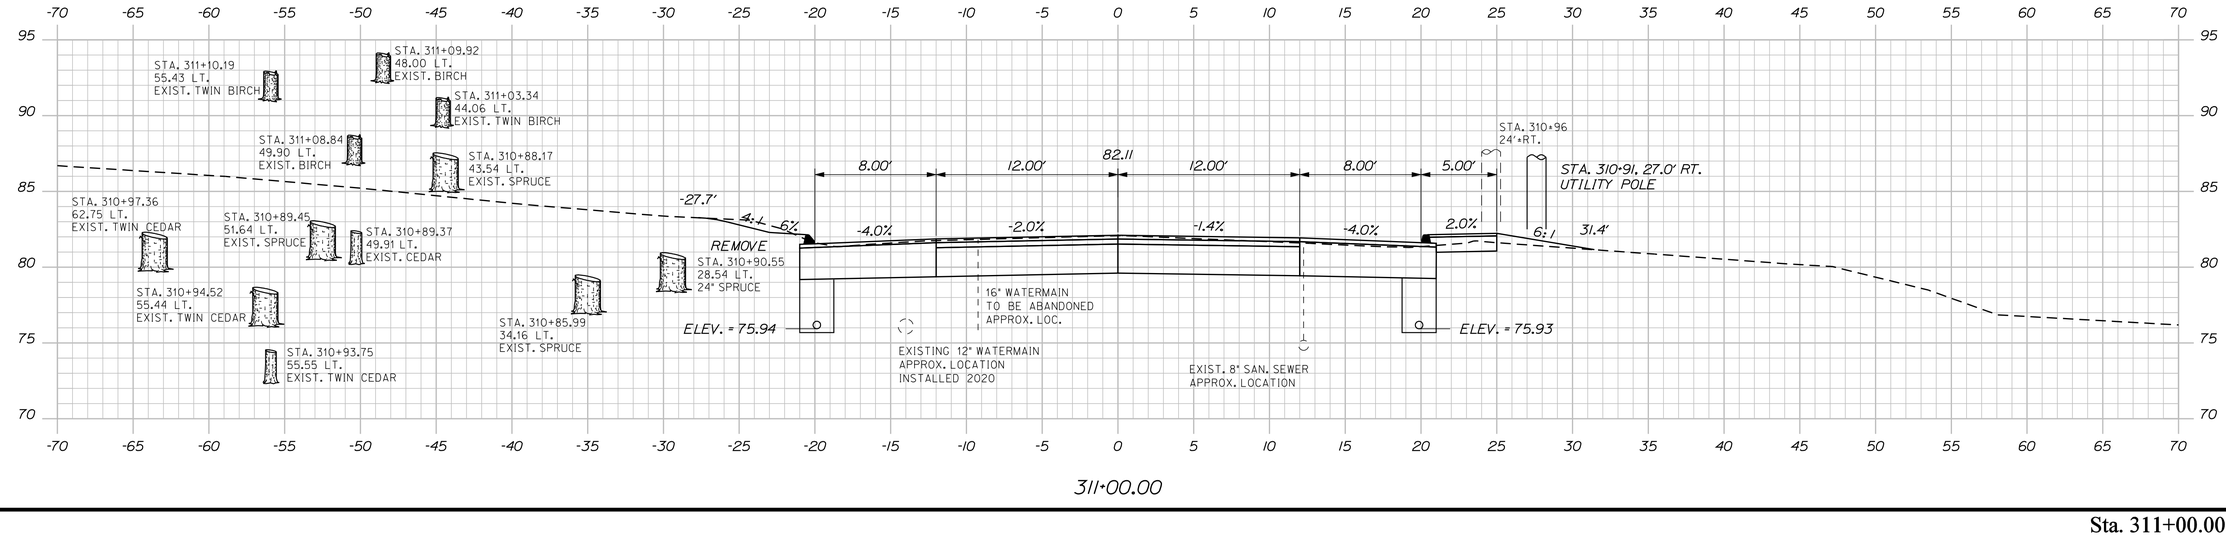

311+00.00

STATE OF MAINE
DEPARTMENT OF TRANSPORTATION

NH-1728(100)E

WIN
17281.00

HIGHWAY PLANS

			DATE
PROJ. MANAGER	ERNIE MARTIN	BY	
DESIGN-DETAILED	MSM	MSM	4-22
CHECKED-REVIEWED	ALG		4-22
DESIGN2-DETAILED2			
DESIGN3-DETAILED3			
REVISIONS 1			
REVISIONS 2			
REVISIONS 3			
REVISIONS 4			
FIELD CHANGES			

SIGNATURE
4226
P.E. NUMBER

DATE


SEARSPORT
US ROUTE 1

CROSS SECTIONS

SHEET NUMBER
180
OF 292

Sta. 311+00.00 to Sta. 311+50.00

Filename: ...\mst01\180_XSECT_311+00_125.dgn Division: HIGHWAY Username: morin Date:4/25/2022

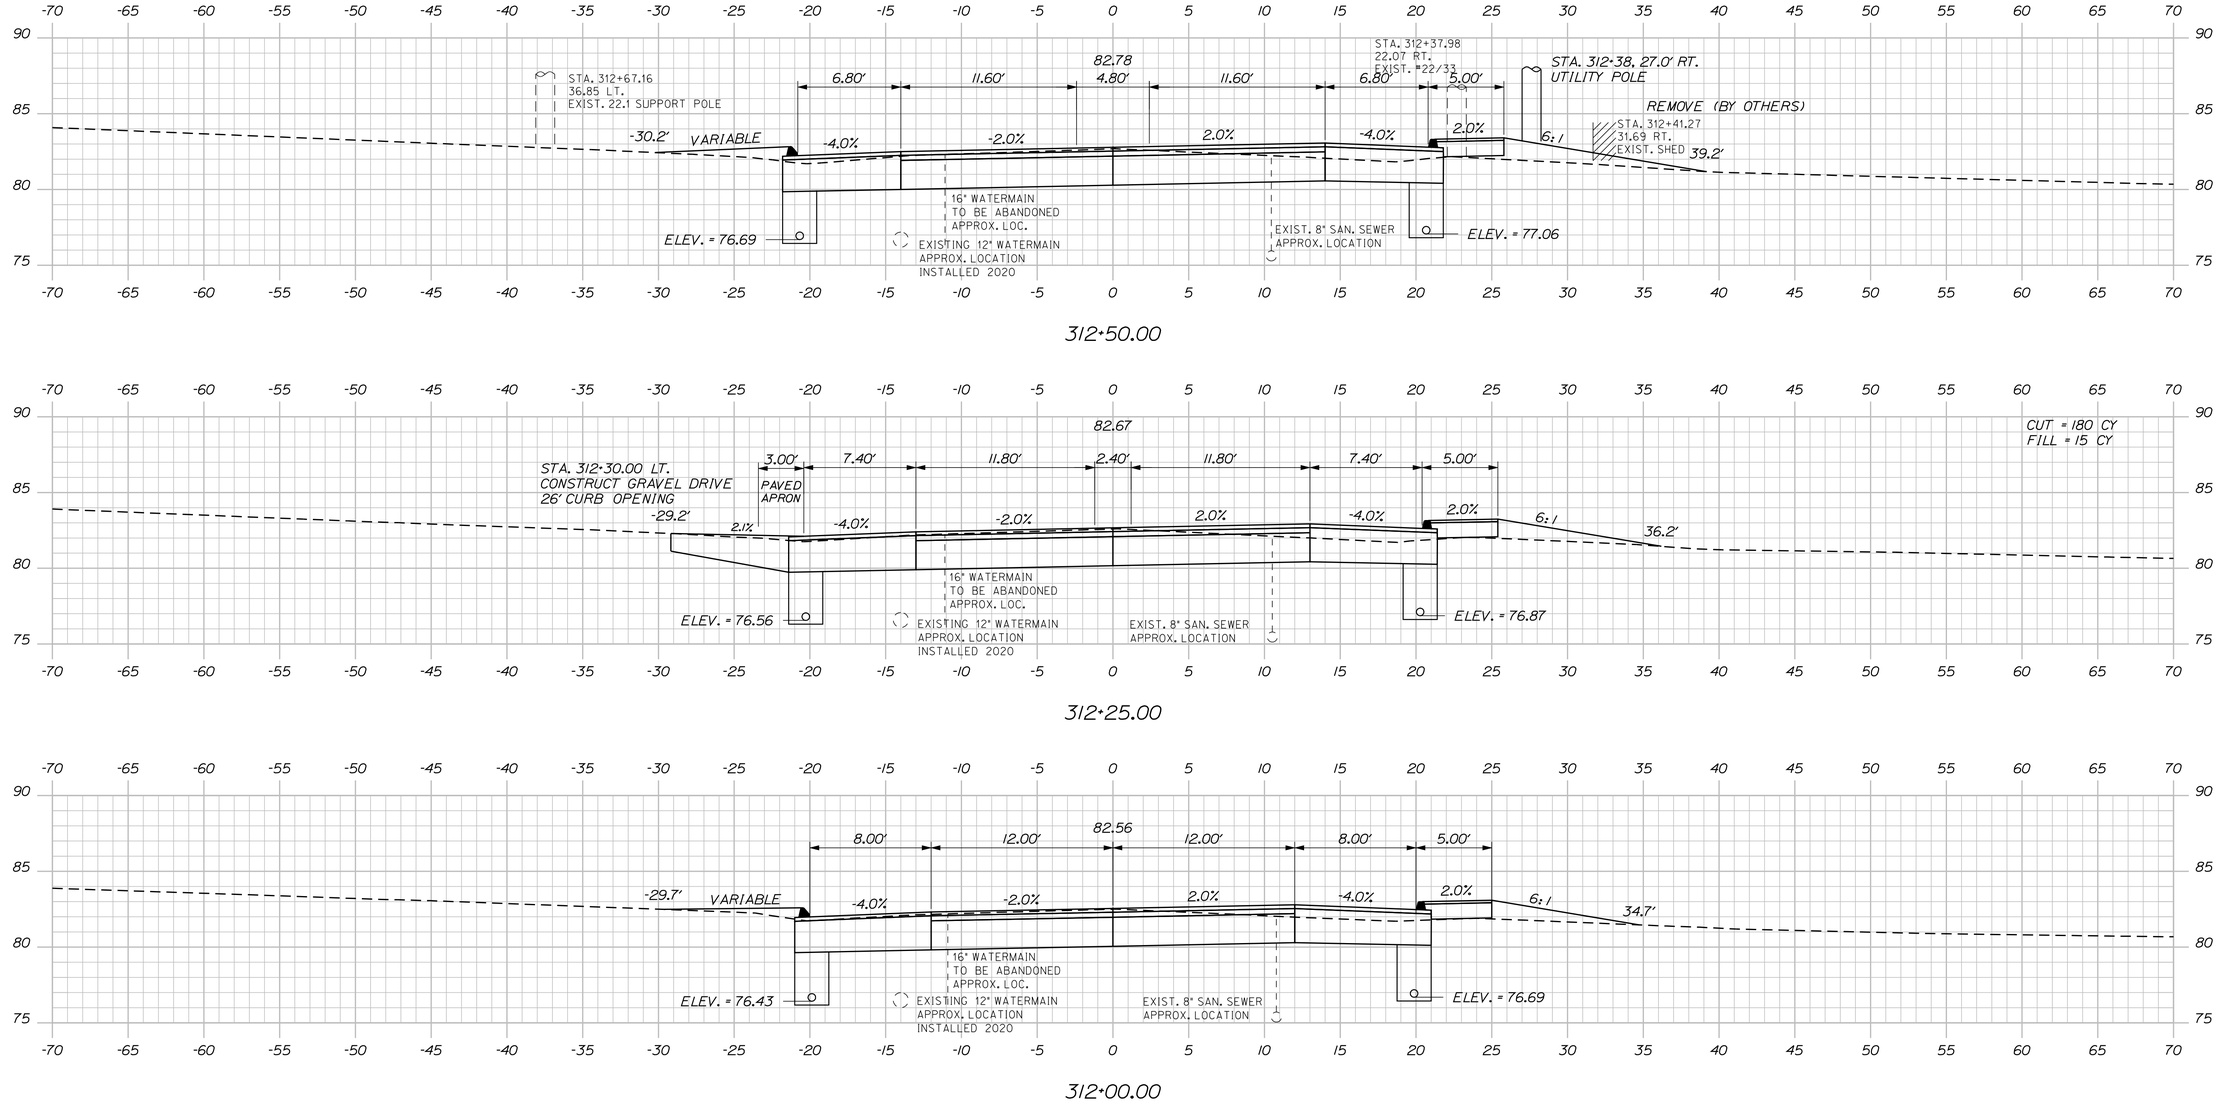

Sta. 311+75.00 to Sta. 312+50.00

STATE OF MAINE
DEPARTMENT OF TRANSPORTATION

NH-1728(100)E

WIN
17281.00

HIGHWAY PLANS

SIGNATURE
4226

P.E. NUMBER

DATE

		BY	DATE
PROJ. MANAGER	ERNIE MARTIN		
DESIGN-DETAILED	MSM	MSM	4-22
CHECKED-REVIEWED	ALG	ALG	4-22
DESIGN2-DETAILED2			
DESIGN3-DETAILED3			
REVISIONS 1	1		
REVISIONS 2	2		
REVISIONS 3	3		
REVISIONS 4	4		
FIELD CHANGES			

SEARSPORT
US ROUTE 1

CROSS SECTIONS

SHEET NUMBER


181

OF 292


Filename: ...\msta\181_XSECT_311+75_126.dgn Division: HIGHWAY Username: morin Date:4/25/2022

STA. 313+16.00 LT. TO STA. 316+98.00 LT.
INSTALL 12" TYPE C UD. 382 LF


STA. 313+14.00, 20.69' LT.
INSTALL CB TYPE BI-C 1⅜
RIM EL. 82.45'
12" INV. IN 76.58'
24" INV. IN 76.33' (STUB INLET)
24" INV. OUT 73.84'

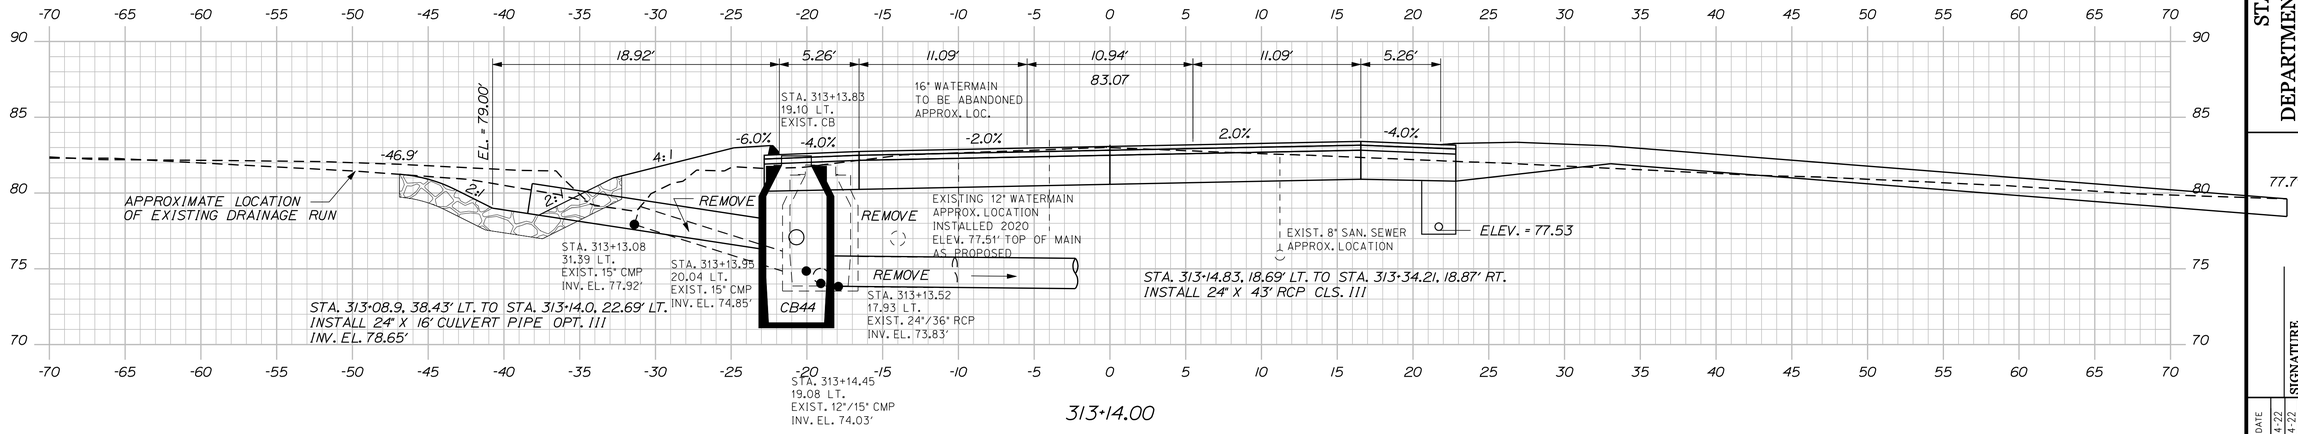

313+14.00

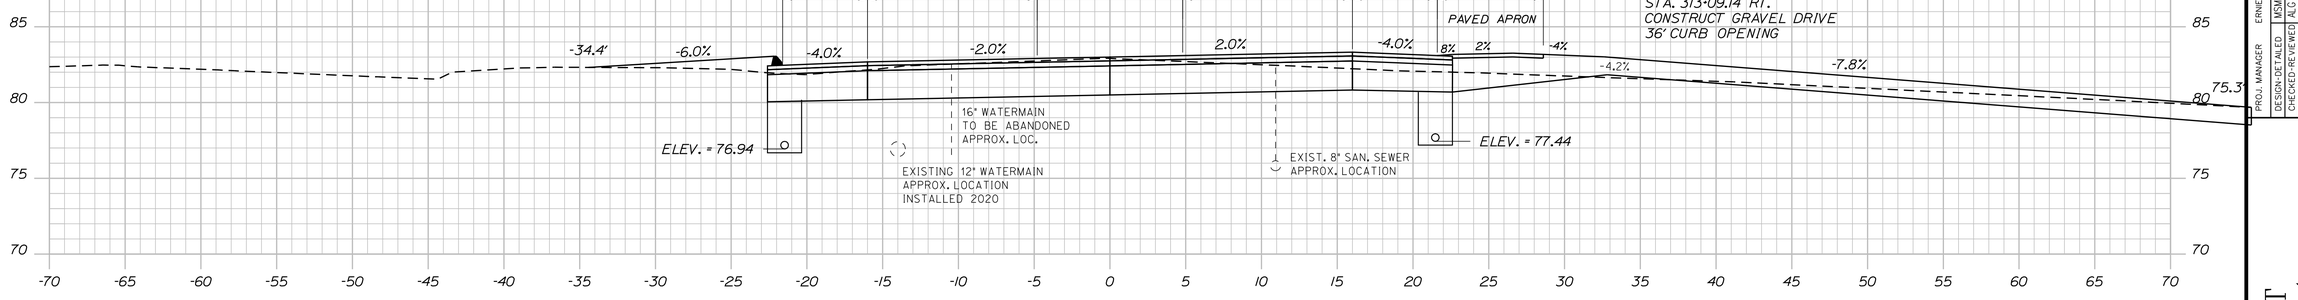

313+00.00

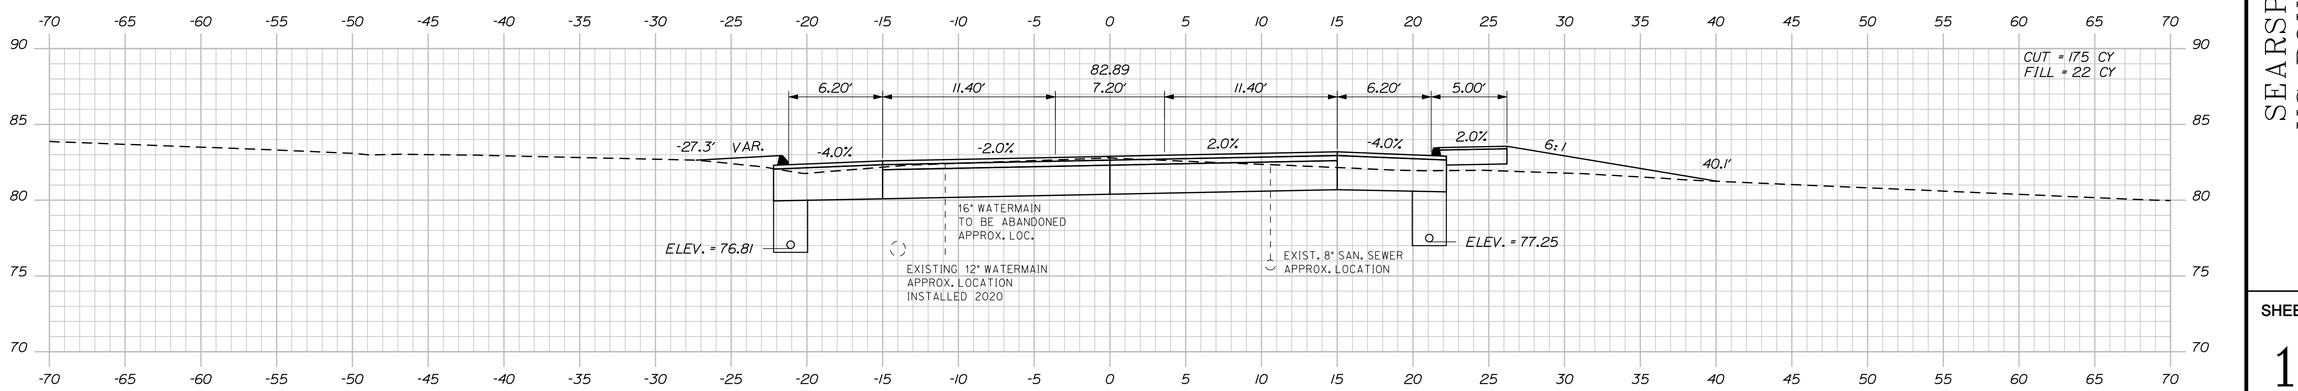

312+75.00

Sta. 312+75.00 to Sta. 313+14.00

STATE OF MAINE
DEPARTMENT OF TRANSPORTATION
NH-1728(100)E
WIN
17281.00
HIGHWAY PLANS

SIGNATURE
4226
P.E. NUMBER
DATE


PROJ. MANAGER	ERNIE MARTIN	BY	DATE
DESIGN-DETAILED	MSM	MSM	4-22
CHECKED-REVIEWED	ALC		4-22
DESIGN2-DETAILED2			
DESIGN3-DETAILED3			
REVISIONS 1			
REVISIONS 2			
REVISIONS 3			
REVISIONS 4			
FIELD CHANGES			

SEARSPORT
US ROUTE 1


CROSS SECTIONS

SHEET NUMBER
182
OF 292


Filename: ...\mslo\182_XSECT_312+75_127.dgn Division: HIGHWAY Username: morin Date:4/25/2022

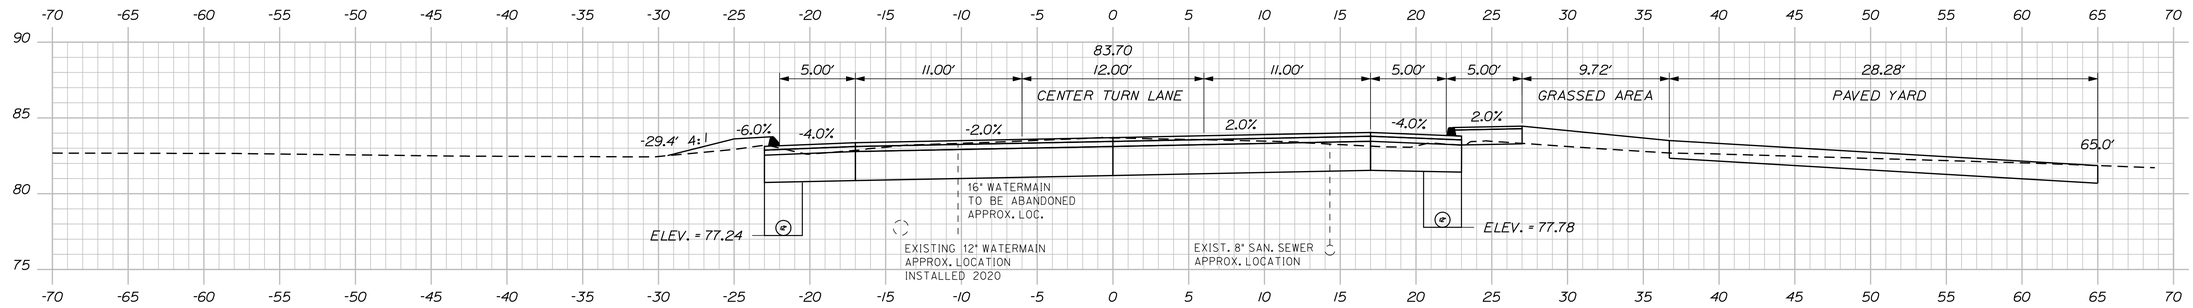


314+00.00

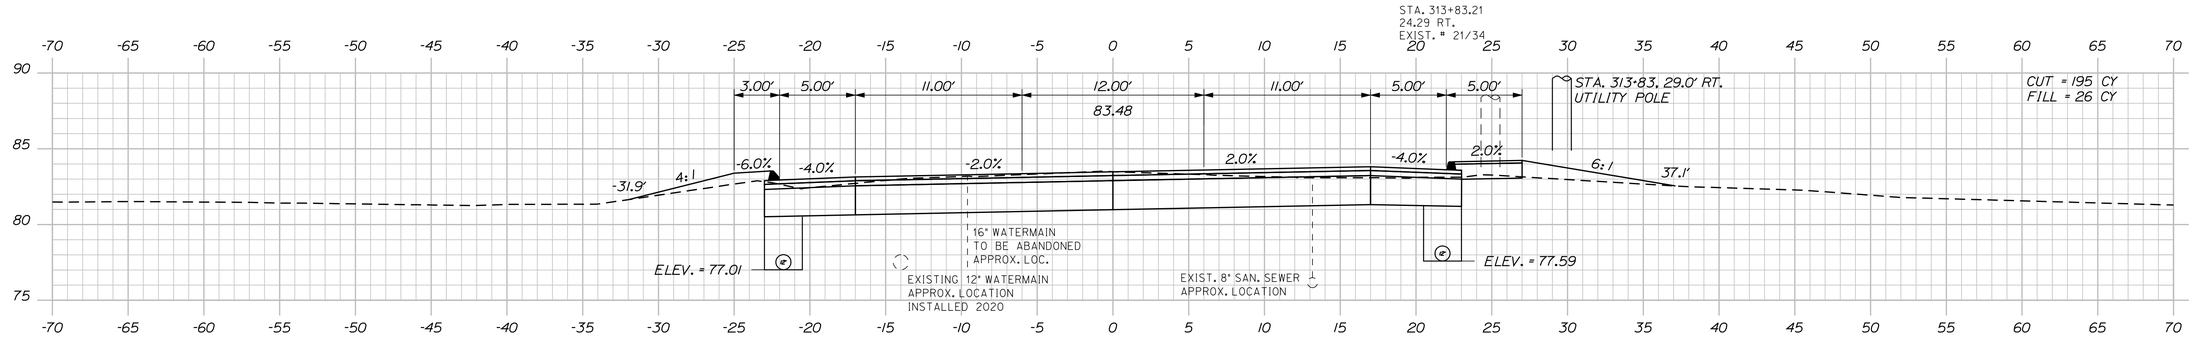

313+75.00

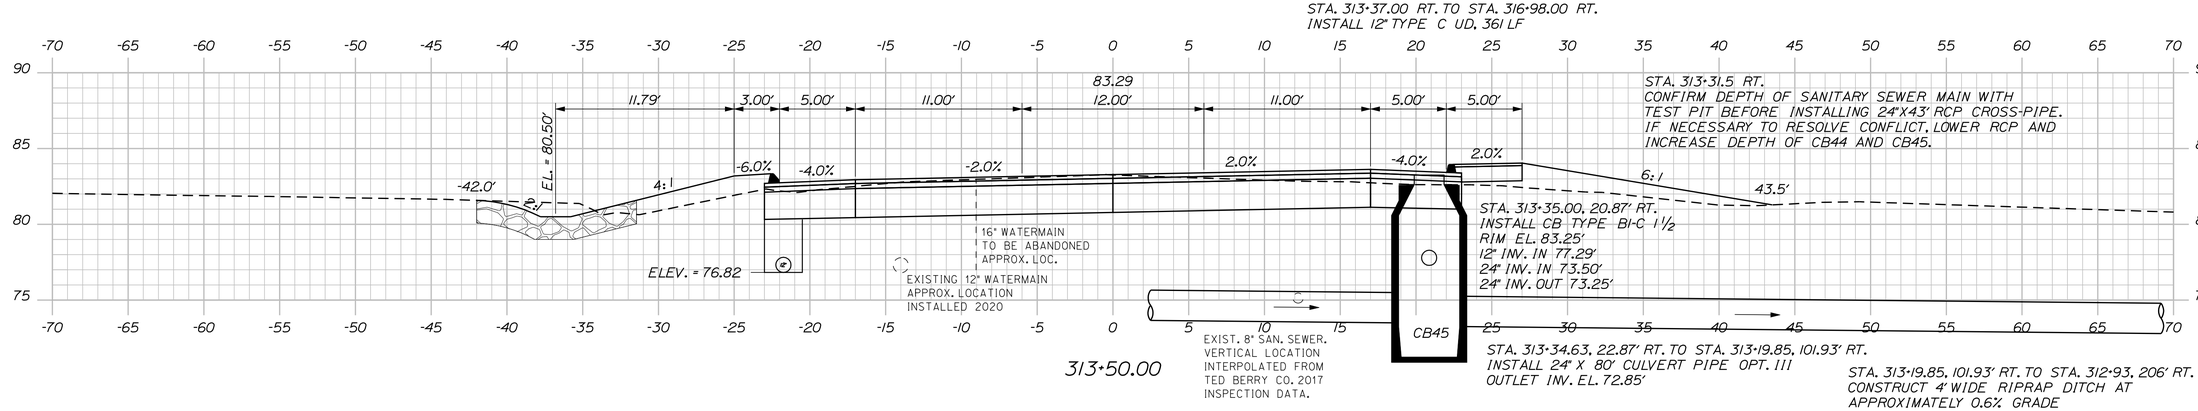

313+50.00

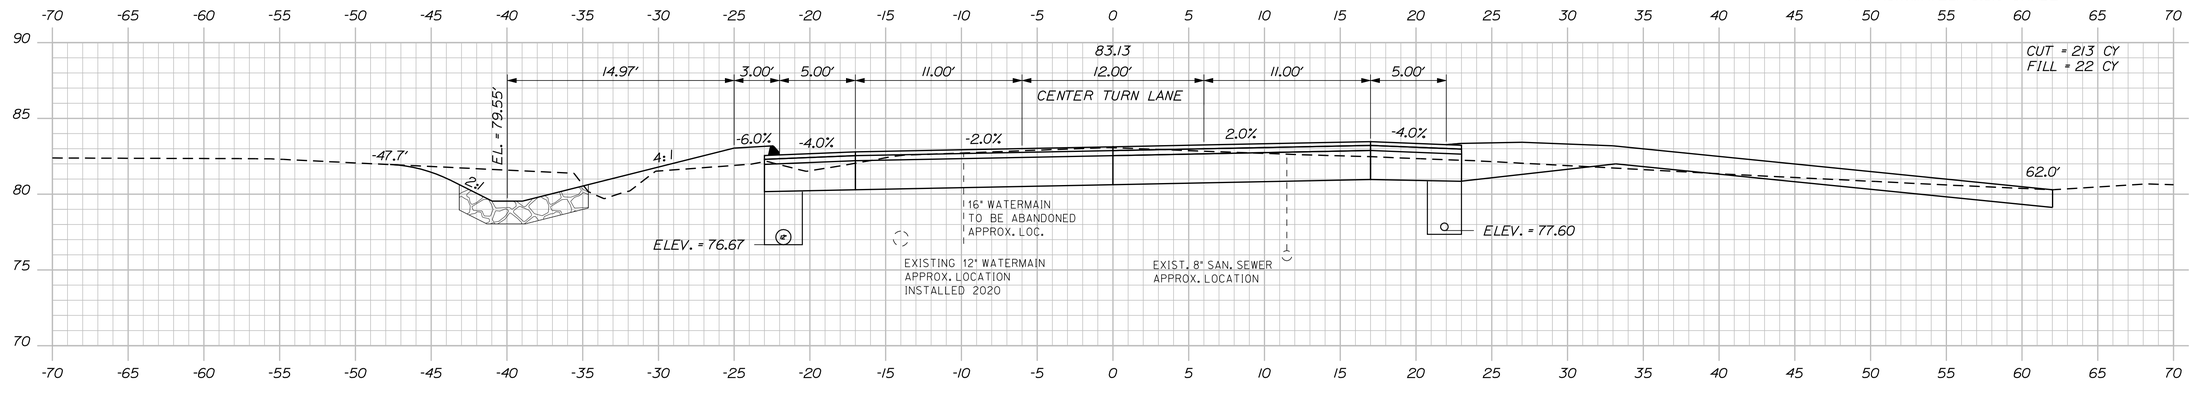

313+25.00

Sta. 313+25.00 to Sta. 314+00.00

STATE OF MAINE
DEPARTMENT OF TRANSPORTATION

NH-1728(100)E

WIN
17281.00

HIGHWAY PLANS

			DATE
PROJ. MANAGER	ERNIE MARTIN	BY	
DESIGN-DETAILED	MSM	MSM	4-22
CHECKED-REVIEWED	ALG	ALG	4-22
DESIGN2-DETAILED2			
DESIGN3-DETAILED3			
REVISIONS 1			
REVISIONS 2			
REVISIONS 3			
REVISIONS 4			
FIELD CHANGES			

SIGNATURE
4226

P.E. NUMBER


DATE

SEARSPORT
US ROUTE 1


CROSS SECTIONS

SHEET NUMBER
183
OF 292


Filename: ...\MSTA\183_XSECT_313+25_128.dgn Division: HIGHWAY Username: morin Date:4/29/2022

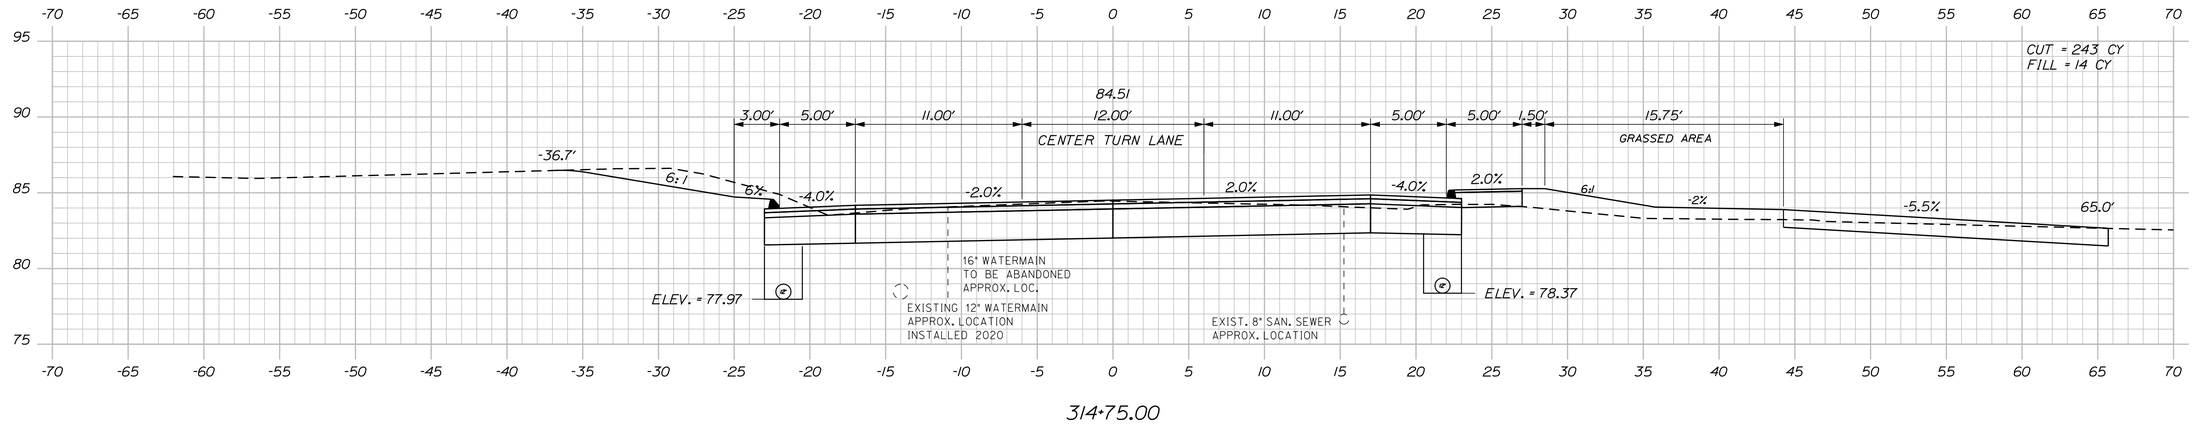

314+75.00

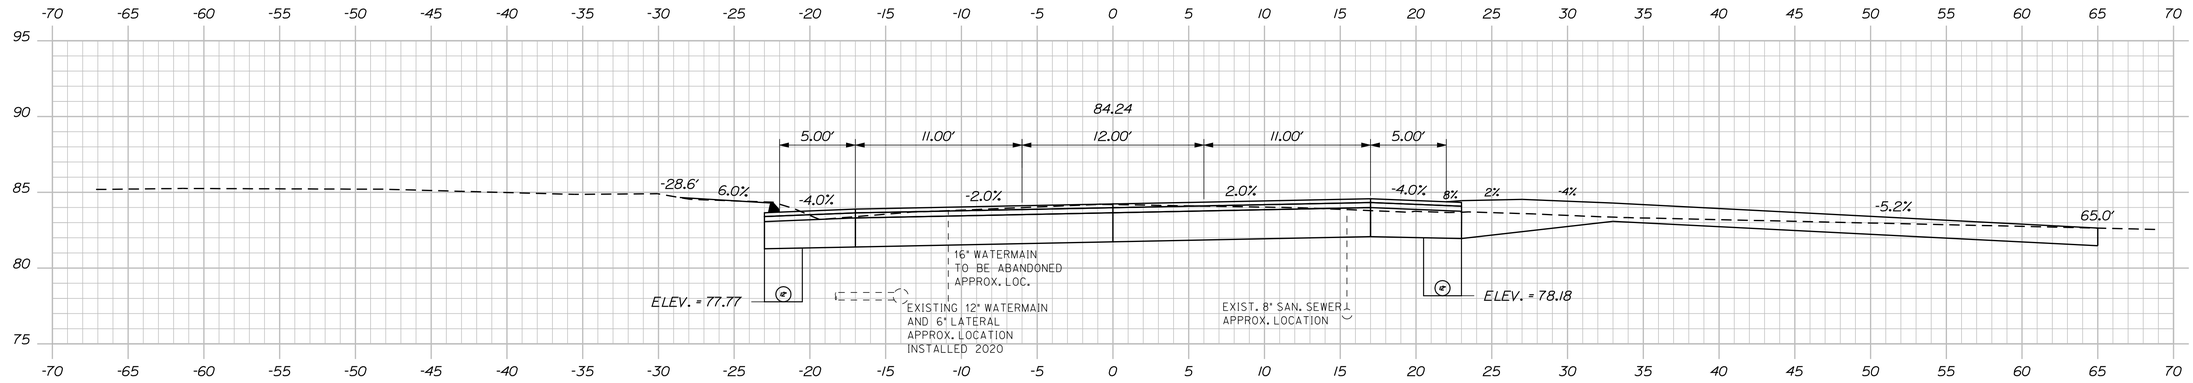

314+50.00

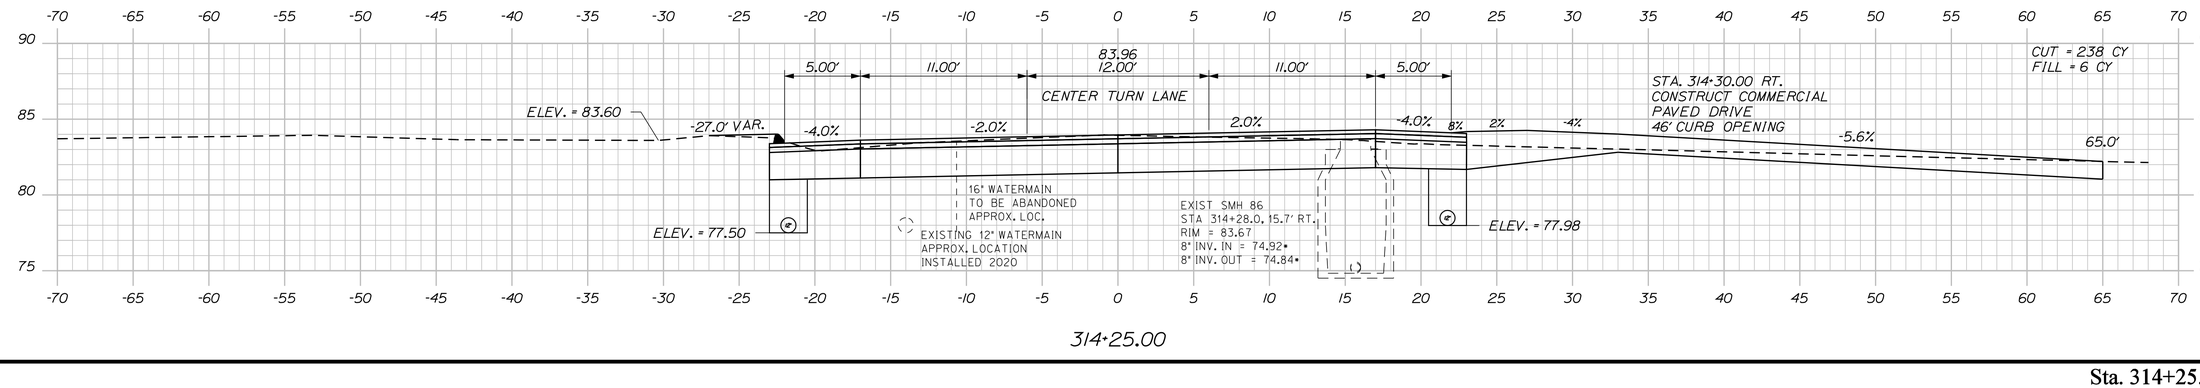

314+25.00

STATE OF MAINE
DEPARTMENT OF TRANSPORTATION

NH-1728(100)E

WIN
17281.00

HIGHWAY PLANS

PROJ. MANAGER	ERNIE MARTIN		
DESIGN-DETAILED	MSM	BY	MSM
CHECKED-REVIEWED	ALG		ALG
DESIGN2-DETAILED2			
DESIGN3-DETAILED3			
REVISIONS 1			
REVISIONS 2			
REVISIONS 3			
REVISIONS 4			
FIELD CHANGES			

		DATE
DESIGN-DETAILED	MSM	4-22
CHECKED-REVIEWED	ALG	4-22

SIGNATURE
4226
P.E. NUMBER

DATE


SEARSPORT
US ROUTE 1


CROSS SECTIONS

SHEET NUMBER
184
OF 292

Sta. 314+25.00 to Sta. 314+75.00

Filename: ...\msta\184_XSECT_314+25_129.dgn Division: HIGHWAY Username: morin Date:4/25/2022

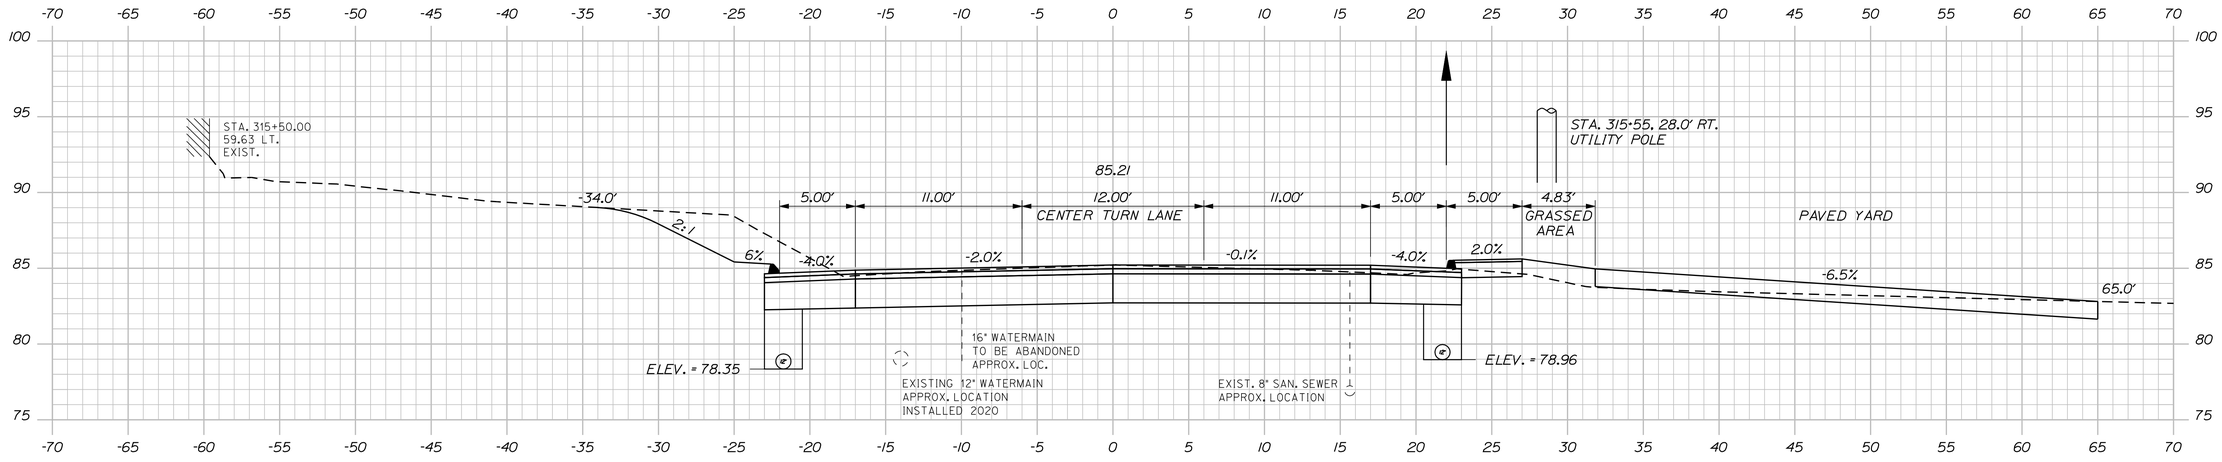

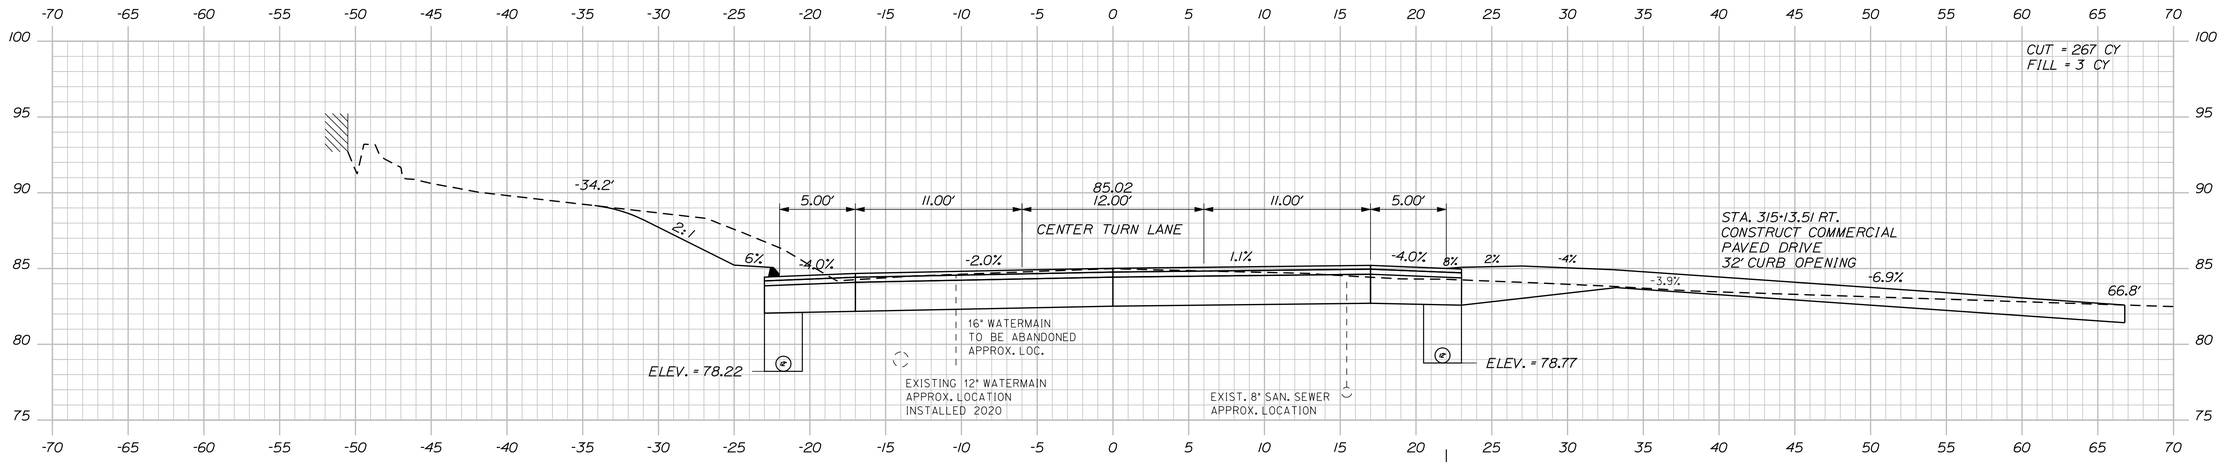

STATE OF MAINE
DEPARTMENT OF TRANSPORTATION

NH-1728(100)E

WIN
17281.00

HIGHWAY PLANS

SIGNATURE
4226

P.E. NUMBER

DATE

	BY	DATE
PROJ. MANAGER	ERNIE MARTIN	
DESIGN-DETAILED	MSM	4-22
CHECKED-REVIEWED	ALG	4-22
DESIGN2-DETAILED2		
DESIGN3-DETAILED3		
REVISIONS 1		
REVISIONS 2		
REVISIONS 3		
REVISIONS 4		
FIELD CHANGES		

SEARSPORT
US ROUTE 1

CROSS SECTIONS


SHEET NUMBER

185


OF 292

Sta. 315+00.00 to Sta. 315+50.00


Filename: ...\mslo\185_XSECT_315+00_130.dgn Division: HIGHWAY Username: morin Date:4/25/2022

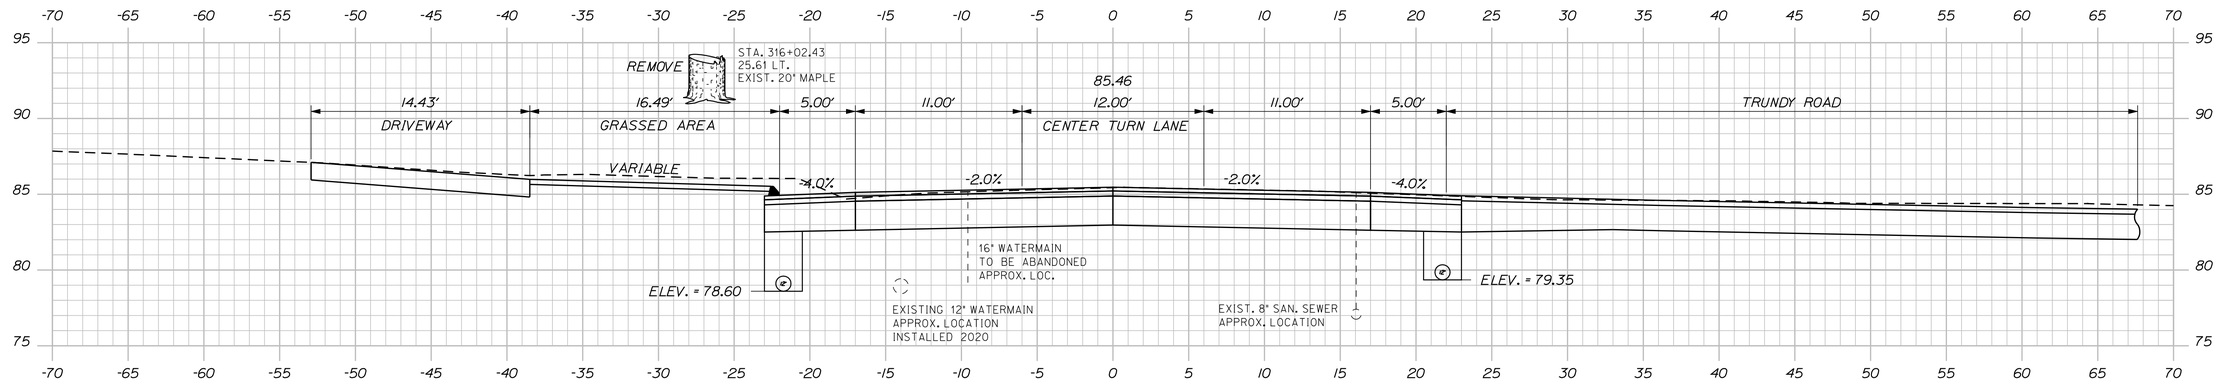

316+00.00

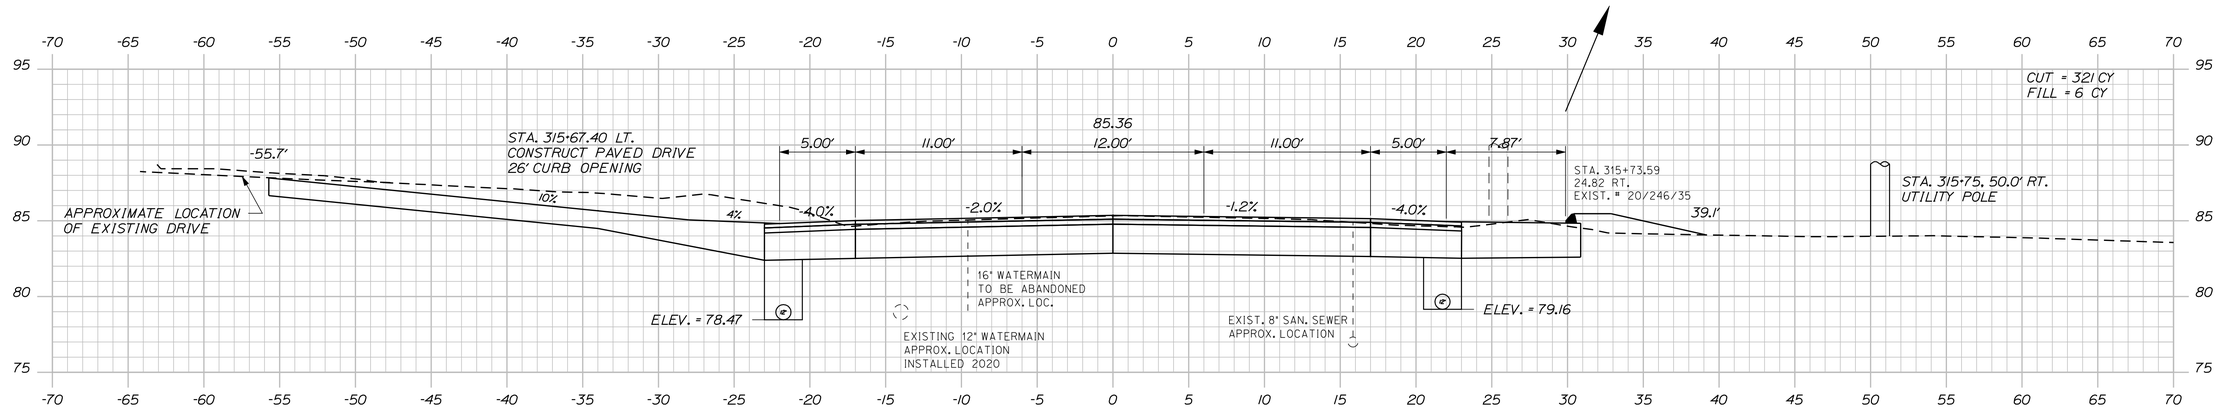

315+75.00

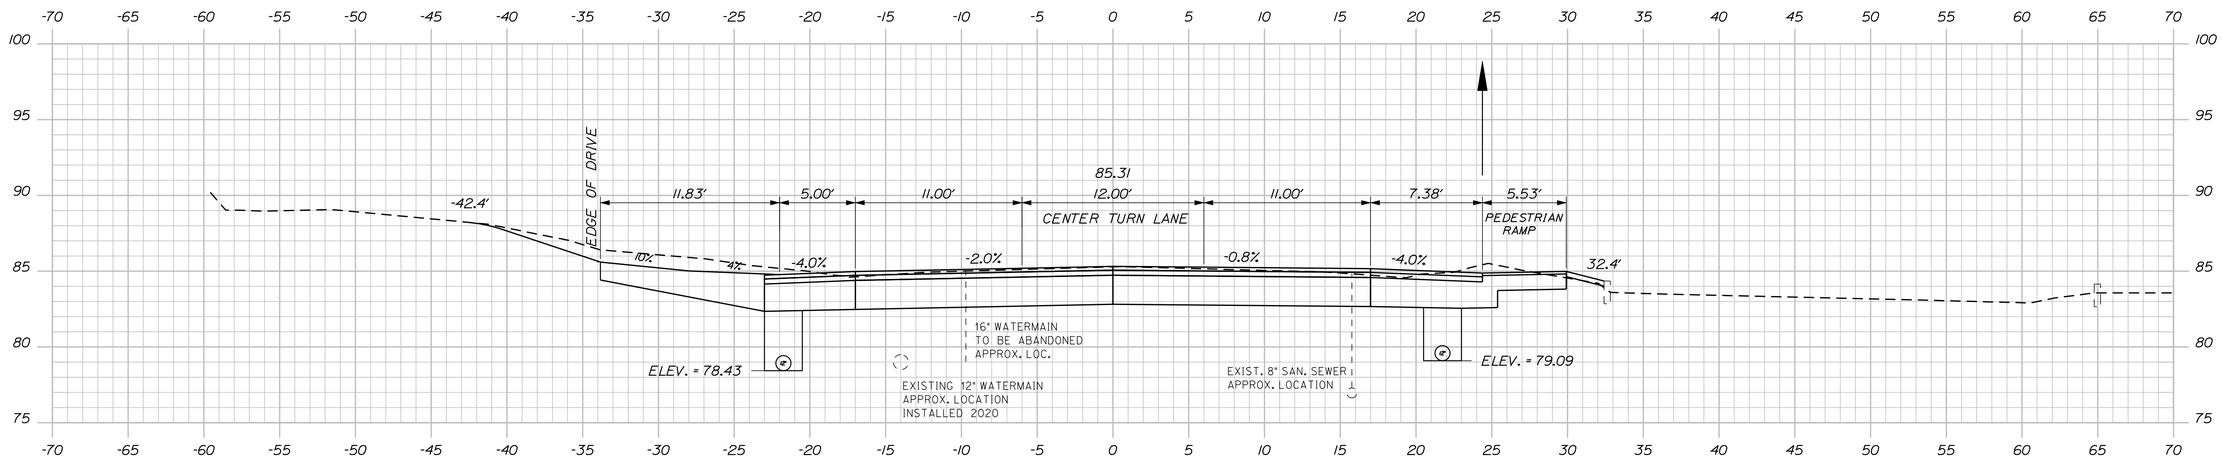

315+66.47

Sta. 315+66.47 to Sta. 316+00.00

STATE OF MAINE
DEPARTMENT OF TRANSPORTATION

NH-1728(100)E

WIN
17281.00

HIGHWAY PLANS

	BY	DATE
DESIGNED	ERNIE MARTIN	4-22
DRAWN	MSM	4-22
CHECKED		
QUANTITIES		
CROSS SECTIONS		

SIGNATURE
4226
P.E. NUMBER
DATE


PROJ. MANAGER		
DESIGN-DETAILED	MSM	
CHECKED-REVIEWED	ALC	
DESIGN2-DETAILED2		
DESIGN3-DETAILED3		
REVISIONS 1		
REVISIONS 2		
REVISIONS 3		
REVISIONS 4		
FIELD CHANGES		

SEARSPORT
US ROUTE 1


CROSS SECTIONS

SHEET NUMBER
186
OF 292


Filename: ...\mslo\186_XSECT_315+66_171.dgn Division: HIGHWAY Username: morin Date:4/25/2022

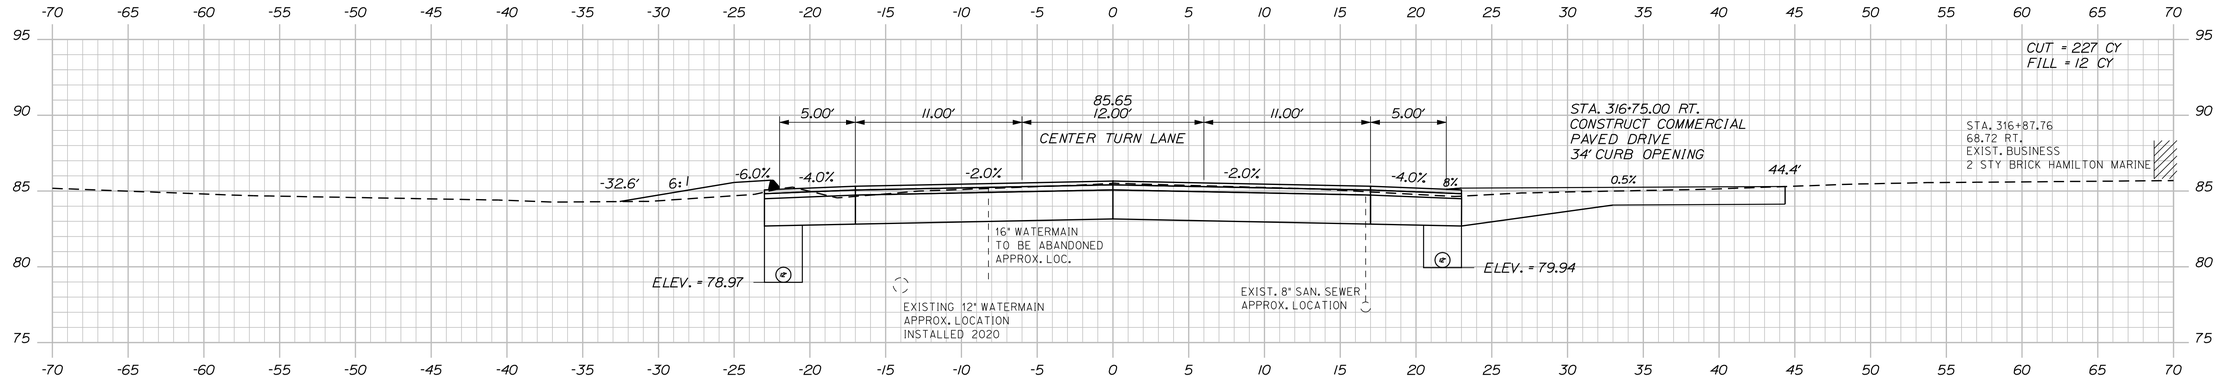

316+75.00

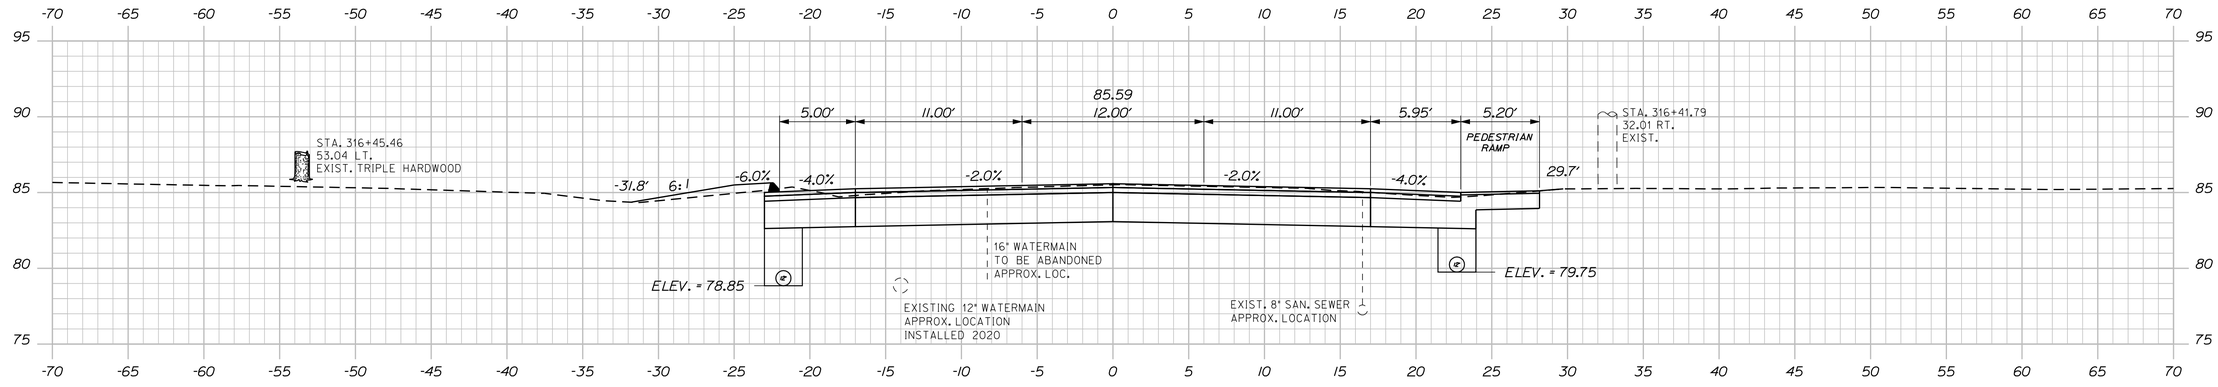

316+50.00

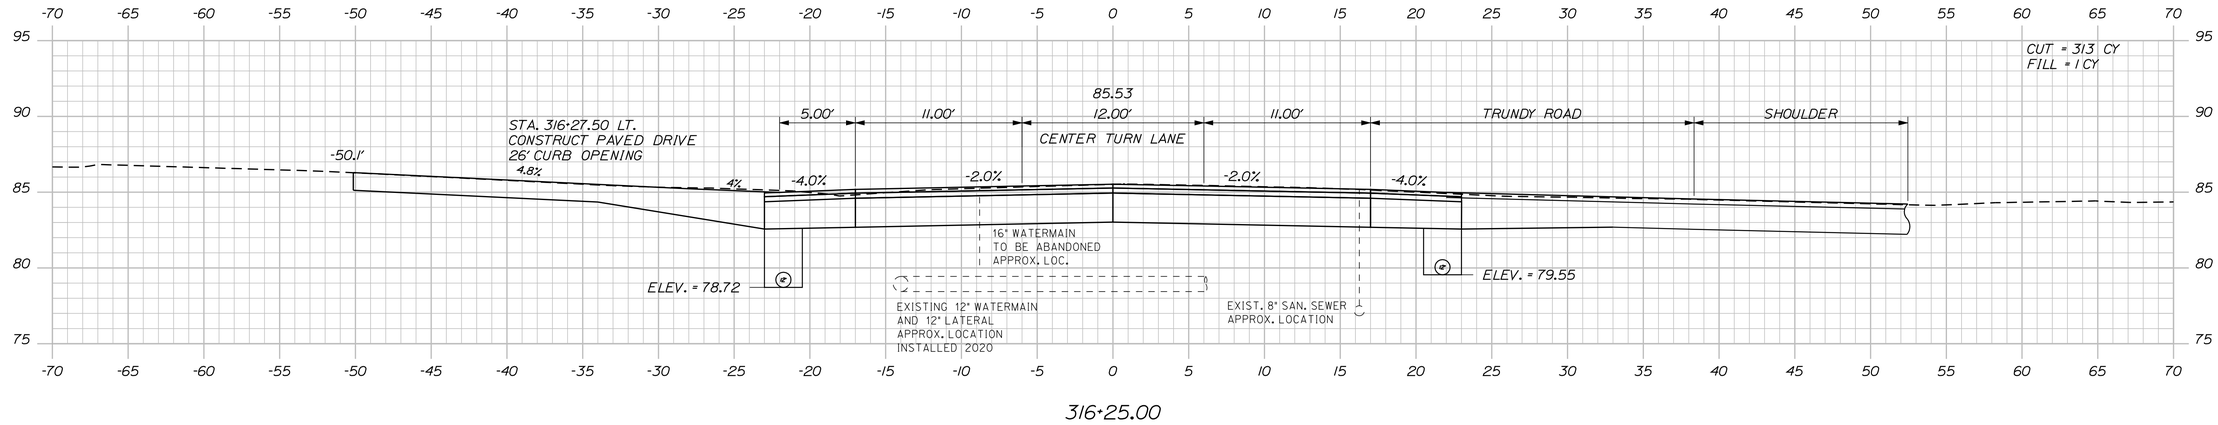

316+25.00

STATE OF MAINE
DEPARTMENT OF TRANSPORTATION

NH-1728(100)E

WIN
17281.00

HIGHWAY PLANS

SIGNATURE	4226	
P.E. NUMBER		
DATE		

PROJ. MANAGER	ERNIE MARTIN	
DESIGN-DETAILED	MSM	MSM 4-22
CHECKED-REVIEWED	ALG	ALG 4-22
DESIGN2-DETAILED2		
DESIGN3-DETAILED3		
REVISIONS 1		
REVISIONS 2		
REVISIONS 3		
REVISIONS 4		
FIELD CHANGES		

SEARSPORT
US ROUTE 1

CROSS SECTIONS


SHEET NUMBER

187


OF 292

Sta. 316+25.00 to Sta. 316+75.00


Filename: ...\mslo\187_XSECT_316-25_131.dgn Division: HIGHWAY Username: morin Date:4/25/2022

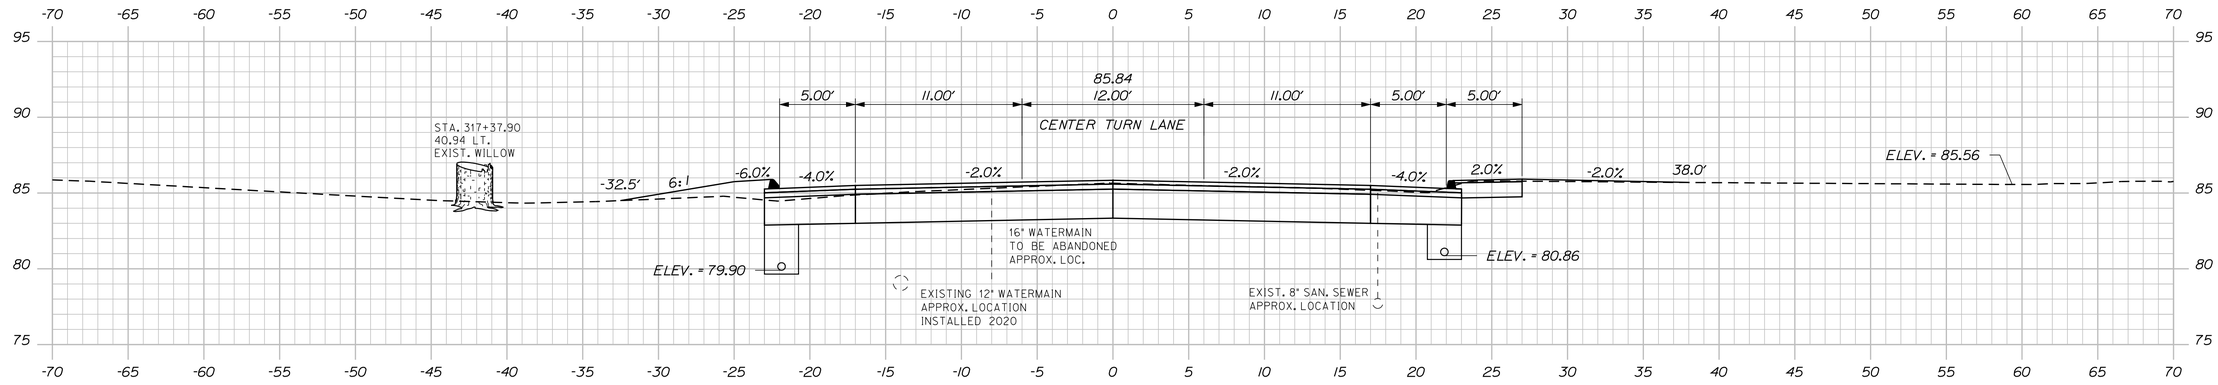

317+50.00

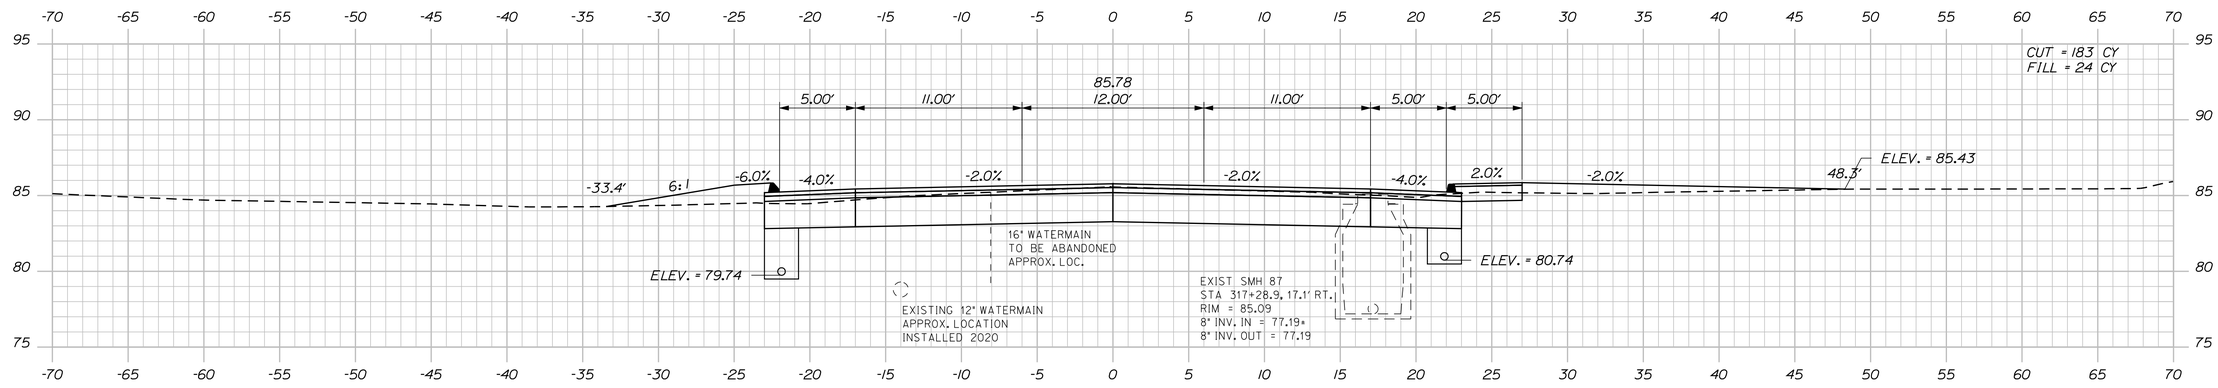

317+25.00

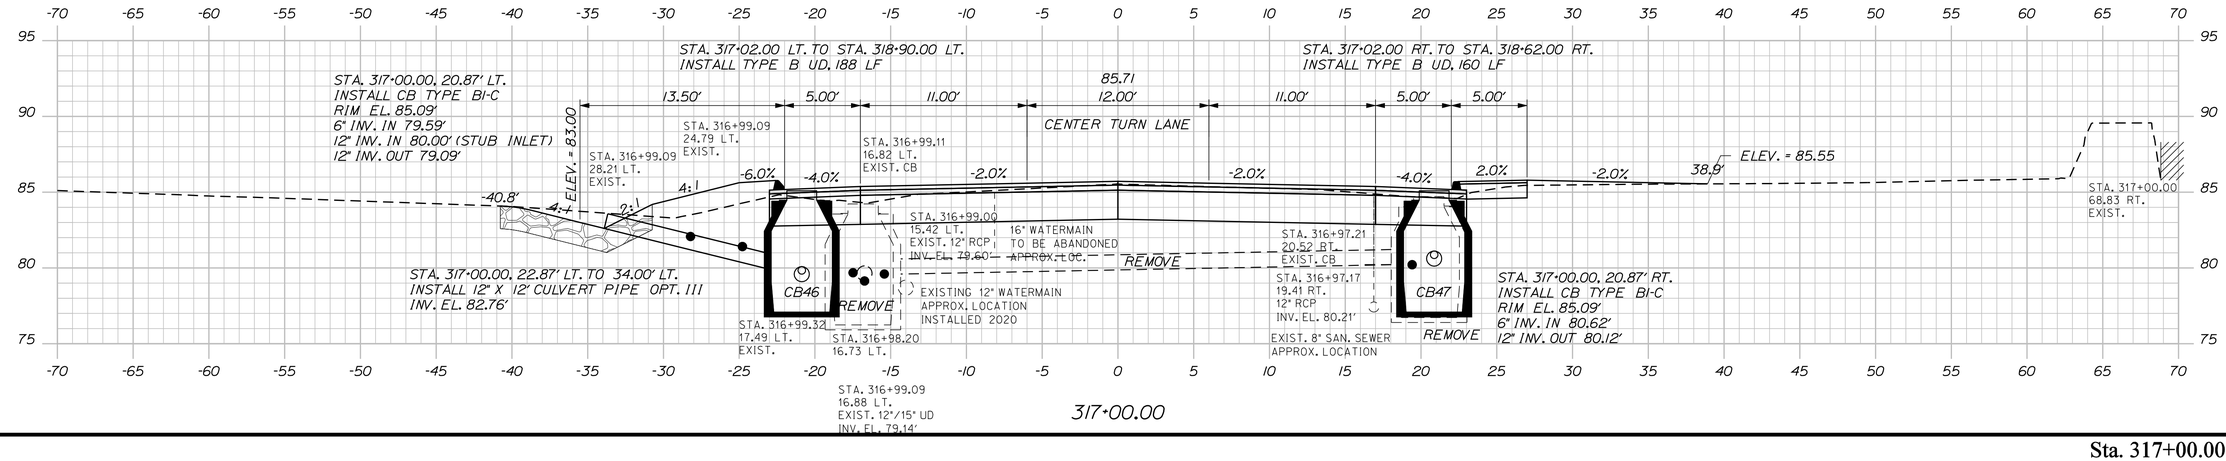

317+00.00

Sta. 317+00.00 to Sta. 317+50.00

STATE OF MAINE
DEPARTMENT OF TRANSPORTATION

NH-1728(100)E

WIN
17281.00

HIGHWAY PLANS

SIGNATURE
4226

P.E. NUMBER

DATE

	BY	DATE
PROJ. MANAGER	ERNIE MARTIN	
DESIGN-DETAILED	MSM	4-22
CHECKED-REVIEWED	ALG	4-22
DESIGN2-DETAILED2		
DESIGN3-DETAILED3		
REVISIONS 1		
REVISIONS 2		
REVISIONS 3		
REVISIONS 4		
FIELD CHANGES		

SEARSPORT
US ROUTE 1


CROSS SECTIONS

SHEET NUMBER

188

OF 292

Filename: ...\mslo\188_XSECT_317+00_132.dgn Division: HIGHWAY Username: morin Date:4/25/2022

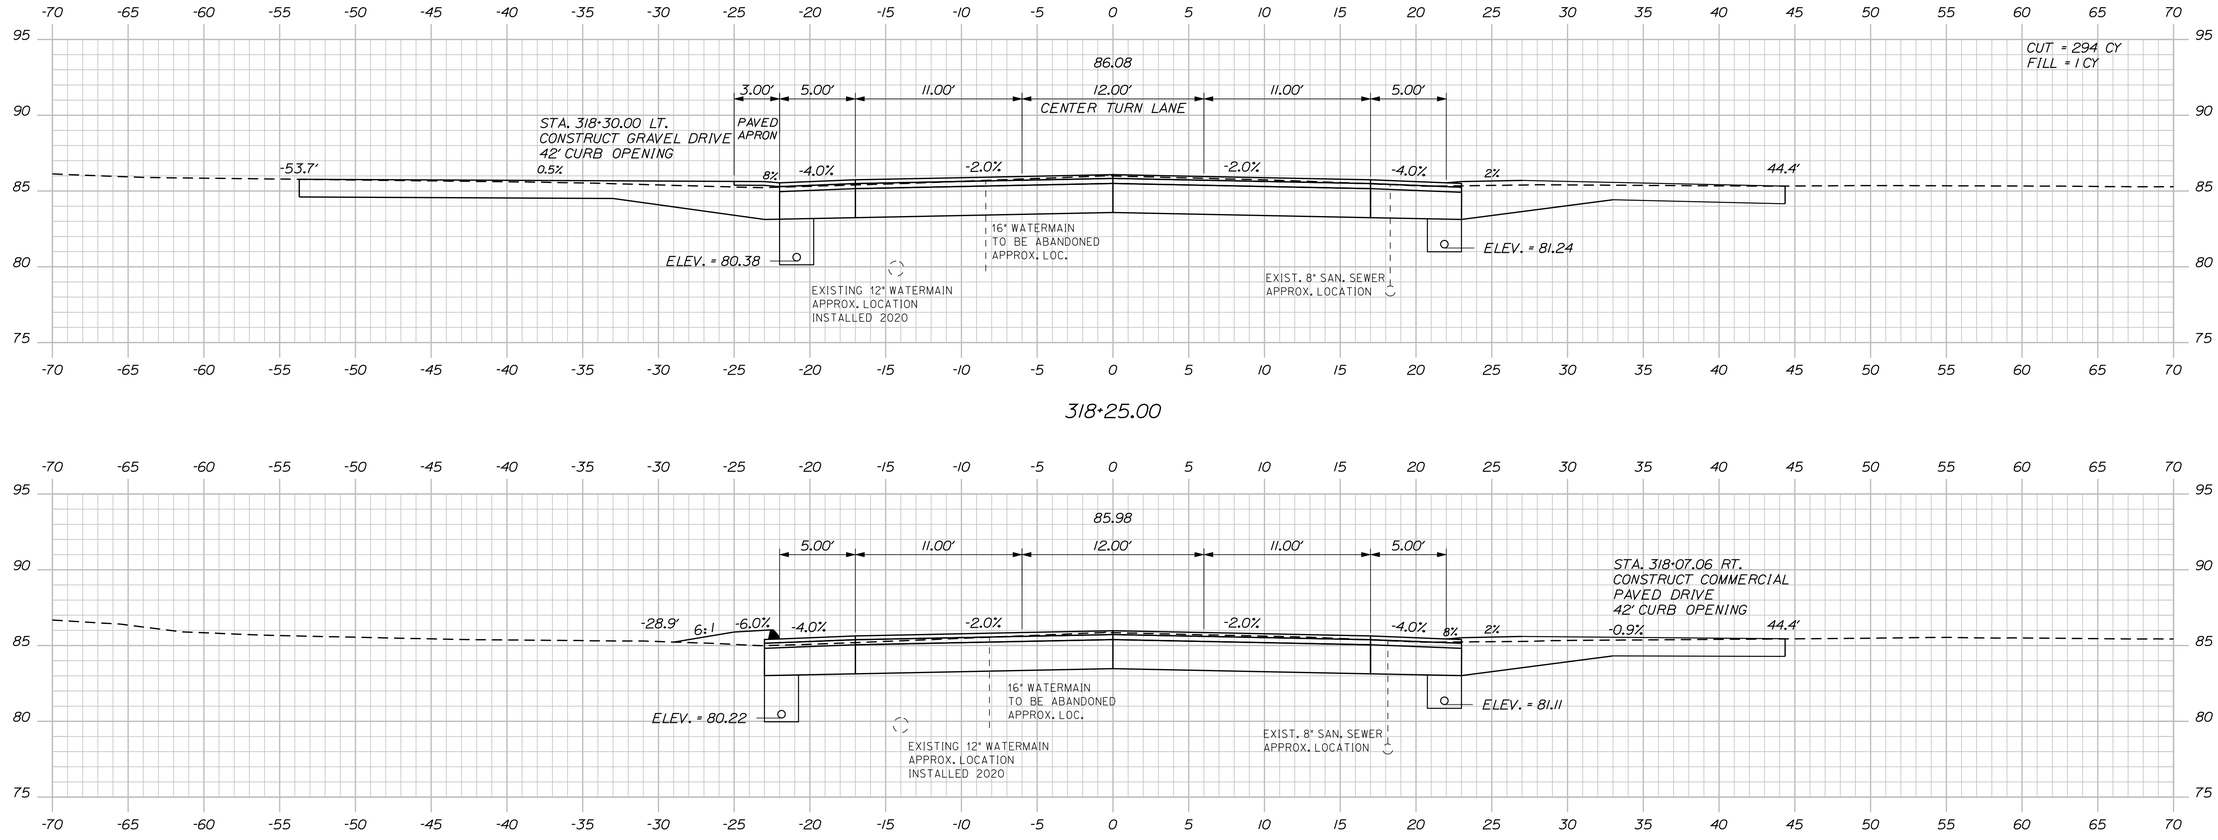

STATE OF MAINE
DEPARTMENT OF TRANSPORTATION

NH-1728(100)E

WIN
17281.00

HIGHWAY PLANS

SIGNATURE	4226	
P.E. NUMBER		
DATE		

		BY	DATE
PROJ. MANAGER	ERNIE MARTIN		
DESIGN-DETAILED	MSM	MSM	4-22
CHECKED-REVIEWED	ALG		4-22
DESIGN2-DETAILED2			
DESIGN3-DETAILED3			
REVISIONS 1			
REVISIONS 2			
REVISIONS 3			
REVISIONS 4			
FIELD CHANGES			

SEARSPORT
US ROUTE 1

CROSS SECTIONS

SHEET NUMBER

189


OF 292

Sta. 317+75.00 to Sta. 318+25.00


Filename: ...\mslo\189_XSECT_317+75_133.dgn Division: HIGHWAY Username: morin Date:4/25/2022

Filename: ...\MSTA\190_XSECT_318+40_134.dgn Username: morin
Division: HIGHWAY
Date:5/17/2022


STA. 318+67.00 RT. TO STA. 321+98.00 RT.
INSTALL 12" X 331' CULVERT PIPE OPT. III

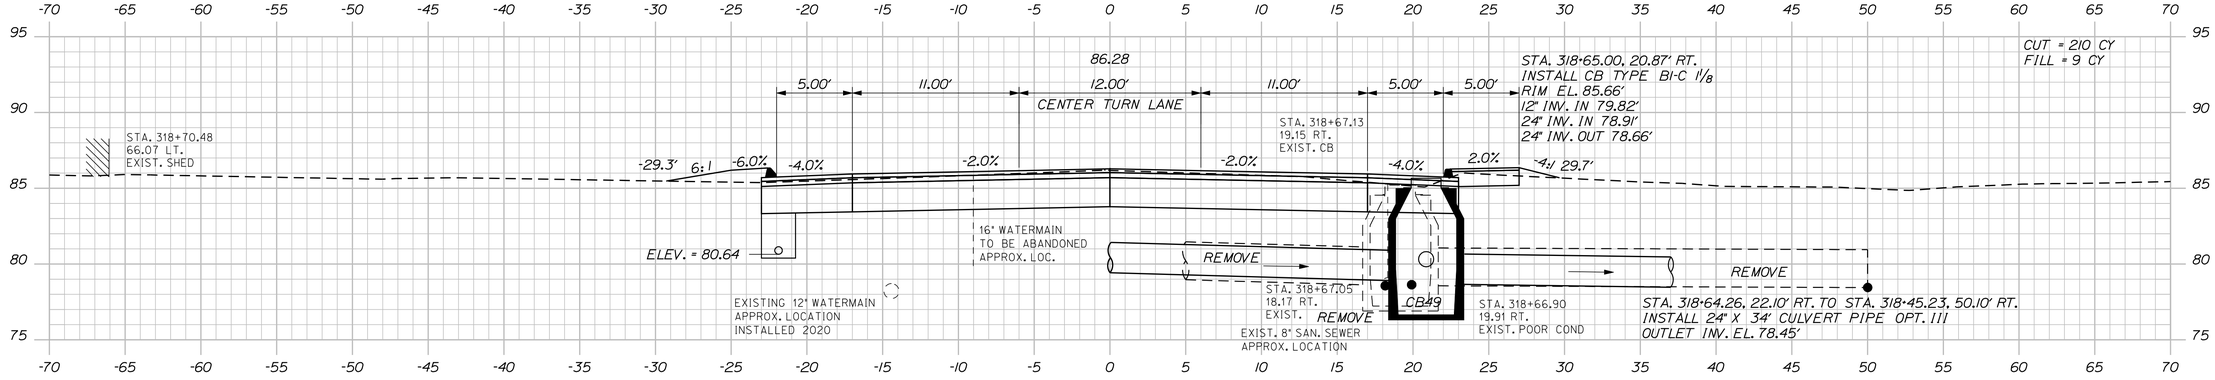

318+65.00

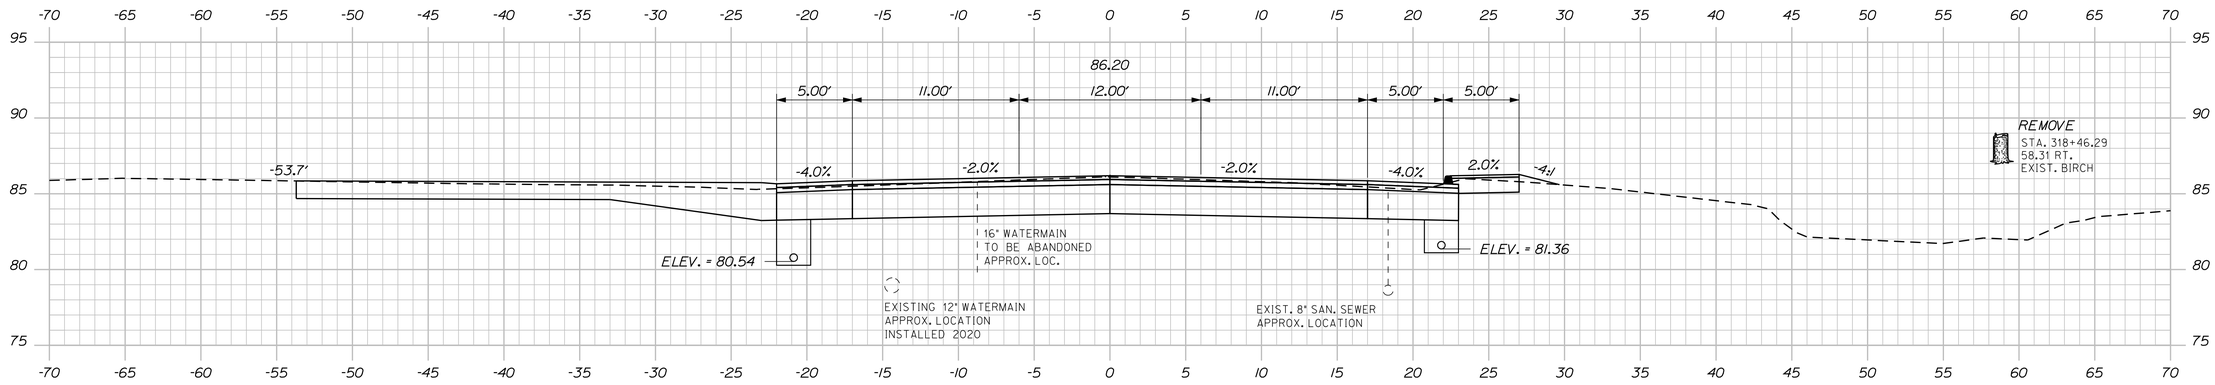

318+50.00

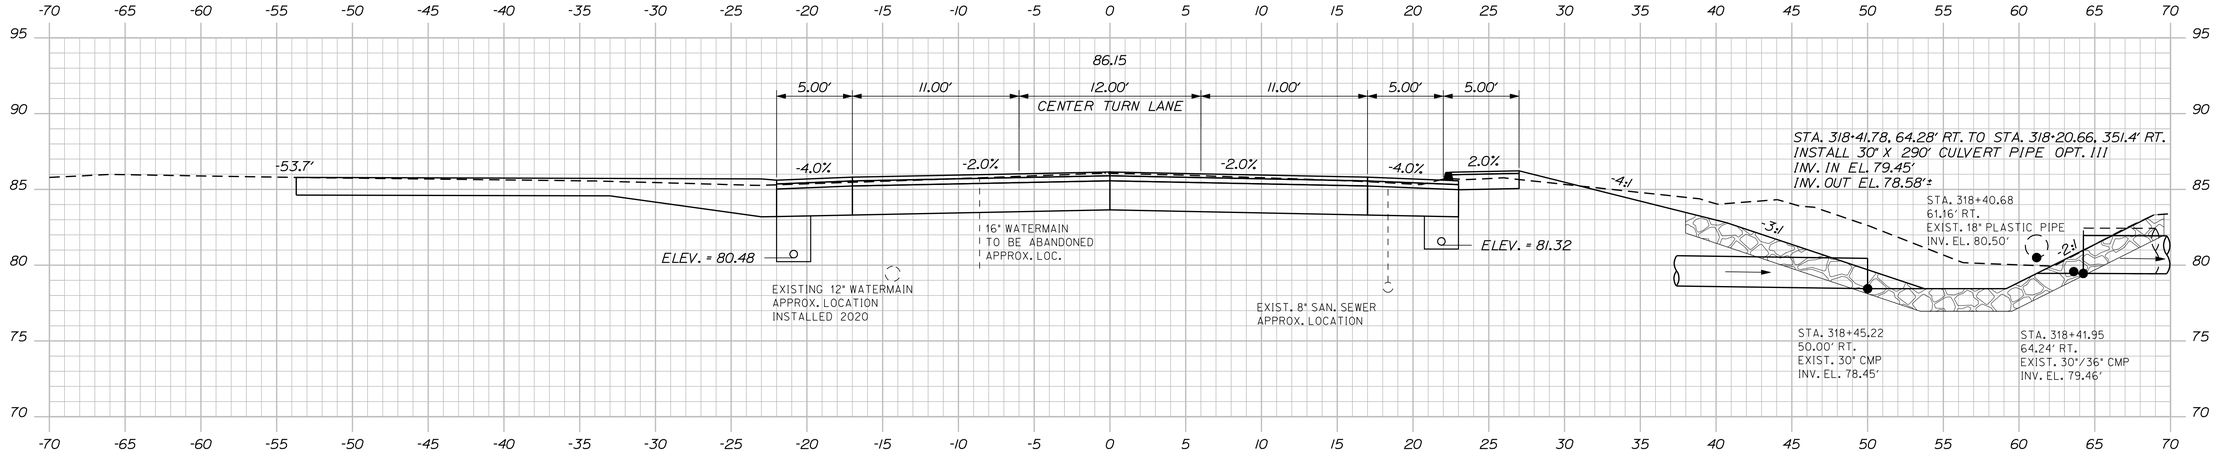

318+40.47

STATE OF MAINE
DEPARTMENT OF TRANSPORTATION

NH-1728(100)E

WIN
17281.00

HIGHWAY PLANS

	BY	DATE
PROJ. MANAGER	ERNIE MARTIN	
DESIGN-DETAILED	MSM	4-22
CHECKED-REVIEWED	AJC	4-22
DESIGN2-DETAILED2		
DESIGN3-DETAILED3		
REVISIONS 1		
REVISIONS 2		
REVISIONS 3		
REVISIONS 4		
FIELD CHANGES		

SIGNATURE
4226
P.E. NUMBER
DATE


SEARSPORT
US ROUTE 1


CROSS SECTIONS

SHEET NUMBER
190
OF 292

Sta. 318+40.47 to Sta. 318+65.00

Filename: ...\MSTA\191_XSECT_318+75_135.dgn Division: HIGHWAY Username: morin Date:5/17/2022

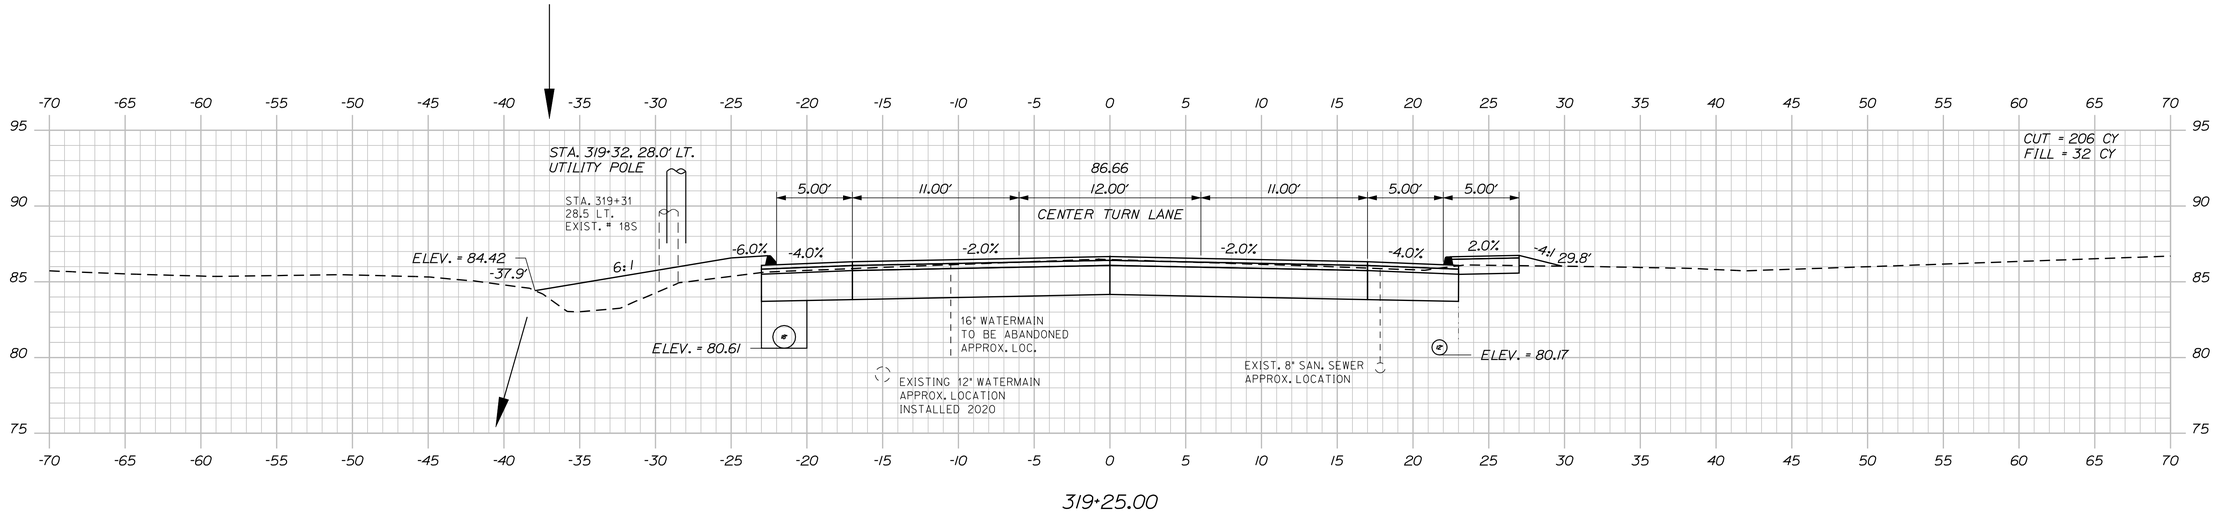

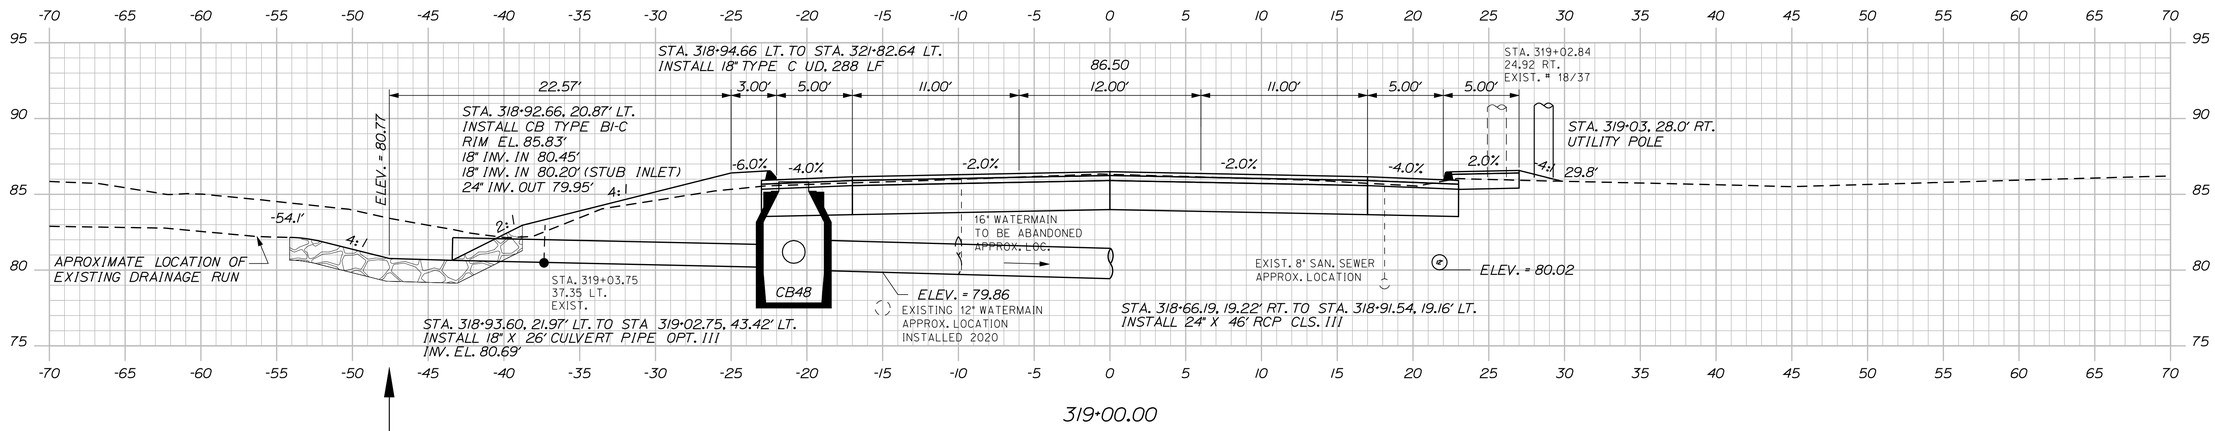

STATE OF MAINE
DEPARTMENT OF TRANSPORTATION

NH-1728(100)E

WIN
17281.00

HIGHWAY PLANS

PROJ. MANAGER	ERNIE MARTIN		
DESIGN-DETAILED	MSM	BY	4-22
CHECKED-REVIEWED	ALG		4-22
DESIGN2-DETAILED2			
DESIGN3-DETAILED3			
REVISIONS 1			
REVISIONS 2			
REVISIONS 3			
REVISIONS 4			
FIELD CHANGES			

SIGNATURE
4226
P.E. NUMBER

DATE

SEARSPORT
US ROUTE 1

CROSS SECTIONS

SHEET NUMBER

191

OF 292

Sta. 318+75.00 to Sta. 319+25.00

Sta. 319+50.00 to Sta. 320+00.00

STATE OF MAINE
DEPARTMENT OF TRANSPORTATION

NH-1728(100)E

WIN
17281.00

HIGHWAY PLANS

SIGNATURE
4226

P.E. NUMBER

DATE

PROJ. MANAGER	ERNIE MARTIN
DESIGN-DETAILED	MSM
CHECKED-REVIEWED	ALC
DESIGN2-DETAILED2	
DESIGN3-DETAILED3	
REVISIONS 1	
REVISIONS 2	
REVISIONS 3	
REVISIONS 4	
FIELD CHANGES	

BY	DATE
MSM	4-22
	4-22

SEARSPORT
US ROUTE 1

CROSS SECTIONS


SHEET NUMBER

192


OF 292

Filename: ...\MSTA\192_XSECT_319+50_136.dgn Division: HIGHWAY Username: morin Date:5/17/2022


Filename: ...\MSTA\193_XSECT_320+15_137.dgn Division: HIGHWAY Username: morin Date:5/17/2022

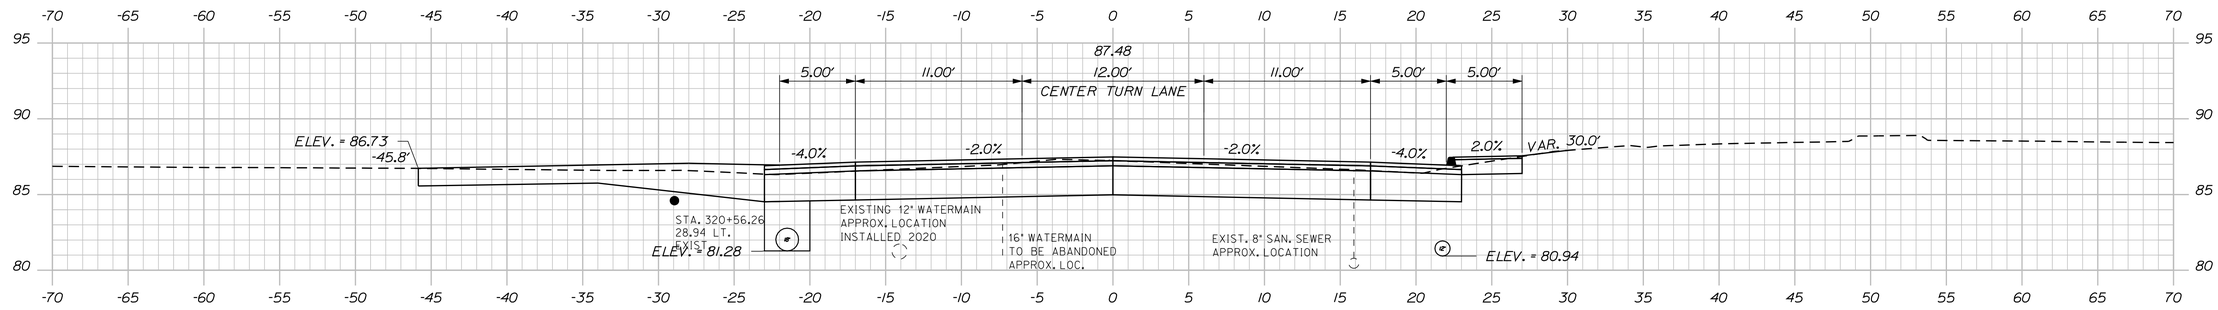

320+50.00

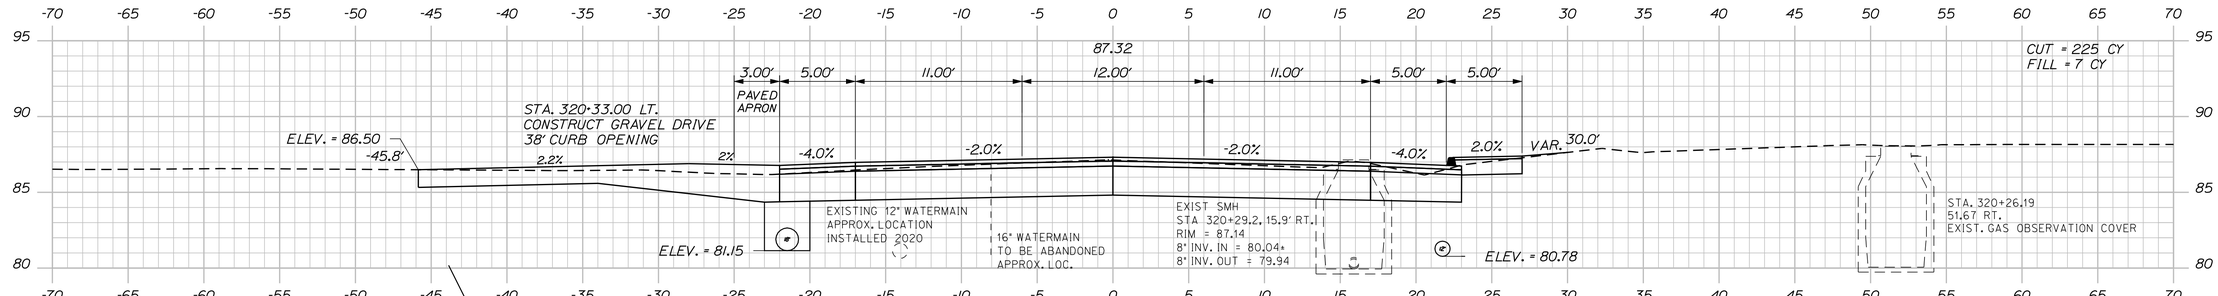

320+25.00

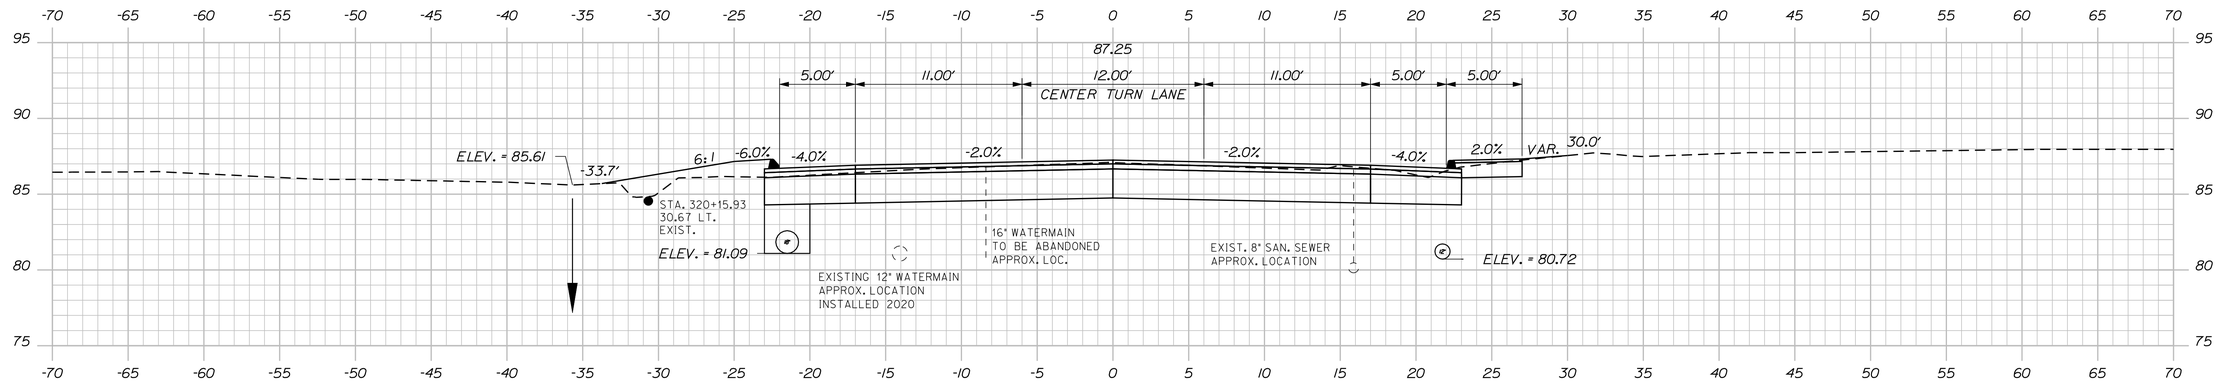

320+15.00

STATE OF MAINE
DEPARTMENT OF TRANSPORTATION

NH-1728(100)E

WIN
17281.00

HIGHWAY PLANS

			DATE
PROJ. MANAGER	ERNIE MARTIN	BY	
DESIGN-DETAILED	MSM	MSM	4-22
CHECKED-REVIEWED	ALG	ALG	4-22
DESIGN2-DETAILED2			
DESIGN3-DETAILED3			
REVISIONS 1			
REVISIONS 2			
REVISIONS 3			
REVISIONS 4			
FIELD CHANGES			

SIGNATURE
4226
P.E. NUMBER

DATE

SEARSPORT
US ROUTE 1

CROSS SECTIONS

SHEET NUMBER
193
OF 292

Sta. 320+15.00 to Sta. 320+50.00

Sta. 320+75.00 to Sta. 321+25.00

STATE OF MAINE
DEPARTMENT OF TRANSPORTATION

NH-1728(100)E

WIN
17281.00

HIGHWAY PLANS

PROJ. MANAGER	ERNIE MARTIN		
DESIGN-DETAILED	MSM	BY	DATE
CHECKED-REVIEWED	ALC	MSM	4-22
DESIGN2-DETAILED2		ALC	4-22
DESIGN3-DETAILED3			
REVISIONS 1			
REVISIONS 2			
REVISIONS 3			
REVISIONS 4			
FIELD CHANGES			

SIGNATURE
4226
P.E. NUMBER

DATE

SEARSPORT
US ROUTE 1

CROSS SECTIONS

SHEET NUMBER
194
OF 292

Filename: ...\MSTA\194_XSECT_320+75_172.dgn Division: HIGHWAY Username: morin Date:5/17/2022

STATE OF MAINE
DEPARTMENT OF TRANSPORTATION

NH-1728(100)E

WIN
17281.00

HIGHWAY PLANS

	BY	DATE
PROJ. MANAGER	ERNIE MARTIN	
DESIGN-DETAILED	MSM	4-22
CHECKED-REVIEWED	ALG	4-22
DESIGN2-DETAILED2		
DESIGN3-DETAILED3		
REVISIONS 1		
REVISIONS 2		
REVISIONS 3		
REVISIONS 4		
FIELD CHANGES		

SIGNATURE
4226

P.E. NUMBER

DATE

SEARSPORT
US ROUTE 1

CROSS SECTIONS


SHEET NUMBER

195

OF 292


Sta. 321+50.00 to Sta. 321+75.00

Filename: ...\MSTA\195_XSECT_321+50_138.dgn Division: HIGHWAY Username: morin Date:5/17/2022

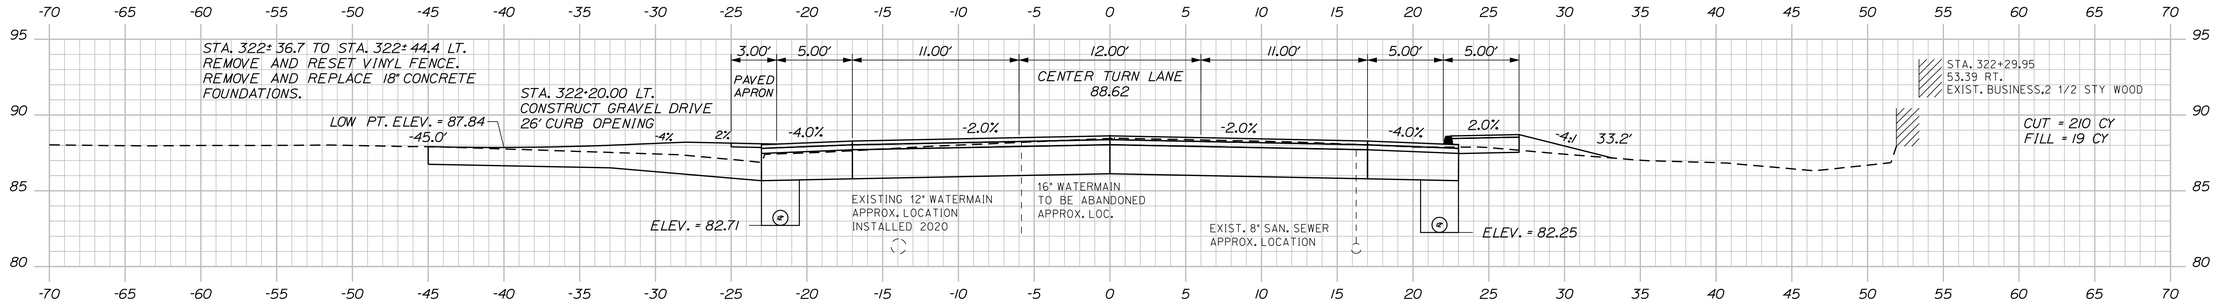


322+25.00

STA. 322+02.00 RT. TO STA. 324+85.00 RT.
INSTALL 12" TYPE C UD, 283 LF

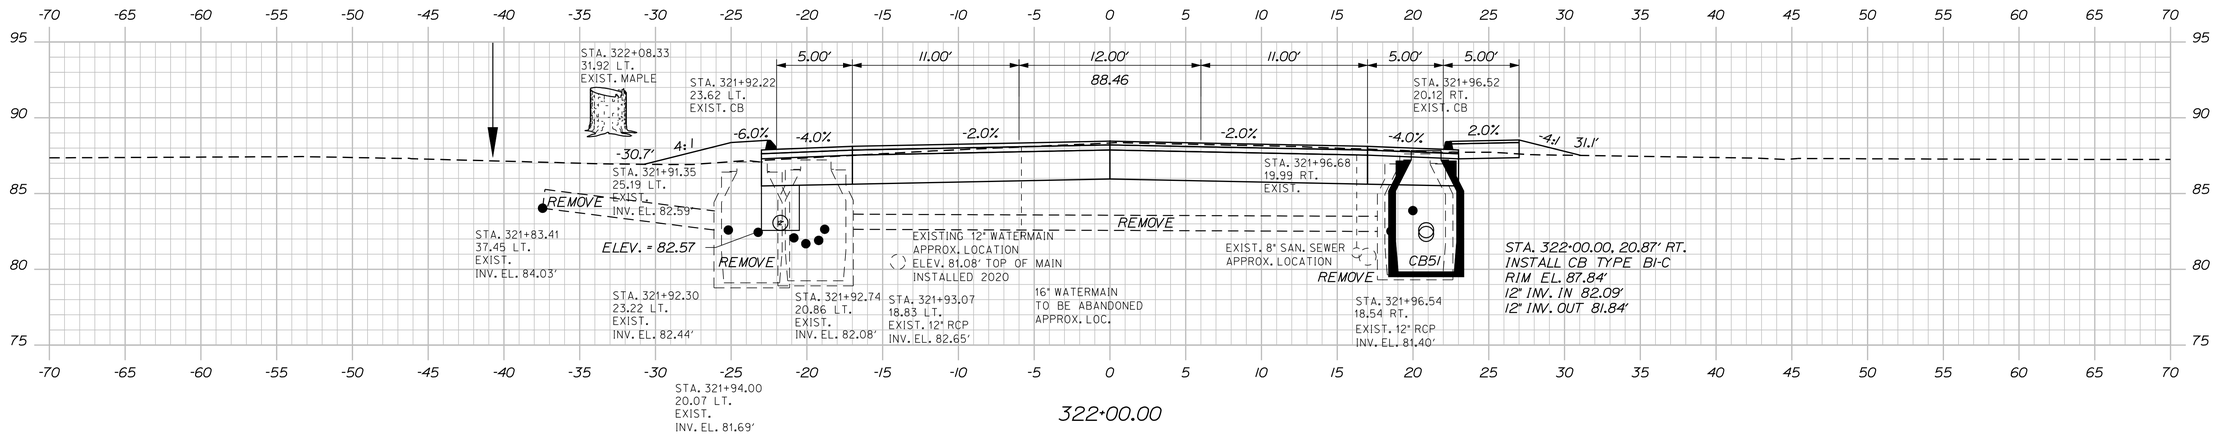

322+00.00

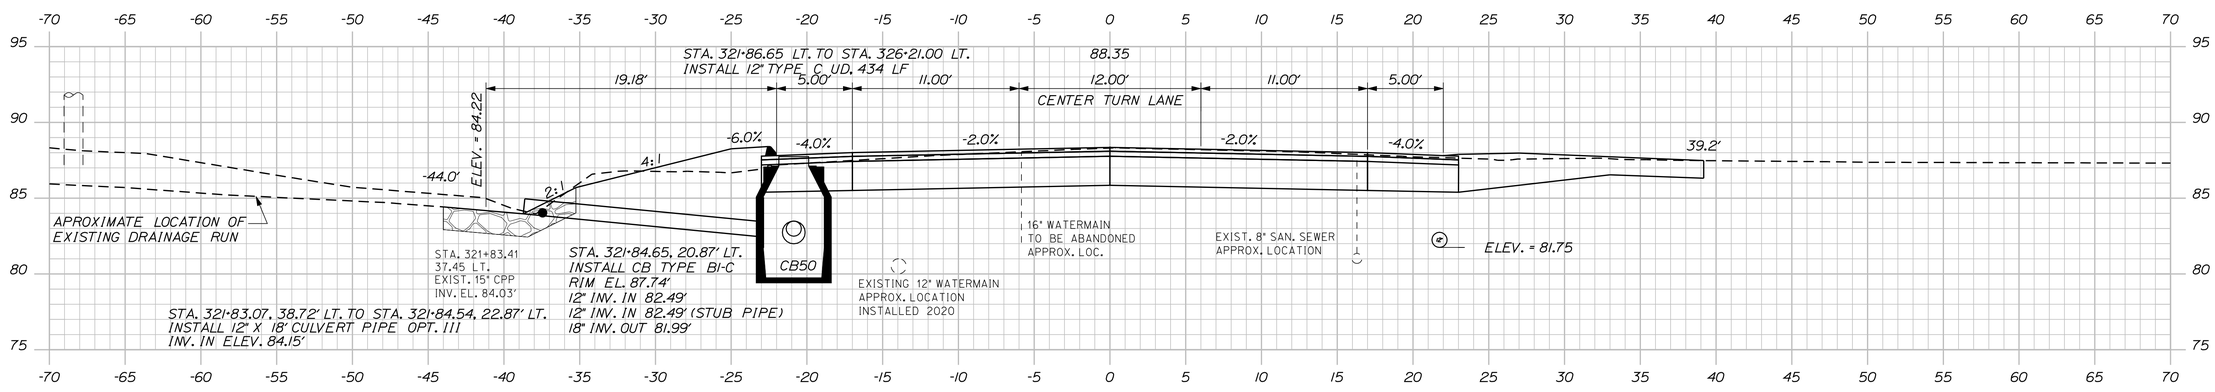

321+83.38

STATE OF MAINE
DEPARTMENT OF TRANSPORTATION

NH-1728(100)E

WIN
17281.00

HIGHWAY PLANS

	BY	DATE
PROJ. MANAGER	ERNIE MARTIN	
DESIGN-DETAILED	MSM	4-22
CHECKED-REVIEWED	AJC	4-22
DESIGN2-DETAILED2		
DESIGN3-DETAILED3		
REVISIONS 1		
REVISIONS 2		
REVISIONS 3		
REVISIONS 4		
FIELD CHANGES		

SIGNATURE
4226

P.E. NUMBER

DATE

SEARSPORT
US ROUTE 1

CROSS SECTIONS


SHEET NUMBER

196


OF 292

Sta. 321+83.38 to Sta. 322+25.00

Filename: ...\MSTA\196_XSECT_321+83_139.dgn Division: HIGHWAY Username: morin Date:5/17/2022

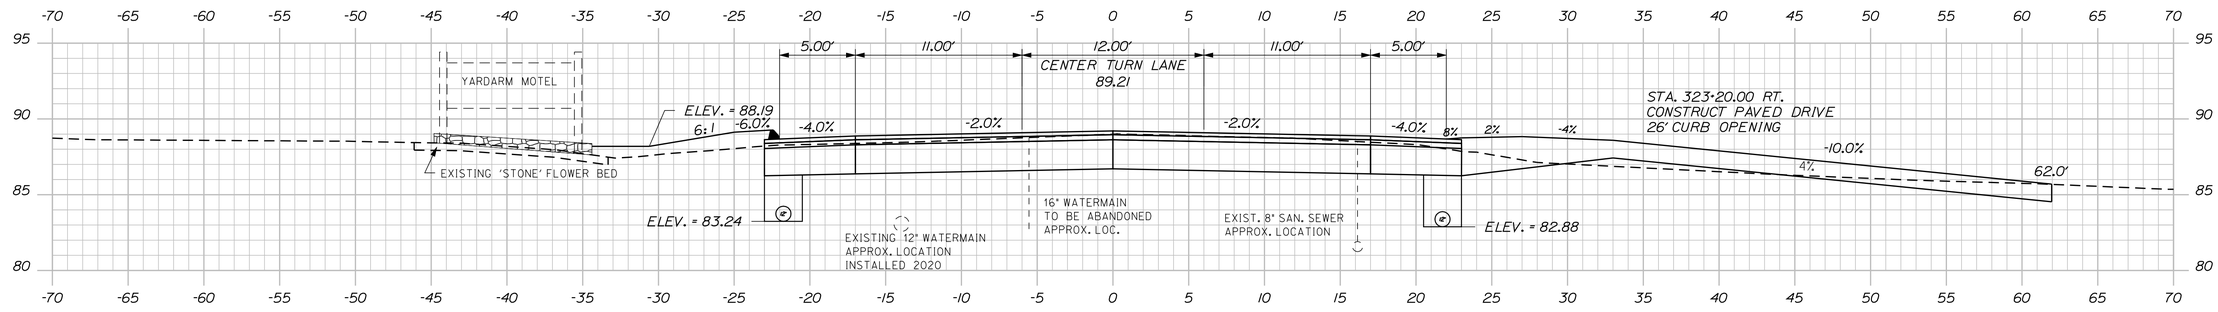


323+14.54

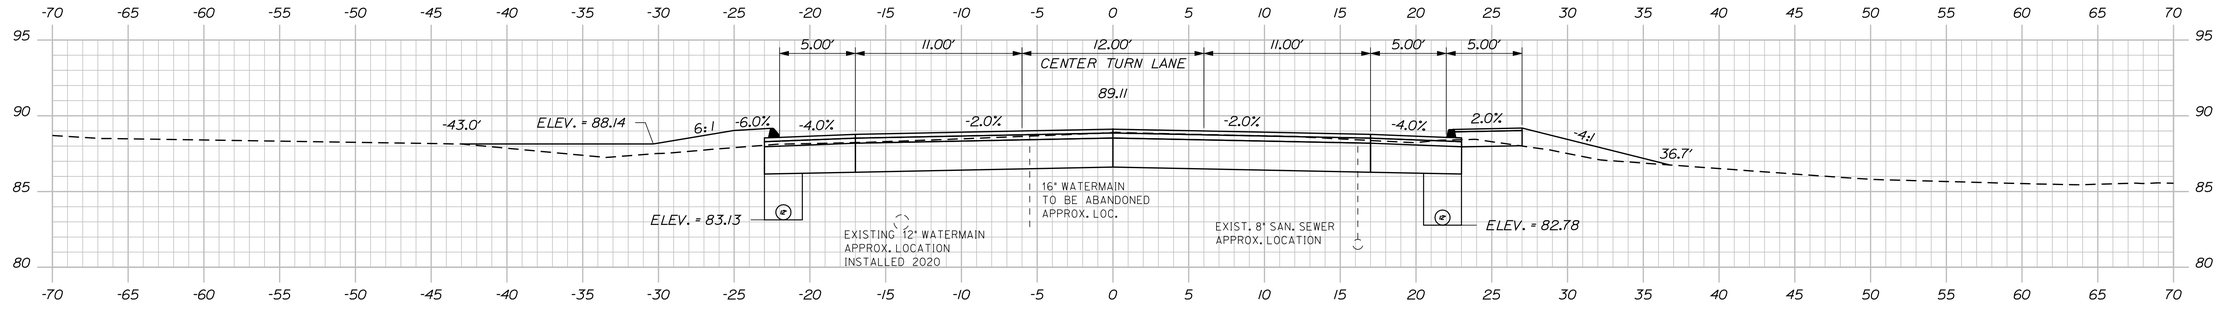

323+00.00

STA. 322+73.17
25.31 RT.
EXIST. CMP 16/246/40

322+75.00

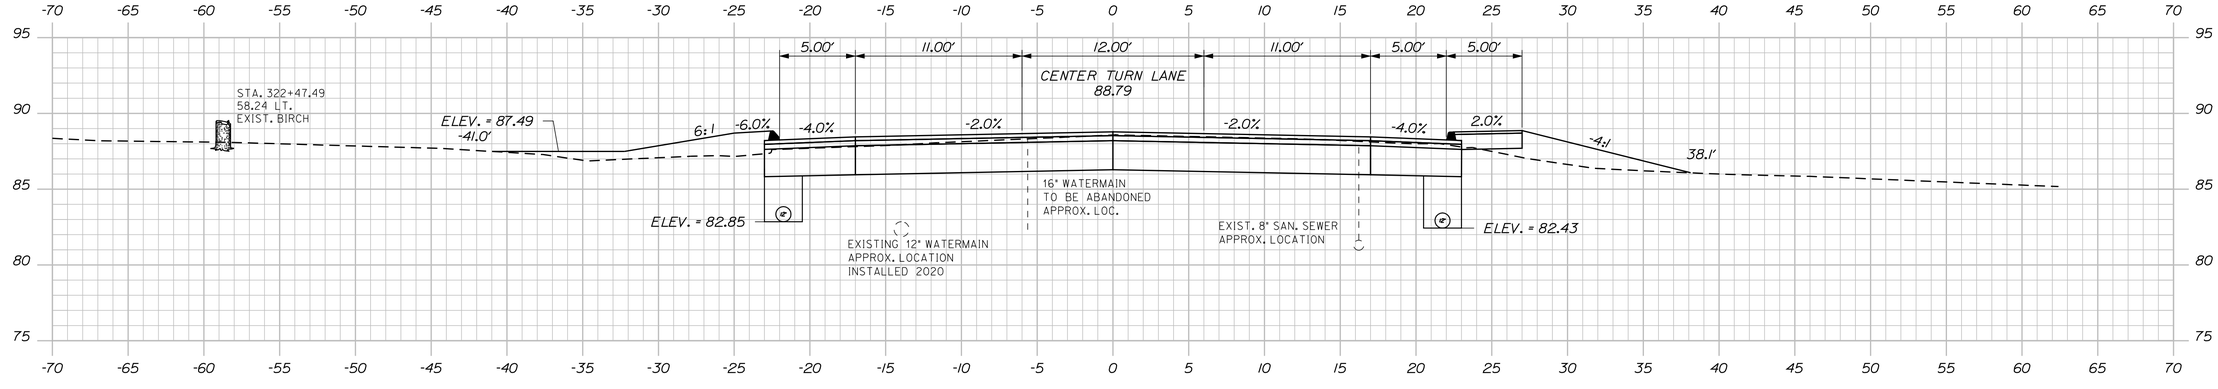

322+50.00

STATE OF MAINE
DEPARTMENT OF TRANSPORTATION

NH-1728(100)E

WIN
17281.00

HIGHWAY PLANS

PROJ. MANAGER	ERNIE MARTIN		
DESIGN-DETAILED	MSM	BY	DATE
CHECKED-REVIEWED	ALG	MSM	4-22
DESIGN2-DETAILED2		MSM	4-22
DESIGN3-DETAILED3			
REVISIONS 1			
REVISIONS 2			
REVISIONS 3			
REVISIONS 4			
FIELD CHANGES			

SIGNATURE
4226

P.E. NUMBER

DATE

SEARSPORT
US ROUTE 1

CROSS SECTIONS

SHEET NUMBER


197

OF 292


Sta. 322+50.00 to Sta. 323+14.54

Filename: ...\mst0\197_XSECT_322+50_140.dgn Division: HIGHWAY Username: morin Date:4/25/2022


Filename: ...\msto\198_XSECT_323+25_141.dgn Division: HIGHWAY Username: morin Date:4/25/2022

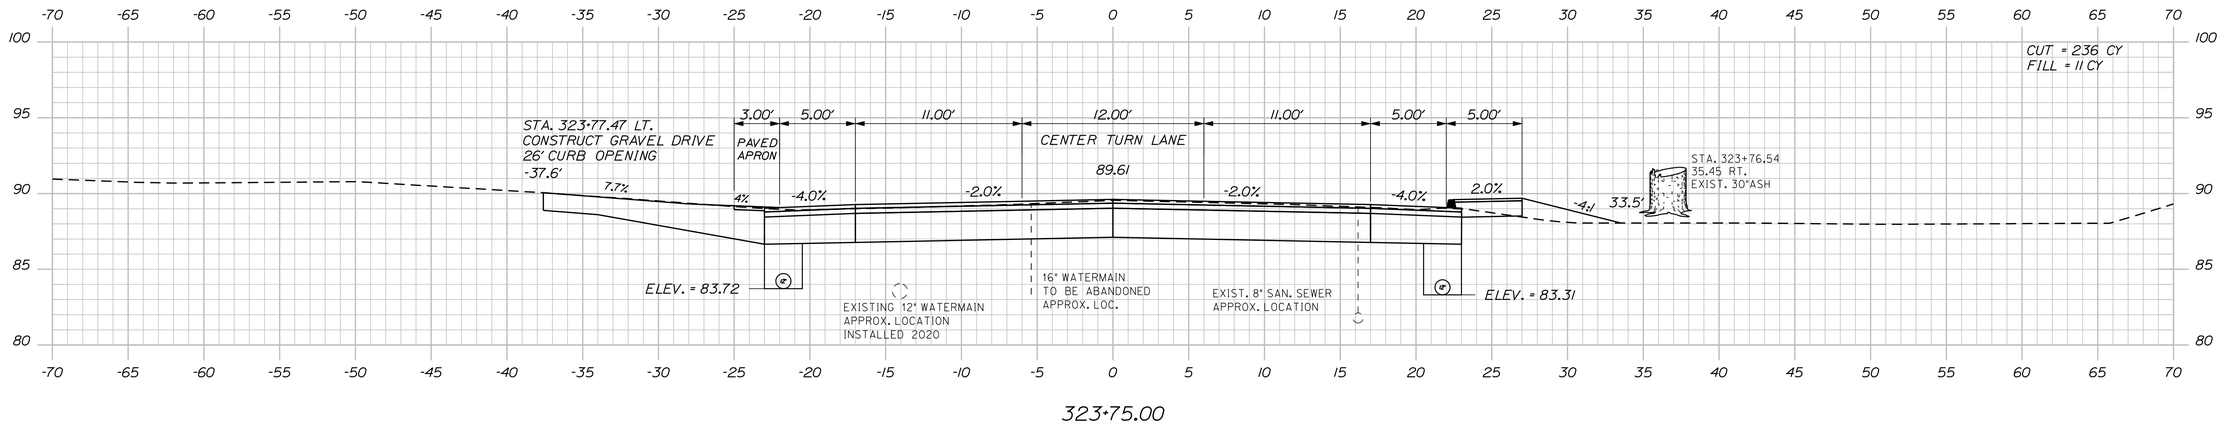

323+75.00

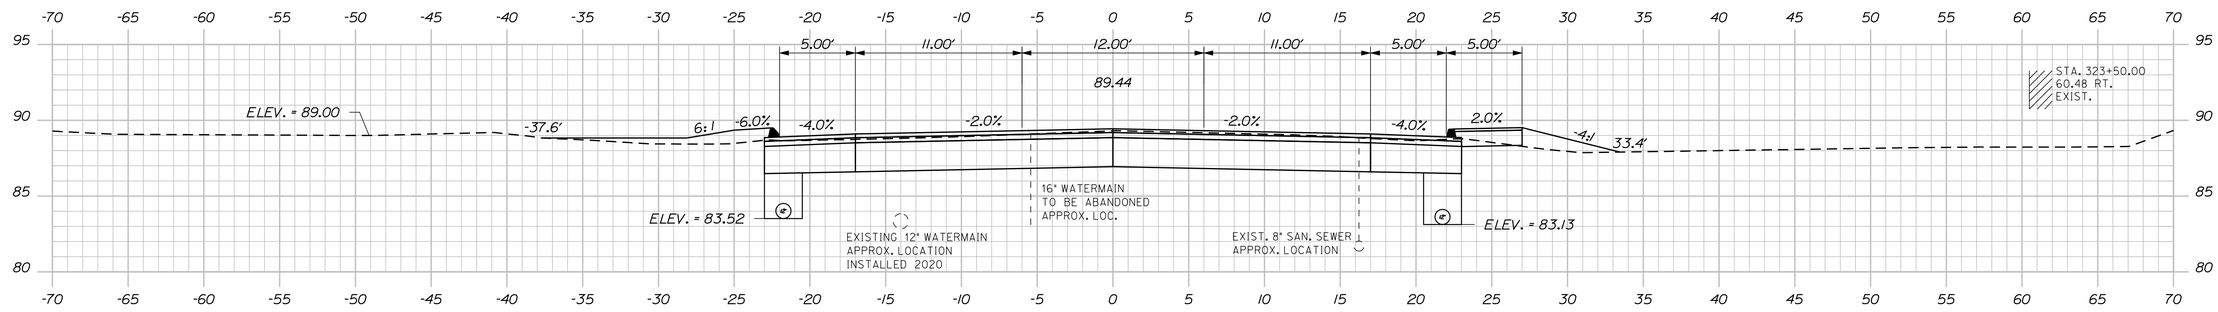

323+50.00

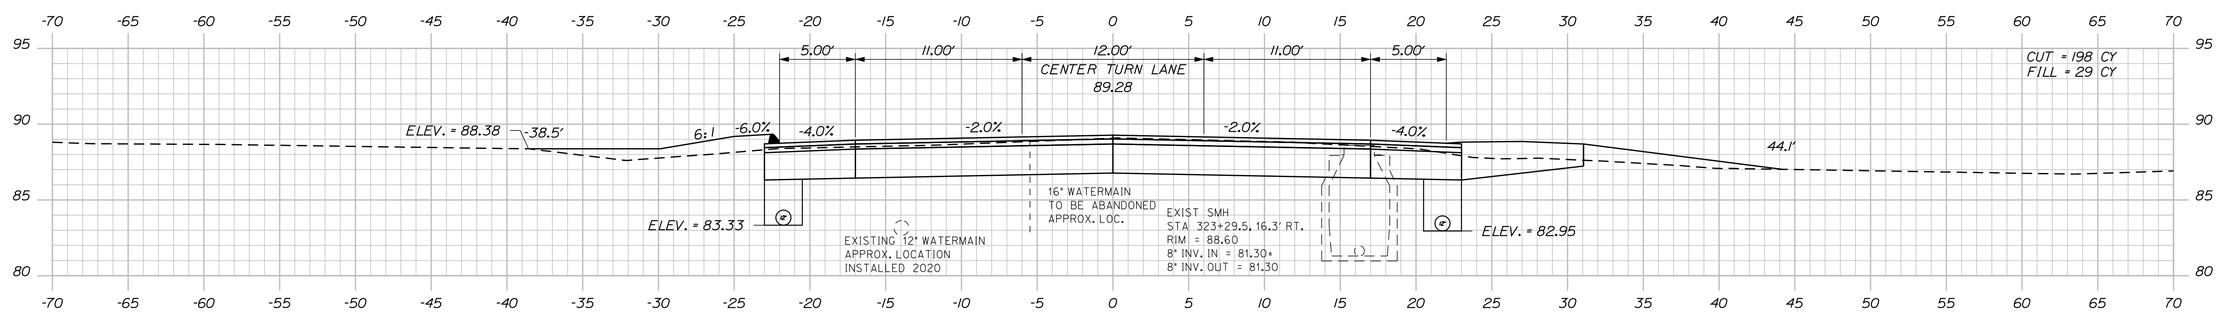

323+25.00

STATE OF MAINE
DEPARTMENT OF TRANSPORTATION

NH-1728(100)E

WIN
17281.00

HIGHWAY PLANS

PROJ. MANAGER	ERNIE MARTIN	BY	DATE
DESIGN-DETAILED	MSM	MSM	4-22
CHECKED-REVIEWED	ALG	ALG	4-22
DESIGN2-DETAILED2			
DESIGN3-DETAILED3			
REVISIONS 1			
REVISIONS 2			
REVISIONS 3			
REVISIONS 4			
FIELD CHANGES			

SIGNATURE
4226
P.E. NUMBER

DATE

SEARSPORT
US ROUTE 1


CROSS SECTIONS

SHEET NUMBER


198

OF 292


Sta. 323+25.00 to Sta. 323+75.00

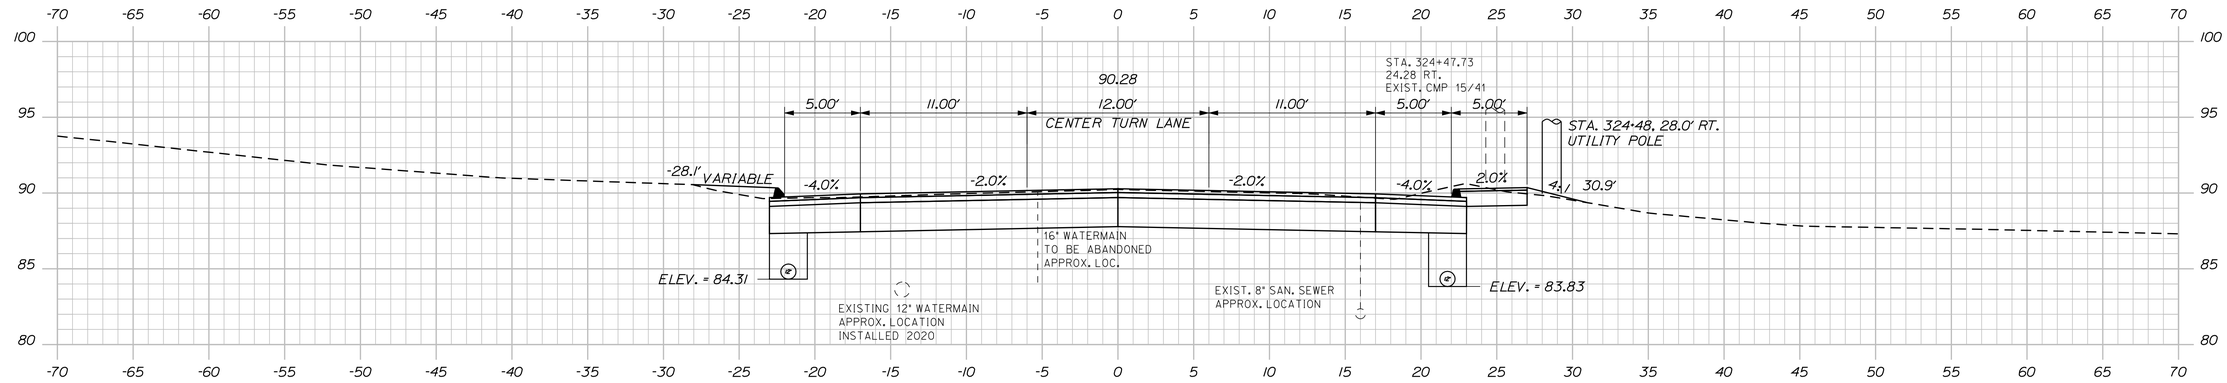

324+50.00

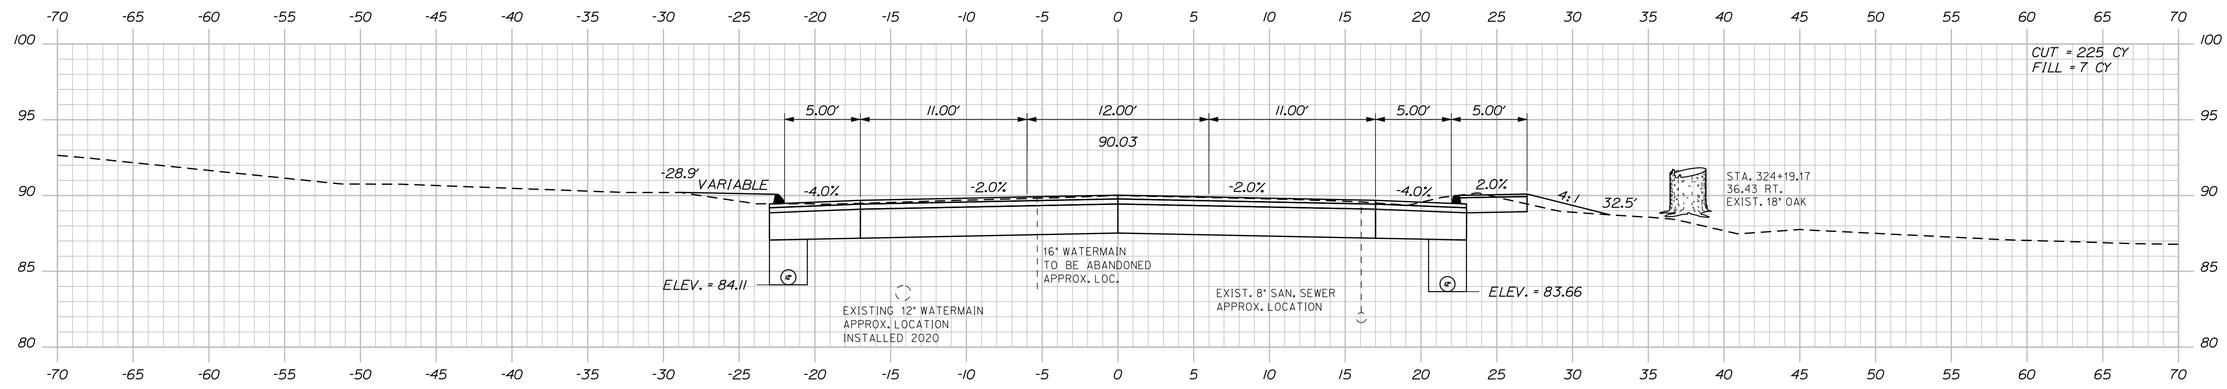

324+25.00

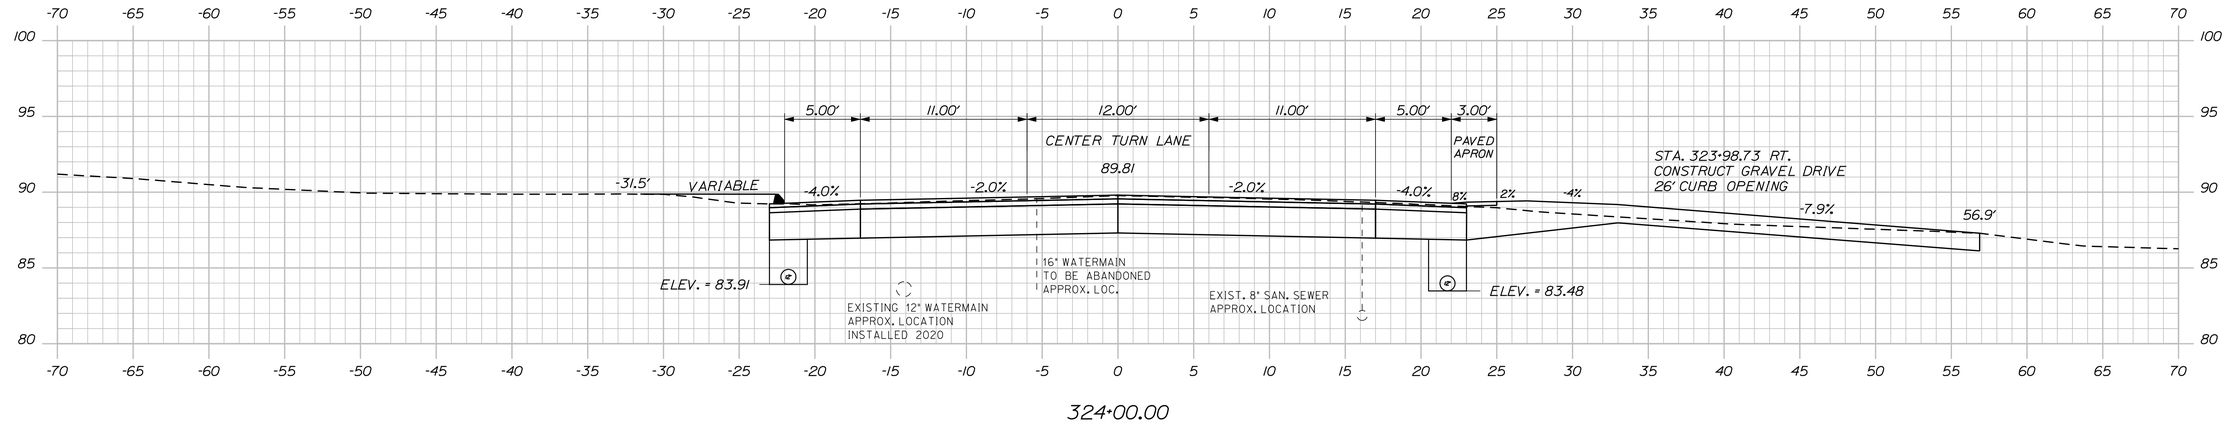

324+00.00

Sta. 324+00.00 to Sta. 324+50.00

STATE OF MAINE
DEPARTMENT OF TRANSPORTATION

NH-1728(100)E

WIN
17281.00

HIGHWAY PLANS

SIGNATURE	4226	
P.E. NUMBER		
DATE		

		BY	DATE
PROJ. MANAGER	ERNIE MARTIN		
DESIGN-DETAILED	MSM	MSM	4-22
CHECKED-REVIEWED	ALG		4-22
DESIGN2-DETAILED2			
DESIGN3-DETAILED3			
REVISIONS 1			
REVISIONS 2			
REVISIONS 3			
REVISIONS 4			
FIELD CHANGES			

SEARSPORT
US ROUTE 1


CROSS SECTIONS


SHEET NUMBER


199

OF 292

Filename: ...\mslo\199_XSECT_324+00_142.dgn Division: HIGHWAY Username: morin Date:4/25/2022

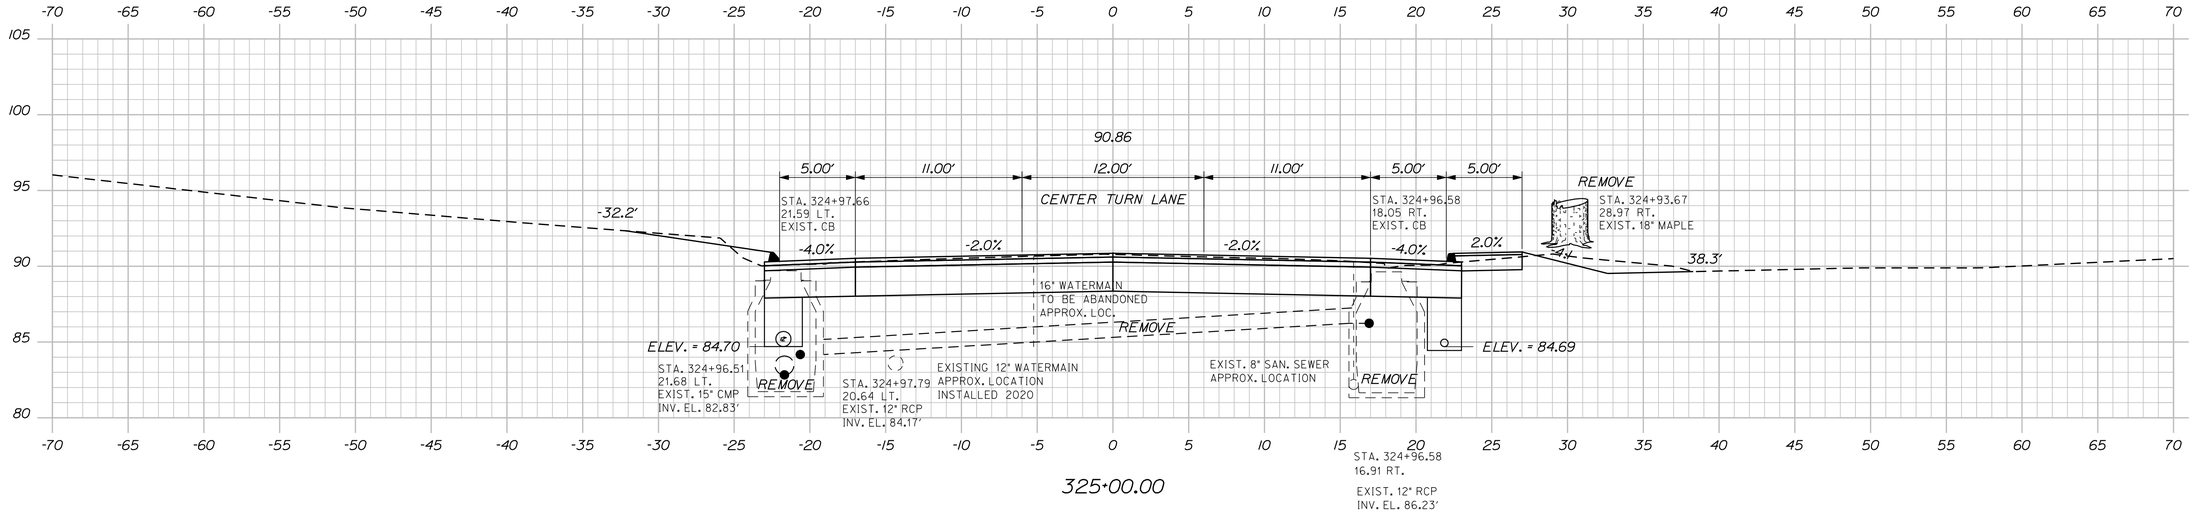

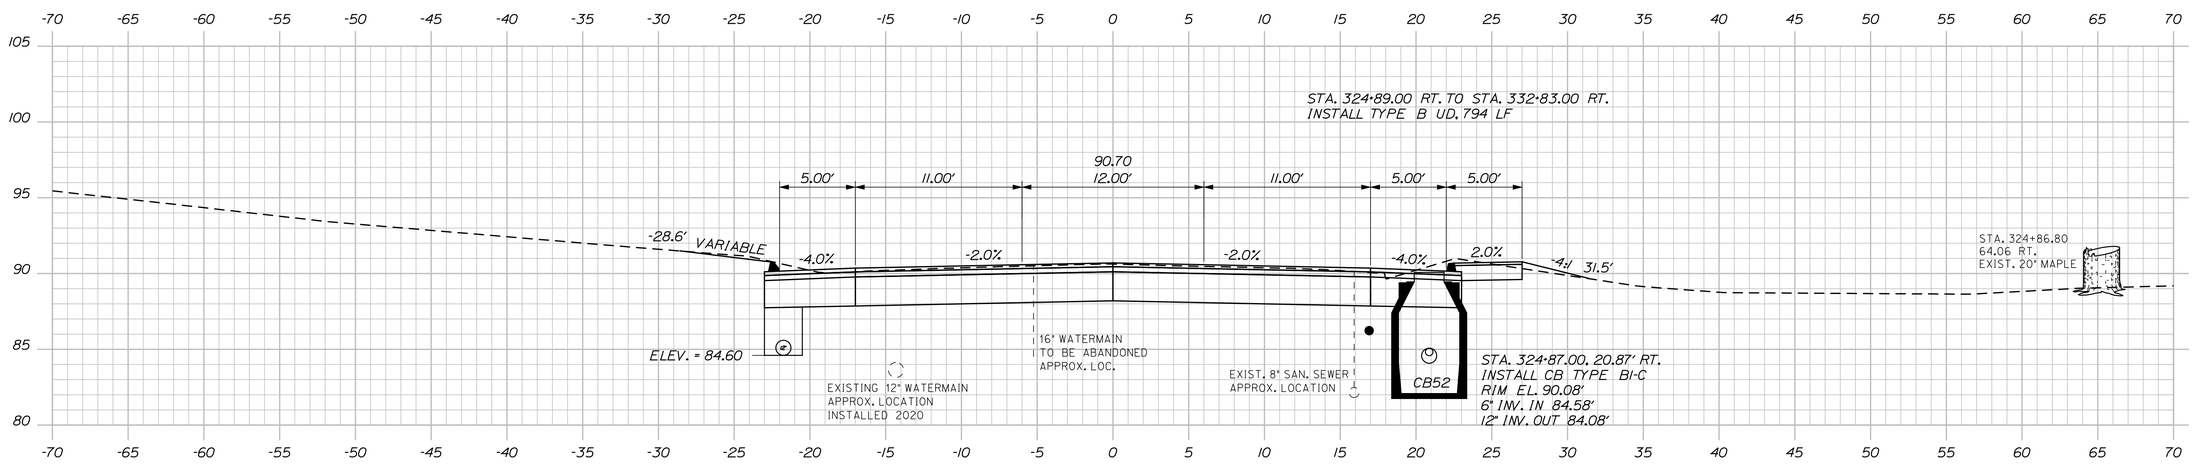

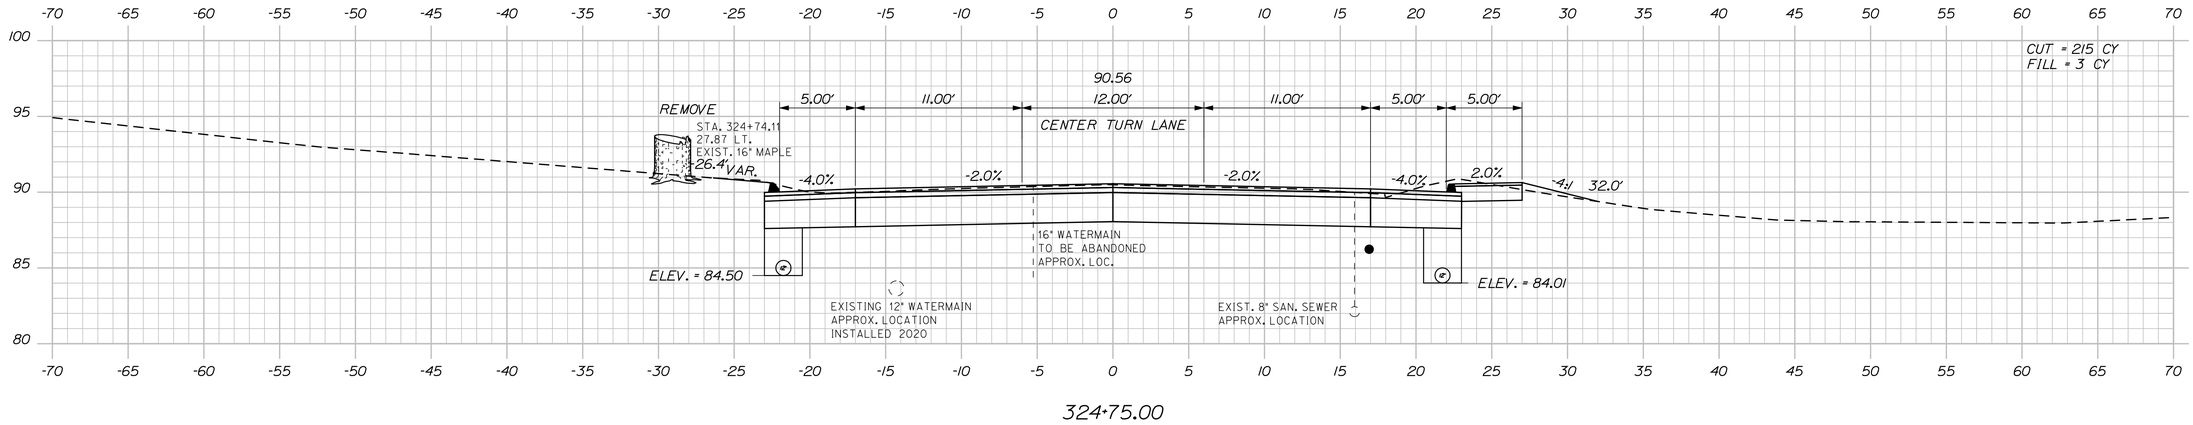

STATE OF MAINE
DEPARTMENT OF TRANSPORTATION

NH-1728(100)E

WIN
17281.00

HIGHWAY PLANS

	BY	DATE
PROJ. MANAGER	ERNIE MARTIN	
DESIGN-DETAILED	MSM	4-22
CHECKED-REVIEWED	ALG	4-22
DESIGN2-DETAILED2		
DESIGN3-DETAILED3		
REVISIONS 1		
REVISIONS 2		
REVISIONS 3		
REVISIONS 4		
FIELD CHANGES		

SIGNATURE
4226
P.E. NUMBER
DATE


SEARSPORT
US ROUTE 1


CROSS SECTIONS


SHEET NUMBER
200
OF 292

Sta. 324+75.00 to Sta. 325+00.00

Filename: ...\mslo\200_XSECT_324+75_143.dgn Division: HIGHWAY Username: morin Date:4/25/2022

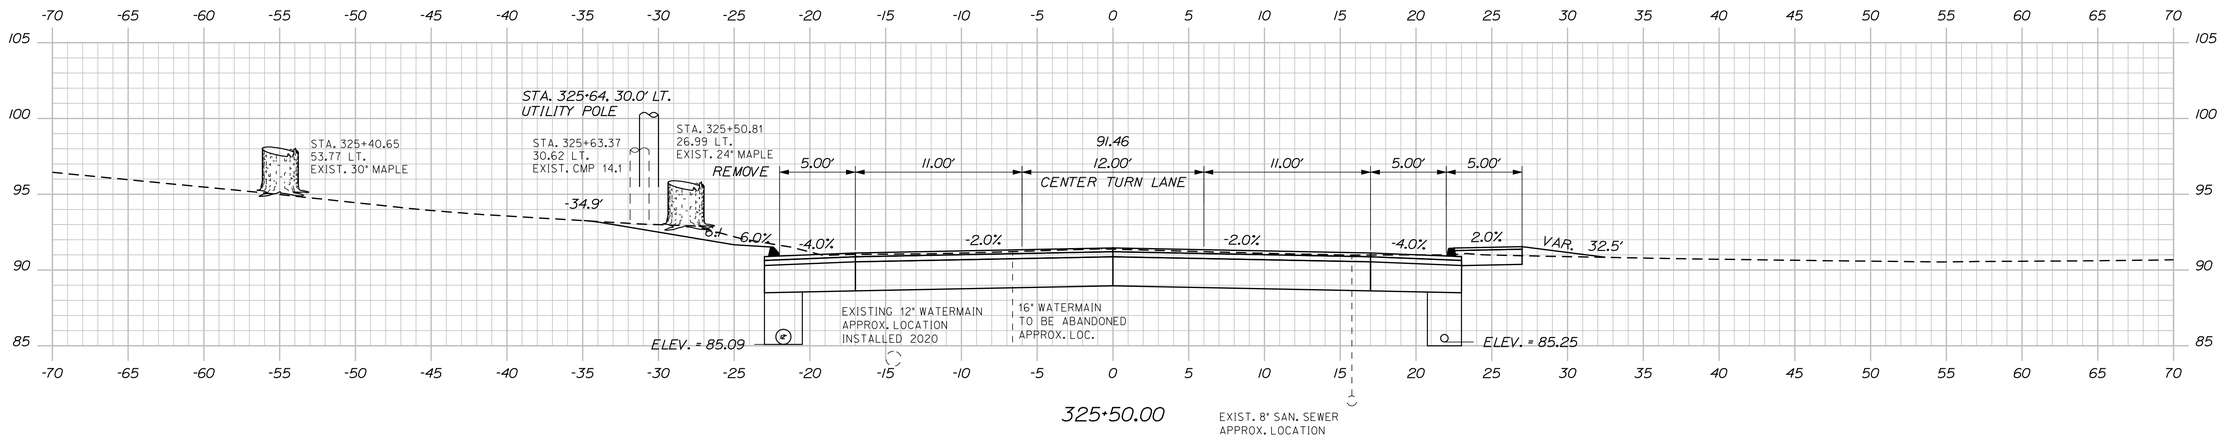

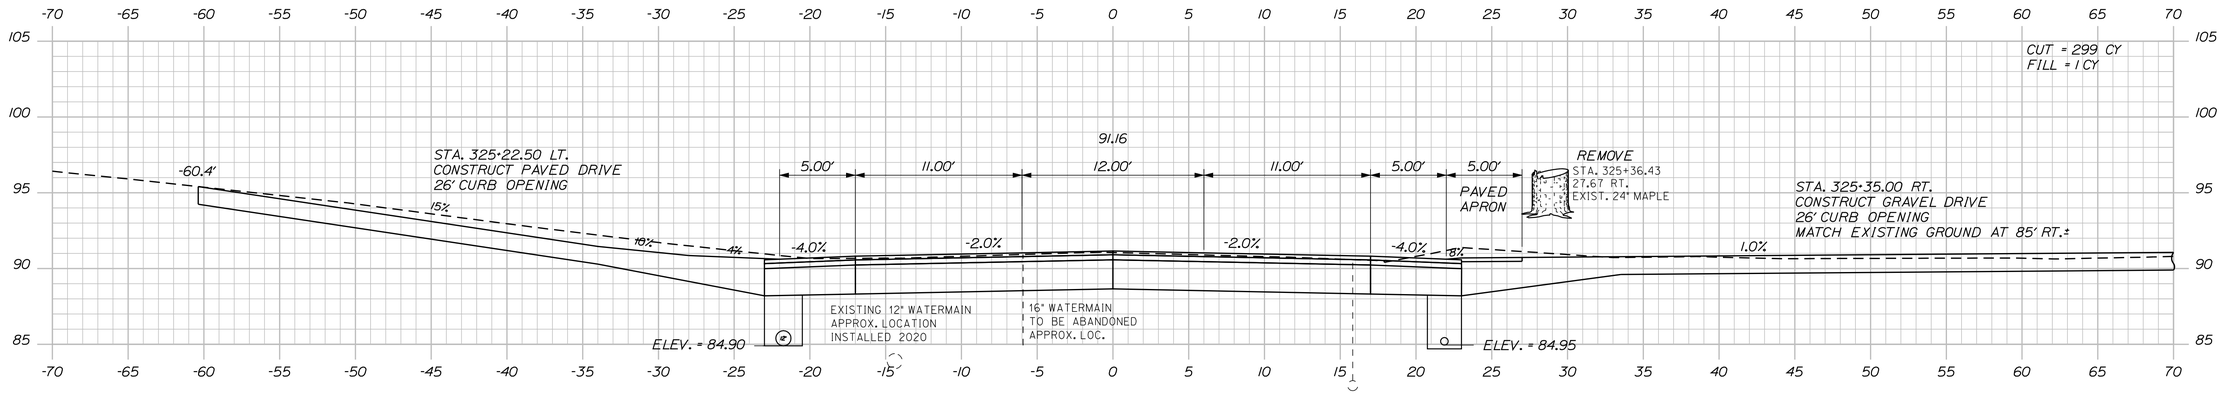

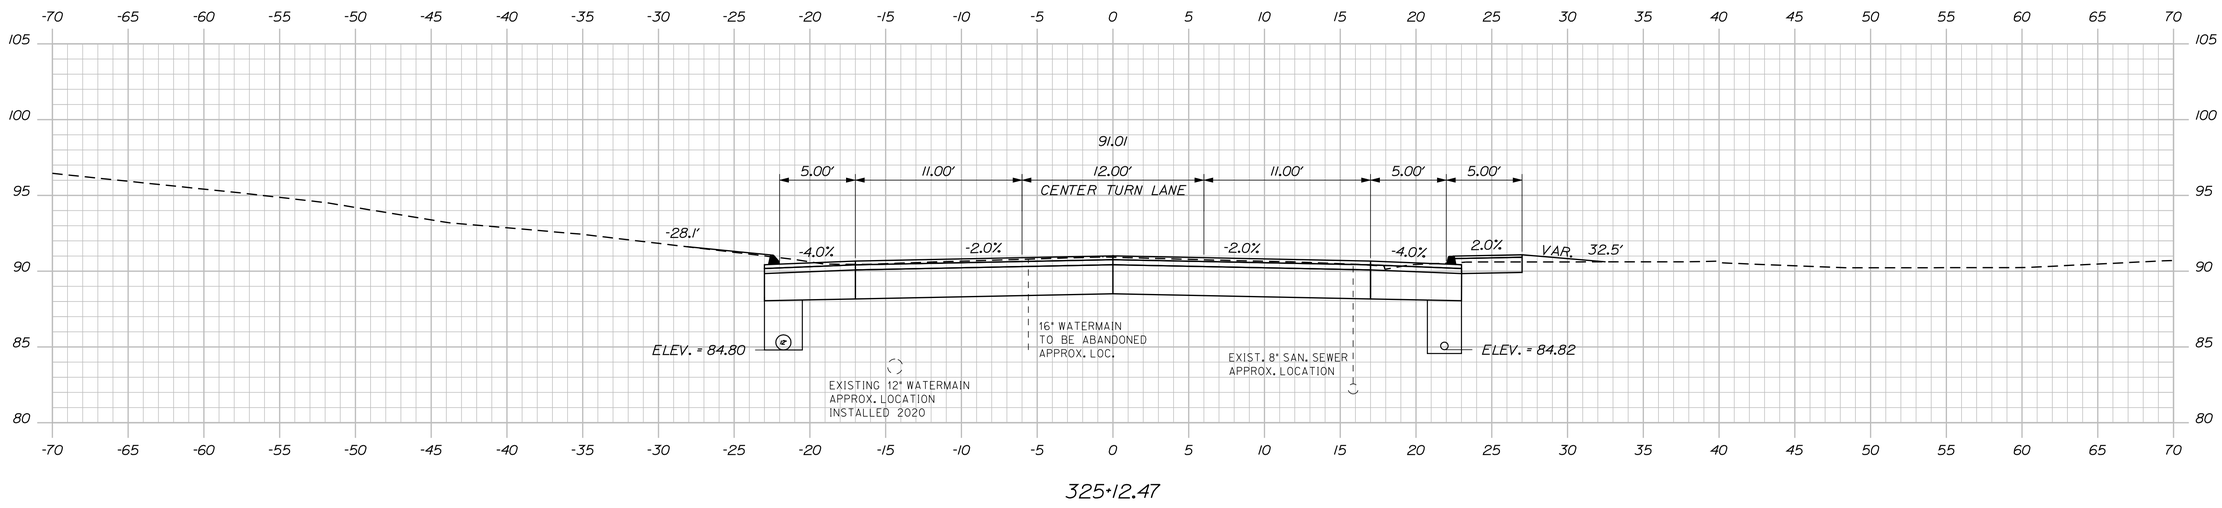

STATE OF MAINE
DEPARTMENT OF TRANSPORTATION

NH-1728(100)E

WIN
17281.00

HIGHWAY PLANS

	BY	DATE
PROJ. MANAGER	ERNIE MARTIN	
DESIGN-DETAILED	MSM	4-22
CHECKED-REVIEWED	ALC	4-22
DESIGN2-DETAILED2		
DESIGN3-DETAILED3		
REVISIONS 1		
REVISIONS 2		
REVISIONS 3		
REVISIONS 4		
FIELD CHANGES		

SIGNATURE
4226
P.E. NUMBER
DATE

SEARSPORT
US ROUTE 1


CROSS SECTIONS

SHEET NUMBER
201
OF 292

Sta. 325+12.47 to Sta. 325+50.00


Filename: ...\mslo\201_XSECT_325+12_144.dgn Division: HIGHWAY Username: morin Date:4/25/2022

STA. 326+25.00 LT. TO STA. 331+55.00 LT.
INSTALL TYPE B UD. 530 LF

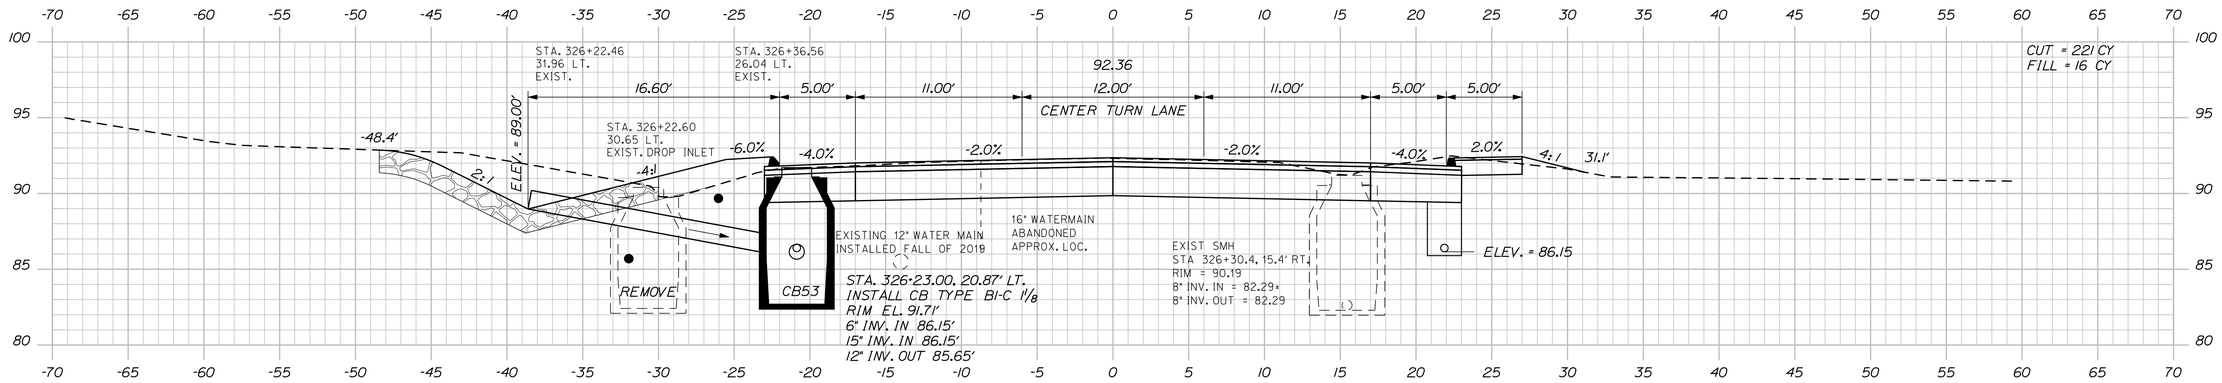


STA. 326+23.00, 22.87' LT. TO 38.60' LT.
INSTALL 15" X 16' CULVERT PIPE OPT. III

326+25.00

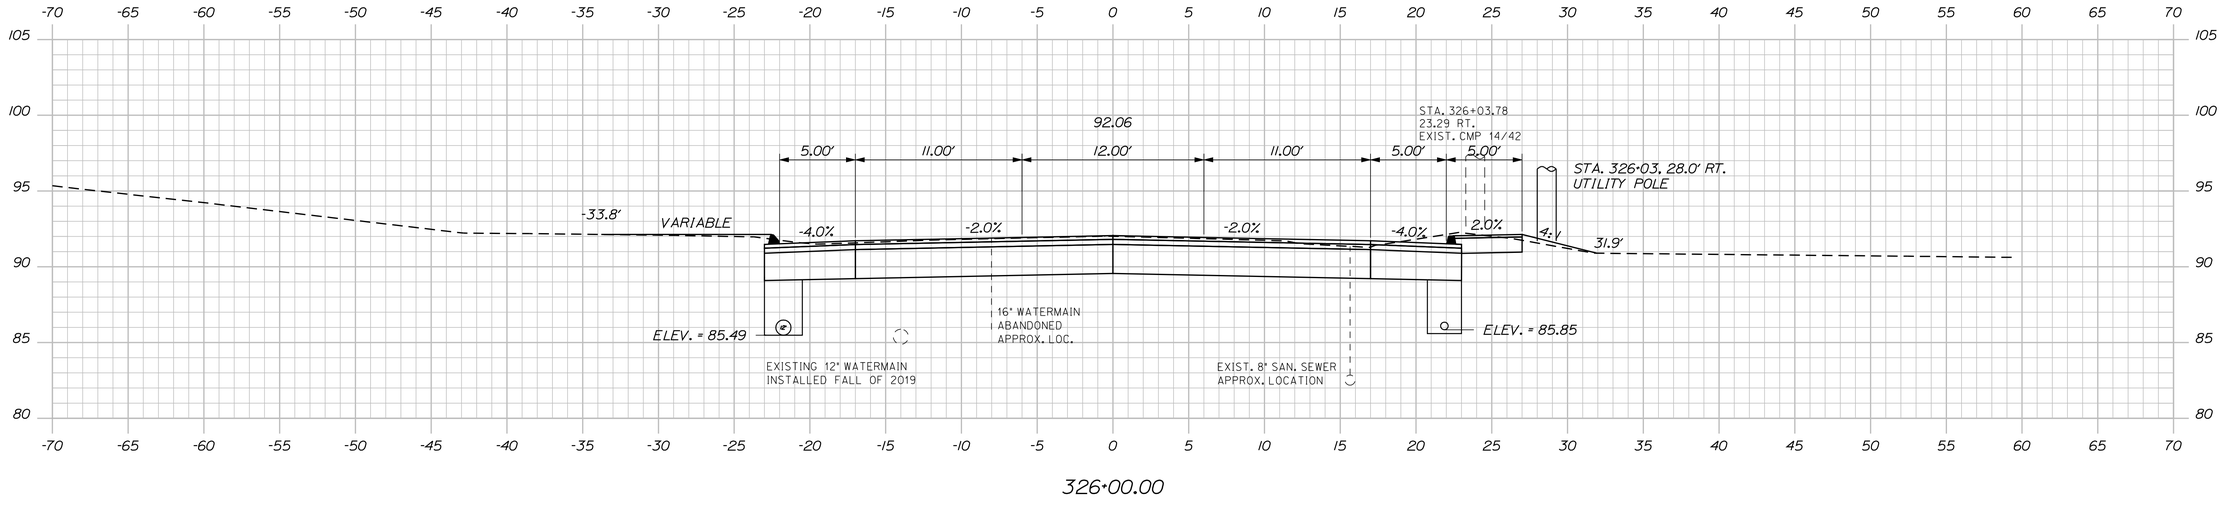

326+00.00

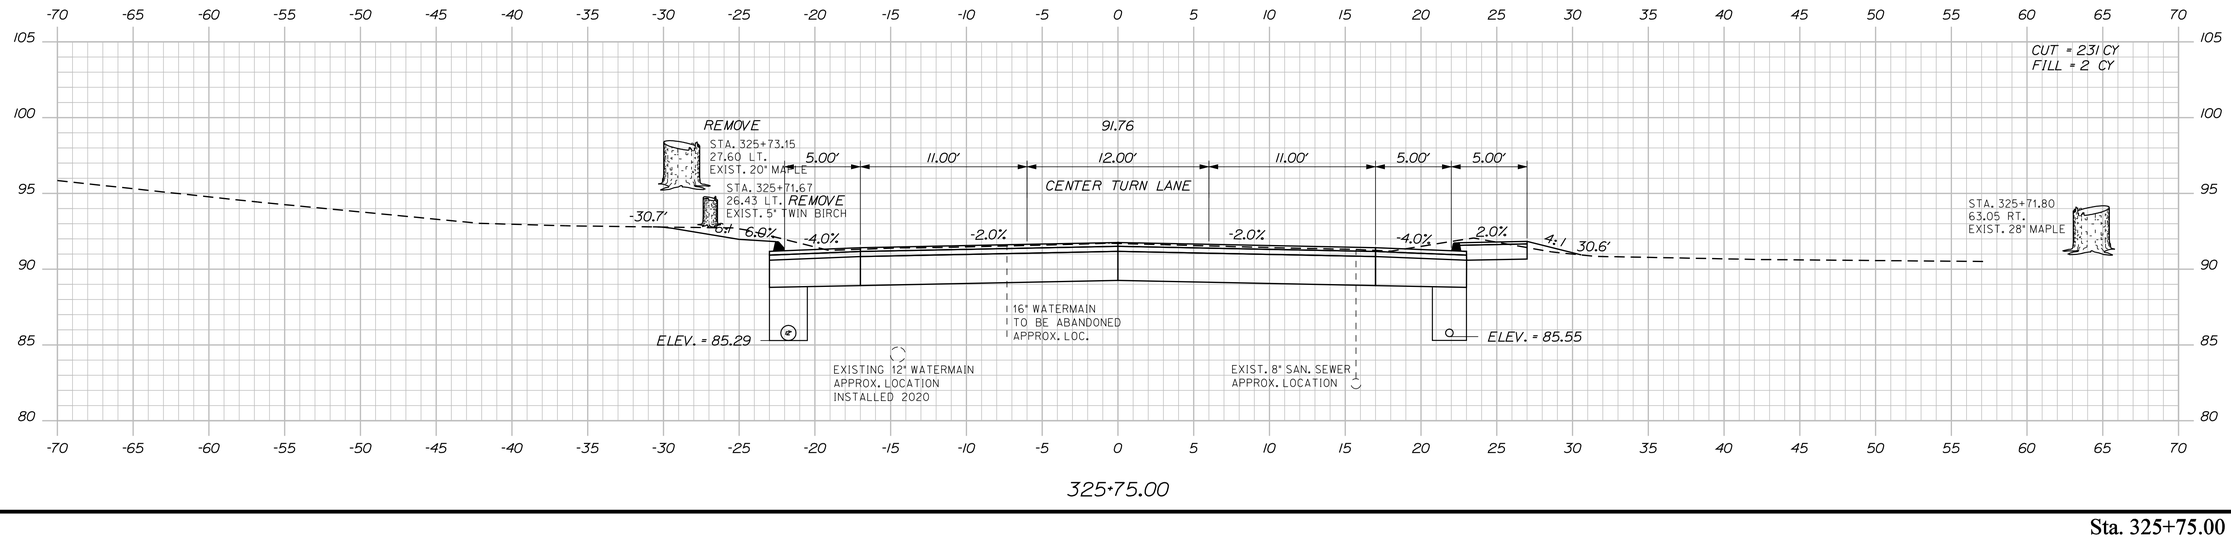

325+75.00

STATE OF MAINE
DEPARTMENT OF TRANSPORTATION

NH-1728(100)E

WIN
17281.00

HIGHWAY PLANS

			DATE
PROJ. MANAGER	ERNIE MARTIN	BY	
DESIGN-DETAILED	MSM	MSM	4-22
CHECKED-REVIEWED	ALG	ALG	4-22
DESIGN2-DETAILED2			
DESIGN3-DETAILED3			
REVISIONS 1			
REVISIONS 2			
REVISIONS 3			
REVISIONS 4			
FIELD CHANGES			

SIGNATURE
4226
P.E. NUMBER

DATE


SEARSPORT
US ROUTE 1


CROSS SECTIONS


SHEET NUMBER
202
OF 292


Sta. 325+75.00 to Sta. 326+25.00

Filename: ...\mslo\202_XSECT_325+75_145.dgn Division: HIGHWAY Username: morin Date:4/25/2022

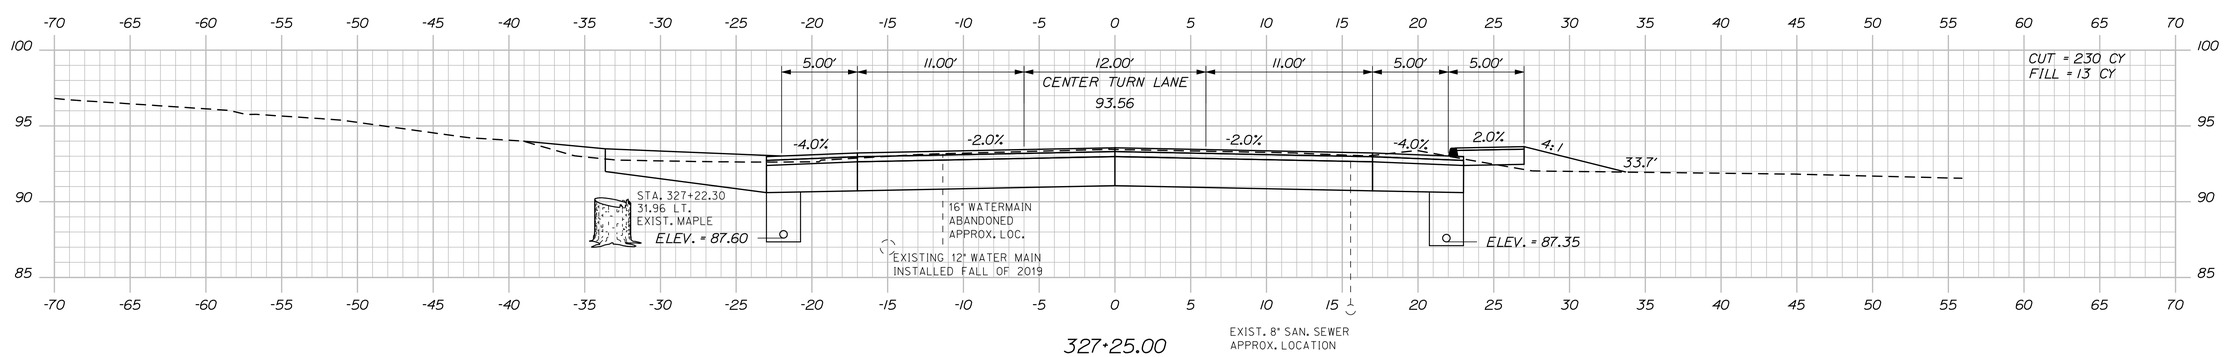

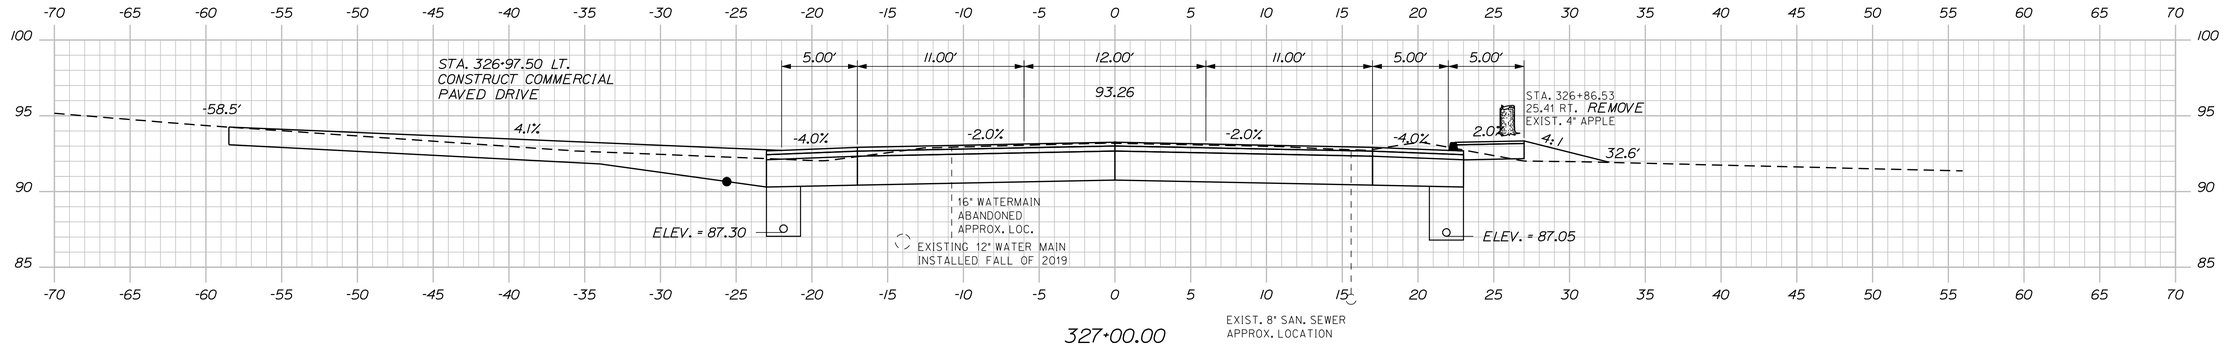

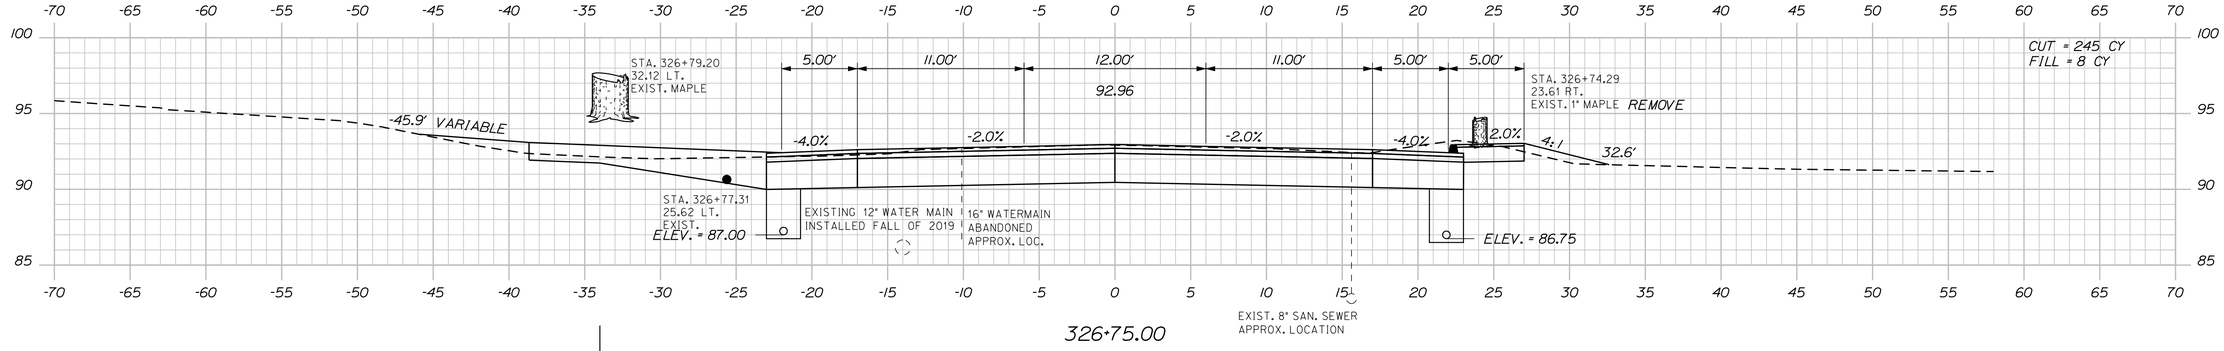

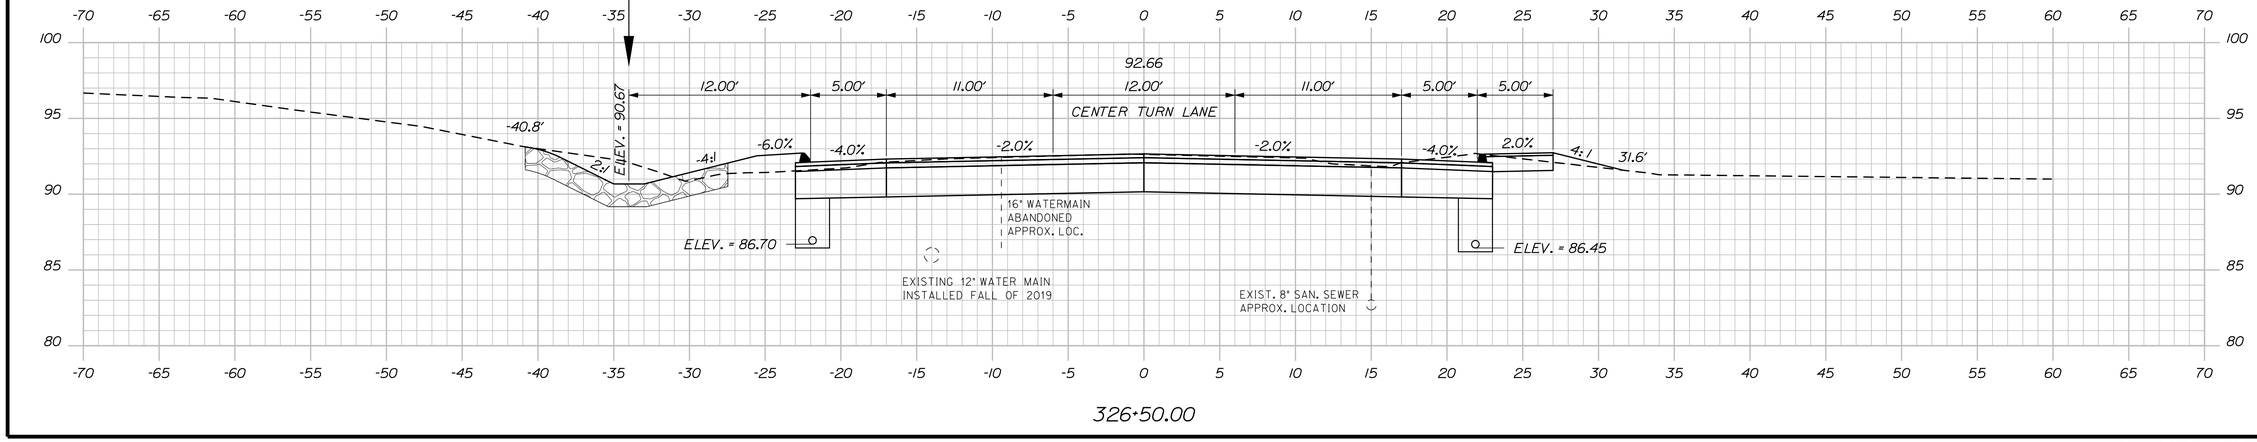

STATE OF MAINE
DEPARTMENT OF TRANSPORTATION

NH-1728(100)E

WIN
17281.00

HIGHWAY PLANS

PROJ. MANAGER	ERNIE MARTIN	BY	DATE
DESIGN-DETAILED	MSM	MSM	4-22
CHECKED-REVIEWED	ALG	ALG	4-22
DESIGN2-DETAILED2			
DESIGN3-DETAILED3			
REVISIONS 1			
REVISIONS 2			
REVISIONS 3			
REVISIONS 4			
FIELD CHANGES			

SIGNATURE
4226
P.E. NUMBER

DATE


SEARSPORT
US ROUTE 1


CROSS SECTIONS


SHEET NUMBER
203
OF 292

Sta. 326+50.00 to Sta. 327+25.00

Filename: ...\mst01\203_XSECT_326+50_146.dgn Division: HIGHWAY Username: morin Date:4/25/2022

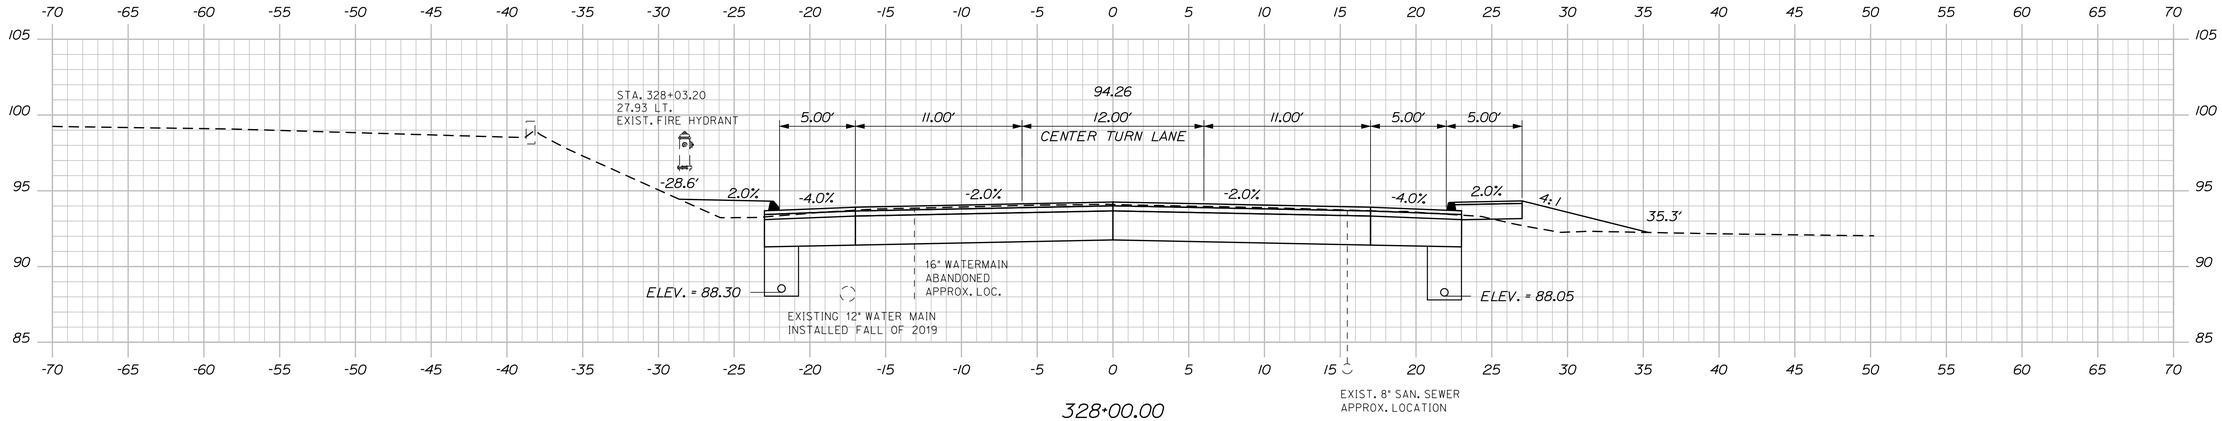

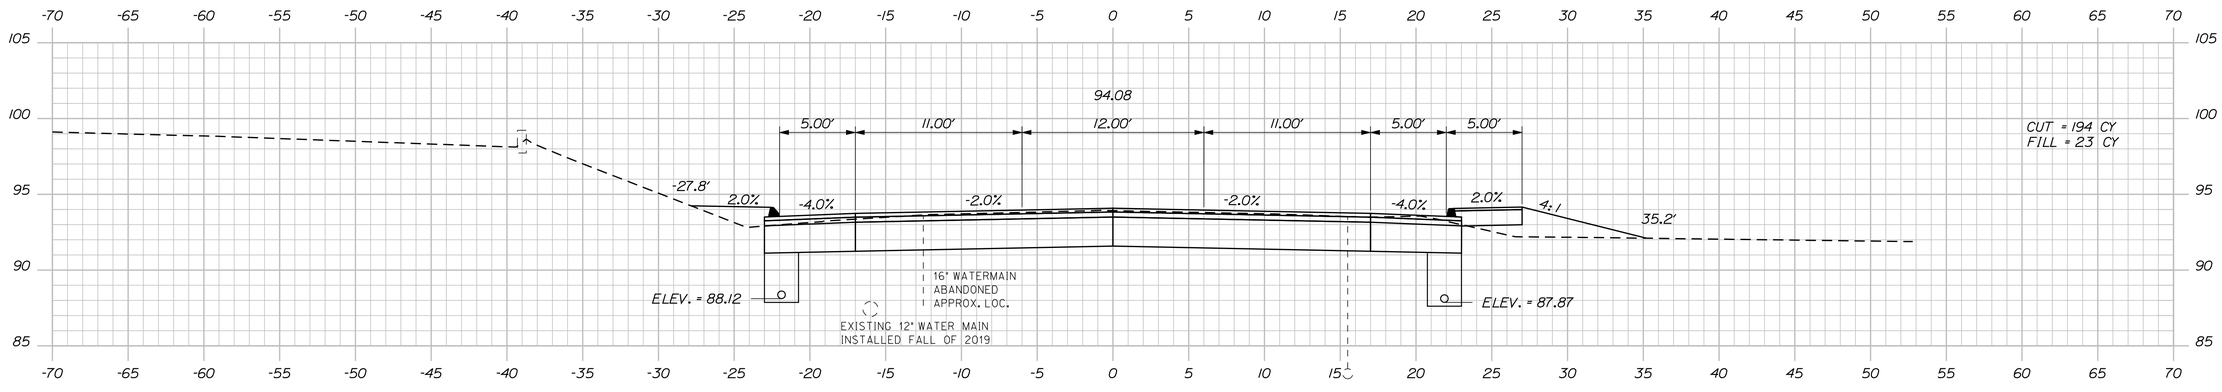

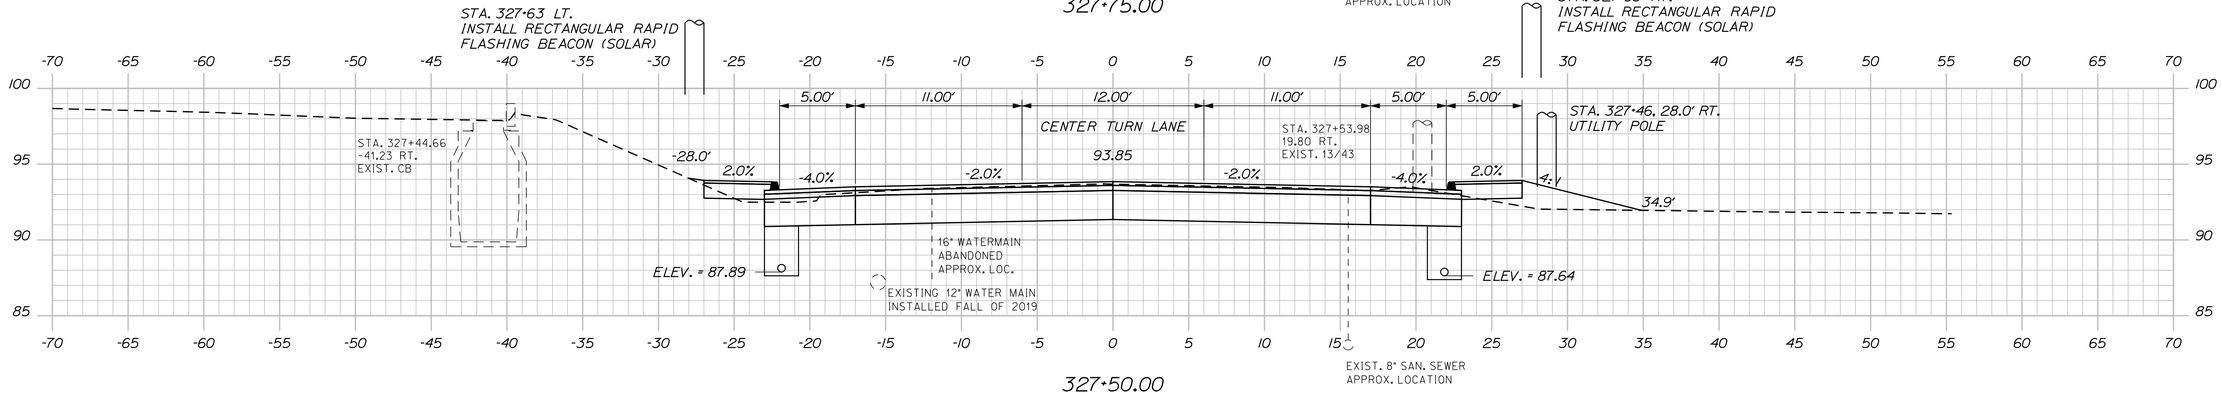

STATE OF MAINE
DEPARTMENT OF TRANSPORTATION

NH-1728(100)E

WIN
17281.00

HIGHWAY PLANS

			DATE
PROJ. MANAGER	ERNIE MARTIN	BY	
DESIGN-DETAILED	MSM	MSM	4-22
CHECKED-REVIEWED	ALG		4-22
DESIGN2-DETAILED2			
DESIGN3-DETAILED3			
REVISIONS 1			
REVISIONS 2			
REVISIONS 3			
REVISIONS 4			
FIELD CHANGES			

SIGNATURE
4226
P.E. NUMBER

DATE


SEARSPORT
US ROUTE 1

CROSS SECTIONS

SHEET NUMBER
204
OF 292

Sta. 327+50.00 to Sta. 328+00.00

Filename: ...\mst01\204_XSECT_327+50_147.dgn Division: HIGHWAY Username: morin Date:4/25/2022

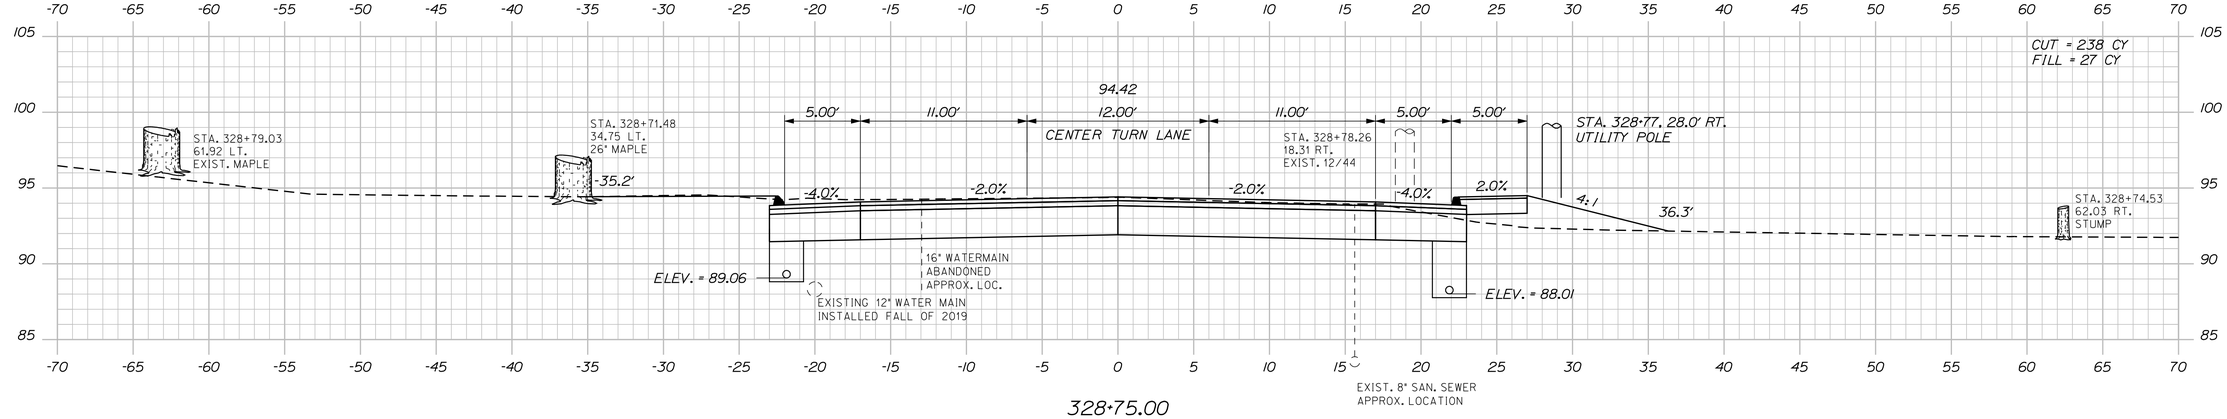

STATE OF MAINE
DEPARTMENT OF TRANSPORTATION

NH-1728(100)E

WIN
17281.00

HIGHWAY PLANS

PROJ. MANAGER	ERNIE MARTIN	
DESIGN-DETAILED	MSM	4-22
CHECKED-REVIEWED	ALG	4-22
DESIGN2-DETAILED2		
DESIGN3-DETAILED3		
REVISIONS 1		
REVISIONS 2		
REVISIONS 3		
REVISIONS 4		
FIELD CHANGES		

SIGNATURE
4226

P.E. NUMBER

DATE

SEARSPORT
US ROUTE 1

CROSS SECTIONS


SHEET NUMBER

205

OF 292

Sta. 328+25.00 to Sta. 328+75.00

Filename: ...\mslo\205_XSECT_328+25_148.dgn Division: HIGHWAY Username: morin Date:4/25/2022

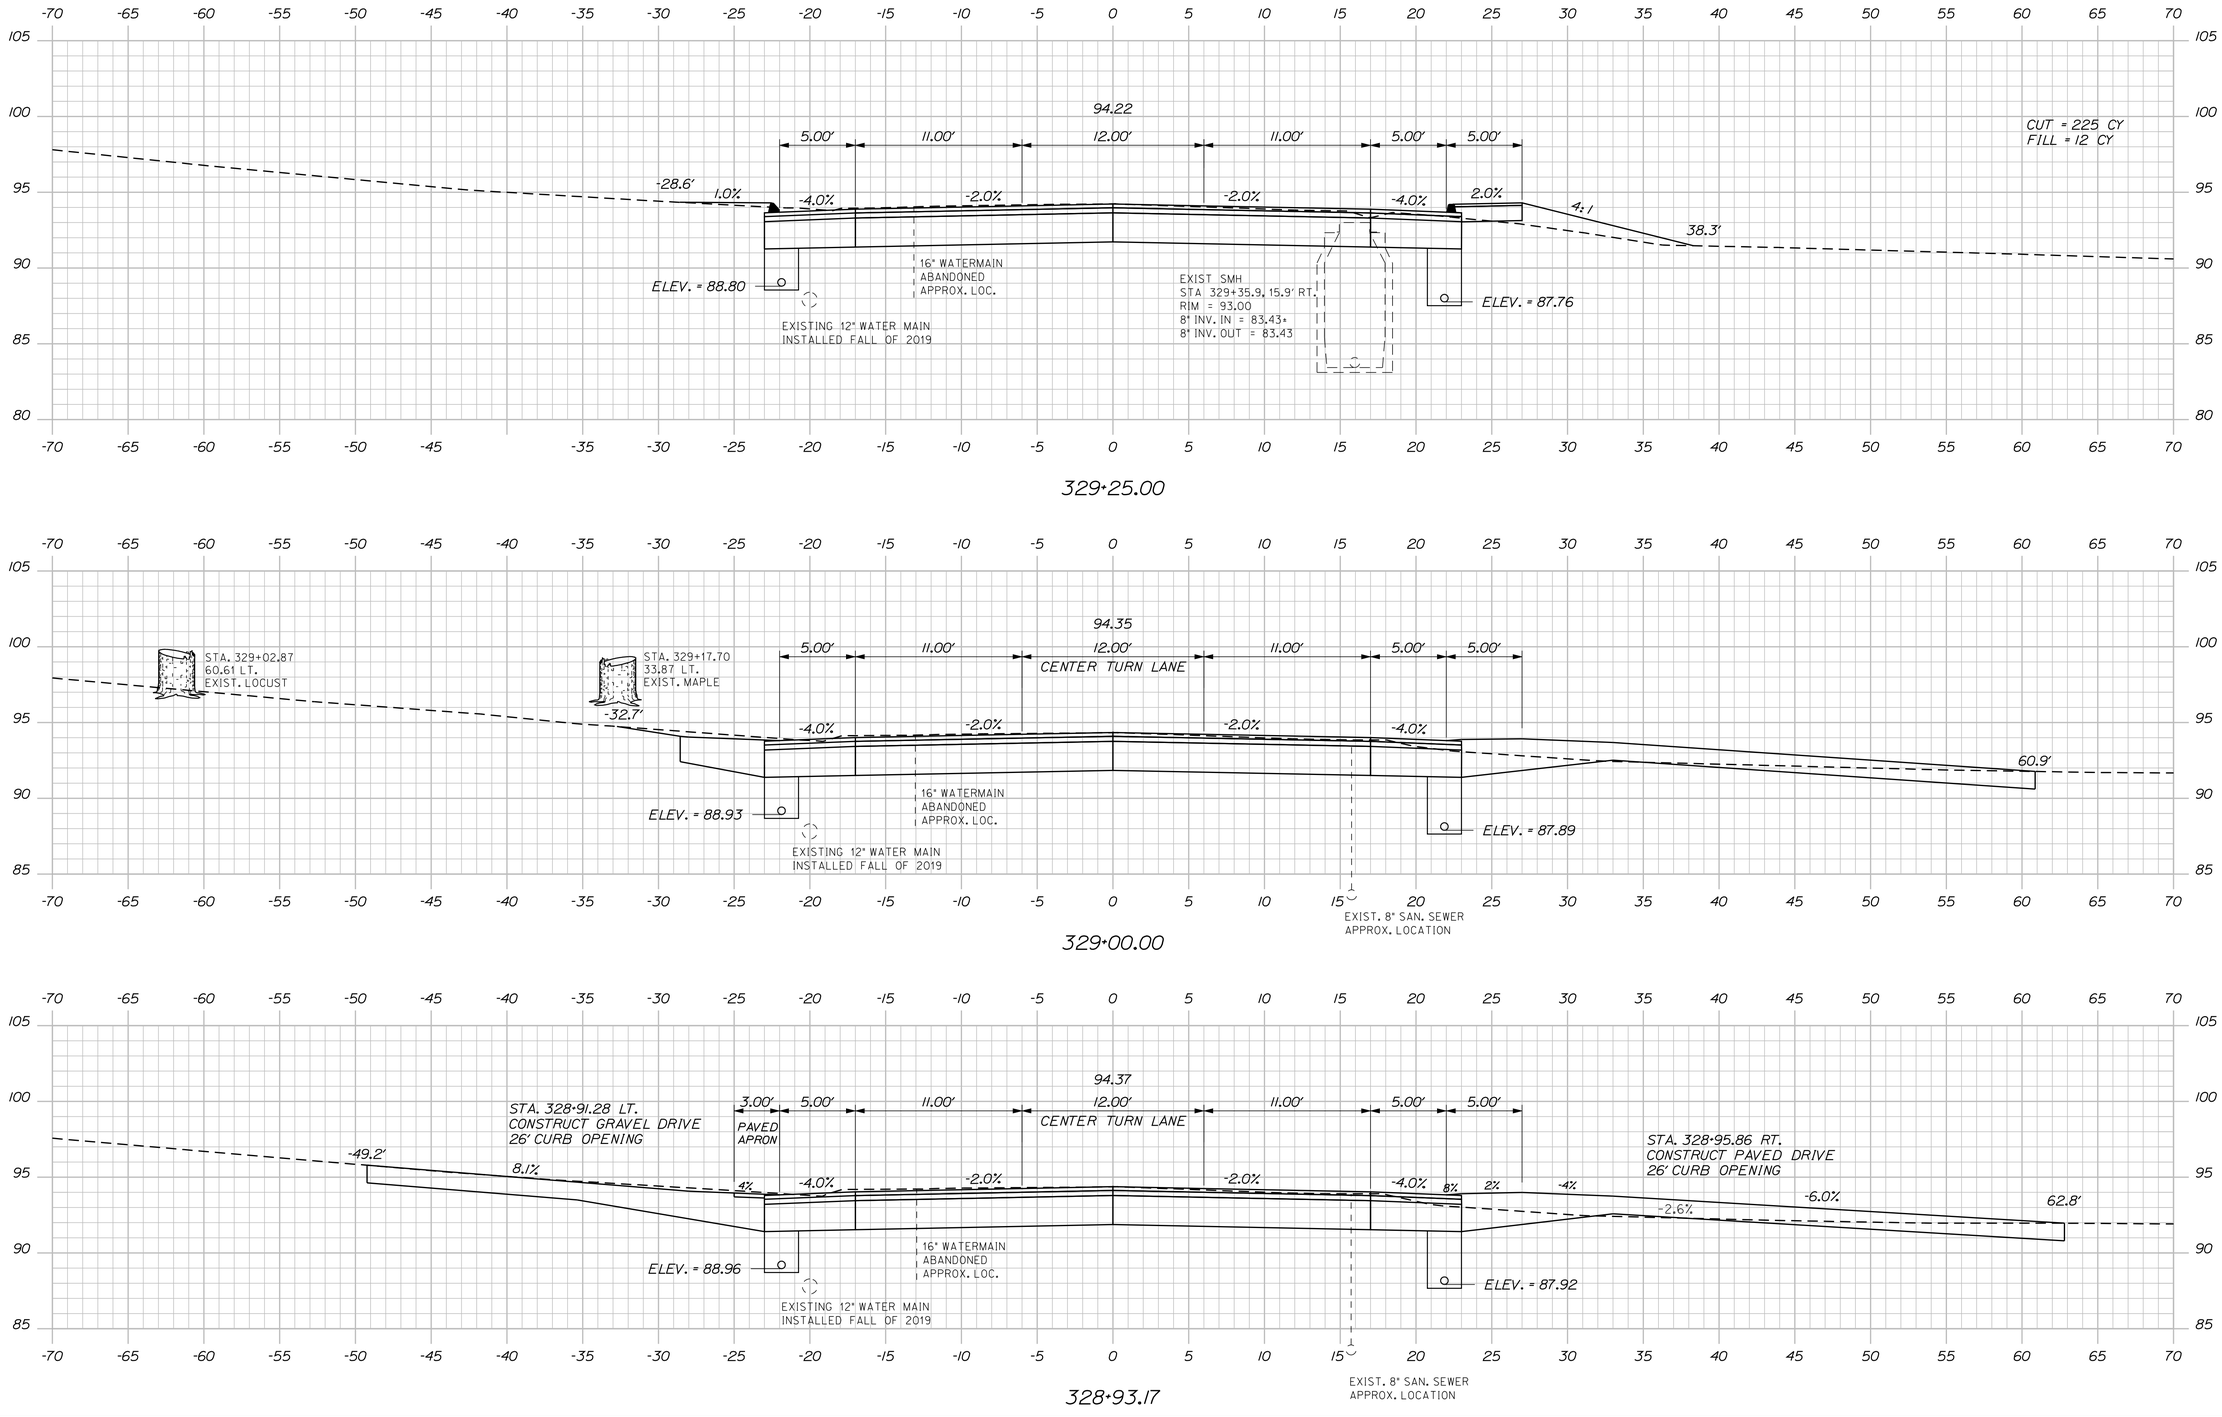

STATE OF MAINE
DEPARTMENT OF TRANSPORTATION

NH-1728(100)E

WIN
17281.00

HIGHWAY PLANS

	BY	DATE
PROJ. MANAGER	ERNIE MARTIN	
DESIGN-DETAILED	MSM	4-22
CHECKED-REVIEWED	ALG	4-22
DESIGN2-DETAILED2		
DESIGN3-DETAILED3		
REVISIONS 1		
REVISIONS 2		
REVISIONS 3		
REVISIONS 4		
FIELD CHANGES		

SIGNATURE
4226
P.E. NUMBER

DATE


SEARSPORT
US ROUTE 1

CROSS SECTIONS


SHEET NUMBER
206
OF 292

Sta. 328+93.17 to Sta. 329+25.00


Filename: ...\mslo\206_XSECT_328+93_149.dgn Division: HIGHWAY Username: morin Date:4/25/2022

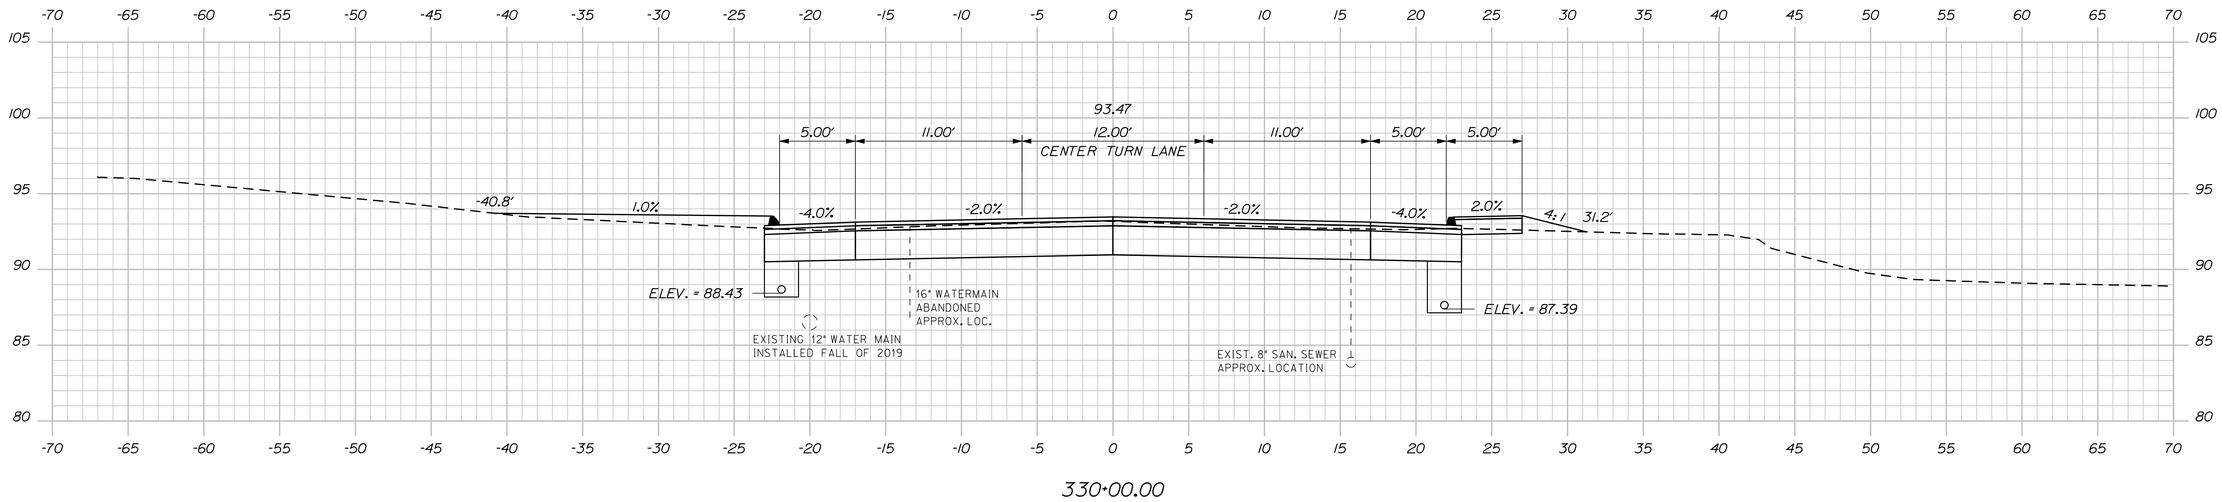

330+00.00

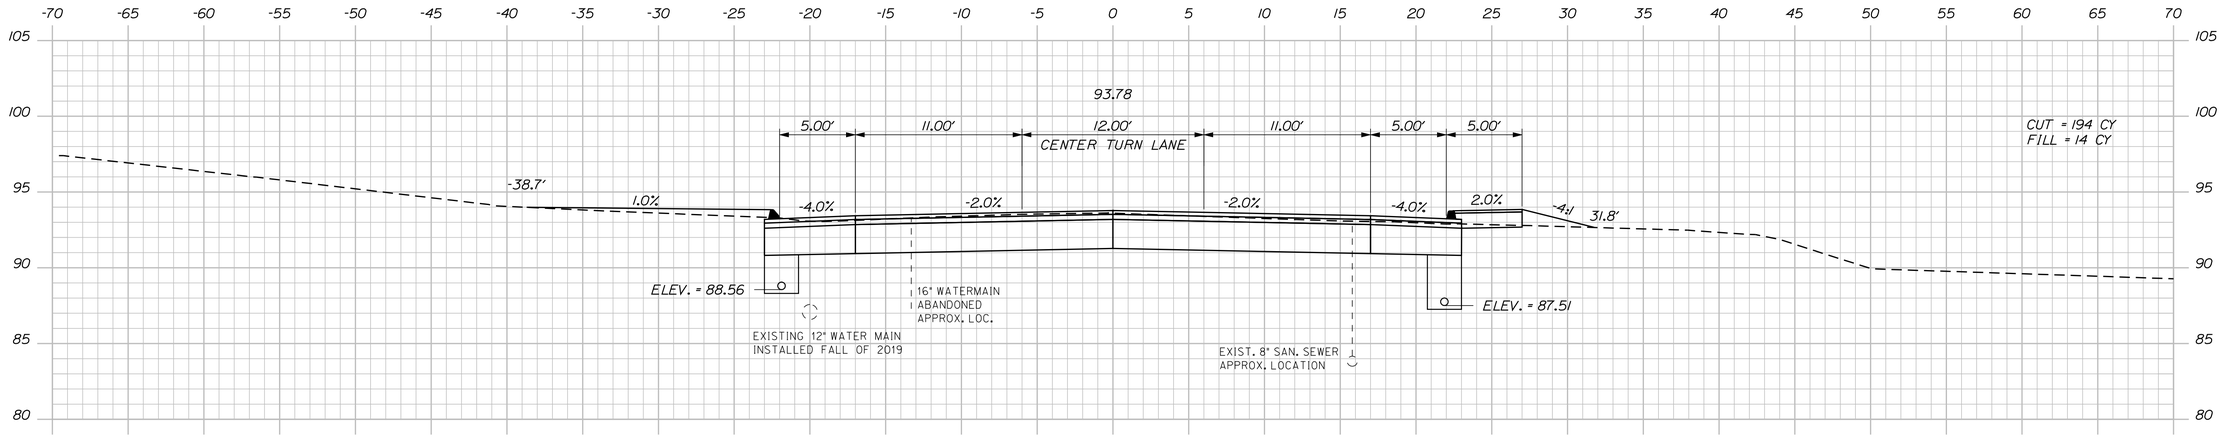

329+75.00

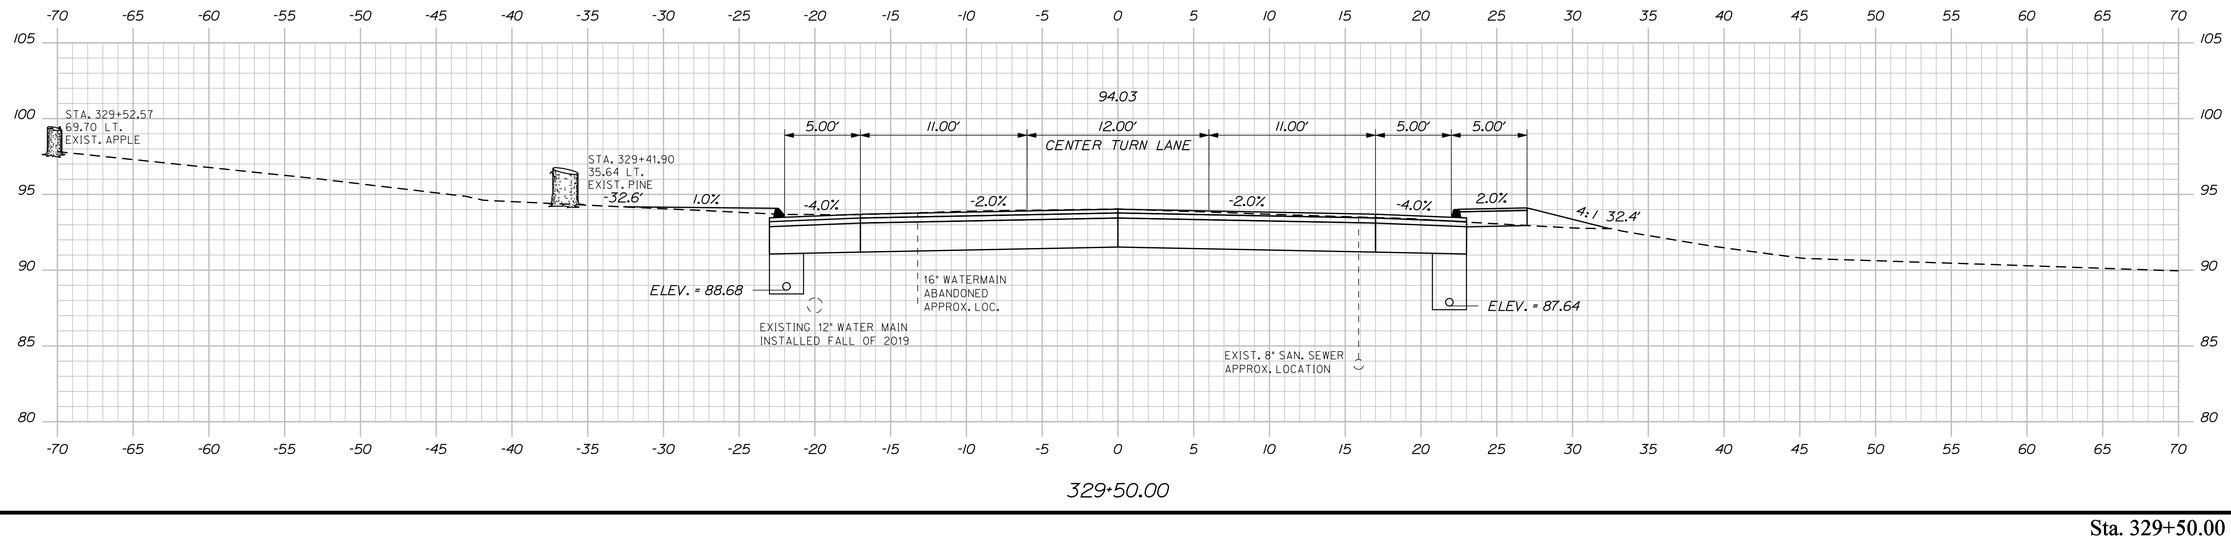

329+50.00

STATE OF MAINE
DEPARTMENT OF TRANSPORTATION

NH-1728(100)E

WIN
17281.00

HIGHWAY PLANS

SIGNATURE
4226

P.E. NUMBER

DATE

		BY	DATE
PROJ. MANAGER	ERNIE MARTIN		
DESIGN-DETAILED	MSM	MSM	4-22
CHECKED-REVIEWED	ALG		4-22
DESIGN2-DETAILED2			
DESIGN3-DETAILED3			
REVISIONS 1			
REVISIONS 2			
REVISIONS 3			
REVISIONS 4			
FIELD CHANGES			

SEARSPORT
US ROUTE 1

CROSS SECTIONS


SHEET NUMBER

207

OF 292

Sta. 329+50.00 to Sta. 330+00.00

Filename: ...\mst01\207_XSECT_329+50_150.dgn Division: HIGHWAY Username: morin Date:4/25/2022

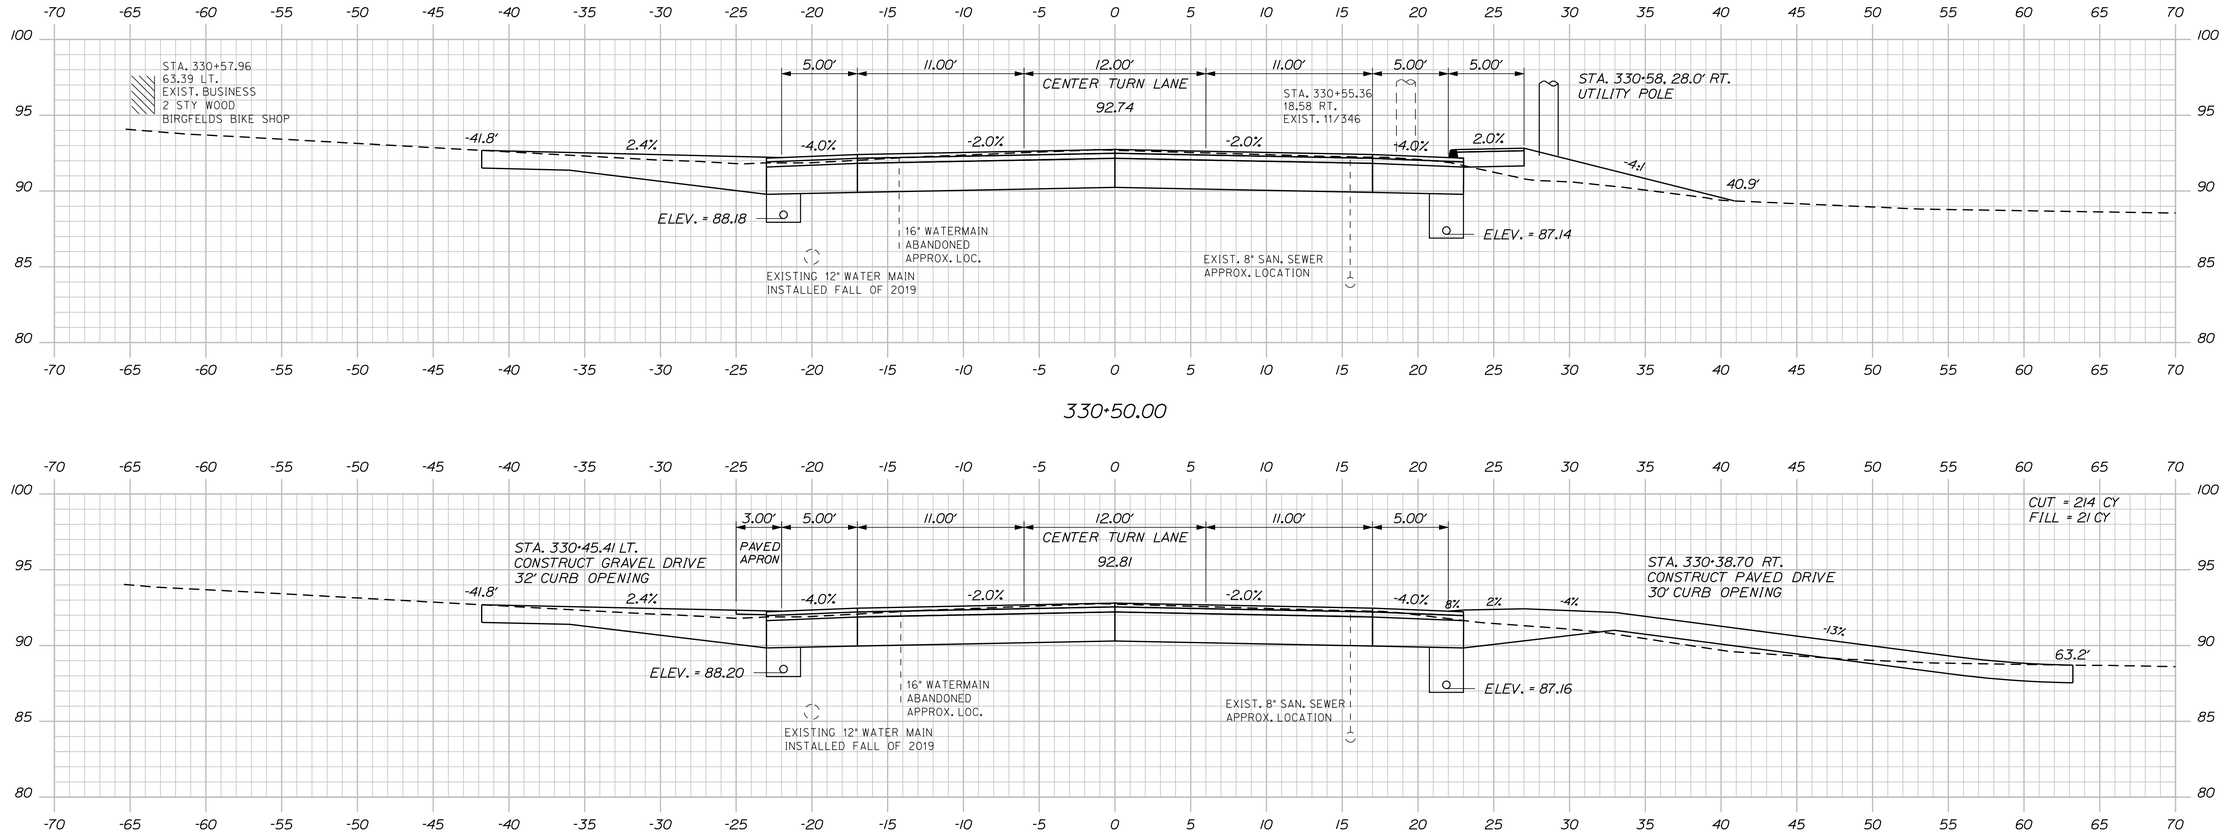

STATE OF MAINE
DEPARTMENT OF TRANSPORTATION

NH-1728(100)E

WIN
17281.00

HIGHWAY PLANS

SIGNATURE	4226	
P.E. NUMBER		
DATE		

	BY	DATE
ERNIE MARTIN	MSM	4-22
PROJ. MANAGER	MSM	4-22
DESIGN-DETAILED		
CHECKED-REVIEWED	ALC	
DESIGN2-DETAILED2		
DESIGN3-DETAILED3		
REVISIONS 1		
REVISIONS 2		
REVISIONS 3		
REVISIONS 4		
FIELD CHANGES		

SEARSPORT
US ROUTE 1

CROSS SECTIONS


SHEET NUMBER

208

OF 292

Sta. 330+25.00 to Sta. 330+50.00

Filename: ...\mslo\208_XSECT_330+25_151.dgn Division: HIGHWAY Username: morin Date:4/25/2022

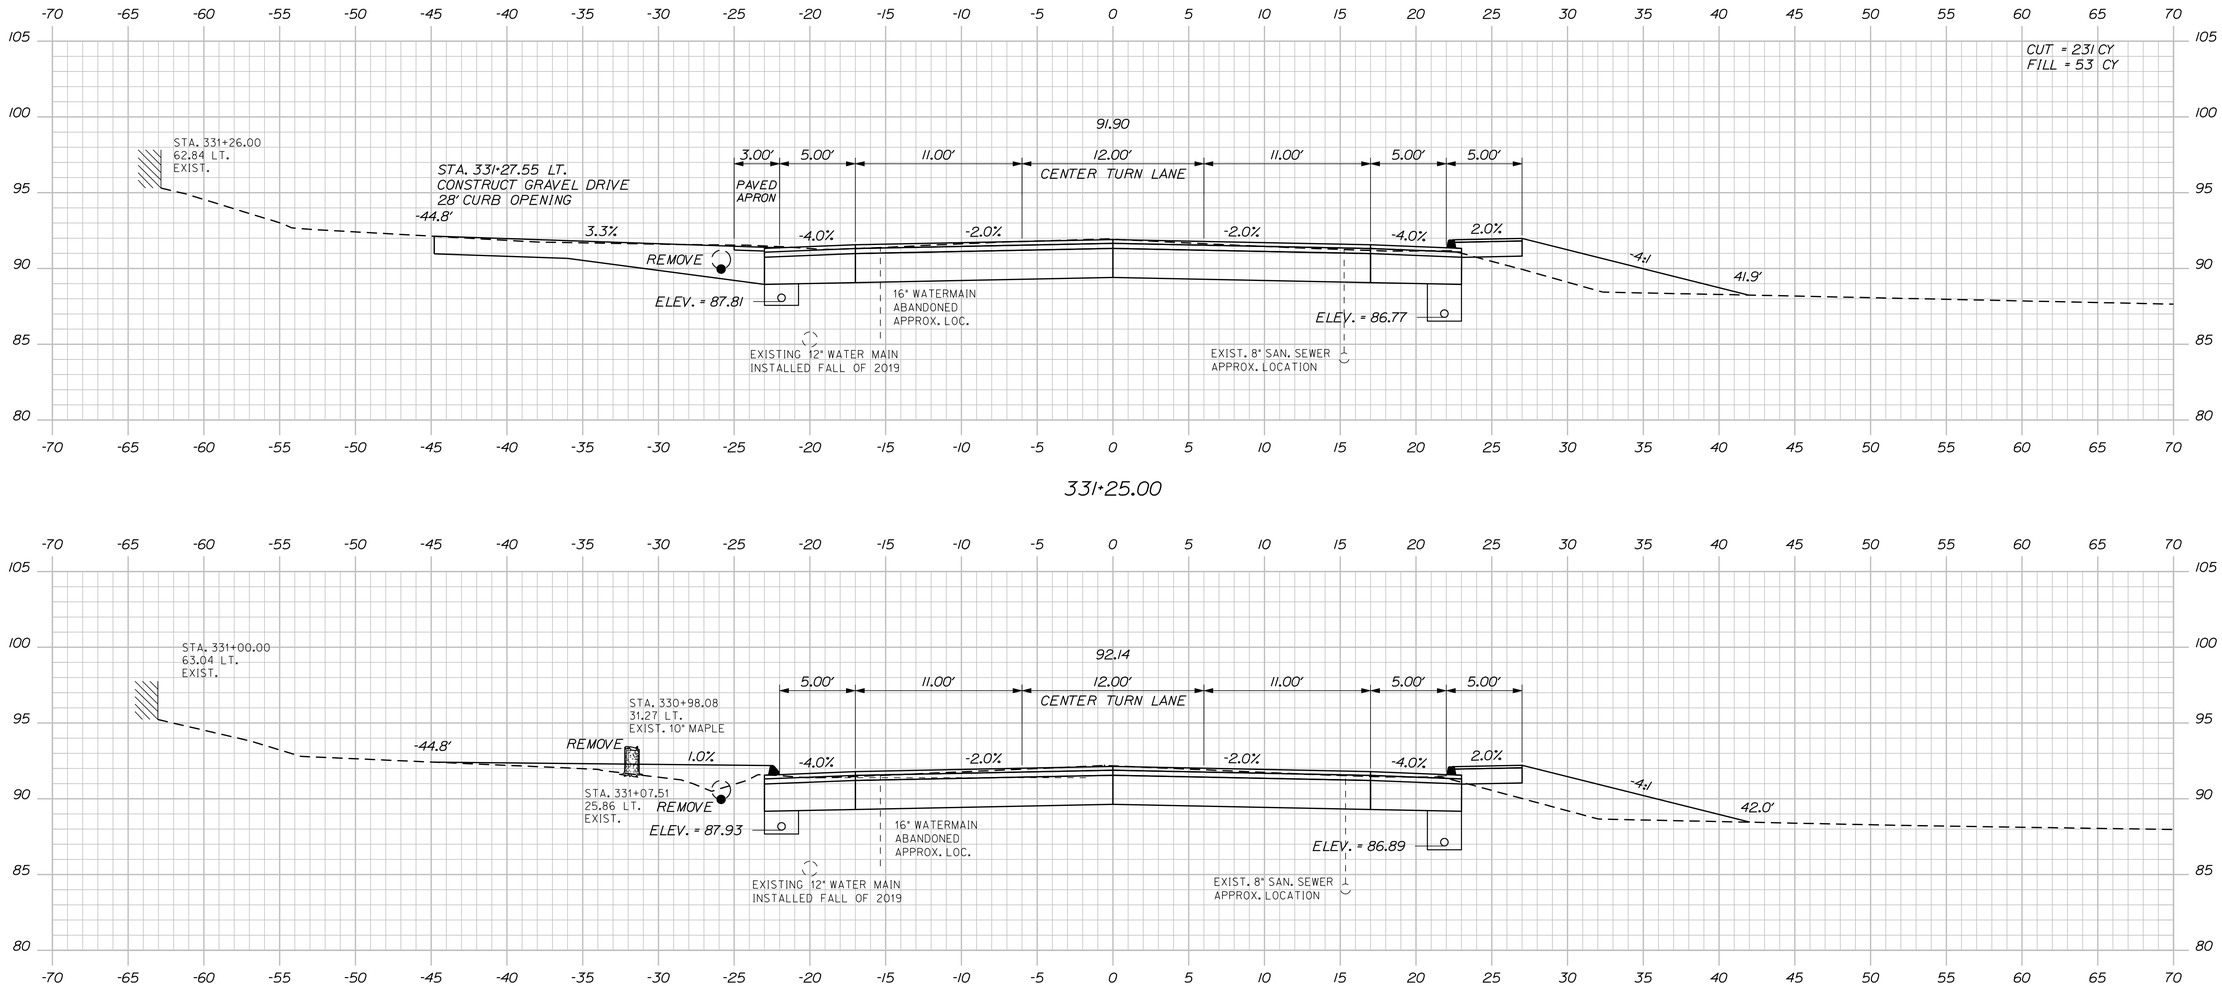

STATE OF MAINE
DEPARTMENT OF TRANSPORTATION

NH-1728(100)E

WIN
17281.00

HIGHWAY PLANS

	BY	DATE
PROJ. MANAGER	ERNIE MARTIN	
DESIGN-DETAILED	MSM	4-22
CHECKED-REVIEWED	ALC	4-22
DESIGN2-DETAILED2		
DESIGN3-DETAILED3		
REVISIONS 1		
REVISIONS 2		
REVISIONS 3		
REVISIONS 4		
FIELD CHANGES		

SIGNATURE
4226

P.E. NUMBER

DATE

SEARSPORT
US ROUTE 1

CROSS SECTIONS

SHEET NUMBER


209

OF 292


Sta. 330+75.00 to Sta. 331+25.00

Filename: ...\mslo\209_XSECT_330+75_152.dgn Division: HIGHWAY Username: morin Date:4/25/2022

Filename: ...\mslo\210_XSECT_331+50_170.dgn Username: morin Division: HIGHWAY Date:4/25/2022

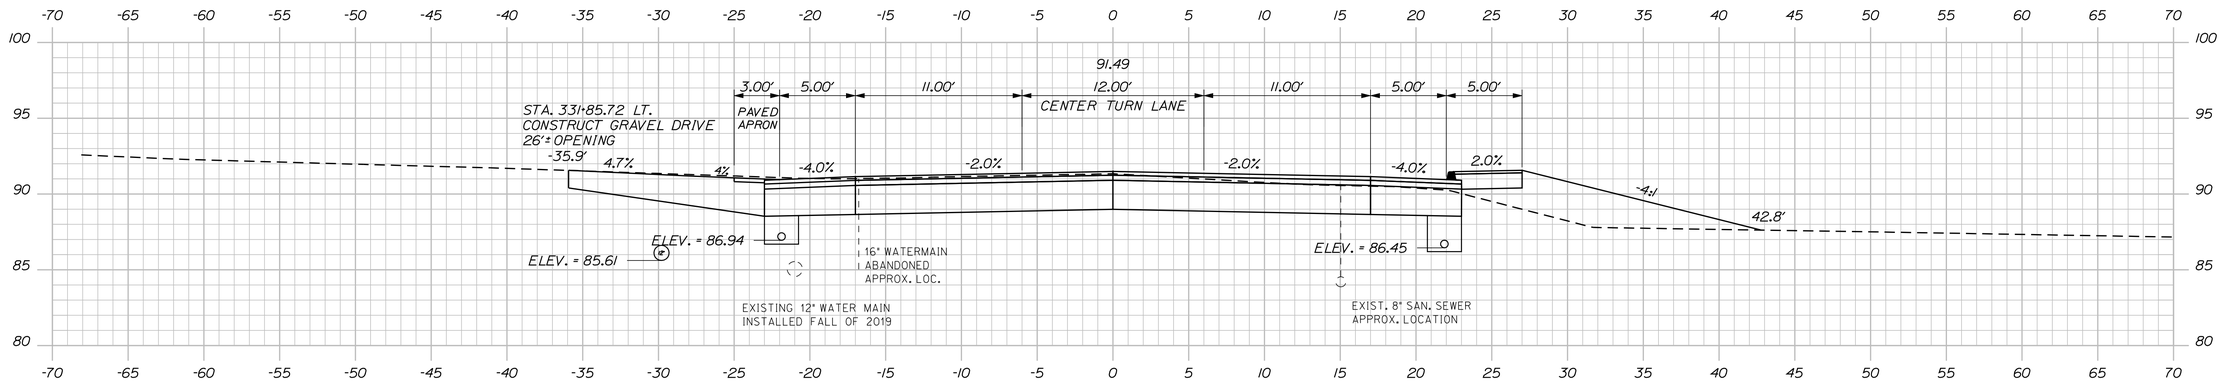

331+87.75

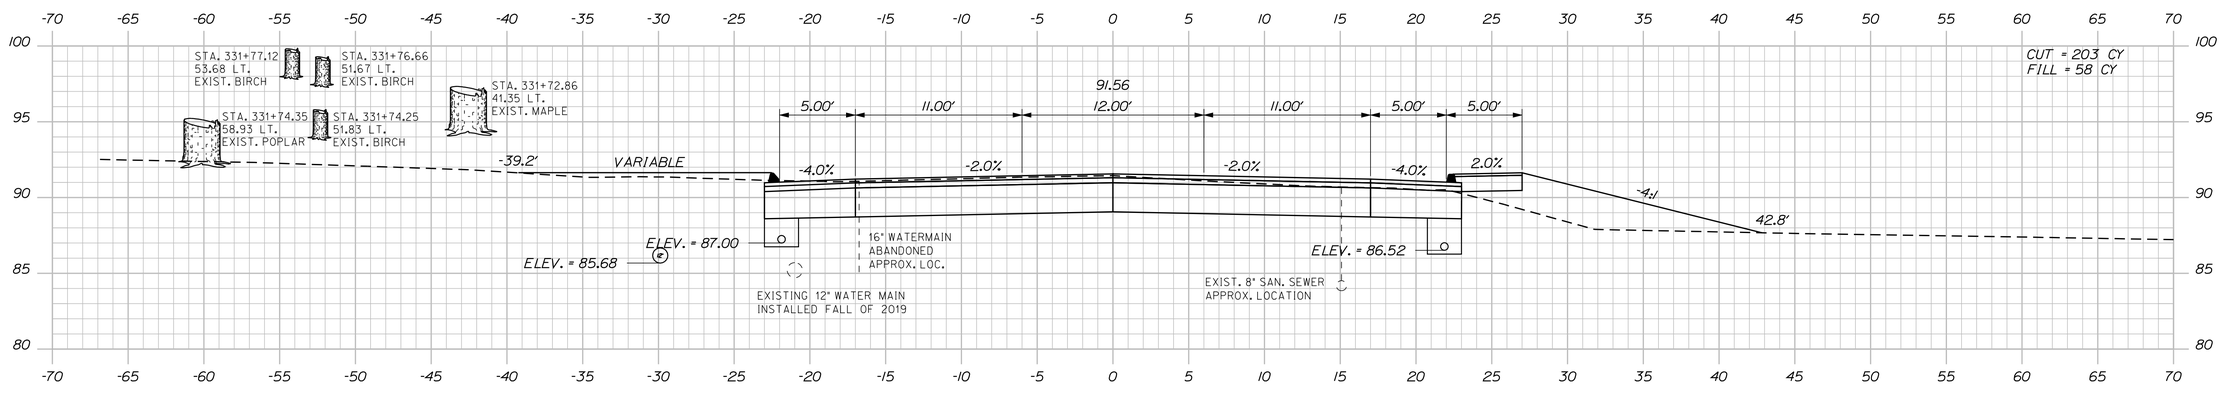

331+75.00

STA. 331+59.02 LT. TO STA. 334+56.46 LT.
INSTALL 12" X 298' CULVERT PIPE OPT. III

STA. 331+59.00 LT. TO STA. 334+57.46 LT.
INSTALL TYPE B UD, 298 LF

331+50.00

STATE OF MAINE
DEPARTMENT OF TRANSPORTATION

NH-1728(100)E

WIN 17281.00

HIGHWAY PLANS

SIGNATURE 4226

P.E. NUMBER

DATE

	BY	DATE
PROJ. MANAGER	ERNIE MARTIN	
DESIGN-DETAILED	MSM	4-22
CHECKED-REVIEWED	AJG	4-22
DESIGN2-DETAILED2		
DESIGN3-DETAILED3		
REVISIONS 1		
REVISIONS 2		
REVISIONS 3		
REVISIONS 4		
FIELD CHANGES		

SEARSPORT
US ROUTE 1

CROSS SECTIONS

SHEET NUMBER

210

OF 292

Sta. 331+50.00 to Sta. 331+87.75

STATE OF MAINE
DEPARTMENT OF TRANSPORTATION

NH-1728(100)E

WIN
17281.00

HIGHWAY PLANS

	BY	DATE
DESIGNED	MSM	4-22
DRAWN		4-22
CHECKED		
QUALITY CONTROL		
TRANSPORTATION		
PROJ. MANAGER	ERNIE MARTIN	
DESIGN-DETAILED	MSM	
CHECKED-REVIEWED	ALC	
DESIGN2-DETAILED2		
DESIGN3-DETAILED3		
REVISIONS 1		
REVISIONS 2		
REVISIONS 3		
REVISIONS 4		
FIELD CHANGES		

SIGNATURE
4226

P.E. NUMBER

DATE

SEARSPORT
US ROUTE 1

CROSS SECTIONS

SHEET NUMBER
211
OF 292

Sta. 332+00.00 to Sta. 332+25.00

Filename: ...\mslo\211_XSECT_332+00_153.dgn Division: HIGHWAY Username: morin Date:4/25/2022

STATE OF MAINE
DEPARTMENT OF TRANSPORTATION

NH-1728(100)E

WIN
17281.00

HIGHWAY PLANS

SIGNATURE		
4226		
P.E. NUMBER		
DATE		

	BY	DATE
PROJ. MANAGER	ERNIE MARTIN	
DESIGN-DETAILED	MSM	4-22
CHECKED-REVIEWED	ALG	4-22
DESIGN2-DETAILED2		
DESIGN3-DETAILED3		
REVISIONS 1		
REVISIONS 2		
REVISIONS 3		
REVISIONS 4		
FIELD CHANGES		

SEARSPORT
US ROUTE 1

CROSS SECTIONS

SHEET NUMBER

212

OF 292

Sta. 332+50.00 to Sta. 333+00.00

Filename: ...\mslo\212_XSECT_332+50_154.dgn Division: HIGHWAY Username: morin Date:4/25/2022

STATE OF MAINE
DEPARTMENT OF TRANSPORTATION

NH-1728(100)E

WIN
17281.00

HIGHWAY PLANS

SIGNATURE
4226
P.E. NUMBER

DATE

	BY	DATE
PROJ. MANAGER	ERNIE MARTIN	
DESIGN-DETAILED	MSM	4-22
CHECKED-REVIEWED	ALG	4-22
DESIGN2-DETAILED2		
DESIGN3-DETAILED3		
REVISIONS 1		
REVISIONS 2		
REVISIONS 3		
REVISIONS 4		
FIELD CHANGES		


SEARSPORT
US ROUTE 1


CROSS SECTIONS


SHEET NUMBER
213
OF 292

Sta. 333+25.00 to Sta. 333+75.00

Filename: ...\mslo\213_XSECT_333+25_155.dgn Division: HIGHWAY Username: morin Date:4/25/2022

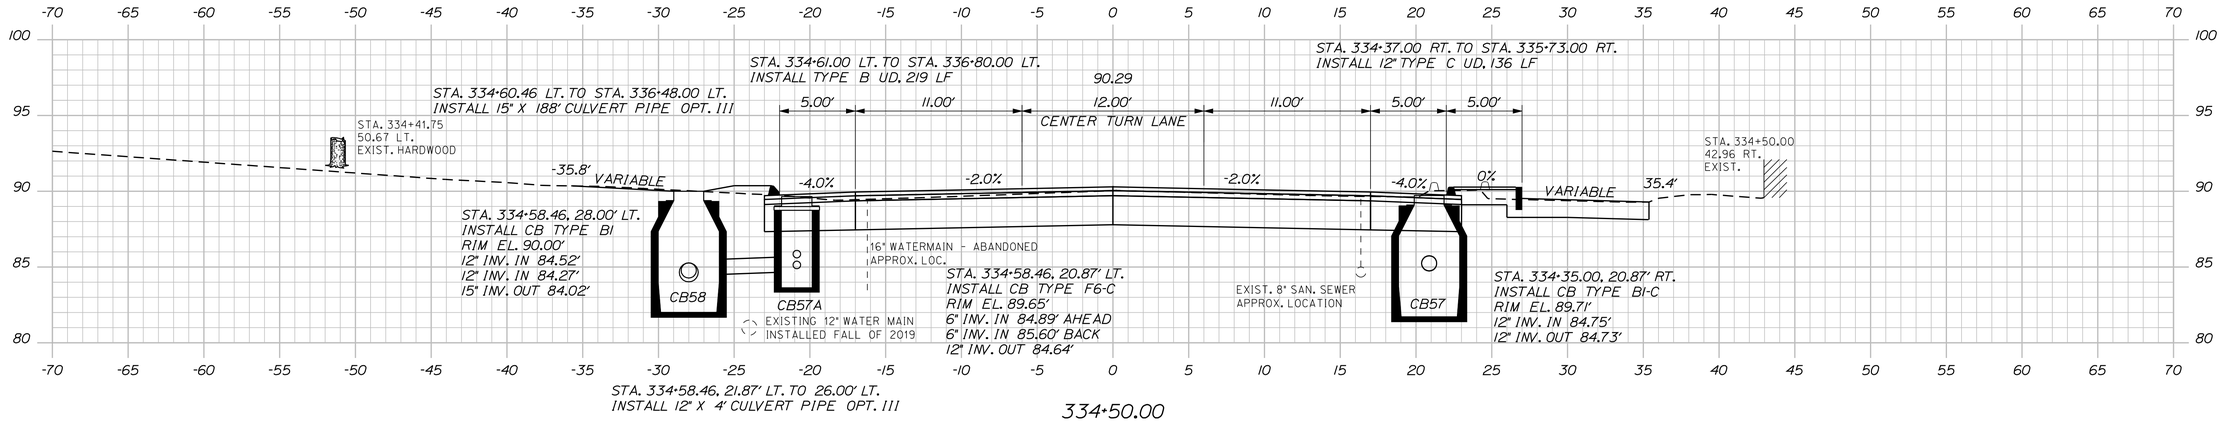

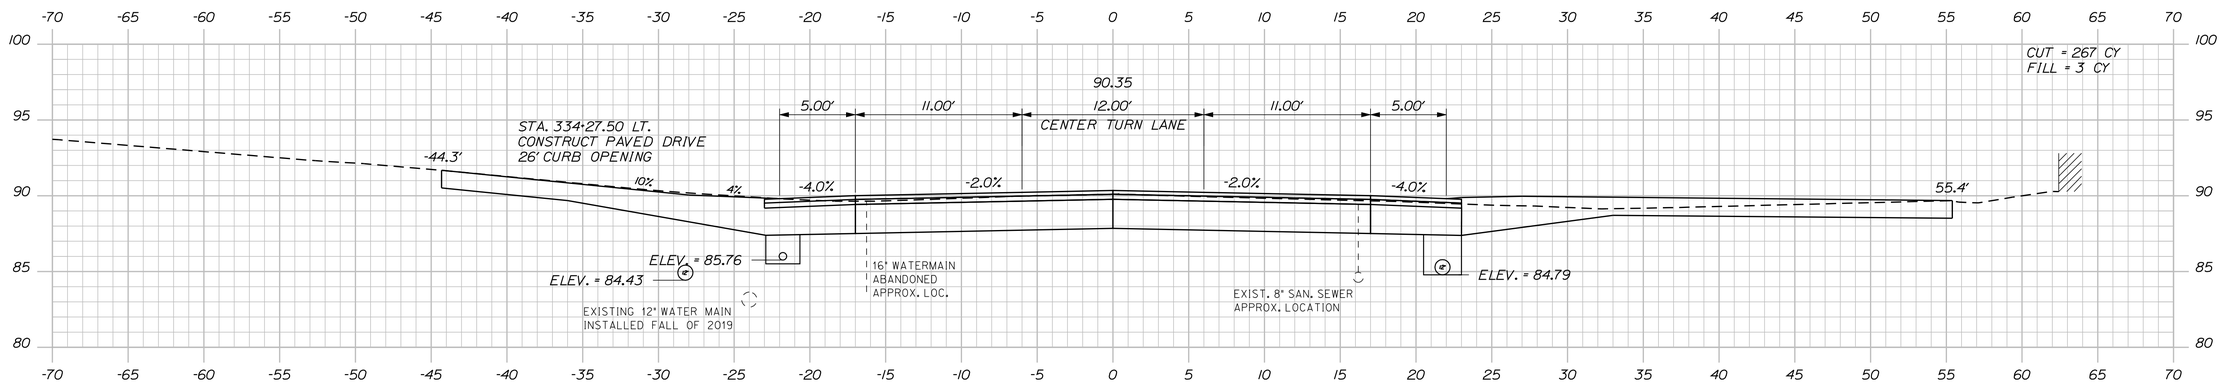

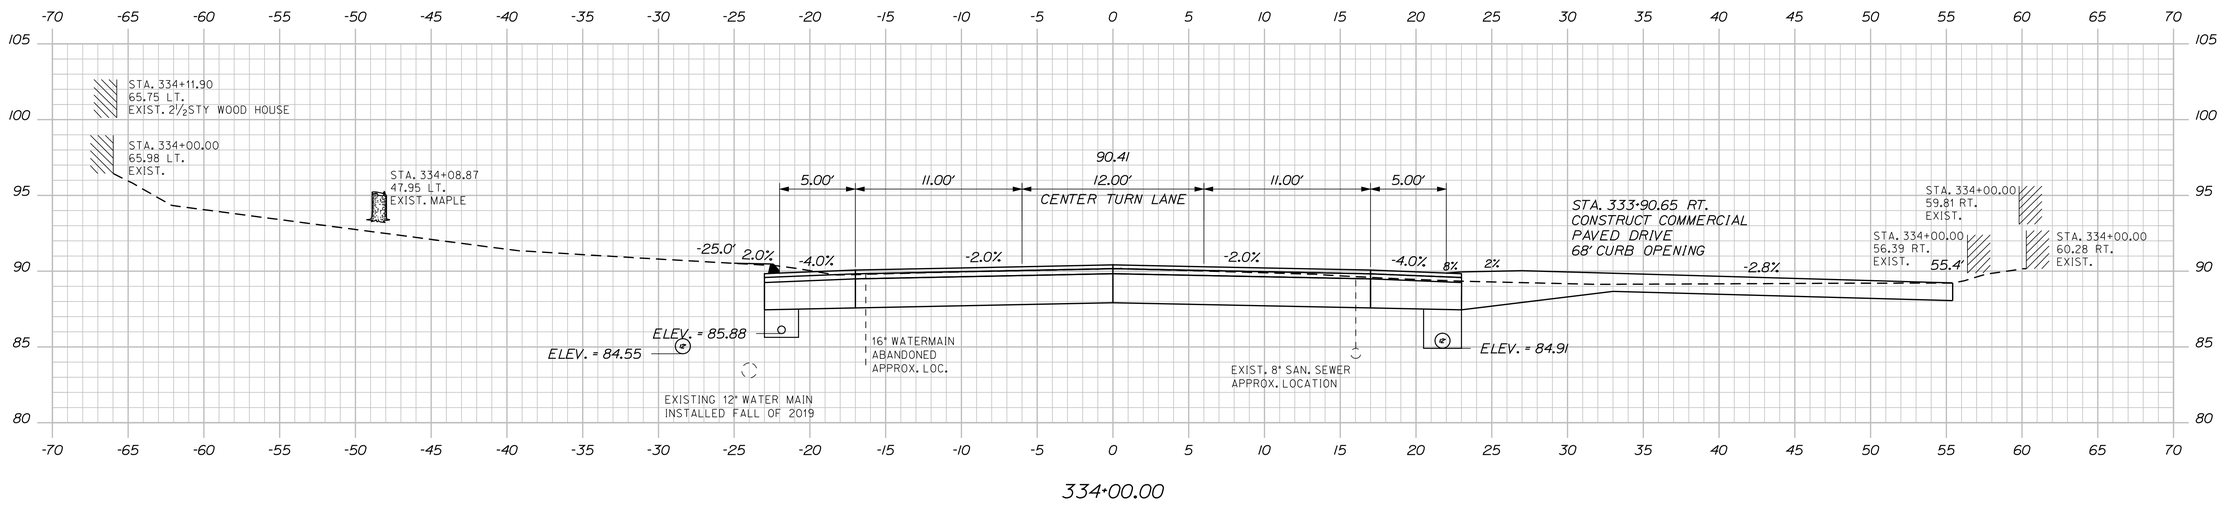

STATE OF MAINE
DEPARTMENT OF TRANSPORTATION

NH-1728(100)E

WIN
17281.00

HIGHWAY PLANS

	BY	DATE
PROJ. MANAGER	ERNIE MARTIN	
DESIGN-DETAILED	MSM	4-22
CHECKED-REVIEWED	ALC	4-22
DESIGN2-DETAILED2		
DESIGN3-DETAILED3		
REVISIONS 1		
REVISIONS 2		
REVISIONS 3		
REVISIONS 4		
FIELD CHANGES		

SIGNATURE
4226
P.E. NUMBER
DATE


SEARSPORT
US ROUTE 1

CROSS SECTIONS


SHEET NUMBER
214
OF 292

Sta. 334+00.00 to Sta. 334+50.00


Filename: ...\mslo\214_XSECT_334+00_156.dgn Username: morin Division: HIGHWAY Date:4/25/2022

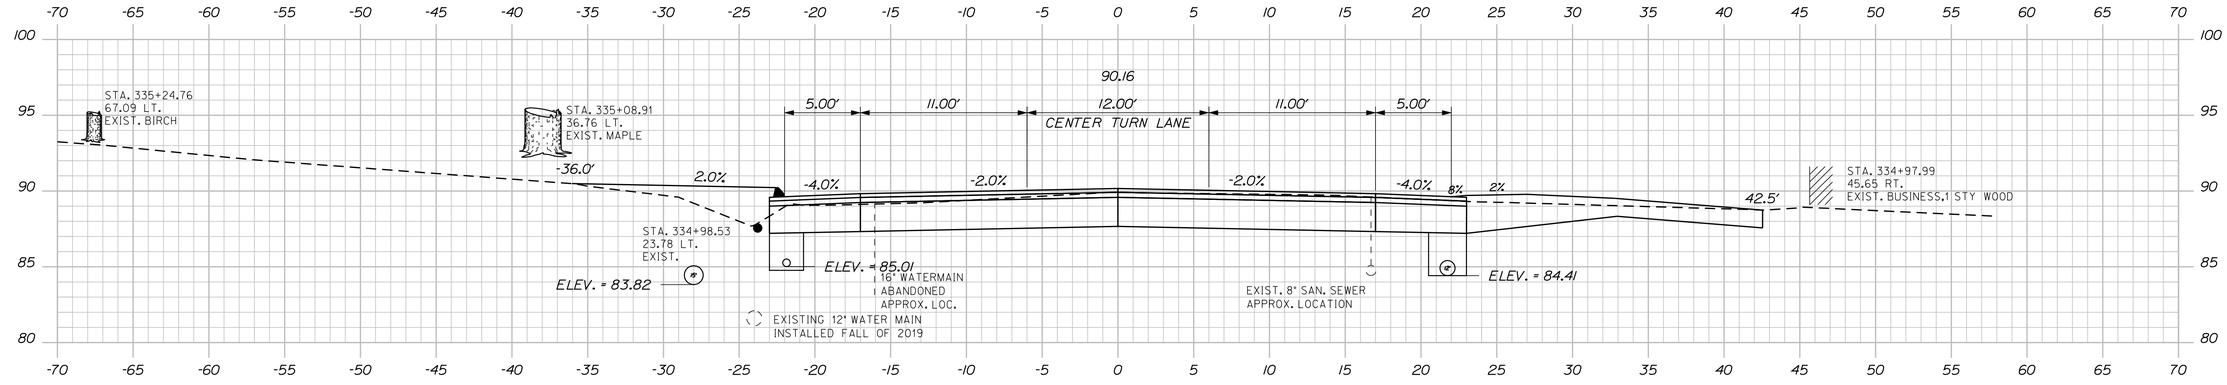

335+00.00

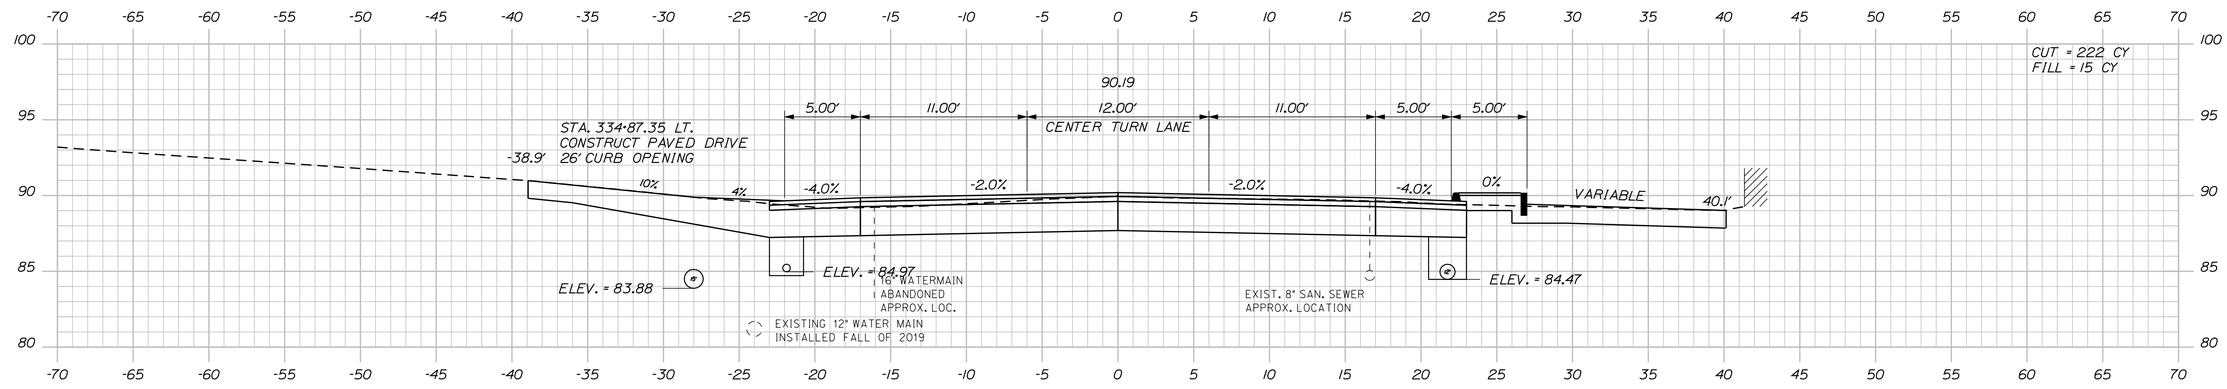

334+87.35

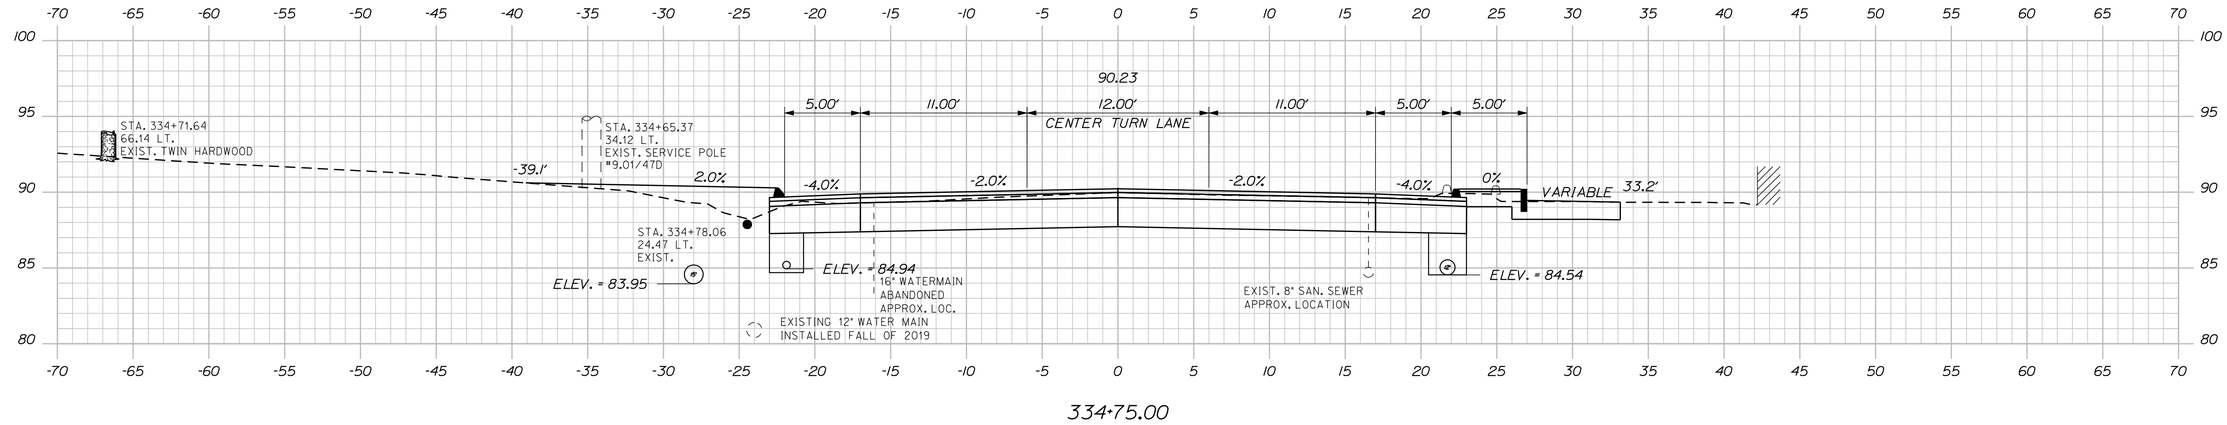

334+75.00

STATE OF MAINE
DEPARTMENT OF TRANSPORTATION

NH-1728(100)E

WIN
17281.00

HIGHWAY PLANS

SIGNATURE
4226

P.E. NUMBER

DATE

	BY	DATE
PROJ. MANAGER	ERNIE MARTIN	
DESIGN-DETAILED	MSM	4-22
CHECKED-REVIEWED	ALG	4-22
DESIGN2-DETAILED2		
DESIGN3-DETAILED3		
REVISIONS 1		
REVISIONS 2		
REVISIONS 3		
REVISIONS 4		
FIELD CHANGES		

SEARSPORT
US ROUTE 1

CROSS SECTIONS


SHEET NUMBER

215


OF 292

Sta. 334+75.00 to Sta. 335+00.00


Filename: ...\mslo\215_XSECT_334+75_157.dgn Division: HIGHWAY Username: morin Date:4/25/2022

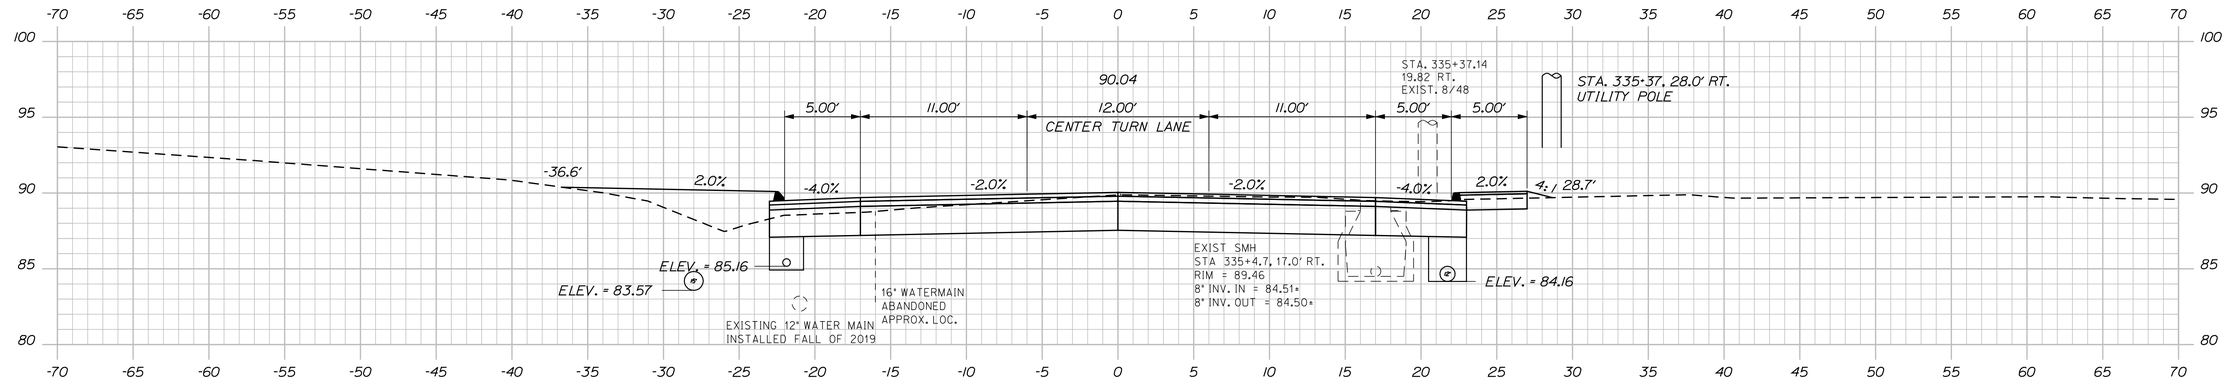

335+50.00

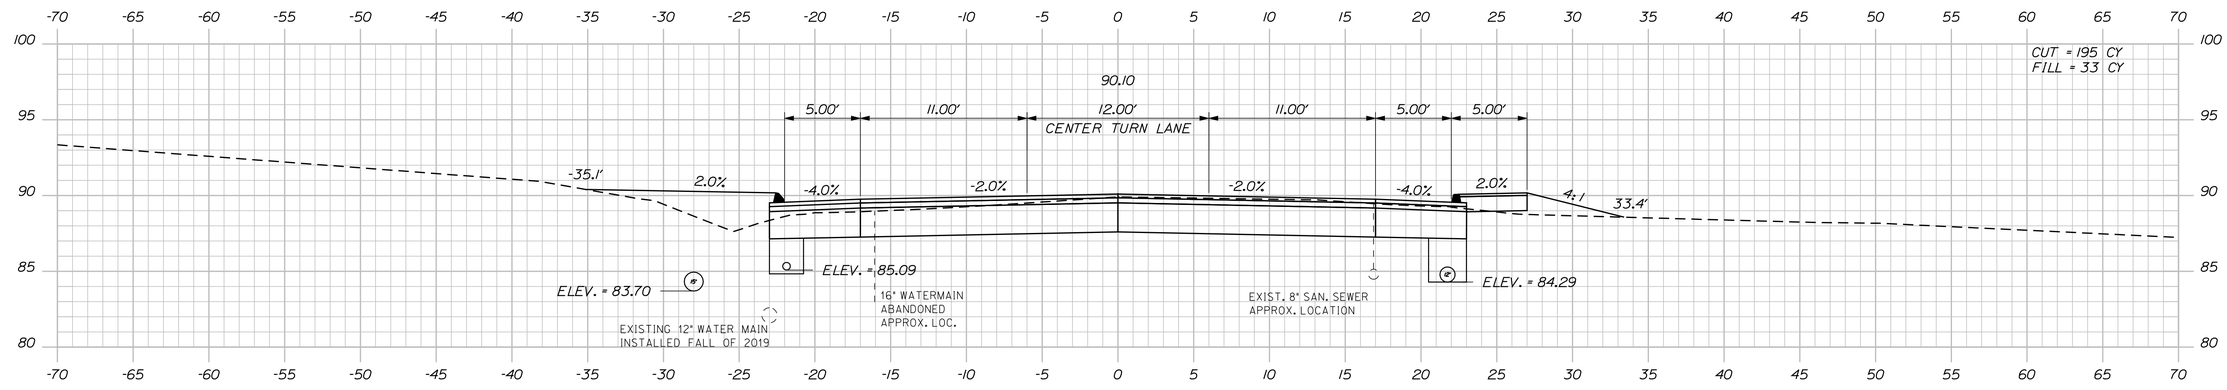

335+25.00

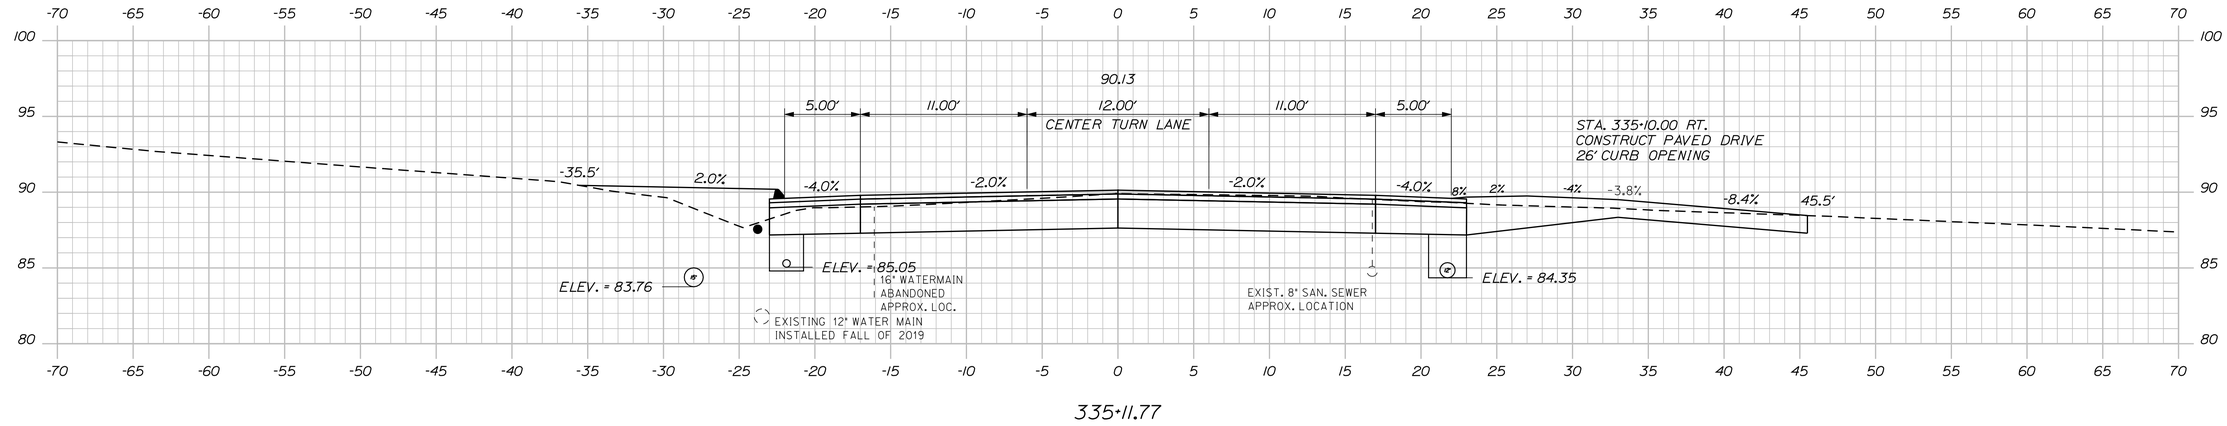

335+11.77

STATE OF MAINE
DEPARTMENT OF TRANSPORTATION

NH-1728(100)E

WIN
17281.00

HIGHWAY PLANS

SIGNATURE
4226
P.E. NUMBER
DATE

	ERNIE MARTIN	BY	DATE
PROJ. MANAGER			
DESIGN-DETAILED	MSM	MSM	4-22
CHECKED-REVIEWED	ALG		4-22
DESIGN2-DETAILED2			
DESIGN3-DETAILED3			
REVISIONS 1			
REVISIONS 2			
REVISIONS 3			
REVISIONS 4			
FIELD CHANGES			


SEARSPORT
US ROUTE 1

CROSS SECTIONS


SHEET NUMBER
216
OF 292

Sta. 335+11.77 to Sta. 335+50.00


Filename: ...\mslo\216_XSECT_335-11_158.dgn Division: HIGHWAY Username: morin Date:4/25/2022

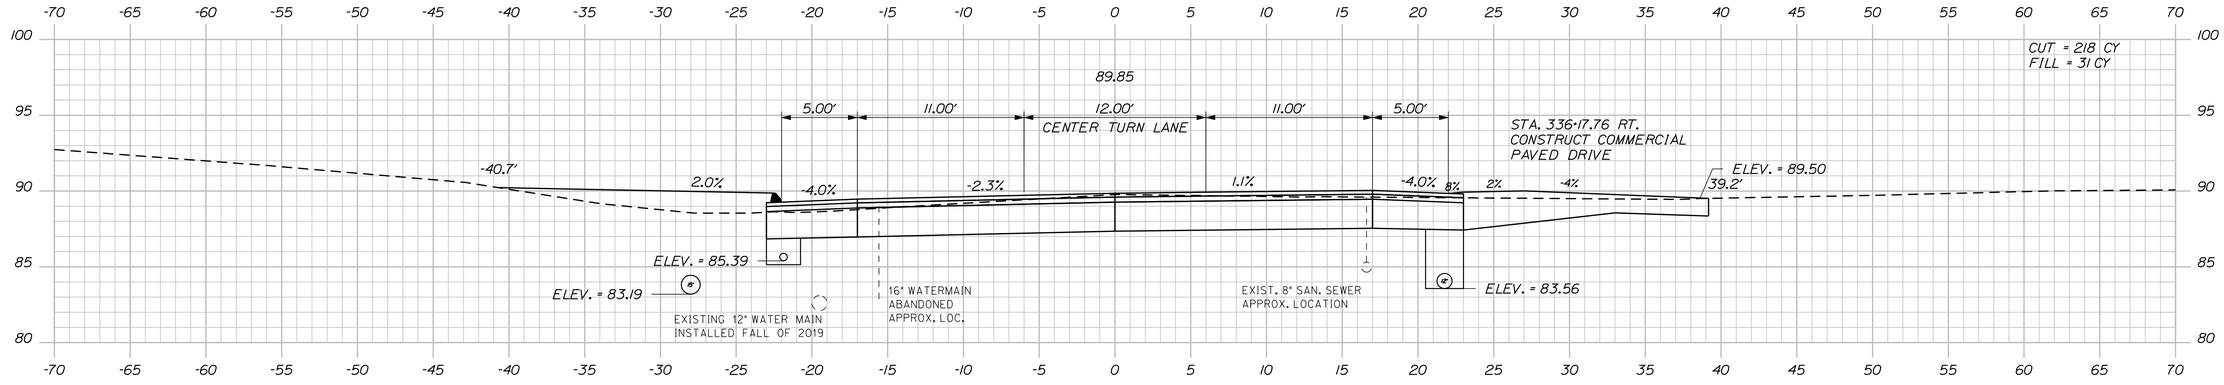

336+25.00

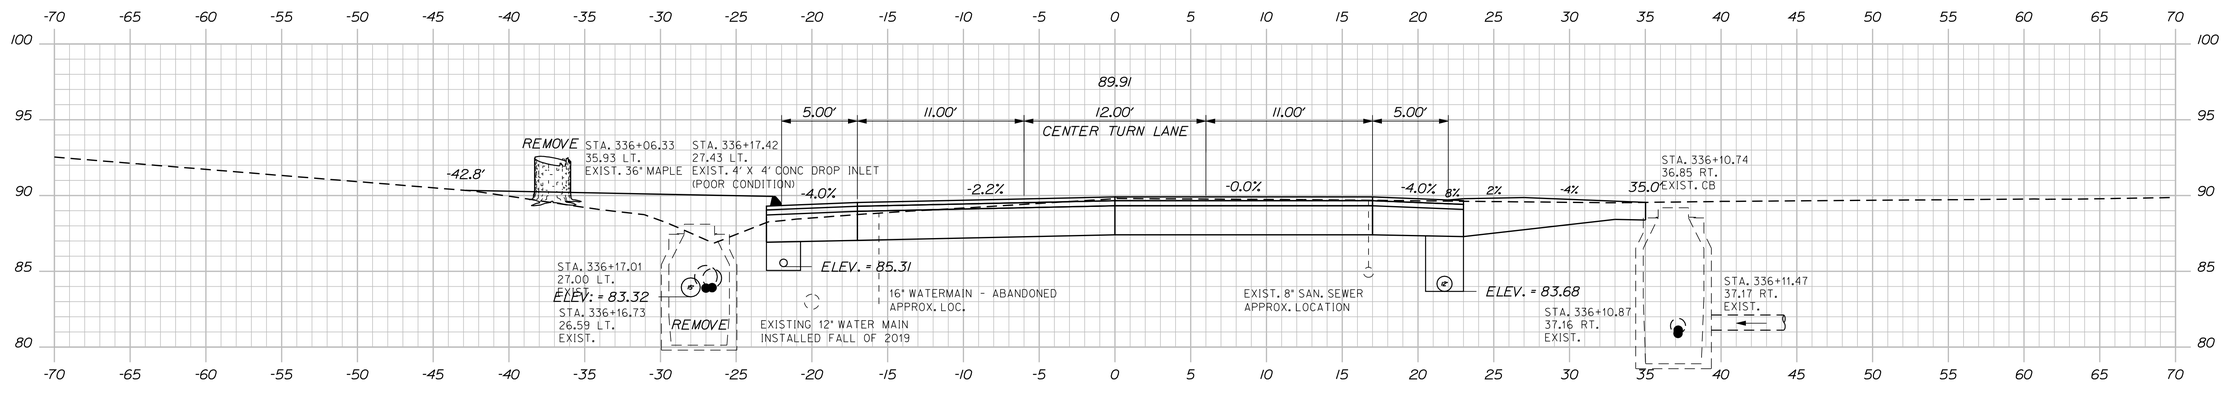

336+00.00

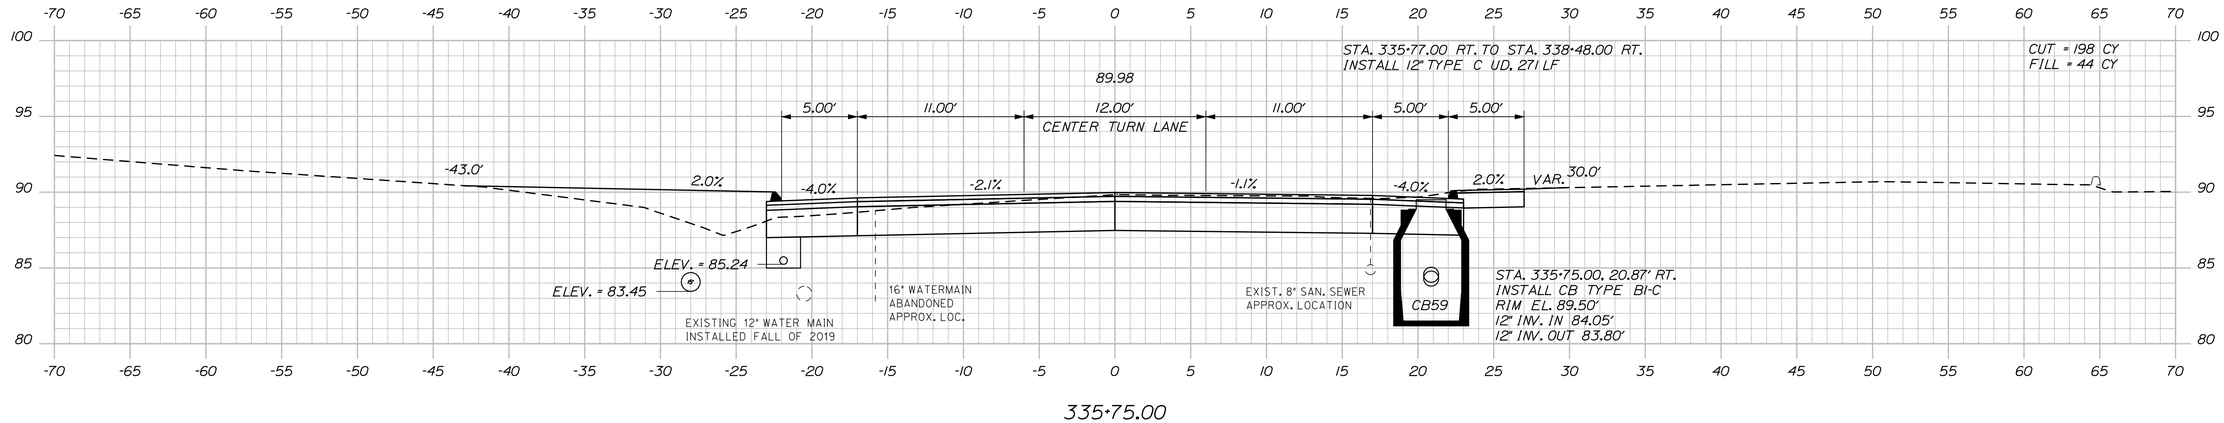

335+75.00

STATE OF MAINE
DEPARTMENT OF TRANSPORTATION

NH-1728(100)E

WIN
17281.00

HIGHWAY PLANS

SIGNATURE
4226
P.E. NUMBER
DATE

	BY	DATE
PROJ. MANAGER	ERNIE MARTIN	
DESIGN-DETAILED	MSM	4-22
CHECKED-REVIEWED	ALG	4-22
DESIGN2-DETAILED2		
DESIGN3-DETAILED3		
REVISIONS 1		
REVISIONS 2		
REVISIONS 3		
REVISIONS 4		
FIELD CHANGES		

SEARSPORT
US ROUTE 1

CROSS SECTIONS

SHEET NUMBER
217
OF 292

Sta. 335+75.00 to Sta. 336+25.00

Filename: ...\mslo\217_XSECT_335+75_159.dgn Division: HIGHWAY Username: morin Date:4/25/2022

Sta. 336+50.00 to Sta. 337+00.00

STATE OF MAINE
DEPARTMENT OF TRANSPORTATION

NH-1728(100)E

WIN
17281.00

HIGHWAY PLANS

SIGNATURE
4226

P.E. NUMBER

DATE

PROJ. MANAGER	ERNIE MARTIN
DESIGN-DETAILED	MSM
CHECKED-REVIEWED	ALC
DESIGN2-DETAILED2	
DESIGN3-DETAILED3	

	BY	DATE
REVISIONS 1	MSM	4-22
REVISIONS 2		4-22
REVISIONS 3		
REVISIONS 4		
FIELD CHANGES		

SEARSPORT
US ROUTE 1


CROSS SECTIONS

SHEET NUMBER

218

OF 292

Filename: ...\MSTA\218_XSECT_336+50_160.dgn Division: HIGHWAY Username: morin Date:5/2/2022

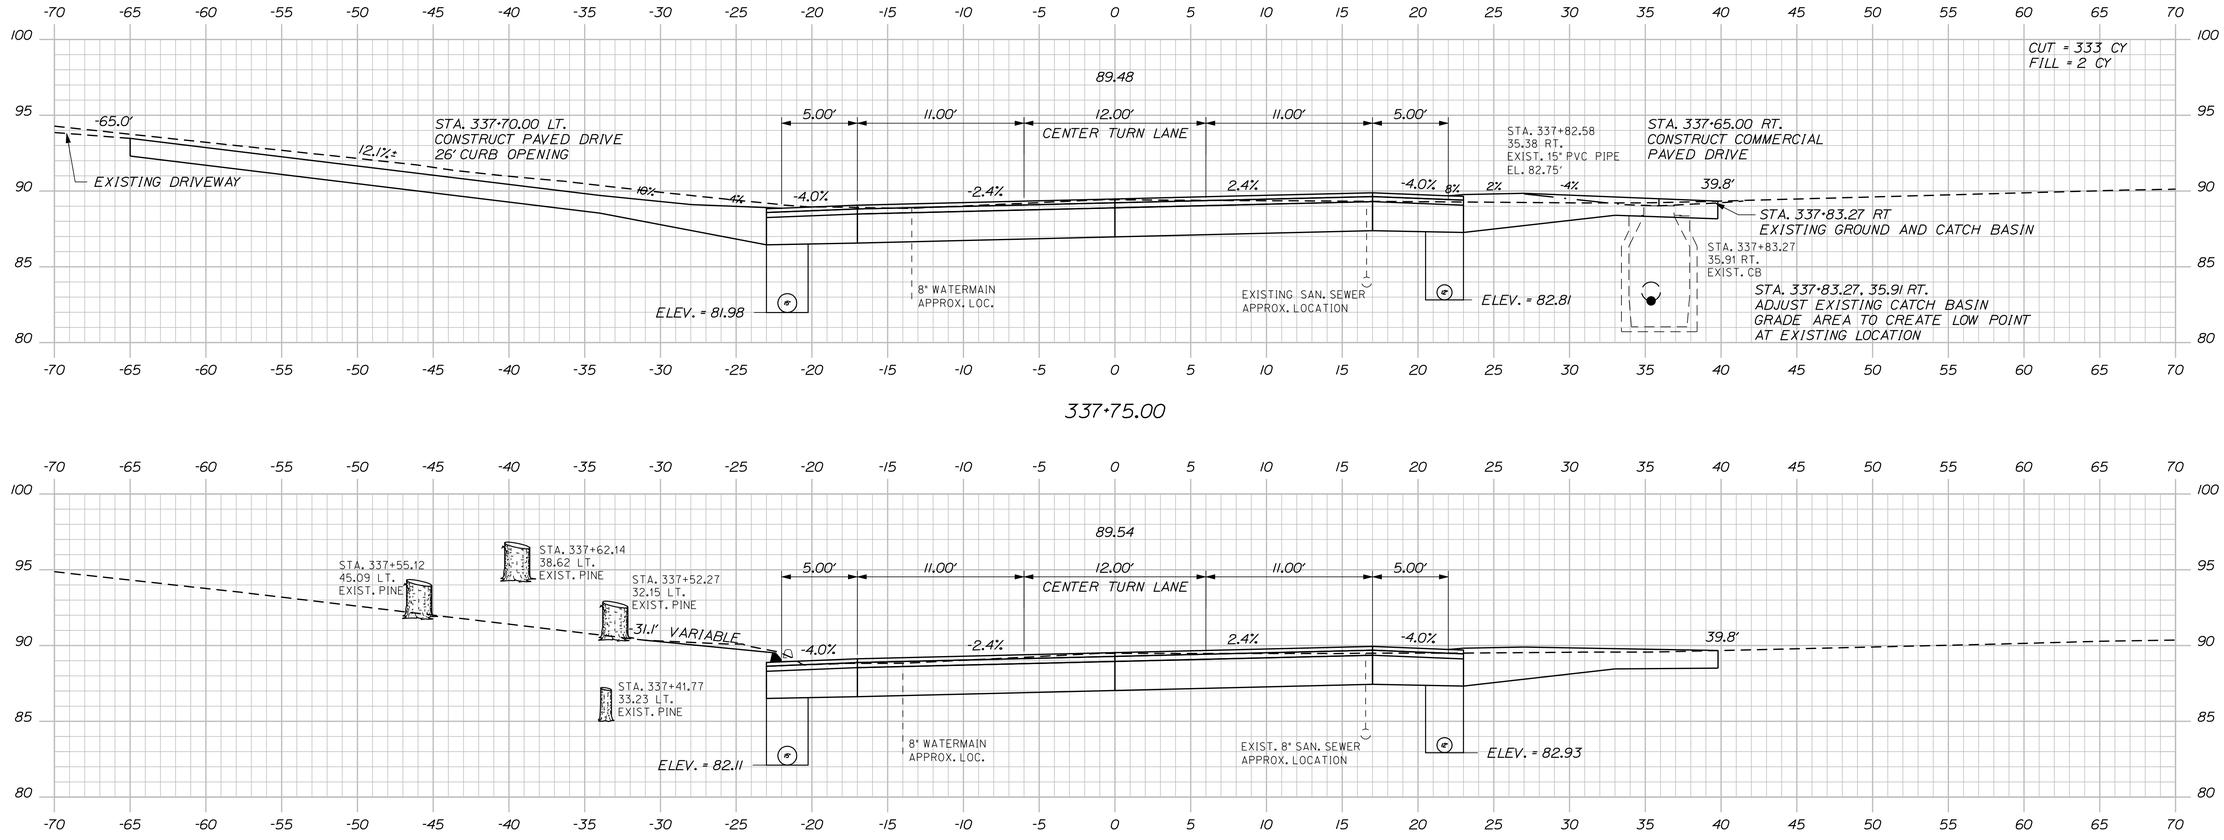

Sta. 337+25.00 to Sta. 337+75.00

STATE OF MAINE
DEPARTMENT OF TRANSPORTATION

NH-1728(100)E

WIN
17281.00

HIGHWAY PLANS

	BY	DATE
PROJ. MANAGER	ERNIE MARTIN	
DESIGN-DETAILED	MSM	4-22
CHECKED-REVIEWED	ALG	4-22
DESIGN2-DETAILED2		
DESIGN3-DETAILED3		
REVISIONS 1		
REVISIONS 2		
REVISIONS 3		
REVISIONS 4		
FIELD CHANGES		


SIGNATURE
4226
P.E. NUMBER
DATE

SEARSPORT
US ROUTE 1


CROSS SECTIONS

SHEET NUMBER
219
OF 292


Filename: ...\mslo\219_XSECT_337+25_161.dgn Division: HIGHWAY Username: morin Date:4/25/2022

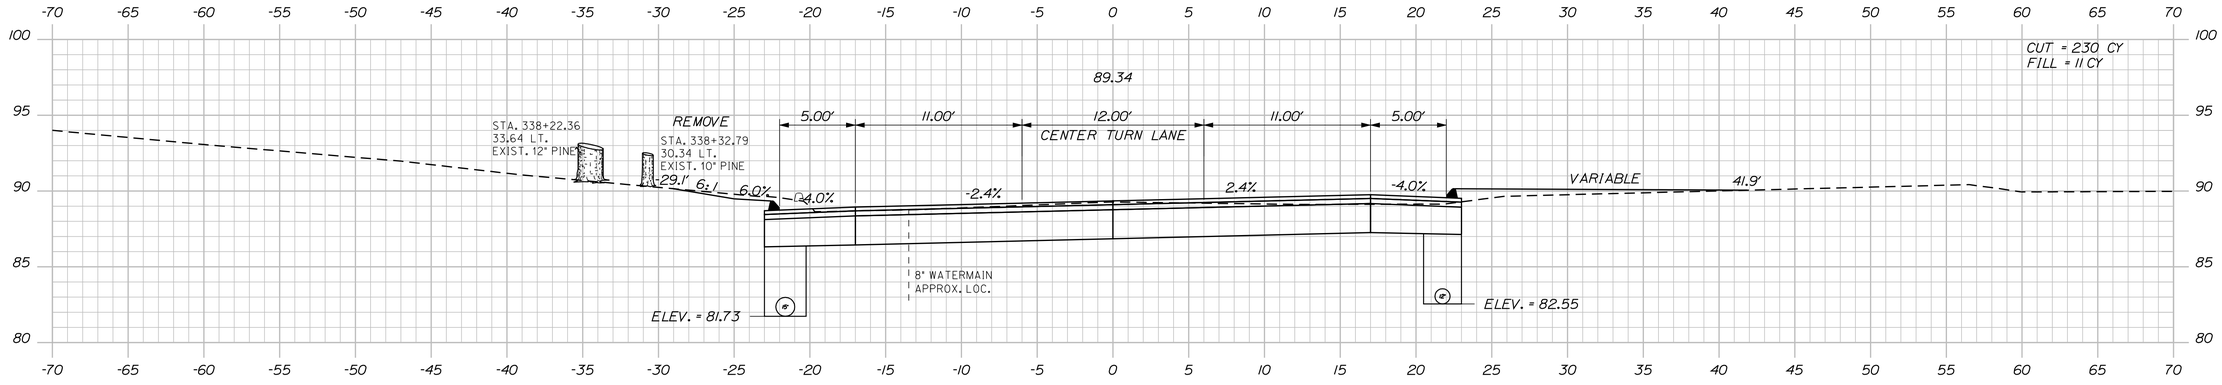

338+25.00

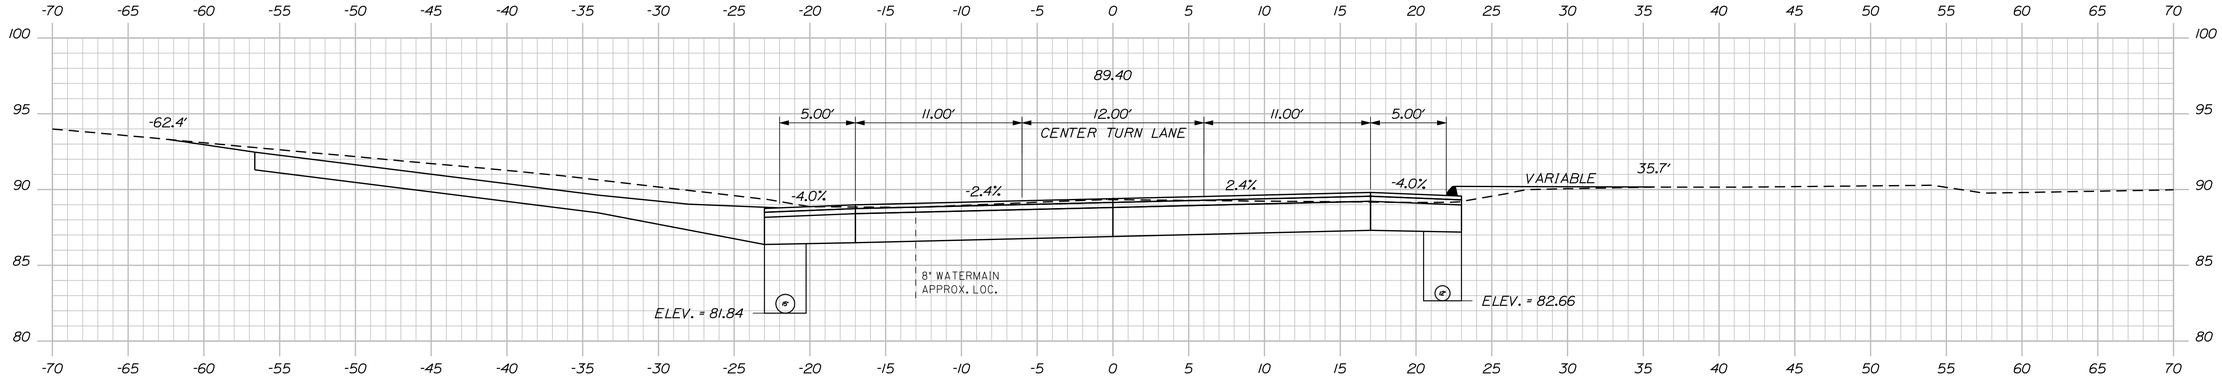

338+03.82

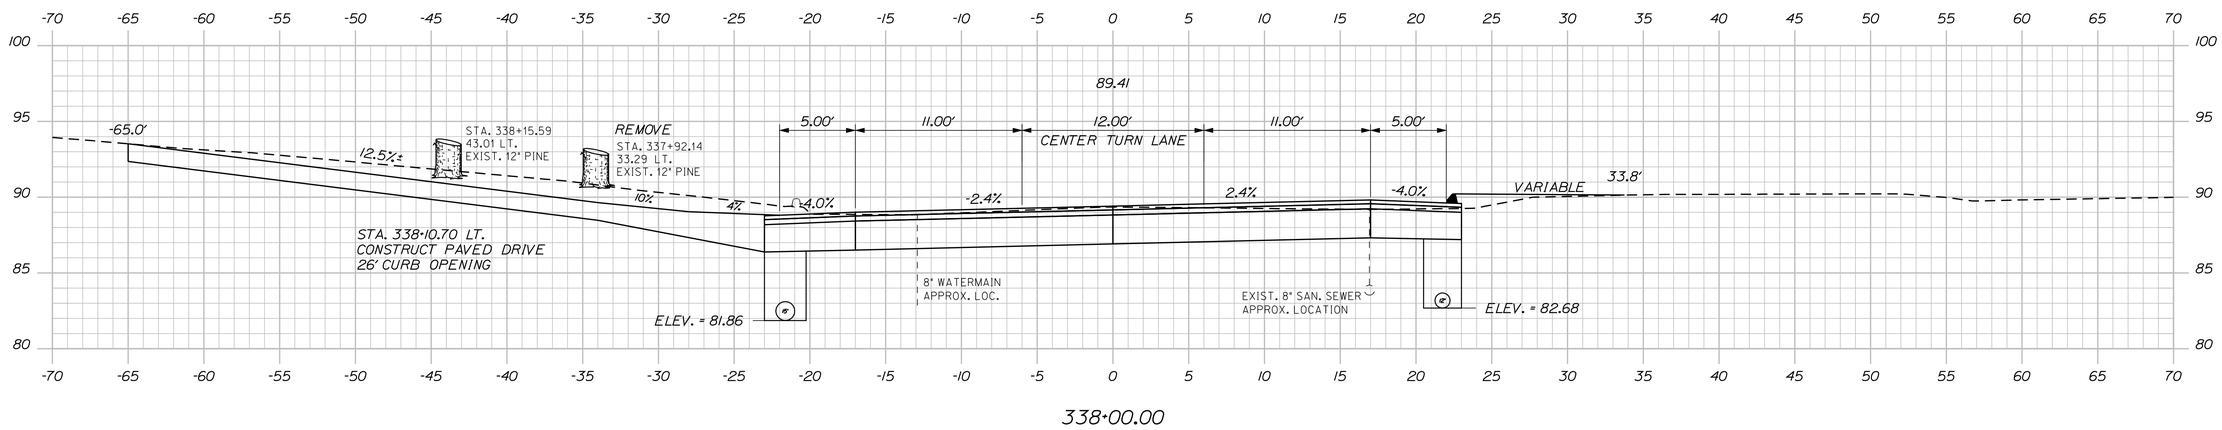

338+00.00

STATE OF MAINE
DEPARTMENT OF TRANSPORTATION

NH-1728(100)E

WIN
17281.00

HIGHWAY PLANS

SIGNATURE
4226

P.E. NUMBER

DATE

	BY	DATE
PROJ. MANAGER	ERNIE MARTIN	
DESIGN-DETAILED	MSM	4-22
CHECKED-REVIEWED	ALG	4-22
DESIGN2-DETAILED2		
DESIGN3-DETAILED3		
REVISIONS 1		
REVISIONS 2		
REVISIONS 3		
REVISIONS 4		
FIELD CHANGES		

SEARSPORT
US ROUTE 1

CROSS SECTIONS


SHEET NUMBER

220

OF 292

Sta. 338+00.00 to Sta. 338+25.00

Filename: ...\mslo\220_XSECT_338+00_162.dgn Division: HIGHWAY Username: morin Date:4/25/2022

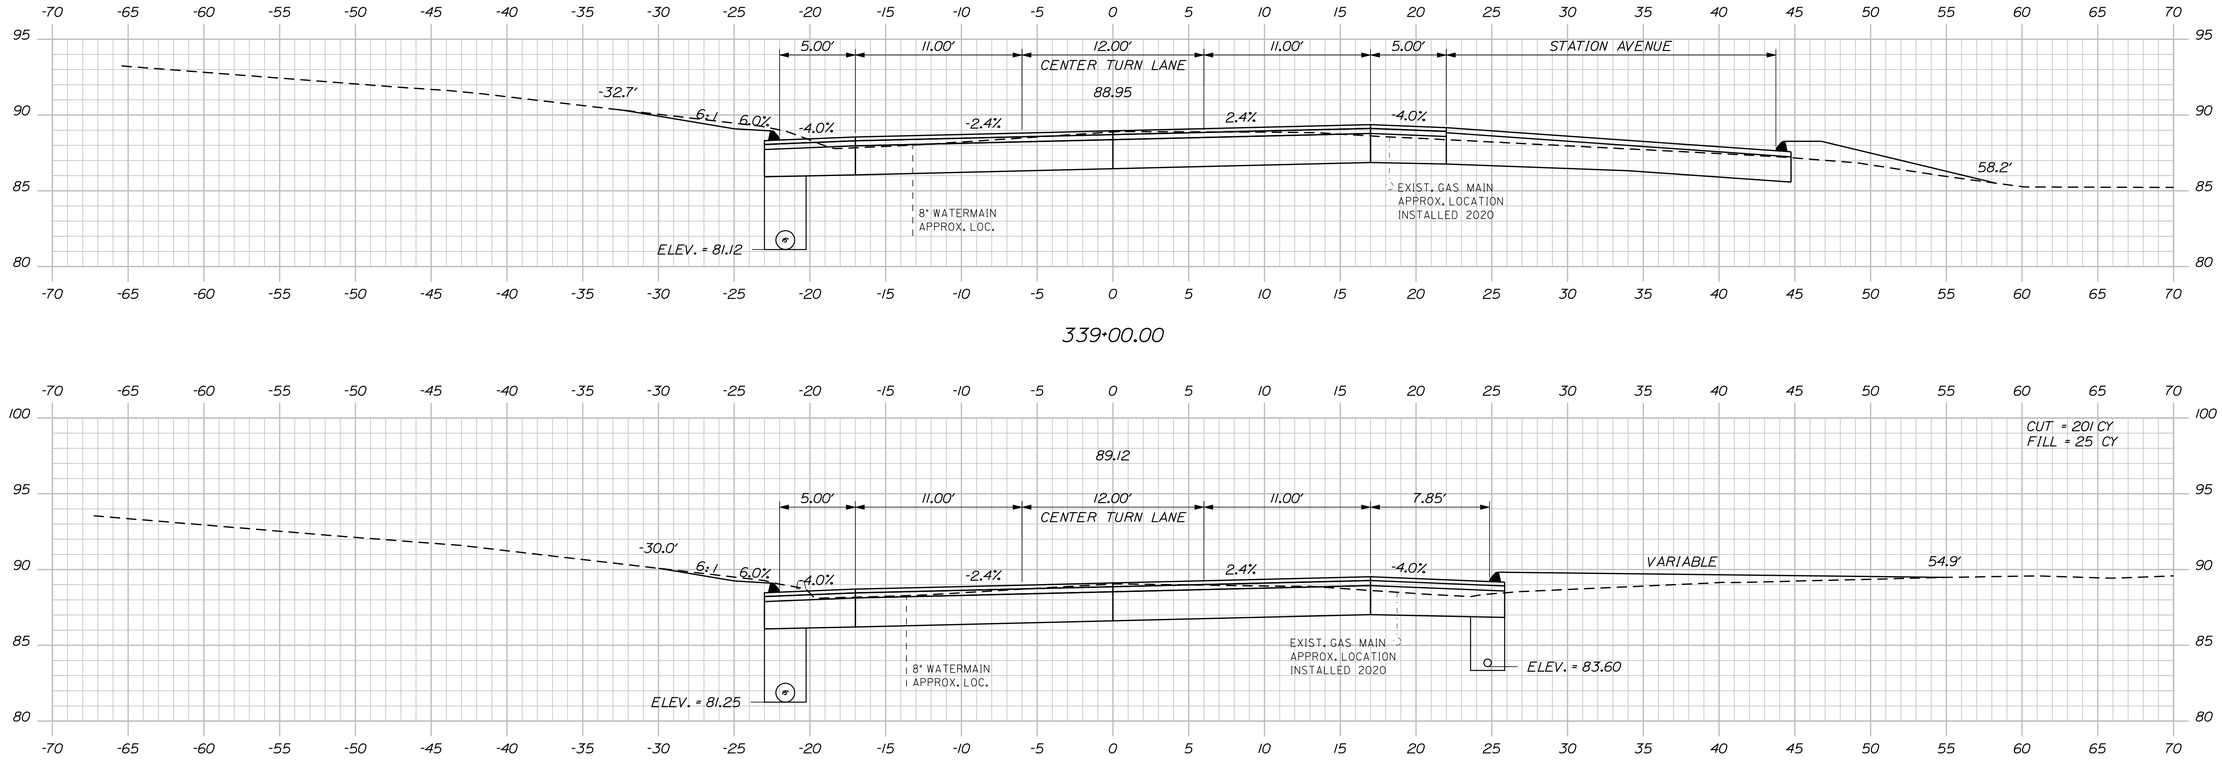

STATE OF MAINE
DEPARTMENT OF TRANSPORTATION

NH-1728(100)E

WIN
17281.00

HIGHWAY PLANS

SIGNATURE
4226

P.E. NUMBER

DATE

		BY	DATE
PROJ. MANAGER	ERNIE MARTIN		
DESIGN-DETAILED	MSM	MSM	4-22
CHECKED-REVIEWED	ALG		4-22
DESIGN2-DETAILED2			
DESIGN3-DETAILED3			
REVISIONS 1			
REVISIONS 2			
REVISIONS 3			
REVISIONS 4			
FIELD CHANGES			

SEARSPORT
US ROUTE 1

CROSS SECTIONS


SHEET NUMBER

221


OF 292

Sta. 338+50.00 to Sta. 339+00.00


Filename: ...\MSTA\221_XSECT_338+50_163.dgn Division: HIGHWAY Username: morin Date:5/2/2022

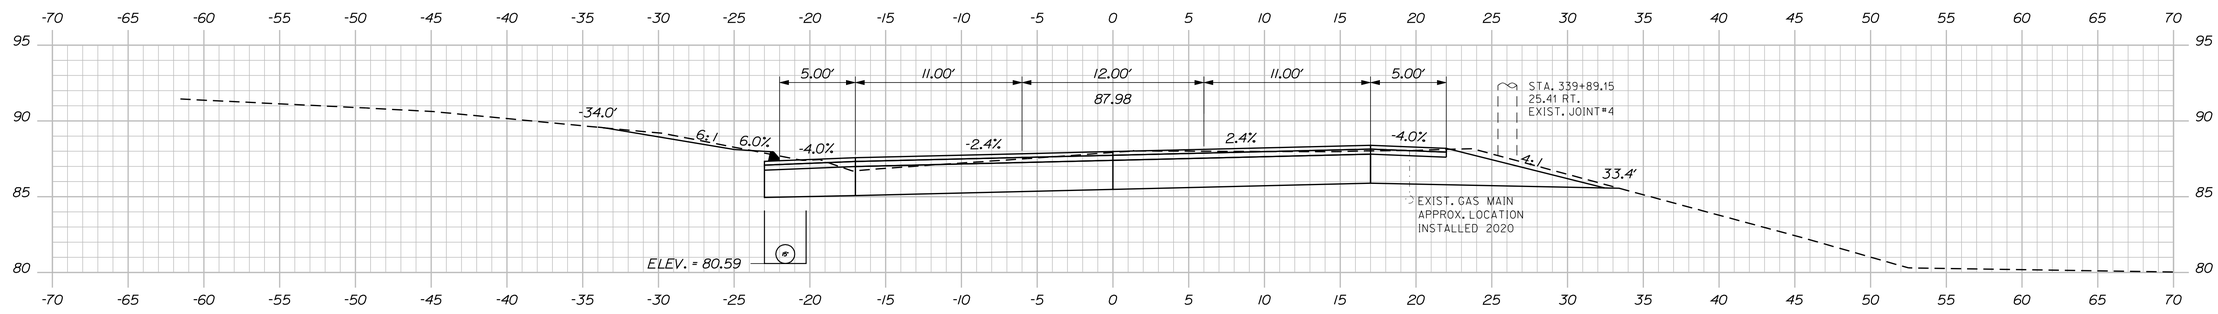


340+00.00

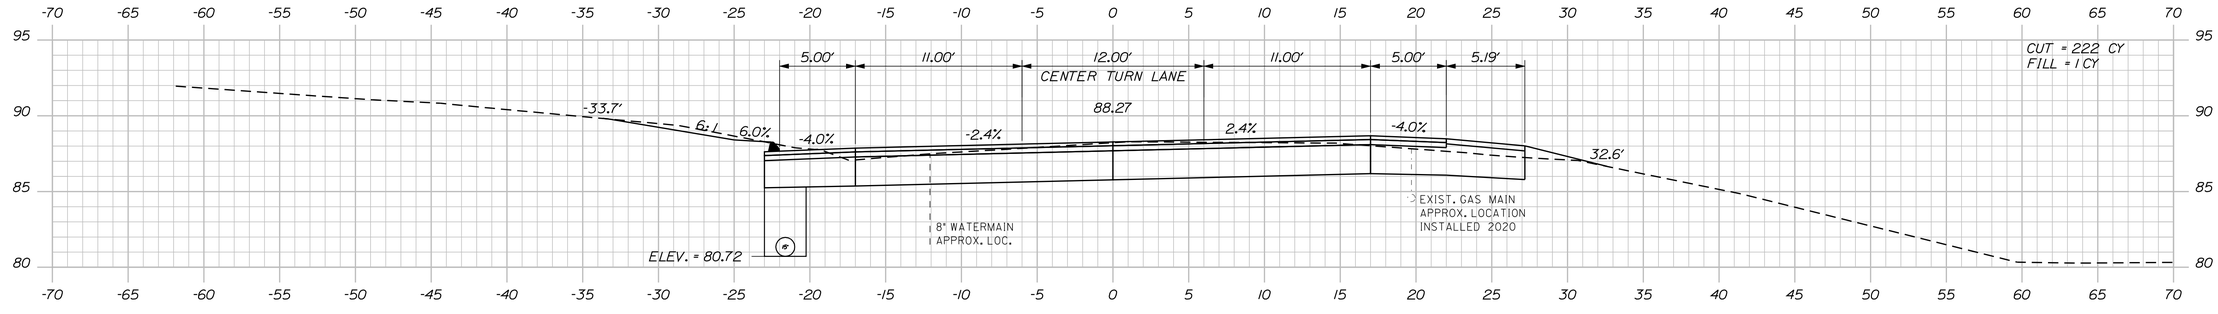

339+75.00

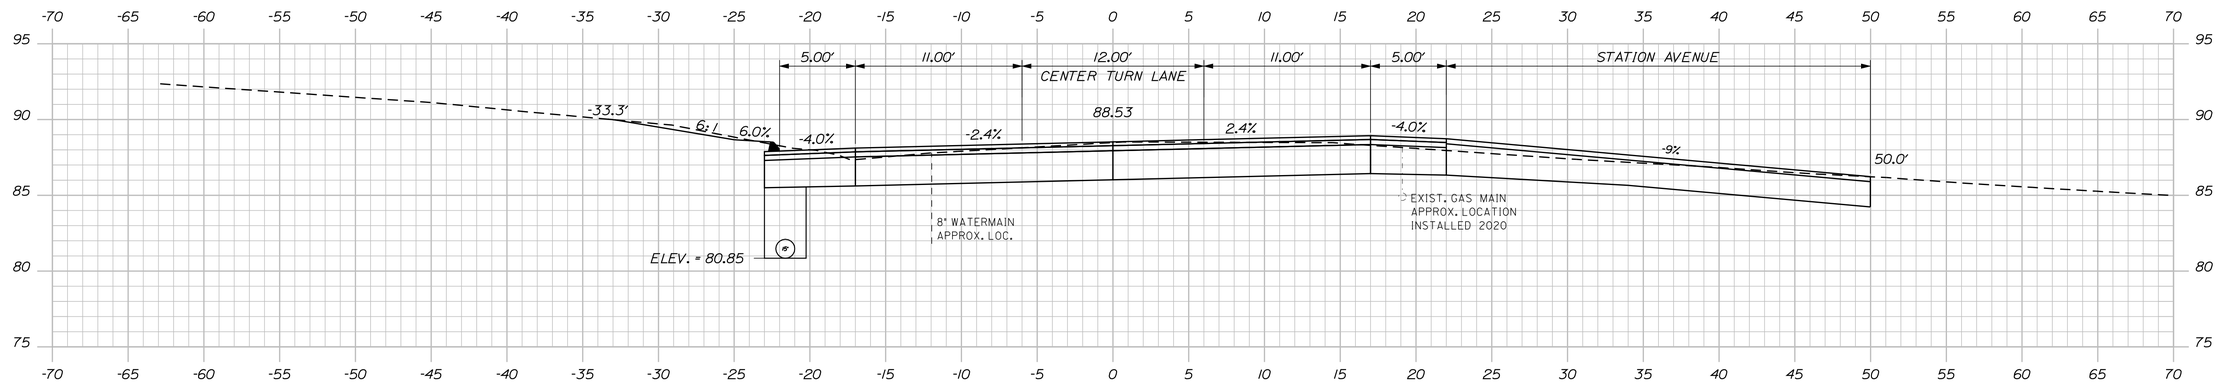

339+50.00

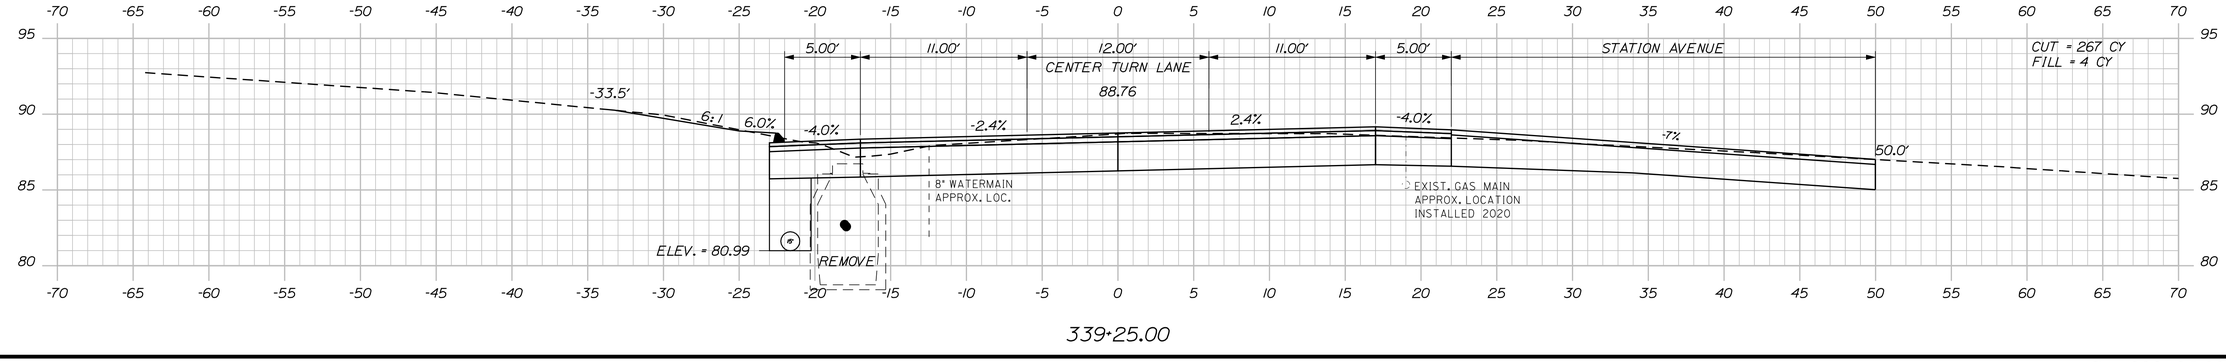

339+25.00

STATE OF MAINE
DEPARTMENT OF TRANSPORTATION

NH-1728(100)E

WIN
17281.00

HIGHWAY PLANS

	BY	DATE
PROJ. MANAGER	ERNIE MARTIN	
DESIGN-DETAILED	MSM	4-22
CHECKED-REVIEWED	ALC	4-22
DESIGN2-DETAILED2		
DESIGN3-DETAILED3		
REVISIONS 1		
REVISIONS 2		
REVISIONS 3		
REVISIONS 4		
FIELD CHANGES		

SIGNATURE
4226

P.E. NUMBER

DATE


SEARSPORT
US ROUTE 1

CROSS SECTIONS


SHEET NUMBER
222
OF 292

Sta. 339+25.00 to Sta. 340+00.00


Filename: ...\msta\222_XSECT_339+25_164.dgn Division: HIGHWAY Username: morin Date:4/25/2022

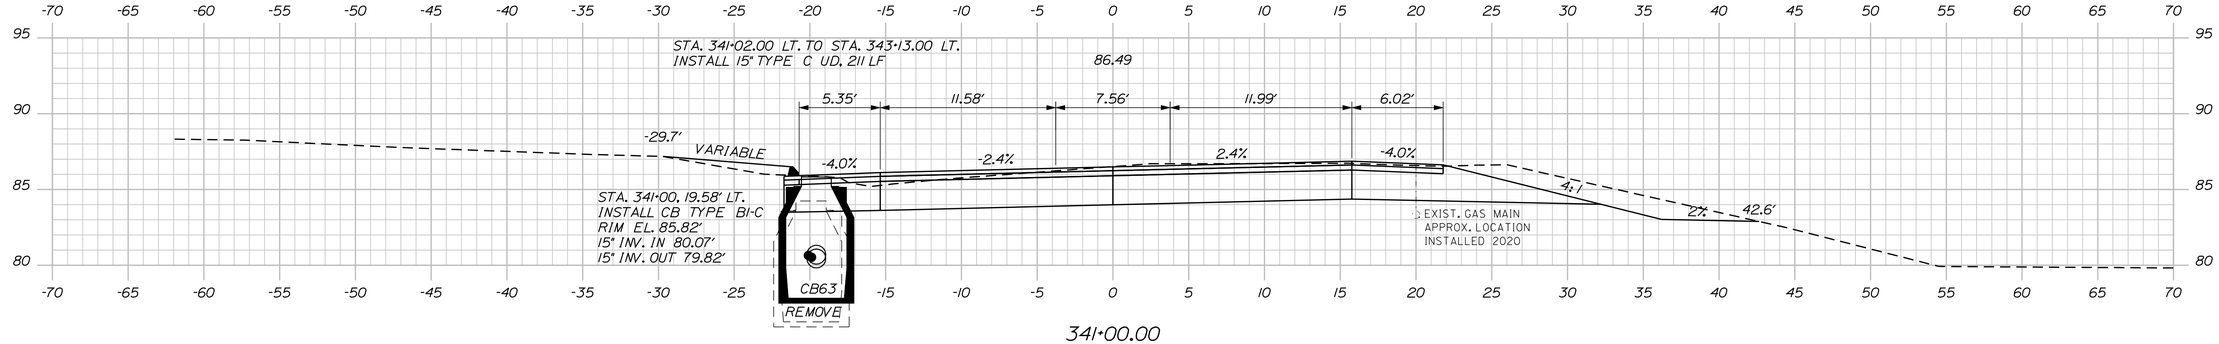


341+00.00

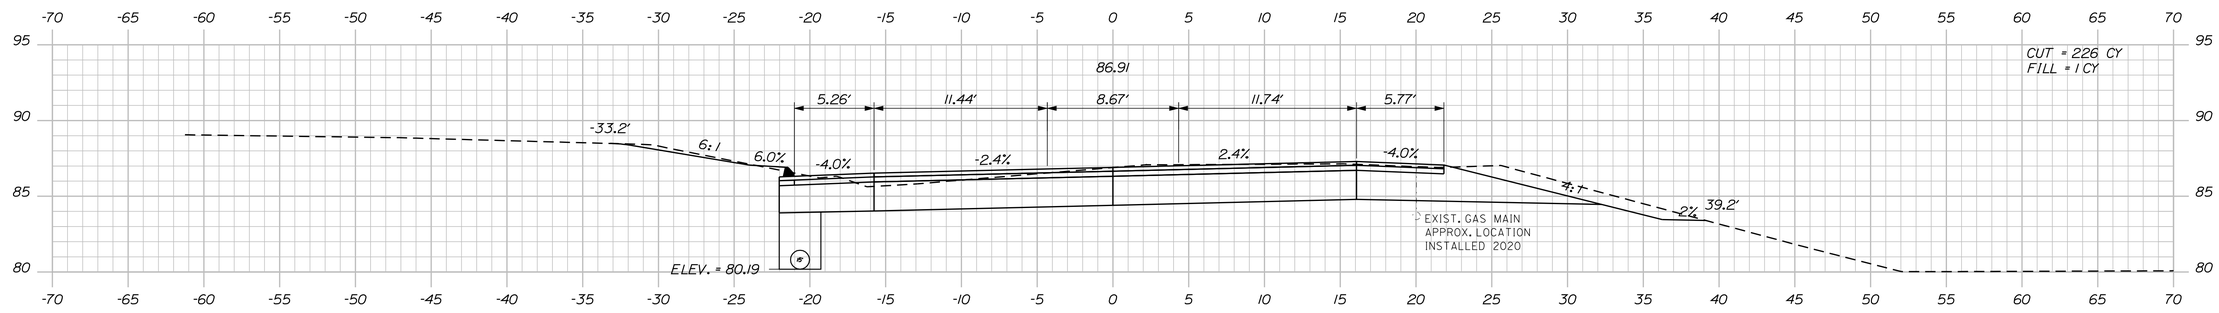

340+75.00

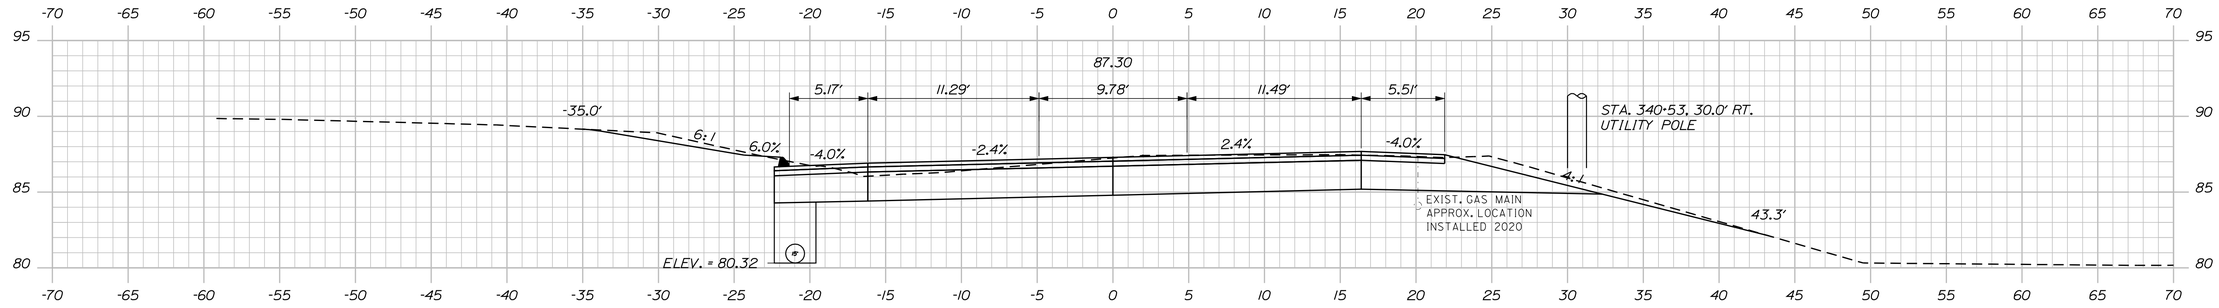

340+50.00

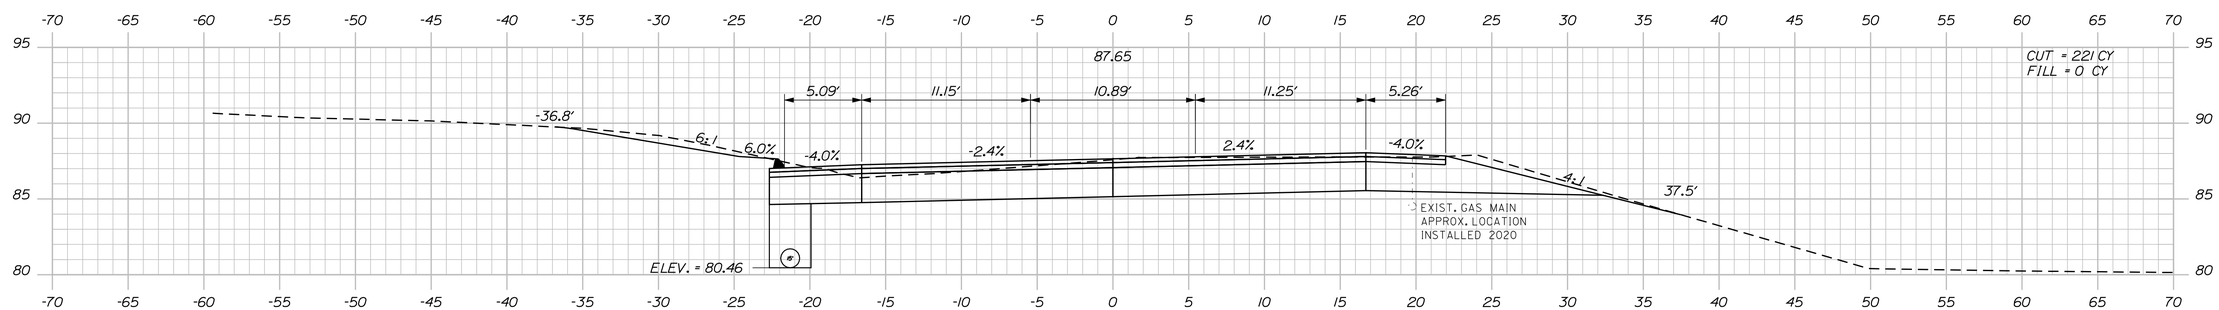

340+25.00

STATE OF MAINE
DEPARTMENT OF TRANSPORTATION

NH-1728(100)E

WIN
17281.00

HIGHWAY PLANS

PROJ. MANAGER	ERNIE MARTIN		
DESIGN-DETAILED	MSM	BY	MSM
CHECKED-REVIEWED	ALG	DATE	4-22
DESIGN2-DETAILED2		BY	ALG
DESIGN3-DETAILED3		DATE	4-22
REVISIONS 1			
REVISIONS 2			
REVISIONS 3			
REVISIONS 4			
FIELD CHANGES			

SIGNATURE
4226
P.E. NUMBER

DATE


SEARSPORT
US ROUTE 1

CROSS SECTIONS

SHEET NUMBER
223
OF 292

Sta. 340+25.00 to Sta. 341+00.00

Filename: ...\MSTA\223_XSECT_340+25_165.dgn Division: HIGHWAY Username: morin Date:5/2/2022

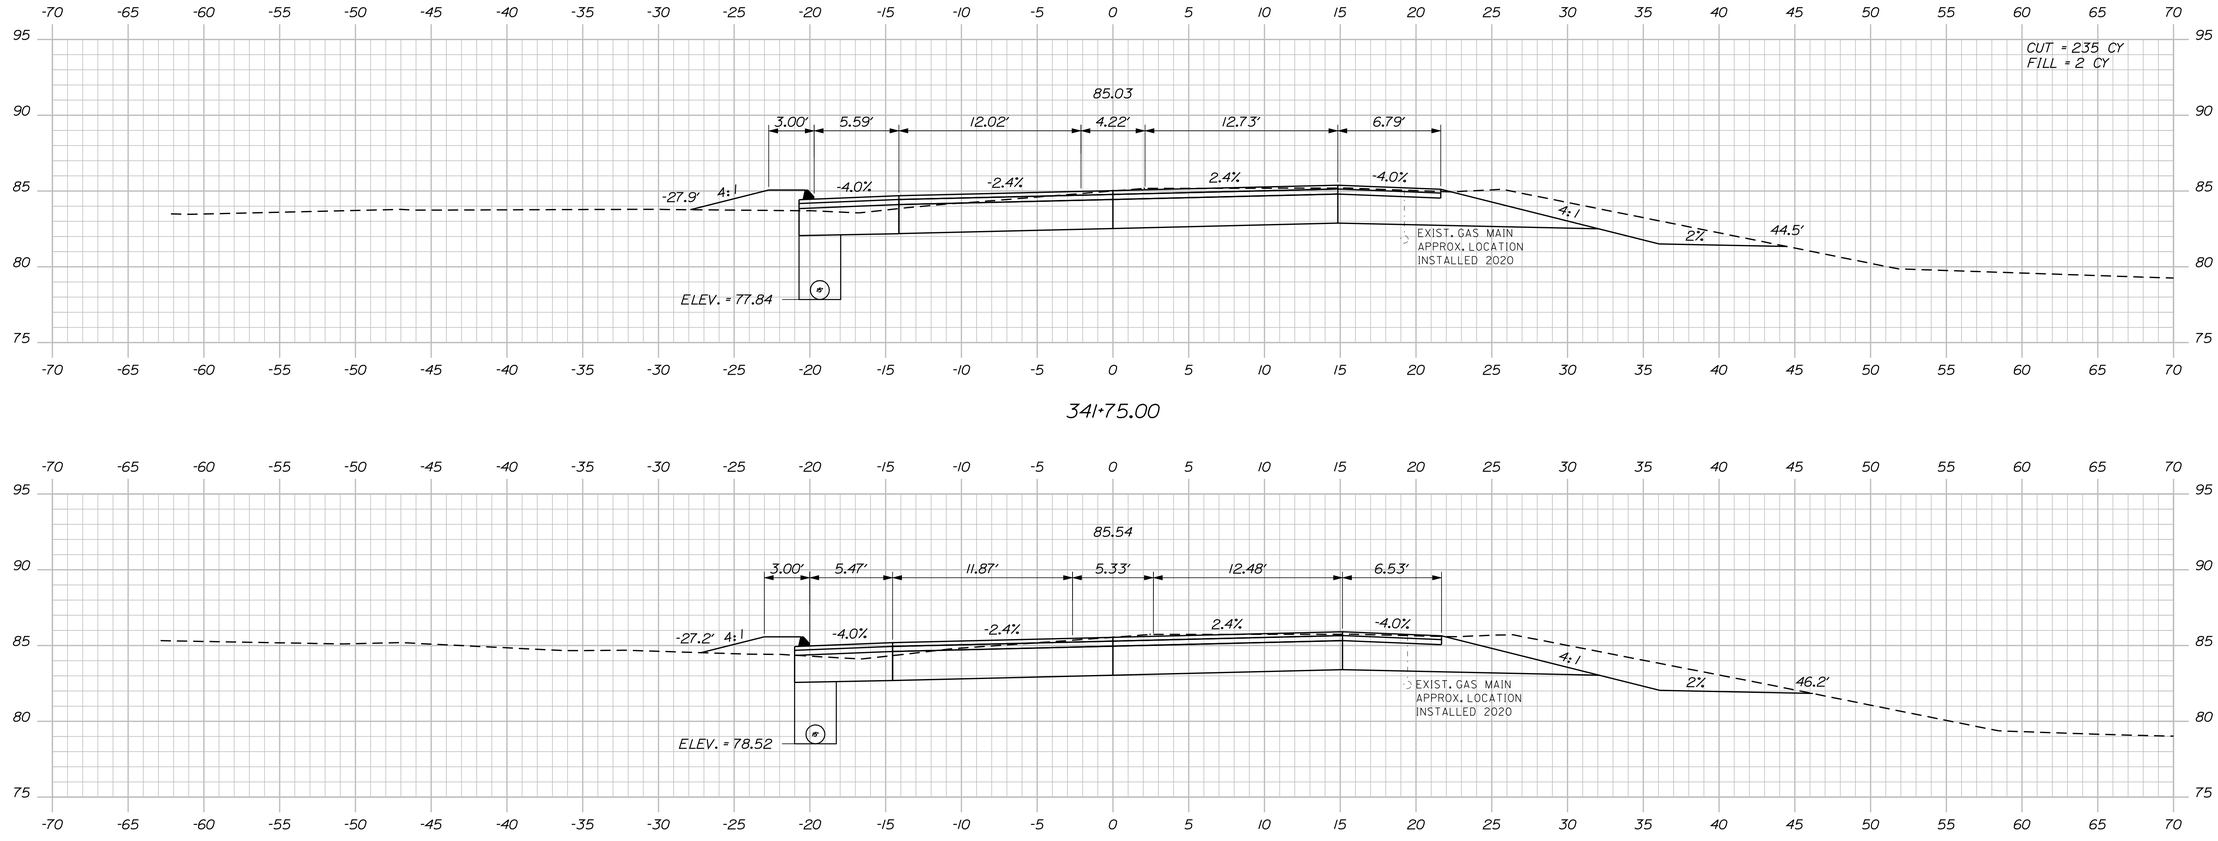

341+75.00

341+50.00

341+25.00

STATE OF MAINE
DEPARTMENT OF TRANSPORTATION

NH-1728(100)E

WIN
17281.00

HIGHWAY PLANS

SIGNATURE
4226

P.E. NUMBER

DATE

PROJ. MANAGER	ERNIE MARTIN	
DESIGN-DETAILED	MSM	4-22
CHECKED-REVIEWED	ALG	4-22
DESIGN2-DETAILED2		
DESIGN3-DETAILED3		
REVISIONS 1		
REVISIONS 2		
REVISIONS 3		
REVISIONS 4		
FIELD CHANGES		

SEARSPORT
US ROUTE 1

CROSS SECTIONS


SHEET NUMBER

224

OF 292


Sta. 341+25.00 to Sta. 341+75.00

Filename: ...\mslo\224_XSECT_341+25_166.dgn Division: HIGHWAY Username: morin Date:4/25/2022

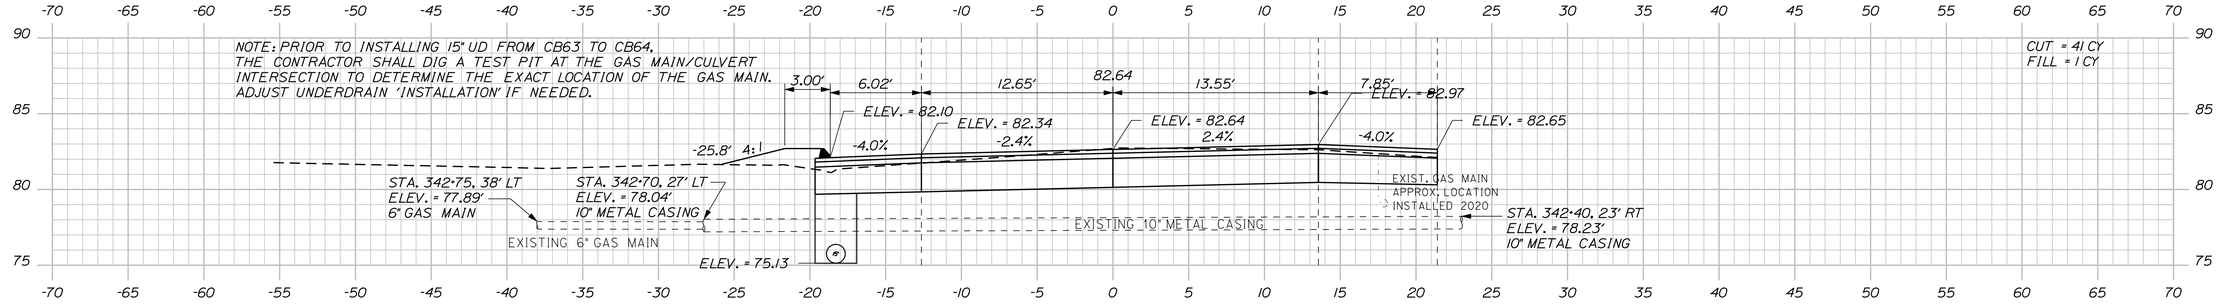


342+75.00


STA. 342+50.00 TO STA. 343+25
CONSTRUCT APPROACH

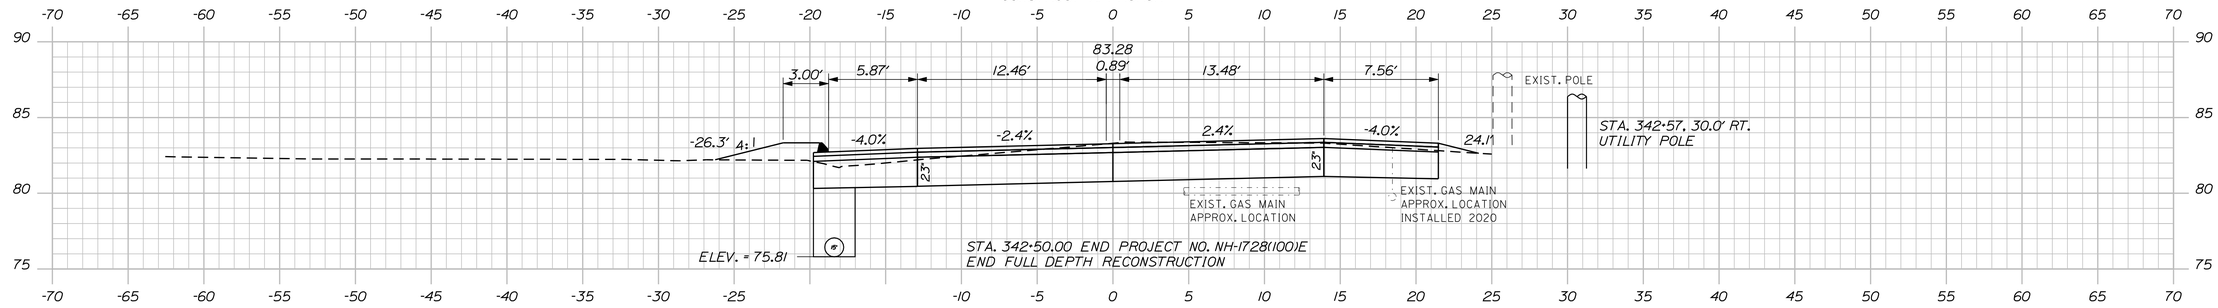

342+50.00

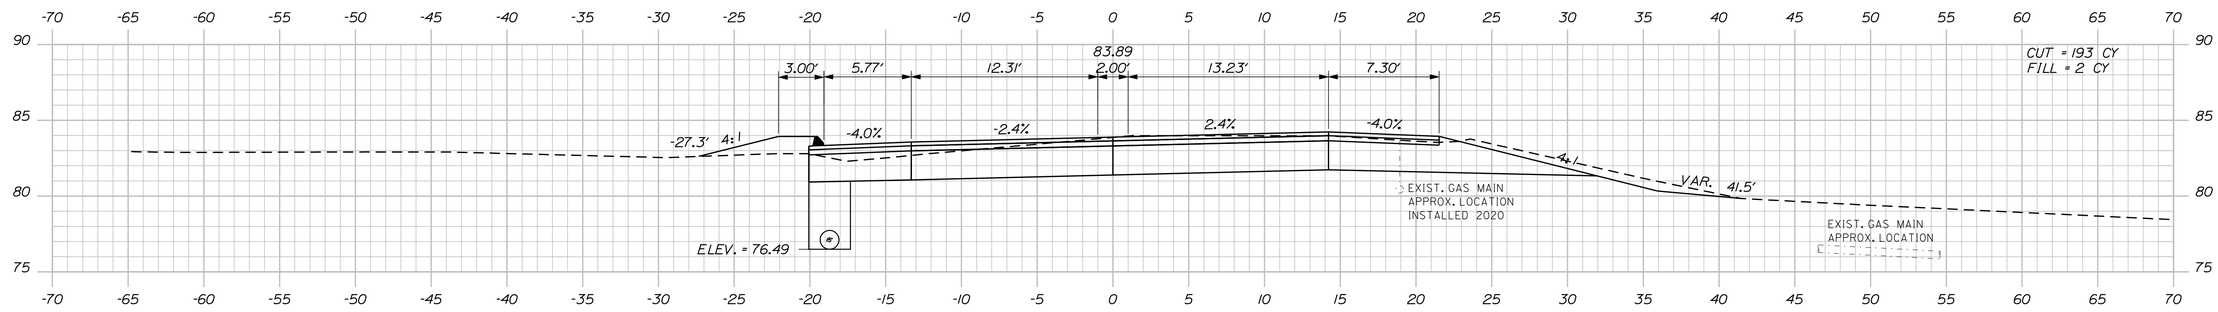

342+25.00

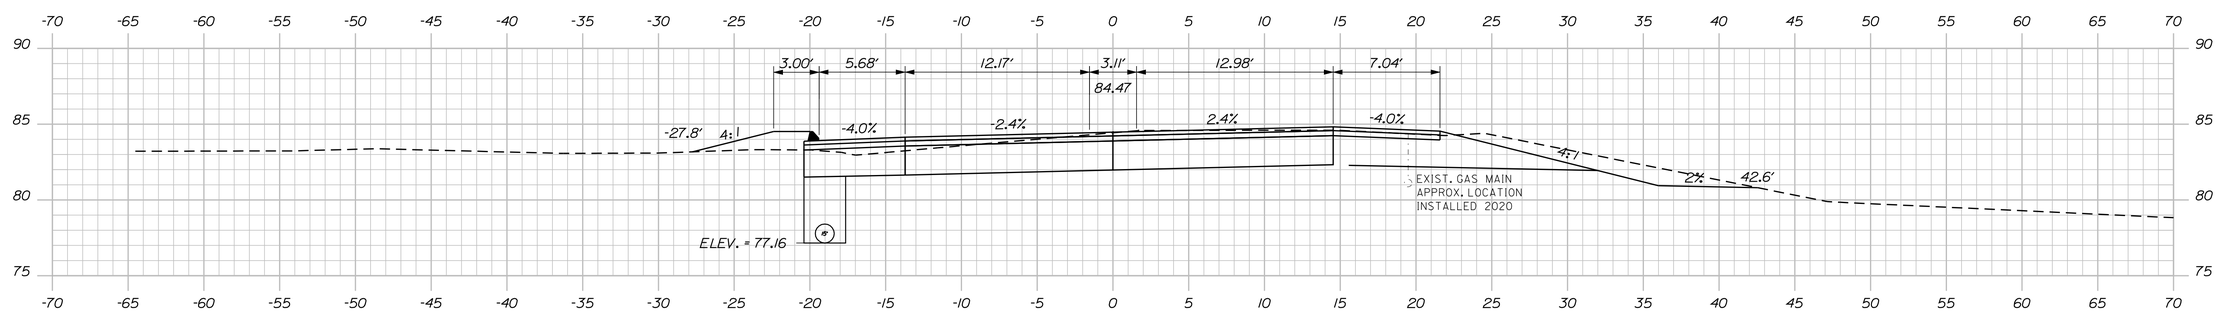

342+00.00

Sta. 342+00.00 to Sta. 342+75.00

STATE OF MAINE
DEPARTMENT OF TRANSPORTATION

NH-1728(100)E

WIN 17281.00

HIGHWAY PLANS

PROJ. MANAGER	ERNIE MARTIN		
DESIGN-DETAILED	MSM	BY	DATE
CHECKED-REVIEWED	ALG	MSM	4-22
DESIGN2-DETAILED2		ALG	4-22
DESIGN3-DETAILED3			
REVISIONS 1			
REVISIONS 2			
REVISIONS 3			
REVISIONS 4			
FIELD CHANGES			

SIGNATURE
4226

P.E. NUMBER


DATE

SEARSPORT
US ROUTE 1


CROSS SECTIONS

SHEET NUMBER
225
OF 292


Filename: ...\msto\225_XSECT_342+00_167.dgn Division: HIGHWAY Username: morin Date:4/25/2022

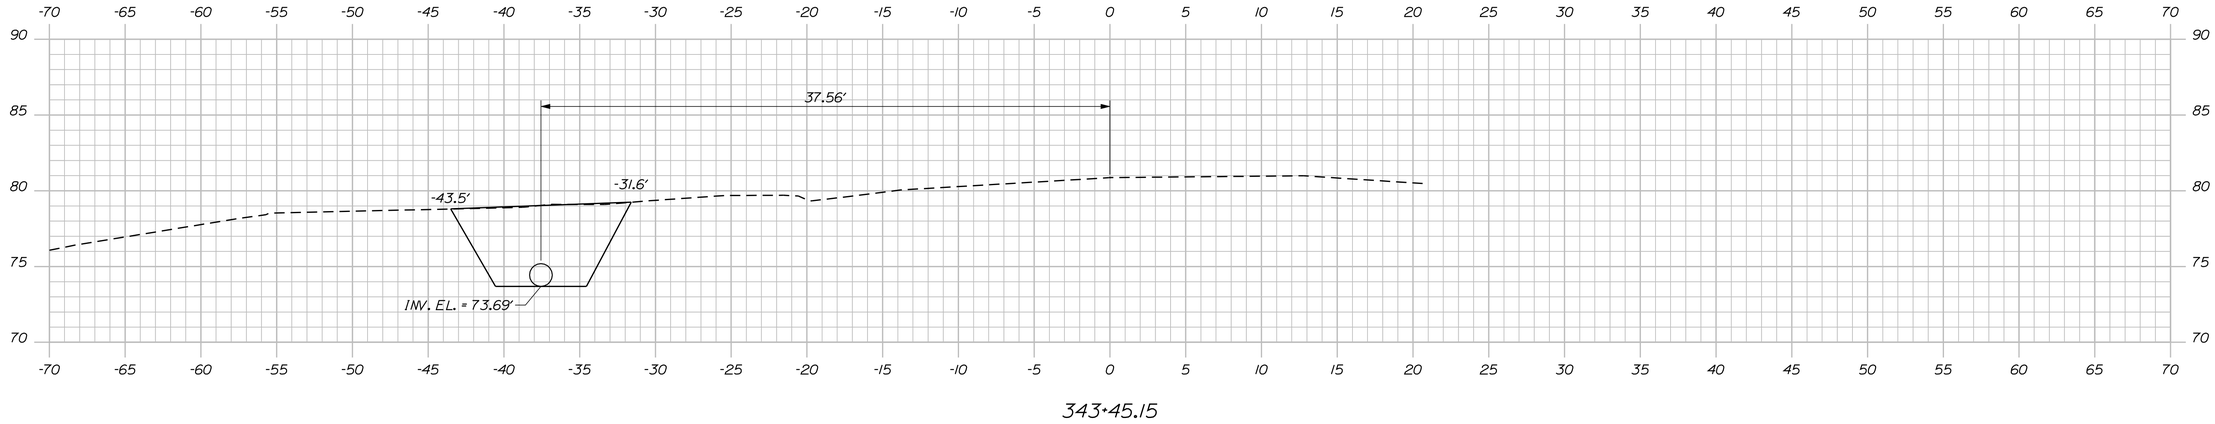

343+45.15

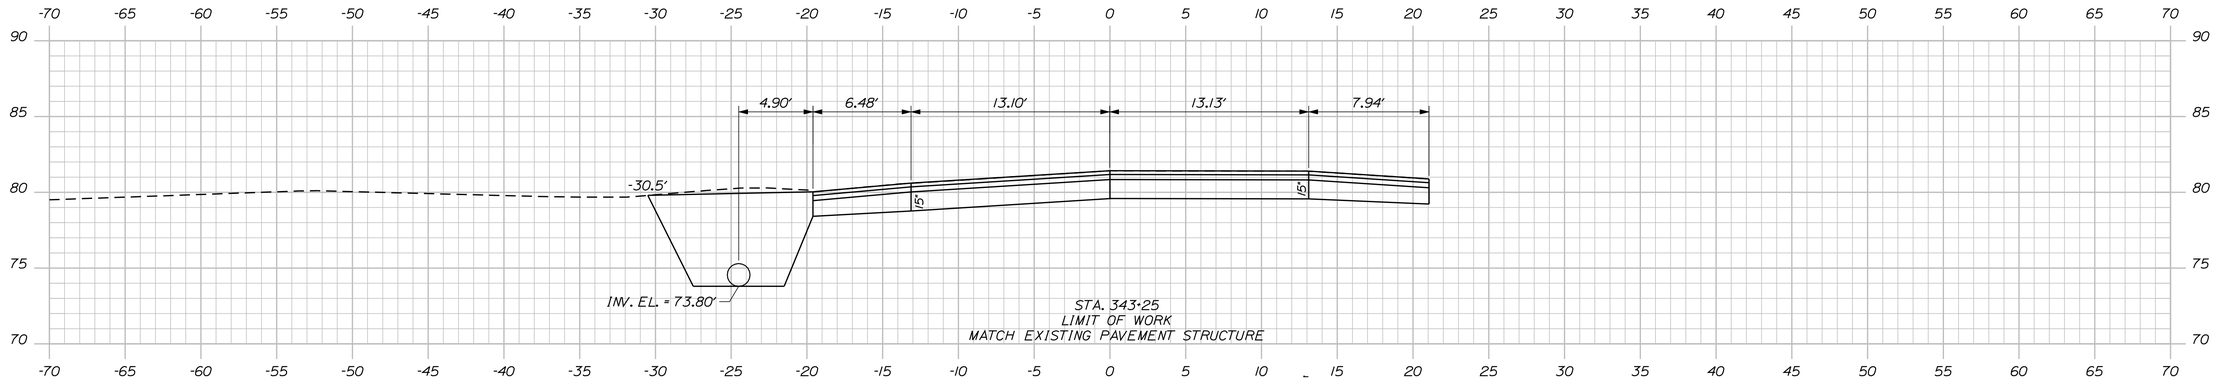

343+25.00

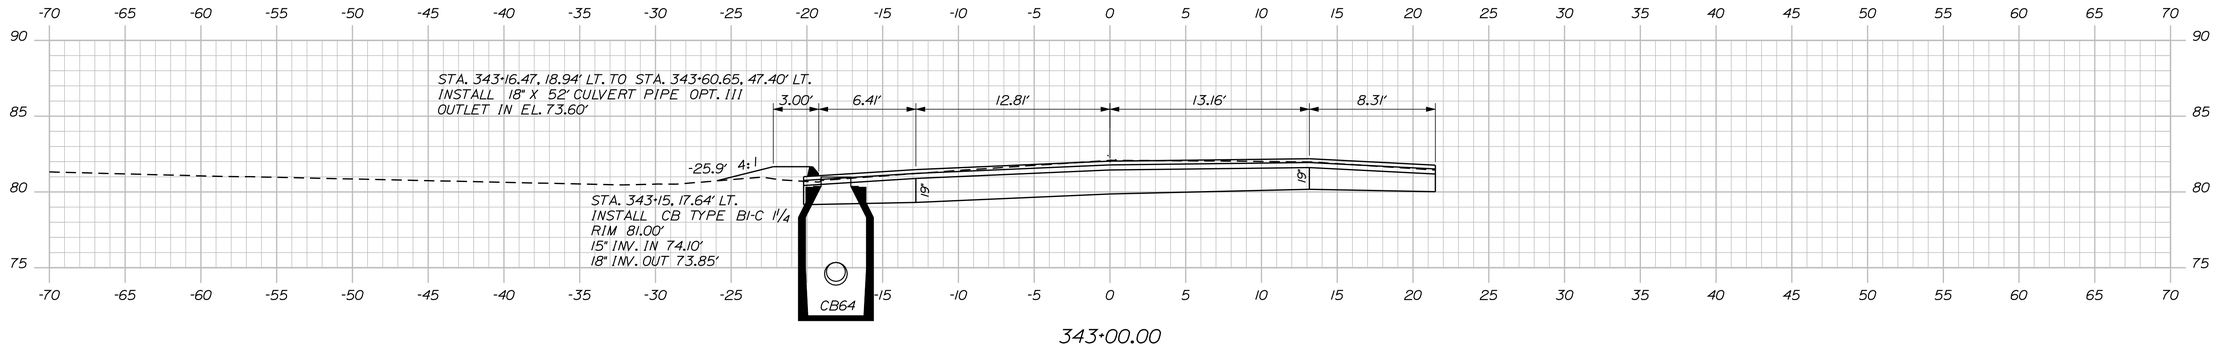

343+00.00

STATE OF MAINE
DEPARTMENT OF TRANSPORTATION

NH-1728(100)E

WIN
17281.00

HIGHWAY PLANS

PROJ. MANAGER	ERNIE MARTIN	BY	DATE
DESIGN-DETAILED	MSM	MSM	4-22
CHECKED-REVIEWED	ALG	ALG	4-22
DESIGN2-DETAILED2			
DESIGN3-DETAILED3			
REVISIONS 1			
REVISIONS 2			
REVISIONS 3			
REVISIONS 4			
FIELD CHANGES			

SIGNATURE
4226

P.E. NUMBER

DATE

SEARSPORT
US ROUTE 1

CROSS SECTIONS


SHEET NUMBER

226

OF 292

Sta. 343+00.00 to Sta. 343+45.15

Filename: ...\msta\226_XSECT_343+00_168.dgn Division: HIGHWAY Username: morin Date:4/25/2022

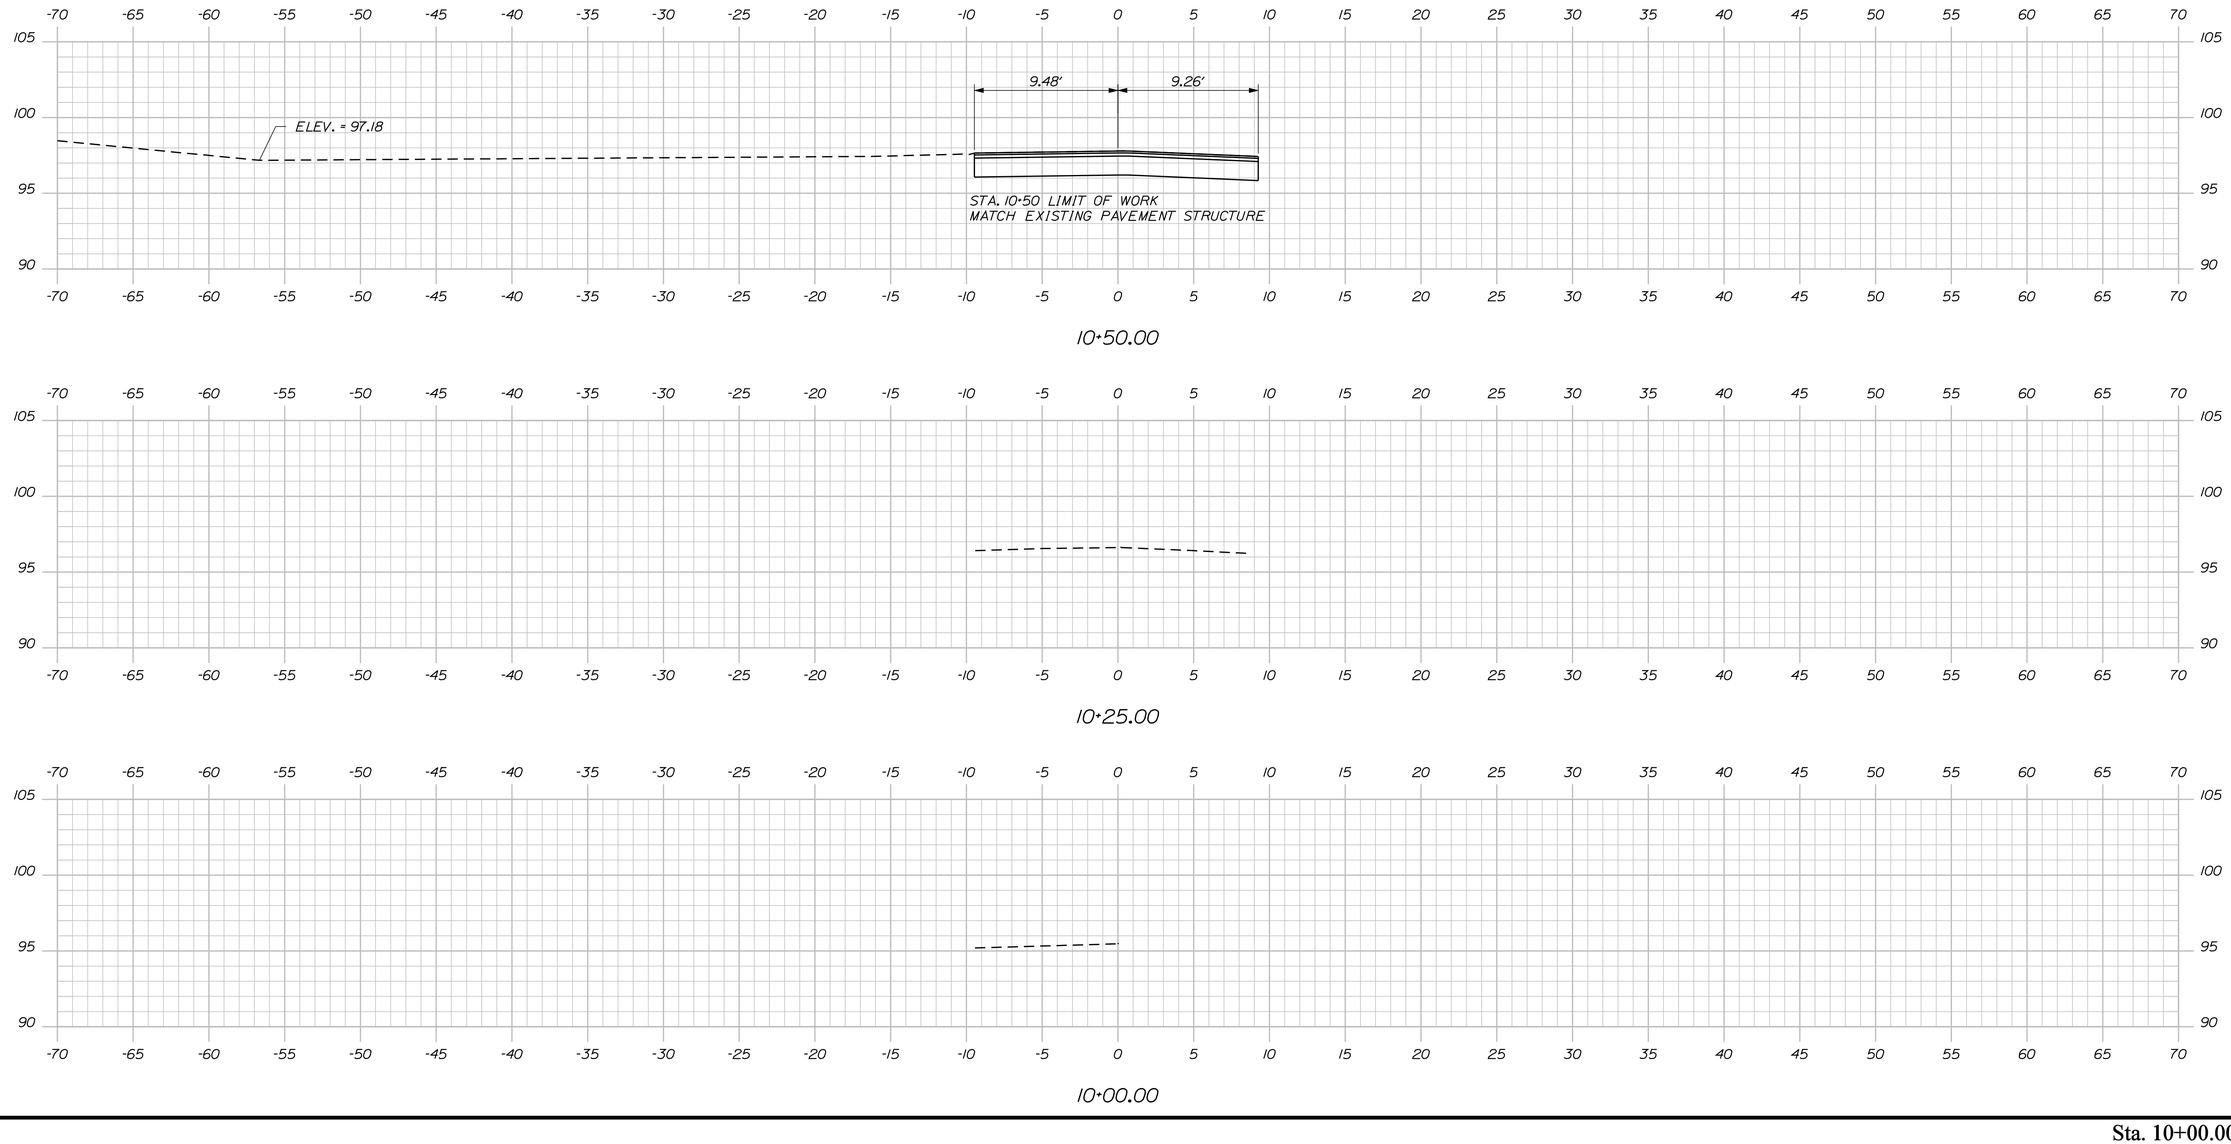

Sta. 10+00.00 to Sta. 10+50.00

STATE OF MAINE
DEPARTMENT OF TRANSPORTATION

NH-1728(100)E

WIN
17281.00

HIGHWAY PLANS

PROJ. MANAGER	ERNIE MARTIN	BY	DATE
DESIGN-DETAILED	MSM	MSM	4-22
CHECKED-REVIEWED	ALG	ALG	4-22
DESIGN2-DETAILED2			
DESIGN3-DETAILED3			
REVISIONS 1			
REVISIONS 2			
REVISIONS 3			
REVISIONS 4			
FIELD CHANGES			

SIGNATURE
4226

P.E. NUMBER

DATE

SEARSPORT
SAVAGE RD.


CROSS SECTIONS

SHEET NUMBER


227

OF 292


Filename: ...\227_XSECT Savage Rd_10+00_001.dgn Division: HIGHWAY Username: morin Date:4/25/2022

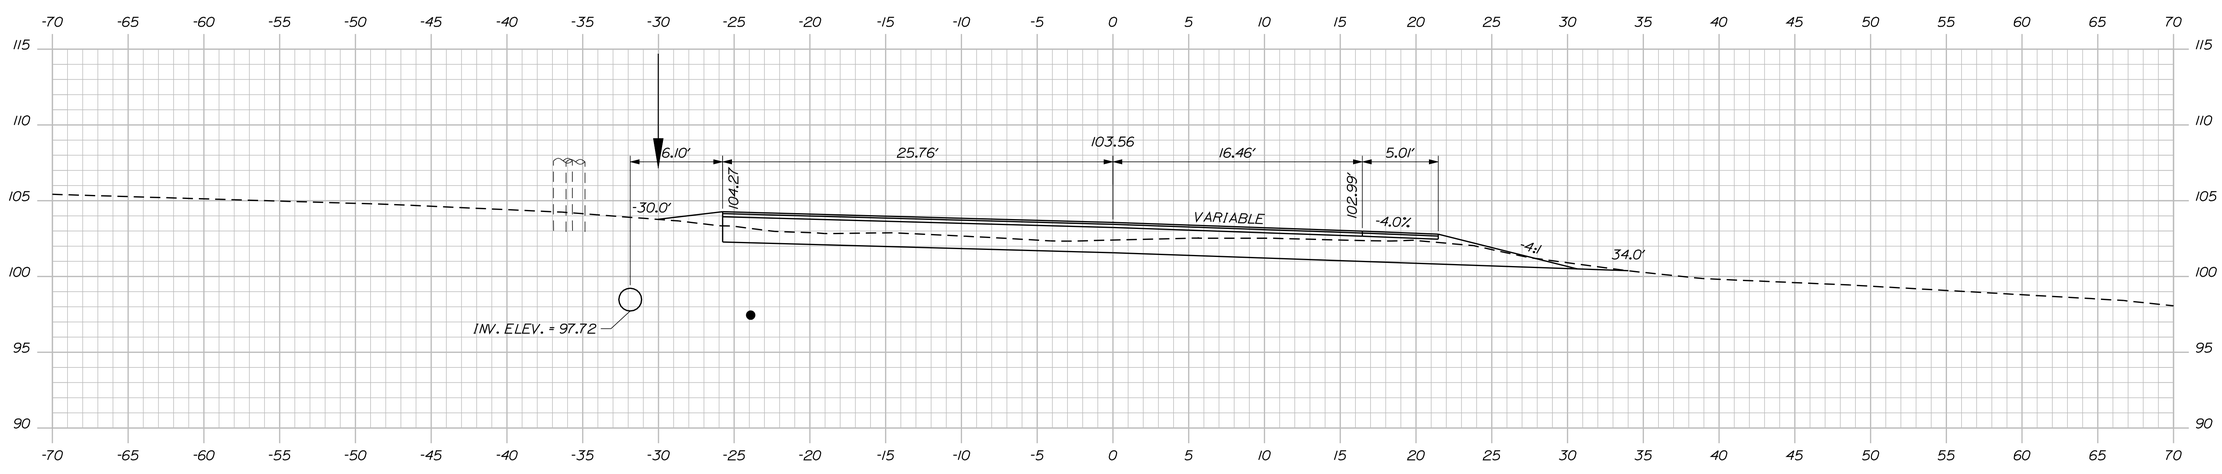

11+25.00

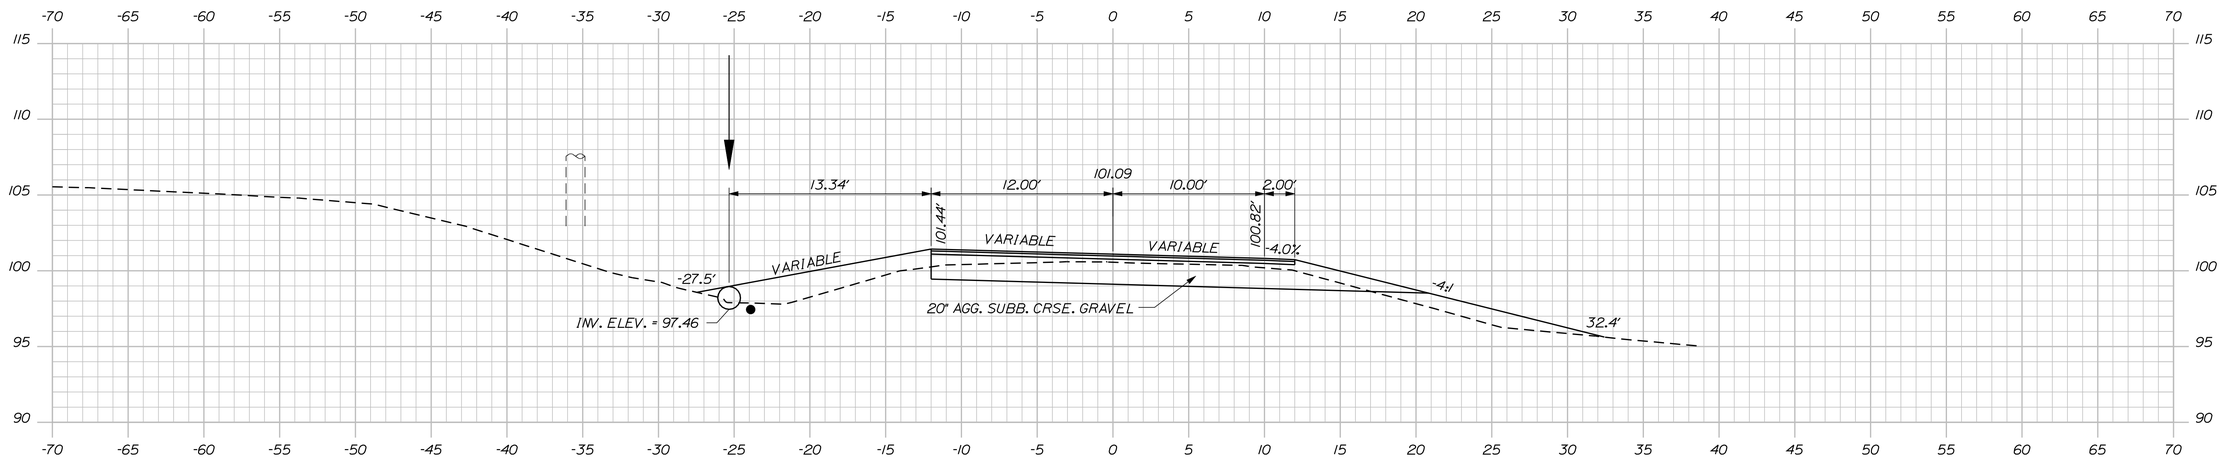

11+00.00

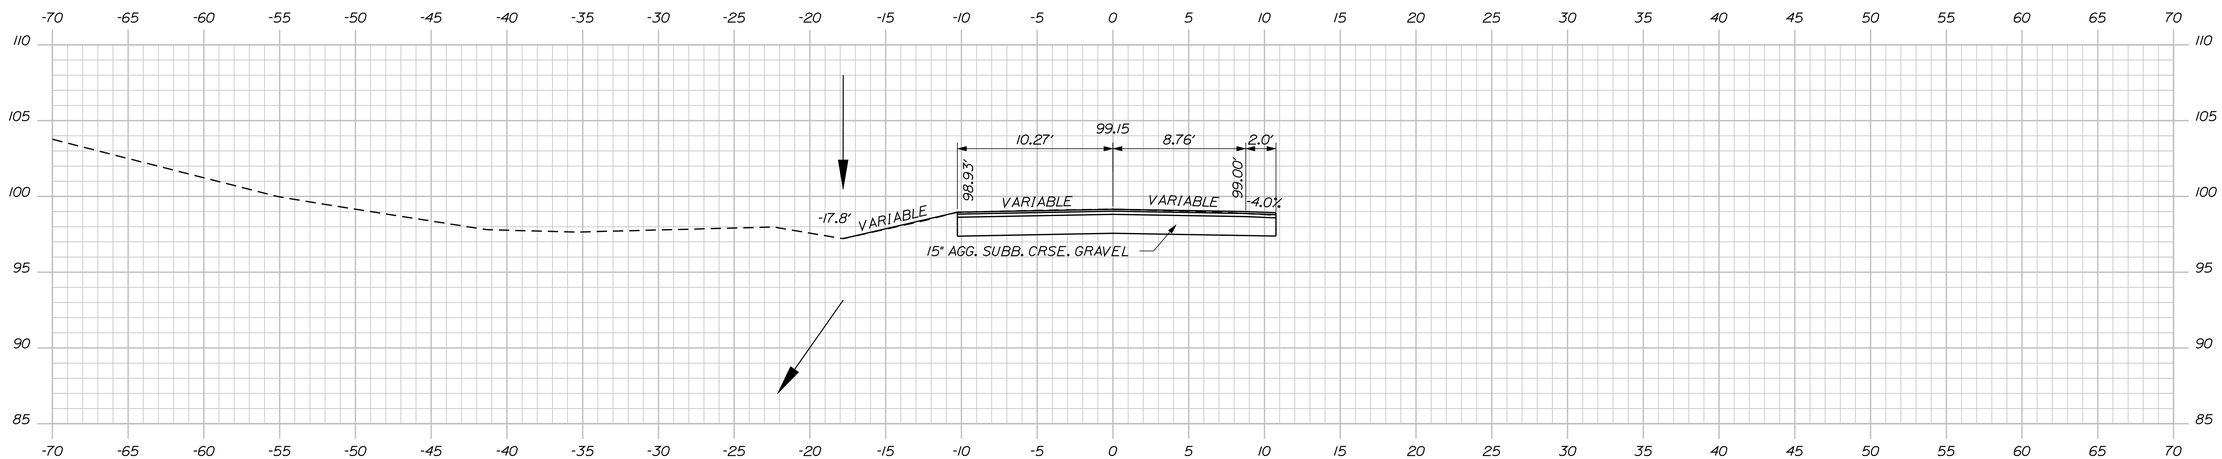

10+75.00

STATE OF MAINE
DEPARTMENT OF TRANSPORTATION

NH-1728(100)E

WIN
17281.00

HIGHWAY PLANS

PROJ. MANAGER	ERNIE MARTIN	BY	DATE
DESIGN-DETAILED	MSM	MSM	4-22
CHECKED-REVIEWED	ALG		4-22
DESIGN2-DETAILED2			
DESIGN3-DETAILED3			
REVISIONS 1			
REVISIONS 2			
REVISIONS 3			
REVISIONS 4			
FIELD CHANGES			

SIGNATURE
4226

P.E. NUMBER

DATE

SEARSPORT
SAVAGE RD.

CROSS SECTIONS


SHEET NUMBER


228

OF 292

Sta. 10+75.00 to Sta. 11+25.00

Filename: ...\228_XSECT Sovoge Rd_10+75_002.dgn Division: HIGHWAY Username: morin Date:4/25/2022

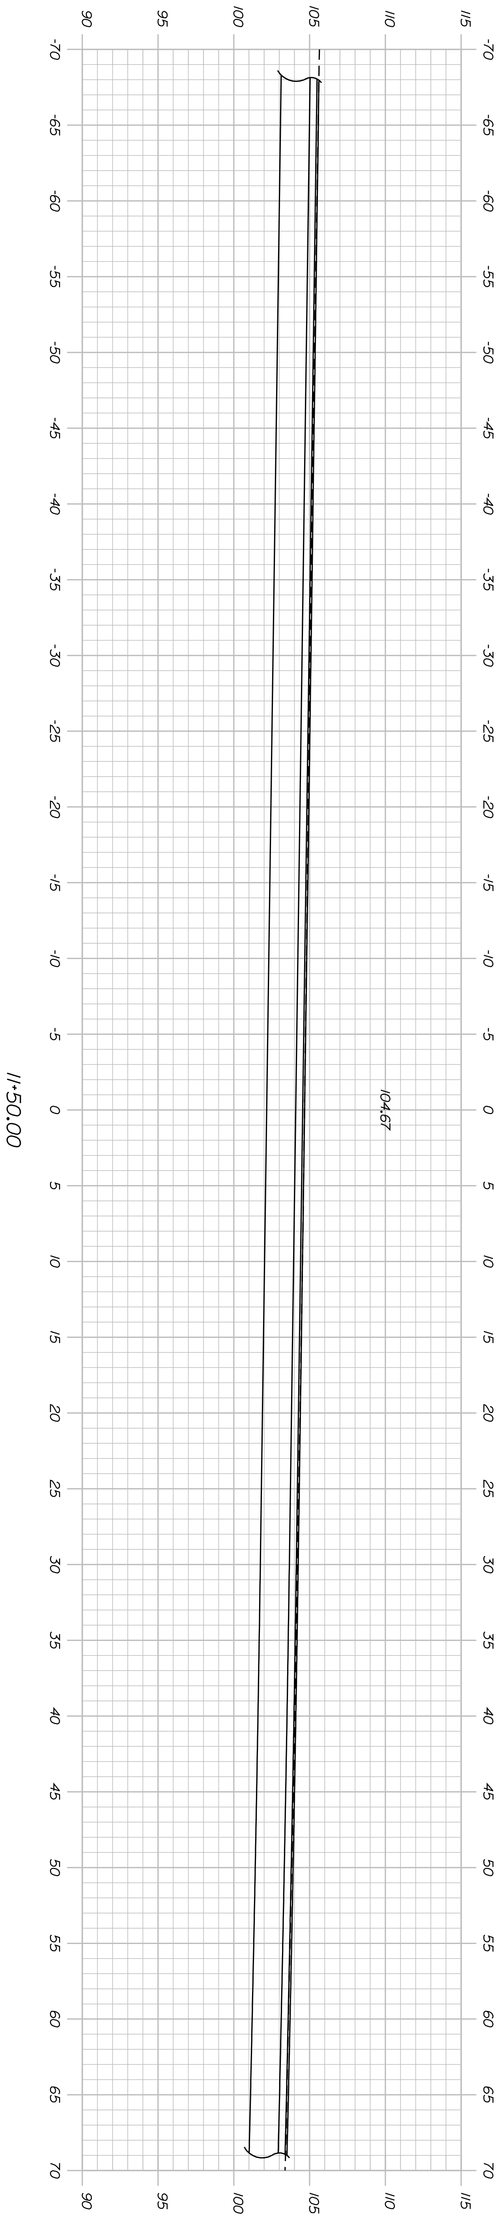

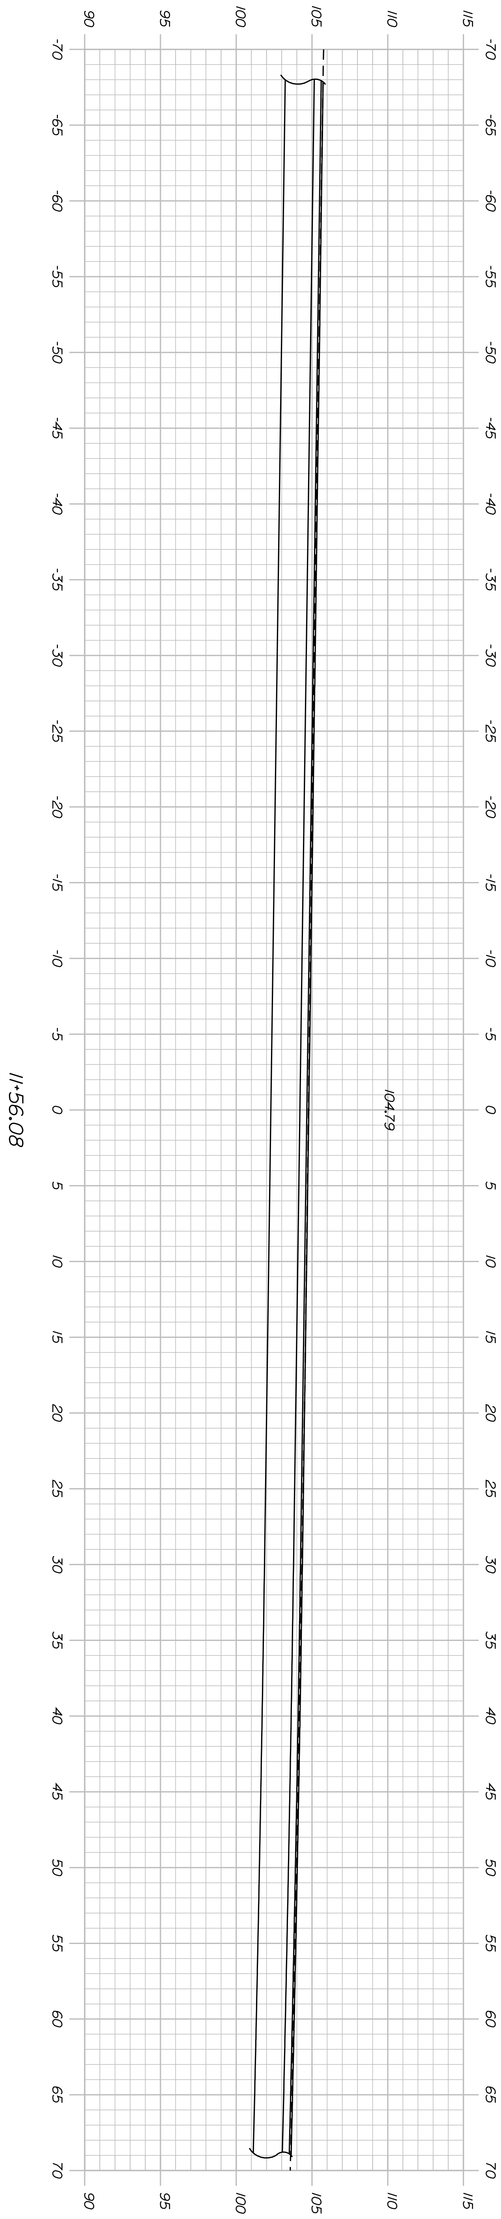

Sta. 11+50.00 to Sta. 11+56.08

SHEET NUMBER 229 OF 292

SEARSPORT
SAVAGE RD.

CROSS SECTIONS

PROJ. MANAGER	ERNIE MARTIN	BY	DATE
DESIGN-DETAILED	MSM	MSM	4-22
CHECKED-REVIEWED	ALG		4-22
DESIGN2-DETAILED2			
DESIGN3-DETAILED3			
REVISIONS 1			
REVISIONS 2			
REVISIONS 3			
REVISIONS 4			
FIELD CHANGES			

SIGNATURE
4226
P.E. NUMBER
DATE

STATE OF MAINE
DEPARTMENT OF TRANSPORTATION
NH-1728(100)E
WIN
17281.00
HIGHWAY PLANS

STATE OF MAINE
DEPARTMENT OF TRANSPORTATION

NH-1728(100)E

WIN
17281.00

HIGHWAY PLANS

		BY	DATE
PROJ. MANAGER	ERNIE MARTIN		
DESIGN-DETAILED	MSM	MSM	4-22
CHECKED-REVIEWED	ALC	ALC	4-22
DESIGN2-DETAILED2			
DESIGN3-DETAILED3			
REVISIONS 1			
REVISIONS 2			
REVISIONS 3			
REVISIONS 4			
FIELD CHANGES			

SIGNATURE
4226
P.E. NUMBER

DATE


SEARSPORT
PROSPECT ST.


CROSS SECTIONS


SHEET NUMBER
230
OF 292

Sta. 20+00.00 to Sta. 20+50.00

Filename: ...\230_XSECT Prospect St_20+00_001.dgn Division: HIGHWAY Username: morin Date:4/25/2022

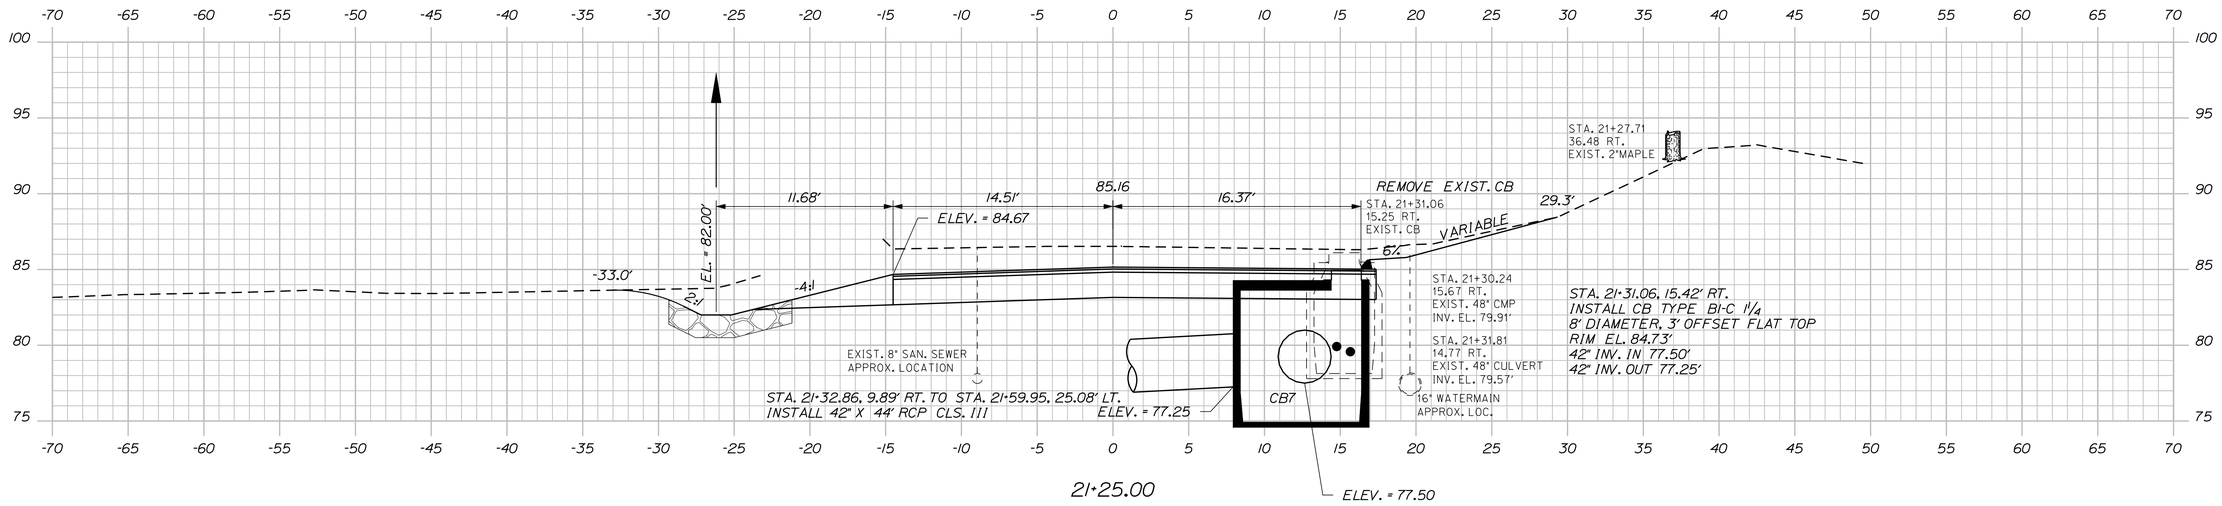

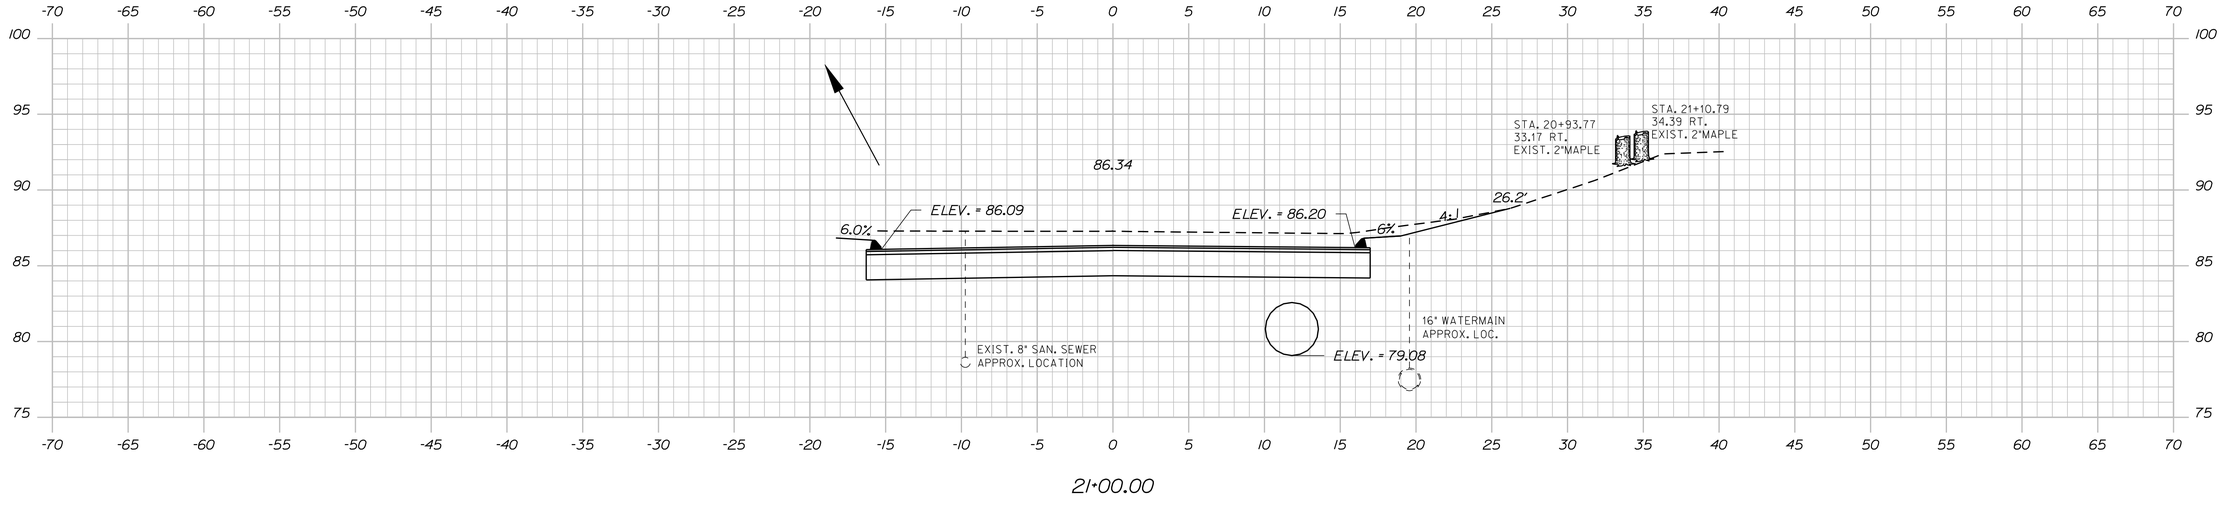

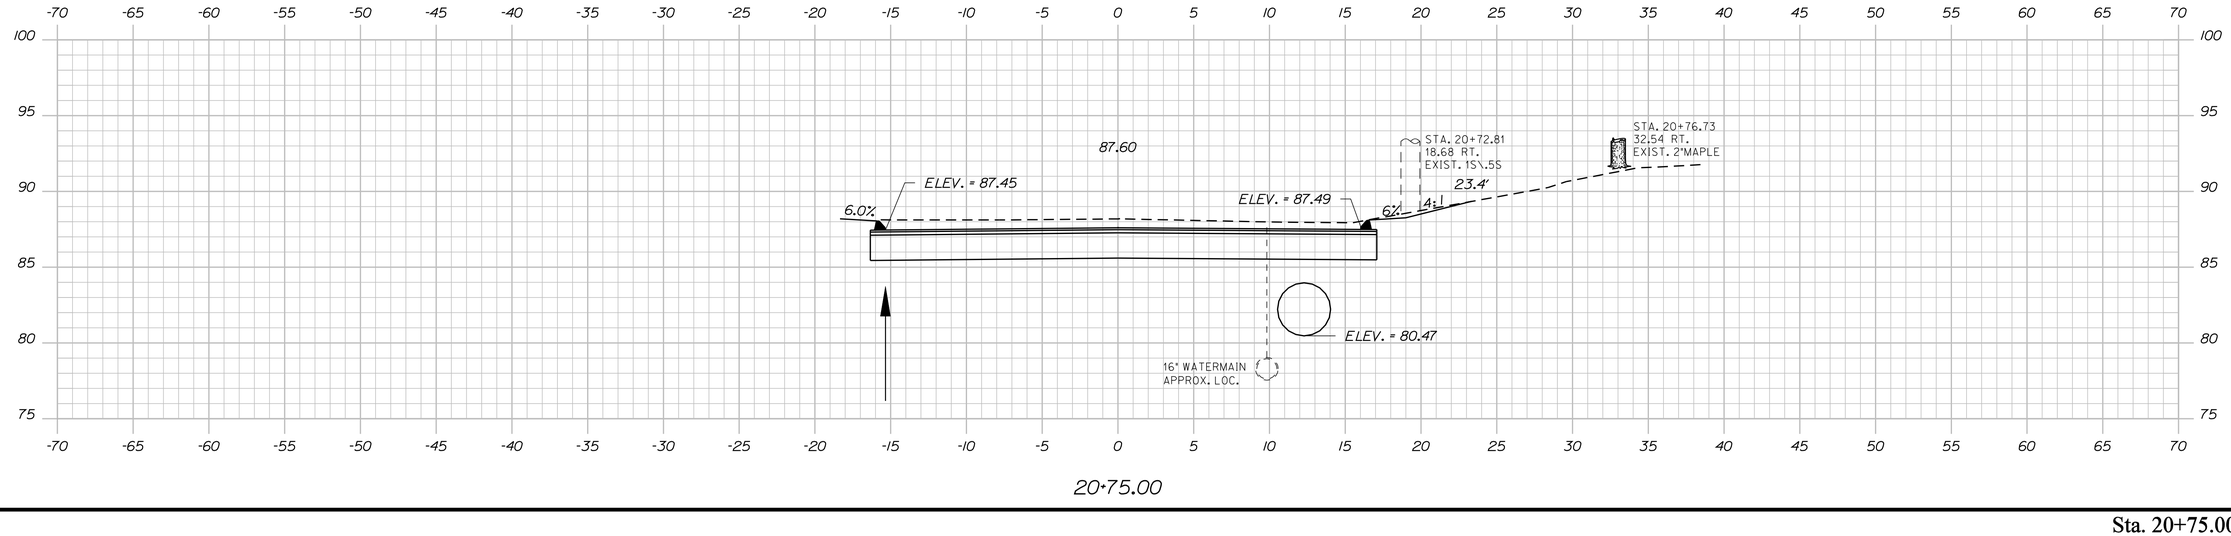

STATE OF MAINE
DEPARTMENT OF TRANSPORTATION

NH-1728(100)E

WIN
17281.00

HIGHWAY PLANS

			DATE
PROJ. MANAGER	ERNIE MARTIN	BY	
DESIGN-DETAILED	MSM	MSM	4-22
CHECKED-REVIEWED	ALG	ALG	4-22
DESIGN2-DETAILED2			
DESIGN3-DETAILED3			
REVISIONS 1			
REVISIONS 2			
REVISIONS 3			
REVISIONS 4			
FIELD CHANGES			

SIGNATURE
4226
P.E. NUMBER

DATE

SEARSPORT
PROSPECT ST.

CROSS SECTIONS


SHEET NUMBER


231


OF 292

Sta. 20+75.00 to Sta. 21+25.00

Filename: ...\231_XSECT Prospect St_20+75_002.dgn Division: HIGHWAY Username: morin Date:4/25/2022

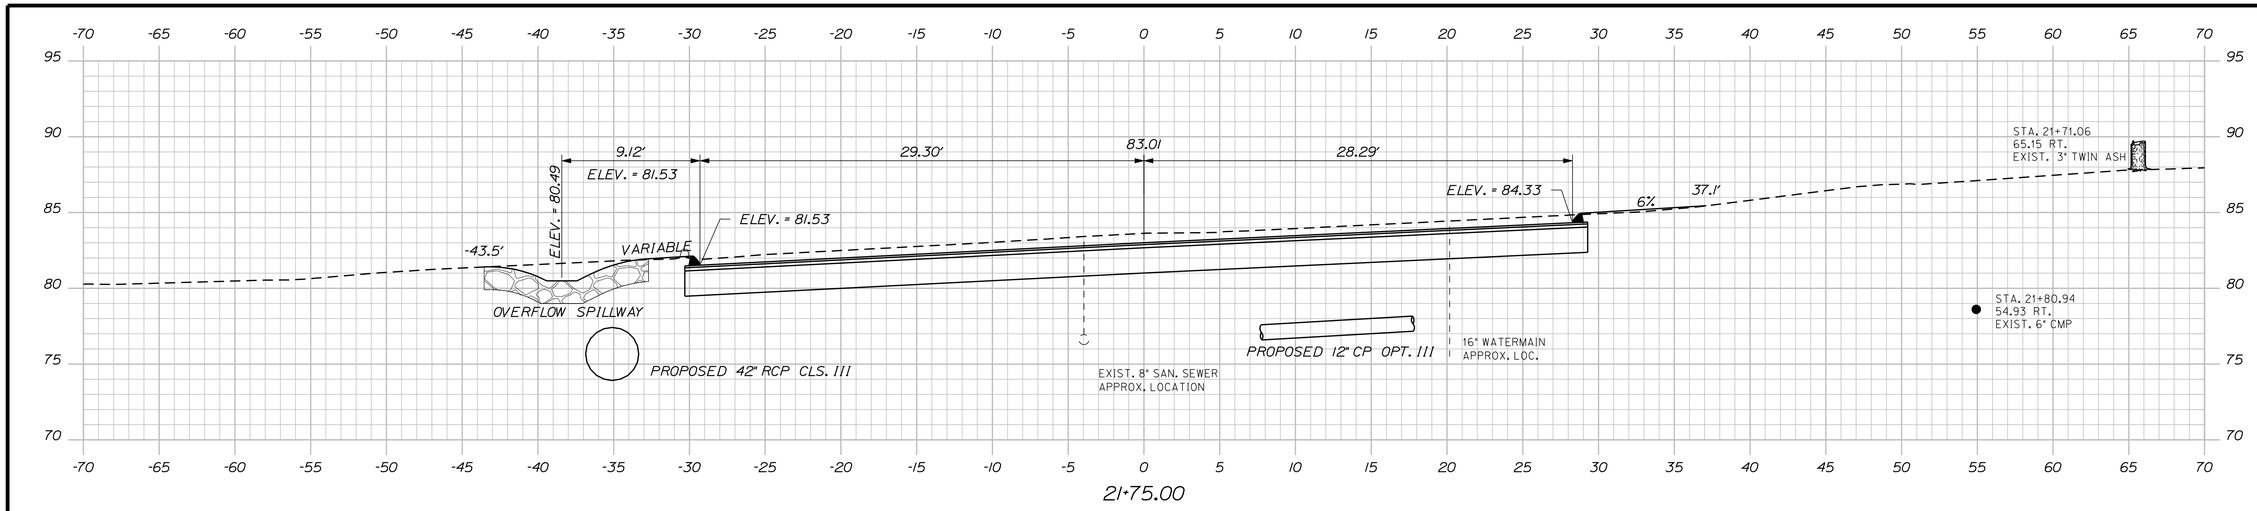

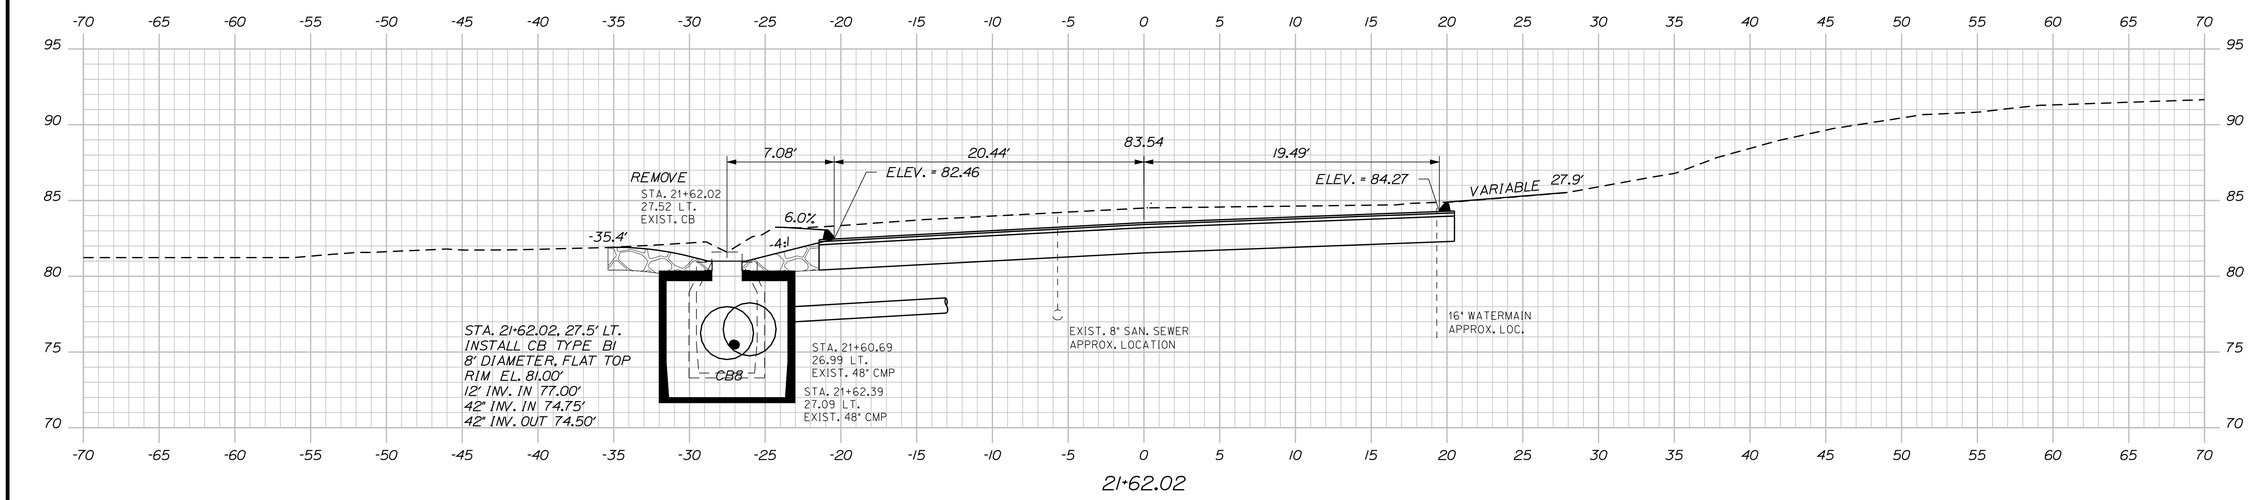

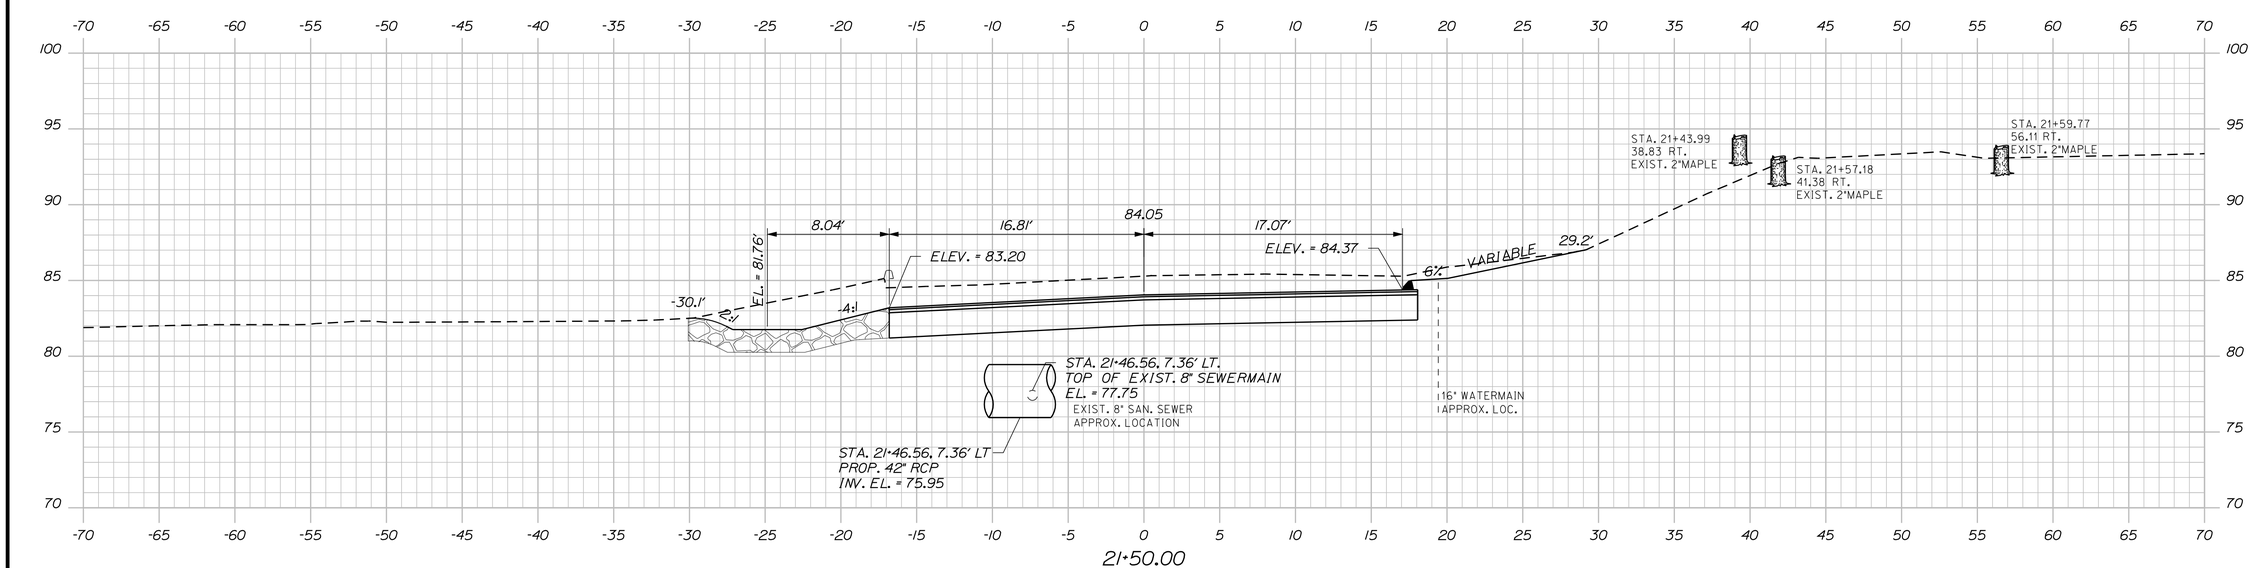

STATE OF MAINE
DEPARTMENT OF TRANSPORTATION

NH-1728(100)E

WIN
17281.00

HIGHWAY PLANS

SIGNATURE
4226

P.E. NUMBER

DATE

PROJ. MANAGER	ERNIE MARTIN	
DESIGN-DETAILED	MSM	4-22
CHECKED-REVIEWED	ALC	4-22
DESIGN2-DETAILED2		
DESIGN3-DETAILED3		
REVISIONS 1		
REVISIONS 2		
REVISIONS 3		
REVISIONS 4		
FIELD CHANGES		

SEARSPORT
PROSPECT ST.

CROSS SECTIONS


SHEET NUMBER

232

OF 292

Sta. 21+50.00 to Sta. 21+75.00

Filename: ...\232_XSECT Prospect St_21+50_003.dgn Division: HIGHWAY Username: morin Date:4/25/2022

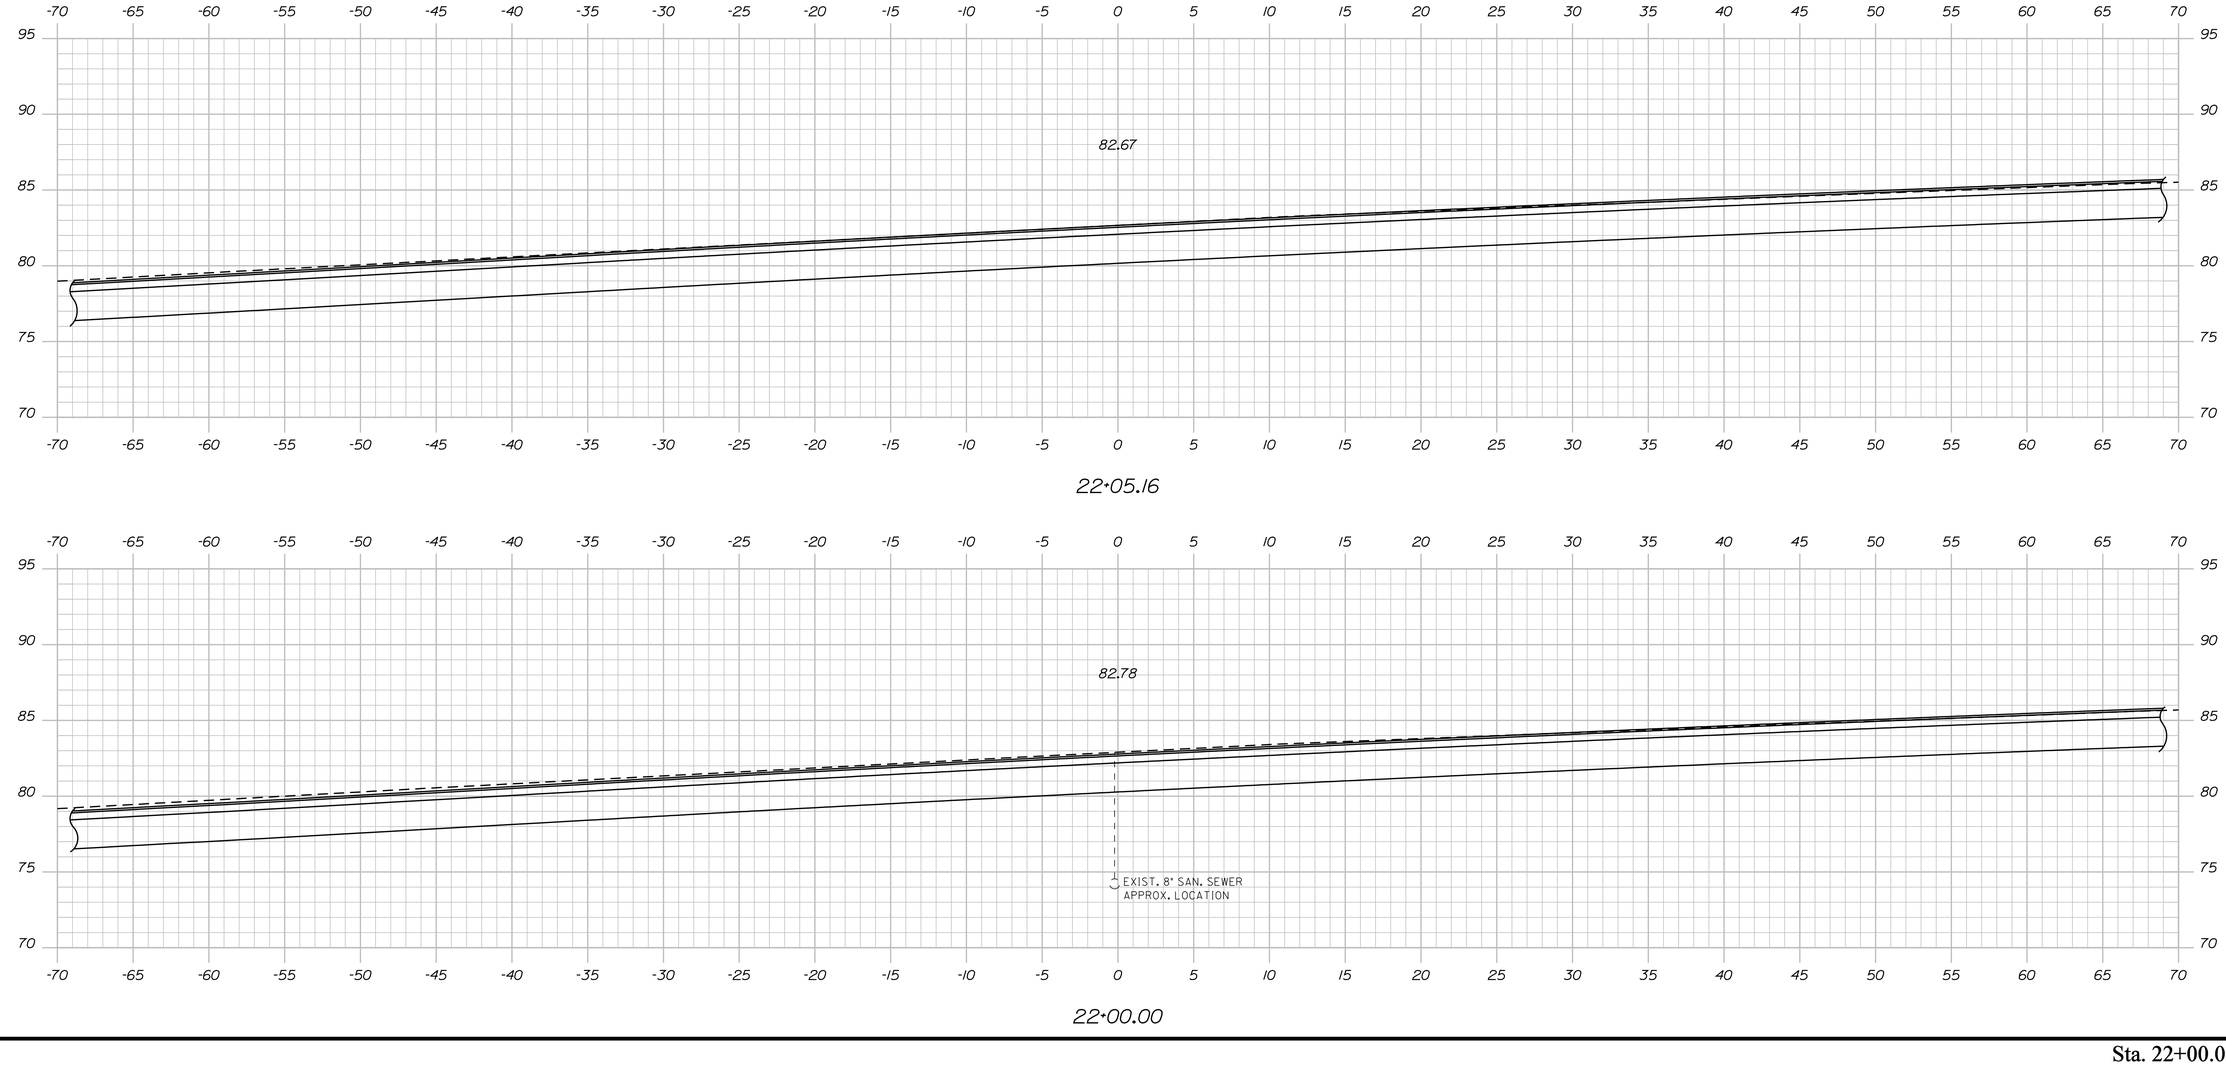

STATE OF MAINE
DEPARTMENT OF TRANSPORTATION

NH-1728(100)E

WIN
17281.00

HIGHWAY PLANS

		BY	DATE
PROJ. MANAGER	ERNIE MARTIN		
DESIGN-DETAILED	MSM	MSM	4-22
CHECKED-REVIEWED	ALG		4-22
DESIGN2-DETAILED2			
DESIGN3-DETAILED3			
REVISIONS 1			
REVISIONS 2			
REVISIONS 3			
REVISIONS 4			
FIELD CHANGES			

SIGNATURE
4226

P.E. NUMBER

DATE

SEARSPORT
PROSPECT ST.

CROSS SECTIONS


SHEET NUMBER

233


OF 292

Sta. 22+00.00 to Sta. 22+05.16


Filename: ...\233_XSECT Prospect St_22+00_004.dgn Division: HIGHWAY Username: morin Date:4/25/2022

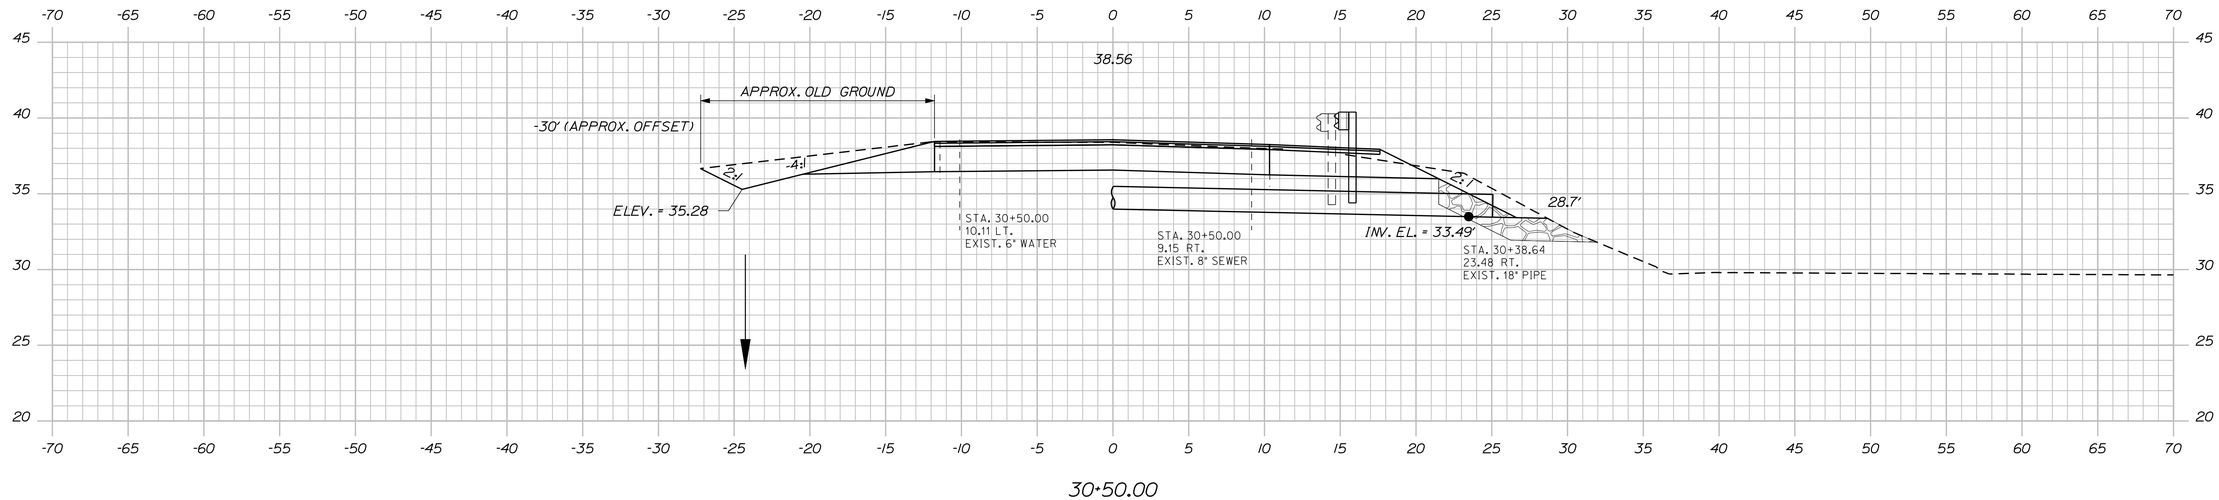

30+50.00

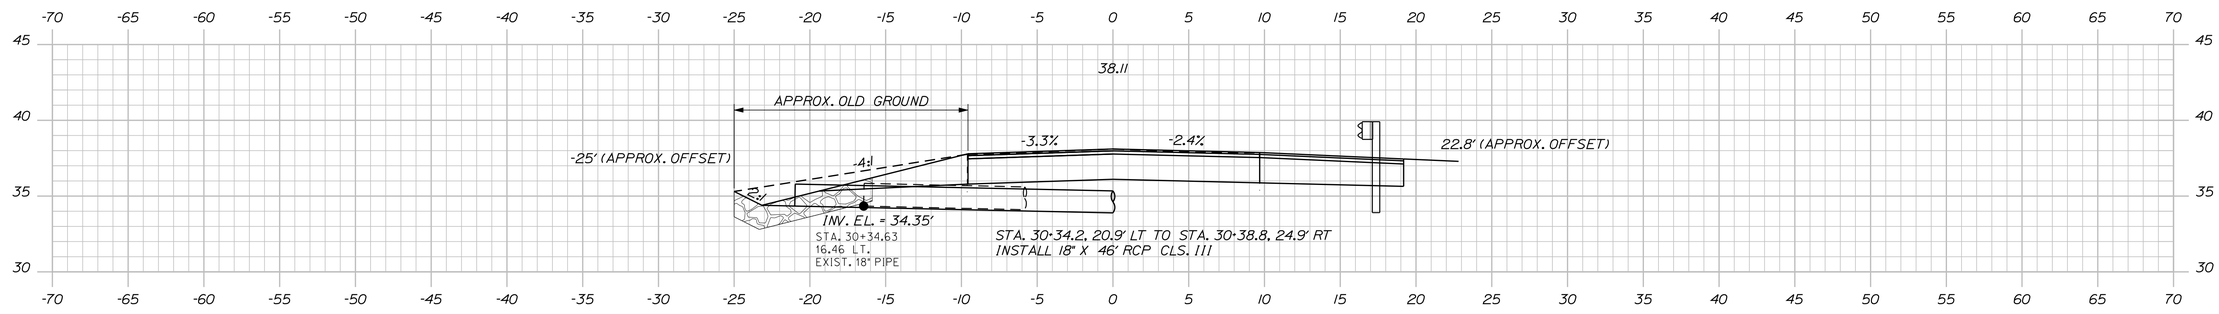

30+25.00

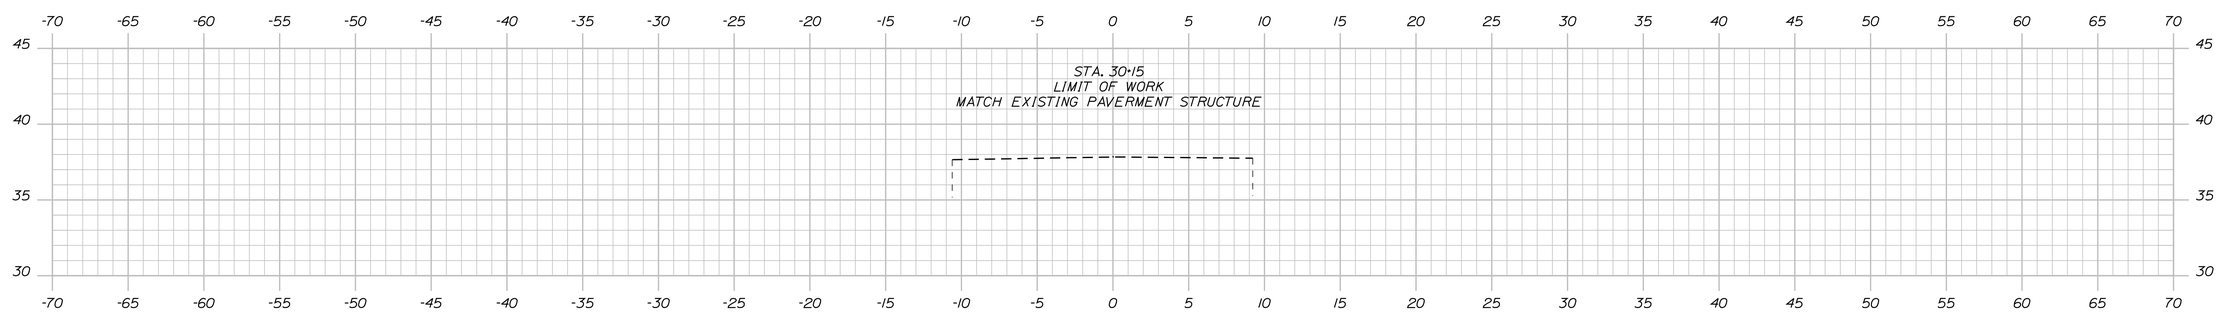

30+00.00

STATE OF MAINE
DEPARTMENT OF TRANSPORTATION

NH-1728(100)E

WIN
17281.00

HIGHWAY PLANS

PROJ. MANAGER	ERNIE MARTIN	BY	DATE
DESIGN-DETAILED	MSM	MSM	4-22
CHECKED-REVIEWED	ALG	ALG	4-22
DESIGN2-DETAILED2			
DESIGN3-DETAILED3			
REVISIONS 1			
REVISIONS 2			
REVISIONS 3			
REVISIONS 4			
FIELD CHANGES			

SIGNATURE
4226

P.E. NUMBER

DATE

SEARSPORT
STEAMBOAT AVE.

CROSS SECTIONS


SHEET NUMBER

234

OF 292

Sta. 30+00.00 to Sta. 30+50.00

Filename: ...\234_XSECT Steamboat Ave_30+00_00.dgn Division: HIGHWAY Username: morin Date:4/25/2022

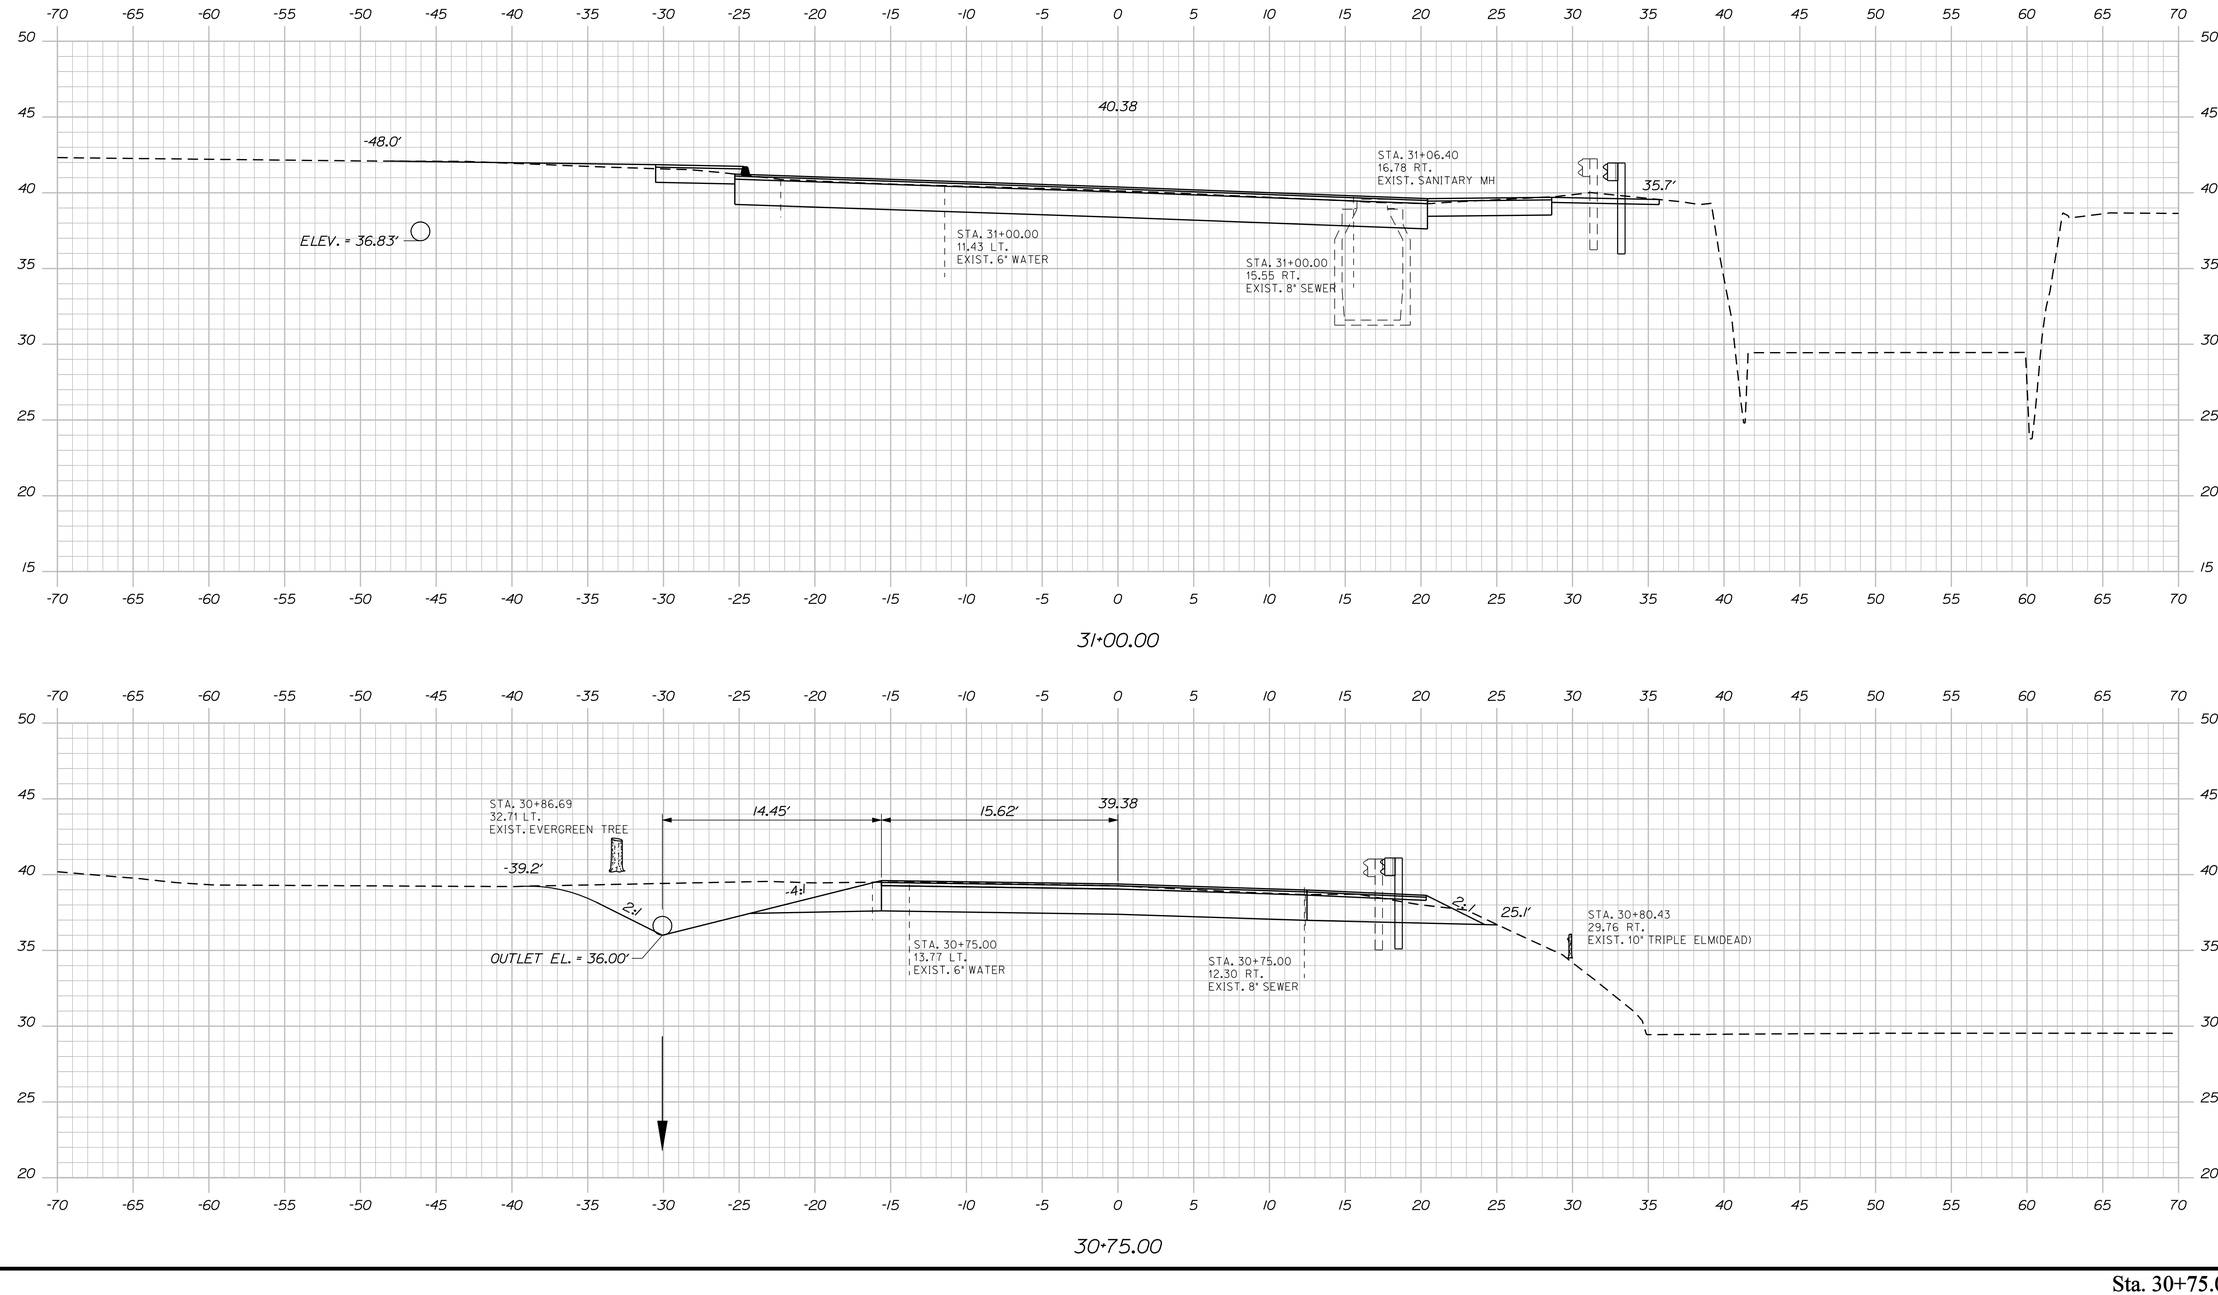

Sta. 30+75.00 to Sta. 31+00.00

STATE OF MAINE
DEPARTMENT OF TRANSPORTATION

NH-1728(100)E

WIN
17281.00

HIGHWAY PLANS

PROJ. MANAGER	ERNIE MARTIN	BY	DATE
DESIGN-DETAILED	MSM	MSM	4-22
CHECKED-REVIEWED	ALG		4-22
DESIGN2-DETAILED2			
DESIGN3-DETAILED3			
REVISIONS 1			
REVISIONS 2			
REVISIONS 3			
REVISIONS 4			
FIELD CHANGES			

SIGNATURE
4226
P.E. NUMBER


DATE


SEARSPORT
STEAMBOAT AVE.

CROSS SECTIONS

SHEET NUMBER
235
OF 292

Filename: ...\235_XSECT Steamboat Ave_30+75_00.dgn Division: HIGHWAY Username: morin Date:4/25/2022

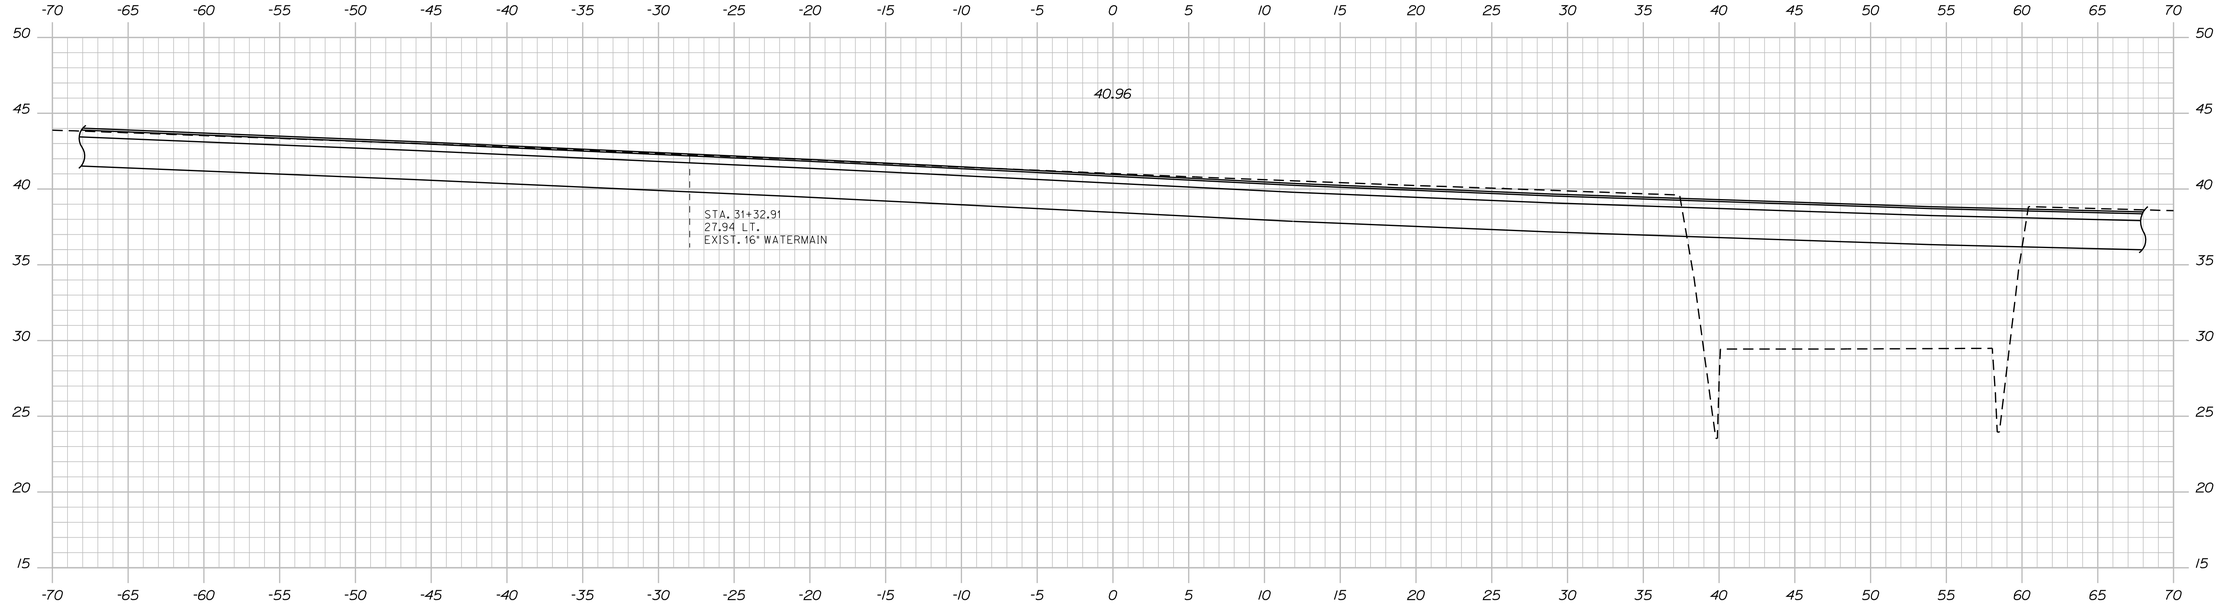

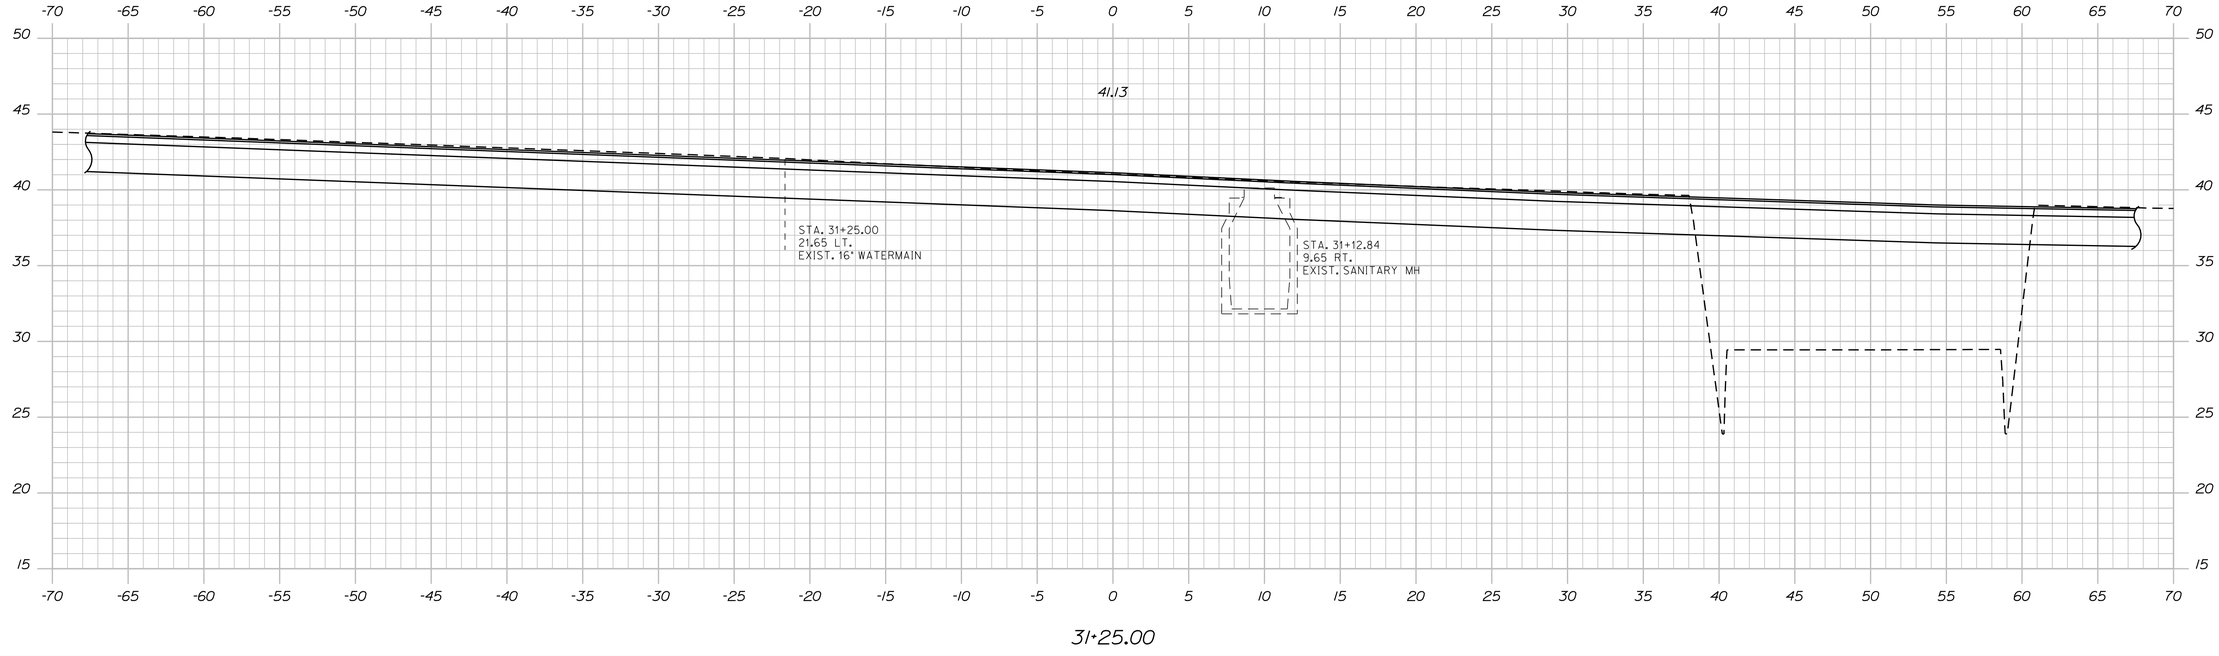

STATE OF MAINE
DEPARTMENT OF TRANSPORTATION

NH-1728(100)E

WIN
17281.00

HIGHWAY PLANS

	BY	DATE
PROJ. MANAGER	ERNIE MARTIN	
DESIGN-DETAILED	MSM	4-22
CHECKED-REVIEWED	ALG	4-22
DESIGN2-DETAILED2		
DESIGN3-DETAILED3		
REVISIONS 1		
REVISIONS 2		
REVISIONS 3		
REVISIONS 4		
FIELD CHANGES		

SIGNATURE

4226
P.E. NUMBER

DATE

SEARSPORT
STEAMBOAT AVE.

CROSS SECTIONS


SHEET NUMBER


236


OF 292

Sta. 31+25.00 to Sta. 31+32.91

Filename: ...\236_XSECT Steamboat Ave_31+25_00 Division: HIGHWAY Username: morin Date:4/25/2022

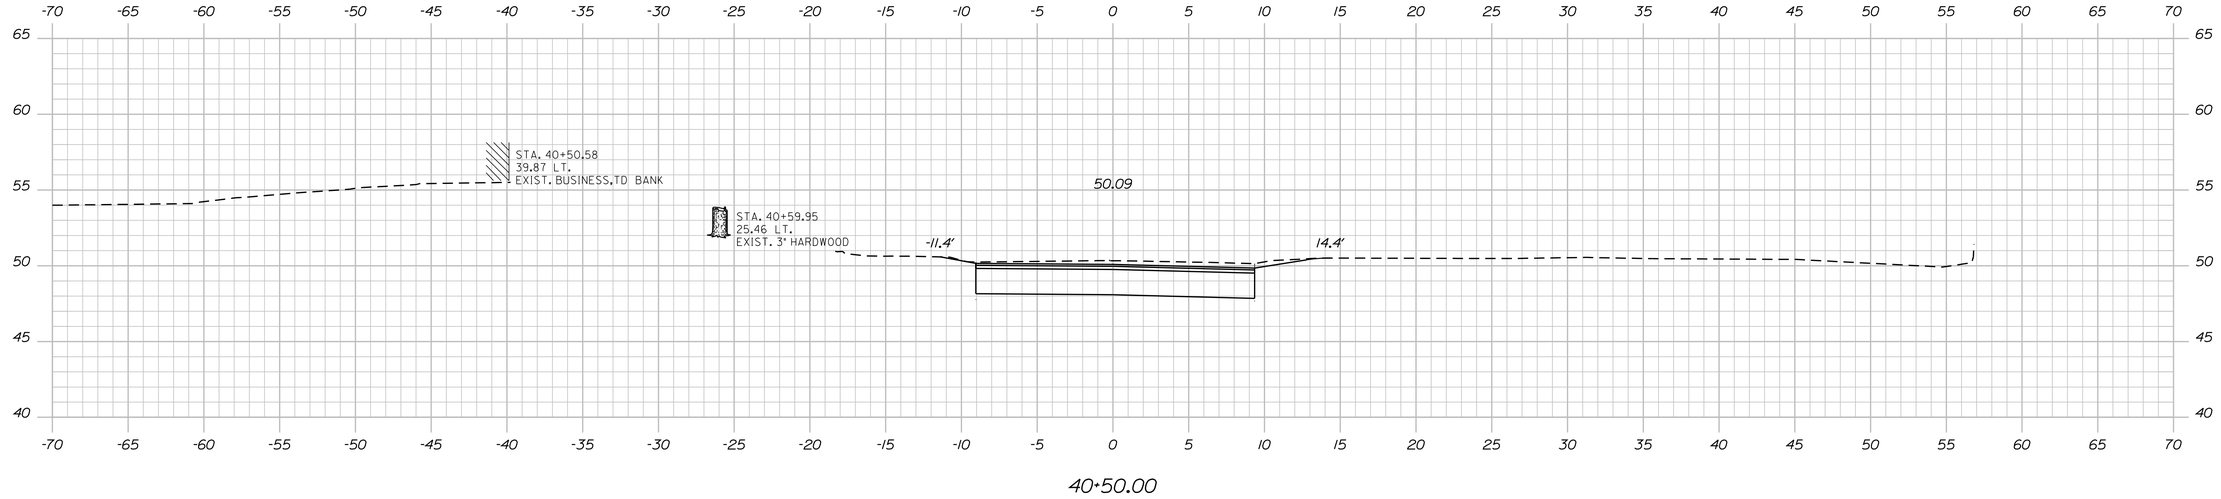

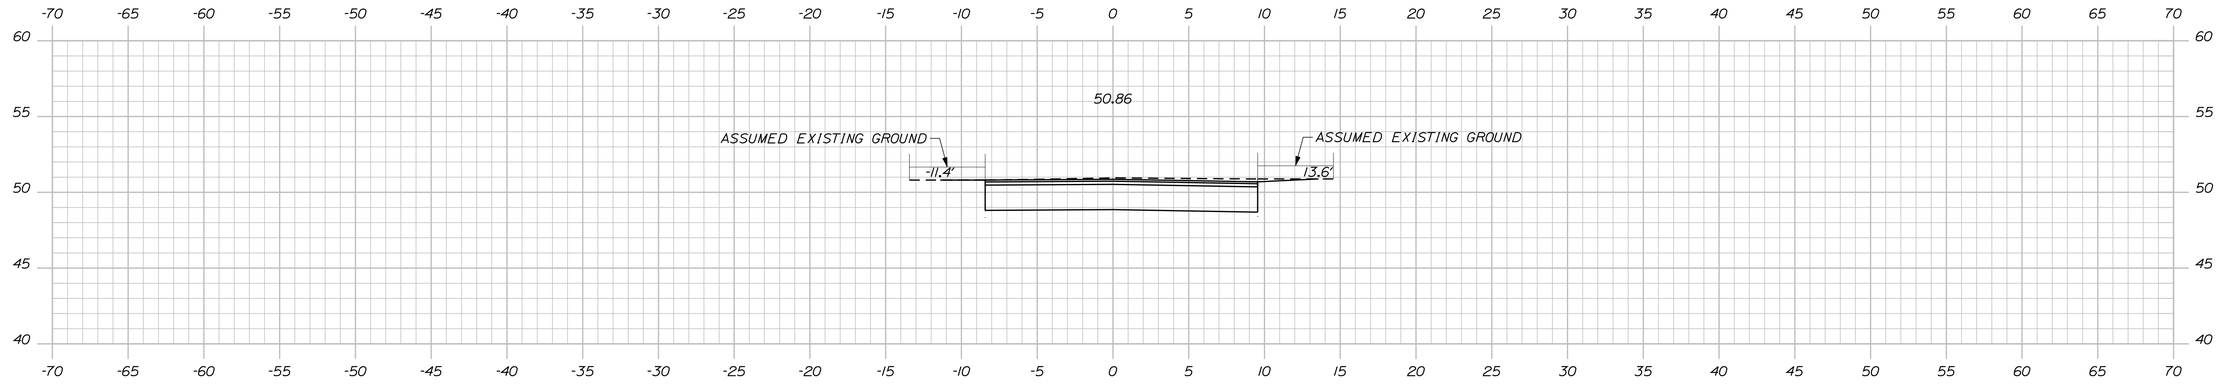

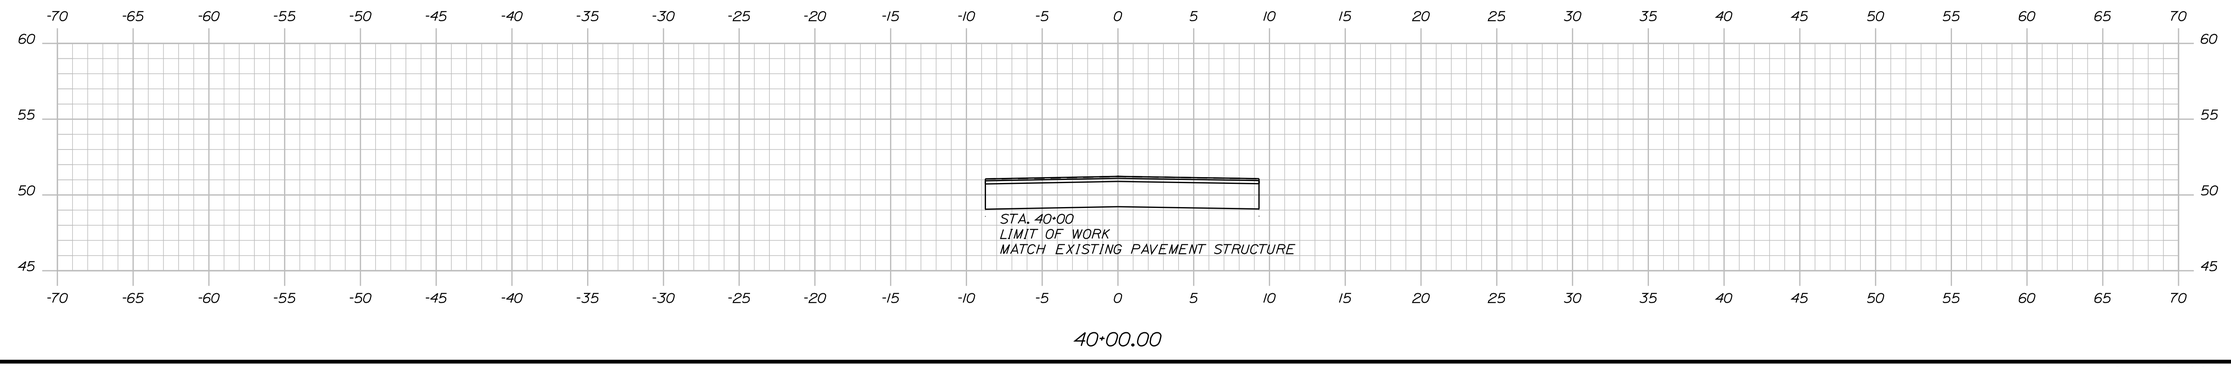

STATE OF MAINE
DEPARTMENT OF TRANSPORTATION

NH-1728(100)E

WIN
17281.00

HIGHWAY PLANS

		BY	DATE
PROJ. MANAGER	ERNIE MARTIN		
DESIGN-DETAILED	MSM	MSM	4-22
CHECKED-REVIEWED	ALG		4-22
DESIGN2-DETAILED2			
DESIGN3-DETAILED3			
REVISIONS 1			
REVISIONS 2			
REVISIONS 3			
REVISIONS 4			
FIELD CHANGES			

SIGNATURE
4226

P.E. NUMBER

DATE


SEARSPORT
PIKE AVE.

CROSS SECTIONS


SHEET NUMBER
237
OF 292

Sta. 40+00.00 to Sta. 40+50.00


Filename: ...\237_XSECT Pike Ave_40+00_001.dgn Division: HIGHWAY Username: morin Date:4/25/2022

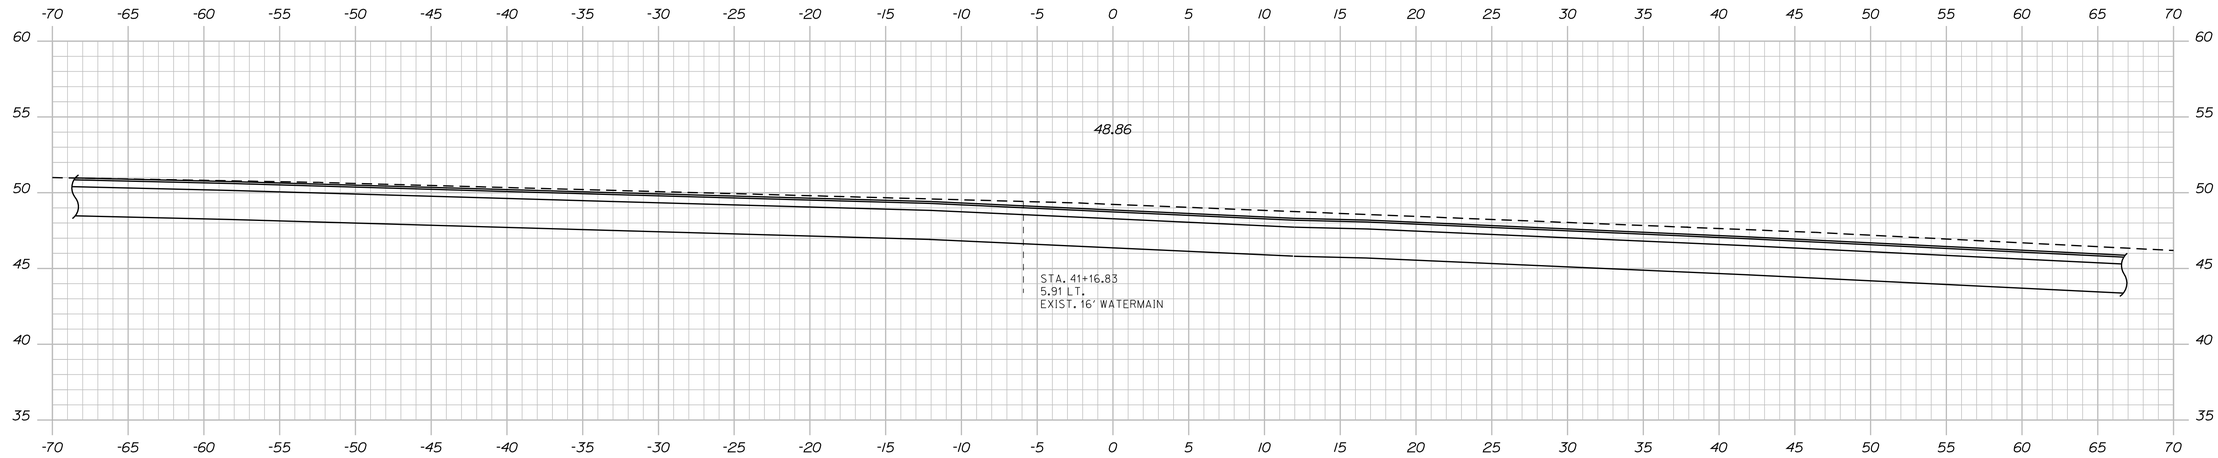

41+16.83

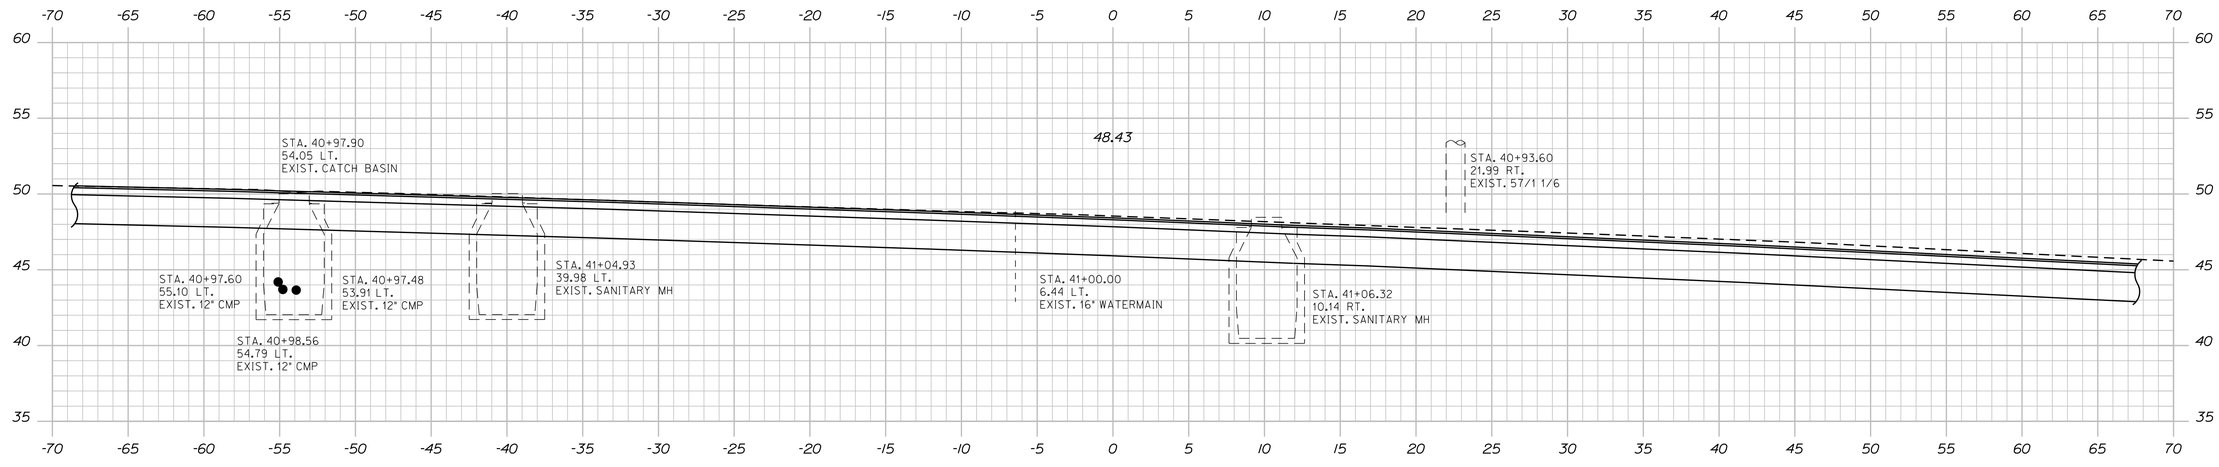

41+00.00

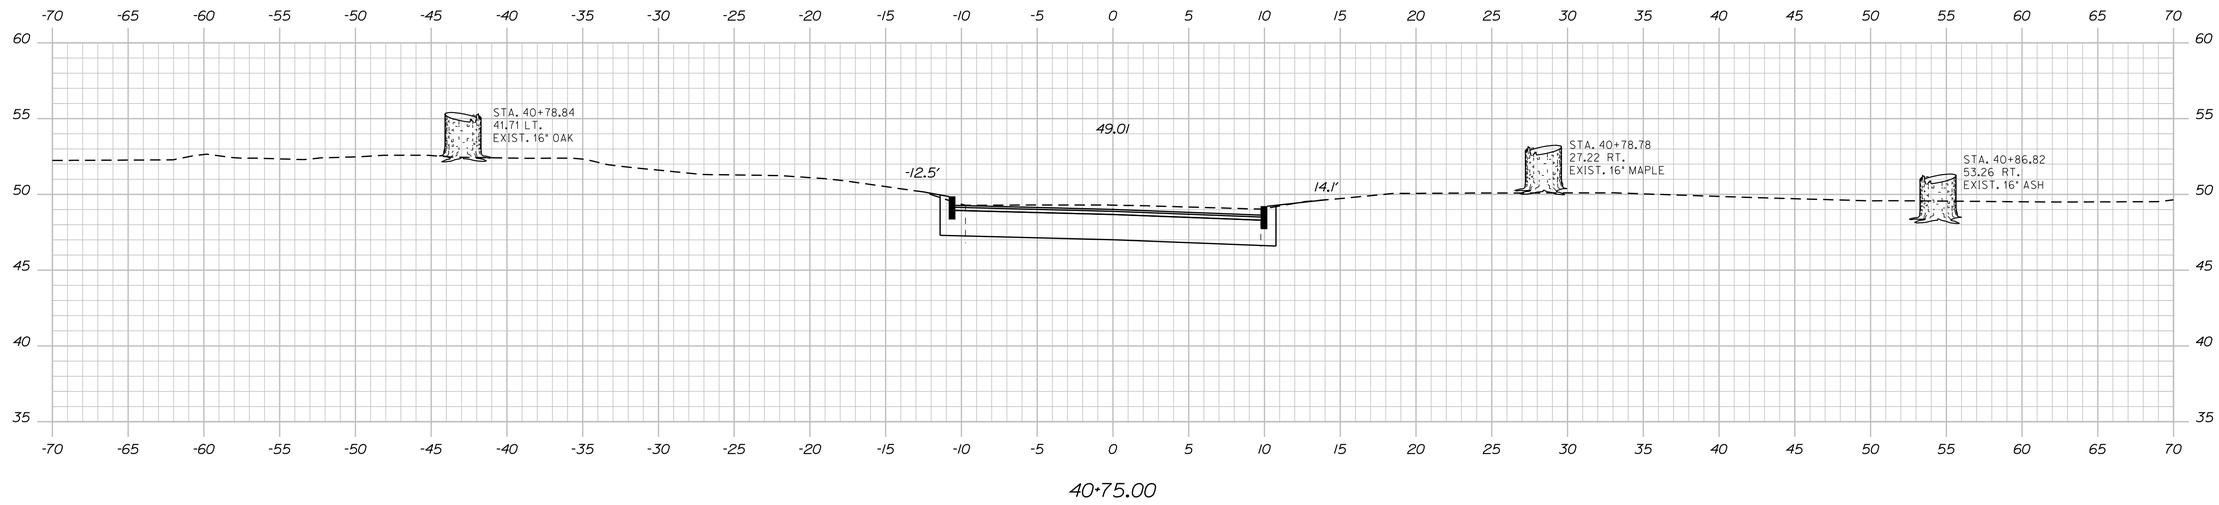

40+75.00

STATE OF MAINE
DEPARTMENT OF TRANSPORTATION

NH-1728(100)E

WIN
17281.00

HIGHWAY PLANS

PROJ. MANAGER	ERNIE MARTIN	BY	DATE
DESIGN-DETAILED	MSM	MSM	4-22
CHECKED-REVIEWED	ALG		4-22
DESIGN2-DETAILED2			
DESIGN3-DETAILED3			
REVISIONS 1			
REVISIONS 2			
REVISIONS 3			
REVISIONS 4			
FIELD CHANGES			

SIGNATURE
4226

P.E. NUMBER

DATE

SEARSPORT
PIKE AVE.

CROSS SECTIONS

SHEET NUMBER

238

OF 292

Sta. 40+75.00 to Sta. 41+16.83

Filename: ...\238_XSECT Pike Ave_40+75_002.dgn Division: HIGHWAY Username: morin Date:4/25/2022

STATE OF MAINE
DEPARTMENT OF TRANSPORTATION

NH-1728(100)E

WIN
17281.00

HIGHWAY PLANS

PROJ. MANAGER	ERNIE MARTIN	BY	DATE
DESIGN-DETAILED	MSM	MSM	4-22
CHECKED-REVIEWED	ALG	ALG	4-22
DESIGN2-DETAILED2			
DESIGN3-DETAILED3			
REVISIONS 1			
REVISIONS 2			
REVISIONS 3			
REVISIONS 4			
FIELD CHANGES			

SIGNATURE
4226

P.E. NUMBER

DATE

SEARSPORT
WATER ST.

CROSS SECTIONS


SHEET NUMBER

239


OF 292

Sta. 50+00.00 to Sta. 50+40.00


Filename: ...\239_XSECT Water St_50+00_001.dgn Division: HIGHWAY Username: morin Date:4/25/2022

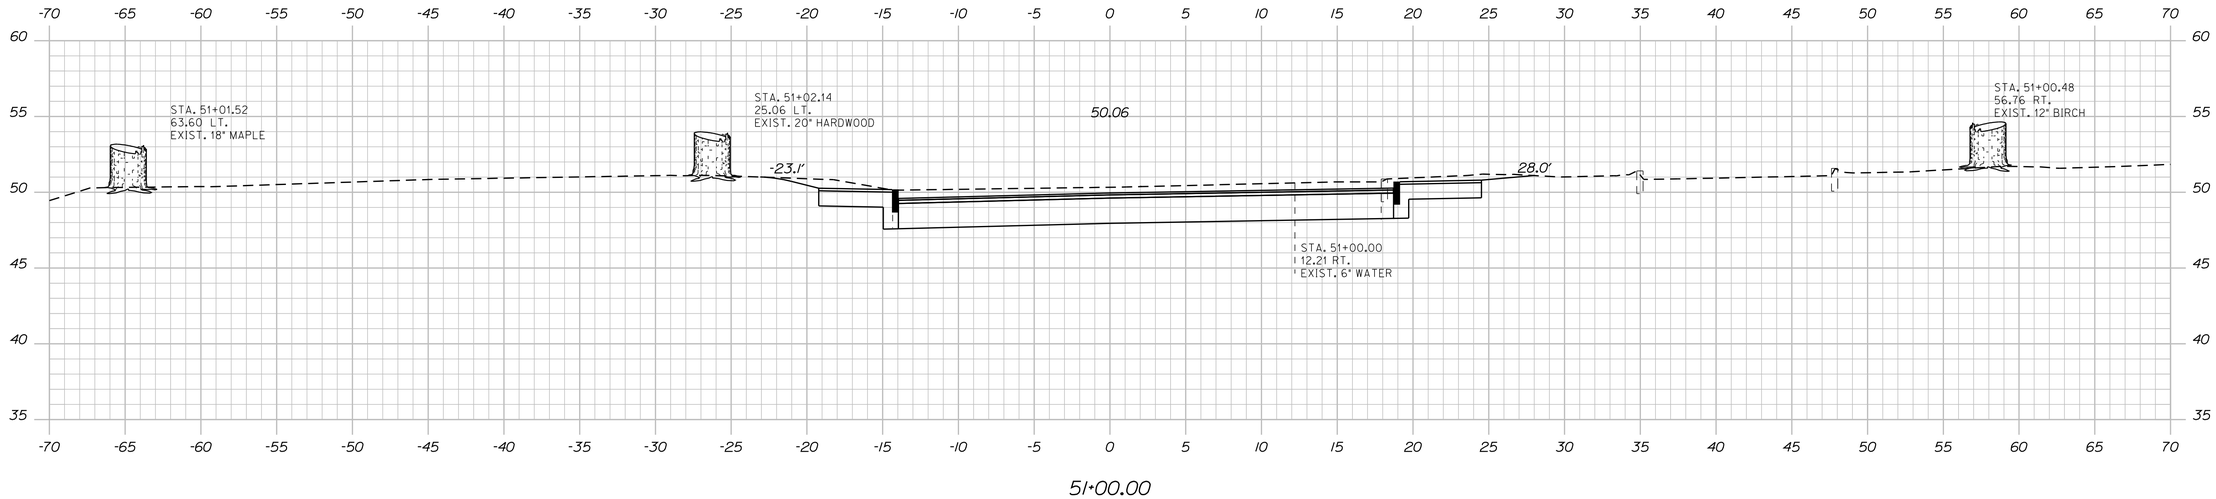

51+00.00

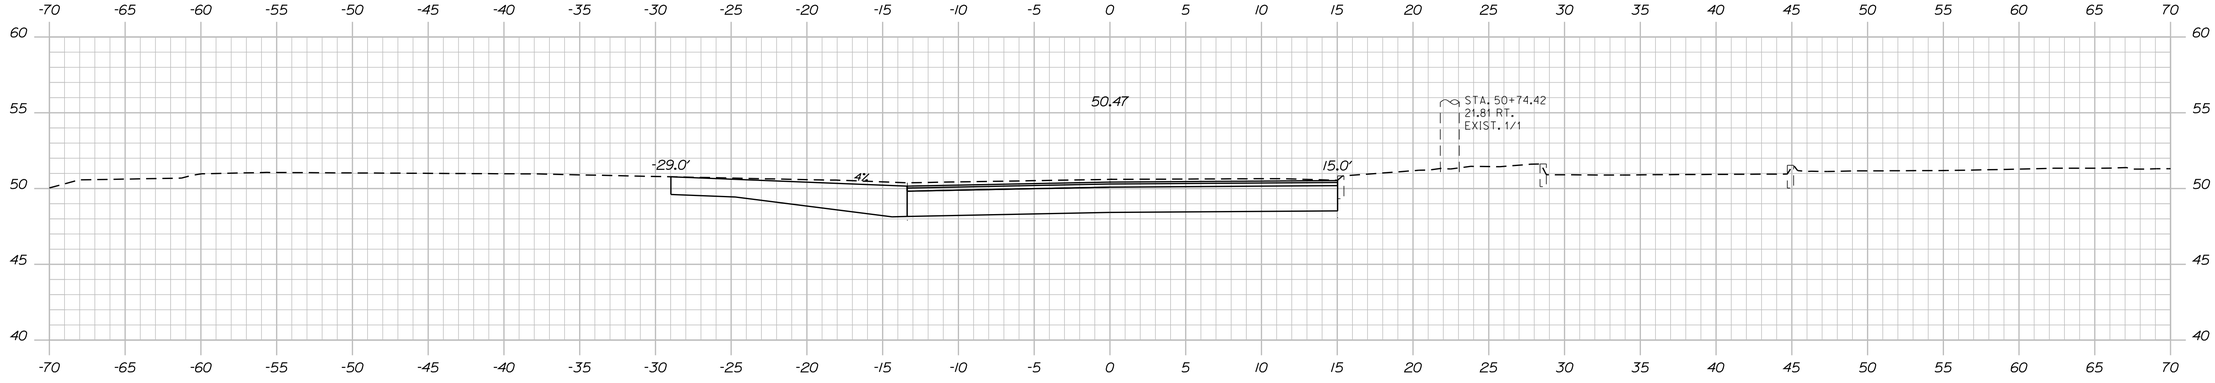

50+75.00

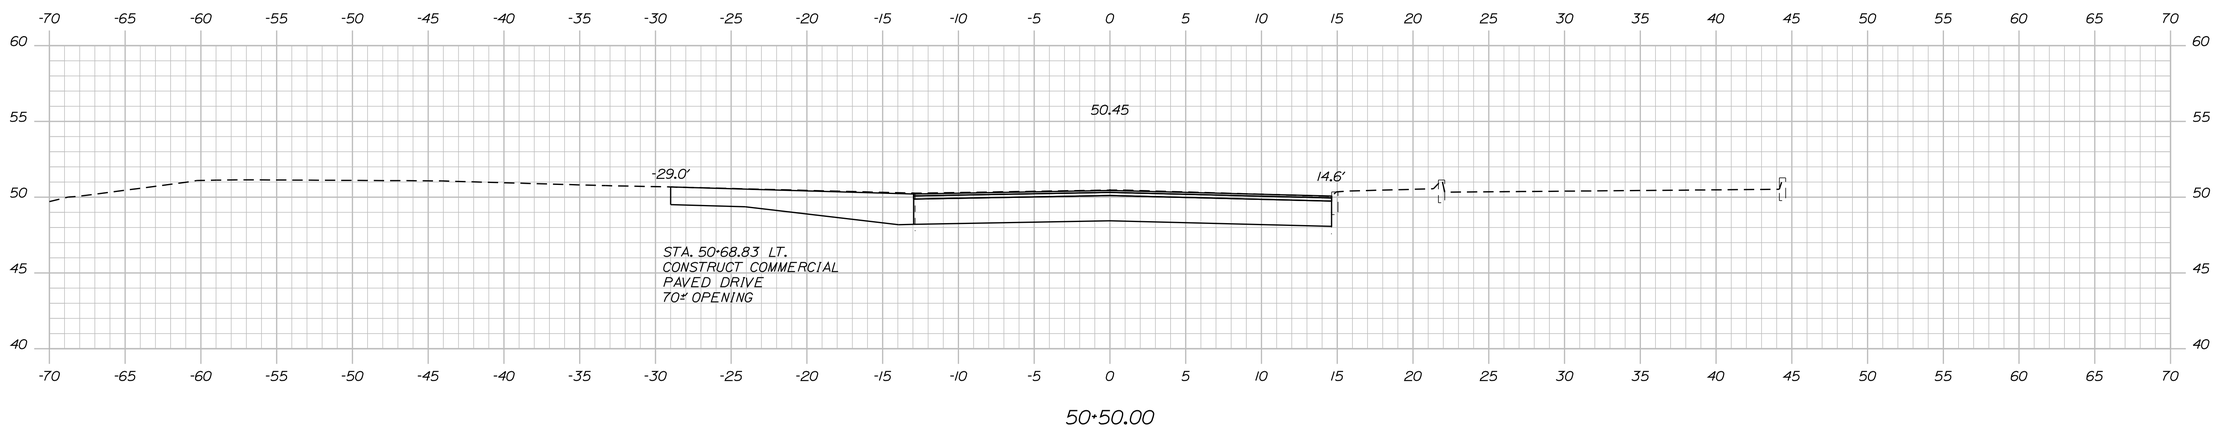

50+50.00

STATE OF MAINE
DEPARTMENT OF TRANSPORTATION

NH-1728(100)E

WIN
17281.00

HIGHWAY PLANS

SIGNATURE
4226

P.E. NUMBER

DATE

	ERNIE MARTIN	BY	DATE
PROJ. MANAGER			
DESIGN-DETAILED	MSM	MSM	4-22
CHECKED-REVIEWED	ALG		4-22
DESIGN2-DETAILED2			
DESIGN3-DETAILED3			
REVISIONS 1			
REVISIONS 2			
REVISIONS 3			
REVISIONS 4			
FIELD CHANGES			

SEARSPORT
WATER ST.

CROSS SECTIONS

SHEET NUMBER


240

OF 292

Filename: ...\240_XSECT Water St_50+50_002.dgnDivision: HIGHWAY Username: morin Date:4/25/2022

Sta. 50+50.00 to Sta. 51+00.00

Filename: ...\241_XSECT Water St_51+25_003.dgn Division: HIGHWAY Username: morin Date:4/25/2022

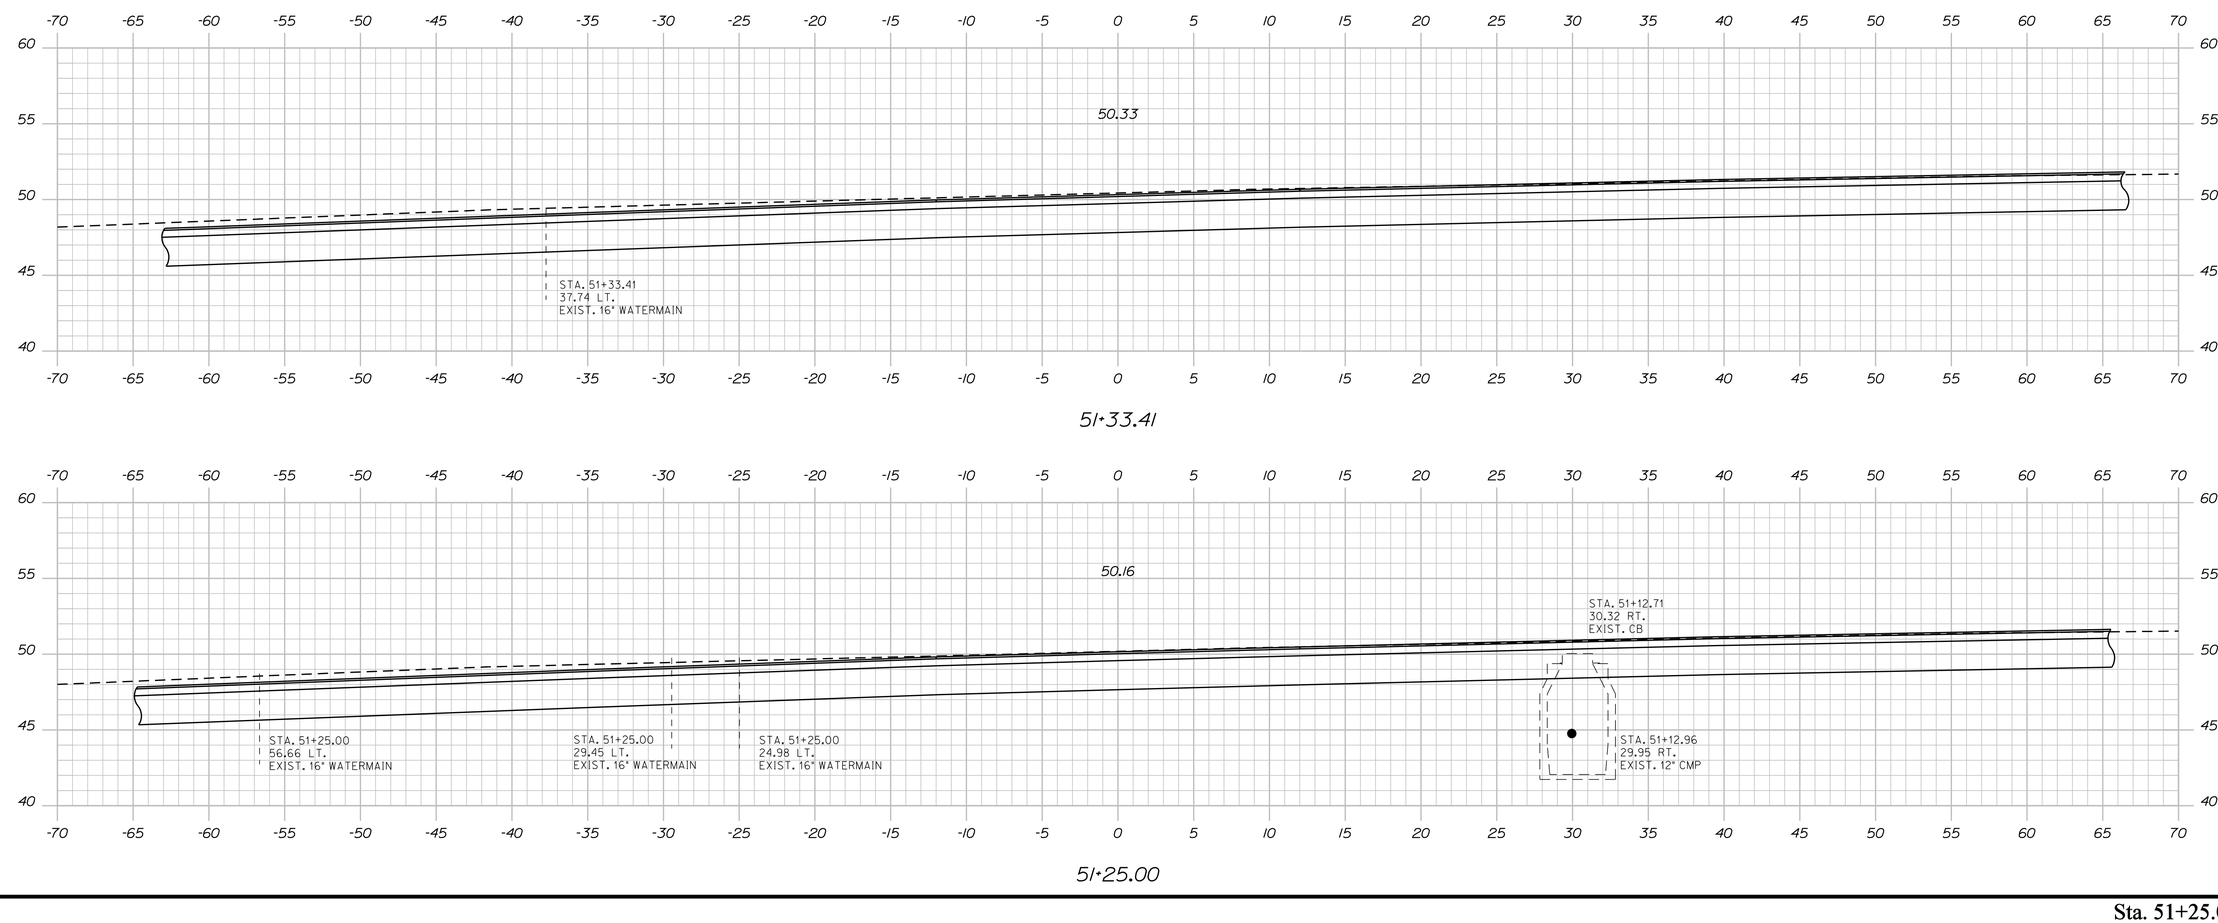

STATE OF MAINE
DEPARTMENT OF TRANSPORTATION

NH-1728(100)E

WIN
17281.00

HIGHWAY PLANS

		BY	DATE
PROJ. MANAGER	ERNIE MARTIN		
DESIGN-DETAILED	MSM	MSM	4-22
CHECKED-REVIEWED	ALG	ALG	4-22
DESIGN2-DETAILED2			
DESIGN3-DETAILED3			
REVISIONS 1			
REVISIONS 2			
REVISIONS 3			
REVISIONS 4			
FIELD CHANGES			

SIGNATURE
4226

P.E. NUMBER

DATE

SEARSPORT
WATER ST.


CROSS SECTIONS

SHEET NUMBER

241

OF 292

Sta. 51+25.00 to Sta. 51+33.41

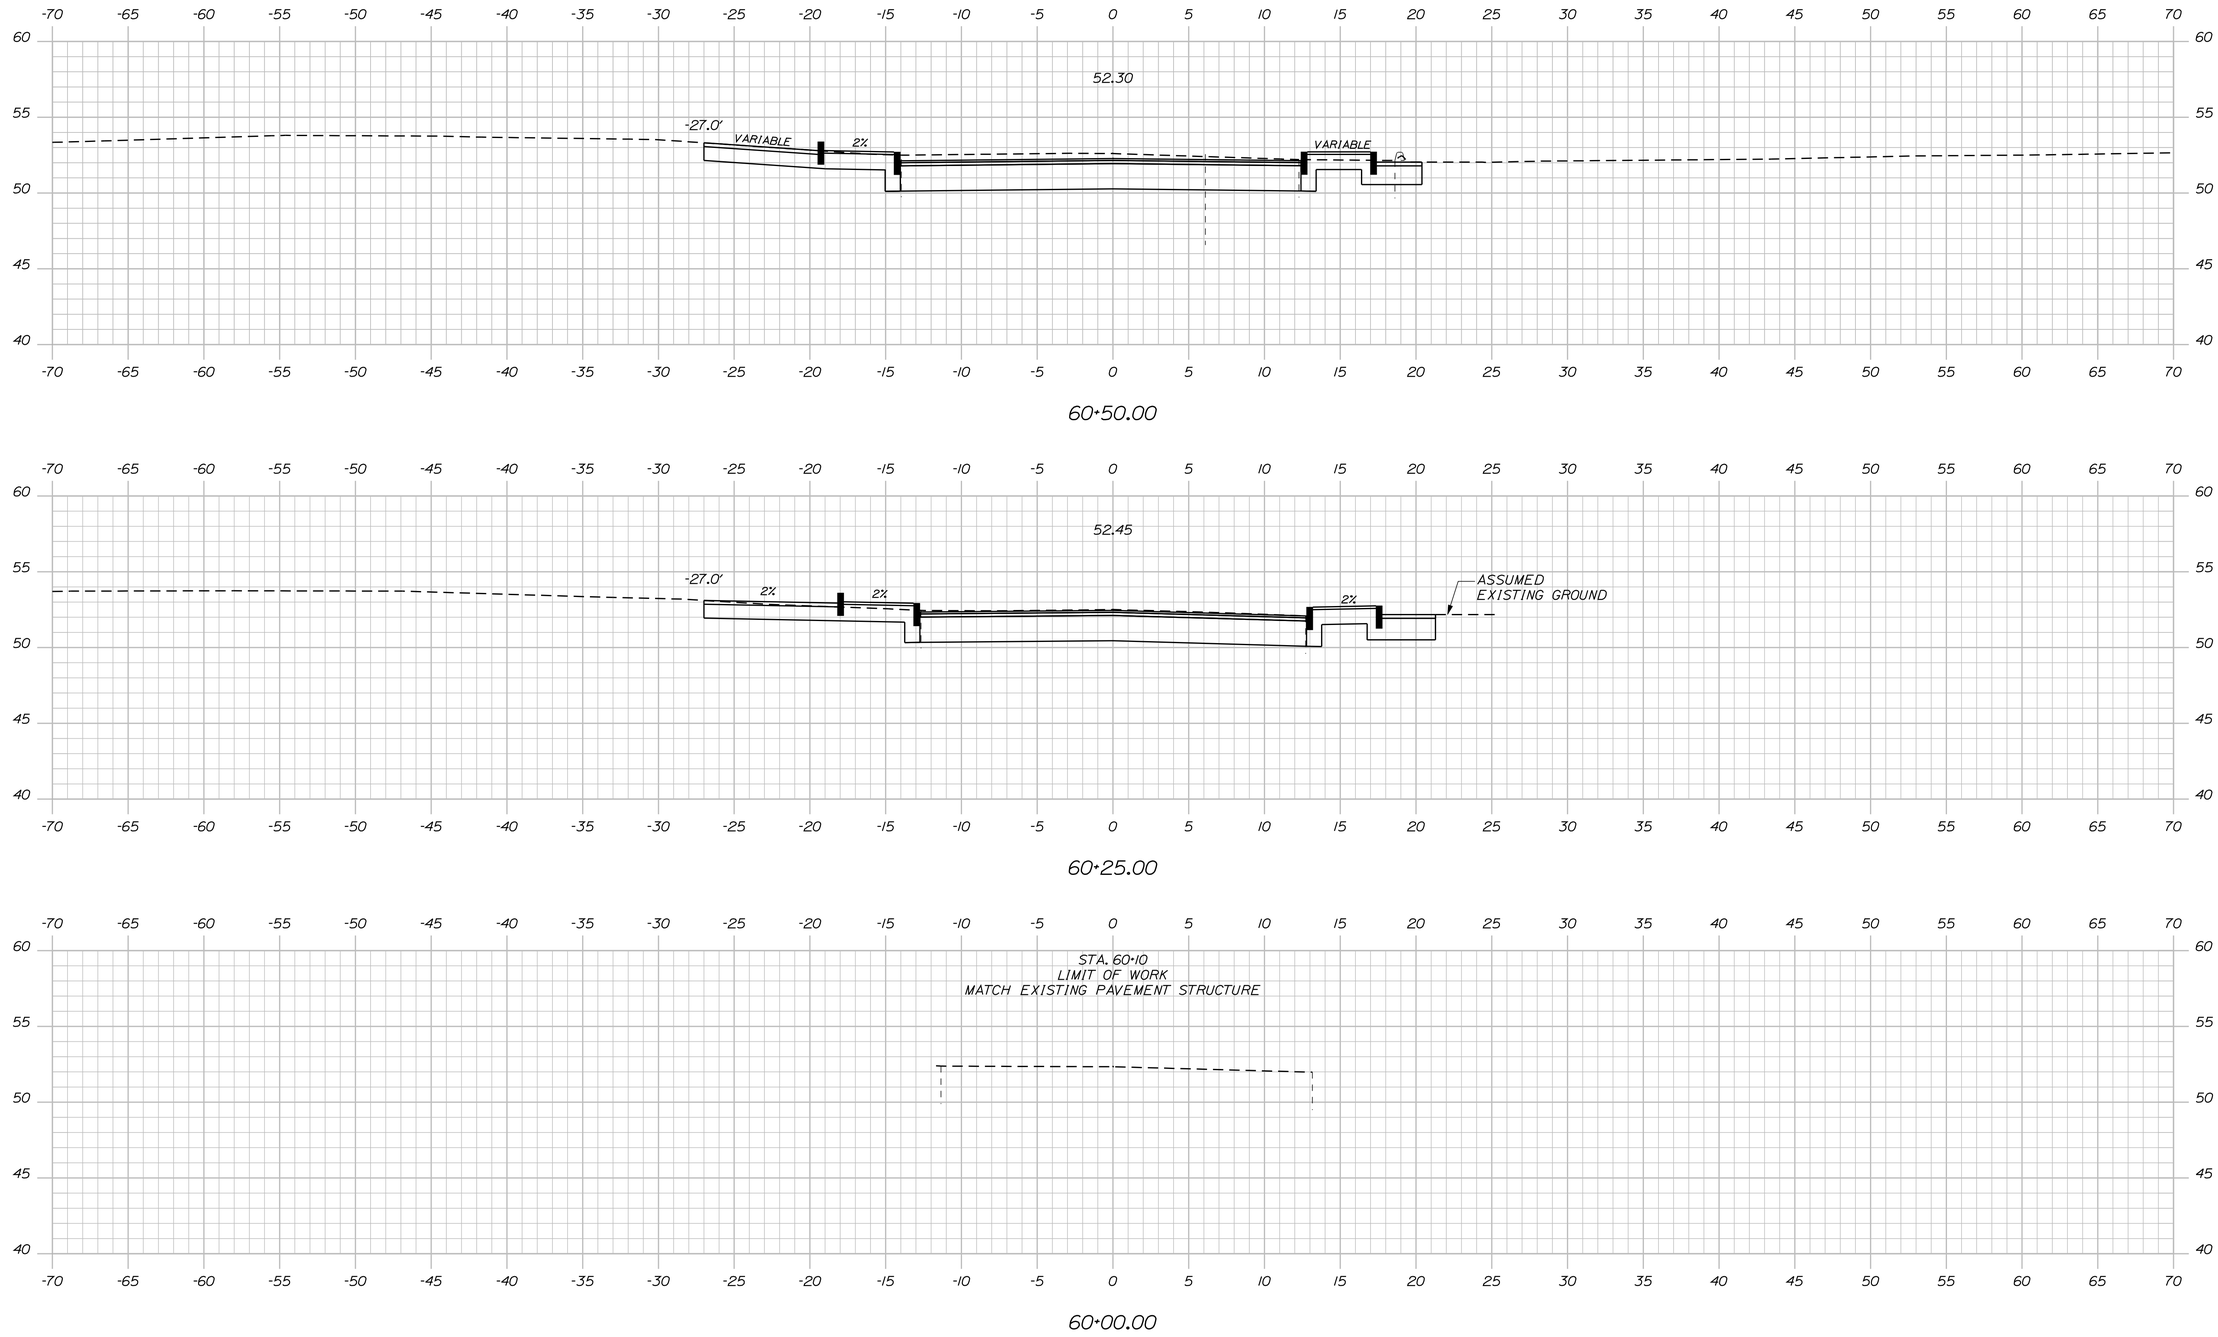

STATE OF MAINE
DEPARTMENT OF TRANSPORTATION

NH-1728(100)E

WIN
17281.00

HIGHWAY PLANS

SIGNATURE
4226

P.E. NUMBER

DATE

PROJ. MANAGER	ERNIE MARTIN	
DESIGN-DETAILED	MSM	4-22
CHECKED-REVIEWED	ALG	4-22
DESIGN2-DETAILED2		
DESIGN3-DETAILED3		
REVISIONS 1		
REVISIONS 2		
REVISIONS 3		
REVISIONS 4		
FIELD CHANGES		

SEARSPORT
GOODELL ST.

CROSS SECTIONS

SHEET NUMBER


242

OF 292


Sta. 60+00.00 to Sta. 60+50.00

Filename: ...\242_XSECT Goodell St_60+00_001.dgn Division: HIGHWAY Username: morin Date:4/25/2022

Filename: ...\243_XSECT Goodell St_60+75_002.dgn Division: HIGHWAY Username: morin Date:4/25/2022

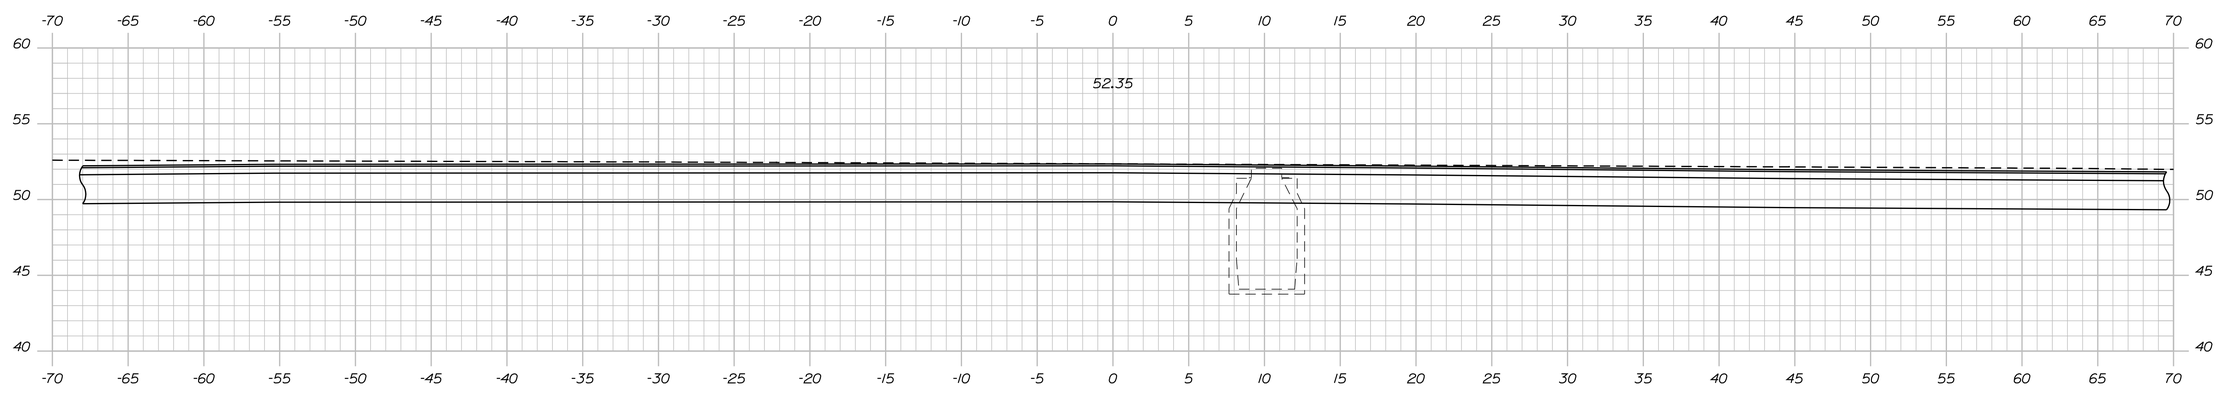

60+99.85

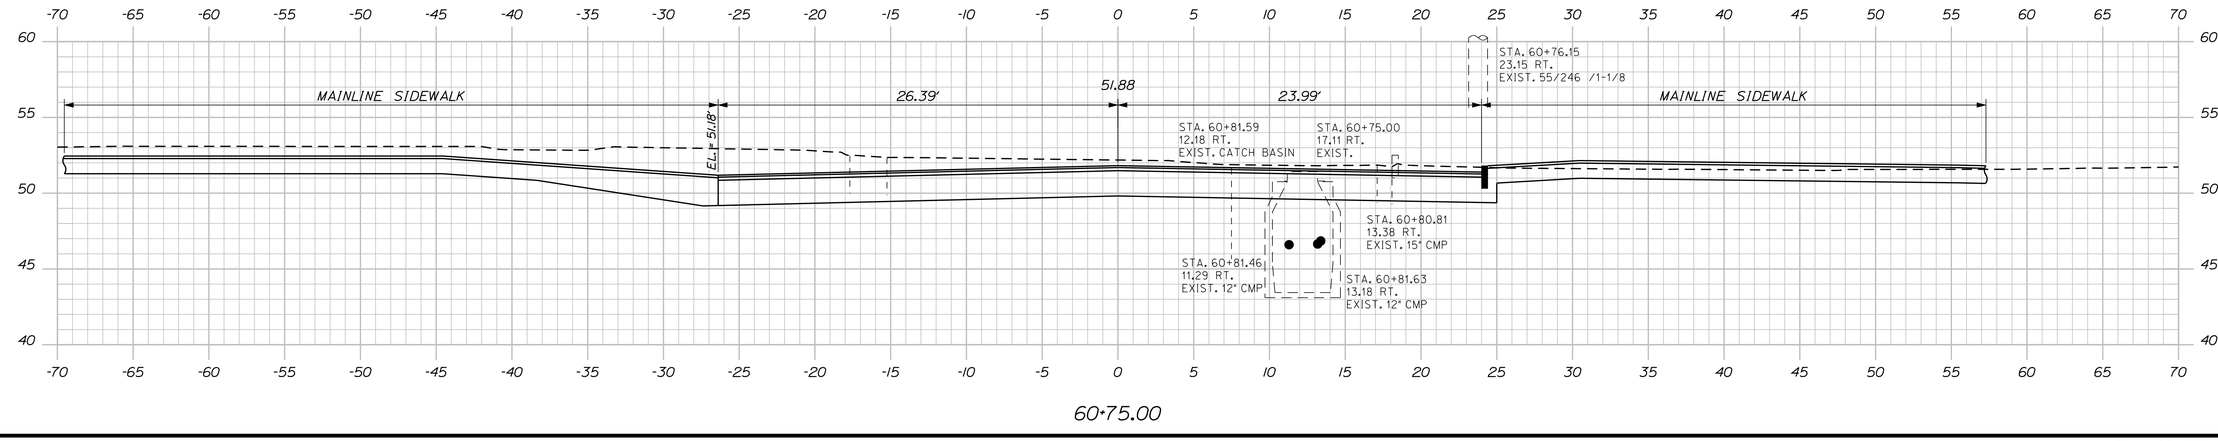

60+75.00

PROJ. MANAGER	ERNIE MARTIN	BY	DATE
DESIGN-DETAILED	MSM	MSM	4-22
CHECKED-REVIEWED	ALG		4-22
DESIGN2-DETAILED2			
DESIGN3-DETAILED3			
REVISIONS 1			
REVISIONS 2			
REVISIONS 3			
REVISIONS 4			
FIELD CHANGES			

STATE OF MAINE
DEPARTMENT OF TRANSPORTATION

NH-1728(100)E

WIN
17281.00

HIGHWAY PLANS

SIGNATURE
4226

P.E. NUMBER

DATE

SEARSPORT
GOODELL ST.

CROSS SECTIONS

SHEET NUMBER

243

OF 292

Sta. 60+75.00 to Sta. 60+99.85

STATE OF MAINE
DEPARTMENT OF TRANSPORTATION

NH-1728(100)E

WIN
17281.00

HIGHWAY PLANS

PROJ. MANAGER	ERNIE MARTIN		
DESIGN-DETAILED	MSM	BY	MSM
CHECKED-REVIEWED	ALG	DATE	4-22
DESIGN2-DETAILED2			4-22
DESIGN3-DETAILED3			
REVISIONS 1			
REVISIONS 2			
REVISIONS 3			
REVISIONS 4			
FIELD CHANGES			

SIGNATURE
4226

P.E. NUMBER

DATE

SEARSPORT
MOSMAN ST.

CROSS SECTIONS


SHEET NUMBER

244


OF 292

Sta. 70+00.00 to Sta. 70+50.00


Filename: ...\244_XSECT Mosman St_70+00_001.dgn Division: HIGHWAY Username: morin Date:4/25/2022

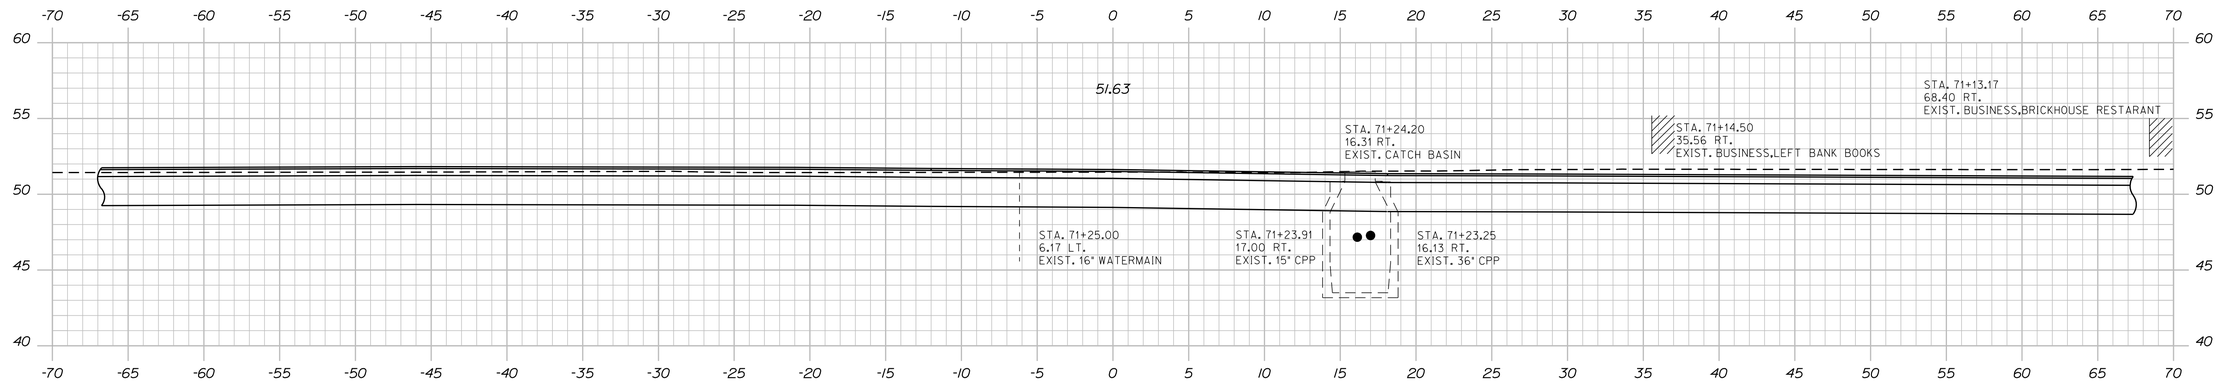

71+25.00

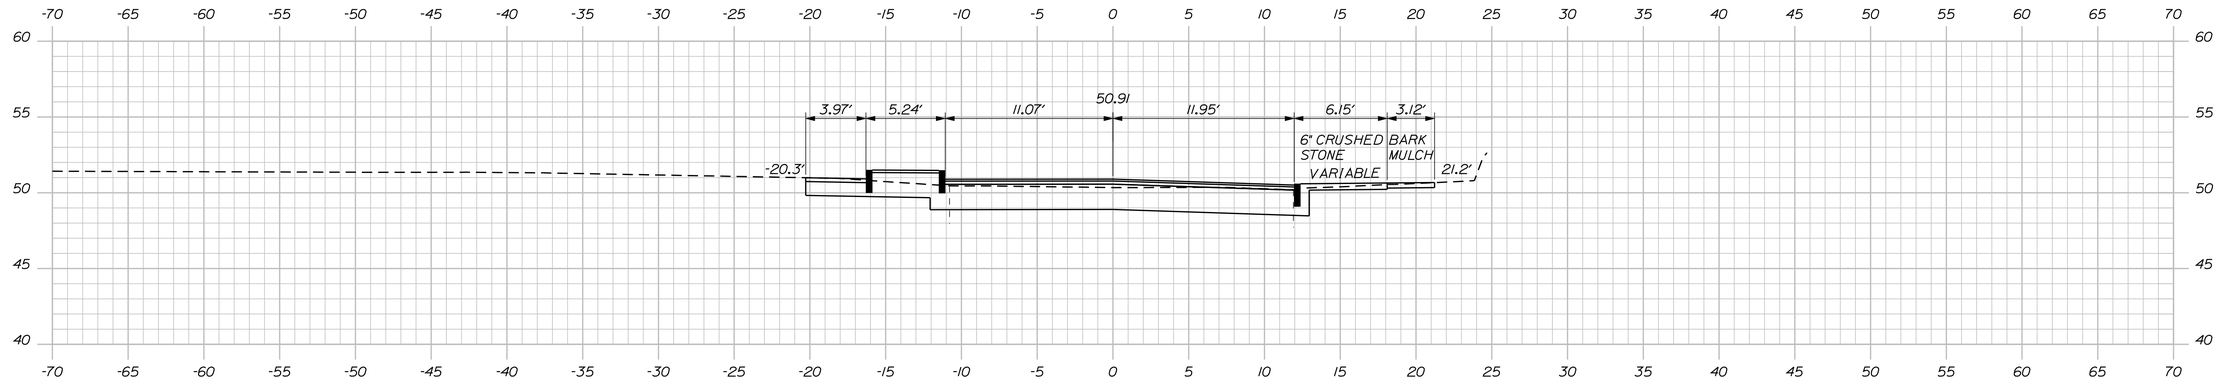

71+00.00

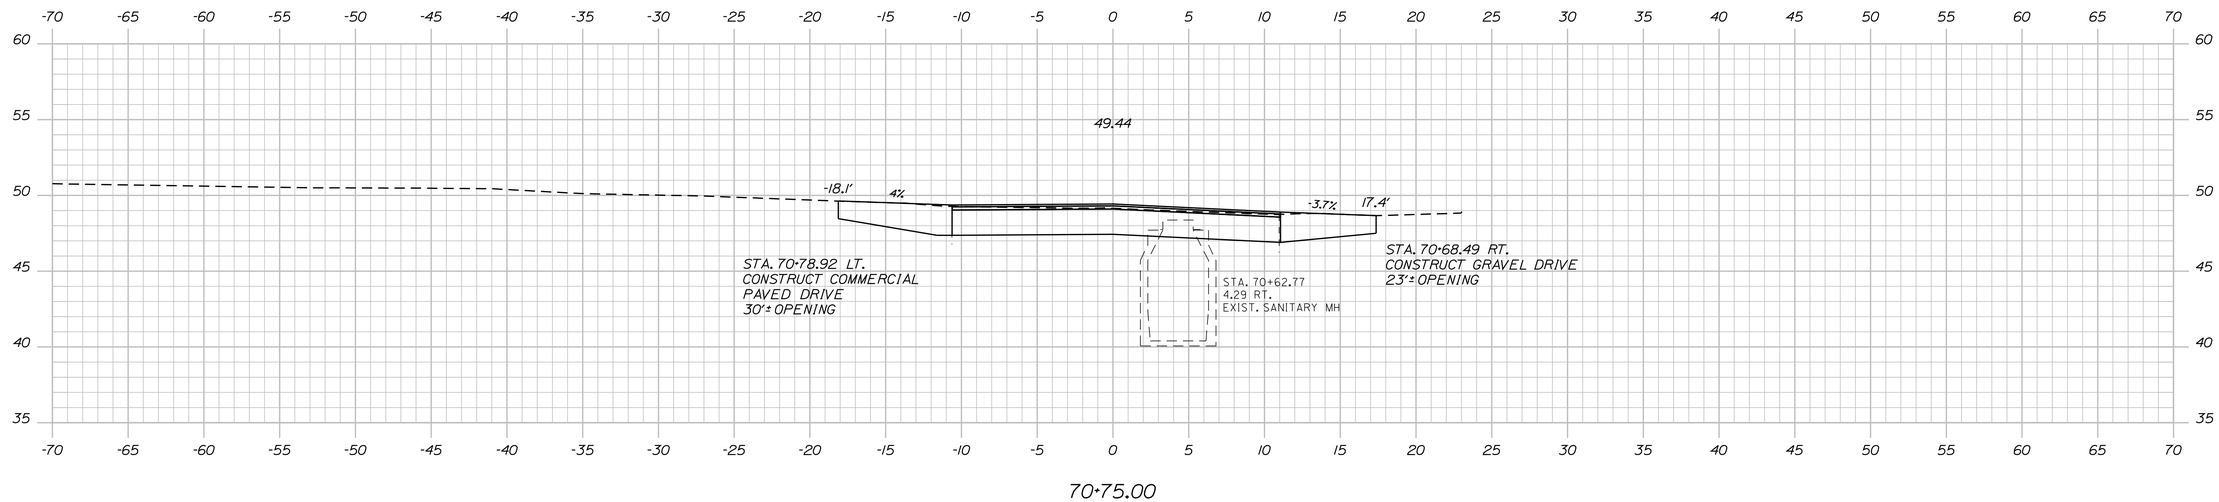

70+75.00

STATE OF MAINE
DEPARTMENT OF TRANSPORTATION

NH-1728(100)E

WIN
17281.00

HIGHWAY PLANS

	BY	DATE
PROJ. MANAGER	ERNIE MARTIN	
DESIGN-DETAILED	MSM	4-22
CHECKED-REVIEWED	ALC	4-22
DESIGN2-DETAILED2		
DESIGN3-DETAILED3		
REVISIONS 1		
REVISIONS 2		
REVISIONS 3		
REVISIONS 4		
FIELD CHANGES		

SIGNATURE
4226

P.E. NUMBER

DATE

SEARSPORT
MOSMAN ST.

CROSS SECTIONS

SHEET NUMBER


245

OF 292

Sta. 70+75.00 to Sta. 71+25.00

Filename: ...\245_XSECT Mosmon St_70+75_002.dgn Division: HIGHWAY Username: morin Date:4/25/2022

Filename: ...\246_XSECT Mosmon St_71+46_003.dgn Division: HIGHWAY Username: morin Date:4/25/2022

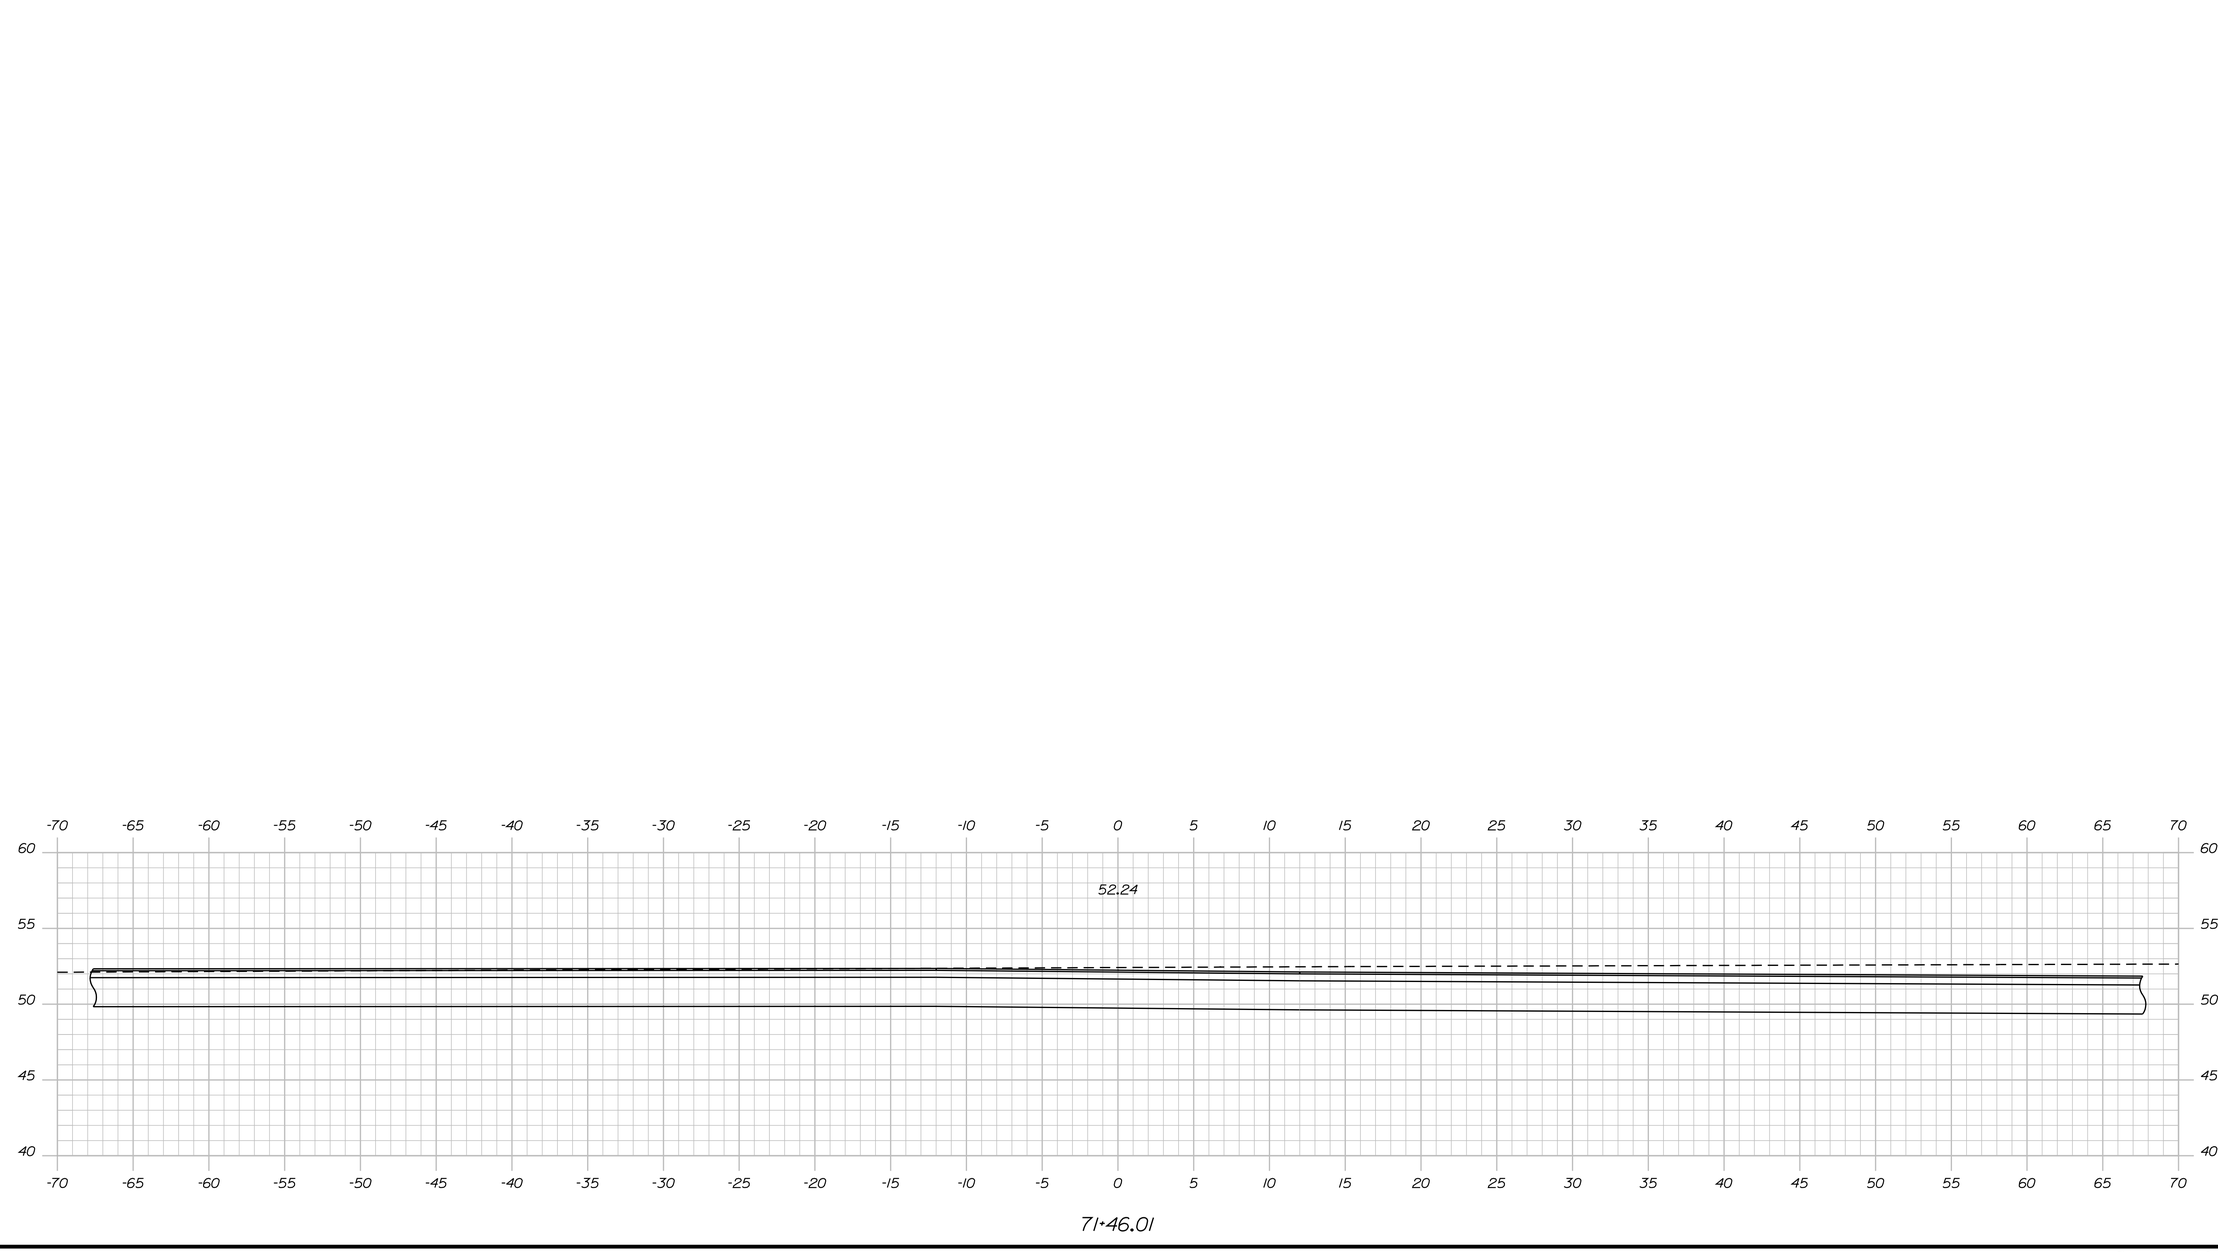

PROJ. MANAGER	ERNIE MARTIN	BY	DATE
DESIGN-DETAILED	MSM	MSM	4-22
CHECKED-REVIEWED	ALG		4-22
DESIGN2-DETAILED2			
DESIGN3-DETAILED3			
REVISIONS 1			
REVISIONS 2			
REVISIONS 3			
REVISIONS 4			
FIELD CHANGES			

STATE OF MAINE
DEPARTMENT OF TRANSPORTATION

NH-1728(100)E

WIN
17281.00

HIGHWAY PLANS

SIGNATURE
4226
P.E. NUMBER

DATE

SEARSPORT
MOSMAN ST.


CROSS SECTIONS

SHEET NUMBER

246

OF 292

Sta. 71+46.01 to Sta. 71+46.01

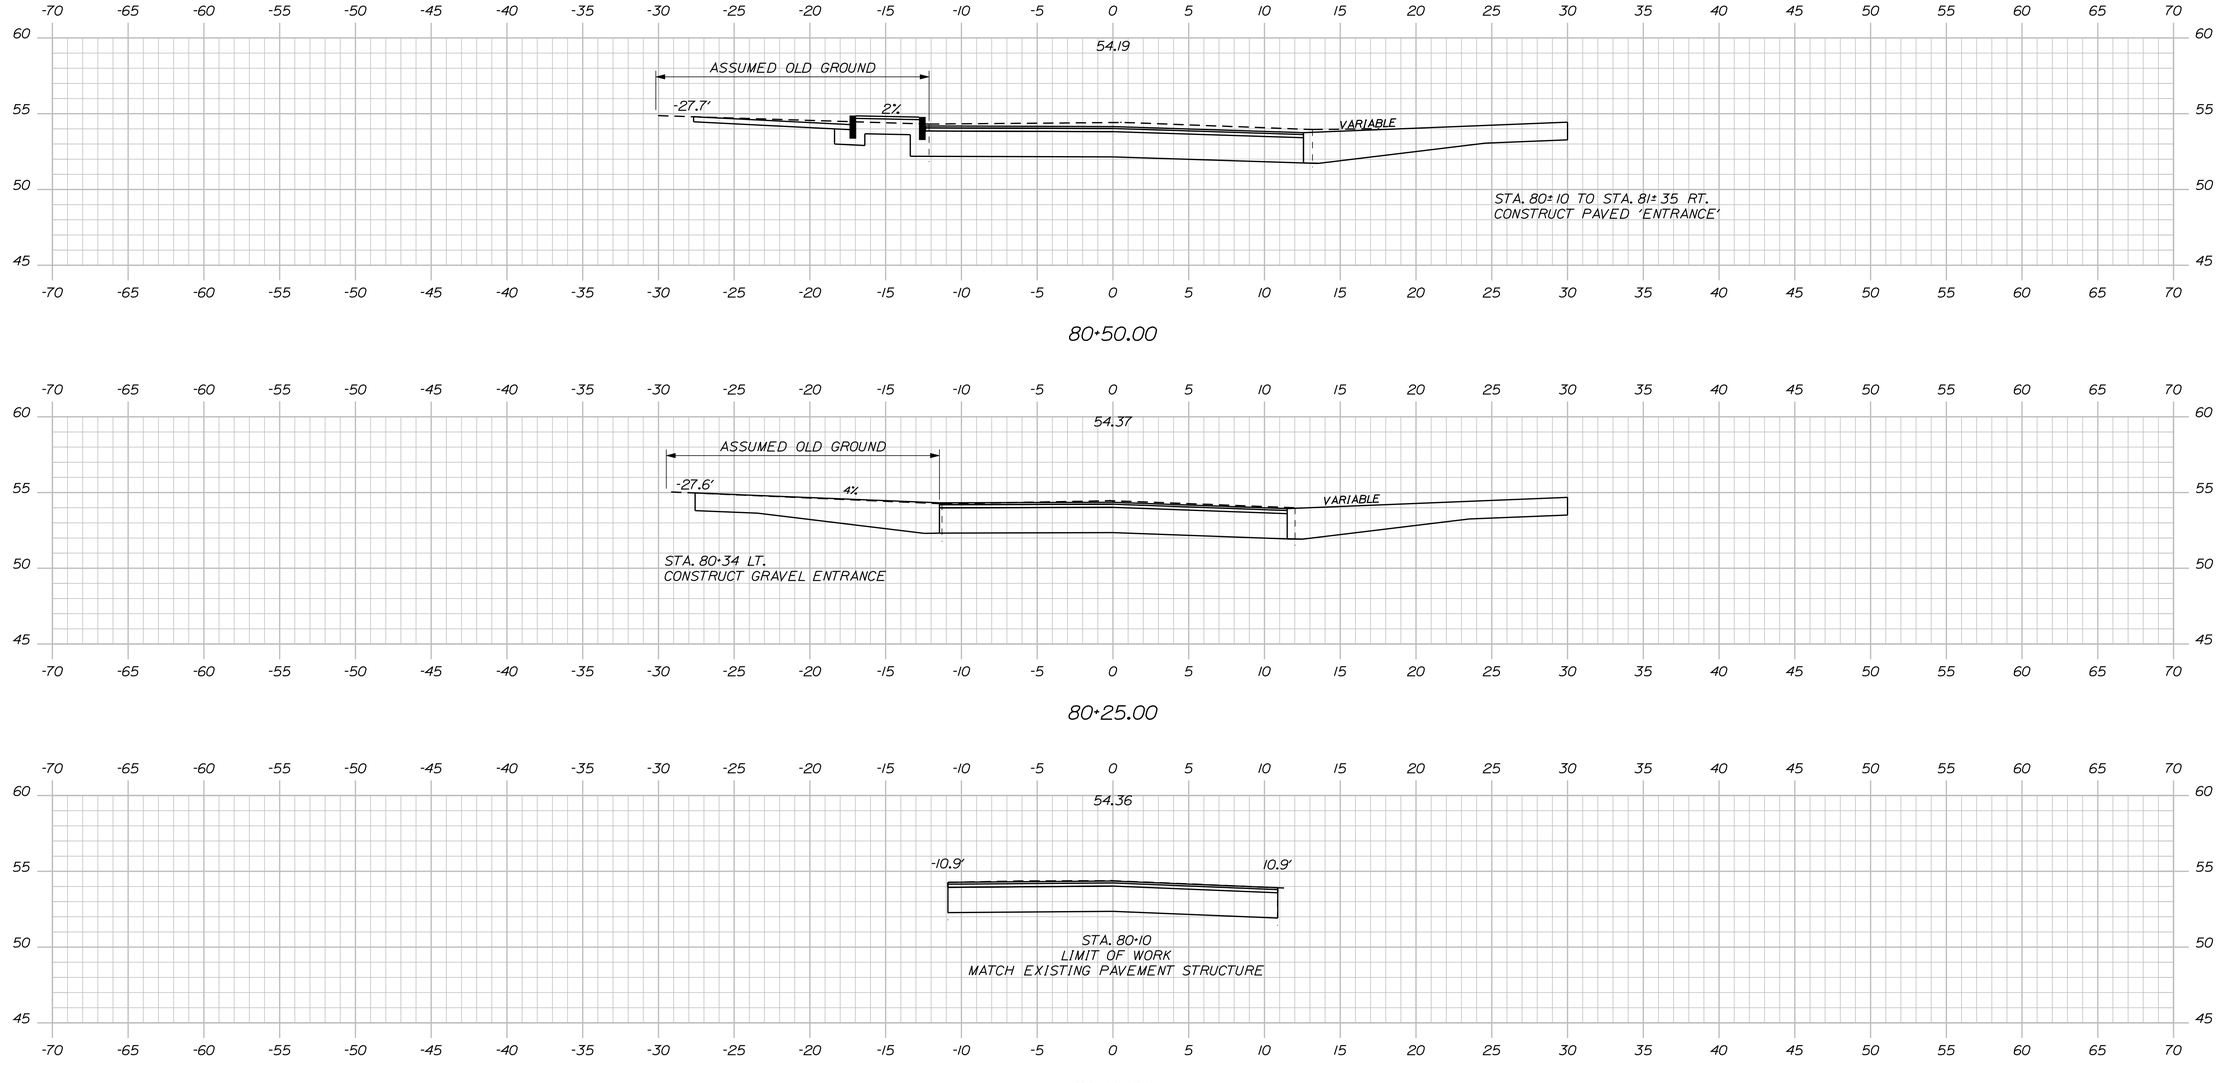

STATE OF MAINE
DEPARTMENT OF TRANSPORTATION

NH-1728(100)E

WIN 17281.00

HIGHWAY PLANS

PROJ. MANAGER	ERNIE MARTIN	BY	DATE
DESIGN-DETAILED	MSM	MSM	4-22
CHECKED-REVIEWED	ALG	ALG	4-22
DESIGN2-DETAILED2			
DESIGN3-DETAILED3			
REVISIONS 1			
REVISIONS 2			
REVISIONS 3			
REVISIONS 4			
FIELD CHANGES			

SIGNATURE
4226
P.E. NUMBER

DATE


SEARSPORT
MT. EPHRAIM RD.

CROSS SECTIONS

SHEET NUMBER
247
OF 292

Sta. 80+00.00 to Sta. 80+50.00

Filename: ...\247_XSECT Mt Ephraim Rd_80+00_00.dgn Division: HIGHWAY Username: morin Date:4/25/2022

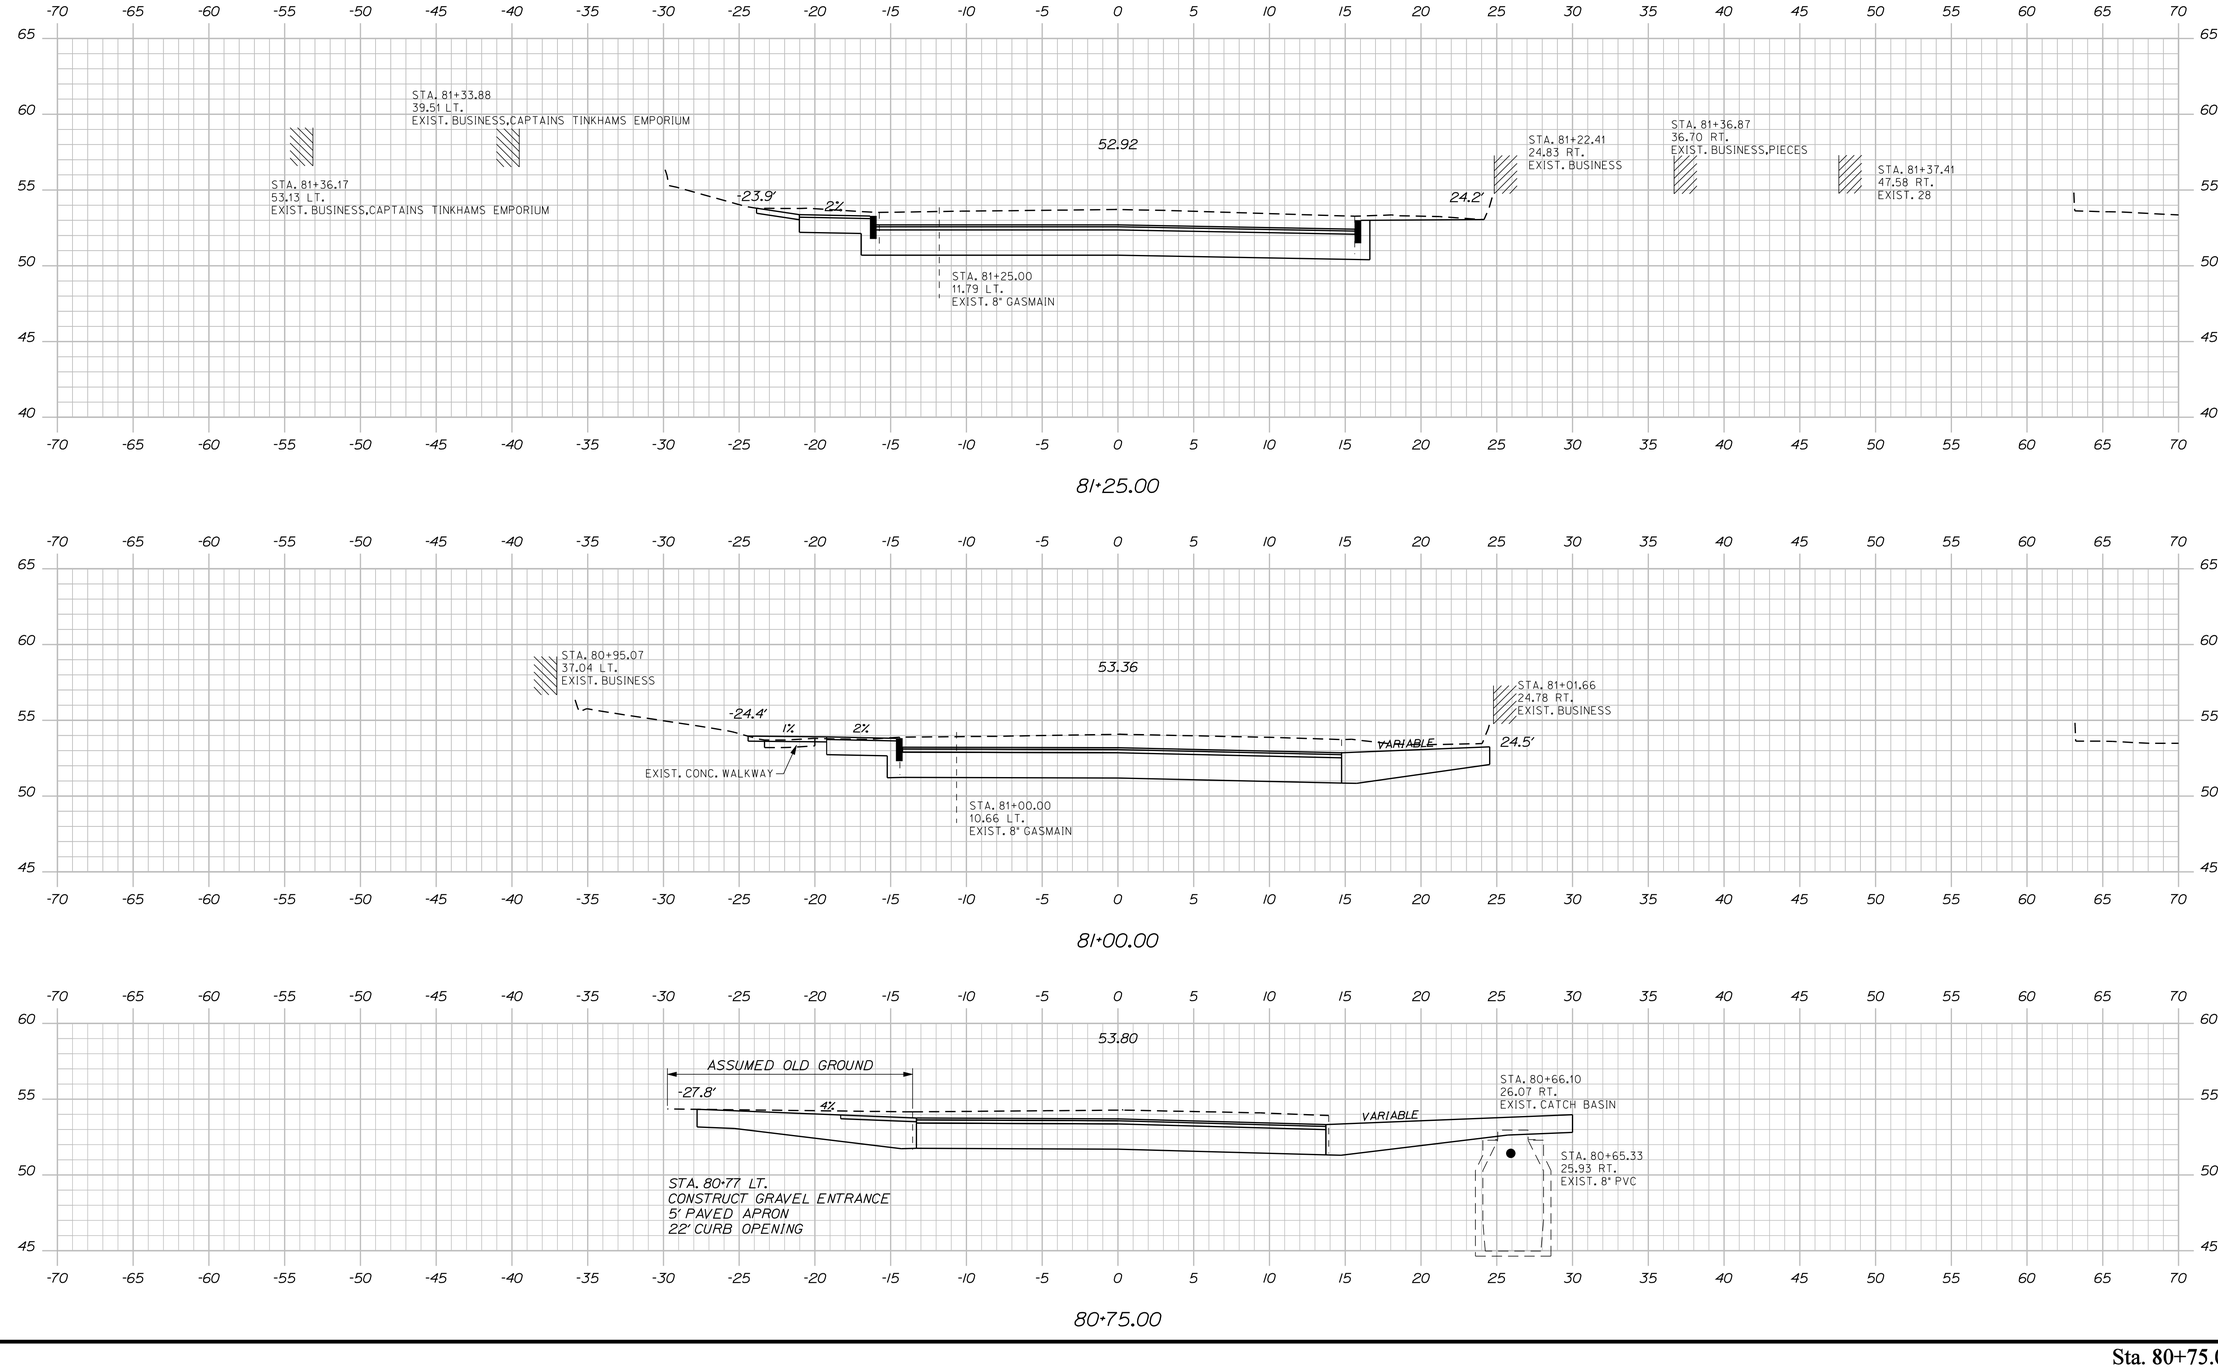

STATE OF MAINE
DEPARTMENT OF TRANSPORTATION

NH-1728(100)E

WIN
17281.00

HIGHWAY PLANS

	BY	DATE
PROJ. MANAGER	ERNIE MARTIN	
DESIGN-DETAILED	MSM	4-22
CHECKED-REVIEWED	ALG	4-22
DESIGN2-DETAILED2		
DESIGN3-DETAILED3		
REVISIONS 1		
REVISIONS 2		
REVISIONS 3		
REVISIONS 4		
FIELD CHANGES		

SIGNATURE
4226
P.E. NUMBER

DATE

SEARSPORT
MT. EPHRAIM RD.


CROSS SECTIONS

SHEET NUMBER
248
OF 292


Sta. 80+75.00 to Sta. 81+25.00

Filename: ...\248_XSECT Mt Ephraim Rd_80+75_00.dgn Username: morin Date:4/25/2022

Filename: ...\249_XSECT Mt Ephraim Rd_81+50_005.dgn Division: HIGHWAY Username: morin Date:4/25/2022

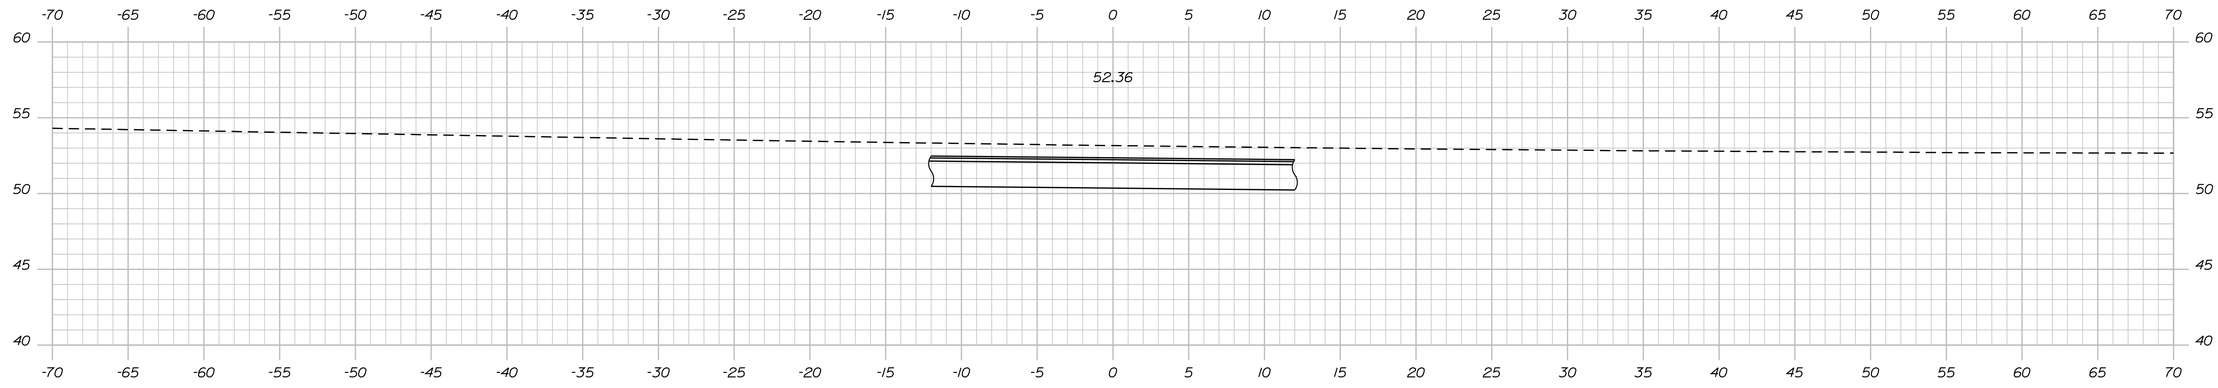

81+68.40

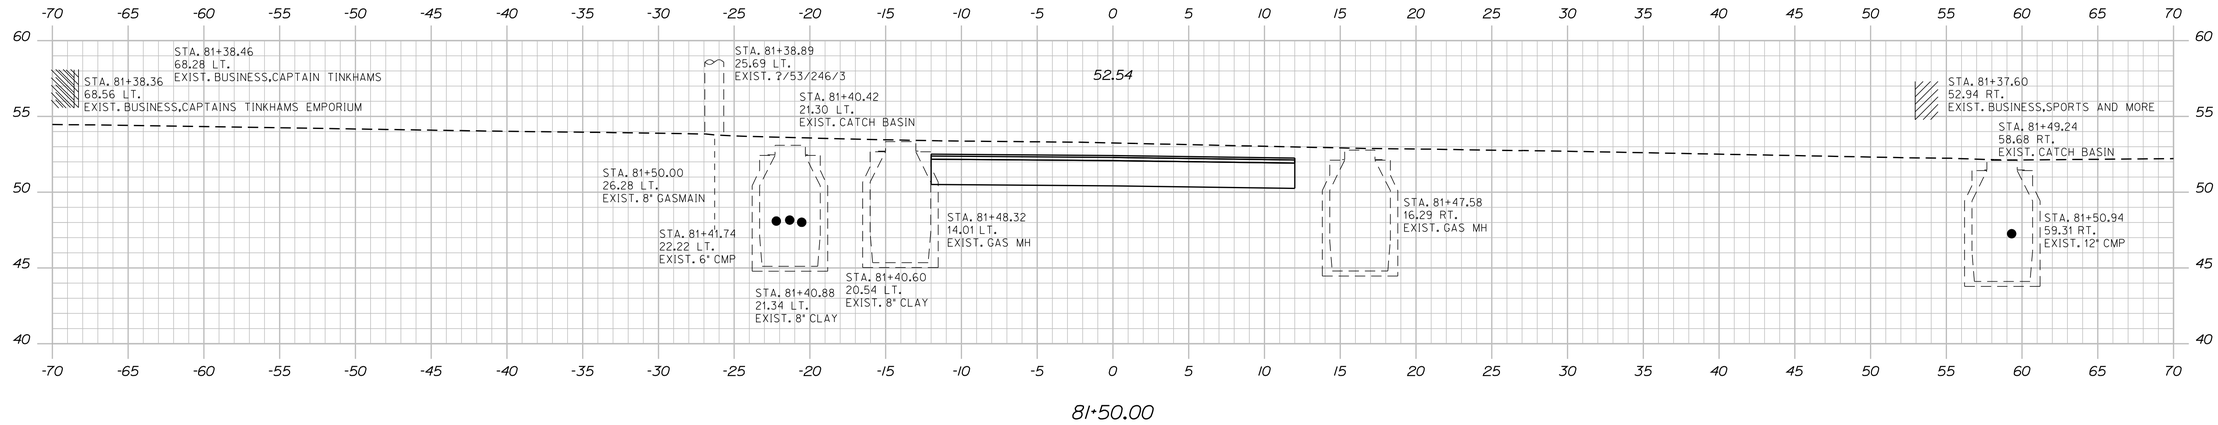

81+50.00

STATE OF MAINE
DEPARTMENT OF TRANSPORTATION

NH-1728(100)E

WIN
17281.00

HIGHWAY PLANS

	BY	DATE
PROJ. MANAGER	ERNIE MARTIN	
DESIGN-DETAILED	MSM	4-22
CHECKED-REVIEWED	ALG	4-22
DESIGN2-DETAILED2		
DESIGN3-DETAILED3		
REVISIONS 1		
REVISIONS 2		
REVISIONS 3		
REVISIONS 4		
FIELD CHANGES		

SIGNATURE
4226
P.E. NUMBER

DATE

SEARSPORT
MT. EPHRAIM RD.

CROSS SECTIONS

SHEET NUMBER

249

OF 292

Sta. 81+50.00 to Sta. 81+68.40

STATE OF MAINE
DEPARTMENT OF TRANSPORTATION

NH-1728(100)E

WIN
17281.00

HIGHWAY PLANS

PROJ. MANAGER	ERNIE MARTIN		
DESIGN-DETAILED	MSM	BY	DATE
CHECKED-REVIEWED	ALG	MSM	4-22
DESIGN2-DETAILED2		ALG	4-22
DESIGN3-DETAILED3			
REVISIONS 1			
REVISIONS 2			
REVISIONS 3			
REVISIONS 4			
FIELD CHANGES			

SIGNATURE
4226

P.E. NUMBER

DATE

SEARSPORT
LEACH ST.

CROSS SECTIONS

SHEET NUMBER


250

OF 292

Sta. 91+00.00 to Sta. 91+25.00

Filename: ...\250_XSECT Leach St_91+00_001.dgn Division: HIGHWAY Username: morin Date:4/25/2022

Filename: ...\251_XSECT Leach St_91+50_002.dgn Division: HIGHWAY Username: morin Date:4/25/2022

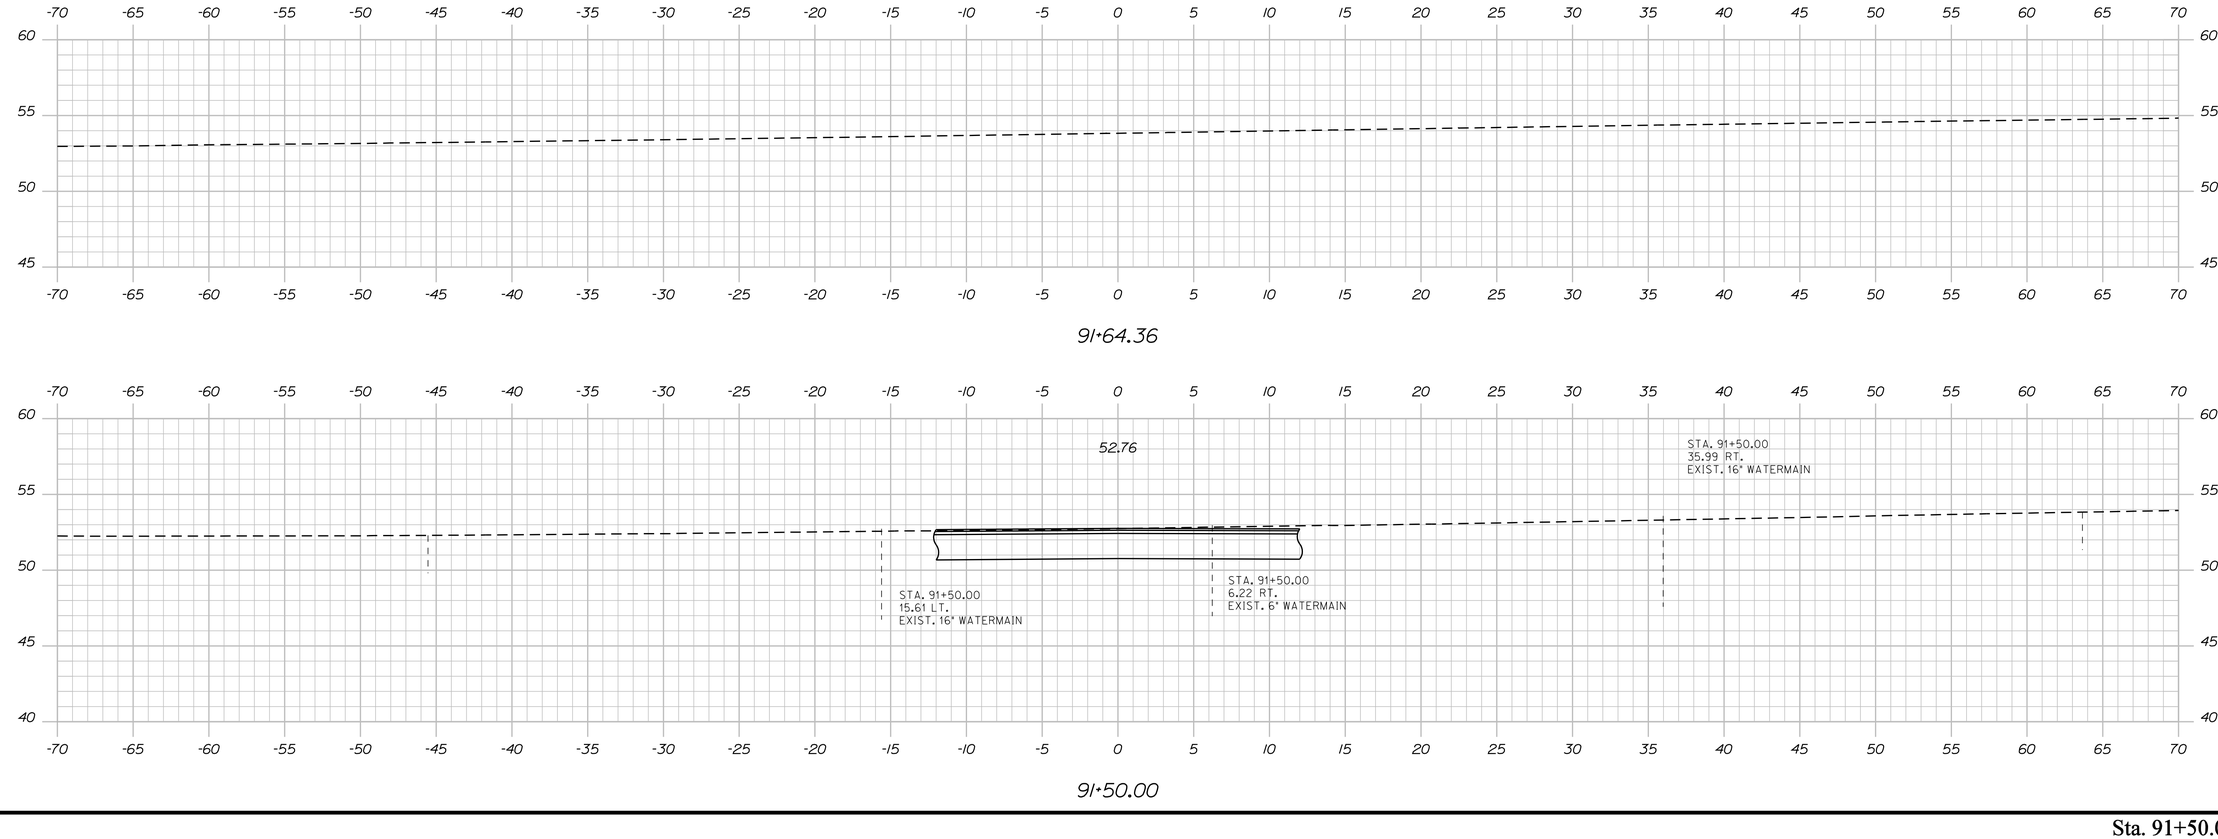

		BY	DATE
PROJ. MANAGER	ERNIE MARTIN		
DESIGN-DETAILED	MSM	MSM	4-22
CHECKED-REVIEWED	ALG	ALG	4-22
DESIGN2-DETAILED2			
DESIGN3-DETAILED3			
REVISIONS 1			
REVISIONS 2			
REVISIONS 3			
REVISIONS 4			
FIELD CHANGES			

SIGNATURE
4226
P.E. NUMBER

DATE

STATE OF MAINE
DEPARTMENT OF TRANSPORTATION

NH-1728(100)E

WIN
17281.00

HIGHWAY PLANS

SEARSPORT
LEACH ST.

CROSS SECTIONS

SHEET NUMBER

251

OF 292

Sta. 91+50.00 to Sta. 91+64.36

STATE OF MAINE
DEPARTMENT OF TRANSPORTATION

NH-1728(100)E

WIN
17281.00

HIGHWAY PLANS

SIGNATURE
4226

P.E. NUMBER

DATE

		BY	DATE
PROJ. MANAGER	ERNIE MARTIN		
DESIGN-DETAILED	MSM	MSM	4-22
CHECKED-REVIEWED	ALG		4-22
DESIGN2-DETAILED2			
DESIGN3-DETAILED3			
REVISIONS 1			
REVISIONS 2			
REVISIONS 3			
REVISIONS 4			
FIELD CHANGES			


SEARSPORT
KNOX BROS. AVE.

CROSS SECTIONS


SHEET NUMBER
252
OF 292

Sta. 100+25.00 to Sta. 100+75.00


Filename: ...\252_XSECT Knox Bros Ave_100+25_00.dgn Division: HIGHWAY Username: morin Date:4/25/2022

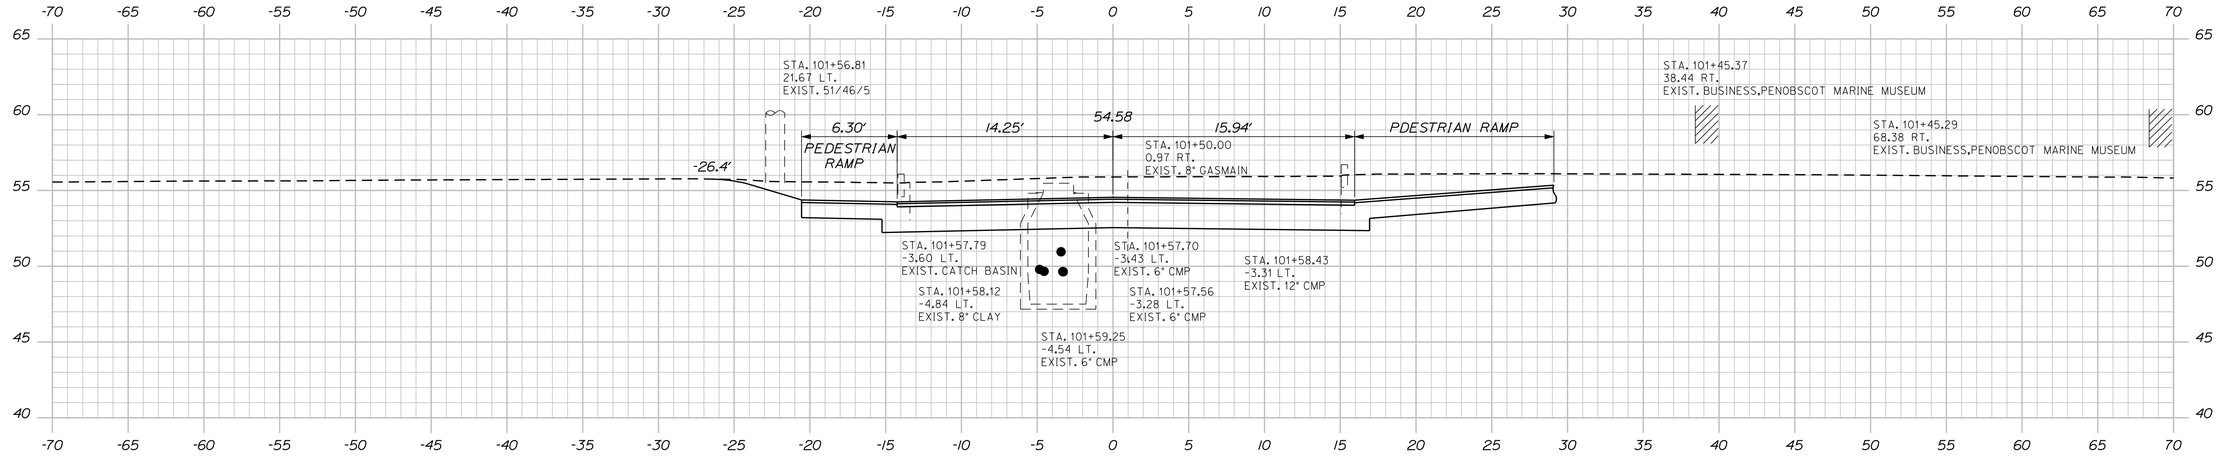

101+50.00

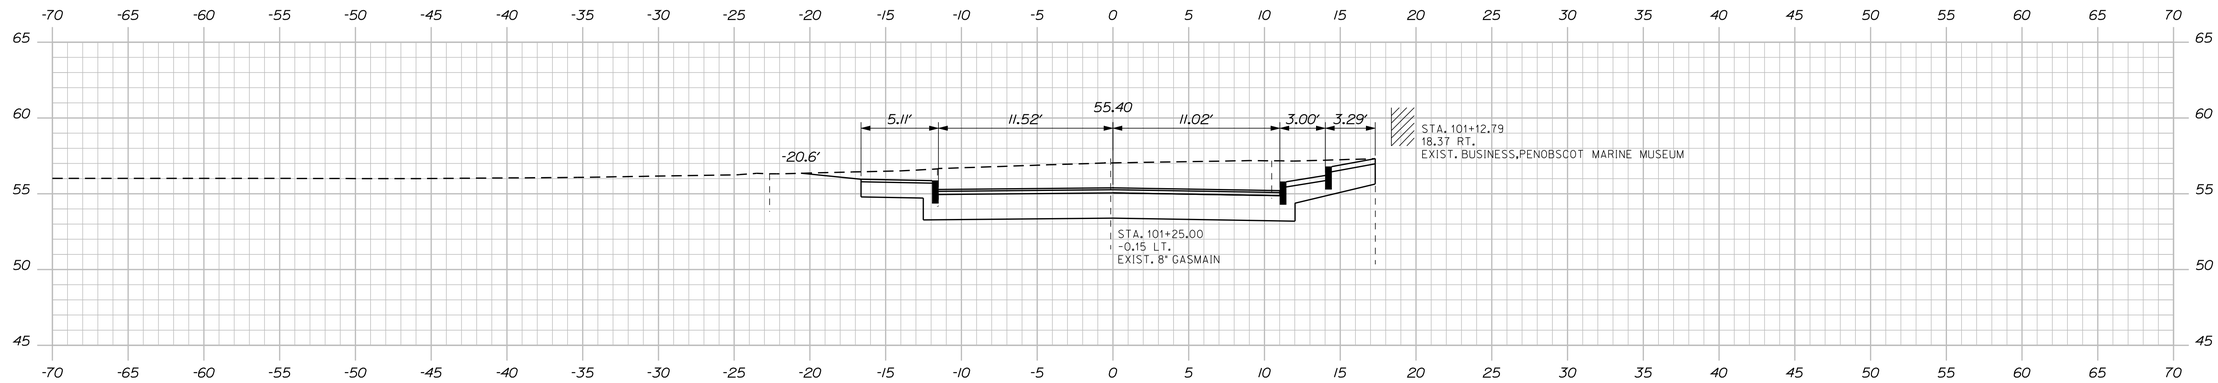

101+25.00

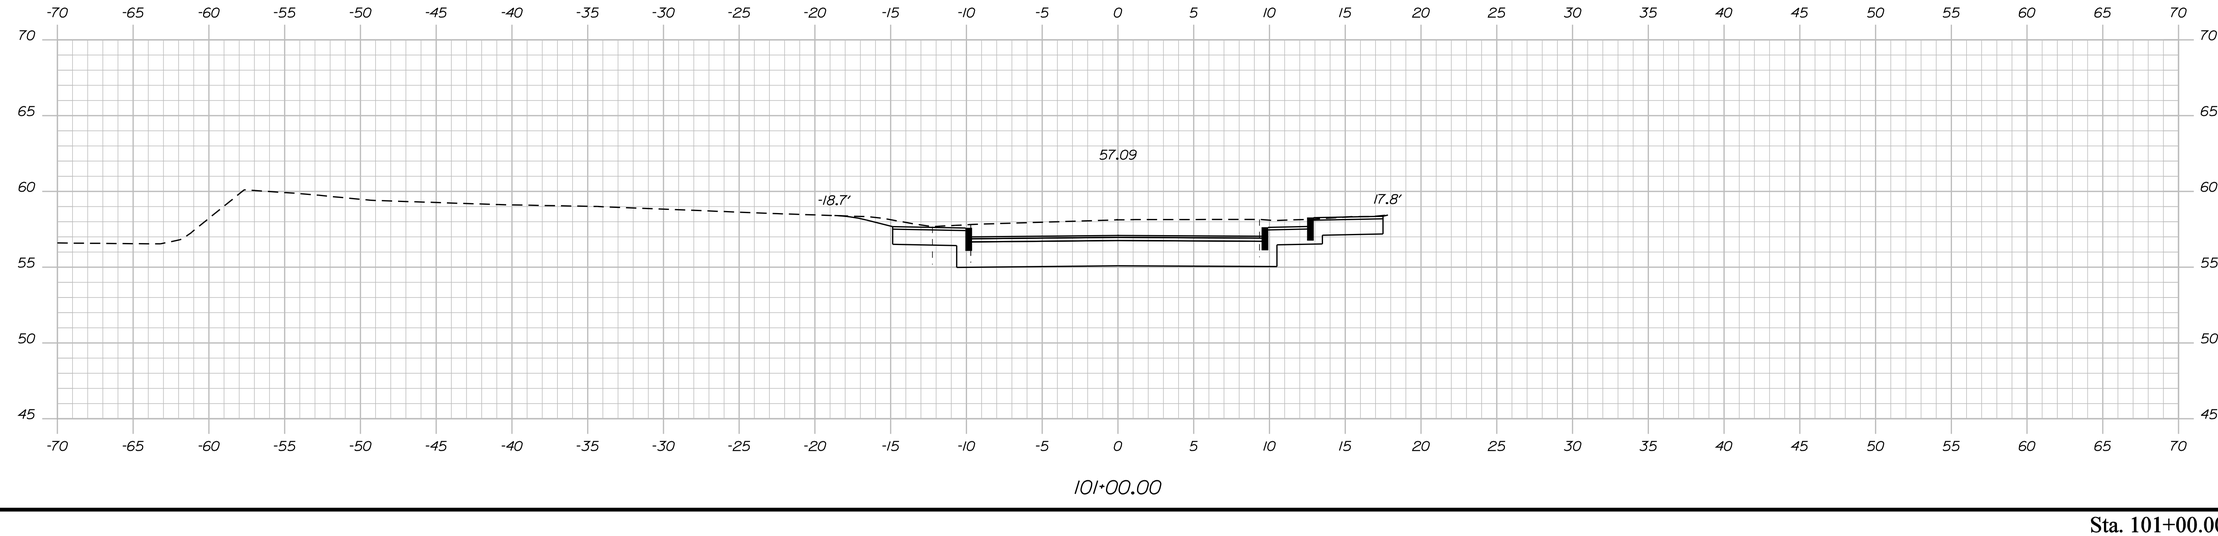

101+00.00

STATE OF MAINE
DEPARTMENT OF TRANSPORTATION

NH-1728(100)E

WIN
17281.00

HIGHWAY PLANS

PROJ. MANAGER	ERNIE MARTIN	BY	DATE
DESIGN-DETAILED	MSM	MSM	4-22
CHECKED-REVIEWED	ALG	ALG	4-22
DESIGN2-DETAILED2			
DESIGN3-DETAILED3			
REVISIONS 1			
REVISIONS 2			
REVISIONS 3			
REVISIONS 4			
FIELD CHANGES			

SIGNATURE
4226

P.E. NUMBER

DATE


SEARSPORT
KNOX BROS. AVE.

CROSS SECTIONS

SHEET NUMBER
253
OF 292

Sta. 101+00.00 to Sta. 101+50.00

Filename: ...\253_XSECT Knox Bros Ave_101+00_002.dgn Date:4/25/2022
Username: morin
Design: HIGHWAY

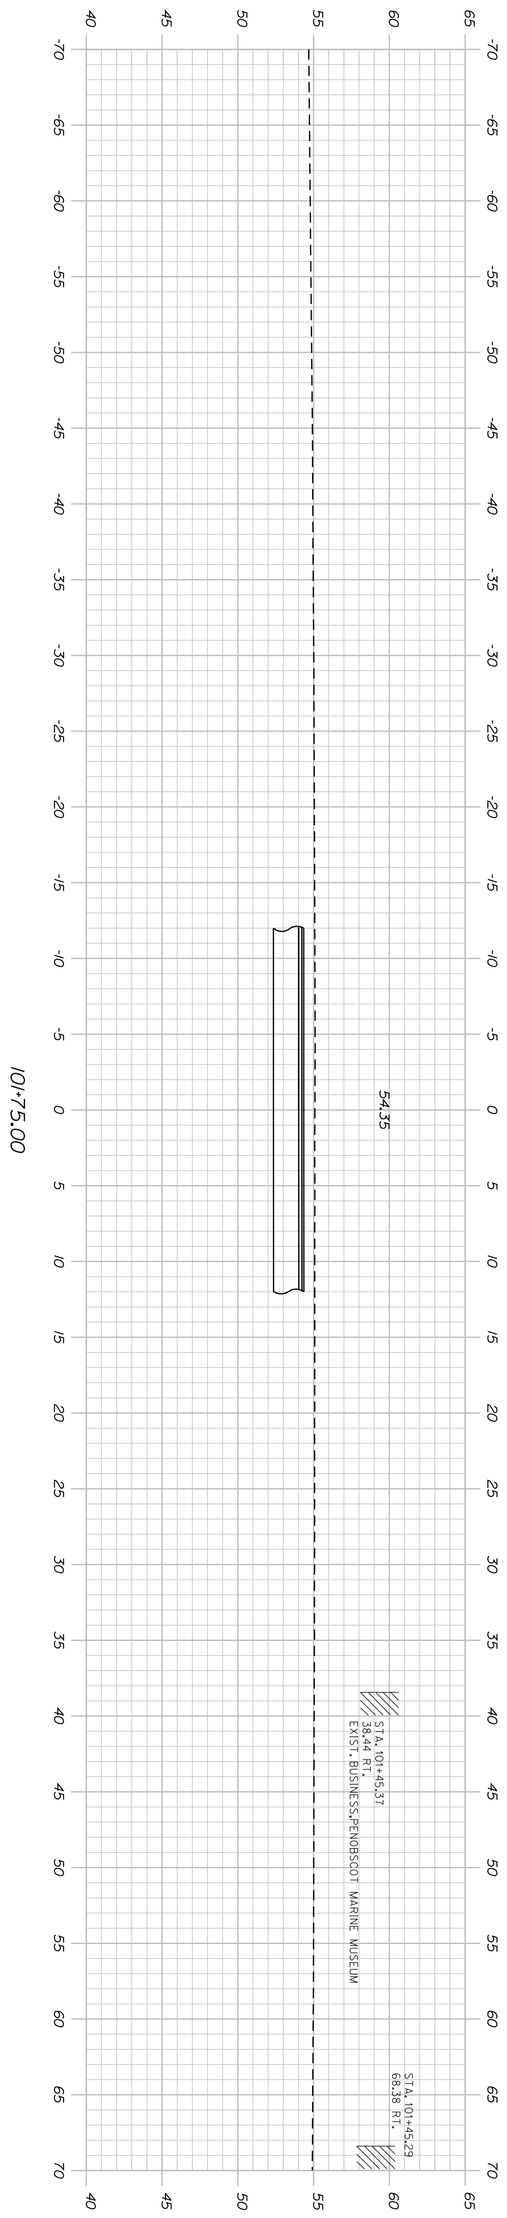

Sta. 101+75.00 to Sta. 101+75.00

SHEET NUMBER 254 OF 292


SEARSPORT
KNOX BROS. AVE.

CROSS SECTIONS

PROJ. MANAGER	ERNIE MARTIN	BY	DATE
DESIGN-DETAILED	MSM	MSM	4-22
CHECKED-REVIEWED	ALG		4-22
DESIGN2-DETAILED2			
DESIGN3-DETAILED3			
REVISIONS 1			
REVISIONS 2			
REVISIONS 3			
REVISIONS 4			
FIELD CHANGES			

SIGNATURE
4226
P.E. NUMBER
DATE

STATE OF MAINE
DEPARTMENT OF TRANSPORTATION
NH-1728(100)E
WIN
17281.00
HIGHWAY PLANS

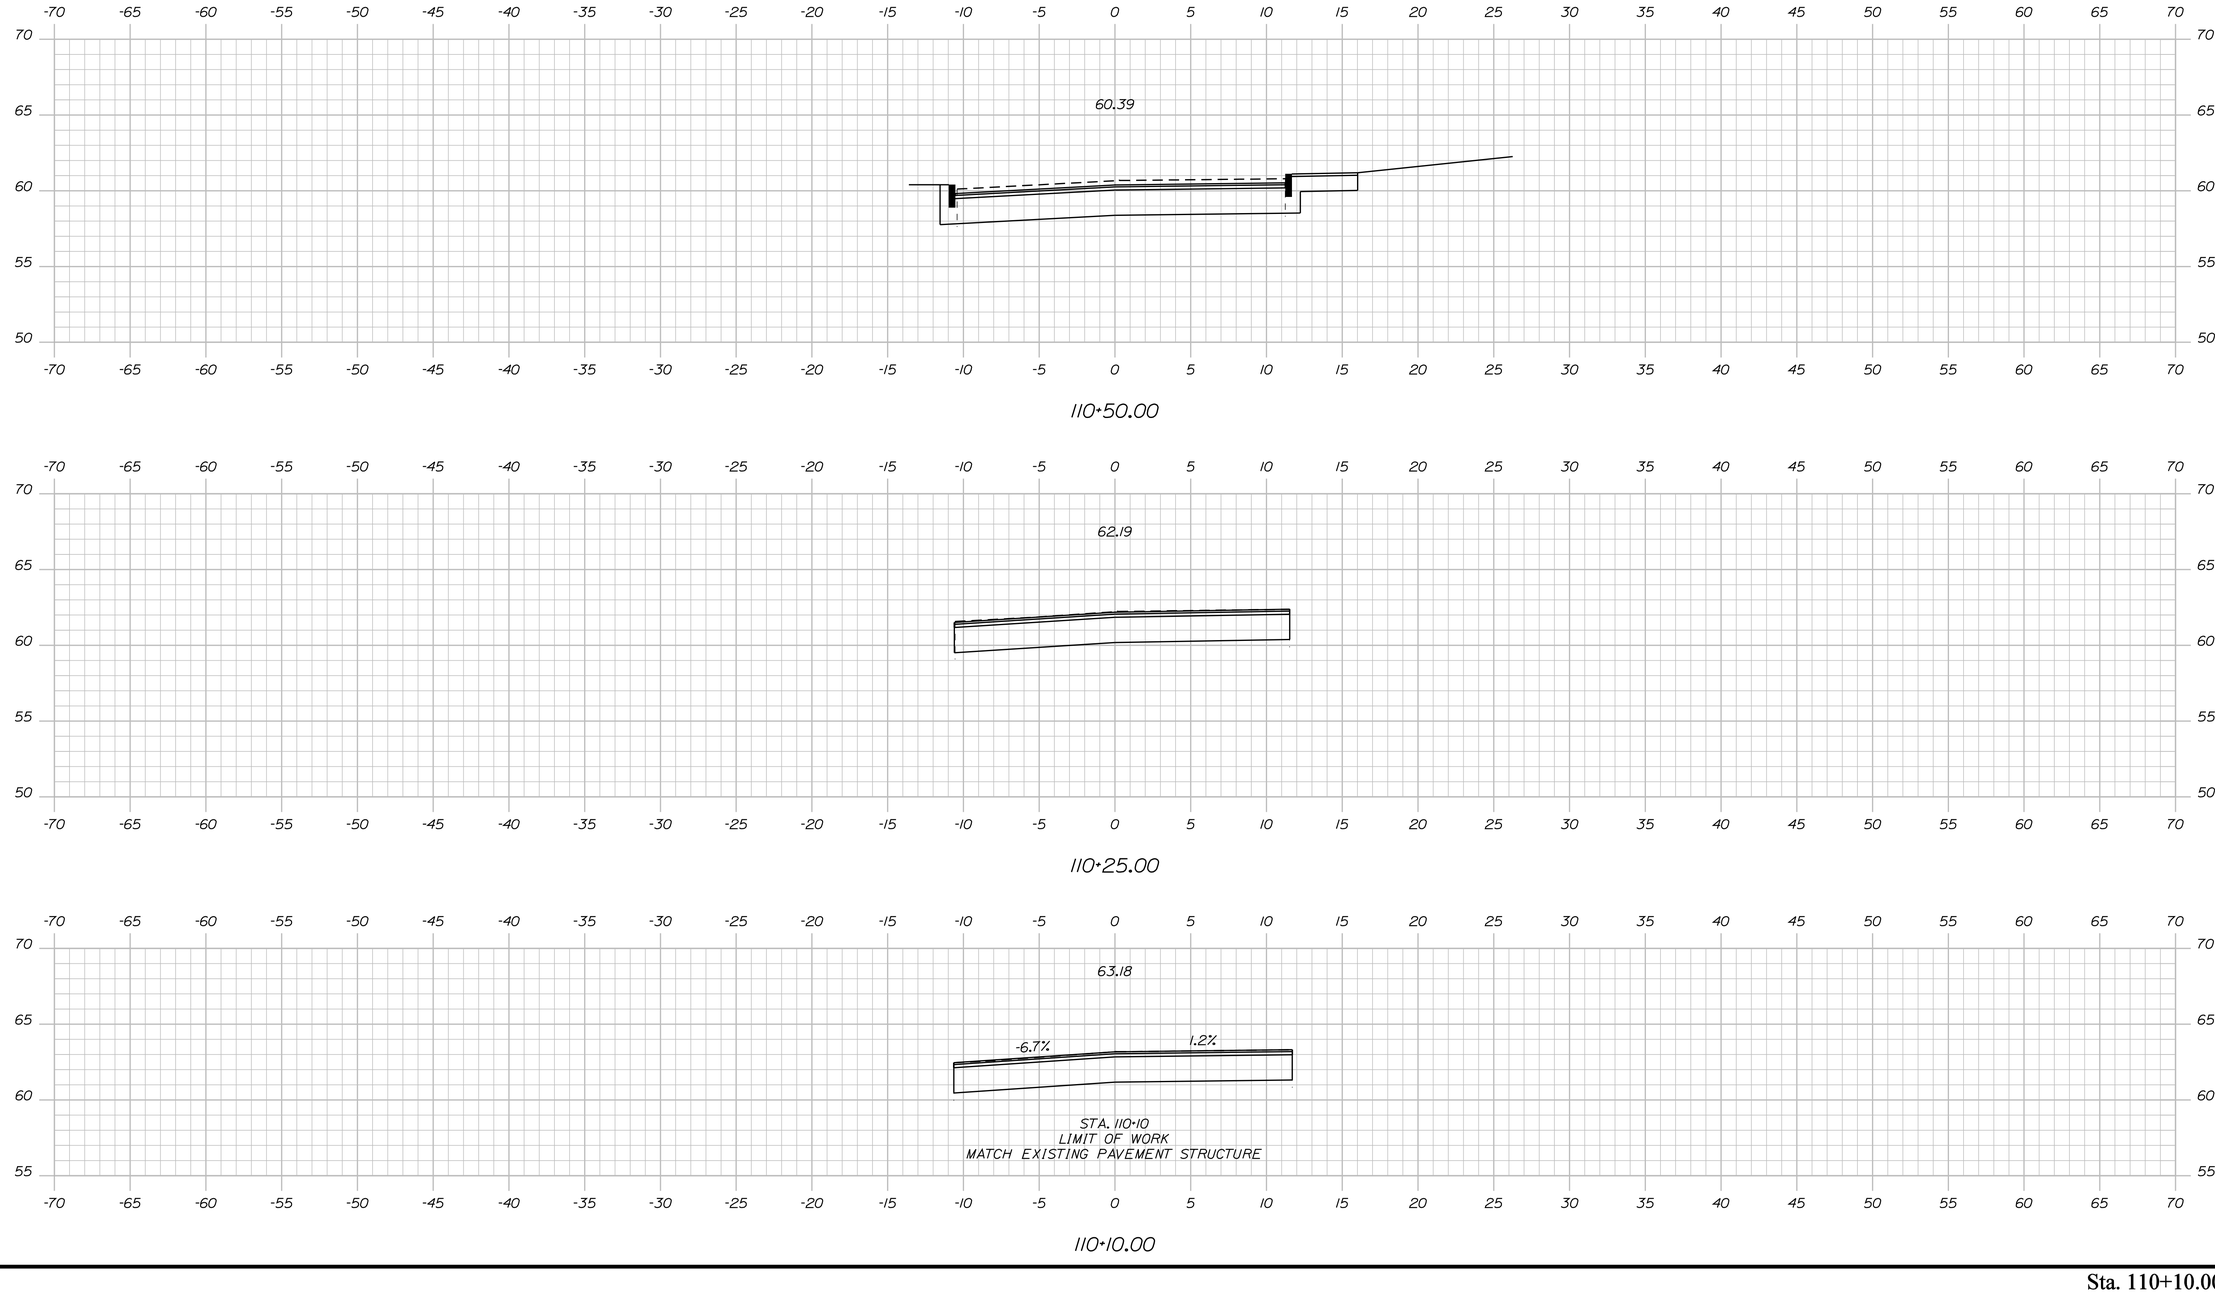

STATE OF MAINE
DEPARTMENT OF TRANSPORTATION

NH-1728(100)E

WIN
17281.00

HIGHWAY PLANS

PROJ. MANAGER	ERNIE MARTIN	BY	DATE
DESIGN-DETAILED	MSM	MSM	4-22
CHECKED-REVIEWED	ALG		4-22
DESIGN2-DETAILED2			
DESIGN3-DETAILED3			
REVISIONS 1			
REVISIONS 2			
REVISIONS 3			
REVISIONS 4			
FIELD CHANGES			

SIGNATURE
4226

P.E. NUMBER

DATE

SEARSPORT
CHURCH ST.

CROSS SECTIONS


SHEET NUMBER


255


OF 292

Sta. 110+10.00 to Sta. 110+50.00

Filename: ...\255_XSECT Church St_110+10_001.dgn Division: HIGHWAY Username: morin Date:4/25/2022

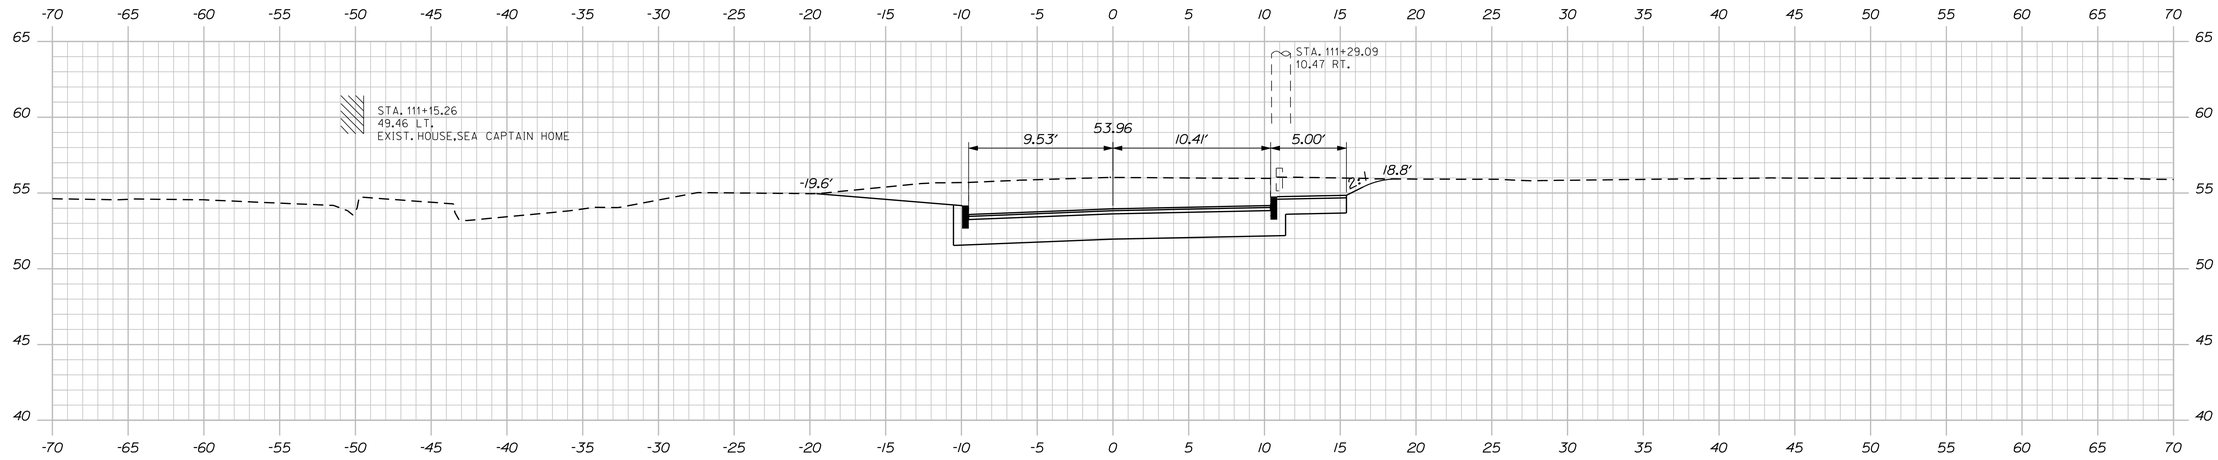

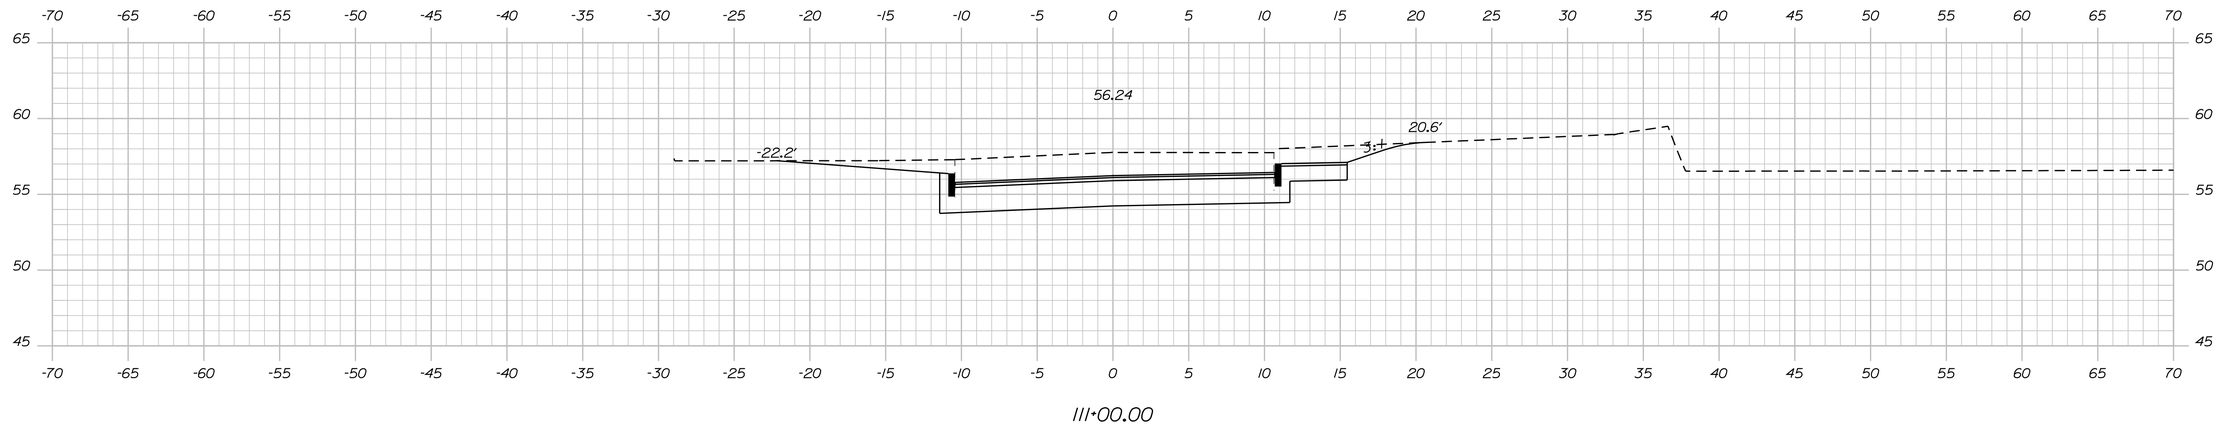

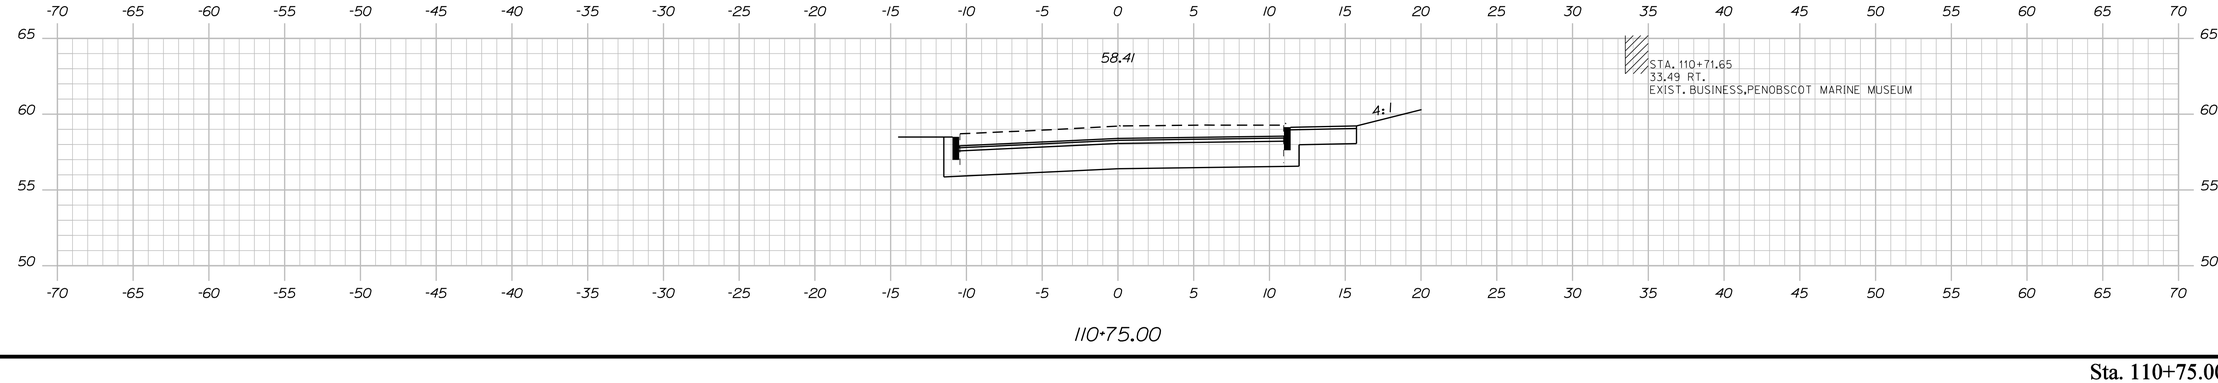

STATE OF MAINE
DEPARTMENT OF TRANSPORTATION

NH-1728(100)E

WIN
17281.00

HIGHWAY PLANS

		BY	DATE
PROJ. MANAGER	ERNIE MARTIN		
DESIGN-DETAILED	MSM	MSM	4-22
CHECKED-REVIEWED	ALG	ALG	4-22
DESIGN2-DETAILED2			
DESIGN3-DETAILED3			
REVISIONS 1			
REVISIONS 2			
REVISIONS 3			
REVISIONS 4			
FIELD CHANGES			

SIGNATURE
4226
P.E. NUMBER

DATE

SEARSPORT
CHURCH ST.

CROSS SECTIONS

SHEET NUMBER
256
OF 292

Sta. 110+75.00 to Sta. 111+25.00

Filename: ...\256_XSECT Church St_110+75_002.dgn Division: HIGHWAY Username: morin Date:4/25/2022

STATE OF MAINE
DEPARTMENT OF TRANSPORTATION

NH-1728(100)E

WIN
17281.00

HIGHWAY PLANS

		BY	DATE
PROJ. MANAGER	ERNIE MARTIN		
DESIGN-DETAILED	MSM	MSM	4-22
CHECKED-REVIEWED	ALG	ALG	4-22
DESIGN2-DETAILED2			
DESIGN3-DETAILED3			
REVISIONS 1			
REVISIONS 2			
REVISIONS 3			
REVISIONS 4			
FIELD CHANGES			

SIGNATURE
4226

P.E. NUMBER

DATE

SEARSPORT
CHURCH ST.

CROSS SECTIONS


SHEET NUMBER

257

OF 292

Sta. 111+50.00 to Sta. 111+75.00

Filename: ...\257_XSECT Church St_111+50_003.dgn Division: HIGHWAY Username: morin Date:4/25/2022

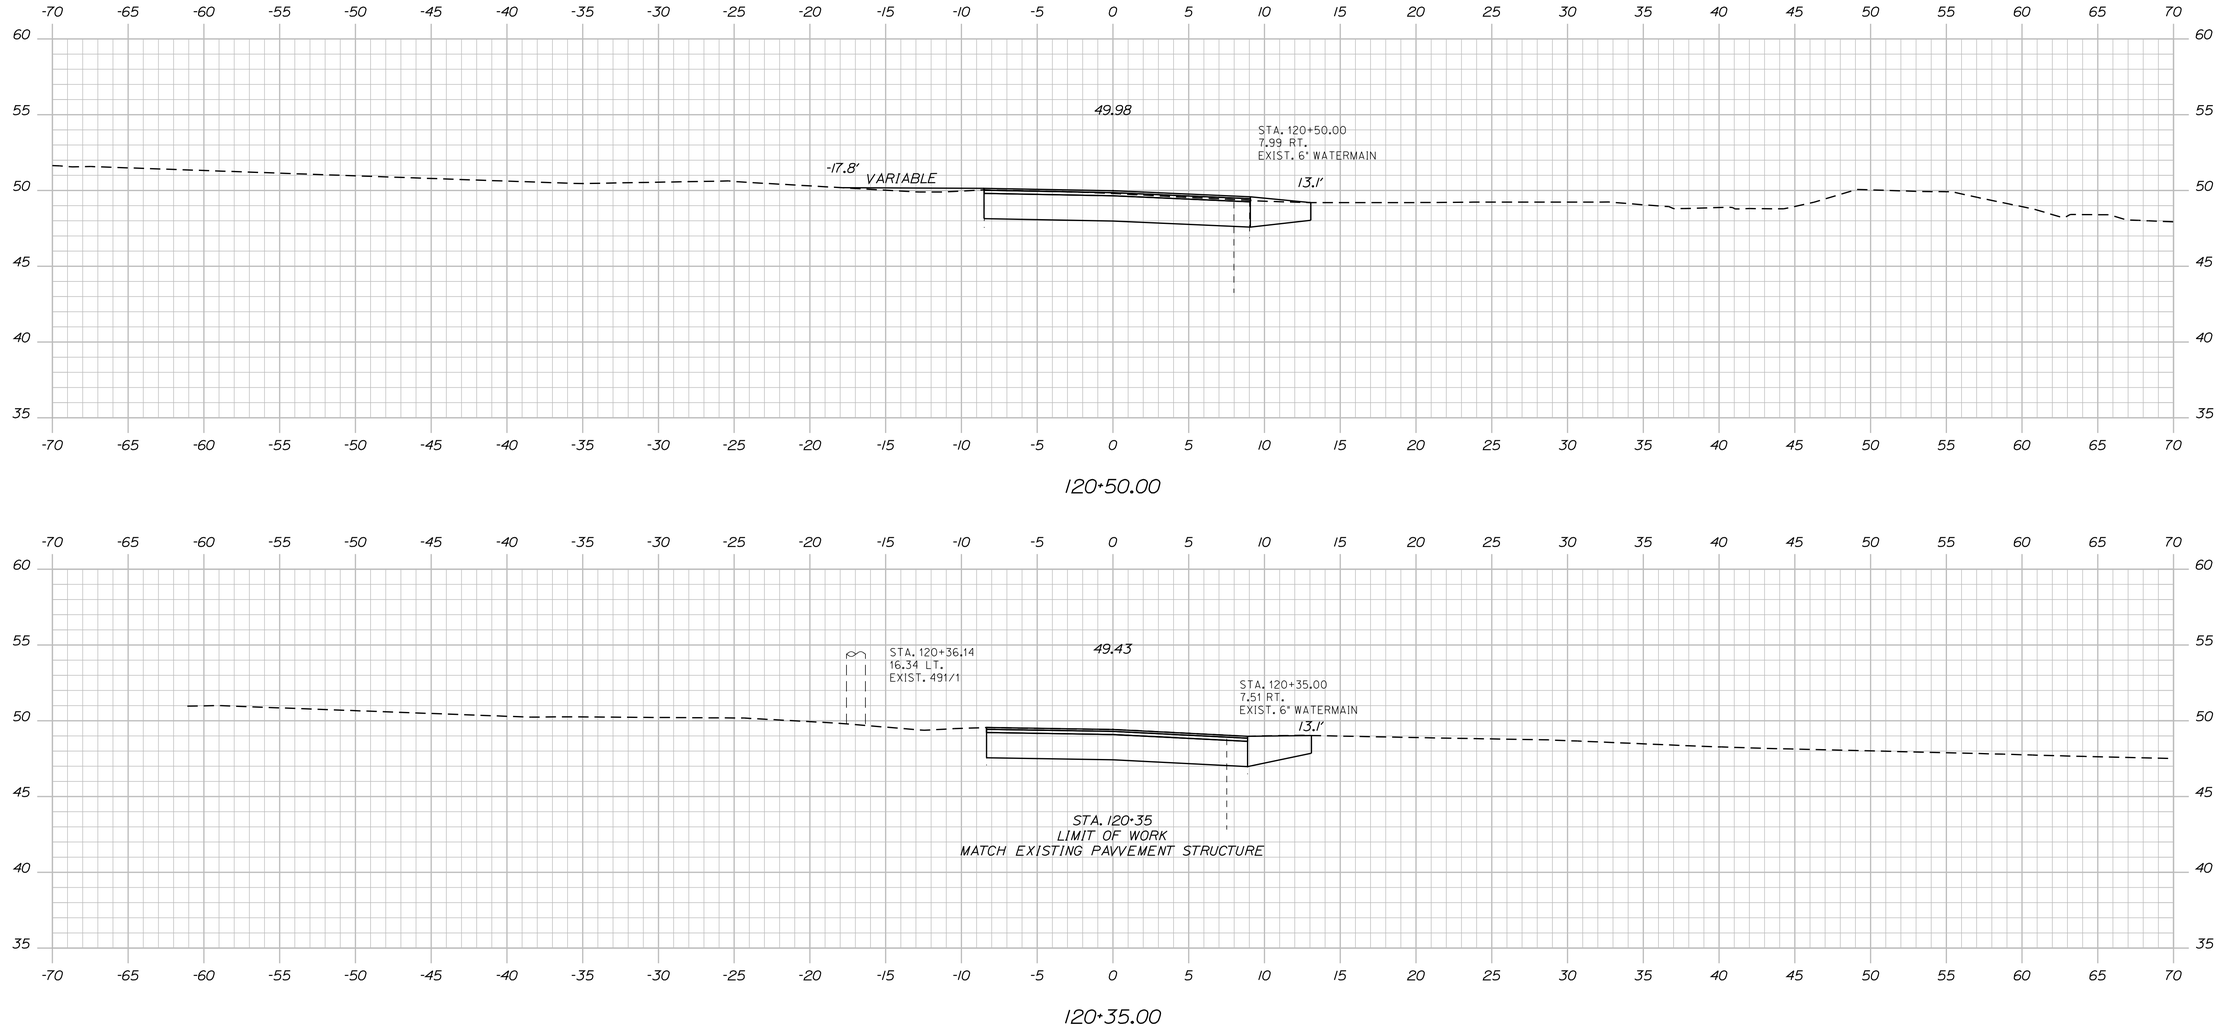

Sta. 120+25.00 to Sta. 120+50.00

STATE OF MAINE
DEPARTMENT OF TRANSPORTATION

NH-1728(100)E

WIN
17281.00

HIGHWAY PLANS

SIGNATURE	4226	
P.E. NUMBER		
DATE		

PROJ. MANAGER	ERNIE MARTIN	
DESIGN-DETAILED	MSM	4-22
CHECKED-REVIEWED	ALG	4-22
DESIGN2-DETAILED2		
DESIGN3-DETAILED3		
REVISIONS 1		
REVISIONS 2		
REVISIONS 3		
REVISIONS 4		
FIELD CHANGES		

SEARSPORT
ELM ST.


CROSS SECTIONS

SHEET NUMBER

258

OF 292

Filename: ...\258_XSECT Elm St_120-25_001.dgn Division: HIGHWAY Username: morin Date:4/25/2022

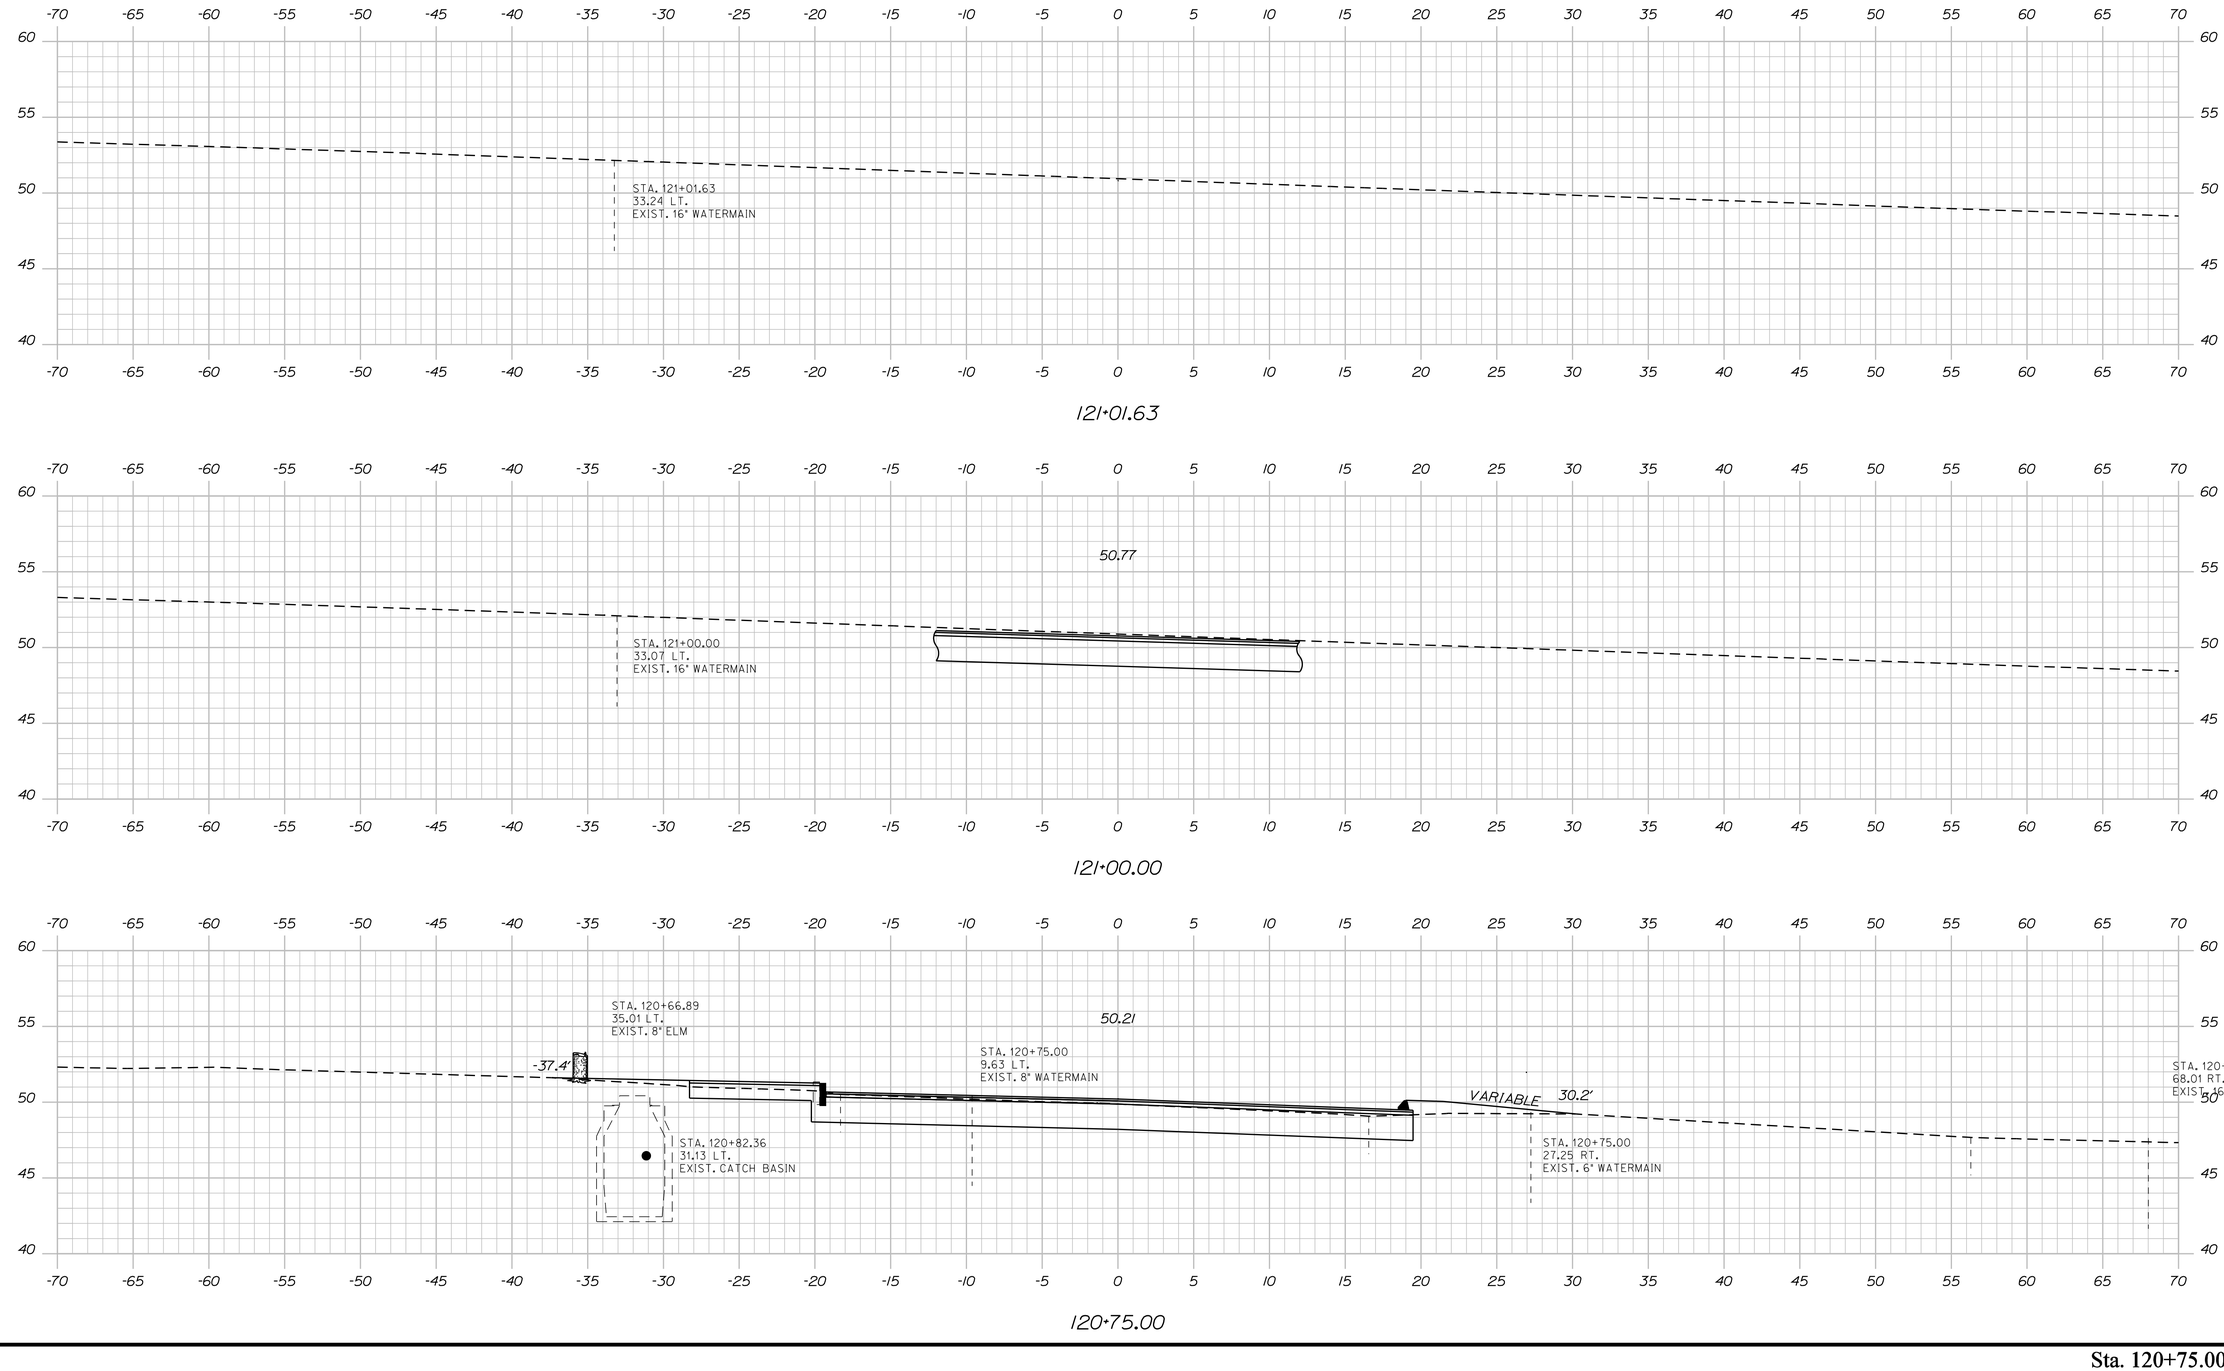

STATE OF MAINE
DEPARTMENT OF TRANSPORTATION

NH-1728(100)E

WIN
17281.00

HIGHWAY PLANS

			DATE
PROJ. MANAGER	ERNIE MARTIN	BY	
DESIGN-DETAILED	MSM	MSM	4-22
CHECKED-REVIEWED	ALG		4-22
DESIGN2-DETAILED2			
DESIGN3-DETAILED3			
REVISIONS 1			
REVISIONS 2			
REVISIONS 3			
REVISIONS 4			
FIELD CHANGES			

SIGNATURE
4226

P.E. NUMBER

DATE


SEARSPORT
ELM ST.

CROSS SECTIONS


SHEET NUMBER
259
OF 292

Sta. 120+75.00 to Sta. 121+01.63


Filename: ...\259_XSECT Elm St_120+75_002.dgn Division: HIGHWAY Username: morin Date:4/25/2022

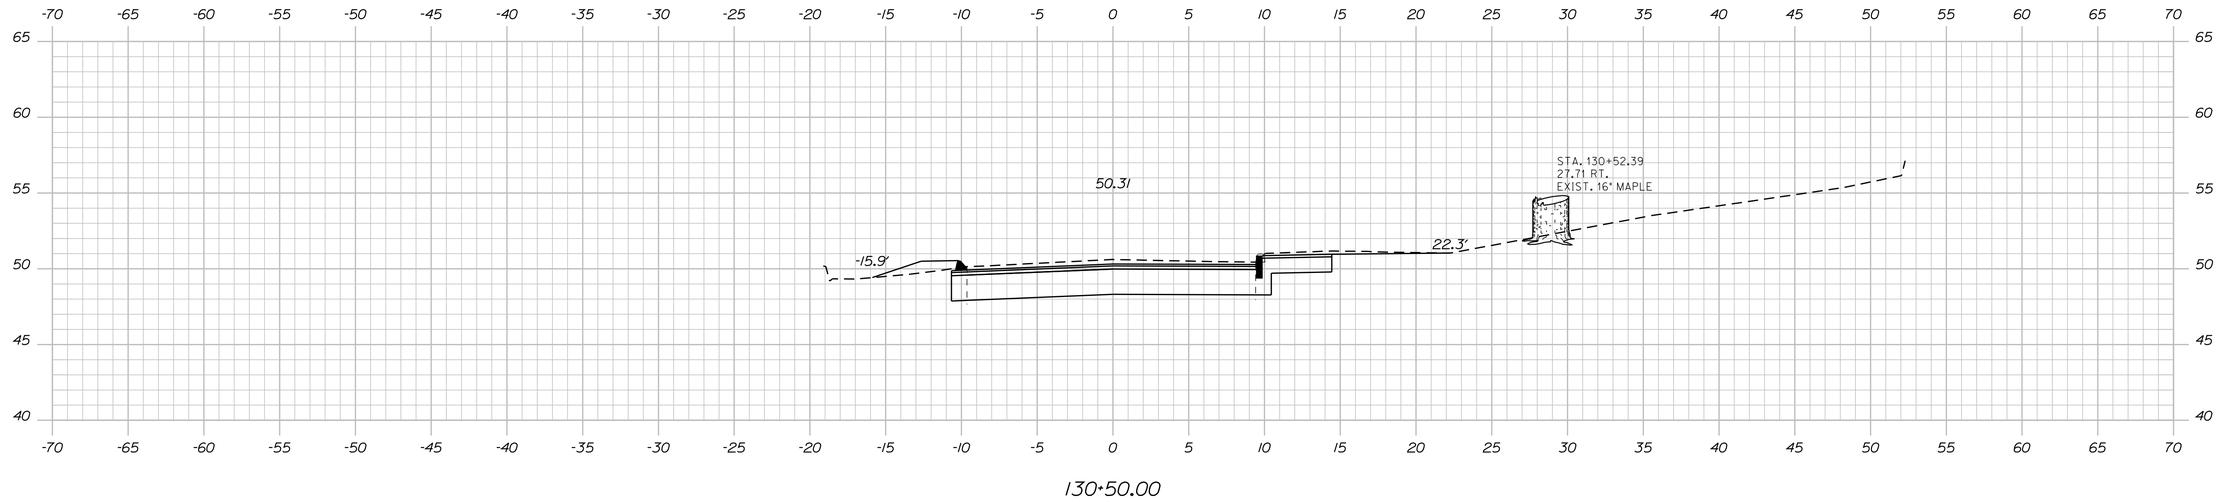

130+50.00

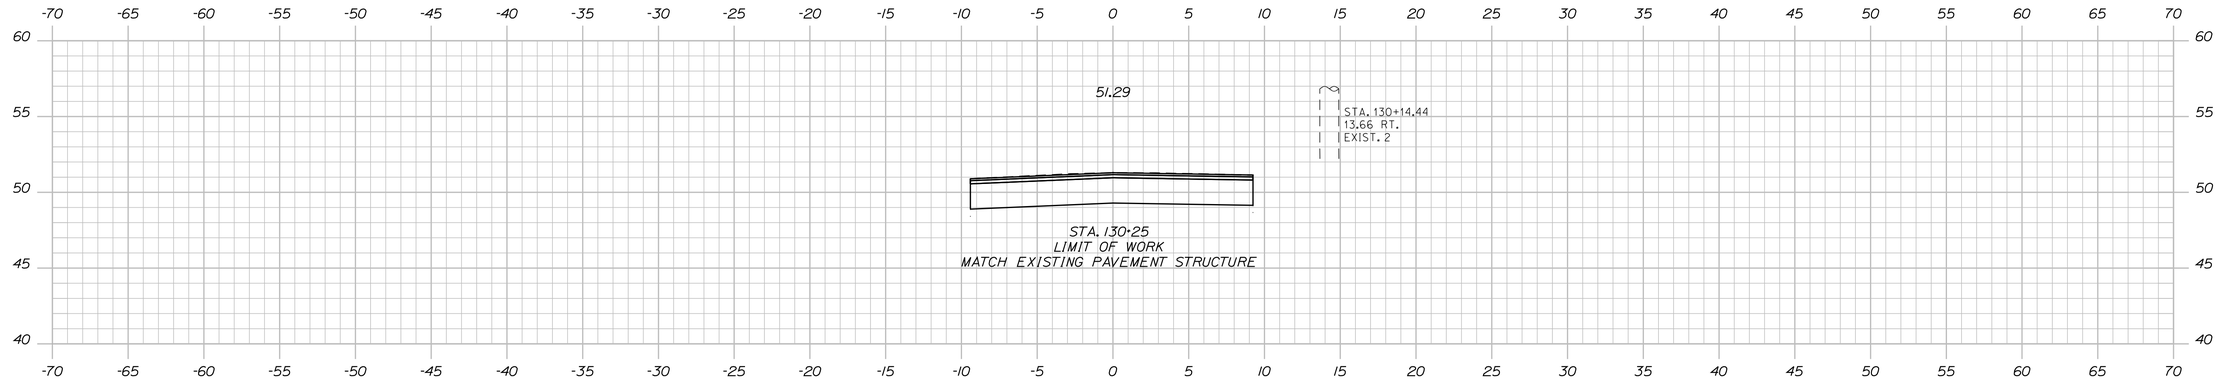

130+25.00

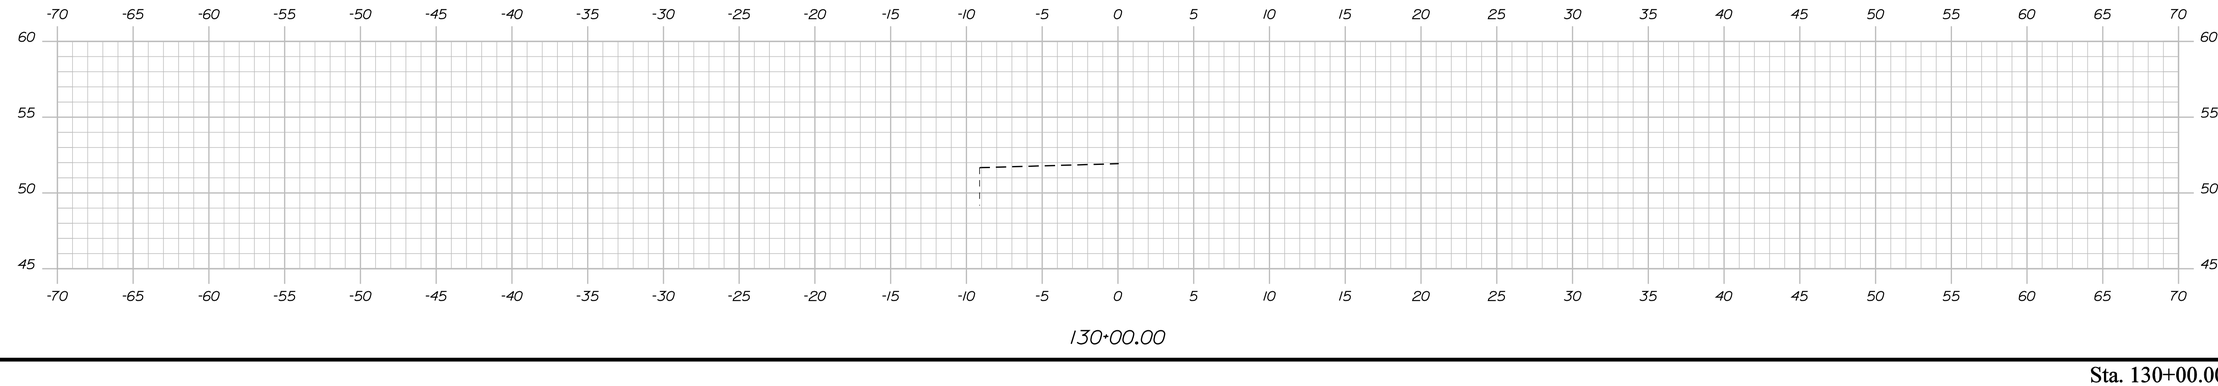

130+00.00

STATE OF MAINE
DEPARTMENT OF TRANSPORTATION

NH-1728(100)E

WIN
17281.00

HIGHWAY PLANS

PROJ. MANAGER	ERNIE MARTIN	BY	DATE
DESIGN-DETAILED	MSM	MSM	4-22
CHECKED-REVIEWED	ALG		4-22
DESIGN2-DETAILED2			
DESIGN3-DETAILED3			
REVISIONS 1			
REVISIONS 2			
REVISIONS 3			
REVISIONS 4			
FIELD CHANGES			

SIGNATURE
4226
P.E. NUMBER

DATE

SEARSPORT
RESEVOIR ST.

CROSS SECTIONS


SHEET NUMBER

260


OF 292

Sta. 130+00.00 to Sta. 130+50.00


Filename: ...\260_XSECT Resevoir St_130+00_001.dgn Division: HIGHWAY Username: morin Date:4/25/2022

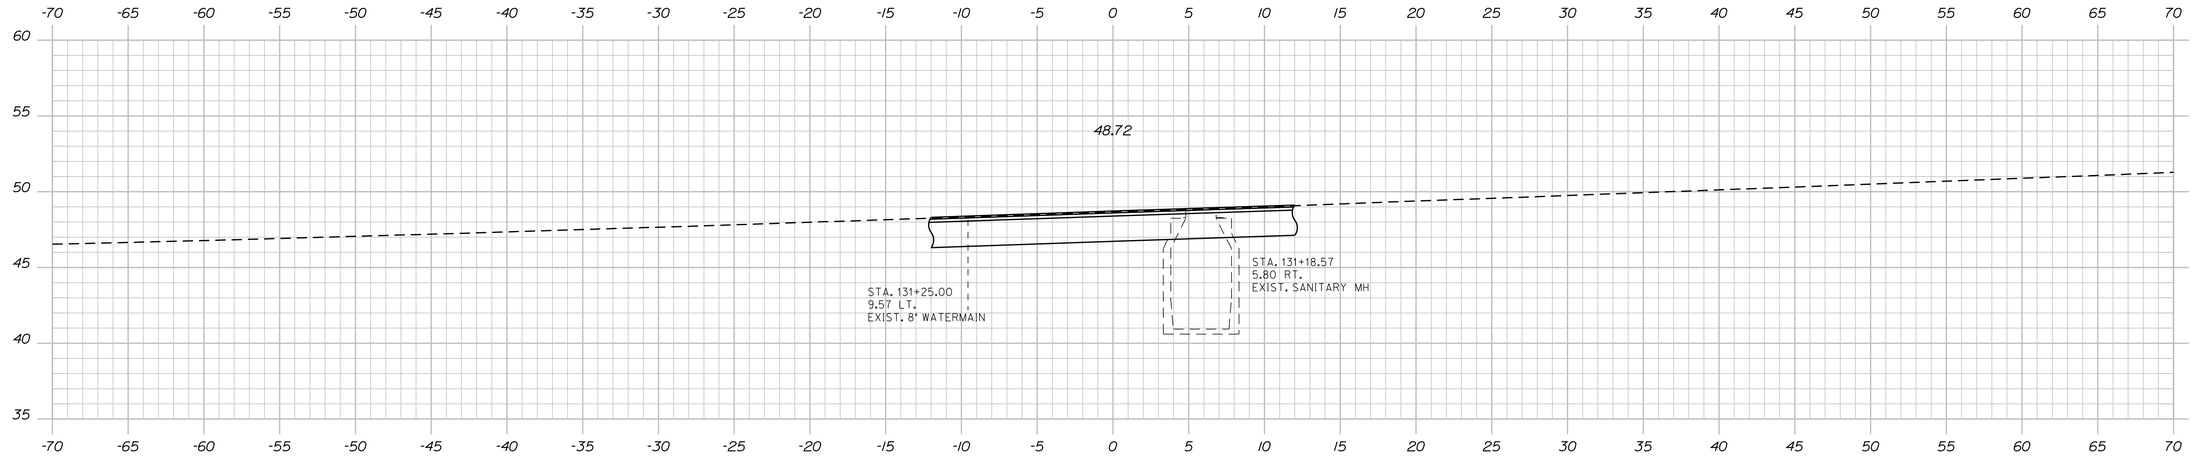

131+25.00

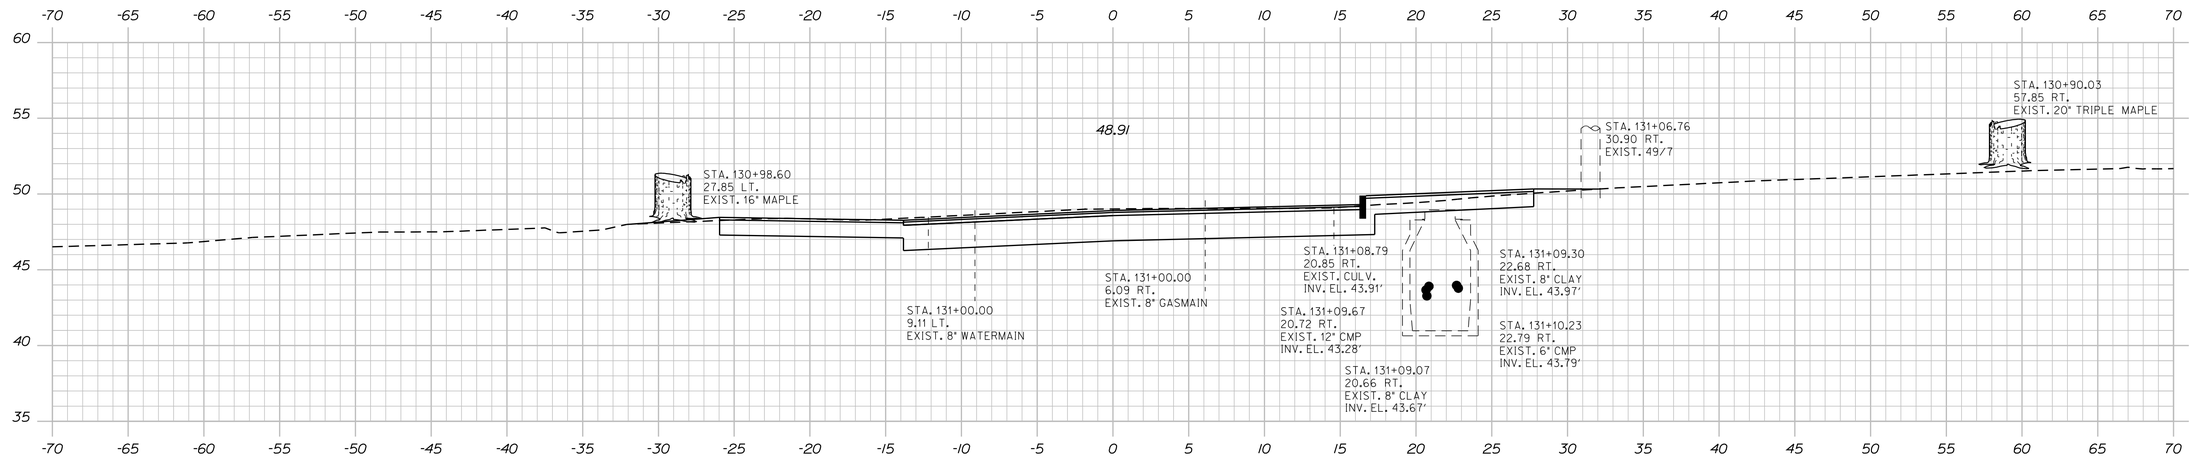

131+00.00

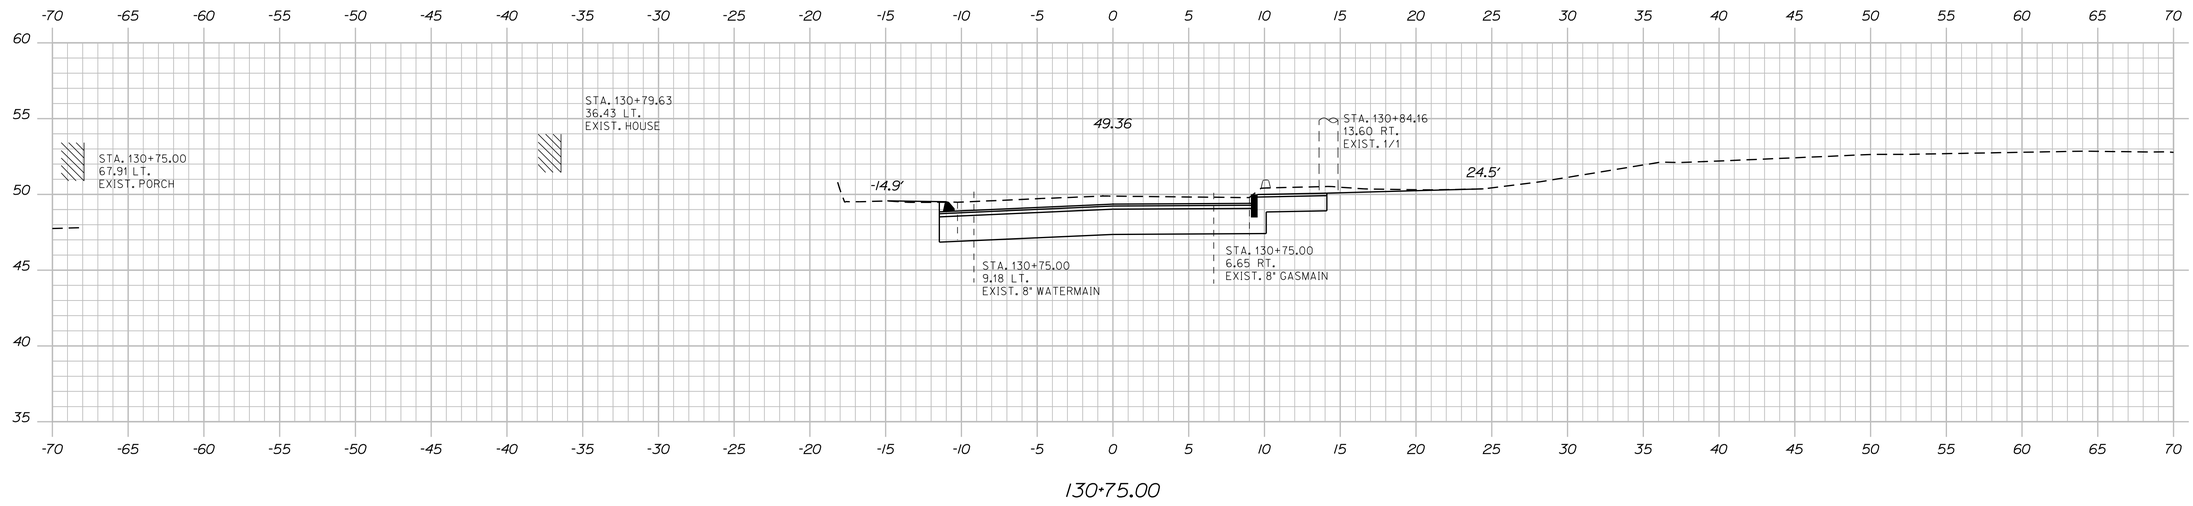

130+75.00

STATE OF MAINE
DEPARTMENT OF TRANSPORTATION

NH-1728(100)E

WIN
17281.00

HIGHWAY PLANS

	BY	DATE
PROJ. MANAGER	ERNIE MARTIN	
DESIGN-DETAILED	MSM	4-22
CHECKED-REVIEWED	ALG	4-22
DESIGN2-DETAILED2		
DESIGN3-DETAILED3		
REVISIONS 1		
REVISIONS 2		
REVISIONS 3		
REVISIONS 4		
FIELD CHANGES		

SIGNATURE
4226
P.E. NUMBER

DATE

SEARSPORT
RESEVOIR ST.

CROSS SECTIONS


SHEET NUMBER

261

OF 292

Sta. 130+75.00 to Sta. 131+25.00

Filename: ...\261_XSECT Reservoir SL_130-75_002.dgn Division: HIGHWAY Username: morin Date:4/25/2022

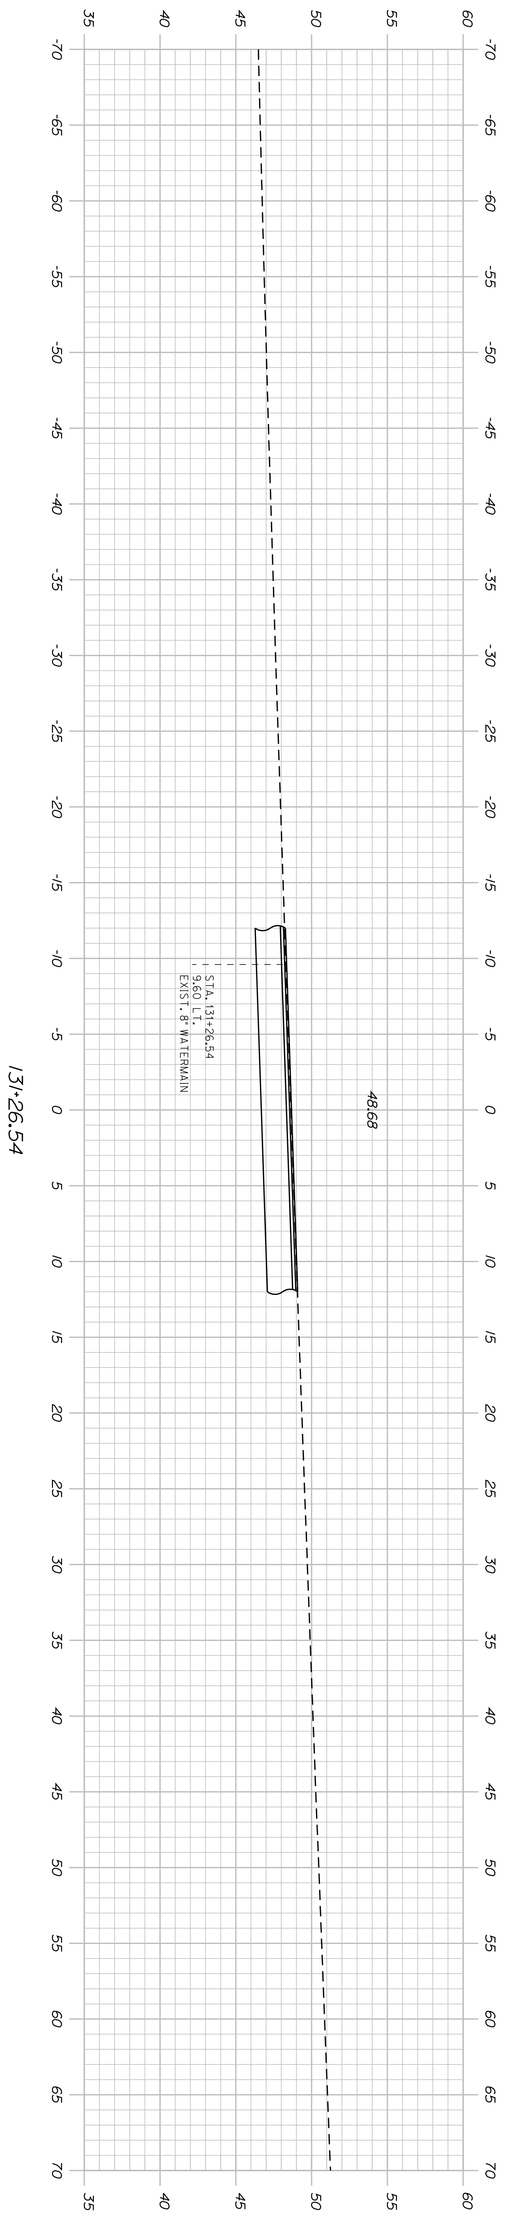

Sta. 131+26.54 to Sta. 131+26.54

SHEET NUMBER 262 OF 292

SEARSPORT RESEVOIR ST.

CROSS SECTIONS

PROJ. MANAGER	ERNIE MARTIN	BY	DATE
DESIGN-DETAILED	MSM	MSM	4-22
CHECKED-REVIEWED	ALG		4-22
DESIGN2-DETAILED2			
DESIGN3-DETAILED3			
REVISIONS 1			
REVISIONS 2			
REVISIONS 3			
REVISIONS 4			
FIELD CHANGES			

SIGNATURE 4226

P.E. NUMBER


DATE

STATE OF MAINE
DEPARTMENT OF TRANSPORTATION


NH-1728(100)E

WIN 17281.00


HIGHWAY PLANS

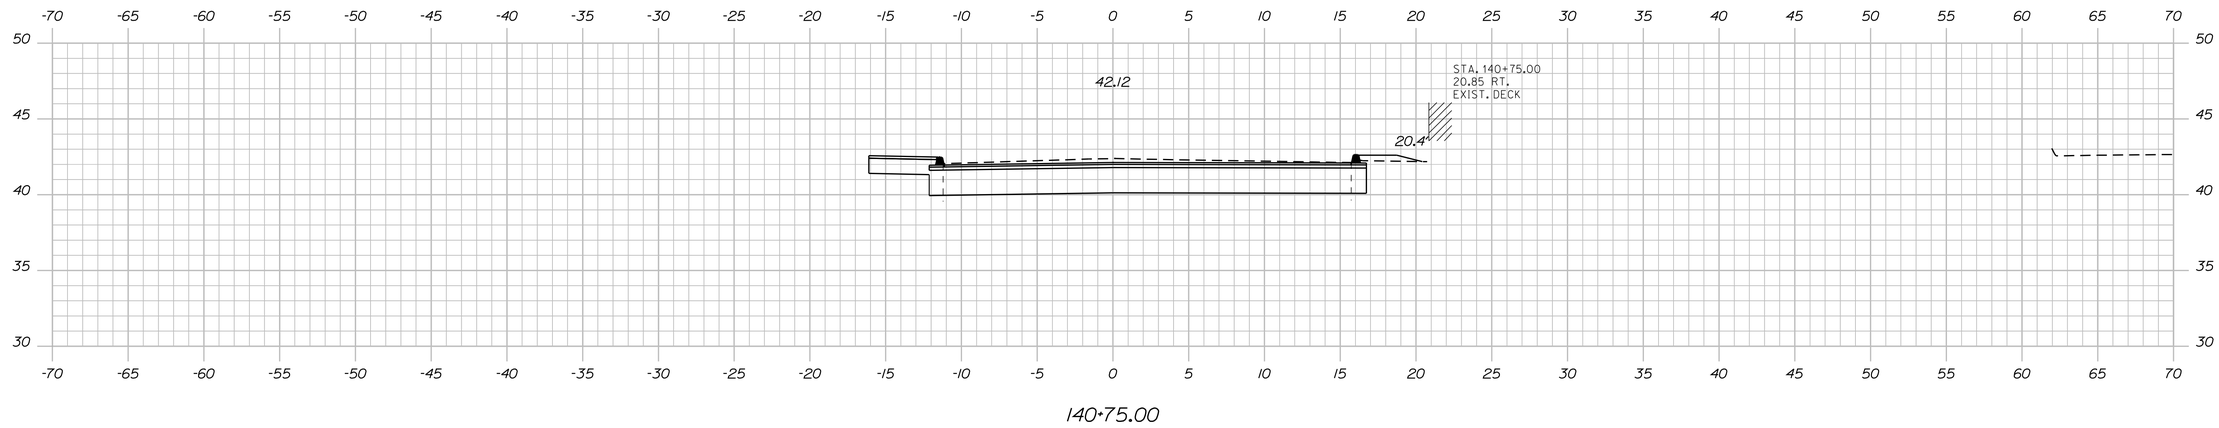


140+75.00

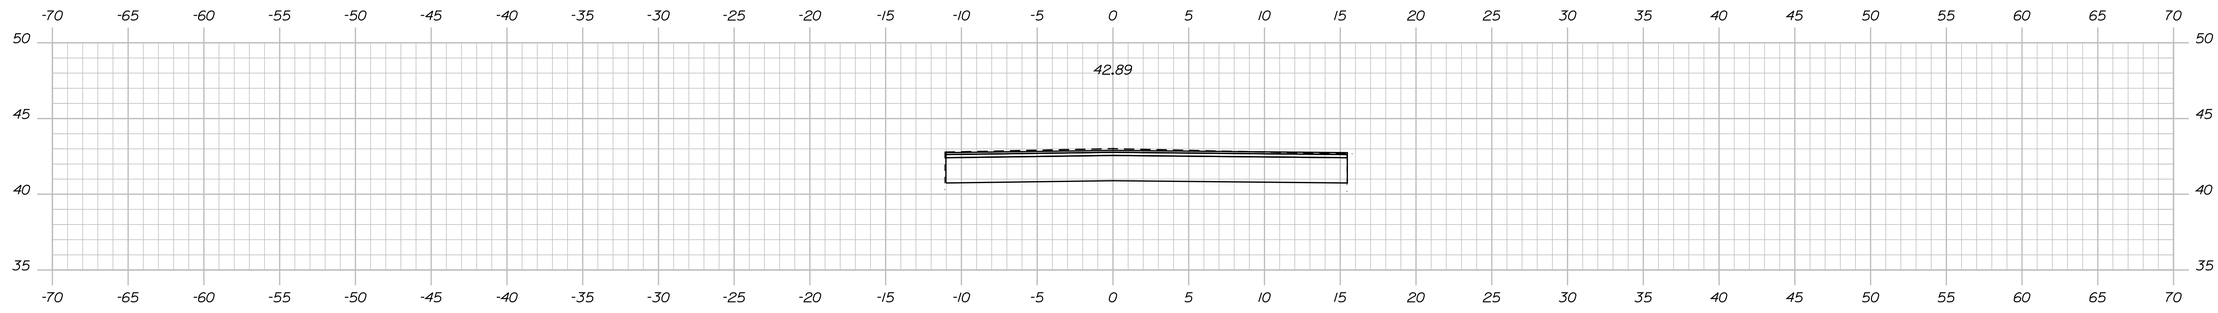

140+50.00

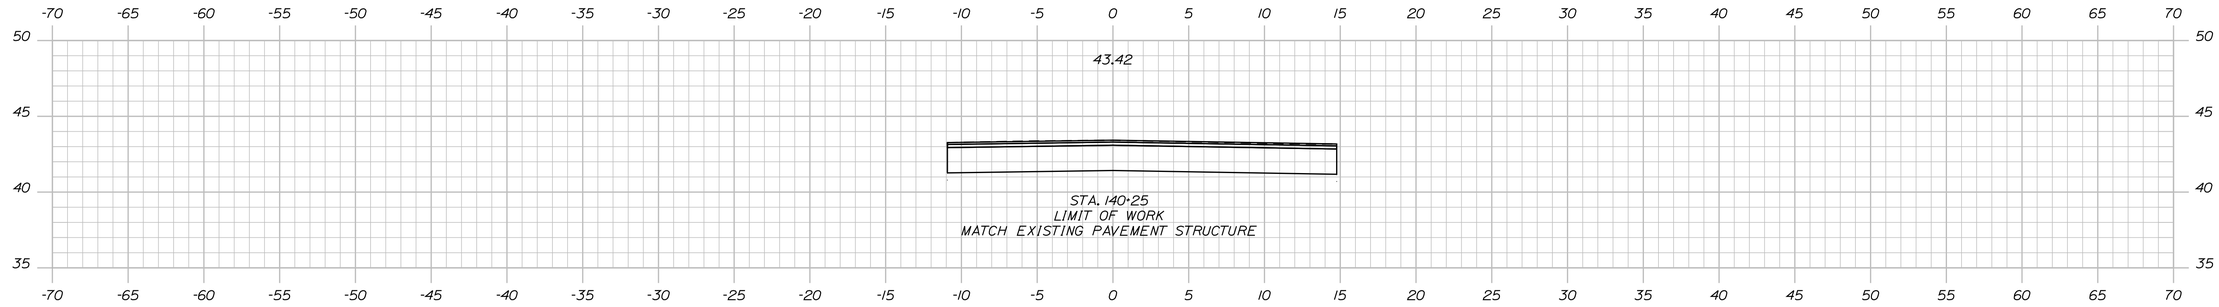

140+25.00

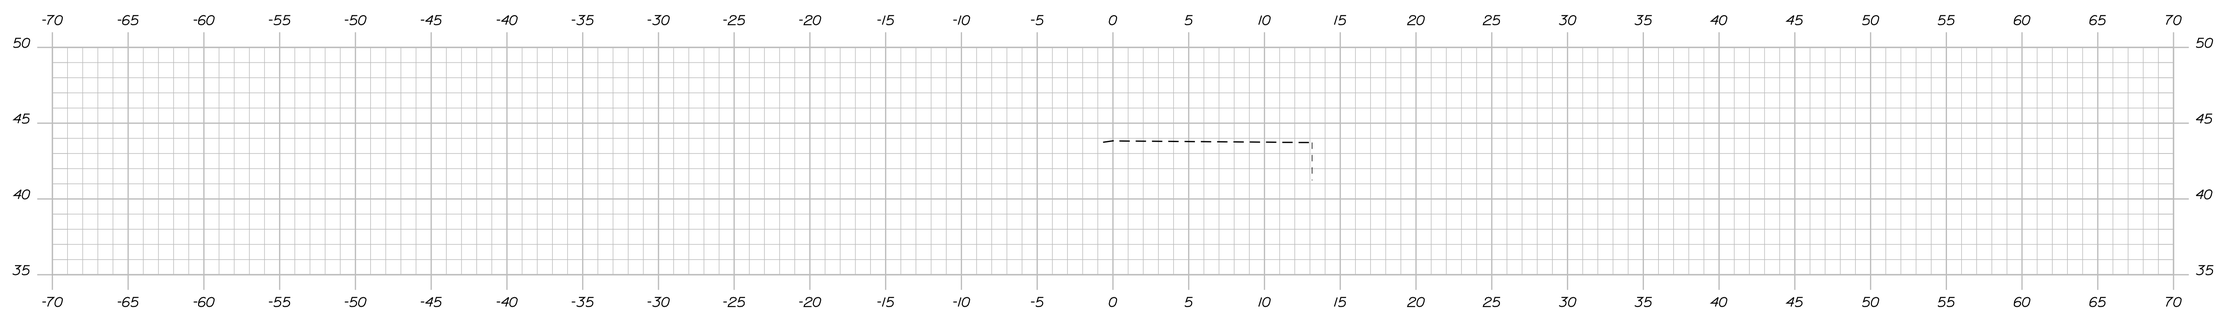

140+00.00

Sta. 140+00.00 to Sta. 140+75.00

STATE OF MAINE
DEPARTMENT OF TRANSPORTATION

NH-1728(100)E

WIN
17281.00

HIGHWAY PLANS

PROJ. MANAGER	ERNIE MARTIN	BY	DATE
DESIGN-DETAILED	MSM	MSM	4-22
CHECKED-REVIEWED	ALG	ALG	4-22
DESIGN2-DETAILED2			
DESIGN3-DETAILED3			
REVISIONS 1			
REVISIONS 2			
REVISIONS 3			
REVISIONS 4			
FIELD CHANGES			

SIGNATURE
4226
P.E. NUMBER

DATE

SEARSPORT
MORTLAND RD.

CROSS SECTIONS

SHEET NUMBER
263
OF 292

Filename: ...\263_XSECT Mortland Rd_140+00_001.dgn Division: HIGHWAY Username: morin Date:4/25/2022

Sta. 141+00.00 to Sta. 141+50.00

STATE OF MAINE
DEPARTMENT OF TRANSPORTATION

NH-1728(100)E

WIN
17281.00

HIGHWAY PLANS

SIGNATURE
4226

P.E. NUMBER

DATE

	BY	DATE
PROJ. MANAGER	ERNIE MARTIN	
DESIGN-DETAILED	MSM	4-22
CHECKED-REVIEWED	ALG	4-22
DESIGN2-DETAILED2		
DESIGN3-DETAILED3		
REVISIONS 1		
REVISIONS 2		
REVISIONS 3		
REVISIONS 4		
FIELD CHANGES		

SEARSPORT
MORTLAND RD.

CROSS SECTIONS

SHEET NUMBER

264

OF 292

Filename: ...\264_XSECT Mortlond Rd_141+00_002.dgn Division: HIGHWAY Username: morin Date:4/25/2022

Filename: ...\265_XSECT Mortlond Rd_141+58_003.dgn Division: HIGHWAY Username: morin Date:4/25/2022

PROJ. MANAGER	ERNIE MARTIN	BY	DATE
DESIGN-DETAILED	MSM	MSM	4-22
CHECKED-REVIEWED	ALG		4-22
DESIGN2-DETAILED2			
DESIGN3-DETAILED3			
REVISIONS 1			
REVISIONS 2			
REVISIONS 3			
REVISIONS 4			
FIELD CHANGES			

SIGNATURE
4226
P.E. NUMBER

DATE

STATE OF MAINE
DEPARTMENT OF TRANSPORTATION


NH-1728(100)E

WIN
17281.00

HIGHWAY PLANS

SEARSPORT
MORTLAND RD.

CROSS SECTIONS

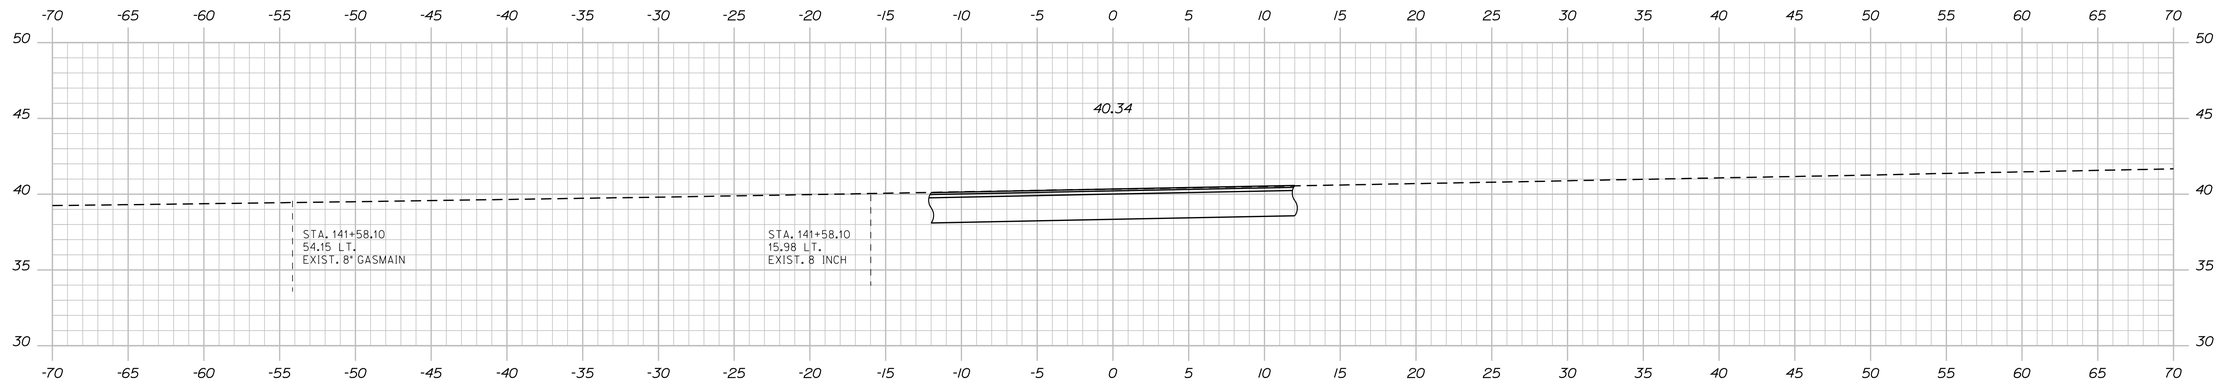


141+58.10

SHEET NUMBER

265

OF 292

Sta. 141+58.10 to Sta. 141+58.10

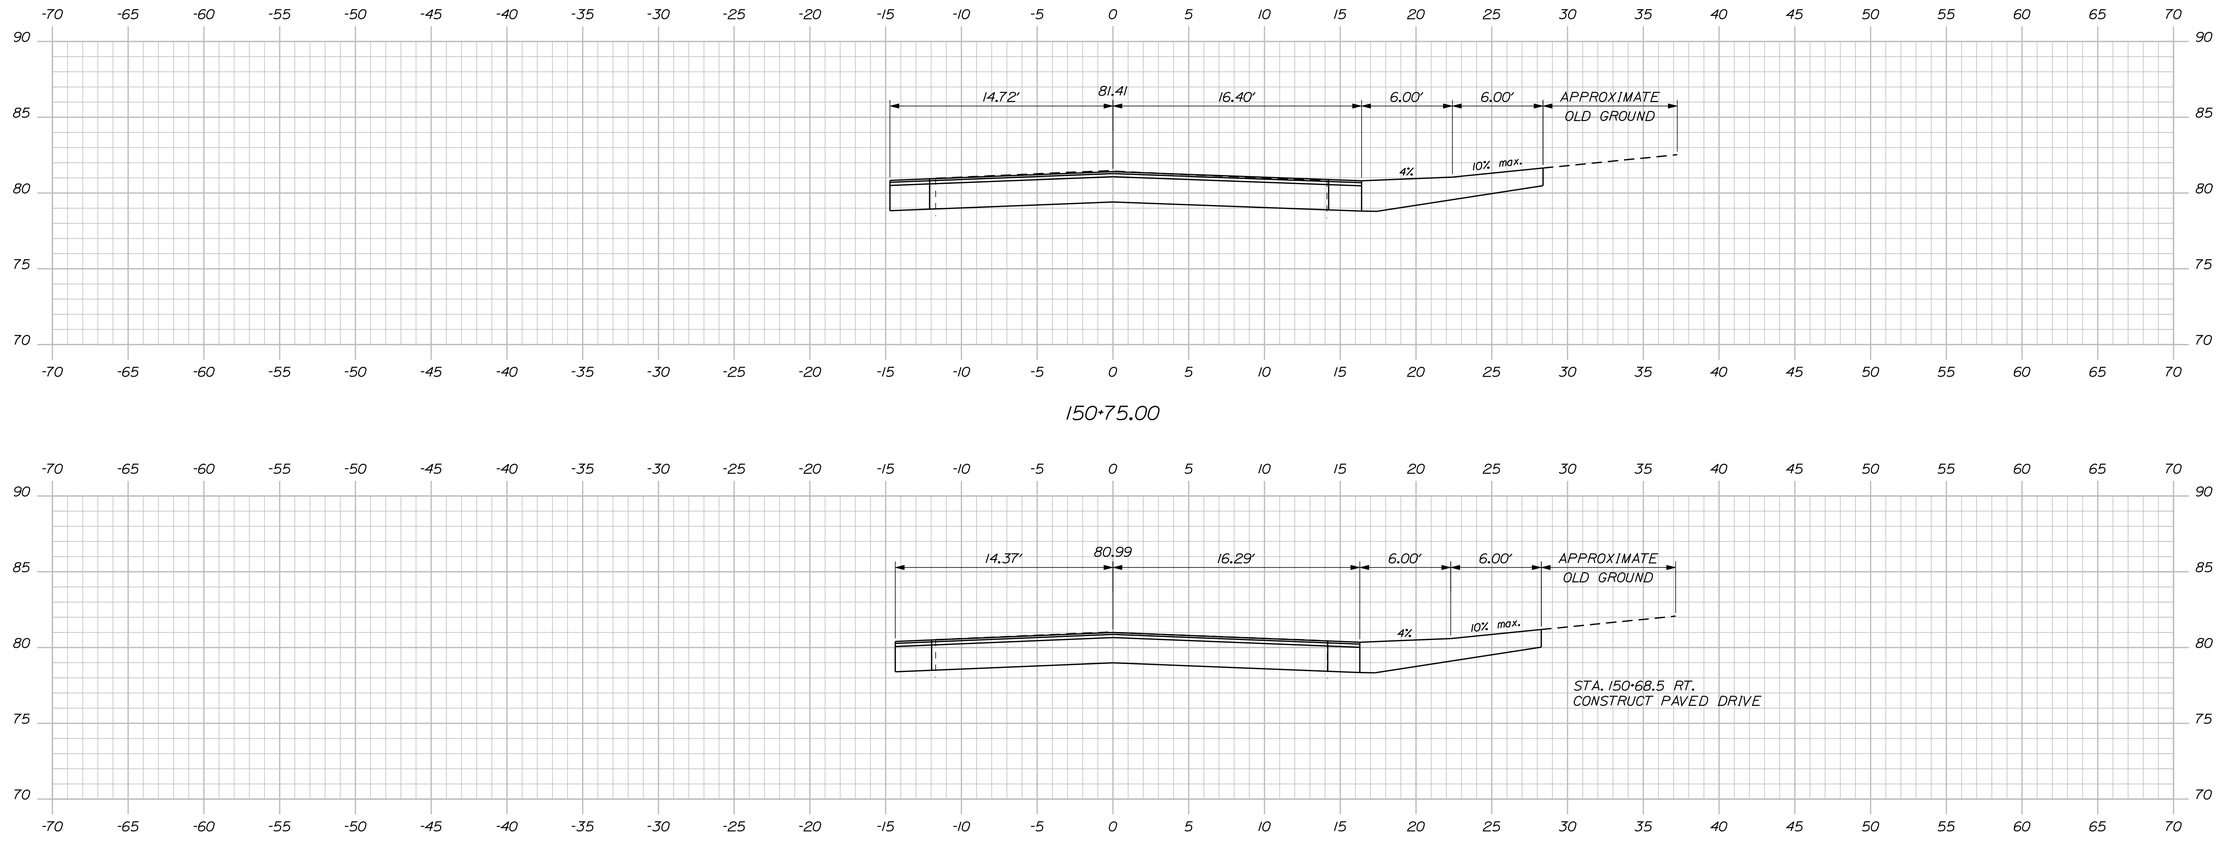

150+75.00

150+65.00

150+50.00

Sta. 150+50.00 to Sta. 150+75.00

STATE OF MAINE
DEPARTMENT OF TRANSPORTATION

NH-1728(100)E

WIN
17281.00

HIGHWAY PLANS

SIGNATURE
4226

P.E. NUMBER

DATE

	ERNIE MARTIN	BY	DATE
PROJ. MANAGER			
DESIGN-DETAILED	MSM	MSM	4-22
CHECKED-REVIEWED	ALG		4-22
DESIGN2-DETAILED2			
DESIGN3-DETAILED3			
REVISIONS 1			
REVISIONS 2			
REVISIONS 3			
REVISIONS 4			
FIELD CHANGES			

SEARSPORT
TRUNDY RD.


CROSS SECTIONS

SHEET NUMBER


266

OF 292


Filename: ...\266_XSECT Trundy Rd_150+50_001.dgn Division: HIGHWAY Username: morin Date:4/25/2022

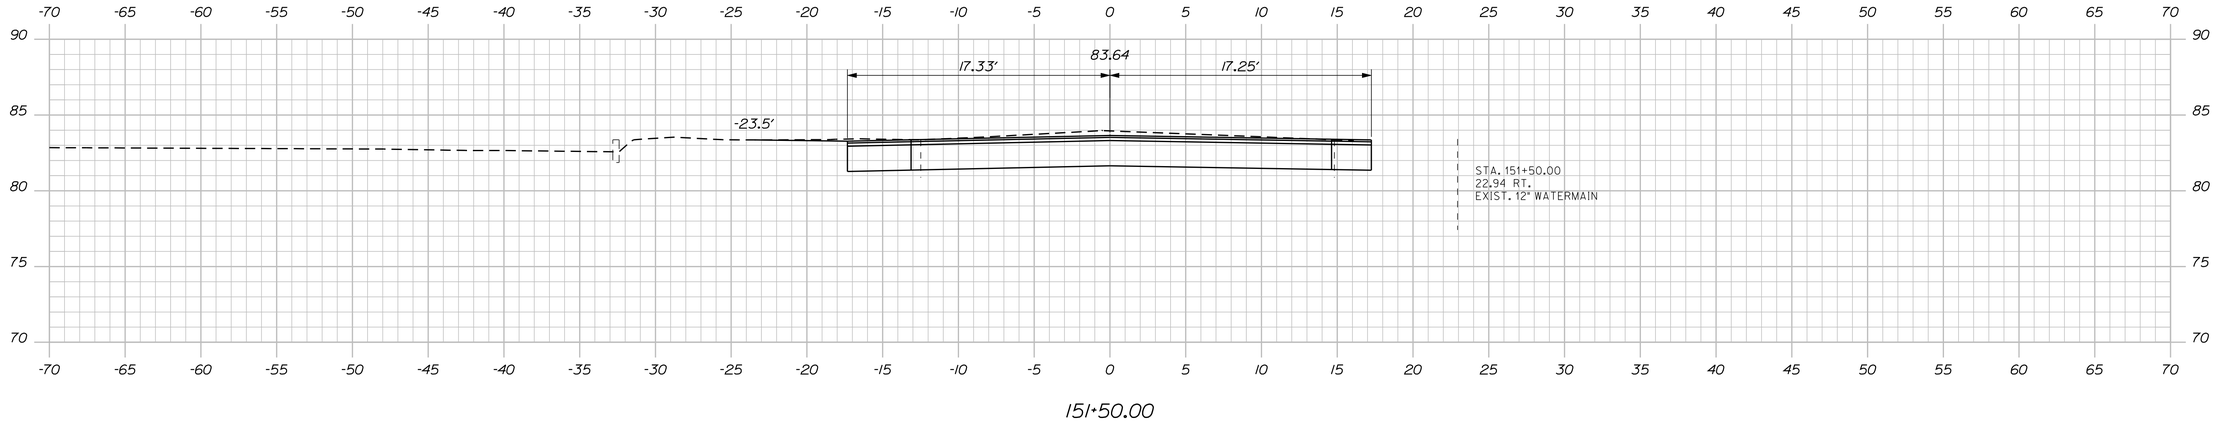

151+50.00

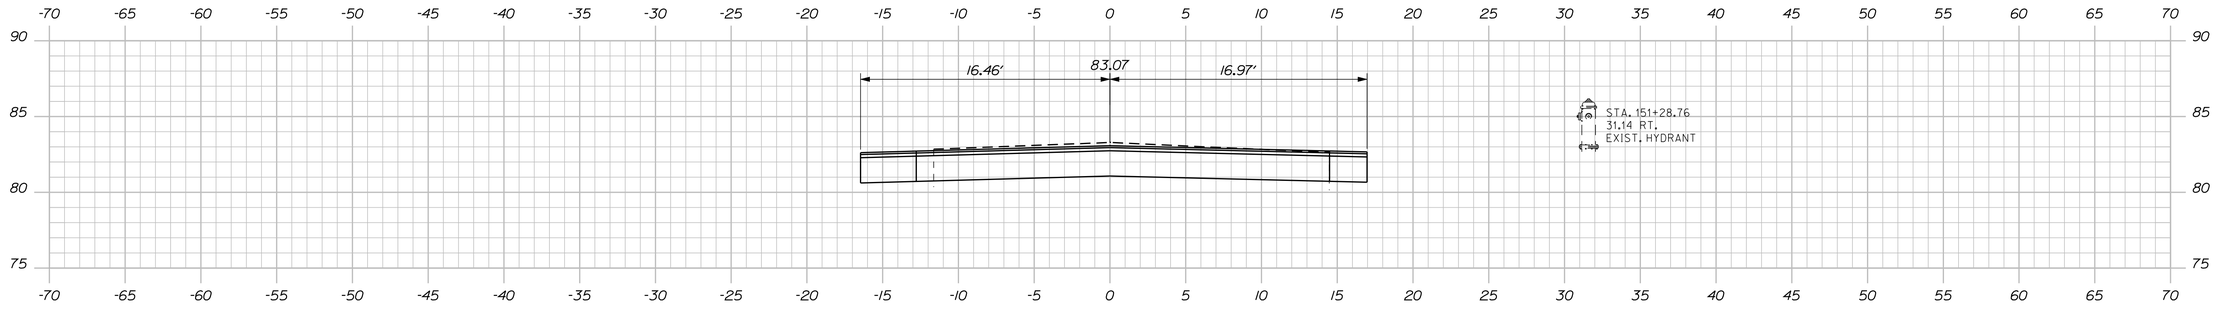

151+25.00

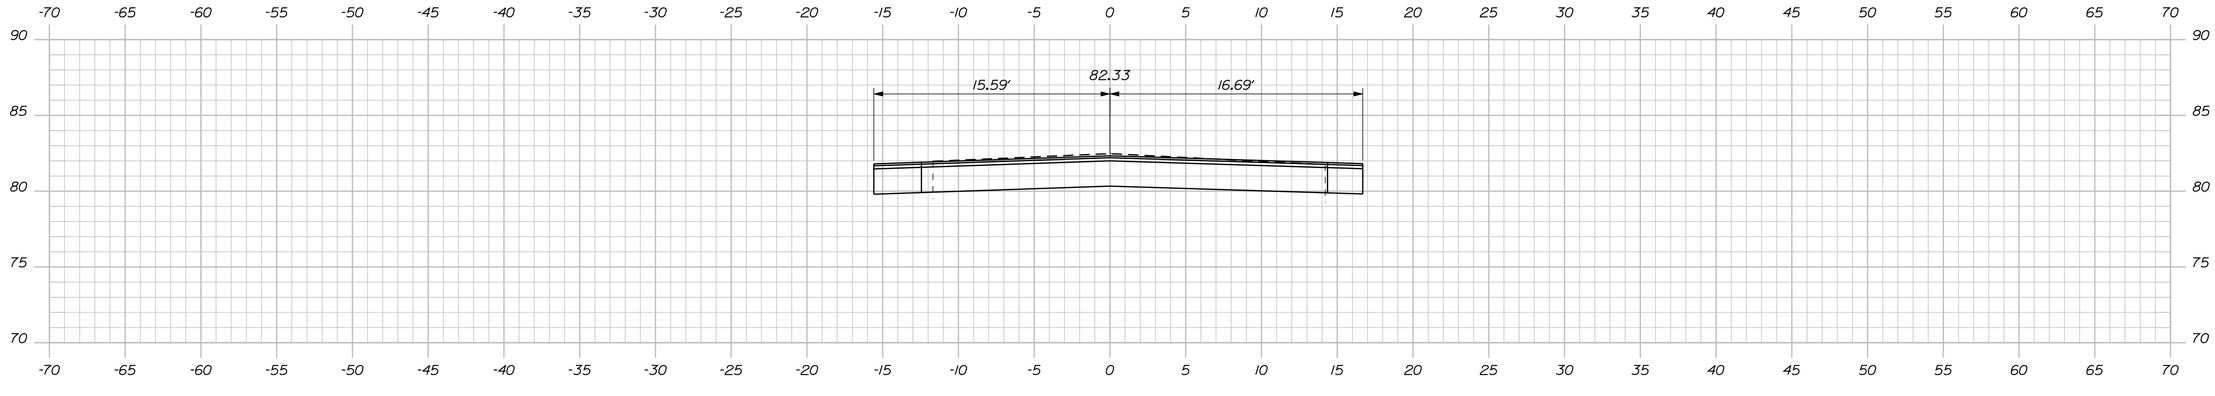

151+00.00

STATE OF MAINE
DEPARTMENT OF TRANSPORTATION

NH-1728(100)E

WIN
17281.00

HIGHWAY PLANS

PROJ. MANAGER	ERNIE MARTIN	BY	DATE
DESIGN-DETAILED	MSM	MSM	4-22
CHECKED-REVIEWED	ALG		4-22
DESIGN2-DETAILED2			
DESIGN3-DETAILED3			
REVISIONS 1			
REVISIONS 2			
REVISIONS 3			
REVISIONS 4			
FIELD CHANGES			

SIGNATURE
4226

P.E. NUMBER

DATE

SEARSPORT
TRUNDY RD.

CROSS SECTIONS


SHEET NUMBER

267


OF 292

Sta. 151+00.00 to Sta. 151+50.00


Filename: ...\267_XSECT Trundy Rd_151+00_002.dgn Division: HIGHWAY Username: morin Date:4/25/2022

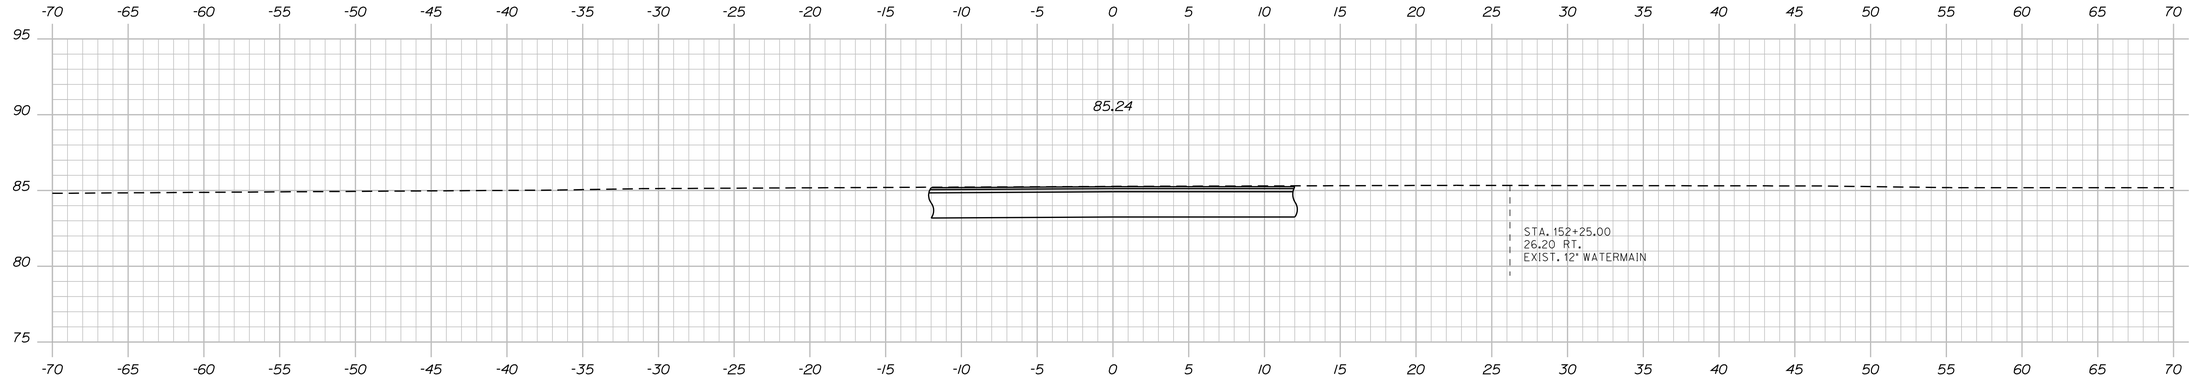

152+25.00

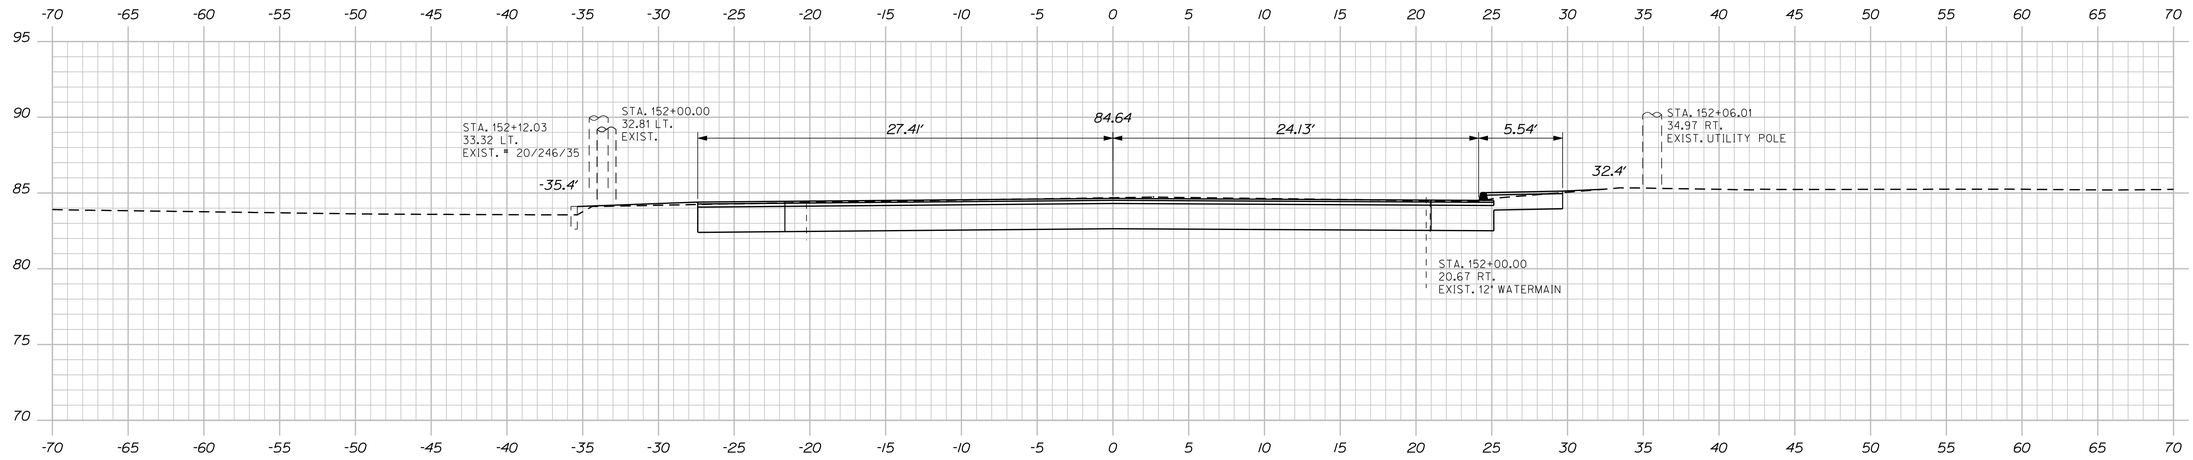

152+00.00

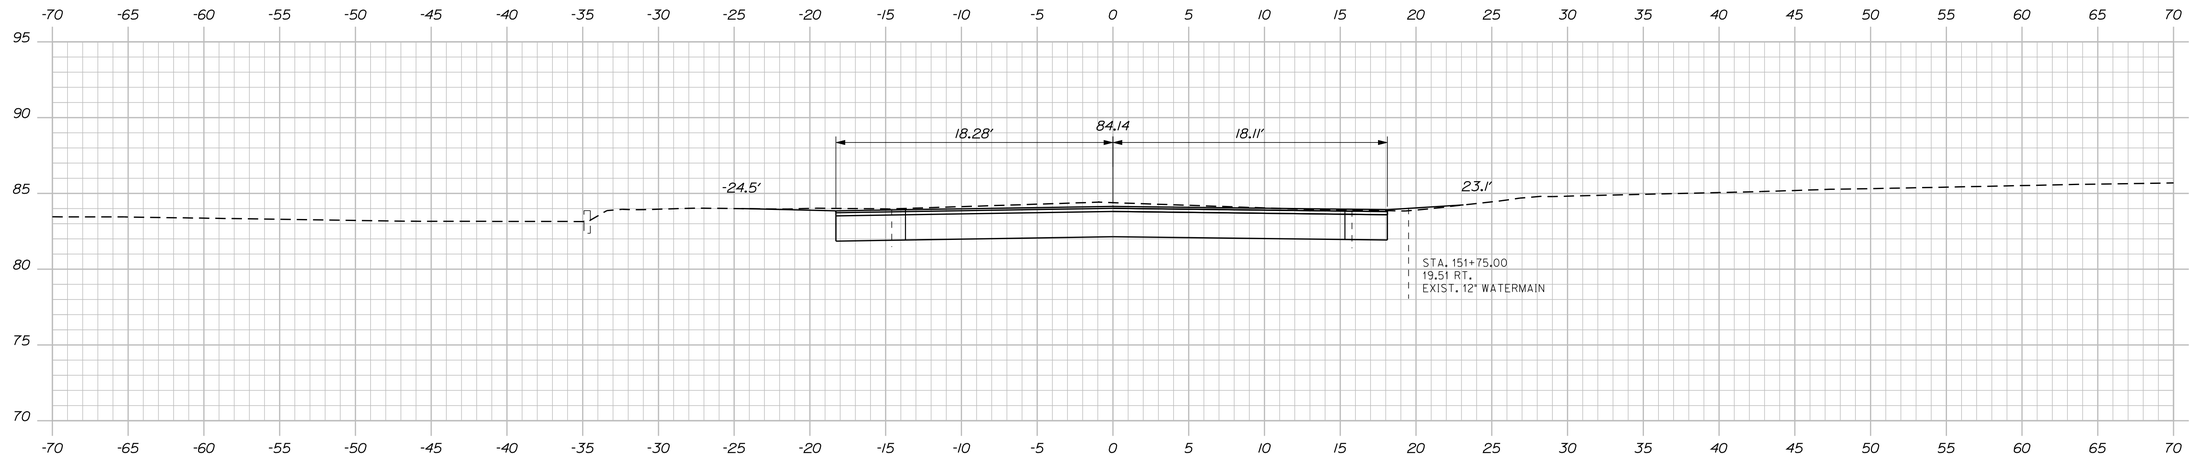

151+75.00

STATE OF MAINE
DEPARTMENT OF TRANSPORTATION

NH-1728(100)E

WIN
17281.00

HIGHWAY PLANS

PROJ. MANAGER	ERNIE MARTIN		
DESIGN-DETAILED	MSM	BY	4-22
CHECKED-REVIEWED	ALG		4-22
DESIGN2-DETAILED2			
DESIGN3-DETAILED3			
REVISIONS 1			
REVISIONS 2			
REVISIONS 3			
REVISIONS 4			
FIELD CHANGES			

SIGNATURE
4226

P.E. NUMBER

DATE


SEARSPORT
TRUNDY RD.

CROSS SECTIONS

SHEET NUMBER
268
OF 292

Sta. 151+75.00 to Sta. 152+25.00

Filename: ...\268_XSECT Trundy Rd_151+75_003.dgn Division: HIGHWAY Username: morin Date:4/25/2022

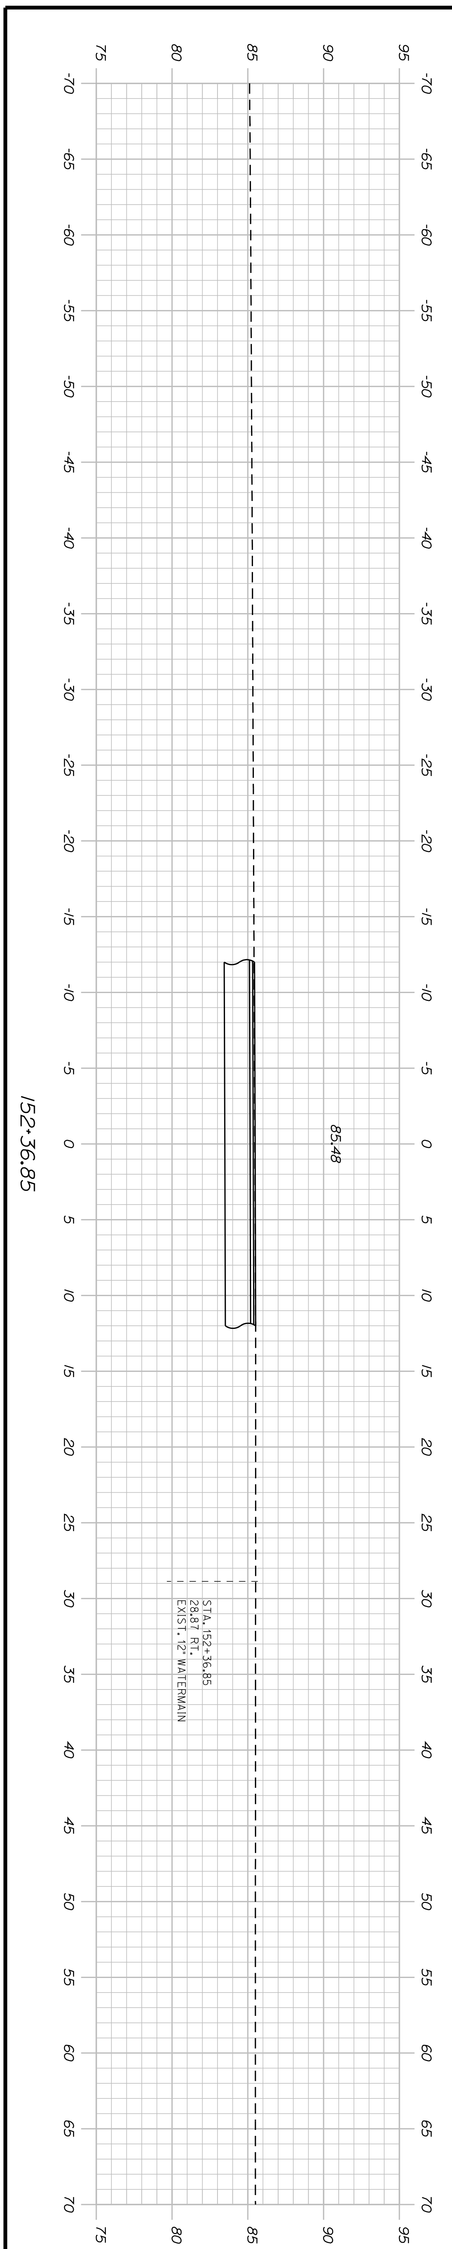

152+36.85

Sta. 152+36.85 to Sta. 152+36.85

SHEET NUMBER 269 OF 292


SEARSPORT
TRUNDY RD.

CROSS SECTIONS


PROJ. MANAGER	ERNIE MARTIN	BY	DATE
DESIGN-DETAILED	MSM	MSM	4-22
CHECKED-REVIEWED	ALG		4-22
DESIGN2-DETAILED2			
DESIGN3-DETAILED3			
REVISIONS 1			
REVISIONS 2			
REVISIONS 3			
REVISIONS 4			
FIELD CHANGES			

SIGNATURE
4226
P.E. NUMBER
DATE


STATE OF MAINE
DEPARTMENT OF TRANSPORTATION
NH-1728(100)E
WIN
17281.00
HIGHWAY PLANS

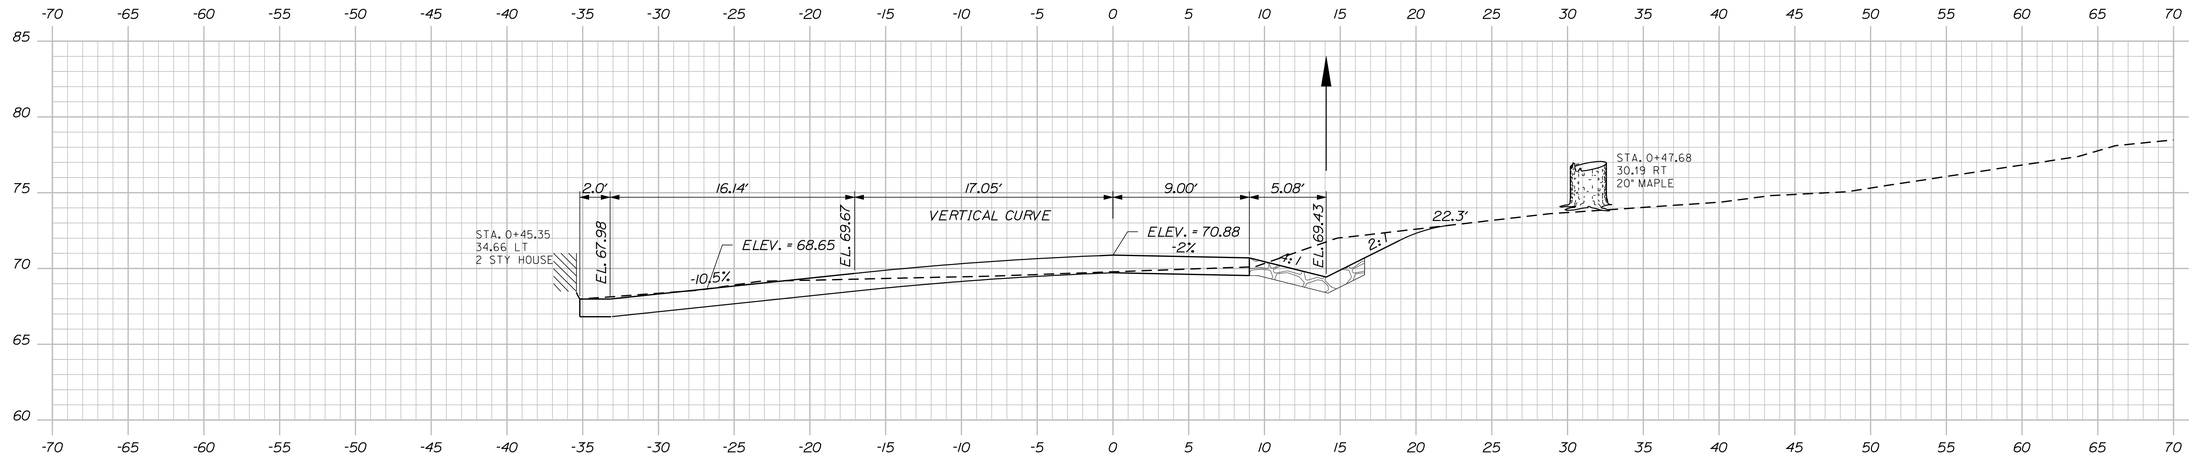

0+50.00

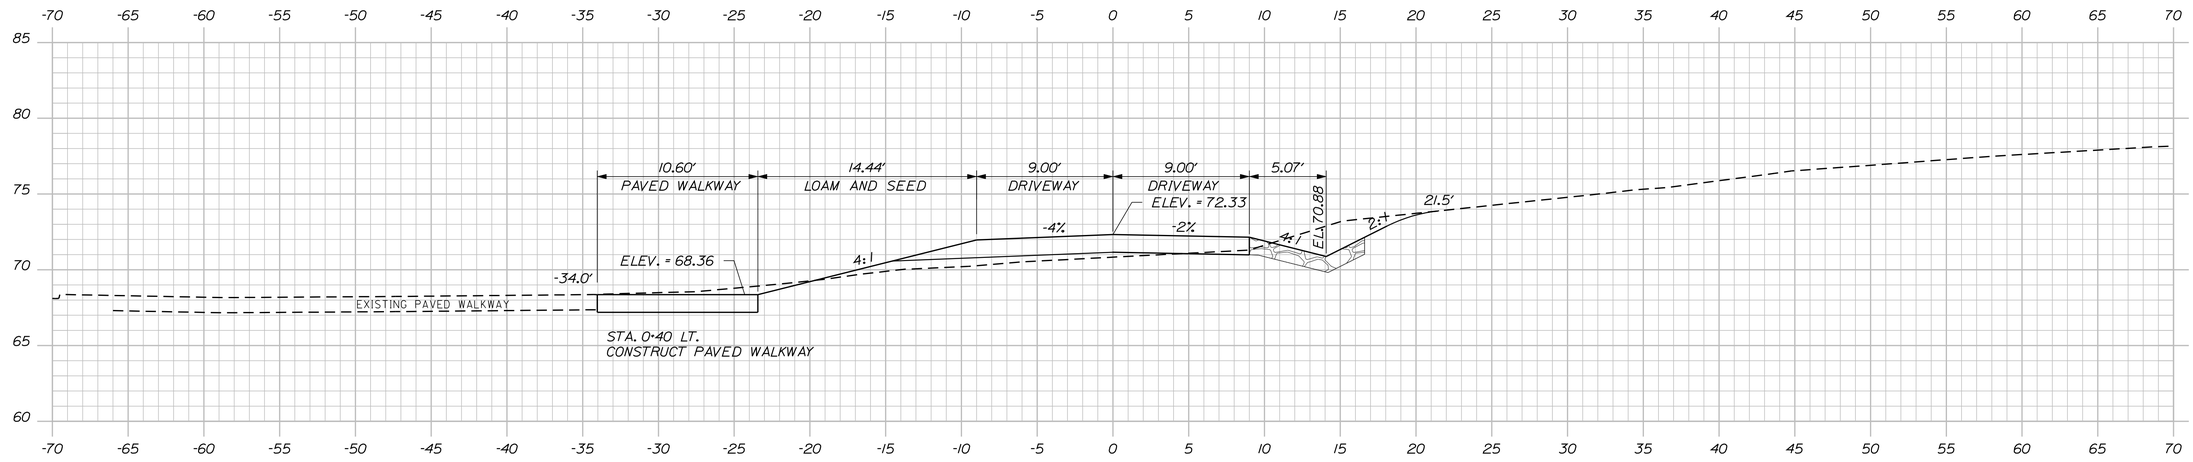

0+40.00

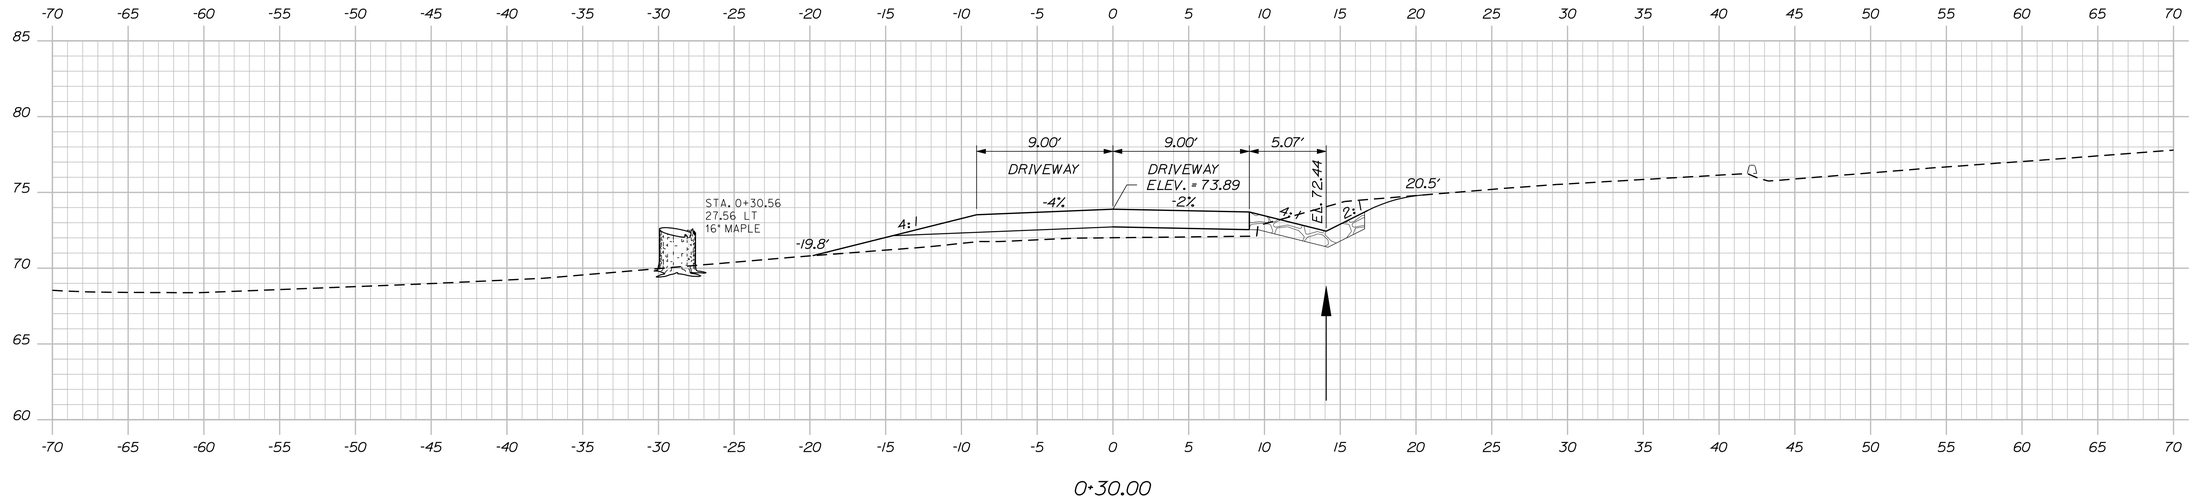

0+30.00

STATE OF MAINE
DEPARTMENT OF TRANSPORTATION

NH-1728(100)E

WIN
17281.00

HIGHWAY PLANS

PROJ. MANAGER	ERNIE MARTIN	BY	DATE
DESIGN-DETAILED	MSM	MSM	4-22
CHECKED-REVIEWED	ALC		4-22
DESIGN2-DETAILED2			
DESIGN3-DETAILED3			
REVISIONS 1			
REVISIONS 2			
REVISIONS 3			
REVISIONS 4			
FIELD CHANGES			

SIGNATURE
4226
P.E. NUMBER

DATE

SEARSPORT
RTE. 1 STA. 256+75 RT. DRIVEWAY


CROSS SECTIONS

SHEET NUMBER
270
OF 292

Sta. 0+30.00 to Sta. 0+50.00

Filename: ...\270_XSECT 25675 DRIVE_0+30_002.dgn Date:4/25/2022
Username: morin
Division: HIGHWAY

Filename: ...\271_XSECT25675 DRIVE_0+60_003.dgn Division: HIGHWAY Username: morin Date:4/25/2022

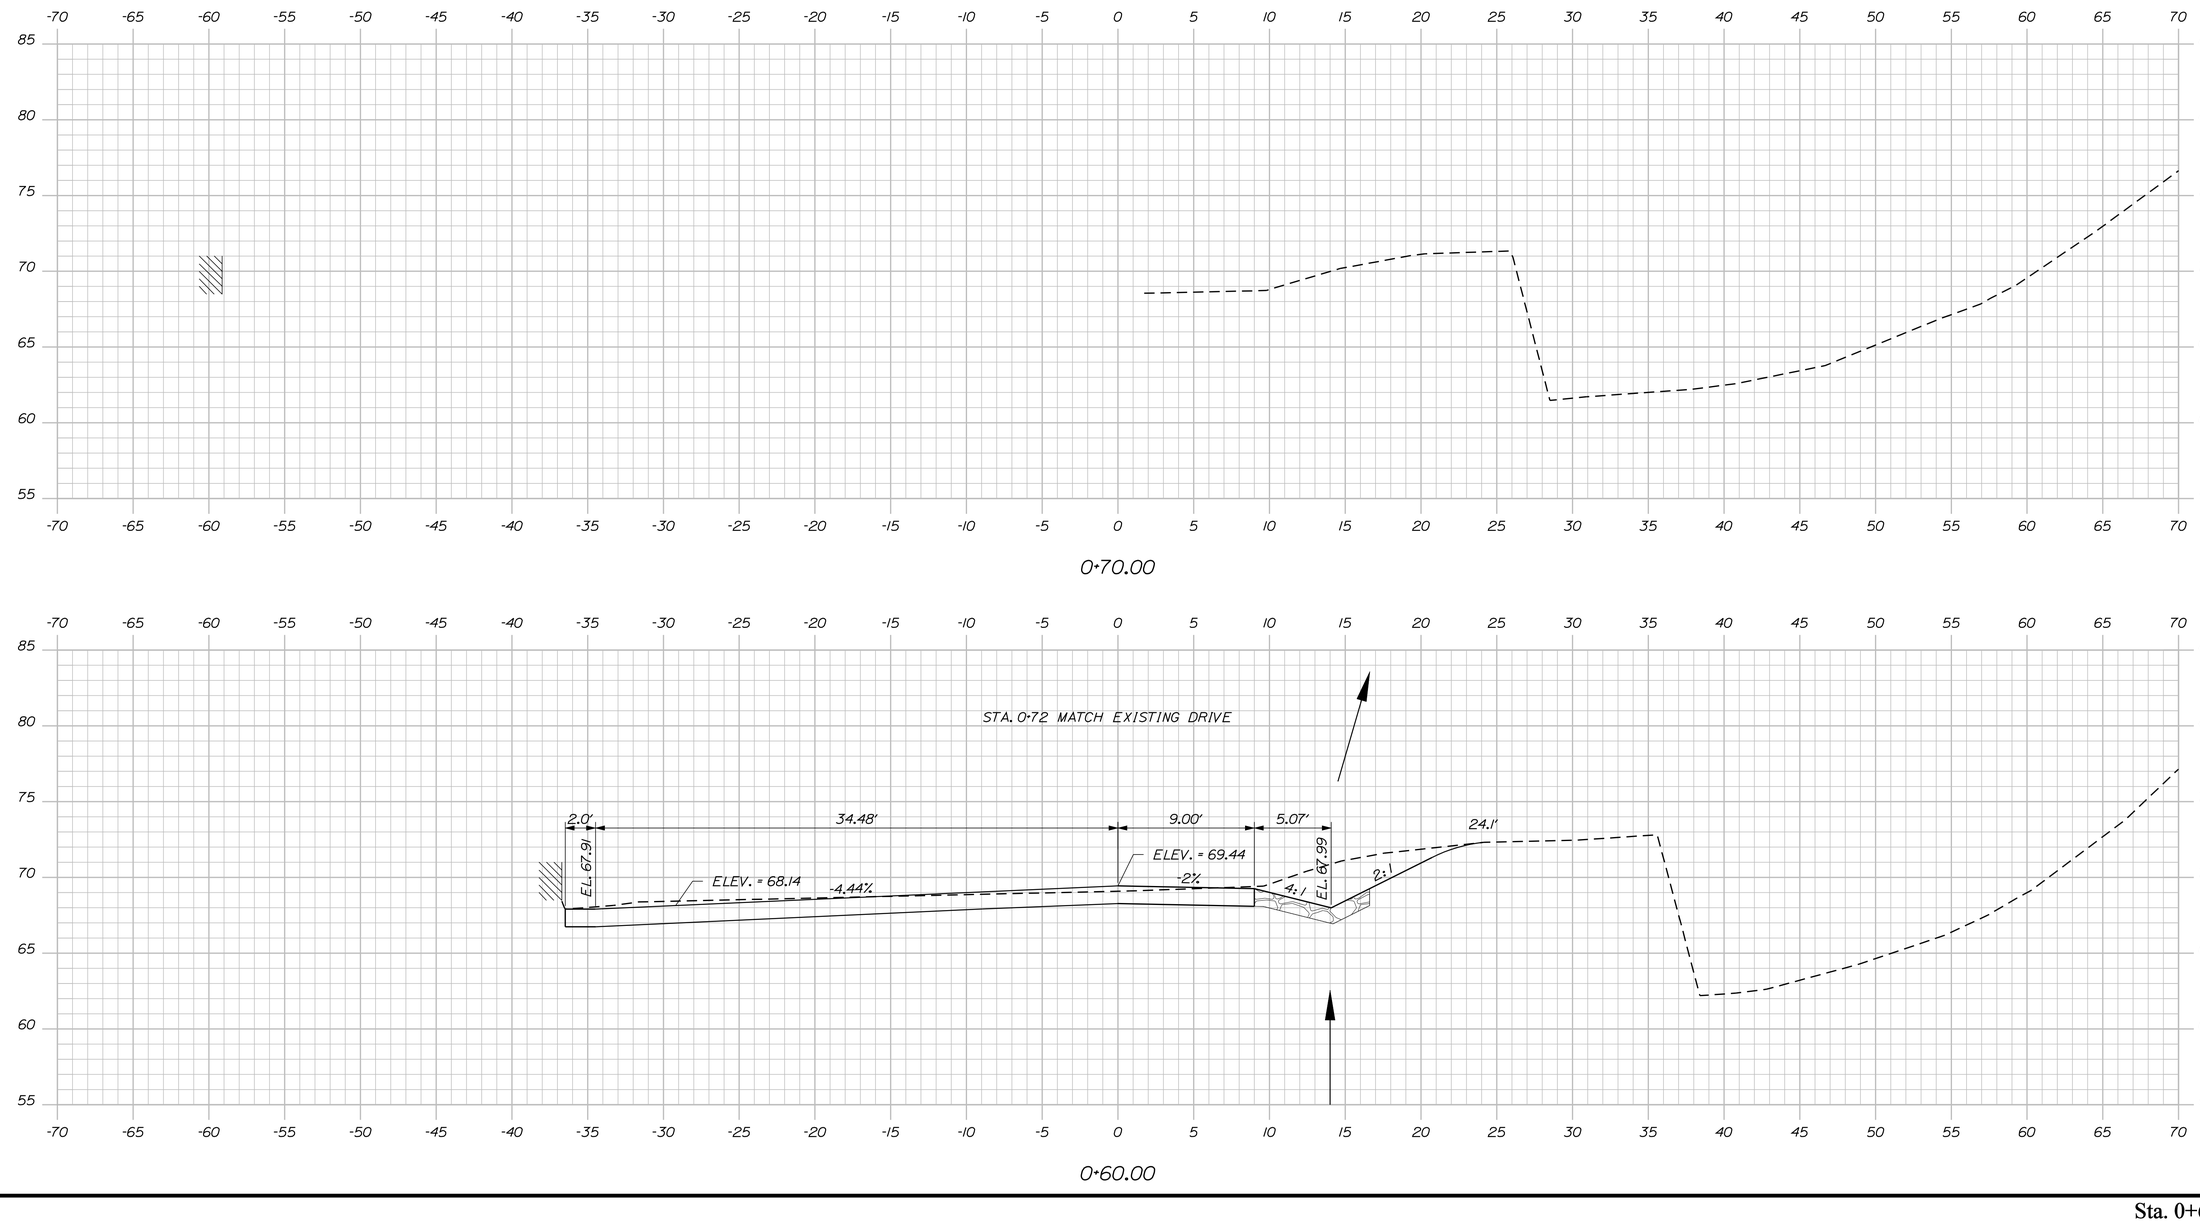

STATE OF MAINE
DEPARTMENT OF TRANSPORTATION

NH-1728(100)E

WIN
17281.00

HIGHWAY PLANS

			BY	DATE
PROJ. MANAGER	ERNIE MARTIN			
DESIGN-DETAILED	MSM		MSM	4-22
CHECKED-REVIEWED	ALG			4-22
DESIGN2-DETAILED2				
DESIGN3-DETAILED3				
REVISIONS 1				
REVISIONS 2				
REVISIONS 3				
REVISIONS 4				
FIELD CHANGES				

SIGNATURE
4226

P.E. NUMBER

DATE

SEARSPORT
RTE. 1 STA. 256+75 RT. DRIVEWAY


CROSS SECTIONS

SHEET NUMBER


271

OF 292

Sta. 0+60.00 to Sta. 0+70.00

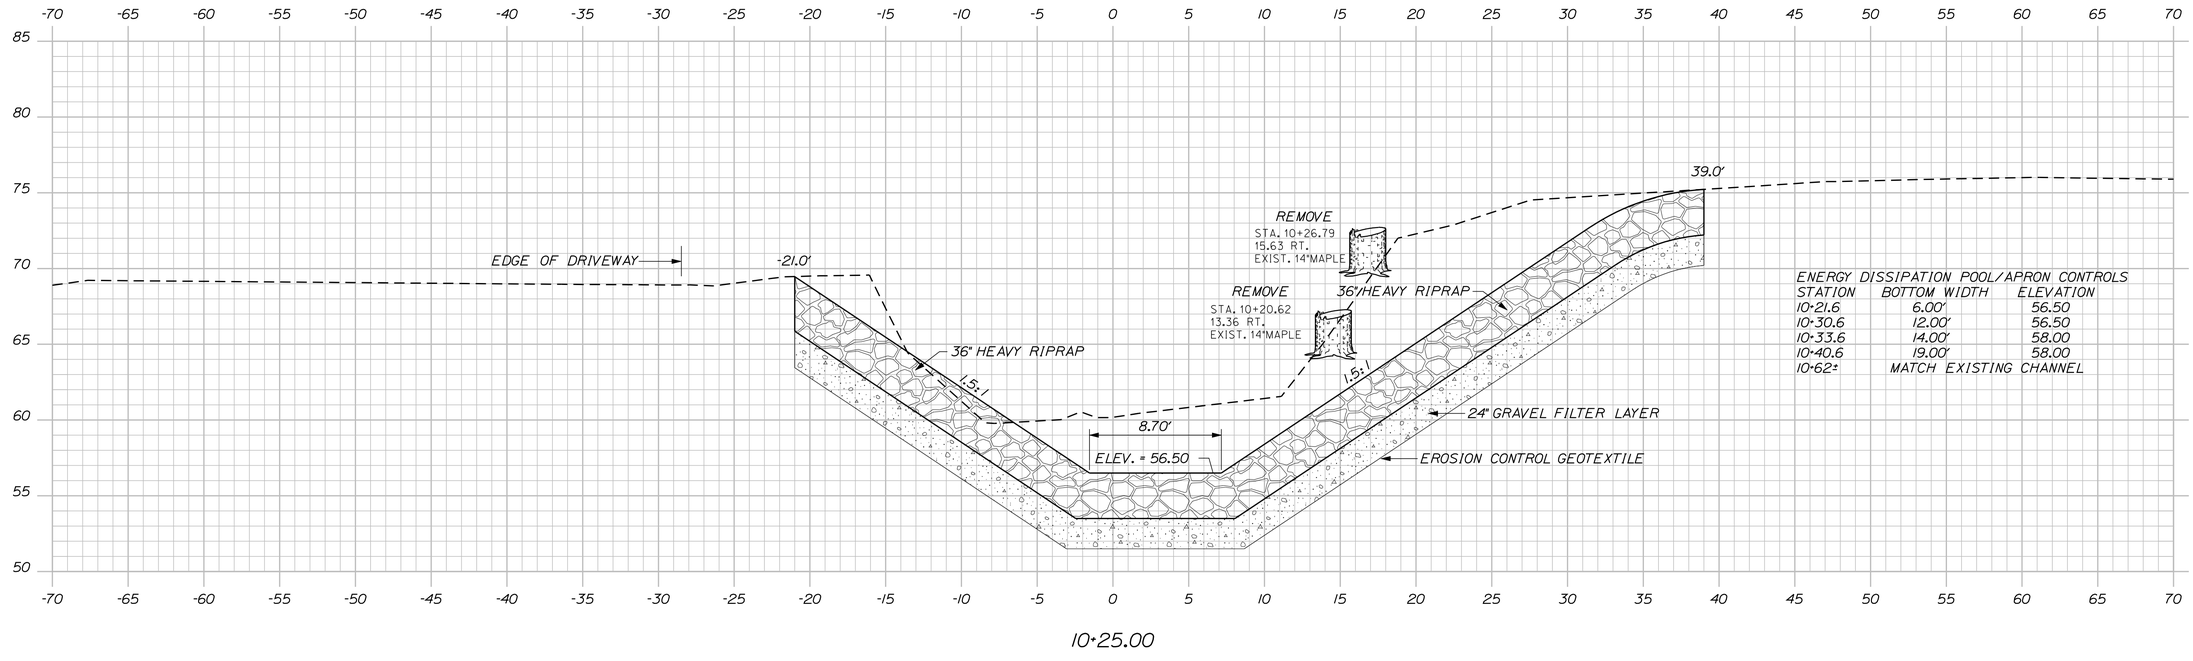

10+25.00

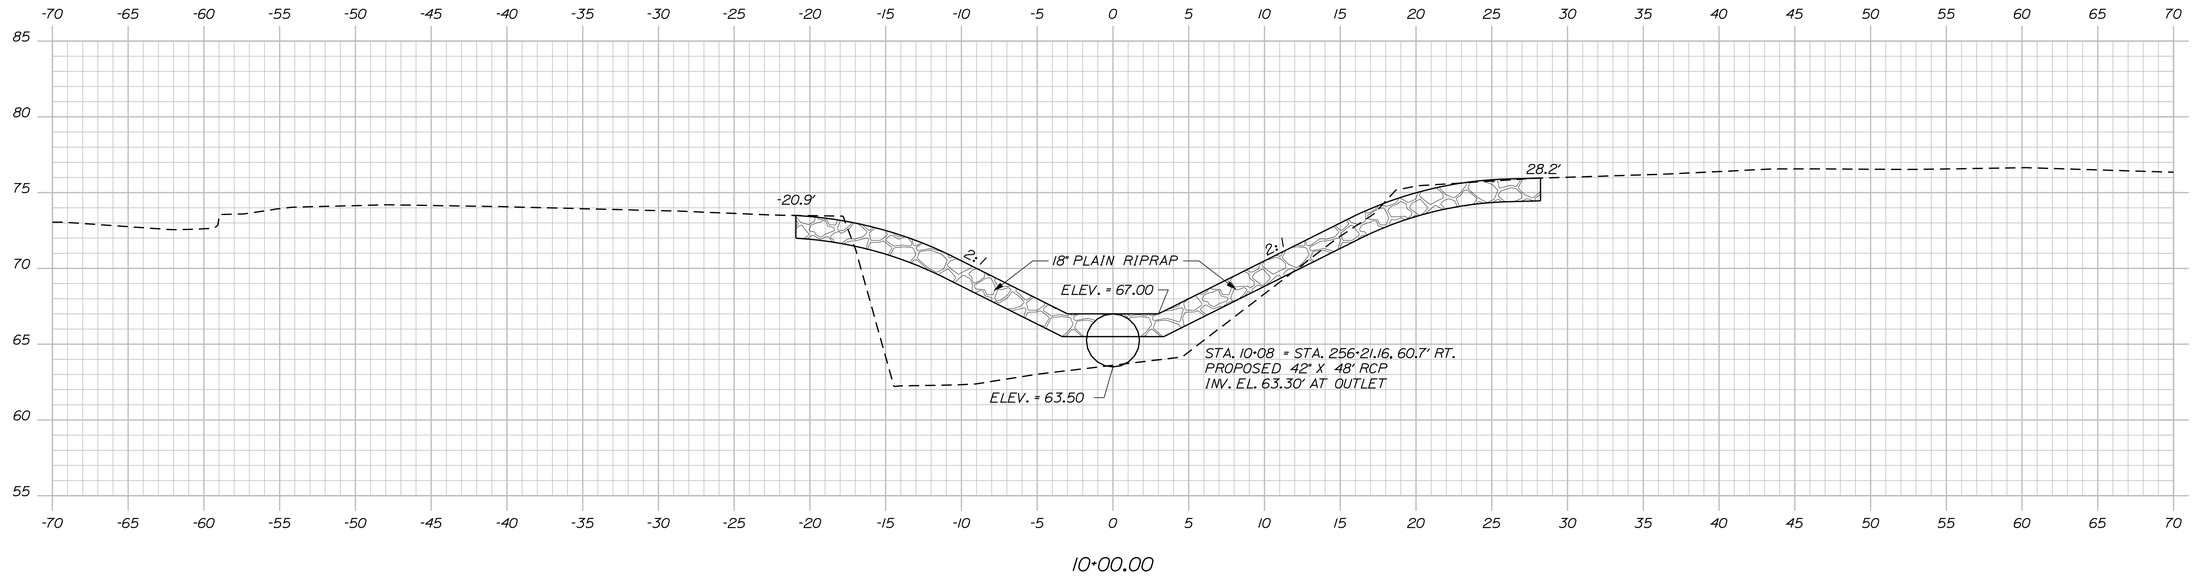

10+00.00

STATE OF MAINE
DEPARTMENT OF TRANSPORTATION

NH-1728(100)E

WIN
17281.00

HIGHWAY PLANS

PROJ. MANAGER	ERNIE MARTIN	BY	DATE
DESIGN-DETAILED	MSM	MSM	4-22
CHECKED-REVIEWED	ALG		4-22
DESIGN2-DETAILED2			
DESIGN3-DETAILED3			
REVISIONS 1			
REVISIONS 2			
REVISIONS 3			
REVISIONS 4			
FIELD CHANGES			

SIGNATURE
4226
P.E. NUMBER

DATE


SEARSPORT
RTE. 1 STA. 256+25 RT. OUTLET DITCH

CROSS SECTIONS

SHEET NUMBER
272
OF 292

Sta. 10+00.00 to Sta. 10+25.00

Filename: ...\272_XSECT_10+00 DITCH OUT_001.dgn Division: HIGHWAY Username: morin Date:4/25/2022

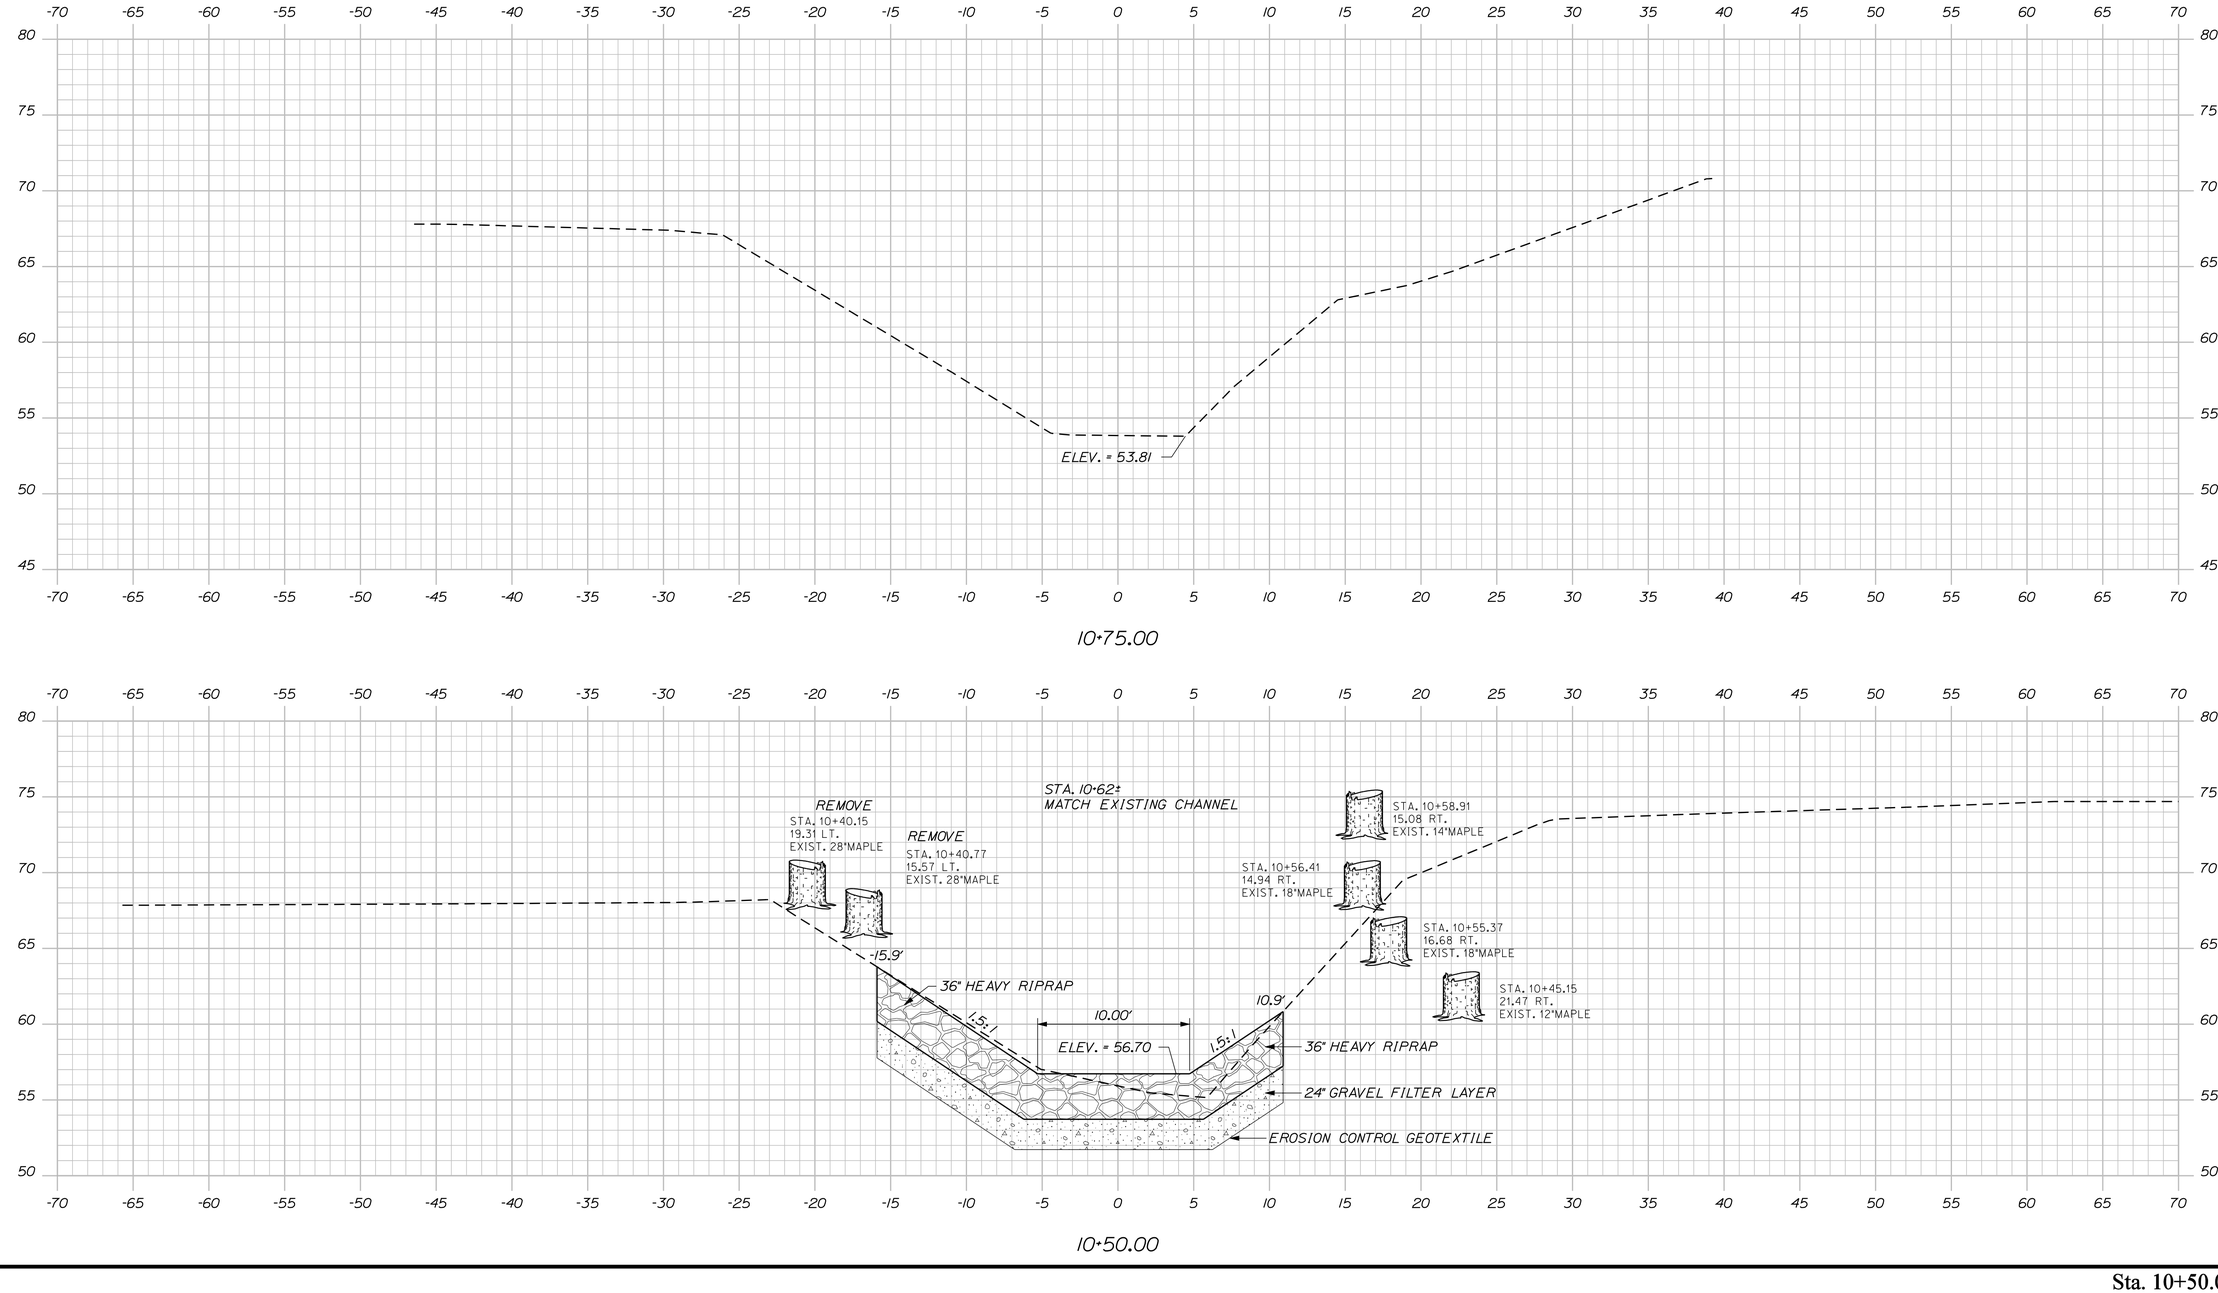

STATE OF MAINE
DEPARTMENT OF TRANSPORTATION

NH-1728(100)E

WIN
17281.00

HIGHWAY PLANS

			BY	DATE
PROJ. MANAGER	ERNIE MARTIN			
DESIGN-DETAILED	MSM		MSM	4-22
CHECKED-REVIEWED	ALG			4-22
DESIGN2-DETAILED2				
DESIGN3-DETAILED3				
REVISIONS 1				
REVISIONS 2				
REVISIONS 3				
REVISIONS 4				
FIELD CHANGES				

SIGNATURE
4226

P.E. NUMBER

DATE

SEARSPORT
RTE. 1 STA. 256+25 RT. OUTLET DITCH

CROSS SECTIONS


SHEET NUMBER

273

OF 292

Sta. 10+50.00 to Sta. 10+75.00

Filename: ...\273_XSECT_10-50 DITCH OUT_002.dgn Division: HIGHWAY Username: morin Date:4/25/2022

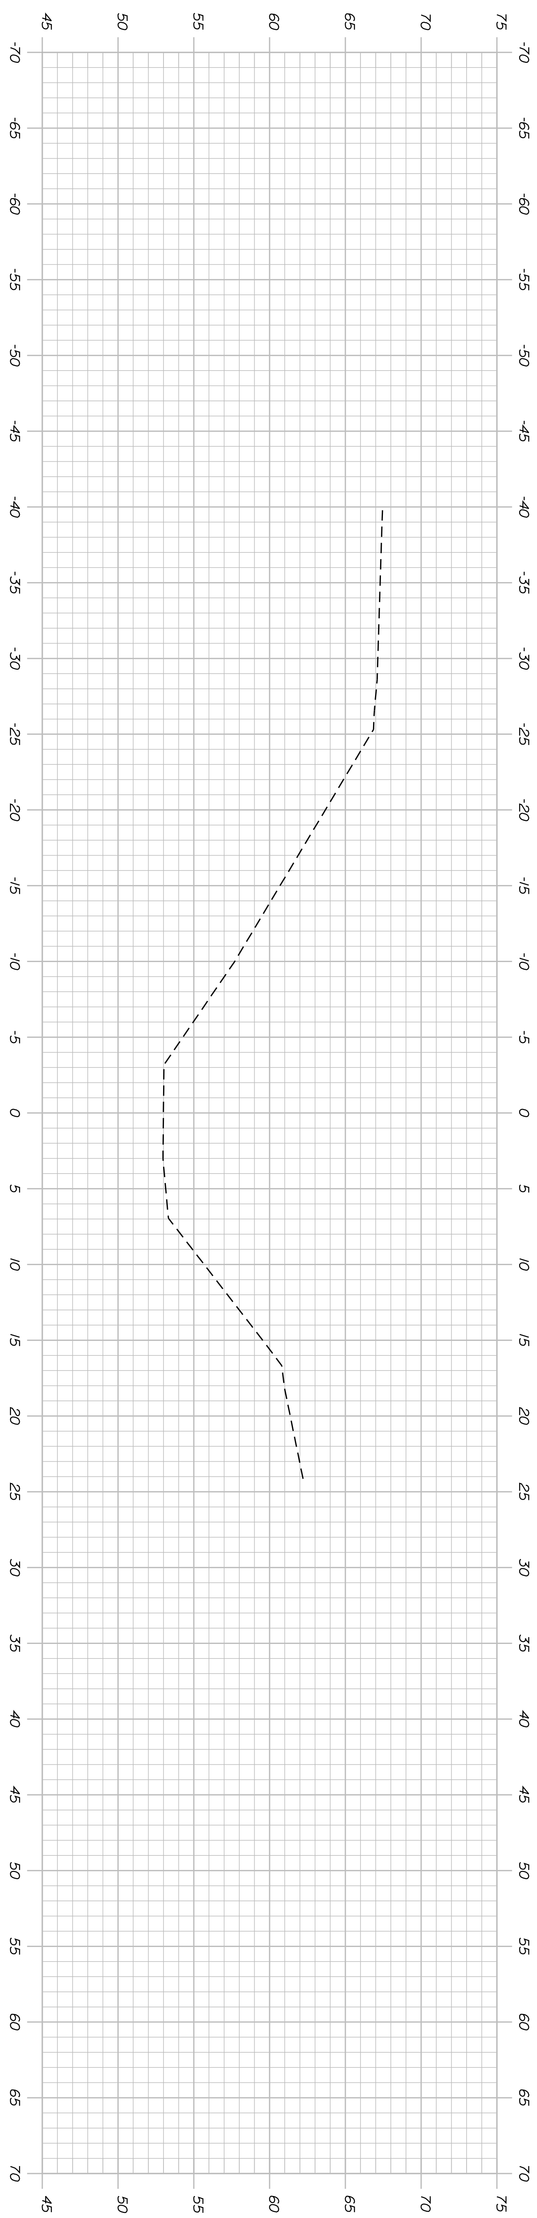

Sta. 10+84.75 to Sta. 10+84.75

SHEET NUMBER 274 OF 292

SEARSPORT
RTE. 1 STA. 256+25 RT. OUTLET DITCH
CROSS SECTIONS

		BY	DATE
PROJ. MANAGER	ERNIE MARTIN		
DESIGN-DETAILED	MSM	MSM	4-22
CHECKED-REVIEWED	ALG		4-22
DESIGN2-DETAILED2			
DESIGN3-DETAILED3			
REVISIONS 1			
REVISIONS 2			
REVISIONS 3			
REVISIONS 4			
FIELD CHANGES			

SIGNATURE 4226

P.E. NUMBER

DATE

STATE OF MAINE
DEPARTMENT OF TRANSPORTATION

NH-1728(100)E

WIN 17281.00

HIGHWAY PLANS

PLAN LEGEND

Town, County, State	New R/W Along Existing R/W	Existing / Proposed	Existing / Proposed	Cut Line / Fill Line	
Approx. Property Lines P.L.	Building / Clearing Limit Line	Sanitary Sewer	Traveled Way	Stonewall / Retaining Wall	
Existing Right of Way	Trees Conifer / Deciduous	Telephone Line	Ditch	Baseline 10+00 11+00 12+00	
Limits of Wrought Portion L.O.W.P.	Tree Line / Bush Line	Electric Line	Catch Basin	Monument / Traverse Point	
Control Of Access C.O.A.	Water Edge	Water Line	Manhole	Iron Rod Found IRF / Pipe Found IPF	
New Right of Way	Ledge / Rock/Boulder / Flag Pole	Underdrain Line	Sewer Manhole	Replacement Pin Set	
New Easement	Fence CHAIN LINK / BARB WIRE / STOCKADE	Gas Line	Utility Pole		
New Temporary Rights		Guardrail	Fire Hydrant		
New R/W Within Existing R/W	Sign / Well / Mailbox	Culvert	Curbing		

THIS PLAN WAS PREPARED IN CONNECTION WITH THE DEPARTMENT'S ACQUISITION OF REAL PROPERTY FOR TRANSPORTATION PURPOSES. IT CANNOT BE USED TO ESTABLISH LEGAL BOUNDARIES BETWEEN ABUTTING PROPERTY OWNERS.

25 0 25 50 75 100
Scale of Feet

STATE OF MAINE REGISTRY OF DEEDS

COUNTY _____
RECEIVED _____, _____
at _____h _____m _____M and
recorded In Plan Bk _____, Pg. _____
Attest: _____
REGISTER

CONTROL INFORMATION
HORIZONTAL DATUM - U.S. STATE PLANE NAD 83 (1996)
ZONE - MAINE 2000 CENTRAL ZONE
VERTICAL DATUM - NAVD 88
COMBINED FACTOR 0.99998348

GRID
MAINE 2000 CENTRAL ZONE

SEE J.B. PROBERT LAND
MAP 1 LOT 1 & PORTION OF MAP 2 LOT 6
BY GARROLD COMPANY
PROJECT NO. 06-04-RI
2006 & 2007

PI = 244+02.76
D = 1°08'45.3"
Δ = 13°02'16.4" Lt.
R = 5000.00'
L = 1137.77'
T = 571.35'
E = 32.54'

PC STA. 238+31.41

CHRISTINE NUNEMAKER
ITEM NO. (1)
DRAINAGE EASEMENT = 590± S.F.(1)
TOTAL AREA = 1.4± AC.(DEED)

JAMES MCGOWAN
ITEM NO. (6)
TEMP. CONST. RIGHTS = 1935± S.F.(1)
TOTAL AREA = 2.98± AC.(TOWN)

DOROTHY B. COLE
JONATHAN S. COLE
ITEM NO. (3)
DRAINAGE EASEMENT = 505± S.F.(1)
TEMP. CONST. RIGHTS = 1450± S.F.(2)
TOTAL AREA = 2± AC.(TOWN)

INLET DRAINAGE STRUCTURE
STA. 241+25 TO
STA. 241+49± LT.

INLET DRAINAGE STRUCTURE
STA. 243+70 TO
STA. 244+00 LT.

SEE EASEMENT AREA BOOK 4456, PG. 318

EASE. 590± S.F.

DRAIN. EASE. 505± S.F.

TEMP. CONST. LIMITS 1935± S.F.

TEMP. CONST. LIMITS 1050± S.F.

TEMP. CONST. LIMITS 400± S.F.

239 240 241 242 243 244 245

BEGIN B.L. STA. 240+00.00

TO BELFAST

U.S. ROUTE 1/ROUTE 3
S.H. "26"

STA. 241+67.88 S.H."26" =
STA. 11+56.08 SAVAGE RD.

15.72'
N.74°-07'-46"W.

969.18'

T.C.L.

SIDEWALK

0.06± AC.

1290± S.F.

540± S.F. EASE

880± S.F.

TEMP. CONST. LIMITS

OUTLET DRAINAGE STRUCTURE
STA. 241+25 TO
STA. 241+42 RT.

OUTLET DRAINAGE STRUCTURE
STA. 243+95 TO
STA. 244+20 RT.

DRAINAGE EASE. 320± S.F.

PT STA. 11+40.36

43.02'

47.34'

SAVAGE ROAD
N 33°-05'-02"W.
BEGIN B.L. STA. 10+00.00

HAROLD MCCUTCHEON
SHARON LAMB
ITEM NO. (2)
DRAINAGE EASEMENT = 320± S.F.(1)
TOTAL AREA = 34,902± S.F.(CALC.)

SAVAGE RD.
PI = 11+19.82
D = 95°29'34.7"
Δ = 41°04'44" Lt.
R = 60.00'
L = 43.02'
T = 22.48'
E = 4.07'

NOTE: PARCEL/ITEM NOS.
40, 53, 68 & 98
OMITTED

SAVAGE ROAD
TOWN OF SEARSPORT
ROAD BOOK
PAGE WIDE
WALDO COUNTY REGISTRY OF DEEDS
VOL. 457 PAGE 156
VOL. 454 PAGES 28-30

R/W REFERENCE
PART OF PRESENT U.S. ROUTE 1
SEE THE HISTORY OF THE CITY OF BELFAST, VOL. 1 BY JOSEPH WILLIAMSON-1877
PAGE 66 : A HIGHWAY 4 RODS WIDE, WAS RESERVED ACROSS EACH 1ST DIV. LOTS TO BE LAID OUT WHEN REQUIRED. 1768
PAGE 66-73 DESCRIPTION OF 1ST DIV. LOTS
PAGE 599 DESCRIPTION OF ROAD BEGINNING AT HALF WAY BROOK AND EXTENDING WESTERLY (1775) (PART IN SEARSPORT & PART IN BELFAST)

CRYSTAL L. ANDERSON
SEAN P. ANDERSON
ITEM NO. (4)
TEMP. CONST. RIGHTS = 0.06± AC.(1)
TOTAL AREA = 4.4± AC.(OWNER)

FREDERICK S. STONE
DEBORAH A. STONE
f/k/a DEBORAH A. PULLEN
ITEM NO. (5)
DRAINAGE EASEMENT = 540± S.F.(1)
TEMP. CONST. RIGHTS = 0.05± AC.(2)
TOTAL AREA = 1± AC.(OWNER)

WIN 017281.00

TECH	CHECKED
D.W.B.	
T.L.B.	
T.L.B.	

ITEM	
EXISTING CONDITION PLAN	
FINAL RIGHT OF WAY	
AREAS	

STATE OF MAINE
DEPARTMENT OF TRANSPORTATION
16 STATE HOUSE STATION - AUGUSTA, ME 04333-0016 - 207-624-3460
SEARSPORT
RIGHT OF WAY MAP

REVISIONS

NO.	DATE	DESCRIPTION	BY

PLAN FILED IN PLAN BOOK	PAGE	COUNTY RECORD				
NO.	GRANTOR	INSTRUMENT	DATE	BOOK	PAGE	

BRUCE A. VAN NOTE
COMMISSIONER
JOYCE NOEL TAYLOR
CHIEF ENGINEER
DATE

STATE HIGHWAY "26"
U.S. ROUTE 1 / ROUTE 3
SEARSPORT WALDO COUNTY
FEDERAL AID PROJECT NO. NH-1728(100)E

OCTOBER 2021	RIGHT-OF-WAY MAP	D.O.T. FILE NO. 14-222
SCALE 1" = 25'	SHEET 1 OF 18	

SHEET NUMBER
275
OF 292

Filename: $file$ Division: $wkgroup$ Username: $user$ Date: $date$

PLAN LEGEND

Town, County, State	New R/W Along Existing R/W		Existing	Proposed		Existing	Proposed
Approx. Property Lines P.L.	Building	Clearing Limit Line	Sanitary Sewer		Traveled Way		
Existing Right of Way	Trees Conifer	Deciduous	Telephone Line		Ditch		
Limits of Wrought Portion L.O.W.P.	Tree Line	Bush Line	Electric Line	E	Catch Basin		
Control Of Access C.O.A.	Water Edge		Water Line	W	Manhole		
New Right of Way	Ledge	Rock/Boulder Flag Pole	Underdrain Line		Sewer Manhole		
New Easement	Fence CHAIN LINK	BARB WIRE STOCKADE	Gas Line		Utility Pole		
New Temporary Rights	Sign	Well WELL Mailbox	Guardrail		Fire Hydrant		
New R/W Within Existing R/W			Culvert		Curbing		

Cut Line C C C	Fill Line F F F	
Stonewall	Retaining Wall	
Baseline 10+00	11+00	12+00
Monument	Traverse Point	
Iron Rod Found IRF	Pipe Found IPF	
Replacement Pin Set		

THIS PLAN WAS PREPARED IN CONNECTION WITH THE DEPARTMENT'S ACQUISITION OF REAL PROPERTY FOR TRANSPORTATION PURPOSES. IT CANNOT BE USED TO ESTABLISH LEGAL BOUNDARIES BETWEEN ABUTTING PROPERTY OWNERS.

25 0 25 50 75 100
Scale of Feet

STATE OF MAINE
REGISTRY OF DEEDS

COUNTY _____
RECEIVED _____, _____
at _____h _____m _____M and
recorded in Plan Bk _____, Pg. _____
Attest: _____
REGISTER

JAMES MCGOWAN
ITEM NO. (6)
TEMP. CONST. RIGHTS = 1935± S.F.(1)
TOTAL AREA = 2.98± AC.(TOWN)

GRID
MAINE 2000
CENTRAL ZONE

CONTROL INFORMATION
HORIZONTAL DATUM - U.S. STATE PLANE NAD 83 (1996)
ZONE - MAINE 2000 CENTRAL ZONE
VERTICAL DATUM - NAVD 88
COMBINED FACTOR 0.99998348

BOUNDARY SURVEY PLAN
OF THE
AGNES F. CARR GOULD PROPERTY
BY PLISGA & DAY
PLAN BOOK 23, PAGE 108

PI = 244+02.76
D = 1°08'45.3"
Δ = 13°02'16.4" Lt.
R = 5000.00'
L = 1137.77'
T = 571.35'
E = 32.54'

AGNES F. CARR GOULD
ITEM NO. (9)
DRAINAGE EASEMENT = 620± S.F.(1)
TEMP. CONST. RIGHTS = 1405± S.F.(1)
TOTAL AREA = 1.11± AC.(SURVEY)

ROBERT A. SNOWDALE
JAYNE E. SNOWDALE
ITEM NO. (38)
DRAINAGE EASEMENT = (1)
SLOPE EASEMENT = 1755± S.F.(1)
TEMP. CONST. RIGHTS = 1150± S.F.(1)
TOTAL AREA = 1.99± AC.(SURVEY)

RICHARD S. HOROWITZ
ITEM NO. (12)
SLOPE EASEMENT = 425± S.F.(1)
TEMP. CONST. RIGHTS = 0.06± AC.(TOWN)
TOTAL AREA = 4± AC.(3)

INLET DRAINAGE STRUCTURE
STA. 246+28± TO
STA. 246+65 LT.

OUTLET DRAINAGE STRUCTURE
STA. 250+58± LT.

TOE OF SLOPE DITCH
STA. 250+88 TO
STA. 251+25 LT.

PT STA. 249+69.18

U.S. ROUTE 1/ROUTE 3
S.H. "26"

969.18'

N.06°-41'-18.0"E. 94.89'

530.07'

OUTLET DRAINAGE STRUCTURE
STA. 246+25 TO
STA. 246+56 LT.

MATTHEW W. STAHL
ITEM NO. (8)
DRAINAGE EASEMENT = 495± S.F.(1)
TEMP. CONST. RIGHTS = 180± S.F.(1)
TOTAL AREA = 3.3± AC.(SURVEY)

TERESA ZAJONCZKOSKI
ITEM NO. (7)
DRAINAGE EASEMENT = 305± S.F.(1)
TEMP. CONST. RIGHTS = 1055± S.F.(2)
TOTAL AREA = 1.14± AC.(TOWN)

BOUNDARY SURVEY
OF CINDY MARIE STEAGALL & SANDRA RICHARDS
JOB #24054
BY GOOD DEEDS, INC.
JULY 19, 2004

PHYLLIS M. GAUL
ITEM NO. (10)
SLOPE EASEMENT = 0.07± AC.(2)
DRAINAGE EASEMENT = 1080± S.F.(1)
TEMP. CONST. RIGHTS = 1020± S.F.(1)
TOTAL AREA = 3± AC.(OWNER)

OUTLET DRAINAGE STRUCTURE
STA. 250+70 TO
STA. 251+00 RT.

PC STA. 250+64.07

RALPH SATURNINO
ITEM NO. (11)
SLOPE EASEMENT = 1910± S.F.(1)
TEMP. CONST. RIGHTS = 475± S.F.(1)
TOTAL AREA = 0.75± AC.(OWNER)

PI = 253+33.36
D = 4°41'47.0"
Δ = 24°53'37.9" Rt.
R = 1220.00'
L = 530.07'
T = 269.28'
E = 29.37'

COMPILATION PLAN
FREDERICK A. STAHL PROPERTY
PLAN DRAWER 17, PAGE 185

BOUNDARY SURVEY
ESTATE OF FREDERICK A. STAHL
PLAN DRAWER 23, PAGE 198

R/W REFERENCE
PART OF PRESENT U.S. ROUTE 1
SEE THE HISTORY OF THE CITY OF BELFAST, VOL. 1 BY JOSEPH WILLIAMSON 1877
PAGE 66 : A HIGHWAY 4 RODS WIDE, WAS RESERVED ACROSS EACH 1ST DIV. LOTS TO BE LAID OUT WHEN REQUIRED. 1768
PAGE 66-73 DESCRIPTION OF 1ST DIV. LOTS
PAGE 599 DESCRIPTION OF ROAD BEGINNING AT HALF WAY BROOK AND EXTENDING WESTERLY (1775) (PART IN SEARSPORT & PART IN BELFAST)

WIN 017281.00

TECH	CHECKED
D.W.B.	T.L.B.

ITEM	PLAN
EXISTING CONDITION	PLAN
FINAL RIGHT OF WAY	
AREAS	

STATE OF MAINE
DEPARTMENT OF TRANSPORTATION
16 STATE HOUSE STATION - AUGUSTA, ME 04333-0016 - 207-624-3460
SEARSPORT
RIGHT OF WAY MAP

REVISIONS			
NO.	DATE	DESCRIPTION	BY

PLAN FILED IN PLAN BOOK PAGE COUNTY RECORD

NO.	GRANTOR	INSTRUMENT	DATE	BOOK	PAGE

BRUCE A. VAN NOTE
COMMISSIONER
JOYCE NOEL TAYLOR
CHIEF ENGINEER
DATE

STATE HIGHWAY "26"
U.S. ROUTE 1 / ROUTE 3
SEARSPORT WALDO COUNTY
FEDERAL AID PROJECT NO. NH-1728(100)E

OCTOBER 2021	RIGHT-OF-WAY MAP	D.O.T. FILE NO. 14-222
SCALE 1" = 25'	SHEET 2 OF 18	

SHEET NUMBER
276
OF 292

Date: $date$
Username: $user$
Division: $wkgroup$
Filename: $file$

Filename: $file$ Division: $wkgroup$ Username: $user$ Date: $date$

PLAN LEGEND

Town, County, State		New R/W Along Existing R/W		Sanitary Sewer	Existing / Proposed	Traveled Way	Existing / Proposed
Approx. Property Lines	P.L.	Building	Clearing Limit Line	Telephone Line		Ditch	
Existing Right of Way		Trees Conifer	Deciduous	Electric Line	E	Catch Basin	
Limits of Wrought Portion	L.O.W.P.	Tree Line	Bush Line	Water Line	W	Manhole	
Control Of Access	C.O.A.	Water Edge		Underdrain Line		Sewer Manhole	
New Right of Way		Ledge	Rock/Boulder / Flag Pole	Gas Line		Utility Pole	
New Easement		Fence CHAIN LINK	BARB WIRE / STOCKADE	Guardrail		Fire Hydrant	
New Temporary Rights		Sign	Well / Mailbox	Culvert		Curbing	

Cut Line C C C	Fill Line F F F	Monument	Traverse Point
Stonewall	Retaining Wall	Iron Rod Found IRF	Pipe Found IPF
Baseline 10+00	11+00 12+00	Replacement Pin Set	

THIS PLAN WAS PREPARED IN CONNECTION WITH THE DEPARTMENT'S ACQUISITION OF REAL PROPERTY FOR TRANSPORTATION PURPOSES. IT CANNOT BE USED TO ESTABLISH LEGAL BOUNDARIES BETWEEN ABUTTING PROPERTY OWNERS.

25 0 25 50 75 100
Scale of Feet

STATE OF MAINE
REGISTRY OF DEEDS
COUNTY _____
RECEIVED _____, _____
at _____h _____m _____M and
recorded in Plan Bk _____, Pg. _____
Attest: _____
REGISTER

CONTROL INFORMATION
HORIZONTAL DATUM - U.S. STATE PLANE NAD 83 (1996)
ZONE - MAINE 2000 CENTRAL ZONE
VERTICAL DATUM - NAVD 88
COMBINED FACTOR 0.99998348

GRID
MAINE 2000 CENTRAL ZONE

PLAN OF STANDARD BOUNDARY & TOPOGRAPHIC SURVEY
NORTH COUNTRY RESIDENTIAL
CARE ASSOCIATES
PLAN DRAWER 20, PAGE 264

STANDARD BOUNDARY SURVEY
OF THE
ARTHUR E. CURTIS PROPERTY
PLAN DRAWER 23, PAGE 107

ALTA/ACSM LAND TITLE SURVEY
FOR J.P.H. PROPERTIES, INC.
DATED JUNE 24, 1999

BV MANOR, LLC
ITEM NO. (13)
TEMP. CONST. RIGHTS = 0.06± AC.(2)
TOTAL AREA = 35,421± S.F.(SURVEY)

RICHARD S. HOROWITZ
ITEM NO. (12)
SLOPE EASEMENT = 425± S.F.(1)
TEMP. CONST. RIGHTS = 0.06± AC.(3)
TOTAL AREA = 4± AC.(TOWN)

EDWARD D. UPHAM
JUDIE P. UPHAM
ITEM NO. (16)
SLOPE EASEMENT = 985± S.F.(1)
TEMP. CONST. RIGHTS = 1770± S.F.(3)
TOTAL AREA = 1± AC.(TOWN)

TOE OF SLOPE DITCH
STA. 21+00 LT. (PROSPECT ST.) TO
STA. 255+75 LT. (S.H. "26")

PROSPECT RD.
PI = 21+21.55
D = 10°25'02.7"
Δ = 11°28'54" Lt.
R = 550.00'
L = 110.21'
T = 55.29'
E = 2.77'

MITCHELL & TWEEDIE, INC.
ITEM NO. (19)
TEMP. CONST. RIGHTS =
0.05± AC.(2)
TOTAL AREA = 1.59± AC.(SURVEY)

S.H. "26"
U.S. ROUTE 1/ROUTE 3

RALPH SATURNINO
ITEM NO. (11)
SLOPE EASEMENT = 1910± S.F.(1)
TEMP. CONST. RIGHTS = 475± S.F.(1)
TOTAL AREA = 0.75± AC.(OWNER)

PI = 253+33.36
D = 4°41'47.0"
Δ = 24°53'37.9" Rt.
R = 1220.00'
L = 530.07'
T = 269.28'
E = 29.37'

EMILY STODDARD BURNHAM
NANCY T. BURNHAM - LIFE ESTATE
PHILIP S. BURNHAM - LIFE ESTATE
ITEM NO. (14)
TEMP. CONST. RIGHTS =
300± S.F.(1)
TOTAL AREA = 0.21± AC.(TOWN)

ELIZABETH A. FOSTER
ITEM NO. (15)
DRAINAGE EASEMENT = 0.12± AC.(1)
TEMP. CONST. RIGHTS = 645± S.F.(2)
TOTAL AREA = 2.46± AC.(SURVEY)

OUTLET DRAINAGE STRUCTURES
STA. 255+75 TO
STA. 256+67 LT.

PI = 258+69.67
D = 7°09'43.1"
Δ = 38°00'31.4" Rt.
R = 800.00'
L = 530.70'
T = 275.53'
E = 46.12'

BRUCE L. WOOD
MATTHEW W. WOOD
ITEM NO. (17)
DRAINAGE EASEMENT = 1390± S.F.(1)
TEMP. CONST. RIGHTS = 0.06± AC.(2)
TOTAL AREA = 22,240± S.F.(CALC.)

PERCY E. KING, JR.
PRISCILLA M. KING
ITEM NO. (18)
TEMP. CONST. RIGHTS =
655± S.F.(1)
TOTAL AREA =
0.30± AC.(OWNER)

R/W REFERENCE
PART OF PRESENT U.S. ROUTE 1
SEE THE HISTORY OF THE CITY OF BELFAST, VOL. 1 BY JOSEPH WILLIAMSON 1877
PAGE 66 : A HIGHWAY 4 RODS WIDE, WAS RESERVED ACROSS EACH 1ST DIV. LOTS TO BE LAID OUT WHEN REQUIRED. 1768
PAGE 66-73 DESCRIPTION OF 1ST DIV. LOTS
PAGE 599 DESCRIPTION OF ROAD BEGINNING AT HALF WAY BROOK AND EXTENDING WESTERLY (1775) (PART IN SEARSPORT & PART IN BELFAST)

BOUNDARY SURVEY
PROPERTY OF THE
LESTER L. WESER
PLAN BOOK 18, PAGE 246

NOTE: PRESCRIPTIVE EASEMENT FOR HIGHWAY PURPOSES WITHIN LIMITS OF WROUGHT PORTION (L.O.W.P.)

WIN 017281.00

ITEM	TECH	CHECKED
EXISTING CONDITION PLAN	D.W.B.	
FINAL RIGHT OF WAY	T.L.B.	
AREAS	T.L.B.	

STATE OF MAINE
DEPARTMENT OF TRANSPORTATION
16 STATE HOUSE STATION - AUGUSTA, ME 04333-0016 - 207-624-3460
SEARSPORT
RIGHT OF WAY MAP

REVISIONS			
NO.	DATE	DESCRIPTION	BY

PLAN FILED IN PLAN BOOK ____ PAGE ____ COUNTY RECORD

NO.	GRANTOR	INSTRUMENT	DATE	BOOK	PAGE

BRUCE A. VAN NOTE
COMMISSIONER
JOYCE NOEL TAYLOR
CHIEF ENGINEER
DATE

STATE HIGHWAY "26"
U.S. ROUTE 1 / ROUTE 3
SEARSPORT WALDO COUNTY
FEDERAL AID PROJECT NO. NH-1728(100)E

OCTOBER 2021	RIGHT-OF-WAY MAP	D.O.T. FILE NO. 14-222
SCALE 1" = 25'	SHEET 3 OF 18	

SHEET NUMBER
277
OF 292

Date:$date$
Username: $user$
Division: $wkgroup$
Filename: $file$

PLAN LEGEND

Town, County, State		New R/W Along Existing R/W		Sanitary Sewer		Traveled Way	
Approx. Property Lines	P.L.	Building	Clearing Limit Line	Telephone Line		Ditch	
Existing Right of Way		Trees Conifer	Deciduous	Electric Line		Catch Basin	
Limits of Wrought Portion	L.O.W.P.	Tree Line	Bush Line	Water Line		Manhole	
Control Of Access	C.O.A.	Water Edge		Underdrain Line		Sewer Manhole	
New Right of Way		Ledge	Rock/Boulder	Gas Line		Utility Pole	
New Easement		Fence CHAIN LINK	BARB WIRE / STOCKADE	Guardrail		Fire Hydrant	
New Temporary Rights		Sign	Well / Mailbox	Culvert		Curbing	

Existing / Proposed

Cut Line		Fill Line	
Stonewall		Retaining Wall	
Baseline	10+00 11+00 12+00		
Monument		Traverse Point	
Iron Rod Found ● IRF		Pipe Found ● IPF	
Replacement Pin Set			

THIS PLAN WAS PREPARED IN CONNECTION WITH THE DEPARTMENT'S ACQUISITION OF REAL PROPERTY FOR TRANSPORTATION PURPOSES. IT CANNOT BE USED TO ESTABLISH LEGAL BOUNDARIES BETWEEN ABUTTING PROPERTY OWNERS.

25 0 25 50 75 100
Scale of Feet

STATE OF MAINE REGISTRY OF DEEDS

COUNTY _____
RECEIVED _____, _____
at _____h_____m_____M and
recorded in Plan Bk _____, Pg._____
Attest: _____
REGISTER

STANDARD BOUNDARY SURVEY
OF THE
ARTHUR E. CURTIS PROPERTY
PLAN DRAWER 23, PAGE 107

ALTA/ACSM LAND TITLE SURVEY
FOR J.P.H. PROPERTIES, INC.
DATED JUNE 24, 1999

MITCHELL AND TWEEDIE, INC.
ITEM NO. (19)

CONTROL INFORMATION
HORIZONTAL DATUM U.S. STATE PLANE NAD 83 (1998)
ZONE: MAINE 2000 CENTRAL ZONE
VERTICAL DATUM NAVD 88
COMBINED FACTOR 0.99998348
GRID
MAINE 2000 CENTRAL ZONE

MICHAEL F. LABENSKI
DENISE F. LABENSKI
ITEM NO. (20)
TEMP. CONST. RIGHTS = 1565± S.F.(1)
TOTAL AREA = 2.65± AC.(OWNER)

HARBORLIGHT SQUARE ASSOCIATES, LP
ITEM NO. (21)
TEMP. CONST. RIGHTS = 375± S.F.(1)
TOTAL AREA = 3.43± AC.(DEED)

PHYLLIS W. SOMMER
ITEM NO. (22)
TEMP. CONST. RIGHTS = 775± S.F.(2)
TOTAL AREA = 1.75± AC.(CALC.)

ANNE K. FRYE LOT
SEARSPORT, MAINE
PLAN BOOK 15, PAGE 7

J. MICHAEL NAHME
ITEM NO. (24)
DRAINAGE EASEMENT = 320± S.F.(1)
CONST. & MAINT. EASE. = 80± S.F.(1)
TEMP. CONST. RIGHTS = 180± S.F.(1)
TOTAL AREA = 29± AC.(SURVEY)

PC STA. 263+75.77

SEE S.H.C. FILE NO. 14-47

PERCY E. KING, JR.
PRISCILLA M. KING
ITEM NO. (18)
TEMP. CONST. RIGHTS = 655± S.F.(1)
TOTAL AREA = 0.30± AC.(OWNER)

BRUCE L. WOOD
MATTHEW W. WOOD
ITEM NO. (17)
DRAINAGE EASEMENT = 1390± S.F.(1)
TEMP. CONST. RIGHTS = 0.06± AC.(2)
TOTAL AREA = 22,240± S.F.(CALC.)

PI = 258+69.67
D = 7°09'43.1"
Δ = 38°00'31.4" Rt.
R = 800.00'
L = 530.70'
T = 275.53'
E = 46.12'

PT STA. 261+24.84

JOHN MCDONALD
PATRICIA MCDONALD

PHYLLIS W. SOMMER
ITEM NO. (23)
TEMP. CONST. RIGHTS = 515± S.F.(1)
TOTAL AREA = 0.59± AC.(OWNER)

RICHARD DESMARAIS

SANDRA J. DOLAN
ITEM NO. (25)

TAX MAP 12
LOT 89

NORRIS STREET
TOWN OF SEARSPORT
ROAD BOOK
PAGE 145
33' WIDE

S.H. "26"
U.S. ROUTE 1/ROUTE 3

R/W REFERENCE
PART OF PRESENT U.S. ROUTE 1
SEE THE HISTORY OF THE CITY OF BELFAST, VOL. 1 BY JOSEPH WILLIAMSON 1877
PAGE 66 : A HIGHWAY 4 RODS WIDE, WAS RESERVED ACROSS EACH 1ST DIV. LOTS TO BE LAID OUT WHEN REQUIRED. 1768
PAGE 66-73 DESCRIPTION OF 1ST DIV. LOTS
PAGE 599 DESCRIPTION OF ROAD BEGINNING AT HALF WAY BROOK AND EXTENDING WESTERLY (1775) (PART IN SEARSPORT & PART IN BELFAST)
ALSO SEE S.H.C. FILE NO. 14-47

ITEM	CHECKED
EXISTING CONDITION PLAN	D.W.B.
FINAL RIGHT OF WAY	T.L.B.
AREAS	T.L.B.

STATE OF MAINE
DEPARTMENT OF TRANSPORTATION
16 STATE HOUSE STATION - AUGUSTA, ME 04333-0016 - 207-624-3460
SEARSPORT
RIGHT OF WAY MAP

WIN 017281.00

REVISIONS			
NO.	DATE	DESCRIPTION	BY

PLAN FILED IN PLAN BOOK PAGE		COUNTY RECORD			
NO.	GRANTOR	INSTRUMENT	DATE	BOOK	PAGE

BRUCE A. VAN NOTE
COMMISSIONER
JOYCE NOEL TAYLOR
CHIEF ENGINEER
DATE

STATE HIGHWAY "26"
U.S. ROUTE 1 / ROUTE 3
SEARSPORT WALDO COUNTY
FEDERAL AID PROJECT NO. NH-1728(100)E

OCTOBER 2021	RIGHT-OF-WAY MAP	D.O.T. FILE NO. 14-222
SCALE 1" = 25'	SHEET 4 OF 18	

SHEET NUMBER
278
OF 292

PLAN LEGEND

Town, County, State		New R/W Along Existing R/W		Existing	Proposed	Existing	Proposed
Approx. Property Lines P.L.		Building	Clearing Limit Line	Sanitary Sewer		Traveled Way	
Existing Right of Way		Trees Conifer	Deciduous	Telephone Line		Ditch	
Limits of Wrought Portion L.O.W.P.		Tree Line	Bush Line	Electric Line		Catch Basin	
Control Of Access C.O.A.		Water Edge		Water Line		Manhole	
New Right of Way		Ledge	Rock/Boulder Flag Pole	Underdrain Line		Sewer Manhole	
New Easement		Fence CHAIN LINK	BARB WIRE STOCKADE	Gas Line		Utility Pole	
New Temporary Rights		Sign	Well WELL Mailbox	Guardrail		Fire Hydrant	
New R/W Within Existing R/W				Culvert		Curbing	

Cut Line C C C	Fill Line F F F	Monument	Traverse Point
Stonewall	Retaining Wall	Baseline 10+00 11+00 12+00	
Iron Rod Found IRF	Pipe Found IPF	Replacement Pin Set	

THIS PLAN WAS PREPARED IN CONNECTION WITH THE DEPARTMENT'S ACQUISITION OF REAL PROPERTY FOR TRANSPORTATION PURPOSES. IT CANNOT BE USED TO ESTABLISH LEGAL BOUNDARIES BETWEEN ABUTTING PROPERTY OWNERS.

25 0 25 50 75 100
Scale of Feet

STATE OF MAINE
REGISTRY OF DEEDS
COUNTY _____
RECEIVED _____, _____
at _____h _____m _____M and
recorded in Plan Bk _____, Pg. _____
Attest: _____
REGISTER

PI = 266+36.12
D = 4°58'56.1"
Δ = 25°30'46.8" Lt.
R = 1150.00'
L = 512.08'
T = 260.36'
E = 29.10'

ANNE K. FRYE LOT
SEARSPORT, MAINE
PLAN DRAWER 15, PAGE 7

CONTROL INFORMATION
HORIZONTAL DATUM - U.S. STATE PLANE NAD 83 (1996)
ZONE - MAINE 2000 CENTRAL ZONE
VERTICAL DATUM - NAVD 88
COMBINED FACTOR 0.99998348

STANDARD BOUNDARY SURVEY OF
DANIEL & JANICE HANSCOME
MAIN STREET-SEARSPORT, MAINE
BY GOOD DEEDS, INC.
JOB NO. 20032
MAY 23, 2000

STANDARD BOUNDARY SURVEY OF
EDNA F. COCHRAN
MAIN STREET & PIKE AVENUE
SEARSPORT, MAINE
BY GOOD DEEDS, INC.
JOB NO. 20019
OCTOBER 11, 2000

J. MICHAEL NAHME
ITEM NO. (24)
DRAINAGE EASEMENT = 320± S.F.(1)
CONST. & MAINT. EASE. = 80± S.F.(1)
TEMP. CONST. RIGHTS = 180± S.F.(1)
TOTAL AREA = 29± AC.(SURVEY)

DANIEL R. HANSCOME
JANICE E. HANSCOME
PARCEL NO. (29)
LAND TAKEN = 0.05± AC.(PRESC. EASE.)
TOTAL LAND TAKEN = 645± S.F.(OTHER)
TOTAL LAND TAKEN = 0.06± AC.
TEMP. CONST. RIGHTS = 375± S.F.(1)
TOTAL AREA = 0.39± AC.(CALC.)
REM. AREA = 0.33± AC.

MELISSA C. ORTIZ
ITEM NO. (28)
DRAINAGE EASE. = 465± S.F.(1)
TOTAL AREA = 0.56± AC.(TOWN)

HAROLD MARR
PARCEL NO. (31)
LAND TAKEN = 699± S.F.(PRESC. EASE.)
LAND TAKEN = 213± S.F.(OTHER)
TOTAL LAND TAKEN = 912± S.F.
TEMP. CONST. RIGHTS = 450± S.F.(3)
TOTAL AREA = 1.74± AC.(CALC.)
REM. AREA = 1.72± AC.

FRETZ DESIGN LLC
ITEM NO. (33)
TEMP. CONST. RIGHTS = 560± S.F.(2)
TOTAL AREA = 0.56± AC.(TOWN)

PIKE ST.
PI = 40+73.61
D = 22°55'05.9"
Δ = 8°09'29" Lt.
R = 250.00'
L = 35.60'
T = 17.83'
E = 0.63'

SCOTT AND NICHOLAS DAKIN PROPERTY MANAGEMENT, LLC
ITEM NO. (35)
CONST. & MAINT. EASEMENT = 75± S.F.(1)
TEMP. CONST. RIGHTS = 720± S.F.(2)
TOTAL AREA = 0.5± AC.(TOWN)

OUTLET DRAINAGE STRUCTURE
STA. 266+10 TO
STA. 266+55 LT.

OUTLET DRAINAGE STRUCTURE
STA. 266+85 TO
STA. 267+40 LT.

SEE S.H.C. 14-47

SANDRA J. DOLAN
ITEM NO. (25)
SLOPE EASE. = 785± S.F.(1)
DRAINAGE EASE. = (1)
TOTAL AREA = 1.25± AC.(SURVEY)

INLET DRAINAGE STRUCTURE
STA. 30+34± LT.
(STEAMBOAT AVE.)

OUTLET DRAINAGE STRUCTURE
STA. 30+76± LT.
(STEAMBOAT AVE.)

STEAMBOAT AVE.
PI = 30+49.40
D = 22°55'05.9"
Δ = 4°06'35.4" Lt.
R = 250.00'
L = 17.93'
T = 8.97'
E = 0.16'

TOE OF SLOPE DITCH
STA. 30+34 TO
STA. 30+64 LT.
(STEAMBOAT AVE.)

SEE SURVEY
RICHARD AND SANDRA DOLAN
V. JEAN CUMMINGS
STEAMBOAT AVE.
SEARSPORT, MAINE
BY GARROLD COMPANY
2001

MARGARET J. MORRISON-LEIGH
PARCEL NO. (26)
LAND TAKEN = 1060± S.F.(PRESC. EASE.)
LAND TAKEN = 126± S.F.(OTHER)
TOTAL LAND TAKEN = 1186± S.F.
DRAIN. EASE. = 250± S.F. (1)
CONST. & MAINT. EASE. = 250± S.F.(1)
TEMP. CONST. RTS. = 180± S.F.(1)
TOTAL AREA = 1.04± AC.(CALC.)
REM. AREA = 1.01± AC.

MILL STREAM
a/k/a HALF WAY STREAM
a/k/a OPEECHEE STREAM

NOTE: PRESCRIPTIVE EASEMENT FOR HIGHWAY PURPOSES WITHIN LIMITS OF WROUGHT PORTION (L.O.W.P.)

R/W REFERENCE
PART OF PRESENT U.S. ROUTE 1
SEE THE HISTORY OF THE CITY OF BELFAST, VOL. 1 BY JOSEPH WILLIAMSON 1877
PAGE 66 : A HIGHWAY 4 RODS WIDE, WAS RESERVED ACROSS EACH 1ST DIV. LOTS TO BE LAID OUT WHEN REQUIRED. 1768
PAGE 66-73 DESCRIPTION OF 1ST DIV. LOTS
PAGE 599 DESCRIPTION OF ROAD BEGINNING AT HALF WAY BROOK AND EXTENDING WESTERLY (1775) (PART IN SEARSPORT & PART IN BELFAST)
ALSO SEE S.H.C. FILE NO. 14-47

SEE BOUNDARY SURVEY OF ROLLIE'S BAR & GRILL BY GOOD DEEDS, INC. JOB NO. 29004A APRIL 24, 2009

STEVEN L. TANGUAY
ASTRIG K. TANGUAY
PARCEL NO. (27)
LAND TAKEN = 0.17± AC.(PRESC. EASE.)
LAND TAKEN = 0.06± AC.(OTHER)
TOTAL LAND TAKEN = 0.23± AC.
TEMP. CONST. RIGHTS = 515± S.F.(2)
TOTAL AREA = 0.51± AC.(CALC.)
REM. AREA = 0.44± AC.

GUY JUSTIN SANDERSON
PARCEL NO. (30)
LAND TAKEN = 0.05± AC.(PRESC. EASE.)
LAND TAKEN = 1026± S.F.(OTHER)
TOTAL LAND TAKEN = 0.07± AC.
TEMP. CONST. RIGHTS = 515± S.F.(2)
TOTAL AREA = 0.51± AC.(CALC.)
REM. AREA = 0.44± AC.

SHELLEY A. RIGGS
DAVID A. RIGGS
PARCEL NO. (32)
LAND TAKEN = 938± S.F.(PRESC. EASE.)
LAND TAKEN = 450± S.F.(OTHER)
TOTAL LAND TAKEN = 1388± S.F.
TEMP. CONST. RIGHTS = 805± S.F.(1)
TOTAL AREA = 0.29± AC.(CALC.)
REM. AREA = 0.26± AC.

TOWN OF SEARSPORT
ROAD BOOK 243
PAGE 49.5
WIDE

WATER ST.
PI = 50+87.81
D = 22°55'05.9"
Δ = 9°10'09" Lt.
R = 250.00'
L = 40.01'
T = 20.05'
E = 0.80'

BANGOR SAVINGS BANK
ITEM NO. (34)
CONST. & MAINT. EASE. = 110± S.F.(2)
TEMP. CONST. RIGHTS = 1030± S.F.(1)
TOTAL AREA = 0.57± AC.(TOWN)

NOTE: PRESCRIPTIVE EASEMENT FOR HIGHWAY PURPOSES WITHIN LIMITS OF WROUGHT PORTION (L.O.W.P.)

WIN 017281.00

ITEM	CHECKED
EXISTING CONDITION PLAN	D.W.B.
FINAL RIGHT OF WAY	T.L.B.
AREAS	T.L.B.

STATE OF MAINE
DEPARTMENT OF TRANSPORTATION
16 STATE HOUSE STATION - AUGUSTA, ME 04333-0016 - 207-624-3460
SEARSPORT
RIGHT OF WAY MAP

REVISIONS			
NO.	DATE	DESCRIPTION	BY

PLAN FILED IN PLAN BOOK PAGE COUNTY RECORD

NO.	GRANTOR	INSTRUMENT	DATE	BOOK	PAGE

BRUCE A. VAN NOTE
COMMISSIONER
JOYCE NOEL TAYLOR
CHIEF ENGINEER
DATE

STATE HIGHWAY "26"
U.S. ROUTE 1 / ROUTE 3 / W. MAIN STREET
SEARSPORT WALDO COUNTY
FEDERAL AID PROJECT NO. NH-1728(100)E

OCTOBER 2021	RIGHT-OF-WAY MAP	D.O.T. FILE NO. 14-222
SCALE 1" = 25'	SHEET 5 OF 18	

SHEET NUMBER
279
OF 292

Date: $date$
Username: $user$
Division: $wkgroup$
Filename: $file$

Date: $date$
Username: $user$
Division: $wkgroup$
Filename: $file$

PLAN LEGEND

Town, County, State	New R/W Along Existing R/W	Sanitary Sewer	Traveled Way
Approx. Property Lines P.L.	Building	Telephone Line	Ditch
Existing Right of Way	Trees Conifer / Deciduous	Electric Line	Catch Basin
Limits of Wrought Portion L.O.W.P.	Tree Line / Bush Line	Water Line	Manhole
Control Of Access C.O.A.	Water Edge	Underdrain Line	Sewer Manhole
New Right of Way	Ledge / Rock/Boulder / Flag Pole	Gas Line	Utility Pole
New Easement	Fence CHAIN LINK / BARB WIRE / STOCKADE	Guardrail	Fire Hydrant
New Temporary Rights	Sign / Well / Mailbox	Culvert	Curbing
New R/W Within Existing R/W	Clearing Limit Line		

	Existing	Proposed
Cut Line	C C C	
Fill Line	F F F	
Stonewall		
Retaining Wall		
Baseline	10+00 11+00 12+00	
Monument		
Traverse Point		
Iron Rod Found ● IRF		
Pipe Found ● IPF		
Replacement Pin Set		

THIS PLAN WAS PREPARED IN CONNECTION WITH THE DEPARTMENT'S ACQUISITION OF REAL PROPERTY FOR TRANSPORTATION PURPOSES. IT CANNOT BE USED TO ESTABLISH LEGAL BOUNDARIES BETWEEN ABUTTING PROPERTY OWNERS.

25 0 25 50 75 100
Scale of Feet

STATE OF MAINE
REGISTRY OF DEEDS
COUNTY _____
RECEIVED _____, _____
at _____h _____m _____M and
recorded in Plan Bk _____, Pg. _____
Attest: _____
REGISTER

CONTROL INFORMATION
HORIZONTAL DATUM - U.S. STATE PLANE NAD 83 (1996)
ZONE - MAINE 2000 CENTRAL ZONE
VERTICAL DATUM - NAVD 88
COMBINED FACTOR 0.99998348

GRID MAINE 2000 CENTRAL ZONE

GOODELL ST.
PI = 60+62.76
D = 71°37'11.0"
Δ = 15°59'26" Lt.
R = 80.00'
L = 22.33'
T = 11.24'
E = 0.79'

SCOTT AND NICHOLAS DAKIN PROPERTY MANAGEMENT, LLC
ITEM NO. (35)
CONST. & MAINT. EASEMENT = 75± S.F.(1)
TEMP. CONST. RIGHTS = 720± S.F.(2)
TOTAL AREA = 0.5± AC.(TOWN)

DALE K. TOZIER
MARY-JO L. TOZIER
ITEM NO. (36)
DRAIN EASEMENT = 410± S.F. (1)
CONST. & MAINT. EASEMENT = 70± S.F.(1)
TEMP. CONST. RIGHTS = 1026± S.F.(1)
TOTAL AREA = 0.5± AC.(TOWN)

INLET DRAINAGE STRUCTURE STA. 273+04 TO 273+55 LT.

BURTON FRANCIS FAULKNER III
PARCEL NO. (44)
LAND TAKEN = 1410± S.F. (PRESC. EASE.)
TEMP. CONST. RIGHTS = 130± S.F.(1)
TOTAL AREA = 0.13± AC.(CALC.)
REM. AREA = 0.10± AC.

LAURENCE E. BROWN
LAURA A. BROWN
PARCEL NO. (46)
LAND TAKEN = 719± S.F. (PRESC. EASE.)
TOTAL AREA = 0.05± AC.(CALC.)
REM. AREA = 0.03± AC.

PENOBSCOT MARINE MUSEUM, MAINE'S OLDEST MARITIME MUSEUM
PARCEL NO. (48)
LAND TAKEN = 0.05± AC. (PRESC. EASE.)
TEMP. CONST. RIGHTS = 670± S.F.(2)
TOTAL AREA = 0.59± AC.(CALC.)
REM. AREA = 0.54± AC.

PENOBSCOT MARINE MUSEUM, MAINE'S OLDEST MARITIME MUSEUM
PARCEL NO. (50)
LAND TAKEN = 0.14± AC.(PRESC. EASE.)
LAND TAKEN = 1131± S.F.(OTHER)(2)
TOTAL LAND TAKEN = 0.17± AC.
TEMP. CONST. RIGHTS = 0.07± AC.(1)
TOTAL AREA = 1.29± AC.(CALC.)
REM. AREA = 1.12± AC.

PENOBSCOT MARINE MUSEUM, MAINE'S OLDEST MARITIME MUSEUM
PARCEL NO. (52)
LAND TAKEN = 0.09± AC.(PRESC. EASE.)
LAND TAKEN = 643± S.F.(OTHER)
TOTAL LAND TAKEN = 0.83± AC.
TEMP. CONST. RIGHTS = 1925± S.F.(2)
TOTAL AREA = 0.72± AC.(CALC.)
REM. AREA = 0.72± AC.

MT. EPHRAIM RD.
PI = 81+31.95
D = 12°43'56.6"
Δ = 4°40'19" Rt.
R = 450.00'
L = 36.69'
T = 18.36'
E = 0.37'

KNOX BROS. AVE.
PI = 101+60.22
D = 8°48'53.0"
Δ = 2°39'05" Rt.
R = 650.00'
L = 30.08'
T = 15.04'
E = 0.17'

CHURCH ST.
PI = 111+51.00
D = 9°32'52.6"
Δ = 4°08'44" Rt.
R = 600.00'
L = 43.41'
T = 21.72'
E = 0.39'

RESERVOIR ST.
PI = 2+36.96
D = 2°36'58.7"
Δ = 1°18'29.4" Rt.
R = 2190.00'
L = 50.01'
T = 25.01'
E = 0.14'

TOWN OF SEARSPORT ROAD BOOK PAGE 133 DEED BOOK 361 PAGE 323 (1925) SURVEY PLAN BOOK 4A PAGE 63 50' WIDE

MOSMAN STREET

BANGOR SAVINGS BANK
ITEM NO. (34)
CONST. & MAINT. EASE. = 110± S.F.(2)
CONST. & MAINT. EASE. = 1030± S.F.(1)
TEMP. CONST. RIGHTS = 1030± S.F.(1)
TOTAL AREA = 0.57± AC.(TOWN)

KPINK, LLC
PARCEL NO. (41)
LAND TAKEN = 285± S.F. (PRESC. EASE.)
TOTAL AREA = 6620± S.F.(CALC.)
REM. AREA = 6335± S.F.

PUFFIN MANAGEMENT GROUP, LLP

KIRK LINDER

SEARSPORT BANK BUILDING LLC

SURVEY PLAN PROPERTY OF ROSA NAROFSKY BY PLISGA & DAY PROJ. NO. 012915 AUGUST 5, 2002

LEACH STREET

BRADY BRIM-DEFOREST, TRUSTEE BALVAIRD TRUST
PARCEL NO. (45)
LAND TAKEN = 1102± S.F. (PRESC. EASE.)
TOTAL AREA = 2738± S.F.(CALC.)
REM. AREA = 1636± S.F.

LAURENCE EL BROWN
LAURA BROWN
PARCEL NO. (43)
LAND TAKEN = 1056± S.F. (PRESC. EASE.)
TOTAL AREA = 2742± S.F.(CALC.)
REM. AREA = 1686± S.F.

MICHAEL E. MILIANO
PARCEL NO. (39)
LAND TAKEN = 547± S.F. (PRESC. EASE.)
TOTAL AREA = 1445± S.F.(CALC.)
REM. AREA = 898± S.F.

PRO CONSTRUCTION AND DEVELOPMENT, LLC
PARCEL NO. (134)
LAND TAKEN = 509± S.F. (PRESC. EASE.)
TOTAL AREA = 1344± S.F.(CALC.)
REM. AREA = 835± S.F.

PRO CONSTRUCTION AND DEVELOPMENT, LLC
PARCEL NO. (47)
LAND TAKEN = 807± S.F. (PRESC. EASE.)
TEMP. CONST. RTS. = 9± S.F.(1)
TOTAL AREA = 2201± S.F.(CALC.)
REM. AREA = 1394± S.F.

TOWN OF SEARSPORT
PARCEL NO. (49)
LAND TAKEN = 1751± S.F.(PRESC. EASE.)
LAND TAKEN = 140± S.F. (OTHER)
TOTAL LAND TAKEN = 1891± S.F.
TEMP. CONST. RIGHTS = 295± S.F.(1)
TOTAL AREA = 5027± S.F.(CALC.)
REM. AREA = 3136± S.F.

SEARSPORT UNITED METHODIST CHURCH
F/K/A METHODIST EPISCOPAL CHURCH
PARCEL NO. (51)
LAND TAKEN = 0.08± AC.(PRESC. EASE.)
LAND TAKEN = 694± S.F.(1)(OTHER)
TOTAL LAND TAKEN = 0.10± AC.
TEMP. CONST. RIGHTS = 855± S.F.(1)
TOTAL AREA = 0.67± AC.(CALC.)
REM. AREA = 0.57± AC.

ITEM NO. 53 (OMITTED)

TOWN OF SEARSPORT ROAD BOOK PAGE 59 2 1/2 RODS (41.25') WIDE

SEARSPORT MEMORIAL ASSOCIATION
PARCEL NO. (55)
LAND TAKEN = 1013± S.F.(PRESC. EASE.)
LAND TAKEN = 171± S.F.(OTHER)
TOTAL LAND TAKEN = 1184± S.F.
TOTAL AREA = 2943± S.F.(CALC.)
REM. AREA = 1359± S.F.

RAYMOND SCHALLER
PARCEL NO. (56)
LAND TAKEN = 0.05± AC.(PRESC. EASE.)
LAND TAKEN = 773± S.F.(OTHER)
TOTAL LAND TAKEN = 0.07± AC.
TEMP. CONST. RIGHTS = 315± S.F.(2)
TOTAL AREA = 0.24± AC.(CALC.)
REM. AREA = 0.24± AC.

THE MARINERS' LODGE, #68, A.F. & A.M.
PARCEL NO. (54)
LAND TAKEN = 574± S.F.(PRESC. EASE.)(2)
LAND TAKEN = 101± S.F.(OTHER)(2)
TOTAL LAND TAKEN = 675± S.F.(4)
TEMP. CONST. RIGHTS = 150± S.F.(2)
TOTAL AREA = 6895± S.F.(CALC.)
REM. AREA = 6220± S.F.

NOTE: FOR ITEM NO. (38) SEE SHEET NO. 2

EVANS REALTY CORP.
PARCEL NO. (42)
LAND TAKEN = 706± S.F. (PRESC. EASE.)
TOTAL AREA = 4261± S.F.(CALC.)
REM. AREA = 3555± S.F.

ITEM NO. (40) (OMITTED)
PI = 275+02.18
D = 7°23'34.8"
Δ = 25°14'17.3" RT.
R = 775.00'
L = 341.38'
T = 173.50'
E = 19.18'

R/W REFERENCE
MAIN STREET
PART OF
WALDO COUNTY COMMISSIONERS RECORDS
VOL. 6, PAGE 153
1880
VARIABLE WIDTH
SEE MAP 197 IN COUNTY COMMISSIONERS PLAN FILE

NOTE: L.O.W.P. IS AT THE FACE OF BUILDINGS OR BACK EDGE OF SIDEWALK ON MAIN STREET

NOTE: PRESCRIPTIVE EASEMENT FOR HIGHWAY PURPOSES WITHIN LIMITS OF WROUGHT PORTION (L.O.W.P.)

NOTE: ALL PRESCRIPTIVE EASEMENTS FOR HIGHWAY PURPOSES WITHIN THE LIMITS OF WROUGHT PORTION FROM STA. 274+04 TO STA. 276+00 LEFT AND RIGHT ARE HEREBY RETAINED.

P.L.
PI = 279+60.47
D = 8°11'06.4"
Δ = 33°00'14.2" RT.
R = 700.00'
L = 403.22'
T = 207.38'
E = 30.07'

PT STA. 276+70.06
PC STA. 277+53.09

ITEM | CHECKED | D.W.B. | T.L.B. | T.L.B.
EXISTING CONDITION PLAN
FINAL RIGHT OF WAY
AREAS

STATE OF MAINE
DEPARTMENT OF TRANSPORTATION
16 STATE HOUSE STATION - AUGUSTA, ME 04333-0016 - 207-624-3460
SEARSPORT
RIGHT OF WAY MAP

WIN 017281.00

REVISIONS			
NO.	DATE	DESCRIPTION	BY

PLAN FILED IN PLAN BOOK PAGE COUNTY RECORD					
NO.	GRANTOR	INSTRUMENT	DATE	BOOK	PAGE

BRUCE A. VAN NOTE
COMMISSIONER
JOYCE NOEL TAYLOR
CHIEF ENGINEER
DATE

STATE HIGHWAY "26"
U.S. ROUTE 1 / ROUTE 3
SEARSPORT WALDO COUNTY
FEDERAL AID PROJECT NO. NH-1728(100)E

OCTOBER 2021	RIGHT-OF-WAY MAP	D.O.T. FILE NO. 14-222
SCALE 1" = 25'	SHEET 6 OF 18	

SHEET NUMBER
280
OF 292

PLAN LEGEND

Town, County, State		New R/W Along Existing R/W		Existing	Proposed	Existing	Proposed
Approx. Property Lines	P.L.	Building	Clearing Limit Line	Sanitary Sewer		Traveled Way	
Existing Right of Way		Trees Conifer	Deciduous	Telephone Line		Ditch	
Limits of Wrought Portion	L.O.W.P.	Tree Line	Bush Line	Electric Line	E	Catch Basin	
Control Of Access	C.O.A.	Water Edge		Water Line	W	Manhole	
New Right of Way		Ledge	Rock/Boulder Flag Pole	Underdrain Line		Sewer Manhole	
New Easement		Fence CHAIN LINK	BARB WIRE STOCKADE	Gas Line		Utility Pole	
New Temporary Rights		Sign	Well WELL Mailbox	Guardrail		Fire Hydrant	
New R/W Within Existing R/W				Culvert		Curbing	

Cut Line C C C	Fill Line F F F	Monument ⊡ ⊠	Traverse Point
Stonewall	Retaining Wall	Iron Rod Found IRF	Pipe Found IPF
Baseline 10+00 11+00 12+00		Replacement Pin Set	

THIS PLAN WAS PREPARED IN CONNECTION WITH THE DEPARTMENT'S ACQUISITION OF REAL PROPERTY FOR TRANSPORTATION PURPOSES. IT CANNOT BE USED TO ESTABLISH LEGAL BOUNDARIES BETWEEN ABUTTING PROPERTY OWNERS.

25 0 25 50 75 100
Scale of Feet

STATE OF MAINE
REGISTRY OF DEEDS

COUNTY _____
RECEIVED _____, _____
at _____h_____m_____M and
recorded in Plan Bk _____, Pg._____
Attest: _____
REGISTER

CONTROL INFORMATION
HORIZONTAL DATUM - U.S. STATE PLANE NAD 83(1996)
ZONE - MAINE 2000 CENTRAL ZONE
VERTICAL DATUM - NAVD 88
COMBINED FACTOR 0.99998348

STANDARD BOUNDARY SURVEY
PREPARED FOR
LYLA J. PINKHAM
PLAN BOOK 15, PAGE 244

PENOBSCOT MARINE MUSEUM,
MAINE'S OLDEST MARITIME MUSEUM
PARCEL NO. (52)
LAND TAKEN = 0.09± AC.(PRESC. EASE.)
LAND TAKEN = 643± S.F.(1)(OTHER)
TOTAL LAND TAKEN = 0.10± AC.
TEMP. CONST. RIGHTS = 1925± S.F.(2)
TOTAL AREA = 0.82± AC.(CALC.)
REM. AREA = 0.72± AC.

RESERVOIR ST.
PI = 130+58.57
D = 22°55'05.9"
Δ = 1°51'46" Rt.
R = 250.00'
L = 8.13'
T = 4.06'
E = 0.03'

DENNIS R. ROWE
PARCEL NO. (57)
LAND TAKEN = 1624± S.F. (PRESC. EASE.)
LAND TAKEN = 469± S.F.(OTHER)
TOTAL LAND TAKEN = 0.05± AC.
TEMP. CONST. RIGHTS = 740± S.F.(1)
TOTAL AREA = 0.15± AC.(CALC.)
REM. AREA = 0.10± AC.

ERIN K. THOMAS
PARCEL NO. (58)
LAND TAKEN = 0.06± AC. (PRESC. EASE.)
LAND TAKEN = 551± S.F.(OTHER)
TOTAL LAND TAKEN = 0.07± AC.
DRAINAGE EASEMENT = 605± S.F.(1)
TEMP. CONST. RIGHTS = 420± S.F.(2)
TOTAL AREA = 0.41± AC.(CALC.)
REM. AREA = 0.34± AC.

TOWN OF SEARSPORT
PARCEL NO. (60)
LAND TAKEN = 1906± S.F. PRESC. EASE.)
LAND TAKEN = 591± S.F. (OTHER)
TOTAL LAND TAKEN = 0.06± AC.
DRAINAGE EASEMENT = 170± S.F.(1)
TEMP. CONST. RIGHTS = 195± S.F.(2)
TOTAL AREA = 1.12± AC.(CALC.)
REM. AREA = 1.06± AC.

MARTHA L. MARTIN
F/K/A MARTHA L. MILIANO
PARCEL NO. (61)
LAND TAKEN = 1655± S.F. (PRESC. EASE.)
LAND TAKEN = 537± S.F. (OTHER)
TOTAL LAND TAKEN = 0.05± AC.
TEMP. CONST. RIGHTS = 875± S.F.(1)
TOTAL AREA = 0.25± AC.(CALC.)
REM. AREA = 0.20± AC.

MICHAEL E. MILIANO
PARCEL NO. (65)
LAND TAKEN = 1596± S.F. (PRESC. EASE.)
LAND TAKEN = 458± S.F.(OTHER)
TOTAL LAND TAKEN = 0.05± AC.
TEMP. CONST. RIGHTS = 410± S.F.(2)
TOTAL AREA = 0.16± AC.(CALC.)
REM. AREA = 0.11± AC.

BELFAST AREA APARTMENTS LLC
PARCEL NO. (63)
LAND TAKEN = 1684± S.F. PRESC. EASE.)
LAND TAKEN = 579± S.F.(OTHER)
TOTAL LAND TAKEN = 0.05± AC.
TEMP. CONST. RIGHTS = 485± S.F.(1)
TOTAL AREA = 0.19± AC.(CALC.)
REM. AREA = 0.14± AC.

SAMSARA MEMORIAL TRUST
PAULA STONE, TRUSTEE
PARCEL NO. (67)
LAND TAKEN = 0.10± AC. (PRESC. EASE.)
LAND TAKEN = 956± S.F.(2) (OTHER)
TOTAL LAND TAKEN = 0.12± AC.
SLOPE EASEMENT =940± S.F.(1)
DRAINAGE EASEMENT = (1)
TEMP. CONST. RIGHTS = 1430± S.F.(2)
TOTAL AREA = 1.40± AC.(CALC.)
REM. AREA = 1.28± AC.

CHURCH ST.
PI = 111+51.60
D = 9°32'57.5"
Δ = 4°08'44" Rt.
R = 600.00'
L = 43.41'
T = 21.72'
E = 0.39'

TOWN OF SEARSPORT
ROAD BOOK
PAGE 171
33' WIDE

CHURCH STREET

SEARSPORT UNITED METHODIST CHURCH
F/K/A METHODIST EPISCOPAL CHURCH
PARCEL NO. (51)
LAND TAKEN = 0.08± AC.(PRESC. EASE.)
LAND TAKEN = 694± S.F.(1)(OTHER)
TOTAL LAND TAKEN = 0.10± AC.
TEMP. CONST. RIGHTS = 855± S.F.(1)
TOTAL AREA = 0.67± AC.(CALC.)
REM. AREA = 0.57± AC.

ITEM NO. 53
(OMITTED)

TOWN OF SEARSPORT
ROAD BOOK
PAGE 58
2 1/2 RODS (41.25') WIDE

ELM STREET

SEARSPORT MEMORIAL ASSOCIATION
PARCEL NO. (55)
LAND TAKEN = 1013± S.F.(PRESC. EASE.)
LAND TAKEN = 171± S.F.(OTHER)
TOTAL LAND TAKEN = 1184± S.F.(CALC.)
TEMP. CONST. RIGHTS = 253± S.F.(CALC.)
REM. AREA = 1359± S.F.

RAYMOND SCHALLER
PARCEL NO. (56)
LAND TAKEN = 0.05± AC. (PRESC. EASE.)
LAND TAKEN = 0.01± AC. (OTHER)
TOTAL LAND TAKEN = 0.06± AC.(1)
TEMP. CONST. RIGHTS = 0.01± AC.(2)
TOTAL AREA = 0.24± AC.(CALC.)

THE MARINERS' LODGE, #68.
PARCEL NO. (54)
LAND TAKEN = 574± S.F.(PRESC. EASE.)(2)
LAND TAKEN = 181± S.F.(OTHER)(2)
TOTAL LAND TAKEN = 755± S.F.(4)
TEMP. CONST. RIGHTS = 185± S.F.(2)
TOTAL AREA = 689± S.F.(CALC.)
REM. AREA = 624± S.F.

INLET DRAINAGE STRUCTURE
STA. 280+00 TO STA. 280+50 LT.

OUTLET DRAINAGE STRUCTURE
STA. 10+33 TO STA. 12+15 LT.
AND
STA. 10+41 TO STA. 12+15 LT.
(DRAIN. EASE. 1 B.L.)

MILDRED E. RAINEY

PI = 279+60.47
D = 8°11'06.4"
Δ = 33°00'14.2" RT.
R = 700.00'
L = 403.22'
T = 207.38'
E = 30.07'

NOTE: PRESCRIPTIVE EASEMENT FOR HIGHWAY PURPOSES WITHIN LIMITS OF WROUGHT PORTION (L.O.W.P.)

WERNER POPPE
PARCEL NO. (62)
LAND TAKEN = 1816± S.F. (PRESC. EASE.)
TOTAL LAND TAKEN = 60± S.F. (OTHER)
TEMP. CONST. RIGHTS = 1876± S.F.
TOTAL AREA = 615± S.F. (1)
REM. AREA = 0.23± AC.(CALC.)

BROTHERS FIELD ENTERPRISES, LLC
PARCEL NO. (59)
LAND TAKEN = 0.08± AC.(PRESC. EASE.)
LAND TAKEN = 640± S.F.(OTHER)
TOTAL LAND TAKEN = 0.09± AC.
DRAINAGE EASE. = 735± S.F.(1)
TEMP. CONST. RIGHTS = 0.07± AC.(1)
TOTAL AREA = 0.55± AC.(CALC.)
REM. AREA = 0.46± AC.

PI = 283+86.63
D = 4°58'56.1"
Δ = 13°29'58.6" Rt.
R = 1150.00'
L = 270.95'
T = 136.11'
E = 8.03'

HANH M. CASS
PARCEL NO. (64)
LAND TAKEN = 1848± S.F.(PRESC. EASE.)
TOTAL LAND TAKEN = 180± S.F.(OTHER)
TOTAL CONST. RIGHTS = 0.05± AC.
TOTAL AREA = 915± S.F.(1)
REM. AREA = 0.15± AC.(CALC.)

OUTLET DRAINAGE STRUCTURE
STA. 20+28 TO STA. 23+25 RT.
AND
STA. 20+34 TO STA. 23+25 LT.
(DRAIN. EASE. 2 B.L.)

THE FULL GOSPEL CHURCH, OF SEARSPORT
PARCEL NO. (66)
LAND TAKEN = 0.13± AC. (PRESC. EASE.)(2)
LAND TAKEN = 1199± S.F. (OTHER)(2)
TOTAL LAND TAKEN = 0.16± AC.(4)
DRAINAGE EASE. = 0.19± AC.(2)
TEMP. CONST. RIGHTS = 0.06± AC.(3)
TOTAL AREA = 2.42± AC.(CALC.)
REM. AREA = 2.26± AC.

INLET DRAINAGE STRUCTURE
STA. 284+15 LT.
TOE OF SLOPE DITCH
STA. 283+75 LT. TO
STA. 284+55 LT.

MORTLAND RD
PI = 141+18.96
D = 76°23'39.7"
Δ = 30°20'26" Rt.
R = 75.00'
L = 39.72'
T = 20.34'
E = 2.74'

MAINE 2000 CENTRAL ZONE

WIN 017281.00

REVISIONS			
NO.	DATE	DESCRIPTION	BY

PLAN FILED IN PLAN BOOK PAGE COUNTY RECORD

NO.	GRANTOR	INSTRUMENT	DATE	BOOK	PAGE

BRUCE A. VAN NOTE
COMMISSIONER
JOYCE NOEL TAYLOR
CHIEF ENGINEER
DATE

ITEM	CHECKED
EXISTING CONDITION PLAN	D.W.B.
FINAL RIGHT OF WAY	T.L.B.
AREAS	T.L.B.

STATE OF MAINE
DEPARTMENT OF TRANSPORTATION
16 STATE HOUSE STATION - AUGUSTA, ME 04333-0016 - 207-624-3460
SEARSPORT
RIGHT OF WAY MAP

STATE HIGHWAY "26"
U.S. ROUTE 1 / ROUTE 3
SEARSPORT WALDO COUNTY
FEDERAL AID PROJECT NO. NH-1728(100)E

OCTOBER 2021	RIGHT-OF-WAY MAP	D.O.T. FILE NO. 14-222
SCALE 1" = 25'	SHEET 7 OF 18	

SHEET NUMBER
281
OF 292

Date: $date$
Username: $user$
Division: $wkgroup$
Filename: $file$

PLAN LEGEND

Town, County, State		New R/W Along Existing R/W		Sanitary Sewer		Traveled Way	
Approx. Property Lines	P.L.	Building	Clearing Limit Line	Telephone Line		Ditch	
Existing Right of Way		Trees Conifer	Deciduous	Electric Line		Catch Basin	
Limits of Wrought Portion	L.O.W.P.	Tree Line	Bush Line	Water Line		Manhole	
Control Of Access	C.O.A.	Water Edge		Underdrain Line		Sewer Manhole	
New Right of Way		Ledge	Rock/Boulder Flag Pole	Gas Line		Utility Pole	
New Easement		Fence CHAIN LINK	BARB WIRE STOCKADE	Guardrail		Fire Hydrant	
New Temporary Rights		Sign	Well Mailbox	Culvert		Curbing	
New R/W Within Existing R/W				Existing / Proposed		Existing / Proposed	

Cut Line C C C	Fill Line F F F	Stonewall	Retaining Wall
Baseline 10+00	11+00 12+00	Monument	Traverse Point
Iron Rod Found IRF	Pipe Found IPF	Replacement Pin Set	

THIS PLAN WAS PREPARED IN CONNECTION WITH THE DEPARTMENT'S ACQUISITION OF REAL PROPERTY FOR TRANSPORTATION PURPOSES. IT CANNOT BE USED TO ESTABLISH LEGAL BOUNDARIES BETWEEN ABUTTING PROPERTY OWNERS.

25 0 25 50 75 100
Scale of Feet

STATE OF MAINE
REGISTRY OF DEEDS
COUNTY _____
RECEIVED _____, _____
at _____h _____m _____M and
recorded in Plan Bk _____, Pg. _____
Attest: _____ REGISTER
P.L.

MAINE 2000 CENTRAL ZONE
GRID

CONTROL INFORMATION
HORIZONTAL DATUM - U.S. STATE PLANE NAD 83 (1996)
ZONE - MAINE 2000 CENTRAL ZONE
VERTICAL DATUM - NAVD 88
COMBINED FACTOR 0.99998348

LORI L. LAMPRECHT
VIRGINIA G. AGUILAR
PARCEL NO. (73)
LAND TAKEN = 1800± S.F.
(PRESC. EASE.)
LAND TAKEN = 869± S.F.(OTHER)
TOTAL LAND TAKEN = 0.06± AC.
DRAINAGE EASE. = 1190± S.F.(1)
TEMP. CONST. RIGHTS = 900± S.F.(1)
TOTAL AREA = 3.29± AC.(CALC.)
REM. AREA = 3.23± AC.

INLET DRAINAGE STRUCTURE
STA. 287+62 TO
STA. 288+19 LT.

ROBERT R. CROSBY
JOHN J. MCKEON
PARCEL NO. (71)
LAND TAKEN = 0.05± AC.
(PRESC. EASE.)
LAND TAKEN = 154± S.F.(OTHER)
TOTAL LAND TAKEN = 0.05± AC.
TEMP. CONST. RIGHTS = 815± S.F.(1)
TOTAL AREA = 0.49± AC..(CALC.)
REM. AREA = 0.44± AC.

DAVID MICHAEL DAVIS
PARCEL NO. (70)
LAND TAKEN = 0.05± AC.
(PRESC. EASE.)
LAND TAKEN = 157± S.F.(OTHER)
TOTAL LAND TAKEN = 0.05± AC.
TOTAL AREA = 0.55± AC.(CALC.)
REM. AREA = 0.20± AC.

ROBERT BARNES
NANCY J. BARNES
PARCEL NO. (69)
LAND TAKEN = 1465± S.F.
(PRESC. EASE.)
LAND TAKEN = 573± S.F.(OTHER)
TOTAL LAND TAKEN = 0.05± AC.
TEMP. CONST. RIGHTS = 290± S.F.(1)
TOTAL AREA = 0.53± AC.(CALC.)
REM. AREA = 0.48± AC.

SEE SURVEY BY ALDEN C. NELSON DATED: DECEMBER 1972

PARCEL NO. (68)
(OMITTED)

SAMSARA MEMORIAL TRUST
PAULA STONE, TRUSTEE
PARCEL NO. (67)
LAND TAKEN = 0.10± AC.(PRESC. EASE.)
LAND TAKEN = 956± S.F.(2)
TOTAL LAND TAKEN = 0.12± AC.
SLOPE EASEMENT = 0.07± AC.(1)
DRAINAGE EASEMENT = (1)
TEMP. CONST. RIGHTS = 985± S.F.(2)
TOTAL AREA = 1.40± AC.(CALC.)
REM. AREA = 1.28± AC.

INLET DRAINAGE STRUCTURE STA. 284+15 LT.
TOE OF SLOPE DITCH STA. 283+75 LT. TO STA 284+55 LT.

TOWN OF SEARSPORT
PARCEL NO. (72)
LAND TAKEN = 0.09± AC.(PRESC. EASE.)
LAND TAKEN = 1393± S.F.± AC.(OTHER)
TOTAL LAND TAKEN = 0.12± AC.
DRAINAGE EASE. = 1697± S.F.(1)
TEMP. CONST. RIGHTS = 633± S.F.(3)
TOTAL AREA = 0.76± AC.(CALC.)
REM. AREA = 0.64± AC.

THE FULL GOSPEL CHURCH, OF SEARSPORT
PARCEL NO. (135)
LAND TAKEN = 0.12± AC.(PRESC. EASE.)
LAND TAKEN = 1704± S.F. (OTHER)
TOTAL LAND TAKEN = 0.20± AC.(2)
TEMP. CONST. RIGHTS = 585± S.F.(1)
TOTAL AREA = 1.0± AC.(CALC.)
REM. AREA = 0.84± AC.

THE FULL GOSPEL CHURCH, OF SEARSPORT
PARCEL NO. (66)
LAND TAKEN = 0.13± AC. (PRESC. EASE.)(2)
LAND TAKEN = 1199± S.F. (OTHER)(2)
TOTAL LAND TAKEN = 0.16± AC.(4)
DRAINAGE EASE. = 0.19± AC.(2)
TEMP. CONST. RIGHTS = 0.06± AC.(3)
TOTAL AREA = 2.42± AC.(CALC.)
REM. AREA = 2.26± AC.

PIPE GOES UNDER CHURCH AND PARKING LOT UNKNOWN ORIGIN SEE P.O.R.

OUTLET DRAINAGE STRUCTURE
STA. 20+28 TO
STA. 23+25 RT.
AND
STA. 20+34 TO
STA. 23+25 LT.
(DRAIN. EASE. 2 B.L.)

NOTE: PRESCRIPTIVE EASEMENT FOR HIGHWAY PURPOSES WITHIN LIMITS OF WROUGHT PORTION (L.O.W.P.)

WIN 017281.00

ITEM	TECH	CHECKED
EXISTING CONDITION PLAN	D.W.B.	
FINAL RIGHT OF WAY	T.L.B.	
AREAS	T.L.B.	

STATE OF MAINE
DEPARTMENT OF TRANSPORTATION
16 STATE HOUSE STATION - AUGUSTA, ME 04333-0016 - 207-624-3460
SEARSPORT
RIGHT OF WAY MAP

REVISIONS

NO.	DATE	DESCRIPTION	BY

PLAN FILED IN PLAN BOOK PAGE COUNTY RECORD

NO.	GRANTOR	INSTRUMENT	DATE	BOOK	PAGE

BRUCE A. VAN NOTE
COMMISSIONER
JOYCE NOEL TAYLOR
CHIEF ENGINEER
DATE

STATE HIGHWAY "26"
U.S. ROUTE 1 / ROUTE 3
SEARSPORT WALDO COUNTY
FEDERAL AID PROJECT NO. NH-1728(100)E

OCTOBER 2021	RIGHT-OF-WAY MAP	D.O.T. FILE NO. 14-222
SCALE 1" = 25'	SHEET 8 OF 18	

SHEET NUMBER
282
OF 292

Filename: $file$ Division: $wkgroup$ Username: $user$ Date: $date$

PLAN LEGEND

Town, County, State	New R/W Along Existing R/W	Sanitary Sewer	Traveled Way
Approx. Property Lines P.L.	Building	Telephone Line	Ditch
Existing Right of Way	Trees Conifer / Deciduous	Electric Line	Catch Basin
Limits of Wrought Portion L.O.W.P.	Tree Line / Bush Line	Water Line	Manhole
Control Of Access C.O.A.	Water Edge	Underdrain Line	Sewer Manhole
New Right of Way	Ledge / Rock/Boulder / Flag Pole	Gas Line	Utility Pole
New Easement	Fence CHAIN LINK / BARB WIRE / STOCKADE	Guardrail	Fire Hydrant
New Temporary Rights	Sign / Well / Mailbox	Culvert	Curbing
New R/W Within Existing R/W			

Existing	Proposed
E	E
W	W

Existing	Proposed

Cut Line C C C — Fill Line F F F
Stonewall — Retaining Wall
Baseline 10+00 11+00 12+00
Monument — Traverse Point
Iron Rod Found ● IRF — Pipe Found ● IPF
Replacement Pin Set ◎

THIS PLAN WAS PREPARED IN CONNECTION WITH THE DEPARTMENT'S ACQUISITION OF REAL PROPERTY FOR TRANSPORTATION PURPOSES. IT CANNOT BE USED TO ESTABLISH LEGAL BOUNDARIES BETWEEN ABUTTING PROPERTY OWNERS.

25 0 25 50 75 100
Scale of Feet

STATE OF MAINE
REGISTRY OF DEEDS

COUNTY _____
RECEIVED _____, _____
at _____h _____m _____M and
recorded in Plan Bk _____, Pg. _____
Attest: _____
REGISTER

MAINE 2000 CENTRAL ZONE GRID

CONTROL INFORMATION
HORIZONTAL DATUM - U.S. STATE PLANE NAD 83 (1996)
ZONE - MAINE 2000 CENTRAL ZONE
VERTICAL DATUM - NAVD 88
COMBINED FACTOR 0.99998348

PAUL N. LAWN
PARCEL NO. (81)
LAND TAKEN = 1700± S.F.
(PRESC. EASE.)
LAND TAKEN = 729± S.F.(OTHER)
TOTAL LAND TAKEN = 0.06± AC.
TEMP. CONST. RIGHTS = 65± S.F.(1)
TOTAL AREA = 0.76± AC.(CALC.)
REM. AREA = 0.70± AC.

PI = 291+54.54
D = 4°35'01.2"
Δ = 12°17'46.1" Lt.
R = 1250.00'
L = 268.26'
T = 134.65'
E = 7.23'

SHELLY M. BROWN
NO. (79)
PARCEL TAKEN = 0.05± AC.(PRESC. EASE.)
LAND TAKEN = 990± S.F.(OTHER)
TOTAL LAND TAKEN = 0.02± AC.
TOTAL LAND TAKEN = 0.25± AC.
TOTAL AREA = 0.18± AC.
REM. AREA =

LAWRENCE D. GALLAGHER
GAYLE M. GALLAGHER
PARCEL NO. (78)
LAND TAKEN = 1906± S.F.(PRESC. EASE.)
LAND TAKEN = 849± S.F.(OTHER)
LAND TAKEN = 0.06± AC.
TOTAL LAND TAKEN = 80± S.F.(1)
TEMP. CONST. RIGHTS = 80± S.F.(1)
TOTAL AREA = 0.80± AC.(CALC.)
REM. AREA = 0.74± AC.

GEORGE JORDAN REVOCABLE TRUST
GEORGE JORDAN, TRUSTEE
PARCEL NO. (76)
LAND TAKEN = 1675± S.F.(PRESC. EASE.)
LAND TAKEN = 710± S.F.(OTHER)
TOTAL LAND TAKEN = 0.05± AC.
DRAINAGE EASEMENT = 240± S.F.(1)
TEMP. CONST. RIGHTS = 595± S.F.(1)
TOTAL AREA = 1.74± AC.(CALC.)
REM. AREA = 1.69± AC.

MATTHEW BURGESS
HEATHER BURGESS
PARCEL NO. (77)
LAND TAKEN = 1593± S.F.(PRESC. EASE.)
LAND TAKEN = 347± S.F.(OTHER)
TOTAL LAND TAKEN = 1940± S.F.
TEMP. CONST. RIGHTS = 665± S.F.(1)
TOTAL AREA = 0.49± AC.(CALC.)
REM. AREA = 0.45± AC.

PC STA. 290+19.89
PT STA. 289+32.71

TANIA C.G. HASSARD
PARCEL NO. (75)
LAND TAKEN = 1527± S.F.
(PRESC. EASE.)
LAND TAKEN = 573± S.F.(OTHER)
TOTAL LAND TAKEN = 0.05± AC.
DRAINAGE EASEMENT = 50± S.F.(1)
TEMP. CONST. RIGHTS = 545± S.F.(2)
TOTAL AREA = O.18± AC.(CALC.)
REM. AREA = 0.13± AC.

LORI L. LAMPRECHT
VIRGINIA G. AGUILAR
PARCEL NO. (73)
LAND TAKEN = 1800± S.F.
(PRESC. EASE.)
LAND TAKEN = 869± S.F.(OTHER)
TOTAL LAND TAKEN = 0.06± AC.
DRAINAGE EASE. = 1190± S.F.(1)
TEMP. CONST. RIGHTS = 900± S.F.(1)
TOTAL AREA = 3.29± AC.(CALC.)
REM. AREA =

PI = 288+08.57
D = 1°47'25.8"
Δ = 2°51'.6" Lt.
R = 3200.00'
L = 248.41'
T = 124.26'
E = 2.41'

INLET DRAINAGE STRUCTURE
STA. 287+62 TO
STA. 288+19 LT.

NOTE: PRESCRIPTIVE EASEMENT FOR HIGHWAY PURPOSES WITHIN LIMITS OF WROUGHT PORTION (L.O.W.P.)

INLET DRAINAGE STRUCTURE
STA. 289+32.71 TO
P.T. STA. 289+65 LT.

OUTLET DRAINAGE STRUCTURE
STA. 288+45 TO
STA. 289+43 RT.

OUTLET DRAINAGE STRUCTURE
STA. 288+22 TO
STA. 289+65 RT.

HAMILTON SEINE LOFT
EAST MAIN STREET
SEARSPORT, MAINE
BY DONALD W. GARROLD
2000

PENOBSCOT MARINE MUSEUM,
MAINE'S OLDEST MARITIME MUSEUM
PARCEL NO. (74)
LAND TAKEN = 0.11± AC.(PRESC. EASE.)
LAND TAKEN = 1818± S.F.(OTHER)
TOTAL LAND TAKEN = 0.15± AC.
DRAINAGE EASEMENTS = 0.06± AC.(2)
TEMP. CONST. RIGHTS = 0.05± AC.(2)
TOTAL AREA = 1.4± AC.(TOWN.)
REM. AREA = 1.25± AC.

TOWN OF SEARSPORT
PARCEL NO. (72)
LAND TAKEN = 0.09± AC.(PRESC. EASE.)
LAND TAKEN = 1393± S.F.± AC.(OTHER)
TOTAL LAND TAKEN = 0.12± AC.
DRAINAGE EASE. = 1697± S.F.(1)
TEMP. CONST. RIGHTS = 633± S.F.(3)
TOTAL AREA = 0.76± AC.(CALC.)
REM. AREA = 0.64± AC.

WIN 017281.00

ITEM	TECH	CHECKED
EXISTING CONDITION PLAN	D.W.B.	
FINAL RIGHT OF WAY	T.L.B.	
AREAS	T.L.B.	

STATE OF MAINE
DEPARTMENT OF TRANSPORTATION
16 STATE HOUSE STATION - AUGUSTA, ME 04333-0016 - 207-624-3460
SEARSPORT
RIGHT OF WAY MAP

REVISIONS			
NO.	DATE	DESCRIPTION	BY

PLAN FILED IN PLAN BOOK PAGE		COUNTY RECORD			
NO.	GRANTOR	INSTRUMENT	DATE	BOOK	PAGE

BRUCE A. VAN NOTE
COMMISSIONER
JOYCE NOEL TAYLOR
CHIEF ENGINEER
DATE

STATE HIGHWAY "26"
U.S. ROUTE 1 / ROUTE 3
SEARSPORT WALDO COUNTY
FEDERAL AID PROJECT NO. NH-1728(100)E

OCTOBER 2021	RIGHT-OF-WAY MAP	D.O.T. FILE NO. 14-222
SCALE 1" = 25'	SHEET 9 OF 18	

SHEET NUMBER
283
OF 292

Filename: $file$ Division: $wkgroup$ Username: $user$ Date: $date$

PLAN LEGEND

	Existing	Proposed
Town, County, State		
Approx. Property Lines	P.L.	
Existing Right of Way		
Limits of Wrought Portion	L.O.W.P.	
Control Of Access	C.O.A.	
New Right of Way		
New Easement		
New Temporary Rights		
New R/W Within Existing R/W		

Building	
Trees	Conifer / Deciduous
Tree Line	Bush Line
Water Edge	
Ledge	Rock/Boulder
Fence	CHAIN LINK / BARB WIRE / STOCKADE
Sign	Well / Mailbox
Clearing Limit Line	
Flag Pole	

	Existing	Proposed
Sanitary Sewer		
Telephone Line		
Electric Line	E	E
Water Line	W	W
Underdrain Line		
Gas Line		
Guardrail		
Culvert		

	Existing	Proposed
Traveled Way		
Ditch		
Catch Basin		
Manhole		
Sewer Manhole		
Utility Pole		
Fire Hydrant		
Curbing		

Cut Line	C C C
Fill Line	F F F
Stonewall	
Retaining Wall	
Baseline	10+00 11+00 12+00
Monument	Traverse Point
Iron Rod Found ● IRF	Pipe Found ● IPF
Replacement Pin Set	

THIS PLAN WAS PREPARED IN CONNECTION WITH THE DEPARTMENT'S ACQUISITION OF REAL PROPERTY FOR TRANSPORTATION PURPOSES. IT CANNOT BE USED TO ESTABLISH LEGAL BOUNDARIES BETWEEN ABUTTING PROPERTY OWNERS.

25 0 25 50 75 100
Scale of Feet

STATE OF MAINE
REGISTRY OF DEEDS

COUNTY _____
RECEIVED _____, _____
at _____h_____m_____M and
recorded in Plan Bk _____, Pg._____
Attest: _____
REGISTER

CONTROL INFORMATION
HORIZONTAL DATUM - U.S. STATE PLANE NAD 83 (1996)
ZONE - MAINE 2000 CENTRAL ZONE
VERTICAL DATUM - NAVD 88
COMBINED FACTOR 0.99998348

STANDARD BOUNDARY SURVEY FOR ALBERT KISSELOFF MAIN STREET-U.S. ROUTE 1 SEARSPORT, MAINE BY DAVID B. POOLER 1977 RECORDED WALDO COUNTY REGISTRY OF DEEDS PLAN BOOK 17 PAGE 186

GRID
MAINE 2000 CENTRAL ZONE

PI = 298+91.25
D = 7°54'10.3"
Δ = 41°18'55.5" Lt.
R = 725.00'
L = 522.79'
T = 273.34'
E = 49.82'

PI = 291+54.54
D = 4°35'01.2"
Δ = 12°17'46.1" Lt.
R = 1250.00'
L = 268.26'
T = 134.65'
E = 7.23'

PAUL N. LAWN
PARCEL NO. (81)
LAND TAKEN = 1700± S.F.
(PRESC. EASE.)
LAND TAKEN = 729± S.F.(OTHER)
TOTAL LAND TAKEN = 0.06± AC.
TEMP. CONST. RIGHTS = 65± S.F.(1)
TOTAL AREA = 0.07± AC.(CALC.)
REM. AREA = 0.76± AC.

SHELLY M. BROWN
PARCEL NO. (79)
LAND TAKEN = 0.05± AC.(PRESC. EASE.)
LAND TAKEN = 990± S.F.(OTHER)
TOTAL LAND TAKEN = 0.07± AC.
TOTAL AREA = 0.25± AC.(CALC.)
REM. AREA = 0.18± AC.

ESTHER A. DARRES
MAURICE W. DARRES
PARCEL NO. (82)
LAND TAKEN = 1809± S.F.
(PRESC. EASE.)
LAND TAKEN = 913± S.F.
(OTHER)
TOTAL LAND TAKEN = 0.06± AC.
TEMP. CONST. RIGHTS = 185± S.F.(1)
TOTAL AREA = 0.41± AC.(CALC.)
REM. AREA = 0.35± AC.

SEE MORTGAGE INSPECTION FOR
INEZ FEURTADO
ROUTE 1
SEARSPORT
2001
BY CAREY LAND SURVEYS

SEE DIVISION OF LAND FOR
SIGNE COLE & INEZ FEURTADO
EAST MAIN STREET/WARREN ST.
SEARSPORT
2005
BY GINN LAND SURVEYING

MAX GERRY GAYDOS
ZACK GERRY GAYDOS
PARCEL NO. (84)
LAND TAKEN = 178± S.F.
(PRESC. EASE.)
LAND TAKEN = 790± S.F.
(OTHER)
TOTAL LAND TAKEN = 0.06± AC.
TEMP. CONST. RIGHTS = 265± S.F.(1)
TOTAL AREA = 0.32± AC.(CALC.)
REM. AREA = 0.26± AC.

ESTATE OF CHARLES S. COSTELLO, JR.
PARCEL NO. (85)
LAND TAKEN = 576± S.F.
TOTAL LAND TAKEN = 0.06± AC.
TOTAL AREA = 0.30± AC.(CALC.)
REM. AREA = 0.24± AC.

BASEMENT AREA
SEE BOOK 2892, PG. 14

DRIVEWAY EASEMENT

DRIVEWAY EASEMENT

JAMIE MULLEY
PARCEL NO. (88)
LAND TAKEN = 0.06± AC.
(PRESC. EASE.)
LAND TAKEN = 600± S.F.
(OTHER)
TOTAL LAND TAKEN = 0.07± AC.
TEMP. CONST. RIGHTS = 80± S.F.(1)
TOTAL AREA = 0.33± AC.(CALC.)
REM. AREA = 0.26± AC.

SEE STANDARD BOUNDARY SURVEY FOR
LORRAINE M. HAYNES
EAST MAIN STREET/WARREN ST.
SEARSPORT
1986
BY D & L ENGINEERING, INC.

LYNNE BRIDGWOOD
PARCEL NO. (89)
LAND TAKEN = 1687± S.F.
(PRESC. EASE.)
LAND TAKEN = 625± S.F.
(OTHER)
TOTAL LAND TAKEN = 0.05± AC.
TEMP. CONST. RIGHTS = 285± S.F.(1)
TOTAL AREA = 0.12± AC.(CALC.)
REM. AREA = 0.12± AC.

LYNDON R. HOWELL
KATHERINE W. HOWELL
PARCEL NO. (90) 1017± S.F.
LAND TAKEN =
(PRESC. EASE.)
LAND TAKEN = 496± S.F.
(OTHER)
TOTAL LAND TAKEN = 0.05± AC.
TEMP. CONST. RIGHTS = 155± S.F.(1)
TOTAL AREA = 0.49± AC.(CALC.)
REM. AREA = 0.46± AC.

DOUGLAS E. LATHAM
PARCEL NO. (92)
LAND TAKEN = 0.06± AC.(PRESC. EASE.)
LAND TAKEN = 1304± S.F.(OTHER)
TOTAL LAND TAKEN = 0.09± AC.
SLOPE EASEMENT = 55± S.F.(1)
TEMP. CONST. RIGHTS = 205± S.F.(1)
TOTAL AREA = 0.39± AC.(CALC.)
REM. AREA = 0.30± AC.

NICHOLS STREET
SEE PLAN OF ROAD BOOK 1 PAGE 141
2 RODS

INLET DRAINAGE STRUCTURE
STA. 298+75 LT.

PT STA. 292+88.15

PC STA. 296+17.91

WARREN STREET

U.S. ROUTE 1
S.H. "26"

S80°55'27.1"E.
329.76'

L.O.W.P.

T.C.L.

T.C.A.

C.C.A.

P.L.

SHORESIDE LANE
40' R/W

DENISE M. REED
ERNEST J. COLEMAN, JR.
PARCEL NO. (80)
LAND TAKEN = 0.06± AC.(PRESC. EASE.)
LAND TAKEN = 1191± S.F.(OTHER)
TOTAL LAND TAKEN = 0.09± AC.
TEMP. CONST. RIGHTS = 375± S.F.(2)
TOTAL AREA = 0.74± AC.(CALC.)
REM. AREA = 0.65± AC.

LAWRENCE D. GALLAGHER
GAYLE M. GALLAGHER
PARCEL NO. (78)
LAND TAKEN = 1906± S.F.(PRESC. EASE.)
LAND TAKEN = 849± S.F.(OTHER)
TOTAL LAND TAKEN = 0.06± AC.
TEMP. CONST. RIGHTS = 80± S.F.(1)
TOTAL AREA = 0.07± AC.(CALC.)
REM. AREA = 0.74± AC.

LUDOLF BIERWAS
RUTHANN BIERWAS
PARCEL NO. (83)
LAND TAKEN = 0.07± AC.(PRESC. EASE.)
LAND TAKEN = 1354± S.F.(OTHER)
TOTAL LAND TAKEN = 0.10± AC.
TEMP. CONST. RIGHTS = 1185± S.F.(2)
TOTAL AREA = 0.67± AC.(CALC.)
REM. AREA = 0.57± AC.

SEE DEVELOPMENT OF (SUBDIVISION)
BERNARD COUGH
HAROLD GRAY
BY KENNETH G. PRIEST, II
1971
WALDO COUNTY REGISTRY OF DEEDS
PLAN BOOK 10 PAGE 11

WEHRLE/FONDO/CAWL LOTS
SEARSPORT, MAINE
BY GARROLD CO. LAND SURVEYING
1977
WALDO COUNTY REGISTRY OF DEEDS
PLAN BOOK 11 PAGE 15

NOTE: PRESCRIPTIVE EASEMENT FOR HIGHWAY PURPOSES WITHIN LIMITS OF WROUGHT PORTION (L.O.W.P.)

PROPERTY BEING SOLD TO ELLIOTT M. & LAURA H. PLAN BOOK 16 PAGE 74
BOUNDARY SURVEY DEPICTING 40' WIDE RIGHT OF WAY KNOWN AS SHORESIDE LANE PLAN BOOK 24 PAGE 112

GEORGE B. KERPER, JR.
LINDA J. CALISTA
PARCEL NO. (86)
LAND TAKEN = 0.05± AC.(PRESC. EASE.)
LAND TAKEN = 644± S.F.(OTHER)
TOTAL LAND TAKEN = 0.06± AC.
TEMP. CONST. RIGHTS = 1030± S.F.(1)
TOTAL AREA = 0.50± AC.(CALC.)
REM. AREA = 0.44± AC.

MARY MUELLER
PARCEL NO. (87)
LAND TAKEN = 0.10± AC.(PRESC. EASE.)
LAND TAKEN = 1418± S.F.(OTHER)
TOTAL LAND TAKEN = 0.13± AC.
TEMP. CONST. RIGHTS = 1555± S.F.(1)
TOTAL AREA = 1.10± AC.(CALC.)
REM. AREA = 0.97± AC.

PLAN OF NATHAN TRUMP PROPERTY
SEARSPORT, MAINE
BY C. K. ARCHER
1966
RECORDED
WALDO COUNTY REGISTRY OF DEEDS
PLAN BOOK 6 PAGE 49

ROBERT KENNETH BOWEN
SANDRA J. BOWEN
PARCEL NO. (91)
LAND TAKEN =757± S.F.(PRESC. EASE.)
LAND TAKEN =227± S.F.(OTHER)
TOTAL LAND TAKEN =984± S.F.
TEMP. CONST. RIGHTS =540± S.F.(1)
TOTAL AREA = 0.48± AC.(CALC.)
REM. AREA = 0.46± AC.

BOUNDARY SURVEY OF THE PROPERTY OF CURTIS S. MORSE
PLAN BOOK 24 PAGE 21

CURTIS S. MORSE
PARCEL NO. (93)
LAND TAKEN = 0.06± AC.
(PRESC. EASE.)
LAND TAKEN = 628± S.F.
(OTHER)
TOTAL LAND TAKEN = 0.07± AC.
TEMP. CONST. RIGHTS = 1300± S.F.(1)
TOTAL AREA = 0.42± AC.(CALC.)
REM. AREA = 0.35± AC.
WIN 017281.00

ITEM	CHECKED	TECH
EXISTING CONDITION PLAN	D.W.B.	T.L.B.
FINAL RIGHT OF WAY	T.L.B.	T.L.B.
AREAS	T.L.B.	

STATE OF MAINE
DEPARTMENT OF TRANSPORTATION
16 STATE HOUSE STATION - AUGUSTA, ME 04333-0016 - 207-624-3460
SEARSPORT
RIGHT OF WAY MAP

REVISIONS			
NO.	DATE	DESCRIPTION	BY

PLAN FILED IN PLAN BOOK PAGE		COUNTY RECORD			
NO.	GRANTOR	INSTRUMENT	DATE	BOOK	PAGE

BRUCE A. VAN NOTE
COMMISSIONER
JOYCE NOEL TAYLOR
CHIEF ENGINEER
DATE

STATE HIGHWAY "26"
U.S. ROUTE 1 / ROUTE 3
SEARSPORT WALDO COUNTY
FEDERAL AID PROJECT NO. NH-1728(100)E

OCTOBER 2021	RIGHT-OF-WAY MAP	D.O.T. FILE NO. 14-222
SCALE 1" = 25'	SHEET 10 OF 18	

SHEET NUMBER
284
OF 292

Date: $date$
Username: $user$
Division: $wkgroup$
Filename: $file$

PLAN LEGEND

Town, County, State	New R/W Along Existing R/W	Existing / Proposed	Existing / Proposed
Approx. Property Lines P.L.	Building	Sanitary Sewer	Traveled Way
Existing Right of Way	Clearing Limit Line	Telephone Line	Ditch
Limits of Wrought Portion L.O.W.P.	Trees Conifer / Deciduous	Electric Line	Catch Basin
Control Of Access C.O.A.	Tree Line / Bush Line	Water Line	Manhole
New Right of Way	Water Edge	Underdrain Line	Sewer Manhole
New Easement	Ledge / Rock/Boulder / Flag Pole	Gas Line	Utility Pole
New Temporary Rights	Fence CHAIN LINK / BARB WIRE / STOCKADE	Guardrail	Fire Hydrant
New R/W Within Existing R/W	Sign / Well / Mailbox	Culvert	Curbing

Cut Line C C C	Fill Line F F F	
Stonewall	Retaining Wall	
Baseline 10+00 11+00 12+00		
Monument	Traverse Point	
Iron Rod Found IRF	Pipe Found IPF	
Replacement Pin Set		

THIS PLAN WAS PREPARED IN CONNECTION WITH THE DEPARTMENT'S ACQUISITION OF REAL PROPERTY FOR TRANSPORTATION PURPOSES. IT CANNOT BE USED TO ESTABLISH LEGAL BOUNDARIES BETWEEN ABUTTING PROPERTY OWNERS.

25 0 25 50 75 100
Scale of Feet

STATE OF MAINE
REGISTRY OF DEEDS

COUNTY _____
RECEIVED _____, _____
at _____h _____m _____M and
recorded in Plan Bk _____, Pg. _____
Attest: _____
REGISTER

PI = 298+91.25
D = 7°54'10.3"
Δ = 41°18'55.5" Lt.
R = 725.00'
L = 522.79'
T = 273.34'
E = 49.82'

CONTROL INFORMATION
HORIZONTAL DATUM - U.S. STATE PLANE NAD 83 (1996)
ZONE - MAINE 2000 CENTRAL ZONE
VERTICAL DATUM - NAVD 88
COMBINED FACTOR 0.99998348

GRID MAINE 2000 CENTRAL ZONE

DOUGLAS E. LATHAM
PARCEL NO. (92)
LAND TAKEN = 0.06± AC.(PRESC. ESE.)
LAND TAKEN = 1304± S.F.(OTHER)
TOTAL LAND TAKEN = 0.09± AC.
SLOPE EASEMENT = 55± S.F.(1)
TEMP. CONST. RIGHTS = 205± S.F.(1)
TOTAL AREA = 0.39± AC.(CALC.)
REM. AREA = 0.30± AC.

NICHOLS STREET
RESIDENT 141 RODS
2 RODS
BOOK

STEPHEN S. PALMER
ELIZABETH C. PALMER
PARCEL NO. (95)
LAND TAKEN = 0.10± AC.(PRESC. EASE.)
LAND TAKEN = 1843± S.F.(OTHER)
TOTAL LAND TAKEN = 0.14± AC.
SLOPE EASEMENT = 590± S.F.(1)
DRAINAGE EASEMENT = (1)
TEMP. CONST. RIGHTS = 140± S.F.(1)
TOTAL AREA = 0.79± AC.(CALC.)
REM. AREA = 0.65± AC.

LAWRENCE EDWARD NEWELL, JR.
GILLIAN ANNE NEWELL
ITEM NO. (99)
TEMP. CONST. RIGHTS = 140± S.F.(2)
TOTAL AREA = 1.5± AC.(DEED)

JOEL PLOSZAJ

INLET DRAINAGE STRUCTURE STA. 298+75 LT.

TOE OF SLOPE DITCH
STA. 298+45 TO
STA. 299+50 LT.

BLACK ROAD
TOWN OF SEARSPORT
ROAD BOOK 17
PAGE 4 RODS

PT STA 301+40.70

BLACK ROAD

412'± CONST. LIMITS

205± S.F. TEMP. CONST. LIMITS

55± S.F. T.C.L.

1304± S.F. WROUGHT PORTION

590± S.F. TEMP. CONST. LIMITS

1843± S.F. WROUGHT PORTION

0.06± AC.

0.06± AC.

0.06± AC.

298

299

300

301

302

303

304

305

522.79'

329'±

1905± S.F.

870± S.F.

518± S.F.

1800± S.F.

0.10± AC.

0.05± AC

1018± S.F.

567± S.F. WROUGHT PORTION

845± S.F.

395± S.F.

750± S.F.

1240± S.F.

625± S.F.

815± S.F.

85± S.F.

U.S. ROUTE 1/ROUTE 3
S.H. "26"

N.57°45'-37.4"E.

1018.43'

SIDEWALK

TEMP. CONST. LTS.

TEMP. CONST. LIMITS

T.C.L.

L.O.W.P.

SUMMER STREET

P.L.

EASEMENT AREA
SEE BOOK 4372, PG. 87

SURVEY OF PROPERTY N/F OWNED BY
FRANK R. & BETTY JUNE PERKINS
BY G.A. THIBODEAU
1990
WALDO COUNTY REGISTRY OF DEEDS
PLAN BOOK 15 PAGE 207

CHARLES S. MOSER
(PARCEL NO. 93)
TOTAL TAKEN = 0.06± AC.
(PRESC. EASE.)
TOTAL TAKEN = 0.02± AC.
(OTHER RIGHTS)
TOTAL TAKEN = 0.08± AC.
TOTAL AREA = 0.35± AC.(CALC.)
REM. AREA = 0.27± AC.

RANDY TANGARO
DIANNE LEWIS
PARCEL NO. (94)
LAND TAKEN = 1905± S.F.(PRESC. EASE.)
LAND TAKEN = 518± S.F.(OTHER)
TOTAL LAND TAKEN = 0.06± AC.
TEMP. CONST. RIGHTS = 870± S.F.(1)
TOTAL AREA = 0.35± AC.(CALC.)
REM. AREA = 0.29± AC.

SUSANNA J. MCCLINTOCK
PARCEL NO. (96)
LAND TAKEN = 0.05± AC.(PRESC. EASE.)
LAND TAKEN = 567± S.F.(OTHER)
TOTAL LAND TAKEN = 0.06± AC.
TEMP. CONST. RIGHTS = 845± S.F.(1)
TOTAL AREA = 0.72± AC.(CALC.)
REM. AREA = 0.66± AC.

BOUCHARD INC.
PARCEL NO. (97)
LAND TAKEN = 1018± S.F.(PRESC. EASE.)
LAND TAKEN = 395± S.F.(OTHER)
TOTAL LAND TAKEN = 1413± S.F.
TEMP. CONST. RIGHTS = 750± S.F.(1)
TOTAL AREA = 0.40± AC.(CALC.)
REM. AREA = 0.37± AC.

PARCEL NO. (98)
(OMITTED)

121 EAST MAIN STREET, LLC
ITEM NO. (100)
TEMP. CONST. RIGHTS = 1240± S.F.(1)
TOTAL AREA = 63,006± S.F.(SURVEY)

FIVE TALES INVESTMENTS, LLC
ITEM NO. (101)
TEMP. CONST. RIGHTS = 625± S.F.(1)
TOTAL AREA = 3.01± AC.(TOWN)

FIVE TALES HOSPITALITY CO.
ITEM NO. (102)
TEMP. CONST. RIGHTS =
815± S.F.(1)
TOTAL AREA =
3± AC.(TOWN)

NOTE: PRESCRIPTIVE EASEMENT FOR HIGHWAY PURPOSES WITHIN LIMITS OF WROUGHT PORTION (L.O.W.P.)

R/W REFERENCE
FROM BLACK ROAD TO E.O.P.
WALDO COUNTY COMMISSIONERS RECORDS
VOL. 7 PAGE 415
1906, 4 RODS

SUBDIVISION PLAN OF
HOMEPORT NEIGHBORHOOD
FOR OTR PROPERTIES LLC
BY GOOD DEEDS, INC.
2007
WALDO COUNTY REGISTRY OF DEEDS
PLAN BOOK 20 PAGE 286

WIN 017281.00

ITEM	CHECKED			
EXISTING CONDITION PLAN	D.W.B.	T.L.B.	T.L.B.	
FINAL RIGHT OF WAY				
AREAS				

STATE OF MAINE
DEPARTMENT OF TRANSPORTATION
16 STATE HOUSE STATION - AUGUSTA, ME 04333-0016 - 207-624-3460
SEARSPORT
RIGHT OF WAY MAP

REVISIONS			BY
NO.	DATE	DESCRIPTION	

PLAN FILED IN PLAN BOOK	PAGE	COUNTY RECORD			
NO.	GRANTOR	INSTRUMENT	DATE	BOOK	PAGE

BRUCE A. VAN NOTE
COMMISSIONER
JOYCE NOEL TAYLOR
CHIEF ENGINEER
DATE

STATE HIGHWAY "26"
U.S. ROUTE 1 / ROUTE 3
SEARSPORT WALDO COUNTY
FEDERAL AID PROJECT NO. NH-1728(100)E

OCTOBER 2021	RIGHT-OF-WAY MAP	D.O.T. FILE NO. 14-222
SCALE 1" = 25'	SHEET 11 OF 18	

SHEET NUMBER
285
OF 292

Date:$date$
Username: $user$
Division: $wkgroup$
Filename: $file$

PLAN LEGEND

Town, County, State	New R/W Along Existing R/W	Sanitary Sewer	Traveled Way
Approx. Property Lines P.L.	Building / Clearing Limit Line	Telephone Line	Ditch
Existing Right of Way	Trees Conifer / Deciduous	Electric Line	Catch Basin
Limits of Wrought Portion L.O.W.P.	Tree Line / Bush Line	Water Line	Manhole
Control Of Access C.O.A.	Water Edge	Underdrain Line	Sewer Manhole
New Right of Way	Ledge / Rock/Boulder / Flag Pole	Gas Line	Utility Pole
New Easement	Fence CHAIN LINK / BARB WIRE / STOCKADE	Guardrail	Fire Hydrant
New Temporary Rights	Sign / Well / Mailbox	Culvert	Curbing
New R/W Within Existing R/W			

Existing / Proposed

Cut Line C—C—C	Fill Line F—F—F	Monument	Traverse Point
Stonewall	Retaining Wall	Iron Rod Found ● IRF	Pipe Found ● IPF
Baseline 10+00 11+00 12+00		Replacement Pin Set ◎	

THIS PLAN WAS PREPARED IN CONNECTION WITH THE DEPARTMENT'S ACQUISITION OF REAL PROPERTY FOR TRANSPORTATION PURPOSES. IT CANNOT BE USED TO ESTABLISH LEGAL BOUNDARIES BETWEEN ABUTTING PROPERTY OWNERS.

25 0 25 50 75 100
Scale of Feet

STATE OF MAINE REGISTRY OF DEEDS

COUNTY _____
RECEIVED _____, _____
at _____h _____m _____M and
recorded in Plan Bk _____, Pg. _____
Attest: _____
REGISTER

CONTROL INFORMATION
HORIZONTAL DATUM - U.S. STATE PLANE NAD 83 (1996)
ZONE - MAINE 2000 CENTRAL ZONE
VERTICAL DATUM - NAVD 88
COMBINED FACTOR 0.99998348

GRID MAINE 2000 CENTRAL ZONE

JOEL PLOSZAJ

LAURENCE IBRAHIM
AHMED ABDELSALAM ALI MOSTAFA
ITEM NO. (104)
TEMP. CONST. RIGHTS = 170± S.F.(1)
TOTAL AREA = 1.68± AC.(TOWN)

DOUGLAS K. CLARK
CATHERINE A. CLARK
ITEM NO. (106)
TEMP. CONST. RIGHTS = 300± S.F.(1)
TOTAL AREA = 0.96± AC.(TOWN)

RONALD B. MERITHEW
ITEM NO. (108)
TEMP. CONST. RIGHTS = 190± S.F.(1)
TOTAL AREA = 1.32± AC.(TOWN)

FIVE TALES HOSPITALITY CO.
ITEM NO. (102)
TEMP. CONST. RIGHTS = 815± S.F.(1)
TOTAL AREA = 3± AC.(TOWN)

JEANNIE LUCAS
F/K/A JEAN LUCAS-SADAUSKAS
ITEM NO. (103)
TEMP. CONST. RIGHTS = 560± S.F.(1)
TOTAL AREA = 0.8± AC.(TOWN)

STANDARD BOUNDARY SURVEY FOR CLAYTON & VIRGINIA MILLER PLAN BOOK 16, PAGE 204

MICHAEL SWINDELL
SHERIAN SWINDELL
ITEM NO. (105)
CONST. & MAINT. EASE.= 60± S.F.(1)
TEMP. CONST. RIGHTS = 210± S.F.(2)
TOTAL AREA = 0.38± AC.(TOWN)

CELESTE HENRY
ROBERT HENRY
ITEM NO. (107)
TEMP. CONST. RIGHTS = 850± S.F.(2)
TOTAL AREA = 0.8± AC.(OWNER)

MARK S. HICKSON
PARCEL NO. (109)
EASEMENT FOR HIGHWAY PURPOSES = 1157± S.F.
DRAINAGE EASE. = 1250± S.F.(1)
TEMP. CONST. RIGHTS = 0.09± AC.(1)
TOTAL AREA = 1.4± AC.(TOWN)

U.S. ROUTE 1/ROUTE 3 S.H. "26"
N.57°45'-37.4"E. 1018.43'
U.S. ROUTE 1/ROU S.H. "26"
PC STA. 311+59.13
40' R/W
P.L.
EASEMENT AREA SEE BOOK 3059 PG. 60
NAVY STREET
TOWN OF SEARSPORT ROAD BOOK PAGE 139 2.5 RODS (41.25')
T.C.L. 170± S.F.
CONST. 300± S.F.
TEMP. CONST. LIMITS
190± S.F.
815± S.F.
560± S.F.
95± SLEV. LIMITS
115± S.F.
60± S.F.
CONST. & MAINT. EASE. LTS.
790± S.F.
60'± 0.09± AC.
192'± 358.15' LTS.
305 306 307 308 309 310 311 312
+27± +29± +57± +58± +16 +43 +82 +85 +78 +92± +95± +12 +34 +47 +75 +89± +95± +99± +50

R/W REFERENCE
FROM BLACK ROAD TO E.O.P.
WALDO COUNTY COMMISSIONERS RECORDS
VOL. 7 PAGE 415
1906, 4 RODS

WIN 017281.00

ITEM	CHECKED
EXISTING CONDITION PLAN	D.W.B.
FINAL RIGHT OF WAY	T.L.B.
AREAS	T.L.B.

STATE OF MAINE
DEPARTMENT OF TRANSPORTATION
16 STATE HOUSE STATION - AUGUSTA, ME 04333-0016 - 207-624-3460
SEARSPORT
RIGHT OF WAY MAP

REVISIONS

NO.	DATE	DESCRIPTION	BY

PLAN FILED IN PLAN BOOK ____ PAGE ____ COUNTY RECORD

NO.	GRANTOR	INSTRUMENT	DATE	BOOK	PAGE

BRUCE A. VAN NOTE
COMMISSIONER
JOYCE NOEL TAYLOR
CHIEF ENGINEER
DATE

STATE HIGHWAY "26"
U.S. ROUTE 1 / ROUTE 3
SEARSPORT WALDO COUNTY
FEDERAL AID PROJECT NO. NH-1728(100)E

OCTOBER 2021	RIGHT-OF-WAY MAP	D.O.T. FILE NO. 14-222
SCALE 1" = 25'	SHEET 12 OF 18	

SHEET NUMBER
286
OF 292

Filename: $file$ Division: $wkgroup$ Username: $user$ Date: $date$

PLAN LEGEND

Town, County, State	New R/W Along Existing R/W	Existing / Proposed	Existing / Proposed
Approx. Property Lines P.L.	Building / Clearing Limit Line	Sanitary Sewer	Traveled Way
Existing Right of Way	Trees Conifer / Deciduous	Telephone Line	Ditch
Limits of Wrought Portion L.O.W.P.	Tree Line / Bush Line	Electric Line	Catch Basin
Control Of Access C.O.A.	Water Edge	Water Line	Manhole
New Right of Way	Ledge / Rock/Boulder / Flag Pole	Underdrain Line	Sewer Manhole
New Easement	Fence CHAIN LINK / BARB WIRE / STOCKADE	Gas Line	Utility Pole
New Temporary Rights	Sign / Well / Mailbox	Guardrail	Fire Hydrant
New R/W Within Existing R/W		Culvert	Curbing

Cut Line C—C—C	Fill Line F—F—F
Stonewall	Retaining Wall
Baseline 10+00 11+00 12+00	
Monument	Traverse Point
Iron Rod Found IRF	Pipe Found IPF
Replacement Pin Set	

THIS PLAN WAS PREPARED IN CONNECTION WITH THE DEPARTMENT'S ACQUISITION OF REAL PROPERTY FOR TRANSPORTATION PURPOSES. IT CANNOT BE USED TO ESTABLISH LEGAL BOUNDARIES BETWEEN ABUTTING PROPERTY OWNERS.

25 0 25 50 75 100
Scale of Feet

STATE OF MAINE
REGISTRY OF DEEDS
COUNTY _____
RECEIVED _____, _____
at _____h_____m_____M and
recorded in Plan Bk _____, Pg._____
Attest: _____
REGISTER

DOUGLAS K. CLARK
CATHERINE A. CLARK
ITEM NO. (106)
TEMP. CONST. RIGHTS = 300± S.F.(1)
TOTAL AREA = 0.96± AC.(TOWN)

RONALD B. MERITHEW
ITEM NO. (108)
TEMP. CONST. RIGHTS = 190± S.F.(1)
TOTAL AREA = 1.32± AC.(TOWN)

PI = 313+36.51
D = 1°50'53.7"
Δ = 6°32'59.3" Lt.
R = 3100.00'
L = 354.38'
T = 177.38'
E = 5.07'

CONTROL INFORMATION
HORIZONTAL DATUM - U.S. STATE PLANE NAD 83 (1996)
ZONE - MAINE 2000 CENTRAL ZONE
VERTICAL DATUM - NAVD 88
COMBINED FACTOR 0.99998348

CHRISTOPHER C. COLBY
DIANE - MARIE COLBY
ITEM NO. (110)
SLOPE EASEMENT = 1055± S.F.(1)
TEMP. CONST. RIGHTS = 0.05± AC.(1)
TOTAL AREA = 3.41± AC.(TOWN)

JEFFREY E. MERRY
ITEM NO. (113)
DRAINAGE EASEMENTS = 565± S.F.(2)
TEMP. CONST. RIGHTS = 1850± S.F.(2)
TOTAL AREA = 2.19± AC.(SURVEY)

INLET DRAINAGE STRUCTURE
STA. 316+90 TO
STA. 317+10 LT.

TOE OF SLOPE DITCH
STA. 313+00 TO
STA. 313+75 LT.

PC STA. 311+59.13

PT STA. 315+13.51

PC STA. 317+41.71

CELESTE HENRY
ROBERT HENRY
ITEM NO. (107)
TEMP. CONST. RIGHTS = 850± S.F.(2)
TOTAL AREA = 0.8± AC.(OWNER)

MARK S. HICKSON
PARCEL NO. (109)
EASEMENT FOR HIGHWAY PURPOSES = 1250± S.F.(1)
1157± S.F.
DRAINAGE EASE. = 0.09± AC.(1)
TEMP. CONST. RIGHTS = 0.09± AC.(1)
TOTAL AREA = 1.4± AC.(TOWN)

OUTLET DRAINAGE STRUCTURE
STA. 40+36 TO
STA. 42+20 RT.
AND
STA. 40+30 TO
STA. 42+20 LT.
(DRAIN. EASE. B.L. 4)

SUBJECT TO A UTILITY EASEMENT TO CENTRAL MAINE POWER 6/1/1992
RECORDED W.C.R.D. BOOK 1307, PAGE 61 & 62
LOCATED AT STA 315+74± RIGHT

149 EAST MAIN STREET BELFAST LLC
PARCEL NO. (111)
EASEMENT FOR HIGHWAY PURPOSES = 1180± S.F.
DRAINAGE EASEMENT = 0.06± AC.(1)
TEMP. CONST. RIGHTS = 0.17± AC.(1)
TOTAL AREA = 3.5± AC.(TOWN)

SEE STANDARD BOUNDARY SURVEY
FOR ROBERT MOLEON AND
MICHAEL BOYINGTON
BY RICHARD N. PERRY, JR.
1993

R/W REFERENCE
FROM BLACK ROAD TO E.O.P.
WALDO COUNTY COMMISSIONERS RECORDS
VOL. 7 PAGE 415
1906, 4 RODS

TRUNDY ROAD
STATE AID HIGHWAY NO. 2
SEE S.H.C. FILE NO. S-14-120 (1960)

NORTHEAST RETIREMENT LLC
ITEM NO. (112)
DRAINAGE EASE. = 0.05± AC.(1)
TEMP. CONST. RIGHTS = 0.07± AC.(1)
TOTAL AREA = 0.95± AC.(TOWN)

SEE SURVEY OF PROPERTY
N/F OF SALLY A. MERRILL
BY G.A. THIBODEAU
1989
WALDO COUNTY R.O.D.
PLAN BOOK 15 PAGE 101

WAYNE C. HAMILTON
ITEM NO. (114)
DRAINAGE EASE. =
1935± S.F.( )
TOTAL AREA =
3.04± AC.(TOWN)

EXISTING EL. 72.15'

N.57°45'-37.4"E. 1018.43'
N.51°12'-38.1"E. 228.20'
358.15'
38.49'
358.15'
354.38'
(TOTAL = 484'±)

U.S. ROUTE 1/ROUTE 3
S.H. "26"

WIN 017281.00

REVISIONS NO.	DATE	DESCRIPTION	BY

PLAN FILED IN PLAN BOOK PAGE COUNTY RECORD NO.	GRANTOR	INSTRUMENT	DATE	BOOK	PAGE

BRUCE A. VAN NOTE
COMMISSIONER
JOYCE NOEL TAYLOR
CHIEF ENGINEER
DATE

ITEM	CHECKED
EXISTING CONDITION PLAN	D.W.B.
FINAL RIGHT OF WAY	T.L.B.
AREAS	T.L.B.
TECH	

STATE OF MAINE
DEPARTMENT OF TRANSPORTATION
16 STATE HOUSE STATION - AUGUSTA, ME 04333-0016 - 207-624-3460
SEARSPORT
RIGHT OF WAY MAP

STATE HIGHWAY "26"
U.S. ROUTE 1 / ROUTE 3
SEARSPORT WALDO COUNTY
FEDERAL AID PROJECT NO. NH-1728(100)E

OCTOBER 2021	RIGHT-OF-WAY MAP	D.O.T. FILE NO. 14-222
SCALE 1" = 25'	SHEET 13 OF 18	

SHEET NUMBER
287
OF 292

Filename: $file$ Division: $wkgroup$ Username: $user$ Date:$date$

PLAN LEGEND

Town, County, State		New R/W Along Existing R/W			Existing	Proposed	
Approx. Property Lines P.L.		Building	Clearing Limit Line	Sanitary Sewer			Traveled Way
Existing Right of Way		Trees Conifer	Deciduous	Telephone Line			Ditch
Limits of Wrought Portion L.O.W.P.		Tree Line	Bush Line	Electric Line	E	E	Catch Basin
Control Of Access C.O.A.		Water Edge		Water Line	W	W	Manhole
New Right of Way		Ledge	Rock/Boulder Flag Pole	Underdrain Line			Sewer Manhole
New Easement		Fence CHAIN LINK	BARB WIRE STOCKADE	Gas Line			Utility Pole
New Temporary Rights		Sign	Well WELL Mailbox	Guardrail			Fire Hydrant
New R/W Within Existing R/W				Culvert			Curbing


Cut Line C C C	Fill Line F F F		
Stonewall	Retaining Wall		
Baseline 10+00 11+00 12+00			
Monument	Traverse Point		
Iron Rod Found IRF	Pipe Found IPF		
Replacement Pin Set			

THIS PLAN WAS PREPARED IN CONNECTION WITH THE DEPARTMENT'S ACQUISITION OF REAL PROPERTY FOR TRANSPORTATION PURPOSES. IT CANNOT BE USED TO ESTABLISH LEGAL BOUNDARIES BETWEEN ABUTTING PROPERTY OWNERS.

25 0 25 50 75 100
Scale of Feet

STATE OF MAINE
REGISTRY OF DEEDS

COUNTY _____
RECEIVED _____, _____
at _____h _____m _____M and
recorded in Plan Bk _____, Pg. _____
Attest: _____
REGISTER

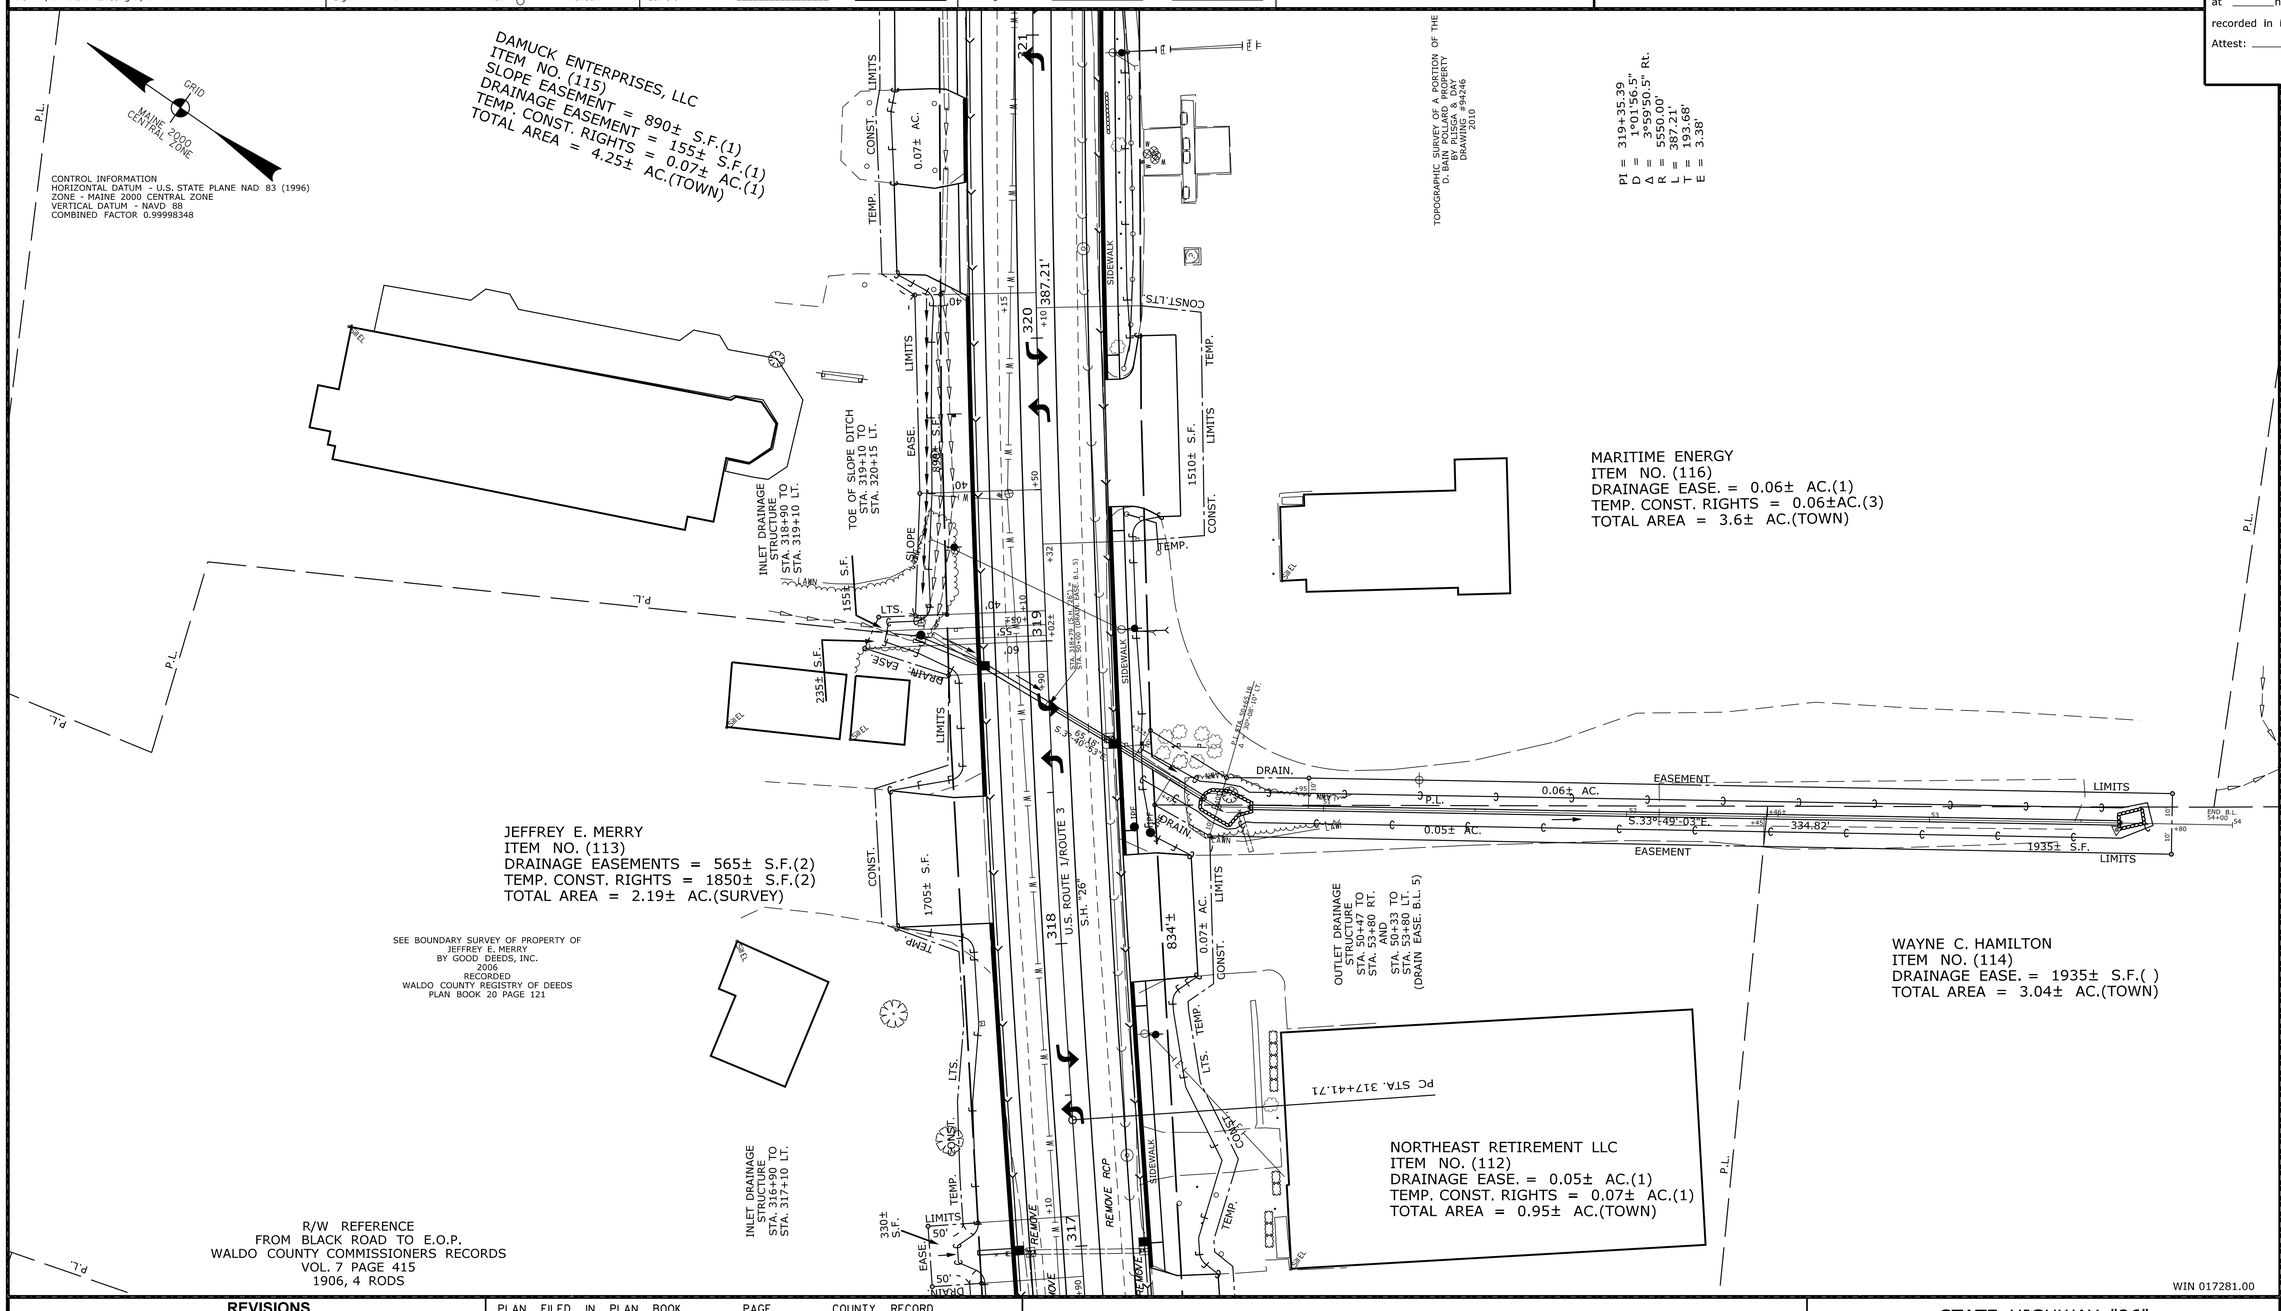

REVISIONS				PLAN FILED IN PLAN BOOK PAGE COUNTY RECORD					
NO.	DATE	DESCRIPTION	BY	NO.	GRANTOR	INSTRUMENT	DATE	BOOK	PAGE

BRUCE A. VAN NOTE
COMMISSIONER
JOYCE NOEL TAYLOR
CHIEF ENGINEER
DATE

STATE HIGHWAY "26"
U.S. ROUTE 1 / ROUTE 3
SEARSPORT WALDO COUNTY
FEDERAL AID PROJECT NO. NH-1728(100)E

OCTOBER 2021	RIGHT-OF-WAY MAP	D.O.T. FILE NO. 14-222
SCALE 1" = 25'	SHEET 14 OF 18	

TECH	CHECKED
D.W.B.	
T.L.B.	
T.L.B.	

ITEM	
EXISTING CONDITION PLAN	
FINAL RIGHT OF WAY	
AREAS	

STATE OF MAINE
DEPARTMENT OF TRANSPORTATION
16 STATE HOUSE STATION - AUGUSTA, ME 04333-0016 - 207-624-3460
SEARSPORT
RIGHT OF WAY MAP

SHEET NUMBER
288
OF 292

Date:$date$
Username: $user$
Division: $wkgroup$
Filename: $file$

PLAN LEGEND

Town, County, State		New R/W Along Existing R/W		Existing	Proposed	Existing	Proposed
Approx. Property Lines P.L.		Building	Clearing Limit Line	Sanitary Sewer		Traveled Way	
Existing Right of Way		Trees Conifer	Deciduous	Telephone Line		Ditch	
Limits of Wrought Portion L.O.W.P.		Tree Line	Bush Line	Electric Line		Catch Basin	
Control Of Access C.O.A.		Water Edge		Water Line		Manhole	
New Right of Way		Ledge	Rock/Boulder	Underdrain Line		Sewer Manhole	
New Easement		Fence CHAIN LINK	BARB WIRE	Gas Line		Utility Pole	
New Temporary Rights		Sign	Well	Guardrail		Fire Hydrant	
New R/W Within Existing R/W				Culvert		Curbing	

Cut Line C C C	Fill Line F F F	
Stonewall	Retaining Wall	
Baseline 10+00	11+00 12+00	
Monument	Traverse Point	
Iron Rod Found IRF	Pipe Found IPF	
Replacement Pin Set		

THIS PLAN WAS PREPARED IN CONNECTION WITH THE DEPARTMENT'S ACQUISITION OF REAL PROPERTY FOR TRANSPORTATION PURPOSES. IT CANNOT BE USED TO ESTABLISH LEGAL BOUNDARIES BETWEEN ABUTTING PROPERTY OWNERS.

25 0 25 50 75 100
Scale of Feet

STATE OF MAINE
REGISTRY OF DEEDS
COUNTY _____
RECEIVED _____, _____
at _____h_____m_____M and
recorded in Plan Bk _____, Pg._____
Attest: _____
REGISTER

DAMUCK ENTERPRISES, LLC
ITEM NO. (115)
SLOPE EASEMENT = 890± S.F.(1)
DRAINAGE EASEMENT = 155± S.F.(1)
TEMP. CONST. RIGHTS = 0.07± AC.(1)
TOTAL CONST. EASEMENT AREA = 4.25± AC.(TOWN)

CONTROL INFORMATION
HORIZONTAL DATUM - U.S. STATE PLANE NAD 83 (1996)
ZONE - MAINE 2000 CENTRAL ZONE
VERTICAL DATUM - NAVD 88
COMBINED FACTOR 0.99998348

GRID
MAINE 2000 CENTRAL ZONE

ONE EYED CAT LLC
ITEM NO. (117)
DRAINAGE EASEMENT = 335± S.F.(2)
SLOPE EASEMENT = 325± S.F.(1)
TEMP. CONST. RIGHTS = 0.10± AC.(3)
TOTAL AREA = 38± AC.(TOWN)

ALTA/ACSM TITLE SURVEY
FOR REBEKKA FREEMAN
BY NORTHEAST CIVIL SOLUTIONS
NOVEMBER 9, 2015

MC INVESTMENTS, LLC
ITEM NO. (120)
SLOPE EASEMENT = 465± S.F.(1)
TEMP. CONST. RIGHTS = 0.05± AC.(2)
TOTAL AREA = 3.45± AC.(survey)

TOE OF SLOPE DITCH
STA. 326+23 TO
STA. 326+72 LT.

INLET DRAINAGE STRUCTURE
STA. 321+77 TO
STA. 321+95 LT.

INLET DRAINAGE STRUCTURE
STA. 326+23 LT.

R/W TO ELMWOOD CEMETERY

P.I. STA. 321+28.92

N.55°-12'-28.6"E. 704.51'

S.R. "26"
U.S. ROUTE 1/ROUTE 3

(TOTAL = 1399'±)

TOPOGRAPHIC SURVEY OF A PORTION OF THE
D. BAIN POLLARD PROPERTY
BY PLISGA & DAY
DRAWING #94246
2010

MARITIME ENERGY
ITEM NO. (116)
DRAINAGE EASEMENT = 0.06± AC.(1)
TEMP. CONST. RIGHTS = 0.06± AC.(3)
TOTAL AREA = 3.6± AC.(TOWN)

PI = 319+35.39
D = 1°01'56.5"
Δ = 3°59'50.5" Rt.
R = 5550.00'
L = 387.21'
T = 193.68'
E = 3.38'

R/W REFERENCE
FROM BLACK ROAD TO E.O.P.
WALDO COUNTY COMMISSIONERS RECORDS
VOL. 7 PAGE 415
1906, 4 RODS

AARON FETHKE
RUTH Q. FETHKE
ITEM NO. (118)
TEMP. CONST. RIGHTS = 1715± S.F.(1)
TOTAL AREA = 1.5± AC.(TOWN)

SEE SURVEY OF
THOMAS A. & DORIS V. CHRISTENSEN LOT
BY GARROLD CO. LAND SURVEYING
1978 + 1985

WILLIAM M. PESTANA
CAROL A. PESTANA
PARCEL NO. (119)
EASEMENT FOR HIGHWAY PURPOSES = 684± S.F.
TEMP. CONST. RIGHTS = 0.12± AC.(1)
TOTAL AREA = 4.1± AC.(SURVEY)

WIN 017281.00

REVISIONS			
NO.	DATE	DESCRIPTION	BY

PLAN FILED IN PLAN BOOK PAGE COUNTY RECORD					
NO.	GRANTOR	INSTRUMENT	DATE	BOOK	PAGE

BRUCE A. VAN NOTE
COMMISSIONER
JOYCE NOEL TAYLOR
CHIEF ENGINEER
DATE

ITEM	TECH	CHECKED
EXISTING CONDITION PLAN	D.W.B.	
FINAL RIGHT OF WAY	T.L.B.	
AREAS	T.L.B.	

STATE OF MAINE
DEPARTMENT OF TRANSPORTATION
16 STATE HOUSE STATION - AUGUSTA, ME 04333-0016 - 207-624-3460
SEARSPORT
RIGHT OF WAY MAP

STATE HIGHWAY "26"
U.S. ROUTE 1 / ROUTE 3
SEARSPORT WALDO COUNTY
FEDERAL AID PROJECT NO. NH-1728(100)E

OCTOBER 2021	RIGHT-OF-WAY MAP	D.O.T. FILE NO. 14-222
SCALE 1" = 25'	SHEET 15 OF 18	

SHEET NUMBER
289
OF 292

Filename: $file$ Division: $wkgroup$ Username: $user$ Date:$date$

PLAN LEGEND

Town, County, State		New R/W Along Existing R/W		Existing	Proposed	Existing	Proposed
Approx. Property Lines — P.L. —		Building	Clearing Limit Line	Sanitary Sewer		Traveled Way	
Existing Right of Way		Trees Conifer	Deciduous	Telephone Line		Ditch	
Limits of Wrought Portion — L.O.W.P. —		Tree Line	Bush Line	Electric Line	E	Catch Basin	
Control Of Access — C.O.A. —		Water Edge		Water Line	W	Manhole	
New Right of Way		Ledge	Rock/Boulder	Underdrain Line		Sewer Manhole	
New Easement		Fence CHAIN LINK	BARB WIRE / STOCKADE	Gas Line		Utility Pole	
New Temporary Rights		Sign	Well / Mailbox	Guardrail		Fire Hydrant	
New R/W Within Existing R/W				Culvert		Curbing	

Cut Line C — C — C	Fill Line F — F — F	
Stonewall	Retaining Wall	
Baseline 10+00 — 11+00 — 12+00		
Monument	Traverse Point	
Iron Rod Found ● IRF	Pipe Found ● IPF	
Replacement Pin Set		

THIS PLAN WAS PREPARED IN CONNECTION WITH THE DEPARTMENT'S ACQUISITION OF REAL PROPERTY FOR TRANSPORTATION PURPOSES. IT CANNOT BE USED TO ESTABLISH LEGAL BOUNDARIES BETWEEN ABUTTING PROPERTY OWNERS.

25 0 25 50 75 100
Scale of Feet

STATE OF MAINE REGISTRY OF DEEDS

COUNTY _____
RECEIVED _____, _____
at _____h_____m_____M and
recorded In Plan Bk _____, Pg._____
Attest: _____
REGISTER

ALTA/ACSM TITLE SURVEY
FOR REBEKKA FREEMAN
BY NORTHEAST CIVIL
SOLUTIONS
NOVEMBER 9, 2015

CONTROL INFORMATION
HORIZONTAL DATUM - U.S. STATE PLANE NAD 83 (1996)
ZONE - MAINE 2000 CENTRAL ZONE
VERTICAL DATUM - NAVD 88
COMBINED FACTOR 0.99998348
GRID
MAINE 2000 CENTRAL ZONE

MC INVESTMENTS, LLC
ITEM NO. (120)
SLOPE EASEMENT = 465± S.F.(1)
TEMP. CONST. RIGHTS = 0.05± AC.(2)
TOTAL AREA = 3.45± AC.(survey)

Pt STA. 328+33.43
Δ = 0°20'34.2" LT.

DAVID L. NICHOLAS
ROBIN L. NICHOLAS
ITEM NO. (123)
TEMP. CONST. RIGHTS = 1555± S.F.(2)
TOTAL AREA = 1± AC.(DEED)

DOUGLAS S. BIRGFELD, JR.
BRENDA L. BIRGFELD
ITEM NO. (124)
TEMP. CONST. RIGHTS = 0.05± AC.(1)
TOTAL AREA = 21± AC.(TOWN)

DANIEL J. MCGLAUFLIN
MARK DUBE
ITEM NO. (126)
TEMP. CONST. RIGHTS = 655± S.F.(2)
TOTAL AREA = 0.8± AC.(TOWN)

ALICE REALTY LLC
ITEM NO. (125)
TEMP. CONST. RIGHTS = 960± S.F.(1)
TOTAL AREA = 0.25± AC.(TOWN)

TAX MAP 7
LOT 41A

P.L., P.L.L., L.M., W.L., L.W., E, W, F, CLL, TBR, T.C.L., IPF, IRF, PP, LIMITS, CONST., TEMP., SIDEWALK

410± S.F.
1085± S.F.
470± S.F.
0.05± AC.
960± S.F.
280± S.F.
315± S.F.
684± S.F.
783± S.F.
1869± S.F.
1016± S.F.
0.11± AC.
0.06± AC.

704.51
N.55°-12'-28.6"E.
90°-10'-17.1"
283.53'
808.14'
N.54°-51'-54.4"E.
808.14'
TOTAL = 1399'±
216'±
128'±
392'±
391'±
187'±

U.S. ROUTE 1/ROUTE 3
S.H. "26"
326 327 328 329 330 331 332 333 334

JESSE LETOURNEAU
PARCEL NO. (121)
EASEMENT FOR HIGHWAY PURPOSES = 783± S.F.
TEMP. CONST. RIGHTS = 0.05± AC.(1)
TOTAL AREA = 1.38± AC.(CALC.)

WILLIAM H. BANKS, JR.
RAYLENE BANKS
PARCEL NO. (122)
EASEMENT FOR HIGHWAY PURPOSES = 1869± S.F.
TEMP. CONST. RIGHTS = 0.11± AC.(1)
TOTAL AREA = 18± AC.(TOWN)

LISA C. SANBORN-GRAY
WILLIAM R. GRAY
PARCEL NO. (127)
EASEMENT FOR HIGHWAY PURPOSES = 1016± S.F.
TEMP. CONST. RIGHTS = 0.06± AC.(1)
TOTAL AREA = 0.74± AC.(CALC.)

R/W REFERENCE
FROM BLACK ROAD TO E.O.P.
WALDO COUNTY COMMISSIONERS RECORDS
VOL. 7 PAGE 415
1906, 4 RODS

SEE STANDARD BOUNDARY SURVEY OF THE
LESLIE NICHOLAS PROPERTY
FOR IRVING OIL CORPORATION
BY PLISGA & DAY
PROJECT NO. 88432
1988

WIN 017281.00

ITEM	CHECKED			
EXISTING CONDITION PLAN	D.W.B.	T.L.B.	T.L.B.	
FINAL RIGHT OF WAY				
AREAS				

STATE OF MAINE
DEPARTMENT OF TRANSPORTATION
16 STATE HOUSE STATION - AUGUSTA, ME 04333-0016 - 207-624-3460
SEARSPORT
RIGHT OF WAY MAP

REVISIONS NO.	DATE	DESCRIPTION	BY

PLAN FILED IN PLAN BOOK ____ PAGE ____ COUNTY RECORD

NO.	GRANTOR	INSTRUMENT	DATE	BOOK	PAGE

BRUCE A. VAN NOTE
COMMISSIONER
JOYCE NOEL TAYLOR
CHIEF ENGINEER
DATE

STATE HIGHWAY "26"
U.S. ROUTE 1 / ROUTE 3
SEARSPORT WALDO COUNTY
FEDERAL AID PROJECT NO. NH-1728(100)E

OCTOBER 2021	RIGHT-OF-WAY MAP	D.O.T. FILE NO. 14-222
SCALE 1" = 25'	SHEET 16 OF 18	

SHEET NUMBER
290
OF 292

Filename: $file$ Division: $wkgroup$ Username: $user$ Date:$date$

Date:$date$

Username: $user$

Division: $wkgroup$

Filename: $file$

PLAN LEGEND

Town, County, State		New R/W Along Existing R/W		Sanitary Sewer		Traveled Way	
Approx. Property Lines	P.L.	Building	Clearing Limit Line	Telephone Line		Ditch	
Existing Right of Way		Trees Conifer	Deciduous	Electric Line		Catch Basin	
Limits of Wrought Portion	L.O.W.P.	Tree Line	Bush Line	Water Line		Manhole	
Control Of Access	C.O.A.	Water Edge		Underdrain Line		Sewer Manhole	
New Right of Way		Ledge	Rock/Boulder Flag Pole	Gas Line		Utility Pole	
New Easement		Fence CHAIN LINK	BARB WIRE STOCKADE	Guardrail		Fire Hydrant	
New Temporary Rights		Sign	Well WELL Mailbox	Culvert		Curbing	

	Existing	Proposed
Sanitary Sewer		
Telephone Line		
Electric Line	E	E
Water Line	W	W
Underdrain Line		
Gas Line		
Guardrail		
Culvert		

	Existing	Proposed
Traveled Way		
Ditch		
Catch Basin		
Manhole		
Sewer Manhole		
Utility Pole		
Fire Hydrant		
Curbing		

Cut Line C C C		Fill Line F F F	
Stonewall		Retaining Wall	
Baseline	10+00	11+00	12+00
Monument		Traverse Point	
Iron Rod Found ● IRF		Pipe Found ● IPF	
Replacement Pin Set			

THIS PLAN WAS PREPARED IN CONNECTION WITH THE DEPARTMENT'S ACQUISITION OF REAL PROPERTY FOR TRANSPORTATION PURPOSES. IT CANNOT BE USED TO ESTABLISH LEGAL BOUNDARIES BETWEEN ABUTTING PROPERTY OWNERS.

25 0 25 50 75 100

Scale of Feet

STATE OF MAINE REGISTRY OF DEEDS

COUNTY _____

RECEIVED _____, _____

at _____h _____m _____M and

recorded in Plan Bk _____, Pg. _____

Attest: _____ REGISTER

CONTROL INFORMATION
HORIZONTAL DATUM - U.S. STATE PLANE NAD 83 (1996)
ZONE - MAINE 2000 CENTRAL ZONE
VERTICAL DATUM - NAVD 88
COMBINED FACTOR 0.99998348

GRID
MAINE 2000 CENTRAL ZONE

PI = 339+97.44
D = 3°00'56.0"
Δ = 21°13'01.4" Lt.
R = 1900.00'
L = 703.58'
T = 355.87'
E = 33.04'

JON G. MEDEIROS
KAREN JACOB
ITEM NO. (128)
TEMP. CONST. RIGHTS = 550± S.F.(1)
TOTAL AREA = 0.55± AC.(DEED)

CHARLES G. EVANS
DIANA G. EVANS
ITEM NO. (130)
TEMP. CONST. RIGHTS = 905± S.F.(1)
TOTAL AREA = 0.57± AC.(TOWN)

ANN G. DEYOUNG
BRANDON SPENCER DEYOUNG
ITEM NO. (131)
TEMP. CONST. RIGHTS = 960± S.F.(1)
TOTAL AREA = 2.45± AC.(DEED)

SUBJECT TO A PIPELINE EASEMENT TO USA
DATED 5/7/1952
RECORDED W.C.R.D. BOOK 491, PAGE 394
LOCATION UNKNOWN - PIPELNE CROSSES ROUTE 1

CHRISTOPHER C. COLBY
DIANE MARIE S. COLBY
PARCEL NO. (132)
EASEMENT FOR HIGHWAY PURPOSES =
250± S.F.(PRESC. EASE.)
EASEMENT FOR HIGHWAY PURPOSES =
824± S.F. (OTHER)
TOTAL EASEMENT FOR HIGHWAY PURPOSES =
1074± S.F.
TEMP. CONST. RIGHTS = 0.08± AC.(1)
TOTAL AREA = 4± AC.(TOWN)

LISA C. SANBORN-GRAY
WILLIAM R. GRAY
PARCEL NO. (127)
EASEMENT FOR HIGHWAY PURPOSES =
1016± S.F.
TEMP. CONST. RIGHTS = 0.06± AC.(1)
TOTAL AREA = 0.74± AC.

MARITIME ENERGY
PARCEL NO. (129)
EASEMENT FOR HIGHWAY PURPOSES = 0.07± AC.
TEMP. CONST. RIGHTS = 0.08± AC.(2)
TOTAL AREA = 9.75± AC.(TOWN)

R/W REFERENCE
FROM BLACK ROAD TO E.O.P.
WALDO COUNTY COMMISSIONERS RECORDS
VOL. 7 PAGE 415
1906, 4 RODS
ALSO SEE D.O.T. FILE NO. 14-129

SEE STANDARD BOUNDARY SURVEY OF THE LESLIE NICHOLAS PROPERTY FOR IRVING OIL CORPORATION BY PLISGA & DAY PROJECT NO. 88432 1988

NOTE: PRESCRIPTIVE EASEMENT FOR HIGHWAY PURPOSES WITHIN LIMITS OF WROUGHT PORTION (L.O.W.P.)

STATION AVE.
PI = 161+72.21
D = 45°50'11.8"
Δ = 9°40'36" RT.
R = 125.00'
L = 21.11'
T = 10.58'
E = 0.45'

P.C. STA. 161+61.63
P.T. STA. 161+82.74
S.H.C. FILE NO. 14-29 (1929)
D.O.T. FILE NO. 14-129 (1977)
STATION AVE.

PC STA. 336+41.57

WIN 017281.00

REVISIONS NO.	DATE	DESCRIPTION	BY

PLAN FILED IN PLAN BOOK ____ PAGE ____ COUNTY RECORD NO.	GRANTOR	INSTRUMENT	DATE	BOOK	PAGE

BRUCE A. VAN NOTE
COMMISSIONER

JOYCE NOEL TAYLOR
CHIEF ENGINEER

DATE

ITEM	CHECKED
EXISTING CONDITION PLAN	D.W.B.
FINAL RIGHT OF WAY	T.L.B.
AREAS	T.L.B.

STATE OF MAINE
DEPARTMENT OF TRANSPORTATION
16 STATE HOUSE STATION - AUGUSTA, ME 04333-0016 - 207-624-3460
SEARSPORT
RIGHT OF WAY MAP

STATE HIGHWAY "26"
U.S. ROUTE 1 / ROUTE 3
SEARSPORT WALDO COUNTY
FEDERAL AID PROJECT NO. NH-1728(100)E

OCTOVER 2021	RIGHT-OF-WAY MAP	D.O.T. FILE NO. 14-222
SCALE 1" = 25'	SHEET 17 OF 18	

SHEET NUMBER
291
OF 292

PLAN LEGEND

Town, County, State	New R/W Along Existing R/W	Sanitary Sewer	Existing / Proposed	Traveled Way	Existing / Proposed	Cut Line	Fill Line
Approx. Property Lines P.L.	Building / Clearing Limit Line	Telephone Line		Ditch		Stonewall	Retaining Wall
Existing Right of Way	Trees Conifer / Deciduous	Electric Line		Catch Basin		Baseline 10+00 11+00 12+00	
Limits of Wrought Portion L.O.W.P.	Tree Line / Bush Line	Water Line		Manhole		Monument	Traverse Point
Control Of Access C.O.A.	Water Edge	Underdrain Line		Sewer Manhole		Iron Rod Found IRF	Pipe Found IPF
New Right of Way	Ledge / Rock/Boulder / Flag Pole	Gas Line		Utility Pole		Replacement Pin Set	
New Easement	Fence CHAIN LINK / BARB WIRE / STOCKADE	Guardrail		Fire Hydrant			
New Temporary Rights	Sign / Well / Mailbox	Culvert		Curbing			
New R/W Within Existing R/W							

THIS PLAN WAS PREPARED IN CONNECTION WITH THE DEPARTMENT'S ACQUISITION OF REAL PROPERTY FOR TRANSPORTATION PURPOSES. IT CANNOT BE USED TO ESTABLISH LEGAL BOUNDARIES BETWEEN ABUTTING PROPERTY OWNERS.

25 0 25 50 75 100
Scale of Feet

STATE OF MAINE REGISTRY OF DEEDS

COUNTY _____
RECEIVED _____, _____
at _____h_____m_____M and
recorded in Plan Bk _____, Pg._____
Attest: _____
REGISTER

P.L.

P.L.

ANN G. DEYOUNG
BRANDON SPENCER DEYOUNG
ITEM NO. (131)
TEMP. CONST. RIGHTS = 960± S.F.(1)
TOTAL AREA = 2.45± AC.(DEED)

SUBJECT TO A PIPELINE EASEMENT TO USA
DATED 5/7/1952
RECORDED W.C.R.D. BOOK 491, PAGE 394
LOCATION UNKNOWN - PIPELNE CROSSES ROUTE 1

GRID
MAINE 2000 CENTRAL ZONE

CONTROL INFORMATION
HORIZONTAL DATUM - U.S. STATE PLANE NAD 83 (1996)
ZONE - MAINE 2000 CENTRAL ZONE
VERTICAL DATUM - NAVD 88
COMBINED FACTOR 0.99998348

PI = 339+97.44
D = 3°00'56.0"
Δ = 21°13'01.4" Lt.
R = 1900.00'
L = 703.58'
T = 355.87'
E = 33.04'

PT STA. 343+45.15

D.O.T. FILE NO. 14-129

341
+08±
342
U.S. ROUTE 1/ROUTE 3
S.H. "26"
343
+45
703.58'
END B.L.
344
TO STOCKTON SPRINGS

155'±
33'±
30'
3'±
TEMP.
CONST.
0.08± AC.
LIMITS
TEMP.
CONST.
LTS.
IPF
IPF

CHRISTOPHER C. COLBY
DIANE MARIE S. COLBY
PARCEL NO. (132)
EASEMENT FOR HIGHWAY PURPOSES =
250± S.F.(PRESC. EASE.)
EASEMENT FOR HIGHWAY PURPOSES =
824± S.F. (OTHER)
TOTAL EASEMENT FOR HIGHWAY PURPOSES =
1074± S.F.
TEMP. CONST. RIGHTS = 0.08± AC.(1)
TOTAL AREA = 4± AC.(TOWN)

ITEM NO. (133)
OMITTED

P.L.

SPRAGUE OPERATING RESOURCES LLC

R/W REFERENCE
FROM BLACK ROAD TO E.O.P.
WALDO COUNTY COMMISSIONERS RECORDS
VOL. 7 PAGE 415
1906, 4 RODS
ALSO SEE S.H.C. FILE NO. 14-39
D.O.T. FILE NO. 14-129

NOTE: FOR PARCEL NO. (134) SEE SHEET NO. 6
NOTE: FOR PARCEL NO. (135) SEE SHEET NO. 8

SEE STANDARD BOUNDARY SURVEY SHOWING PROPOSED PARCELS, EASEMENTS AND AGREEMENTS FOR CONVEYANCE AT MACK POINT PLAN BOOK 18, PAGE 38

WIN 017281.00

TECH	CHECKED
D.W.B.	
T.L.B.	
T.L.B.	

ITEM	
EXISTING CONDITION PLAN	
FINAL RIGHT OF WAY	
AREAS	

STATE OF MAINE
DEPARTMENT OF TRANSPORTATION
16 STATE HOUSE STATION - AUGUSTA, ME 04333-0016 - 207-624-3460
SEARSPORT
RIGHT OF WAY MAP

REVISIONS			
NO.	DATE	DESCRIPTION	BY

PLAN FILED IN PLAN BOOK PAGE COUNTY RECORD					
NO.	GRANTOR	INSTRUMENT	DATE	BOOK	PAGE

BRUCE A. VAN NOTE
COMMISSIONER
JOYCE NOEL TAYLOR
CHIEF ENGINEER
DATE

STATE HIGHWAY "26"
U.S. ROUTE 1 / ROUTE 3
SEARSPORT WALDO COUNTY
FEDERAL AID PROJECT NO. NH-1728(100)E

OCTOBER 2021	RIGHT-OF-WAY MAP	D.O.T. FILE NO. 14-222
SCALE 1" = 25'	SHEET 18 OF 19	

SHEET NUMBER
292
OF 292

Date:$date$ Username: $user$ Division: $wkgroup$ Filename: $file$

TOWN OF SEARSPORT
SEARSPORT, MAINE


PROSPECT STREET
SEWER MAIN RELOCATION

Maine DOT PROJECT NO. 17281.00

PROJECT NO. 231121.01

NOVEMBER, 2021


ISSUE FOR BID

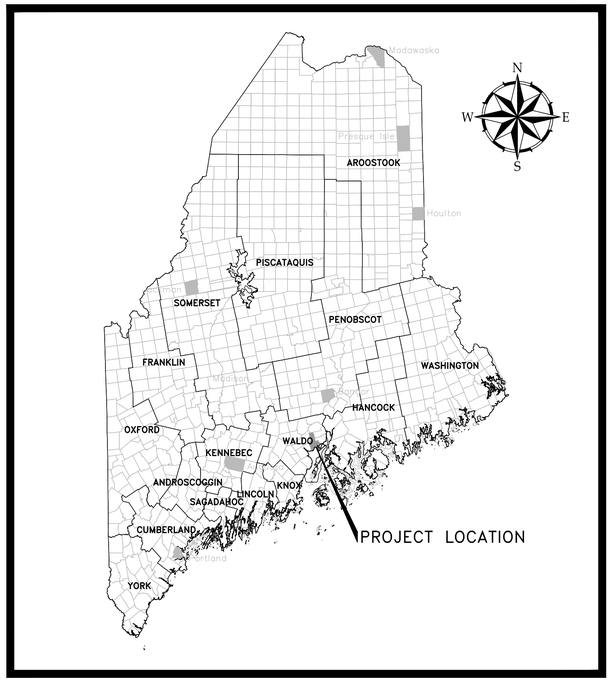

PROJECT LOCATION MAP

11/11/2021
STATE OF MAINE
JULIANNE PAGE
No. 15045
LICENSED
PROFESSIONAL ENGINEER

SHEET INDEX	
SHEET NUMBER	SHEET DESCRIPTION
GENERAL	
G-000	COVER SHEET
CIVIL	
C-101	SITE PLAN
C-201	CIVIL DETAILS 1
C-202	CIVIL DETAILS 2

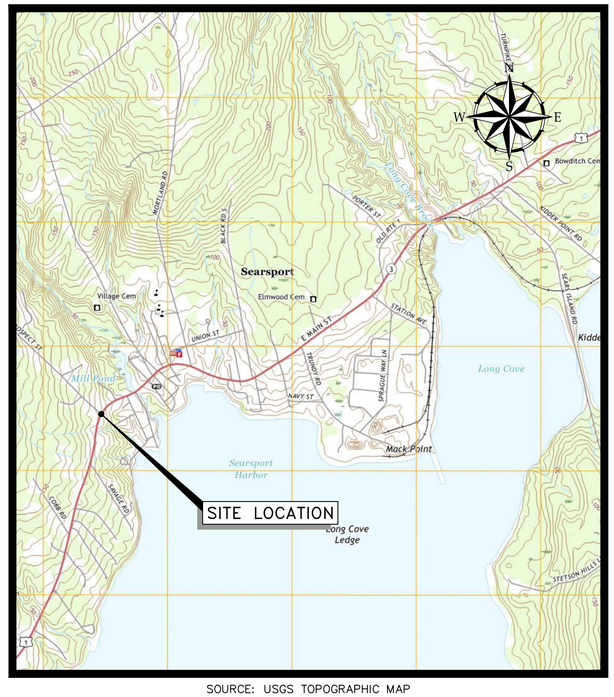

SOURCE: USGS TOPOGRAPHIC MAP


SITE LOCATION MAP

WOODARD & CURRAN

41 Hutchins Drive
Portland, Maine 04102
800.426.4262 | www.woodardcurran.com

COMMITMENT & INTEGRITY DRIVE RESULTS


\\woodardcurron.net\shared\Projects\231121.01 Searsport ME WWTF Upgrades\wip\MDOT\Drawings\General\231121.01-G-000.DWG, Nov 11, 2021 - 7:18am JEVERETT

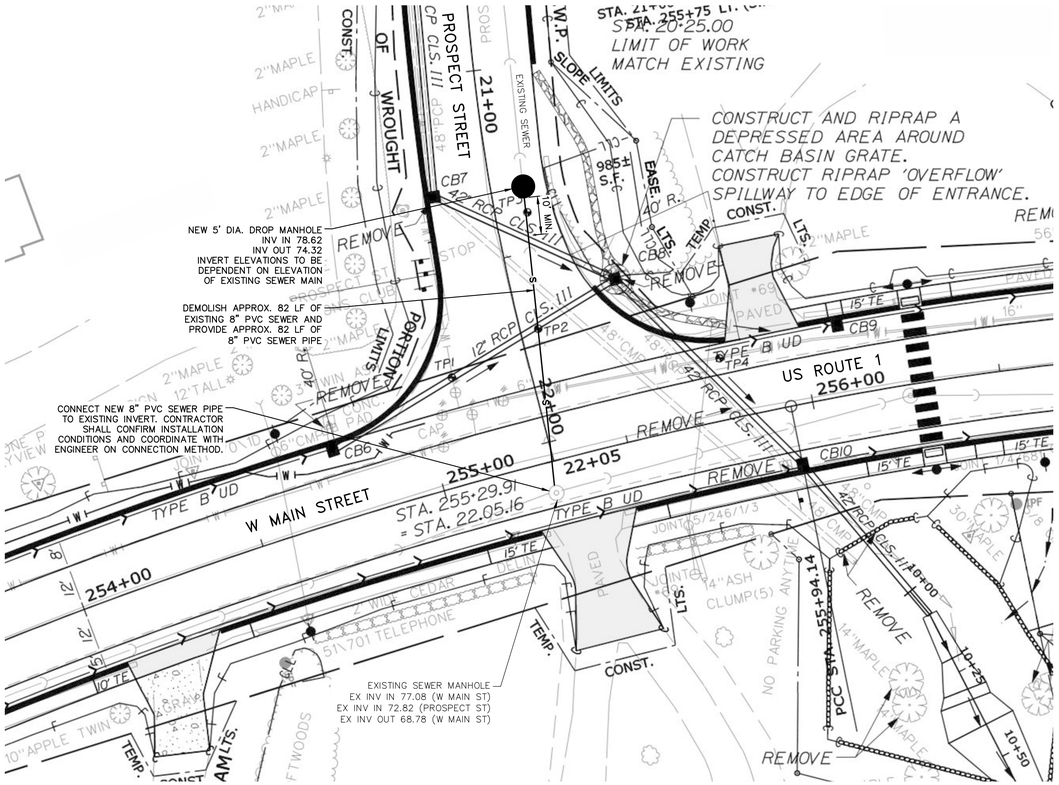

PLAN

SCALE: 1"=20'

BAR SCALE
1" = 20'
CHECK GRAPHIC SCALE BEFORE USING

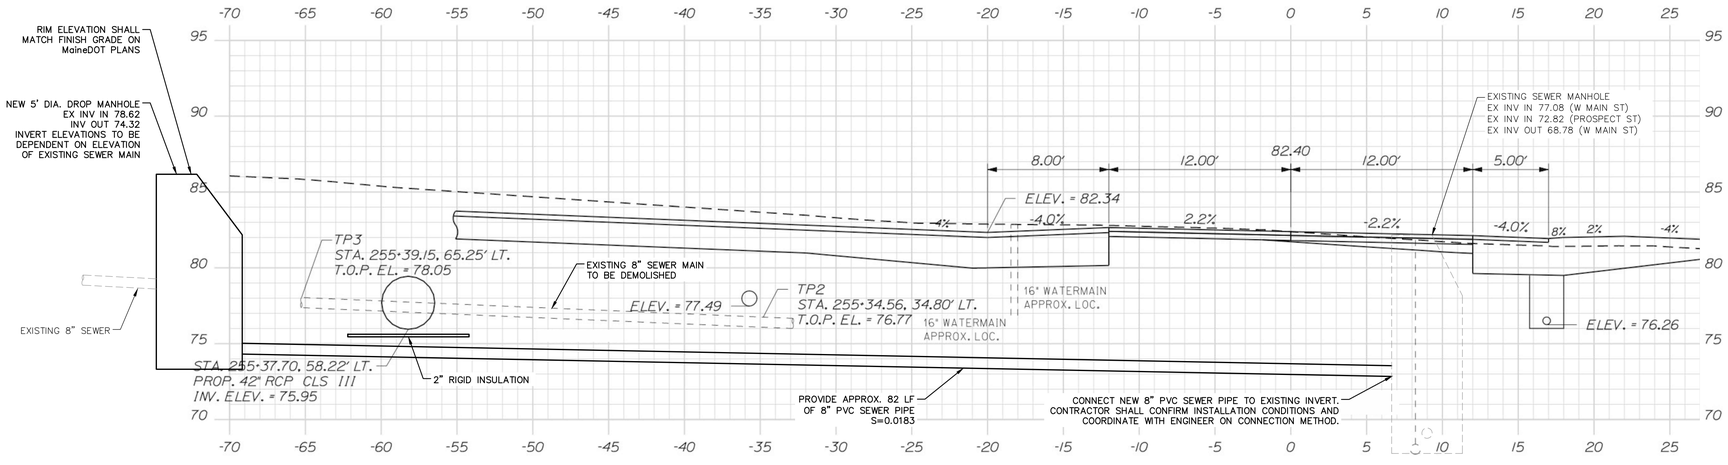

SECTION

SCALE: 1"=5'

5' 0 5' 10'

BAR SCALE
1" = 5'
CHECK GRAPHIC SCALE BEFORE USING

GENERAL NOTES

1. HIGHWAY BASE COMPILED FROM PLANS PROVIDED BY THE MAINE DEPARTMENT OF TRANSPORTATION AS FOLLOWS:
   SEARSPORT, WALDO COUNTY, US ROUTE 1 NH–1728(100)E
2. IN THE EVENT THAT DISCREPANCIES OR CONFLICTS BETWEEN MAINE DEPARTMENT OF TRANSPORTATION (MaineDOT) SPECIFICATIONS, SPECIAL PROVISIONS, AND PLANS OCCUR WITH THE SEWER UTILITIES SPECIFICATIONS, SPECIAL PROVISIONS AND PLANS, MAINEDOT OR MORE RESTRICTIVE SHALL PREVAIL.
3. ACTUAL INVERT ELEVATIONS SHALL BE DEPENDENT ON ACTUAL ELEVATION OF EXISTING SEWER MAIN.
4. THIS PROJECT IS SUBJECT TO THE REQUIREMENTS OF BUY AMERICA IN ACCORDANCE WITH FEDERAL REGULATION 23 CFR 635.410 SECTION 1518. SPECIFIC REQUIREMENTS ARE PRESENTED IN MAINEDOT STANDARD SPECIFICATION SECTION 100, APPENDIX A, SECTION 3.A, BUY AMERICA.
5. EXISTING SEWER SERVICES SHALL BE RECONNECTED TO THE NEW SEWER PIPE WITH A 45° PVC WYE.
6. THE LOCATION, TYPE AND SIZE OF EXISTING PIPES, DUCTS, CONDUITS AND OTHER UNDERGROUND STRUCTURES SHOWN ON THE DRAWINGS ARE NOT WARRANTED TO BE EXACT NOR IS IT WARRANTED THAT ALL UNDERGROUND STRUCTURES ARE SHOWN. CONTRACTOR SHALL FIELD VERIFY ALL UTILITY LOCATIONS PRIOR TO COMMENCEMENT OF CONSTRUCTION.
7. CONTRACTOR SHALL PROVIDE ALL LABOR AS REQUIRED TO PERFORM THE WORK AS INDICATED ON THE DRAWINGS AND IN THE SPECIFICATIONS. CONTRACTOR SHALL PROVIDE ALL MATERIALS. ALL WORK SHALL BE COMPLETED IN ACCORDANCE WITH THE APPLICABLE FEDERAL, STATE AND LOCAL CODES.
8. RESTORE ALL AREAS DISTURBED BY THE CONTRACTOR'S OPERATIONS TO ORIGINAL FINISH (GRAVEL, PAVEMENT, GRASS, ETC.) UNLESS OTHERWISE NOTED ON PLANS. RESTORATION OF GRAVEL ROAD AND DRIVEWAY SURFACES AND LAWNS DAMAGED BY THE CONTRACTOR SHALL BE INCIDENTAL TO THE PROJECT.
9. PROPERLY PROTECT AND DO NOT DISTURB PROPERTY IRONS AND MONUMENTS. IF DISTURBED, THE PROPERTY MONUMENT SHALL BE RESET AT THE WATER MAIN CONTRACTOR'S EXPENSE, BY A REGISTERED LAND SURVEYOR APPROVED BY THE ENGINEER.
10. IF A CONFLICT EXISTS BETWEEN THE PROPOSED SEWER MAIN AND STORM DRAIN FEATURES, THE CONTRACTOR SHALL MAKE EVERY EFFORT TO ADJUST THE SEWER MAIN TO AVOID THE CONFLICT AND COORDINATE WITH THE TOWN TO DETERMINE THE INSTALLATION CONDITIONS.
11. THE LOCATIONS OF ALL PROPERTY LINES AND RIGHT OF WAYS ARE APPROXIMATE (SHOWN FOR REFERENCE ONLY), UNLESS NOTED OTHERWISE. PROPERTY LINES AND RIGHT OF WAYS SHOWN ARE NOT INTENDED TO REPRESENT LEGAL BOUNDARIES.
12. THE SEWER COLLECTION SYSTEM THROUGHOUT THE PROJECT AREA IS ACTIVE AND THE CONTRACTOR SHALL MAINTAIN SERVICE WITHIN THE PROJECT AREA AT ALL TIMES.
13. RIGID INSULATION IS INCIDENTAL TO PAY ITEM 801.17 8–INCH PVC SANITARY SEWER.
14. CONTRACTOR SHALL ADJUST SEWER MANHOLE FRAMES AND COVERS WITHIN THE MaineDOT PROJECT AREA PRIOR TO FINAL SURFACE PAVING. MANHOLE FRAMES AND COVERS THAT ARE CURRENTLY PAVED OVER SHALL BE UNCOVERED AND SHALL BE CLEANED OF FOREIGN MATTER.

WOODARD & CURRAN
41 Hutchins Drive
Portland, Maine 04102
800.426.4262 | www.woodardcurran.com

COMMITMENT & INTEGRITY DRIVE RESULTS
THIS DOCUMENT IS THE PROPERTY OF WOODARD & CURRAN INC. AND ITS CLIENT. REPRODUCTION OR MODIFICATION WITHOUT EXPRESS WRITTEN PERMISSION IS PROHIBITED.

STATE OF MAINE
JULIANNE PAGE
No. 15045
REGISTERED PROFESSIONAL ENGINEER
11/11/2021

REV.	DESCRIPTION	DATE
-	ISSUE FOR BID	11/11/2021

DESIGNED BY: MSR
DRAWN BY: JDE
CHECKED BY: JMP
23121101C-101.dwg

SITE PLAN

TOWN OF SEARSPORT
SEARSPORT, MAINE


PROSPECT STREET
SEWER MAIN RELOCATION

JOB NO: 23121.01
DATE: NOVEMBER, 2021
SCALE: AS NOTED
SHEET: 1 OF 3

C-101

ISSUE FOR BID


\\woodardcurran.net\shared\Projects\023\121.01 Searsport ME WWTF Upgrades\wip\MDOT\Drawings\Civil\23112101-C-101.dwg, Nov 11, 2021 - 7:18am JEVERETT

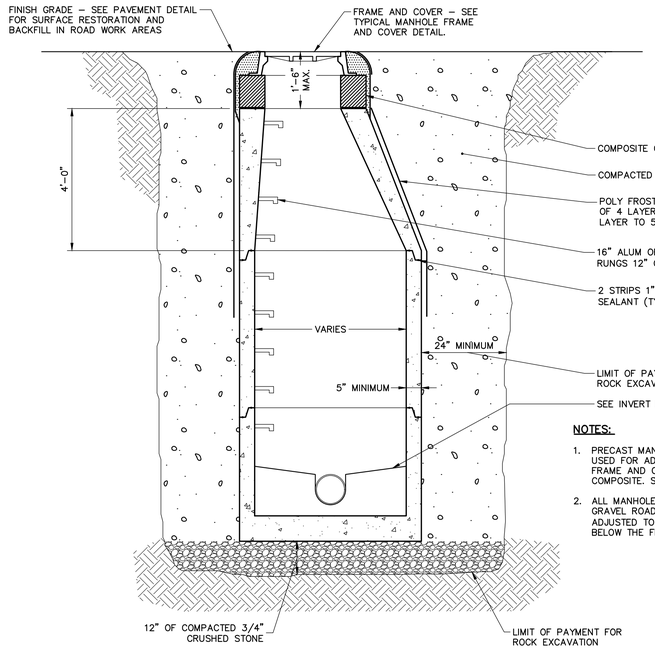

NOTES:

1. PRECAST MANHOLE GRADE RINGS MAY BE USED FOR ADJUSTMENT OF MANHOLE FRAME AND COVER TO GRADE INSTEAD OF COMPOSITE. SEE DETAIL THIS SHEET.
2. ALL MANHOLE RIMS IN PAVED AREAS AND GRAVEL ROADS AND SHOULDERS SHALL BE ADJUSTED TO 0" HIGH AND 1/4" MAX. BELOW THE FINISHED SURFACE ELEVATION.

1 C-201 **TYPICAL PRECAST MANHOLE**
SCALE: N.T.S.

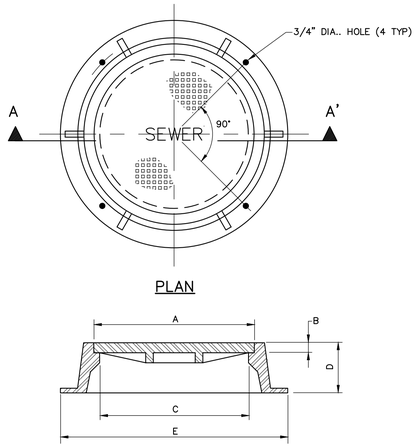


FRAME TYPE	NEENAH FOUNDRY OR EQUAL
CONDITION FOR USE	MANHOLE HEIGHT > 6 FT.
A	26
B	1 1/2
C	24
D	7
E	36

DIMENSIONS (INCHES)

NOTE:

1. ALL COVERS SHALL BE BOLTED DOWN TO FRAMES.
2. PROVIDE VENTED COVER WHERE NOT LOCATED IN FLOOD ZONE.


2 C-201 **TYPICAL MANHOLE FRAME AND COVER**
SCALE: N.T.S.

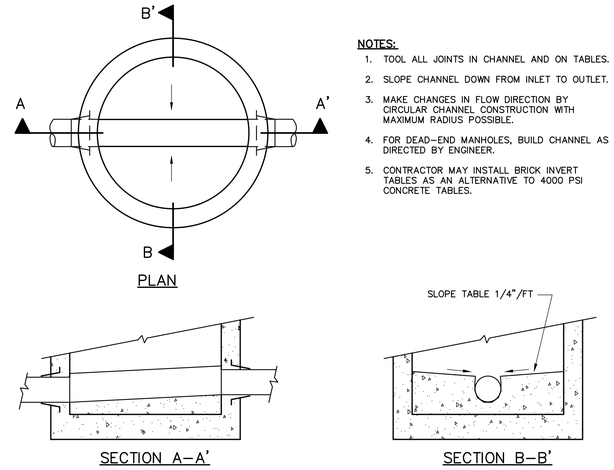

NOTES:

1. TOOL ALL JOINTS IN CHANNEL AND ON TABLES.
2. SLOPE CHANNEL DOWN FROM INLET TO OUTLET.
3. MAKE CHANGES IN FLOW DIRECTION BY CIRCULAR CHANNEL CONSTRUCTION WITH MAXIMUM RADIUS POSSIBLE.
4. FOR DEAD–END MANHOLES, BUILD CHANNEL AS DIRECTED BY ENGINEER.
5. CONTRACTOR MAY INSTALL BRICK INVERT TABLES AS AN ALTERNATIVE TO 4000 PSI CONCRETE TABLES.


3 C-201 **MANHOLE INVERT**
SCALE: N.T.S.

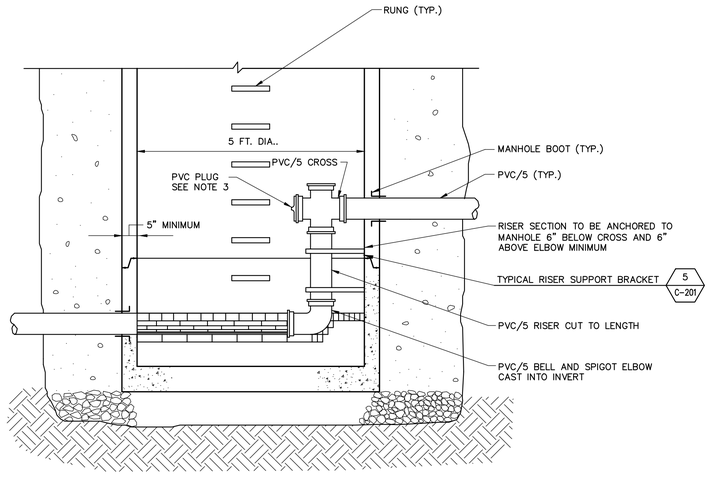

NOTES:

1. SEE PRECAST MANHOLE SECTION FOR TYPICAL MANHOLE INFORMATION, INCLUDING NOTES.
2. PROVIDE DROP PIPE FOR ALL INVERT DIFFERENTIALS OF 2' OR GREATER OR AS APPROVED BY THE ENGINEER.
3. SECURE PLUG WITH STAINLESS STEEL SCREWS. CUT OFF TOP 1/3 OF PIPE PLUG.

4 C-201 **TYPICAL PRECAST MANHOLE WITH INSIDE DROP**
SCALE: N.T.S.

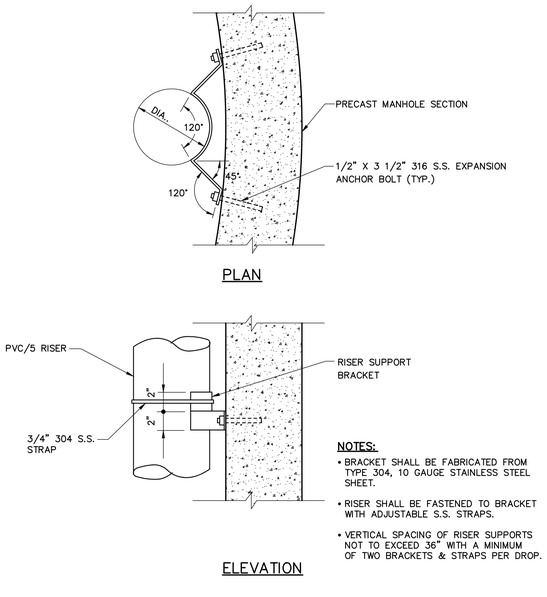


NOTES:

- BRACKET SHALL BE FABRICATED FROM TYPE 304, 10 GAUGE STAINLESS STEEL SHEET.
- RISER SHALL BE FASTENED TO BRACKET WITH ADJUSTABLE S.S. STRAPS.
- VERTICAL SPACING OF RISER SUPPORTS NOT TO EXCEED 36" WITH A MINIMUM OF TWO BRACKETS & STRAPS PER DROP.

5 C-201 **TYPICAL RISER SUPPORT BRACKET**
SCALE: N.T.S.

NOTES:

1. PROVIDE CAST–IN INSERTS IN PRECAST MANHOLE CONES & FLAT TOPS. LOCATIONS TO MATCH HOLES IN GRADE RING.
2. PROVIDE H OF 4" MIN. TO 12" MAX. AS REQUIRED TO BRING FRAME TO FINAL GRADE.
3. FOR FRAME ADJUSTMENTS OF LESS THAN 4" USE APPROVED ALTERNATE MANHOLE FRAME AND/OR ATTACH FRAME DIRECTLY TO PRECAST MANHOLE CONE OR COMPOSITE GRADE RING.
4. HOLES MAY BE FIELD DRILLED IN PRECAST GRADE RINGS.

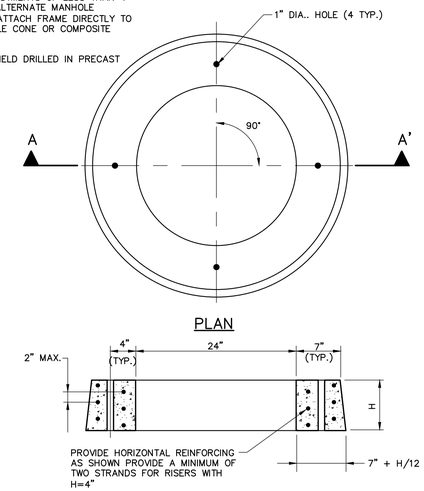

6 C-201 **TYPICAL PRECAST CONCRETE GRADE RING**
SCALE: N.T.S.

ISSUE FOR BID

41 Hutchins Drive
Portland, Maine 04102
800.426.4262 | www.woodardcurran.com
COMMITMENT & INTEGRITY DRIVE RESULTS

THIS DOCUMENT IS THE PROPERTY OF WOODARD & CURRAN INC. AND ITS CLIENT. REPRODUCTION OR ALTERATION WITHOUT WRITTEN CONSENT IS PROHIBITED. AS INSTRUMENTS OF SERVICE, THESE DRAWINGS AS PROVIDED ARE NOT TO BE USED FOR ANY PROJECT OTHER THAN THE ONE FOR WHICH THEY WERE PREPARED.

STATE OF MAINE
JULIANNE PAGE
No. 15045
REGISTERED PROFESSIONAL ENGINEER
11/11/2021

REV.	DESCRIPTION	DATE
.	ISSUE FOR BID	11/11/2021
DESIGNED BY:	MSR	CHECKED BY: JMP
DRAWN BY:	JDE	231121101-C-201,C-202.dwg

CIVIL DETAILS 1


TOWN OF SEARSPORT
SEARSPORT, MAINE

PROSPECT STREET
SEWER MAIN RELOCATION

JOB NO:	231121.01
DATE:	NOVEMBER, 2021
SCALE:	AS NOTED
SHEET:	2 OF 3

C-201


\\woodardcurran.net\shared\Projects\023112101 Searsport ME WWTF Upgrades\wip\MDOT\Drawings\Civil\231121101-C-201, C-202.dwg, Nov 11, 2021 - 7:18am JEVERETT

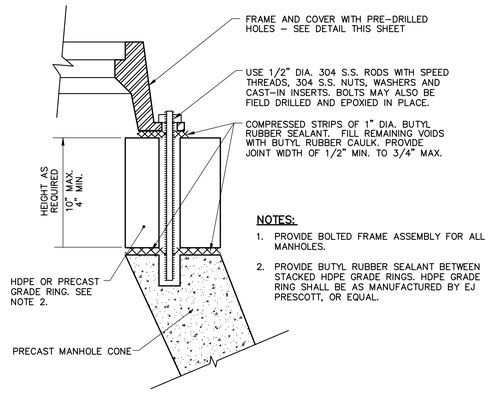

NOTES:

1. PROVIDE BOLTED FRAME ASSEMBLY FOR ALL MANHOLES.
2. PROVIDE BUTYL RUBBER SEALANT BETWEEN STACKED HDPE GRADE RINGS. HDPE GRADE RING SHALL BE AS MANUFACTURED BY EJ PRESCOTT, OR EQUAL.

7 C-202 TYPICAL MANHOLE FRAME FASTENING
SCALE: N.T.S.

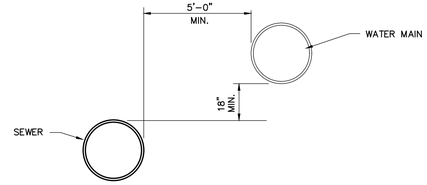

UNUSUAL CONDITION
PARALLEL INSTALLATION

NOTES:

THE SEPARATION OF WATER MAINS AND SEWERS SHALL COMPLY WITH THE MAINE DEPARTMENT OF HUMAN SERVICES DIVISION OF HEALTH ENGINEERING REQUIREMENTS WHICH ARE GENERALLY AS FOLLOWS:


A. PARALLEL INSTALLATION:

1. NORMAL CONDITIONS: THE INSIDE EDGE OF A WATER MAIN SHALL BE LAID AT LEAST 10 FEET HORIZONTALLY FROM THE INSIDE EDGE OF ANY SANITARY SEWER, STORM SEWER OR SEWER MANHOLE.
2. UNUSUAL CONDITIONS: WHEN LOCAL CONDITIONS PREVENT A HORIZONTAL SEPARATION OF 10 FEET, THE INSIDE EDGE OF A WATER MAIN MAY BE LAID A MINIMUM OF 5 FEET FROM THE INSIDE EDGE OF A SEWER PROVIDED THAT THE BOTTOM OF THE WATER MAIN IS AT LEAST 18 INCHES HIGHER THAN THE TOP OF THE SEWER (SEE DETAIL).

B. CROSSINGS:

1. NORMAL CONDITIONS: WHENEVER POSSIBLE, THE BOTTOM OF THE WATER MAIN SHALL BE AT LEAST 18 INCHES HIGHER THAN THE TOP OF THE SEWER.
2. UNUSUAL CONDITIONS: IF A WATER MAIN MUST CROSS UNDER A SEWER, THE TOP OF THE WATER MAIN SHALL BE AT LEAST 18 INCHES LOWER THAN THE BOTTOM OF THE SEWER, THE WATER MAIN PIPE SHALL BE CENTERED AT THE CROSSING SO THAT THE JOINTS ARE EQUIDISTANT AND AS FAR AS POSSIBLE FROM THE SEWER, AND CONCRETE ENCASEMENT SHALL BE PROVIDED FOR THE SEWER TO PREVENT EXCESSIVE DEFLECTION OF THE SEWER AT THE CROSSING.


8 C-202 MINIMUM WATER AND SEWER PIPE SEPARATION
SCALE: N.T.S.

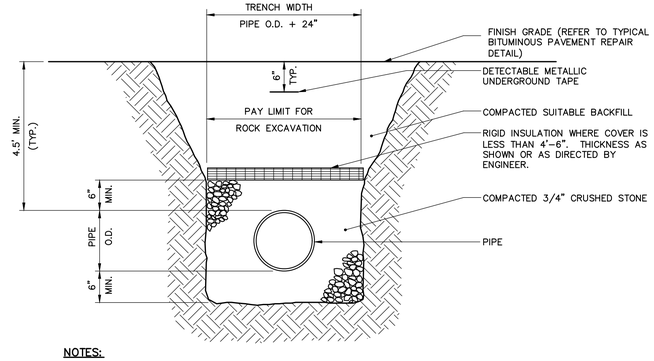

NOTES:

1. MAINTAIN UNIFORM TRENCH WIDTH TO 6" OVER PIPE.
2. SEE PAVEMENT DETAILS FOR PAVING AND PATCHING REQUIREMENTS FOR ROAD WORK AREAS.
3. PROVIDE 4" LOAM AND SEED FOR TRENCH IN NON-PAVED AREAS.
4. 1" OF INSULATION IS EQUAL TO ONE FOOT OF COVER.
5. RIGID INSULATION IS INCIDENTAL TO PAY ITEM 801.17 8-INCH PVC SANITARY SEWER.

9 C-202 TYPICAL PIPE TRENCH
SCALE: N.T.S.

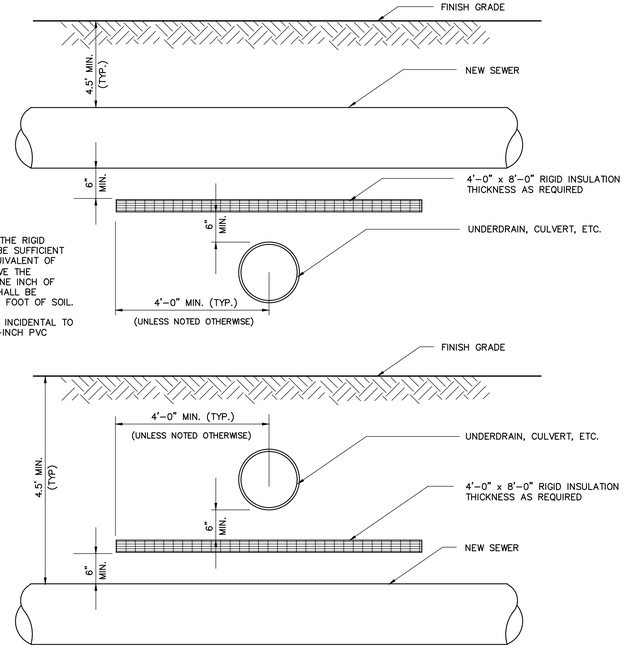

NOTES:

1. THE THICKNESS OF THE RIGID INSULATION SHALL BE SUFFICIENT TO PROVIDE AN EQUIVALENT OF 4'-6" OF SOIL ABOVE THE SANITARY SEWER. ONE INCH OF RIGID INSULATION SHALL BE EQUIVALENT TO ONE FOOT OF SOIL.
2. RIGID INSULATION IS INCIDENTAL TO PAY ITEM 801.17 8-INCH PVC SANITARY SEWER.

10 C-202 TYPICAL PIPE CROSSING INSULATION
SCALE: N.T.S.

ISSUE FOR BID

41 Hutchins Drive
Portland, Maine 04102
800.426.4262 | www.woodardcurran.com

COMMITMENT & INTEGRITY DRIVE RESULTS

THIS DOCUMENT IS THE PROPERTY OF WOODARD & CURRAN INC. AND ITS CLIENT. REPRODUCTION OR MODIFICATION WITHOUT WRITTEN CONSENT IS PROHIBITED.

STATE OF MAINE
JULIANNE PAGE
No. 15045
REGISTERED PROFESSIONAL ENGINEER
11/11/2021

REV	DESCRIPTION	DATE
-	ISSUE FOR BID	11/11/2021
DESIGNED BY:	MSR	CHECKED BY: JMP
DRAWN BY:	JDE	231121101-C-201, C-202.dwg

CIVIL DETAILS 2

TOWN OF SEARSPORT
SEARSPORT, MAINE

PROSPECT STREET
SEWER MAIN RELOCATION

JOB NO:	231121.01
DATE:	NOVEMBER, 2021
SCALE:	AS NOTED
SHEET:	3 OF 3

C-202

\\woodardcurran.net\shared\Projects\0231121.01 Searsport ME WWTF Upgrades\wip\MDOT\Drawings\Civil\231121101-C-201, C-202.dwg, Nov 11, 2021 - 7:18am JEVERETT