

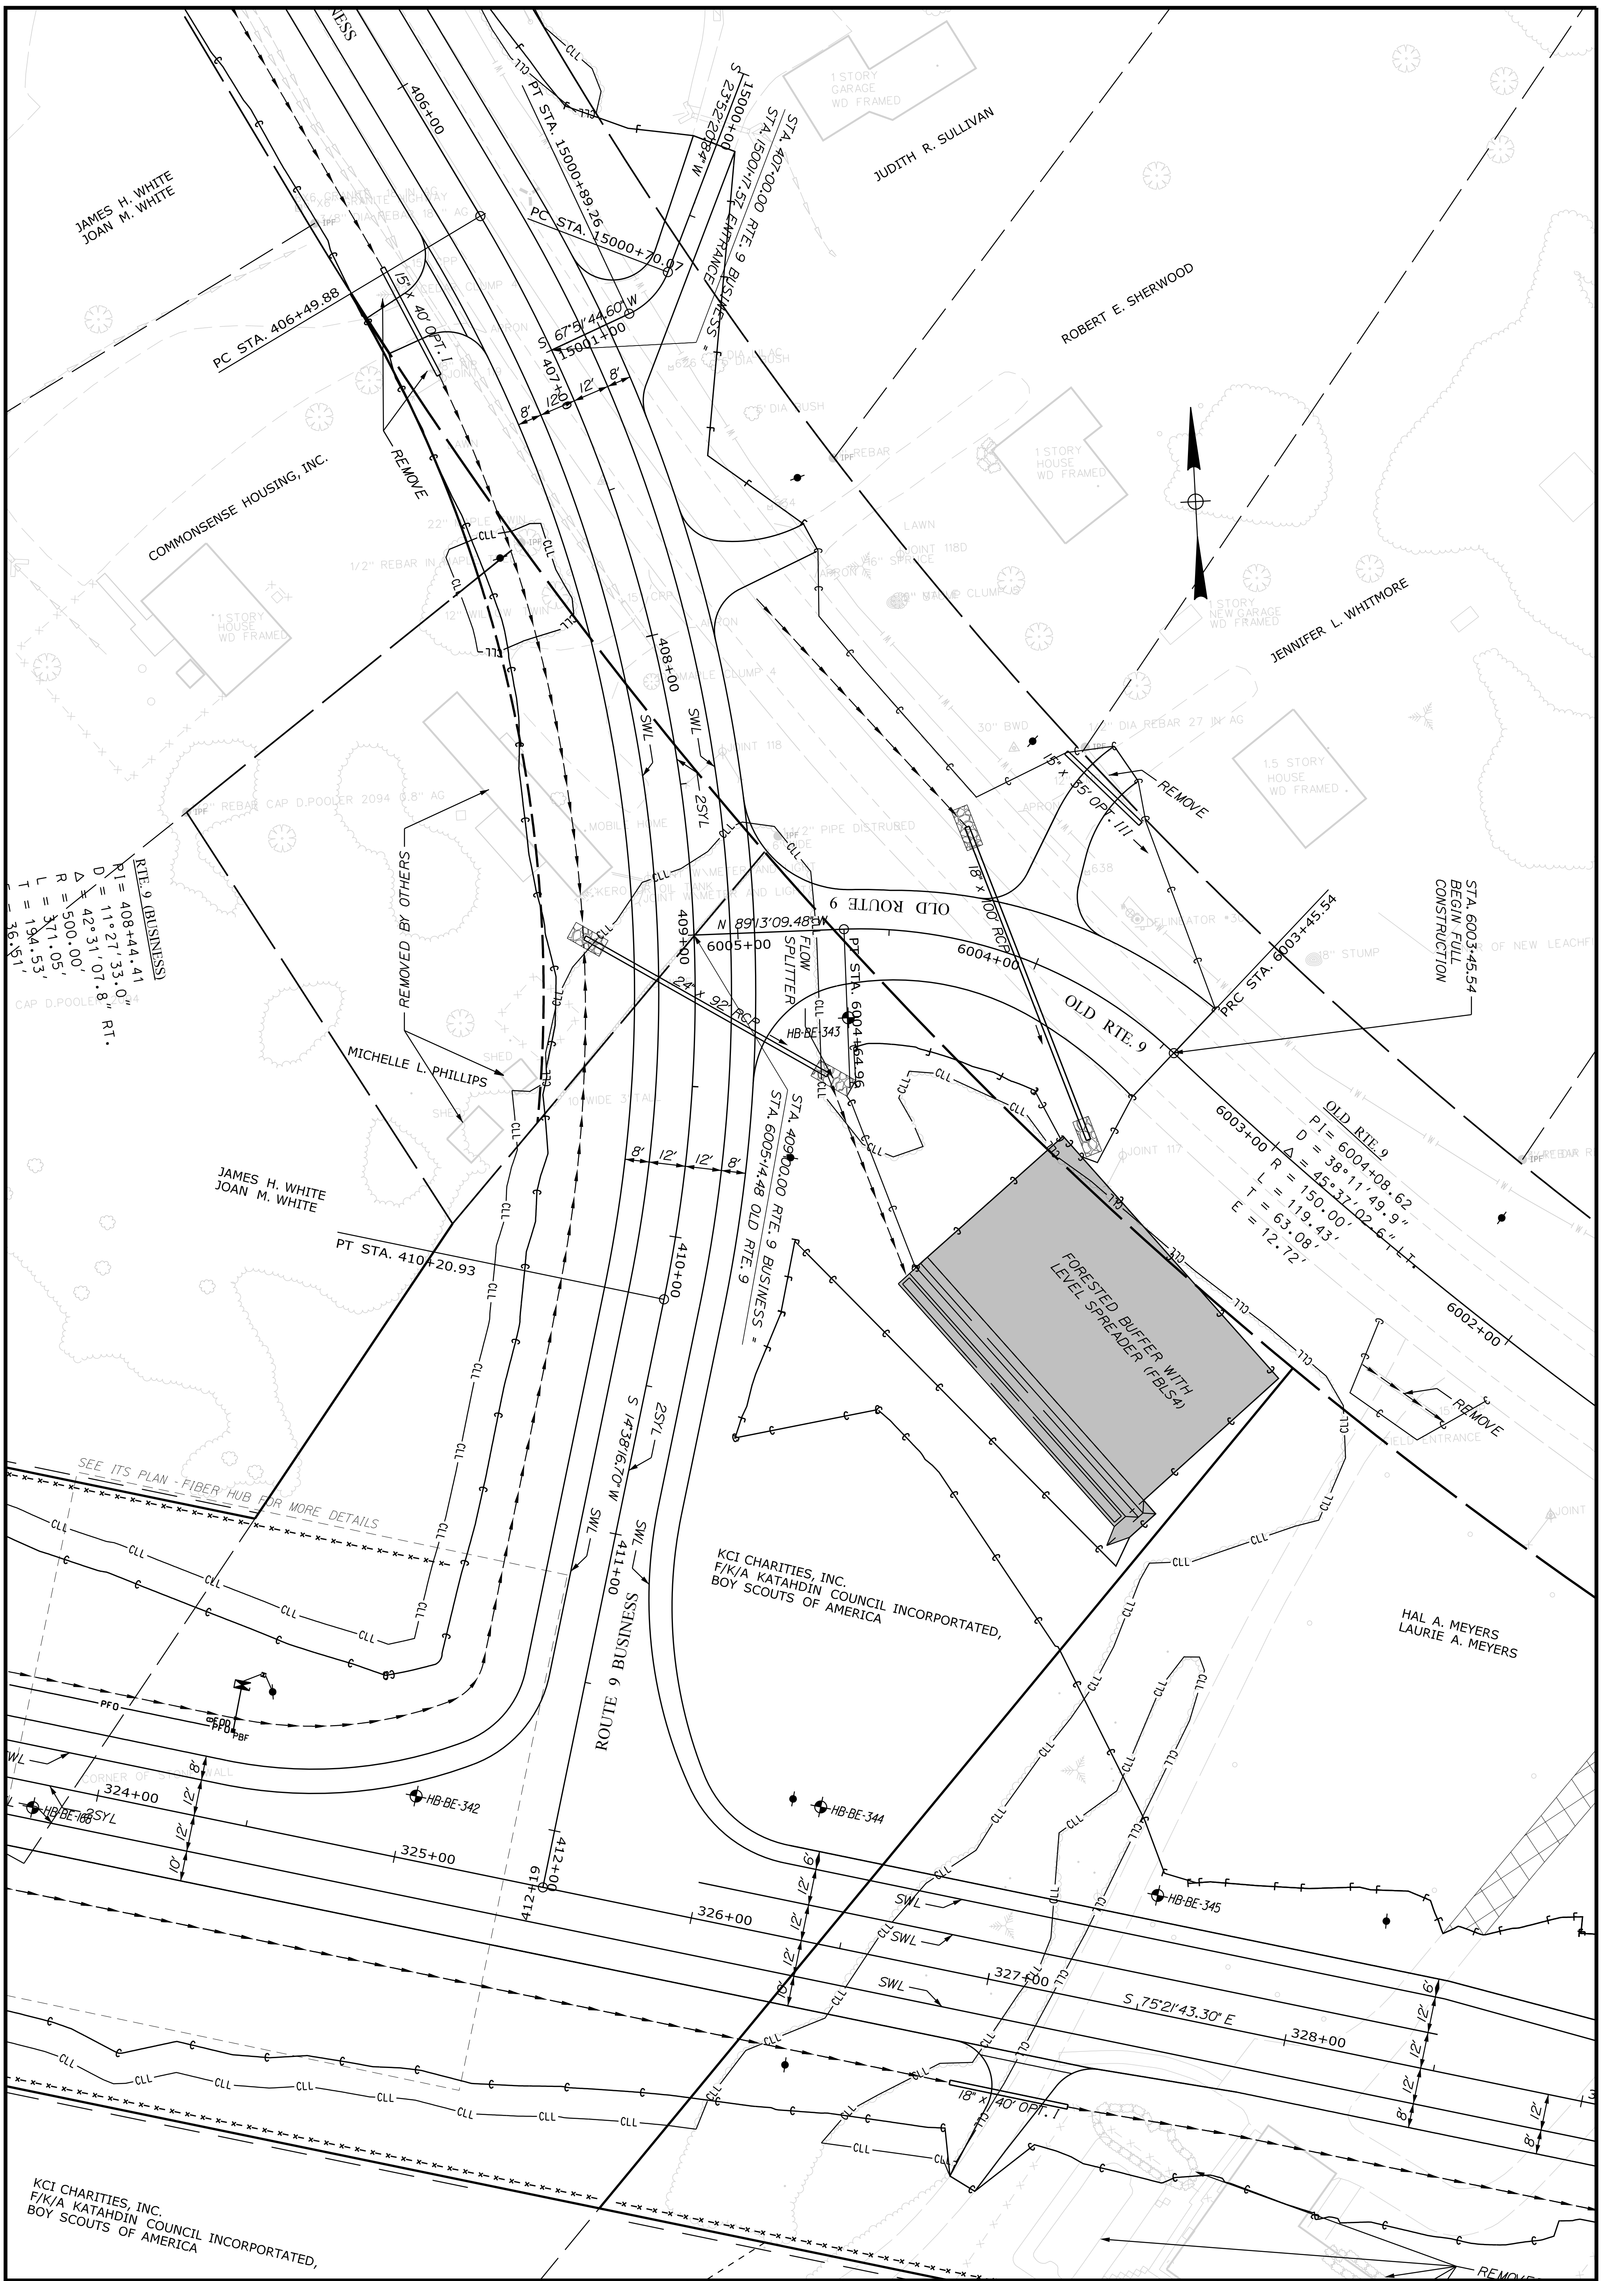


SHEET NUMBER	BREWER TO EDDINGTON I-395\ROUTE 9 CONNECTOR	PROJ. MANAGER: R. MOULTON	STATE OF MAINE DEPARTMENT OF TRANSPORTATION
H66	PLANS	DESIGN-DETAILED: D.PRIDE; DATE: SEP. 2021	1891500
OF 460		CHECKED-REVIEWED; DESIGN2-DETAILED2; DESIGN3-DETAILED3; REVISIONS 1; REVISIONS 2; REVISIONS 3; REVISIONS 4; FIELD CHANGES	SIGNATURE P.E. NUMBER DATE
			WIN 018915.00

Filename: ...\H67_Ramp B.DGN Division: HIGHWAY Username: common Date:9/27/2021

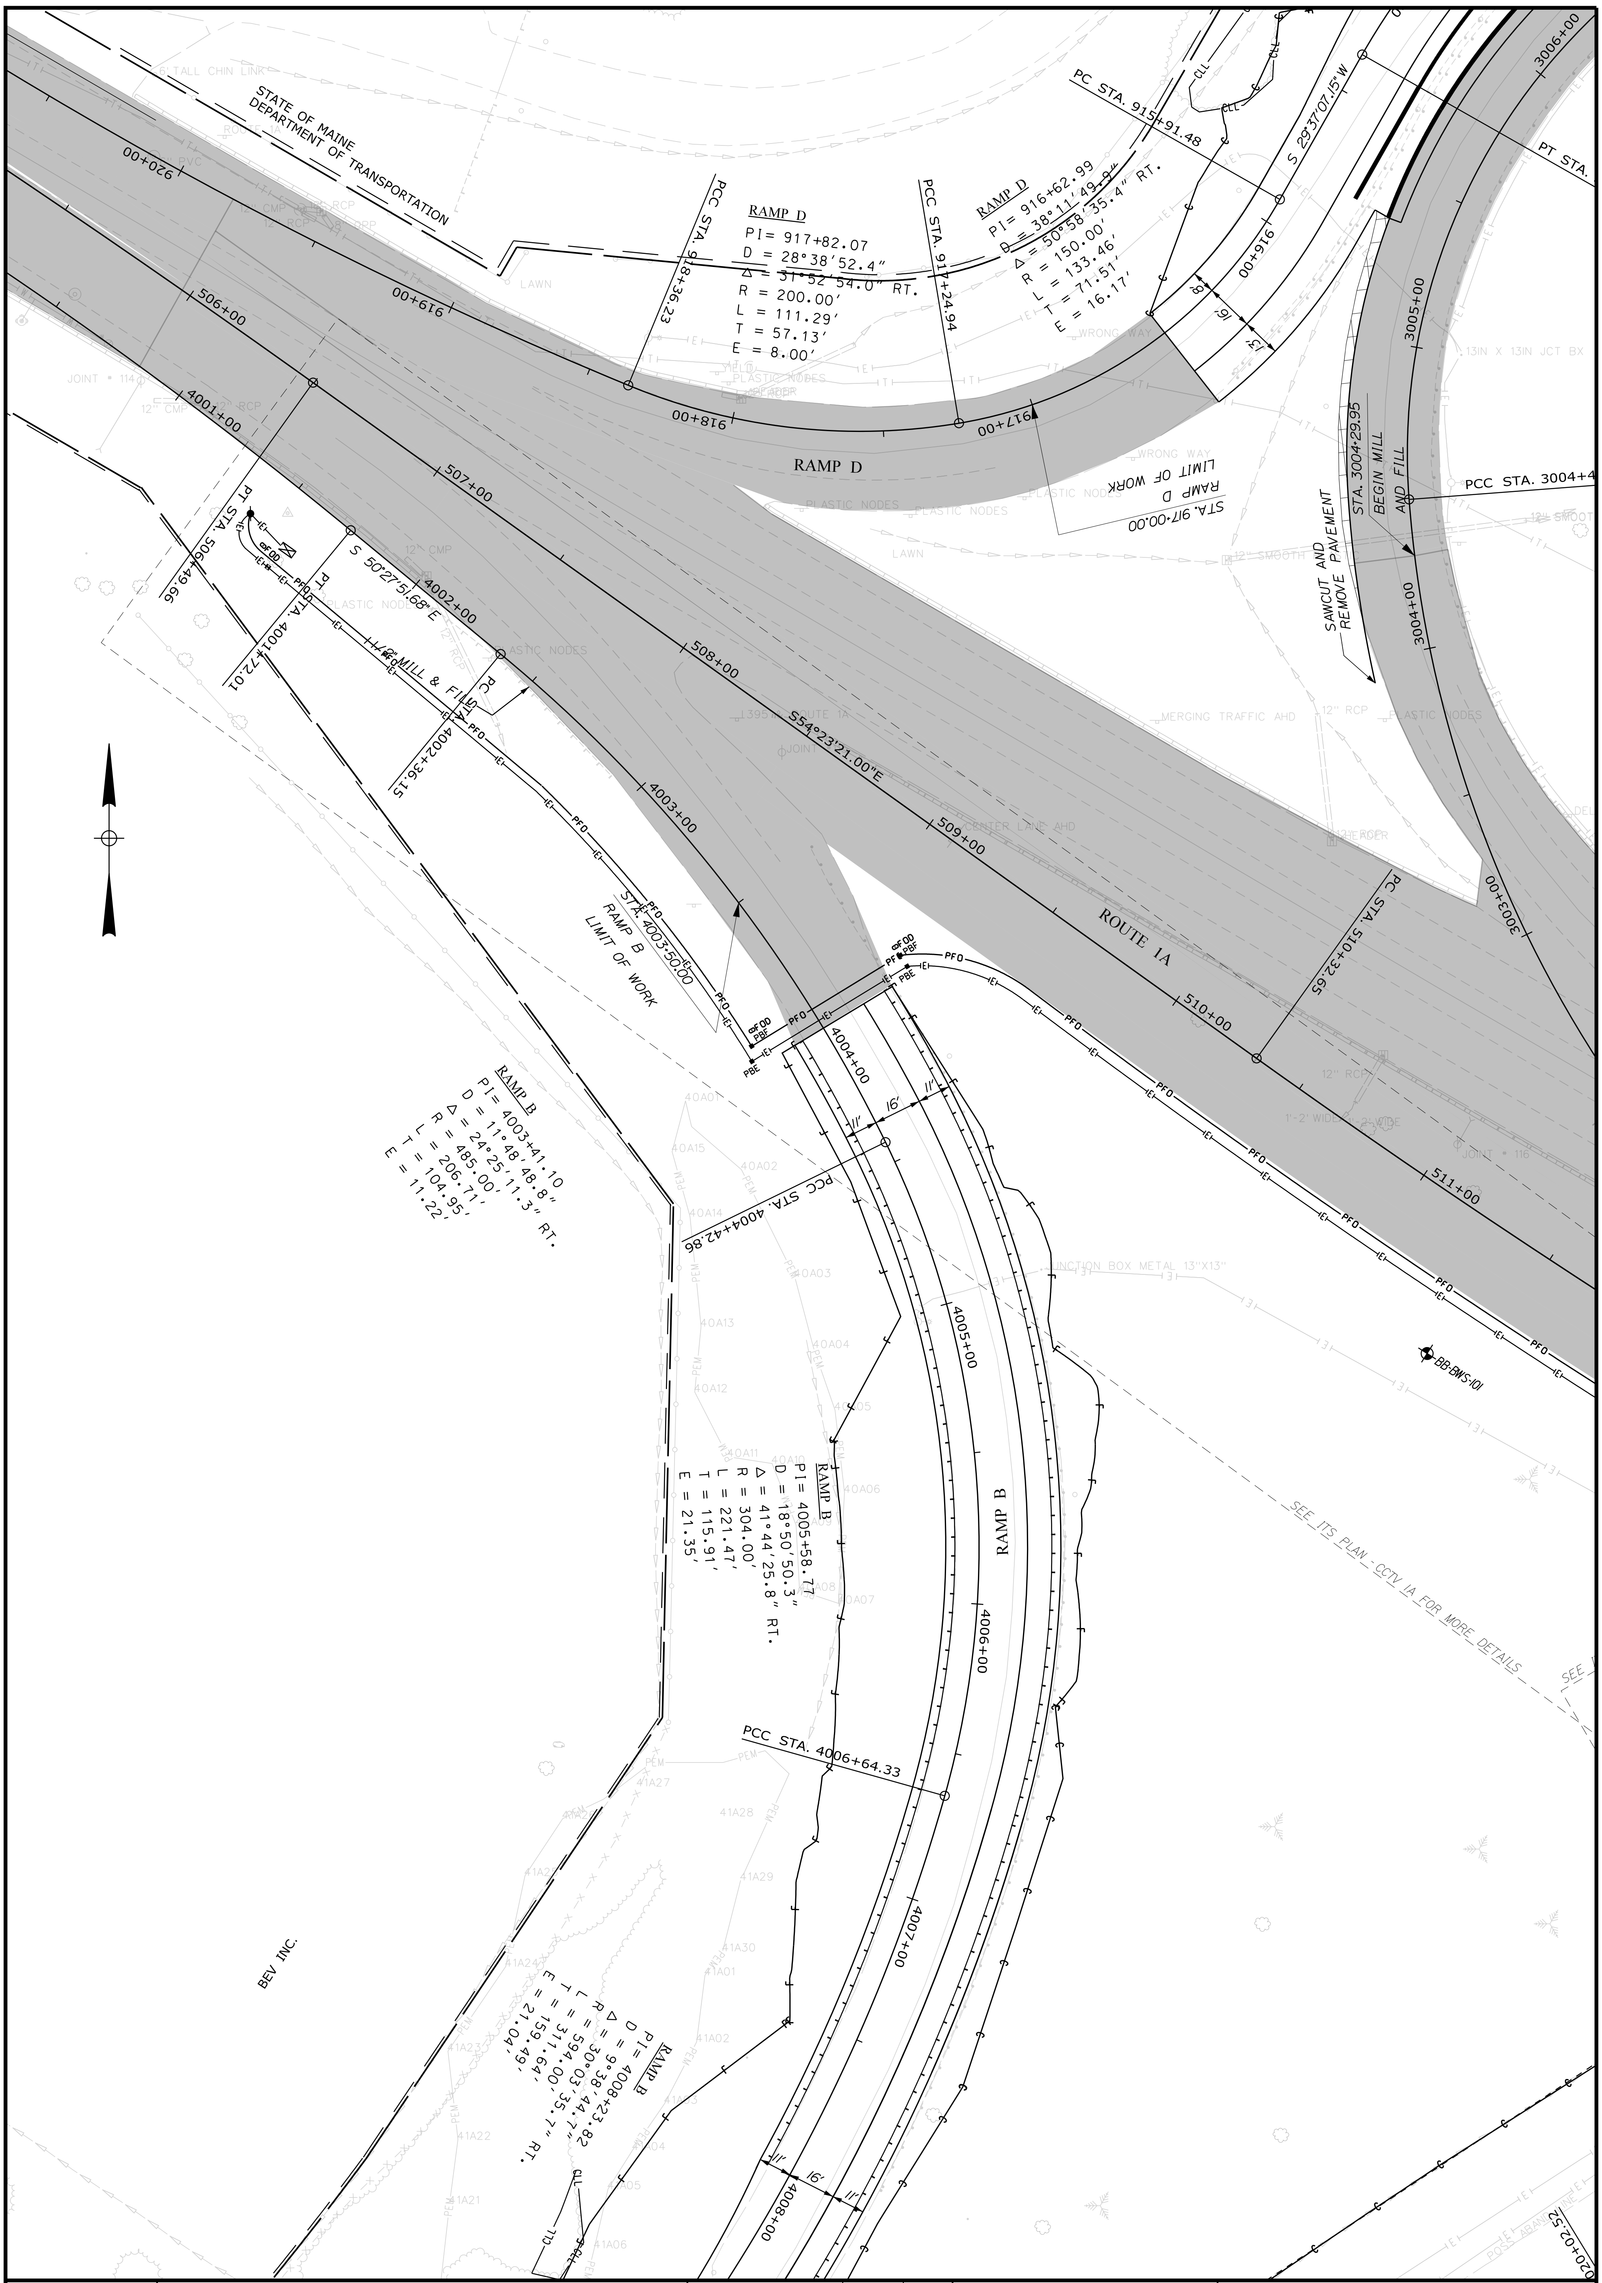

H67	SHEET NUMBER	BREWER TO EDDINGTON I-395\ROUTE 9 CONNECTOR	PROJ. MANAGER	R. MOULTON	BY	DATE	STATE OF MAINE DEPARTMENT OF TRANSPORTATION
OF 460			DESIGN-DETAILED	D.PRIDE		SEP. 2021	
			CHECKED-REVIEWED				SIGNATURE
			DESIGN2-DETAILED2				
			DESIGN3-DETAILED3				P.E. NUMBER
		PLANS	REVISIONS 1				
			REVISIONS 2				DATE
			REVISIONS 3				1891500
			REVISIONS 4				WIN 018915.00
			FIELD CHANGES				

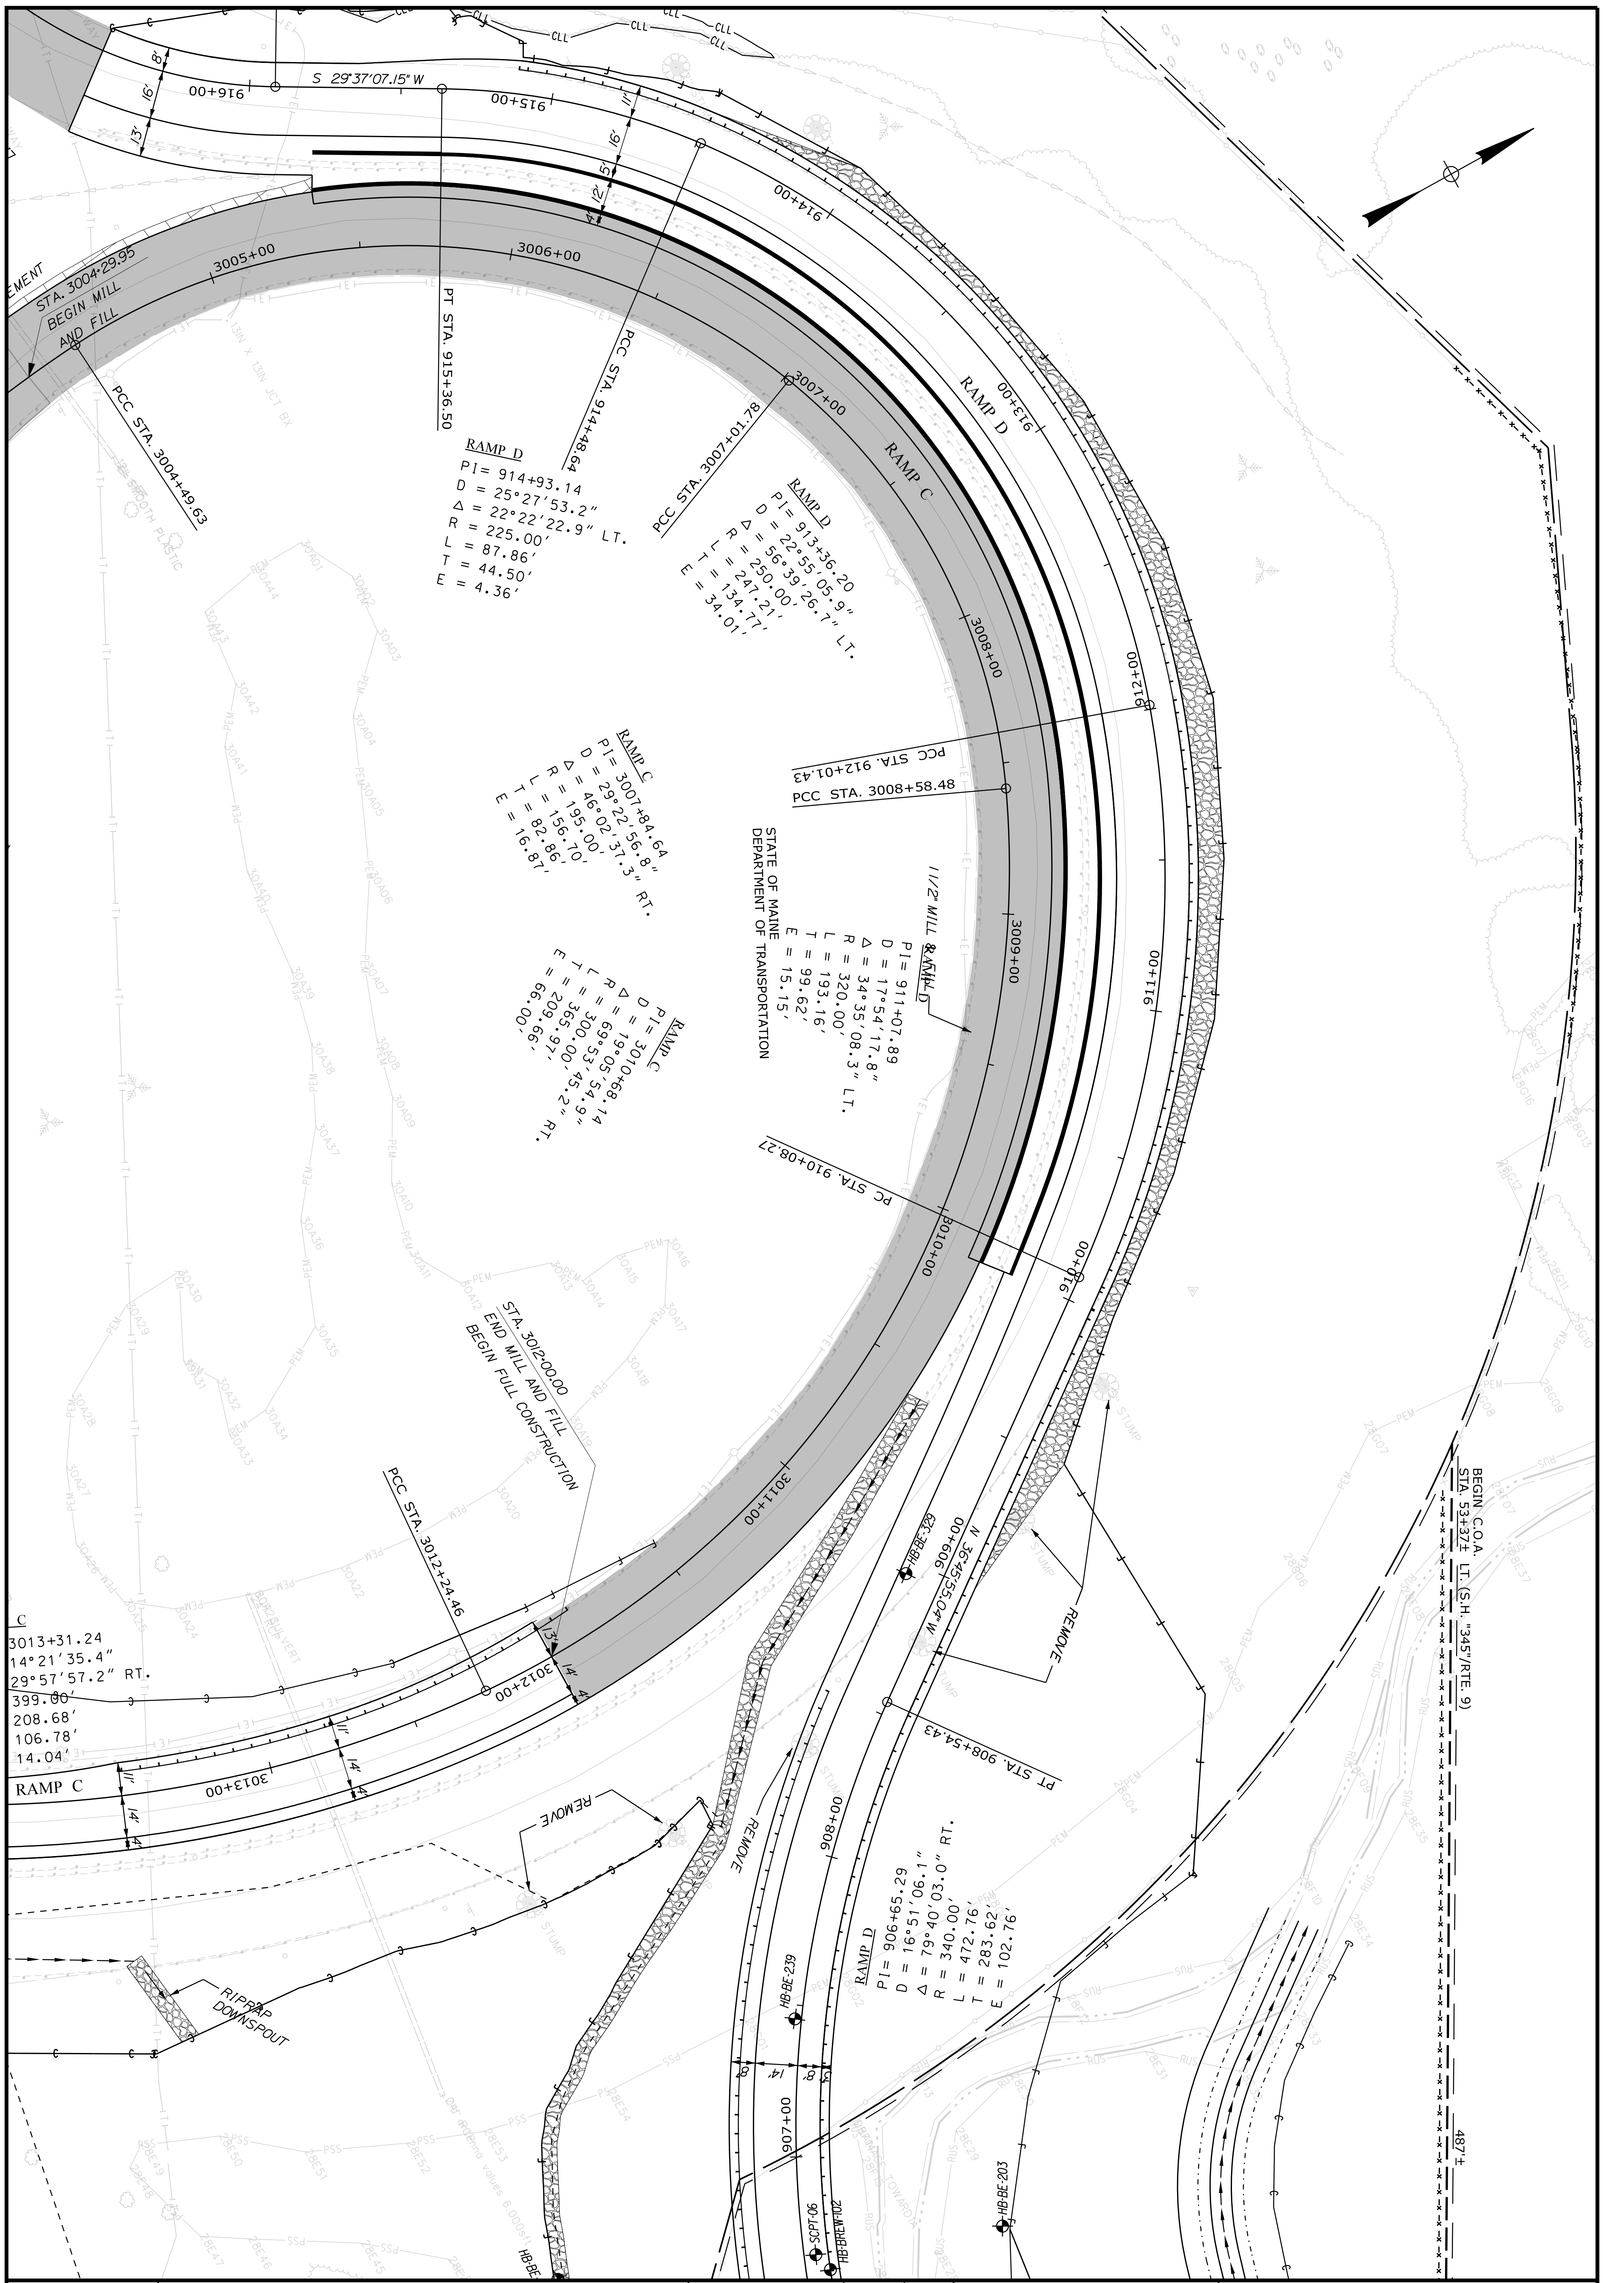

PROJ. MANAGER	R. MOULTON	BY	DATE	
DESIGN-DETAILED	D.PRIDE		SEP. 2021	
CHECKED-REVIEWED				SIGNATURE
DESIGN2-DETAILED2				
DESIGN3-DETAILED3				P.E. NUMBER
REVISIONS 1				
REVISIONS 2				DATE
REVISIONS 3				
REVISIONS 4				
FIELD CHANGES				

BREWER TO EDDINGTON
I-395\ROUTE 9 CONNECTOR

PLANS


SHEET NUMBER H68 OF 460

STATE OF MAINE
DEPARTMENT OF TRANSPORTATION

1891500

WIN
018915.00

Filename: ...\H69_Jughandle_Plan.DGN Division: HIGHWAY Username: common Date:9/27/2021

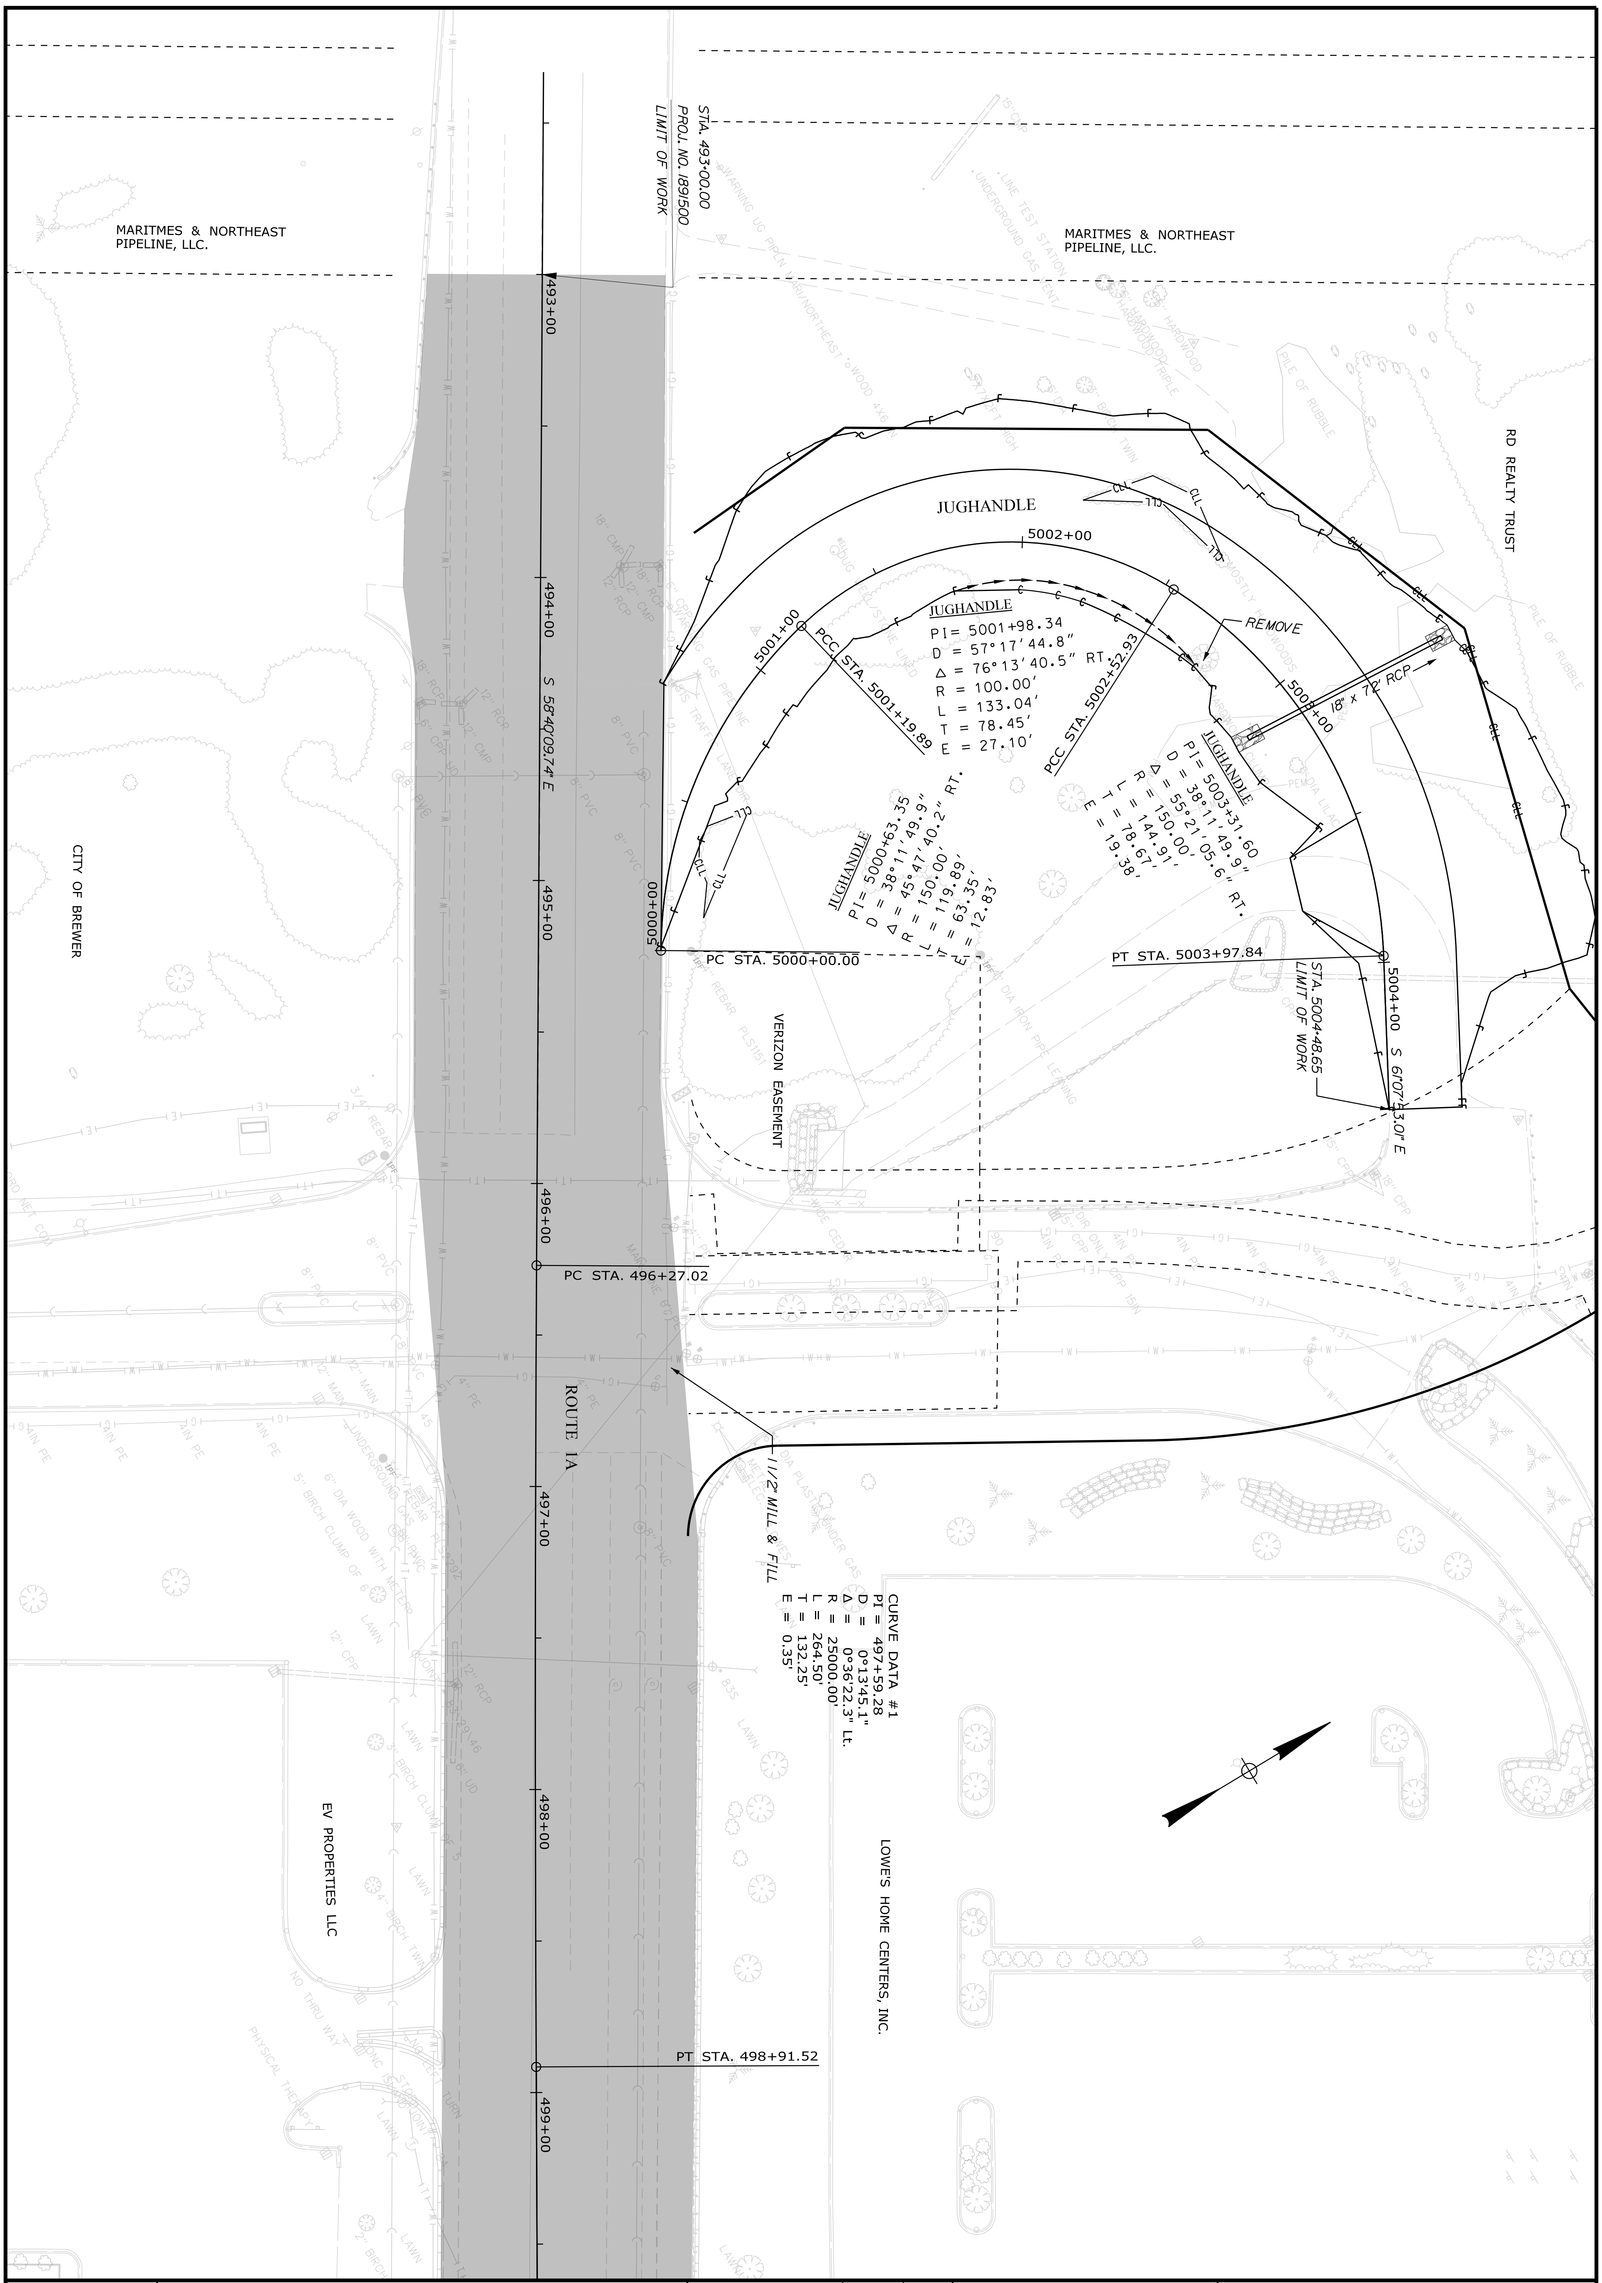

PROJ. MANAGER	R. MOULTON	BY	DATE	
DESIGN-DETAILED	D.PRIDE		SEP. 2021	
CHECKED-REVIEWED				SIGNATURE
DESIGN2-DETAILED2				
DESIGN3-DETAILED3				P.E. NUMBER
REVISIONS 1				
REVISIONS 2				DATE
REVISIONS 3				
REVISIONS 4				
FIELD CHANGES				

SHEET NUMBER H69 OF 460


BREWER TO EDDINGTON
I-395\ROUTE 9 CONNECTOR

PLANS

STATE OF MAINE
DEPARTMENT OF TRANSPORTATION

1891500

WIN
018915.00

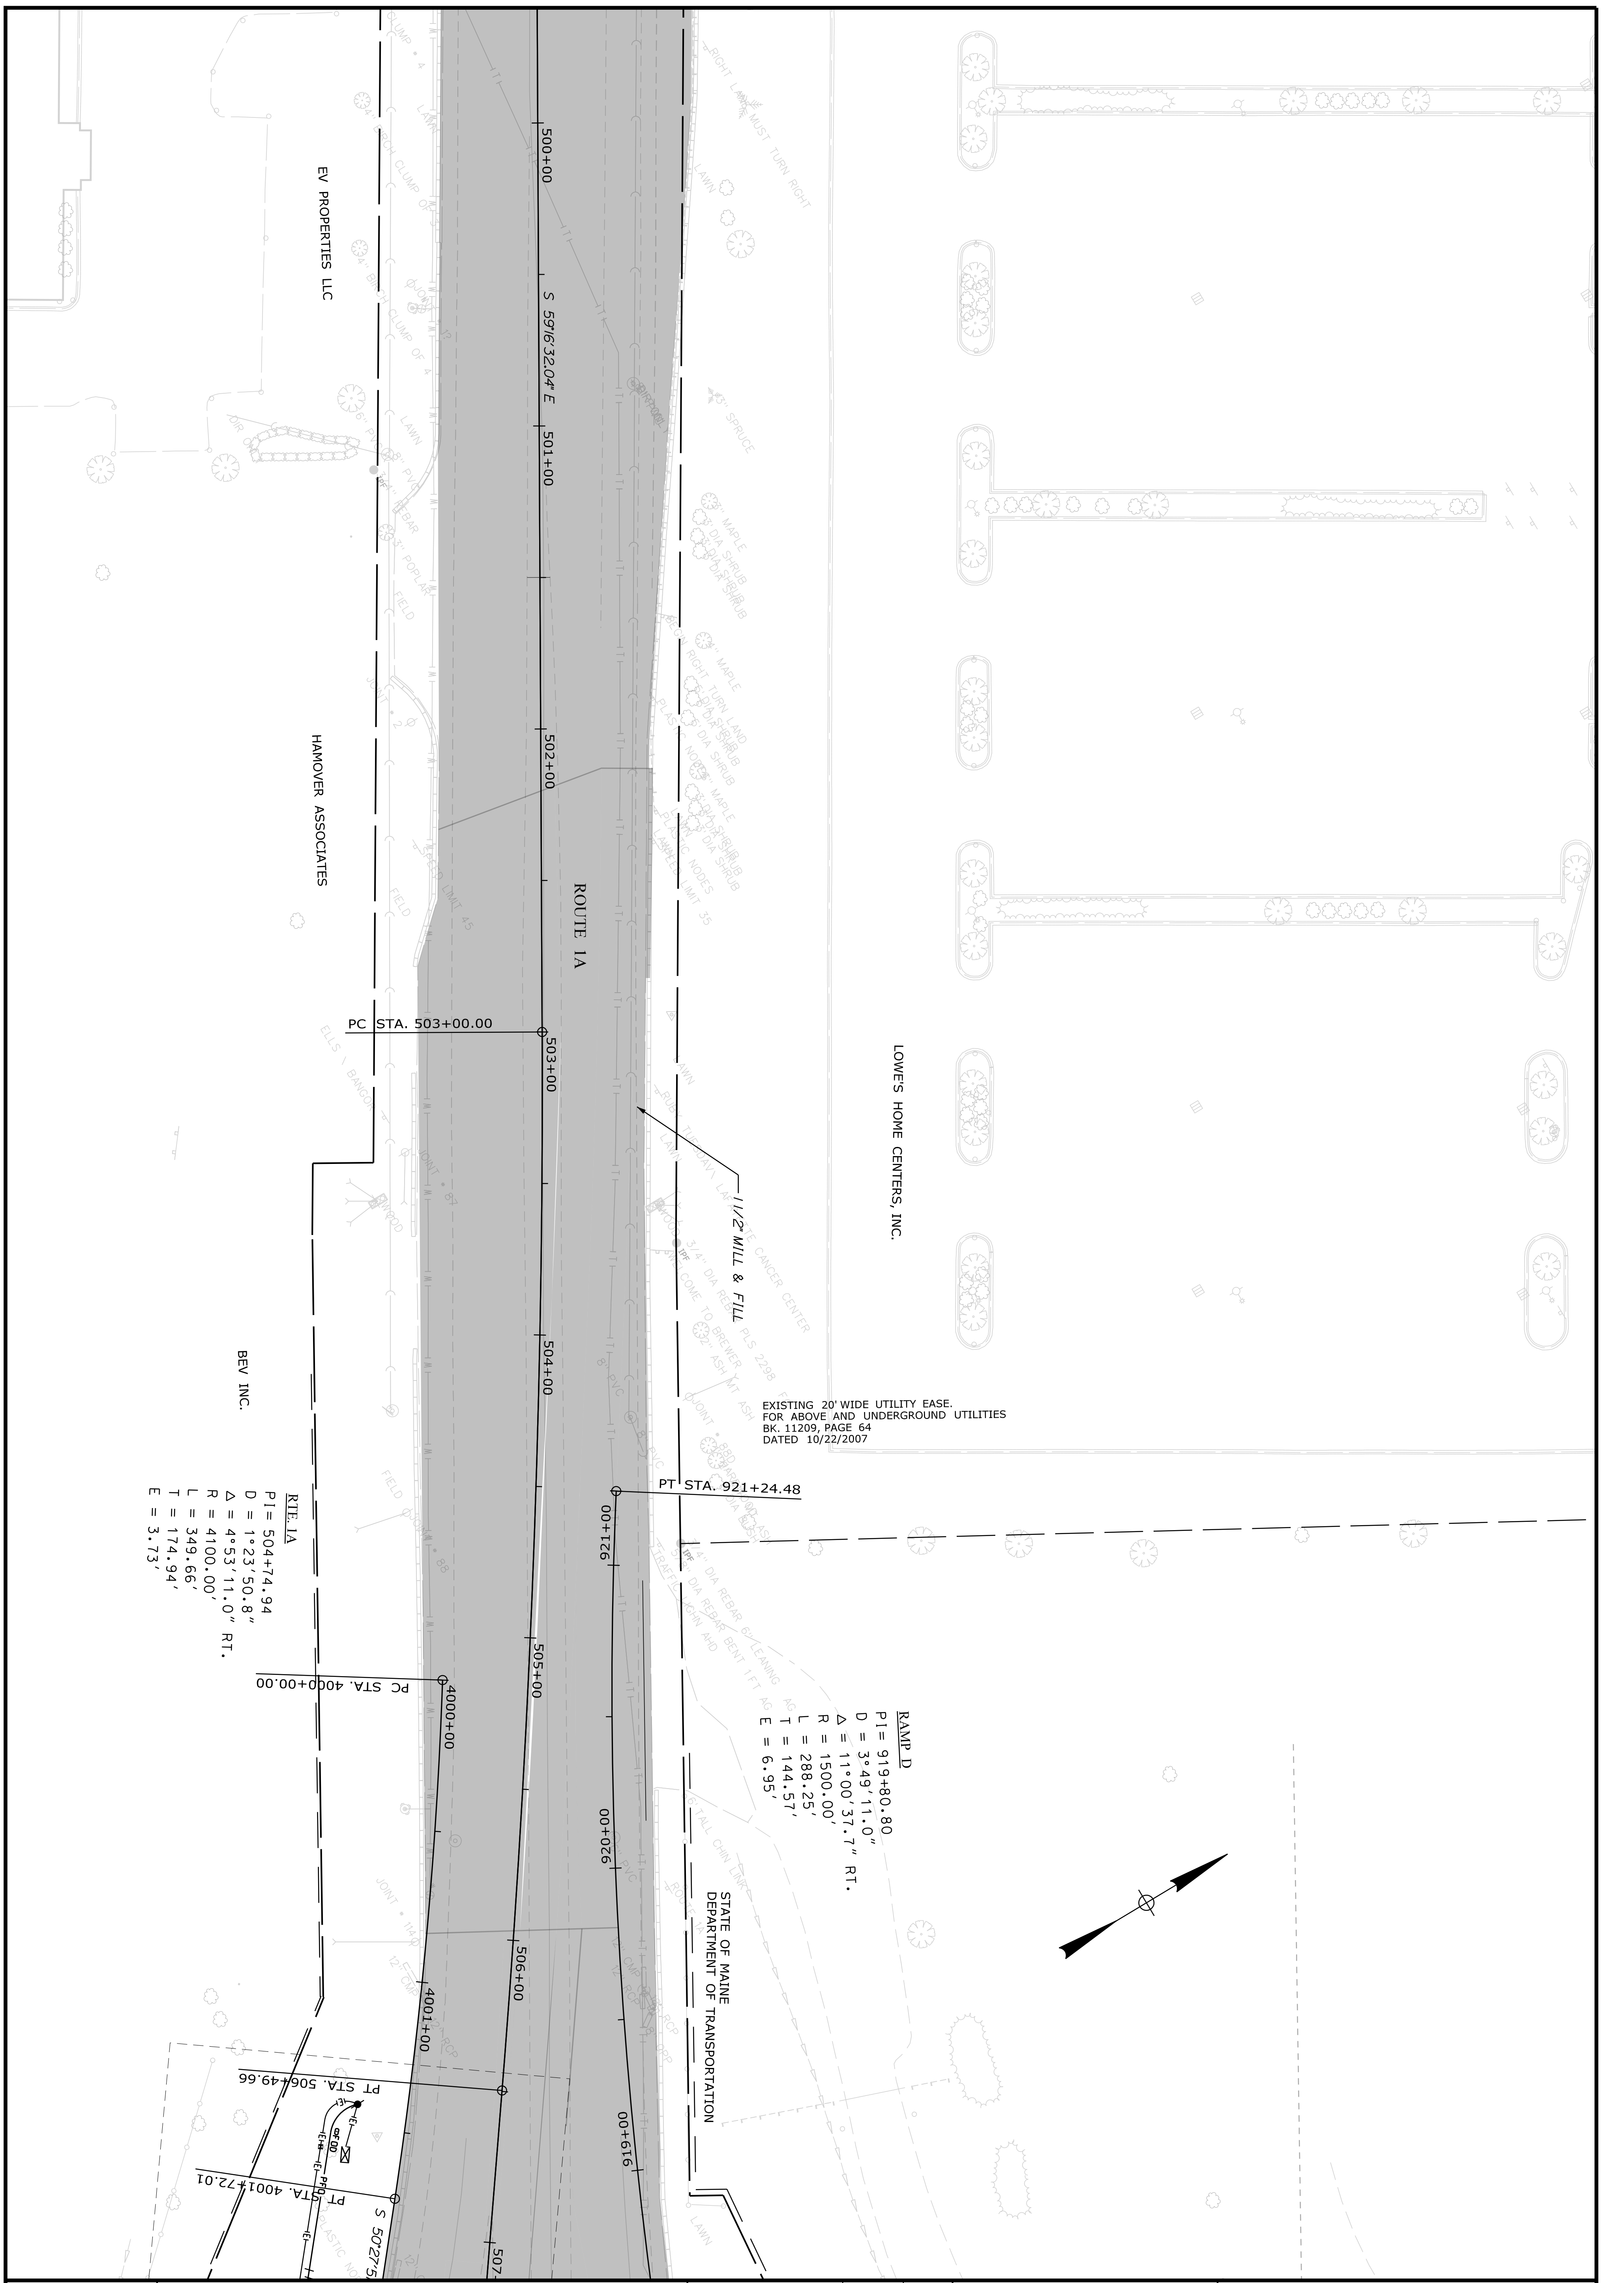

H70

SHEET NUMBER

OF 460

BREWER TO EDDINGTON
I-395\ROUTE 9 CONNECTOR

PLANS

PROJ. MANAGER	R. MOULTON	BY	DATE
DESIGN-DETAILED	D.PRIDE		SEP. 2021
CHECKED-REVIEWED			
DESIGN2-DETAILED2			
DESIGN3-DETAILED3			
REVISIONS 1			
REVISIONS 2			
REVISIONS 3			
REVISIONS 4			
FIELD CHANGES			

SIGNATURE


P.E. NUMBER

DATE

STATE OF MAINE
DEPARTMENT OF TRANSPORTATION

1891500

WIN 018915.00

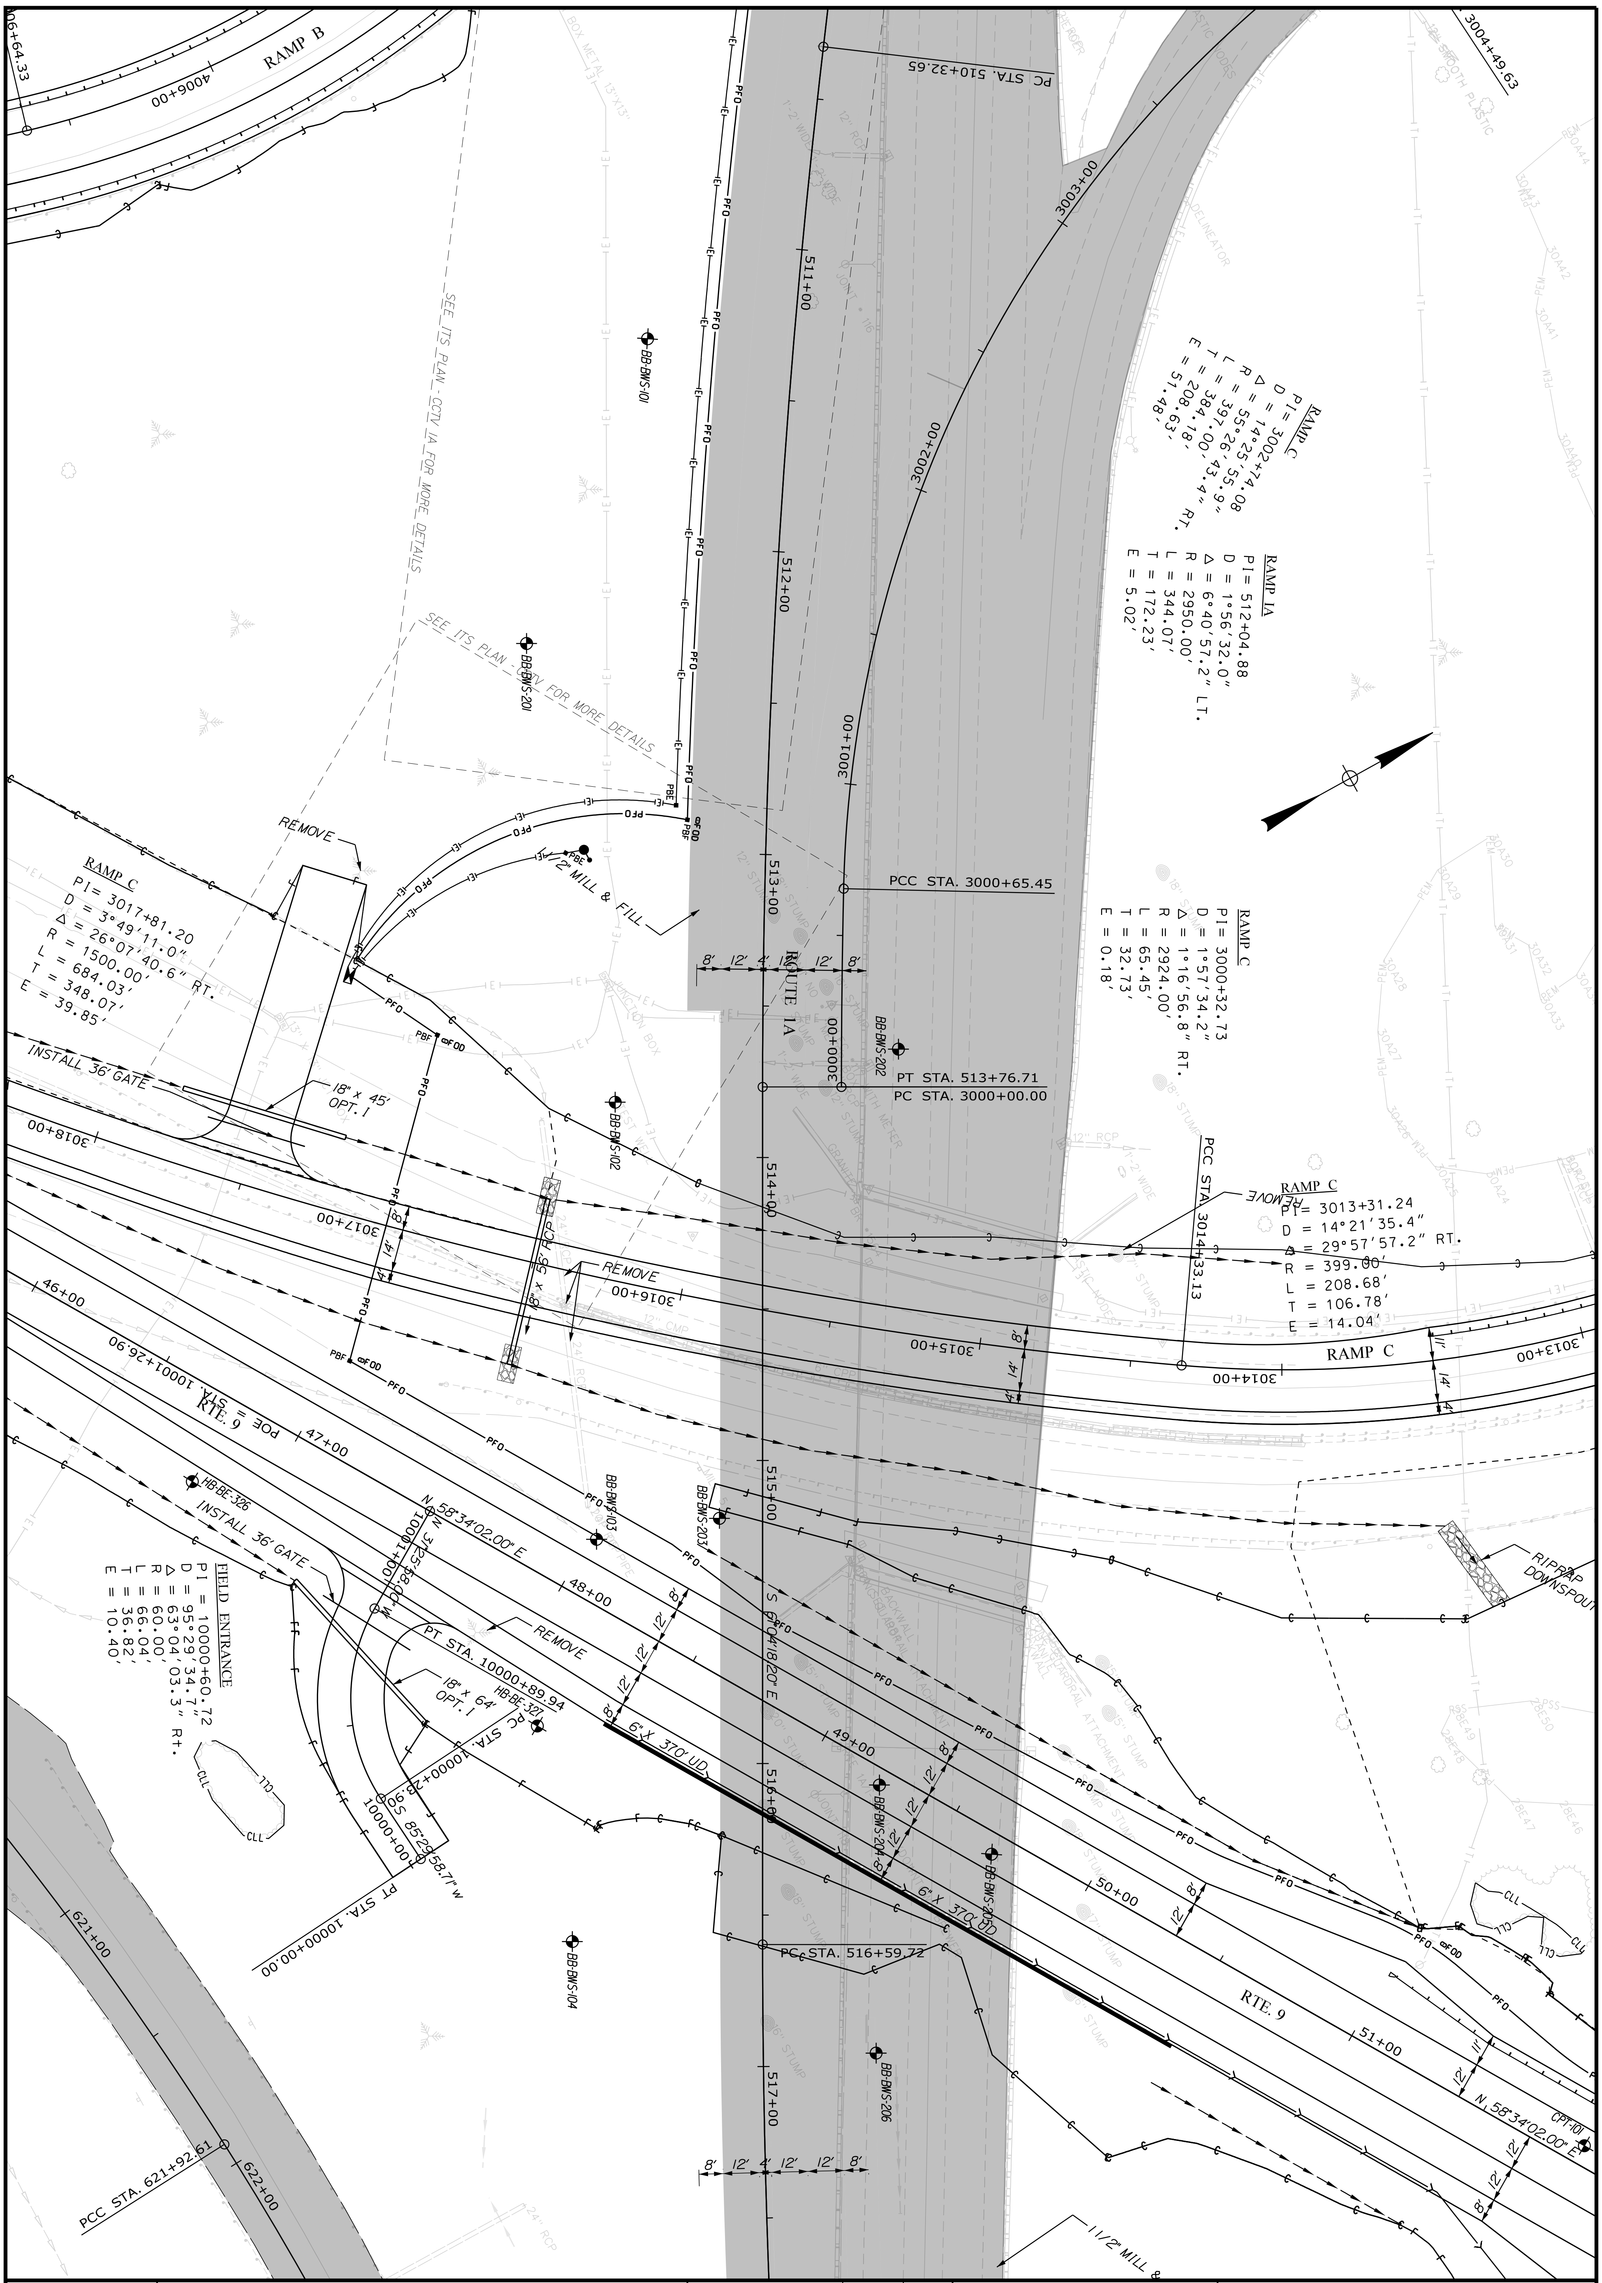

PROJ. MANAGER	R. MOULTON	BY	DATE	
DESIGN-DETAILED	D.PRIDE		SEP. 2021	
CHECKED-REVIEWED				SIGNATURE
DESIGN2-DETAILED2				
DESIGN3-DETAILED3				P.E. NUMBER
REVISIONS 1				
REVISIONS 2				DATE
REVISIONS 3				
REVISIONS 4				
FIELD CHANGES				

SHEET NUMBER H71 OF 460

BREWER TO EDDINGTON I-395\ROUTE 9 CONNECTOR


PLANS

STATE OF MAINE
DEPARTMENT OF TRANSPORTATION

1891500

WIN
018915.00

Filename: ...\H72_Ramp A2.DGN Division: HIGHWAY Username: common Date:9/29/2021

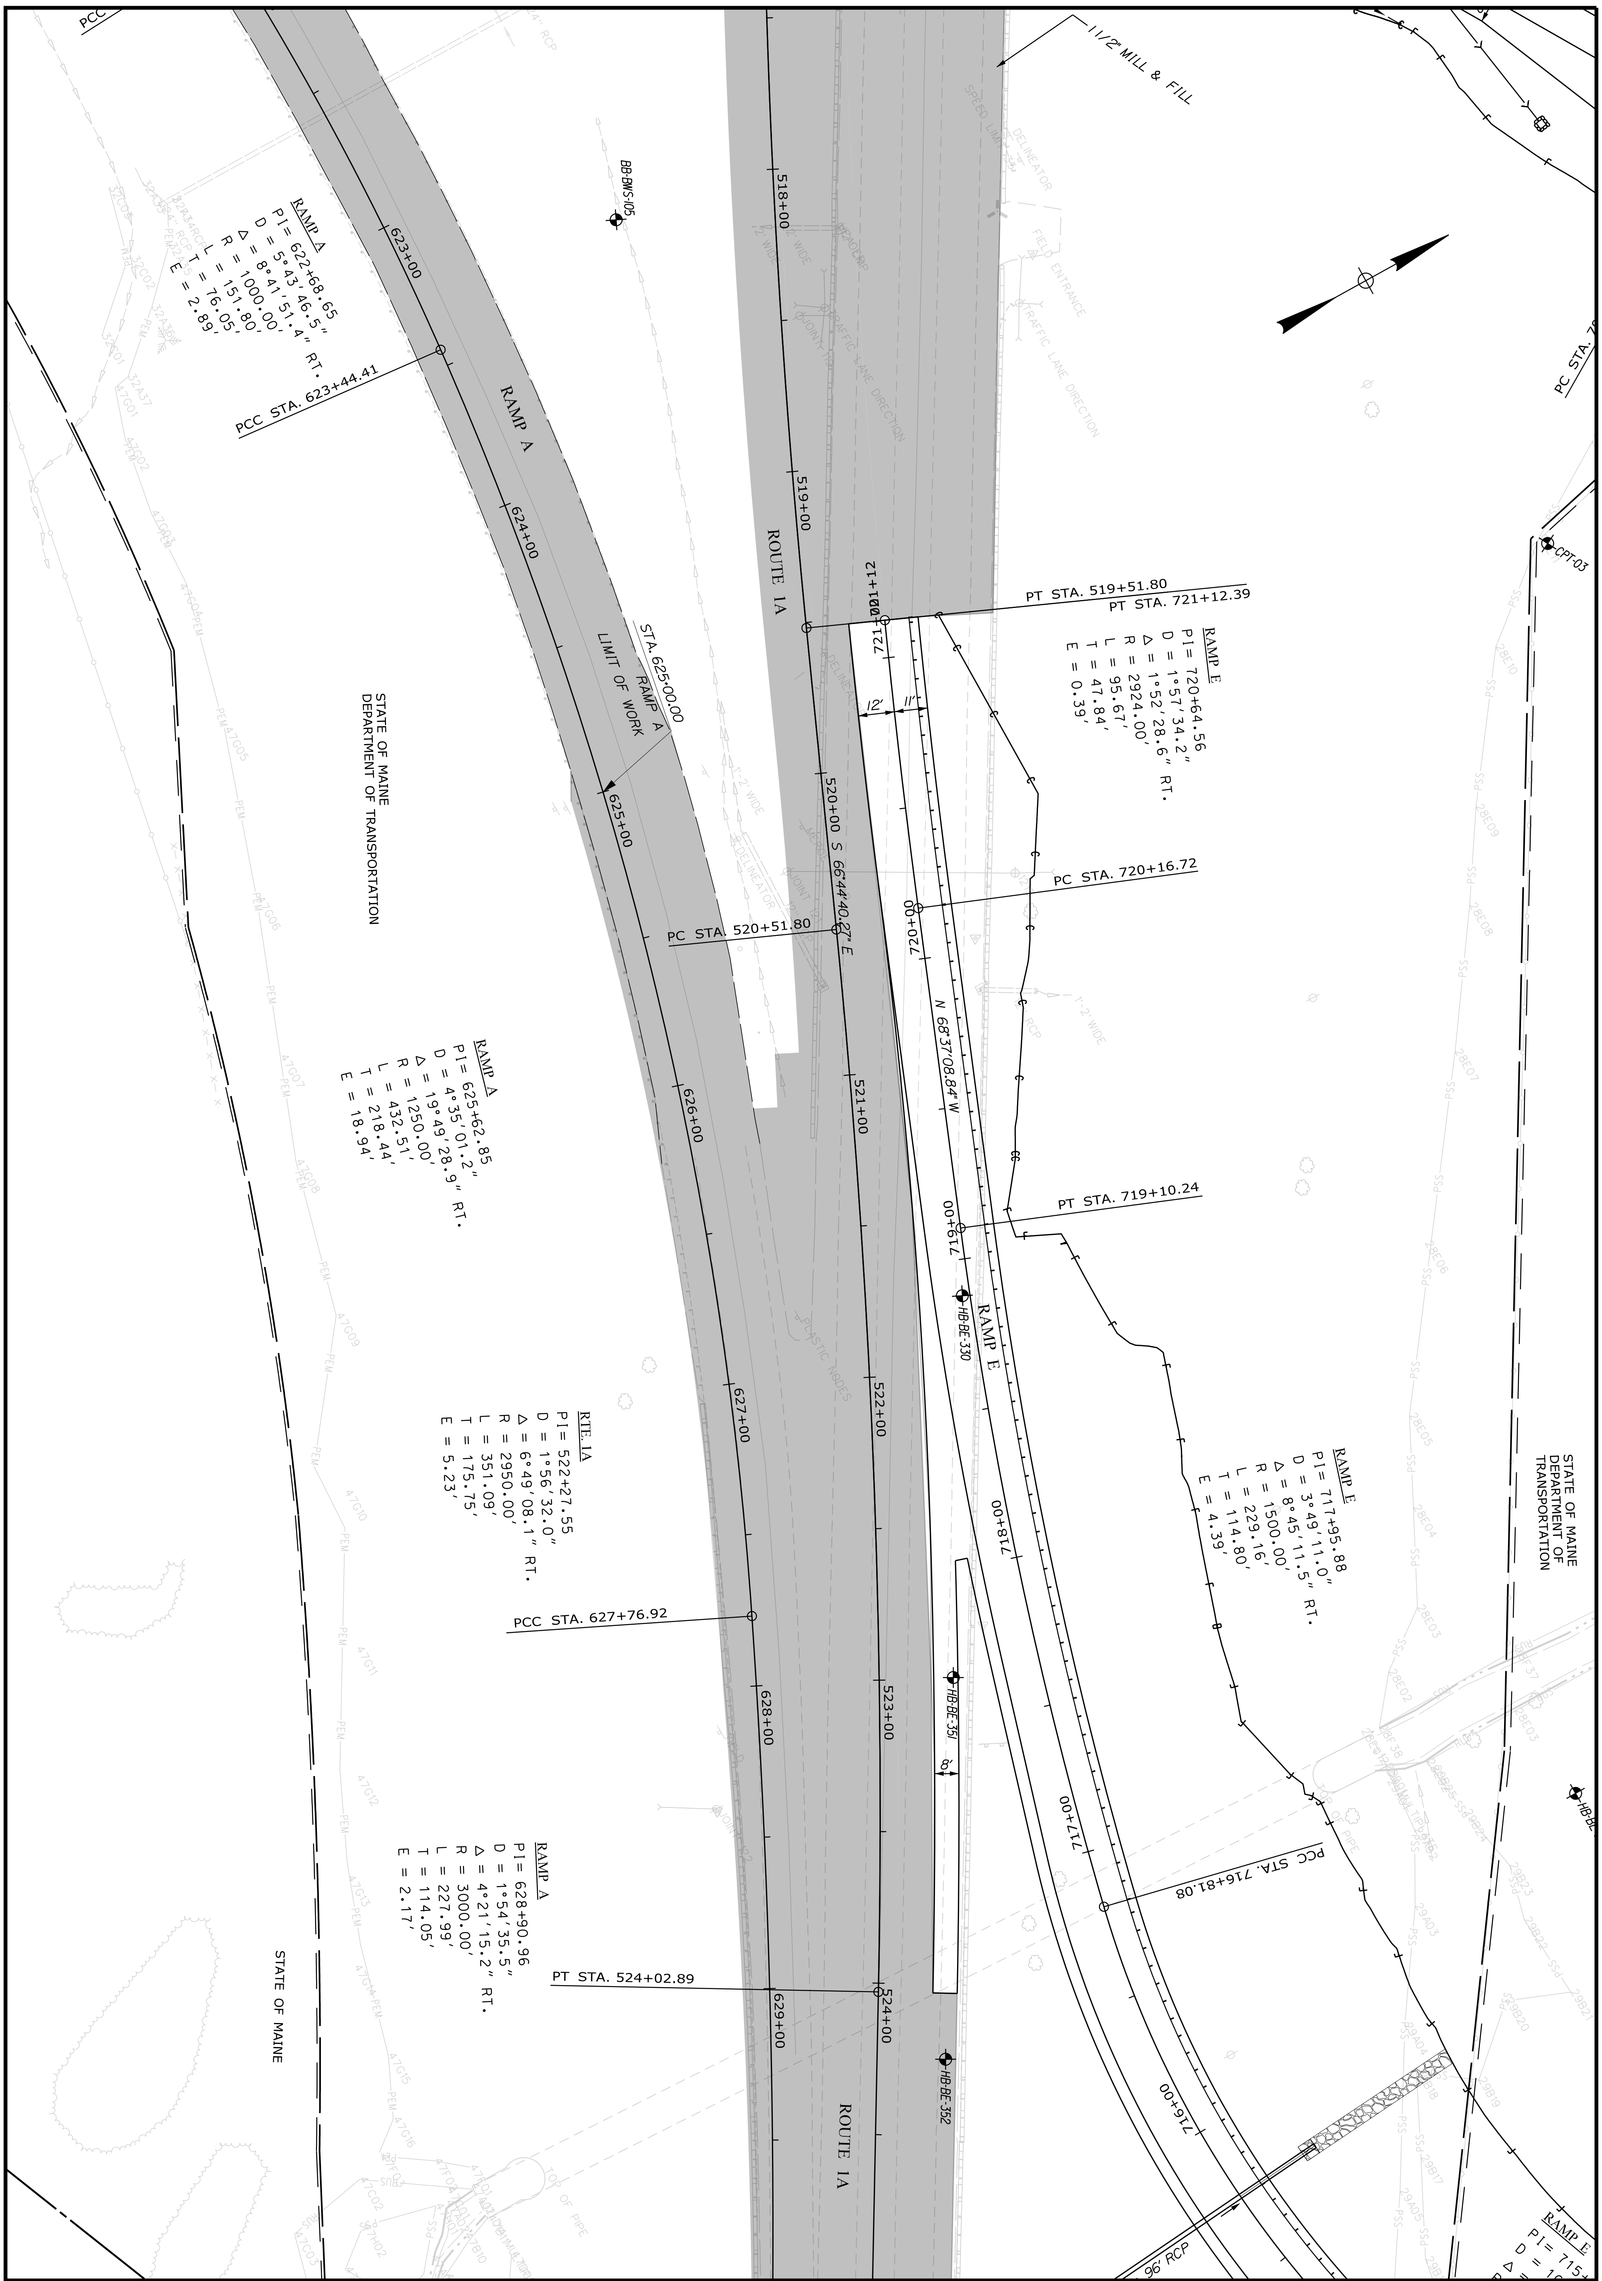

PROJ. MANAGER	R. MOULTON	BY	DATE
DESIGN-DETAILED	D.PRIDE		SEP. 2021
CHECKED-REVIEWED			
DESIGN2-DETAILED2			
DESIGN3-DETAILED3			
REVISIONS 1			
REVISIONS 2			
REVISIONS 3			
REVISIONS 4			
FIELD CHANGES			

SIGNATURE

P.E. NUMBER

DATE

BREWER TO EDDINGTON
I-395\ROUTE 9 CONNECTOR


PLANS

SHEET NUMBER H72 OF 460

STATE OF MAINE
DEPARTMENT OF TRANSPORTATION

1891500

WIN
018915.00

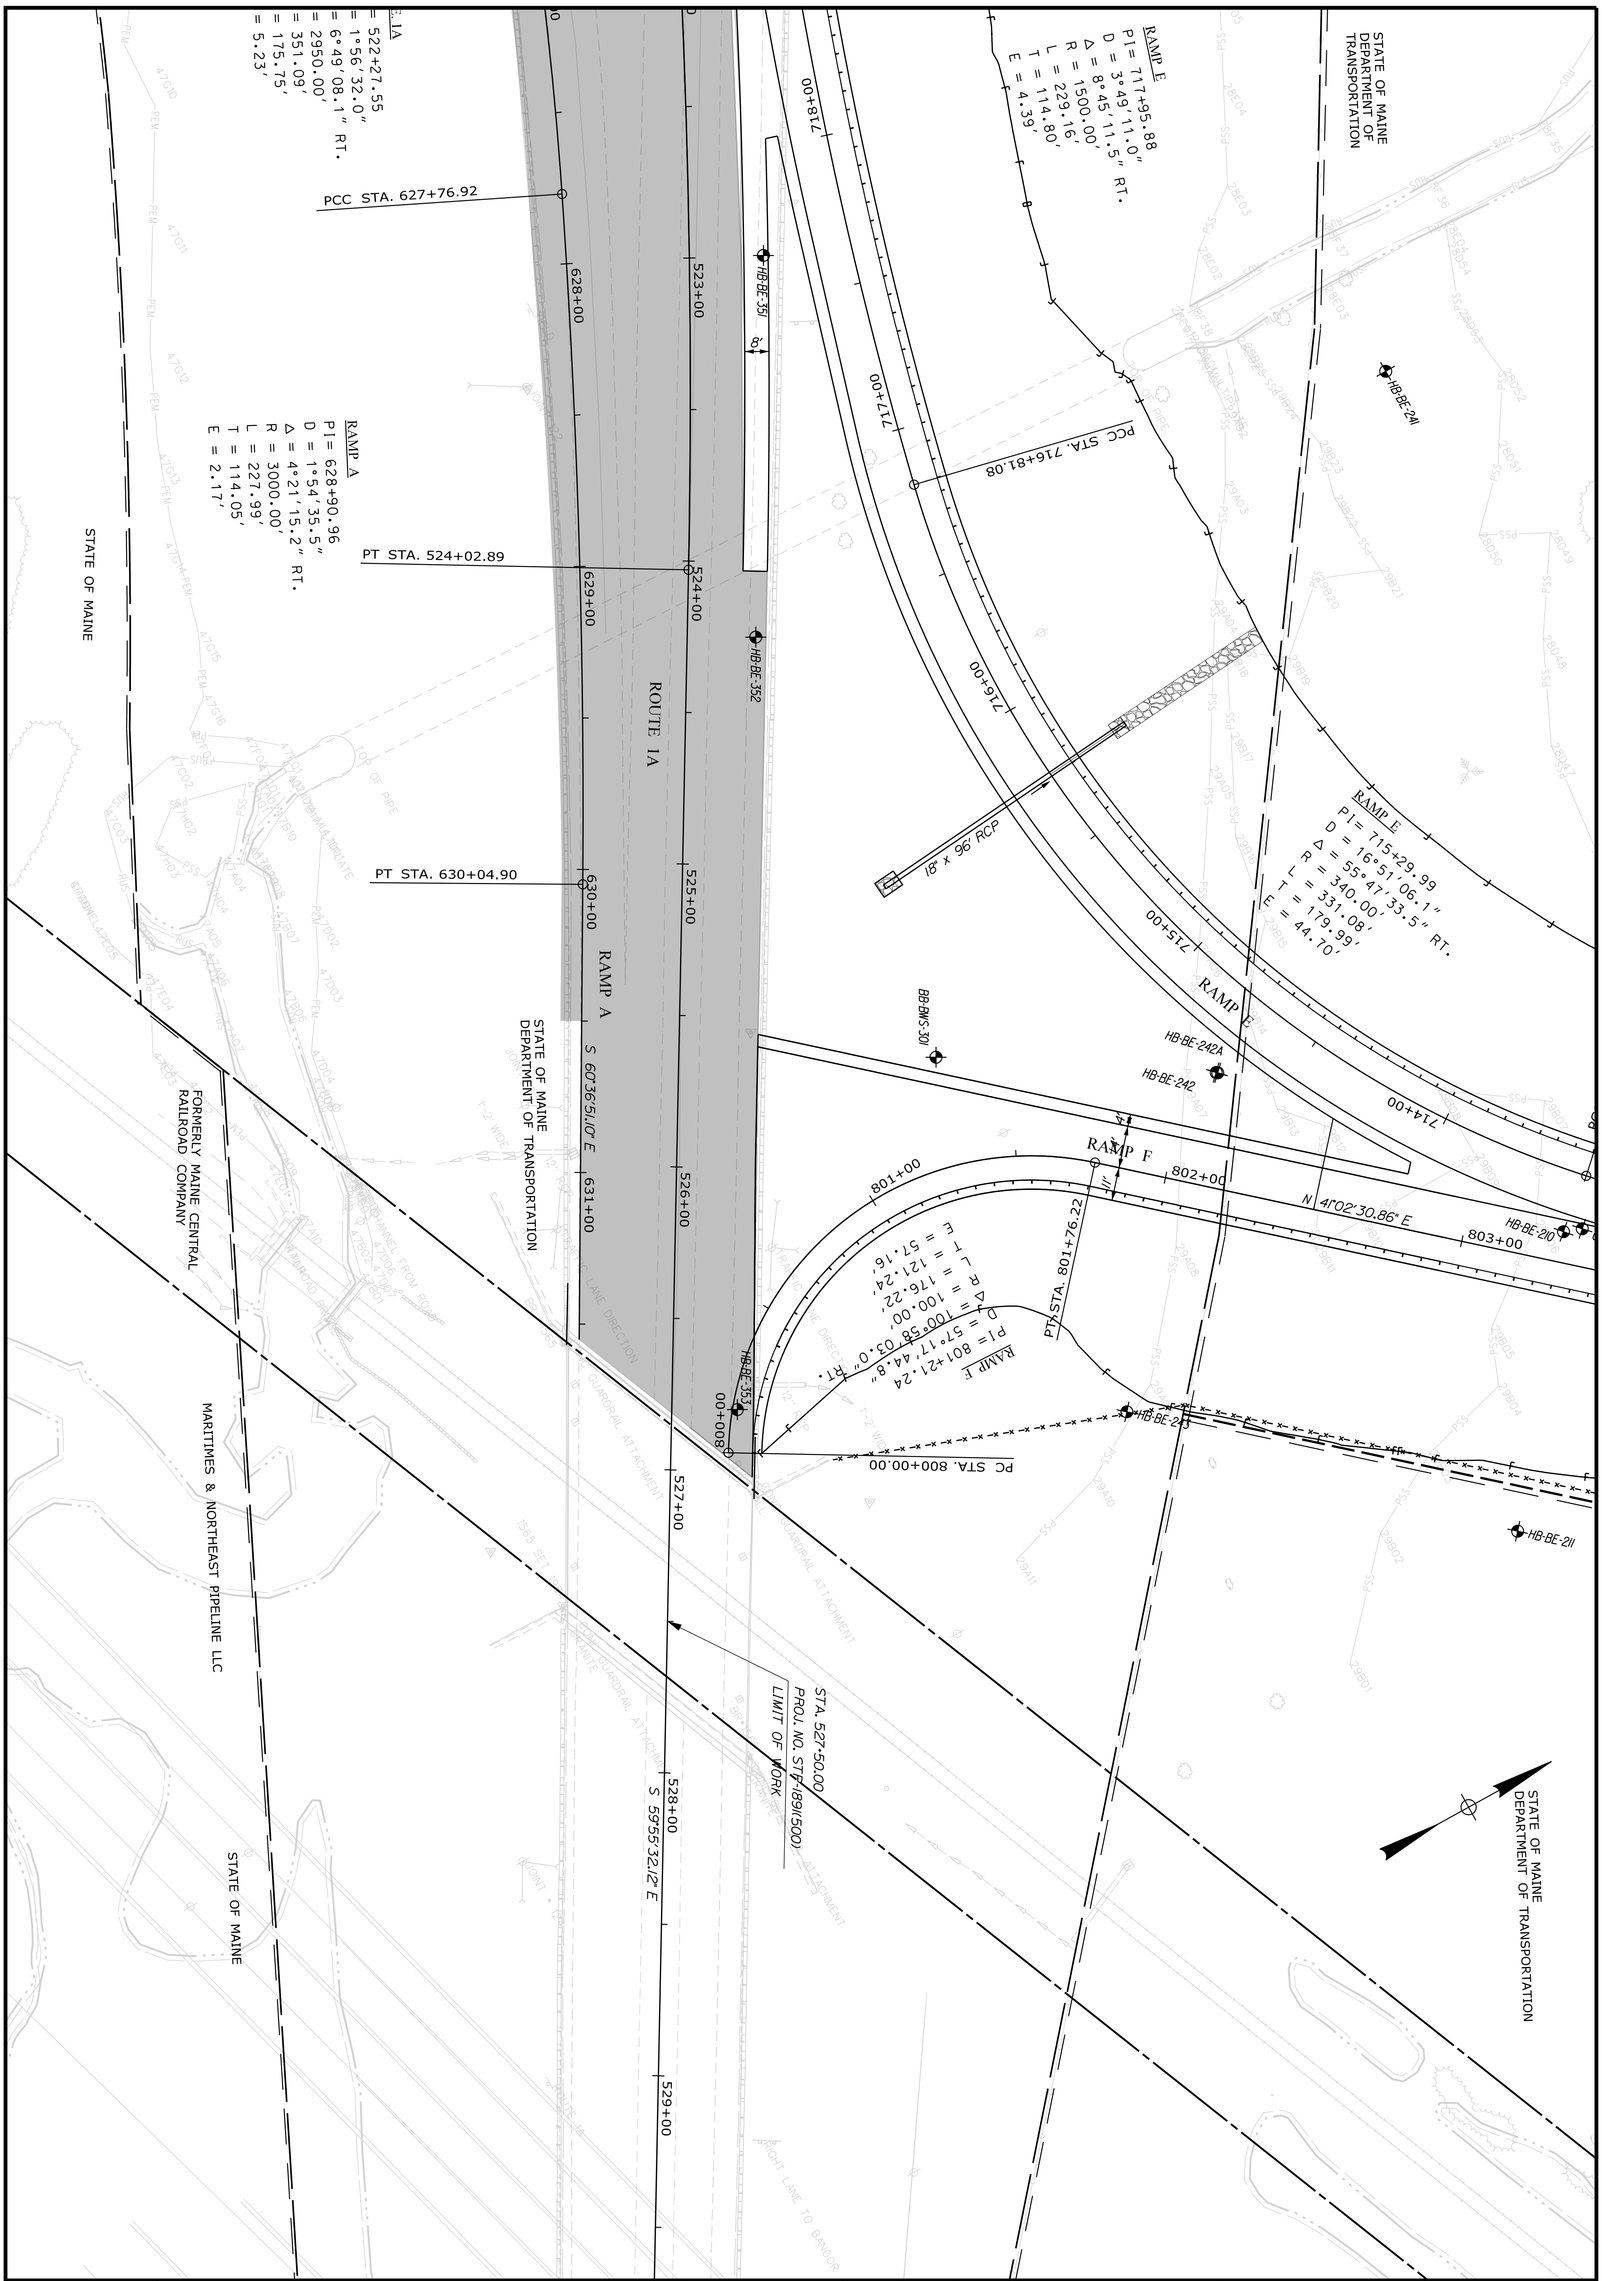


SHEET NUMBER H73 OF 460	BREWER TO EDDINGTON I-395\ROUTE 9 CONNECTOR	PROJ. MANAGER	R. MOULTON	BY / DATE
		DESIGN-DETAILED	D.PRIDE	SEP. 2021
		CHECKED-REVIEWED		
		DESIGN2-DETAILED2		
		DESIGN3-DETAILED3		
		REVISIONS 1		
		REVISIONS 2		
		REVISIONS 3		
		REVISIONS 4		
		FIELD CHANGES		
	PLANS	SIGNATURE		
		P.E. NUMBER		
		DATE		

STATE OF MAINE
DEPARTMENT OF TRANSPORTATION

1891500

WIN
018915.00

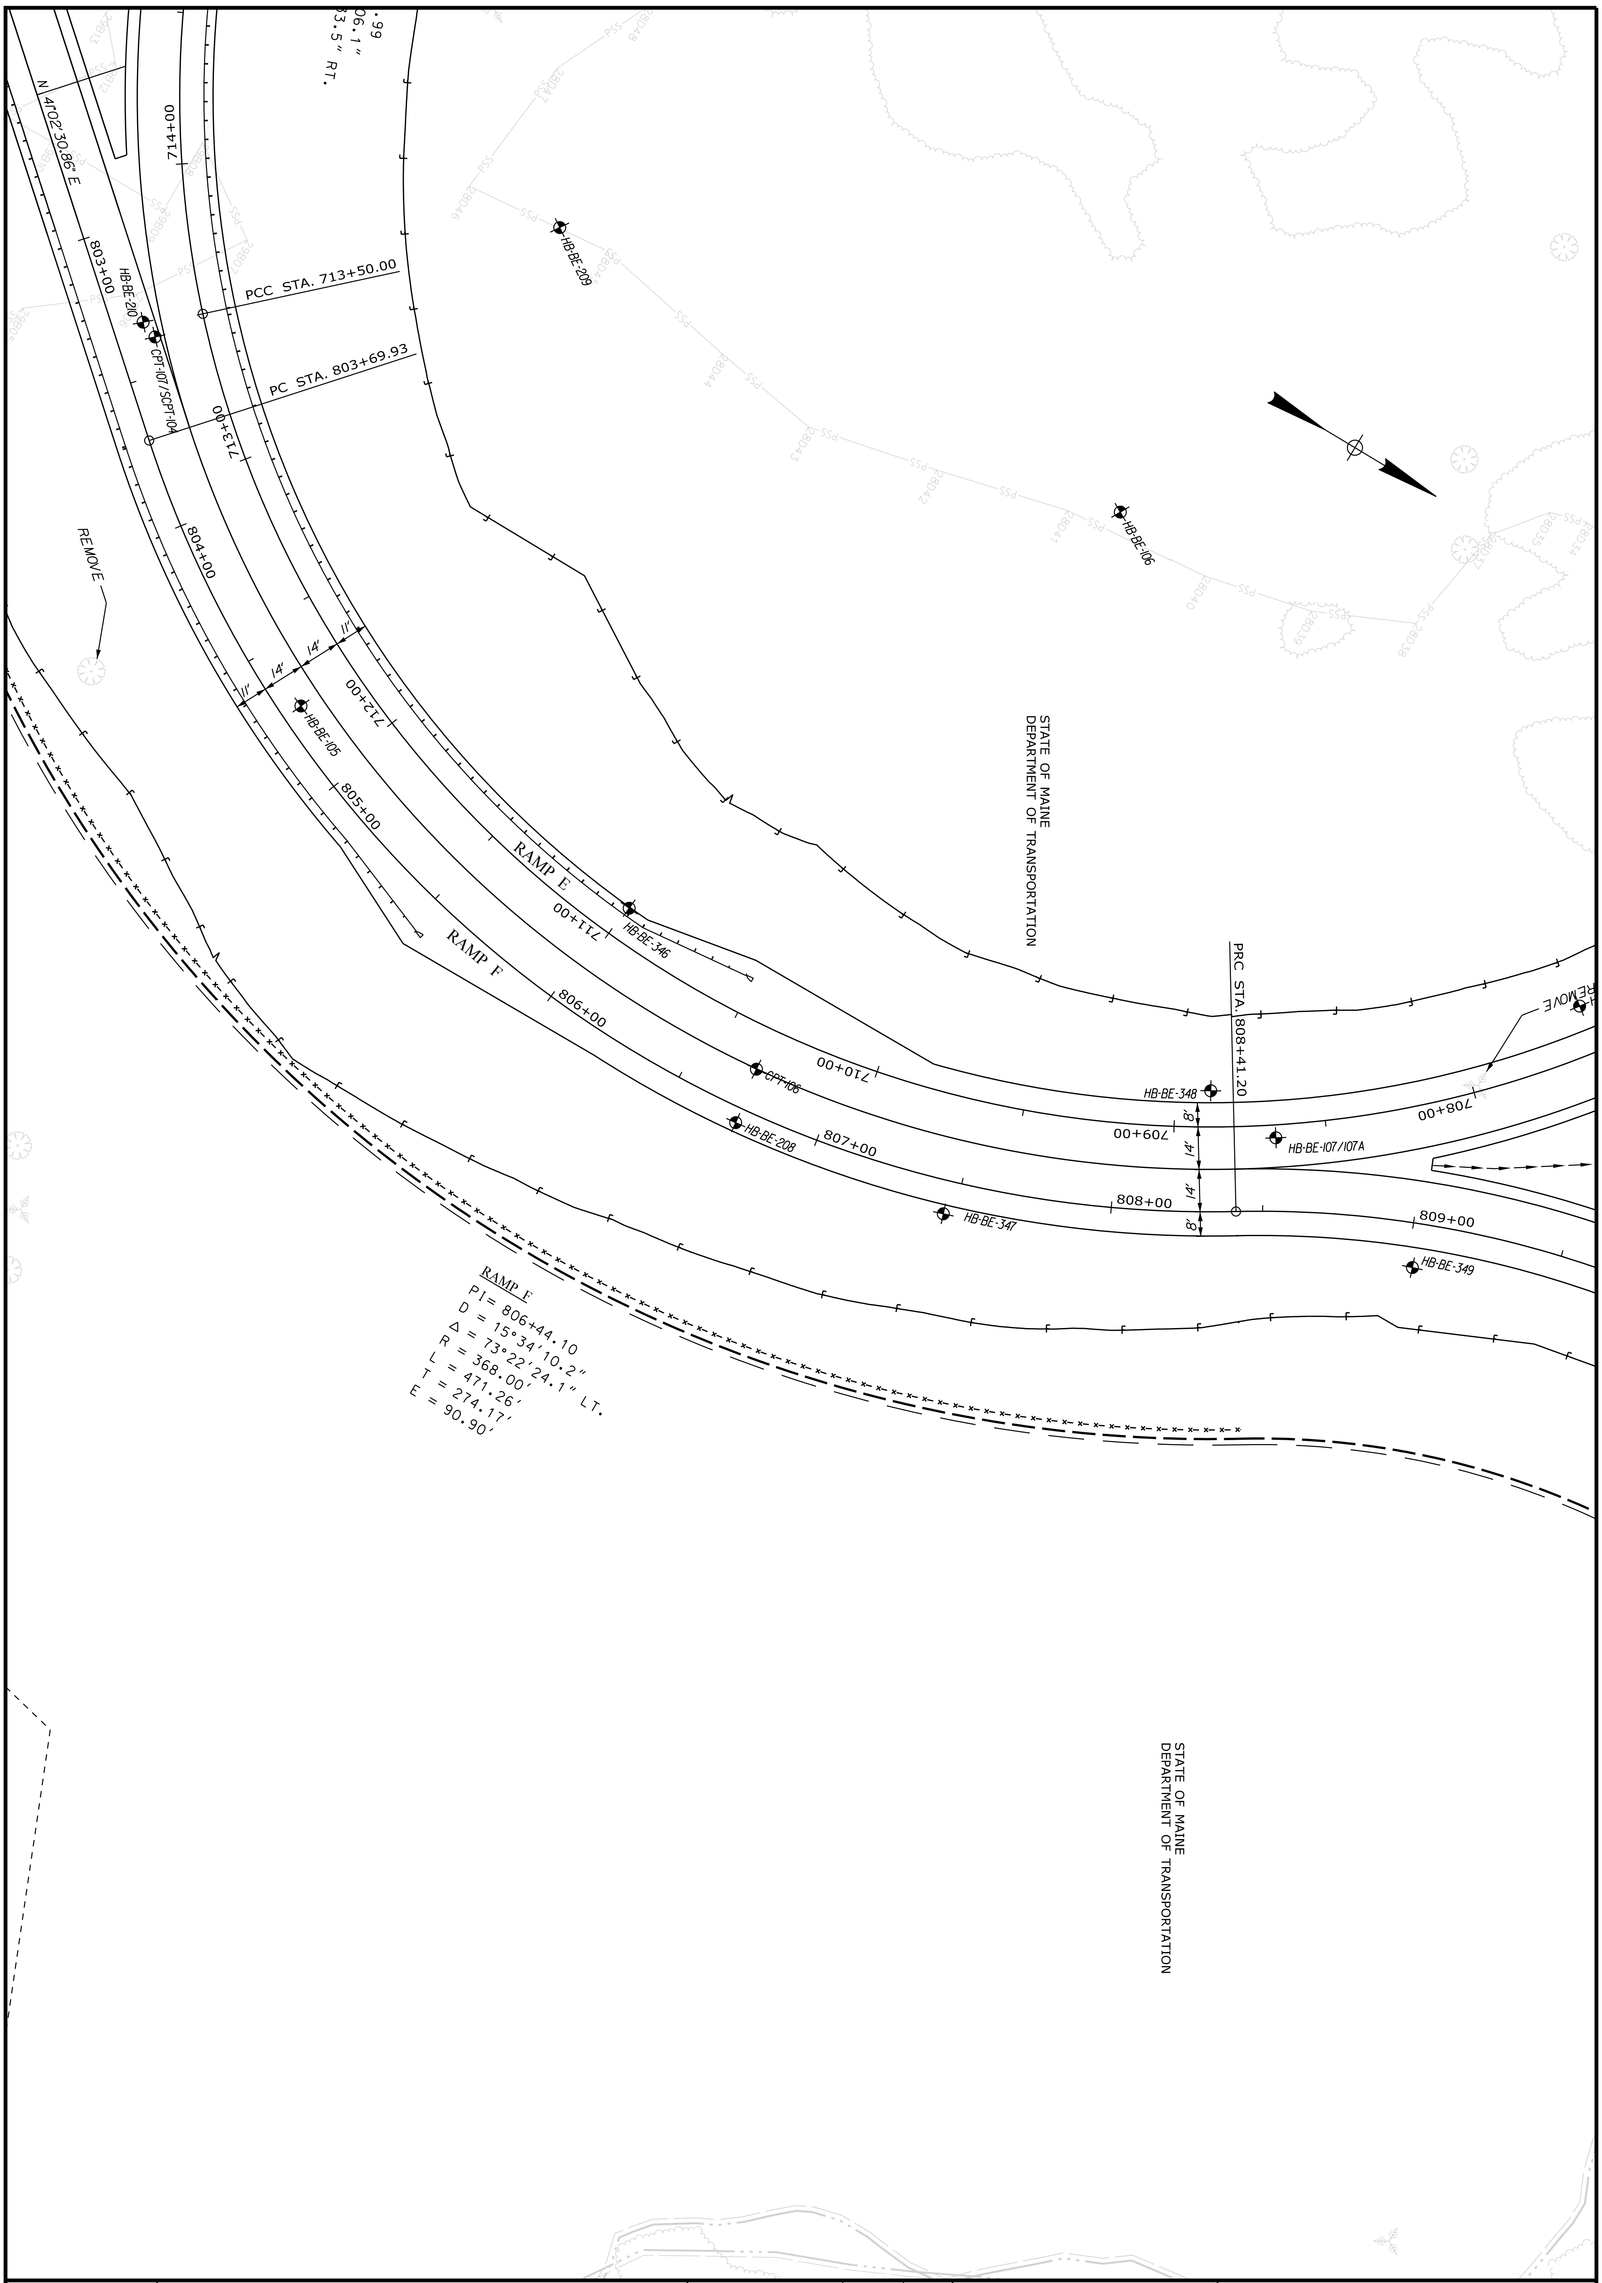

SHEET NUMBER H74 OF 460

BREWER TO EDDINGTON
I-395\ROUTE 9 CONNECTOR

PLANS

PROJ. MANAGER	R. MOULTON	BY	DATE
DESIGN-DETAILED	D.PRIDE		SEP. 2021
CHECKED-REVIEWED			
DESIGN2-DETAILED2			
DESIGN3-DETAILED3			
REVISIONS 1			
REVISIONS 2			
REVISIONS 3			
REVISIONS 4			
FIELD CHANGES			

SIGNATURE


P.E. NUMBER

DATE

STATE OF MAINE
DEPARTMENT OF TRANSPORTATION

1891500

WIN 018915.00

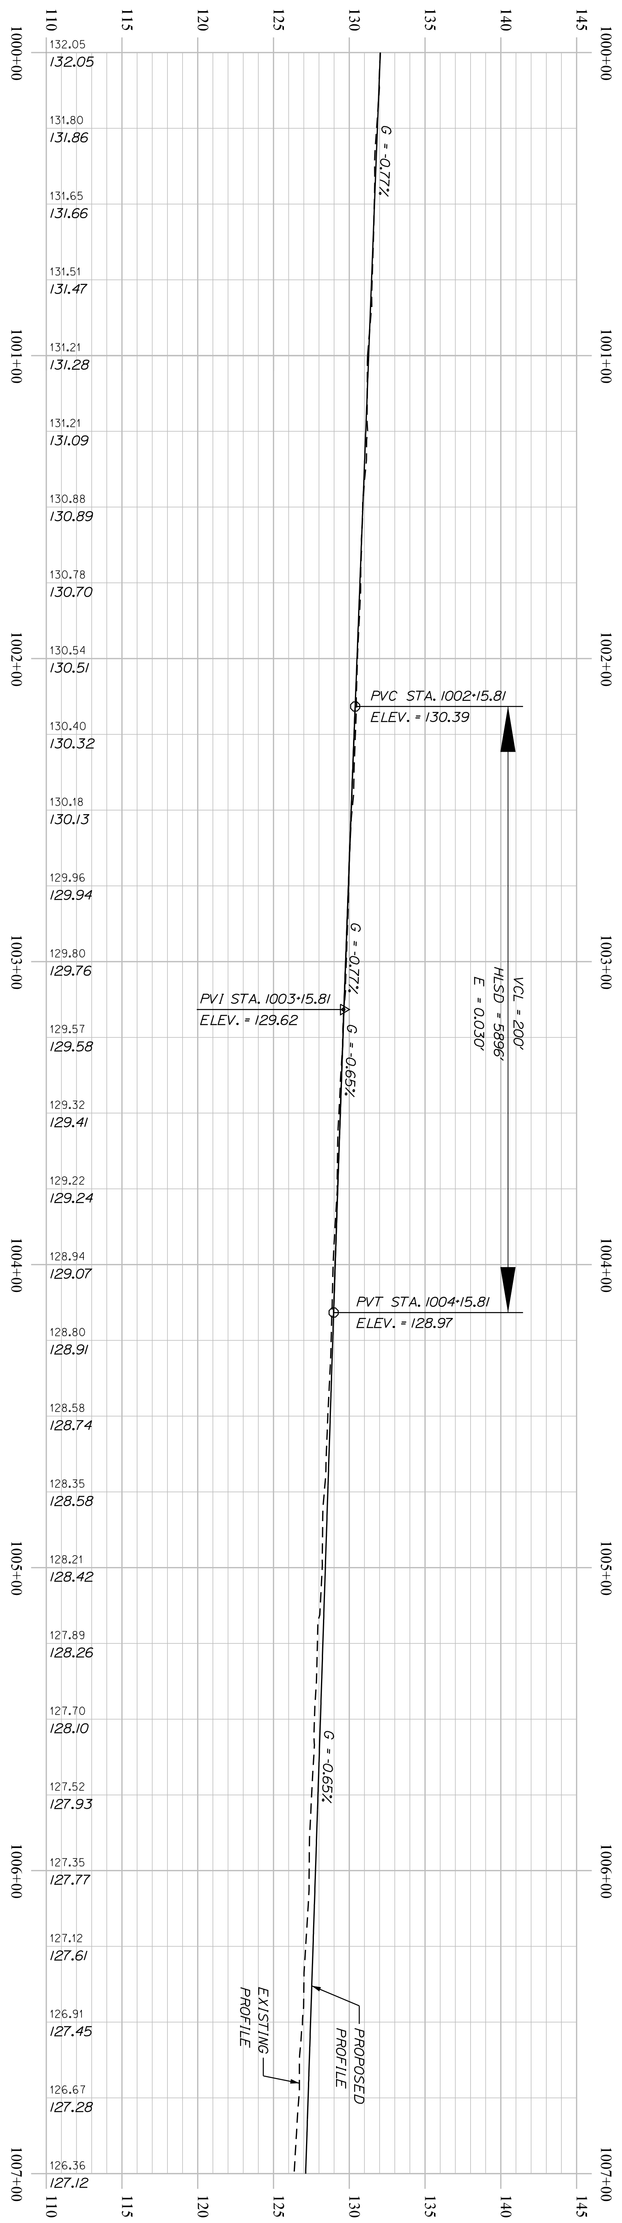

I-395 TRANSITION EAST BOUND

SHEET NUMBER H75 OF 460

BREWER TO EDDINGTON
I-395\ROUTE 9 CONNECTOR

PROFILE

PROJ. MANAGER	R. MOULTON	BY	DATE
DESIGN-DETAILED	D.PRIDE		SEP. 2021
CHECKED-REVIEWED			
DESIGN2-DETAILED2			
DESIGN3-DETAILED3			
REVISIONS 1			
REVISIONS 2			
REVISIONS 3			
REVISIONS 4			
FIELD CHANGES			

SIGNATURE


P.E. NUMBER

DATE

STATE OF MAINE
DEPARTMENT OF TRANSPORTATION

1891500

WIN 018915.00

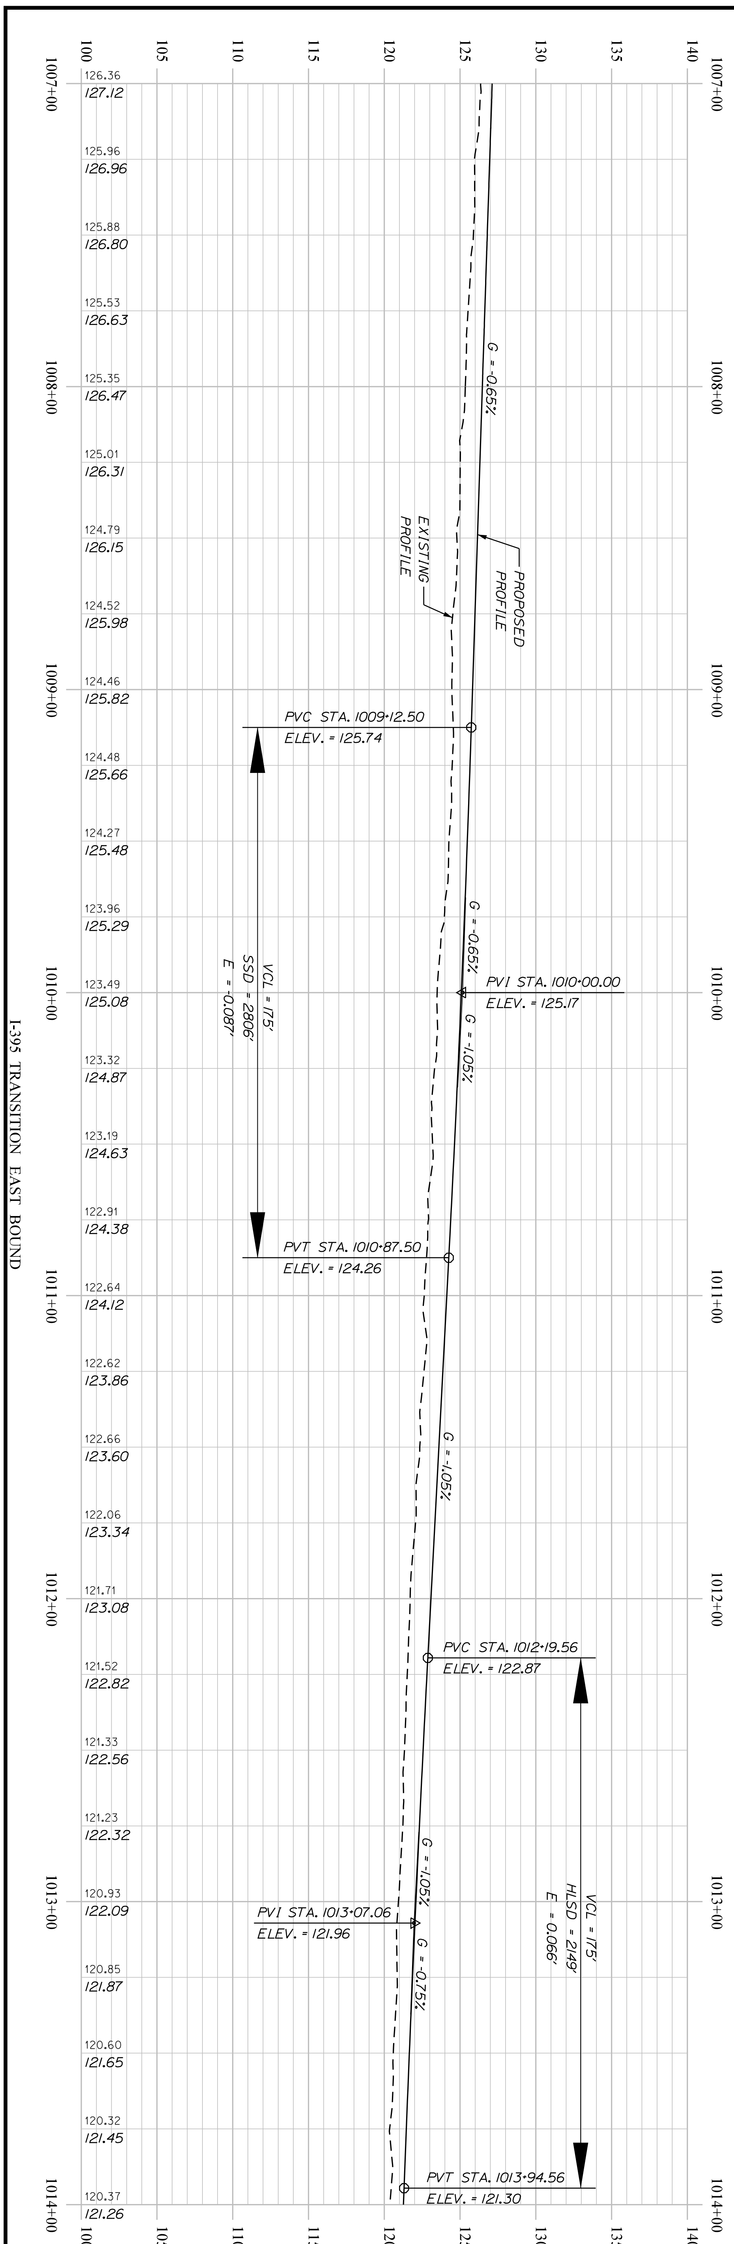

H76	BREWER TO EDDINGTON I-395\ROUTE 9 CONNECTOR	PROJ. MANAGER	R. MOULTON	BY	DATE
SHEET NUMBER		DESIGN-DETAILED	D.PRIDE		SEP. 2021
OF 460	PROFILE	CHECKED-REVIEWED			
		DESIGN2-DETAILED2			
		DESIGN3-DETAILED3			
		REVISIONS 1			
		REVISIONS 2			
		REVISIONS 3			
		REVISIONS 4			
		FIELD CHANGES			

SIGNATURE


P.E. NUMBER

DATE

STATE OF MAINE
DEPARTMENT OF TRANSPORTATION

1891500

WIN
018915.00

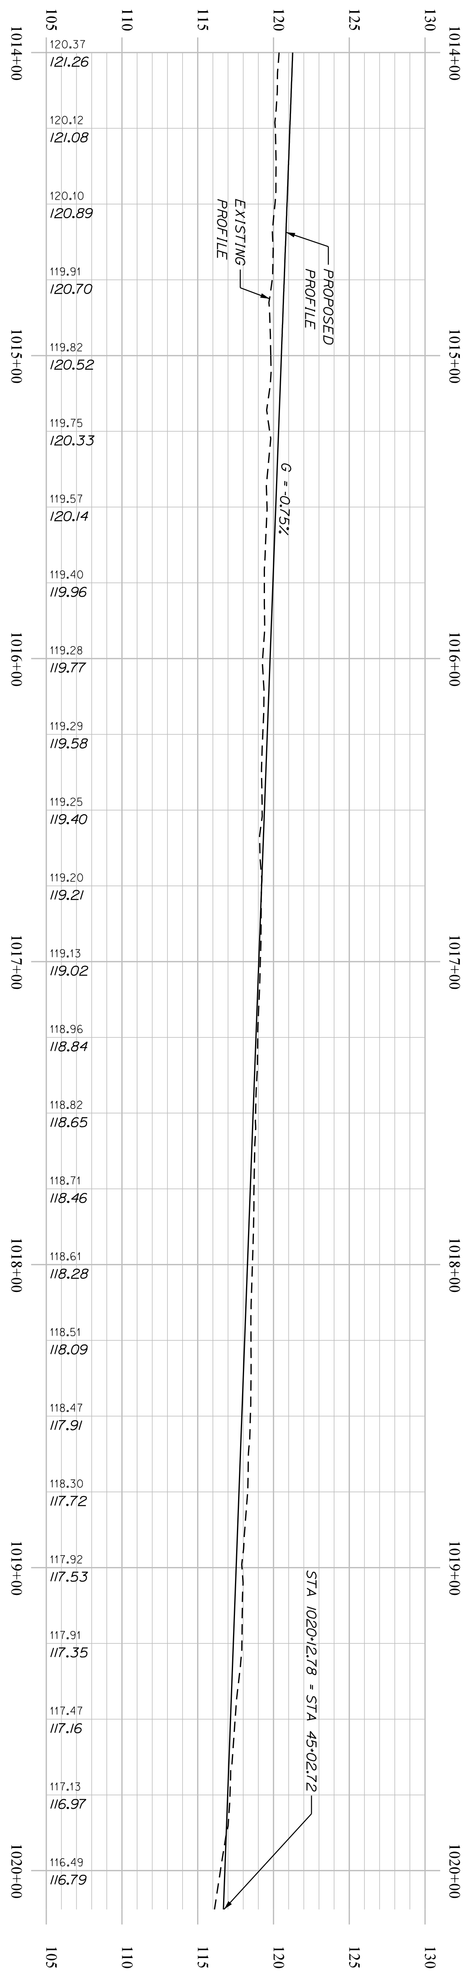

I-395 TRANSITION EAST BOUND

H77	BREWER TO EDDINGTON I-395\ROUTE 9 CONNECTOR	PROJ. MANAGER	R. MOULTON	BY	DATE
SHEET NUMBER		DESIGN-DETAILED	D.PRIDE		SEP. 2021
OF 460	PROFILE	CHECKED-REVIEWED			
		DESIGN2-DETAILED2			
		DESIGN3-DETAILED3			
		REVISIONS 1			
		REVISIONS 2			
		REVISIONS 3			
		REVISIONS 4			
		FIELD CHANGES			

SIGNATURE


P.E. NUMBER

DATE

STATE OF MAINE
DEPARTMENT OF TRANSPORTATION

1891500

WIN
018915.00

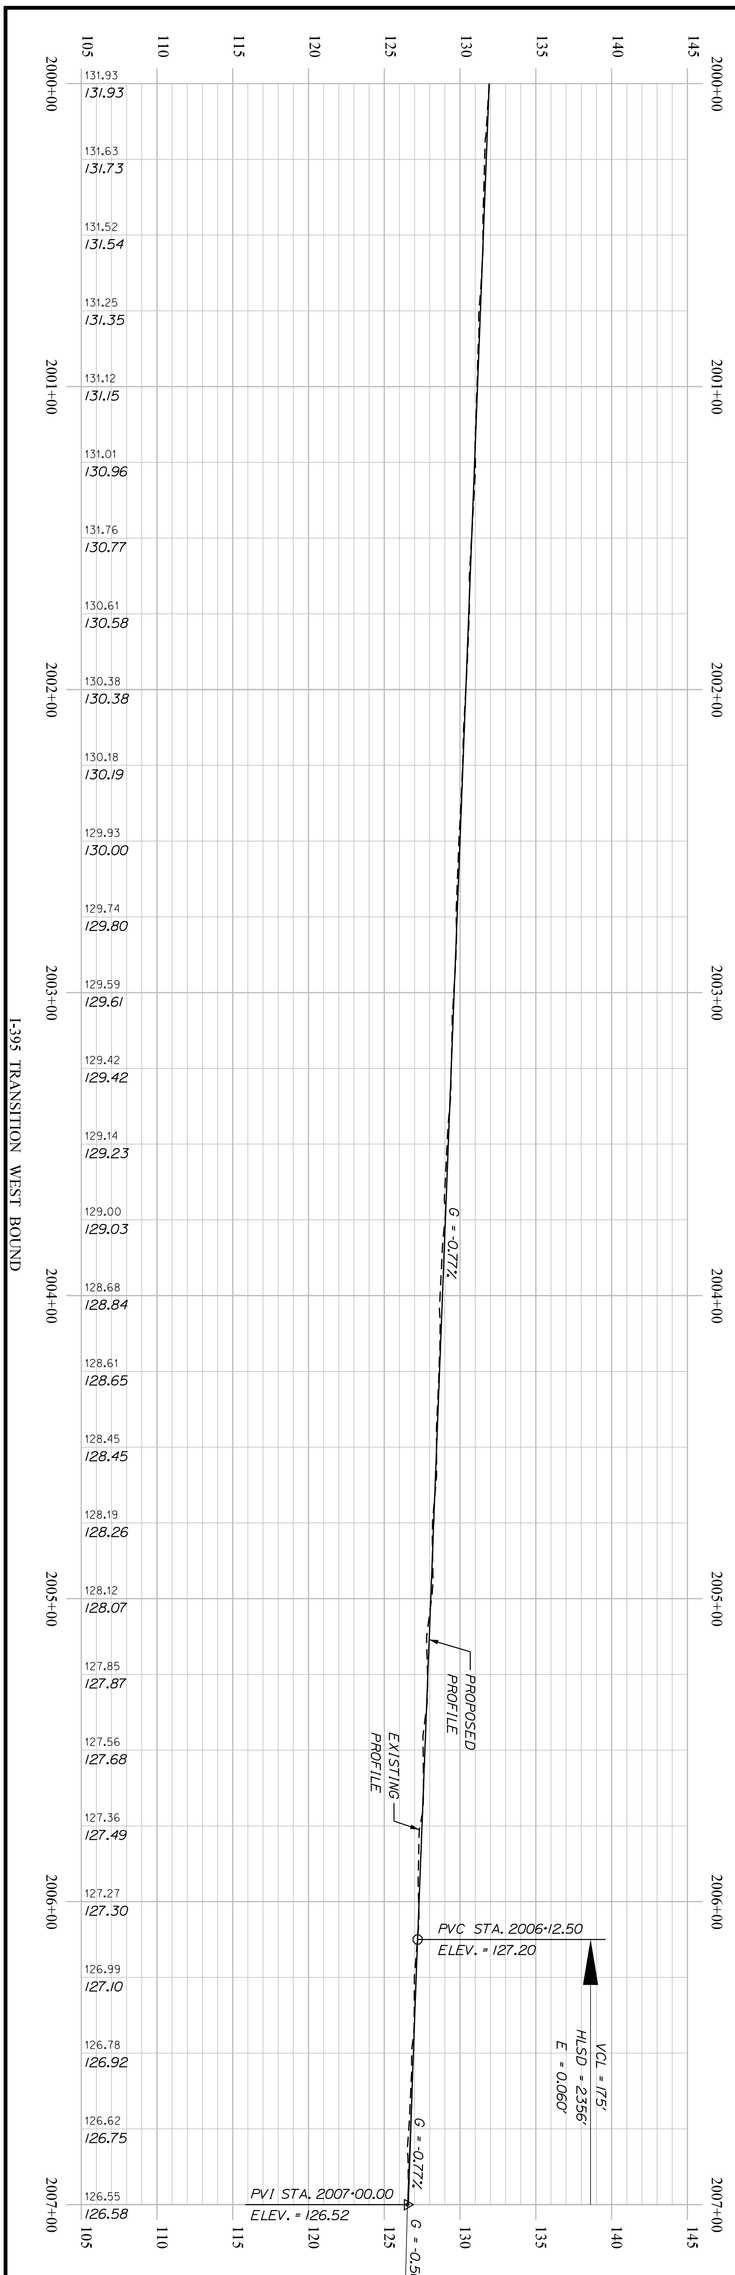

I-395 TRANSITION WEST BOUND

SHEET NUMBER H78 OF 460

BREWER TO EDDINGTON
I-395\ROUTE 9 CONNECTOR

PROFILE

PROJ. MANAGER	R. MOULTON	BY	DATE
DESIGN-DETAILED	D.PRIDE		SEP. 2021
CHECKED-REVIEWED			
DESIGN2-DETAILED2			
DESIGN3-DETAILED3			
REVISIONS 1			
REVISIONS 2			
REVISIONS 3			
REVISIONS 4			
FIELD CHANGES			

SIGNATURE


P.E. NUMBER

DATE

STATE OF MAINE
DEPARTMENT OF TRANSPORTATION

1891500

WIN 018915.00

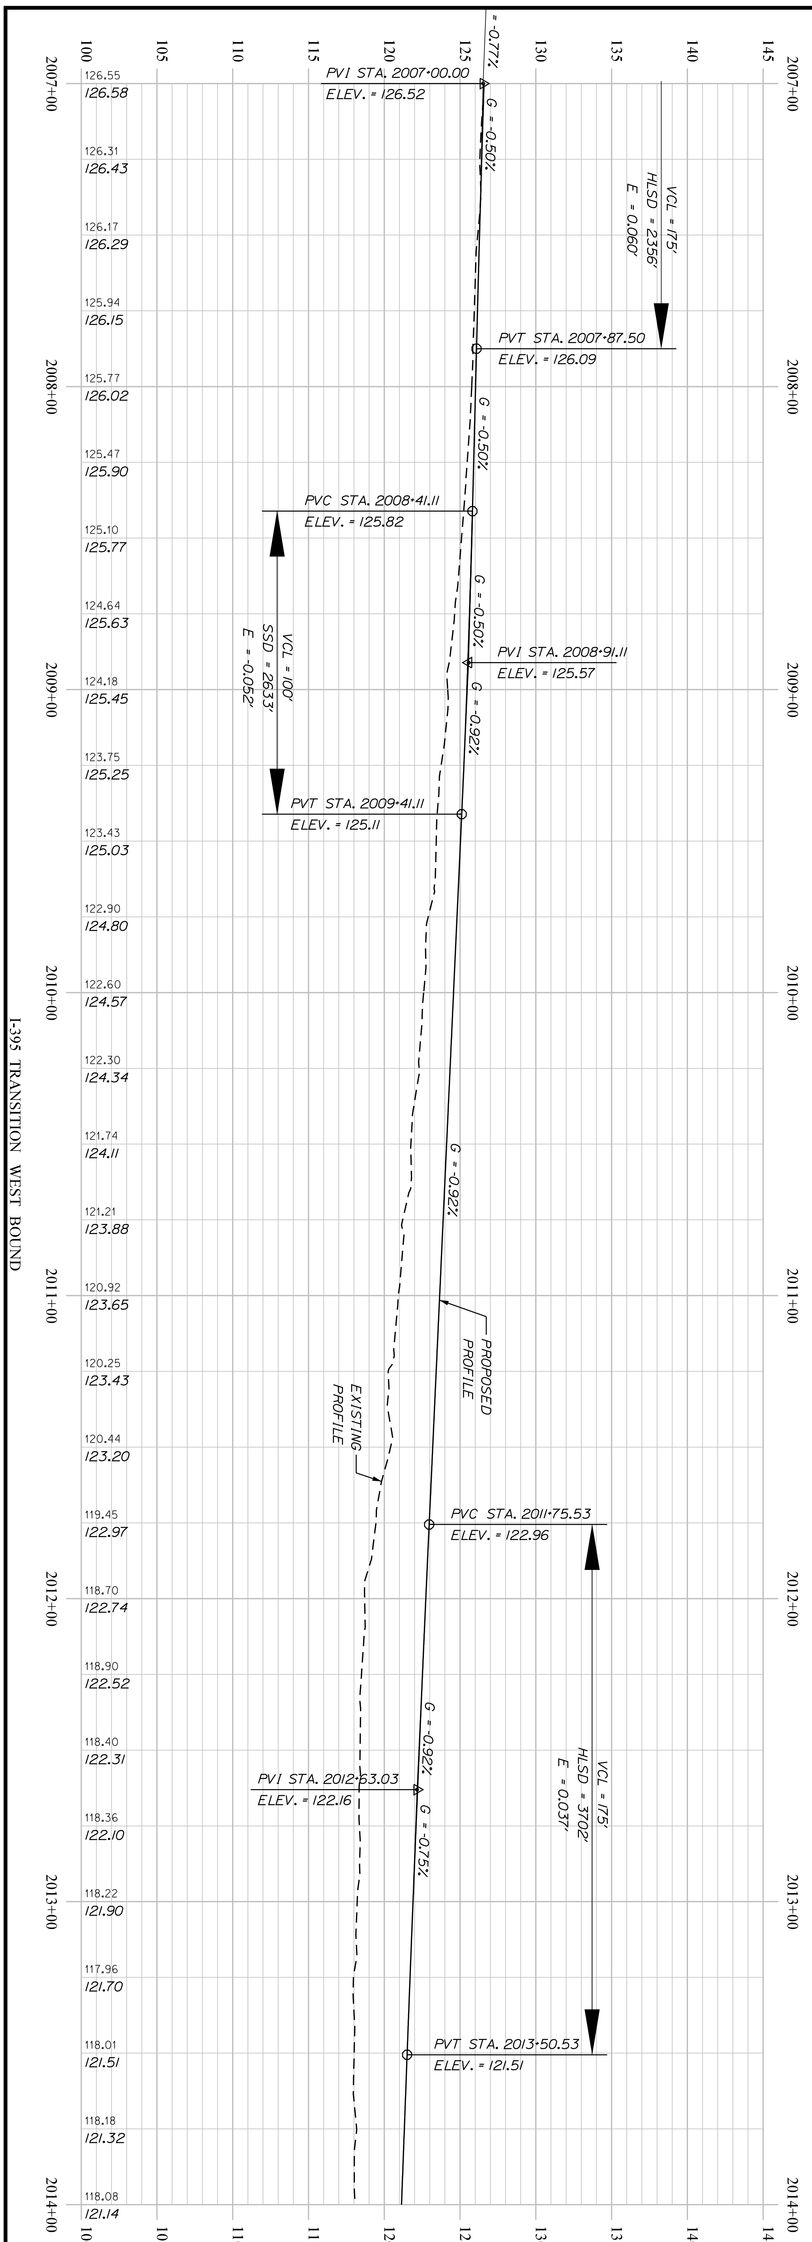

I-395 TRANSITION WEST BOUND

H79
SHEET NUMBER
OF 460

BREWER TO EDDINGTON
I-395\ROUTE 9 CONNECTOR

PROFILE

PROJ. MANAGER	R. MOULTON	BY	DATE
DESIGN-DETAILED	D.PRIDE		SEP. 2021
CHECKED-REVIEWED			
DESIGN2-DETAILED2			
DESIGN3-DETAILED3			
REVISIONS 1			
REVISIONS 2			
REVISIONS 3			
REVISIONS 4			
FIELD CHANGES			

SIGNATURE

P.E. NUMBER

DATE

STATE OF MAINE
DEPARTMENT OF TRANSPORTATION

1891500

WIN
018915.00

Filename: ...\H80_Profile_Transition WB3.dgn Division: HIGHWAY Username: common Date:9/30/2021

I-395 TRANSITION WEST BOUND

PROJ. MANAGER	R. MOULTON	BY	DATE
DESIGN-DETAILED	D.PRIDE		SEP. 2021
CHECKED-REVIEWED			SIGNATURE
DESIGN2-DETAILED2			
DESIGN3-DETAILED3			P.E. NUMBER
REVISIONS 1			
REVISIONS 2			DATE
REVISIONS 3			
REVISIONS 4			
FIELD CHANGES			

STATE OF MAINE
DEPARTMENT OF TRANSPORTATION

1891500

WIN 018915.00


BREWER TO EDDINGTON
I-395\ROUTE 9 CONNECTOR

PROFILE

SHEET NUMBER

H80

OF 460

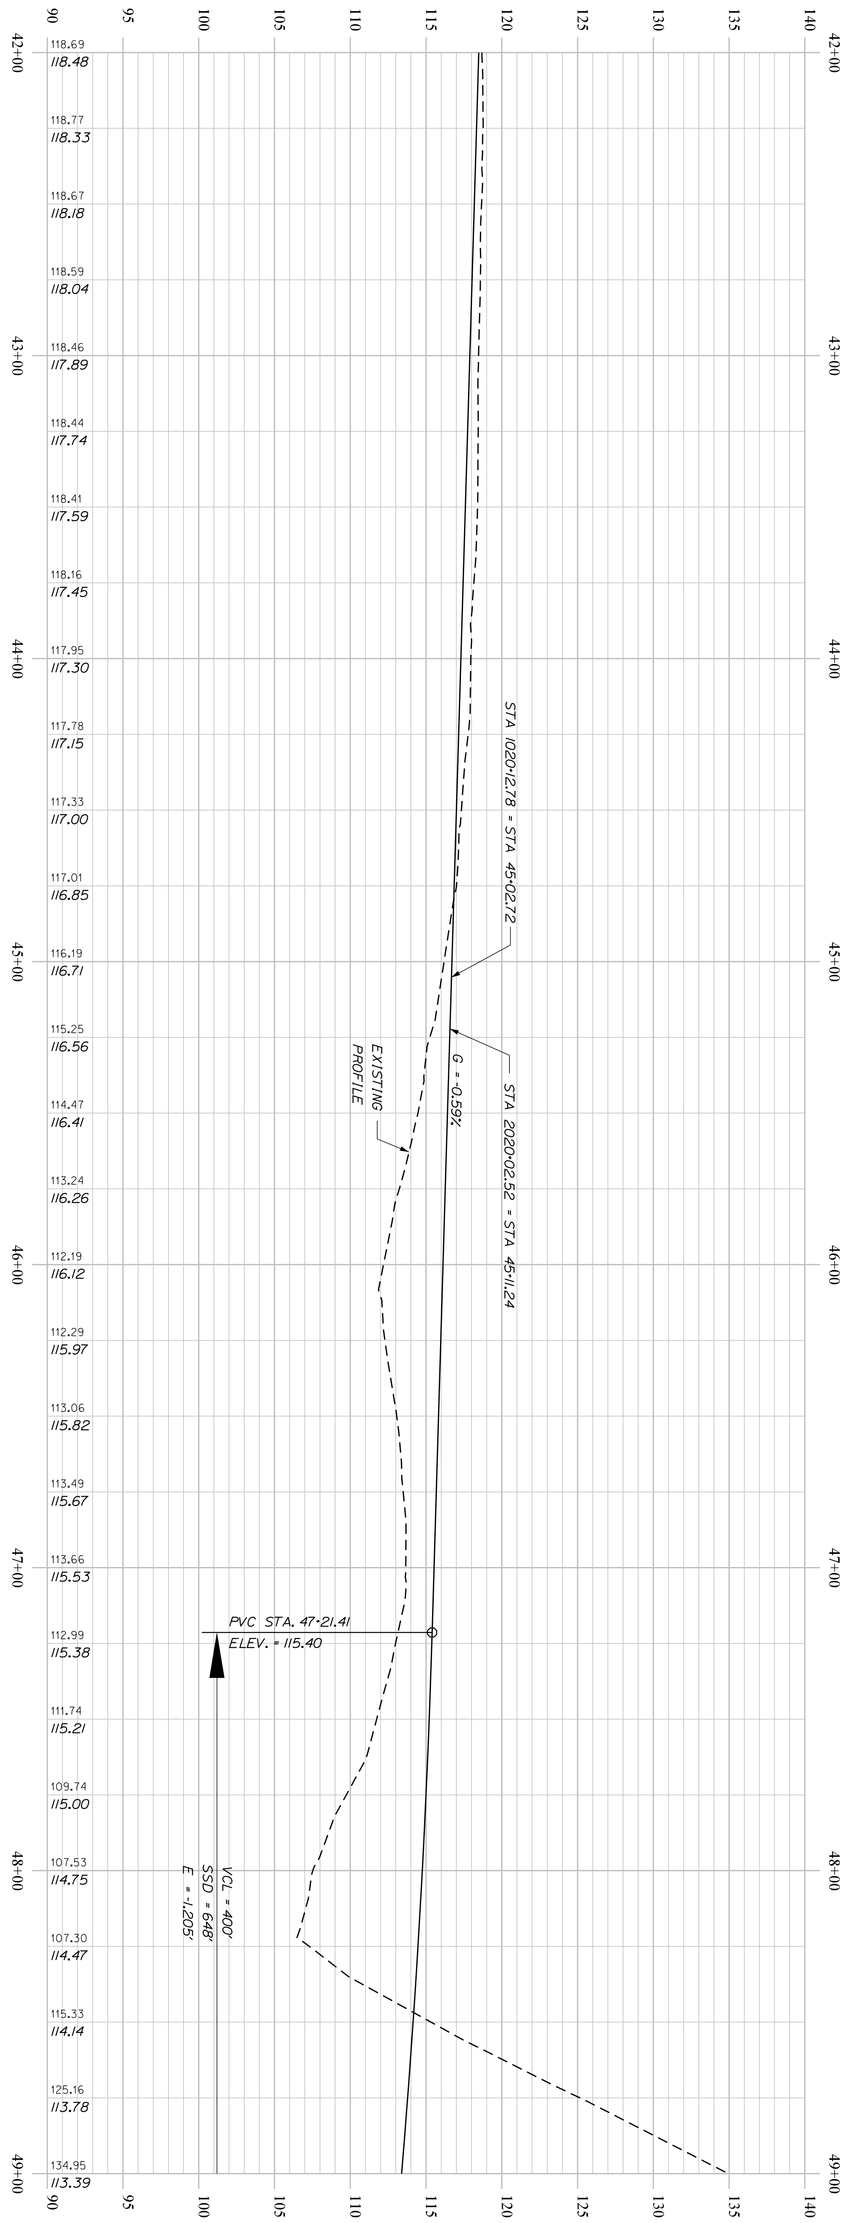

SHEET NUMBER H81 OF 460

BREWER TO EDDINGTON
I-395\ROUTE 9 CONNECTOR

PROFILE

		BY	DATE
PROJ. MANAGER	R. MOULTON		
DESIGN-DETAILED	D.PRIDE		SEP. 2021
CHECKED-REVIEWED			
DESIGN2-DETAILED2			
DESIGN3-DETAILED3			
REVISIONS 1			
REVISIONS 2			
REVISIONS 3			
REVISIONS 4			
FIELD CHANGES			

SIGNATURE

P.E. NUMBER


DATE

STATE OF MAINE
DEPARTMENT OF TRANSPORTATION

1891500

WIN 018915.00

Filename: ...\H82_Profile7.dgn Division: HIGHWAY Username: common Date:9/30/2021

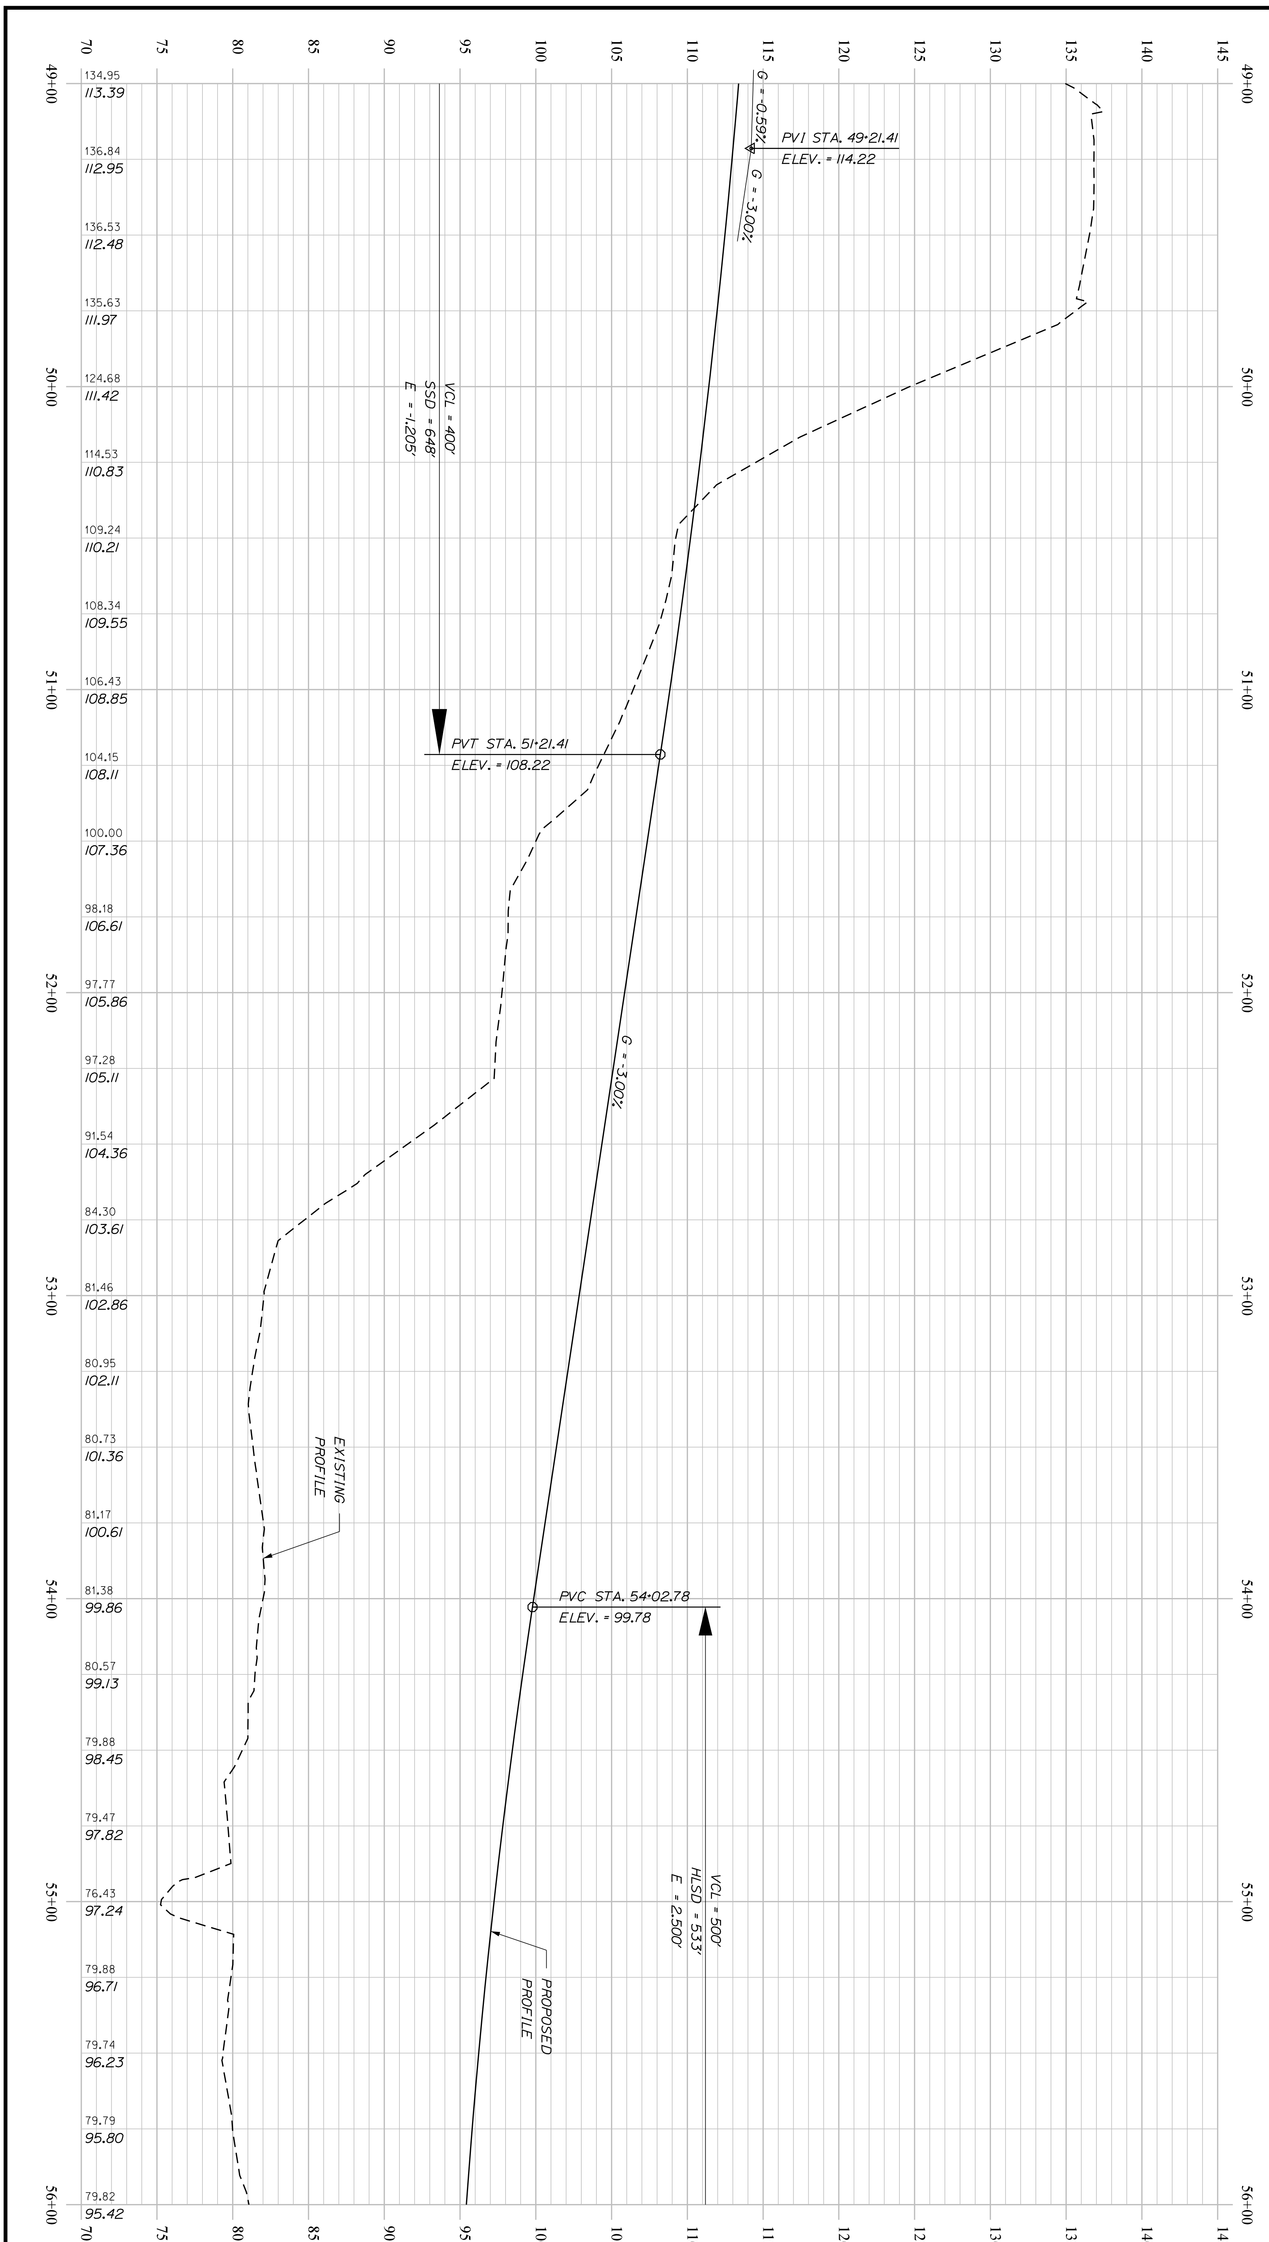


SHEET NUMBER H82 OF 460	BREWER TO EDDINGTON I-395\ROUTE 9 CONNECTOR	PROJ. MANAGER	R. MOULTON	BY	DATE
		DESIGN-DETAILED	D.PRIDE		SEP. 2021
		CHECKED-REVIEWED			
		DESIGN2-DETAILED2			
		DESIGN3-DETAILED3			
		REVISIONS 1			
		REVISIONS 2			
		REVISIONS 3			
		REVISIONS 4			
		FIELD CHANGES			
	PROFILE	SIGNATURE			
		P.E. NUMBER			
		DATE			

STATE OF MAINE
DEPARTMENT OF TRANSPORTATION

1891500

WIN
018915.00

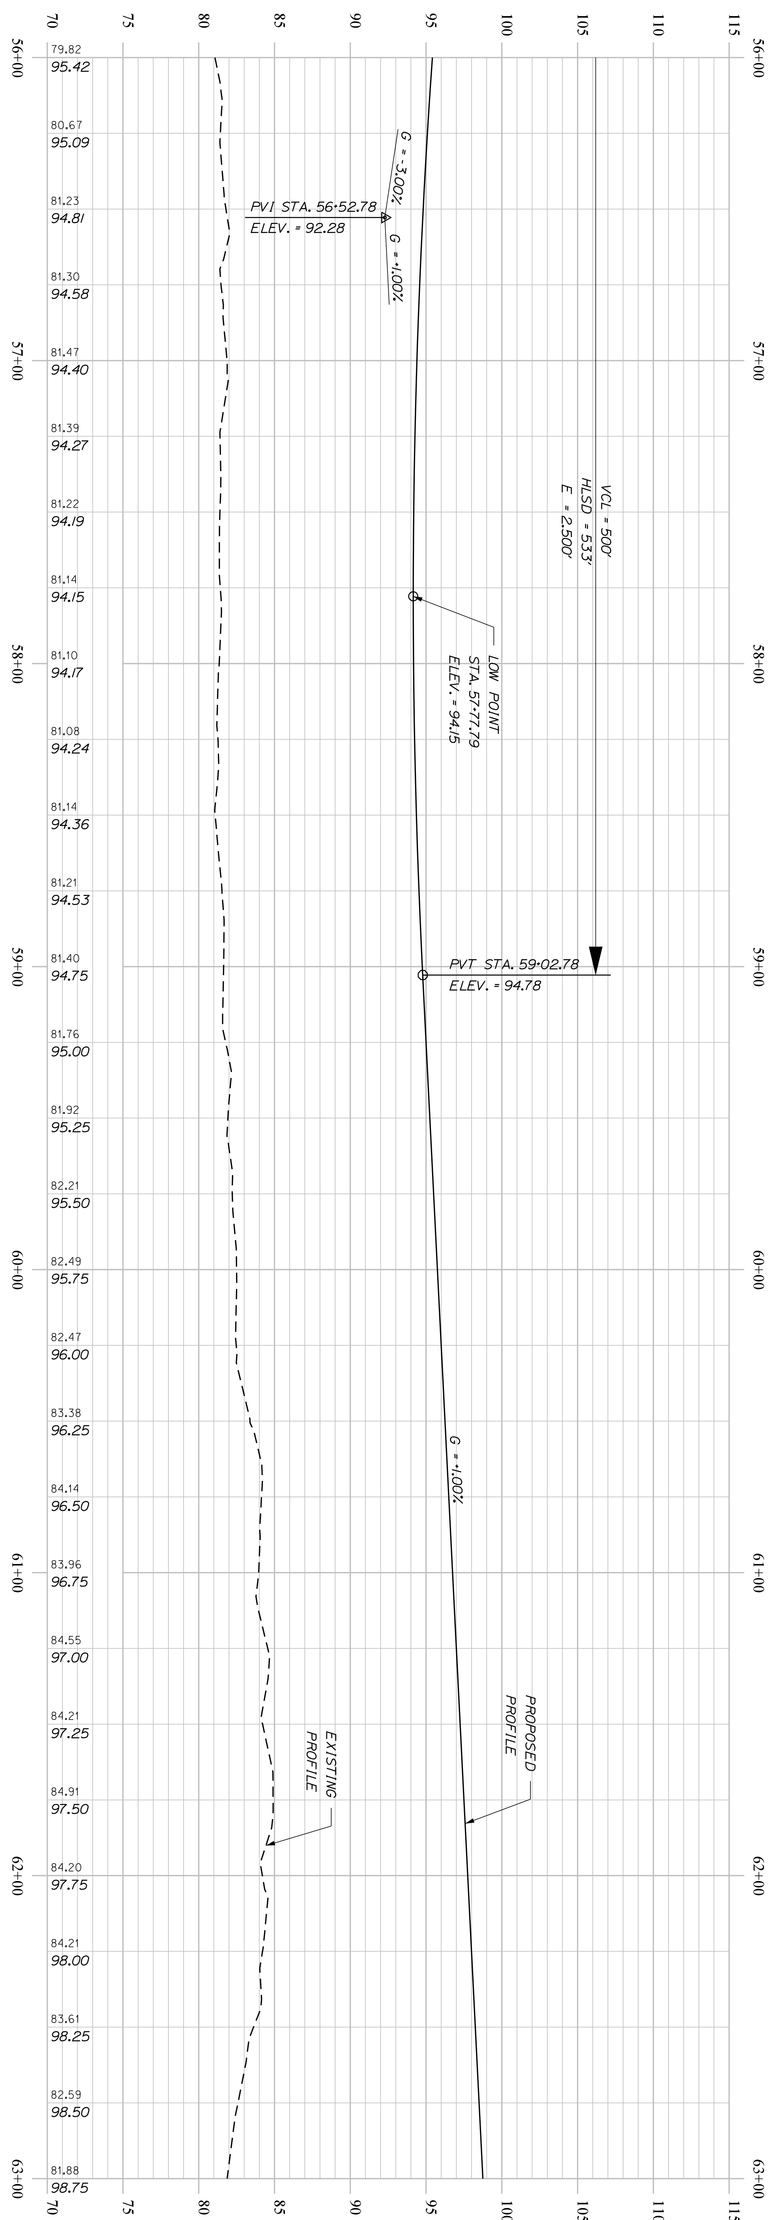


SHEET NUMBER H83 OF 460	BREWER TO EDDINGTON I-395\ROUTE 9 CONNECTOR	PROJ. MANAGER	R. MOULTON	BY	DATE
		DESIGN-DETAILED	D.PRIDE		SEP. 2021
		CHECKED-REVIEWED			
		DESIGN2-DETAILED2			
		DESIGN3-DETAILED3			
		REVISIONS 1			
		REVISIONS 2			
		REVISIONS 3			
		REVISIONS 4			
		FIELD CHANGES			
	PROFILE	SIGNATURE			
		P.E. NUMBER			
		DATE			

STATE OF MAINE
DEPARTMENT OF TRANSPORTATION

1891500

WIN
018915.00

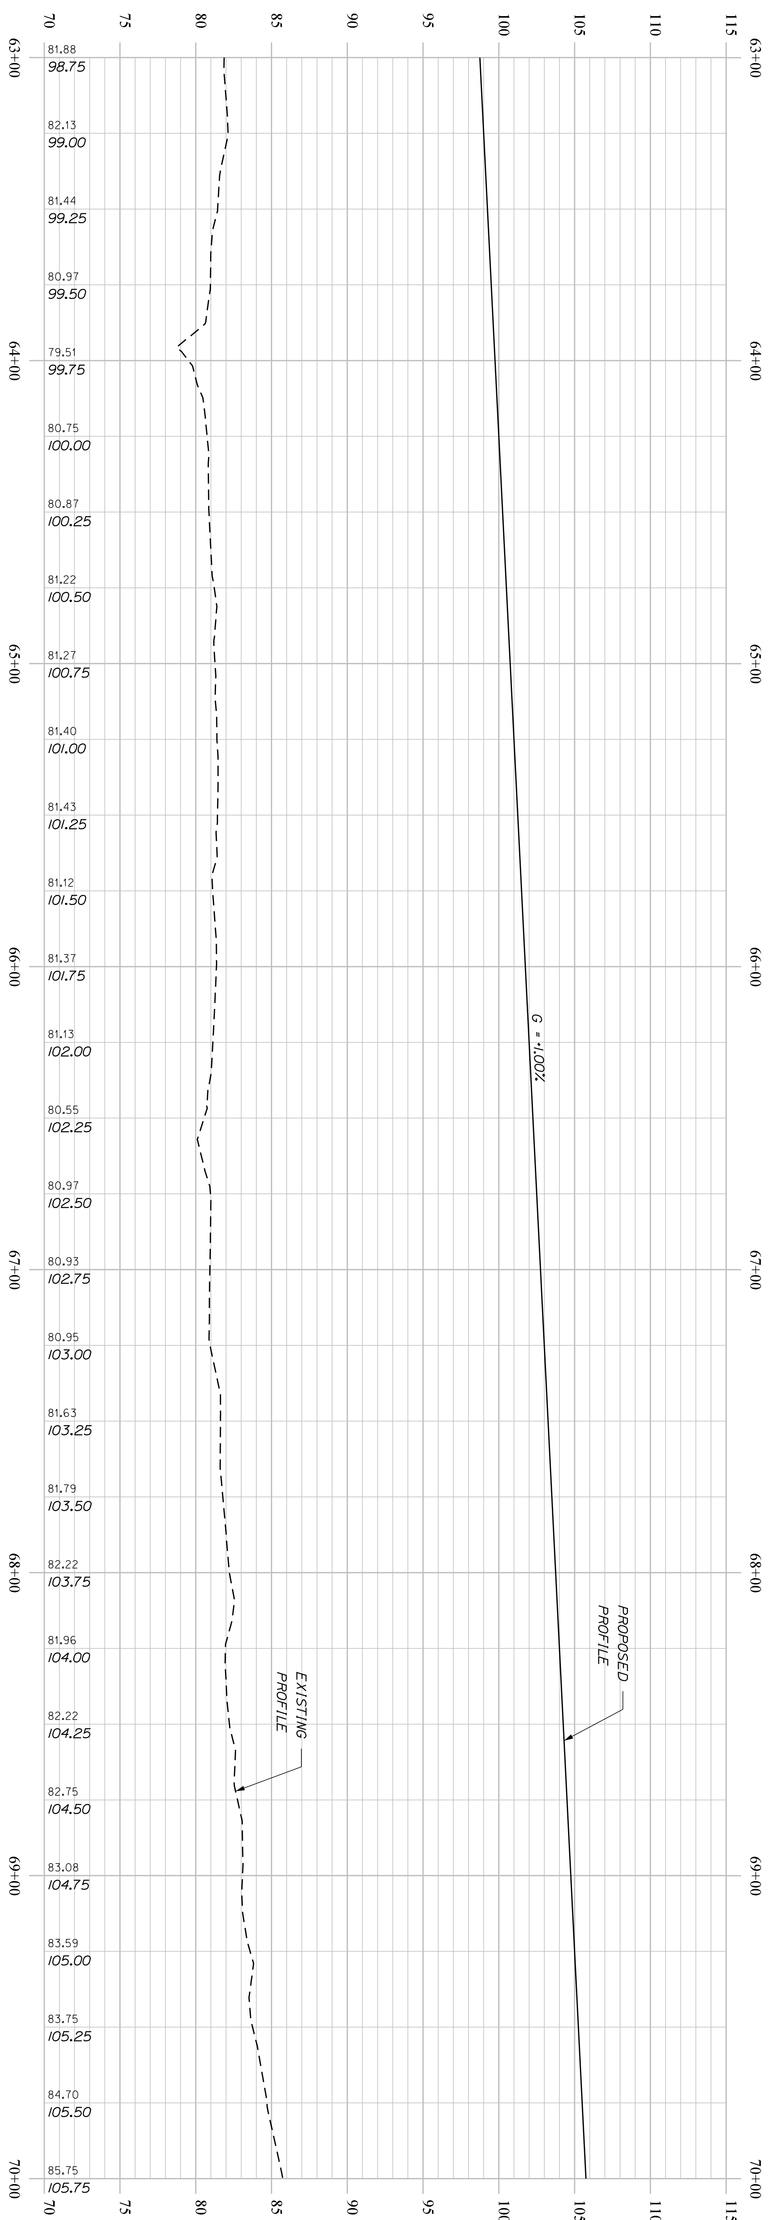


SHEET NUMBER H84 OF 460	BREWER TO EDDINGTON I-395\ROUTE 9 CONNECTOR	PROJ. MANAGER	R. MOULTON	BY	DATE
		DESIGN-DETAILED	D.PRIDE		SEP. 2021
		CHECKED-REVIEWED			
		DESIGN2-DETAILED2			SIGNATURE
		DESIGN3-DETAILED3			
		REVISIONS 1			P.E. NUMBER
		REVISIONS 2			
		REVISIONS 3			DATE
		REVISIONS 4			
		FIELD CHANGES			
	PROFILE				

STATE OF MAINE
DEPARTMENT OF TRANSPORTATION

1891500

WIN
018915.00

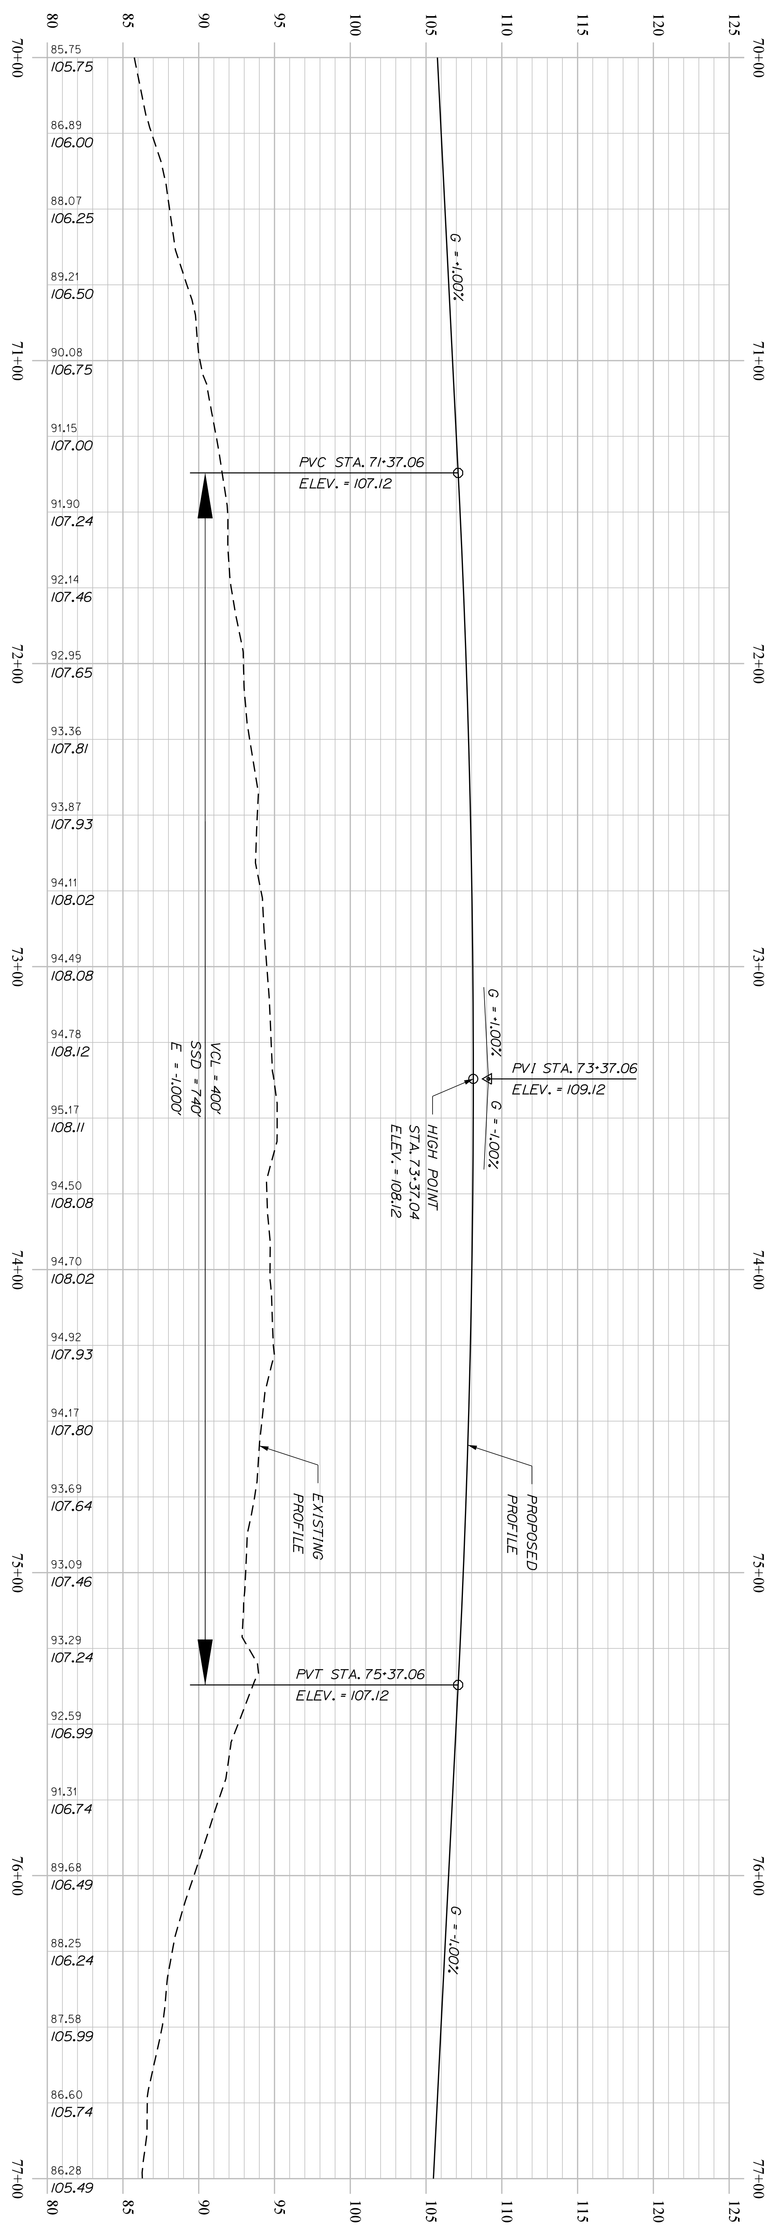


SHEET NUMBER H85 OF 460	BREWER TO EDDINGTON I-395\ROUTE 9 CONNECTOR	PROJ. MANAGER	R. MOULTON	BY	DATE
		DESIGN-DETAILED	D.PRIDE		SEP. 2021
		CHECKED-REVIEWED			
		DESIGN2-DETAILED2			
		DESIGN3-DETAILED3			
		REVISIONS 1			
		REVISIONS 2			
		REVISIONS 3			
		REVISIONS 4			
		FIELD CHANGES			
	PROFILE	SIGNATURE			
		P.E. NUMBER			
		DATE			

STATE OF MAINE
DEPARTMENT OF TRANSPORTATION

1891500

WIN
018915.00

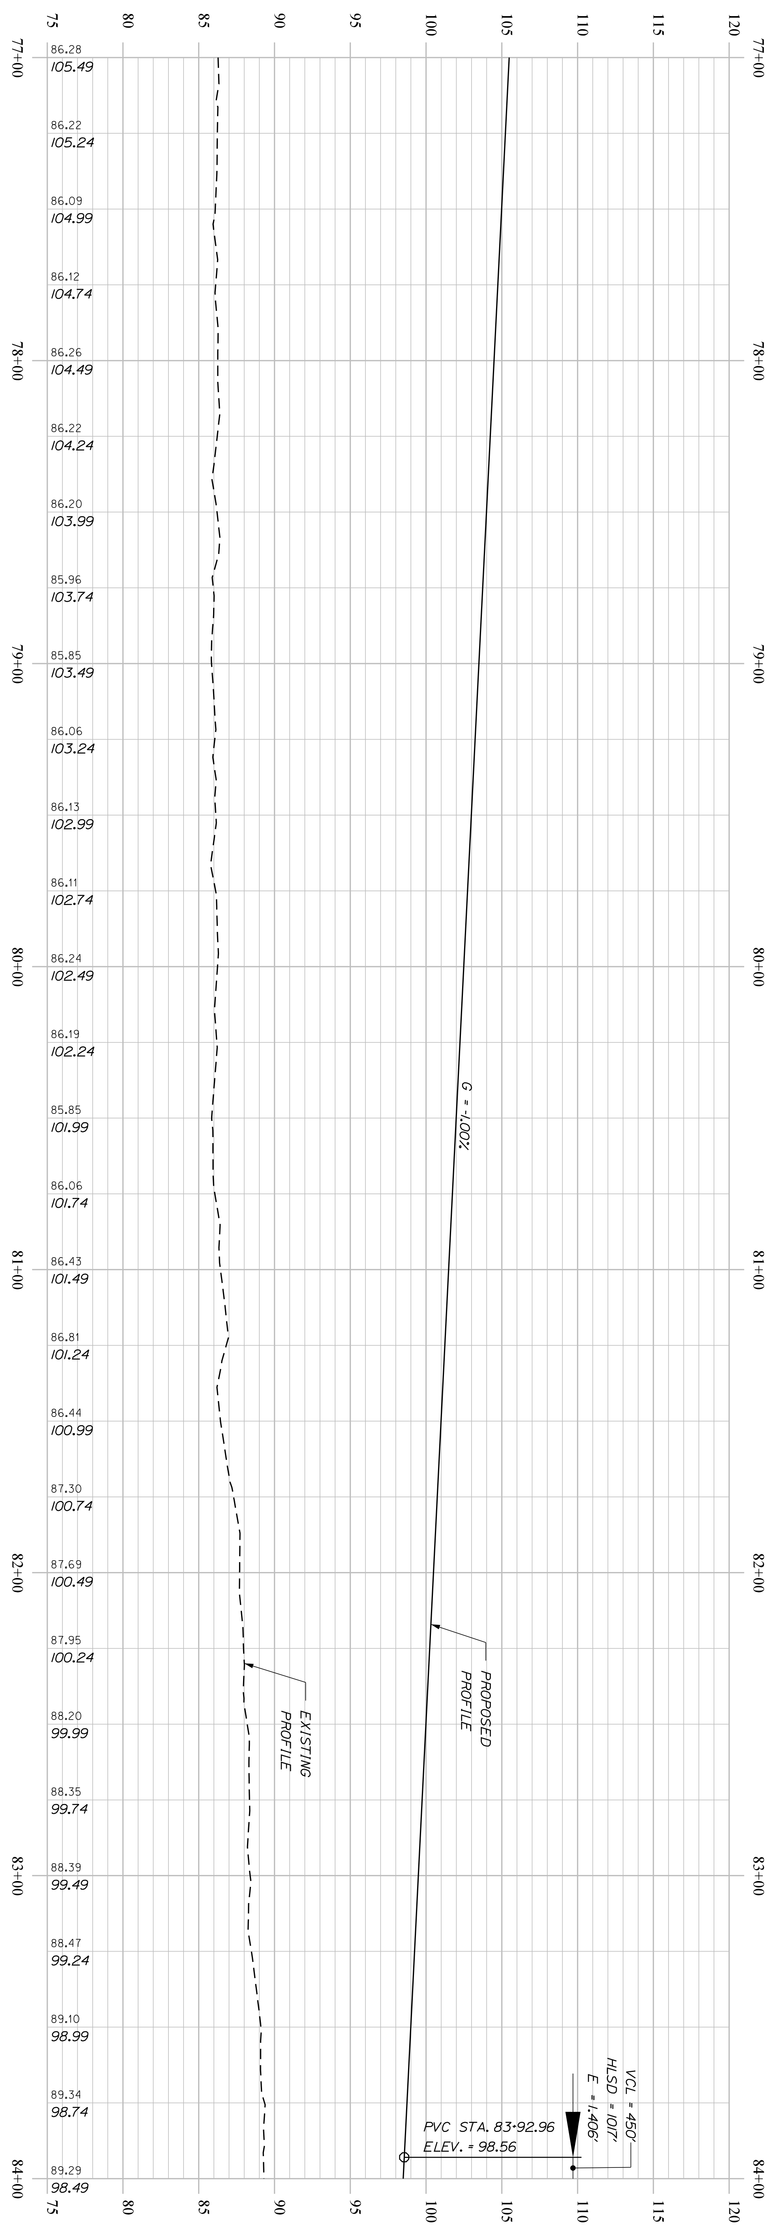

H86
SHEET NUMBER
OF 460

BREWER TO EDDINGTON
I-395\ROUTE 9 CONNECTOR

PROFILE

PROJ. MANAGER	R. MOULTON	BY	DATE
DESIGN-DETAILED	D.PRIDE		SEP. 2021
CHECKED-REVIEWED			
DESIGN2-DETAILED2			
DESIGN3-DETAILED3			
REVISIONS 1			
REVISIONS 2			
REVISIONS 3			
REVISIONS 4			
FIELD CHANGES			

SIGNATURE


P.E. NUMBER

DATE

STATE OF MAINE
DEPARTMENT OF TRANSPORTATION

1891500

WIN 018915.00

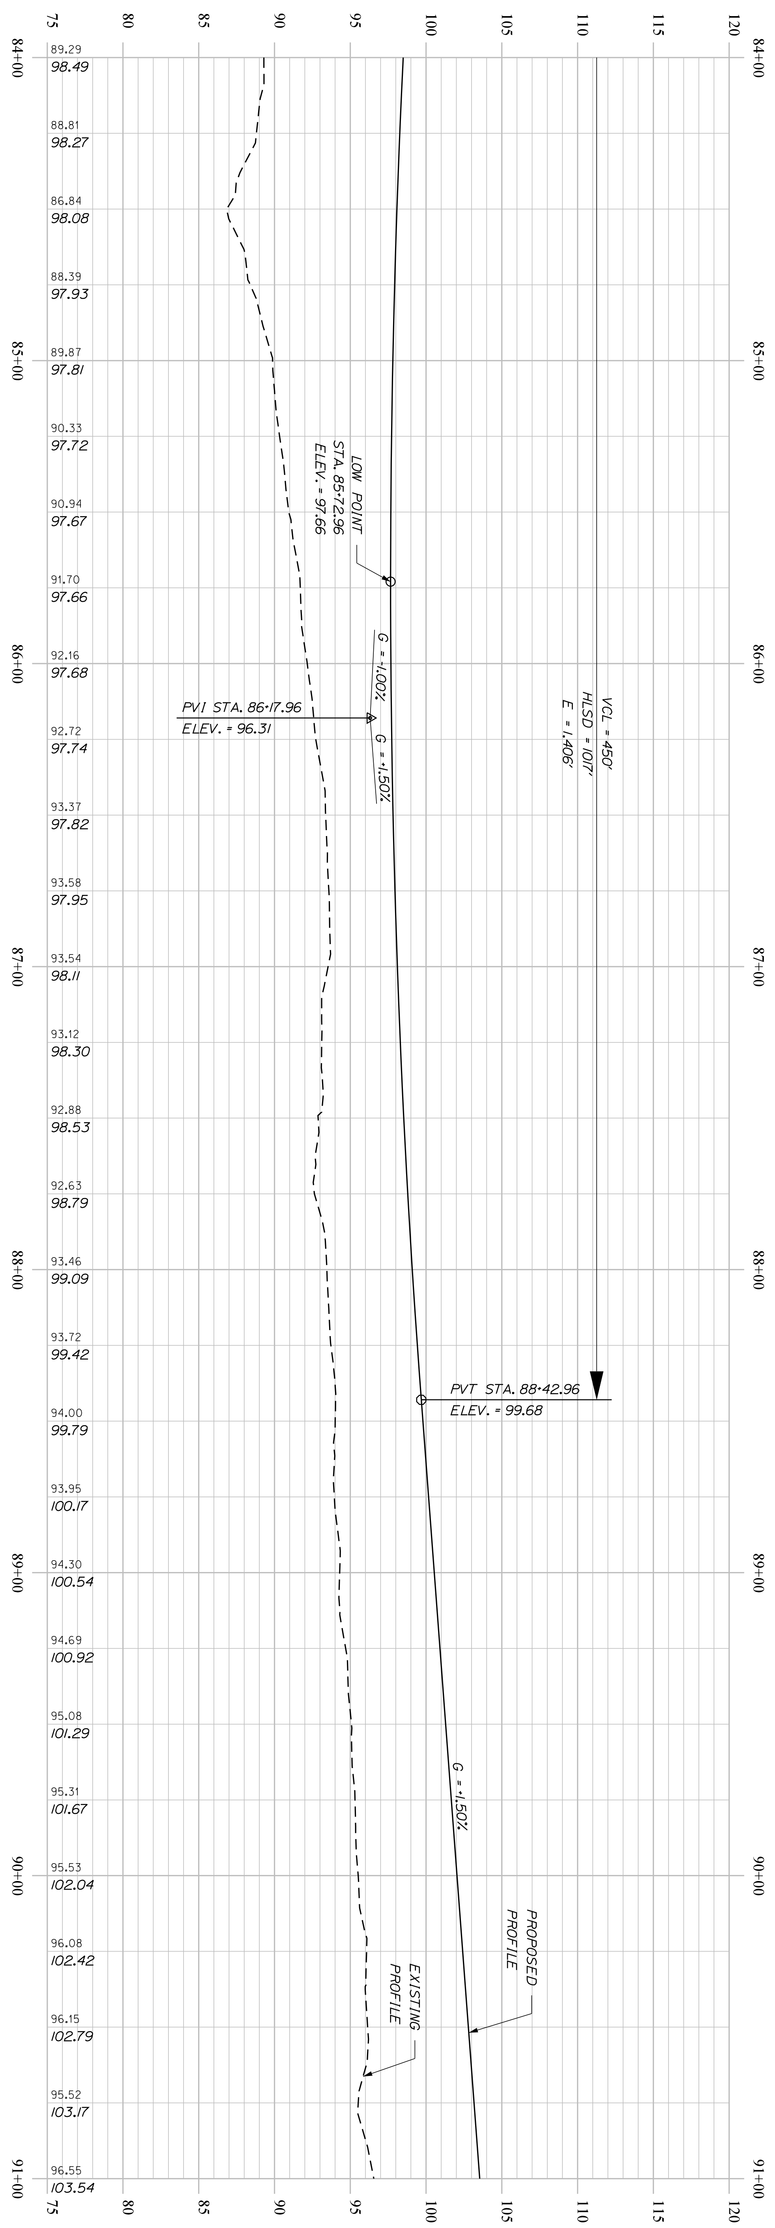

H87
SHEET NUMBER
OF 460

BREWER TO EDDINGTON
I-395\ROUTE 9 CONNECTOR

PROFILE

PROJ. MANAGER	R. MOULTON	BY	DATE
DESIGN-DETAILED	D.PRIDE		SEP. 2021
CHECKED-REVIEWED			
DESIGN2-DETAILED2			
DESIGN3-DETAILED3			
REVISIONS 1			
REVISIONS 2			
REVISIONS 3			
REVISIONS 4			
FIELD CHANGES			

SIGNATURE


P.E. NUMBER

DATE

STATE OF MAINE
DEPARTMENT OF TRANSPORTATION

1891500

WIN 018915.00

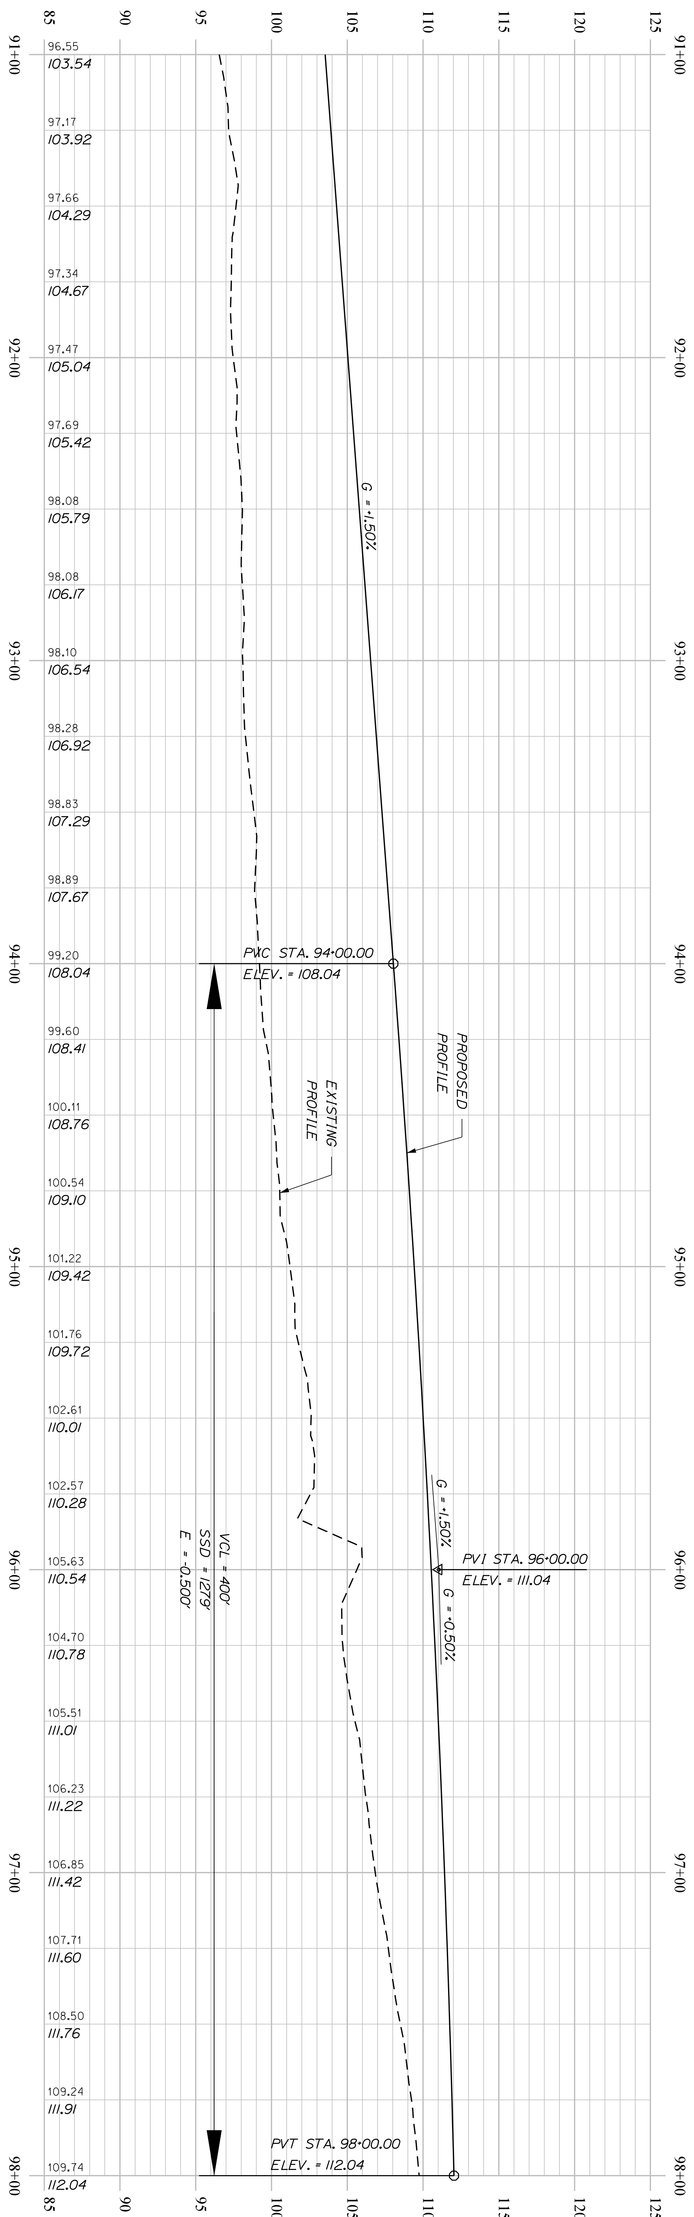

H88	BREWER TO EDDINGTON I-395\ROUTE 9 CONNECTOR	PROJ. MANAGER	R. MOULTON	BY	DATE
SHEET NUMBER		DESIGN-DETAILED	D.PRIDE		SEP. 2021
OF 460	PROFILE	CHECKED-REVIEWED			
		DESIGN2-DETAILED2			
		DESIGN3-DETAILED3			
		REVISIONS 1			
		REVISIONS 2			
		REVISIONS 3			
		REVISIONS 4			
		FIELD CHANGES			

SIGNATURE


P.E. NUMBER

DATE

STATE OF MAINE
DEPARTMENT OF TRANSPORTATION

1891500

WIN
018915.00

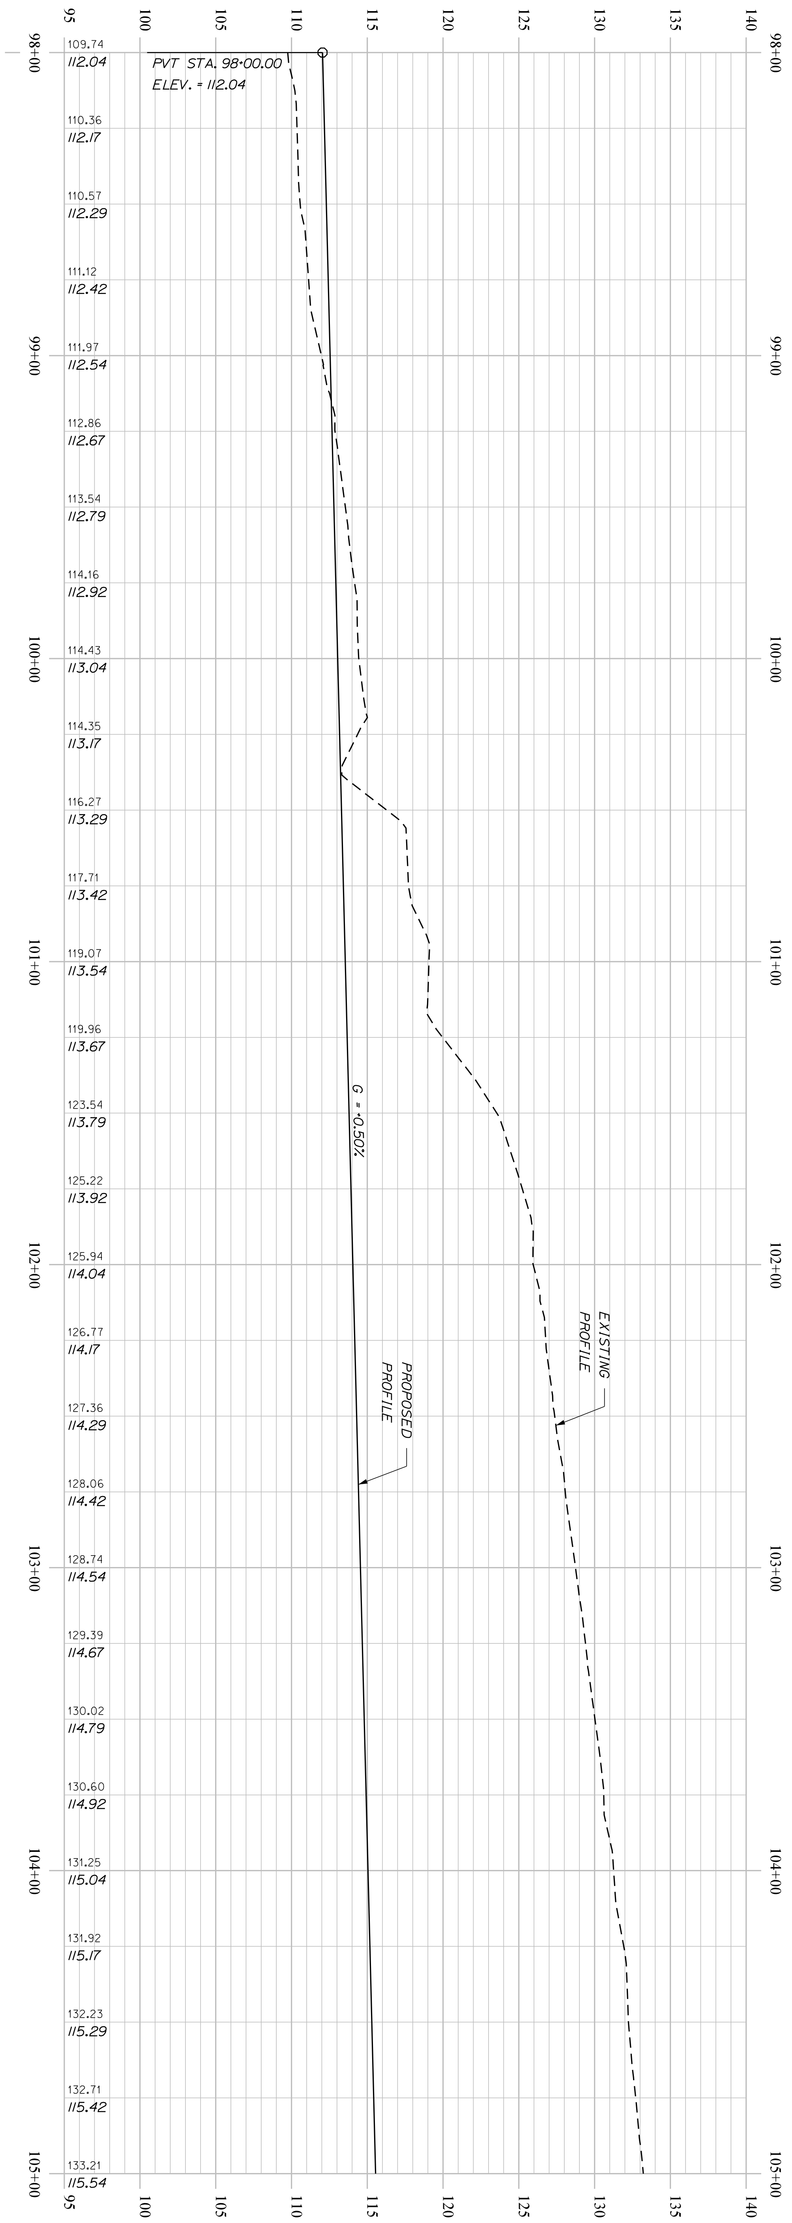

SHEET NUMBER H89 OF 460	BREWER TO EDDINGTON I-395\ROUTE 9 CONNECTOR	PROJ. MANAGER: R. MOULTON	BY:	DATE:
		DESIGN-DETAILED: D.PRIDE		SEP. 2021
		CHECKED-REVIEWED		
		DESIGN2-DETAILED2		
		DESIGN3-DETAILED3		
		REVISIONS 1		
		REVISIONS 2		
		REVISIONS 3		
		REVISIONS 4		
		FIELD CHANGES		

PROFILE

SIGNATURE


P.E. NUMBER

DATE

STATE OF MAINE
DEPARTMENT OF TRANSPORTATION

1891500

WIN
018915.00

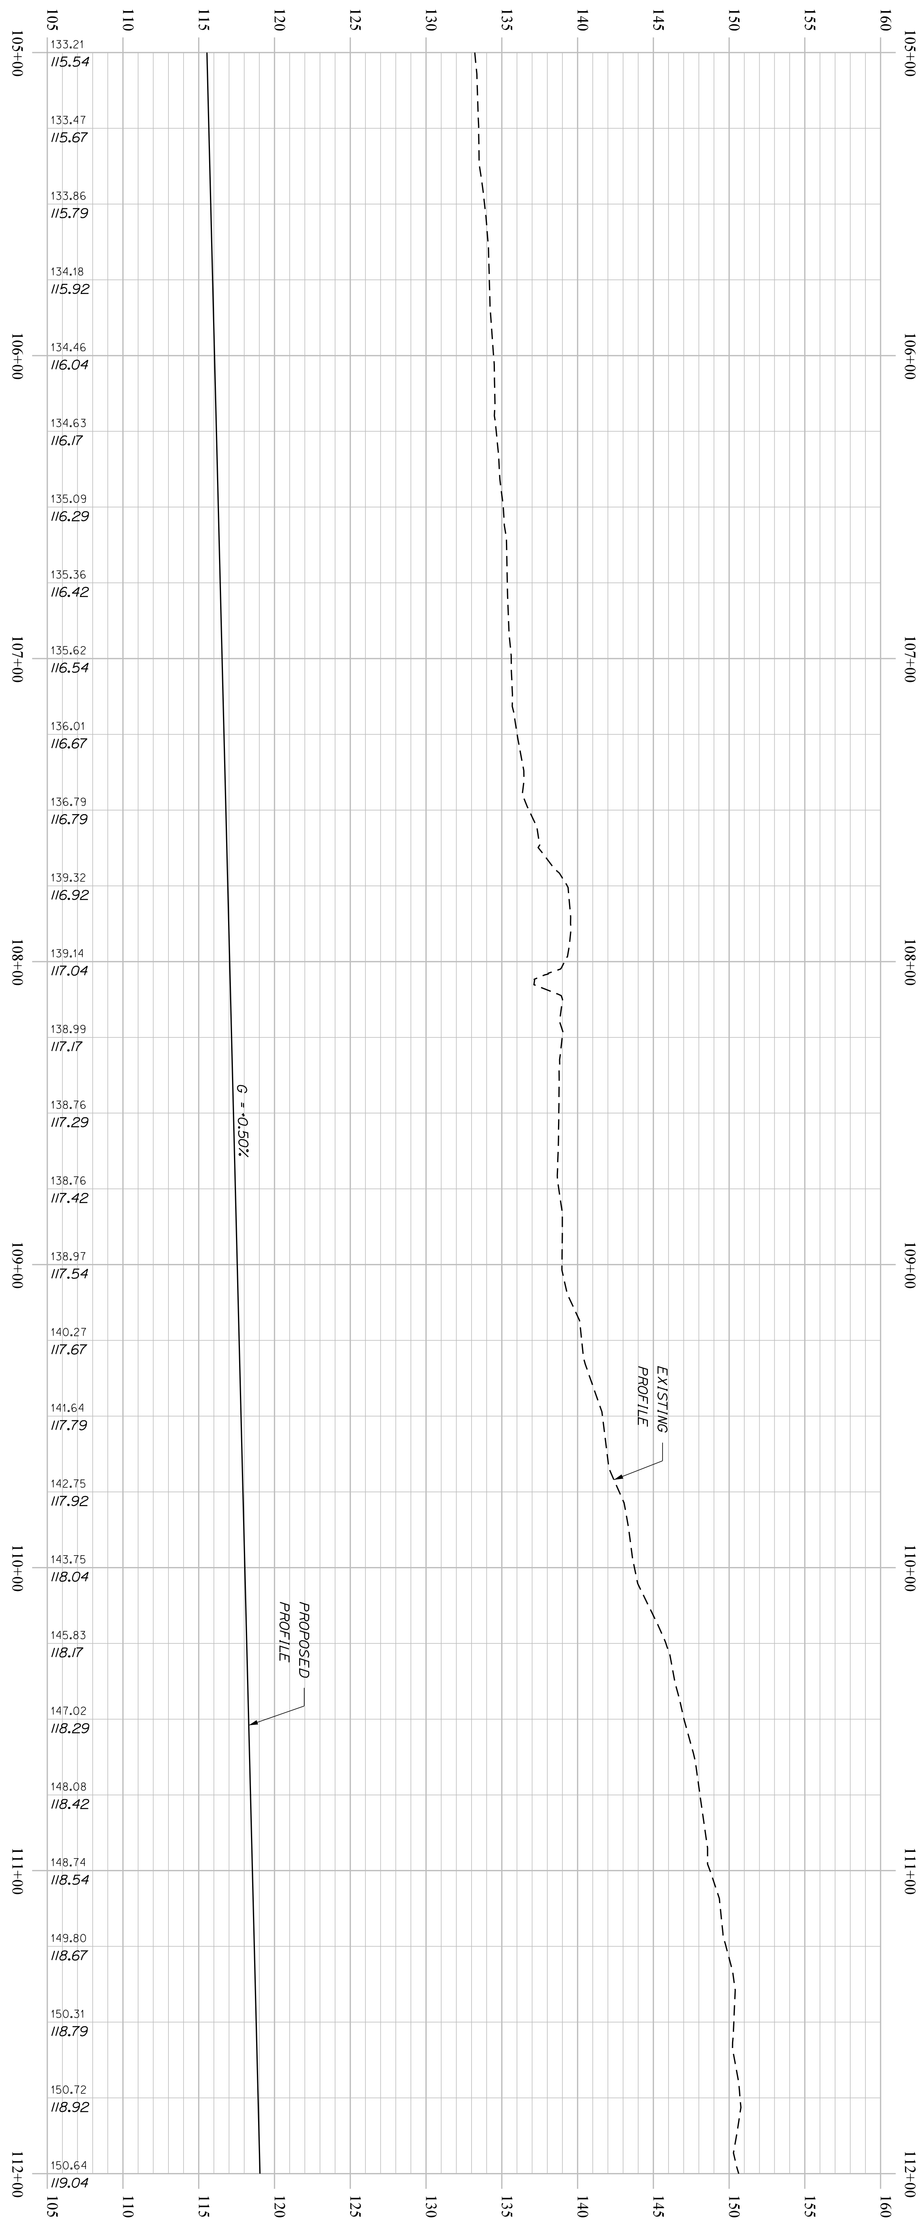

H90	BREWER TO EDDINGTON I-395\ROUTE 9 CONNECTOR	PROJ. MANAGER	R. MOULTON	BY	DATE
SHEET NUMBER		DESIGN-DETAILED	D.PRIDE		SEP. 2021
OF 460	PROFILE	CHECKED-REVIEWED			
		DESIGN2-DETAILED2			
		DESIGN3-DETAILED3			
		REVISIONS 1			
		REVISIONS 2			
		REVISIONS 3			
		REVISIONS 4			
		FIELD CHANGES			

SIGNATURE


P.E. NUMBER

DATE

STATE OF MAINE
DEPARTMENT OF TRANSPORTATION

1891500

WIN 018915.00

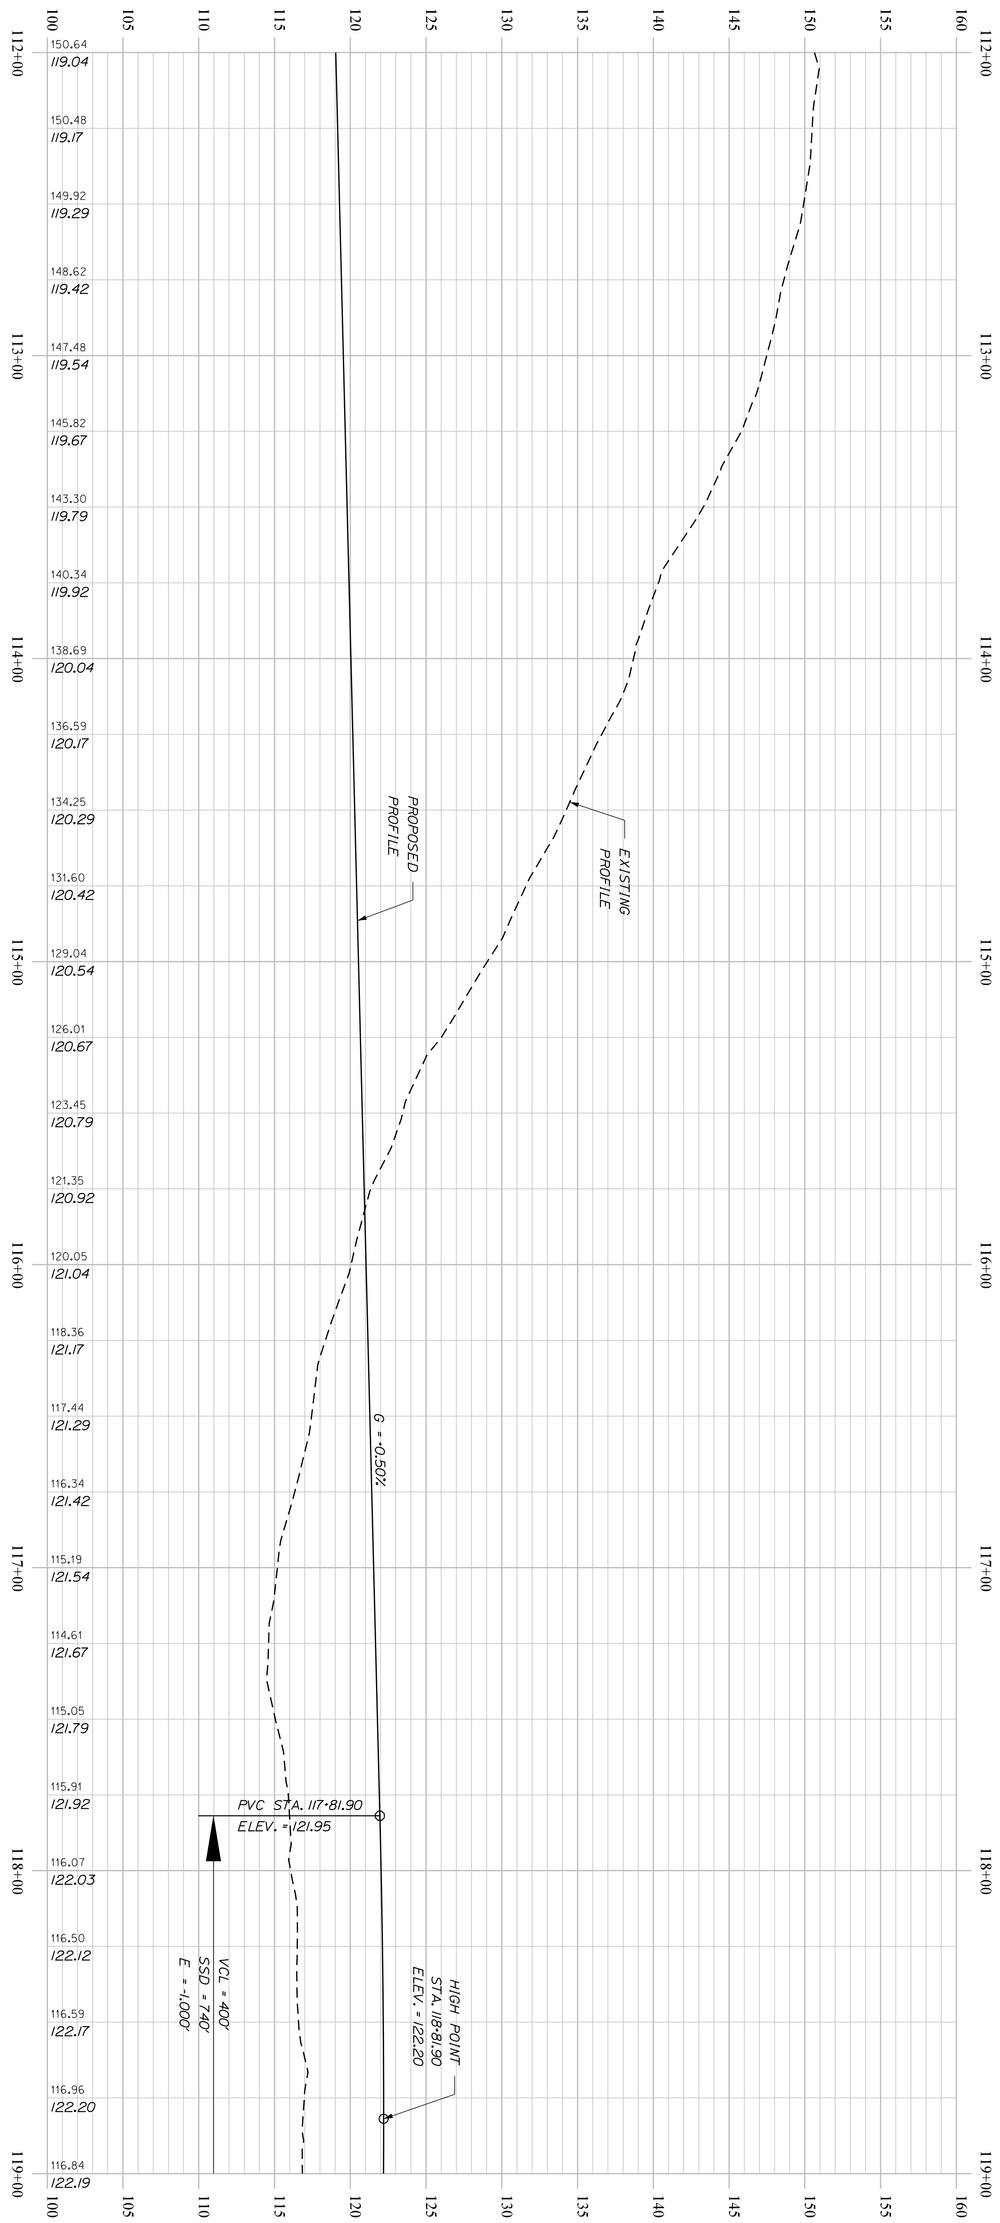

SHEET NUMBER H91 OF 460	BREWER TO EDDINGTON I-395\ROUTE 9 CONNECTOR PROFILE	PROJ. MANAGER	R. MOULTON	BY	DATE
		DESIGN-DETAILED	D.PRIDE		SEP. 2021
		CHECKED-REVIEWED			
		DESIGN2-DETAILED2			
		DESIGN3-DETAILED3			
		REVISIONS 1			
		REVISIONS 2			
		REVISIONS 3			
		REVISIONS 4			
		FIELD CHANGES			

SIGNATURE

P.E. NUMBER


DATE

STATE OF MAINE
DEPARTMENT OF TRANSPORTATION

1891500

WIN 018915.00

Filename: ...\H92_Profile17.dgn Division: HIGHWAY Username: common Date:9/30/2021

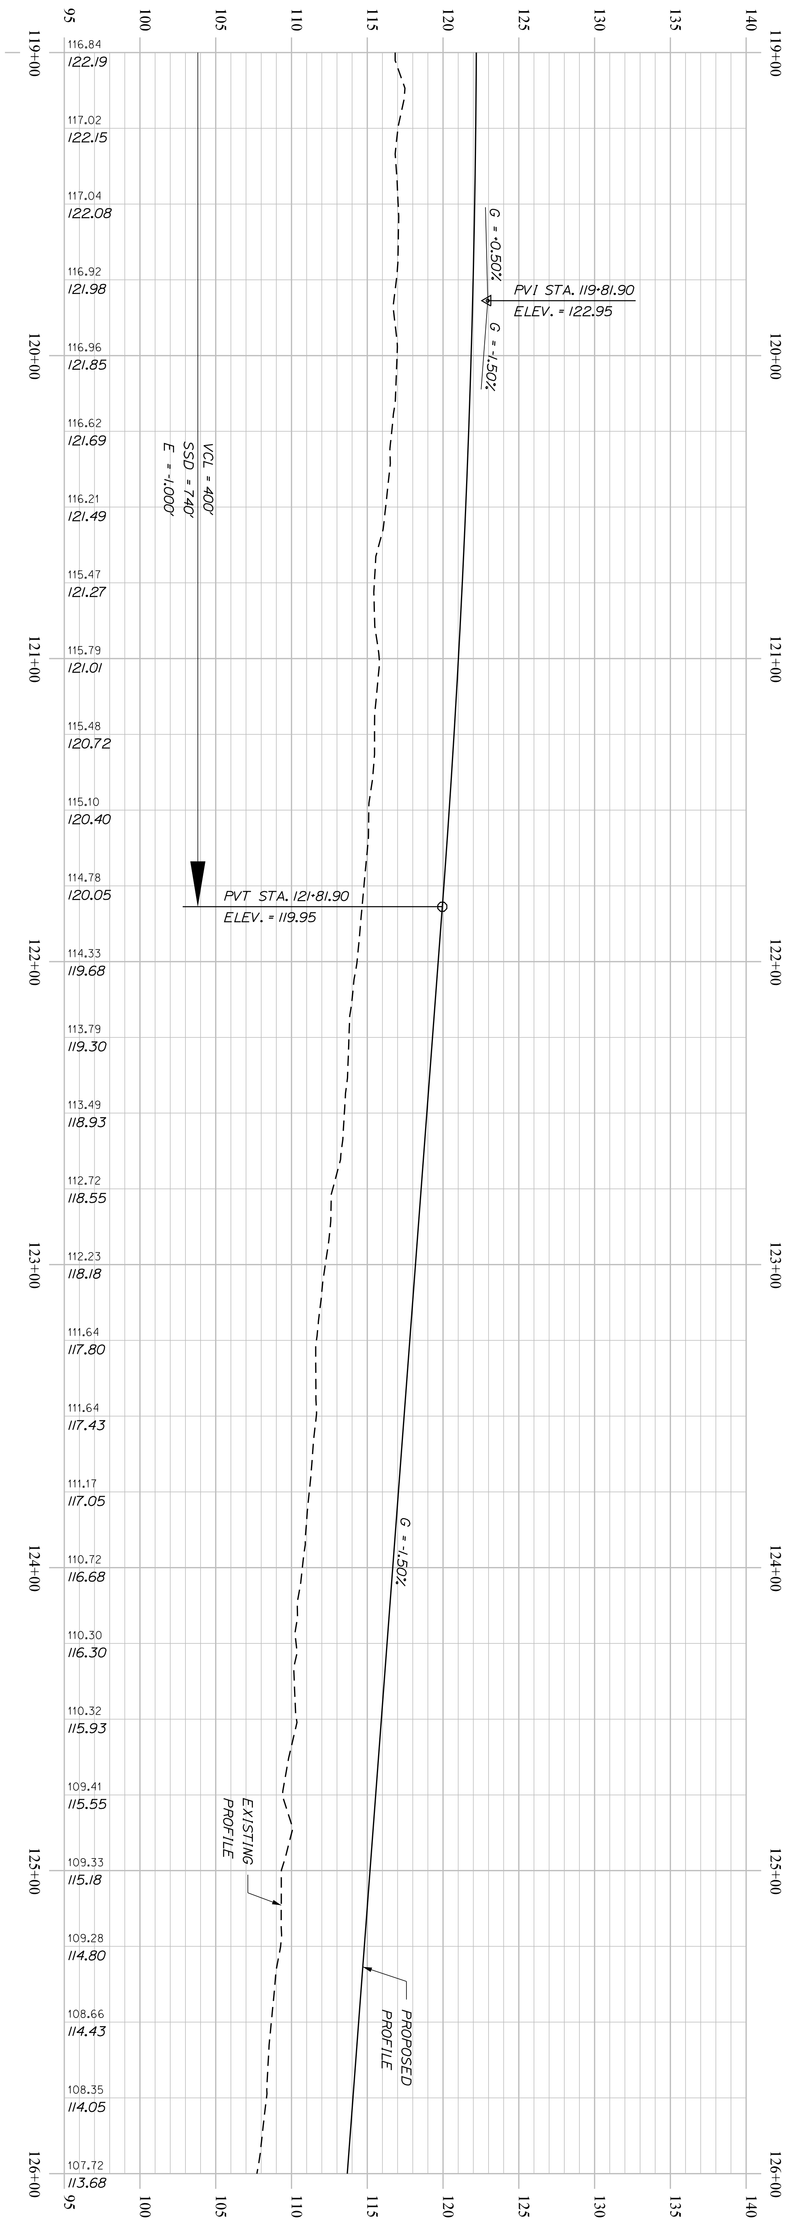


SHEET NUMBER H92 OF 460	BREWER TO EDDINGTON I-395\ROUTE 9 CONNECTOR	PROJ. MANAGER	R. MOULTON	BY	DATE
		DESIGN-DETAILED	D.PRIDE		SEP. 2021
		CHECKED-REVIEWED			
		DESIGN2-DETAILED2			
		DESIGN3-DETAILED3			
		REVISIONS 1			
		REVISIONS 2			
		REVISIONS 3			
		REVISIONS 4			
		FIELD CHANGES			
	PROFILE	SIGNATURE			
		P.E. NUMBER			
		DATE			

STATE OF MAINE
DEPARTMENT OF TRANSPORTATION

1891500

WIN
018915.00

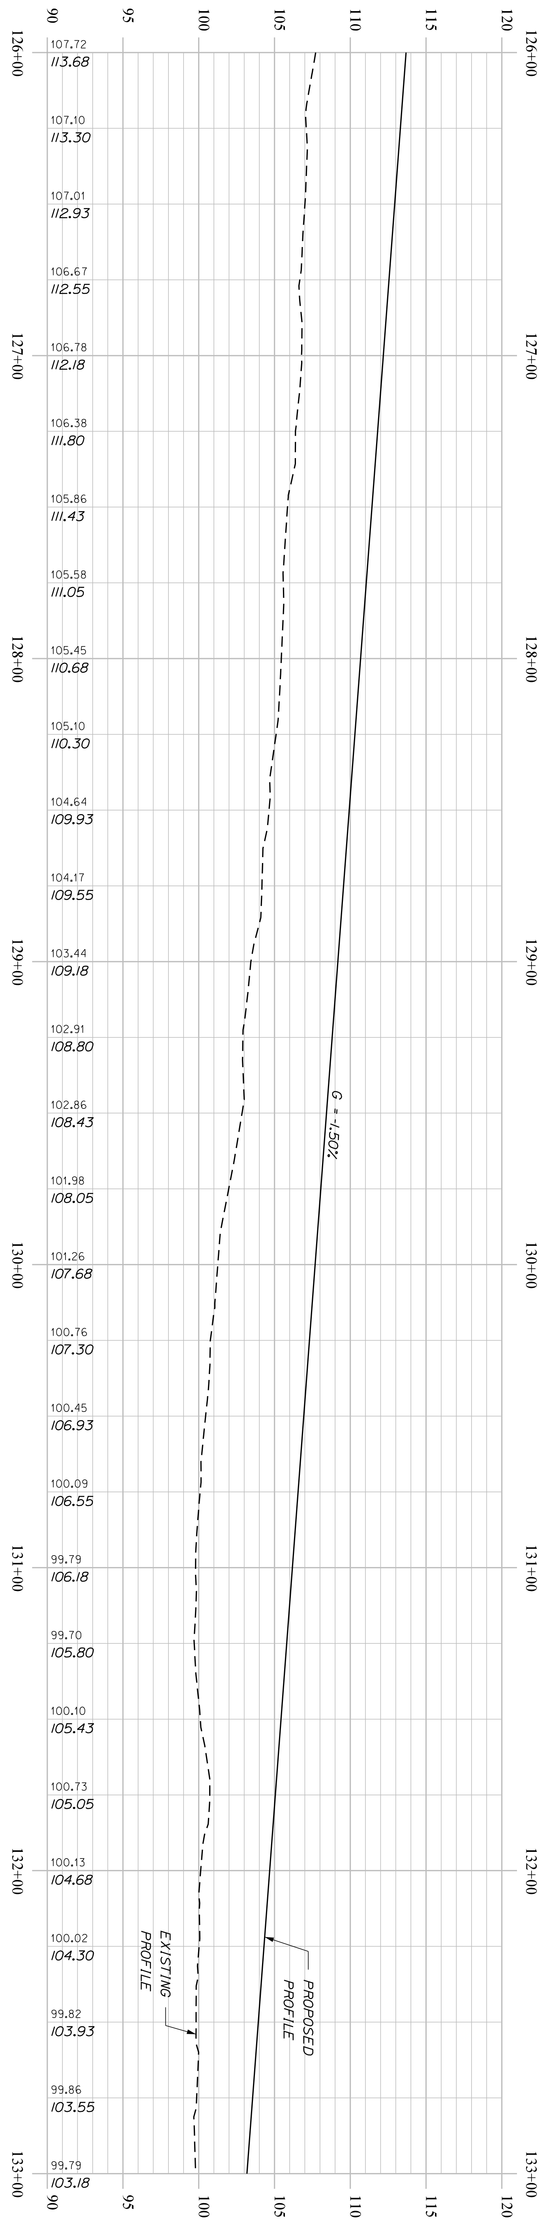

PROJ. MANAGER	R. MOULTON	BY	DATE
DESIGN-DETAILED	D.PRIDE		SEP. 2021
CHECKED-REVIEWED			
DESIGN2-DETAILED2			
DESIGN3-DETAILED3			
REVISIONS 1			
REVISIONS 2			
REVISIONS 3			
REVISIONS 4			
FIELD CHANGES			

SHEET NUMBER H93 OF 460

BREWER TO EDDINGTON
I-395\ROUTE 9 CONNECTOR

PROFILE

SIGNATURE


P.E. NUMBER

DATE

STATE OF MAINE
DEPARTMENT OF TRANSPORTATION

1891500

WIN
018915.00

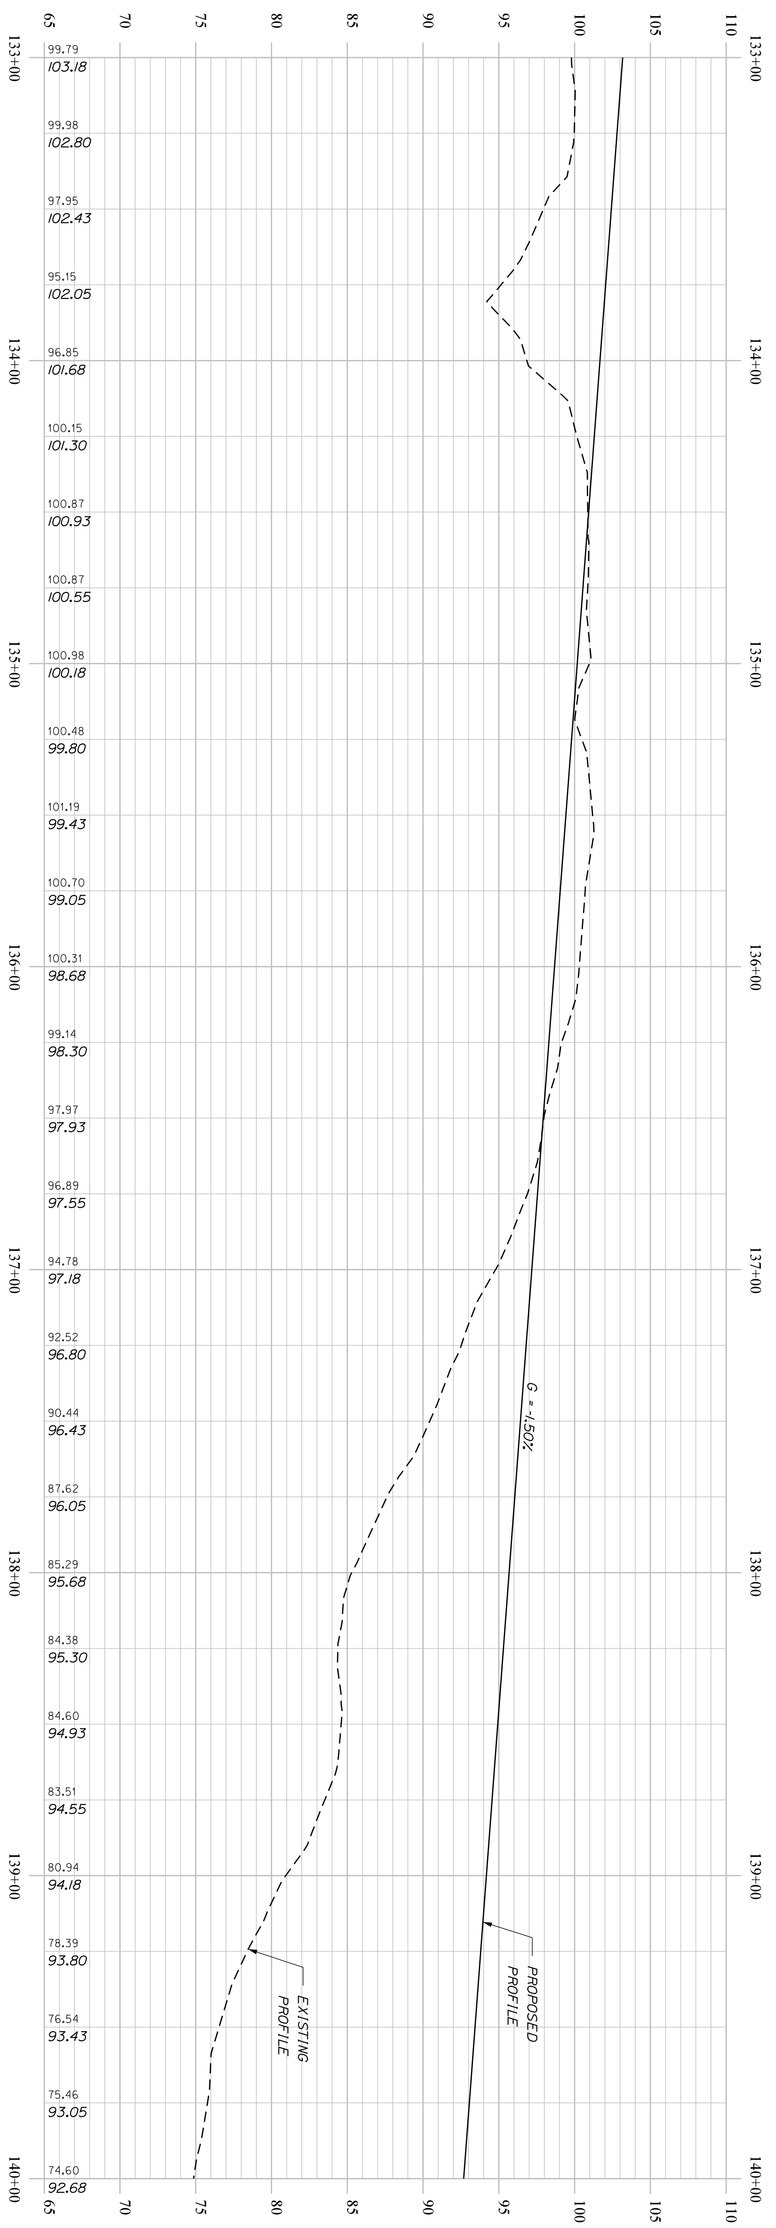

SHEET NUMBER H94 OF 460

BREWER TO EDDINGTON I-395\ROUTE 9 CONNECTOR

PROFILE

PROJ. MANAGER	R. MOULTON	BY	DATE
DESIGN-DETAILED	D.PRIDE		SEP. 2021
CHECKED-REVIEWED			
DESIGN2-DETAILED2			
DESIGN3-DETAILED3			
REVISIONS 1			
REVISIONS 2			
REVISIONS 3			
REVISIONS 4			
FIELD CHANGES			

SIGNATURE


P.E. NUMBER

DATE

STATE OF MAINE
DEPARTMENT OF TRANSPORTATION

1891500

WIN 018915.00

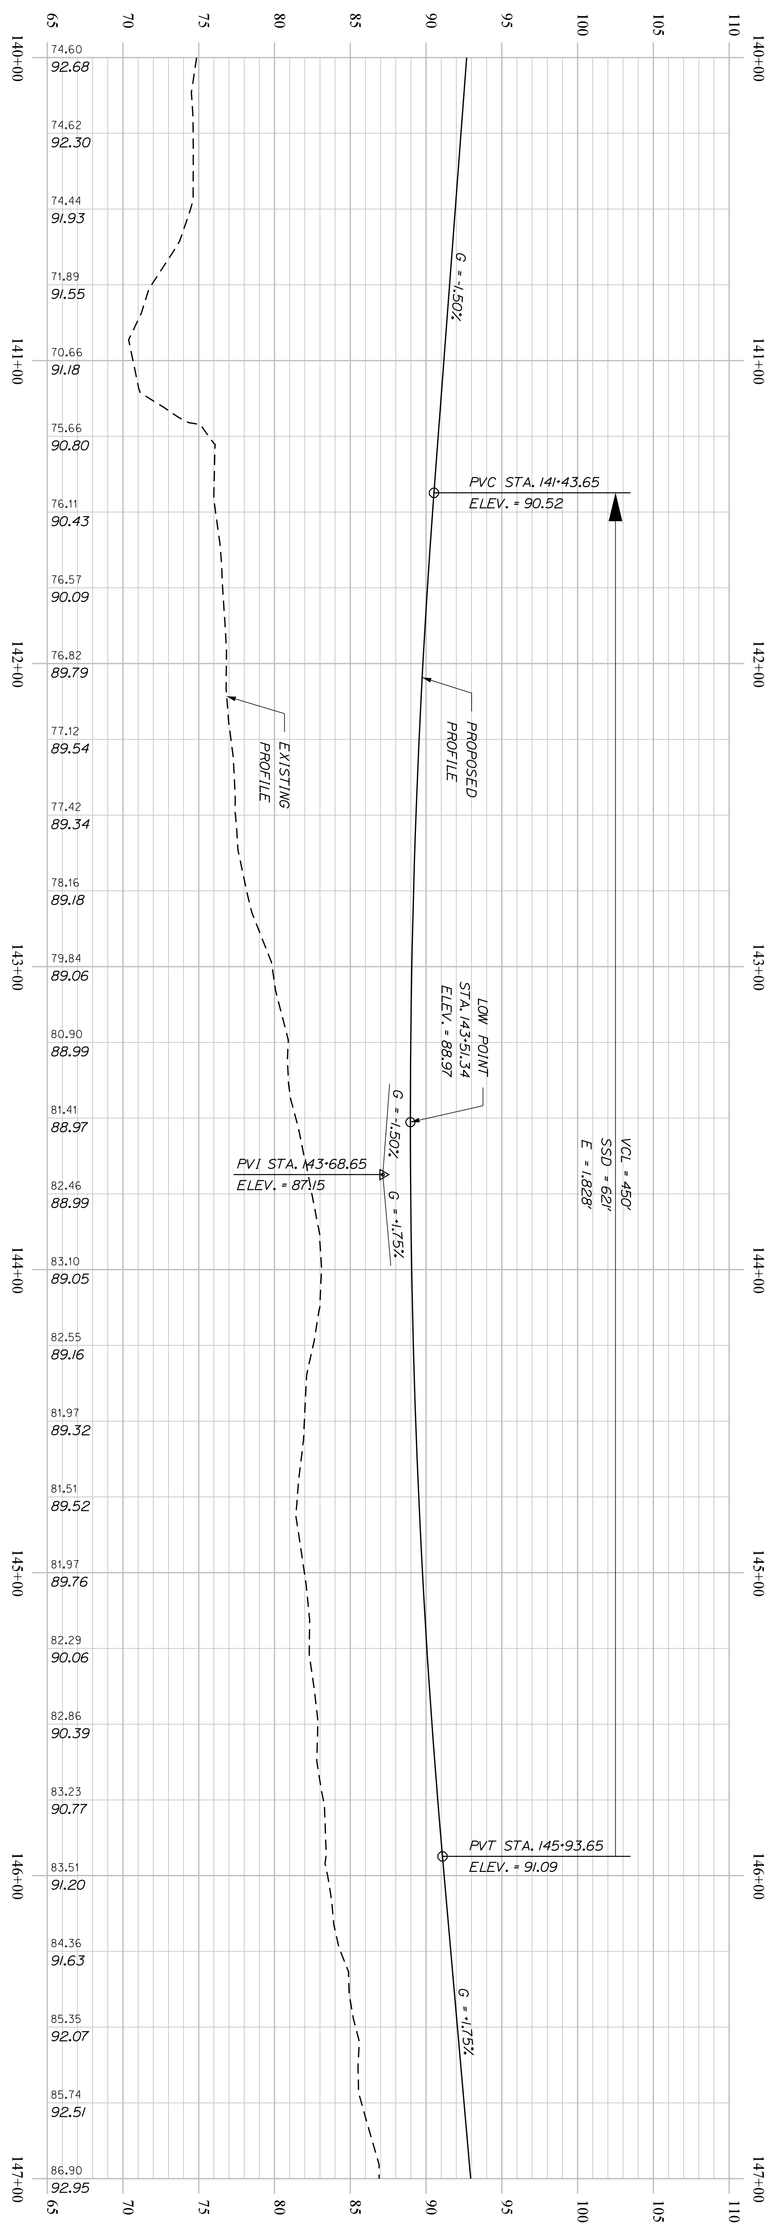

SHEET NUMBER H95 OF 460	BREWER TO EDDINGTON I-395\ROUTE 9 CONNECTOR PROFILE	PROJ. MANAGER	R. MOULTON	BY	DATE
		DESIGN-DETAILED	D.PRIDE		SEP. 2021
		CHECKED-REVIEWED			
		DESIGN2-DETAILED2			
		DESIGN3-DETAILED3			
		REVISIONS 1			
		REVISIONS 2			
		REVISIONS 3			
		REVISIONS 4			
		FIELD CHANGES			

SIGNATURE


P.E. NUMBER

DATE

STATE OF MAINE
DEPARTMENT OF TRANSPORTATION

1891500

WIN
018915.00

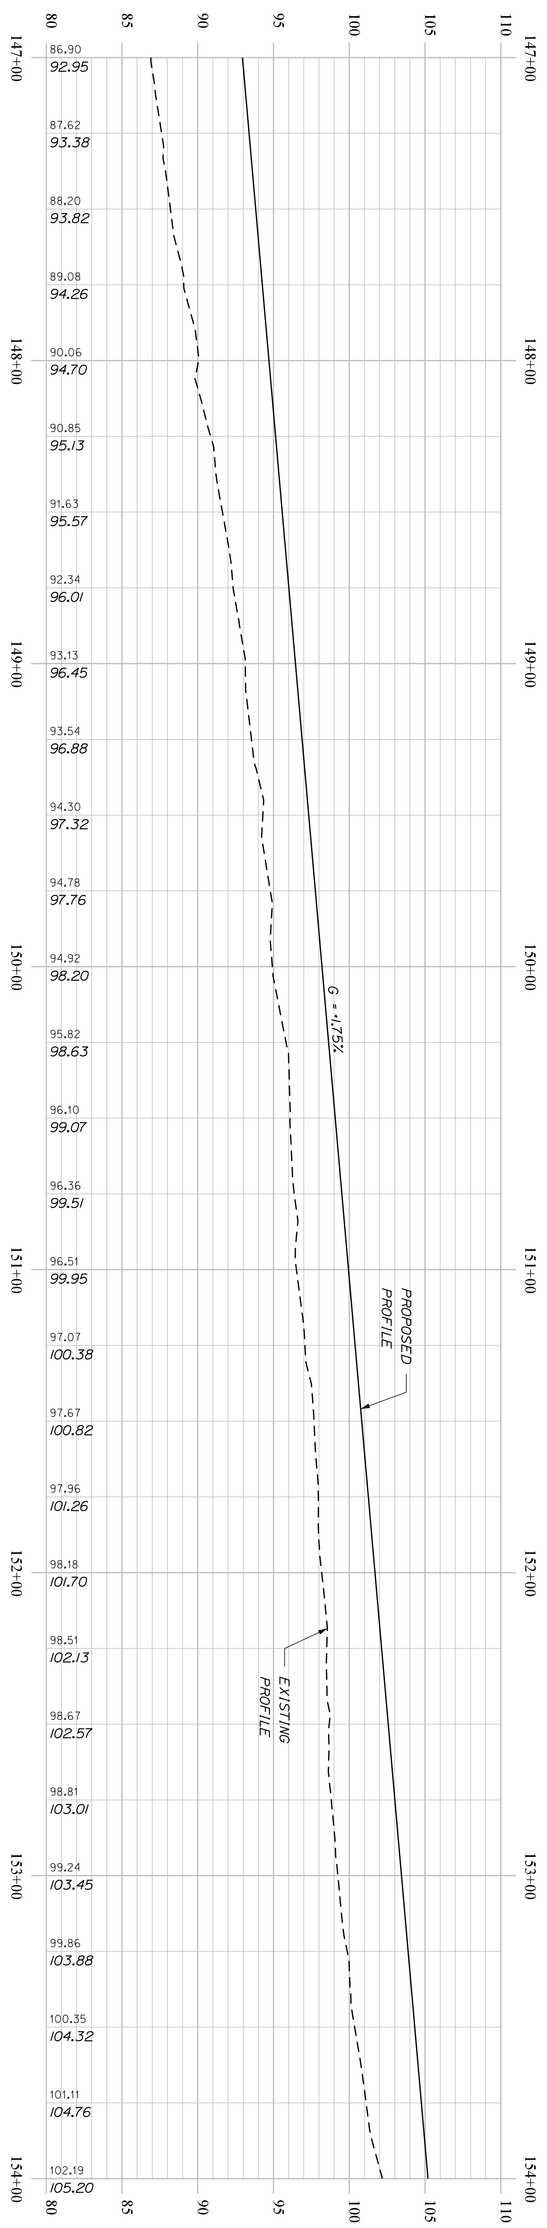

H96
SHEET NUMBER
OF 460

BREWER TO EDDINGTON
I-395\ROUTE 9 CONNECTOR

PROFILE

PROJ. MANAGER	R. MOULTON	BY	DATE
DESIGN-DETAILED	D.PRIDE		SEP. 2021
CHECKED-REVIEWED			
DESIGN2-DETAILED2			
DESIGN3-DETAILED3			
REVISIONS 1			
REVISIONS 2			
REVISIONS 3			
REVISIONS 4			
FIELD CHANGES			

SIGNATURE


P.E. NUMBER

DATE

STATE OF MAINE
DEPARTMENT OF TRANSPORTATION

1891500

WIN
018915.00

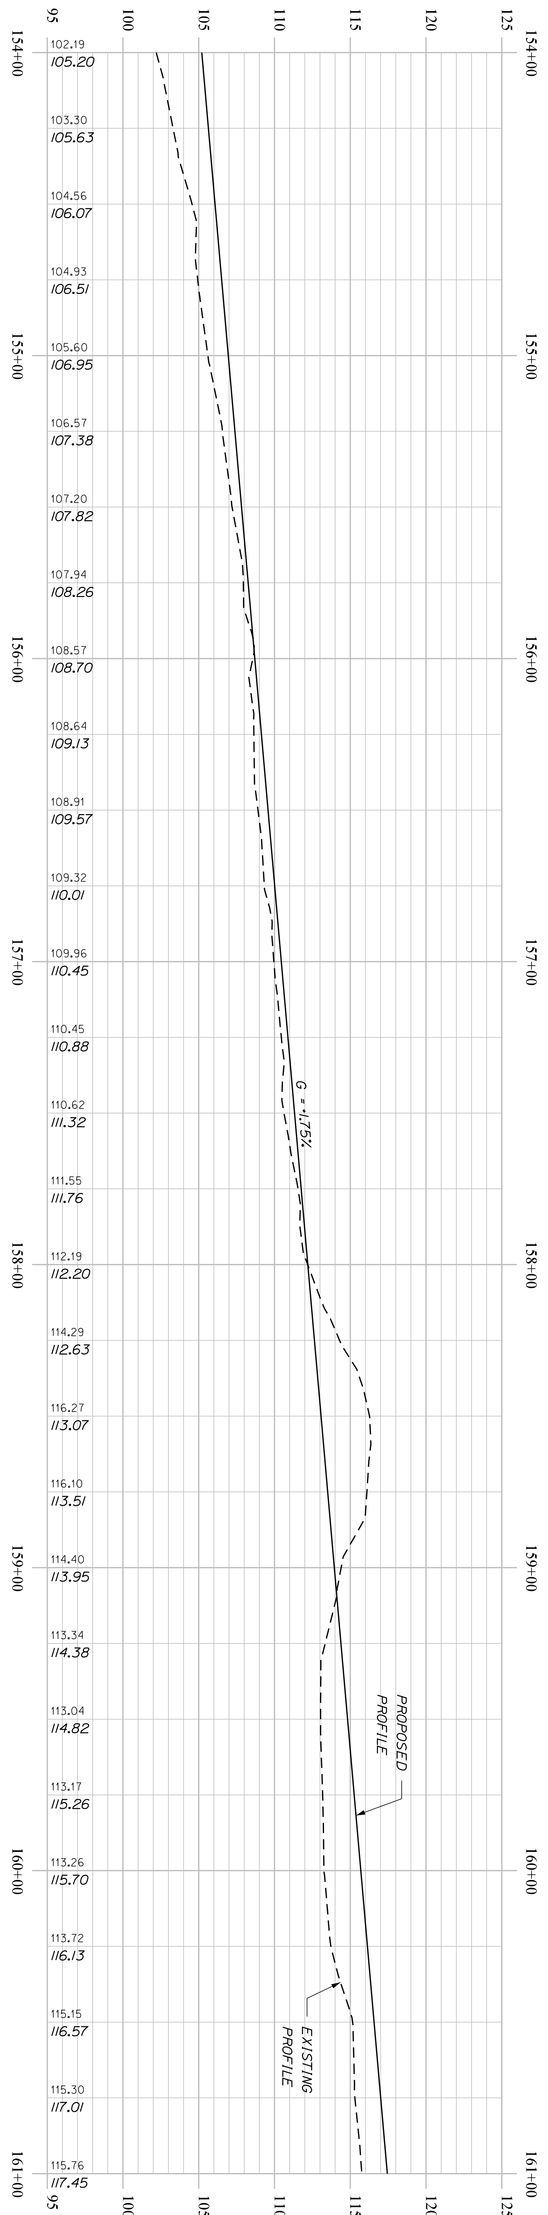

H97	SHEET NUMBER	BREWER TO EDDINGTON I-395\ROUTE 9 CONNECTOR	PROJ. MANAGER	R. MOULTON	BY	DATE
OF 460			DESIGN-DETAILED	D.PRIDE		SEP. 2021
			CHECKED-REVIEWED			
			DESIGN2-DETAILED2			
			DESIGN3-DETAILED3			
			REVISIONS 1			
			REVISIONS 2			
			REVISIONS 3			
			REVISIONS 4			
			FIELD CHANGES			

PROFILE

SIGNATURE


P.E. NUMBER

DATE

STATE OF MAINE
DEPARTMENT OF TRANSPORTATION

1891500

WIN
018915.00

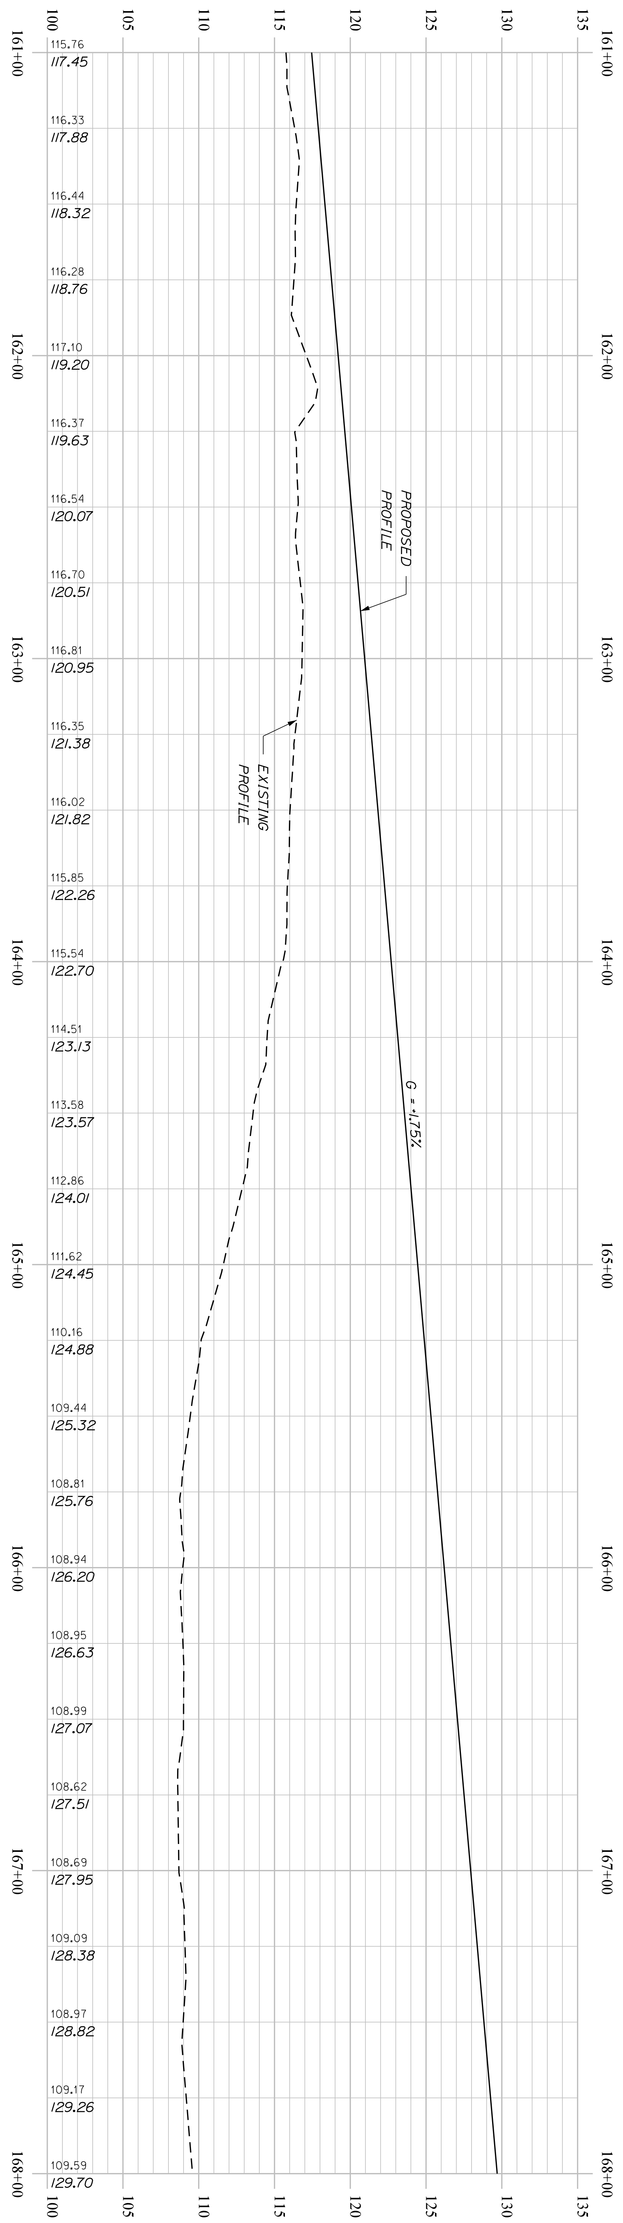

SHEET NUMBER H98 OF 460

BREWER TO EDDINGTON
I-395\ROUTE 9 CONNECTOR

PROFILE

		BY	DATE
PROJ. MANAGER	R. MOULTON		
DESIGN-DETAILED	D.PRIDE		SEP. 2021
CHECKED-REVIEWED			
DESIGN2-DETAILED2			
DESIGN3-DETAILED3			
REVISIONS 1			
REVISIONS 2			
REVISIONS 3			
REVISIONS 4			
FIELD CHANGES			

SIGNATURE


P.E. NUMBER

DATE

STATE OF MAINE
DEPARTMENT OF TRANSPORTATION

1891500

WIN 018915.00

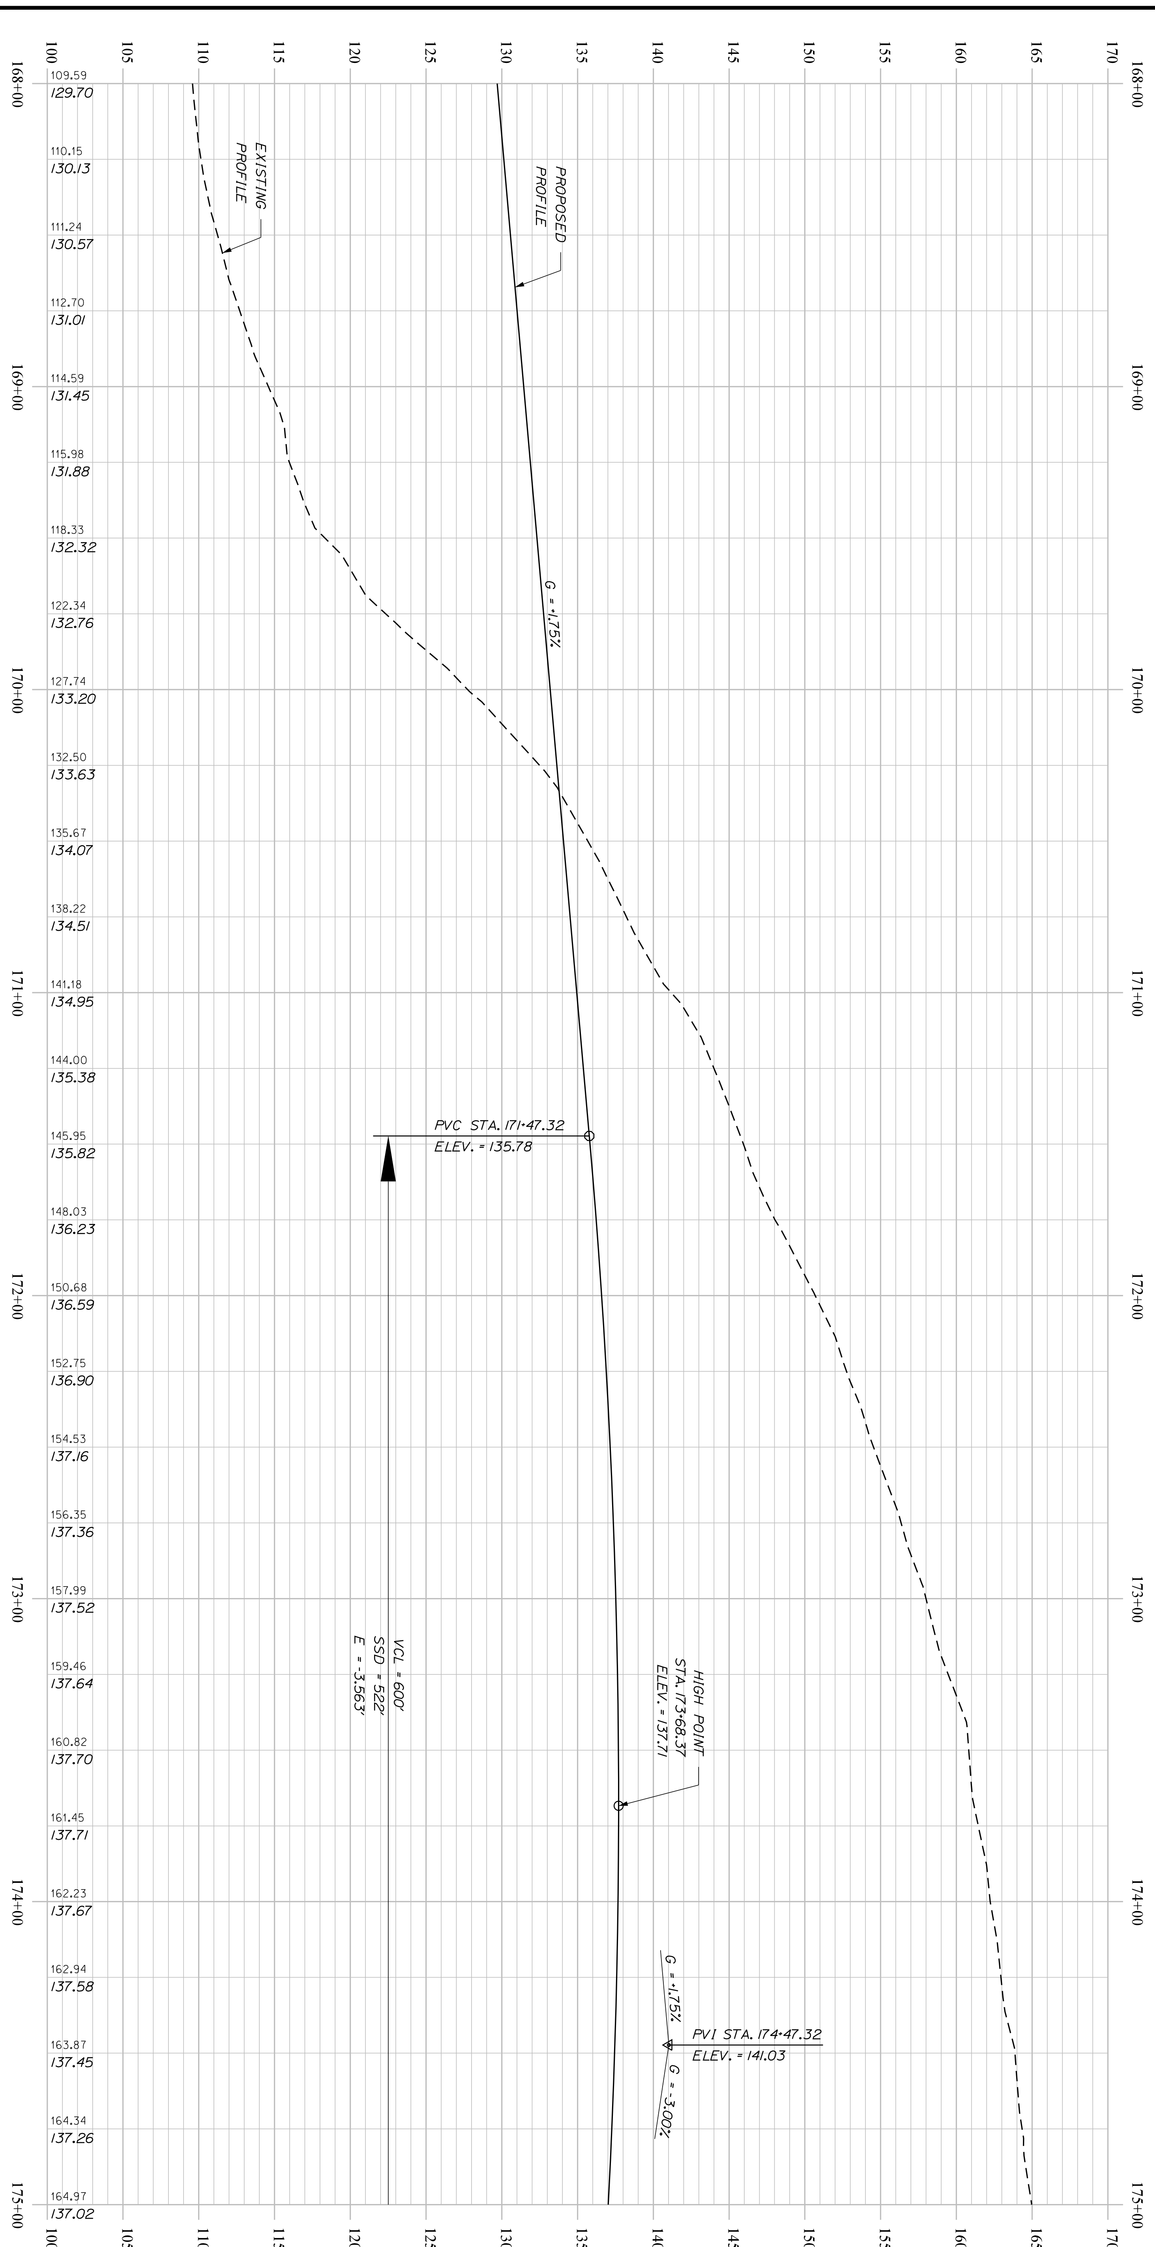

SHEET NUMBER H99 OF 460	BREWER TO EDDINGTON I-395\ROUTE 9 CONNECTOR PROFILE	PROJ. MANAGER	R. MOULTON	BY	DATE
		DESIGN-DETAILED	D.PRIDE		SEP. 2021
		CHECKED-REVIEWED			
		DESIGN2-DETAILED2			
		DESIGN3-DETAILED3			
		REVISIONS 1			
		REVISIONS 2			
		REVISIONS 3			
		REVISIONS 4			
		FIELD CHANGES			

SIGNATURE

P.E. NUMBER


DATE

STATE OF MAINE
DEPARTMENT OF TRANSPORTATION

1891500

WIN
018915.00

Filename: ...\H100_Profile25.dgn Division: HIGHWAY Username: common Date:9/30/2021

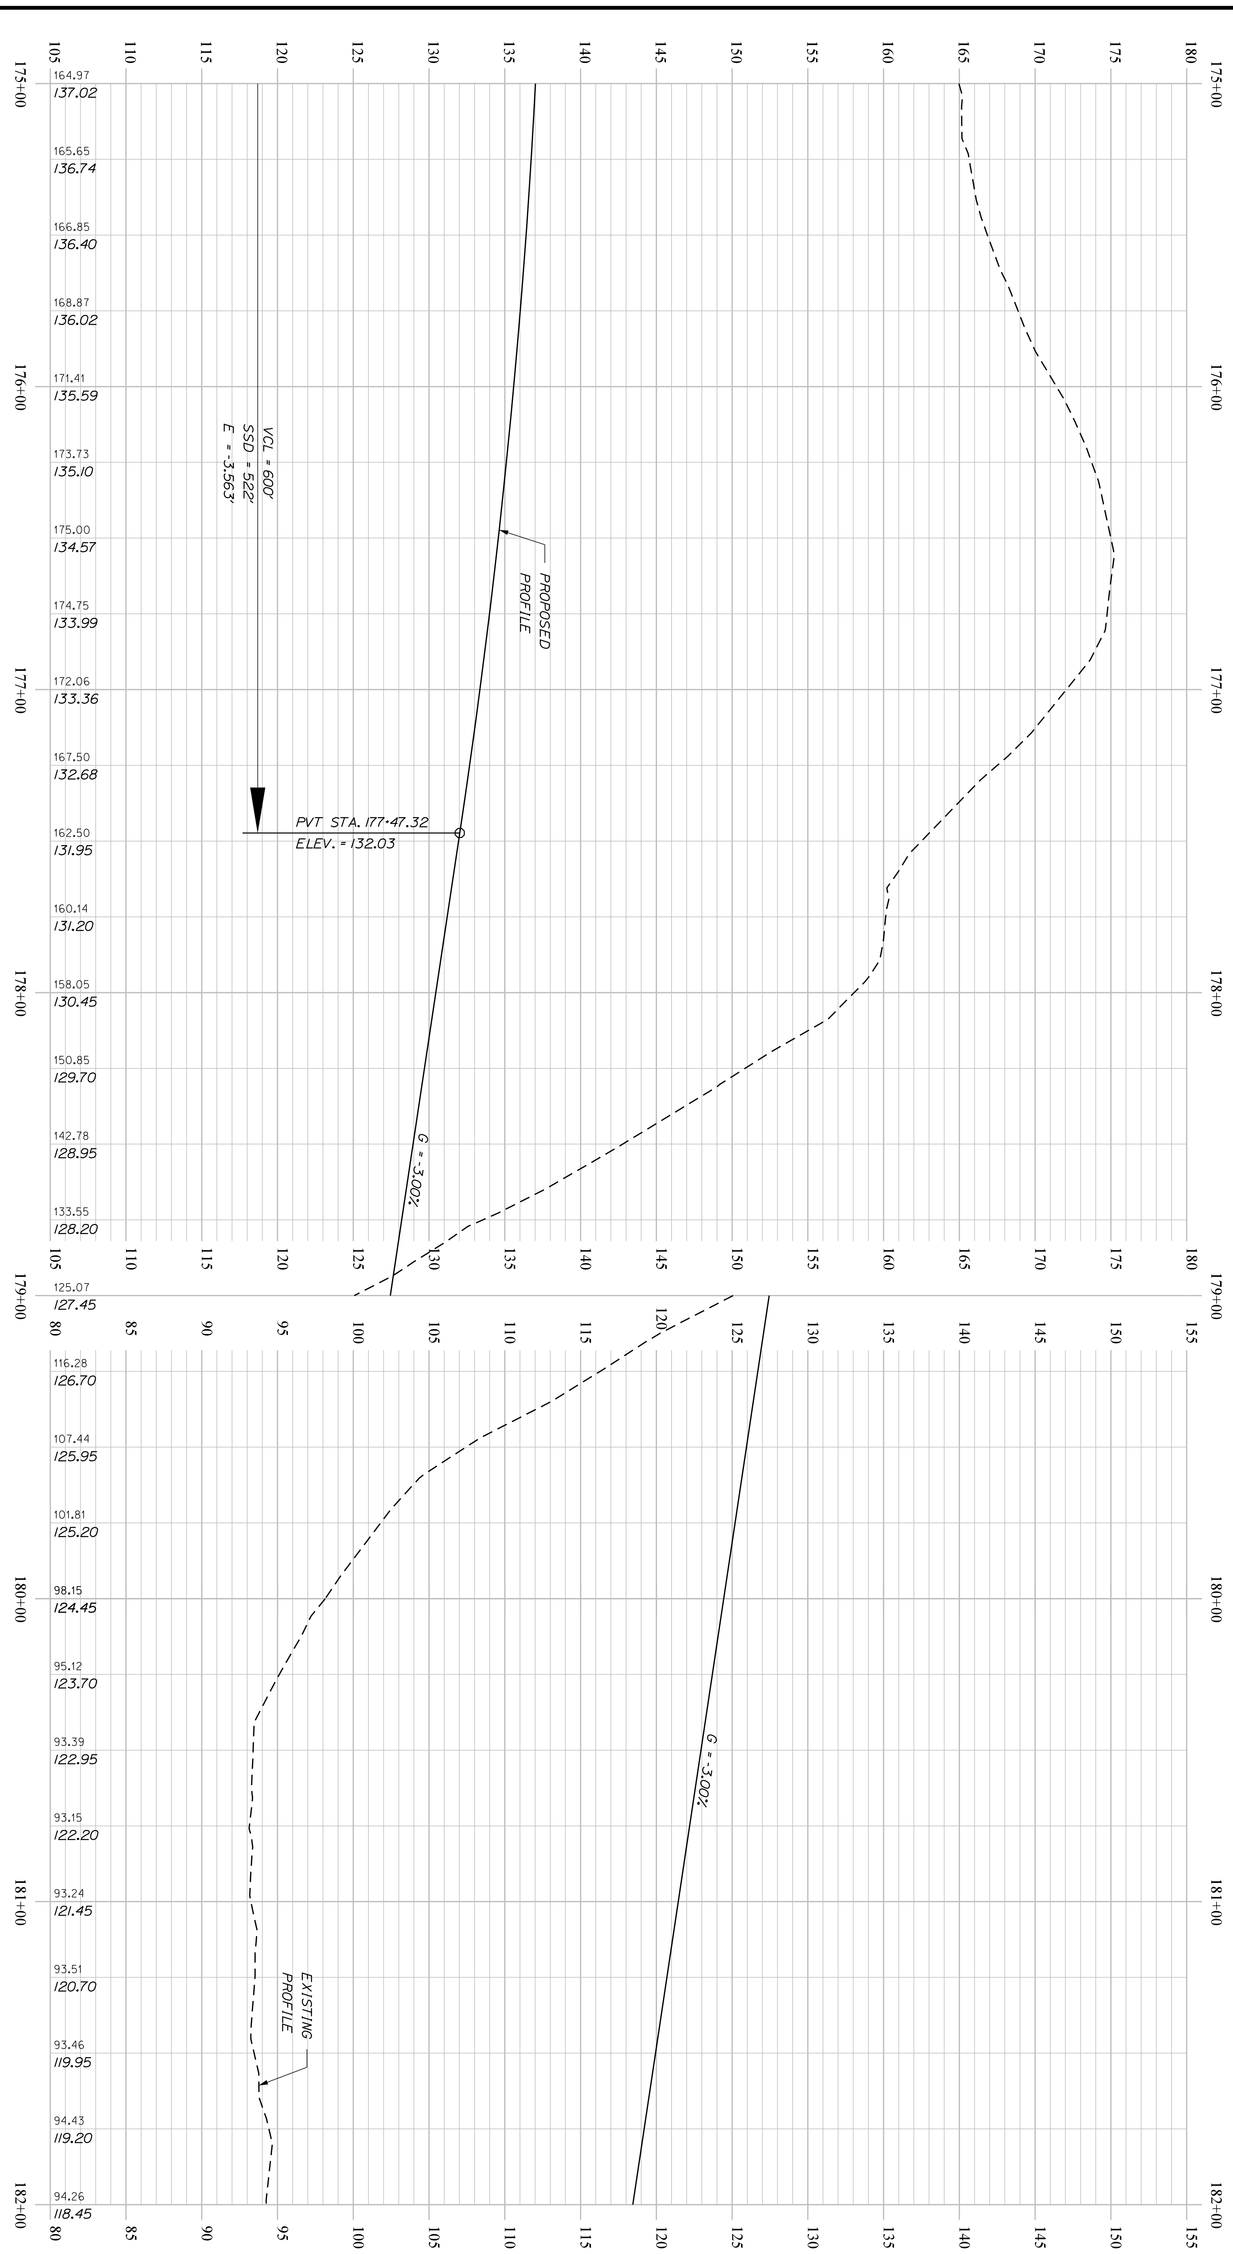

H100
SHEET NUMBER
OF 460

BREWER TO EDDINGTON
I-395\ROUTE 9 CONNECTOR

PROFILE

PROJ. MANAGER	R. MOULTON	BY	DATE
DESIGN-DETAILED	D.PRIDE		SEP. 2021
CHECKED-REVIEWED			
DESIGN2-DETAILED2			
DESIGN3-DETAILED3			
REVISIONS 1			
REVISIONS 2			
REVISIONS 3			
REVISIONS 4			
FIELD CHANGES			

SIGNATURE


P.E. NUMBER

DATE

STATE OF MAINE
DEPARTMENT OF TRANSPORTATION

1891500

WIN
018915.00

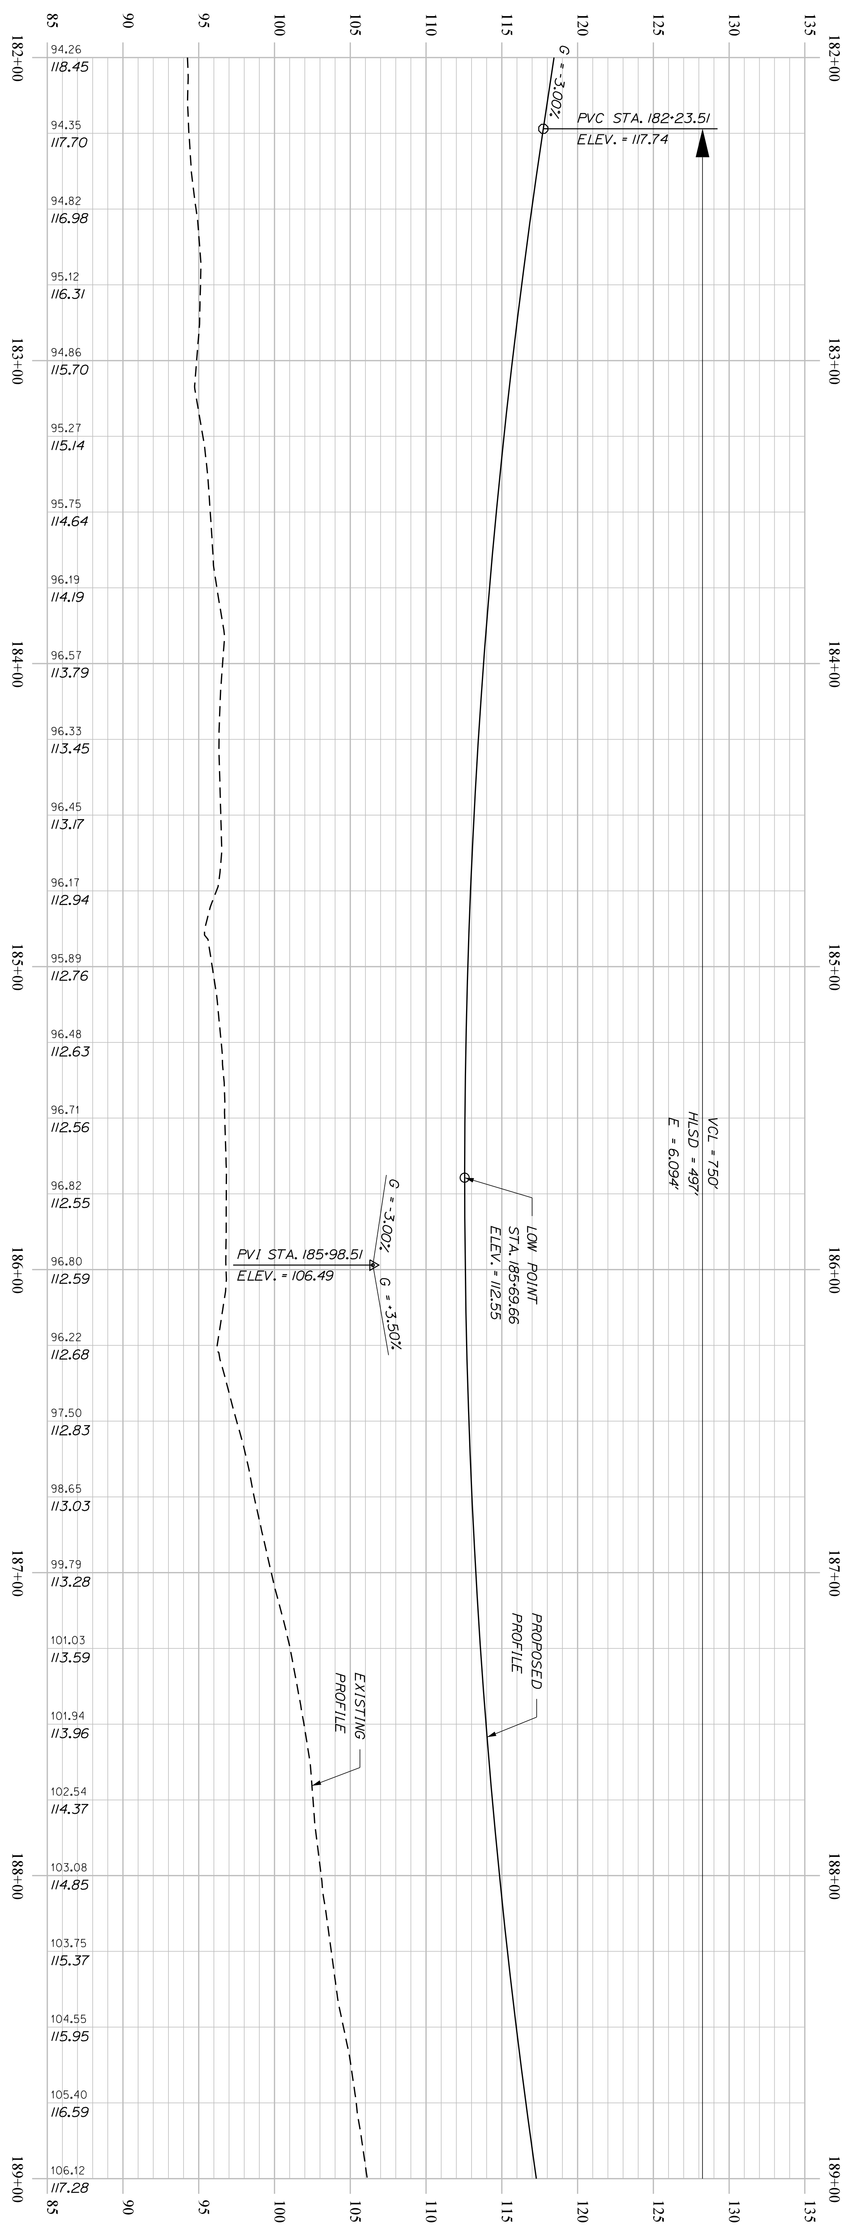

H101
SHEET NUMBER
OF 460

BREWER TO EDDINGTON
I-395\ROUTE 9 CONNECTOR

PROFILE

		BY	DATE
PROJ. MANAGER	R. MOULTON		
DESIGN-DETAILED	D.PRIDE		SEP. 2021
CHECKED-REVIEWED			
DESIGN2-DETAILED2			
DESIGN3-DETAILED3			
REVISIONS 1			
REVISIONS 2			
REVISIONS 3			
REVISIONS 4			
FIELD CHANGES			

SIGNATURE

P.E. NUMBER


DATE

STATE OF MAINE
DEPARTMENT OF TRANSPORTATION

1891500

WIN
018915.00

Filename: ...\H102_Profile27.dgn Division: HIGHWAY Username: common Date:9/30/2021

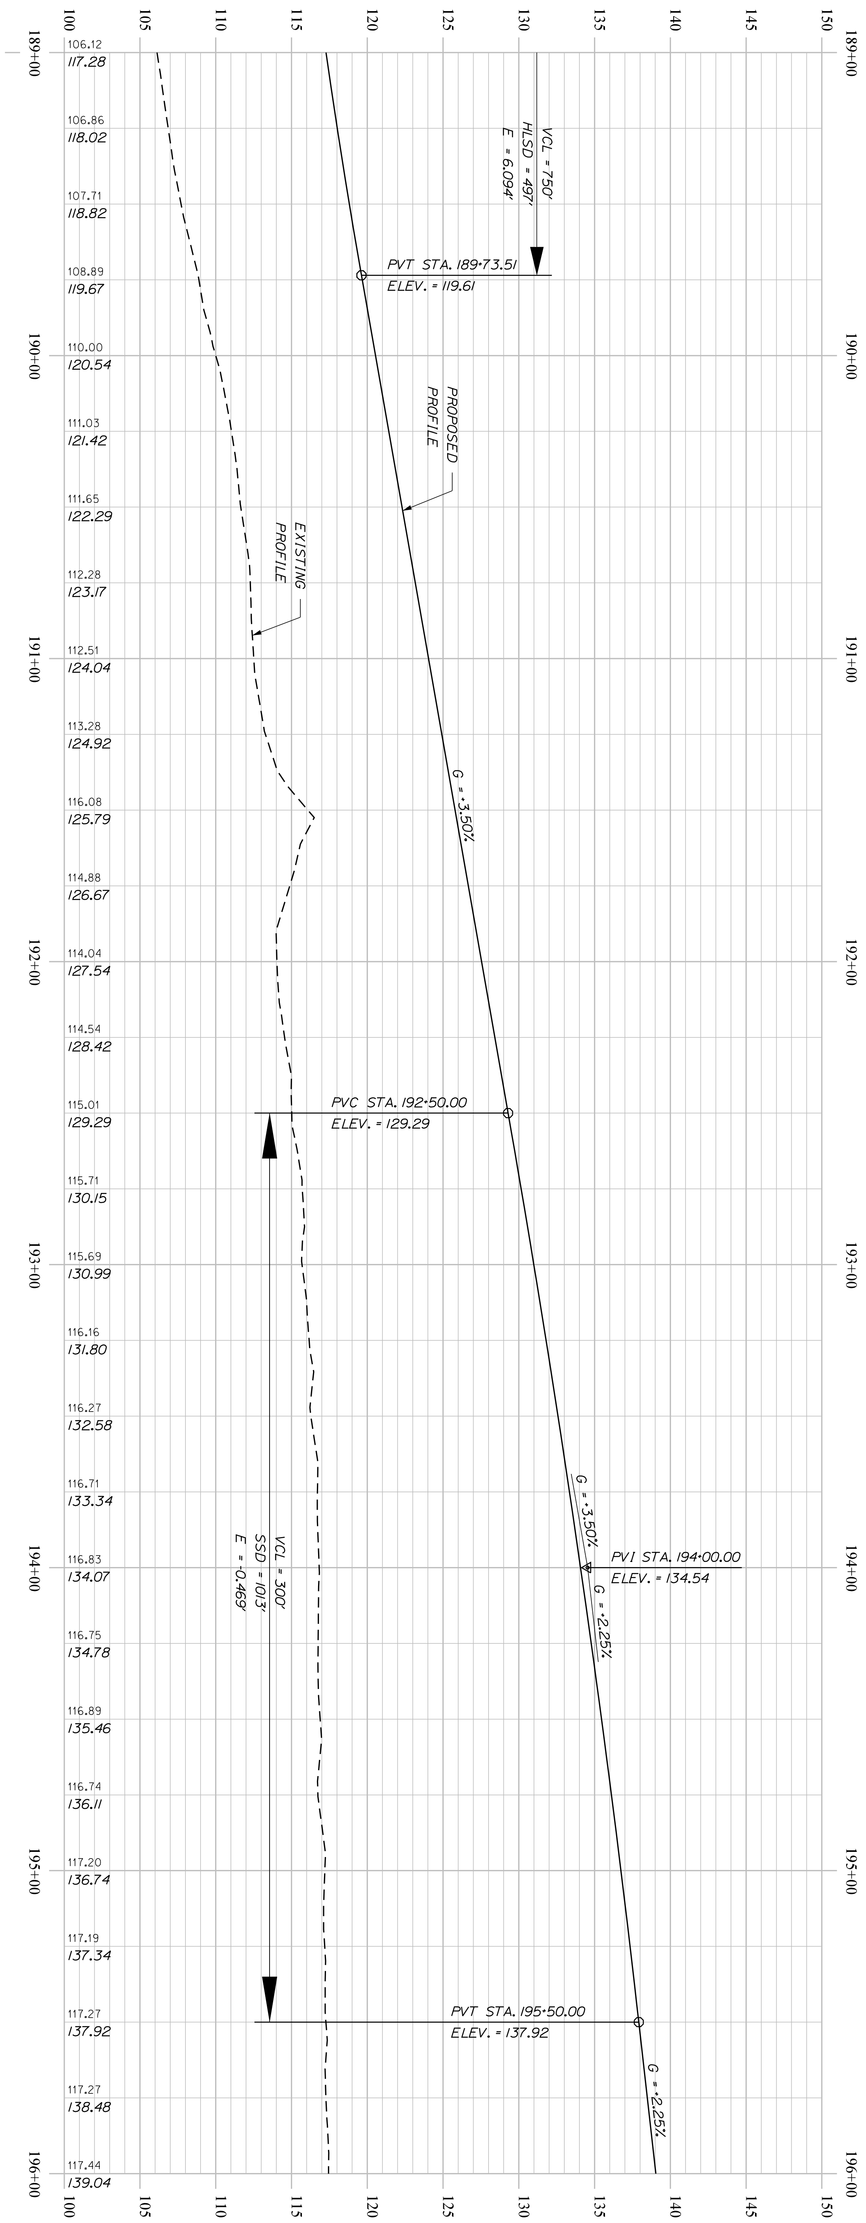

SHEET NUMBER H102 OF 460

BREWER TO EDDINGTON
I-395\ROUTE 9 CONNECTOR

PROFILE

		BY	DATE
PROJ. MANAGER	R. MOULTON		
DESIGN-DETAILED	D.PRIDE		SEP. 2021
CHECKED-REVIEWED			
DESIGN2-DETAILED2			
DESIGN3-DETAILED3			
REVISIONS 1			
REVISIONS 2			
REVISIONS 3			
REVISIONS 4			
FIELD CHANGES			

SIGNATURE


P.E. NUMBER

DATE

STATE OF MAINE
DEPARTMENT OF TRANSPORTATION


1891500

WIN 018915.00

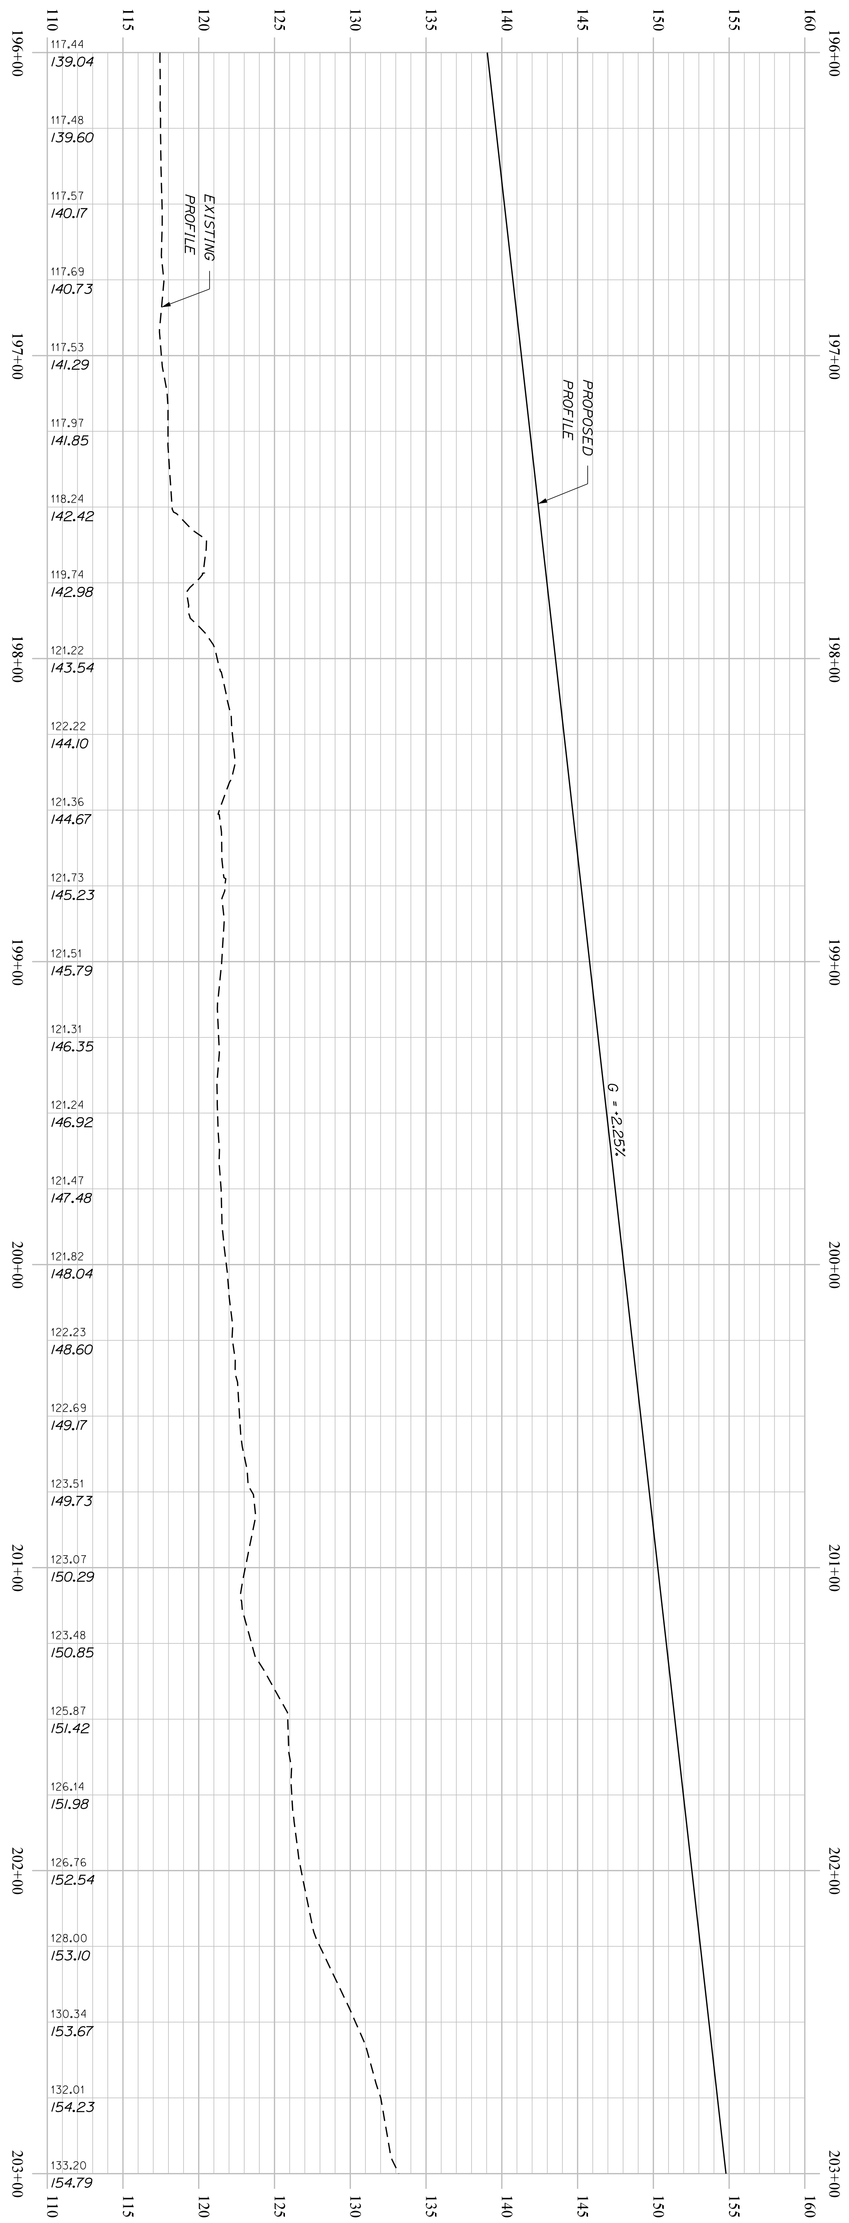

H103 SHEET NUMBER OF 460	BREWER TO EDDINGTON I-395\ROUTE 9 CONNECTOR	PROJ. MANAGER R. MOULTON	BY DATE
		DESIGN-DETAILED D.PRIDE	SEP. 2021
		CHECKED-REVIEWED	
		DESIGN2-DETAILED2	
		DESIGN3-DETAILED3	
		REVISIONS 1	
		REVISIONS 2	
		REVISIONS 3	
		REVISIONS 4	
		FIELD CHANGES	
	PROFILE	SIGNATURE P.E. NUMBER DATE	STATE OF MAINE DEPARTMENT OF TRANSPORTATION 1891500 WIN 018915.00

Filename: ...\H104_Profile29.dgn Division: HIGHWAY Username: common Date:9/30/2021

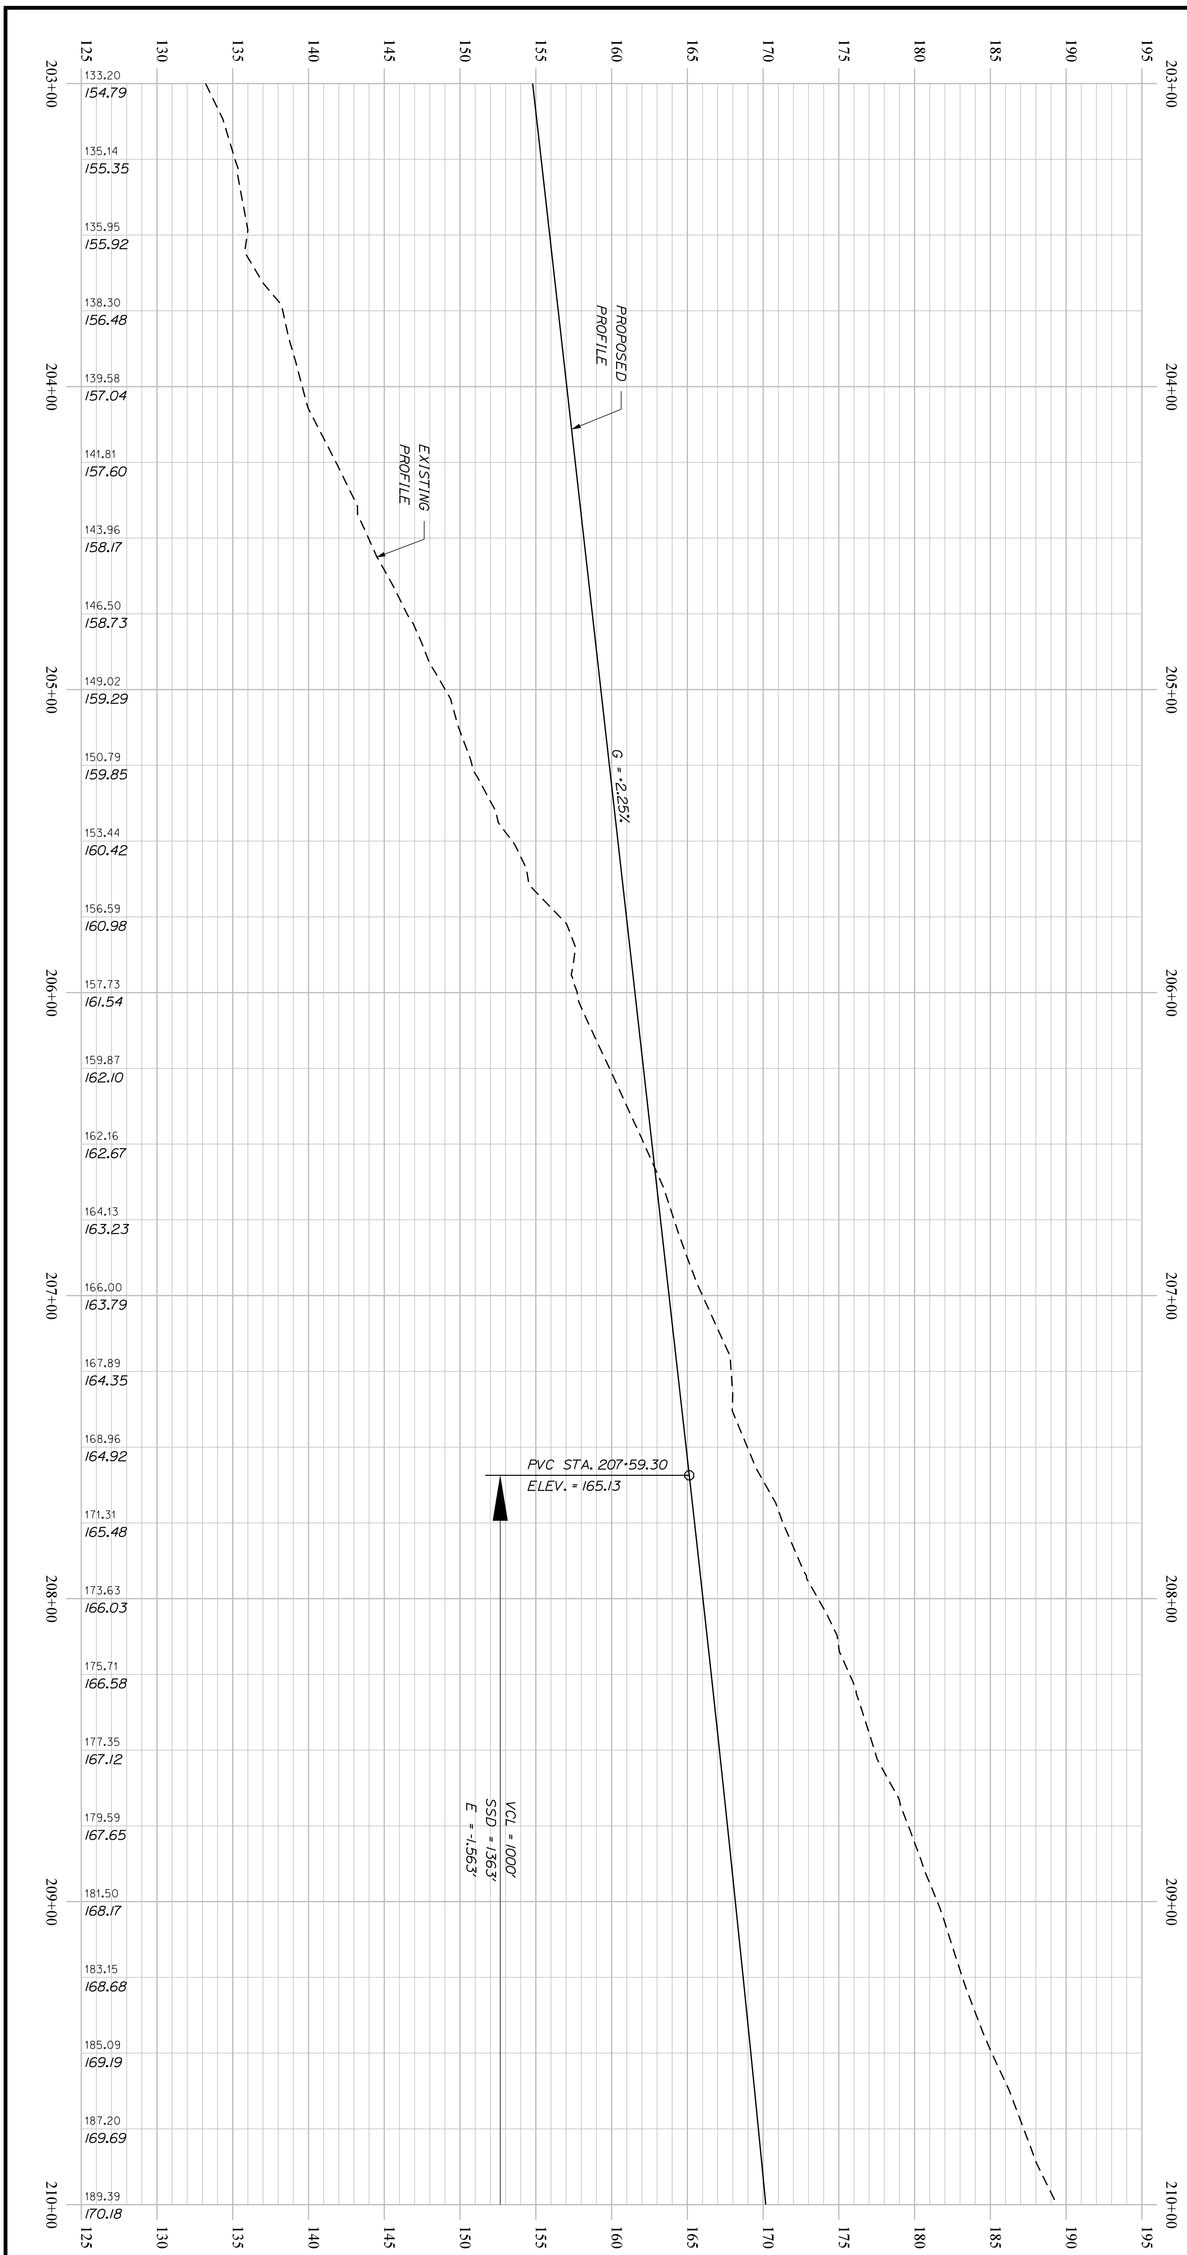


SHEET NUMBER H104 OF 460	BREWER TO EDDINGTON I-395\ROUTE 9 CONNECTOR	PROJ. MANAGER	R. MOULTON	BY	DATE
		DESIGN-DETAILED	D.PRIDE		SEP. 2021
		CHECKED-REVIEWED			
		DESIGN2-DETAILED2			
		DESIGN3-DETAILED3			
		REVISIONS 1			
		REVISIONS 2			
		REVISIONS 3			
		REVISIONS 4			
		FIELD CHANGES			
	PROFILE	SIGNATURE			
		P.E. NUMBER			
		DATE			

STATE OF MAINE
DEPARTMENT OF TRANSPORTATION

1891500

WIN
018915.00

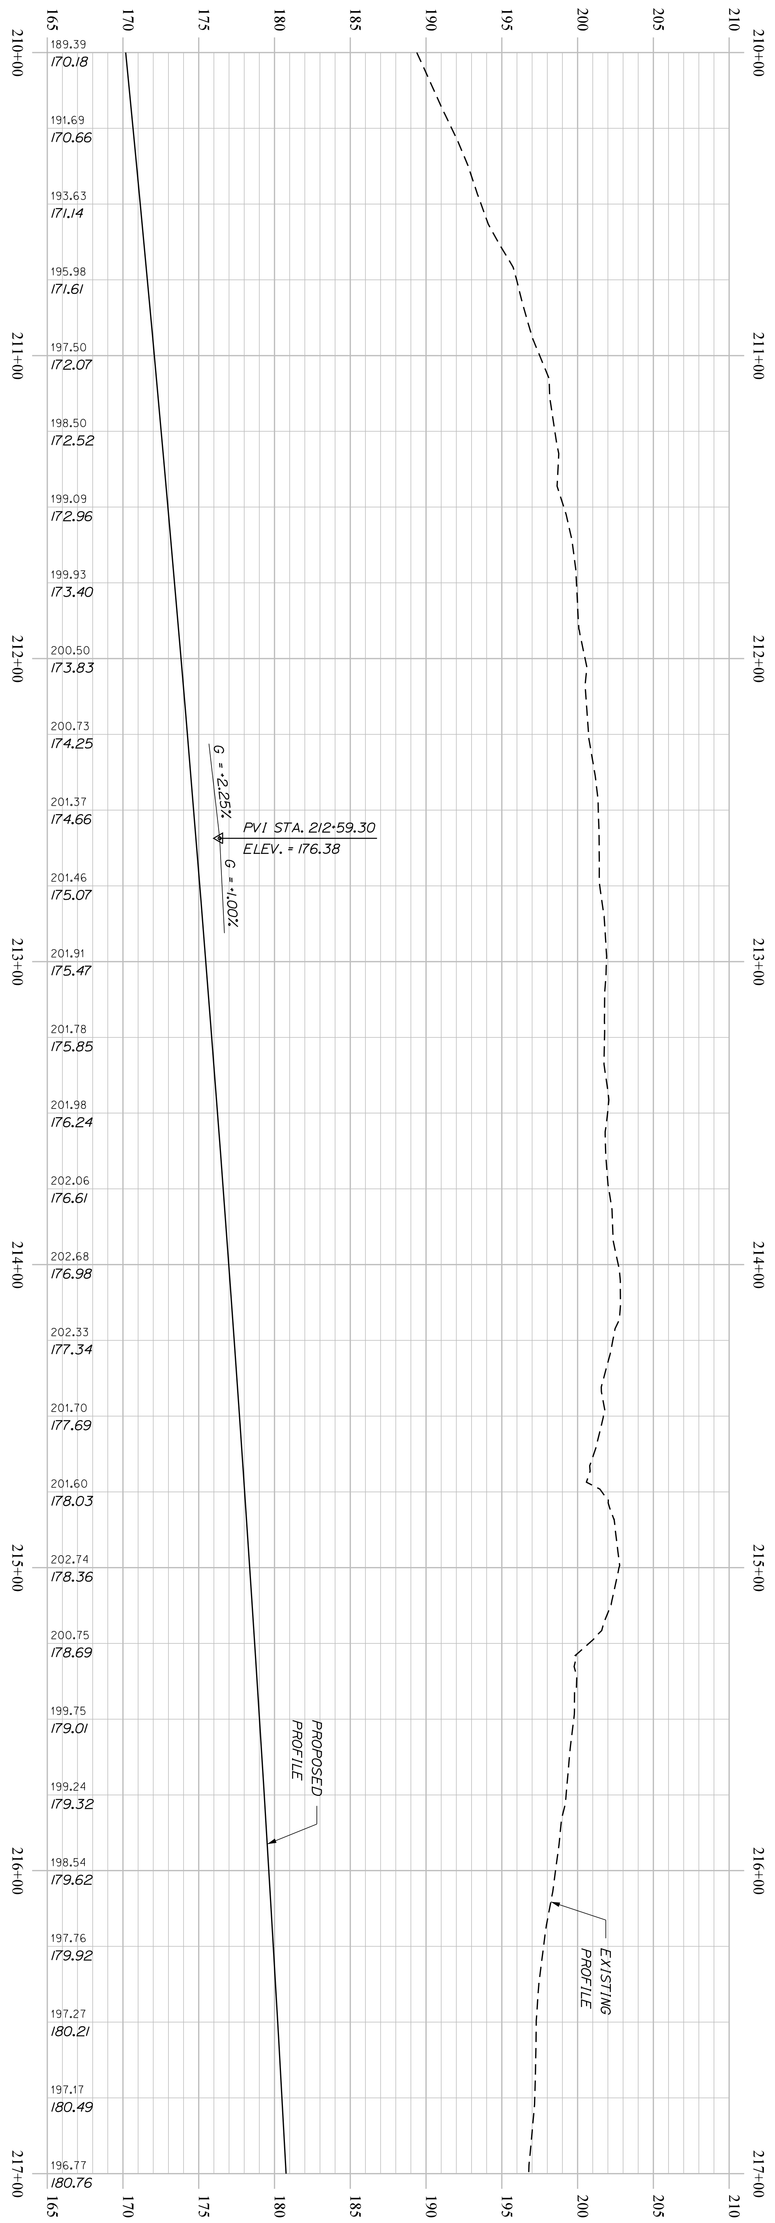


SHEET NUMBER H105 OF 460	BREWER TO EDDINGTON I-395\ROUTE 9 CONNECTOR	PROJ. MANAGER	R. MOULTON	BY	DATE
		DESIGN-DETAILED	D.PRIDE		SEP. 2021
		CHECKED-REVIEWED			
		DESIGN2-DETAILED2			
		DESIGN3-DETAILED3			
		REVISIONS 1			
		REVISIONS 2			
		REVISIONS 3			
		REVISIONS 4			
		FIELD CHANGES			
	PROFILE	SIGNATURE			
		P.E. NUMBER			
		DATE			

STATE OF MAINE
DEPARTMENT OF TRANSPORTATION

1891500

WIN 018915.00

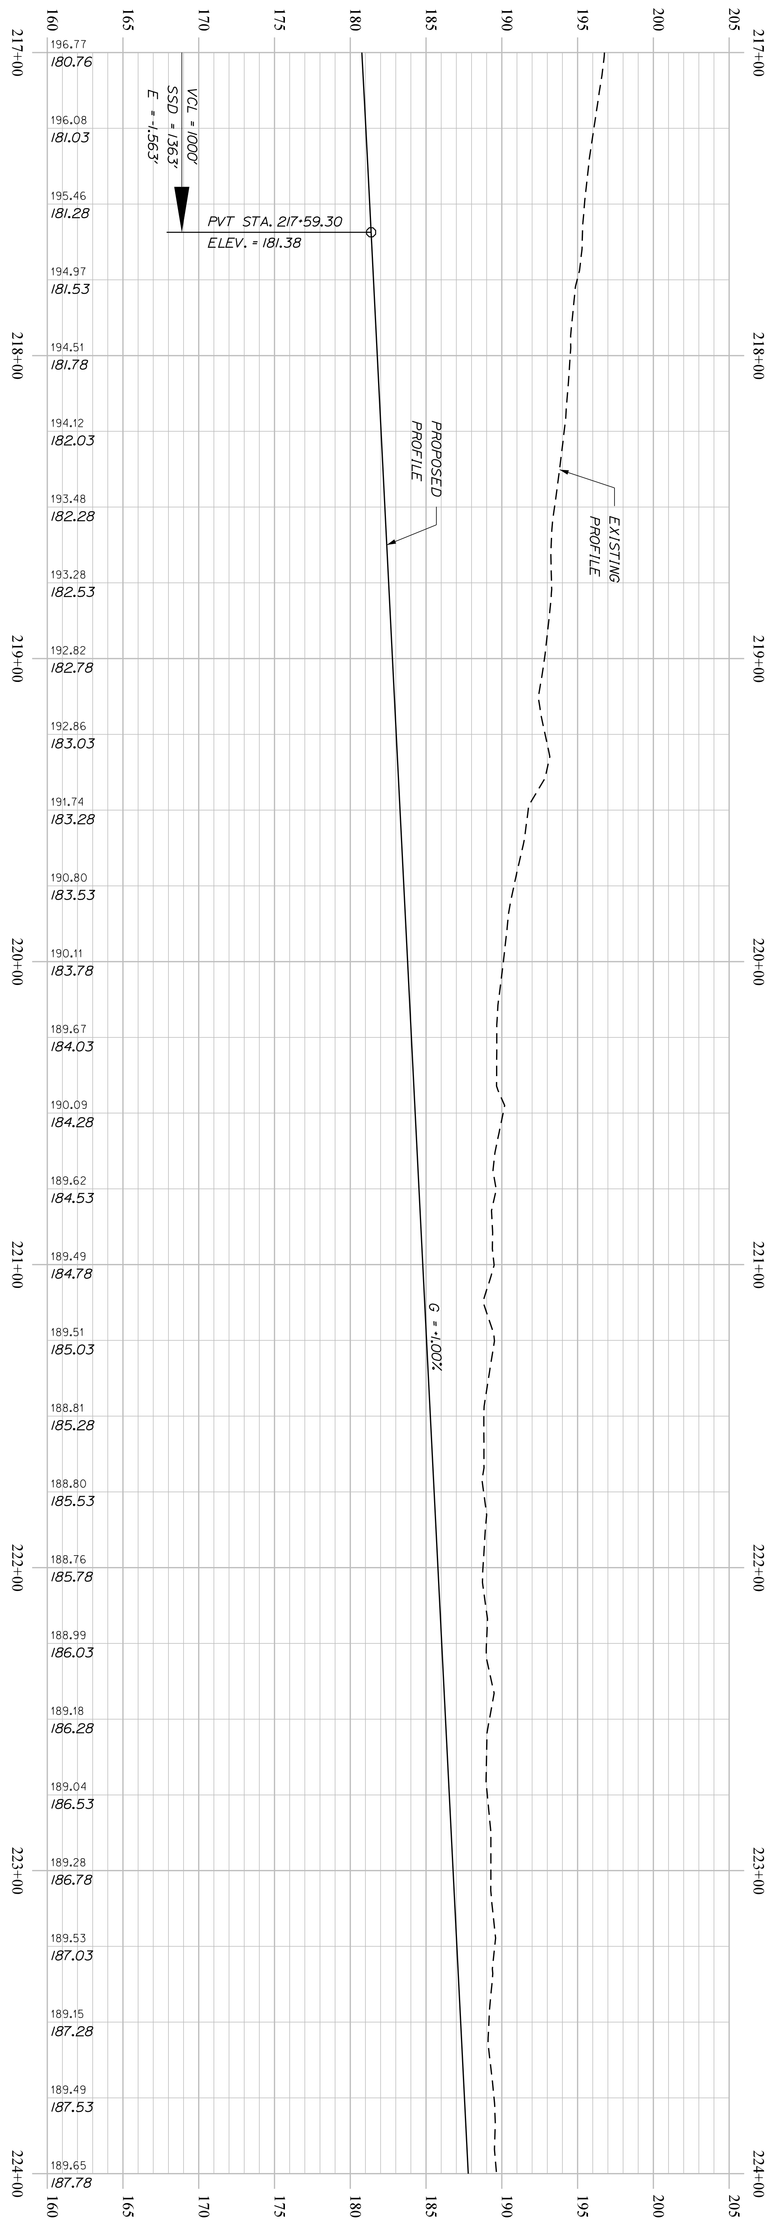

H106	SHEET NUMBER	BREWER TO EDDINGTON I-395\ROUTE 9 CONNECTOR	PROJ. MANAGER	R. MOULTON	BY	DATE
OF 460			DESIGN-DETAILED	D.PRIDE		SEP. 2021
			CHECKED-REVIEWED			
			DESIGN2-DETAILED2			
			DESIGN3-DETAILED3			
			REVISIONS 1			
			REVISIONS 2			
			REVISIONS 3			
			REVISIONS 4			
			FIELD CHANGES			

PROFILE

SIGNATURE


P.E. NUMBER

DATE

STATE OF MAINE
DEPARTMENT OF TRANSPORTATION

1891500

WIN
018915.00

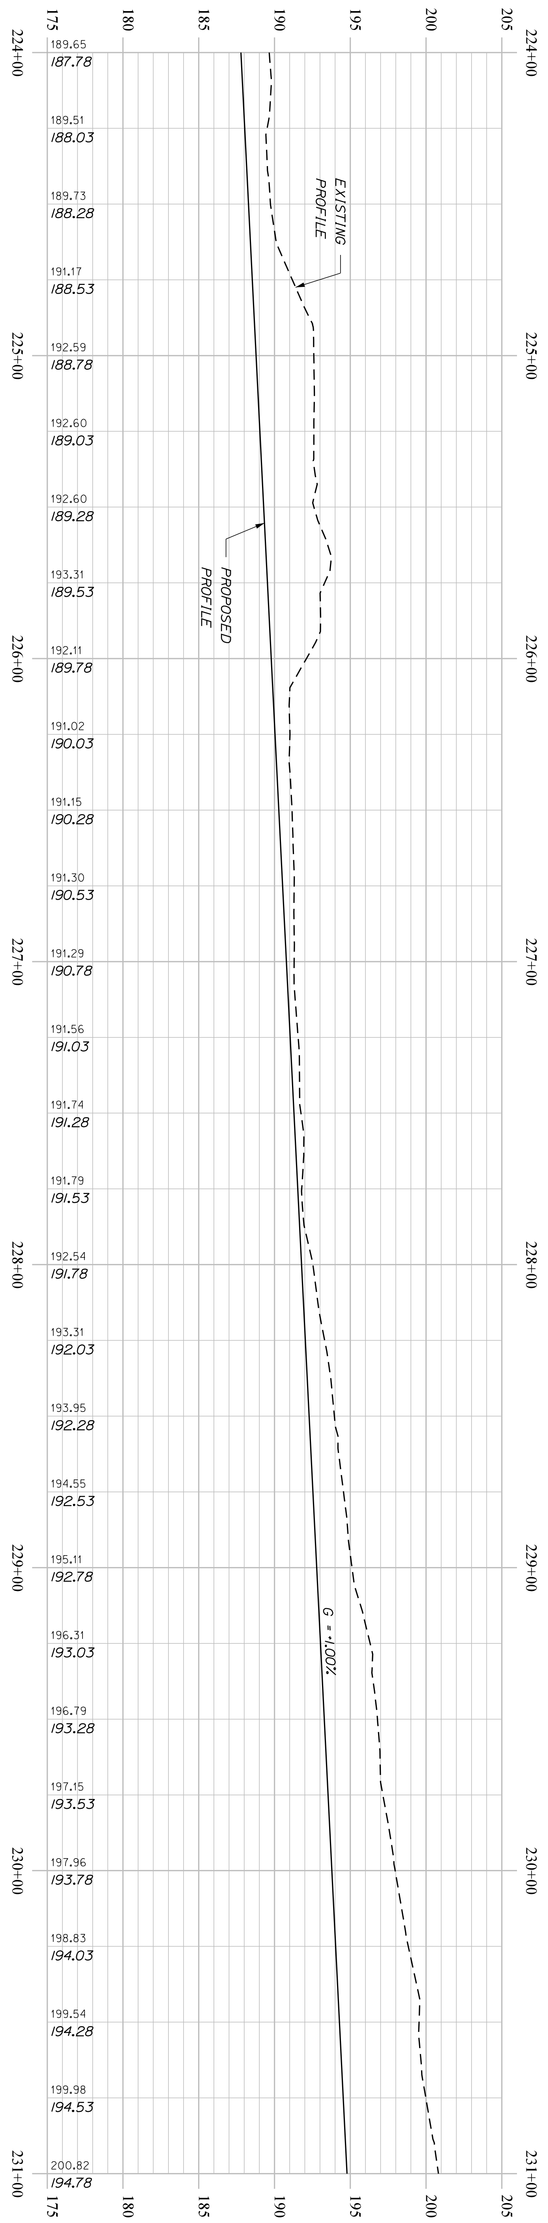

H107	SHEET NUMBER	BREWER TO EDDINGTON I-395\ROUTE 9 CONNECTOR	PROJ. MANAGER	R. MOULTON	BY	DATE
OF 460			DESIGN-DETAILED	D.PRIDE		SEP. 2021
			CHECKED-REVIEWED			
			DESIGN2-DETAILED2			
			DESIGN3-DETAILED3			
			REVISIONS 1			
			REVISIONS 2			
			REVISIONS 3			
			REVISIONS 4			
			FIELD CHANGES			

PROFILE

SIGNATURE


P.E. NUMBER

DATE

STATE OF MAINE
DEPARTMENT OF TRANSPORTATION

1891500

WIN
018915.00

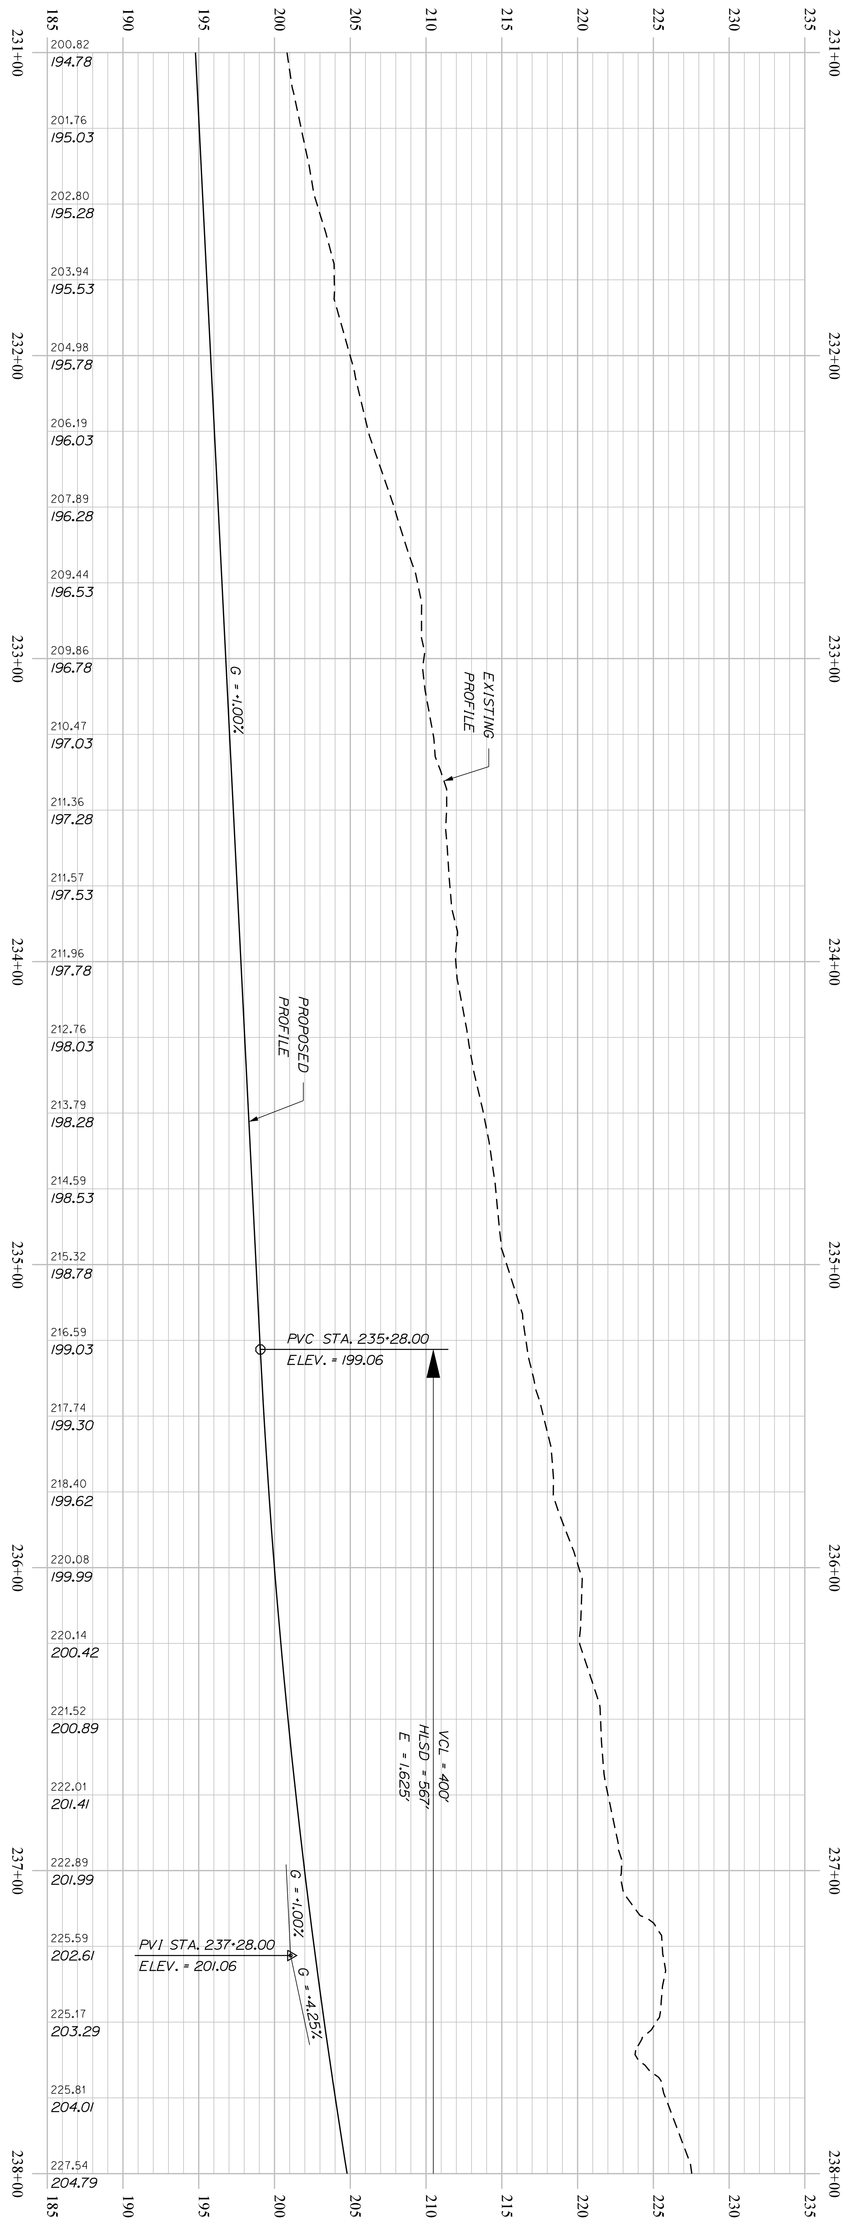

H108	SHEET NUMBER	BREWER TO EDDINGTON I-395\ROUTE 9 CONNECTOR	PROJ. MANAGER	R. MOULTON	BY	DATE
OF 460			DESIGN-DETAILED	D.PRIDE		SEP. 2021
			CHECKED-REVIEWED			
			DESIGN2-DETAILED2			
			DESIGN3-DETAILED3			
			REVISIONS 1			
			REVISIONS 2			
			REVISIONS 3			
			REVISIONS 4			
			FIELD CHANGES			

PROFILE

SIGNATURE


P.E. NUMBER

DATE

STATE OF MAINE
DEPARTMENT OF TRANSPORTATION

1891500

WIN
018915.00

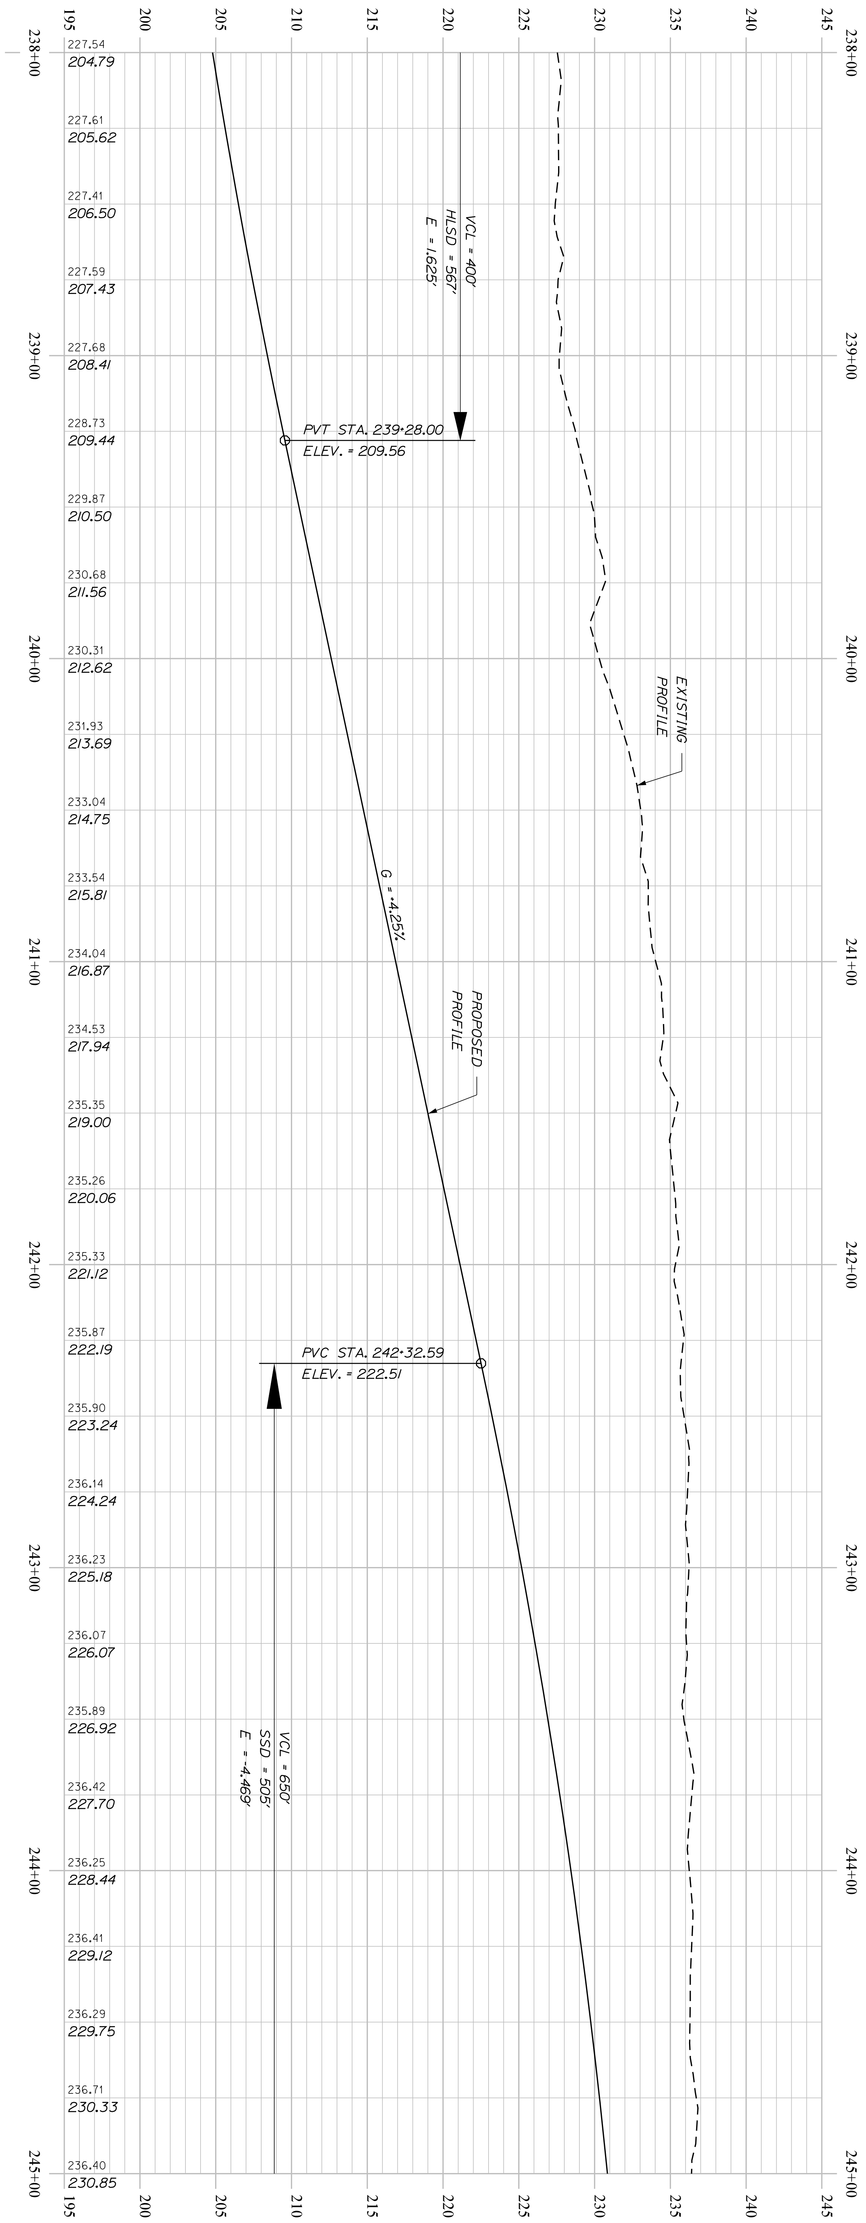

SHEET NUMBER H109 OF 460

BREWER TO EDDINGTON I-395\ROUTE 9 CONNECTOR

PROFILE

	PROJ. MANAGER	R. MOULTON	BY	DATE
	DESIGN-DETAILED	D.PRIDE		SEP. 2021
	CHECKED-REVIEWED			
	DESIGN2-DETAILED2			
	DESIGN3-DETAILED3			
	REVISIONS 1			
	REVISIONS 2			
	REVISIONS 3			
	REVISIONS 4			
	FIELD CHANGES			

SIGNATURE


P.E. NUMBER

DATE

STATE OF MAINE
DEPARTMENT OF TRANSPORTATION

1891500

WIN 018915.00

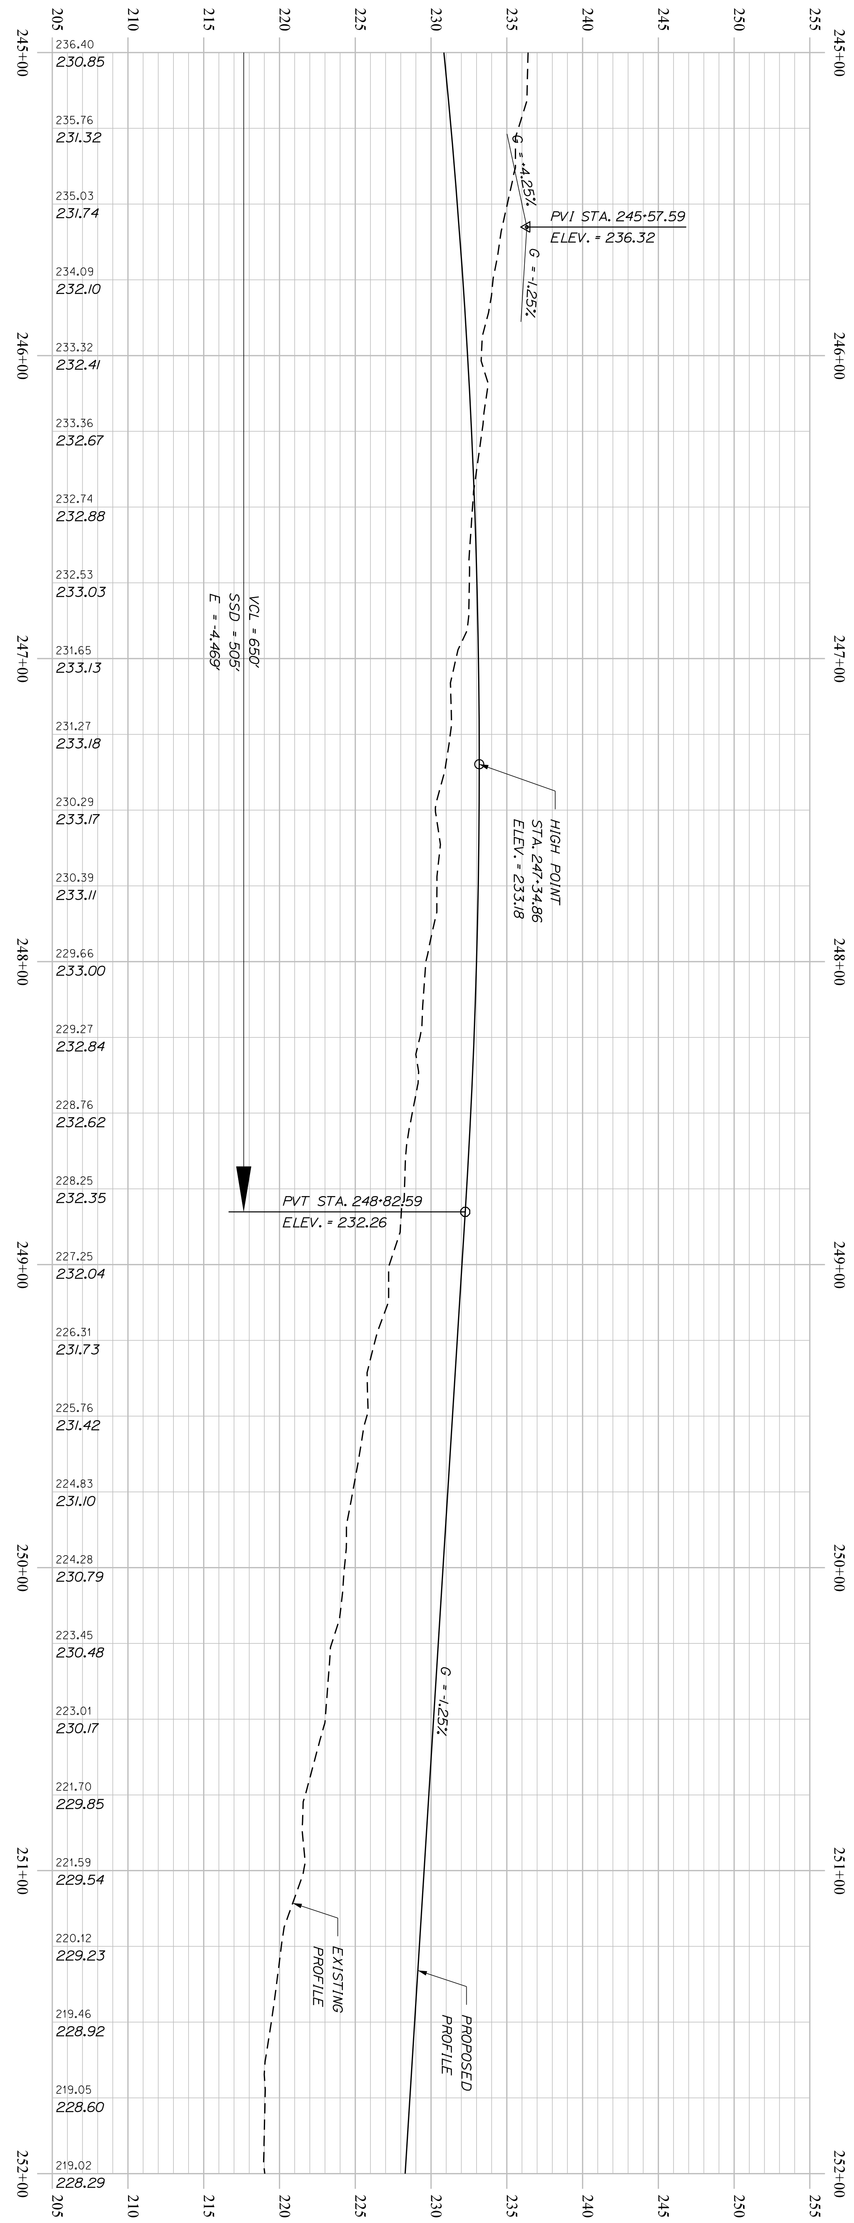


SHEET NUMBER H110 OF 460	BREWER TO EDDINGTON I-395\ROUTE 9 CONNECTOR PROFILE	PROJ. MANAGER R. MOULTON BY DATE DESIGN-DETAILED D.PRIDE SEP. 2021 CHECKED-REVIEWED DESIGN2-DETAILED2 DESIGN3-DETAILED3 REVISIONS 1 REVISIONS 2 REVISIONS 3 REVISIONS 4 FIELD CHANGES	SIGNATURE P.E. NUMBER DATE

STATE OF MAINE
DEPARTMENT OF TRANSPORTATION

1891500

WIN
018915.00

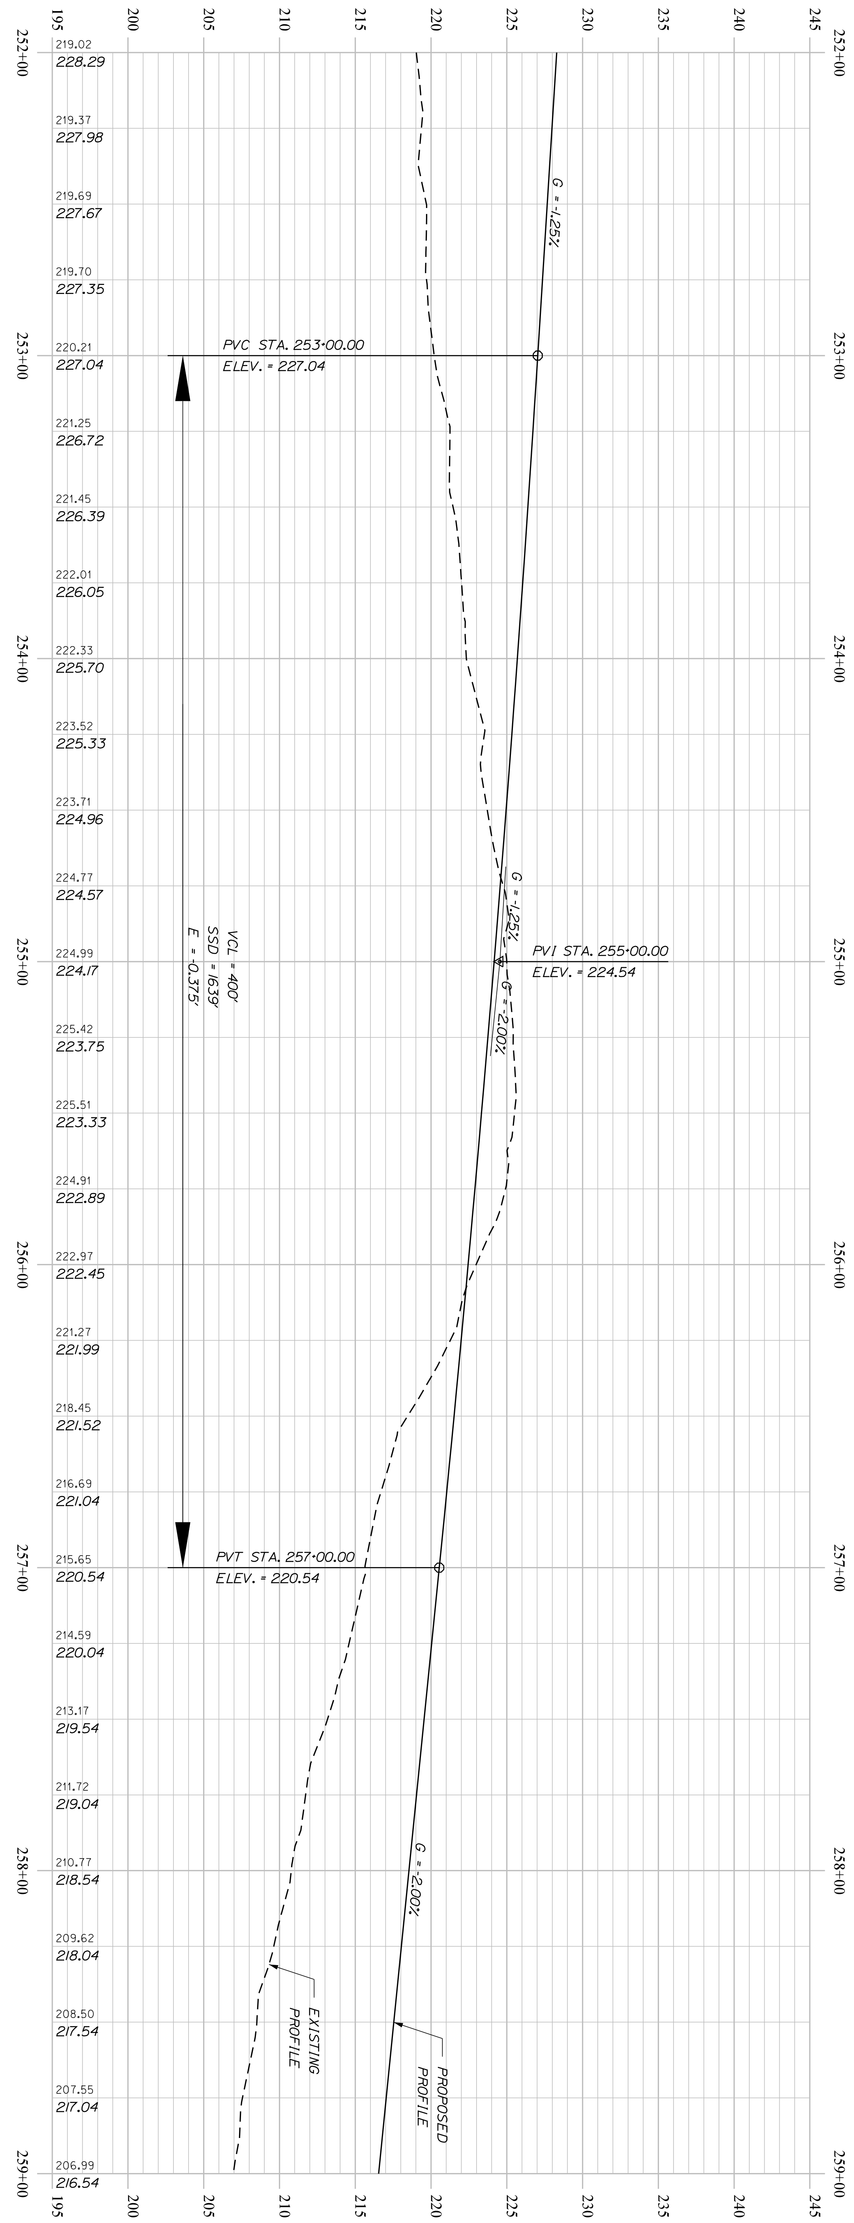

PROJ. MANAGER	R. MOULTON	BY	DATE
DESIGN-DETAILED	D.PRIDE		SEP. 2021
CHECKED-REVIEWED			
DESIGN2-DETAILED2			
DESIGN3-DETAILED3			
REVISIONS 1			
REVISIONS 2			
REVISIONS 3			
REVISIONS 4			
FIELD CHANGES			

SHEET NUMBER H111 OF 460

BREWER TO EDDINGTON
I-395\ROUTE 9 CONNECTOR

PROFILE

SIGNATURE


P.E. NUMBER

DATE

STATE OF MAINE
DEPARTMENT OF TRANSPORTATION

1891500

WIN
018915.00

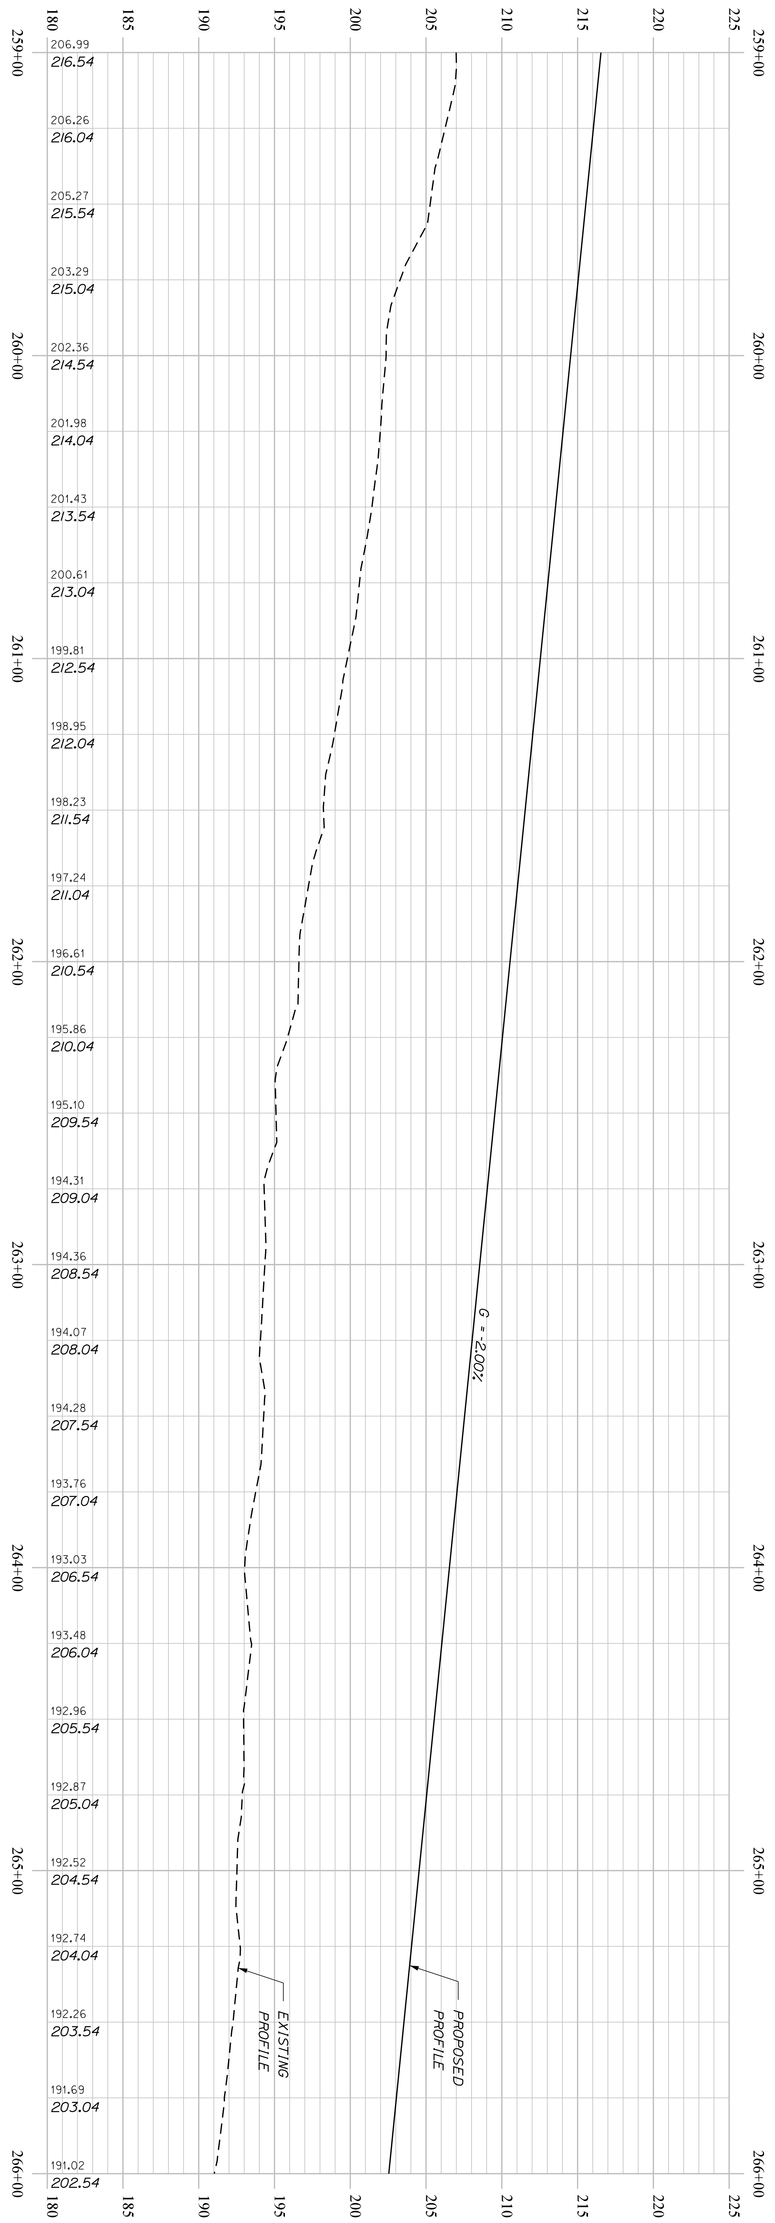

PROJ. MANAGER	R. MOULTON	BY	DATE
DESIGN-DETAILED	D.PRIDE		SEP. 2021
CHECKED-REVIEWED			
DESIGN2-DETAILED2			
DESIGN3-DETAILED3			
REVISIONS 1			
REVISIONS 2			
REVISIONS 3			
REVISIONS 4			
FIELD CHANGES			

SHEET NUMBER H112 OF 460

BREWER TO EDDINGTON I-395\ROUTE 9 CONNECTOR

PROFILE

SIGNATURE

P.E. NUMBER


DATE

STATE OF MAINE
DEPARTMENT OF TRANSPORTATION

1891500

WIN
018915.00

Filename: ...\H113_Profile38.dgn Division: HIGHWAY Username: common Date:9/30/2021

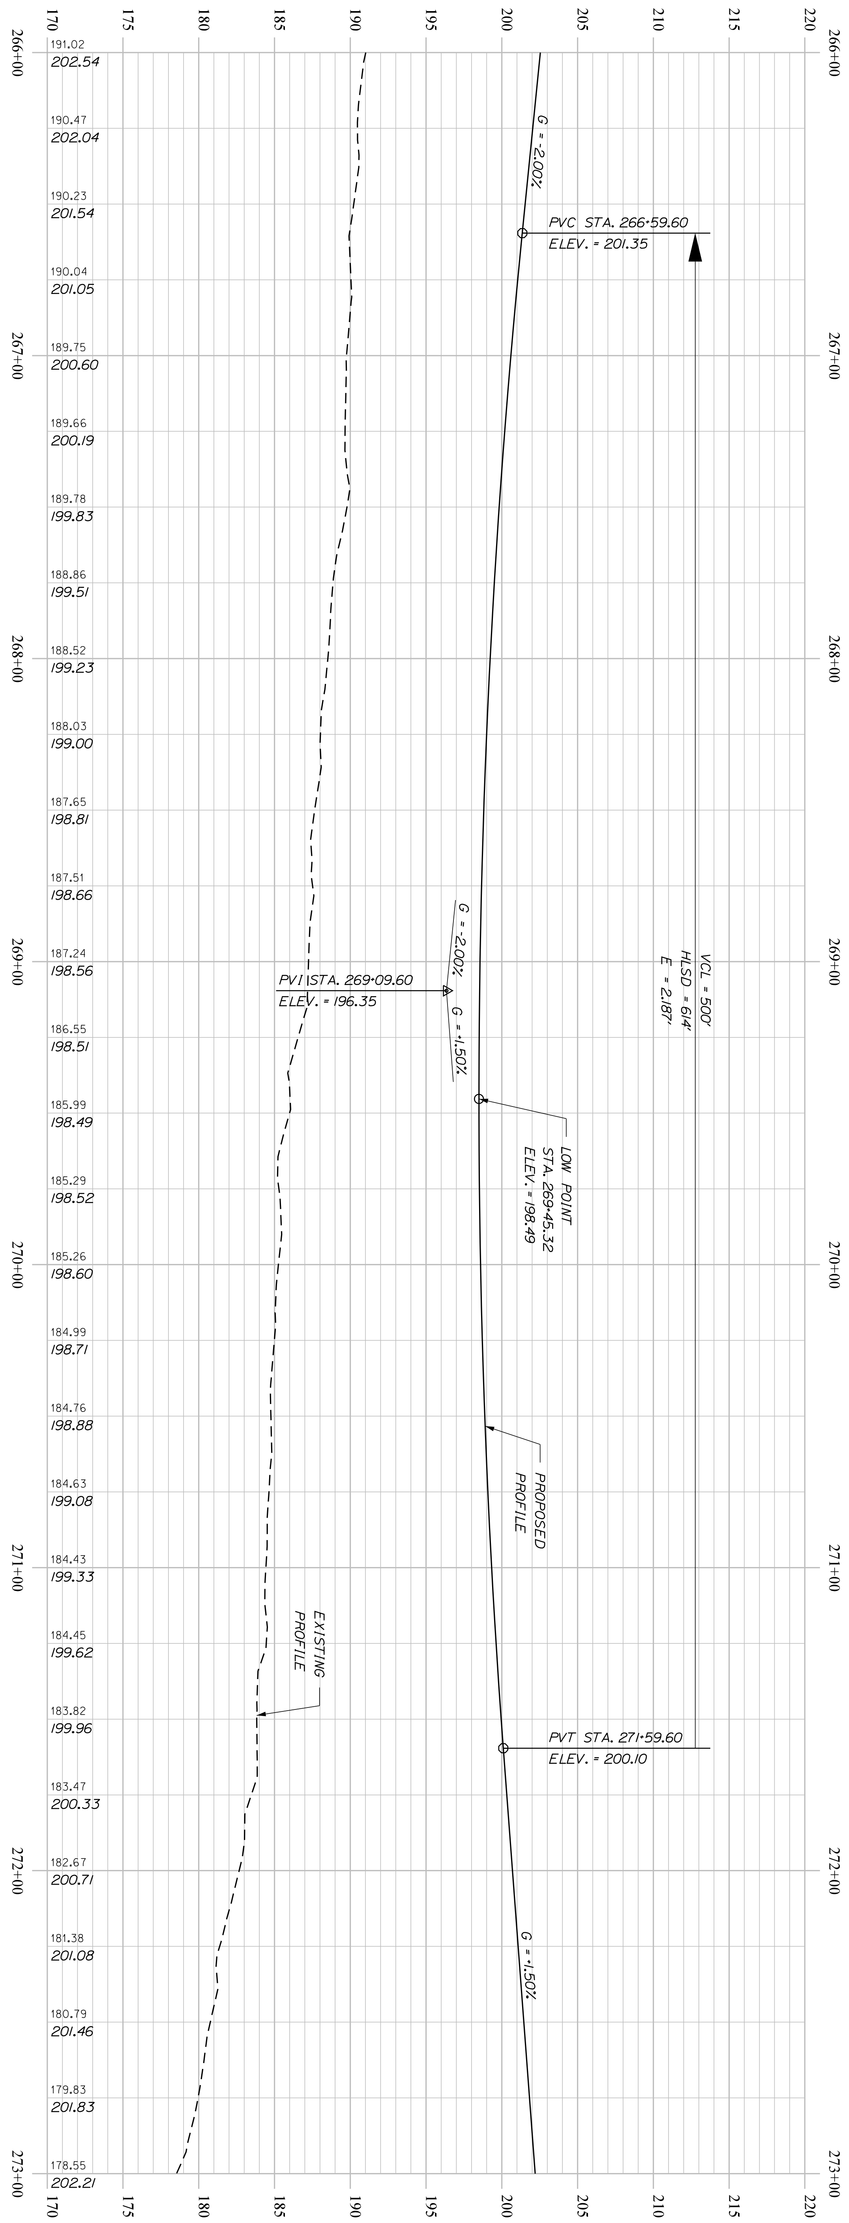


SHEET NUMBER H113 OF 460	BREWER TO EDDINGTON I-395\ROUTE 9 CONNECTOR	PROJ. MANAGER	R. MOULTON	BY	DATE
		DESIGN-DETAILED	D.PRIDE		SEP. 2021
		CHECKED-REVIEWED			
		DESIGN2-DETAILED2			
		DESIGN3-DETAILED3			
		REVISIONS 1			
		REVISIONS 2			
		REVISIONS 3			
		REVISIONS 4			
		FIELD CHANGES			
	PROFILE	SIGNATURE			
		P.E. NUMBER			
		DATE			

STATE OF MAINE
DEPARTMENT OF TRANSPORTATION

1891500

WIN
018915.00

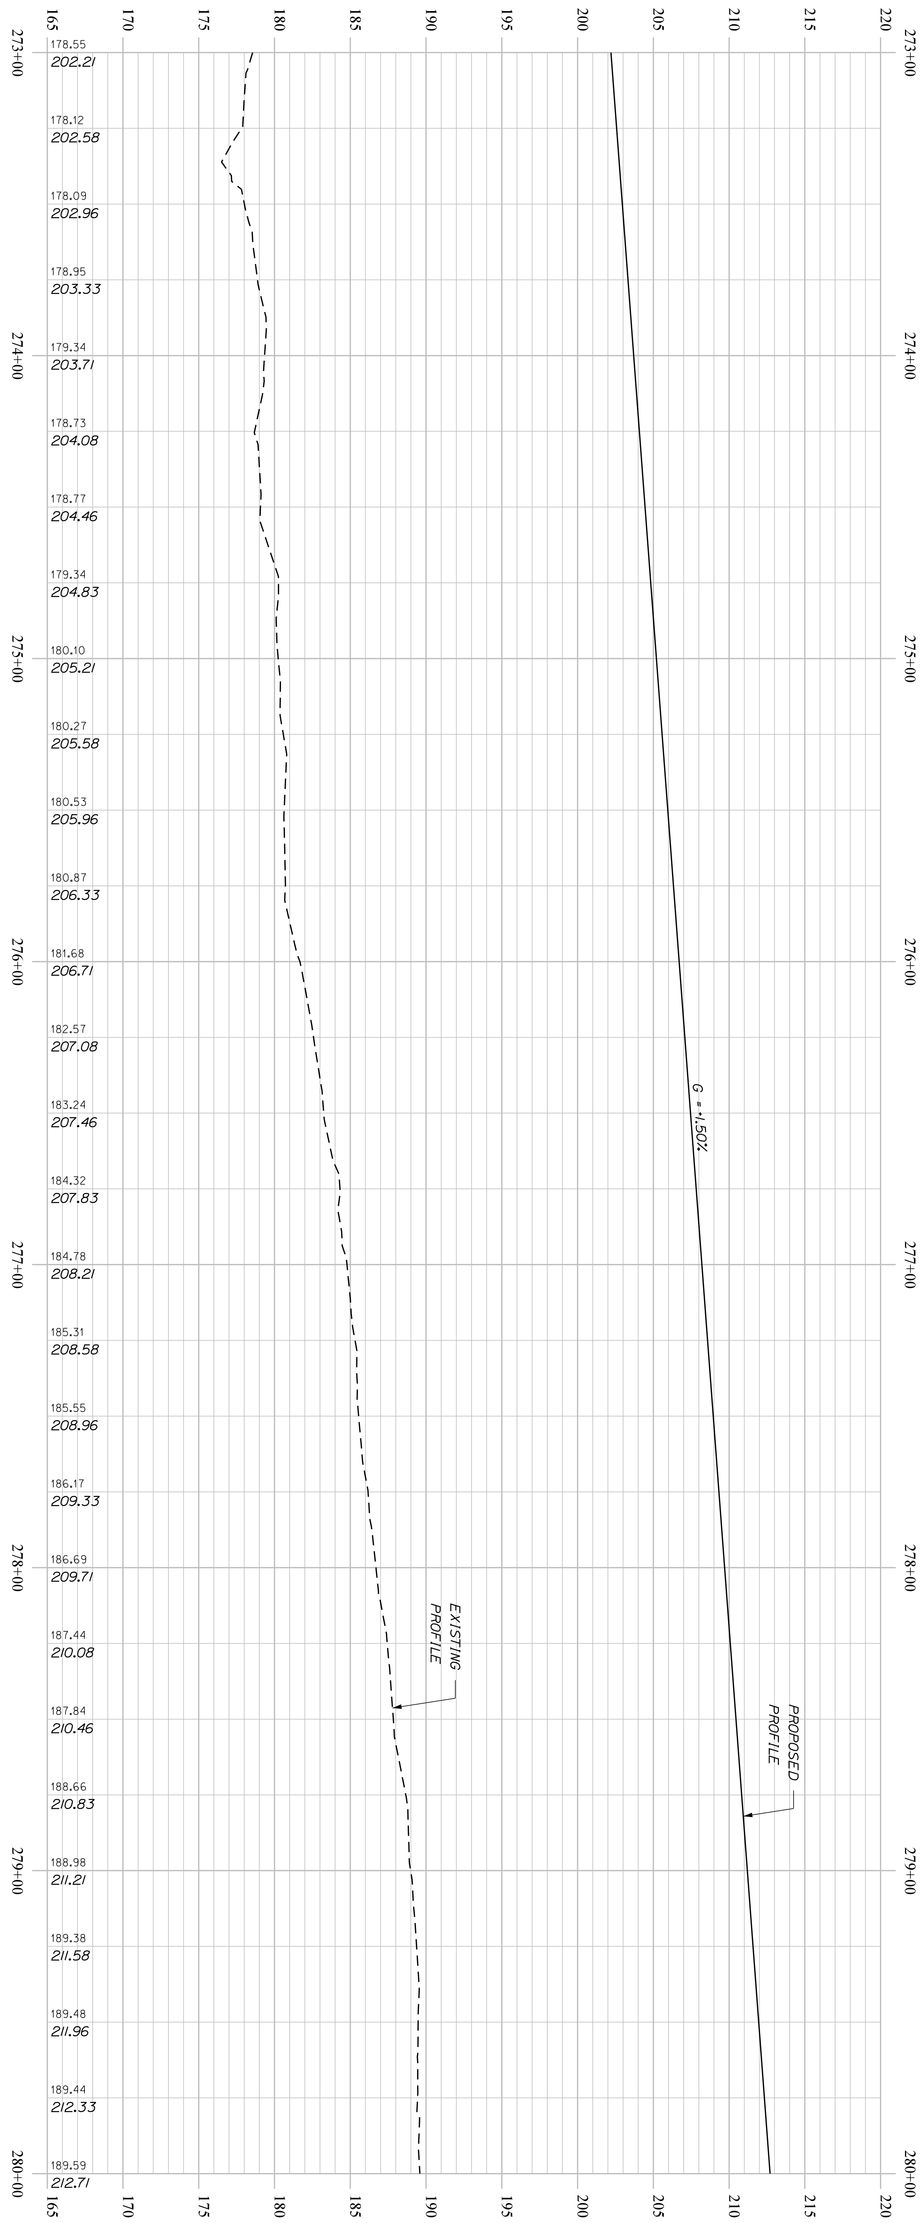

PROJ. MANAGER	R. MOULTON	BY	DATE	
DESIGN-DETAILED	D.PRIDE		SEP. 2021	
CHECKED-REVIEWED				SIGNATURE
DESIGN2-DETAILED2				
DESIGN3-DETAILED3				P.E. NUMBER
REVISIONS 1				
REVISIONS 2				DATE
REVISIONS 3				
REVISIONS 4				
FIELD CHANGES				

SHEET NUMBER H114 OF 460


BREWER TO EDDINGTON I-395\ROUTE 9 CONNECTOR

PROFILE

STATE OF MAINE
DEPARTMENT OF TRANSPORTATION

1891500

WIN
018915.00

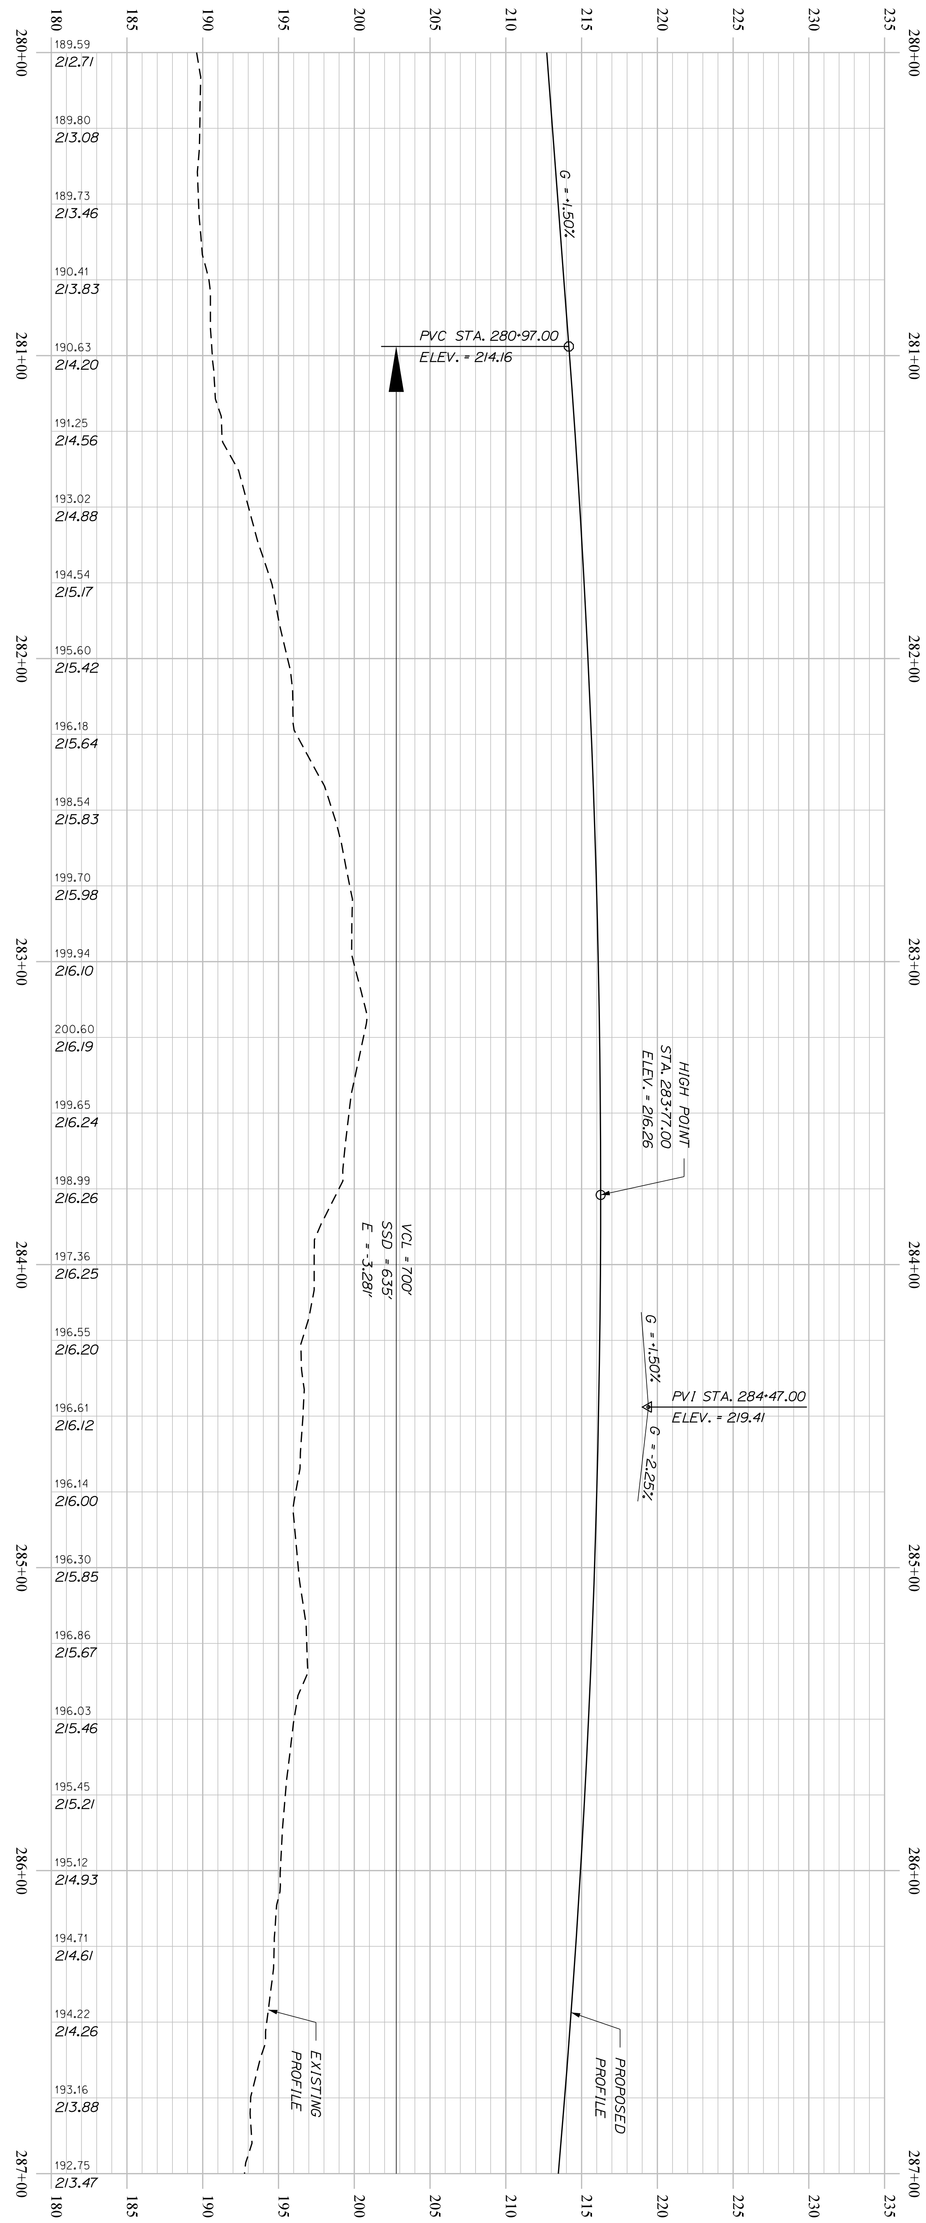

H115

SHEET NUMBER

OF 460

BREWER TO EDDINGTON
I-395\ROUTE 9 CONNECTOR

PROFILE

PROJ. MANAGER	R. MOULTON	BY	DATE
DESIGN-DETAILED	D.PRIDE		SEP. 2021
CHECKED-REVIEWED			
DESIGN2-DETAILED2			
DESIGN3-DETAILED3			
REVISIONS 1			
REVISIONS 2			
REVISIONS 3			
REVISIONS 4			
FIELD CHANGES			

SIGNATURE


P.E. NUMBER

DATE


STATE OF MAINE
DEPARTMENT OF TRANSPORTATION

1891500

WIN
018915.00

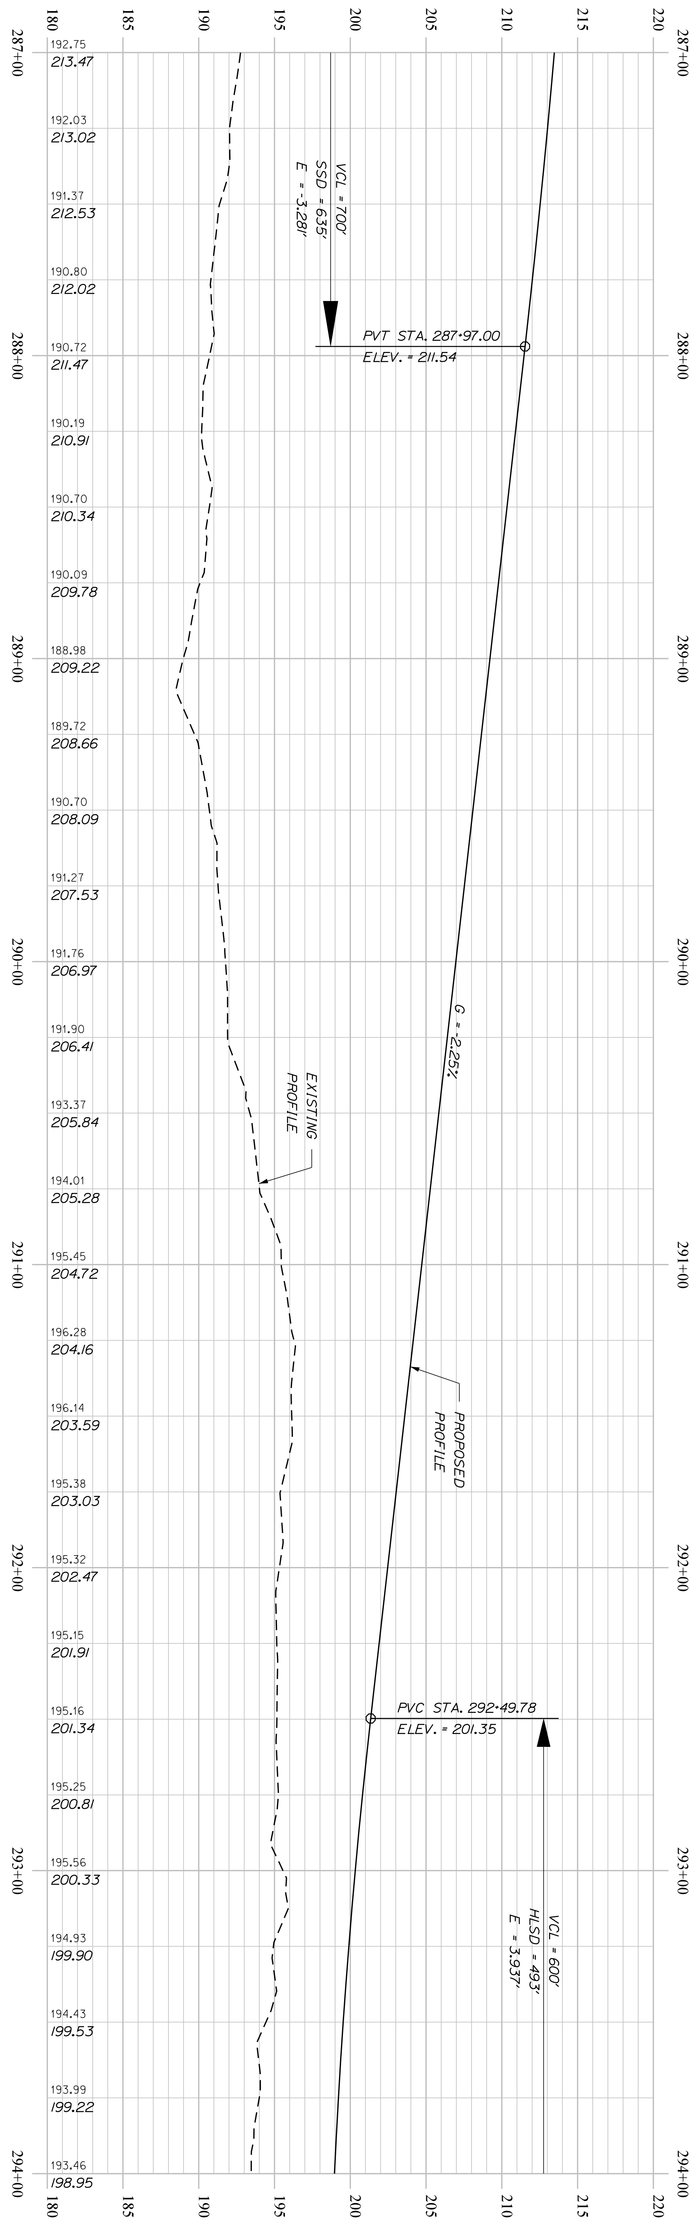

SHEET NUMBER H116 OF 460	BREWER TO EDDINGTON I-395\ROUTE 9 CONNECTOR	PROJ. MANAGER: R. MOULTON	STATE OF MAINE DEPARTMENT OF TRANSPORTATION
	PROFILE	DESIGN-DETAILED: D.PRIDE; SEP. 2021 CHECKED-REVIEWED DESIGN2-DETAILED2 DESIGN3-DETAILED3 REVISIONS 1 REVISIONS 2 REVISIONS 3 REVISIONS 4 FIELD CHANGES	SIGNATURE P.E. NUMBER DATE	1891500 WIN 018915.00

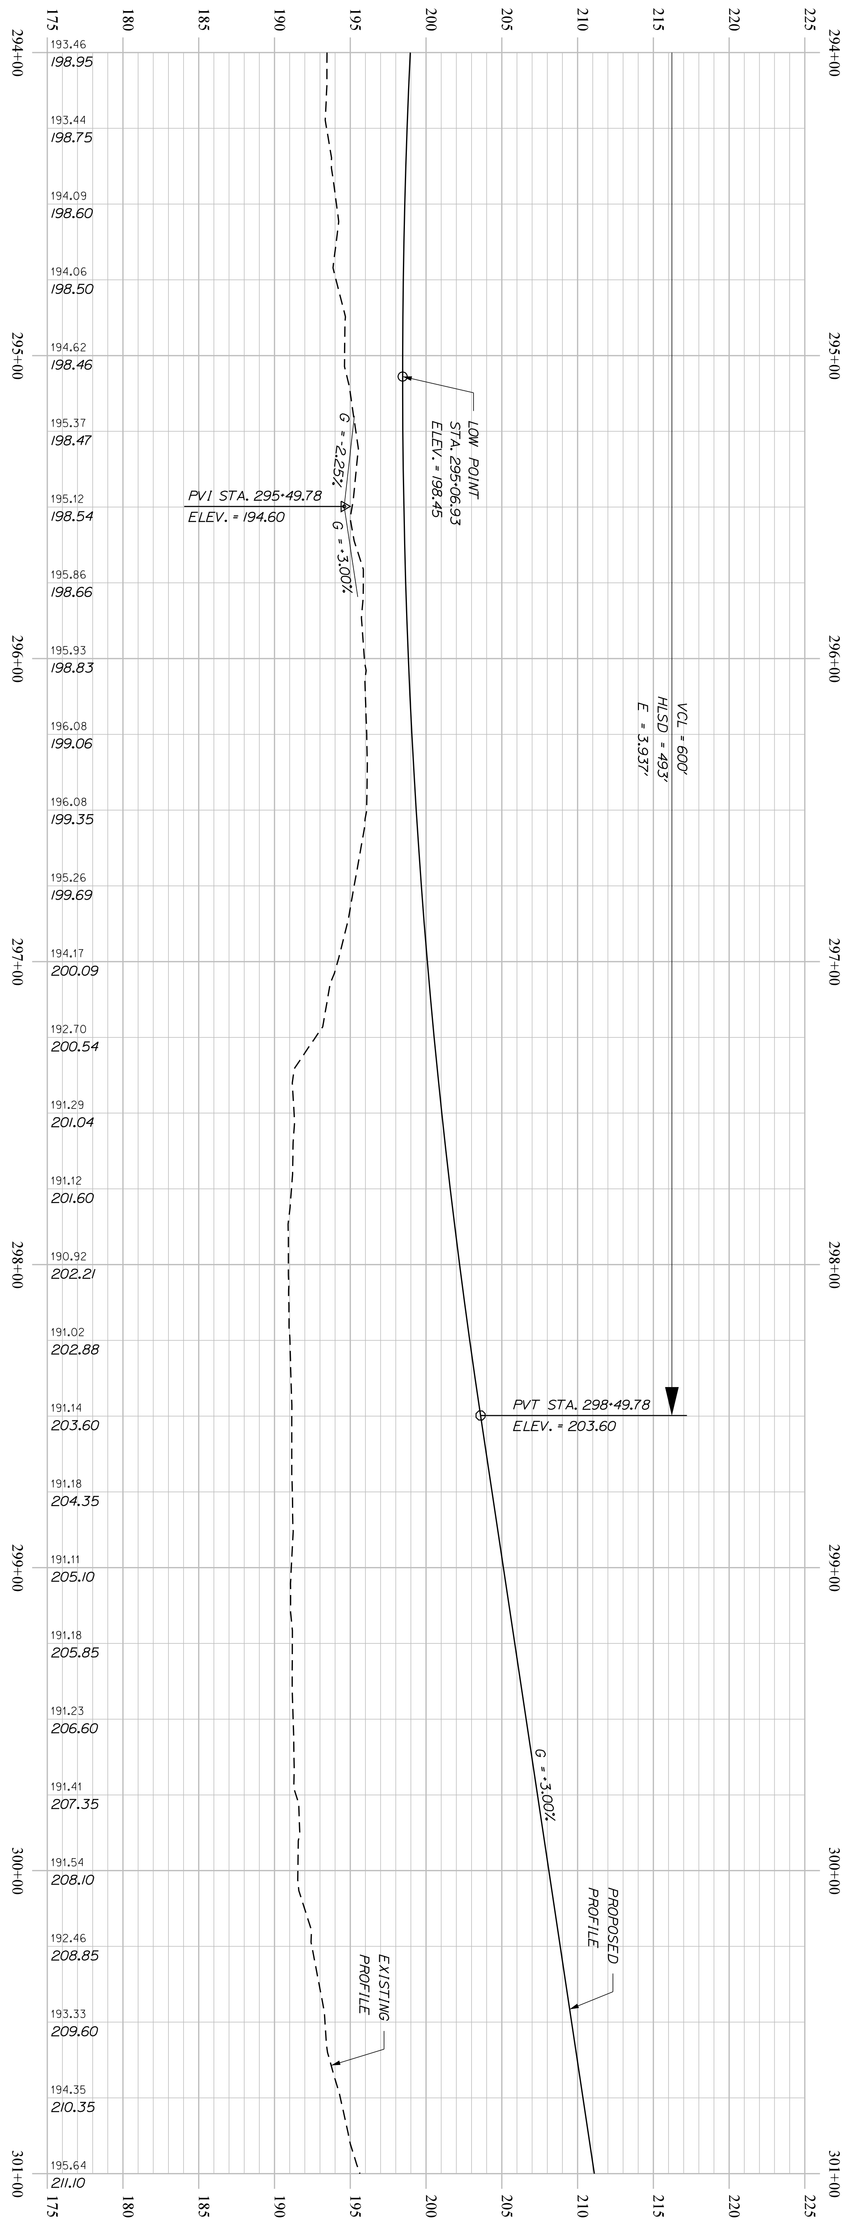

SHEET NUMBER H117 OF 460

BREWER TO EDDINGTON
I-395\ROUTE 9 CONNECTOR

PROFILE

	PROJ. MANAGER	R. MOULTON	BY	DATE
	DESIGN-DETAILED	D.PRIDE		SEP. 2021
	CHECKED-REVIEWED			
	DESIGN2-DETAILED2			
	DESIGN3-DETAILED3			
	REVISIONS 1			
	REVISIONS 2			
	REVISIONS 3			
	REVISIONS 4			
	FIELD CHANGES			

SIGNATURE

P.E. NUMBER


DATE

STATE OF MAINE
DEPARTMENT OF TRANSPORTATION

1891500

WIN 018915.00

Filename: ...\H118_Profile43.dgn Division: HIGHWAY Username: common Date:9/30/2021

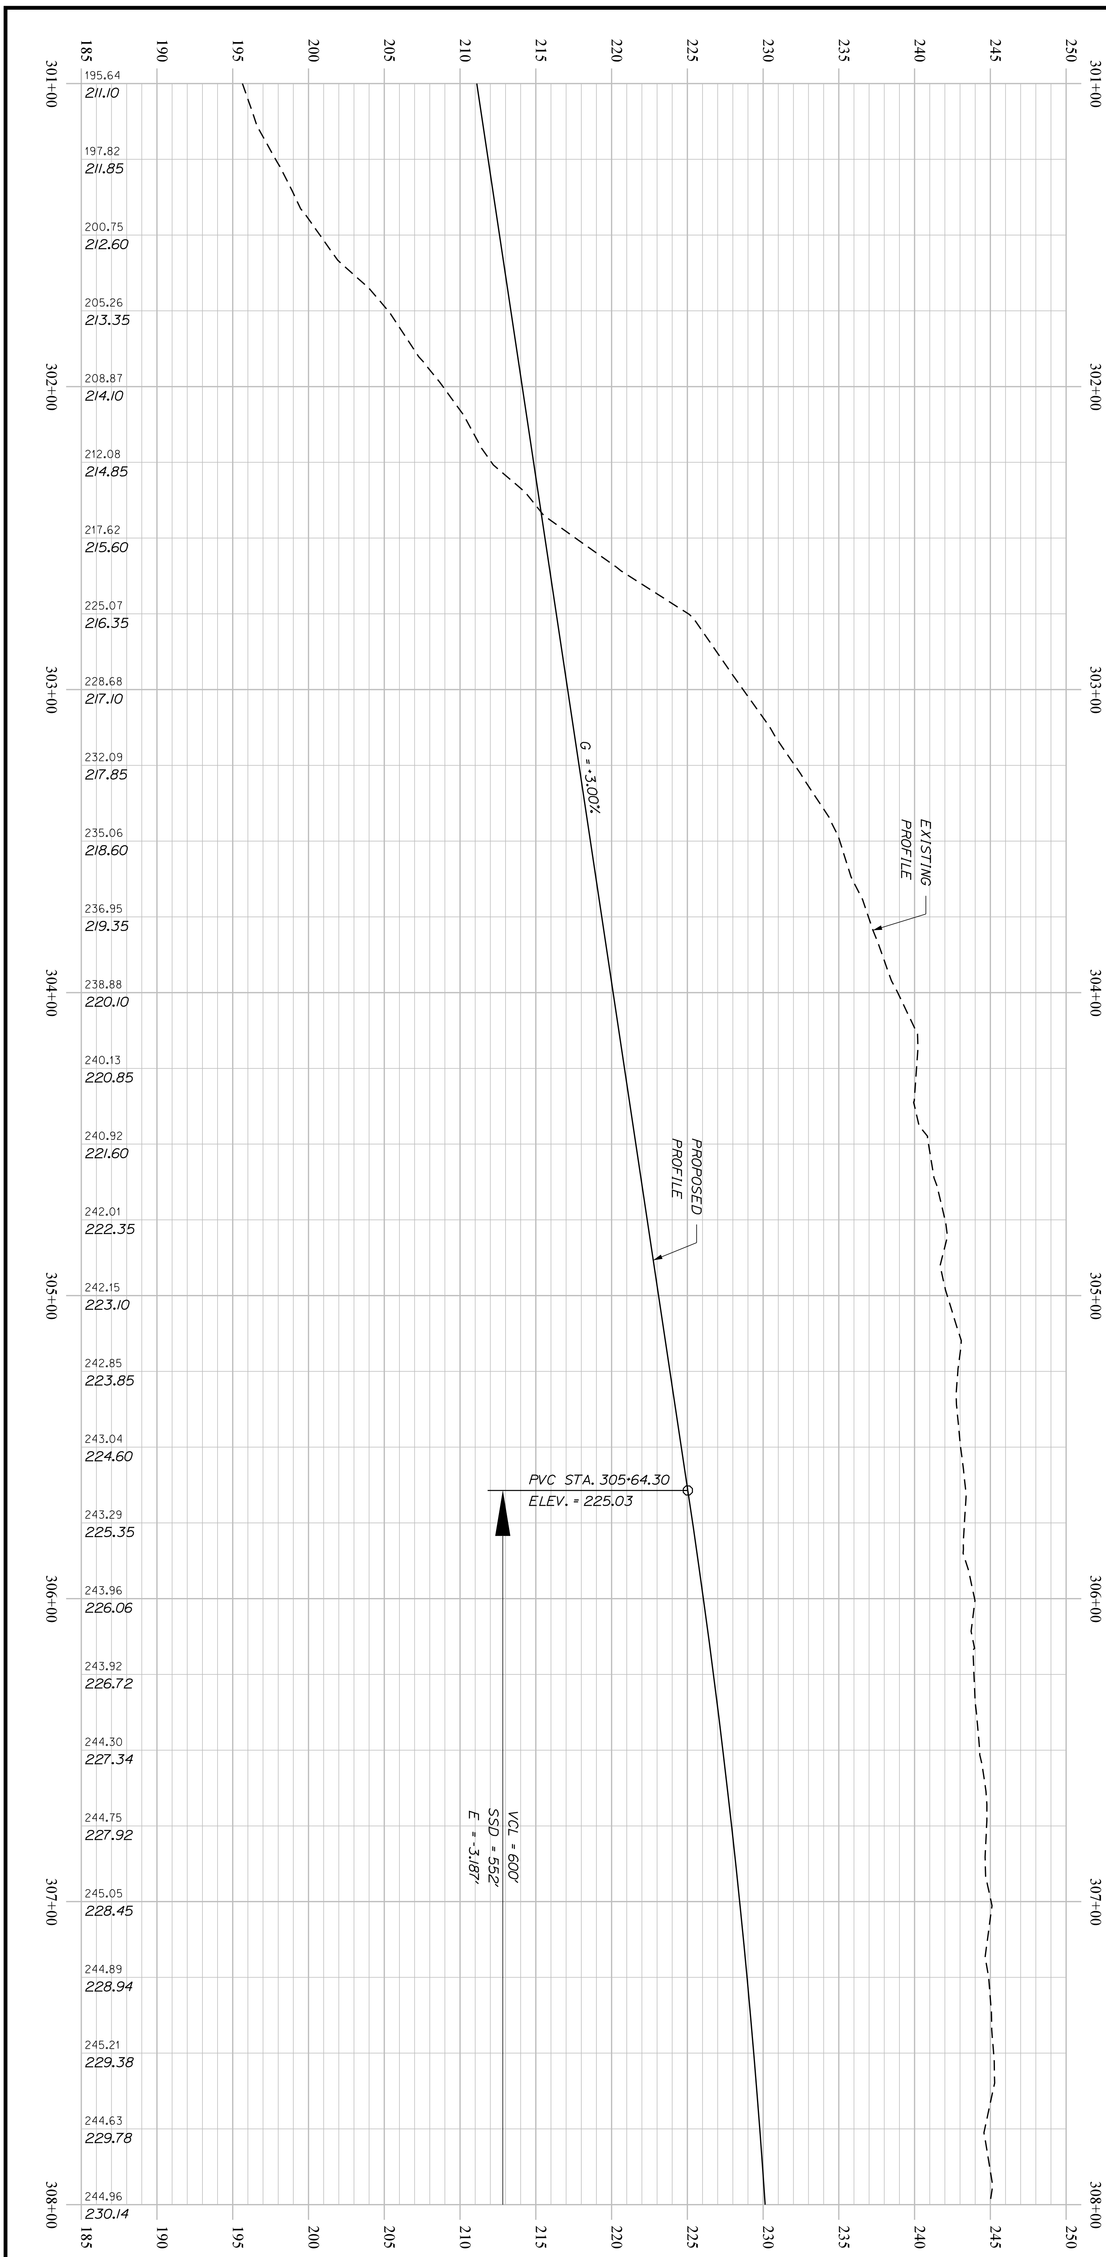

SHEET NUMBER H118 OF 460	BREWER TO EDDINGTON I-395\ROUTE 9 CONNECTOR	PROJ. MANAGER	R. MOULTON	BY	DATE
		DESIGN-DETAILED	D.PRIDE		SEP. 2021
		CHECKED-REVIEWED			
		DESIGN2-DETAILED2			
		DESIGN3-DETAILED3			
		REVISIONS 1			
		REVISIONS 2			
		REVISIONS 3			
		REVISIONS 4			
		FIELD CHANGES			

PROFILE

SIGNATURE


P.E. NUMBER

DATE

STATE OF MAINE
DEPARTMENT OF TRANSPORTATION

1891500

WIN
018915.00

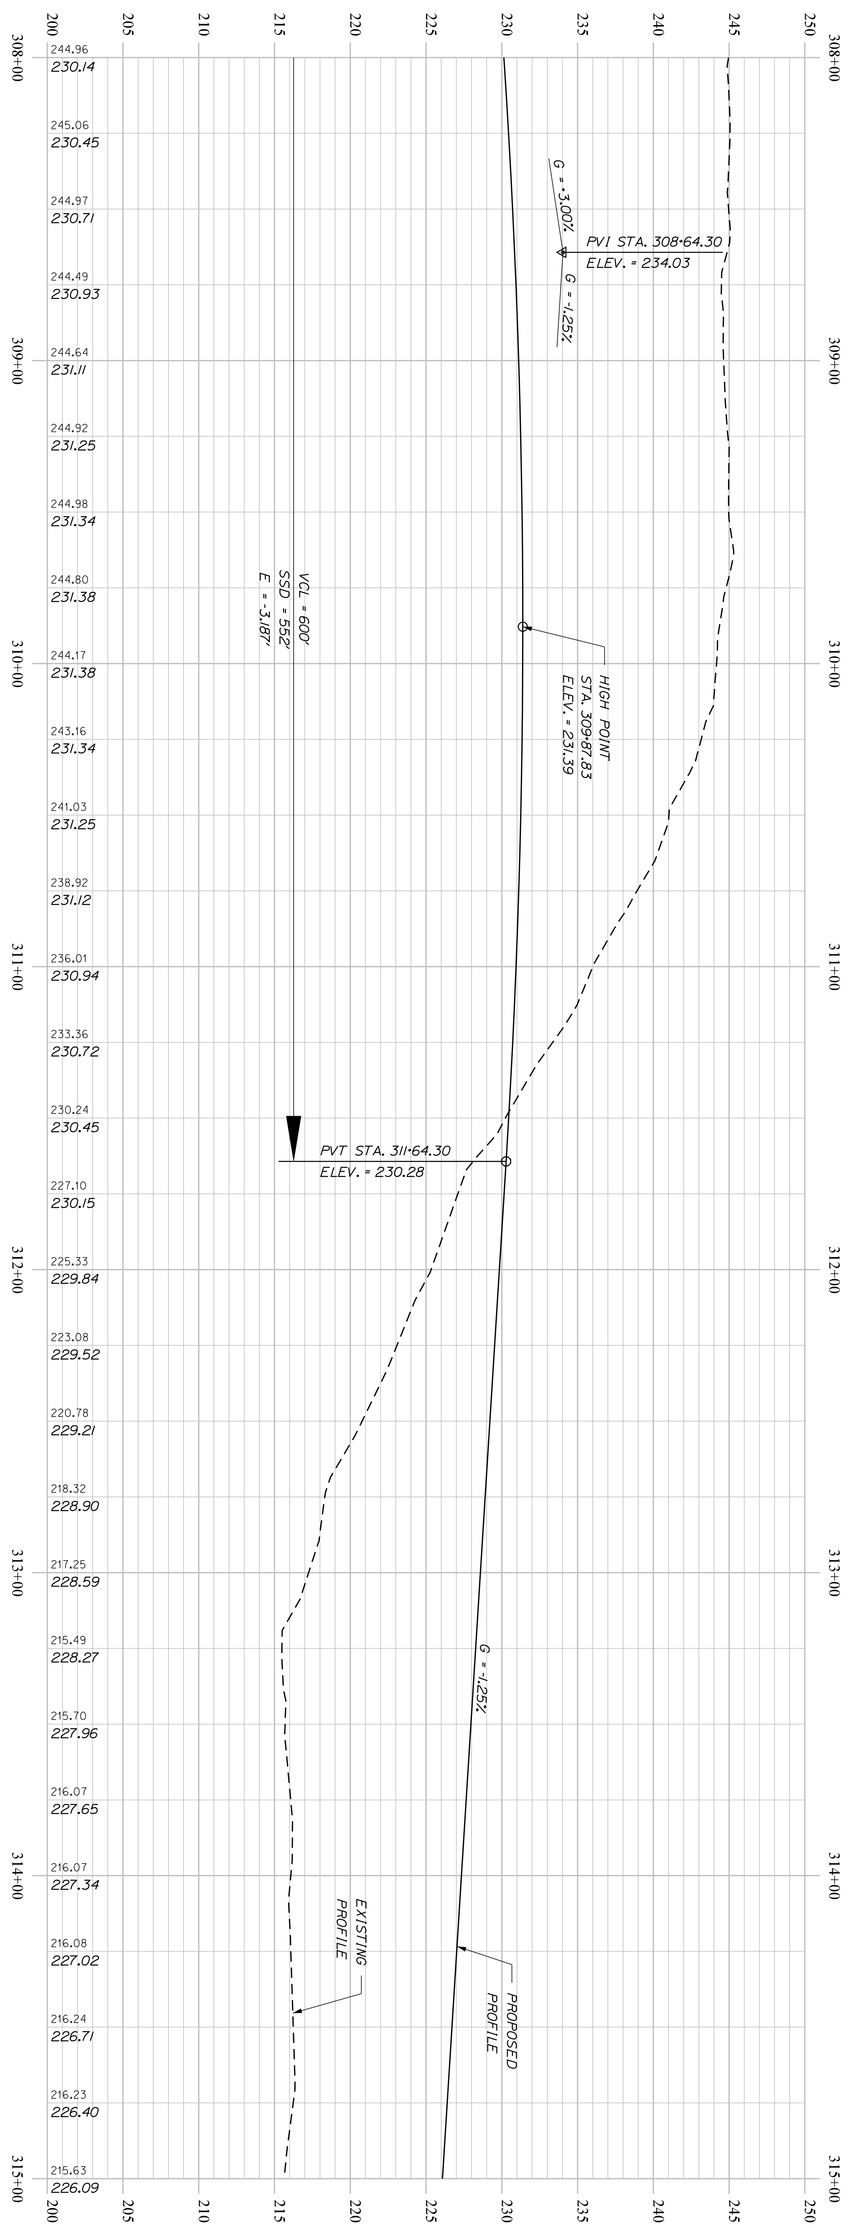

H119
SHEET NUMBER
OF 460

BREWER TO EDDINGTON
I-395\ROUTE 9 CONNECTOR

PROFILE

		BY	DATE
PROJ. MANAGER	R. MOULTON		
DESIGN-DETAILED	D.PRIDE		SEP. 2021
CHECKED-REVIEWED			
DESIGN2-DETAILED2			
DESIGN3-DETAILED3			
REVISIONS 1			
REVISIONS 2			
REVISIONS 3			
REVISIONS 4			
FIELD CHANGES			

SIGNATURE


P.E. NUMBER

DATE

STATE OF MAINE
DEPARTMENT OF TRANSPORTATION

1891500

WIN
018915.00

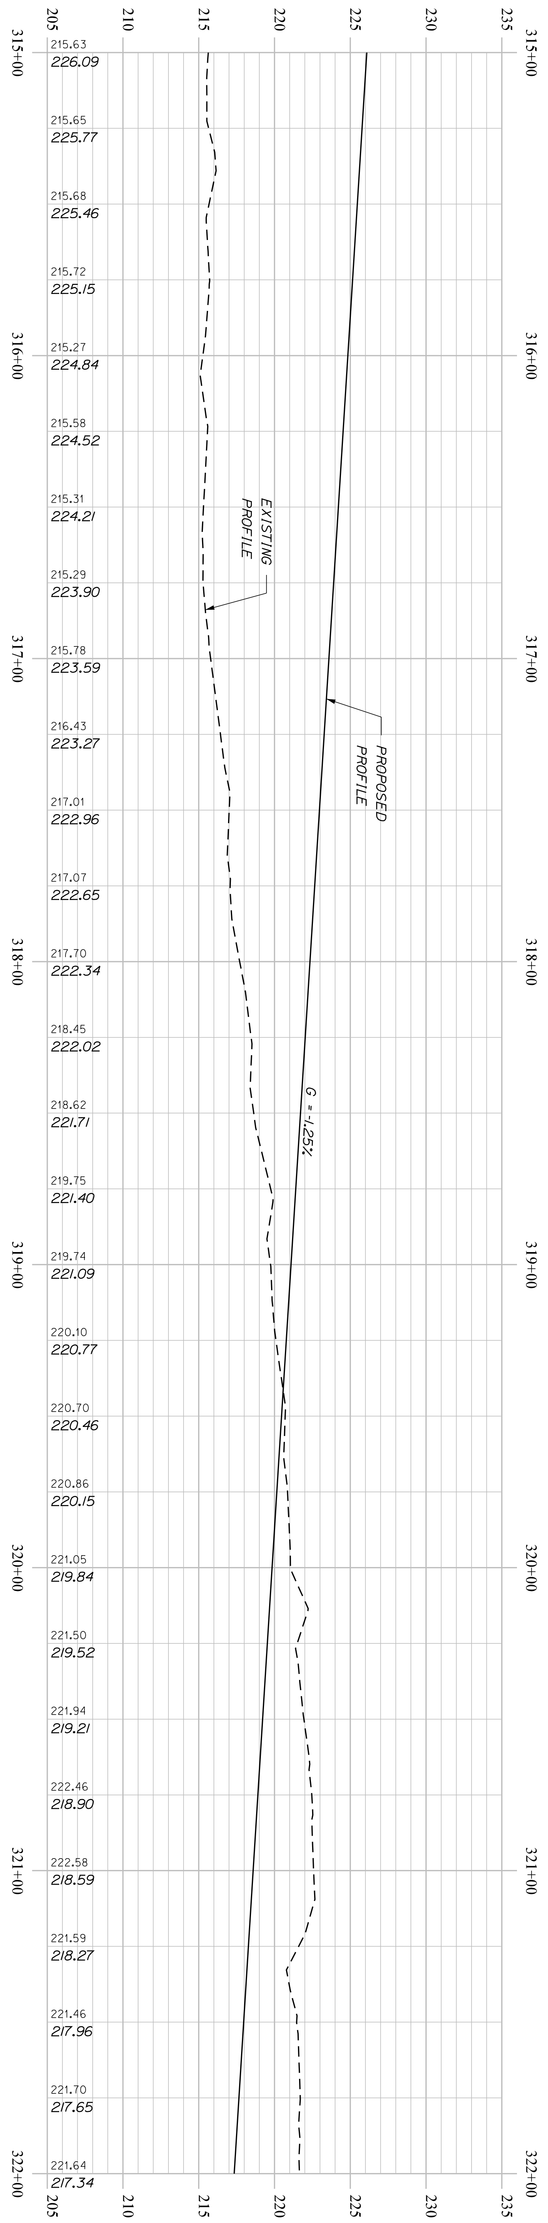


SHEET NUMBER H120 OF 460	BREWER TO EDDINGTON I-395\ROUTE 9 CONNECTOR PROFILE	PROJ. MANAGER	R. MOULTON	BY	DATE
		DESIGN-DETAILED	D.PRIDE		SEP. 2021
		CHECKED-REVIEWED			
		DESIGN2-DETAILED2			SIGNATURE
		DESIGN3-DETAILED3			
		REVISIONS 1			P.E. NUMBER
		REVISIONS 2			
		REVISIONS 3			DATE
		REVISIONS 4			
		FIELD CHANGES			

STATE OF MAINE
DEPARTMENT OF TRANSPORTATION

1891500

WIN
018915.00

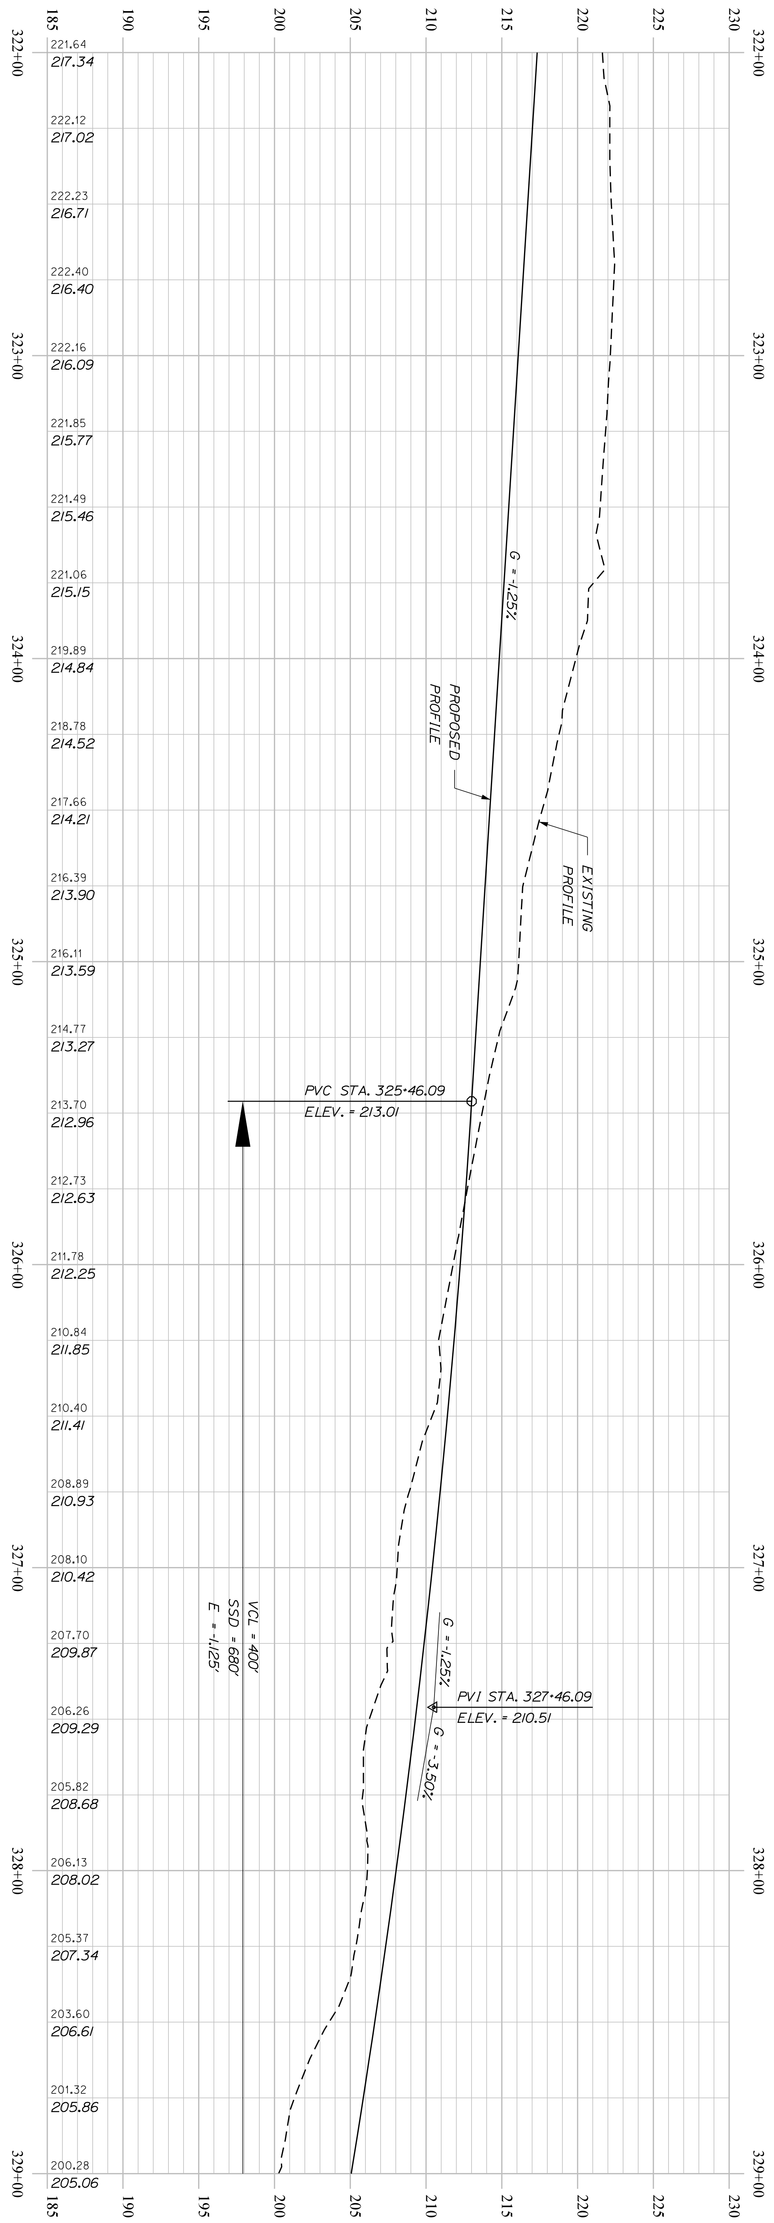

SHEET NUMBER H121 OF 460	BREWER TO EDDINGTON I-395\ROUTE 9 CONNECTOR	PROFILE	STATE OF MAINE DEPARTMENT OF TRANSPORTATION

PROJ. MANAGER	R. MOULTON	BY	DATE
DESIGN-DETAILED	D.PRIDE		SEP. 2021
CHECKED-REVIEWED			
DESIGN2-DETAILED2			
DESIGN3-DETAILED3			
REVISIONS 1			
REVISIONS 2			
REVISIONS 3			
REVISIONS 4			
FIELD CHANGES			


SIGNATURE

P.E. NUMBER

DATE

1891500

WIN 018915.00

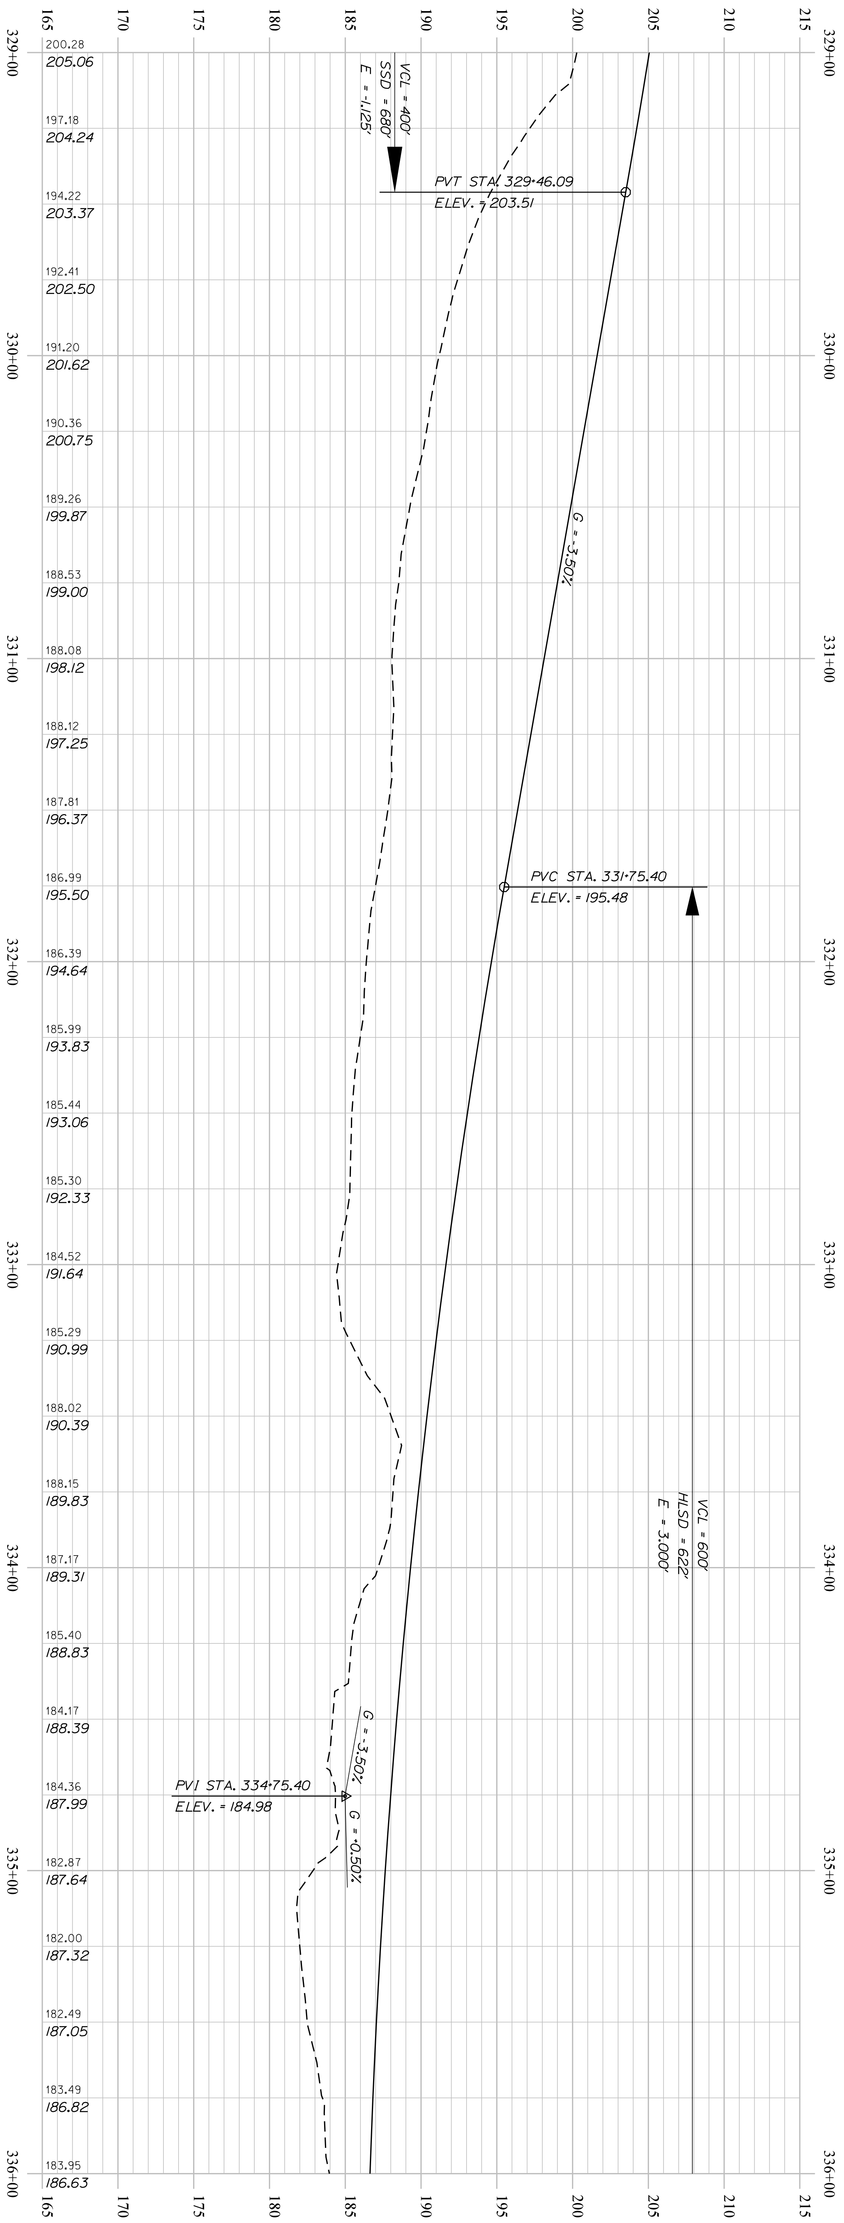

SHEET NUMBER H122 OF 460

BREWER TO EDDINGTON
I-395\ROUTE 9 CONNECTOR

PROFILE

		BY	DATE
PROJ. MANAGER	R. MOULTON		
DESIGN-DETAILED	D.PRIDE		SEP. 2021
CHECKED-REVIEWED			
DESIGN2-DETAILED2			
DESIGN3-DETAILED3			
REVISIONS 1			
REVISIONS 2			
REVISIONS 3			
REVISIONS 4			
FIELD CHANGES			

SIGNATURE


P.E. NUMBER

DATE


STATE OF MAINE
DEPARTMENT OF TRANSPORTATION

1891500

WIN 018915.00

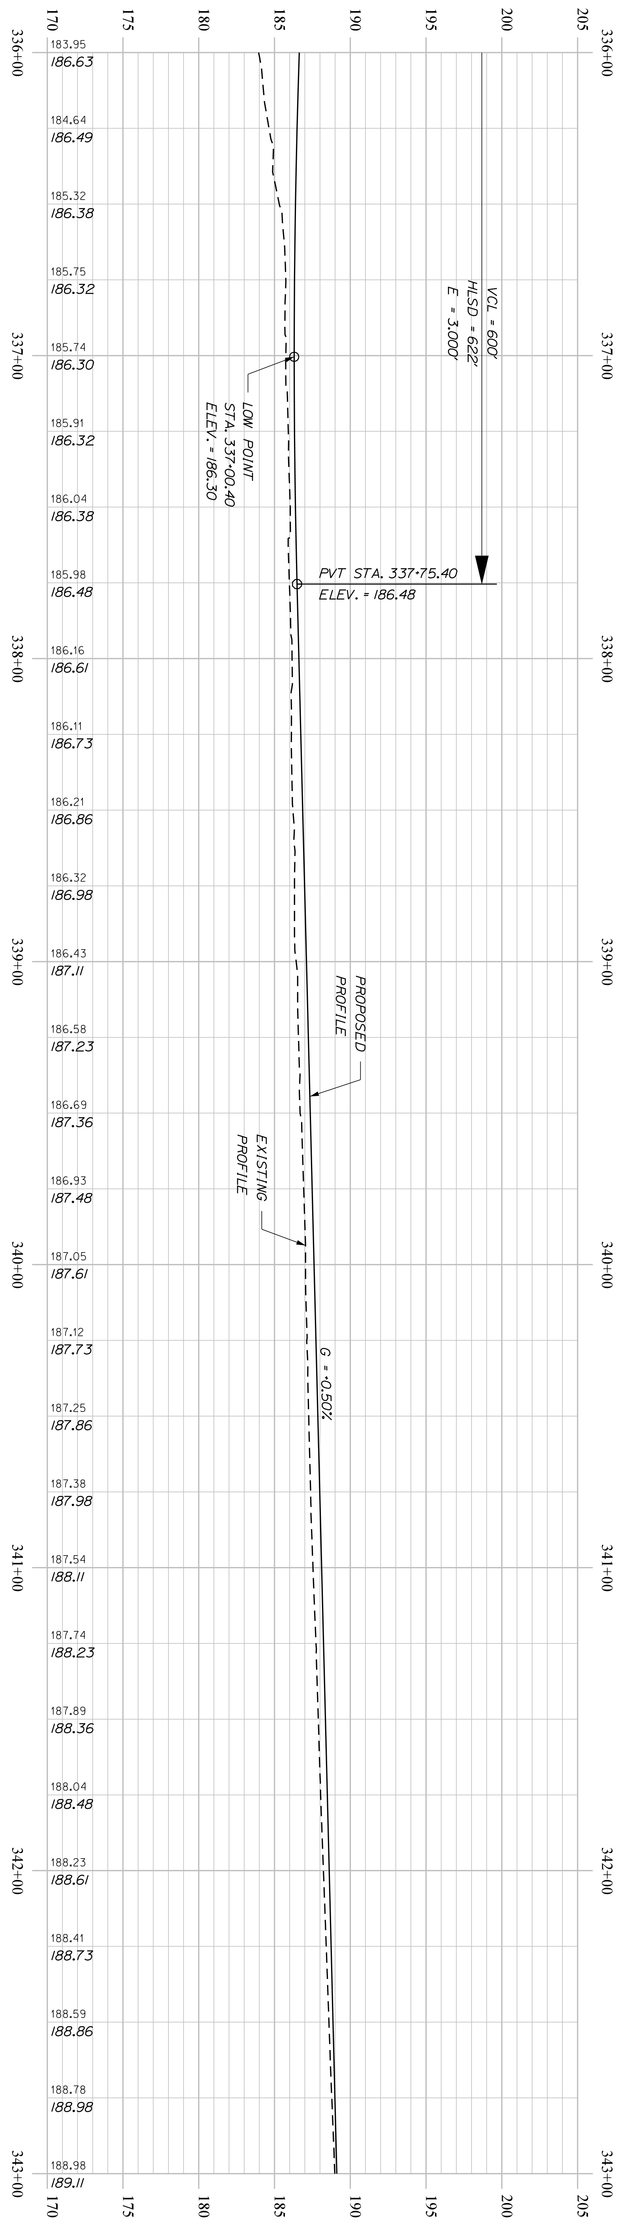

SHEET NUMBER	BREWER TO EDDINGTON I-395\ROUTE 9 CONNECTOR	PROJ. MANAGER	R. MOULTON	BY	DATE	STATE OF MAINE DEPARTMENT OF TRANSPORTATION
H123	PROFILE	DESIGN-DETAILED	D.PRIDE		SEP. 2021	1891500
OF 460		CHECKED-REVIEWED				SIGNATURE
		DESIGN2-DETAILED2				P.E. NUMBER
		DESIGN3-DETAILED3				DATE
		REVISIONS 1				WIN 018915.00
		REVISIONS 2				
		REVISIONS 3				
		REVISIONS 4				
		FIELD CHANGES				

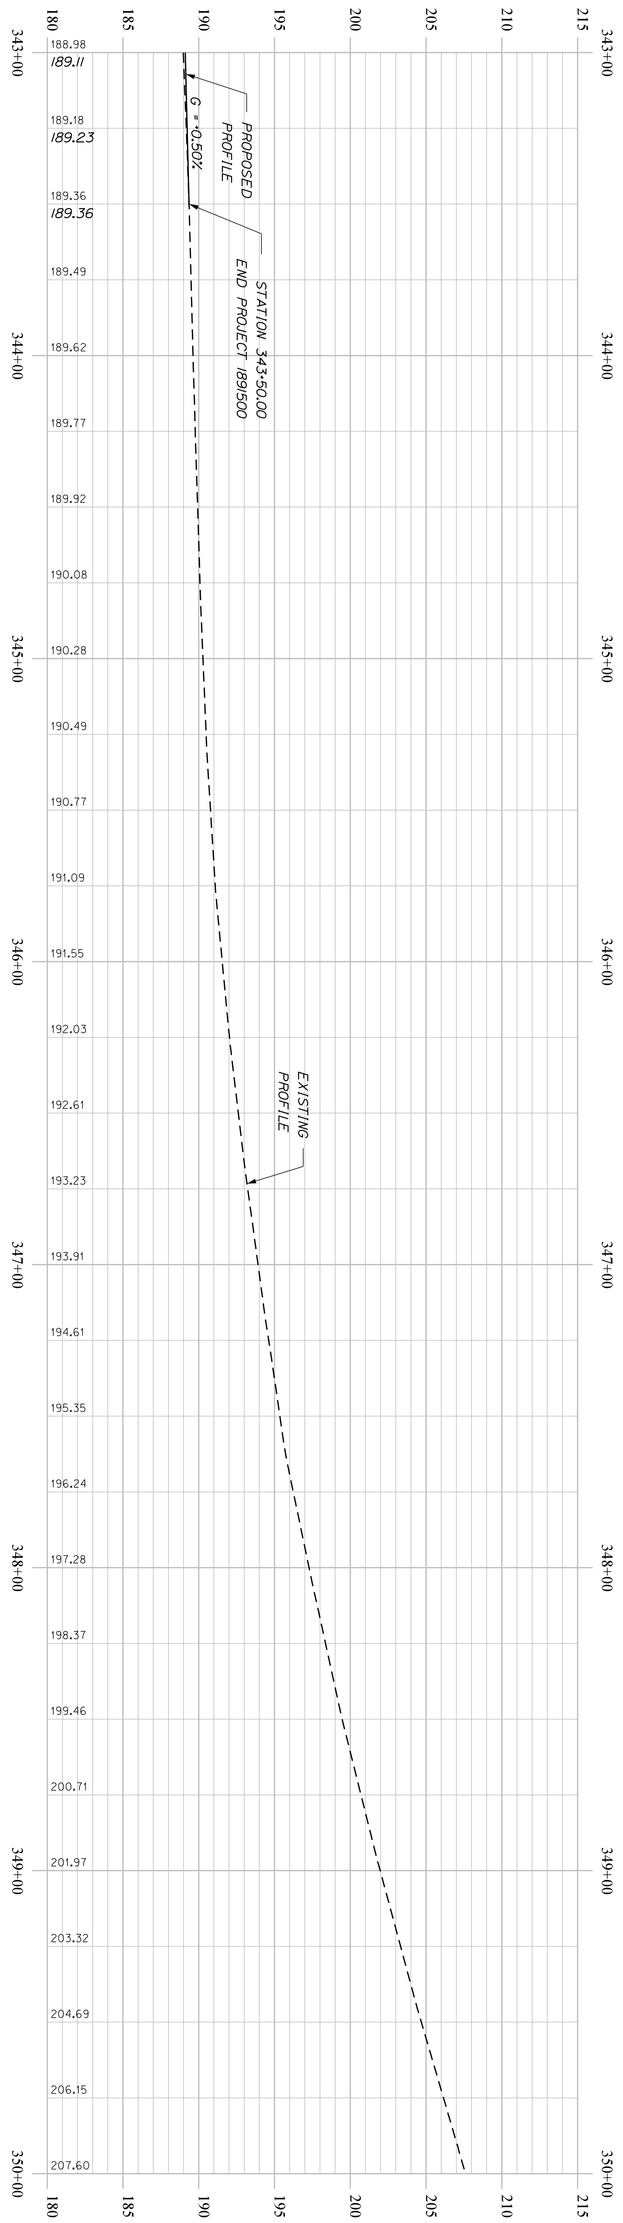

BREWER TO EDDINGTON
I-395\ROUTE 9 CONNECTOR

PROFILE

H124
SHEET NUMBER
OF 460

		BY	DATE
PROJ. MANAGER	R. MOULTON		
DESIGN-DETAILED	D.PRIDE		SEP. 2021
CHECKED-REVIEWED			
DESIGN2-DETAILED2			
DESIGN3-DETAILED3			
REVISIONS 1			
REVISIONS 2			
REVISIONS 3			
REVISIONS 4			
FIELD CHANGES			

SIGNATURE


P.E. NUMBER

DATE

STATE OF MAINE
DEPARTMENT OF TRANSPORTATION

1891500

WIN
018915.00

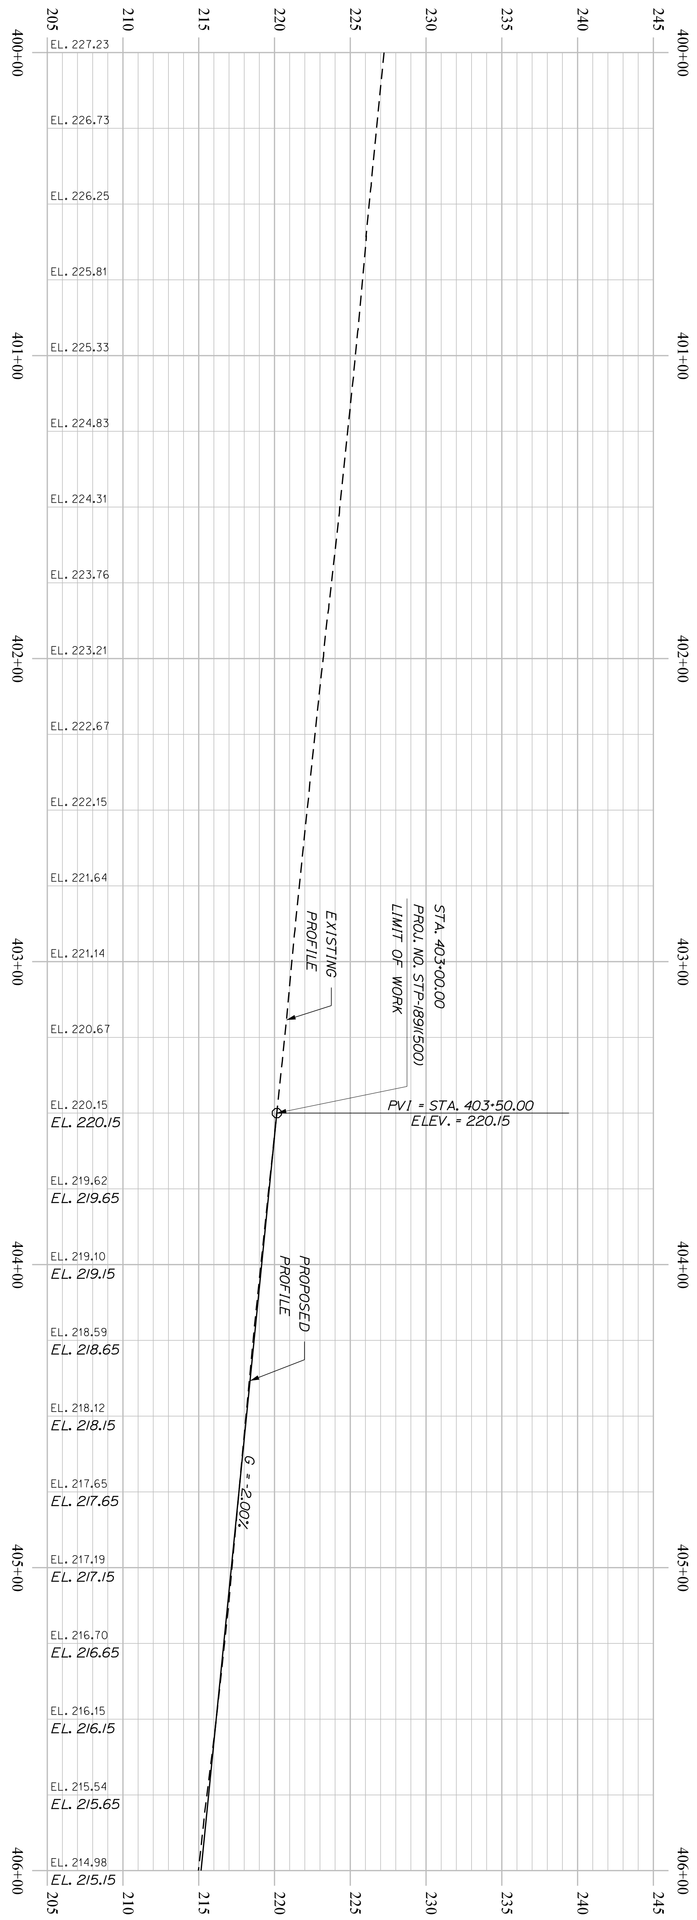

ROUTE 9 BUSINESS

H125

SHEET NUMBER

OF 460

BREWER TO EDDINGTON
I-395\ROUTE 9 CONNECTOR

PROFILE

PROJ. MANAGER	R. MOULTON	BY	DATE
DESIGN-DETAILED	D.PRIDE		SEP. 2021
CHECKED-REVIEWED			
DESIGN2-DETAILED2			
DESIGN3-DETAILED3			
REVISIONS 1			
REVISIONS 2			
REVISIONS 3			
REVISIONS 4			
FIELD CHANGES			

SIGNATURE


P.E. NUMBER

DATE


STATE OF MAINE
DEPARTMENT OF TRANSPORTATION

1891500


WIN
018915.00

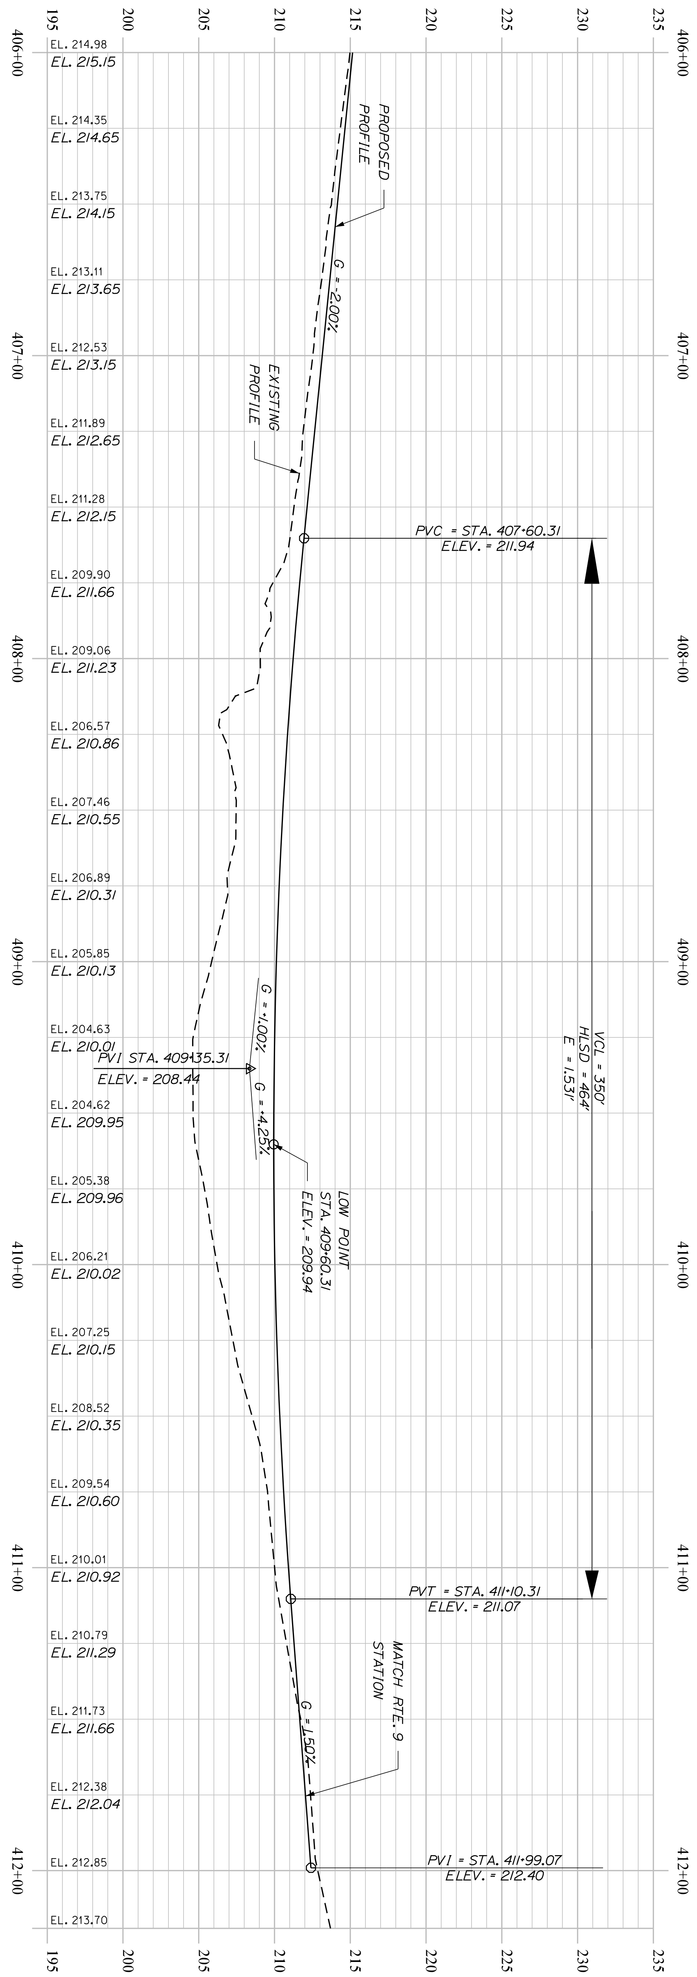

H126	BREWER TO EDDINGTON I-395\ROUTE 9 CONNECTOR	PROJ. MANAGER: R. MOULTON	STATE OF MAINE DEPARTMENT OF TRANSPORTATION
SHEET NUMBER OF 460	PROFILE	DESIGN-DETAILED: D.PRIDE — SEP. 2021 CHECKED-REVIEWED DESIGN2-DETAILED2 DESIGN3-DETAILED3 REVISIONS 1 REVISIONS 2 REVISIONS 3 REVISIONS 4 FIELD CHANGES	SIGNATURE P.E. NUMBER DATE	1891500 WIN 018915.00

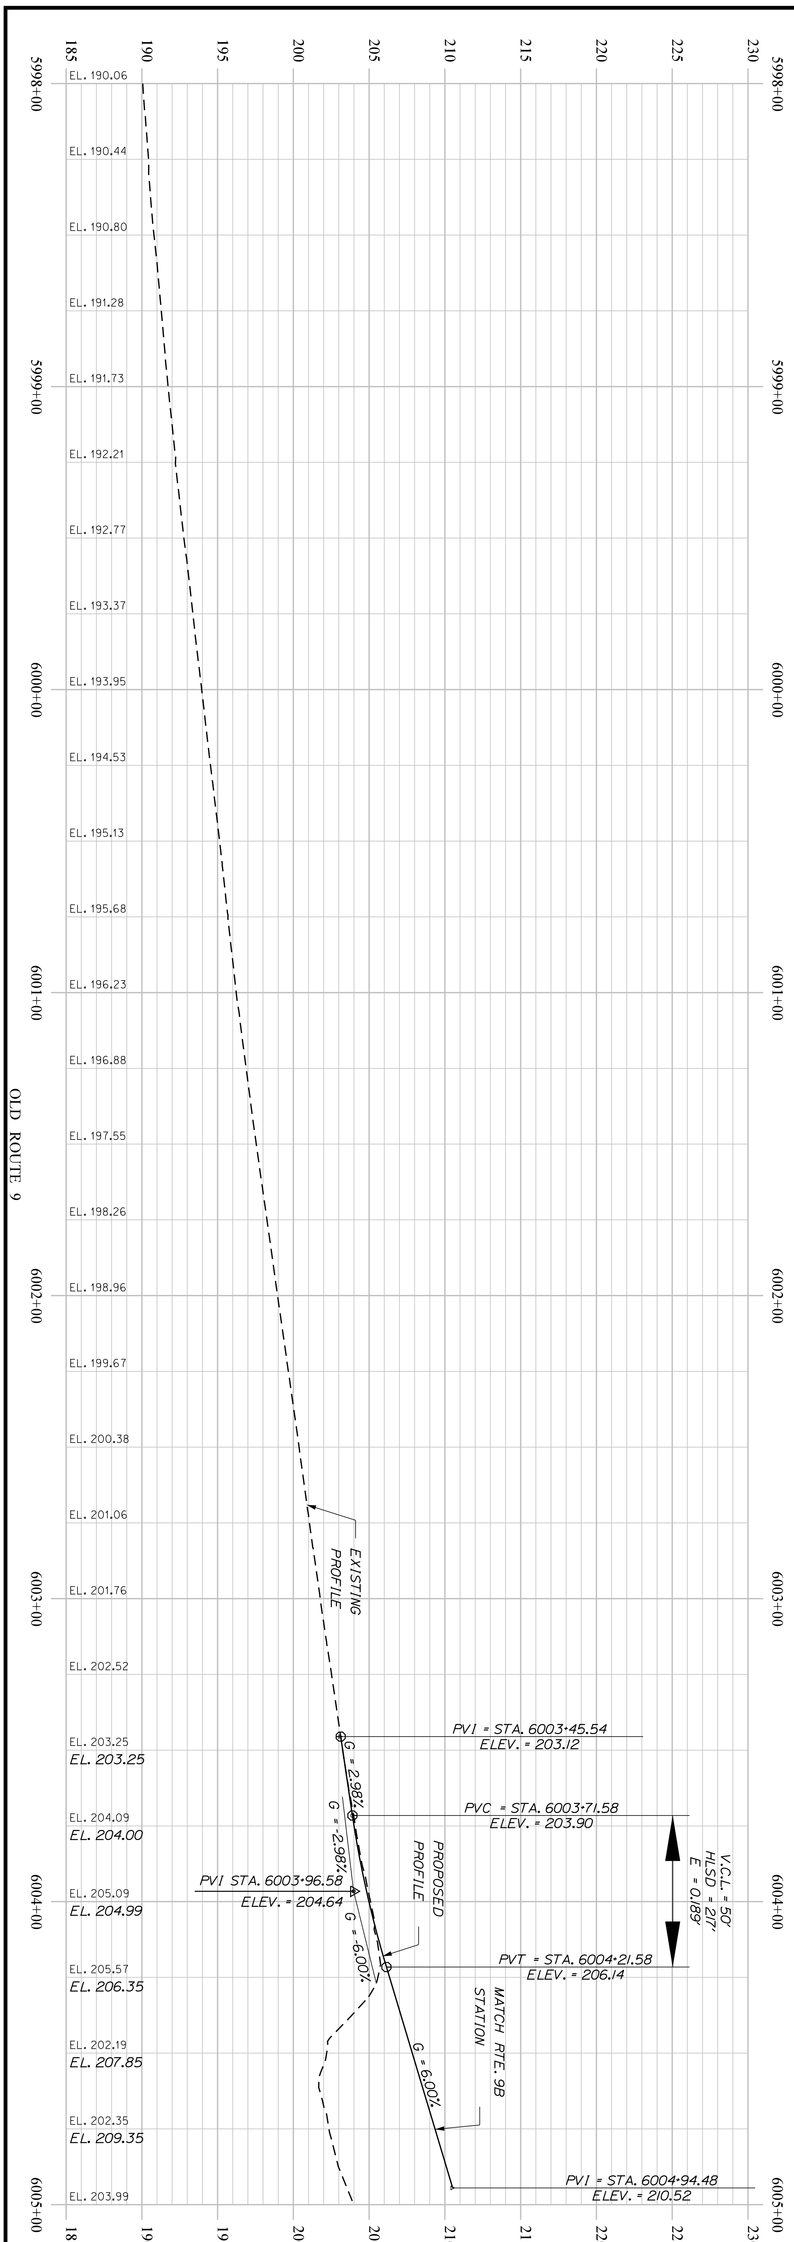

SHEET NUMBER H127 OF 460	BREWER TO EDDINGTON I-395/ROUTE 9 CONNECTOR	PROJ. MANAGER R. MOULTON	BY DATE
		DESIGN-DETAILED D.PRIDE	SEP. 2021
		CHECKED-REVIEWED	
		DESIGN2-DETAILED2	
		DESIGN3-DETAILED3	
		REVISIONS 1	
		REVISIONS 2	
		REVISIONS 3	
		REVISIONS 4	
		FIELD CHANGES	
	PROFILE	SIGNATURE P.E. NUMBER DATE	STATE OF MAINE DEPARTMENT OF TRANSPORTATION 1891500 WIN 018915.00

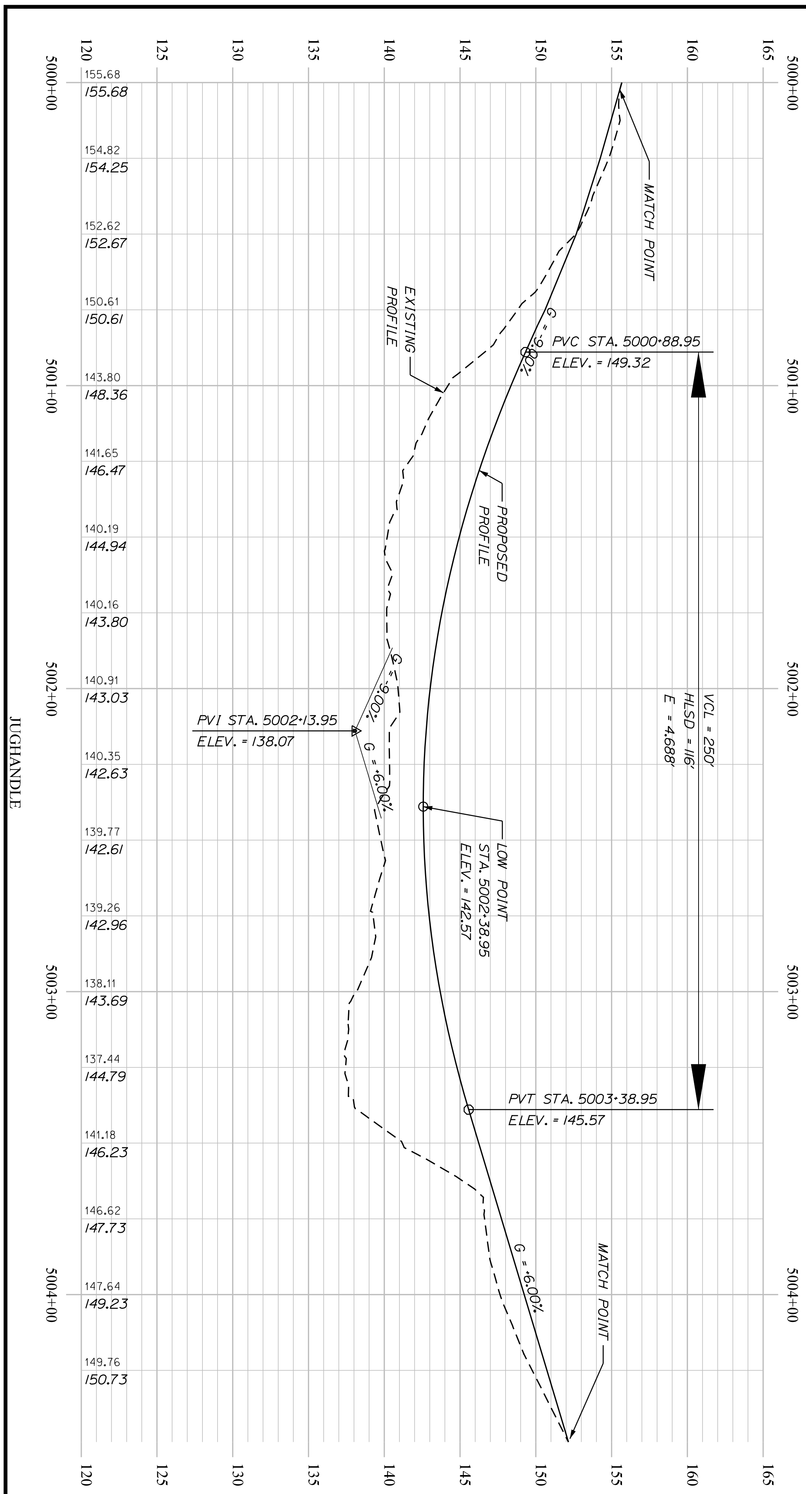


SHEET NUMBER H128 OF 460	BREWER TO EDDINGTON I-395\ROUTE 9 CONNECTOR	PROJ. MANAGER	R. MOULTON	BY	DATE
		DESIGN-DETAILED	D.PRIDE		SEP. 2021
		CHECKED-REVIEWED			
		DESIGN2-DETAILED2			
		DESIGN3-DETAILED3			
		REVISIONS 1			
		REVISIONS 2			
		REVISIONS 3			
		REVISIONS 4			
		FIELD CHANGES			
	PROFILE	SIGNATURE			
		P.E. NUMBER			
		DATE			

STATE OF MAINE
DEPARTMENT OF TRANSPORTATION

1891500

WIN 018915.00

Filename: ...\H129_Profile_Ramp A1.dgn Division: HIGHWAY Username: common Date:9/30/2021

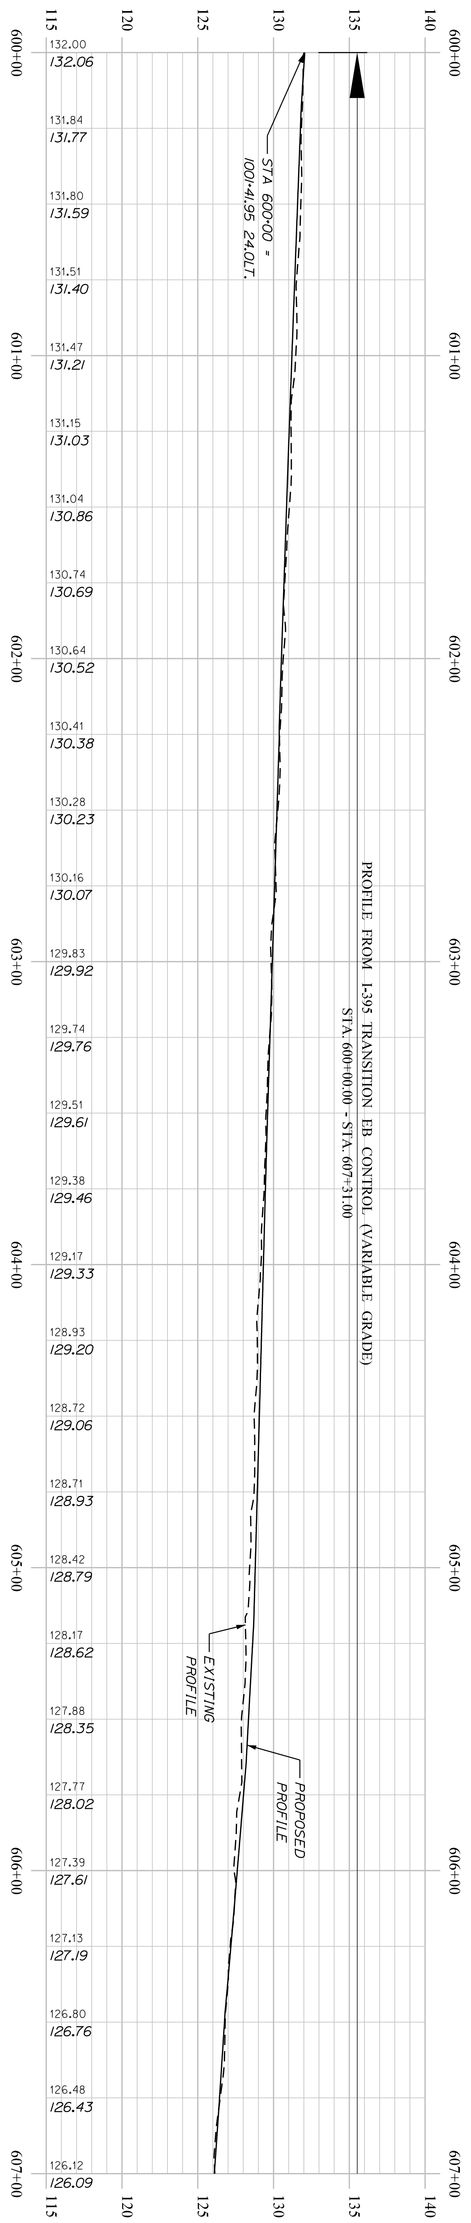


H129	BREWER TO EDDINGTON I-395\ROUTE 9 CONNECTOR	PROJ. MANAGER	R. MOULTON	BY	DATE
SHEET NUMBER		DESIGN-DETAILED	D.PRIDE		SEP. 2021
OF 460	PROFILE	CHECKED-REVIEWED			
		DESIGN2-DETAILED2			SIGNATURE
		DESIGN3-DETAILED3			
		REVISIONS 1			P.E. NUMBER
		REVISIONS 2			
		REVISIONS 3			DATE
		REVISIONS 4			
		FIELD CHANGES			

STATE OF MAINE
DEPARTMENT OF TRANSPORTATION

1891500

WIN 018915.00

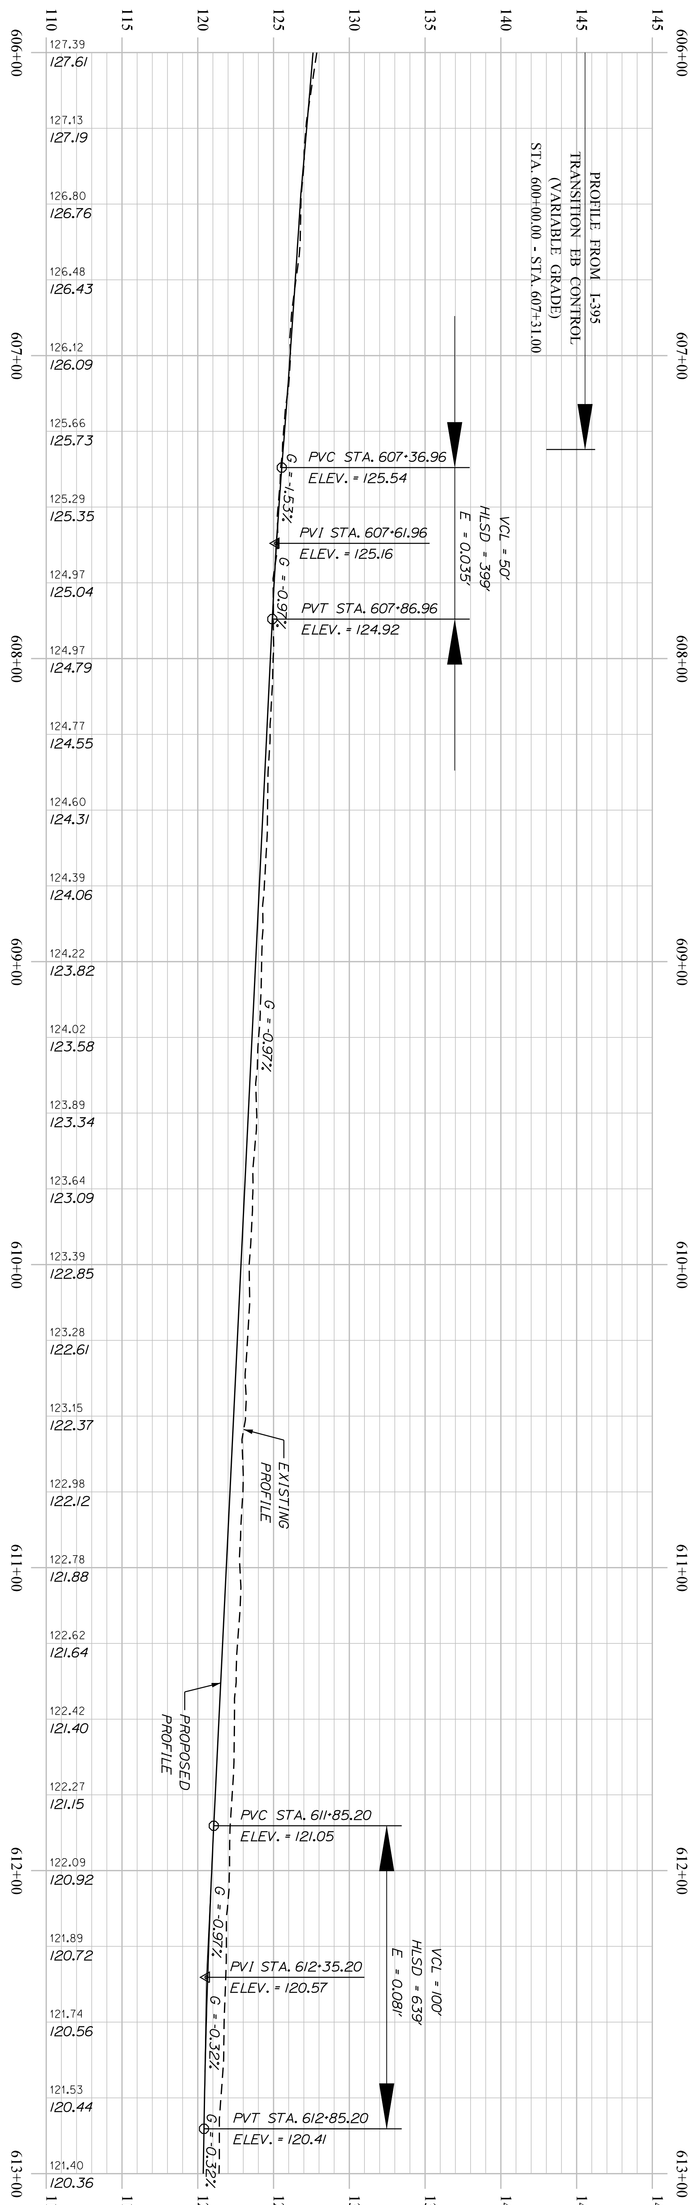

SHEET NUMBER H130 OF 460

BREWER TO EDDINGTON I-395\ROUTE 9 CONNECTOR

PROFILE

PROJ. MANAGER	R. MOULTON	BY	DATE
DESIGN-DETAILED	D.PRIDE		SEP. 2021
CHECKED-REVIEWED			
DESIGN2-DETAILED2			
DESIGN3-DETAILED3			
REVISIONS 1			
REVISIONS 2			
REVISIONS 3			
REVISIONS 4			
FIELD CHANGES			

SIGNATURE


P.E. NUMBER

DATE

STATE OF MAINE
DEPARTMENT OF TRANSPORTATION

1891500

WIN 018915.00

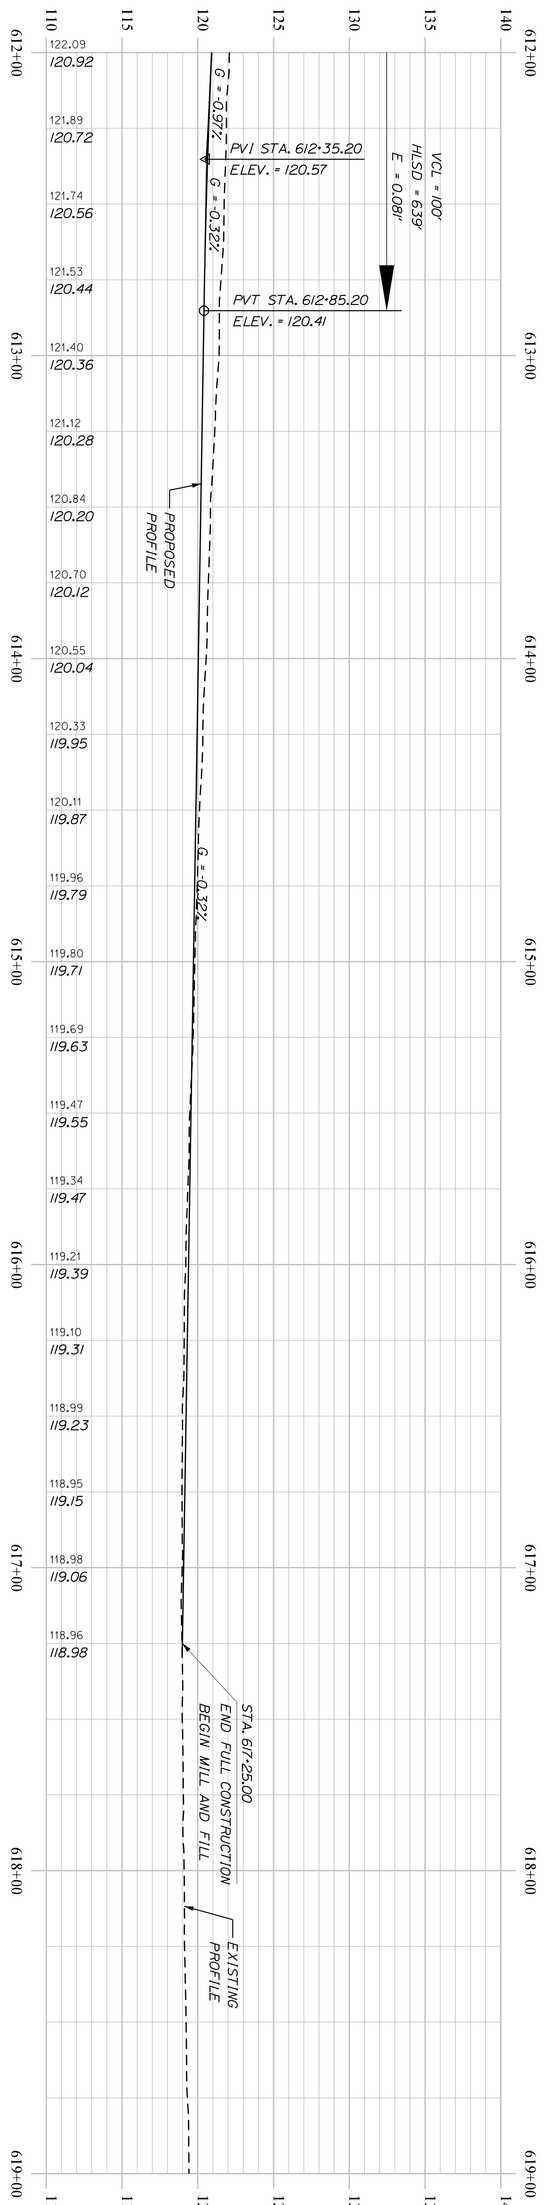

RAMP A

PROJ. MANAGER	R. MOULTON	BY	DATE	
DESIGN-DETAILED	D.PRIDE		SEP. 2021	
CHECKED-REVIEWED				SIGNATURE
DESIGN2-DETAILED2				
DESIGN3-DETAILED3				P.E. NUMBER
REVISIONS 1				
REVISIONS 2				DATE
REVISIONS 3				
REVISIONS 4				
FIELD CHANGES				

SHEET NUMBER H131 OF 460


BREWER TO EDDINGTON I-395\ROUTE 9 CONNECTOR

PROFILE

STATE OF MAINE
DEPARTMENT OF TRANSPORTATION

1891500

WIN
018915.00

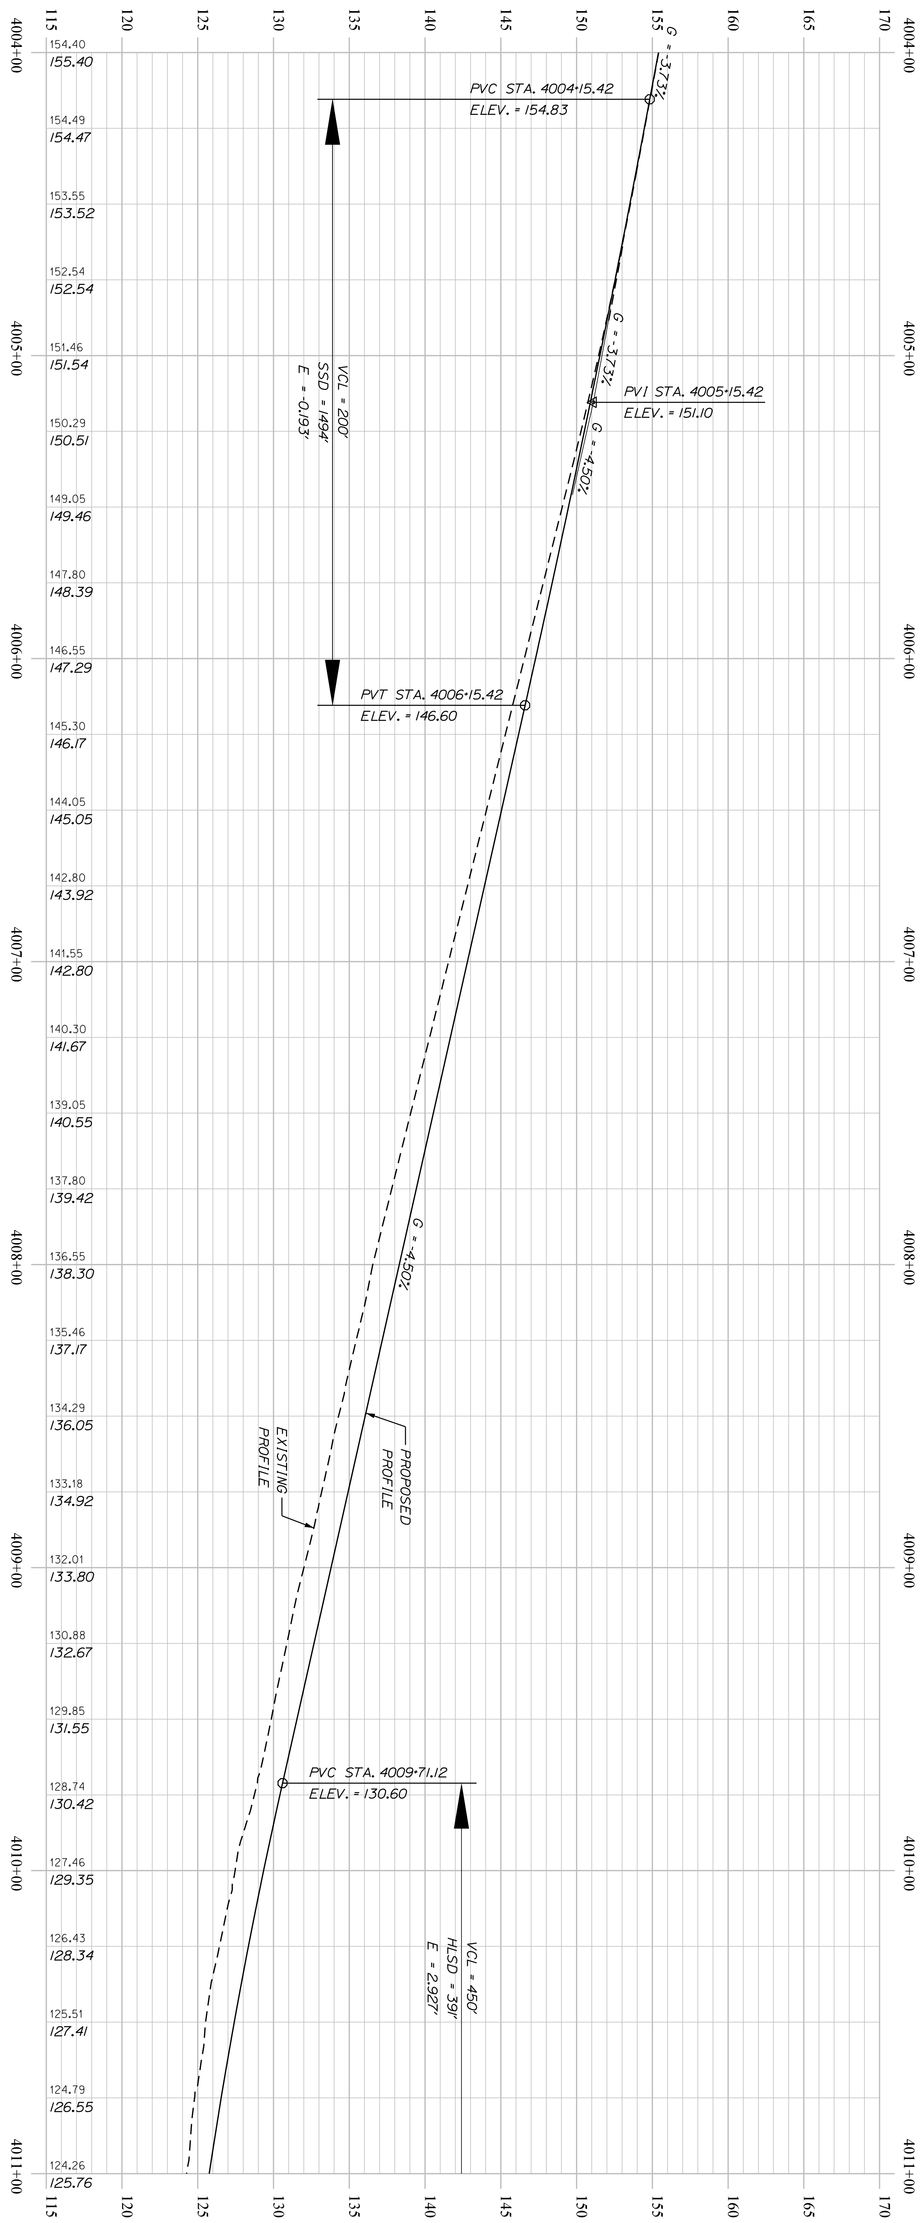


SHEET NUMBER H132 OF 460	BREWER TO EDDINGTON I-395\ROUTE 9 CONNECTOR	PROJ. MANAGER	R. MOULTON	BY	DATE
		DESIGN-DETAILED	D.PRIDE		SEP. 2021
		CHECKED-REVIEWED			
		DESIGN2-DETAILED2			
		DESIGN3-DETAILED3			
		REVISIONS 1			
		REVISIONS 2			
		REVISIONS 3			
		REVISIONS 4			
		FIELD CHANGES			
	PROFILE	SIGNATURE			
		P.E. NUMBER			
		DATE			

STATE OF MAINE
DEPARTMENT OF TRANSPORTATION

1891500

WIN 018915.00

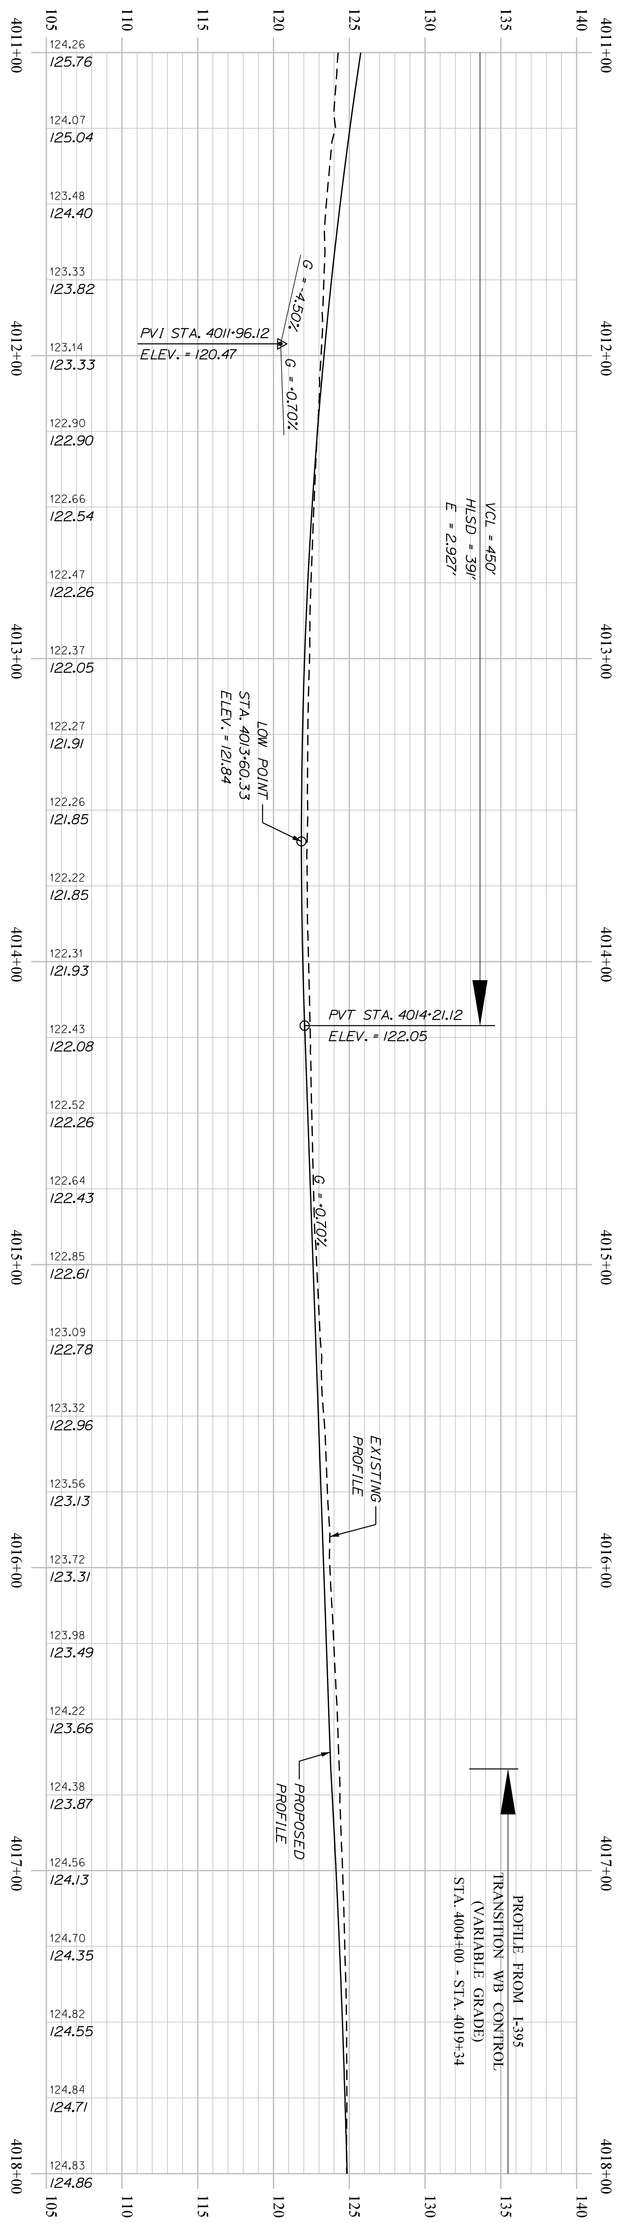

PROJ. MANAGER	R. MOULTON	BY	DATE	
DESIGN-DETAILED	D.PRIDE		SEP. 2021	
CHECKED-REVIEWED				SIGNATURE
DESIGN2-DETAILED2				
DESIGN3-DETAILED3				P.E. NUMBER
REVISIONS 1				
REVISIONS 2				DATE
REVISIONS 3				
REVISIONS 4				
FIELD CHANGES				

SHEET NUMBER H133 OF 460

BREWER TO EDDINGTON
I-395\ROUTE 9 CONNECTOR


PROFILE

STATE OF MAINE
DEPARTMENT OF TRANSPORTATION


1891500

WIN
018915.00

RAMP B

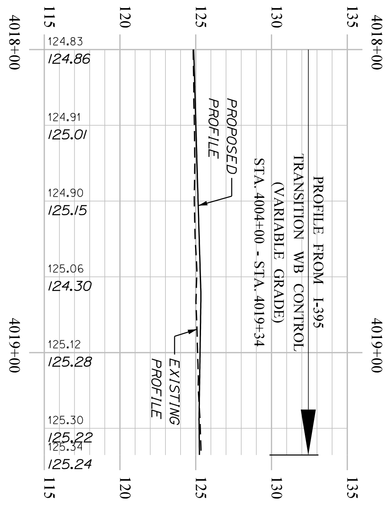

H134	SHEET NUMBER	BREWER TO EDDINGTON I-395\ROUTE 9 CONNECTOR	PROJ. MANAGER	R. MOULTON	BY	DATE	STATE OF MAINE DEPARTMENT OF TRANSPORTATION
OF 460		PROFILE	DESIGN-DETAILED	D.PRIDE		SEP. 2021	1891500
			CHECKED-REVIEWED				SIGNATURE
			DESIGN2-DETAILED2				P.E. NUMBER
			DESIGN3-DETAILED3				DATE
			REVISIONS 1				WIN 018915.00
			REVISIONS 2				
			REVISIONS 3				
			REVISIONS 4				
			FIELD CHANGES				

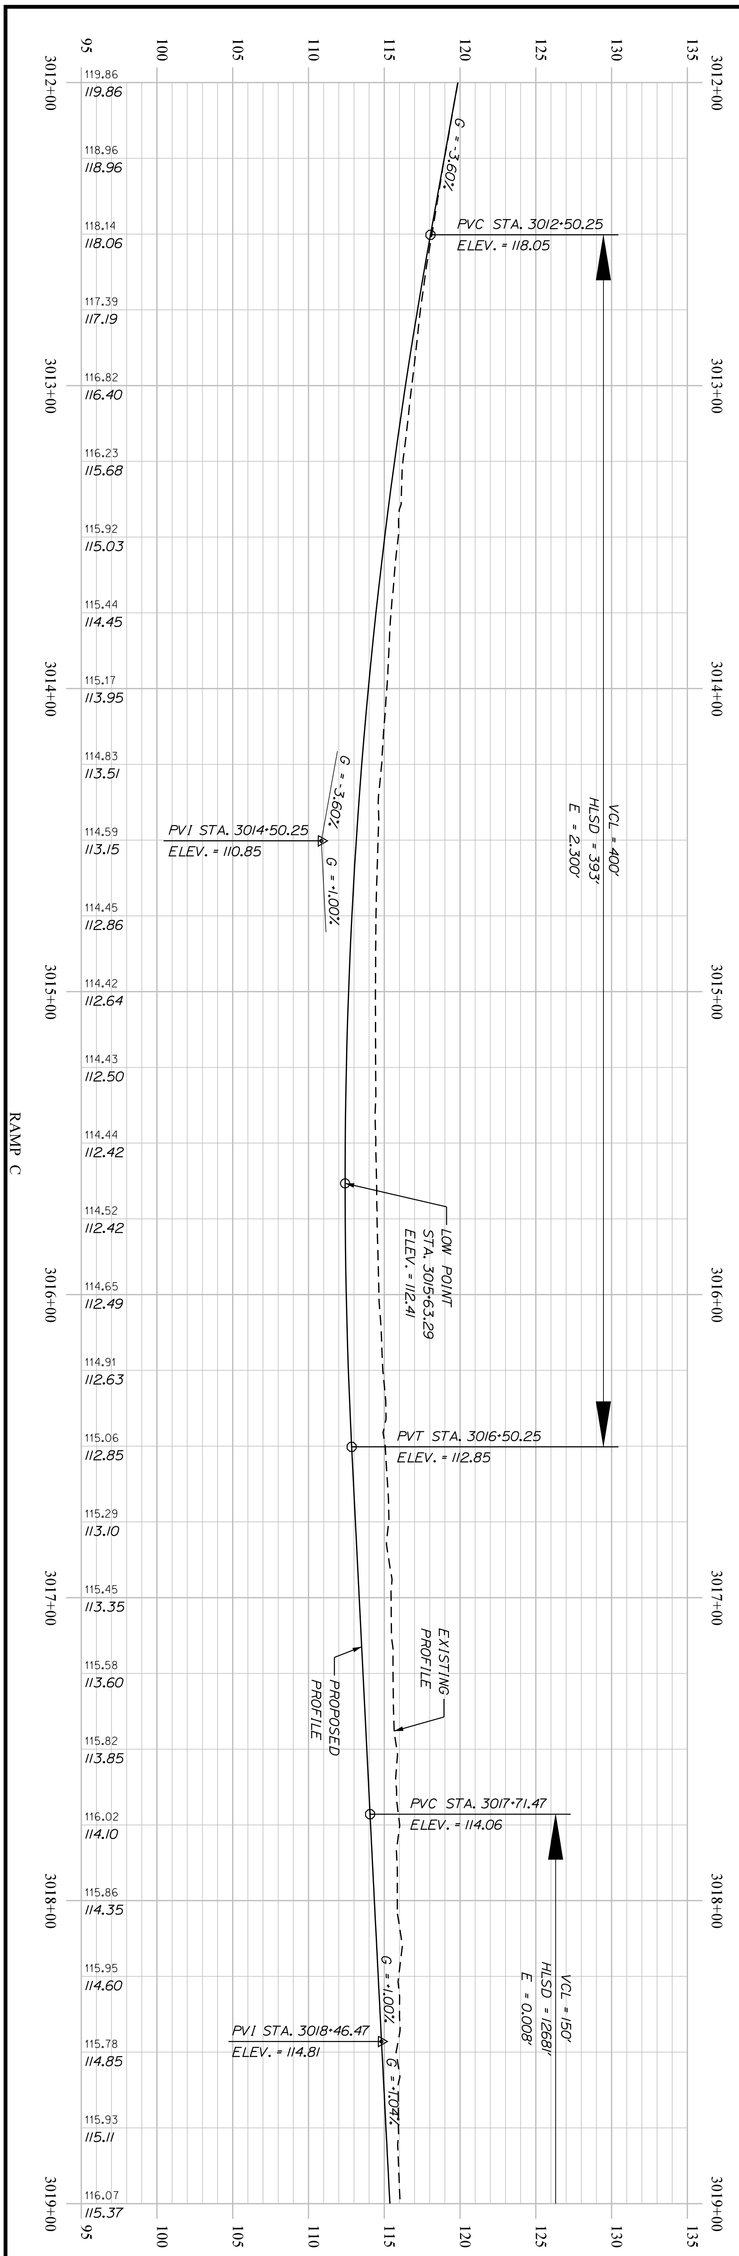

SHEET NUMBER H135 OF 460

BREWER TO EDDINGTON
I-395\ROUTE 9 CONNECTOR

PROFILE

PROJ. MANAGER	R. MOULTON	BY	DATE
DESIGN-DETAILED	D.PRIDE		SEP. 2021
CHECKED-REVIEWED			
DESIGN2-DETAILED2			
DESIGN3-DETAILED3			
REVISIONS 1			
REVISIONS 2			
REVISIONS 3			
REVISIONS 4			
FIELD CHANGES			

SIGNATURE


P.E. NUMBER

DATE

STATE OF MAINE
DEPARTMENT OF TRANSPORTATION

1891500

WIN 018915.00

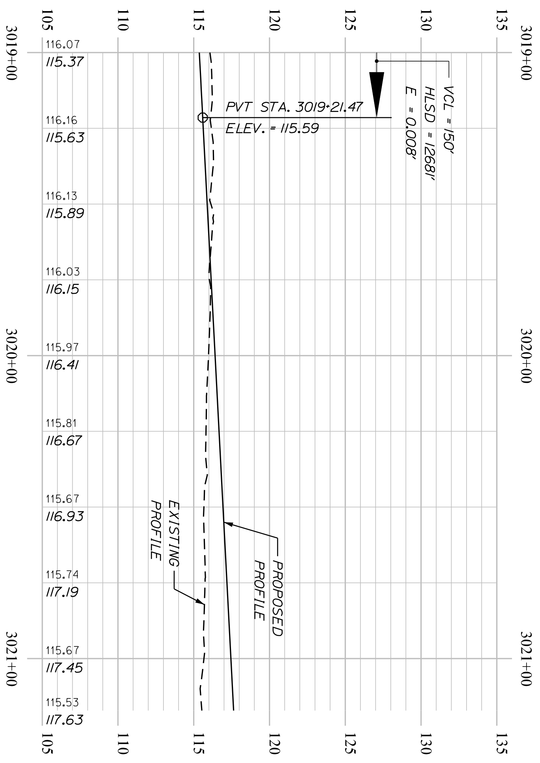

H136	SHEET NUMBER	BREWER TO EDDINGTON I-395\ROUTE 9 CONNECTOR	PROJ. MANAGER	R. MOULTON	BY	DATE
OF 460			DESIGN-DETAILED	D.PRIDE		SEP. 2021
			CHECKED-REVIEWED			
			DESIGN2-DETAILED2			
			DESIGN3-DETAILED3			
			REVISIONS 1			
			REVISIONS 2			
			REVISIONS 3			
			REVISIONS 4			
			FIELD CHANGES			

PROFILE

SIGNATURE

P.E. NUMBER


DATE

STATE OF MAINE
DEPARTMENT OF TRANSPORTATION

1891500

WIN
018915.00

Filename: ...\H137_Profile_Ramp D1.dgn Division: HIGHWAY Username: common Date:9/30/2021

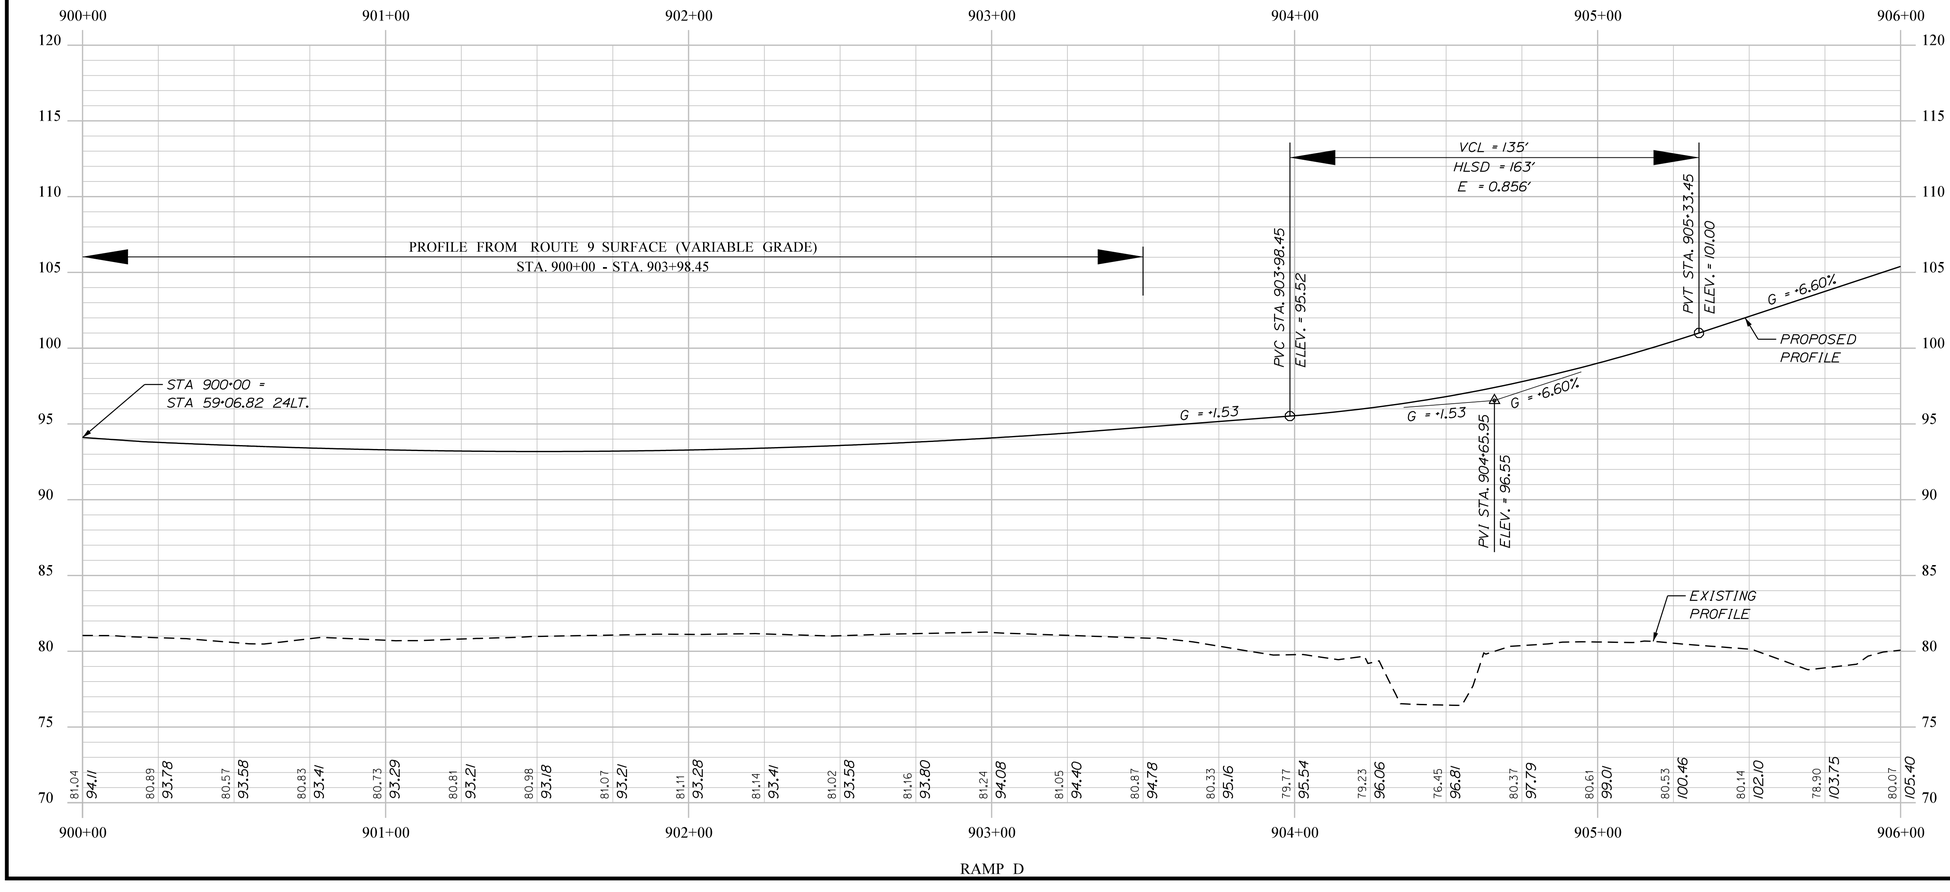

RAMP D

PROJ. MANAGER	R. MOULTON	BY	DATE
DESIGN-DETAILED	D.PRIDE		SEP. 2021
CHECKED-REVIEWED			SIGNATURE
DESIGN2-DETAILED2			
DESIGN3-DETAILED3			P.E. NUMBER
REVISIONS 1			
REVISIONS 2			
REVISIONS 3			DATE
REVISIONS 4			
FIELD CHANGES			

STATE OF MAINE
DEPARTMENT OF TRANSPORTATION

1891500

WIN
018915.00


BREWER TO EDDINGTON
I-395\ROUTE 9 CONNECTOR

PROFILE

SHEET NUMBER

H137

OF 460

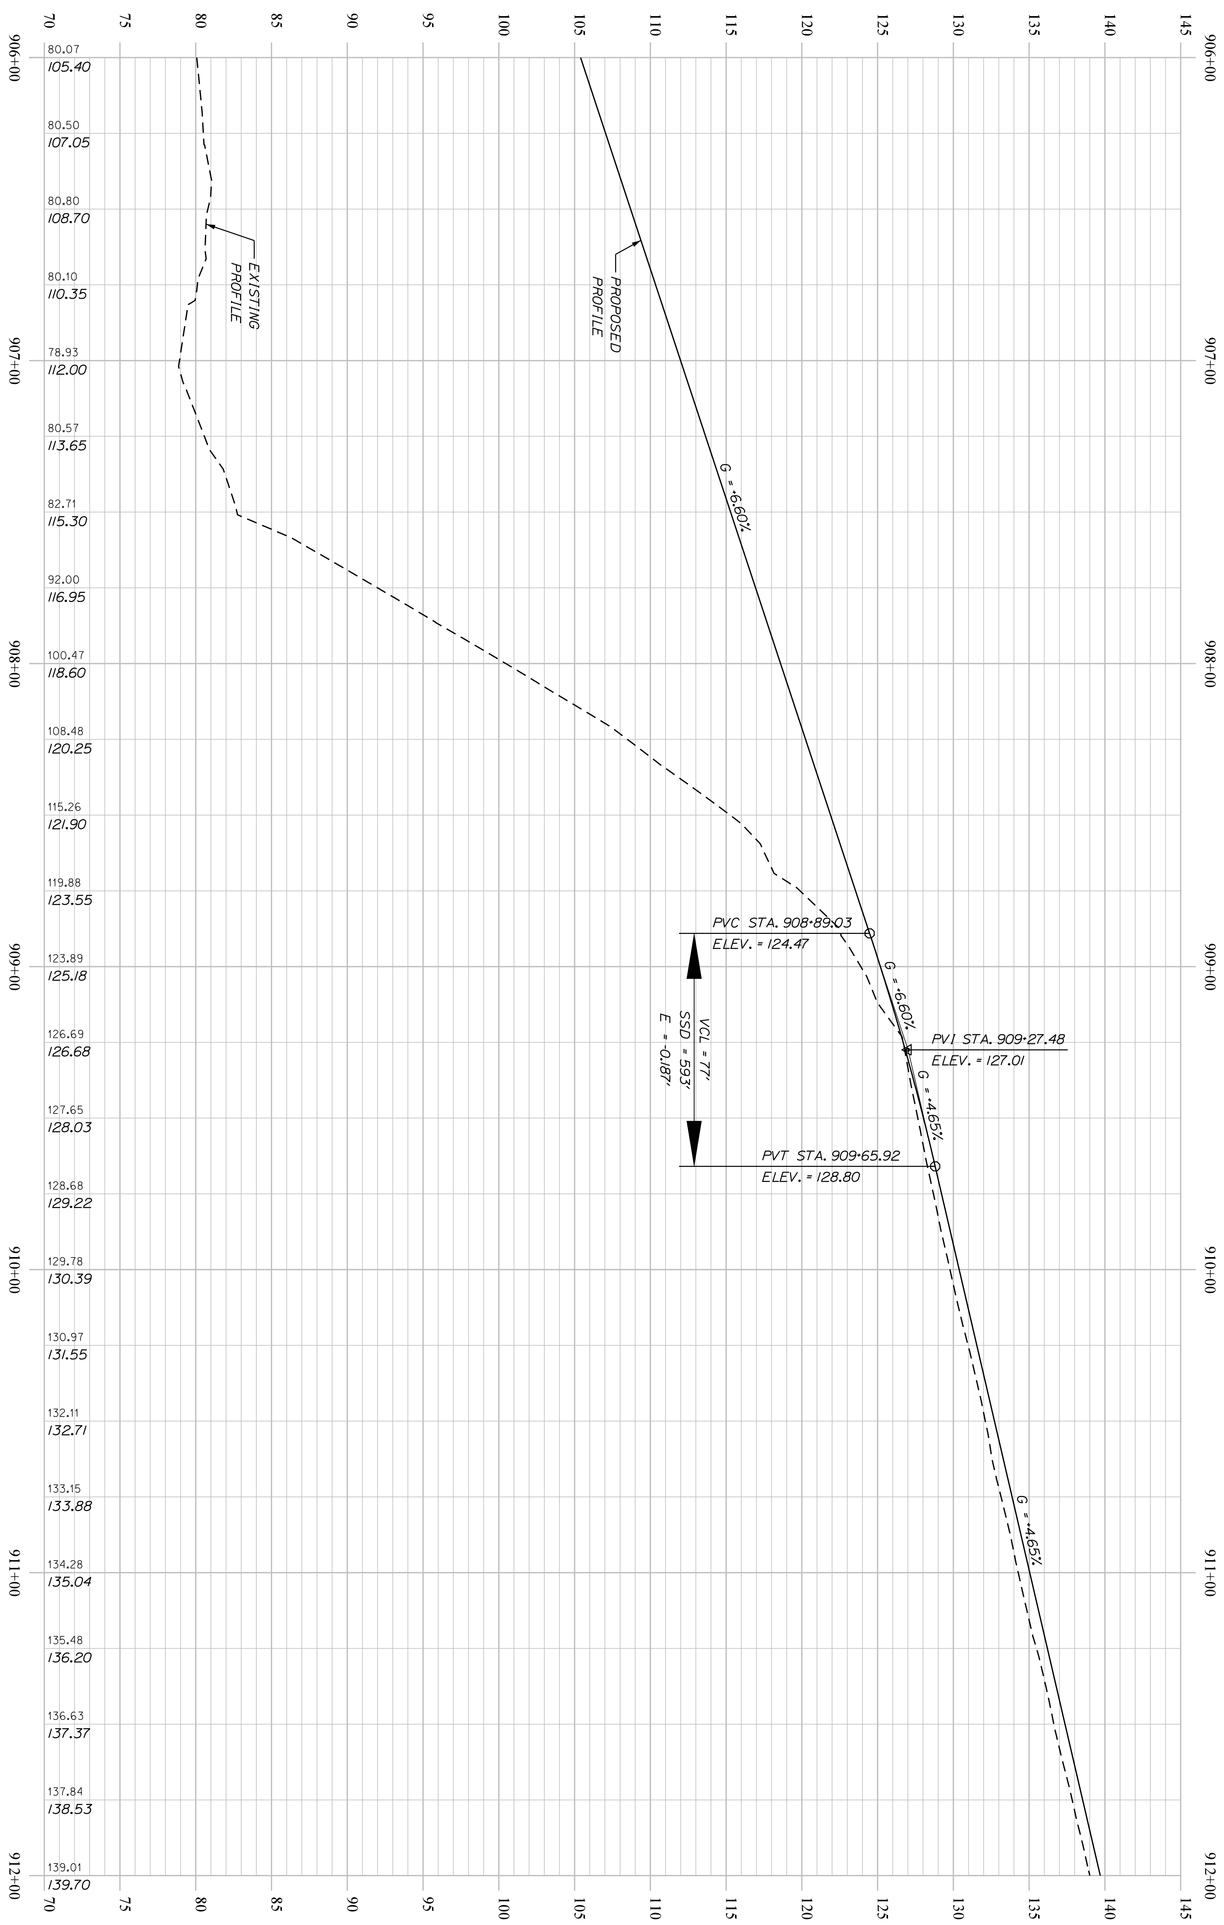

H138	BREWER TO EDDINGTON I-395\ROUTE 9 CONNECTOR	PROJ. MANAGER	R. MOULTON	BY / DATE
SHEET NUMBER		DESIGN-DETAILED	D.PRIDE	SEP. 2021
OF 460	PROFILE	CHECKED-REVIEWED		
		DESIGN2-DETAILED2		
		DESIGN3-DETAILED3		
		REVISIONS 1		
		REVISIONS 2		
		REVISIONS 3		
		REVISIONS 4		
		FIELD CHANGES		

SIGNATURE


P.E. NUMBER

DATE


STATE OF MAINE
DEPARTMENT OF TRANSPORTATION

1891500

WIN
018915.00

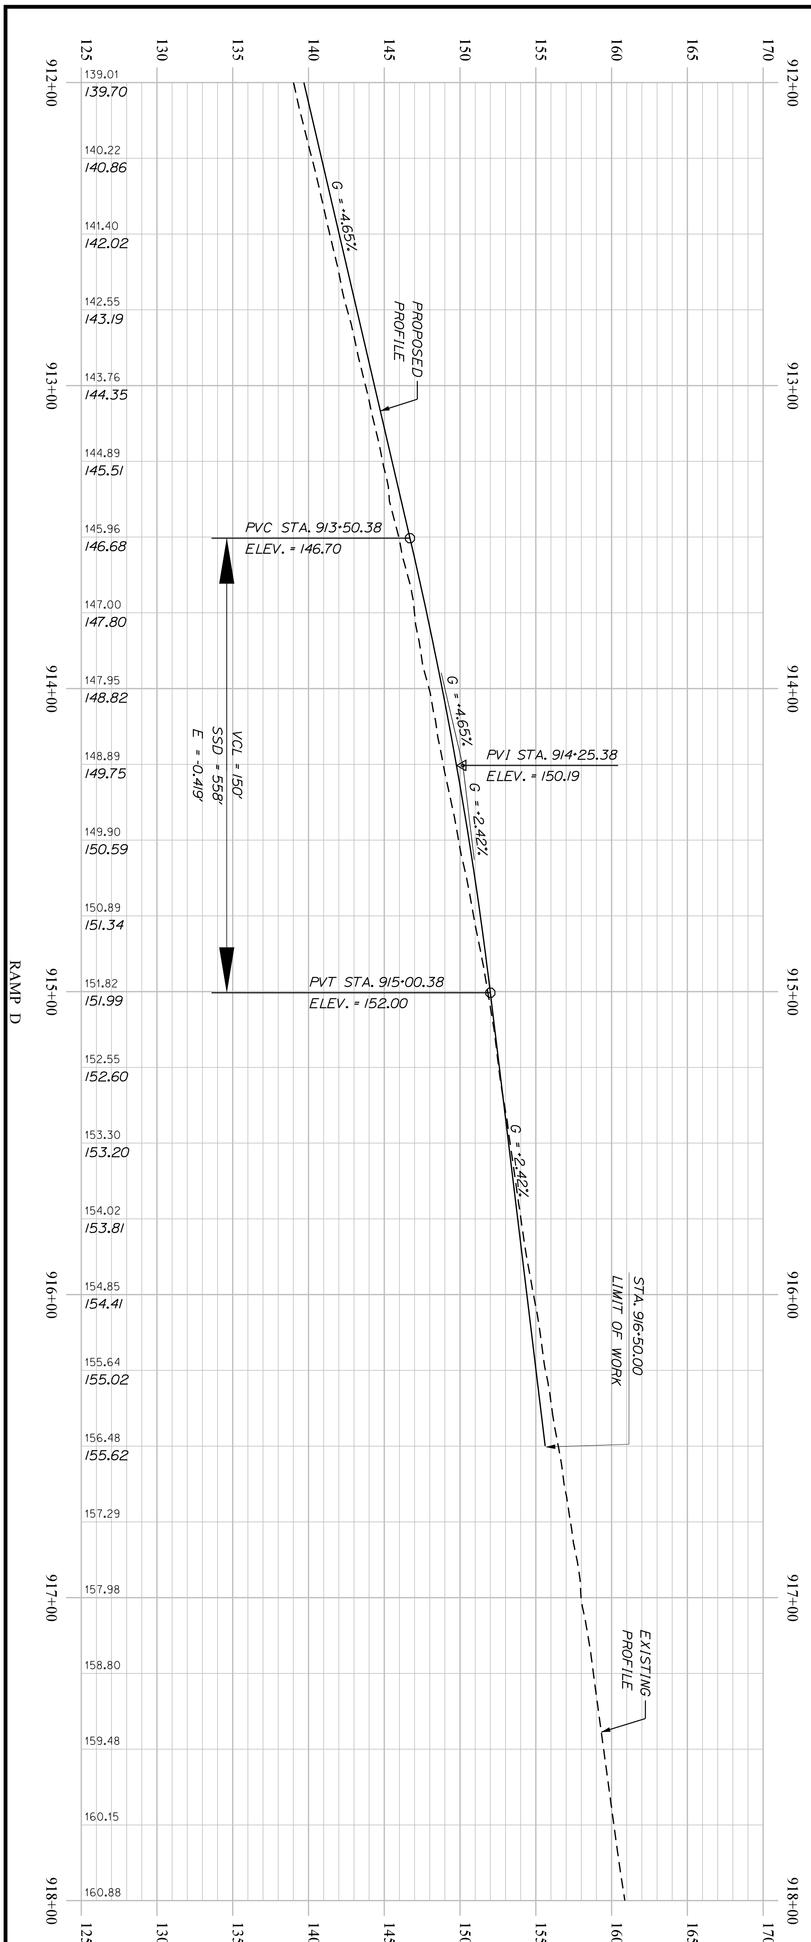

H139 SHEET NUMBER OF 460	BREWER TO EDDINGTON I-395\ROUTE 9 CONNECTOR	PROJ. MANAGER	R. MOULTON	BY	DATE
		DESIGN-DETAILED	D.PRIDE		SEP. 2021
		CHECKED-REVIEWED			
		DESIGN2-DETAILED2			
		DESIGN3-DETAILED3			
		REVISIONS 1			
		REVISIONS 2			
		REVISIONS 3			
		REVISIONS 4			
		FIELD CHANGES			
	PROFILE	SIGNATURE			STATE OF MAINE DEPARTMENT OF TRANSPORTATION
		P.E. NUMBER			1891500
		DATE			WIN 018915.00

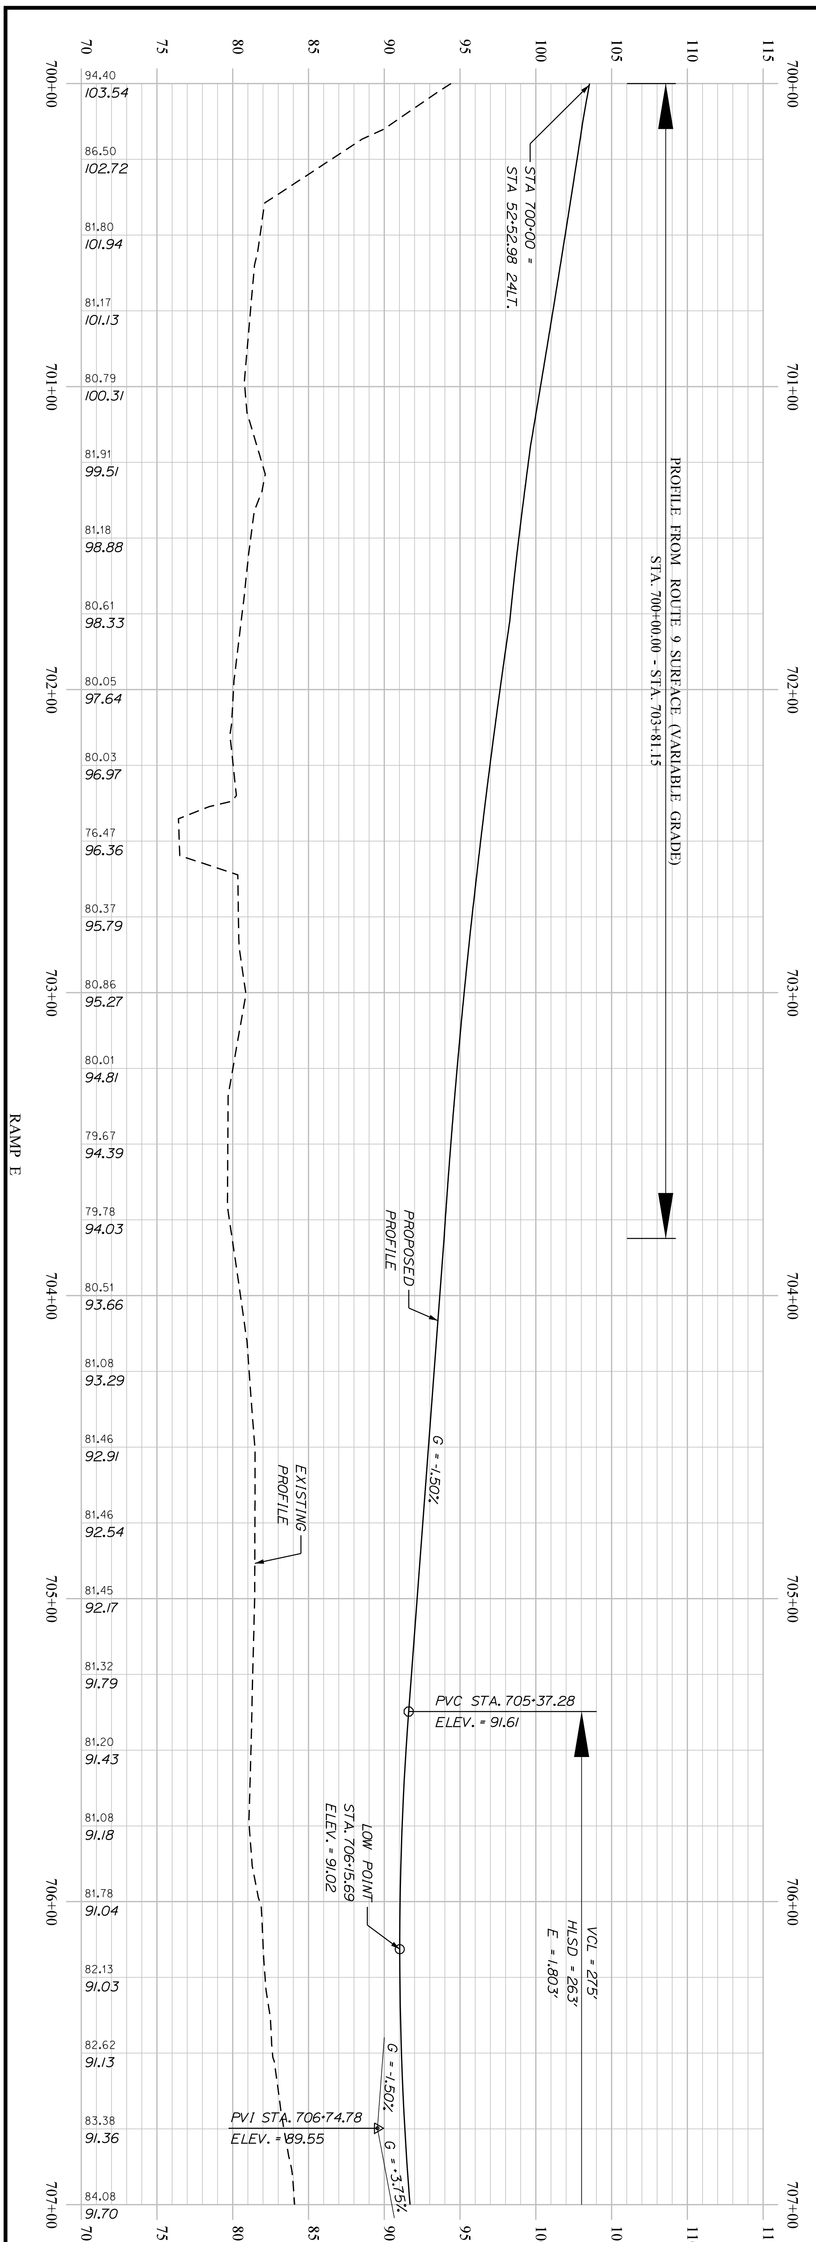

H140	BREWER TO EDDINGTON I-395\ROUTE 9 CONNECTOR	PROJ. MANAGER	R. MOULTON	BY	DATE
SHEET NUMBER		DESIGN-DETAILED	D.PRIDE		SEP. 2021
OF 460	PROFILE	CHECKED-REVIEWED			
		DESIGN2-DETAILED2			
		DESIGN3-DETAILED3			
		REVISIONS 1			
		REVISIONS 2			
		REVISIONS 3			
		REVISIONS 4			
		FIELD CHANGES			

SIGNATURE

P.E. NUMBER


DATE

STATE OF MAINE
DEPARTMENT OF TRANSPORTATION

1891500

WIN
018915.00

Filename: ...\H141_Profile_Ramp E2.dgn Division: HIGHWAY Username: common Date:9/30/2021

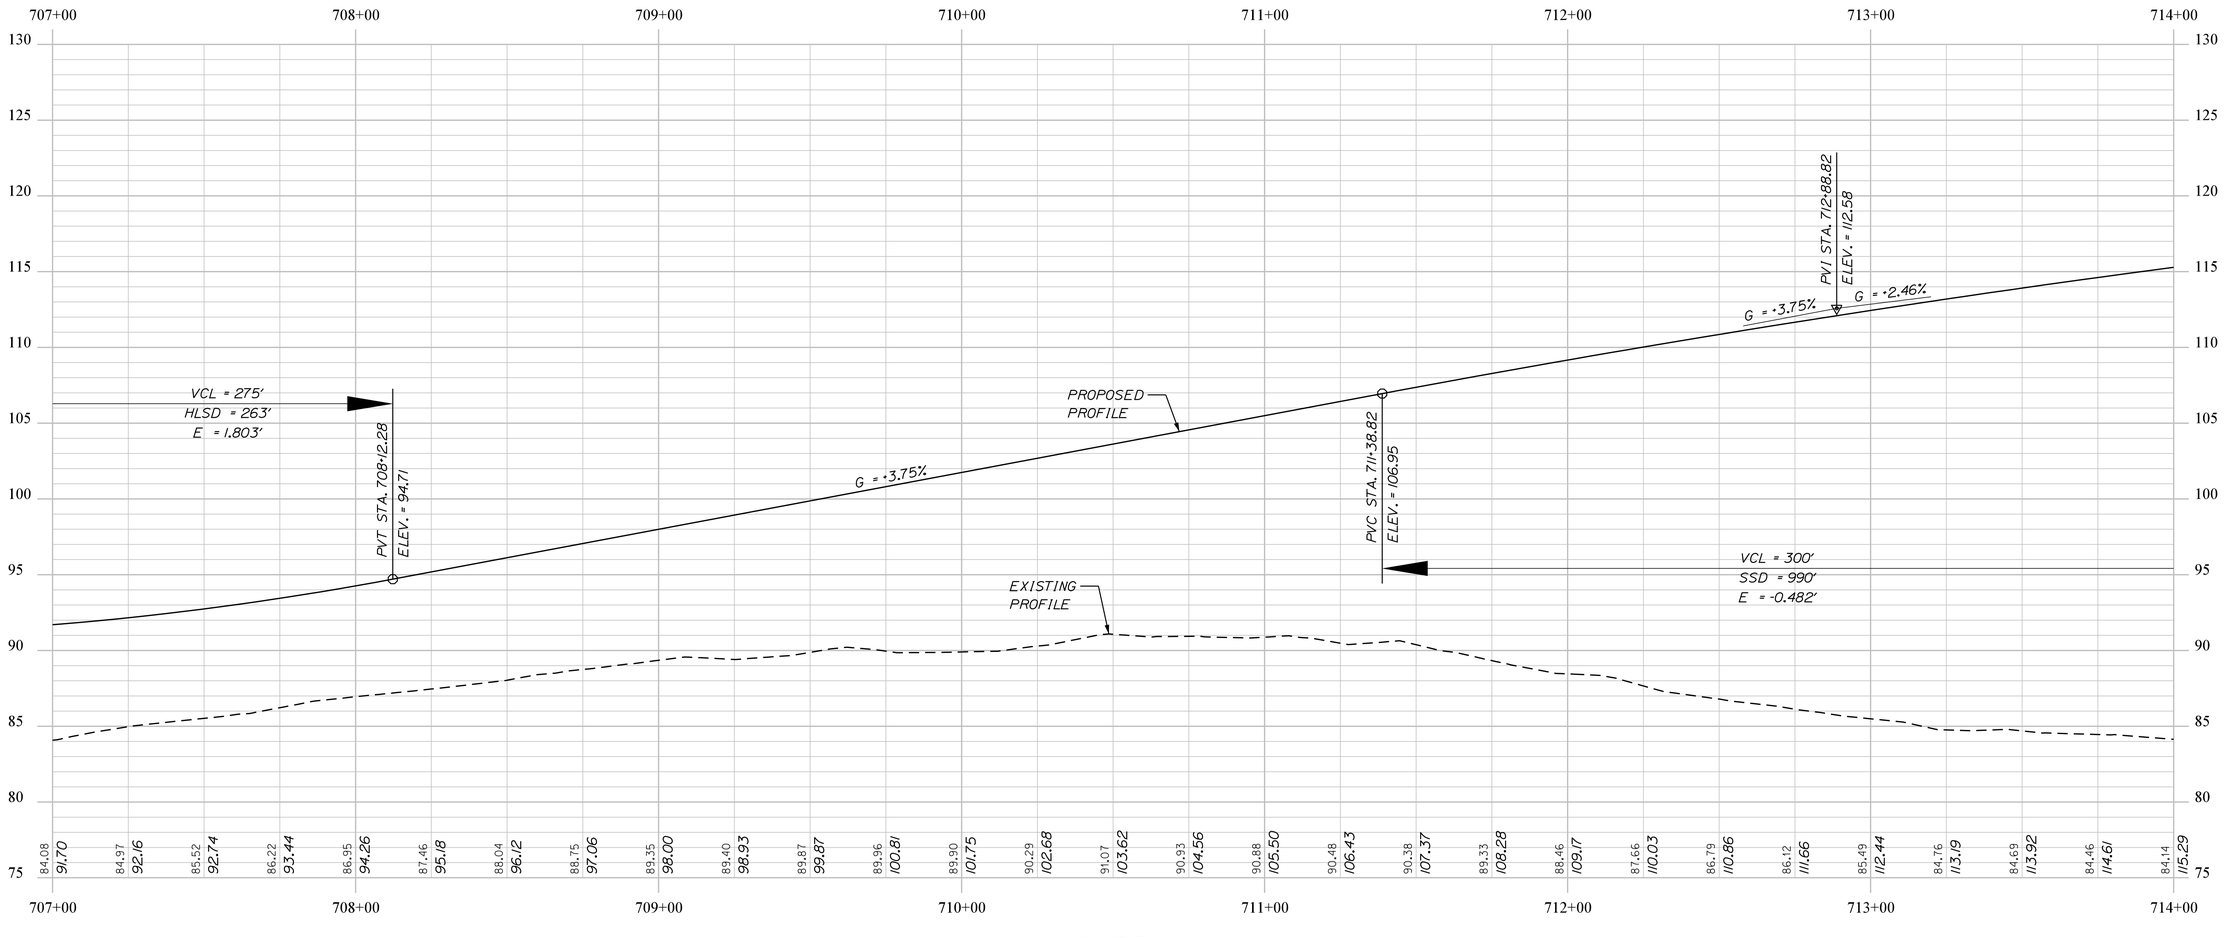

RAMP E

STATE OF MAINE DEPARTMENT OF TRANSPORTATION	1891500	WIN 018915.00

	BY	DATE
PROJ. MANAGER	R. MOULTON	
DESIGN-DETAILED	D.PRIDE	SEP. 2021
CHECKED-REVIEWED		
DESIGN2-DETAILED2		
DESIGN3-DETAILED3		
REVISIONS 1		
REVISIONS 2		
REVISIONS 3		
REVISIONS 4		
FIELD CHANGES		

SIGNATURE

P.E. NUMBER

DATE

BREWER TO EDDINGTON I-395\ROUTE 9 CONNECTOR


PROFILE

SHEET NUMBER

H141

OF 460

Filename: ...\H142_Profile_Ramp E3.dgn Division: HIGHWAY Username: common Date:9/30/2021

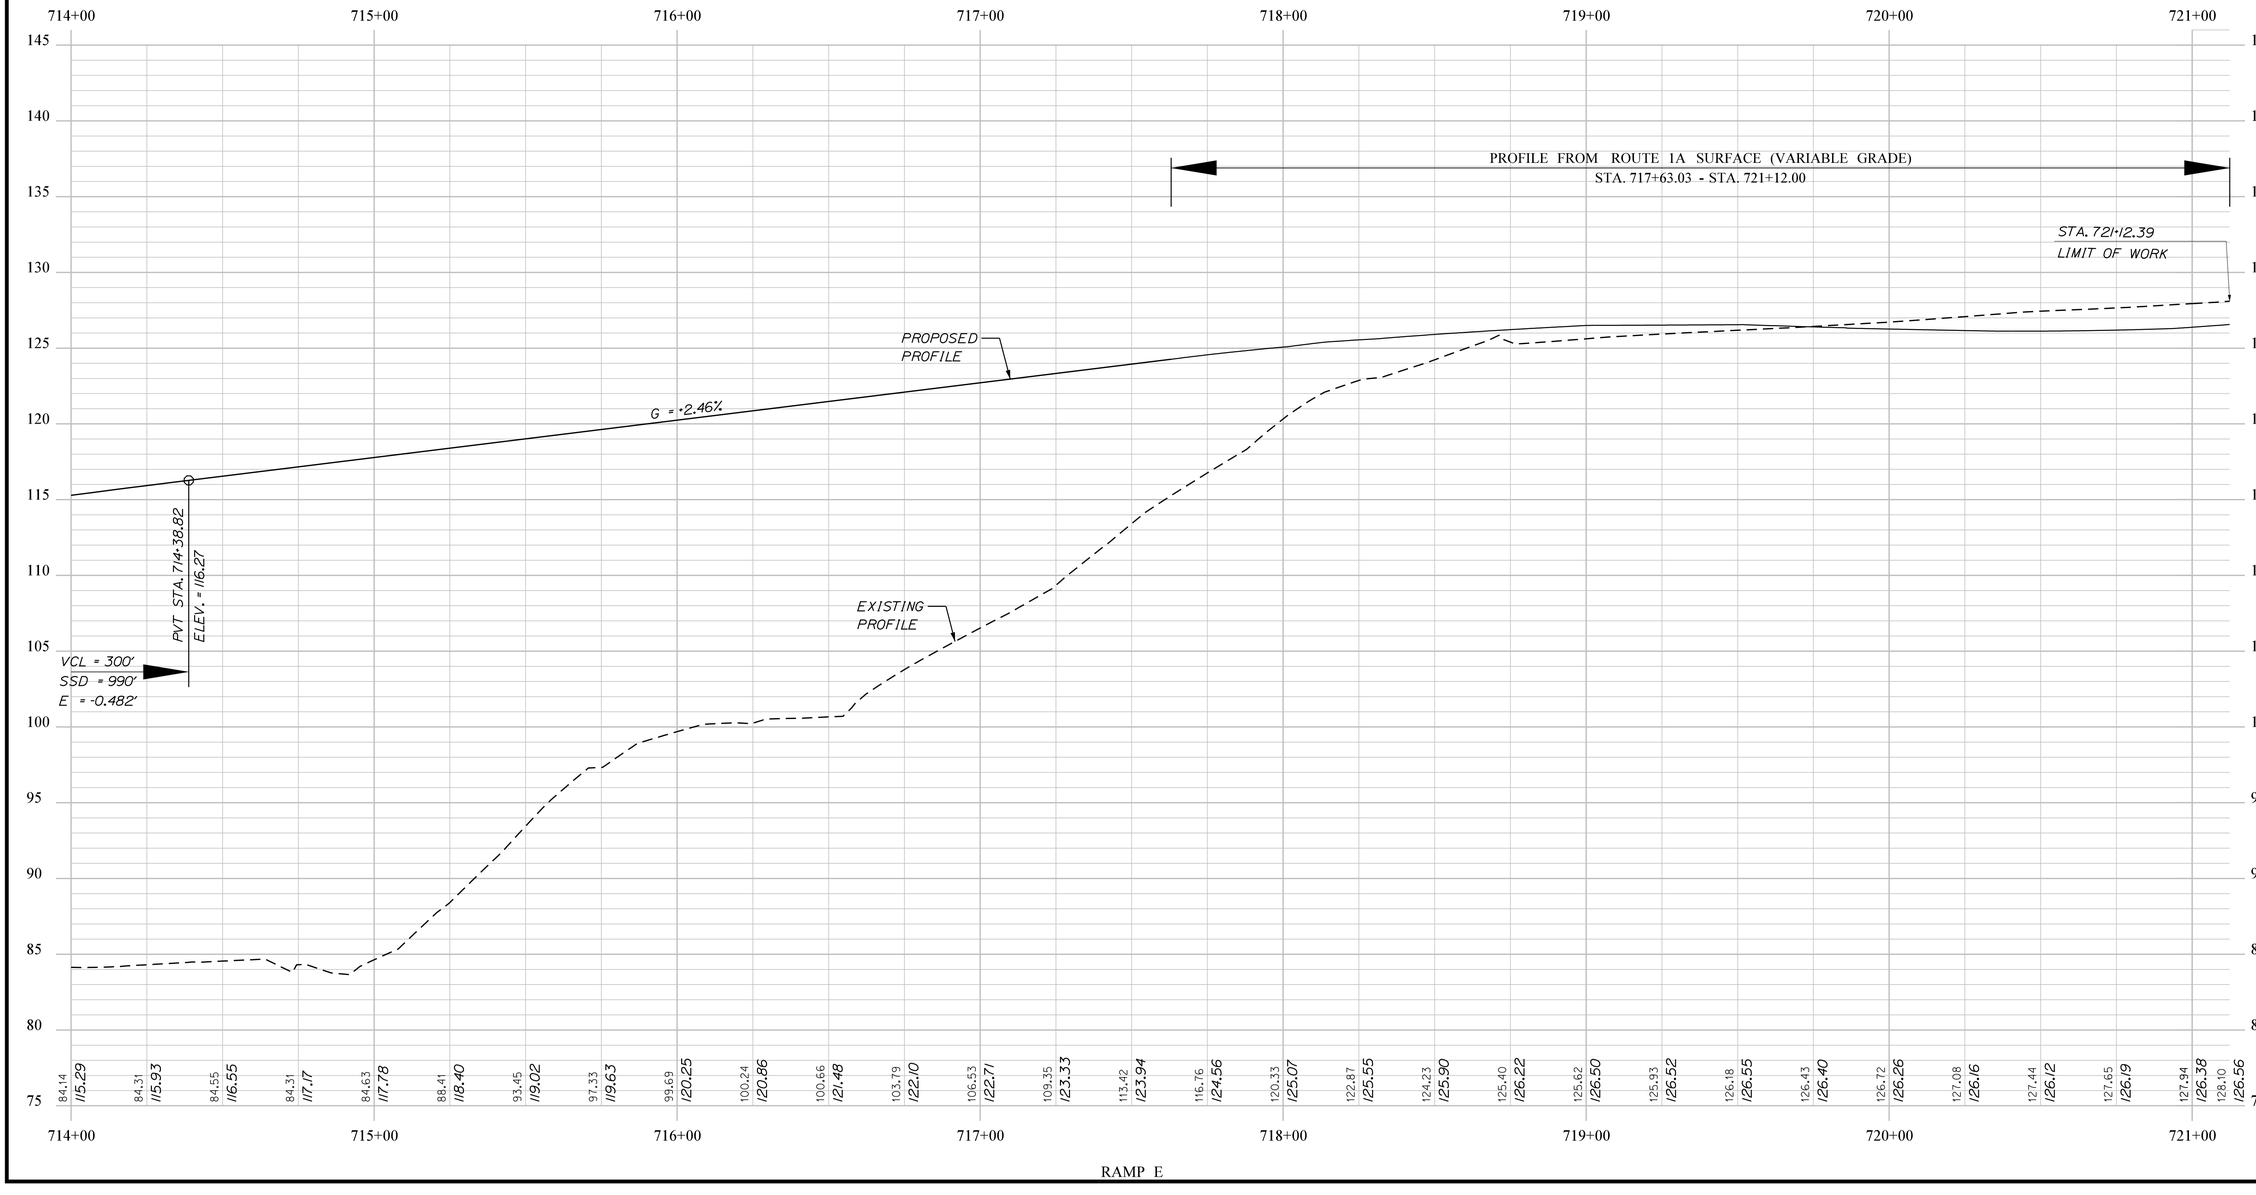

RAMP E

STATE OF MAINE
DEPARTMENT OF TRANSPORTATION

1891500

WIN 018915.00

SIGNATURE

P.E. NUMBER

DATE

	BY	DATE
PROJ. MANAGER	R. MOULTON	
DESIGN-DETAILED	D.PRIDE	SEP. 2021
CHECKED-REVIEWED		
DESIGN2-DETAILED2		
DESIGN3-DETAILED3		
REVISIONS 1		
REVISIONS 2		
REVISIONS 3		
REVISIONS 4		
FIELD CHANGES		


BREWER TO EDDINGTON
I-395\ROUTE 9 CONNECTOR

PROFILE

SHEET NUMBER

H142

OF 460

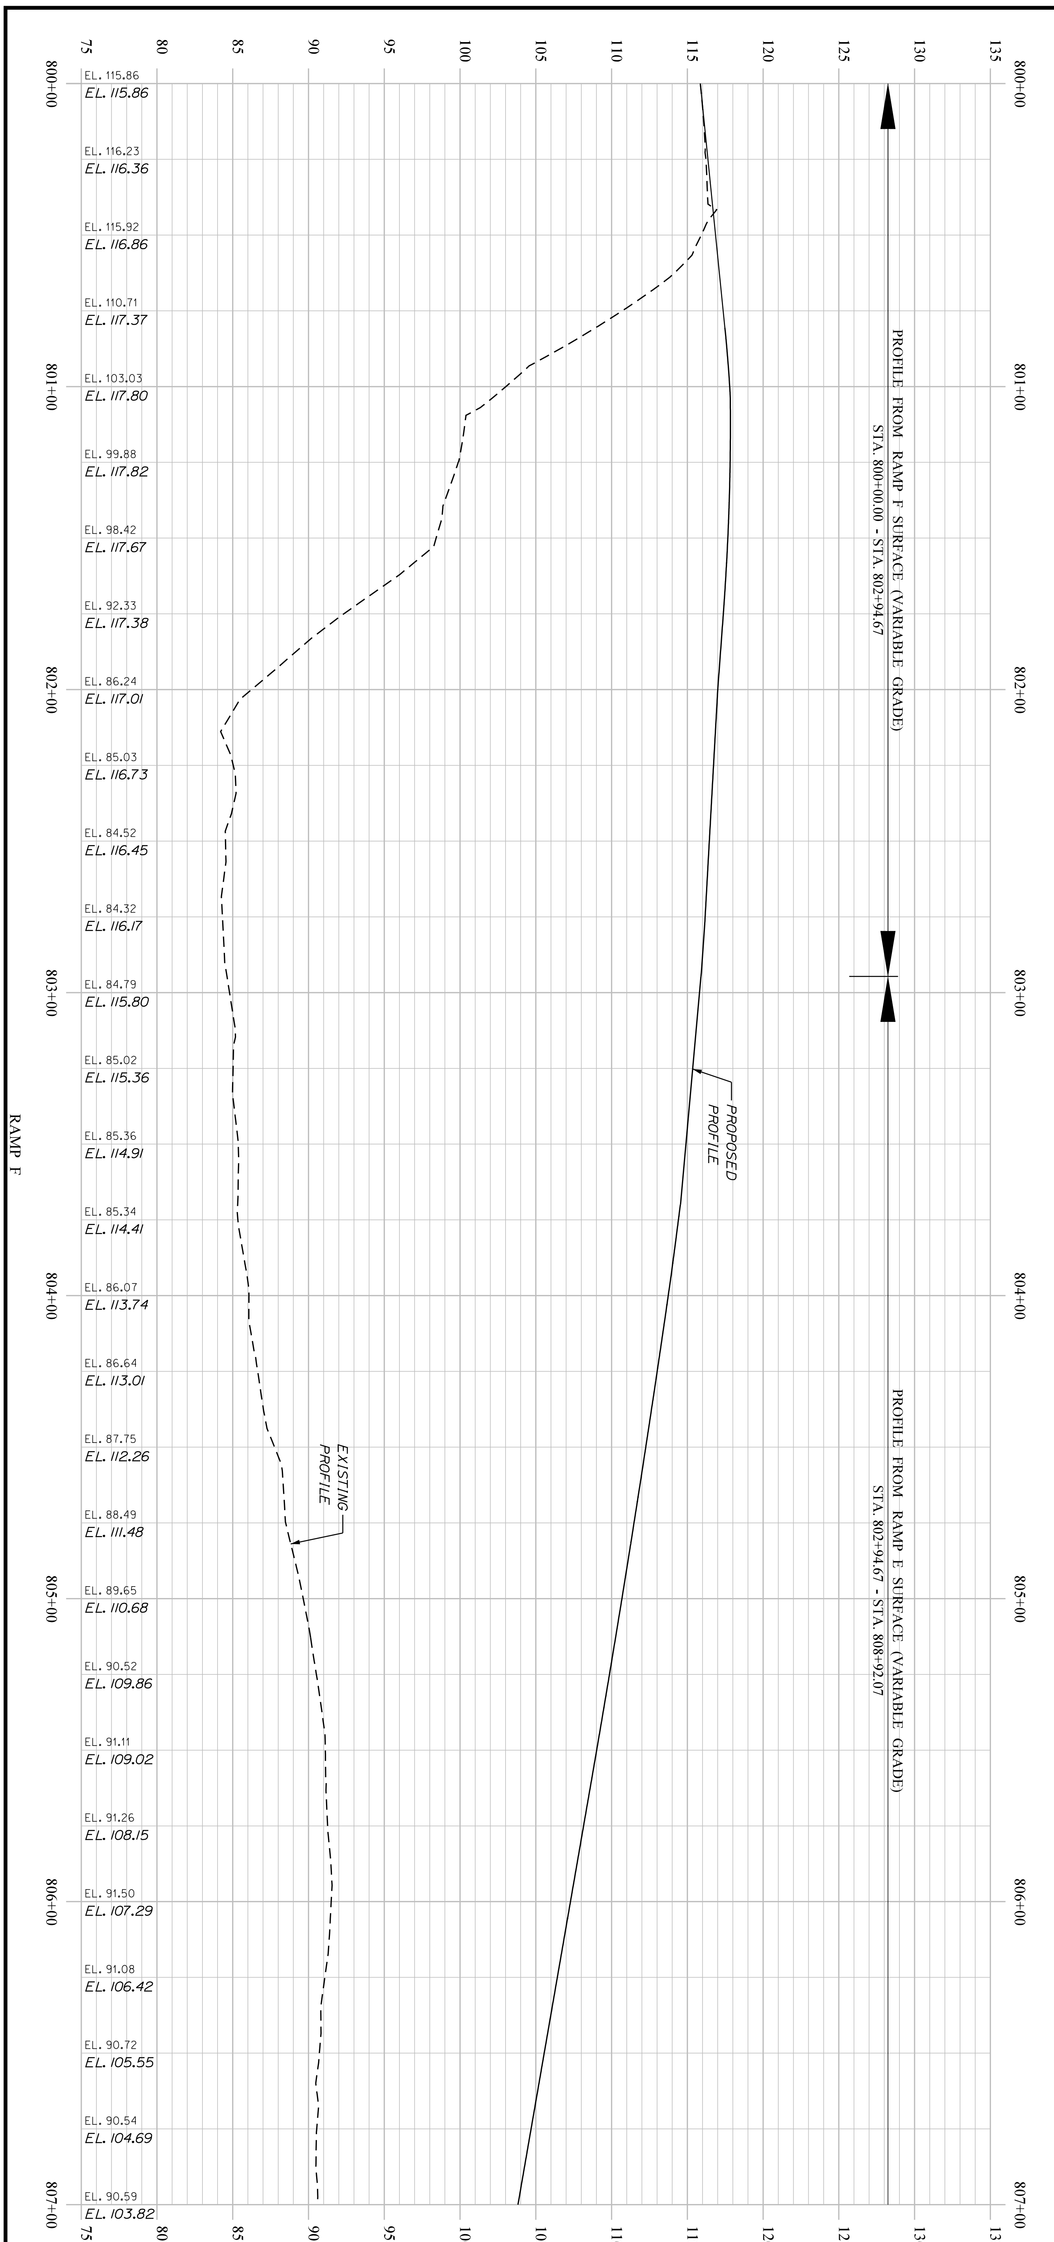

SHEET NUMBER H143 OF 460

BREWER TO EDDINGTON
I-395\ROUTE 9 CONNECTOR

PROFILE

		BY	DATE
PROJ. MANAGER	R. MOULTON		
DESIGN-DETAILED	D.PRIDE		SEP. 2021
CHECKED-REVIEWED			
DESIGN2-DETAILED2			
DESIGN3-DETAILED3			
REVISIONS 1			
REVISIONS 2			
REVISIONS 3			
REVISIONS 4			
FIELD CHANGES			

SIGNATURE


P.E. NUMBER

DATE

STATE OF MAINE
DEPARTMENT OF TRANSPORTATION

1891500

WIN 018915.00

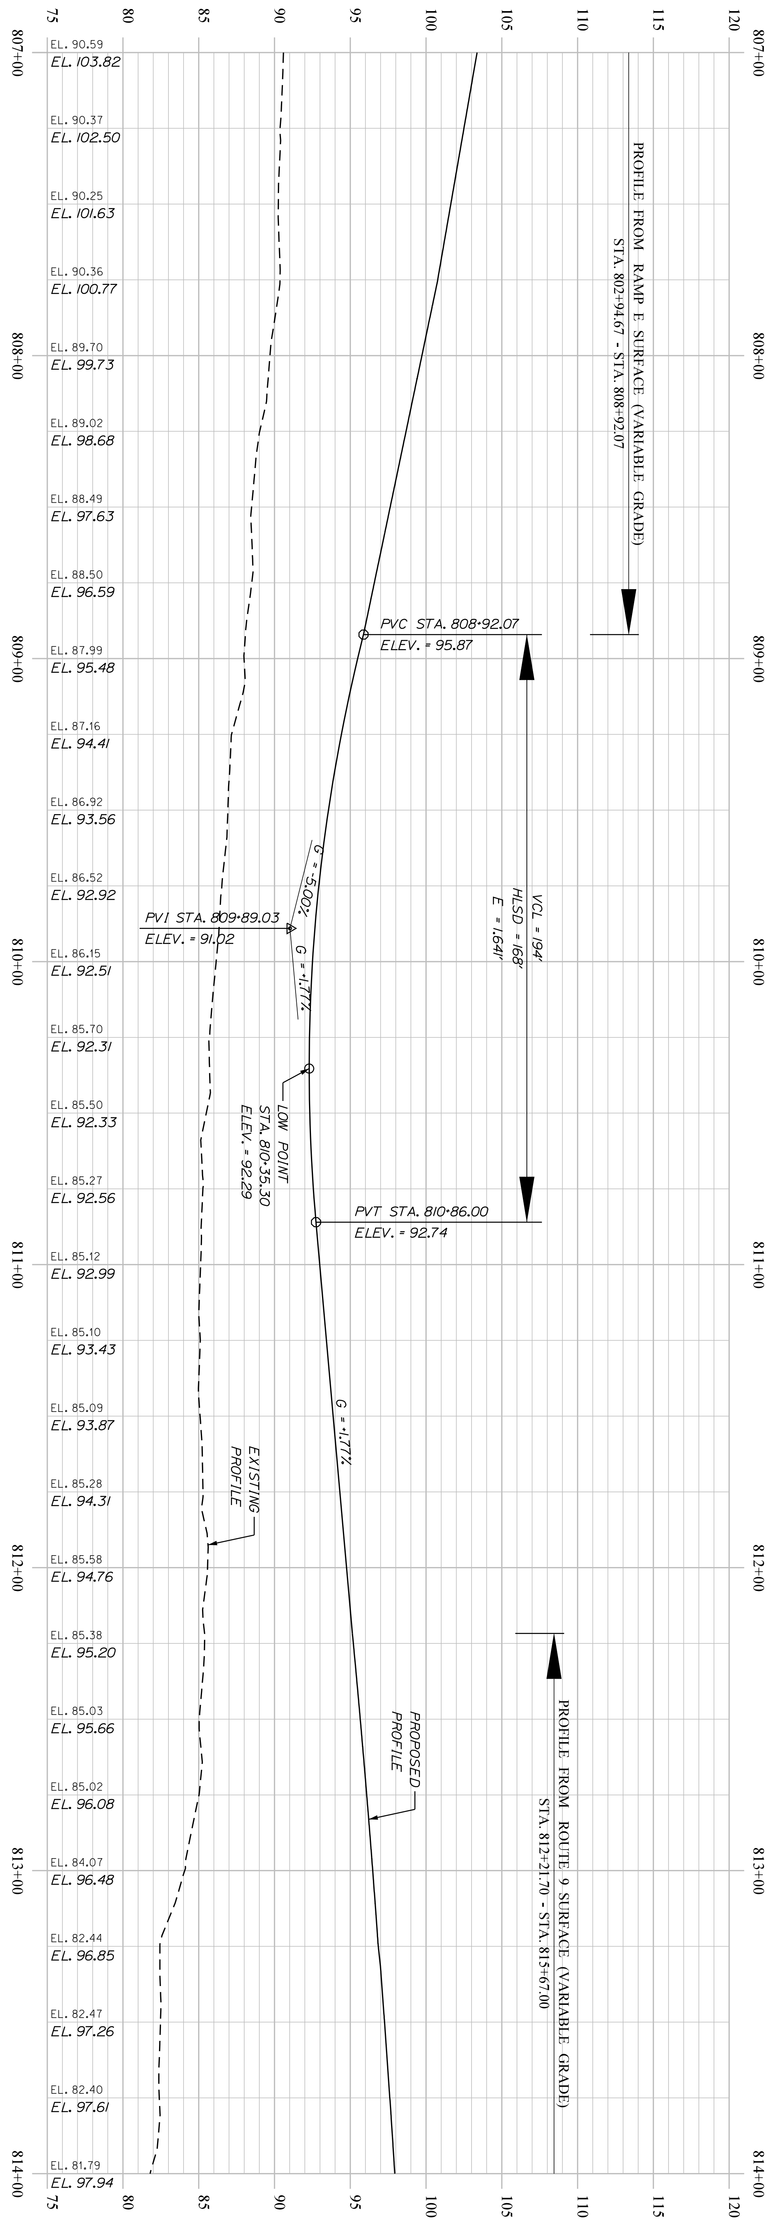

SHEET NUMBER H144 OF 460	BREWER TO EDDINGTON I-395\ROUTE 9 CONNECTOR	PROJ. MANAGER: R. MOULTON	BY:	DATE:
		DESIGN-DETAILED: D.PRIDE		SEP. 2021
		CHECKED-REVIEWED		
		DESIGN2-DETAILED2		
		DESIGN3-DETAILED3		
		REVISIONS 1		
		REVISIONS 2		
		REVISIONS 3		
		REVISIONS 4		
		FIELD CHANGES		

PROFILE

SIGNATURE


P.E. NUMBER

DATE

STATE OF MAINE
DEPARTMENT OF TRANSPORTATION

1891500

WIN
018915.00

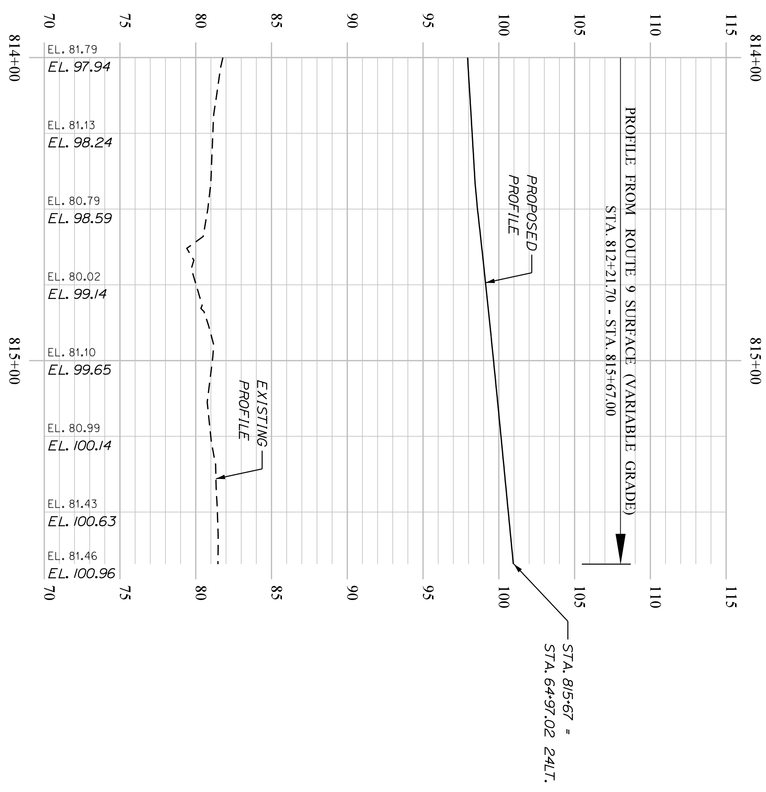

SHEET NUMBER H145 OF 460	BREWER TO EDDINGTON I-395\ROUTE 9 CONNECTOR PROFILE	PROJ. MANAGER	R. MOULTON	BY	DATE
		DESIGN-DETAILED	D.PRIDE		SEP. 2021
		CHECKED-REVIEWED			
		DESIGN2-DETAILED2			
		DESIGN3-DETAILED3			
		REVISIONS 1			
		REVISIONS 2			
		REVISIONS 3			
		REVISIONS 4			
		FIELD CHANGES			

SIGNATURE


P.E. NUMBER

DATE


STATE OF MAINE
DEPARTMENT OF TRANSPORTATION

1891500


WIN
018915.00

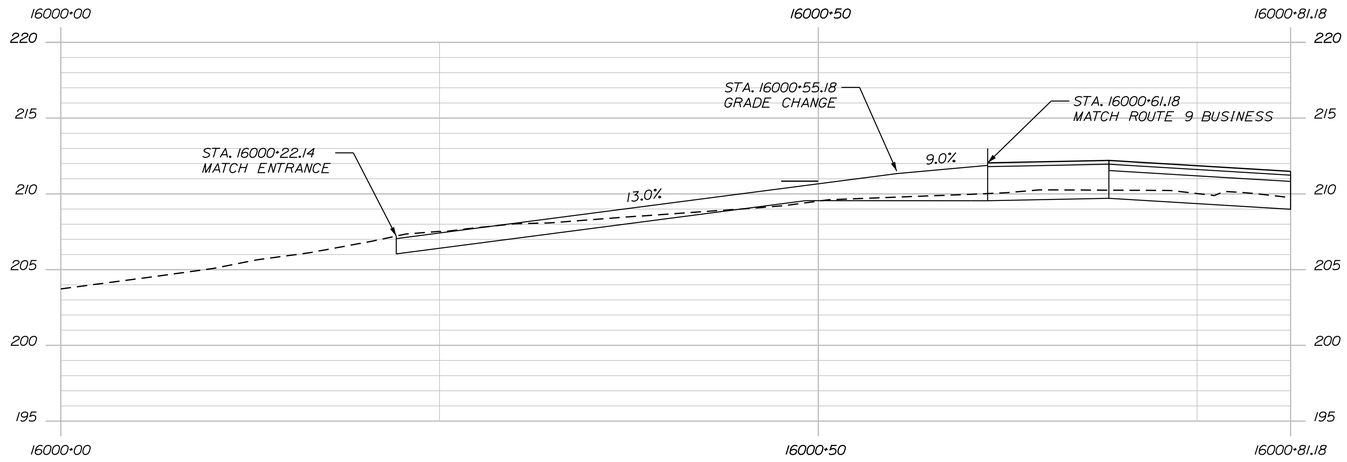

PROFILE - PAVED ENTRANCE
STA. 407+84.68 LT.

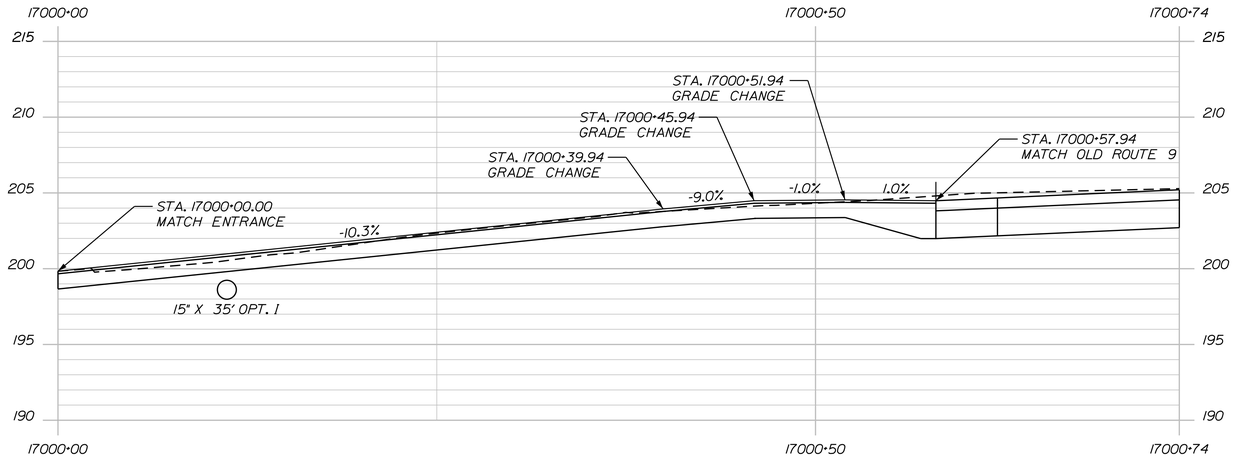

PROFILE - PAVED ENTRANCE
STA. 6004+04.57 RT.

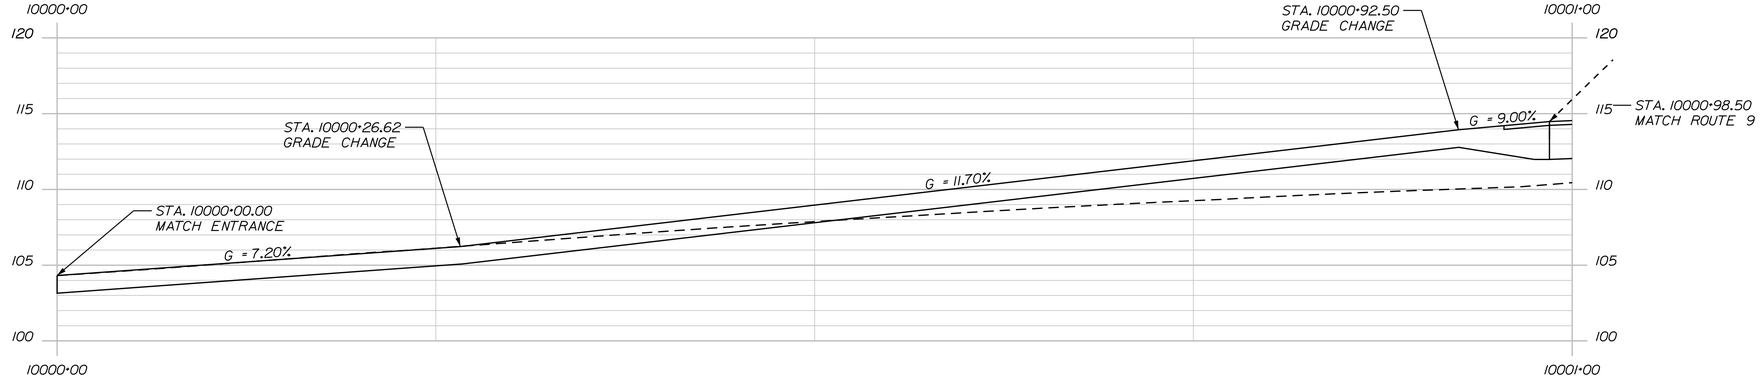

PROFILE - FIELD ENTRANCE
STA. 47+50.00 RT.

STATE OF MAINE
DEPARTMENT OF TRANSPORTATION

1891500

WIN
018915.00

	BY	DATE
PROJ. MANAGER	R. MOULTON	
DESIGN-DETAILED	D.PRIDE	SEP. 2021
CHECKED-REVIEWED		
DESIGN2-DETAILED2		
DESIGN3-DETAILED3		
REVISIONS 1		
REVISIONS 2		
REVISIONS 3		
REVISIONS 4		
FIELD CHANGES		

SIGNATURE

P.E. NUMBER

DATE

BREWER TO EDDINGTON
I-395/ROUTE 9 CONNECTOR


PROFILE


SHEET NUMBER

H146

OF 460

Filename: ...\H146_Profile.dgn Division: HIGHWAY Username: common Date:9/30/2021

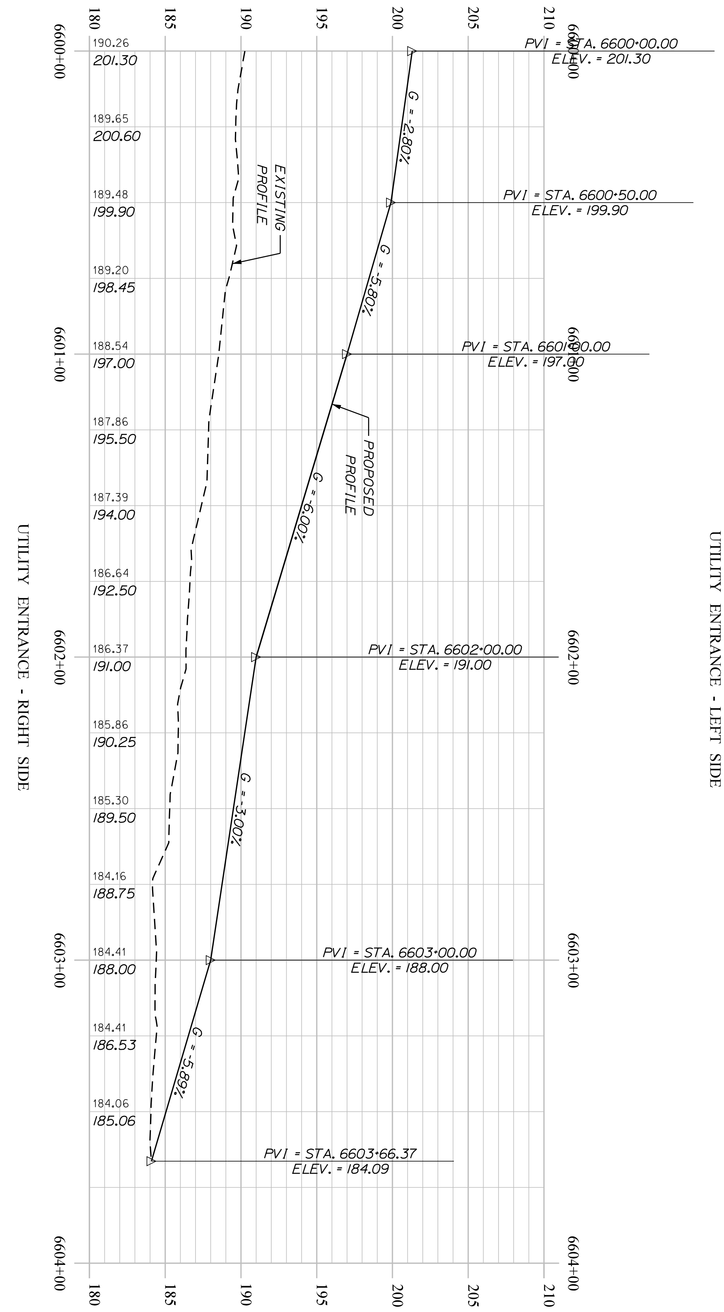

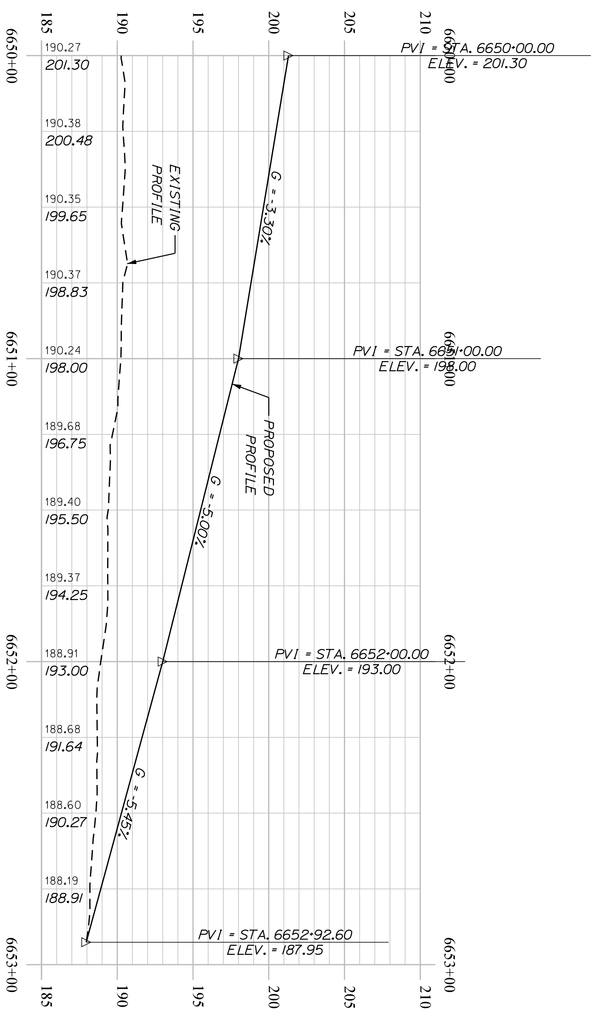

H147	SHEET NUMBER	BREWER TO EDDINGTON I-395/ROUTE 9 CONNECTOR	PROJ. MANAGER	R. MOULTON	BY / DATE
OF 460		PROFILE	DESIGN-DETAILED	D.PRIDE	SEP. 2021
			CHECKED-REVIEWED		
			DESIGN2-DETAILED2		
			DESIGN3-DETAILED3		
			REVISIONS 1		
			REVISIONS 2		
			REVISIONS 3		
			REVISIONS 4		
			FIELD CHANGES		

SIGNATURE


P.E. NUMBER

DATE


STATE OF MAINE
DEPARTMENT OF TRANSPORTATION

1891500


WIN
018915.00

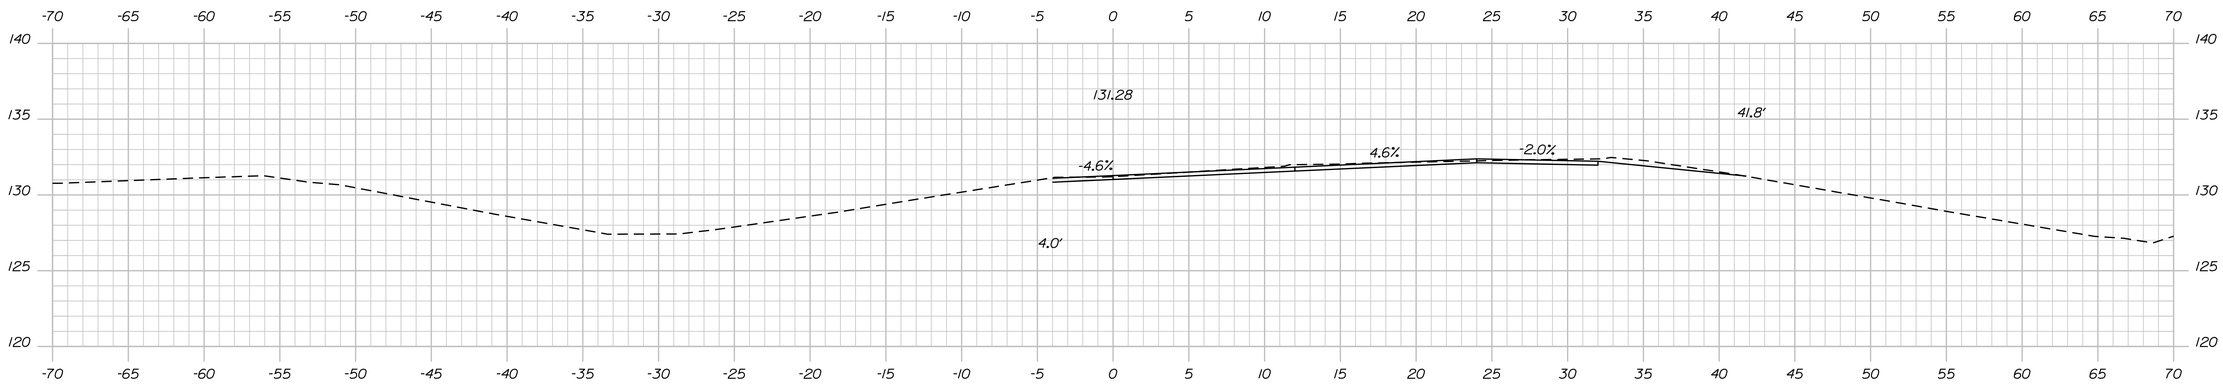

1001+00.00

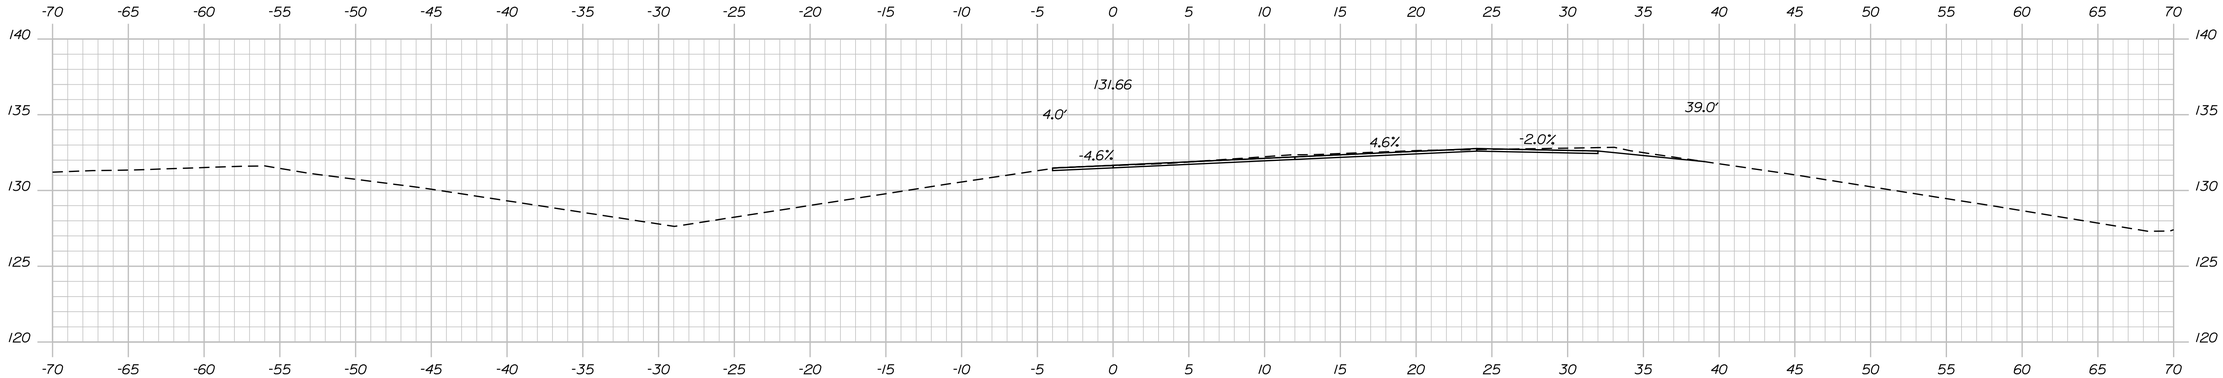

1000+50.00

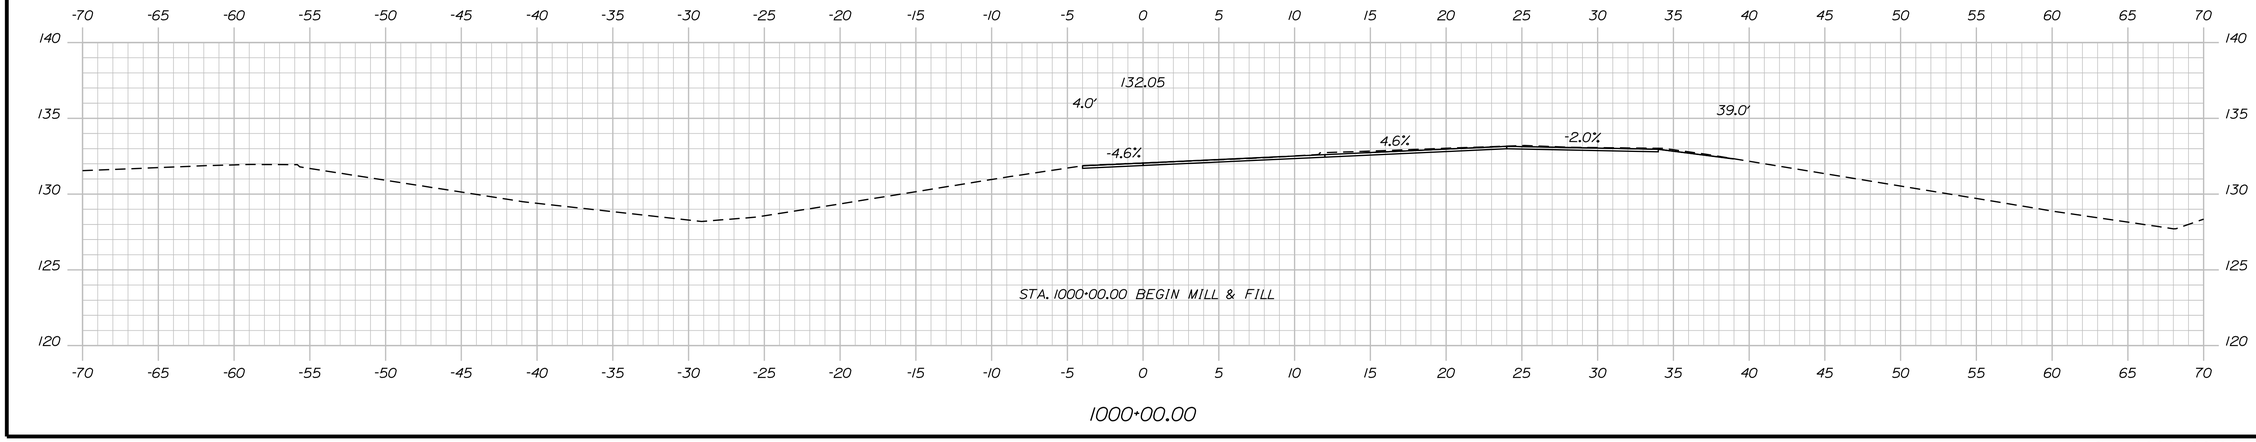

1000+00.00

STATE OF MAINE
DEPARTMENT OF TRANSPORTATION

1891500

WIN
018915.00

P.E. NUMBER

SIGNATURE

DATE

PROJ. MANAGER	R. MOULTON	BY	DATE
DESIGN-DETAILED	D.PRIDE		SEP. 2021
CHECKED-REVIEWED			
DESIGN2-DETAILED2			
DESIGN3-DETAILED3			
REVISIONS 1			
REVISIONS 2			
REVISIONS 3			
REVISIONS 4			
FIELD CHANGES			

BREWER TO EDDINGTON
I-395/ROUTE 9 CONNECTOR

EAST BOUND
CROSS SECTIONS


SHEET NUMBER

H148


OF 460

Sta. 1000+00.00 to Sta. 1001+00.00


Filename: ...\148_XSECT_1000+00_001.dgn Division: HIGHWAY Username: common Date:9/30/2021

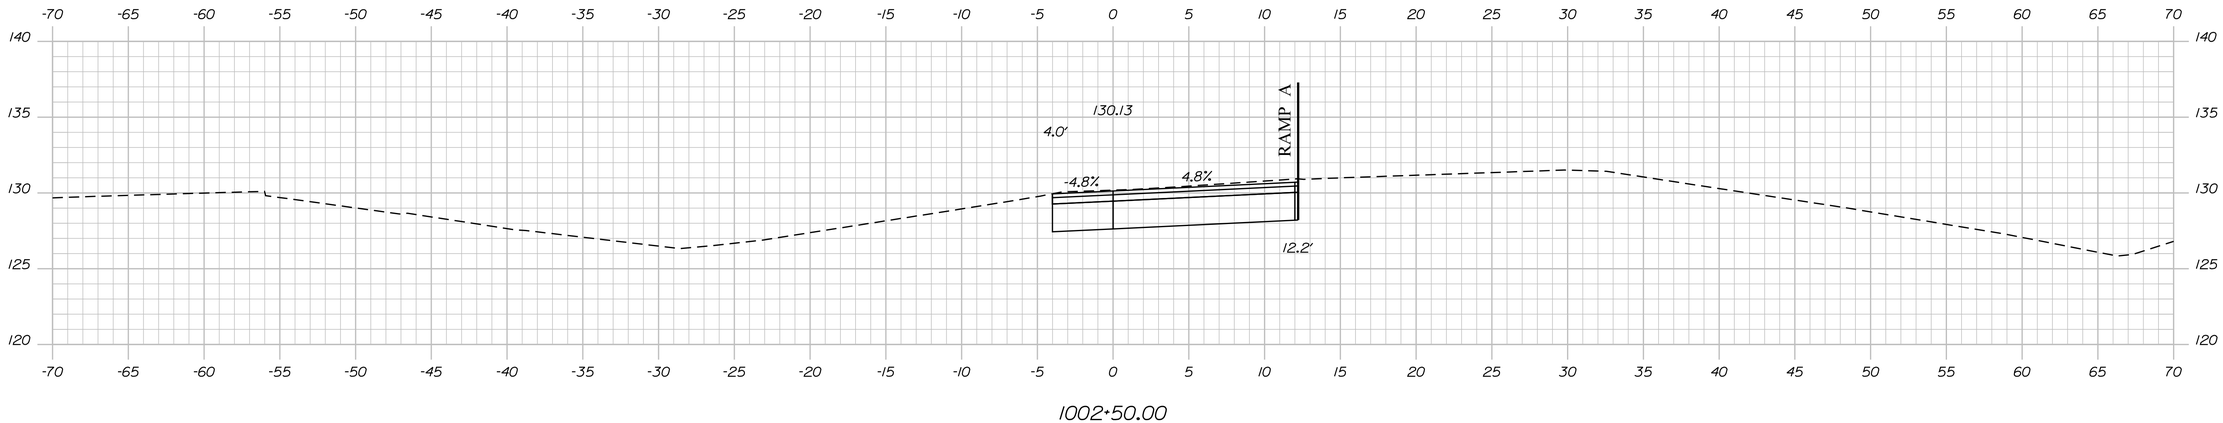

1002+50.00

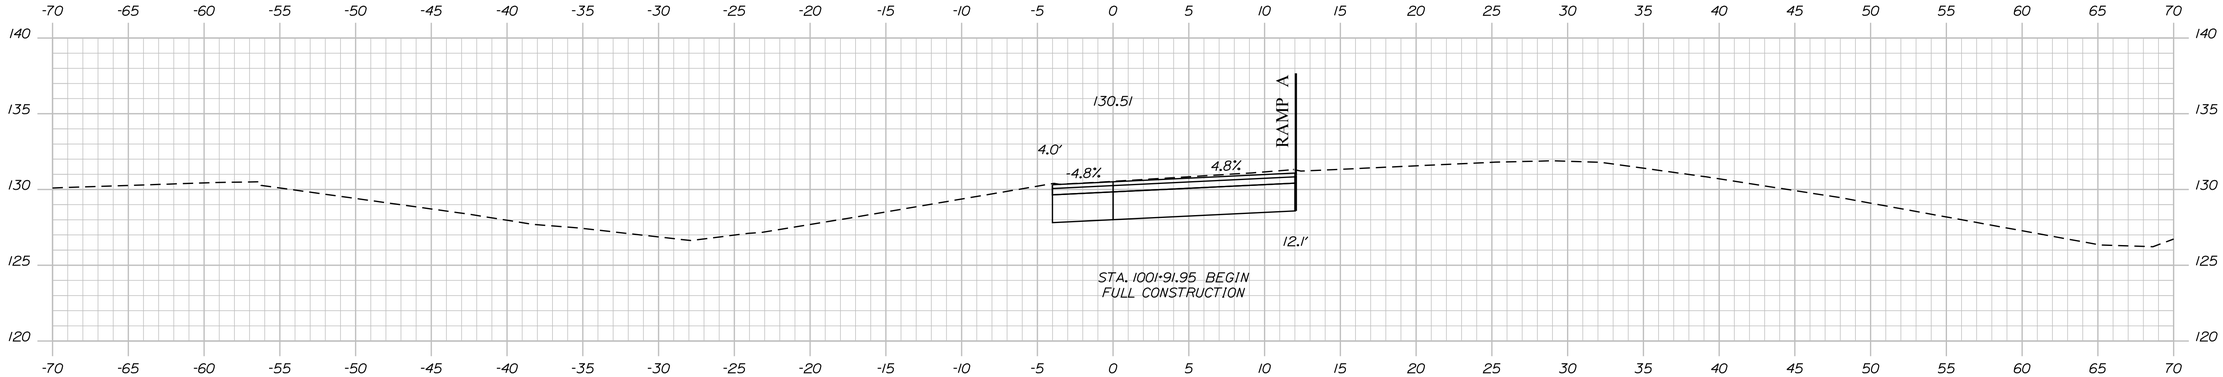

1002+00.00

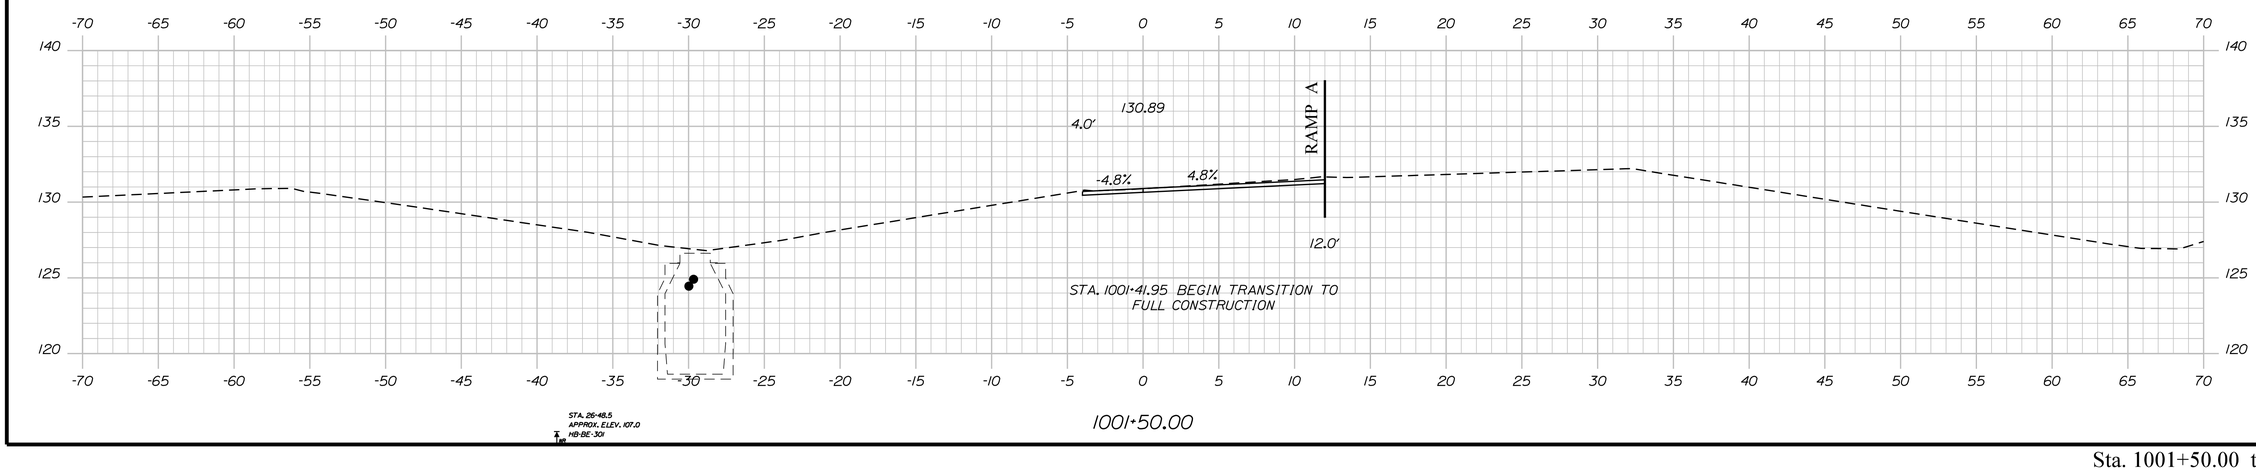

1001+50.00

STA. 26+48.5
APPROX. ELEV. 107.0
HB-BE-301

STATE OF MAINE
DEPARTMENT OF TRANSPORTATION

1891500

WIN
018915.00

PROJ. MANAGER	R. MOULTON		
DESIGN-DETAILED	D.PRIDE		
CHECKED-REVIEWED			
DESIGN2-DETAILED2			
DESIGN3-DETAILED3			
REVISIONS 1			
REVISIONS 2			
REVISIONS 3			
REVISIONS 4			
FIELD CHANGES			

SIGNATURE

P.E. NUMBER

DATE

BREWER TO EDDINGTON
I-395/ROUTE 9 CONNECTOR

EAST BOUND
CROSS SECTIONS


SHEET NUMBER

H149


OF 460

Sta. 1001+50.00 to Sta. 1002+50.00


Filename: ...\149_XSECT_1001+50_002.dgn Division: HIGHWAY Username: common Date:9/30/2021

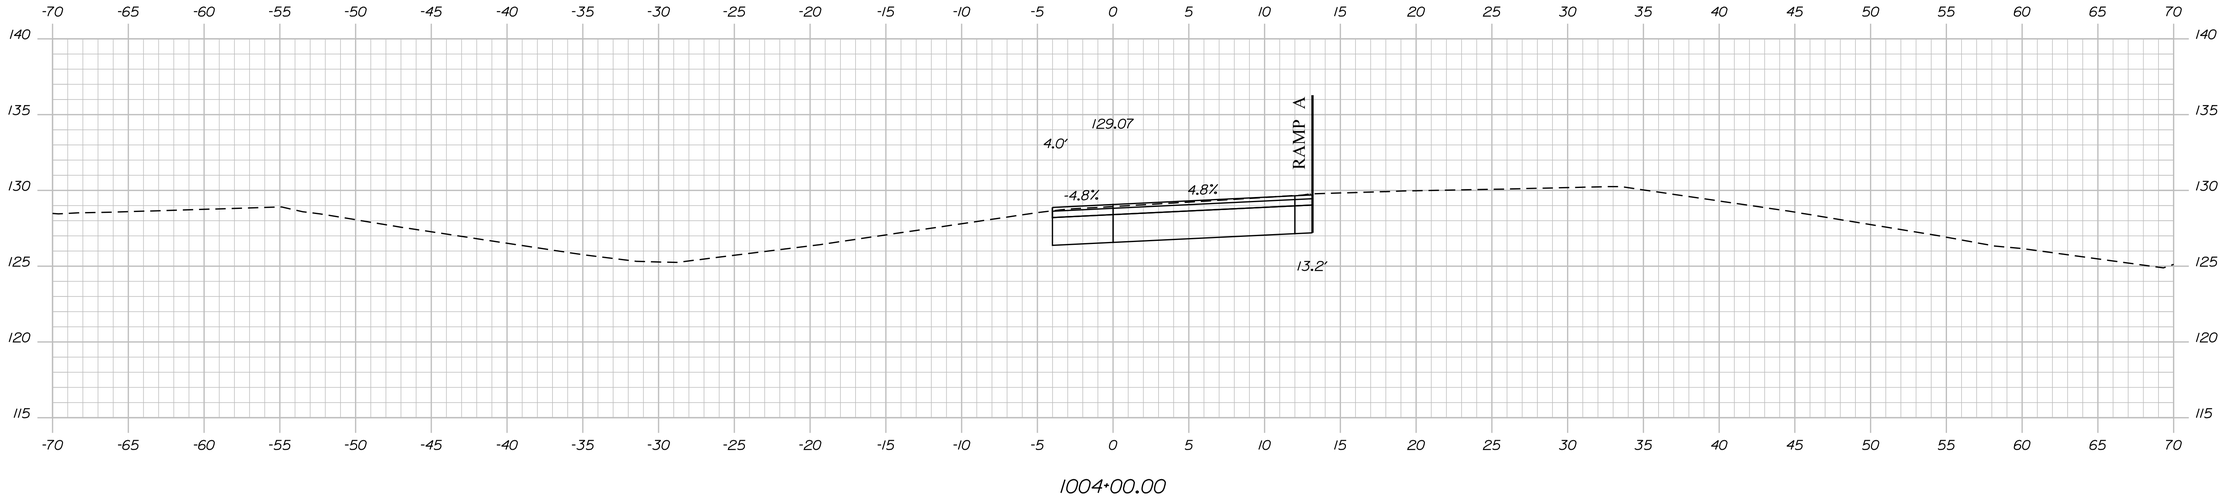

1004+00.00

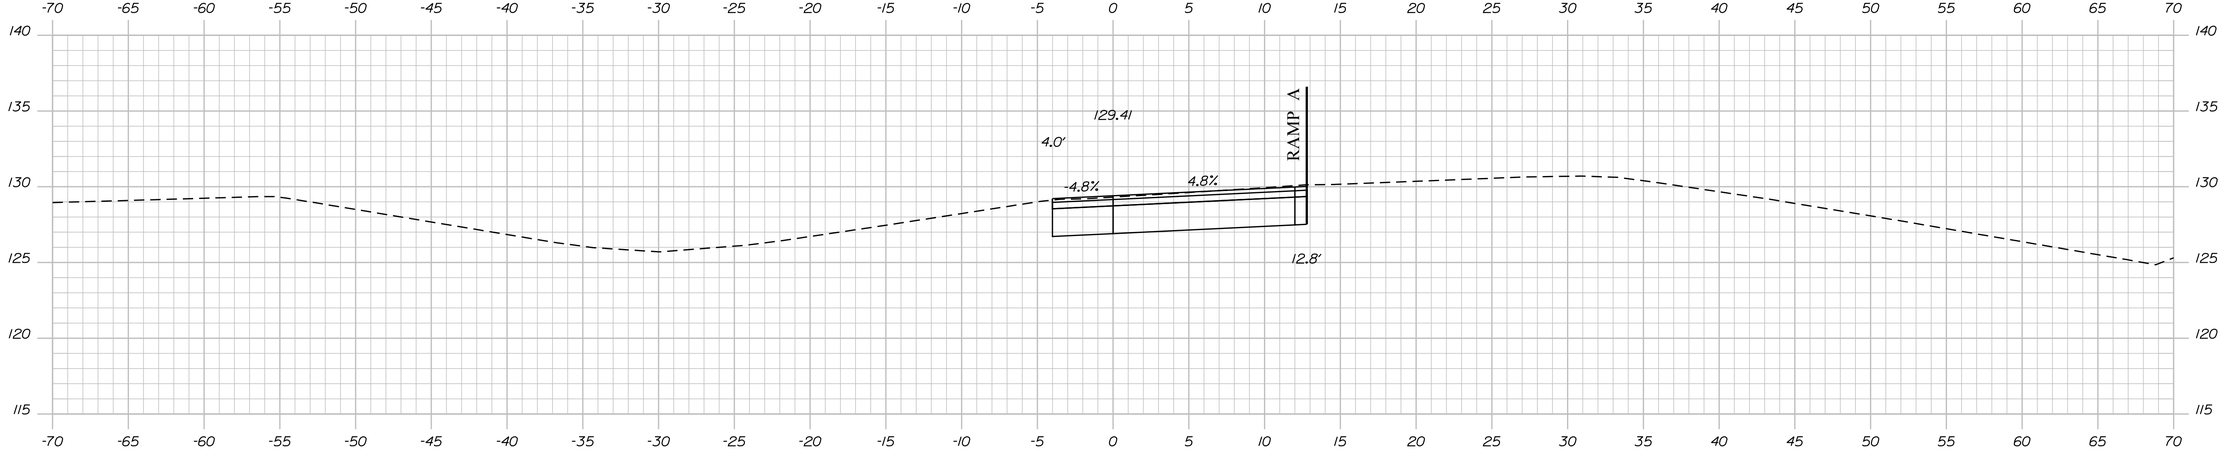

1003+50.00

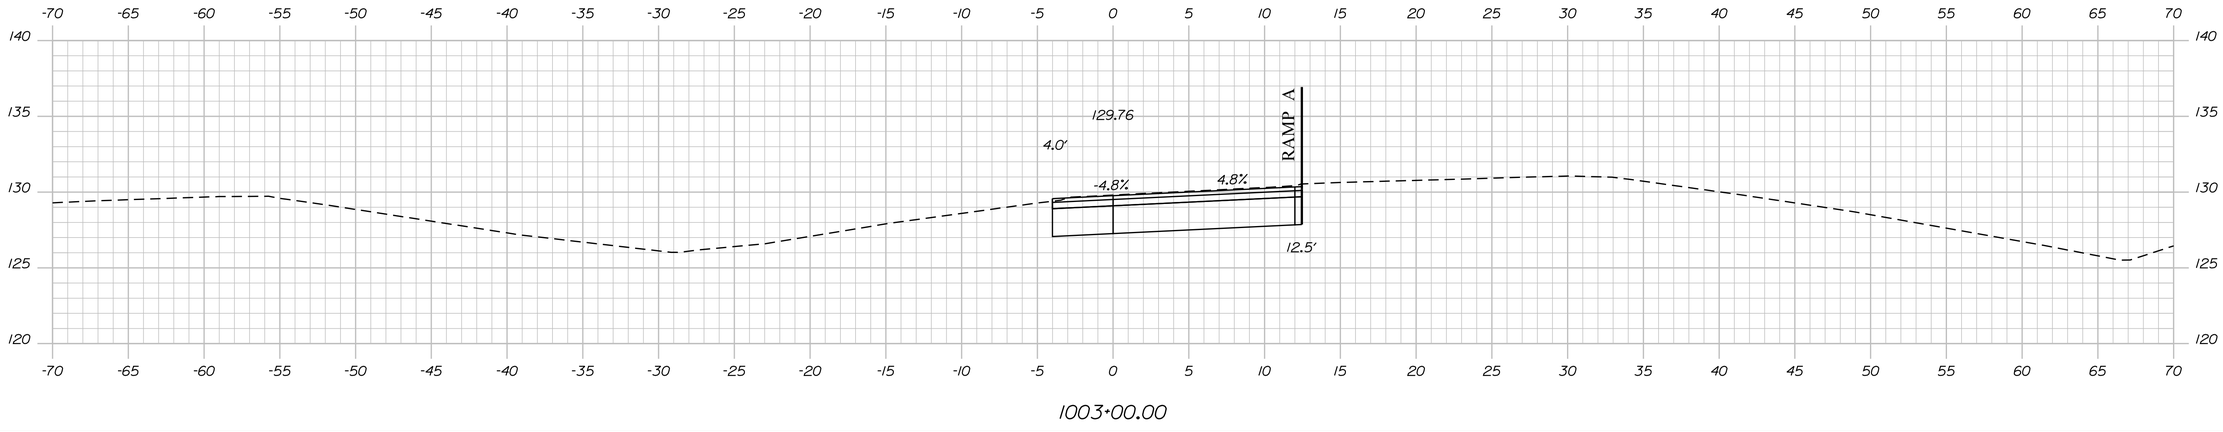

1003+00.00

STATE OF MAINE
DEPARTMENT OF TRANSPORTATION

1891500

WIN
018915.00

SIGNATURE

P.E. NUMBER

DATE

PROJ. MANAGER	R. MOULTON	BY	DATE
DESIGN-DETAILED	D.PRIDE		SEP. 2021
CHECKED-REVIEWED			
DESIGN2-DETAILED2			
DESIGN3-DETAILED3			
REVISIONS 1			
REVISIONS 2			
REVISIONS 3			
REVISIONS 4			
FIELD CHANGES			

BREWER TO EDDINGTON
I-395/ROUTE 9 CONNECTOR

EAST BOUND
CROSS SECTIONS


SHEET NUMBER

H150


OF 460

Sta. 1003+00.00 to Sta. 1004+00.00


Filename: ...\150_XSECT_1003+00_003.dgn Division: HIGHWAY Username: common Date:9/30/2021

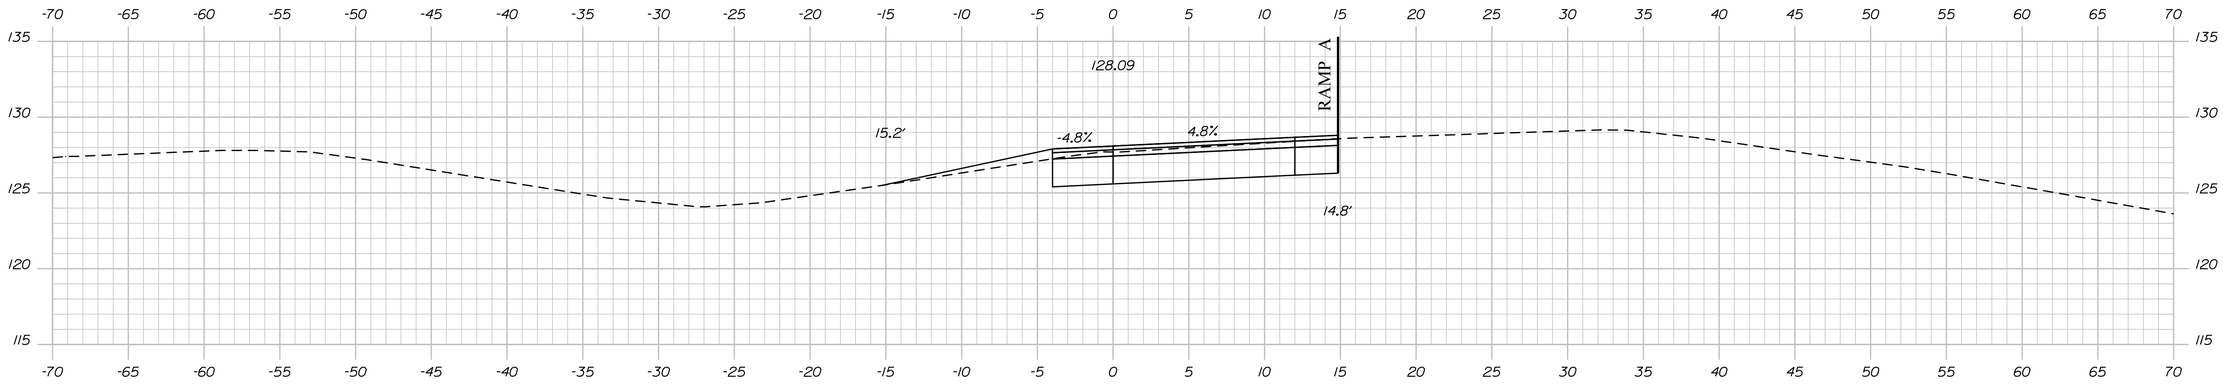

1005+50.00

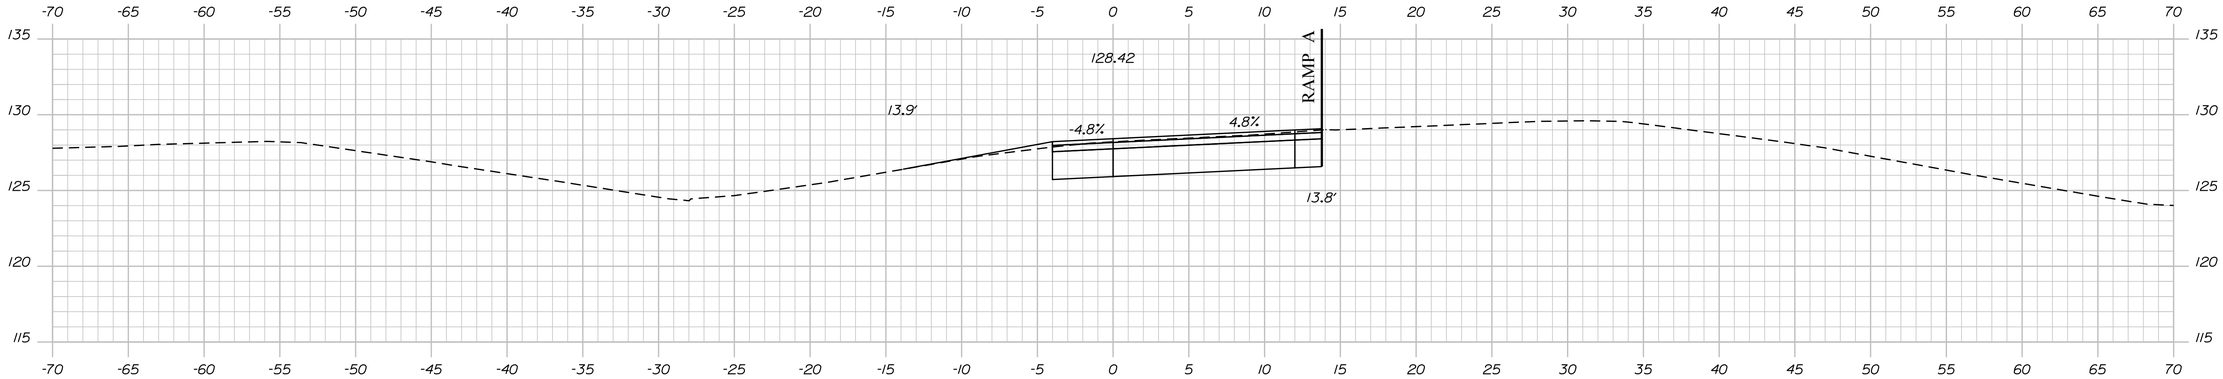

1005+00.00

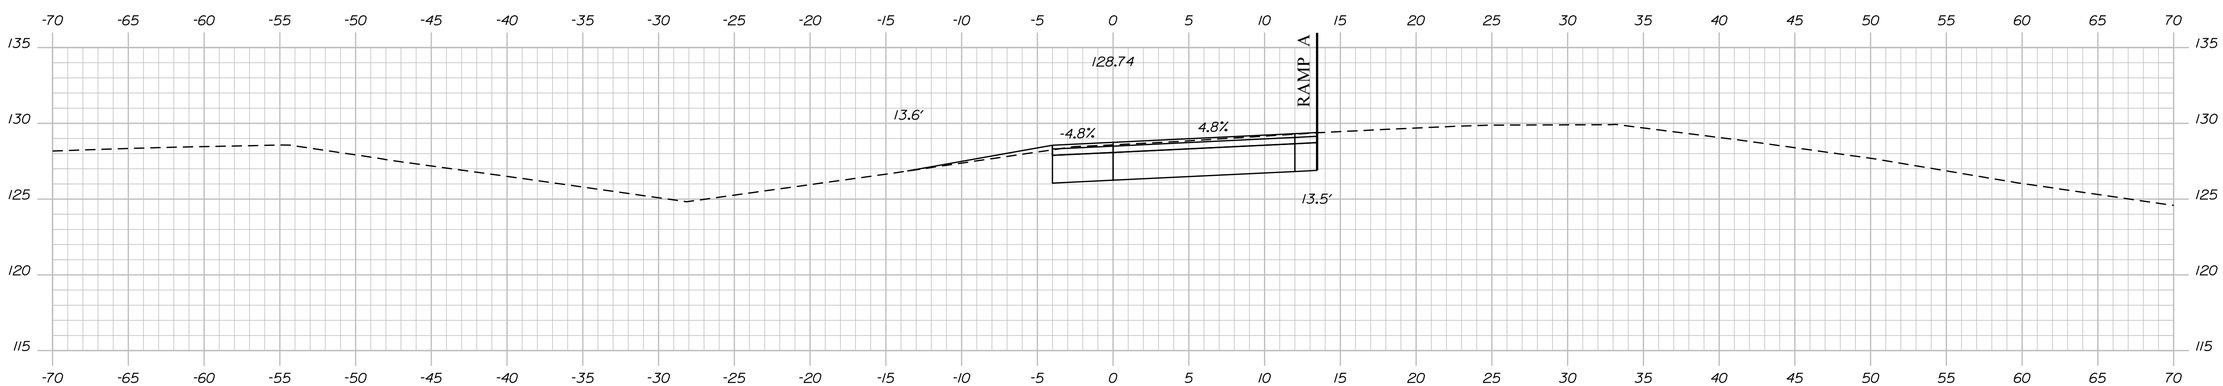

1004+50.00

Sta. 1004+50.00 to Sta. 1005+50.00

STATE OF MAINE
DEPARTMENT OF TRANSPORTATION

1891500

WIN
018915.00

SIGNATURE

P.E. NUMBER

DATE

PROJ. MANAGER	R. MOULTON		
DESIGN-DETAILED	D.PRIDE	BY	DATE
CHECKED-REVIEWED			SEP. 2021
DESIGN2-DETAILED2			
DESIGN3-DETAILED3			
REVISIONS 1			
REVISIONS 2			
REVISIONS 3			
REVISIONS 4			
FIELD CHANGES			

BREWER TO EDDINGTON
I-395/ROUTE 9 CONNECTOR


EAST BOUND
CROSS SECTIONS

SHEET NUMBER

H151

OF 460

Filename: ...\151_XSECT_1004+50_004.dgn Division: HIGHWAY Username: common Date:9/30/2021

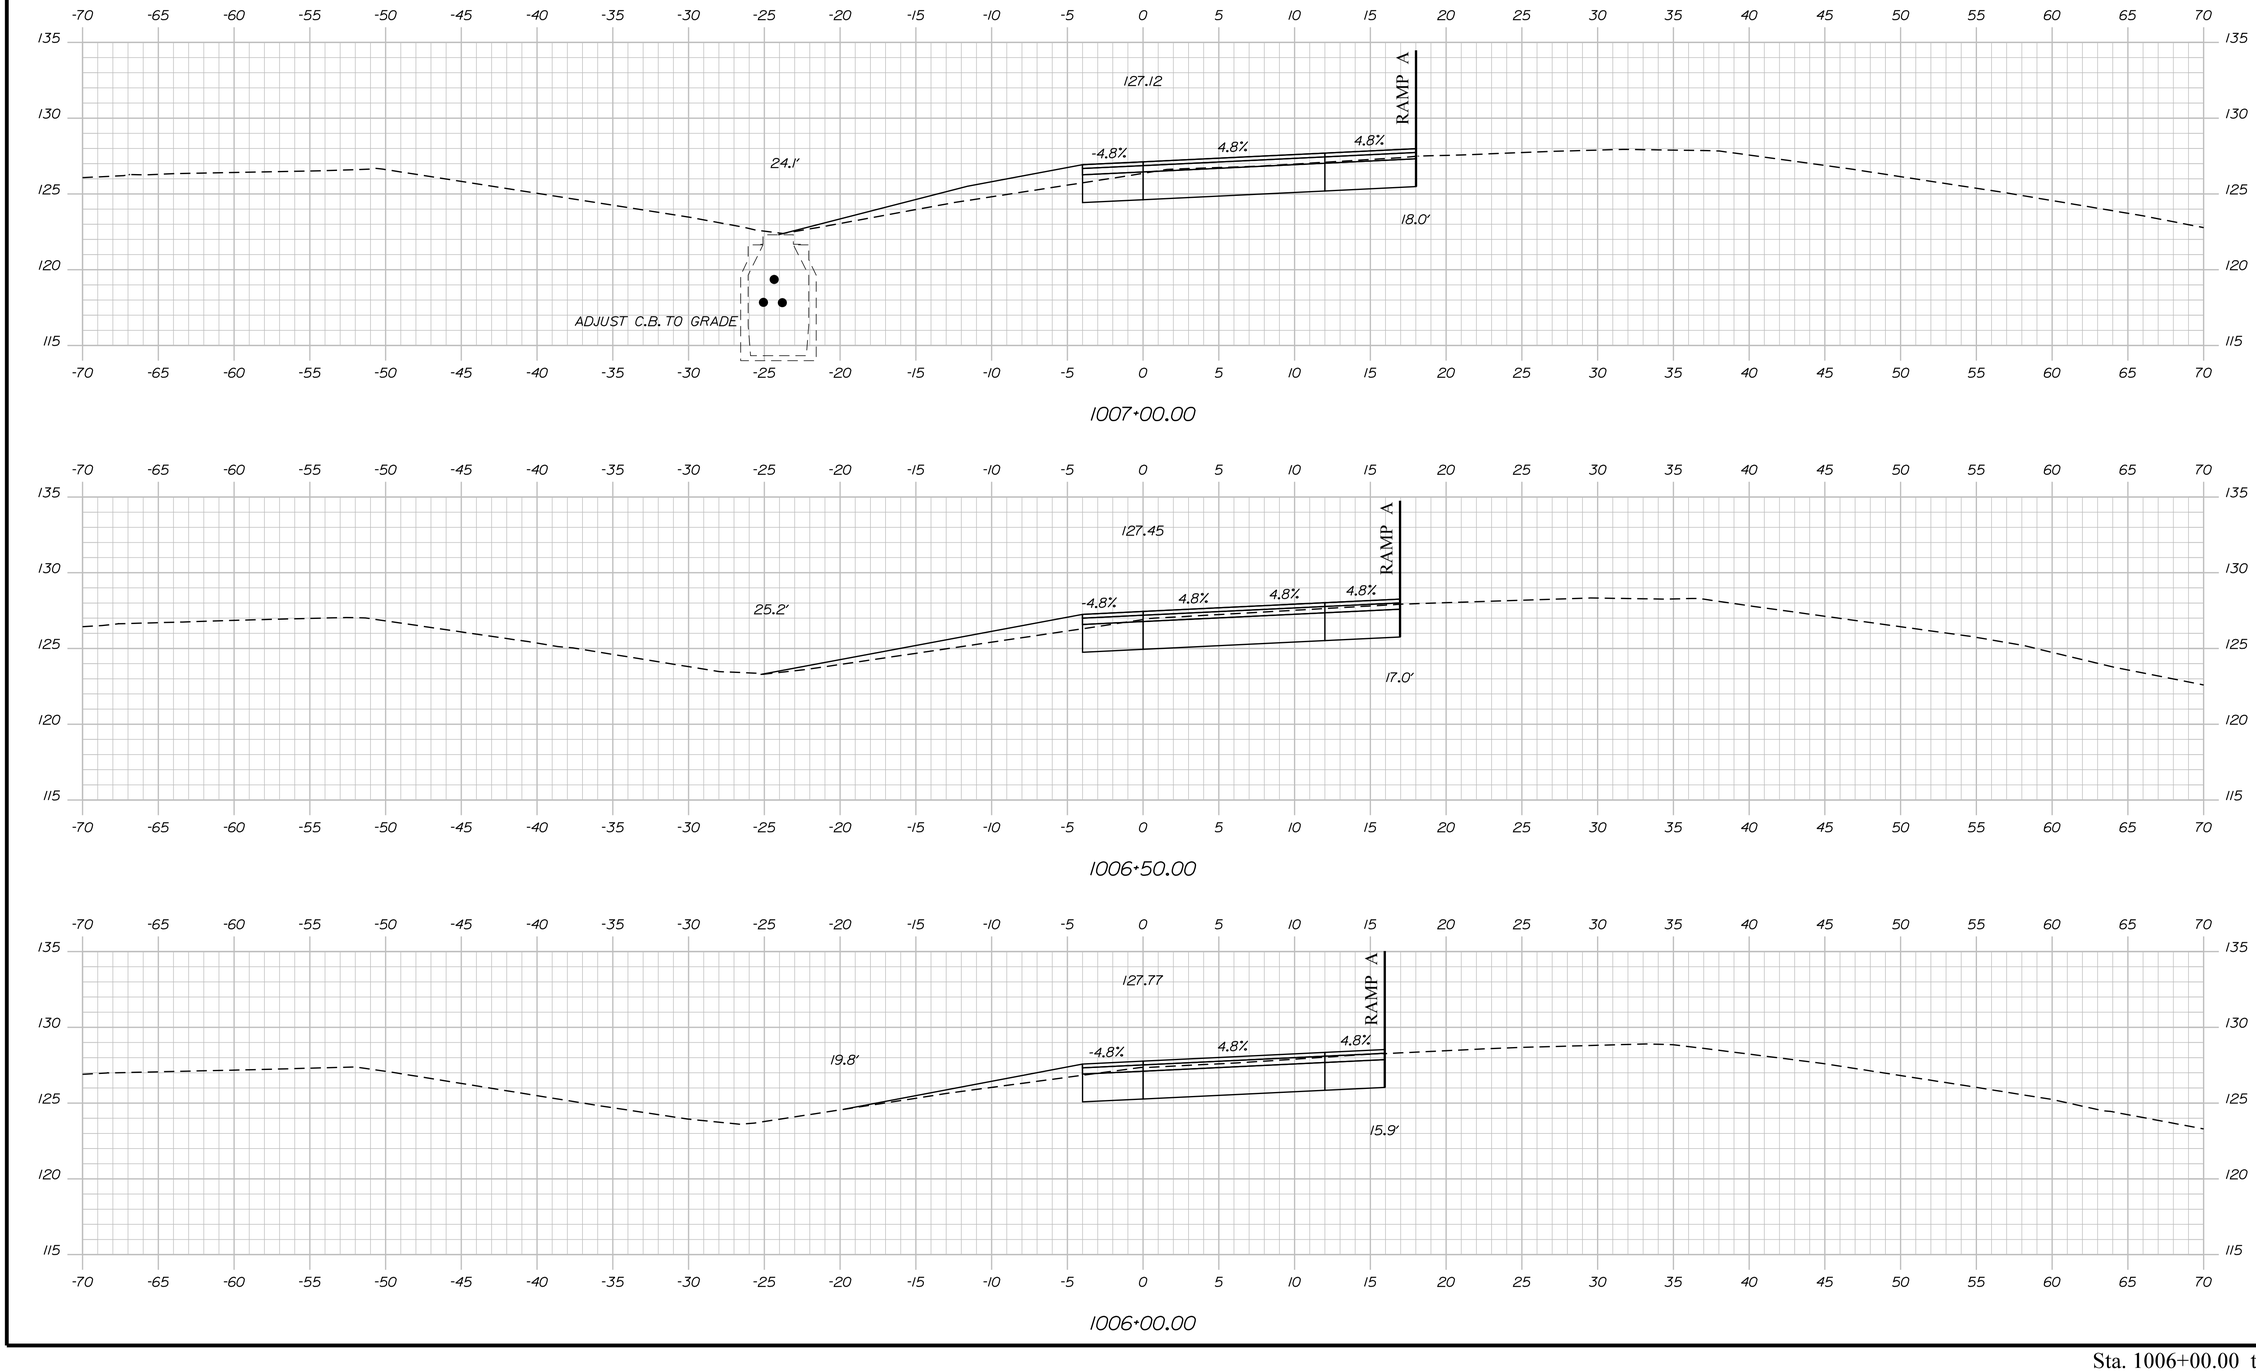

STATE OF MAINE
DEPARTMENT OF TRANSPORTATION

1891500

WIN
018915.00

PROJ. MANAGER	R. MOULTON	BY	DATE
DESIGN-DETAILED	D.PRIDE		SEP. 2021
CHECKED-REVIEWED			
DESIGN2-DETAILED2			
DESIGN3-DETAILED3			
REVISIONS 1			
REVISIONS 2			
REVISIONS 3			
REVISIONS 4			
FIELD CHANGES			

SIGNATURE

P.E. NUMBER

DATE

BREWER TO EDDINGTON
I-395/ROUTE 9 CONNECTOR

EAST BOUND
CROSS SECTIONS


SHEET NUMBER

H152


OF 460

Sta. 1006+00.00 to Sta. 1007+00.00


Filename: ...\152_XSECT_1006+00_005.dgn Division: HIGHWAY Username: common Date:9/30/2021

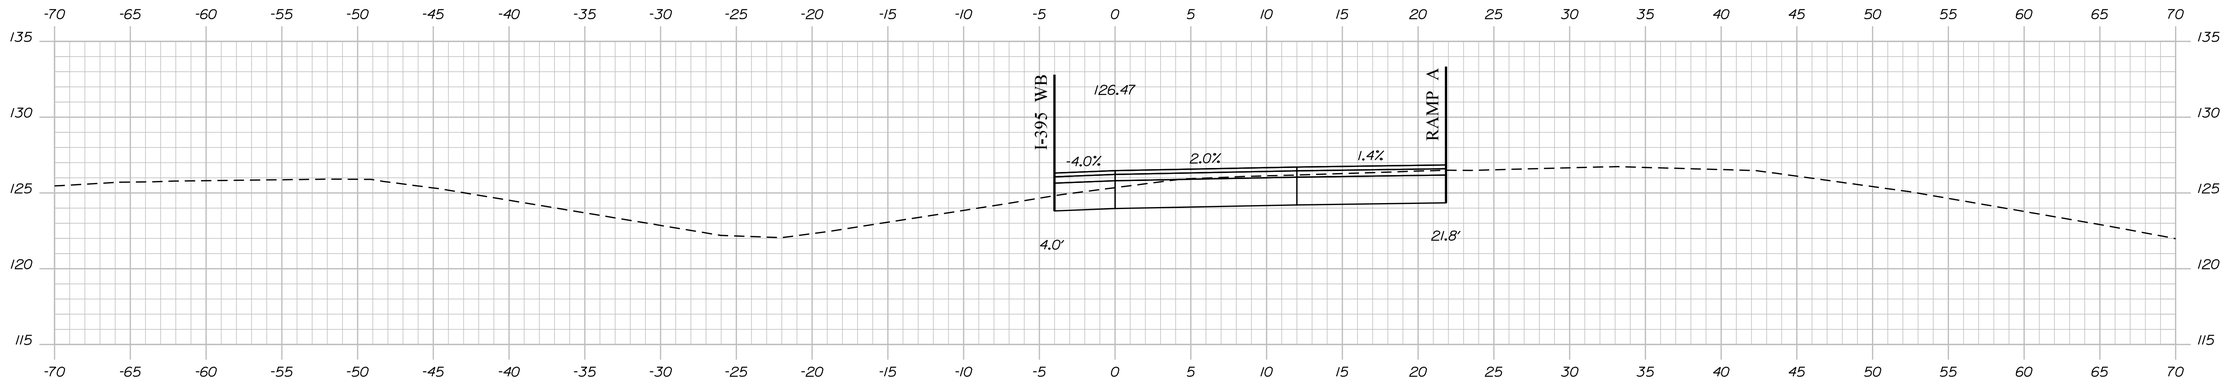

1008+00.00

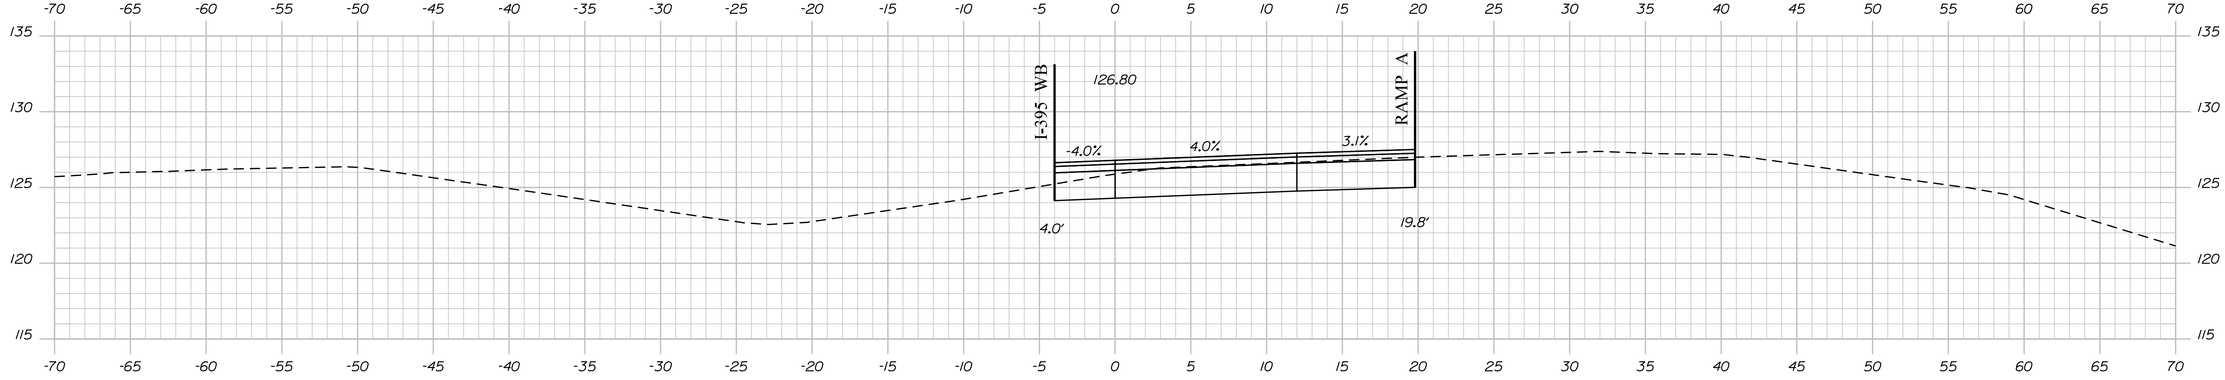

1007+50.00

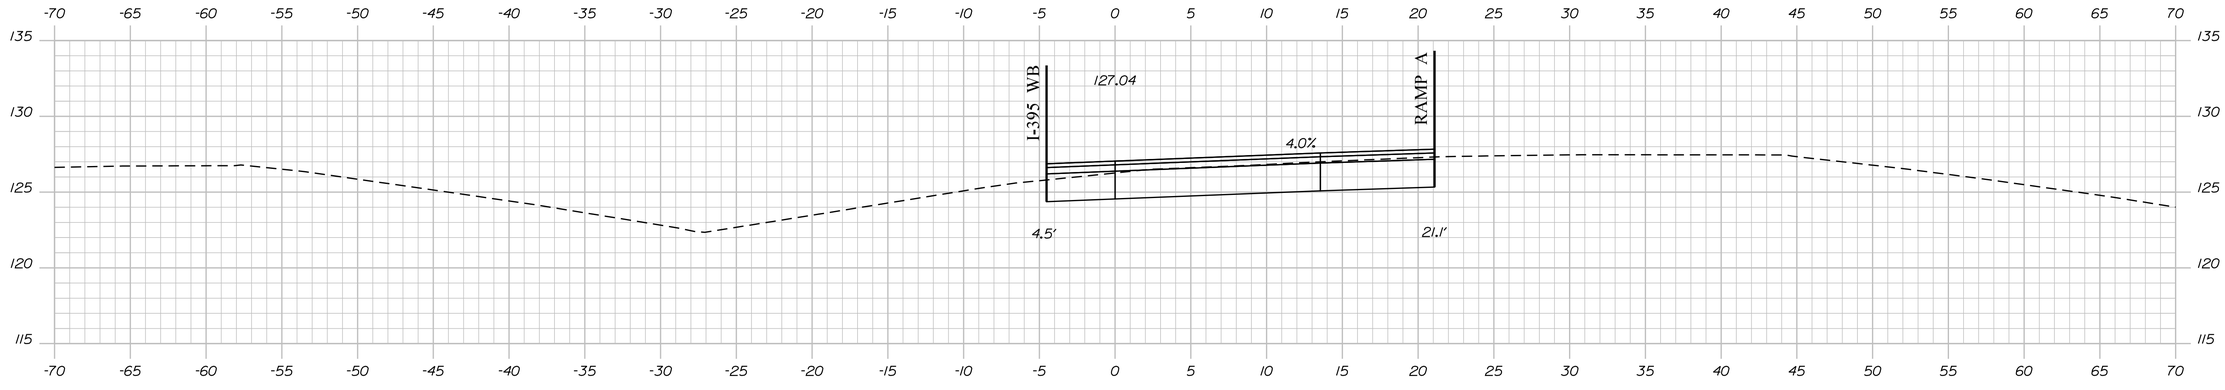

1007+11.78

Sta. 1007+11.78 to Sta. 1008+00.00

STATE OF MAINE
DEPARTMENT OF TRANSPORTATION

1891500

WIN
018915.00

SIGNATURE

P.E. NUMBER

DATE

PROJ. MANAGER	R. MOULTON	BY	DATE
DESIGN-DETAILED	D.PRIDE		SEP. 2021
CHECKED-REVIEWED			
DESIGN2-DETAILED2			
DESIGN3-DETAILED3			
REVISIONS 1			
REVISIONS 2			
REVISIONS 3			
REVISIONS 4			
FIELD CHANGES			

BREWER TO EDDINGTON
I-395/ROUTE 9 CONNECTOR


EAST BOUND
CROSS SECTIONS

SHEET NUMBER


H153

OF 460


Filename: ...\153_XSECT_1007+11_006.dgn Division: HIGHWAY Username: common Date:9/30/2021

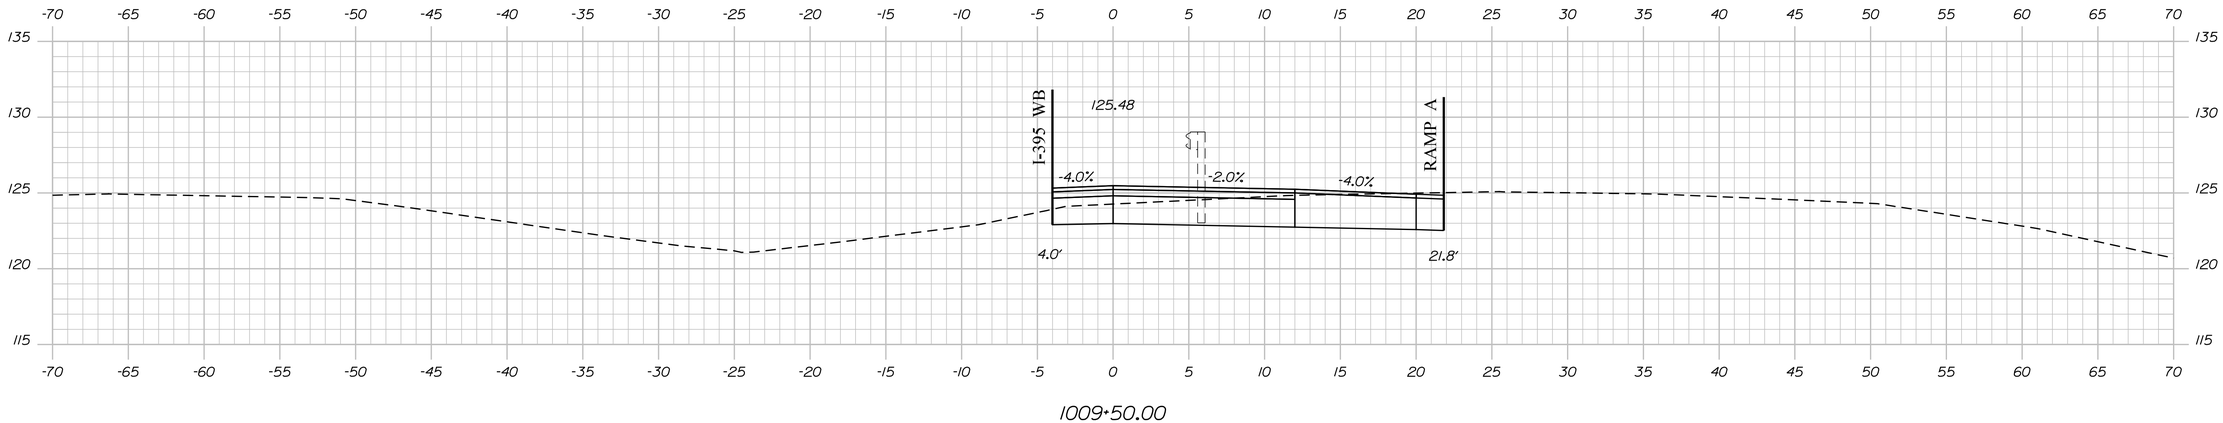

1009+50.00

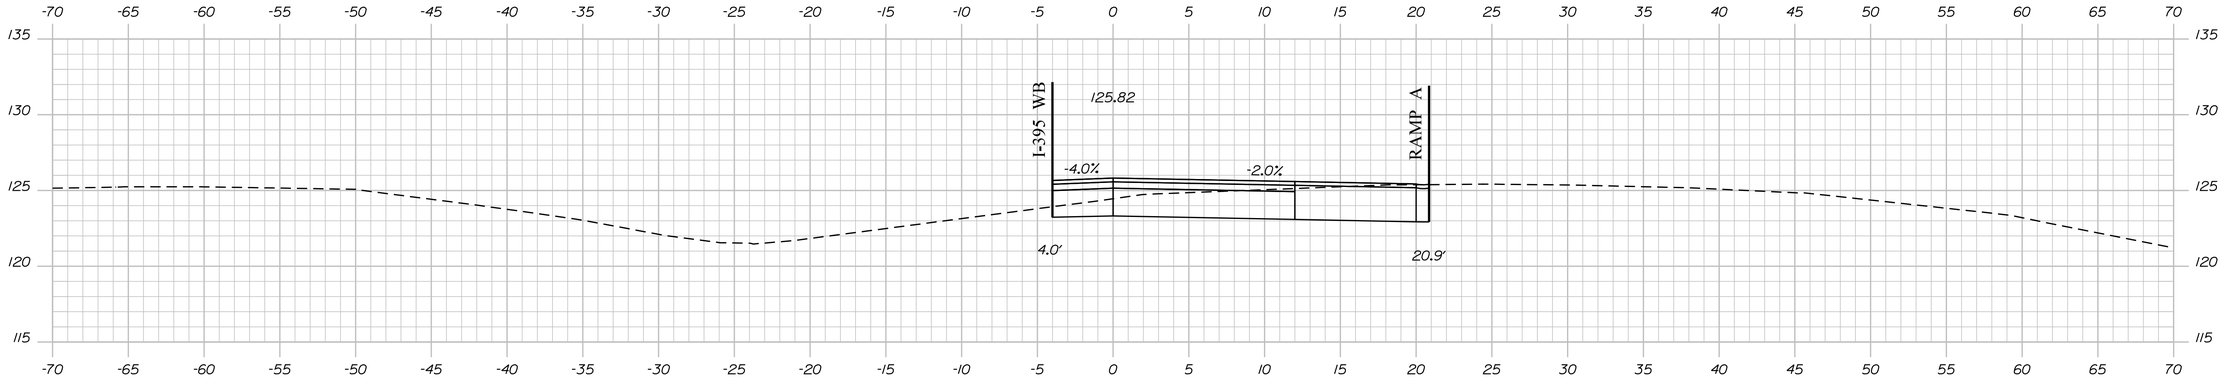

1009+00.00

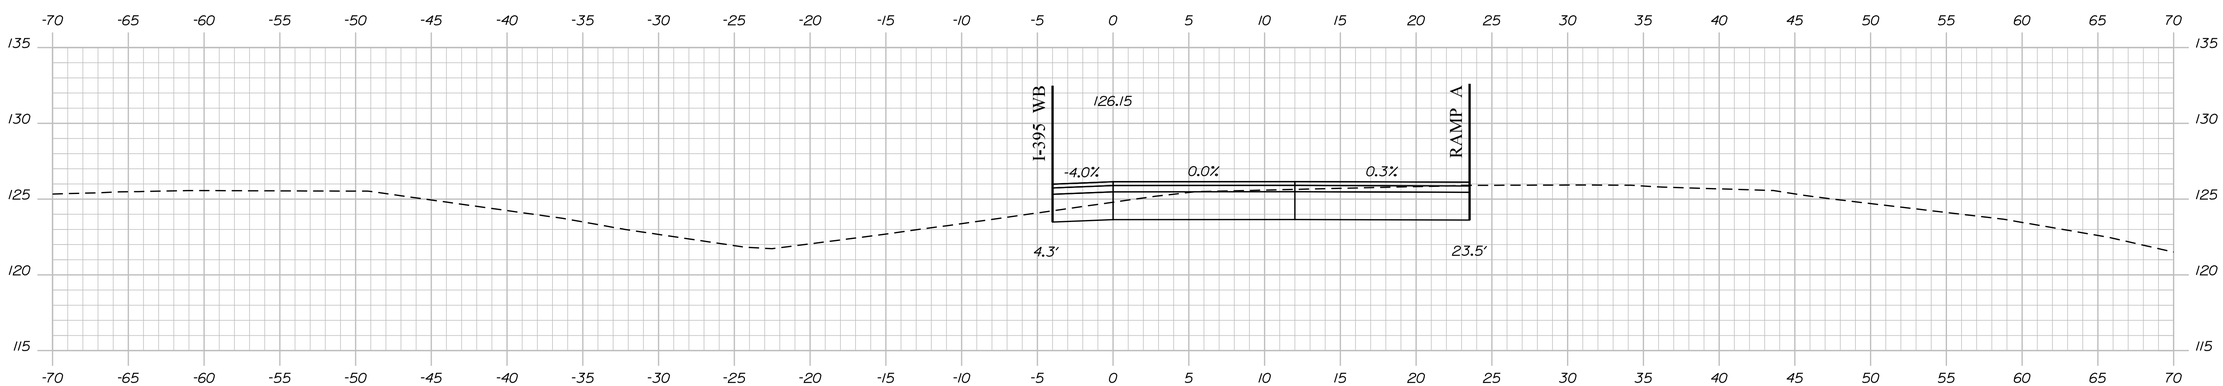

1008+50.00

Sta. 1008+50.00 to Sta. 1009+50.00

STATE OF MAINE
DEPARTMENT OF TRANSPORTATION

1891500

WIN
018915.00

PROJ. MANAGER	R. MOULTON		
DESIGN-DETAILED	D.PRIDE		
CHECKED-REVIEWED			
DESIGN2-DETAILED2			
DESIGN3-DETAILED3			
REVISIONS 1			
REVISIONS 2			
REVISIONS 3			
REVISIONS 4			
FIELD CHANGES			

SIGNATURE

P.E. NUMBER

DATE

BREWER TO EDDINGTON
I-395/ROUTE 9 CONNECTOR


EAST BOUND
CROSS SECTIONS

SHEET NUMBER

H154

OF 460

Filename: ...\154_XSECT_1008+50_007.dgn Division: HIGHWAY Username: common Date:9/30/2021

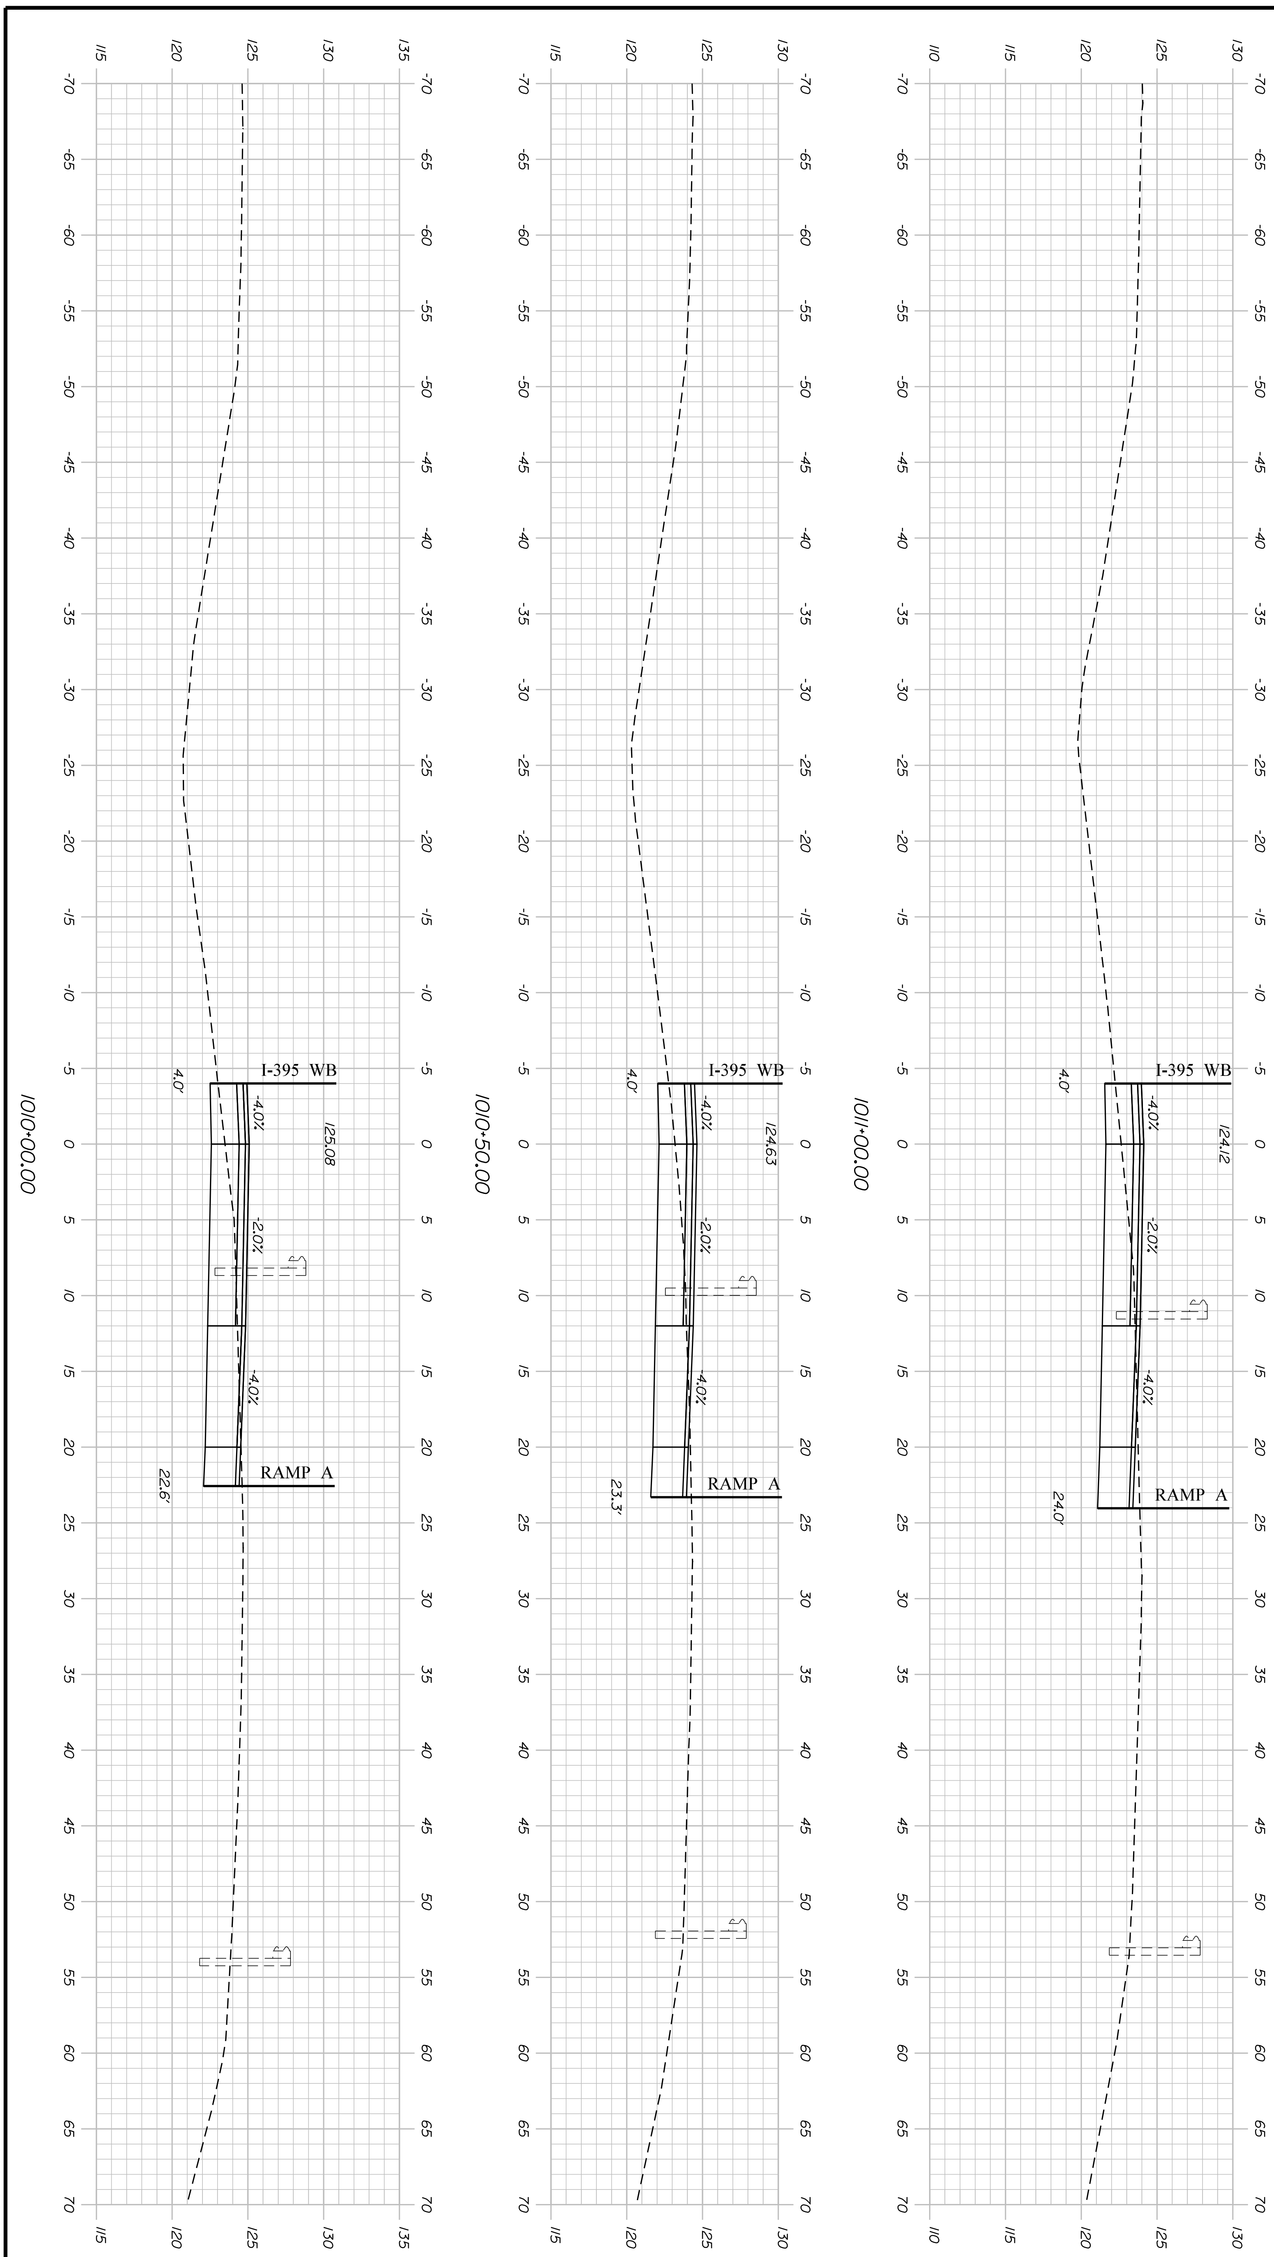

Sta. 1010+00.00 to Sta. 1011+00.00

H155 SHEET NUMBER OF 460

BREWER TO EDDINGTON
I-395/ROUTE 9 CONNECTOR

EAST BOUND
CROSS SECTIONS

		BY	DATE
PROJ. MANAGER	R. MOULTON		
DESIGN-DETAILED	D.PRIDE		SEP. 2021
CHECKED-REVIEWED			
DESIGN2-DETAILED2			
DESIGN3-DETAILED3			
REVISIONS 1			
REVISIONS 2			
REVISIONS 3			
REVISIONS 4			
FIELD CHANGES			

SIGNATURE


P.E. NUMBER

DATE

STATE OF MAINE
DEPARTMENT OF TRANSPORTATION

1891500

WIN
018915.00

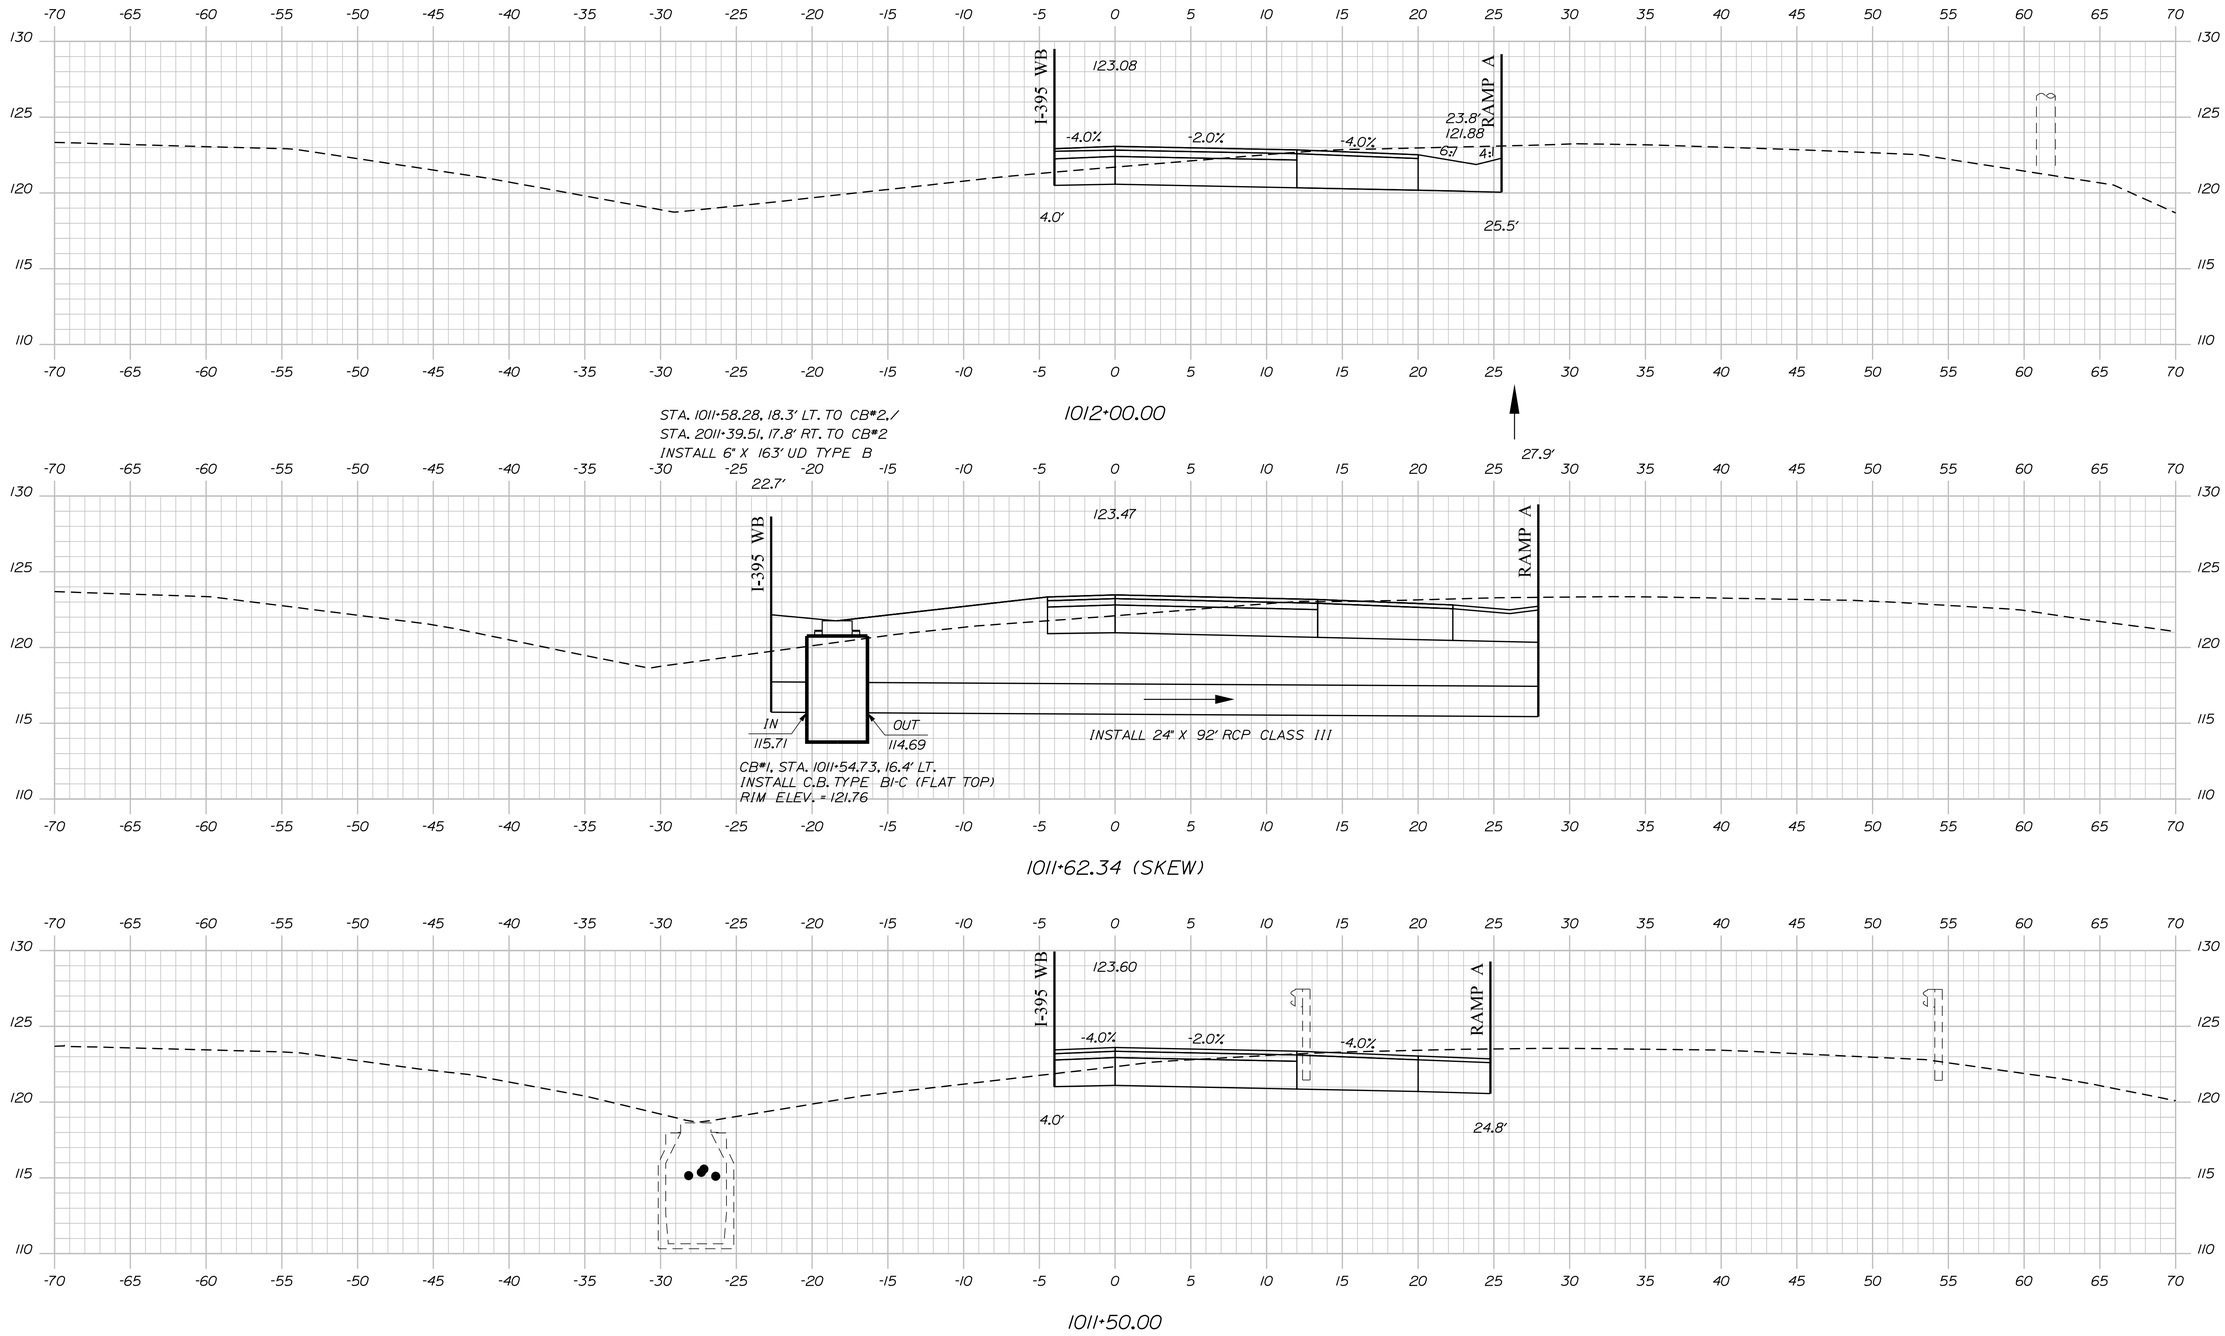

Filename: ...\156_XSECT_1011+50_009.dgn Division: HIGHWAY Username: common Date:9/30/2021

STATE OF MAINE
DEPARTMENT OF TRANSPORTATION

1891500

WIN
018915.00

SIGNATURE

P.E. NUMBER

DATE

	BY	DATE
PROJ. MANAGER	R. MOULTON	
DESIGN-DETAILED	D.PRIDE	SEP. 2021
CHECKED-REVIEWED		
DESIGN2-DETAILED2		
DESIGN3-DETAILED3		
REVISIONS 1		
REVISIONS 2		
REVISIONS 3		
REVISIONS 4		
FIELD CHANGES		

BREWER TO EDDINGTON
I-395/ROUTE 9 CONNECTOR


EAST BOUND
CROSS SECTIONS

SHEET NUMBER


H156

OF 460


Sta. 1011+50.00 to Sta. 1012+00.00

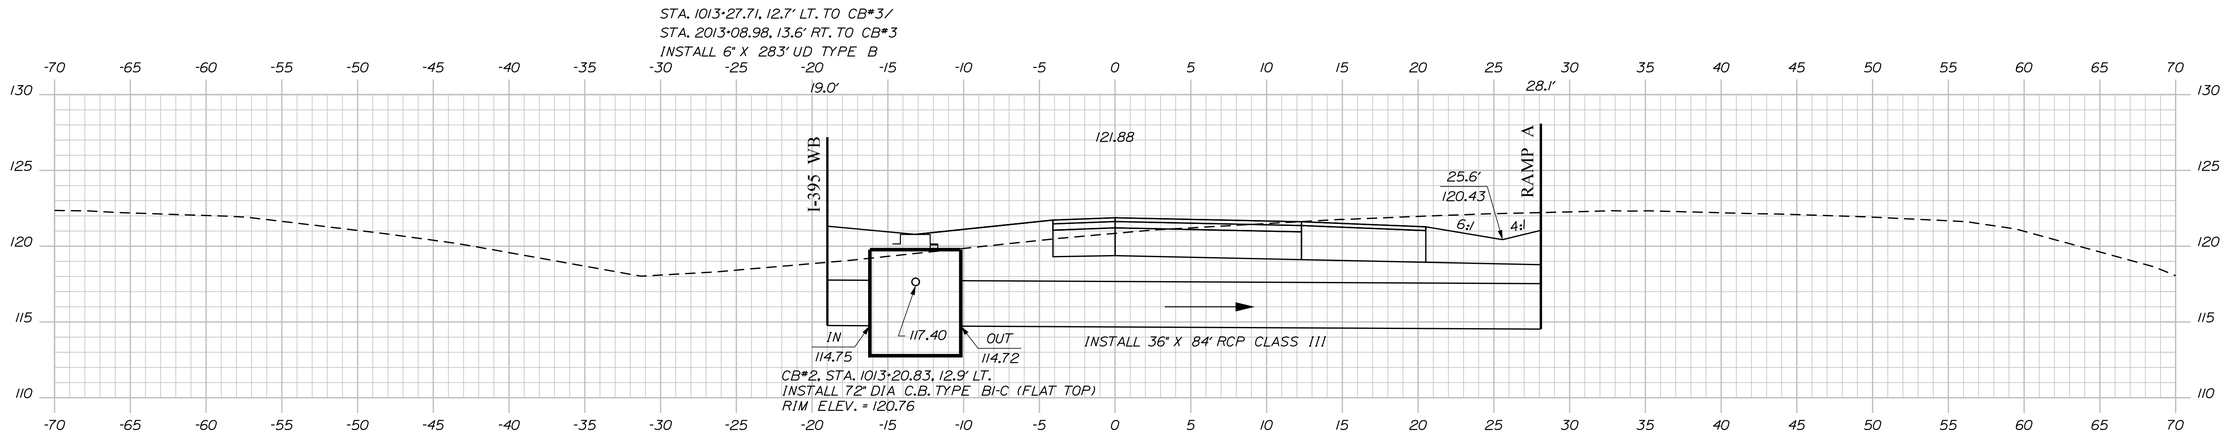

1013+23.74 (SKEW)

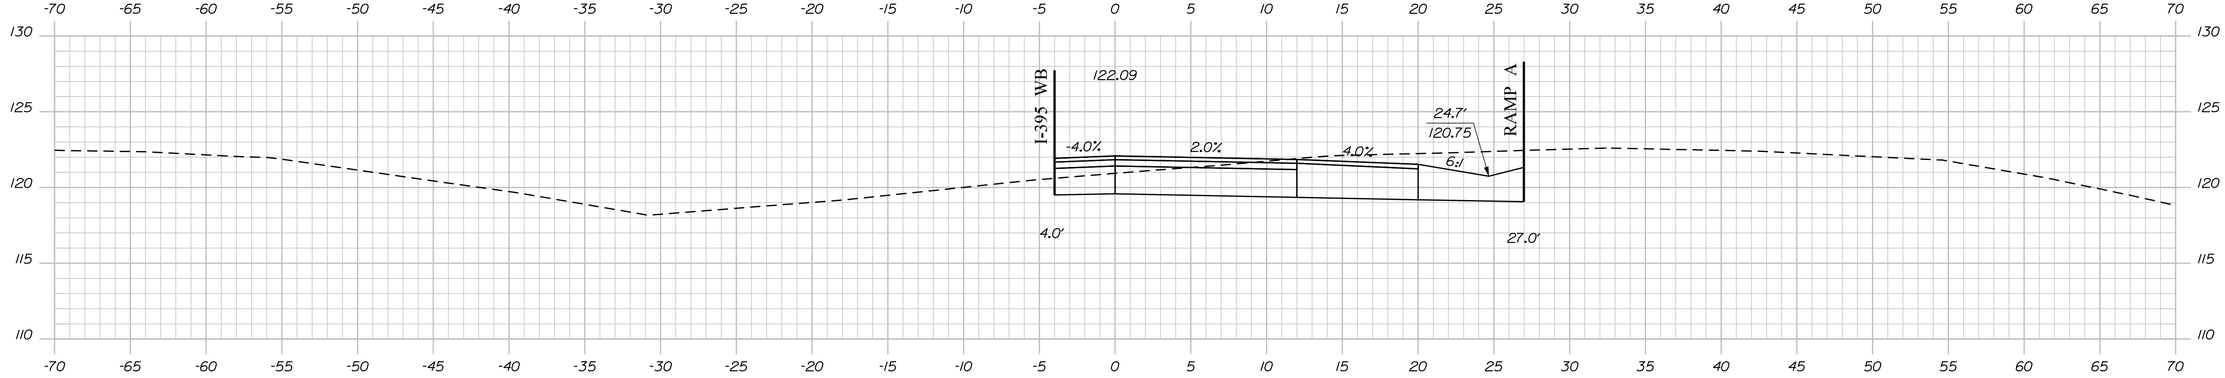

1013+00.00

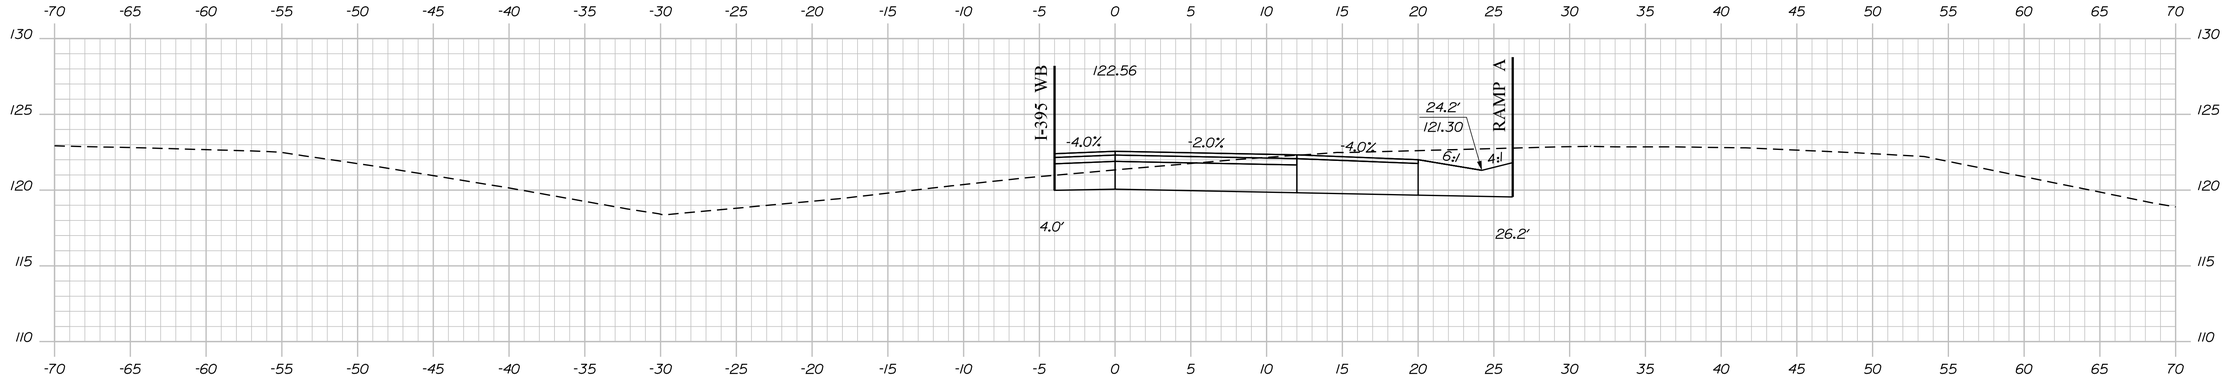

1012+50.00

Sta. 1012+50.00 to Sta. 1013+23.74

STATE OF MAINE
DEPARTMENT OF TRANSPORTATION

1891500

WIN
018915.00

	BY	DATE
PROJ. MANAGER	R. MOULTON	
DESIGN-DETAILED	D.PRIDE	SEP. 2021
CHECKED-REVIEWED		
DESIGN2-DETAILED2		
DESIGN3-DETAILED3		
REVISIONS 1		
REVISIONS 2		
REVISIONS 3		
REVISIONS 4		
FIELD CHANGES		

SIGNATURE

P.E. NUMBER

DATE

BREWER TO EDDINGTON
I-395/ROUTE 9 CONNECTOR


EAST BOUND
CROSS SECTIONS


SHEET NUMBER


H157

OF 460

Filename: ...\157_XSECT_1012+50_010.dgn Division: HIGHWAY Username: common Date:9/30/2021

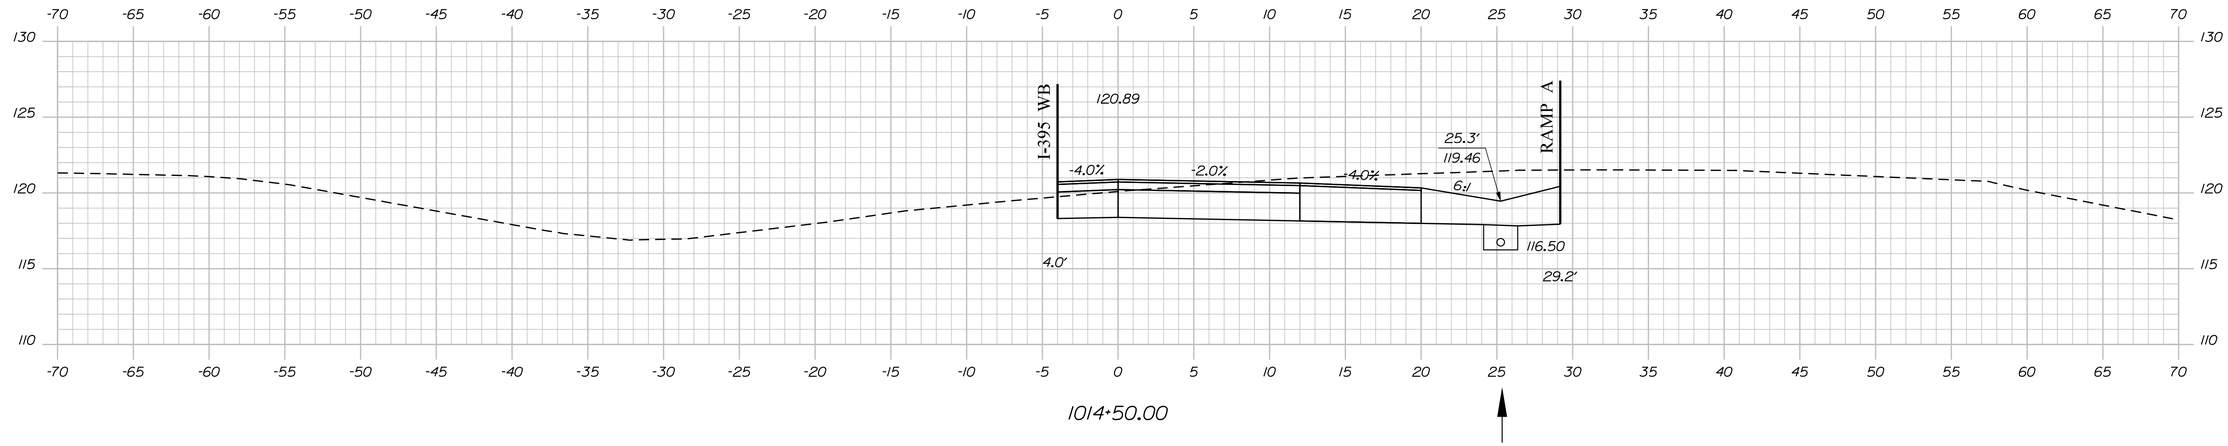

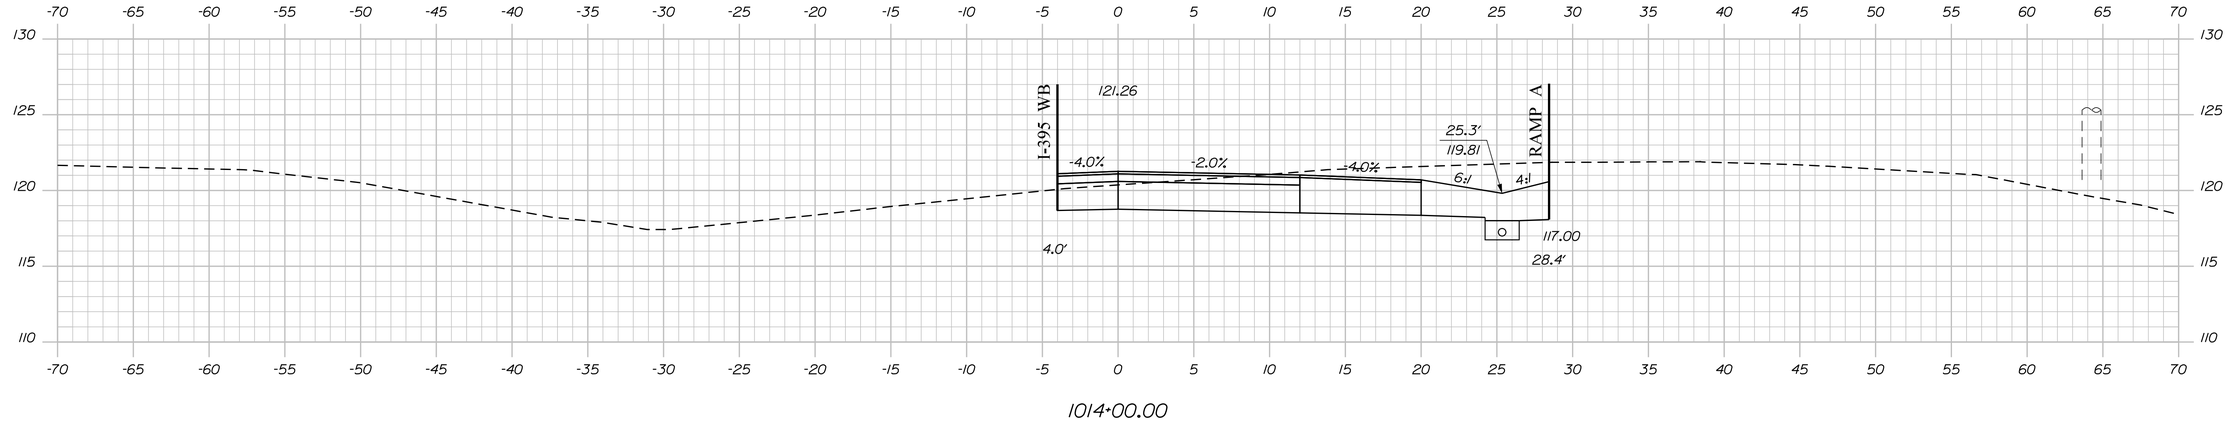

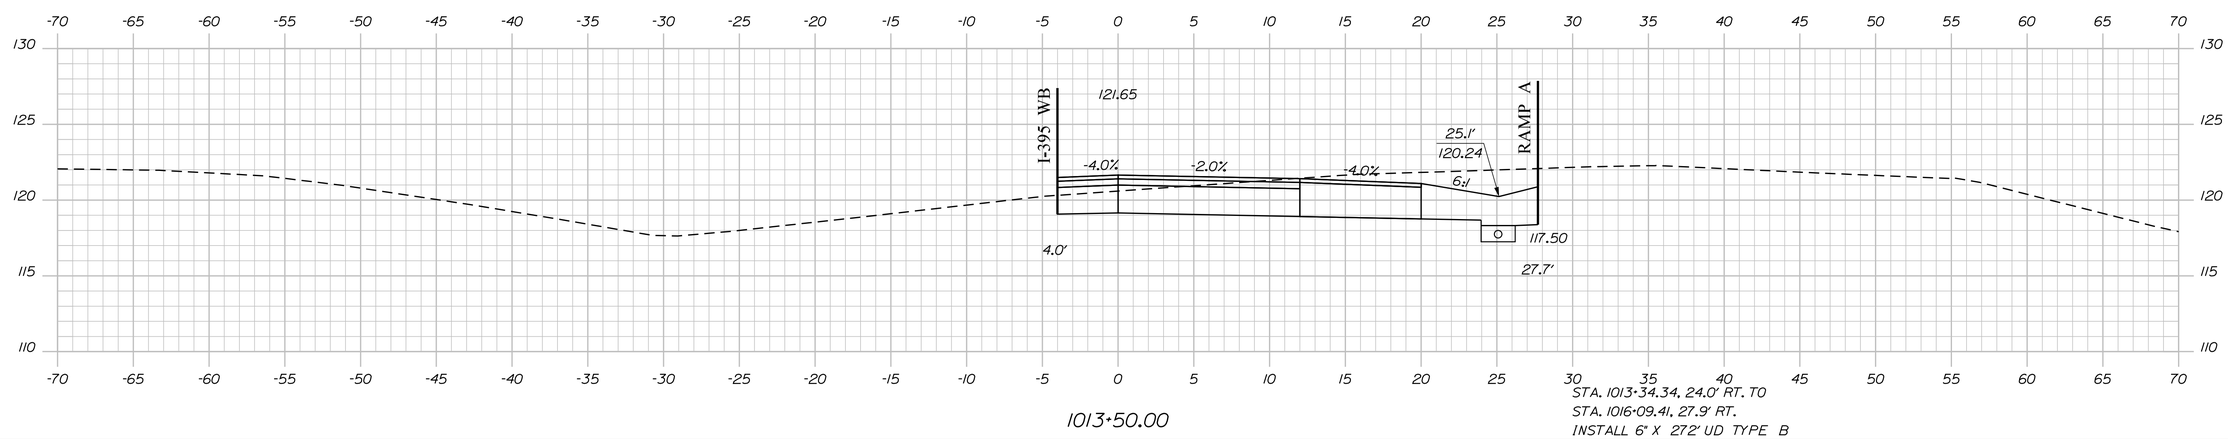

STA. 1013+34.34, 24.0' RT. TO
STA. 1016+09.41, 27.9' RT.
INSTALL 6" X 272' UD TYPE B

STATE OF MAINE
DEPARTMENT OF TRANSPORTATION

1891500

WIN
018915.00

PROJ. MANAGER	R. MOULTON		
DESIGN-DETAILED	D.PRIDE		
CHECKED-REVIEWED			
DESIGN2-DETAILED2			
DESIGN3-DETAILED3			
REVISIONS 1			
REVISIONS 2			
REVISIONS 3			
REVISIONS 4			
FIELD CHANGES			

SIGNATURE

P.E. NUMBER

DATE

BREWER TO EDDINGTON
I-395/ROUTE 9 CONNECTOR

EAST BOUND
CROSS SECTIONS


SHEET NUMBER

H158


OF 460

Sta. 1013+50.00 to Sta. 1014+50.00


Filename: ...\158_XSECT_1013+50_011.dgn Division: HIGHWAY Username: common Date:9/30/2021

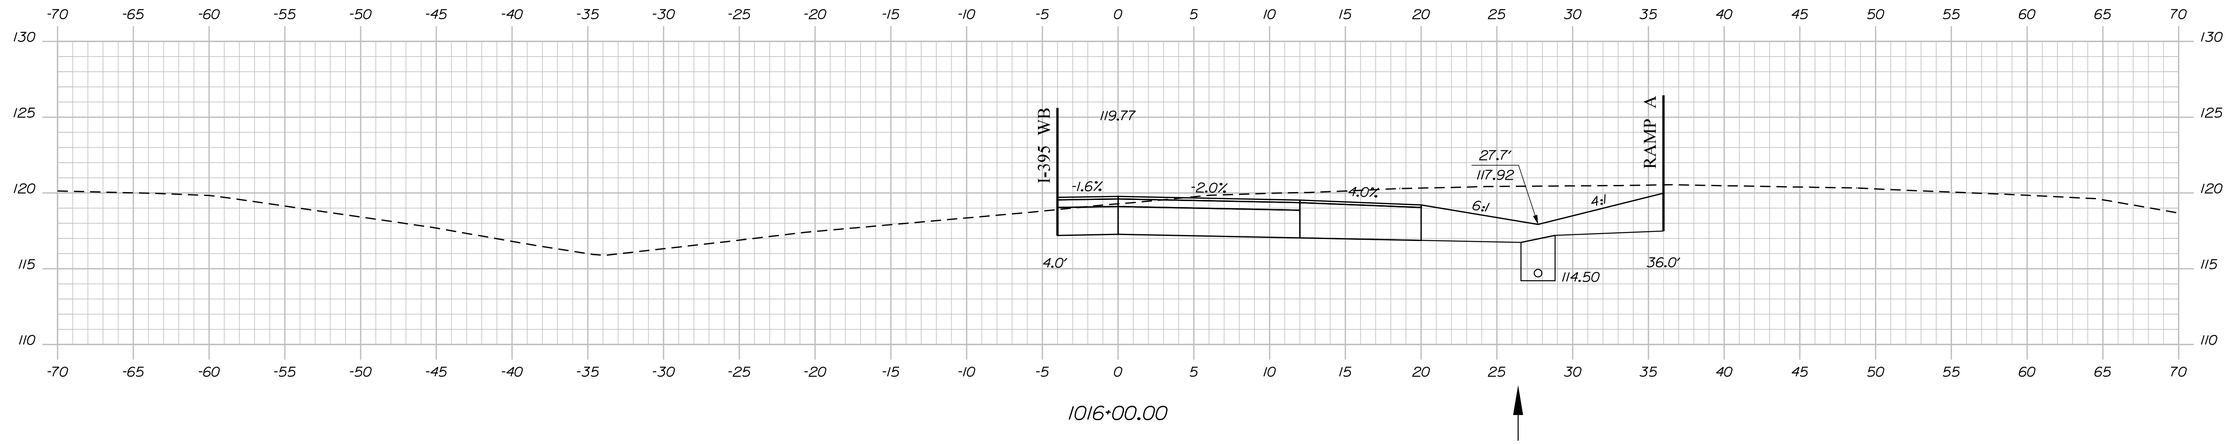

1016+00.00

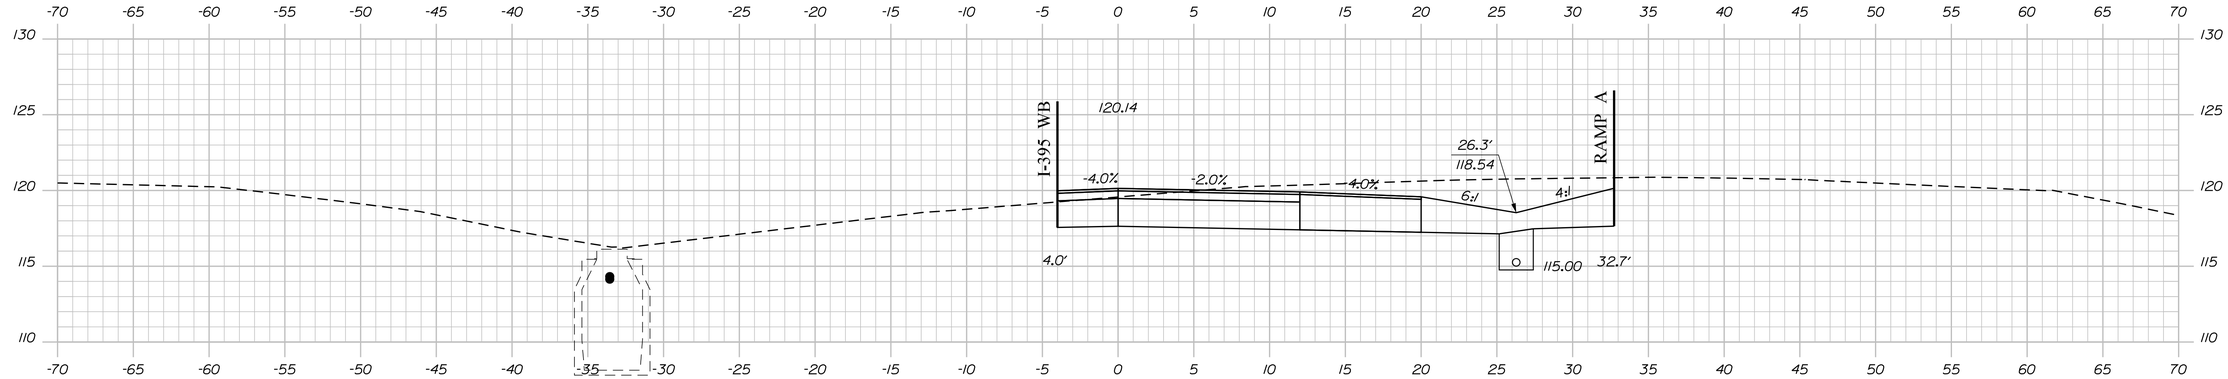

1015+50.00

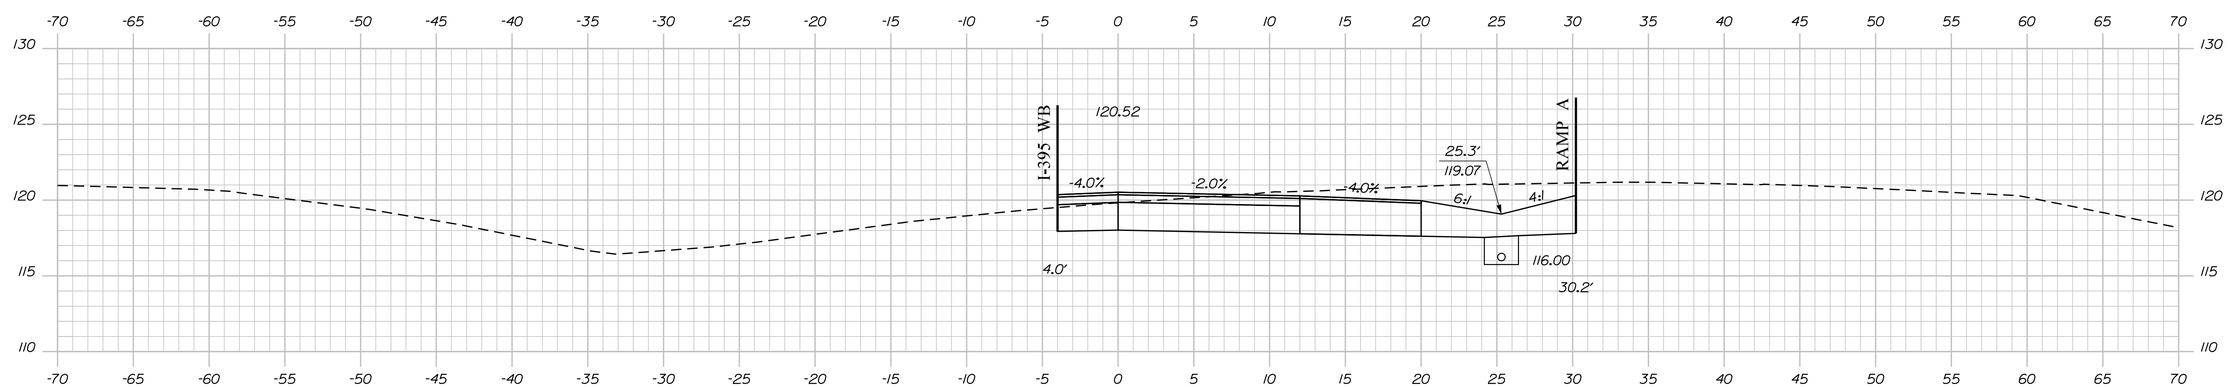

1015+00.00

STATE OF MAINE
DEPARTMENT OF TRANSPORTATION

1891500

WIN
018915.00

PROJ. MANAGER	R. MOULTON		
DESIGN-DETAILED	D.PRIDE		
CHECKED-REVIEWED			
DESIGN2-DETAILED2			
DESIGN3-DETAILED3			
REVISIONS 1			
REVISIONS 2			
REVISIONS 3			
REVISIONS 4			
FIELD CHANGES			

BY | DATE

SIGNATURE

P.E. NUMBER

DATE

BREWER TO EDDINGTON
I-395/ROUTE 9 CONNECTOR

EAST BOUND
CROSS SECTIONS


SHEET NUMBER

H159


OF 460

Sta. 1015+00.00 to Sta. 1016+00.00


Filename: ...\159_XSECT_1015+00_012.dgn Division: HIGHWAY Username: common Date:9/30/2021

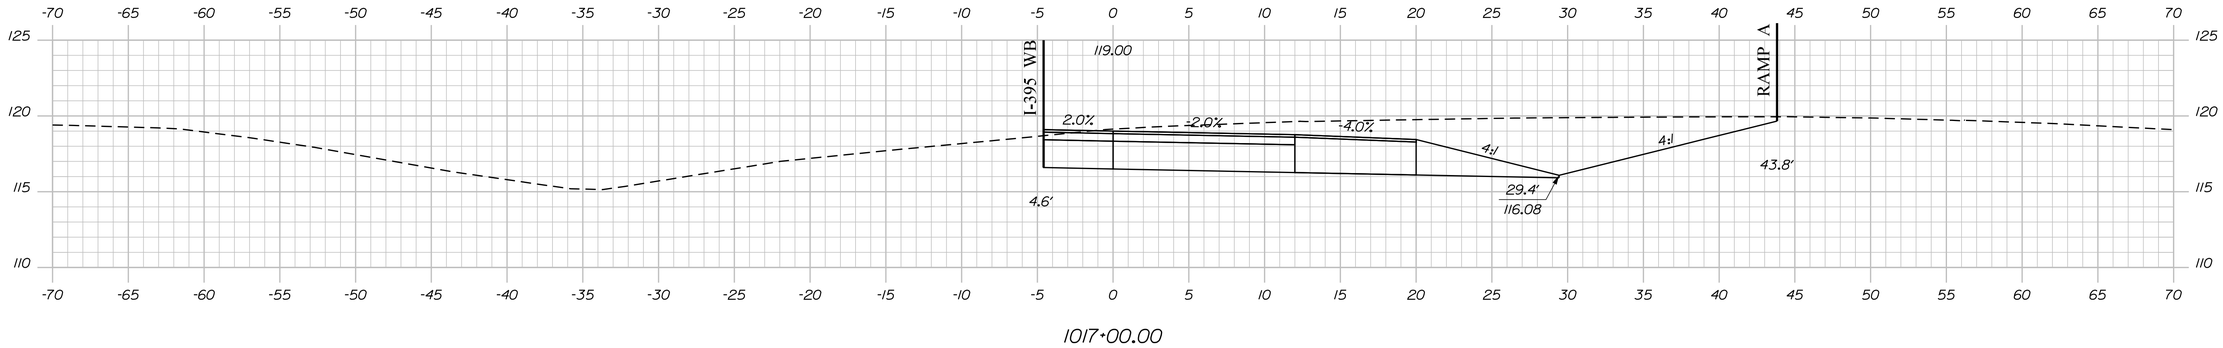

1017+00.00

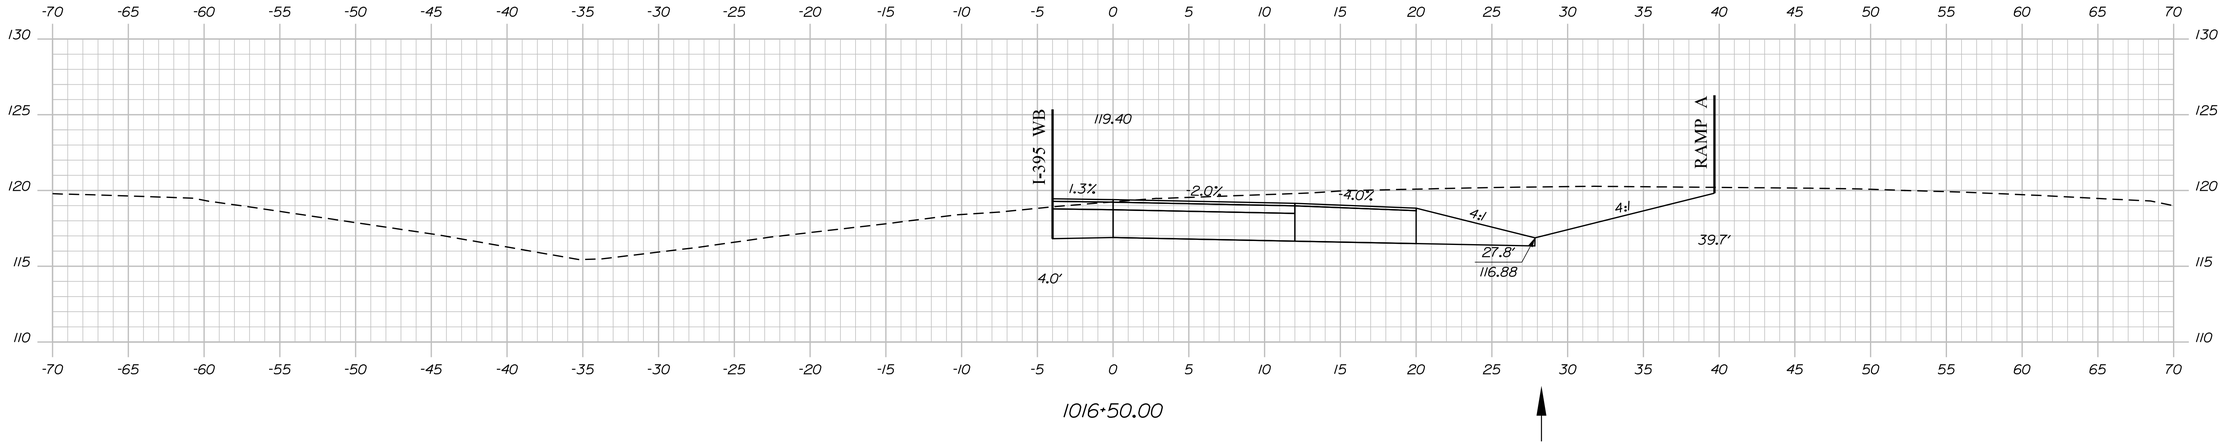

1016+50.00

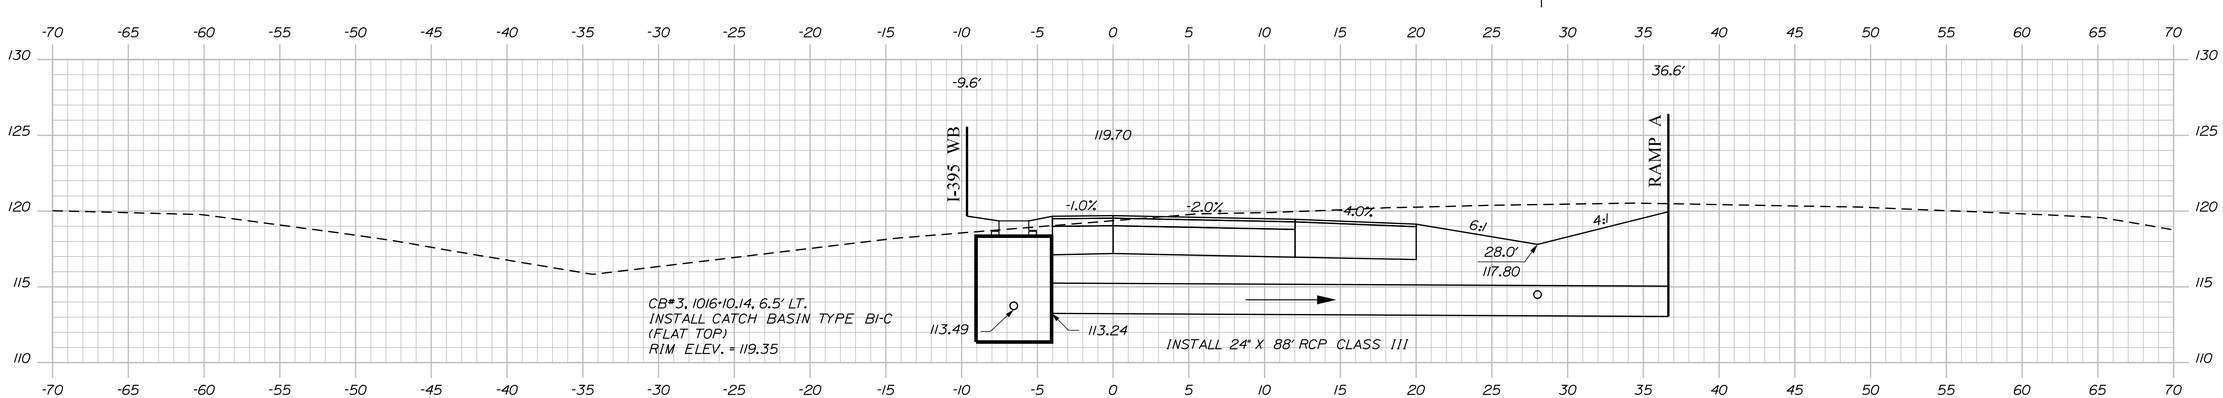

1016+10.00

STATE OF MAINE
DEPARTMENT OF TRANSPORTATION

1891500

WIN
018915.00

PROJ. MANAGER	R. MOULTON		
DESIGN-DETAILED	D.PRIDE		
CHECKED-REVIEWED			
DESIGN2-DETAILED2			
DESIGN3-DETAILED3			
REVISIONS 1			
REVISIONS 2			
REVISIONS 3			
REVISIONS 4			
FIELD CHANGES			

SIGNATURE

P.E. NUMBER

DATE

BREWER TO EDDINGTON
I-395/ROUTE 9 CONNECTOR

EAST BOUND
CROSS SECTIONS

SHEET NUMBER

H160

OF 460

Sta. 1016+10.00 to Sta. 1017+00.00

Filename: ...\160_XSECT_1016+10_013.dgn Division: HIGHWAY Username: common Date:9/30/2021

Filename: ...\161_XSECT_1017+50_014.dgn Division: HIGHWAY Username: common Date:9/30/2021

STATE OF MAINE
DEPARTMENT OF TRANSPORTATION

1891500

WIN
018915.00

SIGNATURE

P.E. NUMBER

DATE

	BY	DATE
PROJ. MANAGER	R. MOULTON	
DESIGN-DETAILED	D.PRIDE	SEP. 2021
CHECKED-REVIEWED		
DESIGN2-DETAILED2		
DESIGN3-DETAILED3		
REVISIONS 1		
REVISIONS 2		
REVISIONS 3		
REVISIONS 4		
FIELD CHANGES		

BREWER TO EDDINGTON
I-395/ROUTE 9 CONNECTOR


EAST BOUND
CROSS SECTIONS

SHEET NUMBER

H161

OF 460

Sta. 1017+50.00 to Sta. 1018+50.00

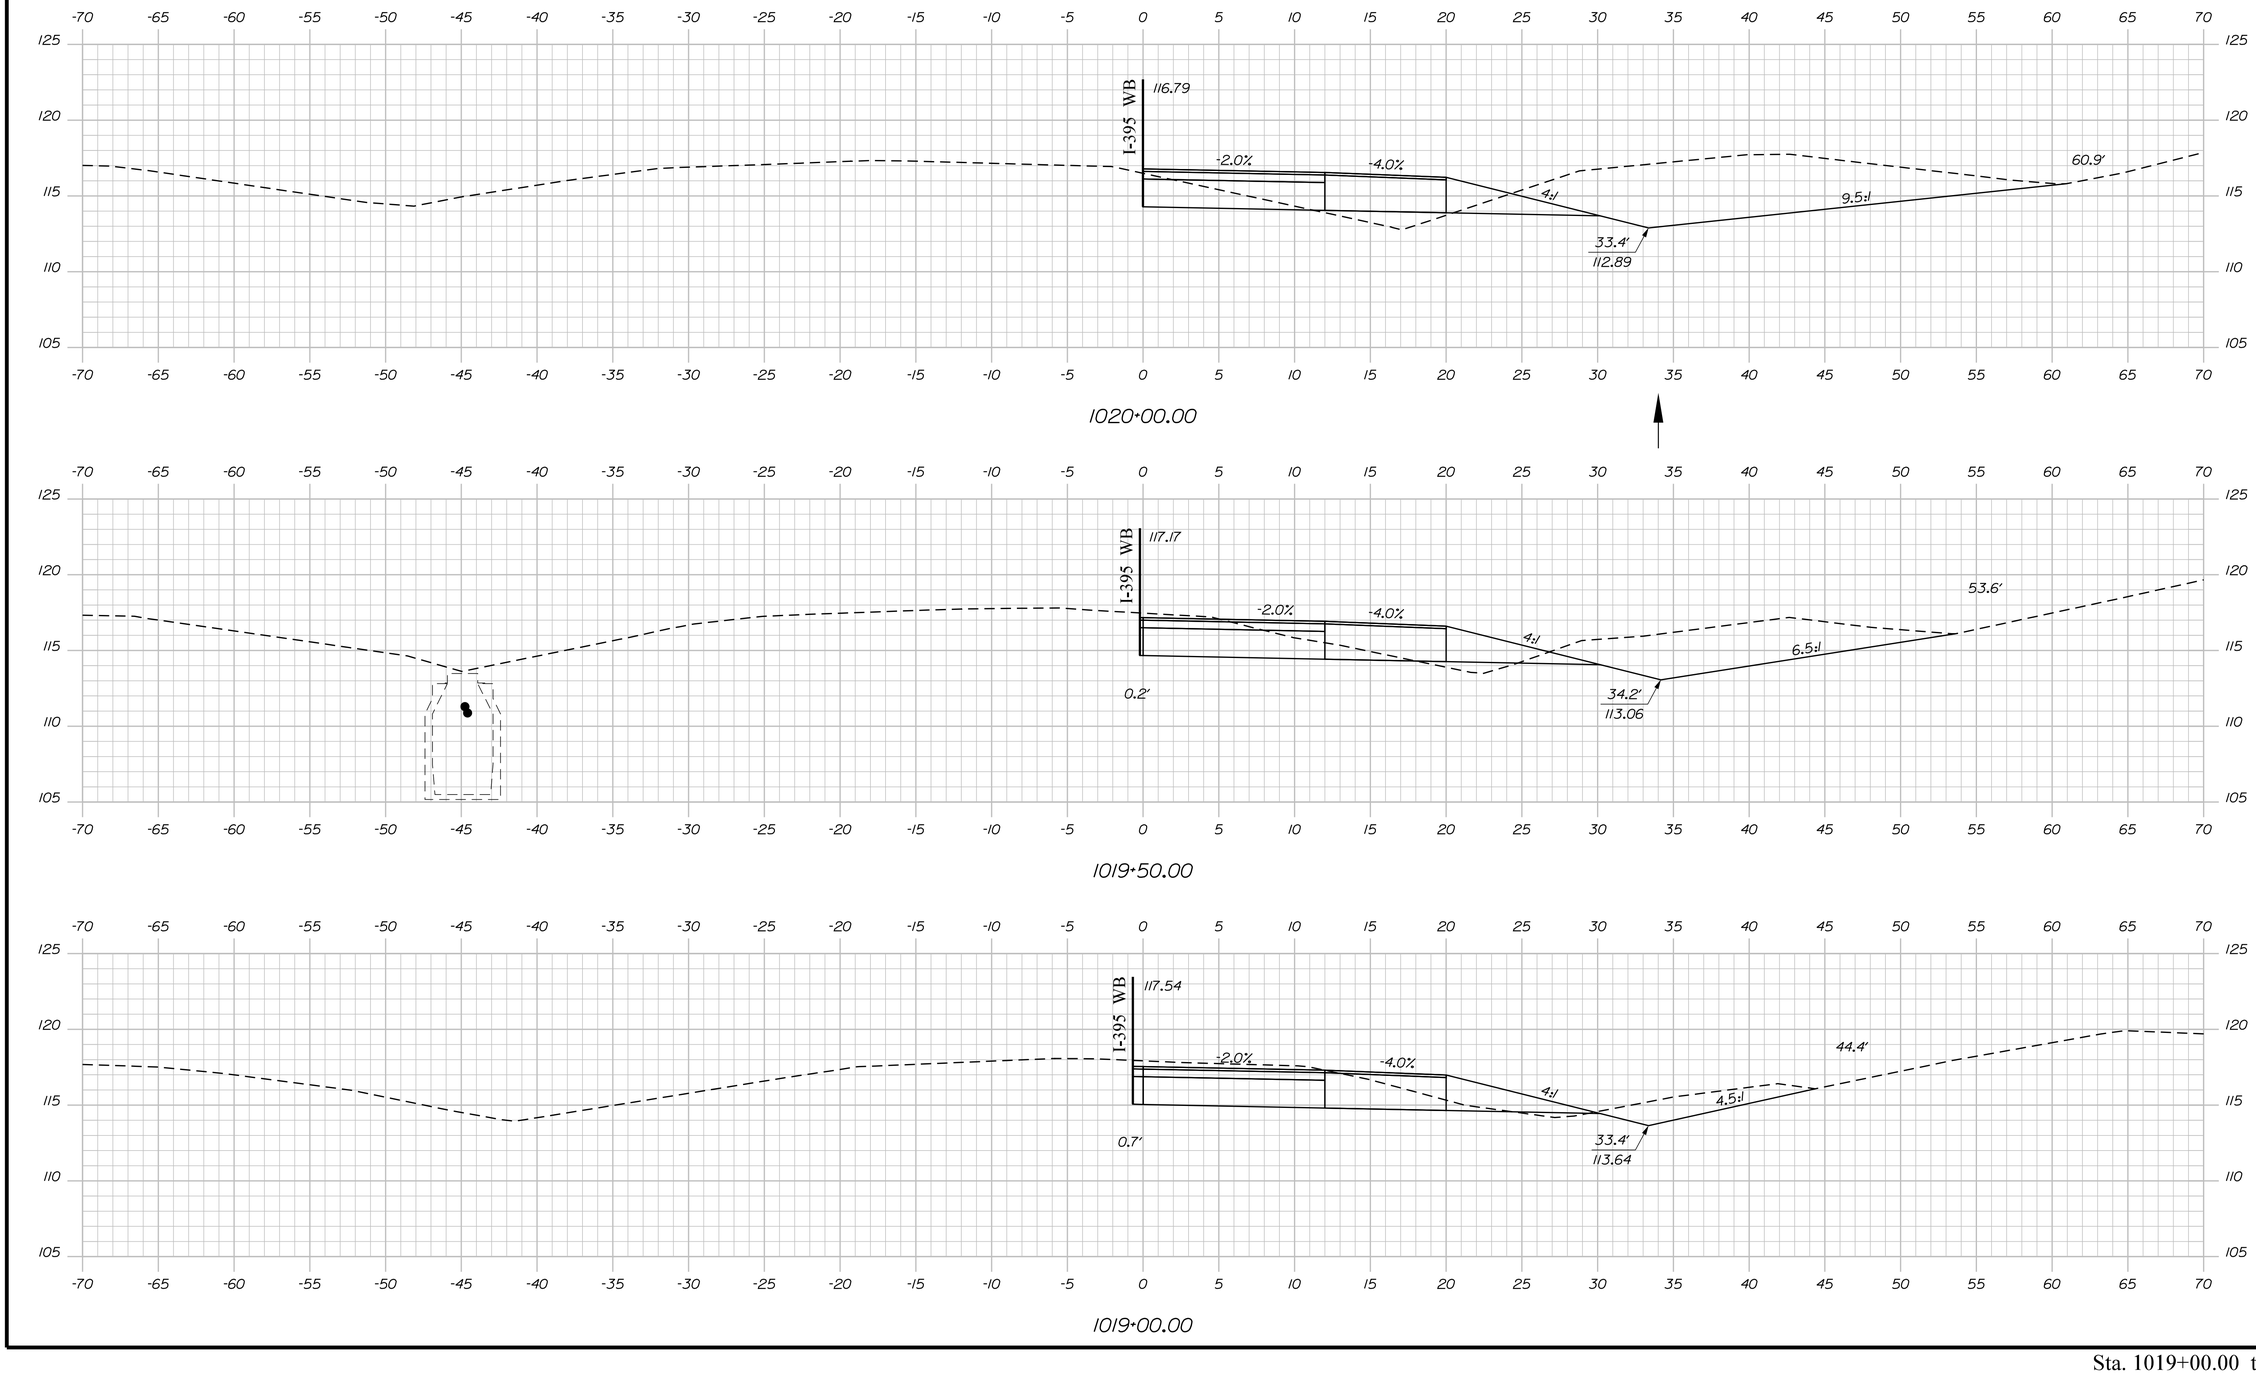

Sta. 1019+00.00 to Sta. 1020+00.00

STATE OF MAINE
DEPARTMENT OF TRANSPORTATION

1891500

WIN
018915.00

SIGNATURE

P.E. NUMBER

DATE

	BY	DATE
PROJ. MANAGER	R. MOULTON	
DESIGN-DETAILED		SEP. 2021
CHECKED-REVIEWED	D.PRIDE	
DESIGN2-DETAILED2		
DESIGN3-DETAILED3		
REVISIONS 1		
REVISIONS 2		
REVISIONS 3		
REVISIONS 4		
FIELD CHANGES		

BREWER TO EDDINGTON
I-395/ROUTE 9 CONNECTOR


EAST BOUND
CROSS SECTIONS

SHEET NUMBER

H162

OF 460

Filename: ...\162_XSECT_1019+00_015.dgn Division: HIGHWAY Username: common Date:9/30/2021

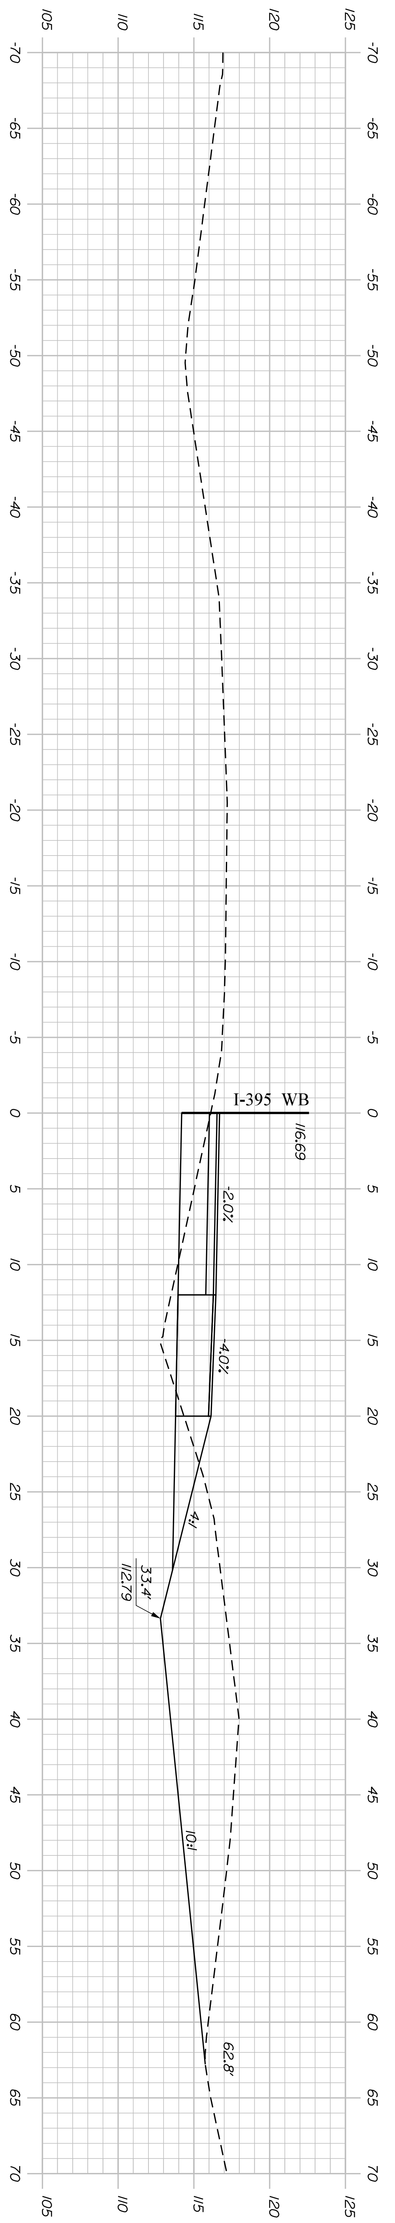

1020+12.78

Sta. 1020+12.78 to Sta. 1020+12.78

H163

SHEET NUMBER

OF 460

BREWER TO EDDINGTON
I-395/ROUTE 9 CONNECTOR

EAST BOUND
CROSS SECTIONS

		BY	DATE
PROJ. MANAGER	R. MOULTON		
DESIGN-DETAILED	D.PRIDE		SEP. 2021
CHECKED-REVIEWED			
DESIGN2-DETAILED2			
DESIGN3-DETAILED3			
REVISIONS 1			
REVISIONS 2			
REVISIONS 3			
REVISIONS 4			
FIELD CHANGES			

SIGNATURE


P.E. NUMBER

DATE

STATE OF MAINE
DEPARTMENT OF TRANSPORTATION

1891500

WIN
018915.00

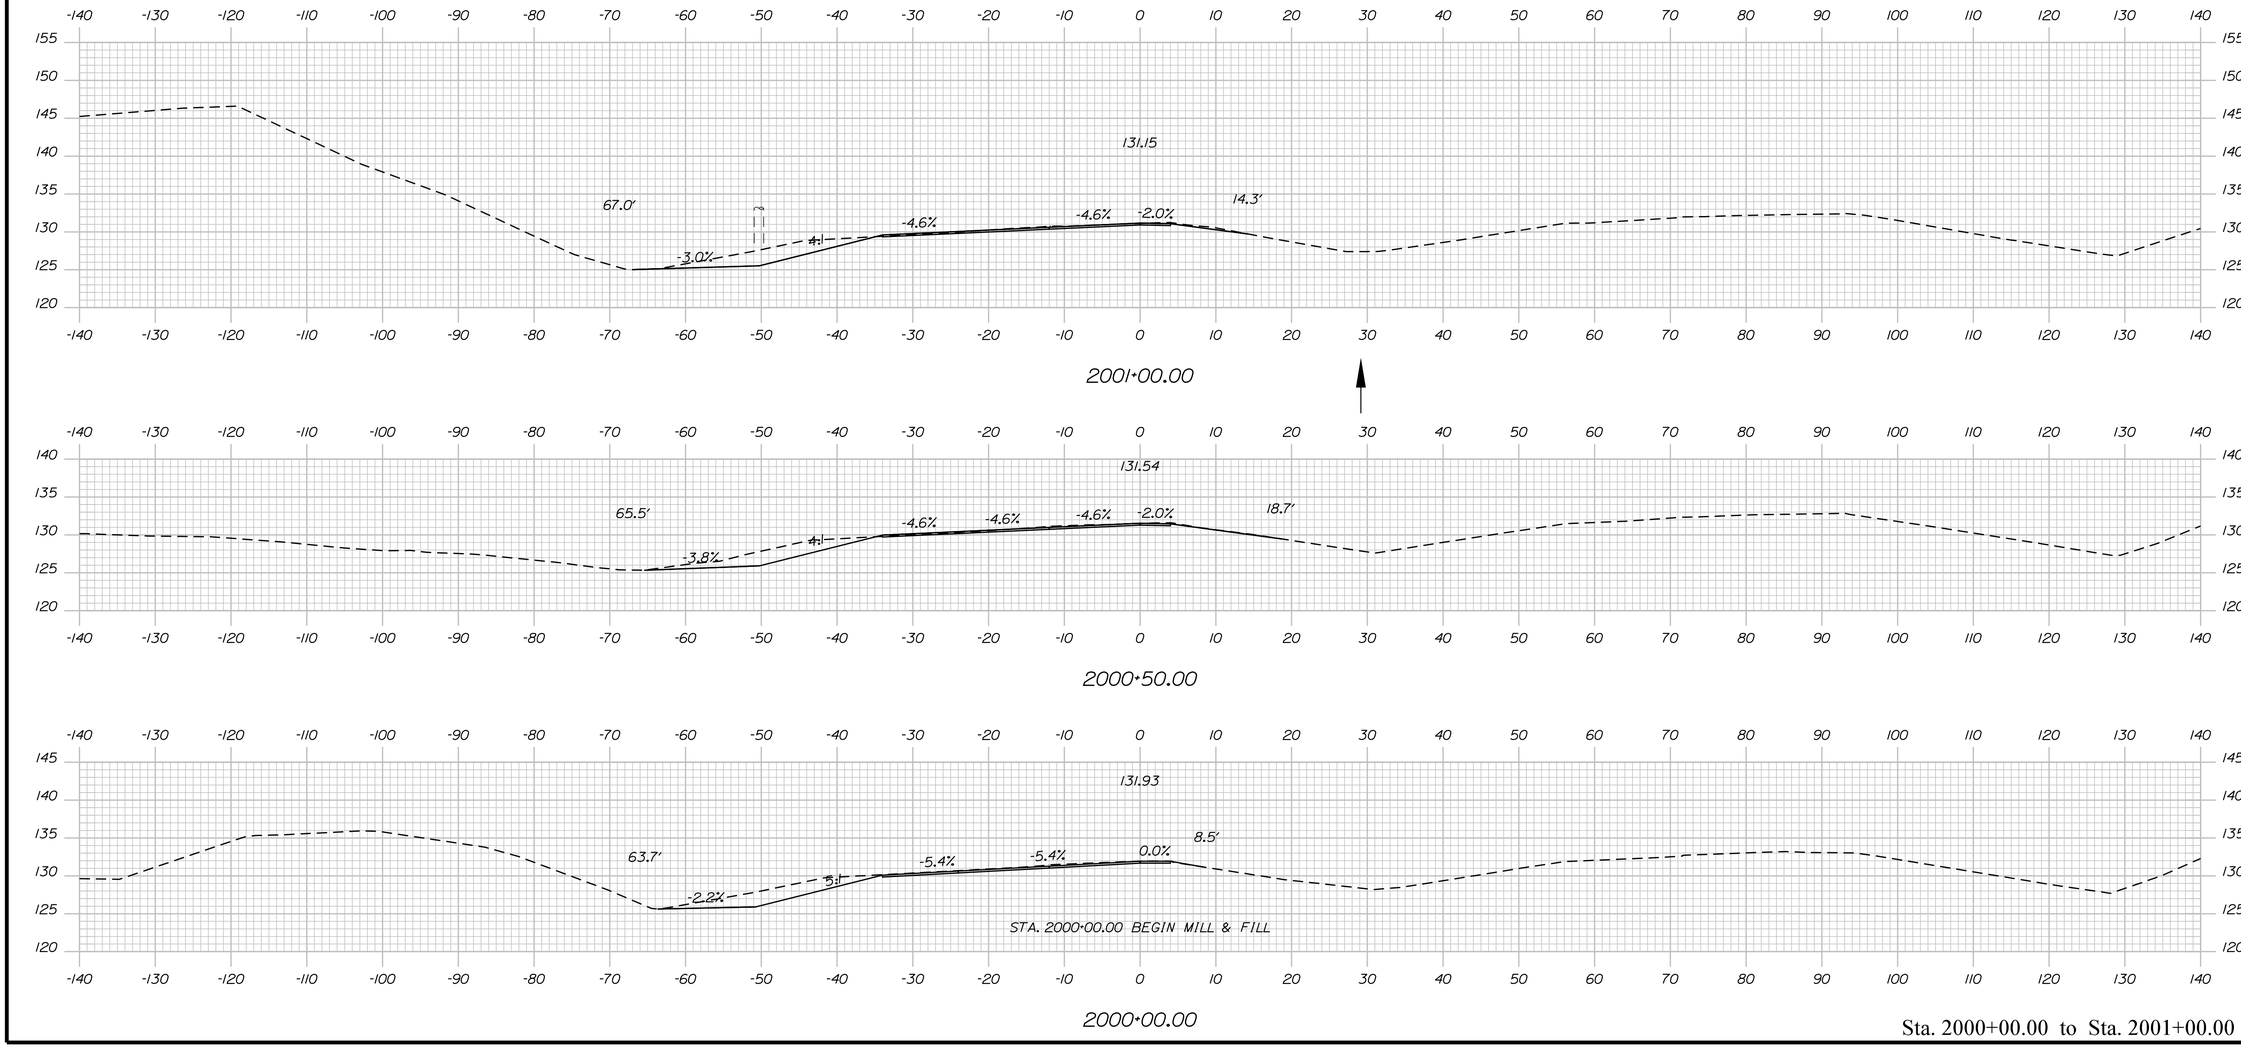

Sta. 2000+00.00 to Sta. 2001+00.00

STATE OF MAINE
DEPARTMENT OF TRANSPORTATION

1891500

WIN
018915.00

PROJ. MANAGER	R. MOULTON	BY	DATE
DESIGN-DETAILED	D.PRIDE		SEP. 2021
CHECKED-REVIEWED			
DESIGN2-DETAILED2			
DESIGN3-DETAILED3			
REVISIONS 1			
REVISIONS 2			
REVISIONS 3			
REVISIONS 4			
FIELD CHANGES			

SIGNATURE

P.E. NUMBER

DATE


BREWER TO EDDINGTON
1-395/ROUTE 9 CONNECTOR
WEST BOUND
CROSS SECTIONS

SHEET NUMBER

H164

OF 460

Filename: ...\164_XSECT_2000+00_001.dgn Division: HIGHWAY Username: common Date:9/30/2021

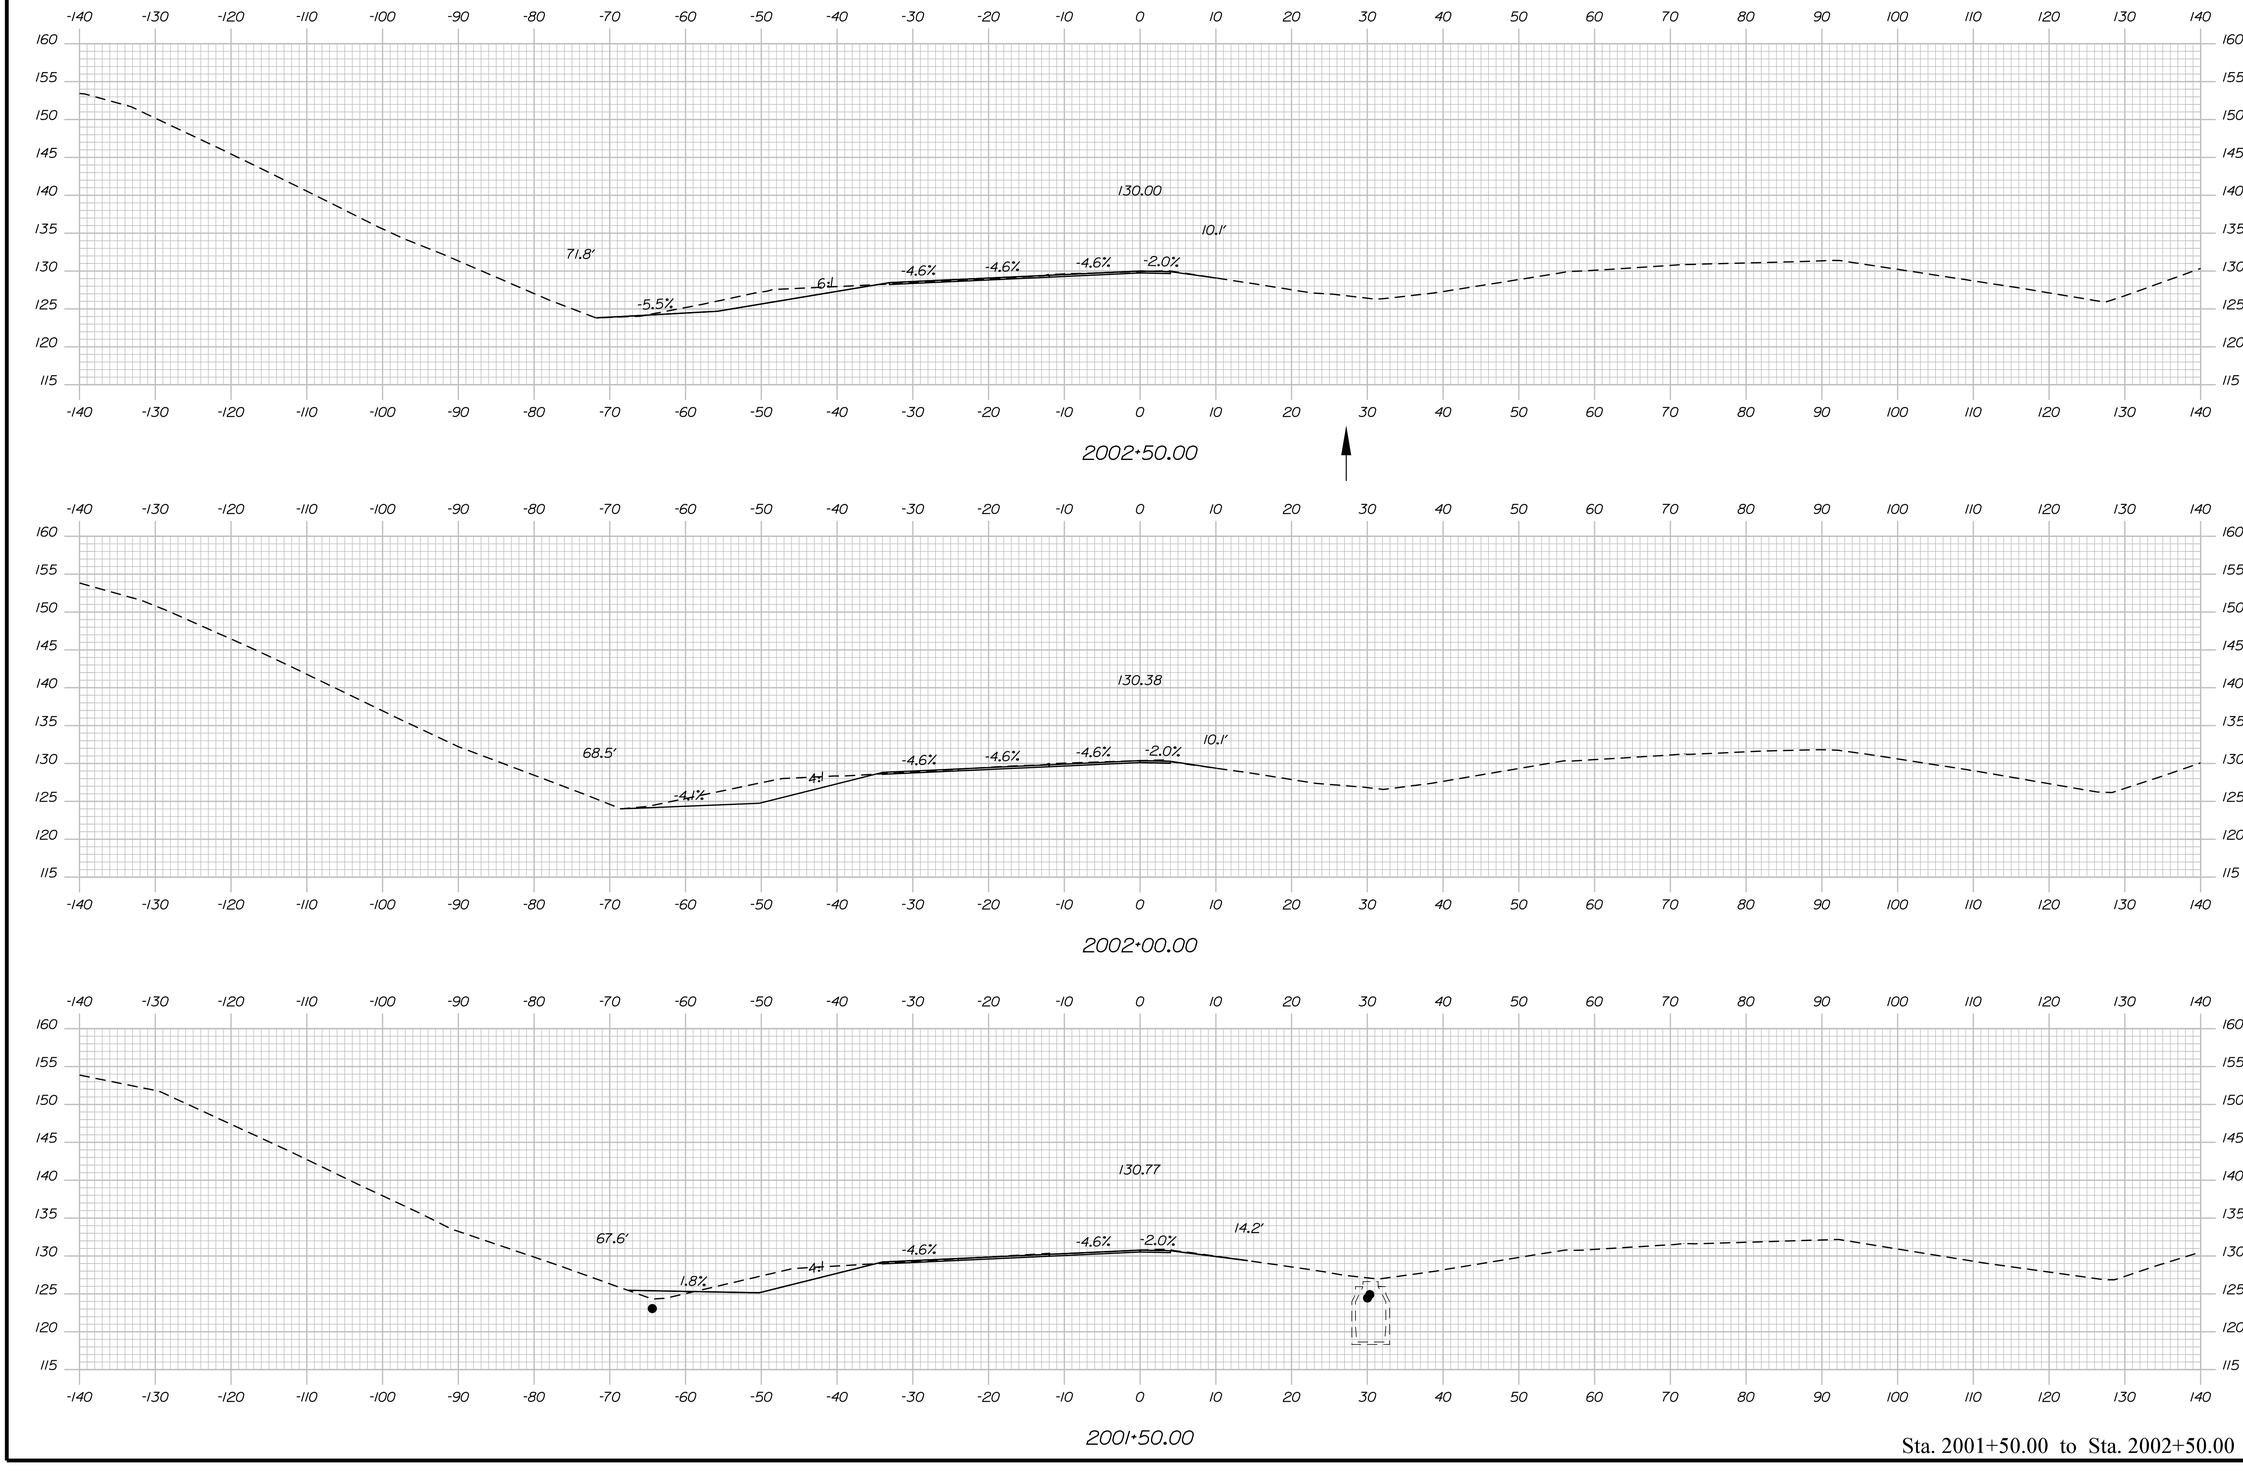

Sta. 2001+50.00 to Sta. 2002+50.00

Filename: ...\165_XSECT_2001+50_002.dgn Division: HIGHWAY Username: common Date:9/30/2021

STATE OF MAINE
DEPARTMENT OF TRANSPORTATION

1891500

WIN
018915.00

PROJ. MANAGER	R. MOULTON	DATE	SEP. 2021
DESIGN-DETAILED	D.PRIDE	BY	
CHECKED-REVIEWED			
DESIGN2-DETAILED2			
DESIGN3-DETAILED3			
REVISIONS 1			
REVISIONS 2			
REVISIONS 3			
REVISIONS 4			
FIELD CHANGES			

SIGNATURE

P.E. NUMBER


DATE


BREWER TO EDDINGTON
1-395/ROUTE 9 CONNECTOR
WEST BOUND
CROSS SECTIONS


SHEET NUMBER

H165

OF 460

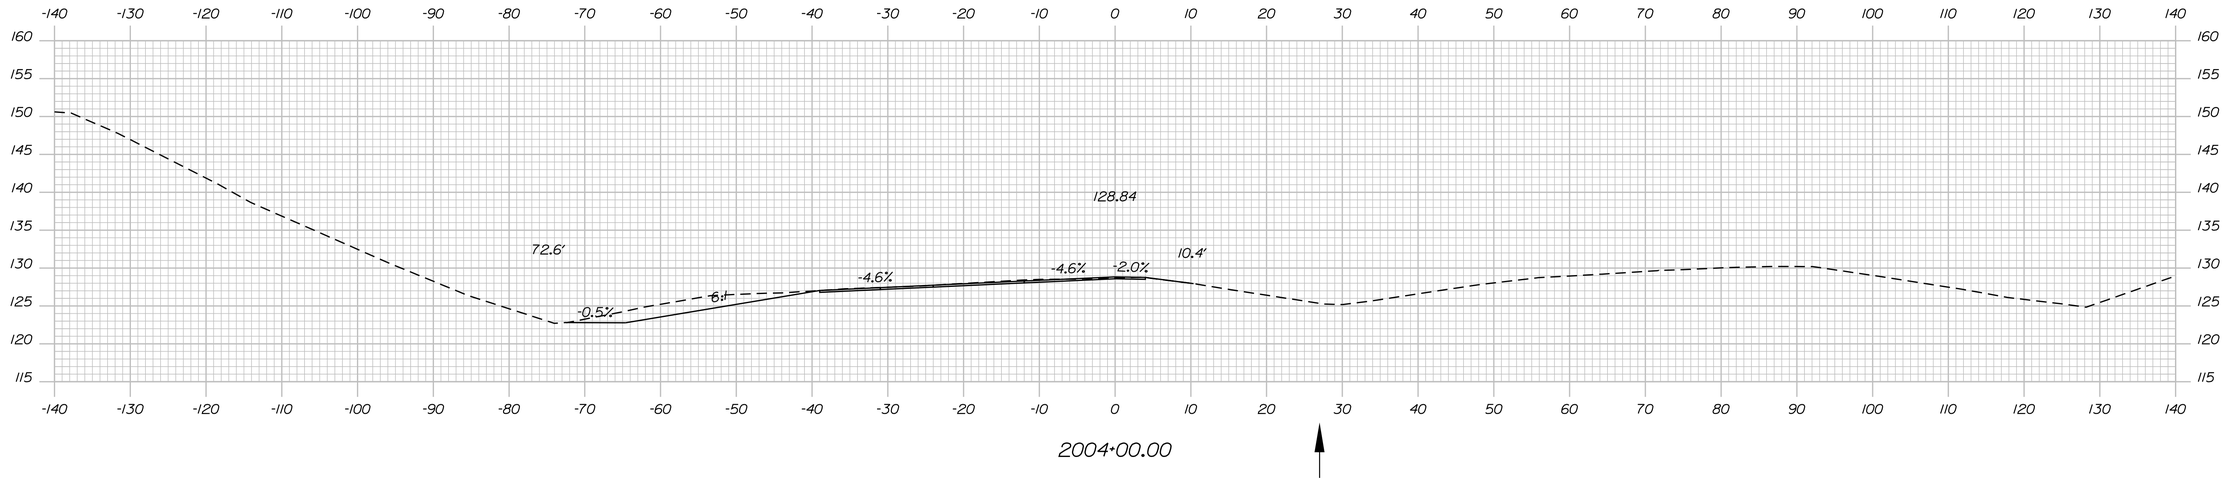

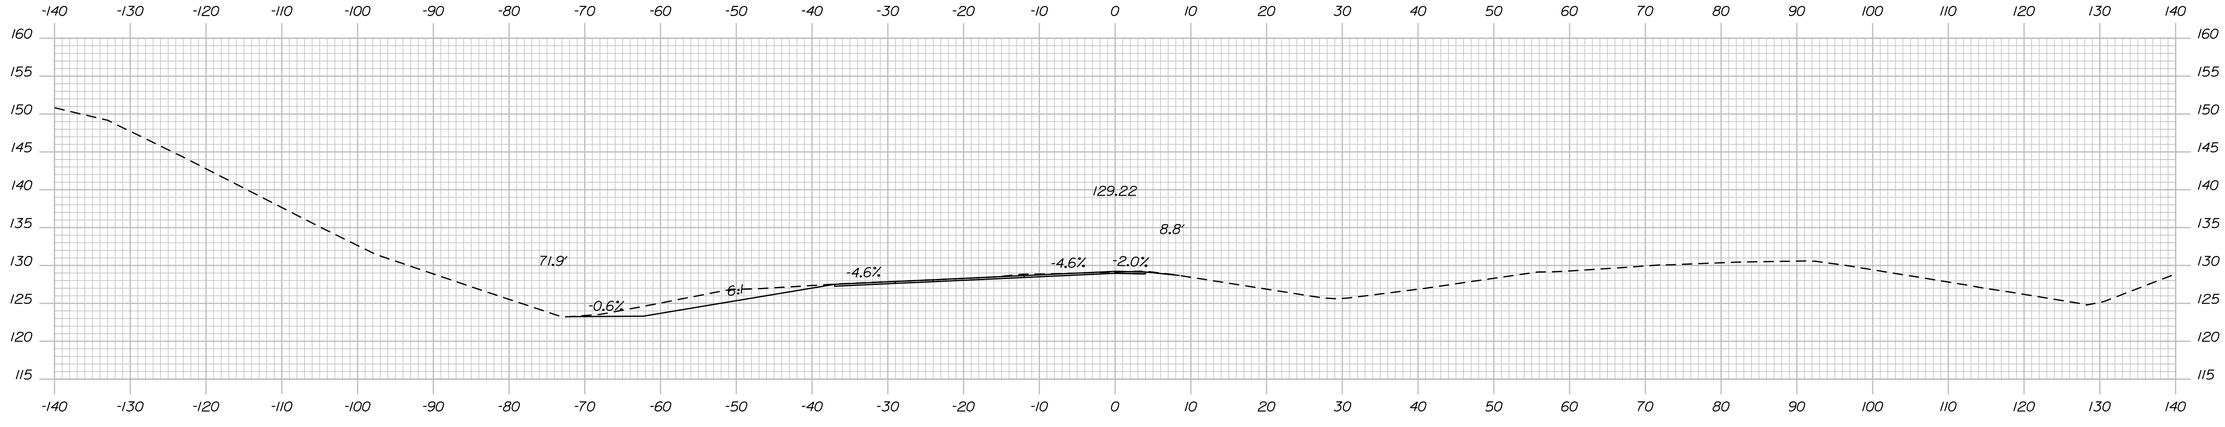

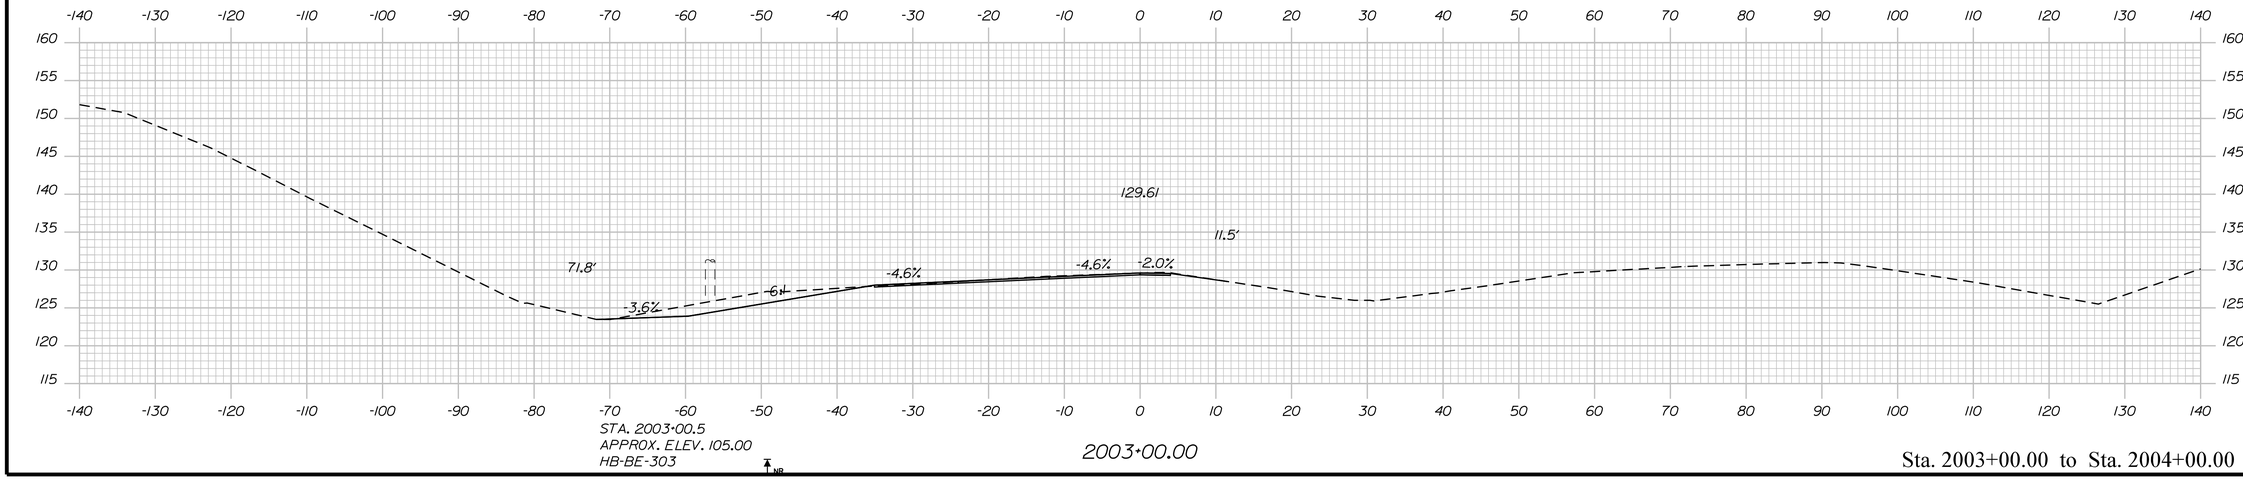

Sta. 2003+00.00 to Sta. 2004+00.00

STATE OF MAINE
DEPARTMENT OF TRANSPORTATION

1891500

WIN
018915.00

	BY	DATE
PROJ. MANAGER	R. MOULTON	
DESIGN-DETAILED	D.PRIDE	SEP. 2021
CHECKED-REVIEWED		
DESIGN2-DETAILED2		
DESIGN3-DETAILED3		
REVISIONS 1		
REVISIONS 2		
REVISIONS 3		
REVISIONS 4		
FIELD CHANGES		

SIGNATURE

P.E. NUMBER

DATE


BREWER TO EDDINGTON
1-395/ROUTE 9 CONNECTOR
WEST BOUND
CROSS SECTIONS

SHEET NUMBER

H166

OF 460

Filename: ...\166_XSECT_2003+00_003.dgn Division: HIGHWAY Username: common Date:9/30/2021

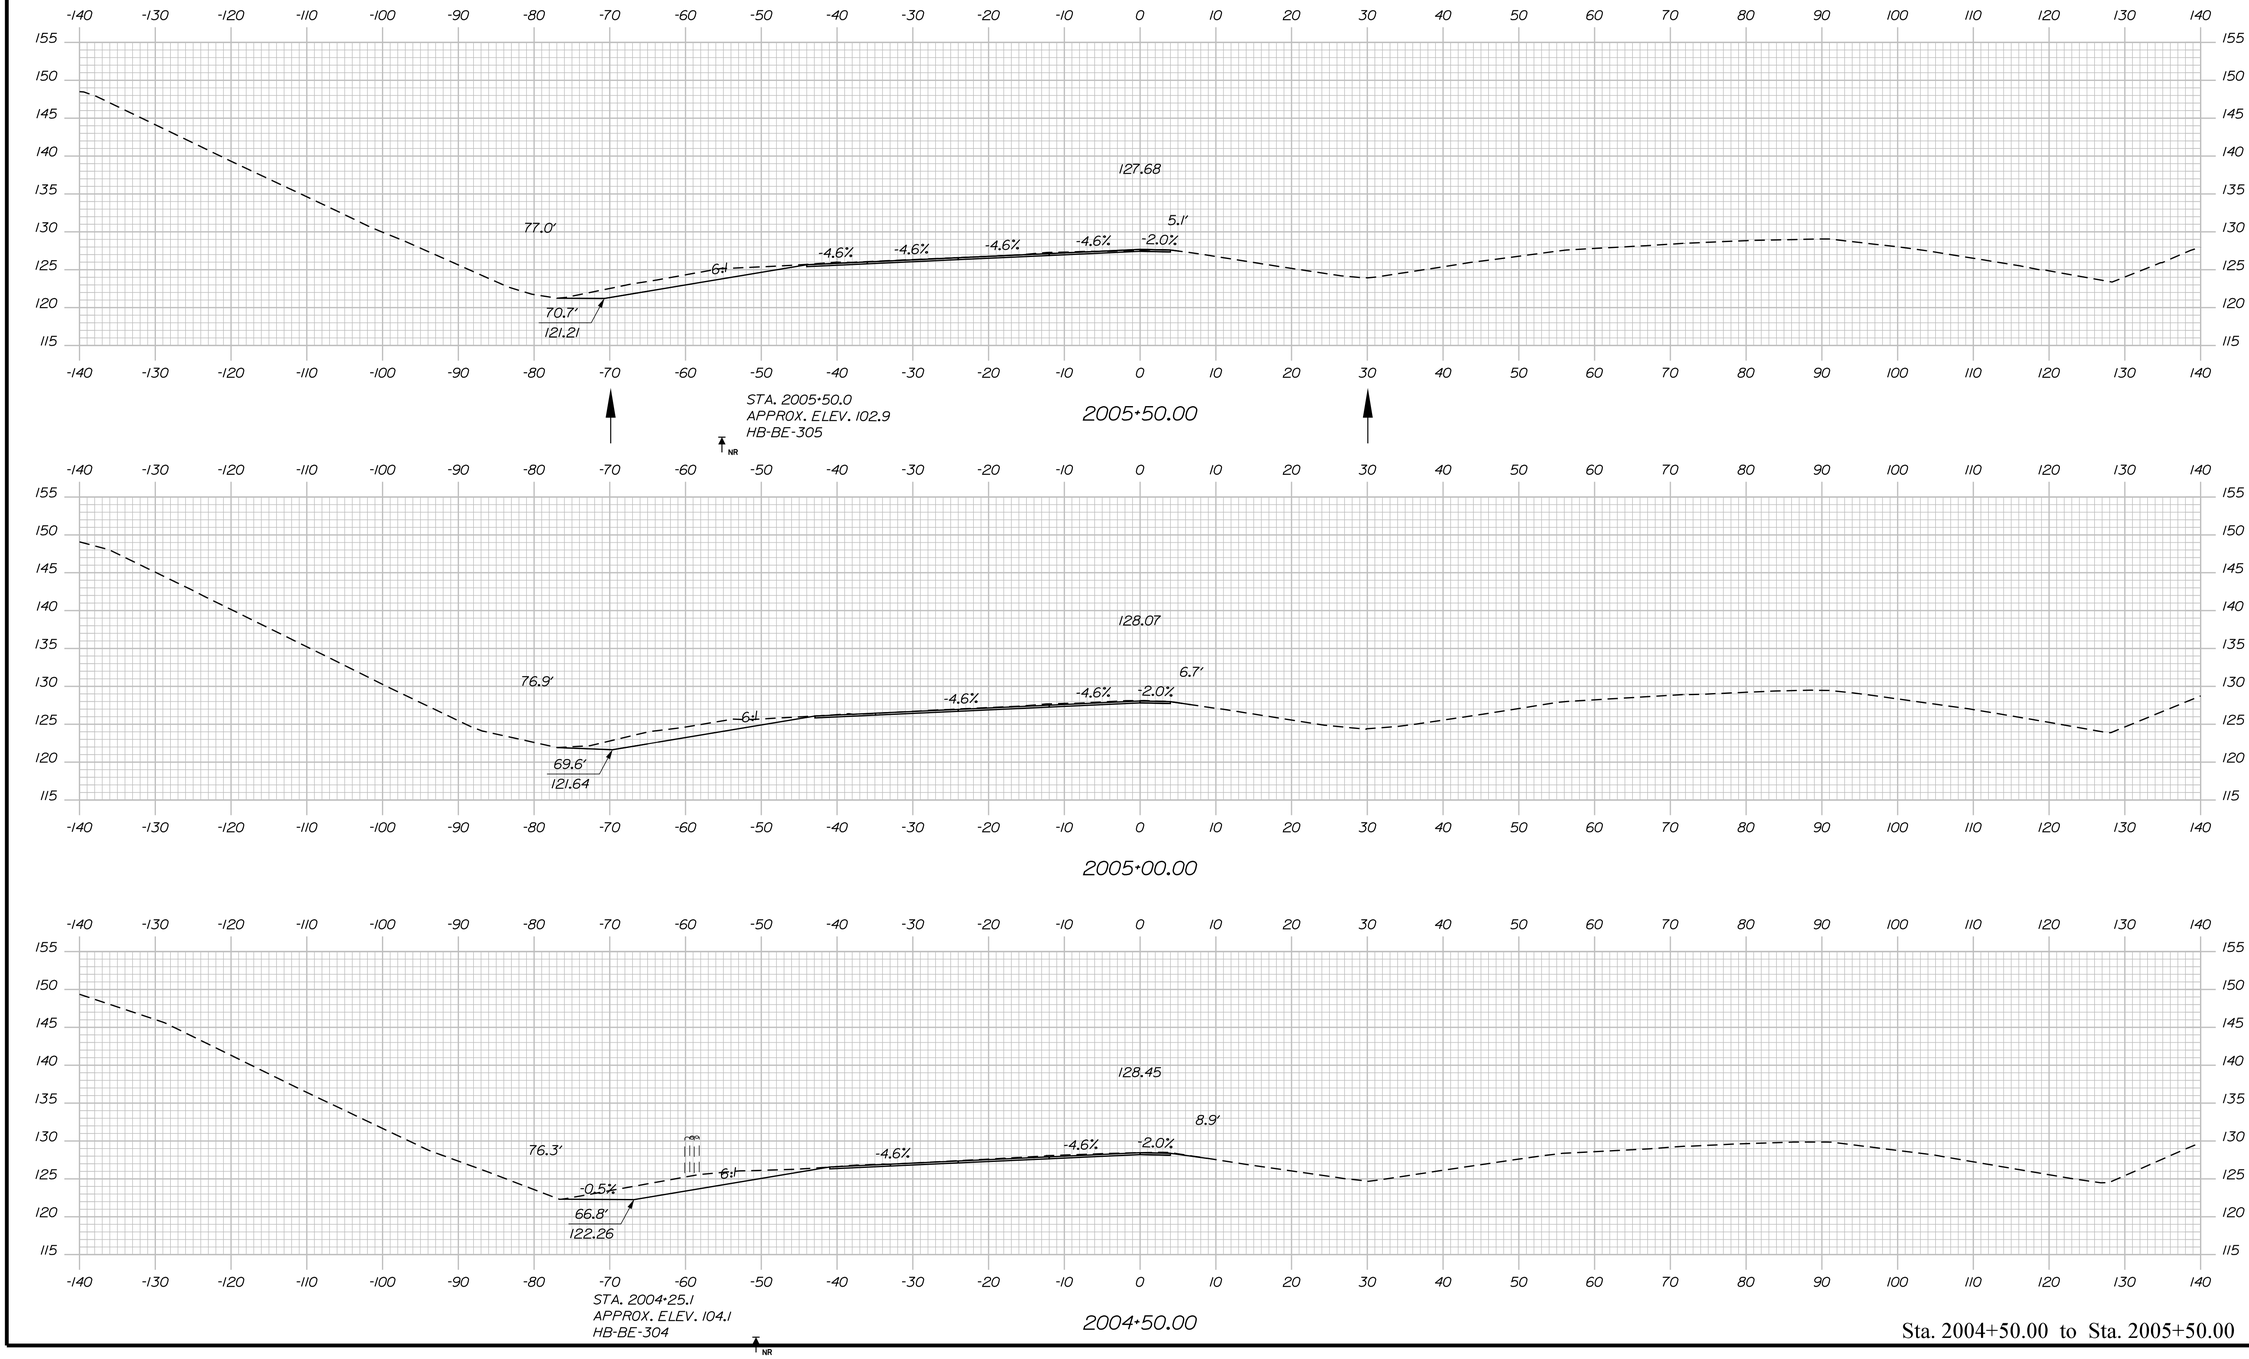

Filename: ...\167_XSECT_2004+50_004.dgn Username: common Division: HIGHWAY Date:9/30/2021

STATE OF MAINE
DEPARTMENT OF TRANSPORTATION

1891500

WIN
018915.00

PROJ. MANAGER	R. MOULTON	BY	
DESIGN-DETAILED	D.PRIDE		
CHECKED-REVIEWED			
DESIGN2-DETAILED2			
DESIGN3-DETAILED3			
REVISIONS 1			
REVISIONS 2			
REVISIONS 3			
REVISIONS 4			
FIELD CHANGES			

SIGNATURE

P.E. NUMBER

DATE


DATE SEP. 2021

BREWER TO EDDINGTON
1-395/ROUTE 9 CONNECTOR
WEST BOUND
CROSS SECTIONS

SHEET NUMBER

H167

OF 460

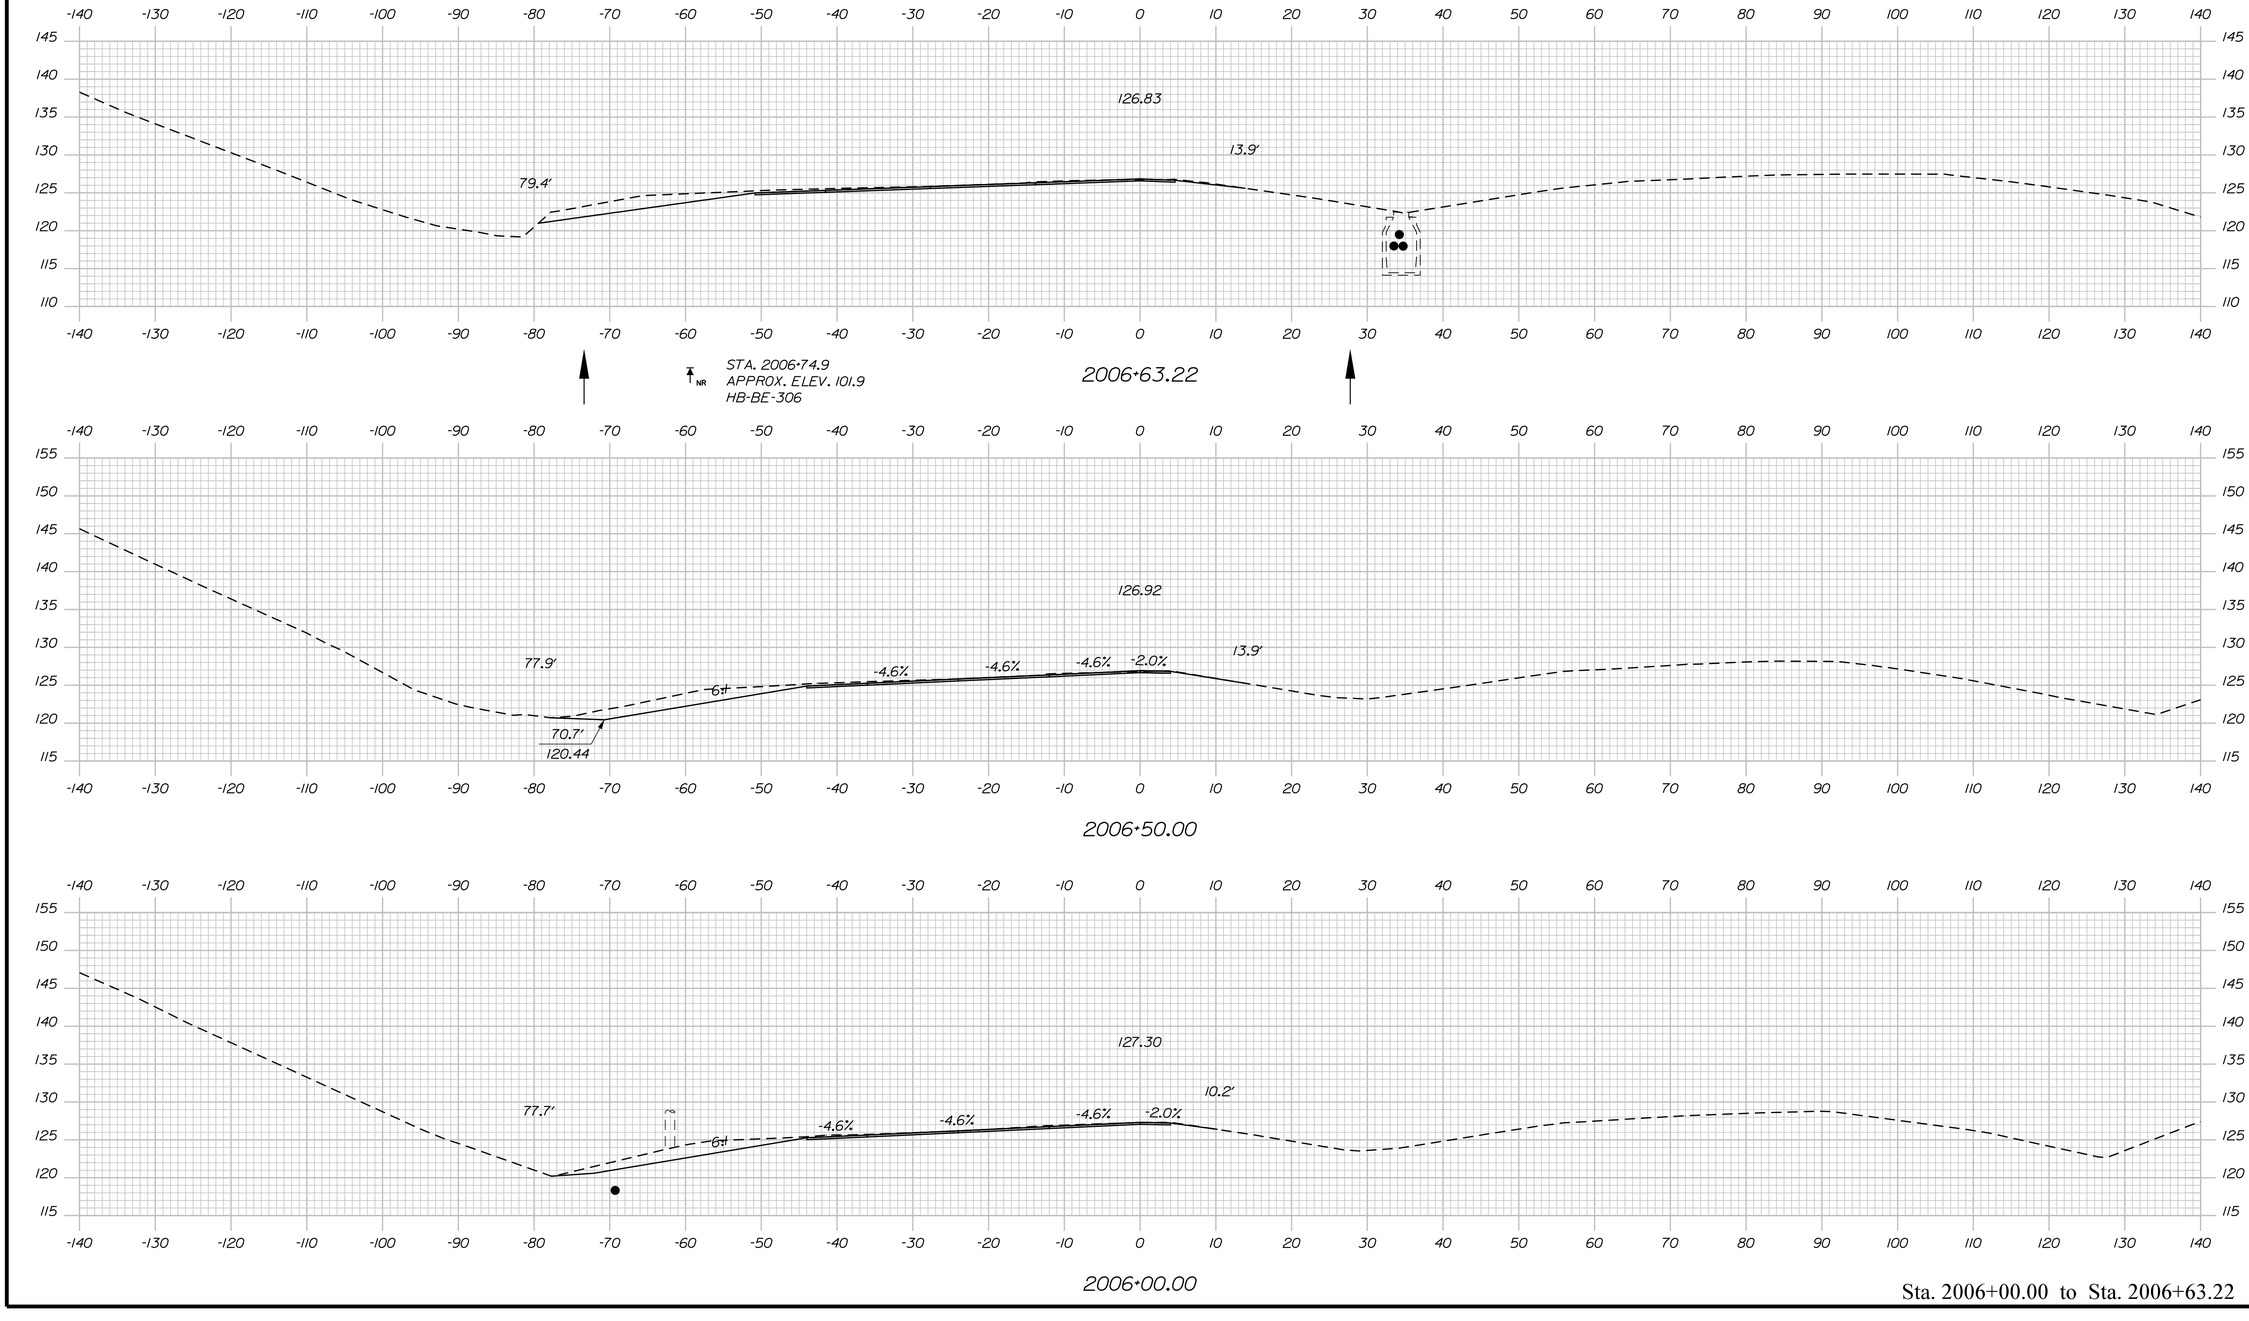

Sta. 2006+00.00 to Sta. 2006+63.22

STATE OF MAINE
DEPARTMENT OF TRANSPORTATION

1891500

WIN
018915.00

PROJ. MANAGER	R. MOULTON		
DESIGN-DETAILED	D.PRIDE		
CHECKED-REVIEWED			
DESIGN2-DETAILED2			
DESIGN3-DETAILED3			
REVISIONS 1			
REVISIONS 2			
REVISIONS 3			
REVISIONS 4			
FIELD CHANGES			

SIGNATURE

P.E. NUMBER

DATE

BY

DATE SEP. 2021


BREWER TO EDDINGTON
1-395/ROUTE 9 CONNECTOR
WEST BOUND
CROSS SECTIONS


SHEET NUMBER


H168

OF 460

Filename: ...\168_XSECT_2006+00_005.dgn Username: common
Division: HIGHWAY
Date:9/30/2021

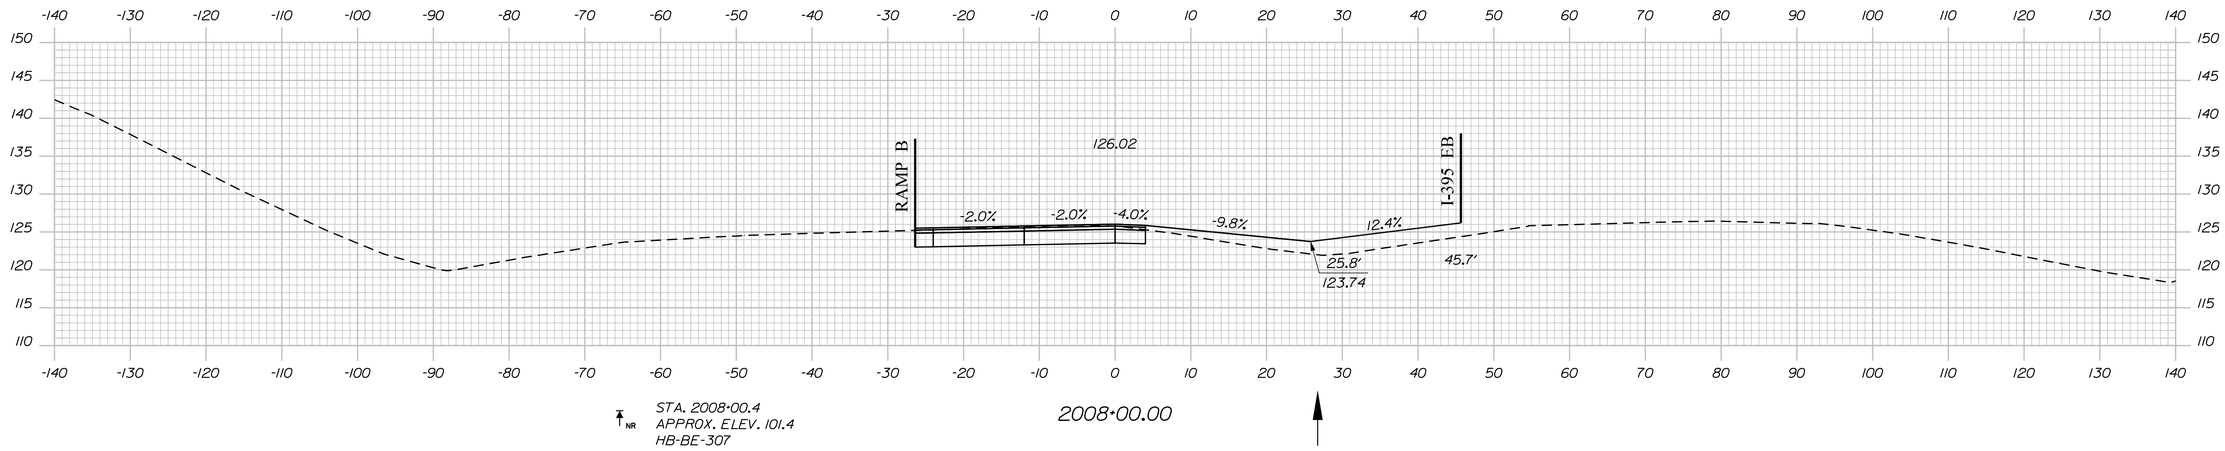

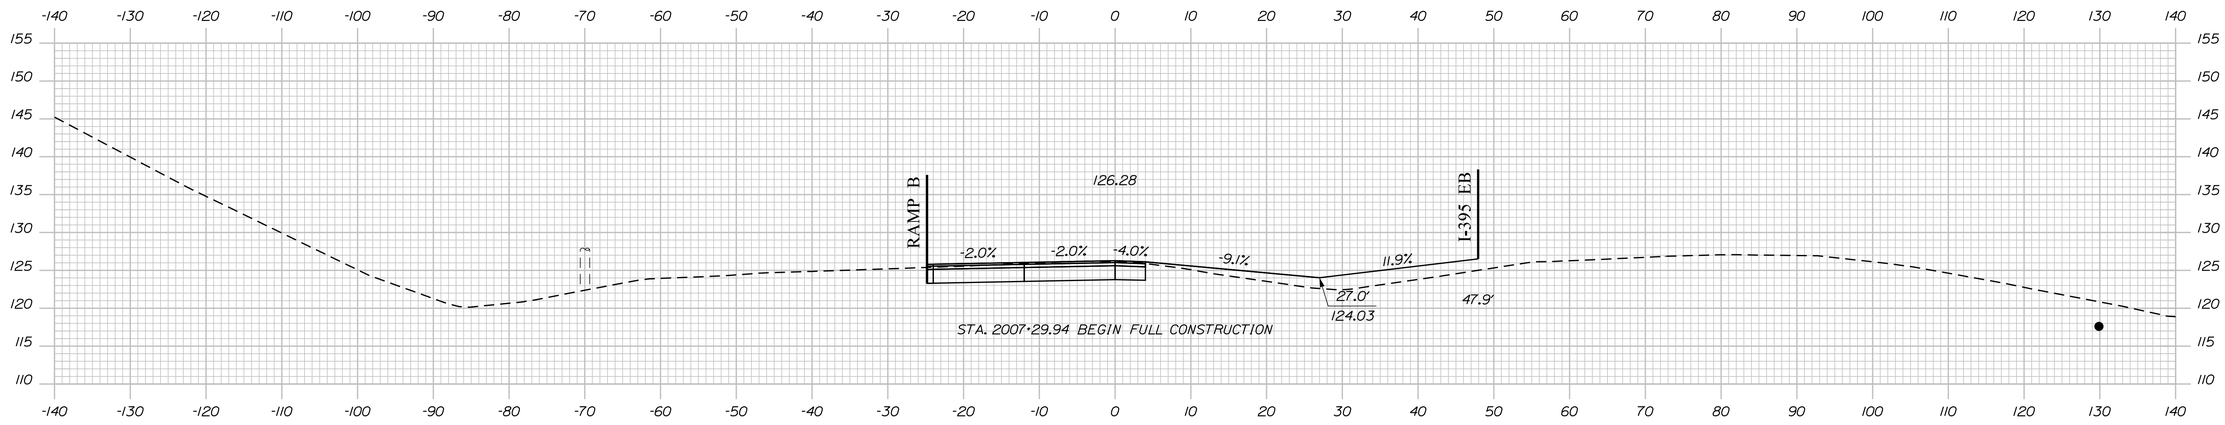

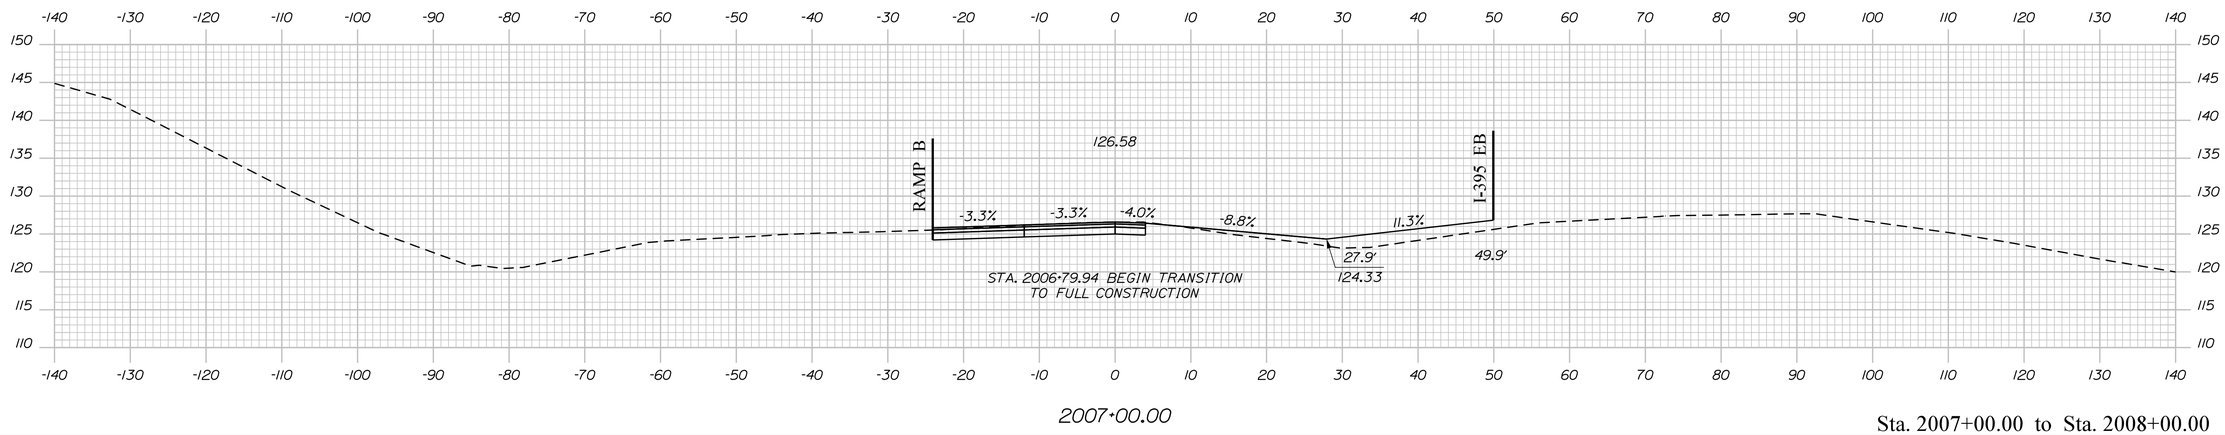

Sta. 2007+00.00 to Sta. 2008+00.00

STATE OF MAINE
DEPARTMENT OF TRANSPORTATION

1891500

WIN
018915.00

PROJ. MANAGER	R. MOULTON	
DESIGN-DETAILED	D.PRIDE	
CHECKED-REVIEWED		
DESIGN2-DETAILED2		
DESIGN3-DETAILED3		
REVISIONS 1	BY	DATE
REVISIONS 2		
REVISIONS 3		
REVISIONS 4		
FIELD CHANGES		SEP. 2021

SIGNATURE

P.E. NUMBER

DATE


BREWER TO EDDINGTON
1-395/ROUTE 9 CONNECTOR
WEST BOUND
CROSS SECTIONS

SHEET NUMBER

H169

OF 460

Filename: ...\Xsect_I-395 Transition WB.dgn Division: HIGHWAY Username: common Date:9/30/2021

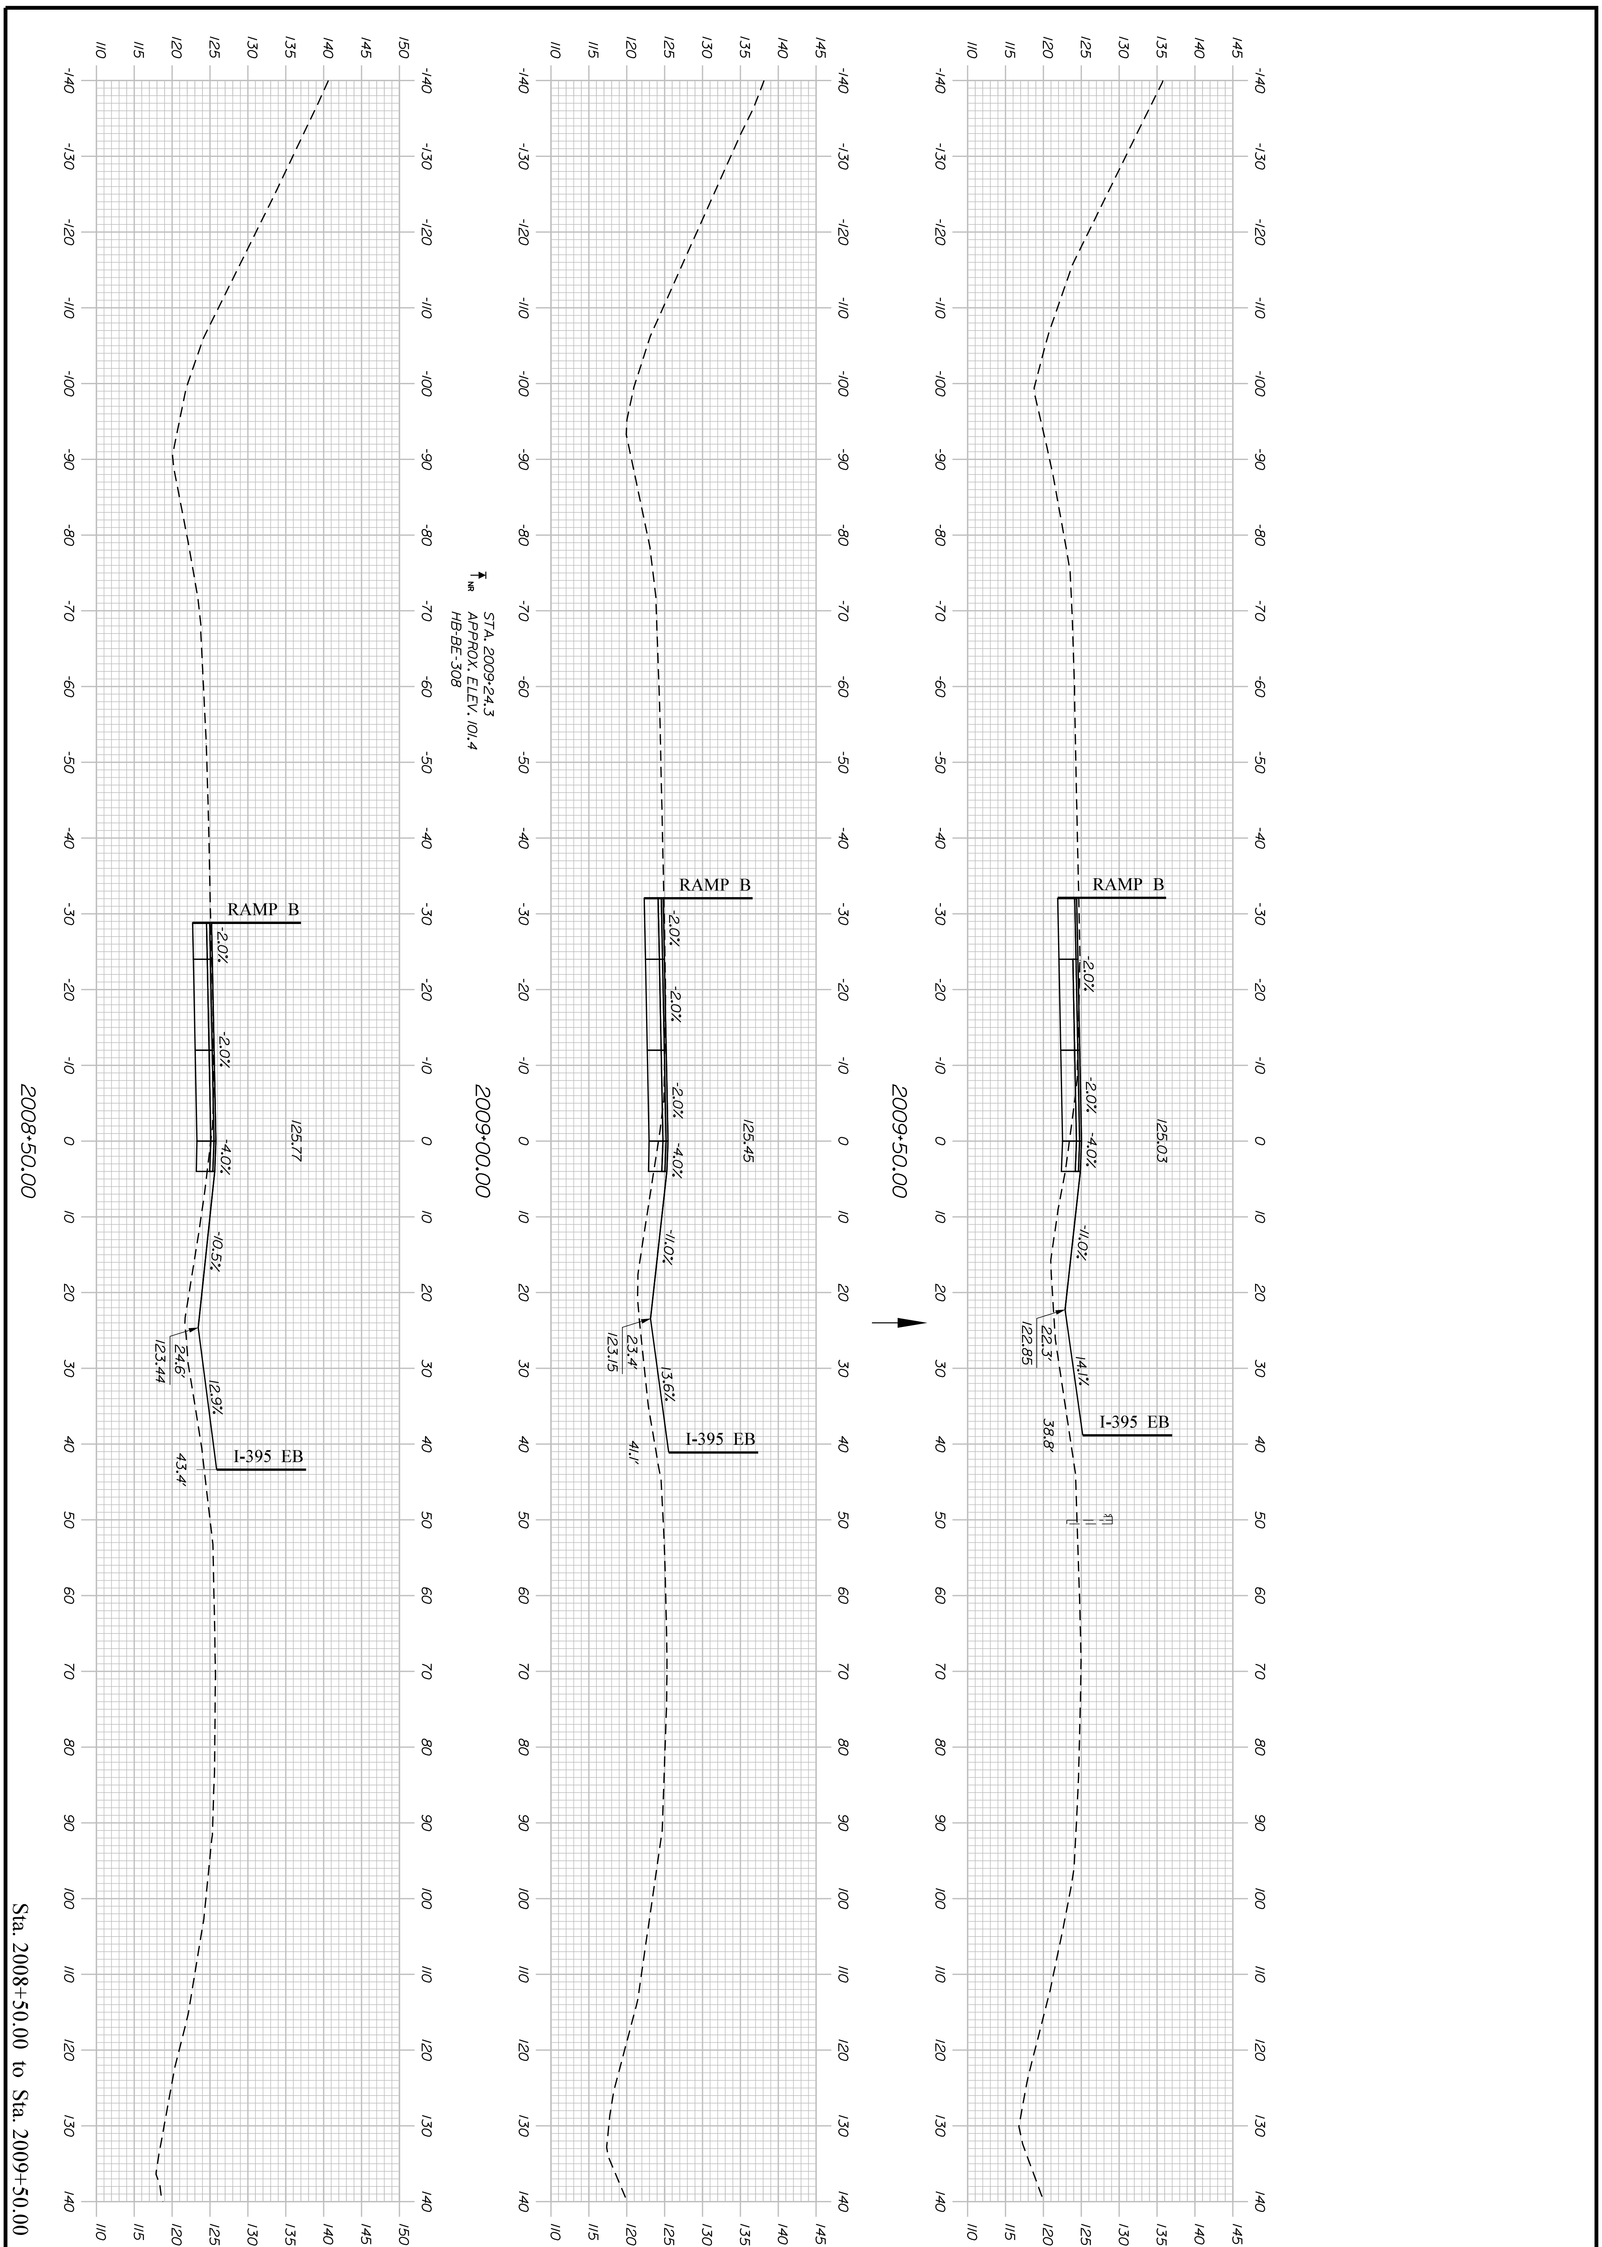

Sta. 2008+50.00 to Sta. 2009+50.00

BREWER TO EDDINGTON
I-395/ROUTE 9 CONNECTOR
WEST BOUND
CROSS SECTIONS

SHEET NUMBER H170 OF 460

PROJ. MANAGER	R. MOULTON	BY	DATE
DESIGN-DETAILED	D.PRIDE		SEP. 2021
CHECKED-REVIEWED			
DESIGN2-DETAILED2			
DESIGN3-DETAILED3			
REVISIONS 1			
REVISIONS 2			
REVISIONS 3			
REVISIONS 4			
FIELD CHANGES			

SIGNATURE


P.E. NUMBER

DATE

STATE OF MAINE
DEPARTMENT OF TRANSPORTATION

1891500

WIN
018915.00

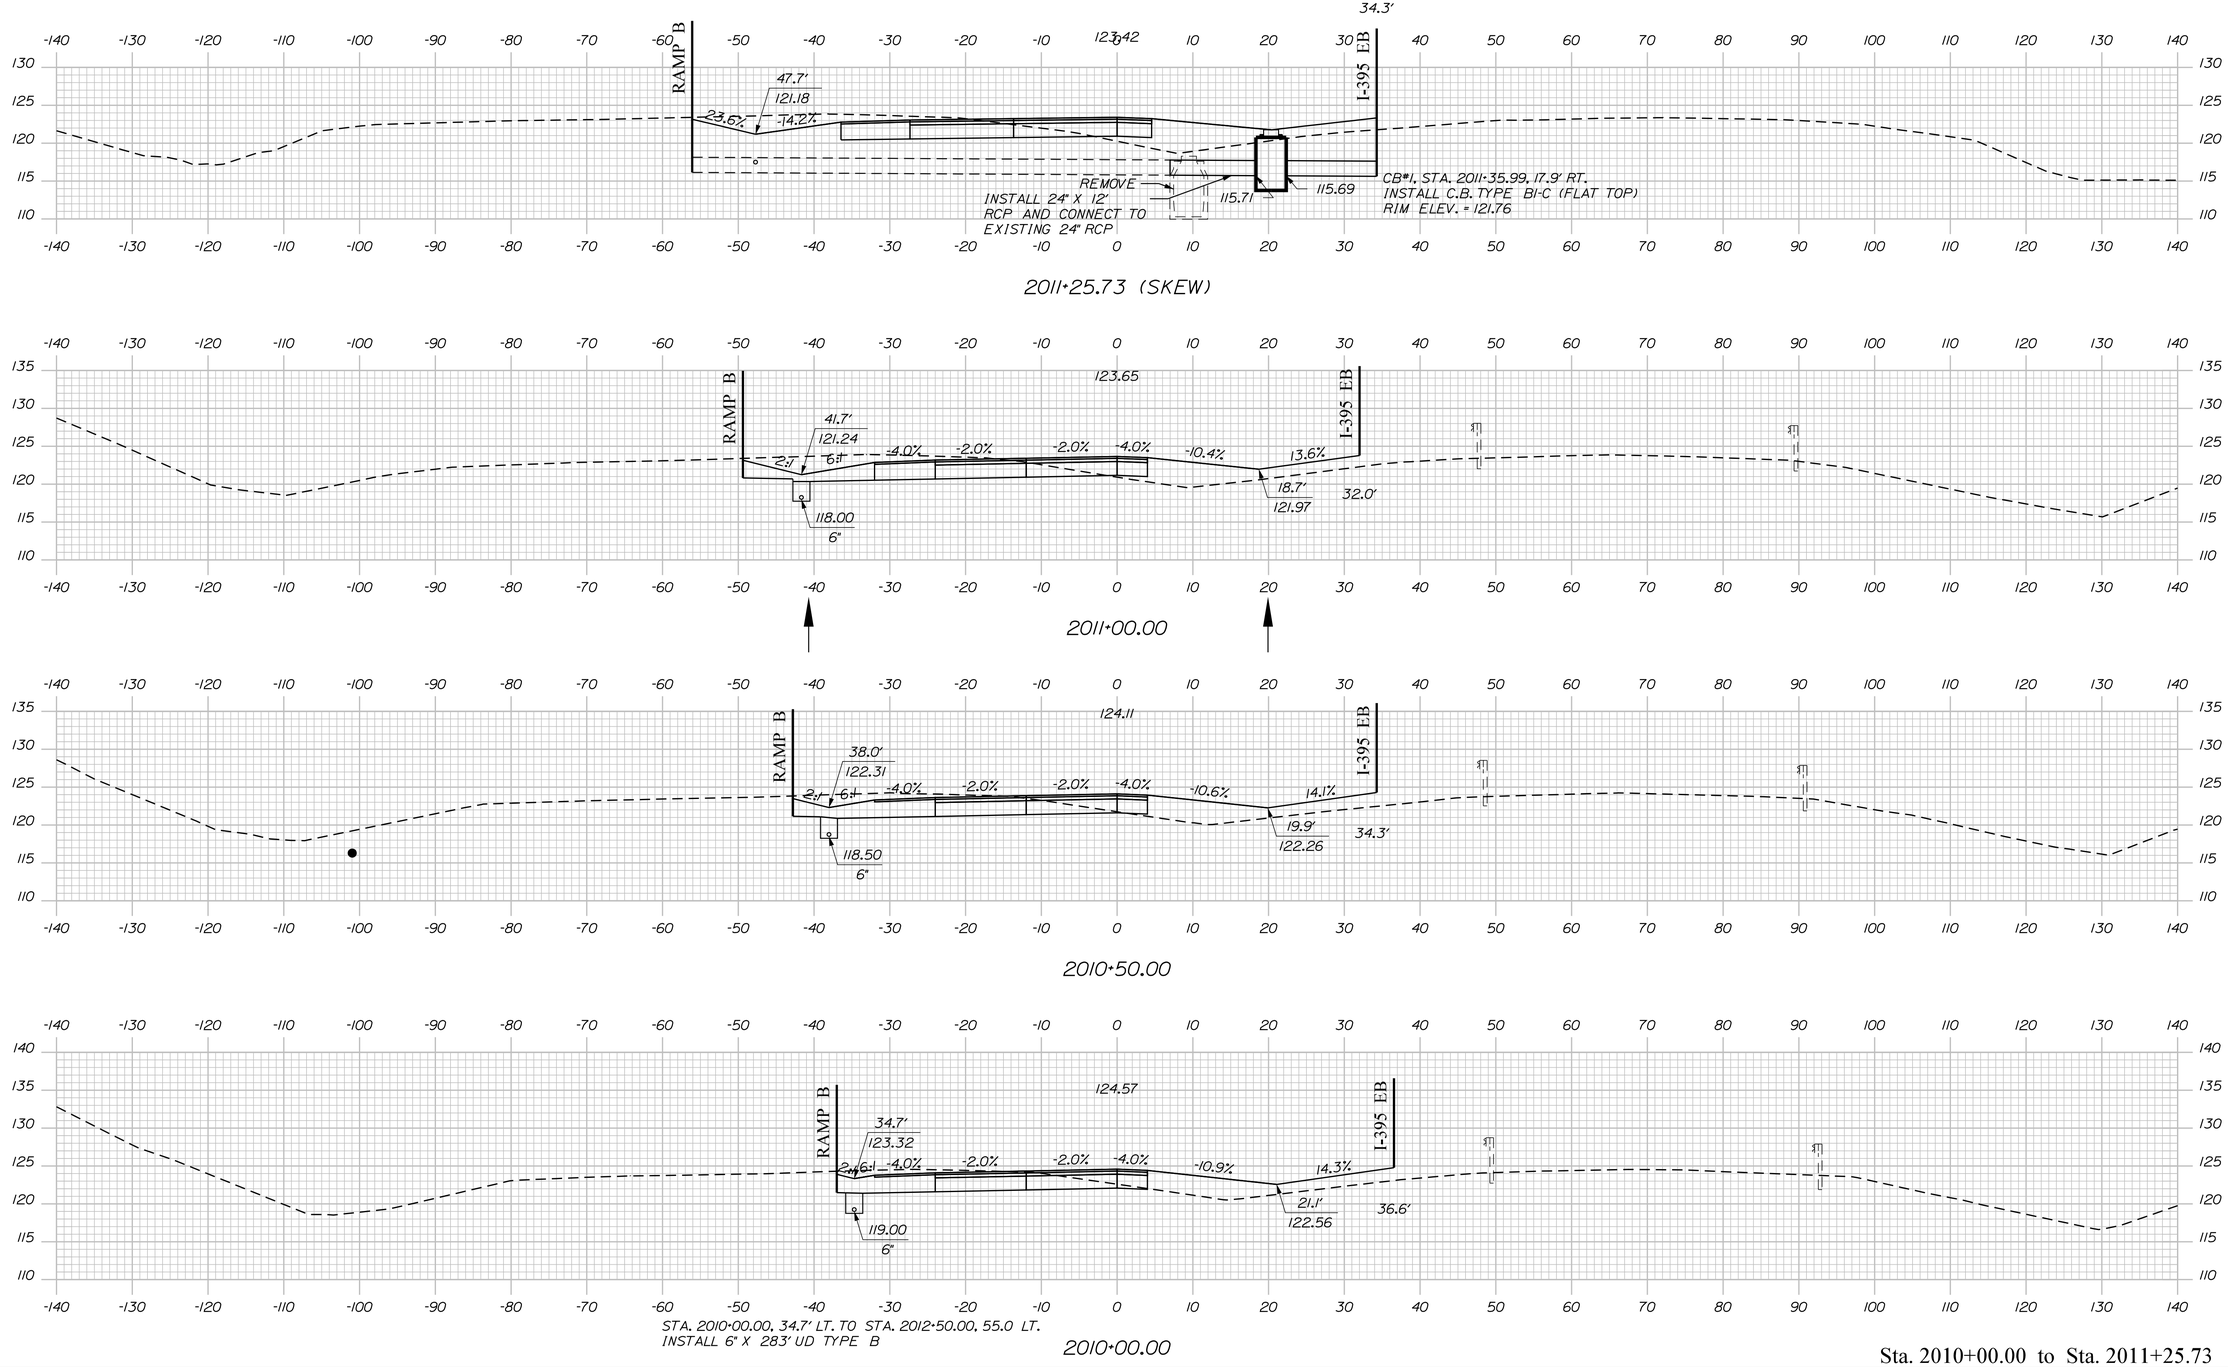

Sta. 2010+00.00 to Sta. 2011+25.73

STATE OF MAINE
DEPARTMENT OF TRANSPORTATION

1891500

WIN
018915.00

PROJ. MANAGER	R. MOULTON		
DESIGN-DETAILED	D.PRIDE	BY	DATE
CHECKED-REVIEWED			SEP. 2021
DESIGN2-DETAILED2			
DESIGN3-DETAILED3			
REVISIONS 1			
REVISIONS 2			
REVISIONS 3			
REVISIONS 4			
FIELD CHANGES			

SIGNATURE

P.E. NUMBER

DATE


BREWER TO EDDINGTON
1-395/ROUTE 9 CONNECTOR
WEST BOUND
CROSS SECTIONS

SHEET NUMBER


H171

OF 460


Filename: ...\171_XSECT_2010+00_008.dgn Division: HIGHWAY Username: common Date:9/30/2021

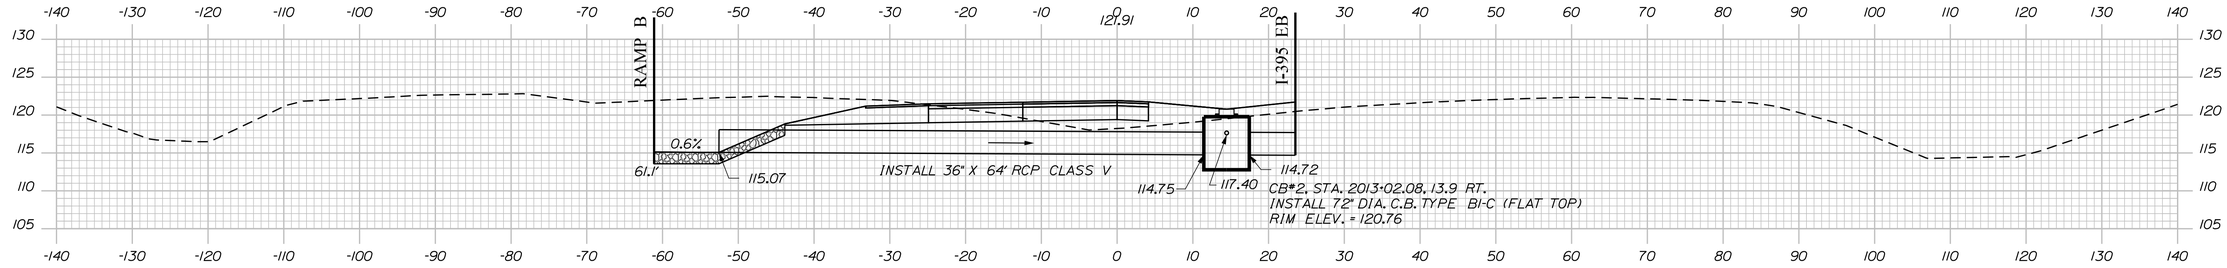


2012+98.26 (SKEW)

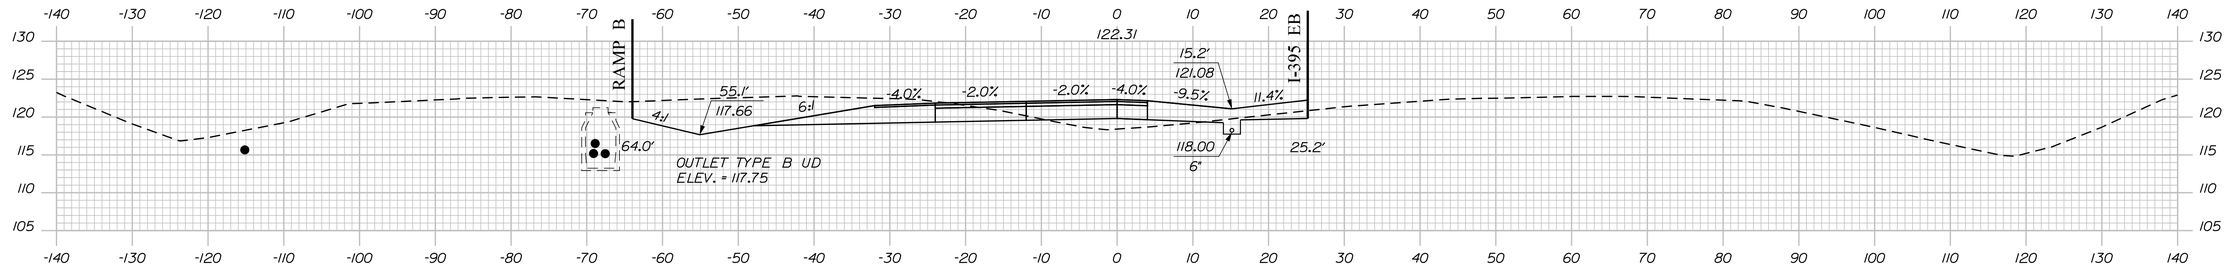

2012+50.00

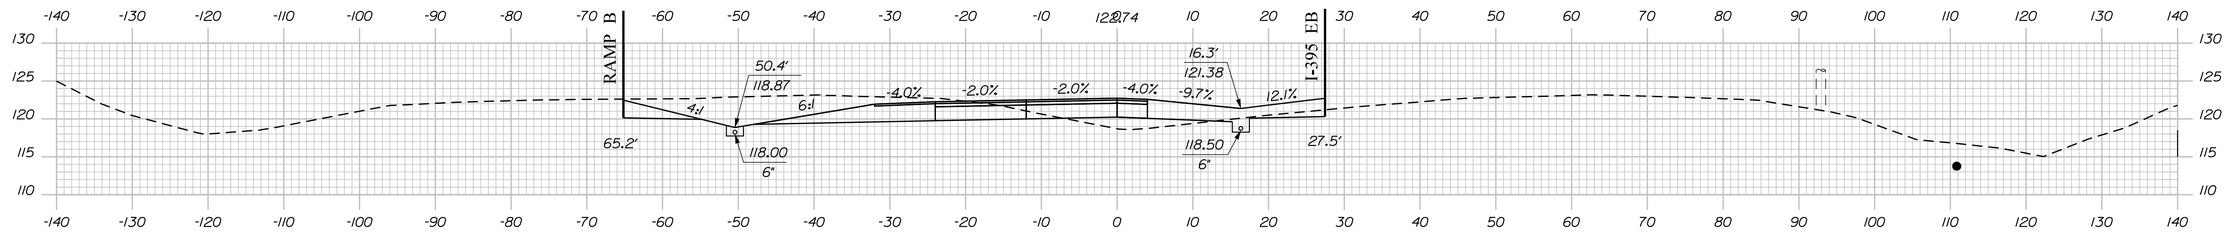

2012+00.00

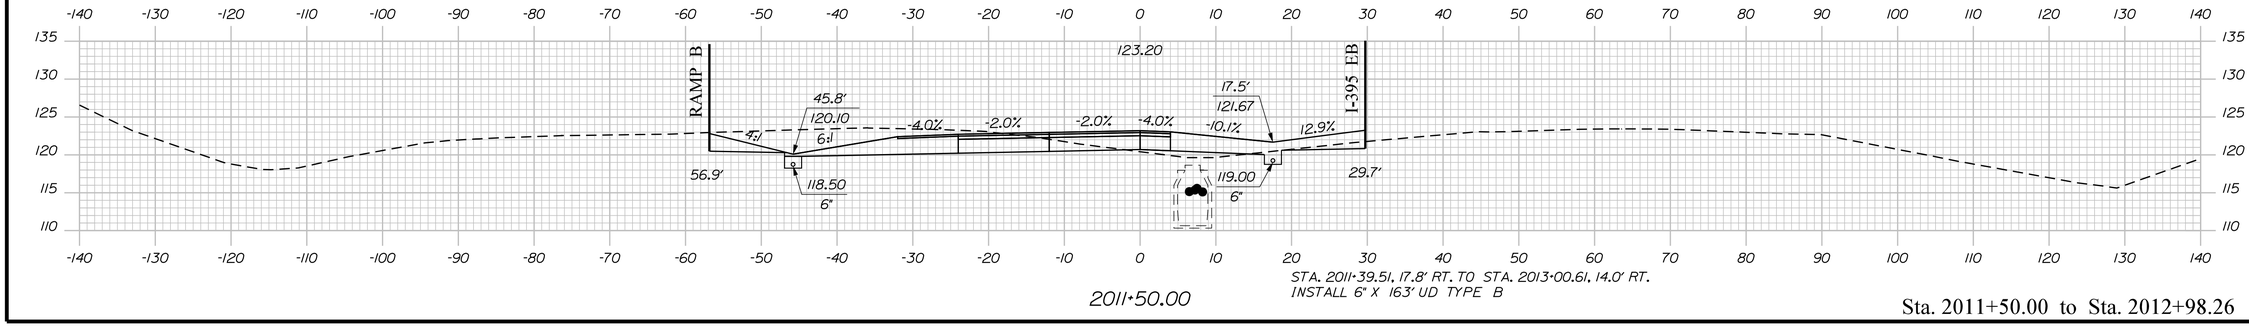

2011+50.00

STA. 2011+39.51, 17.8' RT. TO STA. 2013+00.61, 14.0' RT.
INSTALL 6" X 163' UD TYPE B

Sta. 2011+50.00 to Sta. 2012+98.26

STATE OF MAINE
DEPARTMENT OF TRANSPORTATION

1891500

WIN
018915.00

PROJ. MANAGER	R. MOULTON	BY	DATE
DESIGN-DETAILED	D.PRIDE		SEP. 2021
CHECKED-REVIEWED			
DESIGN2-DETAILED2			
DESIGN3-DETAILED3			
REVISIONS 1			
REVISIONS 2			
REVISIONS 3			
REVISIONS 4			
FIELD CHANGES			

SIGNATURE

P.E. NUMBER

DATE


BREWER TO EDDINGTON
1-395/ROUTE 9 CONNECTOR
WEST BOUND
CROSS SECTIONS

SHEET NUMBER

H172

OF 460

Filename: ...\172_XSECT_2011+50_009.dgn Division: HIGHWAY Username: common Date:9/30/2021

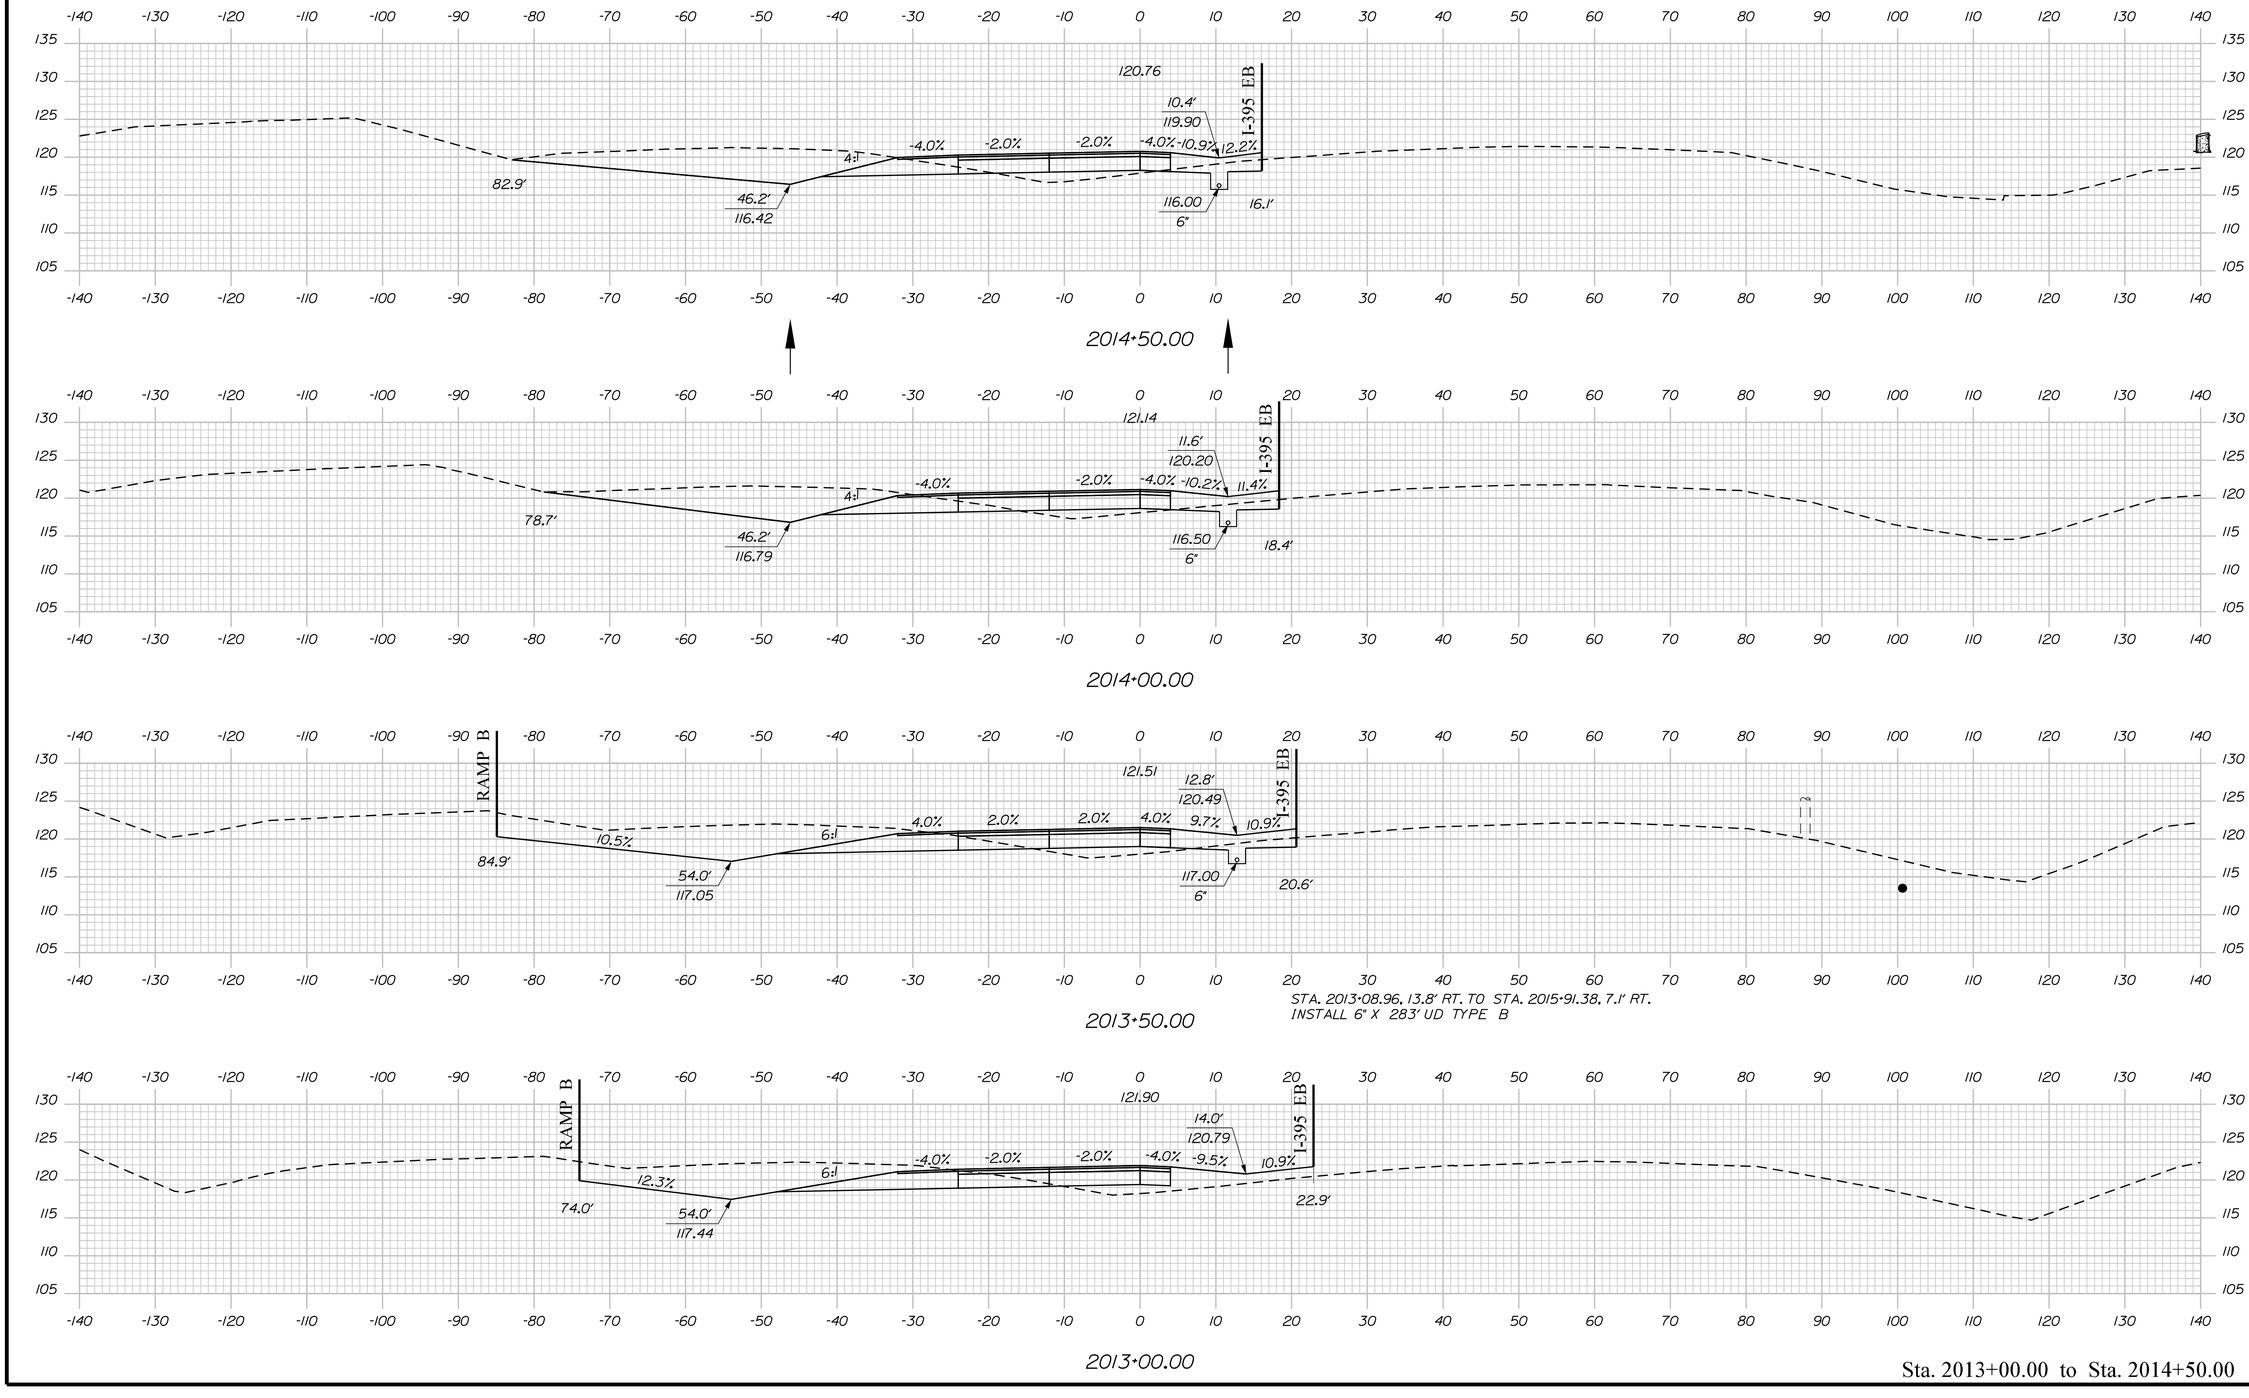

Sta. 2013+00.00 to Sta. 2014+50.00

STATE OF MAINE
DEPARTMENT OF TRANSPORTATION

1891500

WIN
018915.00

PROJ. MANAGER	R. MOULTON	BY	
DESIGN-DETAILED	D.PRIDE	DATE	SEP. 2021
CHECKED-REVIEWED			
DESIGN2-DETAILED2			
DESIGN3-DETAILED3			
REVISIONS 1			
REVISIONS 2			
REVISIONS 3			
REVISIONS 4			
FIELD CHANGES			

SIGNATURE

P.E. NUMBER

DATE


BREWER TO EDDINGTON
1-395/ROUTE 9 CONNECTOR
WEST BOUND
CROSS SECTIONS

SHEET NUMBER

H173

OF 460

Filename: ...\173_XSECT_2013+00_010.dgn Division: HIGHWAY Username: common Date:9/30/2021

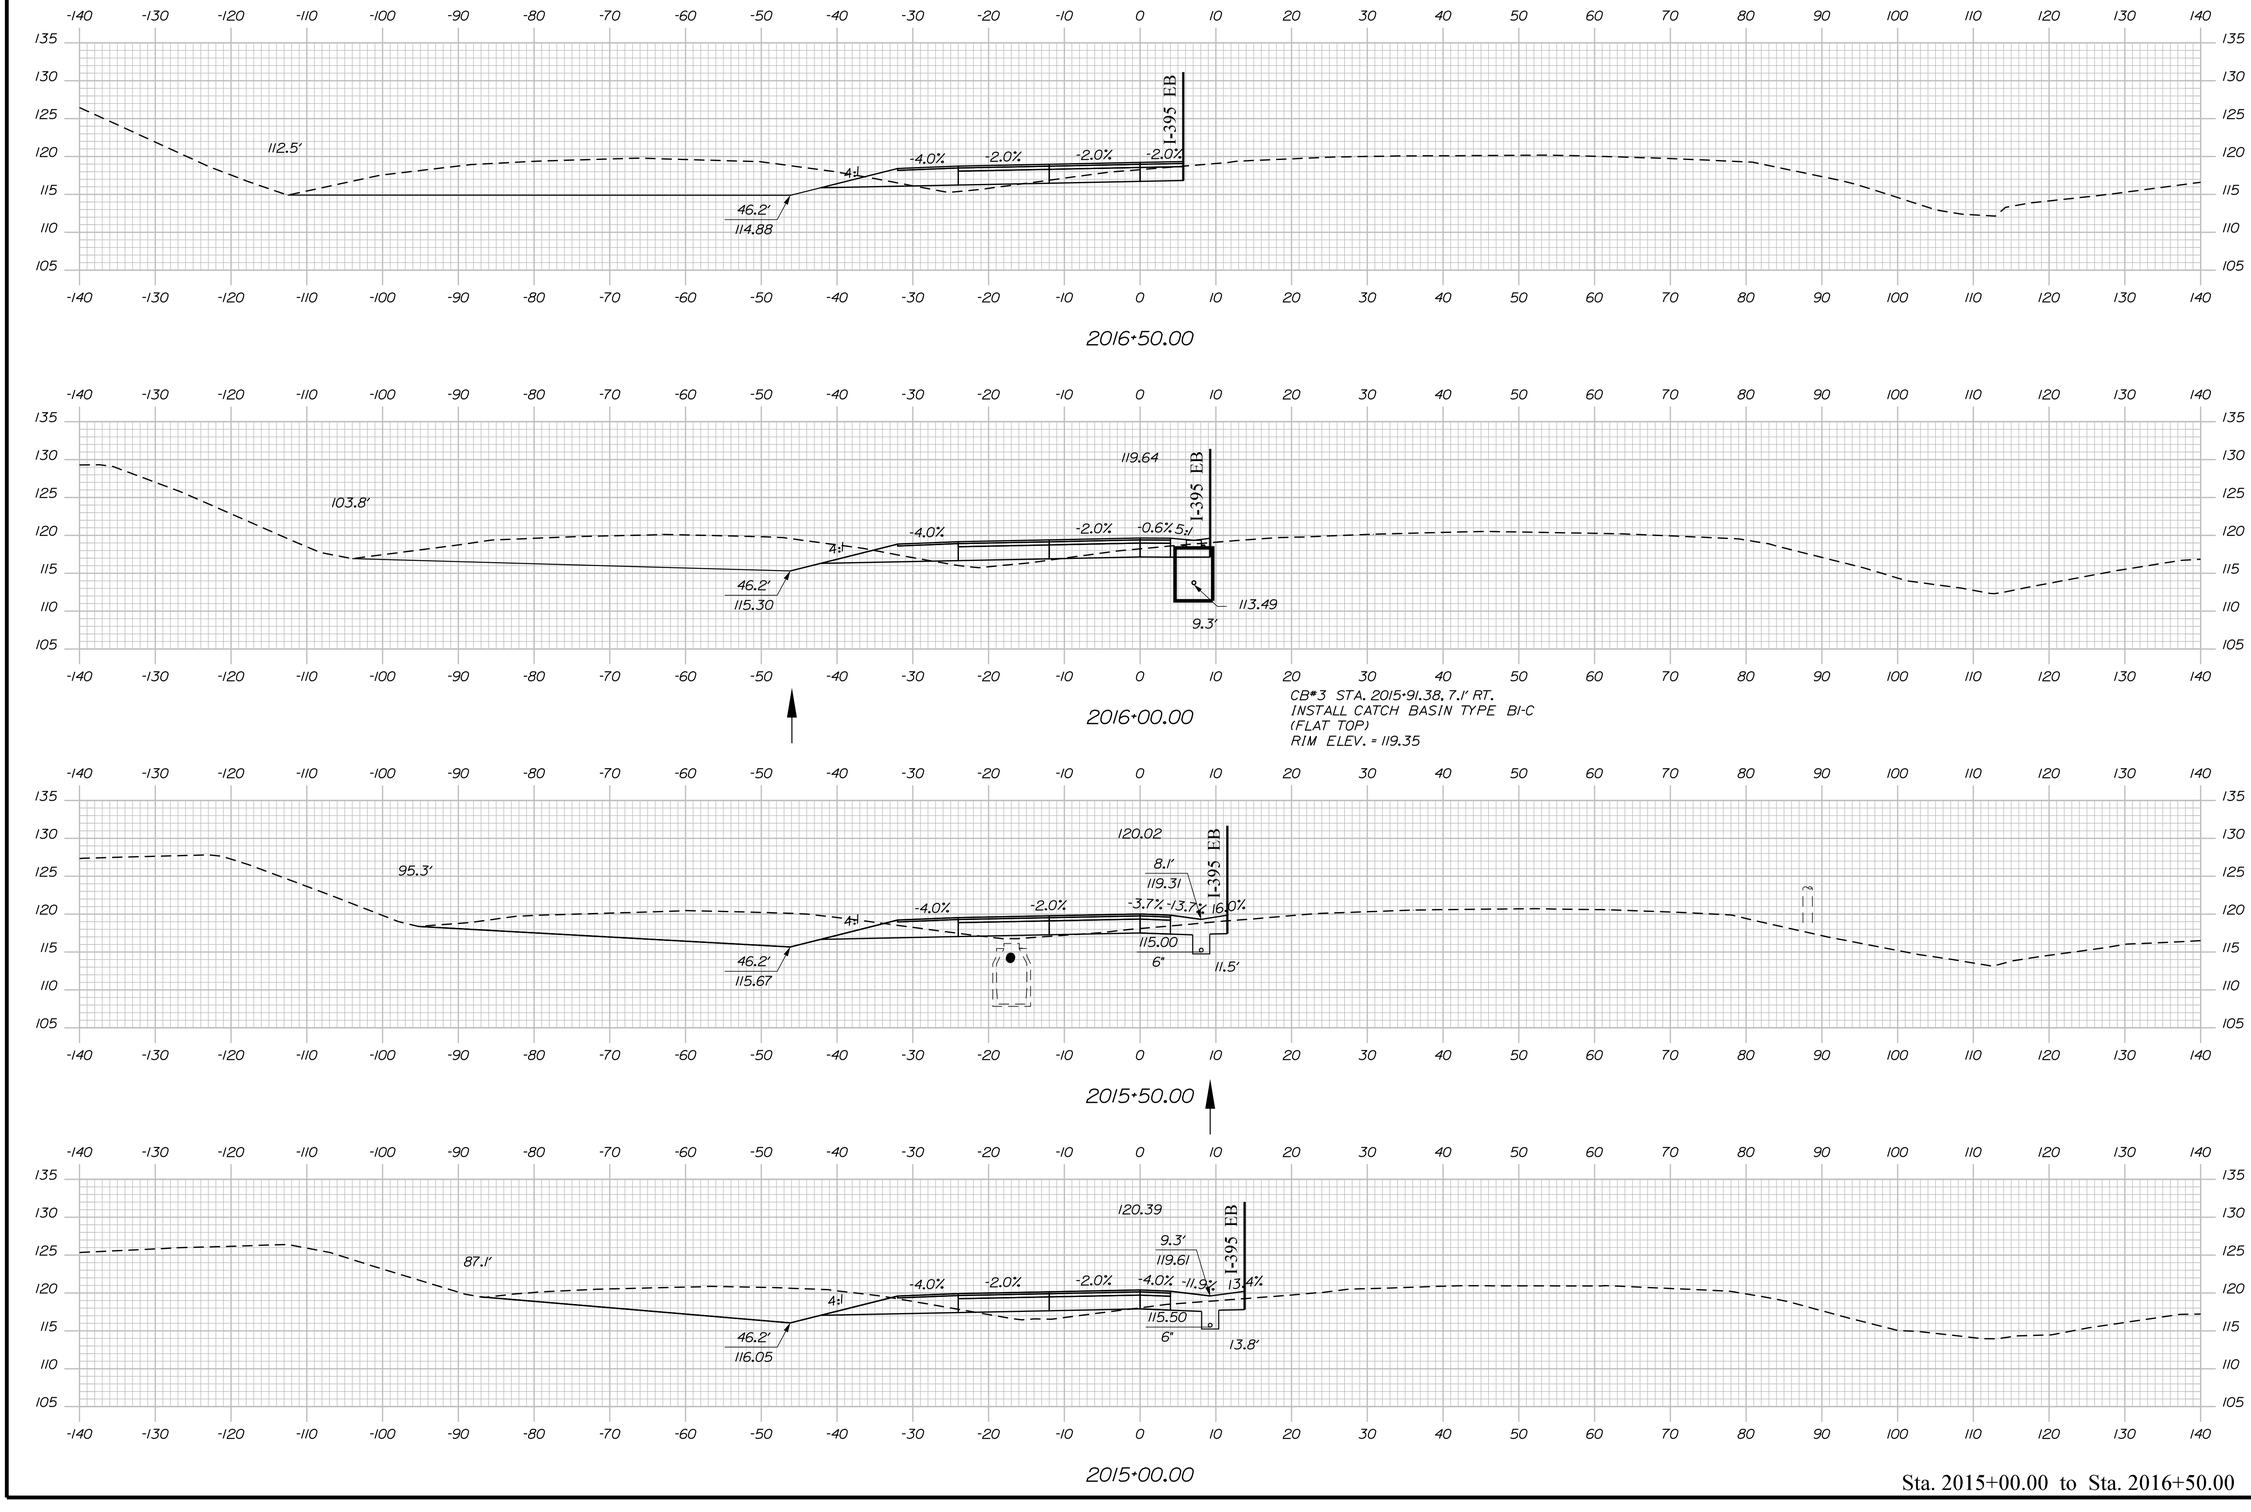

Sta. 2015+00.00 to Sta. 2016+50.00

STATE OF MAINE
DEPARTMENT OF TRANSPORTATION

1891500

WIN
018915.00

SIGNATURE

P.E. NUMBER

DATE

PROJ. MANAGER	R. MOULTON	
DESIGN-DETAILED	D.PRIDE	SEP. 2021
CHECKED-REVIEWED		
DESIGN2-DETAILED2		
DESIGN3-DETAILED3		
REVISIONS 1		
REVISIONS 2		
REVISIONS 3		
REVISIONS 4		
FIELD CHANGES		


BREWER TO EDDINGTON
1-395/ROUTE 9 CONNECTOR
WEST BOUND
CROSS SECTIONS

SHEET NUMBER

H174

OF 460

Filename: ...\174_XSECT_2015+00_011.dgn Username: common Division: HIGHWAY Date:9/30/2021

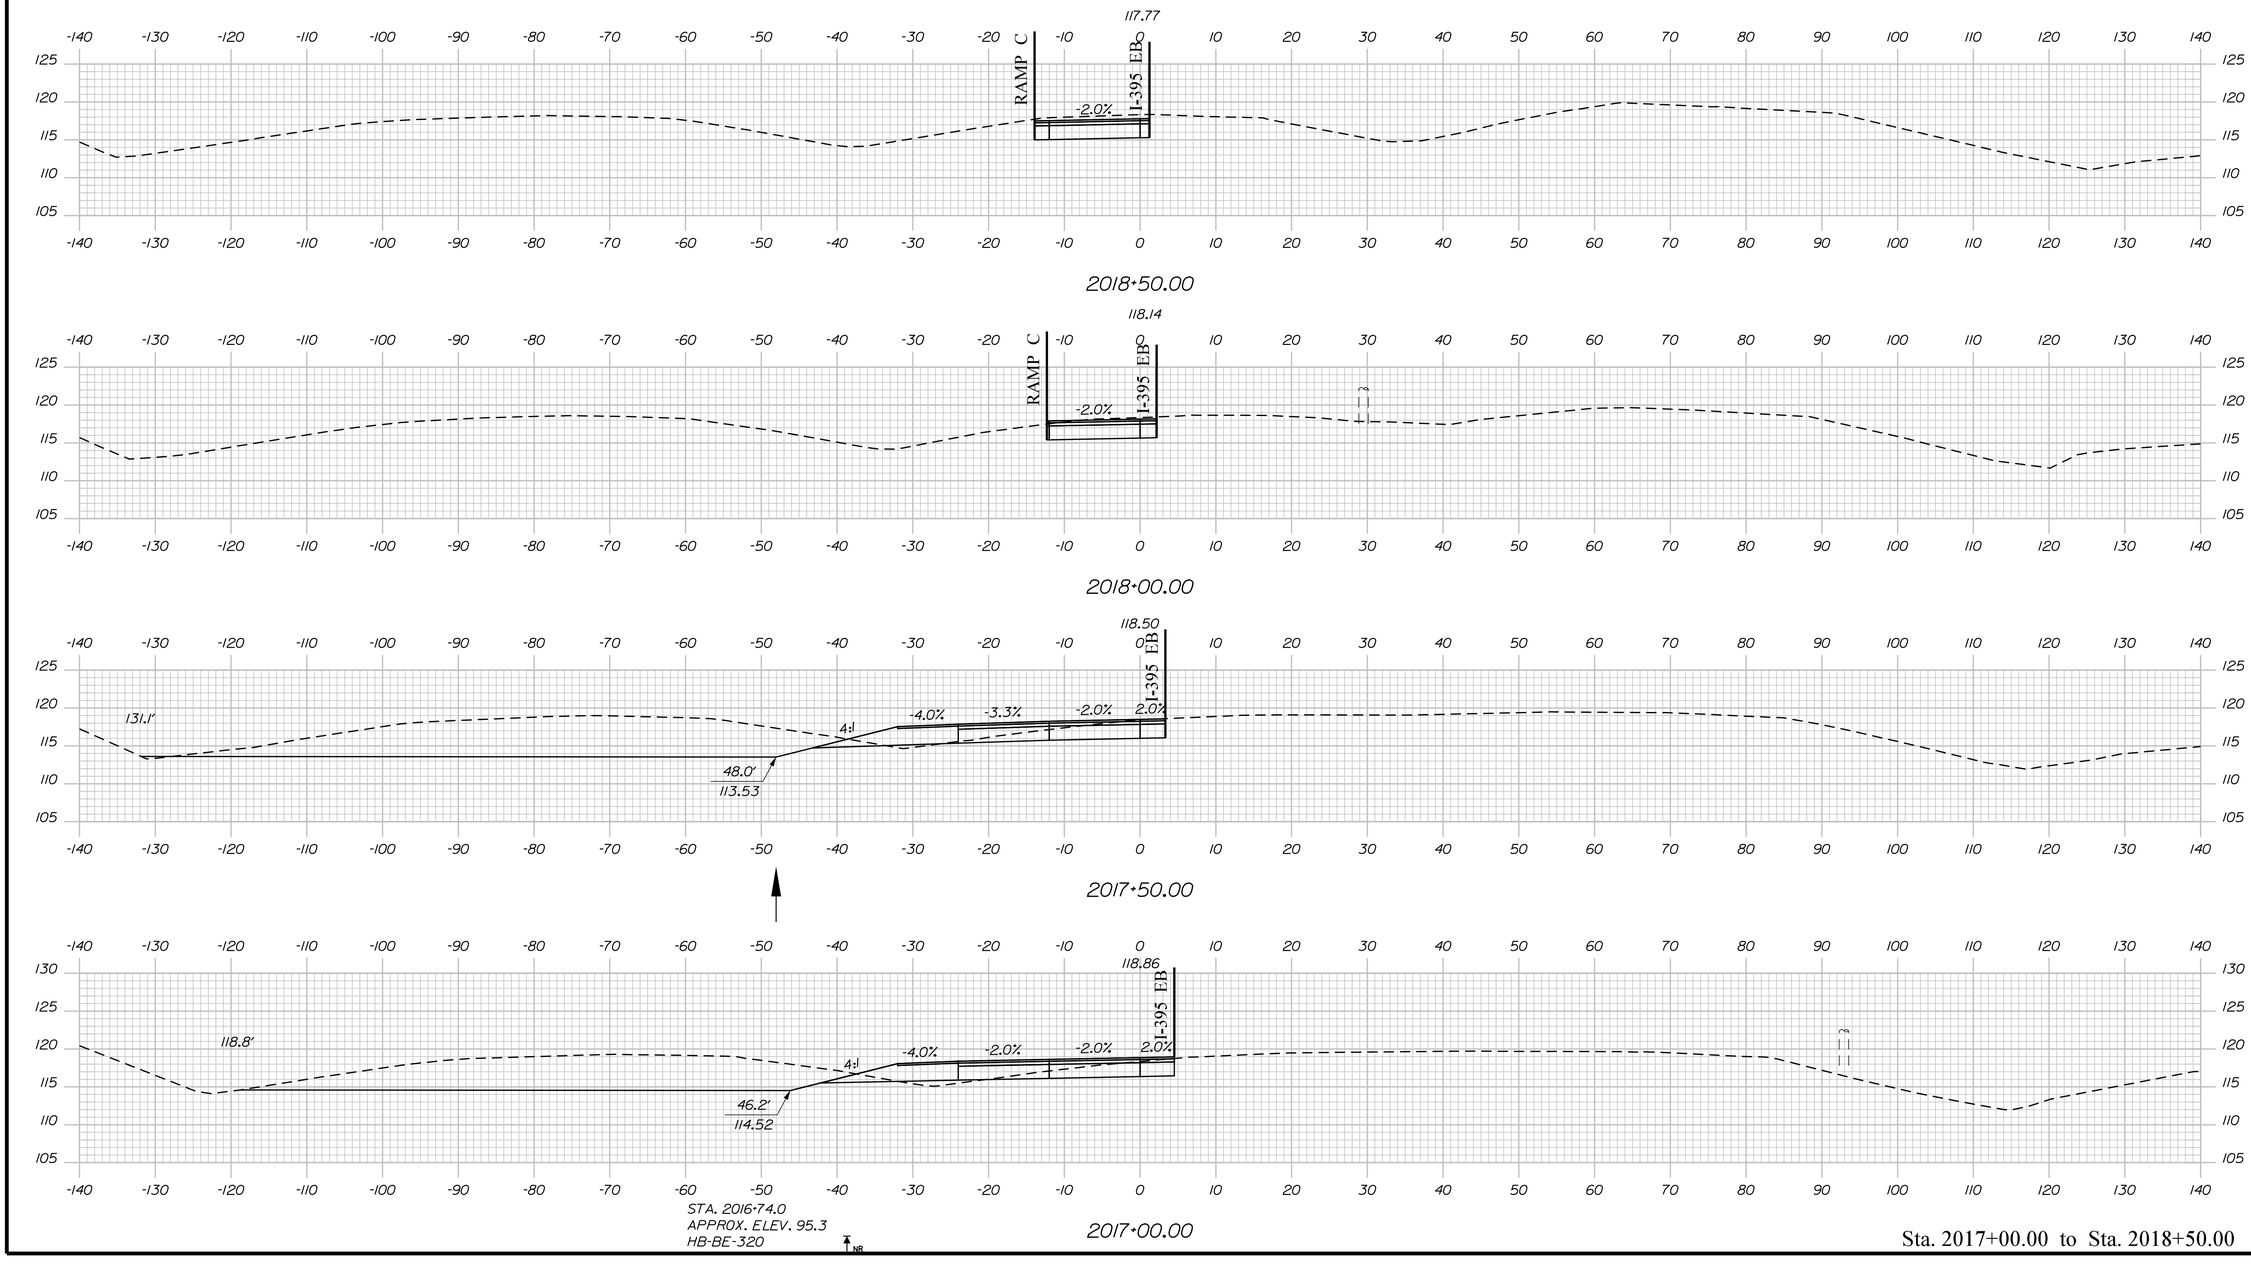

Sta. 2017+00.00 to Sta. 2018+50.00

STATE OF MAINE
DEPARTMENT OF TRANSPORTATION

1891500

WIN
018915.00

PROJ. MANAGER	R. MOULTON	BY	DATE
DESIGN-DETAILED	D.PRIDE		SEP. 2021
CHECKED-REVIEWED			
DESIGN2-DETAILED2			
DESIGN3-DETAILED3			
REVISIONS 1			
REVISIONS 2			
REVISIONS 3			
REVISIONS 4			
FIELD CHANGES			

SIGNATURE

P.E. NUMBER

DATE


BREWER TO EDDINGTON
1-395/ROUTE 9 CONNECTOR
WEST BOUND
CROSS SECTIONS

SHEET NUMBER

H175

OF 460

Filename: ...\175_XSECT_2017+00_012.dgn Division: HIGHWAY Username: common Date:9/30/2021

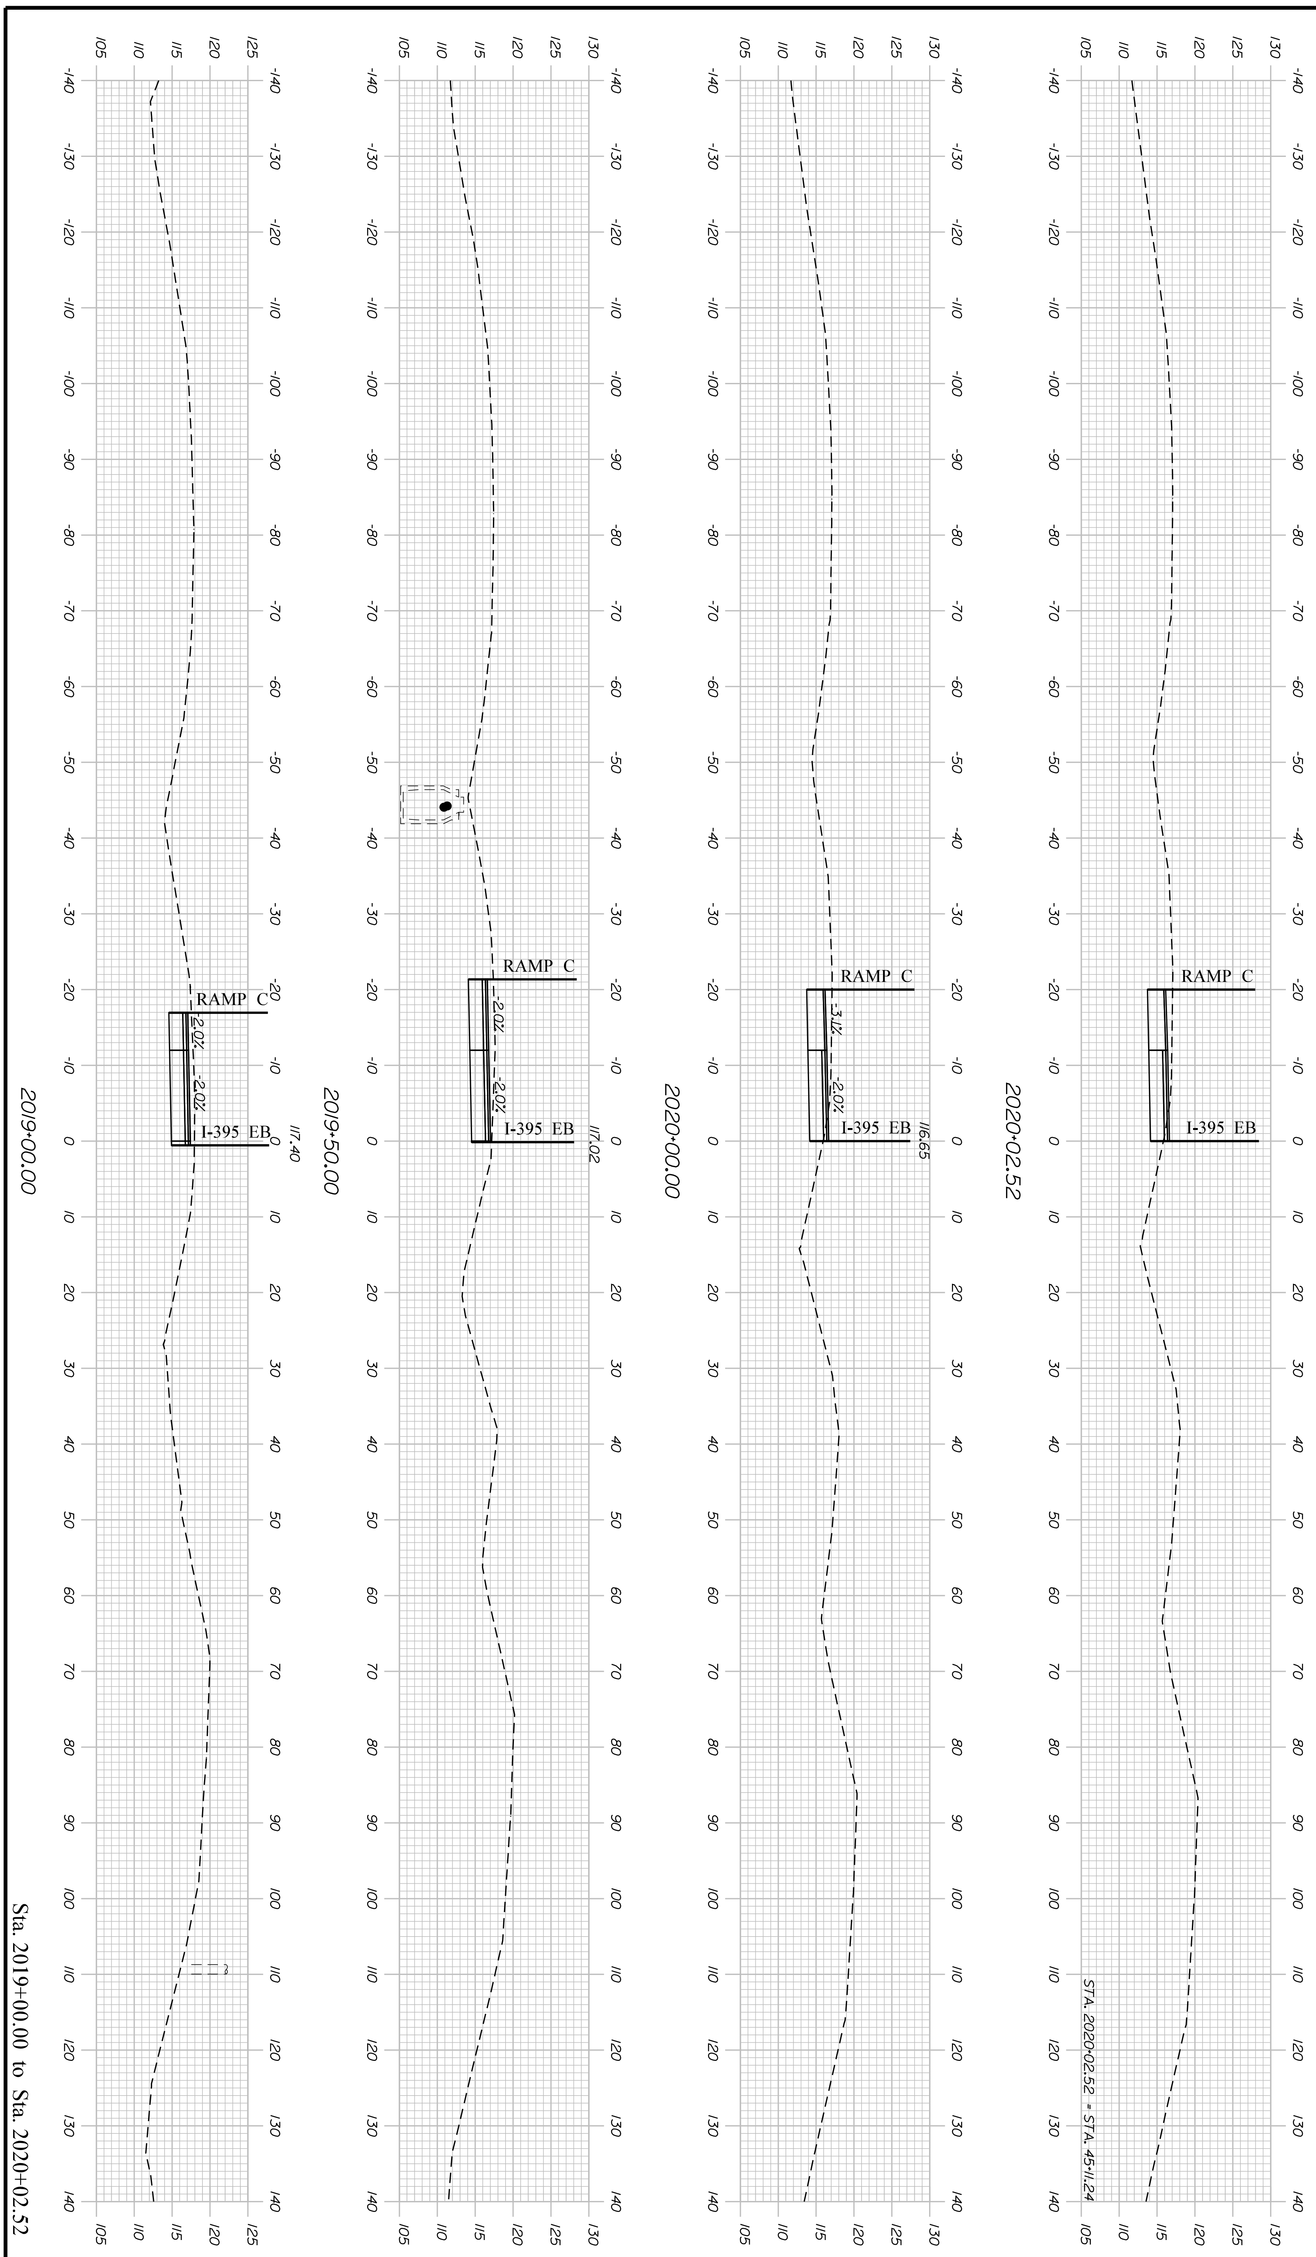

Sta. 2019+00.00 to Sta. 2020+02.52

H176	SHEET NUMBER	BREWER TO EDDINGTON 1-395/ROUTE 9 CONNECTOR WEST BOUND CROSS SECTIONS	PROJ. MANAGER	R. MOULTON	BY	DATE
			DESIGN-DETAILED	D.PRIDE		SEP. 2021
			CHECKED-REVIEWED			
			DESIGN2-DETAILED2			
			DESIGN3-DETAILED3			
			REVISIONS 1			
			REVISIONS 2			
			REVISIONS 3			
			REVISIONS 4			
			FIELD CHANGES			

SIGNATURE


P.E. NUMBER

DATE

STATE OF MAINE
DEPARTMENT OF TRANSPORTATION

1891500

WIN
018915.00

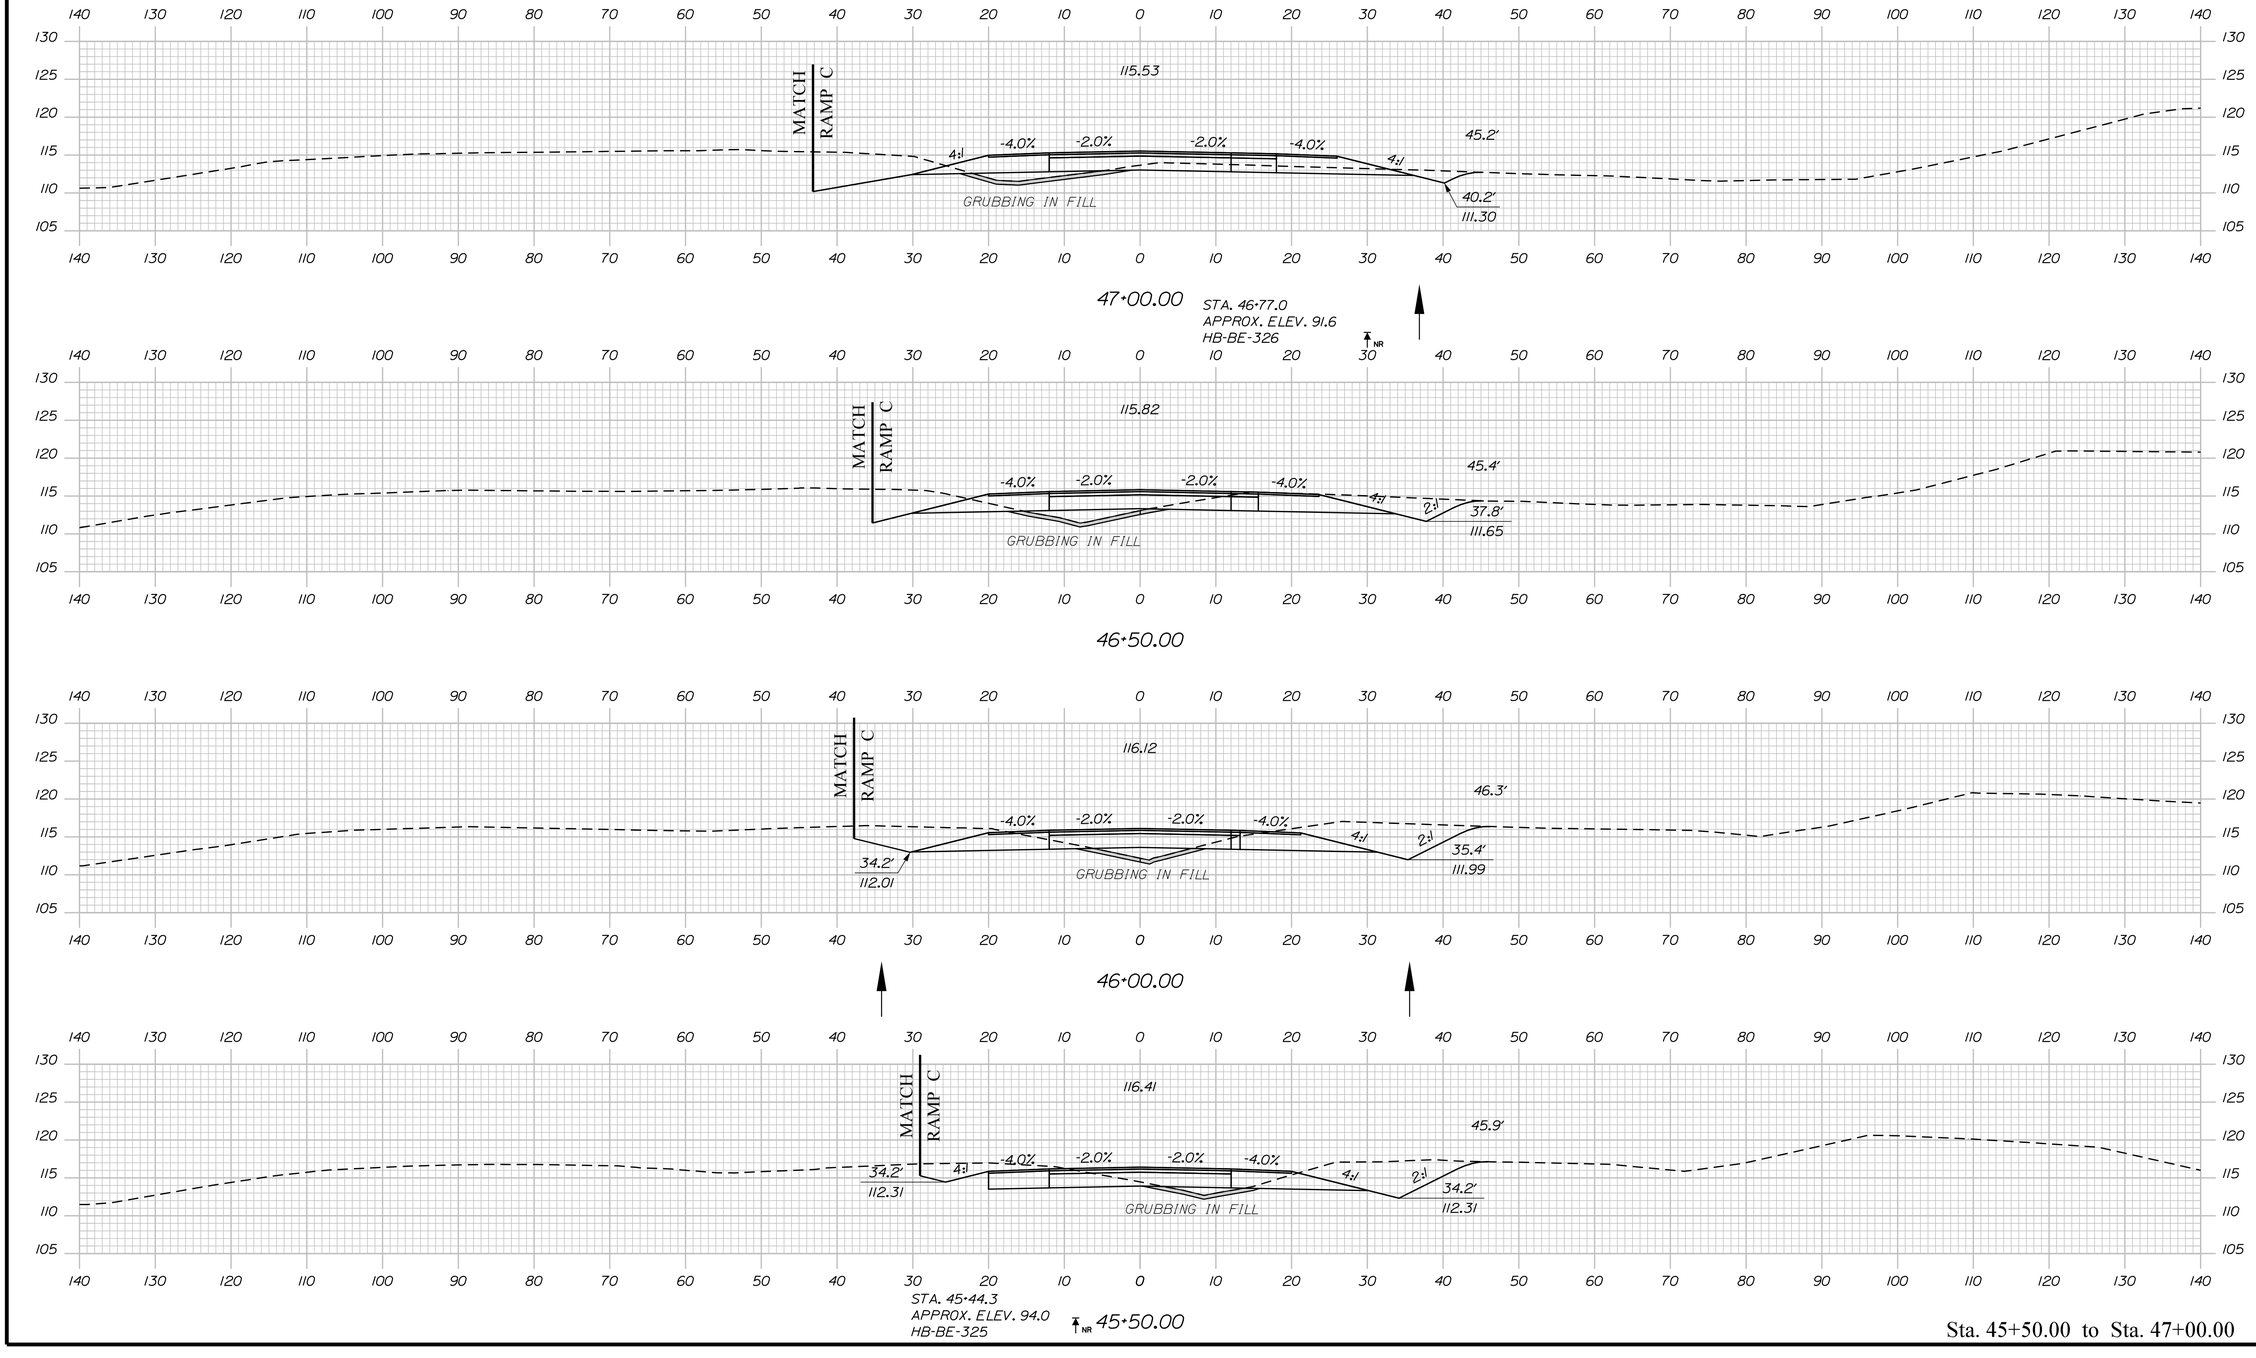

Sta. 45+50.00 to Sta. 47+00.00

STATE OF MAINE
DEPARTMENT OF TRANSPORTATION

1891500

WIN
018915.00

PROJ. MANAGER	R. MOULTON	BY	
DESIGN-DETAILED	D.PRIDE	DATE	SEP. 2021
CHECKED-REVIEWED		SIGNATURE	
DESIGN2-DETAILED2			
DESIGN3-DETAILED3		P.E. NUMBER	
REVISIONS 1			
REVISIONS 2		DATE	
REVISIONS 3			
REVISIONS 4			
FIELD CHANGES			

BREWER TO EDDINGTON
1-395/ROUTE 9 CONNECTOR


CROSS SECTIONS

SHEET NUMBER

H177


OF 460

Filename: ...\177_XSECT_45+50_001.dgn Division: HIGHWAY Username: common Date:9/30/2021

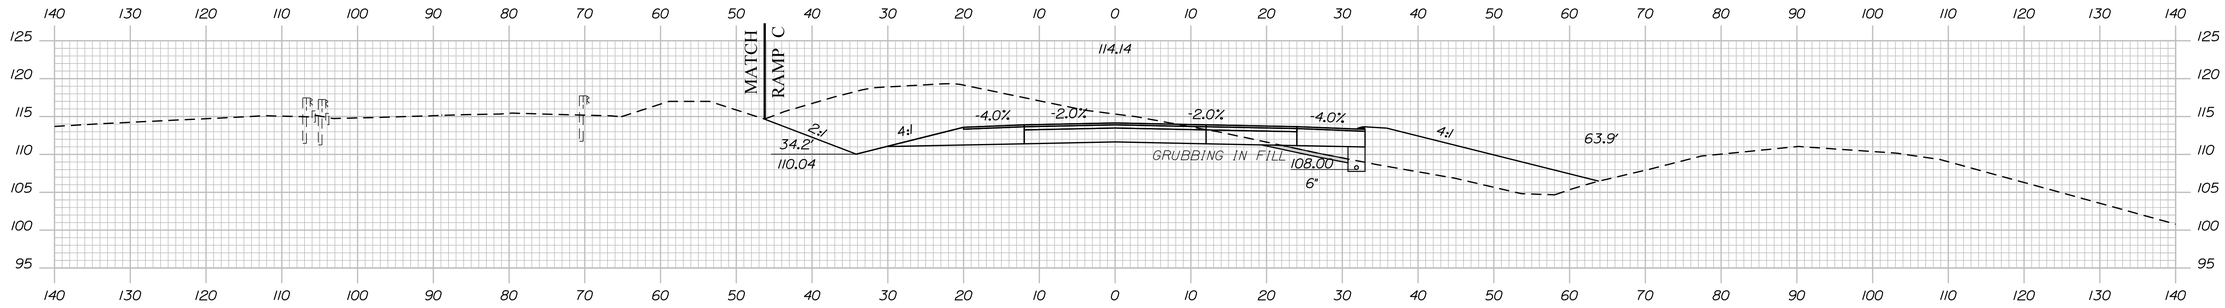

48+50.00

STA. 48+34.58, 32.0' RT.
TO STA. 50+50.00, 32.0' RT.
INSTALL 2\5' CONCRETE SLIPFORM CURB

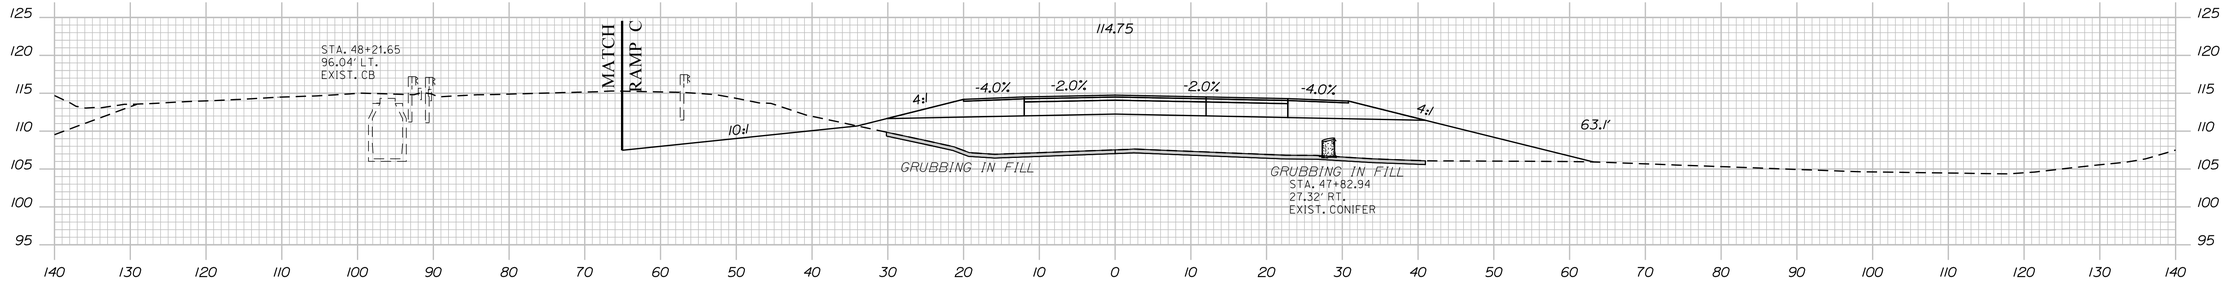


48+00.00

STA. 48+34.51, 31.0' RT.
TO STA. 51+50.00, 31.0' RT.
OUTLET STA. 52+00.00, 51.3' RT.
INSTALL 6" X 370' UD TYPE B

NR

STA. 48+15.8
APPROX. ELEV. 83.6
HB-BE-327

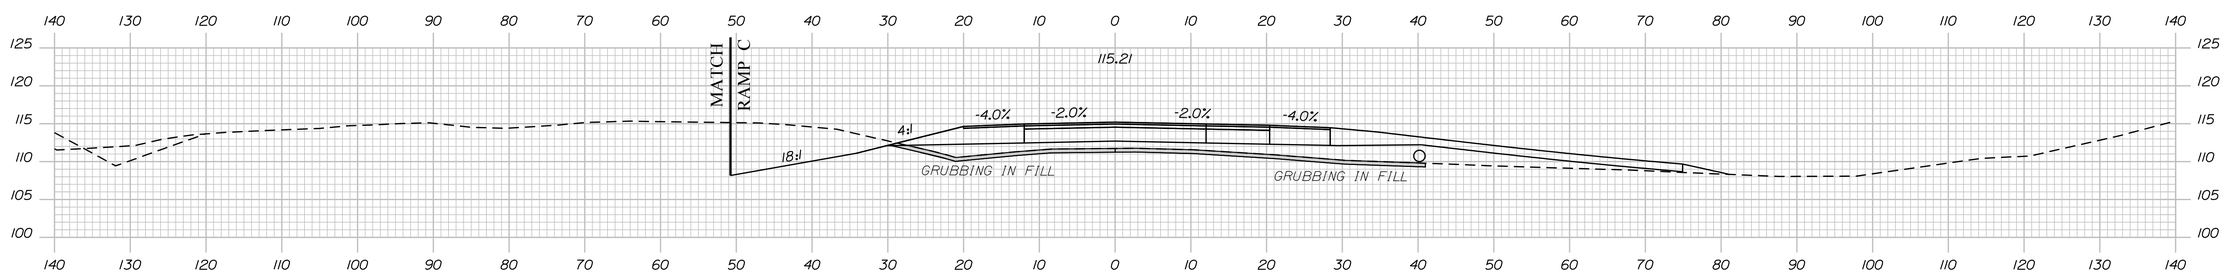

47+50.00

STA. 47+22.62, 42.0' RT.
TO STA. 47+83.50, 61.6' RT.
INSTALL 18" X 64' CULV. PIPE OPT. 1

STA. 47+50.00 RT.
CONSTRUCT FIELD ENTRANCE
SEE PROFILE

Sta. 47+50.00 to Sta. 48+50.00

STATE OF MAINE
DEPARTMENT OF TRANSPORTATION

1891500

WIN
018915.00

PROJ. MANAGER	R. MOULTON	BY	DATE
DESIGN-DETAILED	D.PRIDE		SEP. 2021
CHECKED-REVIEWED			
DESIGN2-DETAILED2			
DESIGN3-DETAILED3			
REVISIONS 1			
REVISIONS 2			
REVISIONS 3			
REVISIONS 4			
FIELD CHANGES			

SIGNATURE

P.E. NUMBER

DATE

BREWER TO EDDINGTON
1-395/ROUTE 9 CONNECTOR


CROSS SECTIONS

SHEET NUMBER


H178

OF 460


Filename: ...\178_XSECT_47+50_002.dgn Division: HIGHWAY Username: common Date:9/30/2021

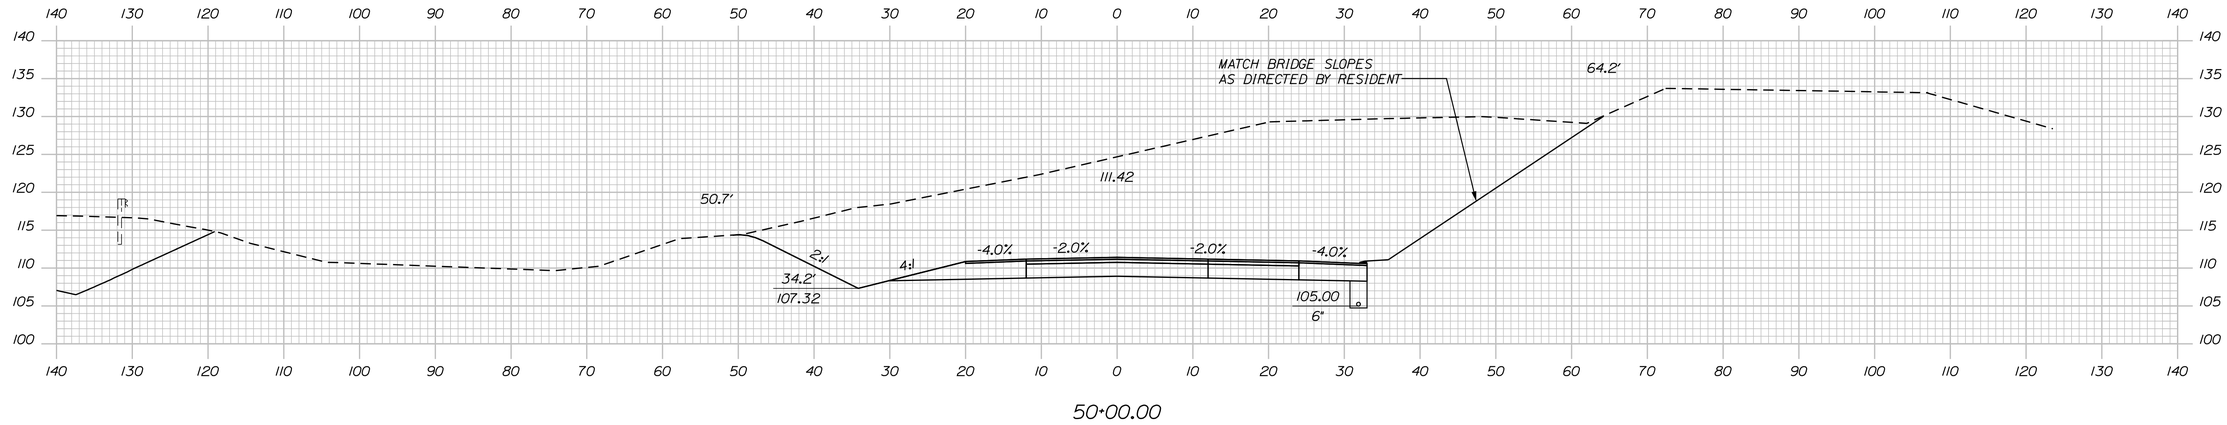

50+00.00

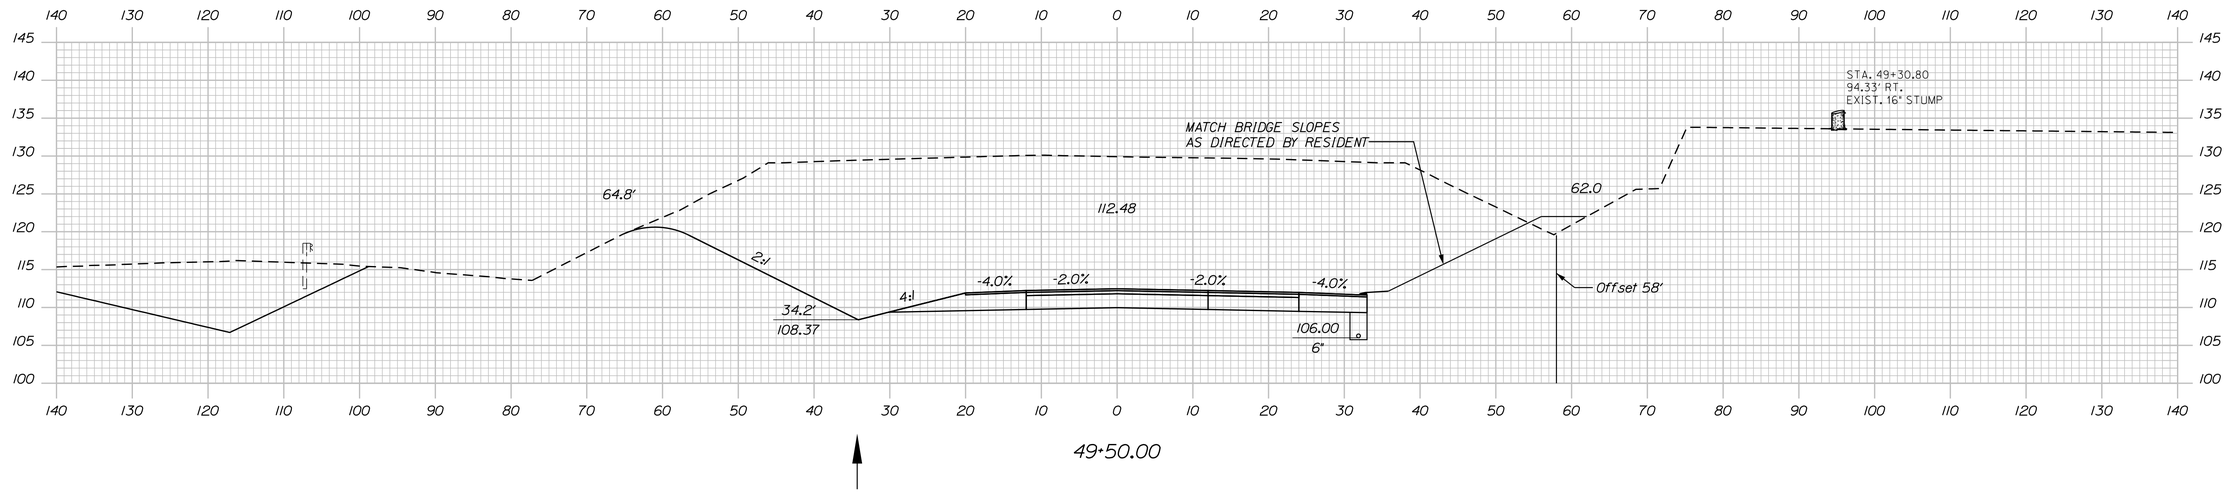

49+50.00

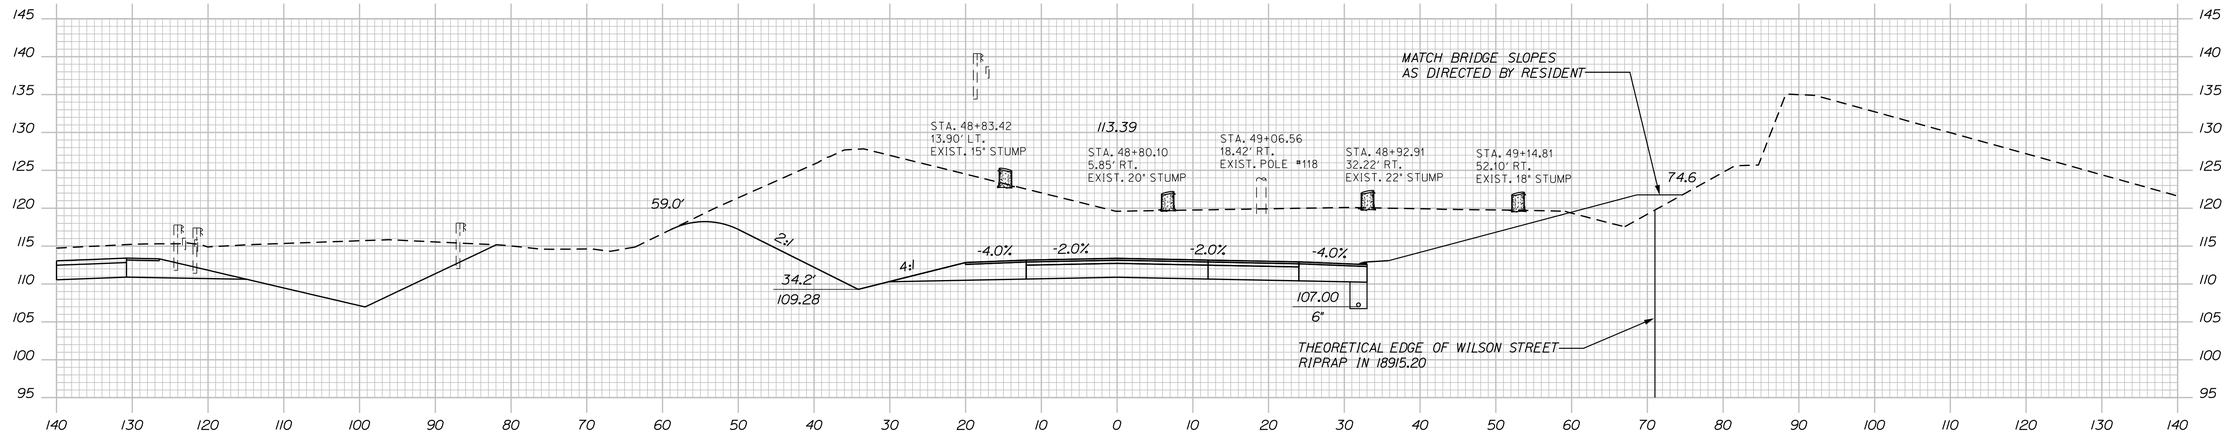

49+00.00

Sta. 49+00.00 to Sta. 50+00.00

STATE OF MAINE
DEPARTMENT OF TRANSPORTATION

1891500

WIN
018915.00

PROJ. MANAGER	R. MOULTON	BY	DATE
DESIGN-DETAILED	D.PRIDE		SEP. 2021
CHECKED-REVIEWED			
DESIGN2-DETAILED2			
DESIGN3-DETAILED3			
REVISIONS 1			
REVISIONS 2			
REVISIONS 3			
REVISIONS 4			
FIELD CHANGES			

ENGINEER | SIGNATURE | P.E. NUMBER | DATE

BREWER TO EDDINGTON
1-395/ROUTE 9 CONNECTOR


CROSS SECTIONS

SHEET NUMBER

H179

OF 460


Filename: ...\179_XSECT_49+00_003.dgn Division: HIGHWAY Username: common Date:9/30/2021

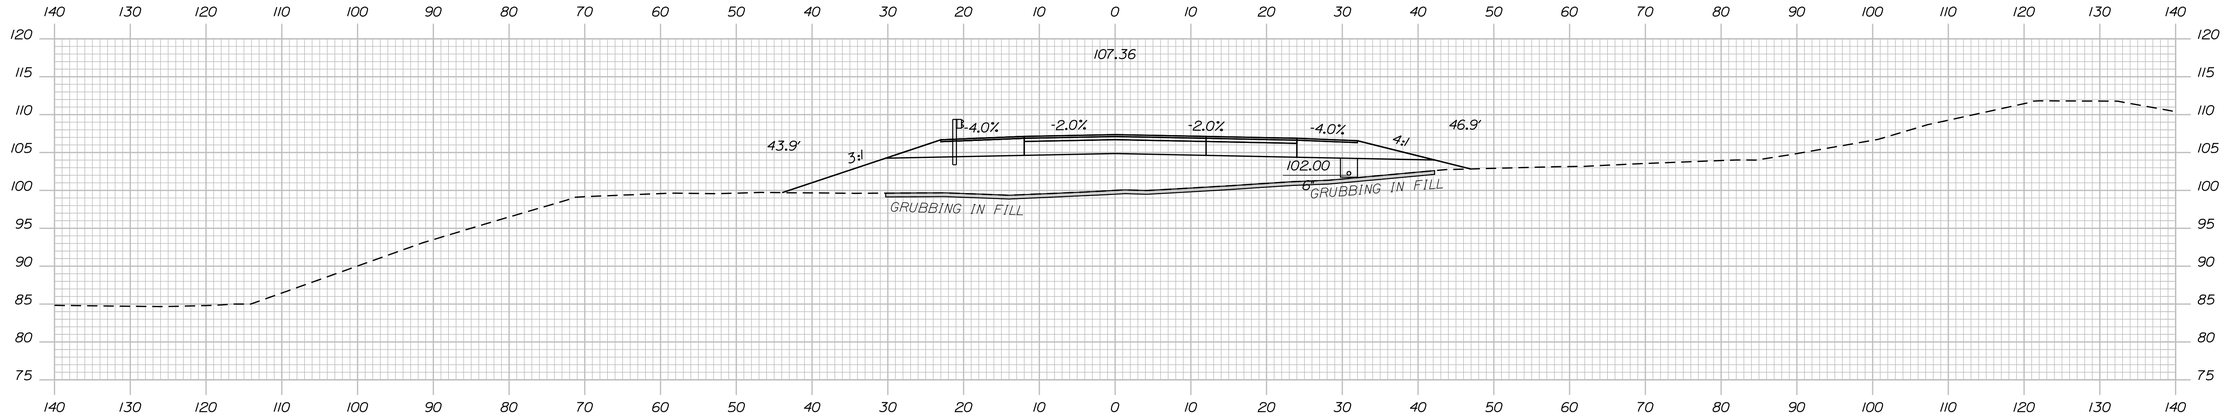


STA. 51+40.62 LT.
INSTALL 31" W-BEAM GR. MID-WAY SPLICE
FLARED TERMINAL

STA. 51+40.62 TO STA. 56+23.50 LT.
INSTALL 31" W-BEAM GR. MID-WAY SPLICE

51+50.00

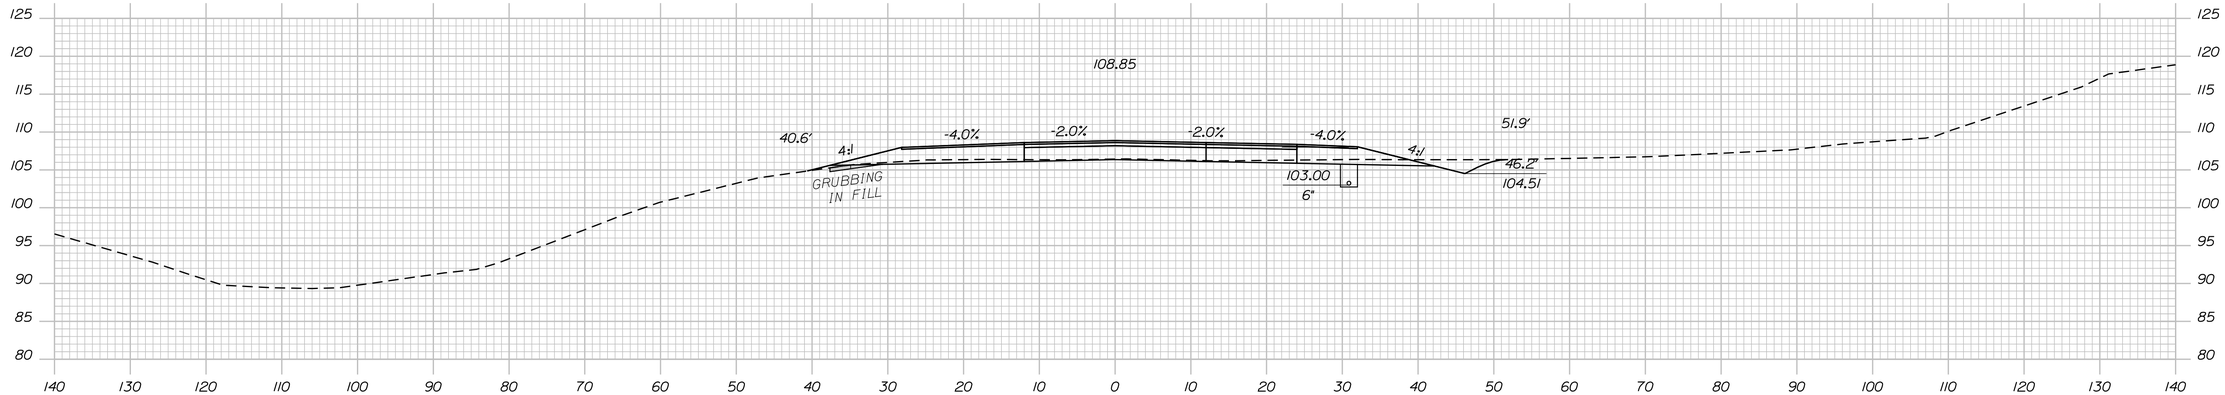

51+00.00

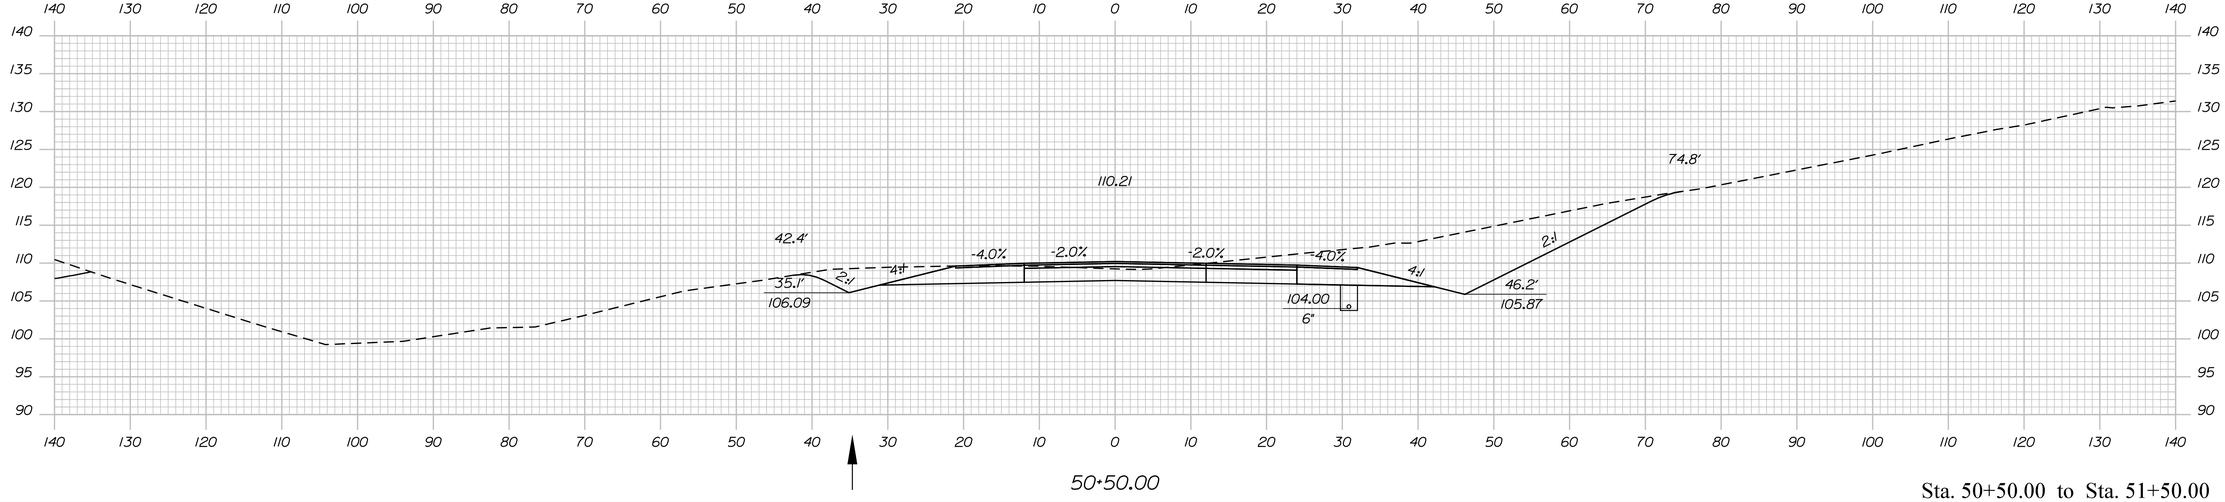

50+50.00

Sta. 50+50.00 to Sta. 51+50.00

STATE OF MAINE
DEPARTMENT OF TRANSPORTATION

1891500

WIN
018915.00

PROJ. MANAGER	R. MOULTON	BY	DATE
DESIGN-DETAILED	D.PRIDE		SEP. 2021
CHECKED-REVIEWED			
DESIGN2-DETAILED2			
DESIGN3-DETAILED3			
REVISIONS 1			
REVISIONS 2			
REVISIONS 3			
REVISIONS 4			
FIELD CHANGES			

SIGNATURE

P.E. NUMBER

DATE

BREWER TO EDDINGTON
1-395/ROUTE 9 CONNECTOR


CROSS SECTIONS


SHEET NUMBER


H180

OF 460

Filename: ...\180_XSECT_50+50_004.dgn Division: HIGHWAY Username: common Date:9/30/2021

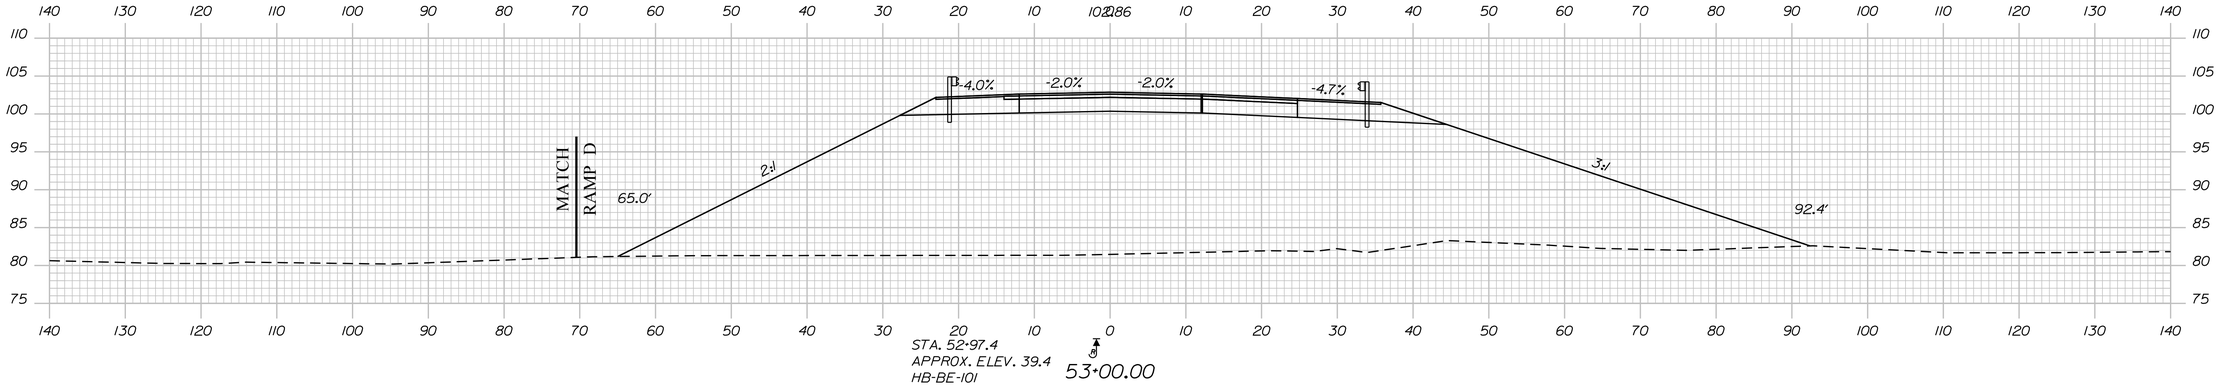

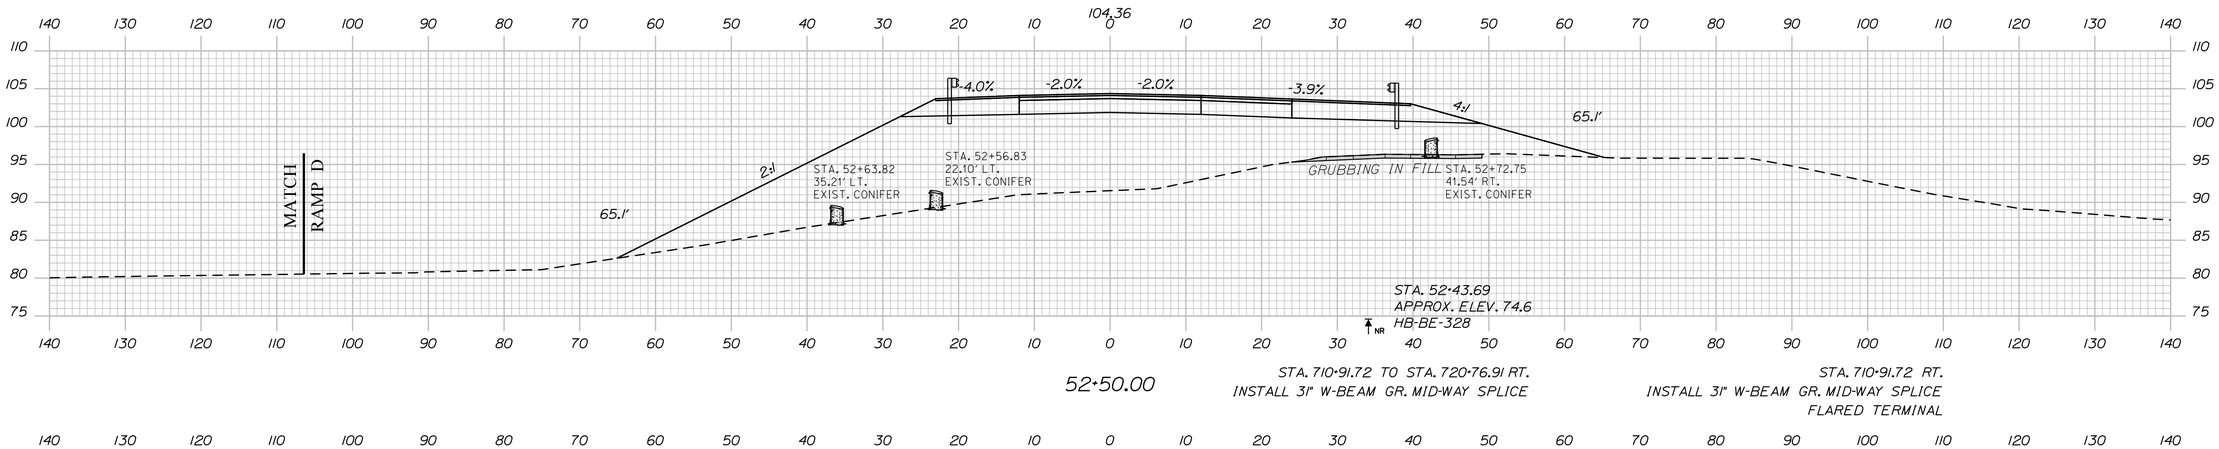

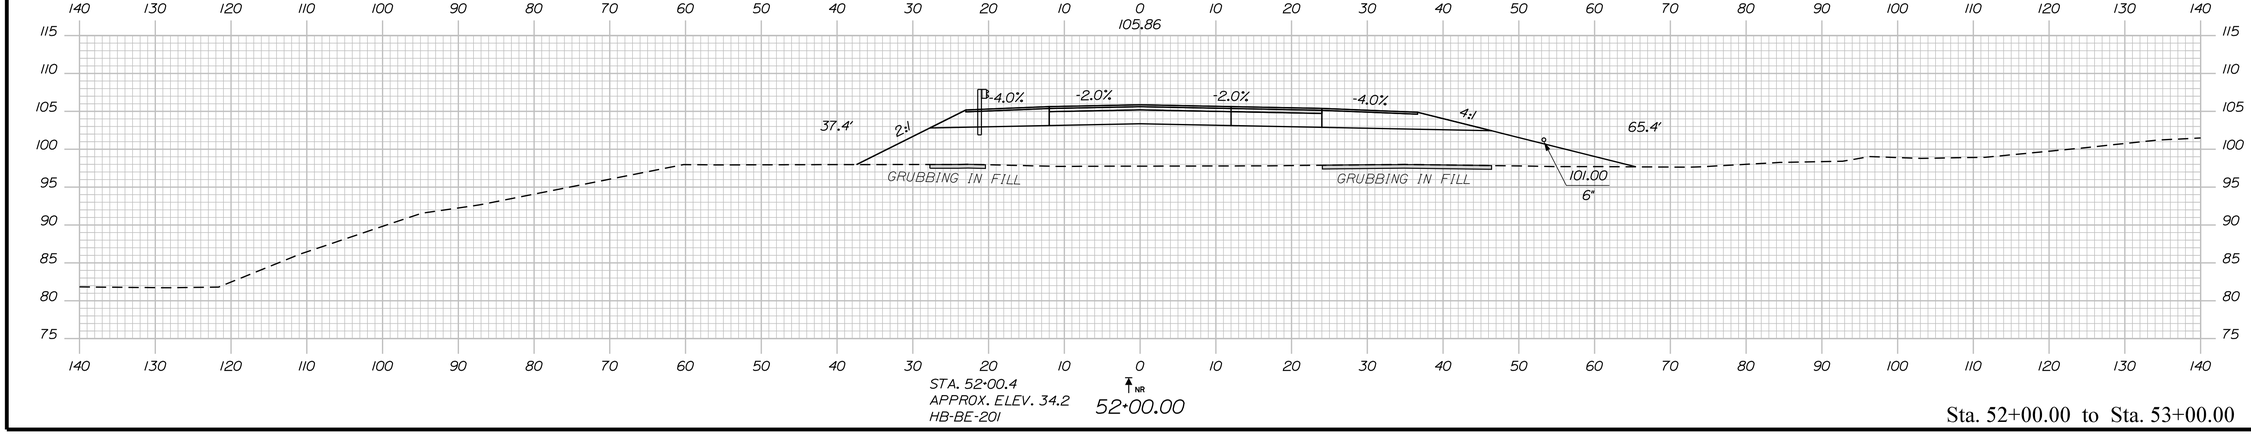

Sta. 52+00.00 to Sta. 53+00.00

STATE OF MAINE
DEPARTMENT OF TRANSPORTATION

1891500

WIN
018915.00

	BY	DATE
PROJ. MANAGER	R. MOULTON	
DESIGN-DETAILED	D.PRIDE	SEP. 2021
CHECKED-REVIEWED		
DESIGN2-DETAILED2		
DESIGN3-DETAILED3		
REVISIONS 1		
REVISIONS 2		
REVISIONS 3		
REVISIONS 4		
FIELD CHANGES		

SIGNATURE

P.E. NUMBER

DATE

BREWER TO EDDINGTON
1-395/ROUTE 9 CONNECTOR

CROSS SECTIONS

SHEET NUMBER

H181


OF 460

Date:9/30/2021

Username: common

Division: HIGHWAY

Filename: ...\181_XSECT_52+00_005.dgn

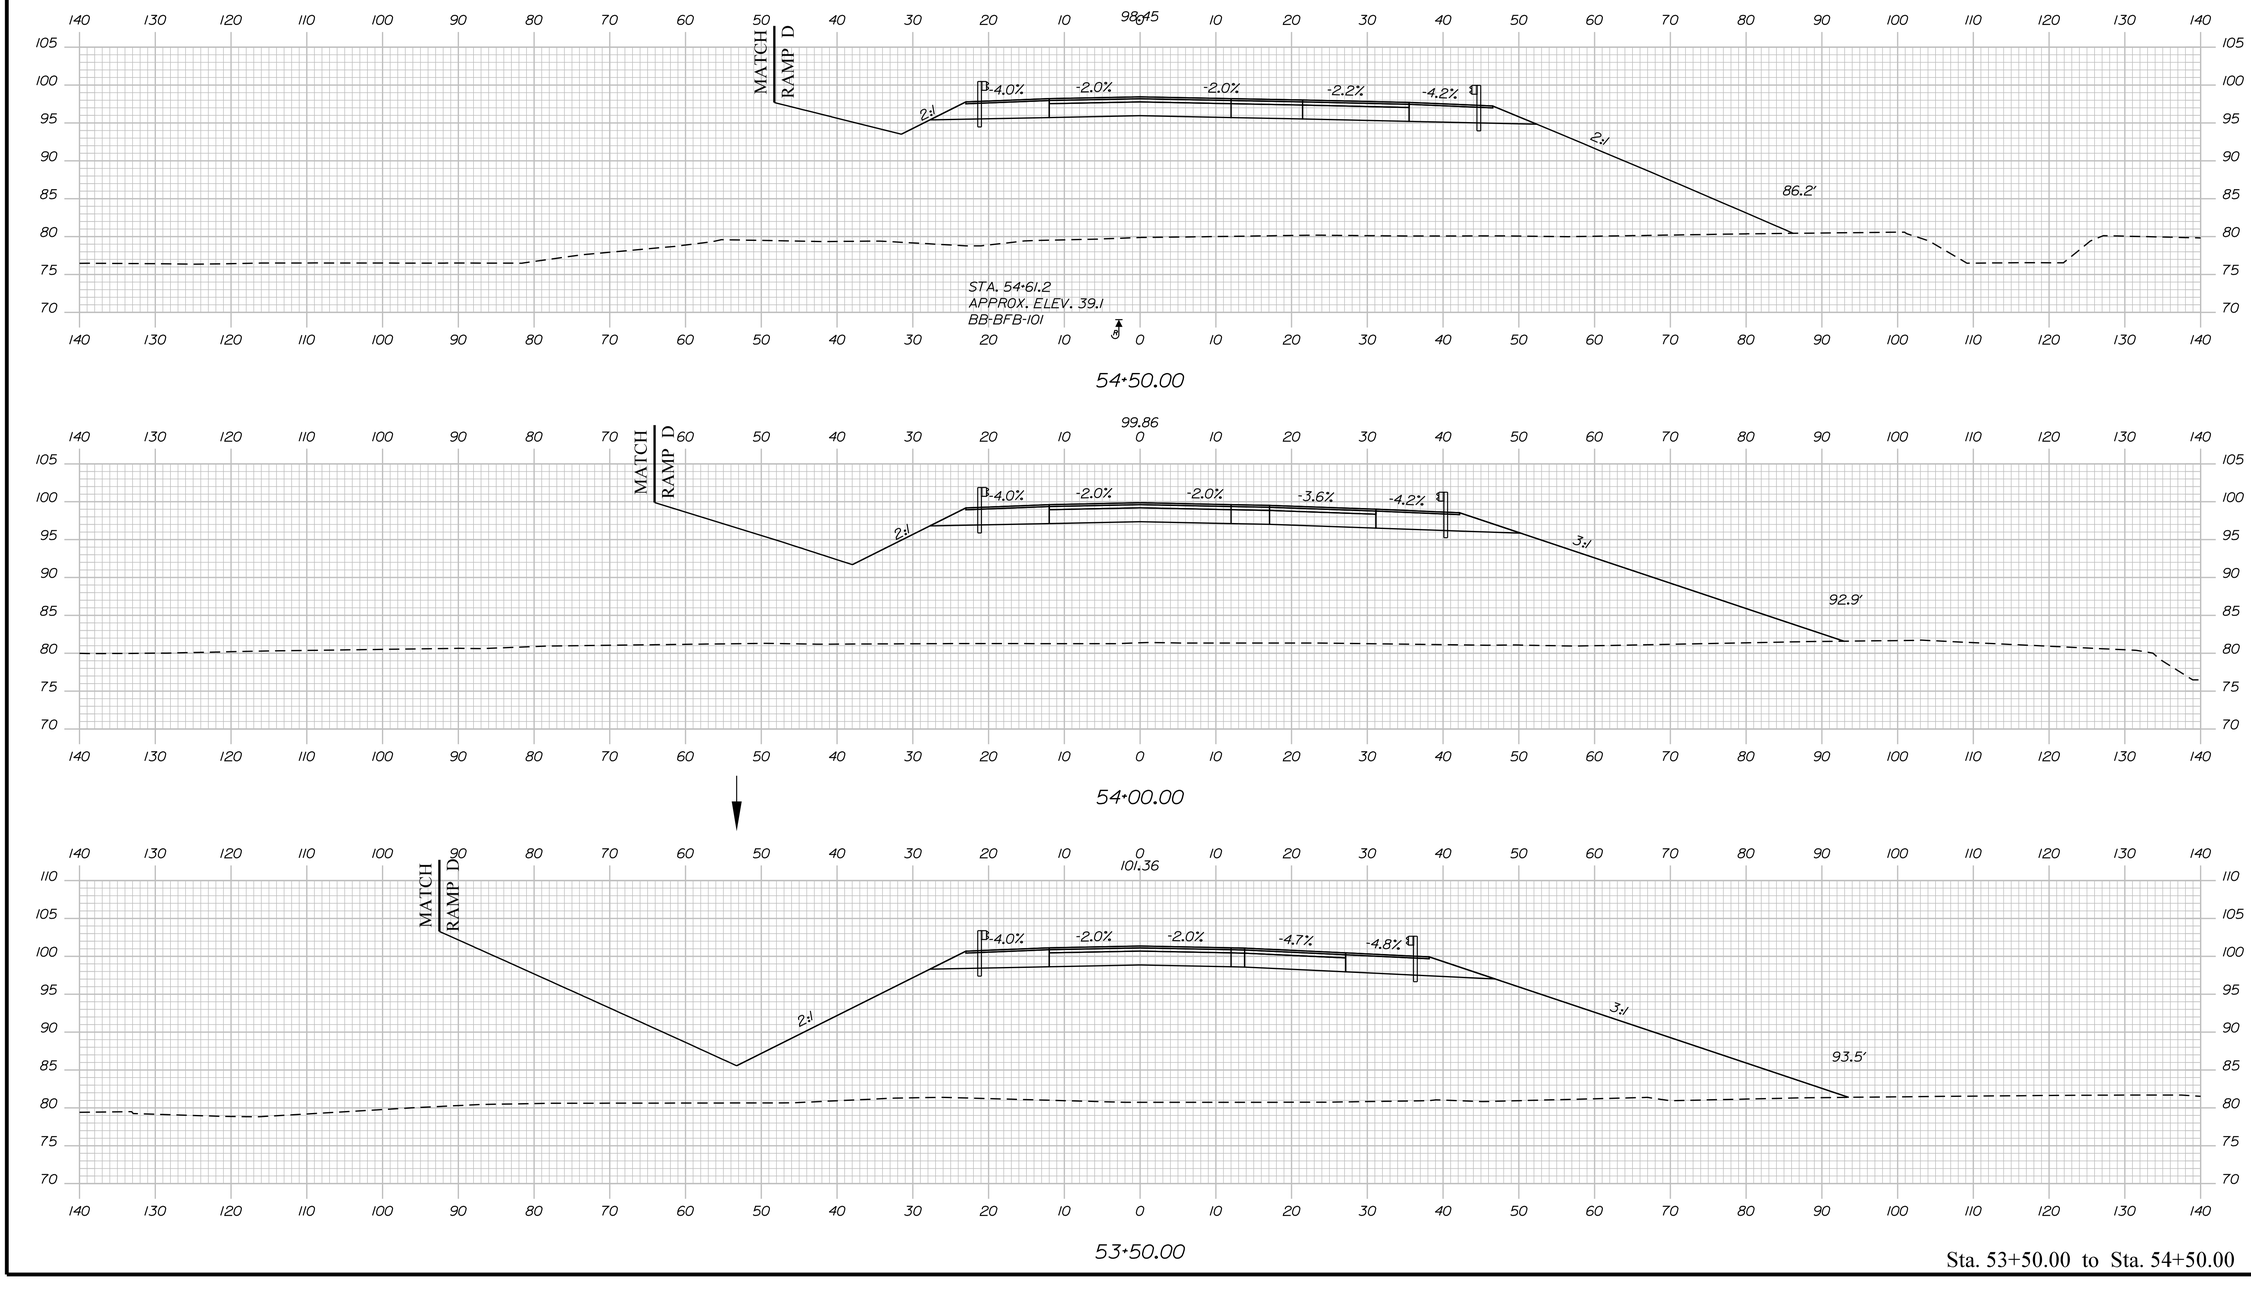

Sta. 53+50.00 to Sta. 54+50.00

STATE OF MAINE
DEPARTMENT OF TRANSPORTATION

1891500

WIN
018915.00

	BY	DATE
PROJ. MANAGER	R. MOULTON	
DESIGN-DETAILED	D.PRIDE	SEP. 2021
CHECKED-REVIEWED		
DESIGN2-DETAILED2		
DESIGN3-DETAILED3		
REVISIONS 1		
REVISIONS 2		
REVISIONS 3		
REVISIONS 4		
FIELD CHANGES		

SIGNATURE

P.E. NUMBER

DATE

BREWER TO EDDINGTON
1-395/ROUTE 9 CONNECTOR


CROSS SECTIONS

SHEET NUMBER

H182


OF 460

Filename: ...\182_XSECT_53+50_006.dgn Username: common Division: HIGHWAY Date:9/30/2021

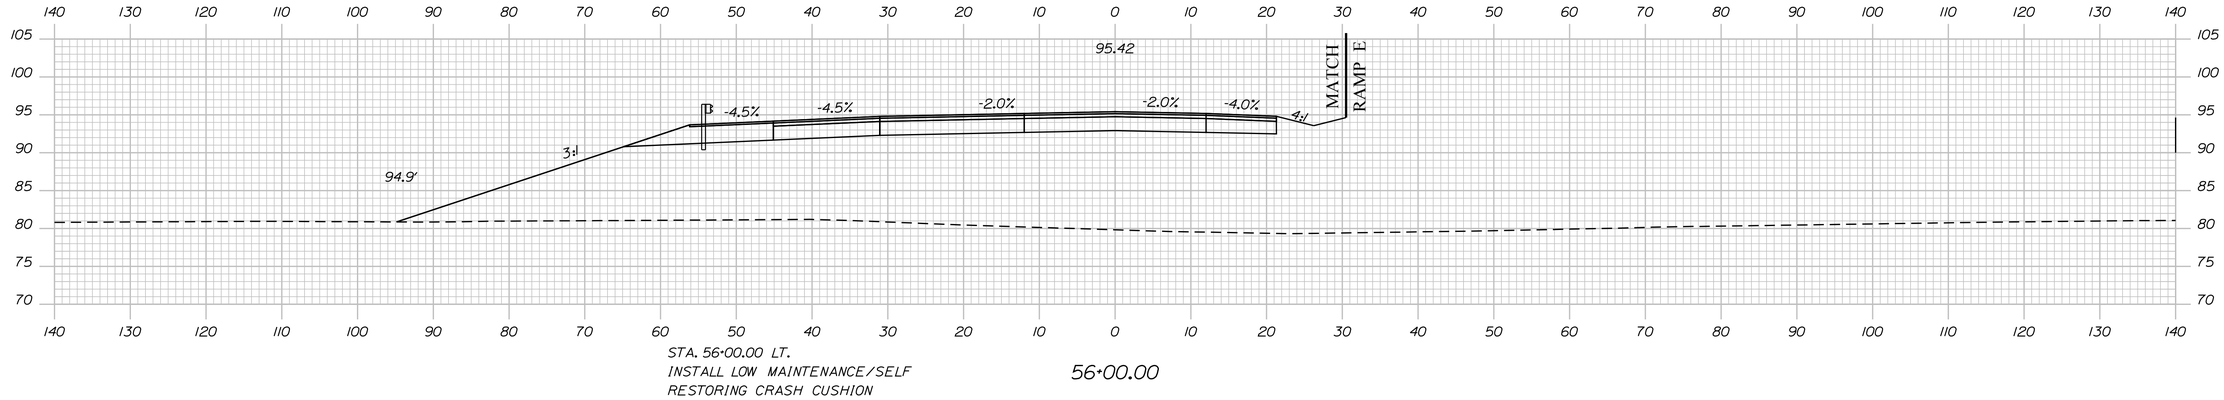


STA. 56+00.00 LT.
INSTALL LOW MAINTENANCE/SELF RESTORING CRASH CUSHION

56+00.00

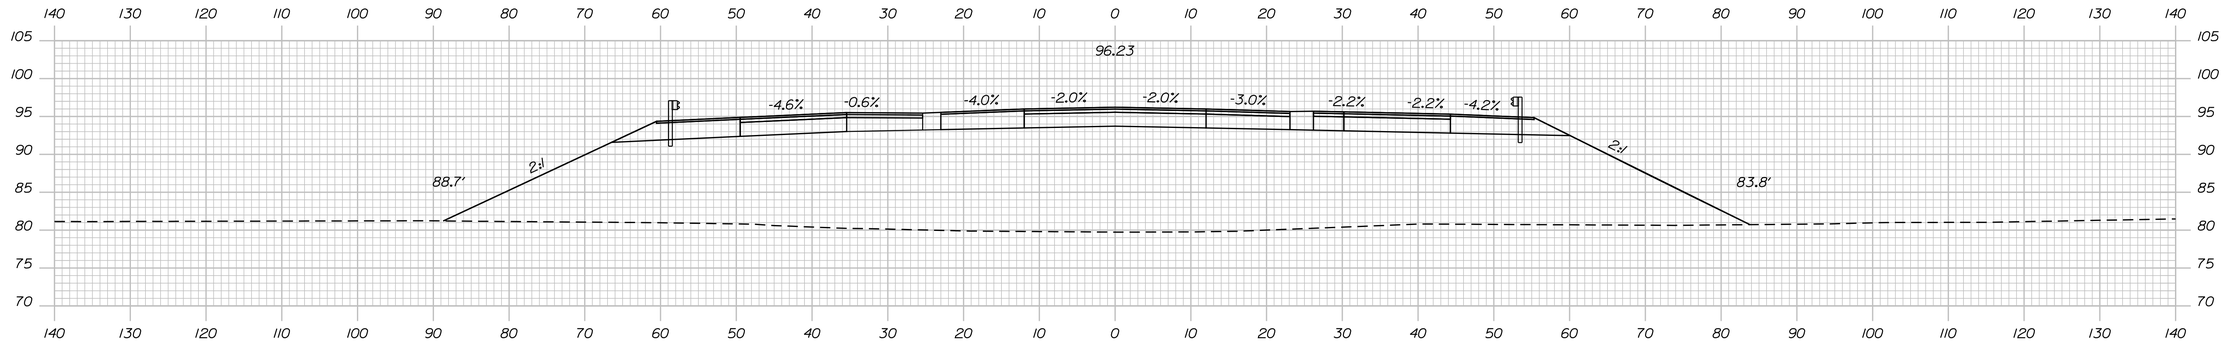

55+50.00

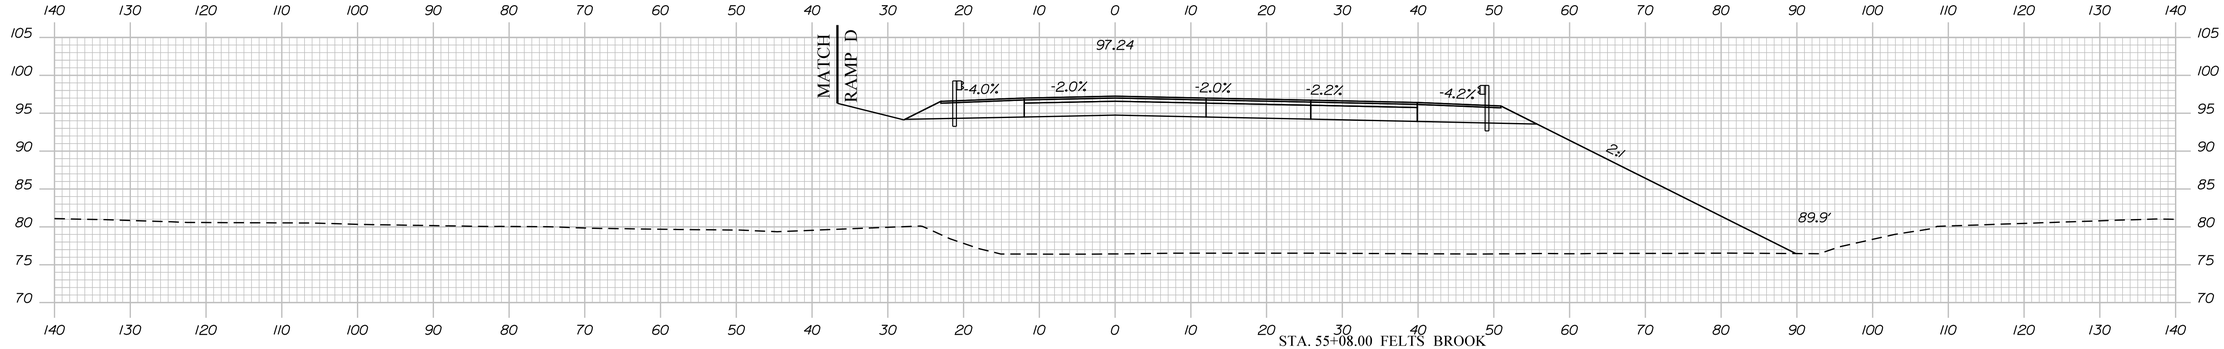

STA. 55+08.00 FELTS BROOK
INSTALL 18'SPAN x 12'RISE BOX CULVERT
(SEE BRIDGE PLANS)

55+00.00

Sta. 55+00.00 to Sta. 56+00.00

STATE OF MAINE
DEPARTMENT OF TRANSPORTATION

1891500

WIN
018915.00

PROJ. MANAGER	R. MOULTON	BY	
DESIGN-DETAILED	D.PRIDE	DATE	SEP. 2021
CHECKED-REVIEWED			
DESIGN2-DETAILED2			
DESIGN3-DETAILED3			
REVISIONS 1			
REVISIONS 2			
REVISIONS 3			
REVISIONS 4			
FIELD CHANGES			

SIGNATURE

P.E. NUMBER

DATE

BREWER TO EDDINGTON
1-395/ROUTE 9 CONNECTOR


CROSS SECTIONS

SHEET NUMBER


H183

OF 460

Filename: ...\183_XSECT_55+00_007.dgn Division: HIGHWAY Username: common Date:9/30/2021

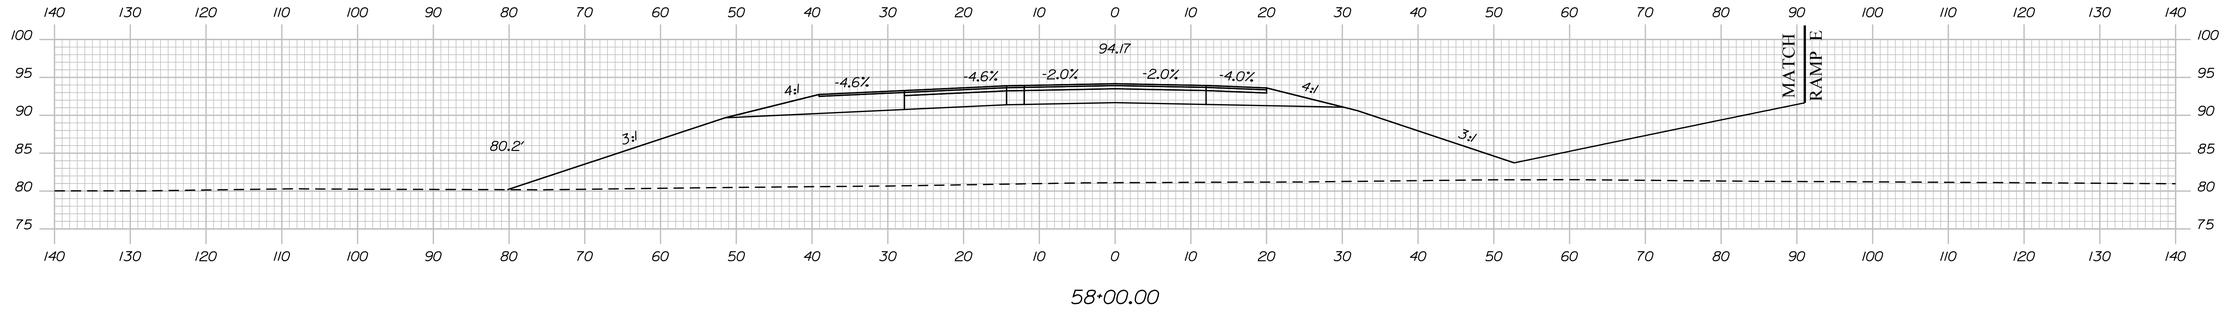


58+00.00

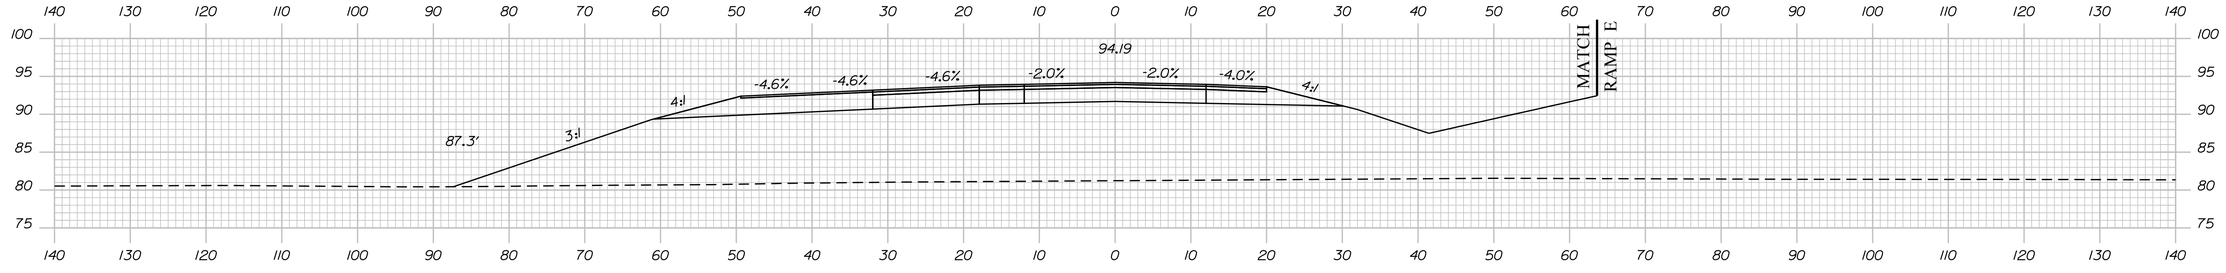


STA. 57+44.5
APPROX. ELEV. 54.5
HB-BE-204

57+50.00

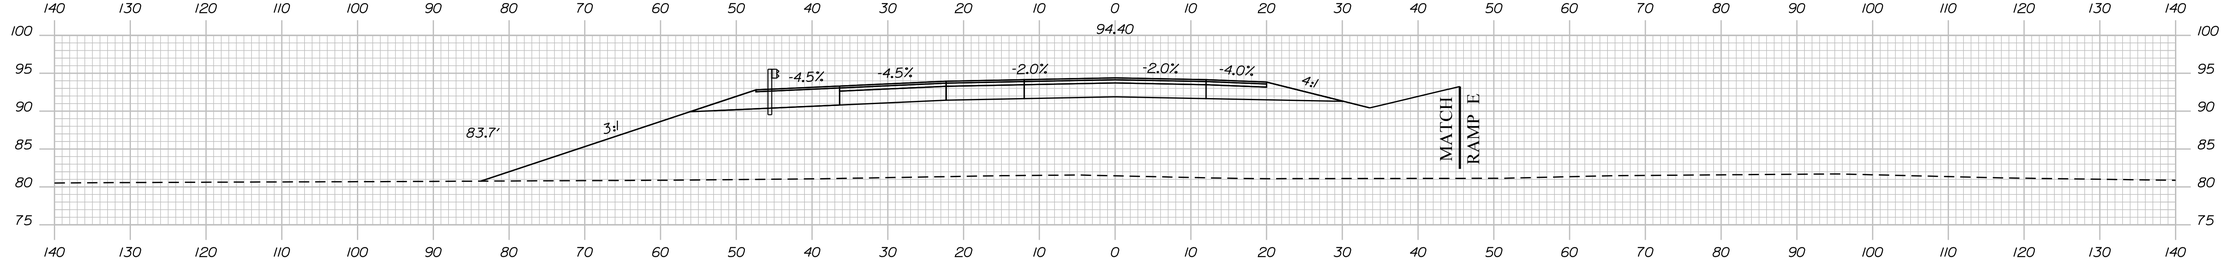

STA. 57+15.51 LT.
STA. 901+92.36 RT.
INSTALL 31" W-BEAM GR. MID-WAY SPLICE
FLARED TERMINAL

57+00.00

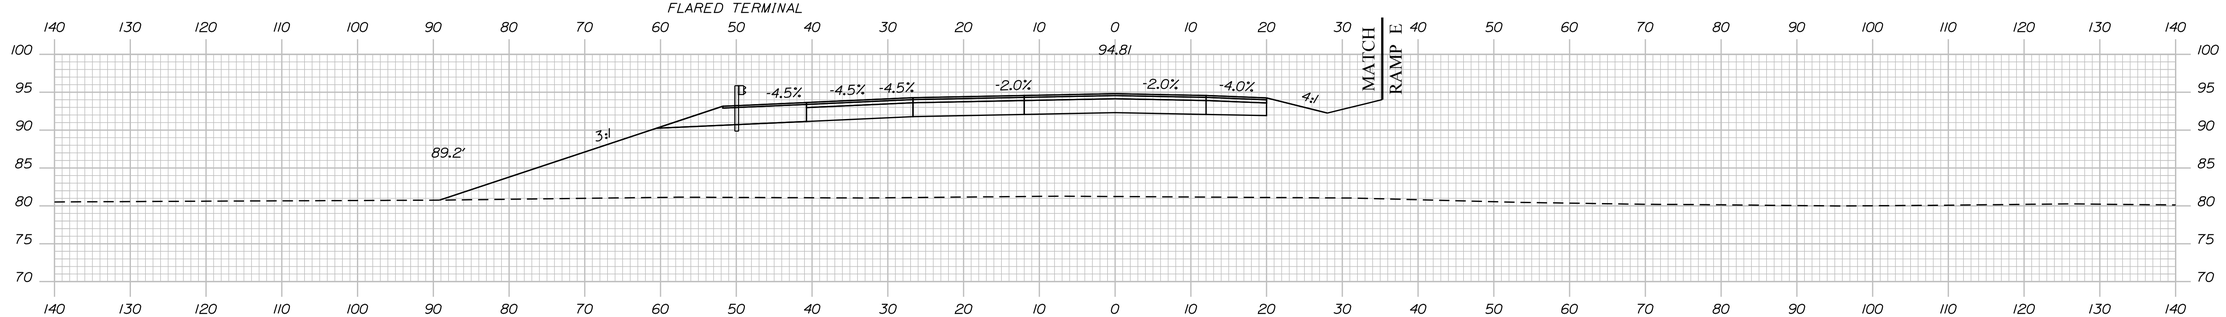

56+50.00

STA. 56+39.3
APPROX. ELEV. 59.4
HB-BE-331

Sta. 56+50.00 to Sta. 58+00.00

STATE OF MAINE
DEPARTMENT OF TRANSPORTATION

1891500

WIN
018915.00

PROJ. MANAGER	R. MOULTON		
DESIGN-DETAILED	D.PRIDE	BY	DATE
CHECKED-REVIEWED			
DESIGN2-DETAILED2			SEP. 2021
DESIGN3-DETAILED3			
REVISIONS 1			
REVISIONS 2			
REVISIONS 3			
REVISIONS 4			
FIELD CHANGES			

SIGNATURE

P.E. NUMBER

DATE

BREWER TO EDDINGTON
1-395/ROUTE 9 CONNECTOR


CROSS SECTIONS

SHEET NUMBER

H184


OF 460

Filename: ...\184_XSECT_56+50_008.dgn Division: HIGHWAY Username: common Date:9/30/2021

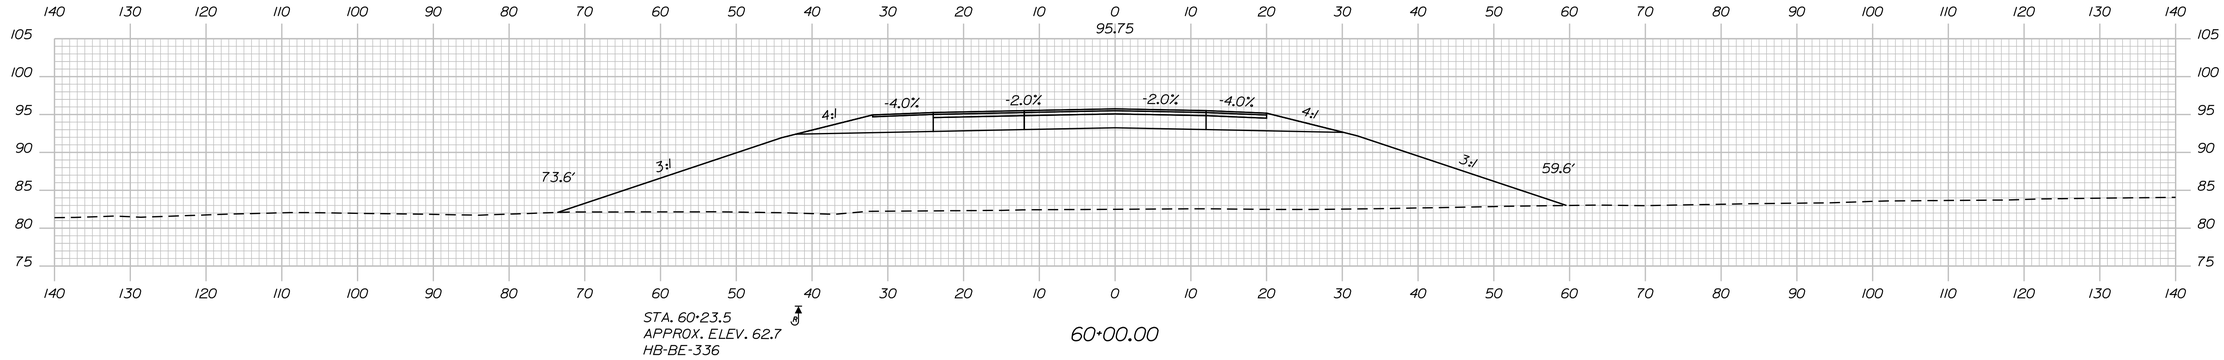


STA. 60+23.5
APPROX. ELEV. 62.7
HB-BE-336

60+00.00

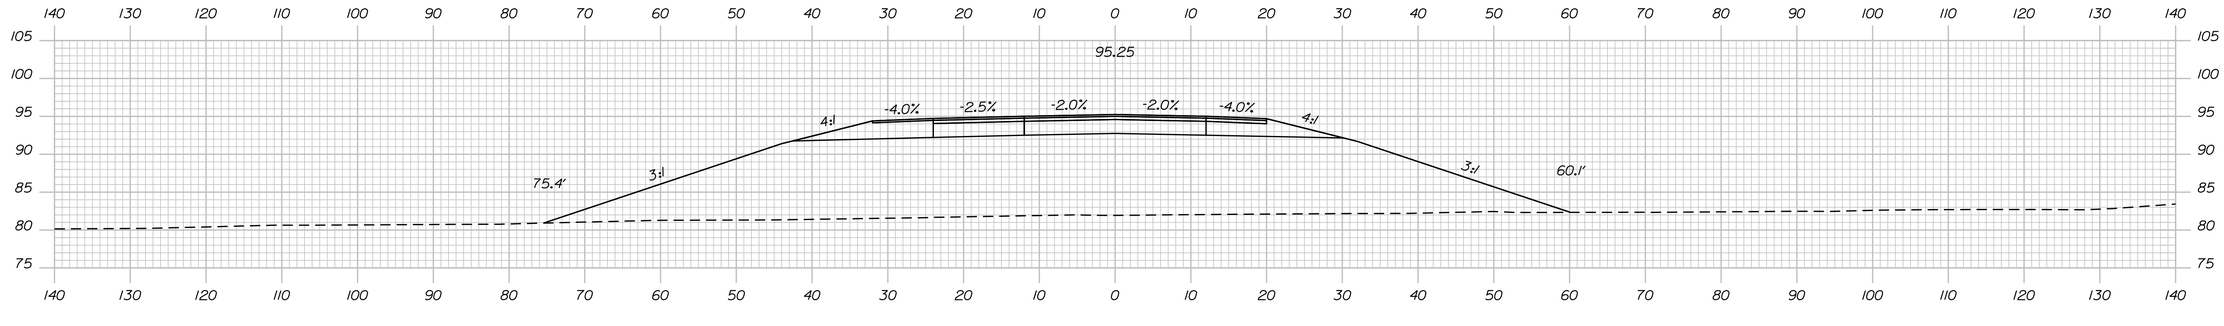


59+50.00

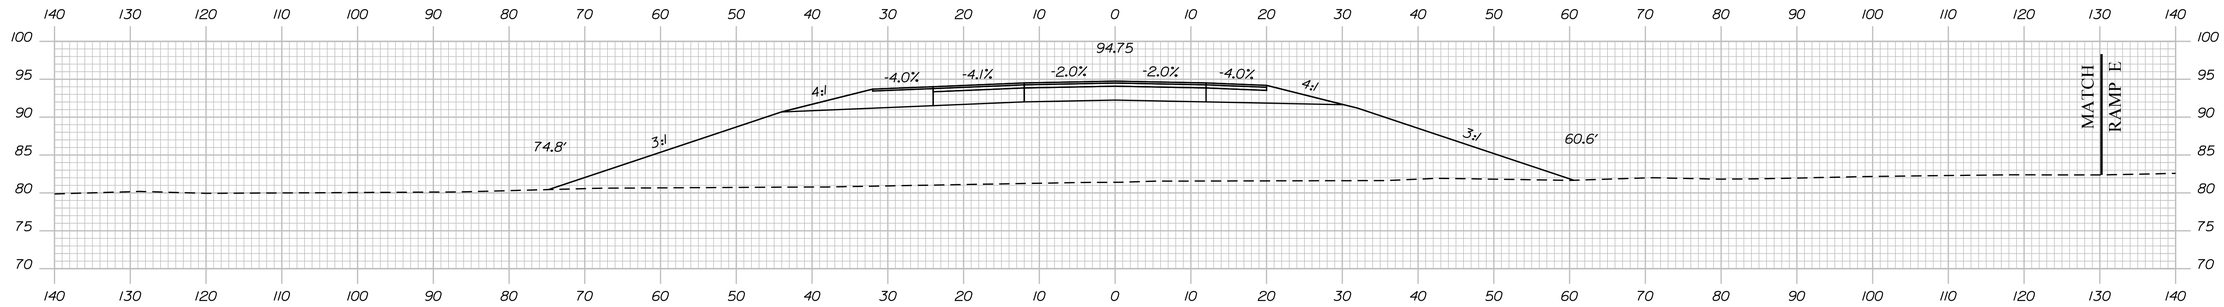

STA. 58+96.1
APPROX. ELEV. 58.3
HB-BE-108

59+00.00 NR

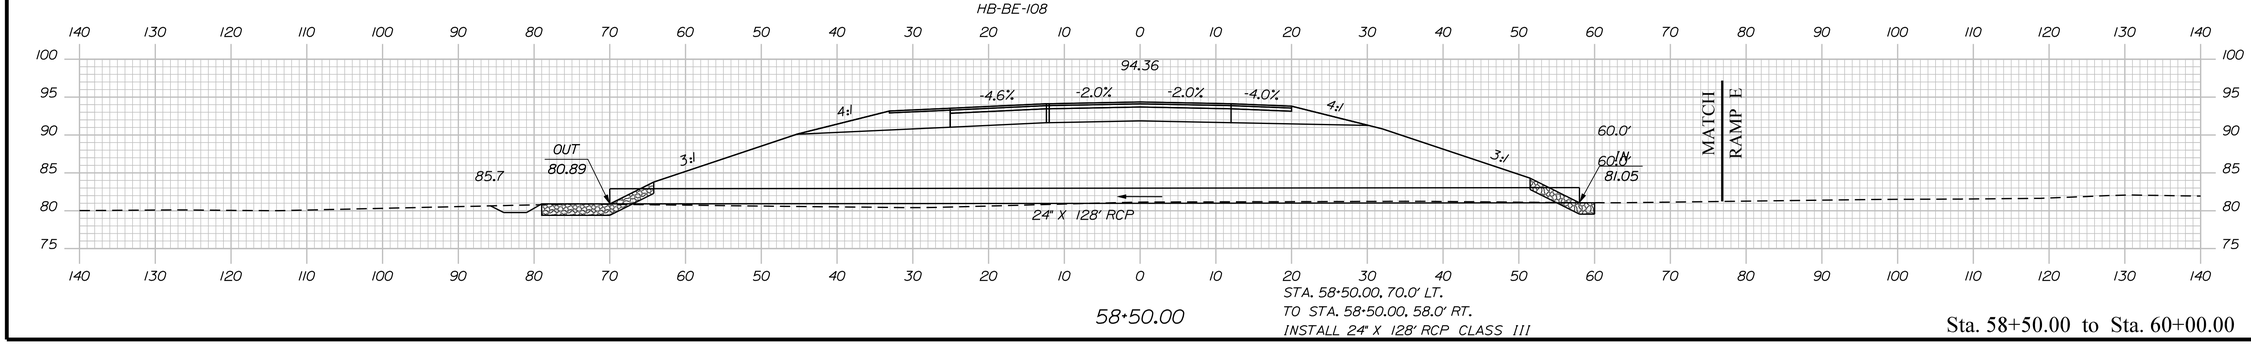

STA. 58+50.00, 70.0' LT.
TO STA. 58+50.00, 58.0' RT.
INSTALL 24" X 128' RCP CLASS III

58+50.00

Sta. 58+50.00 to Sta. 60+00.00

STATE OF MAINE
DEPARTMENT OF TRANSPORTATION

1891500

WIN
018915.00

PROJ. MANAGER	R. MOULTON		
DESIGN-DETAILED	D.PRIDE	BY	DATE
CHECKED-REVIEWED			
DESIGN2-DETAILED2			
DESIGN3-DETAILED3			
REVISIONS 1			
REVISIONS 2			
REVISIONS 3			
REVISIONS 4			
FIELD CHANGES			SEP. 2021

SIGNATURE

P.E. NUMBER

DATE

BREWER TO EDDINGTON
1-395/ROUTE 9 CONNECTOR


CROSS SECTIONS

SHEET NUMBER

H185


OF 460

Filename: ...\185_XSECT_58+50_009.dgn Division: HIGHWAY Username: common Date:9/30/2021

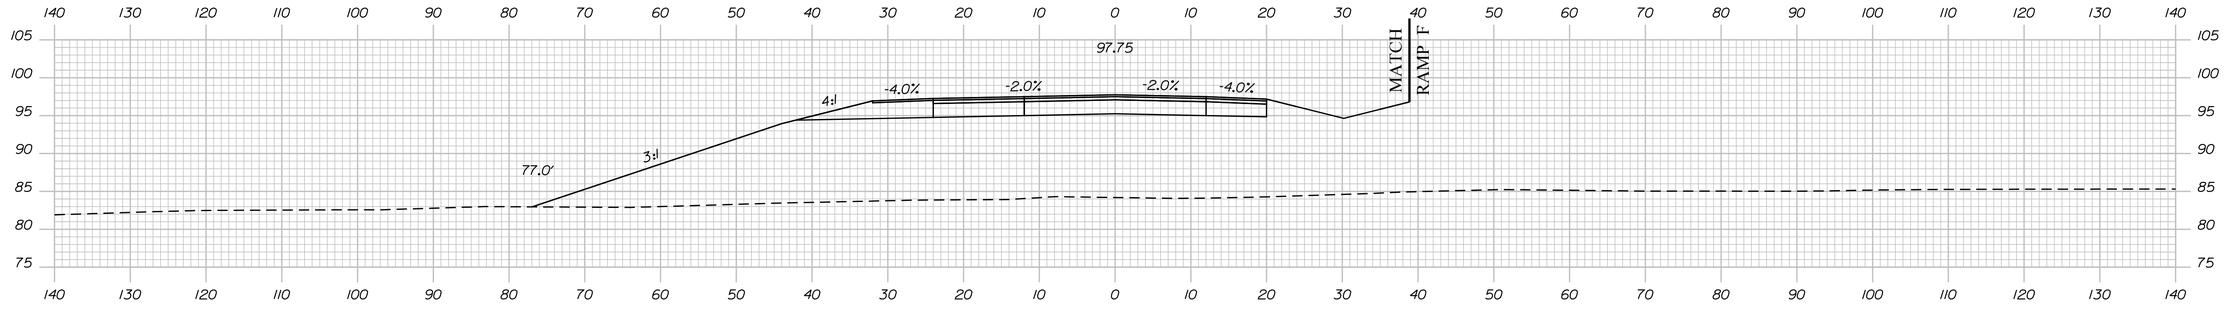


STA. 62+00.4
APPROX. ELEV. 63.0
HB-BE-340

62+00.00

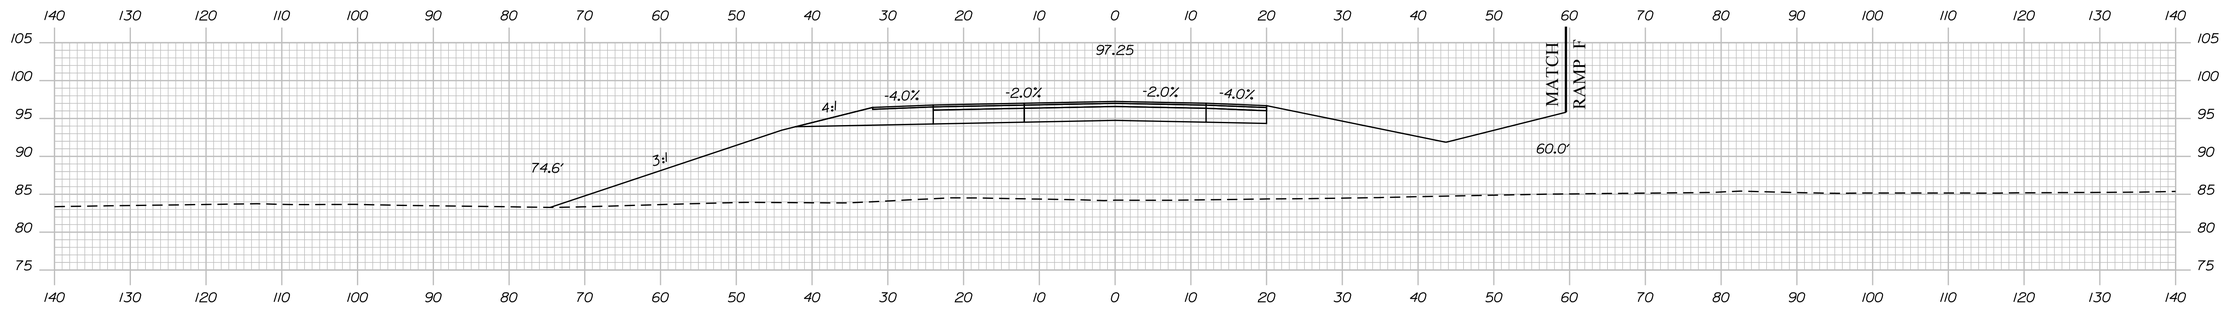


STA. 61+58.4
APPROX. ELEV. 62.9
HB-BE-339

61+50.00

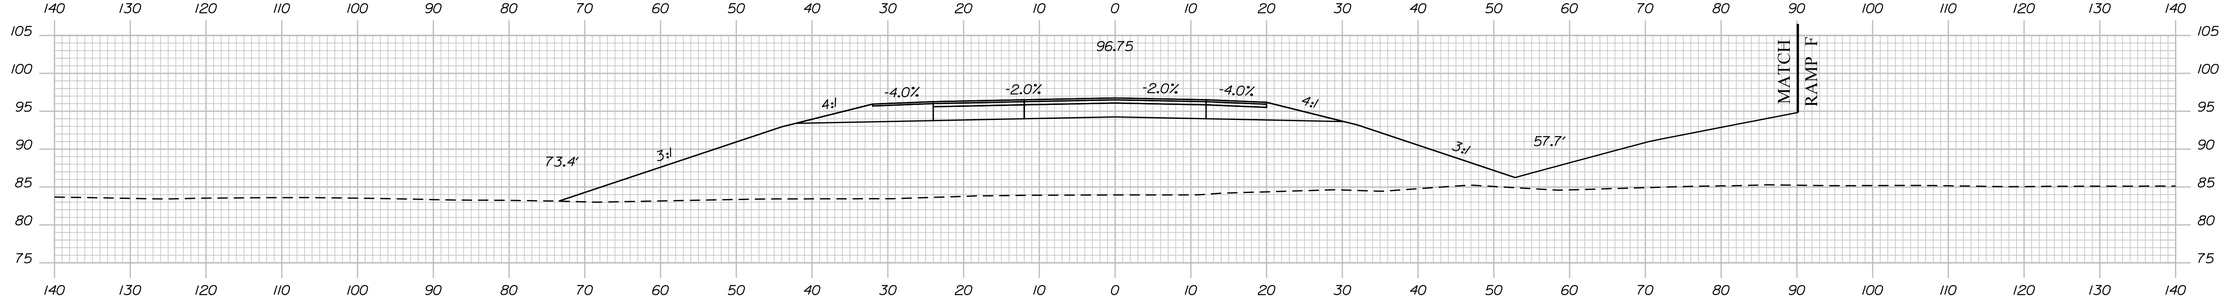

61+00.00

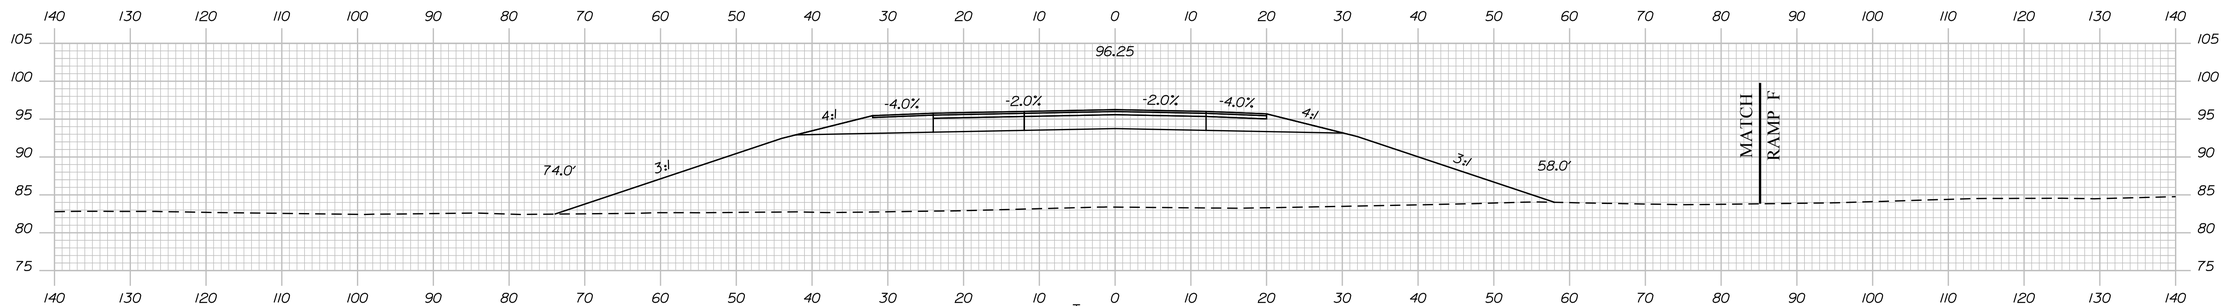

STA. 60+46.1
APPROX. ELEV. 62.3
HB-BE-205

60+50.00

Sta. 60+50.00 to Sta. 62+00.00

STATE OF MAINE
DEPARTMENT OF TRANSPORTATION

1891500

WIN
018915.00

PROJ. MANAGER	R. MOULTON	BY	DATE
DESIGN-DETAILED	D.PRIDE		SEP. 2021
CHECKED-REVIEWED			
DESIGN2-DETAILED2			
DESIGN3-DETAILED3			
REVISIONS 1			
REVISIONS 2			
REVISIONS 3			
REVISIONS 4			
FIELD CHANGES			

SIGNATURE

P.E. NUMBER

DATE

BREWER TO EDDINGTON
1-395/ROUTE 9 CONNECTOR


CROSS SECTIONS

SHEET NUMBER

H186

OF 460

Filename: ...\186_XSECT_60+50_010.dgn Division: HIGHWAY Username: common Date:9/30/2021

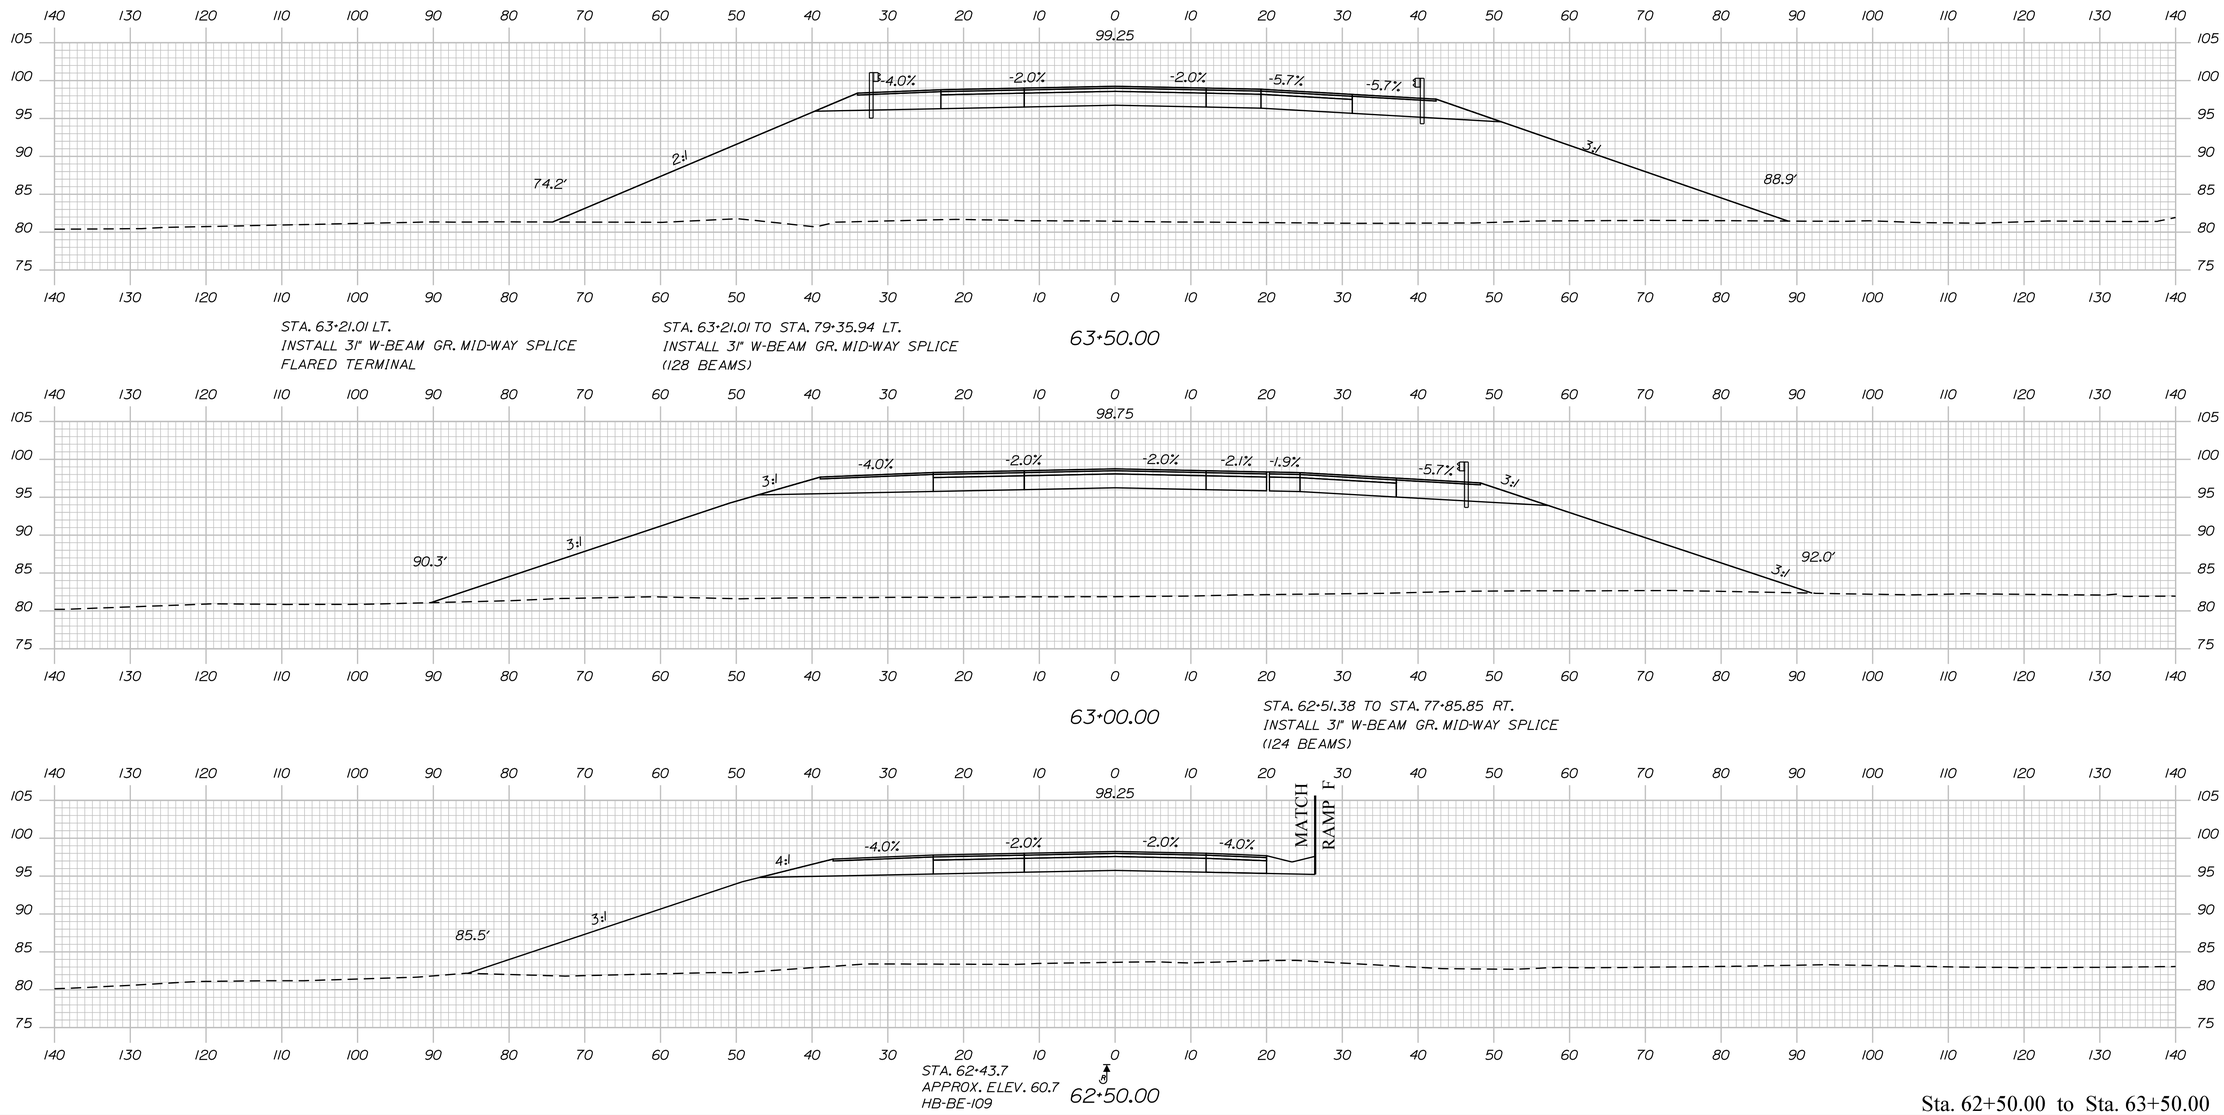

Sta. 62+50.00 to Sta. 63+50.00

STATE OF MAINE
DEPARTMENT OF TRANSPORTATION

1891500

WIN
018915.00

SIGNATURE

P.E. NUMBER

DATE

	BY	DATE
PROJ. MANAGER	R. MOULTON	
DESIGN-DETAILED	D.PRIDE	SEP. 2021
CHECKED-REVIEWED		
DESIGN2-DETAILED2		
DESIGN3-DETAILED3		
REVISIONS 1		
REVISIONS 2		
REVISIONS 3		
REVISIONS 4		
FIELD CHANGES		

BREWER TO EDDINGTON
1-395/ROUTE 9 CONNECTOR


CROSS SECTIONS


SHEET NUMBER


H187

OF 460

Filename: ...\HIGHWAY\MSTA\Xsect_Route 9.dgn Division: HIGHWAY Username: common Date:9/30/2021

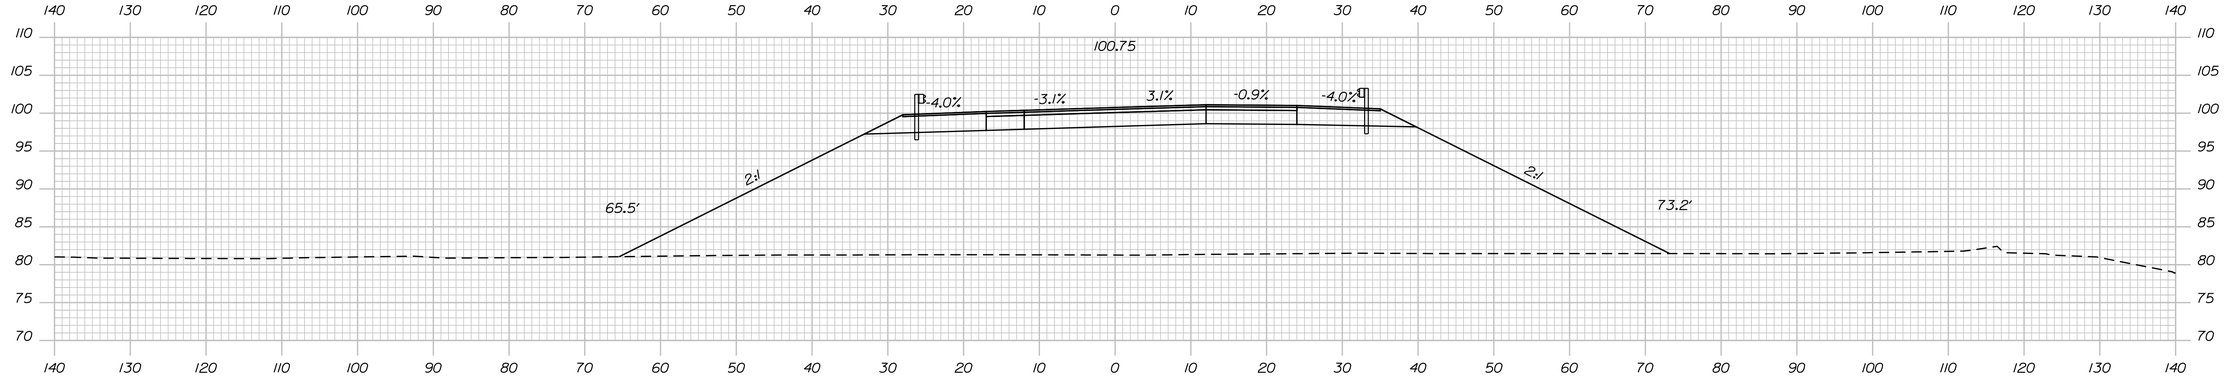

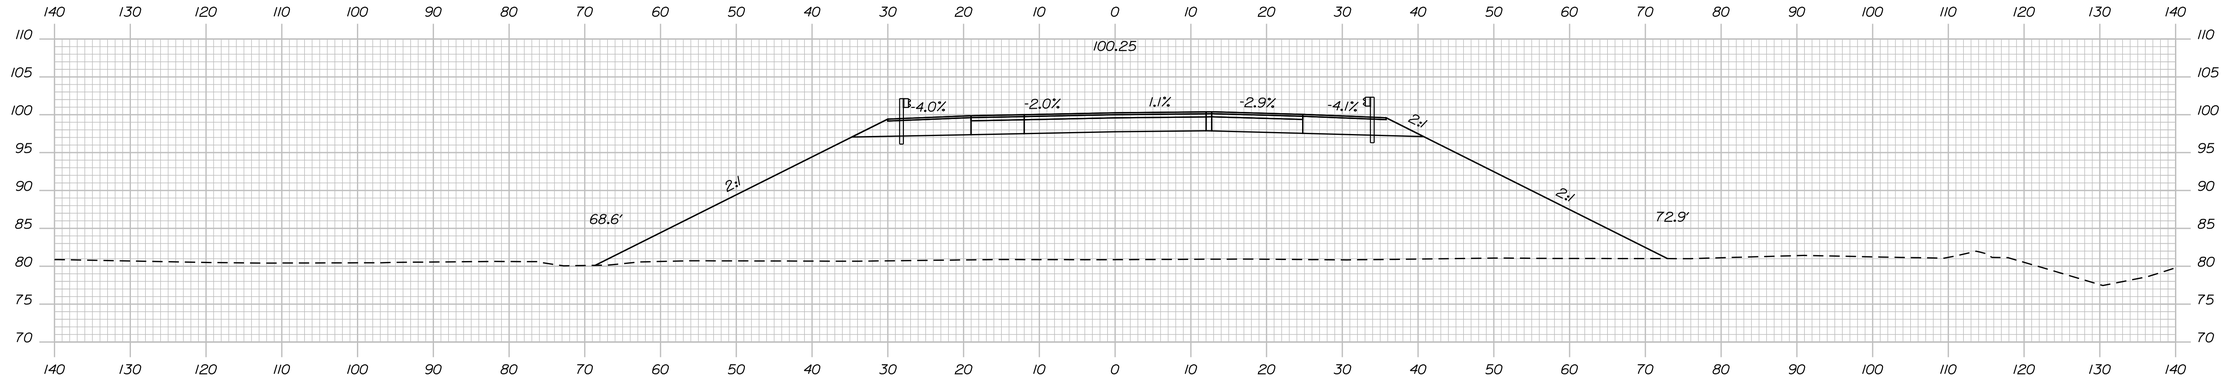

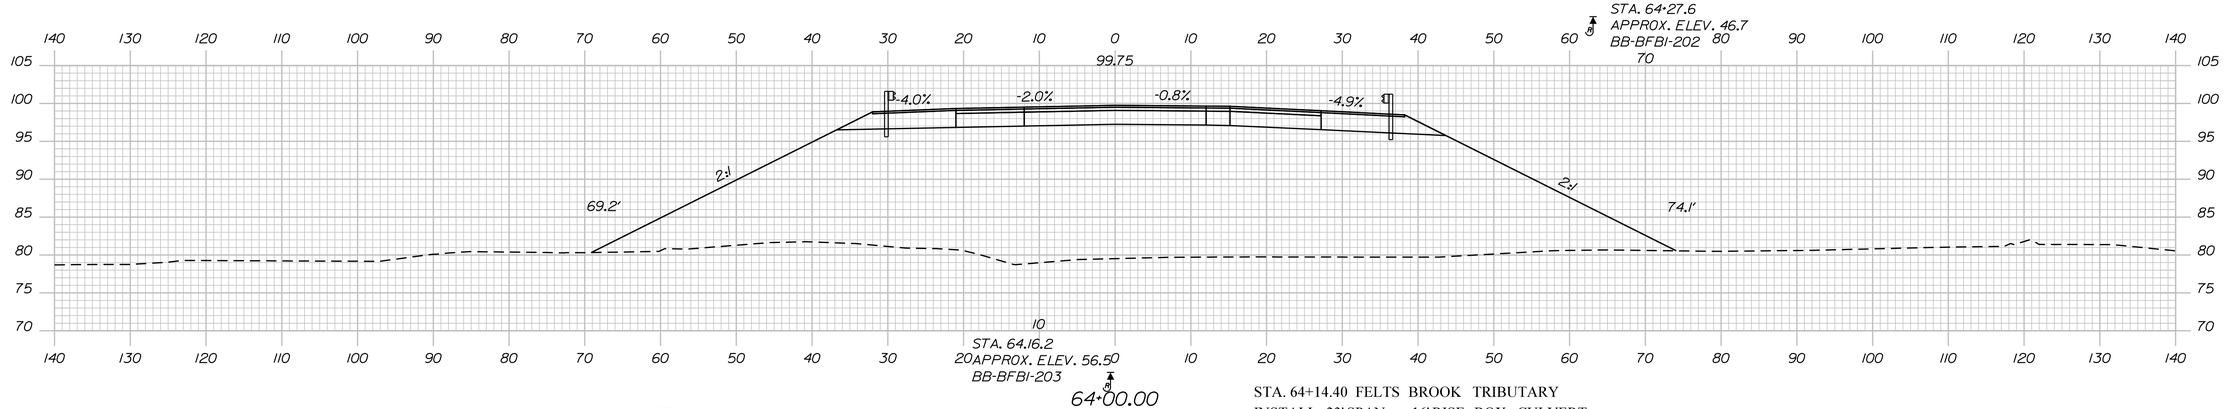

STA. 64+14.40 FELTS BROOK TRIBUTARY
INSTALL 23' SPAN x 16' RISE BOX CULVERT
(SEE BRIDGE PLANS)

Sta. 64+00.00 to Sta. 65+00.00

STATE OF MAINE
DEPARTMENT OF TRANSPORTATION

1891500

WIN
018915.00

SIGNATURE

P.E. NUMBER

DATE

PROJ. MANAGER	R. MOULTON	
DESIGN-DETAILED	D.PRIDE	
CHECKED-REVIEWED		
DESIGN2-DETAILED2		
DESIGN3-DETAILED3		
REVISIONS 1		
REVISIONS 2		
REVISIONS 3		
REVISIONS 4		
FIELD CHANGES		

BY		
DATE	SEP. 2021	

BREWER TO EDDINGTON
1-395/ROUTE 9 CONNECTOR


CROSS SECTIONS

SHEET NUMBER


H188

OF 460


Filename: ...\188_XSECT_64+00_012.dgn Division: HIGHWAY Username: common Date:9/30/2021

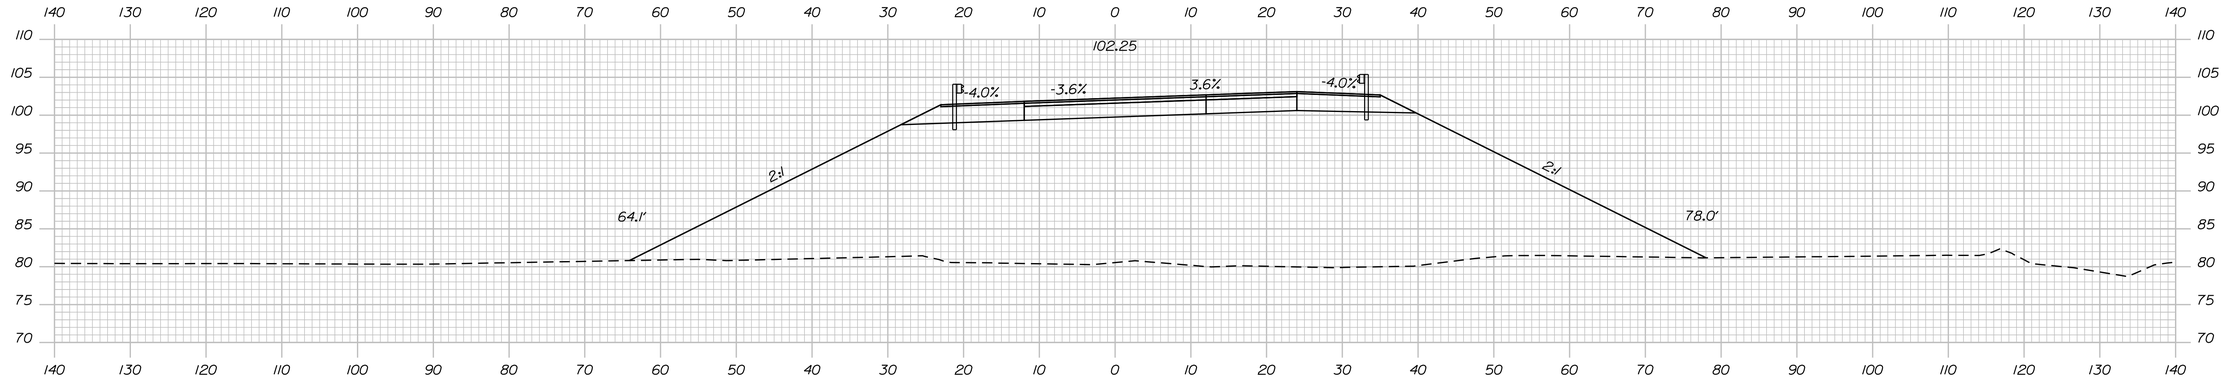

66+50.00

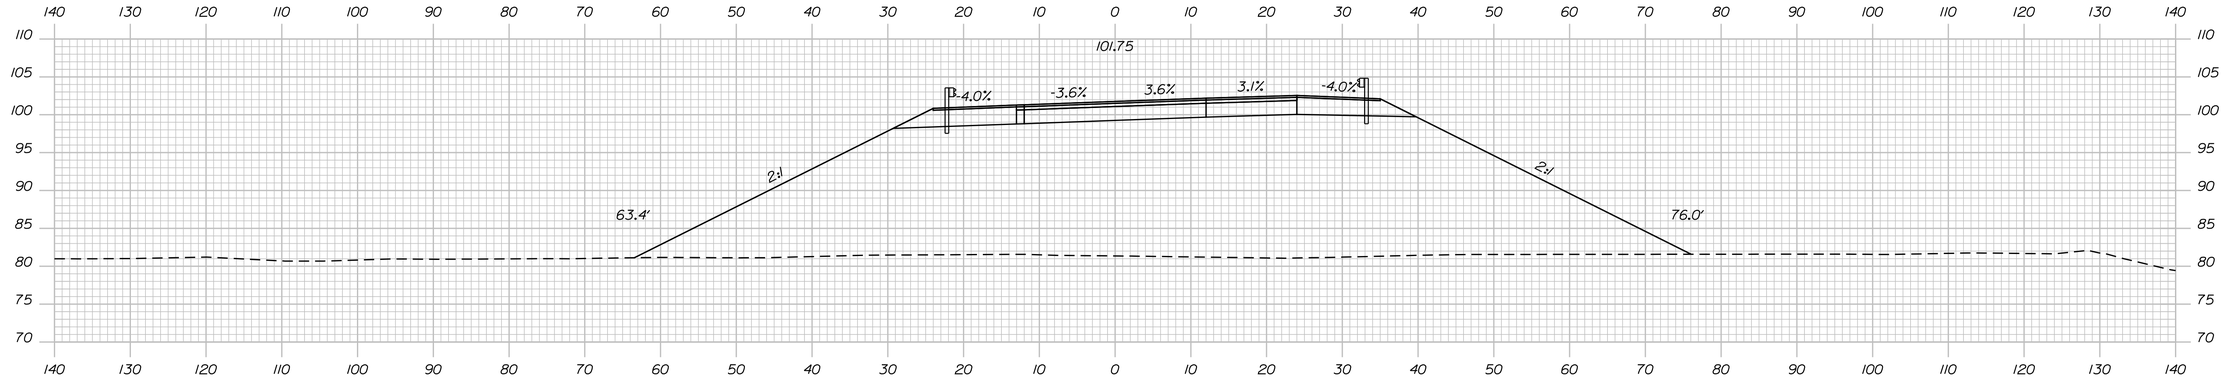

66+00.00

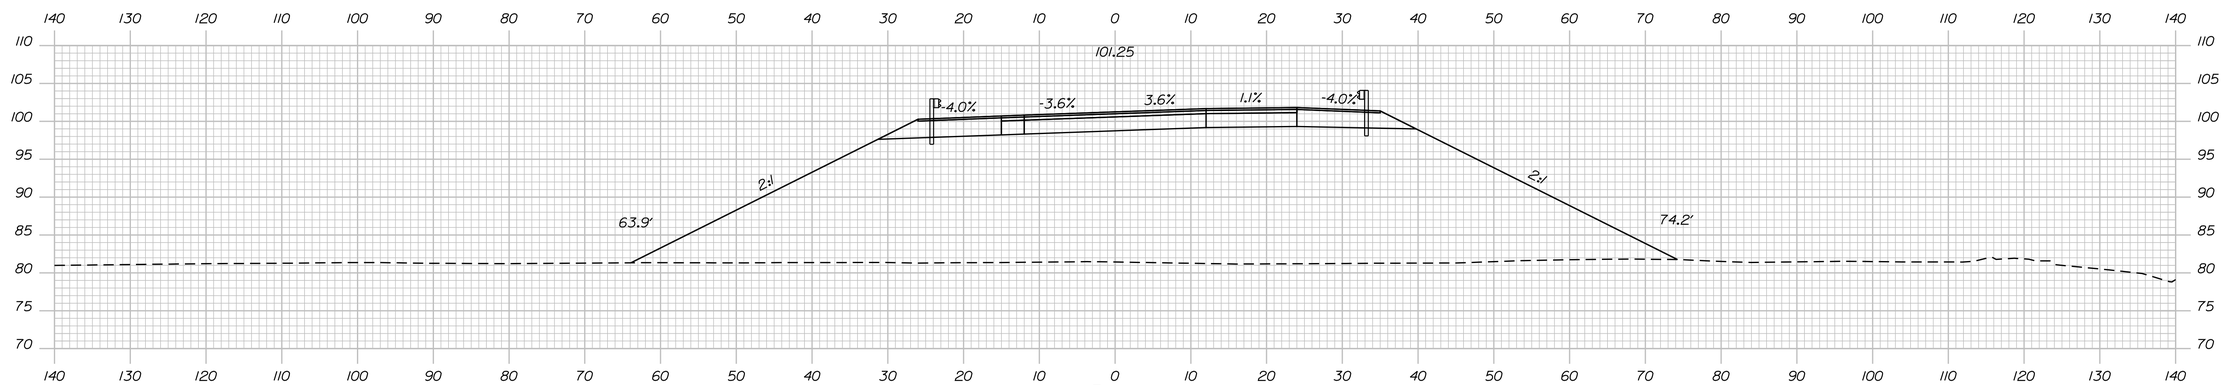

STA. 65+49.2
APPROX. ELEV. 49.6
HB-BE-212

NR
65+50.00

Sta. 65+50.00 to Sta. 66+50.00

STATE OF MAINE
DEPARTMENT OF TRANSPORTATION

1891500

WIN
018915.00

PROJ. MANAGER	R. MOULTON		
DESIGN-DETAILED	D.PRIDE		
CHECKED-REVIEWED			
DESIGN2-DETAILED2			
DESIGN3-DETAILED3			
REVISIONS 1			
REVISIONS 2			
REVISIONS 3			
REVISIONS 4			
FIELD CHANGES			

SIGNATURE

P.E. NUMBER

DATE

BREWER TO EDDINGTON
1-395/ROUTE 9 CONNECTOR

CROSS SECTIONS

SHEET NUMBER

H189


OF 460

Filename: ...\189_XSECT_65+50_013.dgn Division: HIGHWAY Username: common Date:9/30/2021

Username: common Date:9/30/2021

Division: HIGHWAY

Filename: ...\190_XSECT_66+73_178.dgn

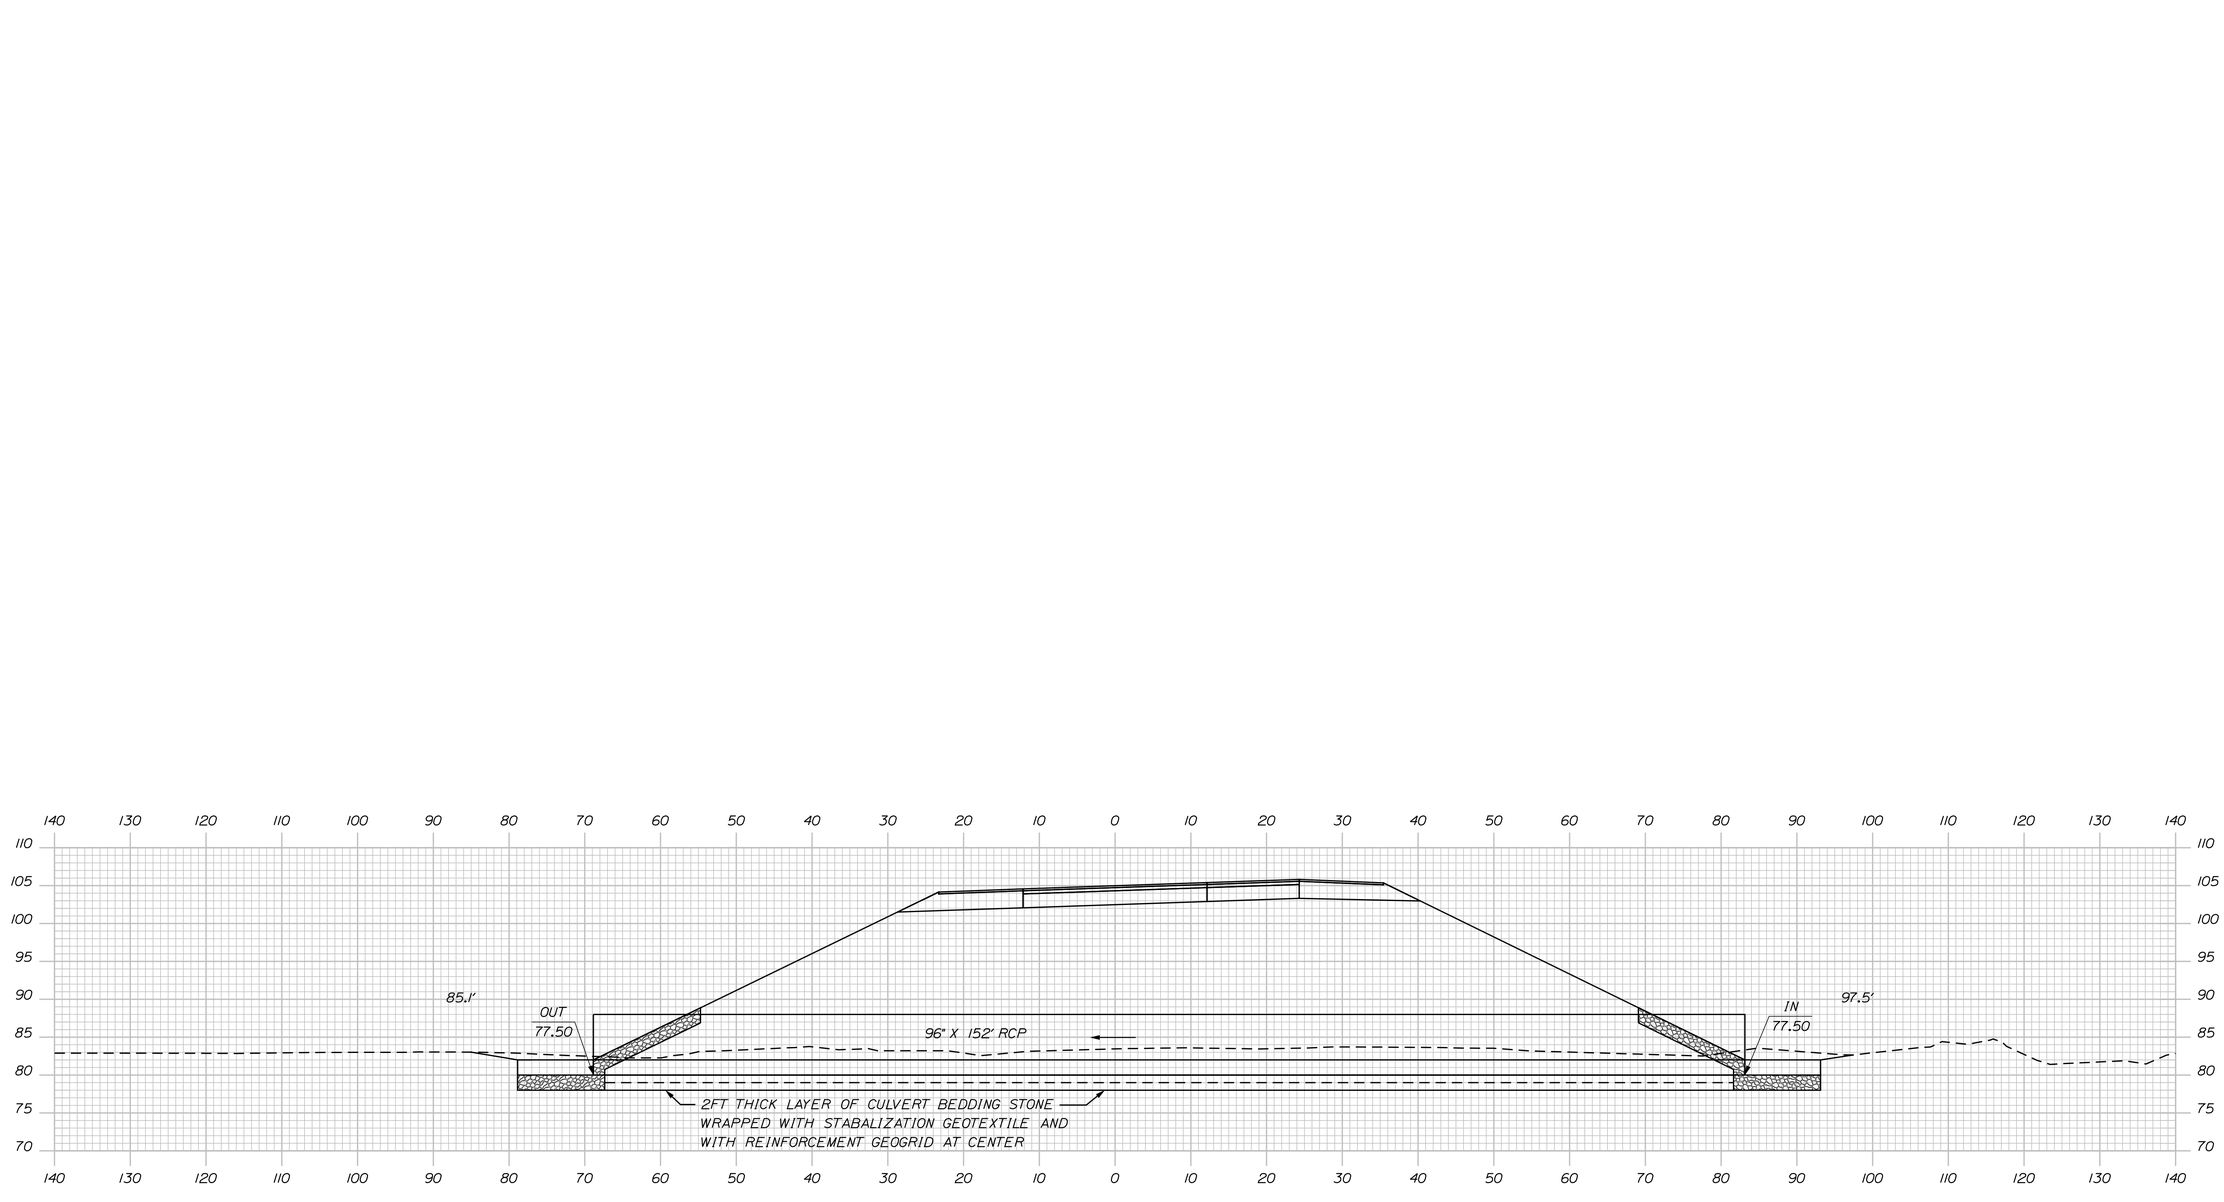

66+73.77 (SKEW)

STA. 66+61.13, 82.1' RT.
TO STA. 66+84.74, 68.0' LT.
INSTALL 96" X 152' RCP CLASS IV
WITH 24" SPECIAL FILL, V-SHAPED CHANNEL

STA. 66+81.1
APPROX. ELEV. 42.7
BB-BFBI-204

Sta. 66+73.77 to Sta. 66+73.77

PROJ. MANAGER	R. MOULTON	BY	DATE
DESIGN-DETAILED	D.PRIDE		SEP. 2021
CHECKED-REVIEWED			SIGNATURE
DESIGN2-DETAILED2			
DESIGN3-DETAILED3			P.E. NUMBER
REVISIONS 1			
REVISIONS 2			
REVISIONS 3			DATE
REVISIONS 4			
FIELD CHANGES			

STATE OF MAINE
DEPARTMENT OF TRANSPORTATION

1891500

WIN
018915.00


BREWER TO EDDINGTON
1-395/ROUTE 9 CONNECTOR

CROSS SECTIONS

SHEET NUMBER

H190

OF 460

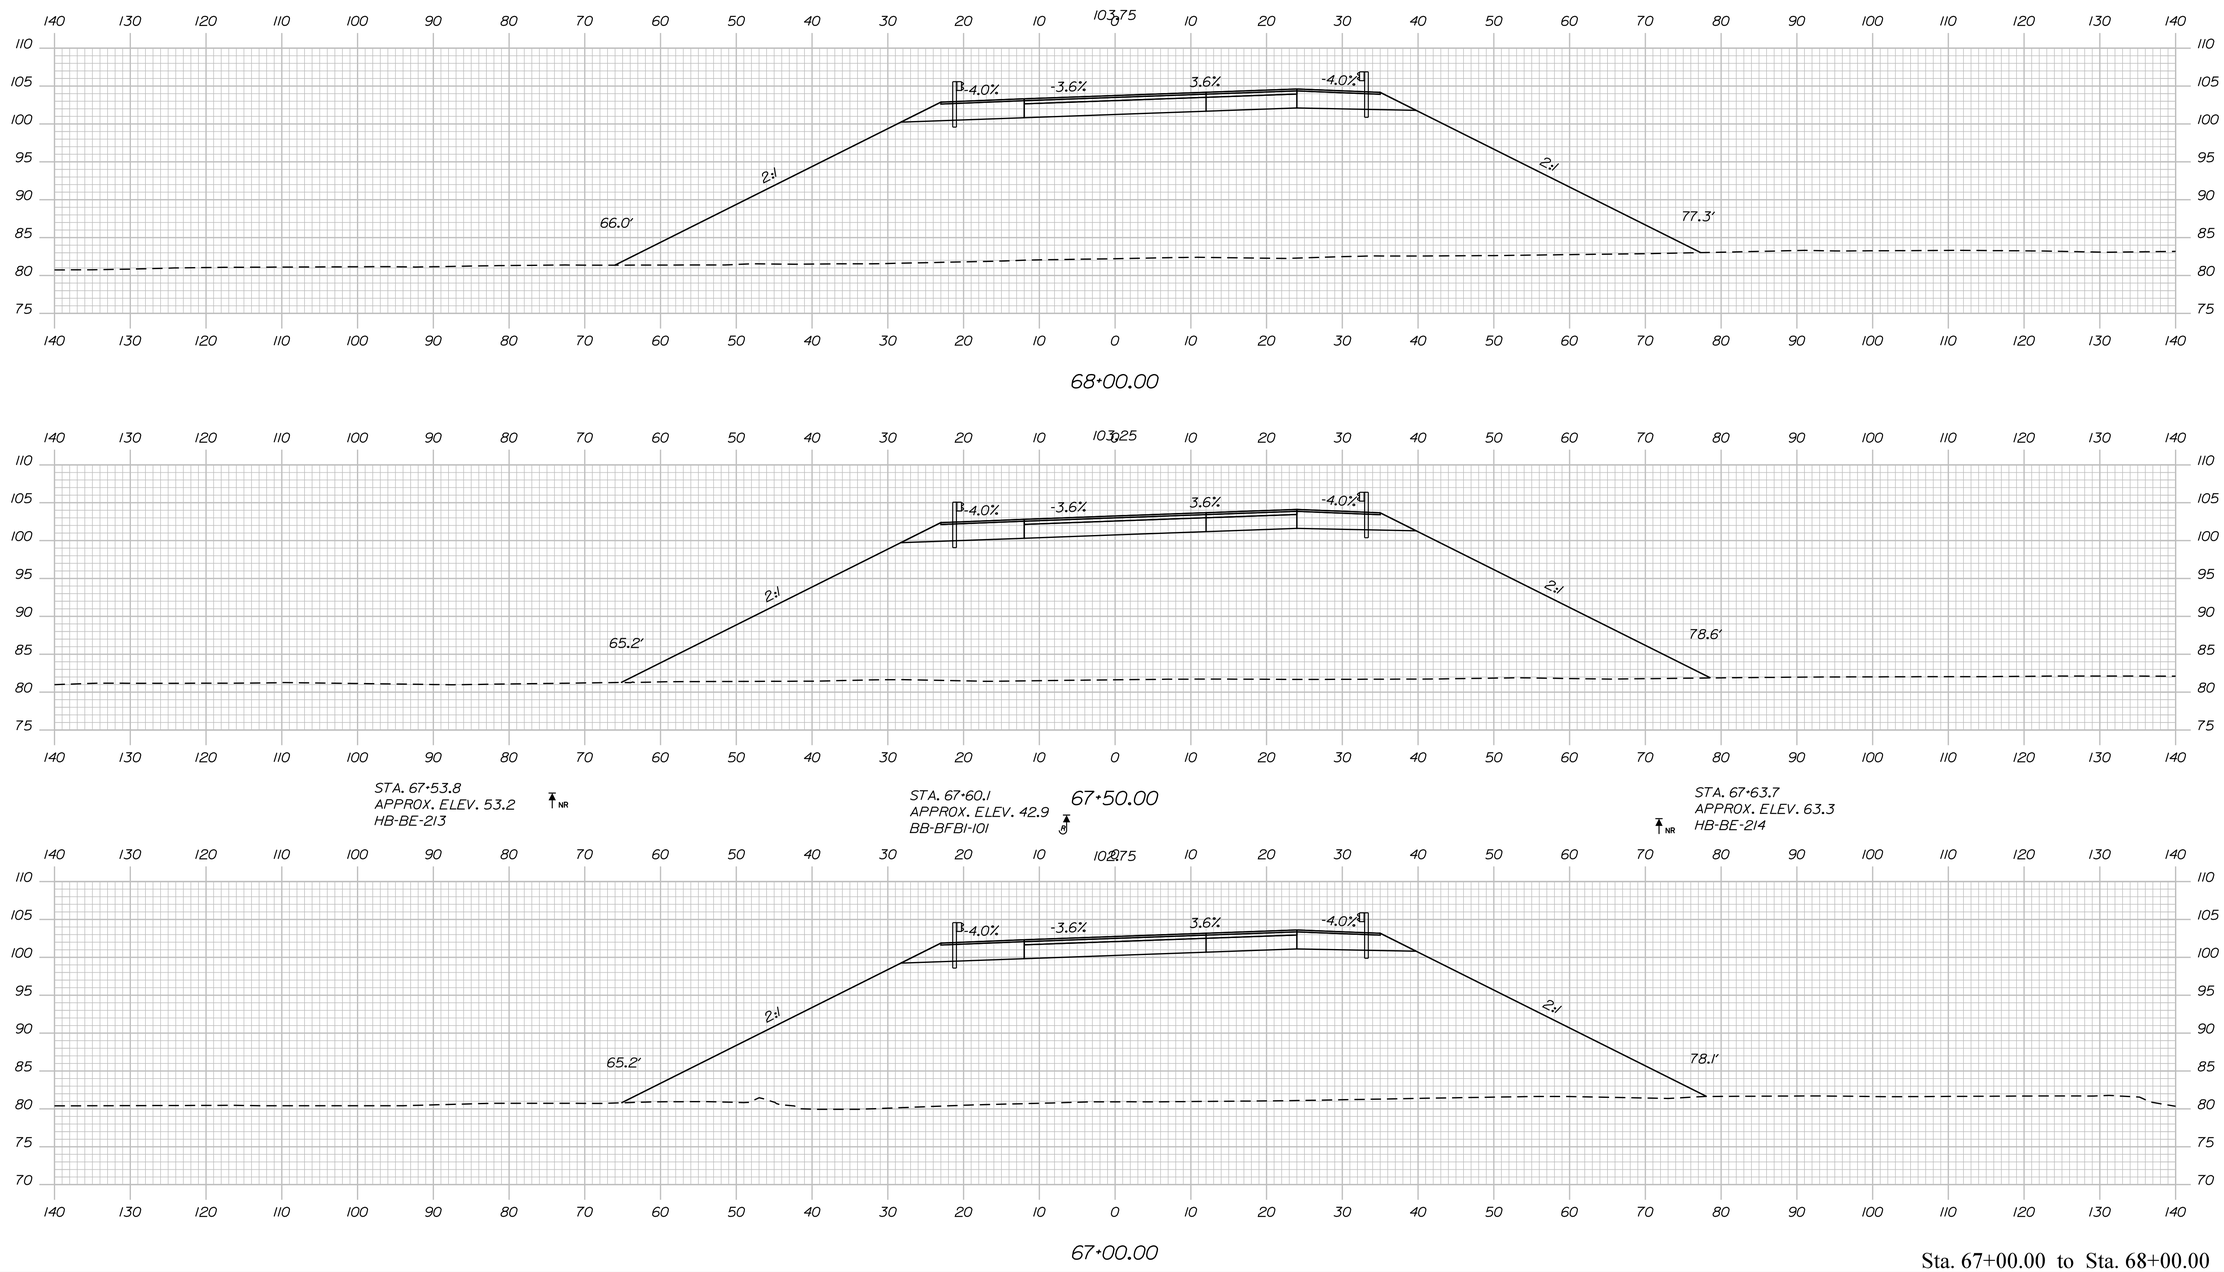

Sta. 67+00.00 to Sta. 68+00.00

STATE OF MAINE
DEPARTMENT OF TRANSPORTATION

1891500

WIN
018915.00

PROJ. MANAGER			
DESIGN-DETAILED	R. MOULTON	SEP. 2021	SIGNATURE
CHECKED-REVIEWED	D.PRIDE		
DESIGN2-DETAILED2			P.E. NUMBER
DESIGN3-DETAILED3			
REVISIONS 1			DATE
REVISIONS 2			
REVISIONS 3			
REVISIONS 4			
FIELD CHANGES			
BY			

BREWER TO EDDINGTON
1-395/ROUTE 9 CONNECTOR


CROSS SECTIONS

SHEET NUMBER


H191

OF 460


Filename: ...\191_XSECT_67+00_014.dgn Division: HIGHWAY Username: common Date:9/30/2021

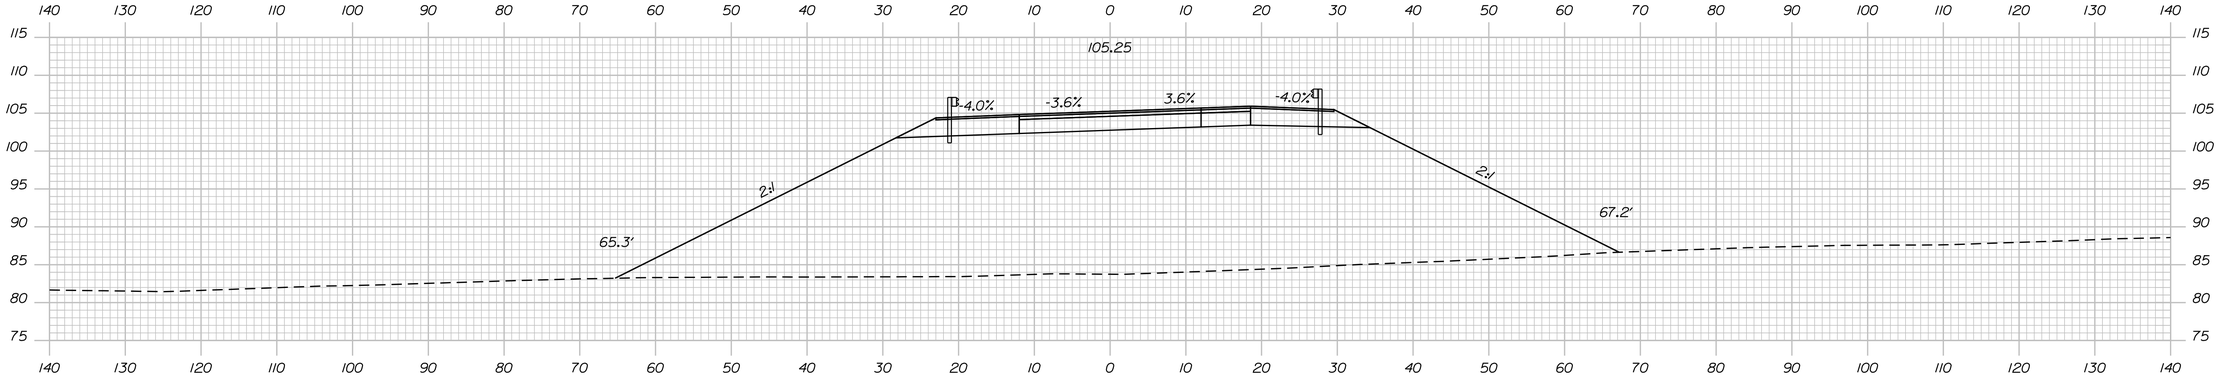

69+50.00 STA. 69+48.1
APPROX. ELEV. 62.3
HB-BE-215

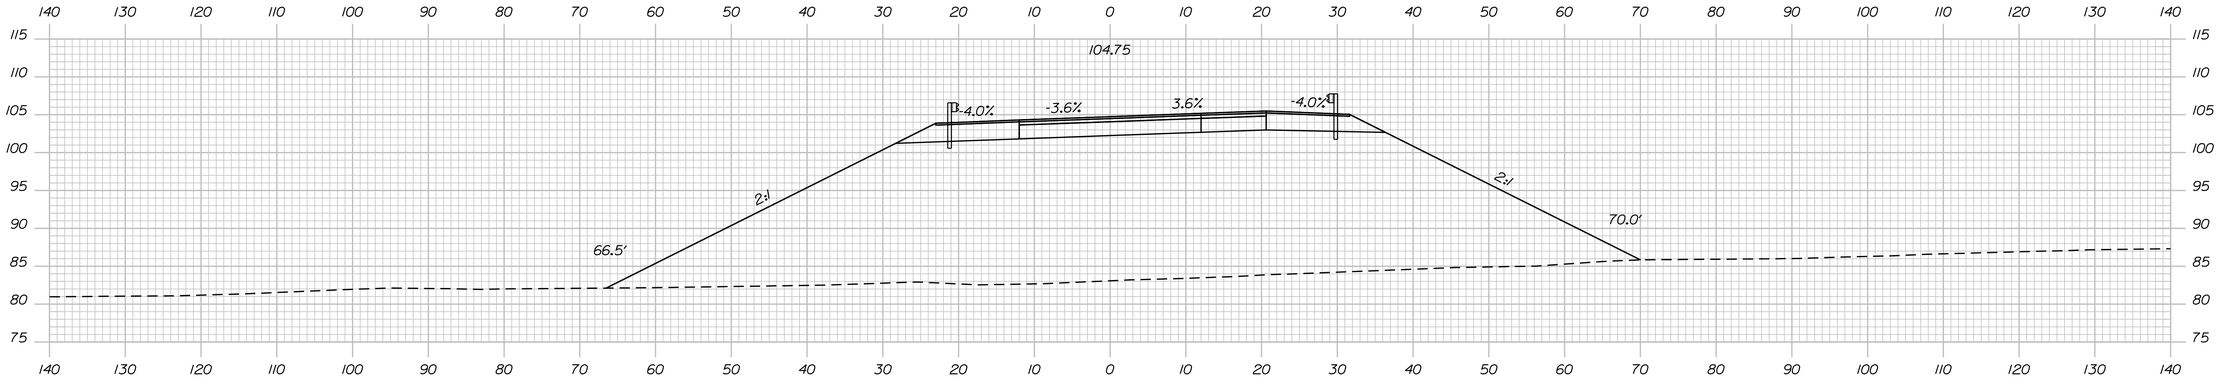

69+00.00

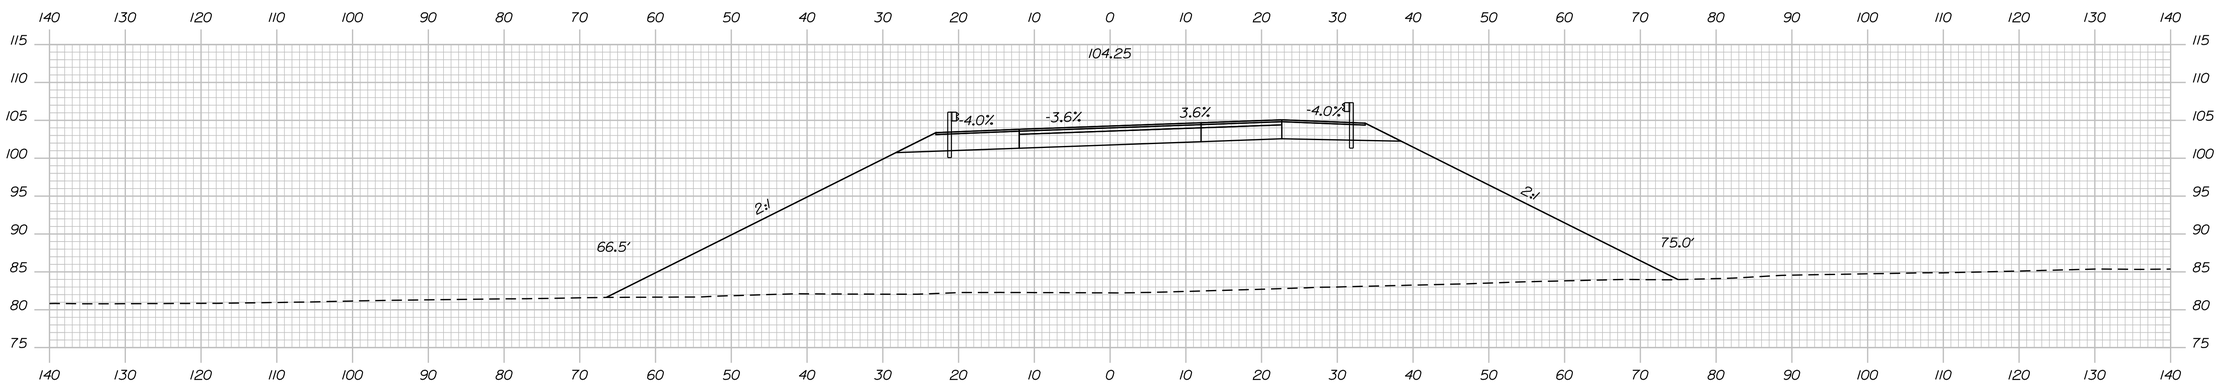

68+50.00

Sta. 68+50.00 to Sta. 69+50.00

STATE OF MAINE
DEPARTMENT OF TRANSPORTATION

1891500

WIN
018915.00

PROJ. MANAGER	R. MOULTON		
DESIGN-DETAILED	D.PRIDE		
CHECKED-REVIEWED			
DESIGN2-DETAILED2			
DESIGN3-DETAILED3			
REVISIONS 1			
REVISIONS 2			
REVISIONS 3			
REVISIONS 4			
FIELD CHANGES			

SIGNATURE

P.E. NUMBER

DATE

BY

DATE SEP. 2021

BREWER TO EDDINGTON
1-395/ROUTE 9 CONNECTOR

CROSS SECTIONS

SHEET NUMBER

H192

OF 460

Filename: ...\192_XSECT_68+50_015.dgn Division: HIGHWAY Username: common Date:9/30/2021

Sta. 70+00.00 to Sta. 71+00.00

STATE OF MAINE
DEPARTMENT OF TRANSPORTATION

1891500

WIN
018915.00

SIGNATURE

P.E. NUMBER

DATE

	R. MOULTON	DATE
PROJ. MANAGER		
DESIGN-DETAILED	D.PRIDE	SEP. 2021
CHECKED-REVIEWED		
DESIGN2-DETAILED2		
DESIGN3-DETAILED3		
REVISIONS 1		
REVISIONS 2		
REVISIONS 3		
REVISIONS 4		
FIELD CHANGES		

BREWER TO EDDINGTON
1-395/ROUTE 9 CONNECTOR


CROSS SECTIONS

SHEET NUMBER

H193

OF 460

Filename: ...\193_XSECT_70+00_016.dgn Division: HIGHWAY Username: common Date:9/30/2021

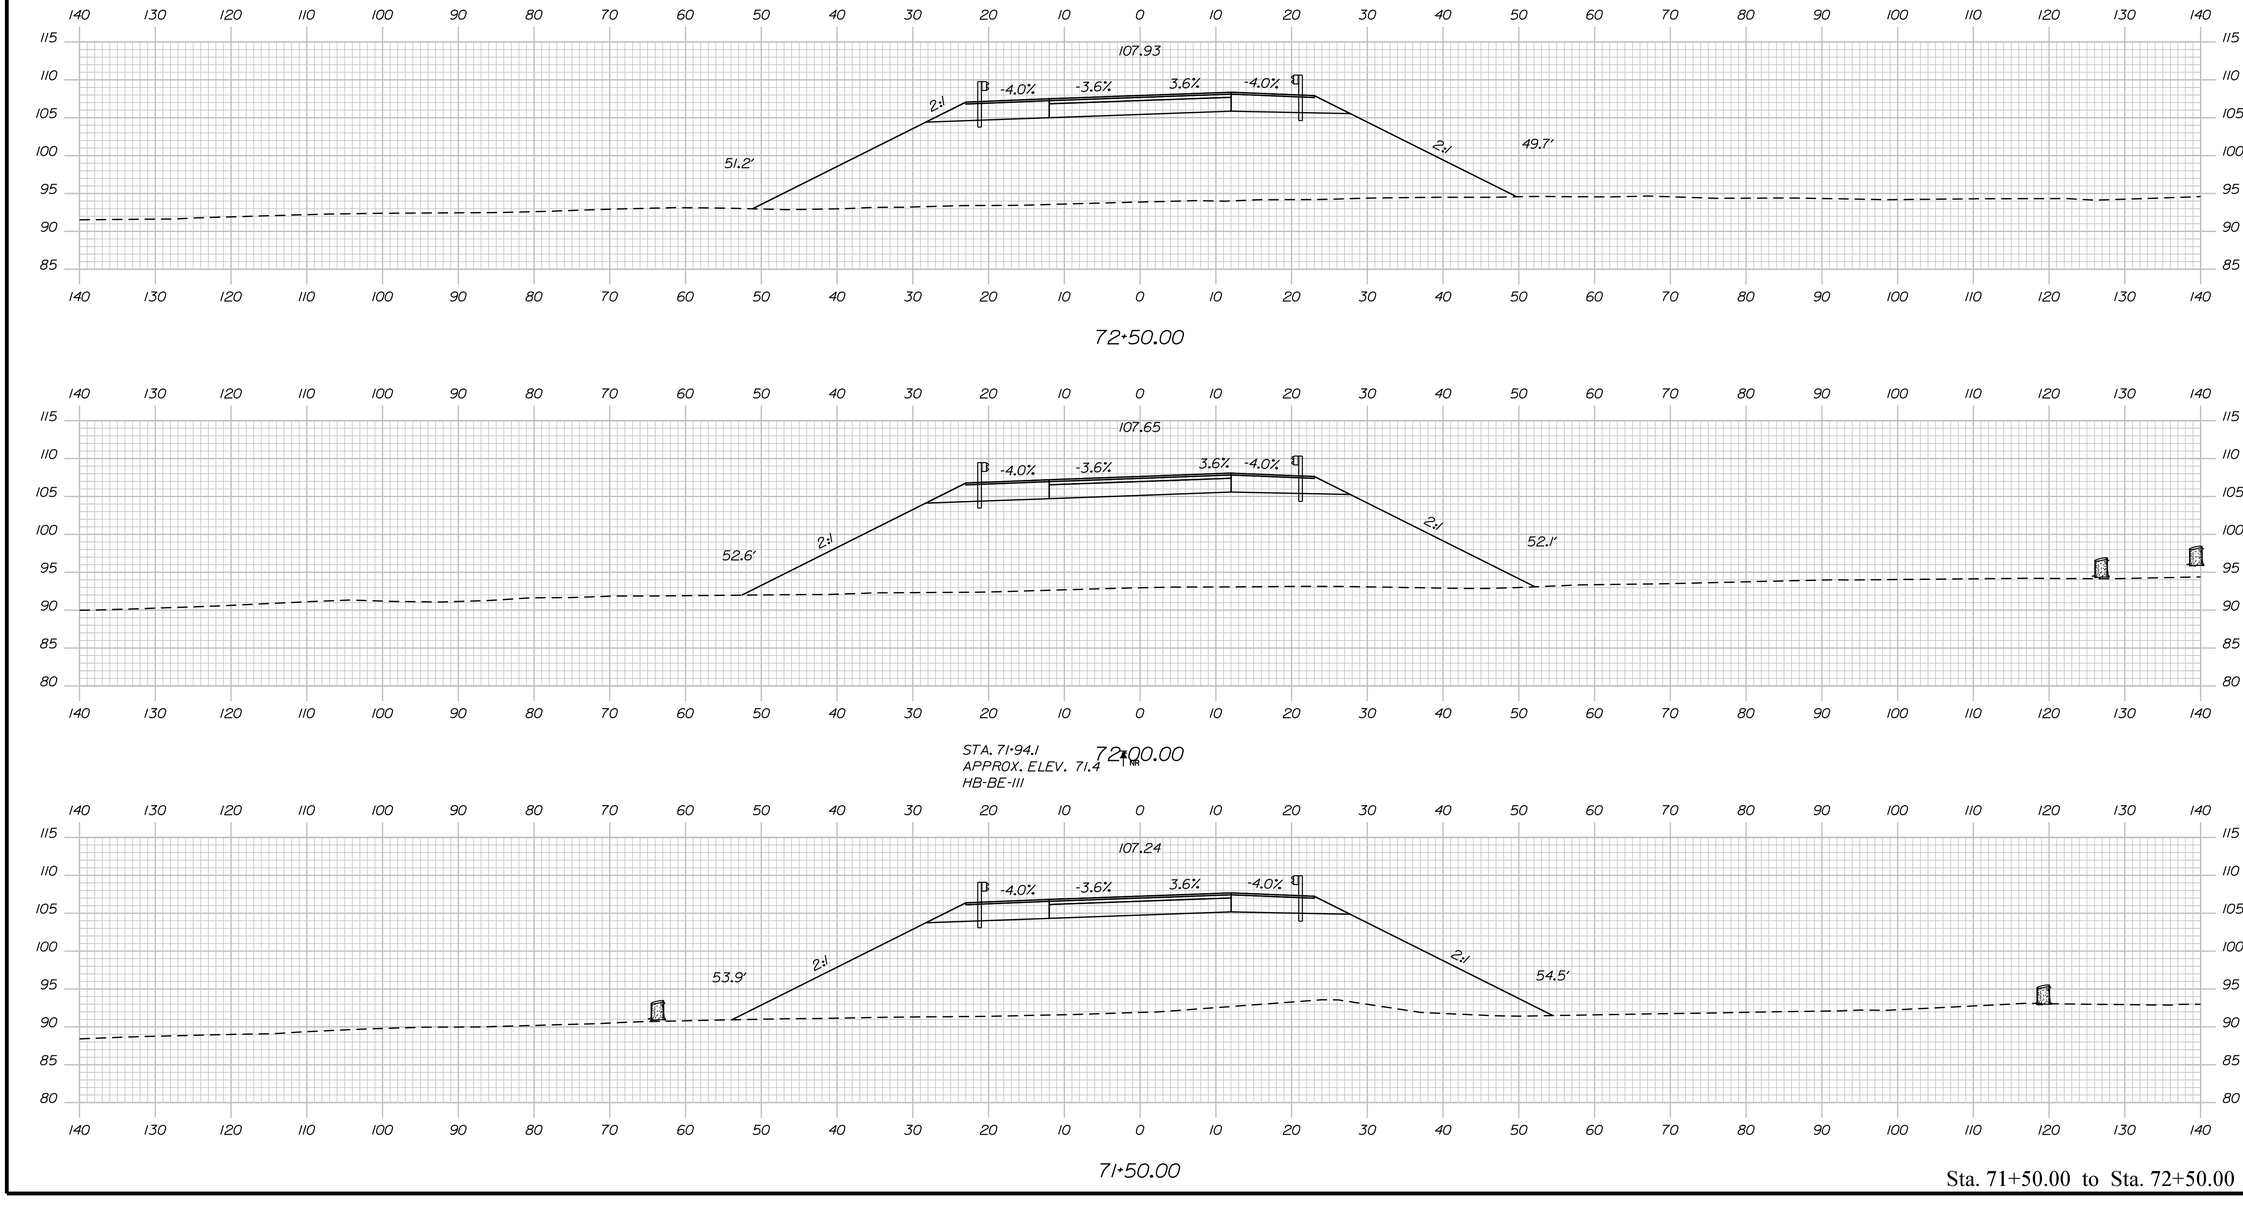

Sta. 71+50.00 to Sta. 72+50.00

STATE OF MAINE
DEPARTMENT OF TRANSPORTATION

1891500

WIN
018915.00

PROJ. MANAGER	R. MOULTON	BY	DATE
DESIGN-DETAILED	D.PRIDE		SEP. 2021
CHECKED-REVIEWED			
DESIGN2-DETAILED2			
DESIGN3-DETAILED3			
REVISIONS 1			
REVISIONS 2			
REVISIONS 3			
REVISIONS 4			
FIELD CHANGES			

SIGNATURE

P.E. NUMBER

DATE

BREWER TO EDDINGTON
1-395/ROUTE 9 CONNECTOR


CROSS SECTIONS

SHEET NUMBER


H194

OF 460


Filename: ...\194_XSECT_71+50_017.dgn Division: HIGHWAY Username: common Date:9/30/2021

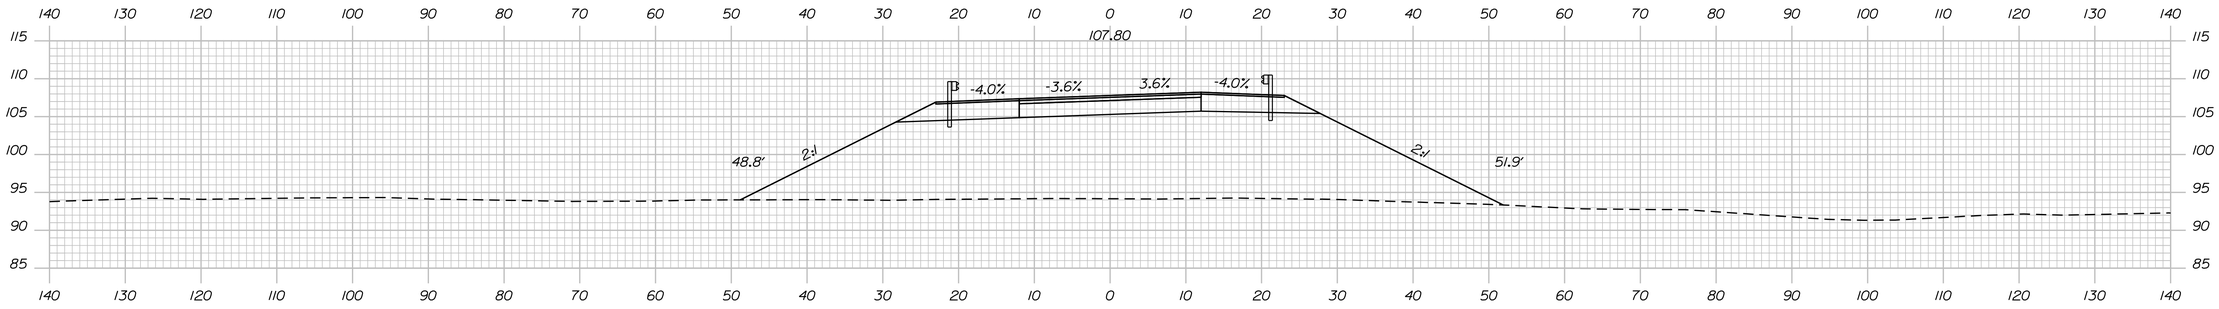

74+50.00

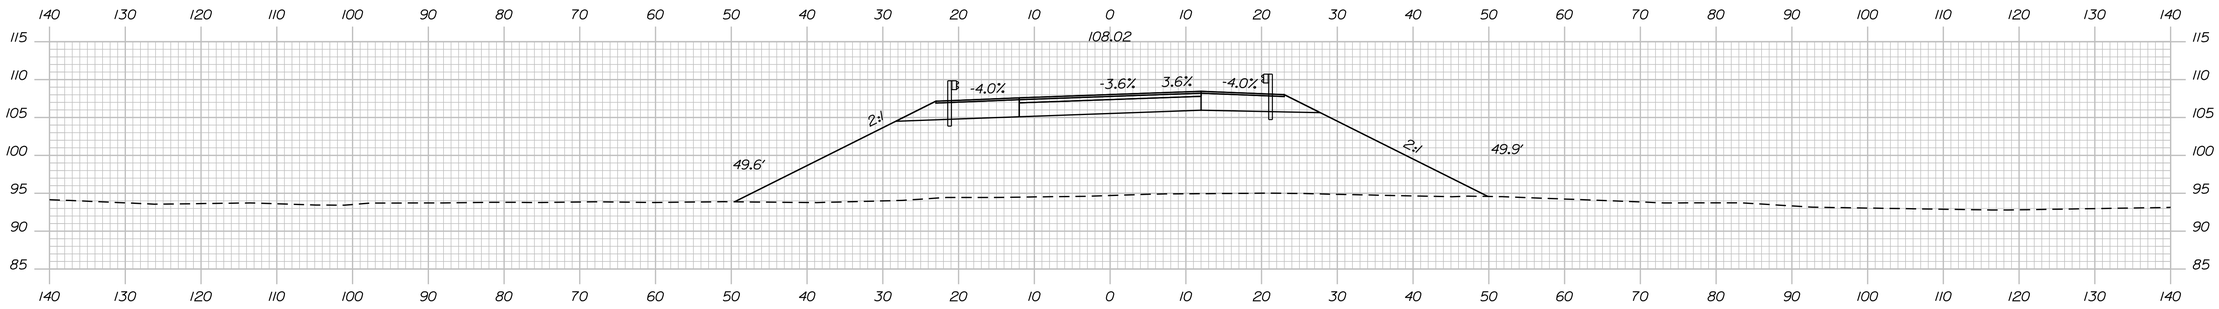


74+00.00

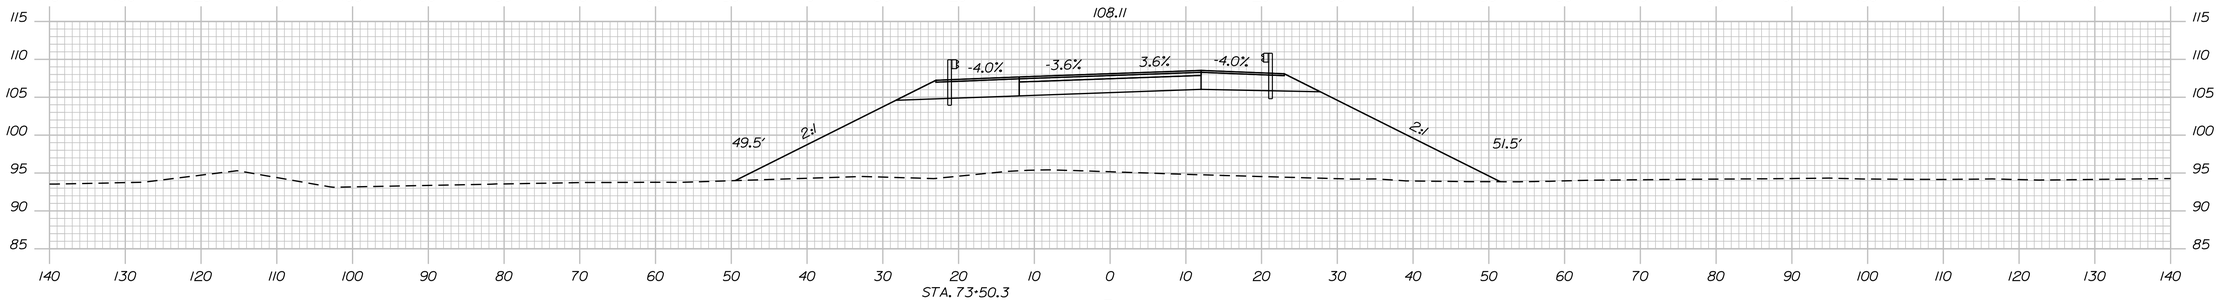

STA. 73+50.3
APPROX. ELEV. 78.0
HB-BE-216

73+50.00

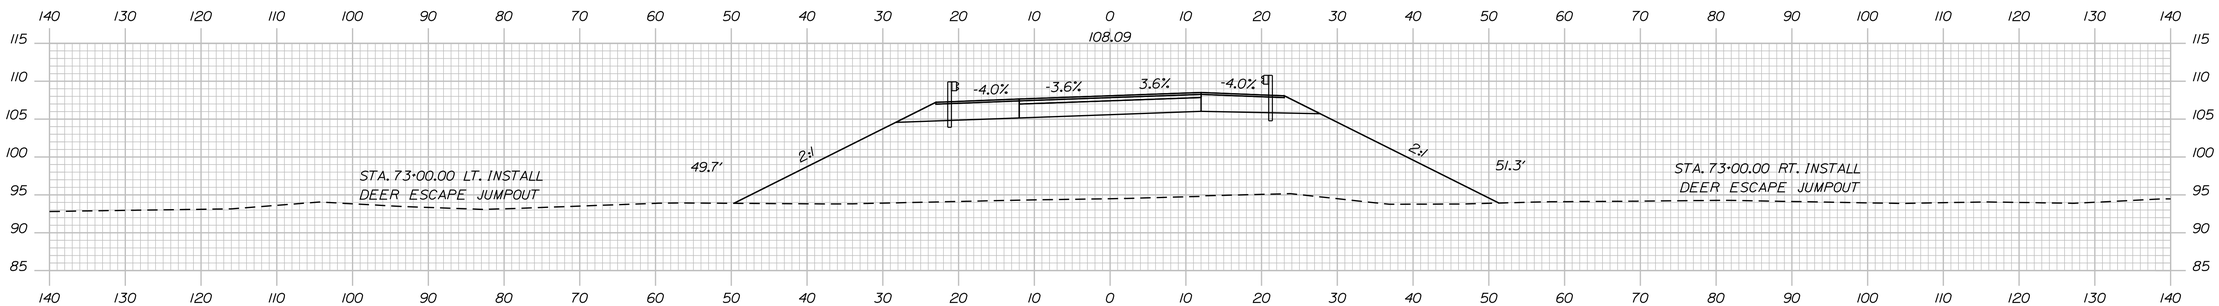

73+00.00

Sta. 73+00.00 to Sta. 74+50.00

STATE OF MAINE
DEPARTMENT OF TRANSPORTATION

1891500

WIN
018915.00

PROJ. MANAGER	R. MOULTON		
DESIGN-DETAILED	D.PRIDE	SEP. 2021	SIGNATURE
CHECKED-REVIEWED			
DESIGN2-DETAILED2			P.E. NUMBER
DESIGN3-DETAILED3			
REVISIONS 1			DATE
REVISIONS 2			
REVISIONS 3			
REVISIONS 4			
FIELD CHANGES			

BREWER TO EDDINGTON
1-395/ROUTE 9 CONNECTOR

CROSS SECTIONS

SHEET NUMBER

H195

OF 460

Filename: ...\195_XSECT_73+00_018.dgn Division: HIGHWAY Username: common Date:9/30/2021

Sta. 75+00.00 to Sta. 76+00.00

STATE OF MAINE
DEPARTMENT OF TRANSPORTATION

1891500

WIN
018915.00

PROJ. MANAGER	R. MOULTON		
DESIGN-DETAILED	D.PRIDE		
CHECKED-REVIEWED			
DESIGN2-DETAILED2			
DESIGN3-DETAILED3			
REVISIONS 1			
REVISIONS 2			
REVISIONS 3			
REVISIONS 4			
FIELD CHANGES			

SIGNATURE

P.E. NUMBER

DATE

BREWER TO EDDINGTON
1-395/ROUTE 9 CONNECTOR


CROSS SECTIONS

SHEET NUMBER

H196

OF 460

Filename: ...\196_XSECT_75+00_019.dgn Division: HIGHWAY Username: common Date:9/30/2021

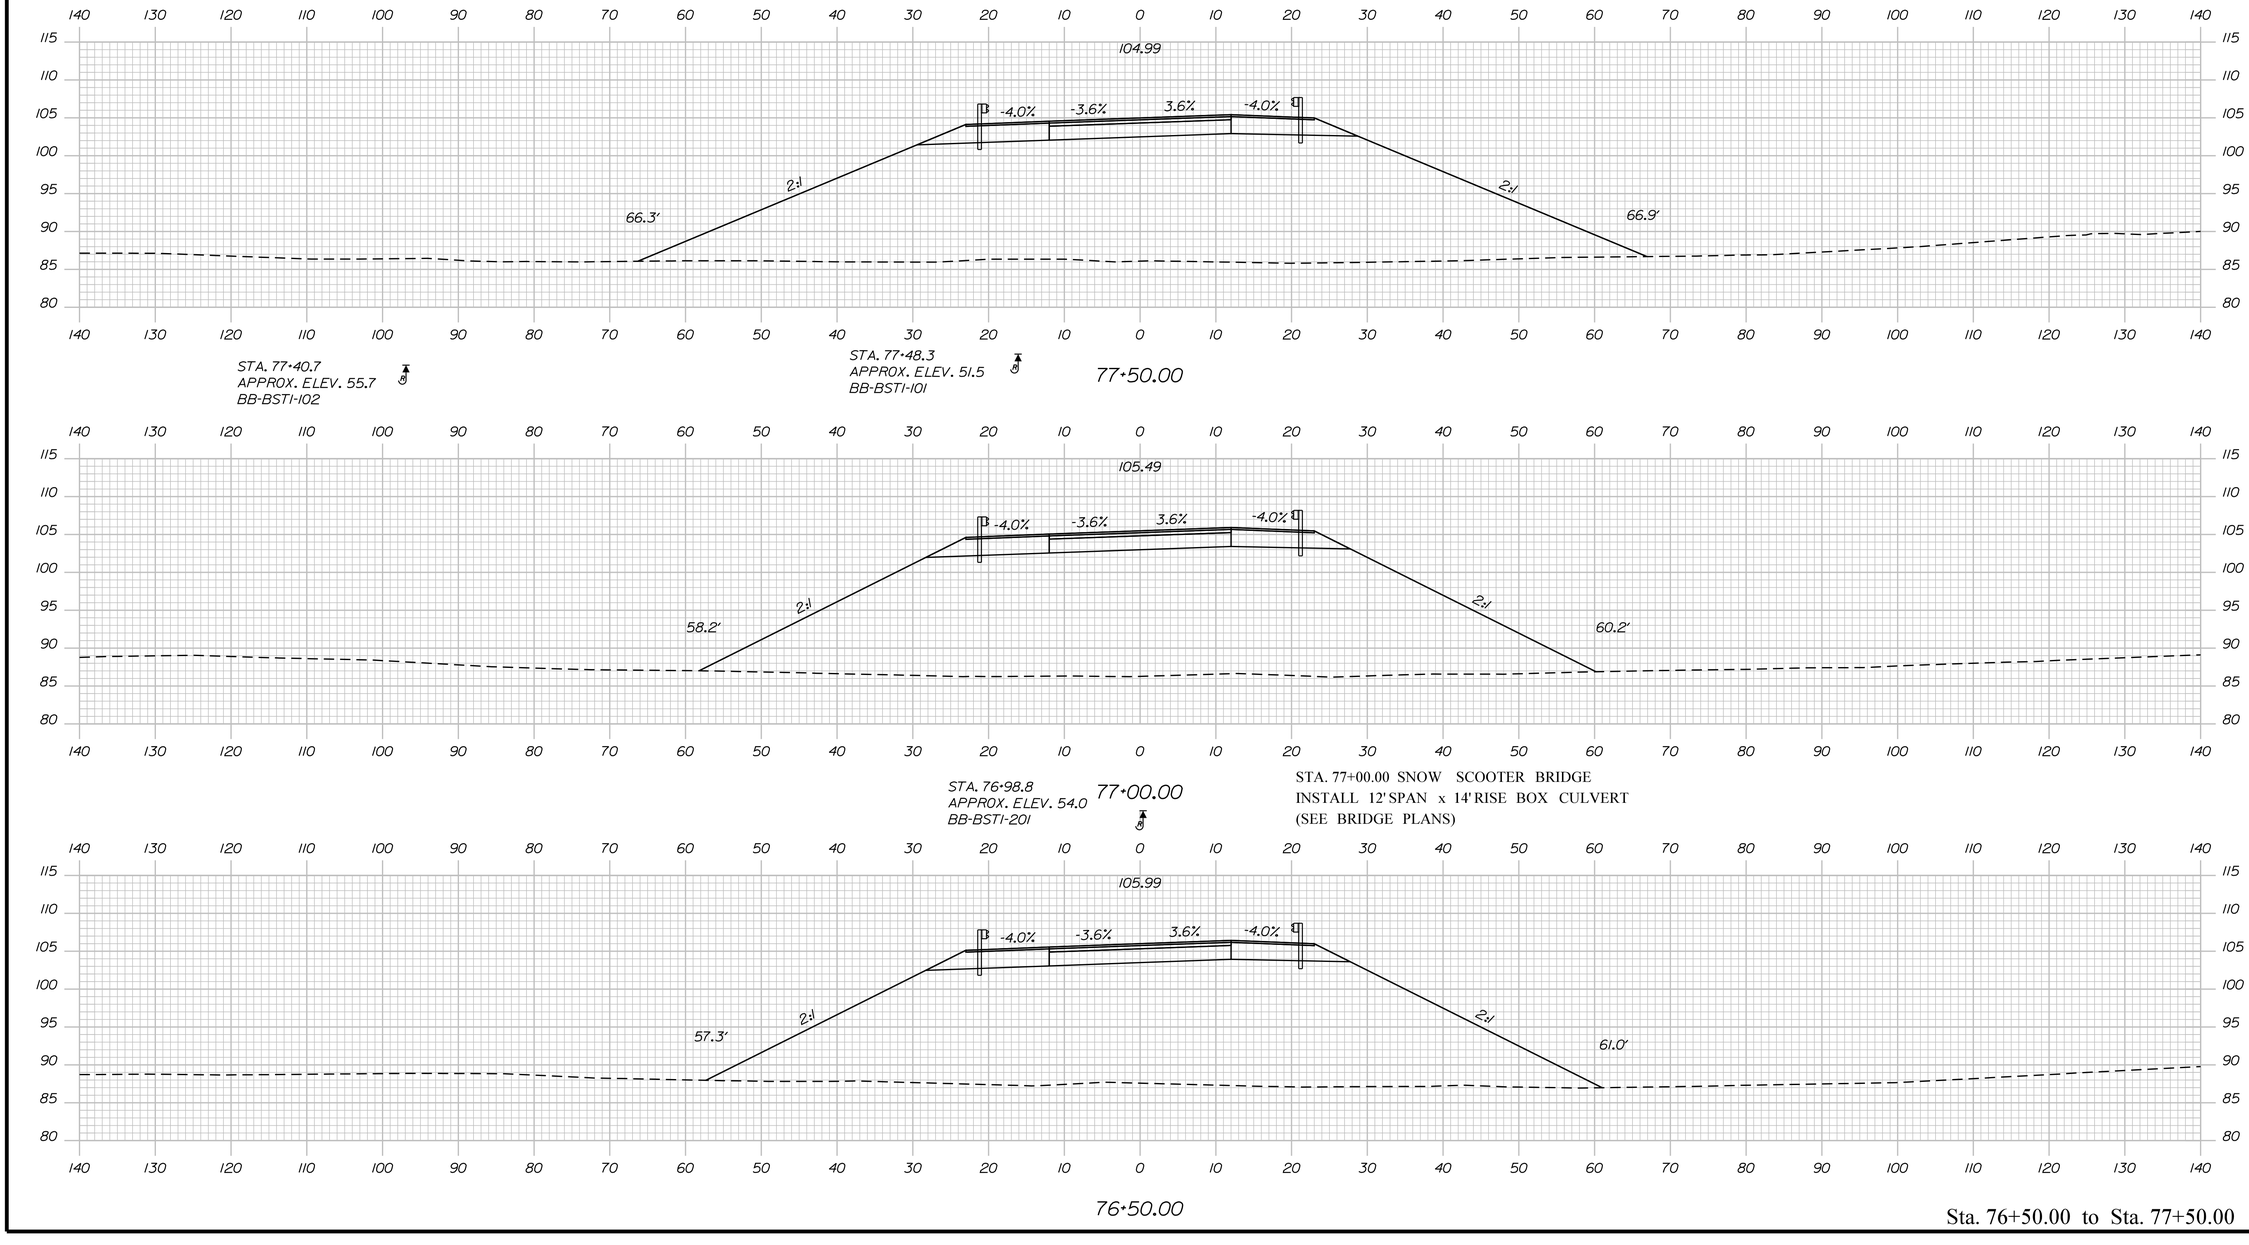

Sta. 76+50.00 to Sta. 77+50.00

STATE OF MAINE
DEPARTMENT OF TRANSPORTATION

1891500

WIN
018915.00

PROJ. MANAGER	R. MOULTON		
DESIGN-DETAILED	D.PRIDE	SEP. 2021	
CHECKED-REVIEWED			
DESIGN2-DETAILED2			
DESIGN3-DETAILED3			
REVISIONS 1			
REVISIONS 2			
REVISIONS 3			
REVISIONS 4			
FIELD CHANGES			

SIGNATURE

P.E. NUMBER

DATE

BREWER TO EDDINGTON
1-395/ROUTE 9 CONNECTOR


CROSS SECTIONS

SHEET NUMBER

H197


OF 460

Filename: ...\197_XSECT_76+50_020.dgn Division: HIGHWAY Username: common Date:9/30/2021

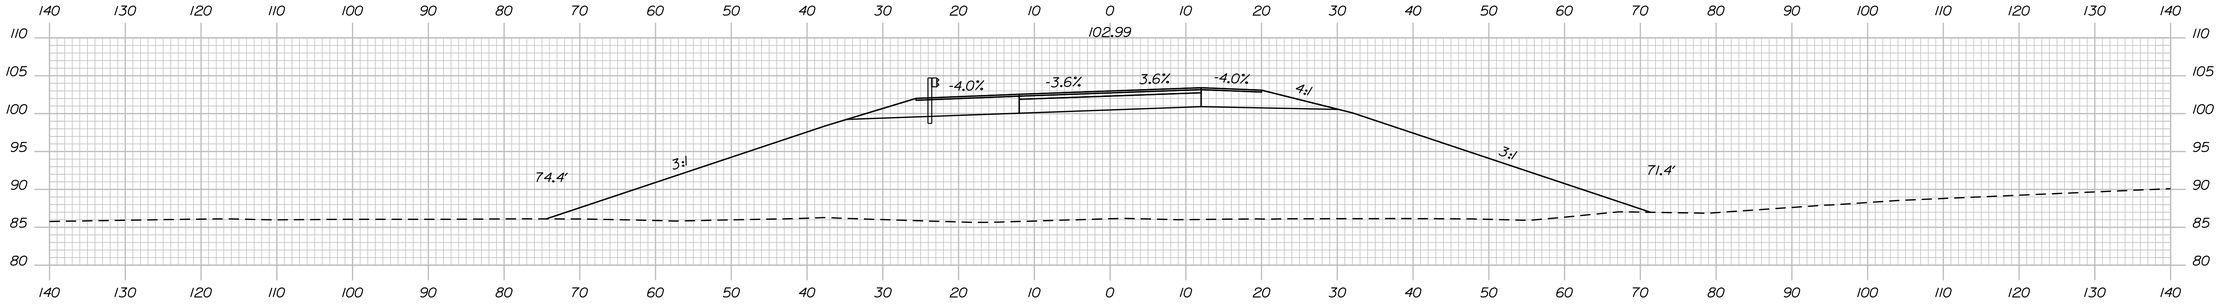


STA. 79+35.94 LT.
INSTALL 31" W-BEAM GR. MID-WAY SPLICE
FLARED TERMINAL


79+50.00

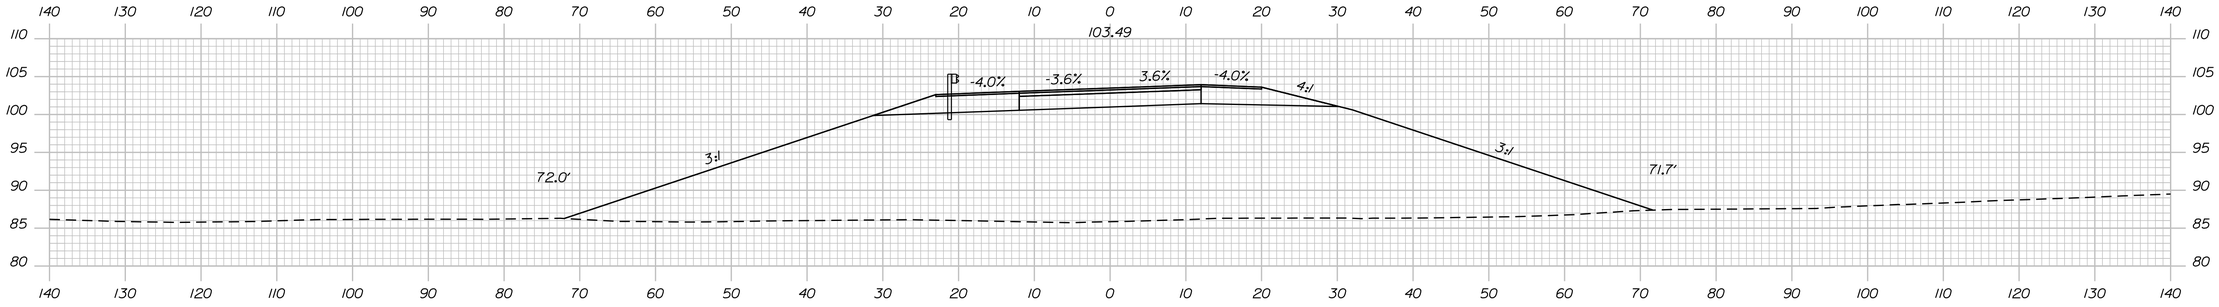

79+00.00

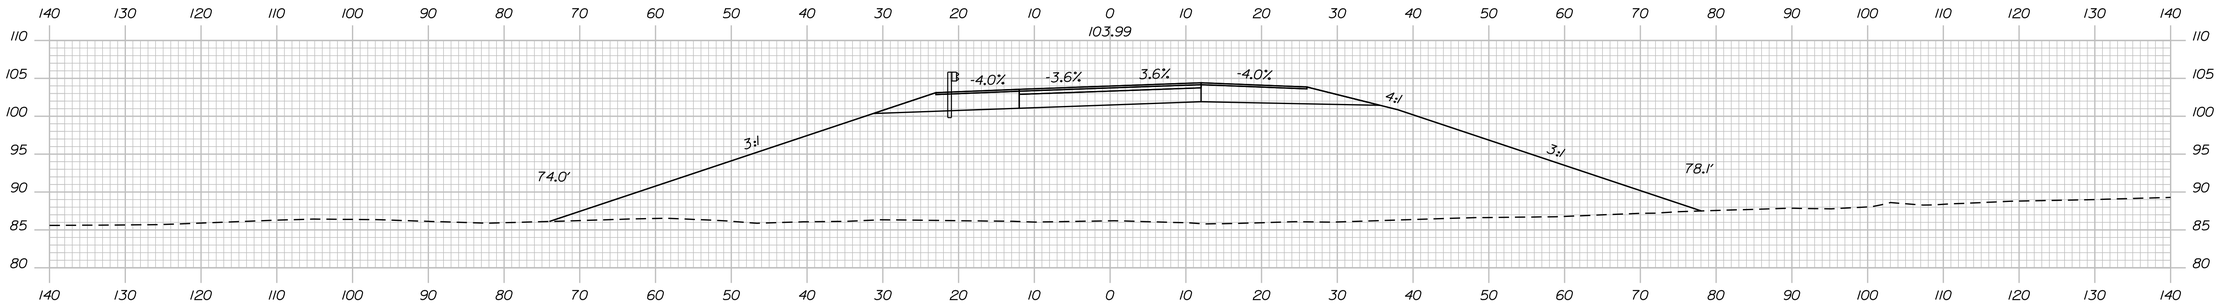

78+50.00

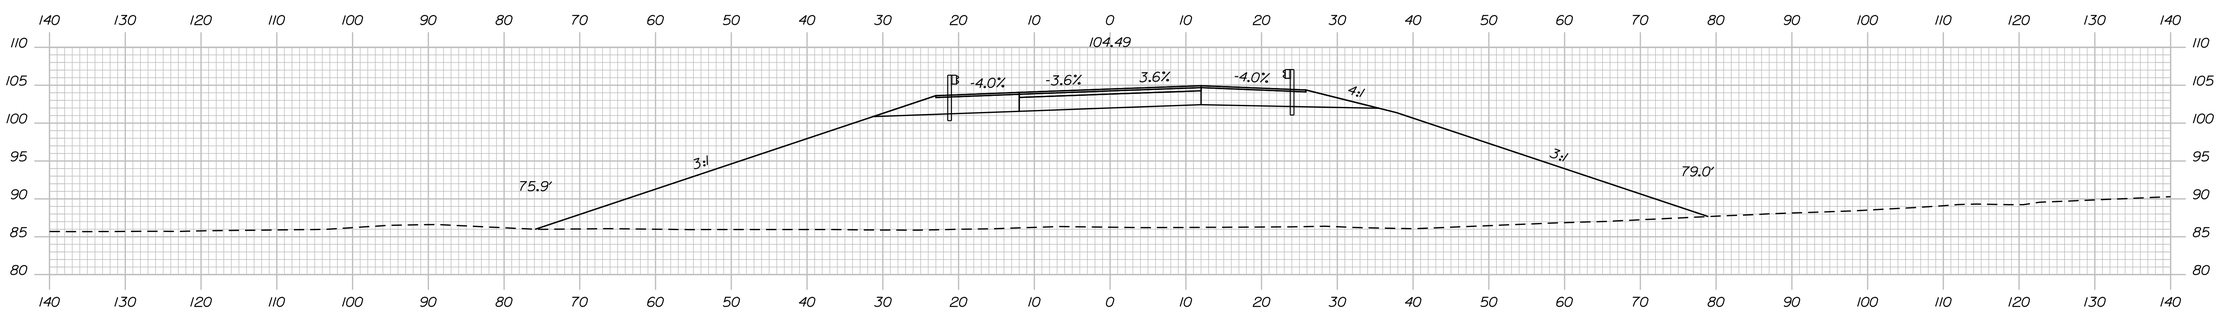

78+00.00

STA. 77+85.85 RT.
INSTALL 31" W-BEAM GR. MID-WAY SPLICE
FLARED TERMINAL

Sta. 78+00.00 to Sta. 79+50.00

STATE OF MAINE
DEPARTMENT OF TRANSPORTATION

1891500

WIN
018915.00

PROJ. MANAGER	R. MOULTON		
DESIGN-DETAILED	D.PRIDE	BY	
CHECKED-REVIEWED			
DESIGN2-DETAILED2			
DESIGN3-DETAILED3			
REVISIONS 1			
REVISIONS 2			
REVISIONS 3			
REVISIONS 4			
FIELD CHANGES		DATE	SEP. 2021

SIGNATURE

P.E. NUMBER

DATE

BREWER TO EDDINGTON
1-395/ROUTE 9 CONNECTOR


CROSS SECTIONS

SHEET NUMBER


H198

OF 460


Filename: ...\198_XSECT_78+00_021.dgn Division: HIGHWAY Username: common Date:9/30/2021

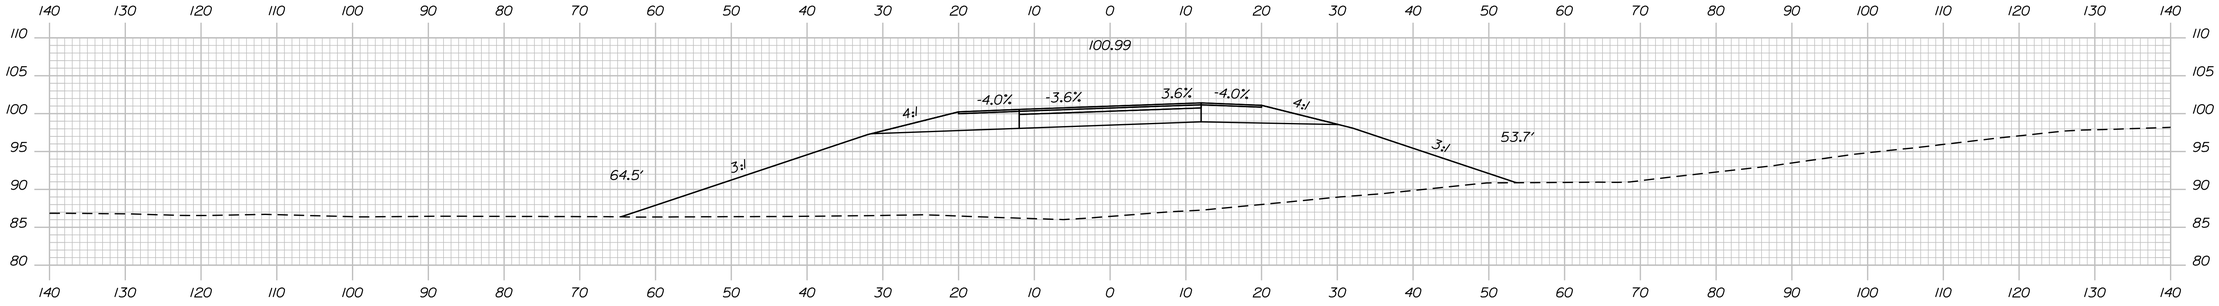


81+50.00

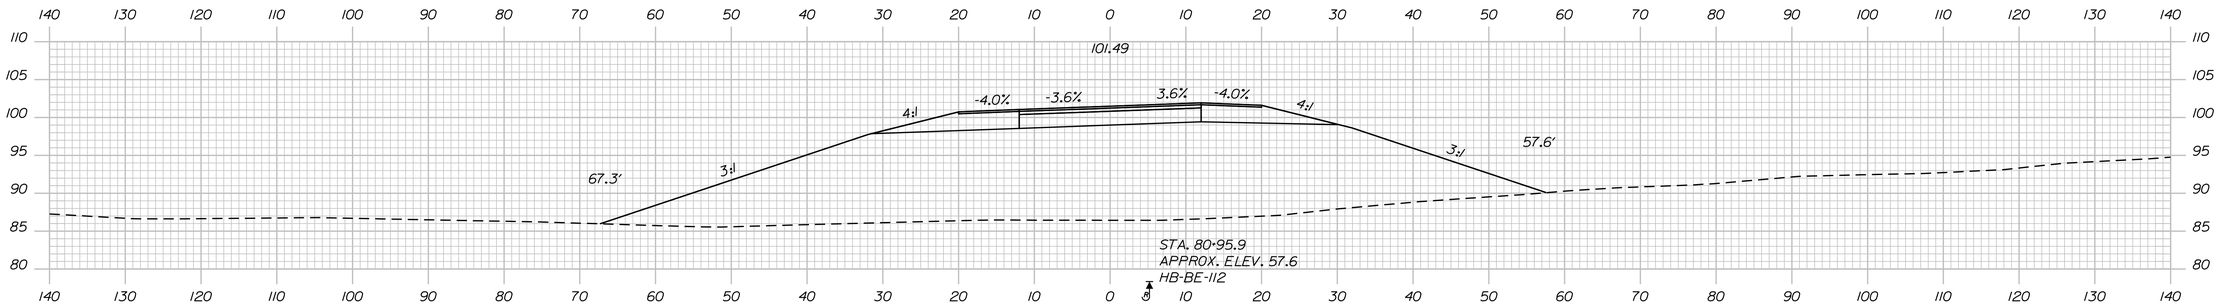

81+00.00

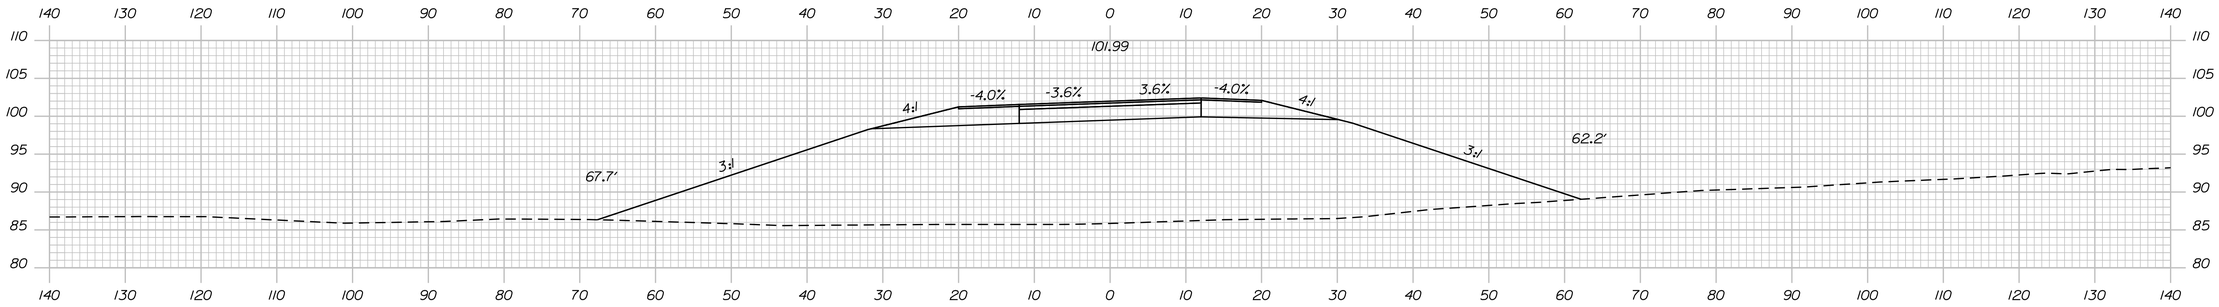

80+50.00

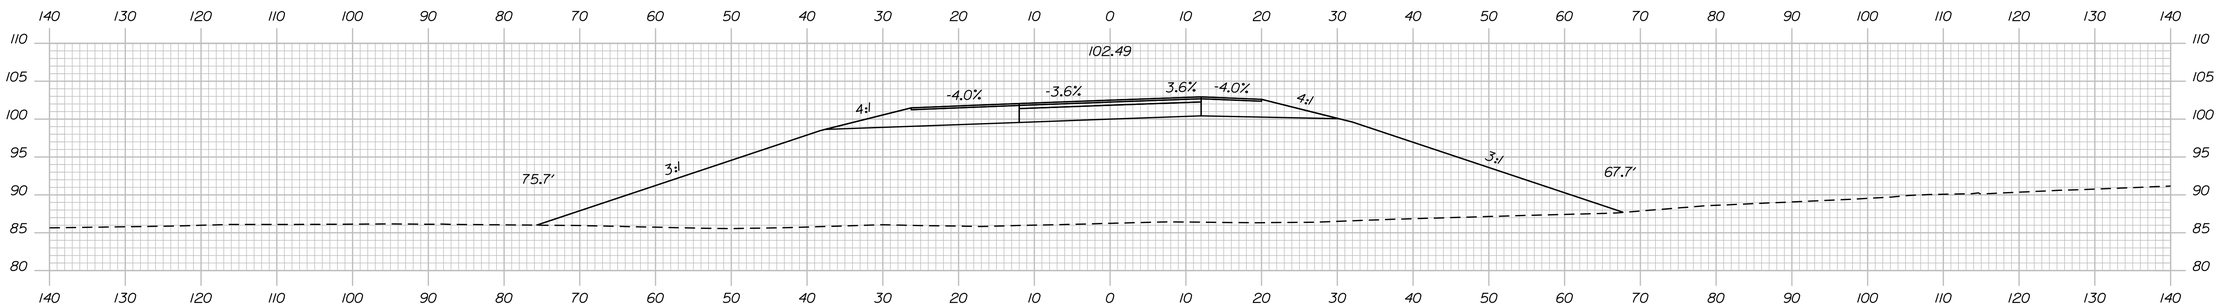

80+00.00

Sta. 80+00.00 to Sta. 81+50.00

STATE OF MAINE
DEPARTMENT OF TRANSPORTATION

1891500

WIN
018915.00

PROJ. MANAGER	R. MOULTON	BY	
DESIGN-DETAILED	D.PRIDE	DATE	SEP. 2021
CHECKED-REVIEWED		SIGNATURE	
DESIGN2-DETAILED2			
DESIGN3-DETAILED3		P.E. NUMBER	
REVISIONS 1		DATE	
REVISIONS 2			
REVISIONS 3			
REVISIONS 4			
FIELD CHANGES			

BREWER TO EDDINGTON
1-395/ROUTE 9 CONNECTOR


CROSS SECTIONS

SHEET NUMBER

H199

OF 460

Filename: ...\199_XSECT_80+00_022.dgn Division: HIGHWAY Username: common Date:9/30/2021

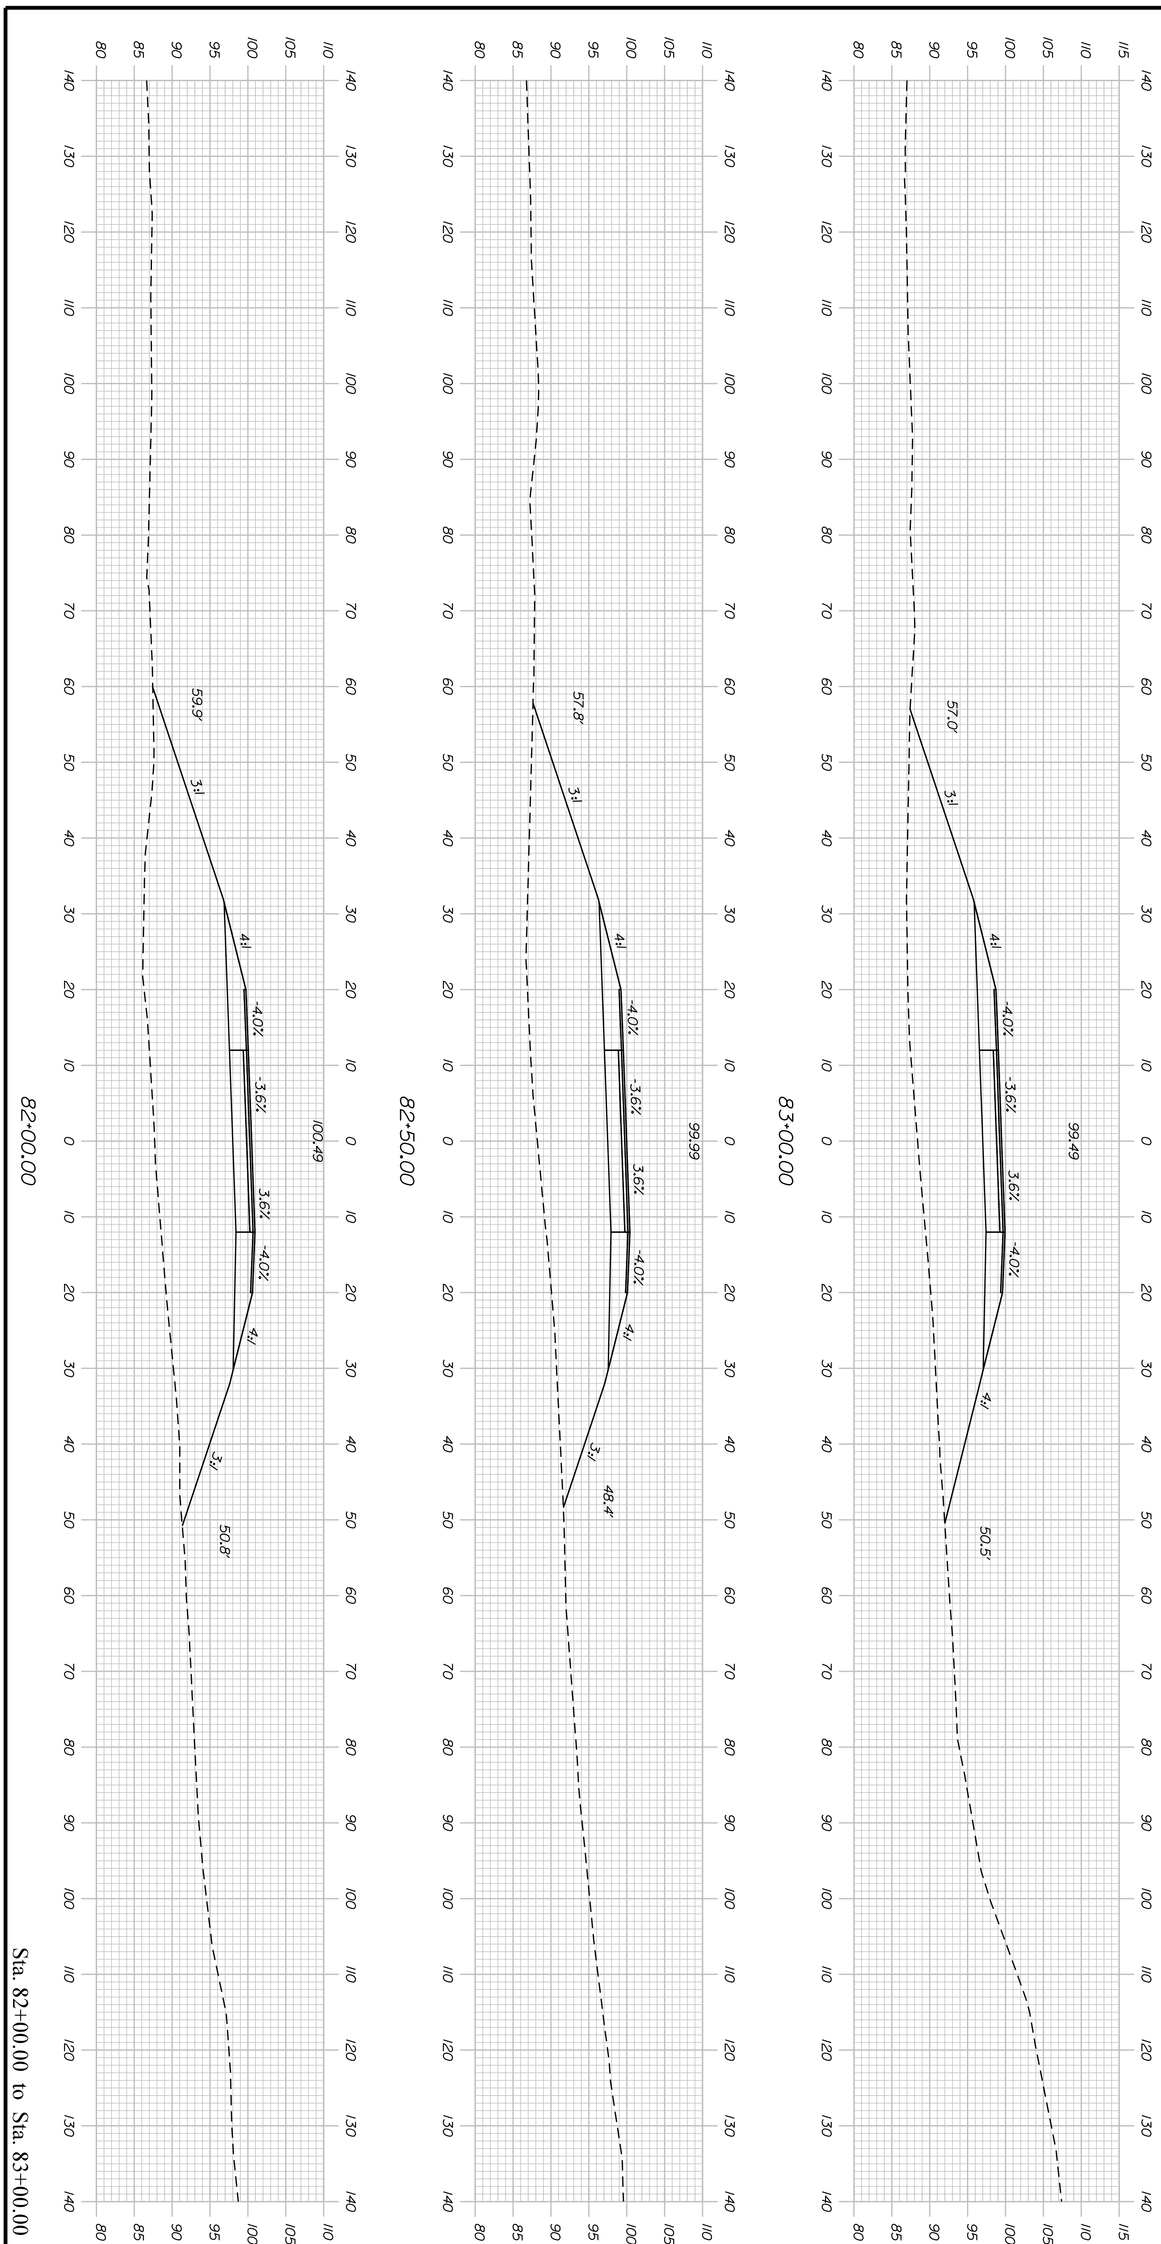

Sta. 82+00.00 to Sta. 83+00.00

H200

SHEET NUMBER

OF 460

BREWER TO EDDINGTON
I-395/ROUTE 9 CONNECTOR

CROSS SECTIONS

PROJ. MANAGER	R. MOULTON	BY	DATE
DESIGN-DETAILED	D.PRIDE		SEP. 2021
CHECKED-REVIEWED			
DESIGN2-DETAILED2			
DESIGN3-DETAILED3			
REVISIONS 1			
REVISIONS 2			
REVISIONS 3			
REVISIONS 4			
FIELD CHANGES			

SIGNATURE


P.E. NUMBER

DATE

STATE OF MAINE
DEPARTMENT OF TRANSPORTATION


1891500

WIN
018915.00

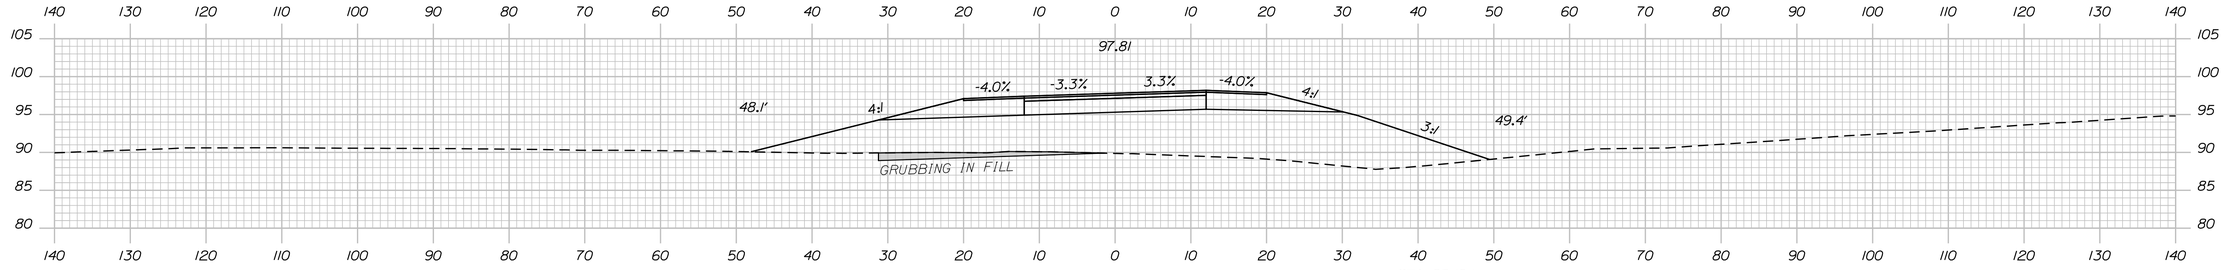


85+00.00

STA. 85+19.1
APPROX. ELEV. 63.6
BB-BFB2-202

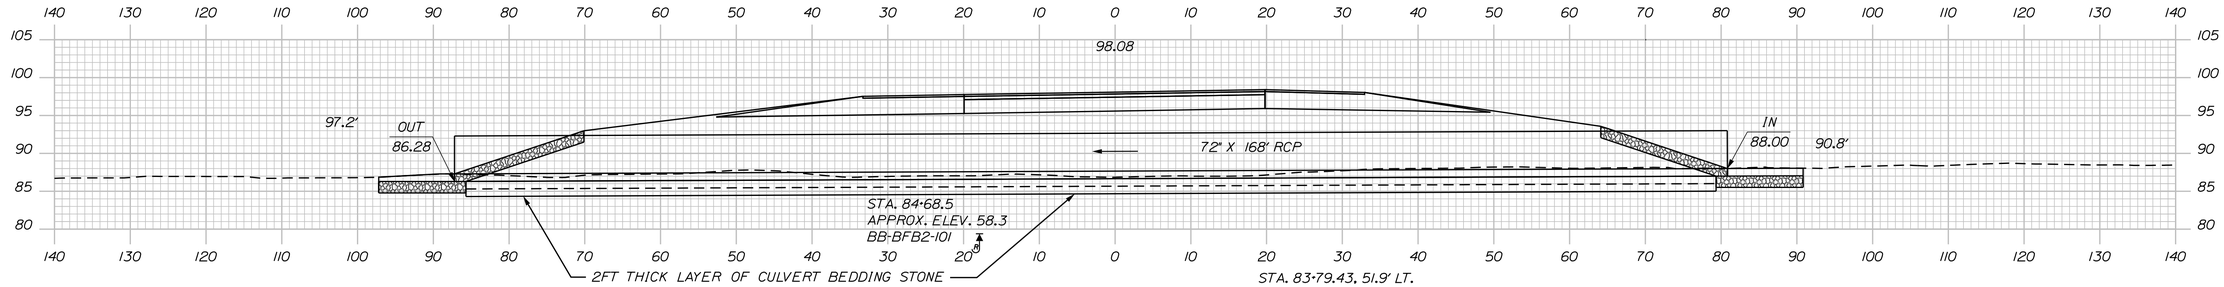


84+49.99

STA. 83+79.43, 51.9' LT.
TO STA 85+13.52, 49.5' RT.
INSTALL 72" X 168' RCP CLASS V
WITH 12" SPECIAL FILL, V SHAPED CHANNEL

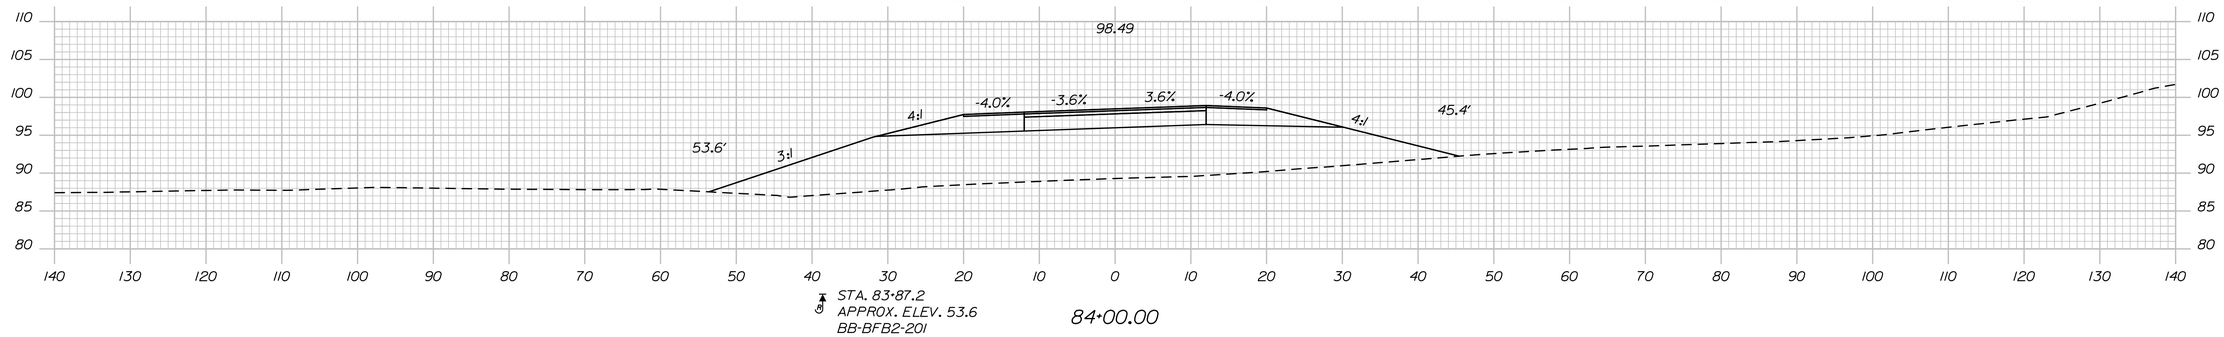

84+00.00

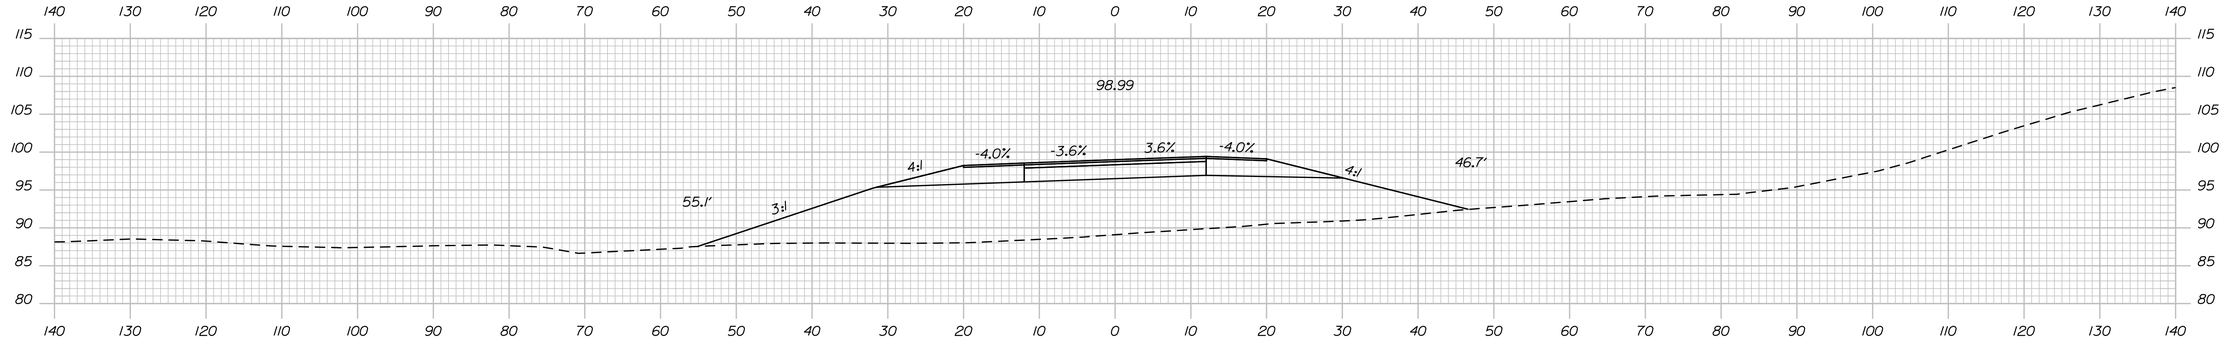

83+50.00

Sta. 83+50.00 to Sta. 85+00.00

STATE OF MAINE
DEPARTMENT OF TRANSPORTATION

1891500

WIN
018915.00

PROJ. MANAGER	R. MOULTON	BY	
DESIGN-DETAILED	D.PRIDE	DATE	SEP. 2021
CHECKED-REVIEWED		SIGNATURE	
DESIGN2-DETAILED2			
DESIGN3-DETAILED3		P.E. NUMBER	
REVISIONS 1			
REVISIONS 2		DATE	
REVISIONS 3			
REVISIONS 4			
FIELD CHANGES			

BREWER TO EDDINGTON
1-395/ROUTE 9 CONNECTOR


CROSS SECTIONS

SHEET NUMBER


H201

OF 460


Filename: ...\201_XSECT_83+50_024.dgn Division: HIGHWAY Username: common Date:9/30/2021

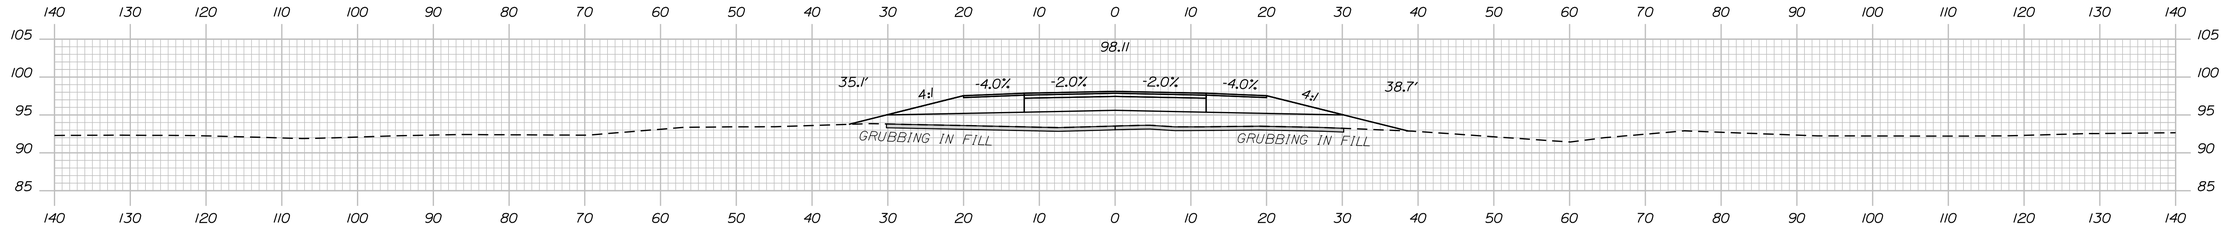


87+00.00

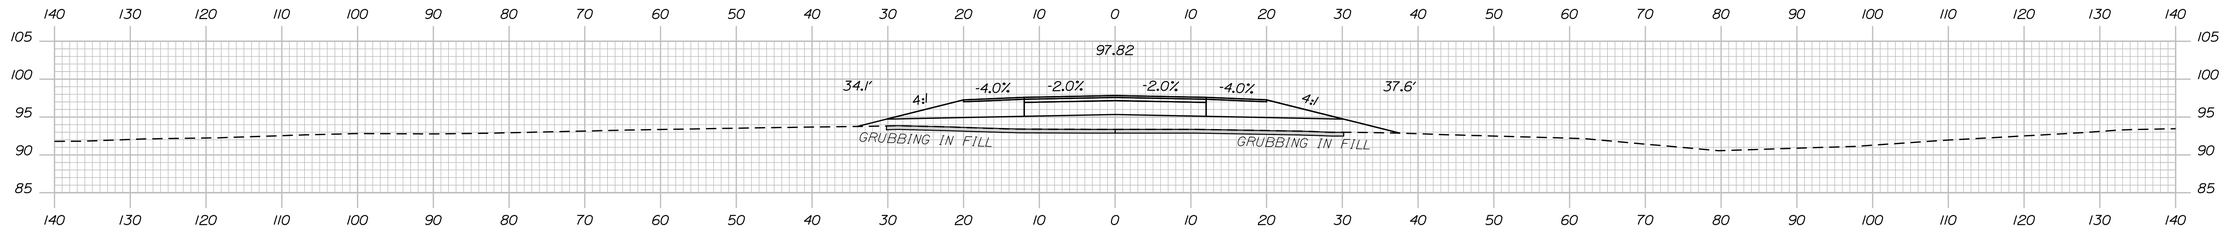

86+50.00

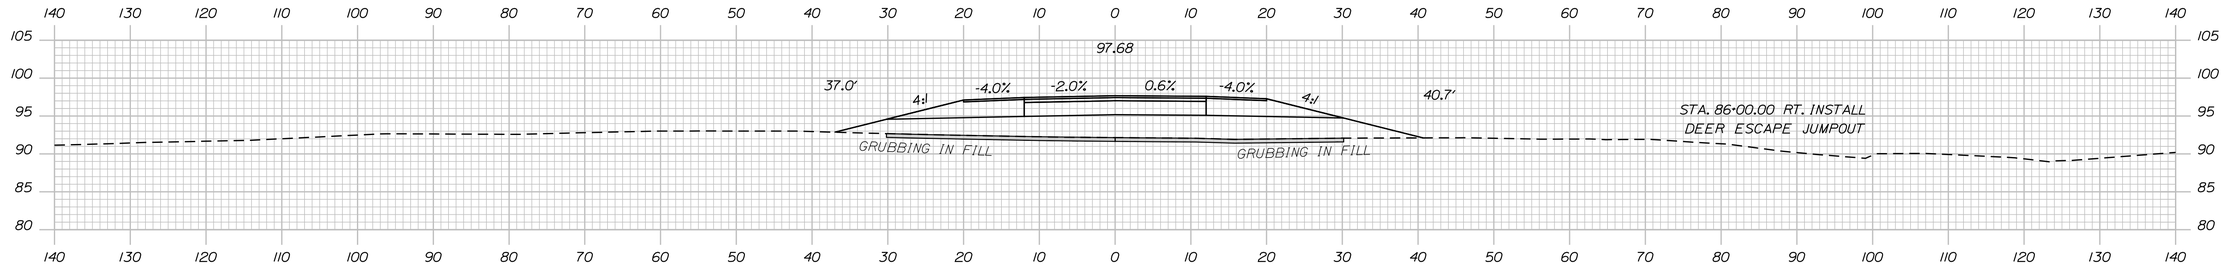

86+00.00

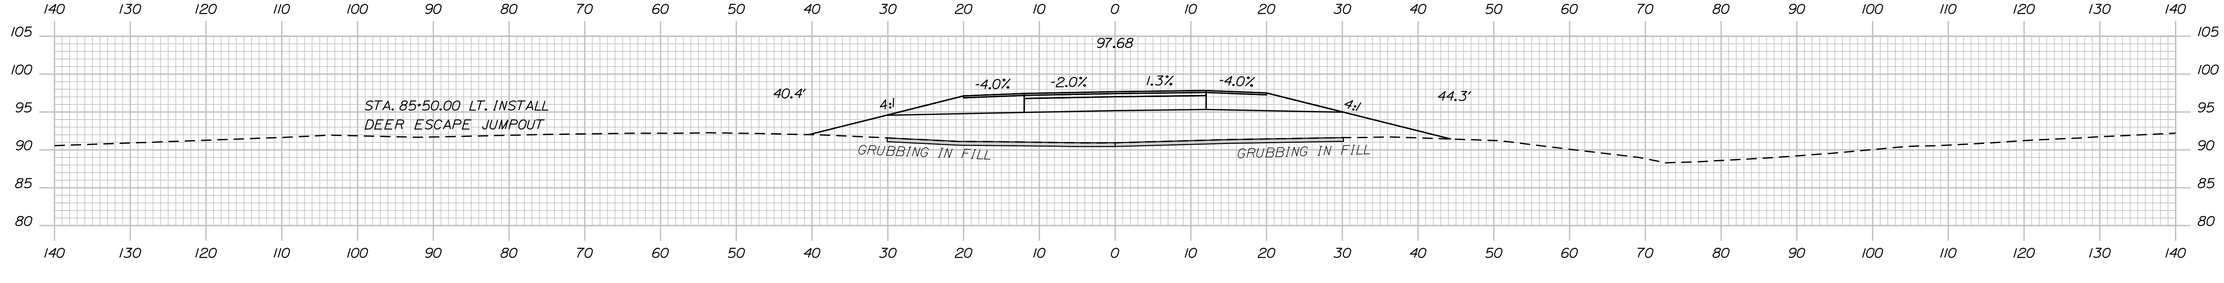

85+50.00

Sta. 85+50.00 to Sta. 87+00.00

STATE OF MAINE
DEPARTMENT OF TRANSPORTATION

1891500

WIN
018915.00

PROJ. MANAGER	R. MOULTON	BY	DATE
DESIGN-DETAILED	D.PRIDE		SEP. 2021
CHECKED-REVIEWED			
DESIGN2-DETAILED2			
DESIGN3-DETAILED3			
REVISIONS 1			
REVISIONS 2			
REVISIONS 3			
REVISIONS 4			
FIELD CHANGES			

SIGNATURE

P.E. NUMBER

DATE

BREWER TO EDDINGTON
1-395/ROUTE 9 CONNECTOR


CROSS SECTIONS

SHEET NUMBER

H202

OF 460

Filename: ...\202_XSECT_85+50_025.dgn Division: HIGHWAY Username: common Date:9/30/2021

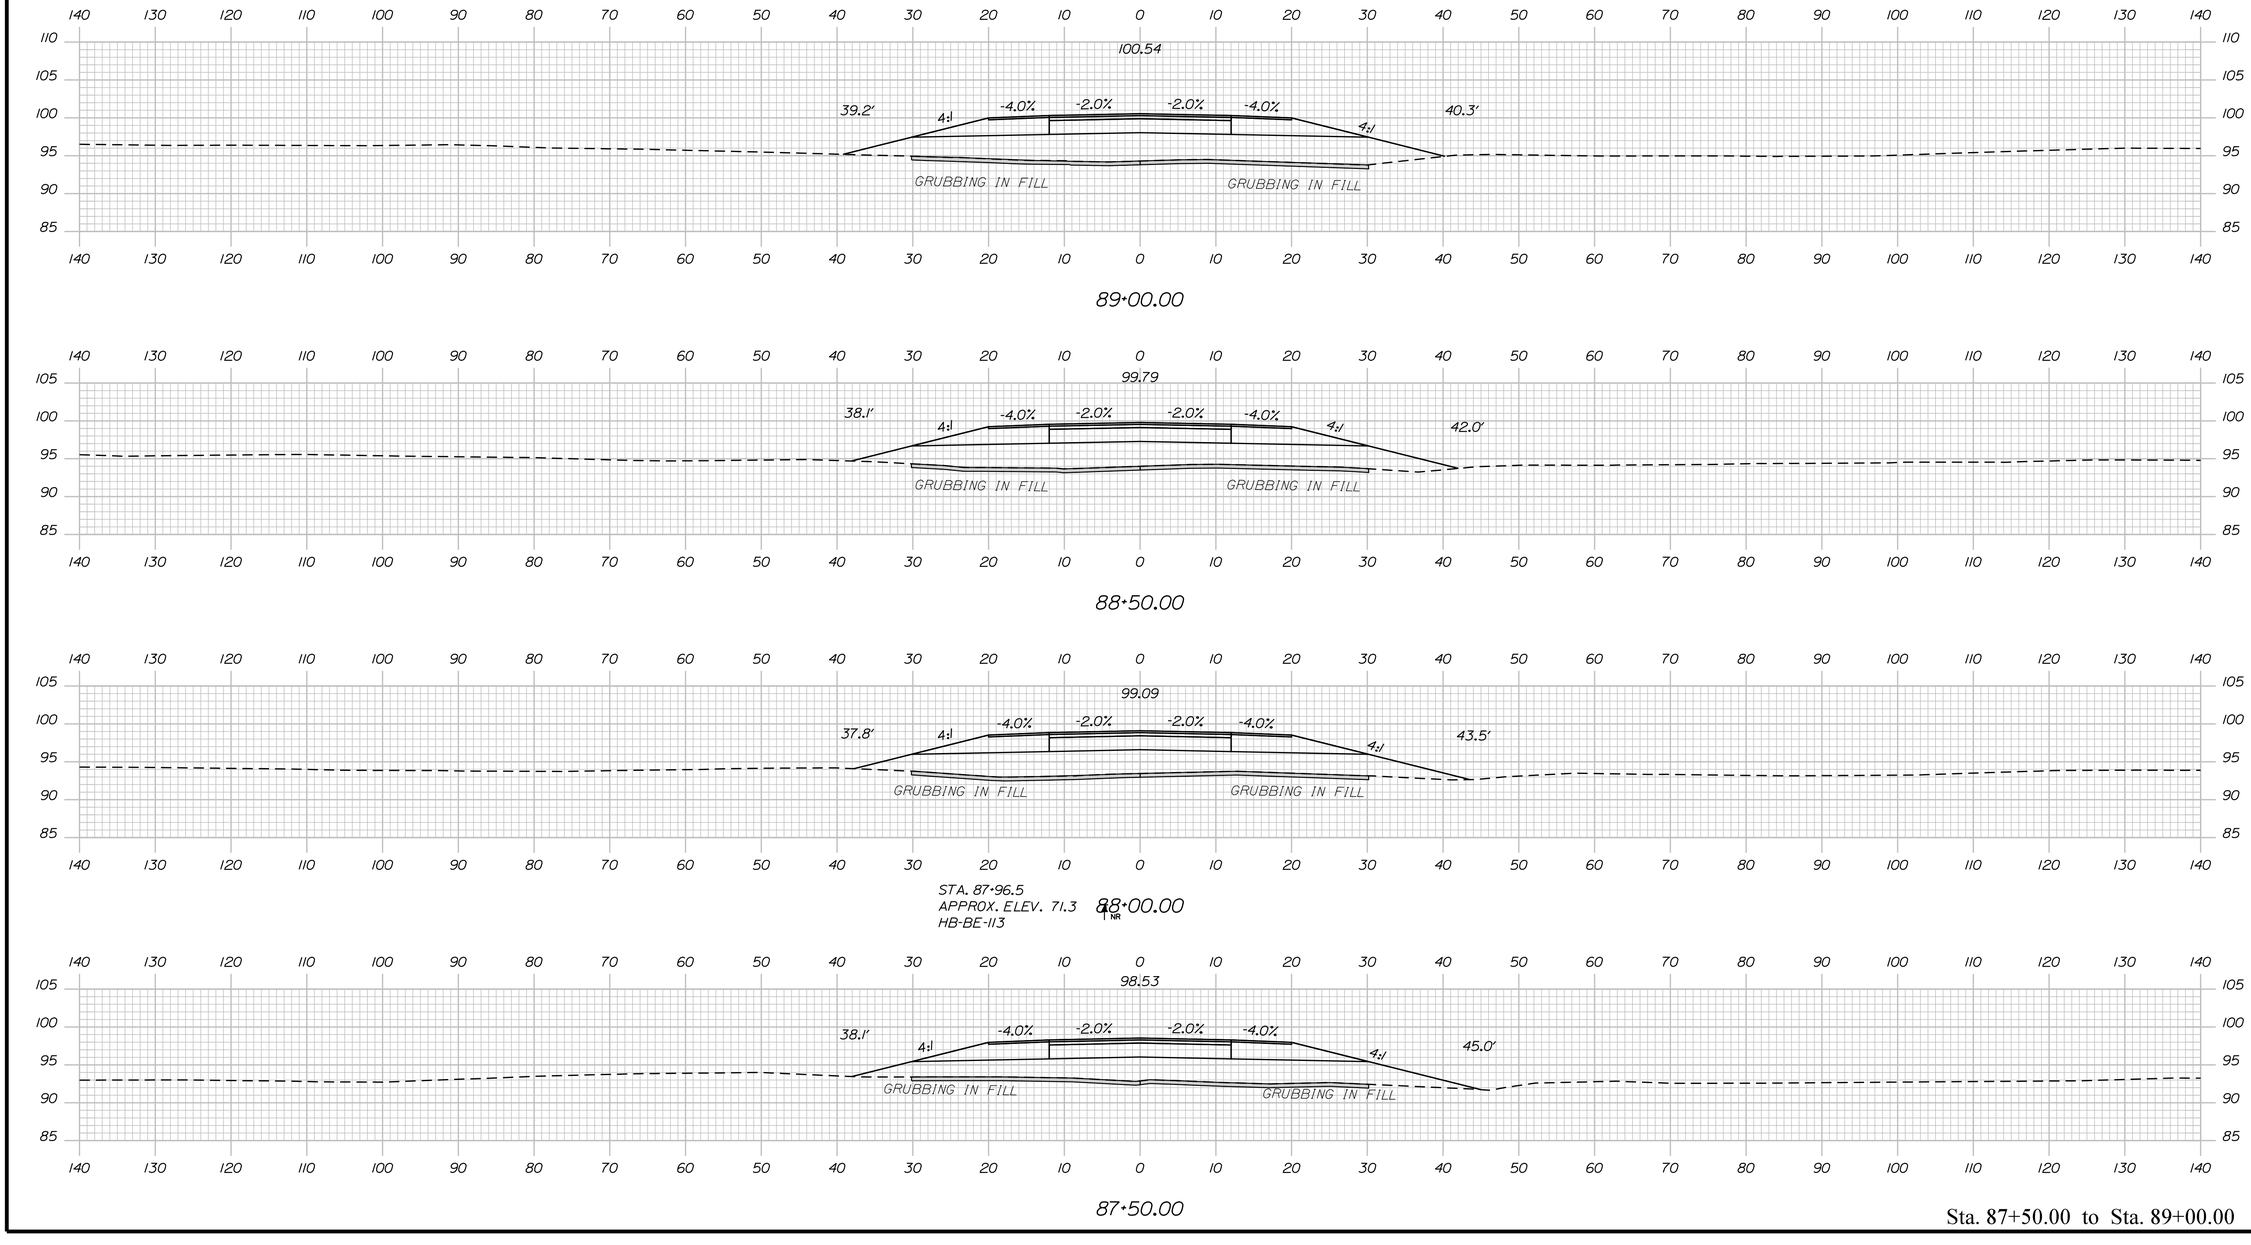

Sta. 87+50.00 to Sta. 89+00.00

Filename: ...\203_XSECT_87+50_026.dgn Division: HIGHWAY Username: common Date:9/30/2021

STATE OF MAINE
DEPARTMENT OF TRANSPORTATION

1891500

WIN
018915.00

PROJ. MANAGER	R. MOULTON	BY	DATE
DESIGN-DETAILED	D.PRIDE		SEP. 2021
CHECKED-REVIEWED			
DESIGN2-DETAILED2			
DESIGN3-DETAILED3			
REVISIONS 1			
REVISIONS 2			
REVISIONS 3			
REVISIONS 4			
FIELD CHANGES			

SIGNATURE

P.E. NUMBER

DATE


BREWER TO EDDINGTON
1-395/ROUTE 9 CONNECTOR

CROSS SECTIONS


SHEET NUMBER

H203


OF 460

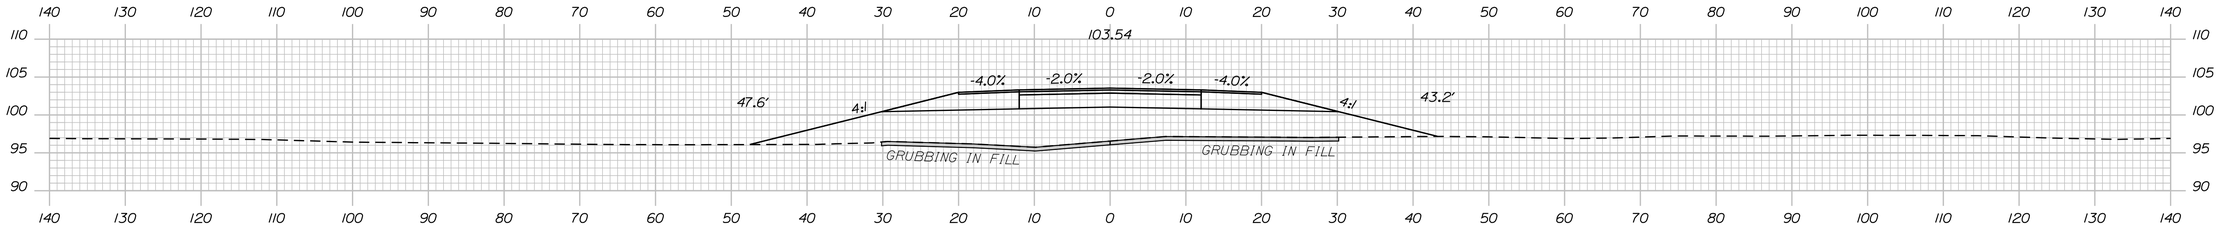


91+00.00

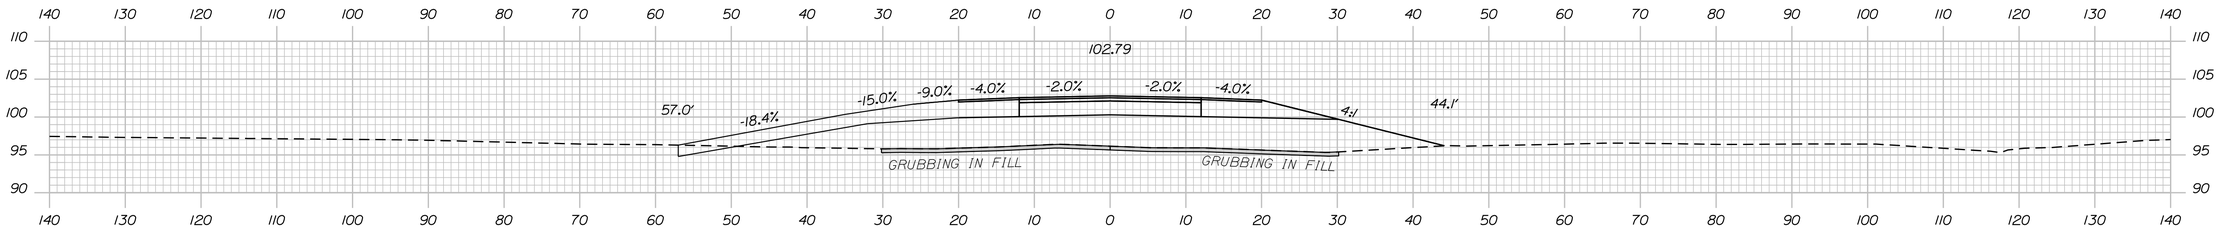

90+50.00

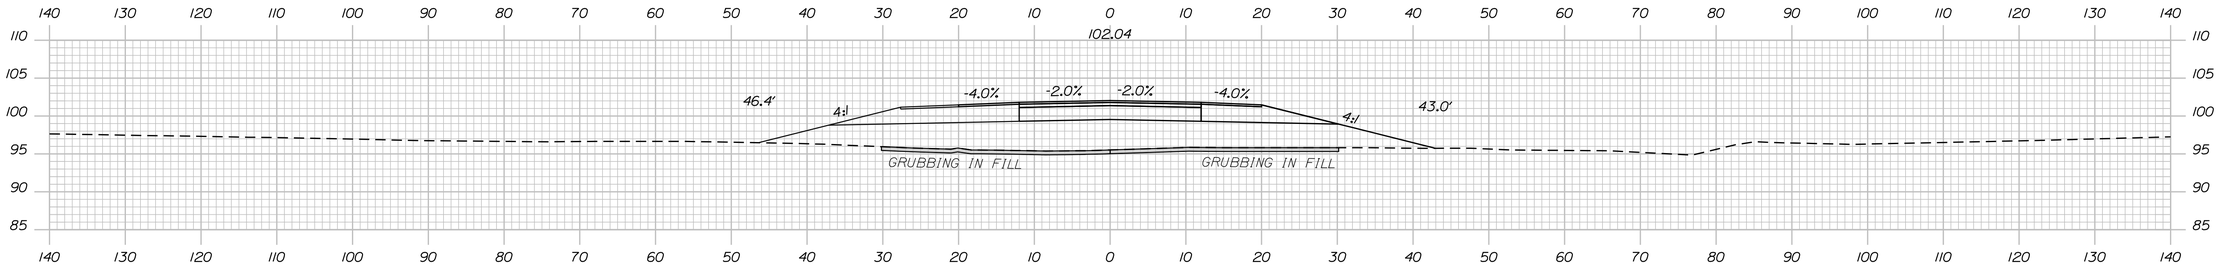

90+00.00

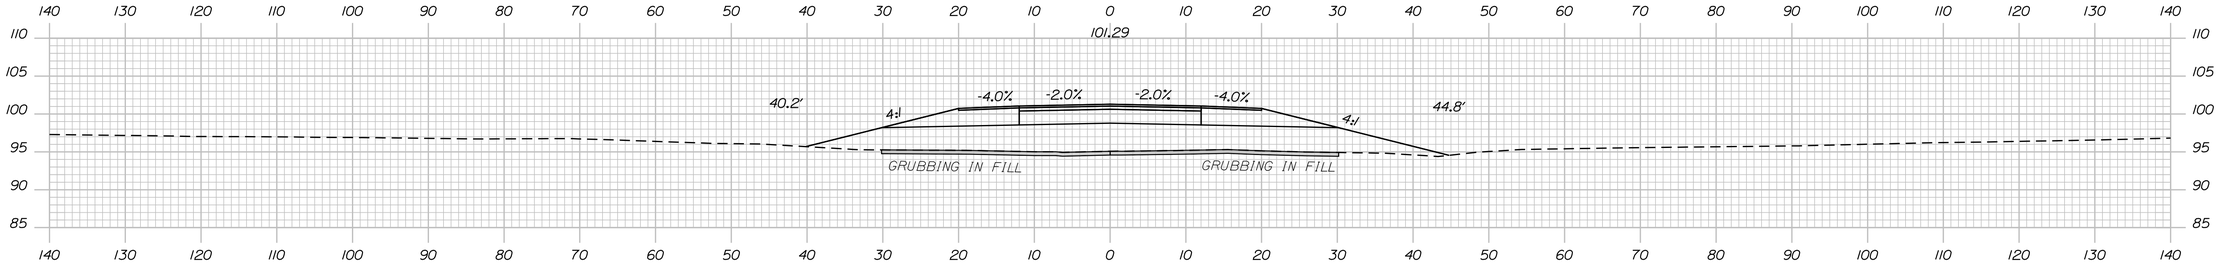

89+50.00

Sta. 89+50.00 to Sta. 91+00.00

STATE OF MAINE
DEPARTMENT OF TRANSPORTATION

1891500

WIN
018915.00

PROJ. MANAGER	R. MOULTON	BY	
DESIGN-DETAILED	D.PRIDE	DATE	SEP. 2021
CHECKED-REVIEWED			
DESIGN2-DETAILED2			
DESIGN3-DETAILED3			
REVISIONS 1			
REVISIONS 2			
REVISIONS 3			
REVISIONS 4			
FIELD CHANGES			

SIGNATURE

P.E. NUMBER

DATE

BREWER TO EDDINGTON
1-395/ROUTE 9 CONNECTOR


CROSS SECTIONS

SHEET NUMBER


H204

OF 460


Filename: ...\204_XSECT_89+50_027.dgn Division: HIGHWAY Username: common Date:9/30/2021

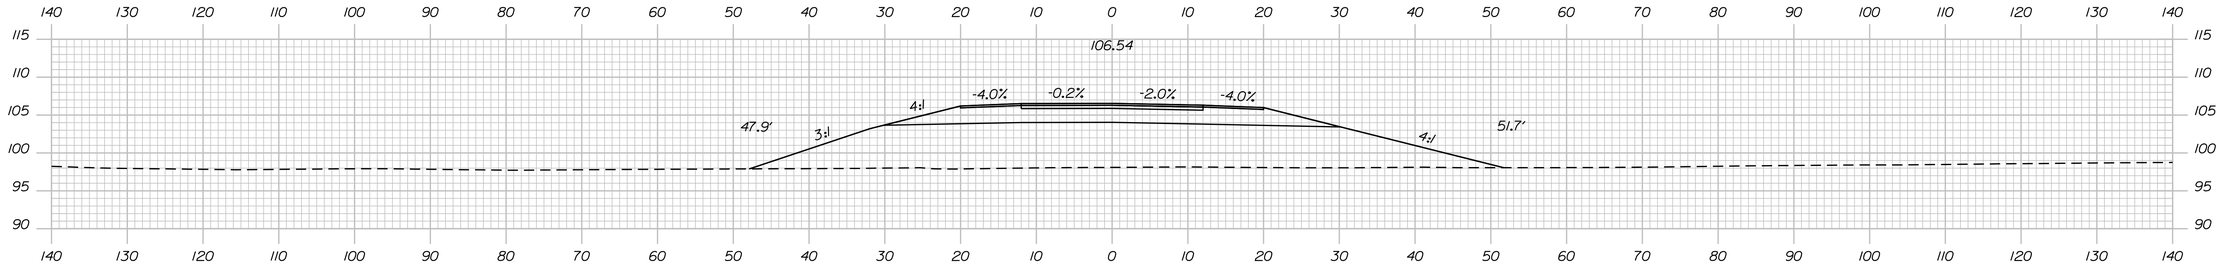


93+00.00

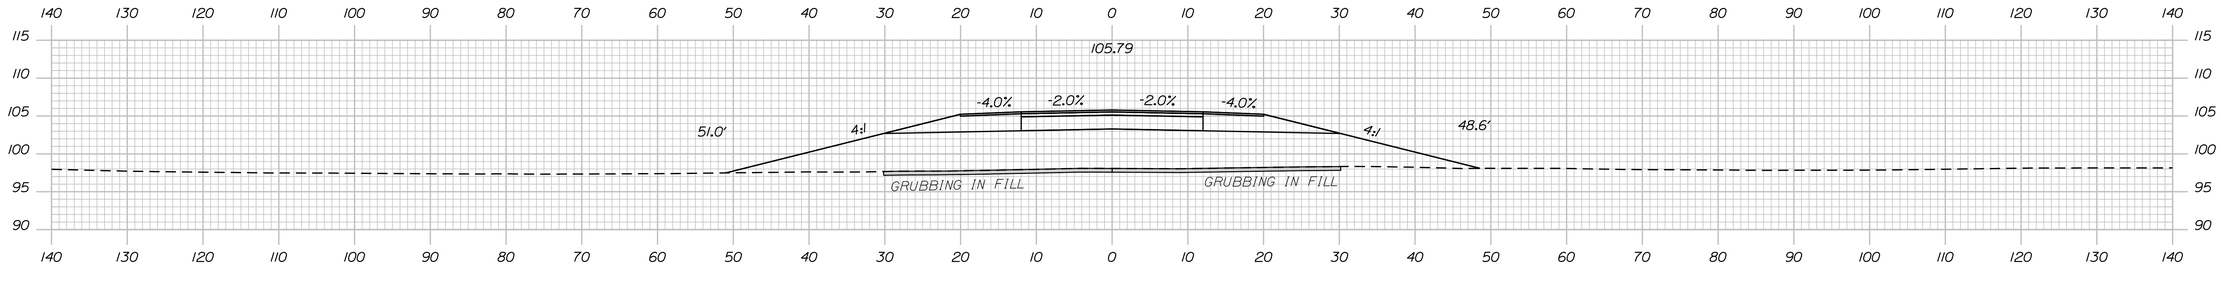

92+50.00

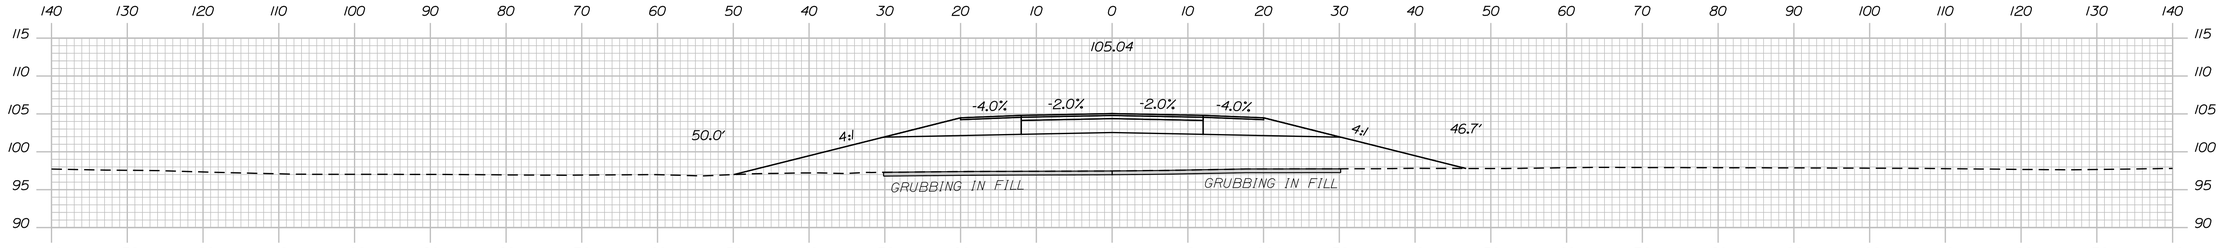

92+00.00

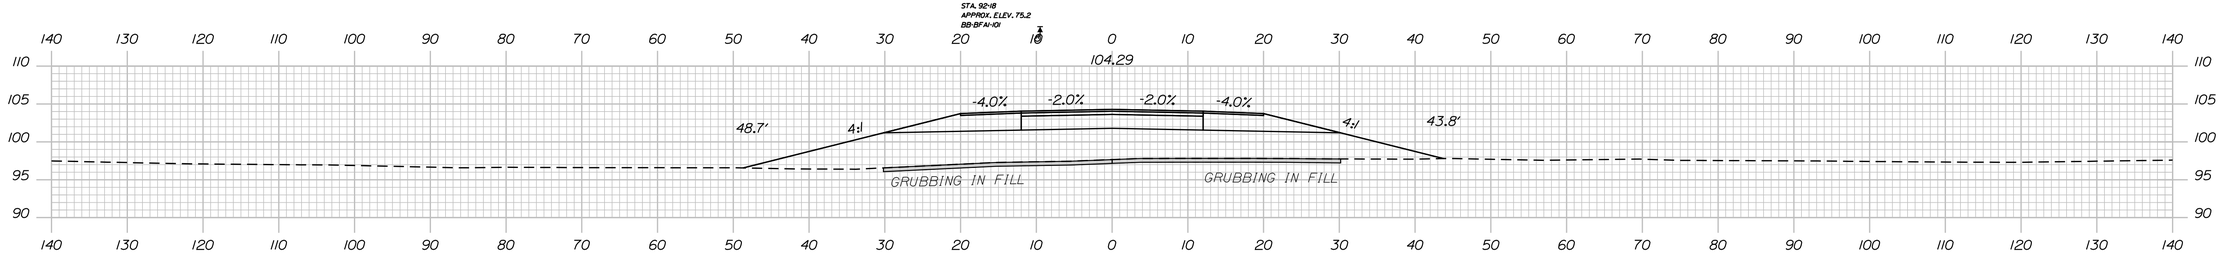

91+50.00

Sta. 91+50.00 to Sta. 93+00.00

STATE OF MAINE
DEPARTMENT OF TRANSPORTATION

1891500

WIN
018915.00

	BY	DATE
PROJ. MANAGER	R. MOULTON	
DESIGN-DETAILED	D.PRIDE	SEP. 2021
CHECKED-REVIEWED		
DESIGN2-DETAILED2		
DESIGN3-DETAILED3		
REVISIONS 1		
REVISIONS 2		
REVISIONS 3		
REVISIONS 4		
FIELD CHANGES		

SIGNATURE

P.E. NUMBER

DATE

BREWER TO EDDINGTON
1-395/ROUTE 9 CONNECTOR


CROSS SECTIONS

SHEET NUMBER

H205

OF 460

Filename: ...\205_XSECT_91+50_028.dgn Division: HIGHWAY Username: common Date:9/30/2021

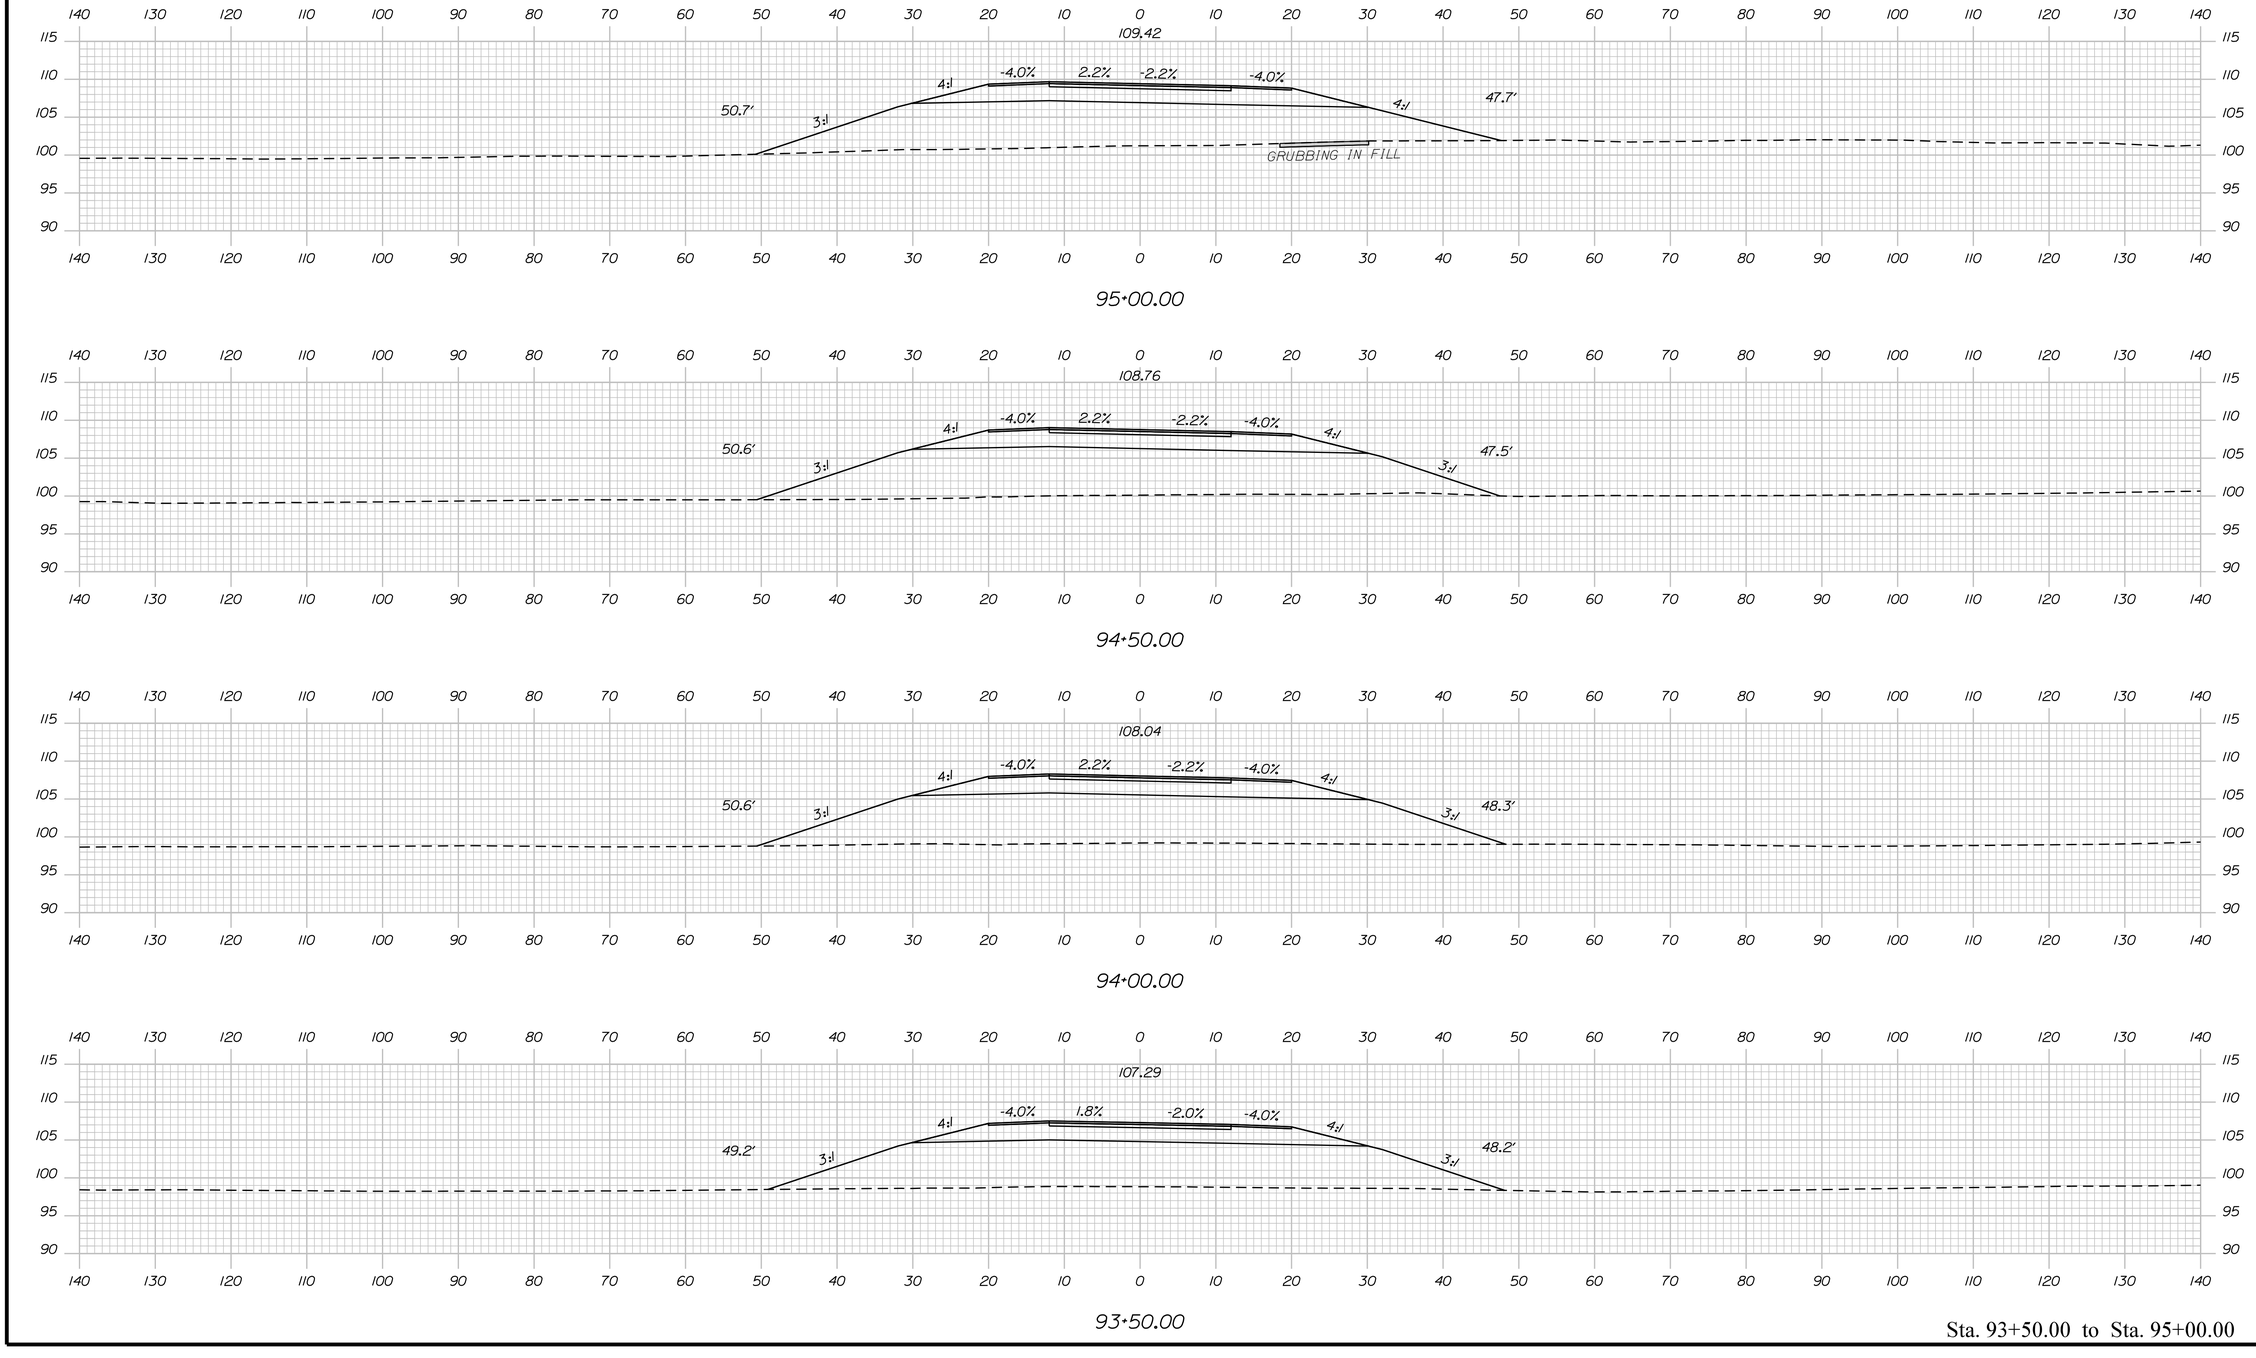

Sta. 93+50.00 to Sta. 95+00.00

Filename: ...\206_XSECT_93+50_029.dgn Division: HIGHWAY Username: common Date:9/30/2021

STATE OF MAINE
DEPARTMENT OF TRANSPORTATION

1891500

WIN
018915.00

PROJ. MANAGER	R. MOULTON	BY	DATE
DESIGN-DETAILED	D.PRIDE		SEP. 2021
CHECKED-REVIEWED			
DESIGN2-DETAILED2			
DESIGN3-DETAILED3			
REVISIONS 1			
REVISIONS 2			
REVISIONS 3			
REVISIONS 4			
FIELD CHANGES			

SIGNATURE

P.E. NUMBER

DATE


BREWER TO EDDINGTON
1-395/ROUTE 9 CONNECTOR

CROSS SECTIONS


SHEET NUMBER

H206


OF 460

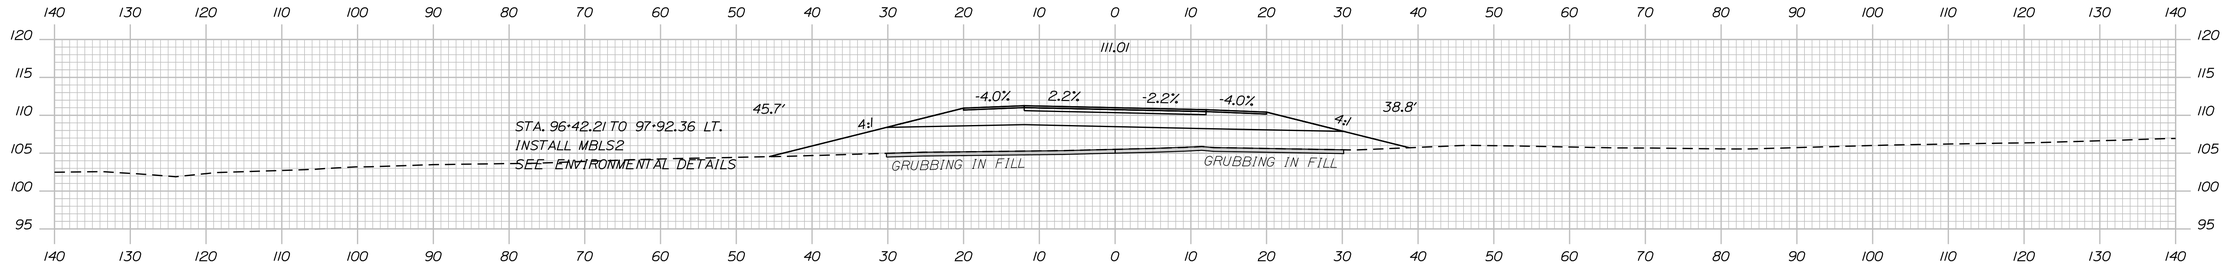

96+50.00

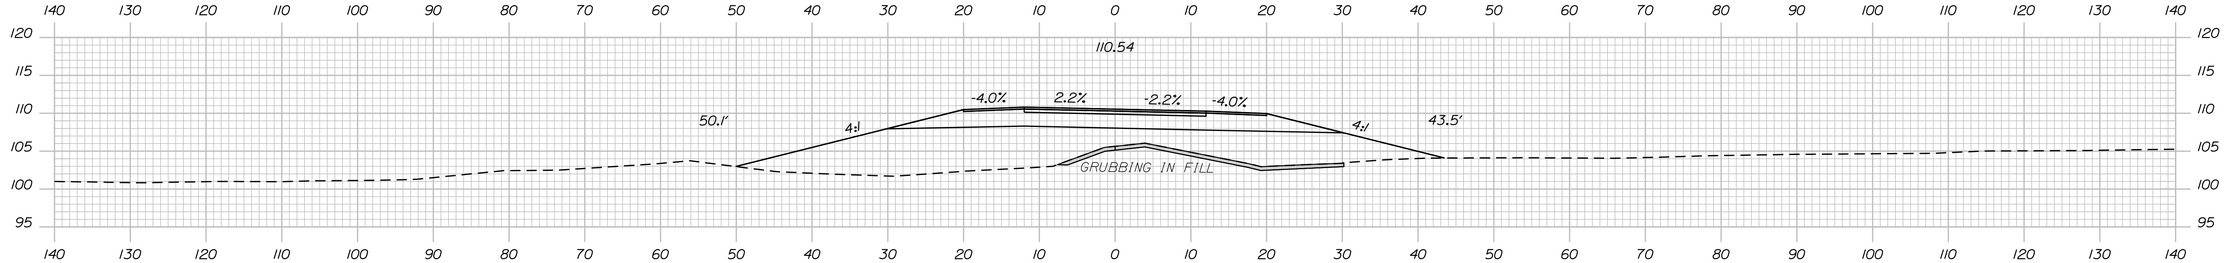


96+00.00

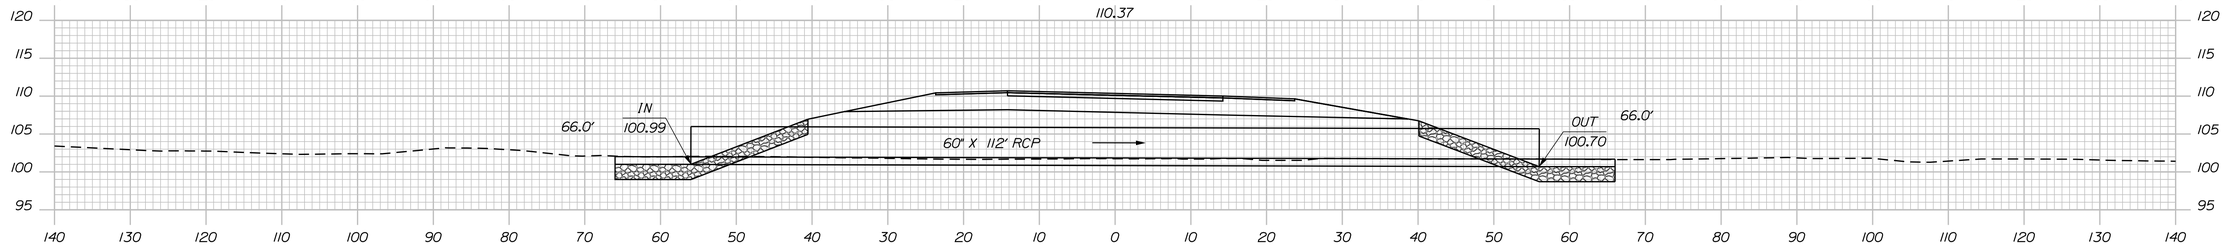

95+82.86 (SKEW)

STA. 95+52.61, 47.2' RT.
TO STA. 96+12.68, 47.3' LT.
INSTALL 60" X 112' RCP CLASS V
WITH 12" SPECIAL FILL, V-SHAPED CHANNEL

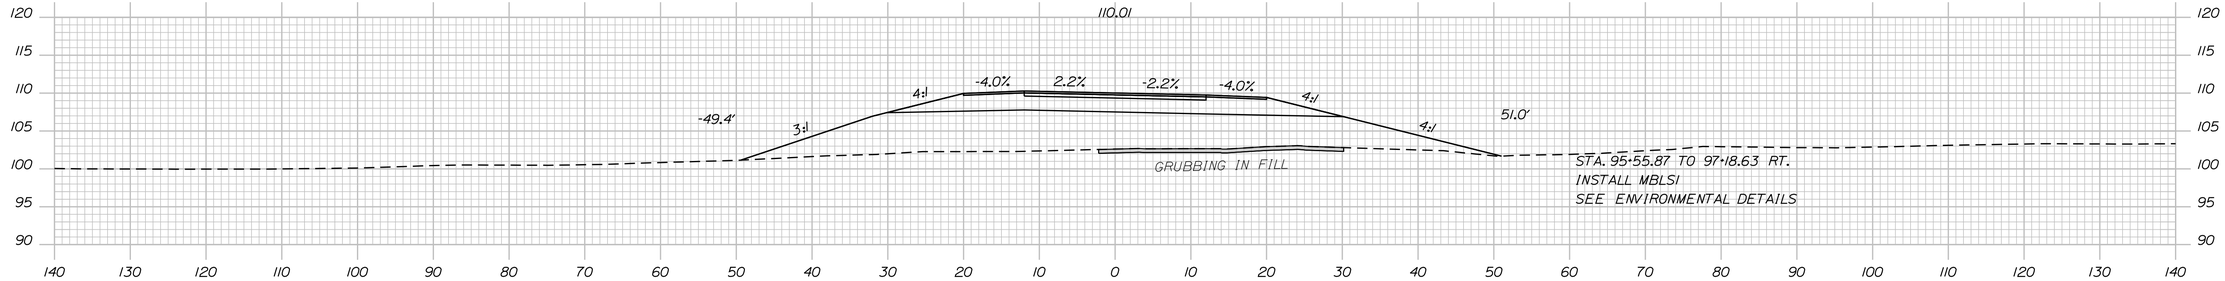

STA. 95+65.1
APPROX. ELEV. 75.8
BB-BF83-101

95+50.00

Sta. 95+50.00 to Sta. 96+50.00

STATE OF MAINE
DEPARTMENT OF TRANSPORTATION

1891500

WIN
018915.00

PROJ. MANAGER	R. MOULTON		
DESIGN-DETAILED	D.PRIDE	SEP. 2021	
CHECKED-REVIEWED			
DESIGN2-DETAILED2			
DESIGN3-DETAILED3			
REVISIONS 1			
REVISIONS 2			
REVISIONS 3			
REVISIONS 4			
FIELD CHANGES			

SIGNATURE

P.E. NUMBER

DATE

BREWER TO EDDINGTON
1-395/ROUTE 9 CONNECTOR


CROSS SECTIONS

SHEET NUMBER

H207

OF 460

Filename: ...\207_XSECT_95+50_030.dgn Division: HIGHWAY Username: common Date:9/30/2021

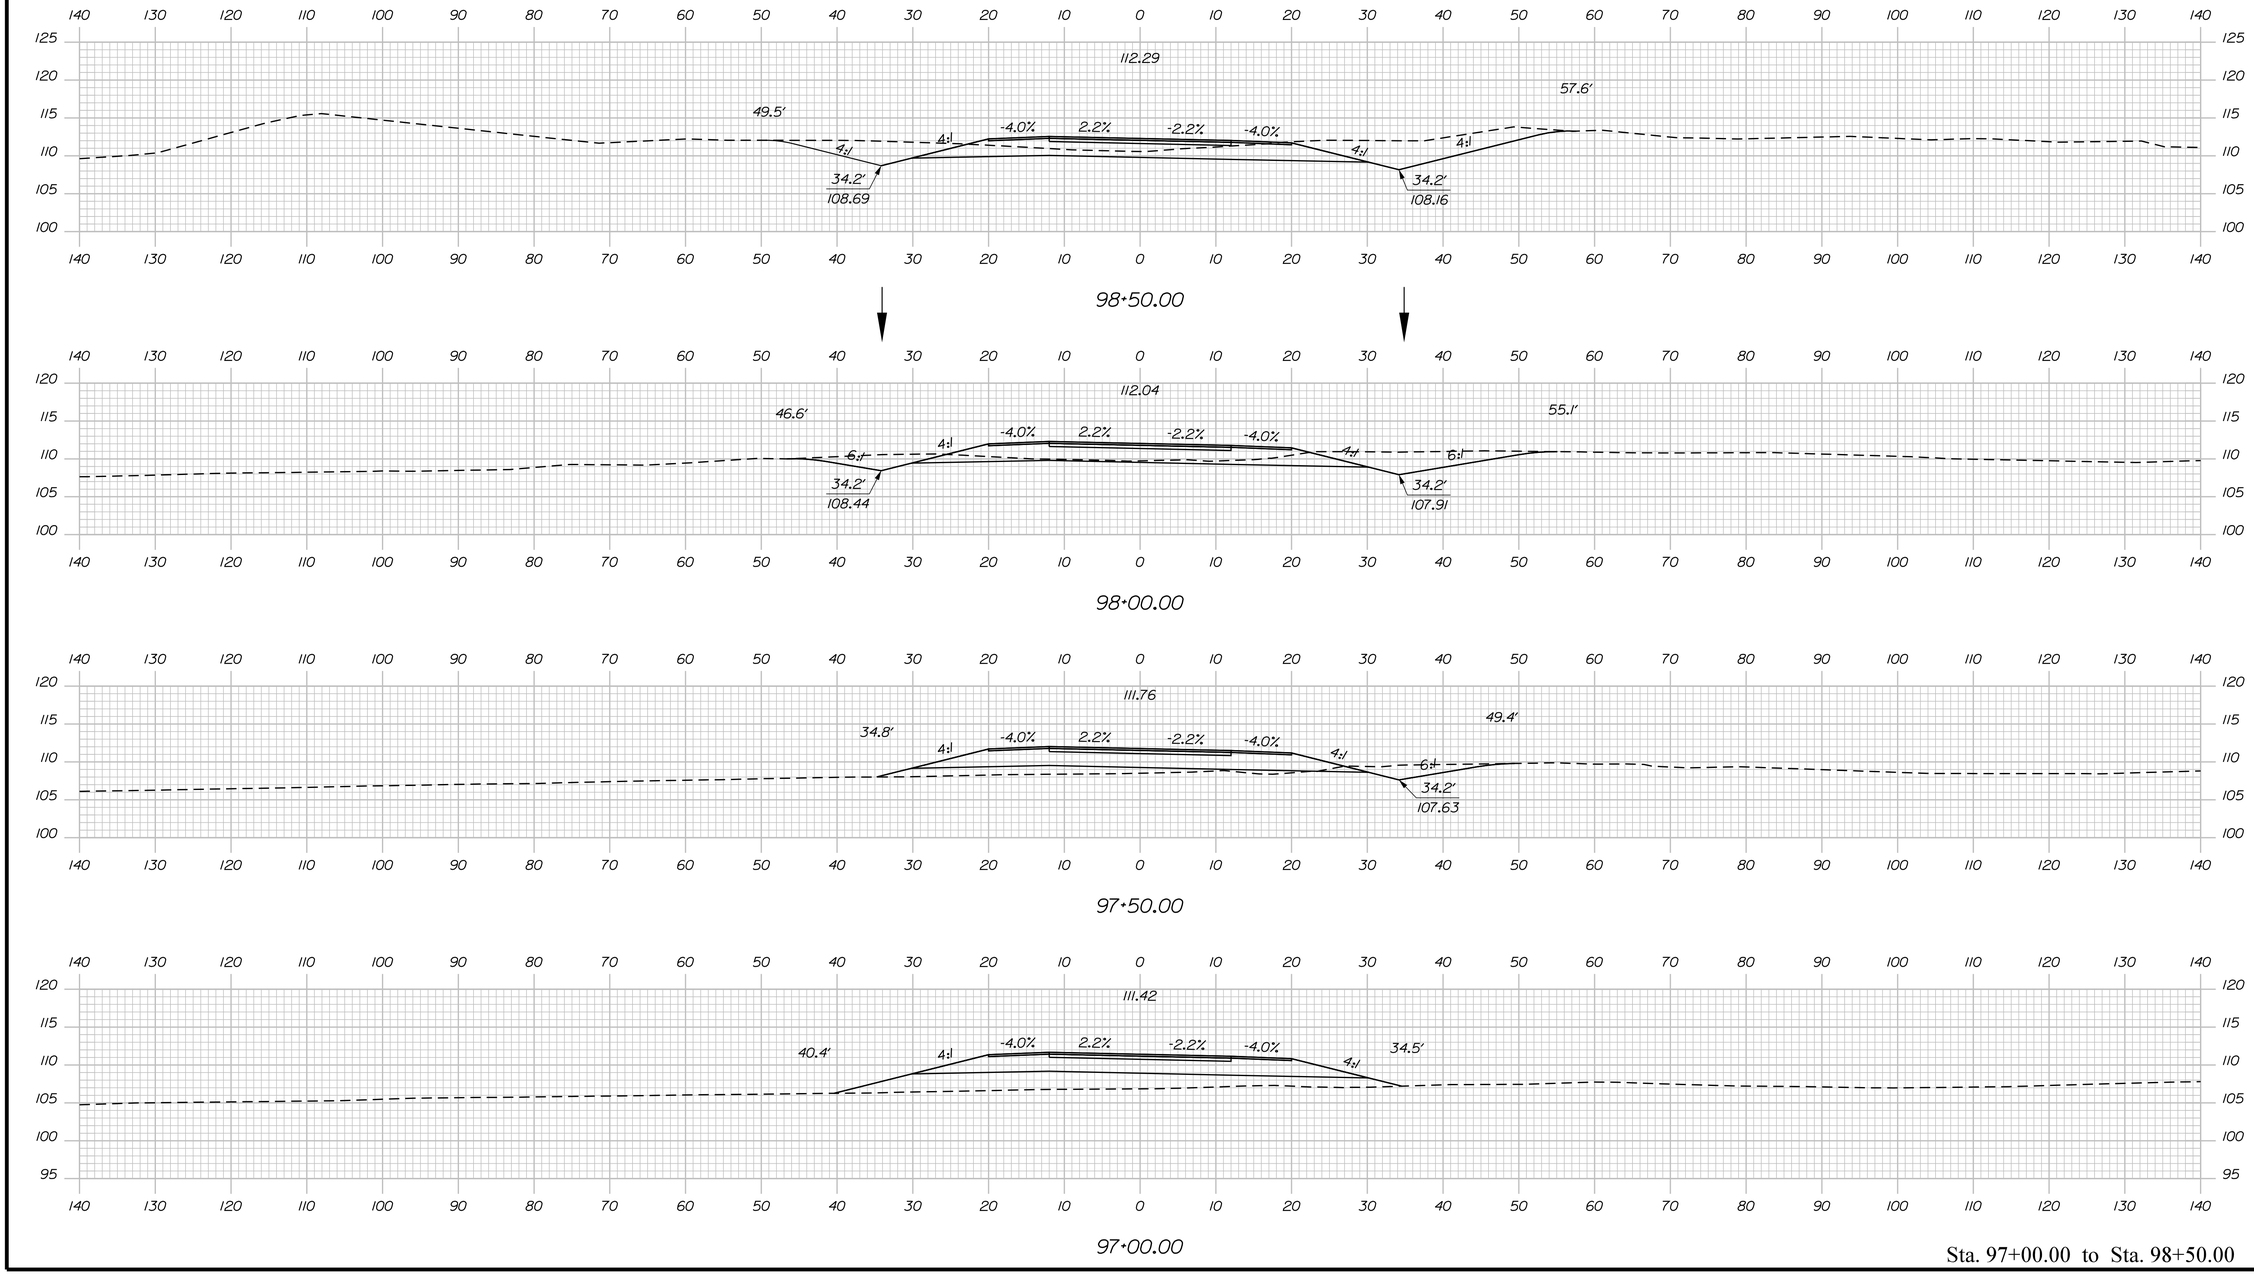

Sta. 97+00.00 to Sta. 98+50.00

STATE OF MAINE
DEPARTMENT OF TRANSPORTATION

1891500

WIN
018915.00

SIGNATURE

P.E. NUMBER

DATE

	BY	DATE
PROJ. MANAGER	R. MOULTON	
DESIGN-DETAILED	D.PRIDE	SEP. 2021
CHECKED-REVIEWED		
DESIGN2-DETAILED2		
DESIGN3-DETAILED3		
REVISIONS 1		
REVISIONS 2		
REVISIONS 3		
REVISIONS 4		
FIELD CHANGES		

BREWER TO EDDINGTON
1-395/ROUTE 9 CONNECTOR


CROSS SECTIONS

SHEET NUMBER

H208

OF 460

Date:9/30/2021 Username: common Division: HIGHWAY Filename: ...\208_XSECT_97+00_031.dgn

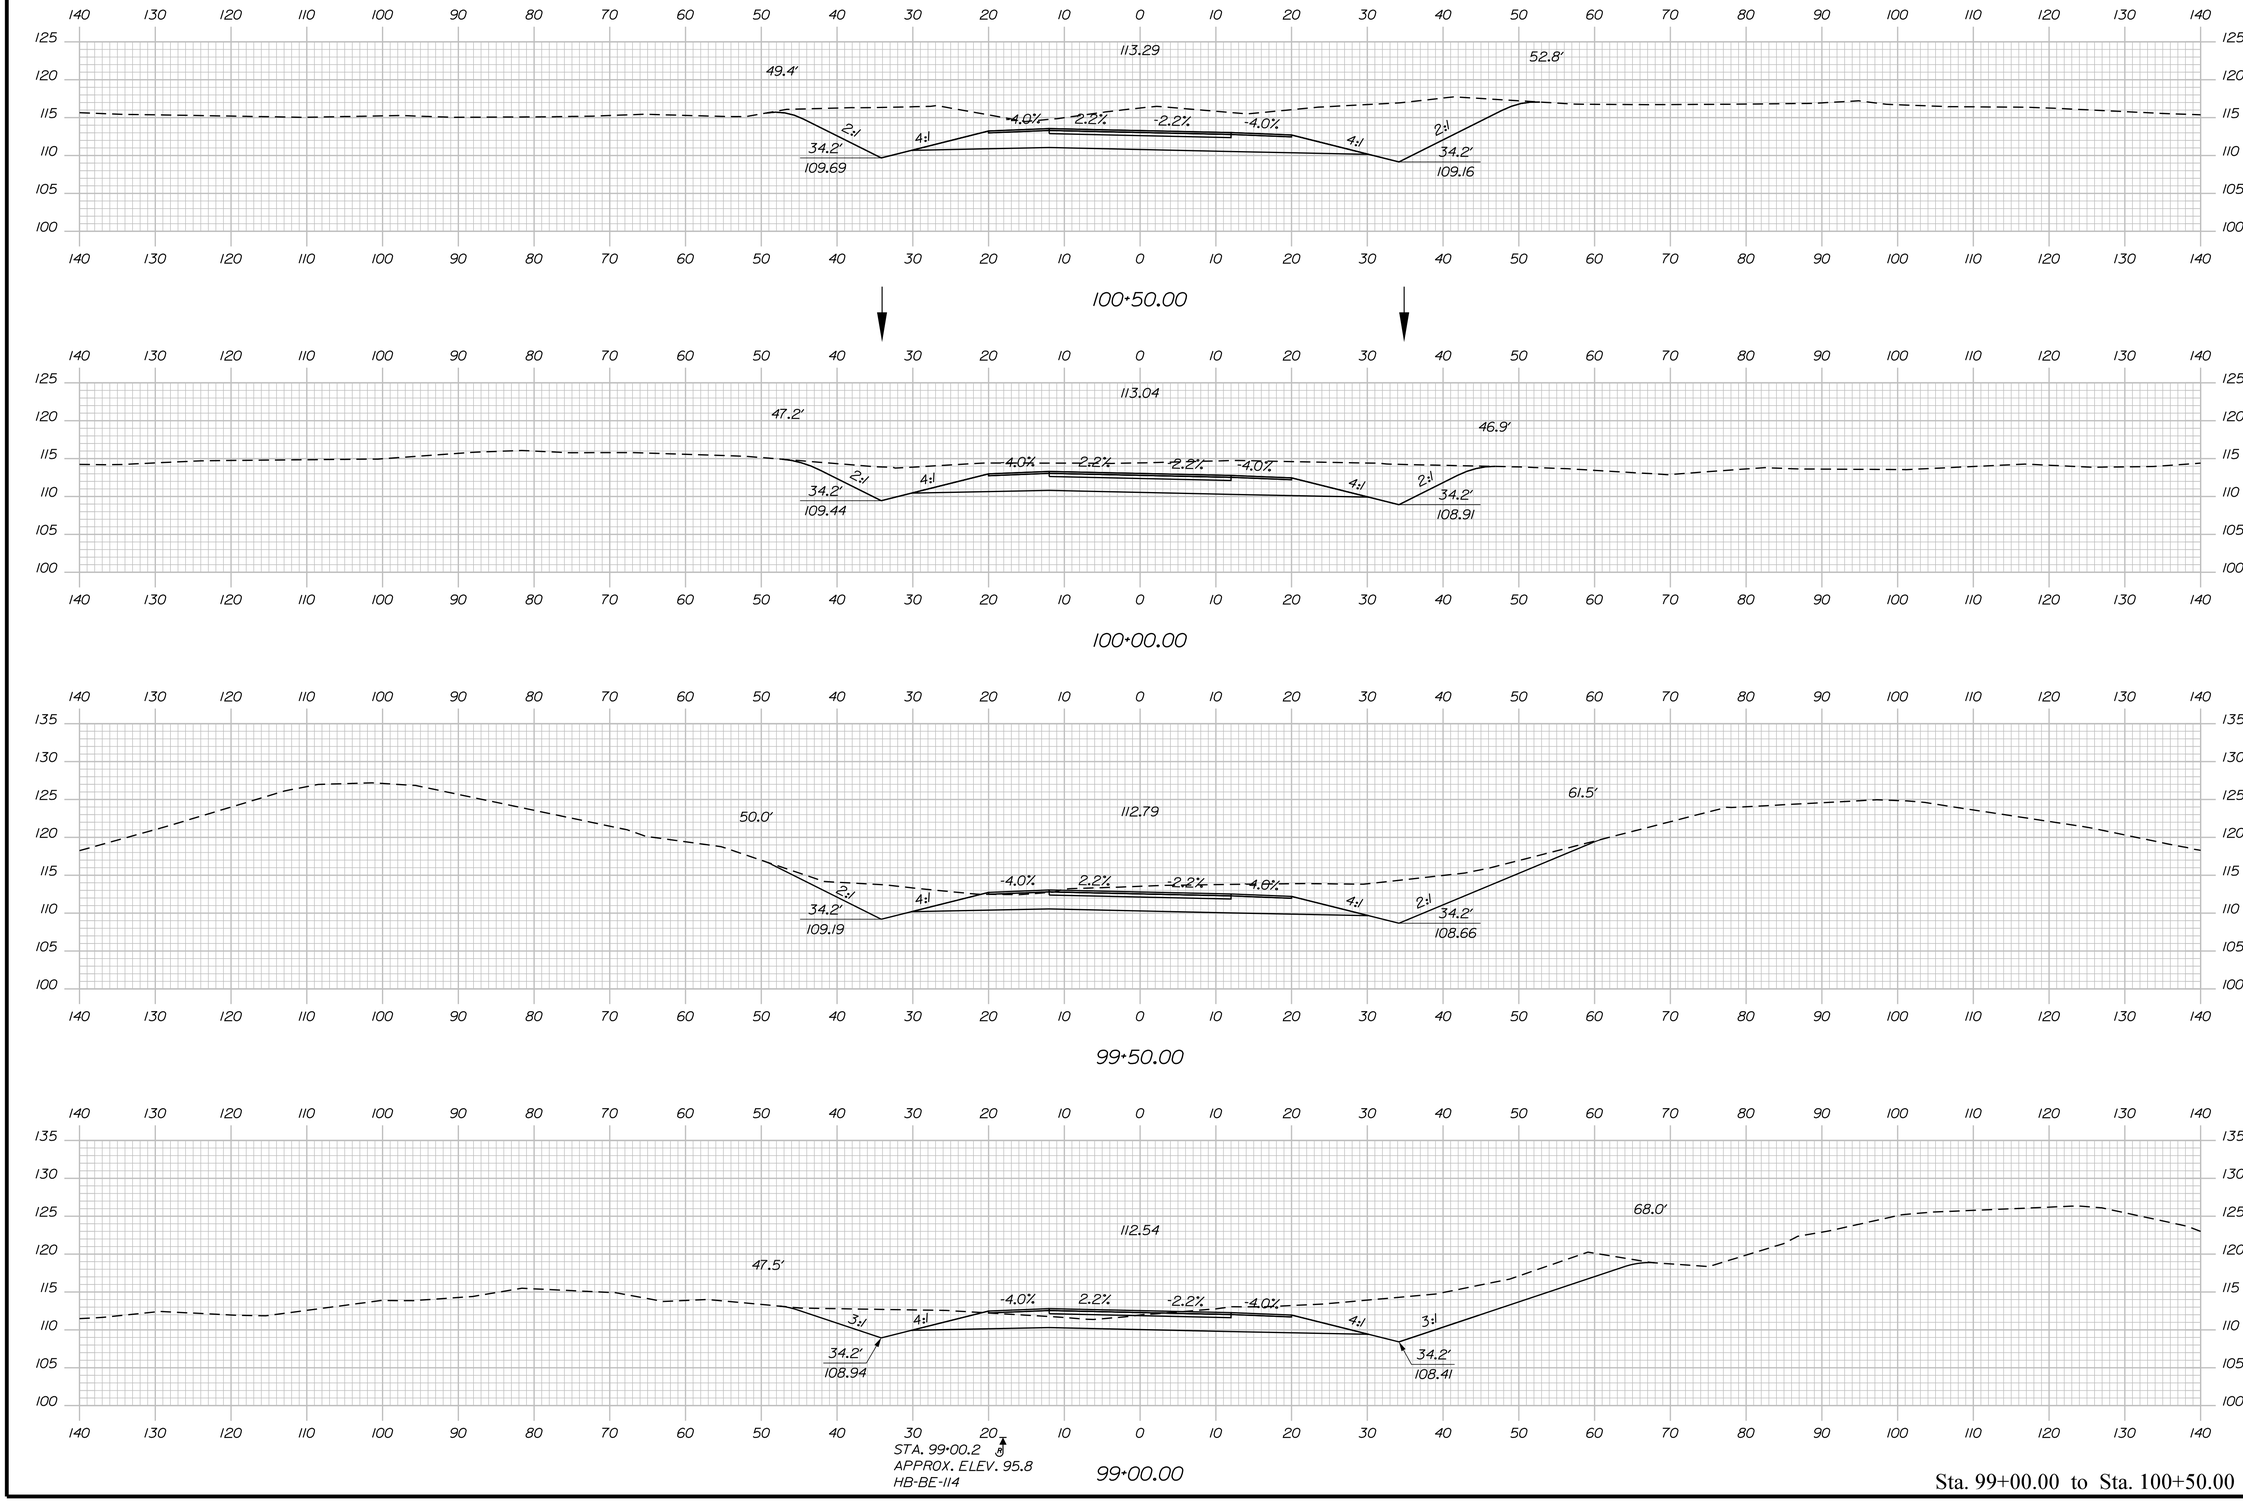

Sta. 99+00.00 to Sta. 100+50.00

STATE OF MAINE
DEPARTMENT OF TRANSPORTATION

1891500

WIN
018915.00

	BY	DATE
PROJ. MANAGER	R. MOULTON	
DESIGN-DETAILED	D.PRIDE	SEP. 2021
CHECKED-REVIEWED		
DESIGN2-DETAILED2		
DESIGN3-DETAILED3		
REVISIONS 1		
REVISIONS 2		
REVISIONS 3		
REVISIONS 4		
FIELD CHANGES		

SIGNATURE

P.E. NUMBER

DATE

BREWER TO EDDINGTON
1-395/ROUTE 9 CONNECTOR


CROSS SECTIONS

SHEET NUMBER


H209

OF 460


Filename: ...\209_XSECT_99+00_032.dgn Division: HIGHWAY Username: common Date:9/30/2021

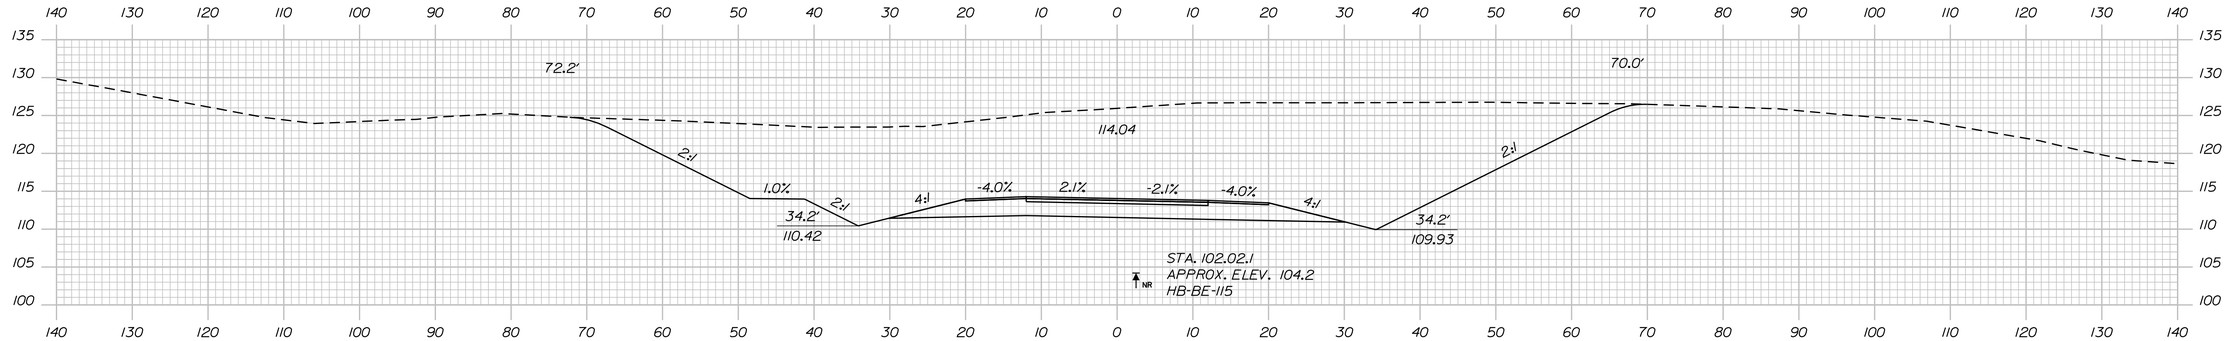

102+00.00

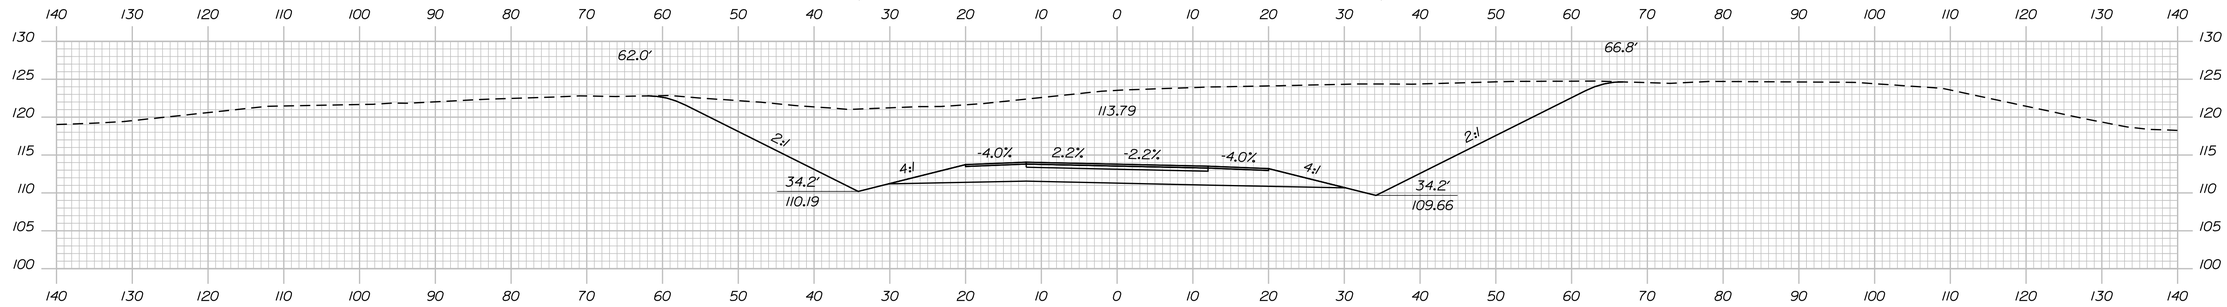

101+50.00

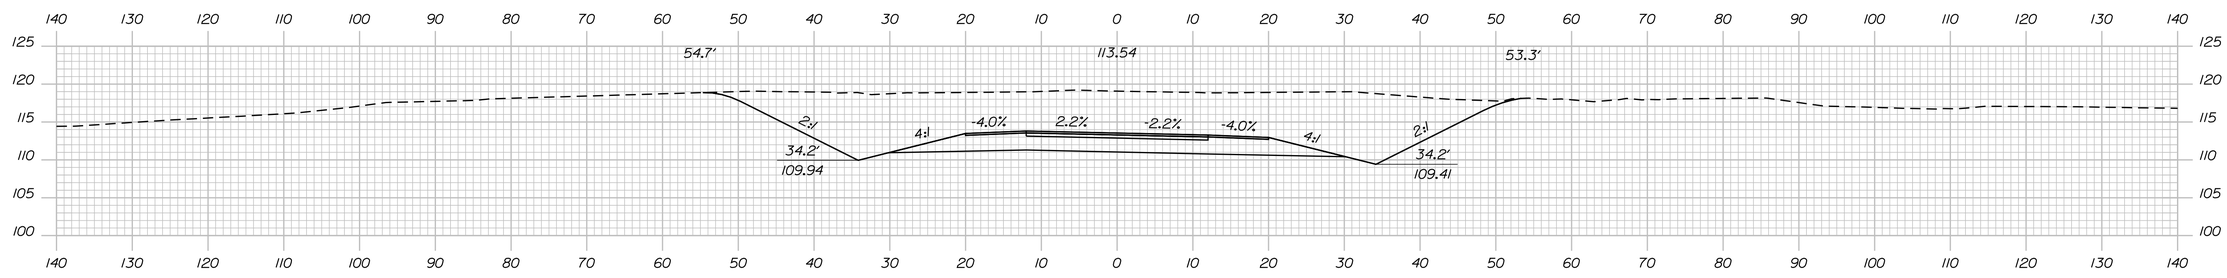

101+00.00

Sta. 101+00.00 to Sta. 102+00.00

STATE OF MAINE
DEPARTMENT OF TRANSPORTATION

1891500

WIN
018915.00

PROJ. MANAGER	R. MOULTON		
DESIGN-DETAILED	D.PRIDE	BY	
CHECKED-REVIEWED			
DESIGN2-DETAILED2			
DESIGN3-DETAILED3			
REVISIONS 1			
REVISIONS 2			
REVISIONS 3			
REVISIONS 4			
FIELD CHANGES		DATE	SEP. 2021

SIGNATURE

P.E. NUMBER

DATE

BREWER TO EDDINGTON
1-395/ROUTE 9 CONNECTOR


CROSS SECTIONS

SHEET NUMBER

H210

OF 460

Filename: ...\210_XSECT_101+00_033.dgn Division: HIGHWAY Username: common Date:9/30/2021

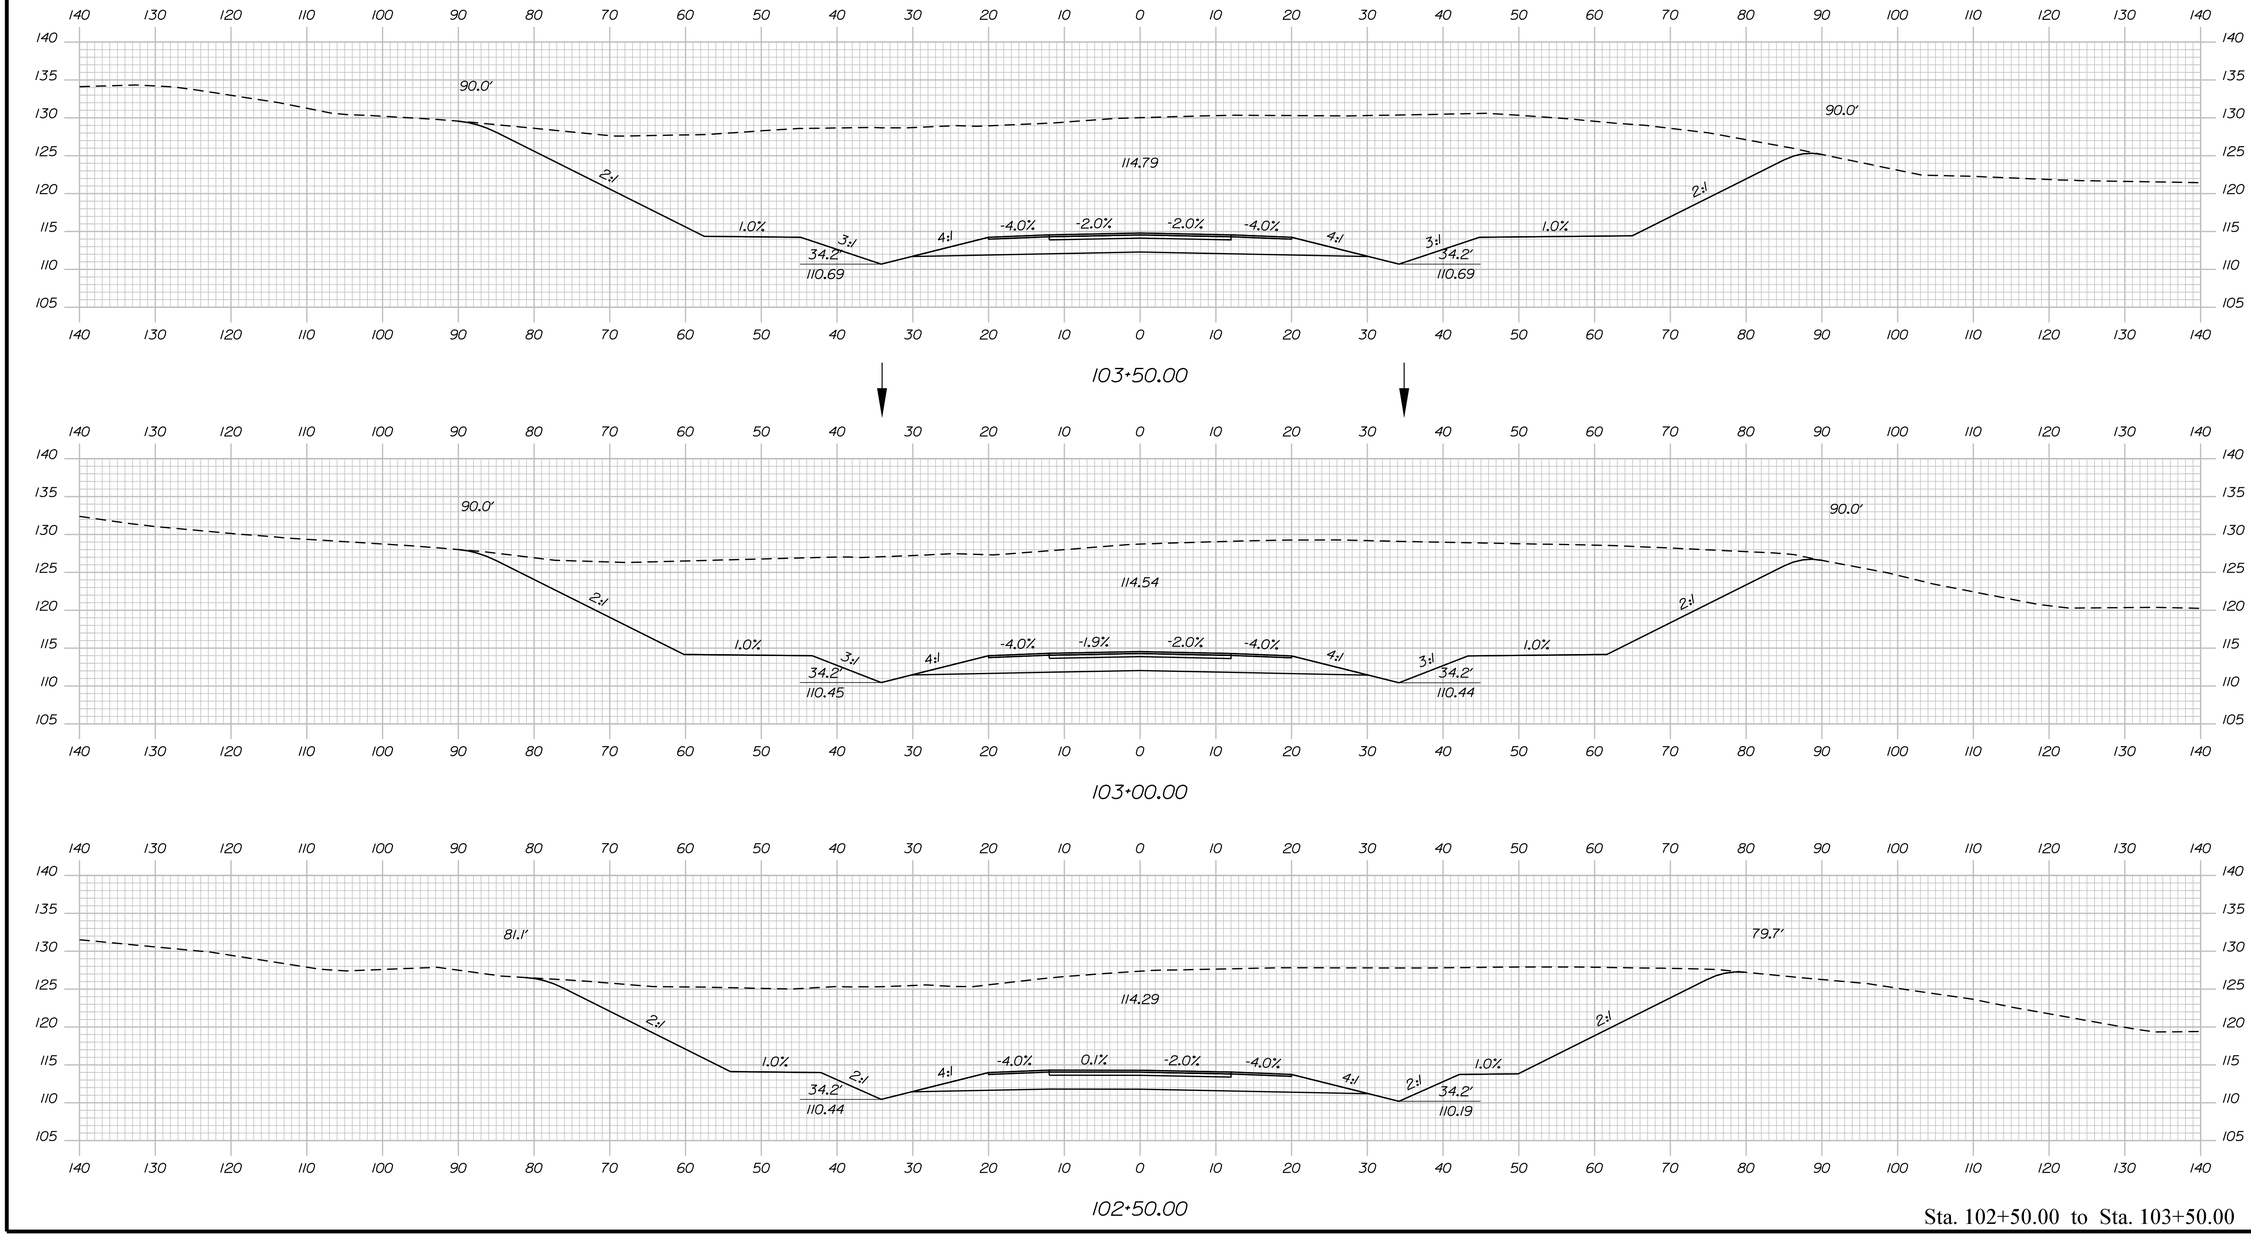

Sta. 102+50.00 to Sta. 103+50.00

PROJ. MANAGER	R. MOULTON	BY	DATE
DESIGN-DETAILED	D.PRIDE		SEP. 2021
CHECKED-REVIEWED			
DESIGN2-DETAILED2			
DESIGN3-DETAILED3			
REVISIONS 1			
REVISIONS 2			
REVISIONS 3			
REVISIONS 4			
FIELD CHANGES			

SIGNATURE

P.E. NUMBER

DATE

STATE OF MAINE
DEPARTMENT OF TRANSPORTATION

1891500

WIN 018915.00

BREWER TO EDDINGTON
1-395/ROUTE 9 CONNECTOR

CROSS SECTIONS

SHEET NUMBER

H211

OF 460

Filename: ...\211_XSECT_102+50_034.dgn Division: HIGHWAY Username: common Date:9/30/2021

Sta. 104+00.00 to Sta. 105+00.00

STATE OF MAINE
DEPARTMENT OF TRANSPORTATION

1891500

WIN
018915.00

SIGNATURE

P.E. NUMBER

DATE

	BY	DATE
PROJ. MANAGER	R. MOULTON	
DESIGN-DETAILED	D.PRIDE	SEP. 2021
CHECKED-REVIEWED		
DESIGN2-DETAILED2		
DESIGN3-DETAILED3		
REVISIONS 1		
REVISIONS 2		
REVISIONS 3		
REVISIONS 4		
FIELD CHANGES		

BREWER TO EDDINGTON
1-395/ROUTE 9 CONNECTOR


CROSS SECTIONS

SHEET NUMBER

H212

OF 460

Filename: ...\212_XSECT_104+00_035.dgn Division: HIGHWAY Username: common Date:9/30/2021

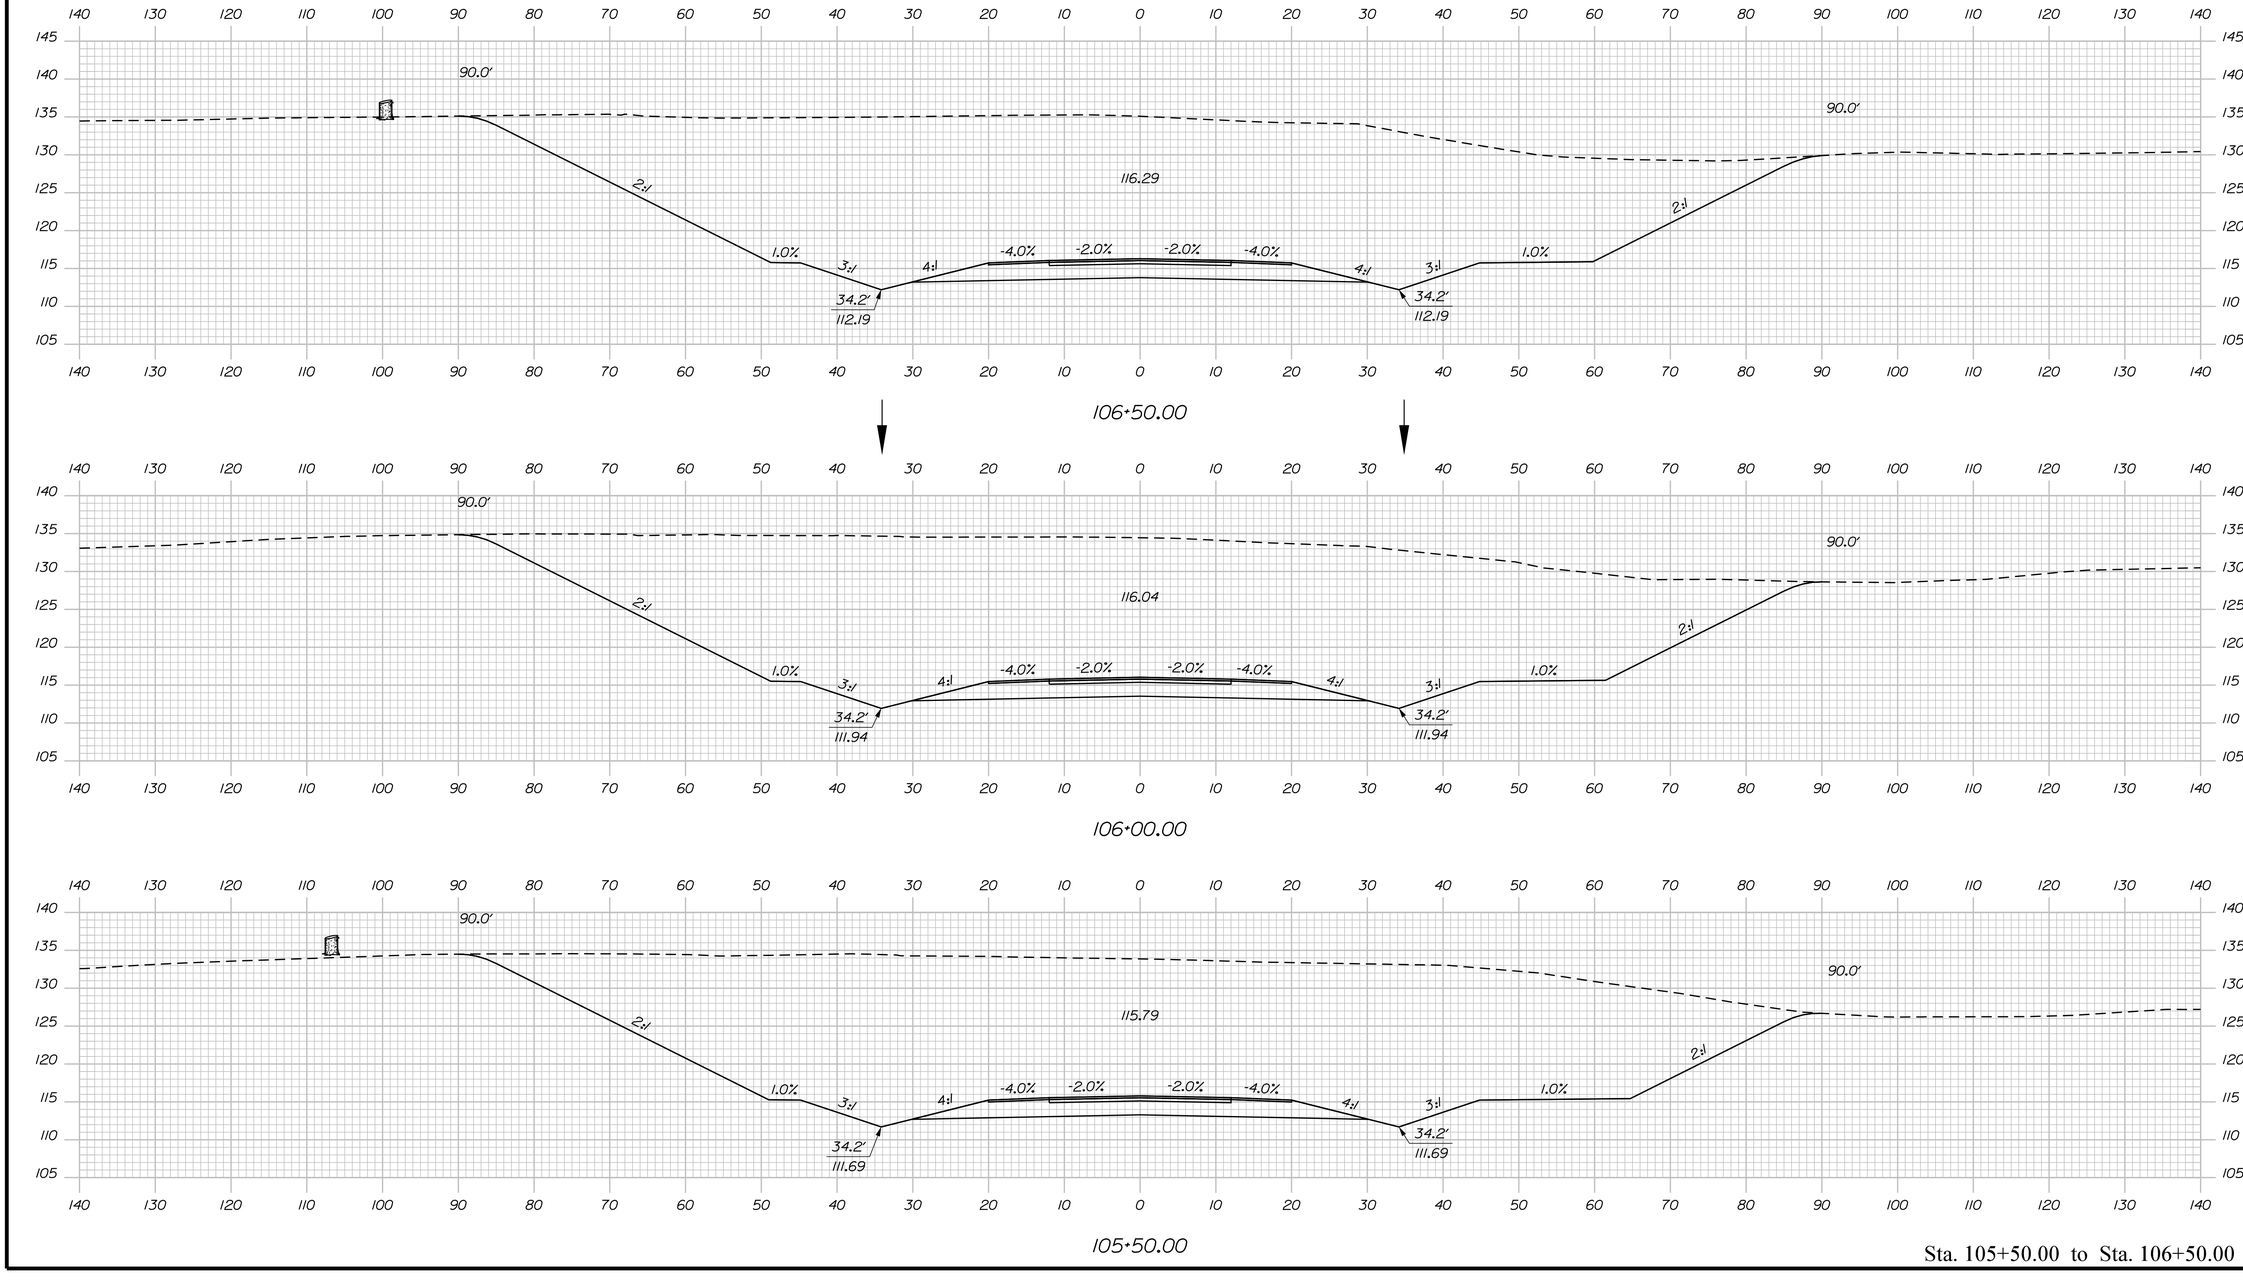

Sta. 105+50.00 to Sta. 106+50.00

STATE OF MAINE
DEPARTMENT OF TRANSPORTATION

1891500

WIN
018915.00

PROJ. MANAGER	R. MOULTON	BY	DATE
DESIGN-DETAILED	D.PRIDE		SEP. 2021
CHECKED-REVIEWED			
DESIGN2-DETAILED2			
DESIGN3-DETAILED3			
REVISIONS 1			
REVISIONS 2			
REVISIONS 3			
REVISIONS 4			
FIELD CHANGES			

SIGNATURE

P.E. NUMBER

DATE

BREWER TO EDDINGTON
1-395/ROUTE 9 CONNECTOR


CROSS SECTIONS

SHEET NUMBER

H213

OF 460

Filename: ...\213_XSECT_105+50_036.dgn Division: HIGHWAY Username: common Date:9/30/2021

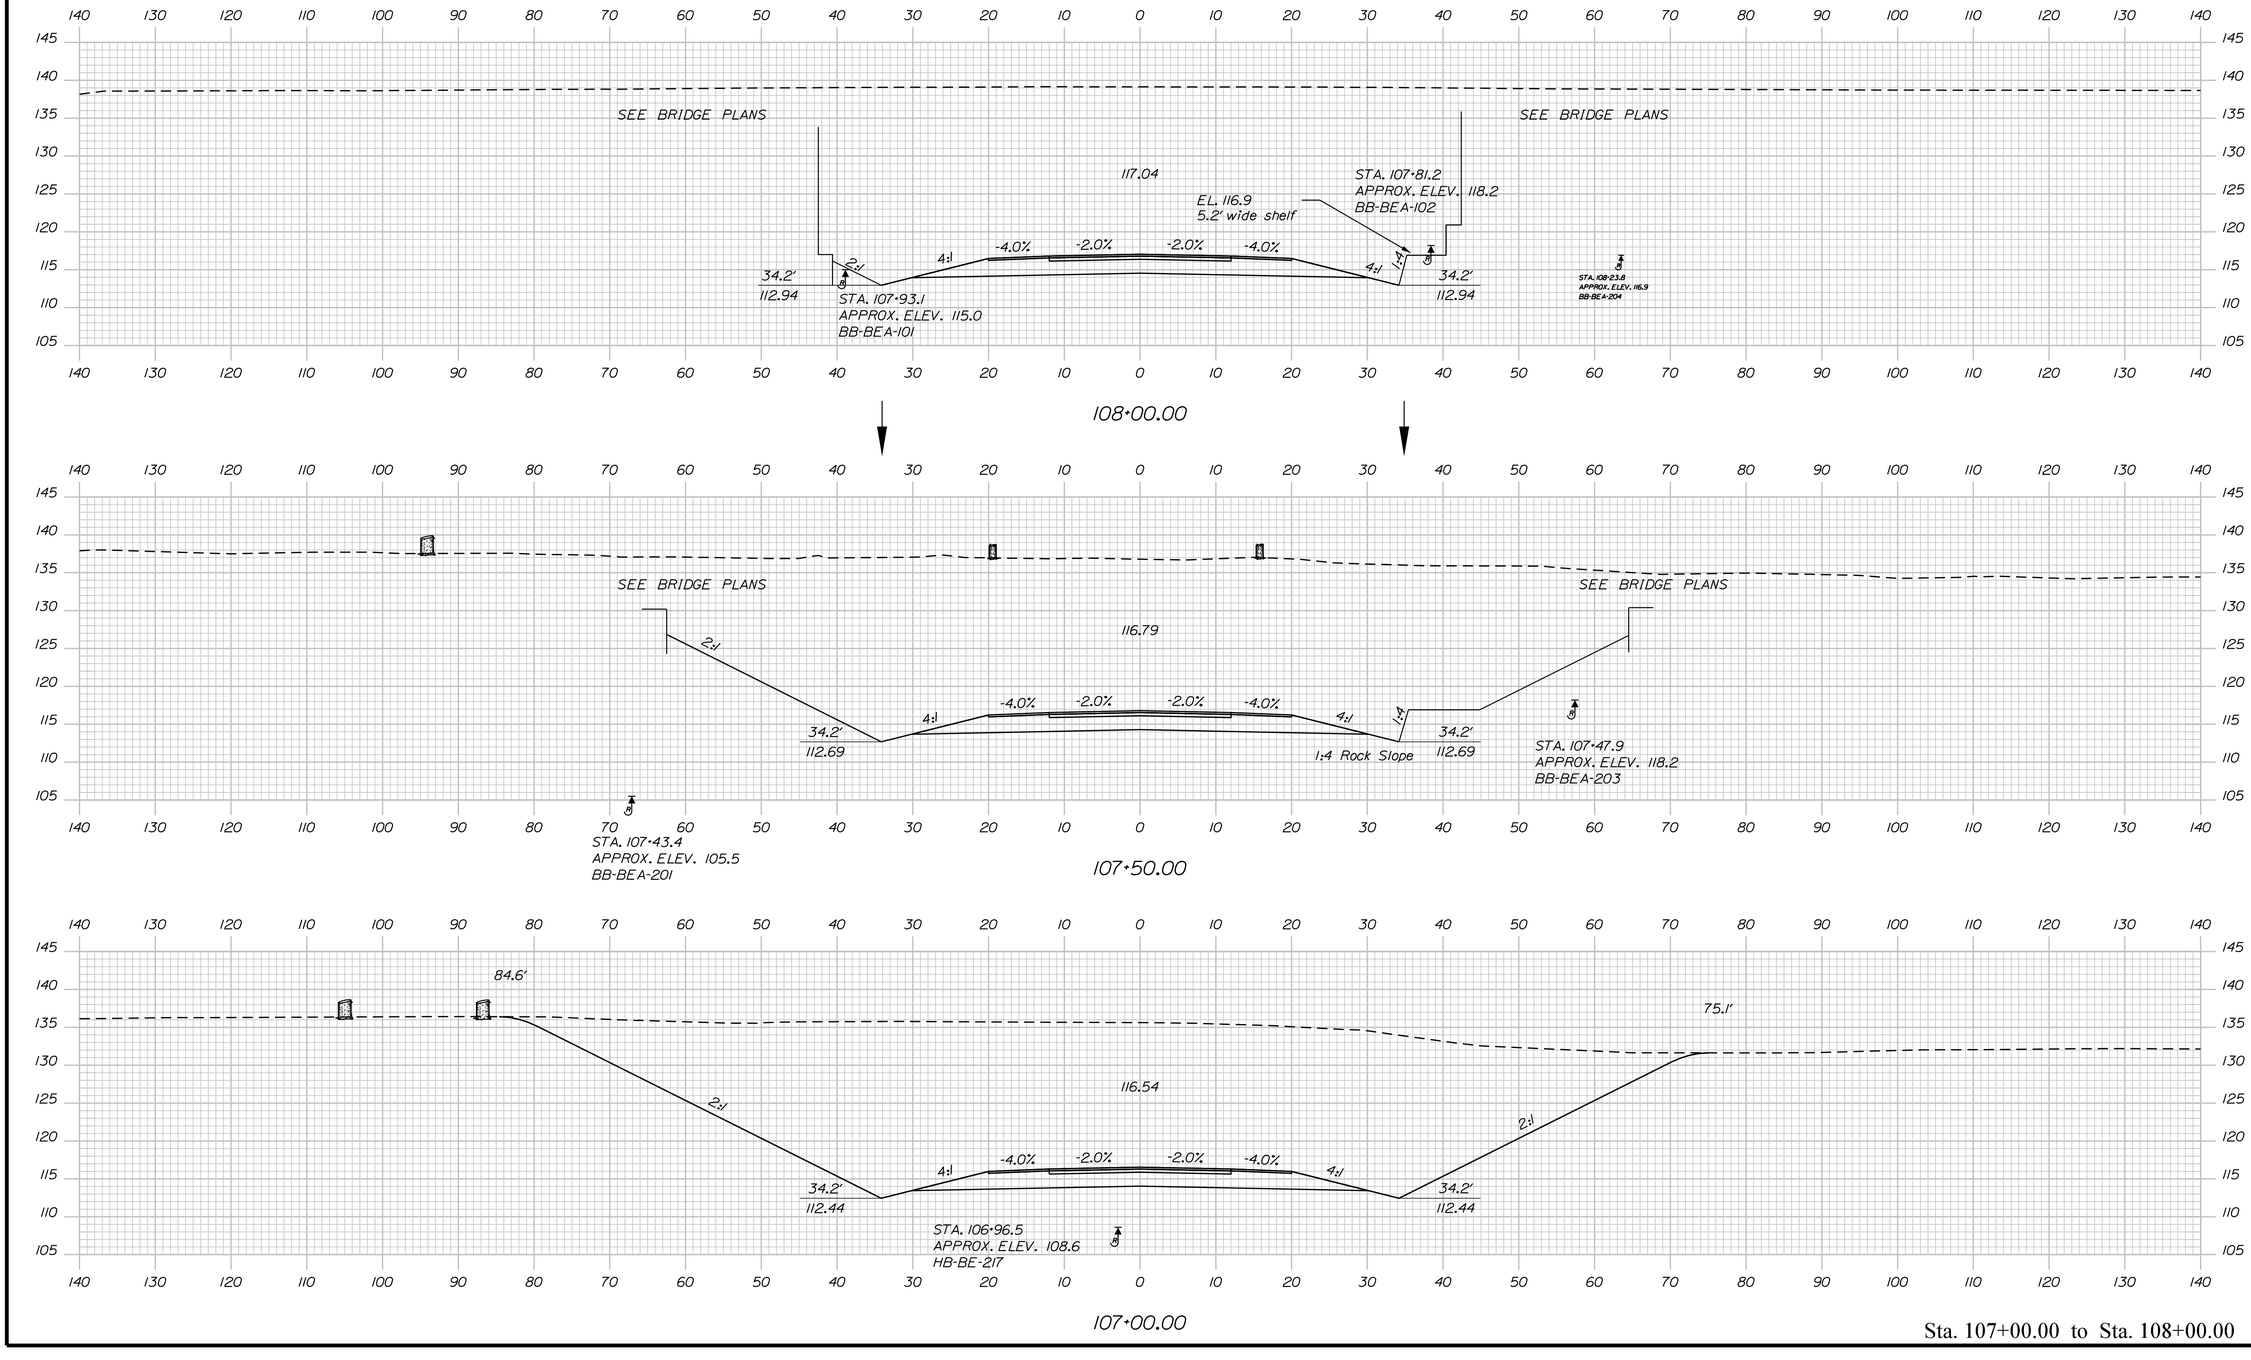

Sta. 107+00.00 to Sta. 108+00.00

STATE OF MAINE
DEPARTMENT OF TRANSPORTATION

1891500

WIN
018915.00

SIGNATURE

P.E. NUMBER

DATE

	BY	DATE
PROJ. MANAGER	R. MOULTON	
DESIGN-DETAILED	D.PRIDE	SEP. 2021
CHECKED-REVIEWED		
DESIGN2-DETAILED2		
DESIGN3-DETAILED3		
REVISIONS 1		
REVISIONS 2		
REVISIONS 3		
REVISIONS 4		
FIELD CHANGES		

BREWER TO EDDINGTON
1-395/ROUTE 9 CONNECTOR


CROSS SECTIONS

SHEET NUMBER

H214

OF 460

Filename: ...\214_XSECT_107+00_037.dgn Username: common Division: HIGHWAY Date:9/30/2021

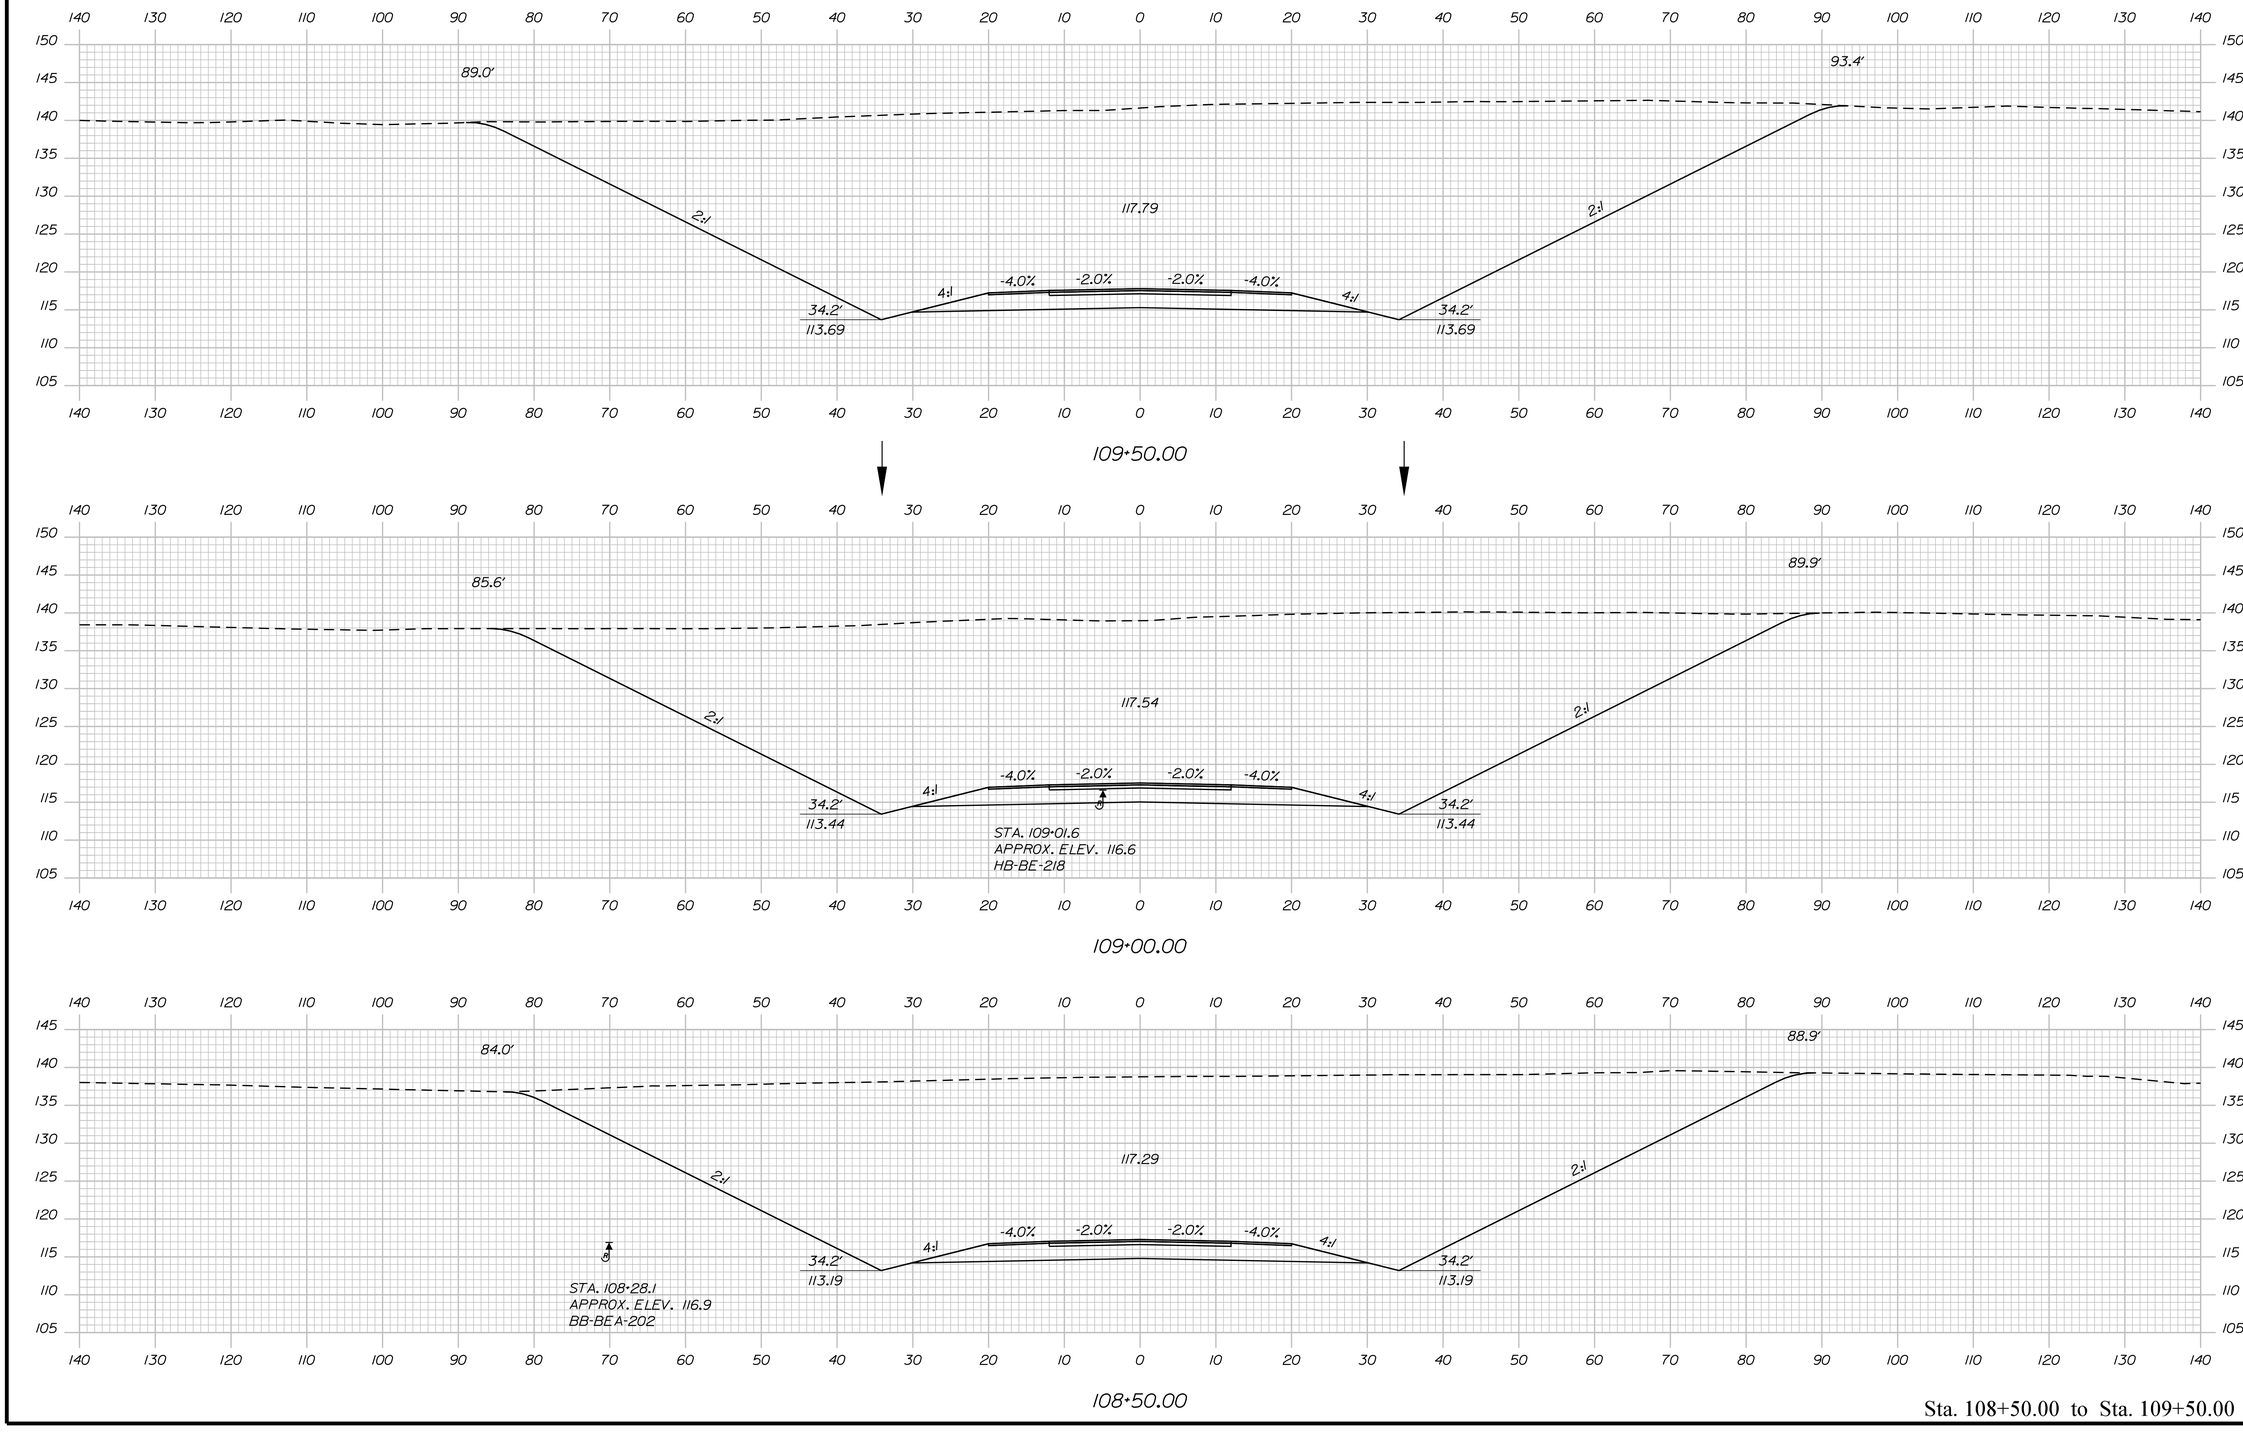

Sta. 108+50.00 to Sta. 109+50.00

STATE OF MAINE
DEPARTMENT OF TRANSPORTATION

1891500

WIN
018915.00

SIGNATURE

P.E. NUMBER

DATE

PROJ. MANAGER	R. MOULTON	
DESIGN-DETAILED	D.PRIDE	SEP. 2021
CHECKED-REVIEWED		
DESIGN2-DETAILED2		
DESIGN3-DETAILED3		
REVISIONS 1		
REVISIONS 2		
REVISIONS 3		
REVISIONS 4		
FIELD CHANGES		

BREWER TO EDDINGTON
1-395/ROUTE 9 CONNECTOR


CROSS SECTIONS

SHEET NUMBER

H215

OF 460

Filename: ...\215_XSECT_108+50_038.dgn Username: common Division: HIGHWAY Date:9/30/2021

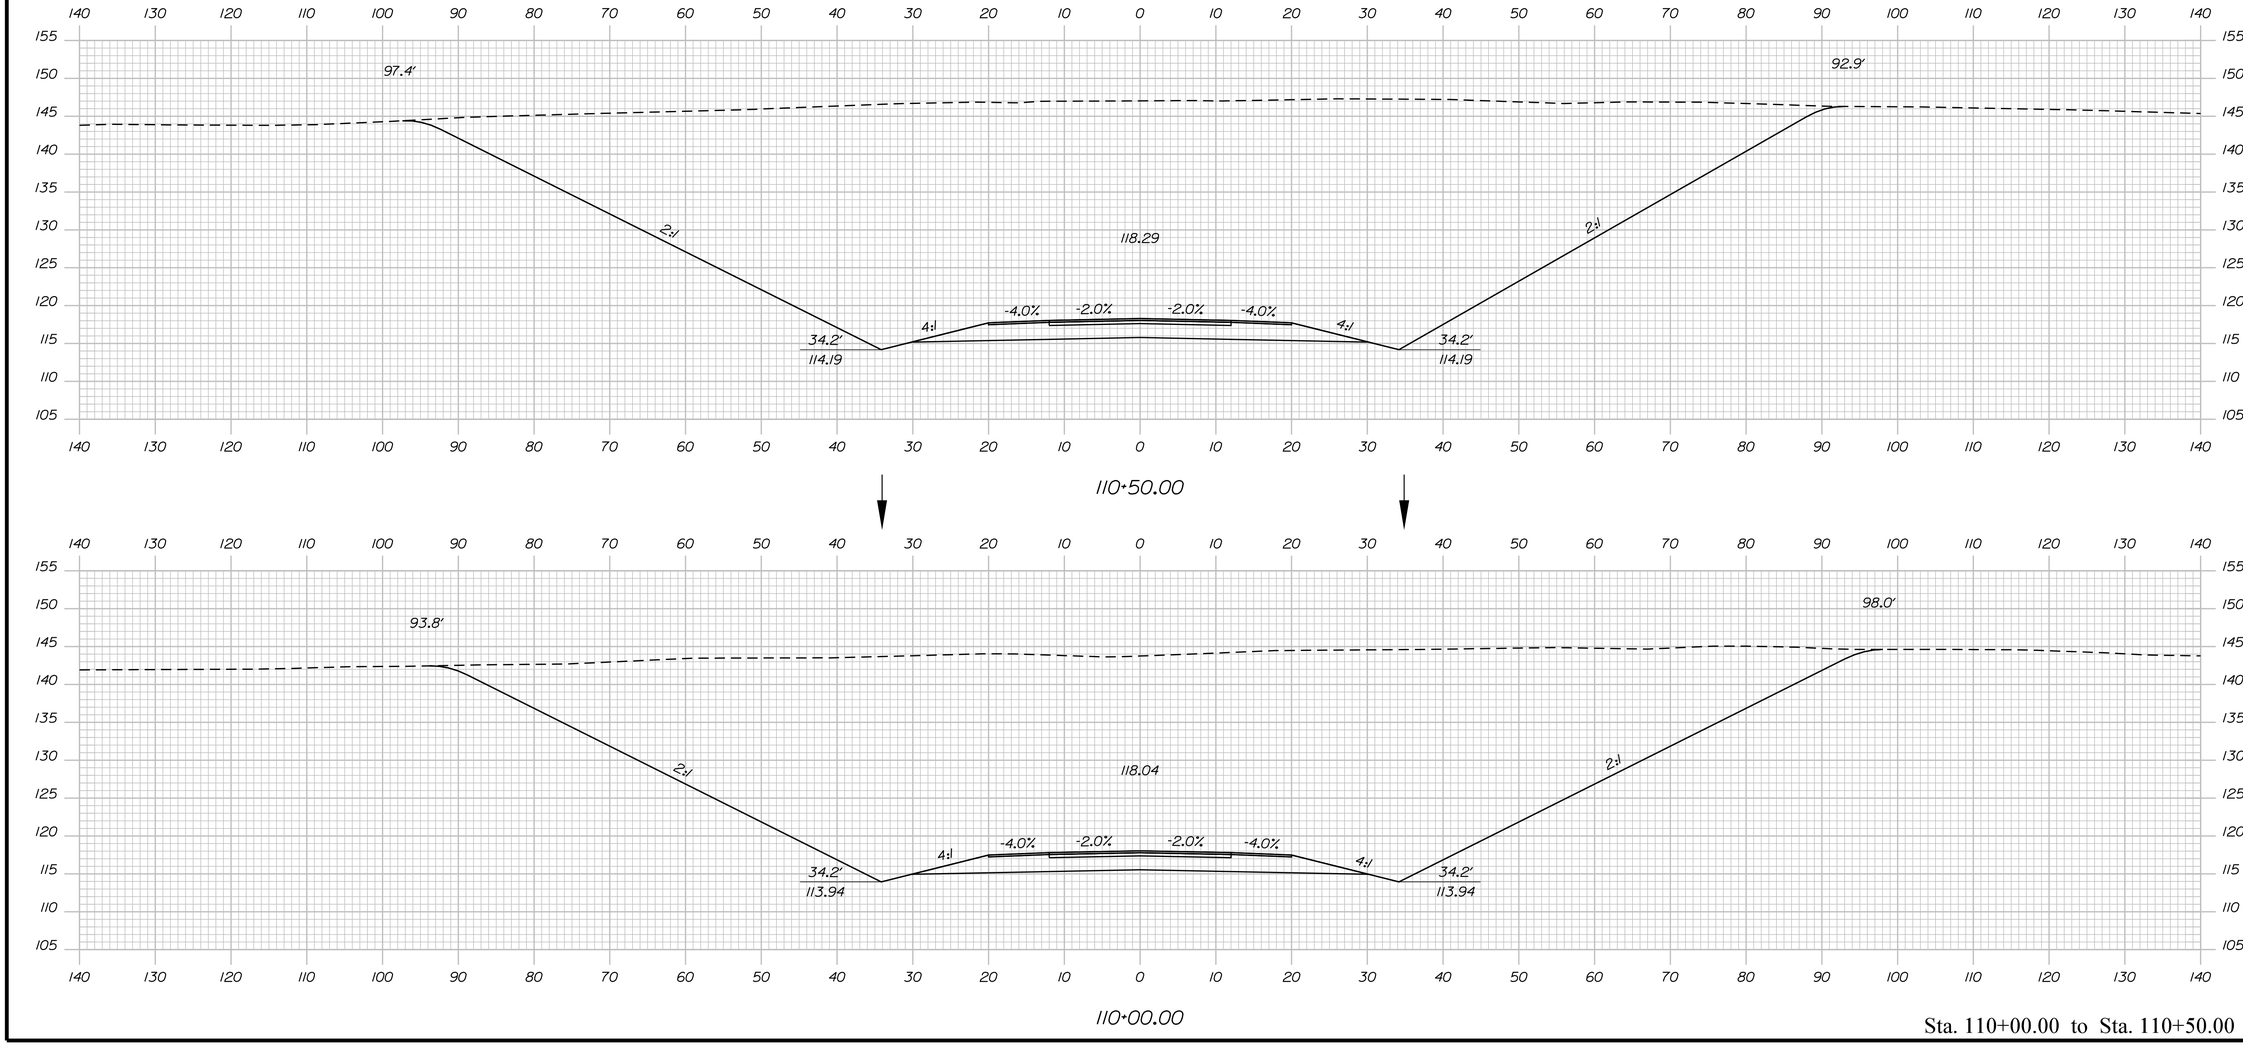

Sta. 110+00.00 to Sta. 110+50.00

Filename: ...\216_XSECT_110-00_039.dgn Division: HIGHWAY Username: common Date:9/30/2021

STATE OF MAINE
DEPARTMENT OF TRANSPORTATION

1891500

WIN
018915.00

PROJ. MANAGER	R. MOULTON	BY	DATE
DESIGN-DETAILED	D.PRIDE		SEP. 2021
CHECKED-REVIEWED			
DESIGN2-DETAILED2			
DESIGN3-DETAILED3			
REVISIONS 1			
REVISIONS 2			
REVISIONS 3			
REVISIONS 4			
FIELD CHANGES			

SIGNATURE

P.E. NUMBER

DATE


BREWER TO EDDINGTON
I-395/ROUTE 9 CONNECTOR

CROSS SECTIONS

SHEET NUMBER

H216

OF 460

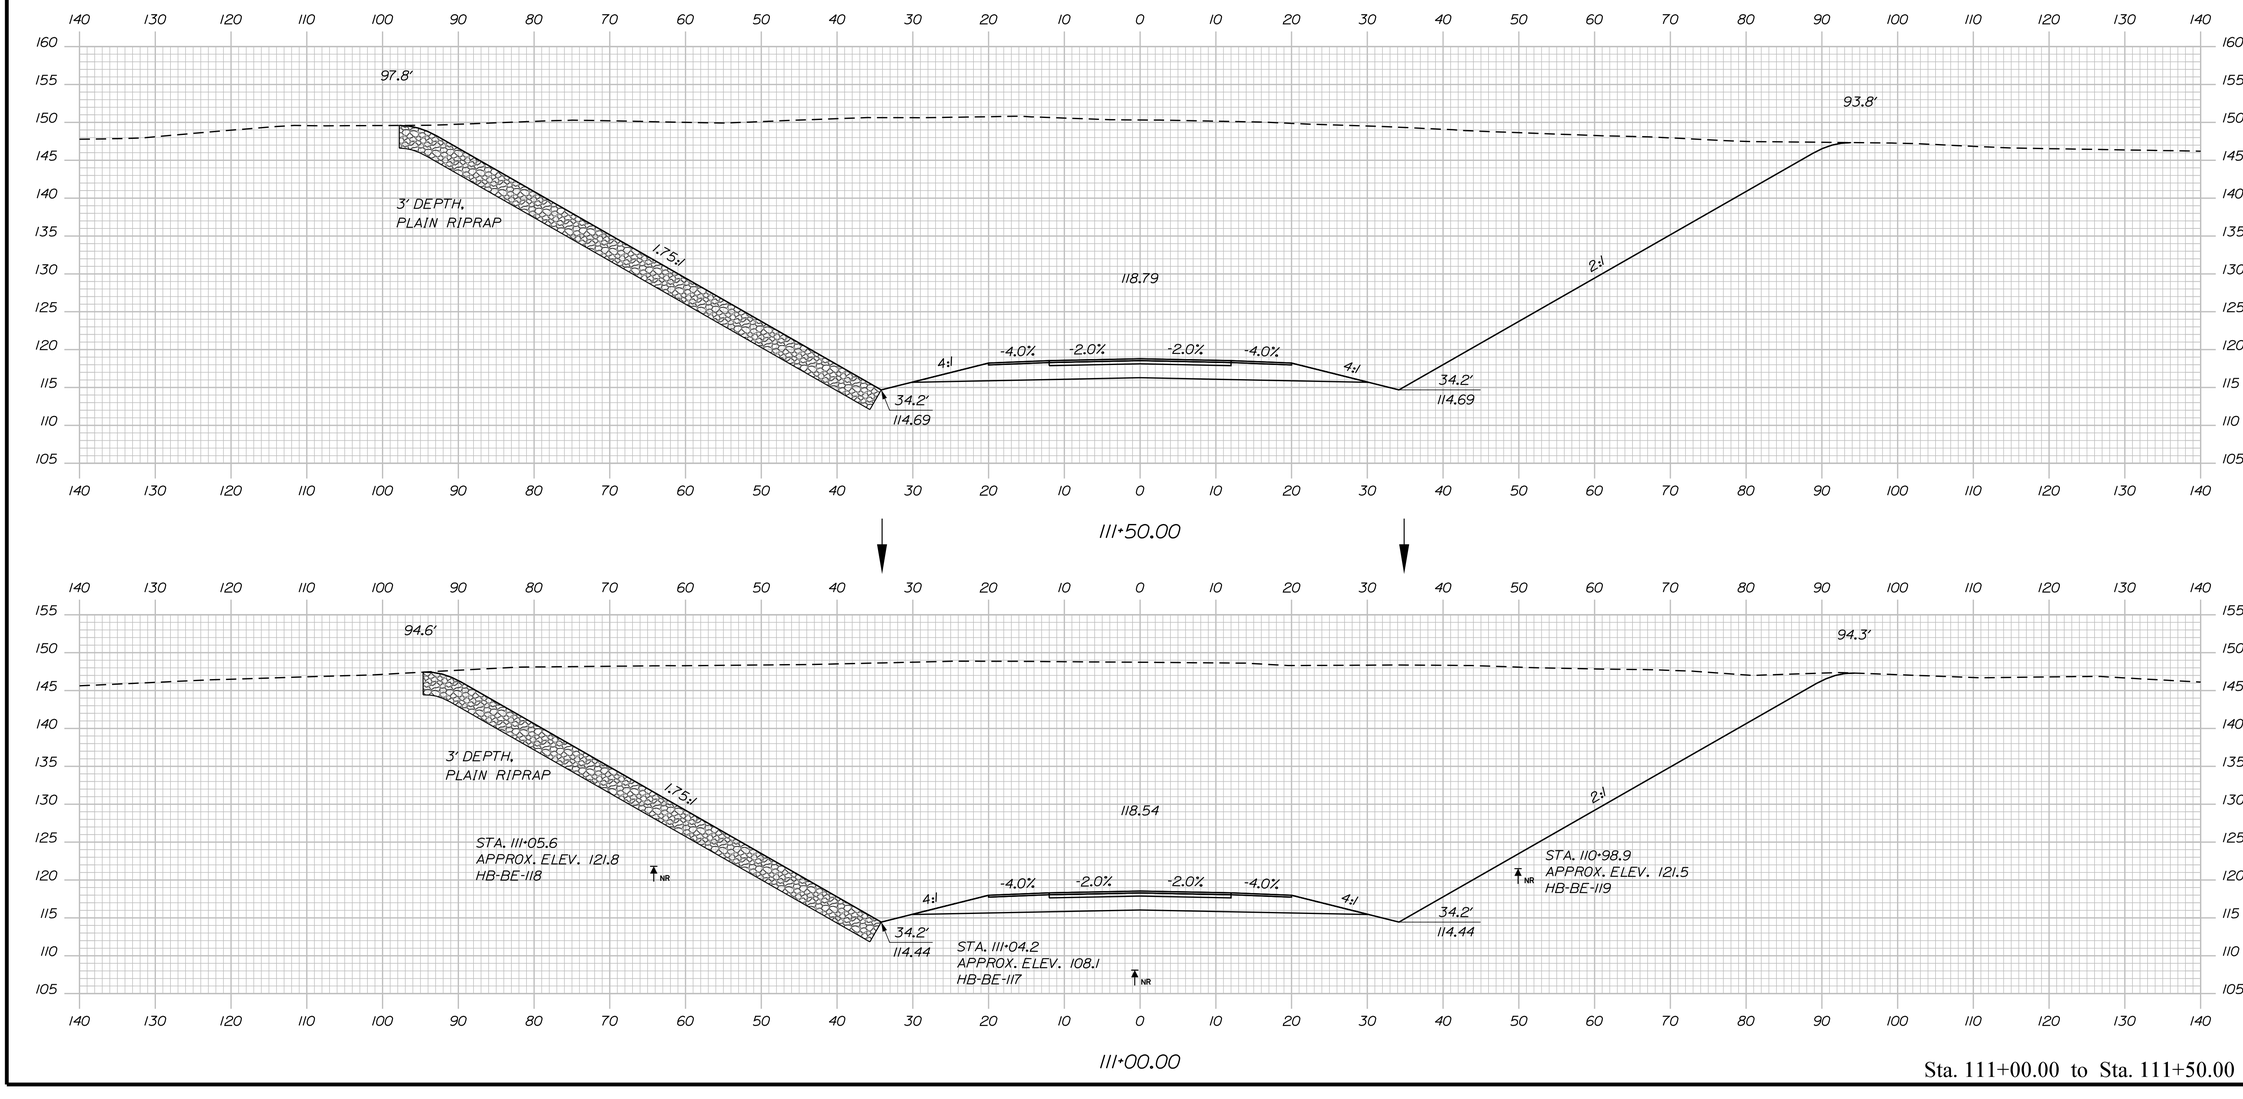

Sta. 111+00.00 to Sta. 111+50.00

STATE OF MAINE
DEPARTMENT OF TRANSPORTATION

1891500

WIN
018915.00

PROJ. MANAGER	R. MOULTON	BY	DATE
DESIGN-DETAILED	D.PRIDE		SEP. 2021
CHECKED-REVIEWED			
DESIGN2-DETAILED2			
DESIGN3-DETAILED3			
REVISIONS 1			
REVISIONS 2			
REVISIONS 3			
REVISIONS 4			
FIELD CHANGES			

SIGNATURE

P.E. NUMBER

DATE

BREWER TO EDDINGTON
1-395/ROUTE 9 CONNECTOR


CROSS SECTIONS

SHEET NUMBER

H217

OF 460

Filename: ...\217_XSECT_111+00_040.dgn Division: HIGHWAY Username: common Date:9/30/2021

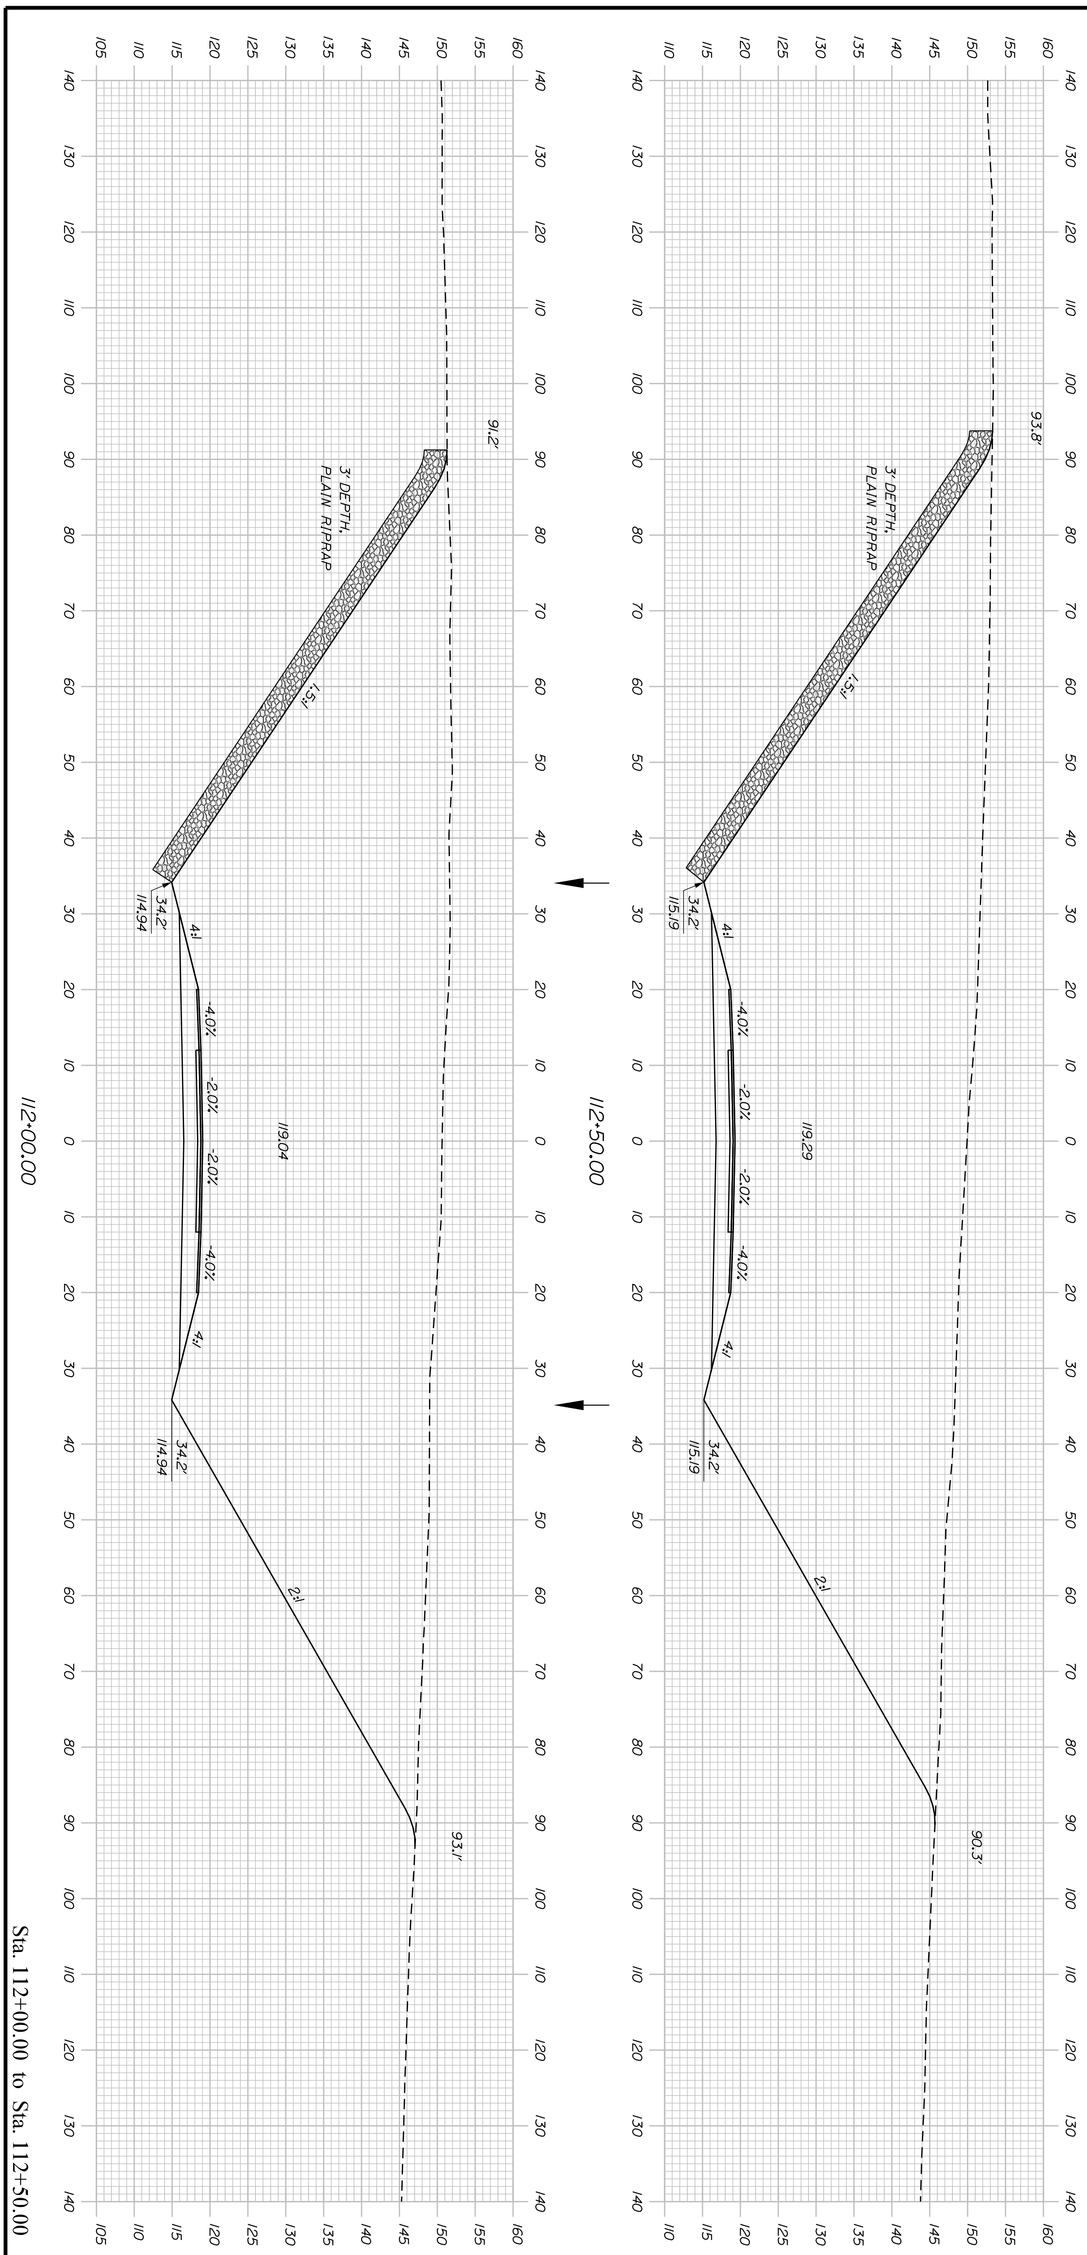

Sta. 112+00.00 to Sta. 112+50.00

BREWER TO EDDINGTON
I-395/ROUTE 9 CONNECTOR

CROSS SECTIONS

PROJ. MANAGER	R. MOULTON	BY	DATE
DESIGN-DETAILED	D.PRIDE		SEP. 2021
CHECKED-REVIEWED			
DESIGN2-DETAILED2			
DESIGN3-DETAILED3			
REVISIONS 1			
REVISIONS 2			
REVISIONS 3			
REVISIONS 4			
FIELD CHANGES			

SIGNATURE

P.E. NUMBER

DATE

STATE OF MAINE
DEPARTMENT OF TRANSPORTATION

1891500

WIN
018915.00

SHEET NUMBER
H218
OF 460

Sta. 113+00.00 to Sta. 114+00.00

STATE OF MAINE
DEPARTMENT OF TRANSPORTATION

1891500

WIN
018915.00

PROJ. MANAGER	R. MOULTON	BY	
DESIGN-DETAILED	D.PRIDE	DATE	SEP. 2021
CHECKED-REVIEWED			
DESIGN2-DETAILED2			
DESIGN3-DETAILED3			
REVISIONS 1			
REVISIONS 2			
REVISIONS 3			
REVISIONS 4			
FIELD CHANGES			

SIGNATURE

P.E. NUMBER

DATE

BREWER TO EDDINGTON
1-395/ROUTE 9 CONNECTOR


CROSS SECTIONS

SHEET NUMBER

H219

OF 460

Filename: ...\219_XSECT_113+00_042.dgn Division: HIGHWAY Username: common Date:9/30/2021

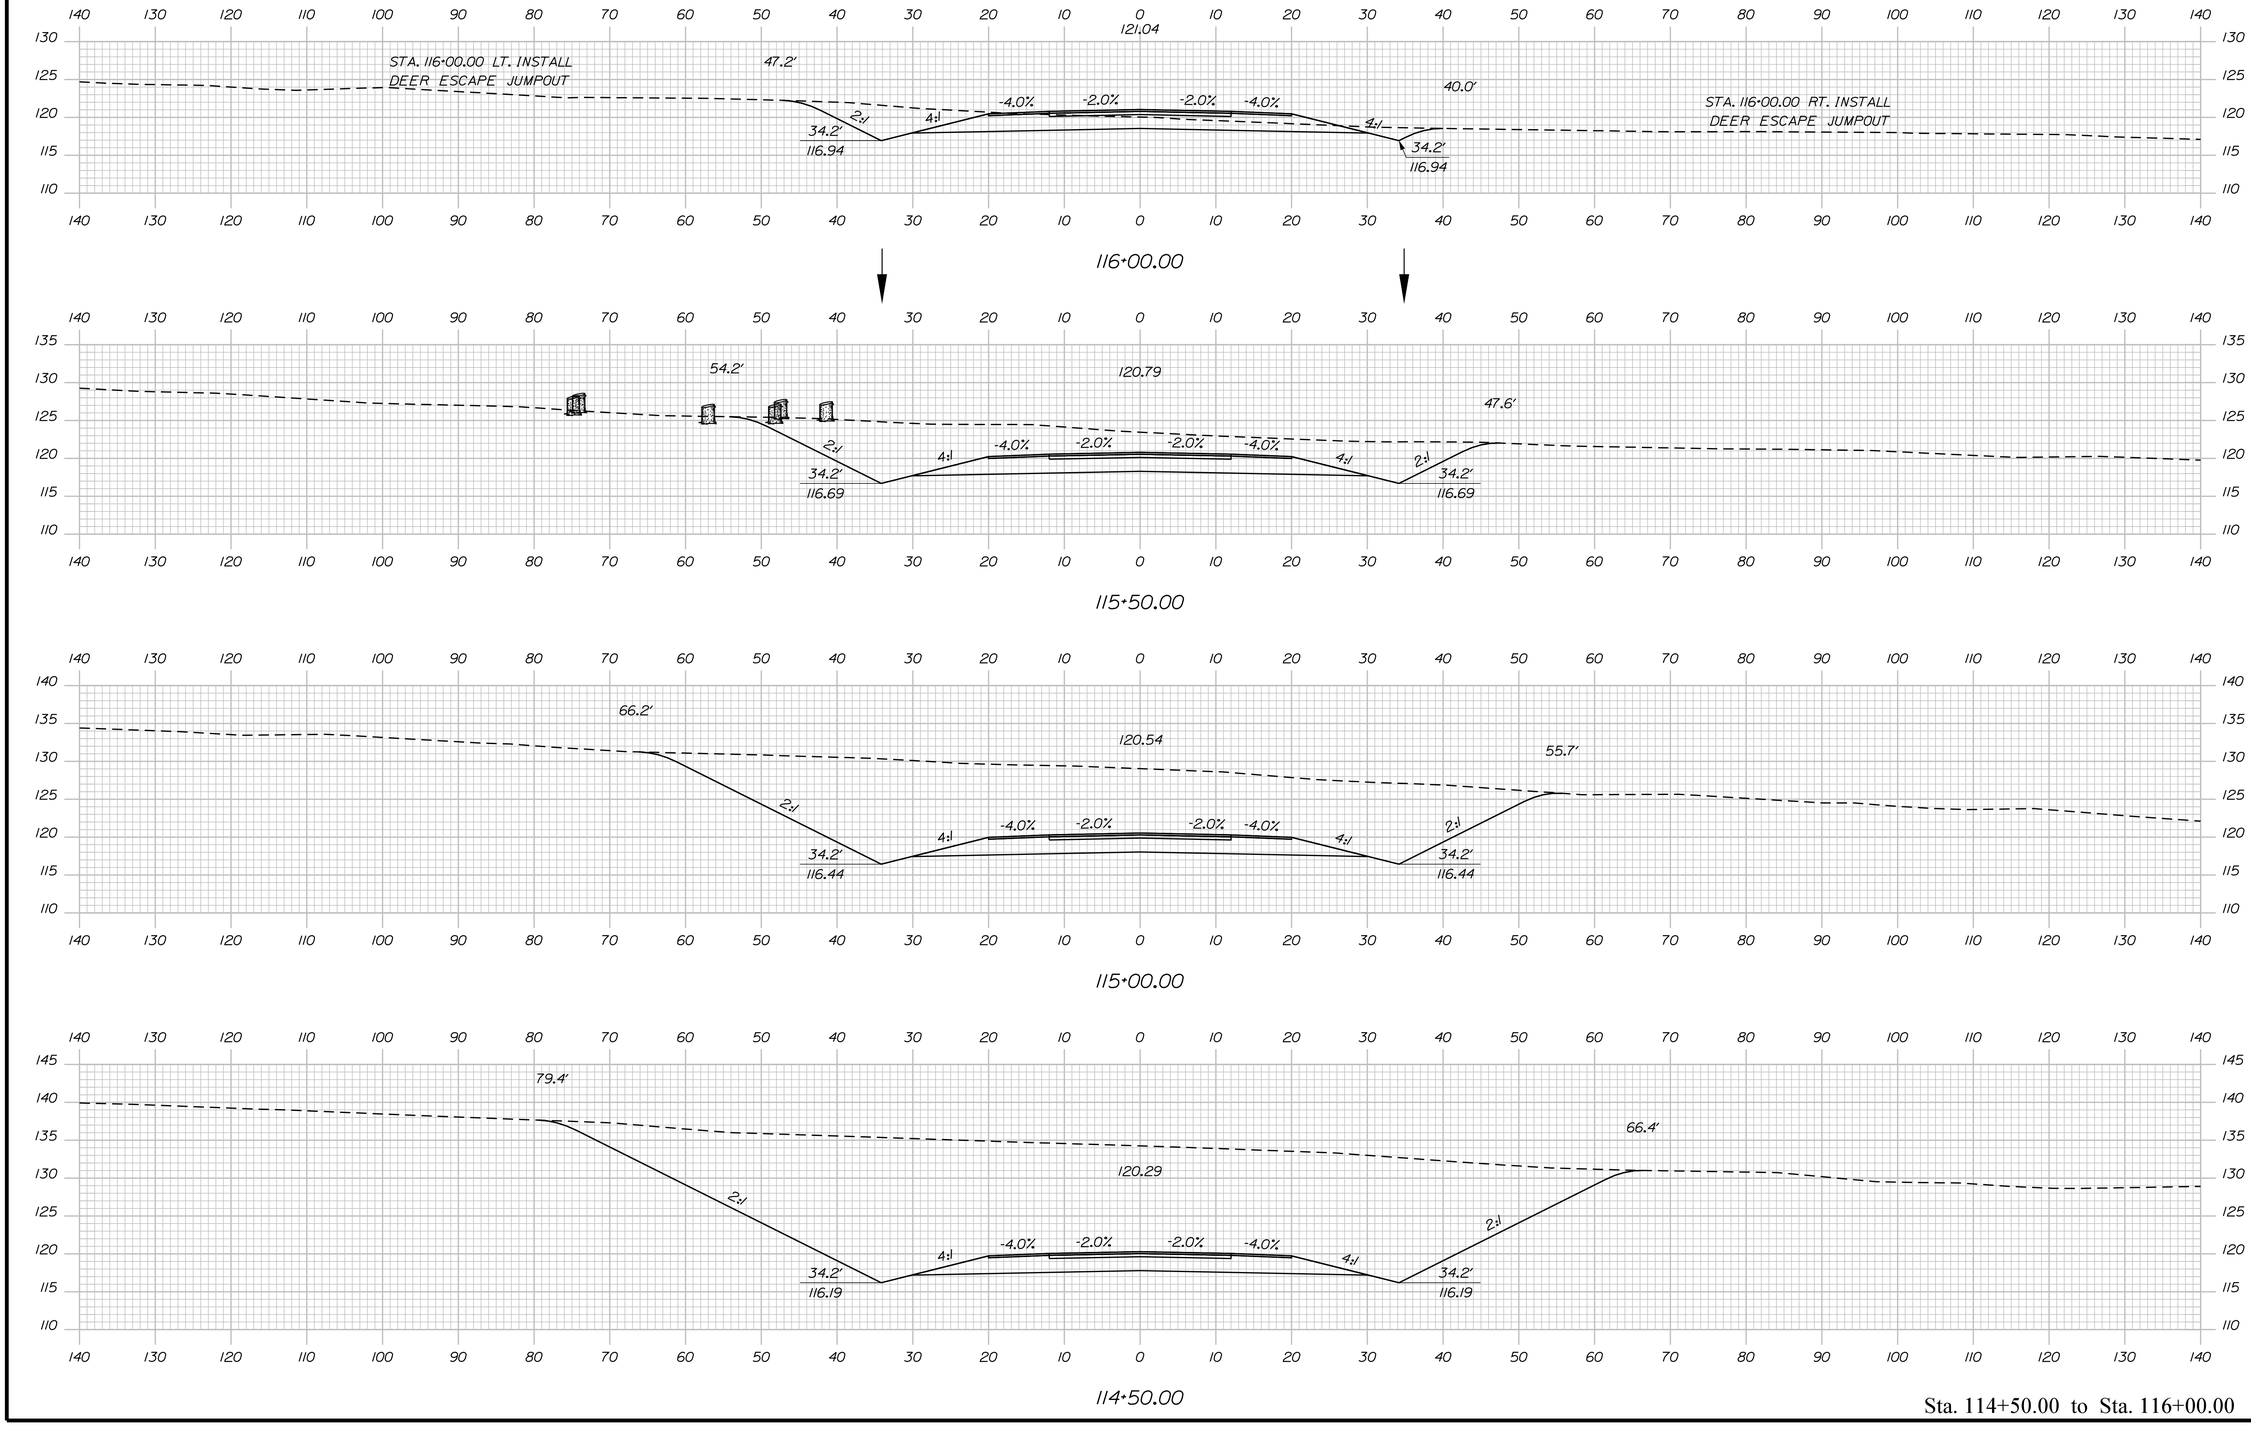

Sta. 114+50.00 to Sta. 116+00.00

STATE OF MAINE
DEPARTMENT OF TRANSPORTATION

1891500

WIN
018915.00

SIGNATURE

P.E. NUMBER

DATE

PROJ. MANAGER	R. MOULTON	BY	DATE
DESIGN-DETAILED	D.PRIDE		SEP. 2021
CHECKED-REVIEWED			
DESIGN2-DETAILED2			
DESIGN3-DETAILED3			
REVISIONS 1			
REVISIONS 2			
REVISIONS 3			
REVISIONS 4			
FIELD CHANGES			

BREWER TO EDDINGTON
1-395/ROUTE 9 CONNECTOR


CROSS SECTIONS

SHEET NUMBER

H220

OF 460

Filename: ...\220_XSECT_114+50_043.dgn Division: HIGHWAY Username: common Date:9/30/2021

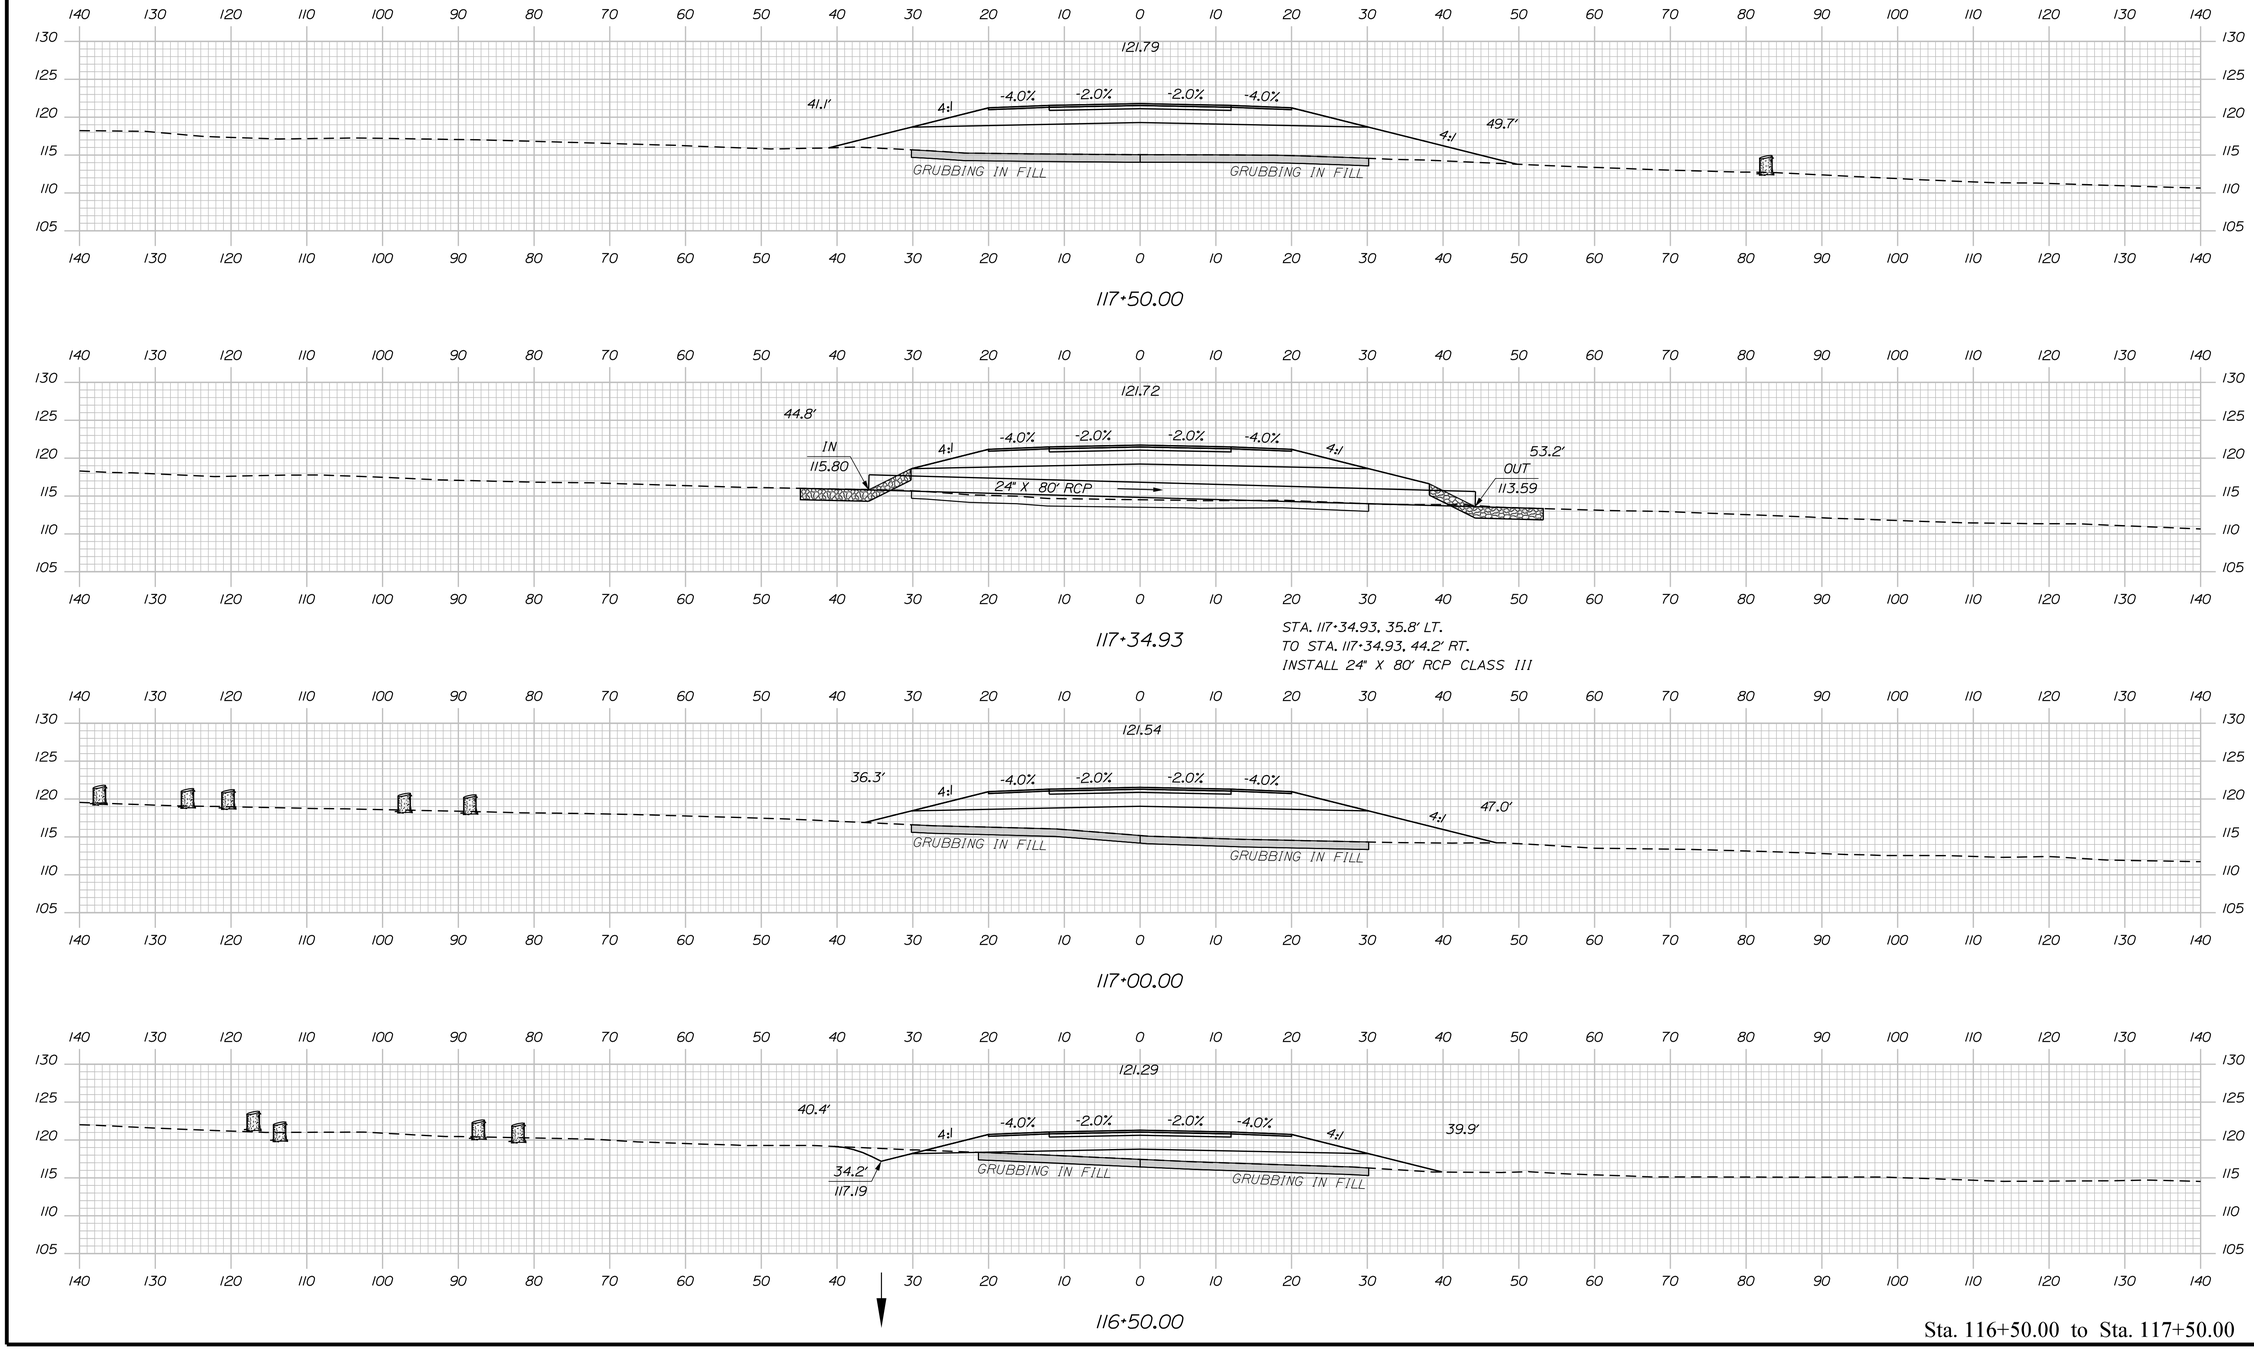

Sta. 116+50.00 to Sta. 117+50.00

STATE OF MAINE
DEPARTMENT OF TRANSPORTATION

1891500

WIN
018915.00

PROJ. MANAGER	R. MOULTON	BY	
DESIGN-DETAILED	D.PRIDE	DATE	SEP. 2021
CHECKED-REVIEWED			
DESIGN2-DETAILED2			
DESIGN3-DETAILED3			
REVISIONS 1			
REVISIONS 2			
REVISIONS 3			
REVISIONS 4			
FIELD CHANGES			

SIGNATURE

P.E. NUMBER

DATE

BREWER TO EDDINGTON
1-395/ROUTE 9 CONNECTOR


CROSS SECTIONS

SHEET NUMBER


H221

OF 460

Filename: ...\221_XSECT_116+50_044.dgn Division: HIGHWAY Username: common Date:9/30/2021

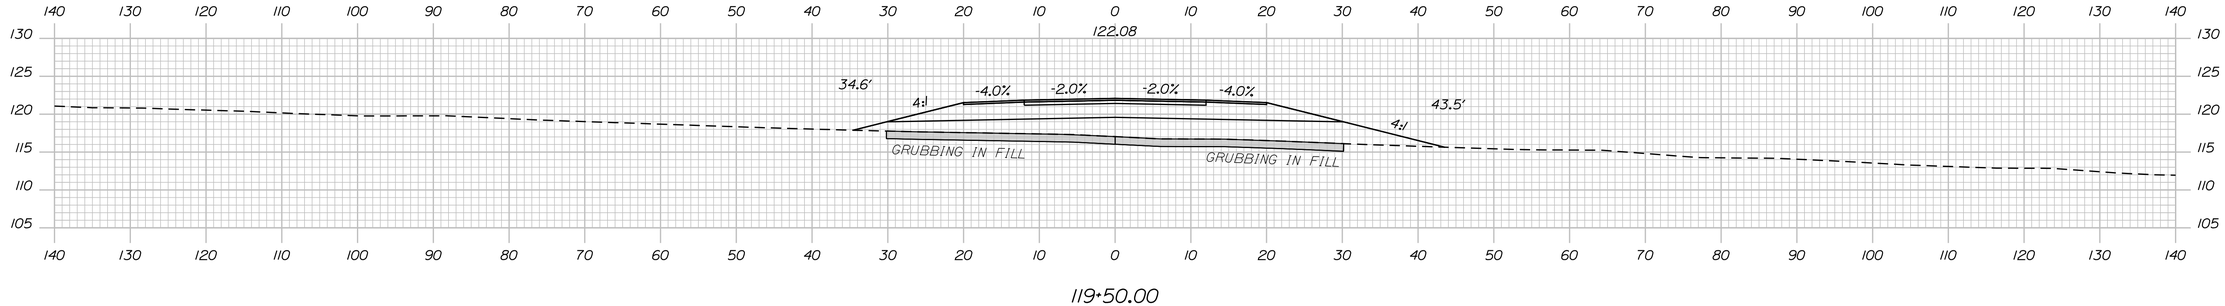


119+50.00

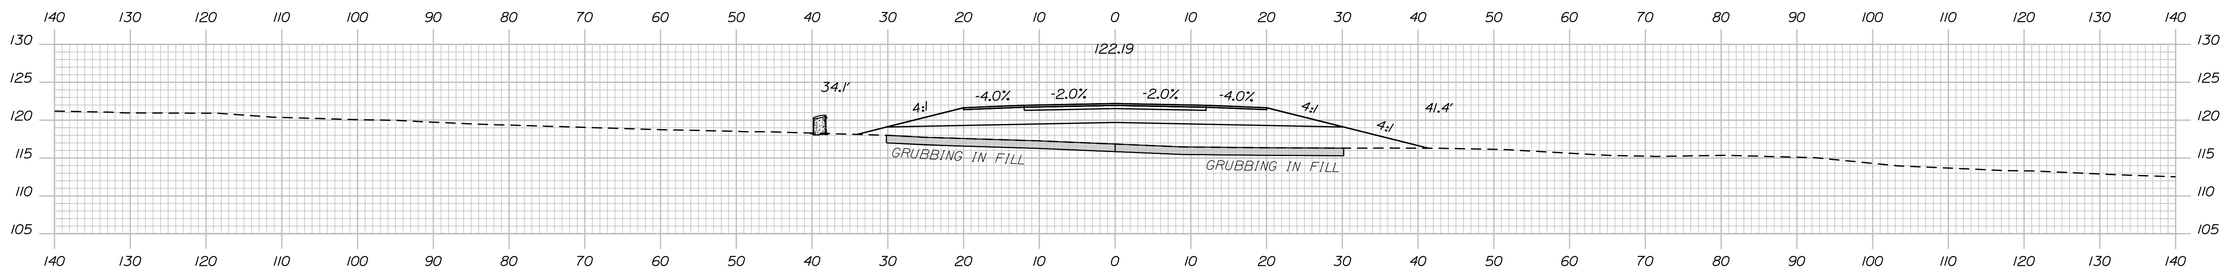


STA. 118+94.6
APPROX. ELEV. 97.6
HB-BE-341

119+00.00

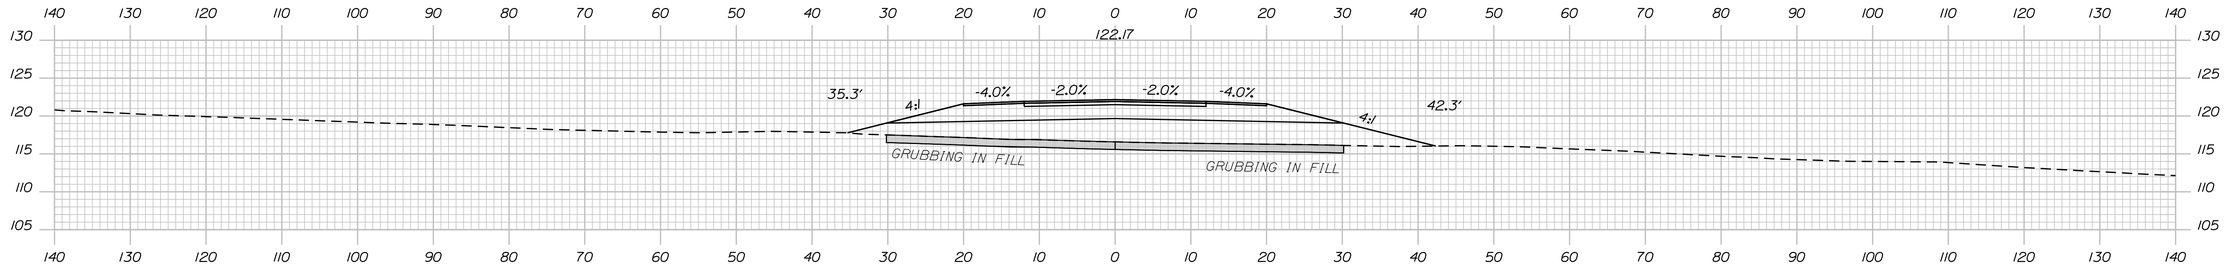

118+50.00

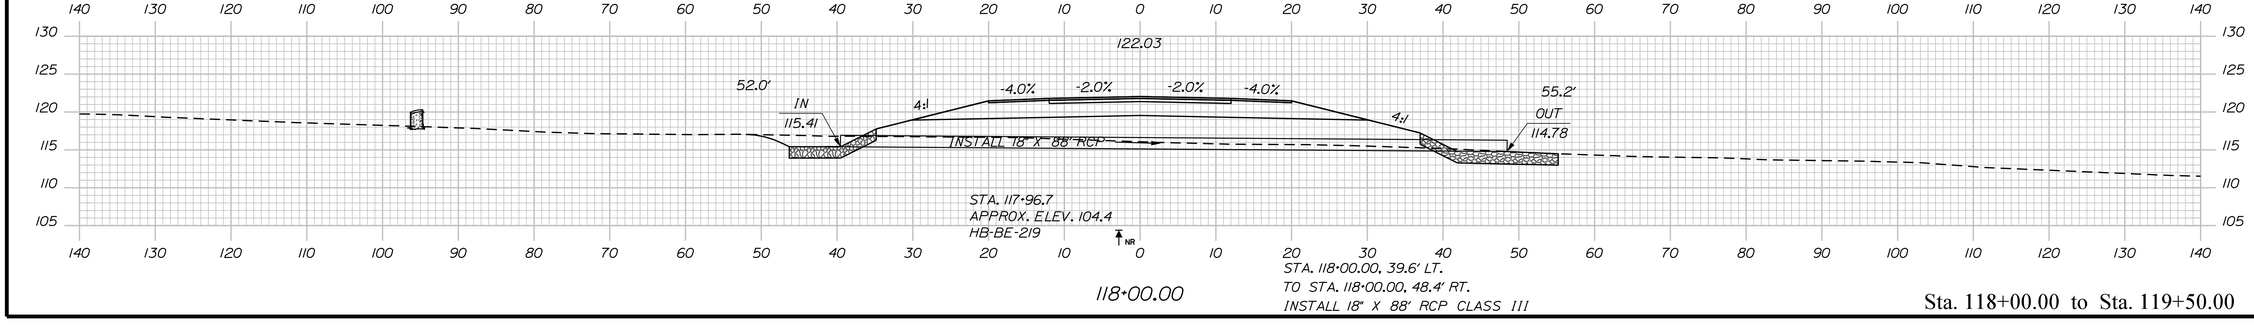

STA. 117+96.7
APPROX. ELEV. 104.4
HB-BE-219

118+00.00

STA. 118+00.00, 39.6' LT.
TO STA. 118+00.00, 48.4' RT.
INSTALL 18" X 88' RCP CLASS III

Sta. 118+00.00 to Sta. 119+50.00

STATE OF MAINE
DEPARTMENT OF TRANSPORTATION

1891500

WIN
018915.00

	BY	DATE
PROJ. MANAGER	R. MOULTON	
DESIGN-DETAILED	D.PRIDE	SEP. 2021
CHECKED-REVIEWED		
DESIGN2-DETAILED2		
DESIGN3-DETAILED3		
REVISIONS 1		
REVISIONS 2		
REVISIONS 3		
REVISIONS 4		
FIELD CHANGES		

SIGNATURE

P.E. NUMBER

DATE

BREWER TO EDDINGTON
1-395/ROUTE 9 CONNECTOR


CROSS SECTIONS

SHEET NUMBER


H222

OF 460

Filename: ...\222_XSECT_118+00_045.dgn Division: HIGHWAY Username: common Date:9/30/2021

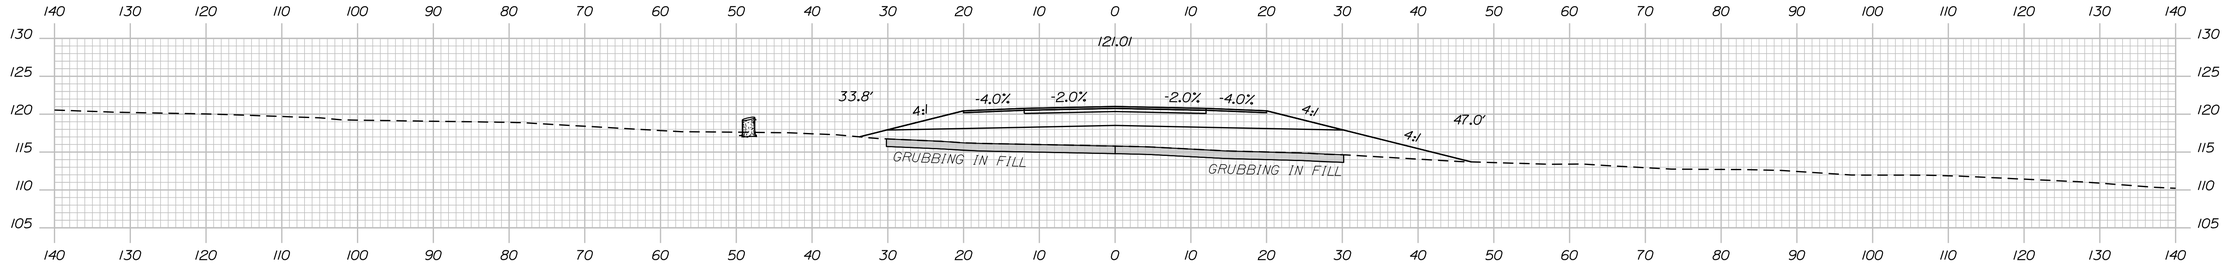


121+00.00

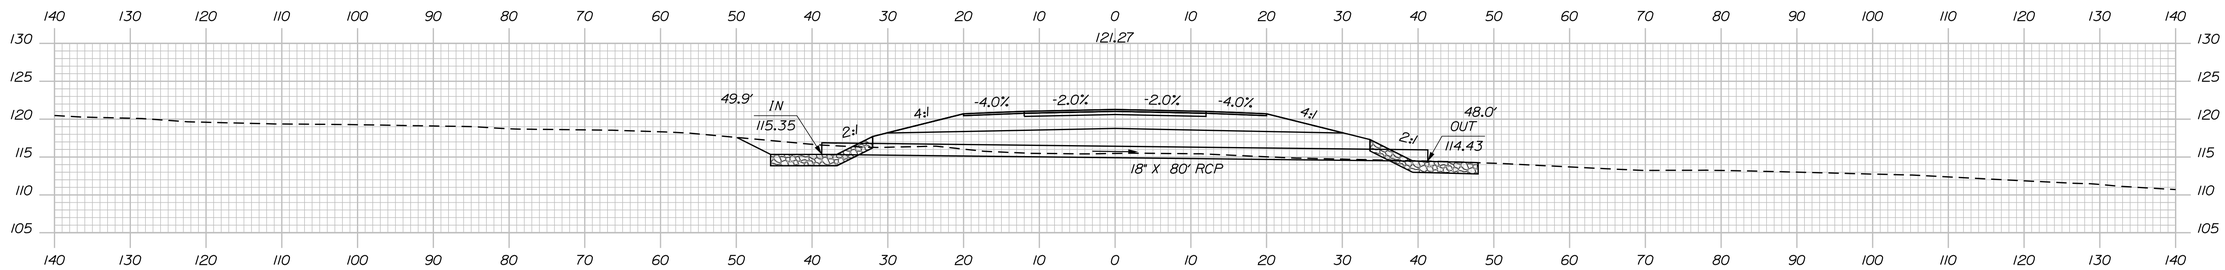


120+74.96

STA. 120+74.96, 38.7' LT.
TO STA. 120+74.96, 41.3' RT.
INSTALL 18" X 80' RCP CLASS III

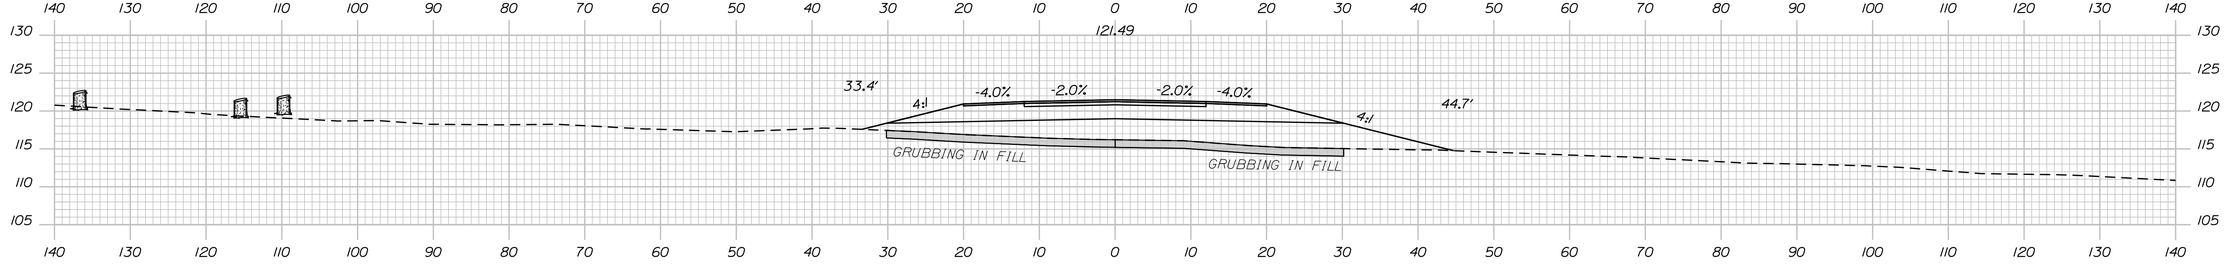

120+50.00

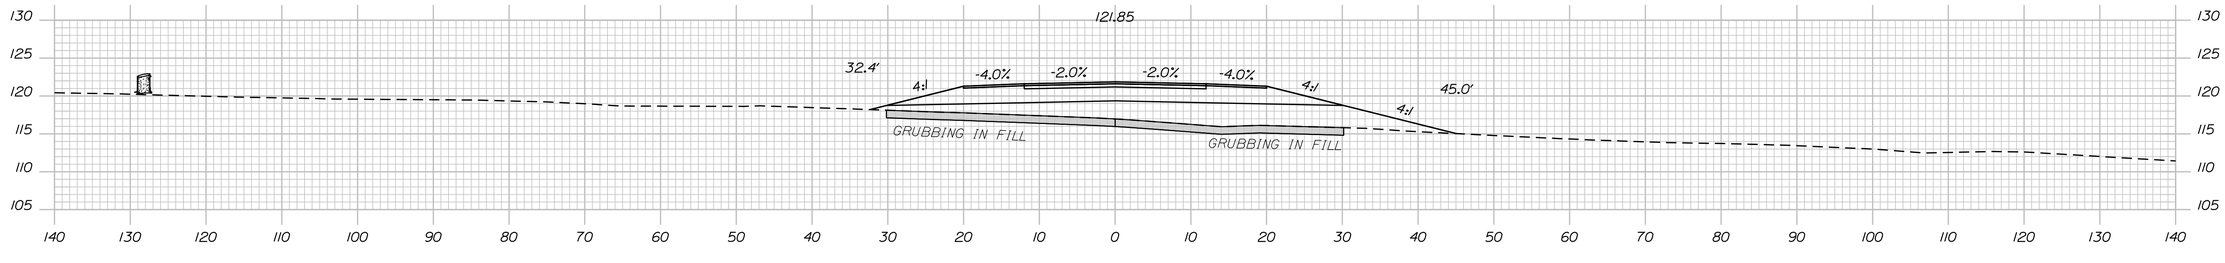

120+00.00

Sta. 120+00.00 to Sta. 121+00.00

Filename: ...\223_XSECT_120+00_046.dgn Division: HIGHWAY Username: common Date:9/30/2021

STATE OF MAINE
DEPARTMENT OF TRANSPORTATION

1891500

WIN
018915.00

PROJ. MANAGER	R. MOULTON		
DESIGN-DETAILED	D.PRIDE	BY	DATE
CHECKED-REVIEWED			SEP. 2021
DESIGN2-DETAILED2			
DESIGN3-DETAILED3			
REVISIONS 1			
REVISIONS 2			
REVISIONS 3			
REVISIONS 4			
FIELD CHANGES			

SIGNATURE

P.E. NUMBER

DATE


BREWER TO EDDINGTON
1-395/ROUTE 9 CONNECTOR

CROSS SECTIONS


SHEET NUMBER

H223


OF 460

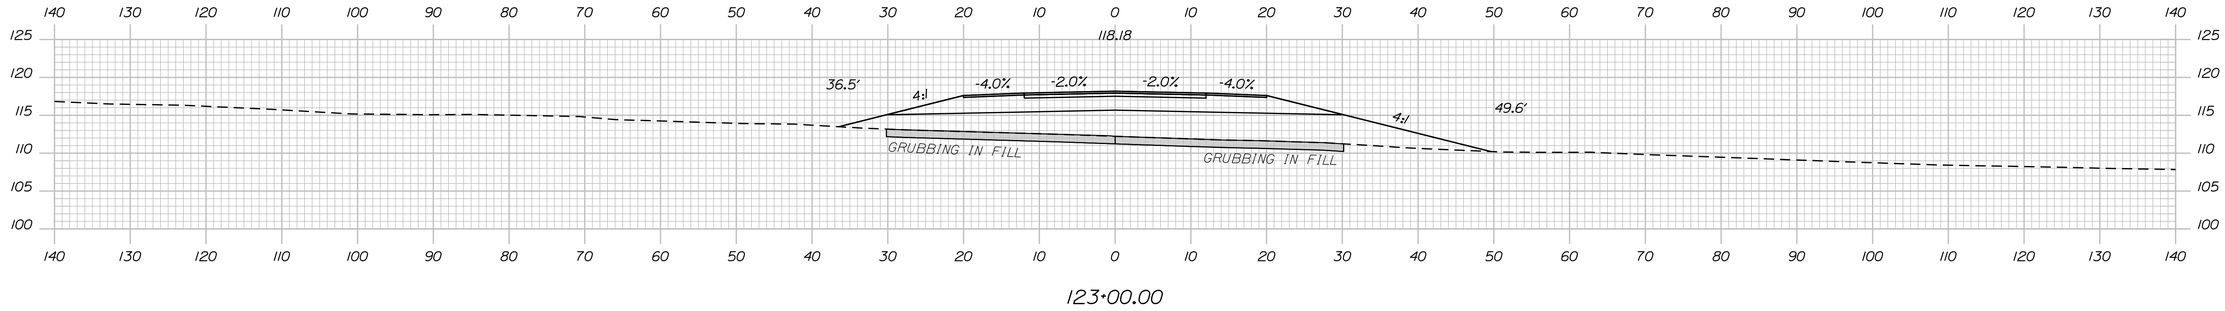


123+00.00

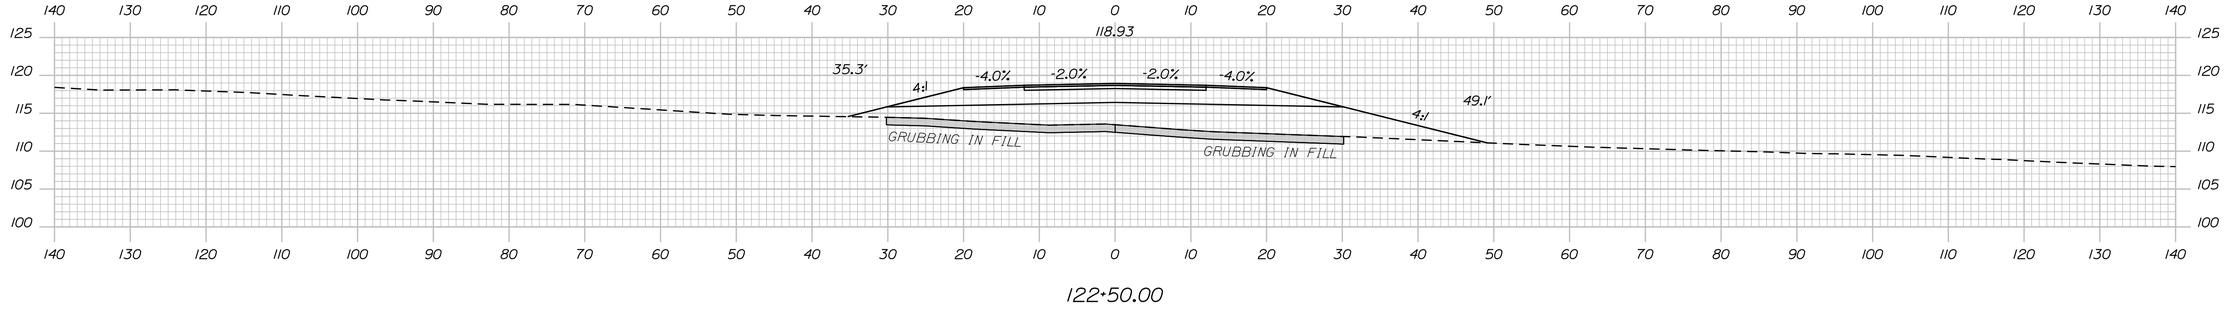

122+50.00

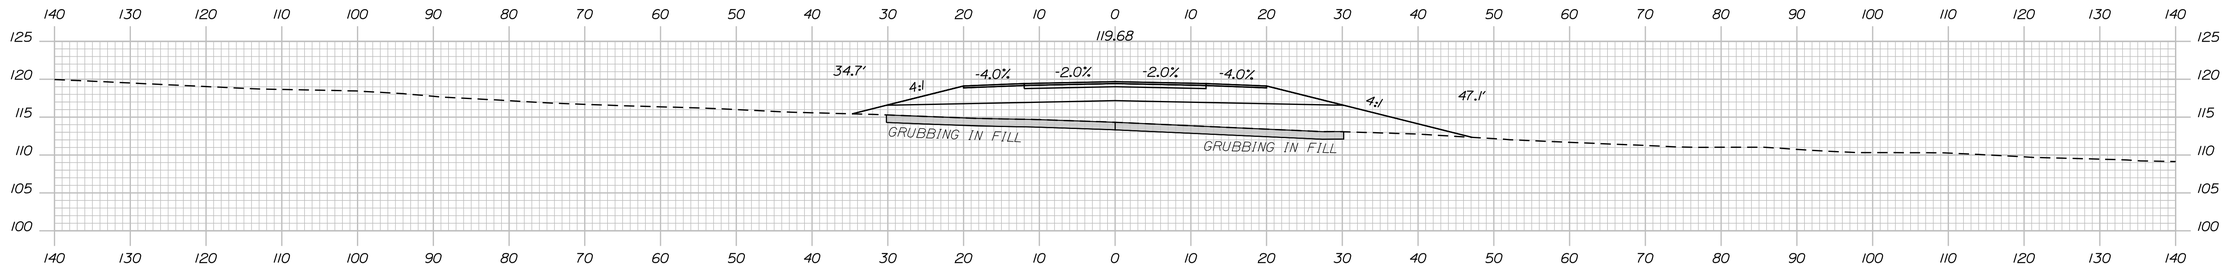

122+00.00 NR STA. 121+96.7
APPROX. ELEV. 91.7
HB-BE-121

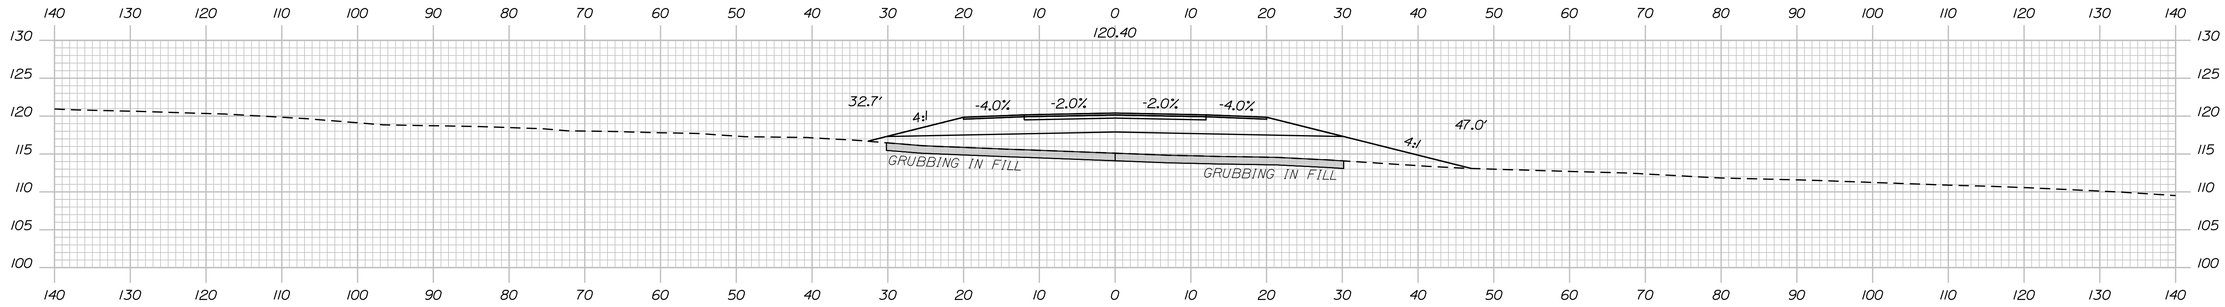

121+50.00

Sta. 121+50.00 to Sta. 123+00.00

Filename: ...\HIGHWAY\MSTA\Xsect_Route 9.dgn Division: HIGHWAY Username: common Date:9/30/2021

STATE OF MAINE
DEPARTMENT OF TRANSPORTATION

1891500

WIN
018915.00

PROJ. MANAGER	R. MOULTON		
DESIGN-DETAILED	D.PRIDE	BY	DATE
CHECKED-REVIEWED			SEP. 2021
DESIGN2-DETAILED2			
DESIGN3-DETAILED3			
REVISIONS 1			
REVISIONS 2			
REVISIONS 3			
REVISIONS 4			
FIELD CHANGES			

SIGNATURE

P.E. NUMBER

DATE


BREWER TO EDDINGTON
1-395/ROUTE 9 CONNECTOR

CROSS SECTIONS

SHEET NUMBER

H224

OF 460

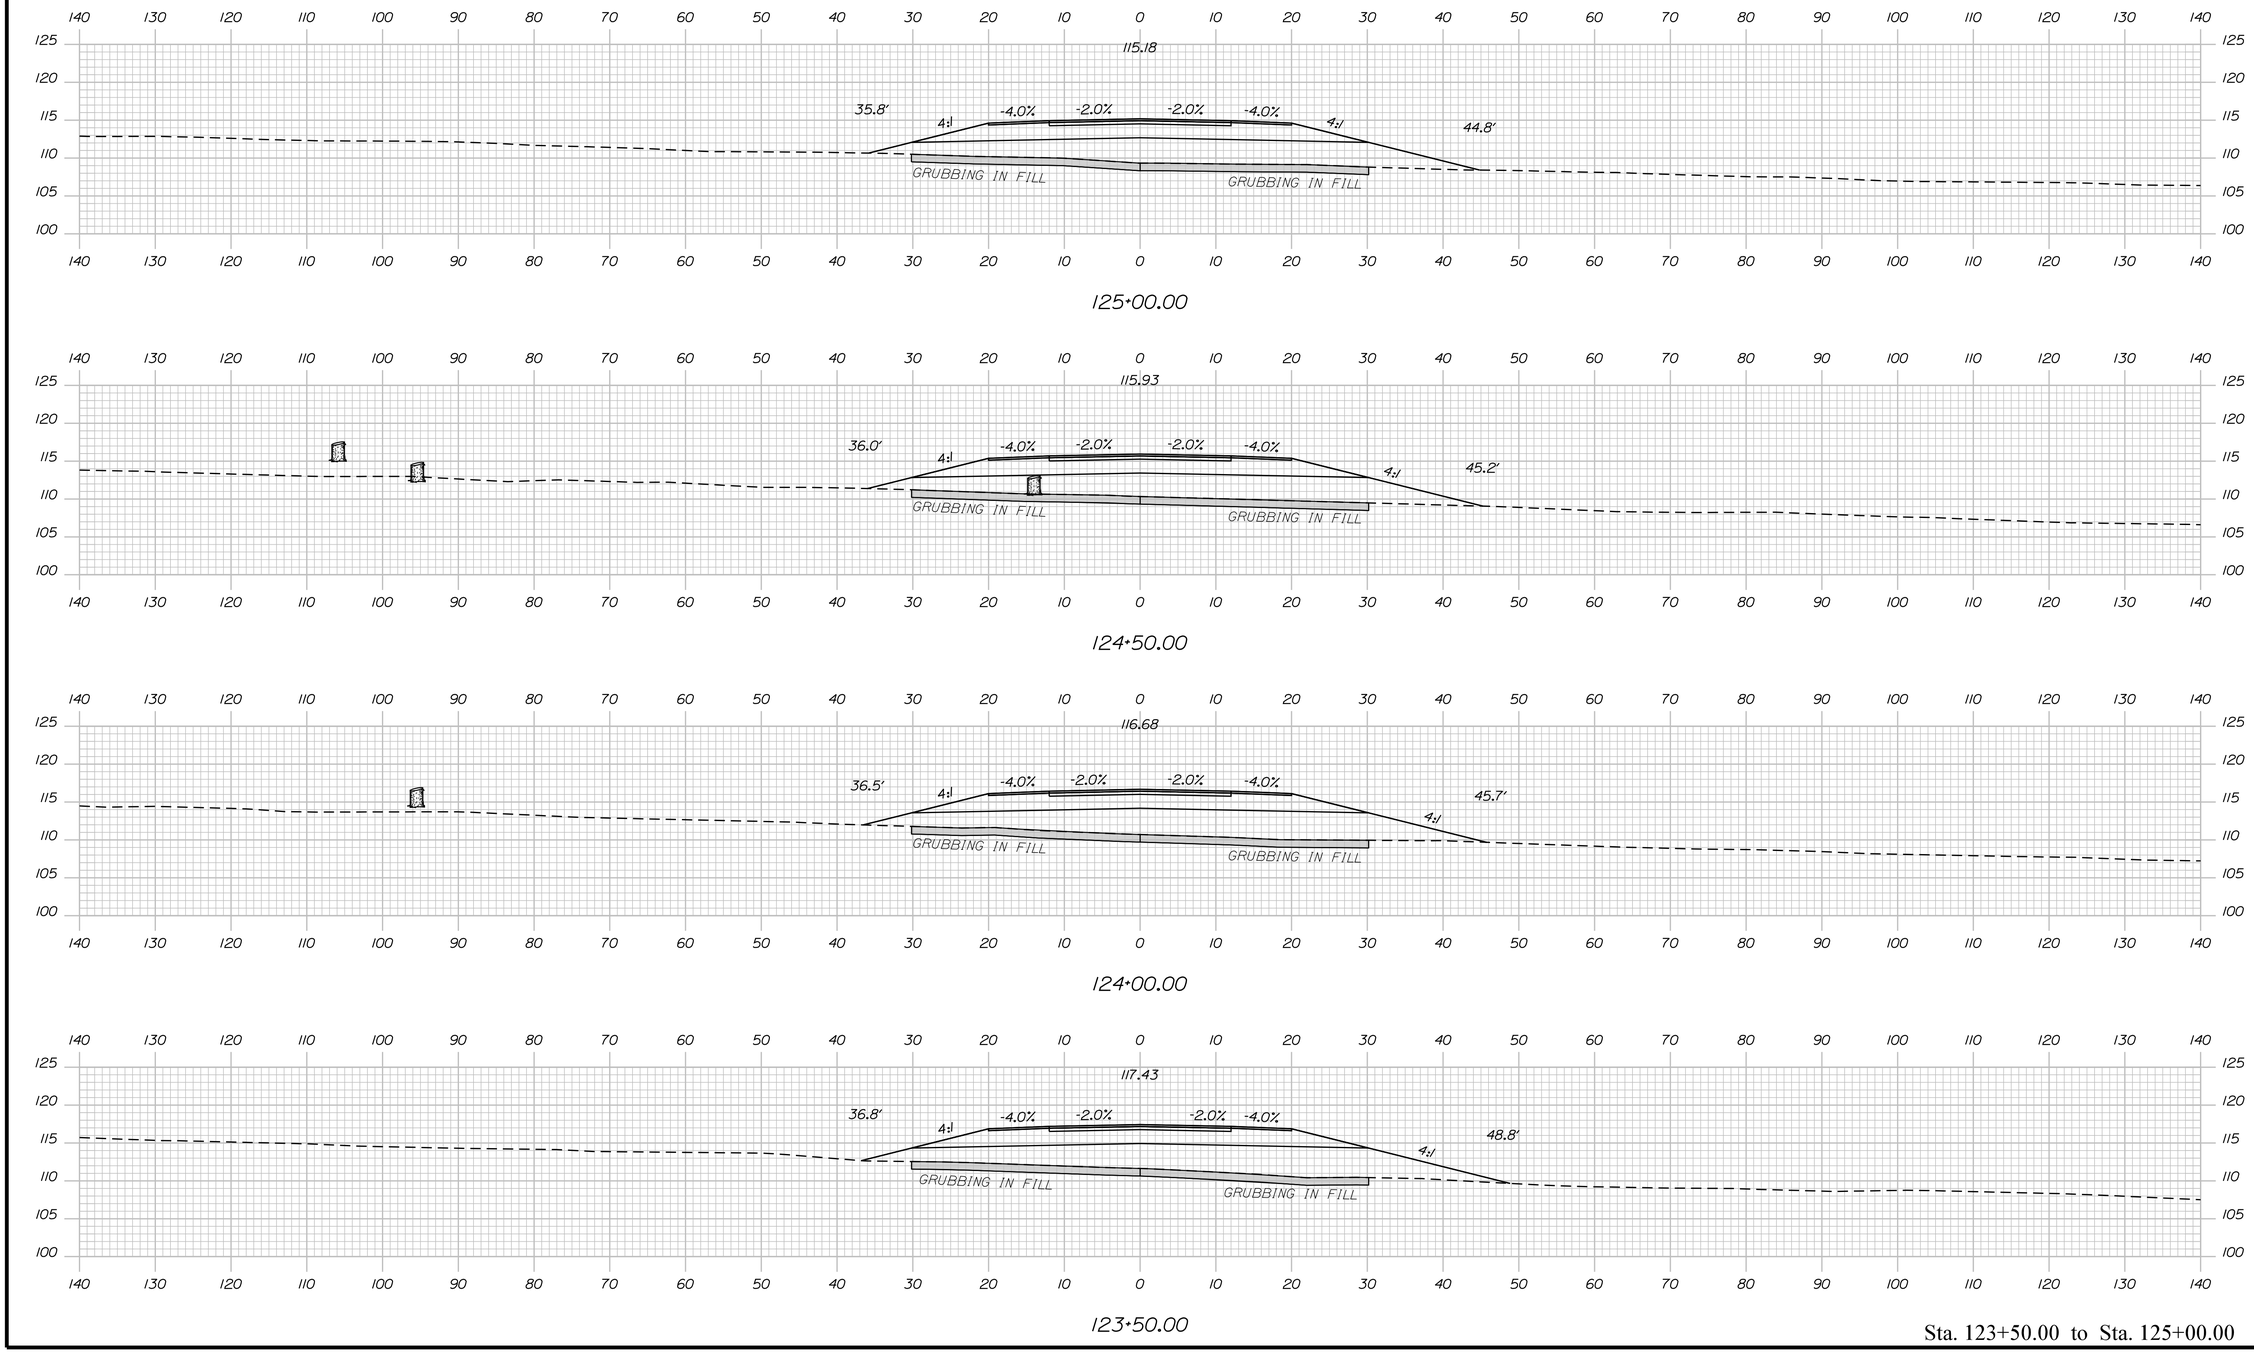

Sta. 123+50.00 to Sta. 125+00.00

STATE OF MAINE
DEPARTMENT OF TRANSPORTATION

1891500

WIN
018915.00

	R. MOULTON		
PROJ. MANAGER			
DESIGN-DETAILED	D.PRIDE		SEP. 2021
CHECKED-REVIEWED			
DESIGN2-DETAILED2			
DESIGN3-DETAILED3			
REVISIONS 1			
REVISIONS 2			
REVISIONS 3			
REVISIONS 4			
FIELD CHANGES			

P.E. NUMBER

SIGNATURE

DATE

BREWER TO EDDINGTON
1-395/ROUTE 9 CONNECTOR


CROSS SECTIONS

SHEET NUMBER


H225

OF 460


Filename: ...\225_XSECT_123+50_048.dgn Division: HIGHWAY Username: common Date:9/30/2021

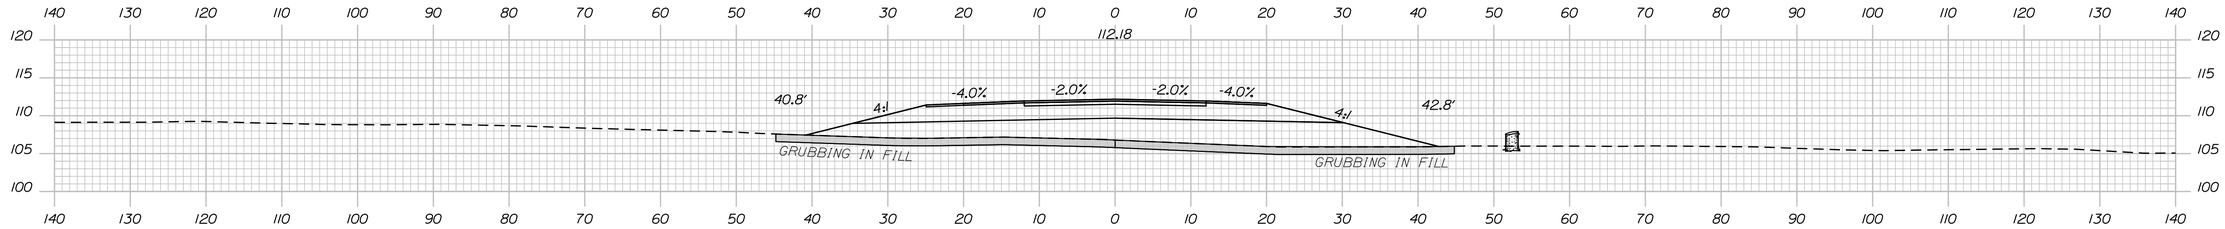

127+00.00

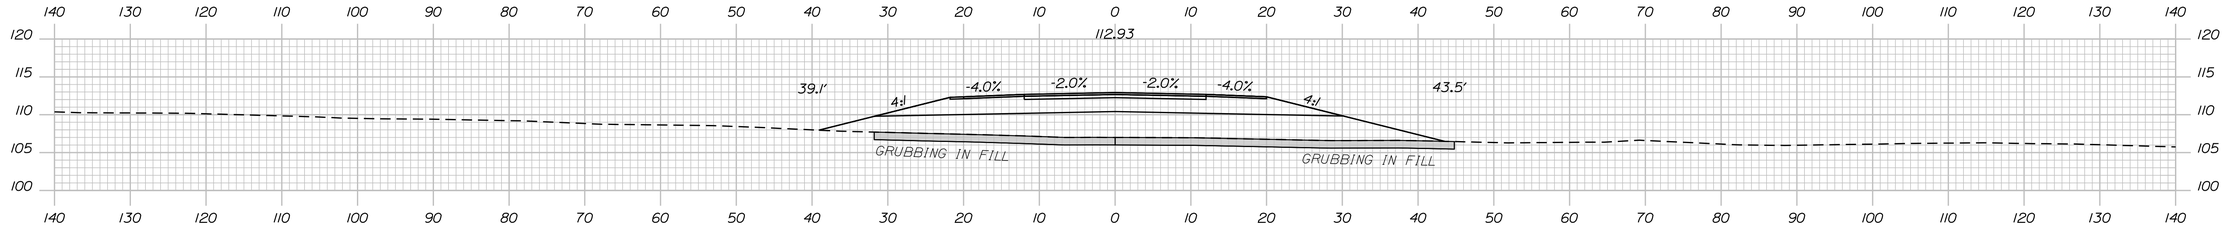


126+50.00

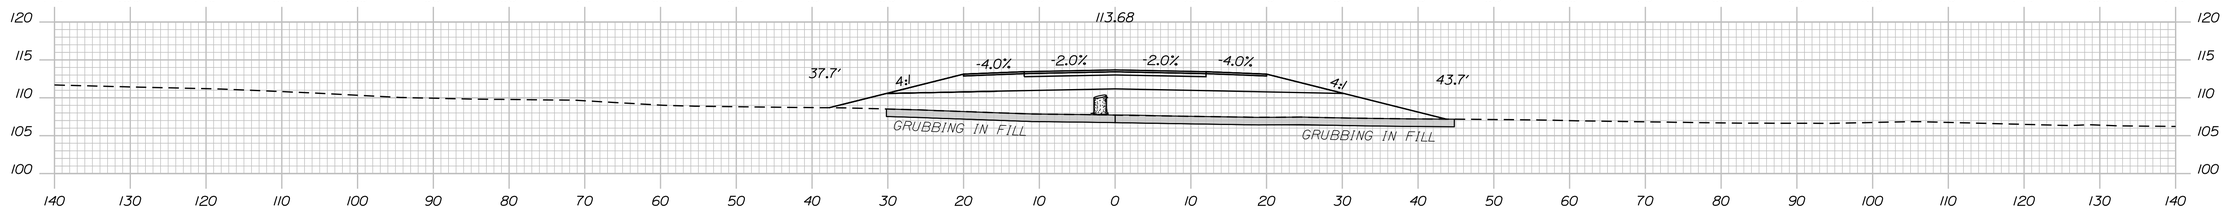

STA. 125+94.8
APPROX. ELEV. 91.3
HB-BE-220

126+00.00

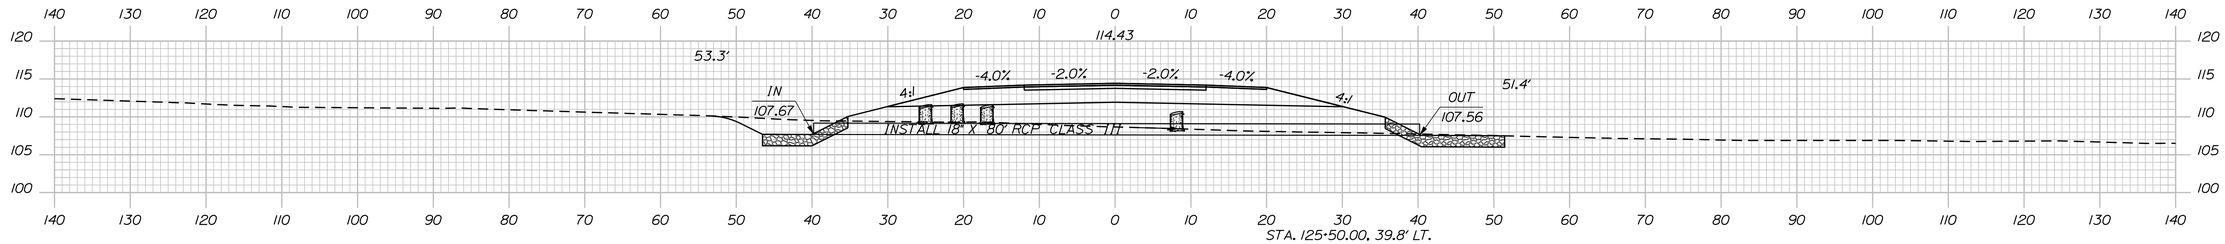

125+50.00

STA. 125+50.00, 39.8' LT.
TO STA. 125+50.00, 40.2' RT.
INSTALL 18" X 80' RCP CLASS III

Sta. 125+50.00 to Sta. 127+00.00

Filename: ...\226_XSECT_125+50_180.dgn Username: common
Division: HIGHWAY
Date:9/30/2021

STATE OF MAINE
DEPARTMENT OF TRANSPORTATION

1891500

WIN
018915.00

SIGNATURE

P.E. NUMBER

DATE

	R. MOULTON	BY	DATE
PROJ. MANAGER			
DESIGN-DETAILED	D.PRIDE		SEP. 2021
CHECKED-REVIEWED			
DESIGN2-DETAILED2			
DESIGN3-DETAILED3			
REVISIONS 1			
REVISIONS 2			
REVISIONS 3			
REVISIONS 4			
FIELD CHANGES			


BREWER TO EDDINGTON
1-395/ROUTE 9 CONNECTOR

CROSS SECTIONS

SHEET NUMBER


H226

OF 460

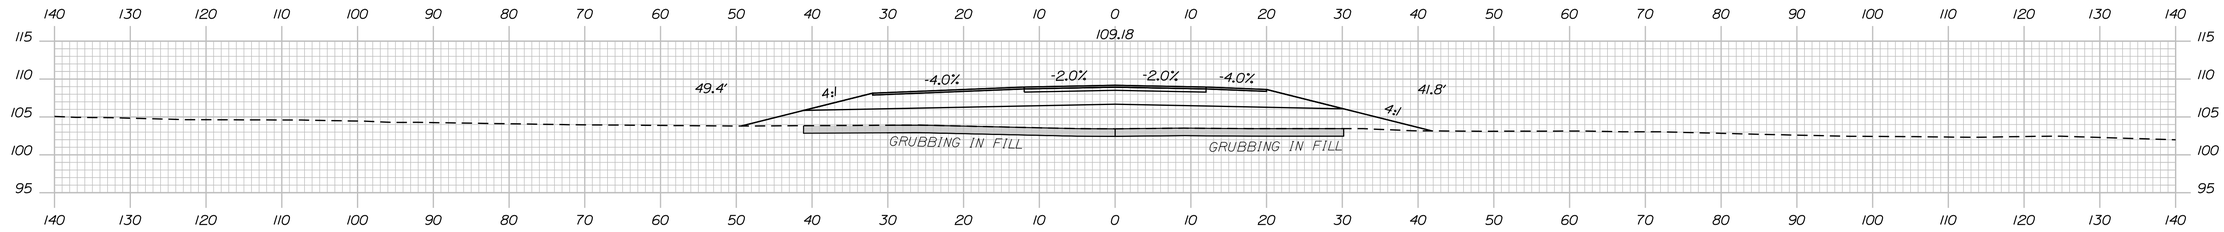


129+00.00 NR


STA. 128+90.3
APPROX. ELEV. 76.7
HB-BE-122

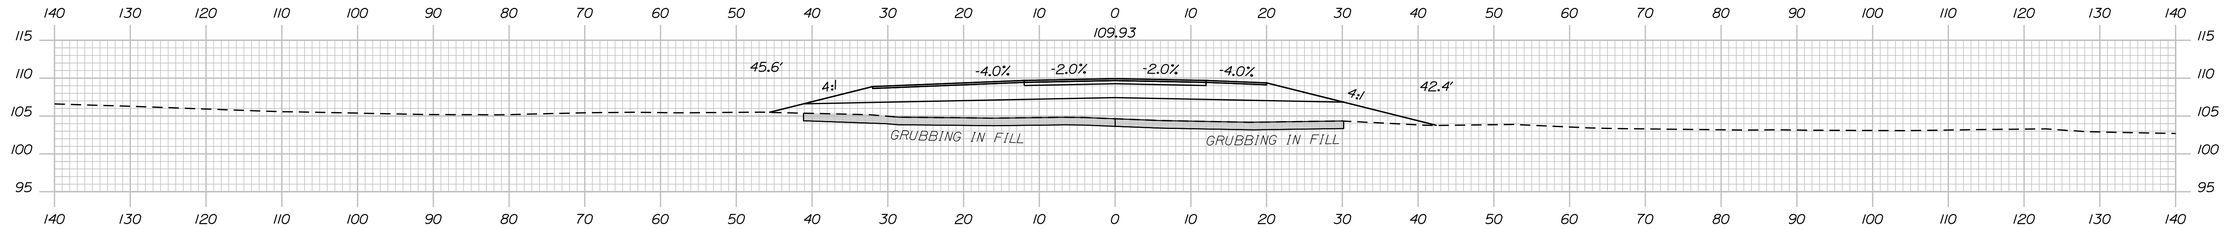

128+50.00

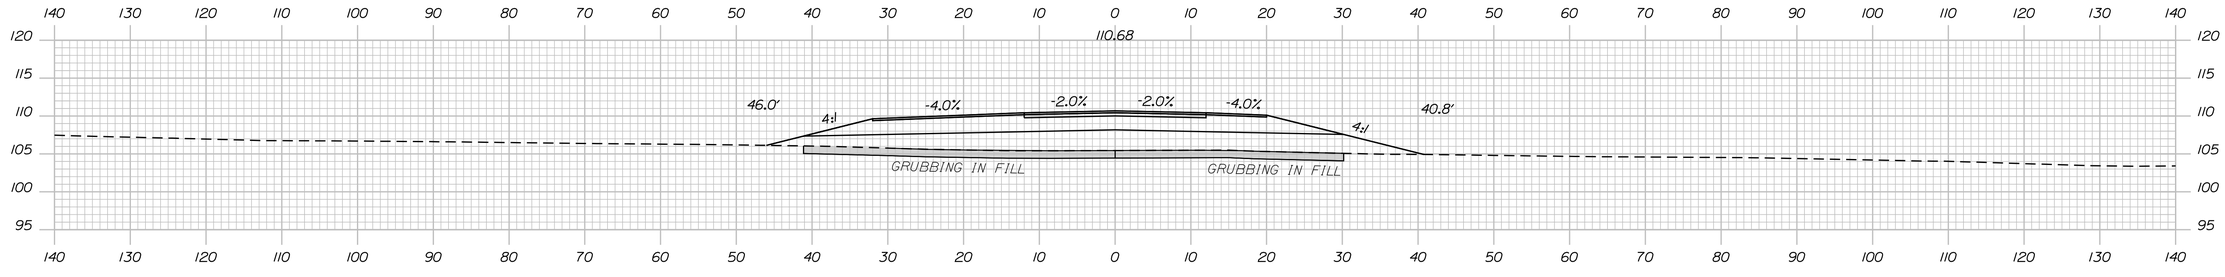

128+00.00

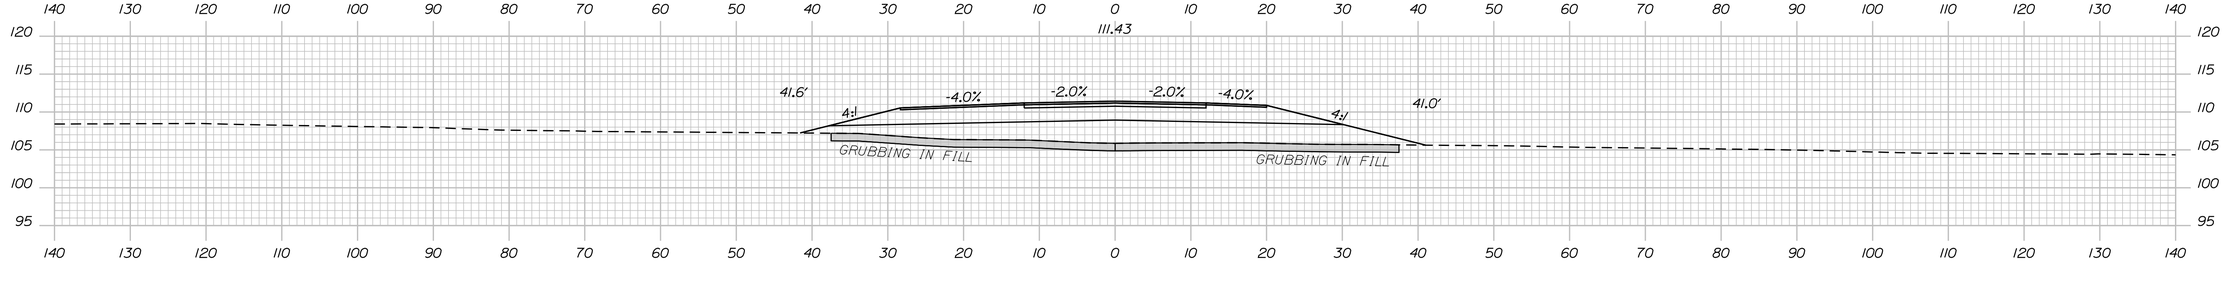

127+50.00

Sta. 127+50.00 to Sta. 129+00.00

STATE OF MAINE
DEPARTMENT OF TRANSPORTATION

1891500

WIN
018915.00

PROJ. MANAGER	R. MOULTON	BY	
DESIGN-DETAILED	D.PRIDE	DATE	SEP. 2021
CHECKED-REVIEWED		SIGNATURE	
DESIGN2-DETAILED2			
DESIGN3-DETAILED3		P.E. NUMBER	
REVISIONS 1			
REVISIONS 2		DATE	
REVISIONS 3			
REVISIONS 4			
FIELD CHANGES			

BREWER TO EDDINGTON
1-395/ROUTE 9 CONNECTOR

CROSS SECTIONS

SHEET NUMBER

H227

OF 460

Filename: ...\227_XSECT_127+50_181.dgn Division: HIGHWAY Username: common Date:9/30/2021

Sta. 129+50.00 to Sta. 131+00.00

STATE OF MAINE
DEPARTMENT OF TRANSPORTATION

1891500

WIN
018915.00

	BY	DATE
PROJ. MANAGER	R. MOULTON	
DESIGN-DETAILED	D.PRIDE	SEP. 2021
CHECKED-REVIEWED		
DESIGN2-DETAILED2		
DESIGN3-DETAILED3		
REVISIONS 1		
REVISIONS 2		
REVISIONS 3		
REVISIONS 4		
FIELD CHANGES		

SIGNATURE

P.E. NUMBER

DATE

BREWER TO EDDINGTON
1-395/ROUTE 9 CONNECTOR


CROSS SECTIONS

SHEET NUMBER

H228

OF 460

Filename: ...\228_XSECT_129+50_182.dgn Division: HIGHWAY Username: common Date:9/30/2021

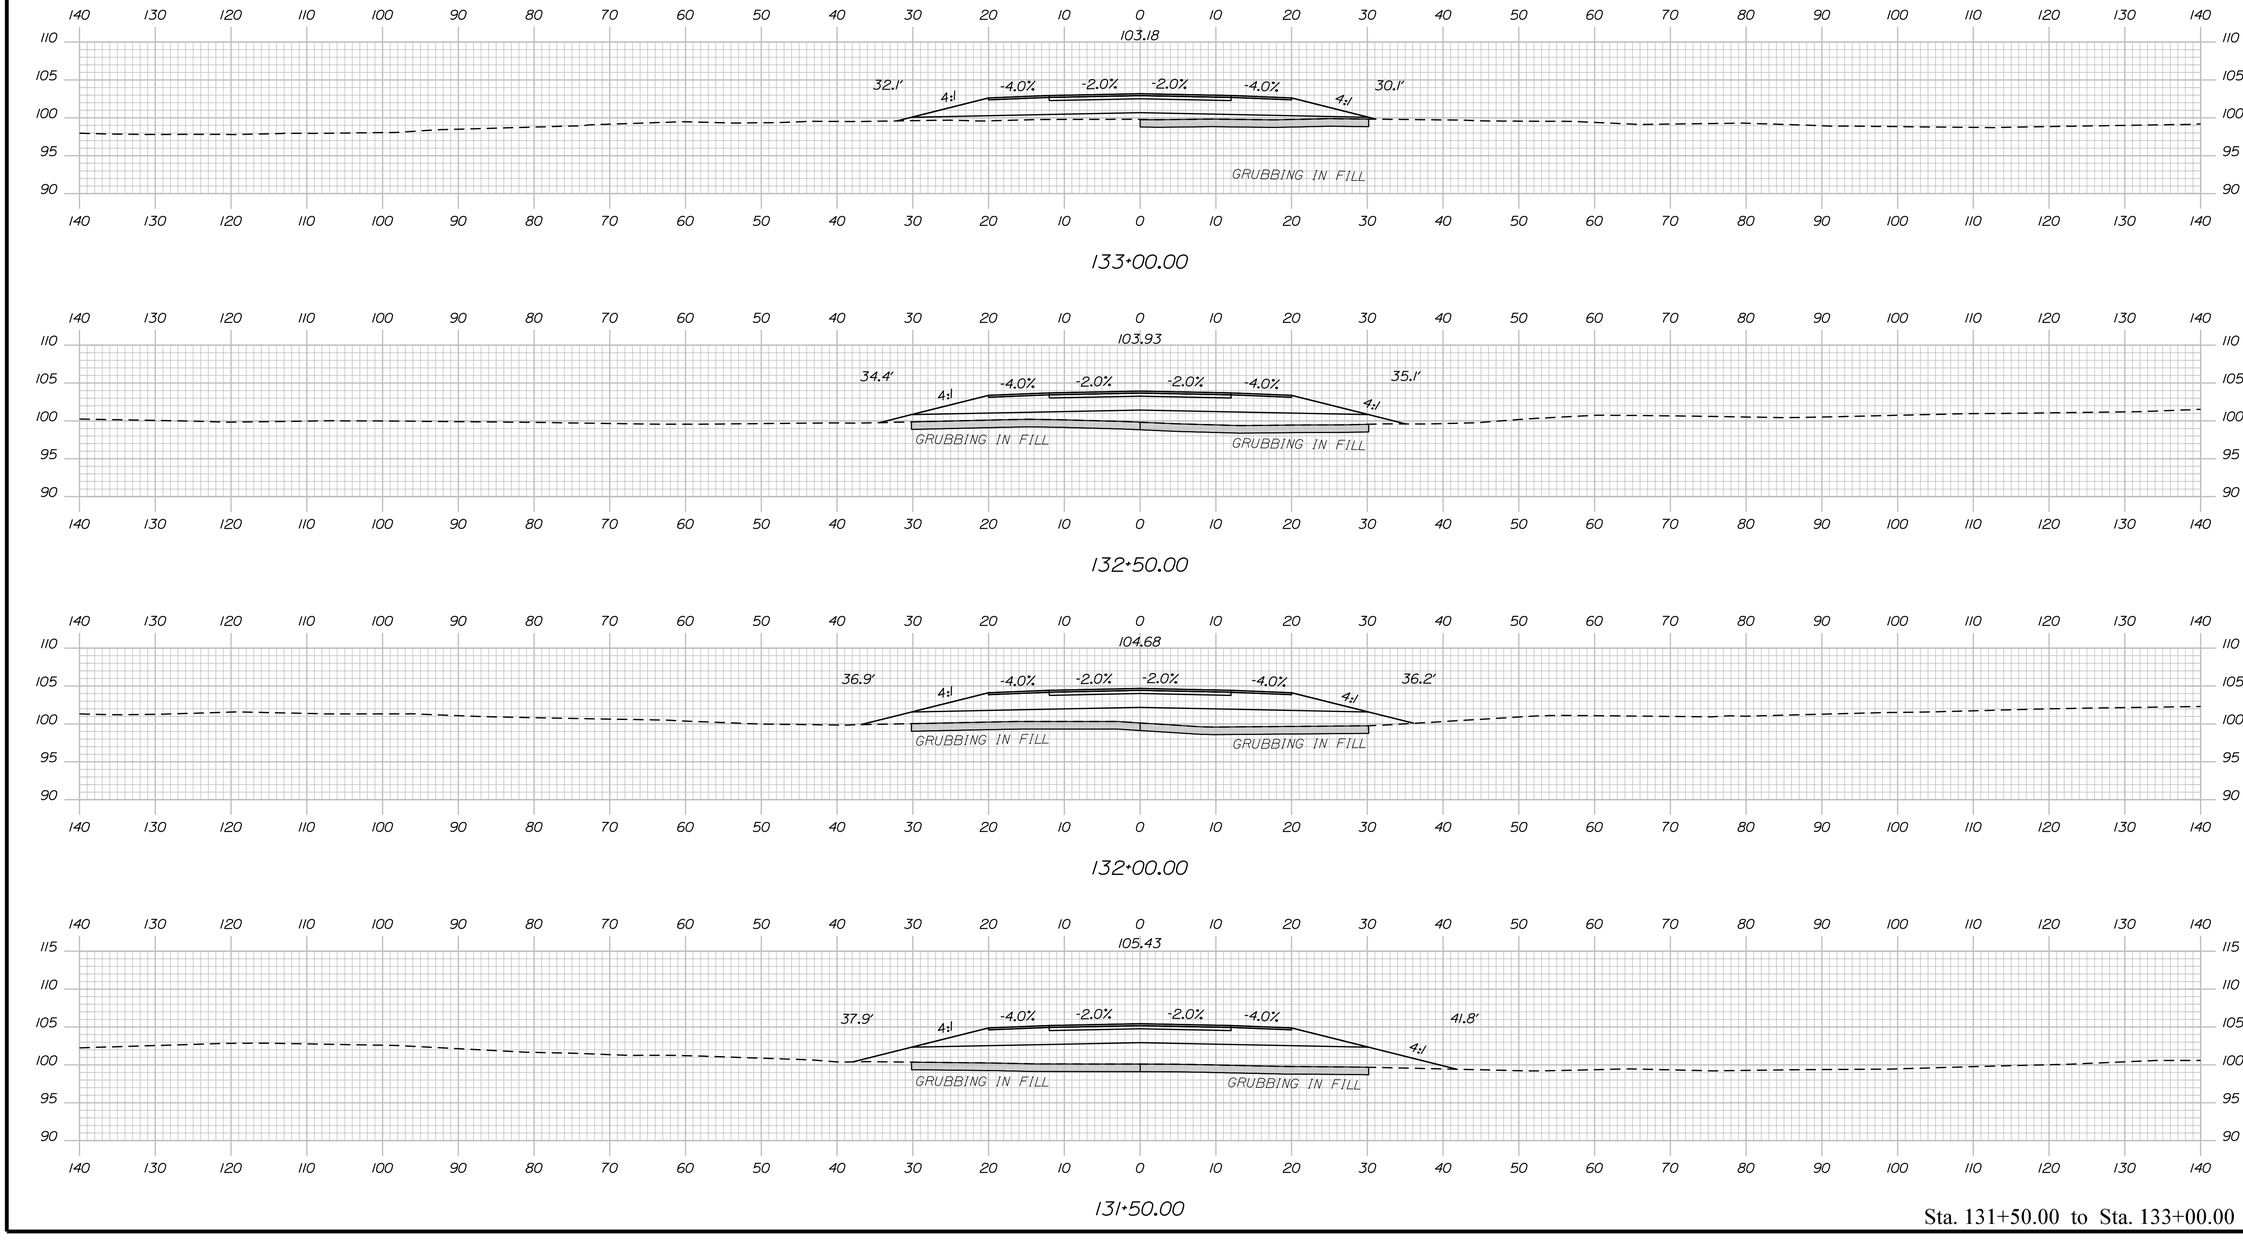

Sta. 131+50.00 to Sta. 133+00.00

STATE OF MAINE
DEPARTMENT OF TRANSPORTATION

1891500

WIN
018915.00

PROJ. MANAGER	R. MOULTON		
DESIGN-DETAILED	D.PRIDE	SEP. 2021	
CHECKED-REVIEWED			
DESIGN2-DETAILED2			
DESIGN3-DETAILED3			
REVISIONS 1			
REVISIONS 2			
REVISIONS 3			
REVISIONS 4			
FIELD CHANGES			

SIGNATURE

P.E. NUMBER

DATE

BREWER TO EDDINGTON
1-395/ROUTE 9 CONNECTOR


CROSS SECTIONS

SHEET NUMBER

H229

OF 460

Filename: ...\229_XSECT_131+50_049.dgn Division: HIGHWAY Username: common Date:9/30/2021

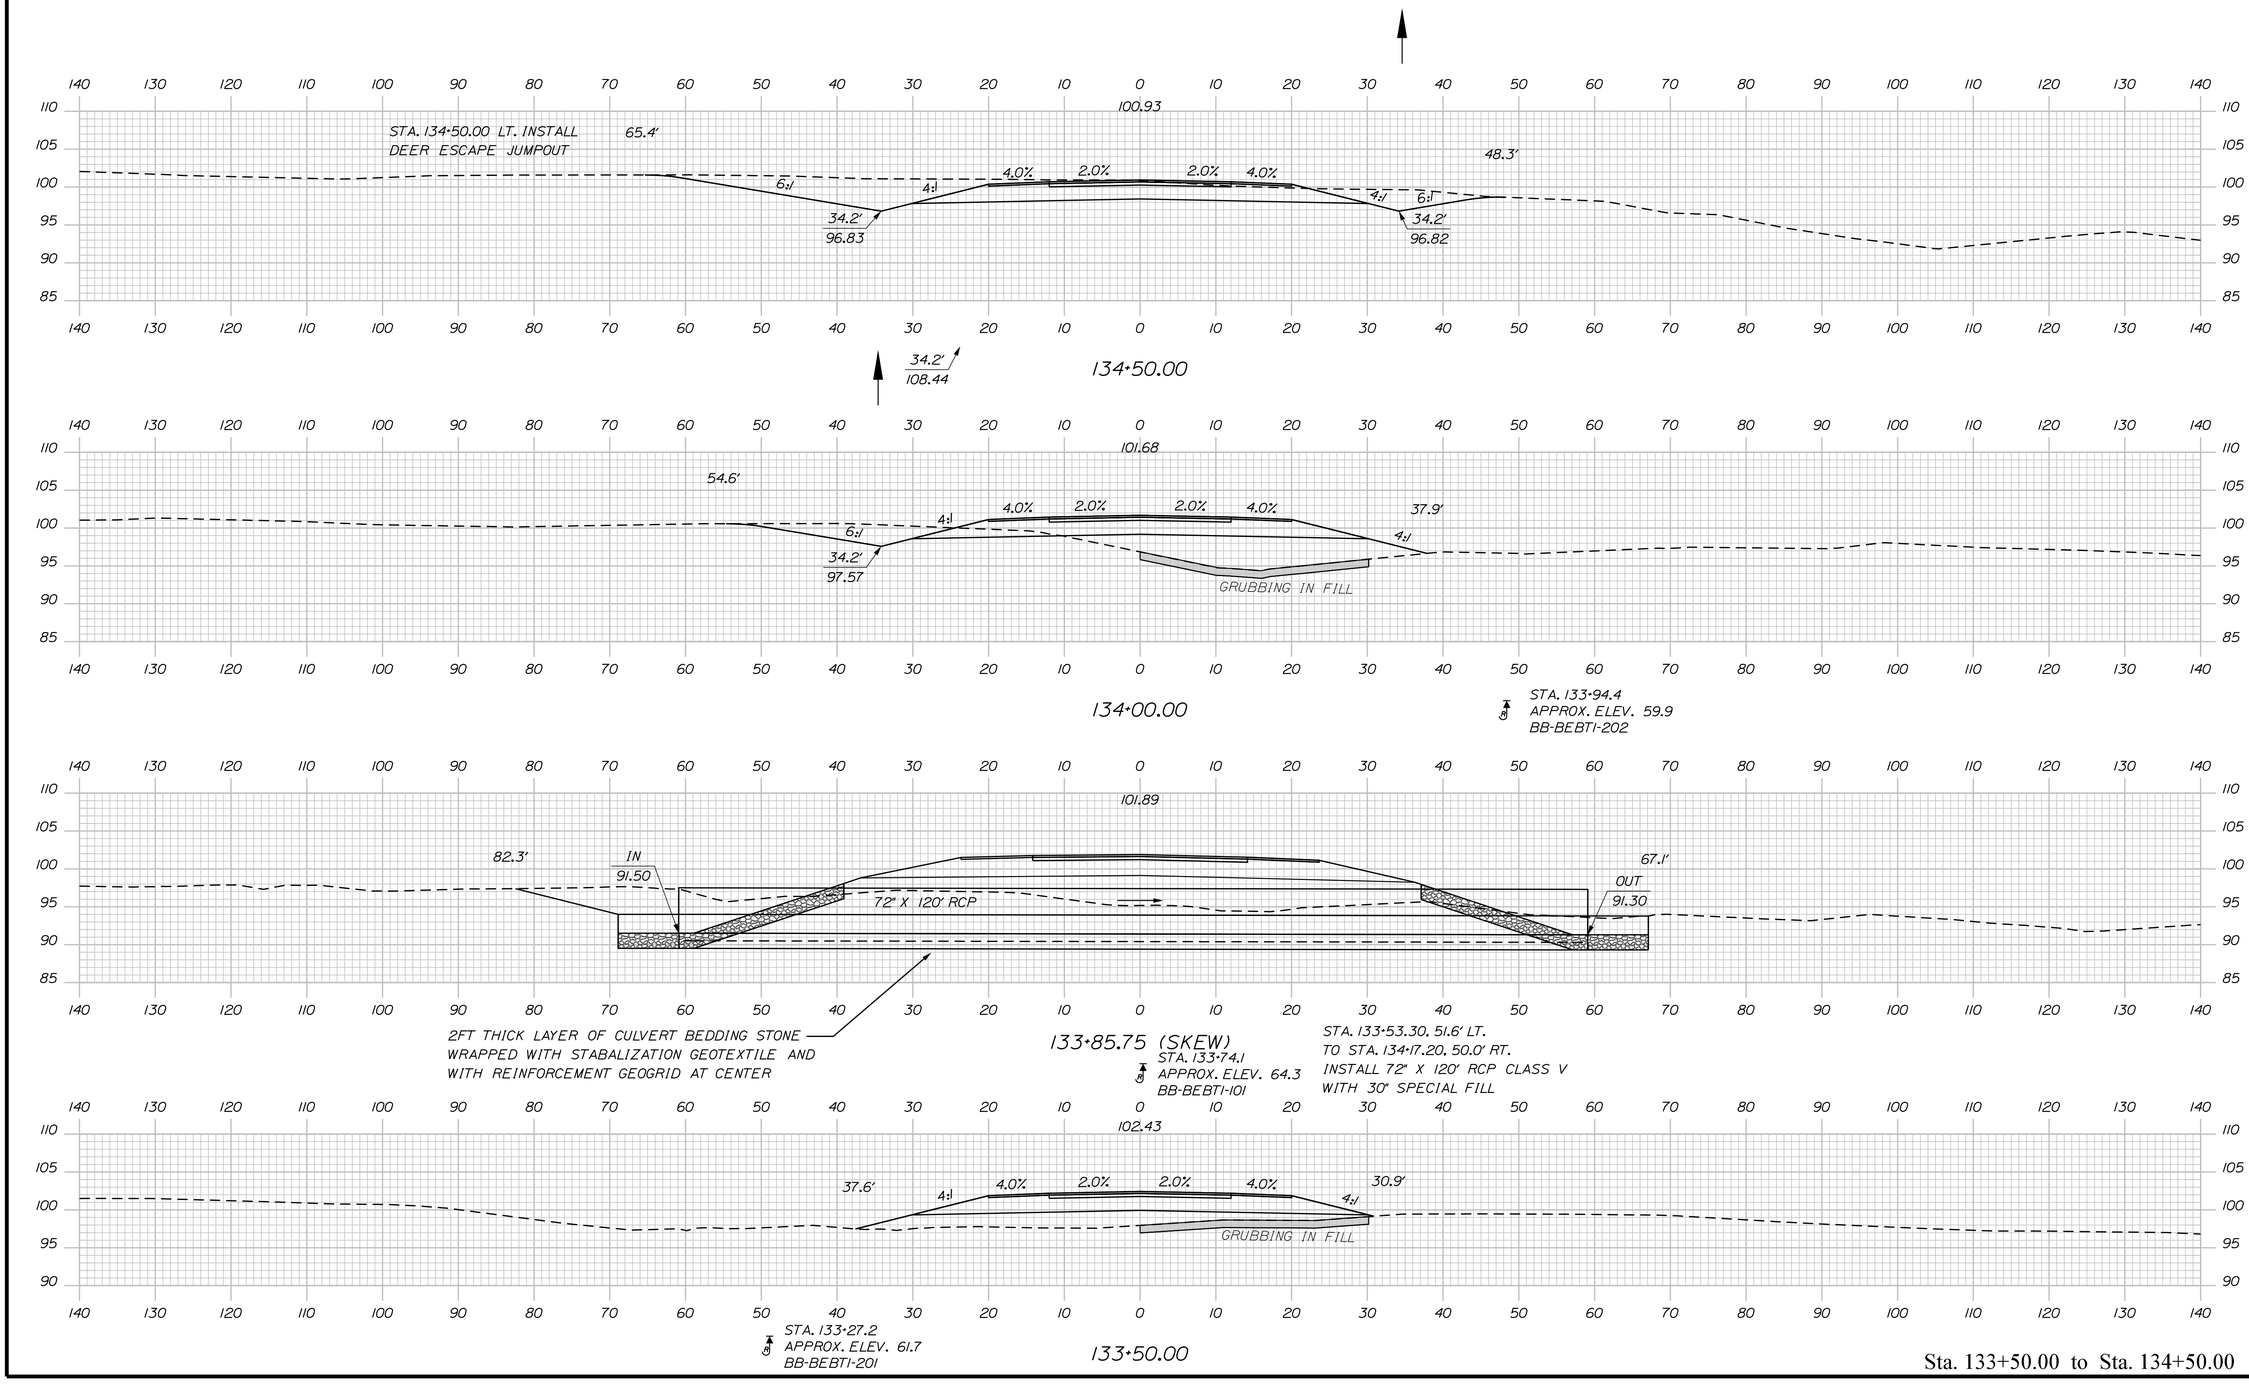

Sta. 133+50.00 to Sta. 134+50.00

STATE OF MAINE
DEPARTMENT OF TRANSPORTATION

1891500

WIN
018915.00

PROJ. MANAGER	R. MOULTON	BY	DATE
DESIGN-DETAILED	D.PRIDE		SEP. 2021
CHECKED-REVIEWED			
DESIGN2-DETAILED2			
DESIGN3-DETAILED3			
REVISIONS 1			
REVISIONS 2			
REVISIONS 3			
REVISIONS 4			
FIELD CHANGES			

SIGNATURE

P.E. NUMBER

DATE

BREWER TO EDDINGTON
1-395/ROUTE 9 CONNECTOR


CROSS SECTIONS

SHEET NUMBER


H230

OF 460


Date:9/30/2021 Username: common Division: HIGHWAY Filename: ...\230_XSECT_133+50_050.dgn

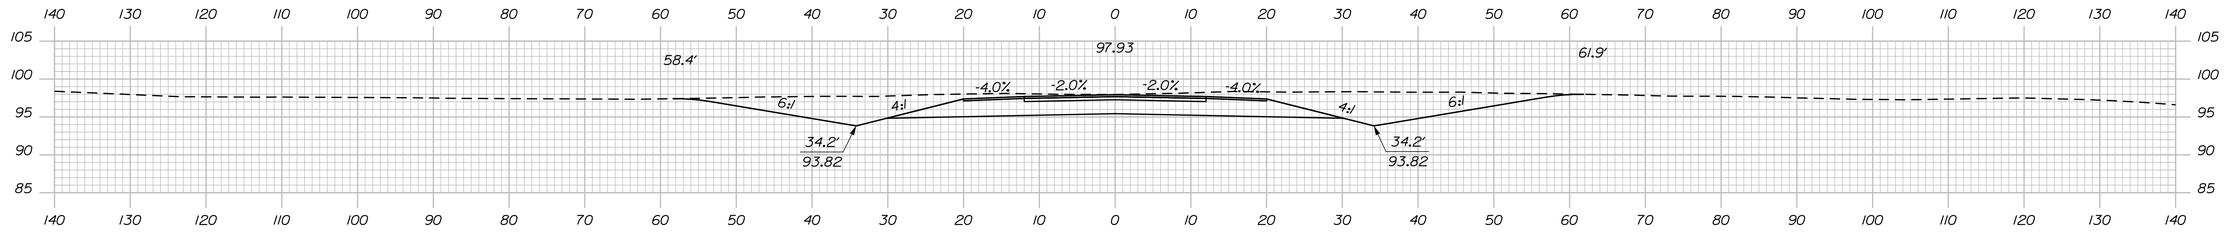


136+50.00

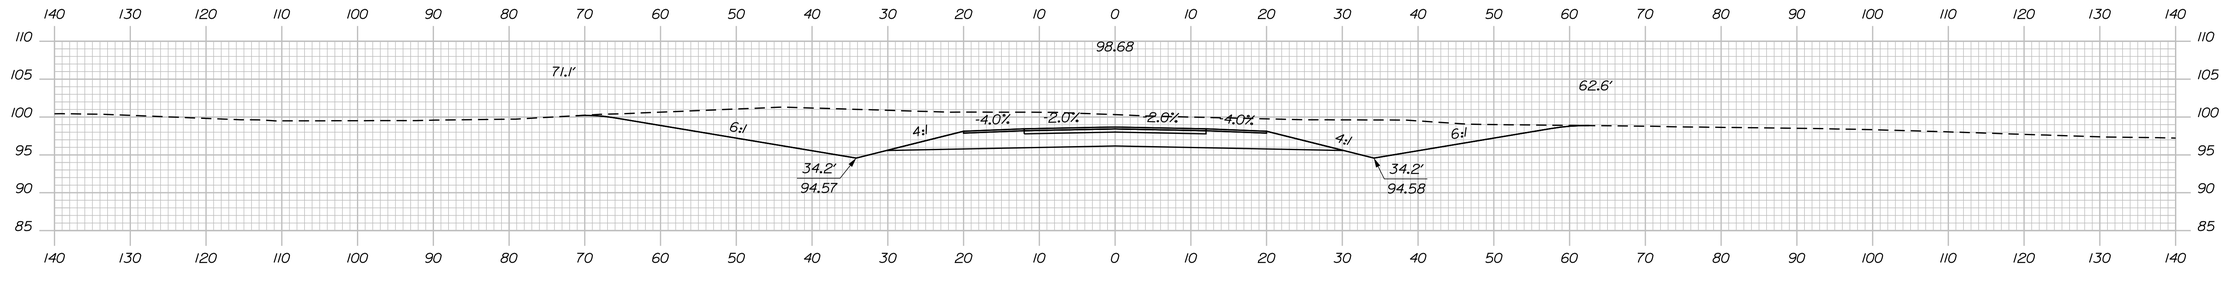

136+00.00

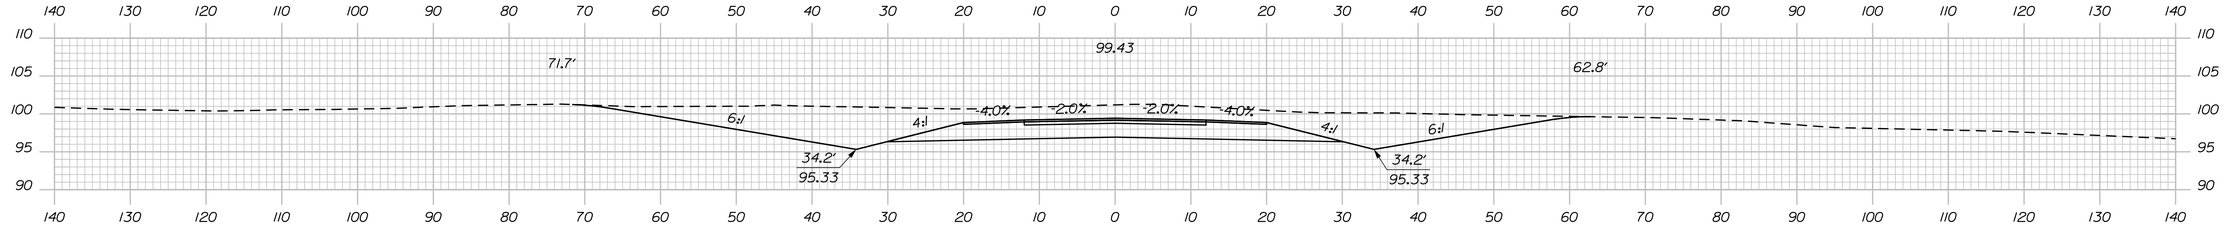

135+50.00

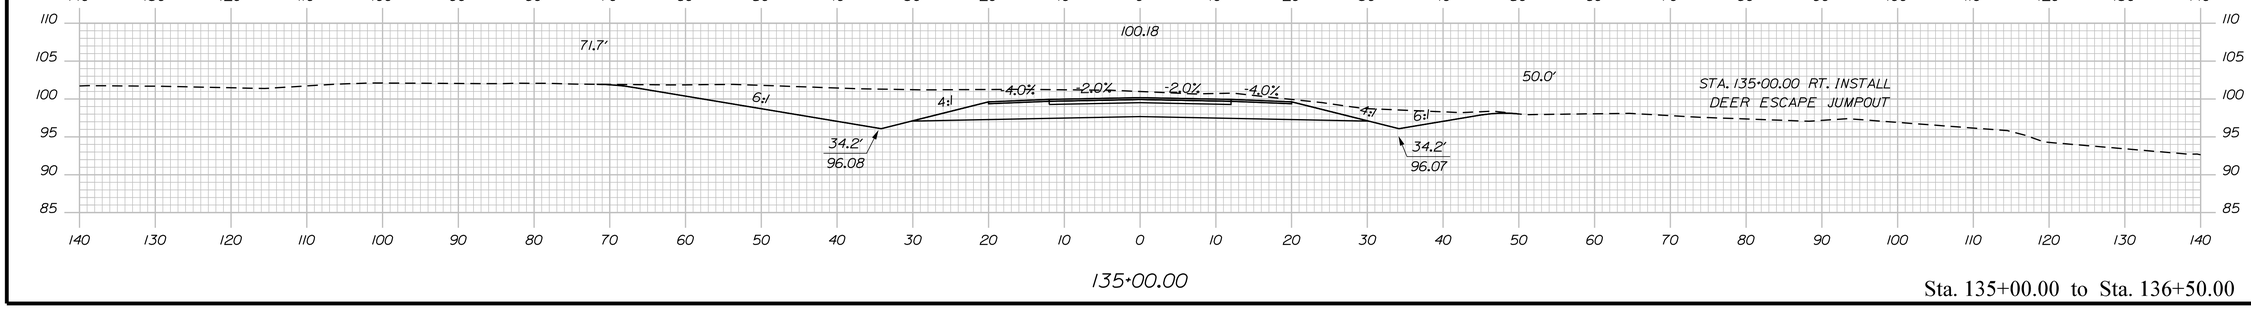

135+00.00

Sta. 135+00.00 to Sta. 136+50.00

STATE OF MAINE
DEPARTMENT OF TRANSPORTATION

1891500

WIN
018915.00

PROJ. MANAGER	R. MOULTON	BY	DATE
DESIGN-DETAILED	D.PRIDE		SEP. 2021
CHECKED-REVIEWED			
DESIGN2-DETAILED2			
DESIGN3-DETAILED3			
REVISIONS 1			
REVISIONS 2			
REVISIONS 3			
REVISIONS 4			
FIELD CHANGES			

SIGNATURE

P.E. NUMBER

DATE

BREWER TO EDDINGTON
1-395/ROUTE 9 CONNECTOR


CROSS SECTIONS

SHEET NUMBER

H231


OF 460

Filename: ...\231_XSECT_135+00_051.dgn Division: HIGHWAY Username: common Date:9/30/2021

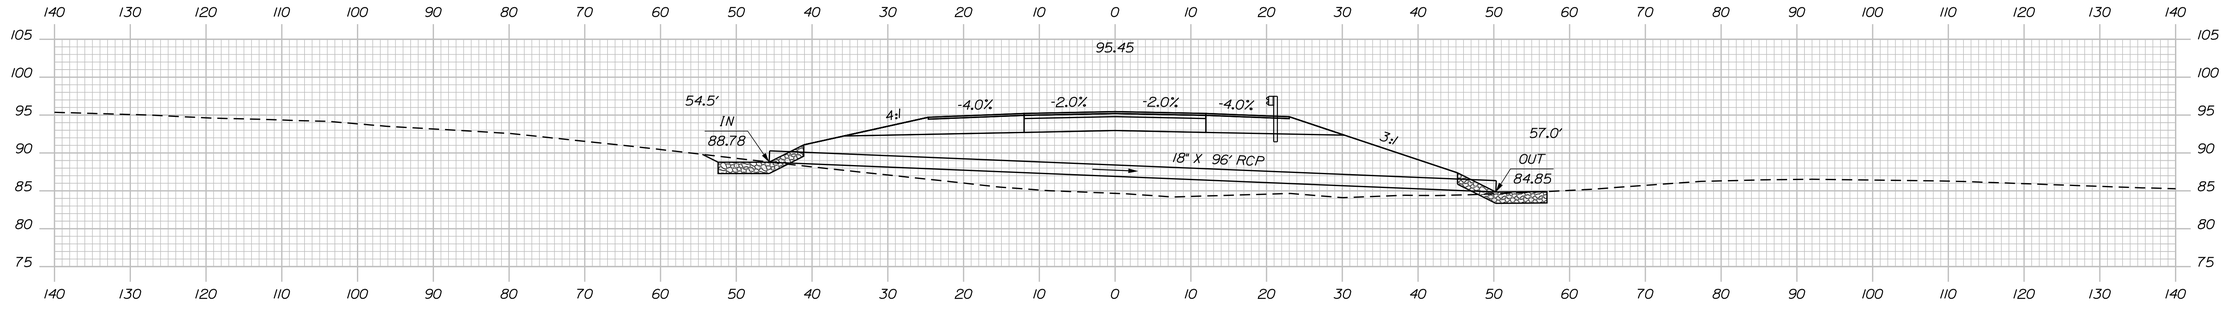

138+15.00


STA. 138+15.00, 45.7' LT.
TO STA. 138+15.00, 50.3' RT.
INSTALL 18" X 96' RCP CLASS III

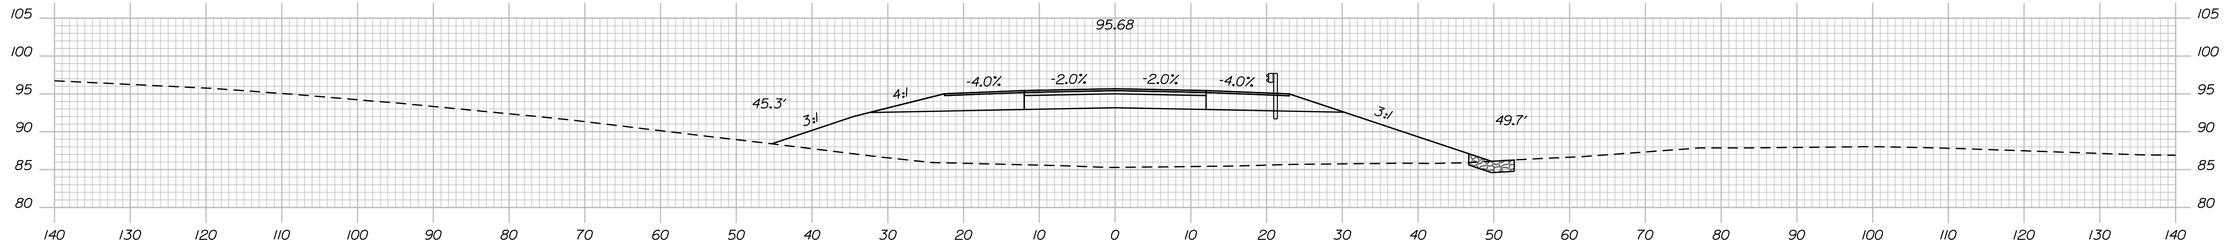


138+00.00

STA. 137+77.28 TO STA. 139+99.53 RT.
INSTALL 31" W-BEAM GR. MID-WAY SPLICE

STA. 137+77.28 RT.
INSTALL 31" W-BEAM GR. MID-WAY SPLICE
FLARED TERMINAL

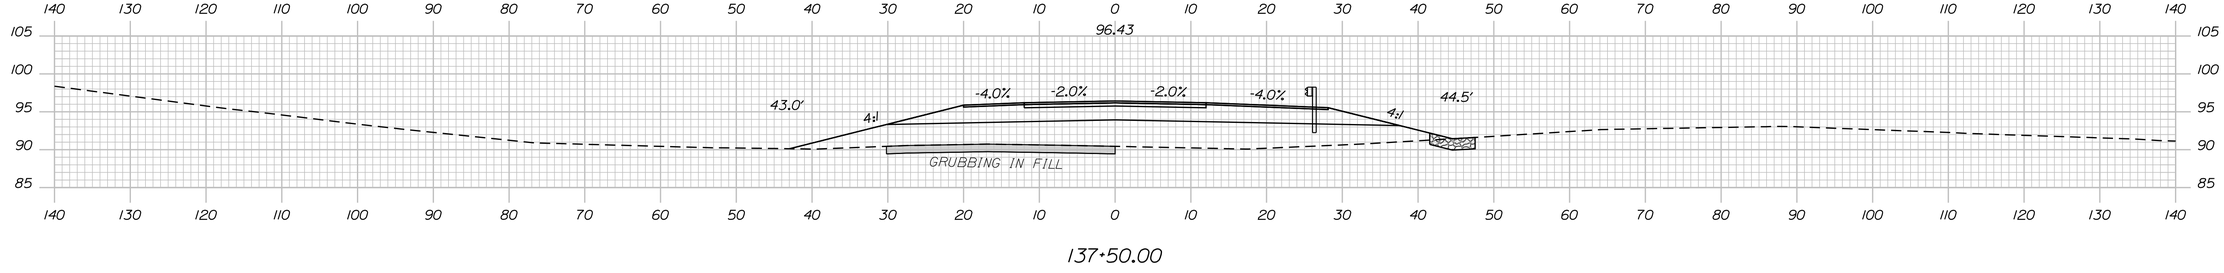

137+50.00

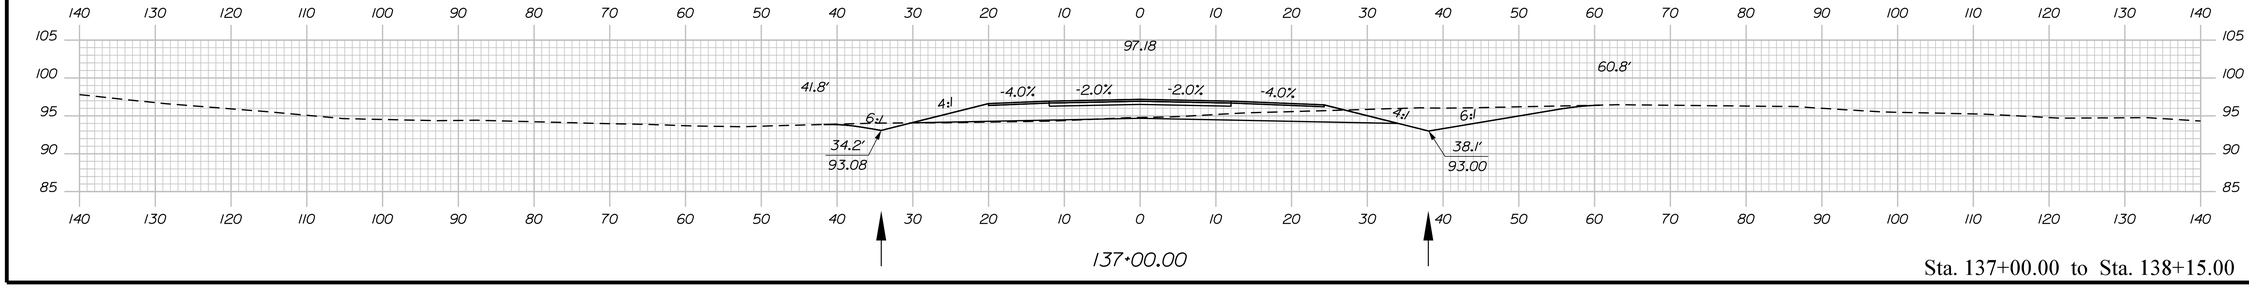

137+00.00

Sta. 137+00.00 to Sta. 138+15.00

STATE OF MAINE
DEPARTMENT OF TRANSPORTATION

1891500

WIN
018915.00

PROJ. MANAGER		BY	DATE
DESIGN-DETAILED	R. MOULTON		SEP. 2021
CHECKED-REVIEWED	D.PRIDE		
DESIGN2-DETAILED2			
DESIGN3-DETAILED3			
REVISIONS 1			
REVISIONS 2			
REVISIONS 3			
REVISIONS 4			
FIELD CHANGES			

SIGNATURE

P.E. NUMBER

DATE

BREWER TO EDDINGTON
1-395/ROUTE 9 CONNECTOR


CROSS SECTIONS

SHEET NUMBER


H232

OF 460

Filename: ...\232_XSECT_137+00_052.dgn Division: HIGHWAY Username: common Date:9/30/2021

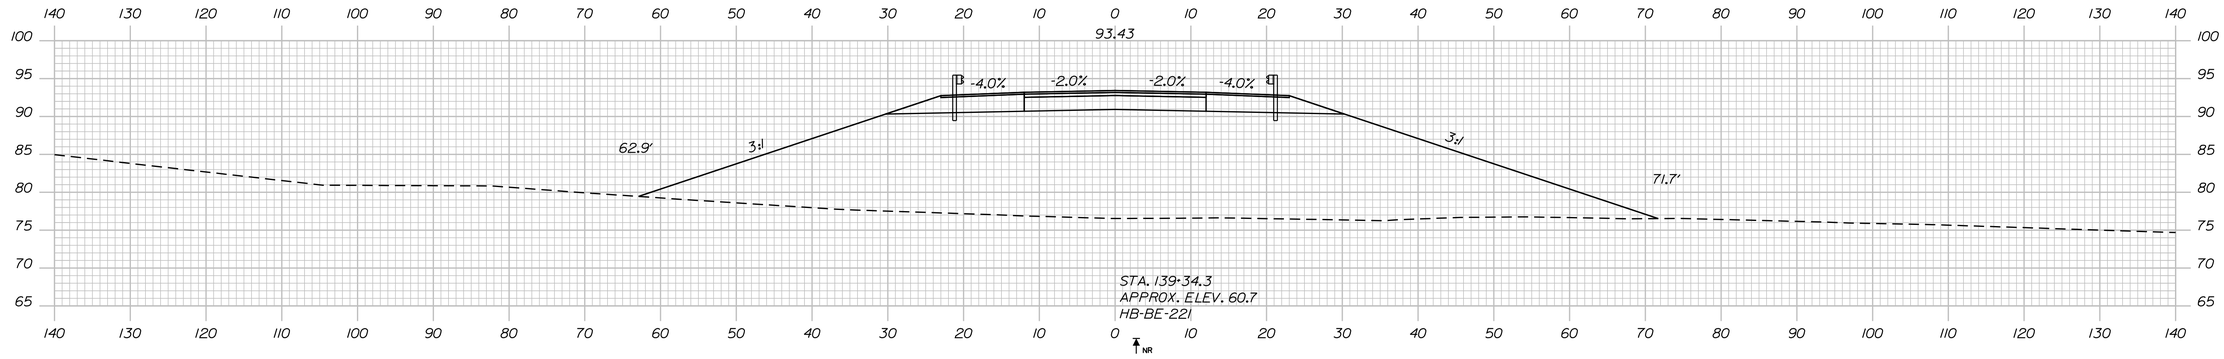


139+50.00

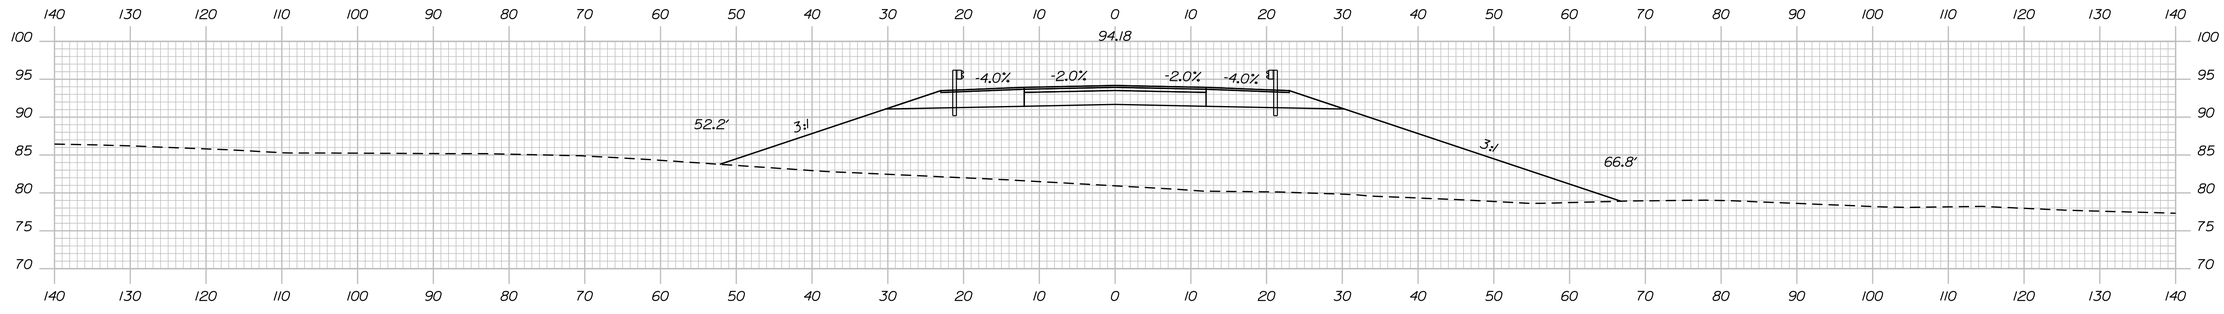

STA. 138+89.78 LT.
INSTALL 31" W-BEAM GR. MID-WAY SPLICE
FLARED TERMINAL

STA. 138+89.78 TO STA. 139+99.16 LT.
INSTALL 31" W-BEAM GR. MID-WAY SPLICE

139+00.00

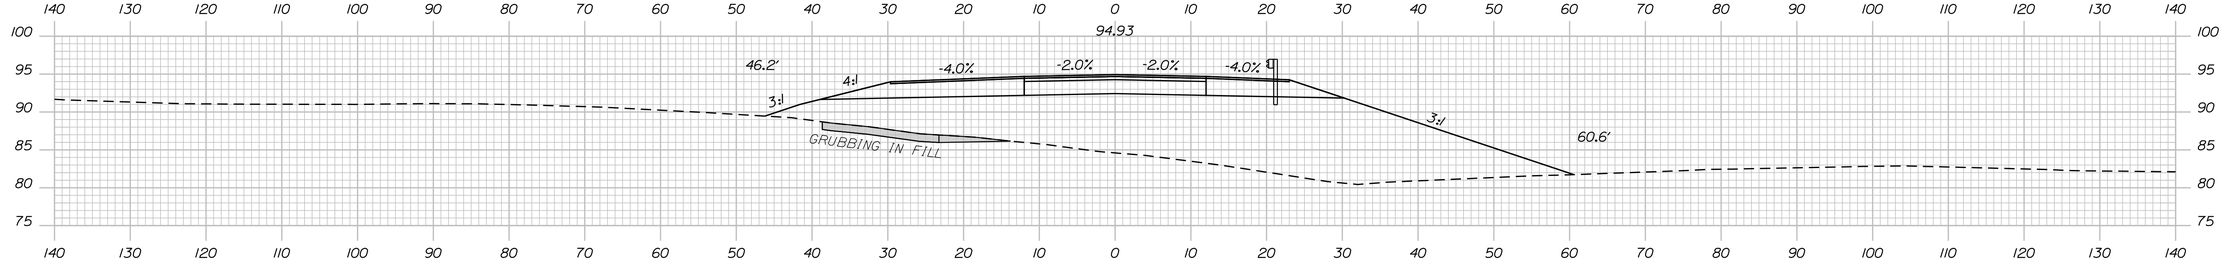

138+50.00

Sta. 138+50.00 to Sta. 139+50.00

STATE OF MAINE
DEPARTMENT OF TRANSPORTATION

1891500

WIN
018915.00

	BY	DATE
PROJ. MANAGER	R. MOULTON	
DESIGN-DETAILED	D.PRIDE	SEP. 2021
CHECKED-REVIEWED		
DESIGN2-DETAILED2		
DESIGN3-DETAILED3		
REVISIONS 1		
REVISIONS 2		
REVISIONS 3		
REVISIONS 4		
FIELD CHANGES		

SIGNATURE

P.E. NUMBER

DATE

BREWER TO EDDINGTON
1-395/ROUTE 9 CONNECTOR

CROSS SECTIONS


SHEET NUMBER

H233

OF 460

Filename: ...\233_XSECT_138+50_053.dgn Division: HIGHWAY Username: common Date:9/30/2021

Filename: ...\234_XSECT_140+00_054.dgn Division: HIGHWAY Username: common Date:9/30/2021

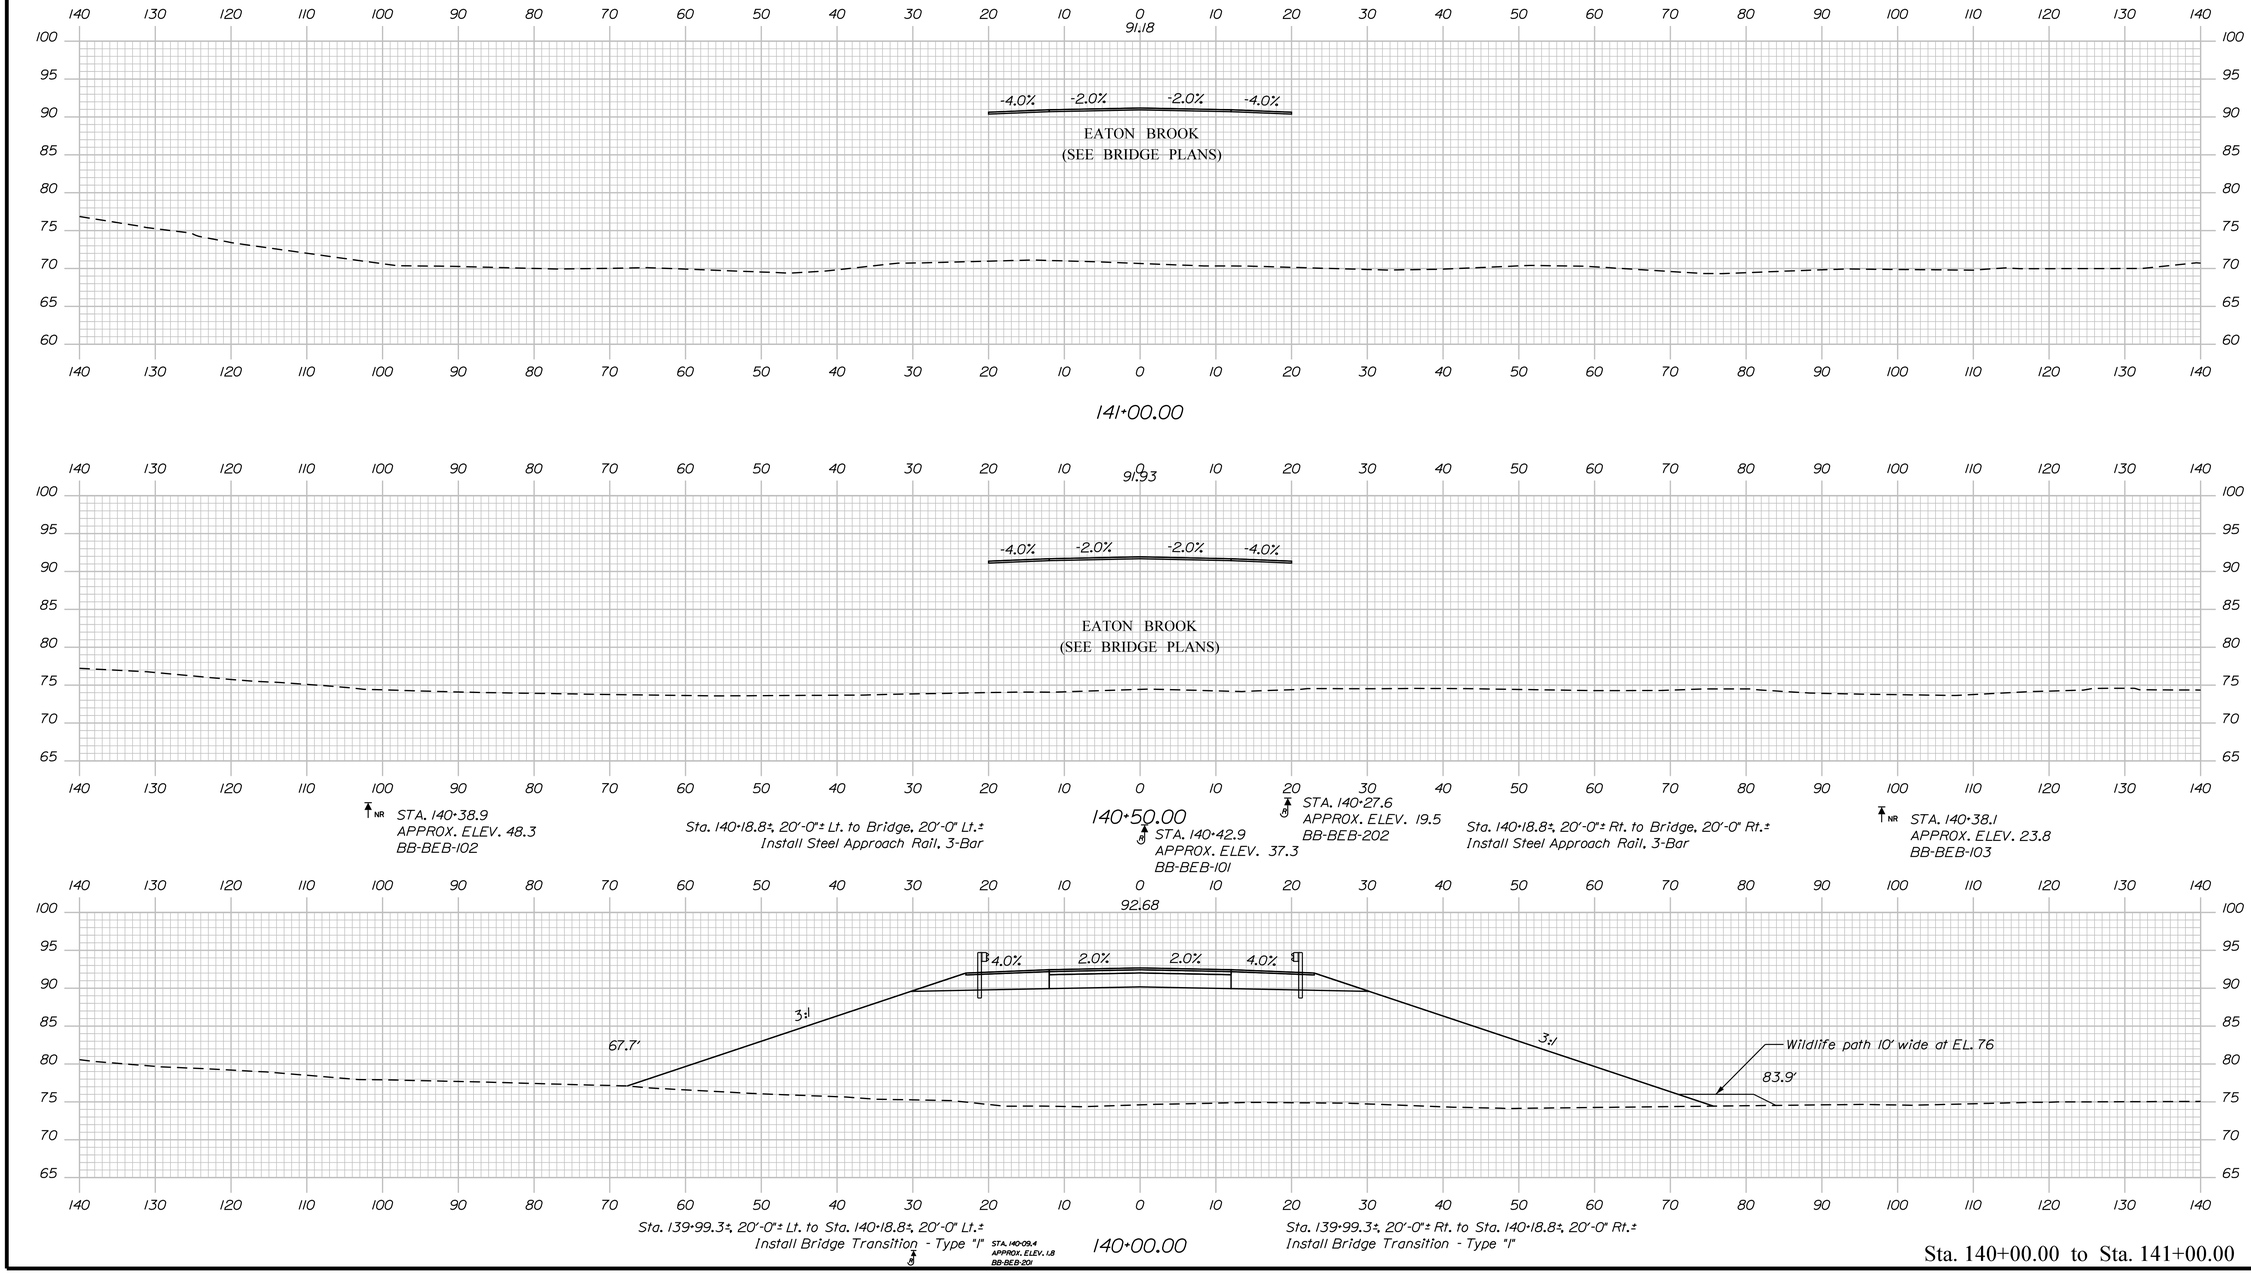

Sta. 140+00.00 to Sta. 141+00.00

STATE OF MAINE
DEPARTMENT OF TRANSPORTATION

1891500

WIN 018915.00

PROJ. MANAGER	R. MOULTON		
DESIGN-DETAILED	D.PRIDE		SEP. 2021
CHECKED-REVIEWED			
DESIGN2-DETAILED2			
DESIGN3-DETAILED3			
REVISIONS 1			
REVISIONS 2			
REVISIONS 3			
REVISIONS 4			
FIELD CHANGES			

SIGNATURE

P.E. NUMBER

DATE


BREWER TO EDDINGTON
1-395/ROUTE 9 CONNECTOR

CROSS SECTIONS

SHEET NUMBER


H234

OF 460

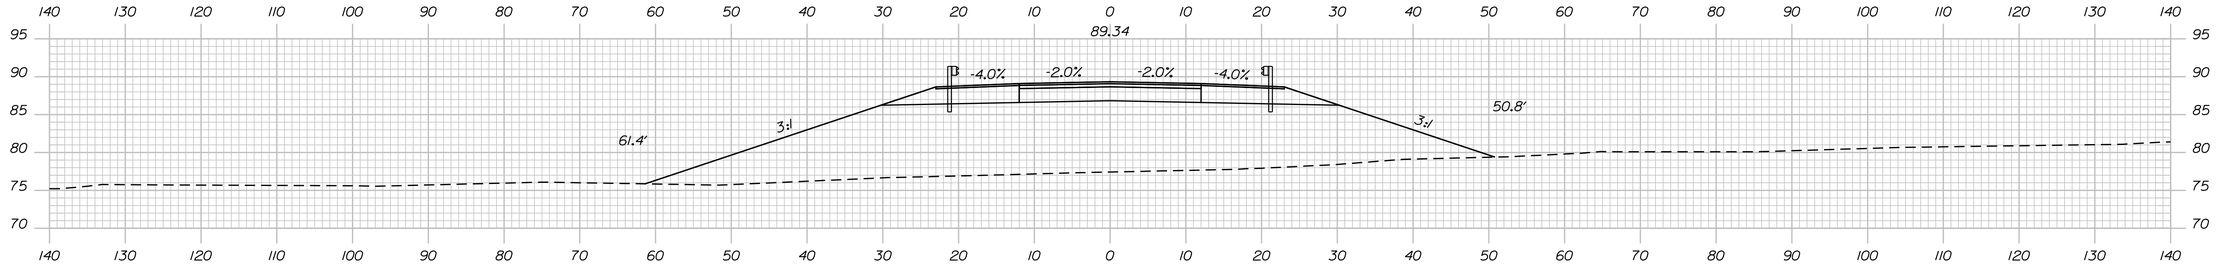

142+50.00

STA. 142+53.72 RT.
INSTALL 31" W-BEAM GR. MID-WAY SPLICE
FLARED TERMINAL

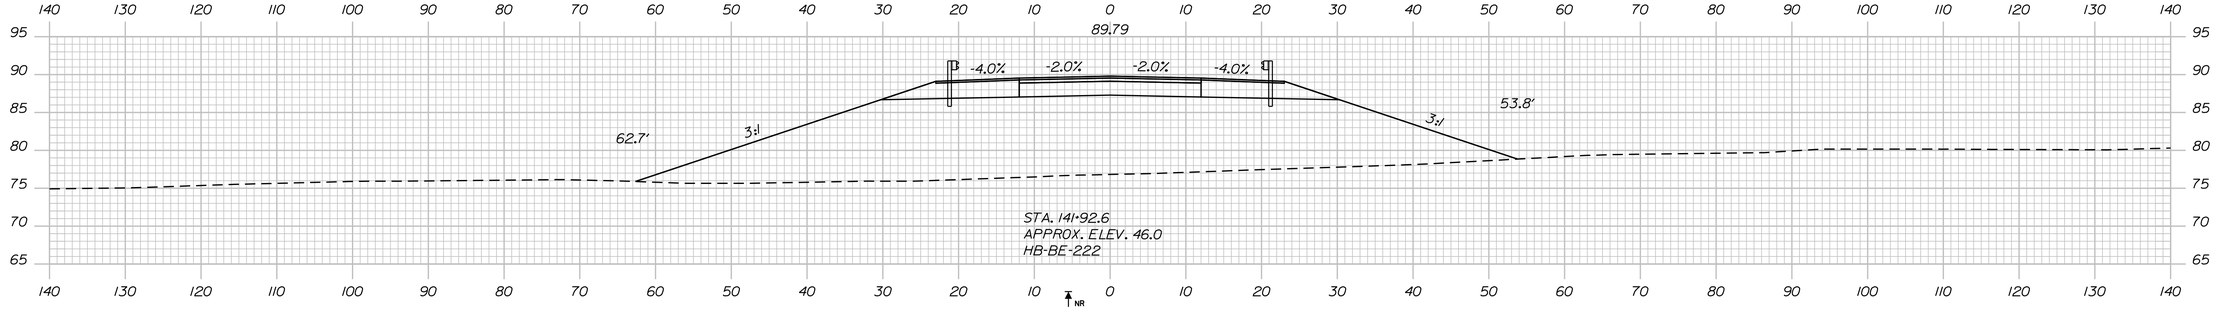

STA. 141+92.6
APPROX. ELEV. 46.0
HB-BE-222


Sta. 141+62.2±, 20'-0"± Lt. to Sta. 141+82.0±, 20'-0" Lt.±
Install Bridge Transition - Type "I"

STA. 141+81.63 TO STA. 144+16.12 LT.
INSTALL 31" W-BEAM GR. MID-WAY SPLICE

142+00.00

STA. 141+81.84 TO STA. 142+53.72 RT.
INSTALL 31" W-BEAM GR. MID-WAY SPLICE

Sta. 141+62.2±, 20'-0"± Rt. to Sta. 141+82.0±, 20'-0" Rt.±
Install Bridge Transition - Type "I"

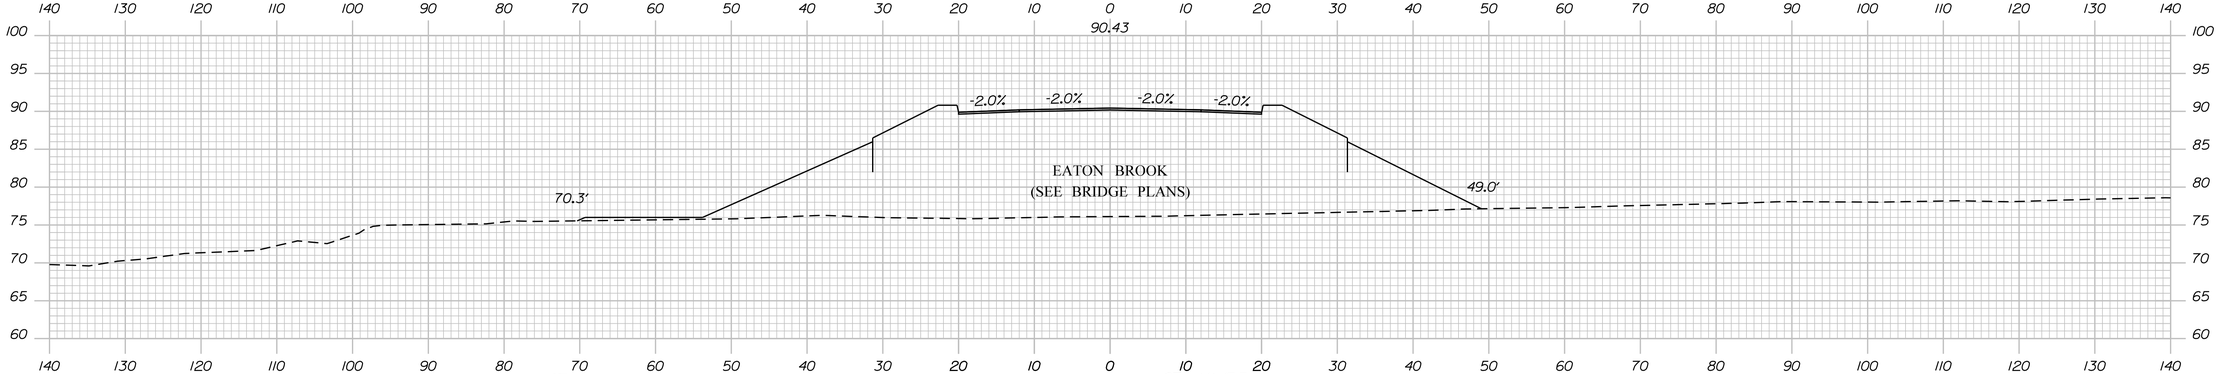

From Bridge, 20'-0"± Lt. to Sta. 141+62.2±, 20'-0" Lt.±
Install Steel Approach Railing, 3-Bar

STA. 141+52.6
APPROX. ELEV. 21.8
BB-BEB-203

STA. 141+44.8
APPROX. ELEV. 15.9
BB-BEB-104

141+50.00

STA. 141+47.7
APPROX. ELEV. -3.2
BB-BEB-204A

STA. 141+57.2
APPROX. ELEV. 6.5
BB-BEB-205

From Bridge, 20'-0"± Rt. to Sta. 141+62.2±, 20'-0" Rt.±
Install Steel Approach Railing, 3-Bar

Sta. 141+50.00 to Sta. 142+50.00

STATE OF MAINE
DEPARTMENT OF TRANSPORTATION

1891500

WIN
018915.00

	BY	DATE
PROJ. MANAGER	R. MOULTON	
DESIGN-DETAILED	D.PRIDE	SEP. 2021
CHECKED-REVIEWED		
DESIGN2-DETAILED2		
DESIGN3-DETAILED3		
REVISIONS 1		
REVISIONS 2		
REVISIONS 3		
REVISIONS 4		
FIELD CHANGES		

SIGNATURE

P.E. NUMBER

DATE

BREWER TO EDDINGTON
1-395/ROUTE 9 CONNECTOR


CROSS SECTIONS

SHEET NUMBER


H235

OF 460

Filename: ...\235_XSECT_141+50_055.dgn Division: HIGHWAY Username: common Date:9/30/2021

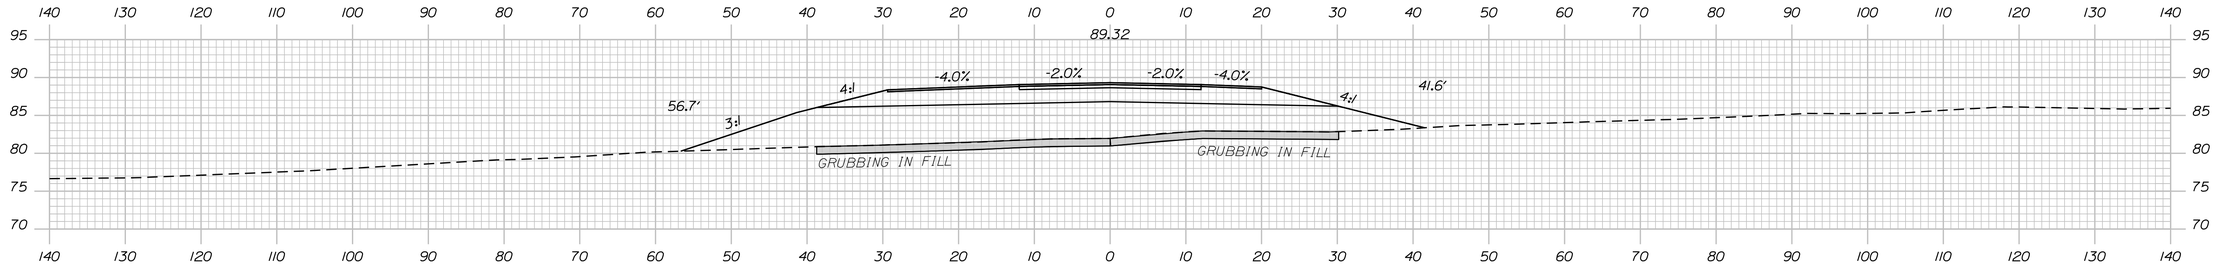


144+50.00

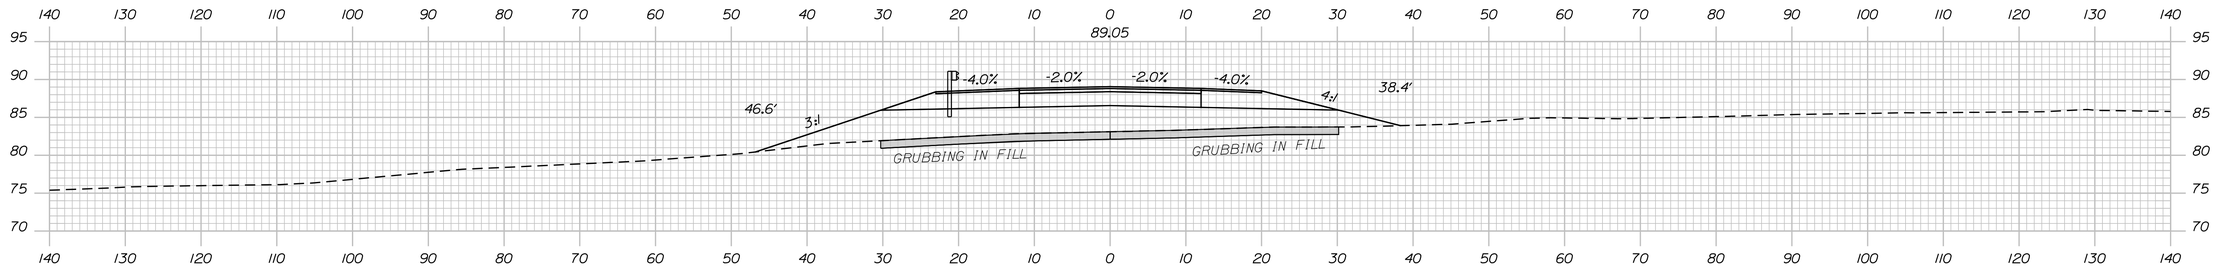


STA. 144+16.12 LT.
INSTALL 31" W-BEAM GR. MID-WAY SPLICE
FLARED TERMINAL

STA. 144+06.5
APPROX. ELEV. 60.8
HB-BE-123

144+00.00
NR

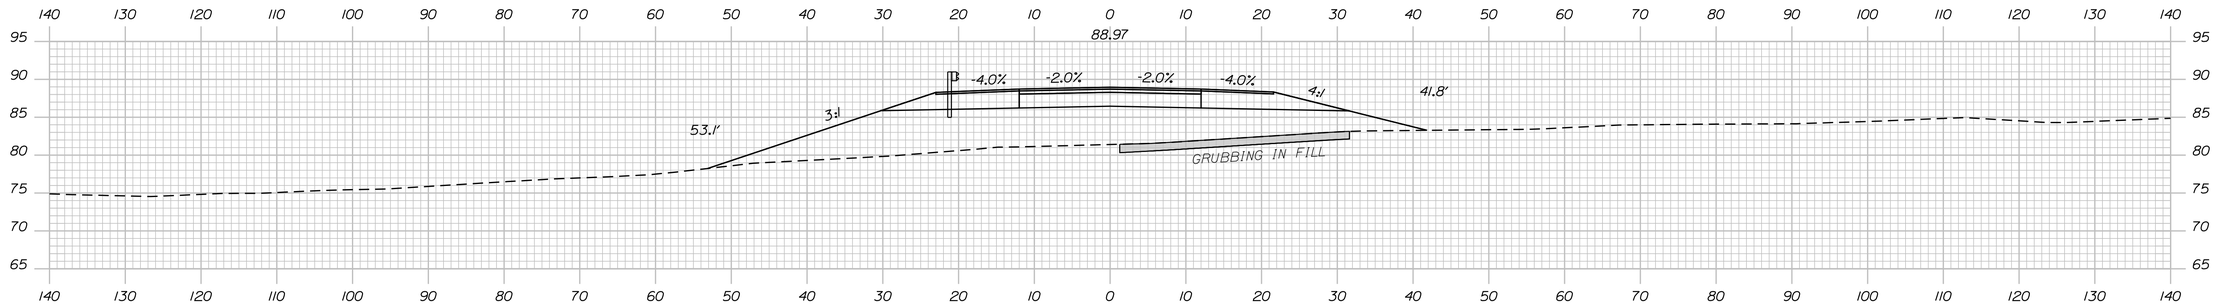

143+50.00

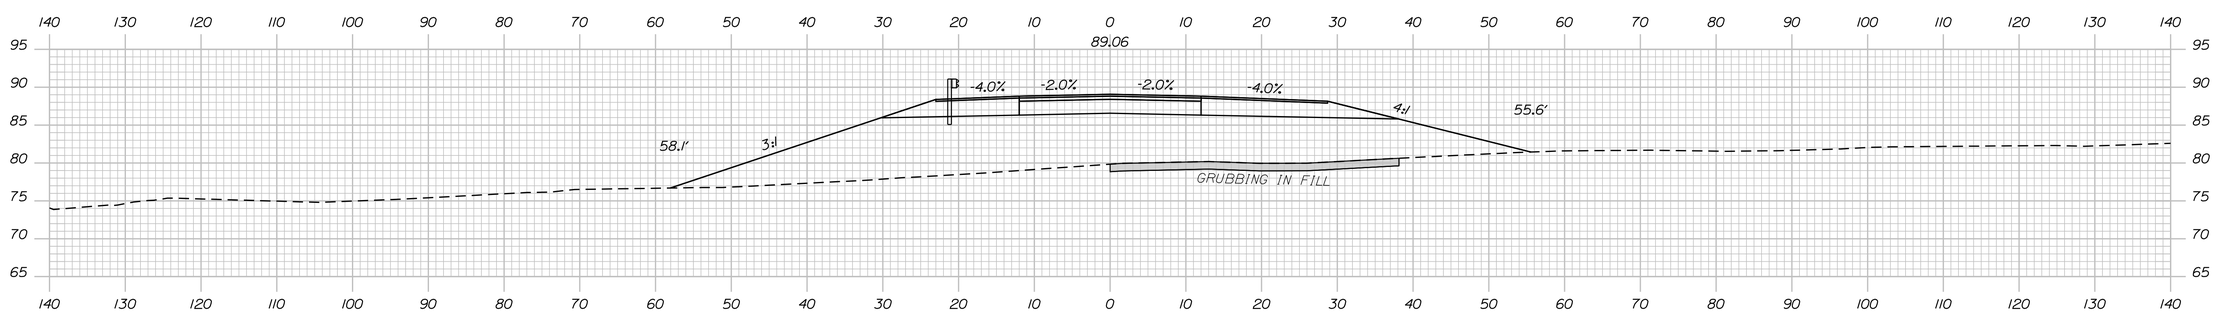

143+00.00

Sta. 143+00.00 to Sta. 144+50.00

STATE OF MAINE
DEPARTMENT OF TRANSPORTATION

1891500

WIN
018915.00

	BY	DATE
PROJ. MANAGER	R. MOULTON	
DESIGN-DETAILED	D.PRIDE	SEP. 2021
CHECKED-REVIEWED		
DESIGN2-DETAILED2		
DESIGN3-DETAILED3		
REVISIONS 1		
REVISIONS 2		
REVISIONS 3		
REVISIONS 4		
FIELD CHANGES		

SIGNATURE

P.E. NUMBER

DATE

BREWER TO EDDINGTON
1-395/ROUTE 9 CONNECTOR


CROSS SECTIONS

SHEET NUMBER


H236

OF 460


Filename: ...\236_XSECT_143+00_056.dgn Division: HIGHWAY Username: common Date:9/30/2021

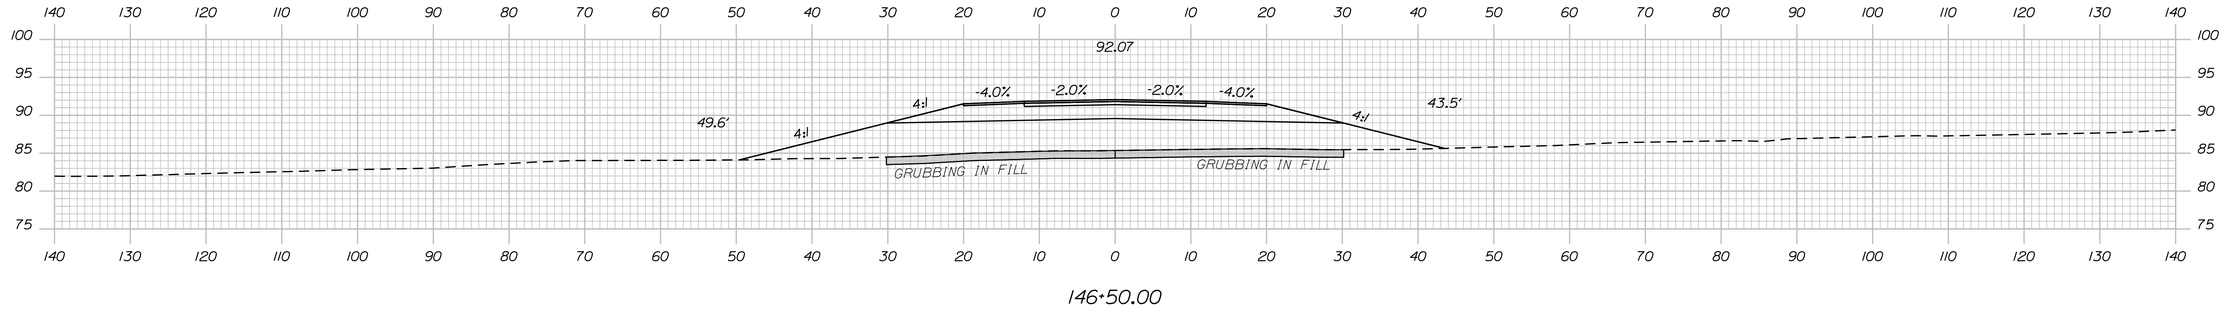


146+50.00

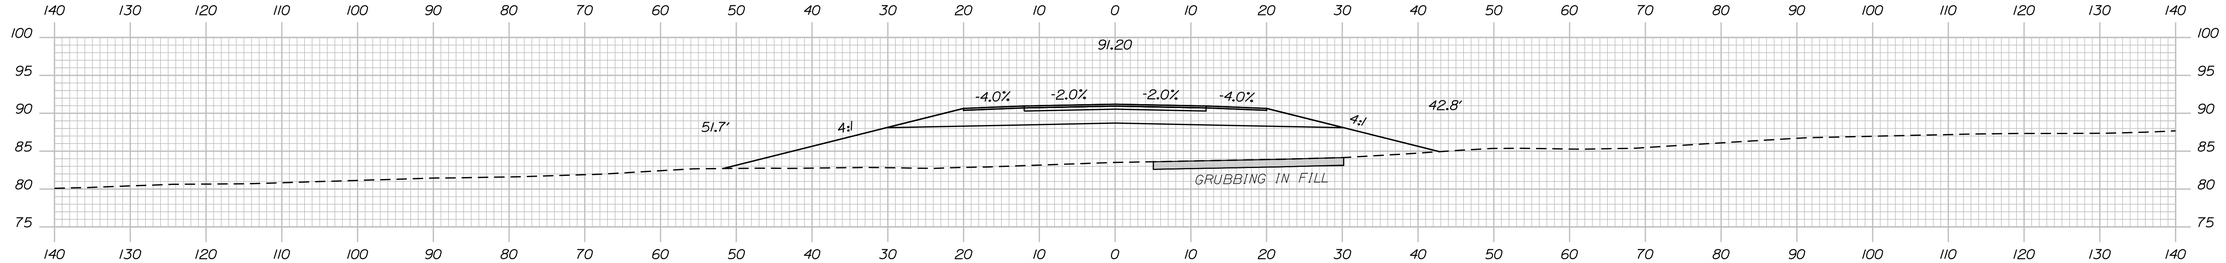

146+00.00

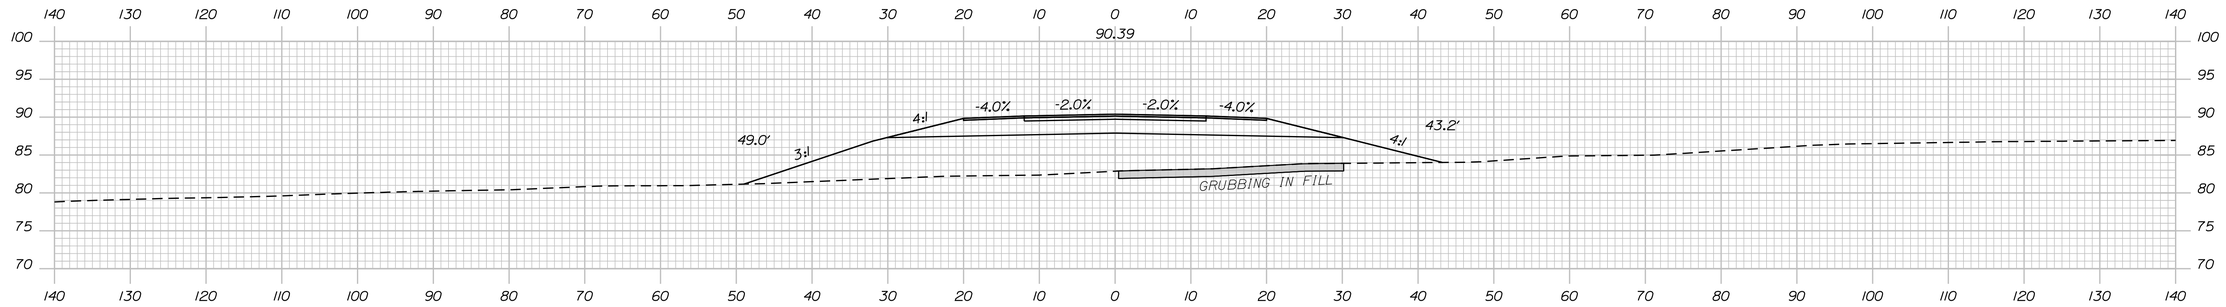

145+50.00

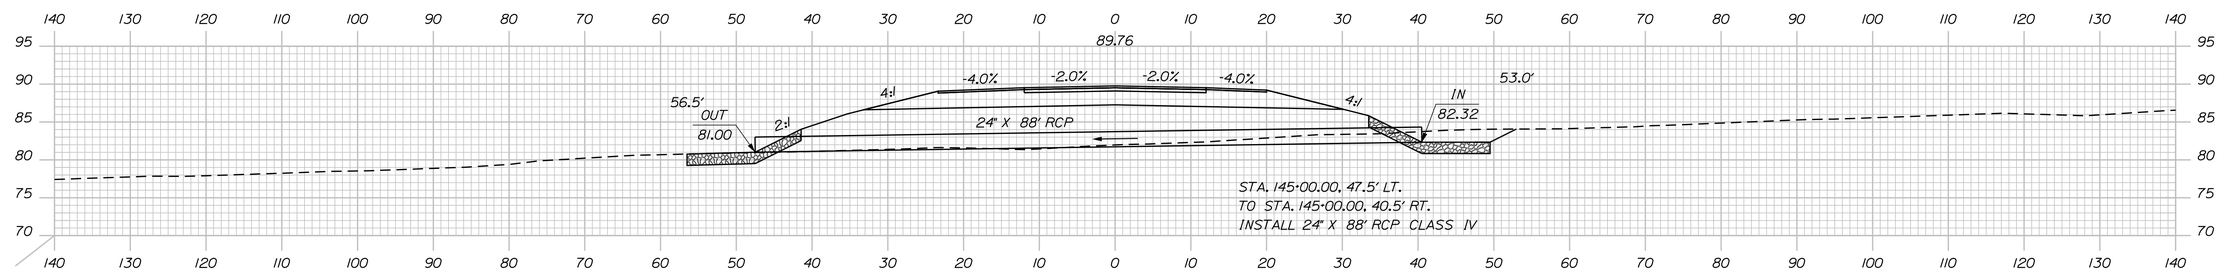

145+00.00

Sta. 145+00.00 to Sta. 146+50.00

STATE OF MAINE
DEPARTMENT OF TRANSPORTATION

1891500

WIN
018915.00

PROJ. MANAGER	R. MOULTON		
DESIGN-DETAILED	D.PRIDE	BY	DATE
CHECKED-REVIEWED			SEP. 2021
DESIGN2-DETAILED2			
DESIGN3-DETAILED3			
REVISIONS 1			
REVISIONS 2			
REVISIONS 3			
REVISIONS 4			
FIELD CHANGES			

SIGNATURE

P.E. NUMBER

DATE

BREWER TO EDDINGTON
1-395/ROUTE 9 CONNECTOR


CROSS SECTIONS

SHEET NUMBER


H237

OF 460


Filename: ...\237_XSECT_145+00_057.dgn Division: HIGHWAY Username: common Date:9/30/2021

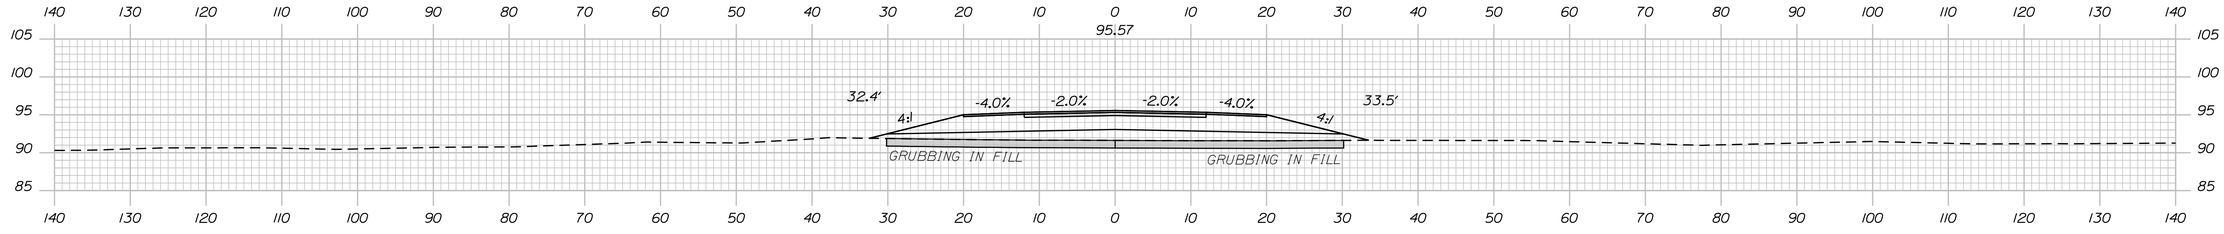


148+50.00

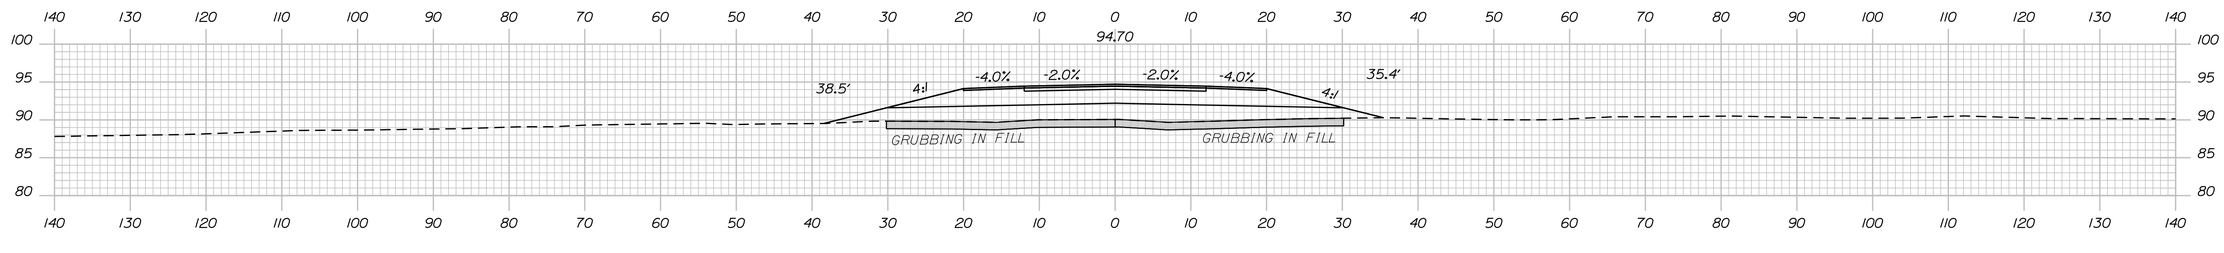

148+00.00

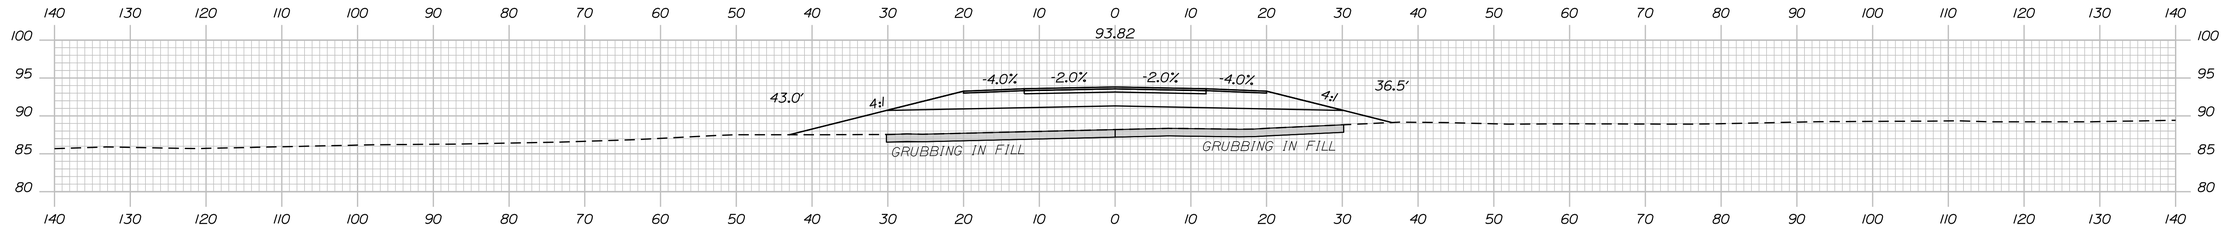

147+50.00

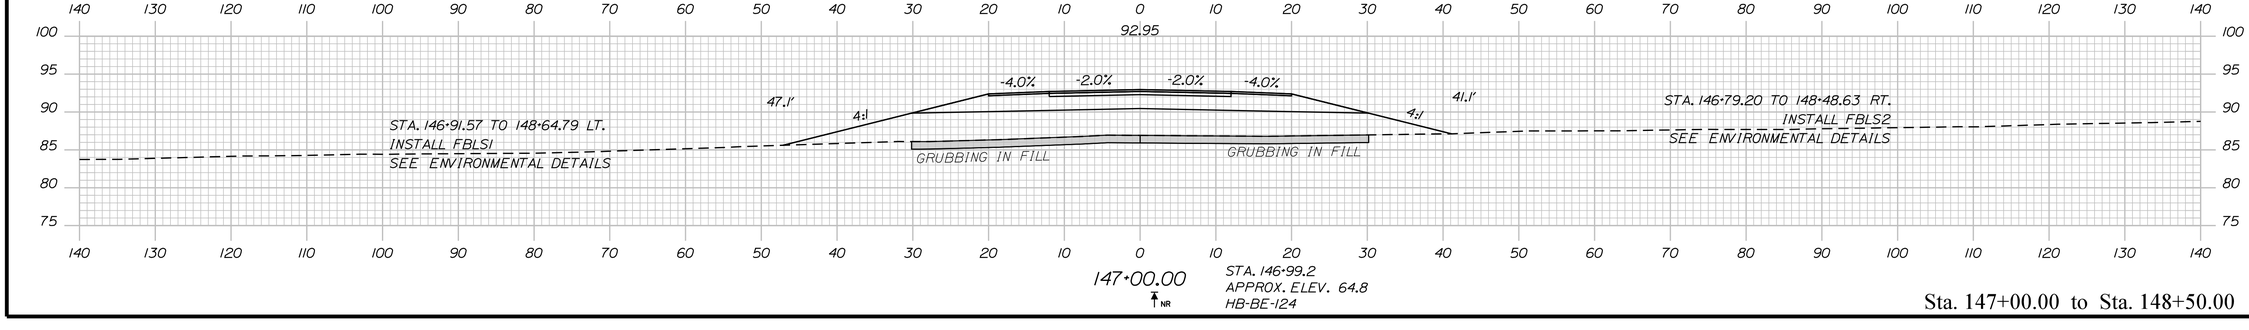

147+00.00

NR

STA. 146+99.2
APPROX. ELEV. 64.8
HB-BE-124

Sta. 147+00.00 to Sta. 148+50.00

STATE OF MAINE
DEPARTMENT OF TRANSPORTATION

1891500

WIN
018915.00

PROJ. MANAGER	R. MOULTON	BY	DATE
DESIGN-DETAILED	D.PRIDE		SEP. 2021
CHECKED-REVIEWED			
DESIGN2-DETAILED2			
DESIGN3-DETAILED3			
REVISIONS 1			
REVISIONS 2			
REVISIONS 3			
REVISIONS 4			
FIELD CHANGES			

SIGNATURE

P.E. NUMBER

DATE

BREWER TO EDDINGTON
I-395/ROUTE 9 CONNECTOR

CROSS SECTIONS

SHEET NUMBER

H238

OF 460

Filename: ...\238_XSECT_147+00_058.dgn Division: HIGHWAY Username: common Date:9/30/2021

Sta. 149+00.00 to Sta. 151+00.00

Filename: ...\239_XSECT_149+00_059.dgn Username: common

Division: HIGHWAY

Date:9/30/2021

STATE OF MAINE
DEPARTMENT OF TRANSPORTATION

1891500

WIN
018915.00

PROJ. MANAGER	R. MOULTON		
DESIGN-DETAILED	D.PRIDE	SEP. 2021	DATE
CHECKED-REVIEWED			BY
DESIGN2-DETAILED2			
DESIGN3-DETAILED3			
REVISIONS 1			
REVISIONS 2			
REVISIONS 3			
REVISIONS 4			
FIELD CHANGES			

SIGNATURE

P.E. NUMBER

DATE


BREWER TO EDDINGTON
1-395/ROUTE 9 CONNECTOR

CROSS SECTIONS


SHEET NUMBER

H239


OF 460

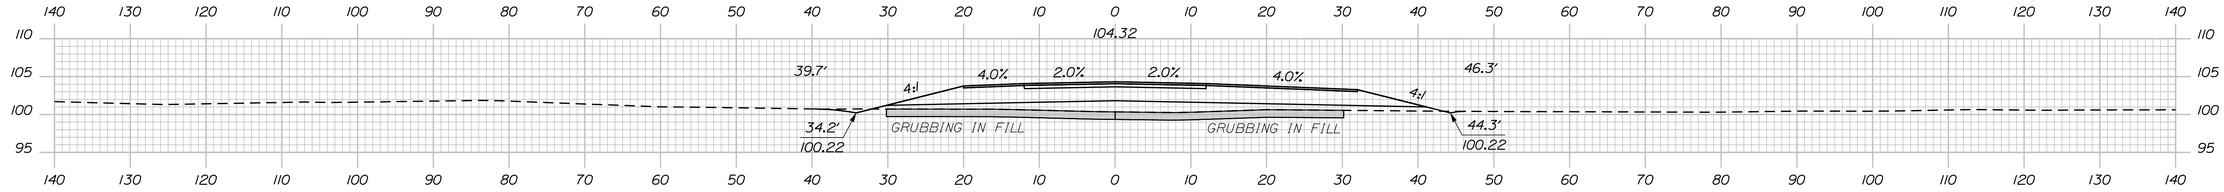


153+50.00

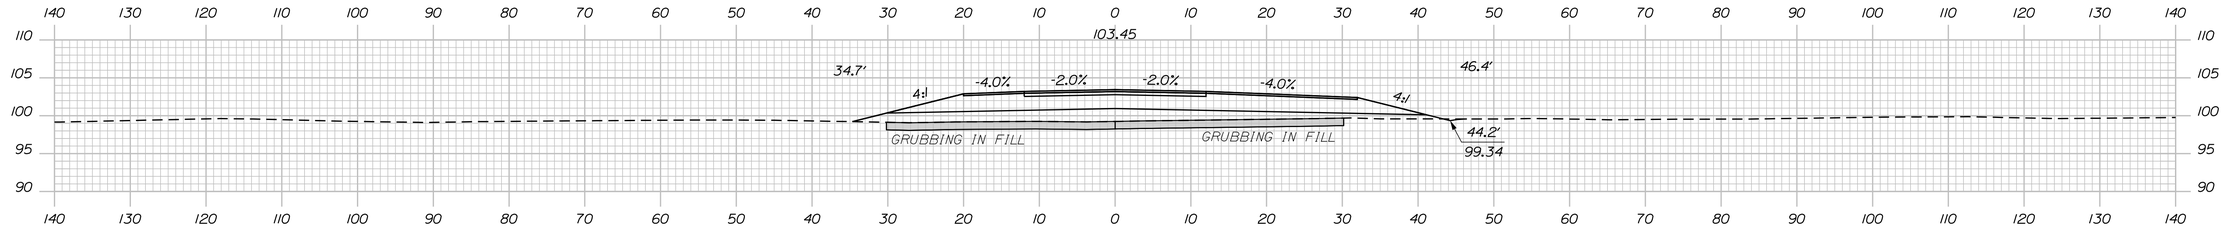


153+00.00

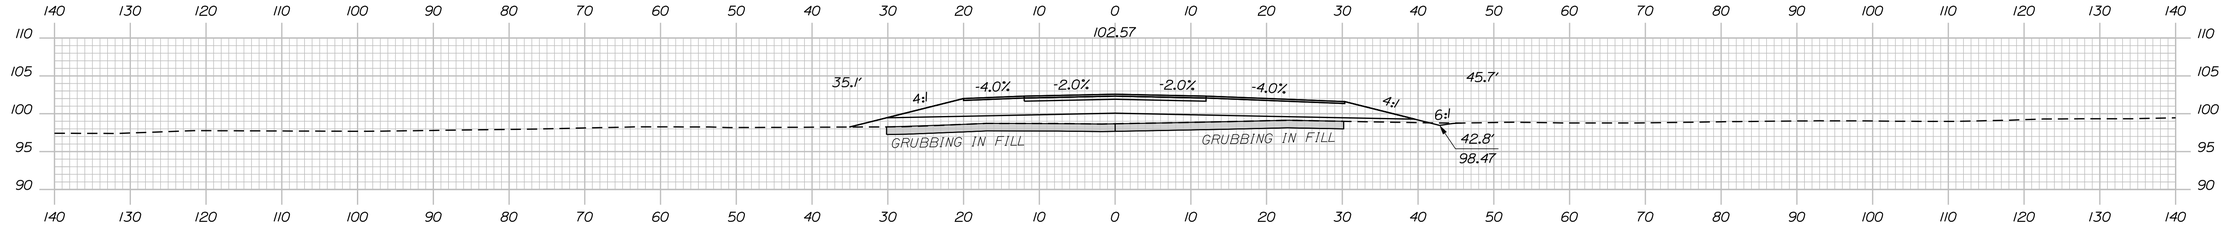

152+50.00

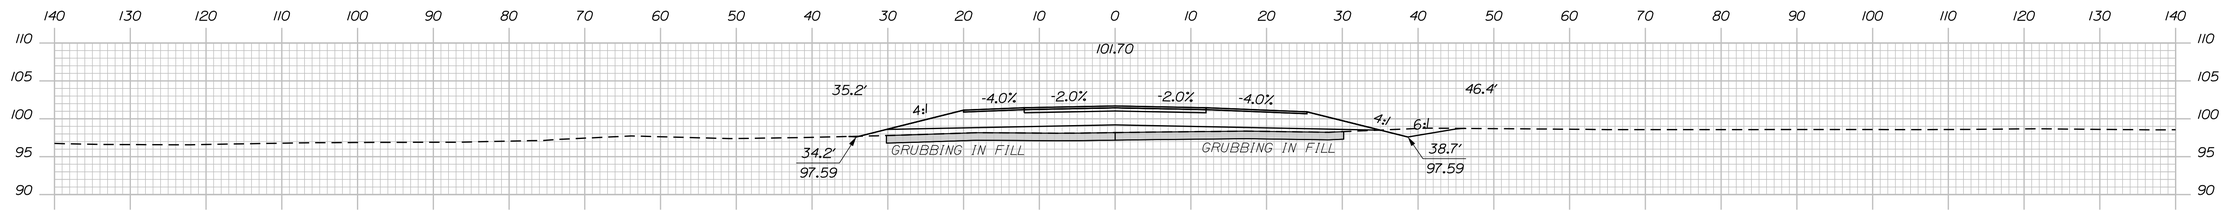

152+00.00

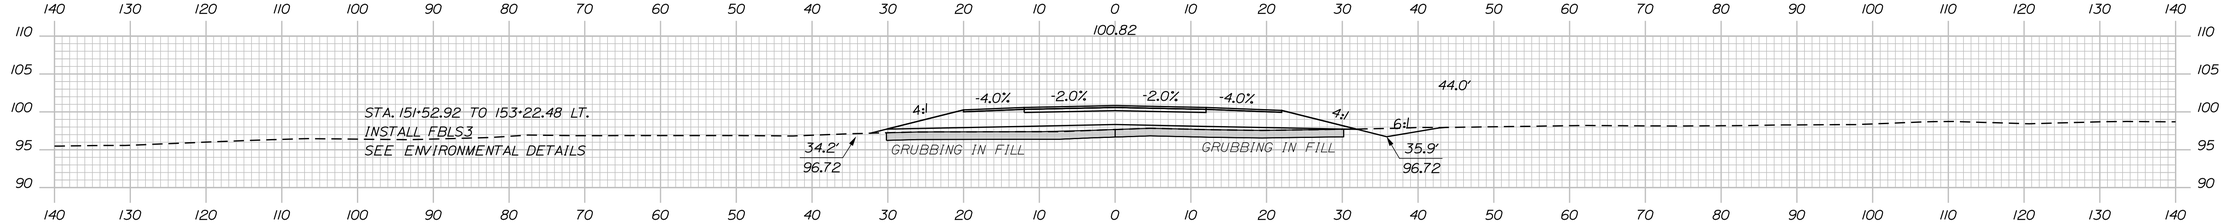

151+50.00

Sta. 151+50.00 to Sta. 153+50.00

STATE OF MAINE
DEPARTMENT OF TRANSPORTATION

1891500

WIN
018915.00

SIGNATURE		
P.E. NUMBER		
DATE		

PROJ. MANAGER	R. MOULTON		
DESIGN-DETAILED	D.PRIDE		
CHECKED-REVIEWED			
DESIGN2-DETAILED2			
DESIGN3-DETAILED3			
REVISIONS 1			
REVISIONS 2			
REVISIONS 3			
REVISIONS 4			
FIELD CHANGES			

BREWER TO EDDINGTON
1-395/ROUTE 9 CONNECTOR


CROSS SECTIONS

SHEET NUMBER

H240

OF 460

Date:9/30/2021
Username: common
Division: HIGHWAY
Filename: ...\240_XSECT_151+50_183.dgn

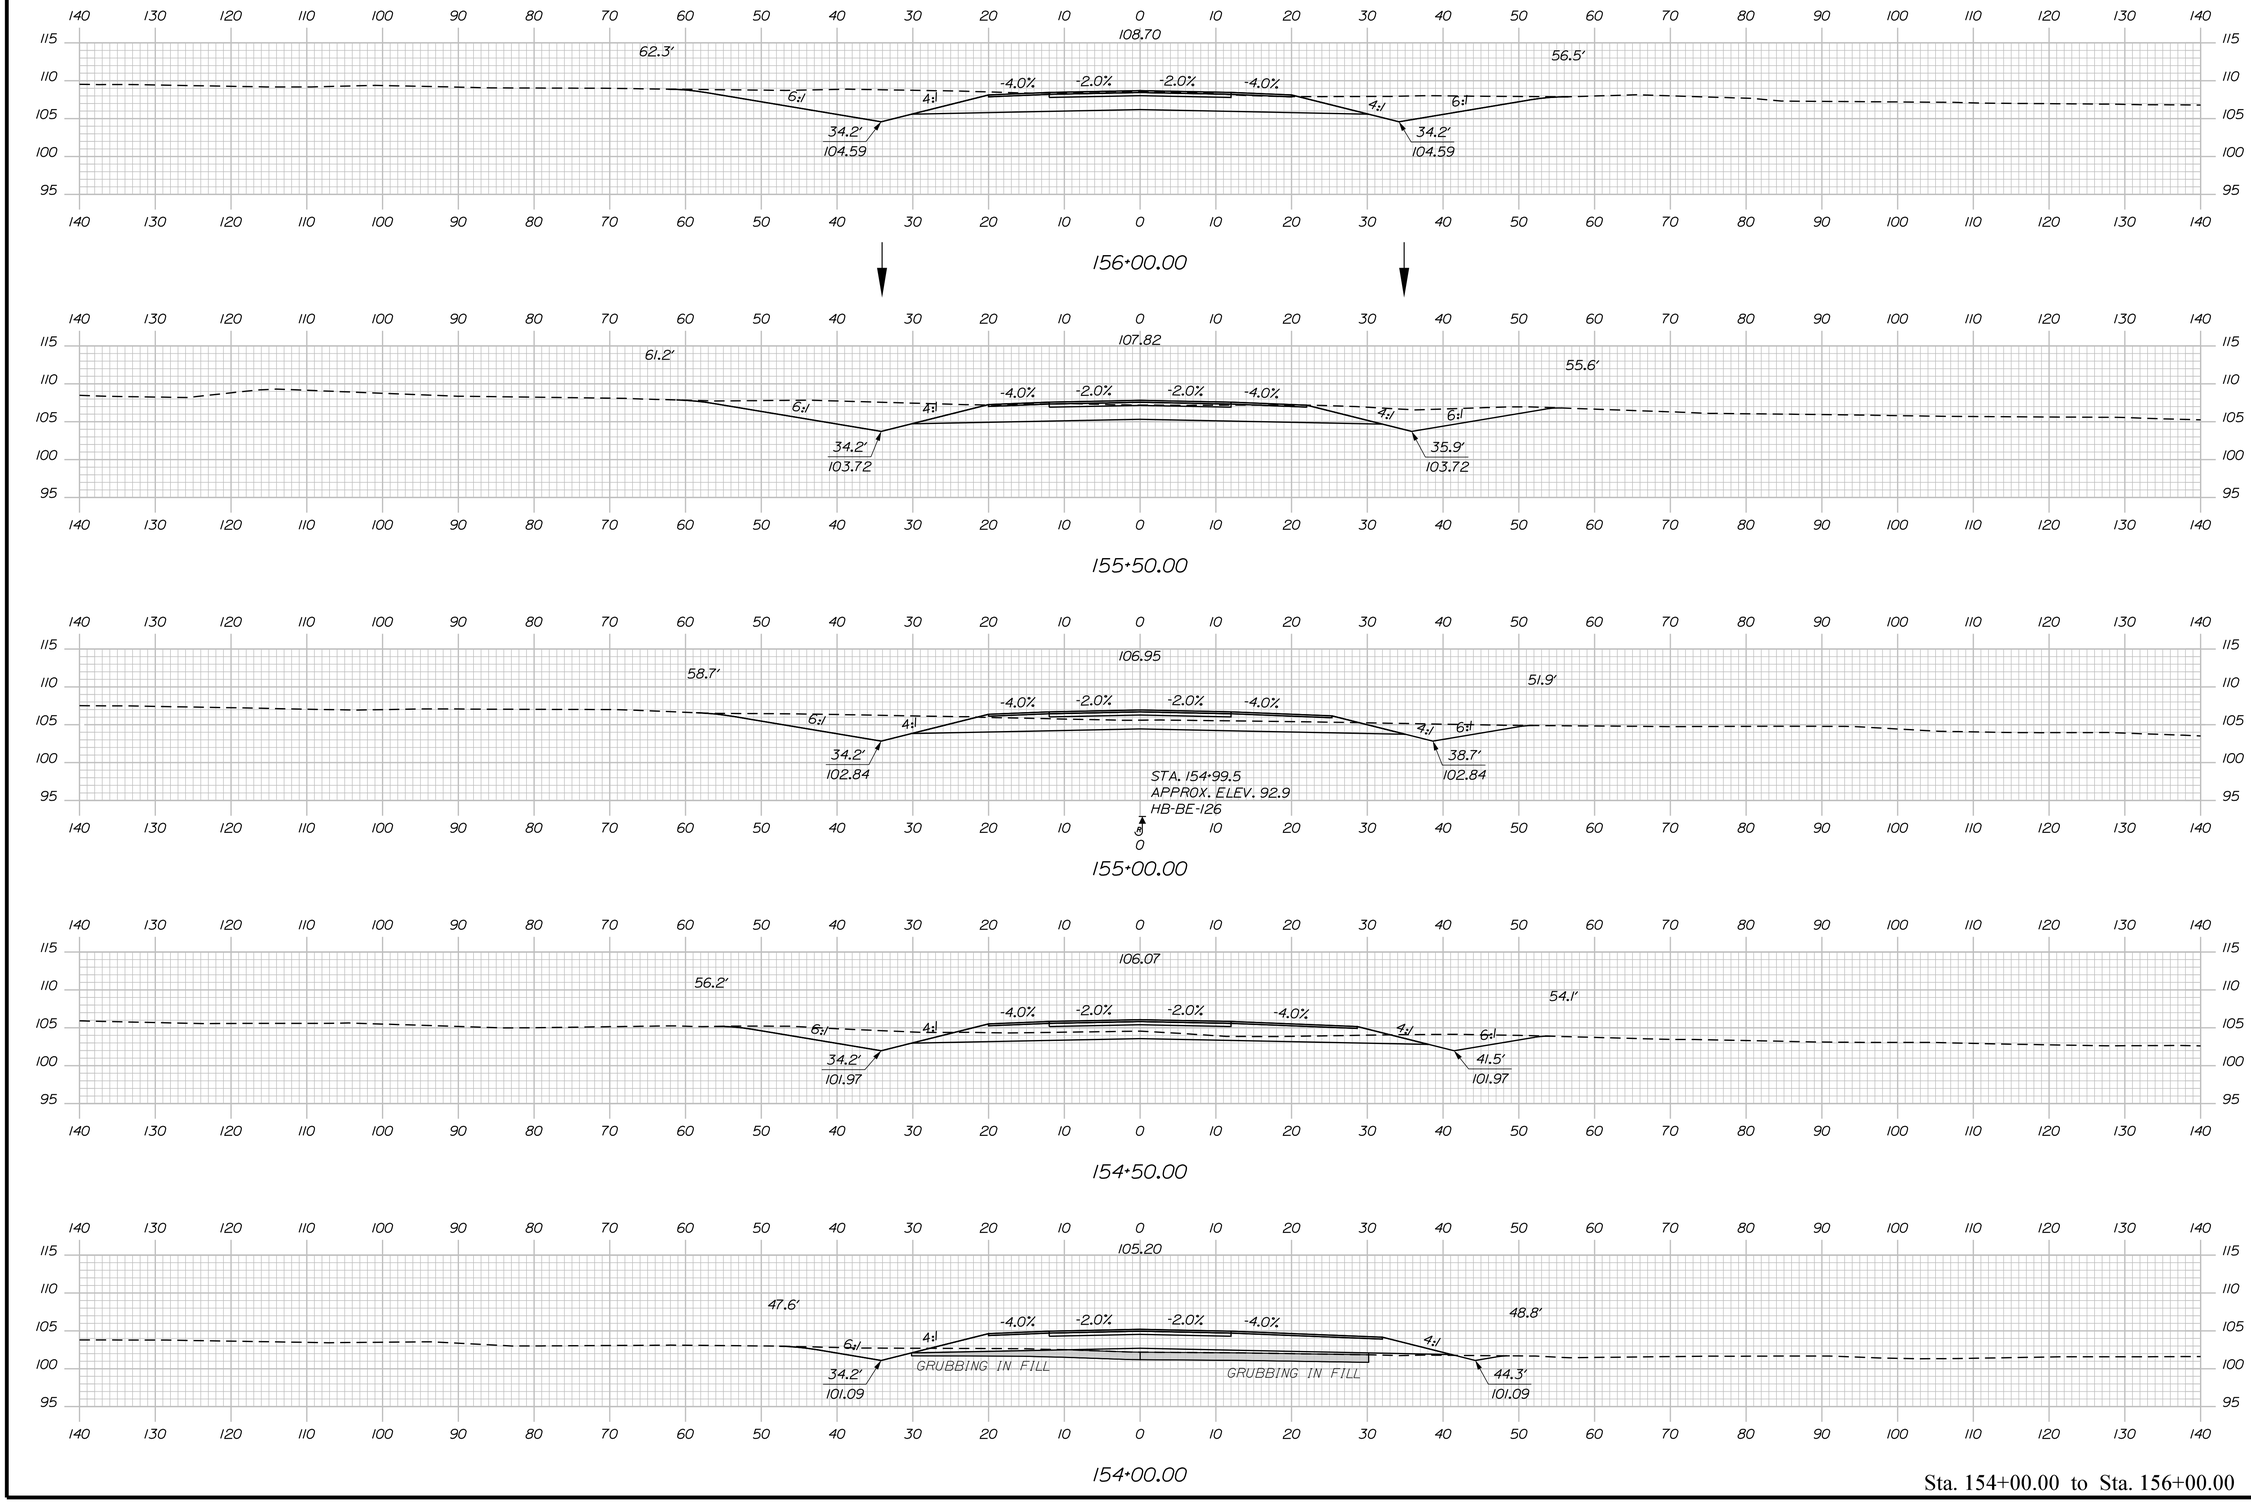

Sta. 154+00.00 to Sta. 156+00.00

STATE OF MAINE
DEPARTMENT OF TRANSPORTATION

1891500

WIN
018915.00

PROJ. MANAGER	R. MOULTON	BY	DATE
DESIGN-DETAILED	D.PRIDE		SEP. 2021
CHECKED-REVIEWED			
DESIGN2-DETAILED2			
DESIGN3-DETAILED3			
REVISIONS 1			
REVISIONS 2			
REVISIONS 3			
REVISIONS 4			
FIELD CHANGES			

SIGNATURE

P.E. NUMBER

DATE

BREWER TO EDDINGTON
1-395/ROUTE 9 CONNECTOR


CROSS SECTIONS

SHEET NUMBER

H241

OF 460

Filename: ...\241_XSECT_154+00_184.dgn Division: HIGHWAY Username: common Date:9/30/2021

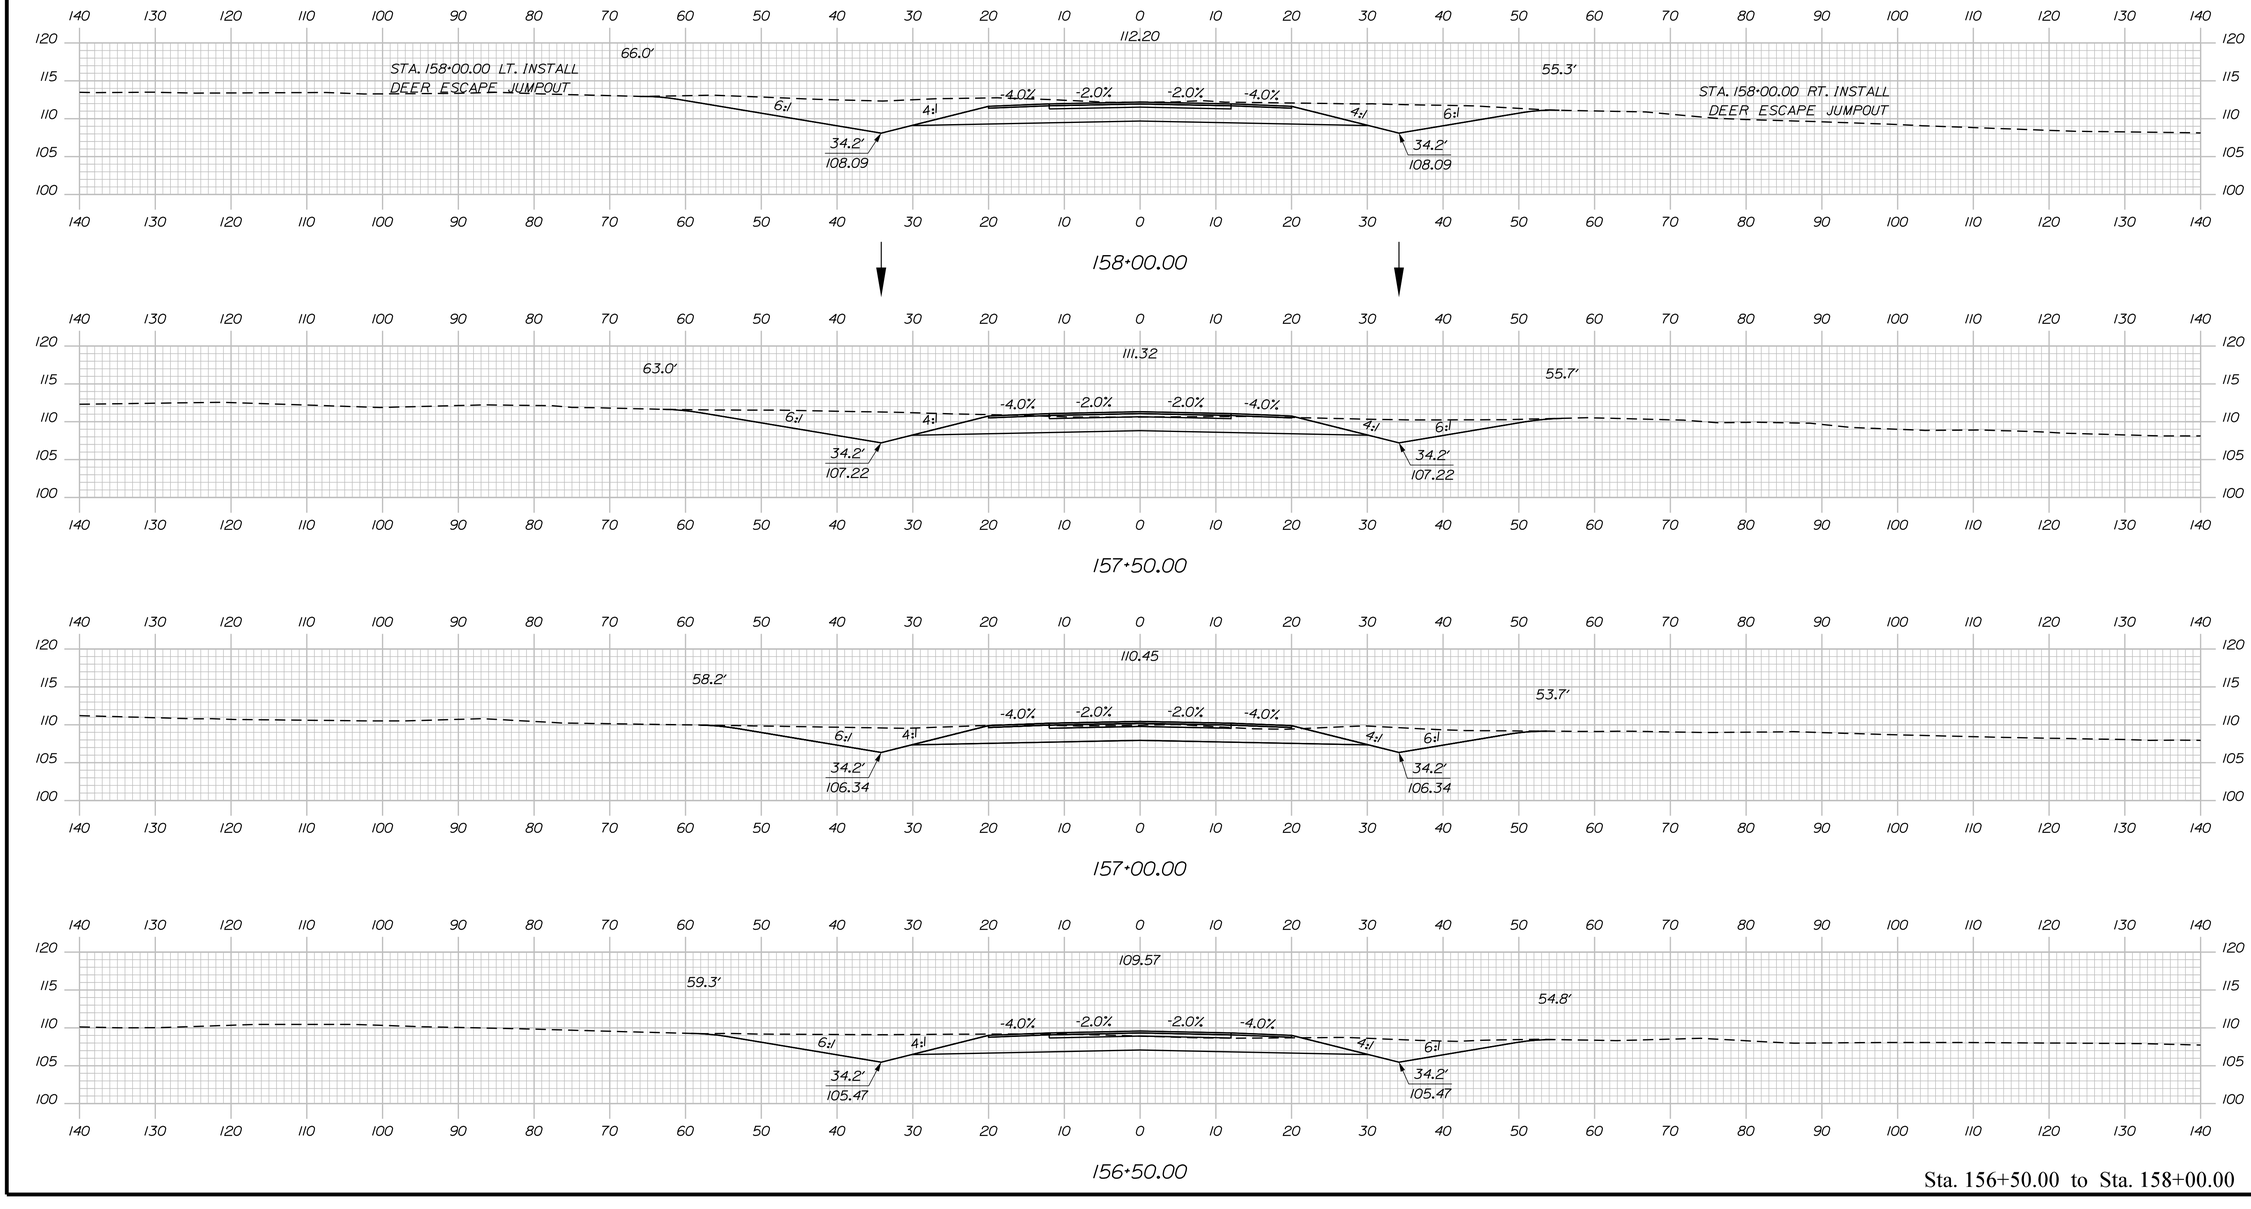

Sta. 156+50.00 to Sta. 158+00.00

Date:9/30/2021 Username: common Division: HIGHWAY Filename: ...\242_XSECT_156+50_060.dgn

STATE OF MAINE
DEPARTMENT OF TRANSPORTATION

1891500

WIN
018915.00

PROJ. MANAGER		BY	DATE
DESIGN-DETAILED	R. MOULTON		SEP. 2021
CHECKED-REVIEWED	D.PRIDE		
DESIGN2-DETAILED2			
DESIGN3-DETAILED3			
REVISIONS 1			
REVISIONS 2			
REVISIONS 3			
REVISIONS 4			
FIELD CHANGES			

SIGNATURE

P.E. NUMBER

DATE


BREWER TO EDDINGTON
1-395/ROUTE 9 CONNECTOR

CROSS SECTIONS

SHEET NUMBER

H242

OF 460

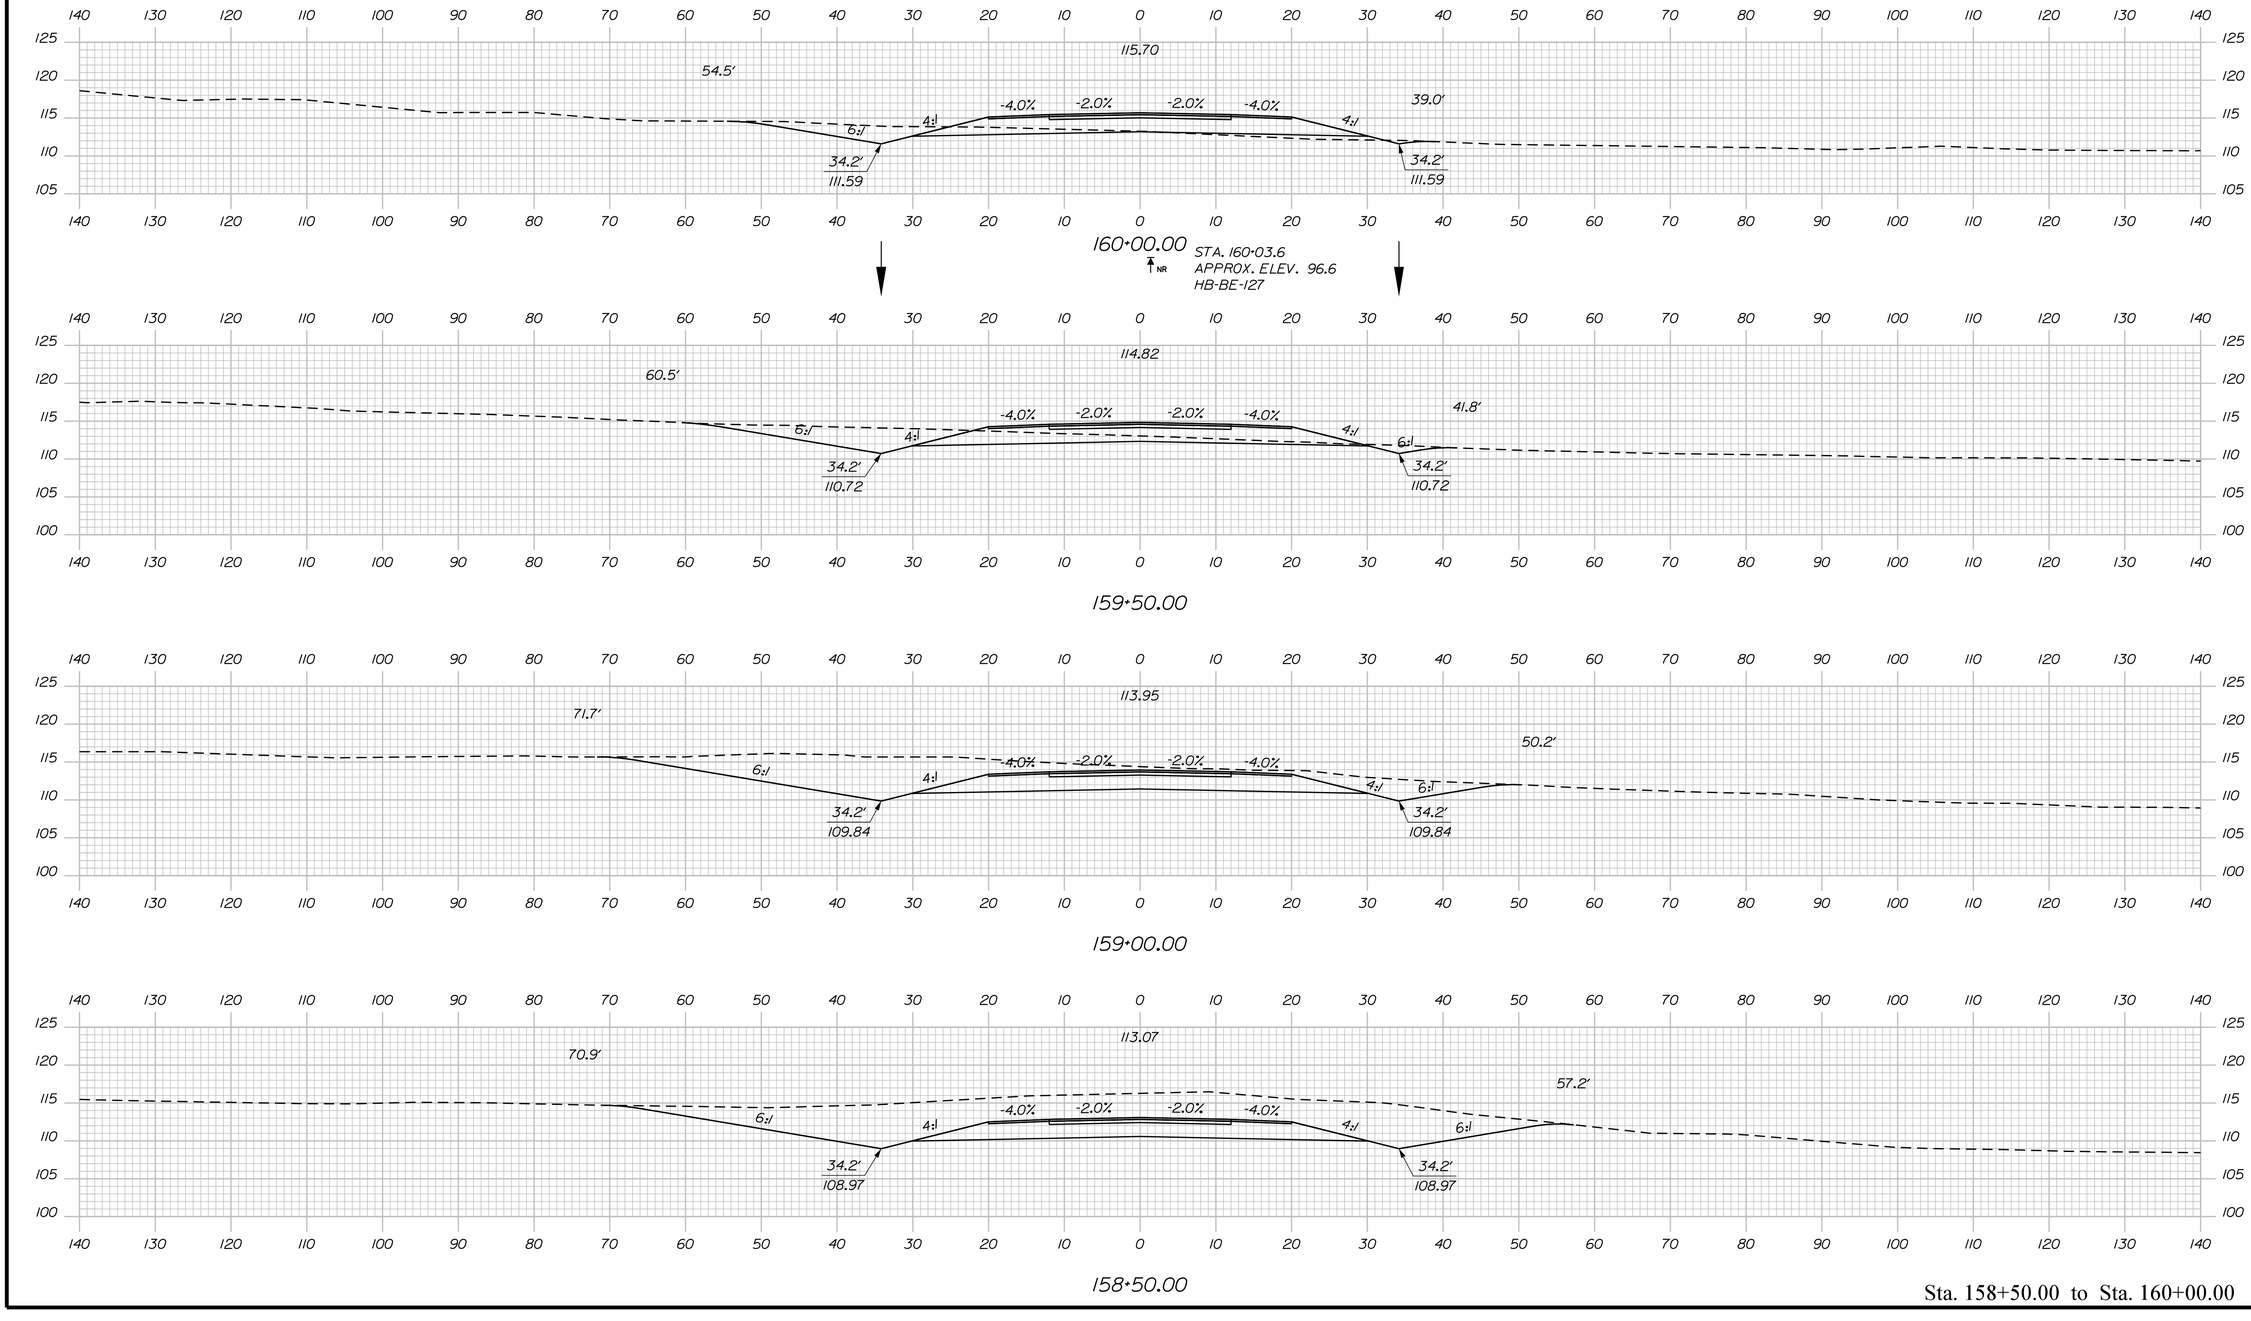

Sta. 158+50.00 to Sta. 160+00.00

STATE OF MAINE
DEPARTMENT OF TRANSPORTATION

1891500

WIN
018915.00

	BY	DATE
PROJ. MANAGER	R. MOULTON	
DESIGN-DETAILED	D.PRIDE	SEP. 2021
CHECKED-REVIEWED		
DESIGN2-DETAILED2		
DESIGN3-DETAILED3		
REVISIONS 1		
REVISIONS 2		
REVISIONS 3		
REVISIONS 4		
FIELD CHANGES		

SIGNATURE

P.E. NUMBER

DATE

BREWER TO EDDINGTON
1-395/ROUTE 9 CONNECTOR


CROSS SECTIONS

SHEET NUMBER

H243

OF 460

Filename: ...\243_XSECT_158+50_061.dgn Division: HIGHWAY Username: common Date:9/30/2021

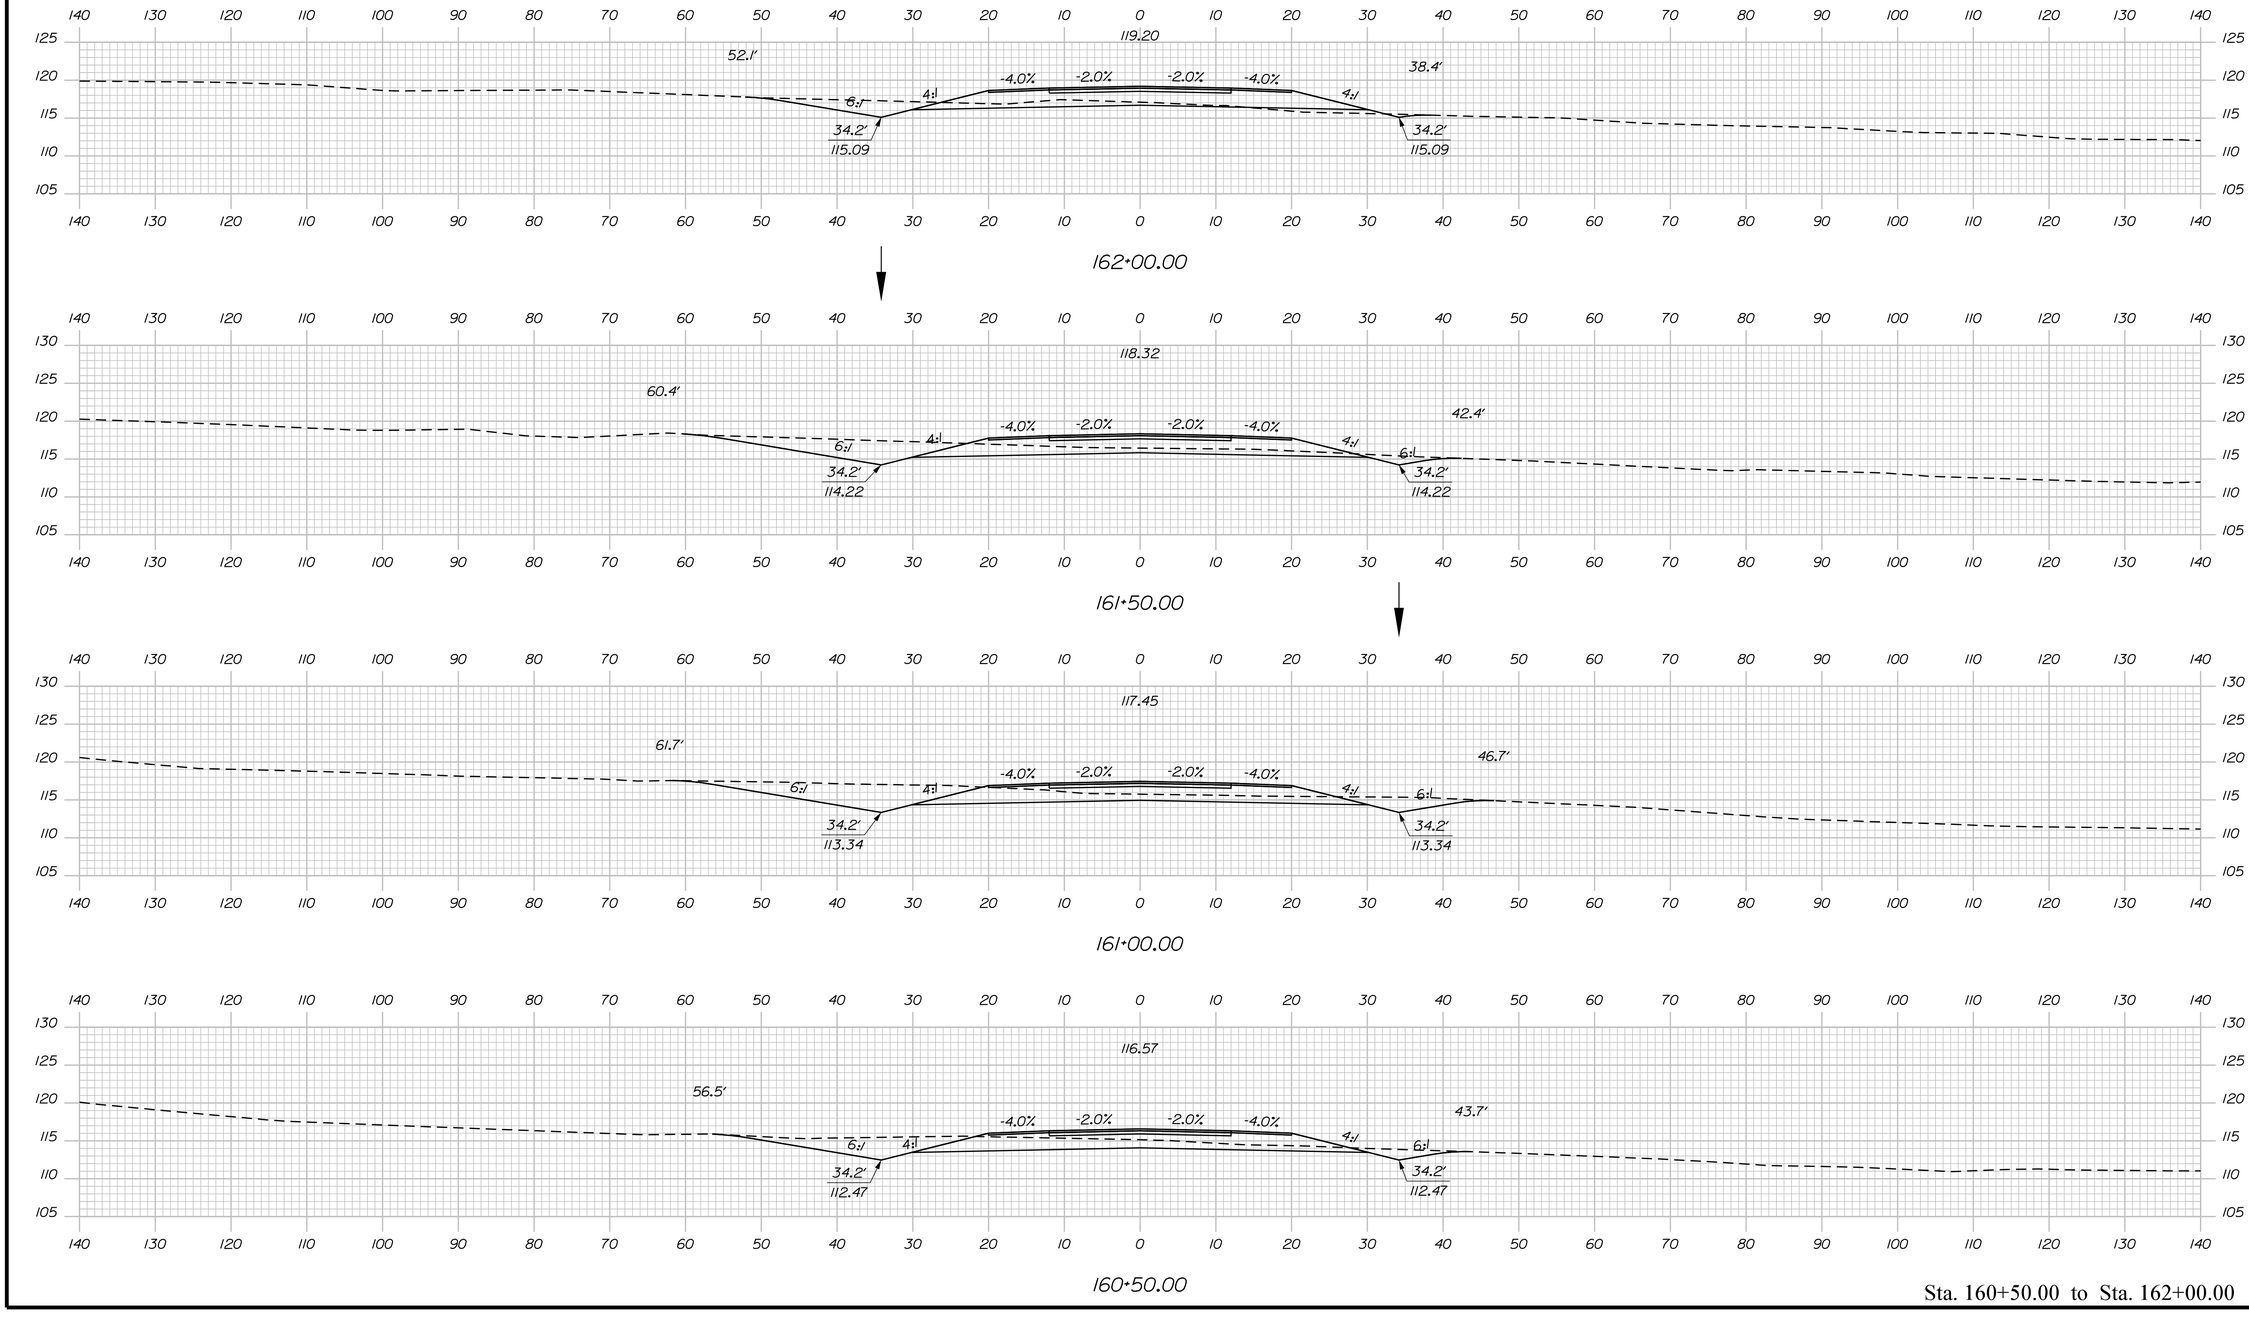

Sta. 160+50.00 to Sta. 162+00.00

STATE OF MAINE
DEPARTMENT OF TRANSPORTATION

1891500

WIN
018915.00

PROJ. MANAGER	R. MOULTON	BY	
DESIGN-DETAILED	D.PRIDE	DATE	SEP. 2021
CHECKED-REVIEWED		SIGNATURE	
DESIGN2-DETAILED2			
DESIGN3-DETAILED3		P.E. NUMBER	
REVISIONS 1			
REVISIONS 2		DATE	
REVISIONS 3			
REVISIONS 4			
FIELD CHANGES			

BREWER TO EDDINGTON
I-395/ROUTE 9 CONNECTOR


CROSS SECTIONS

SHEET NUMBER

H244


OF 460

Filename: ...\244_XSECT_160+50_062.dgn Division: HIGHWAY Username: common Date:9/30/2021

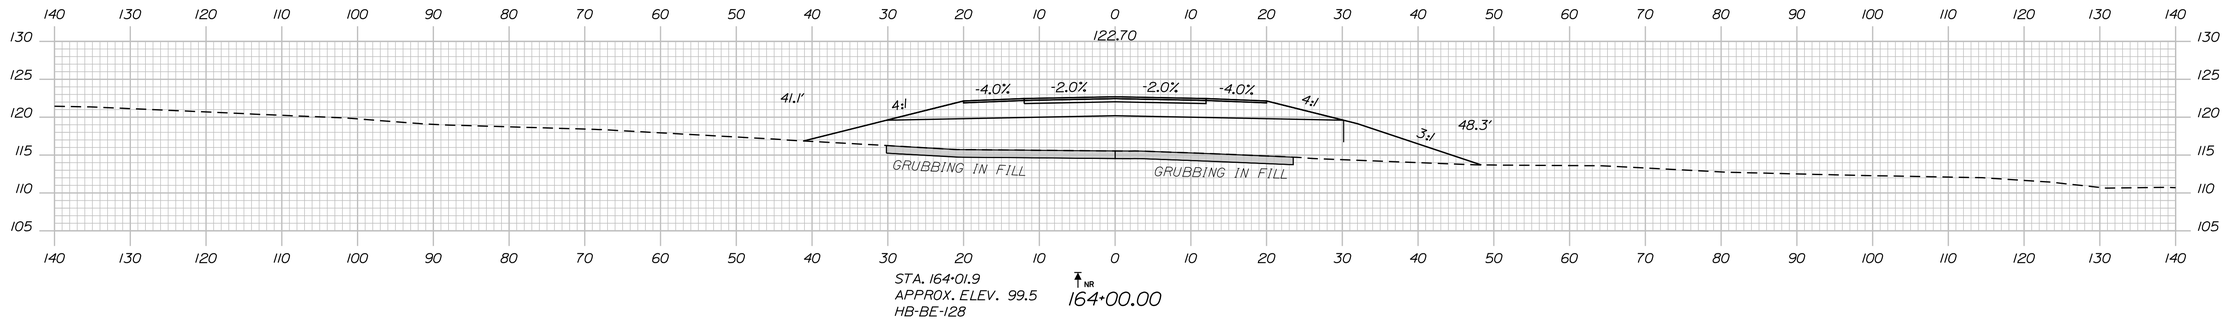


STA. 164+01.9
APPROX. ELEV. 99.5
HB-BE-128


NR
164+00.00

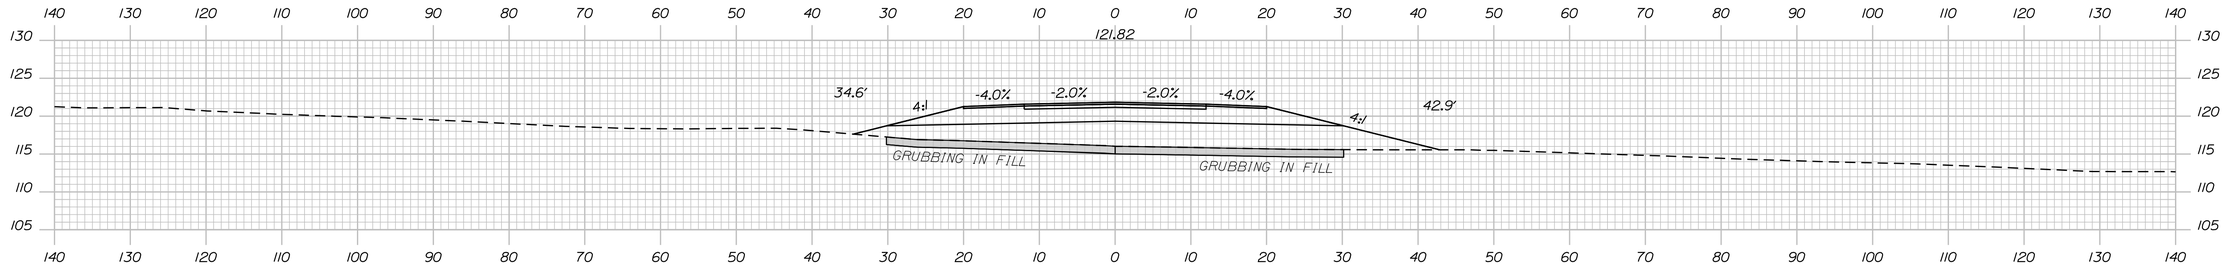

163+50.00

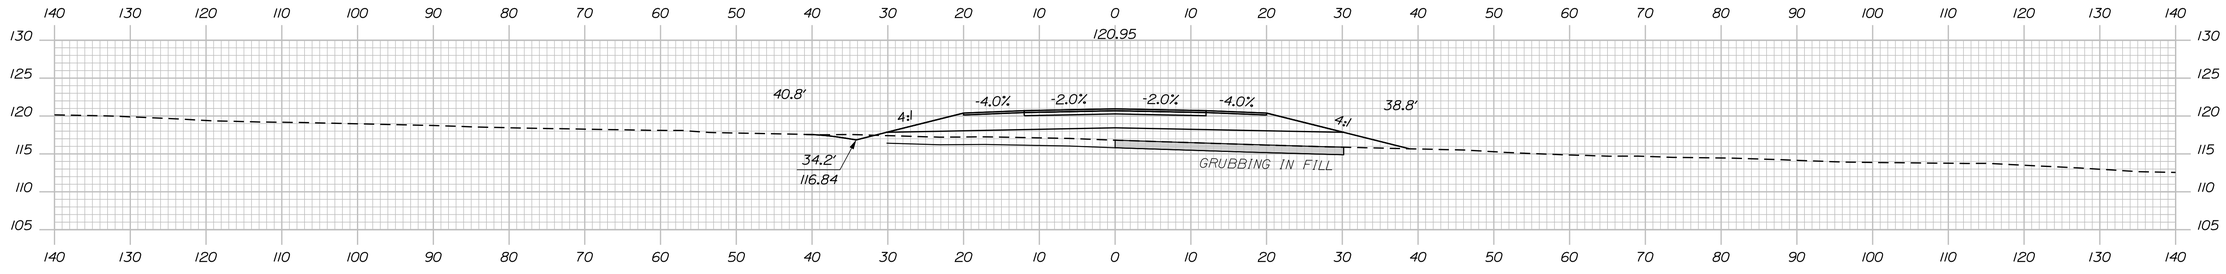

163+00.00

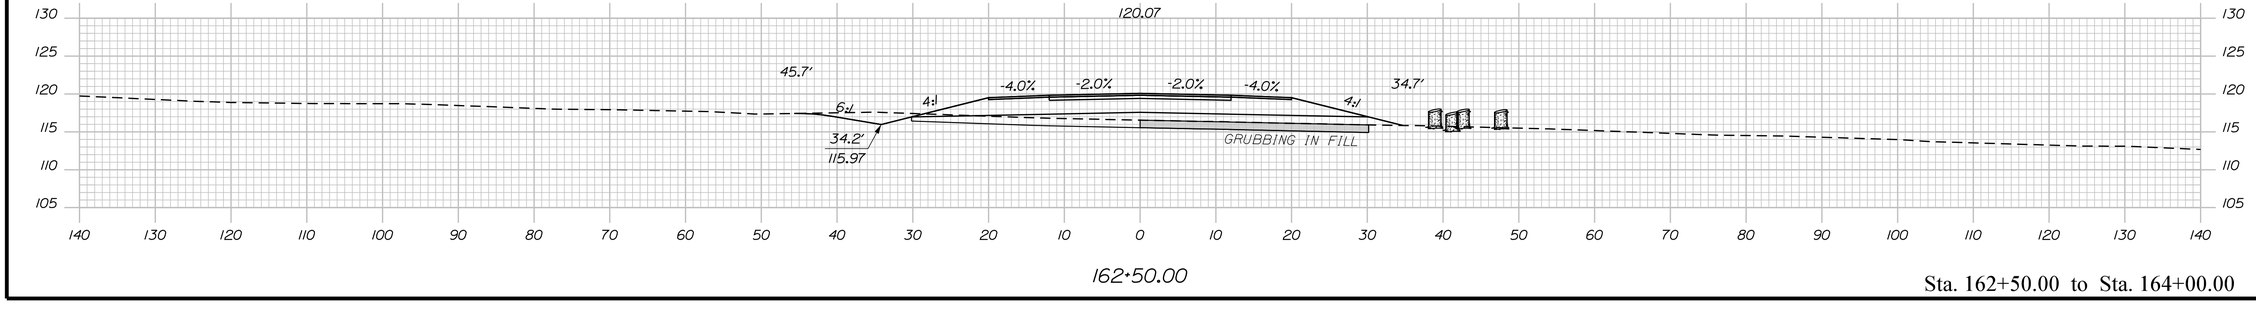

162+50.00

Sta. 162+50.00 to Sta. 164+00.00

STATE OF MAINE
DEPARTMENT OF TRANSPORTATION

1891500

WIN
018915.00

PROJ. MANAGER	R. MOULTON	BY	DATE
DESIGN-DETAILED	D.PRIDE		SEP. 2021
CHECKED-REVIEWED			
DESIGN2-DETAILED2			
DESIGN3-DETAILED3			
REVISIONS 1			
REVISIONS 2			
REVISIONS 3			
REVISIONS 4			
FIELD CHANGES			

SIGNATURE

P.E. NUMBER

DATE

BREWER TO EDDINGTON
1-395/ROUTE 9 CONNECTOR


CROSS SECTIONS

SHEET NUMBER


H245

OF 460


Filename: ...\245_XSECT_162+50_063.dgn Division: HIGHWAY Username: common Date:9/30/2021

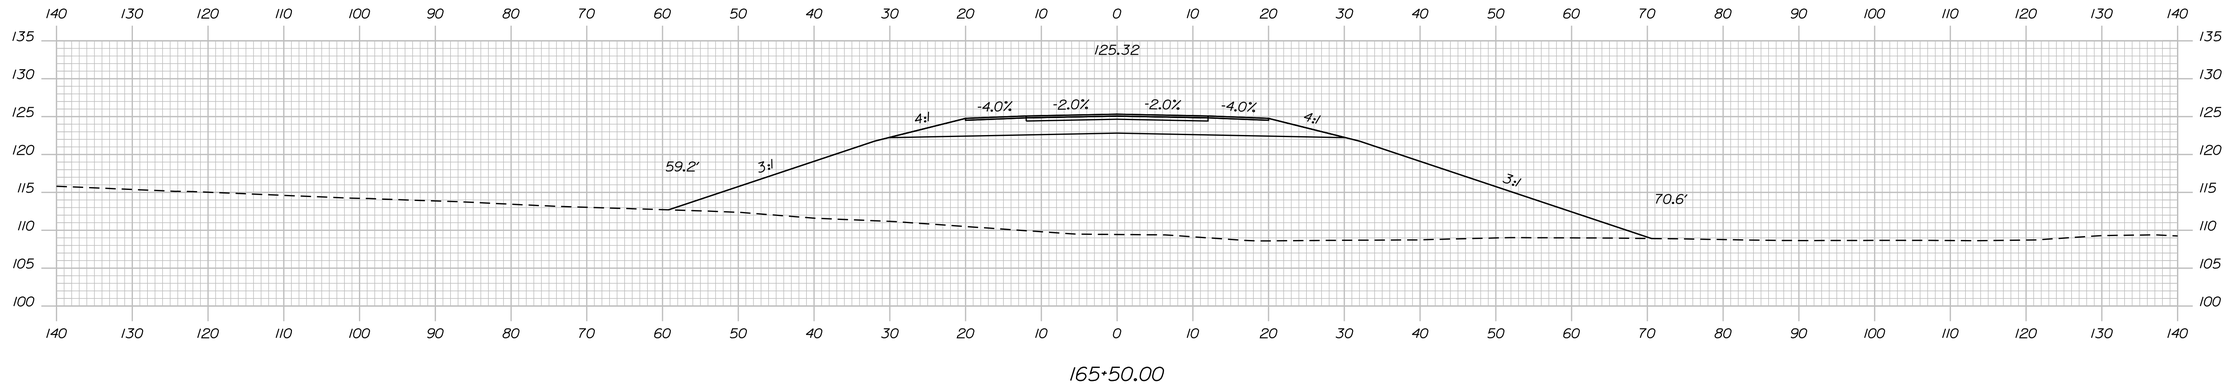

165+50.00

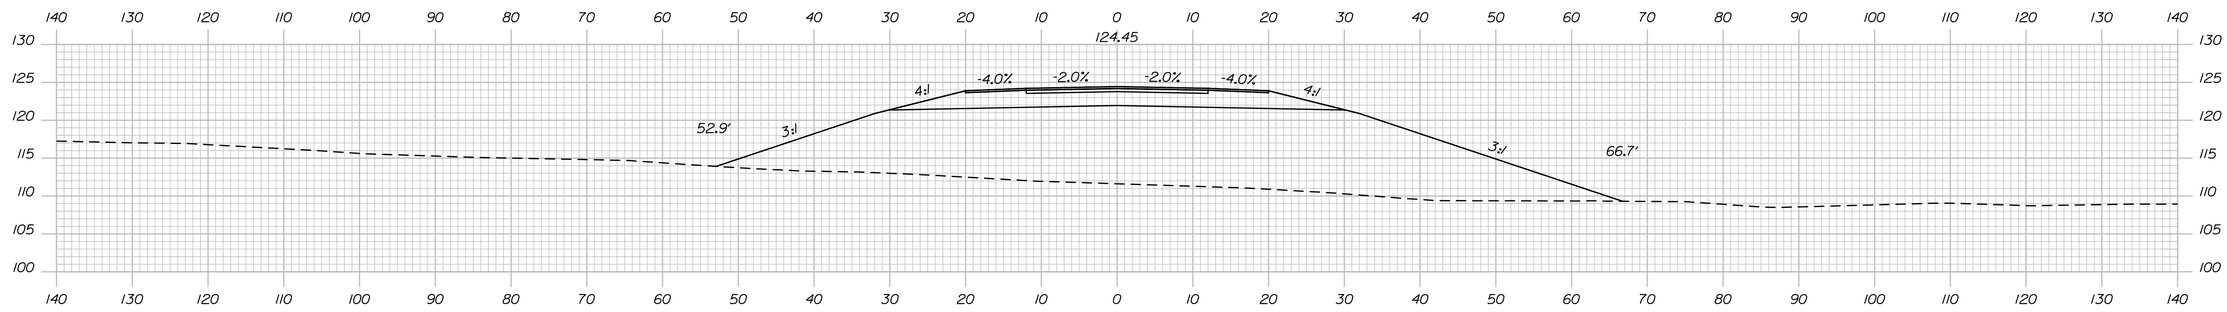

165+00.00

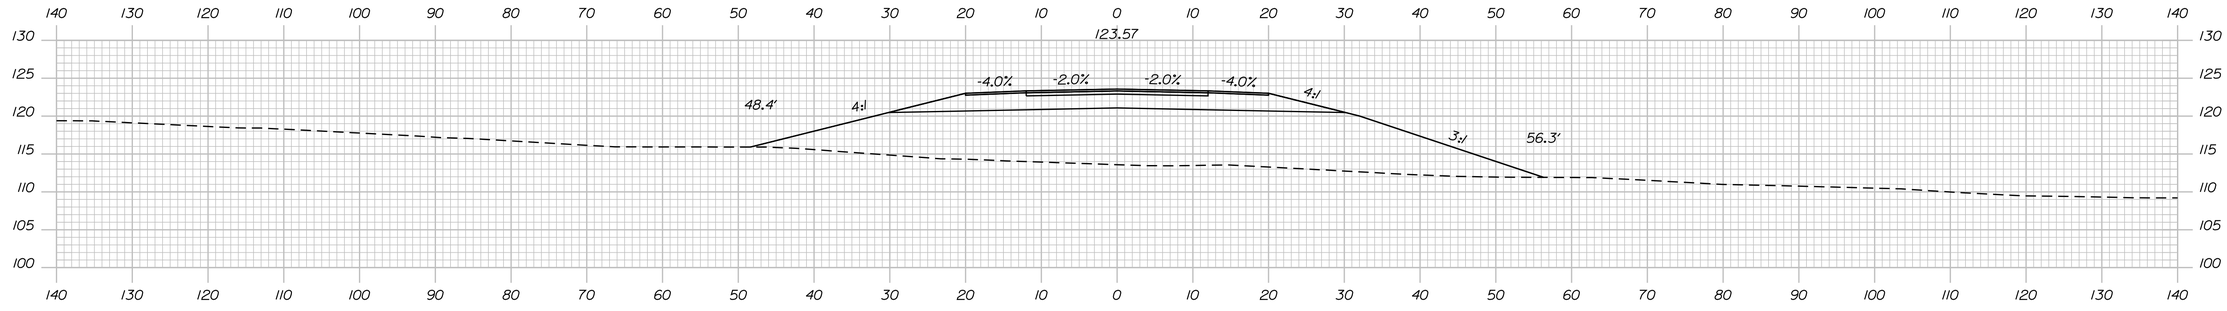

164+50.00

Sta. 164+50.00 to Sta. 165+50.00

STATE OF MAINE
DEPARTMENT OF TRANSPORTATION

1891500

WIN
018915.00

PROJ. MANAGER	R. MOULTON	BY	
DESIGN-DETAILED	D.PRIDE	DATE	SEP. 2021
CHECKED-REVIEWED			
DESIGN2-DETAILED2			
DESIGN3-DETAILED3			
REVISIONS 1			
REVISIONS 2			
REVISIONS 3			
REVISIONS 4			
FIELD CHANGES			

SIGNATURE

P.E. NUMBER

DATE

BREWER TO EDDINGTON
1-395/ROUTE 9 CONNECTOR


CROSS SECTIONS

SHEET NUMBER

H246

OF 460


Filename: ...\246_XSECT_164+50_064.dgn Division: HIGHWAY Username: common Date:9/30/2021

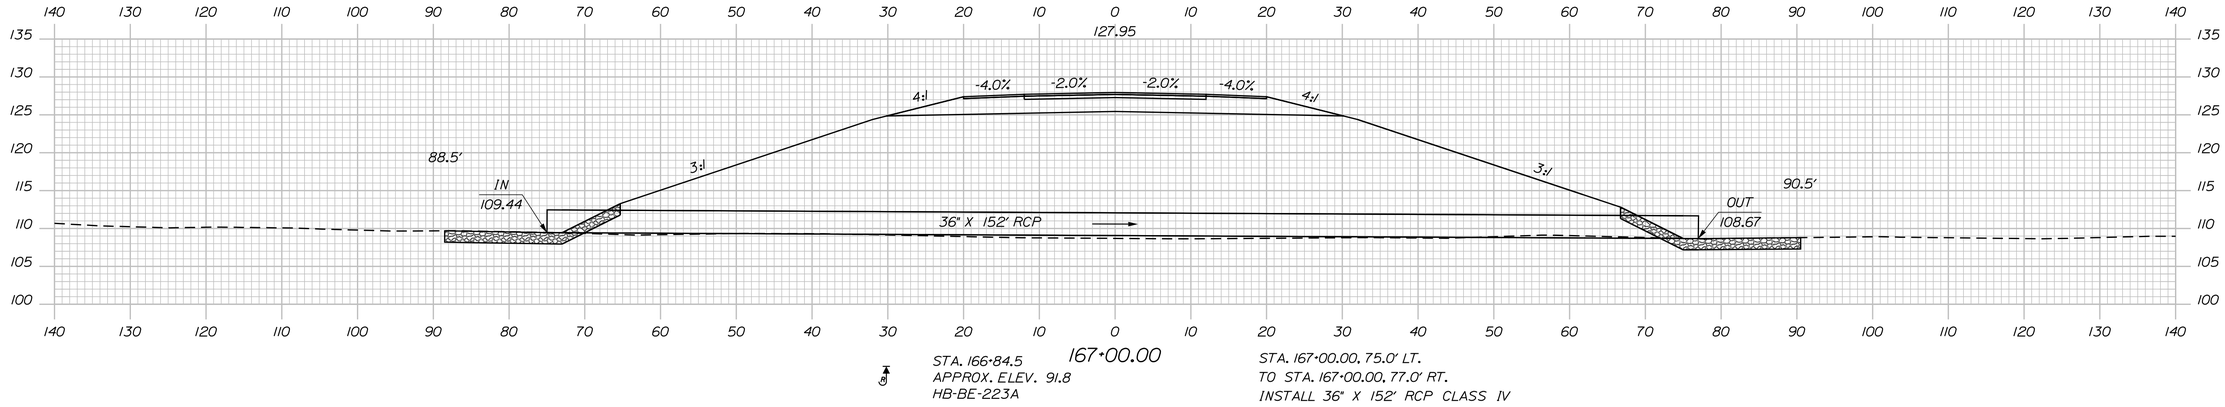

167+00.00


STA. 166+84.5
APPROX. ELEV. 91.8
HB-BE-223A

STA. 167+00.00, 75.0' LT.
TO STA. 167+00.00, 77.0' RT.
INSTALL 36" X 152' RCP CLASS IV

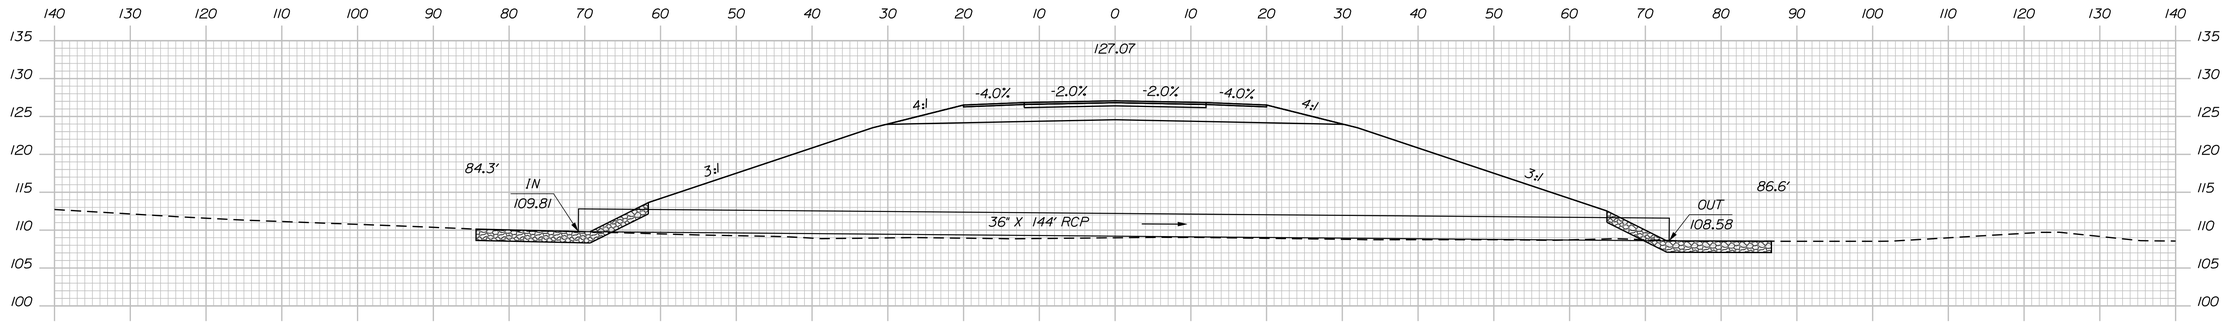

166+50.00

STA. 166+50.00, 70.8' LT.
TO STA. 166+50.00, 73.1' RT.
INSTALL 36" X 144' RCP CLASS IV

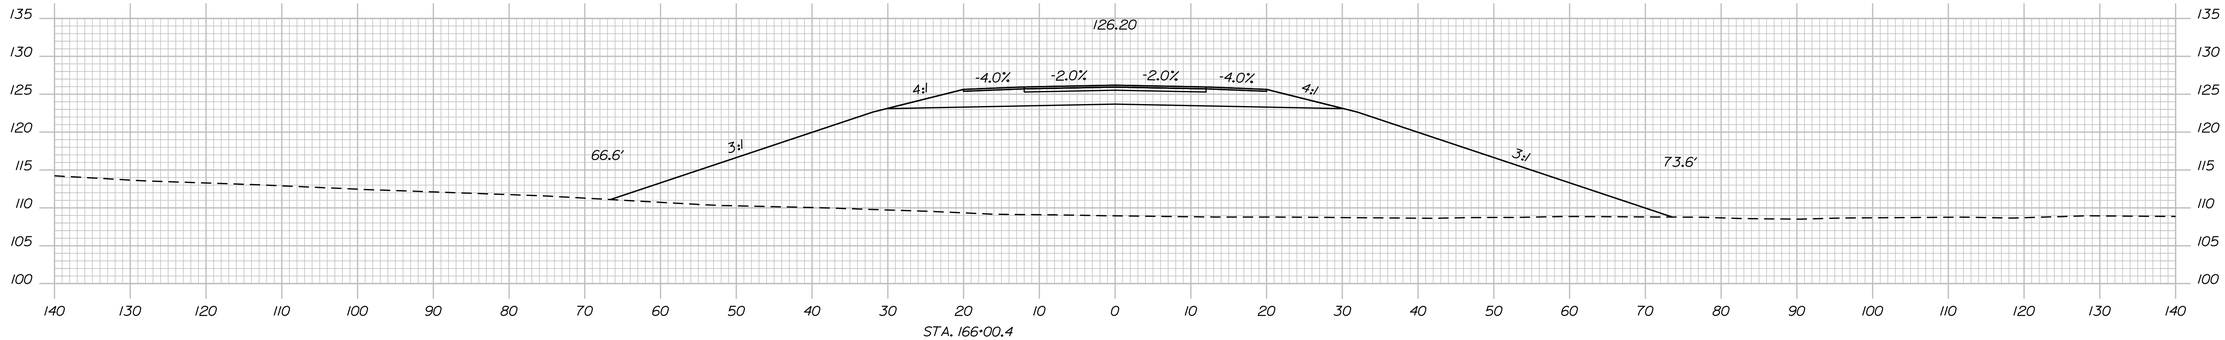

STA. 166+00.4
APPROX. ELEV. 91.7
HB-BE-223

166+00.00

Sta. 166+00.00 to Sta. 167+00.00

STATE OF MAINE
DEPARTMENT OF TRANSPORTATION

1891500

WIN
018915.00

	BY	DATE
PROJ. MANAGER	R. MOULTON	
DESIGN-DETAILED	D.PRIDE	SEP. 2021
CHECKED-REVIEWED		
DESIGN2-DETAILED2		
DESIGN3-DETAILED3		
REVISIONS 1		
REVISIONS 2		
REVISIONS 3		
REVISIONS 4		
FIELD CHANGES		

SIGNATURE

P.E. NUMBER

DATE

BREWER TO EDDINGTON
1-395/ROUTE 9 CONNECTOR


CROSS SECTIONS

SHEET NUMBER


H247

OF 460


Filename: ...\247_XSECT_166+00_065.dgn Division: HIGHWAY Username: common Date:9/30/2021

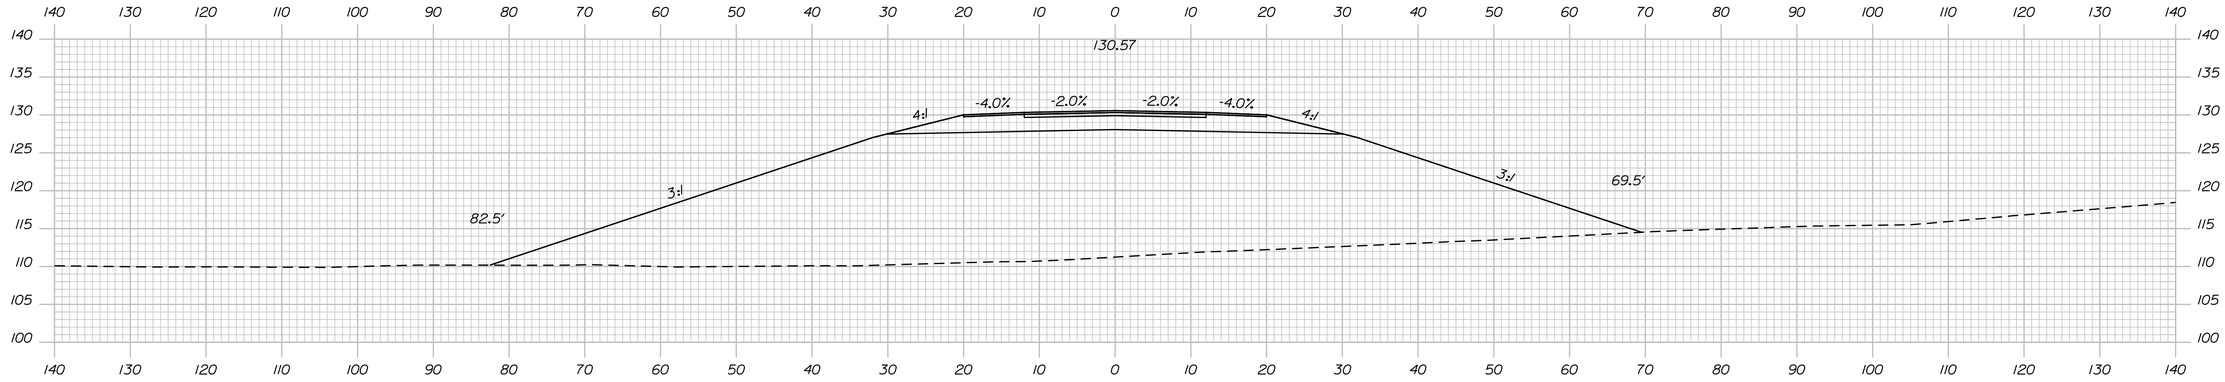

168+50.00

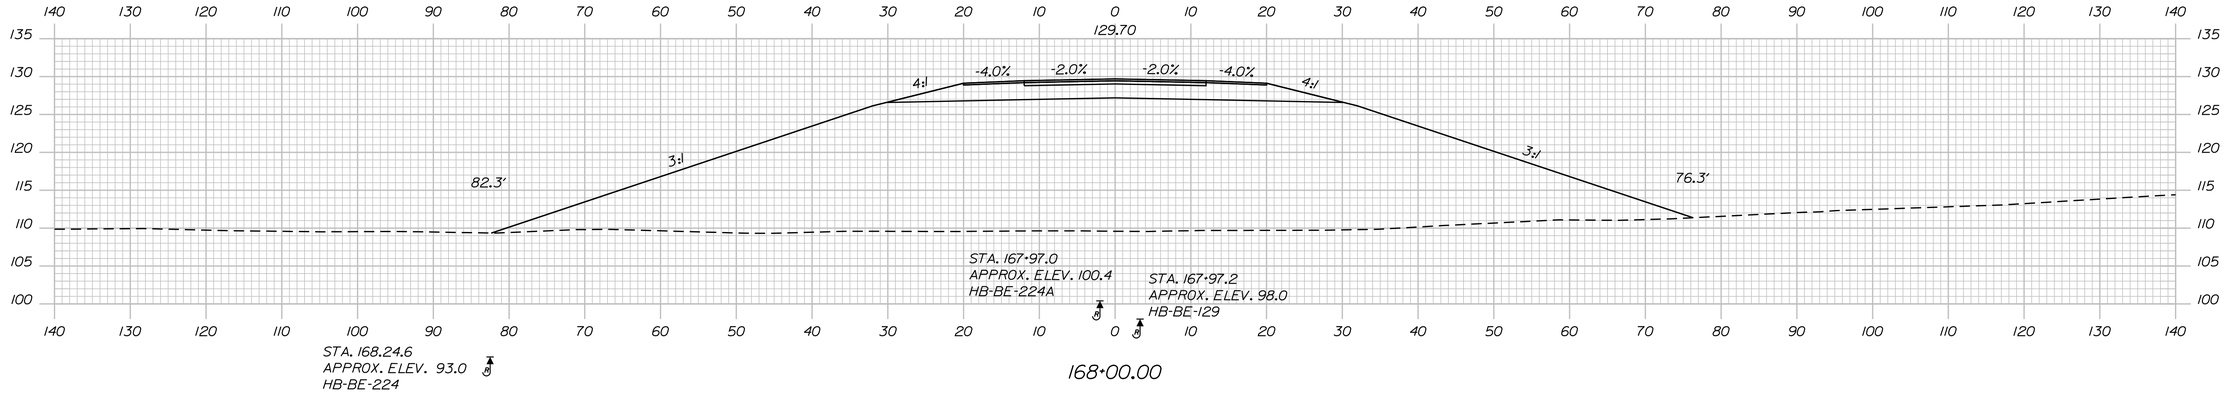

168+00.00

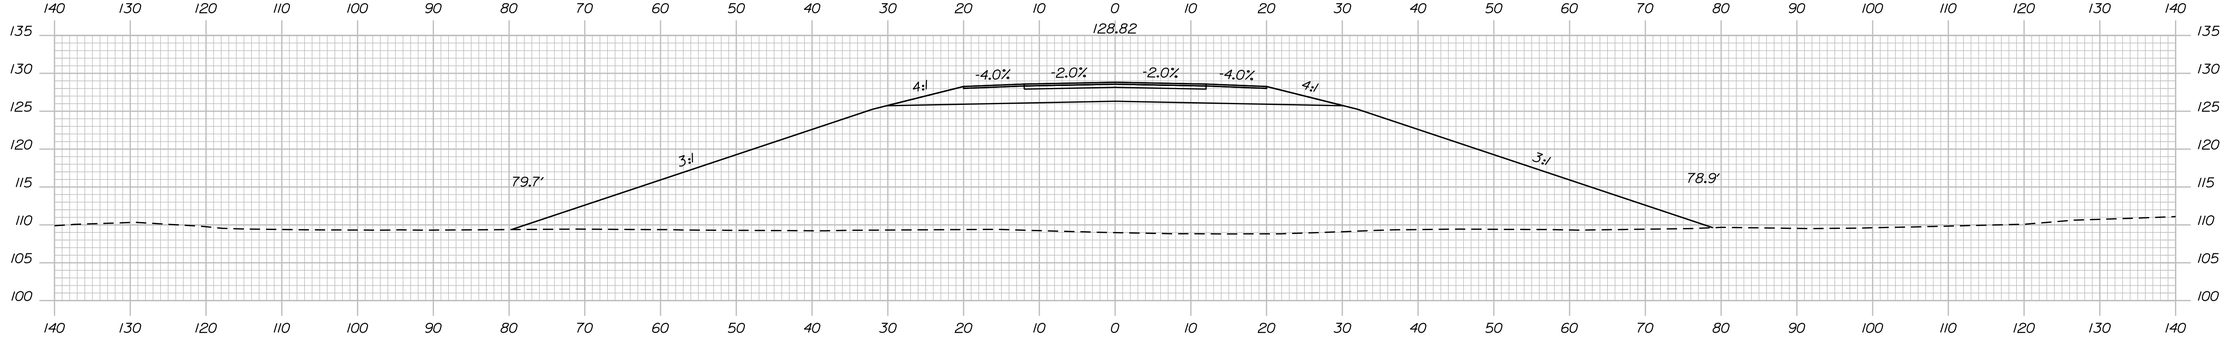

167+50.00

Sta. 167+50.00 to Sta. 168+50.00

STATE OF MAINE
DEPARTMENT OF TRANSPORTATION

1891500

WIN
018915.00

PROJ. MANAGER	R. MOULTON	BY	DATE
DESIGN-DETAILED	D.PRIDE		SEP. 2021
CHECKED-REVIEWED			
DESIGN2-DETAILED2			
DESIGN3-DETAILED3			
REVISIONS 1			
REVISIONS 2			
REVISIONS 3			
REVISIONS 4			
FIELD CHANGES			

SIGNATURE

P.E. NUMBER

DATE

BREWER TO EDDINGTON
1-395/ROUTE 9 CONNECTOR


CROSS SECTIONS

SHEET NUMBER


H248

OF 460


Filename: ...\248_XSECT_167+50_066.dgn Division: HIGHWAY Username: common Date:9/30/2021

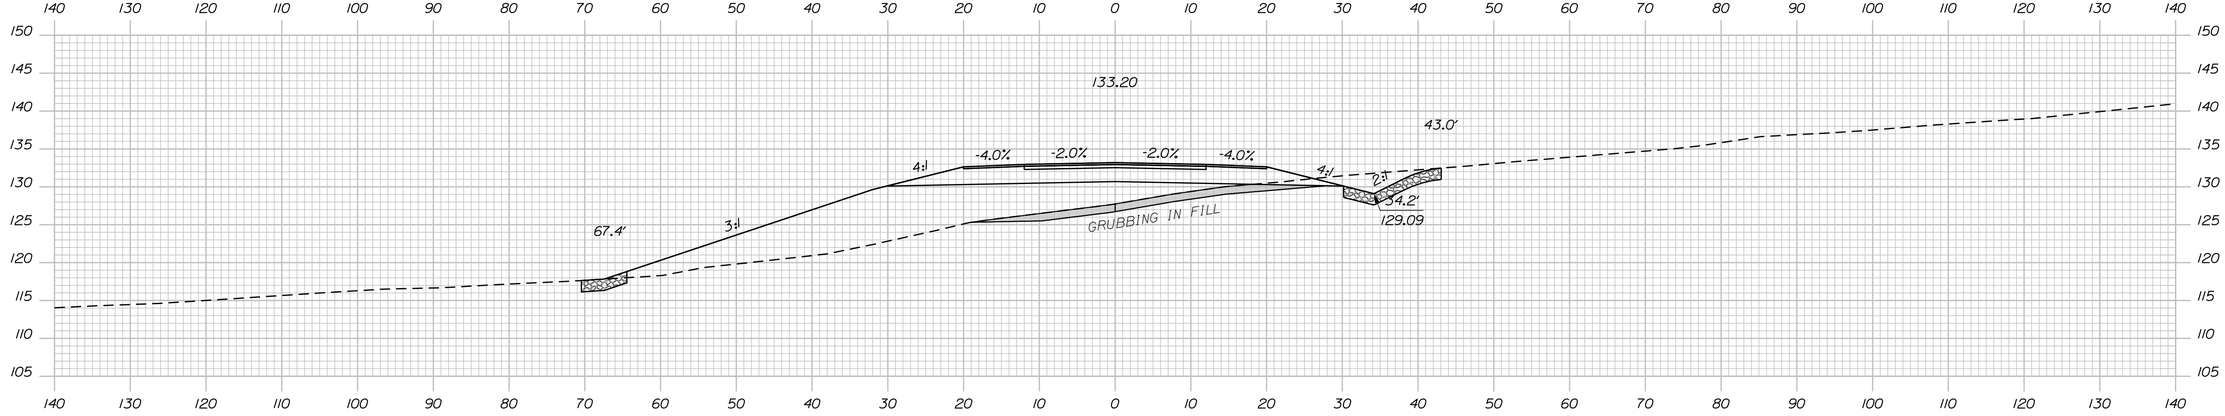

170+00.00

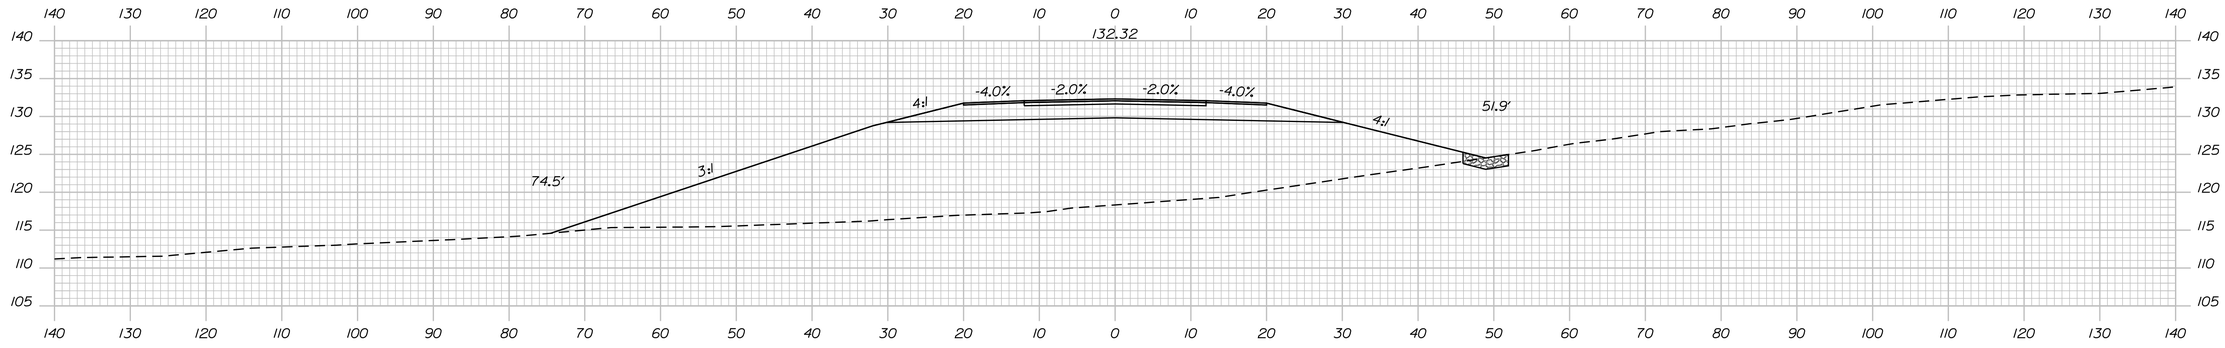

169+50.00

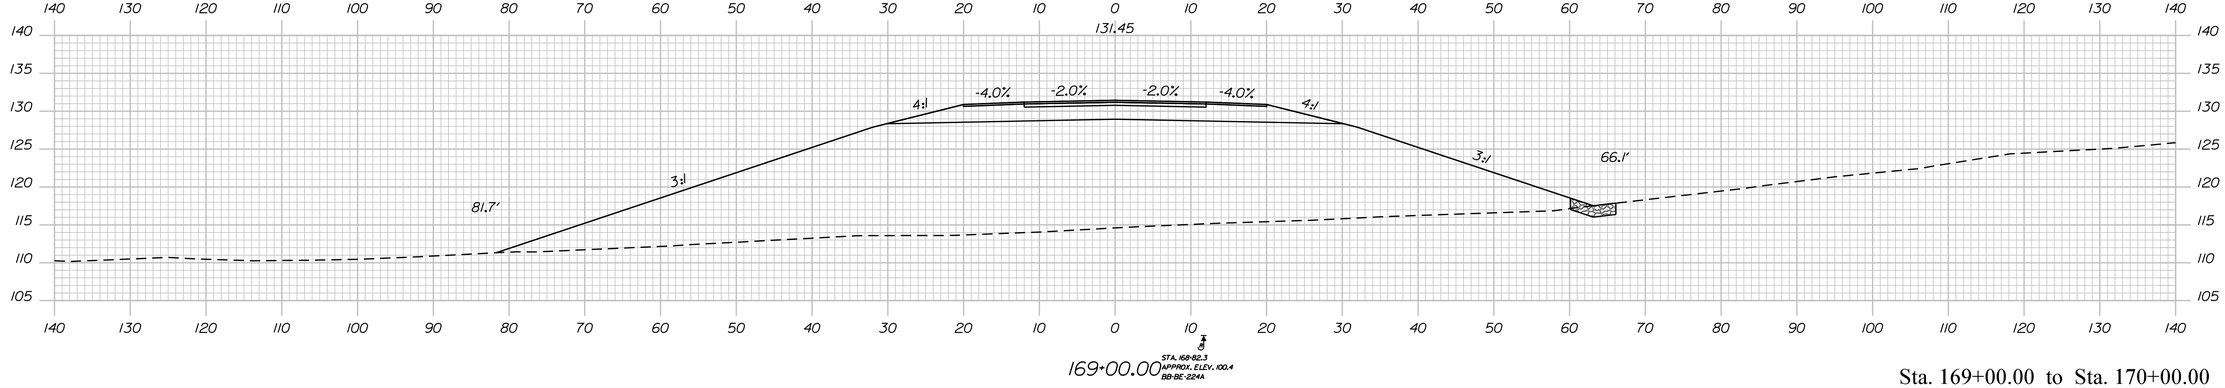

169+00.00 STA. 168+82.3 APPROX. ELEV. 100.4 BB-BE-224A

Sta. 169+00.00 to Sta. 170+00.00

STATE OF MAINE
DEPARTMENT OF TRANSPORTATION

1891500

WIN
018915.00

PROJ. MANAGER	R. MOULTON	BY	DATE
DESIGN-DETAILED	D.PRIDE		SEP. 2021
CHECKED-REVIEWED			
DESIGN2-DETAILED2			
DESIGN3-DETAILED3			
REVISIONS 1			
REVISIONS 2			
REVISIONS 3			
REVISIONS 4			
FIELD CHANGES			

SIGNATURE

P.E. NUMBER

DATE

BREWER TO EDDINGTON
1-395/ROUTE 9 CONNECTOR


CROSS SECTIONS

SHEET NUMBER

H249

OF 460

Filename: ...\249_XSECT_169+00_067.dgn Division: HIGHWAY Username: common Date:9/30/2021

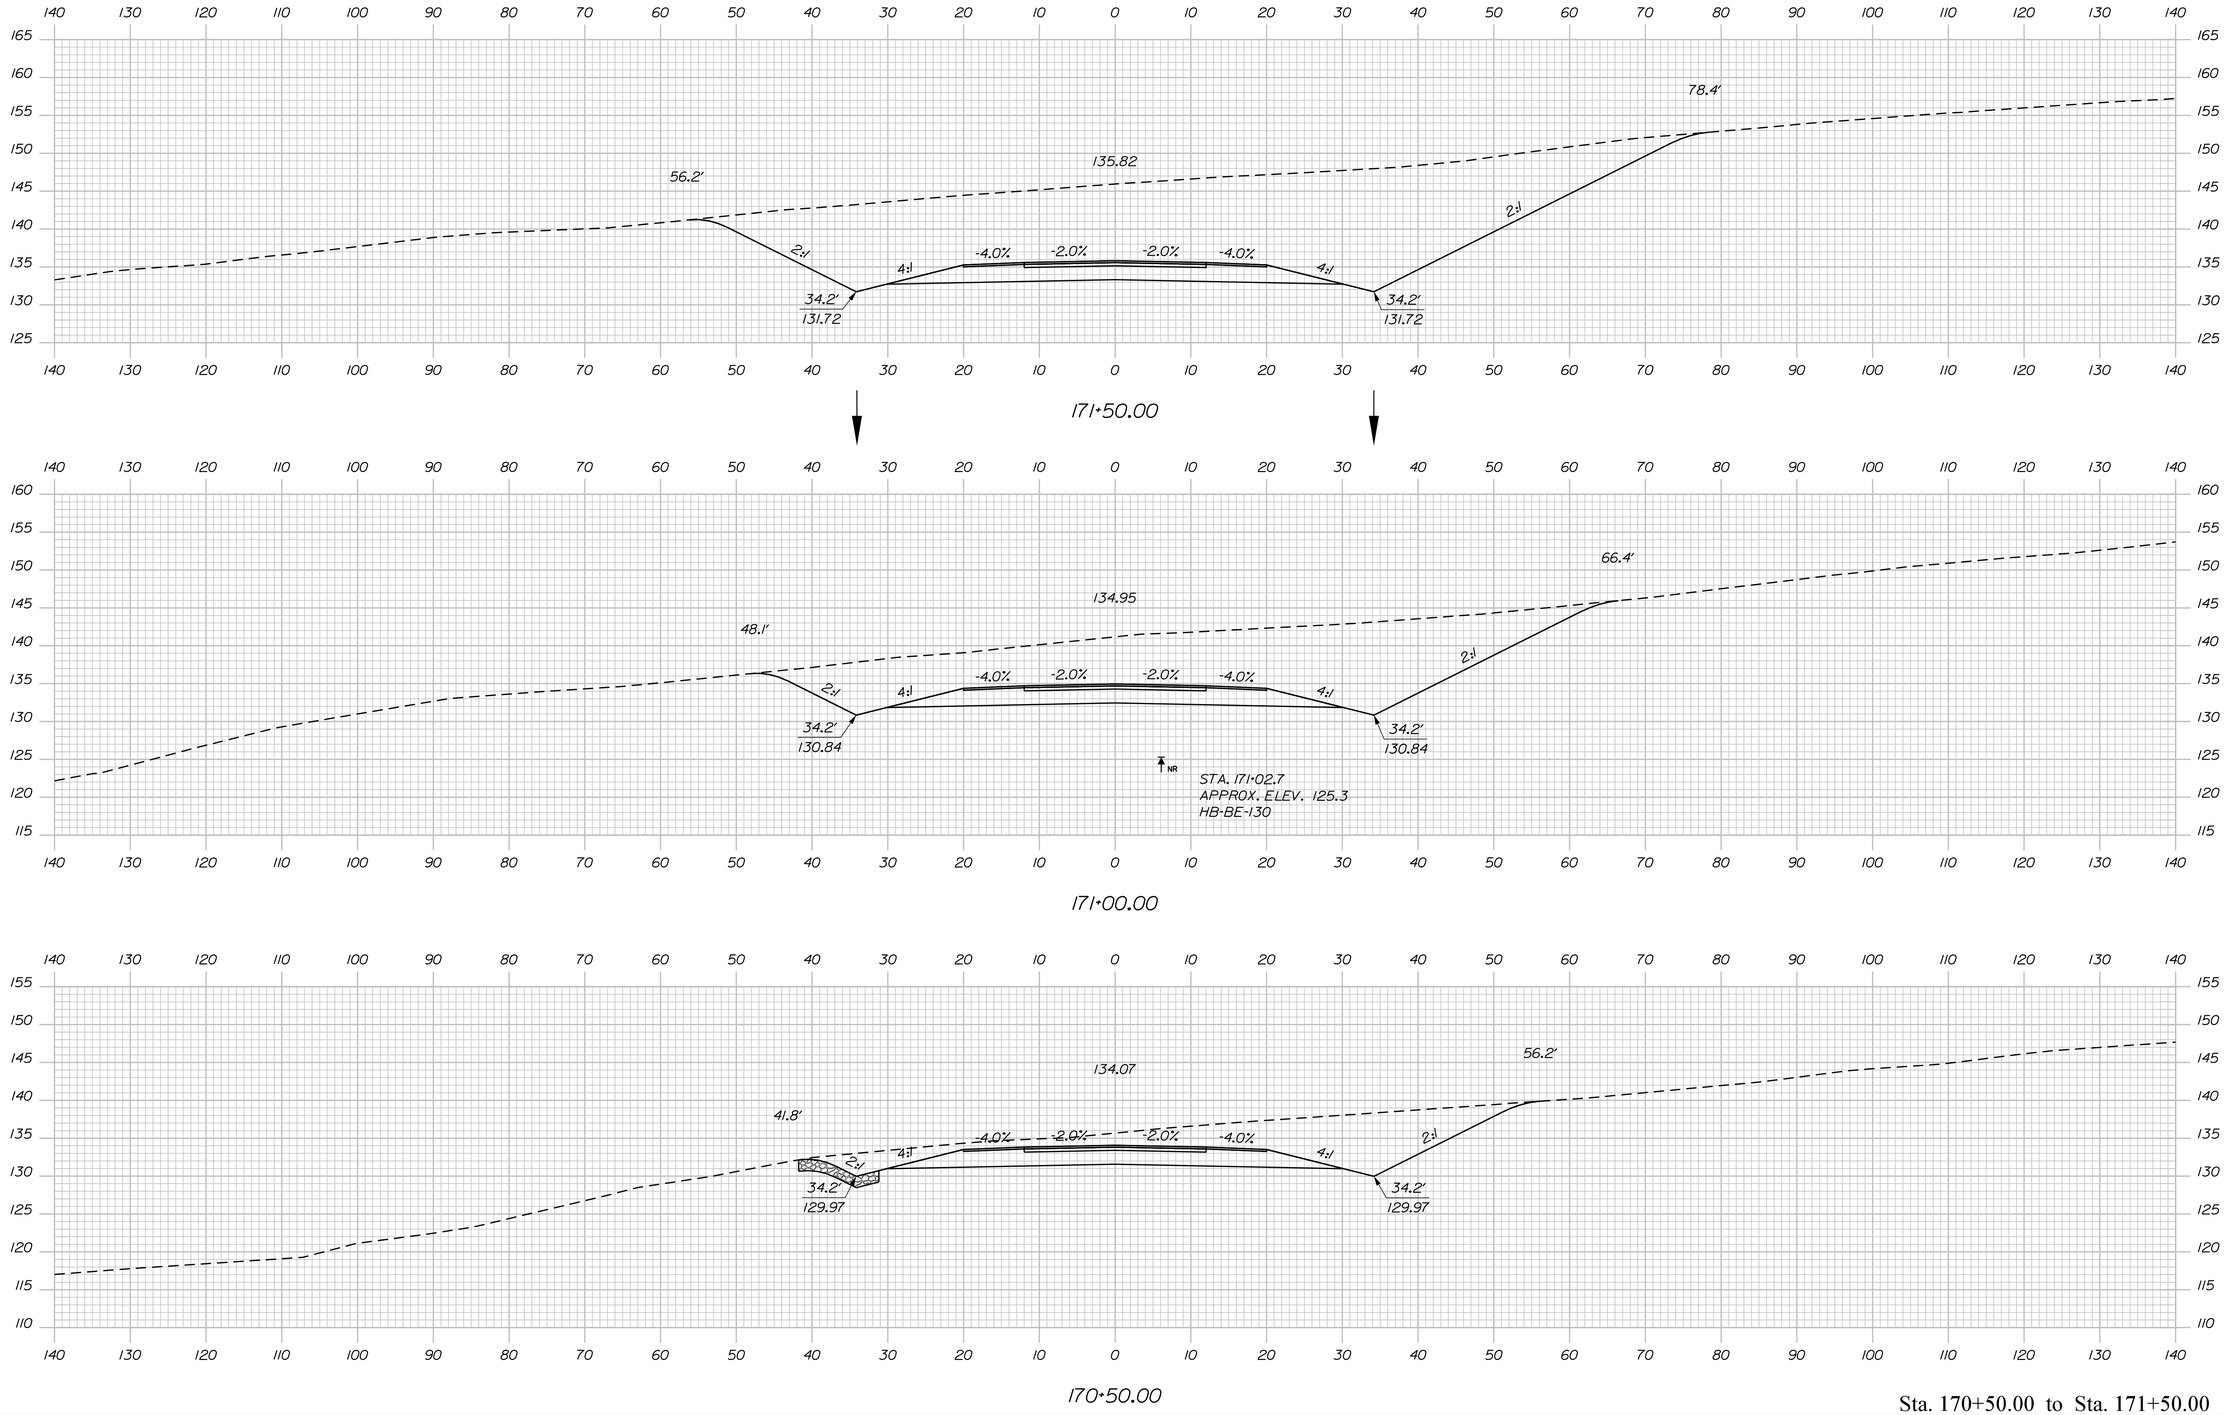

Sta. 170+50.00 to Sta. 171+50.00

STATE OF MAINE
DEPARTMENT OF TRANSPORTATION

1891500

WIN
018915.00

PROJ. MANAGER		BY	DATE
DESIGN-DETAILED	R. MOULTON		SEP. 2021
CHECKED-REVIEWED	D.PRIDE		
DESIGN2-DETAILED2			
DESIGN3-DETAILED3			
REVISIONS 1			
REVISIONS 2			
REVISIONS 3			
REVISIONS 4			
FIELD CHANGES			

SIGNATURE

P.E. NUMBER

DATE

BREWER TO EDDINGTON
1-395/ROUTE 9 CONNECTOR

CROSS SECTIONS

SHEET NUMBER

H250

OF 460

Filename: ...\250_XSECT_170+50_068.dgn Division: HIGHWAY Username: common Date:9/30/2021

Sta. 172+00.00 to Sta. 173+00.00

Filename: ...\251_XSECT_172+00_069.dgn Username: common Division: HIGHWAY Date:9/30/2021

STATE OF MAINE
DEPARTMENT OF TRANSPORTATION

1891500

WIN
018915.00

	SIGNATURE	P.E. NUMBER	DATE
PROJ. MANAGER			
DESIGN-DETAILED			
CHECKED-REVIEWED			
DESIGN2-DETAILED2			
DESIGN3-DETAILED3			
REVISIONS 1			
REVISIONS 2			
REVISIONS 3			
REVISIONS 4			
FIELD CHANGES			

	BY	DATE
R. MOULTON		SEP. 2021
D.PRIDE		


BREWER TO EDDINGTON
1-395/ROUTE 9 CONNECTOR

CROSS SECTIONS

SHEET NUMBER

H251

OF 460

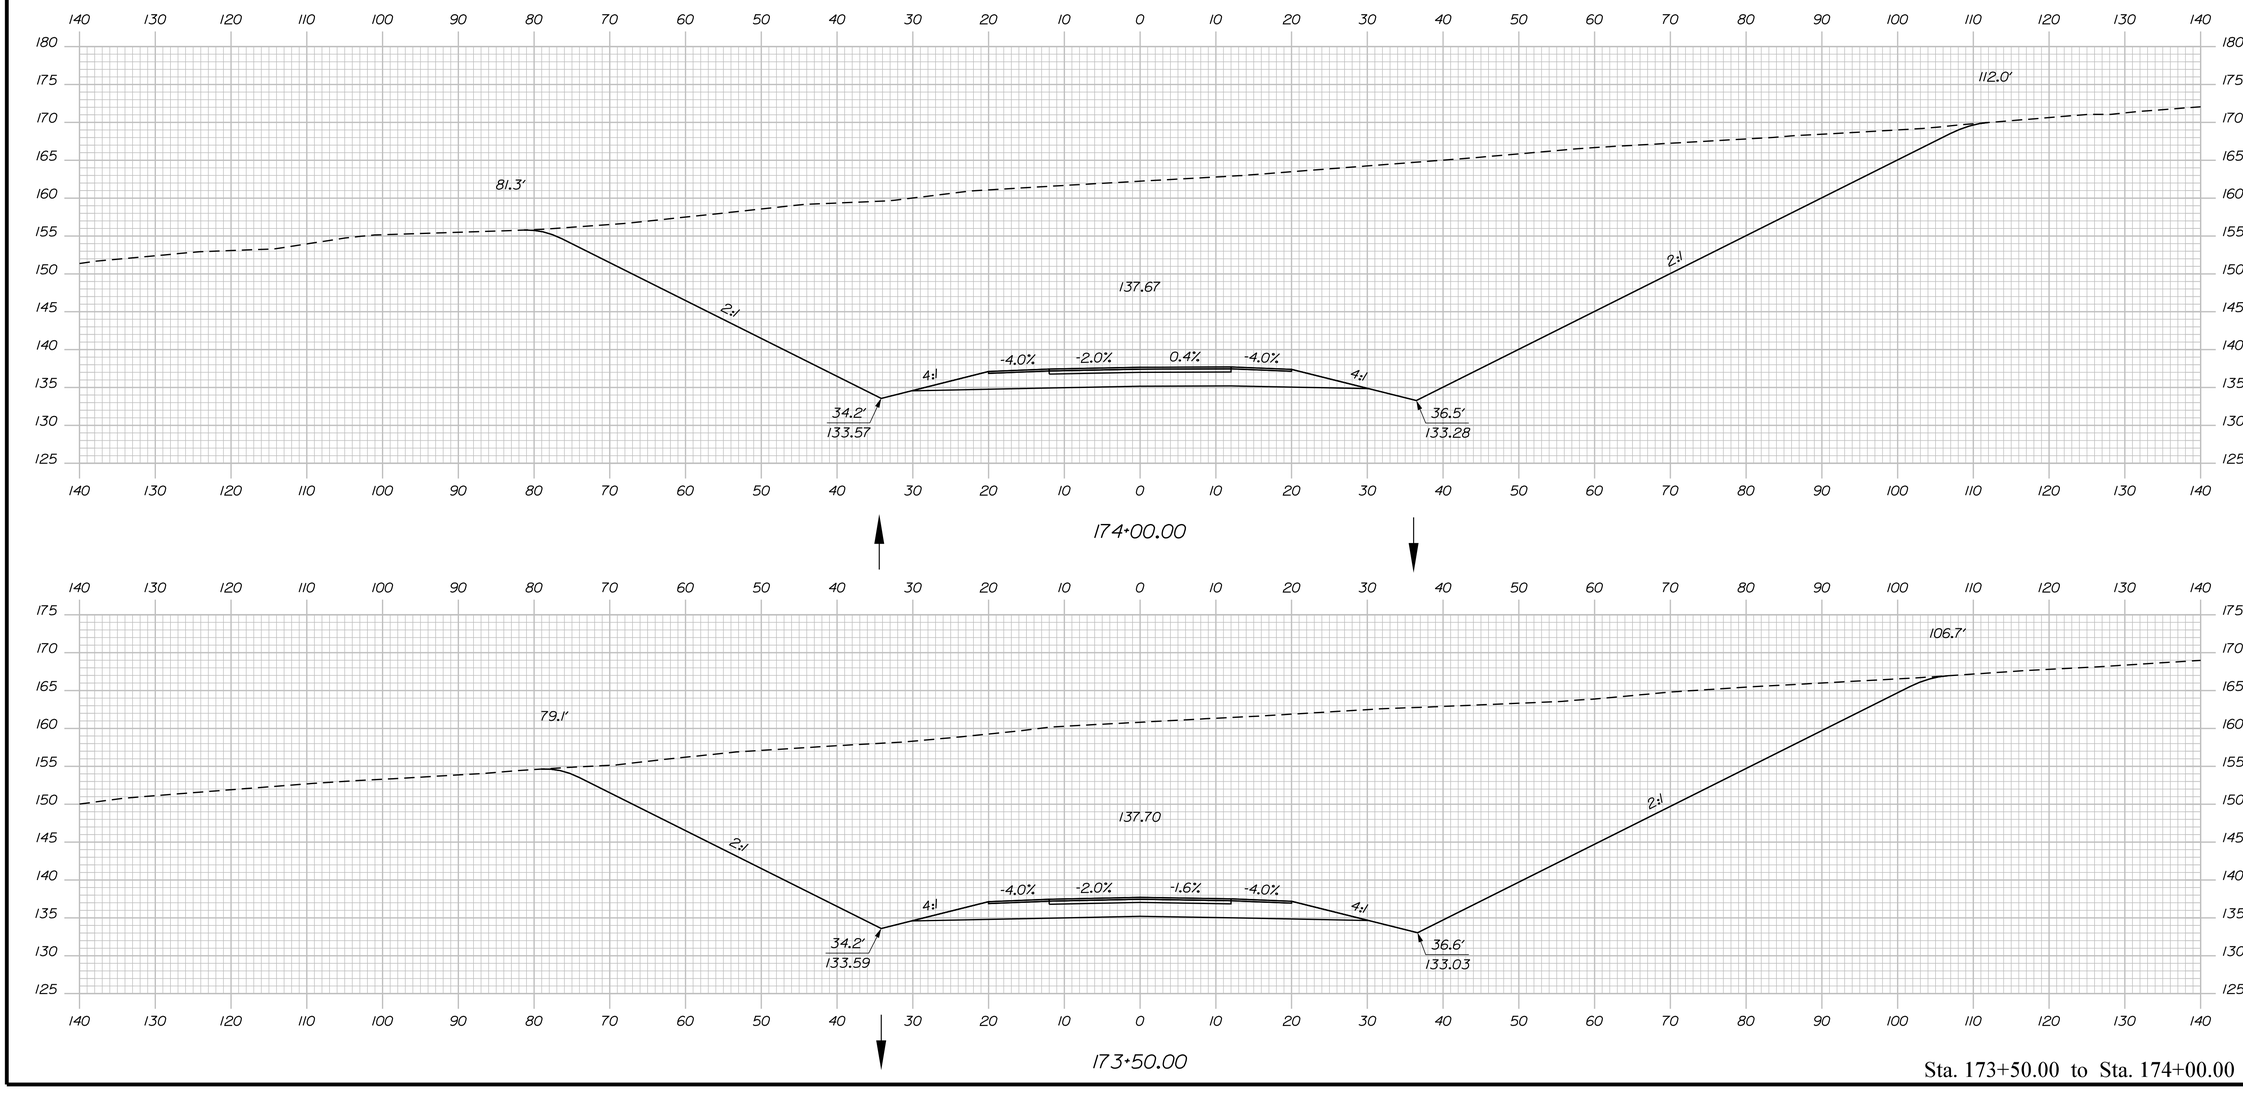

Sta. 173+50.00 to Sta. 174+00.00

STATE OF MAINE
DEPARTMENT OF TRANSPORTATION

1891500

WIN
018915.00

PROJ. MANAGER	R. MOULTON	BY	DATE
DESIGN-DETAILED	D.PRIDE		SEP. 2021
CHECKED-REVIEWED			
DESIGN2-DETAILED2			
DESIGN3-DETAILED3			
REVISIONS 1			
REVISIONS 2			
REVISIONS 3			
REVISIONS 4			
FIELD CHANGES			

SIGNATURE

P.E. NUMBER

DATE

BREWER TO EDDINGTON
1-395/ROUTE 9 CONNECTOR


CROSS SECTIONS

SHEET NUMBER

H252

OF 460

Filename: ...\252_XSECT_173+50_070.dgn Division: HIGHWAY Username: common Date:9/30/2021

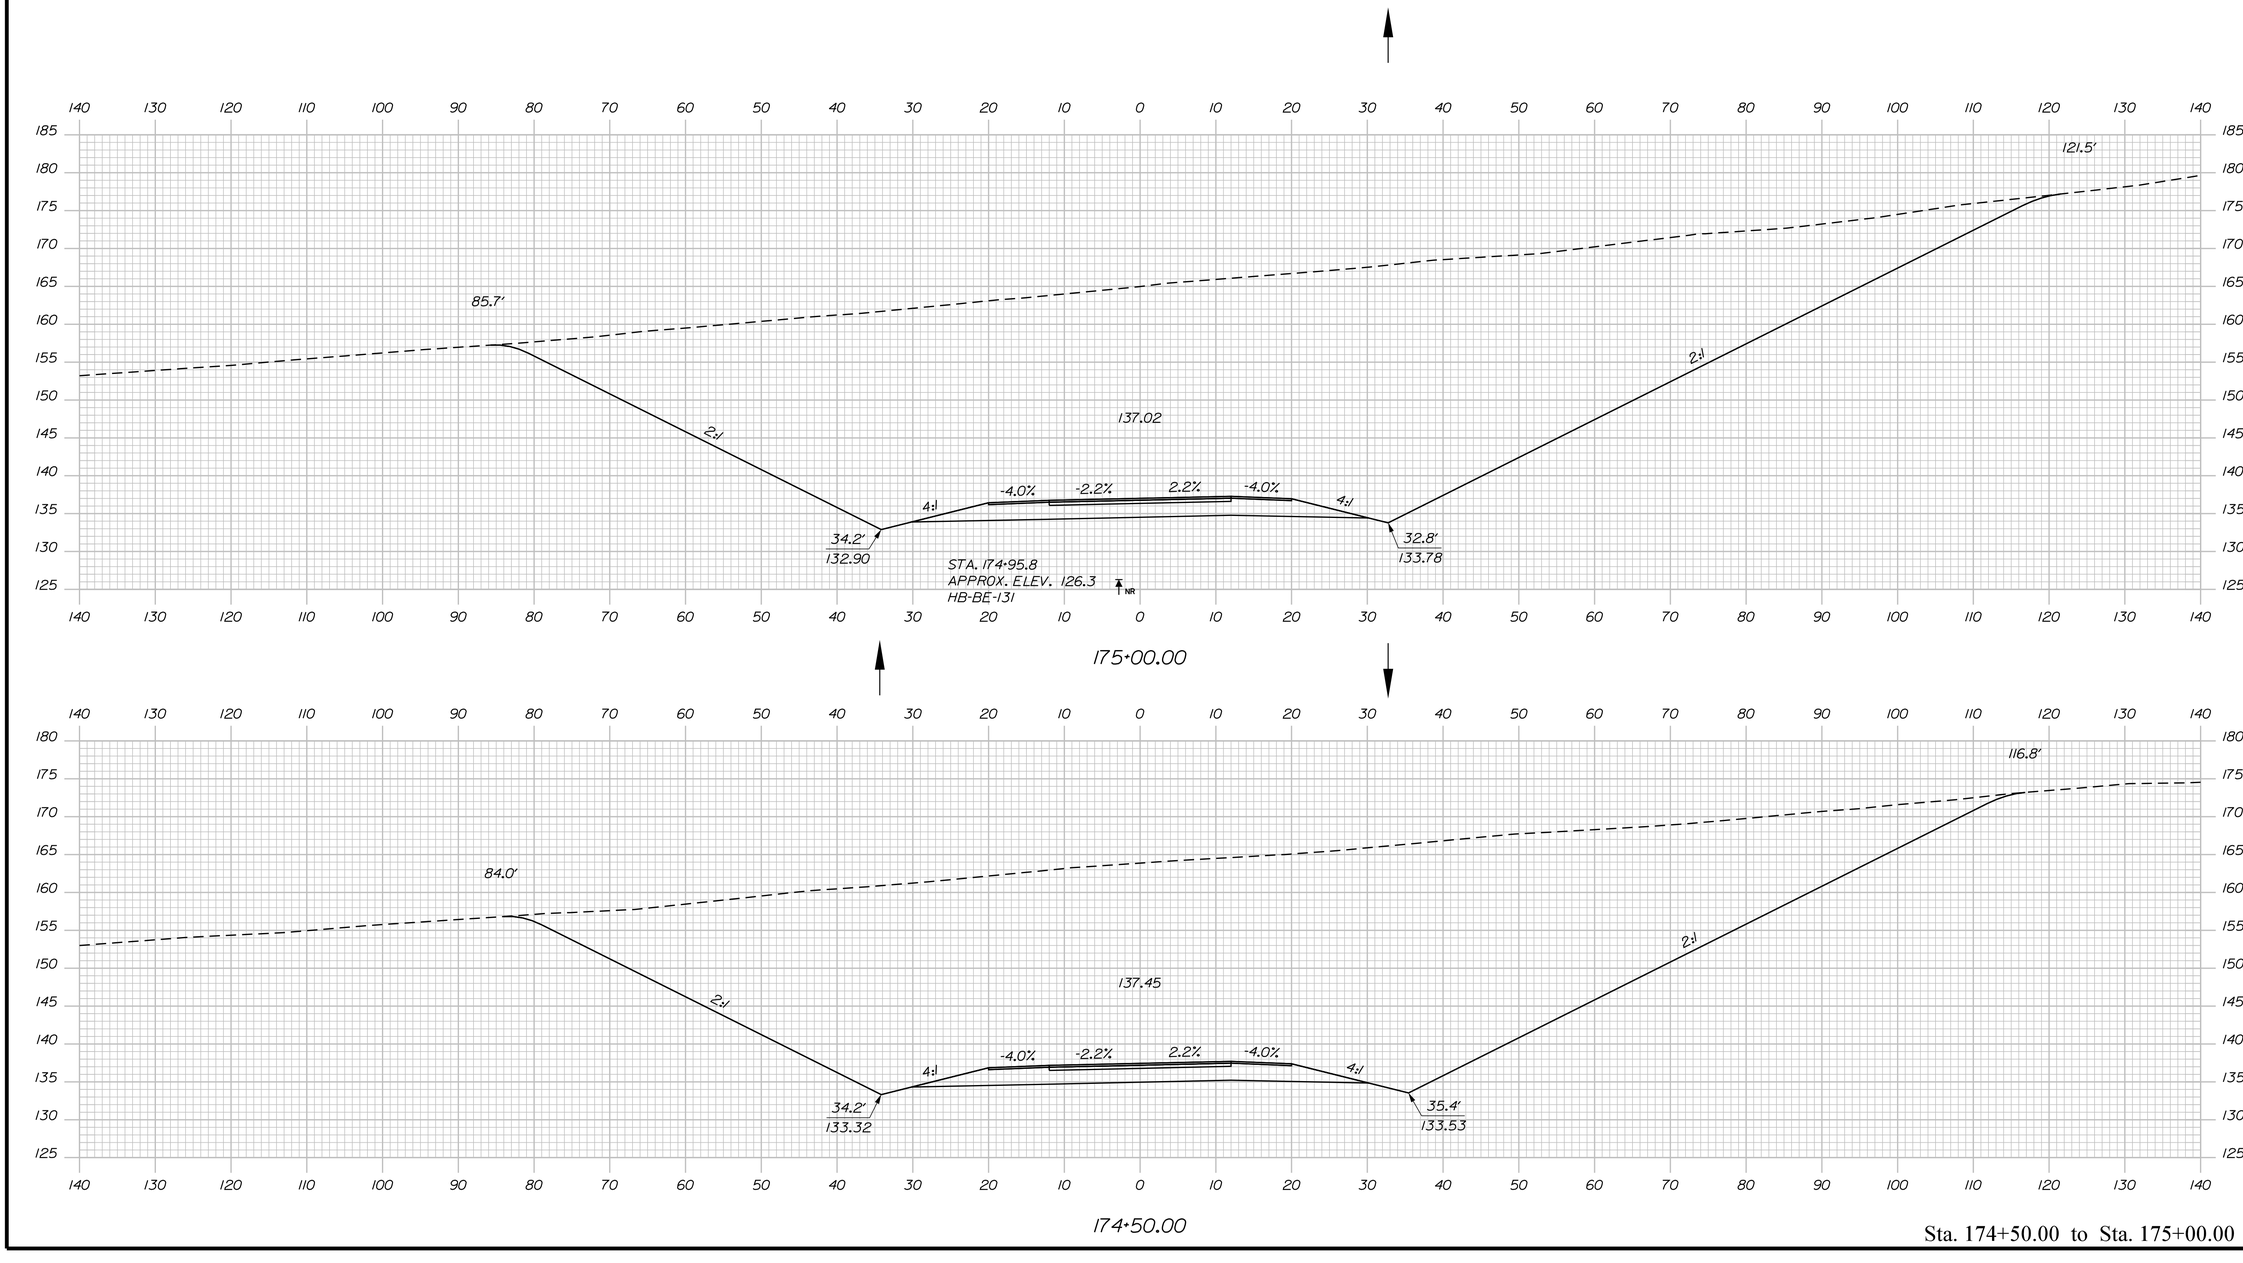

Sta. 174+50.00 to Sta. 175+00.00

STATE OF MAINE
DEPARTMENT OF TRANSPORTATION

1891500

WIN 018915.00

	BY	DATE
PROJ. MANAGER	R. MOULTON	
DESIGN-DETAILED		SEP. 2021
CHECKED-REVIEWED	D.PRIDE	
DESIGN2-DETAILED2		
DESIGN3-DETAILED3		
REVISIONS 1		
REVISIONS 2		
REVISIONS 3		
REVISIONS 4		
FIELD CHANGES		

SIGNATURE

P.E. NUMBER

DATE

BREWER TO EDDINGTON
1-395/ROUTE 9 CONNECTOR


CROSS SECTIONS

SHEET NUMBER

H253

OF 460

Filename: ...\253_XSECT_174+50_071.dgn Division: HIGHWAY Username: common Date:9/30/2021

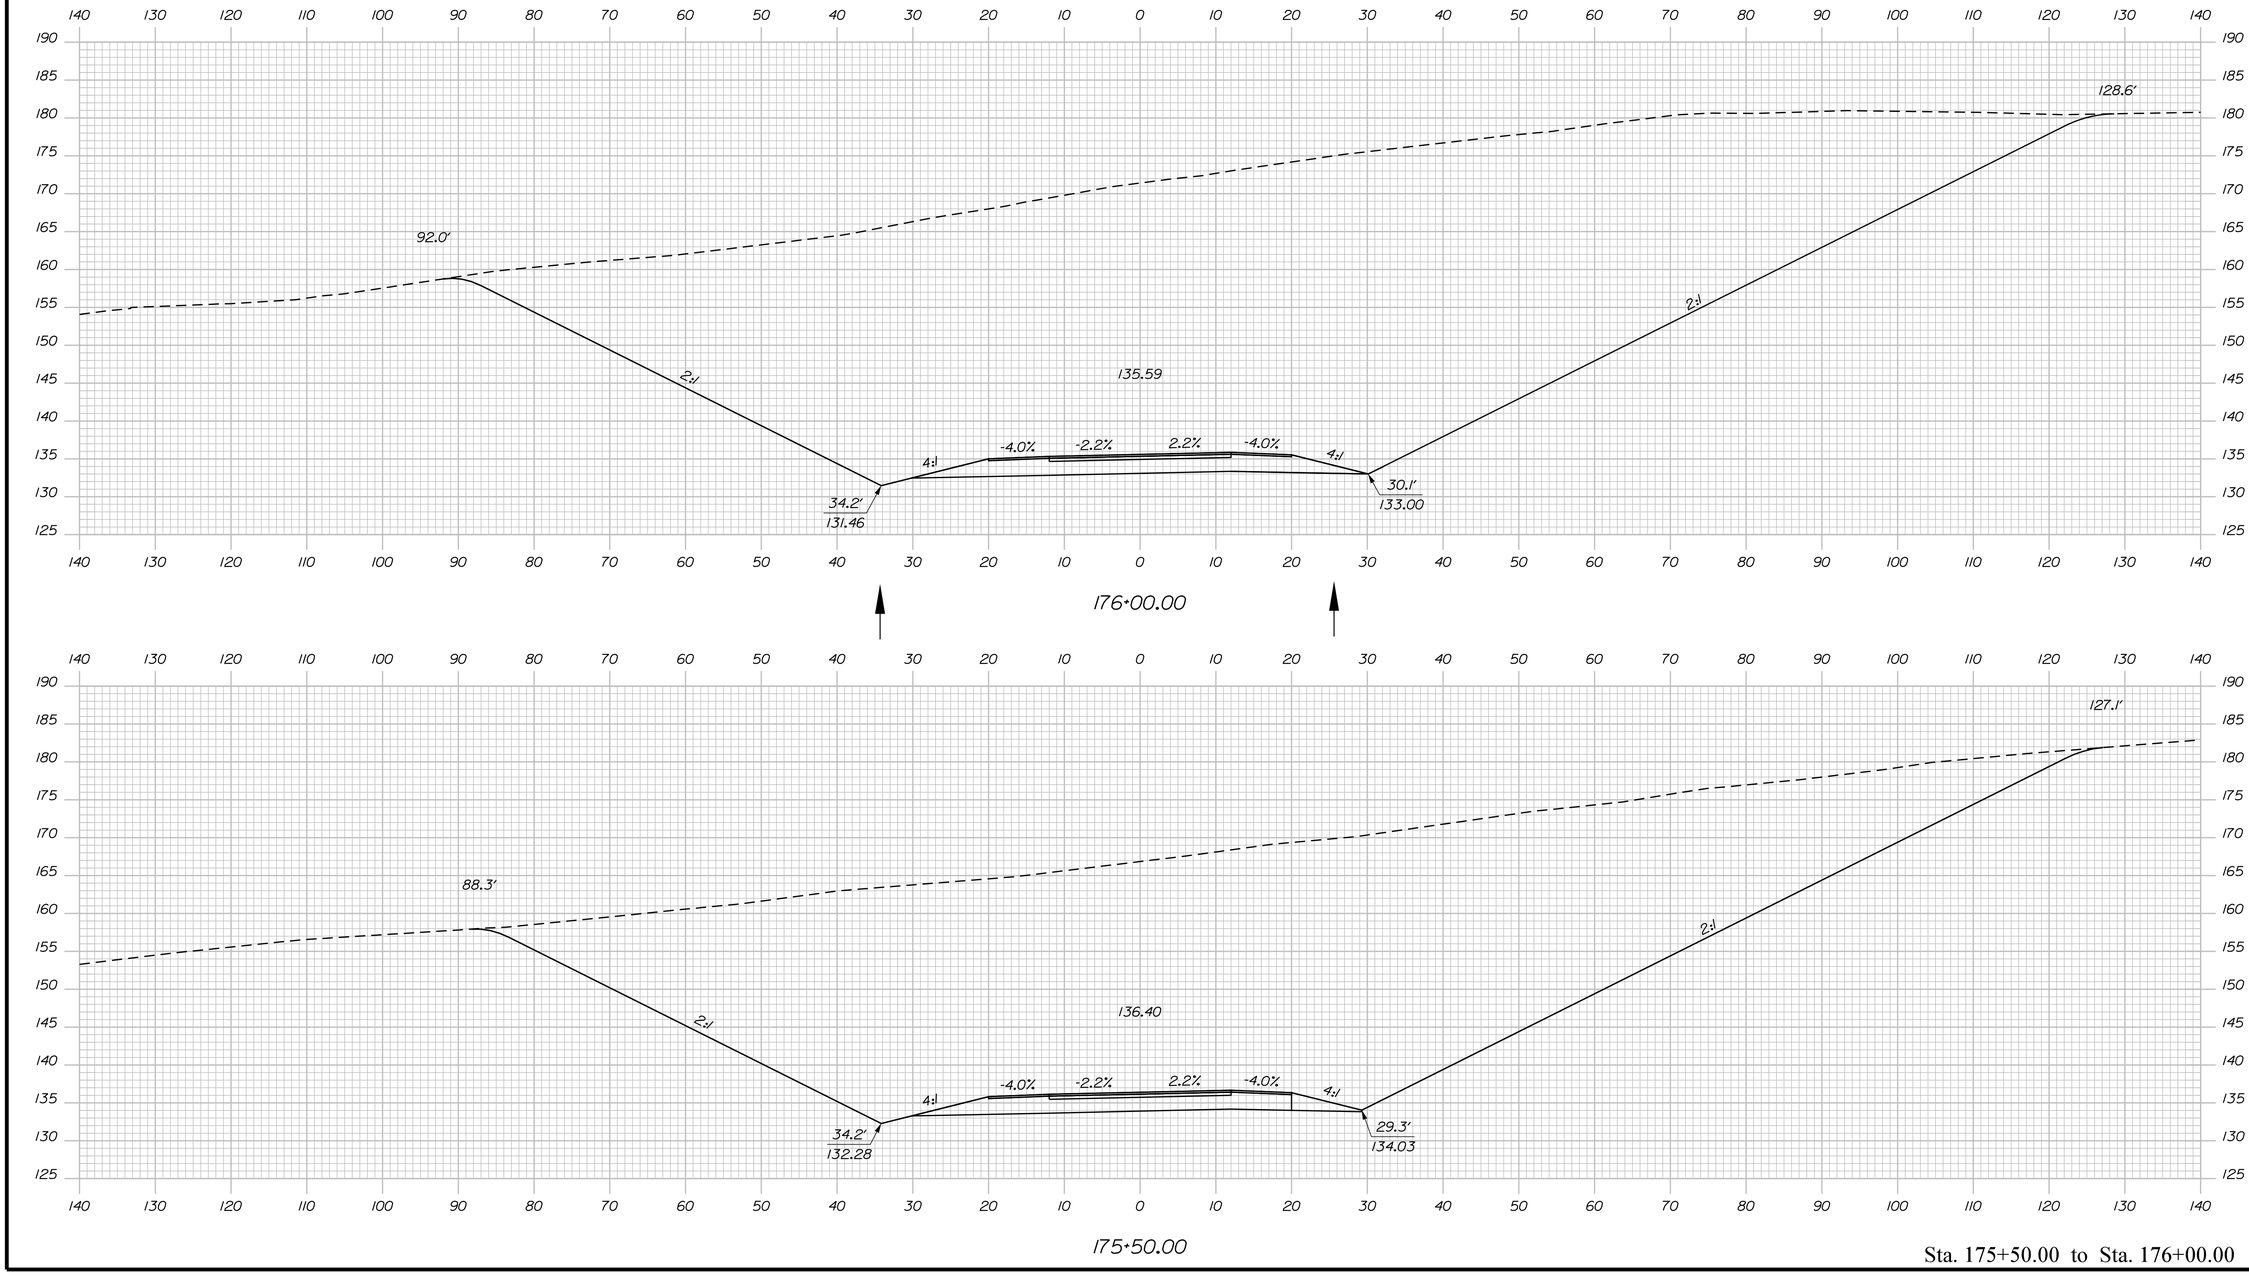

Sta. 175+50.00 to Sta. 176+00.00

STATE OF MAINE
DEPARTMENT OF TRANSPORTATION

1891500

WIN
018915.00

		BY	DATE
PROJ. MANAGER	R. MOULTON		
DESIGN-DETAILED	D.PRIDE		SEP. 2021
CHECKED-REVIEWED			
DESIGN2-DETAILED2			
DESIGN3-DETAILED3			
REVISIONS 1			
REVISIONS 2			
REVISIONS 3			
REVISIONS 4			
FIELD CHANGES			

SIGNATURE

P.E. NUMBER

DATE

BREWER TO EDDINGTON
1-395/ROUTE 9 CONNECTOR


CROSS SECTIONS

SHEET NUMBER

H254

OF 460

Filename: ...\254_XSECT_175+50_072.dgn Division: HIGHWAY Username: common Date:9/30/2021

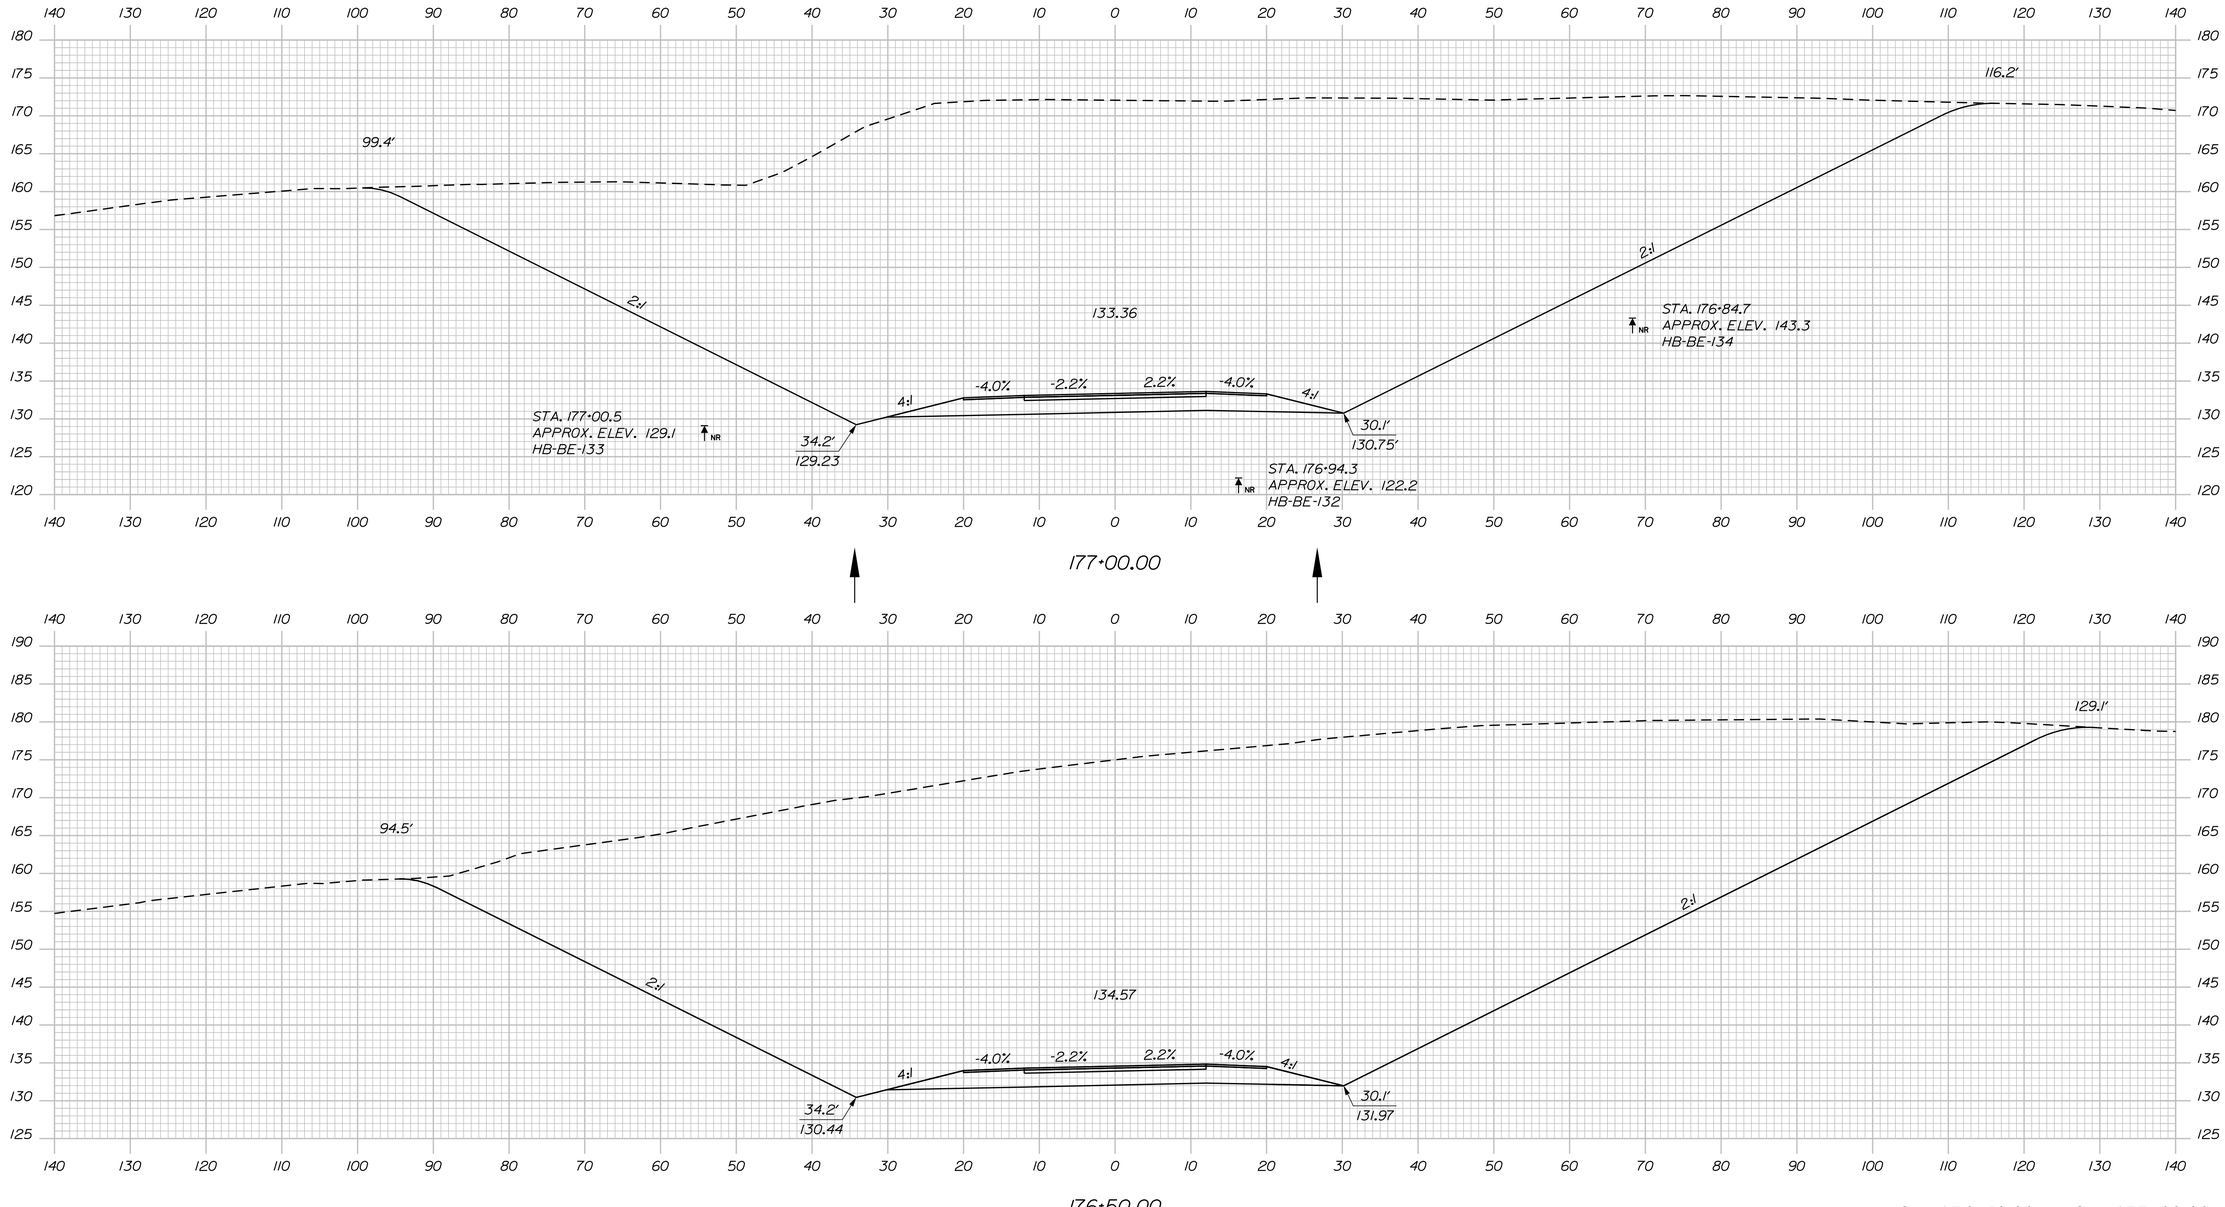

Sta. 176+50.00 to Sta. 177+00.00

STATE OF MAINE
DEPARTMENT OF TRANSPORTATION

1891500

WIN
018915.00

	BY	DATE
PROJ. MANAGER	R. MOULTON	
DESIGN-DETAILED	D.PRIDE	SEP. 2021
CHECKED-REVIEWED		
DESIGN2-DETAILED2		
DESIGN3-DETAILED3		
REVISIONS 1		
REVISIONS 2		
REVISIONS 3		
REVISIONS 4		
FIELD CHANGES		

SIGNATURE

P.E. NUMBER

DATE

BREWER TO EDDINGTON
1-395/ROUTE 9 CONNECTOR


CROSS SECTIONS

SHEET NUMBER

H255

OF 460

Filename: ...\255_XSECT_176+50_073.dgn Division: HIGHWAY Username: common Date:9/30/2021

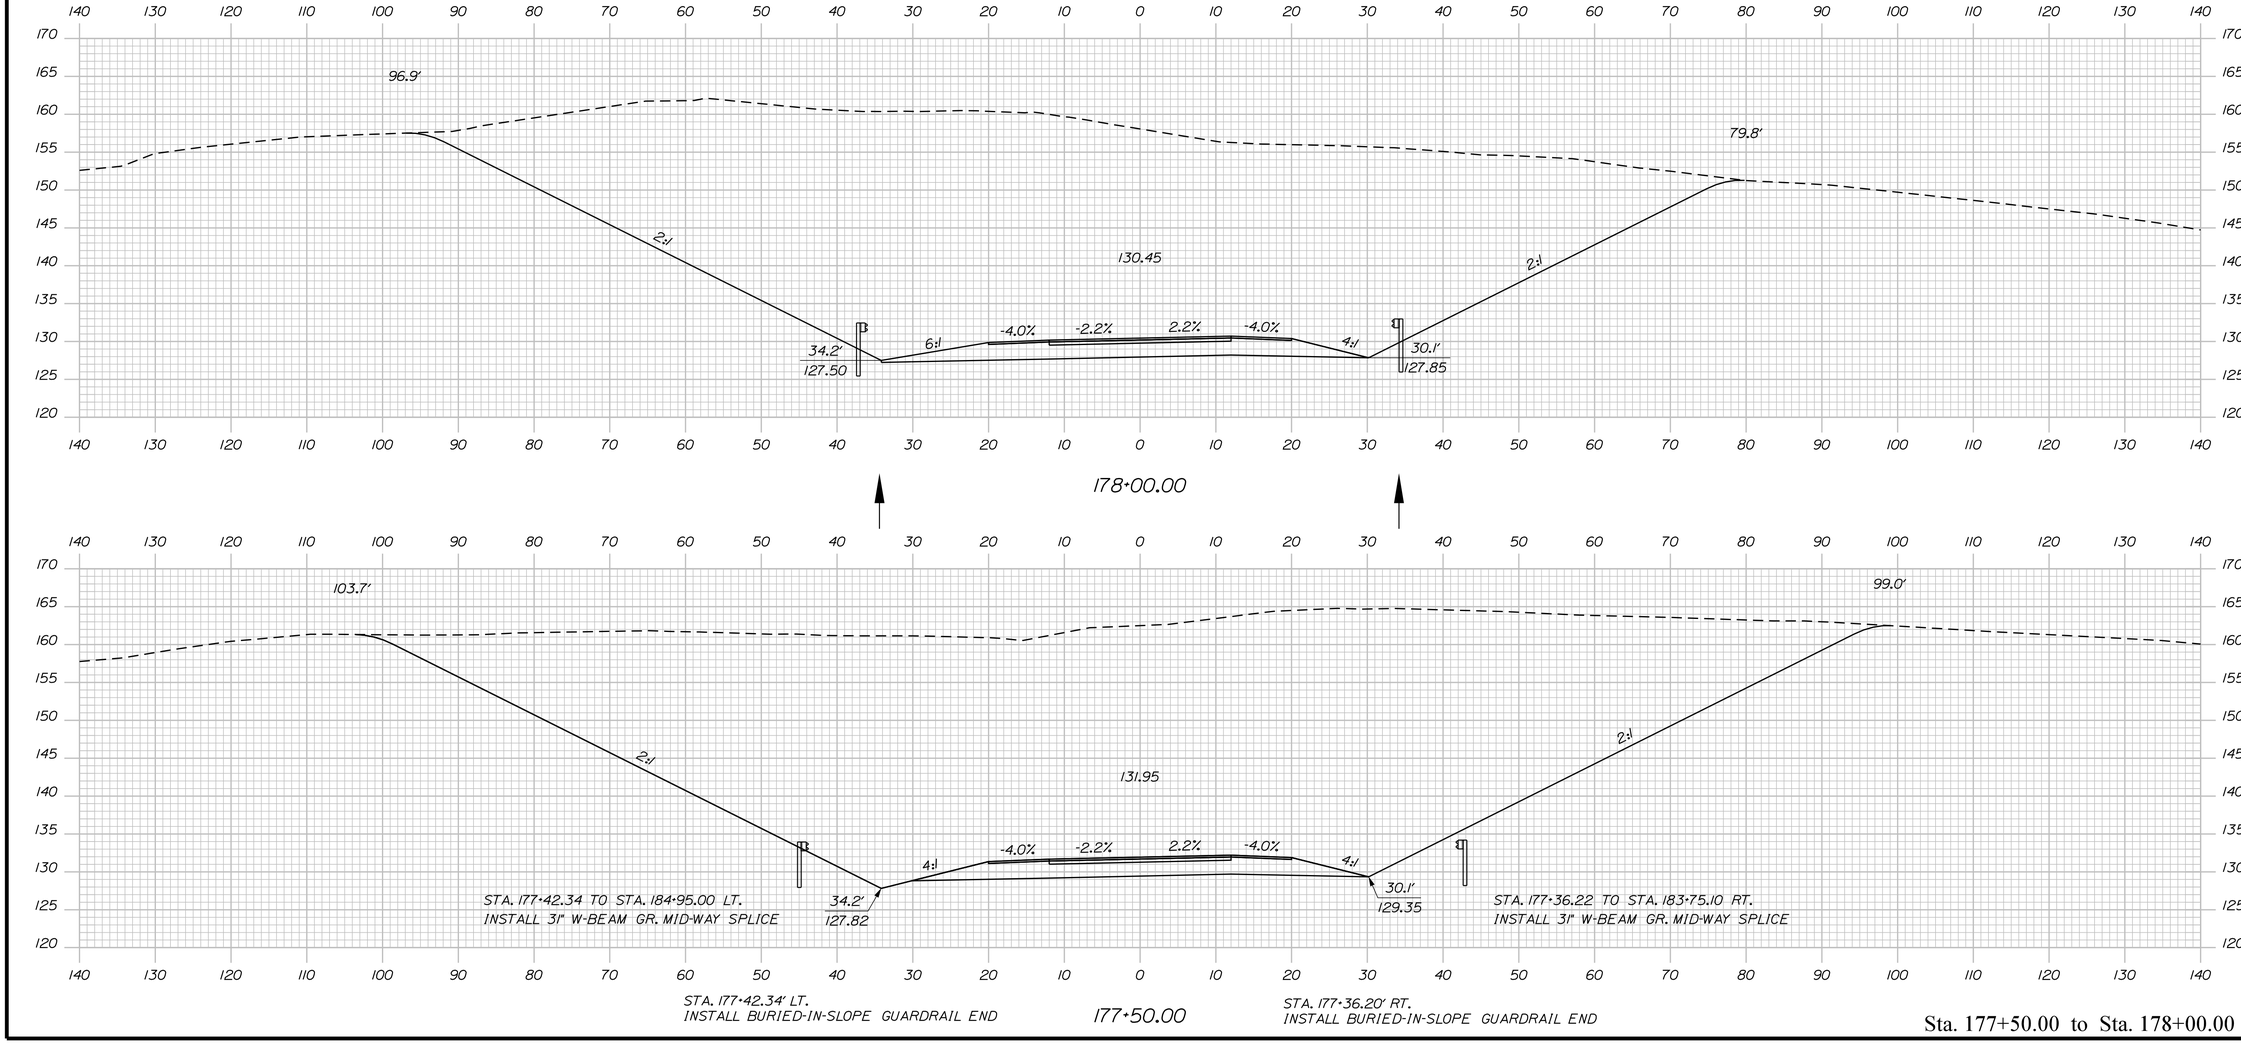

Sta. 177+50.00 to Sta. 178+00.00

STATE OF MAINE
DEPARTMENT OF TRANSPORTATION

1891500

WIN 018915.00

PROJ. MANAGER	R. MOULTON	BY	DATE
DESIGN-DETAILED	D.PRIDE		SEP. 2021
CHECKED-REVIEWED			
DESIGN2-DETAILED2			
DESIGN3-DETAILED3			
REVISIONS 1			
REVISIONS 2			
REVISIONS 3			
REVISIONS 4			
FIELD CHANGES			

SIGNATURE

P.E. NUMBER

DATE

BREWER TO EDDINGTON
1-395/ROUTE 9 CONNECTOR


CROSS SECTIONS

SHEET NUMBER


H256

OF 460


Filename: ...\256_XSECT_177+50_074.dgn Division: HIGHWAY Username: common Date:9/30/2021

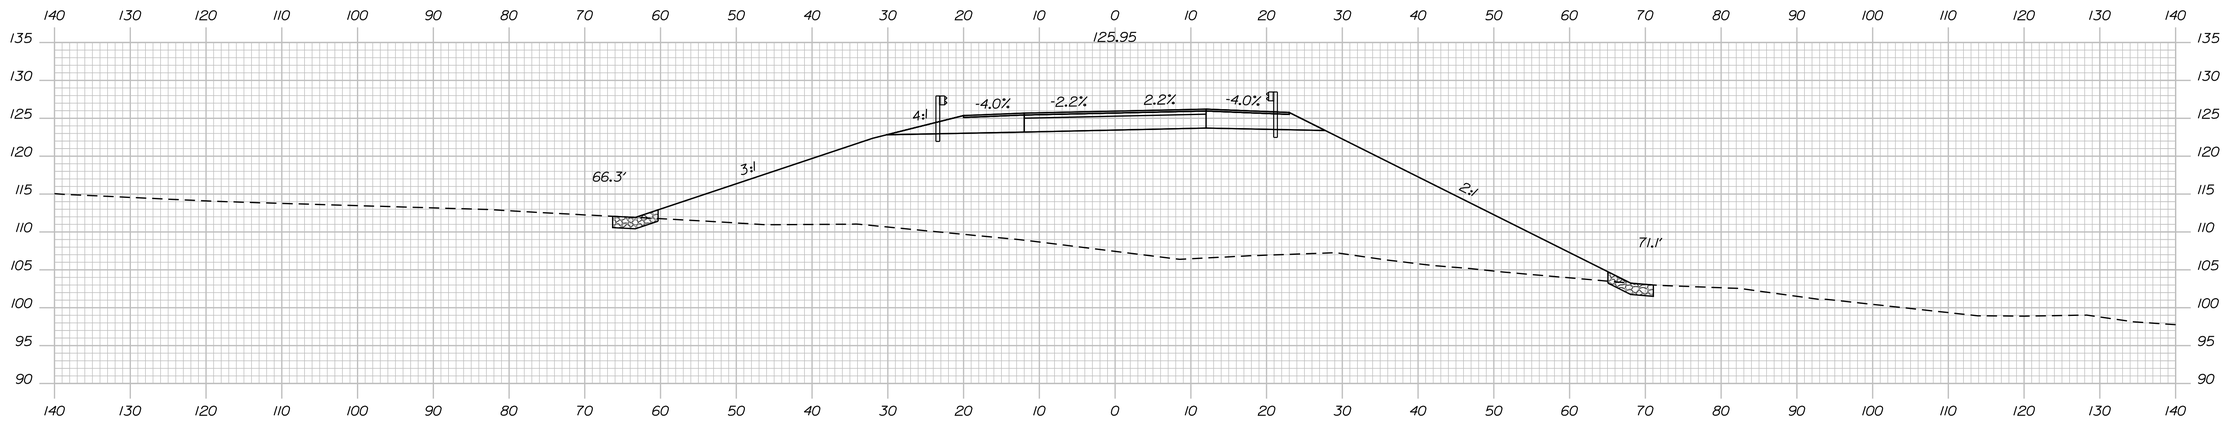

179+50.00

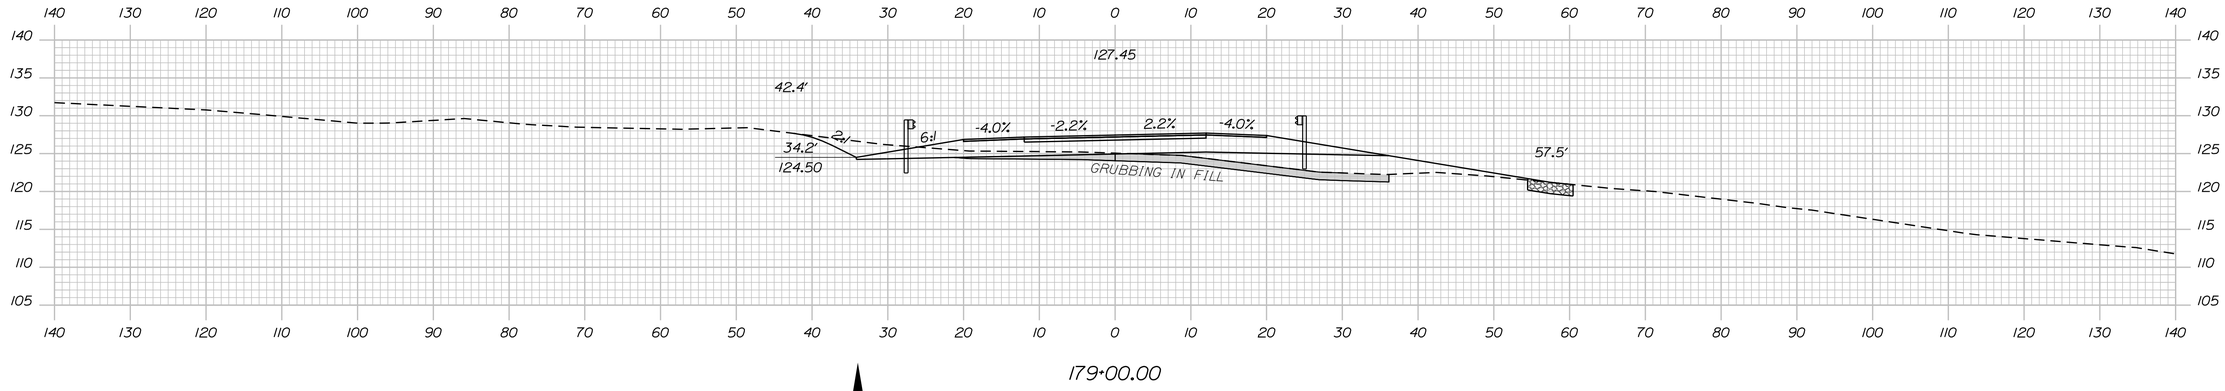

179+00.00

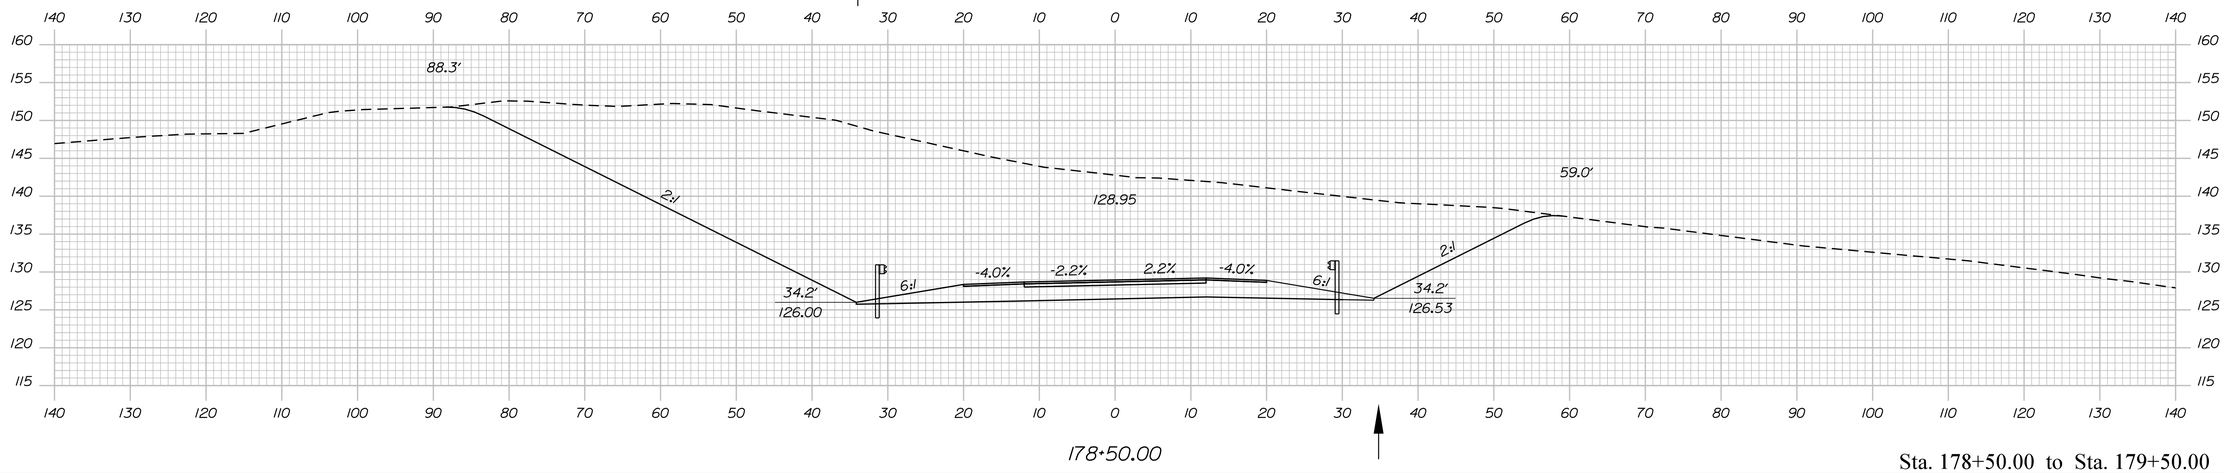

178+50.00

Sta. 178+50.00 to Sta. 179+50.00

STATE OF MAINE
DEPARTMENT OF TRANSPORTATION

1891500

WIN
018915.00

	SIGNATURE	P.E. NUMBER	DATE

	R. MOULTON	D.PRIDE						
PROJ. MANAGER								
DESIGN-DETAILED								
CHECKED-REVIEWED								
DESIGN2-DETAILED2								
DESIGN3-DETAILED3								
REVISIONS 1								
REVISIONS 2								
REVISIONS 3								
REVISIONS 4								
FIELD CHANGES								
BY								
DATE	SEP. 2021							

BREWER TO EDDINGTON
1-395/ROUTE 9 CONNECTOR


CROSS SECTIONS

SHEET NUMBER

H257


OF 460

Filename: ...\257_XSECT_178+50_075.dgn Username: common
Division: HIGHWAY
Date:9/30/2021

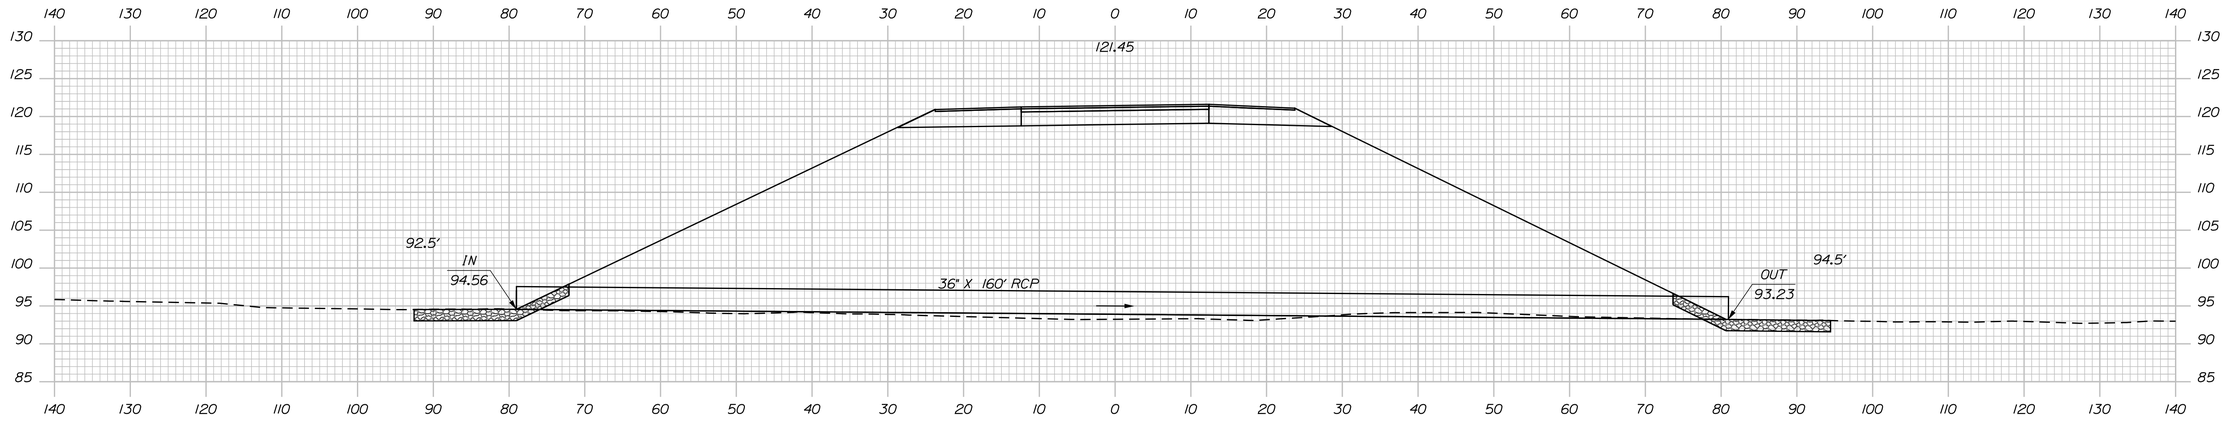


180+99.93 (SKEW)

STA. 180+80.31, 79.0' LT.
TO STA. 181+19.59, 81.0' RT.
INSTALL 36" X 160' RCP CLASS IV

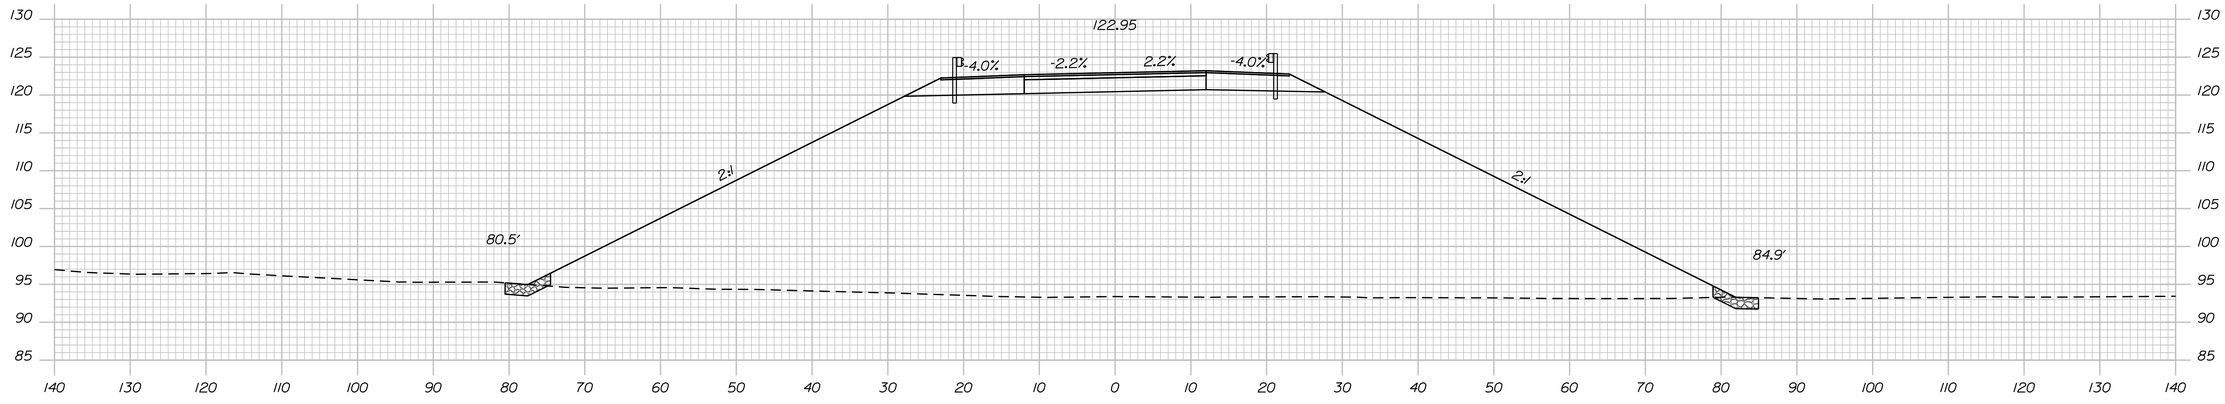

180+50.00

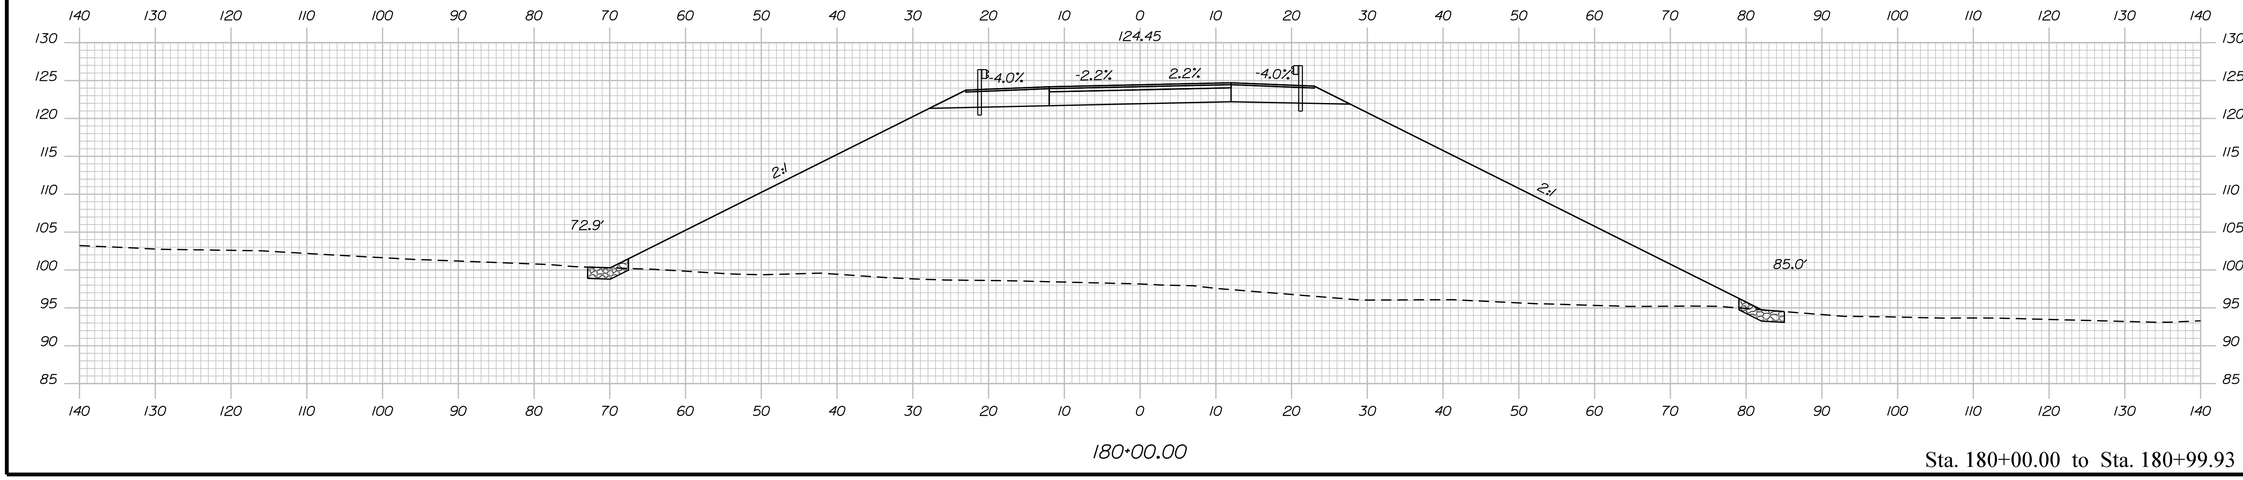

180+00.00

Sta. 180+00.00 to Sta. 180+99.93

STATE OF MAINE
DEPARTMENT OF TRANSPORTATION

1891500

WIN
018915.00

			DATE
PROJ. MANAGER	R. MOULTON	BY	SEP. 2021
DESIGN-DETAILED	D.PRIDE		
CHECKED-REVIEWED			
DESIGN2-DETAILED2			
DESIGN3-DETAILED3			
REVISIONS 1			
REVISIONS 2			
REVISIONS 3			
REVISIONS 4			
FIELD CHANGES			

SIGNATURE

P.E. NUMBER

DATE

BREWER TO EDDINGTON
1-395/ROUTE 9 CONNECTOR


CROSS SECTIONS

SHEET NUMBER

H258

OF 460


Filename: ...\258_XSECT_180+00_076.dgn Division: HIGHWAY Username: common Date:9/30/2021

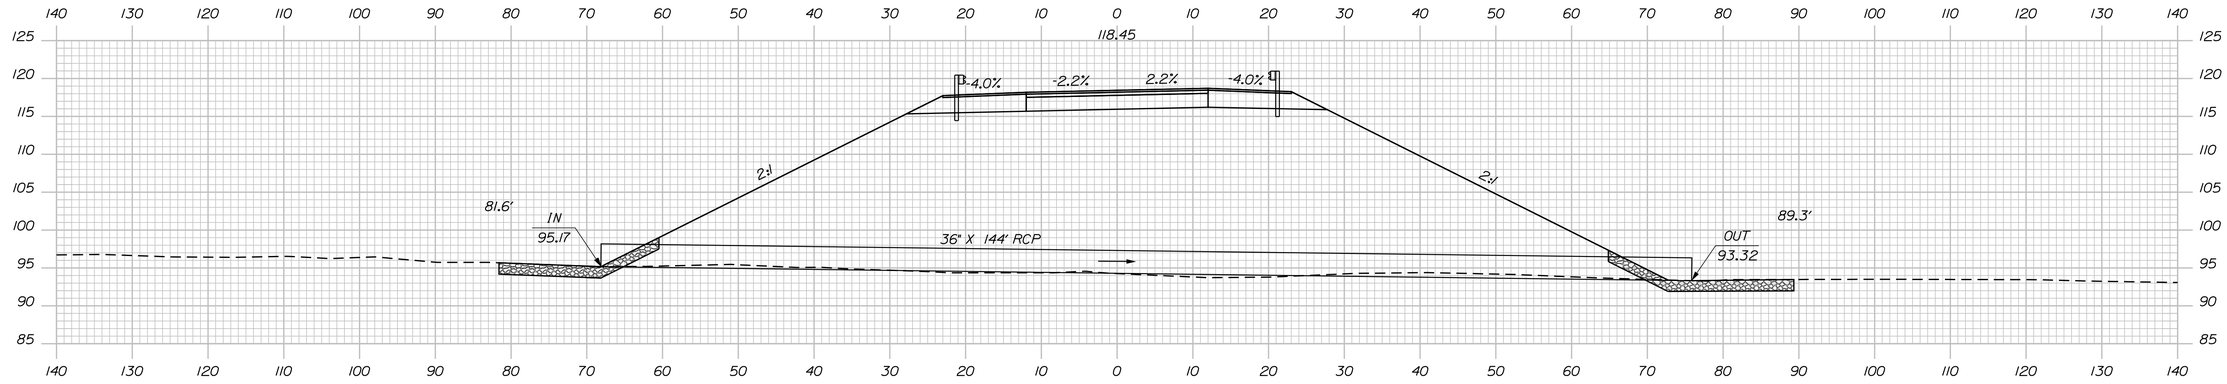


STA. 182+09.1
APPROX. ELEV. 77.6
HB-BE-225

182+00.00

STA. 182+00.00, 68.1' LT.
TO STA. 182+00.00, 75.8' RT.
INSTALL 36" X 144' RCP CLASS IV

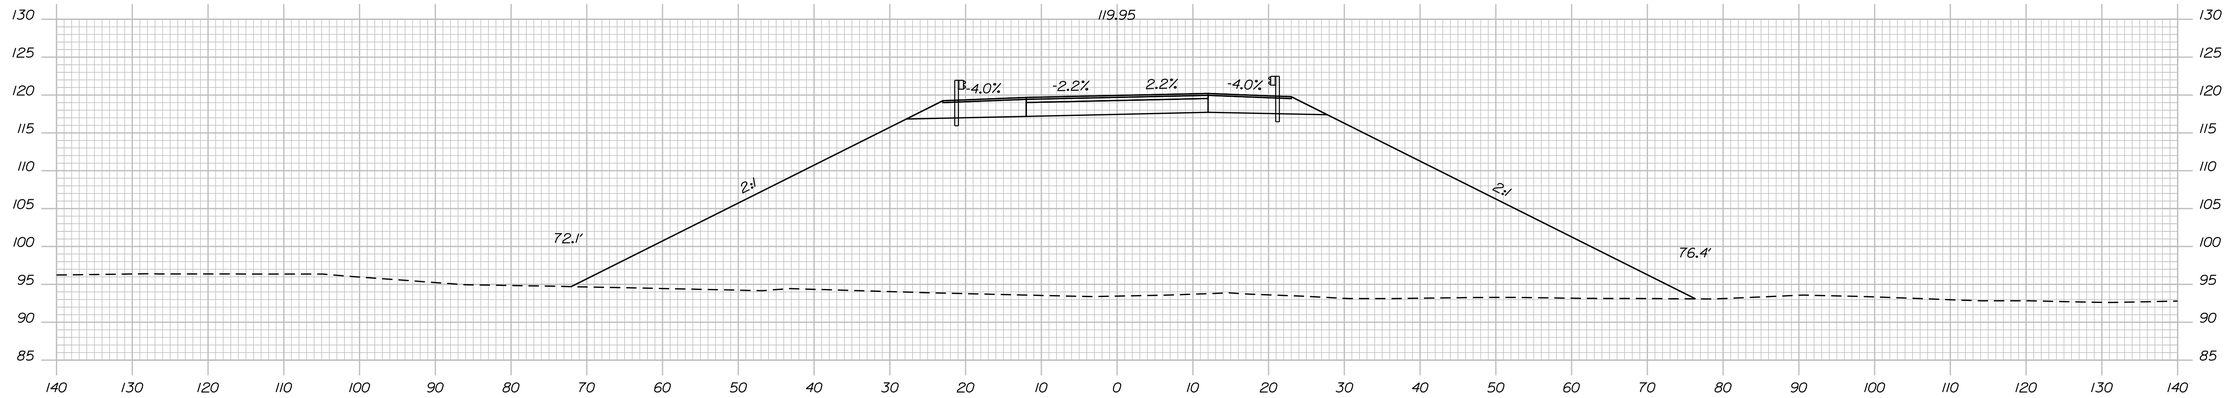

181+50.00

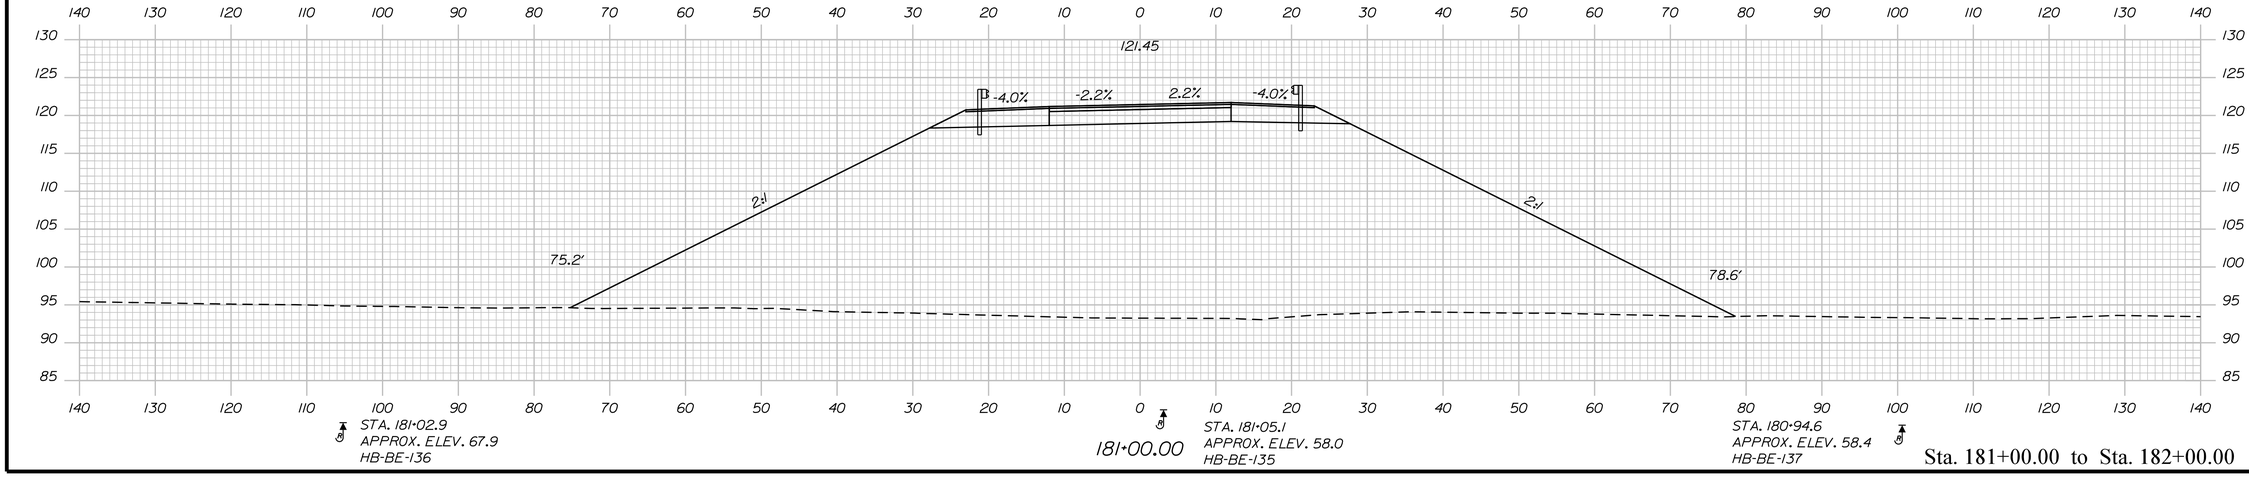

STA. 181+02.9
APPROX. ELEV. 67.9
HB-BE-136

181+00.00

STA. 181+05.1
APPROX. ELEV. 58.0
HB-BE-135

STA. 180+94.6
APPROX. ELEV. 58.4
HB-BE-137

Sta. 181+00.00 to Sta. 182+00.00

STATE OF MAINE
DEPARTMENT OF TRANSPORTATION

1891500

WIN
018915.00

SIGNATURE

P.E. NUMBER

DATE

	BY	DATE
PROJ. MANAGER	R. MOULTON	
DESIGN-DETAILED	D.PRIDE	SEP. 2021
CHECKED-REVIEWED		
DESIGN2-DETAILED2		
DESIGN3-DETAILED3		
REVISIONS 1		
REVISIONS 2		
REVISIONS 3		
REVISIONS 4		
FIELD CHANGES		

BREWER TO EDDINGTON
1-395/ROUTE 9 CONNECTOR


CROSS SECTIONS

SHEET NUMBER

H259

OF 460

Filename: ...\259_XSECT_181+00_077.dgn Division: HIGHWAY Username: common Date:9/30/2021

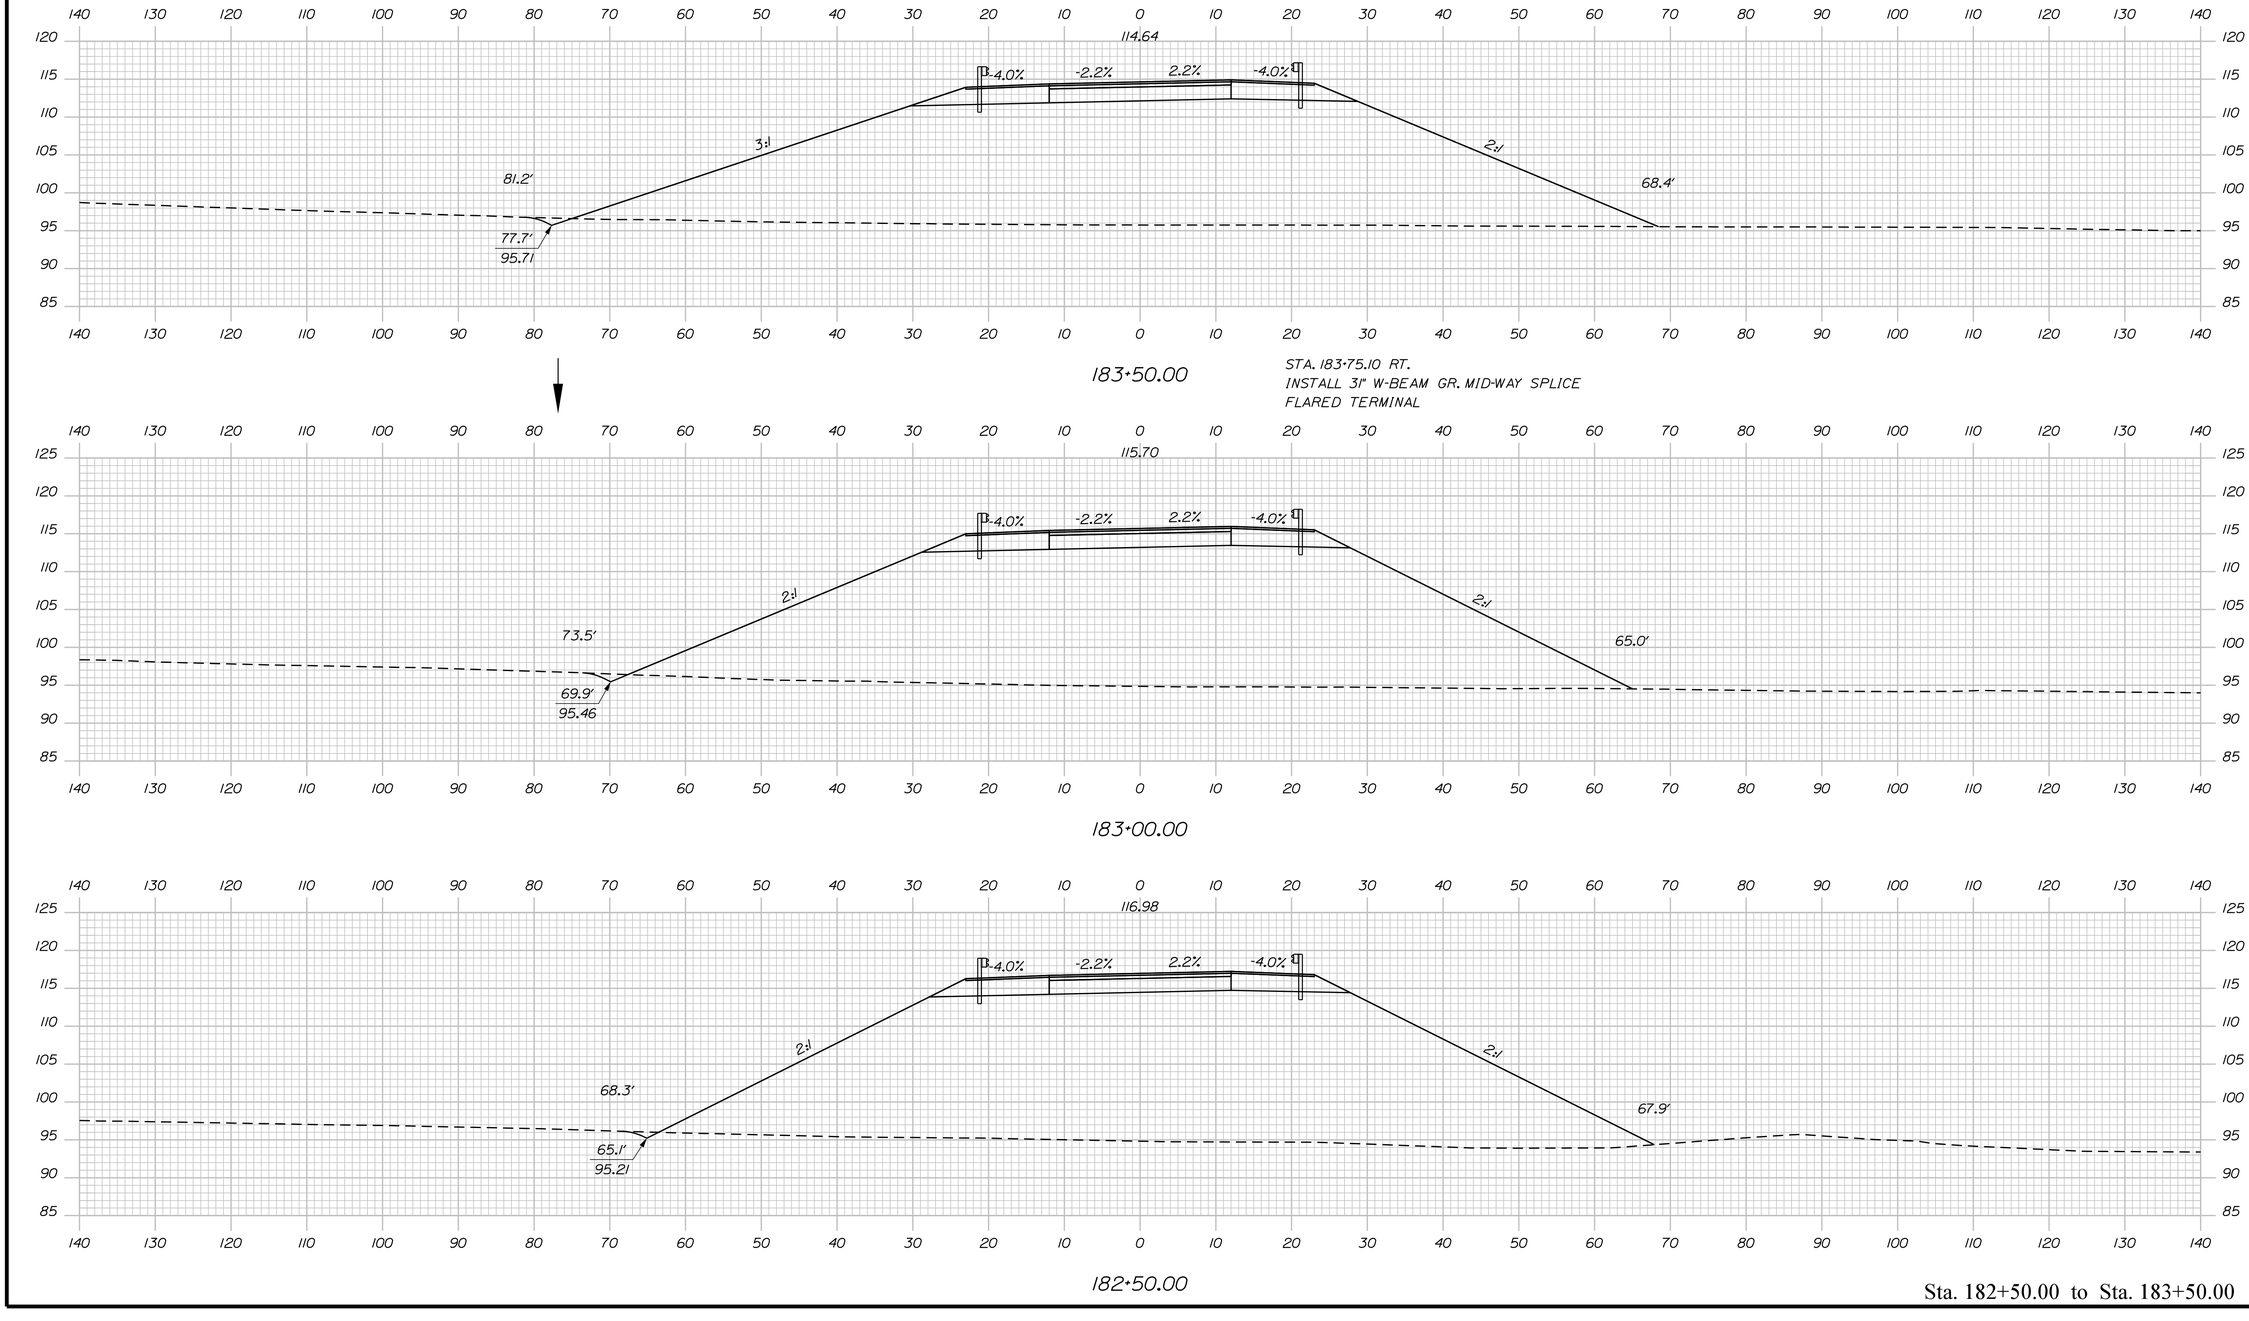

Sta. 182+50.00 to Sta. 183+50.00

STATE OF MAINE
DEPARTMENT OF TRANSPORTATION

1891500

WIN
018915.00

PROJ. MANAGER	R. MOULTON	
DESIGN-DETAILED	D.PRIDE	
CHECKED-REVIEWED		
DESIGN2-DETAILED2		
DESIGN3-DETAILED3		
REVISIONS 1		
REVISIONS 2		
REVISIONS 3		
REVISIONS 4		
FIELD CHANGES		

SIGNATURE

P.E. NUMBER

DATE

DATE: SEP. 2021
BY:

BREWER TO EDDINGTON
1-395/ROUTE 9 CONNECTOR


CROSS SECTIONS

SHEET NUMBER

H260

OF 460

Filename: ...\260_XSECT_182+50_078.dgn Username: common Division: HIGHWAY Date:9/30/2021

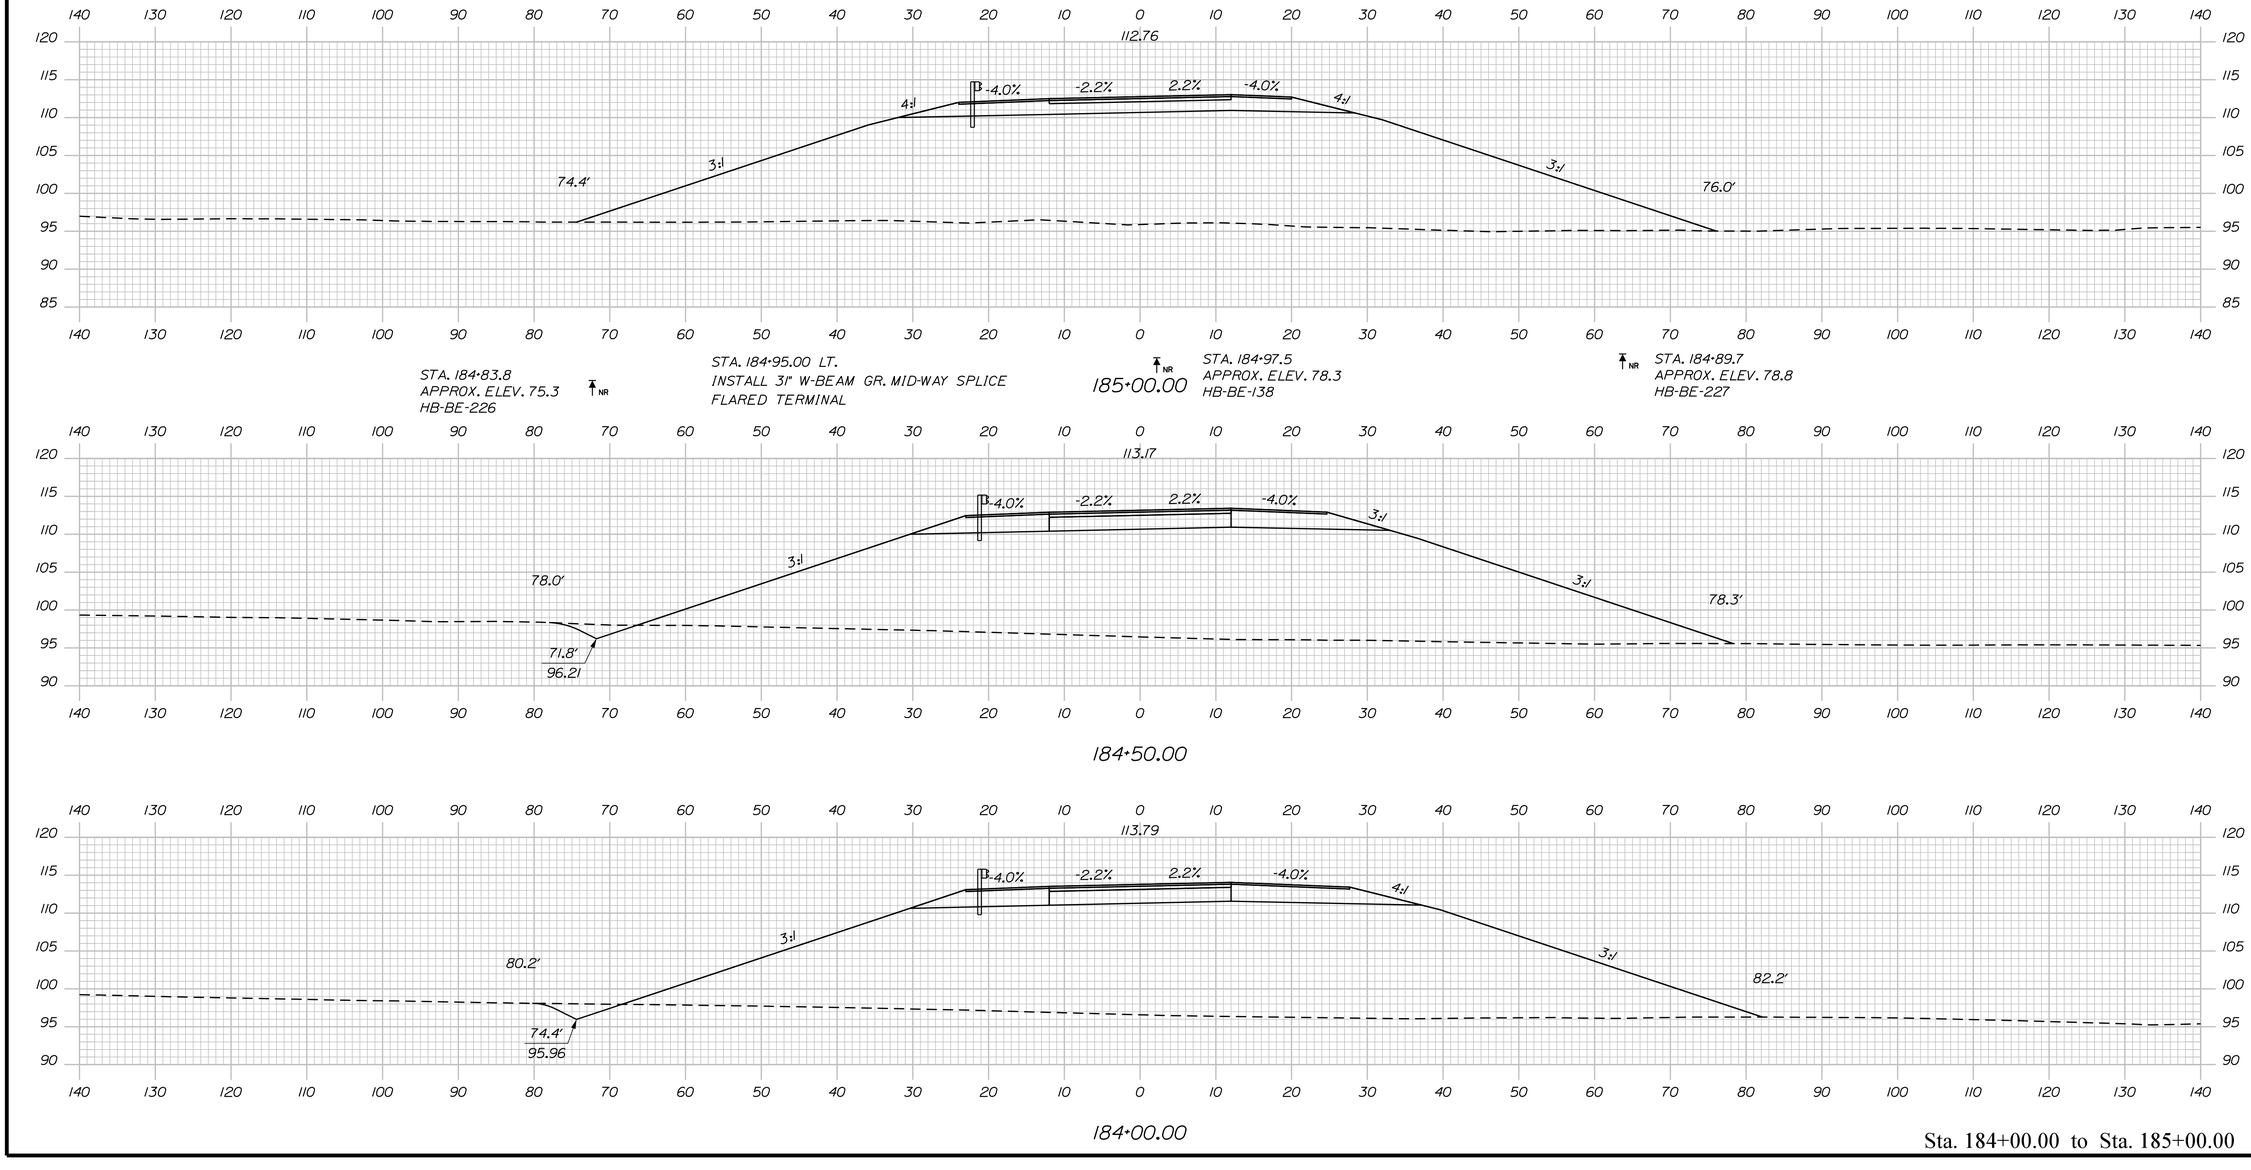

Sta. 184+00.00 to Sta. 185+00.00

STATE OF MAINE
DEPARTMENT OF TRANSPORTATION

1891500

WIN
018915.00

PROJ. MANAGER	R. MOULTON	
DESIGN-DETAILED	D.PRIDE	
CHECKED-REVIEWED		
DESIGN2-DETAILED2		
DESIGN3-DETAILED3		
REVISIONS 1		
REVISIONS 2		
REVISIONS 3		
REVISIONS 4		
FIELD CHANGES		

	BY	DATE
		SEP. 2021

SIGNATURE

P.E. NUMBER

DATE

BREWER TO EDDINGTON
1-395/ROUTE 9 CONNECTOR

CROSS SECTIONS

SHEET NUMBER

H261

OF 460

Filename: ...\261_XSECT_184+00_079.dgn Division: HIGHWAY Username: common Date:9/30/2021

Sta. 185+50.00 to Sta. 186+50.00

STATE OF MAINE
DEPARTMENT OF TRANSPORTATION

1891500

WIN
018915.00

PROJ. MANAGER	R. MOULTON		
DESIGN-DETAILED	D.PRIDE		
CHECKED-REVIEWED			
DESIGN2-DETAILED2			
DESIGN3-DETAILED3			
REVISIONS 1			
REVISIONS 2			
REVISIONS 3			
REVISIONS 4			
FIELD CHANGES			

BY | DATE

SEP. 2021

SIGNATURE

P.E. NUMBER

DATE

BREWER TO EDDINGTON
1-395/ROUTE 9 CONNECTOR

CROSS SECTIONS

SHEET NUMBER


H262

OF 460


Username: common Date:9/30/2021

Division: HIGHWAY


Filename: ...\262_XSECT_185+50_080.dgn

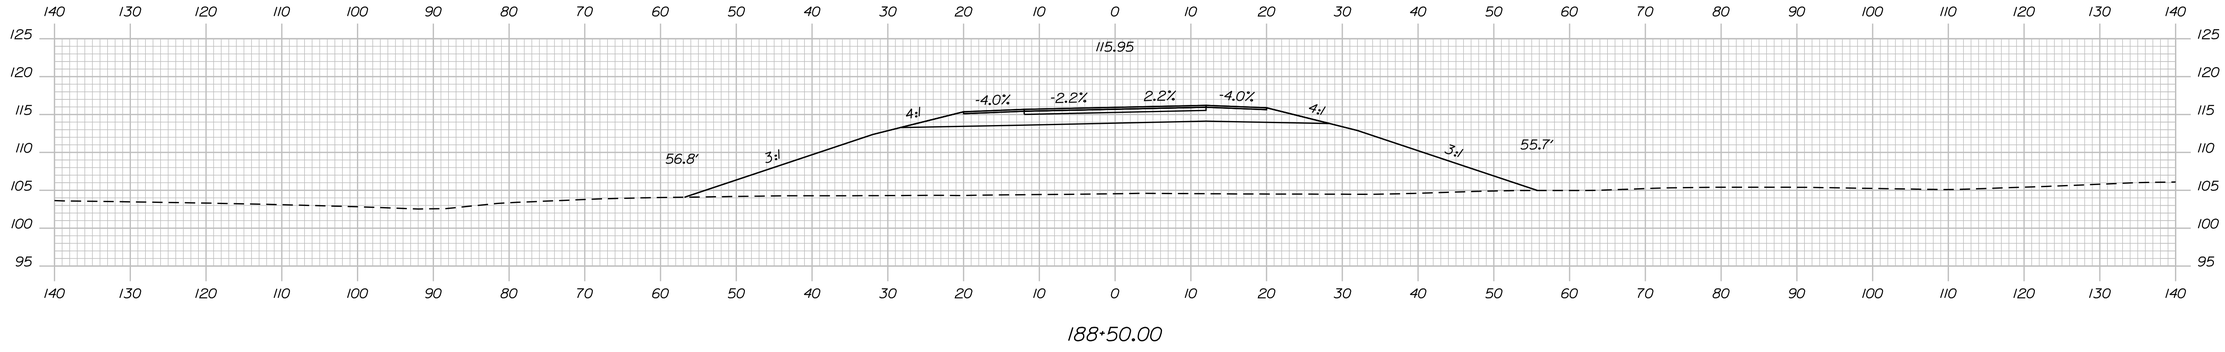


188+50.00

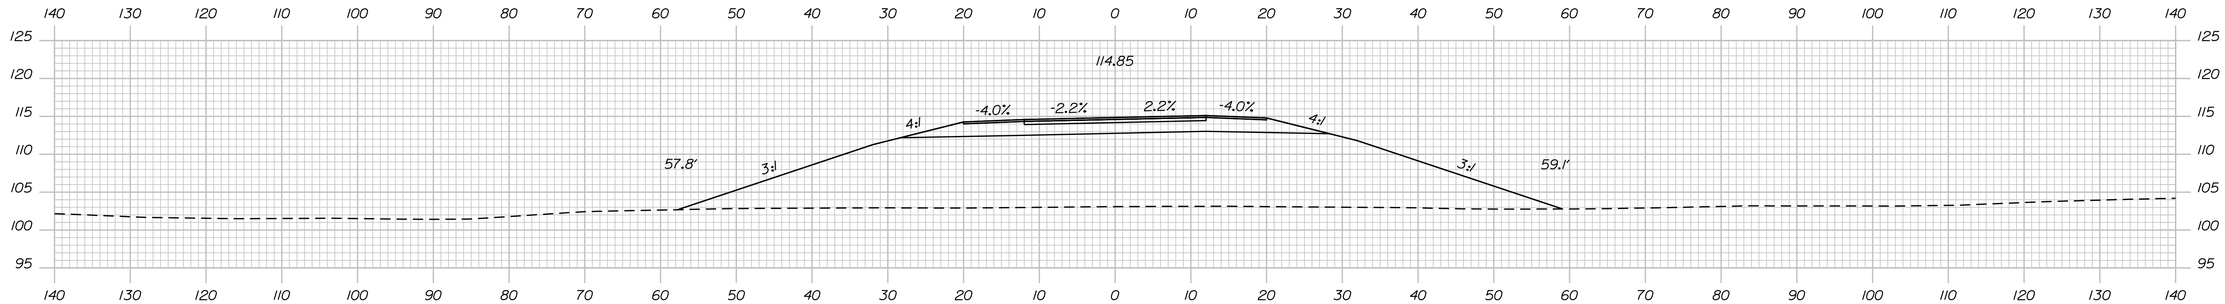

188+00.00

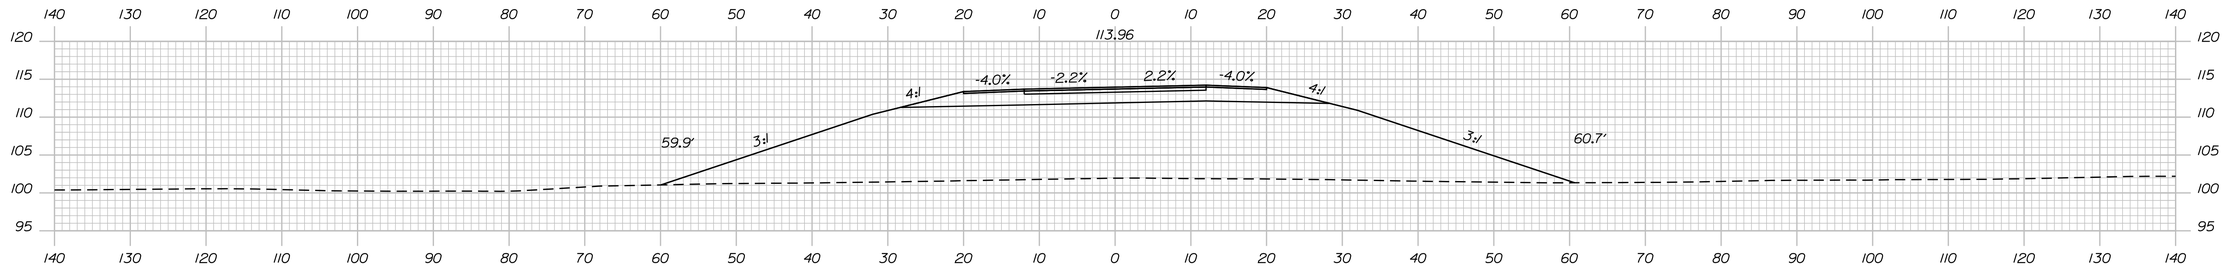

187+50.00

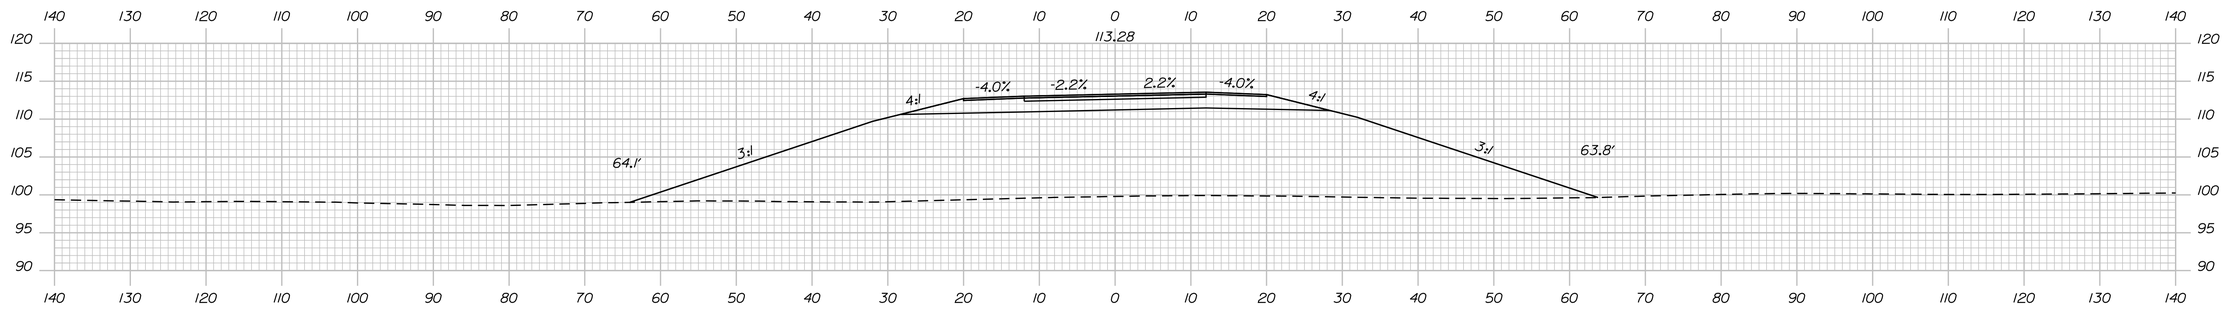

187+00.00

Sta. 187+00.00 to Sta. 188+50.00

STATE OF MAINE
DEPARTMENT OF TRANSPORTATION

1891500

WIN
018915.00

PROJ. MANAGER	R. MOULTON	BY	DATE
DESIGN-DETAILED	D.PRIDE		SEP. 2021
CHECKED-REVIEWED			
DESIGN2-DETAILED2			
DESIGN3-DETAILED3			
REVISIONS 1			
REVISIONS 2			
REVISIONS 3			
REVISIONS 4			
FIELD CHANGES			

SIGNATURE

P.E. NUMBER

DATE

BREWER TO EDDINGTON
1-395/ROUTE 9 CONNECTOR


CROSS SECTIONS

SHEET NUMBER


H263

OF 460


Filename: ...\263_XSECT_187+00_081.dgn Division: HIGHWAY Username: common Date:9/30/2021

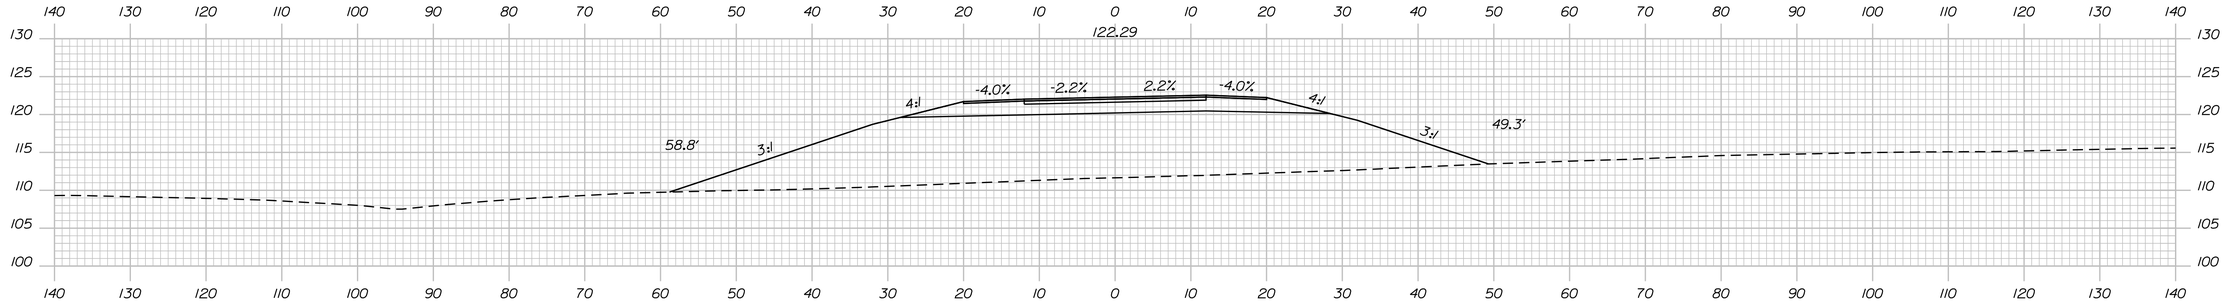


190+50.00

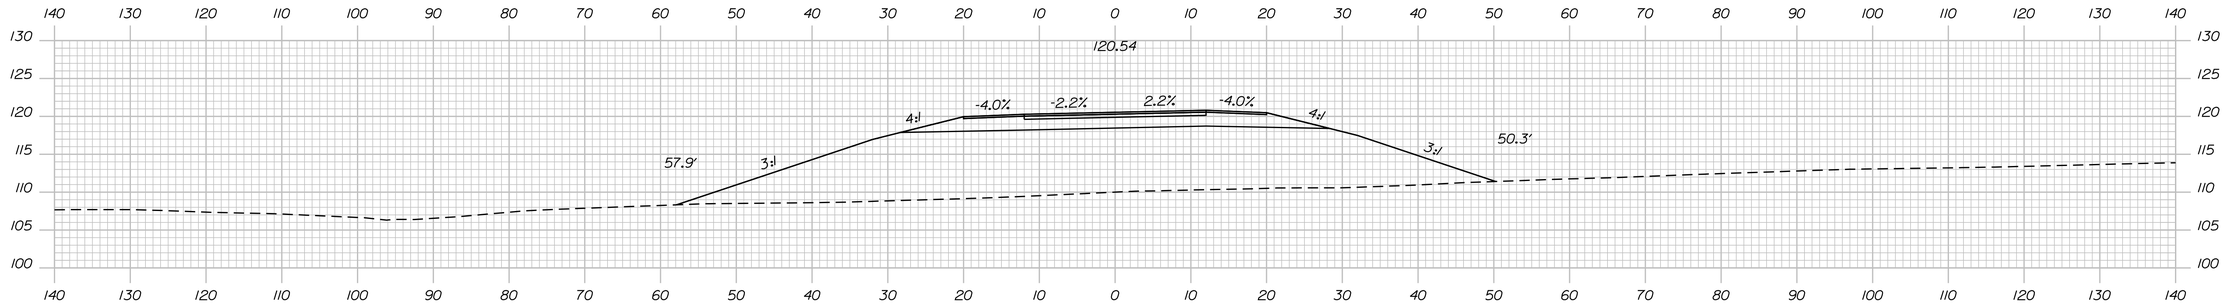

190+00.00

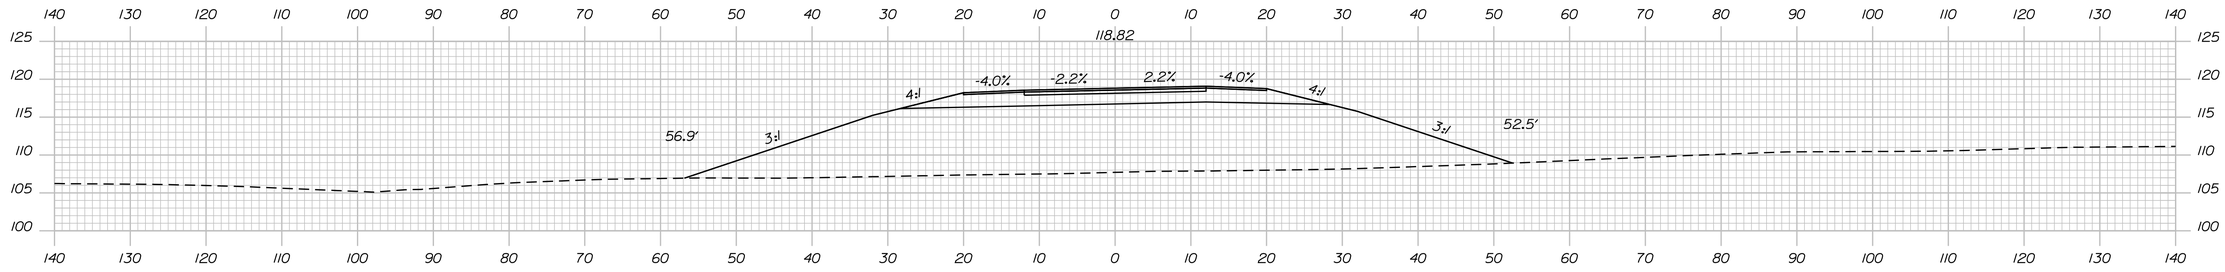

189+50.00

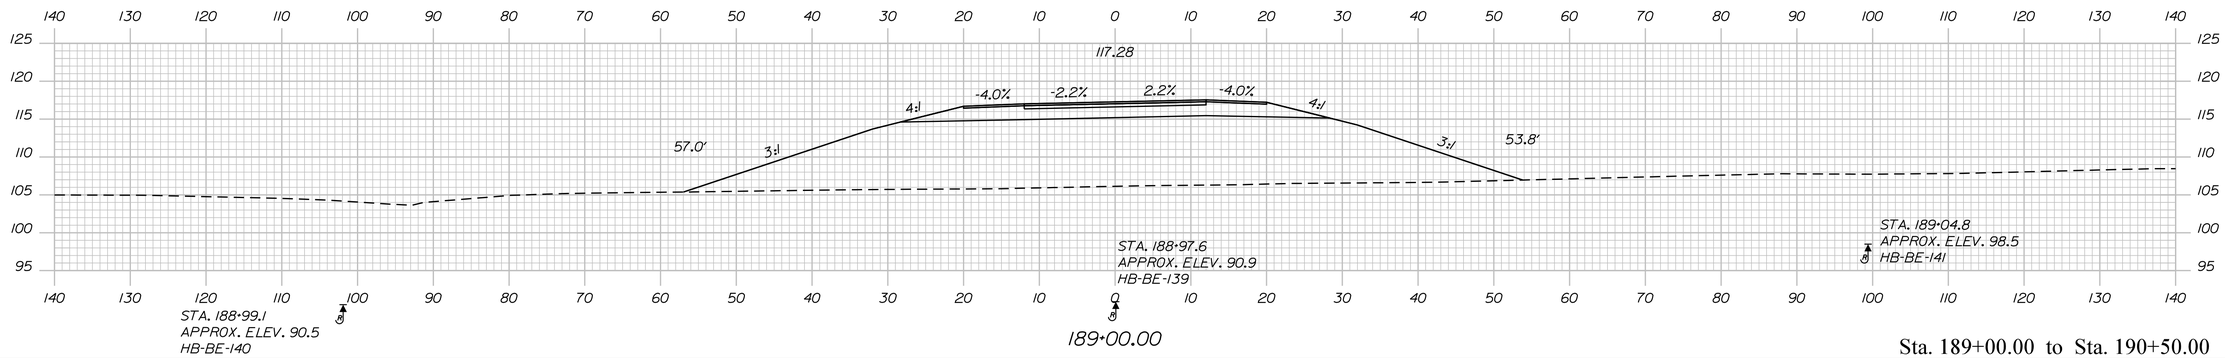

189+00.00

Sta. 189+00.00 to Sta. 190+50.00

STATE OF MAINE
DEPARTMENT OF TRANSPORTATION

1891500

WIN
018915.00

		BY	DATE
PROJ. MANAGER	R. MOULTON		
DESIGN-DETAILED	D.PRIDE		SEP. 2021
CHECKED-REVIEWED			
DESIGN2-DETAILED2			
DESIGN3-DETAILED3			
REVISIONS 1			
REVISIONS 2			
REVISIONS 3			
REVISIONS 4			
FIELD CHANGES			

SIGNATURE

P.E. NUMBER

DATE

BREWER TO EDDINGTON
1-395/ROUTE 9 CONNECTOR


CROSS SECTIONS

SHEET NUMBER


H264

OF 460


Filename: ...\264_XSECT_189+00_082.dgn Division: HIGHWAY Username: common Date:9/30/2021

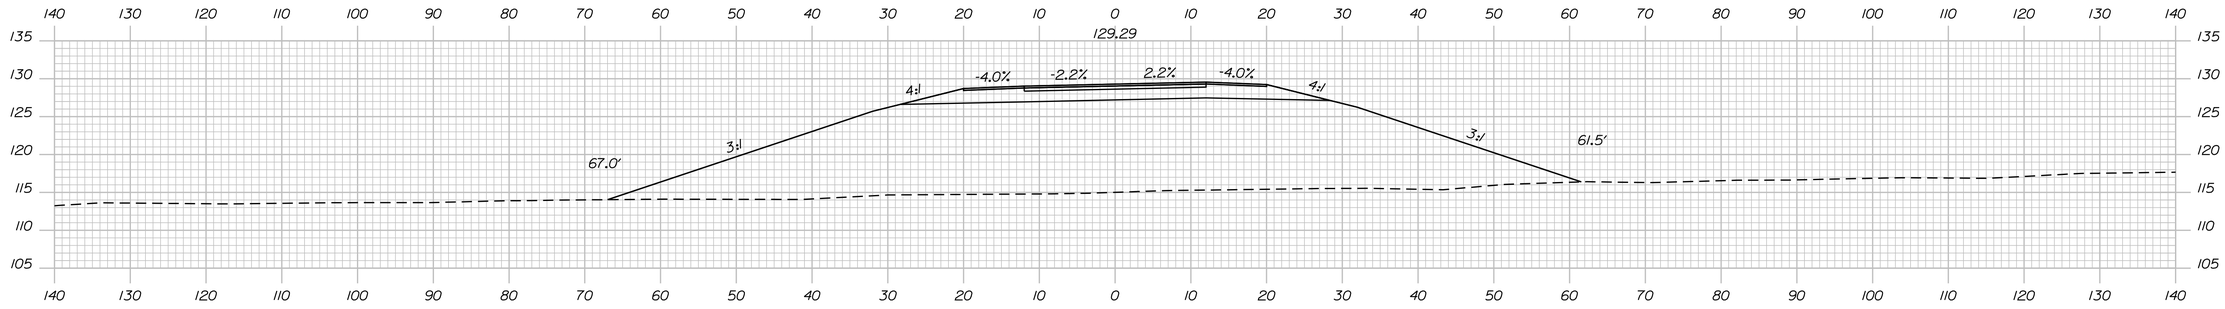


192+50.00

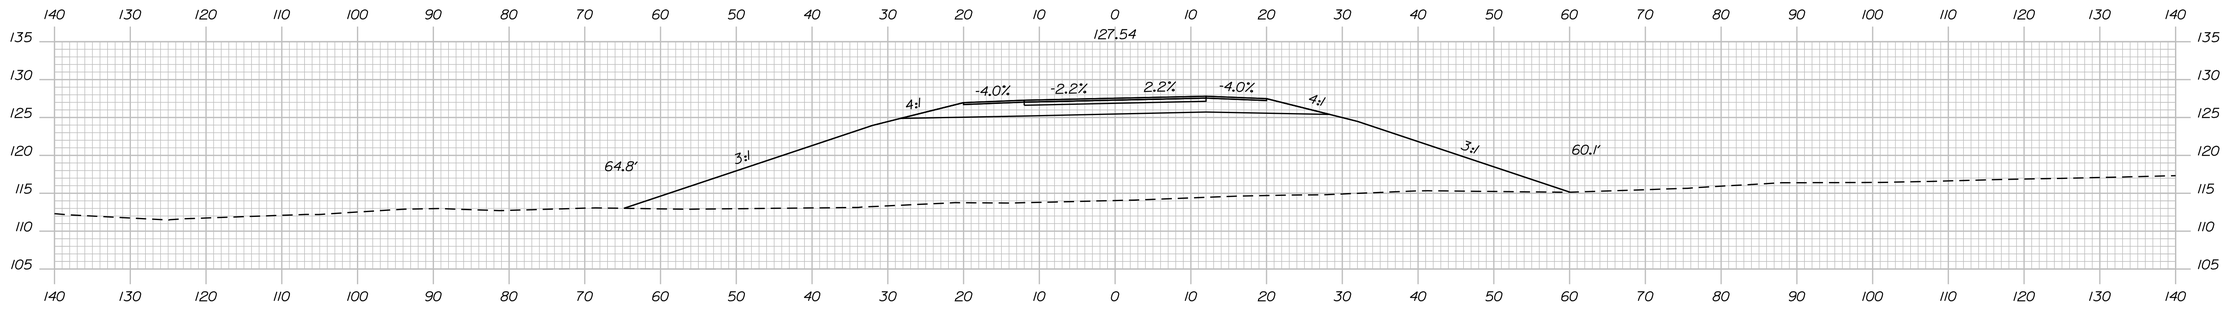

192+00.00

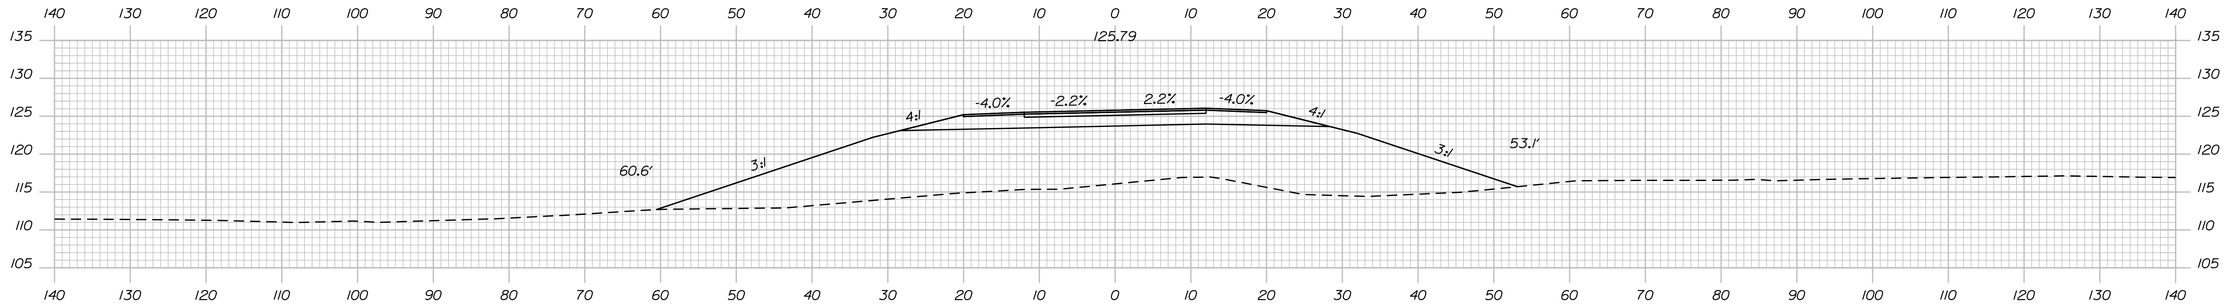

191+50.00

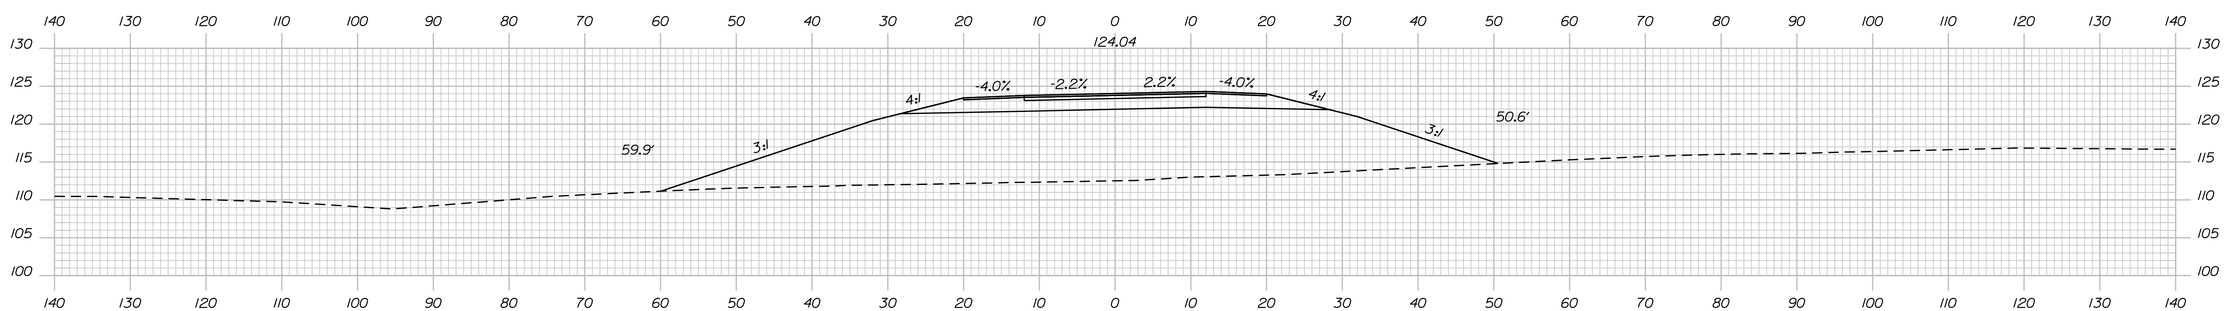

191+00.00

Sta. 191+00.00 to Sta. 192+50.00

STATE OF MAINE
DEPARTMENT OF TRANSPORTATION

1891500

WIN
018915.00

	BY	DATE
PROJ. MANAGER	R. MOULTON	
DESIGN-DETAILED	D.PRIDE	SEP. 2021
CHECKED-REVIEWED		
DESIGN2-DETAILED2		
DESIGN3-DETAILED3		
REVISIONS 1		
REVISIONS 2		
REVISIONS 3		
REVISIONS 4		
FIELD CHANGES		

SIGNATURE

P.E. NUMBER

DATE

BREWER TO EDDINGTON
1-395/ROUTE 9 CONNECTOR


CROSS SECTIONS

SHEET NUMBER

H265

OF 460


Filename: ...\265_XSECT_191+00_083.dgn Division: HIGHWAY Username: common Date:9/30/2021

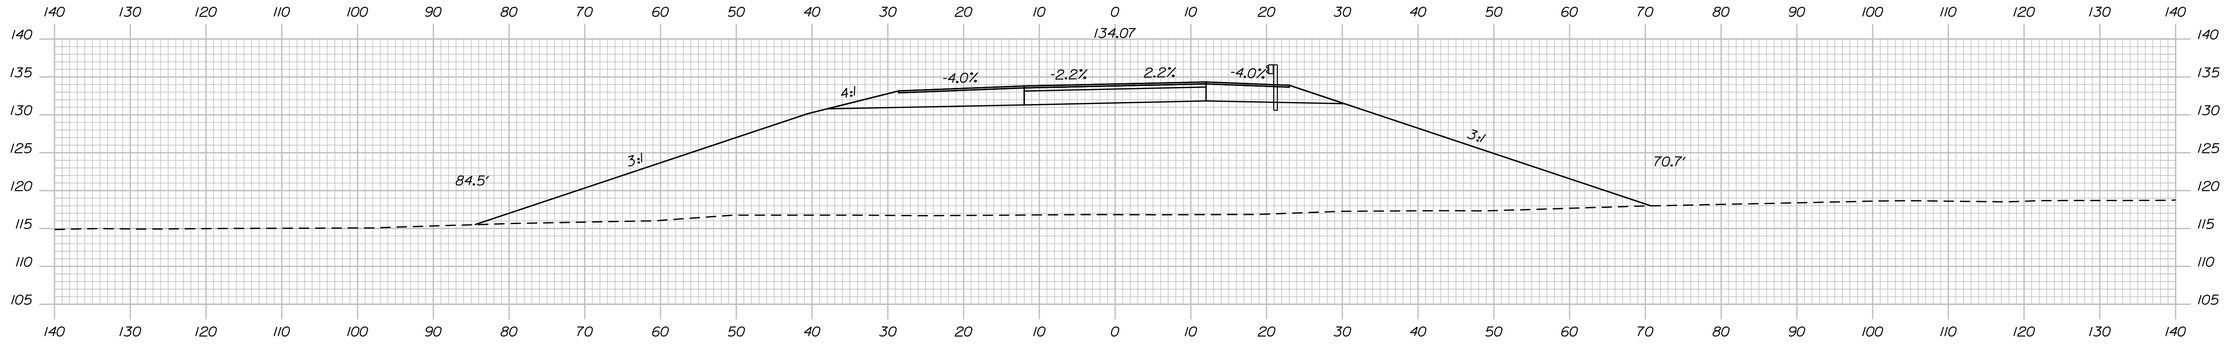


194+00.00

STA. 193+79.03 TO STA. 197+34.88 RT.
INSTALL 31" W-BEAM GR. MID-WAY SPLICE

STA. 193+79.03 RT.
INSTALL 31" W-BEAM GR. MID-WAY SPLICE
FLARED TERMINAL

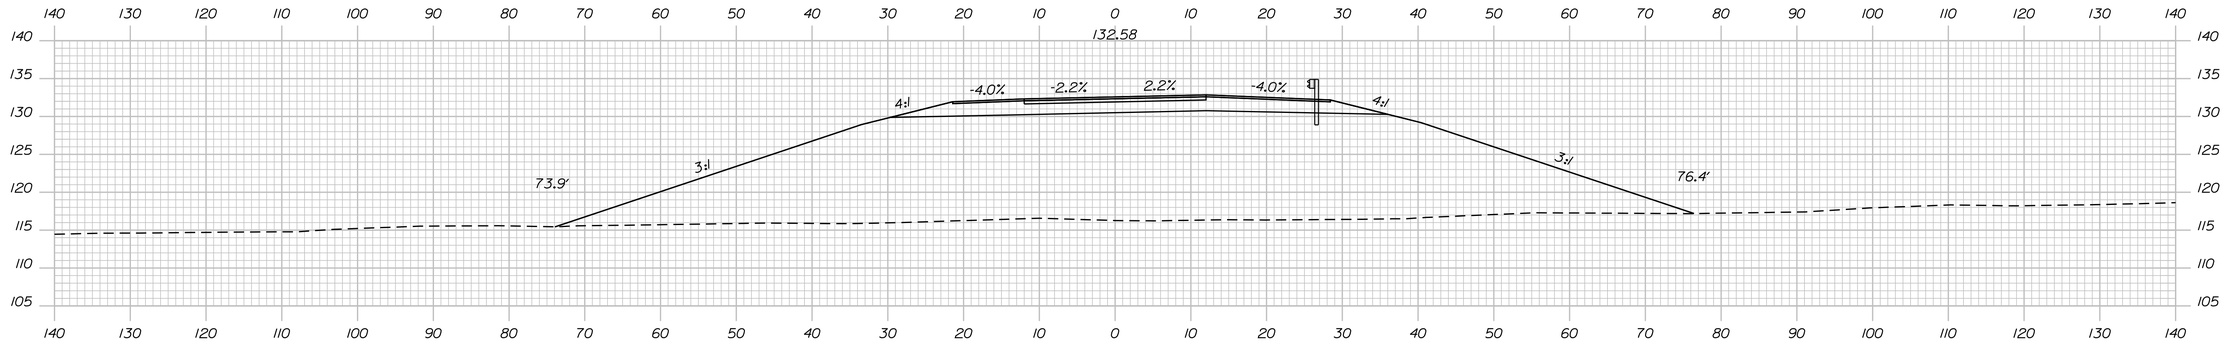

193+50.00

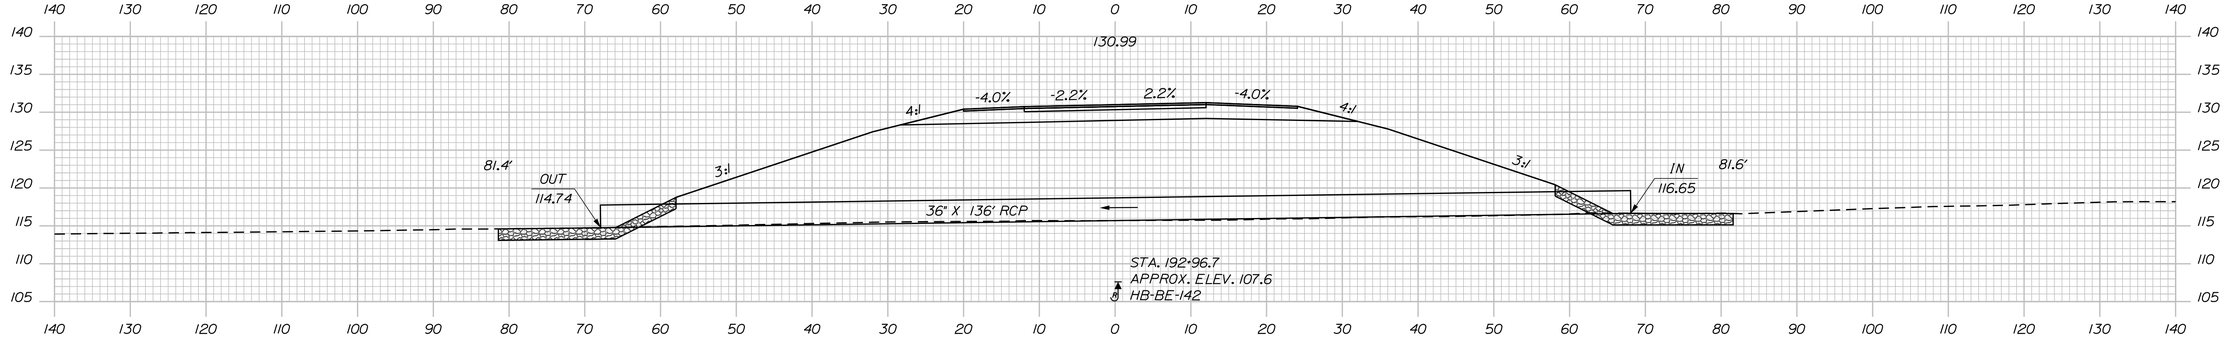

193+00.00

STA. 193+00.00, 67.9' LT.
TO STA. 193+00.00, 68.1' RT.
INSTALL 36" X 136' RCP CLASS IV

Sta. 193+00.00 to Sta. 194+00.00

STATE OF MAINE
DEPARTMENT OF TRANSPORTATION

1891500

WIN
018915.00

PROJ. MANAGER	R. MOULTON	BY	DATE
DESIGN-DETAILED	D.PRIDE		SEP. 2021
CHECKED-REVIEWED			
DESIGN2-DETAILED2			
DESIGN3-DETAILED3			
REVISIONS 1			
REVISIONS 2			
REVISIONS 3			
REVISIONS 4			
FIELD CHANGES			

SIGNATURE

P.E. NUMBER

DATE

BREWER TO EDDINGTON
1-395/ROUTE 9 CONNECTOR


CROSS SECTIONS

SHEET NUMBER


H266

OF 460

Filename: ...\266_XSECT_193+00_084.dgn Division: HIGHWAY Username: common Date:9/30/2021

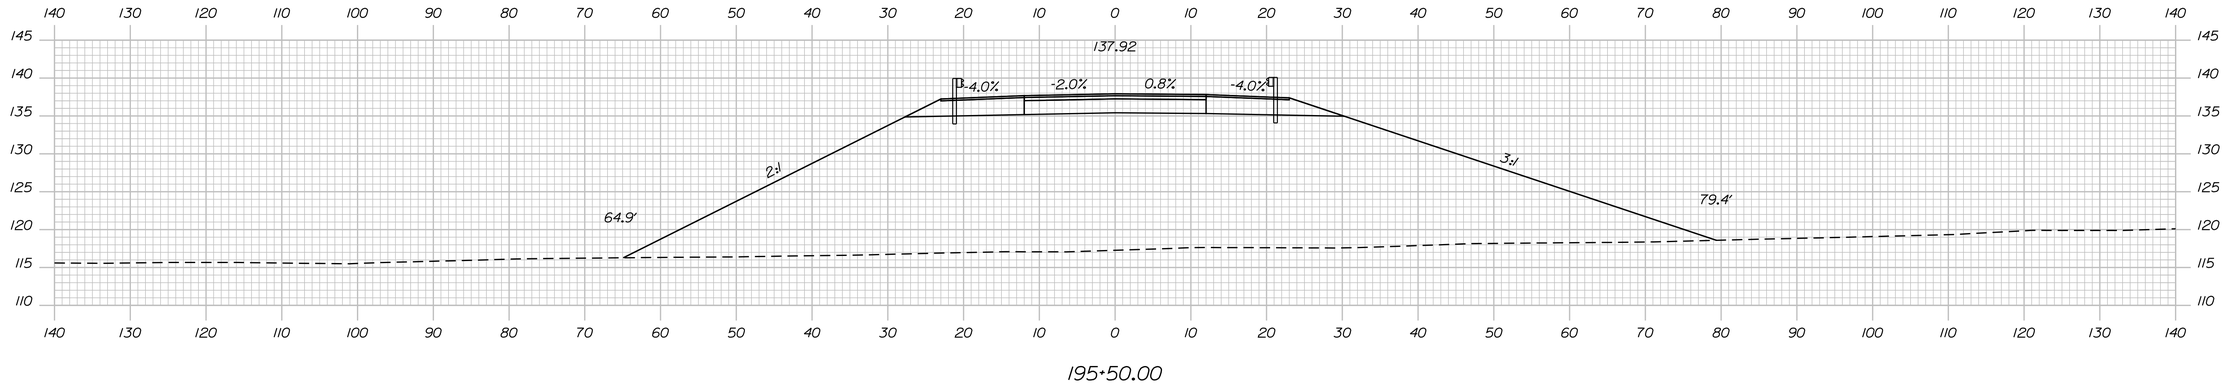


195+50.00

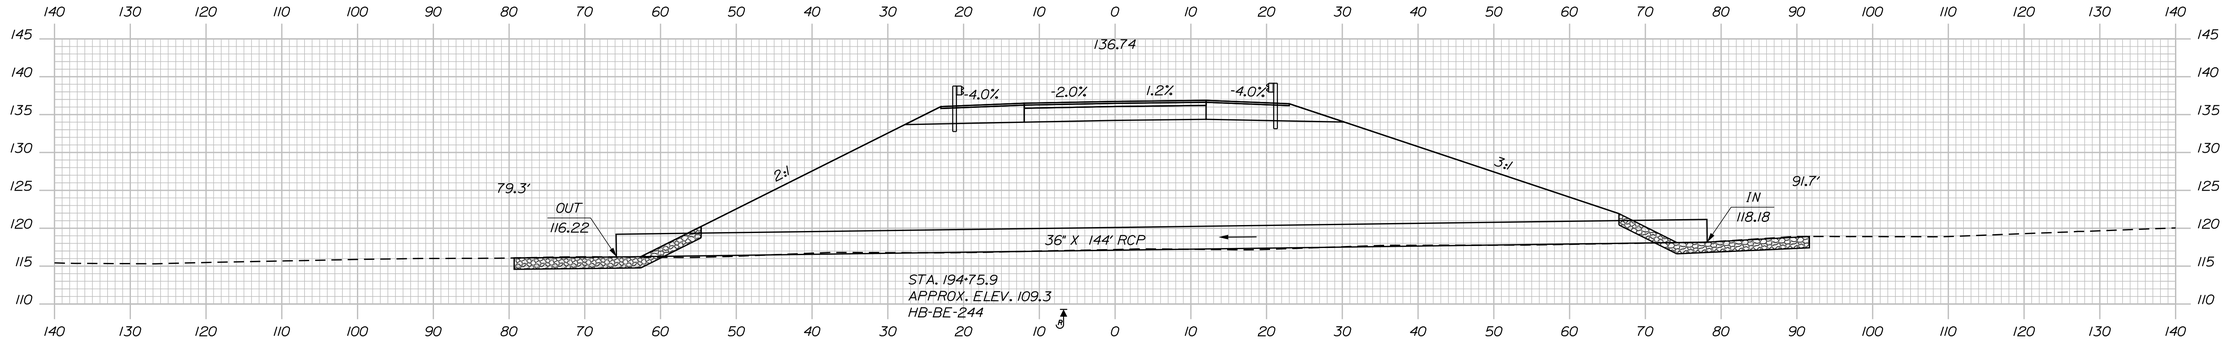

195+00.00

STA. 195+00.00, 65.8' LT.
TO STA. 195+00.00, 78.2' RT.
INSTALL 36" X 144' RCP CLASS IV

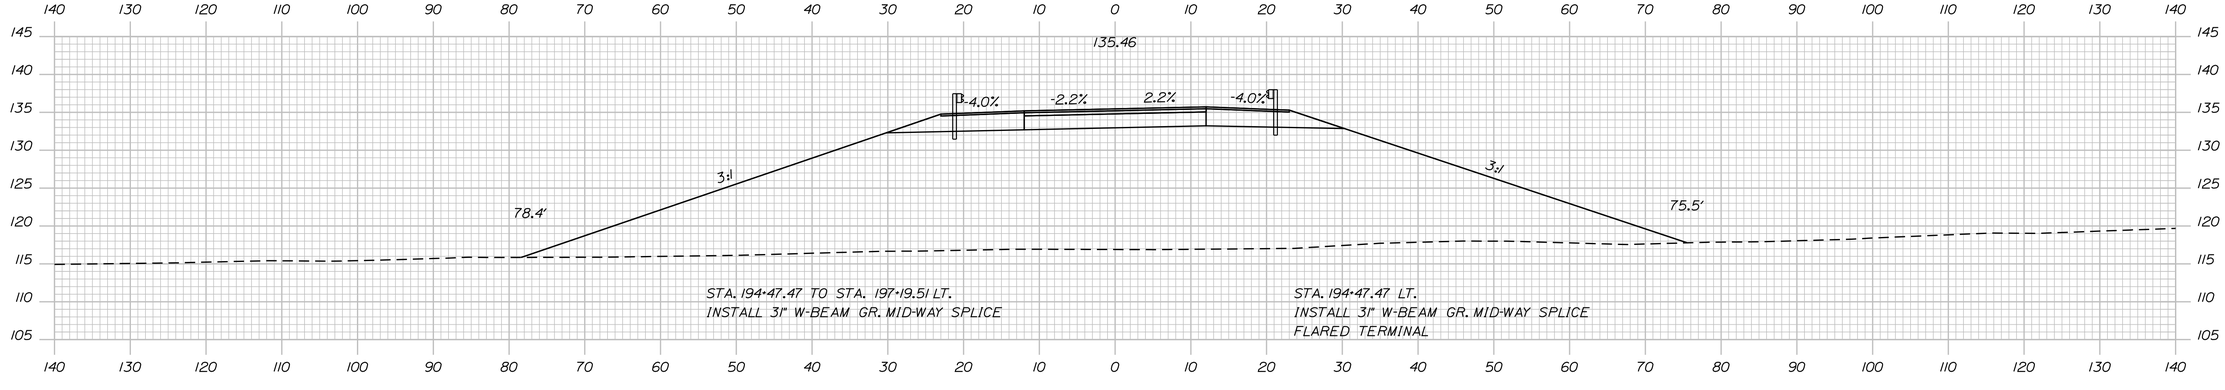

194+50.00

Sta. 194+50.00 to Sta. 195+50.00

STATE OF MAINE
DEPARTMENT OF TRANSPORTATION

1891500

WIN
018915.00

	BY	DATE
PROJ. MANAGER	R. MOULTON	
DESIGN-DETAILED	D.PRIDE	SEP. 2021
CHECKED-REVIEWED		
DESIGN2-DETAILED2		
DESIGN3-DETAILED3		
REVISIONS 1		
REVISIONS 2		
REVISIONS 3		
REVISIONS 4		
FIELD CHANGES		

SIGNATURE

P.E. NUMBER

DATE

BREWER TO EDDINGTON
1-395/ROUTE 9 CONNECTOR

CROSS SECTIONS

SHEET NUMBER

H267


OF 460

Filename: ...\267_XSECT_194+50_085.dgn Division: HIGHWAY Username: common Date:9/30/2021

Sta. 197+31.9±, 20'-0"± Lt. to Bridge, 20'-0" Lt.±
Install Steel Approach Railing, 3-Bar


Sta. 197+19.4±, 20'-0"± Lt. to Sta. 197+31.9±, 20'-0" Lt.±
Install Bridge Transition - Type "I"

Sta. 197+34.6±, 20'-0"± Rt. to Sta. 197+54.2±, 20'-0" Rt.±
Install Bridge Transition - Type "I"

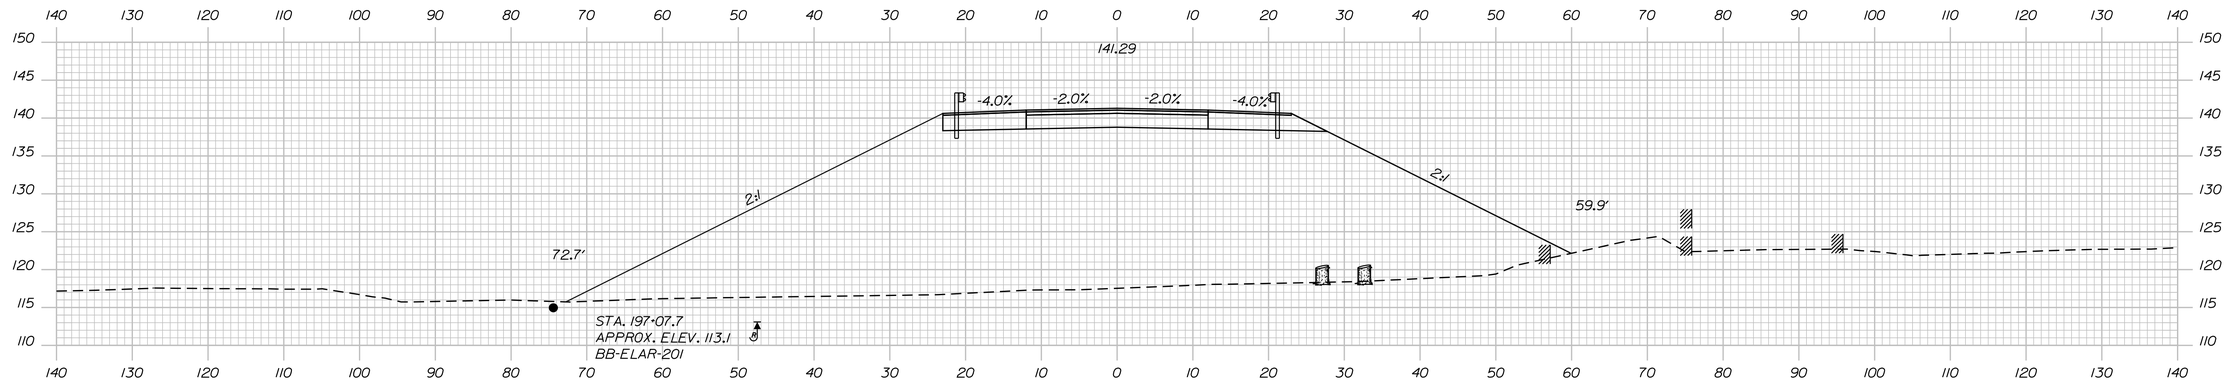


Sta. 196+99.3±, 20'-0"± Lt. to Sta. 197+32.8±, 20'-0" Lt.±
Install Curb; Type 3 Mold 2.4" High

197+00.00

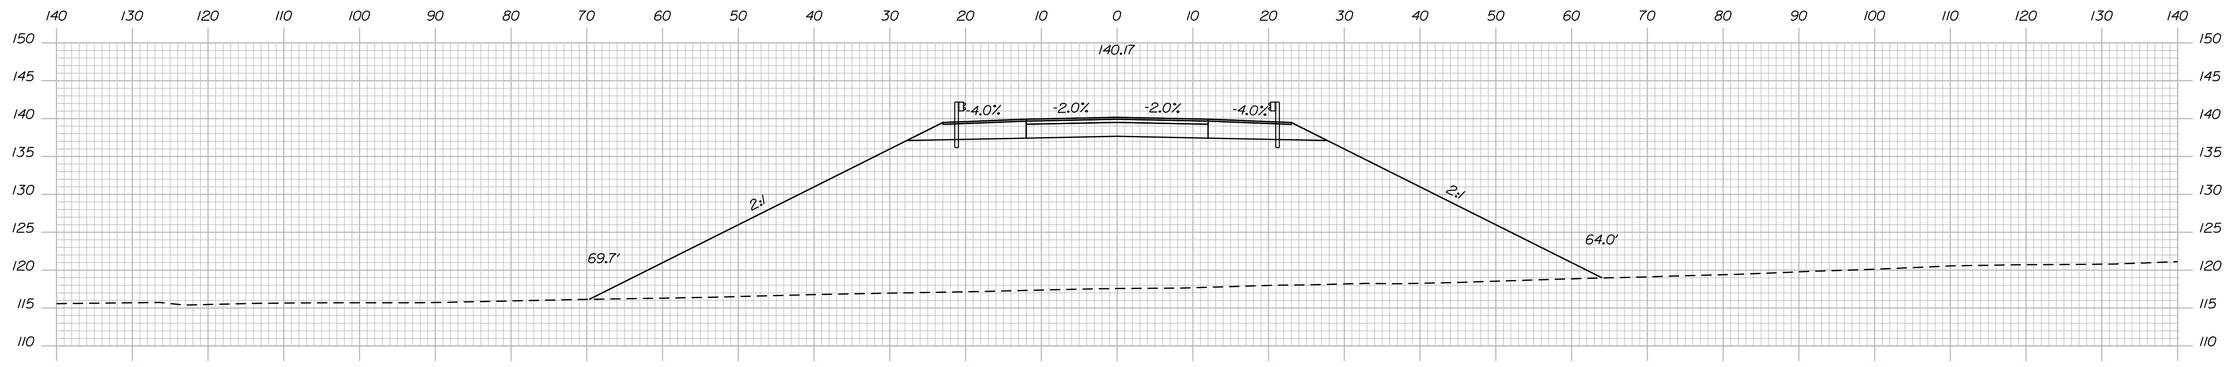

196+50.00

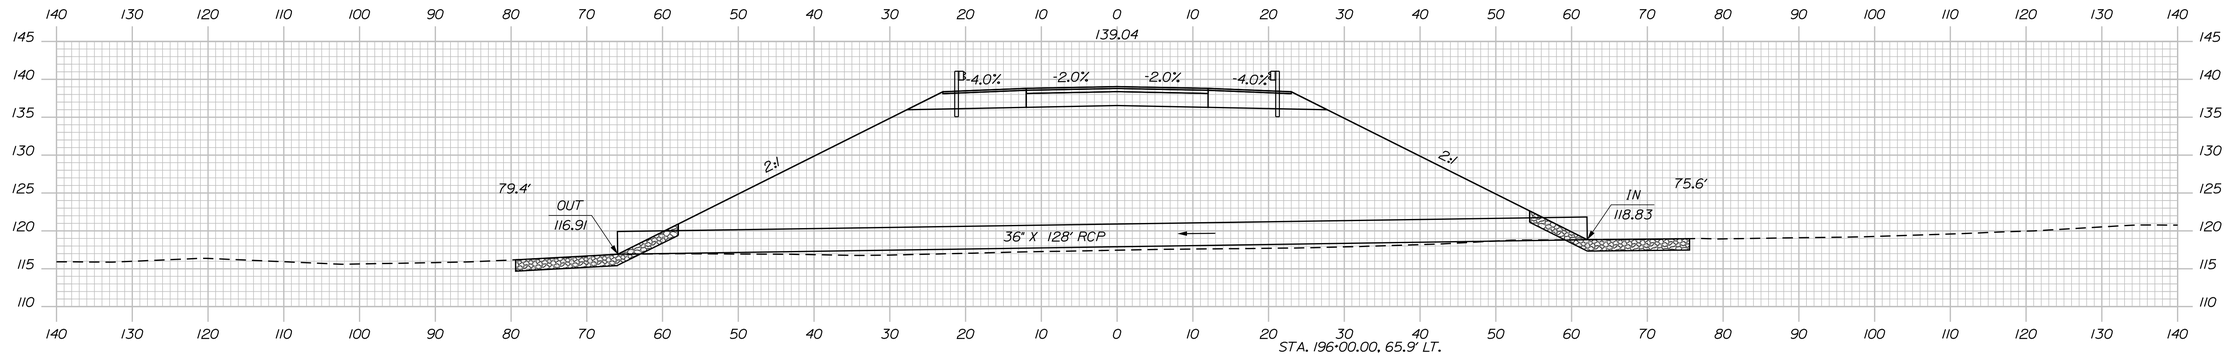

196+00.00

STA. 196+00.00, 65.9' LT.
TO STA. 196+00.00, 62.1' RT.
INSTALL 36" X 128' RCP CLASS IV

Sta. 196+00.00 to Sta. 197+00.00

STATE OF MAINE
DEPARTMENT OF TRANSPORTATION

1891500

WIN
018915.00

PROJ. MANAGER	R. MOULTON		
DESIGN-DETAILED	D.PRIDE		
CHECKED-REVIEWED			
DESIGN2-DETAILED2			
DESIGN3-DETAILED3			
REVISIONS 1			
REVISIONS 2			
REVISIONS 3			
REVISIONS 4			
FIELD CHANGES			

DATE
SEP. 2021

SIGNATURE

P.E. NUMBER

DATE

BREWER TO EDDINGTON
1-395/ROUTE 9 CONNECTOR

CROSS SECTIONS

SHEET NUMBER


H268

OF 460

Filename: ...\268_XSECT_196+00_086.dgn Division: HIGHWAY Username: common Date:9/30/2021

Sta. 198.82±, 20'-0"± Lt. to Sta. 199+02.0±, 20'-0" Lt.±
Install Bridge Transition - Type "I"


Sta. 198+97.5±, 20'-0"± Rt. to Sta. 199+17.1±, 20'-0" Rt.±
Install Bridge Transition - Type "I"

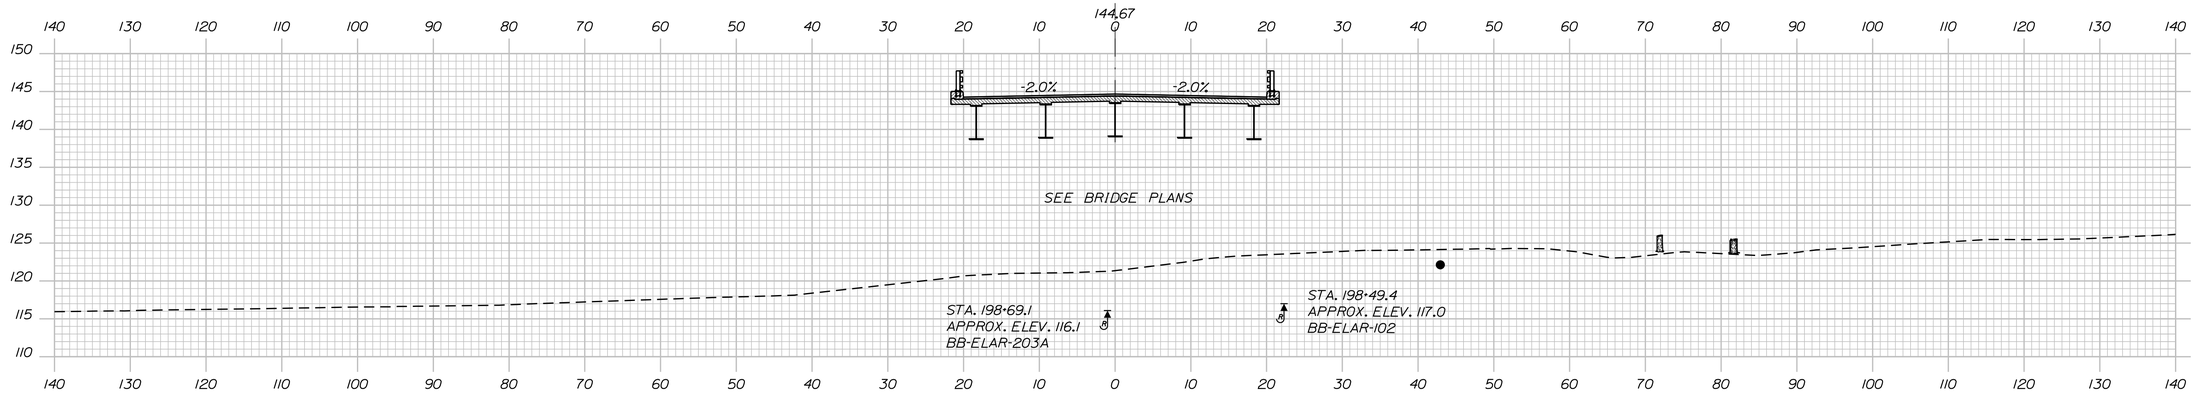


From Bridge, 20'-0"± Lt. to Sta. 198+82.4±, 20'-0" Lt.±
Install Steel Approach Railing, 3-Bar

198+50.00

From Bridge, 20'-0"± Rt. to Sta. 198+97.5±, 20'-0" Rt.±
Install Steel Approach Railing, 3-Bar

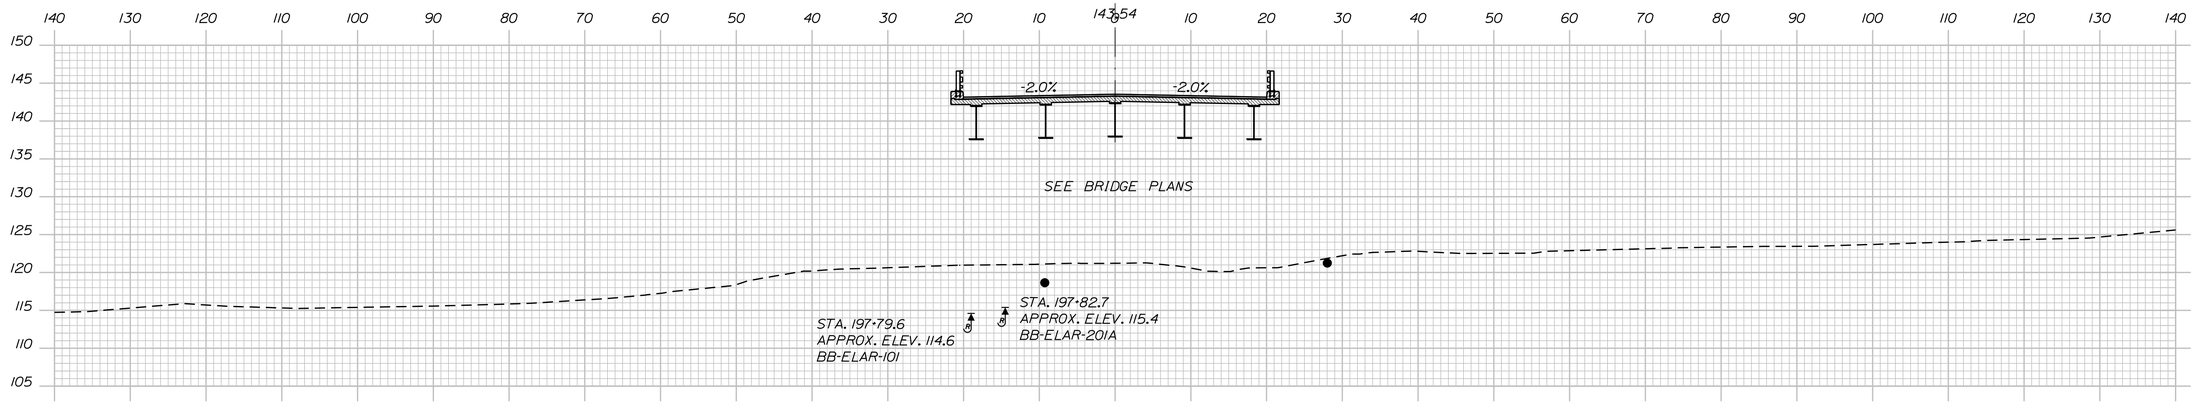

198+00.00

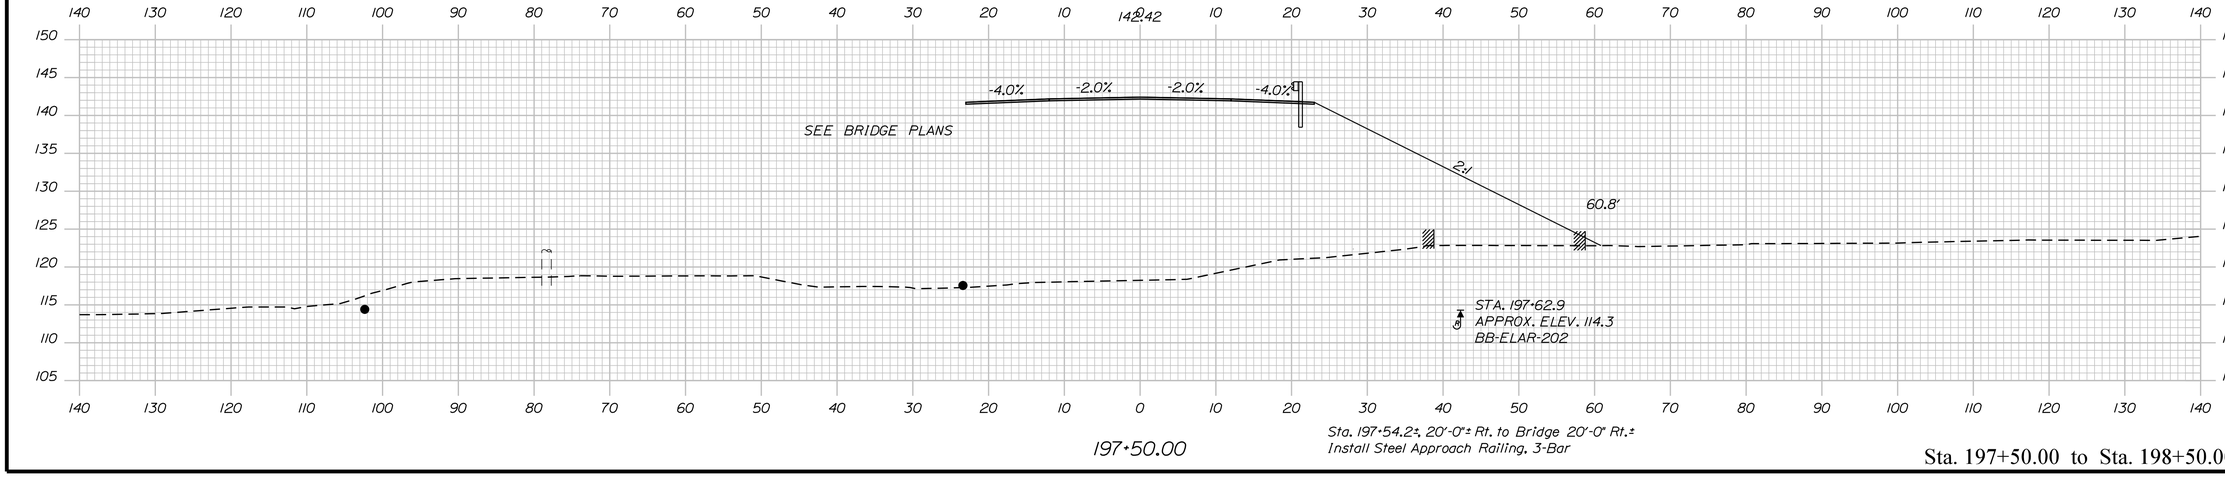

197+50.00

Sta. 197+54.2±, 20'-0"± Rt. to Bridge 20'-0" Rt.±
Install Steel Approach Railing, 3-Bar

Sta. 197+50.00 to Sta. 198+50.00

STATE OF MAINE
DEPARTMENT OF TRANSPORTATION

1891500

WIN
018915.00

	BY	DATE
PROJ. MANAGER	R. MOULTON	
DESIGN-DETAILED	D.PRIDE	SEP. 2021
CHECKED-REVIEWED		
DESIGN2-DETAILED2		
DESIGN3-DETAILED3		
REVISIONS 1		
REVISIONS 2		
REVISIONS 3		
REVISIONS 4		
FIELD CHANGES		

SIGNATURE

P.E. NUMBER

DATE

BREWER TO EDDINGTON
1-395/ROUTE 9 CONNECTOR

CROSS SECTIONS


SHEET NUMBER

H269

OF 460

Filename: ...\269_XSECT_197+50_087.dgn Division: HIGHWAY Username: common Date:9/30/2021

Filename: ...\270_XSECT_199+00_088.dgn Division: HIGHWAY Username: common Date:9/30/2021

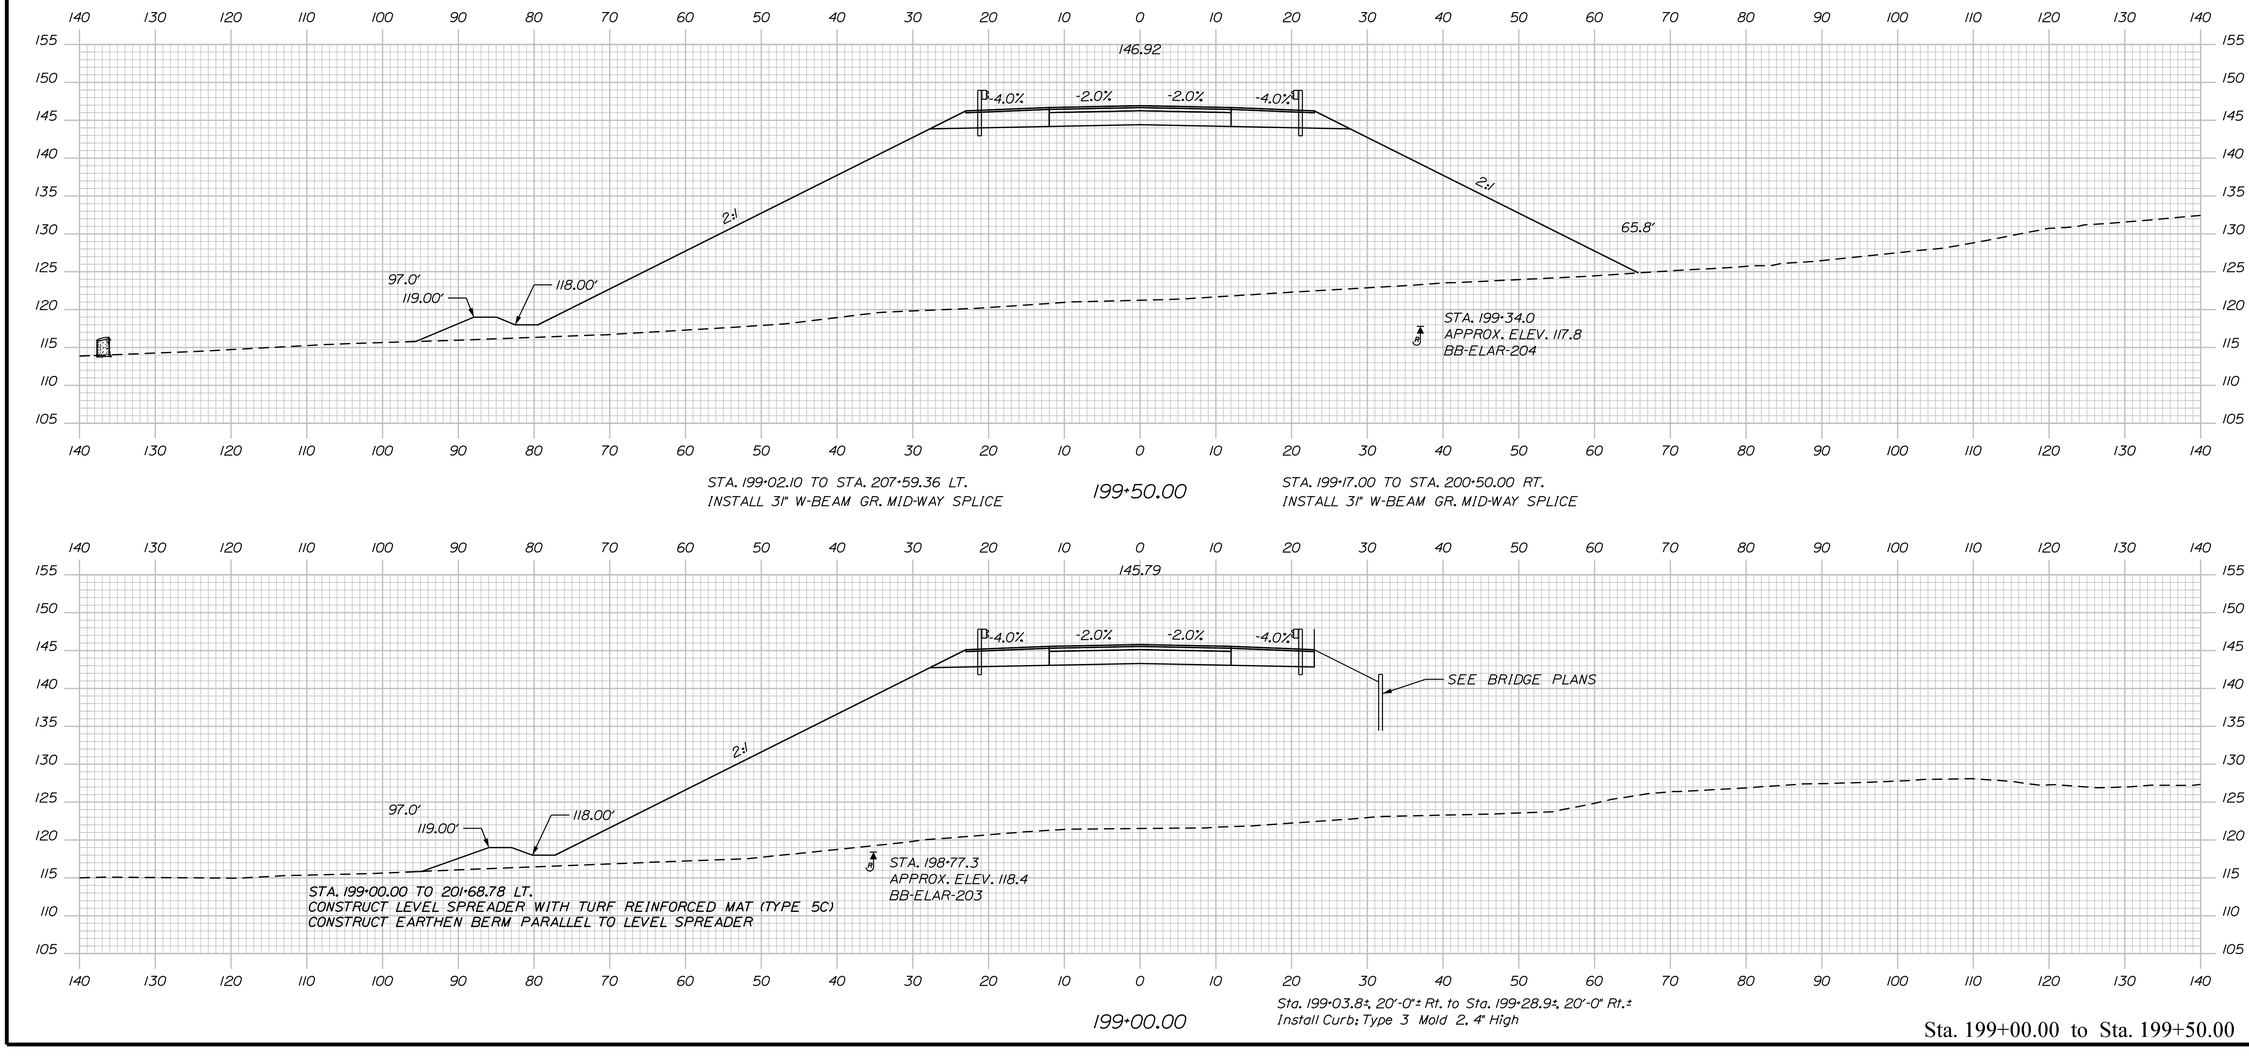

Sta. 199+00.00 to Sta. 199+50.00

STATE OF MAINE
DEPARTMENT OF TRANSPORTATION

1891500

WIN 018915.00

	BY	DATE
PROJ. MANAGER	R. MOULTON	
DESIGN-DETAILED	D.PRIDE	SEP. 2021
CHECKED-REVIEWED		
DESIGN2-DETAILED2		
DESIGN3-DETAILED3		
REVISIONS 1		
REVISIONS 2		
REVISIONS 3		
REVISIONS 4		
FIELD CHANGES		

SIGNATURE

P.E. NUMBER

DATE


BREWER TO EDDINGTON
1-395/ROUTE 9 CONNECTOR

CROSS SECTIONS

SHEET NUMBER

H270

OF 460

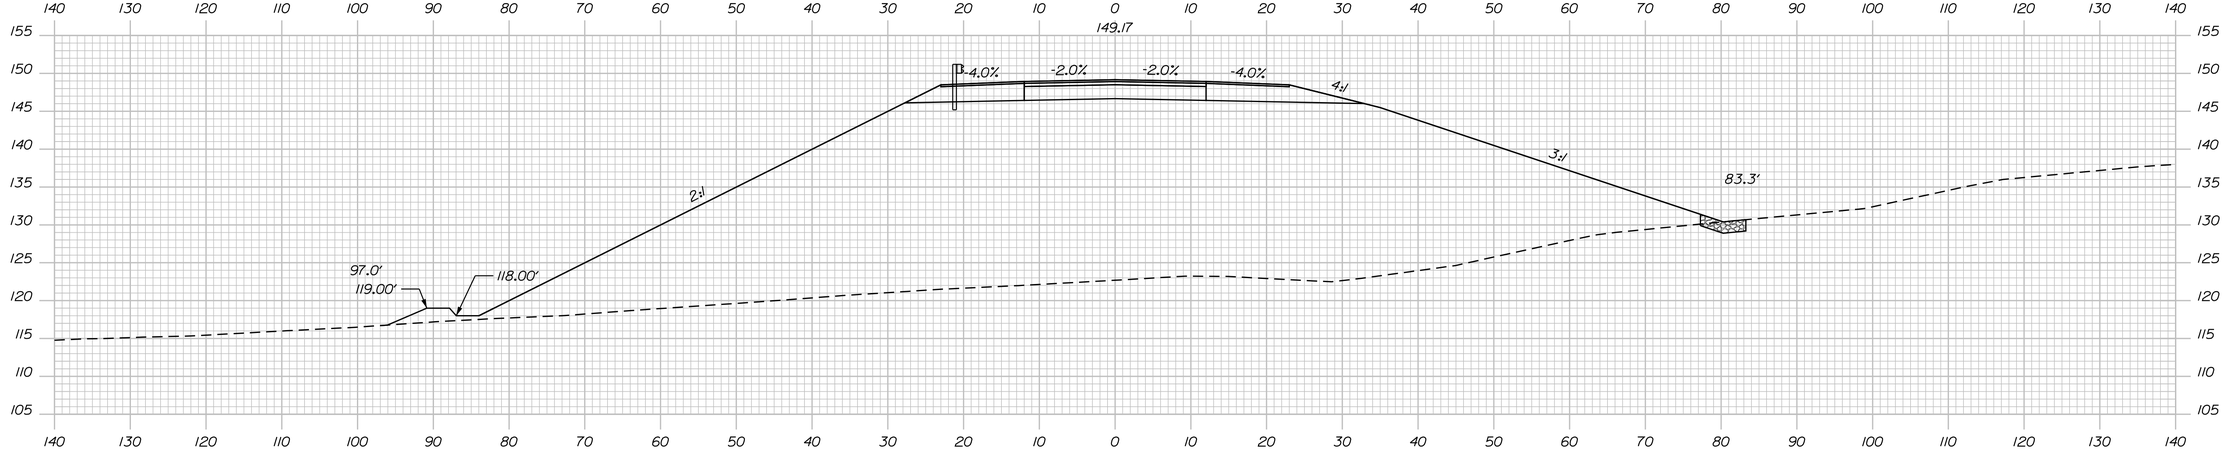

Sta. 200+00.00 to Sta. 200+50.00

Date:9/30/2021

Username: common

Division: HIGHWAY

Filename: ...\271_XSECT_200+00_089.dgn

STATE OF MAINE
DEPARTMENT OF TRANSPORTATION

1891500

WIN
018915.00

	BY	DATE
PROJ. MANAGER	R. MOULTON	
DESIGN-DETAILED	D.PRIDE	SEP. 2021
CHECKED-REVIEWED		
DESIGN2-DETAILED2		
DESIGN3-DETAILED3		
REVISIONS 1		
REVISIONS 2		
REVISIONS 3		
REVISIONS 4		
FIELD CHANGES		

SIGNATURE

P.E. NUMBER

DATE


BREWER TO EDDINGTON
1-395/ROUTE 9 CONNECTOR

CROSS SECTIONS

SHEET NUMBER

H271

OF 460

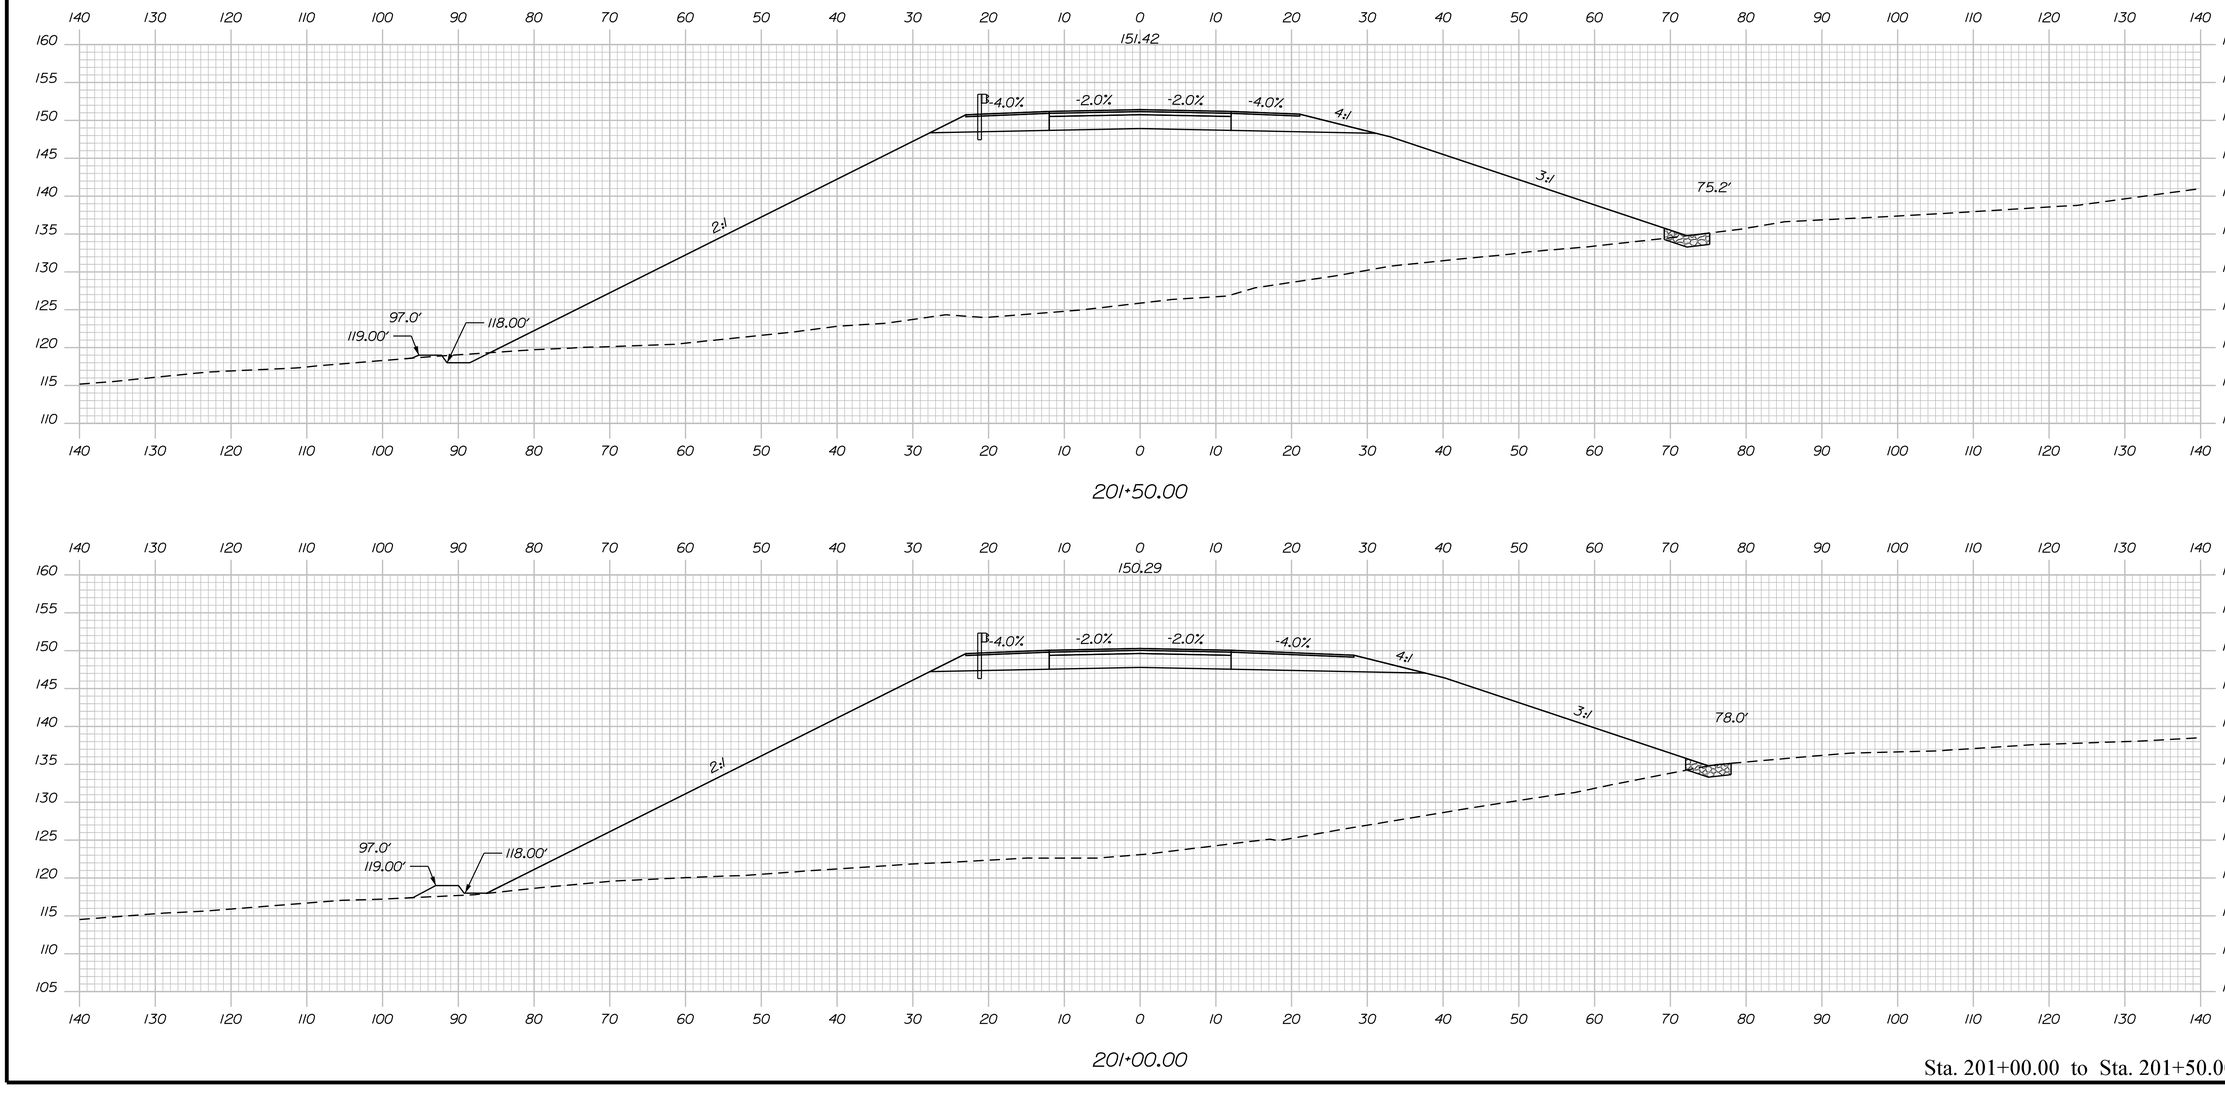

Sta. 201+00.00 to Sta. 201+50.00

STATE OF MAINE
DEPARTMENT OF TRANSPORTATION

1891500

WIN
018915.00

PROJ. MANAGER	R. MOULTON		
DESIGN-DETAILED	D.PRIDE	SEP. 2021	SIGNATURE
CHECKED-REVIEWED			
DESIGN2-DETAILED2			P.E. NUMBER
DESIGN3-DETAILED3			
REVISIONS 1			DATE
REVISIONS 2			
REVISIONS 3			
REVISIONS 4			
FIELD CHANGES			

BREWER TO EDDINGTON
1-395/ROUTE 9 CONNECTOR


CROSS SECTIONS

SHEET NUMBER

H272

OF 460

Filename: ...\272_XSECT_201+00_090.dgn Division: HIGHWAY Username: common Date:9/30/2021

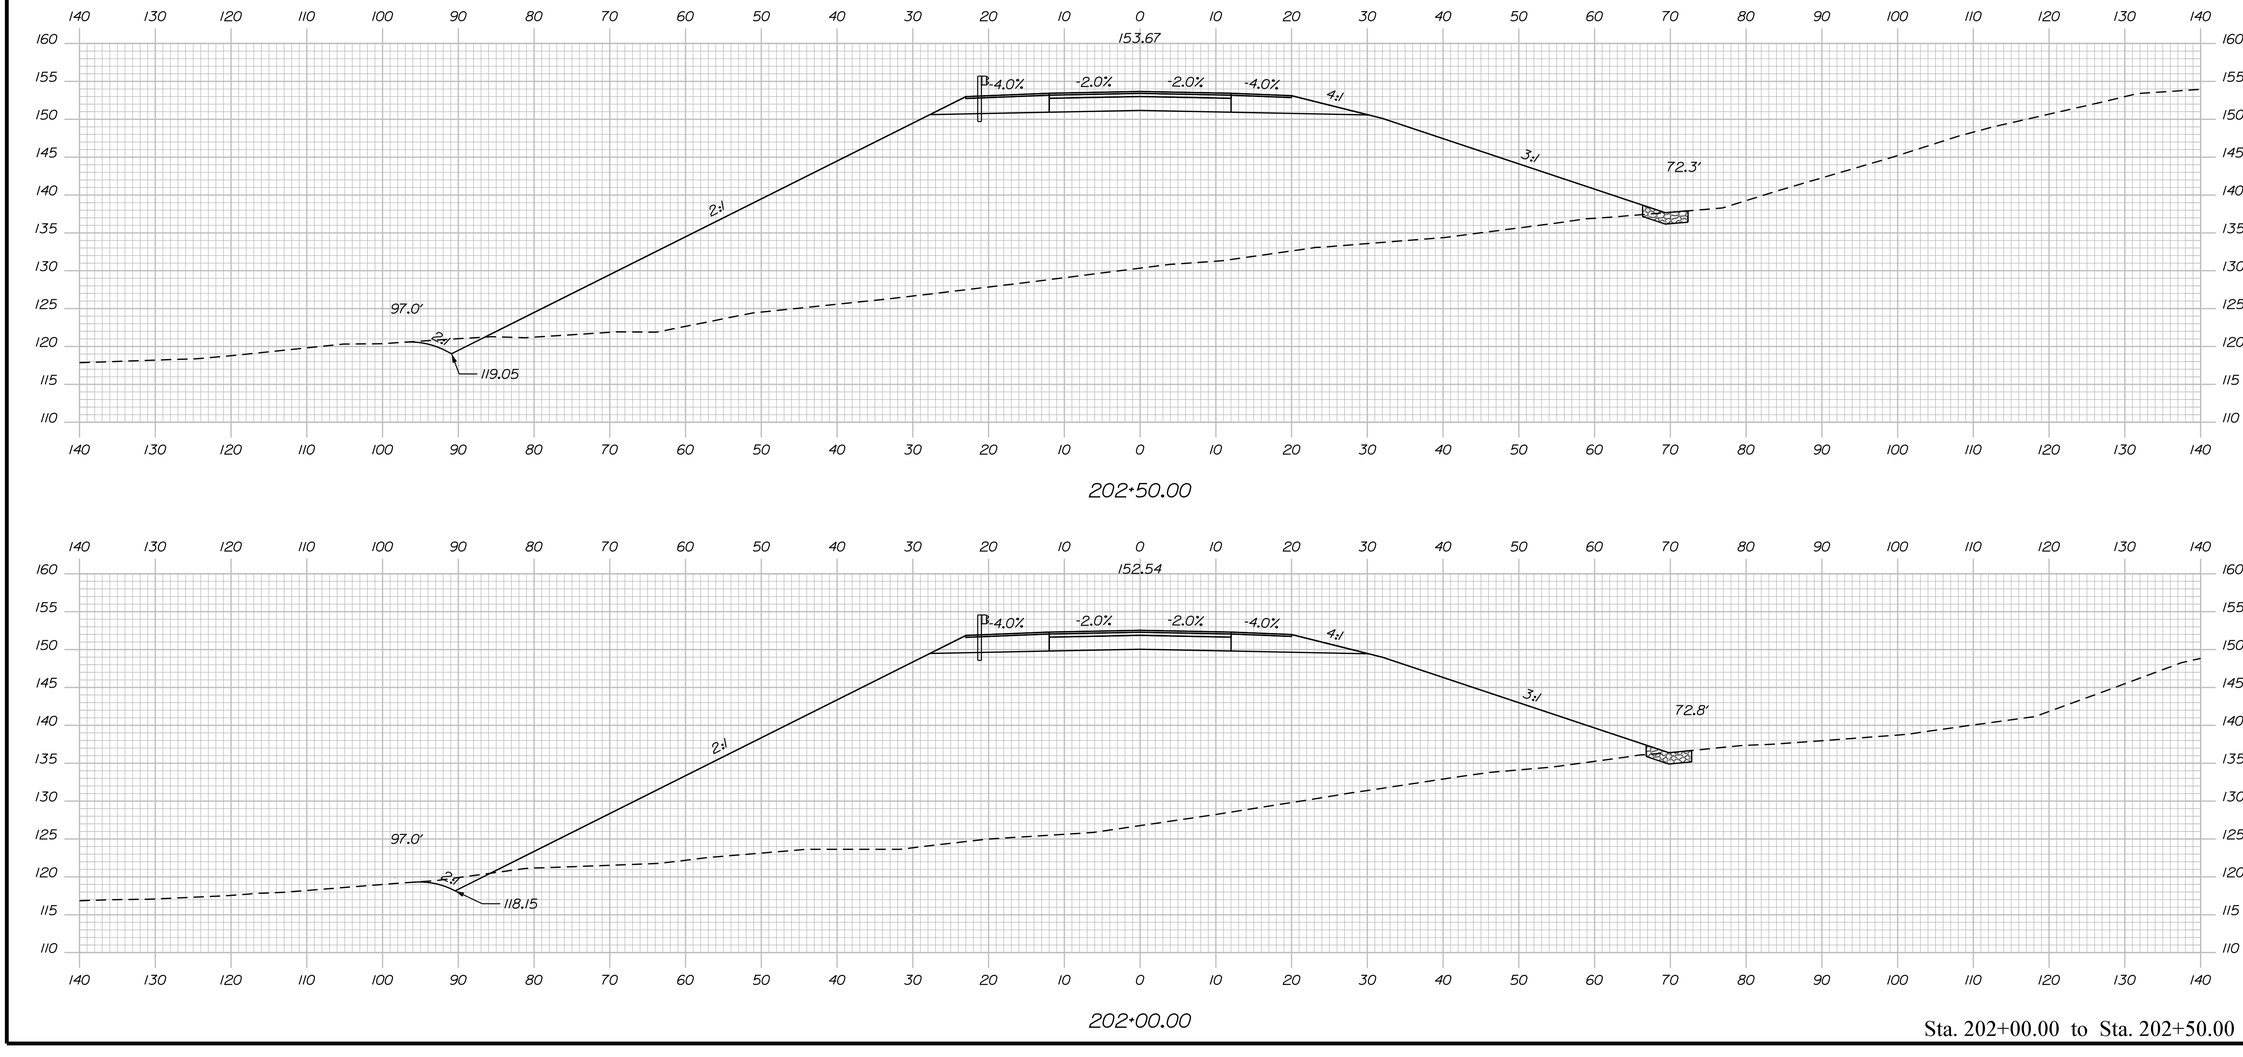

Sta. 202+00.00 to Sta. 202+50.00

STATE OF MAINE
DEPARTMENT OF TRANSPORTATION

1891500

WIN
018915.00

	BY	DATE
PROJ. MANAGER	R. MOULTON	
DESIGN-DETAILED	D.PRIDE	SEP. 2021
CHECKED-REVIEWED		
DESIGN2-DETAILED2		
DESIGN3-DETAILED3		
REVISIONS 1		
REVISIONS 2		
REVISIONS 3		
REVISIONS 4		
FIELD CHANGES		

SIGNATURE

P.E. NUMBER

DATE

BREWER TO EDDINGTON
1-395/ROUTE 9 CONNECTOR


CROSS SECTIONS

SHEET NUMBER

H273

OF 460

Filename: ...\273_XSECT_202+00_091.dgn Division: HIGHWAY Username: common Date:9/30/2021

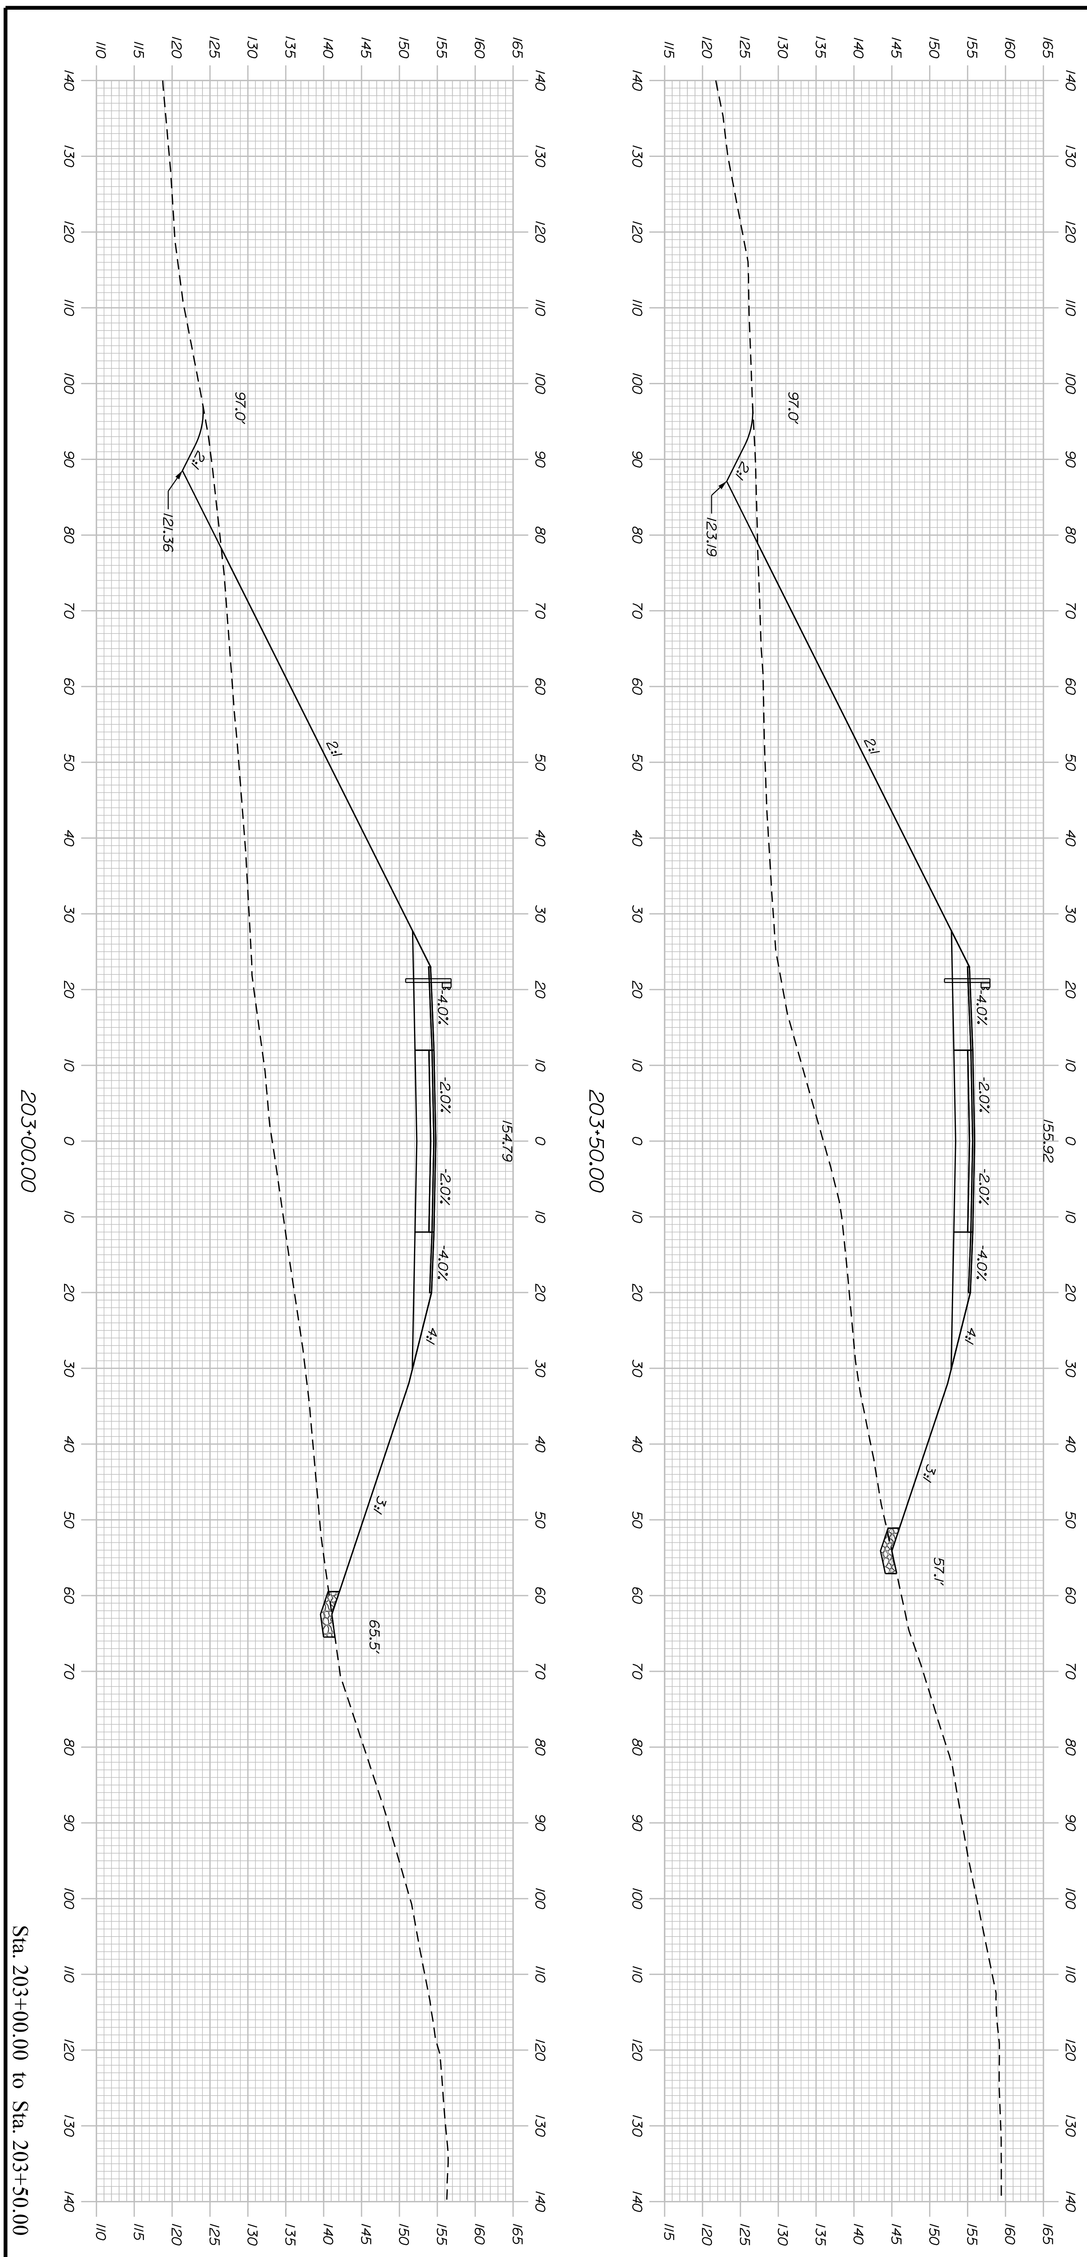

Sta. 203+00.00 to Sta. 203+50.00

H274

SHEET NUMBER

OF 460

BREWER TO EDDINGTON
I-395/ROUTE 9 CONNECTOR

CROSS SECTIONS

PROJ. MANAGER	R. MOULTON	BY	DATE
DESIGN-DETAILED	D.PRIDE		SEP. 2021
CHECKED-REVIEWED			
DESIGN2-DETAILED2			
DESIGN3-DETAILED3			
REVISIONS 1			
REVISIONS 2			
REVISIONS 3			
REVISIONS 4			
FIELD CHANGES			

SIGNATURE


P.E. NUMBER

DATE

STATE OF MAINE
DEPARTMENT OF TRANSPORTATION

1891500

WIN
018915.00

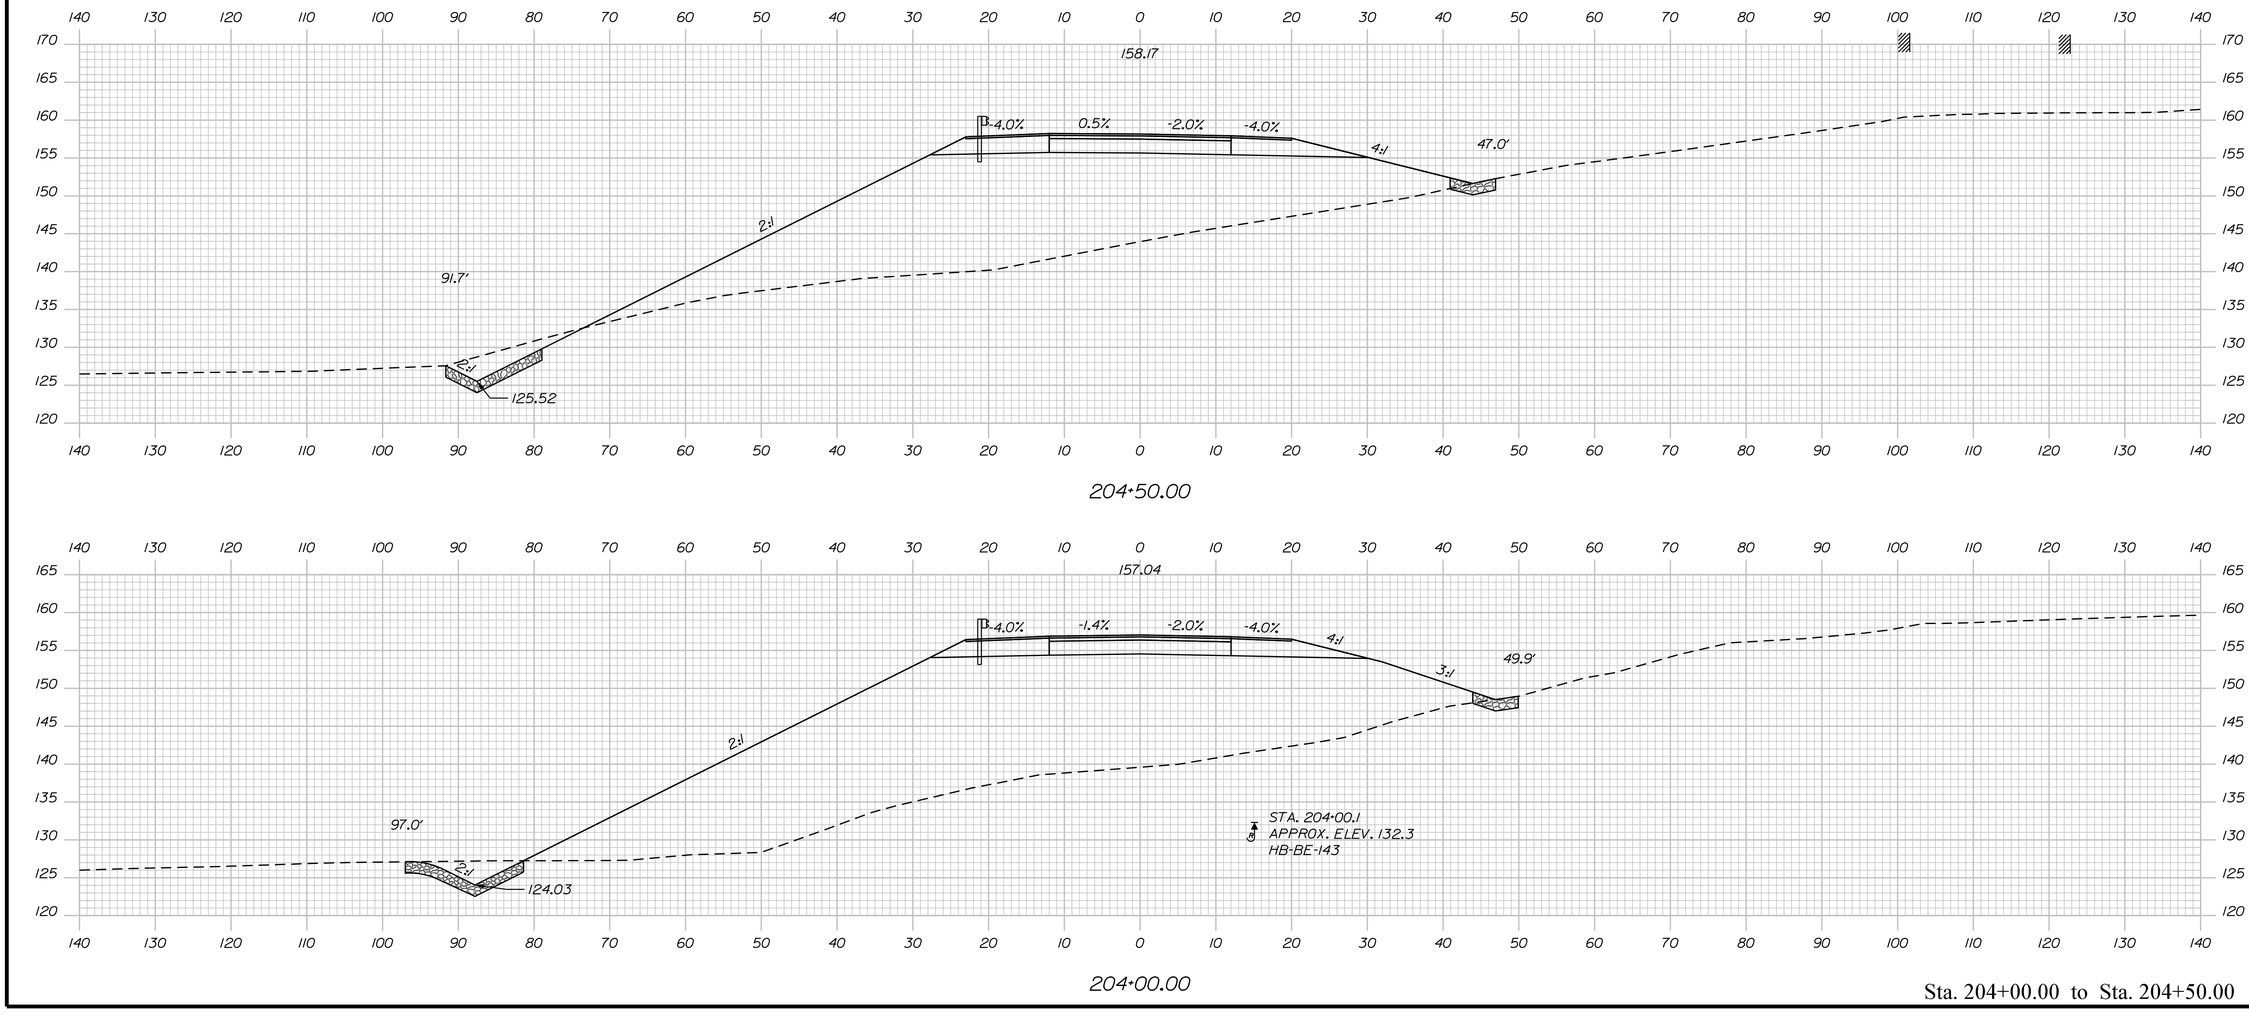

Sta. 204+00.00 to Sta. 204+50.00

STATE OF MAINE
DEPARTMENT OF TRANSPORTATION

1891500

WIN
018915.00

PROJ. MANAGER	R. MOULTON	BY	DATE
DESIGN-DETAILED	D.PRIDE		SEP. 2021
CHECKED-REVIEWED			
DESIGN2-DETAILED2			
DESIGN3-DETAILED3			
REVISIONS 1			
REVISIONS 2			
REVISIONS 3			
REVISIONS 4			
FIELD CHANGES			

SIGNATURE

P.E. NUMBER

DATE

BREWER TO EDDINGTON
1-395/ROUTE 9 CONNECTOR

CROSS SECTIONS

SHEET NUMBER

H275


OF 460

Filename: ...\275_XSECT_204+00_093.dgn Division: HIGHWAY Username: common Date:9/30/2021

Username: common Date:9/30/2021

Division: HIGHWAY

Filename: ...\276_XSECT_205+00_094.dgn

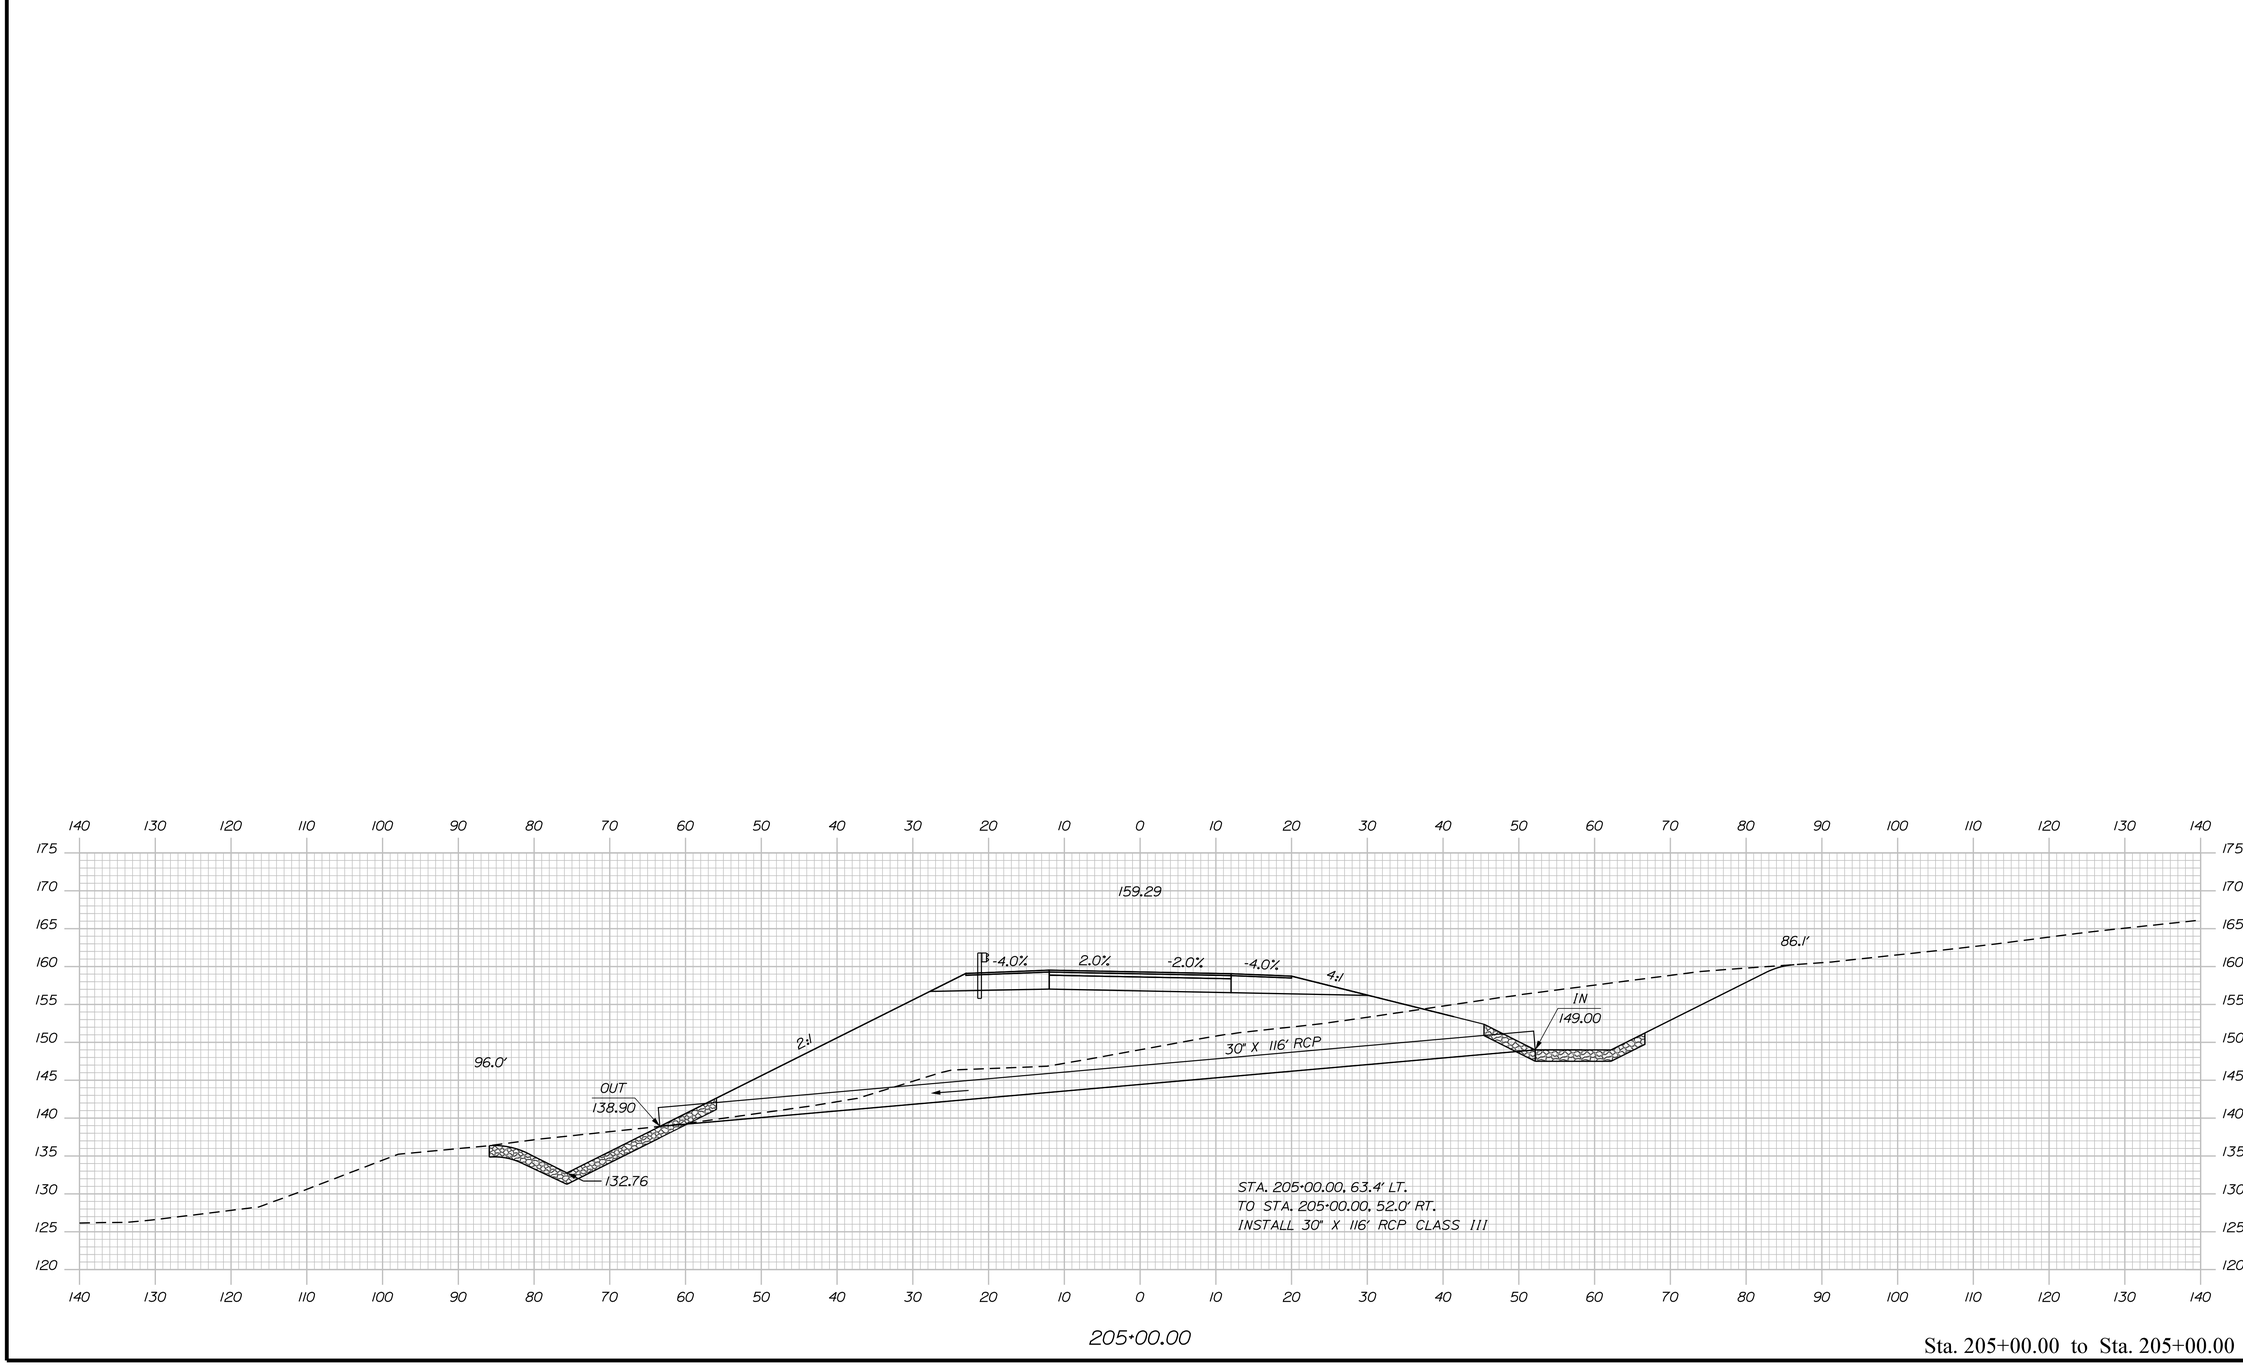

Sta. 205+00.00 to Sta. 205+00.00

PROJ. MANAGER	R. MOULTON	BY	DATE
DESIGN-DETAILED	D.PRIDE		SEP. 2021
CHECKED-REVIEWED			SIGNATURE
DESIGN2-DETAILED2			
DESIGN3-DETAILED3			P.E. NUMBER
REVISIONS 1			
REVISIONS 2			DATE
REVISIONS 3			
REVISIONS 4			
FIELD CHANGES			

STATE OF MAINE
DEPARTMENT OF TRANSPORTATION

1891500

WIN
018915.00


BREWER TO EDDINGTON
1-395/ROUTE 9 CONNECTOR

CROSS SECTIONS

SHEET NUMBER

H276

OF 460

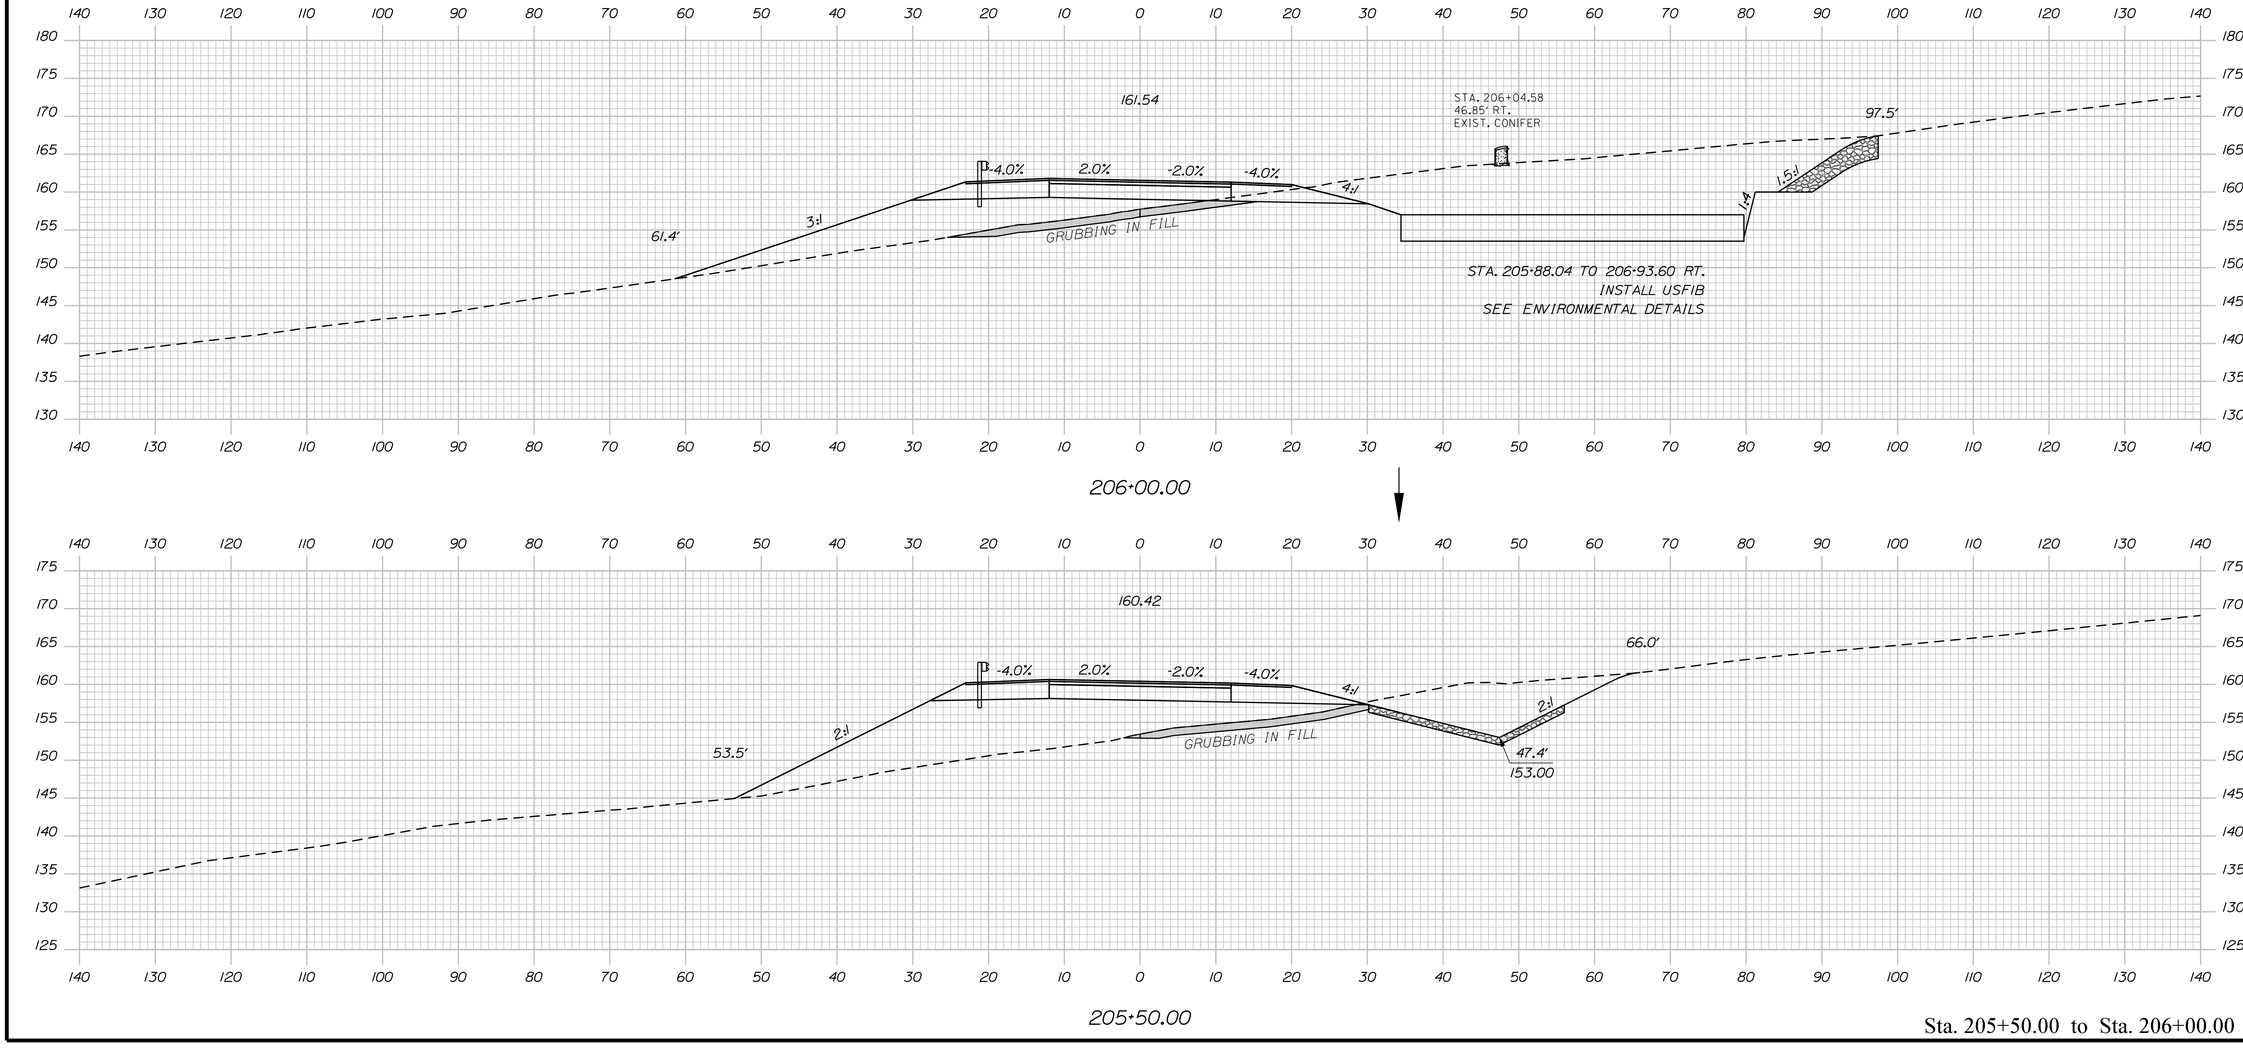

Sta. 205+50.00 to Sta. 206+00.00

STATE OF MAINE
DEPARTMENT OF TRANSPORTATION

1891500

WIN
018915.00

		BY	DATE
PROJ. MANAGER	R. MOULTON		SEP. 2021
DESIGN-DETAILED	D.PRIDE		
CHECKED-REVIEWED			
DESIGN2-DETAILED2			
DESIGN3-DETAILED3			
REVISIONS 1			
REVISIONS 2			
REVISIONS 3			
REVISIONS 4			
FIELD CHANGES			

SIGNATURE

P.E. NUMBER

DATE

BREWER TO EDDINGTON
1-395/ROUTE 9 CONNECTOR


CROSS SECTIONS

SHEET NUMBER

H277


OF 460

Filename: ...\277_XSECT_205+50_095.dgn Division: HIGHWAY Username: common Date:9/30/2021

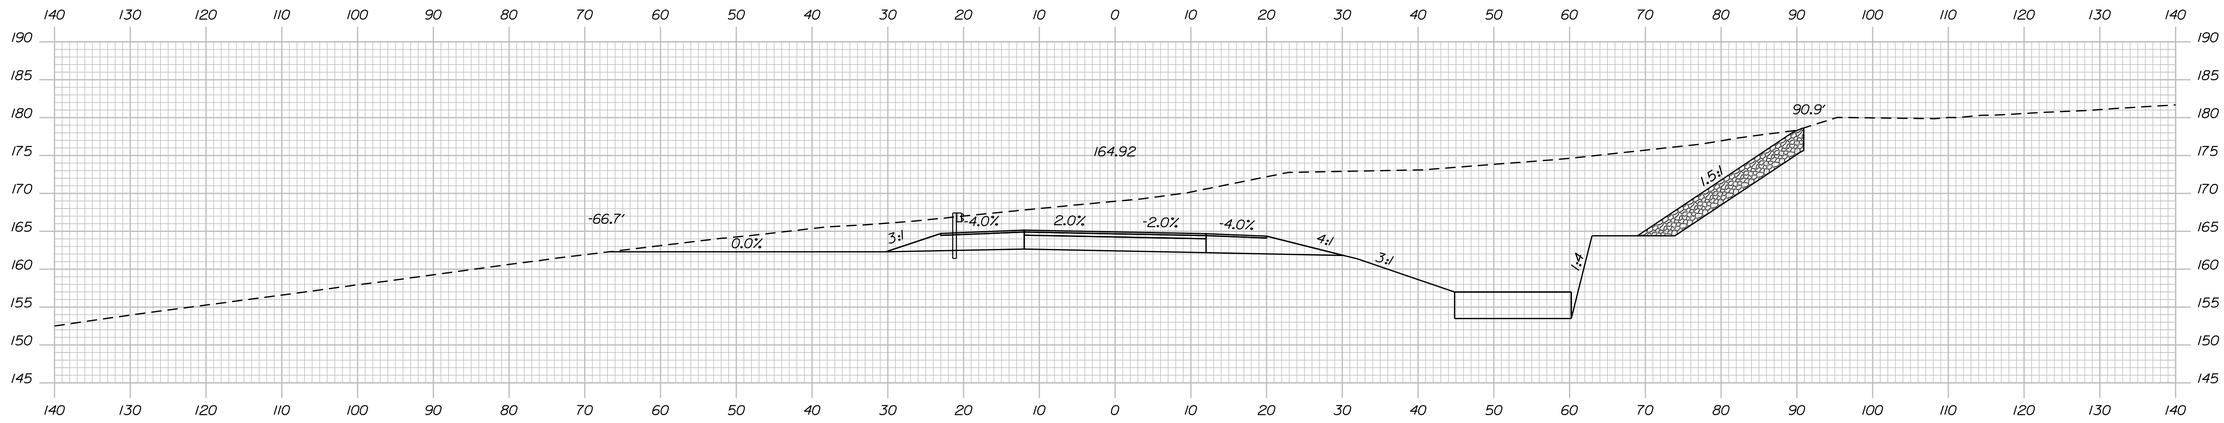

STA. 207+59.36 LT.
INSTALL 31" W-BEAM GR. MID-WAY SPLICE
FLARED TERMINAL


207+50.00

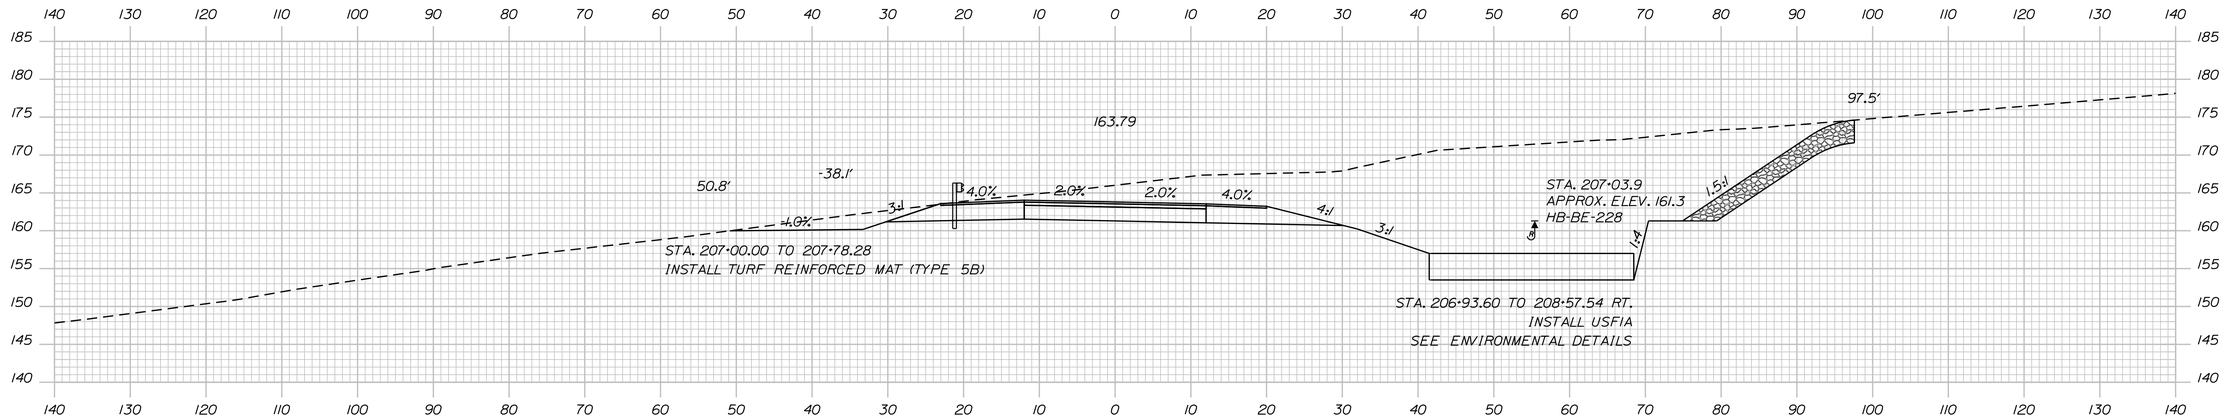

STA. 207+00.00 TO 207+78.28
INSTALL TURF REINFORCED MAT (TYPE 5B)

STA. 206+93.60 TO 208+57.54 RT.
INSTALL USFIA
SEE ENVIRONMENTAL DETAILS

207+00.00

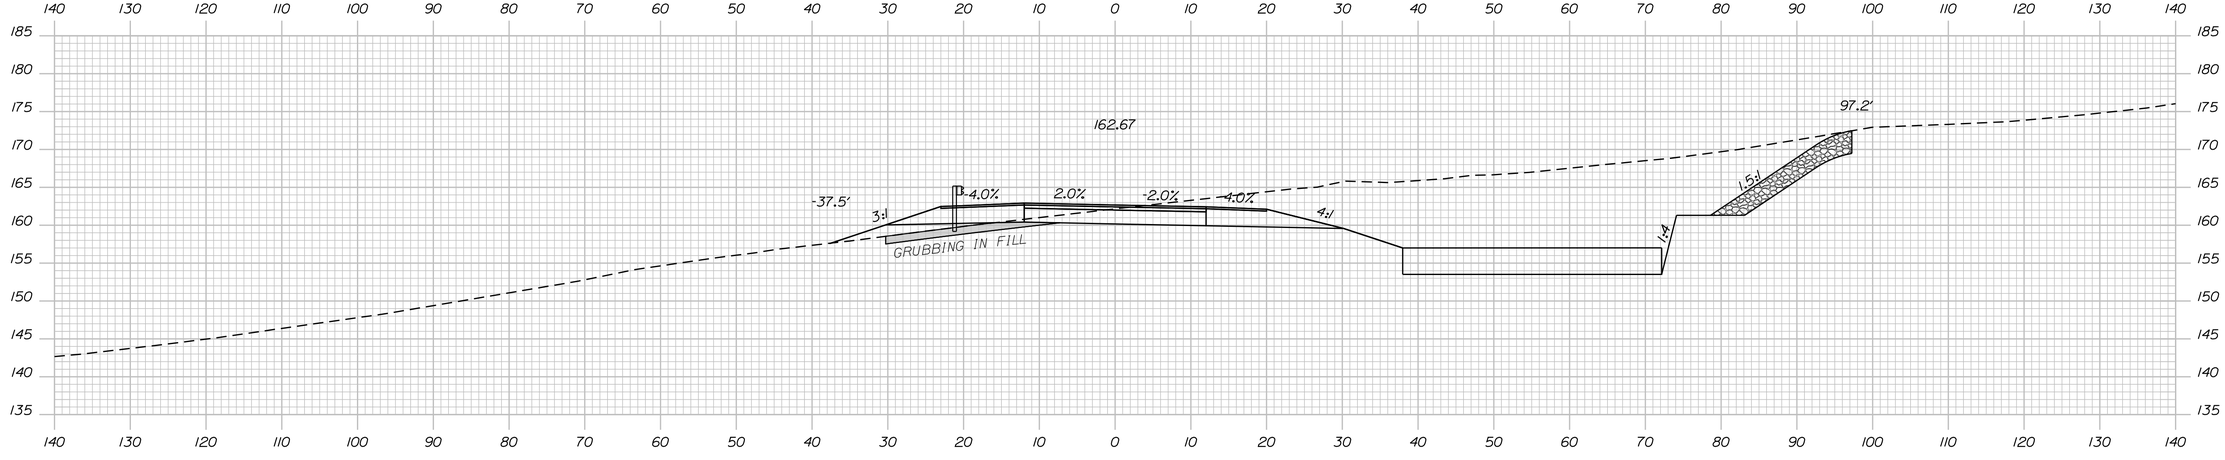

206+50.00

Sta. 206+50.00 to Sta. 207+50.00

STATE OF MAINE
DEPARTMENT OF TRANSPORTATION

1891500

WIN
018915.00

	BY	DATE
PROJ. MANAGER	R. MOULTON	SEP. 2021
DESIGN-DETAILED	D.PRIDE	
CHECKED-REVIEWED		
DESIGN2-DETAILED2		
DESIGN3-DETAILED3		
REVISIONS 1		
REVISIONS 2		
REVISIONS 3		
REVISIONS 4		
FIELD CHANGES		

SIGNATURE

P.E. NUMBER

DATE

BREWER TO EDDINGTON
1-395/ROUTE 9 CONNECTOR


CROSS SECTIONS

SHEET NUMBER

H278

OF 460

Filename: ...\278_XSECT_206+50_096.dgn Division: HIGHWAY Username: common Date:9/30/2021

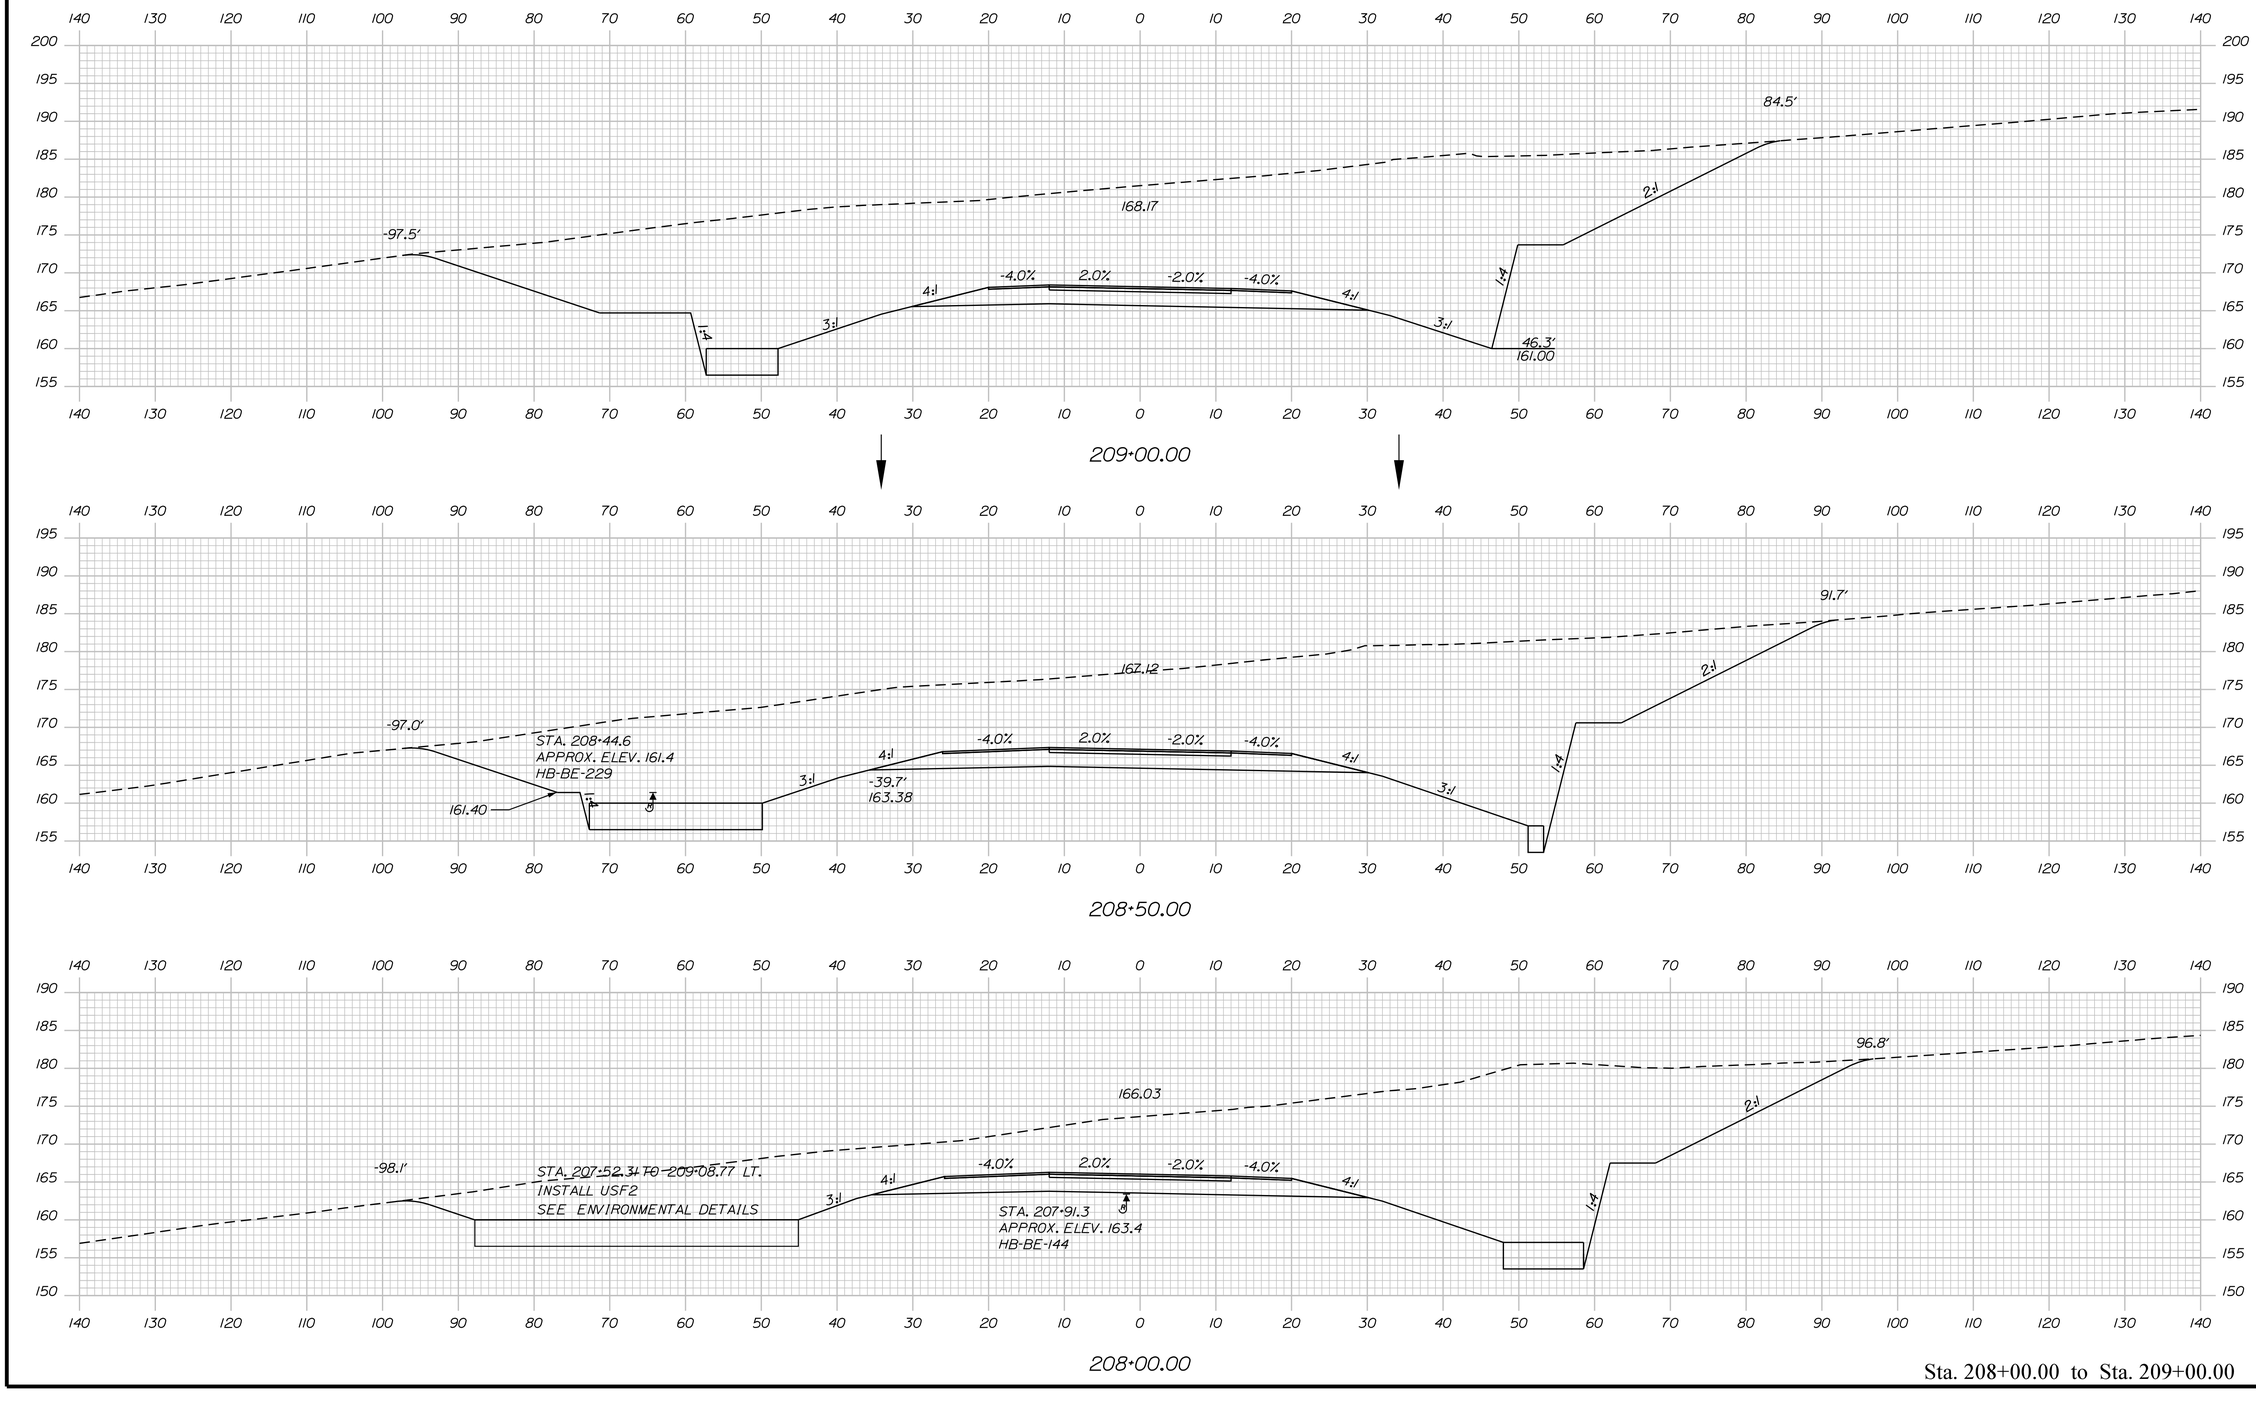

Sta. 208+00.00 to Sta. 209+00.00

STATE OF MAINE
DEPARTMENT OF TRANSPORTATION

1891500

WIN
018915.00

SIGNATURE

P.E. NUMBER

DATE

	BY	DATE
PROJ. MANAGER	R. MOULTON	
DESIGN-DETAILED	D.PRIDE	SEP. 2021
CHECKED-REVIEWED		
DESIGN2-DETAILED2		
DESIGN3-DETAILED3		
REVISIONS 1		
REVISIONS 2		
REVISIONS 3		
REVISIONS 4		
FIELD CHANGES		

BREWER TO EDDINGTON
1-395/ROUTE 9 CONNECTOR

CROSS SECTIONS

SHEET NUMBER

H279

OF 460

Filename: ...\279_XSECT_208+00_097.dgn Username: common Division: HIGHWAY Date:9/30/2021

Sta. 209+50.00 to Sta. 210+50.00

Filename: ...\280_XSECT_209+50_098.dgn Division: HIGHWAY Username: common Date:9/30/2021

STATE OF MAINE
DEPARTMENT OF TRANSPORTATION

1891500

WIN
018915.00

PROJ. MANAGER	R. MOULTON	BY	
DESIGN-DETAILED	D.PRIDE	DATE	SEP. 2021
CHECKED-REVIEWED		SIGNATURE	
DESIGN2-DETAILED2		P.E. NUMBER	
DESIGN3-DETAILED3		DATE	
REVISIONS 1			
REVISIONS 2			
REVISIONS 3			
REVISIONS 4			
FIELD CHANGES			


BREWER TO EDDINGTON
1-395/ROUTE 9 CONNECTOR

CROSS SECTIONS

SHEET NUMBER

H280

OF 460

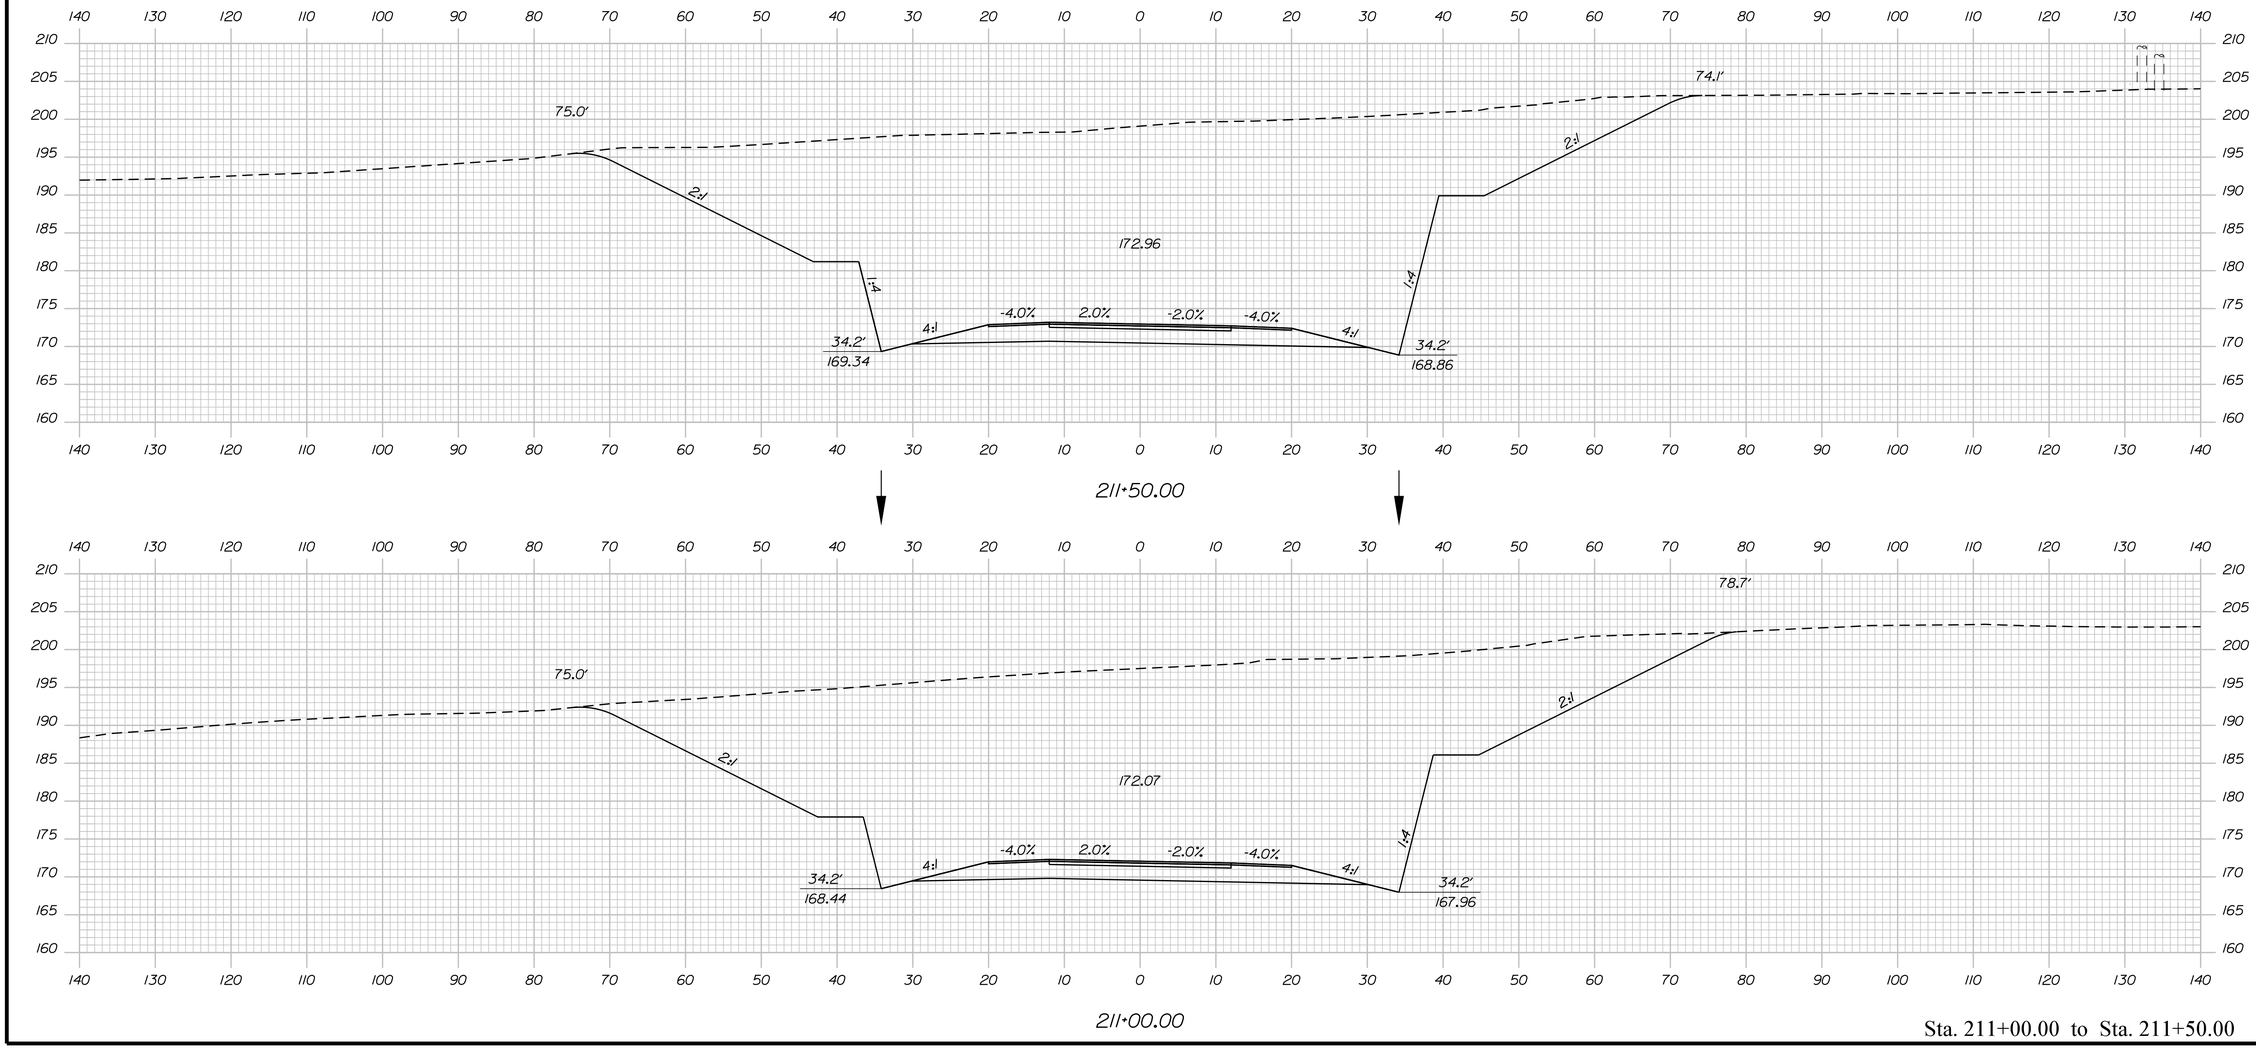

Sta. 211+00.00 to Sta. 211+50.00

STATE OF MAINE
DEPARTMENT OF TRANSPORTATION

1891500

WIN 018915.00

	BY	DATE
PROJ. MANAGER	R. MOULTON	
DESIGN-DETAILED	D.PRIDE	SEP. 2021
CHECKED-REVIEWED		
DESIGN2-DETAILED2		
DESIGN3-DETAILED3		
REVISIONS 1		
REVISIONS 2		
REVISIONS 3		
REVISIONS 4		
FIELD CHANGES		

SIGNATURE

P.E. NUMBER

DATE

BREWER TO EDDINGTON
1-395/ROUTE 9 CONNECTOR


CROSS SECTIONS

SHEET NUMBER

H281

OF 460

Filename: ...\281_XSECT_211+00_099.dgn Division: HIGHWAY Username: common Date:9/30/2021

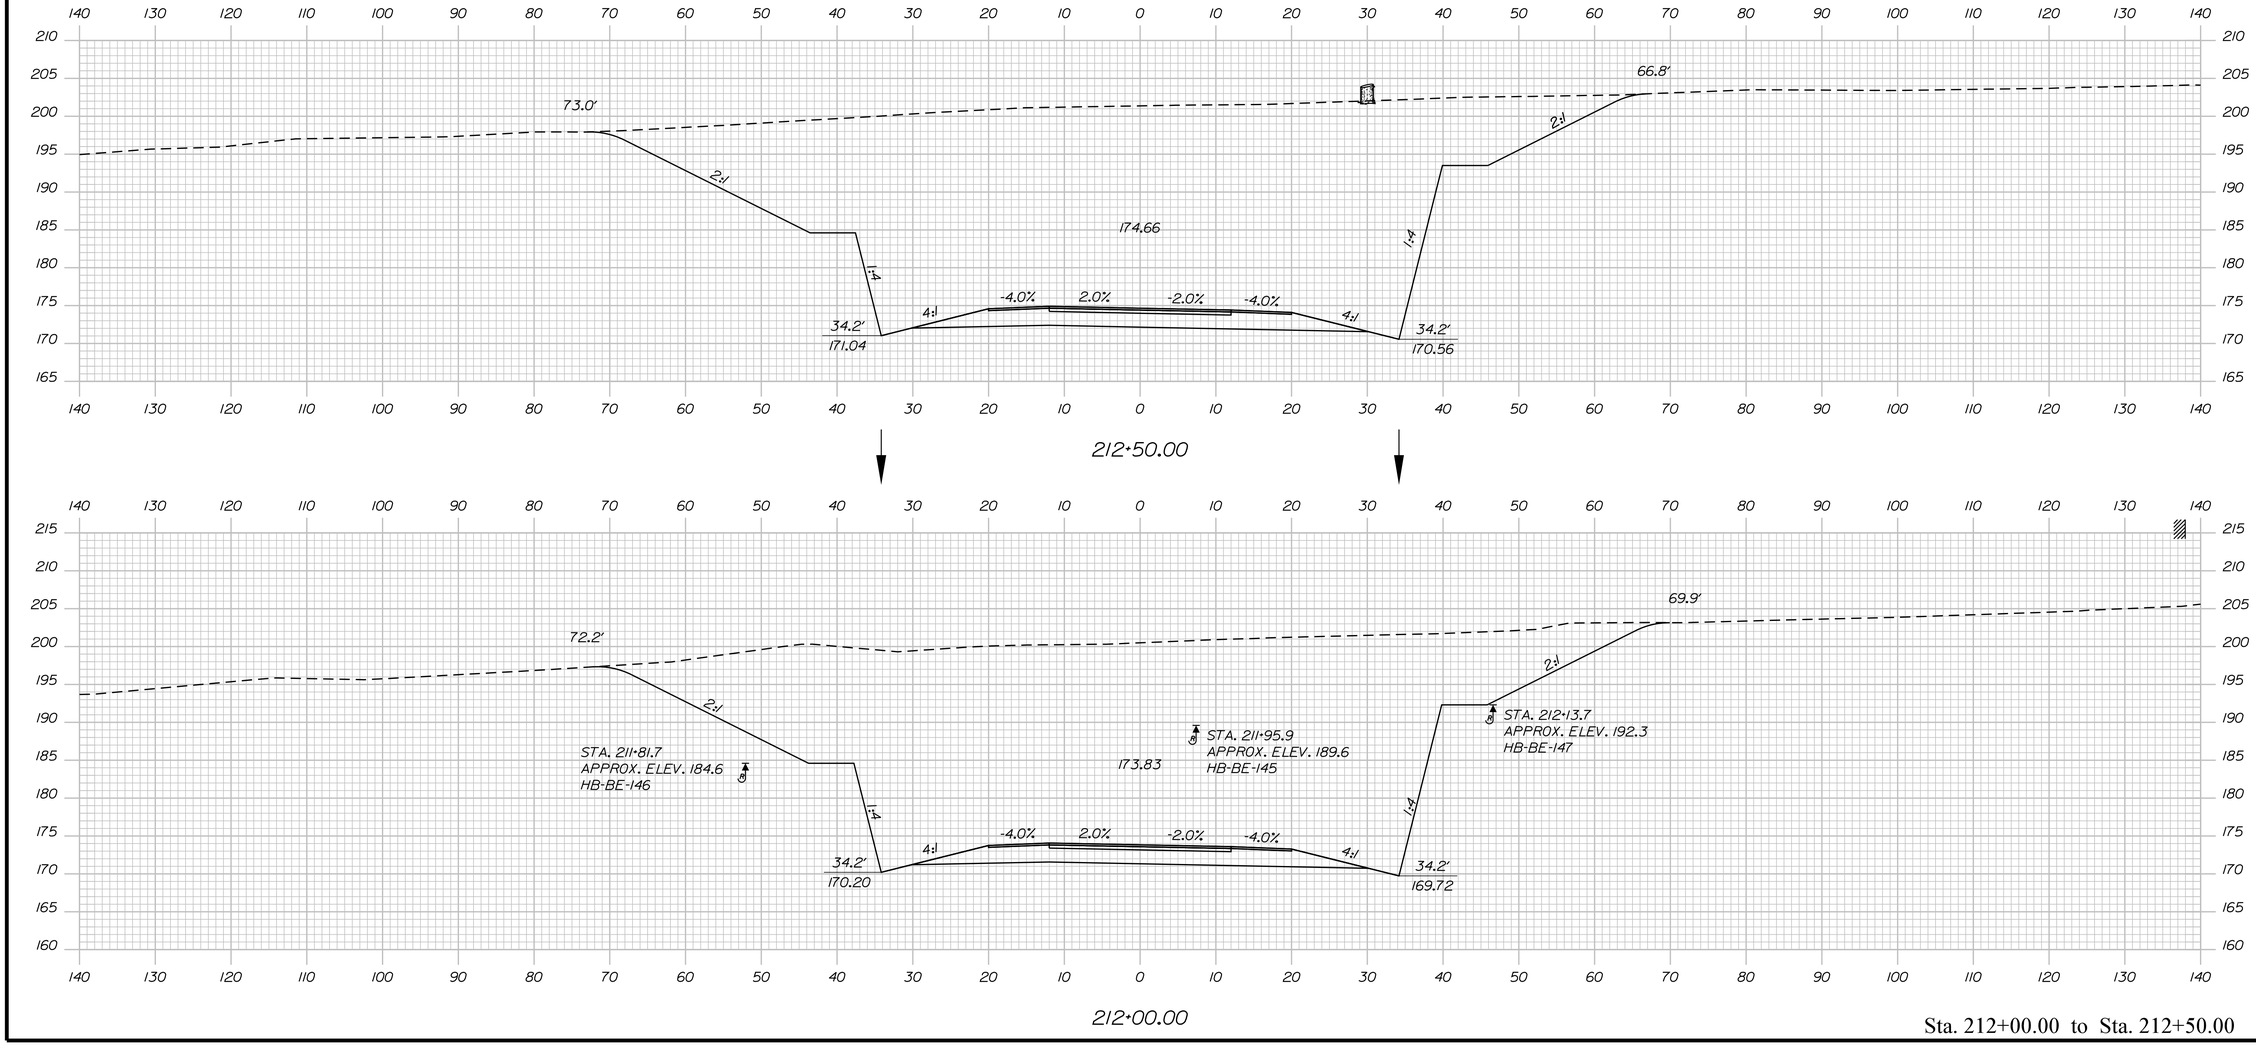

Sta. 212+00.00 to Sta. 212+50.00

STATE OF MAINE
DEPARTMENT OF TRANSPORTATION

1891500

WIN
018915.00

PROJ. MANAGER	R. MOULTON		
DESIGN-DETAILED	D.PRIDE	SEP. 2021	SIGNATURE
CHECKED-REVIEWED			
DESIGN2-DETAILED2			P.E. NUMBER
DESIGN3-DETAILED3			
REVISIONS 1			DATE
REVISIONS 2			
REVISIONS 3			
REVISIONS 4			
FIELD CHANGES			

BREWER TO EDDINGTON
1-395/ROUTE 9 CONNECTOR

CROSS SECTIONS

SHEET NUMBER

H282

OF 460

Filename: ...\282_XSECT_212+00_100.dgn Division: HIGHWAY Username: common Date:9/30/2021

Filename: ...\283_XSECT_213+00_101.dgn Division: HIGHWAY Username: common Date:9/30/2021

STATE OF MAINE
DEPARTMENT OF TRANSPORTATION

1891500

WIN
018915.00

PROJ. MANAGER	R. MOULTON	BY	DATE
DESIGN-DETAILED	D.PRIDE		SEP. 2021
CHECKED-REVIEWED			
DESIGN2-DETAILED2			
DESIGN3-DETAILED3			
REVISIONS 1			
REVISIONS 2			
REVISIONS 3			
REVISIONS 4			
FIELD CHANGES			

SIGNATURE

P.E. NUMBER

DATE


BREWER TO EDDINGTON
I-395/ROUTE 9 CONNECTOR

CROSS SECTIONS

SHEET NUMBER

H283

OF 460

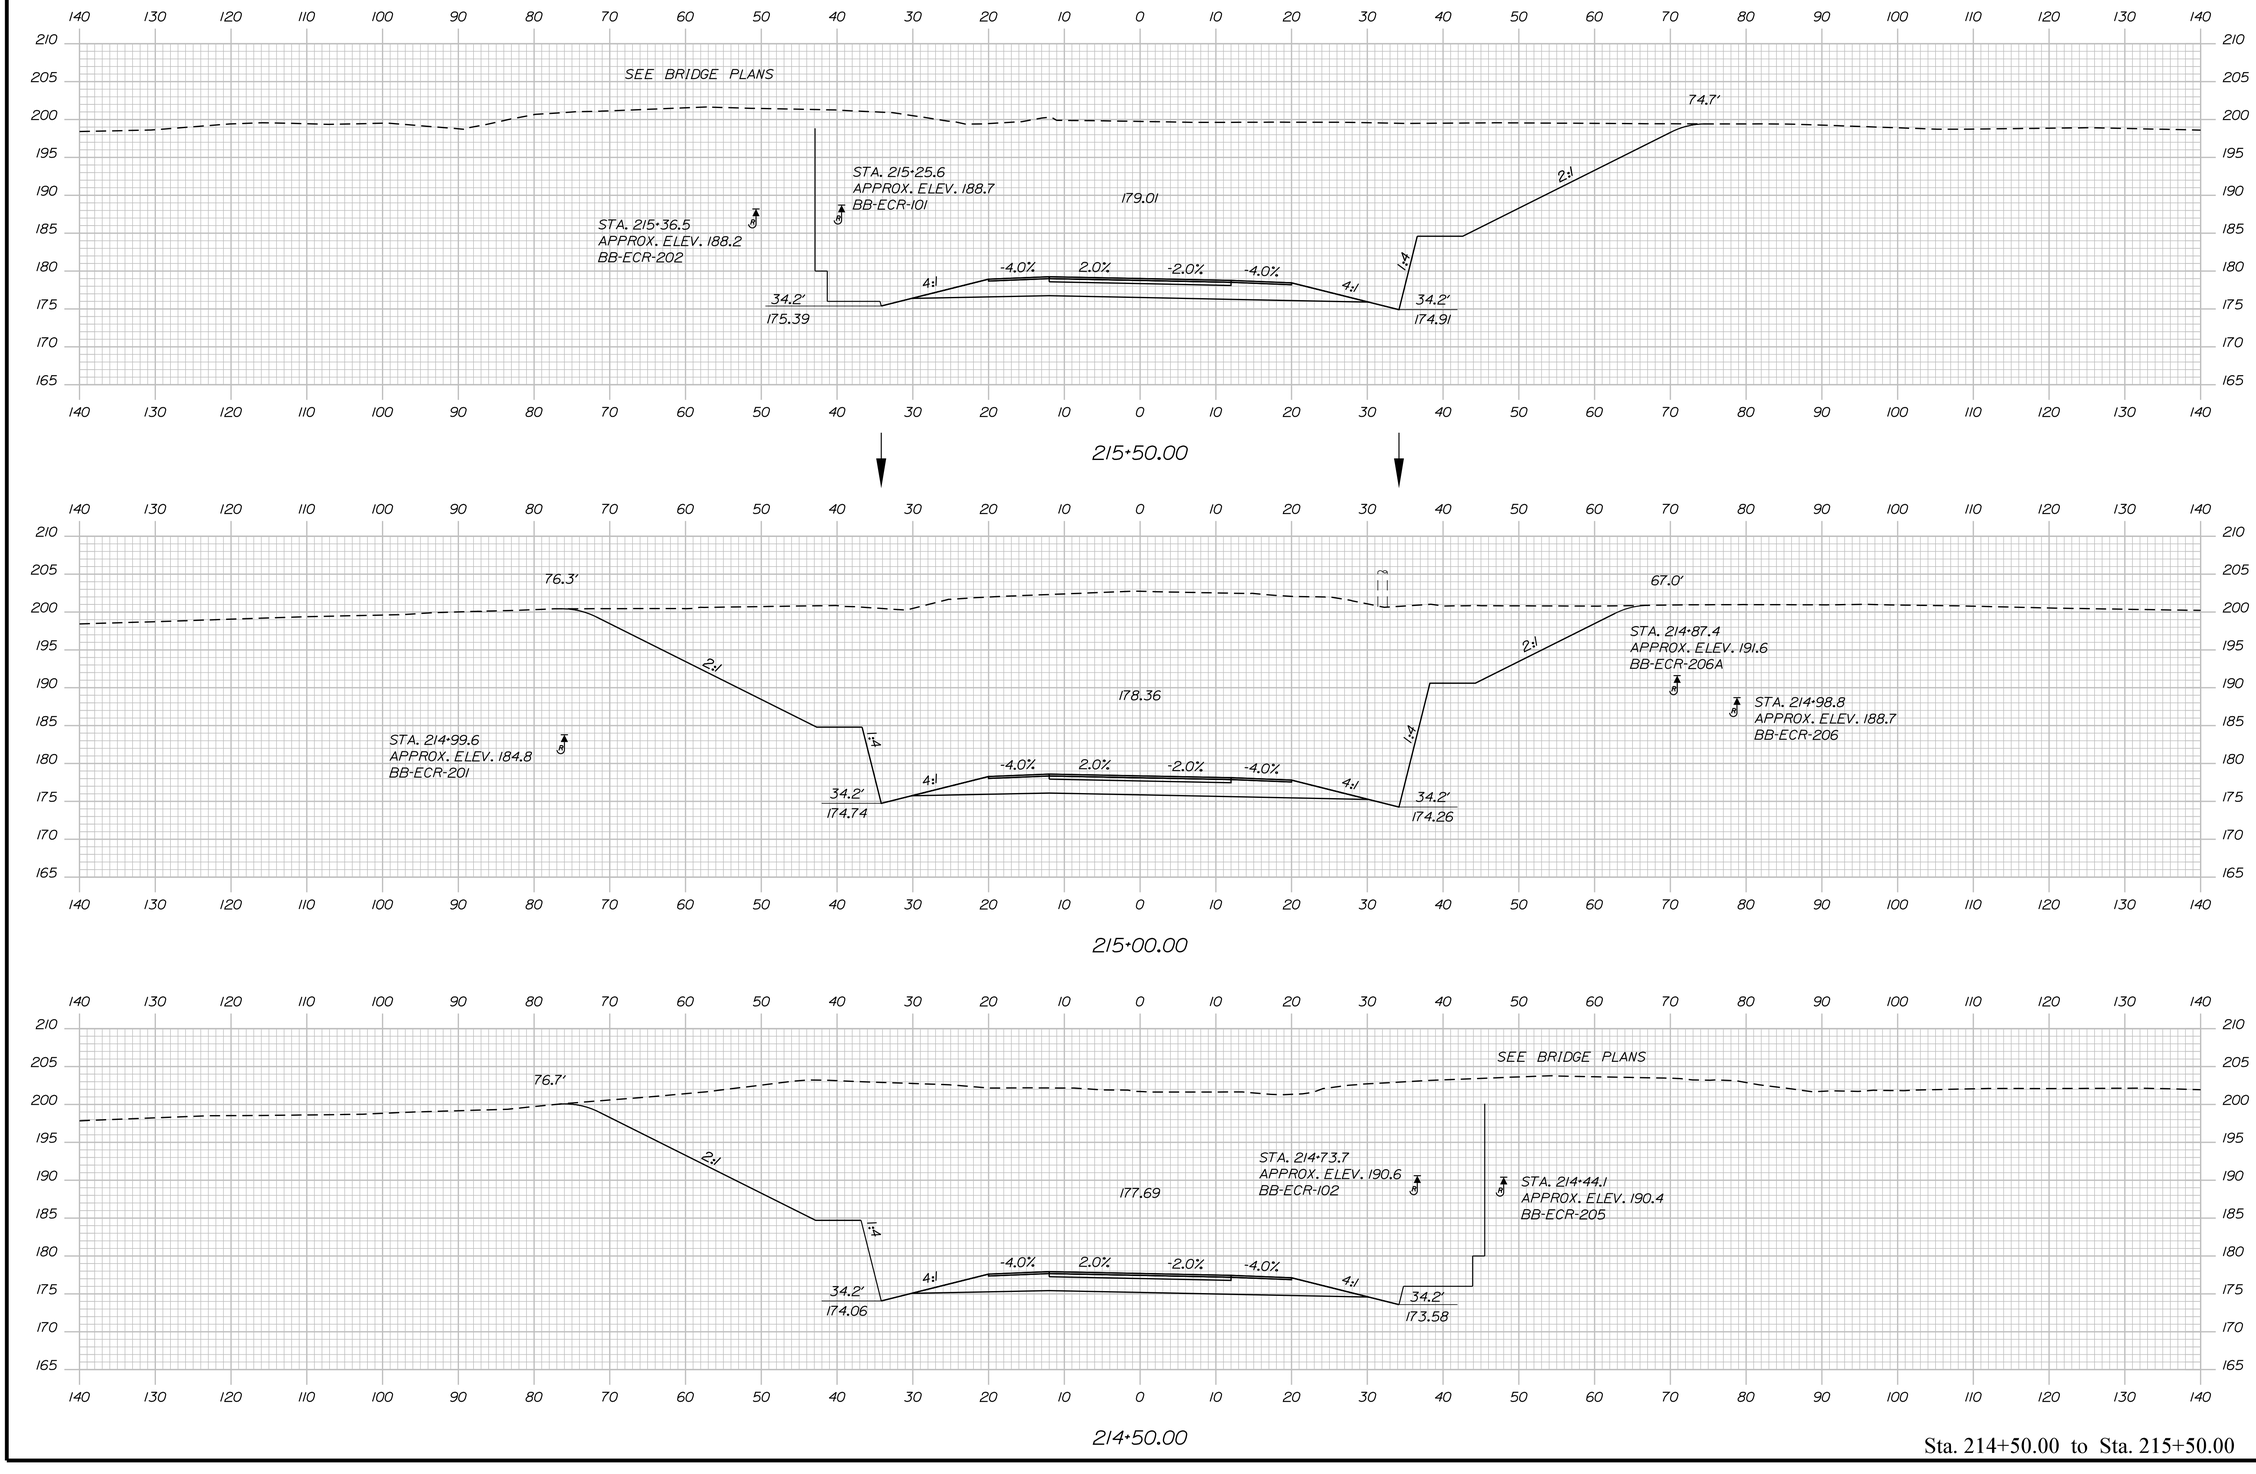

Sta. 214+50.00 to Sta. 215+50.00

STATE OF MAINE
DEPARTMENT OF TRANSPORTATION

1891500

WIN
018915.00

	BY	DATE
PROJ. MANAGER	R. MOULTON	
DESIGN-DETAILED	D.PRIDE	SEP. 2021
CHECKED-REVIEWED	WED	
DESIGN2-DETAILED2	ED2	
DESIGN3-DETAILED3	ED3	
REVISIONS 1		
REVISIONS 2		
REVISIONS 3		
REVISIONS 4		
FIELD CHANGES		

SIGNATURE

P.E. NUMBER

DATE

BREWER TO EDDINGTON
1-395/ROUTE 9 CONNECTOR

CROSS SECTIONS

SHEET NUMBER

H284

OF 460

Filename: ...\284_XSECT_214+50_102.dgn Division: HIGHWAY Username: common Date:9/30/2021

Sta. 216+00.00 to Sta. 217+00.00

STATE OF MAINE
DEPARTMENT OF TRANSPORTATION

1891500

WIN
018915.00

SIGNATURE

P.E. NUMBER

DATE

	BY	DATE
PROJ. MANAGER	R. MOULTON	
DESIGN-DETAILED	D.PRIDE	SEP. 2021
CHECKED-REVIEWED		
DESIGN2-DETAILED2		
DESIGN3-DETAILED3		
REVISIONS 1		
REVISIONS 2		
REVISIONS 3		
REVISIONS 4		
FIELD CHANGES		

BREWER TO EDDINGTON
1-395/ROUTE 9 CONNECTOR


CROSS SECTIONS

SHEET NUMBER

H285

OF 460

Filename: ...\285_XSECT_216+00_103.dgn Division: HIGHWAY Username: common Date:9/30/2021

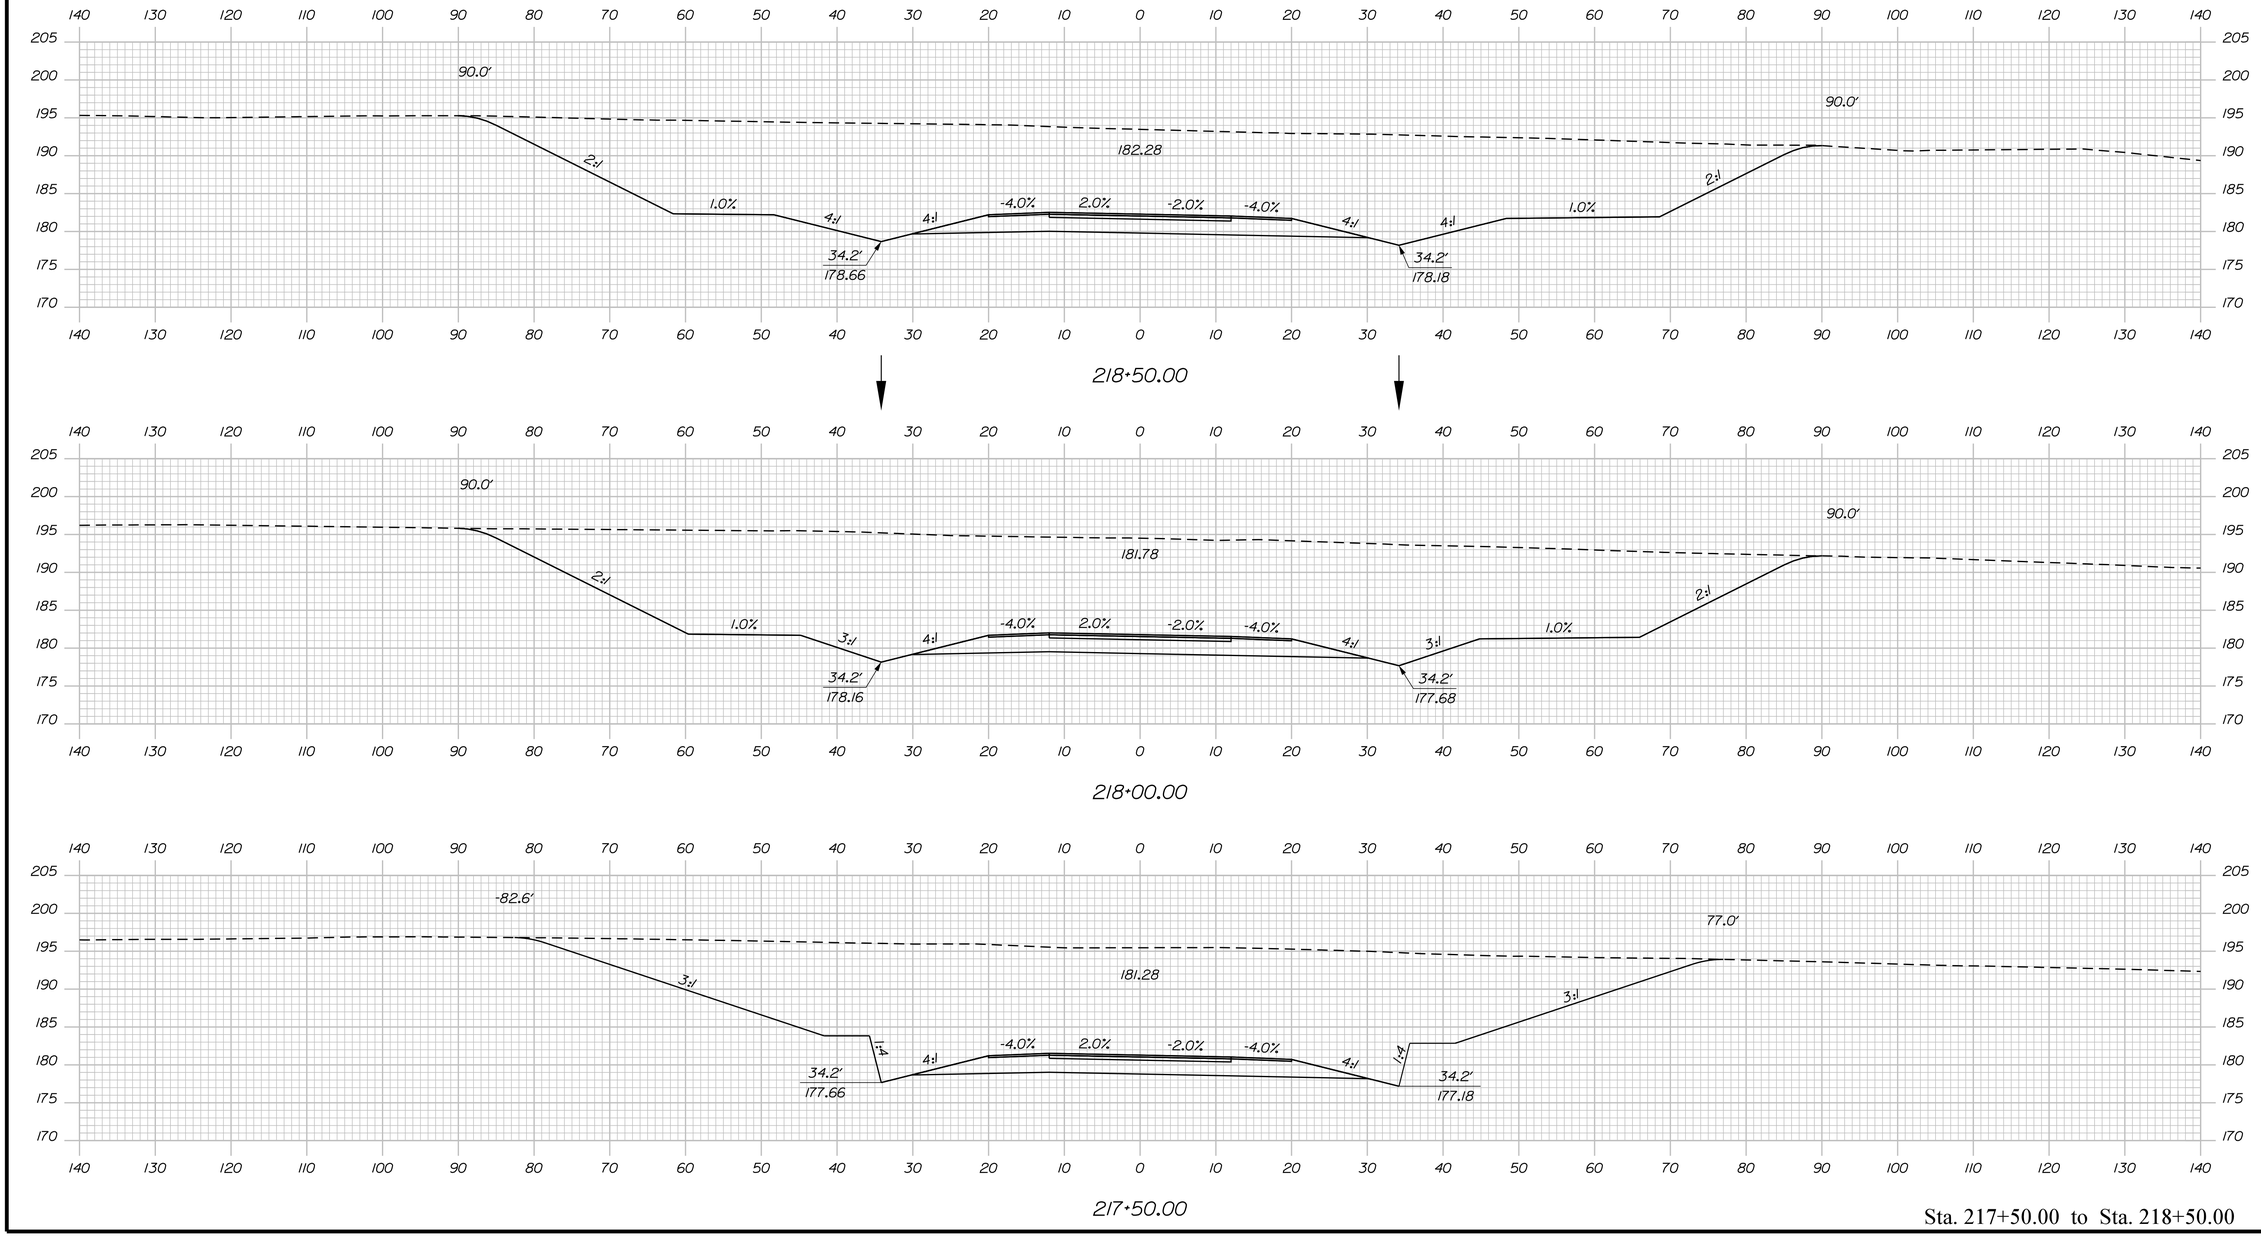

Sta. 217+50.00 to Sta. 218+50.00

STATE OF MAINE
DEPARTMENT OF TRANSPORTATION

1891500

WIN
018915.00

PROJ. MANAGER	R. MOULTON	BY	DATE
DESIGN-DETAILED	D.PRIDE		SEP. 2021
CHECKED-REVIEWED			
DESIGN2-DETAILED2			
DESIGN3-DETAILED3			
REVISIONS 1			
REVISIONS 2			
REVISIONS 3			
REVISIONS 4			
FIELD CHANGES			

SIGNATURE

P.E. NUMBER

DATE

BREWER TO EDDINGTON
1-395/ROUTE 9 CONNECTOR


CROSS SECTIONS

SHEET NUMBER

H286

OF 460

Filename: ...\HIGHWAY\MSTA\Xsect_Route 9.dgn Division: HIGHWAY Username: common Date:9/30/2021

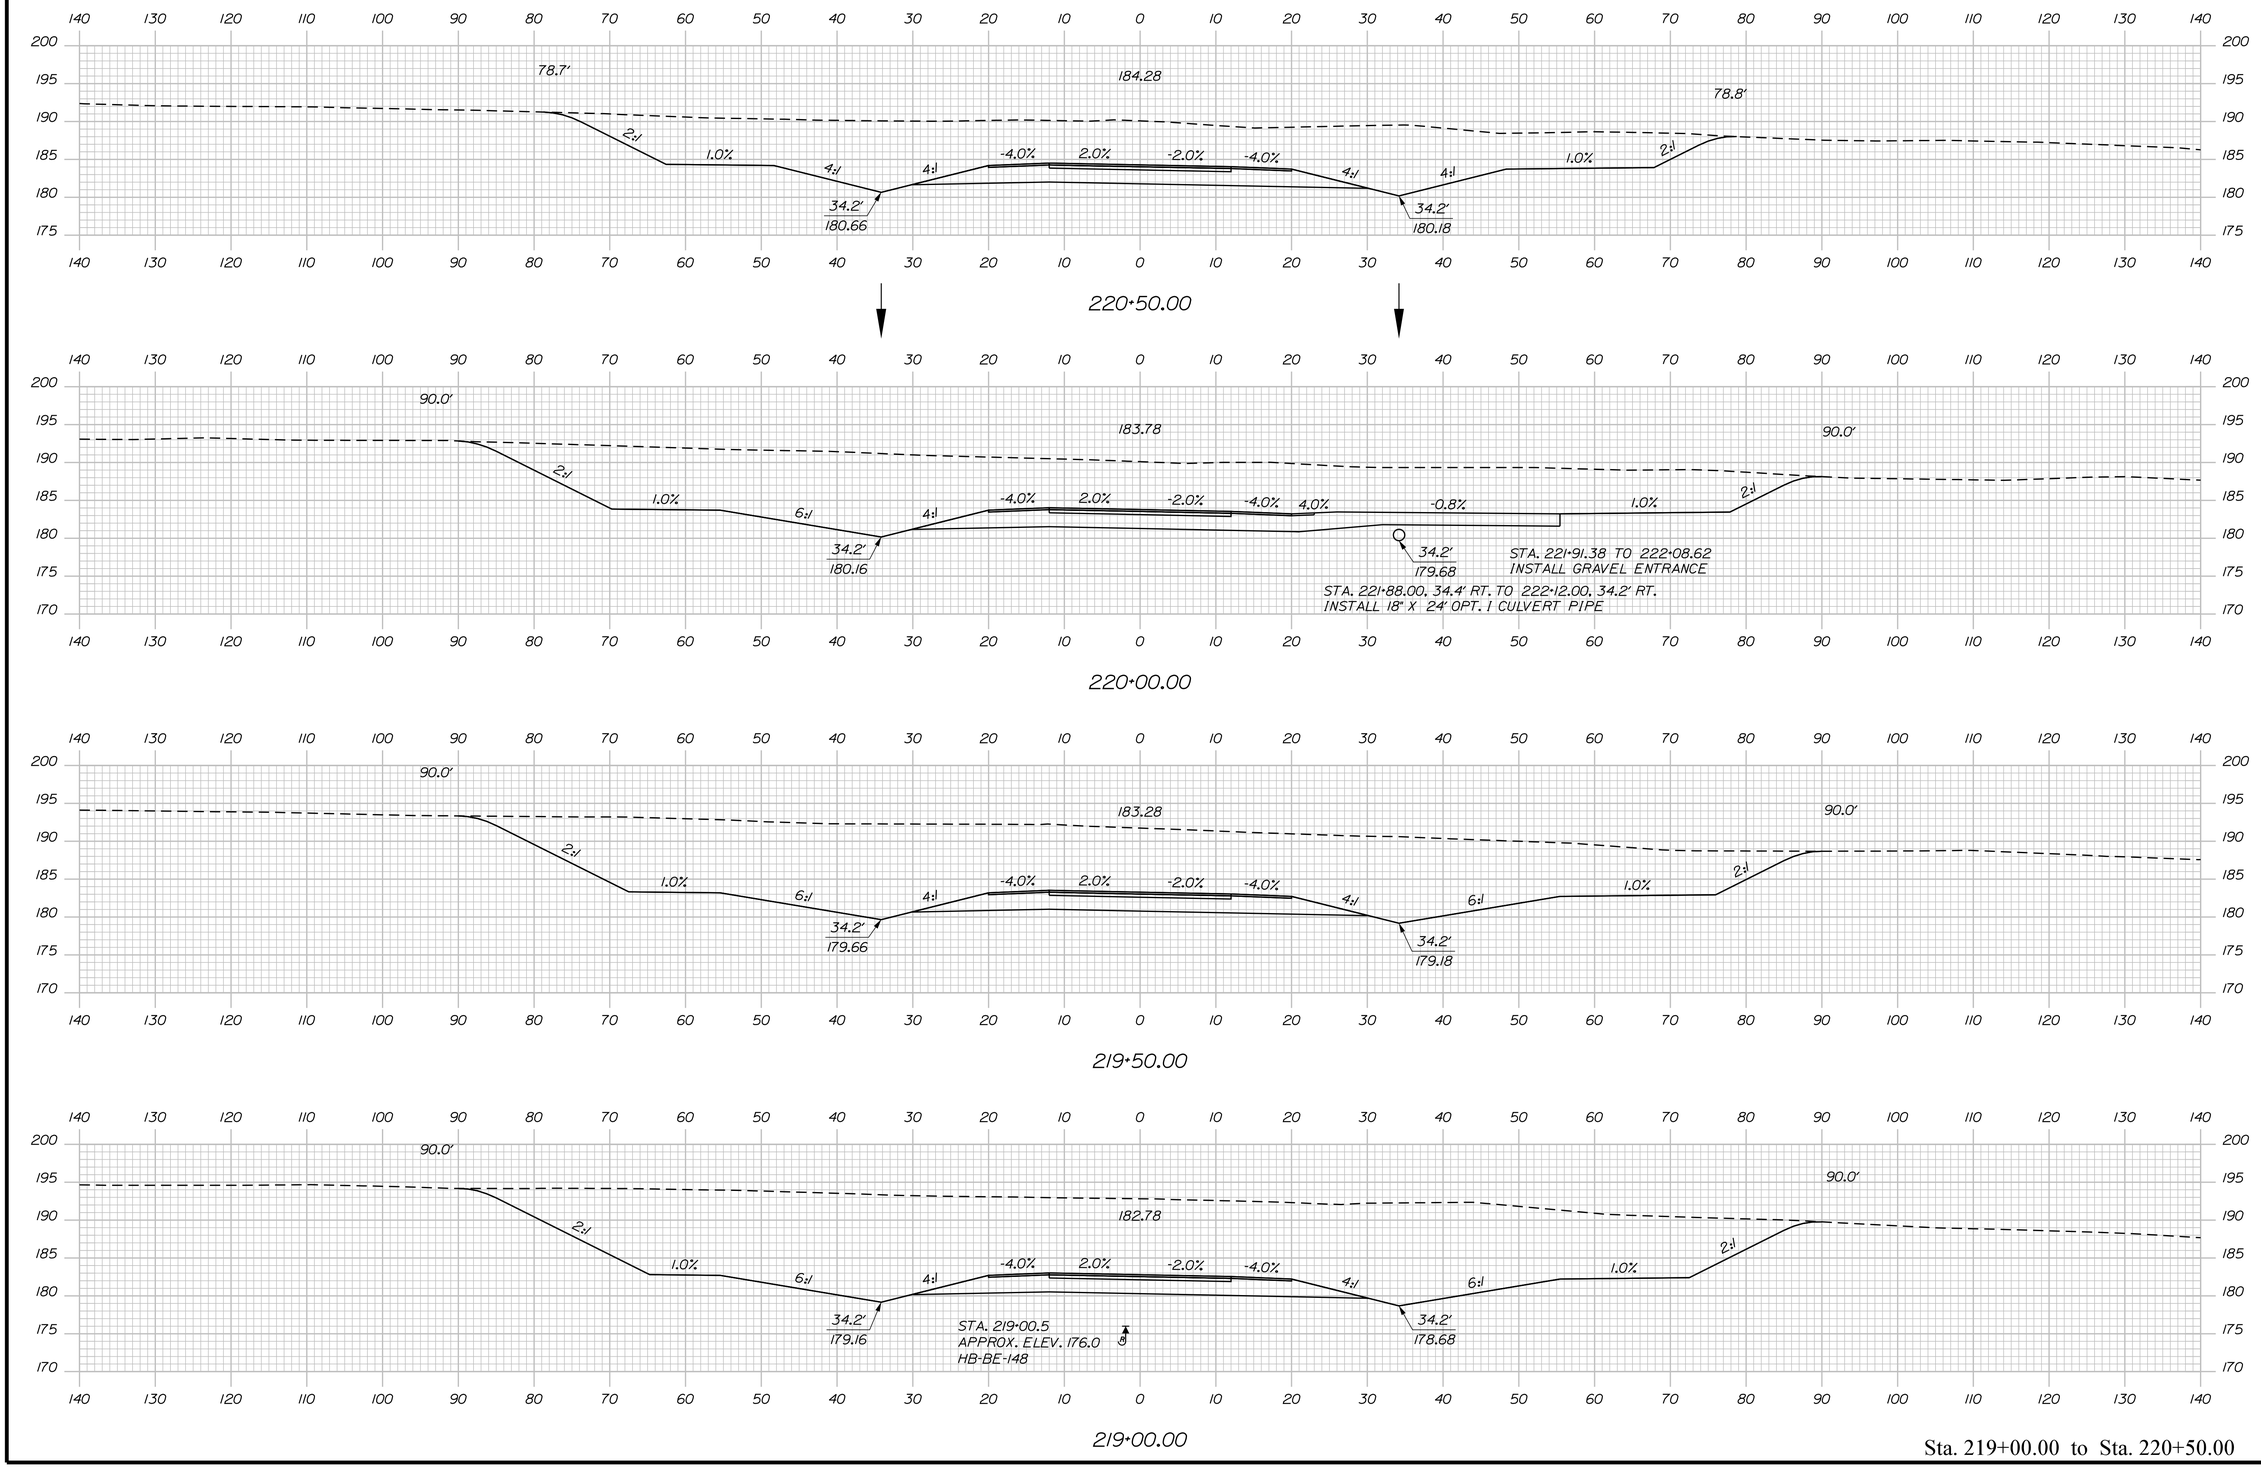

Sta. 219+00.00 to Sta. 220+50.00

STATE OF MAINE
DEPARTMENT OF TRANSPORTATION

1891500

WIN
018915.00

	BY	DATE
PROJ. MANAGER	R. MOULTON	
DESIGN-DETAILED	D.PRIDE	SEP. 2021
CHECKED-REVIEWED		
DESIGN2-DETAILED2		
DESIGN3-DETAILED3		
REVISIONS 1		
REVISIONS 2		
REVISIONS 3		
REVISIONS 4		
FIELD CHANGES		

SIGNATURE

P.E. NUMBER

DATE

BREWER TO EDDINGTON
1-395/ROUTE 9 CONNECTOR


CROSS SECTIONS

SHEET NUMBER

H287

OF 460

Filename: ...\287_XSECT_219+00_105.dgn Division: HIGHWAY Username: common Date:9/30/2021

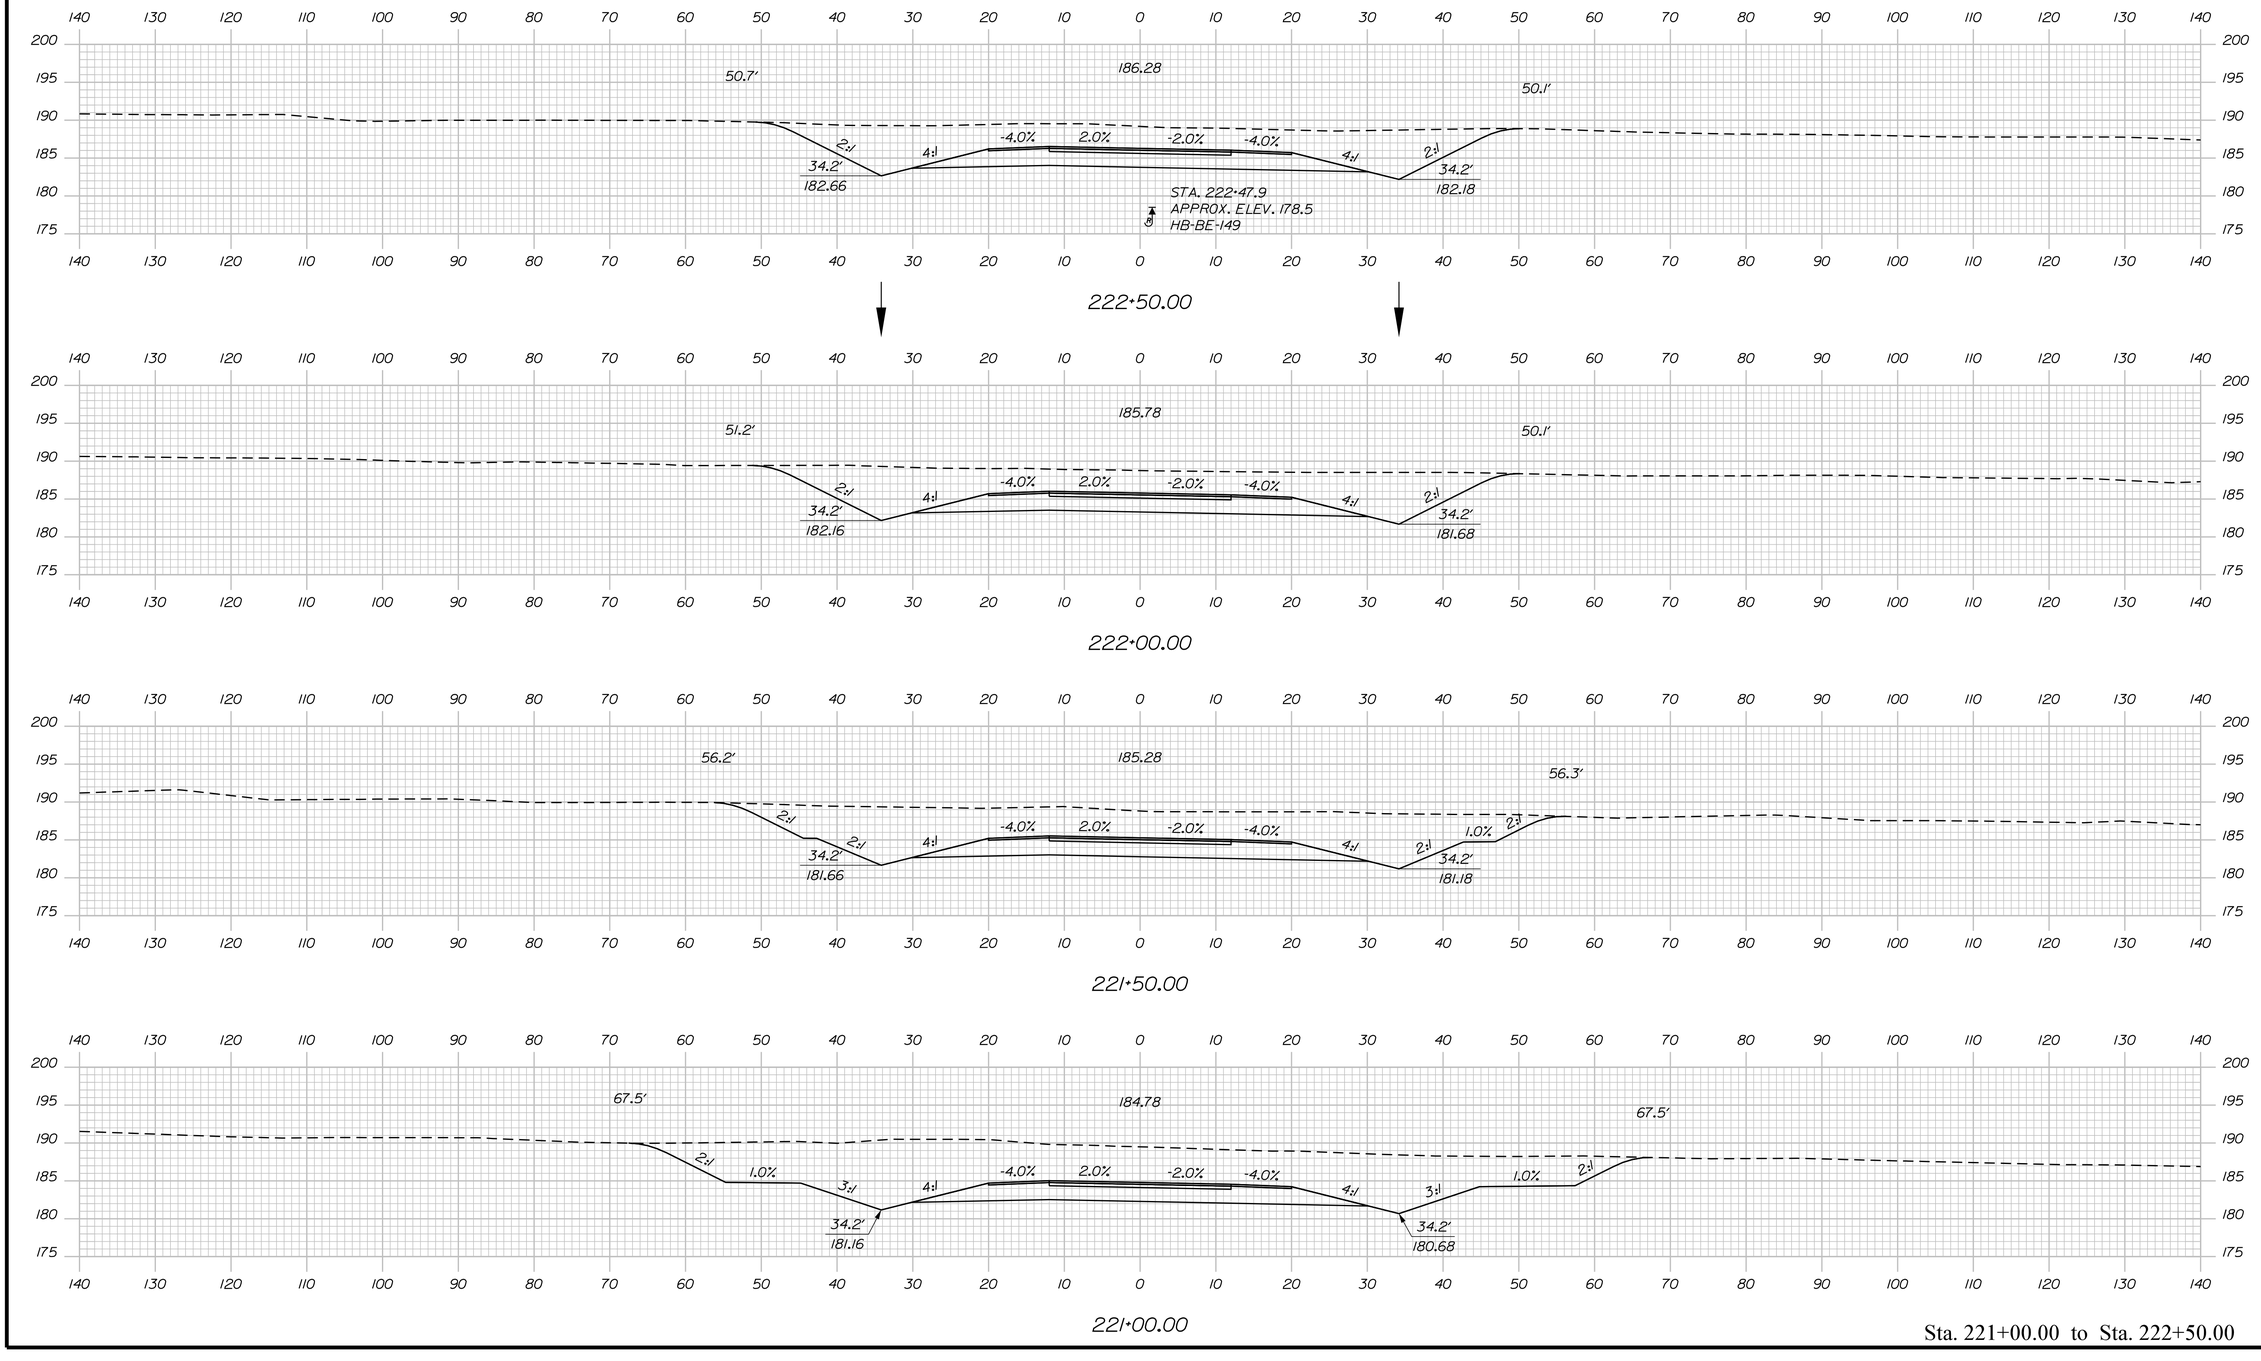

Sta. 221+00.00 to Sta. 222+50.00

STATE OF MAINE
DEPARTMENT OF TRANSPORTATION

1891500

WIN
018915.00

PROJ. MANAGER	R. MOULTON	BY	
DESIGN-DETAILED	D.PRIDE	DATE	SEP. 2021
CHECKED-REVIEWED			
DESIGN2-DETAILED2			
DESIGN3-DETAILED3			
REVISIONS 1			
REVISIONS 2			
REVISIONS 3			
REVISIONS 4			
FIELD CHANGES			

SIGNATURE

P.E. NUMBER

DATE

BREWER TO EDDINGTON
1-395/ROUTE 9 CONNECTOR


CROSS SECTIONS

SHEET NUMBER

H288

OF 460

Filename: ...\288_XSECT_221+00_106.dgn Division: HIGHWAY Username: common Date:9/30/2021

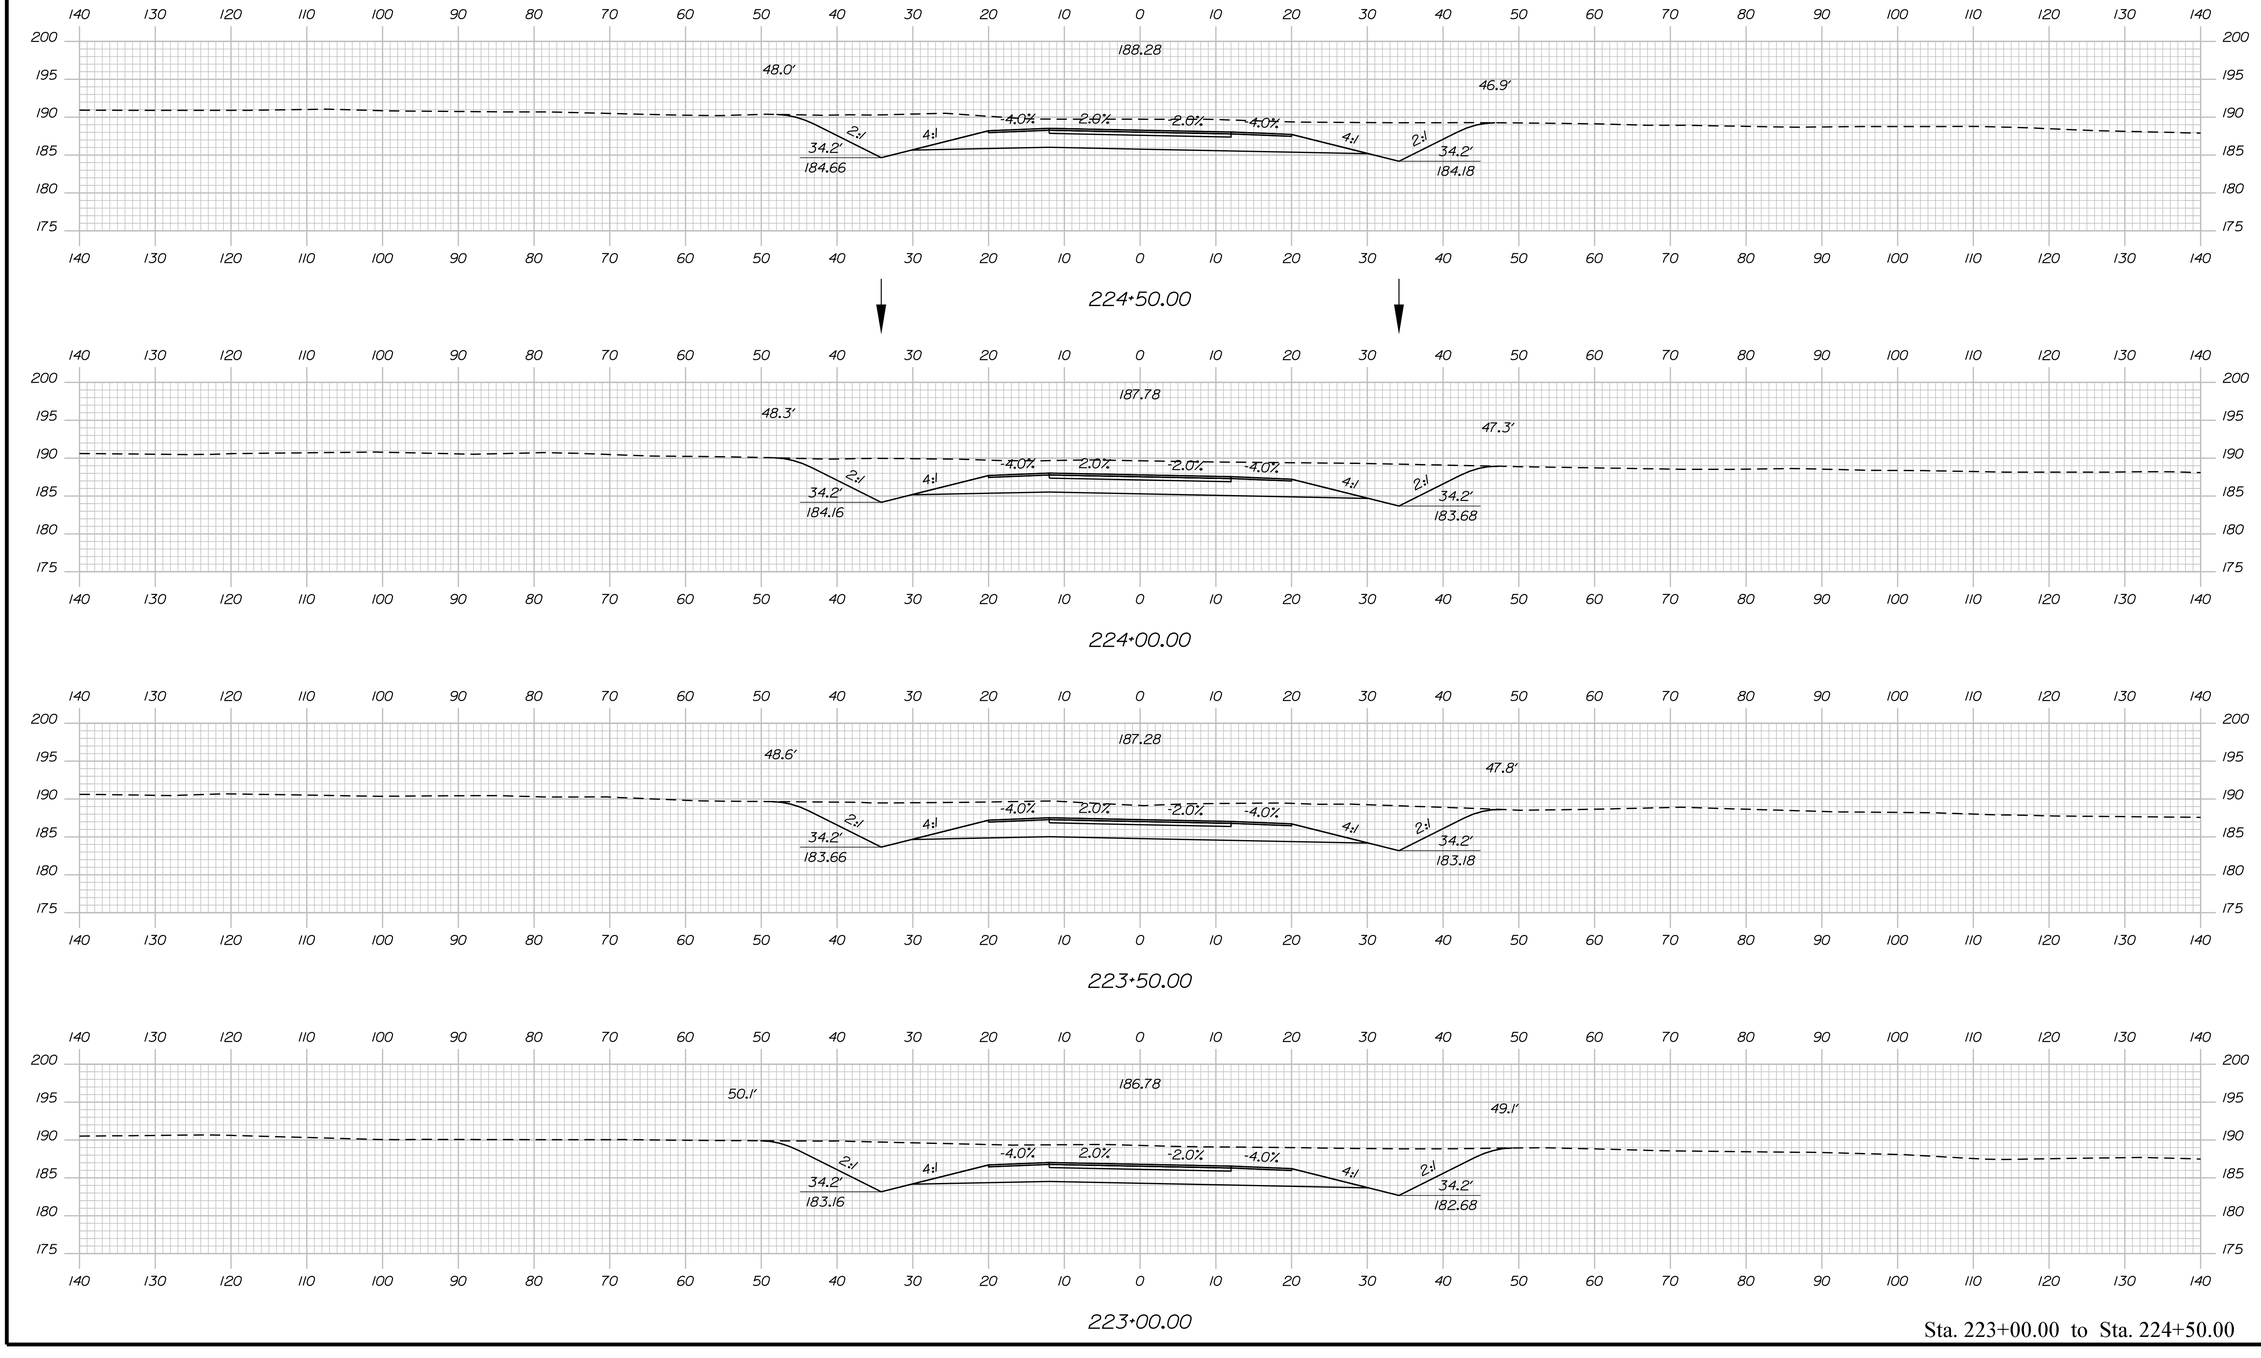

Sta. 223+00.00 to Sta. 224+50.00

STATE OF MAINE
DEPARTMENT OF TRANSPORTATION

1891500

WIN
018915.00

PROJ. MANAGER	R. MOULTON	BY	DATE
DESIGN-DETAILED	D.PRIDE		SEP. 2021
CHECKED-REVIEWED			
DESIGN2-DETAILED2			
DESIGN3-DETAILED3			
REVISIONS 1			
REVISIONS 2			
REVISIONS 3			
REVISIONS 4			
FIELD CHANGES			

SIGNATURE

P.E. NUMBER

DATE

BREWER TO EDDINGTON
1-395/ROUTE 9 CONNECTOR


CROSS SECTIONS

SHEET NUMBER

H289

OF 460

Filename: ...\289_XSECT_223+00_107.dgn Division: HIGHWAY Username: common Date:9/30/2021

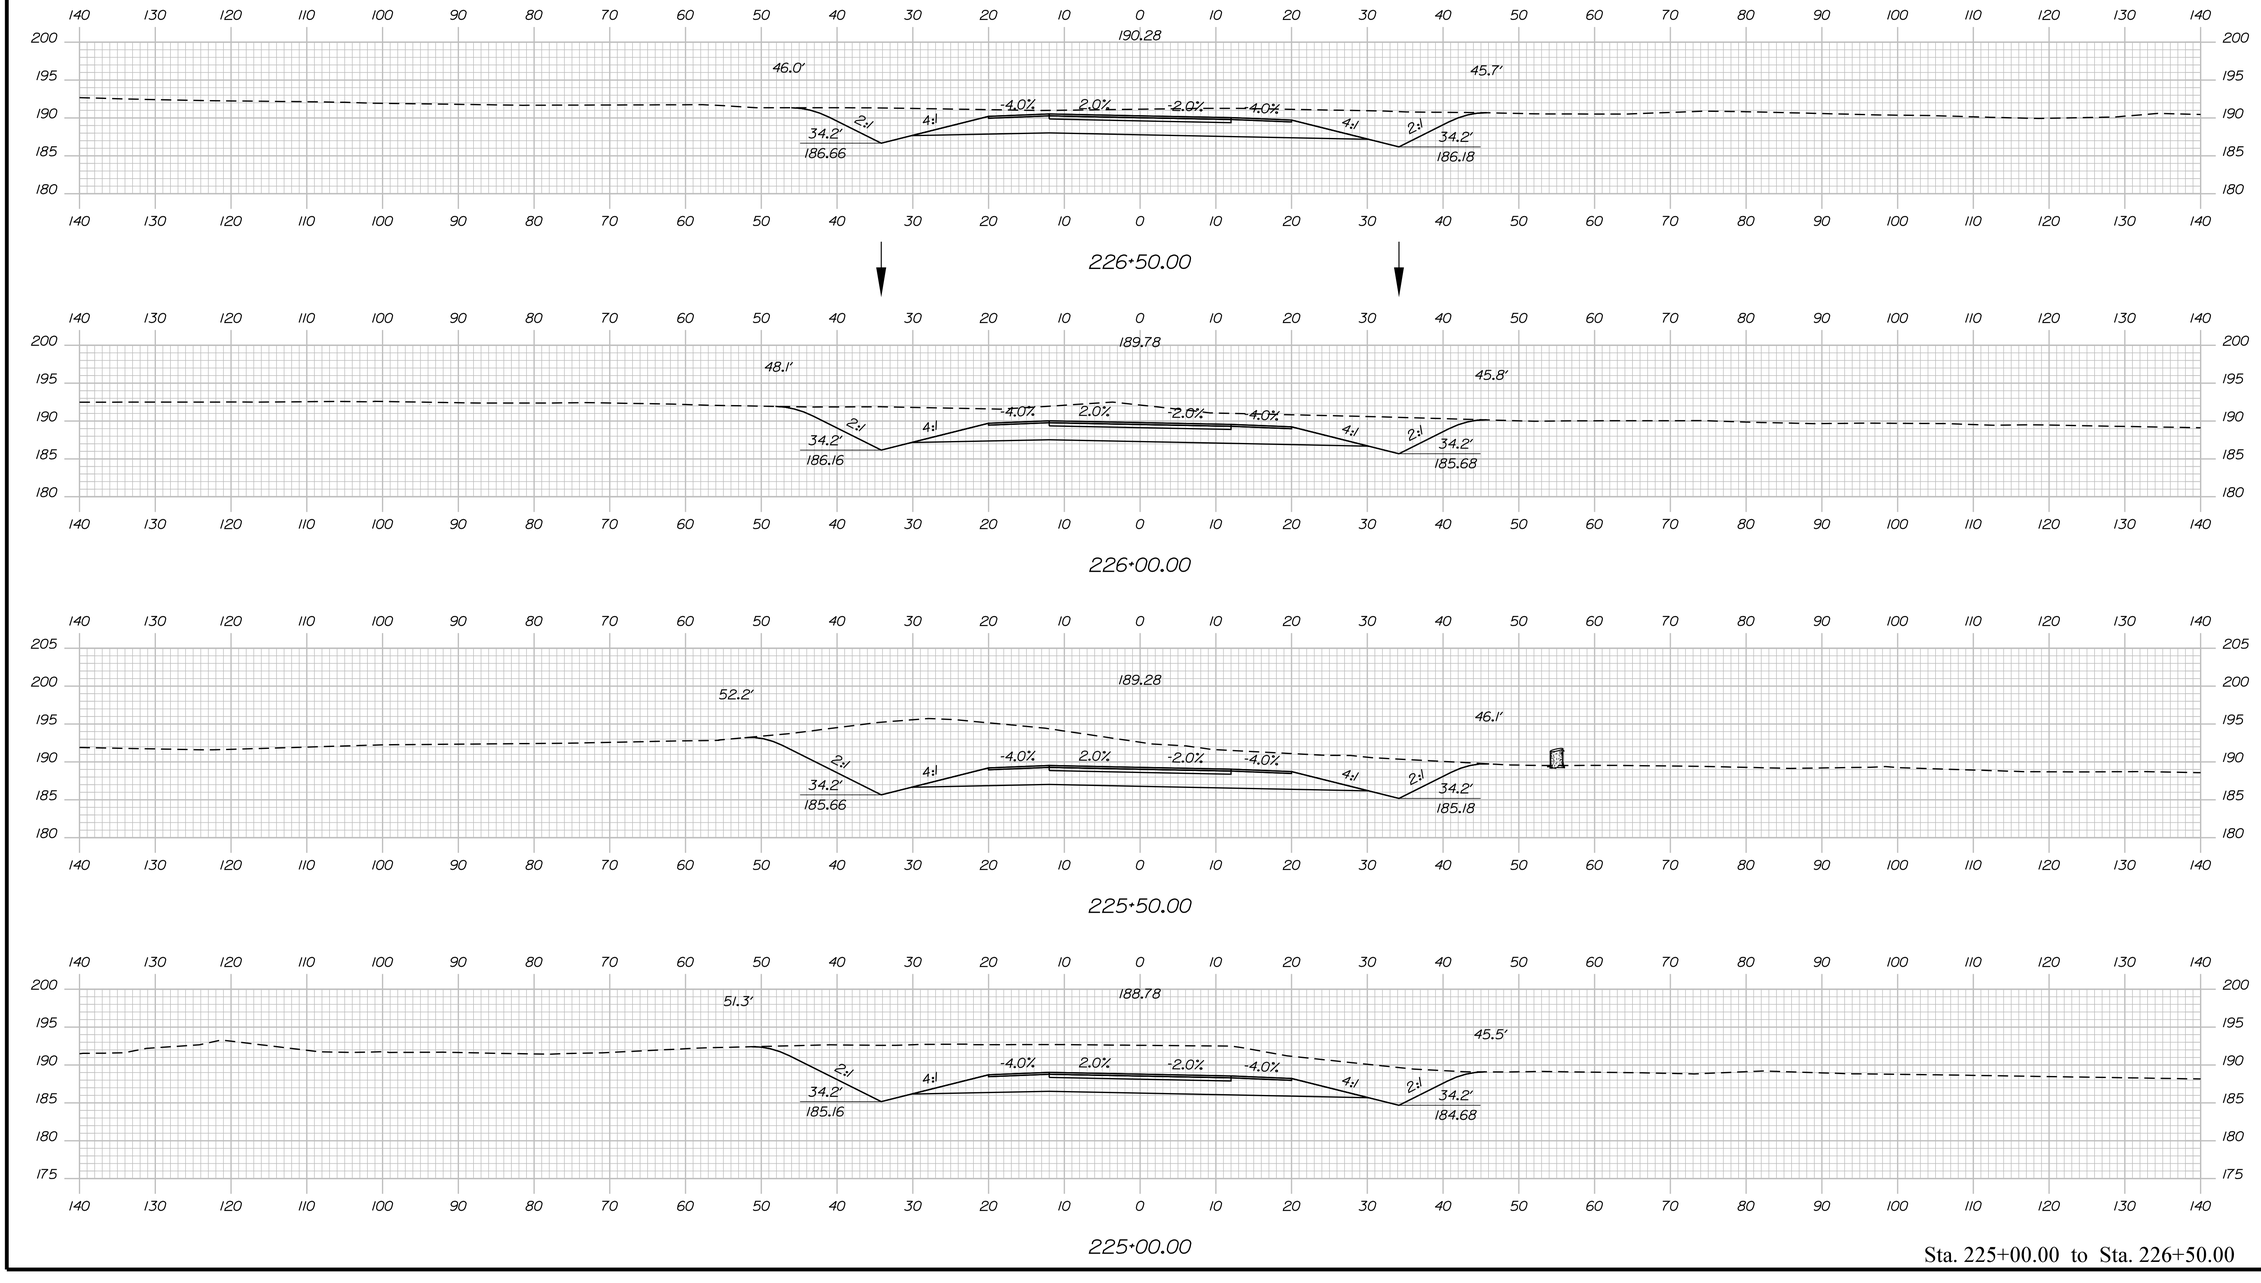

Sta. 225+00.00 to Sta. 226+50.00

STATE OF MAINE
DEPARTMENT OF TRANSPORTATION

1891500

WIN
018915.00

PROJ. MANAGER	R. MOULTON	BY	
DESIGN-DETAILED	D.PRIDE	DATE	SEP. 2021
CHECKED-REVIEWED			
DESIGN2-DETAILED2			
DESIGN3-DETAILED3			
REVISIONS 1			
REVISIONS 2			
REVISIONS 3			
REVISIONS 4			
FIELD CHANGES			

SIGNATURE

P.E. NUMBER

DATE

BREWER TO EDDINGTON
1-395/ROUTE 9 CONNECTOR


CROSS SECTIONS

SHEET NUMBER

H290

OF 460

Filename: ...\290_XSECT_225+00_108.dgn Division: HIGHWAY Username: common Date:9/30/2021

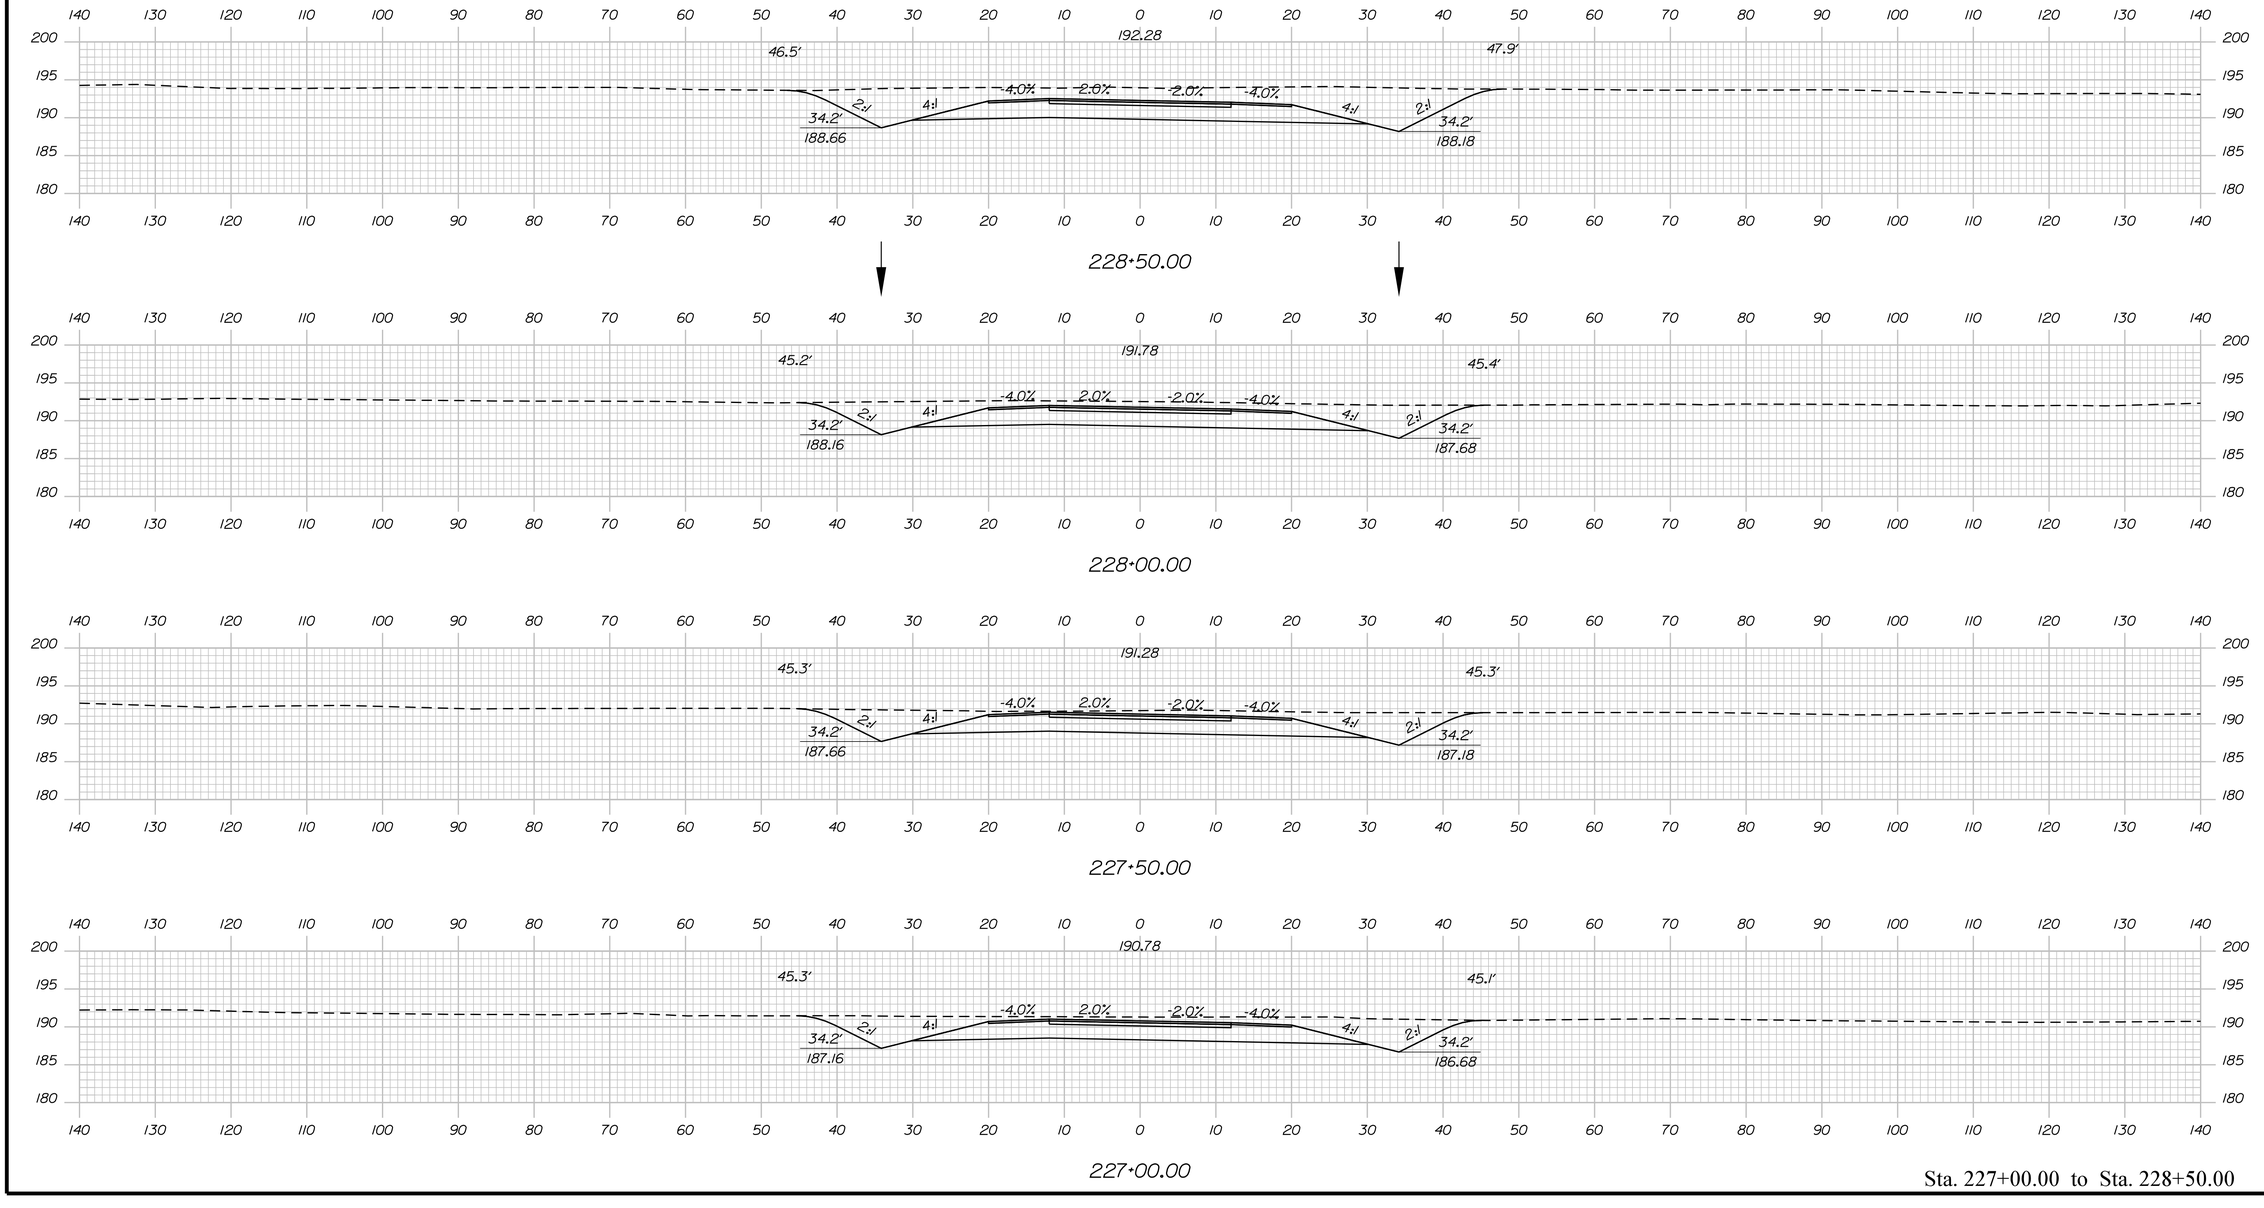

Sta. 227+00.00 to Sta. 228+50.00

STATE OF MAINE
DEPARTMENT OF TRANSPORTATION

1891500

WIN
018915.00

	BY	DATE
PROJ. MANAGER	R. MOULTON	
DESIGN-DETAILED	D.PRIDE	SEP. 2021
CHECKED-REVIEWED		
DESIGN2-DETAILED2		
DESIGN3-DETAILED3		
REVISIONS 1		
REVISIONS 2		
REVISIONS 3		
REVISIONS 4		
FIELD CHANGES		

SIGNATURE

P.E. NUMBER

DATE

BREWER TO EDDINGTON
1-395/ROUTE 9 CONNECTOR


CROSS SECTIONS

SHEET NUMBER

H291

OF 460

Division: HIGHWAY
Username: common
Date:9/30/2021
Filename: ...\291_XSECT_227+00_109.dgn

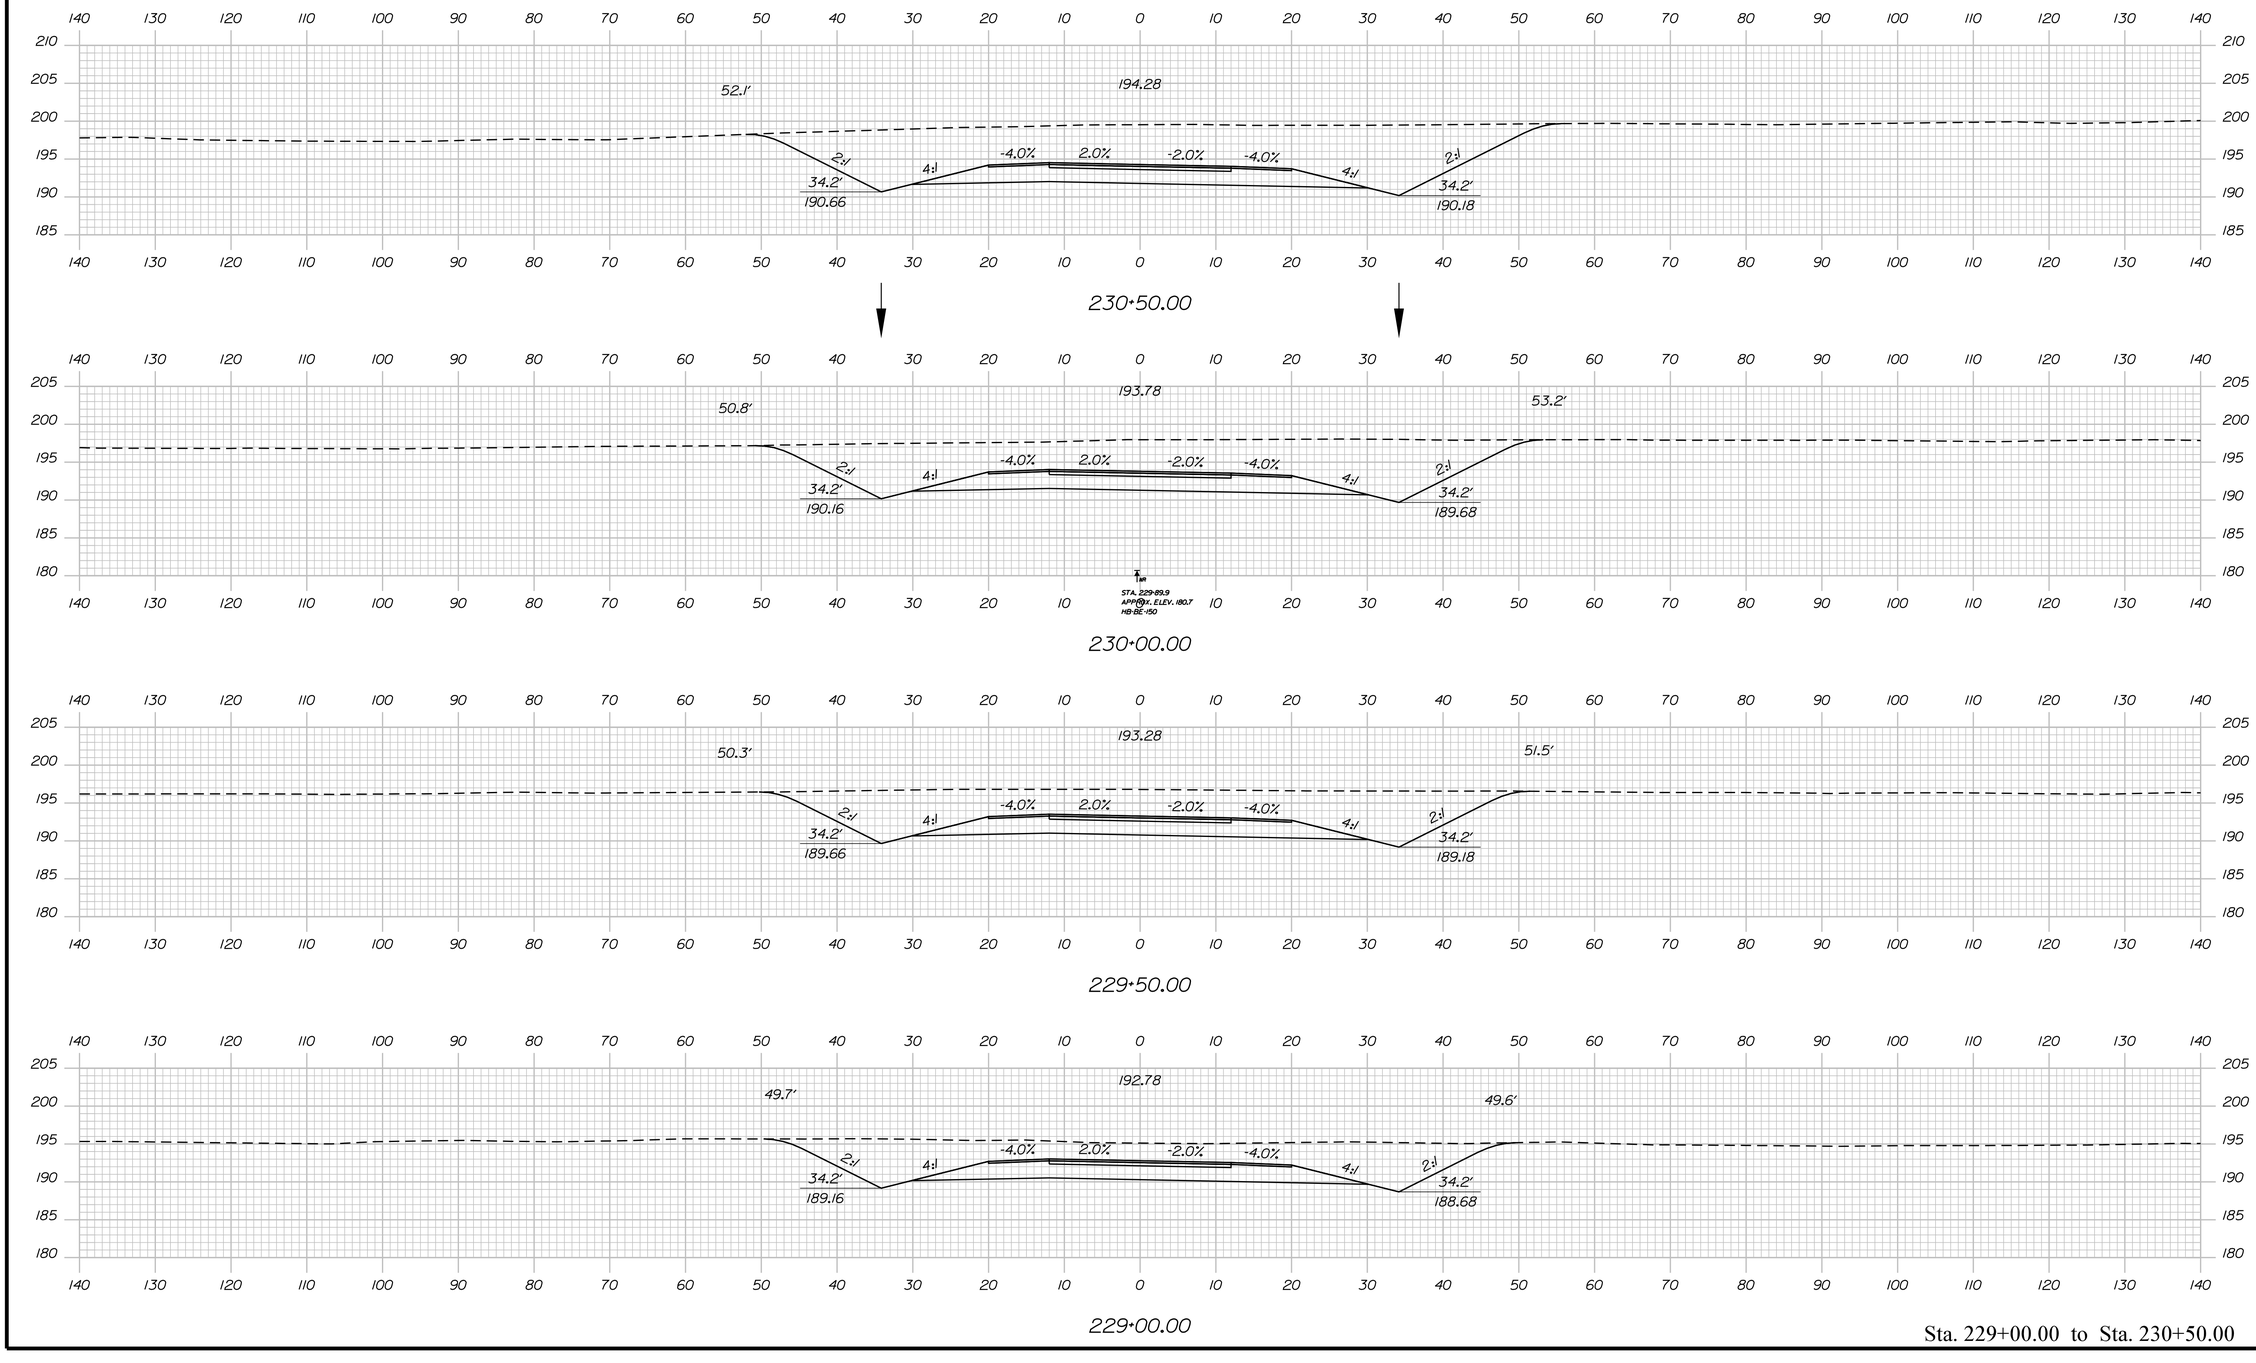

Sta. 229+00.00 to Sta. 230+50.00

STATE OF MAINE
DEPARTMENT OF TRANSPORTATION

1891500

WIN
018915.00

	BY	DATE
PROJ. MANAGER	R. MOULTON	
DESIGN-DETAILED	D.PRIDE	SEP. 2021
CHECKED-REVIEWED		
DESIGN2-DETAILED2		
DESIGN3-DETAILED3		
REVISIONS 1		
REVISIONS 2		
REVISIONS 3		
REVISIONS 4		
FIELD CHANGES		

SIGNATURE

P.E. NUMBER

DATE

BREWER TO EDDINGTON
1-395/ROUTE 9 CONNECTOR


CROSS SECTIONS

SHEET NUMBER

H292

OF 460

Filename: ...\HIGHWAY\MSTA\Xsect_Route 9.dgn Username: common Division: HIGHWAY Date:9/30/2021

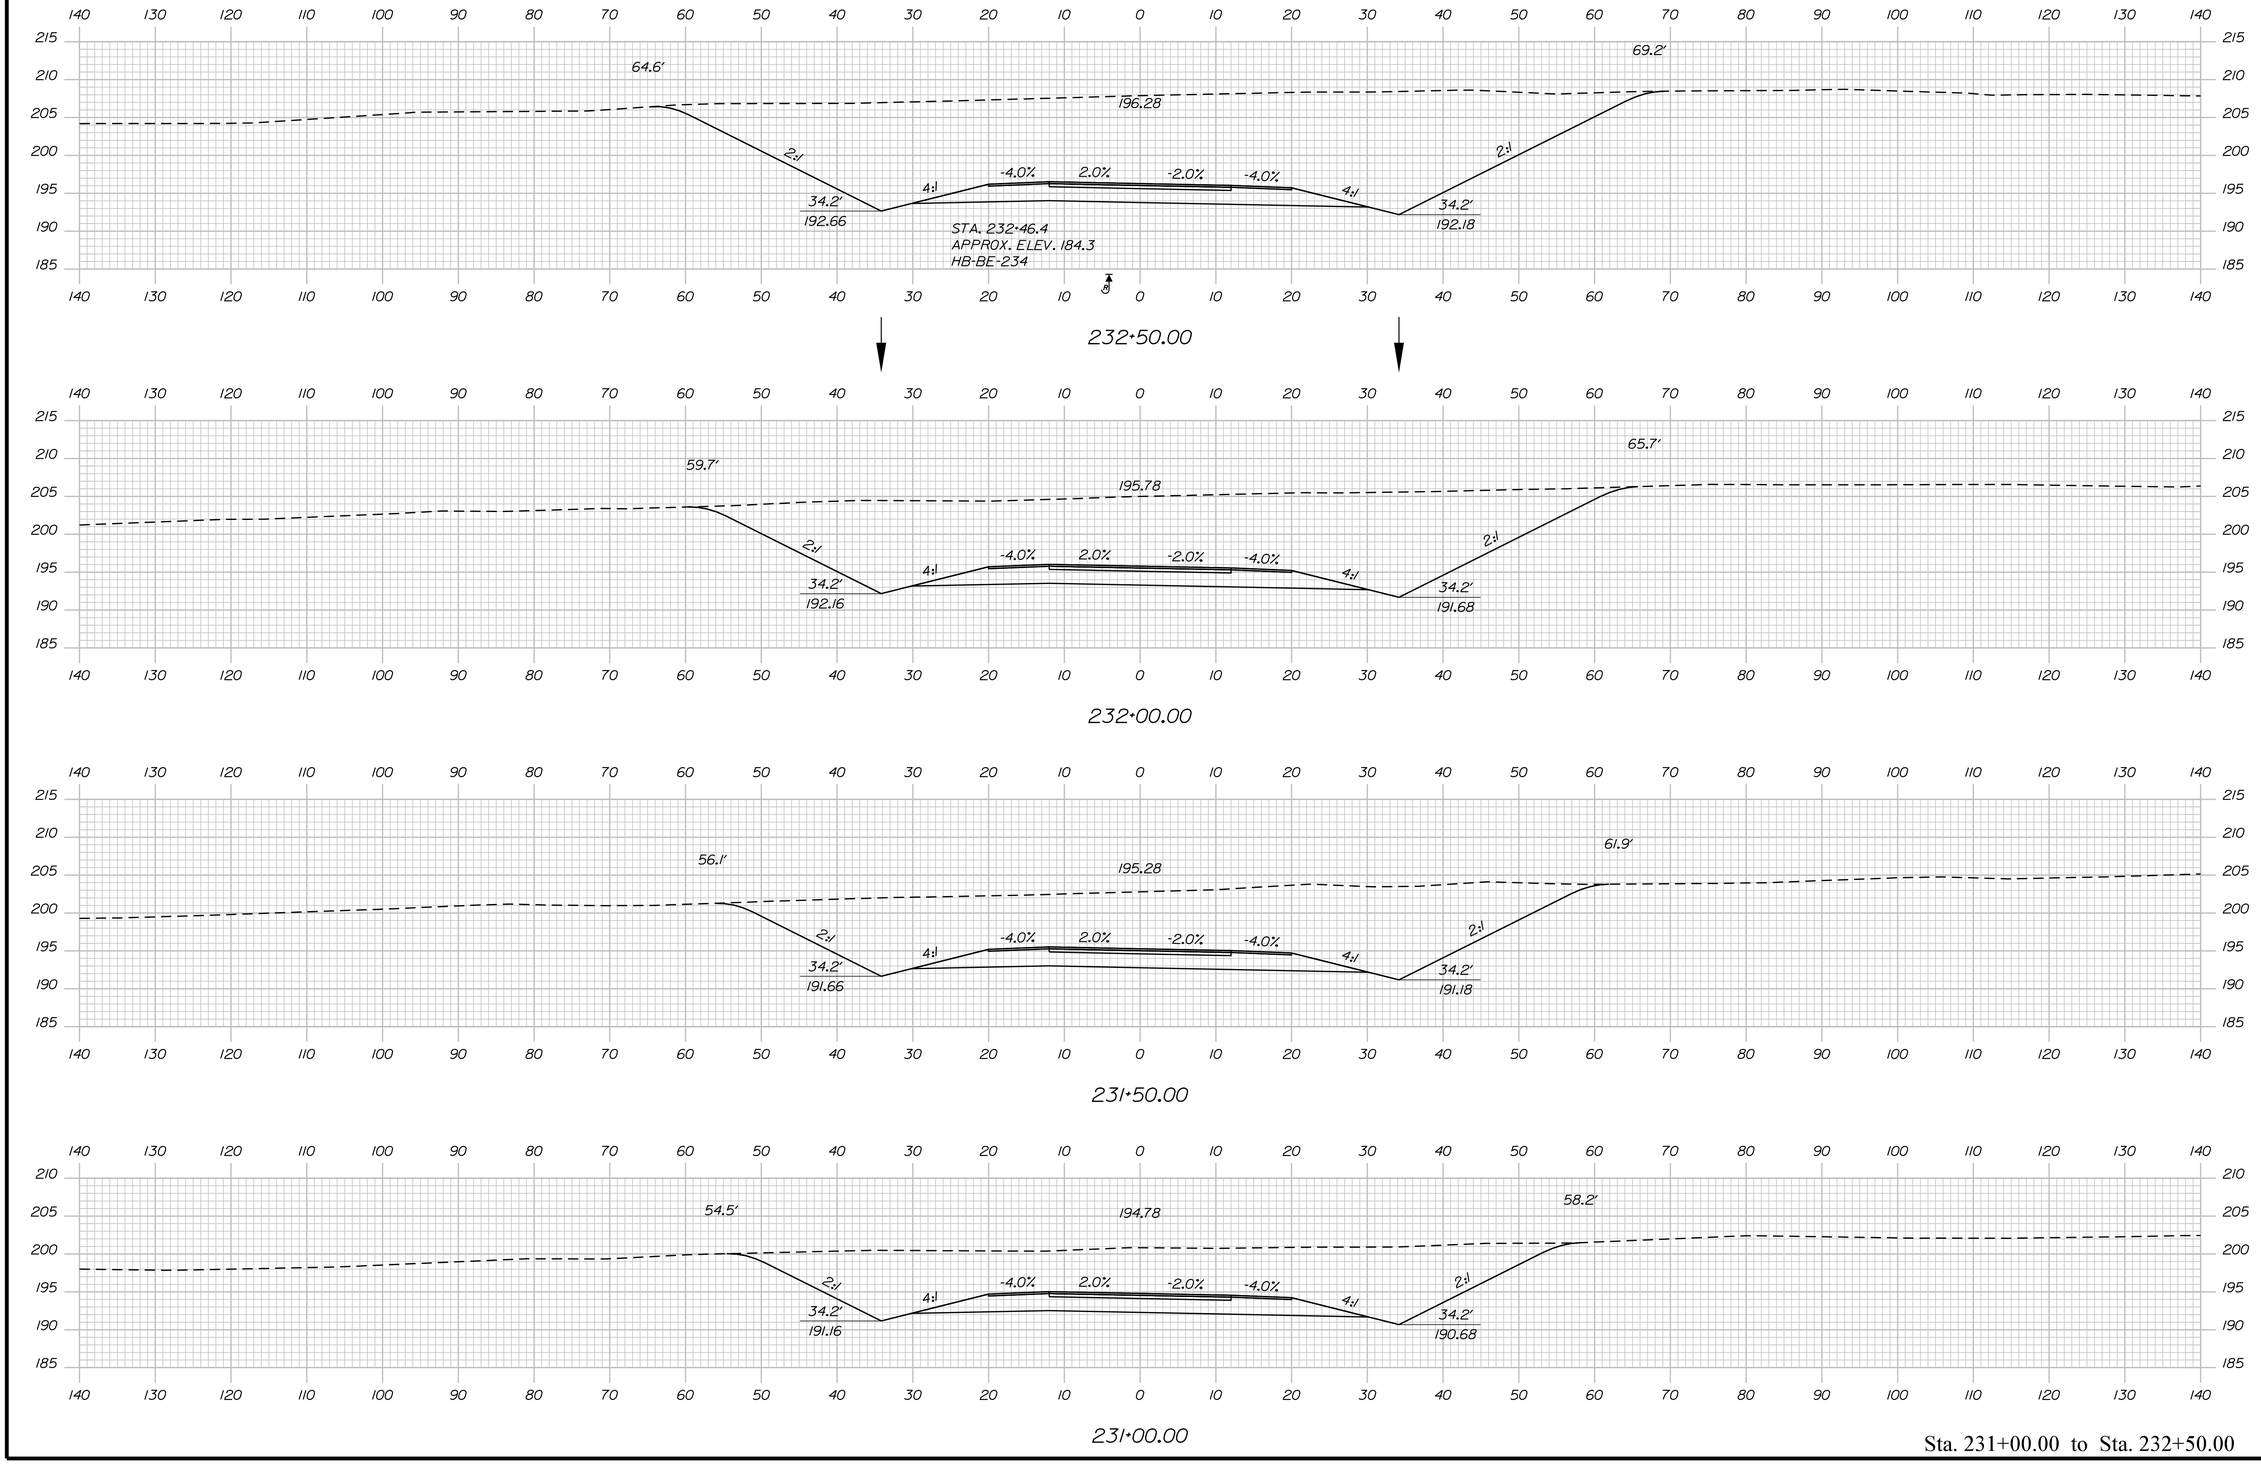

Sta. 231+00.00 to Sta. 232+50.00

Filename: ...\293_XSECT_231+00_111.dgn Division: HIGHWAY Username: common Date:9/30/2021

STATE OF MAINE
DEPARTMENT OF TRANSPORTATION

1891500

WIN
018915.00

PROJ. MANAGER	R. MOULTON	BY	DATE
DESIGN-DETAILED	D.PRIDE		SEP. 2021
CHECKED-REVIEWED			
DESIGN2-DETAILED2			
DESIGN3-DETAILED3			
REVISIONS 1			
REVISIONS 2			
REVISIONS 3			
REVISIONS 4			
FIELD CHANGES			

SIGNATURE

P.E. NUMBER

DATE

BREWER TO EDDINGTON
1-395/ROUTE 9 CONNECTOR

CROSS SECTIONS

SHEET NUMBER

H293

OF 460

Sta. 233+00.00 to Sta. 234+00.00

STATE OF MAINE
DEPARTMENT OF TRANSPORTATION

1891500

WIN
018915.00

SIGNATURE

P.E. NUMBER

DATE

	BY	DATE
PROJ. MANAGER	R. MOULTON	
DESIGN-DETAILED	D.PRIDE	SEP. 2021
CHECKED-REVIEWED		
DESIGN2-DETAILED2		
DESIGN3-DETAILED3		
REVISIONS 1		
REVISIONS 2		
REVISIONS 3		
REVISIONS 4		
FIELD CHANGES		

BREWER TO EDDINGTON
1-395/ROUTE 9 CONNECTOR


CROSS SECTIONS

SHEET NUMBER

H294

OF 460

Filename: ...\294_XSECT_233+00_112.dgn Division: HIGHWAY Username: common Date:9/30/2021

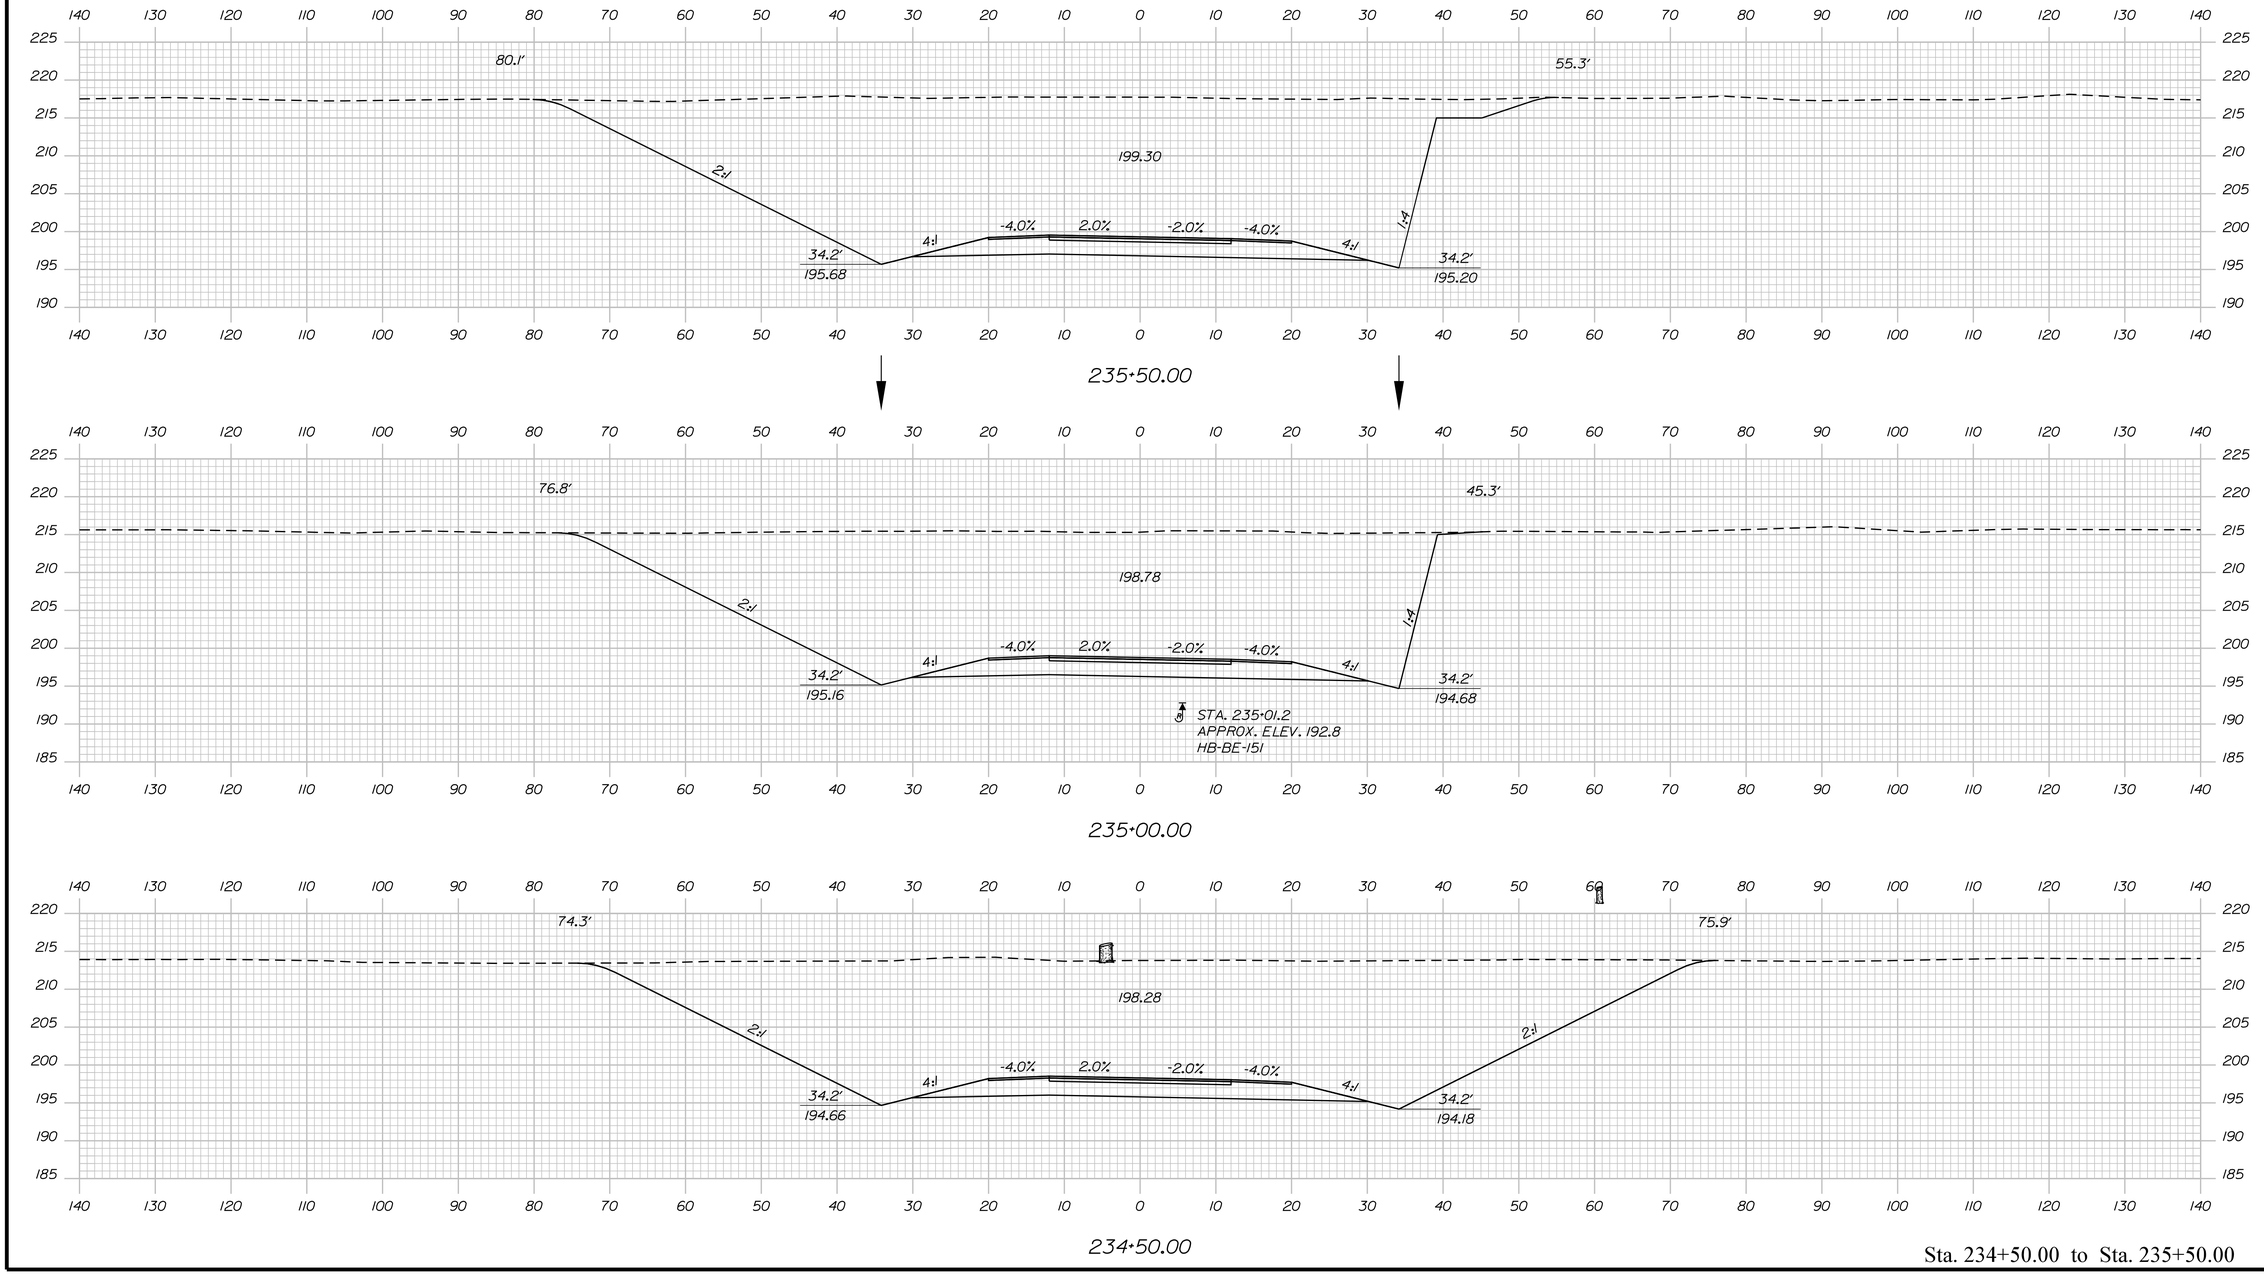

Sta. 234+50.00 to Sta. 235+50.00

STATE OF MAINE
DEPARTMENT OF TRANSPORTATION

1891500

WIN
018915.00

PROJ. MANAGER	R. MOULTON	BY	DATE
DESIGN-DETAILED	D.PRIDE		SEP. 2021
CHECKED-REVIEWED			
DESIGN2-DETAILED2			
DESIGN3-DETAILED3			
REVISIONS 1			
REVISIONS 2			
REVISIONS 3			
REVISIONS 4			
FIELD CHANGES			

SIGNATURE

P.E. NUMBER

DATE

BREWER TO EDDINGTON
1-395/ROUTE 9 CONNECTOR


CROSS SECTIONS

SHEET NUMBER

H295

OF 460

Filename: ...\295_XSECT_234+50_113.dgn Division: HIGHWAY Username: common Date:9/30/2021

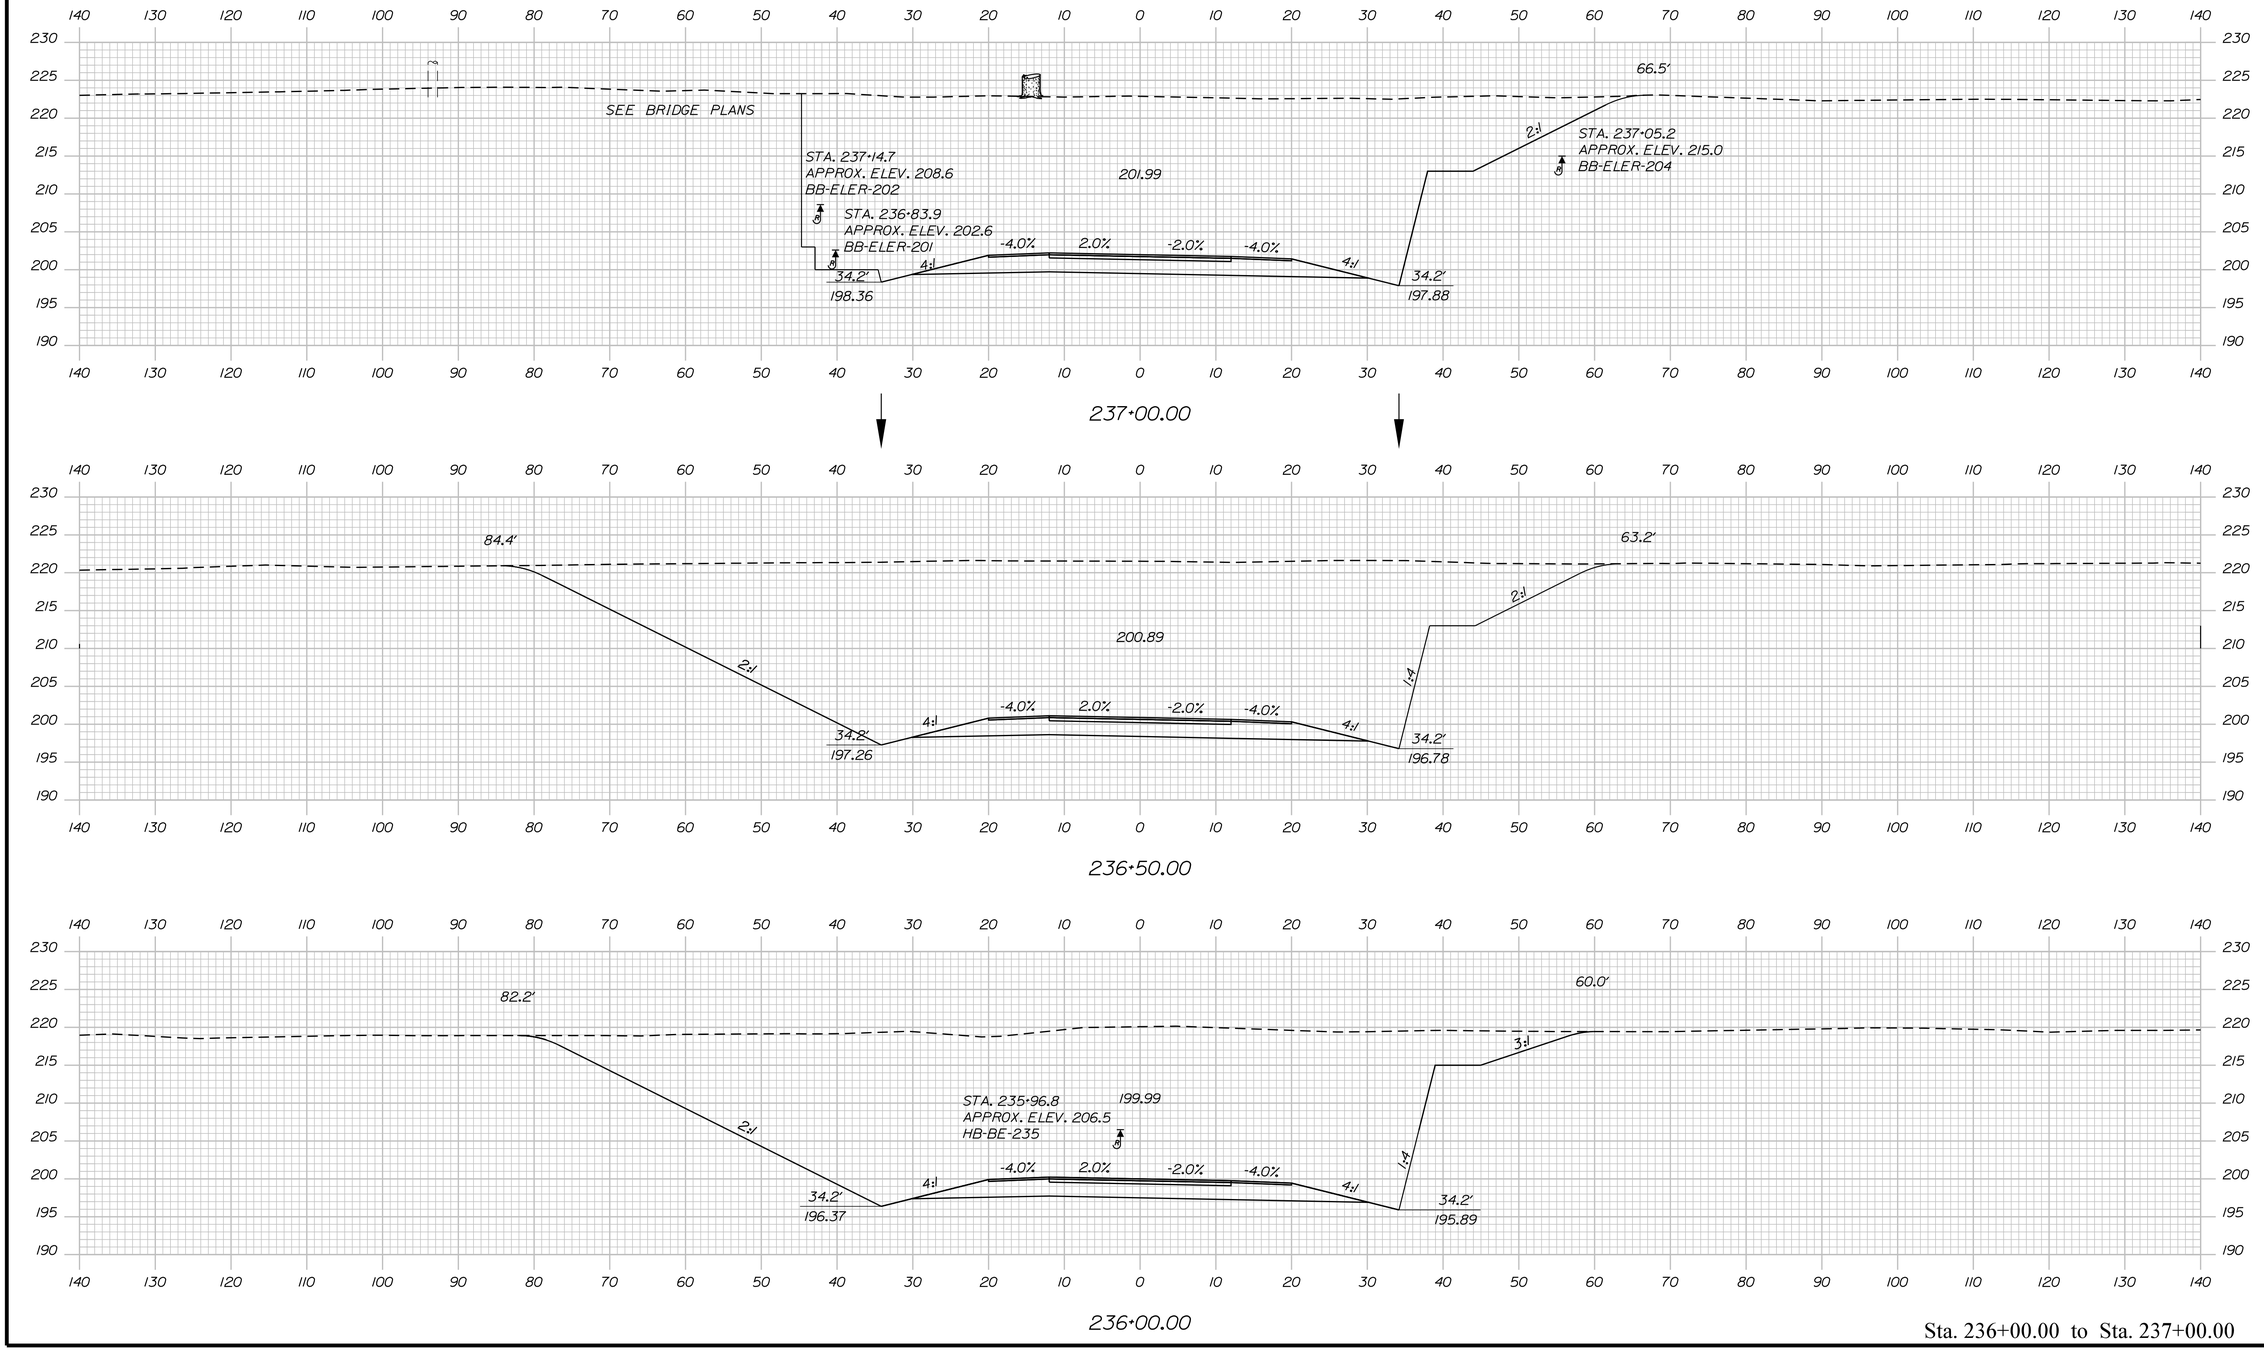

Sta. 236+00.00 to Sta. 237+00.00

STATE OF MAINE
DEPARTMENT OF TRANSPORTATION

1891500

WIN
018915.00

PROJ. MANAGER	R. MOULTON	DATE	SEP. 2021
DESIGN-DETAILED	D.PRIDE	BY	
CHECKED-REVIEWED			
DESIGN2-DETAILED2			
DESIGN3-DETAILED3			
REVISIONS 1			
REVISIONS 2			
REVISIONS 3			
REVISIONS 4			
FIELD CHANGES			

SIGNATURE

P.E. NUMBER

DATE

BREWER TO EDDINGTON
1-395/ROUTE 9 CONNECTOR


CROSS SECTIONS

SHEET NUMBER

H296

OF 460

Filename: ...\296_XSECT_236+00_114.dgn Division: HIGHWAY Username: common Date:9/30/2021

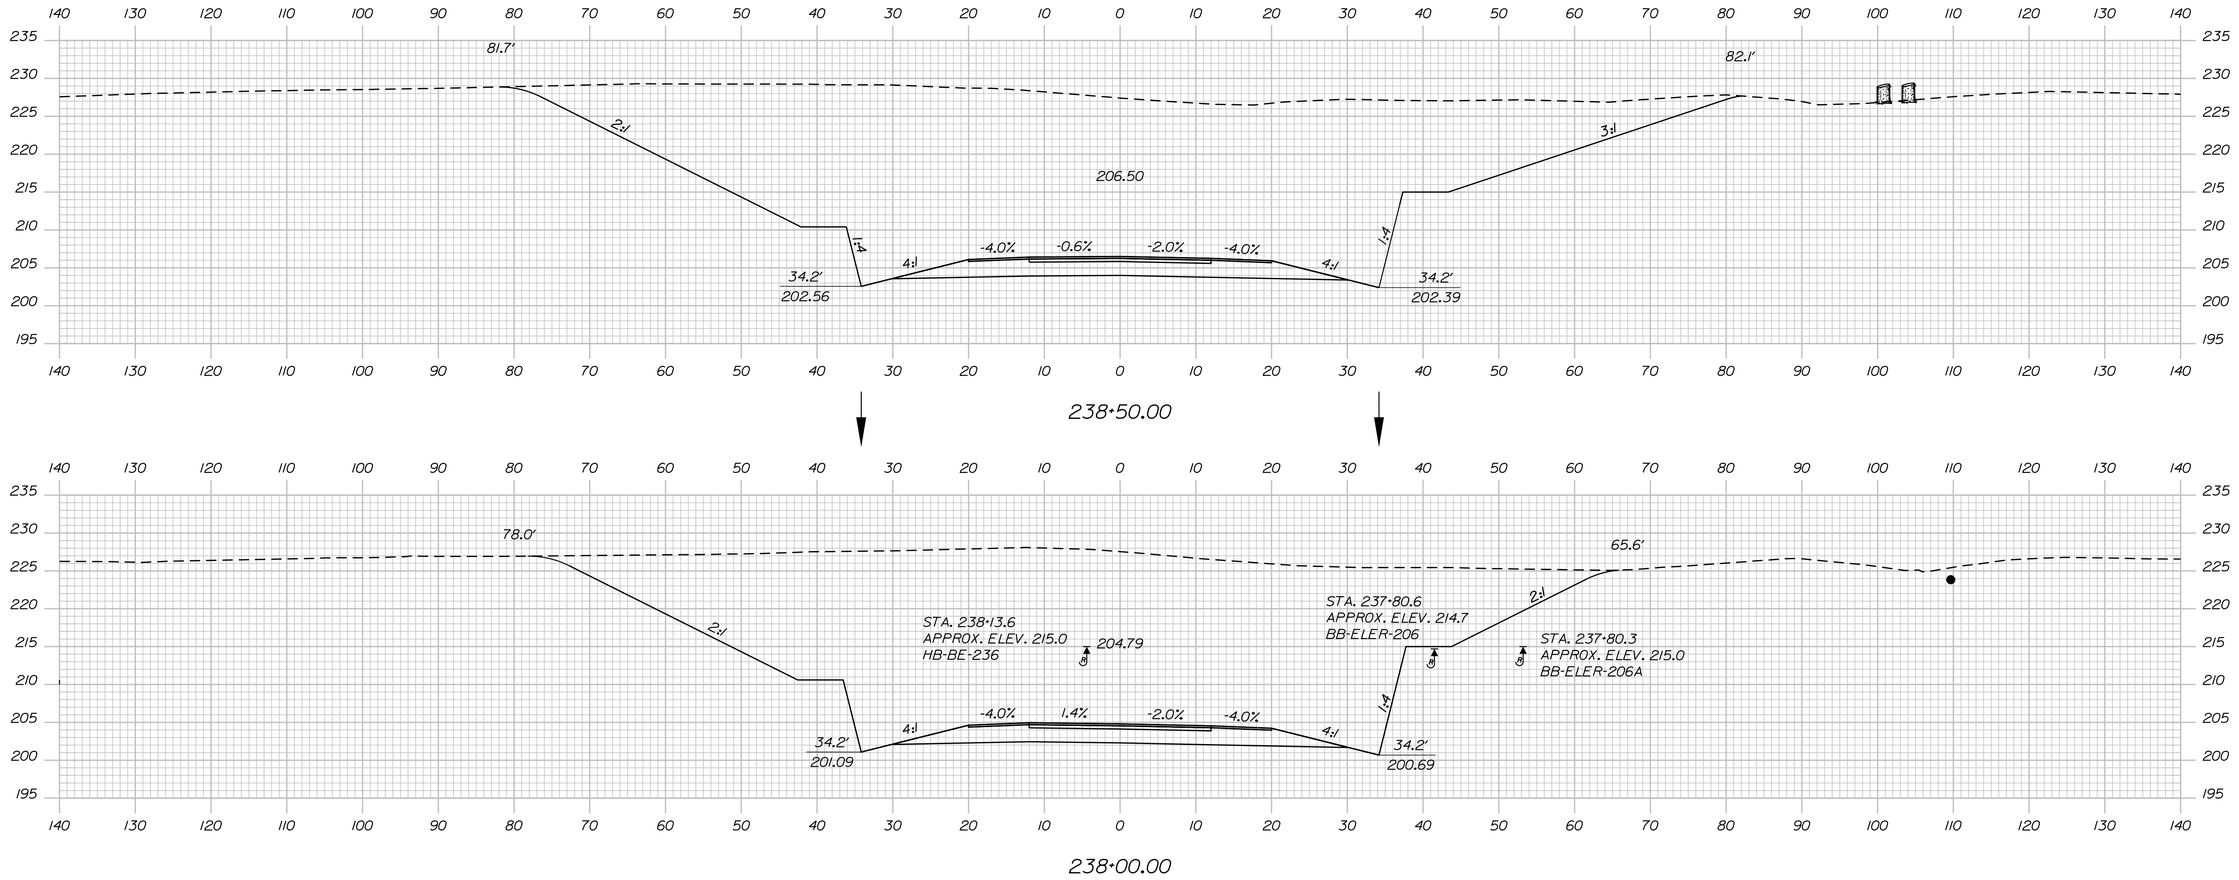

Sta. 237+50.00 to Sta. 238+50.00

STATE OF MAINE
DEPARTMENT OF TRANSPORTATION

1891500

WIN
018915.00

SIGNATURE

P.E. NUMBER

DATE

	BY	DATE
PROJ. MANAGER	R. MOULTON	
DESIGN-DETAILED	D.PRIDE	SEP. 2021
CHECKED-REVIEWED		
DESIGN2-DETAILED2		
DESIGN3-DETAILED3		
REVISIONS 1		
REVISIONS 2		
REVISIONS 3		
REVISIONS 4		
FIELD CHANGES		

BREWER TO EDDINGTON
1-395/ROUTE 9 CONNECTOR


CROSS SECTIONS

SHEET NUMBER

H297

OF 460

Filename: ...\HIGHWAY\MSTA\Xsect_Route 9.dgn Division: HIGHWAY Username: common Date:9/30/2021

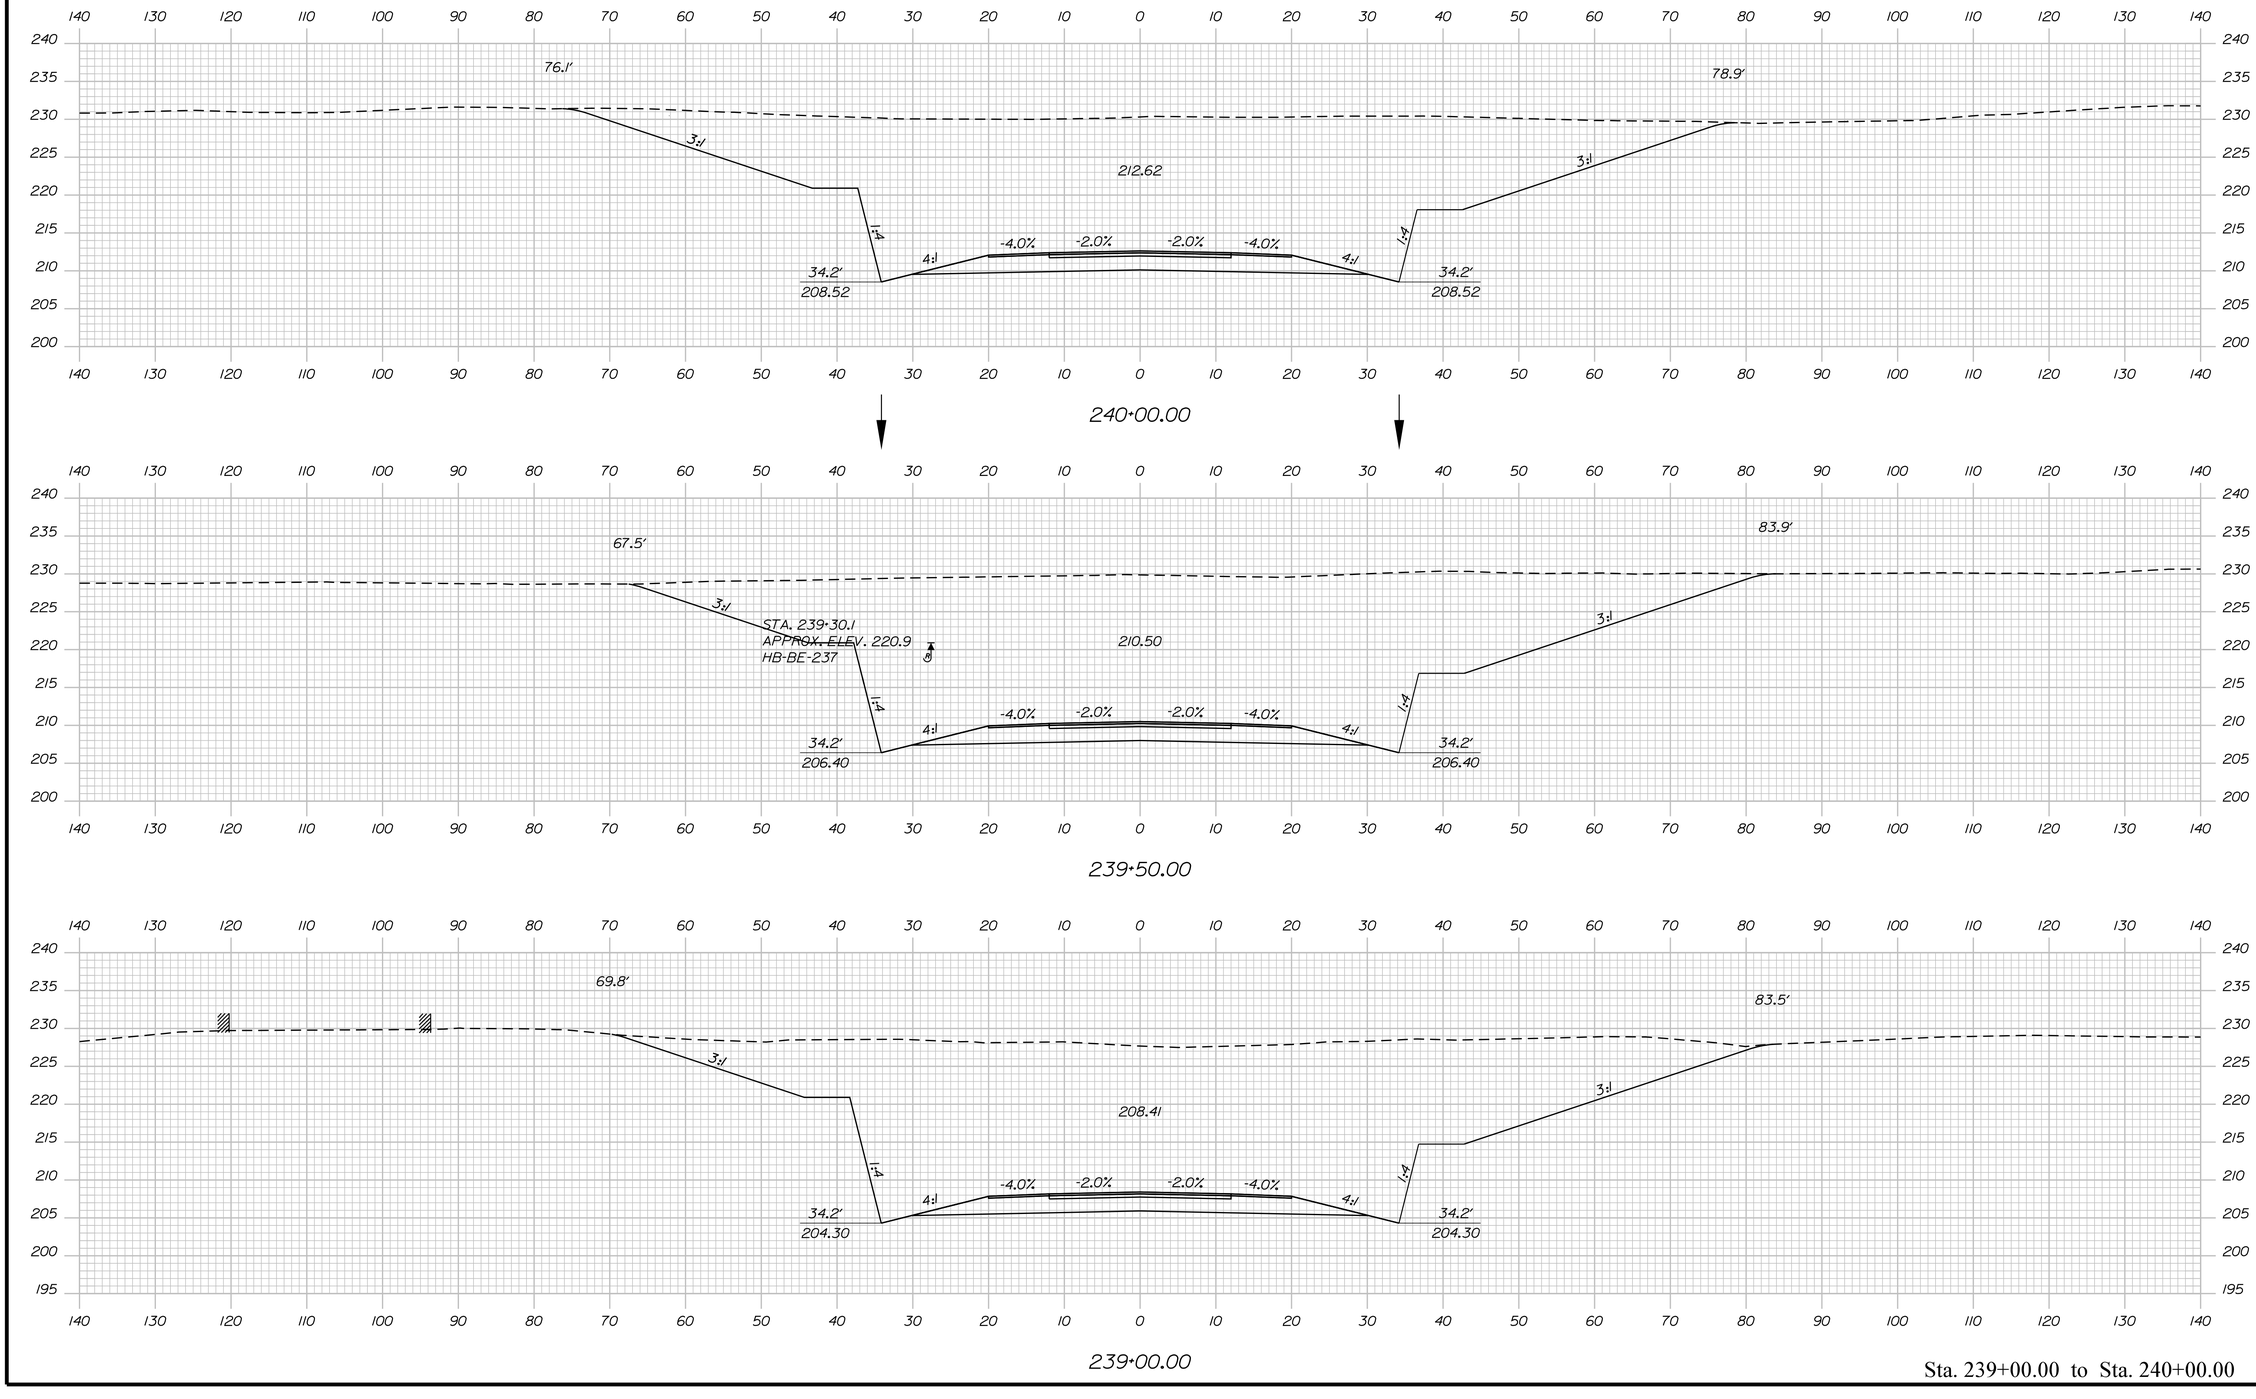

Sta. 239+00.00 to Sta. 240+00.00

STATE OF MAINE
DEPARTMENT OF TRANSPORTATION

1891500

WIN
018915.00

PROJ. MANAGER	R. MOULTON		
DESIGN-DETAILED	D.PRIDE		
CHECKED-REVIEWED			
DESIGN2-DETAILED2			
DESIGN3-DETAILED3			
REVISIONS 1			
REVISIONS 2			
REVISIONS 3			
REVISIONS 4			
FIELD CHANGES			

SIGNATURE

P.E. NUMBER

DATE

BREWER TO EDDINGTON
1-395/ROUTE 9 CONNECTOR

CROSS SECTIONS

SHEET NUMBER

H298

OF 460

Filename: ...\298_XSECT_239+00_116.dgn Username: common Division: HIGHWAY Date:9/30/2021

Sta. 240+50.00 to Sta. 241+50.00

Filename: ...\HIGHWAY\MSTA\Xsect_Route 9.dgn Division: HIGHWAY Username: common Date:9/30/2021

STATE OF MAINE
DEPARTMENT OF TRANSPORTATION

1891500

WIN
018915.00

PROJ. MANAGER	R. MOULTON		
DESIGN-DETAILED	D.PRIDE		
CHECKED-REVIEWED			
DESIGN2-DETAILED2			
DESIGN3-DETAILED3			
REVISIONS 1			
REVISIONS 2			
REVISIONS 3			
REVISIONS 4			
FIELD CHANGES			

SIGNATURE

P.E. NUMBER

DATE

BY

DATE

SEP. 2021

BREWER TO EDDINGTON
1-395/ROUTE 9 CONNECTOR

CROSS SECTIONS

SHEET NUMBER

H299

OF 460

Filename: ...\300_XSECT_242+00_118.dgn Division: HIGHWAY Username: common Date:9/30/2021

Sta. 242+00.00 to Sta. 243+00.00

STATE OF MAINE
DEPARTMENT OF TRANSPORTATION

1891500

WIN
018915.00

PROJ. MANAGER	R. MOULTON		
DESIGN-DETAILED	D.PRIDE		
CHECKED-REVIEWED			
DESIGN2-DETAILED2			
DESIGN3-DETAILED3			
REVISIONS 1			
REVISIONS 2			
REVISIONS 3			
REVISIONS 4			
FIELD CHANGES			

SIGNATURE

P.E. NUMBER

DATE

BY	DATE
	SEP. 2021


BREWER TO EDDINGTON
1-395/ROUTE 9 CONNECTOR

CROSS SECTIONS

SHEET NUMBER

H300

OF 460

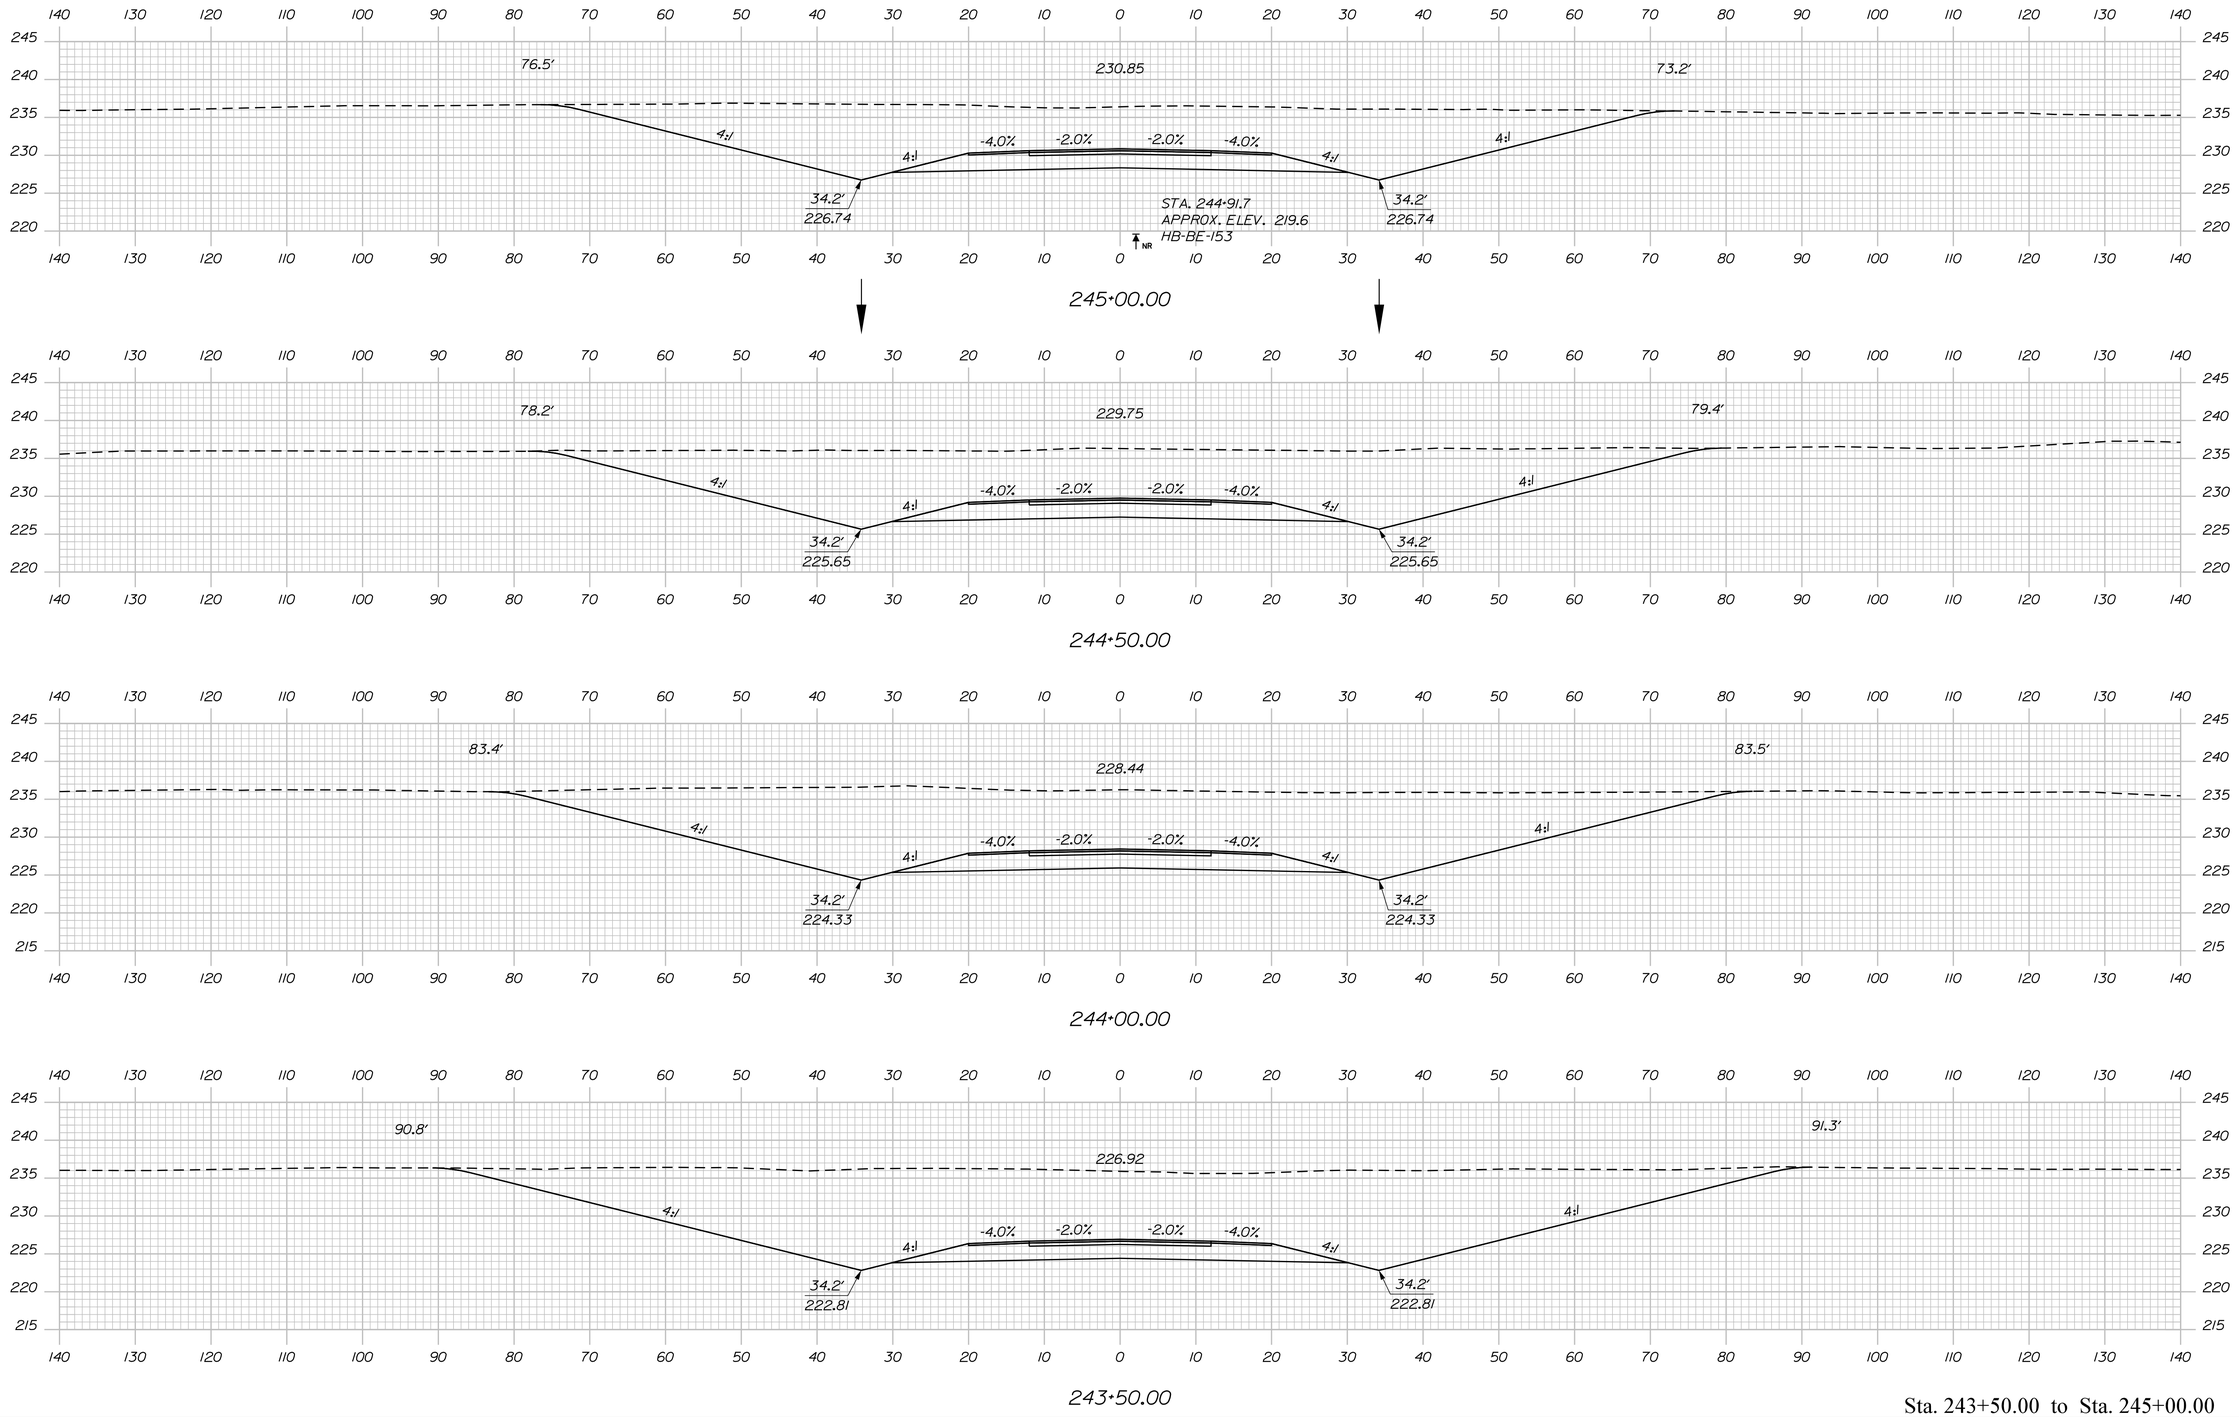

Sta. 243+50.00 to Sta. 245+00.00

STATE OF MAINE
DEPARTMENT OF TRANSPORTATION

1891500

WIN
018915.00

		BY	DATE
PROJ. MANAGER	R. MOULTON		
DESIGN-DETAILED	D.PRIDE		SEP. 2021
CHECKED-REVIEWED			
DESIGN2-DETAILED2			
DESIGN3-DETAILED3			
REVISIONS 1	1		
REVISIONS 2	2		
REVISIONS 3	3		
REVISIONS 4	4		
FIELD CHANGES			

SIGNATURE

P.E. NUMBER

DATE

BREWER TO EDDINGTON
1-395/ROUTE 9 CONNECTOR


CROSS SECTIONS

SHEET NUMBER

H301

OF 460

Filename: ...\301_XSECT_243+50_119.dgn Division: HIGHWAY Username: common Date:9/30/2021

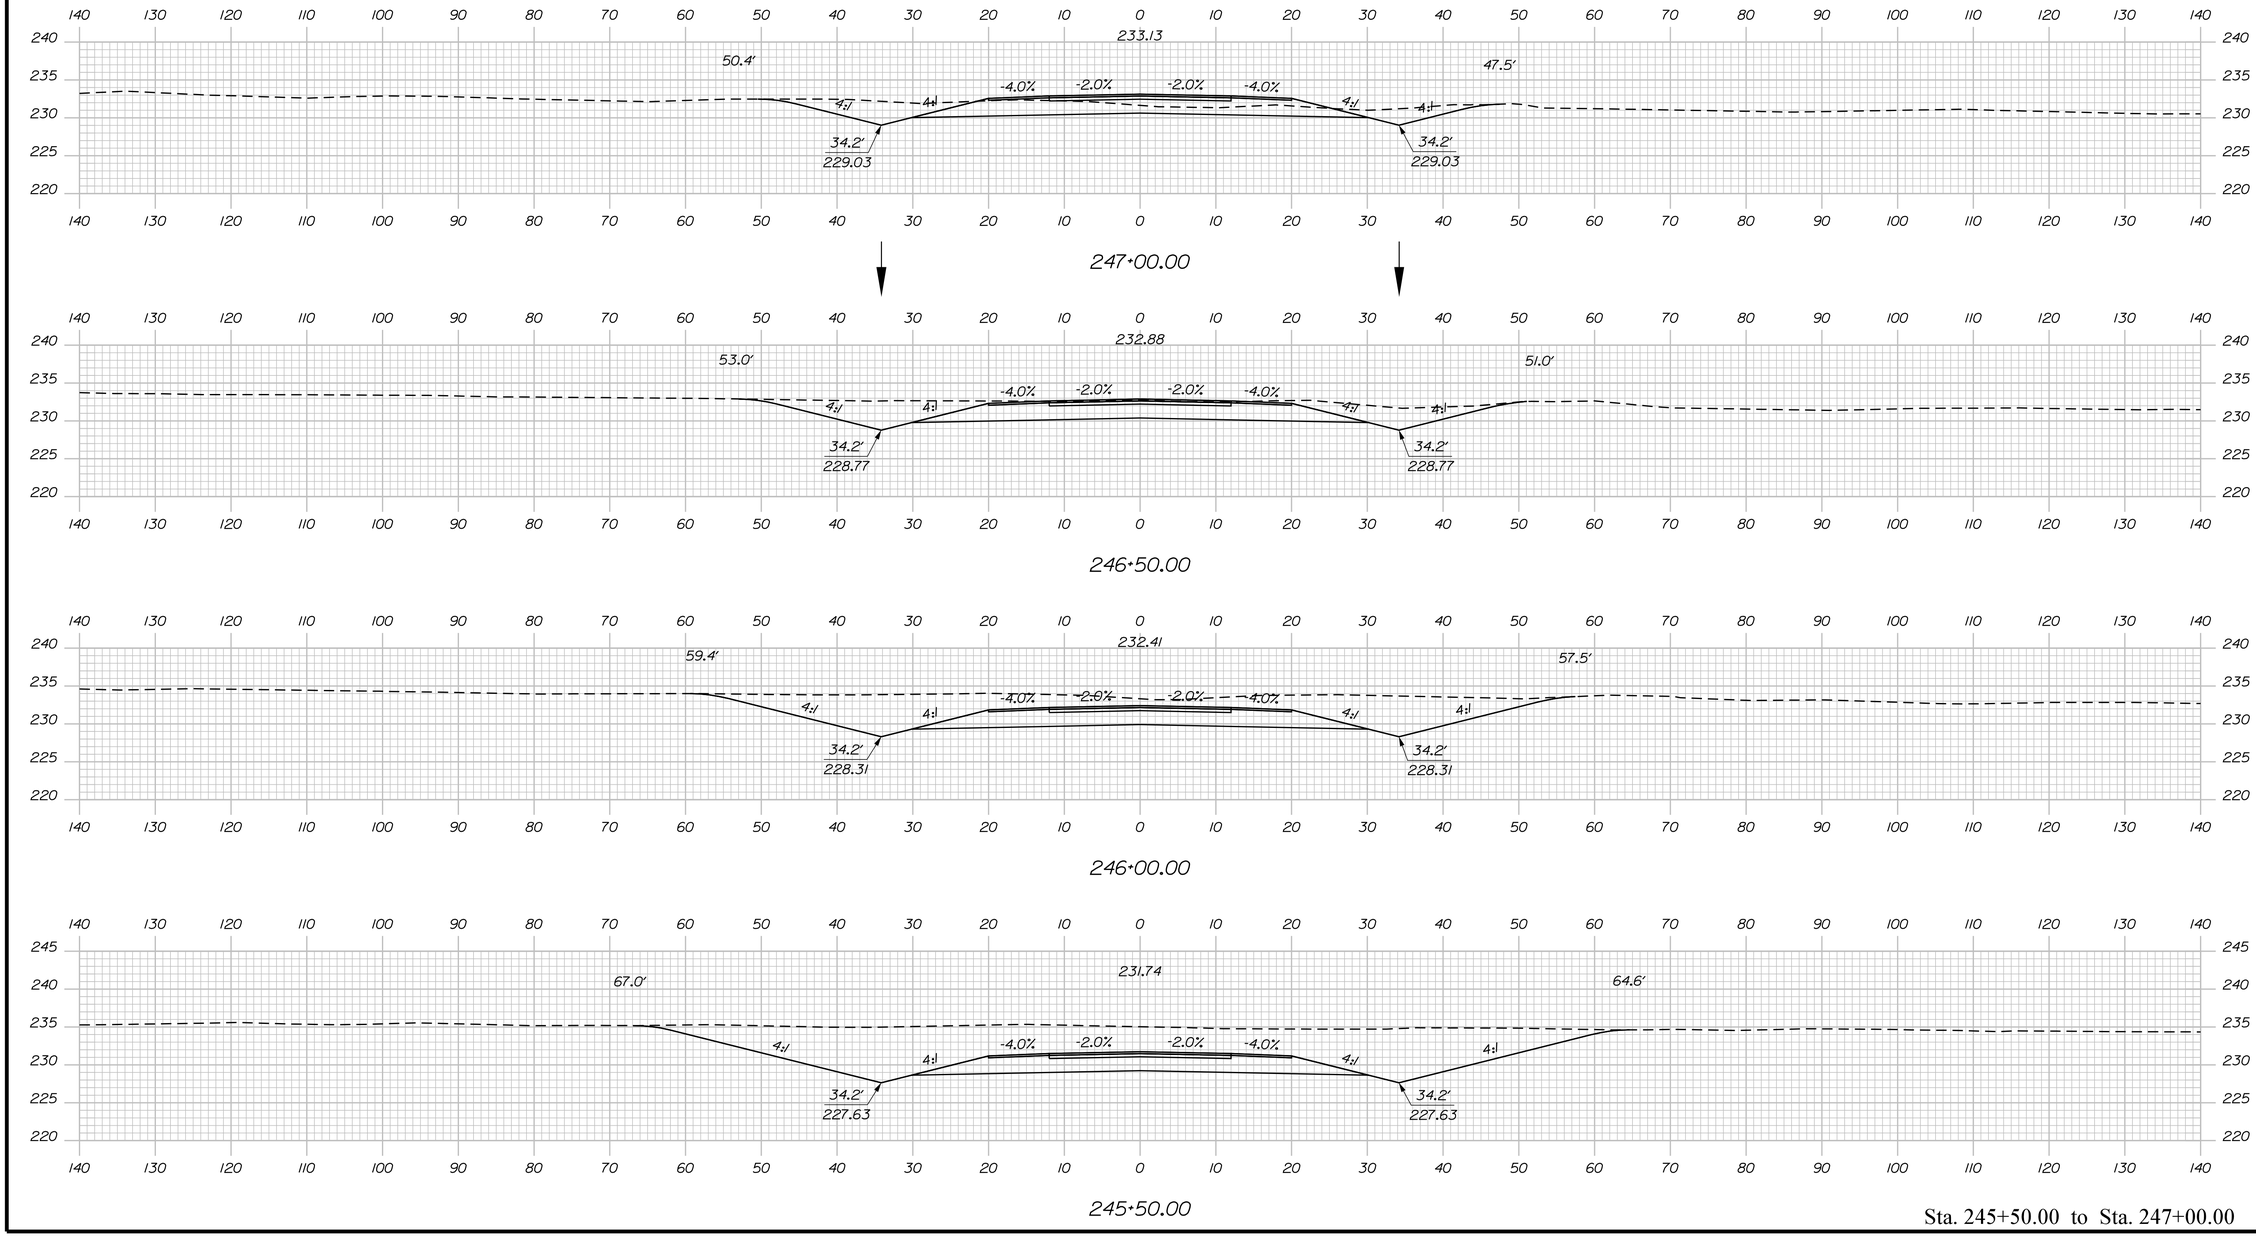

Sta. 245+50.00 to Sta. 247+00.00

STATE OF MAINE
DEPARTMENT OF TRANSPORTATION

1891500

WIN
018915.00

PROJ. MANAGER	R. MOULTON	BY	DATE
DESIGN-DETAILED	D.PRIDE		SEP. 2021
CHECKED-REVIEWED			
DESIGN2-DETAILED2			
DESIGN3-DETAILED3			
REVISIONS 1			
REVISIONS 2			
REVISIONS 3			
REVISIONS 4			
FIELD CHANGES			

SIGNATURE

P.E. NUMBER

DATE

BREWER TO EDDINGTON
1-395/ROUTE 9 CONNECTOR

CROSS SECTIONS

SHEET NUMBER

H302

OF 460

Filename: ...\302_XSECT_245+50_120.dgn Division: HIGHWAY Username: common Date:9/30/2021

Sta. 247+50.00 to Sta. 249+00.00

Filename: ...\303_XSECT_247+50_121.dgn Username: common Division: HIGHWAY Date:9/30/2021

STATE OF MAINE
DEPARTMENT OF TRANSPORTATION

1891500

WIN
018915.00

SIGNATURE

P.E. NUMBER

DATE

	BY	DATE
PROJ. MANAGER	R. MOULTON	
DESIGN-DETAILED	D.PRIDE	SEP. 2021
CHECKED-REVIEWED		
DESIGN2-DETAILED2		
DESIGN3-DETAILED3		
REVISIONS 1		
REVISIONS 2		
REVISIONS 3		
REVISIONS 4		
FIELD CHANGES		


BREWER TO EDDINGTON
1-395/ROUTE 9 CONNECTOR

CROSS SECTIONS


SHEET NUMBER

H303


OF 460

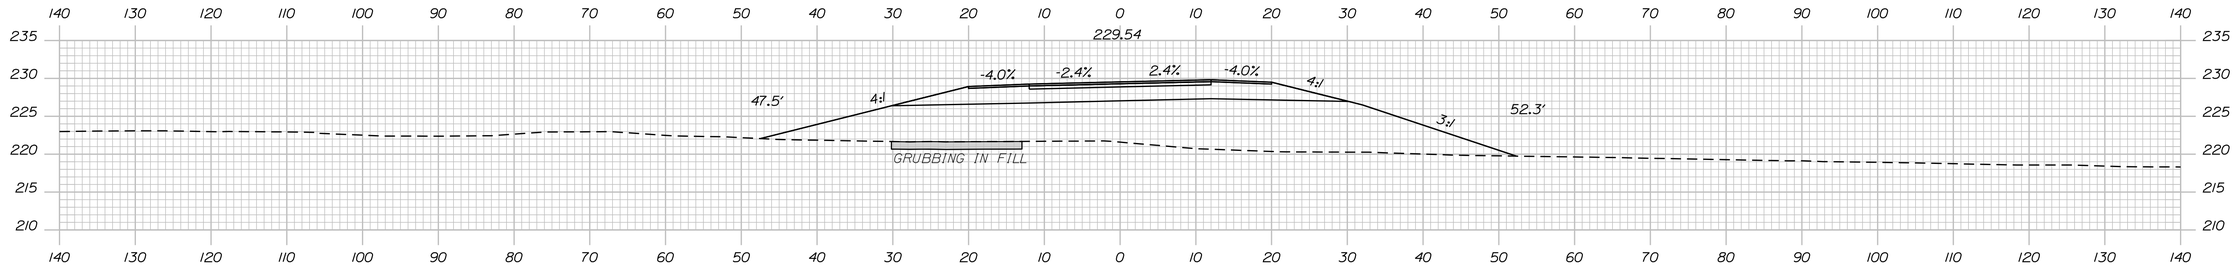


251+00.00

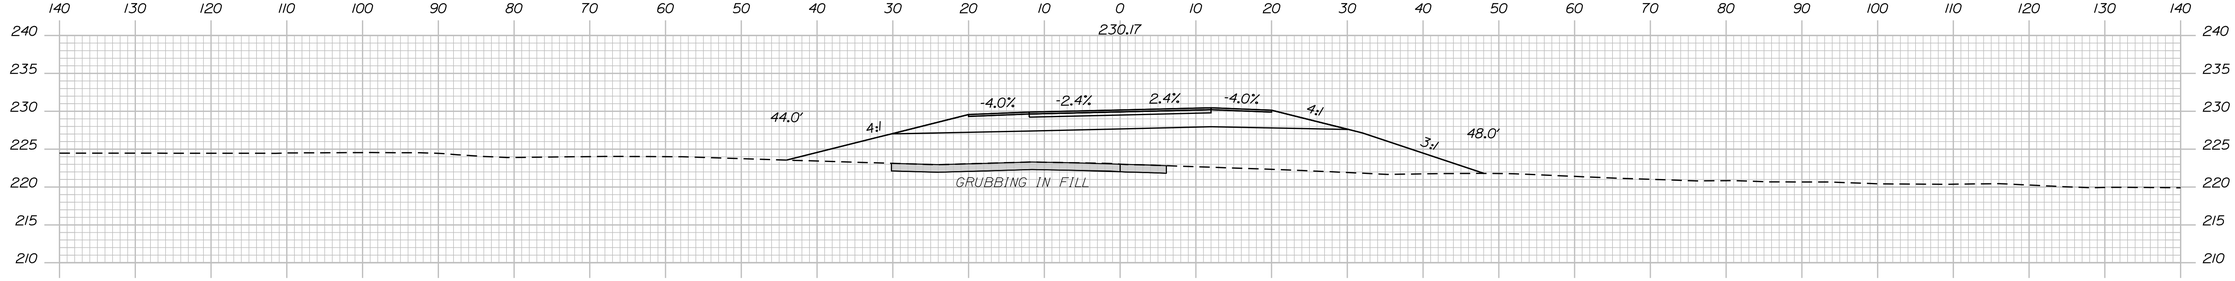

250+50.00

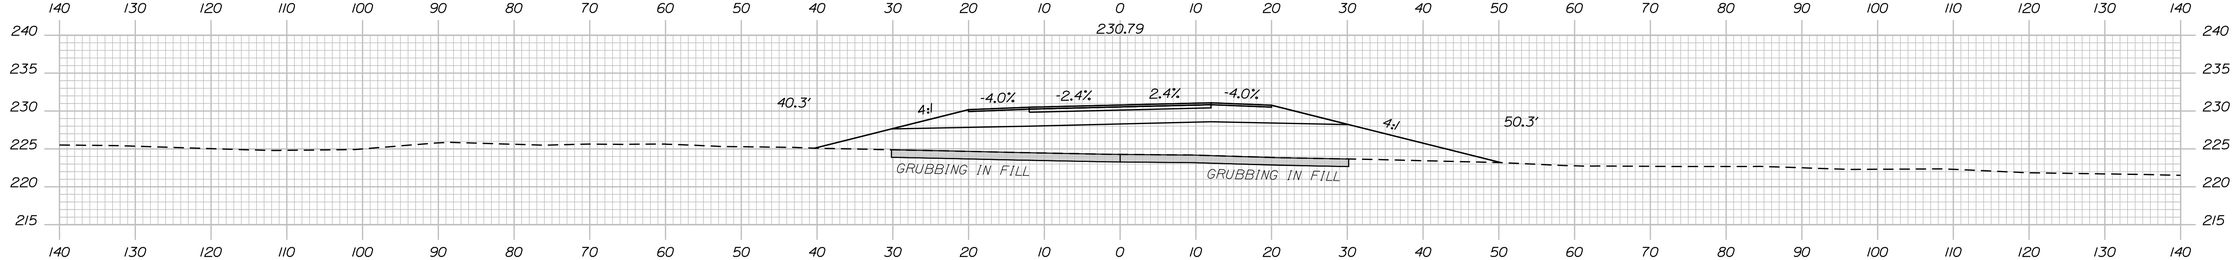

250+00.00

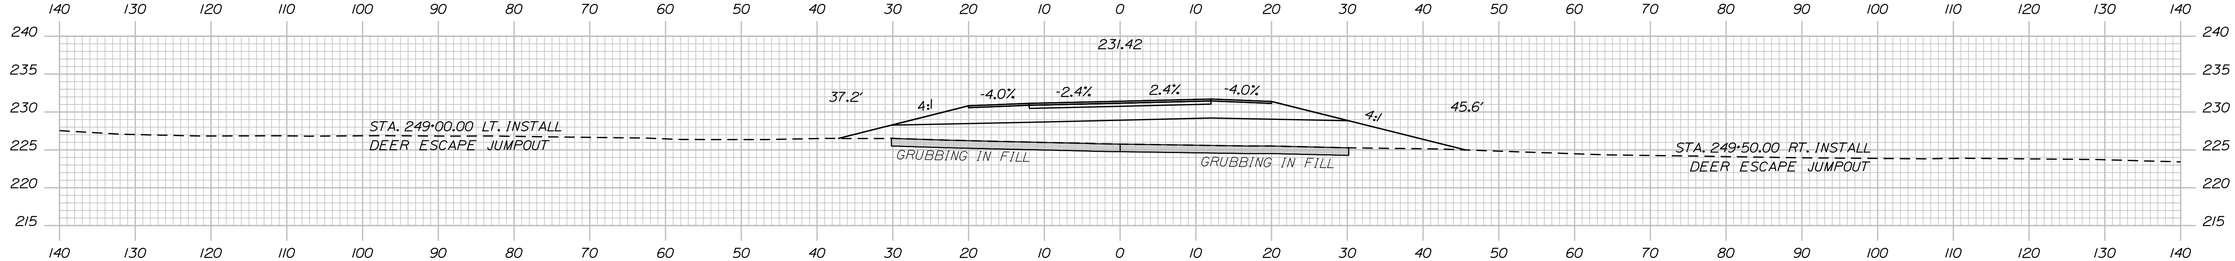

249+50.00

Sta. 249+50.00 to Sta. 251+00.00

STATE OF MAINE
DEPARTMENT OF TRANSPORTATION

1891500

WIN
018915.00

PROJ. MANAGER	R. MOULTON		
DESIGN-DETAILED	D.PRIDE	SEP. 2021	SIGNATURE
CHECKED-REVIEWED			
DESIGN2-DETAILED2			P.E. NUMBER
DESIGN3-DETAILED3			
REVISIONS 1			DATE
REVISIONS 2			
REVISIONS 3			
REVISIONS 4			
FIELD CHANGES			

BREWER TO EDDINGTON
1-395/ROUTE 9 CONNECTOR


CROSS SECTIONS

SHEET NUMBER

H304

OF 460

Filename: ...\304_XSECT_249+50_122.dgn Division: HIGHWAY Username: common Date:9/30/2021

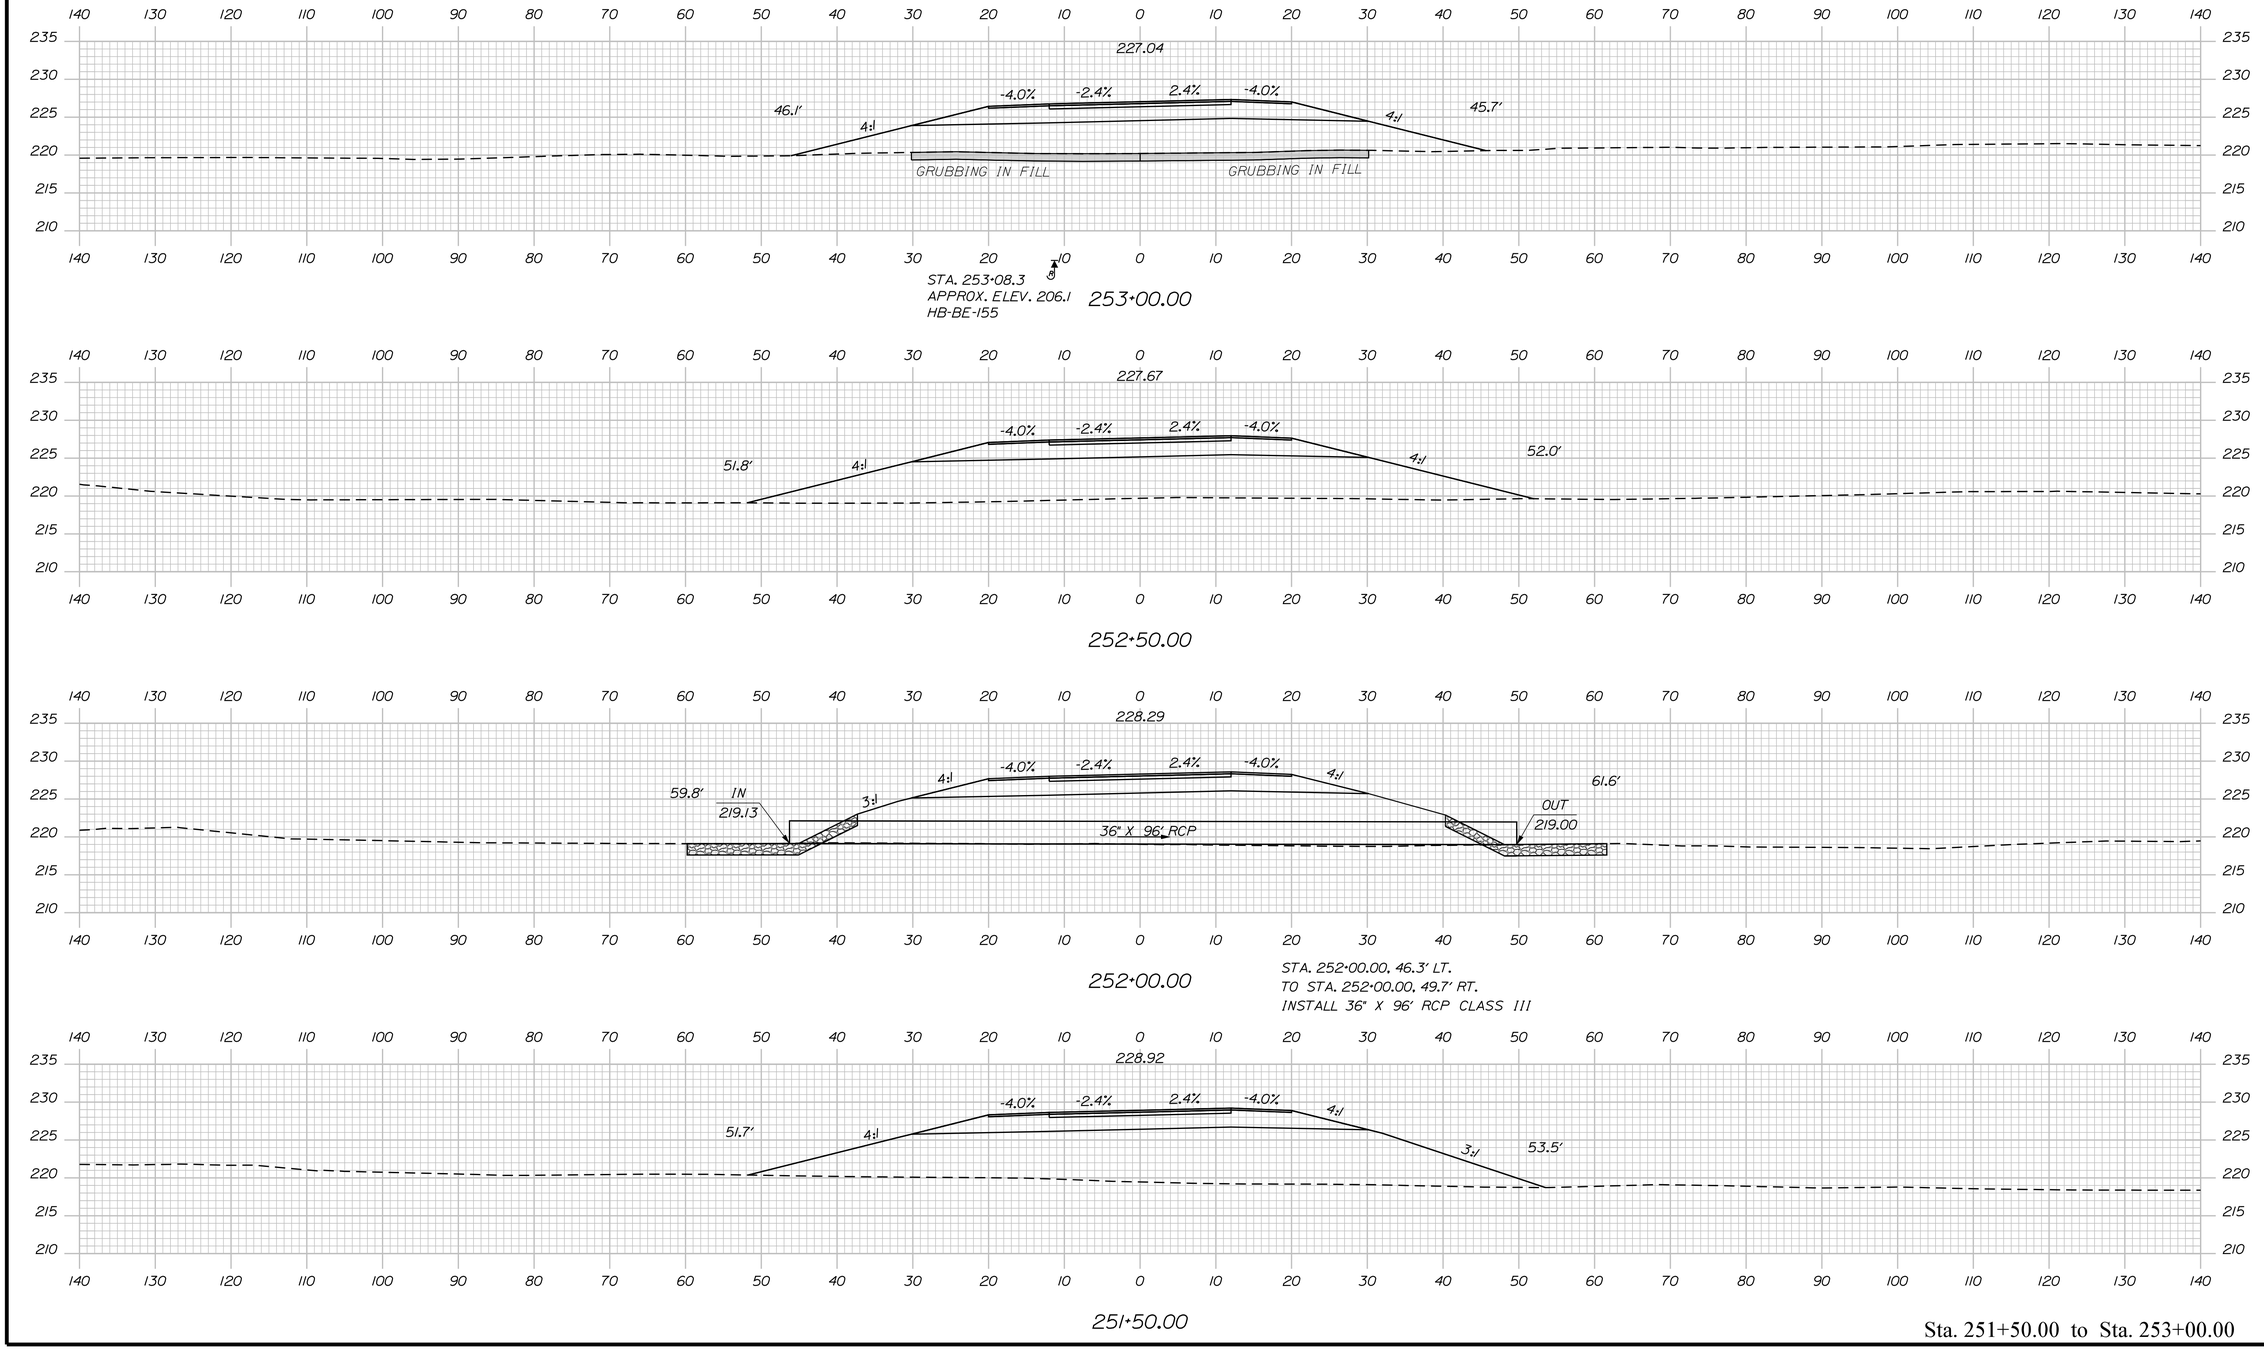

Sta. 251+50.00 to Sta. 253+00.00

STATE OF MAINE
DEPARTMENT OF TRANSPORTATION

1891500

WIN
018915.00

PROJ. MANAGER	R. MOULTON	BY	DATE
DESIGN-DETAILED	D.PRIDE		SEP. 2021
CHECKED-REVIEWED			
DESIGN2-DETAILED2			
DESIGN3-DETAILED3			
REVISIONS 1			
REVISIONS 2			
REVISIONS 3			
REVISIONS 4			
FIELD CHANGES			

SIGNATURE

P.E. NUMBER

DATE

BREWER TO EDDINGTON
1-395/ROUTE 9 CONNECTOR


CROSS SECTIONS

SHEET NUMBER

H305

OF 460

Filename: ...\305_XSECT_251+50_123.dgn Division: HIGHWAY Username: common Date:9/30/2021

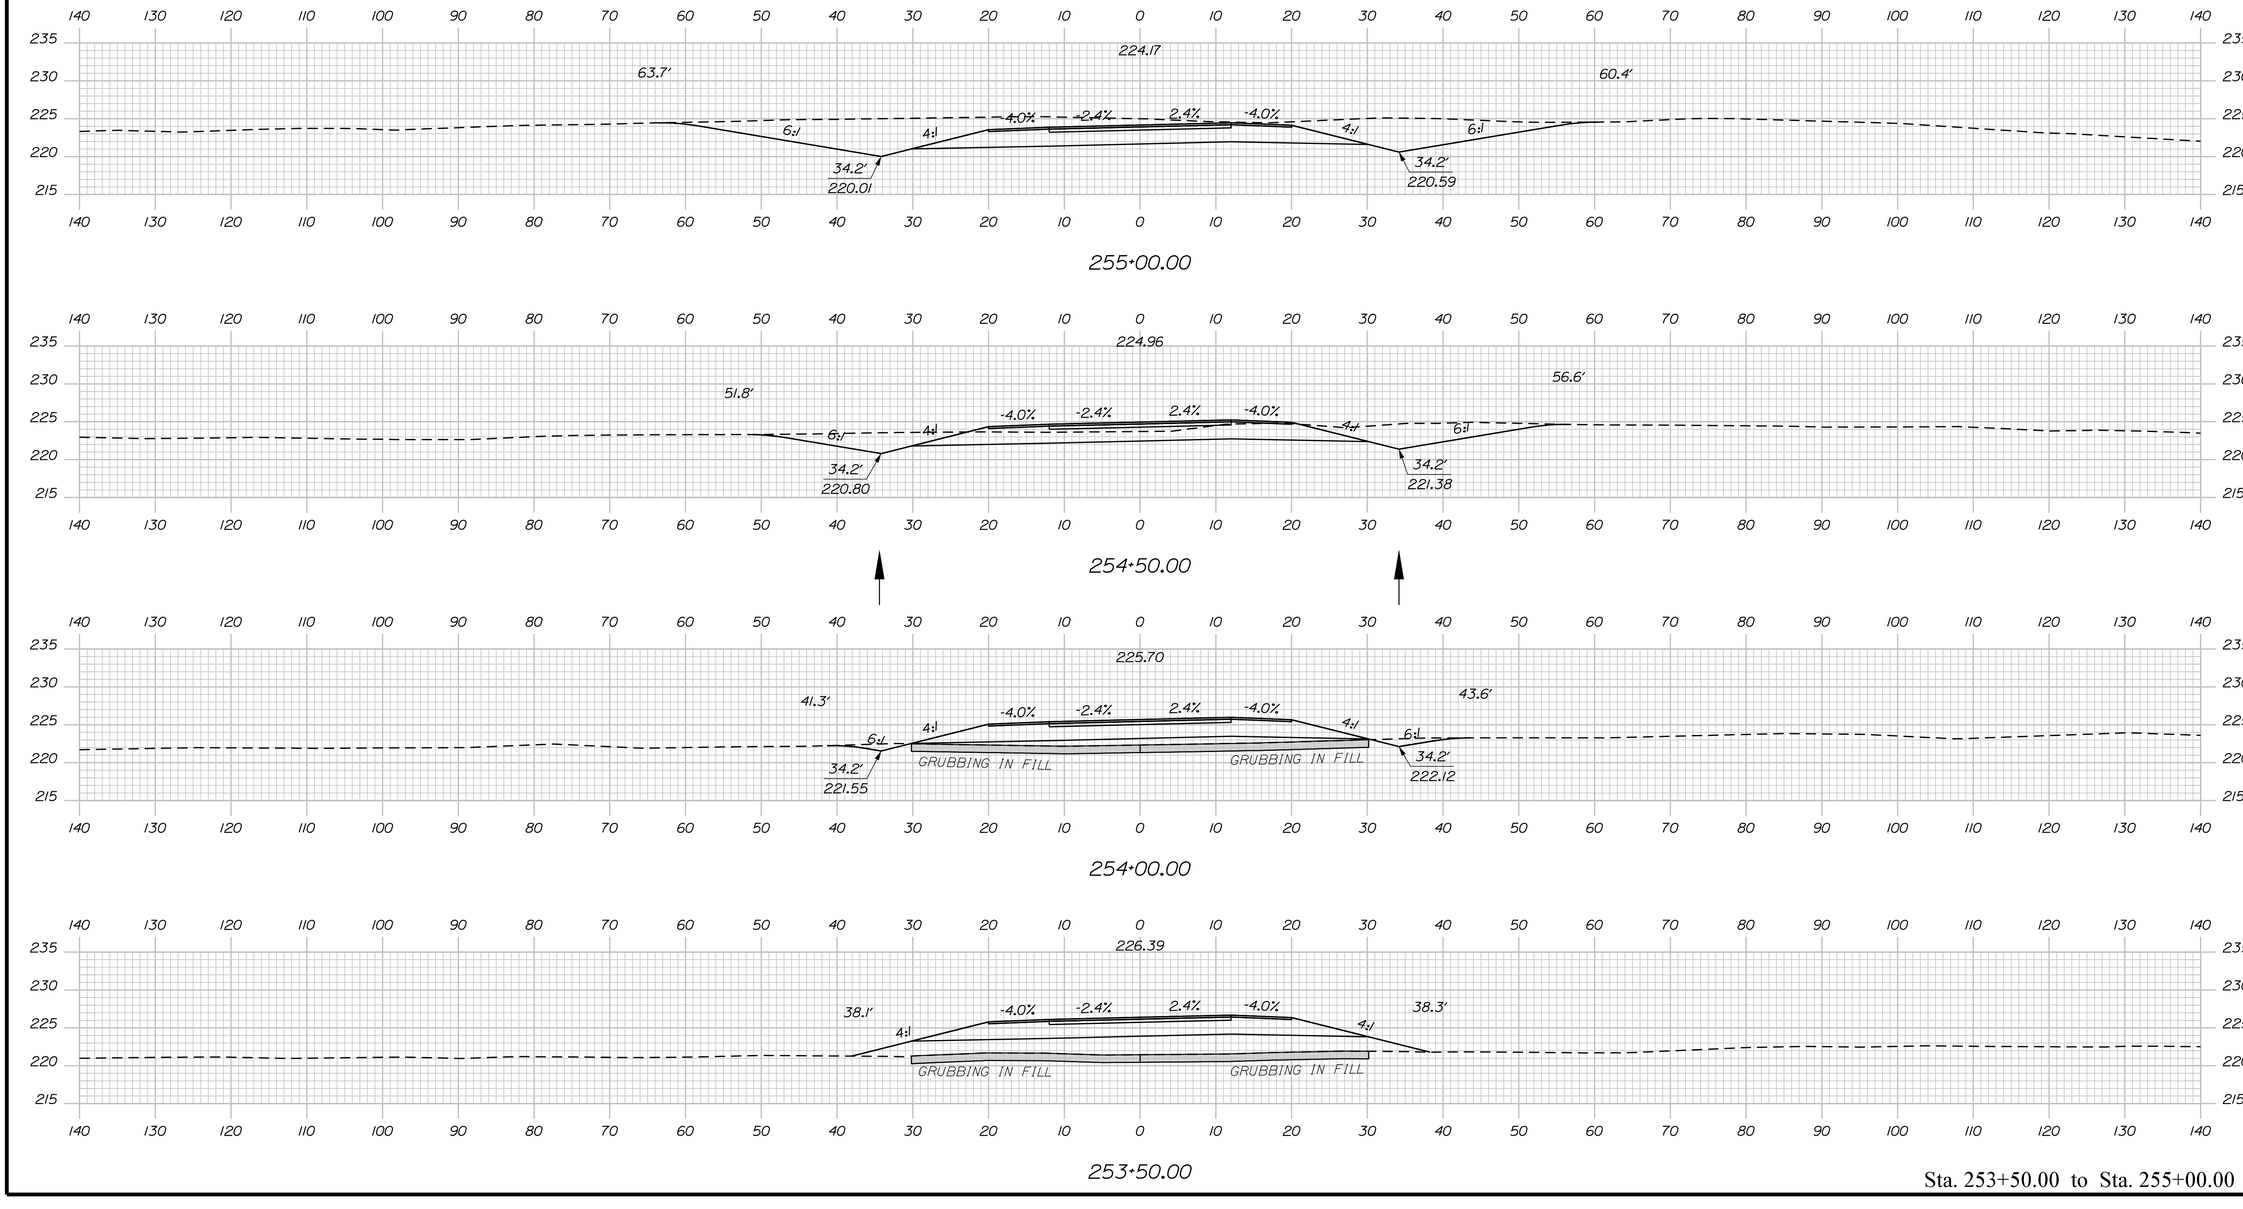

Sta. 253+50.00 to Sta. 255+00.00

STATE OF MAINE
DEPARTMENT OF TRANSPORTATION

1891500

WIN
018915.00

SIGNATURE

P.E. NUMBER

DATE

	BY	DATE
PROJ. MANAGER	R. MOULTON	
DESIGN-DETAILED	D.PRIDE	SEP. 2021
CHECKED-REVIEWED		
DESIGN2-DETAILED2		
DESIGN3-DETAILED3		
REVISIONS 1		
REVISIONS 2		
REVISIONS 3		
REVISIONS 4		
FIELD CHANGES		

BREWER TO EDDINGTON
1-395/ROUTE 9 CONNECTOR


CROSS SECTIONS

SHEET NUMBER


H306

OF 460


Filename: ...\306_XSECT_253+50_124.dgn Division: HIGHWAY Username: common Date:9/30/2021

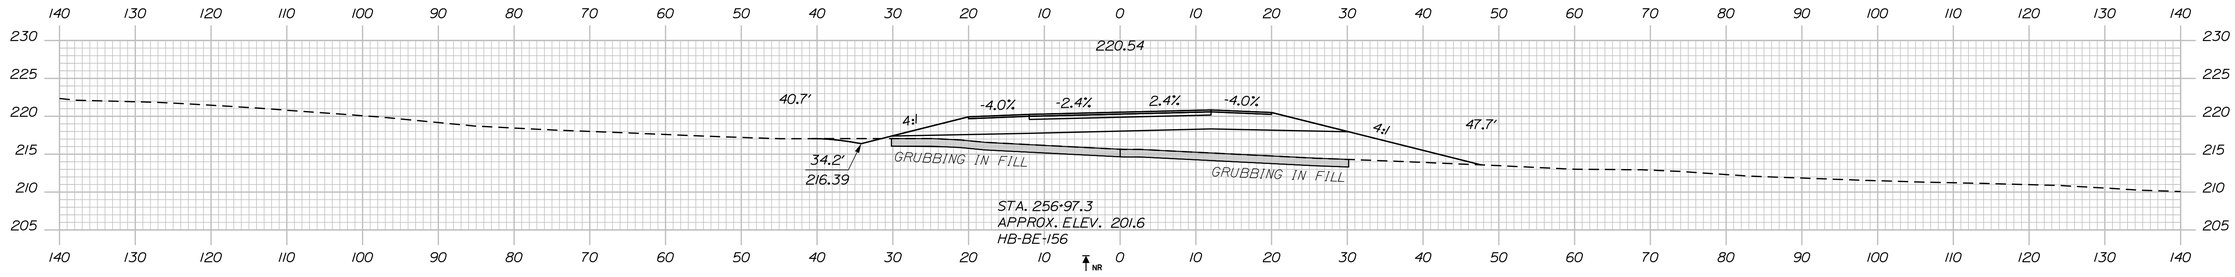


257+00.00

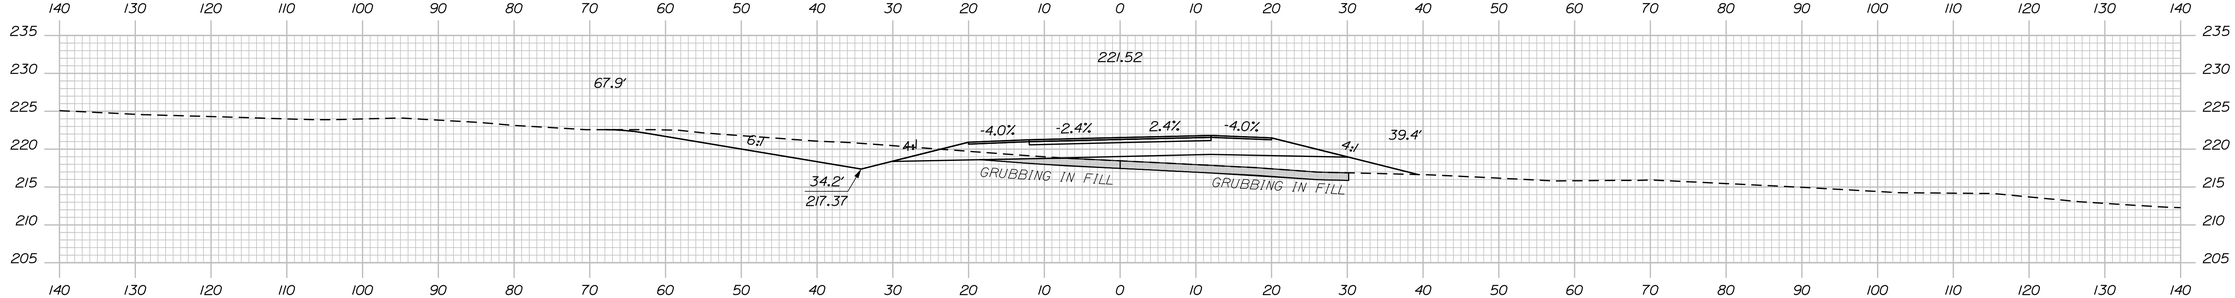

256+50.00

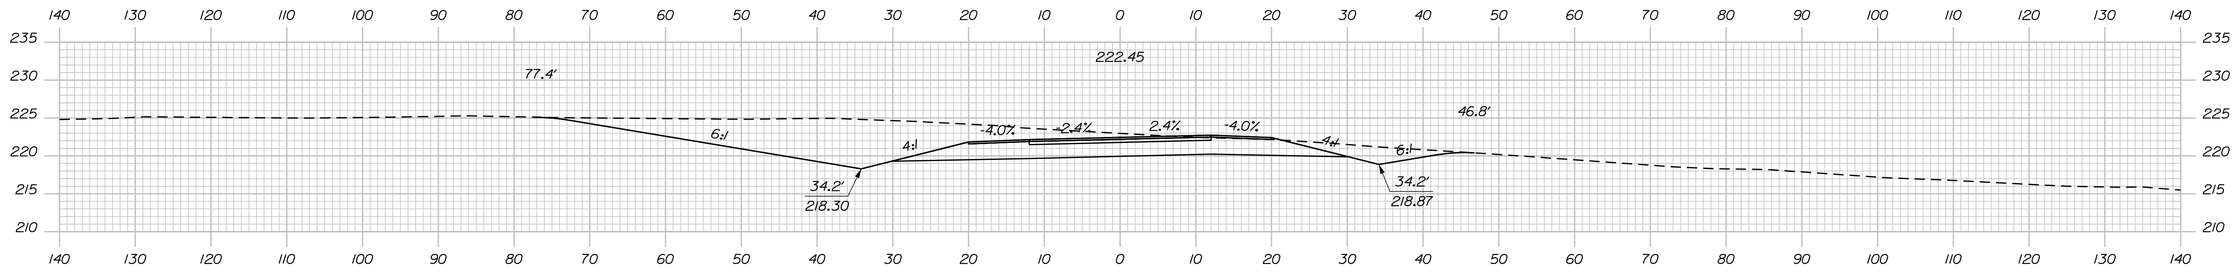

256+00.00

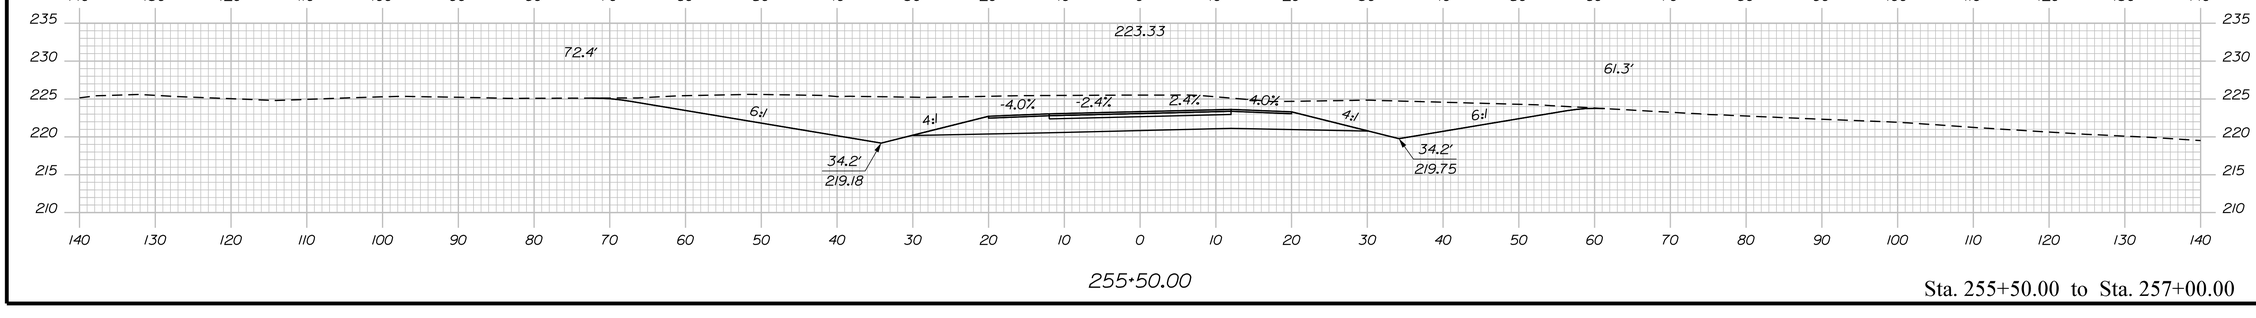

255+50.00

Sta. 255+50.00 to Sta. 257+00.00

STATE OF MAINE
DEPARTMENT OF TRANSPORTATION

1891500

WIN
018915.00

PROJ. MANAGER	R. MOULTON	BY	
DESIGN-DETAILED	D.PRIDE	DATE	SEP. 2021
CHECKED-REVIEWED			
DESIGN2-DETAILED2			
DESIGN3-DETAILED3			
REVISIONS 1			
REVISIONS 2			
REVISIONS 3			
REVISIONS 4			
FIELD CHANGES			

SIGNATURE

P.E. NUMBER

DATE

BREWER TO EDDINGTON
1-395/ROUTE 9 CONNECTOR


CROSS SECTIONS

SHEET NUMBER

H307


OF 460

Filename: ...\HIGHWAY\MSTA\Xsect_Route 9.dgn Division: HIGHWAY Username: common Date:9/30/2021

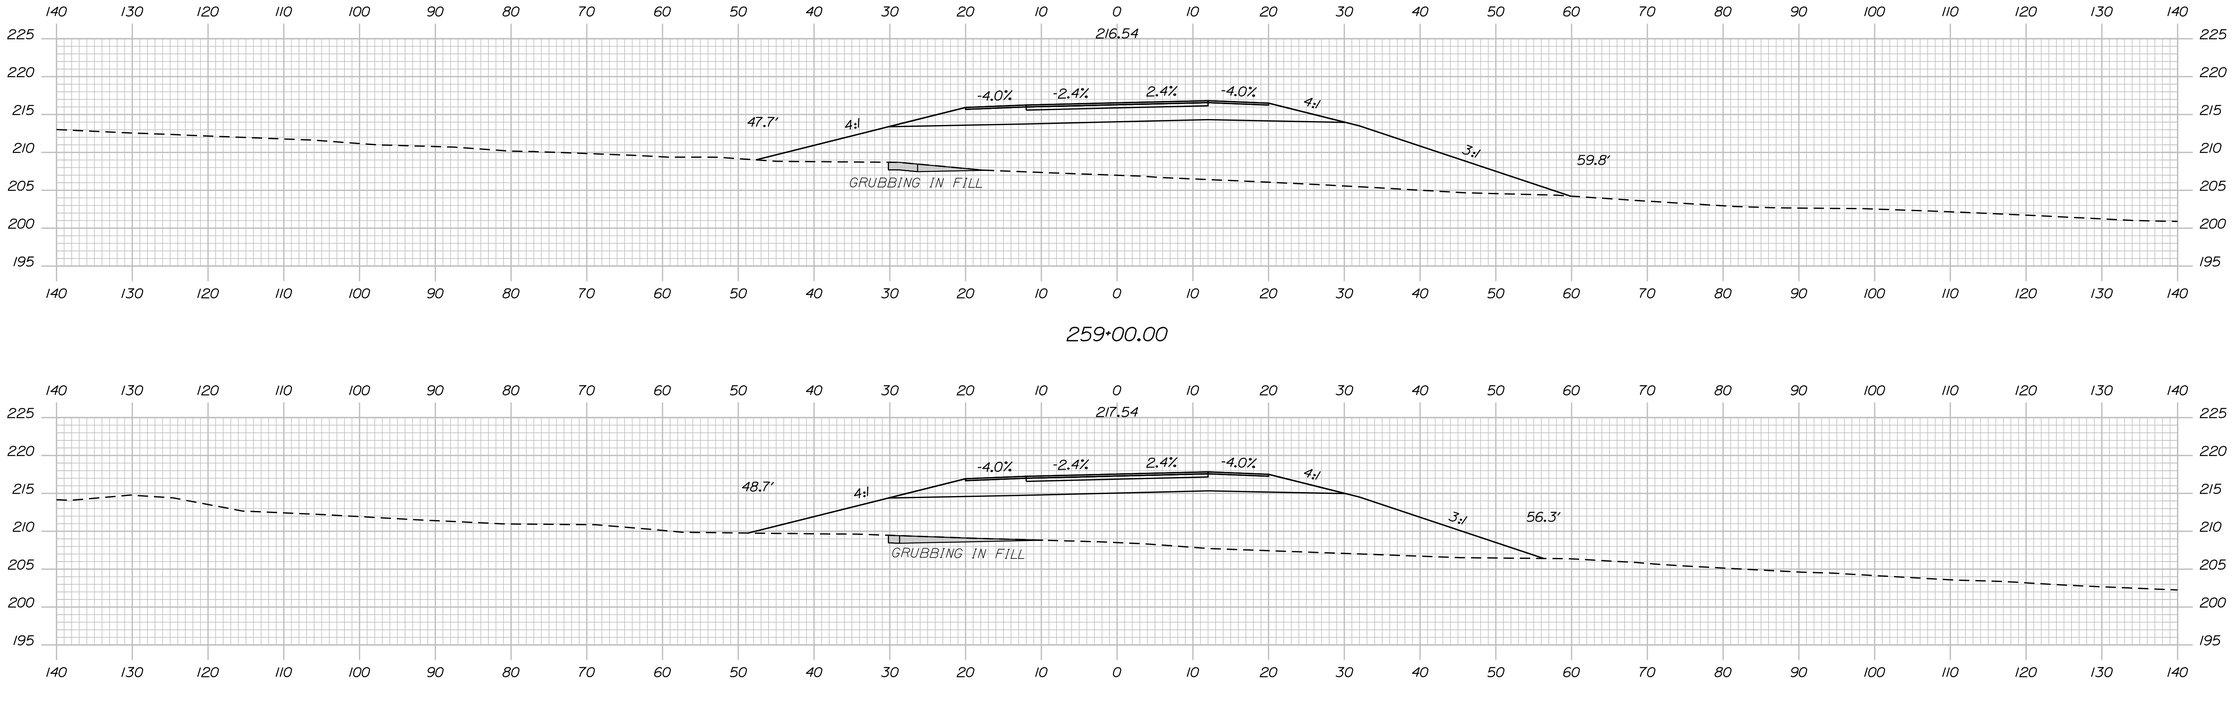


259+00.00

258+50.00

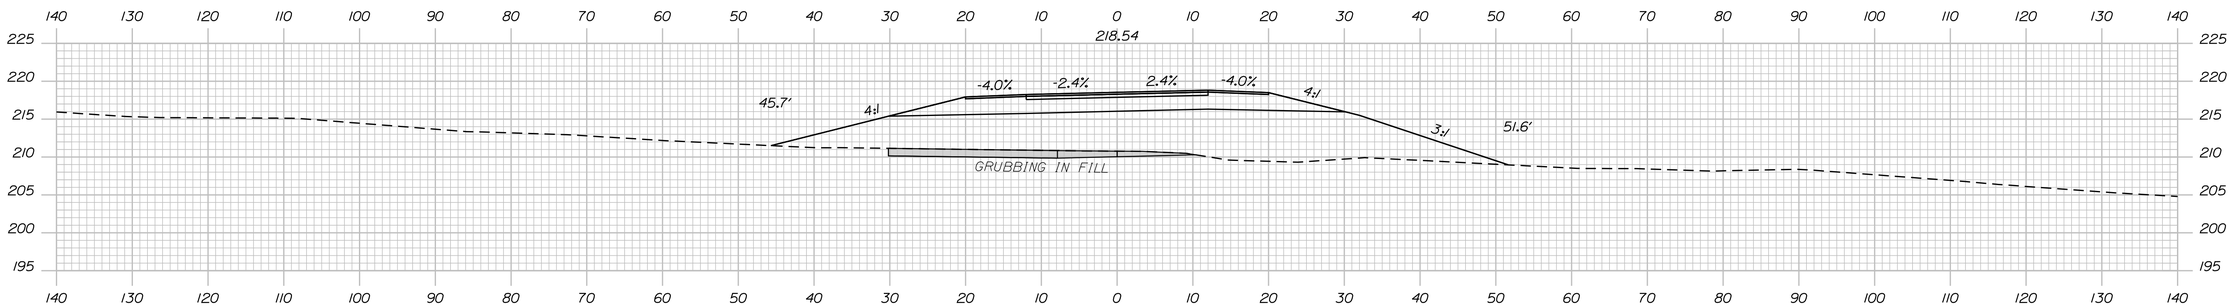

258+00.00

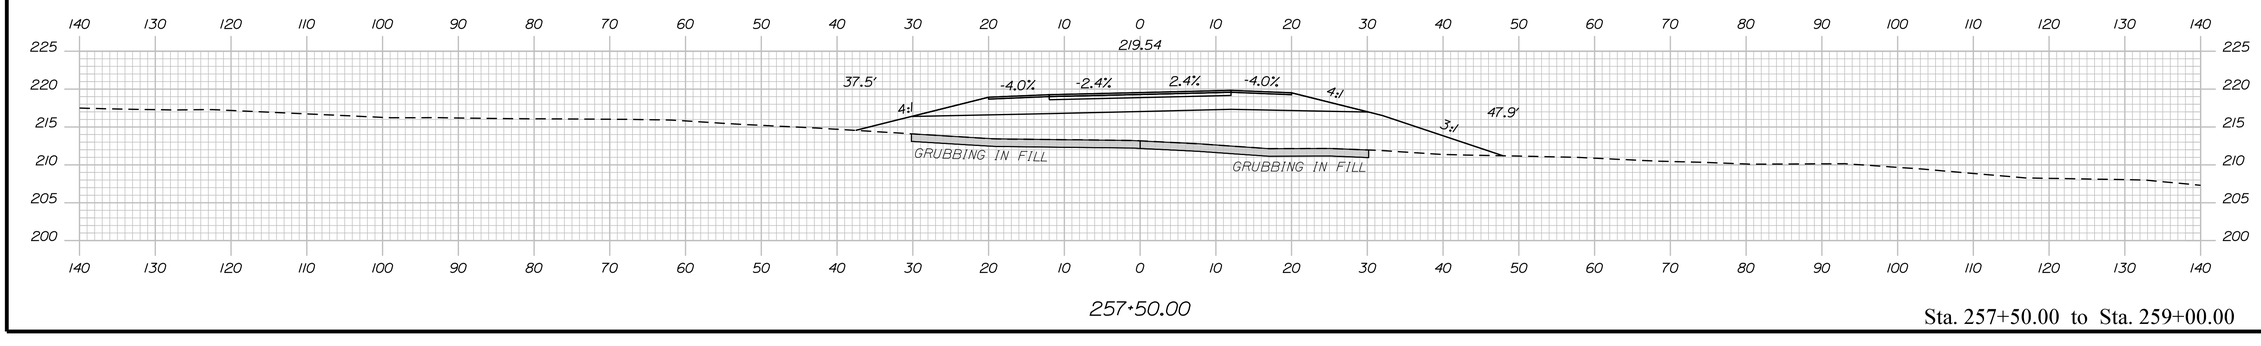

257+50.00

Sta. 257+50.00 to Sta. 259+00.00

Filename: ...\308_XSECT_257+50_126.dgn Division: HIGHWAY Username: common Date:9/30/2021

STATE OF MAINE
DEPARTMENT OF TRANSPORTATION

1891500

WIN
018915.00

PROJ. MANAGER	R. MOULTON		
DESIGN-DETAILED	D.PRIDE	SEP. 2021	SIGNATURE
CHECKED-REVIEWED			
DESIGN2-DETAILED2			P.E. NUMBER
DESIGN3-DETAILED3			
REVISIONS 1			DATE
REVISIONS 2			
REVISIONS 3			
REVISIONS 4			
FIELD CHANGES			

BREWER TO EDDINGTON
1-395/ROUTE 9 CONNECTOR

CROSS SECTIONS

SHEET NUMBER

H308

OF 460

Sta. 259+50.00 to Sta. 260+50.00

STATE OF MAINE
DEPARTMENT OF TRANSPORTATION

1891500

WIN
018915.00

SIGNATURE

P.E. NUMBER

DATE

PROJ. MANAGER	R. MOULTON		
DESIGN-DETAILED	D.PRIDE		
CHECKED-REVIEWED			
DESIGN2-DETAILED2			
DESIGN3-DETAILED3			
REVISIONS 1			
REVISIONS 2			
REVISIONS 3			
REVISIONS 4			
FIELD CHANGES			

BREWER TO EDDINGTON
1-395/ROUTE 9 CONNECTOR


CROSS SECTIONS

SHEET NUMBER


H309

OF 460


Filename: ...\309_XSECT_259+50_127.dgn Division: HIGHWAY Username: common Date:9/30/2021

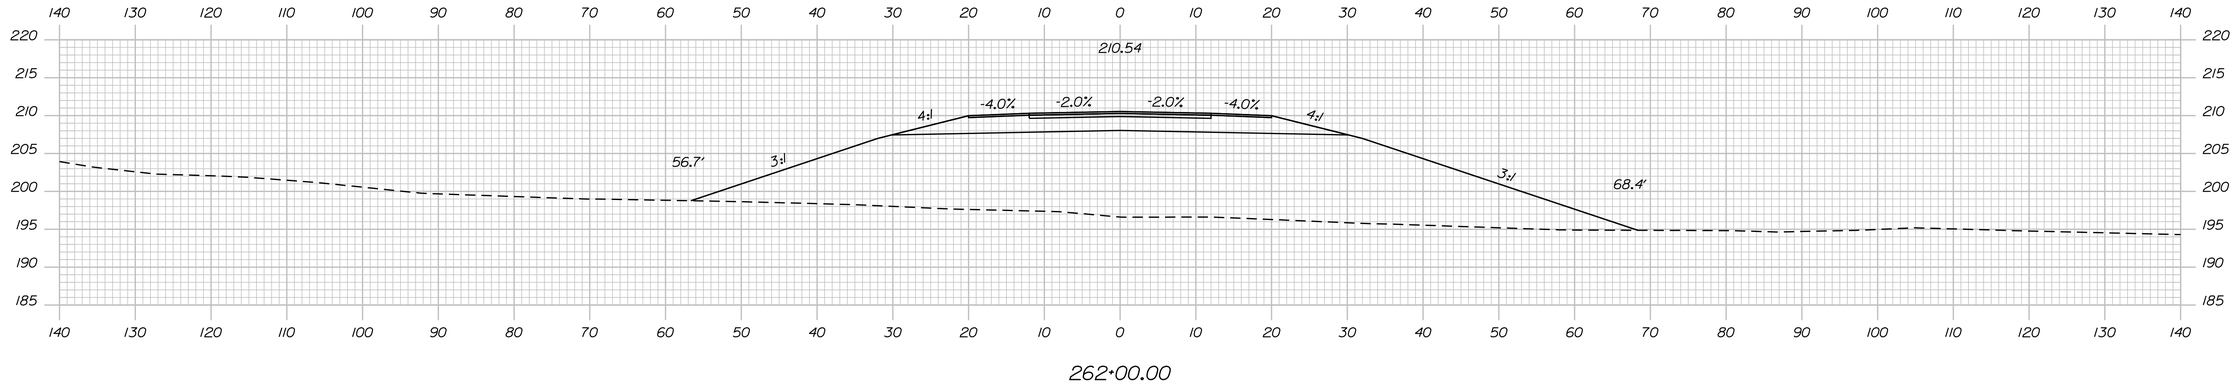

262+00.00

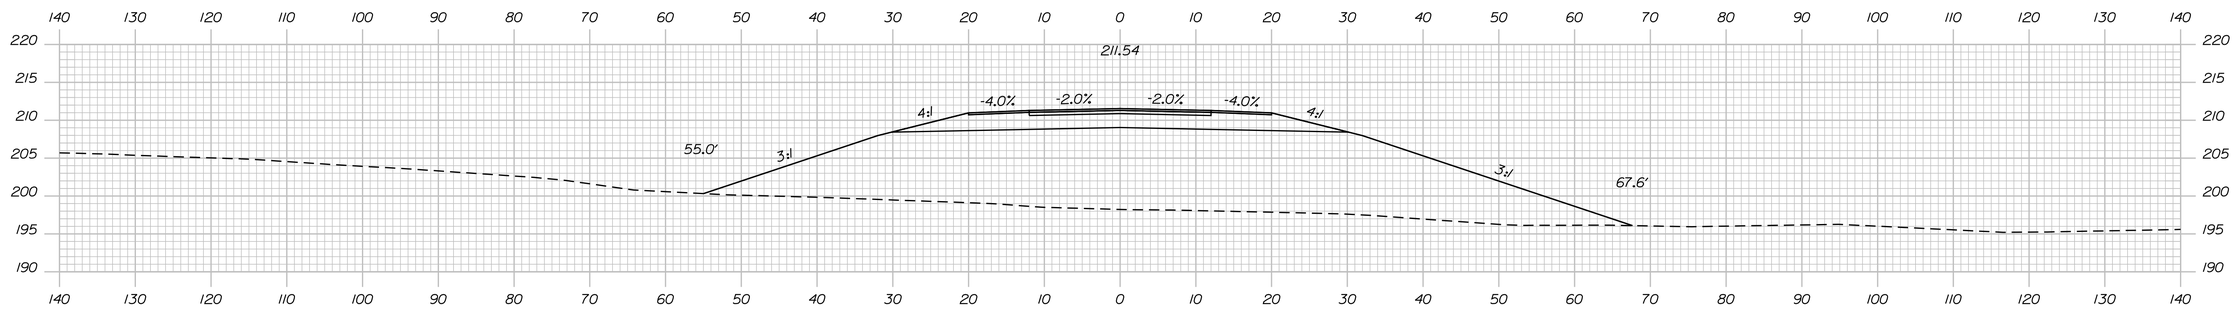

261+50.00

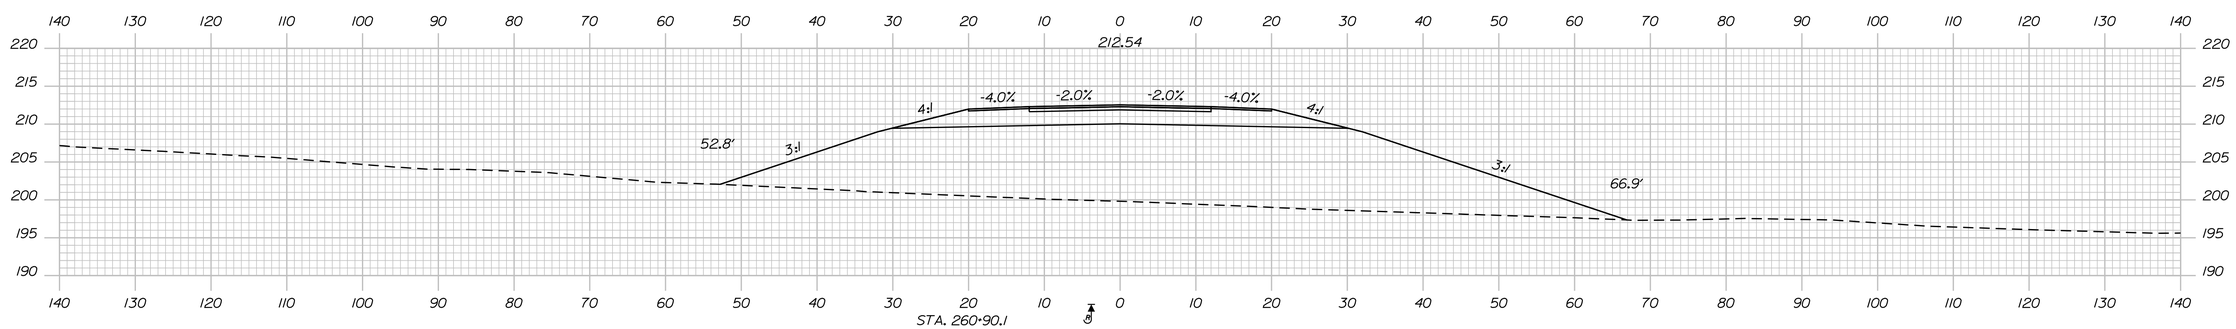

STA. 260+90.1
APPROX. ELEV. 186.2
HB-BE-157

261+00.00

Sta. 261+00.00 to Sta. 262+00.00

STATE OF MAINE
DEPARTMENT OF TRANSPORTATION

1891500

WIN
018915.00

		BY	DATE
PROJ. MANAGER	R. MOULTON		
DESIGN-DETAILED	D.PRIDE		SEP. 2021
CHECKED-REVIEWED			
DESIGN2-DETAILED2			
DESIGN3-DETAILED3			
REVISIONS 1			
REVISIONS 2			
REVISIONS 3			
REVISIONS 4			
FIELD CHANGES			

SIGNATURE

P.E. NUMBER

DATE

BREWER TO EDDINGTON
1-395/ROUTE 9 CONNECTOR


CROSS SECTIONS

SHEET NUMBER


H310

OF 460


Filename: ...\310_XSECT_261+00_128.dgn Division: HIGHWAY Username: common Date:9/30/2021

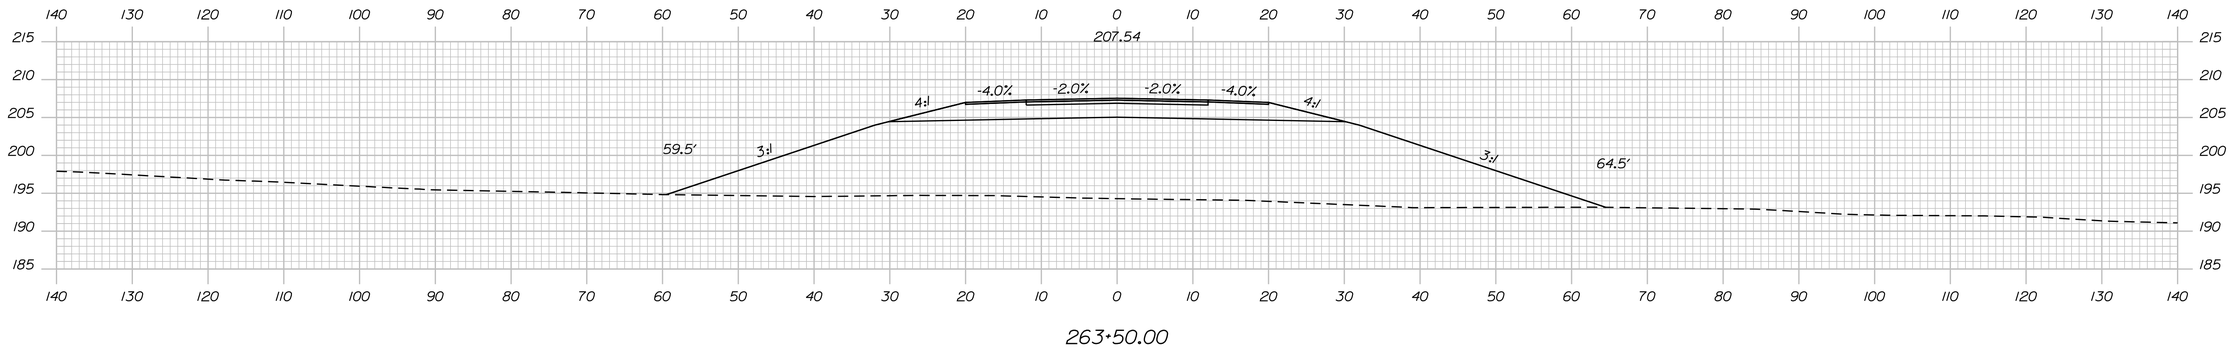

263+50.00

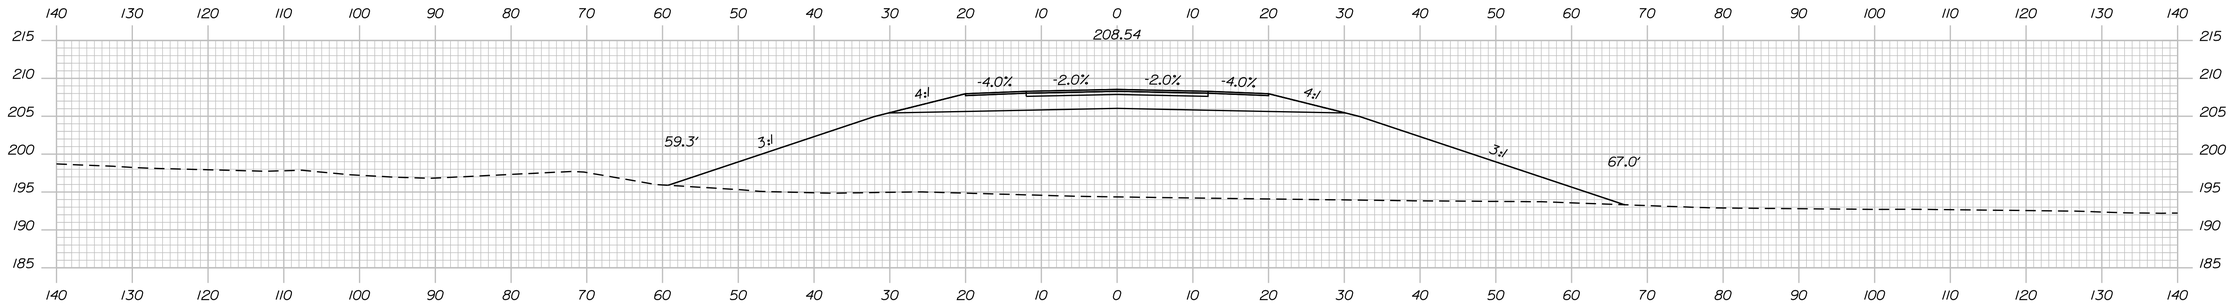

263+00.00

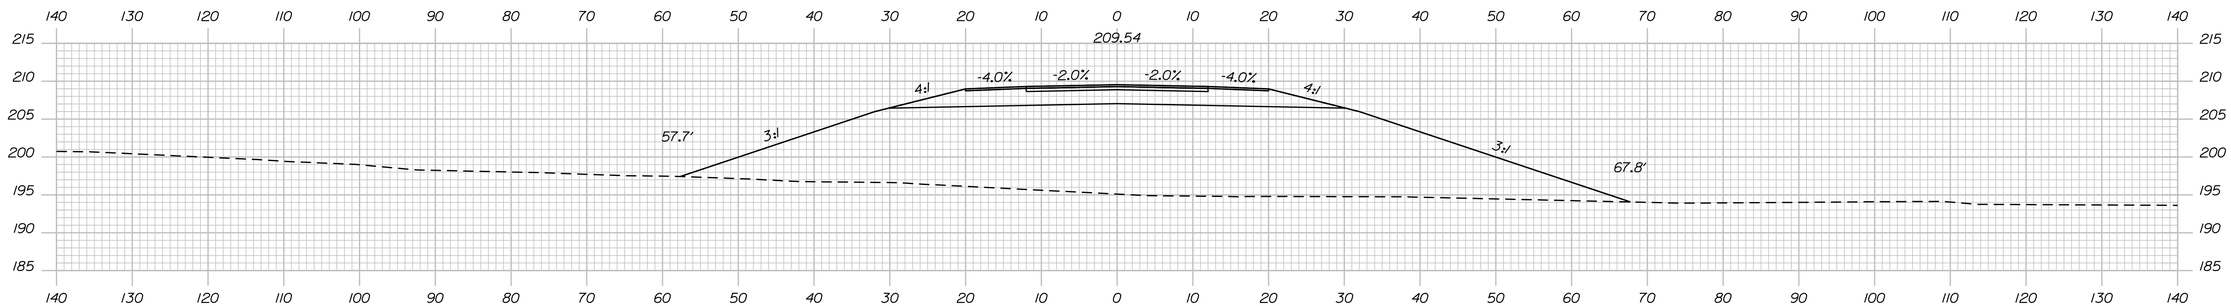

262+50.00

Sta. 262+50.00 to Sta. 263+50.00

Filename: ...\311_XSECT_262+50_129.dgn Division: HIGHWAY Username: common Date:9/30/2021

STATE OF MAINE
DEPARTMENT OF TRANSPORTATION

1891500

WIN
018915.00

		BY	DATE
PROJ. MANAGER	R. MOULTON		
DESIGN-DETAILED	D.PRIDE		SEP. 2021
CHECKED-REVIEWED			
DESIGN2-DETAILED2			
DESIGN3-DETAILED3			
REVISIONS 1	1		
REVISIONS 2	2		
REVISIONS 3	3		
REVISIONS 4	4		
FIELD CHANGES			

SIGNATURE

P.E. NUMBER

DATE


BREWER TO EDDINGTON
1-395/ROUTE 9 CONNECTOR

CROSS SECTIONS

SHEET NUMBER

H311


OF 460

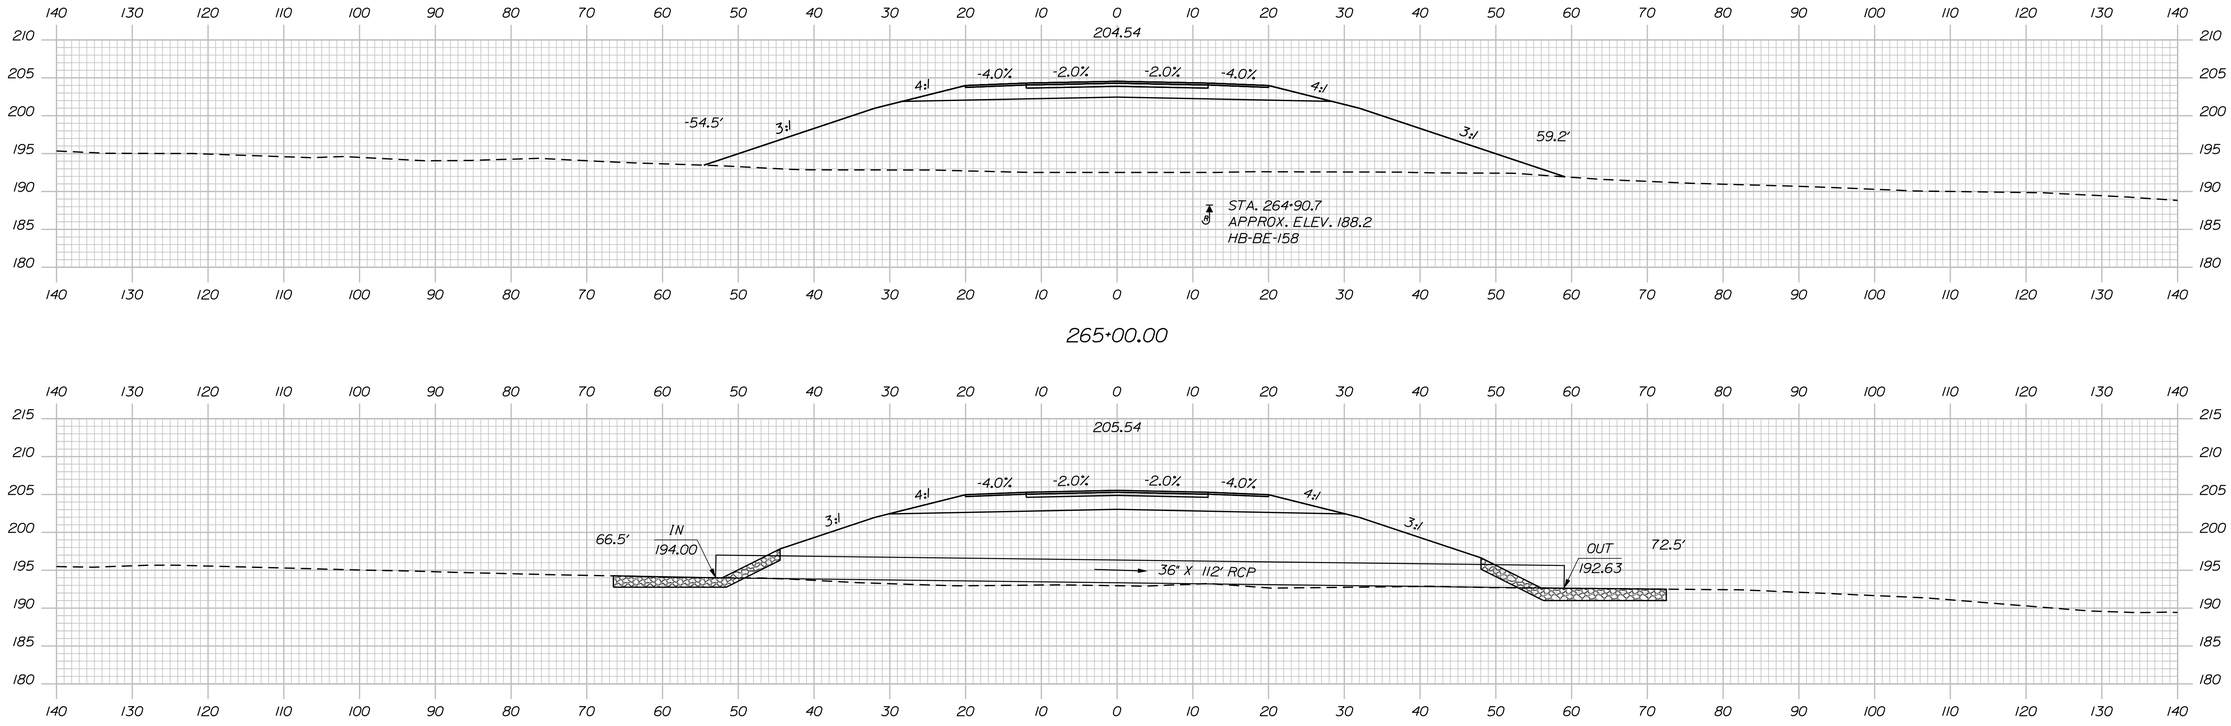

265+00.00

264+50.00

STA. 264+50.00, 53.0' LT.
TO STA. 264+50, 58.4' RT.
INSTALL 36" X 112' RCP CLASS III

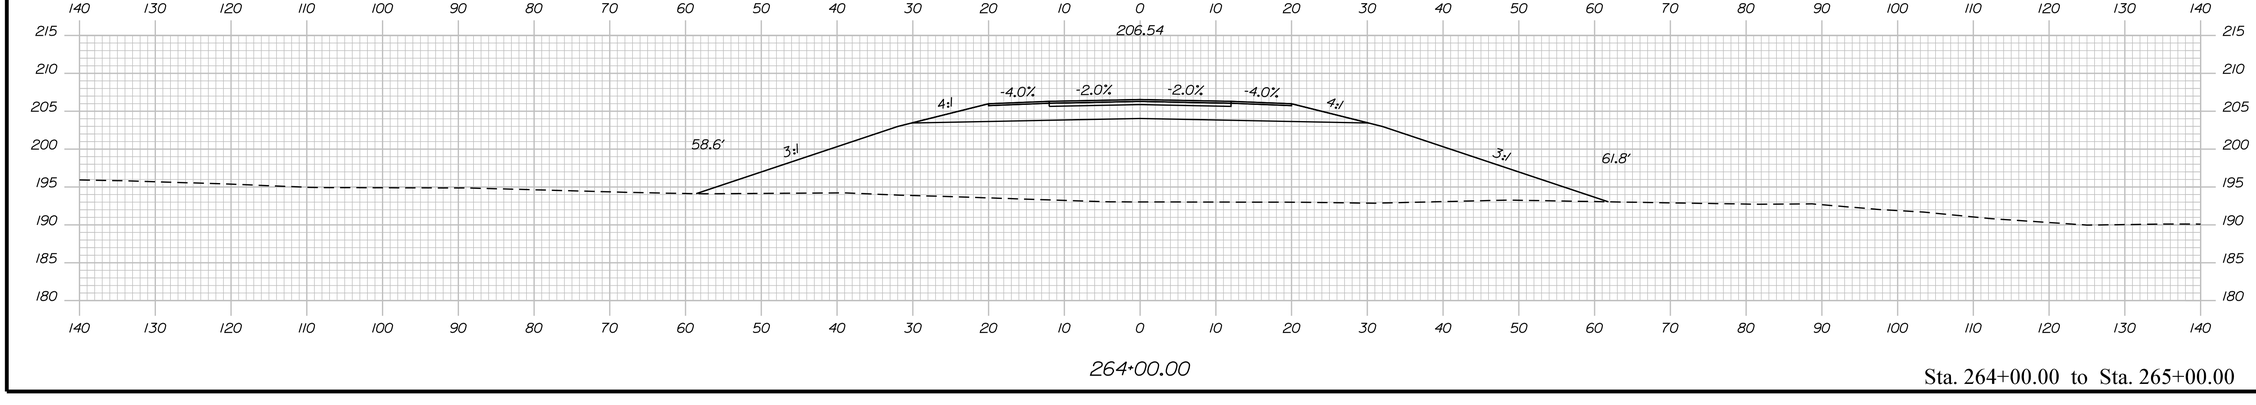

264+00.00

Sta. 264+00.00 to Sta. 265+00.00

STATE OF MAINE
DEPARTMENT OF TRANSPORTATION

1891500

WIN
018915.00

PROJ. MANAGER	R. MOULTON		
DESIGN-DETAILED	D.PRIDE	SEP. 2021	SIGNATURE
CHECKED-REVIEWED			
DESIGN2-DETAILED2			P.E. NUMBER
DESIGN3-DETAILED3			
REVISIONS 1			DATE
REVISIONS 2			
REVISIONS 3			
REVISIONS 4			
FIELD CHANGES			

BREWER TO EDDINGTON
1-395/ROUTE 9 CONNECTOR


CROSS SECTIONS

SHEET NUMBER


H312

OF 460


Filename: ...\312_XSECT_264+00_130.dgn Division: HIGHWAY Username: common Date:9/30/2021

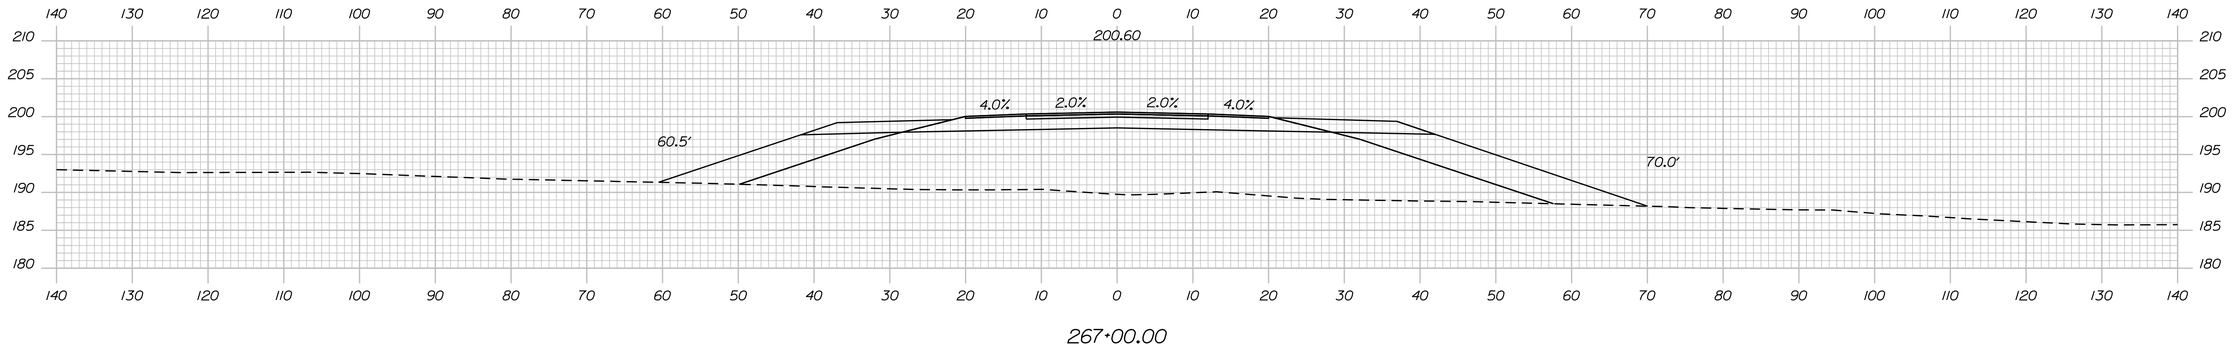


267+00.00

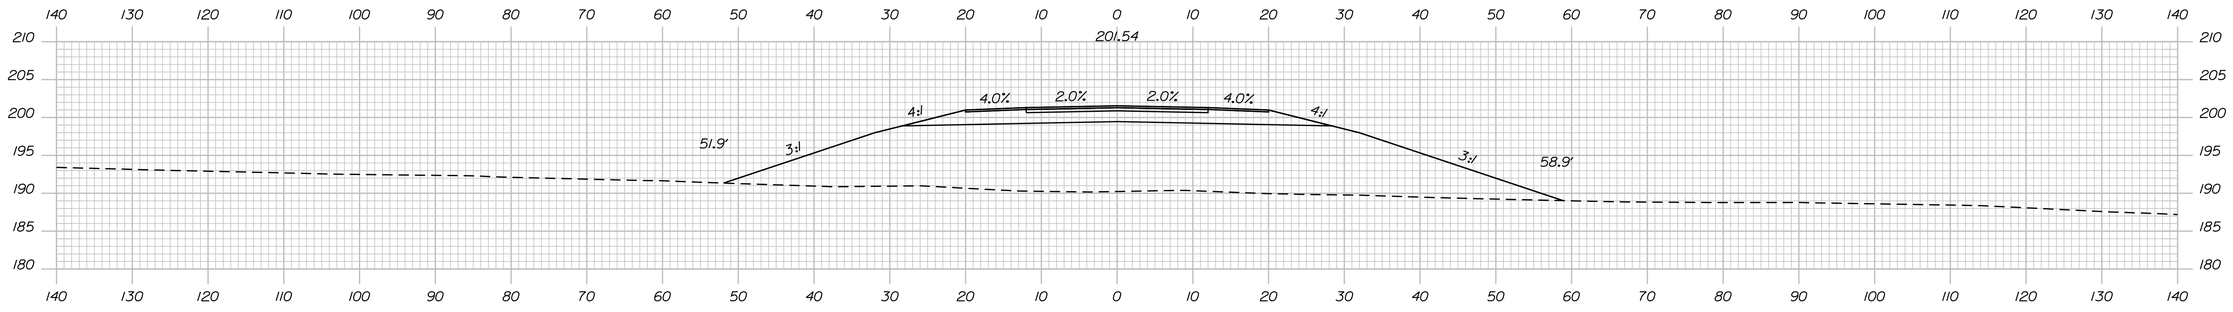

266+50.00

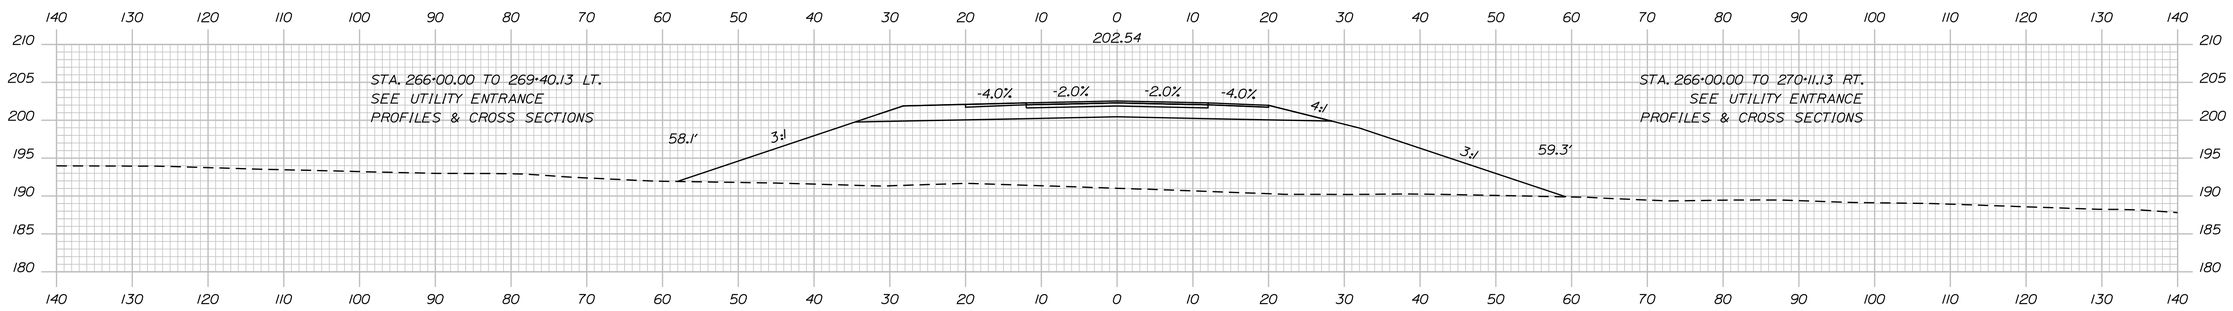

266+00.00

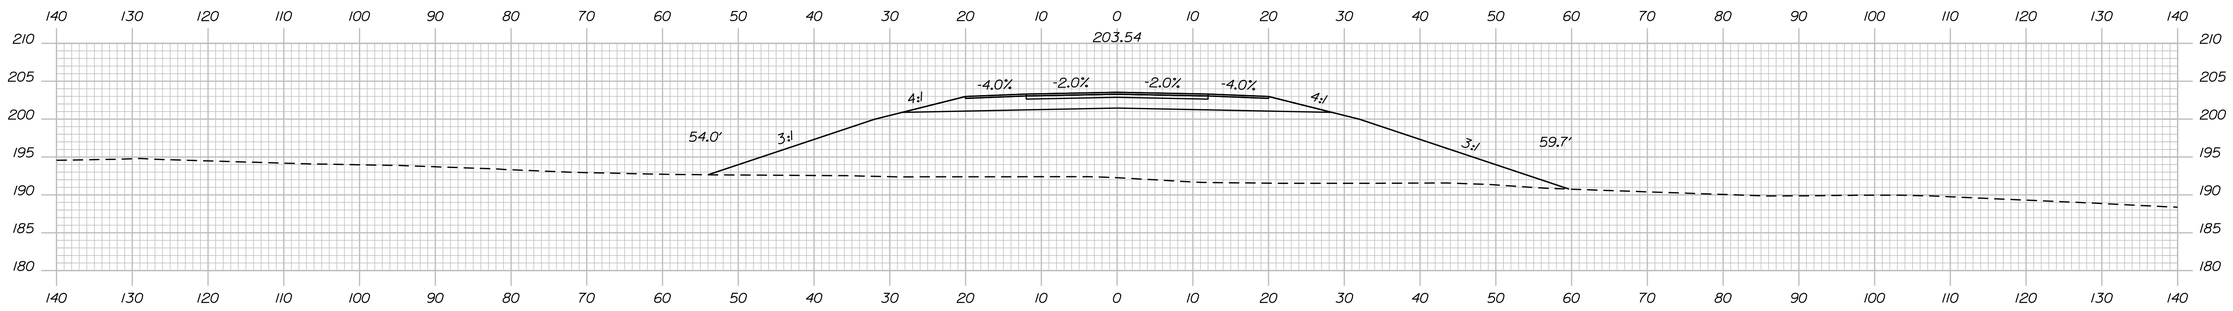

265+50.00

Sta. 265+50.00 to Sta. 267+00.00

STATE OF MAINE
DEPARTMENT OF TRANSPORTATION

1891500

WIN
018915.00

PROJ. MANAGER	R. MOULTON	BY	
DESIGN-DETAILED	D.PRIDE	DATE	SEP. 2021
CHECKED-REVIEWED			
DESIGN2-DETAILED2			
DESIGN3-DETAILED3			
REVISIONS 1			
REVISIONS 2			
REVISIONS 3			
REVISIONS 4			
FIELD CHANGES			

SIGNATURE

P.E. NUMBER

DATE

BREWER TO EDDINGTON
1-395/ROUTE 9 CONNECTOR


CROSS SECTIONS

SHEET NUMBER


H313

OF 460

Filename: ...\313_XSECT_265+50_131.dgn Division: HIGHWAY Username: common Date:9/30/2021

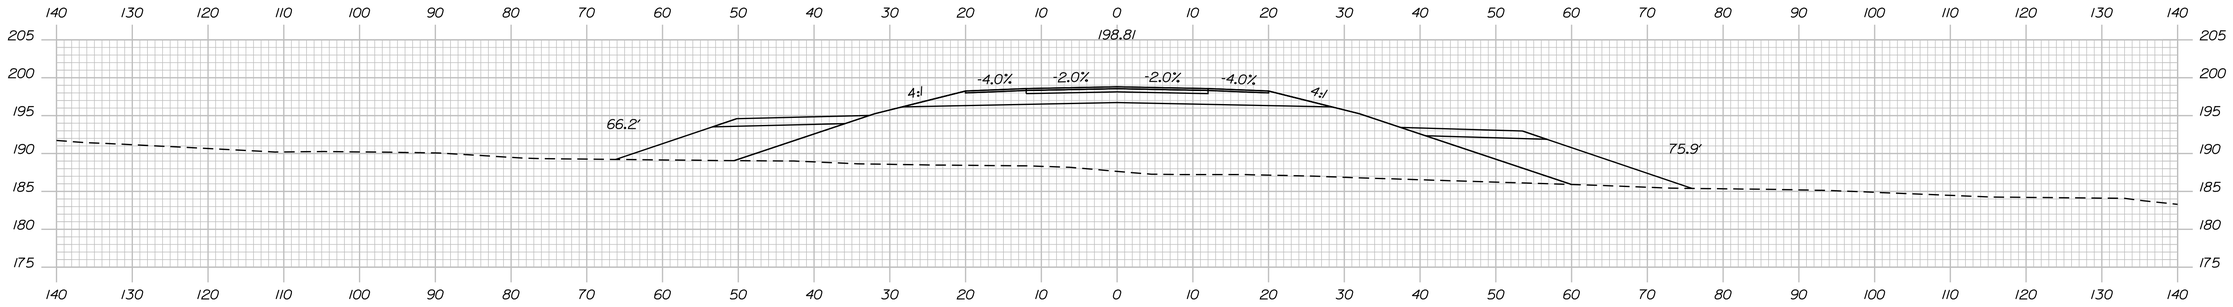


268+50.00

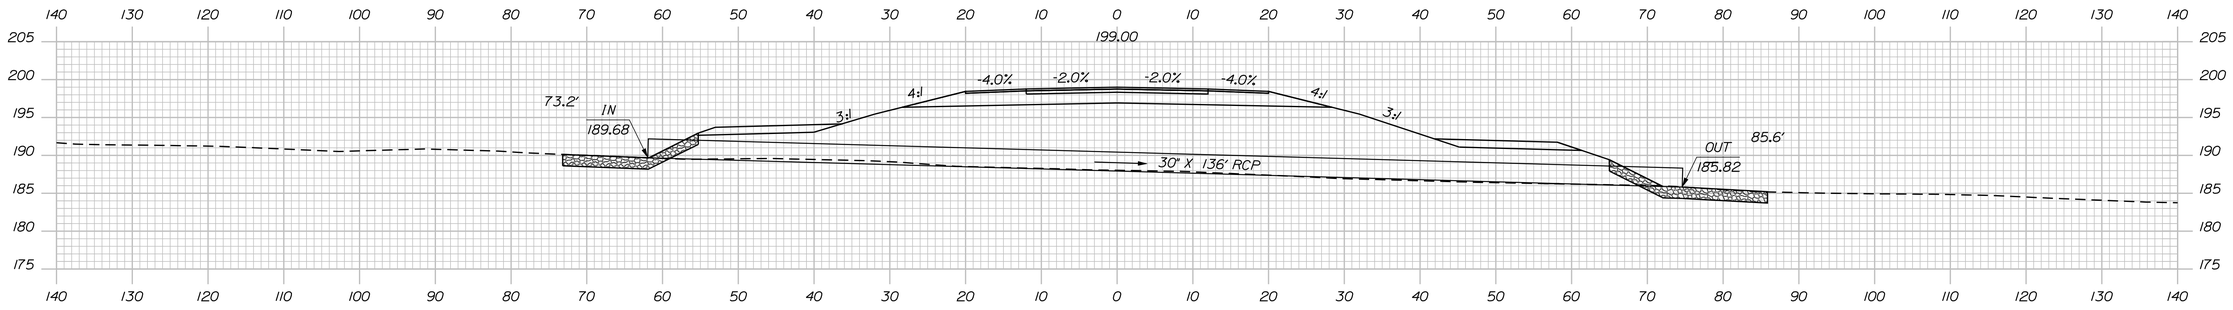


268+25.00

STA. 268+25.00, 61.6' LT.
TO STA. 268+25.00, 74.3' RT.
INSTALL 30" X 136' RCP CLASS III

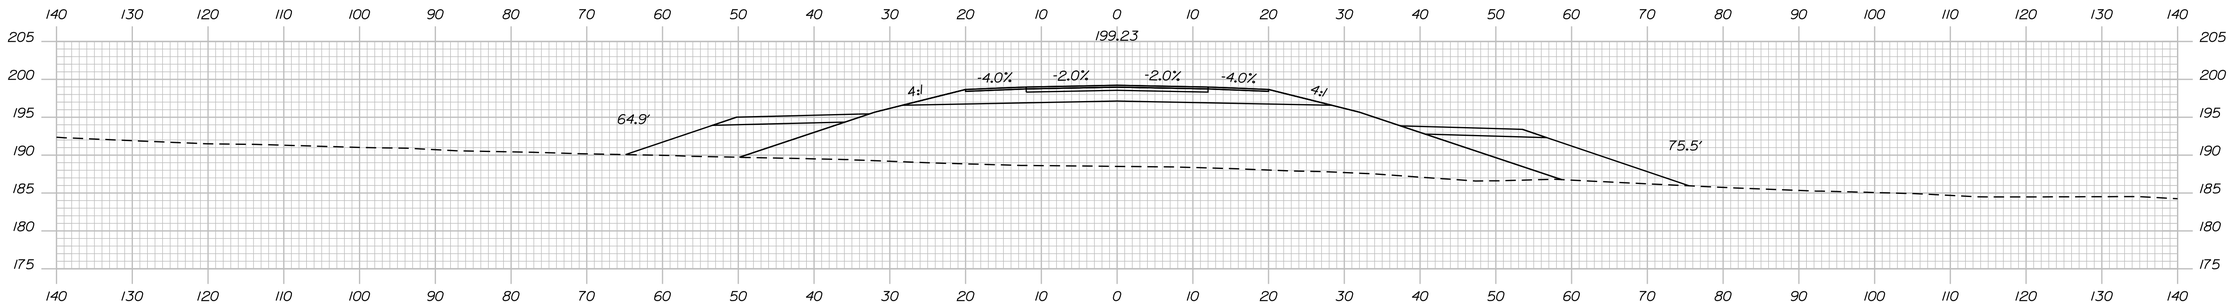

268+00.00

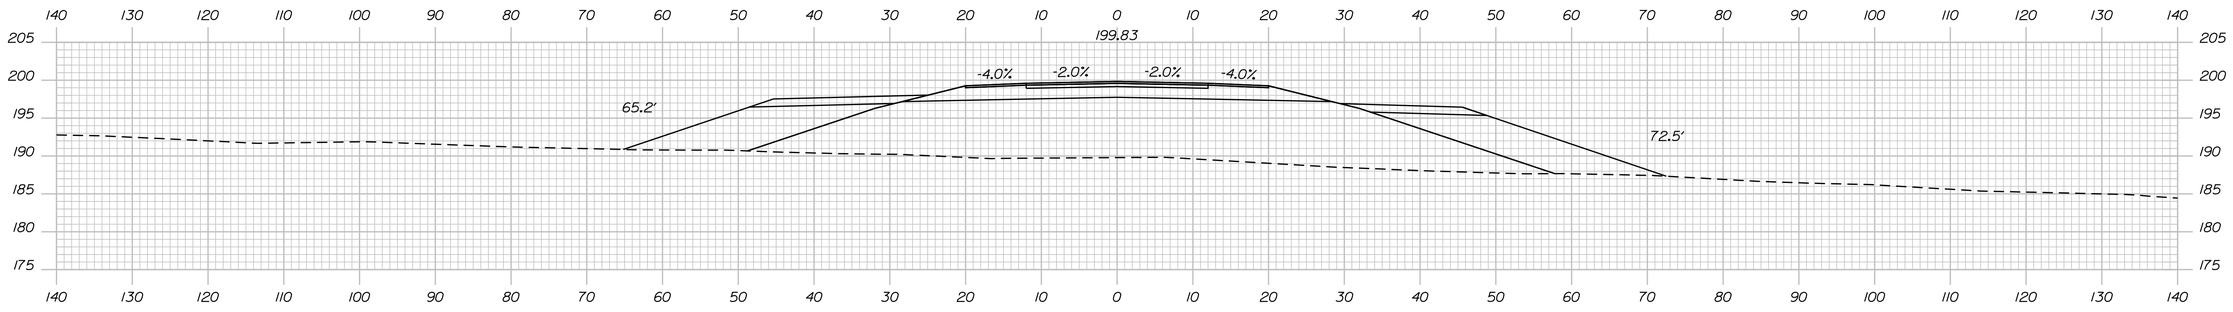

267+50.00

Sta. 267+50.00 to Sta. 268+50.00

STATE OF MAINE
DEPARTMENT OF TRANSPORTATION

1891500

WIN
018915.00

		BY	DATE
PROJ. MANAGER	R. MOULTON		
DESIGN-DETAILED	D.PRIDE		SEP. 2021
CHECKED-REVIEWED			
DESIGN2-DETAILED2			
DESIGN3-DETAILED3			
REVISIONS 1			
REVISIONS 2			
REVISIONS 3			
REVISIONS 4			
FIELD CHANGES			

SIGNATURE

P.E. NUMBER

DATE

BREWER TO EDDINGTON
1-395/ROUTE 9 CONNECTOR


CROSS SECTIONS

SHEET NUMBER


H314

OF 460

Filename: ...\314_XSECT_267+50_132.dgn Division: HIGHWAY Username: common Date:9/30/2021

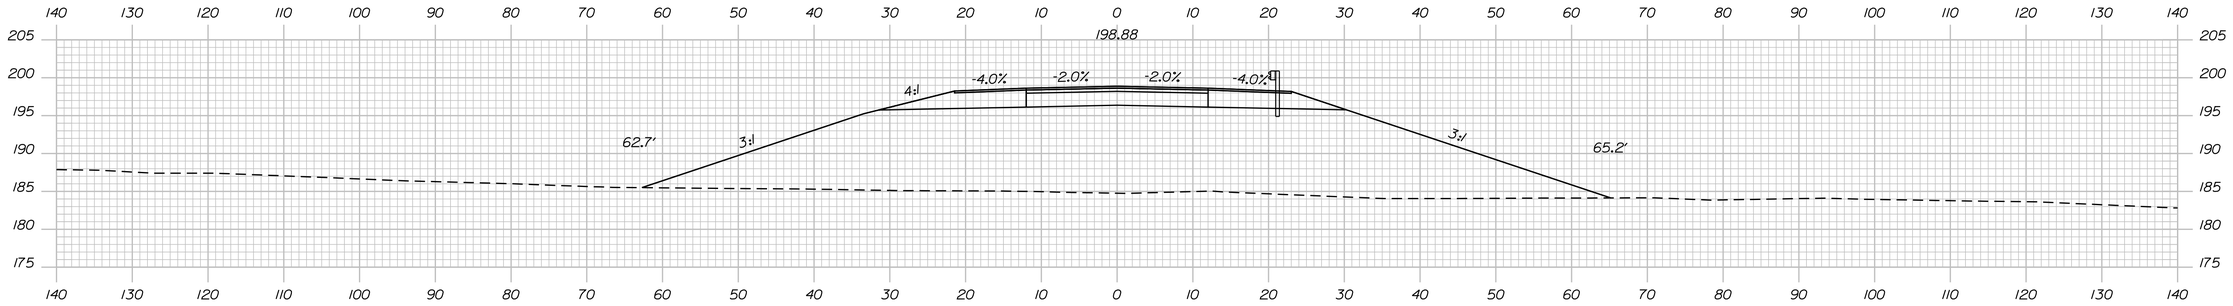


270+50.00

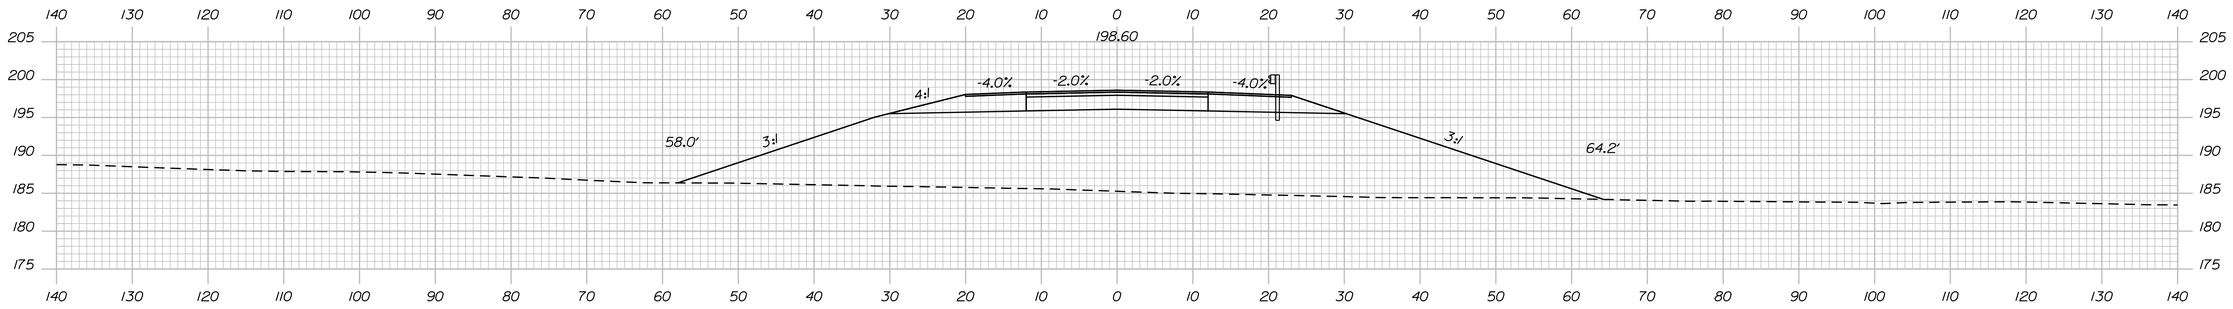


270+00.00

STA. 269+91.21 TO STA. 290+12.12 RT.
INSTALL 31" W-BEAM GR. MID-WAY SPLICE

STA. 269+91.21 RT.
INSTALL 31" W-BEAM GR. MID-WAY SPLICE
FLARED TERMINAL

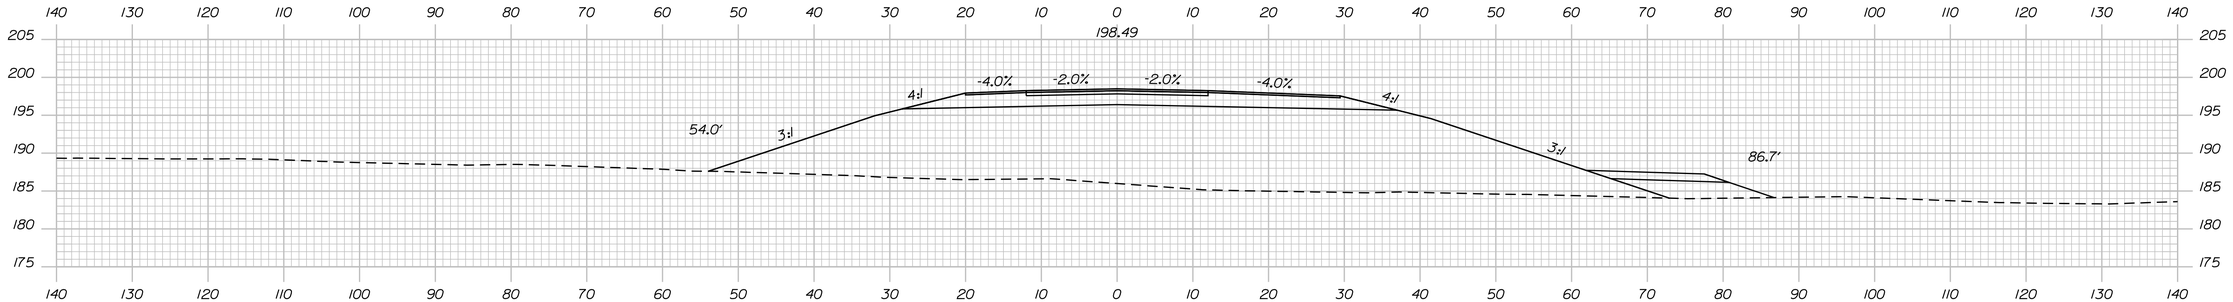

269+50.00

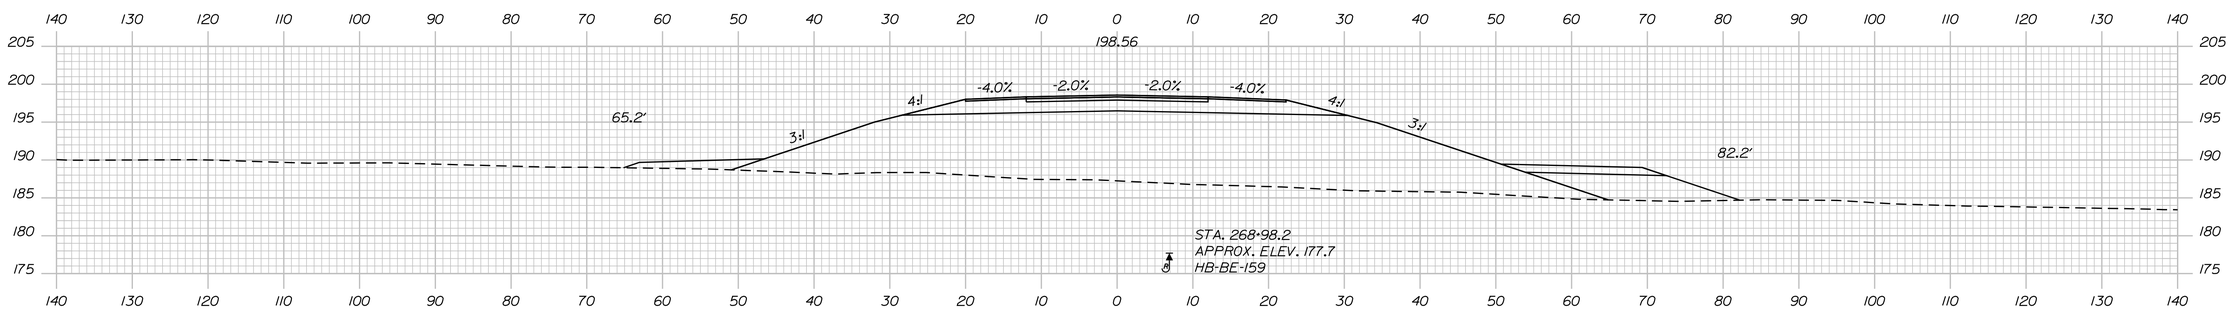

269+00.00

Sta. 269+00.00 to Sta. 270+50.00

STATE OF MAINE
DEPARTMENT OF TRANSPORTATION

1891500

WIN
018915.00

PROJ. MANAGER	R. MOULTON		
DESIGN-DETAILED	D.PRIDE		
CHECKED-REVIEWED			
DESIGN2-DETAILED2			
DESIGN3-DETAILED3			
REVISIONS 1			
REVISIONS 2			
REVISIONS 3			
REVISIONS 4			
FIELD CHANGES			

SIGNATURE

P.E. NUMBER

DATE

BY

DATE SEP. 2021

BREWER TO EDDINGTON
1-395/ROUTE 9 CONNECTOR

CROSS SECTIONS


SHEET NUMBER

H315


OF 460

Filename: ...\315_XSECT_269+00_133.dgn Division: HIGHWAY Username: common Date:9/30/2021

STA. 272+35.00 CRITTER CROSSING #1
INSTALL 12' SPAN x 14' RISE BOX CULVERT
(SEE BRIDGE PLANS)

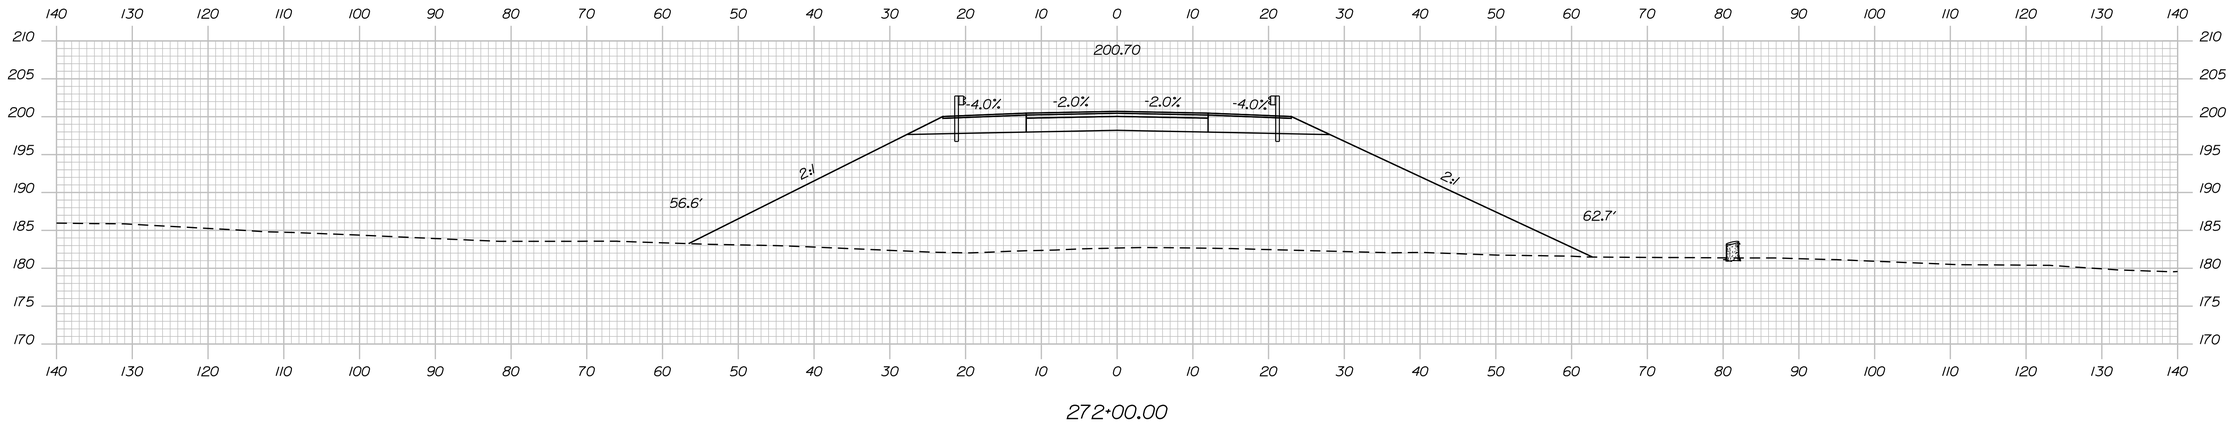


272+00.00

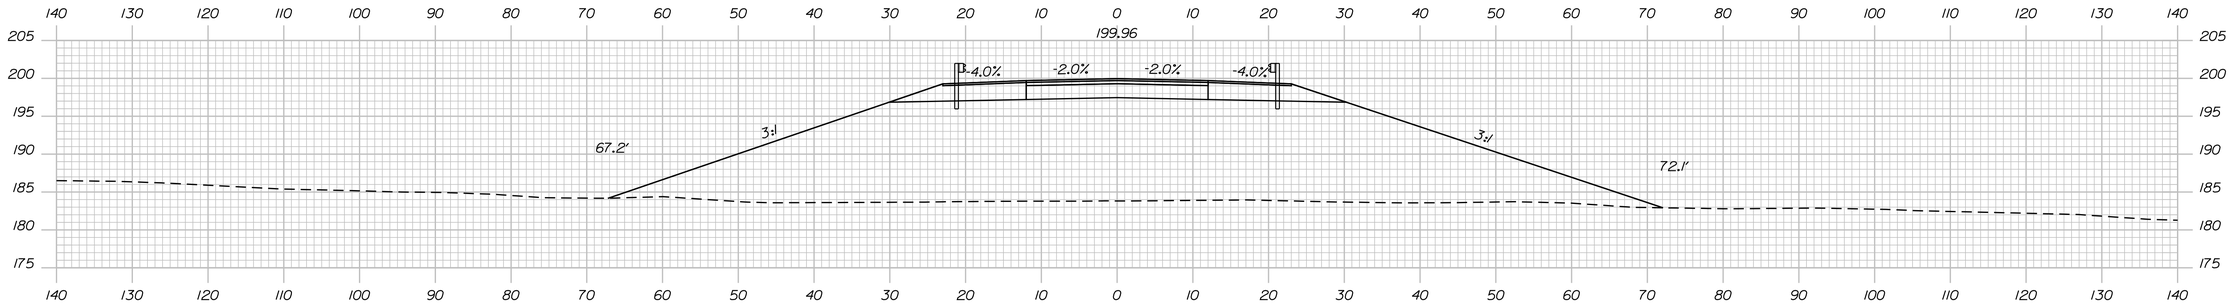

STA. 271+47.20 LT.
INSTALL 31" W-BEAM GR. MID-WAY SPLICE
FLARED TERMINAL

STA. 271+47.20 TO STA. 291+62.38 LT.
INSTALL 31" W-BEAM GR. MID-WAY SPLICE

271+50.00

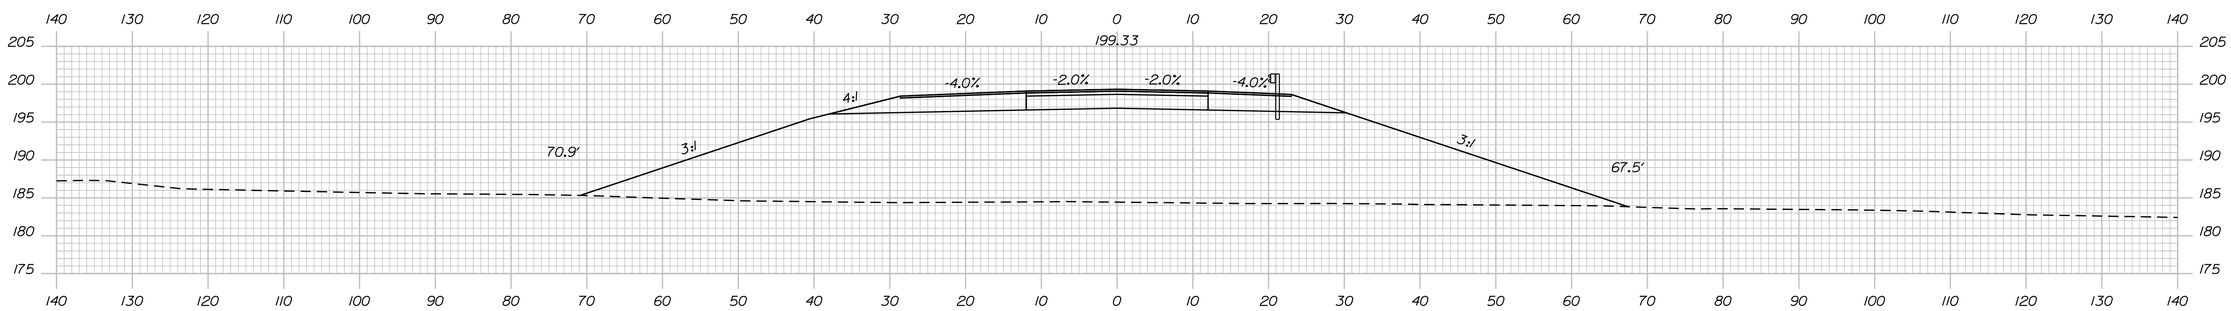

271+00.00

Sta. 271+00.00 to Sta. 272+00.00

STATE OF MAINE
DEPARTMENT OF TRANSPORTATION

1891500

WIN
018915.00

PROJ. MANAGER	R. MOULTON		
DESIGN-DETAILED	D.PRIDE	SEP. 2021	
CHECKED-REVIEWED			
DESIGN2-DETAILED2			
DESIGN3-DETAILED3			
REVISIONS 1			
REVISIONS 2			
REVISIONS 3			
REVISIONS 4			
FIELD CHANGES			

SIGNATURE

P.E. NUMBER

DATE

BREWER TO EDDINGTON
1-395/ROUTE 9 CONNECTOR

CROSS SECTIONS


SHEET NUMBER

H316

OF 460

Filename: ...\316_XSECT_271+00_134.dgn Division: HIGHWAY Username: common Date:9/30/2021

Filename: ...\317_XSECT_272+50_135.dgn Username: common Division: HIGHWAY Date:9/30/2021

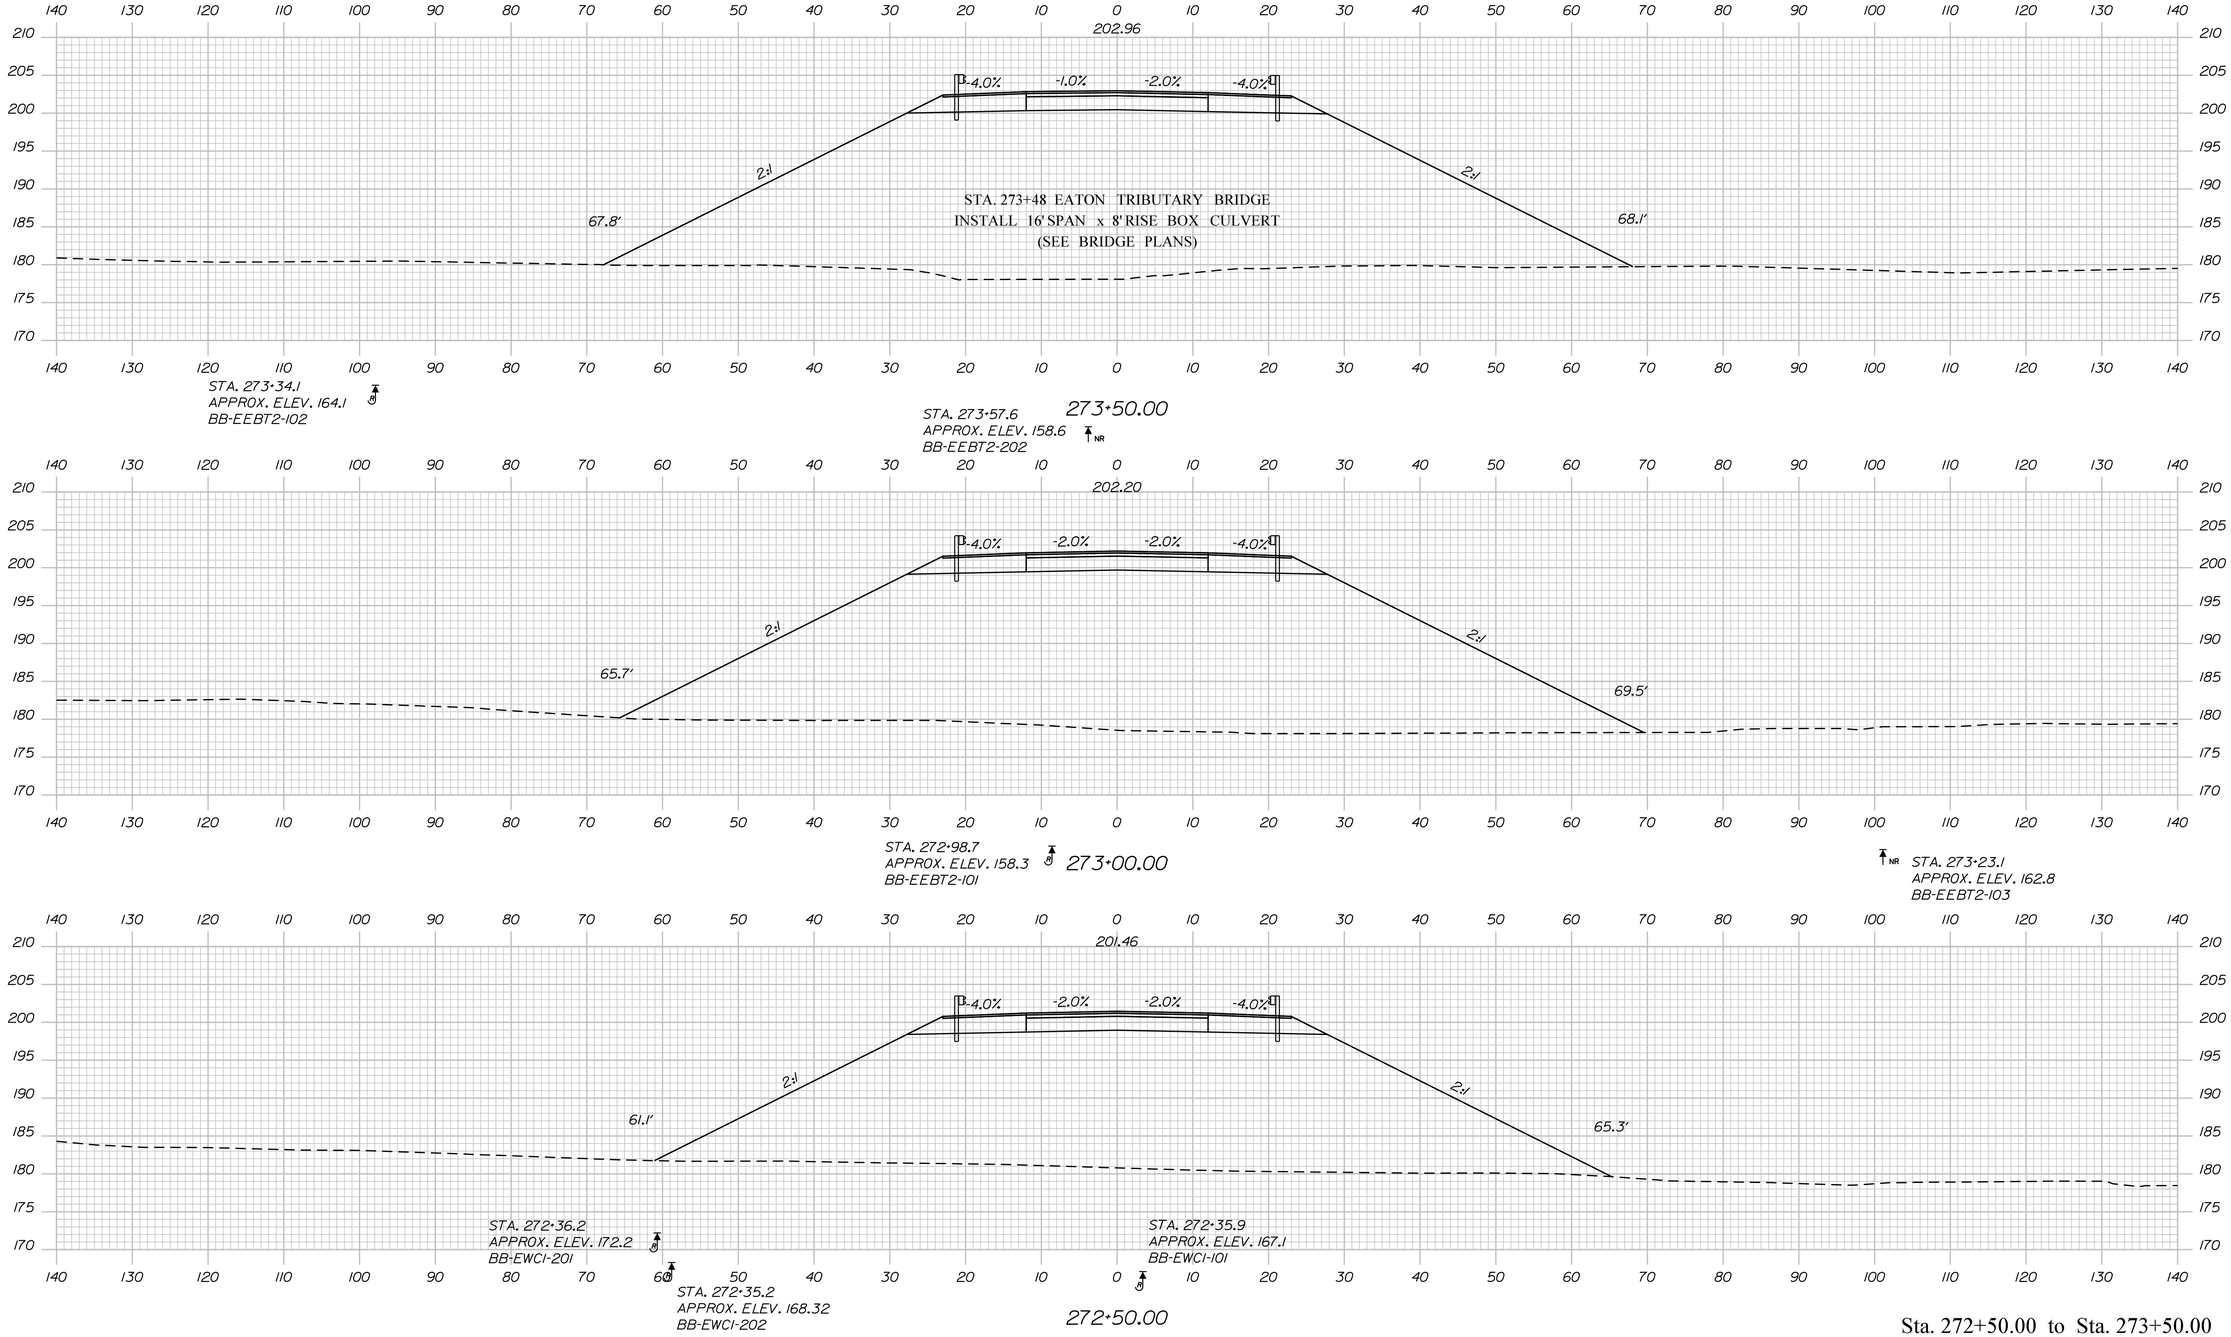

STATE OF MAINE
DEPARTMENT OF TRANSPORTATION

1891500

WIN
018915.00

	BY	DATE
PROJ. MANAGER	R. MOULTON	
DESIGN-DETAILED	D.PRIDE	SEP. 2021
CHECKED-REVIEWED		
DESIGN2-DETAILED2		
DESIGN3-DETAILED3		
REVISIONS 1		
REVISIONS 2		
REVISIONS 3		
REVISIONS 4		
FIELD CHANGES		

SIGNATURE

P.E. NUMBER

DATE


BREWER TO EDDINGTON
1-395/ROUTE 9 CONNECTOR

CROSS SECTIONS


SHEET NUMBER

H317

OF 460

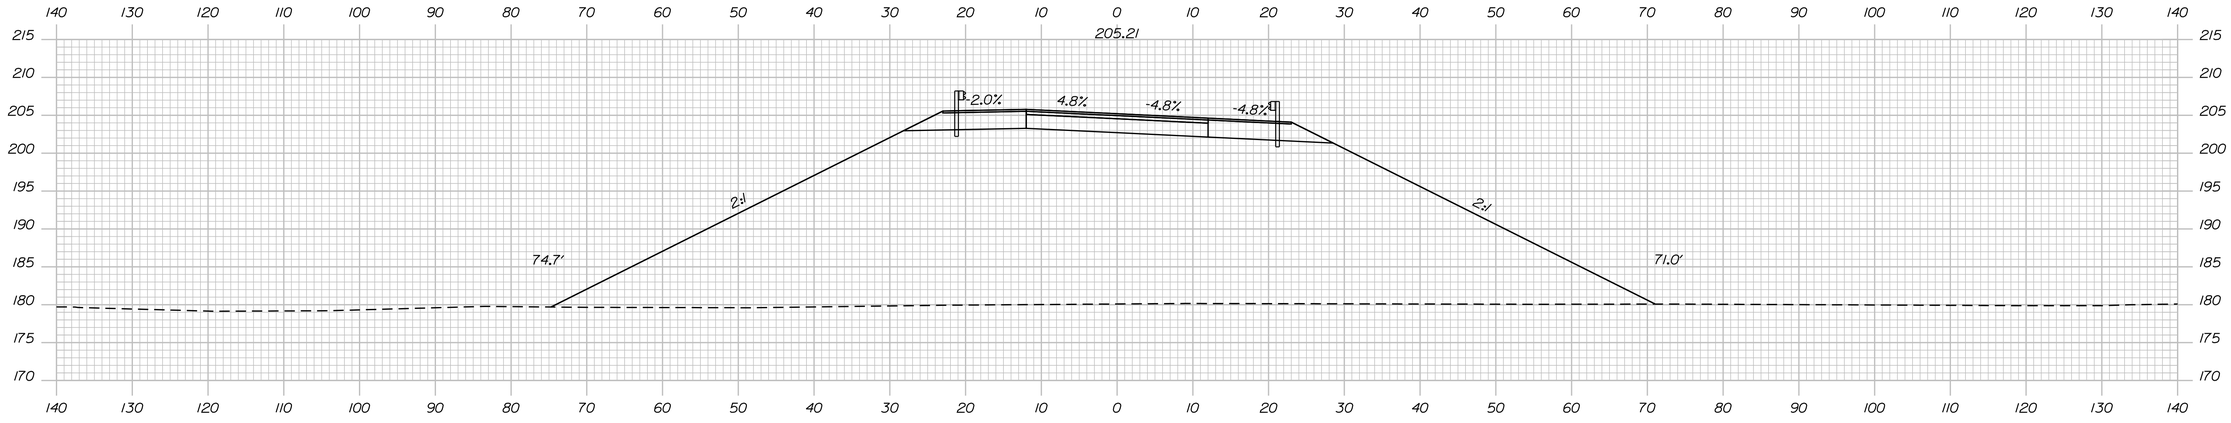


275+00.00

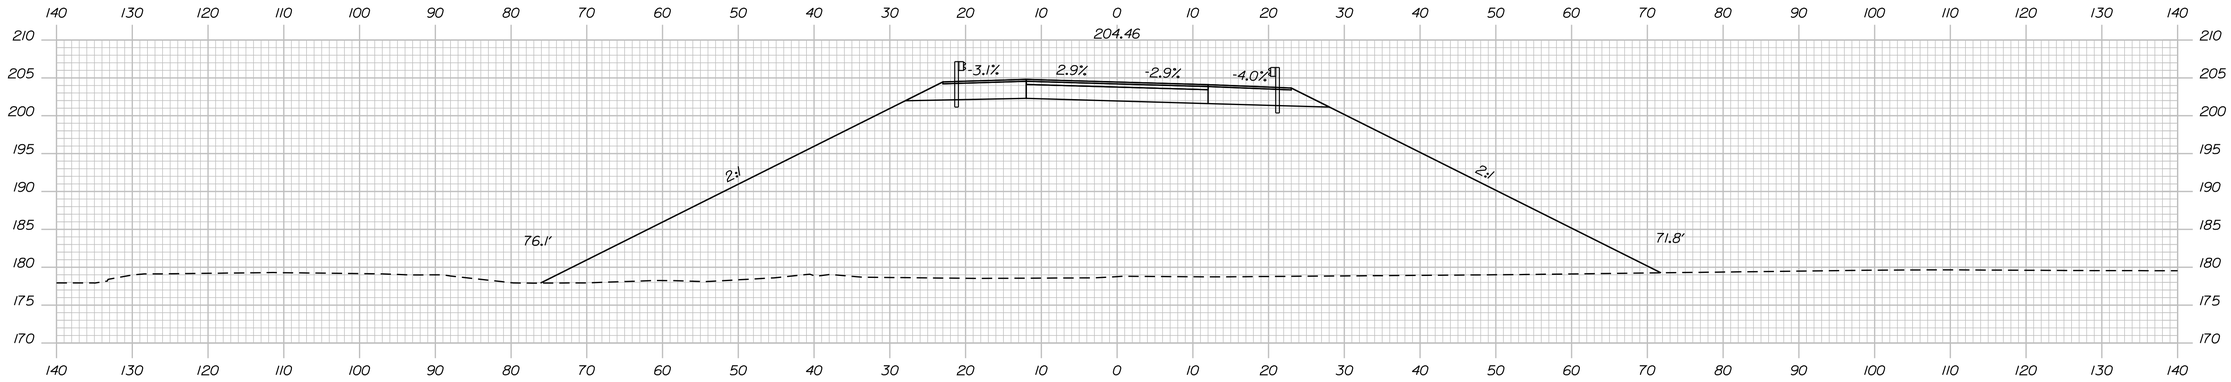

STA. 274+26.3
APPROX. ELEV. 162.4 NR
BB-EEBT2-201

274+50.00

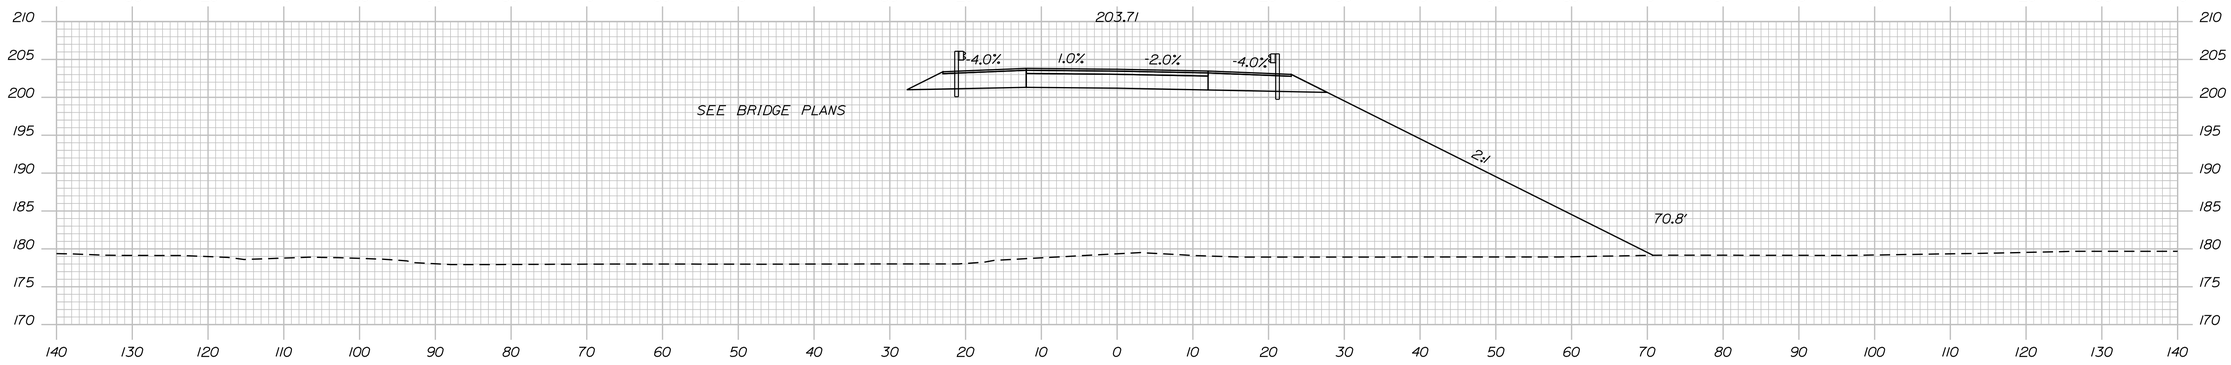

274+00.00

Sta. 274+00.00 to Sta. 275+00.00

STATE OF MAINE
DEPARTMENT OF TRANSPORTATION

1891500

WIN
018915.00

SIGNATURE

P.E. NUMBER

DATE

PROJ. MANAGER		
DESIGN-DETAILED	R. MOULTON	SEP. 2021
CHECKED-REVIEWED	D.PRIDE	
DESIGN2-DETAILED2		
DESIGN3-DETAILED3		
REVISIONS 1		
REVISIONS 2		
REVISIONS 3		
REVISIONS 4		
FIELD CHANGES		

BREWER TO EDDINGTON
1-395/ROUTE 9 CONNECTOR


CROSS SECTIONS

SHEET NUMBER


H318

OF 460


Filename: ...\318_XSECT_274+00_136.dgn Division: HIGHWAY Username: common Date:9/30/2021

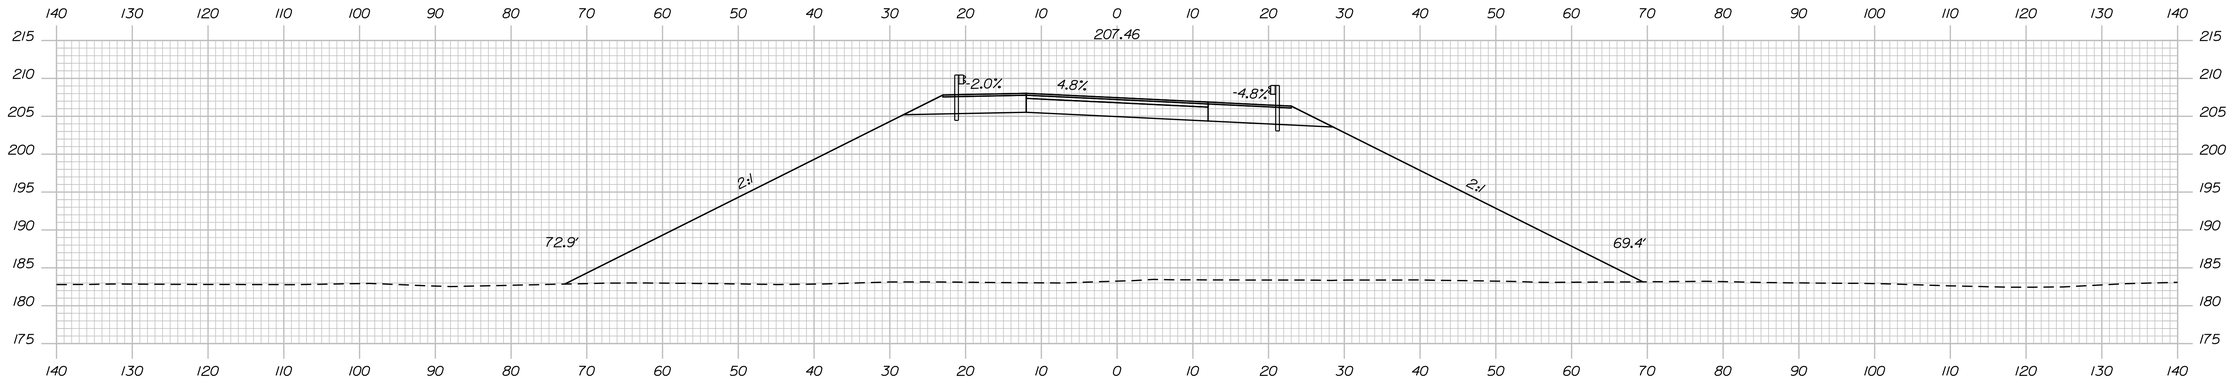

276+50.00

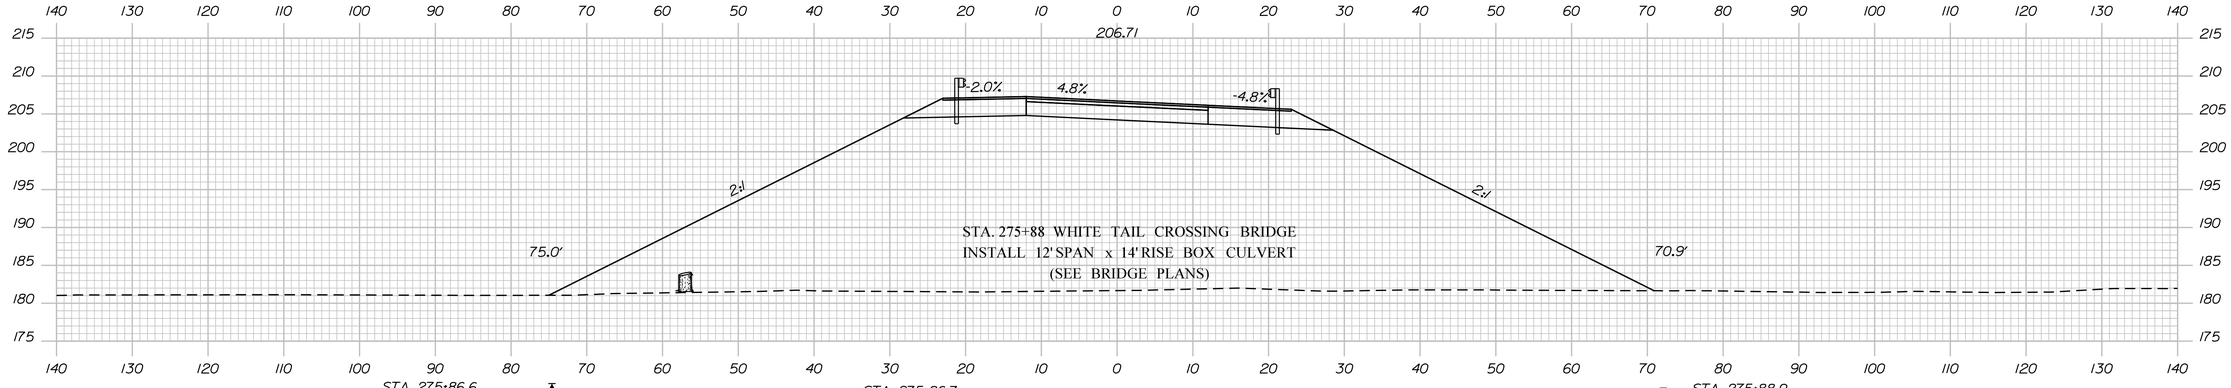

276+00.00

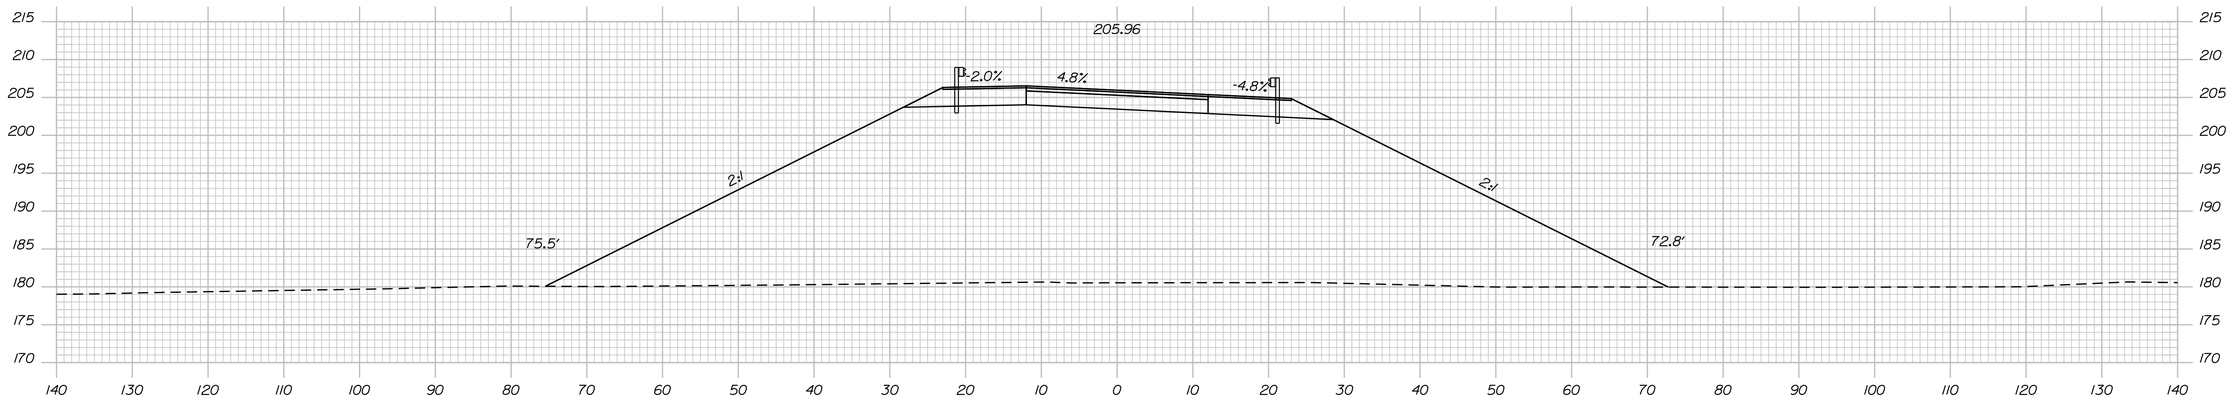

275+50.00

Sta. 275+50.00 to Sta. 276+50.00

STATE OF MAINE
DEPARTMENT OF TRANSPORTATION

1891500

WIN
018915.00

PROJ. MANAGER	R. MOULTON	BY	DATE
DESIGN-DETAILED	D.PRIDE		SEP. 2021
CHECKED-REVIEWED			
DESIGN2-DETAILED2			
DESIGN3-DETAILED3			
REVISIONS 1			
REVISIONS 2			
REVISIONS 3			
REVISIONS 4			
FIELD CHANGES			

SIGNATURE

P.E. NUMBER

DATE

BREWER TO EDDINGTON
1-395/ROUTE 9 CONNECTOR


CROSS SECTIONS

SHEET NUMBER


H319

OF 460


Filename: ...\319_XSECT_275+50_137.dgn Division: HIGHWAY Username: common Date:9/30/2021

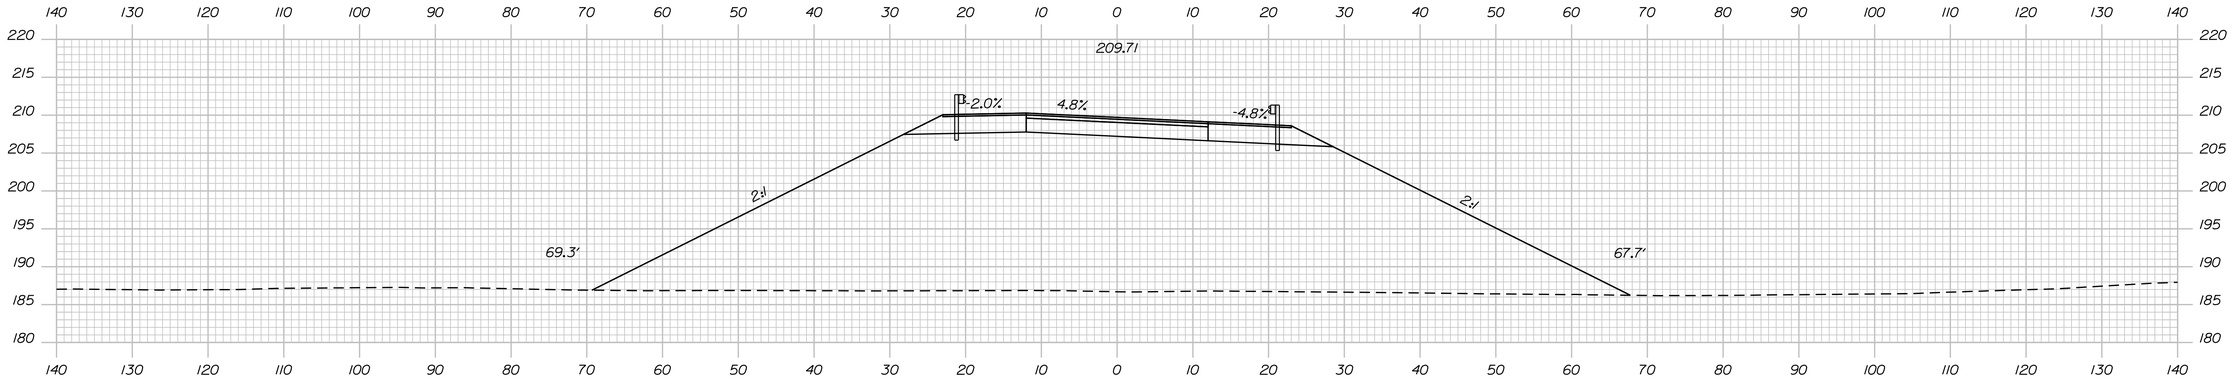

278+00.00

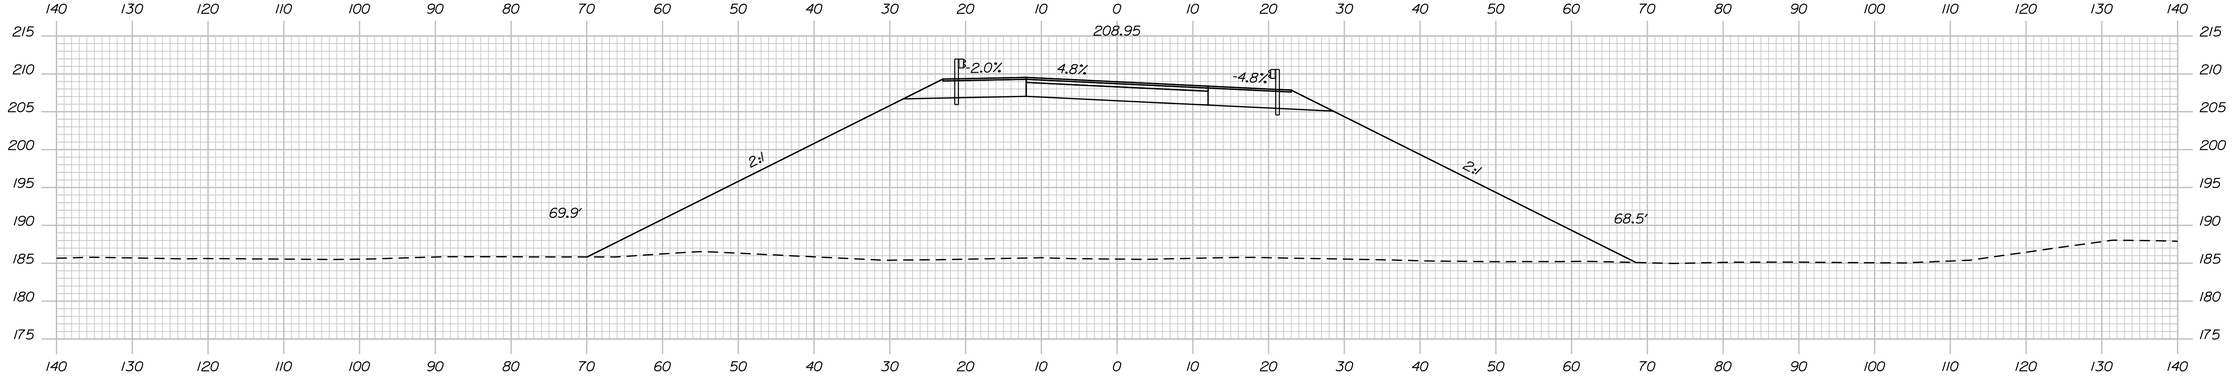

277+50.00

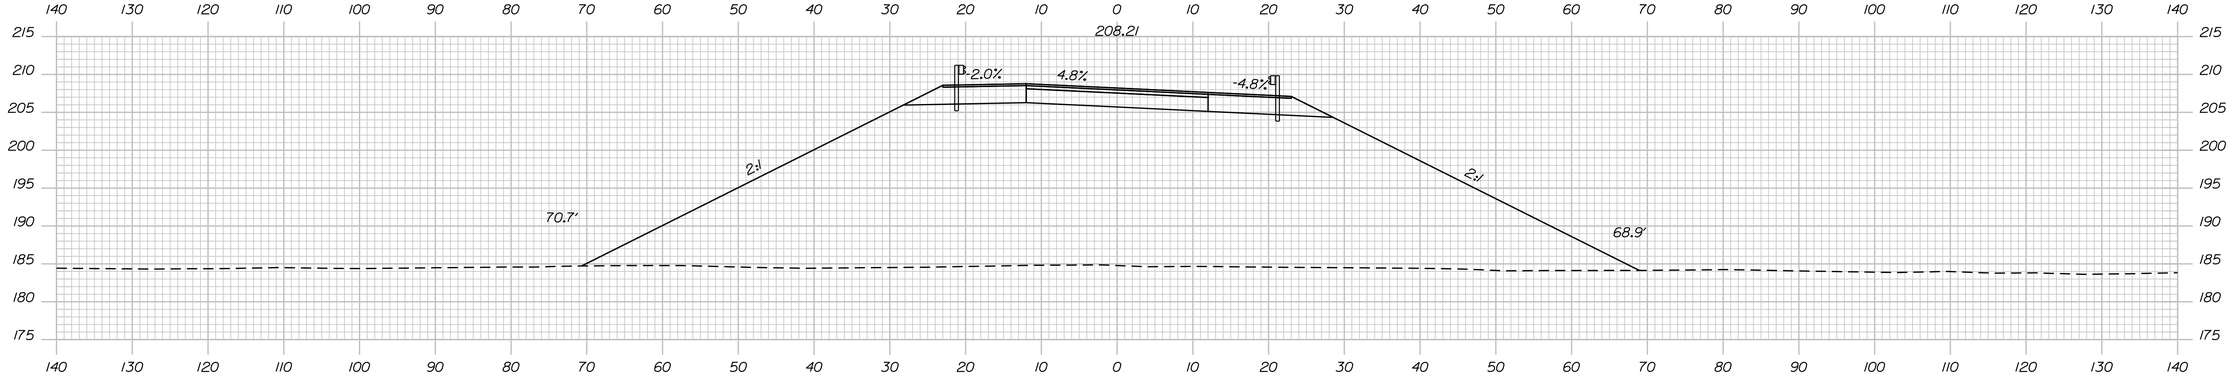

277+00.00

Sta. 277+00.00 to Sta. 278+00.00

STATE OF MAINE
DEPARTMENT OF TRANSPORTATION

1891500

WIN
018915.00

SIGNATURE

P.E. NUMBER

DATE

	BY	DATE
PROJ. MANAGER	R. MOULTON	
DESIGN-DETAILED	D.PRIDE	SEP. 2021
CHECKED-REVIEWED		
DESIGN2-DETAILED2		
DESIGN3-DETAILED3		
REVISIONS 1		
REVISIONS 2		
REVISIONS 3		
REVISIONS 4		
FIELD CHANGES		

BREWER TO EDDINGTON
1-395/ROUTE 9 CONNECTOR


CROSS SECTIONS

SHEET NUMBER


H320

OF 460


Filename: ...\320_XSECT_277+00_138.dgn Division: HIGHWAY Username: common Date:9/30/2021

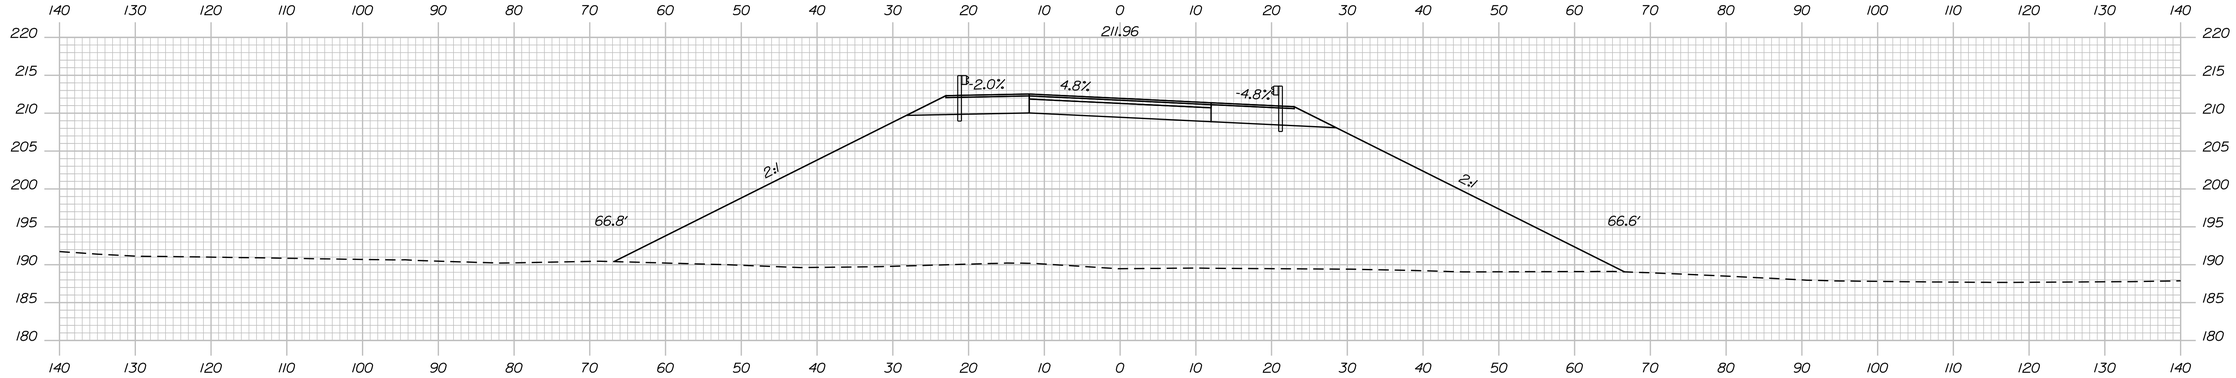

279+50.00

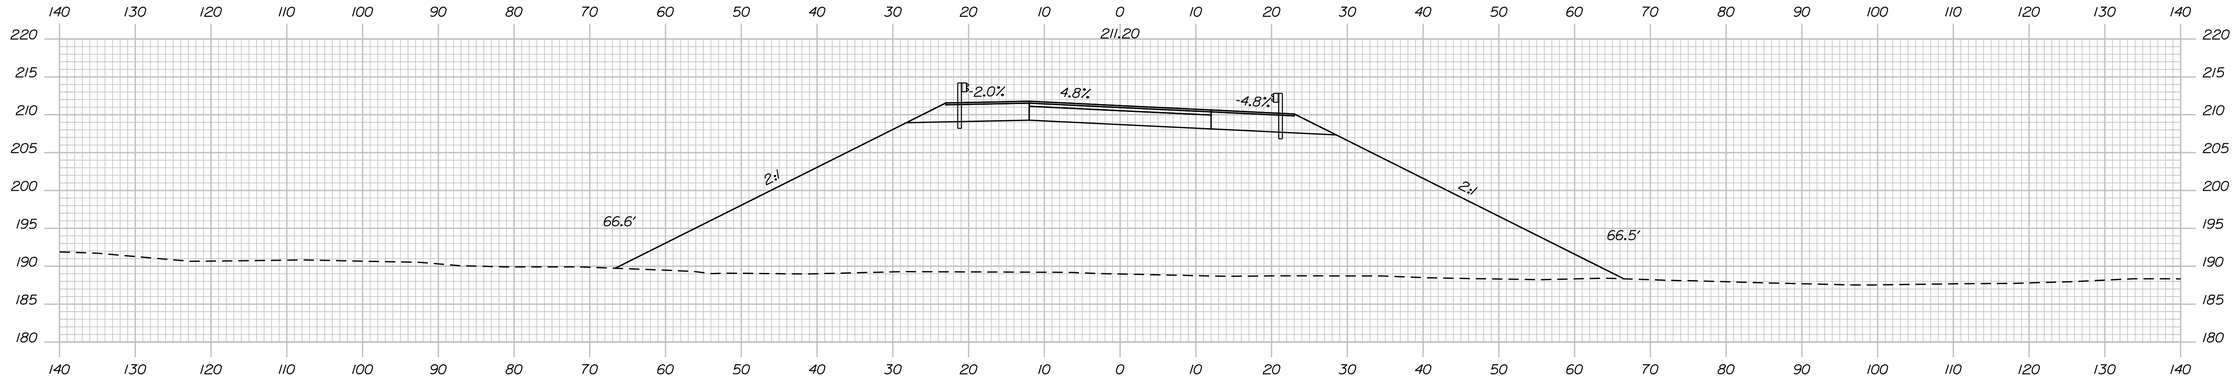

279+00.00

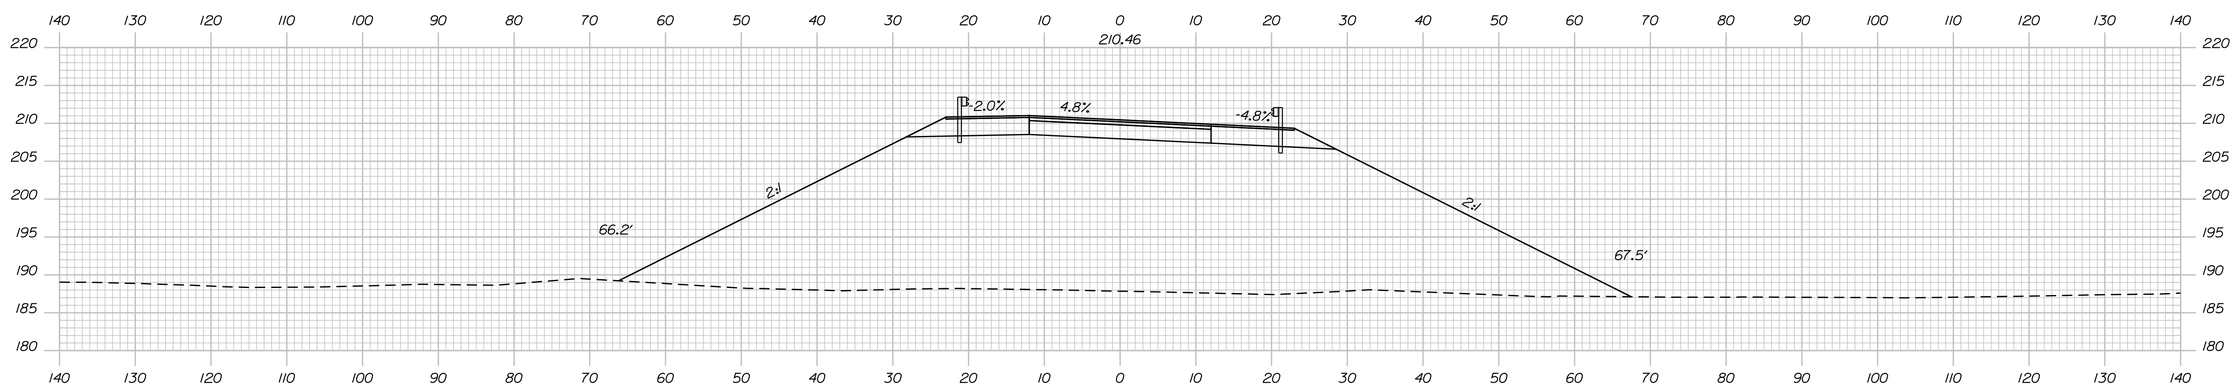

278+50.00

Sta. 278+50.00 to Sta. 279+50.00

STATE OF MAINE
DEPARTMENT OF TRANSPORTATION

1891500

WIN
018915.00

SIGNATURE		
P.E. NUMBER		
DATE		

PROJ. MANAGER	R. MOULTON	
DESIGN-DETAILED	D.PRIDE	SEP. 2021
CHECKED-REVIEWED		
DESIGN2-DETAILED2		
DESIGN3-DETAILED3		
REVISIONS 1		
REVISIONS 2		
REVISIONS 3		
REVISIONS 4		
FIELD CHANGES		

BREWER TO EDDINGTON
1-395/ROUTE 9 CONNECTOR


CROSS SECTIONS

SHEET NUMBER


H321

OF 460


Filename: ...\321_XSECT_278+50_139.dgn Division: HIGHWAY Username: common Date:9/30/2021

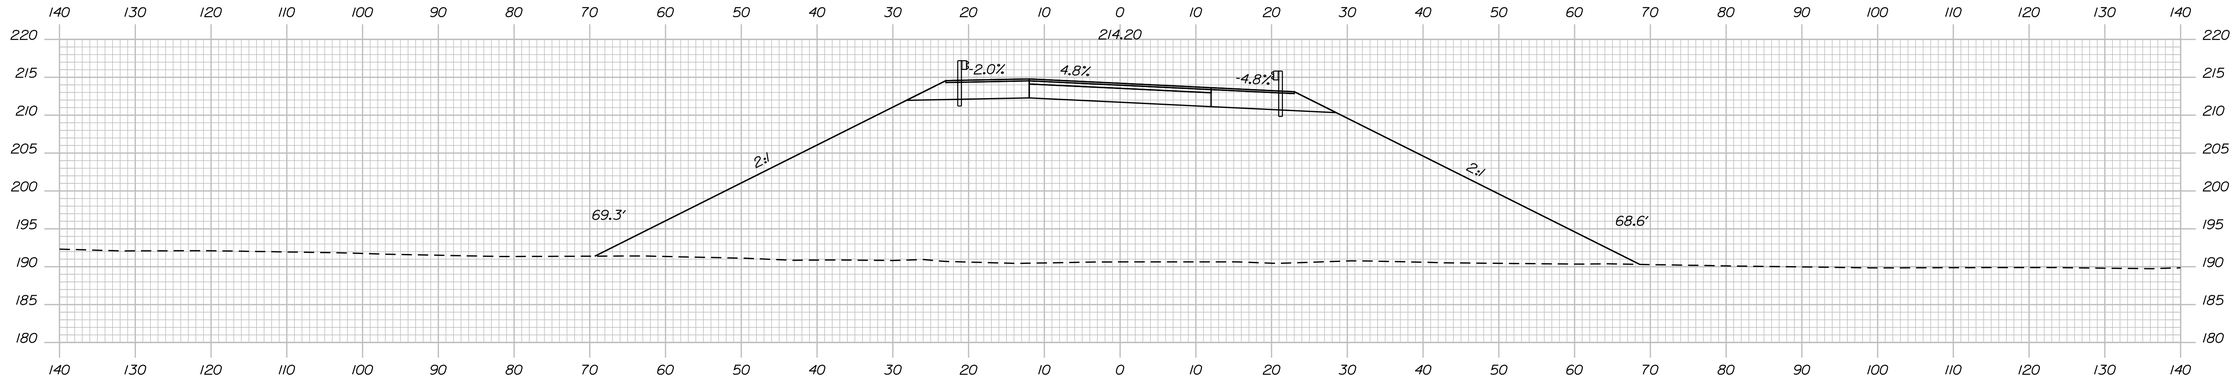

281+00.00

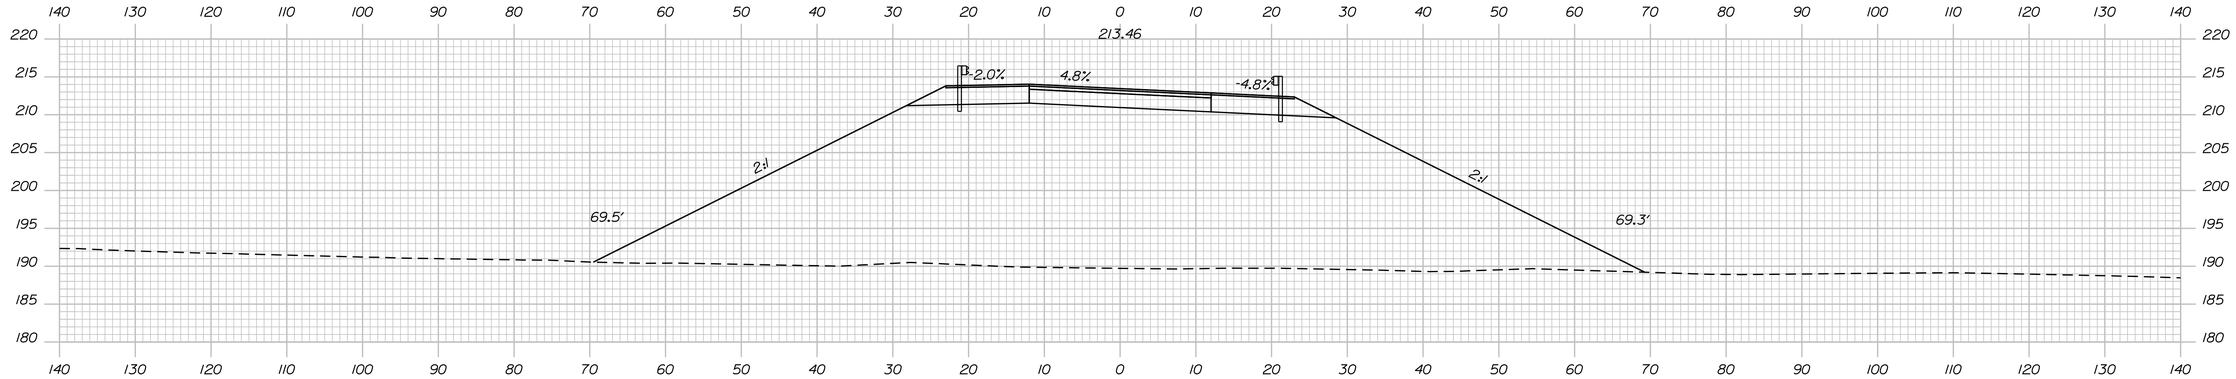

280+50.00

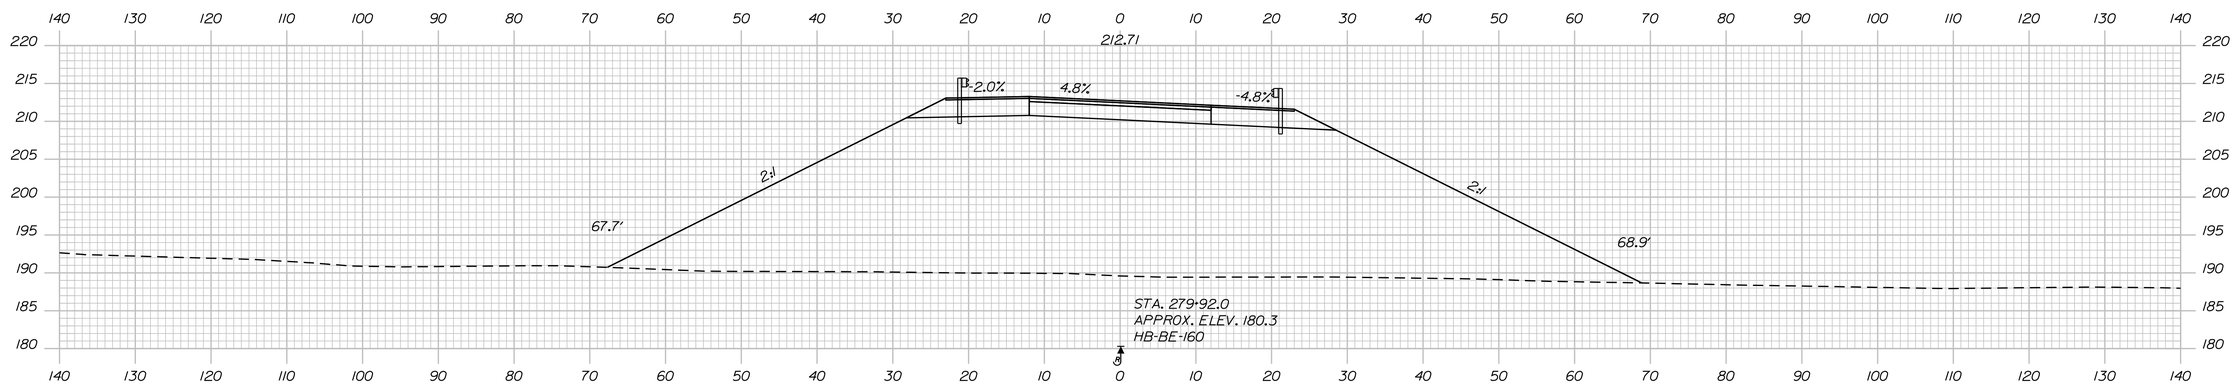

280+00.00

Sta. 280+00.00 to Sta. 281+00.00

STATE OF MAINE
DEPARTMENT OF TRANSPORTATION

1891500

WIN
018915.00

PROJ. MANAGER	R. MOULTON	BY	
DESIGN-DETAILED	D.PRIDE	DATE	SEP. 2021
CHECKED-REVIEWED		SIGNATURE	
DESIGN2-DETAILED2			
DESIGN3-DETAILED3		P.E. NUMBER	
REVISIONS 1			
REVISIONS 2		DATE	
REVISIONS 3			
REVISIONS 4			
FIELD CHANGES			

BREWER TO EDDINGTON
1-395/ROUTE 9 CONNECTOR

CROSS SECTIONS

SHEET NUMBER

H322

OF 460

Filename: ...\322_XSECT_280+00_140.dgn Username: common Division: HIGHWAY Date:9/30/2021

Sta. 281+50.00 to Sta. 282+50.00

Filename: ...\323_XSECT_281+50_141.dgn Division: HIGHWAY Username: common Date:9/30/2021

STATE OF MAINE
DEPARTMENT OF TRANSPORTATION

1891500

WIN
018915.00

SIGNATURE

P.E. NUMBER

DATE

PROJ. MANAGER	R. MOULTON	
DESIGN-DETAILED	D.PRIDE	SEP. 2021
CHECKED-REVIEWED		
DESIGN2-DETAILED2		
DESIGN3-DETAILED3		
REVISIONS 1		
REVISIONS 2		
REVISIONS 3		
REVISIONS 4		
FIELD CHANGES		

BREWER TO EDDINGTON
1-395/ROUTE 9 CONNECTOR


CROSS SECTIONS

SHEET NUMBER


H323

OF 460


STA. 284+27.00 SNOW SLED BRIDGE
INSTALL 12' SPAN x 14' RISE BOX CULVERT
(SEE BRIDGE PLANS)

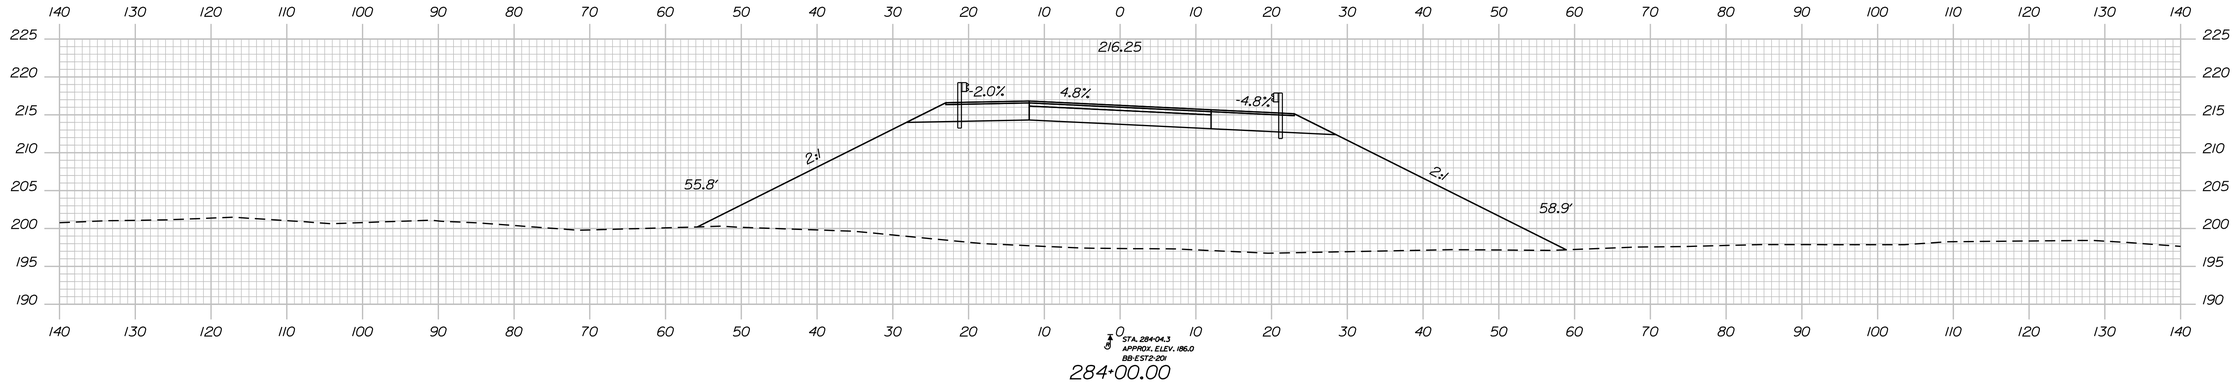

284+00.00

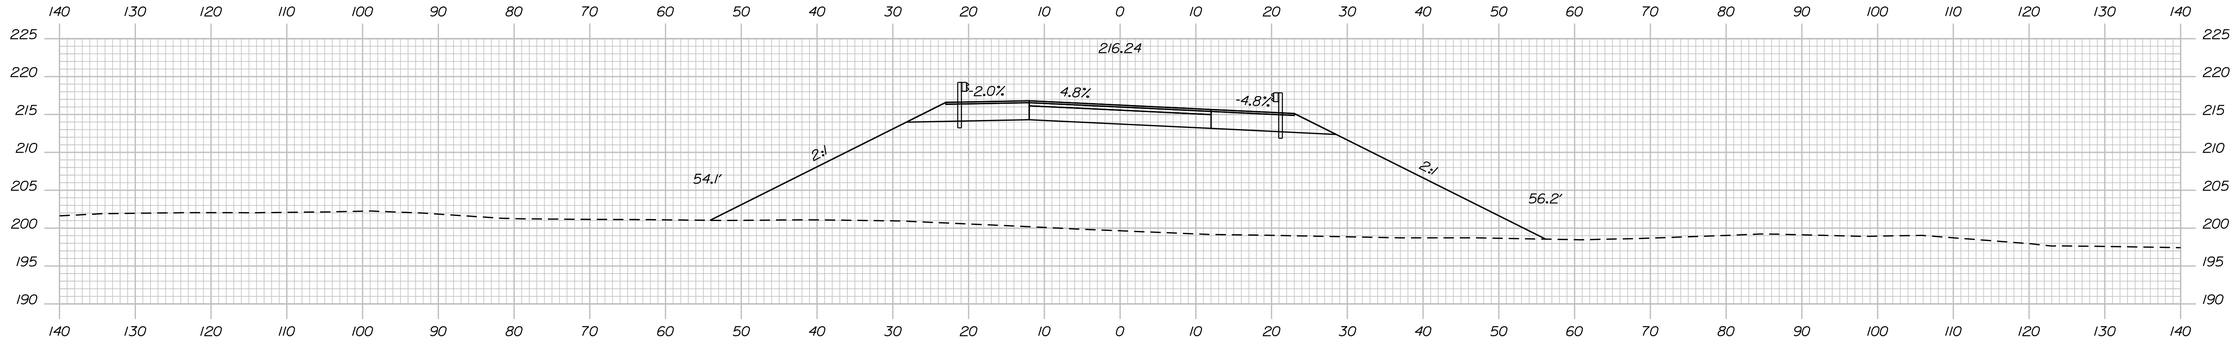

283+50.00

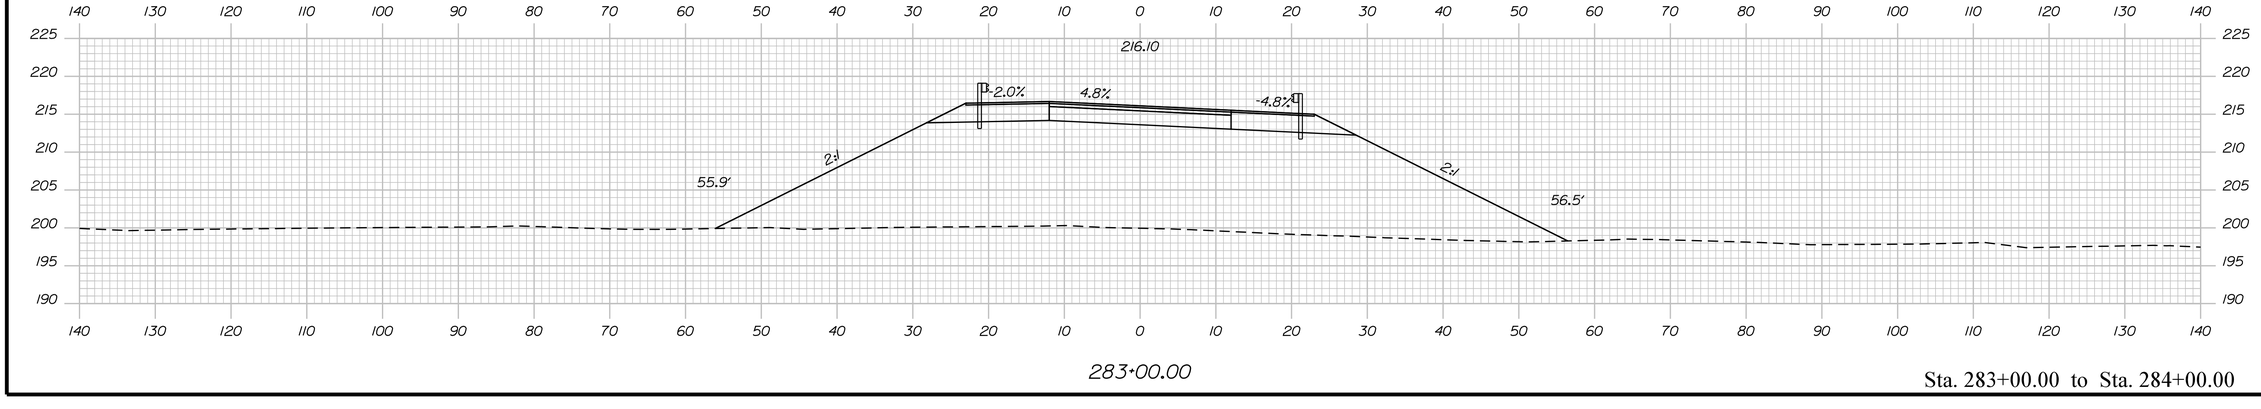

283+00.00

Sta. 283+00.00 to Sta. 284+00.00

STATE OF MAINE
DEPARTMENT OF TRANSPORTATION

1891500

WIN
018915.00

PROJ. MANAGER	R. MOULTON	BY	DATE
DESIGN-DETAILED	D.PRIDE		SEP. 2021
CHECKED-REVIEWED			
DESIGN2-DETAILED2			
DESIGN3-DETAILED3			
REVISIONS 1			
REVISIONS 2			
REVISIONS 3			
REVISIONS 4			
FIELD CHANGES			

SIGNATURE

P.E. NUMBER

DATE

BREWER TO EDDINGTON
1-395/ROUTE 9 CONNECTOR


CROSS SECTIONS

SHEET NUMBER


H324

OF 460


Filename: ...\324_XSECT_283+00_142.dgn Division: HIGHWAY Username: common Date:9/30/2021

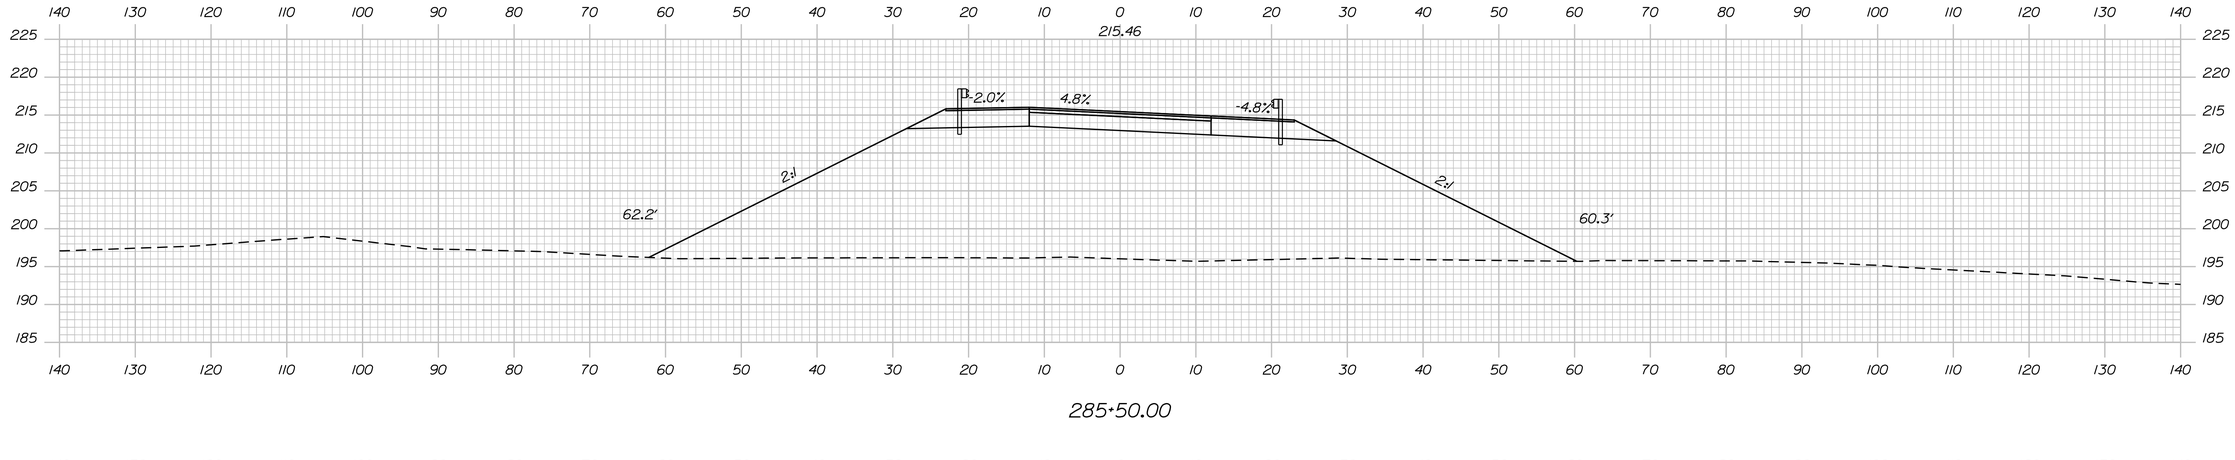

285+50.00

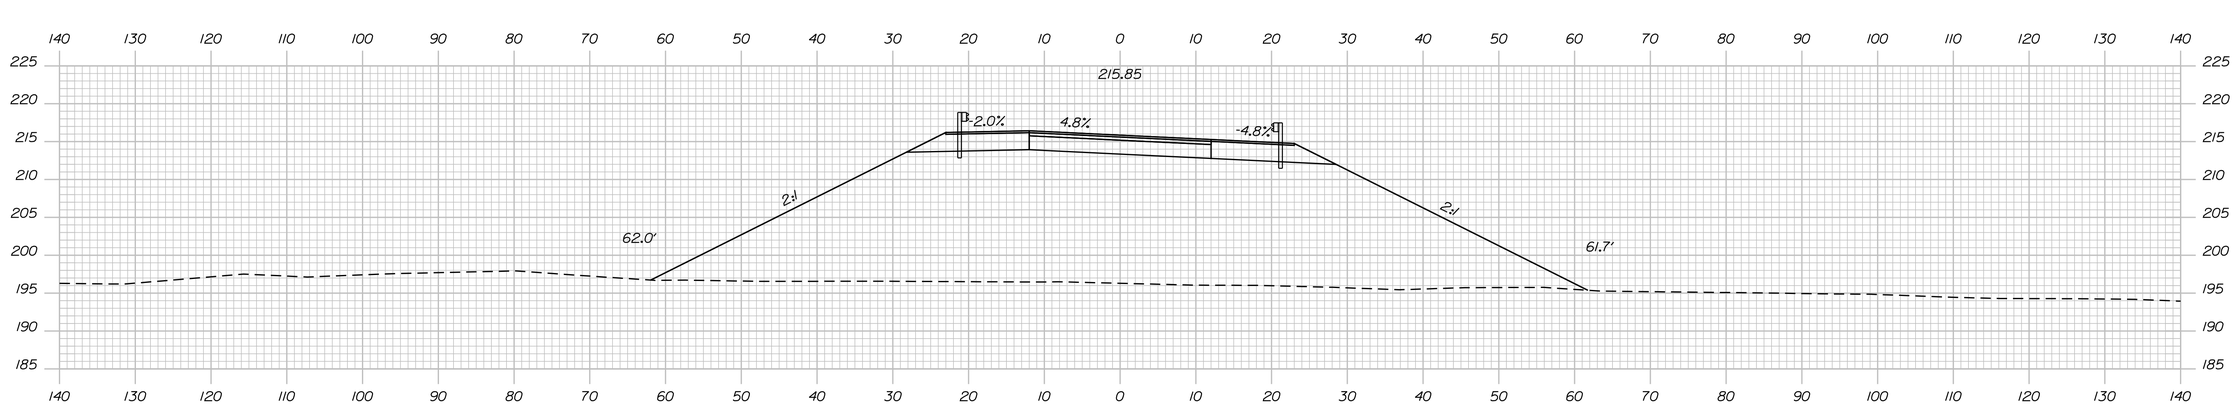

285+00.00

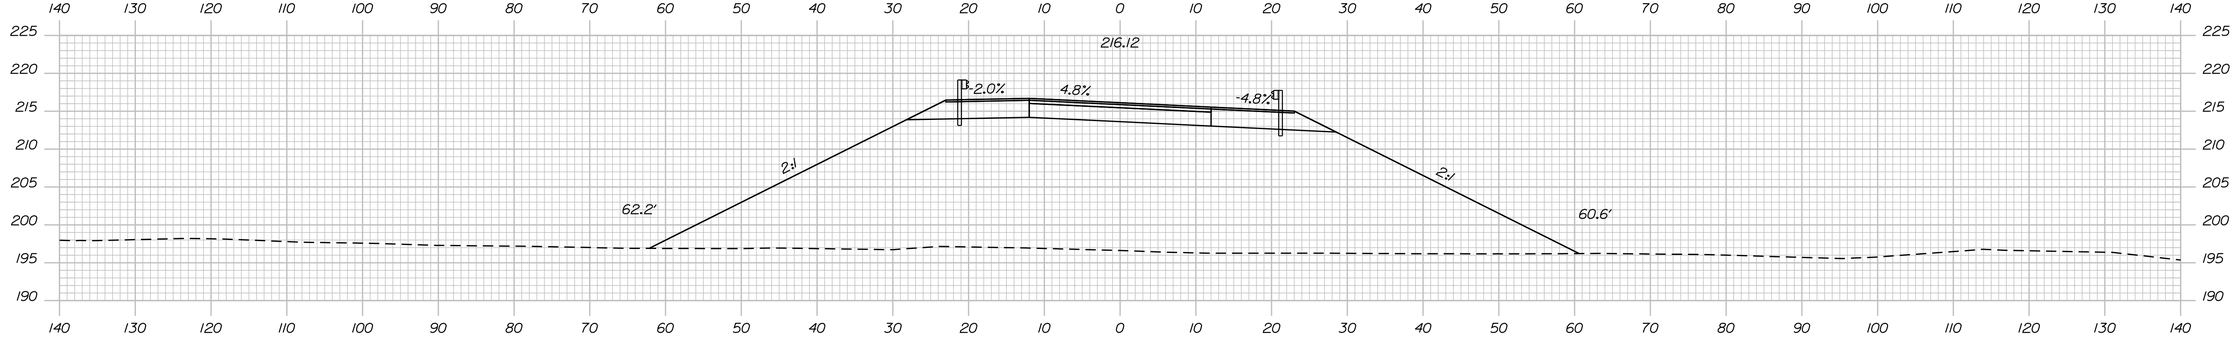

284+50.00

Sta. 284+50.00 to Sta. 285+50.00

STATE OF MAINE
DEPARTMENT OF TRANSPORTATION

1891500

WIN
018915.00

	BY	DATE
PROJ. MANAGER	R. MOULTON	
DESIGN-DETAILED	D.PRIDE	SEP. 2021
CHECKED-REVIEWED		
DESIGN2-DETAILED2		
DESIGN3-DETAILED3		
REVISIONS 1		
REVISIONS 2		
REVISIONS 3		
REVISIONS 4		
FIELD CHANGES		

SIGNATURE

P.E. NUMBER

DATE

BREWER TO EDDINGTON
1-395/ROUTE 9 CONNECTOR


CROSS SECTIONS

SHEET NUMBER


H325

OF 460


Filename: ...\325_XSECT_284+50_143.dgn Division: HIGHWAY Username: common Date:9/30/2021

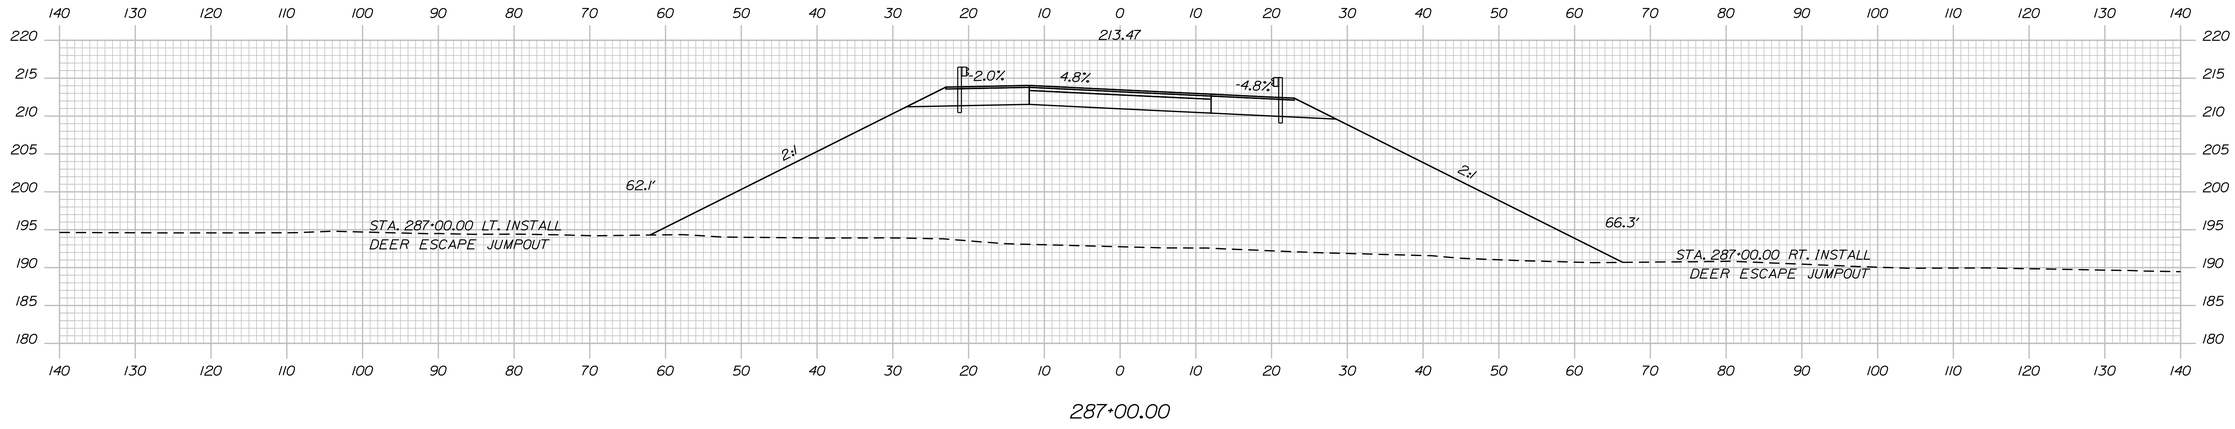

287+00.00

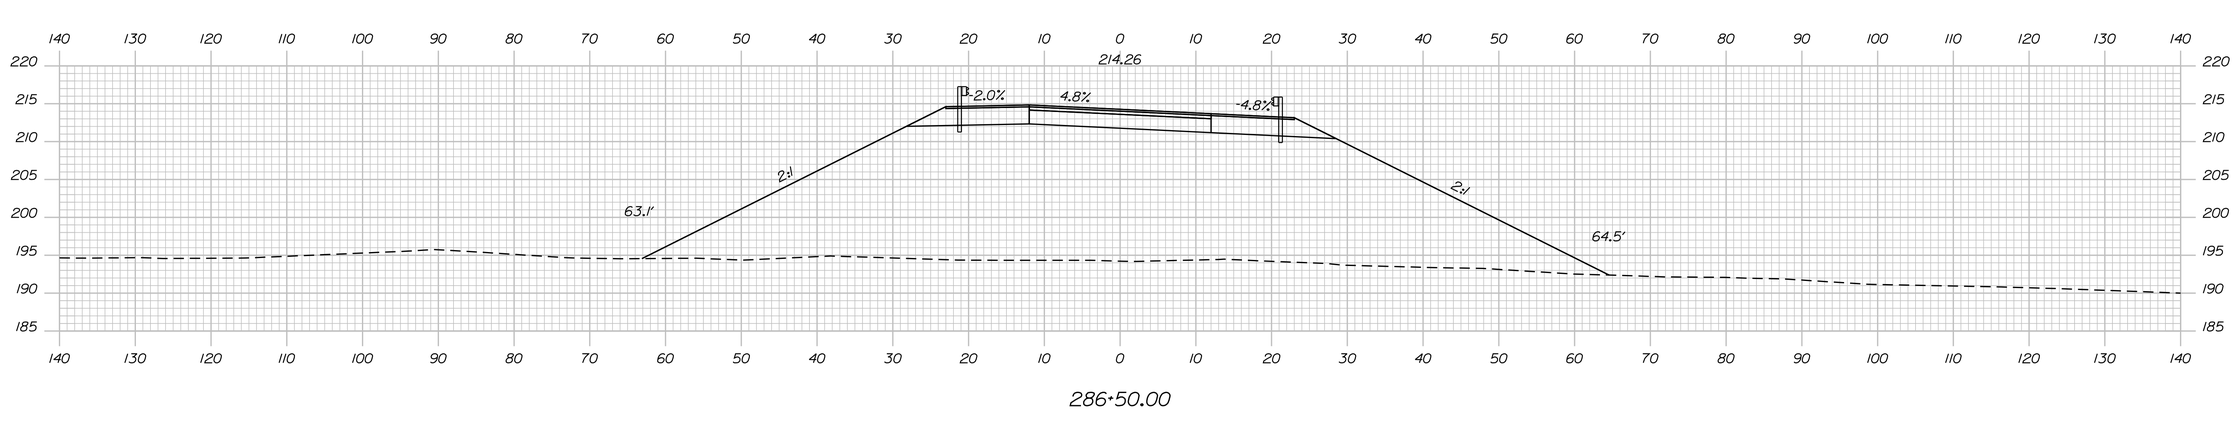

286+50.00

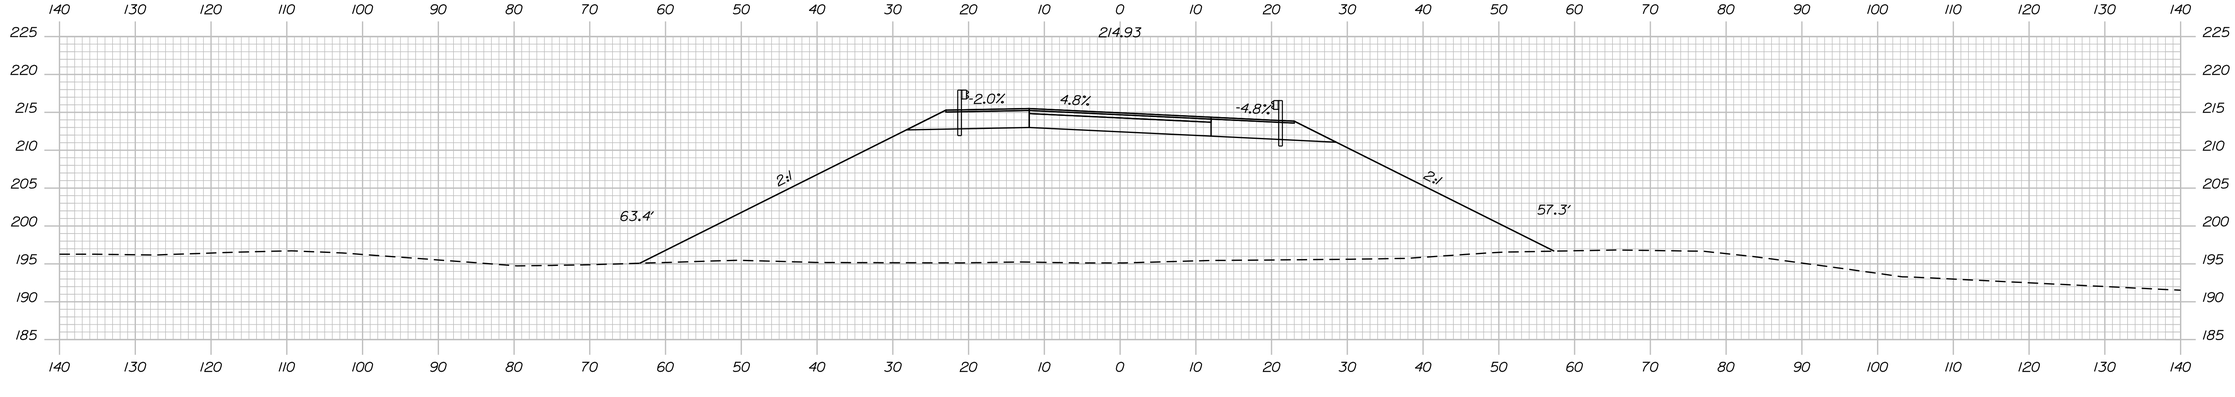

286+00.00

Sta. 286+00.00 to Sta. 287+00.00

STATE OF MAINE
DEPARTMENT OF TRANSPORTATION

1891500

WIN
018915.00

SIGNATURE

P.E. NUMBER

DATE

	BY	DATE
PROJ. MANAGER	R. MOULTON	
DESIGN-DETAILED	D.PRIDE	SEP. 2021
CHECKED-REVIEWED		
DESIGN2-DETAILED2		
DESIGN3-DETAILED3		
REVISIONS 1		
REVISIONS 2		
REVISIONS 3		
REVISIONS 4		
FIELD CHANGES		

BREWER TO EDDINGTON
1-395/ROUTE 9 CONNECTOR


CROSS SECTIONS

SHEET NUMBER


H326

OF 460

Filename: ...\326_XSECT_286+00_144.dgn Division: HIGHWAY Username: common Date:9/30/2021

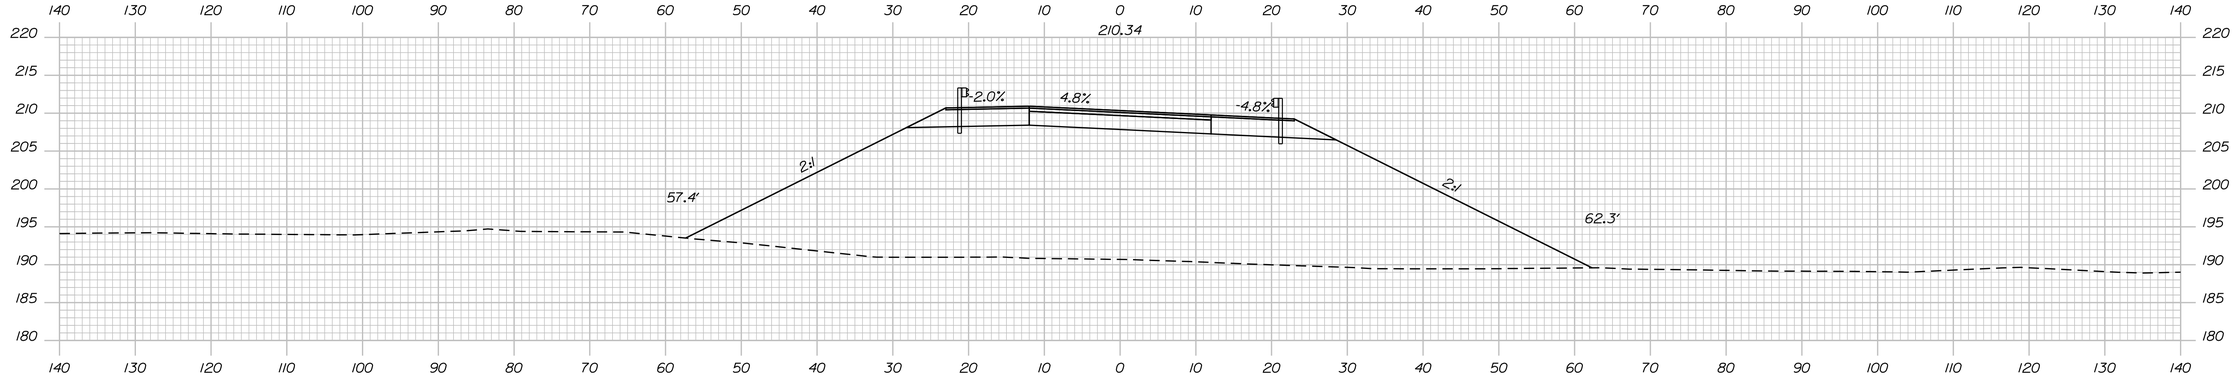


288+50.00

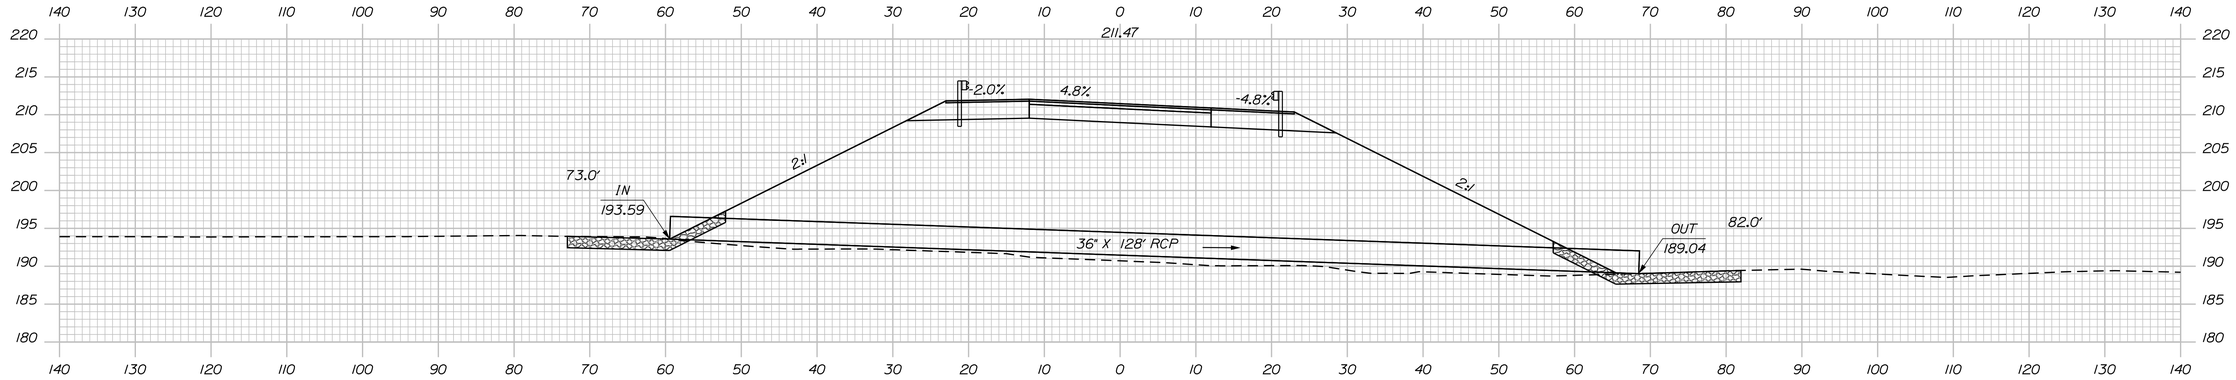

288+00.00

STA. 288+00.00, 59.5' LT
TO STA. 288+00.00, 68.5' RT
INSTALL 36" X 128' RCP CLASS III

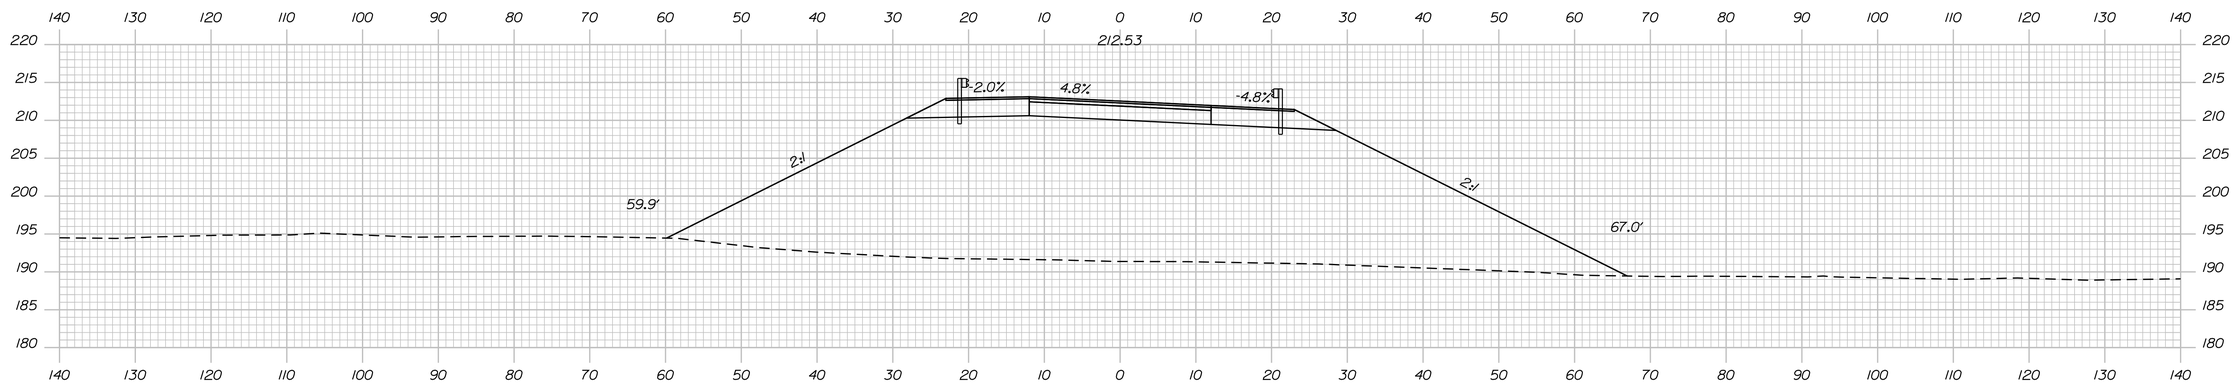

287+50.00

Sta. 287+50.00 to Sta. 288+50.00

STATE OF MAINE
DEPARTMENT OF TRANSPORTATION

1891500

WIN
018915.00

PROJ. MANAGER	R. MOULTON	
DESIGN-DETAILED	D.PRIDE	
CHECKED-REVIEWED		
DESIGN2-DETAILED2		
DESIGN3-DETAILED3		
REVISIONS 1		
REVISIONS 2		
REVISIONS 3		
REVISIONS 4		
FIELD CHANGES		

SIGNATURE

P.E. NUMBER

DATE

BY

DATE SEP. 2021

BREWER TO EDDINGTON
1-395/ROUTE 9 CONNECTOR


CROSS SECTIONS

SHEET NUMBER


H327

OF 460

Filename: ...\327_XSECT_287+50_145.dgn Username: common
Division: HIGHWAY
Date:9/30/2021

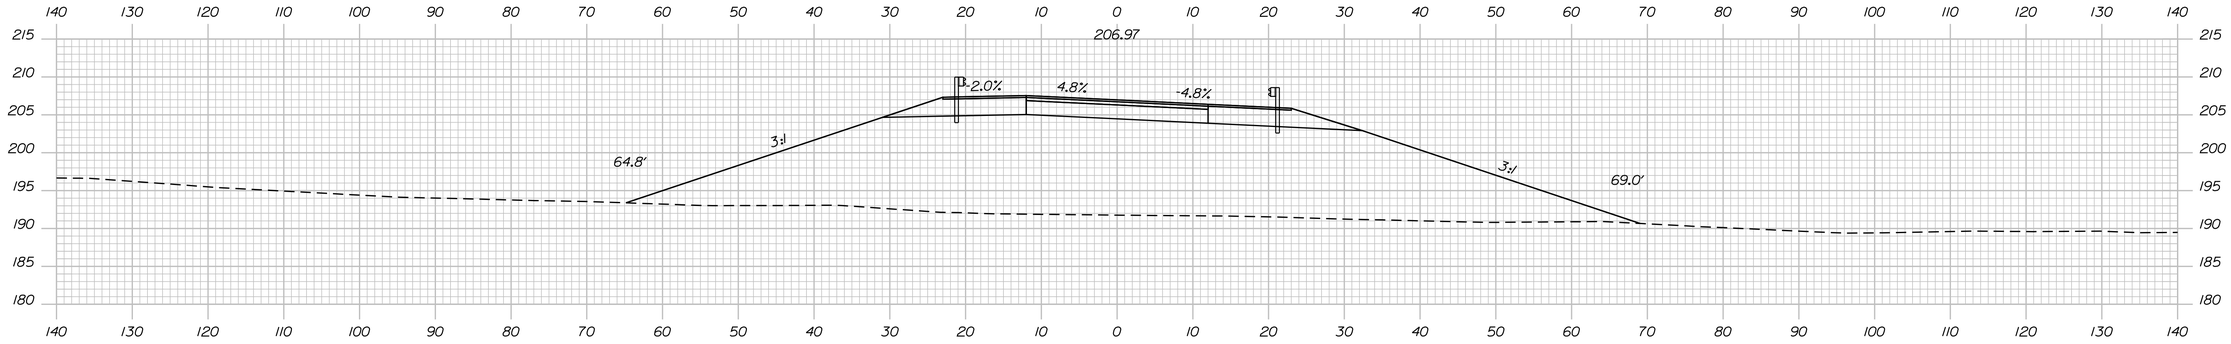


290+00.00

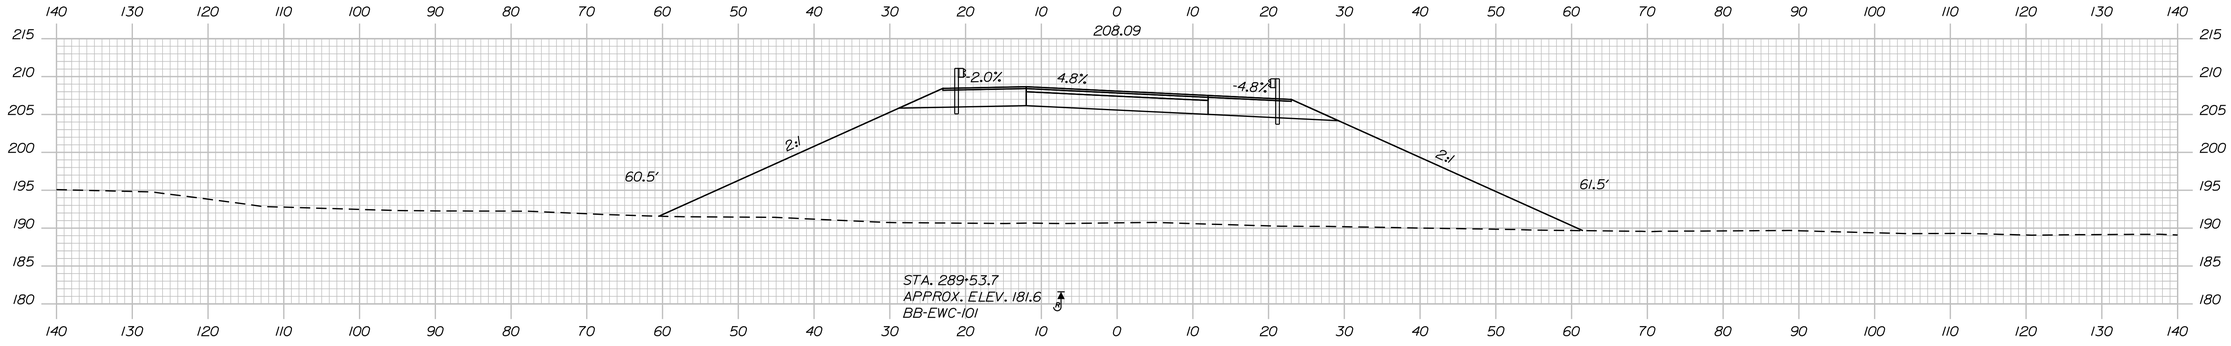

289+50.00

STA. 289+11.00 CRITTER CROSSING #2
INSTALL 10' SPAN x 8' RISE BOX CULVERT
(SEE BRIDGE PLANS)

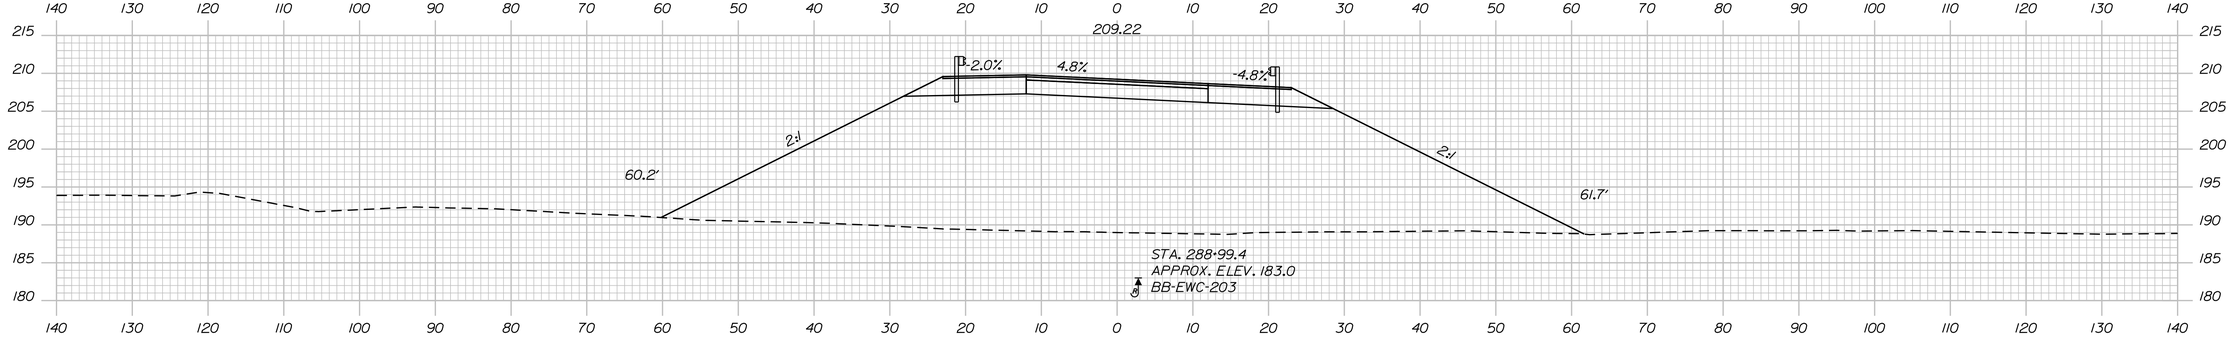

289+00.00

Sta. 289+00.00 to Sta. 290+00.00

STATE OF MAINE
DEPARTMENT OF TRANSPORTATION

1891500

WIN
018915.00

PROJ. MANAGER	R. MOULTON	BY	DATE
DESIGN-DETAILED	D.PRIDE		SEP. 2021
CHECKED-REVIEWED			
DESIGN2-DETAILED2			
DESIGN3-DETAILED3			
REVISIONS 1			
REVISIONS 2			
REVISIONS 3			
REVISIONS 4			
FIELD CHANGES			

SIGNATURE

P.E. NUMBER

DATE

BREWER TO EDDINGTON
I-395/ROUTE 9 CONNECTOR


CROSS SECTIONS

SHEET NUMBER


H328

OF 460

Filename: ...\HIGHWAY\MSTA\Xsect_Route 9.dgn Division: HIGHWAY Username: common Date:9/30/2021

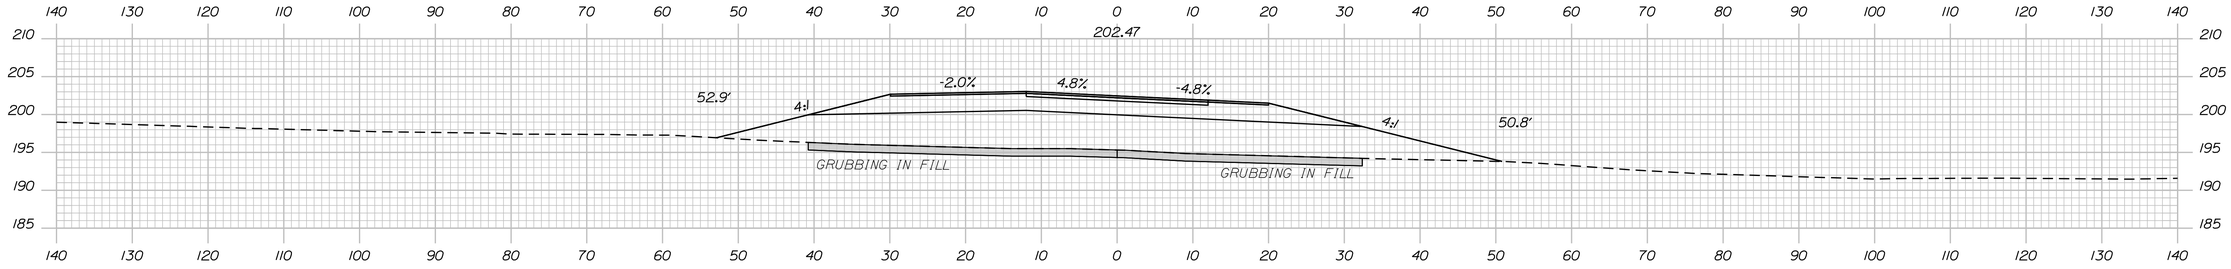


292+00.00

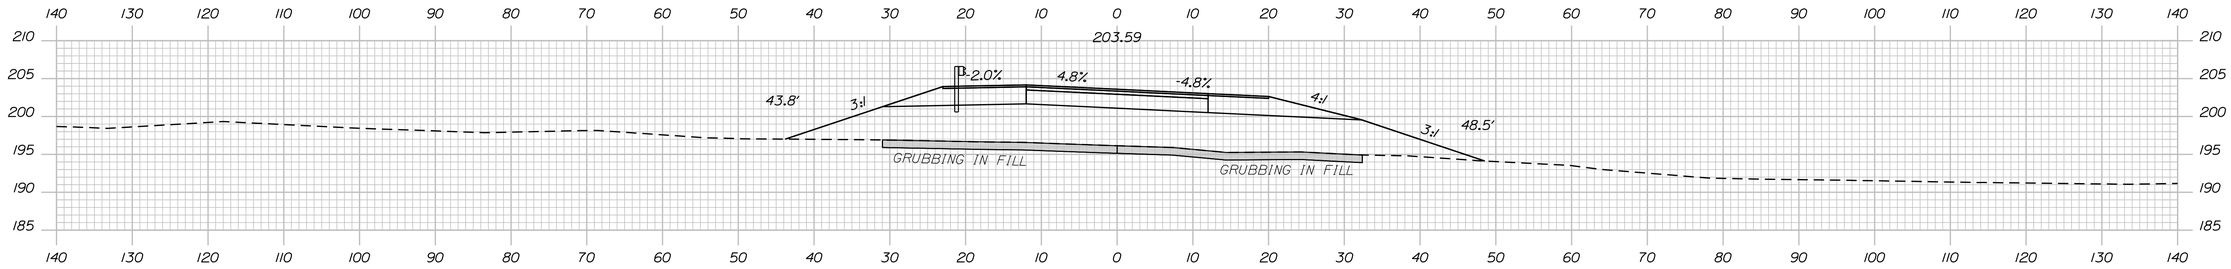


STA. 291+62.38 LT.
INSTALL 31" W-BEAM GR. MID-WAY SPLICE
FLARED TERMINAL

291+50.00

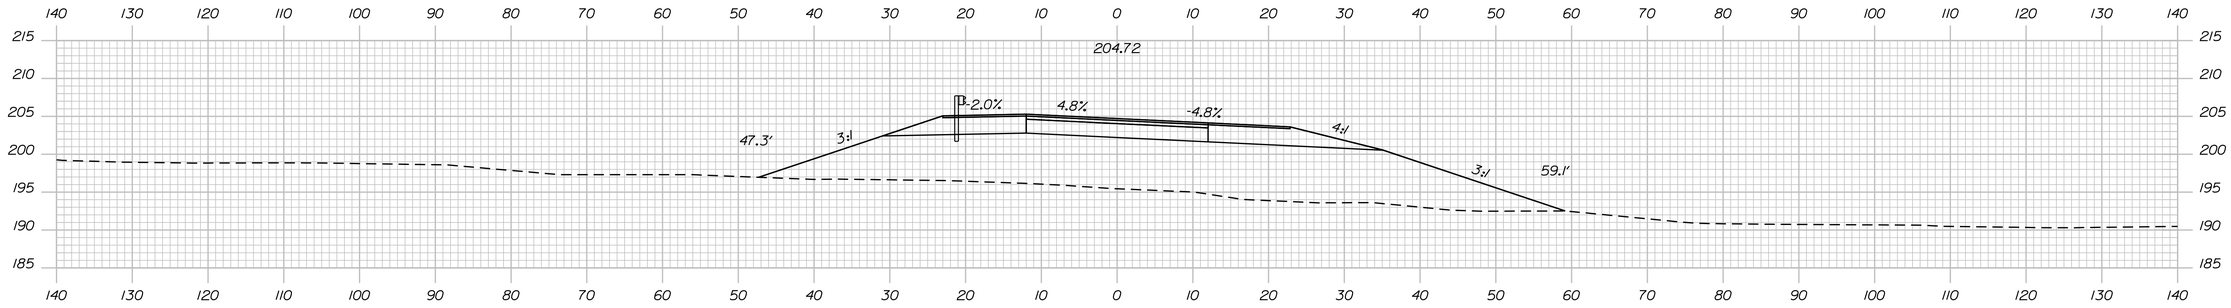

291+00.00

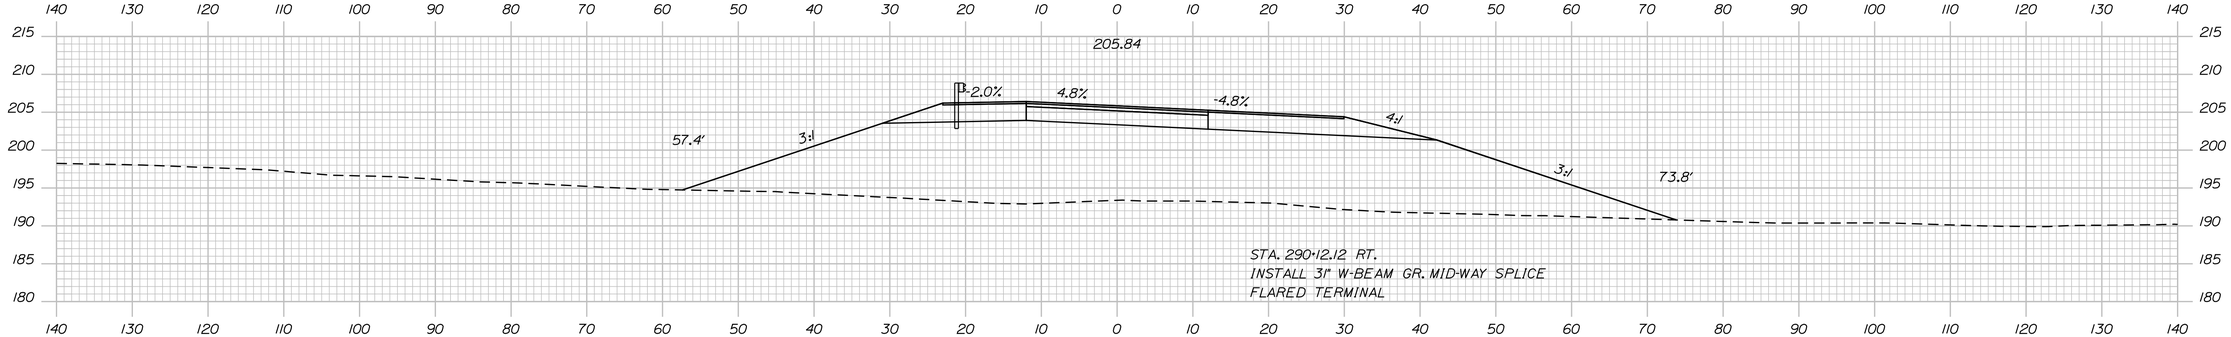

290+50.00

Sta. 290+50.00 to Sta. 292+00.00

STATE OF MAINE
DEPARTMENT OF TRANSPORTATION

1891500

WIN
018915.00

SIGNATURE

P.E. NUMBER

DATE

PROJ. MANAGER	R. MOULTON		
DESIGN-DETAILED	D.PRIDE	SEP. 2021	
CHECKED-REVIEWED			
DESIGN2-DETAILED2			
DESIGN3-DETAILED3			
REVISIONS 1			
REVISIONS 2			
REVISIONS 3			
REVISIONS 4			
FIELD CHANGES			

BREWER TO EDDINGTON
1-395/ROUTE 9 CONNECTOR


CROSS SECTIONS

SHEET NUMBER

H329

OF 460

Username: common Date:9/30/2021 Division: HIGHWAY Filename: ...\329_XSECT_290+50_147.dgn

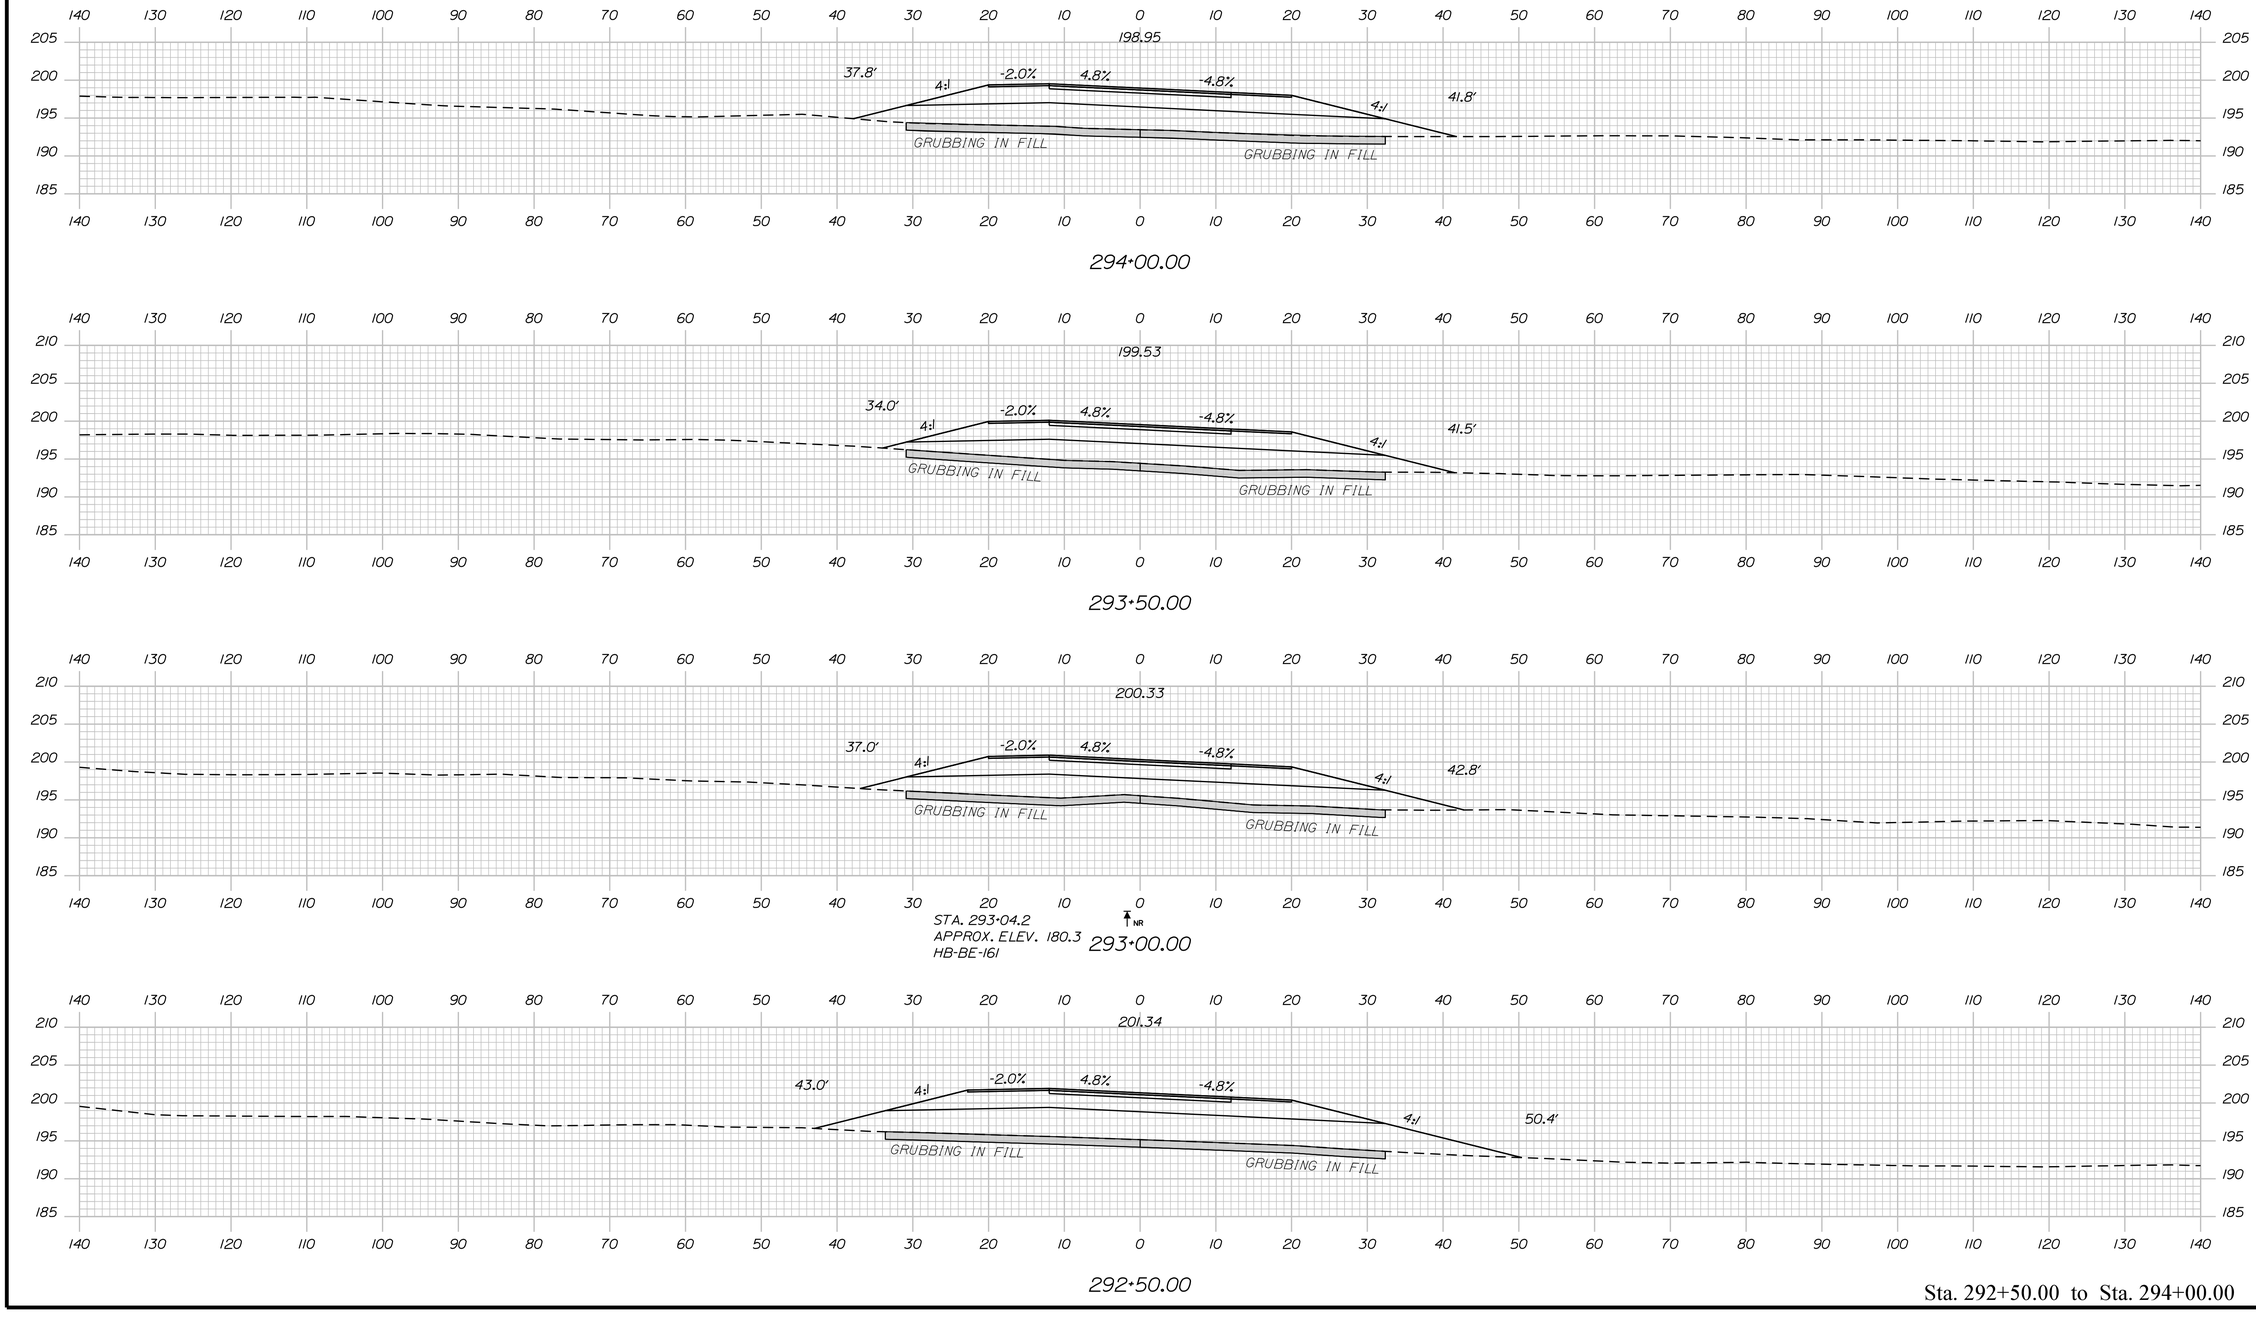

Sta. 292+50.00 to Sta. 294+00.00

STATE OF MAINE
DEPARTMENT OF TRANSPORTATION

1891500

WIN
018915.00

PROJ. MANAGER	R. MOULTON	BY	DATE
DESIGN-DETAILED	D.PRIDE		SEP. 2021
CHECKED-REVIEWED			
DESIGN2-DETAILED2			
DESIGN3-DETAILED3			
REVISIONS 1			
REVISIONS 2			
REVISIONS 3			
REVISIONS 4			
FIELD CHANGES			

SIGNATURE

P.E. NUMBER

DATE

BREWER TO EDDINGTON
1-395/ROUTE 9 CONNECTOR


CROSS SECTIONS

SHEET NUMBER


H330

OF 460


Filename: ...\330_XSECT_292+50_148.dgn Division: HIGHWAY Username: common Date:9/30/2021

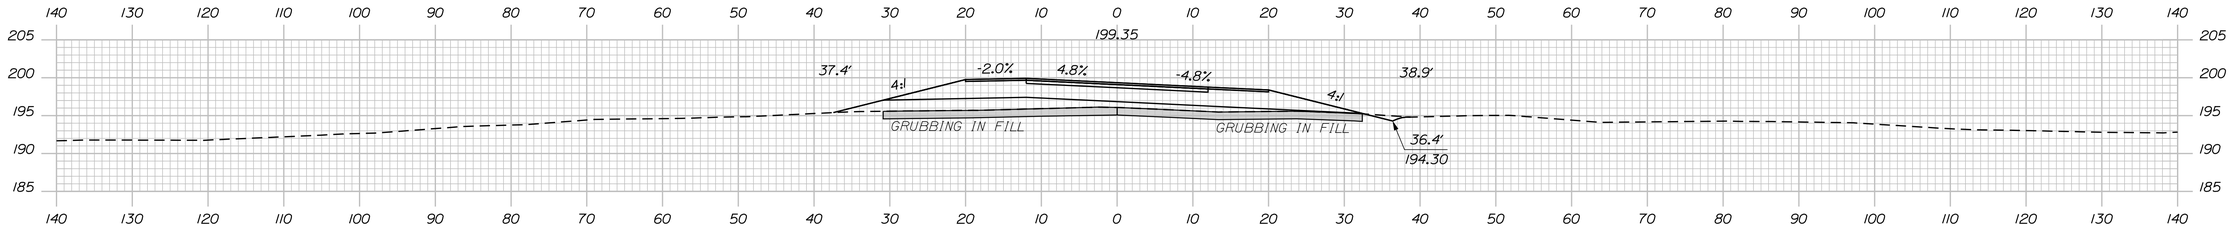


296+50.00

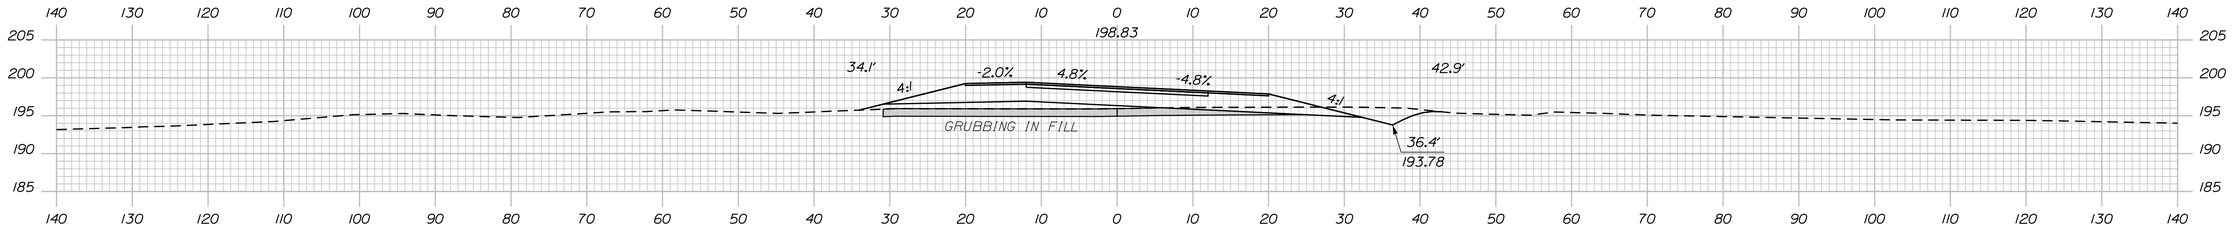


296+00.00

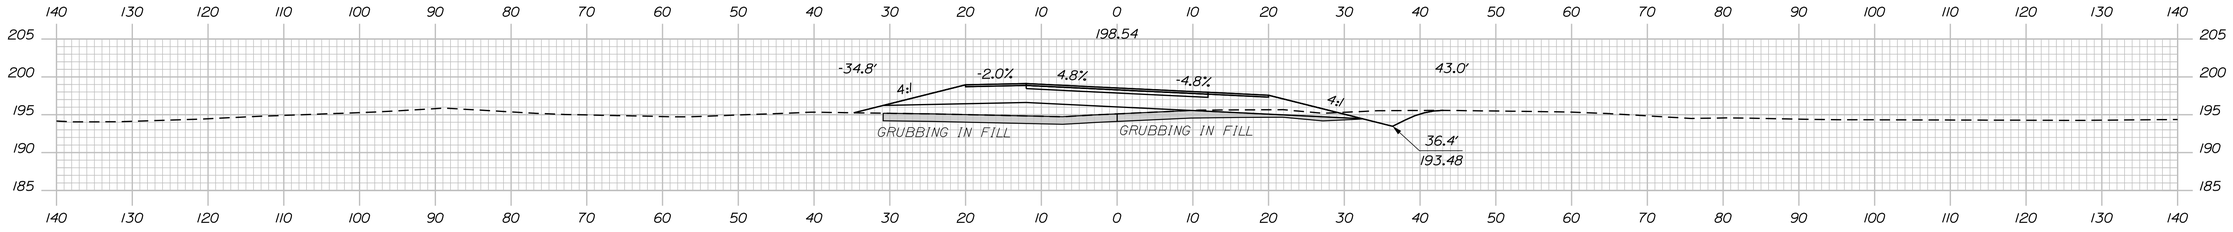

295+50.00

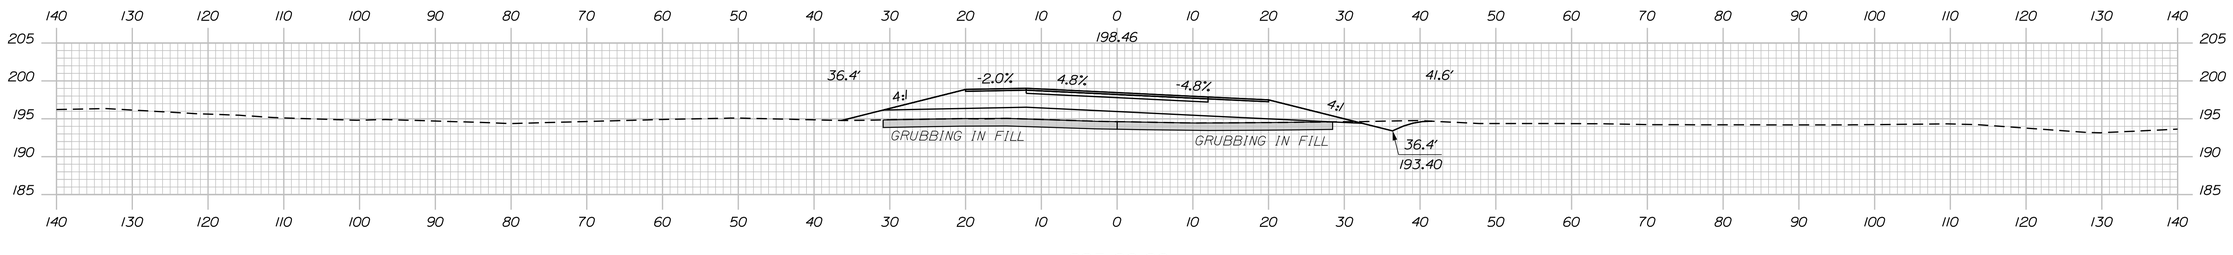

295+00.00

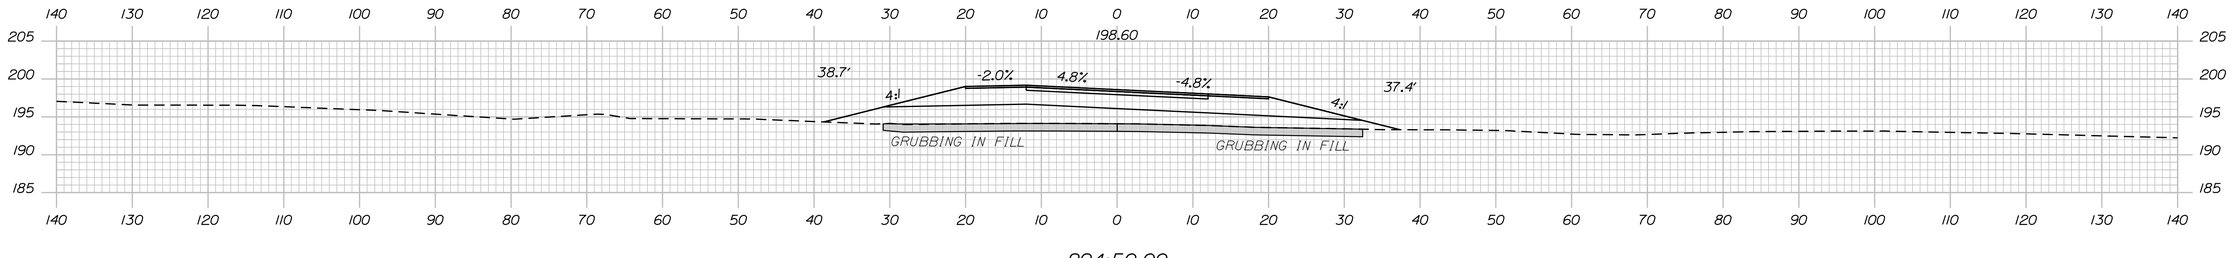

294+50.00

Sta. 294+50.00 to Sta. 296+50.00

Filename: ...\331_XSECT_294+50_149.dgn Division: HIGHWAY Username: common Date:9/30/2021

STATE OF MAINE
DEPARTMENT OF TRANSPORTATION

1891500

WIN
018915.00

SIGNATURE

P.E. NUMBER

DATE

	BY	DATE
PROJ. MANAGER	R. MOULTON	
DESIGN-DETAILED	D.PRIDE	SEP. 2021
CHECKED-REVIEWED		
DESIGN2-DETAILED2		
DESIGN3-DETAILED3		
REVISIONS 1		
REVISIONS 2		
REVISIONS 3		
REVISIONS 4		
FIELD CHANGES		


BREWER TO EDDINGTON
1-395/ROUTE 9 CONNECTOR

CROSS SECTIONS

SHEET NUMBER


H331

OF 460

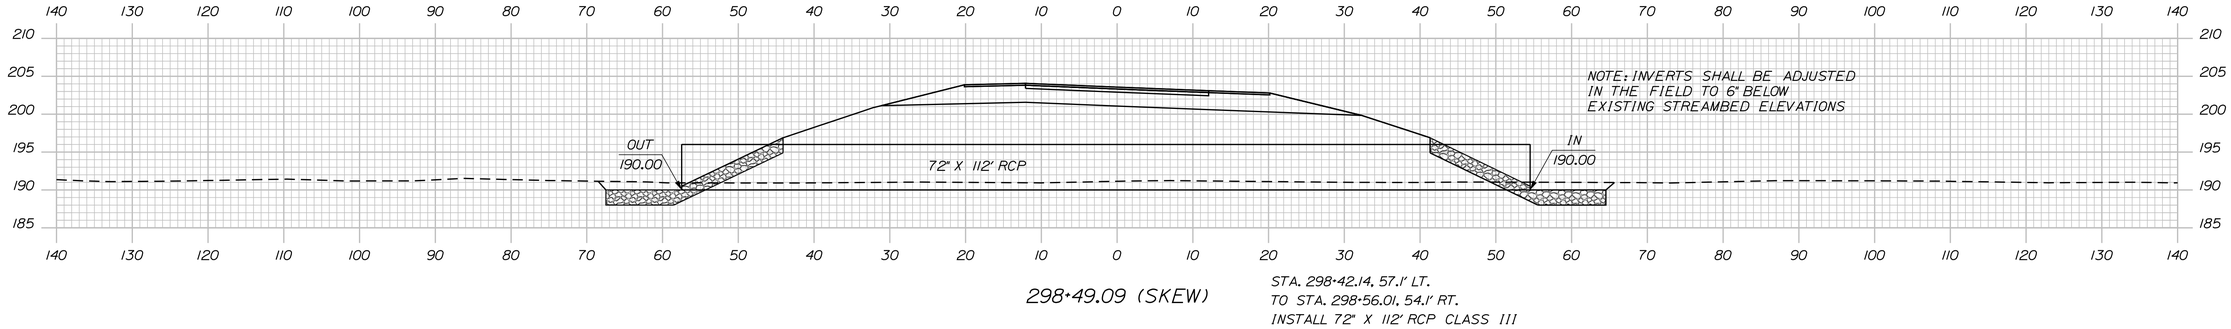


298+49.09 (SKEW)


STA. 298+42.14, 57.1' LT.
TO STA. 298+56.01, 54.1' RT.
INSTALL 72" X 112' RCP CLASS III

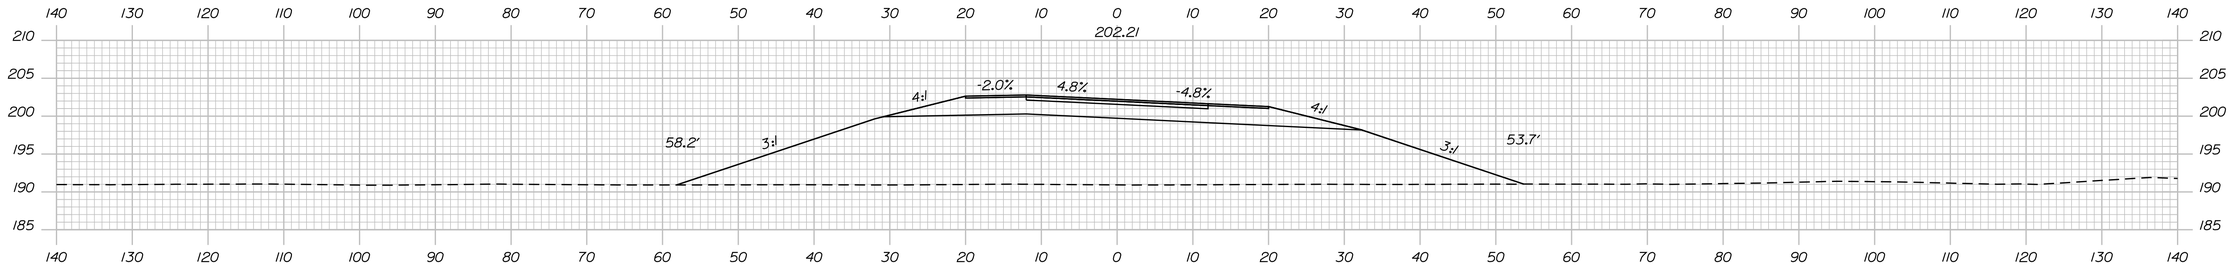

298+00.00

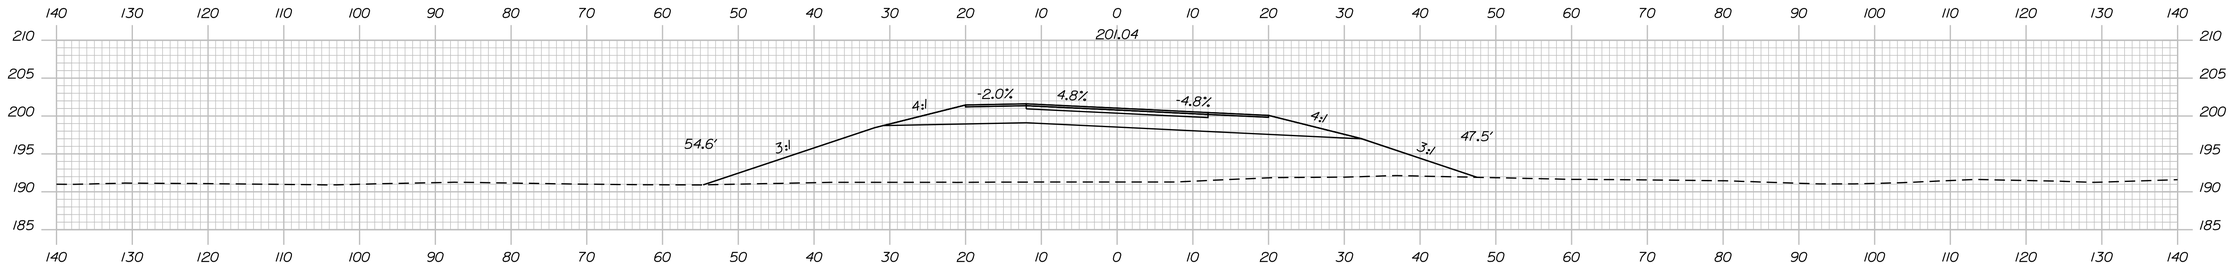

297+50.00

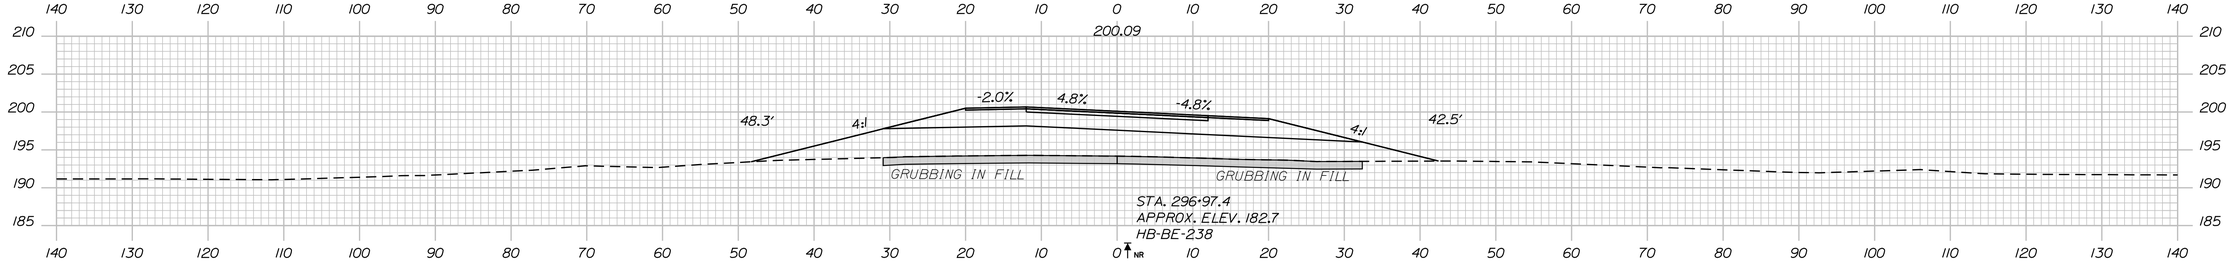

297+00.00

Sta. 297+00.00 to Sta. 298+50.00

STATE OF MAINE
DEPARTMENT OF TRANSPORTATION

1891500

WIN
018915.00

PROJ. MANAGER	R. MOULTON	BY	
DESIGN-DETAILED	D.PRIDE	DATE	SEP. 2021
CHECKED-REVIEWED			
DESIGN2-DETAILED2			
DESIGN3-DETAILED3			
REVISIONS 1			
REVISIONS 2			
REVISIONS 3			
REVISIONS 4			
FIELD CHANGES			

SIGNATURE

P.E. NUMBER

DATE

BREWER TO EDDINGTON
1-395/ROUTE 9 CONNECTOR


CROSS SECTIONS

SHEET NUMBER


H332

OF 460


Filename: ...\332_XSECT_297+00_150.dgn Division: HIGHWAY Username: common Date:9/30/2021

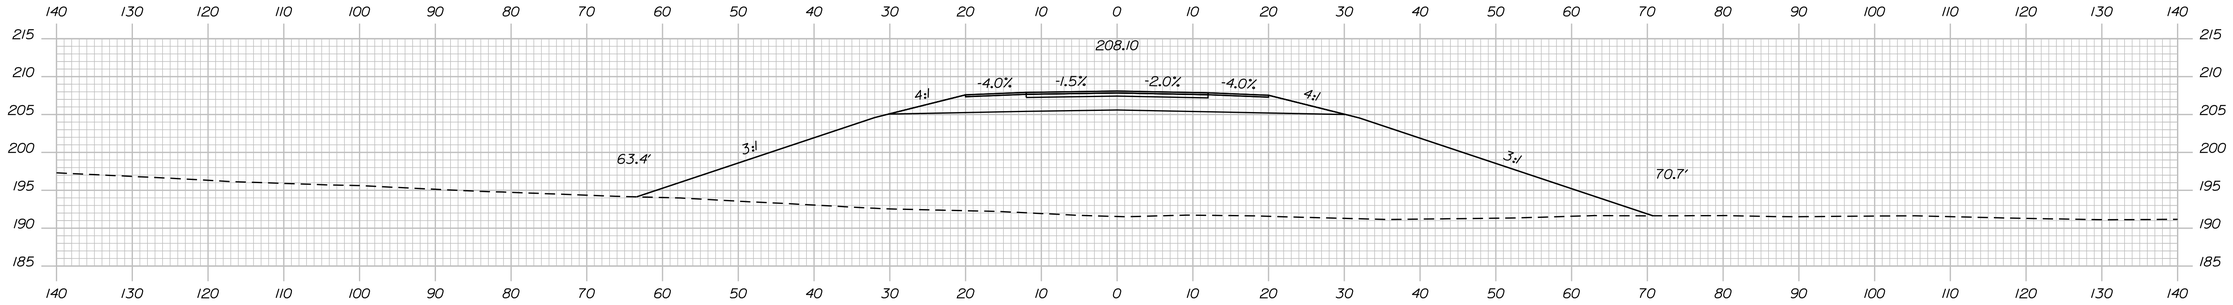


300+00.00

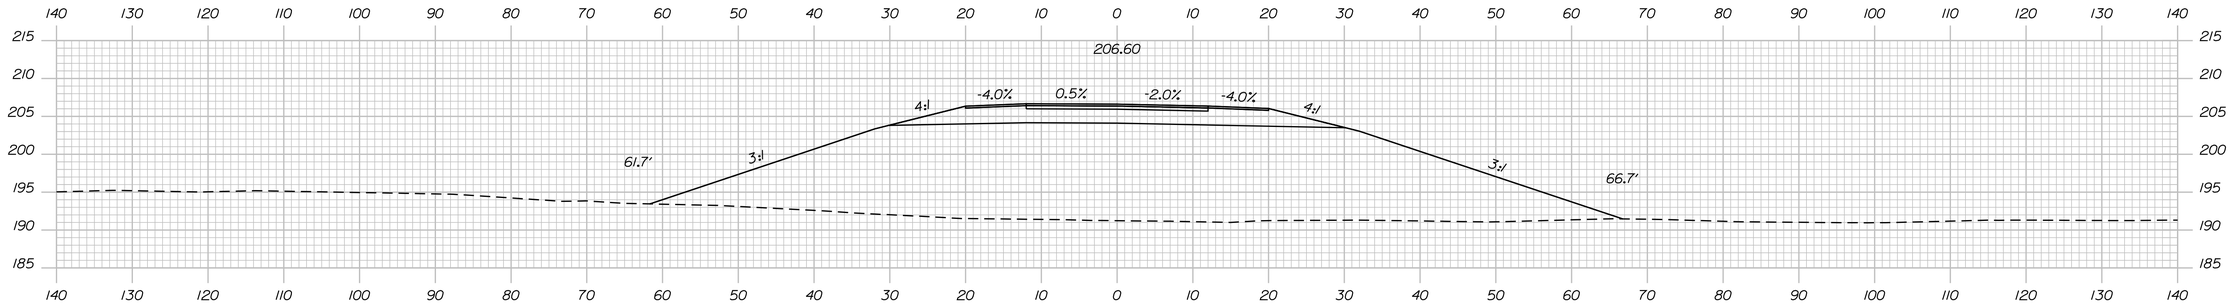

299+50.00

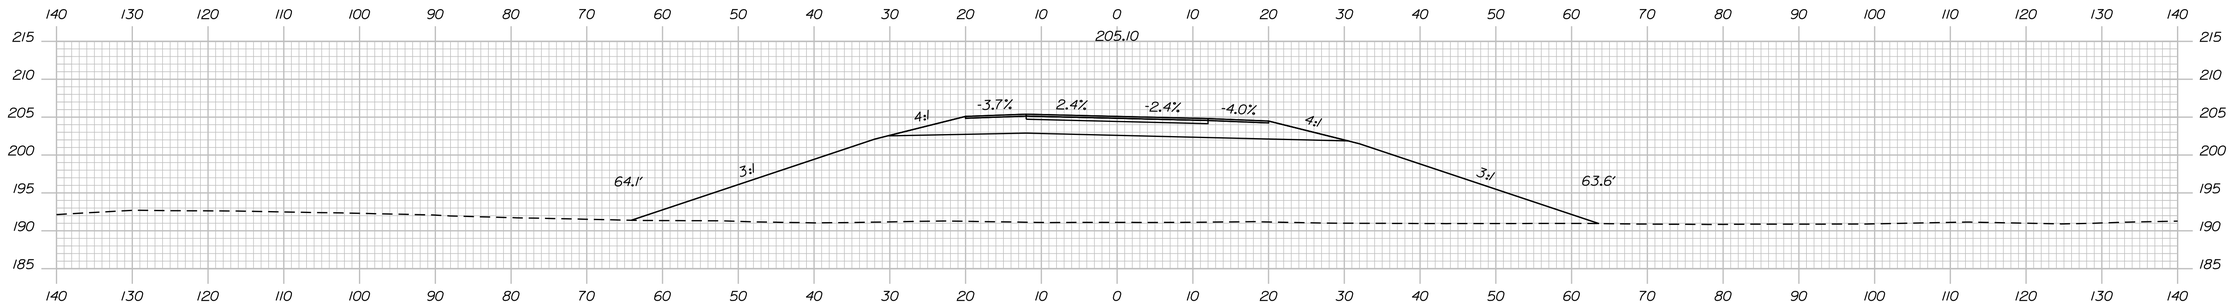

299+00.00

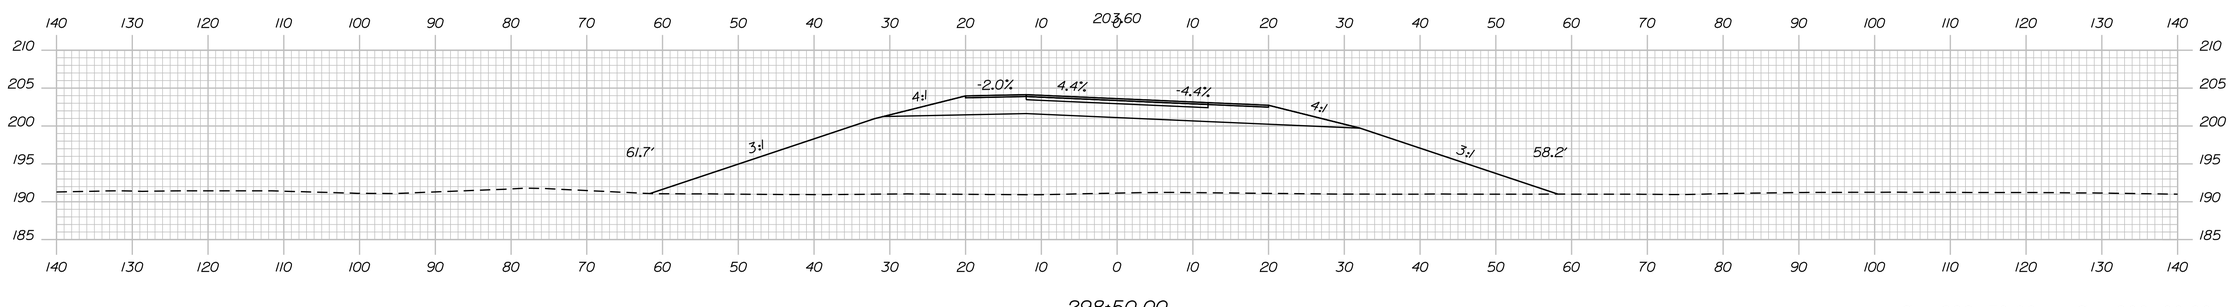

298+50.00

Sta. 298+70.00 to Sta. 300+00.00

STATE OF MAINE
DEPARTMENT OF TRANSPORTATION

1891500

WIN
018915.00

PROJ. MANAGER	R. MOULTON	BY	DATE
DESIGN-DETAILED	D.PRIDE		SEP. 2021
CHECKED-REVIEWED			
DESIGN2-DETAILED2			
DESIGN3-DETAILED3			
REVISIONS 1			
REVISIONS 2			
REVISIONS 3			
REVISIONS 4			
FIELD CHANGES			

SIGNATURE

P.E. NUMBER

DATE

BREWER TO EDDINGTON
1-395/ROUTE 9 CONNECTOR

CROSS SECTIONS

SHEET NUMBER

H333

OF 460

Filename: ...\333_XSECT_298+70_151.dgn Division: HIGHWAY Username: common Date:9/30/2021

Sta. 300+50.00 to Sta. 301+50.00

STATE OF MAINE
DEPARTMENT OF TRANSPORTATION

1891500

WIN 018915.00

SIGNATURE

P.E. NUMBER

DATE

		BY	DATE
PROJ. MANAGER	R. MOULTON		
DESIGN-DETAILED	D.PRIDE		SEP. 2021
CHECKED-REVIEWED			
DESIGN2-DETAILED2			
DESIGN3-DETAILED3			
REVISIONS 1			
REVISIONS 2			
REVISIONS 3			
REVISIONS 4			
FIELD CHANGES			

BREWER TO EDDINGTON
I-395/ROUTE 9 CONNECTOR


CROSS SECTIONS

SHEET NUMBER

H334

OF 460

Filename: ...\334_XSECT_300+50_152.dgn Division: HIGHWAY Username: common Date:9/30/2021

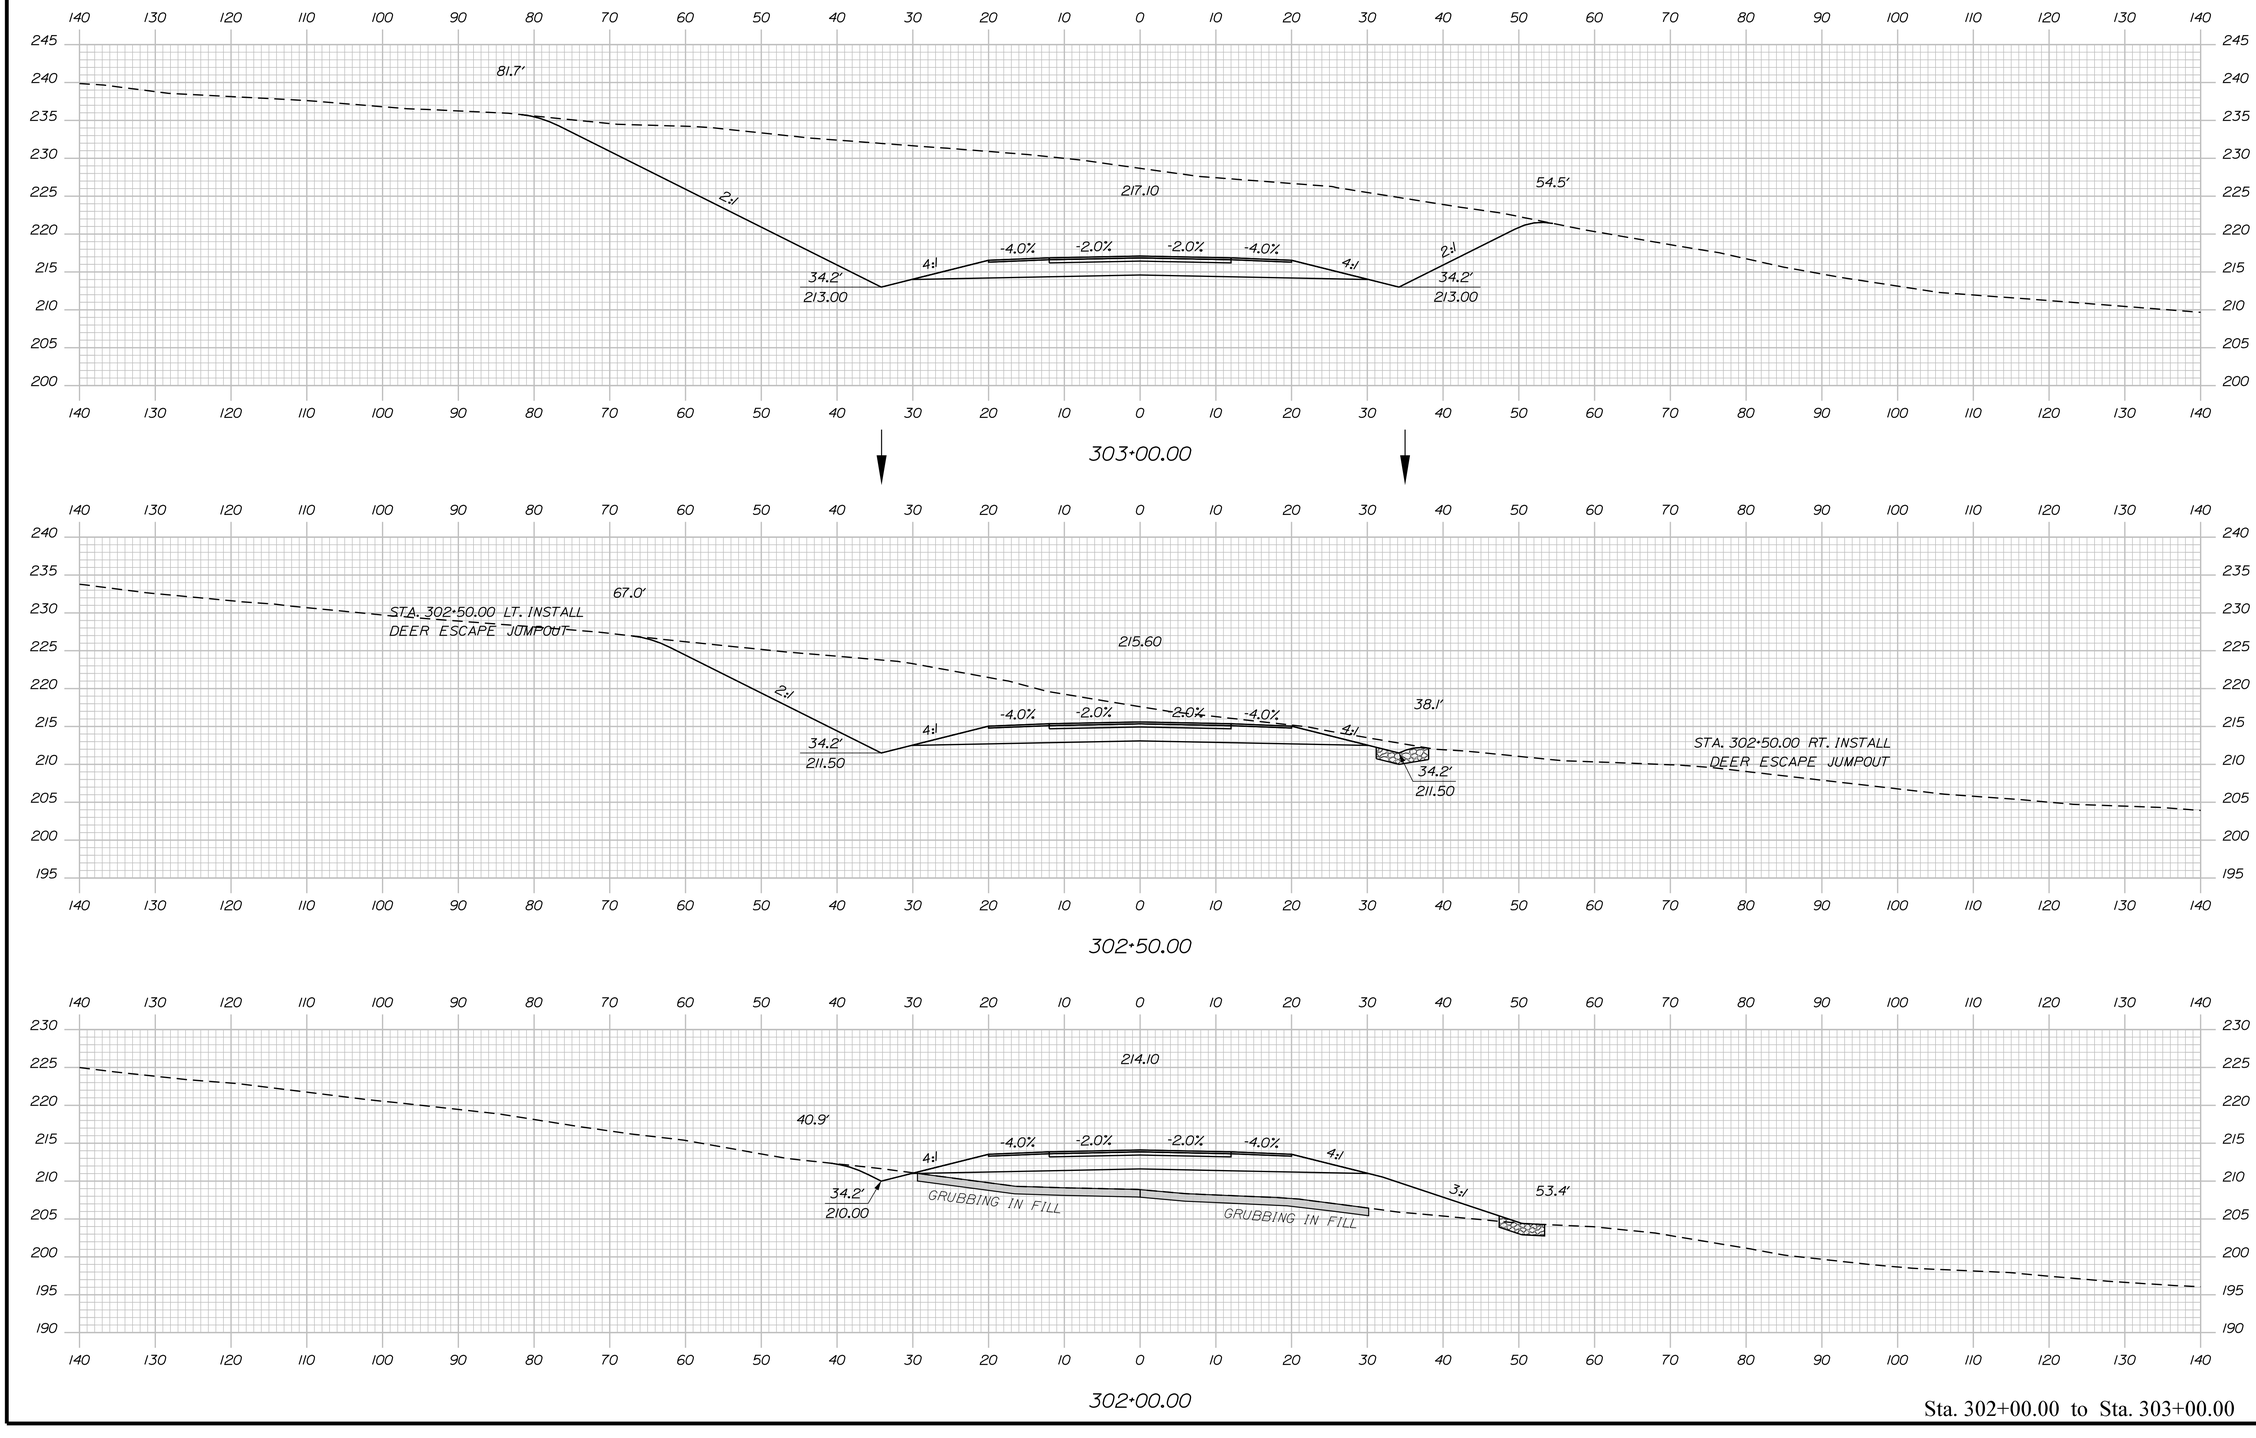

Sta. 302+00.00 to Sta. 303+00.00

STATE OF MAINE
DEPARTMENT OF TRANSPORTATION

1891500

WIN
018915.00

SIGNATURE

P.E. NUMBER

DATE

	BY	DATE
PROJ. MANAGER	R. MOULTON	SEP. 2021
DESIGN-DETAILED	D.PRIDE	
CHECKED-REVIEWED		
DESIGN2-DETAILED2		
DESIGN3-DETAILED3		
REVISIONS 1		
REVISIONS 2		
REVISIONS 3		
REVISIONS 4		
FIELD CHANGES		

BREWER TO EDDINGTON
1-395/ROUTE 9 CONNECTOR

CROSS SECTIONS

SHEET NUMBER

H335

OF 460

Filename: ...\HIGHWAY\MSTA\Xsect_Route 9.dgn Division: HIGHWAY Username: common Date:9/30/2021

Sta. 303+50.00 to Sta. 304+50.00

STATE OF MAINE
DEPARTMENT OF TRANSPORTATION

1891500

WIN
018915.00

PROJ. MANAGER	R. MOULTON	BY	DATE
DESIGN-DETAILED	D.PRIDE		SEP. 2021
CHECKED-REVIEWED			
DESIGN2-DETAILED2			
DESIGN3-DETAILED3			
REVISIONS 1			
REVISIONS 2			
REVISIONS 3			
REVISIONS 4			
FIELD CHANGES			

SIGNATURE

P.E. NUMBER

DATE

BREWER TO EDDINGTON
1-395/ROUTE 9 CONNECTOR

CROSS SECTIONS

SHEET NUMBER

H336

OF 460

Filename: ...\336_XSECT_303+50_154.dgn Division: HIGHWAY Username: common Date:9/30/2021

Sta. 305+00.00 to Sta. 306+00.00

STATE OF MAINE
DEPARTMENT OF TRANSPORTATION

1891500

WIN
018915.00

	BY	DATE
PROJ. MANAGER	R. MOULTON	
DESIGN-DETAILED	D.PRIDE	SEP. 2021
CHECKED-REVIEWED		
DESIGN2-DETAILED2		
DESIGN3-DETAILED3		
REVISIONS 1		
REVISIONS 2		
REVISIONS 3		
REVISIONS 4		
FIELD CHANGES		

SIGNATURE

P.E. NUMBER

DATE

BREWER TO EDDINGTON
1-395/ROUTE 9 CONNECTOR

CROSS SECTIONS

SHEET NUMBER

H337

OF 460

Filename: ...\337_XSECT_305+00_155.dgn Division: HIGHWAY Username: common Date:9/30/2021

Sta. 306+50.00 to Sta. 307+50.00

STATE OF MAINE
DEPARTMENT OF TRANSPORTATION

1891500

WIN
018915.00

	BY	DATE
PROJ. MANAGER	R. MOULTON	
DESIGN-DETAILED	D.PRIDE	SEP. 2021
CHECKED-REVIEWED		
DESIGN2-DETAILED2		
DESIGN3-DETAILED3		
REVISIONS 1		
REVISIONS 2		
REVISIONS 3		
REVISIONS 4		
FIELD CHANGES		

SIGNATURE

P.E. NUMBER

DATE

BREWER TO EDDINGTON
1-395/ROUTE 9 CONNECTOR


CROSS SECTIONS

SHEET NUMBER

H338

OF 460

Filename: ...\338_XSECT_306+50_156.dgn Division: HIGHWAY Username: common Date:9/30/2021

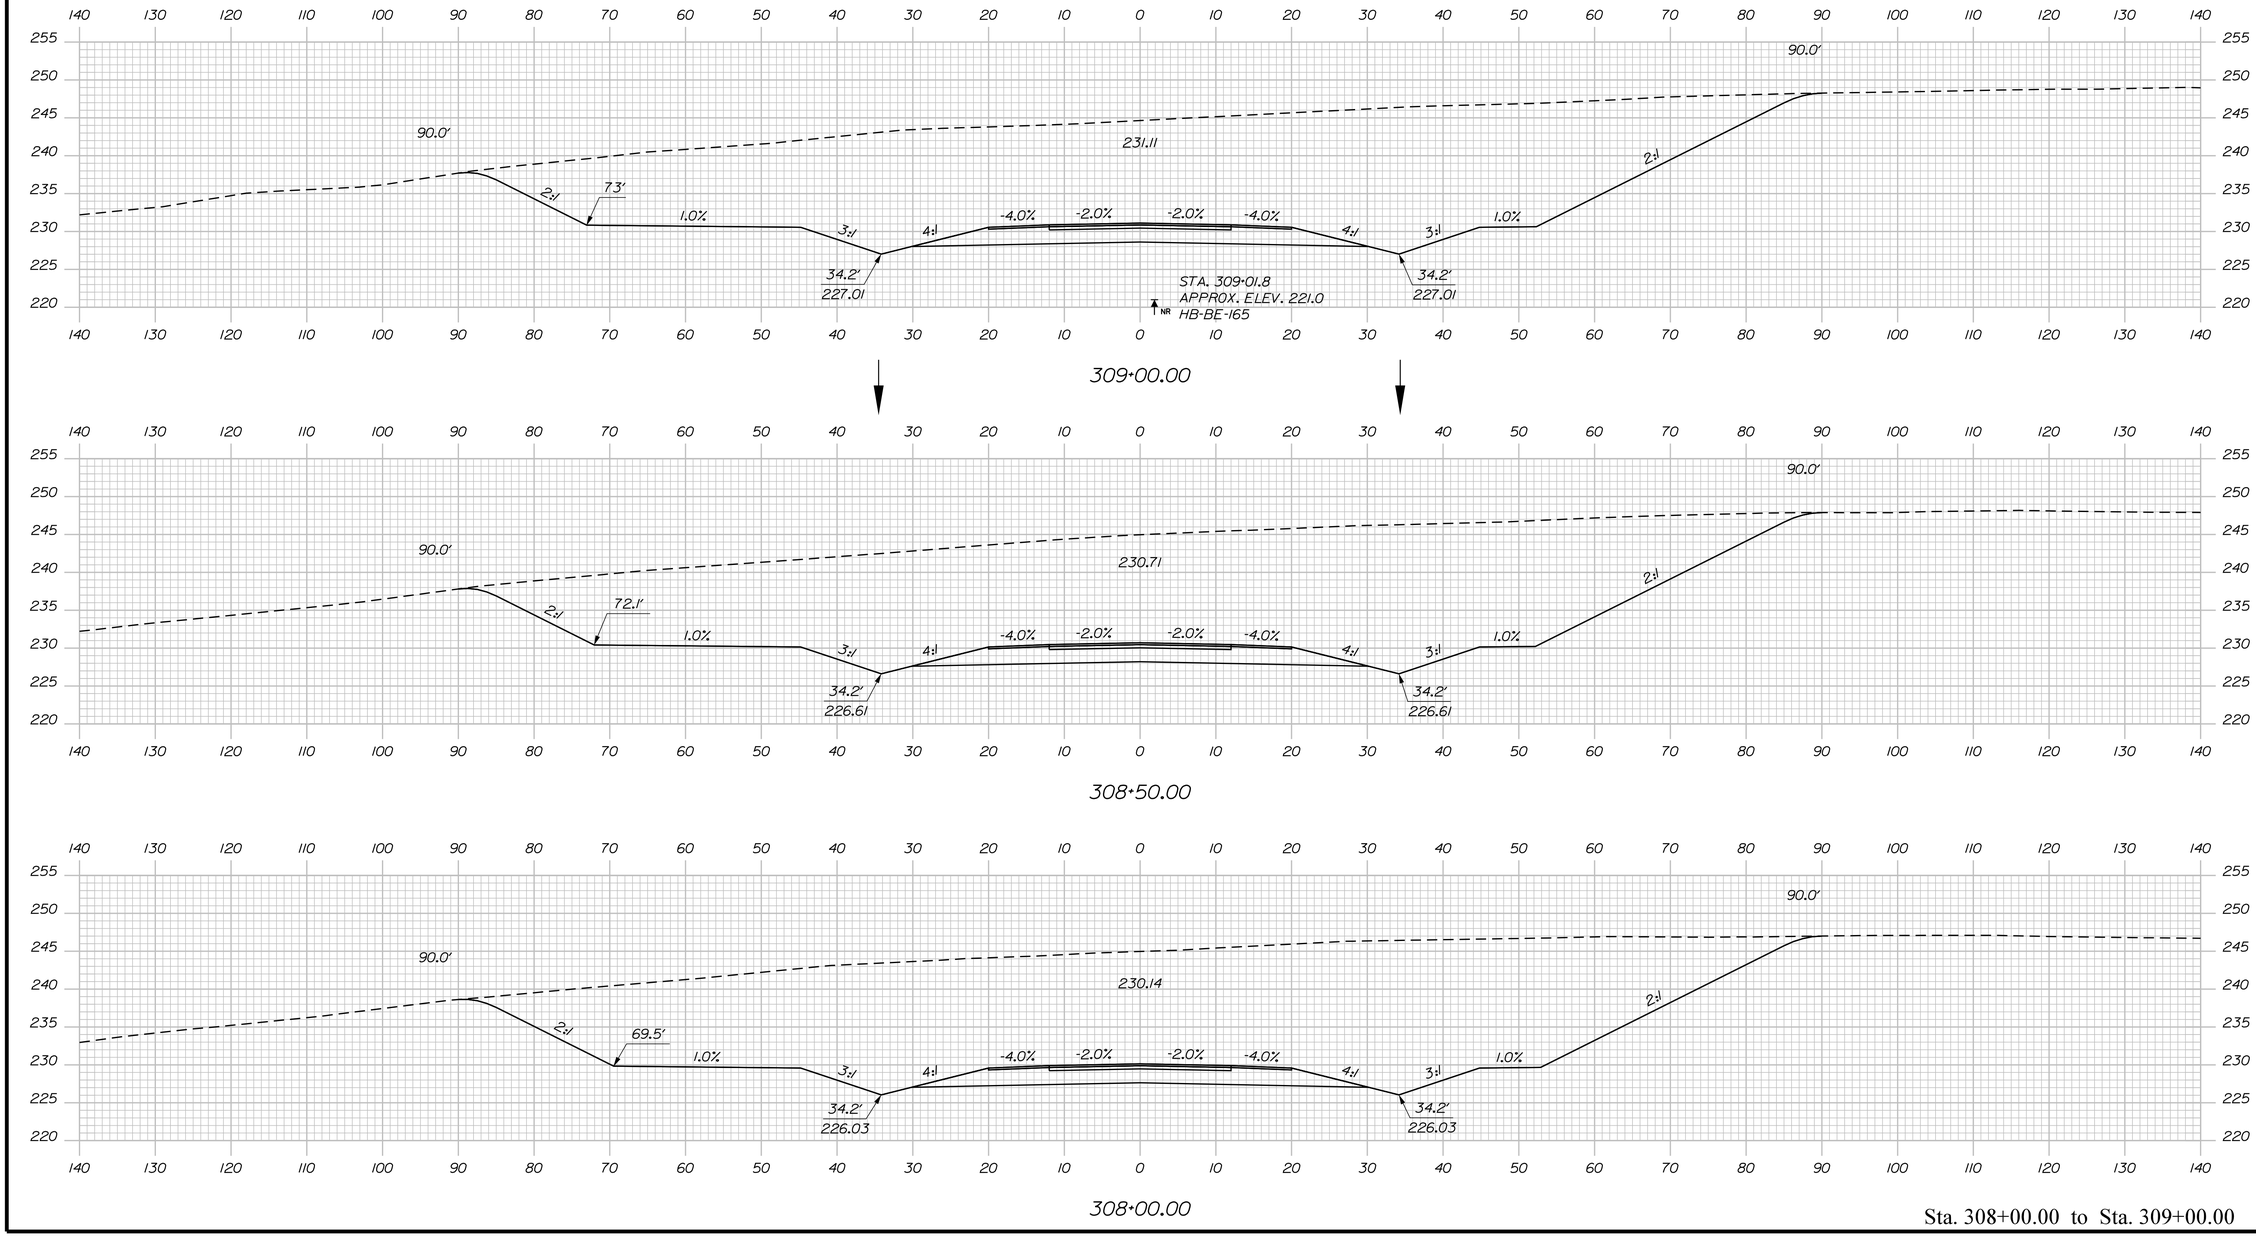

Sta. 308+00.00 to Sta. 309+00.00

STATE OF MAINE
DEPARTMENT OF TRANSPORTATION

1891500

WIN
018915.00

PROJ. MANAGER	R. MOULTON	BY	
DESIGN-DETAILED	D.PRIDE		
CHECKED-REVIEWED			
DESIGN2-DETAILED2			
DESIGN3-DETAILED3			
REVISIONS 1			
REVISIONS 2			
REVISIONS 3			
REVISIONS 4			
FIELD CHANGES			

DATE SEP. 2021

SIGNATURE

P.E. NUMBER

DATE

BREWER TO EDDINGTON
1-395/ROUTE 9 CONNECTOR


CROSS SECTIONS

SHEET NUMBER

H339

OF 460

Filename: ...\339_XSECT_308+00_157.dgn Division: HIGHWAY Username: common Date:9/30/2021

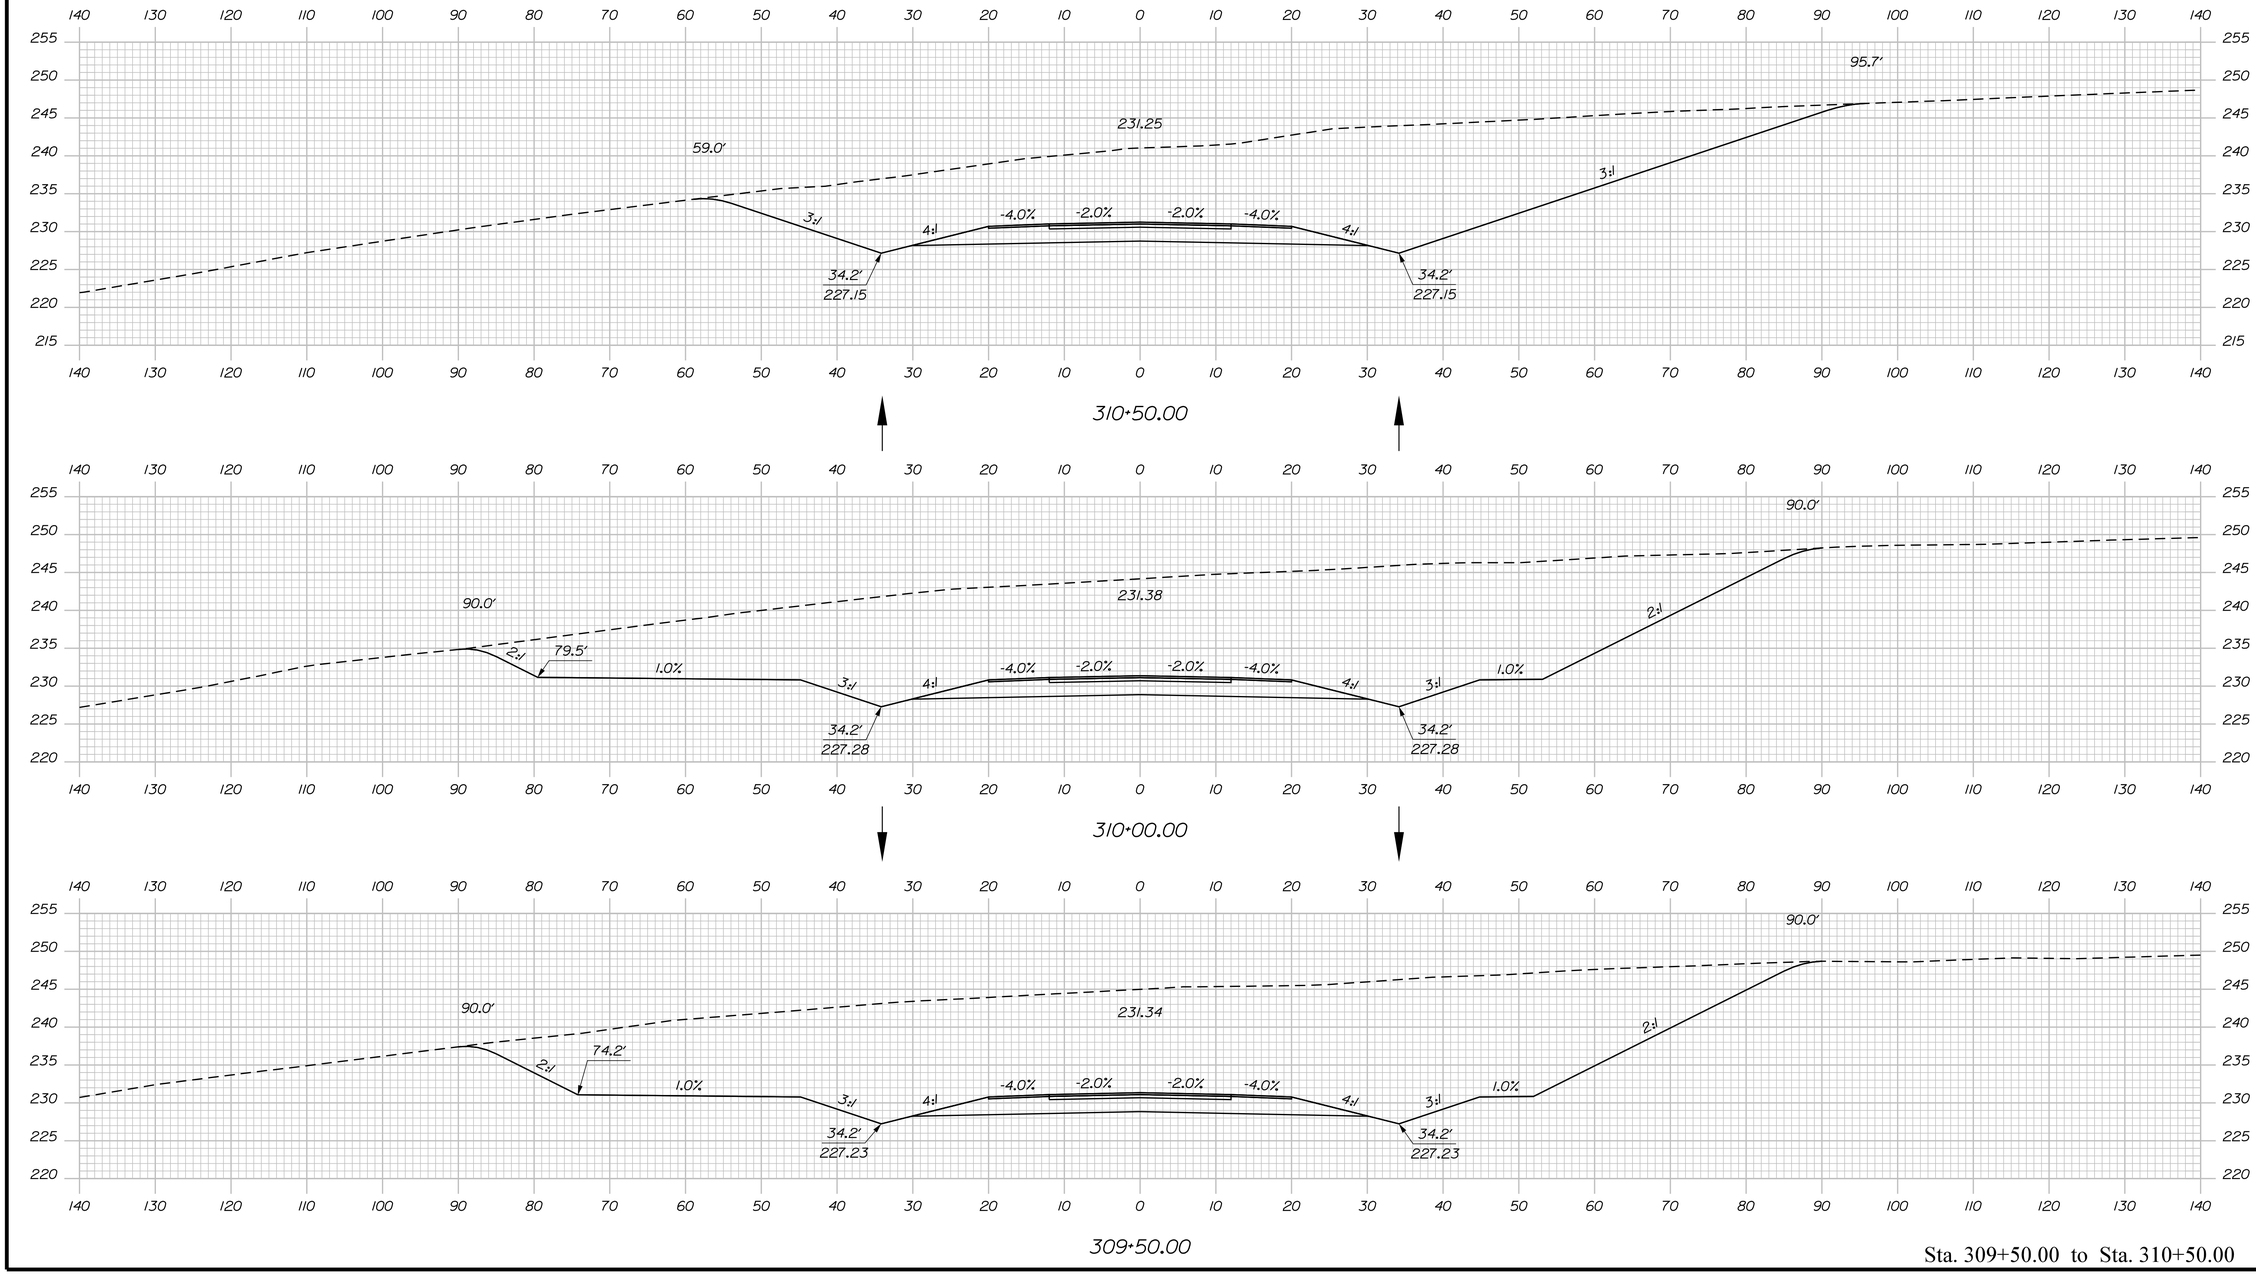

Sta. 309+50.00 to Sta. 310+50.00

STATE OF MAINE
DEPARTMENT OF TRANSPORTATION

1891500

WIN
018915.00

PROJ. MANAGER	R. MOULTON	BY	
DESIGN-DETAILED	D.PRIDE		
CHECKED-REVIEWED			
DESIGN2-DETAILED2			
DESIGN3-DETAILED3			
REVISIONS 1			
REVISIONS 2			
REVISIONS 3			
REVISIONS 4			
FIELD CHANGES			

DATE: SEP. 2021

SIGNATURE

P.E. NUMBER

DATE

BREWER TO EDDINGTON
1-395/ROUTE 9 CONNECTOR


CROSS SECTIONS

SHEET NUMBER

H340

OF 460

Filename: ...\340_XSECT_309+50_158.dgn Division: HIGHWAY Username: common Date:9/30/2021

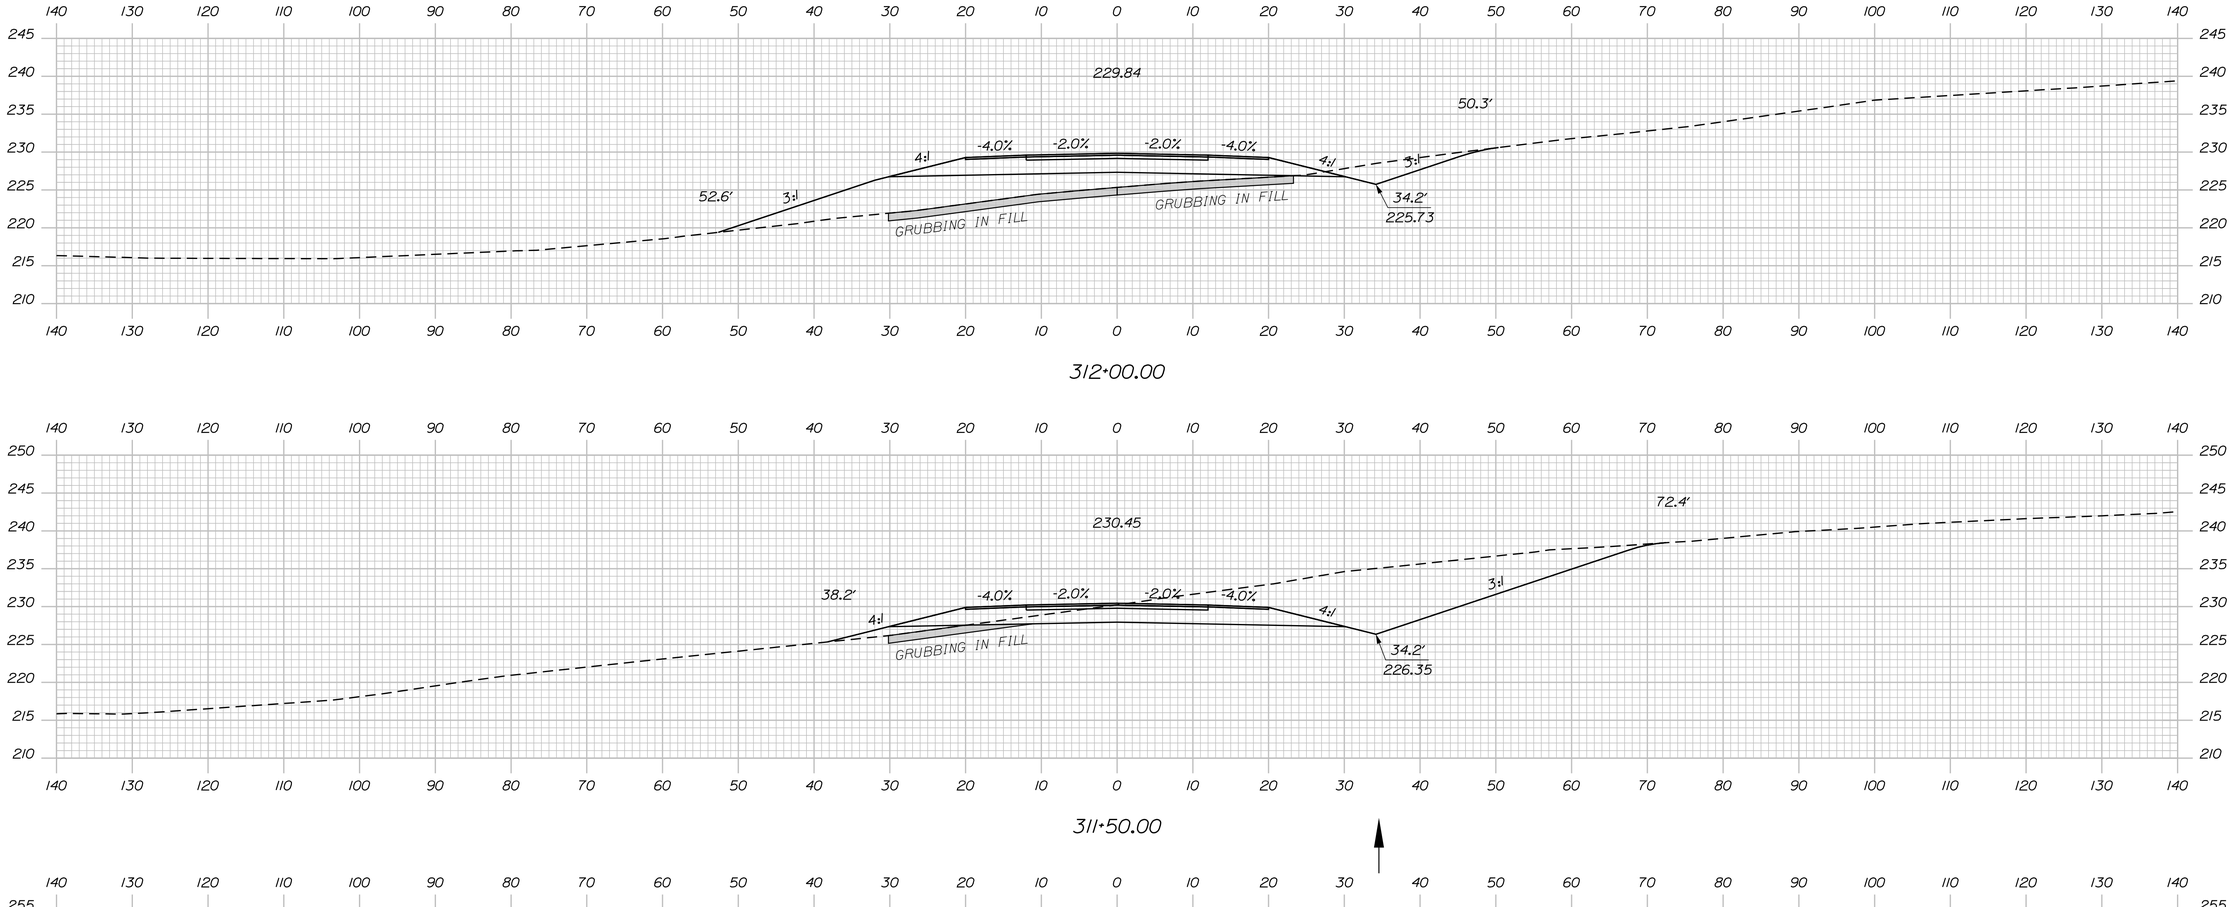

Sta. 311+00.00 to Sta. 312+00.00

STATE OF MAINE
DEPARTMENT OF TRANSPORTATION

1891500

WIN
018915.00

PROJ. MANAGER		
DESIGN-DETAILED	R. MOULTON	SEP. 2021
CHECKED-REVIEWED	D.PRIDE	
DESIGN2-DETAILED2		
DESIGN3-DETAILED3		
REVISIONS 1		
REVISIONS 2		
REVISIONS 3		
REVISIONS 4		
FIELD CHANGES		

SIGNATURE

P.E. NUMBER

DATE

BREWER TO EDDINGTON
1-395/ROUTE 9 CONNECTOR


CROSS SECTIONS

SHEET NUMBER


H341

OF 460


Filename: ...\341_XSECT_311+00_159.dgn Division: HIGHWAY Username: common Date:9/30/2021

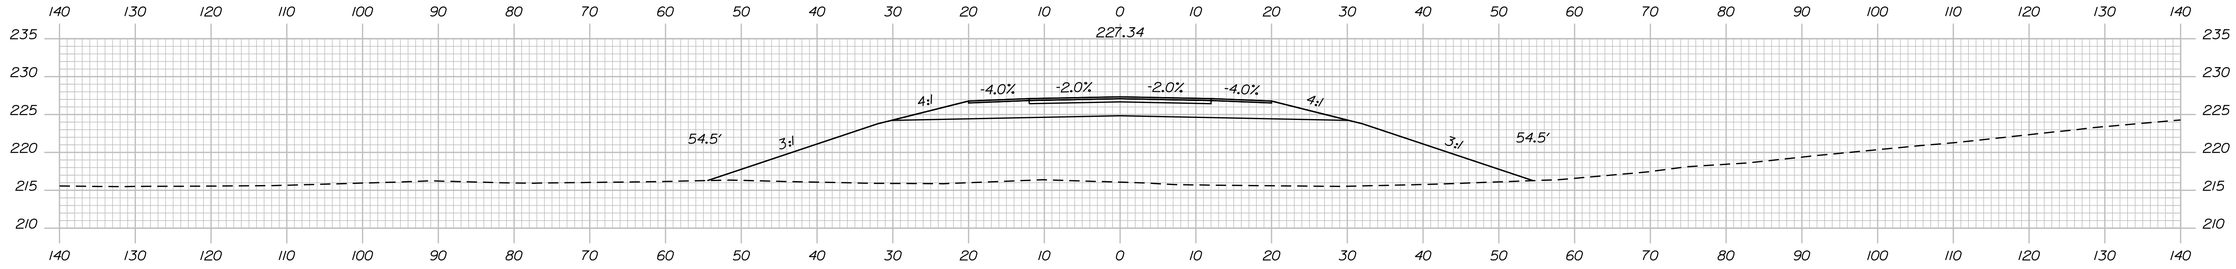


314+00.00

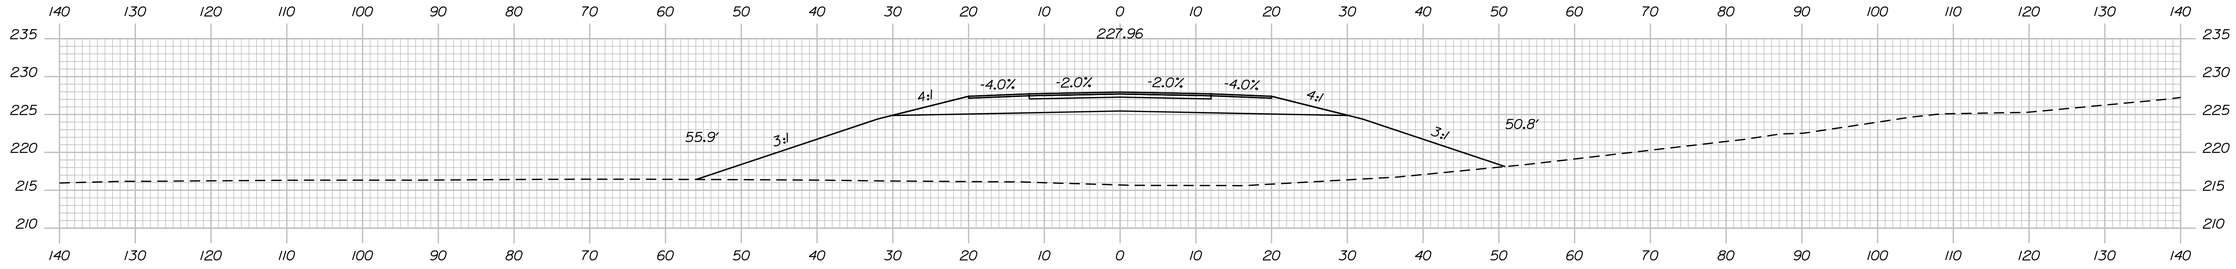

313+50.00

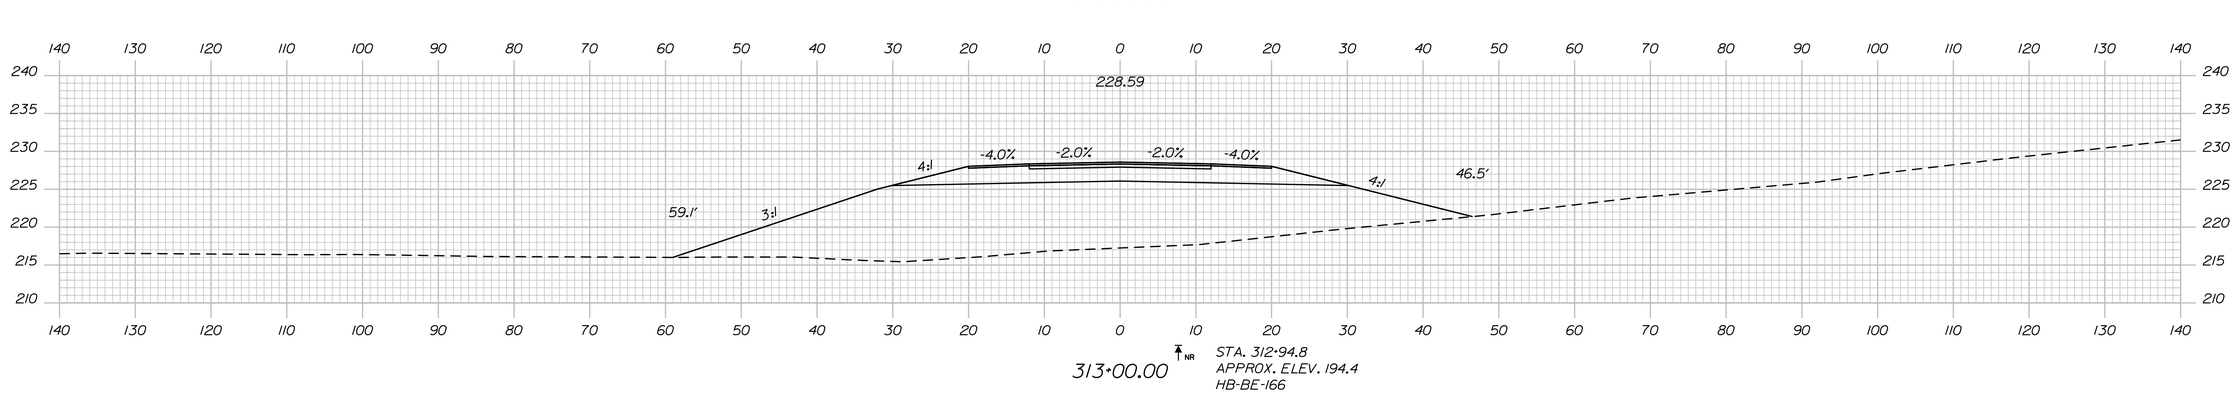

313+00.00 NR STA. 312+94.8
APPROX. ELEV. 194.4
HB-BE-166

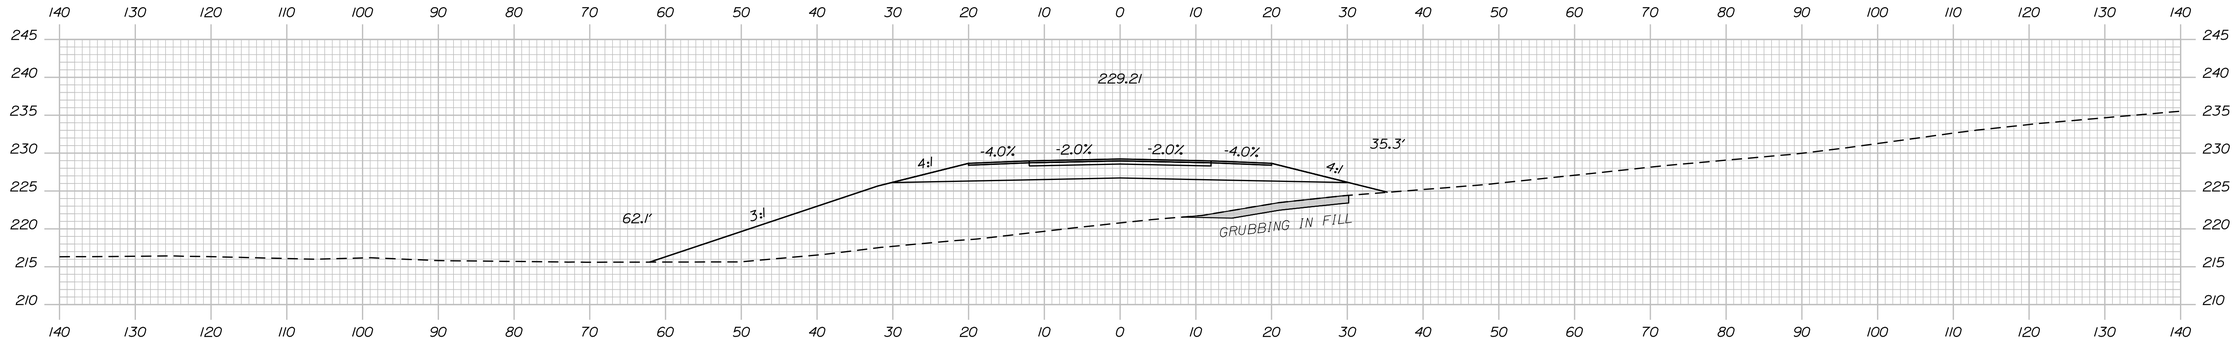

312+50.00

Sta. 312+50.00 to Sta. 314+00.00

STATE OF MAINE
DEPARTMENT OF TRANSPORTATION

1891500

WIN
018915.00

PROJ. MANAGER	R. MOULTON		
DESIGN-DETAILED	D.PRIDE	SEP. 2021	
CHECKED-REVIEWED			
DESIGN2-DETAILED2			
DESIGN3-DETAILED3			
REVISIONS 1			
REVISIONS 2			
REVISIONS 3			
REVISIONS 4			
FIELD CHANGES			

SIGNATURE

P.E. NUMBER

DATE

BREWER TO EDDINGTON
1-395/ROUTE 9 CONNECTOR


CROSS SECTIONS

SHEET NUMBER

H342


OF 460

Date:9/30/2021
Username: common
Division: HIGHWAY
Filename: ...\342_XSECT_312+50_160.dgn

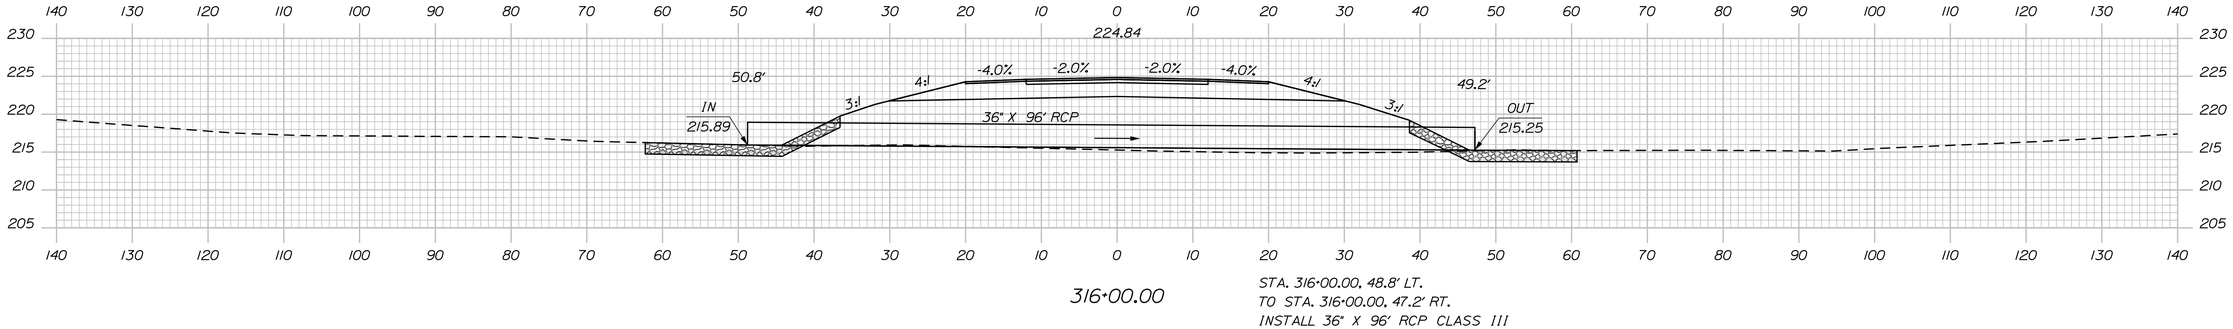


316+00.00


STA. 316+00.00, 48.8' LT.
TO STA. 316+00.00, 47.2' RT.
INSTALL 36" X 96' RCP CLASS III

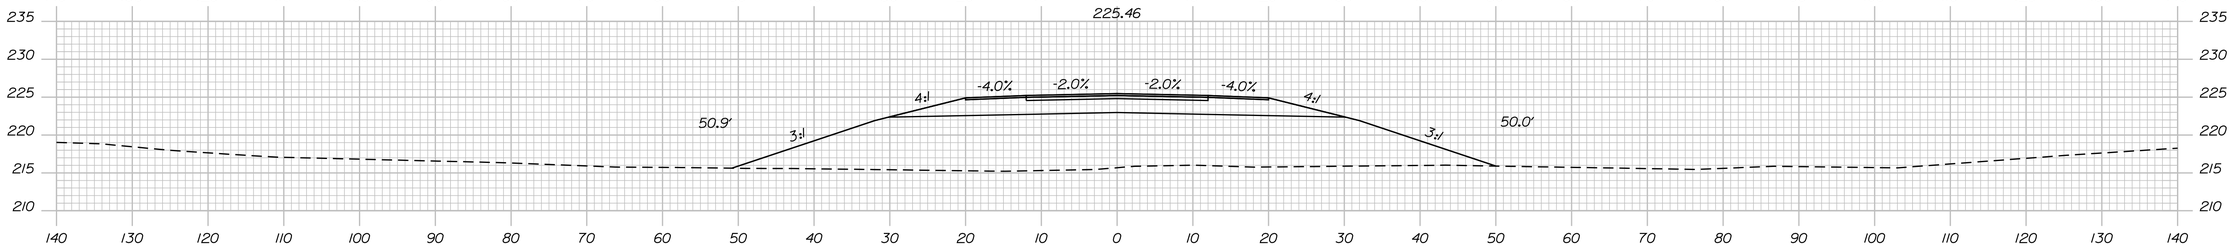

315+50.00

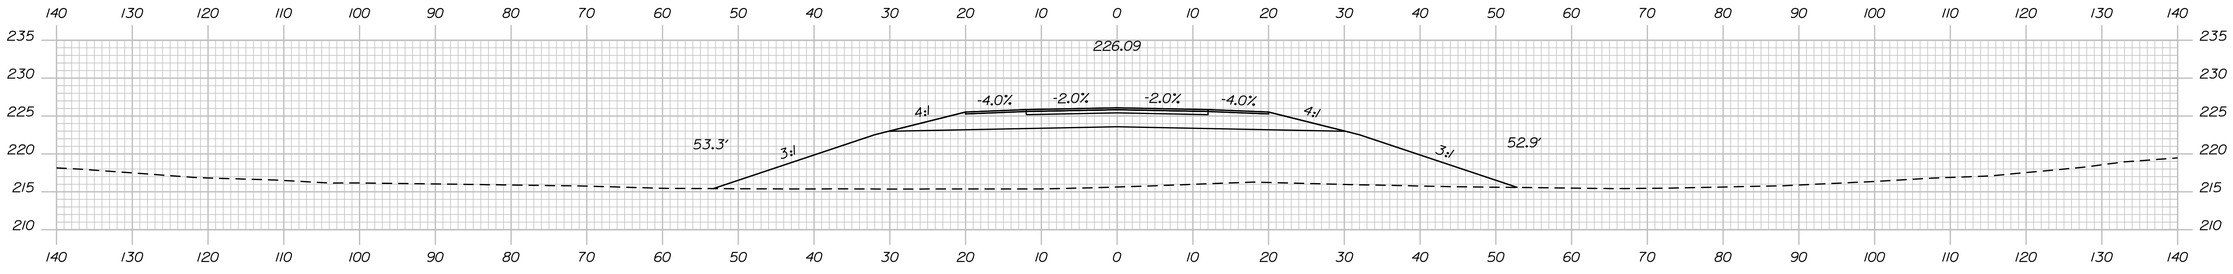

315+00.00

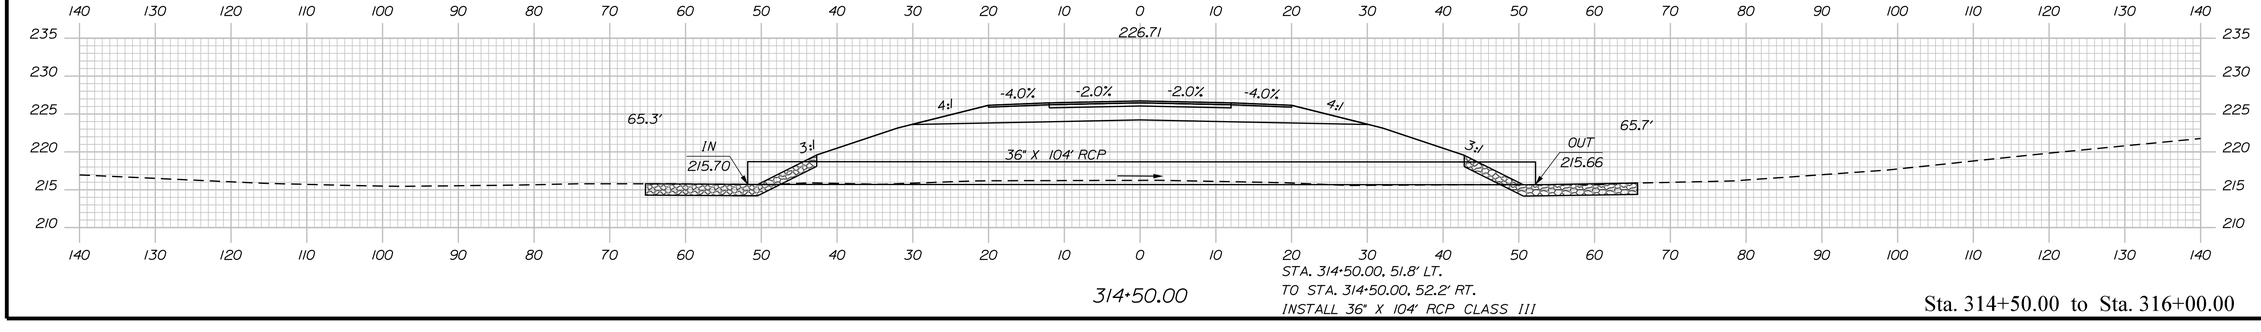

314+50.00

STA. 314+50.00, 51.8' LT.
TO STA. 314+50.00, 52.2' RT.
INSTALL 36" X 104' RCP CLASS III

Sta. 314+50.00 to Sta. 316+00.00

STATE OF MAINE
DEPARTMENT OF TRANSPORTATION

1891500

WIN
018915.00

PROJ. MANAGER	R. MOULTON	BY	DATE
DESIGN-DETAILED	D.PRIDE		SEP. 2021
CHECKED-REVIEWED			
DESIGN2-DETAILED2			
DESIGN3-DETAILED3			
REVISIONS 1			
REVISIONS 2			
REVISIONS 3			
REVISIONS 4			
FIELD CHANGES			

SIGNATURE

P.E. NUMBER

DATE

BREWER TO EDDINGTON
1-395/ROUTE 9 CONNECTOR


CROSS SECTIONS

SHEET NUMBER

H343

OF 460

Filename: ...\343_XSECT_314+50_161.dgn Division: HIGHWAY Username: common Date:9/30/2021

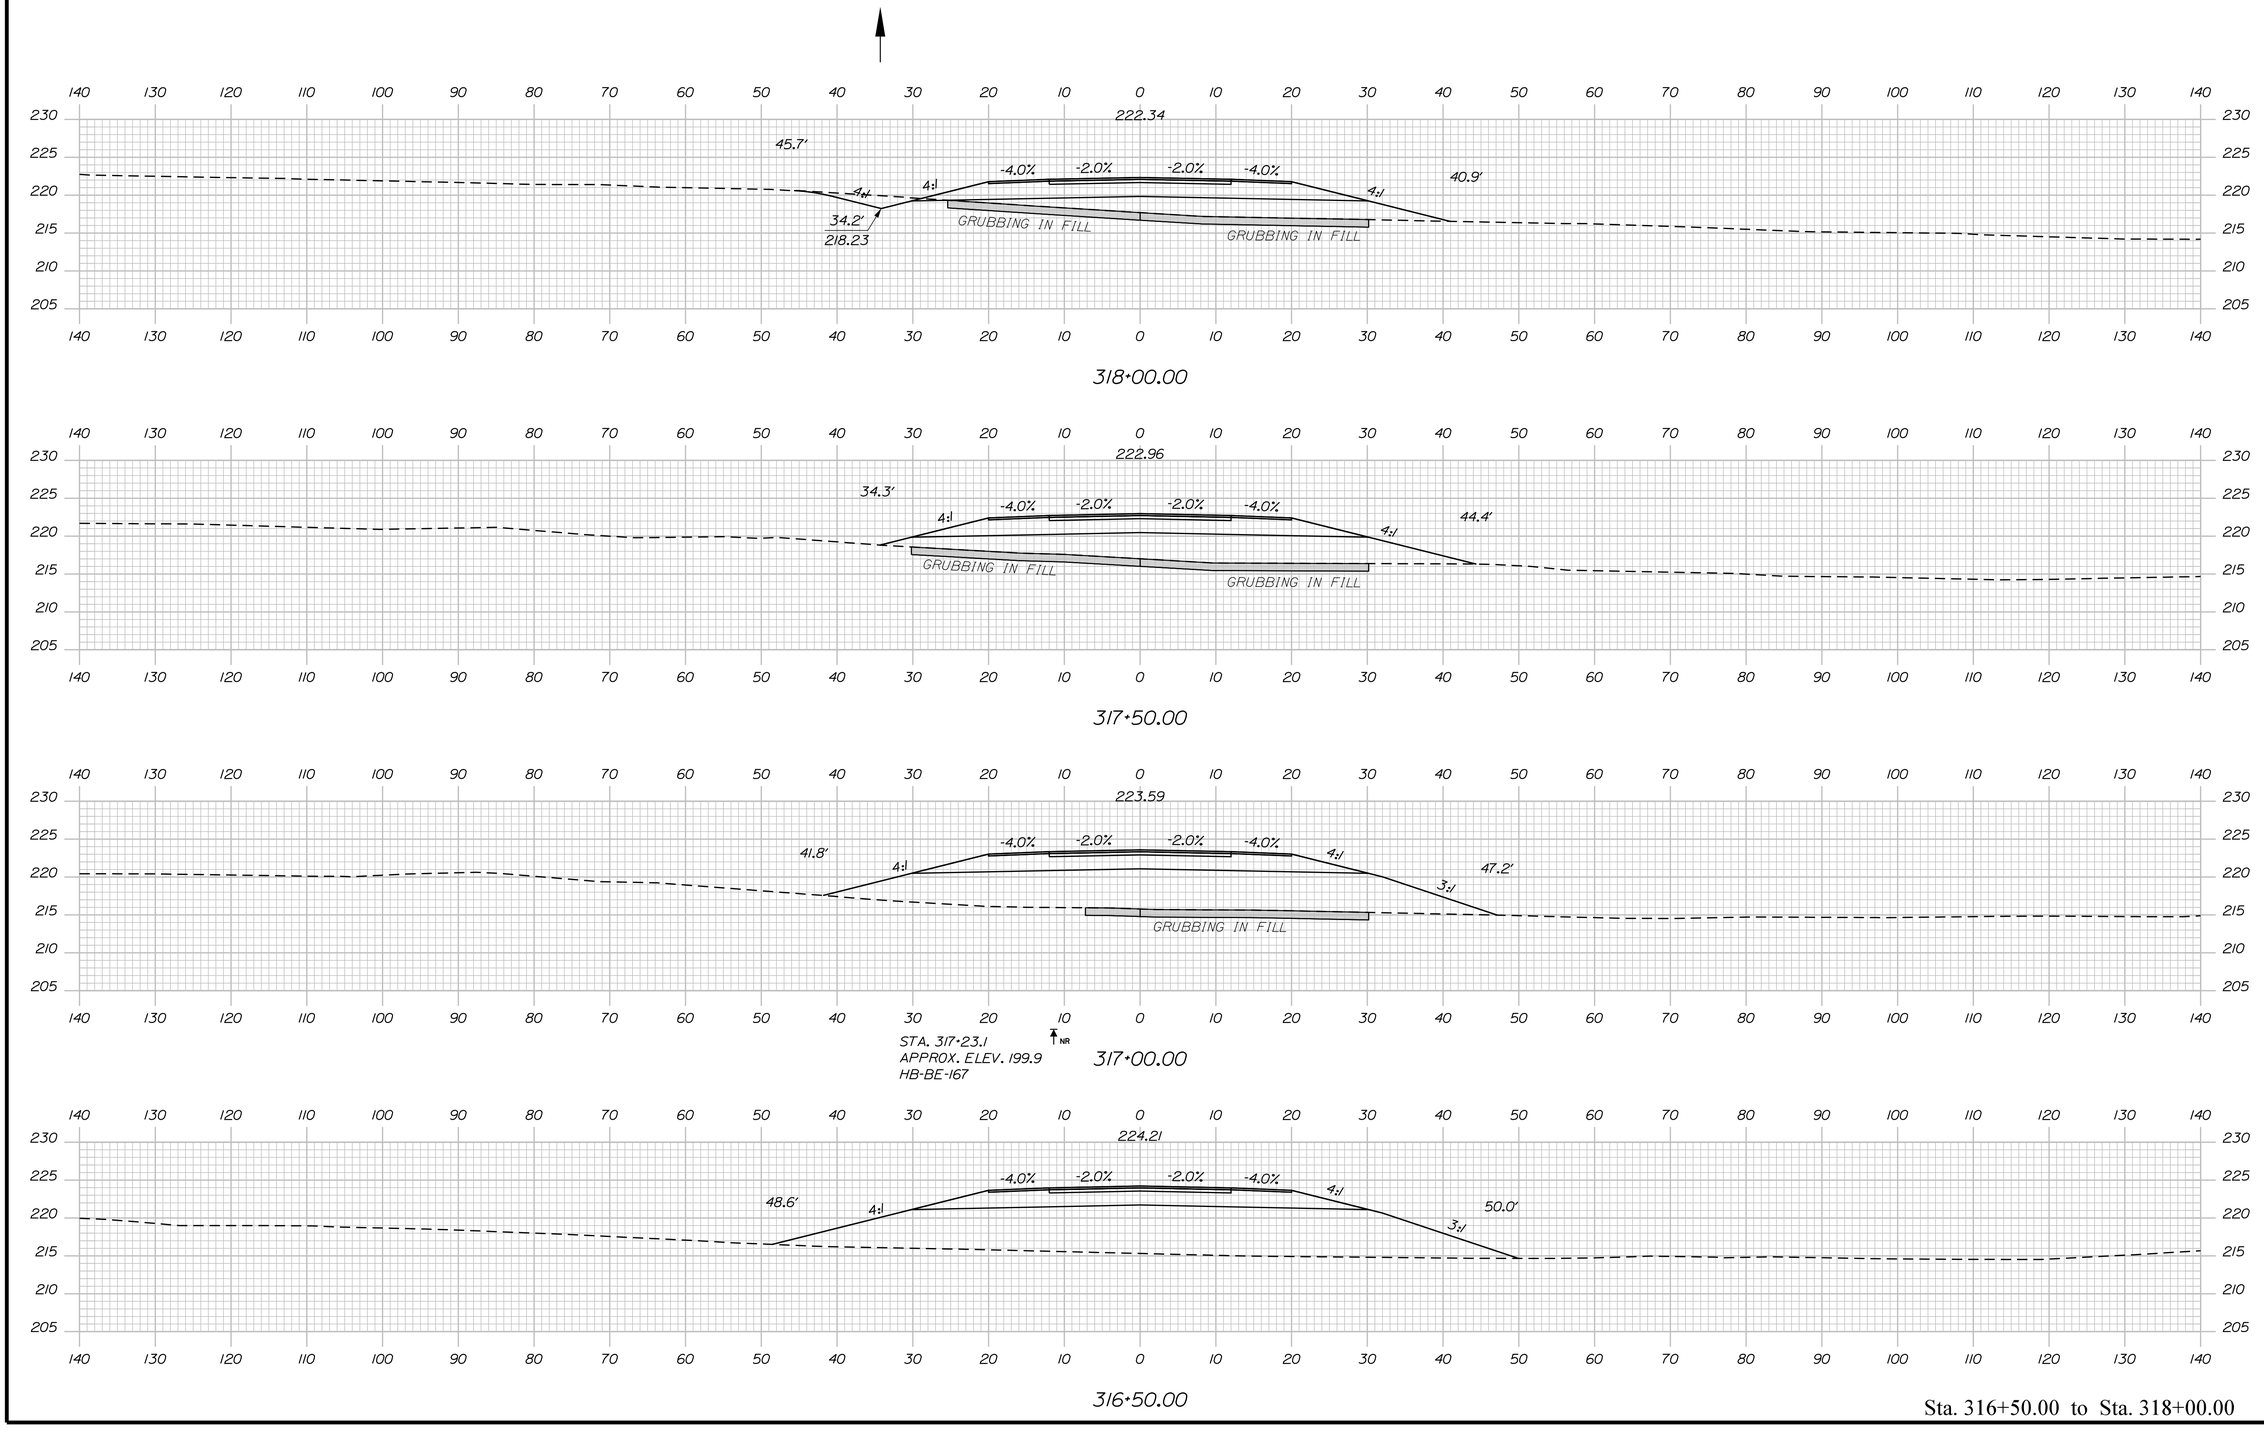

Sta. 316+50.00 to Sta. 318+00.00

STATE OF MAINE
DEPARTMENT OF TRANSPORTATION

1891500

WIN
018915.00

PROJ. MANAGER	R. MOULTON	BY	
DESIGN-DETAILED	D.PRIDE	DATE	SEP. 2021
CHECKED-REVIEWED			
DESIGN2-DETAILED2			
DESIGN3-DETAILED3			
REVISIONS 1			
REVISIONS 2			
REVISIONS 3			
REVISIONS 4			
FIELD CHANGES			

SIGNATURE

P.E. NUMBER

DATE

BREWER TO EDDINGTON
1-395/ROUTE 9 CONNECTOR


CROSS SECTIONS

SHEET NUMBER

H344

OF 460

Filename: ...\344_XSECT_316+50_162.dgn Division: HIGHWAY Username: common Date:9/30/2021

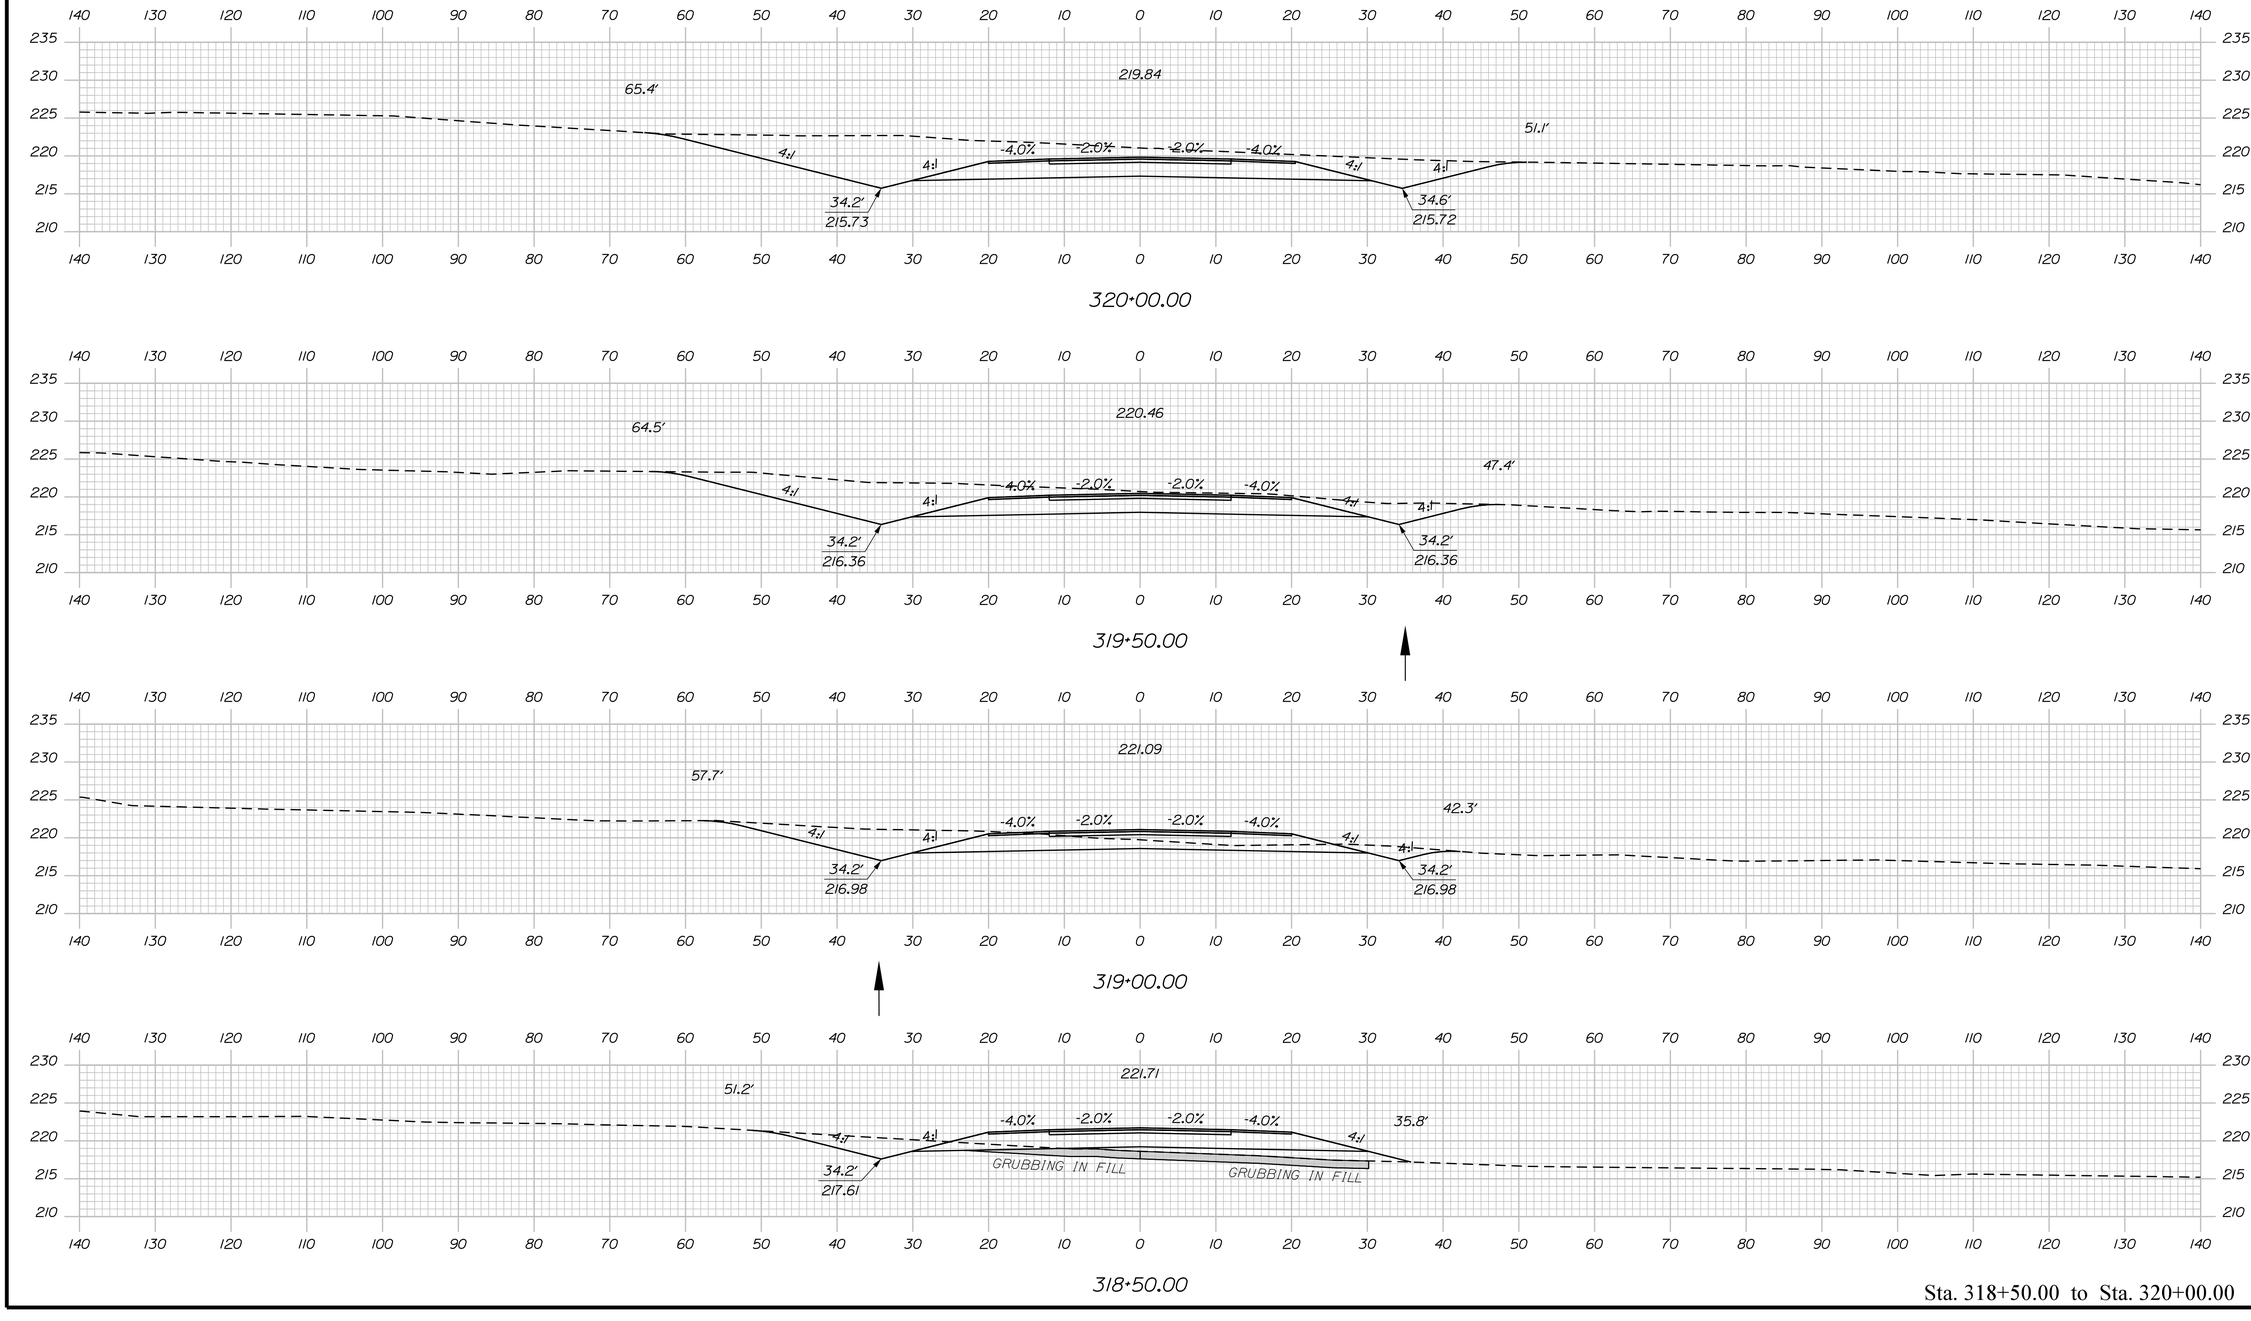

Sta. 318+50.00 to Sta. 320+00.00

STATE OF MAINE
DEPARTMENT OF TRANSPORTATION

1891500

WIN
018915.00

	R. MOULTON	SEP. 2021
PROJ. MANAGER		
DESIGN-DETAILED	D.PRIDE	
CHECKED-REVIEWED		
DESIGN2-DETAILED2		
DESIGN3-DETAILED3		
REVISIONS 1		
REVISIONS 2		
REVISIONS 3		
REVISIONS 4		
FIELD CHANGES		

BY | DATE

SIGNATURE

P.E. NUMBER

DATE

BREWER TO EDDINGTON
I-395/ROUTE 9 CONNECTOR


CROSS SECTIONS

SHEET NUMBER


H345

OF 460


Filename: ...\345_XSECT_318+50_163.dgn Division: HIGHWAY Username: common Date:9/30/2021

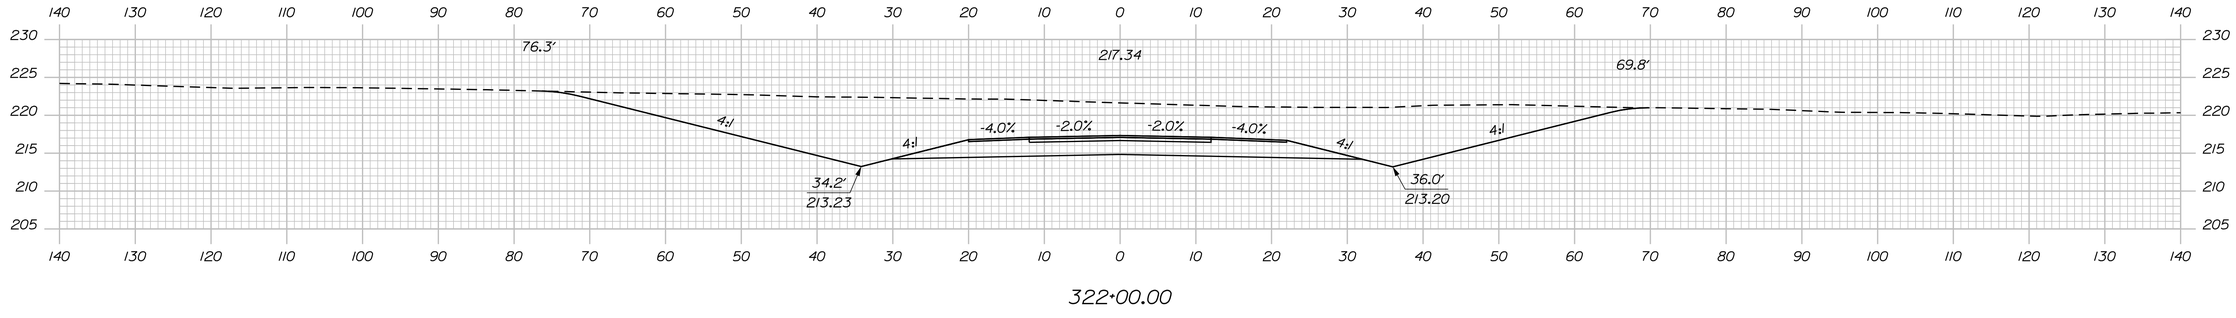


322+00.00

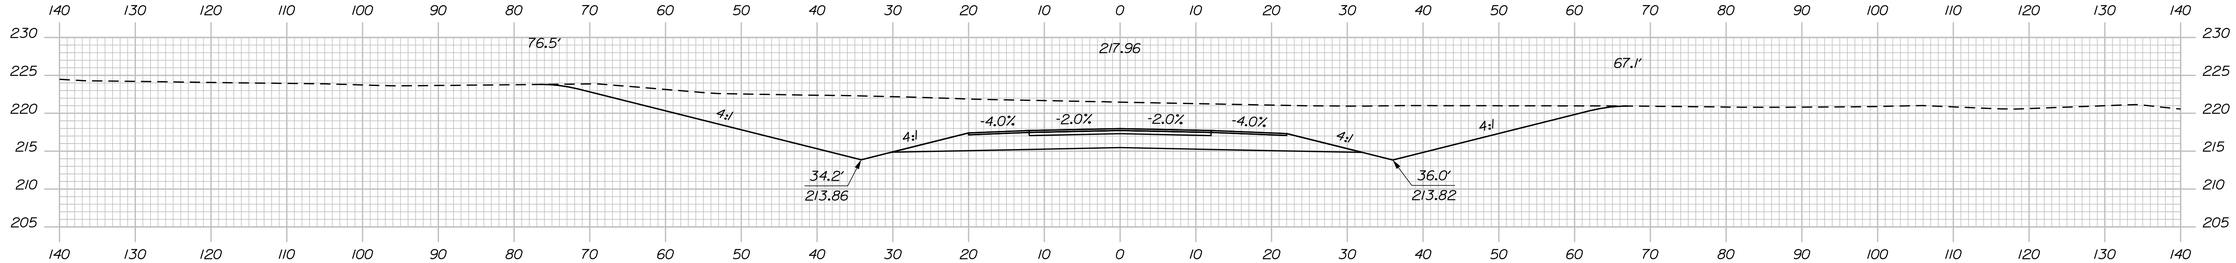

321+50.00

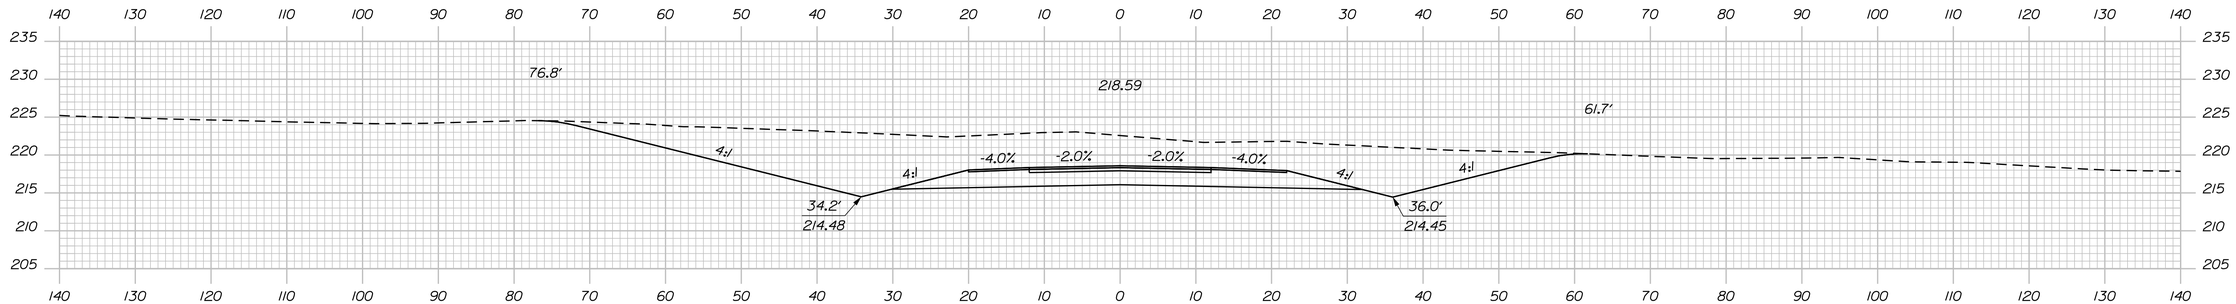

321+00.00

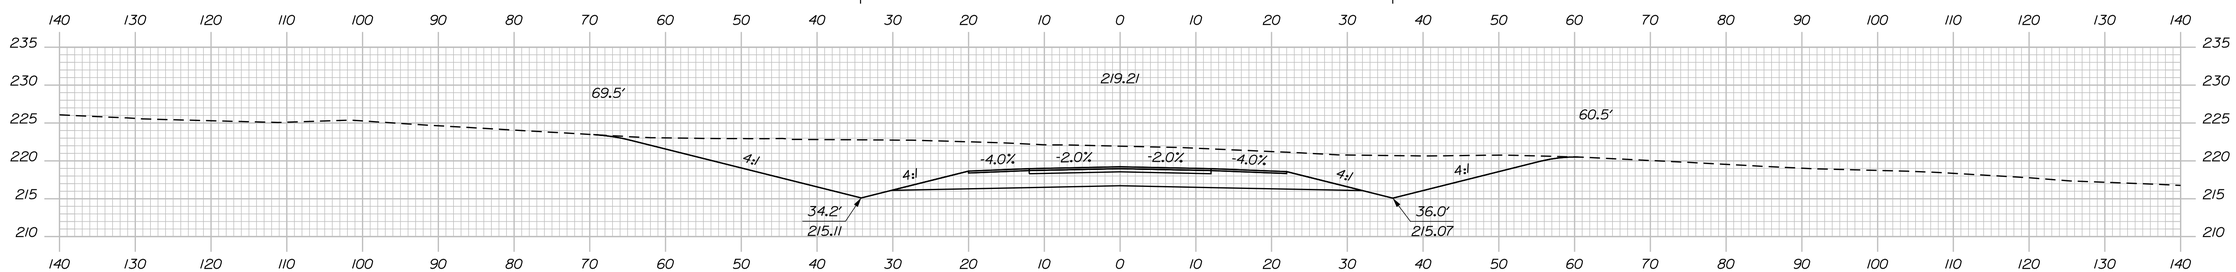

320+50.00

Sta. 320+50.00 to Sta. 322+00.00

STATE OF MAINE
DEPARTMENT OF TRANSPORTATION

1891500

WIN
018915.00

PROJ. MANAGER	R. MOULTON		
DESIGN-DETAILED	D.PRIDE	BY	DATE
CHECKED-REVIEWED			SEP. 2021
DESIGN2-DETAILED2			
DESIGN3-DETAILED3			
REVISIONS 1			
REVISIONS 2			
REVISIONS 3			
REVISIONS 4			
FIELD CHANGES			

SIGNATURE

P.E. NUMBER

DATE

BREWER TO EDDINGTON
1-395/ROUTE 9 CONNECTOR


CROSS SECTIONS

SHEET NUMBER


H346

OF 460


Filename: ...\346_XSECT_320+50_164.dgn Division: HIGHWAY Username: common Date:9/30/2021

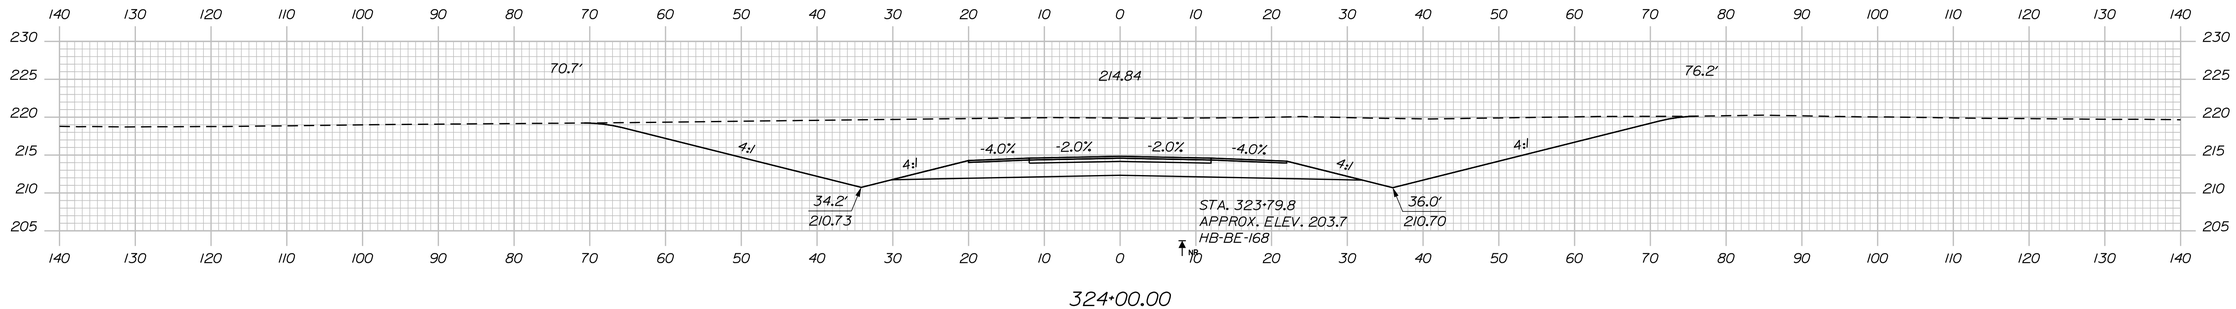


324+00.00

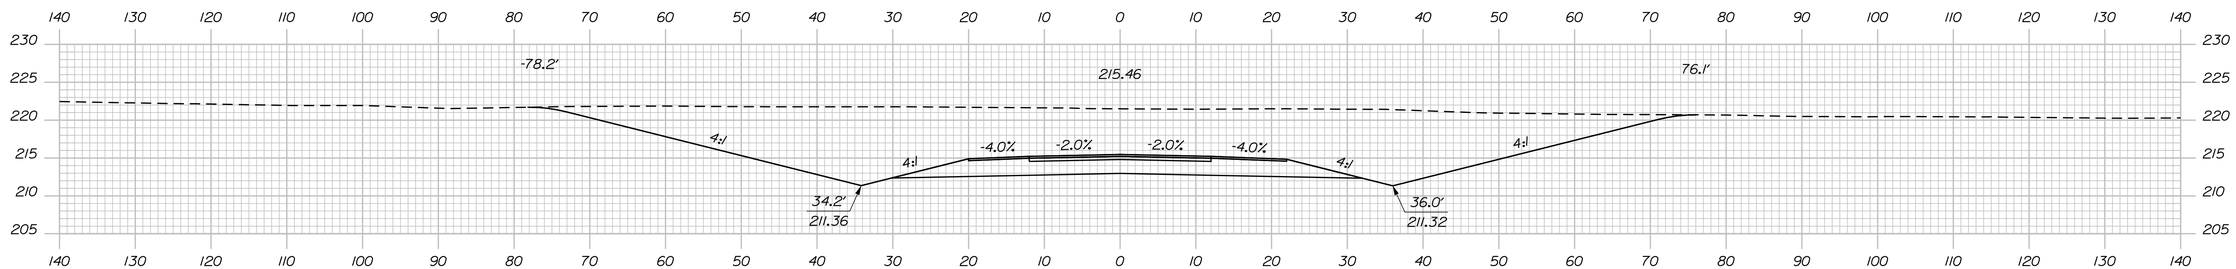

323+50.00

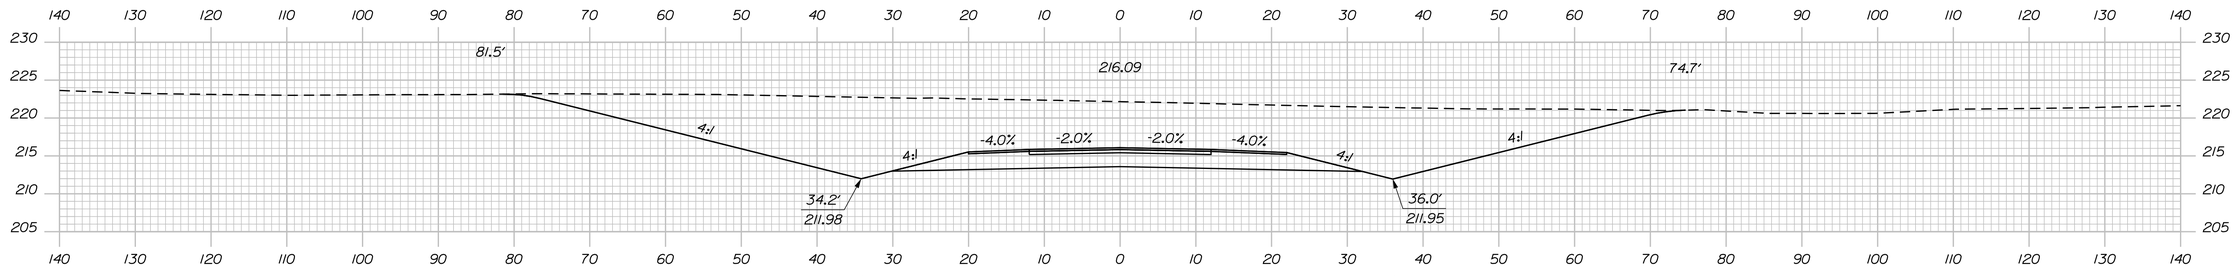

323+00.00

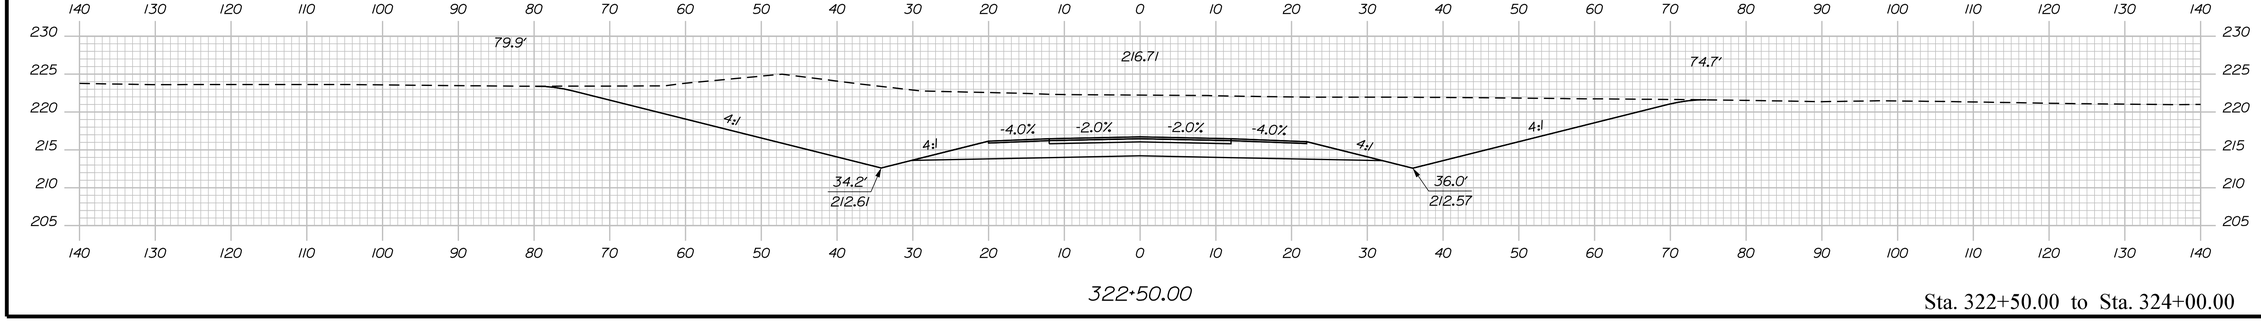

322+50.00

Sta. 322+50.00 to Sta. 324+00.00

STATE OF MAINE
DEPARTMENT OF TRANSPORTATION

1891500

WIN
018915.00

	BY	DATE
PROJ. MANAGER	R. MOULTON	
DESIGN-DETAILED	D.PRIDE	SEP. 2021
CHECKED-REVIEWED		
DESIGN2-DETAILED2		
DESIGN3-DETAILED3		
REVISIONS 1		
REVISIONS 2		
REVISIONS 3		
REVISIONS 4		
FIELD CHANGES		

SIGNATURE

P.E. NUMBER

DATE

BREWER TO EDDINGTON
1-395/ROUTE 9 CONNECTOR


CROSS SECTIONS

SHEET NUMBER

H347

OF 460

Filename: ...\347_XSECT_322+50_165.dgn Division: HIGHWAY Username: common Date:9/30/2021

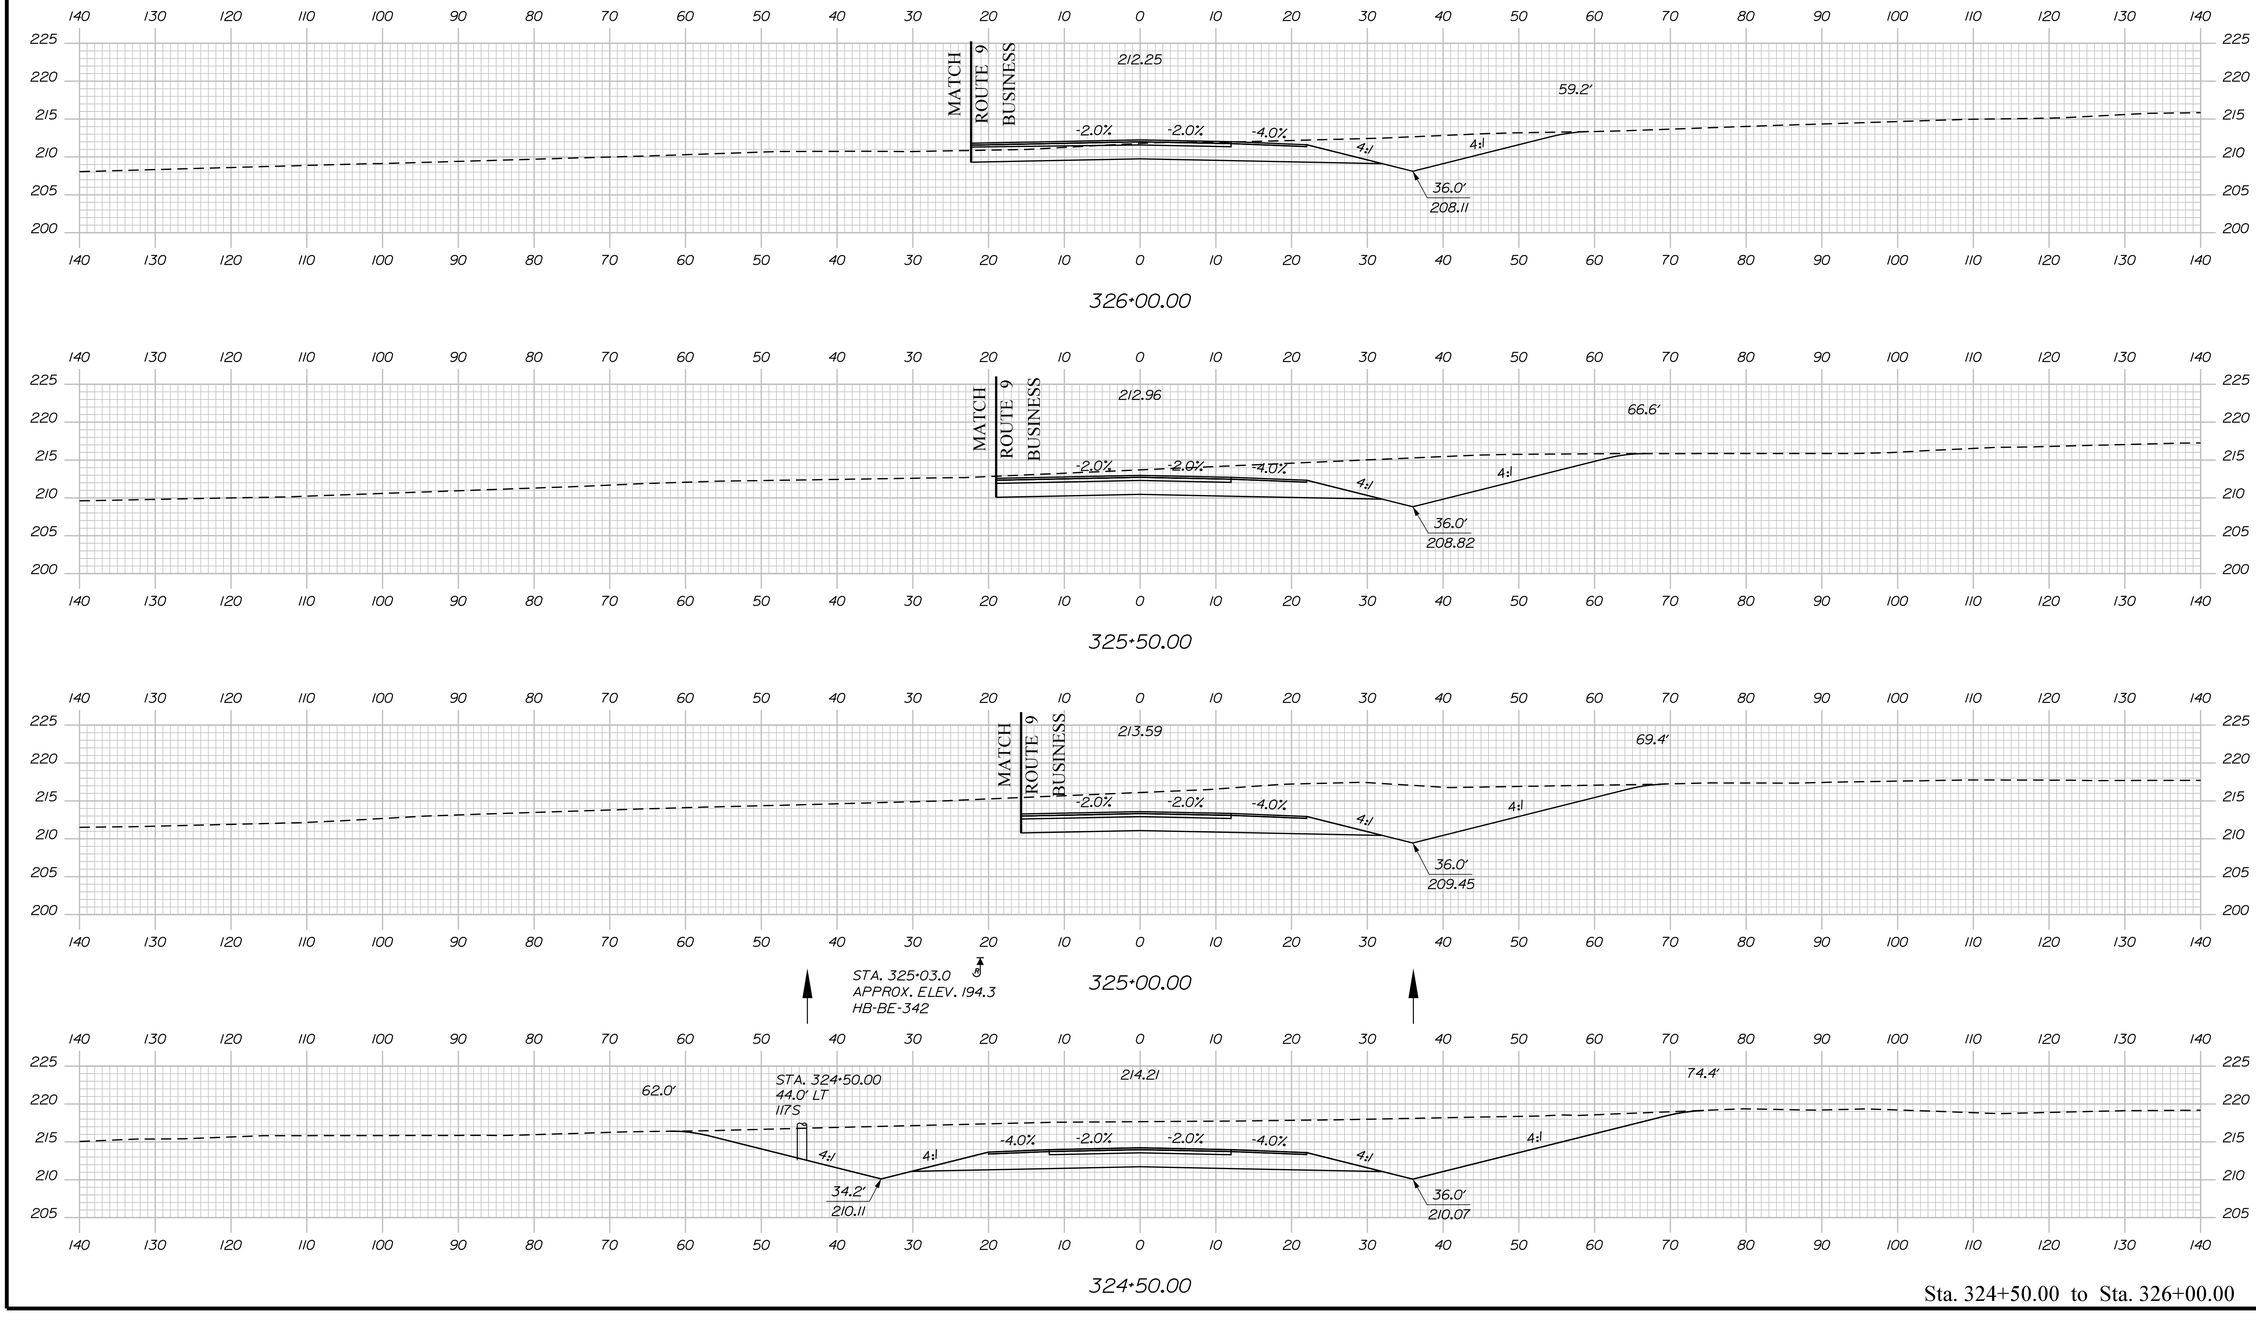

Sta. 324+50.00 to Sta. 326+00.00

STATE OF MAINE
DEPARTMENT OF TRANSPORTATION

1891500

WIN
018915.00

PROJ. MANAGER	R. MOULTON	BY	DATE
DESIGN-DETAILED	D.PRIDE		SEP. 2021
CHECKED-REVIEWED			
DESIGN2-DETAILED2			
DESIGN3-DETAILED3			
REVISIONS 1			
REVISIONS 2			
REVISIONS 3			
REVISIONS 4			
FIELD CHANGES			

SIGNATURE

P.E. NUMBER

DATE

BREWER TO EDDINGTON
I-395/ROUTE 9 CONNECTOR


CROSS SECTIONS

SHEET NUMBER

H348


OF 460

Filename: ...\348_XSECT_324+50_166.dgn Division: HIGHWAY Username: common Date:9/30/2021

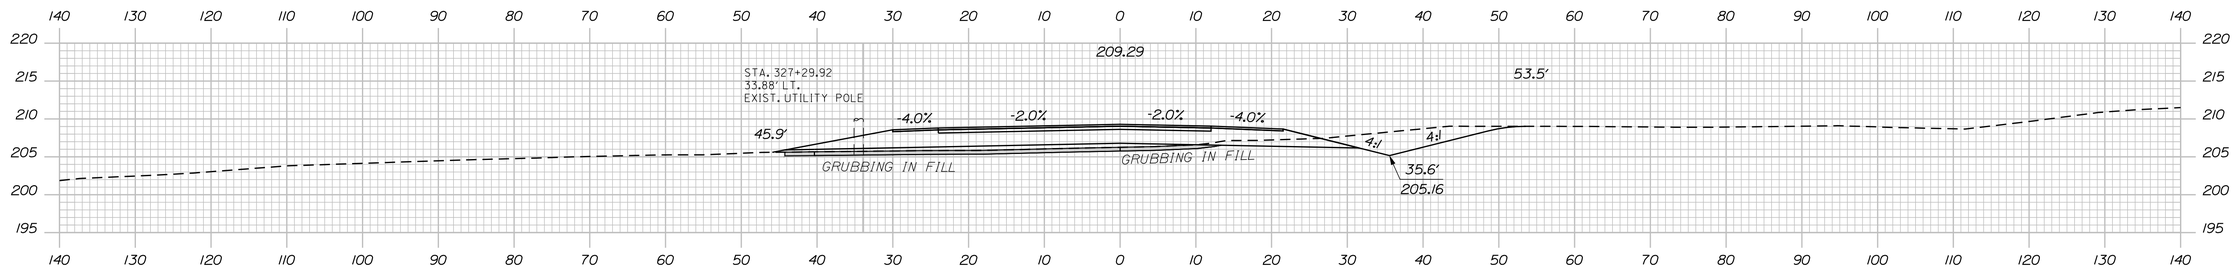

STA. 327+49.2
APPROX. ELEV. 183.9
HB-BE-345


327+50.00

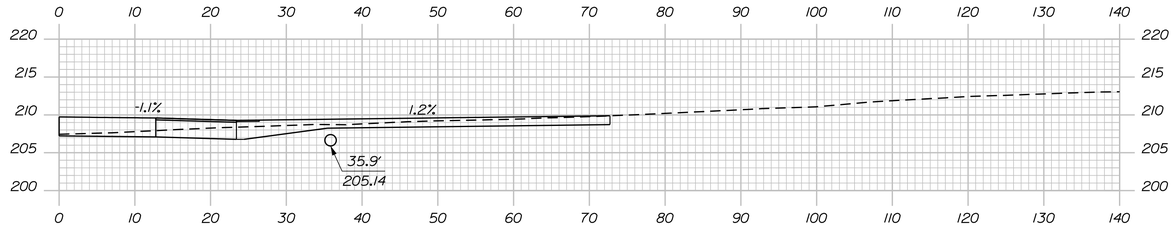


327+31.51 (SKEW)

STA. 327+31.51 SKEWED AHEAD RT.
CONSTRUCT PAVED ENTRANCE

STA. 326+94.48, 35.9' RT.
TO STA. 327+34.19, 36.0' RT.
INSTALL 18" X 40' CULV. PIPE OPT. 1

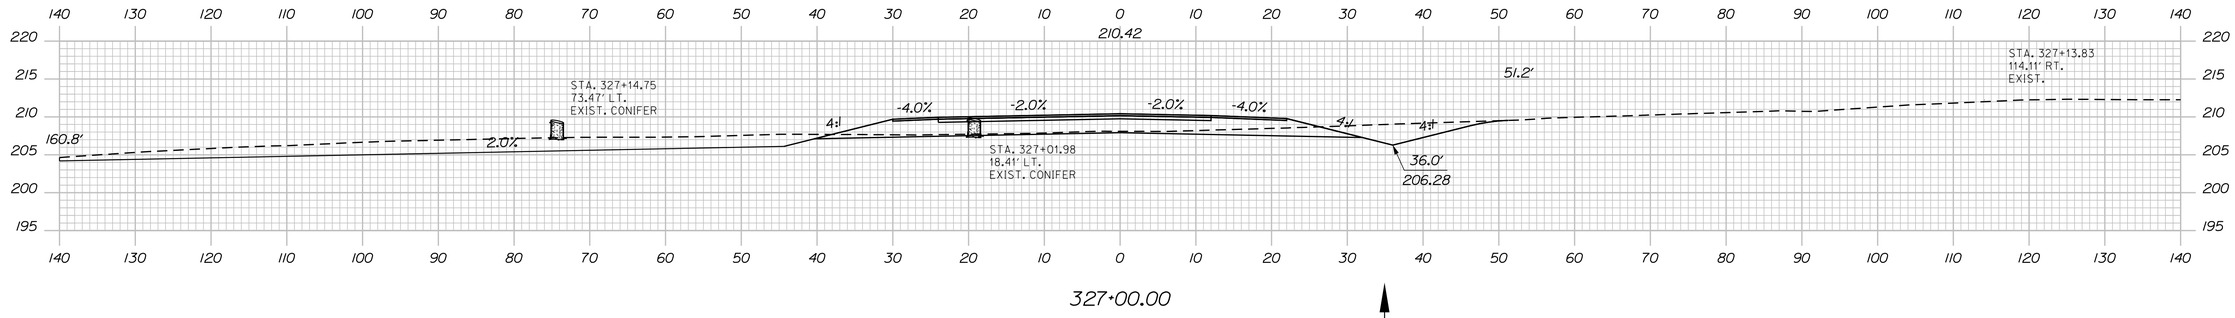

327+00.00

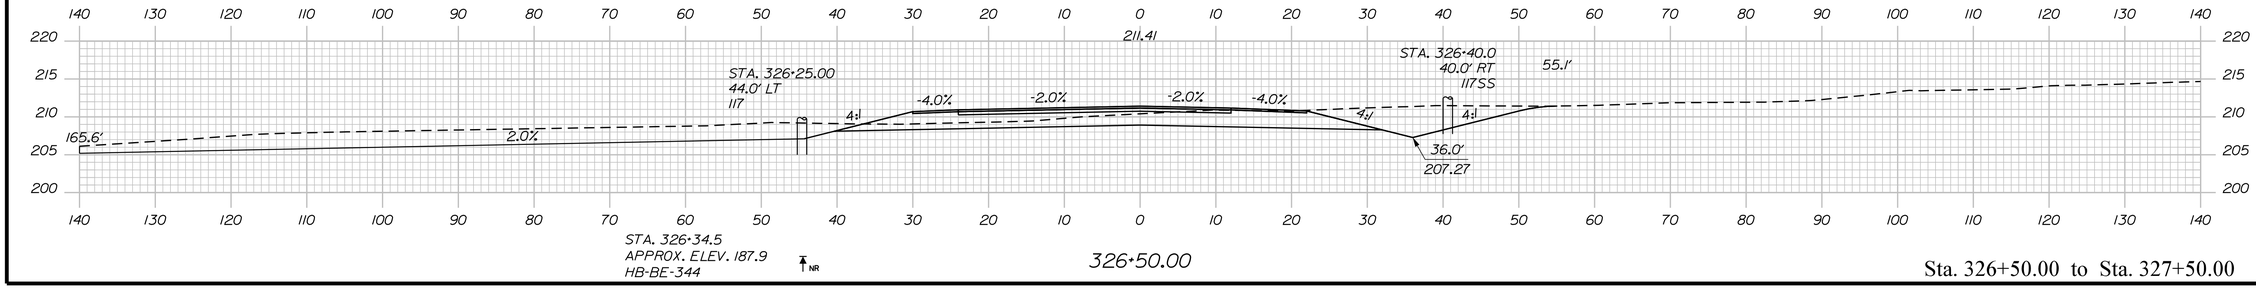

STA. 326+34.5
APPROX. ELEV. 187.9
HB-BE-344

326+50.00

Sta. 326+50.00 to Sta. 327+50.00

STATE OF MAINE
DEPARTMENT OF TRANSPORTATION

1891500

WIN
018915.00

SIGNATURE

P.E. NUMBER

DATE

PROJ. MANAGER	R. MOULTON	BY
DESIGN-DETAILED	D.PRIDE	SEP. 2021
CHECKED-REVIEWED		
DESIGN2-DETAILED2		
DESIGN3-DETAILED3		
REVISIONS 1		
REVISIONS 2		
REVISIONS 3		
REVISIONS 4		
FIELD CHANGES		

BREWER TO EDDINGTON
1-395/ROUTE 9 CONNECTOR


CROSS SECTIONS

SHEET NUMBER

H349

OF 460

Filename: ...\349_XSECT_326+50_167.dgn Division: HIGHWAY Username: common Date:9/30/2021

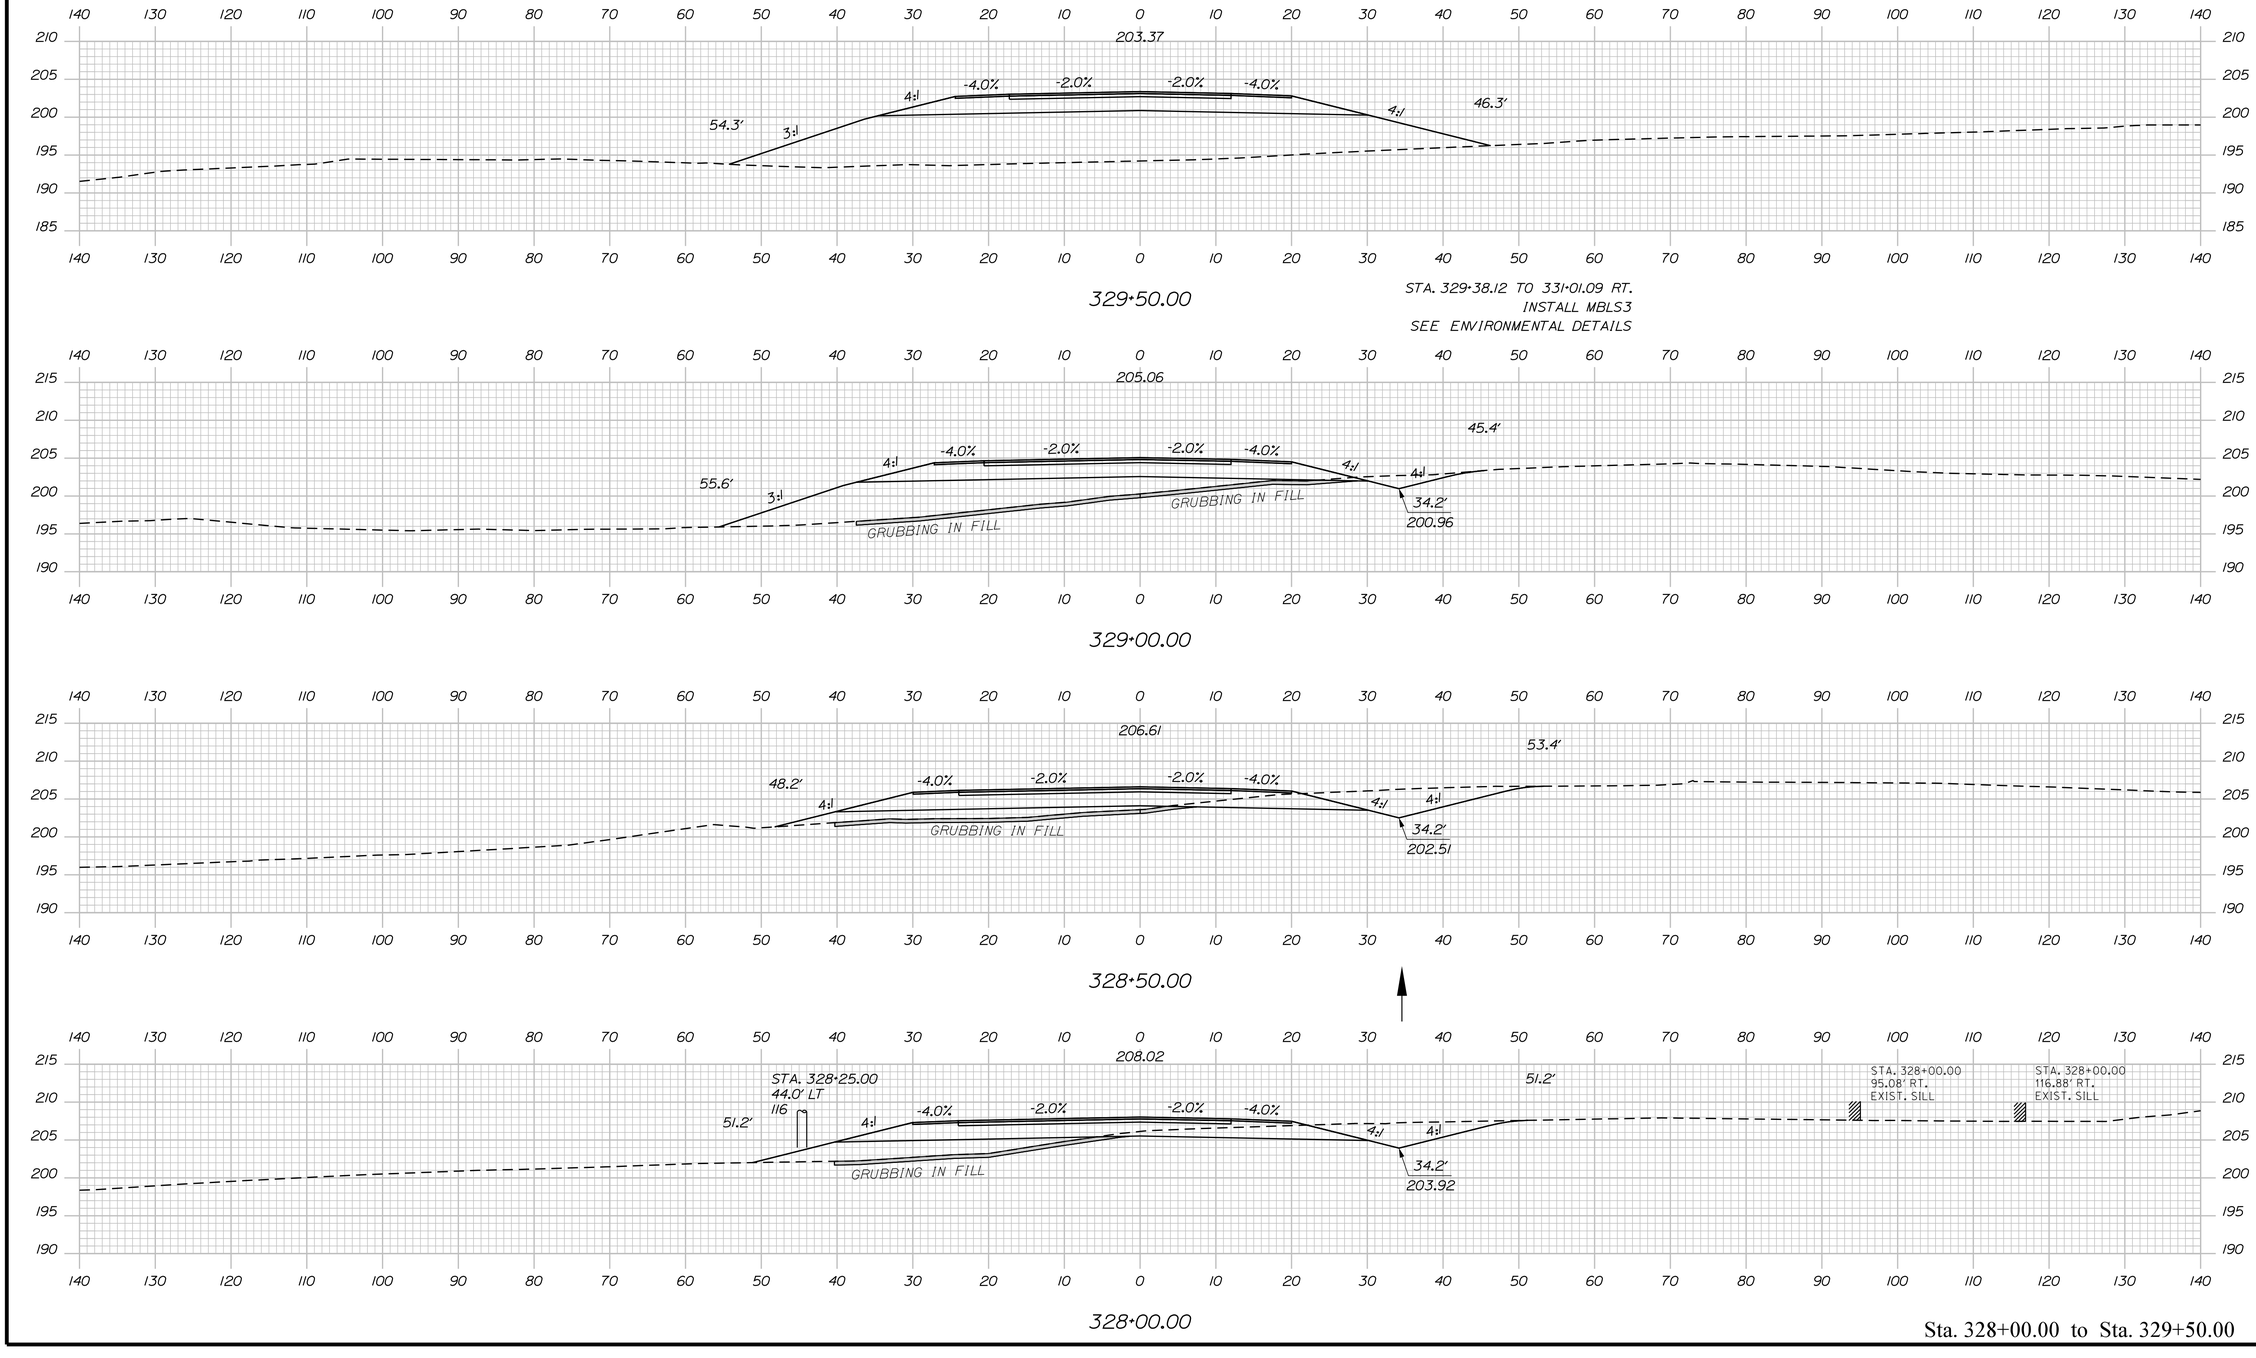

Sta. 328+00.00 to Sta. 329+50.00

STATE OF MAINE
DEPARTMENT OF TRANSPORTATION

1891500

WIN
018915.00

PROJ. MANAGER	R. MOULTON	BY	DATE
DESIGN-DETAILED	D.PRIDE		SEP. 2021
CHECKED-REVIEWED			
DESIGN2-DETAILED2			
DESIGN3-DETAILED3			
REVISIONS 1			
REVISIONS 2			
REVISIONS 3			
REVISIONS 4			
FIELD CHANGES			

SIGNATURE

P.E. NUMBER

DATE

BREWER TO EDDINGTON
1-395/ROUTE 9 CONNECTOR


CROSS SECTIONS

SHEET NUMBER


H350

OF 460


Filename: ...\350_XSECT_328+00_168.dgn Division: HIGHWAY Username: common Date:9/30/2021

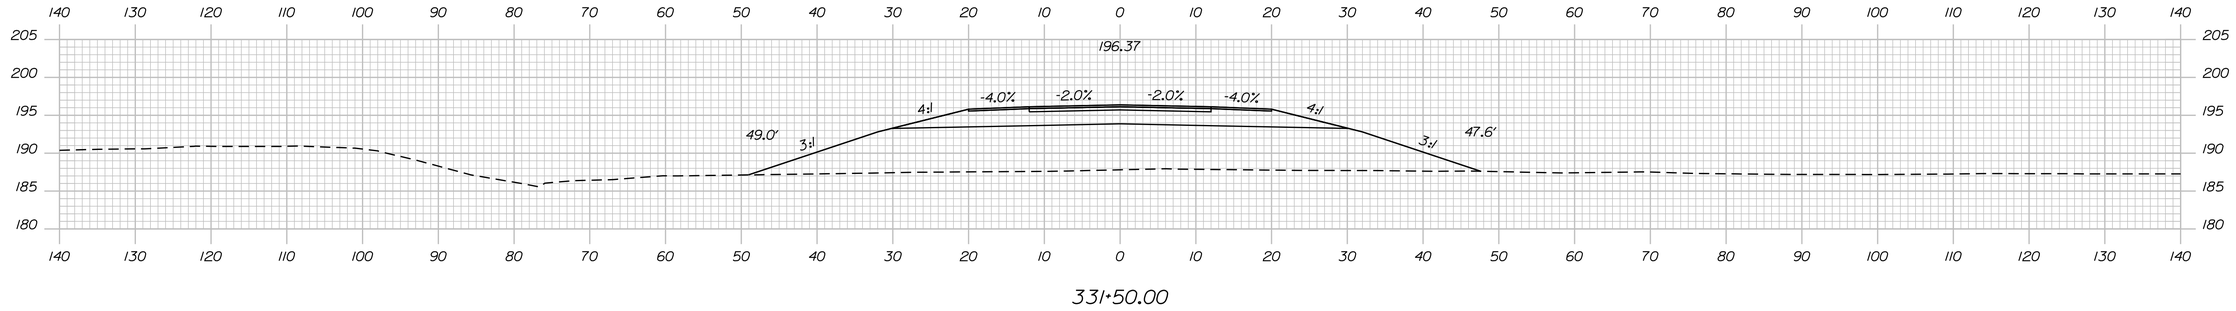


331+50.00

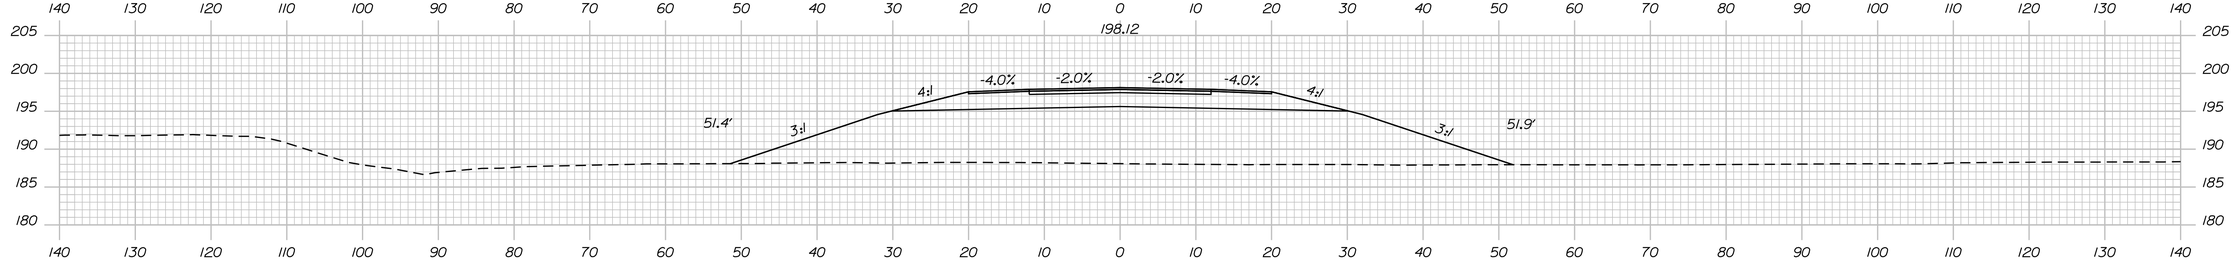

331+00.00

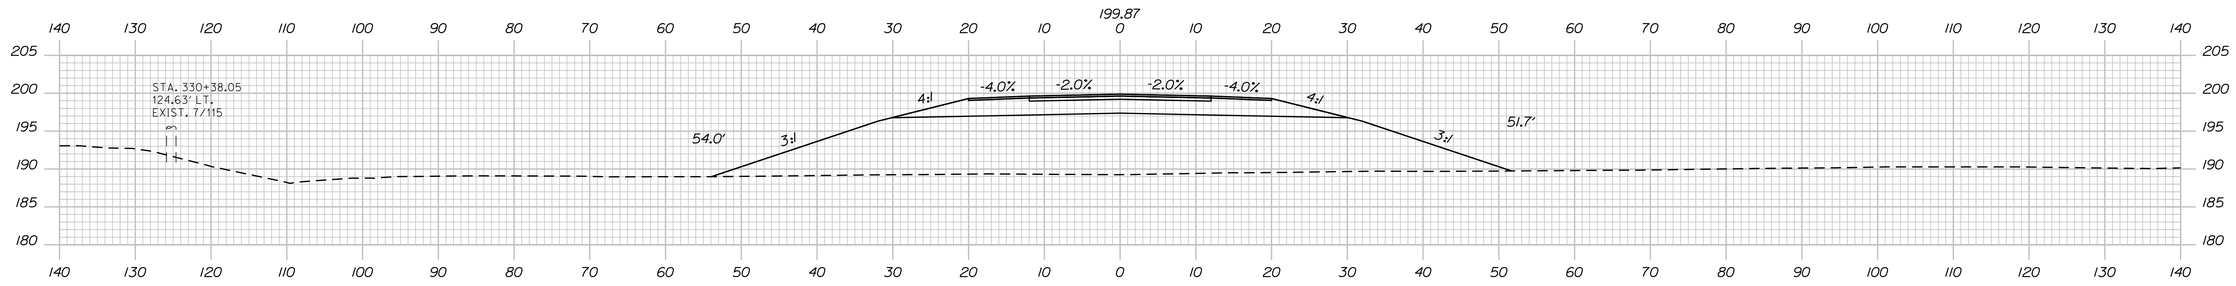

330+50.00

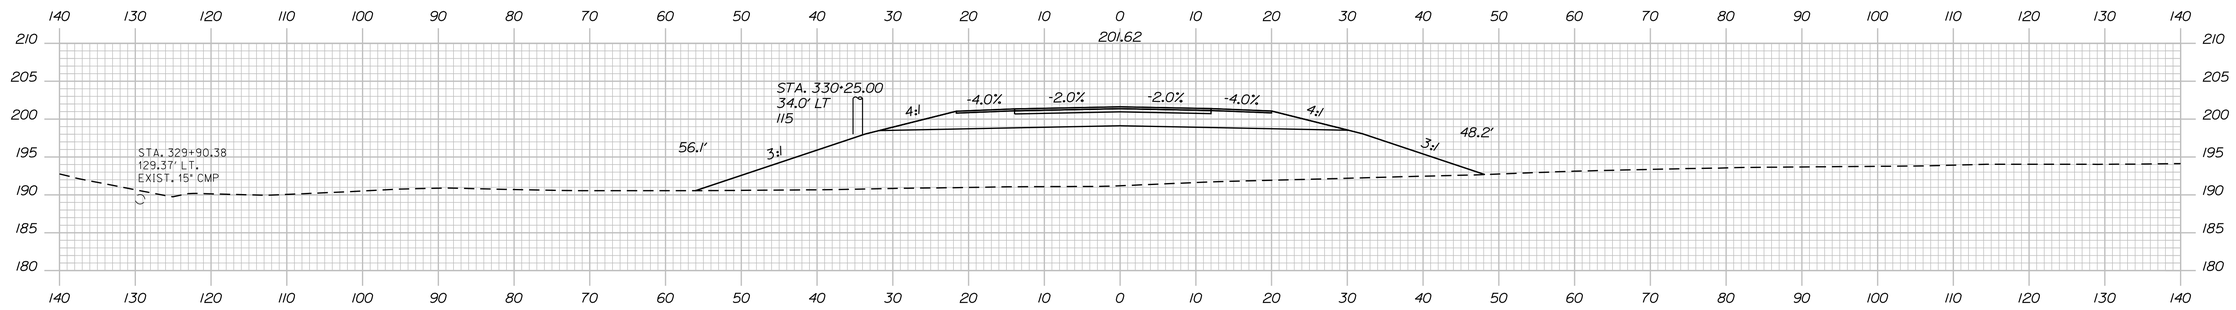

330+00.00

Sta. 330+00.00 to Sta. 331+50.00

STATE OF MAINE
DEPARTMENT OF TRANSPORTATION

1891500

WIN
018915.00

PROJ. MANAGER	R. MOULTON		
DESIGN-DETAILED	D.PRIDE	SEP. 2021	SIGNATURE
CHECKED-REVIEWED			
DESIGN2-DETAILED2			P.E. NUMBER
DESIGN3-DETAILED3			
REVISIONS 1			DATE
REVISIONS 2			
REVISIONS 3			
REVISIONS 4			
FIELD CHANGES			

BREWER TO EDDINGTON
1-395/ROUTE 9 CONNECTOR


CROSS SECTIONS

SHEET NUMBER

H351

OF 460

Filename: ...\351_XSECT_330+00_169.dgn Division: HIGHWAY Username: common Date:9/30/2021

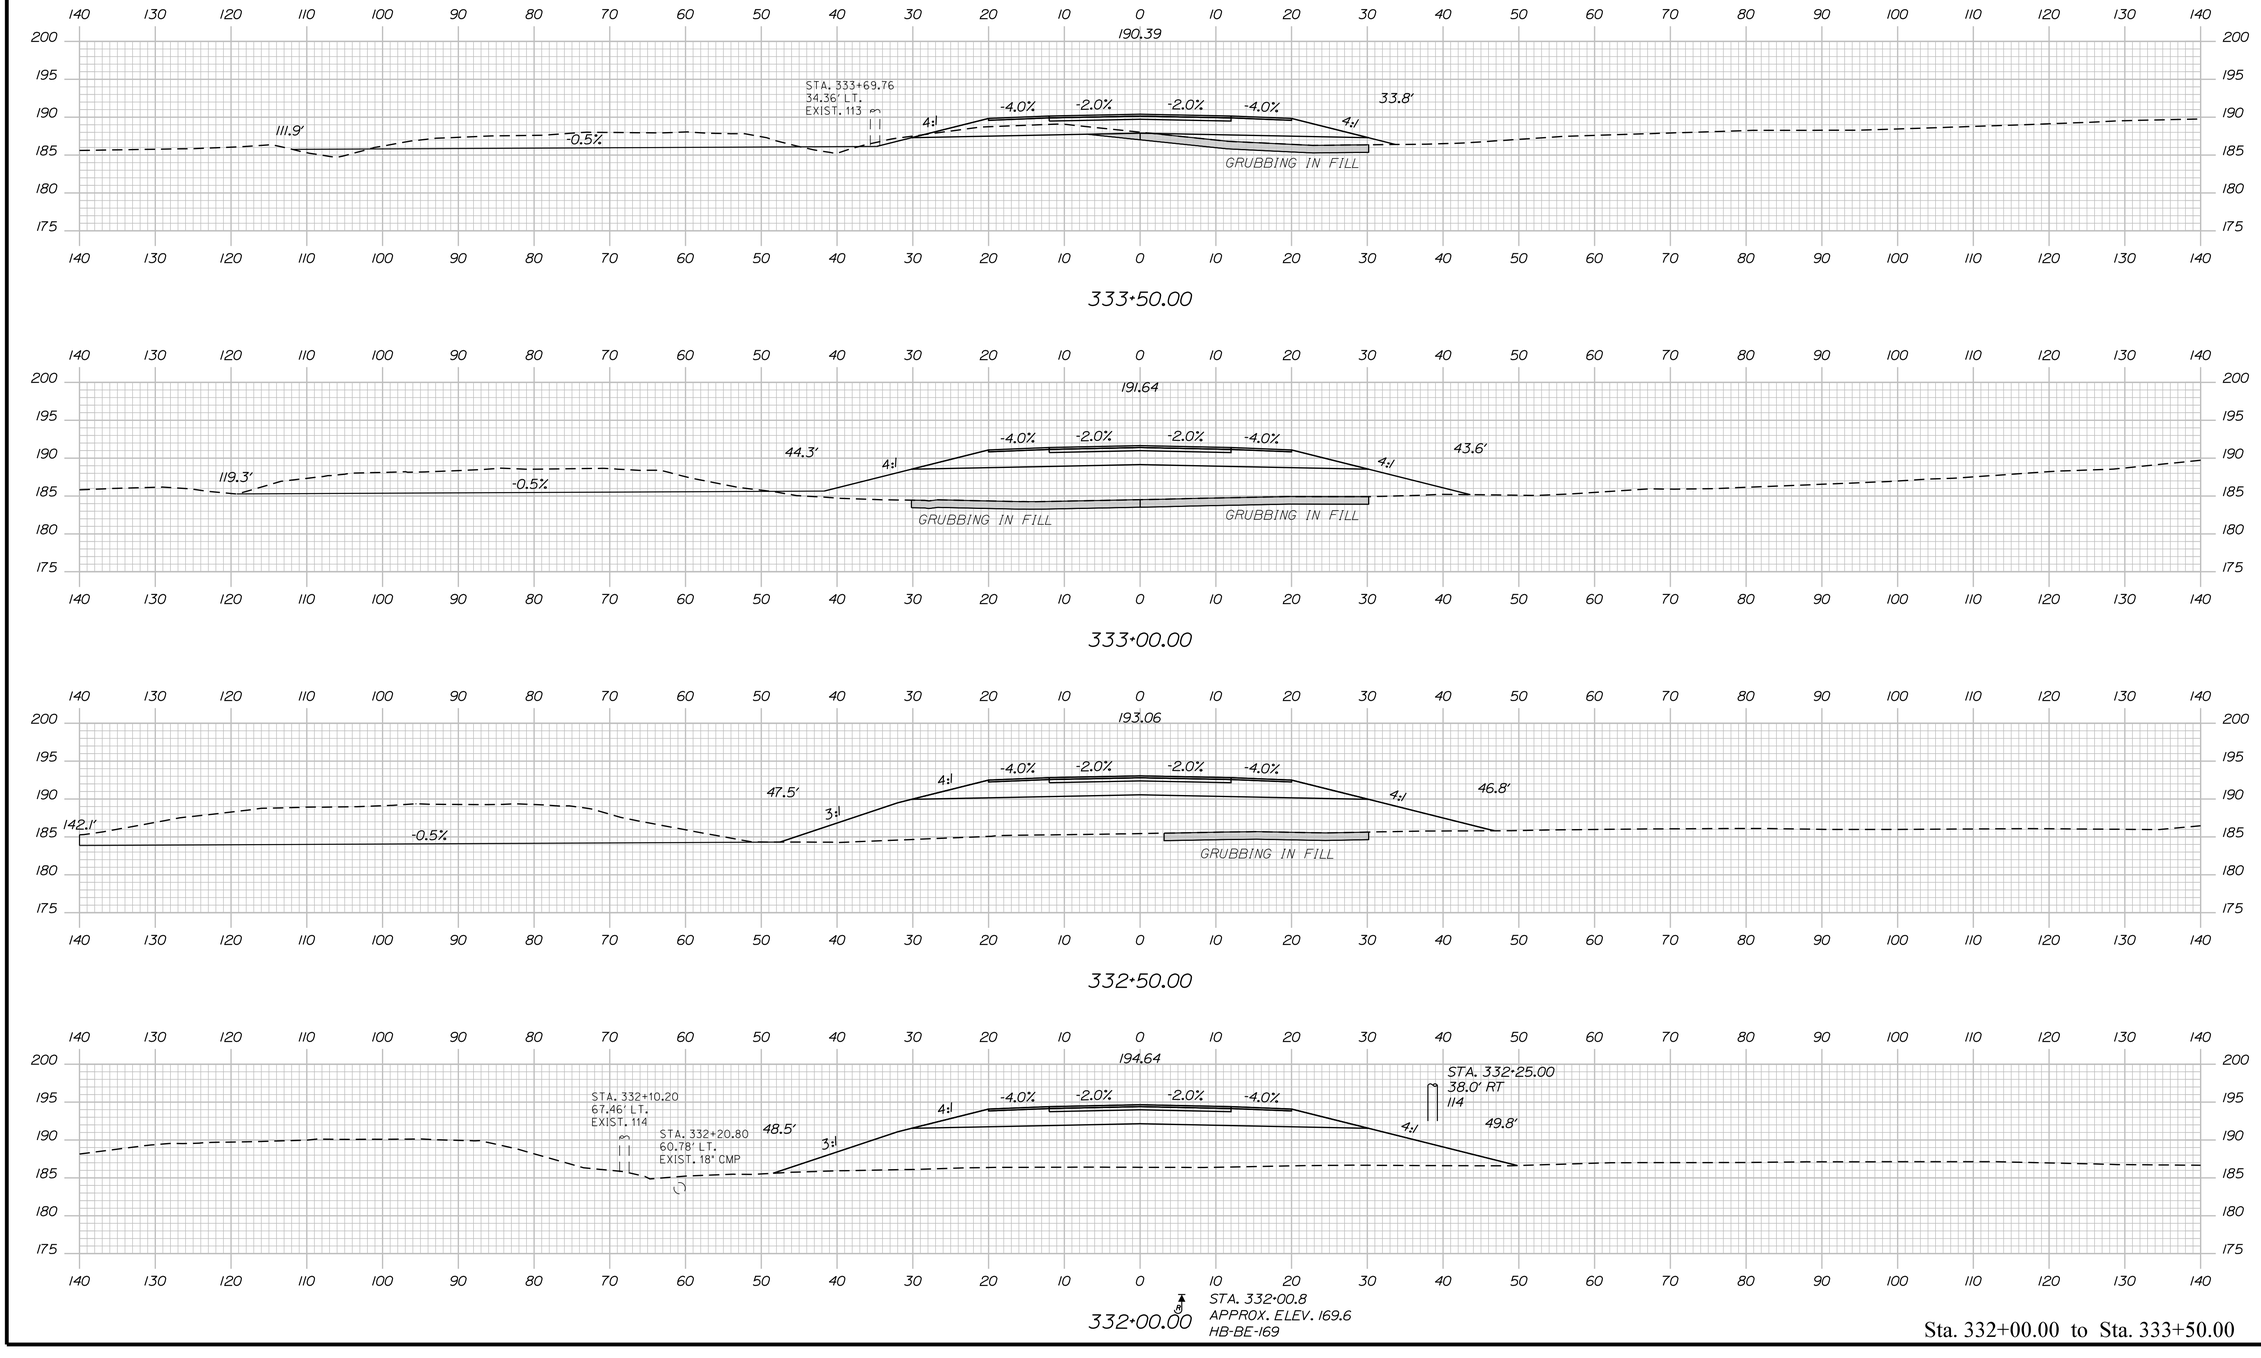

Sta. 332+00.00 to Sta. 333+50.00

STATE OF MAINE
DEPARTMENT OF TRANSPORTATION

1891500

WIN
018915.00

PROJ. MANAGER	R. MOULTON	BY	
DESIGN-DETAILED	D.PRIDE	DATE	SEP. 2021
CHECKED-REVIEWED		SIGNATURE	
DESIGN2-DETAILED2			
DESIGN3-DETAILED3		P.E. NUMBER	
REVISIONS 1			
REVISIONS 2		DATE	
REVISIONS 3			
REVISIONS 4			
FIELD CHANGES			

BREWER TO EDDINGTON
1-395/ROUTE 9 CONNECTOR


CROSS SECTIONS

SHEET NUMBER


H352

OF 460

Filename: ...\352_XSECT_332+00_170.dgn Division: HIGHWAY Username: common Date:9/30/2021

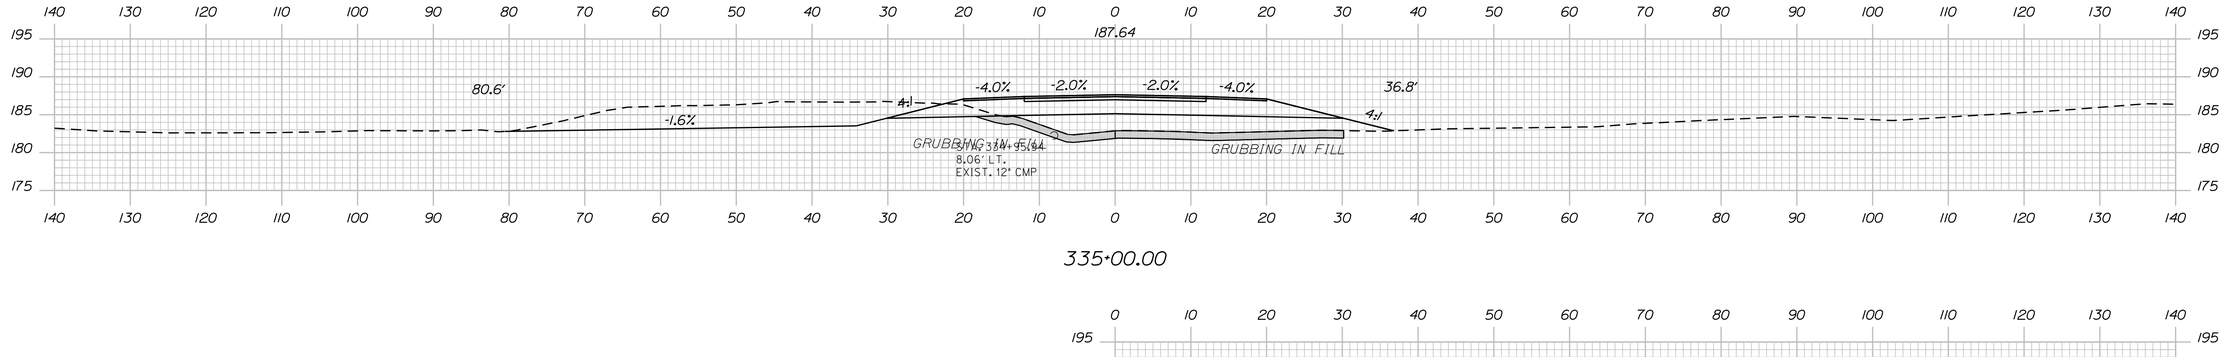


335+00.00

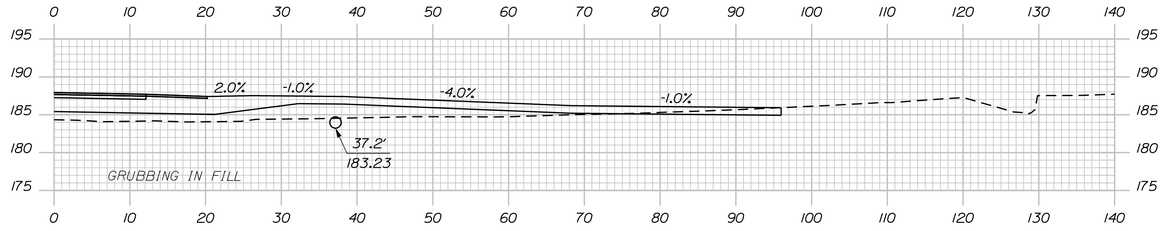


334+79.66
(SKEWED 08°28'10.26" BACK)

STA. 334+79.66 RT.
CONSTRUCT PAVED ENTRANCE

STA. 334+52.88, 37.6' RT.
TO STA. 334+94.86, 36.1' RT.
INSTALL 18" X 40' CULV. PIPE OPT. 1

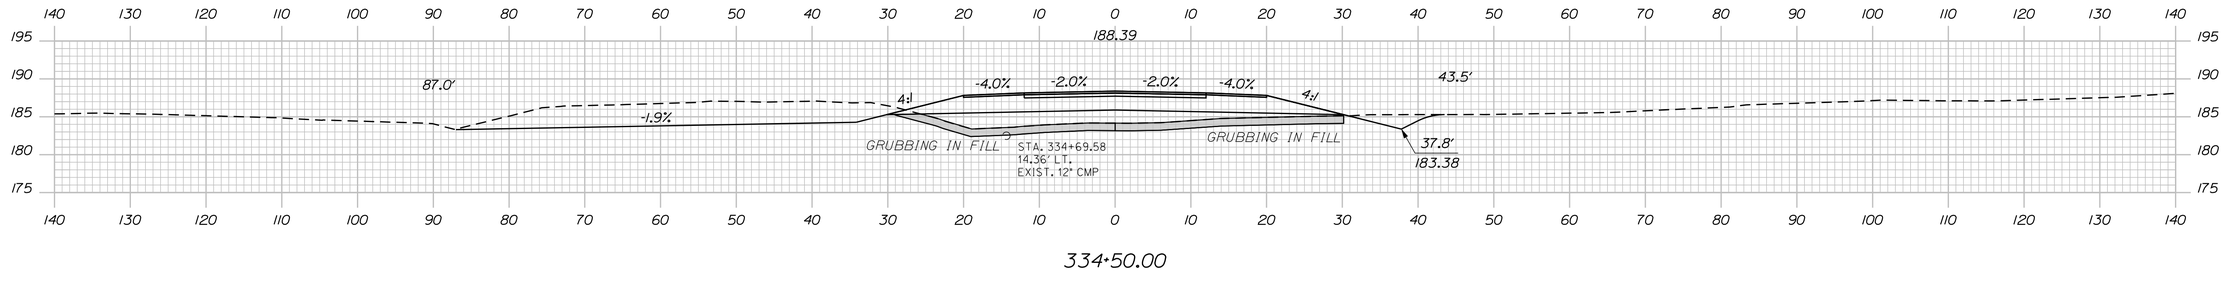

334+50.00

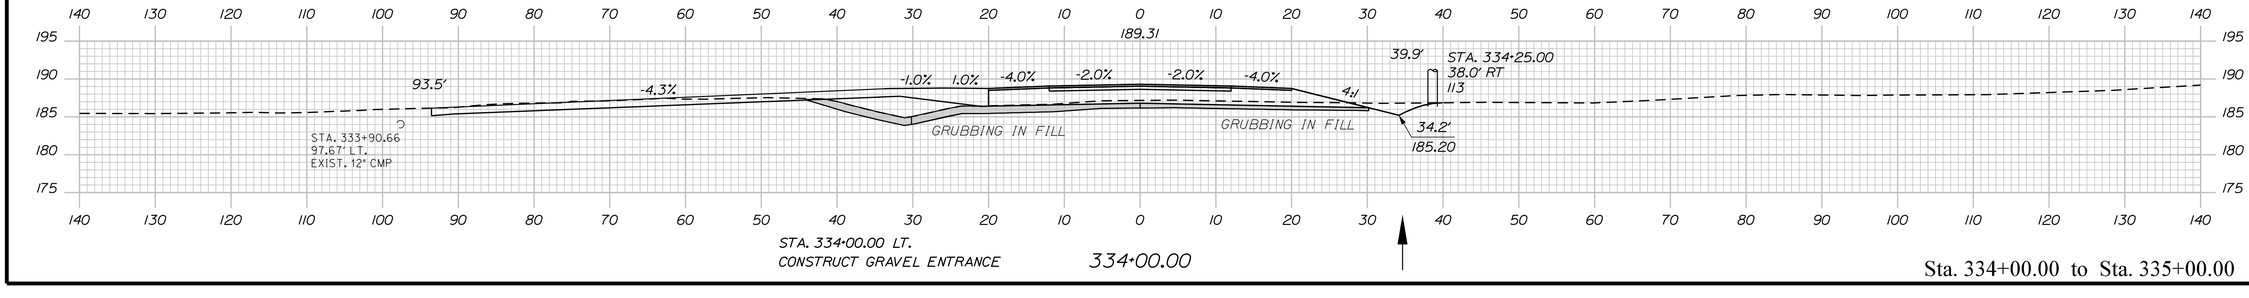

STA. 334+00.00 LT.
CONSTRUCT GRAVEL ENTRANCE

334+00.00

Sta. 334+00.00 to Sta. 335+00.00

STATE OF MAINE
DEPARTMENT OF TRANSPORTATION

1891500

WIN
018915.00

SIGNATURE

P.E. NUMBER

DATE

	BY	DATE
PROJ. MANAGER	R. MOULTON	
DESIGN-DETAILED	D.PRIDE	SEP. 2021
CHECKED-REVIEWED		
DESIGN2-DETAILED2		
DESIGN3-DETAILED3		
REVISIONS 1		
REVISIONS 2		
REVISIONS 3		
REVISIONS 4		
FIELD CHANGES		

BREWER TO EDDINGTON
1-395/ROUTE 9 CONNECTOR


CROSS SECTIONS

SHEET NUMBER


H353

OF 460


Filename: ...\353_XSECT_334+00_171.dgn Division: HIGHWAY Username: common Date:9/30/2021

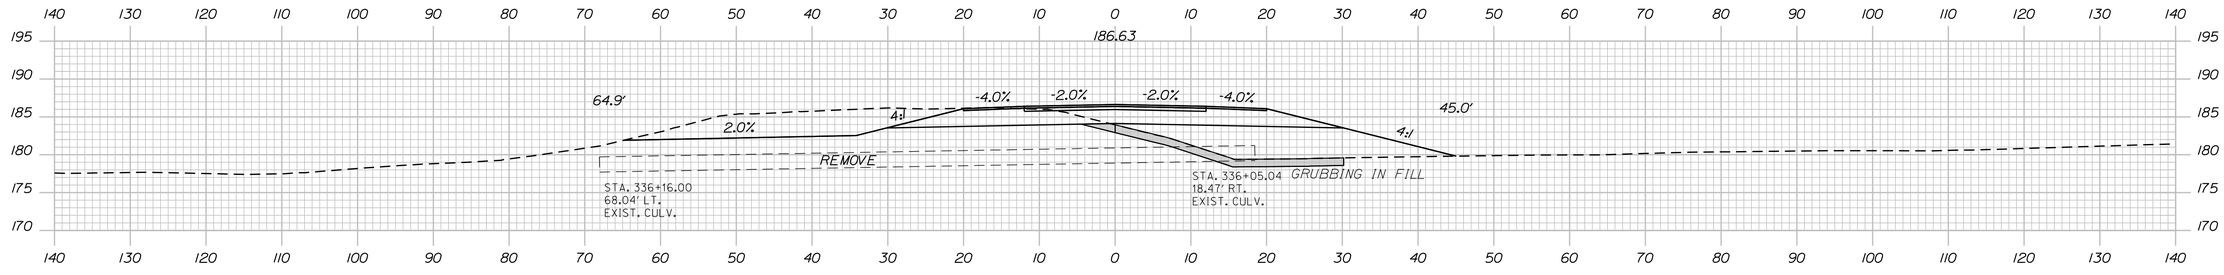

336+00.00

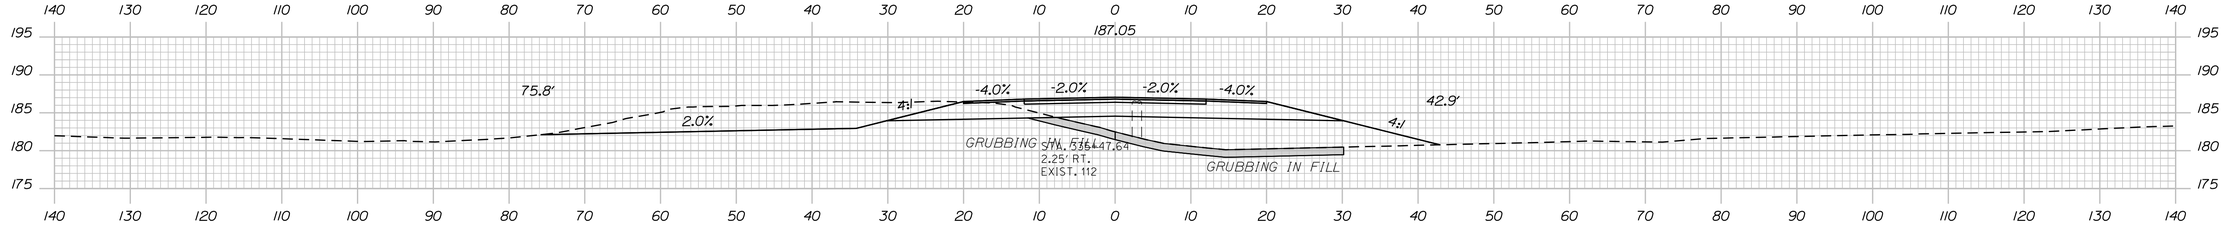

335+50.00

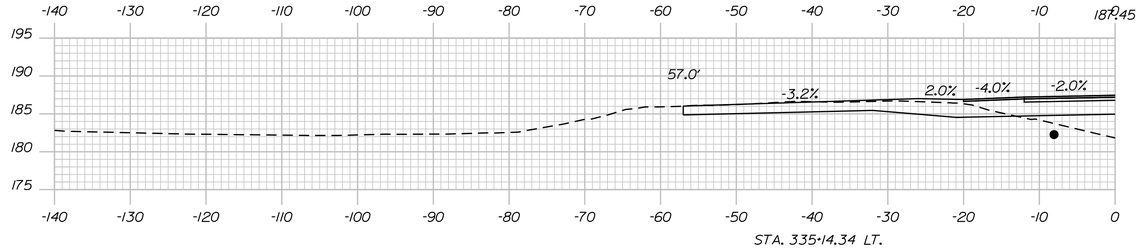

335+14.34

Sta. 335+14.34 to Sta. 336+00.00

STATE OF MAINE
DEPARTMENT OF TRANSPORTATION

1891500

WIN
018915.00

	BY	DATE
PROJ. MANAGER	R. MOULTON	
DESIGN-DETAILED	D.PRIDE	SEP. 2021
CHECKED-REVIEWED		
DESIGN2-DETAILED2		
DESIGN3-DETAILED3		
REVISIONS 1		
REVISIONS 2		
REVISIONS 3		
REVISIONS 4		
FIELD CHANGES		

SIGNATURE

P.E. NUMBER

DATE

BREWER TO EDDINGTON
1-395/ROUTE 9 CONNECTOR


CROSS SECTIONS

SHEET NUMBER

H354


OF 460

Filename: ...\354_XSECT_335+14_172.dgn Division: HIGHWAY Username: common Date:9/30/2021

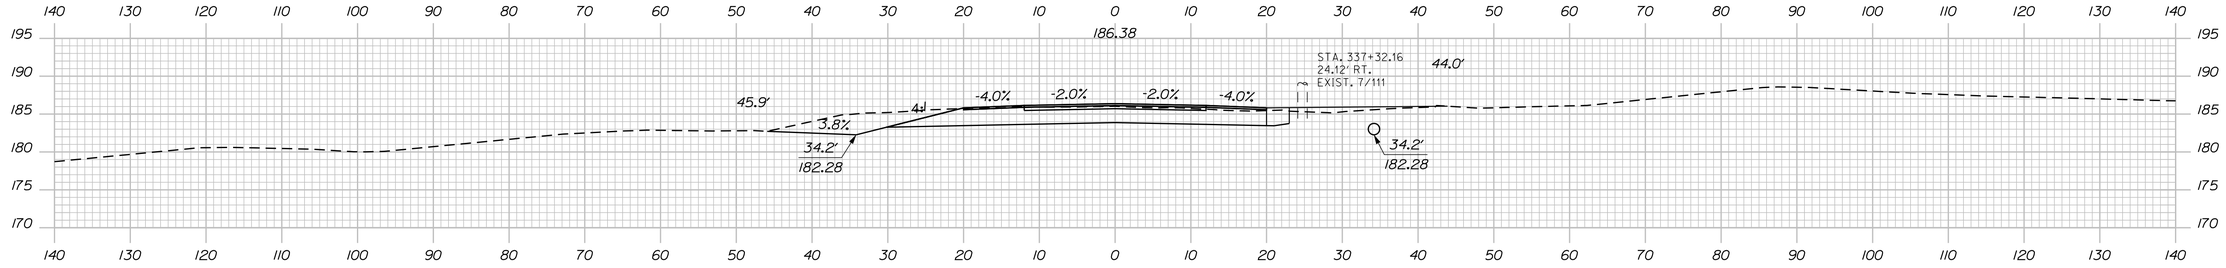


337+50.00


STA. 337+42.00, 34.2' RT.
TO STA. 337+82.00, 34.2' RT.
INSTALL 18" X 40' CULV. PIPE OPT. 1

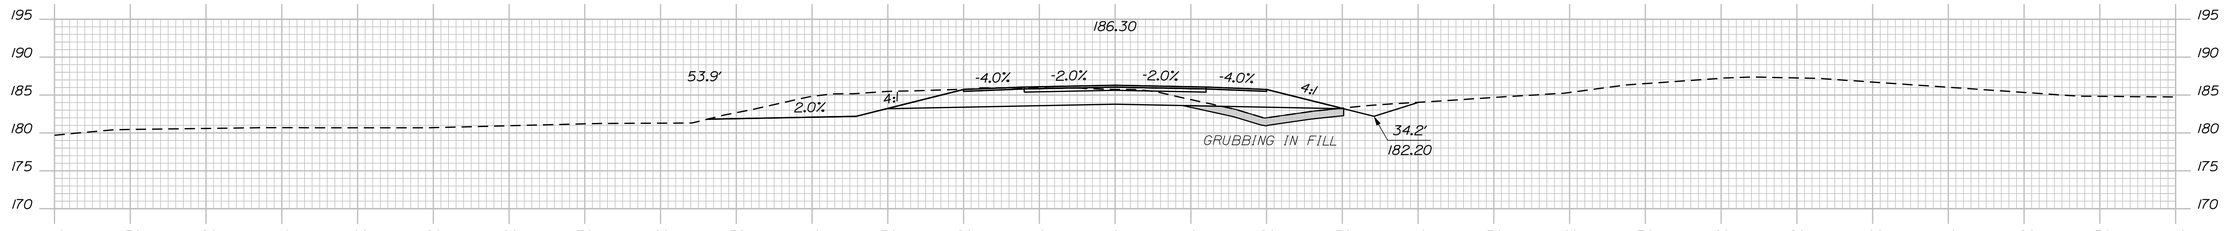

337+00.00

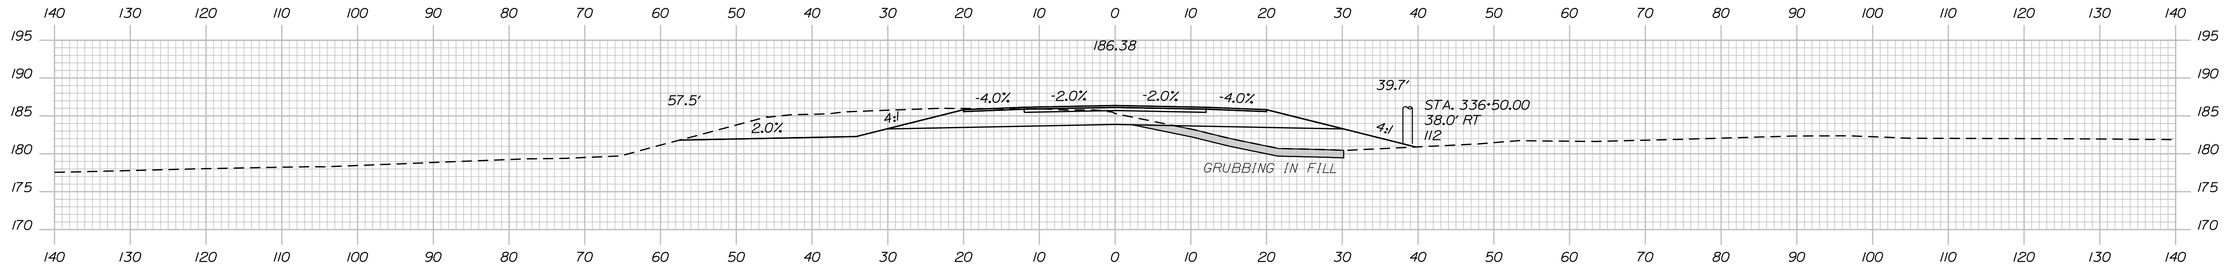

336+50.00

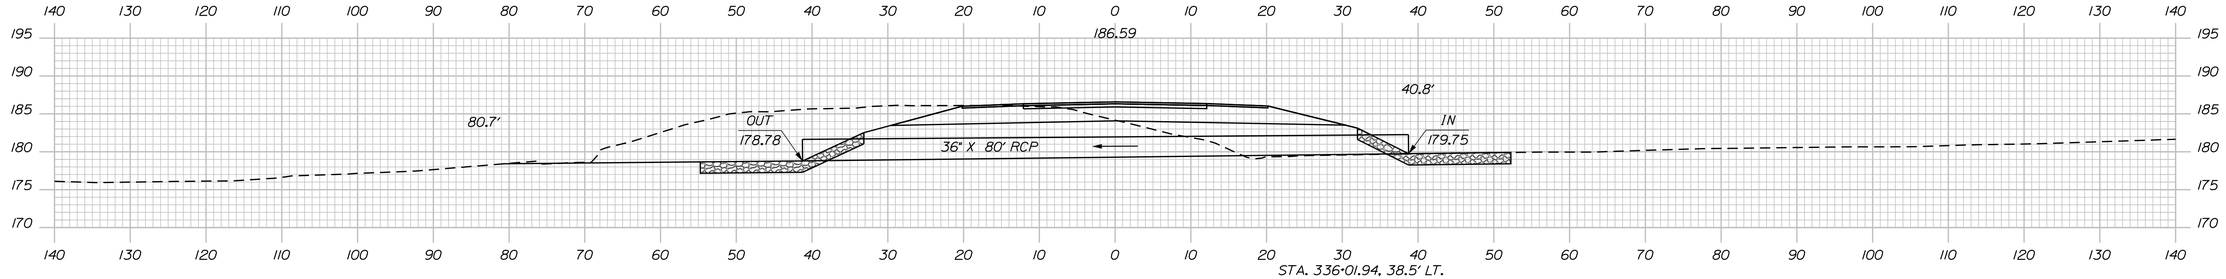

336+07.02 (SKEW)

STA. 336+01.94, 38.5' LT.
TO STA. 336+12.40, 40.8' RT.
INSTALL 36" X 80' RCP CLASS III

Sta. 336+07.02 to Sta. 337+50.00

STATE OF MAINE
DEPARTMENT OF TRANSPORTATION

1891500

WIN
018915.00

PROJ. MANAGER	R. MOULTON		
DESIGN-DETAILED	D.PRIDE	BY	
CHECKED-REVIEWED		DATE	SEP. 2021
DESIGN2-DETAILED2			
DESIGN3-DETAILED3			
REVISIONS 1			
REVISIONS 2			
REVISIONS 3			
REVISIONS 4			
FIELD CHANGES			

SIGNATURE

P.E. NUMBER

DATE

BREWER TO EDDINGTON
1-395/ROUTE 9 CONNECTOR


CROSS SECTIONS

SHEET NUMBER

H355

OF 460

Filename: ...\HIGHWAY\MSTA\Xsect_Route 9.dgn Division: HIGHWAY Username: common Date:10/1/2021

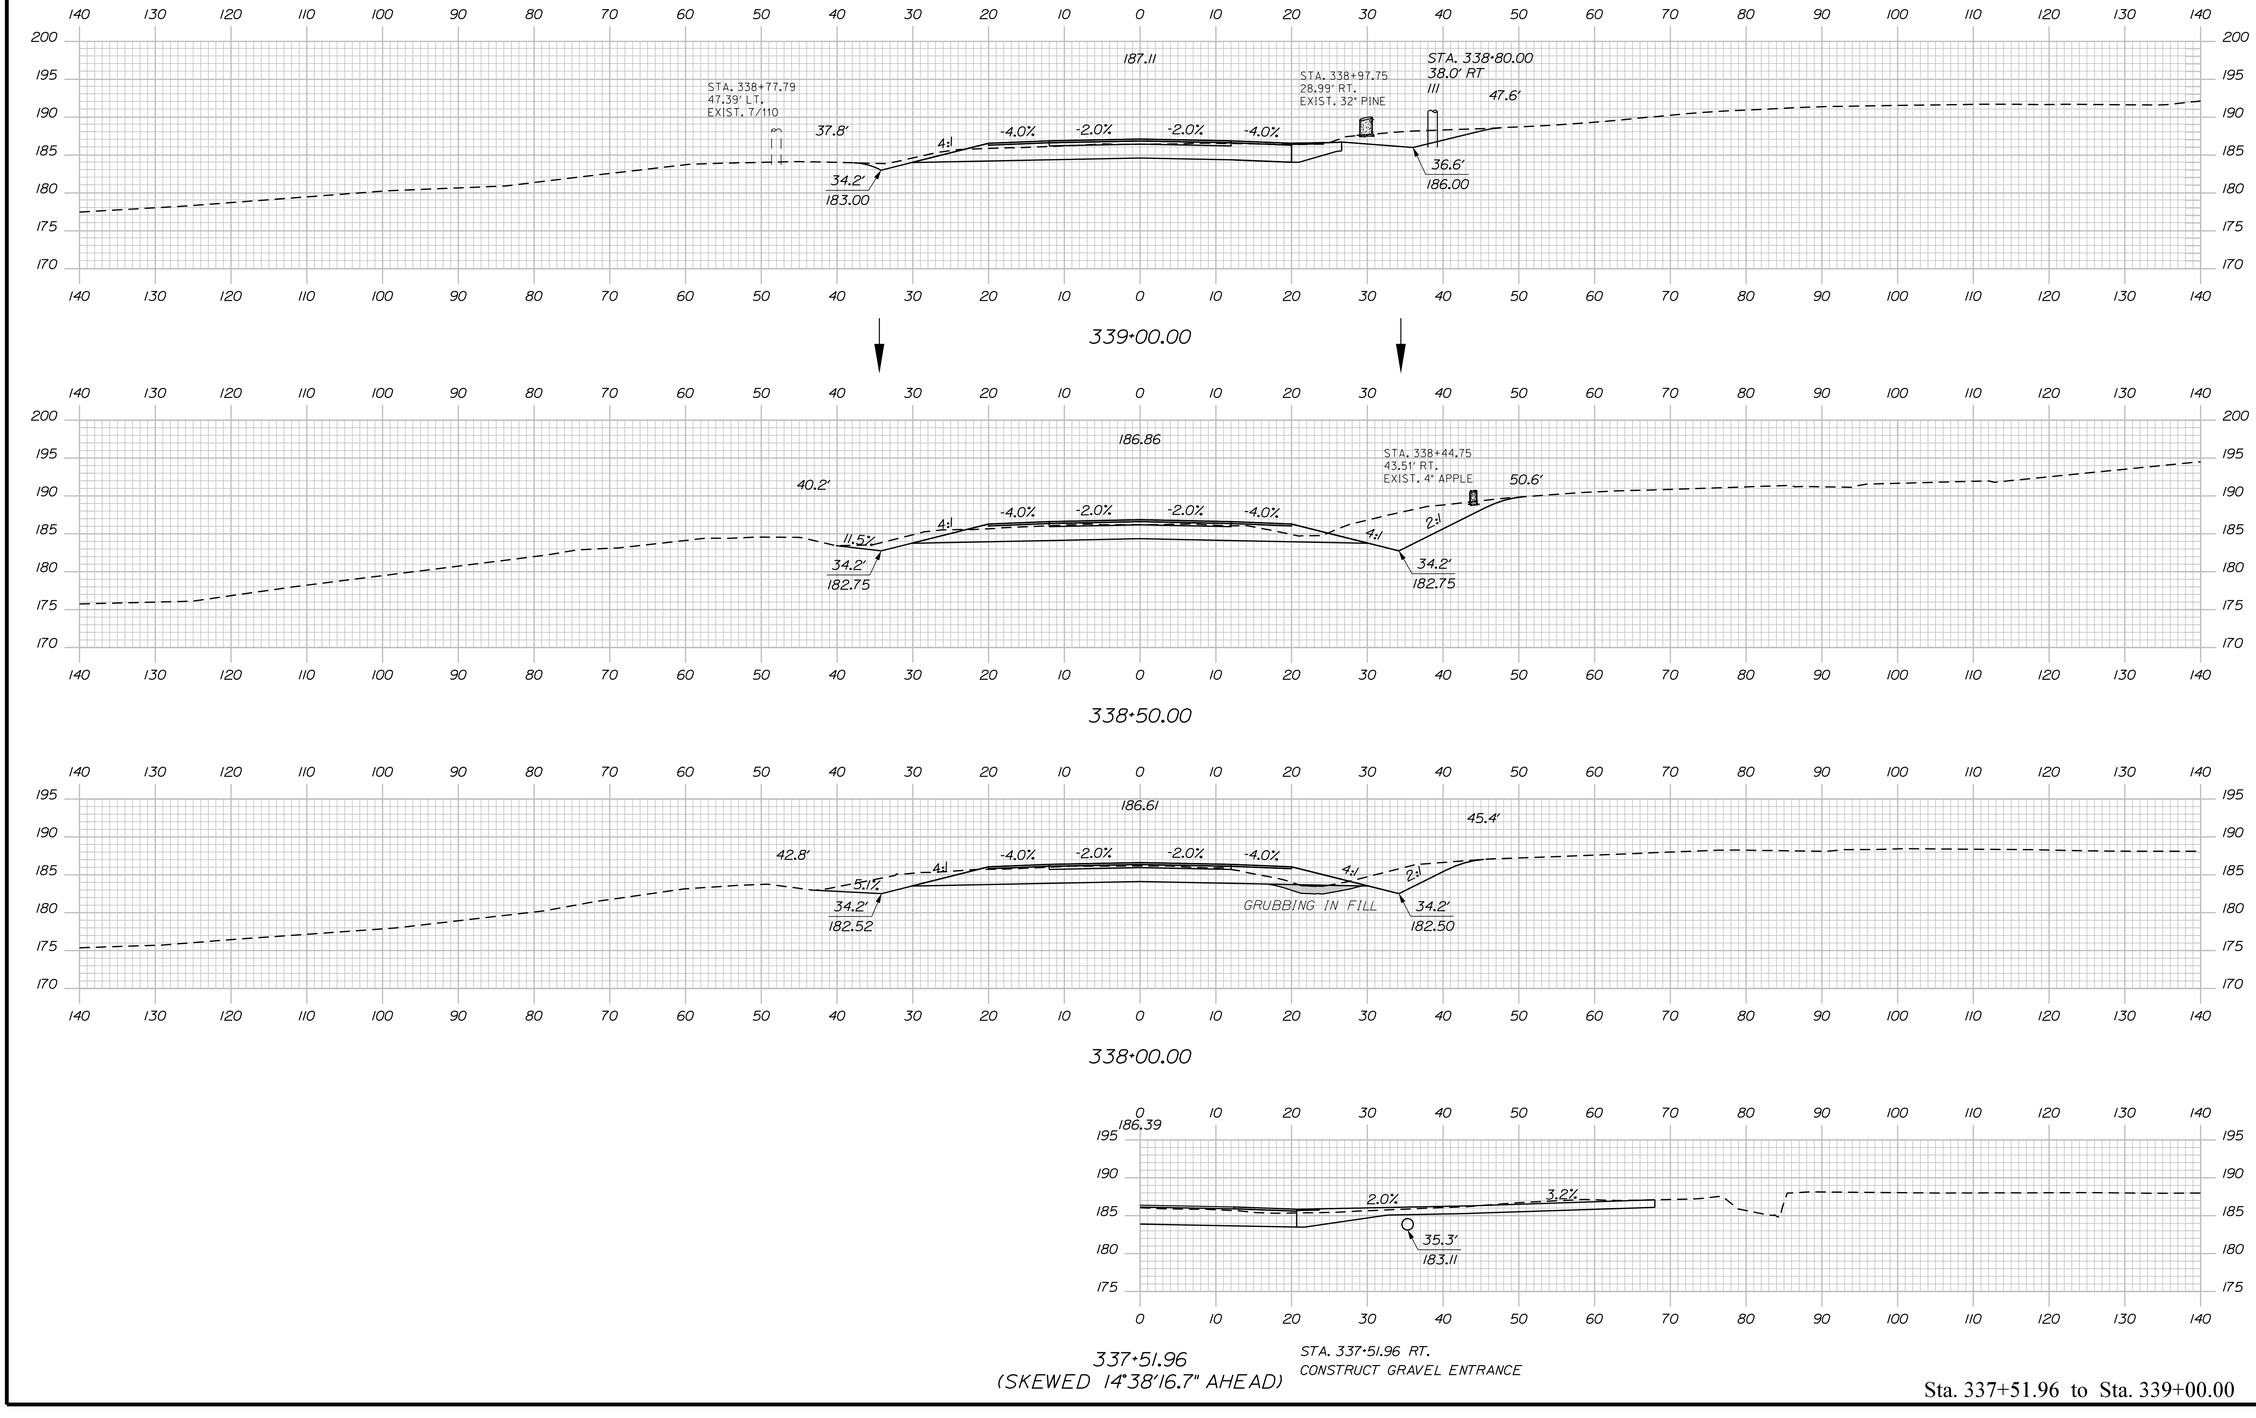

Sta. 337+51.96 to Sta. 339+00.00

Filename: ...\356_XSECT_337+51_173.dgn Division: HIGHWAY Username: common Date:9/30/2021

STATE OF MAINE
DEPARTMENT OF TRANSPORTATION

1891500

WIN
018915.00

PROJ. MANAGER	R. MOULTON	DATE	SEP. 2021
DESIGN-DETAILED	D.PRIDE	BY	
CHECKED-REVIEWED			
DESIGN2-DETAILED2			
DESIGN3-DETAILED3			
REVISIONS 1			
REVISIONS 2			
REVISIONS 3			
REVISIONS 4			
FIELD CHANGES			

SIGNATURE

P.E. NUMBER

DATE


BREWER TO EDDINGTON
1-395/ROUTE 9 CONNECTOR

CROSS SECTIONS


SHEET NUMBER

H356


OF 460

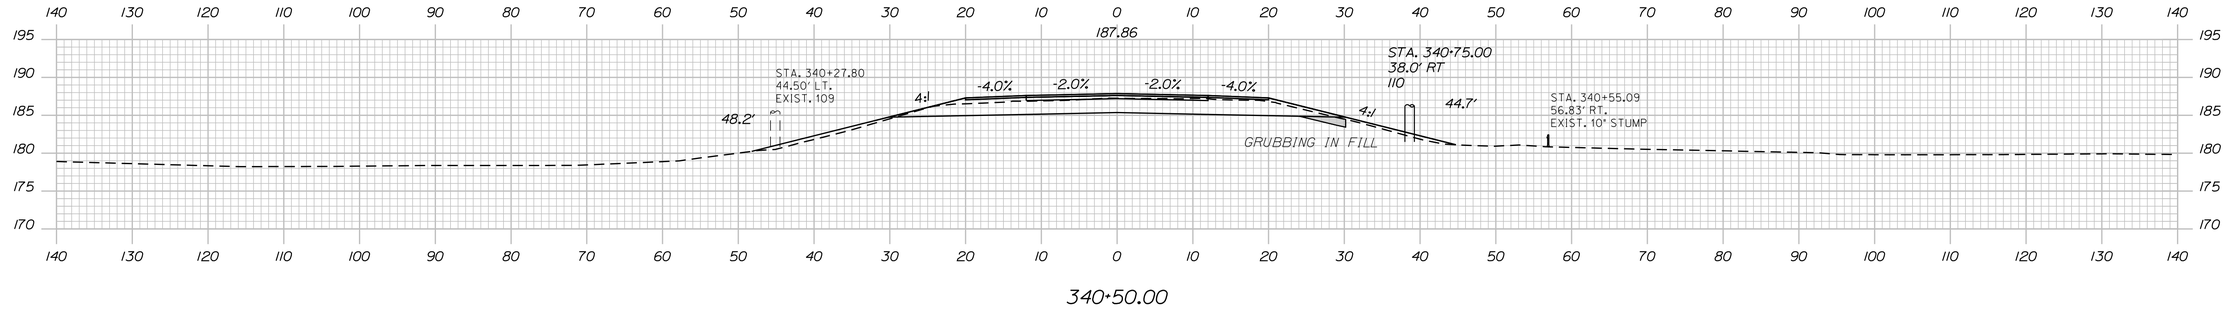


340+50.00

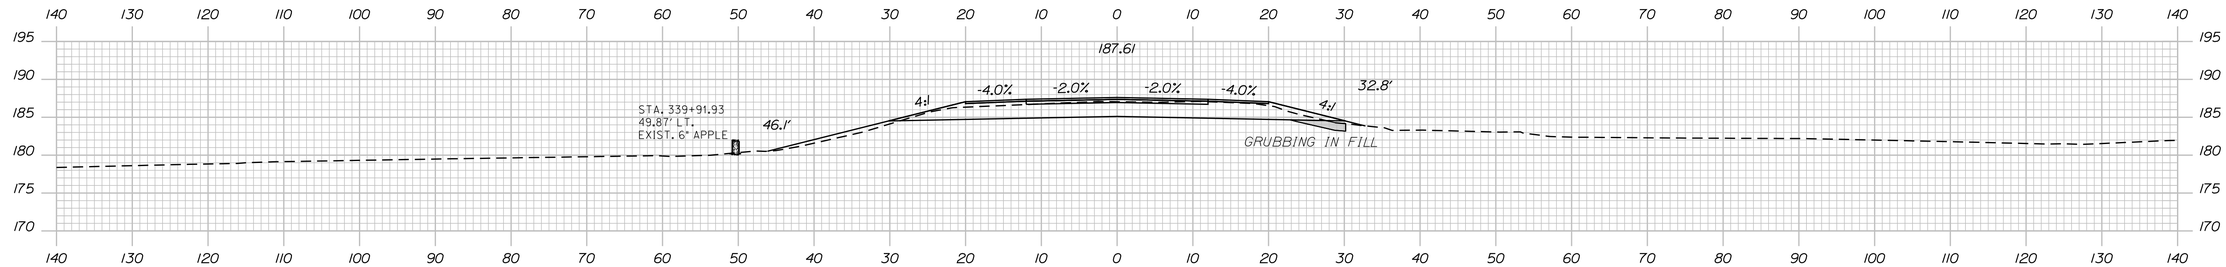

340+00.00

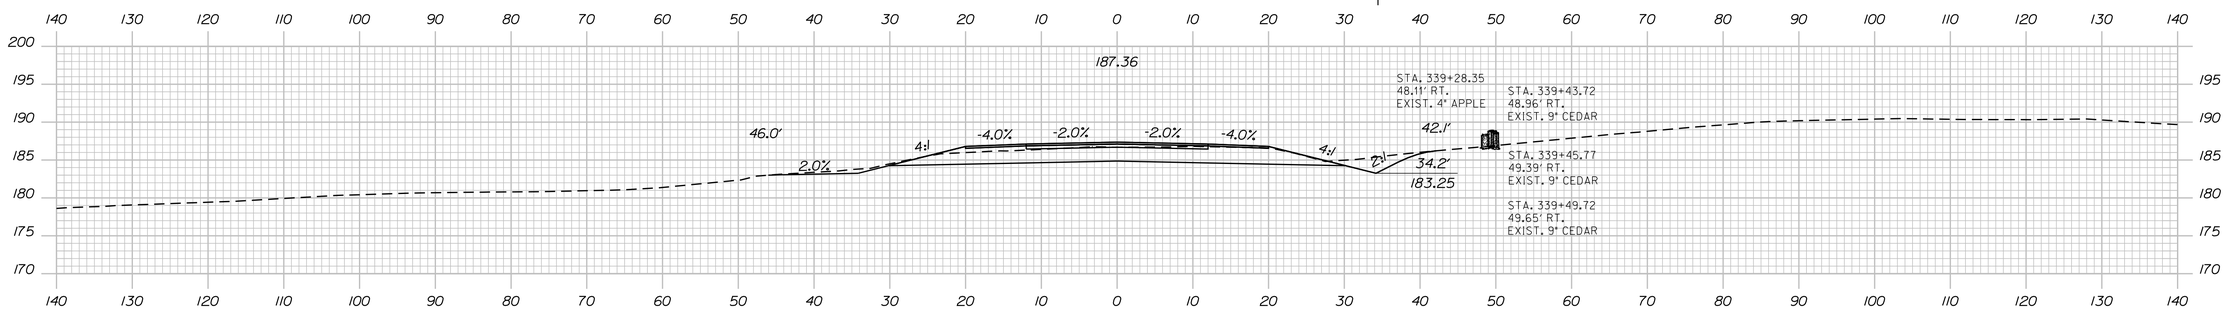

339+50.00

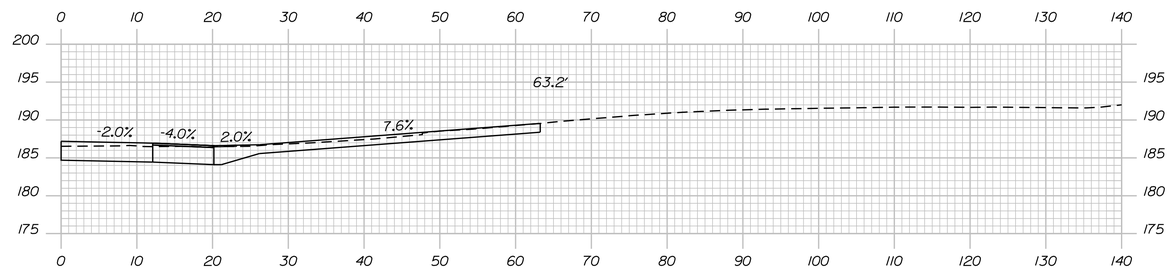

339+15.42 STA. 339+15.42 RT.
CONSTRUCT GRAVEL ENTRANCE

Sta. 339+15.42 to Sta. 340+50.00

STATE OF MAINE
DEPARTMENT OF TRANSPORTATION

1891500

WIN
018915.00

PROJ. MANAGER	R. MOULTON		
DESIGN-DETAILED	D.PRIDE		
CHECKED-REVIEWED			
DESIGN2-DETAILED2			
DESIGN3-DETAILED3			
REVISIONS 1			
REVISIONS 2			
REVISIONS 3			
REVISIONS 4			
FIELD CHANGES			

SIGNATURE

P.E. NUMBER

DATE

BREWER TO EDDINGTON
1-395/ROUTE 9 CONNECTOR


CROSS SECTIONS

SHEET NUMBER

H357

OF 460

Filename: ...\357_XSECT_339+15_174.dgn Division: HIGHWAY Username: common Date:9/30/2021

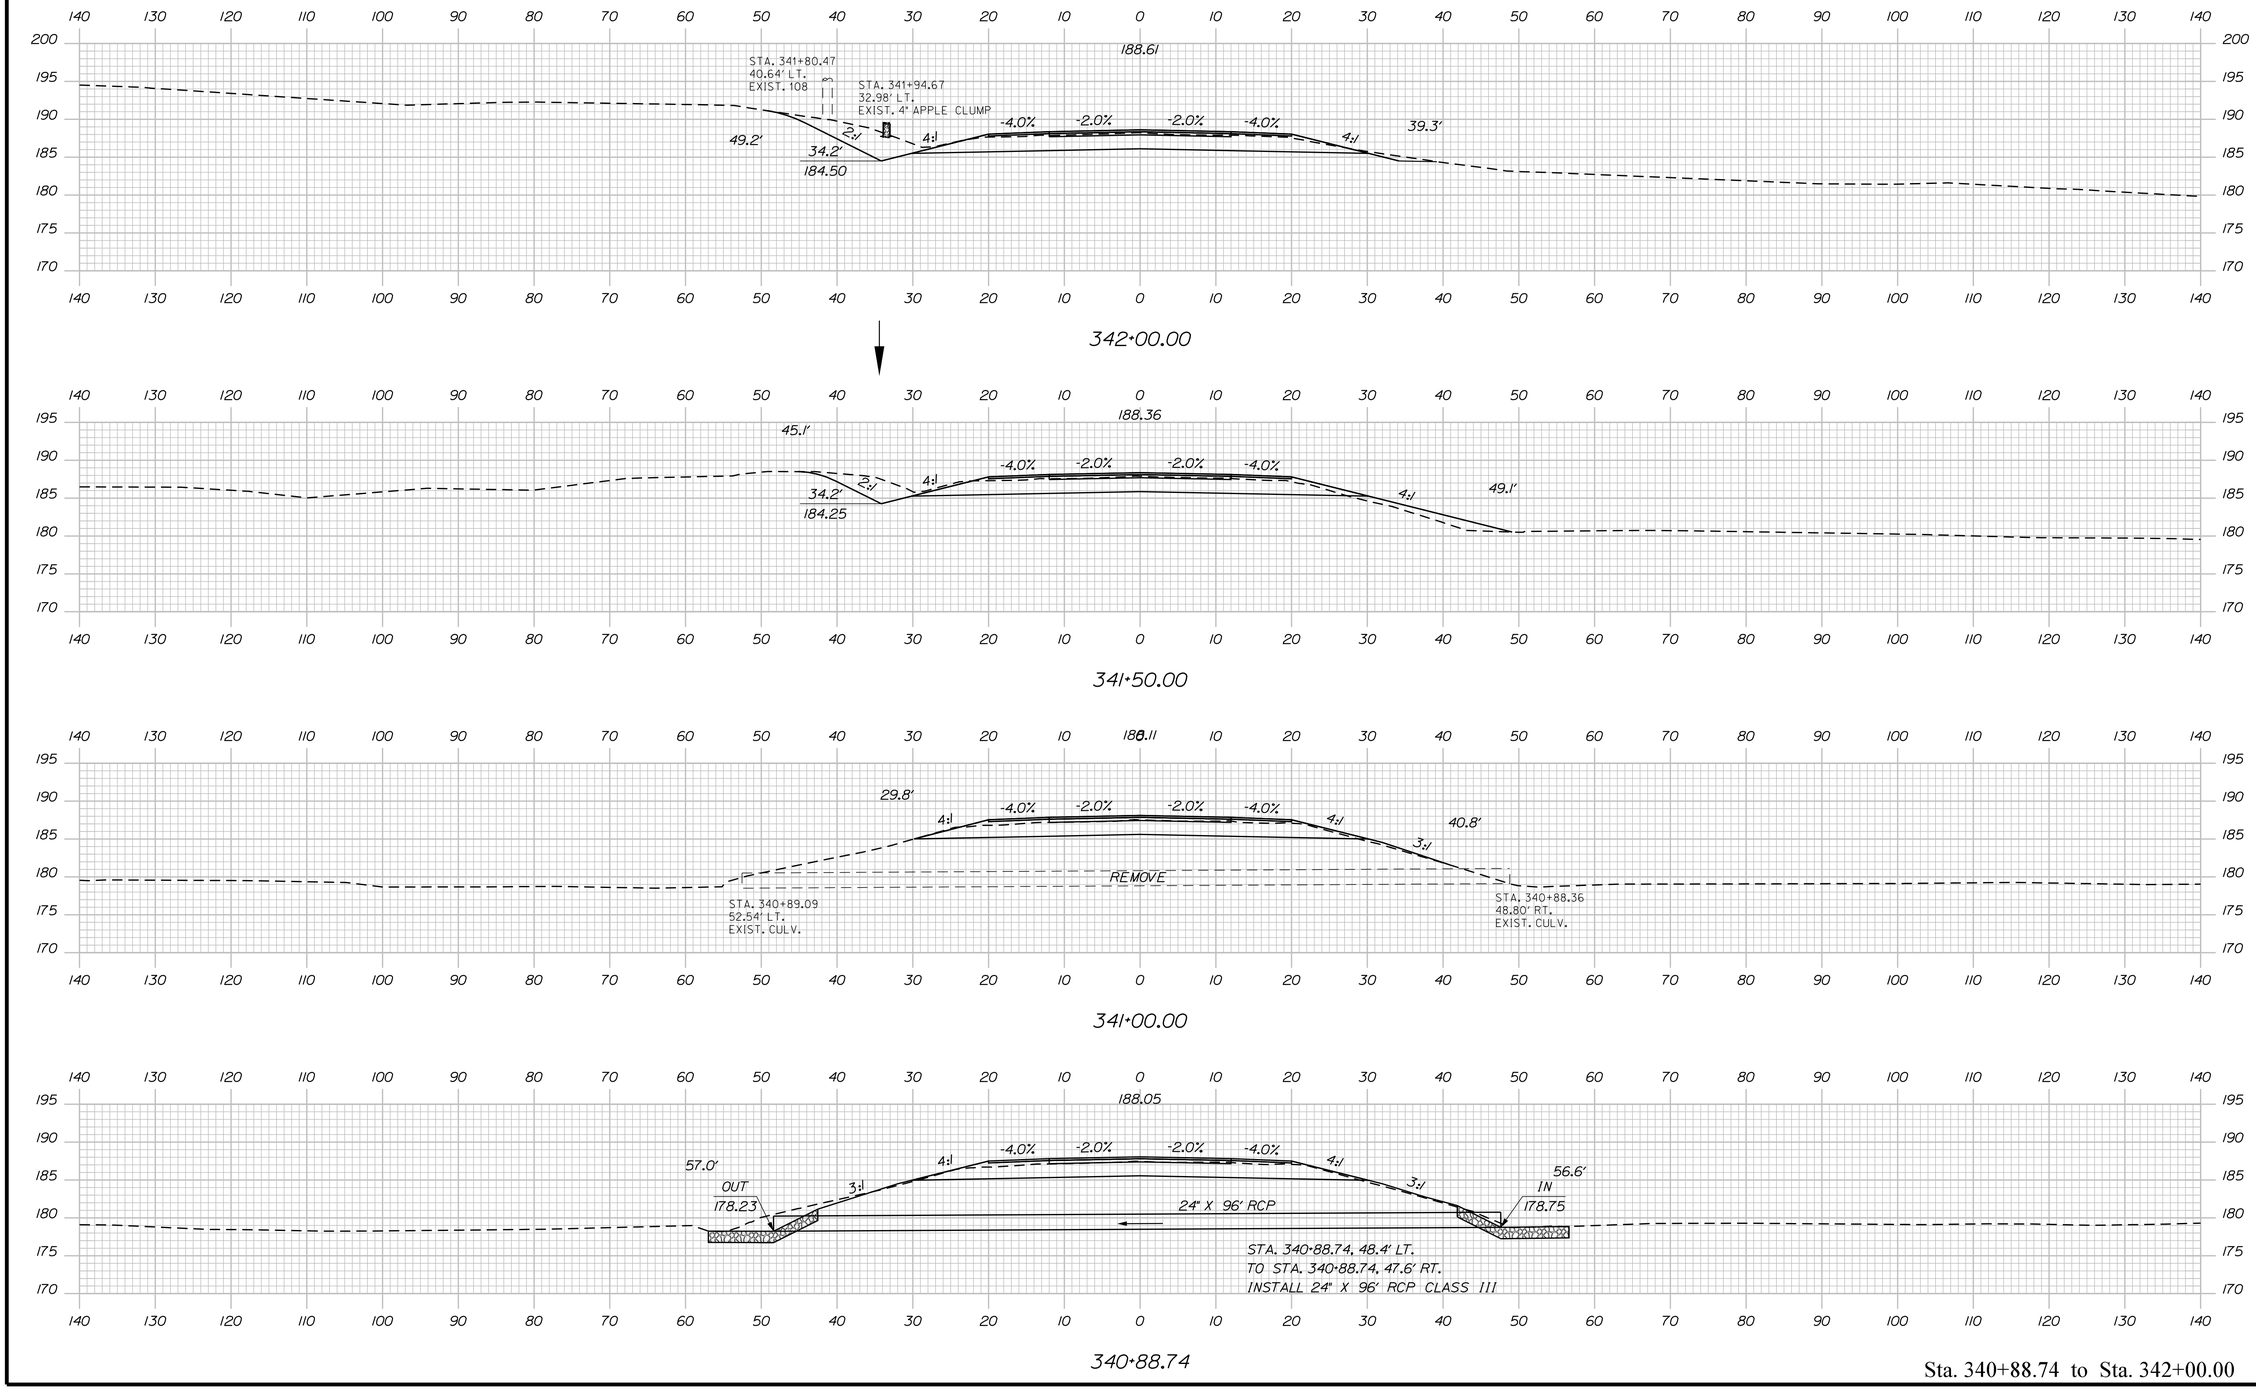

Sta. 340+88.74 to Sta. 342+00.00

STATE OF MAINE
DEPARTMENT OF TRANSPORTATION

1891500

WIN
018915.00

	R. MOULTON	DATE
PROJ. MANAGER		
DESIGN-DETAILED	D.PRIDE	SEP. 2021
CHECKED-REVIEWED		
DESIGN2-DETAILED2		
DESIGN3-DETAILED3		
REVISIONS 1		
REVISIONS 2		
REVISIONS 3		
REVISIONS 4		
FIELD CHANGES		

SIGNATURE

P.E. NUMBER

DATE

BREWER TO EDDINGTON
1-395/ROUTE 9 CONNECTOR


CROSS SECTIONS

SHEET NUMBER


H358

OF 460

Filename: ...\HIGHWAY\MSTA\Xsect_Route 9.dgn Division: HIGHWAY Username: common Date:9/30/2021

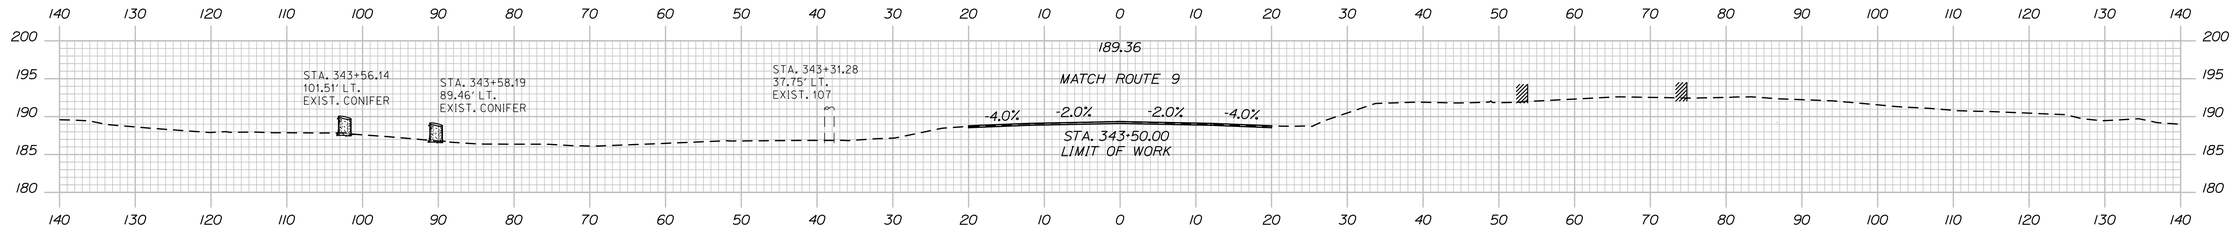


343+50.00

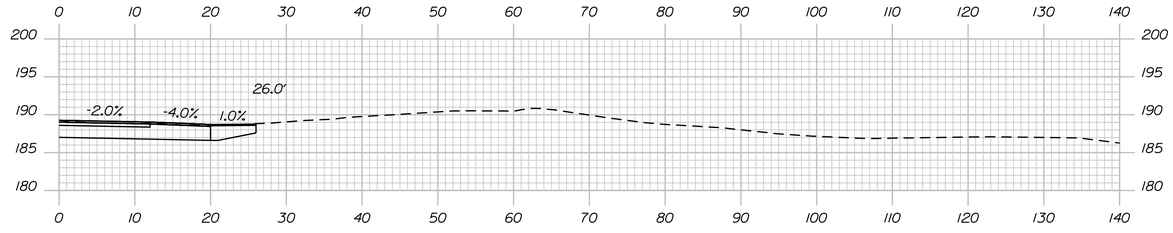


343+31.54

STA. 343+31.54 RT.
CONSTRUCT GRAVEL ENTRANCE

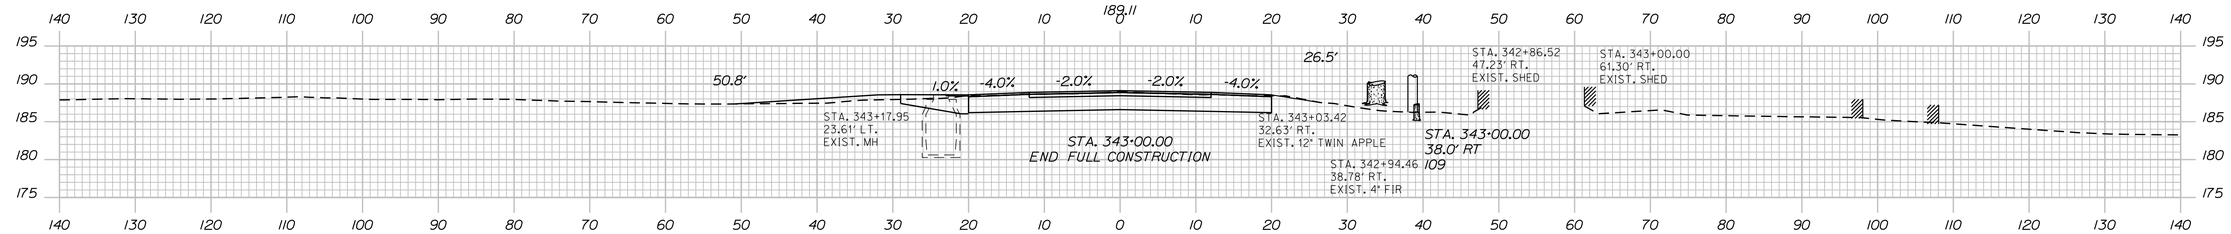


343+00.00

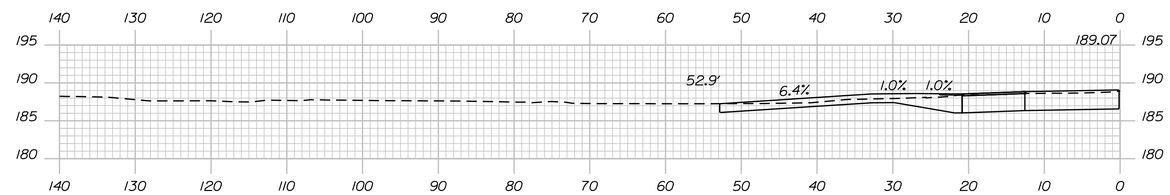

STA. 342+92.96 SKEWED BACK LT.
CONSTRUCT GRAVEL ENTRANCE

342+92.96 (SKEW)

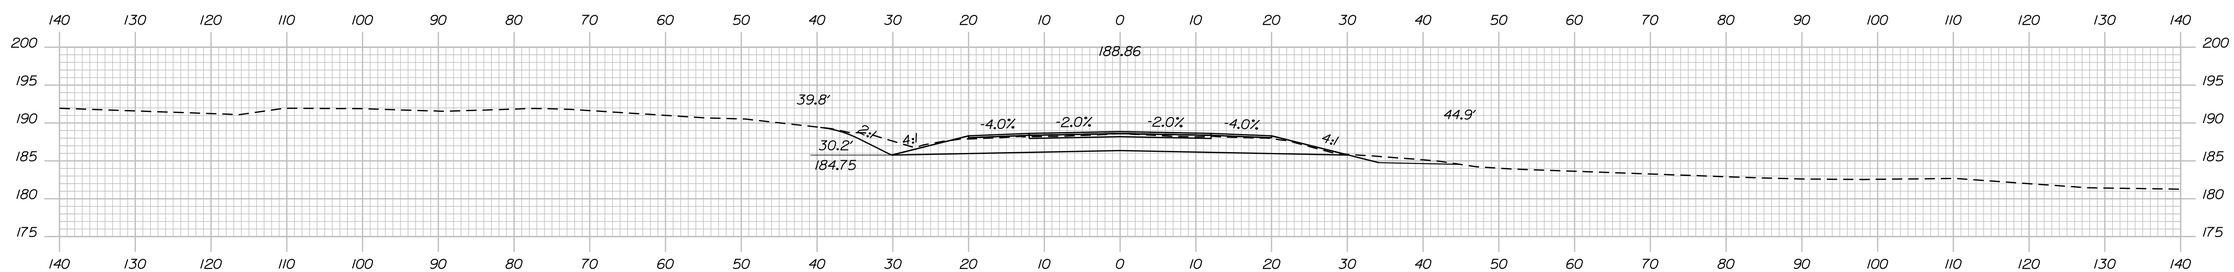

342+50.00

Sta. 342+50.00 to Sta. 343+50.00

STATE OF MAINE
DEPARTMENT OF TRANSPORTATION

1891500

WIN
018915.00

	BY	DATE
PROJ. MANAGER	R. MOULTON	
DESIGN-DETAILED	D.PRIDE	SEP. 2021
CHECKED-REVIEWED		
DESIGN2-DETAILED2		
DESIGN3-DETAILED3		
REVISIONS 1		
REVISIONS 2		
REVISIONS 3		
REVISIONS 4		
FIELD CHANGES		

SIGNATURE

P.E. NUMBER

DATE

BREWER TO EDDINGTON
1-395/ROUTE 9 CONNECTOR


CROSS SECTIONS

SHEET NUMBER

H359

OF 460

Filename: ...\359_XSECT_342+50_176.dgn Division: HIGHWAY Username: common Date:9/30/2021

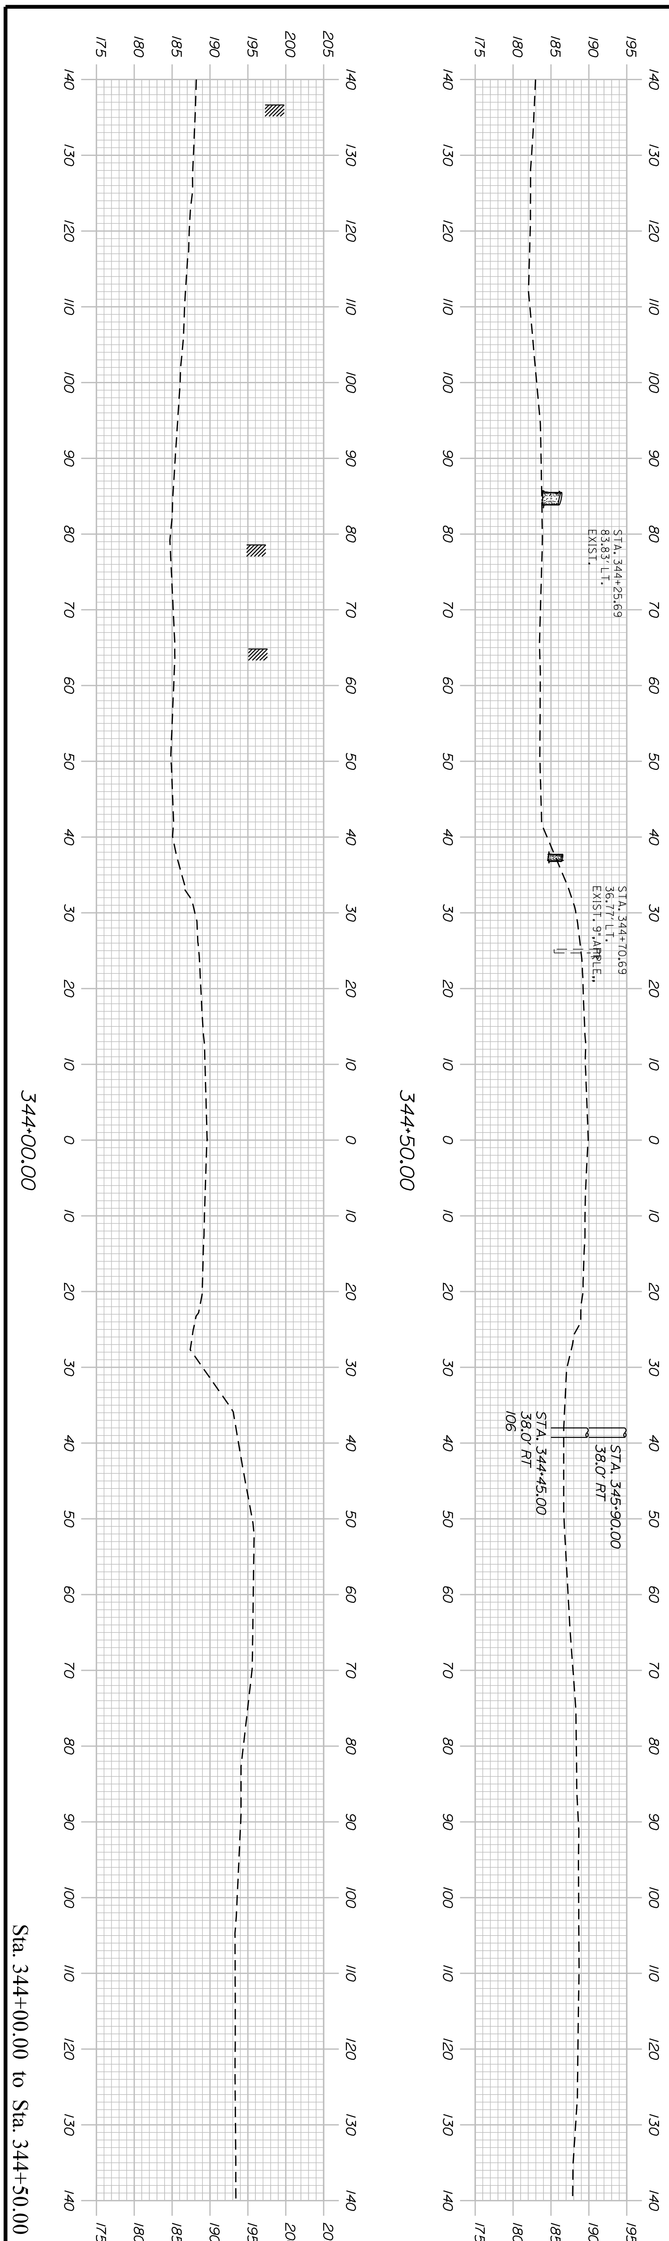

Sta. 344+00.00 to Sta. 344+50.00

H360

SHEET NUMBER

OF 460

BREWER TO EDDINGTON
I-395/ROUTE 9 CONNECTOR

CROSS SECTIONS

PROJ. MANAGER	R. MOULTON	BY	DATE
DESIGN-DETAILED	D.PRIDE		SEP. 2021
CHECKED-REVIEWED			
DESIGN2-DETAILED2			
DESIGN3-DETAILED3			
REVISIONS 1			
REVISIONS 2			
REVISIONS 3			
REVISIONS 4			
FIELD CHANGES			

SIGNATURE


P.E. NUMBER

DATE


STATE OF MAINE
DEPARTMENT OF TRANSPORTATION

1891500


WIN
018915.00

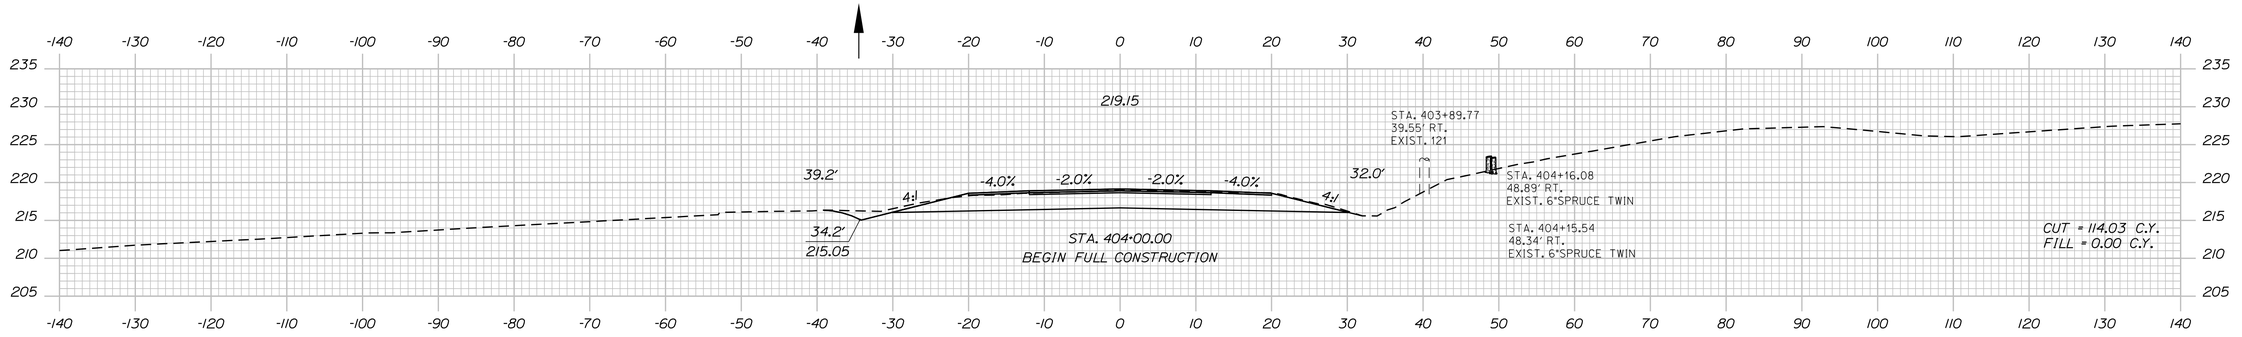


404+00.00

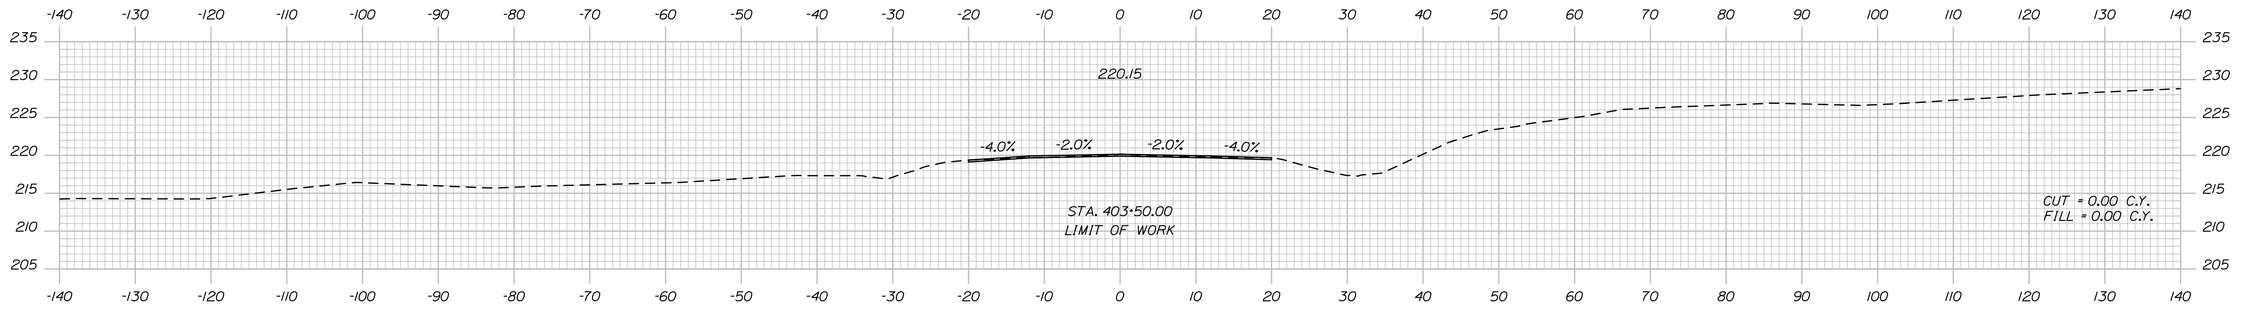

403+50.00

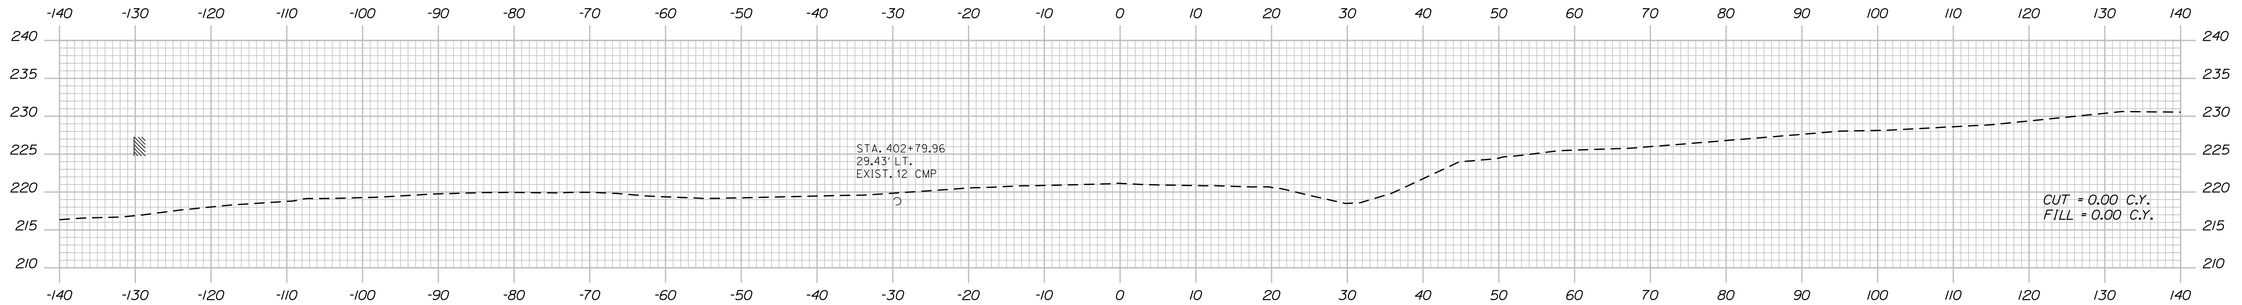

403+00.00

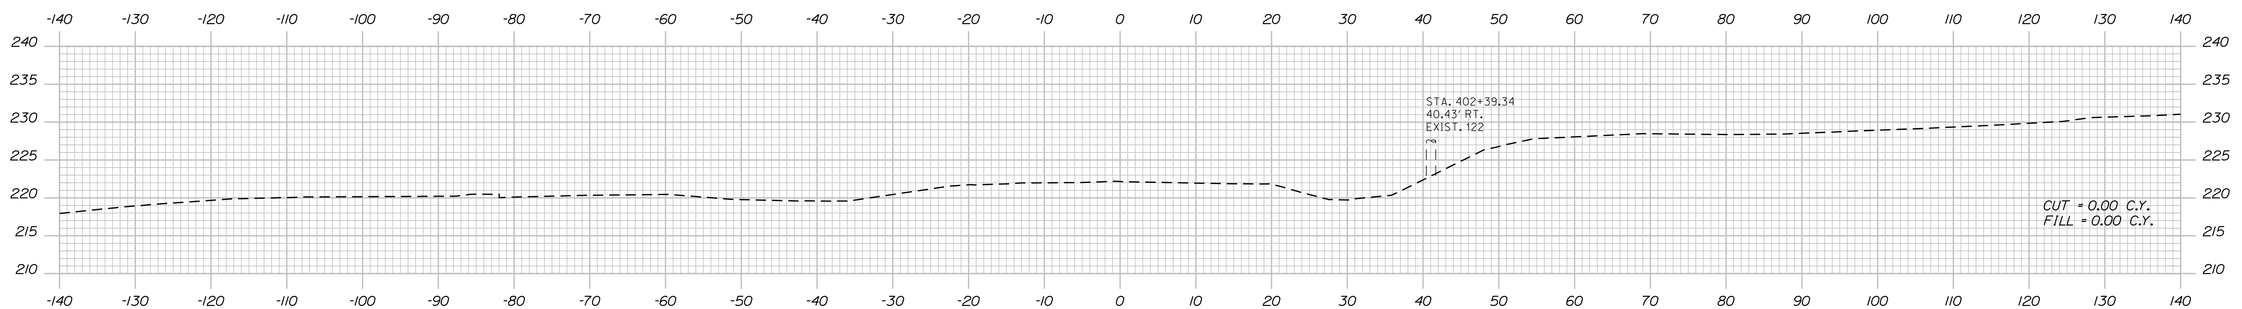

402+50.00

Sta. 402+50.00 to Sta. 404+00.00

STATE OF MAINE
DEPARTMENT OF TRANSPORTATION

1891500

WIN
018915.00

PROJ. MANAGER	R. MOULTON	BY	
DESIGN-DETAILED	D.PRIDE		
CHECKED-REVIEWED			
DESIGN2-DETAILED2			
DESIGN3-DETAILED3			
REVISIONS 1			1
REVISIONS 2			2
REVISIONS 3			3
REVISIONS 4			4
FIELD CHANGES		DATE	SEP. 2021

SIGNATURE

P.E. NUMBER

DATE

BREWER TO EDDINGTON
I-395/ROUTE 9 CONNECTOR


ROUTE 9 BUSINESS
CROSS SECTIONS

SHEET NUMBER

H361


OF 460

Filename: ...\361_XSECT_402+50_001.dgn Division: HIGHWAY Username: common Date:9/30/2021

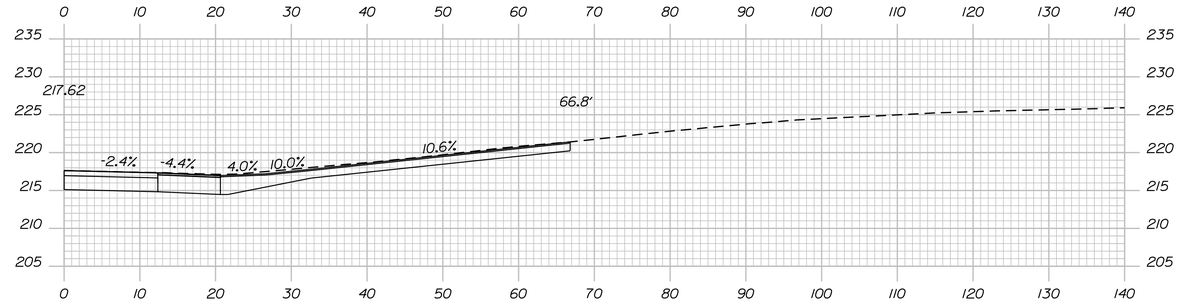


404+76.31 (SKEW)

STA. 404+76.31 SKEWED AHEAD' RT.
CONSTRUCT PAVED ENTRANCE

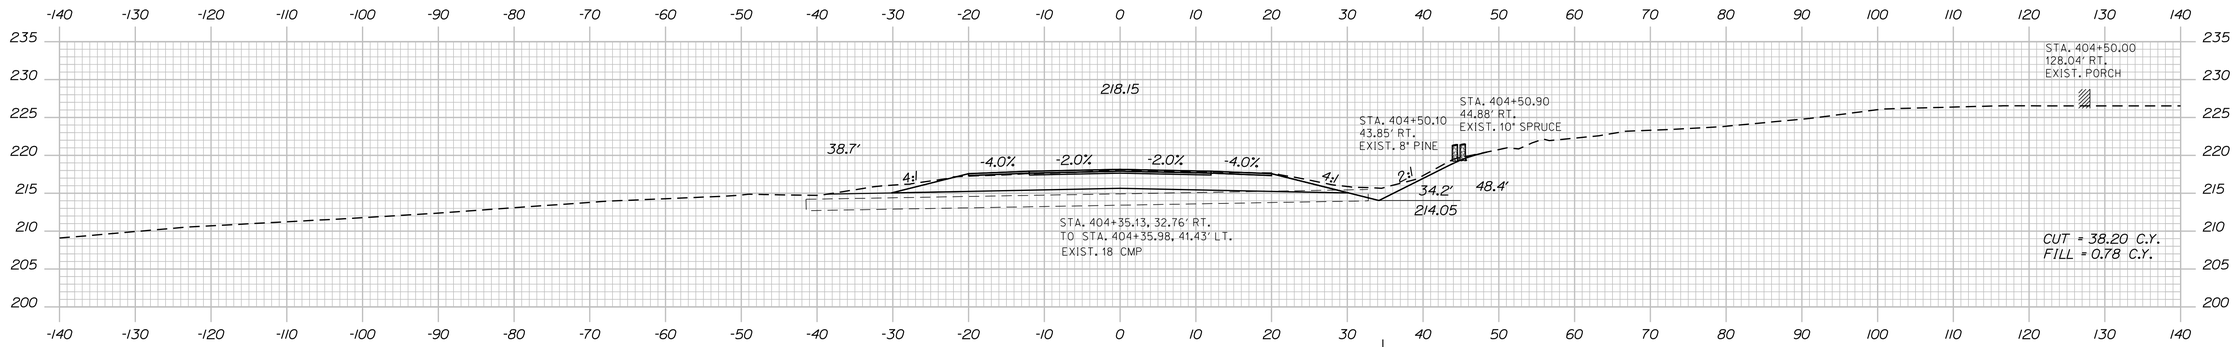

404+50.00

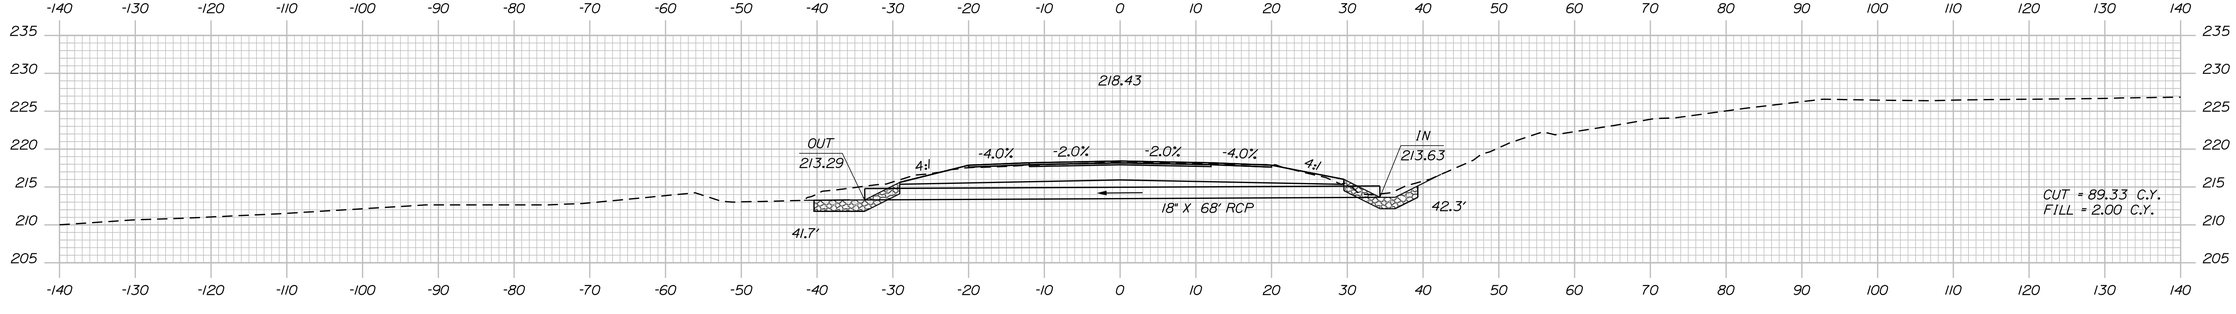

404+35.94

STA. 404+35.94, 33.7' LT.
TO STA. 404+35.94, 34.3' RT.
INSTALL 18" X 68' RCP CLASS V

Sta. 404+35.94 to Sta. 404+76.31

STATE OF MAINE
DEPARTMENT OF TRANSPORTATION

1891500

WIN
018915.00

SIGNATURE

P.E. NUMBER

DATE

	BY	DATE
PROJ. MANAGER	R. MOULTON	
DESIGN-DETAILED	D.PRIDE	SEP. 2021
CHECKED-REVIEWED		
DESIGN2-DETAILED2		
DESIGN3-DETAILED3		
REVISIONS 1		
REVISIONS 2		
REVISIONS 3		
REVISIONS 4		
FIELD CHANGES		

BREWER TO EDDINGTON
I-395/ROUTE 9 CONNECTOR


ROUTE 9 BUSINESS
CROSS SECTIONS

SHEET NUMBER

H362

OF 460

Filename: ...\362_XSECT_404+35_002.dgn Division: HIGHWAY Username: common Date:9/30/2021

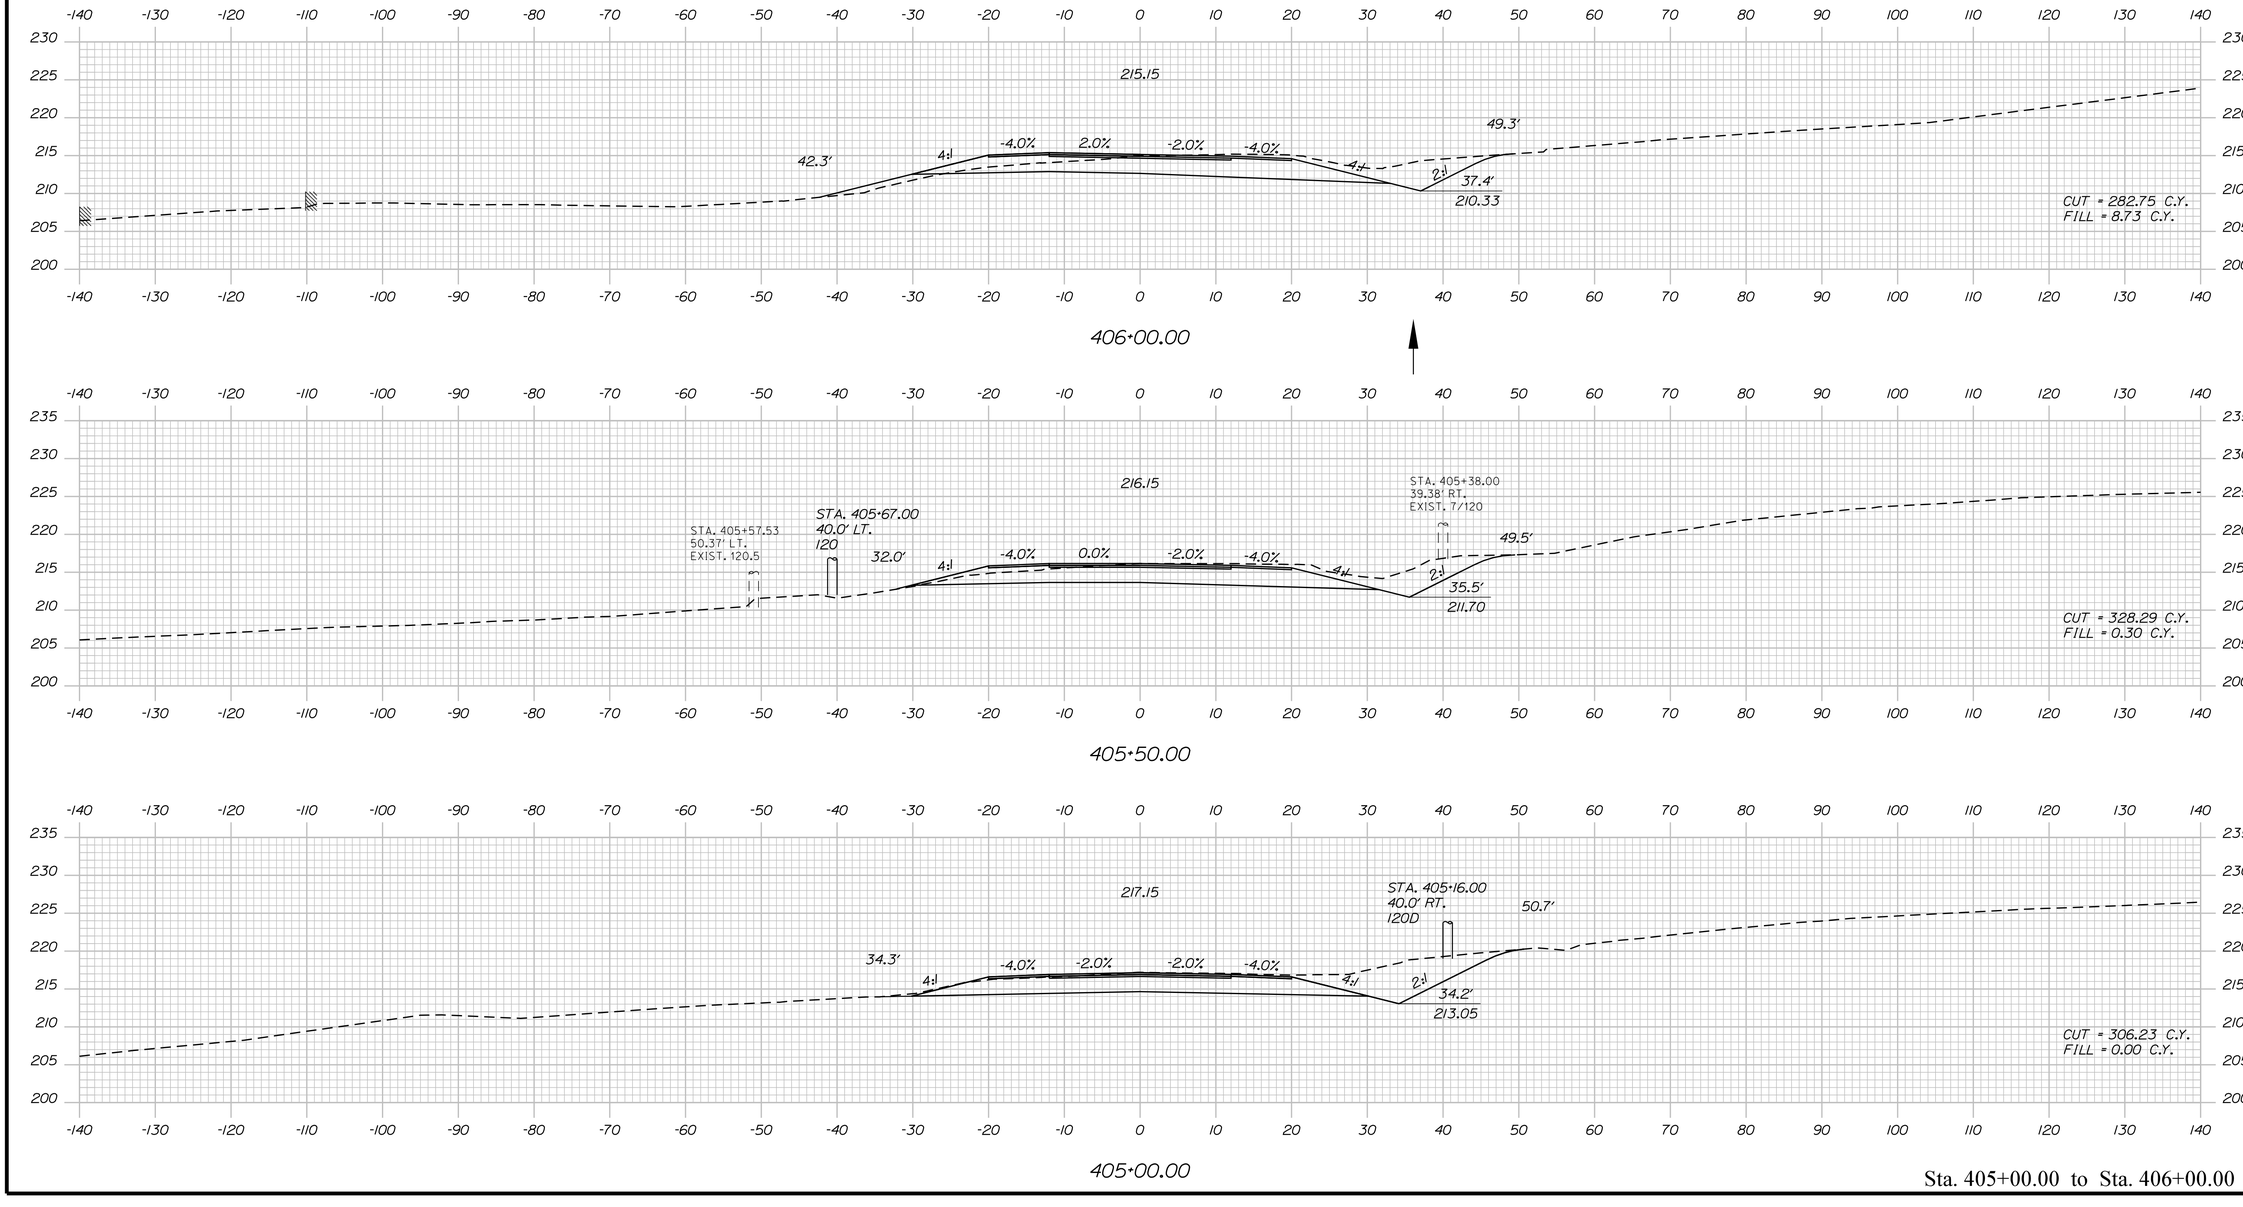

Sta. 405+00.00 to Sta. 406+00.00

STATE OF MAINE
DEPARTMENT OF TRANSPORTATION

1891500

WIN
018915.00

PROJ. MANAGER	R. MOULTON	BY	
DESIGN-DETAILED	D.PRIDE		
CHECKED-REVIEWED			
DESIGN2-DETAILED2			
DESIGN3-DETAILED3			
REVISIONS 1			
REVISIONS 2			
REVISIONS 3			
REVISIONS 4			
FIELD CHANGES			

DATE SEP. 2021

SIGNATURE

P.E. NUMBER

DATE

BREWER TO EDDINGTON
I-395/ROUTE 9 CONNECTOR


ROUTE 9 BUSINESS
CROSS SECTIONS

SHEET NUMBER

H363


OF 460

Filename: ...\363_XSECT_405+00_003.dgn Division: HIGHWAY Username: common Date:9/30/2021

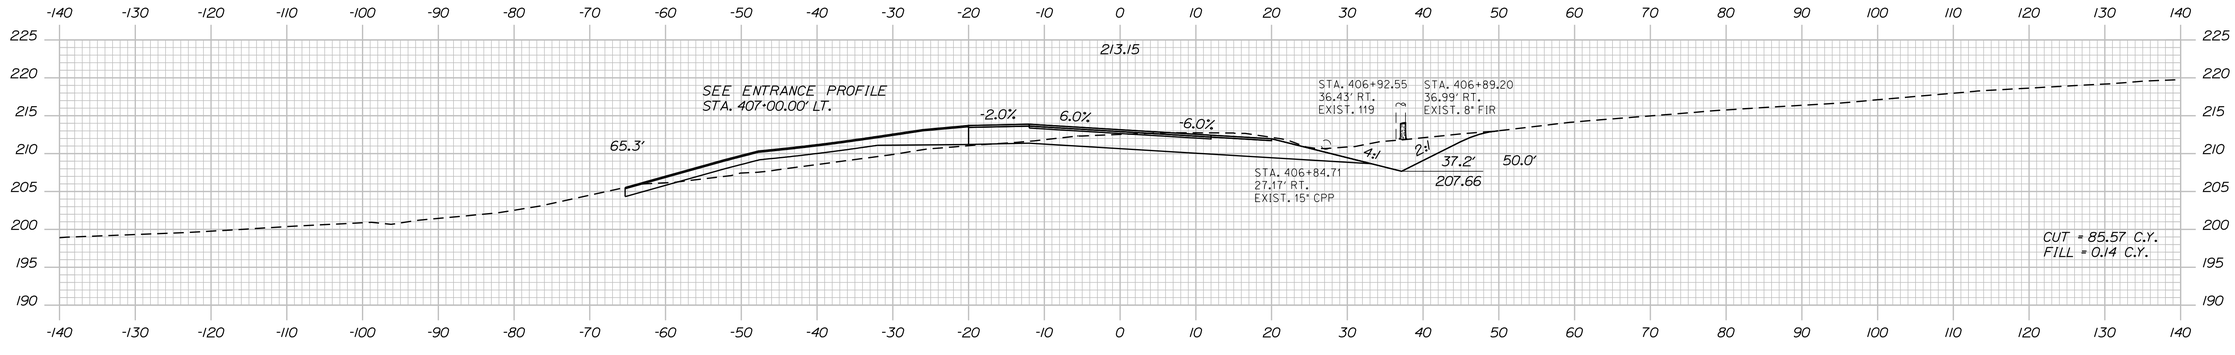

STA. 407+00.00 LT.
CONSTRUCT PAVED ENTRANCE


407+00.00

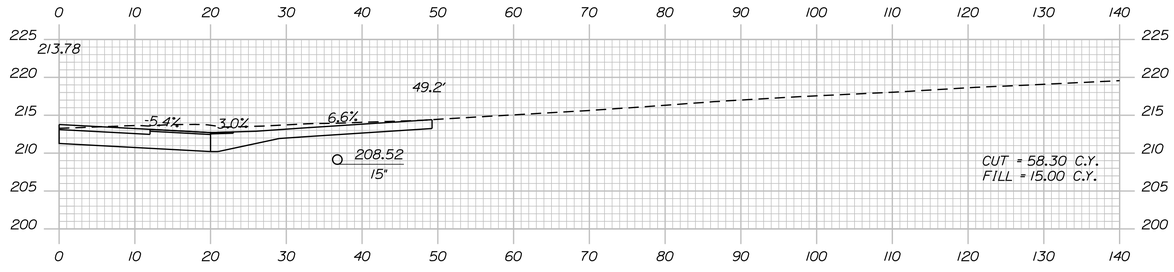

406+68.44

STA. 406+48.00, 36.5' RT.
TO STA. 406+91.04, 37.1' RT.
INSTALL 15" X 40' CULV. PIPE OPT. 1

STA. 406+68.44 RT.
CONSTRUCT GRAVEL ENTRANCE

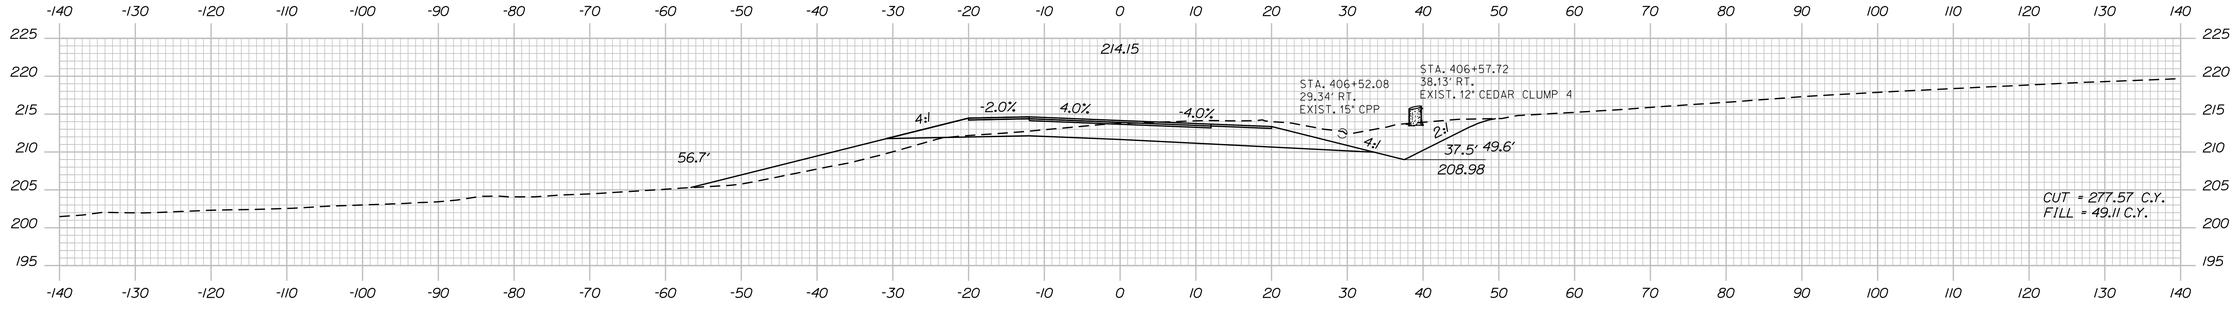

406+50.00

Sta. 406+50.00 to Sta. 407+00.00

STATE OF MAINE
DEPARTMENT OF TRANSPORTATION

1891500

WIN
018915.00

PROJ. MANAGER	R. MOULTON	BY	DATE
DESIGN-DETAILED	D.PRIDE		SEP. 2021
CHECKED-REVIEWED			
DESIGN2-DETAILED2			
DESIGN3-DETAILED3			
REVISIONS 1			
REVISIONS 2			
REVISIONS 3			
REVISIONS 4			
FIELD CHANGES			

SIGNATURE

P.E. NUMBER

DATE

BREWER TO EDDINGTON
I-395/ROUTE 9 CONNECTOR


ROUTE 9 BUSINESS
CROSS SECTIONS


SHEET NUMBER


H364


OF 460

Filename: ...\364_XSECT_406+50_004.dgn Division: HIGHWAY Username: common Date:9/30/2021

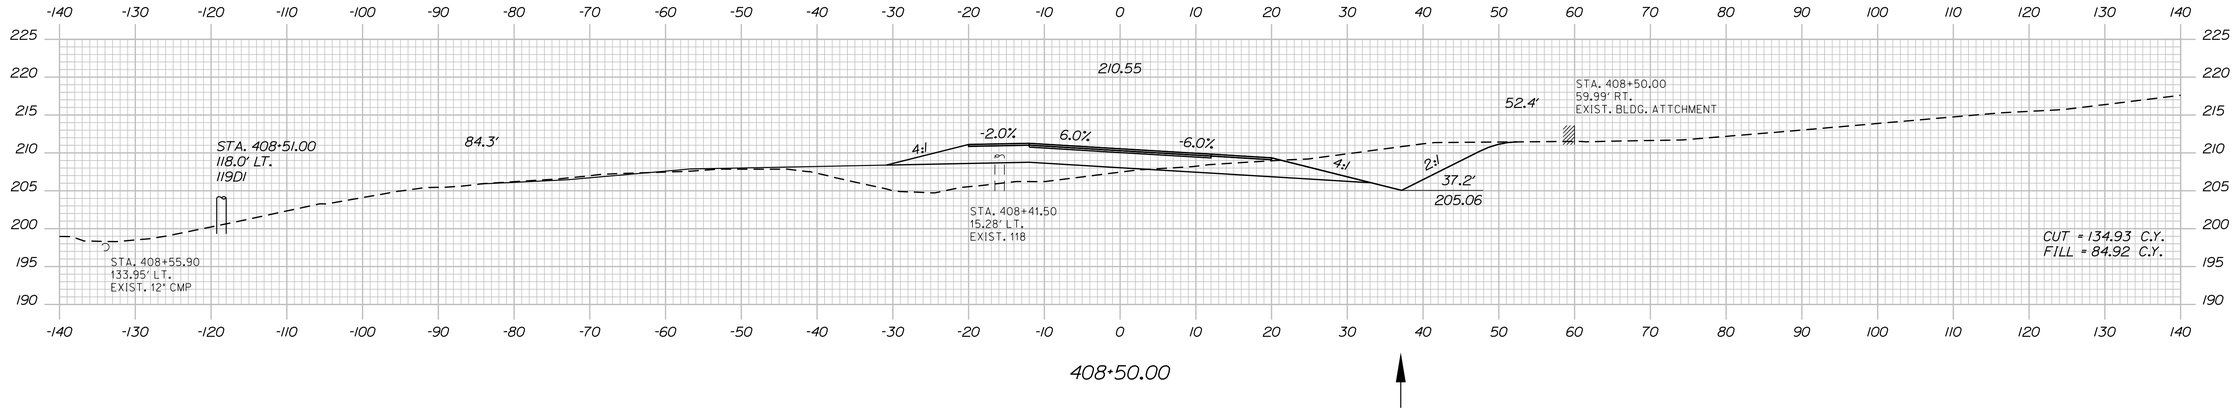

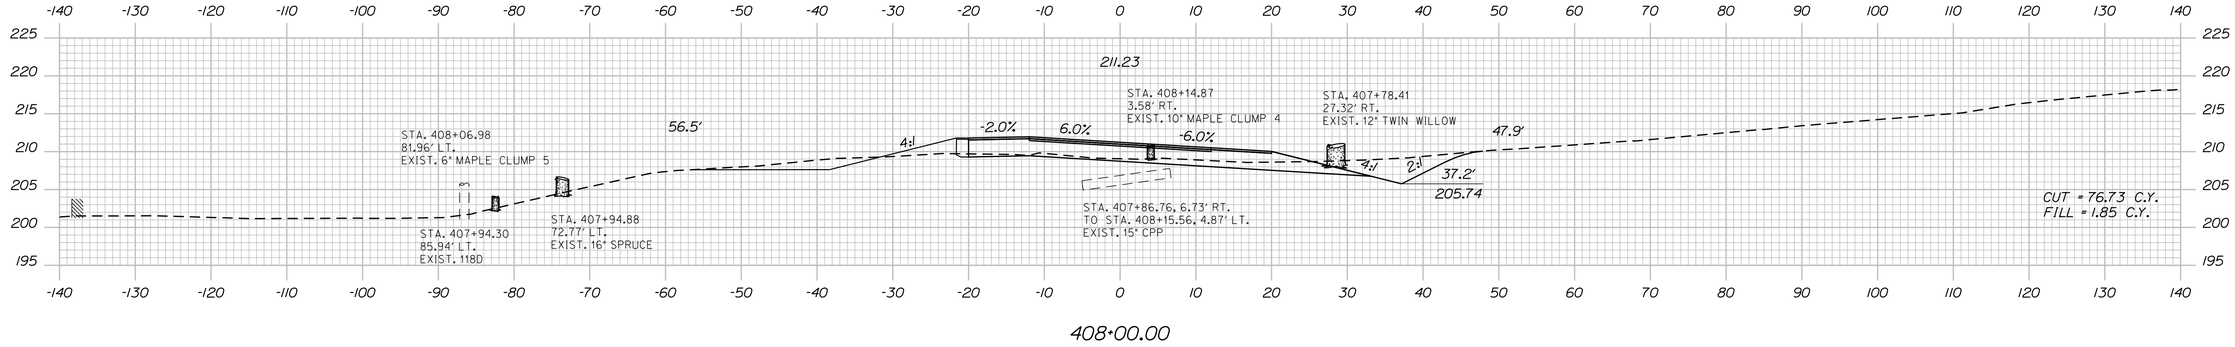

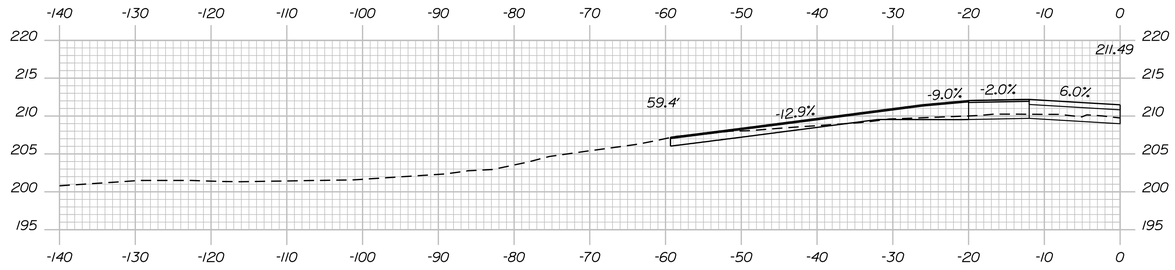

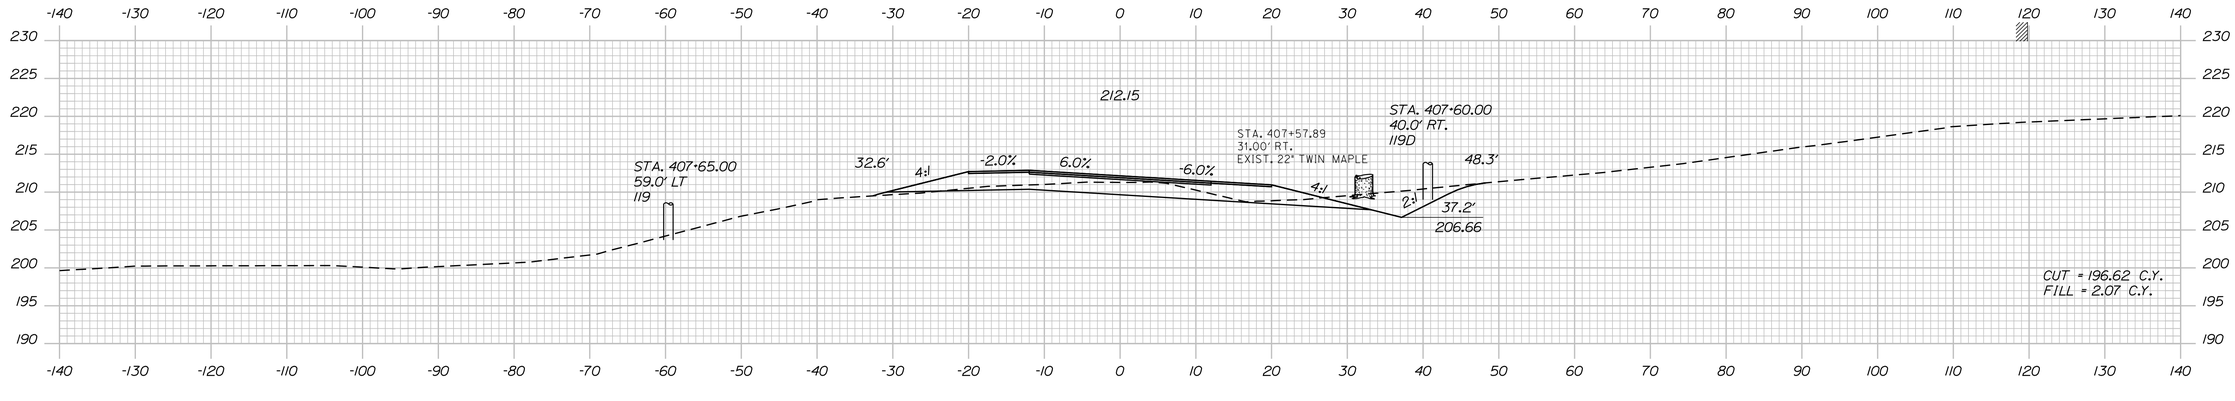

Sta. 407+50.00 to Sta. 408+50.00

STATE OF MAINE
DEPARTMENT OF TRANSPORTATION

1891500

WIN
018915.00

		BY	DATE
PROJ. MANAGER	R. MOULTON		
DESIGN-DETAILED	D.PRIDE		SEP. 2021
CHECKED-REVIEWED			
DESIGN2-DETAILED2			
DESIGN3-DETAILED3			
REVISIONS 1			
REVISIONS 2			
REVISIONS 3			
REVISIONS 4			
FIELD CHANGES			

SIGNATURE

P.E. NUMBER

DATE

BREWER TO EDDINGTON
I-395/ROUTE 9 CONNECTOR


ROUTE 9 BUSINESS
CROSS SECTIONS

SHEET NUMBER

H365

OF 460

Filename: ...\365_XSECT_407+50_005.dgn Division: HIGHWAY Username: common Date:9/30/2021

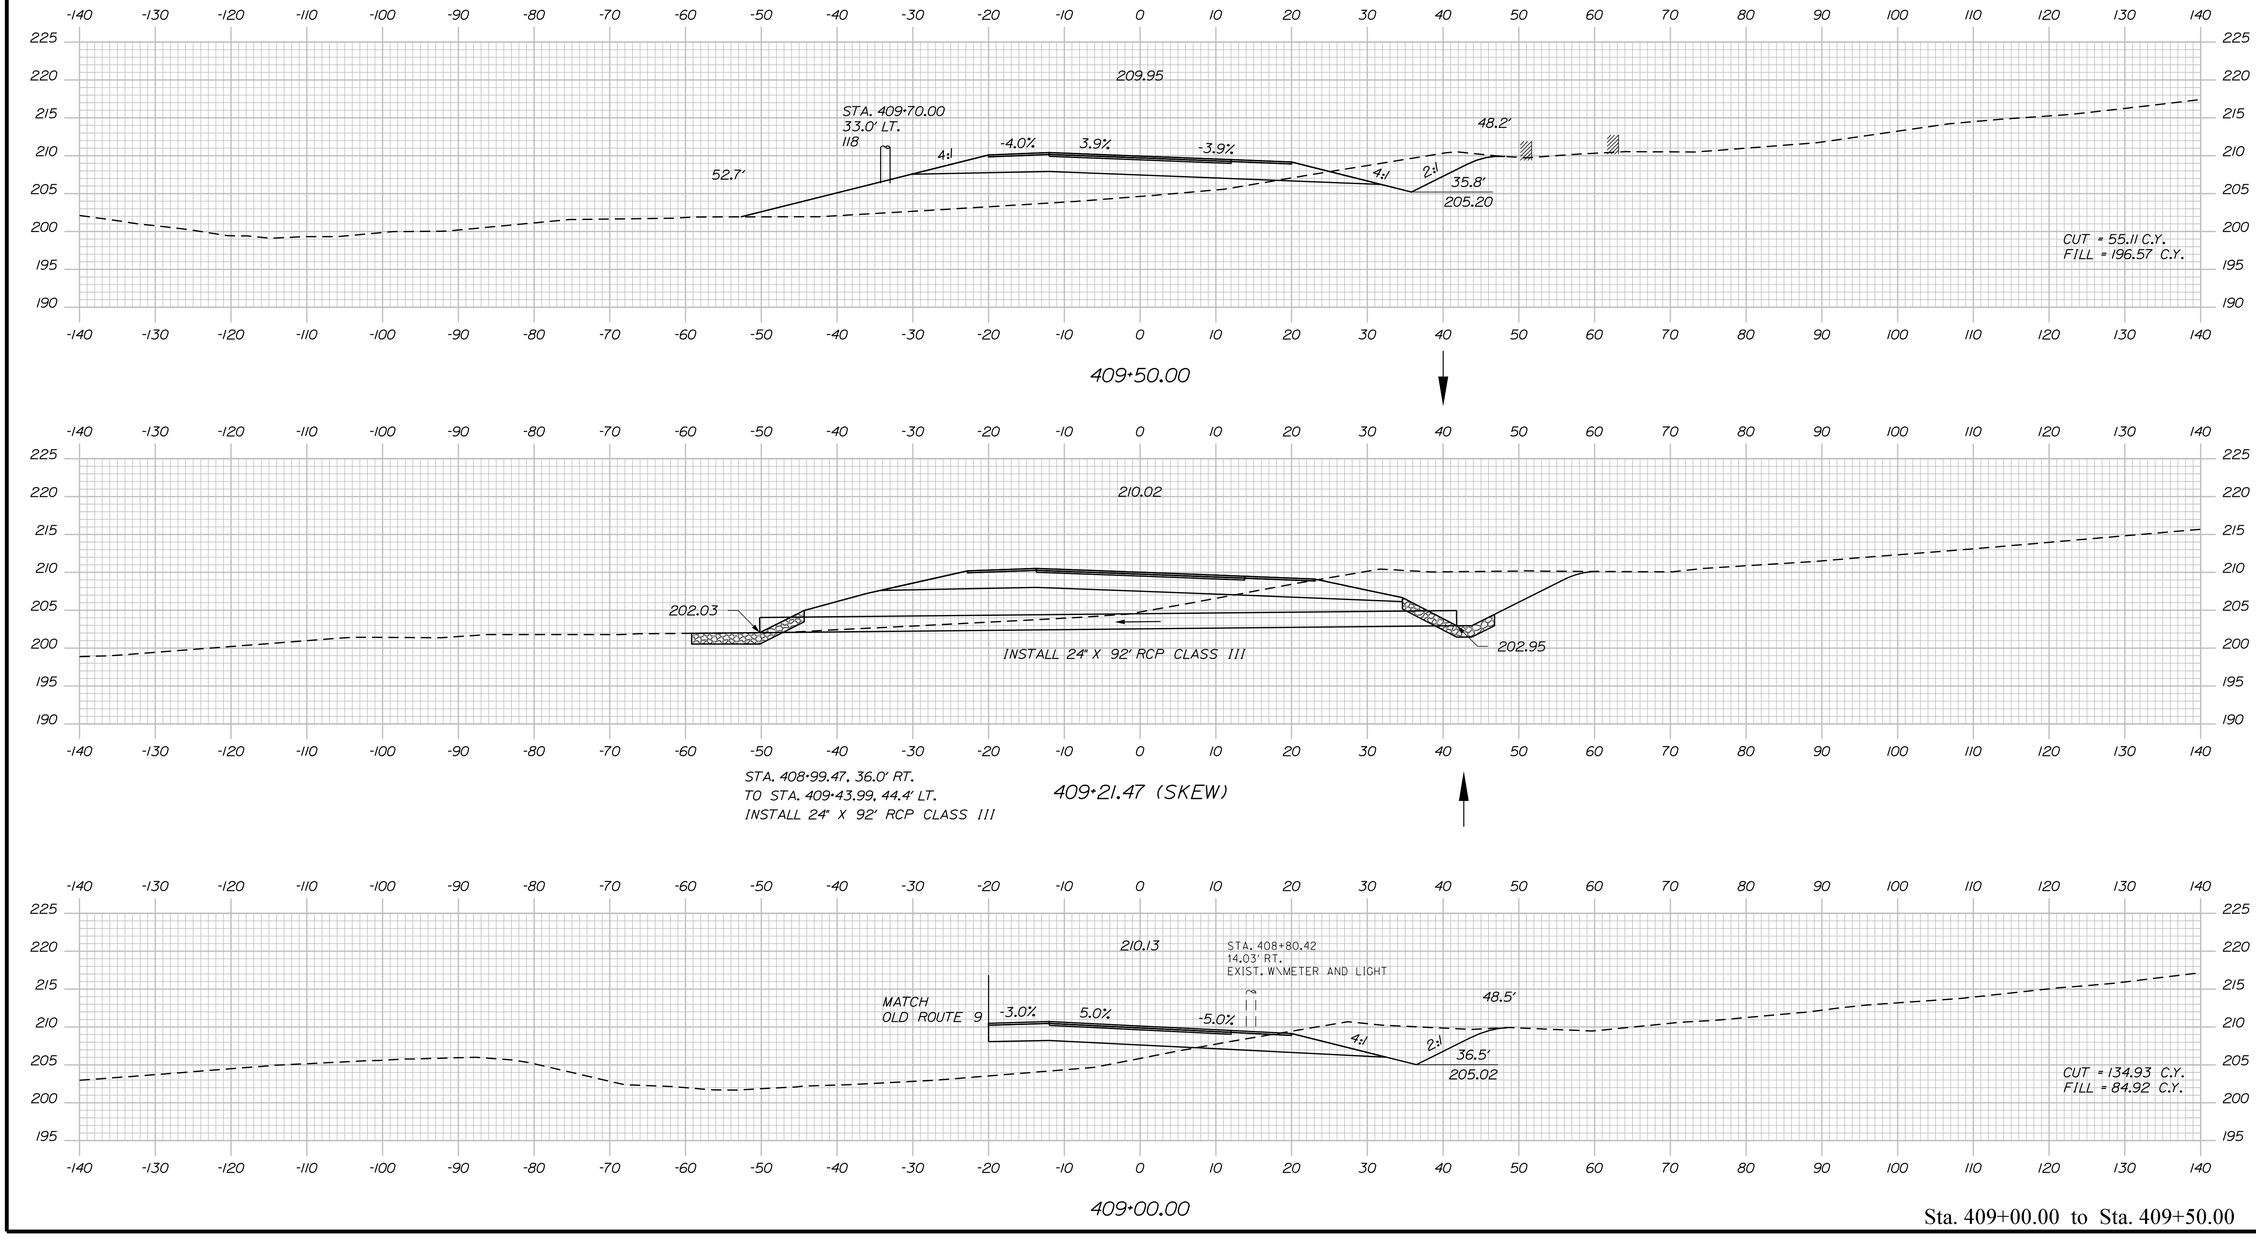

Sta. 409+00.00 to Sta. 409+50.00

STATE OF MAINE
DEPARTMENT OF TRANSPORTATION

1891500

WIN 018915.00

SIGNATURE

P.E. NUMBER

DATE

	BY	DATE
PROJ. MANAGER	R. MOULTON	
DESIGN-DETAILED	D.PRIDE	SEP. 2021
CHECKED-REVIEWED		
DESIGN2-DETAILED2		
DESIGN3-DETAILED3		
REVISIONS 1		
REVISIONS 2		
REVISIONS 3		
REVISIONS 4		
FIELD CHANGES		

BREWER TO EDDINGTON
I-395/ROUTE 9 CONNECTOR


ROUTE 9 BUSINESS
CROSS SECTIONS

SHEET NUMBER

H366

OF 460

Filename: ...\366_XSECT_409+00_006.dgn Division: HIGHWAY Username: common Date:9/30/2021

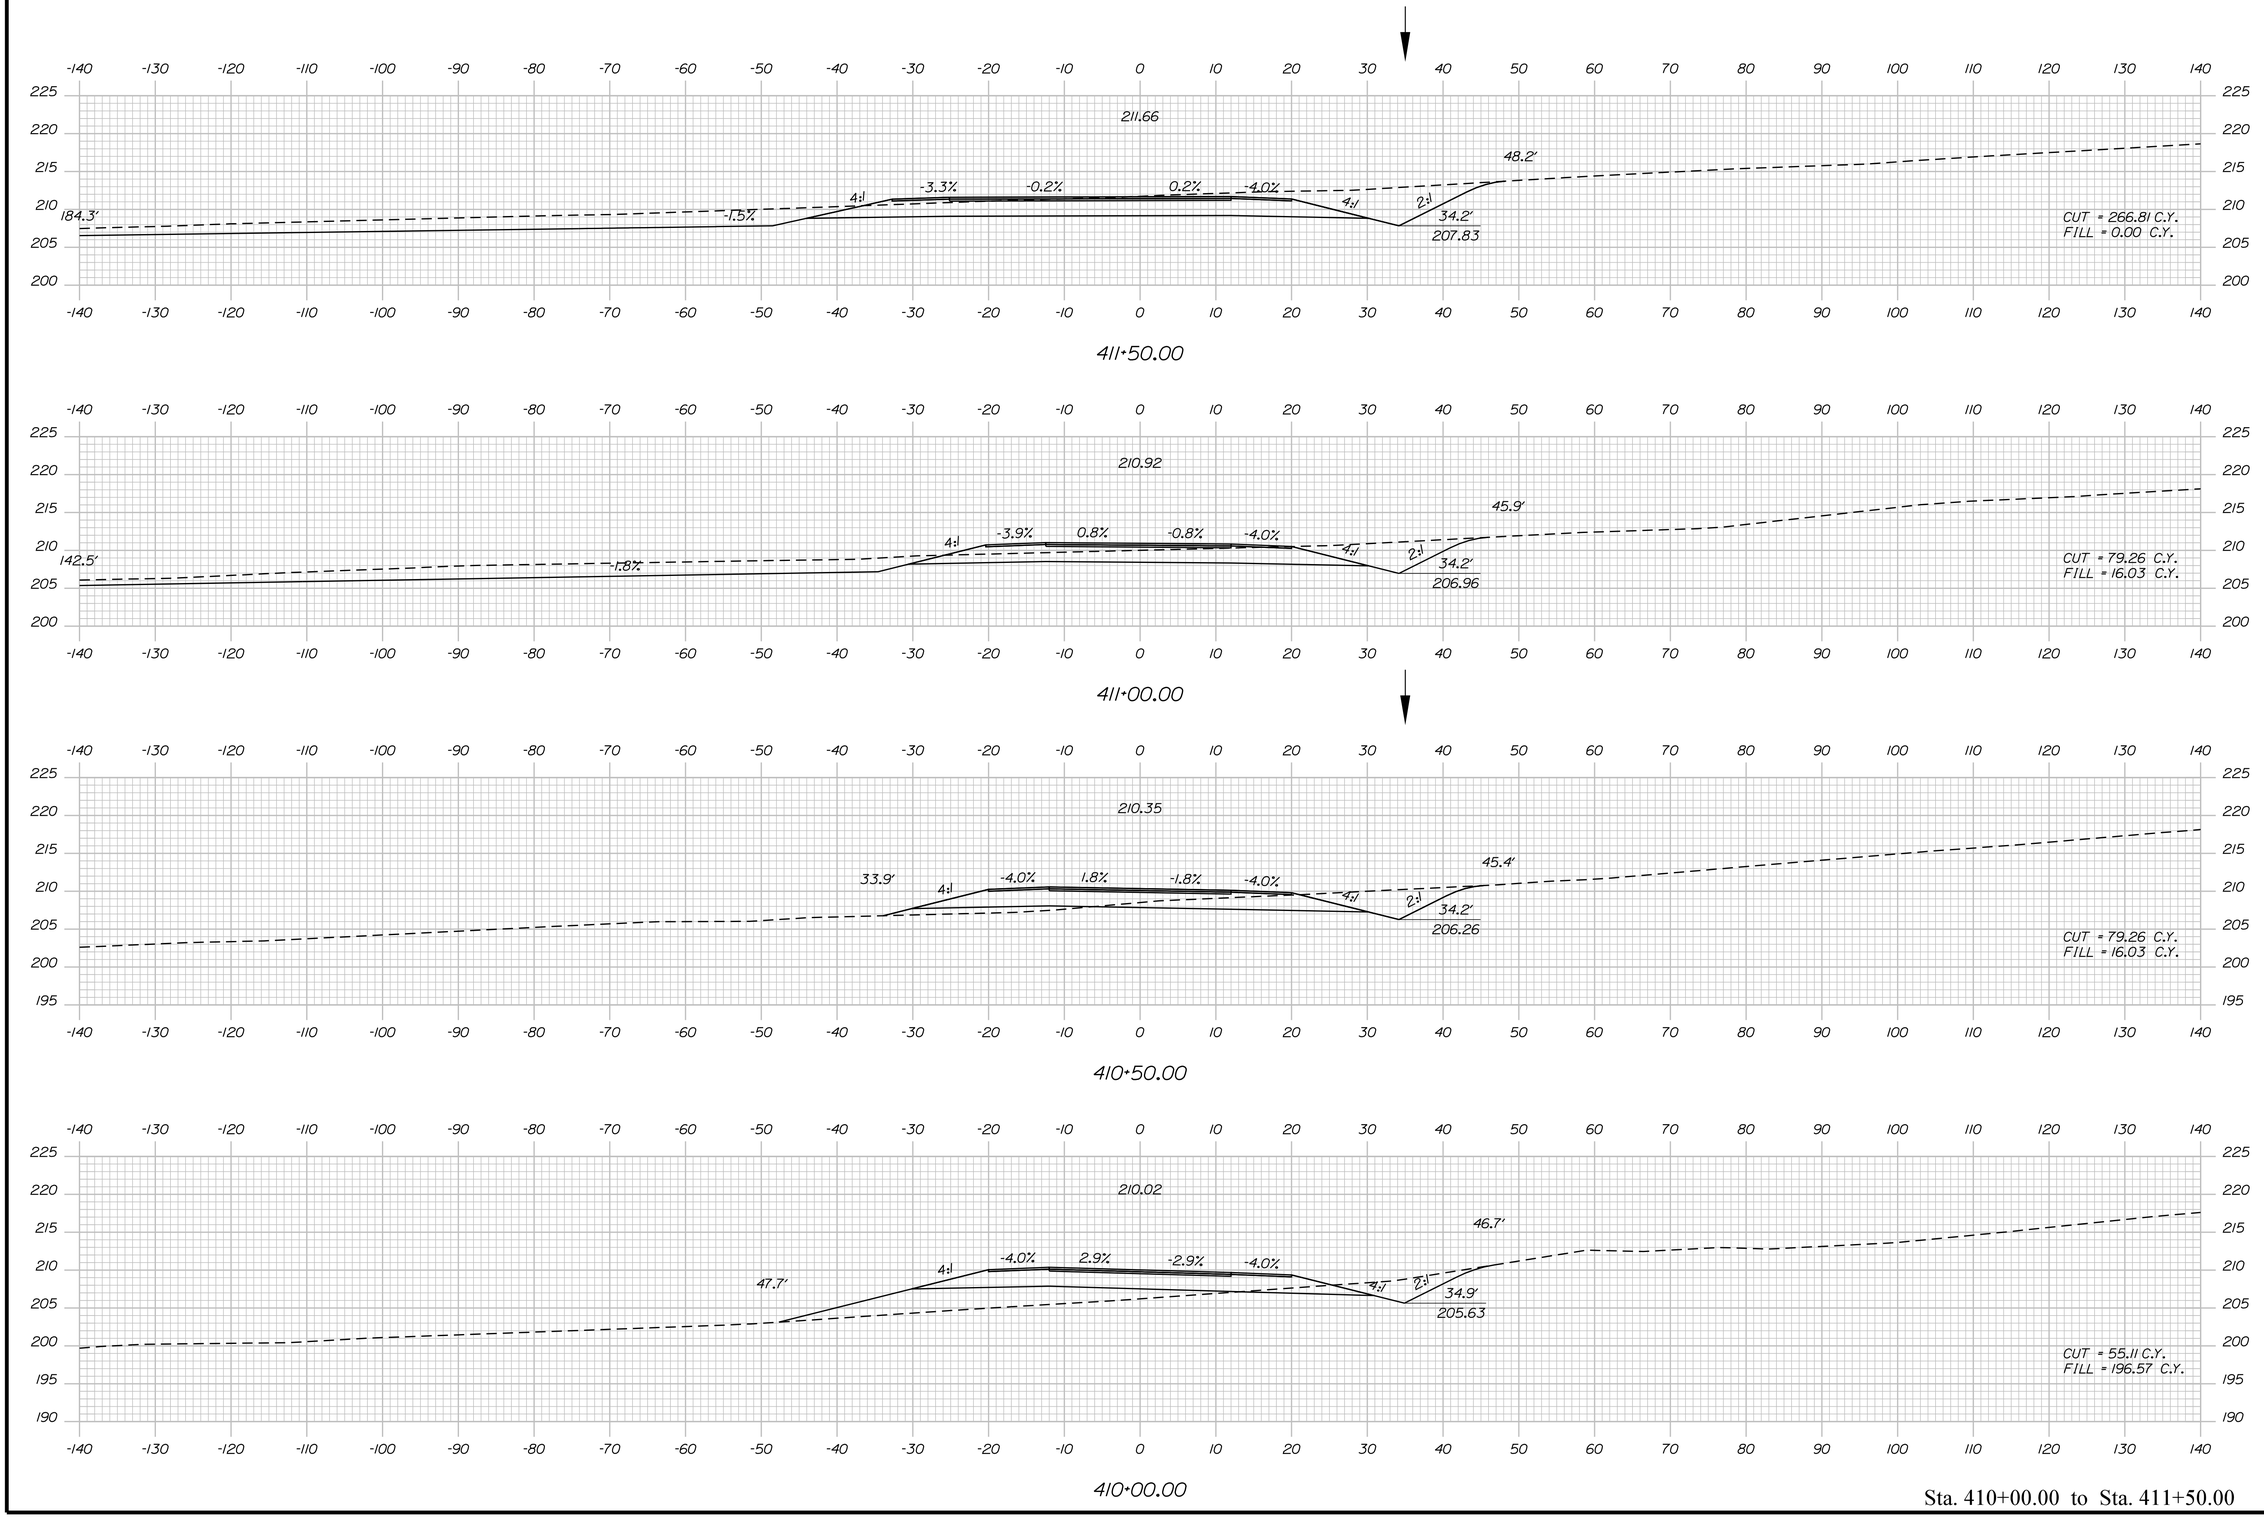

Sta. 410+00.00 to Sta. 411+50.00

Username: common Date:9/30/2021

Division: HIGHWAY

Filename: ...\367_XSECT_410+00_007.dgn

STATE OF MAINE
DEPARTMENT OF TRANSPORTATION

1891500

WIN
018915.00

SIGNATURE

P.E. NUMBER

DATE

	BY	DATE
PROJ. MANAGER	R. MOULTON	
DESIGN-DETAILED	D.PRIDE	SEP. 2021
CHECKED-REVIEWED		
DESIGN2-DETAILED2		
DESIGN3-DETAILED3		
REVISIONS 1		
REVISIONS 2		
REVISIONS 3		
REVISIONS 4		
FIELD CHANGES		


BREWER TO EDDINGTON
I-395/ROUTE 9 CONNECTOR

ROUTE 9 BUSINESS
CROSS SECTIONS


SHEET NUMBER

H367


OF 460

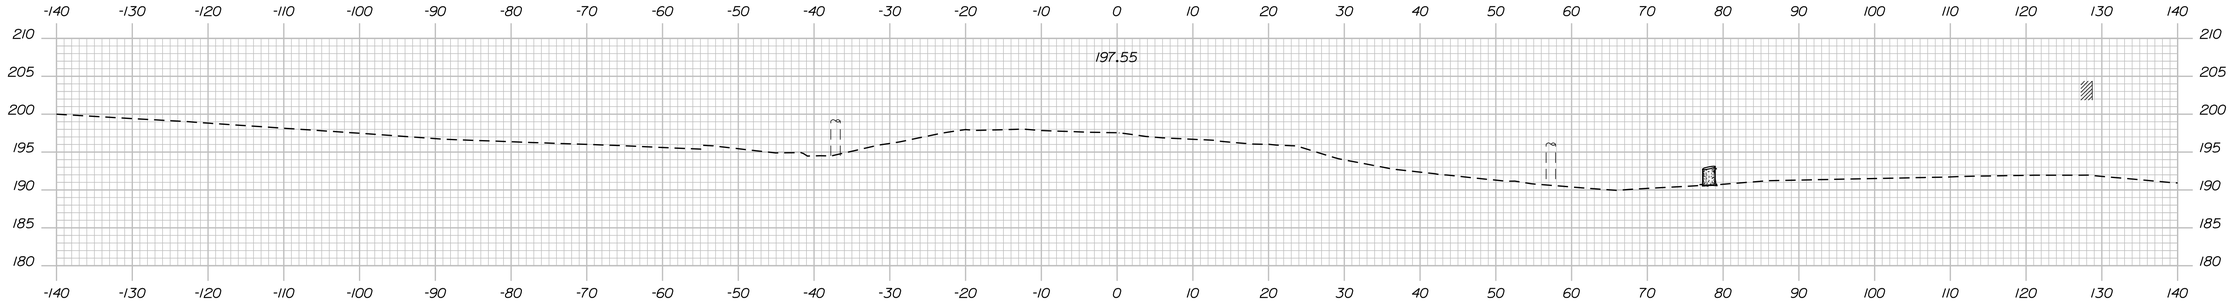

6001+50.00

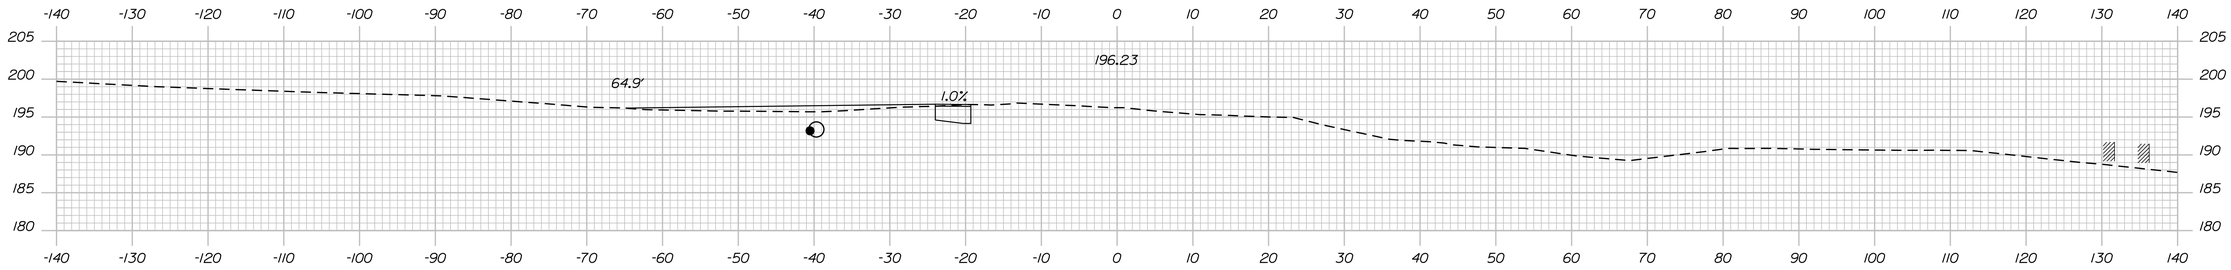


6001+00.00

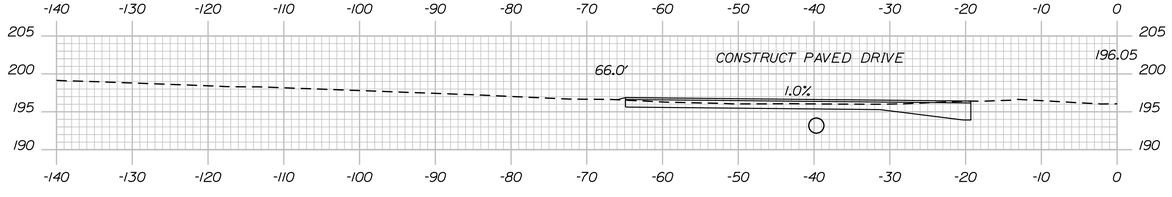

6000+92.09

STA. 6000+66.74, 40.8' LT. TO
STA. 6001+15.42, 39.3' LT.
INSTALL 24" X 50' OPT. III

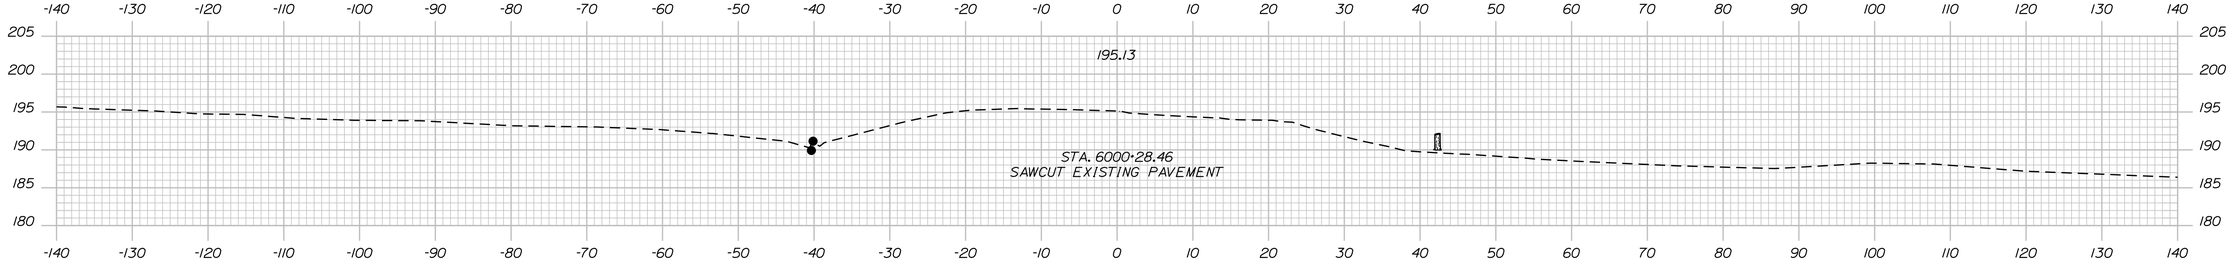

6000+50.00

Sta. 6000+50.00 to Sta. 6001+50.00

STATE OF MAINE
DEPARTMENT OF TRANSPORTATION

1891500

WIN
018915.00

	BY	DATE
PROJ. MANAGER	R. MOULTON	
DESIGN-DETAILED	D.PRIDE	SEP. 2021
CHECKED-REVIEWED		
DESIGN2-DETAILED2		
DESIGN3-DETAILED3		
REVISIONS 1		
REVISIONS 2		
REVISIONS 3		
REVISIONS 4		
FIELD CHANGES		

SIGNATURE

P.E. NUMBER

DATE

BREWER TO EDDINGTON
1-395/ROUTE 9 CONNECTOR


OLD ROUTE 9
CROSS SECTIONS

SHEET NUMBER

H368

OF 460

Filename: ...\368_XSECT_6000+50_001.dgn Division: HIGHWAY Username: common Date:9/30/2021

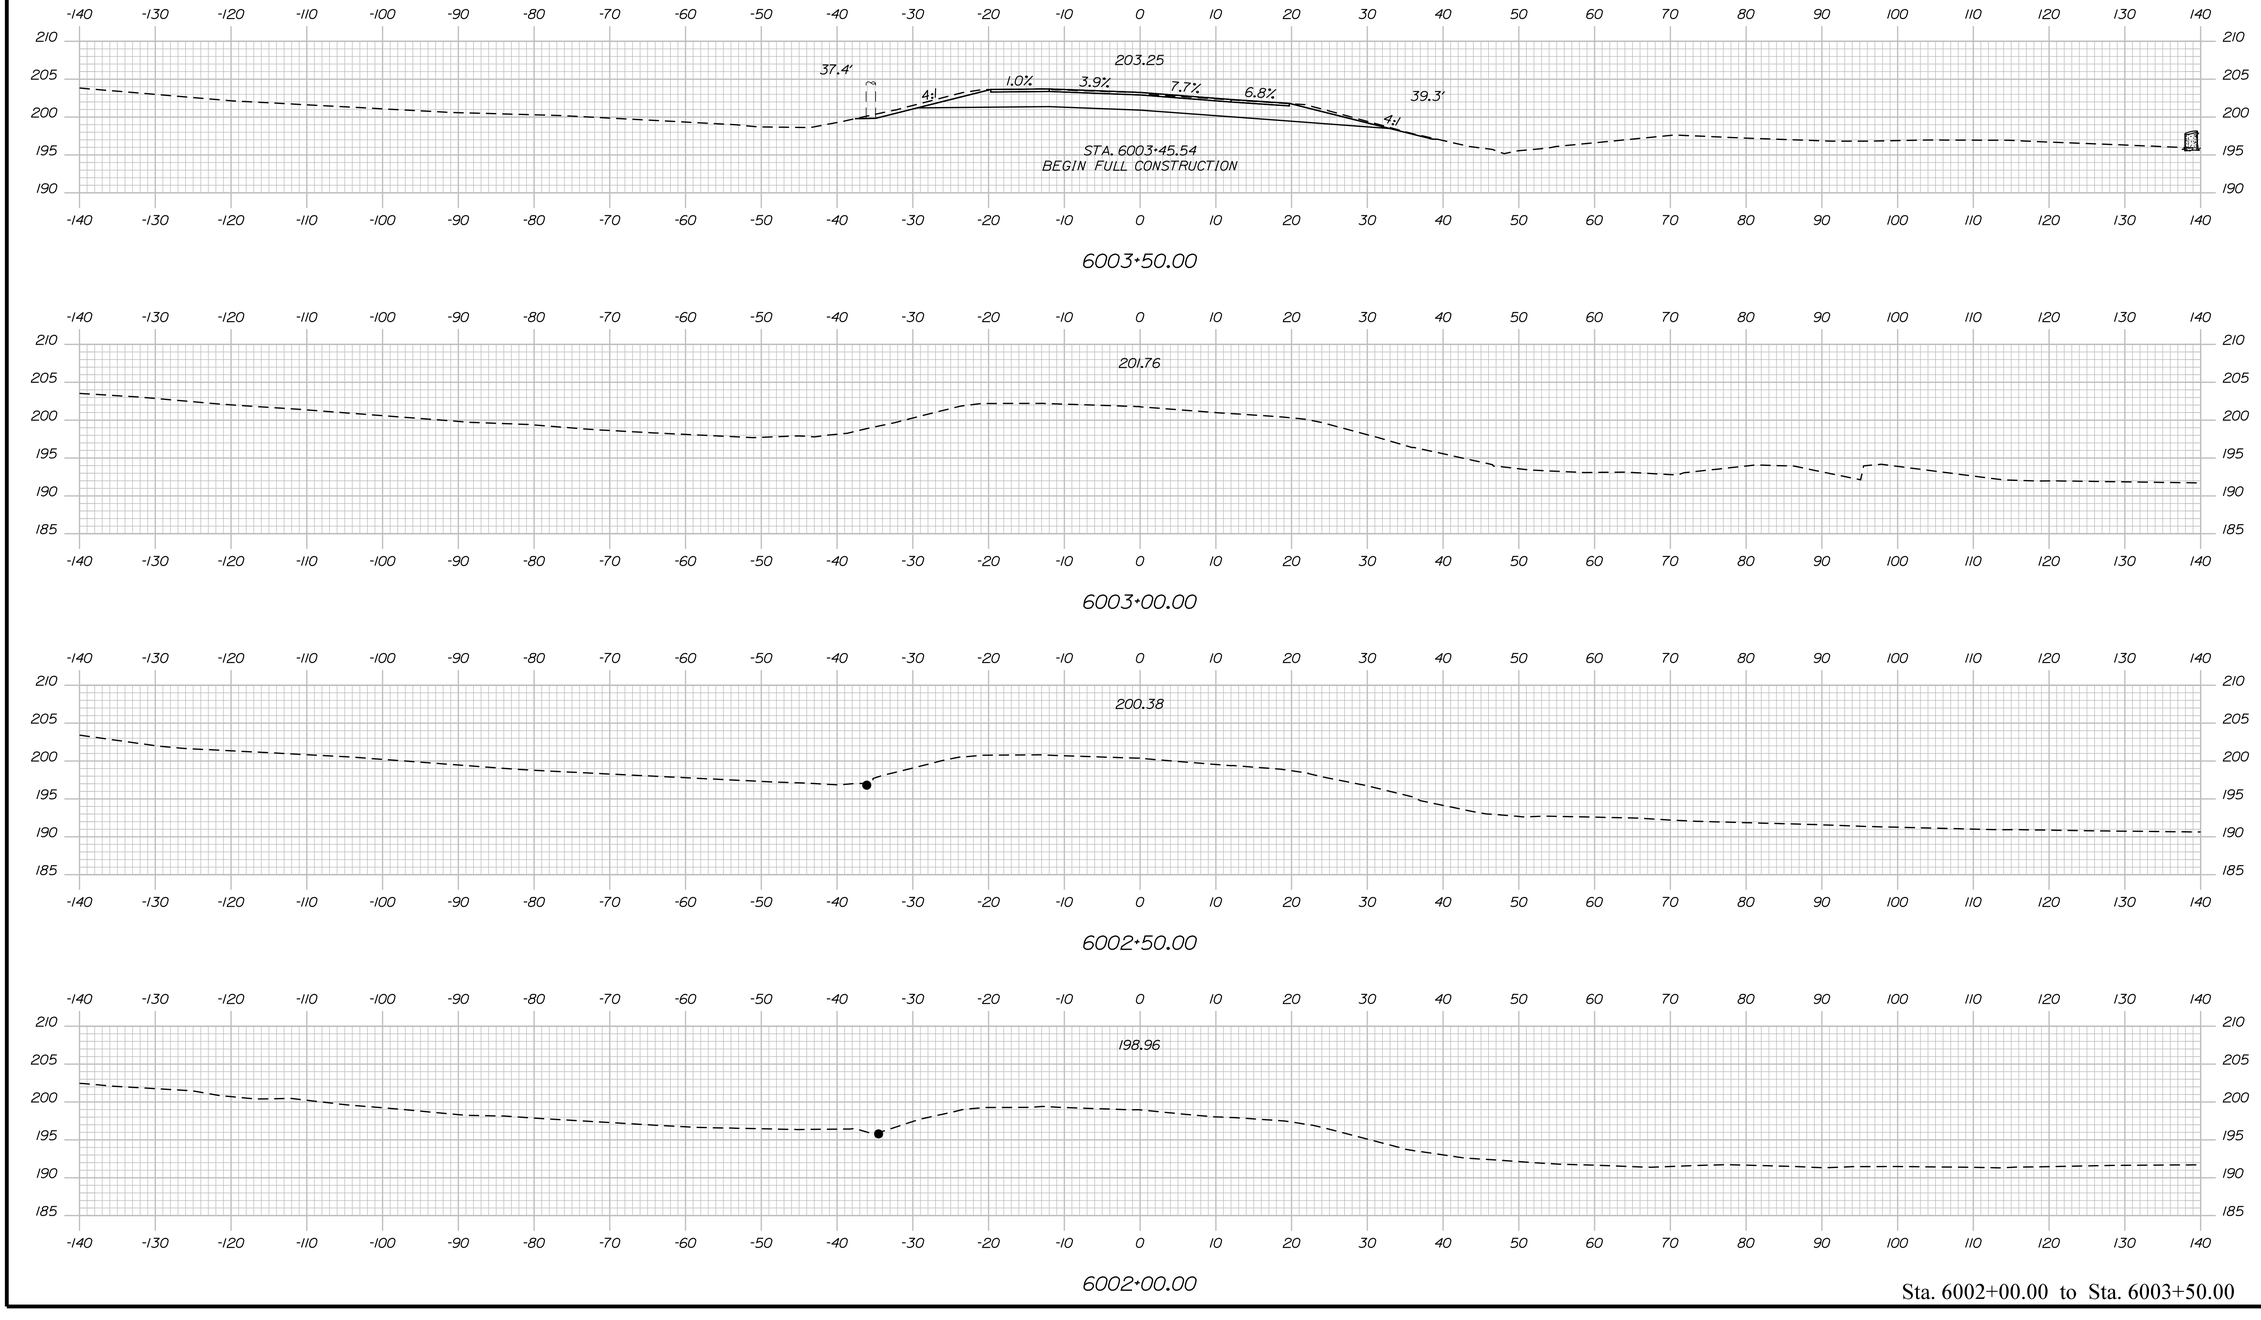

Sta. 6002+00.00 to Sta. 6003+50.00

STATE OF MAINE
DEPARTMENT OF TRANSPORTATION

1891500

WIN
018915.00

PROJ. MANAGER	R. MOULTON	BY	
DESIGN-DETAILED	D.PRIDE	DATE	SEP. 2021
CHECKED-REVIEWED			
DESIGN2-DETAILED2			
DESIGN3-DETAILED3			
REVISIONS 1			
REVISIONS 2			
REVISIONS 3			
REVISIONS 4			
FIELD CHANGES			

SIGNATURE

P.E. NUMBER

DATE

BREWER TO EDDINGTON
1-395/ROUTE 9 CONNECTOR

OLD ROUTE 9
CROSS SECTIONS

SHEET NUMBER


H369

OF 460


Filename: ...\MSTA\Xsect_Old Route 9.dgn Division: HIGHWAY Username: common Date:9/30/2021

Filename: ...\370_XSECT_6004+00_003.dgn Division: HIGHWAY Username: common Date:9/30/2021

STA. 6004+94.48
MATCH ROUTE 9 BUSINESS

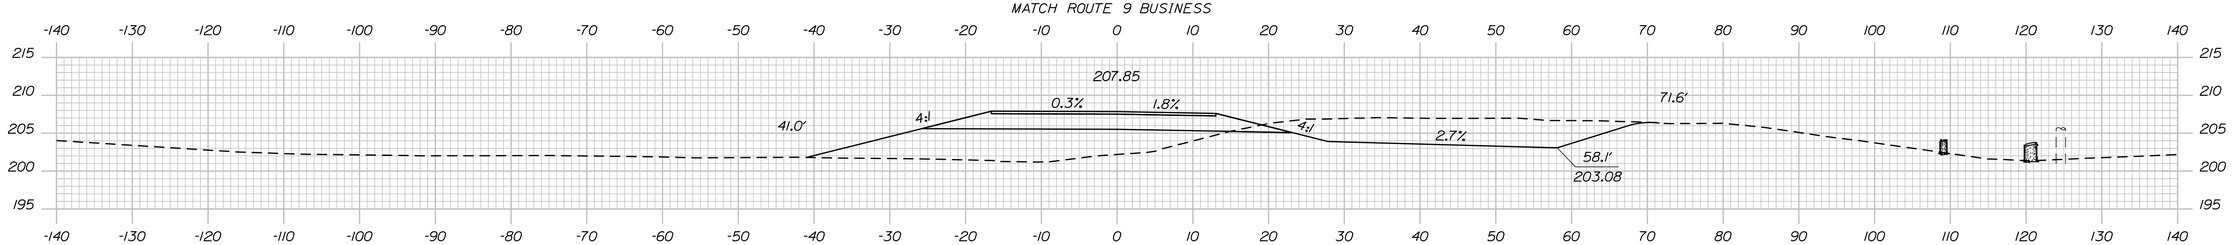


6004+50.00

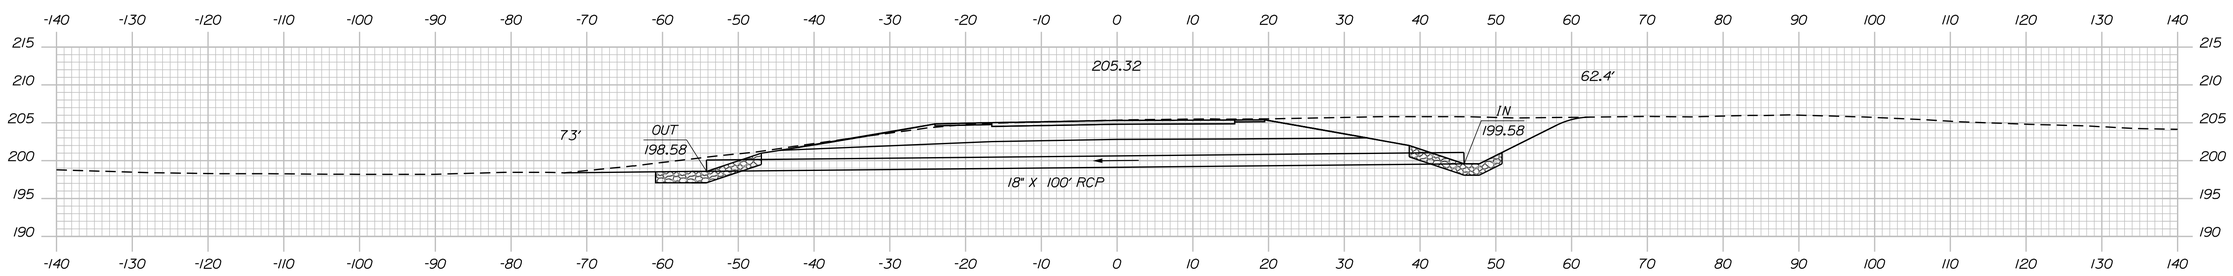

6004+06.71 (SKEW)

STA. 6004+31.07, 36.9' RT.
TO STA. 6003+46.67, 40.1' LT.
INSTALL 18" X 100' RCP CLASS III

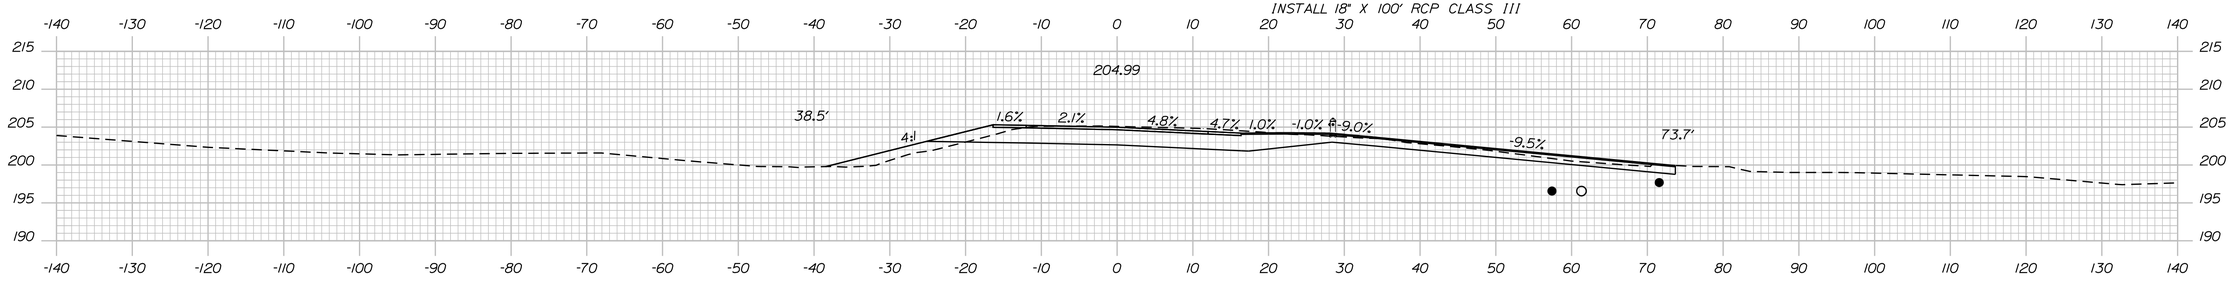

6004+00.00

STA. 6004+04.57 LT.
CONSTRUCT PAVED ENTRANCE

STA. 6003+89.78, 56.3' RT.
TO STA. 6003+4+12.15, 68.8' RT.
INSTALL 15" X 35' OPT. I

Sta. 6004+00.00 to Sta. 6005+14.48

STATE OF MAINE
DEPARTMENT OF TRANSPORTATION

1891500

WIN
018915.00

SIGNATURE

P.E. NUMBER

DATE

PROJ. MANAGER	R. MOULTON	BY	DATE
DESIGN-DETAILED	D.PRIDE		SEP. 2021
CHECKED-REVIEWED			
DESIGN2-DETAILED2			
DESIGN3-DETAILED3			
REVISIONS 1			1
REVISIONS 2			2
REVISIONS 3			3
REVISIONS 4			4
FIELD CHANGES			

BREWER TO EDDINGTON
1-395/ROUTE 9 CONNECTOR

OLD ROUTE 9
CROSS SECTIONS

SHEET NUMBER

H370

OF 460

Sta. 5000+00.00 to Sta. 5000+50.00

STATE OF MAINE
DEPARTMENT OF TRANSPORTATION

1891500

WIN
018915.00

SIGNATURE

P.E. NUMBER

DATE

	BY	DATE
PROJ. MANAGER	R. MOULTON	
DESIGN-DETAILED	D.PRIDE	SEP. 2021
CHECKED-REVIEWED		
DESIGN2-DETAILED2		
DESIGN3-DETAILED3		
REVISIONS 1		
REVISIONS 2		
REVISIONS 3		
REVISIONS 4		
FIELD CHANGES		

BREWER TO EDDINGTON
I-395/ROUTE 9 CONNECTOR


JUGHANDLE
CROSS SECTIONS

SHEET NUMBER


H371

OF 460


Filename: ...\371_XSECT_5000+00_001.dgn Division: HIGHWAY Username: common Date:9/30/2021

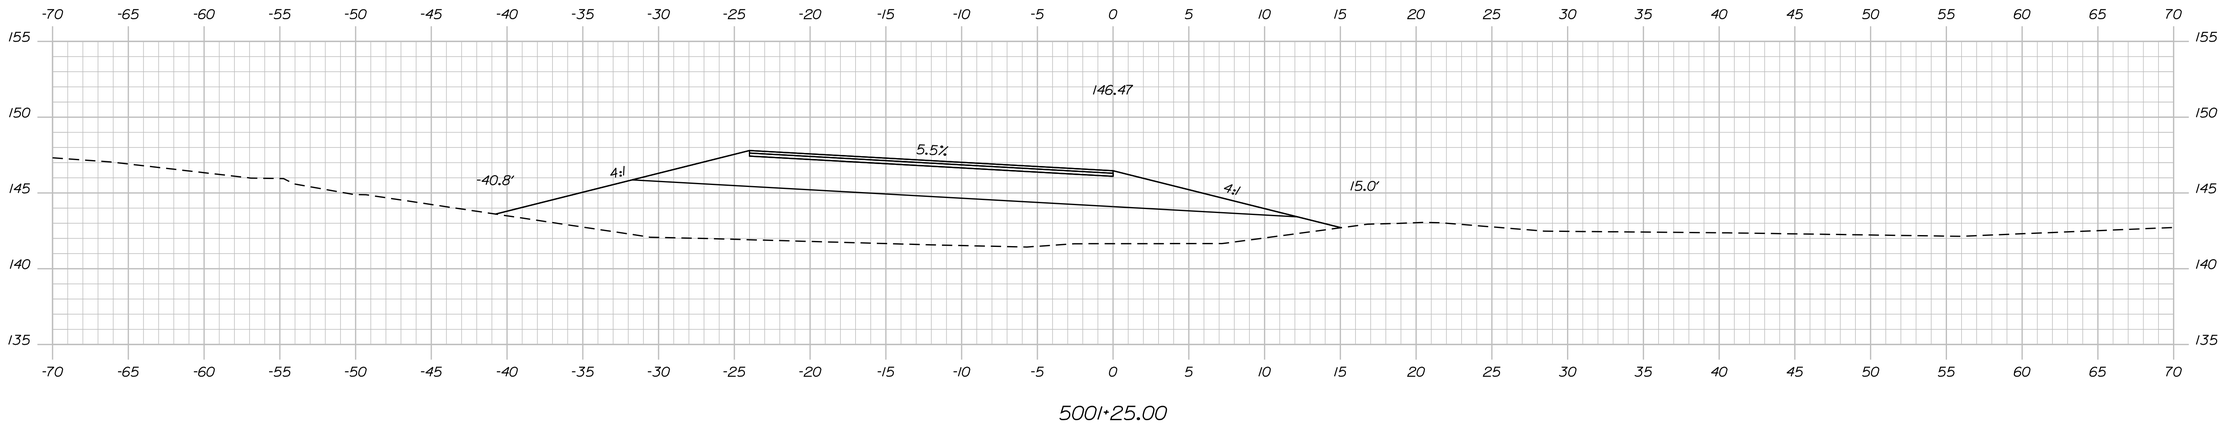

5001+25.00

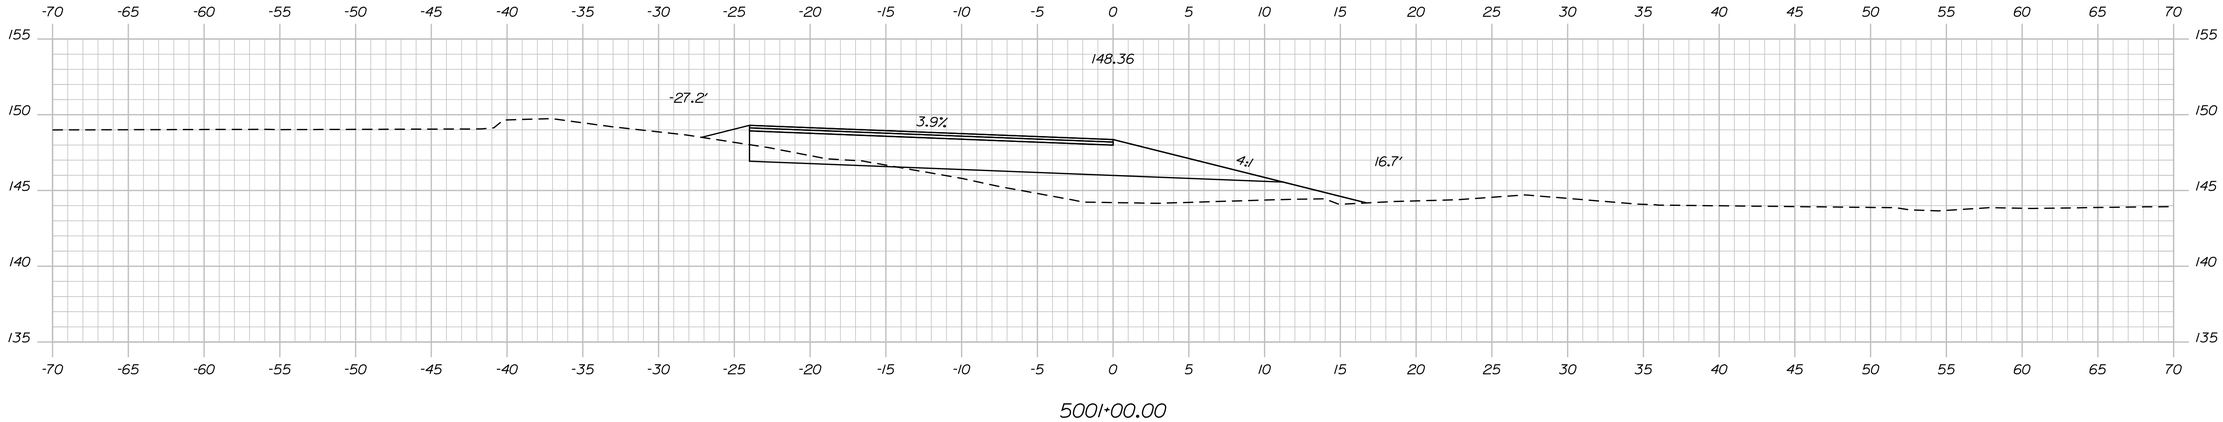

5001+00.00

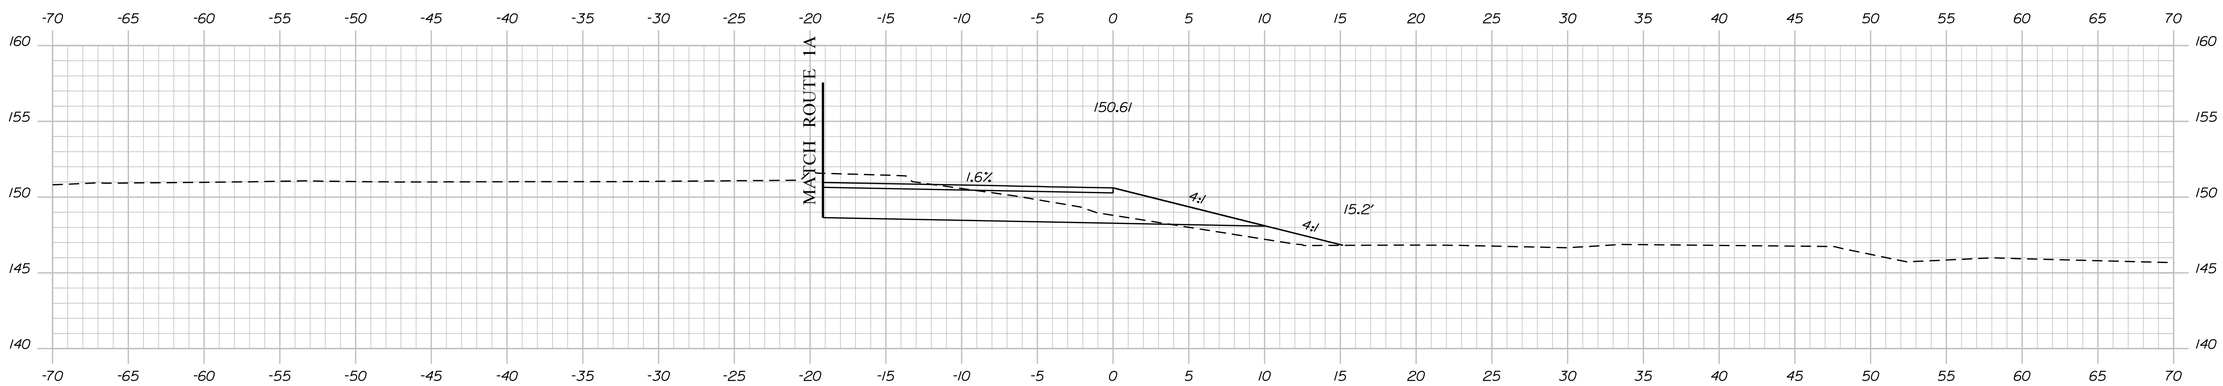

5000+75.00

Sta. 5000+75.00 to Sta. 5001+25.00

STATE OF MAINE
DEPARTMENT OF TRANSPORTATION

1891500

WIN
018915.00

PROJ. MANAGER	R. MOULTON		
DESIGN-DETAILED	D.PRIDE		
CHECKED-REVIEWED			
DESIGN2-DETAILED2			
DESIGN3-DETAILED3			
REVISIONS 1			
REVISIONS 2			
REVISIONS 3			
REVISIONS 4			
FIELD CHANGES			

SIGNATURE

P.E. NUMBER

DATE

BREWER TO EDDINGTON
I-395/ROUTE 9 CONNECTOR


JUGHANDLE
CROSS SECTIONS

SHEET NUMBER


H372

OF 460


Filename: ...\372_XSECT_5000+75_002.dgn Division: HIGHWAY Username: common Date:9/30/2021

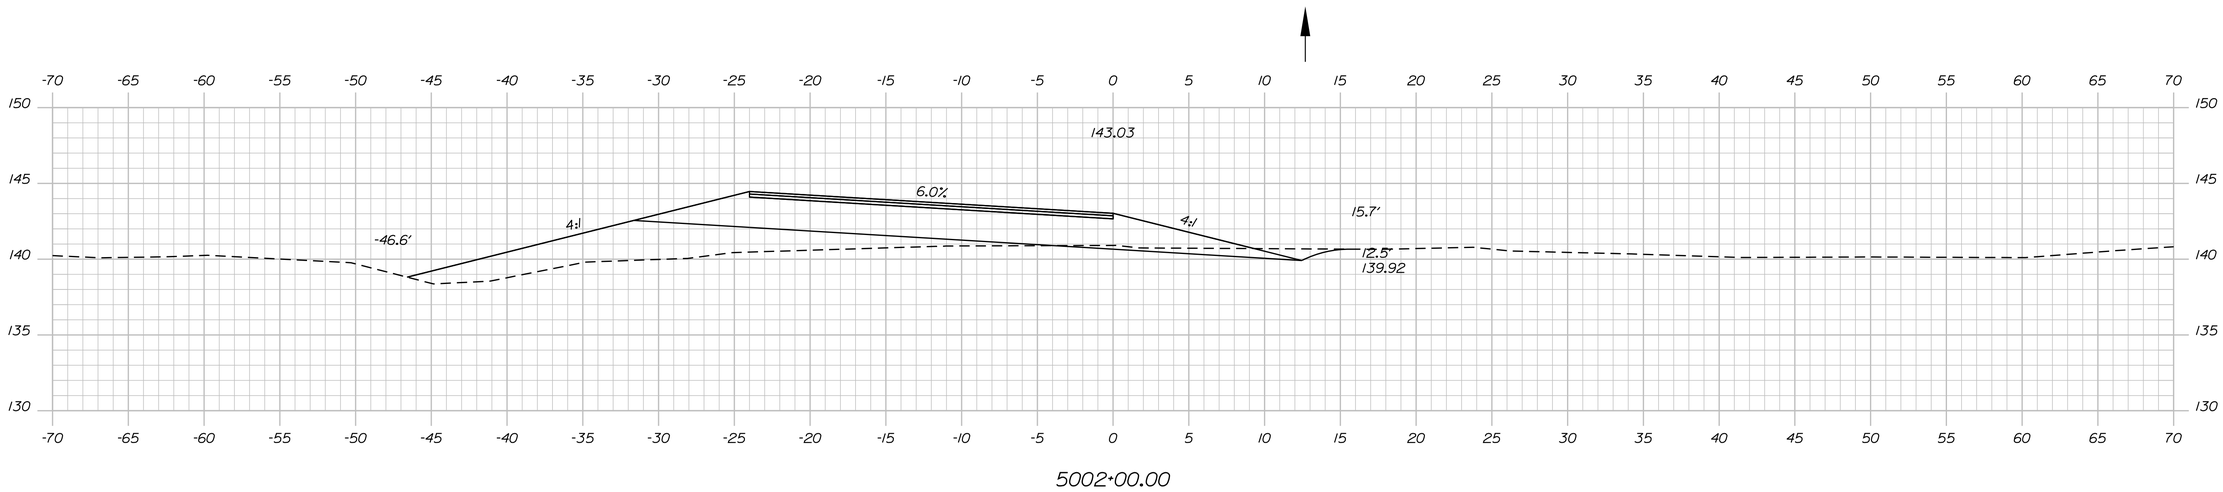

5002+00.00

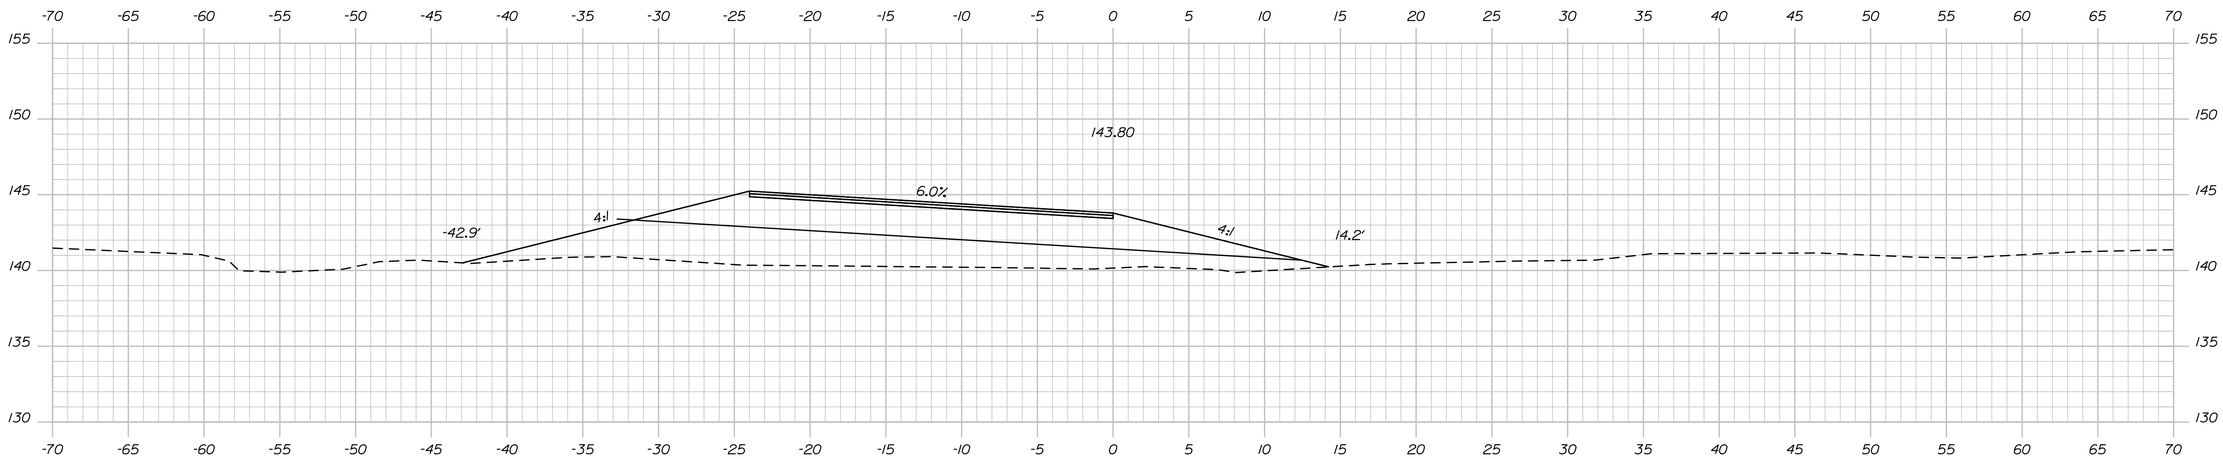

5001+75.00

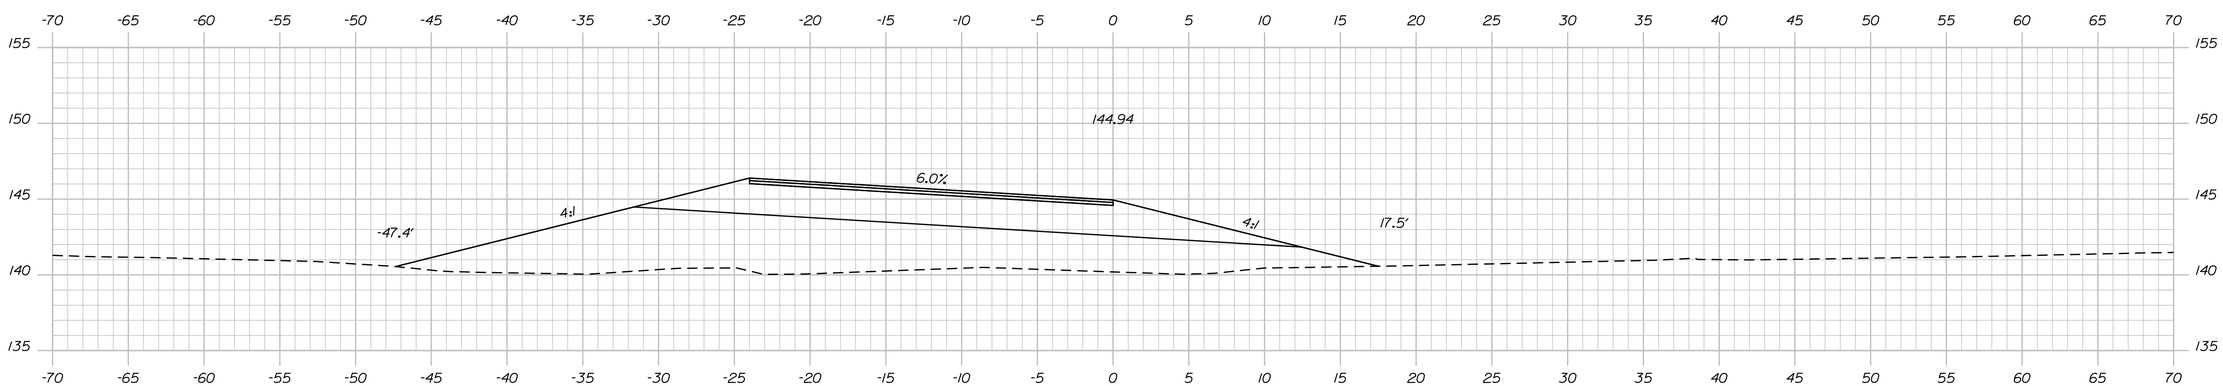

5001+50.00

Sta. 5001+50.00 to Sta. 5002+00.00

STATE OF MAINE
DEPARTMENT OF TRANSPORTATION

1891500

WIN
018915.00

P.E. NUMBER

SIGNATURE

DATE

	BY	DATE
PROJ. MANAGER	R. MOULTON	
DESIGN-DETAILED	D.PRIDE	SEP. 2021
CHECKED-REVIEWED		
DESIGN2-DETAILED2		
DESIGN3-DETAILED3		
REVISIONS 1		
REVISIONS 2		
REVISIONS 3		
REVISIONS 4		
FIELD CHANGES		

BREWER TO EDDINGTON
I-395/ROUTE 9 CONNECTOR


JUGHANDLE
CROSS SECTIONS

SHEET NUMBER

H373

OF 460

Filename: ...\373_XSECT_5001+50_003.dgn Username: common Division: HIGHWAY Date:9/30/2021

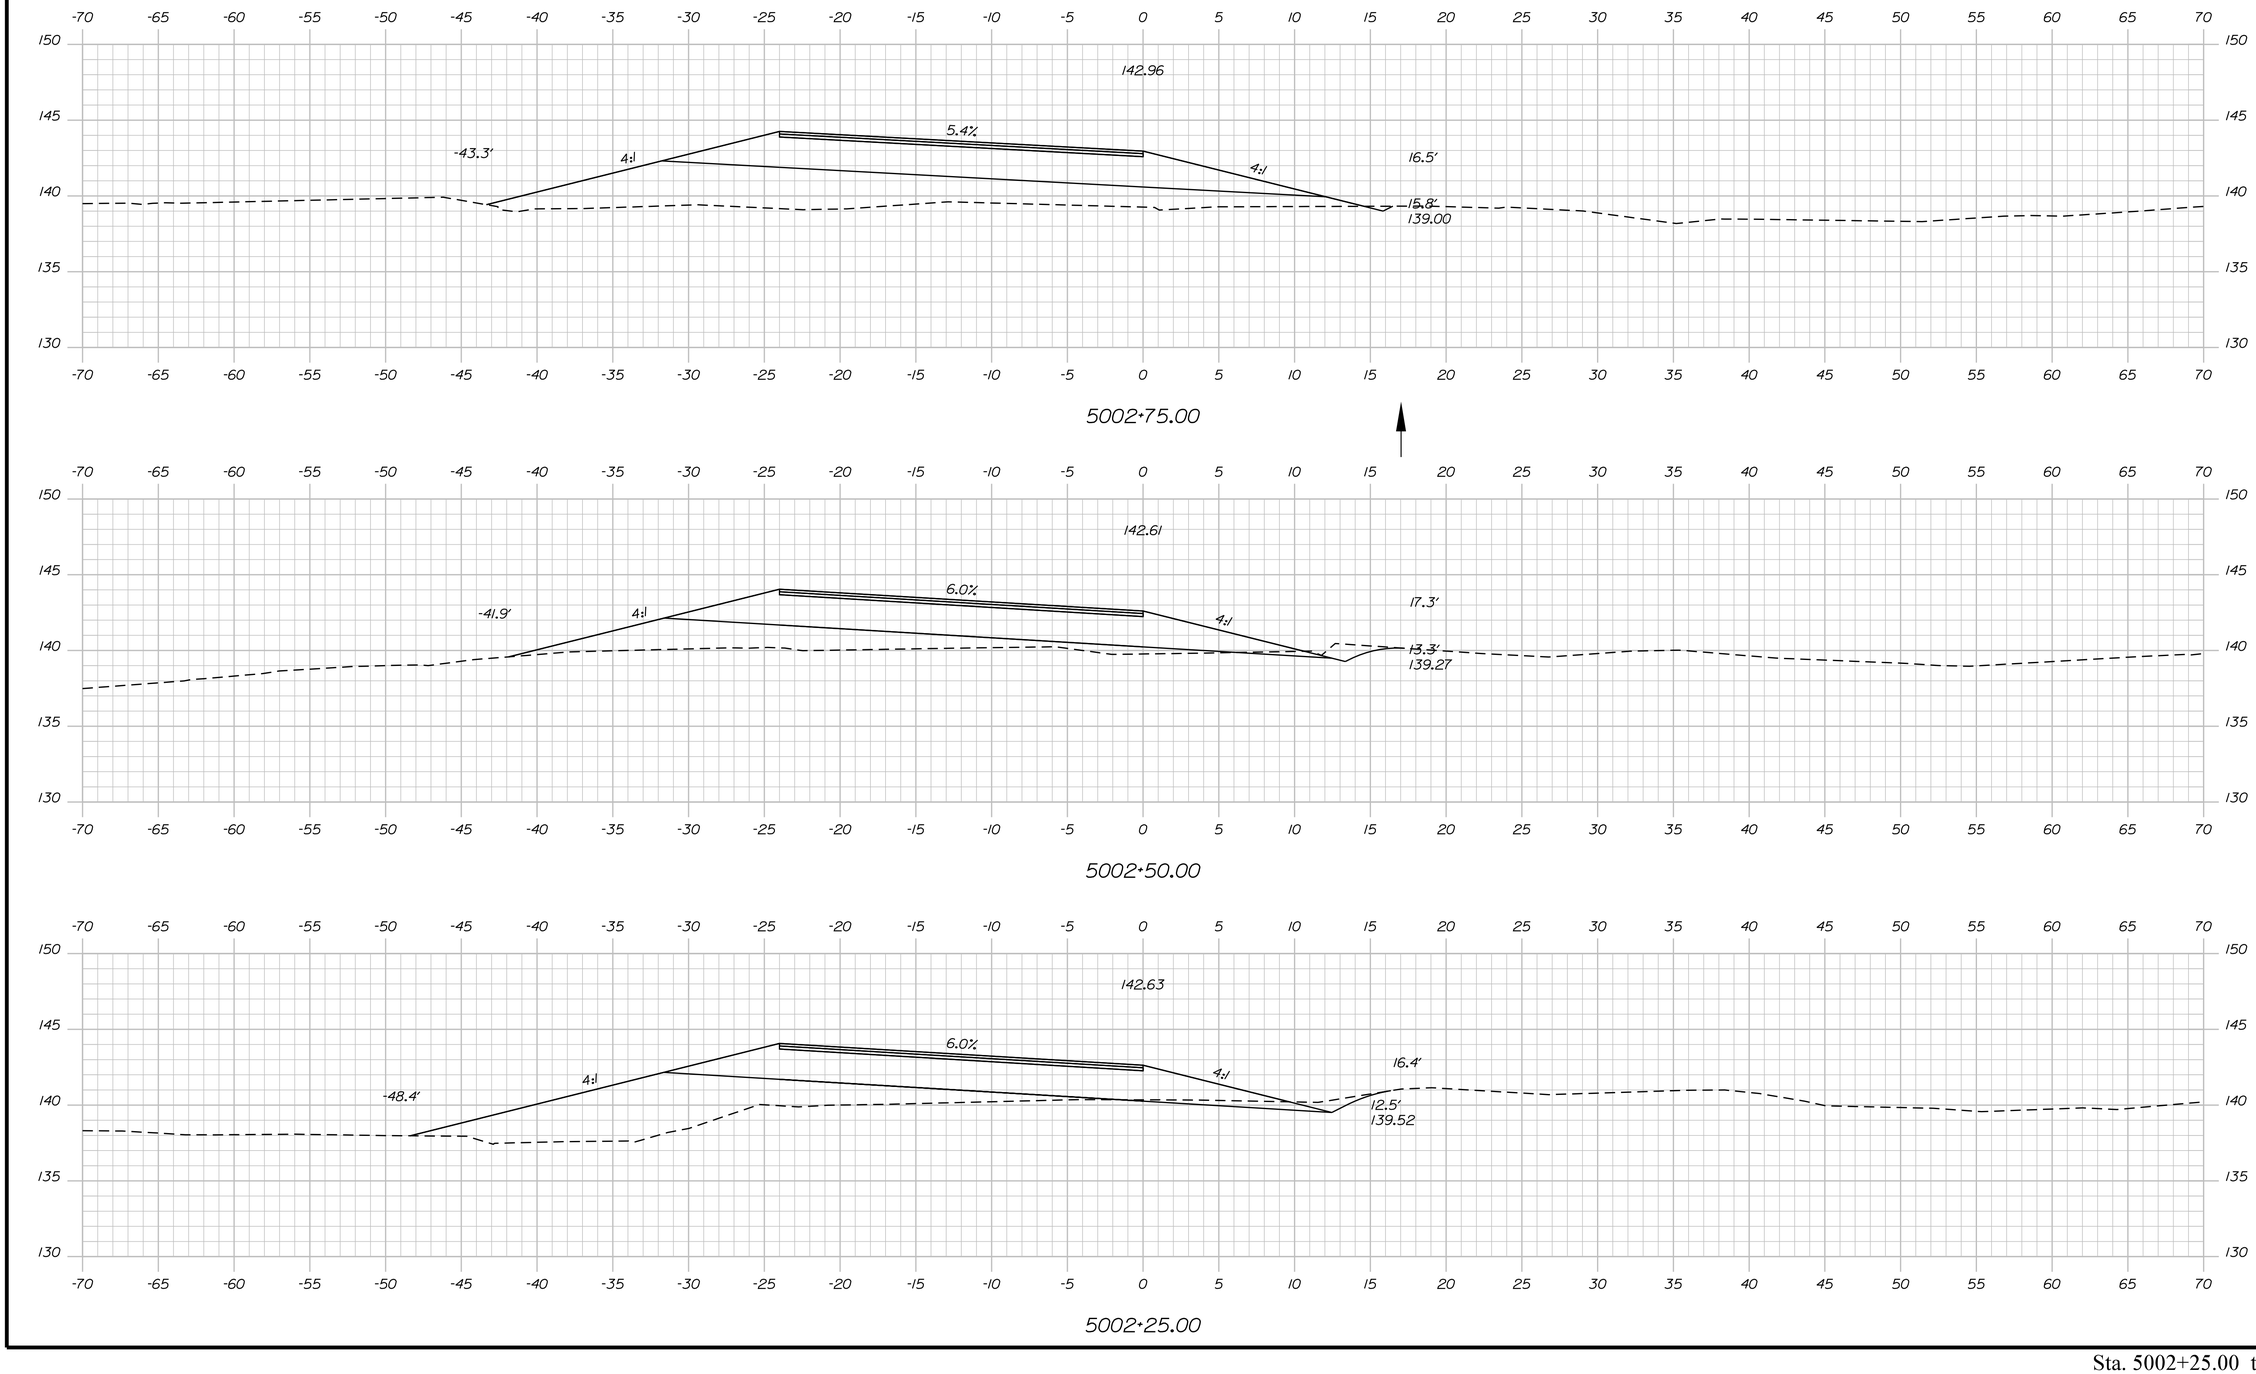

Sta. 5002+25.00 to Sta. 5002+75.00

STATE OF MAINE
DEPARTMENT OF TRANSPORTATION

1891500

WIN
018915.00

P.E. NUMBER

DATE

SIGNATURE

	BY	DATE
PROJ. MANAGER	R. MOULTON	
DESIGN-DETAILED	D.PRIDE	SEP. 2021
CHECKED-REVIEWED		
DESIGN2-DETAILED2		
DESIGN3-DETAILED3		
REVISIONS 1		
REVISIONS 2		
REVISIONS 3		
REVISIONS 4		
FIELD CHANGES		

BREWER TO EDDINGTON
I-395/ROUTE 9 CONNECTOR


JUGHANDLE
CROSS SECTIONS

SHEET NUMBER


H374

OF 460

Filename: ...\374_XSECT_5002+25_004.dgn Division: HIGHWAY Username: common Date:9/30/2021

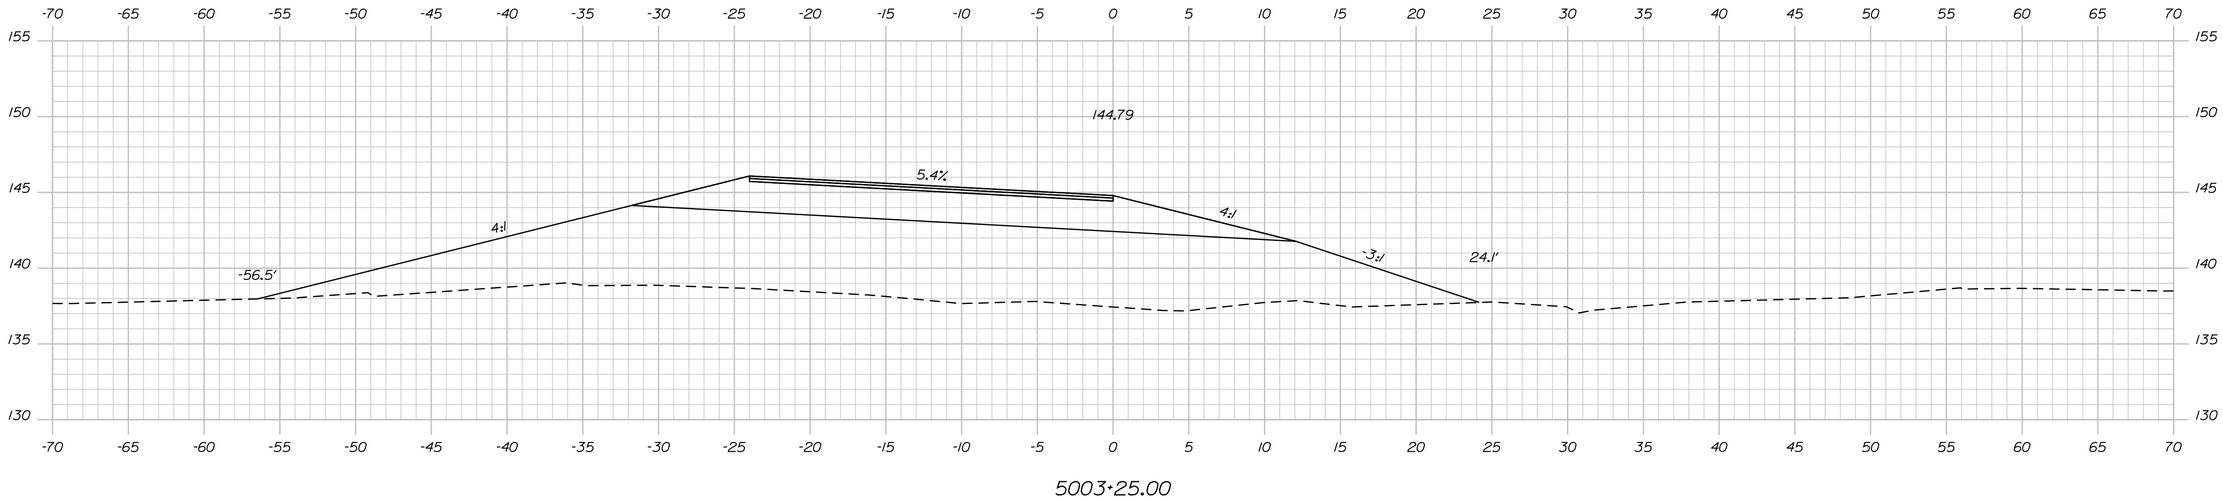


5003+25.00

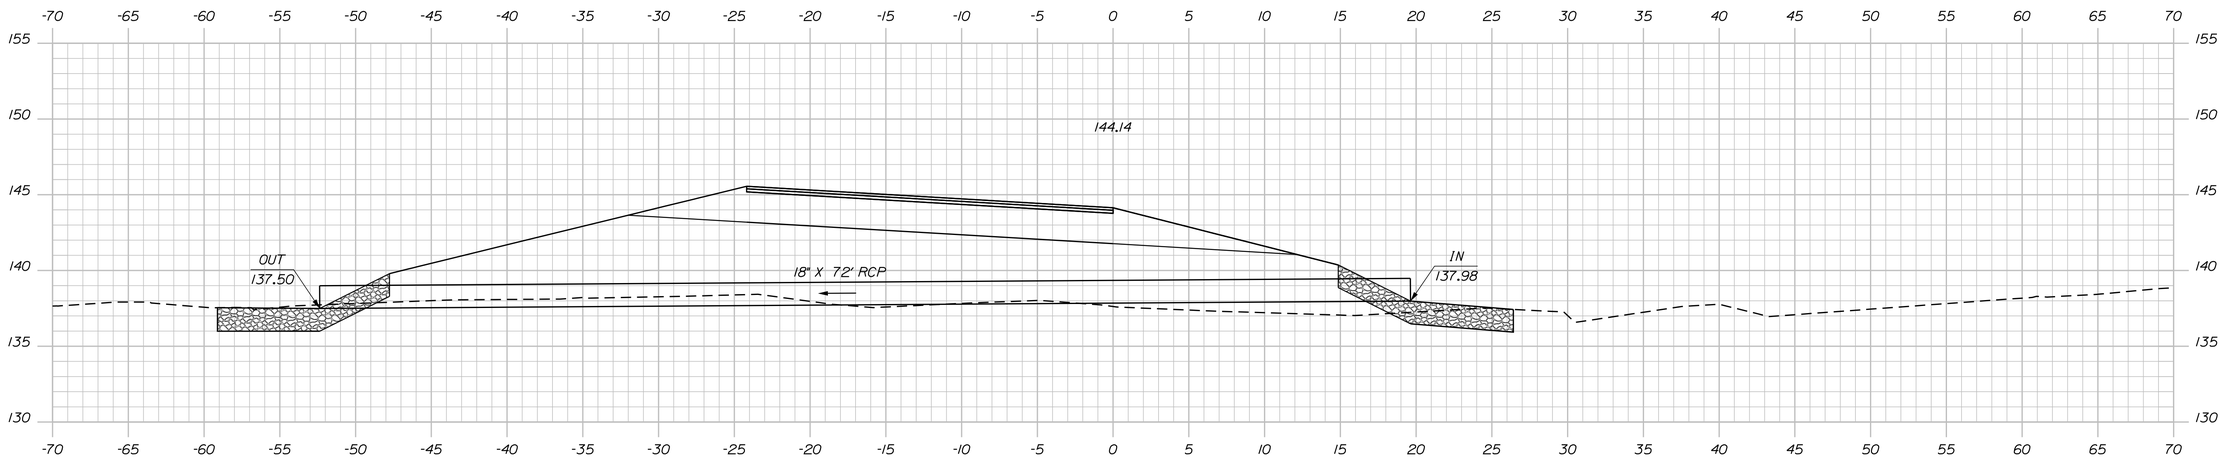

5003+11.24

STA. 5003+08.21, 19.4' RT.
TO STA. 5003+16.49, 52.0' LT.
INSTALL 18" X 72' RCP CLASS III

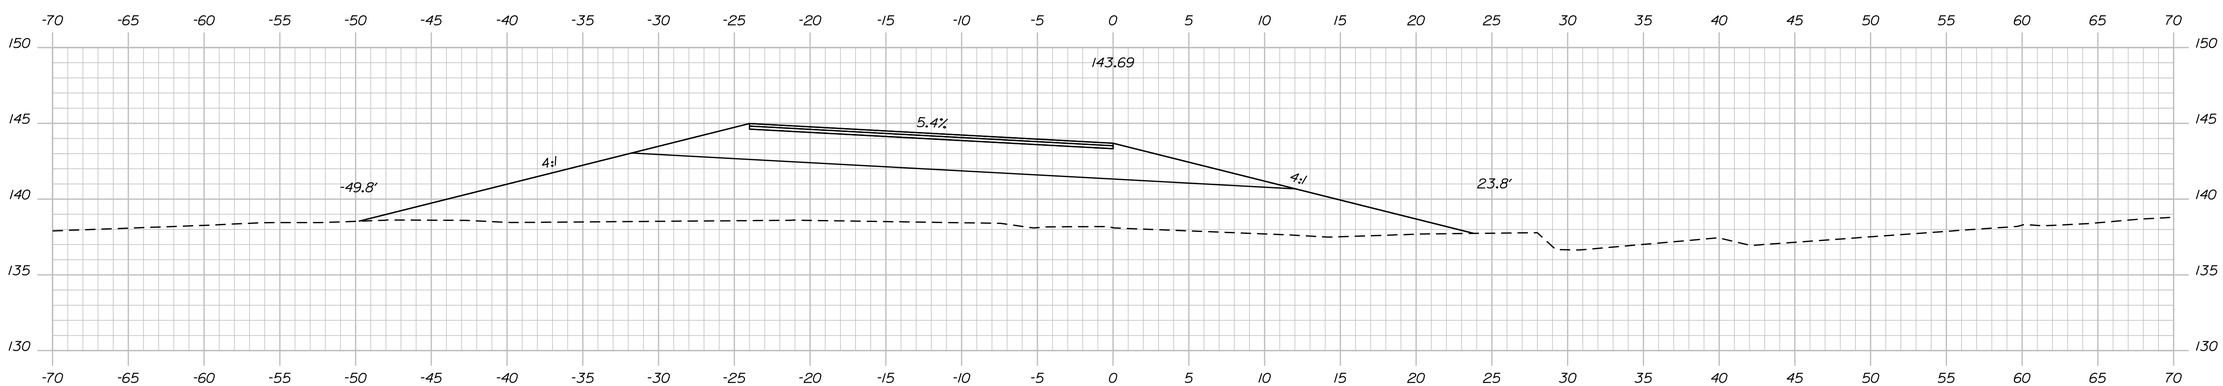

5003+00.00

Sta. 5003+00.00 to Sta. 5003+25.00

STATE OF MAINE
DEPARTMENT OF TRANSPORTATION

1891500

WIN
018915.00

PROJ. MANAGER	R. MOULTON	DATE	
DESIGN-DETAILED	D.PRIDE	BY	
CHECKED-REVIEWED		SEP. 2021	
DESIGN2-DETAILED2			
DESIGN3-DETAILED3			
REVISIONS 1			
REVISIONS 2			
REVISIONS 3			
REVISIONS 4			
FIELD CHANGES			

SIGNATURE

P.E. NUMBER

DATE

BREWER TO EDDINGTON
I-395/ROUTE 9 CONNECTOR


JUGHANDLE
CROSS SECTIONS

SHEET NUMBER


H375

OF 460


Filename: ...\375_XSECT_5003+00_005.dgn Division: HIGHWAY Username: common Date:9/30/2021

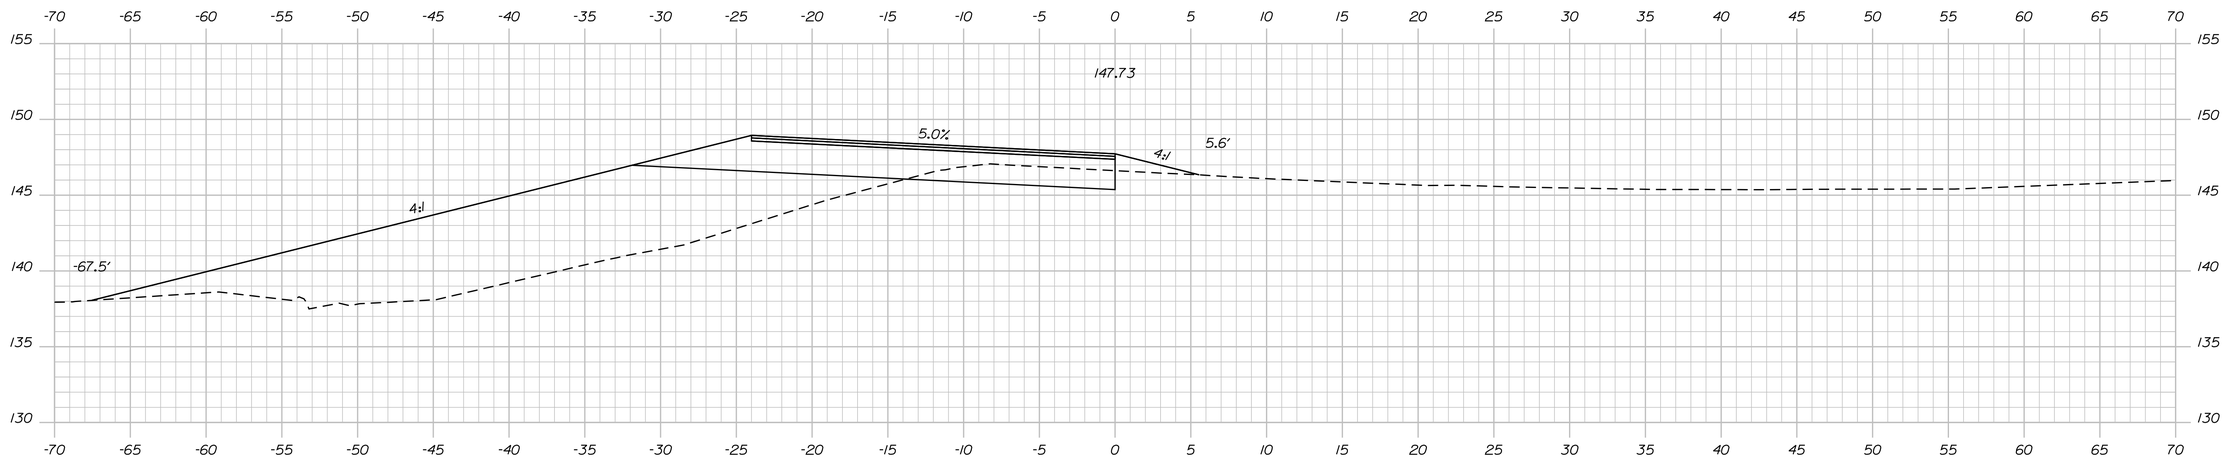

5003+75.00

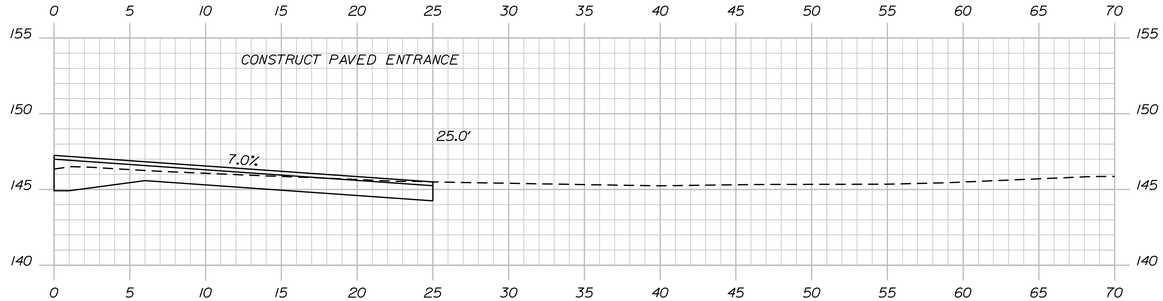

5003+67.00

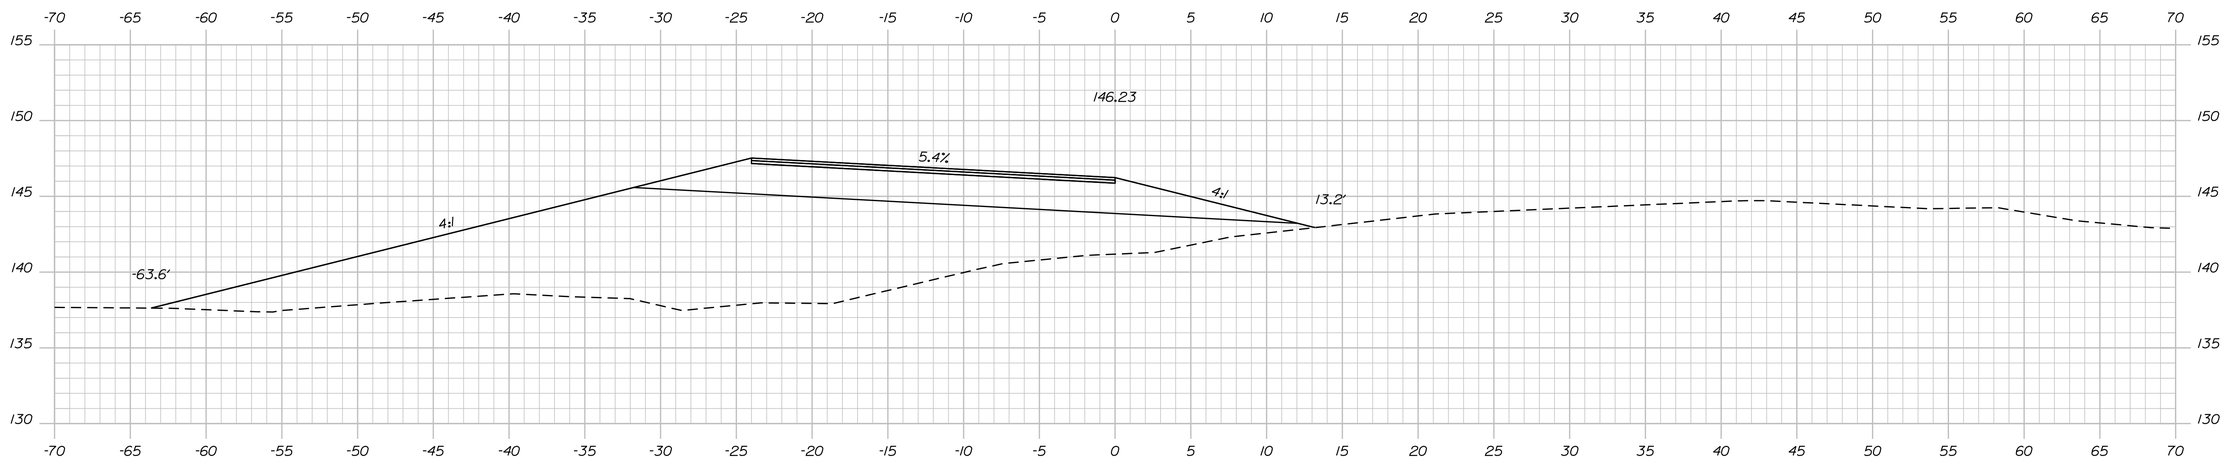

5003+50.00

STATE OF MAINE
DEPARTMENT OF TRANSPORTATION

1891500

WIN
018915.00

SIGNATURE

P.E. NUMBER

DATE

	BY	DATE
PROJ. MANAGER	R. MOULTON	
DESIGN-DETAILED	D.PRIDE	SEP. 2021
CHECKED-REVIEWED		
DESIGN2-DETAILED2		
DESIGN3-DETAILED3		
REVISIONS 1		
REVISIONS 2		
REVISIONS 3		
REVISIONS 4		
FIELD CHANGES		

BREWER TO EDDINGTON
I-395/ROUTE 9 CONNECTOR

JUGHANDLE
CROSS SECTIONS


SHEET NUMBER

H376


OF 460

Sta. 5003+50.00 to Sta. 5003+75.00


Filename: ...\376_XSECT_5003+50_006.dgn Division: HIGHWAY Username: common Date:9/30/2021

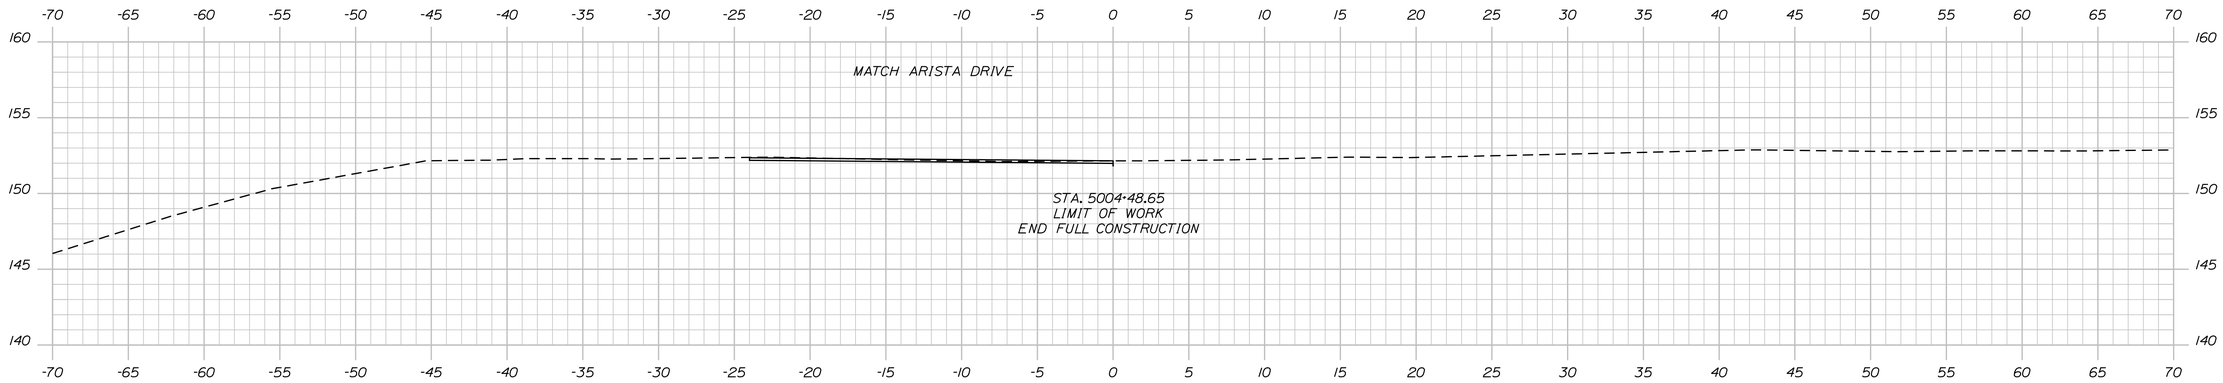

5004+48.65

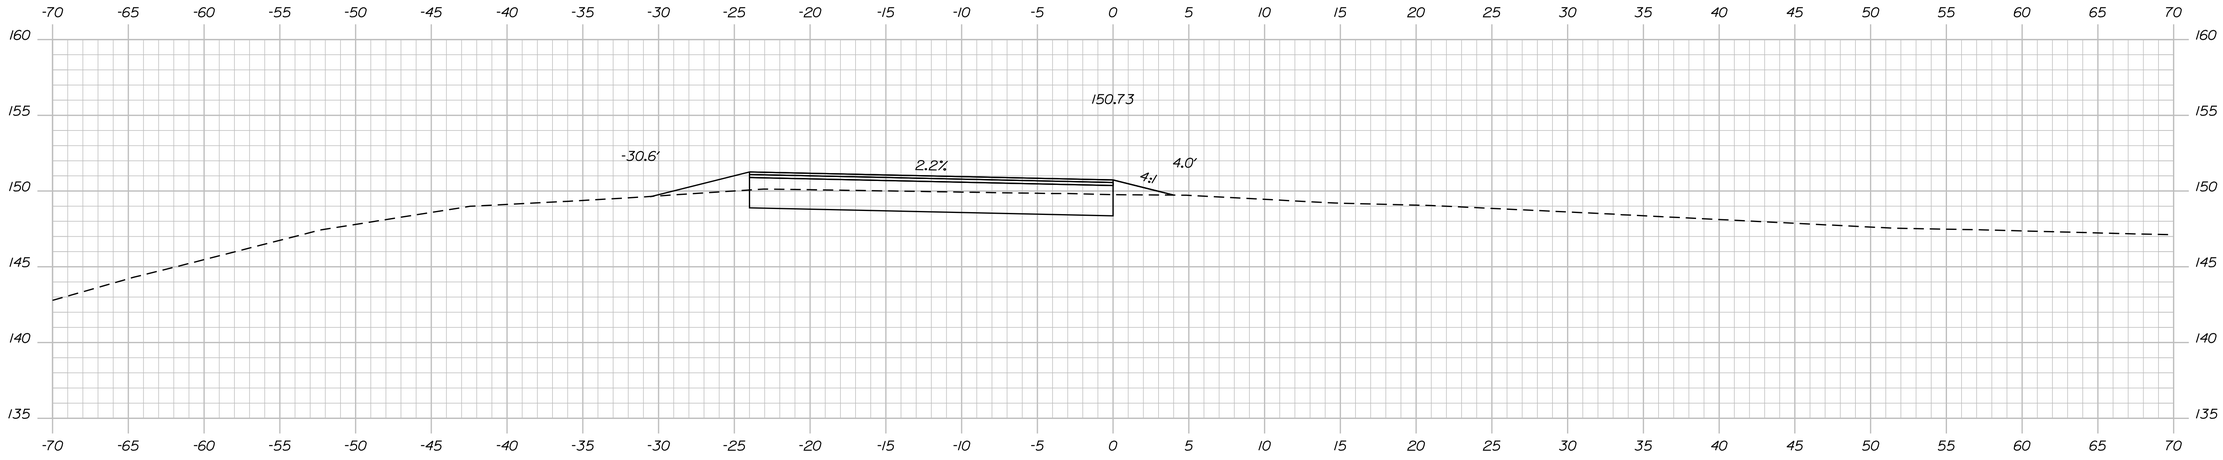

5004+25.00

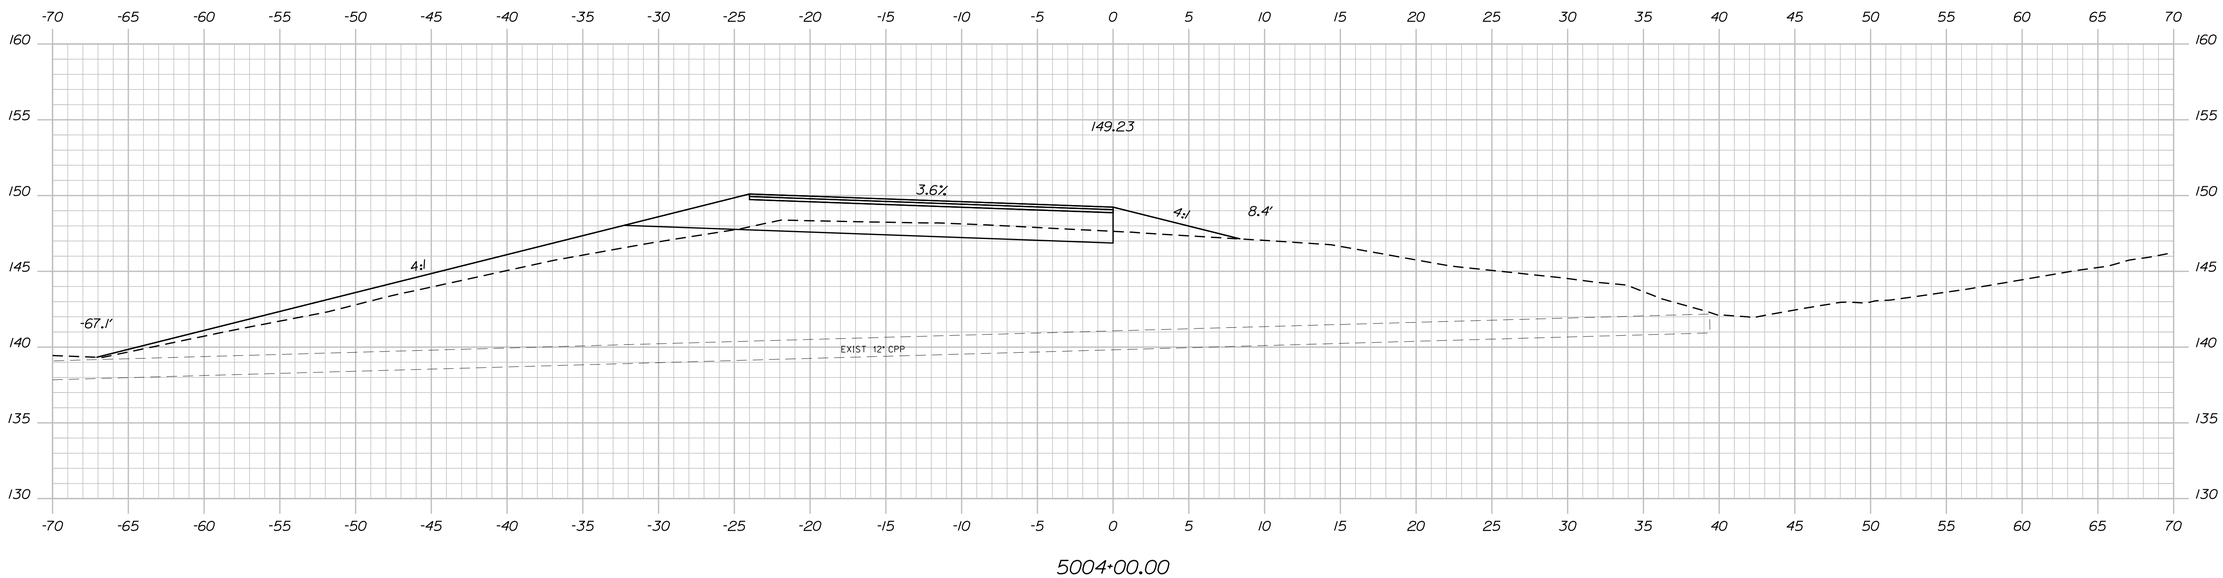

5004+00.00

STATE OF MAINE
DEPARTMENT OF TRANSPORTATION

1891500

WIN
018915.00

PROJ. MANAGER	R. MOULTON	BY	DATE
DESIGN-DETAILED	D.PRIDE		SEP. 2021
CHECKED-REVIEWED			
DESIGN2-DETAILED2			
DESIGN3-DETAILED3			
REVISIONS 1			
REVISIONS 2			
REVISIONS 3			
REVISIONS 4			
FIELD CHANGES			

SIGNATURE

P.E. NUMBER

DATE

BREWER TO EDDINGTON
I-395/ROUTE 9 CONNECTOR

JUGHANDLE
CROSS SECTIONS

SHEET NUMBER

H377

OF 460


Sta. 5004+00.00 to Sta. 5004+48.65

Date:10/1/2021


Username: common

Division: HIGHWAY


Filename: ...\MSTA\Xsect_Jughandle.dgn

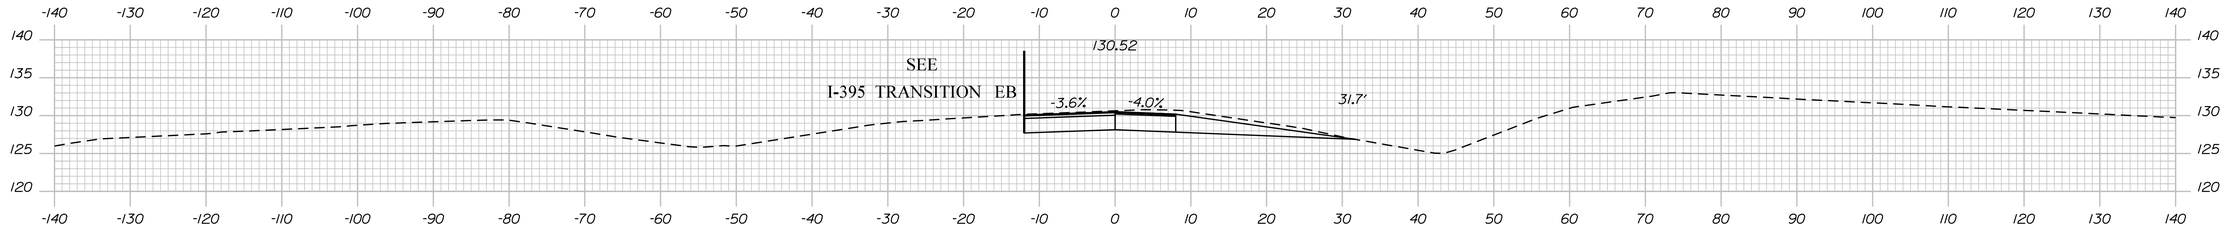


602+00.00

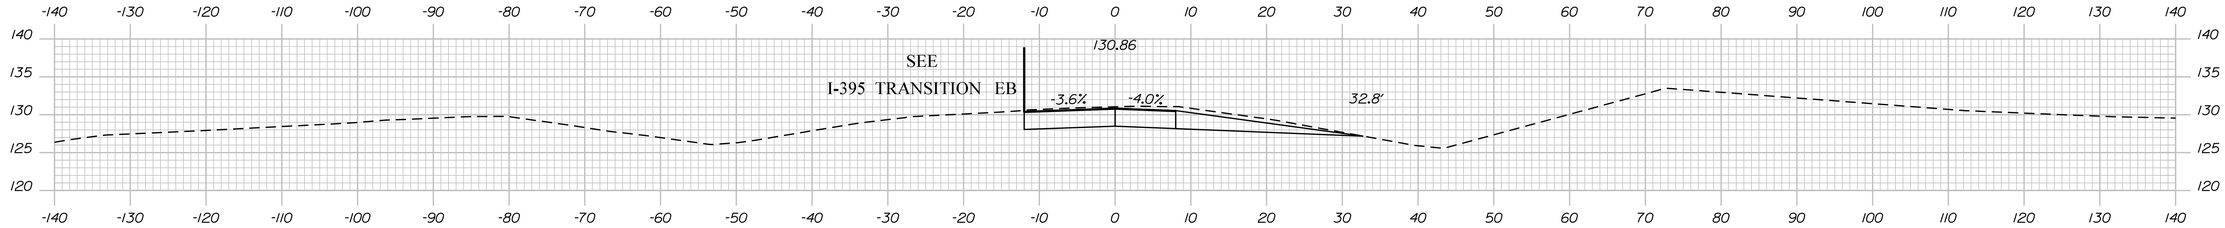


601+50.00

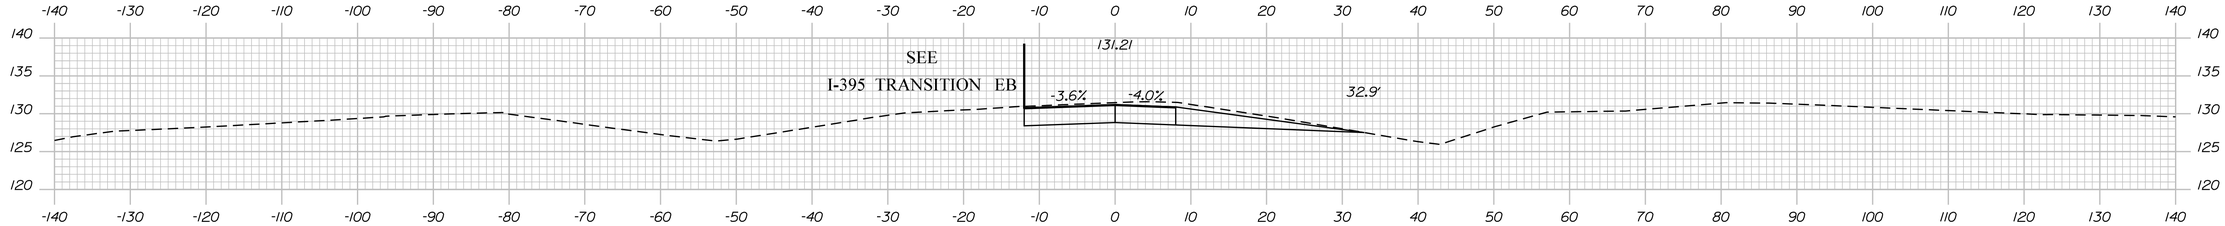

601+00.00

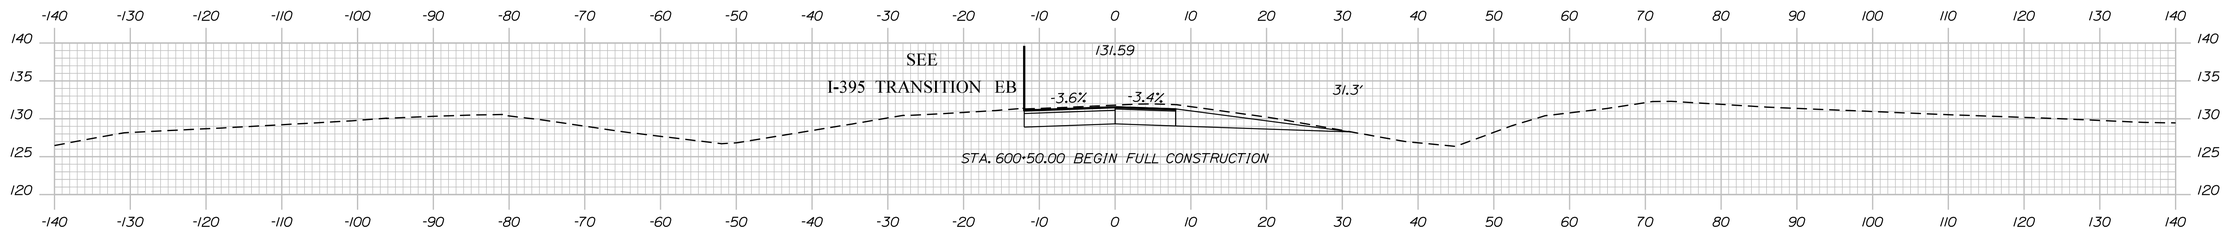

600+50.00

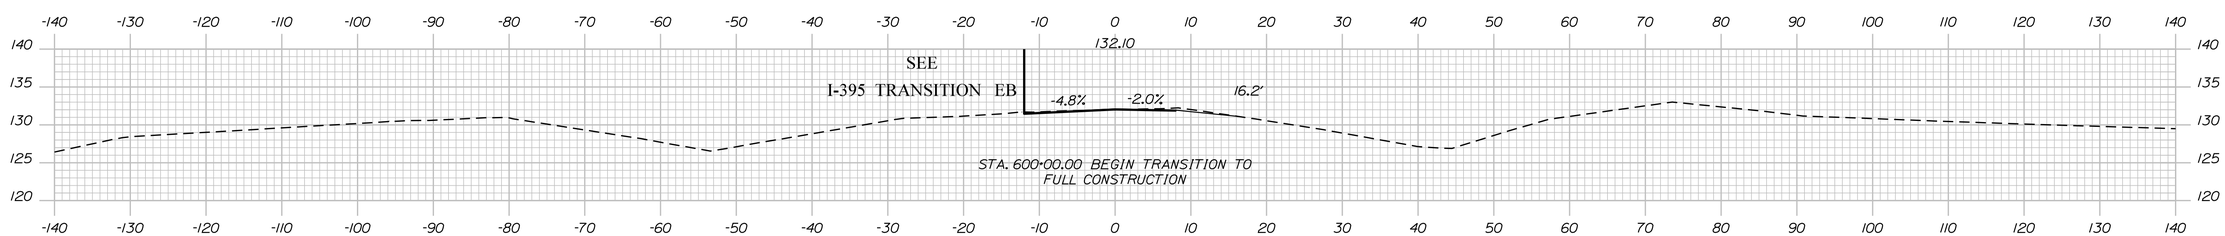

600+00.00

STA. 600+08.7
APPROX. ELEV. 108.8
HB-BE-302

NR

Sta. 600+00.00 to Sta. 602+00.00

STATE OF MAINE
DEPARTMENT OF TRANSPORTATION

1891500

WIN
018915.00

SIGNATURE		
P.E. NUMBER		
DATE		

PROJ. MANAGER	R. MOULTON	BY	
DESIGN-DETAILED	D.PRIDE	DATE	SEP. 2021
CHECKED-REVIEWED			
DESIGN2-DETAILED2			
DESIGN3-DETAILED3			
REVISIONS 1			
REVISIONS 2			
REVISIONS 3			
REVISIONS 4			
FIELD CHANGES			

BREWER TO EDDINGTON
1-395/ROUTE 9 CONNECTOR


RAMP A
CROSS SECTIONS

SHEET NUMBER

H378

OF 460

Filename: ...\378_XSECT_600+00_001.dgn Division: HIGHWAY Username: common Date:9/30/2021

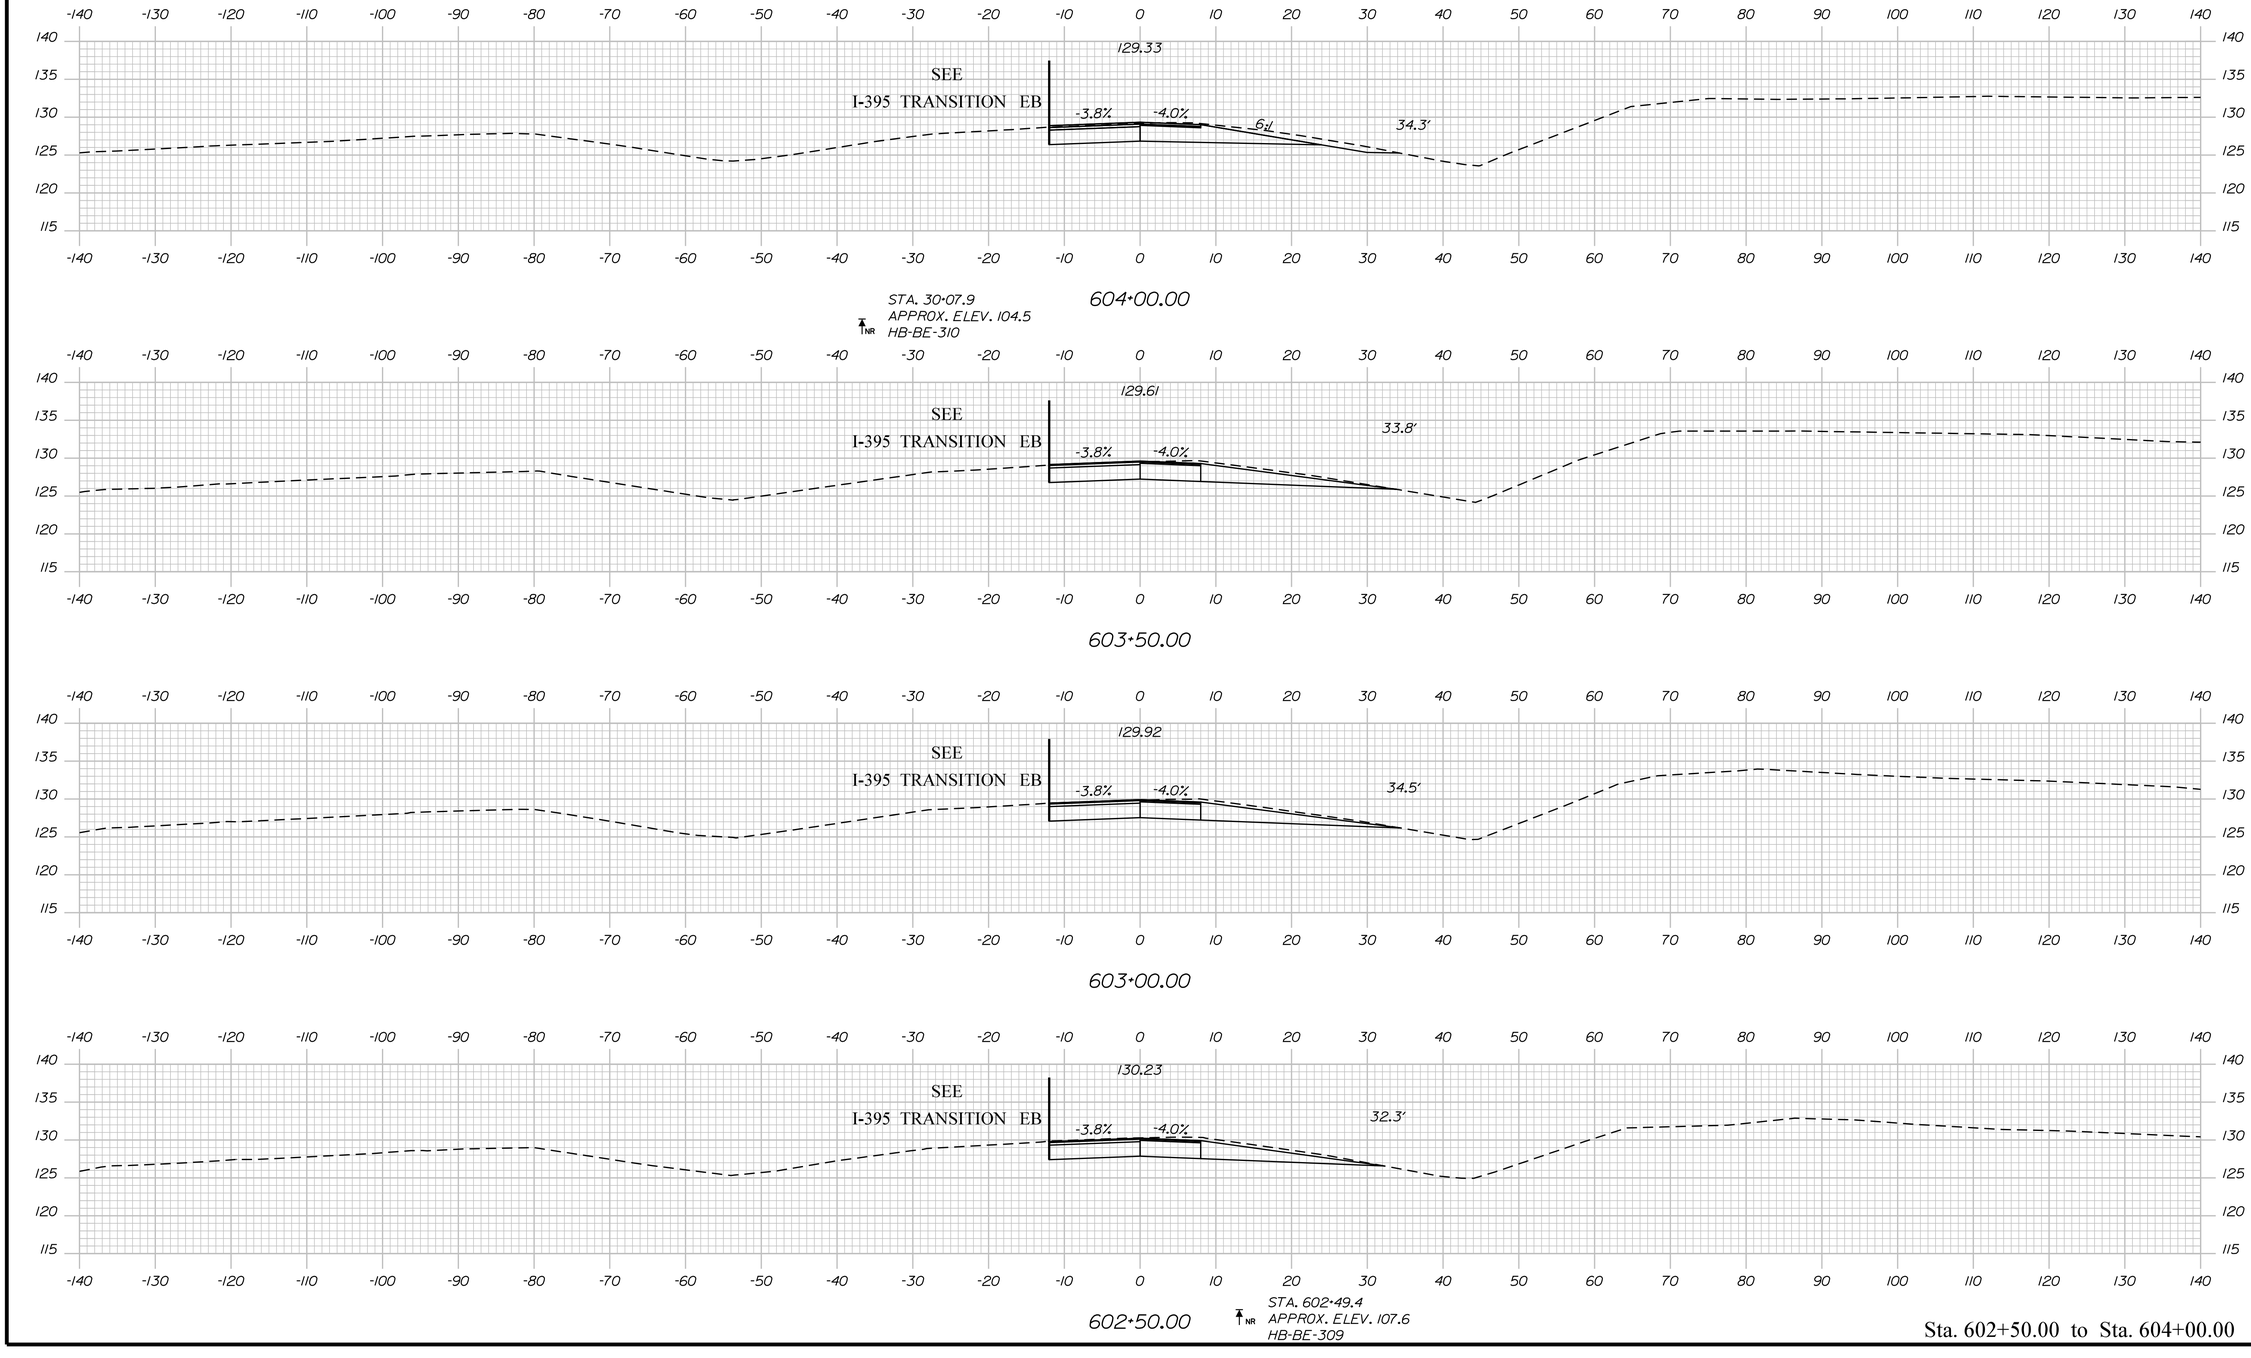

Sta. 602+50.00 to Sta. 604+00.00

STATE OF MAINE
DEPARTMENT OF TRANSPORTATION

1891500

WIN
018915.00

PROJ. MANAGER	R. MOULTON	BY	
DESIGN-DETAILED	D.PRIDE	DATE	SEP. 2021
CHECKED-REVIEWED			
DESIGN2-DETAILED2			
DESIGN3-DETAILED3			
REVISIONS 1			
REVISIONS 2			
REVISIONS 3			
REVISIONS 4			
FIELD CHANGES			

SIGNATURE

P.E. NUMBER

DATE

BREWER TO EDDINGTON
1-395/ROUTE 9 CONNECTOR


RAMP A
CROSS SECTIONS

SHEET NUMBER


H379

OF 460


Filename: ...\379_XSECT_602+50_002.dgn Division: HIGHWAY Username: common Date:9/30/2021

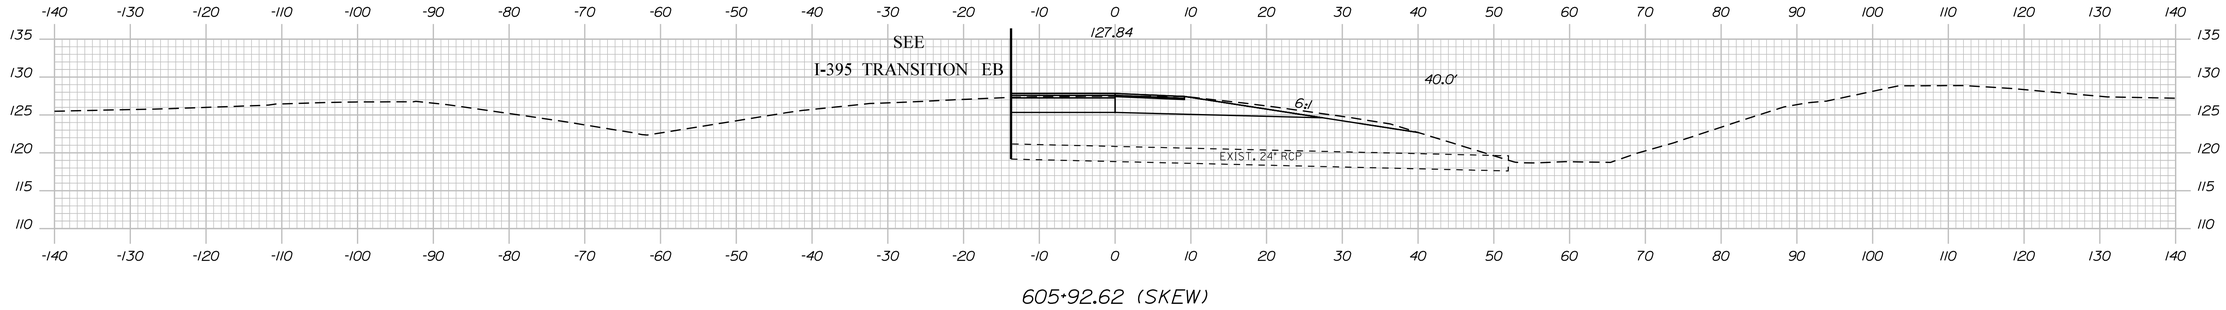

605+92.62 (SKEW)

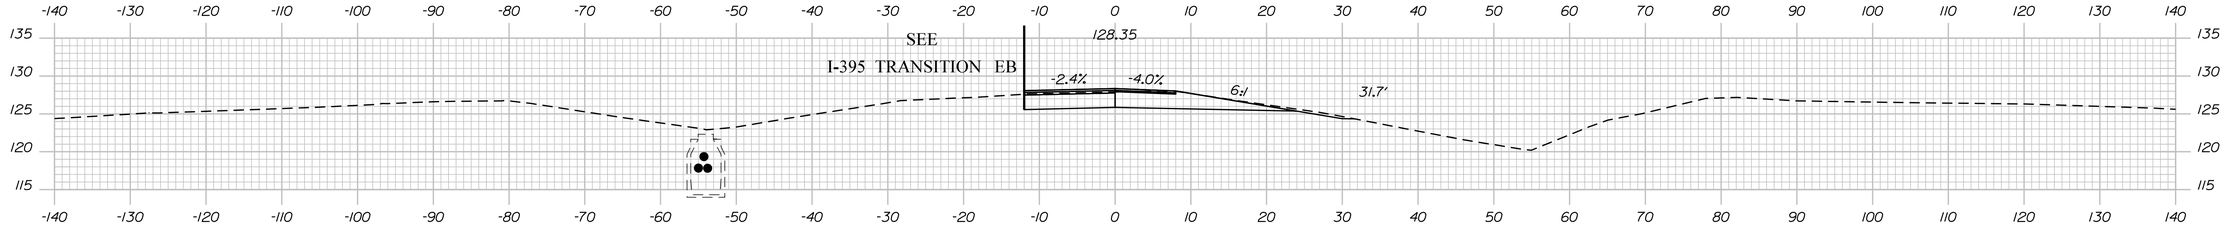


605+50.00

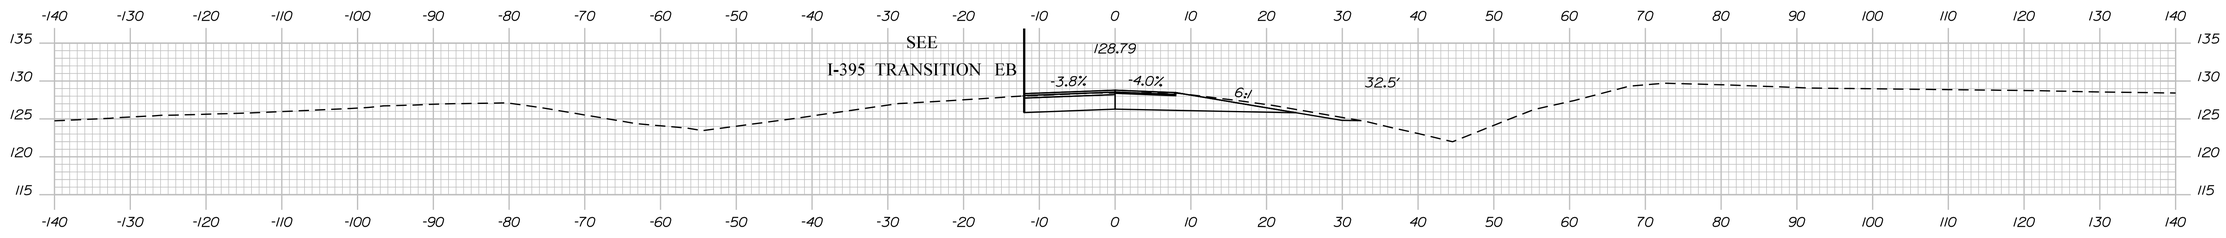

605+00.00

STA. 604+99.7
APPROX. ELEV. 105.5
HB-BE-311

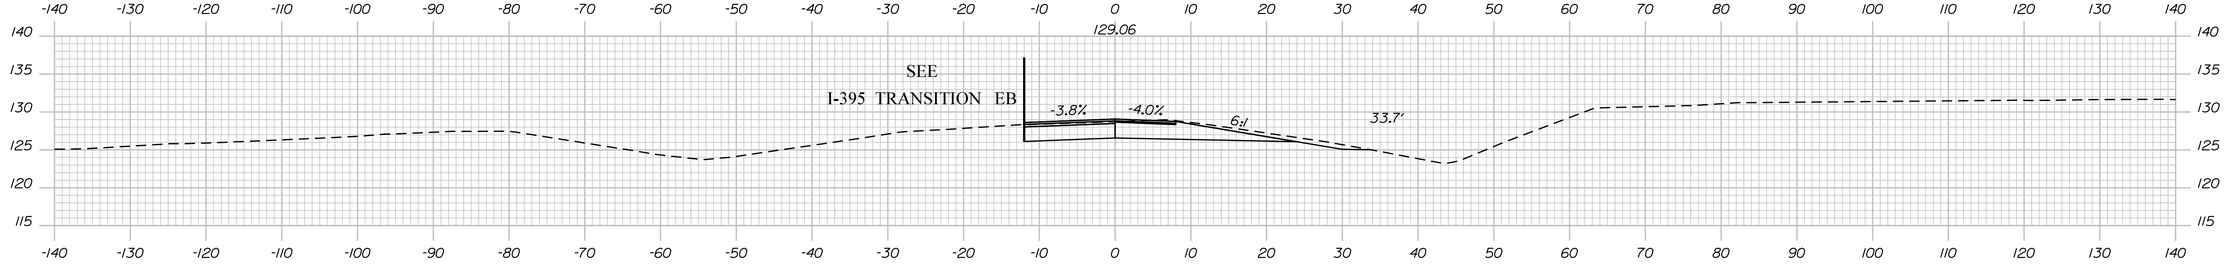

604+50.00

Sta. 604+50.00 to Sta. 605+92.62

STATE OF MAINE
DEPARTMENT OF TRANSPORTATION

1891500

WIN
018915.00

PROJ. MANAGER	R. MOULTON	BY	DATE
DESIGN-DETAILED	D.PRIDE		SEP. 2021
CHECKED-REVIEWED			
DESIGN2-DETAILED2			
DESIGN3-DETAILED3			
REVISIONS 1			
REVISIONS 2			
REVISIONS 3			
REVISIONS 4			
FIELD CHANGES			

SIGNATURE

P.E. NUMBER

DATE

BREWER TO EDDINGTON
1-395/ROUTE 9 CONNECTOR


RAMP A
CROSS SECTIONS

SHEET NUMBER

H380

OF 460

Filename: ...\380_XSECT_604+50_003.dgn Division: HIGHWAY Username: common Date:9/30/2021

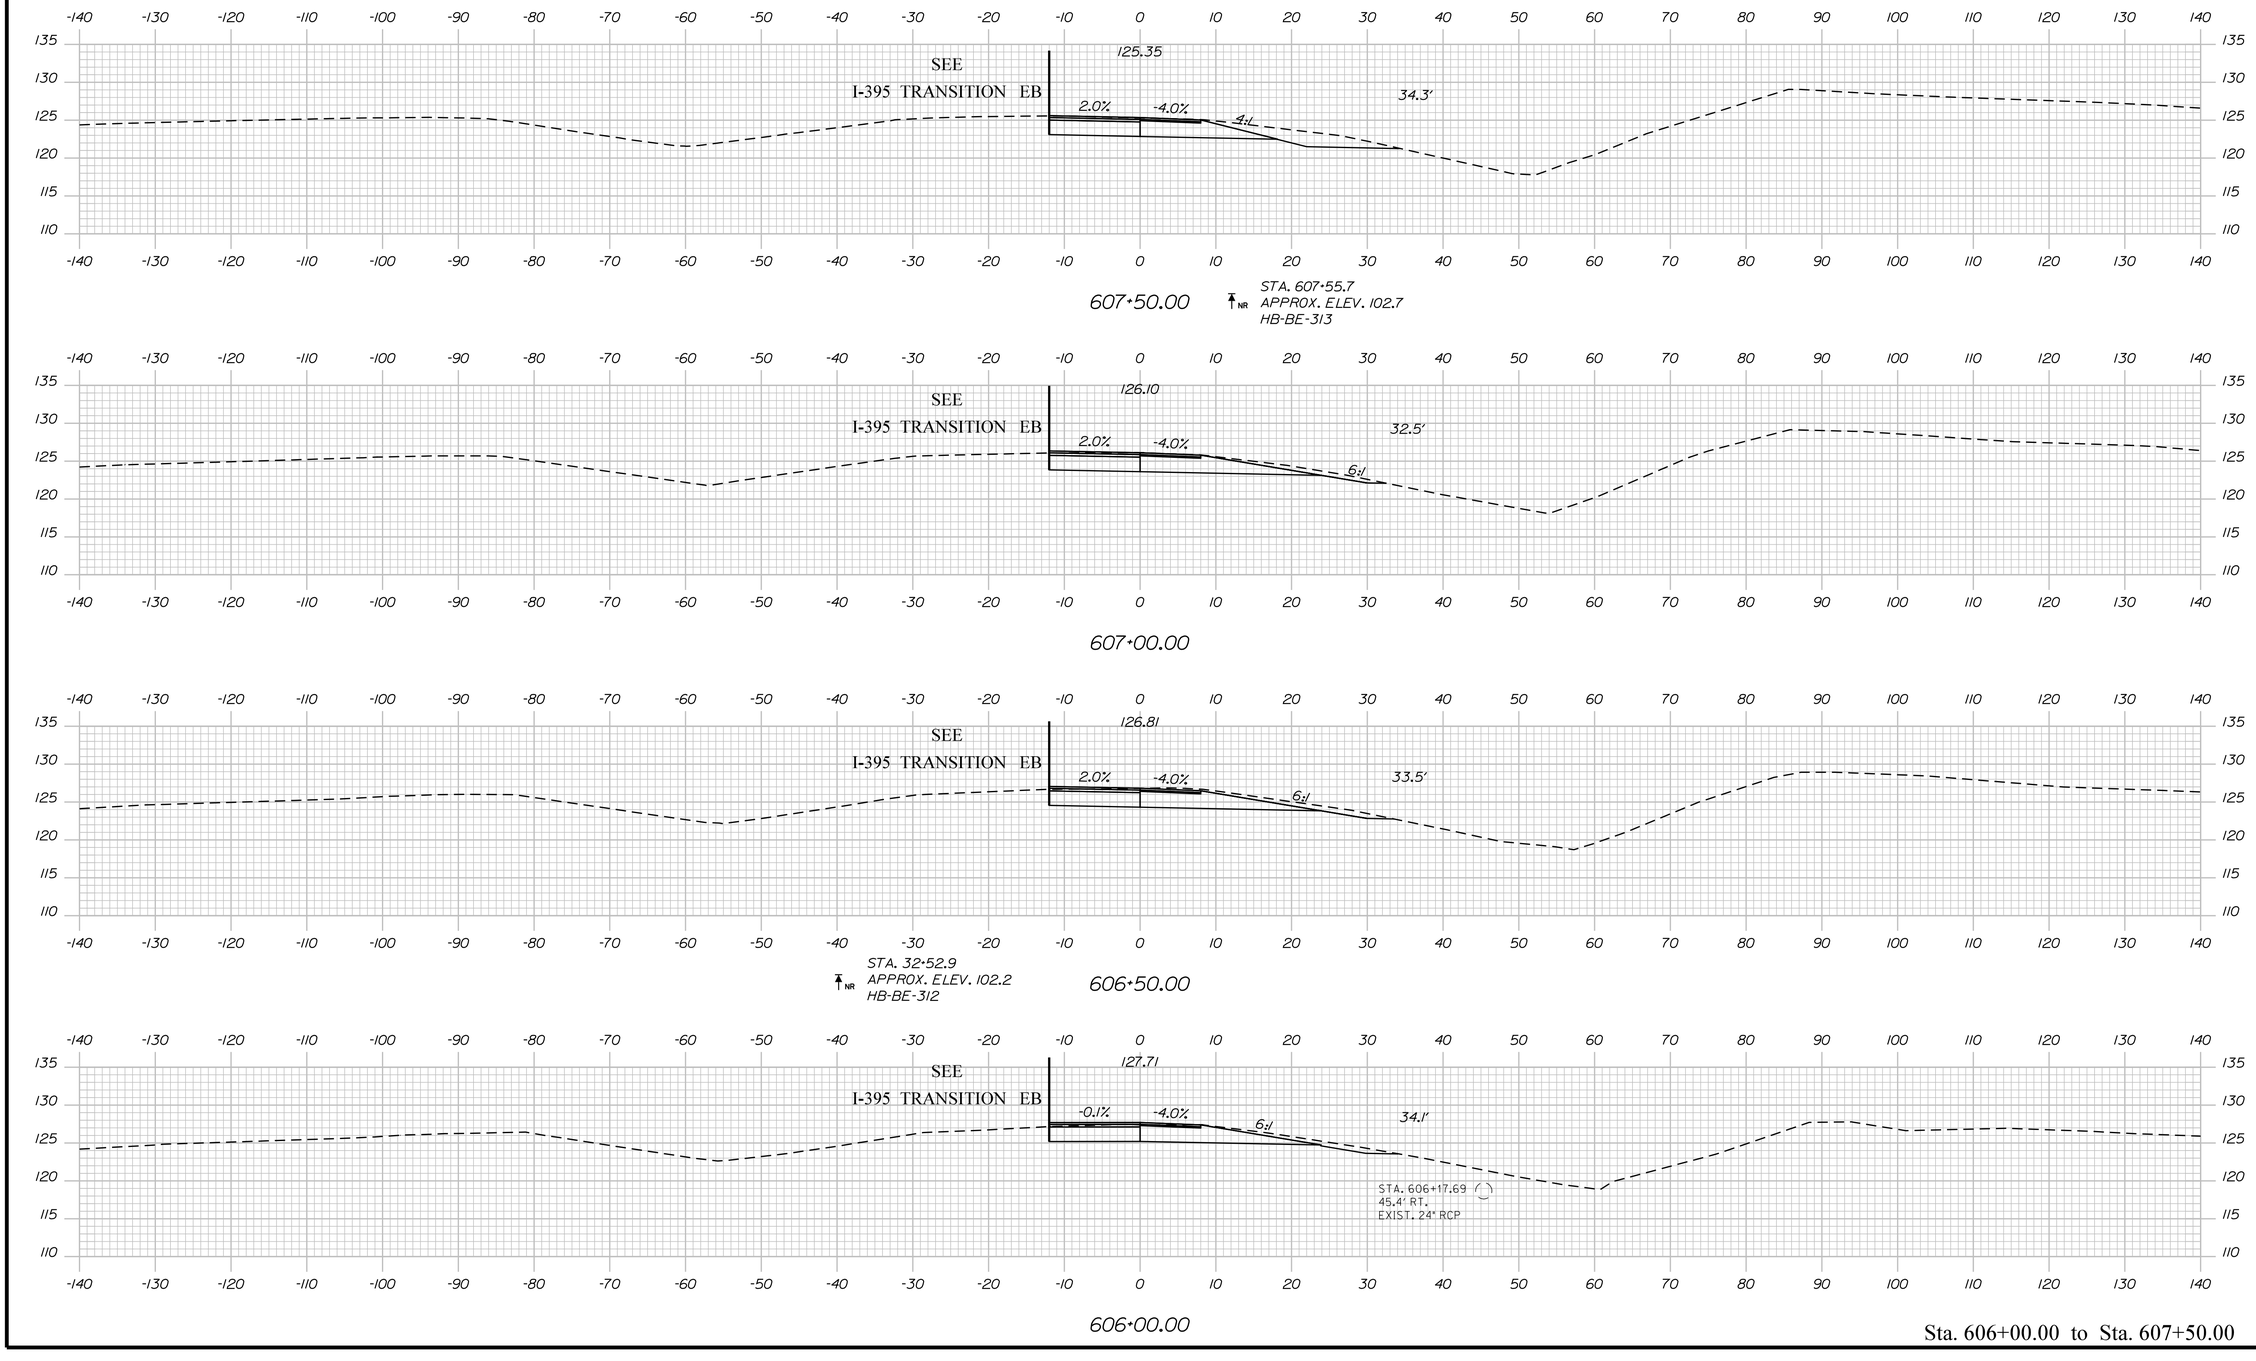

Sta. 606+00.00 to Sta. 607+50.00

STATE OF MAINE
DEPARTMENT OF TRANSPORTATION

1891500

WIN
018915.00

	BY	DATE
PROJ. MANAGER	R. MOULTON	
DESIGN-DETAILED	D.PRIDE	SEP. 2021
CHECKED-REVIEWED		
DESIGN2-DETAILED2		
DESIGN3-DETAILED3		
REVISIONS 1		
REVISIONS 2		
REVISIONS 3		
REVISIONS 4		
FIELD CHANGES		

SIGNATURE

P.E. NUMBER

DATE

BREWER TO EDDINGTON
1-395/ROUTE 9 CONNECTOR


RAMP A
CROSS SECTIONS

SHEET NUMBER

H381

OF 460

Filename: ...\381_XSECT_606+00_004.dgn Division: HIGHWAY Username: common Date:9/30/2021

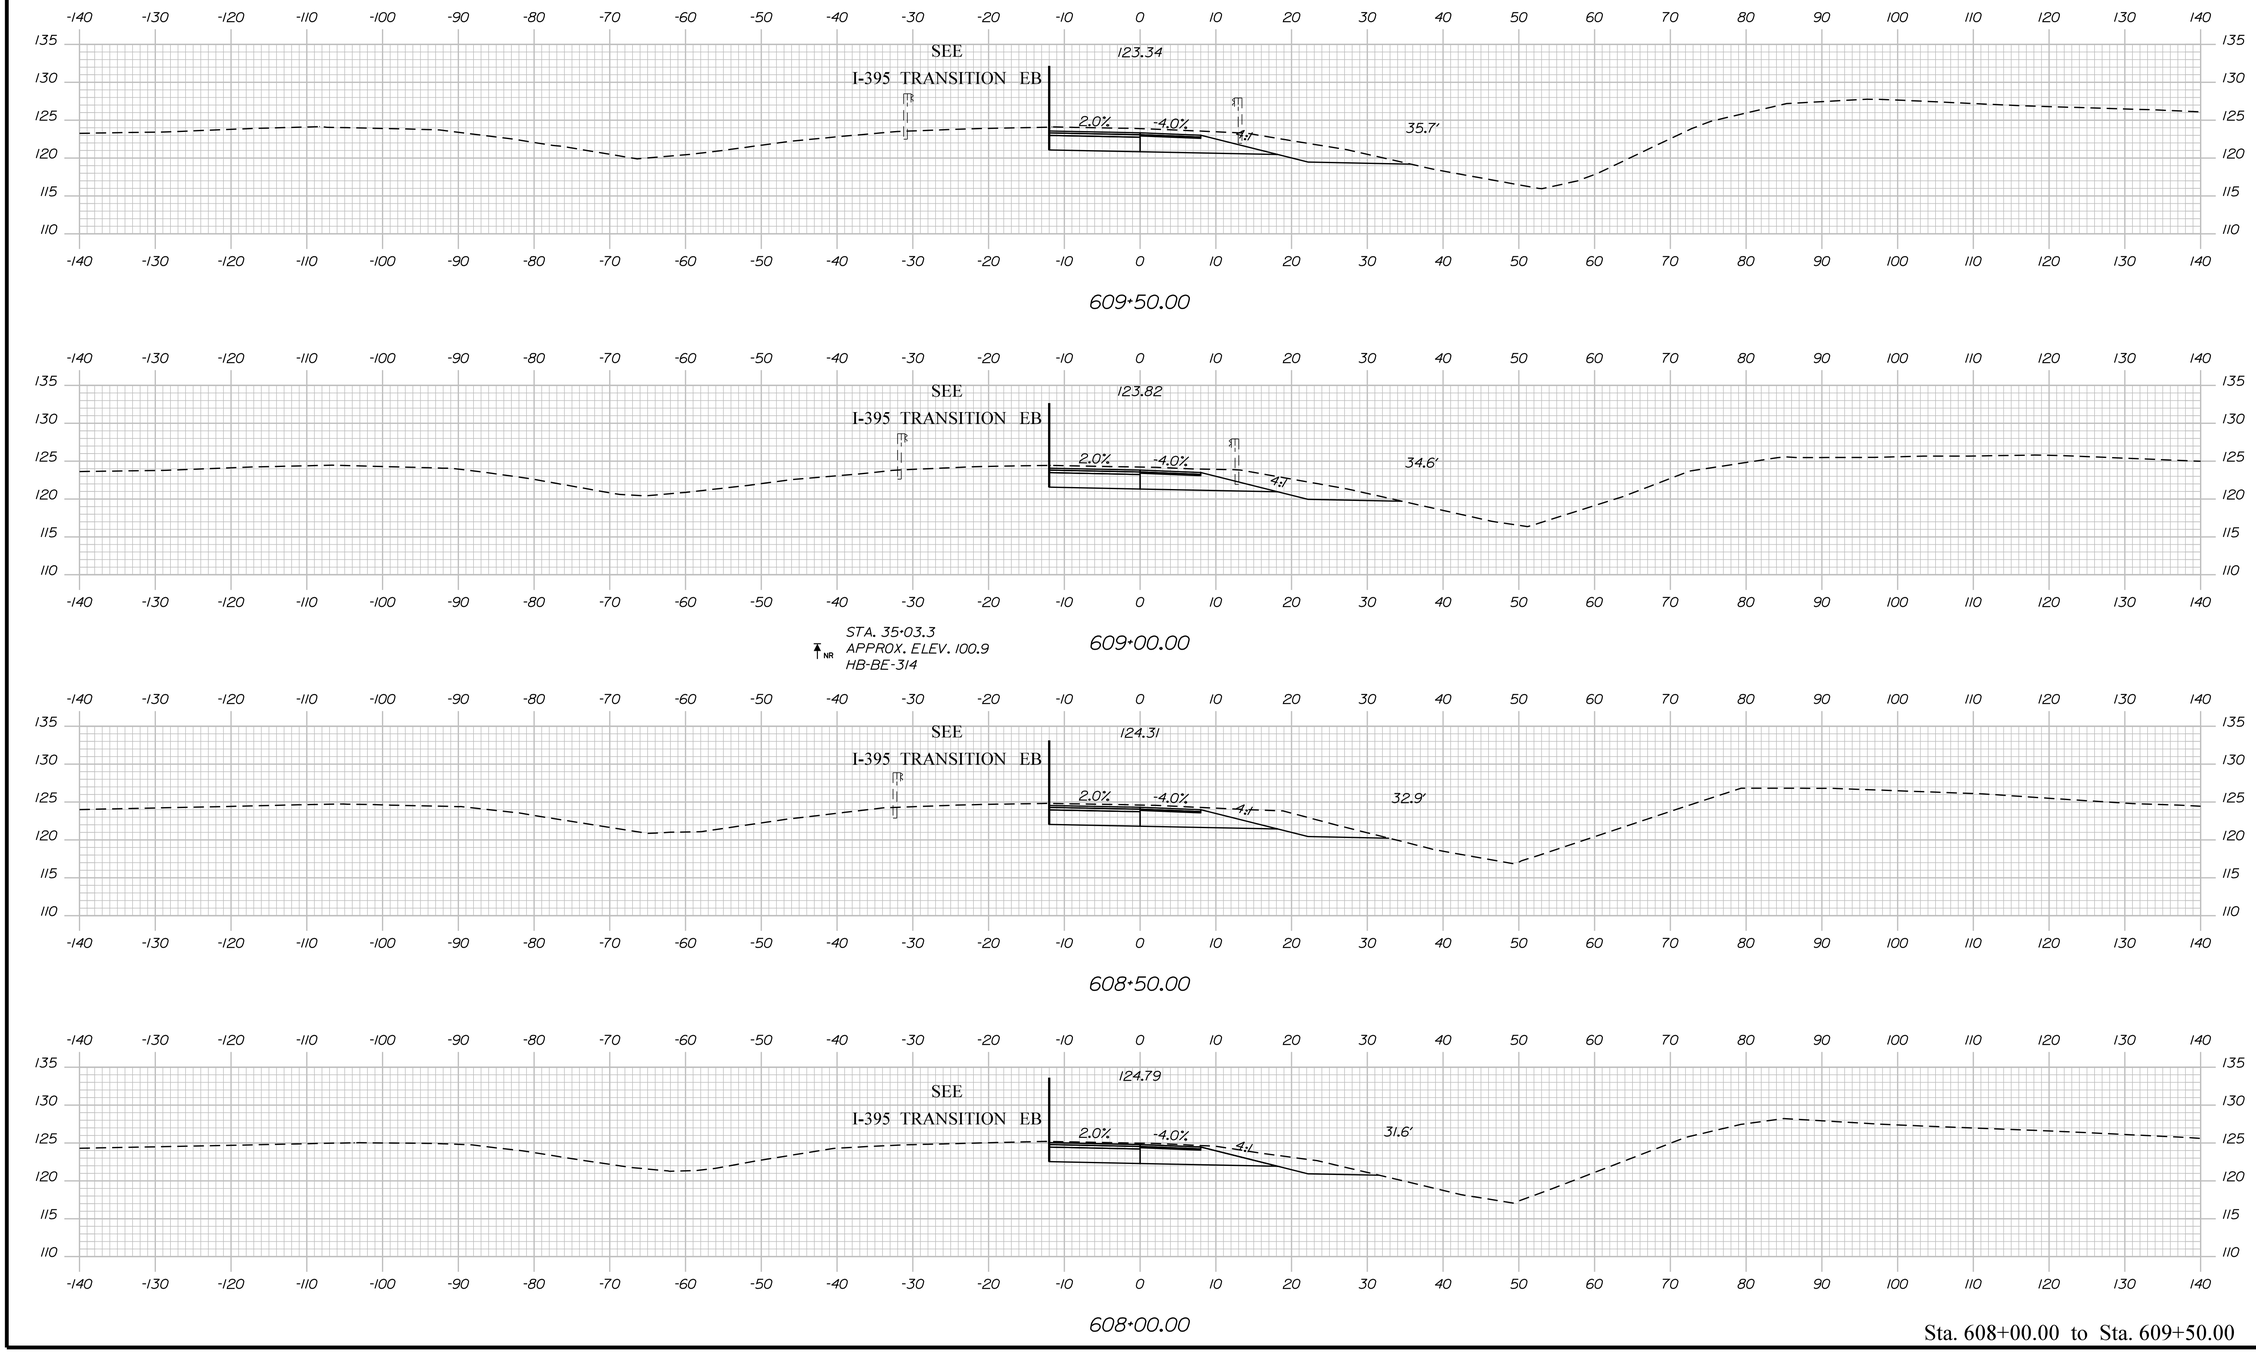

Sta. 608+00.00 to Sta. 609+50.00

STATE OF MAINE
DEPARTMENT OF TRANSPORTATION

1891500

WIN
018915.00

PROJ. MANAGER	R. MOULTON	BY	DATE
DESIGN-DETAILED	D.PRIDE		SEP. 2021
CHECKED-REVIEWED			
DESIGN2-DETAILED2			
DESIGN3-DETAILED3			
REVISIONS 1			
REVISIONS 2			
REVISIONS 3			
REVISIONS 4			
FIELD CHANGES			

SIGNATURE

P.E. NUMBER

DATE

BREWER TO EDDINGTON
1-395/ROUTE 9 CONNECTOR


RAMP A
CROSS SECTIONS

SHEET NUMBER

H382

OF 460

Filename: ...\382_XSECT_608+00_005.dgn Division: HIGHWAY Username: common Date:9/30/2021

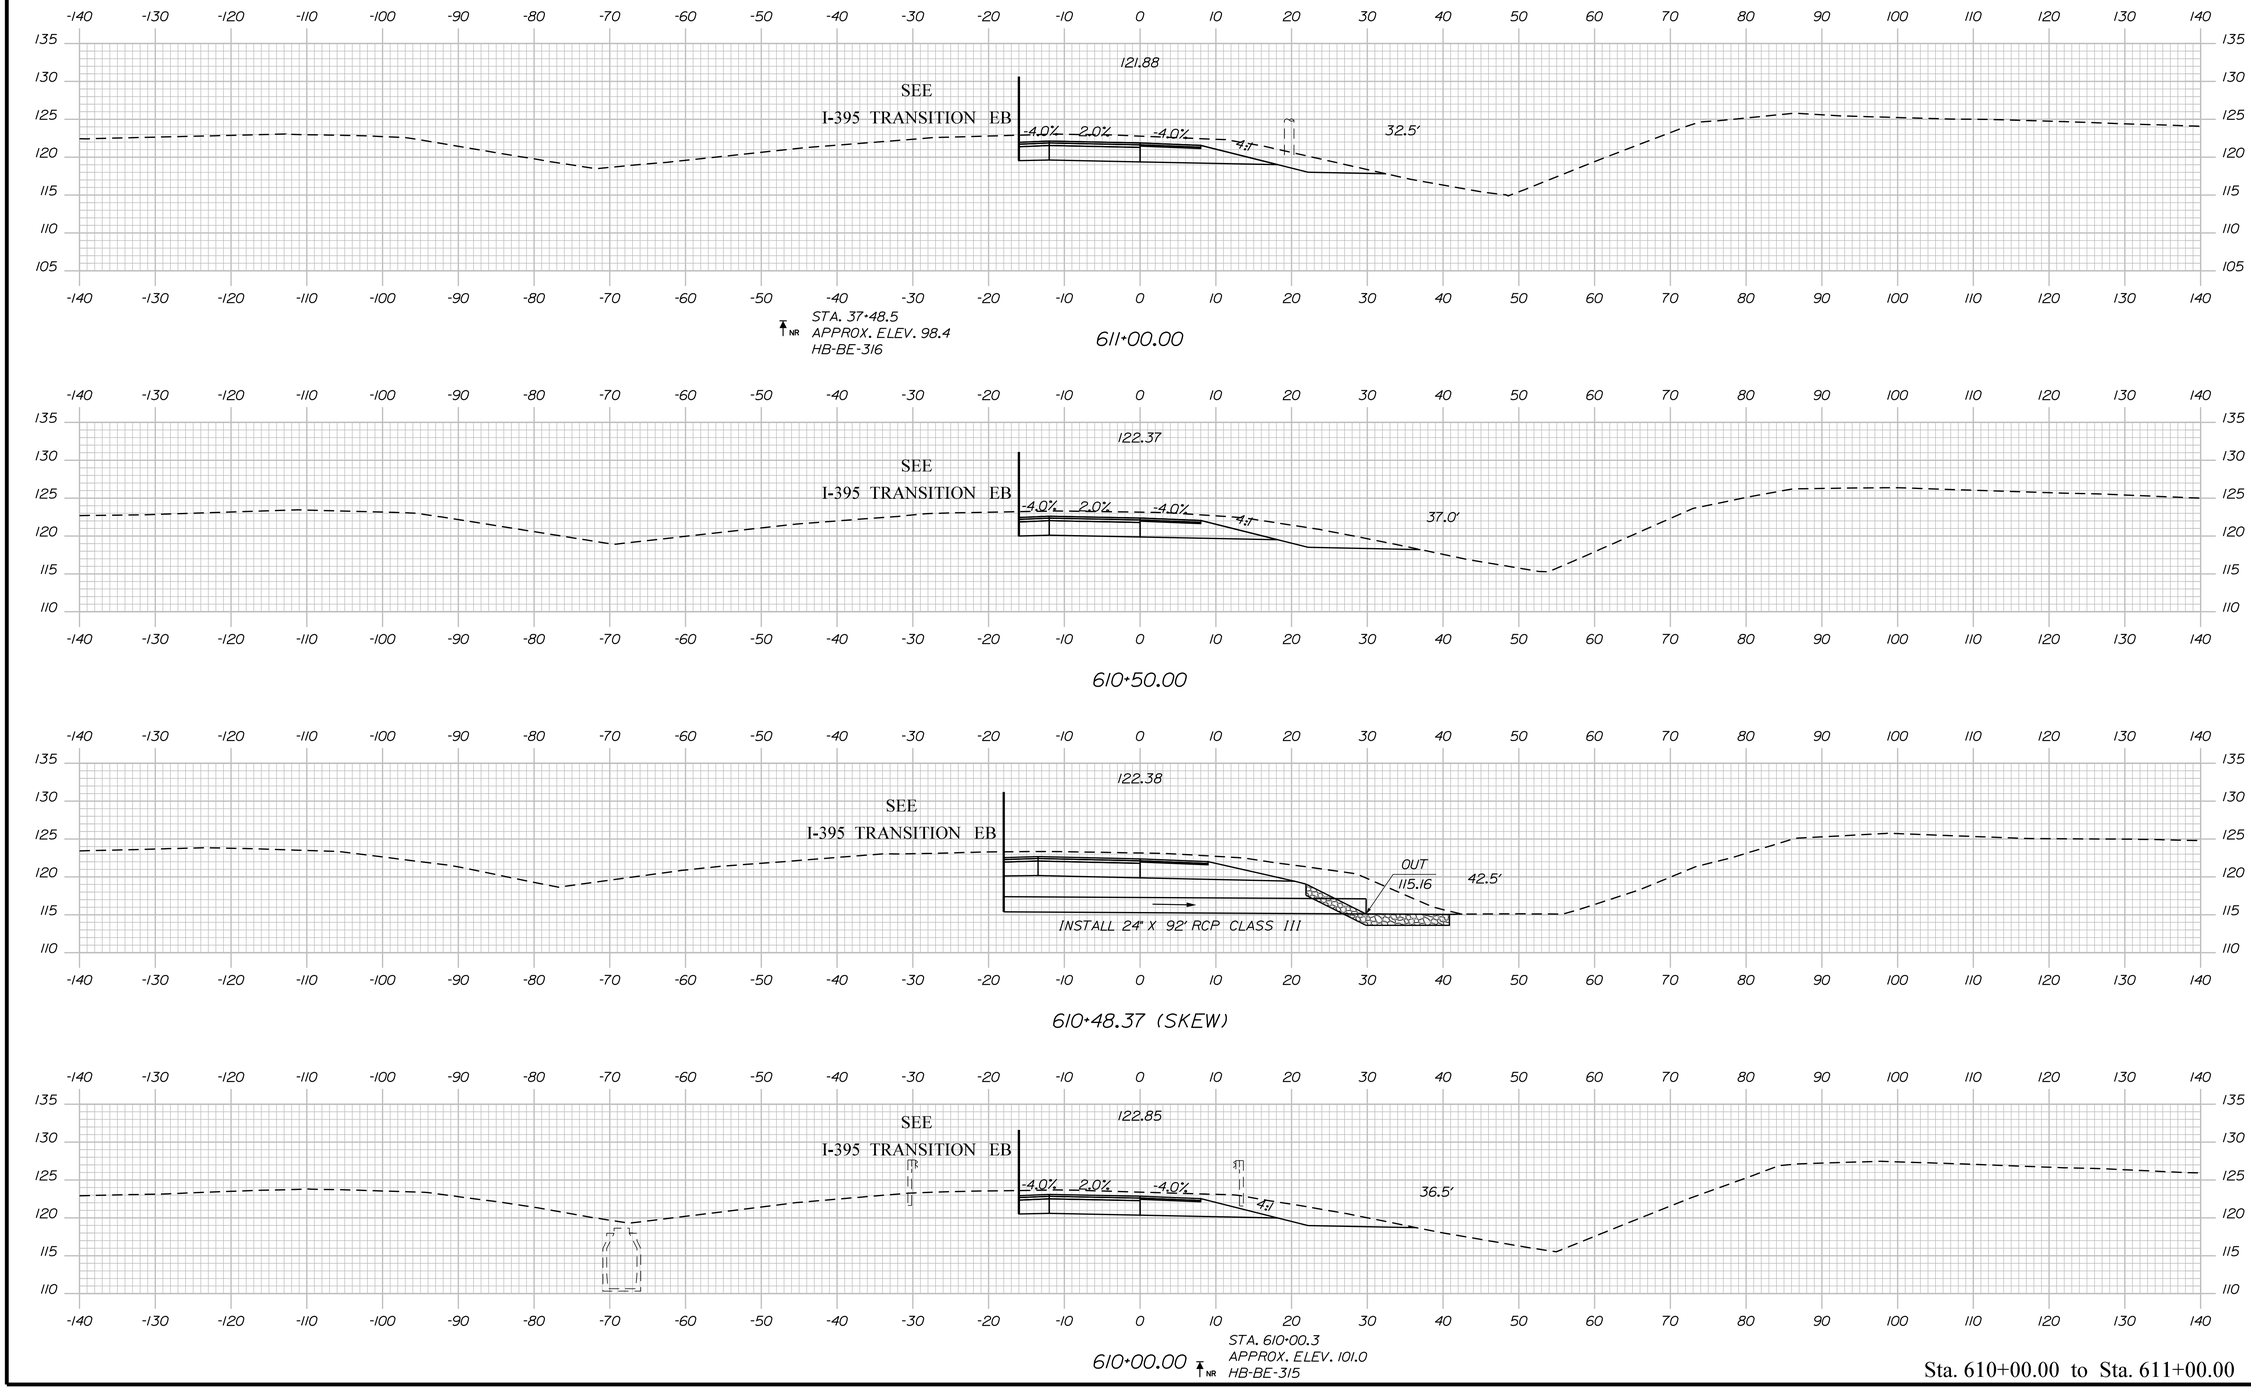

Sta. 610+00.00 to Sta. 611+00.00

STATE OF MAINE
DEPARTMENT OF TRANSPORTATION

1891500

WIN
018915.00

PROJ. MANAGER	R. MOULTON	BY	DATE
DESIGN-DETAILED	D.PRIDE		SEP. 2021
CHECKED-REVIEWED			
DESIGN2-DETAILED2			
DESIGN3-DETAILED3			
REVISIONS 1			
REVISIONS 2			
REVISIONS 3			
REVISIONS 4			
FIELD CHANGES			

SIGNATURE

P.E. NUMBER

DATE

BREWER TO EDDINGTON
1-395/ROUTE 9 CONNECTOR


RAMP A
CROSS SECTIONS


SHEET NUMBER


H383


OF 460

Filename: ...\383_XSECT_610+00_006.dgn Division: HIGHWAY Username: common Date:9/30/2021

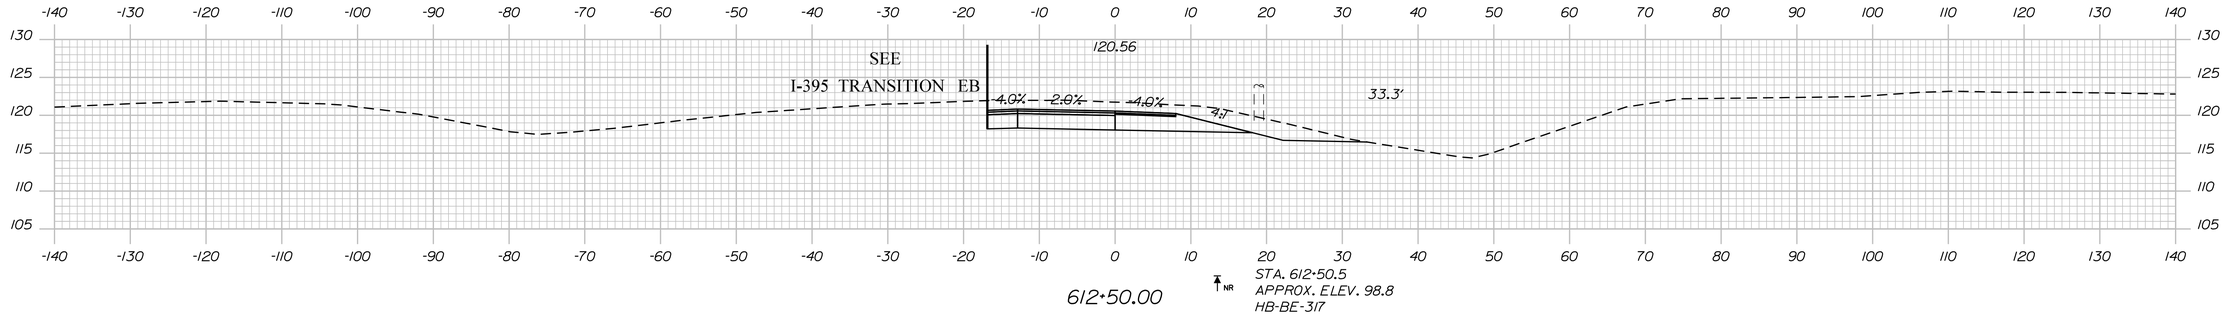

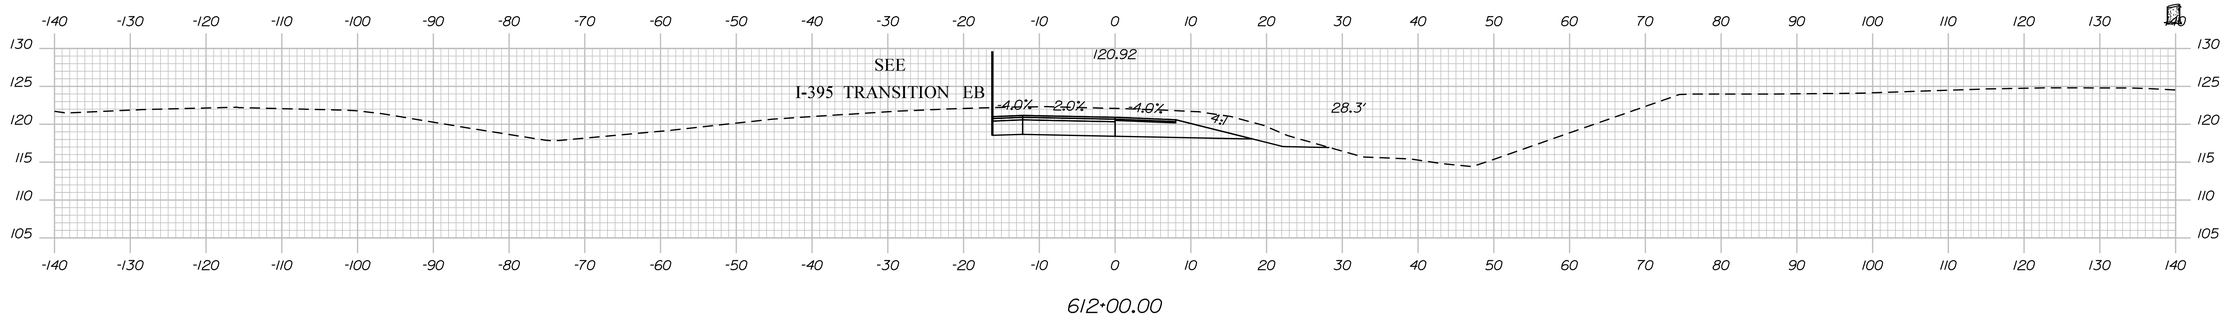

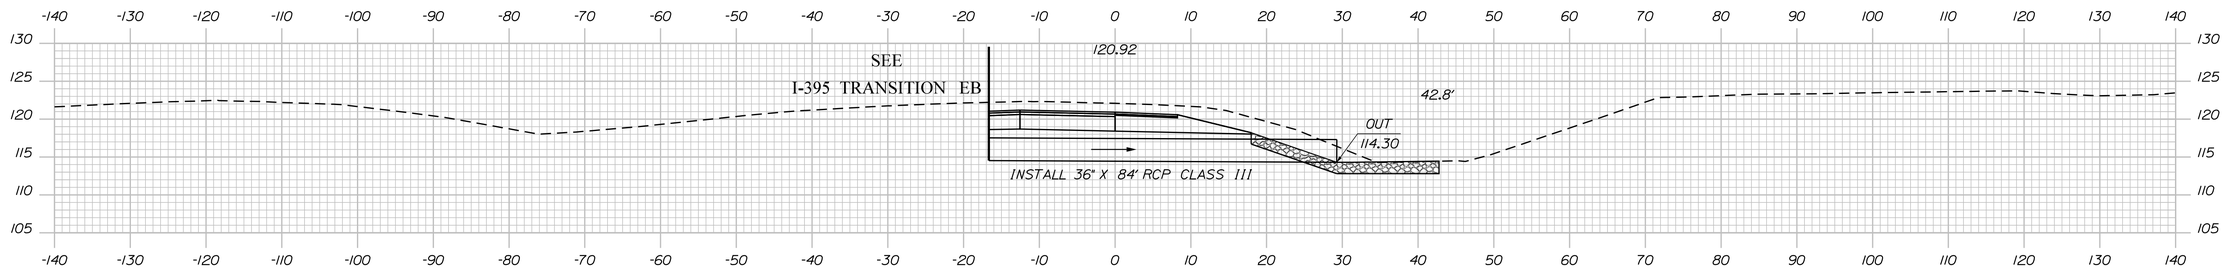

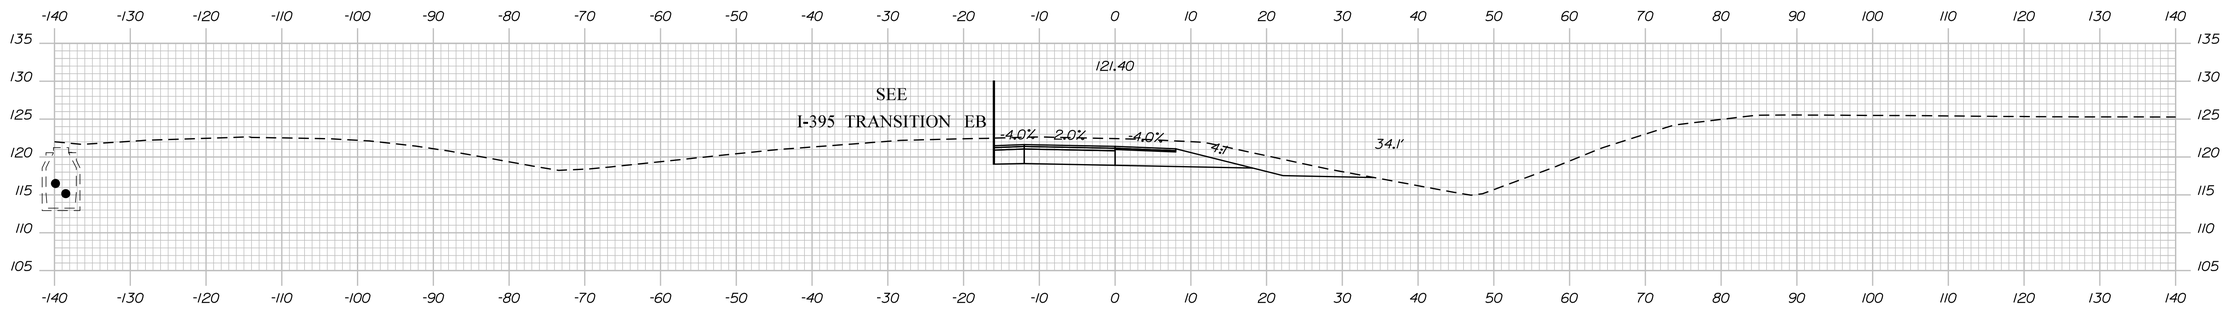

Sta. 611+50.00 to Sta. 612+50.00

STATE OF MAINE
DEPARTMENT OF TRANSPORTATION

1891500

WIN
018915.00

PROJ. MANAGER	R. MOULTON		
DESIGN-DETAILED	D.PRIDE	BY	DATE
CHECKED-REVIEWED			
DESIGN2-DETAILED2			
DESIGN3-DETAILED3			
REVISIONS 1			
REVISIONS 2			
REVISIONS 3			
REVISIONS 4			
FIELD CHANGES			SEP. 2021

SIGNATURE

P.E. NUMBER

DATE

BREWER TO EDDINGTON
1-395/ROUTE 9 CONNECTOR


RAMP A
CROSS SECTIONS

SHEET NUMBER

H384

OF 460

Filename: ...\HIGHWAY\MSTA\Xsect_Ramp A.dgn Division: HIGHWAY Username: common Date:9/30/2021

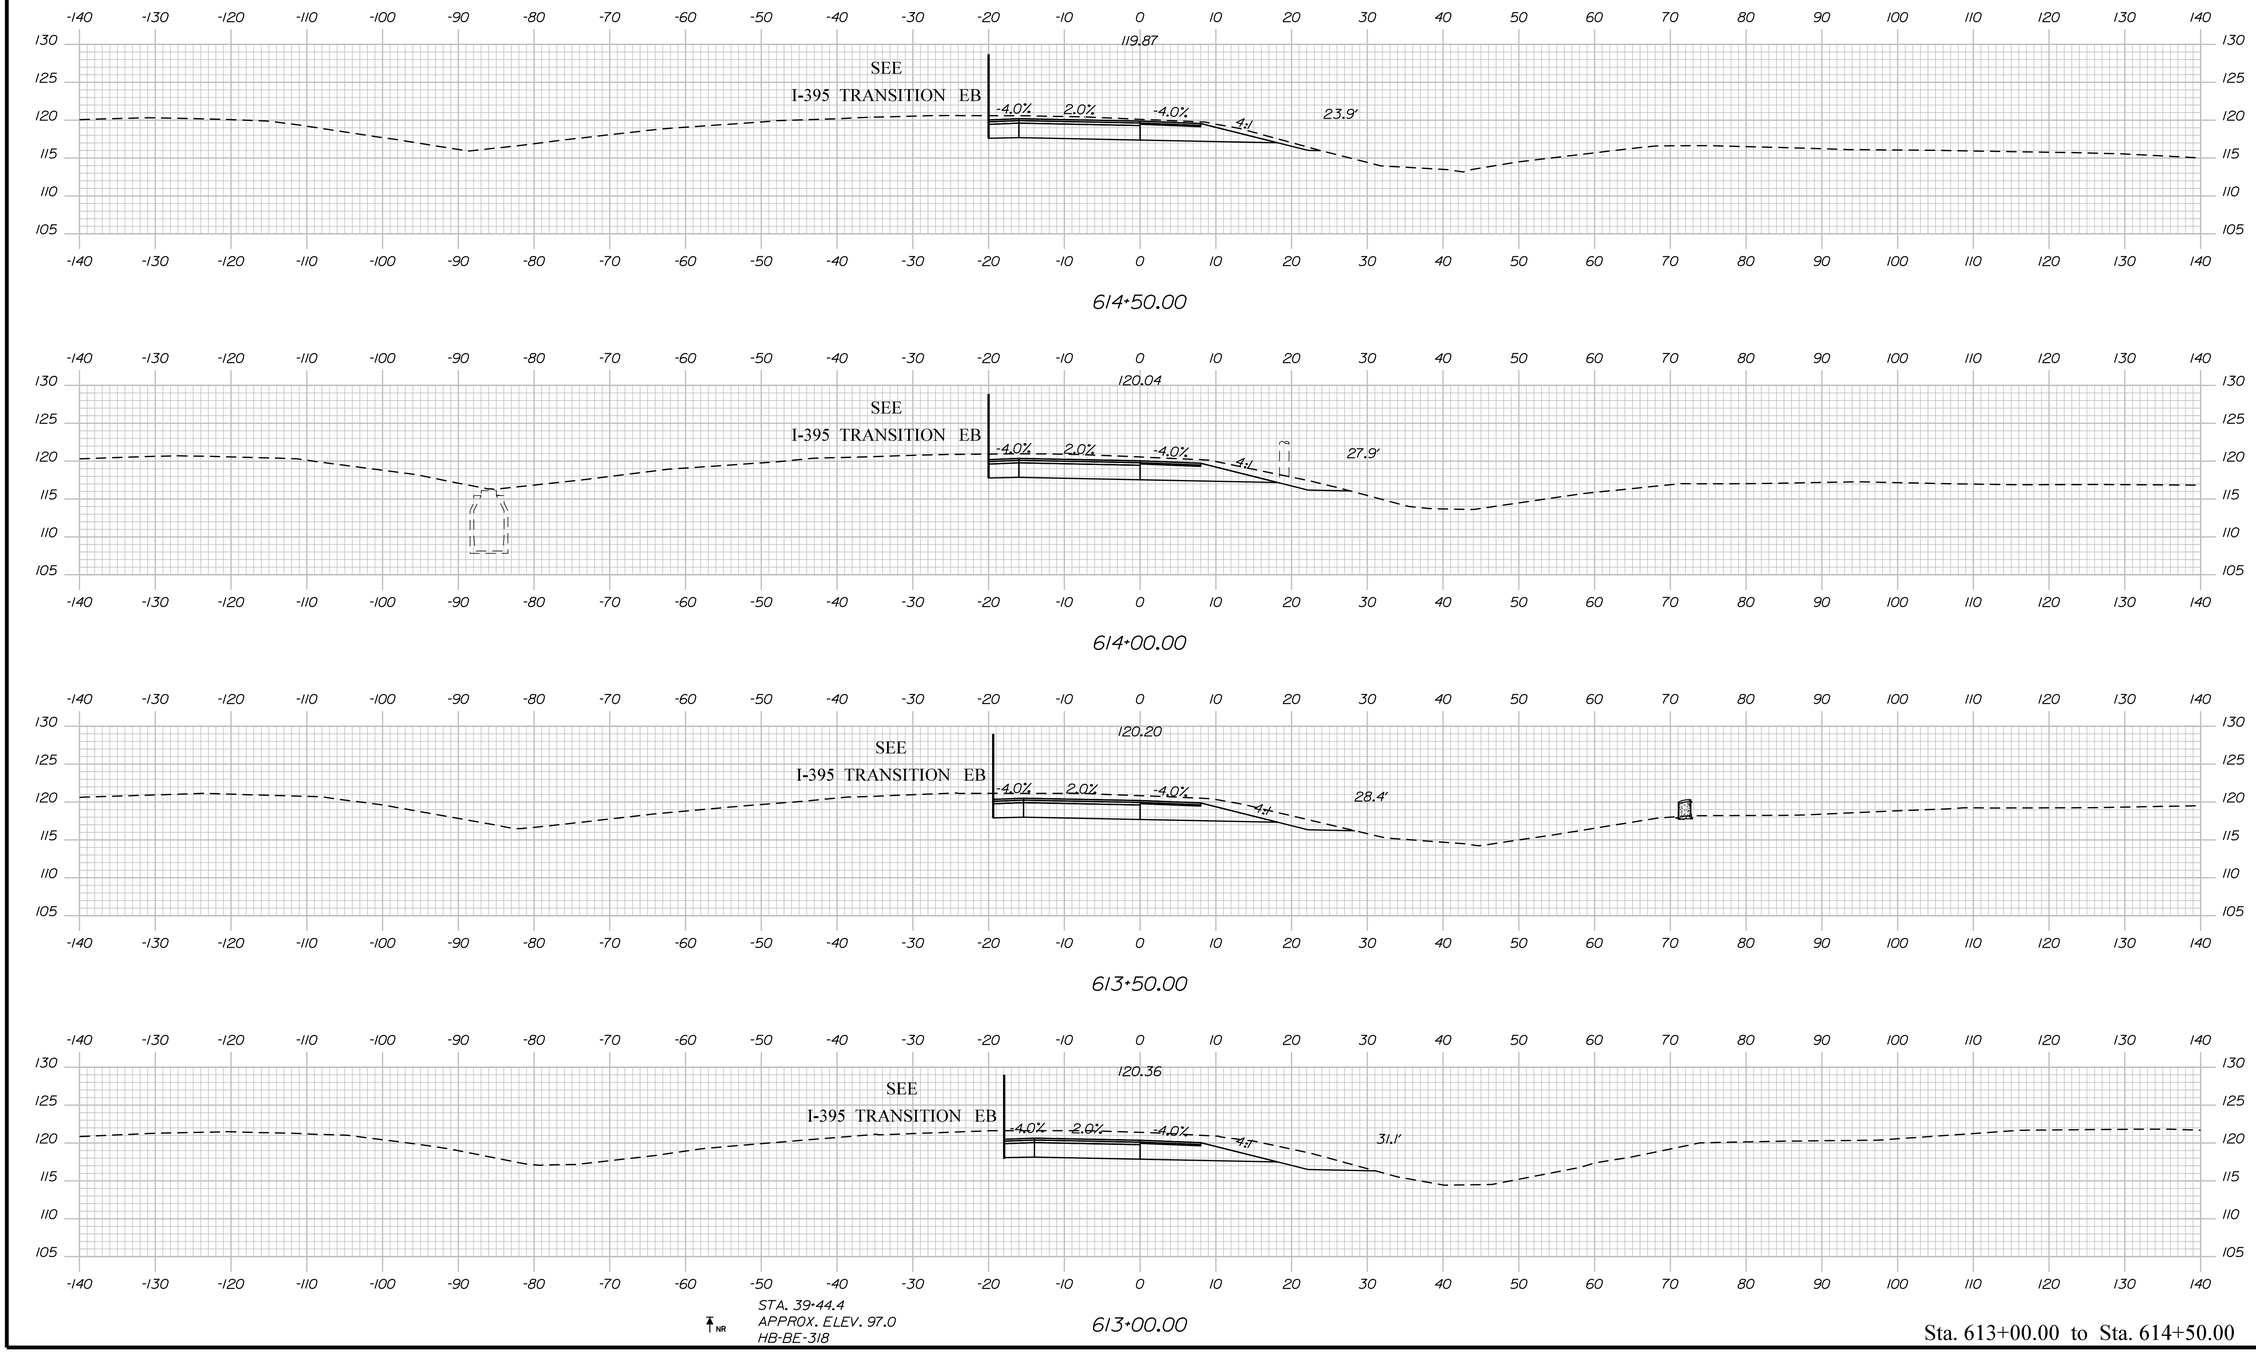

Sta. 613+00.00 to Sta. 614+50.00

STATE OF MAINE
DEPARTMENT OF TRANSPORTATION

1891500

WIN
018915.00

PROJ. MANAGER	R. MOULTON		
DESIGN-DETAILED	D.PRIDE		SEP. 2021
CHECKED-REVIEWED			
DESIGN2-DETAILED2			
DESIGN3-DETAILED3			
REVISIONS 1			
REVISIONS 2			
REVISIONS 3			
REVISIONS 4			
FIELD CHANGES			

SIGNATURE

P.E. NUMBER

DATE

BREWER TO EDDINGTON
1-395/ROUTE 9 CONNECTOR


RAMP A
CROSS SECTIONS

SHEET NUMBER

H385

OF 460

Filename: ...\385_XSECT_613+00_008.dgn Division: HIGHWAY Username: common Date:9/30/2021

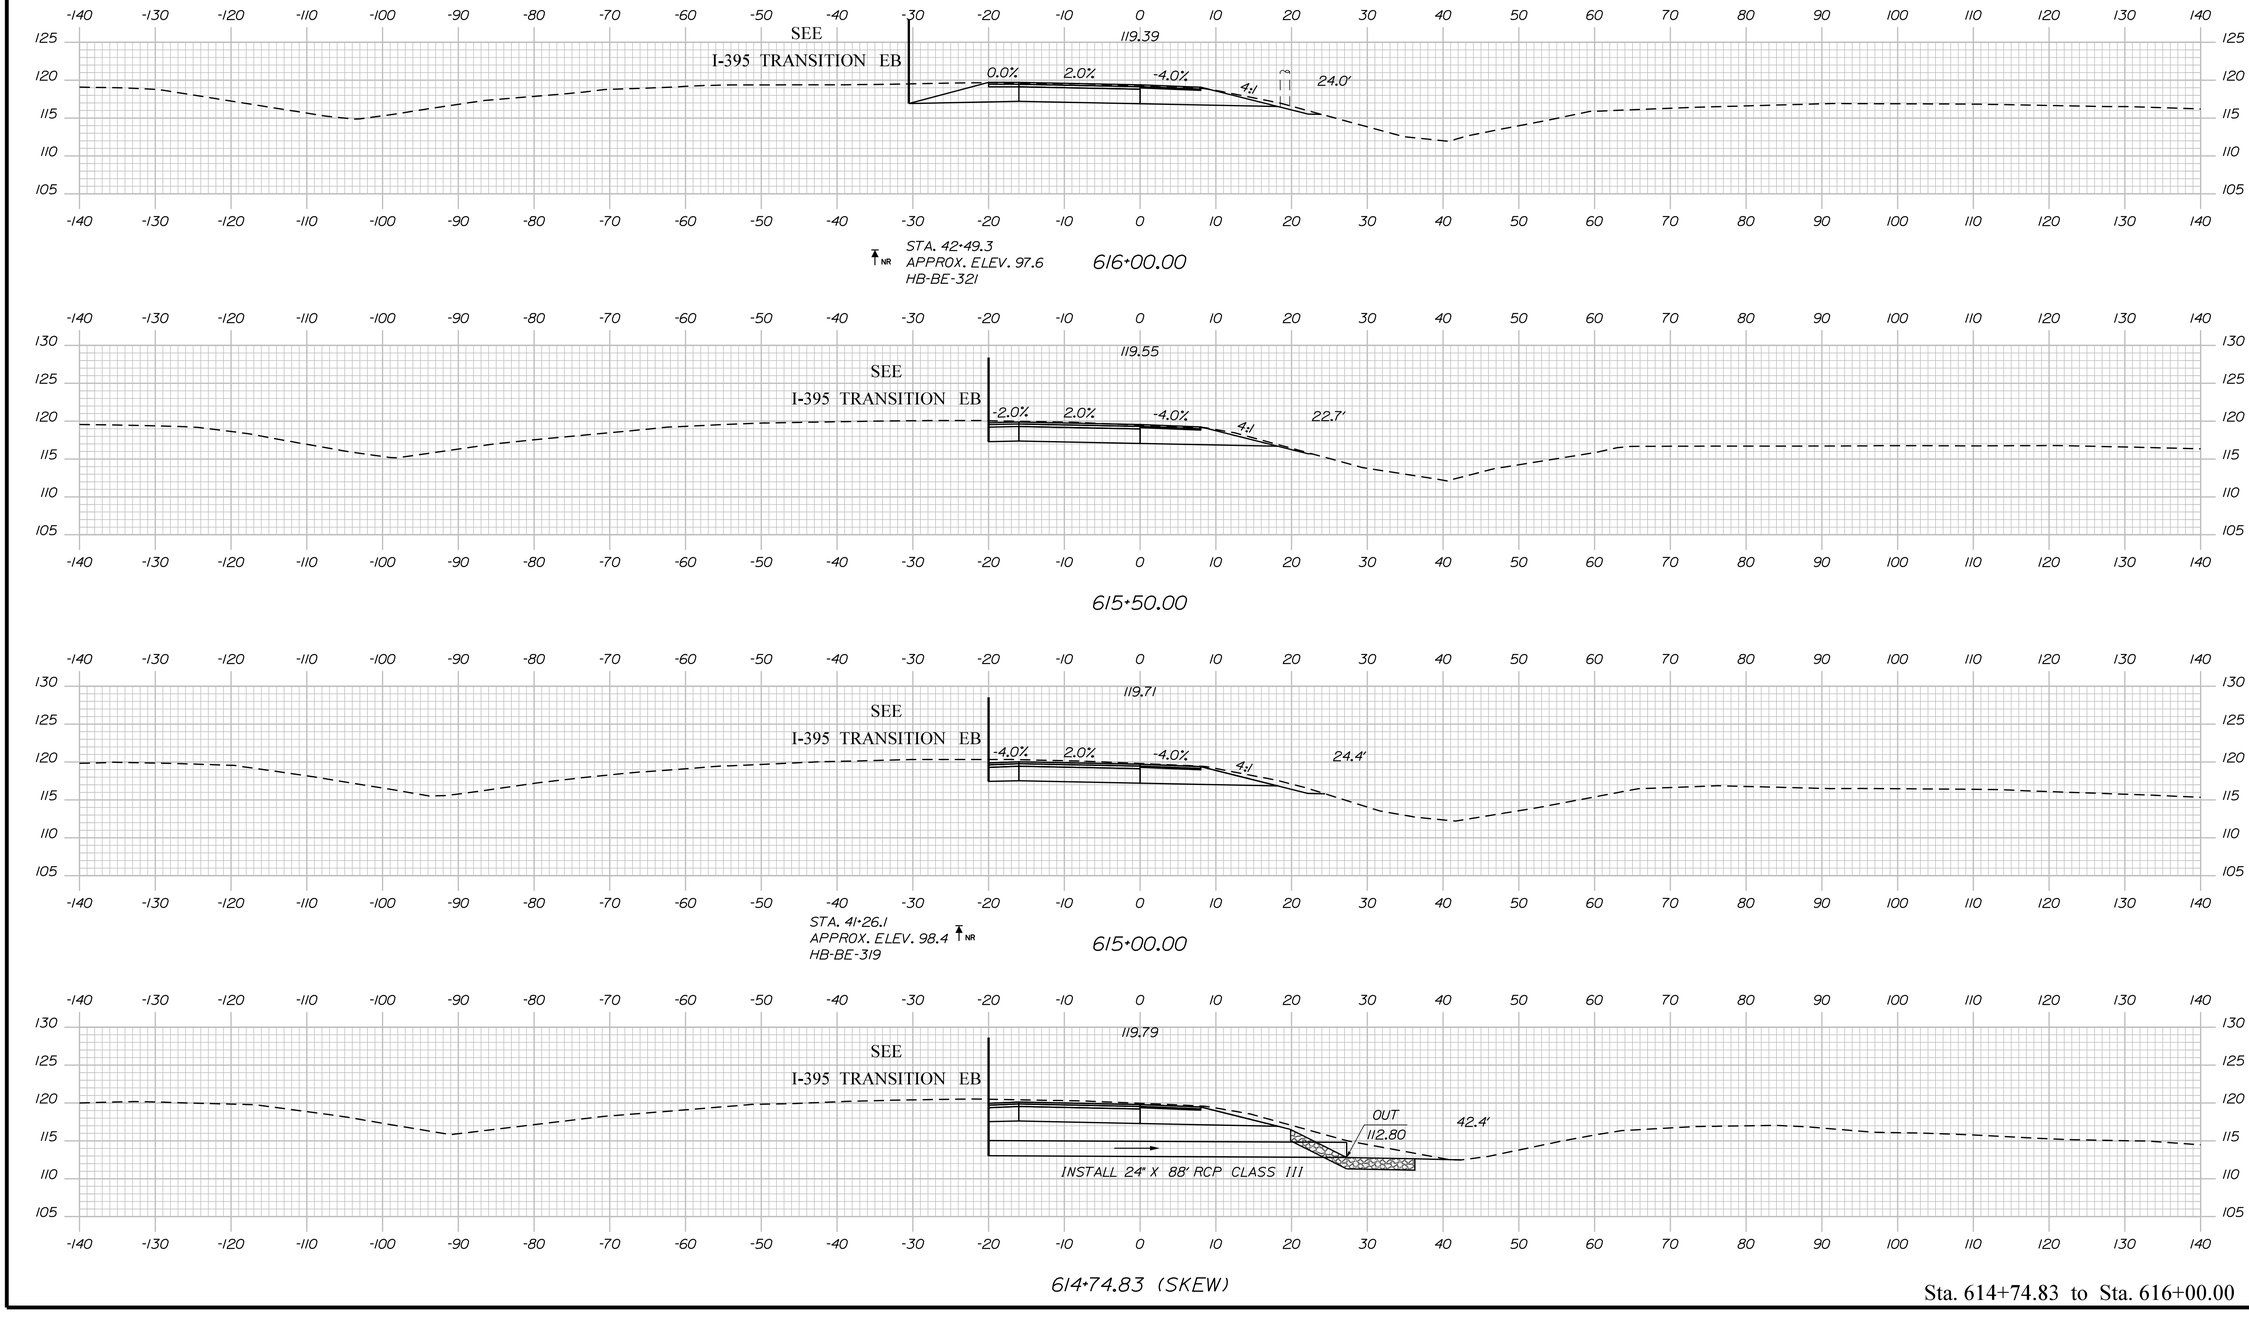

Sta. 614+74.83 to Sta. 616+00.00

STATE OF MAINE
DEPARTMENT OF TRANSPORTATION

1891500

WIN
018915.00

PROJ. MANAGER	R. MOULTON		
DESIGN-DETAILED	D.PRIDE	BY	
CHECKED-REVIEWED			
DESIGN2-DETAILED2			
DESIGN3-DETAILED3			
REVISIONS 1			
REVISIONS 2			
REVISIONS 3			
REVISIONS 4			
FIELD CHANGES		DATE	SEP. 2021

SIGNATURE

P.E. NUMBER

DATE

BREWER TO EDDINGTON
1-395/ROUTE 9 CONNECTOR

RAMP A
CROSS SECTIONS

SHEET NUMBER

H386

OF 460


Filename: ...\386_XSECT_614+74_009.dgn Division: HIGHWAY Username: common Date:9/30/2021

Filename: ...\387_XSECT_616-50_010.dgn Division: HIGHWAY Username: common Date:9/30/2021

STA. 617+30.34 END FULL CONSTRUCTION
BEGIN MILL & FILL

617+00.00

STA. 43+75.2
APPROX. ELEV. 93.0
NR HB-BE-323

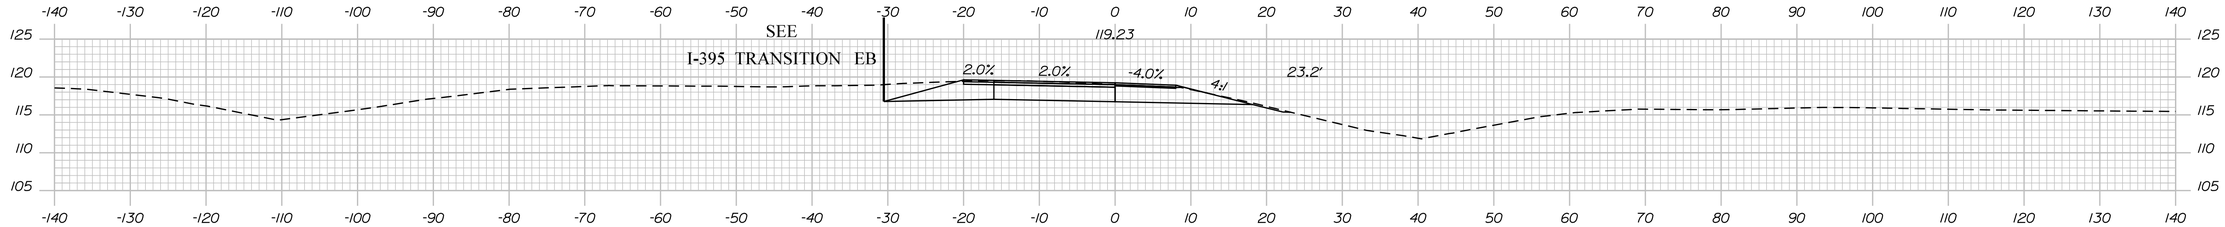

616+50.00

Sta. 616+50.00 to Sta. 617+25.00

PROJ. MANAGER	R. MOULTON	BY	DATE
DESIGN-DETAILED	D.PRIDE		SEP. 2021
CHECKED-REVIEWED			SIGNATURE
DESIGN2-DETAILED2			
DESIGN3-DETAILED3			P.E. NUMBER
REVISIONS 1			
REVISIONS 2			
REVISIONS 3			DATE
REVISIONS 4			
FIELD CHANGES			

STATE OF MAINE
DEPARTMENT OF TRANSPORTATION

1891500

WIN
018915.00


BREWER TO EDDINGTON
1-395/ROUTE 9 CONNECTOR

RAMP A
CROSS SECTIONS


SHEET NUMBER

H387


OF 460

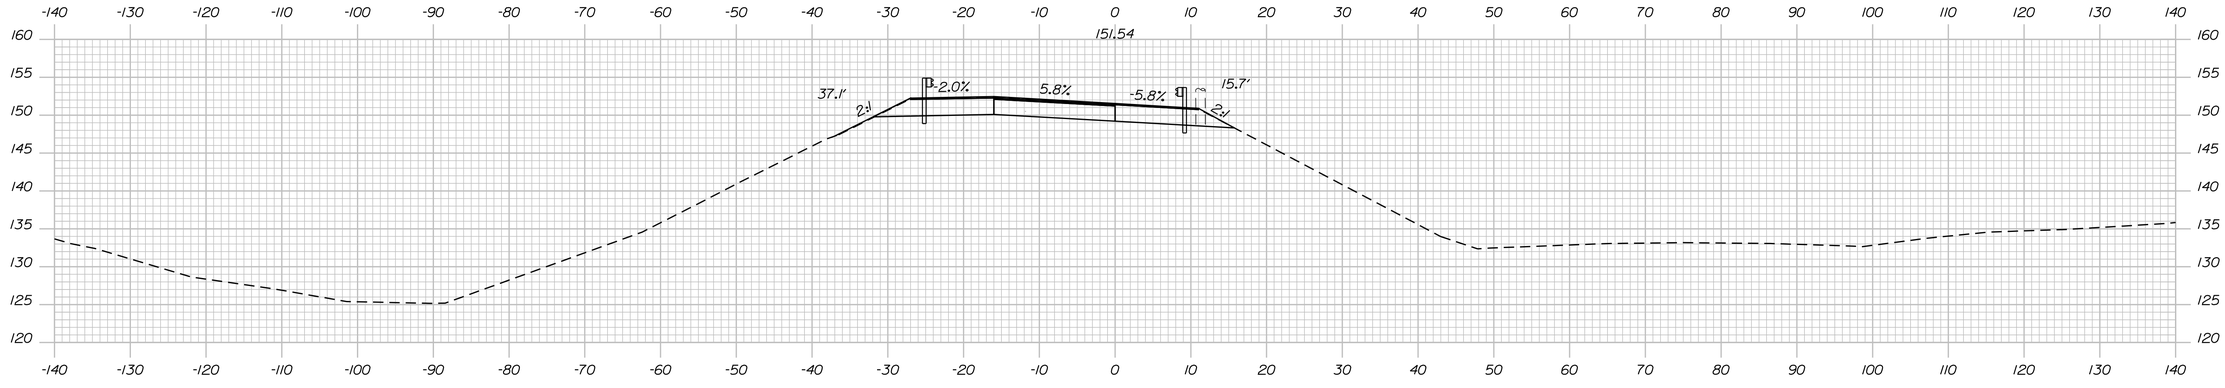

4005+00.00

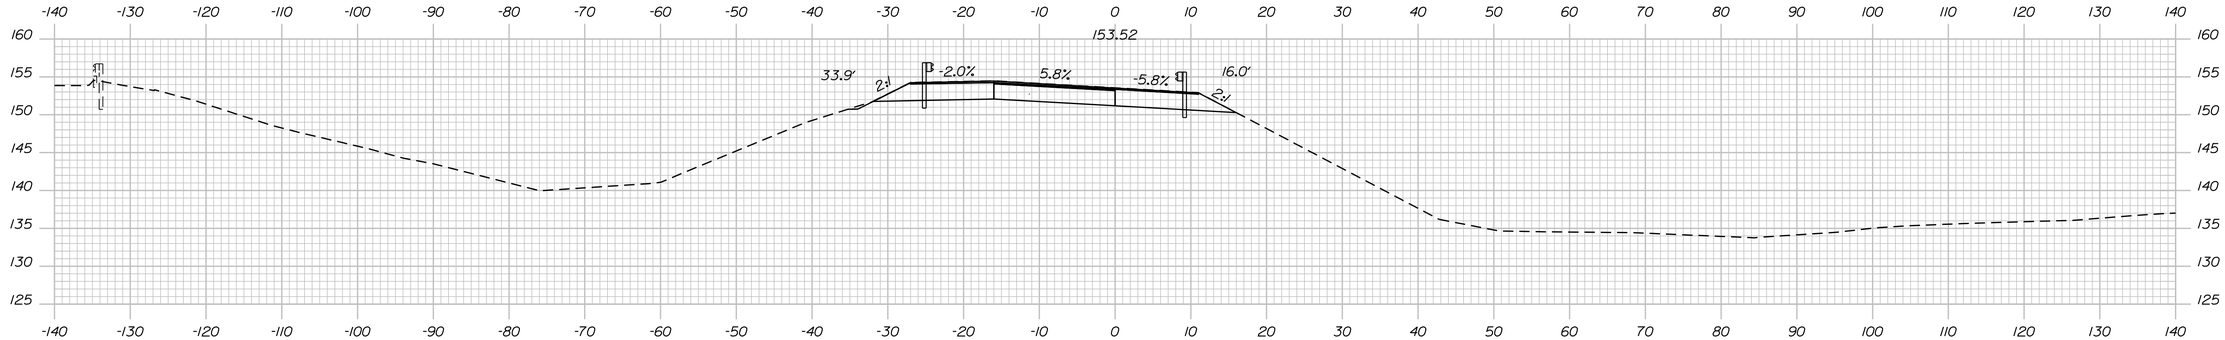

4004+50.00

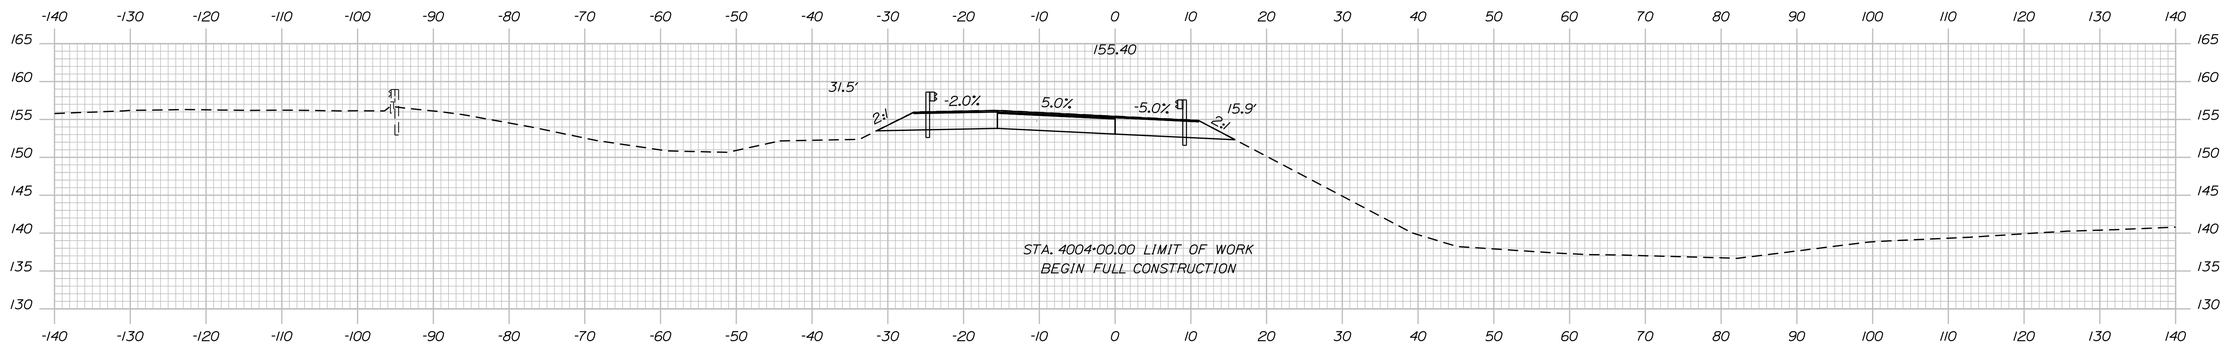

STA. 4003+27.43 TO STA.4010+00.56 RT.
INSTALL 31" W-BEAM GR. MID-WAY SPLICE
(55 BEAMS)

4004+00.00

STA. 4003+06.32 TO STA. 4008+00.38 RT.
INSTALL 31" W-BEAM GR. MID-WAY SPLICE
(39 BEAMS)

Sta. 4004+00.00 to Sta. 4005+00.00

STATE OF MAINE
DEPARTMENT OF TRANSPORTATION

1891500

WIN
018915.00

SIGNATURE

P.E. NUMBER

DATE

	BY	DATE
PROJ. MANAGER	R. MOULTON	
DESIGN-DETAILED	D.PRIDE	SEP. 2021
CHECKED-REVIEWED		
DESIGN2-DETAILED2		
DESIGN3-DETAILED3		
REVISIONS 1		
REVISIONS 2		
REVISIONS 3		
REVISIONS 4		
FIELD CHANGES		

BREWER TO EDDINGTON
I-395/ROUTE 9 CONNECTOR


RAMP B
CROSS SECTIONS

SHEET NUMBER


H388

OF 460


Filename: ...\388_XSECT_4004+00_001.dgn Username: common Division: HIGHWAY Date:9/30/2021

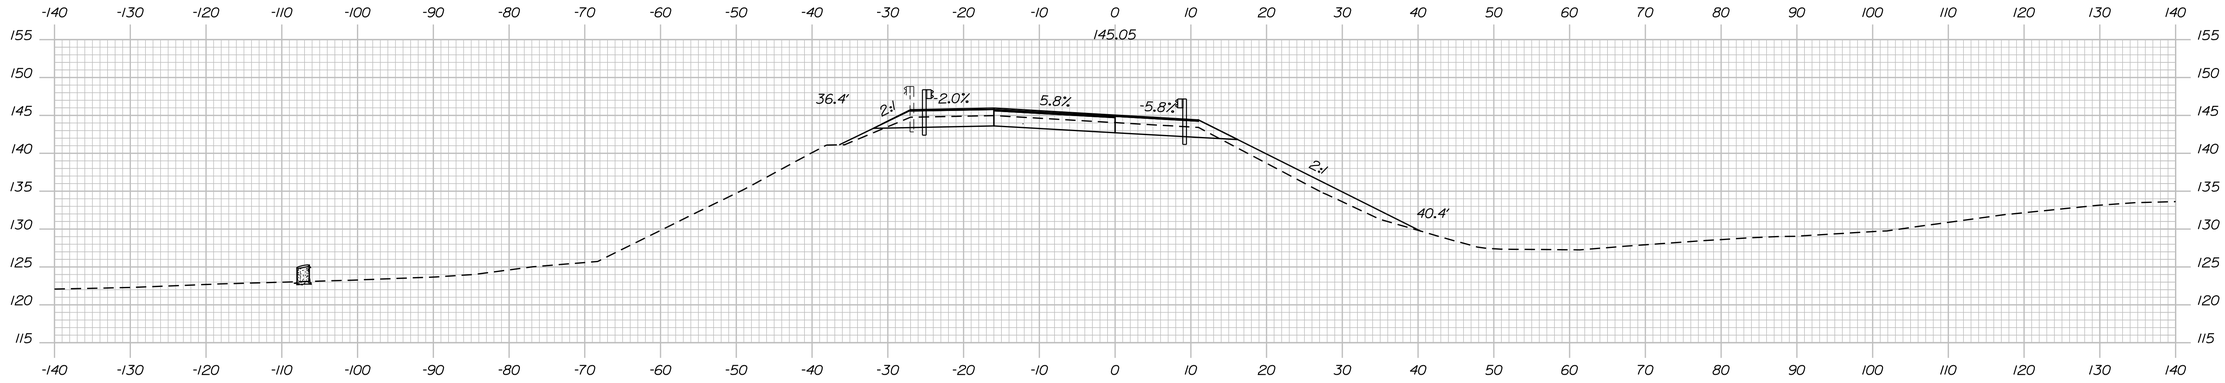

4006+50.00

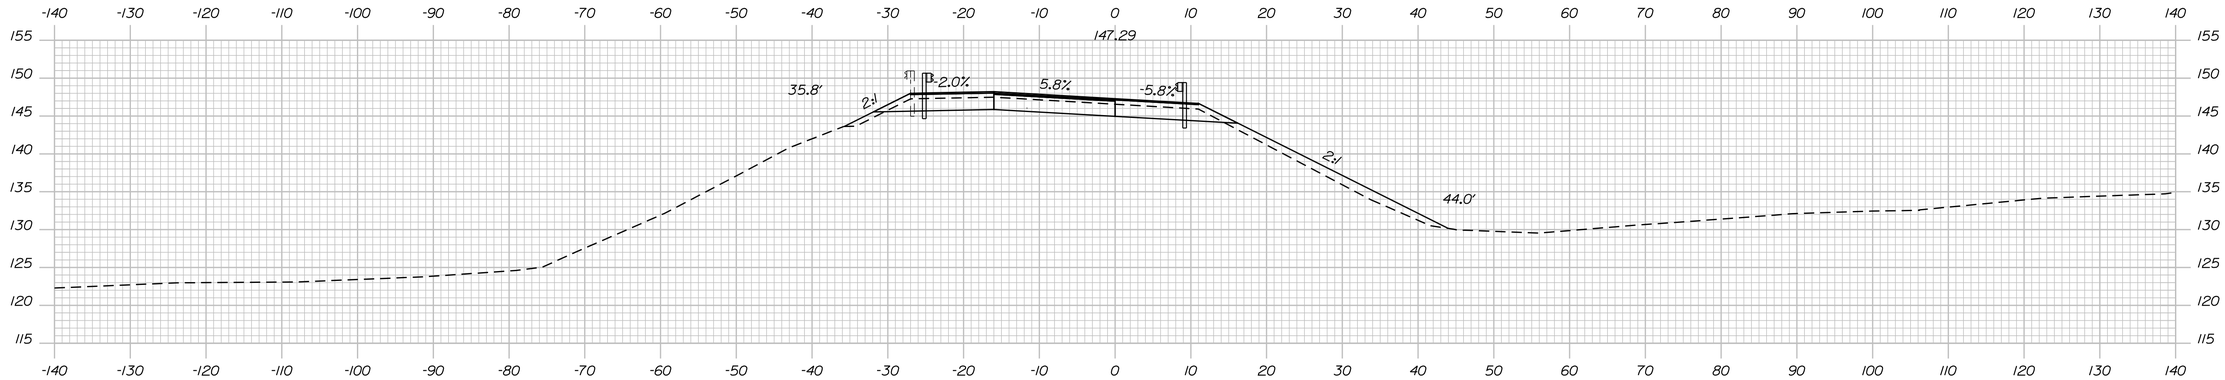

4006+00.00

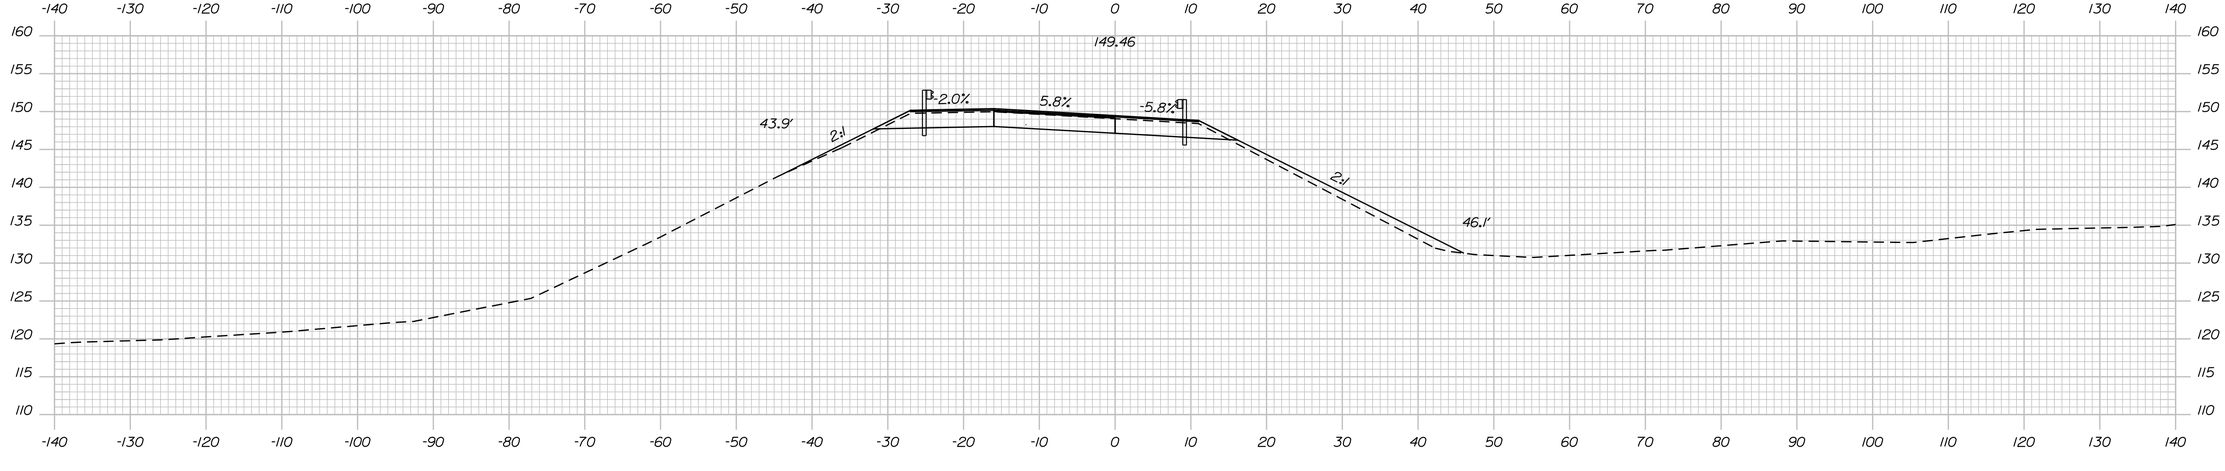

4005+50.00

Sta. 4005+50.00 to Sta. 4006+50.00

STATE OF MAINE
DEPARTMENT OF TRANSPORTATION

1891500

WIN
018915.00

PROJ. MANAGER		BY	DATE
DESIGN-DETAILED	R. MOULTON		SEP. 2021
CHECKED-REVIEWED	D.PRIDE		
DESIGN2-DETAILED2			
DESIGN3-DETAILED3			
REVISIONS 1			
REVISIONS 2			
REVISIONS 3			
REVISIONS 4			
FIELD CHANGES			

SIGNATURE

P.E. NUMBER

DATE

BREWER TO EDDINGTON
I-395/ROUTE 9 CONNECTOR


RAMP B
CROSS SECTIONS


SHEET NUMBER


H389

OF 460

Filename: ...\389_XSECT_4005+50_002.dgn Division: HIGHWAY Username: common Date:9/30/2021

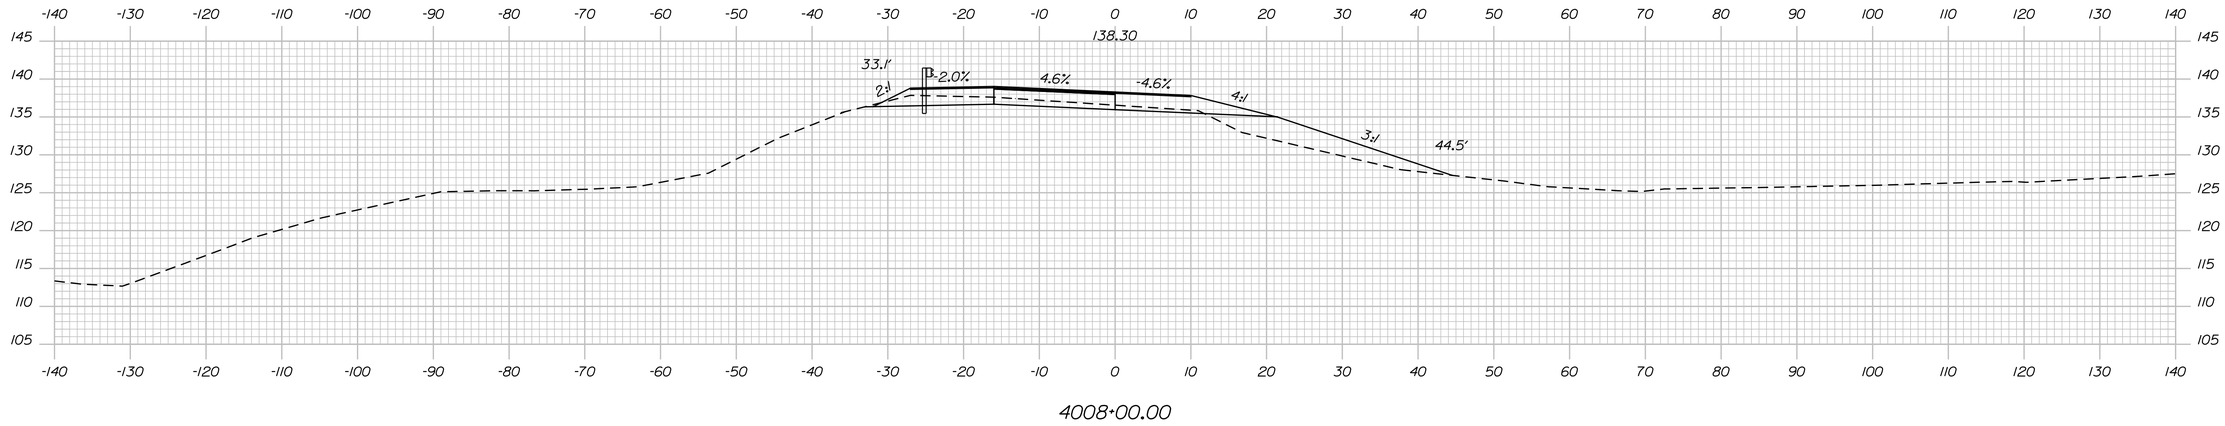

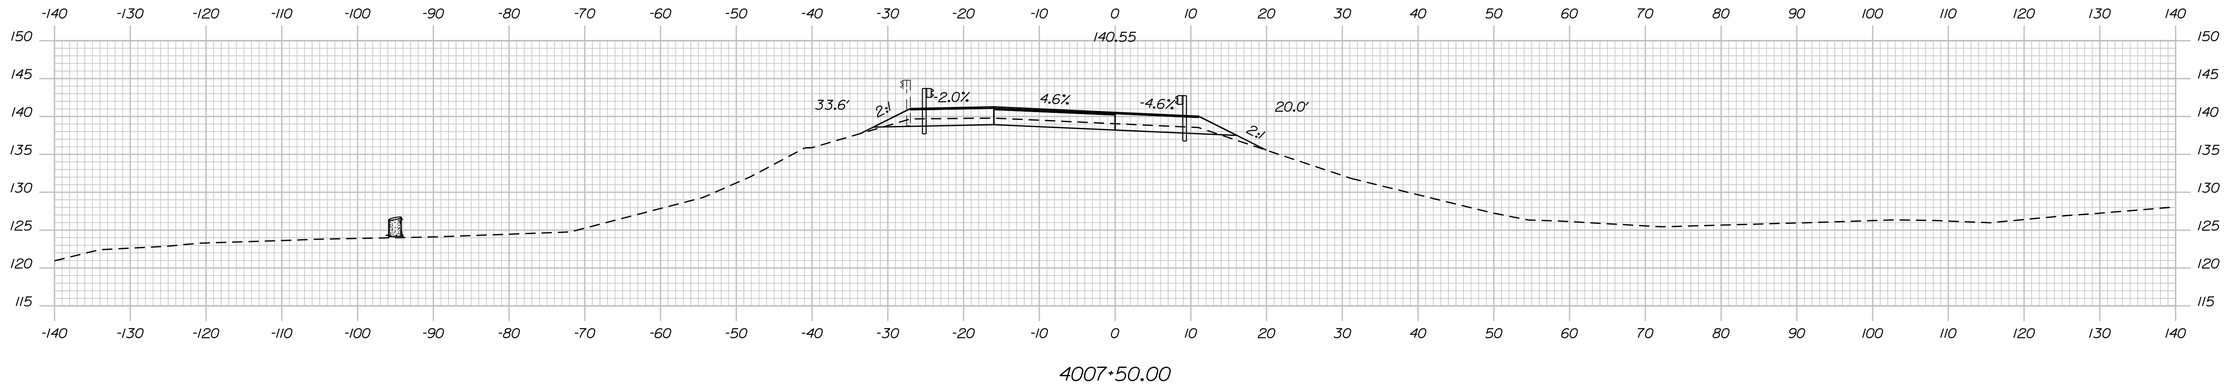

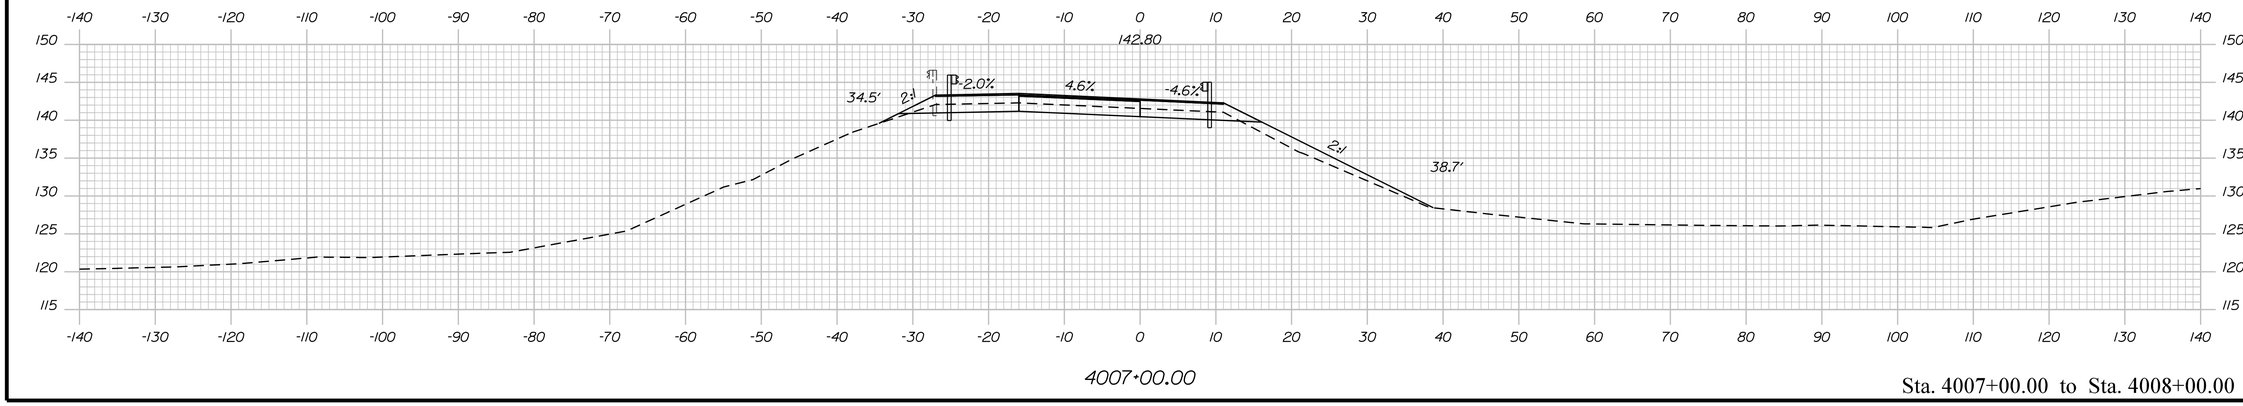

Sta. 4007+00.00 to Sta. 4008+00.00

STATE OF MAINE
DEPARTMENT OF TRANSPORTATION

1891500

WIN
018915.00

SIGNATURE

P.E. NUMBER

DATE

	BY	DATE
PROJ. MANAGER	R. MOULTON	
DESIGN-DETAILED	D.PRIDE	SEP. 2021
CHECKED-REVIEWED		
DESIGN2-DETAILED2		
DESIGN3-DETAILED3		
REVISIONS 1		
REVISIONS 2		
REVISIONS 3		
REVISIONS 4		
FIELD CHANGES		

BREWER TO EDDINGTON
I-395/ROUTE 9 CONNECTOR


RAMP B
CROSS SECTIONS

SHEET NUMBER

H390

OF 460

Filename: ...\390_XSECT_4007+00_003.dgn Division: HIGHWAY Username: common Date:9/30/2021

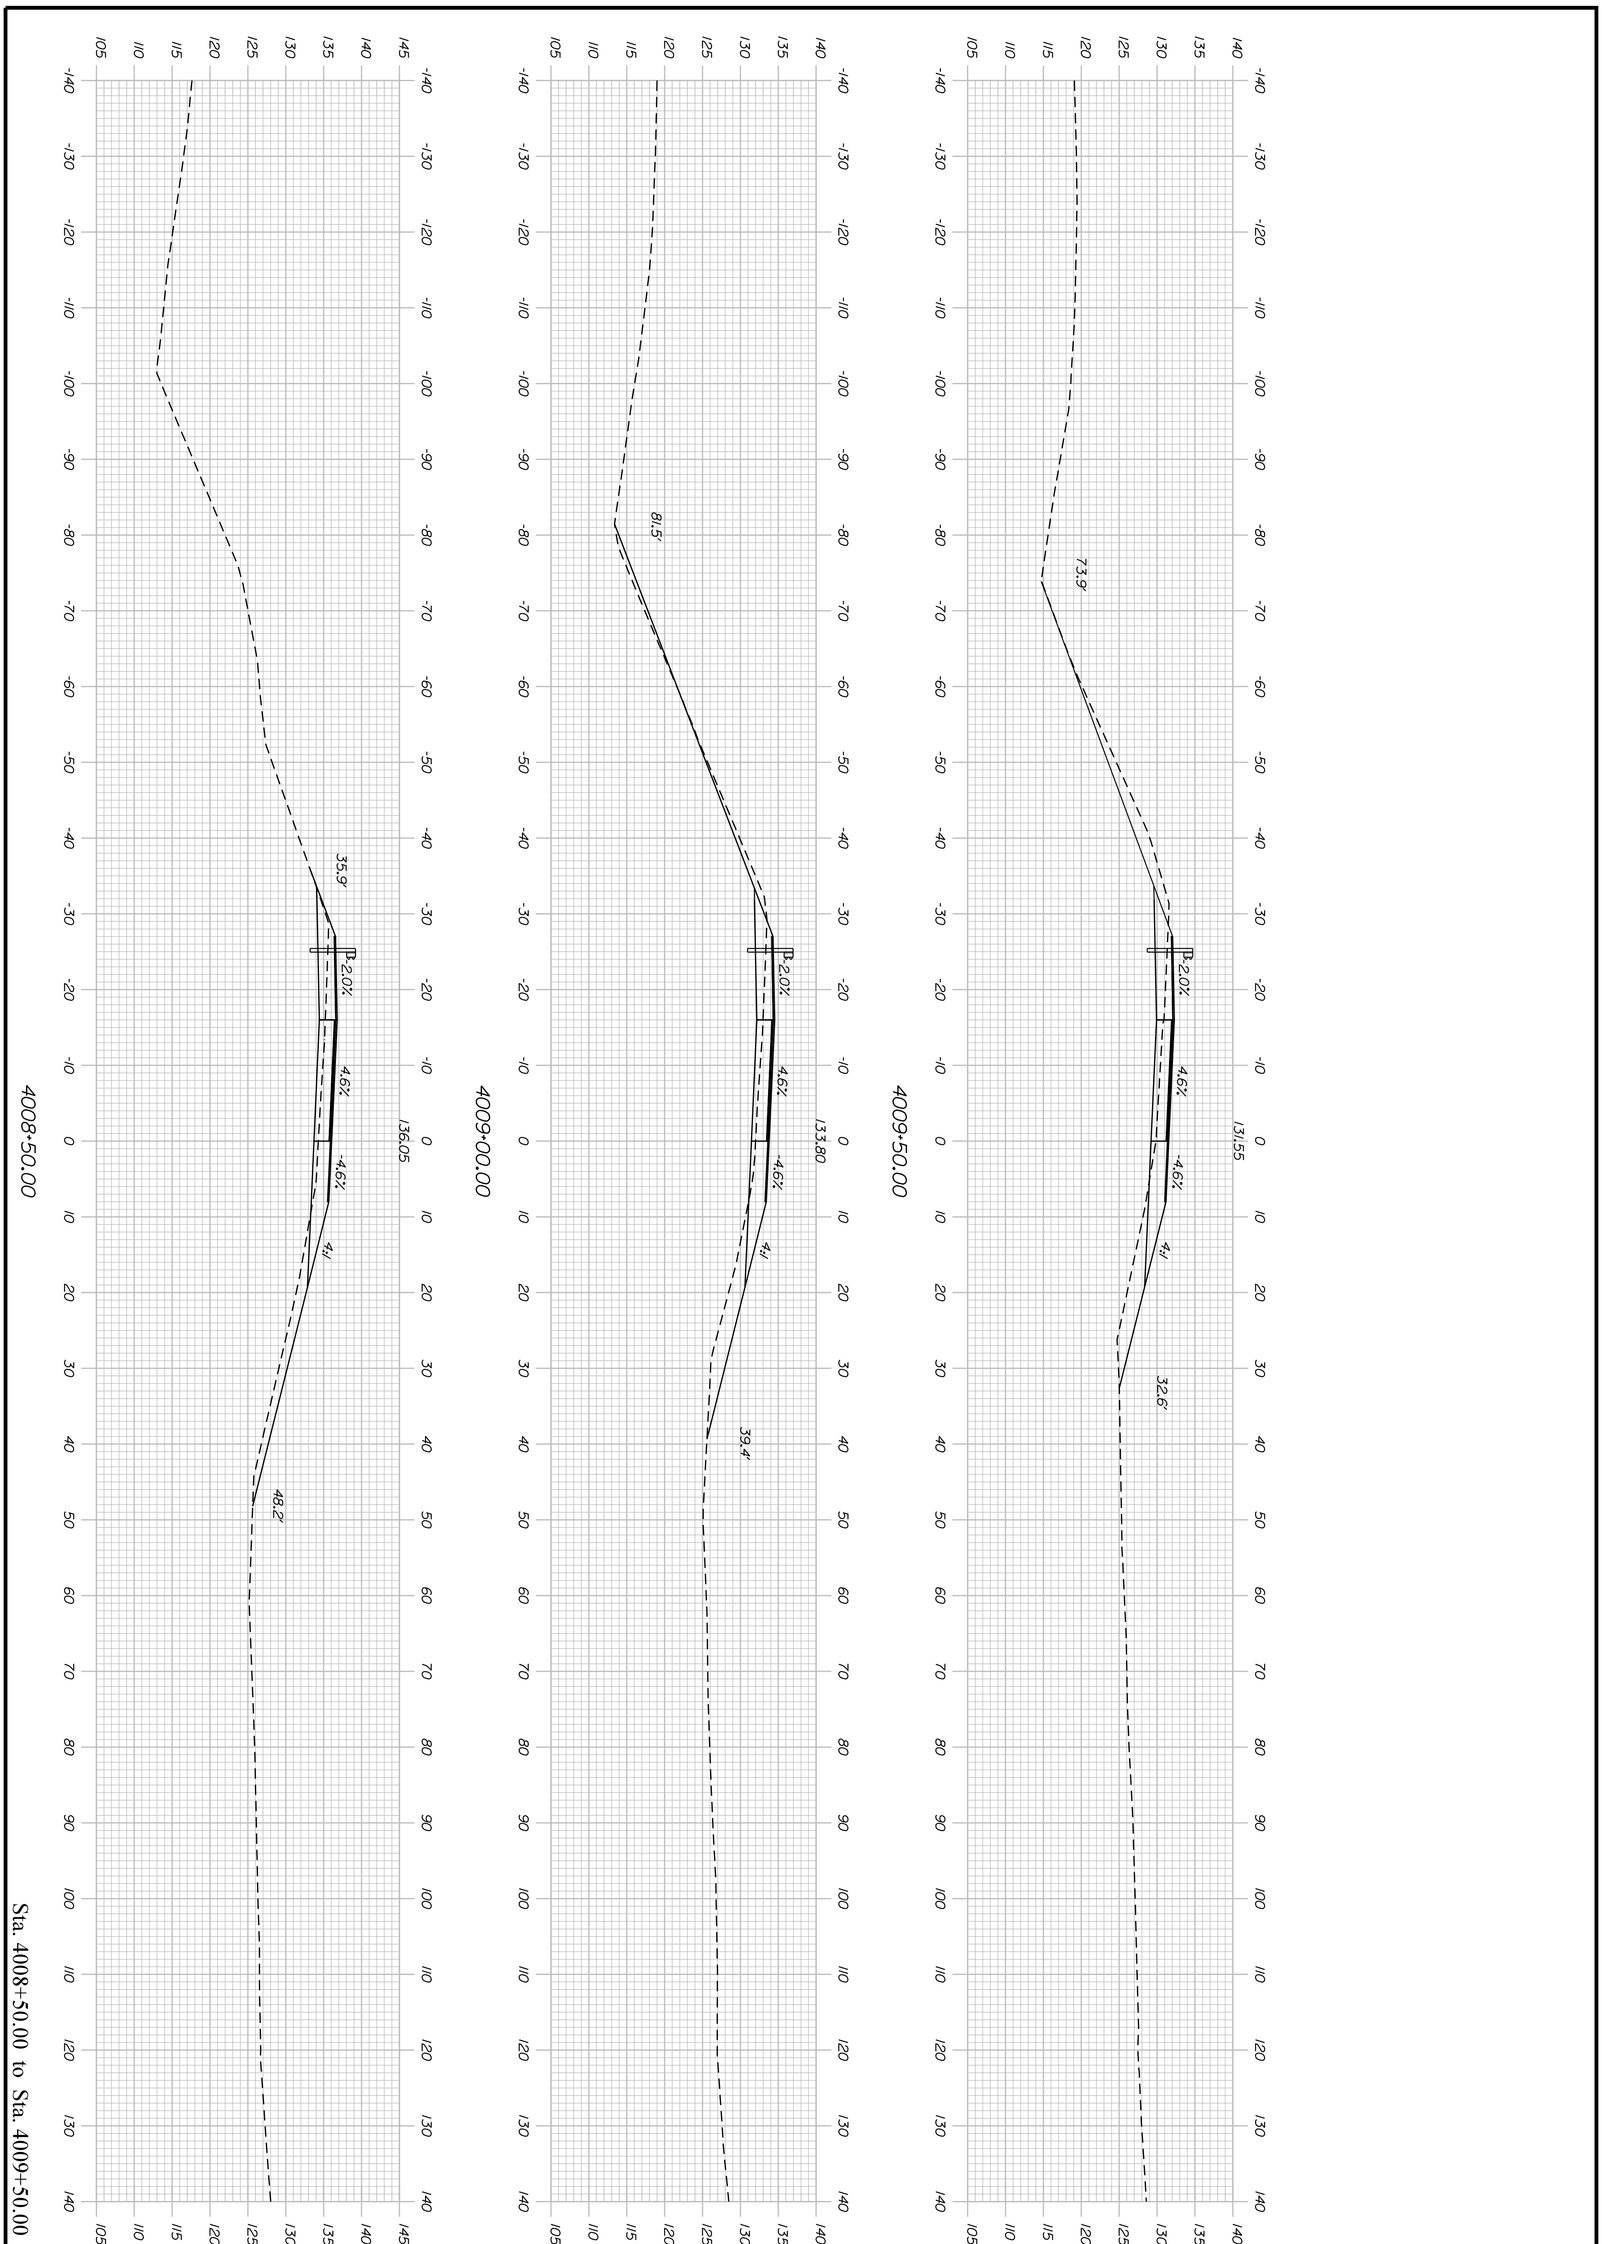

Sta. 4008+50.00 to Sta. 4009+50.00

BREWER TO EDDINGTON
I-395/ROUTE 9 CONNECTOR

RAMP B
CROSS SECTIONS

		BY	DATE
PROJ. MANAGER	R. MOULTON		
DESIGN-DETAILED	D.PRIDE		SEP. 2021
CHECKED-REVIEWED			
DESIGN2-DETAILED2			
DESIGN3-DETAILED3			
REVISIONS 1			
REVISIONS 2			
REVISIONS 3			
REVISIONS 4			
FIELD CHANGES			

SIGNATURE

P.E. NUMBER


DATE

STATE OF MAINE
DEPARTMENT OF TRANSPORTATION

1891500

WIN
018915.00

SHEET NUMBER
H391
OF 460

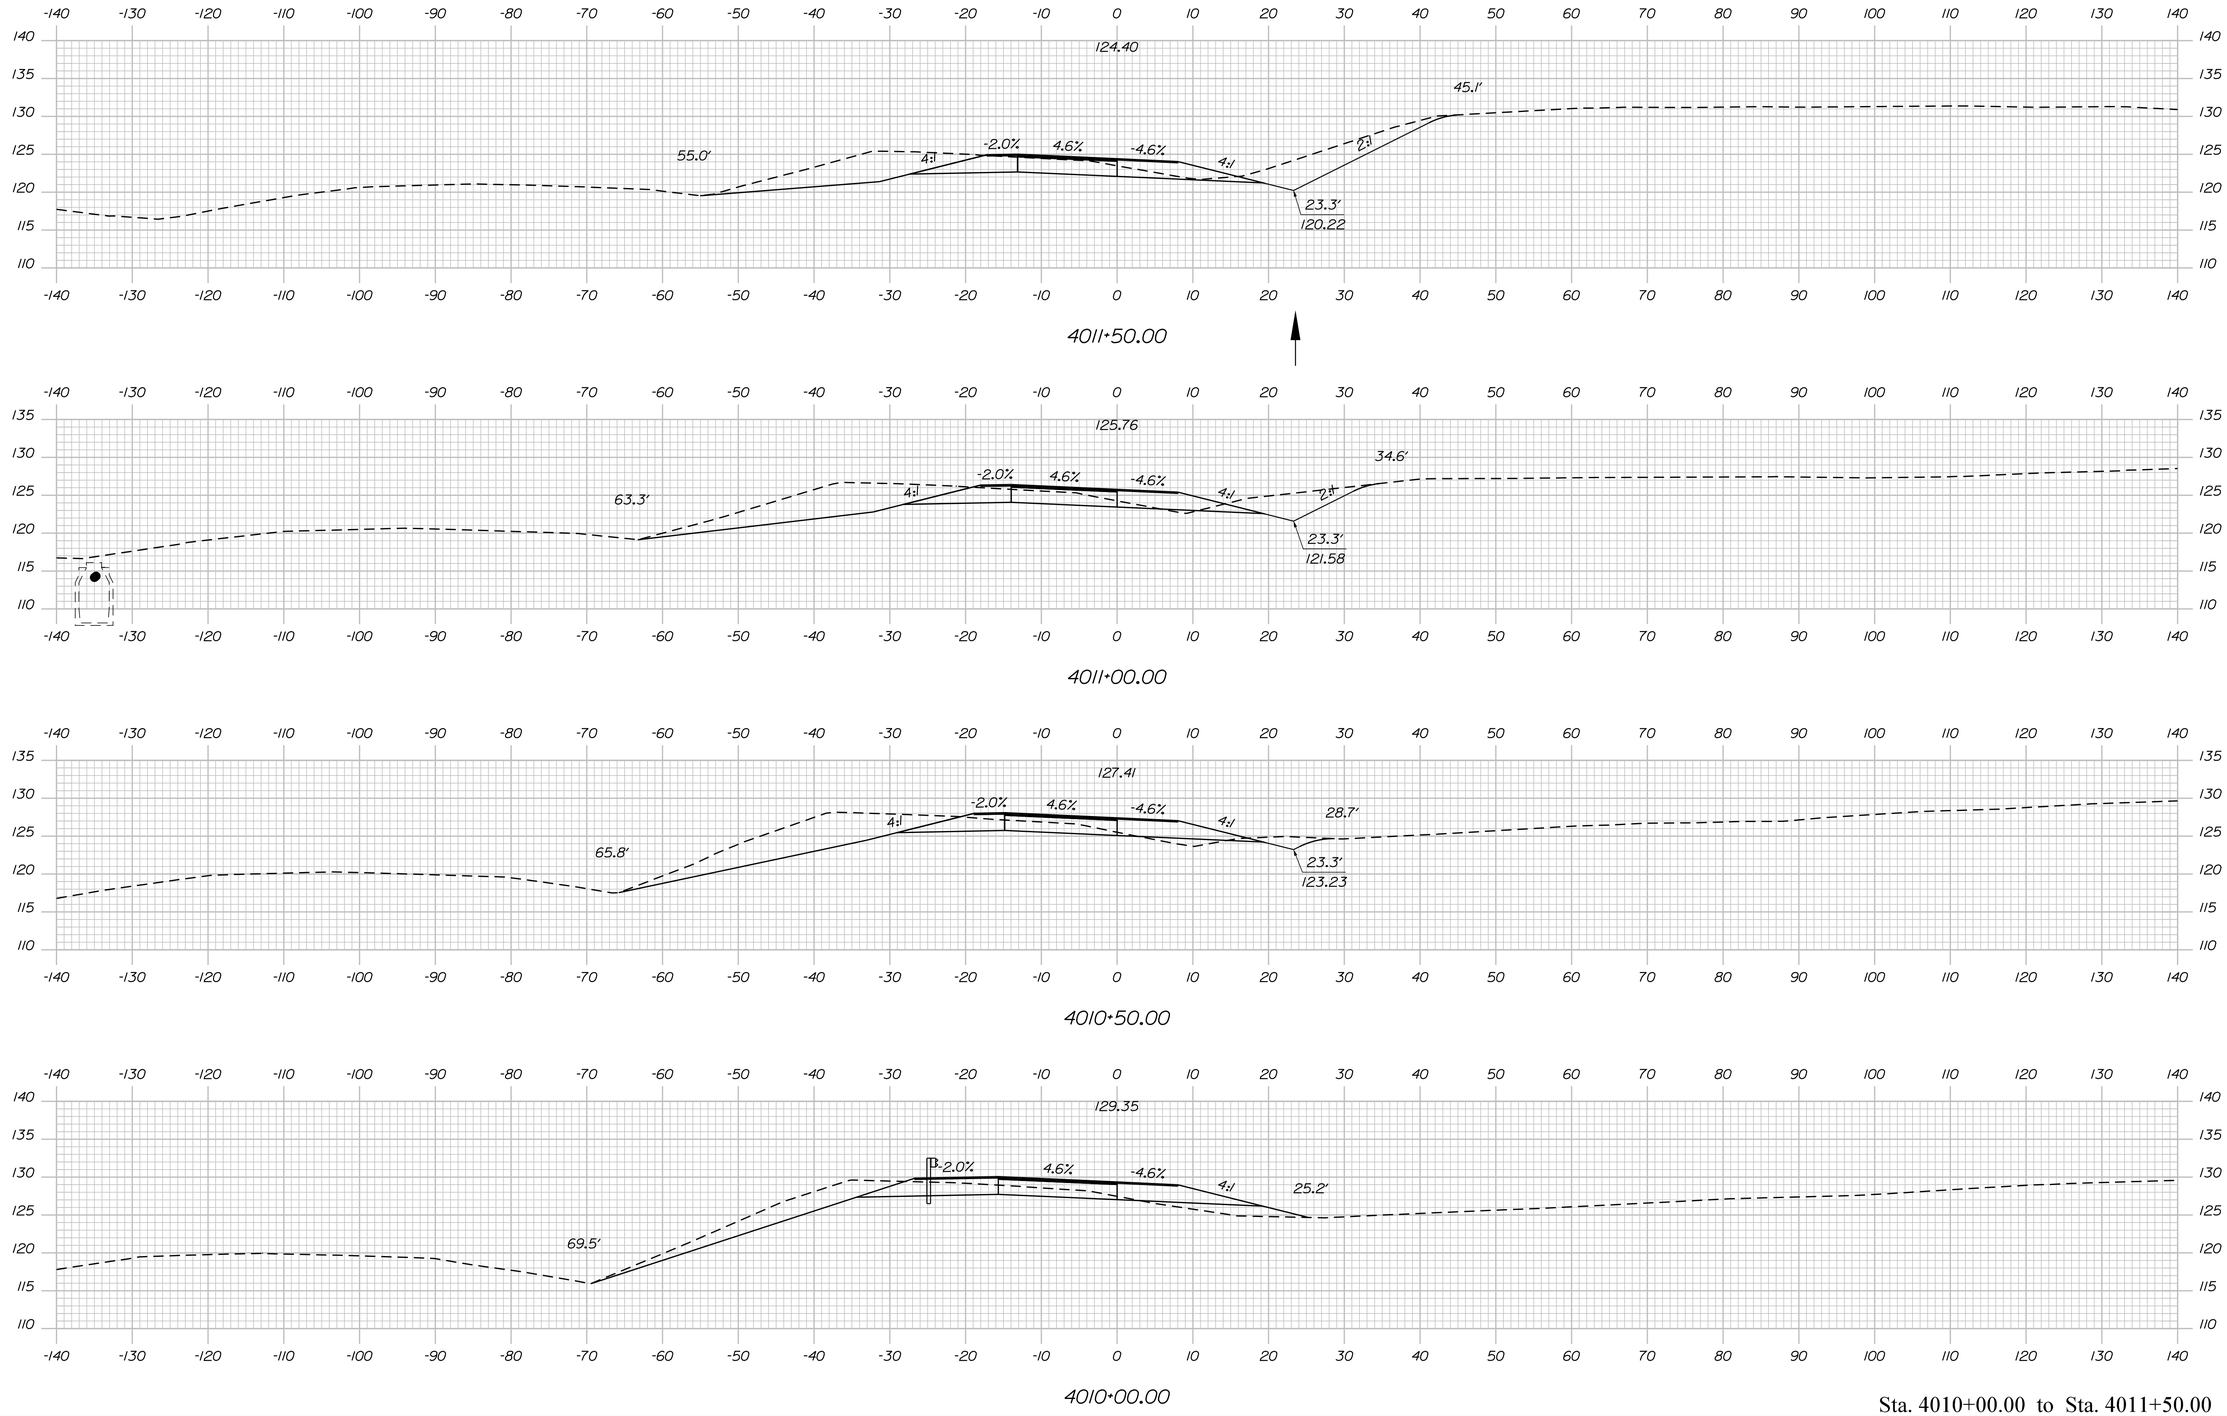

Sta. 4010+00.00 to Sta. 4011+50.00

STATE OF MAINE
DEPARTMENT OF TRANSPORTATION

1891500

WIN
018915.00

		BY	DATE
PROJ. MANAGER	R. MOULTON		
DESIGN-DETAILED	D.PRIDE		SEP. 2021
CHECKED-REVIEWED			
DESIGN2-DETAILED2			
DESIGN3-DETAILED3			
REVISIONS 1			
REVISIONS 2			
REVISIONS 3			
REVISIONS 4			
FIELD CHANGES			

SIGNATURE

P.E. NUMBER

DATE

BREWER TO EDDINGTON
I-395/ROUTE 9 CONNECTOR


RAMP B
CROSS SECTIONS

SHEET NUMBER

H392

OF 460

Filename: ...\392_XSECT_4010+00_005.dgn Division: HIGHWAY Username: common Date:9/30/2021

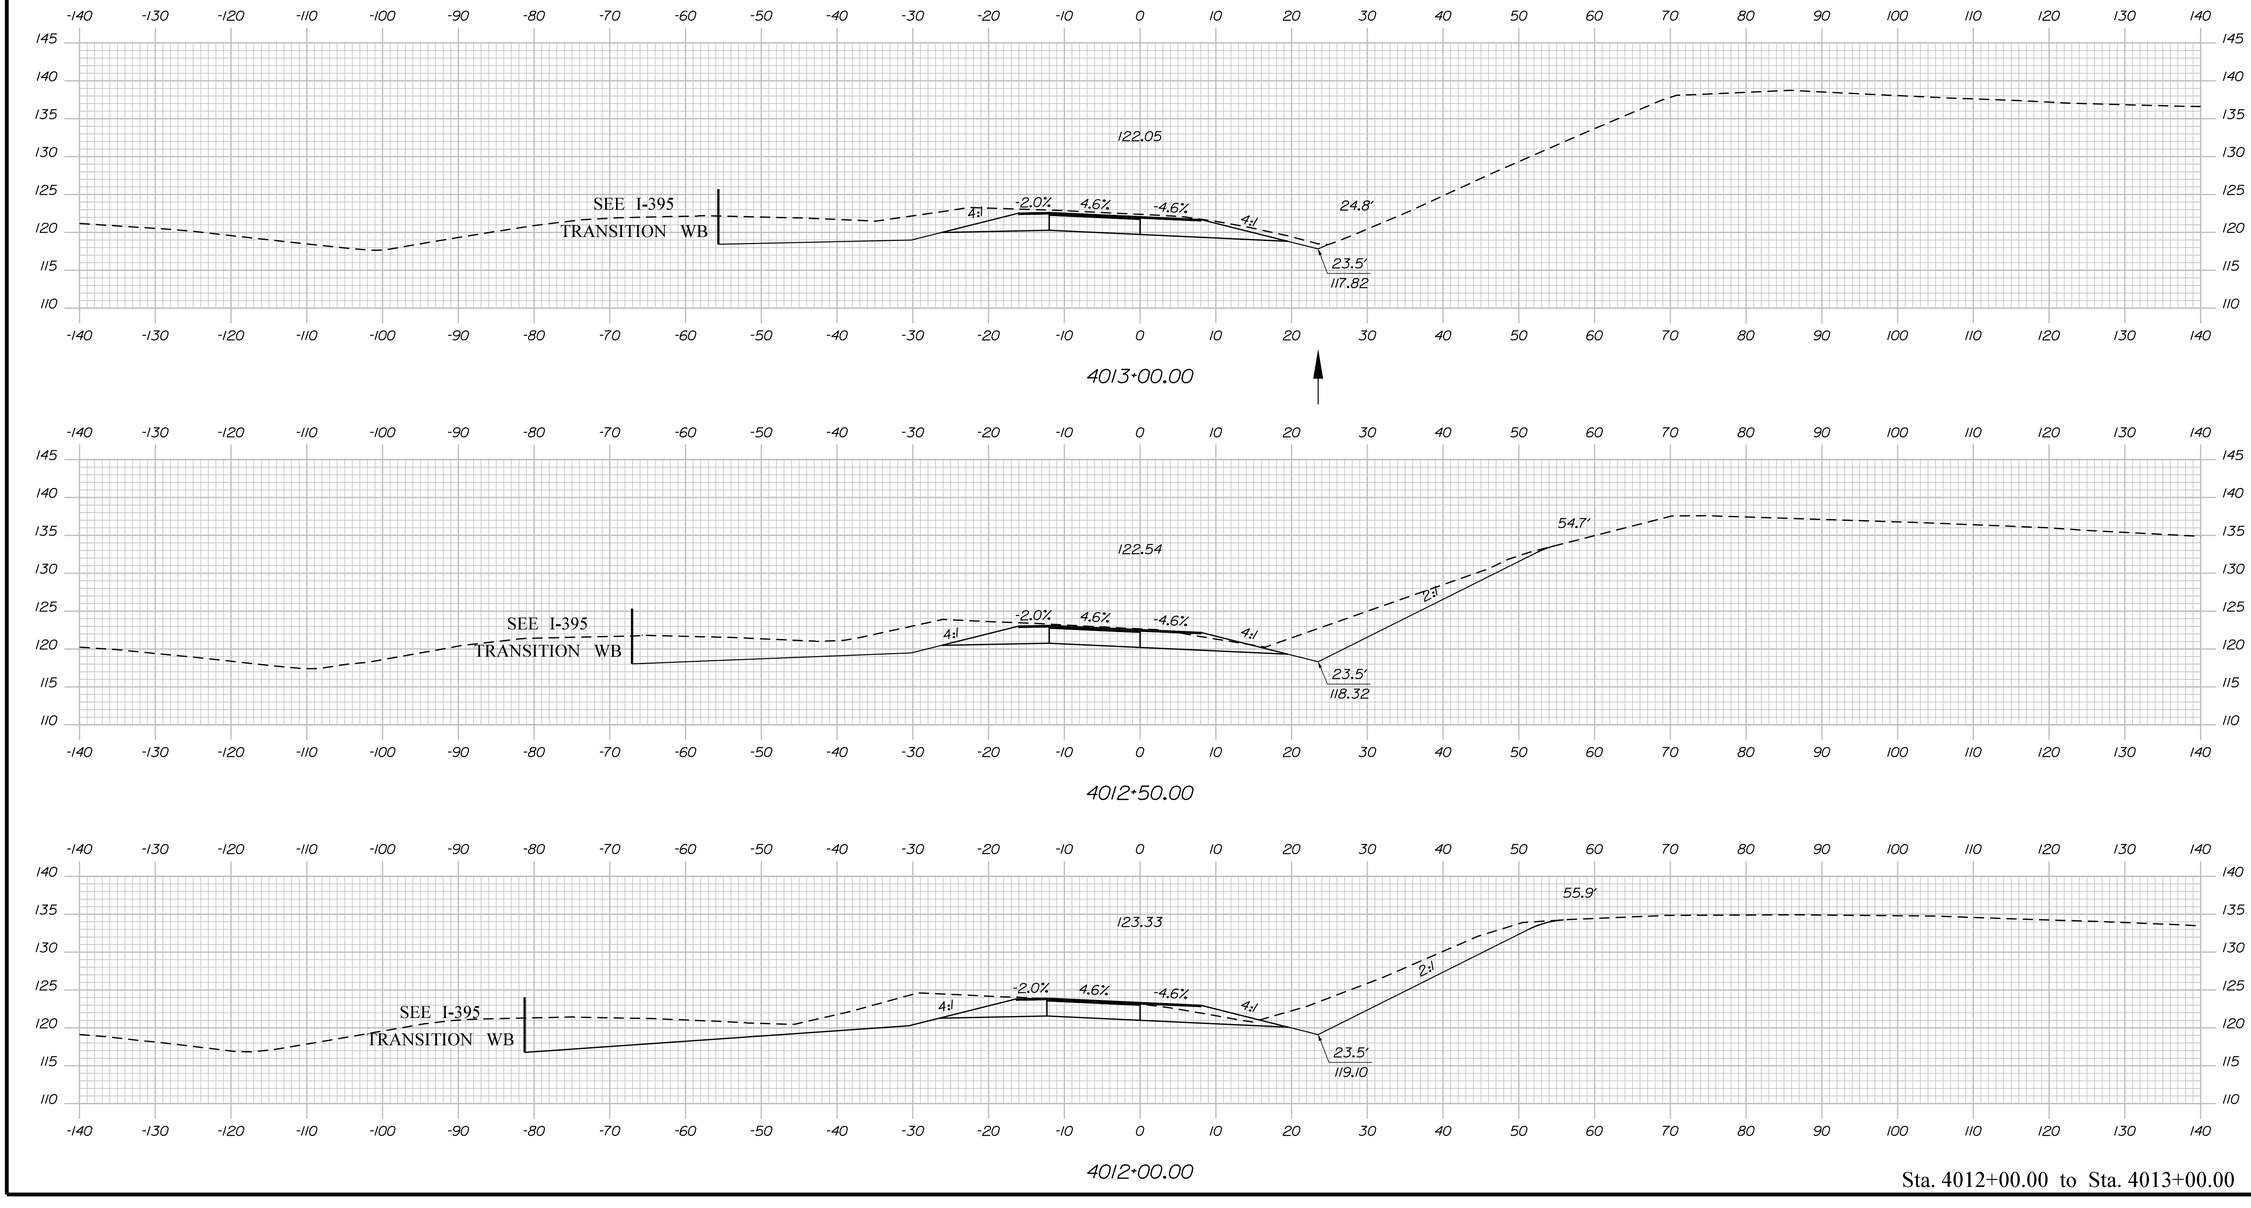

Sta. 4012+00.00 to Sta. 4013+00.00

Filename: ...\393_XSECT_4012+00_006.dgn Division: HIGHWAY Username: common Date:9/30/2021

STATE OF MAINE
DEPARTMENT OF TRANSPORTATION

1891500

WIN
018915.00

	BY	DATE
PROJ. MANAGER	R. MOULTON	
DESIGN-DETAILED	D.PRIDE	SEP. 2021
CHECKED-REVIEWED		
DESIGN2-DETAILED2		
DESIGN3-DETAILED3		
REVISIONS 1		
REVISIONS 2		
REVISIONS 3		
REVISIONS 4		
FIELD CHANGES		

SIGNATURE

P.E. NUMBER

DATE


BREWER TO EDDINGTON
I-395/ROUTE 9 CONNECTOR

RAMP B
CROSS SECTIONS

SHEET NUMBER

H393

OF 460

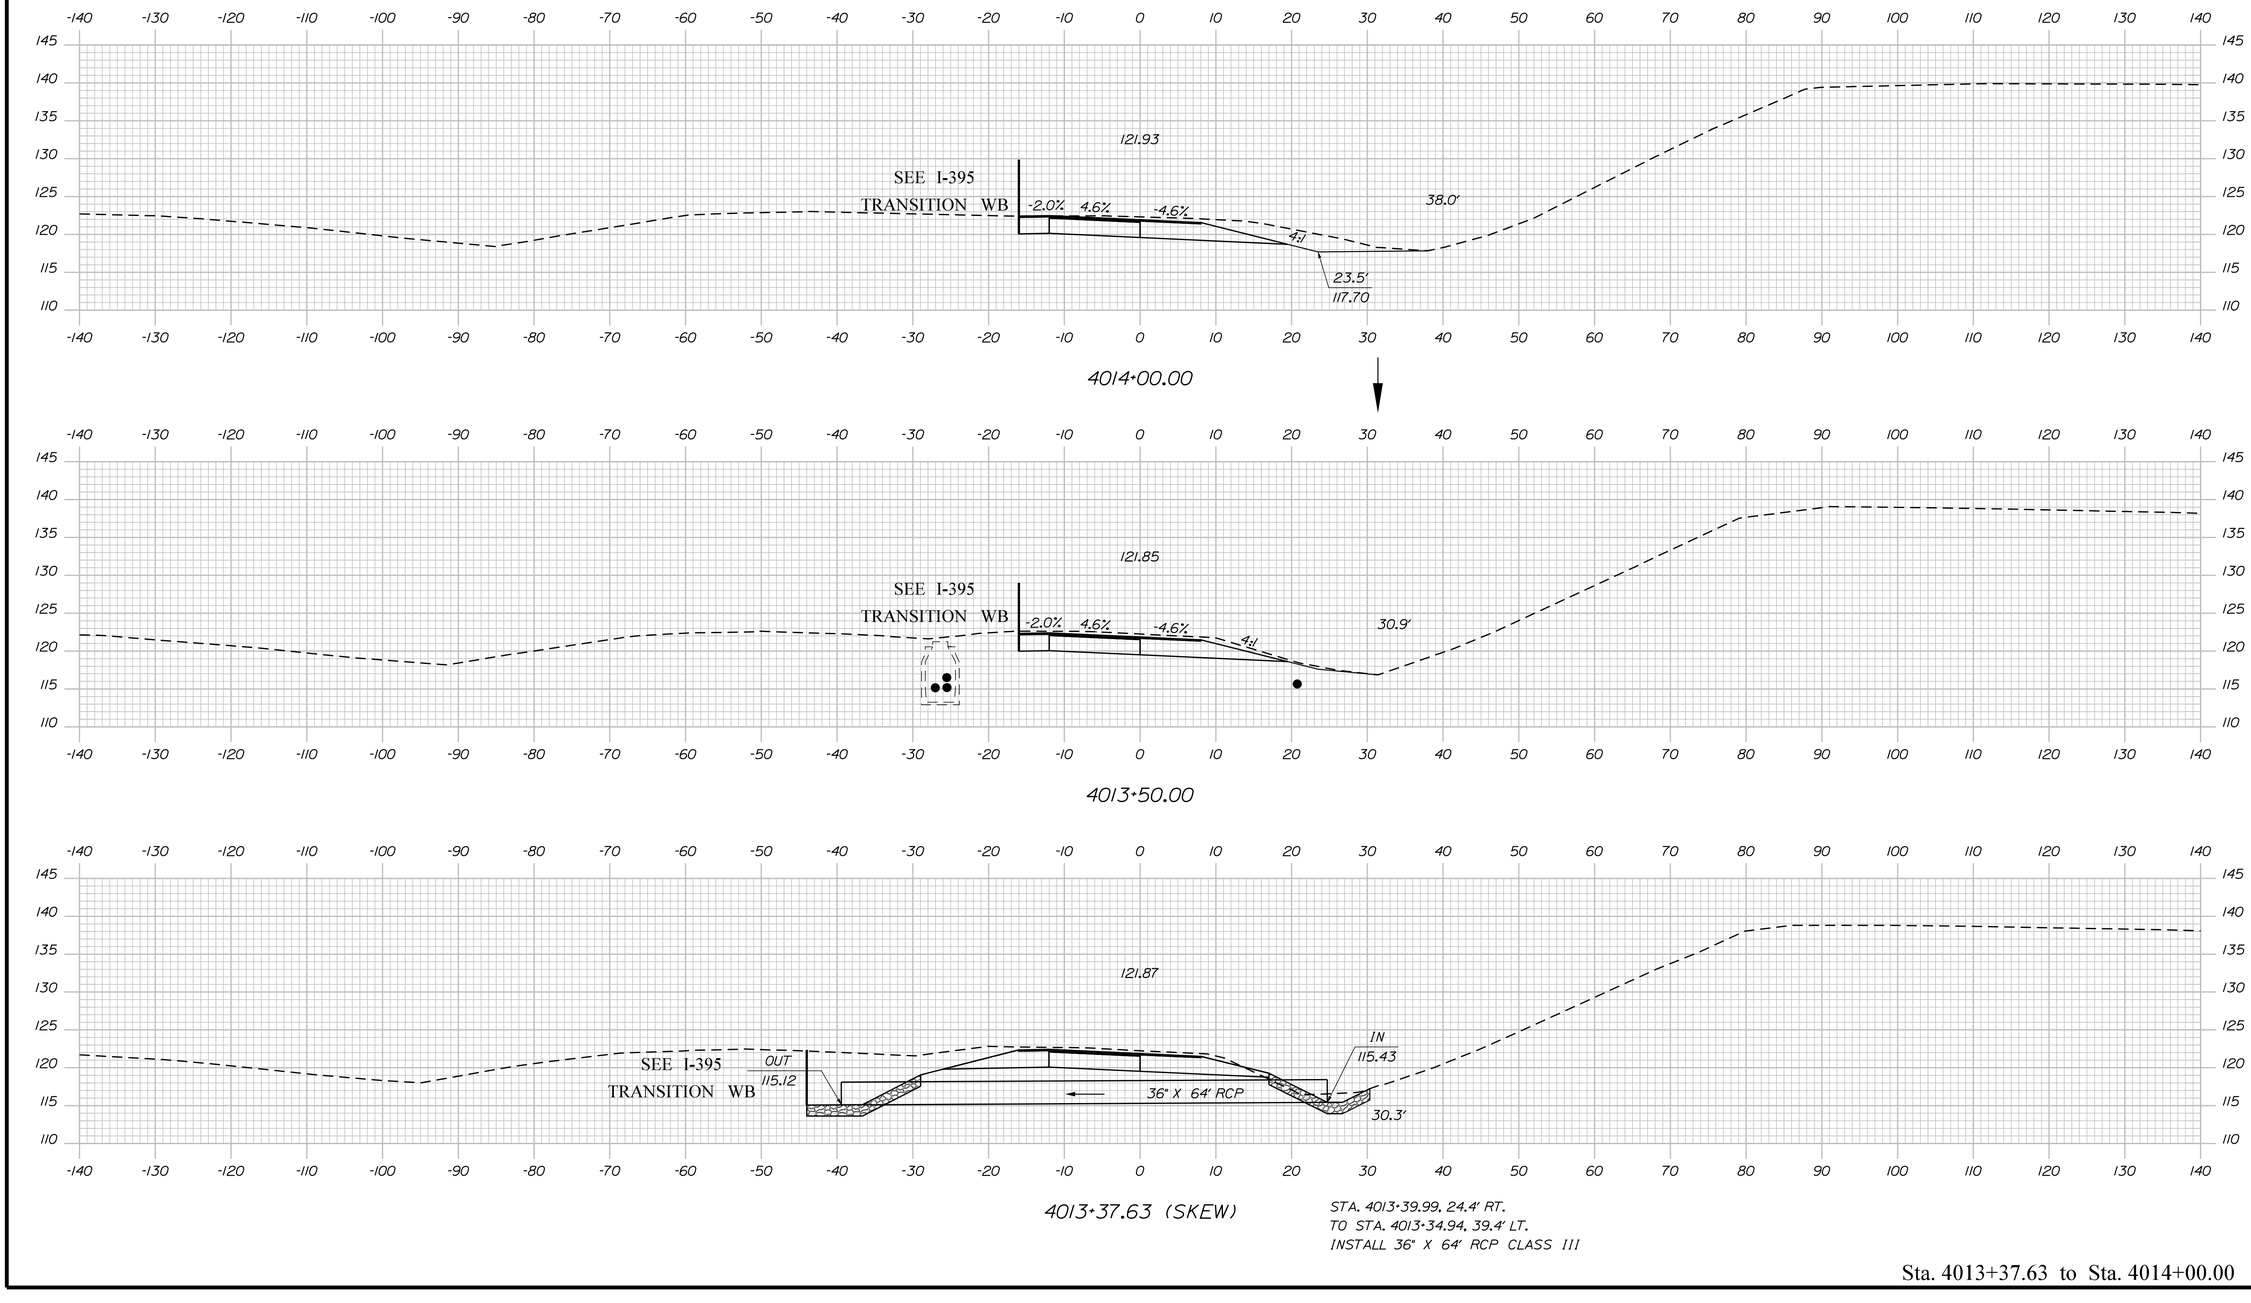

STA. 4013+39.99, 24.4' RT.
TO STA. 4013+34.94, 39.4' LT.
INSTALL 36" X 64' RCP CLASS III

Sta. 4013+37.63 to Sta. 4014+00.00

STATE OF MAINE
DEPARTMENT OF TRANSPORTATION

1891500

WIN
018915.00

PROJ. MANAGER	R. MOULTON	DATE	SEP. 2021
DESIGN-DETAILED	D.PRIDE	BY	
CHECKED-REVIEWED			
DESIGN2-DETAILED2			
DESIGN3-DETAILED3			
REVISIONS 1			
REVISIONS 2			
REVISIONS 3			
REVISIONS 4			
FIELD CHANGES			

SIGNATURE

P.E. NUMBER

DATE

BREWER TO EDDINGTON
I-395/ROUTE 9 CONNECTOR


RAMP B
CROSS SECTIONS

SHEET NUMBER

H394

OF 460

Filename: ...\394_XSECT_4013+37_007.dgn Division: HIGHWAY Username: common Date:9/30/2021

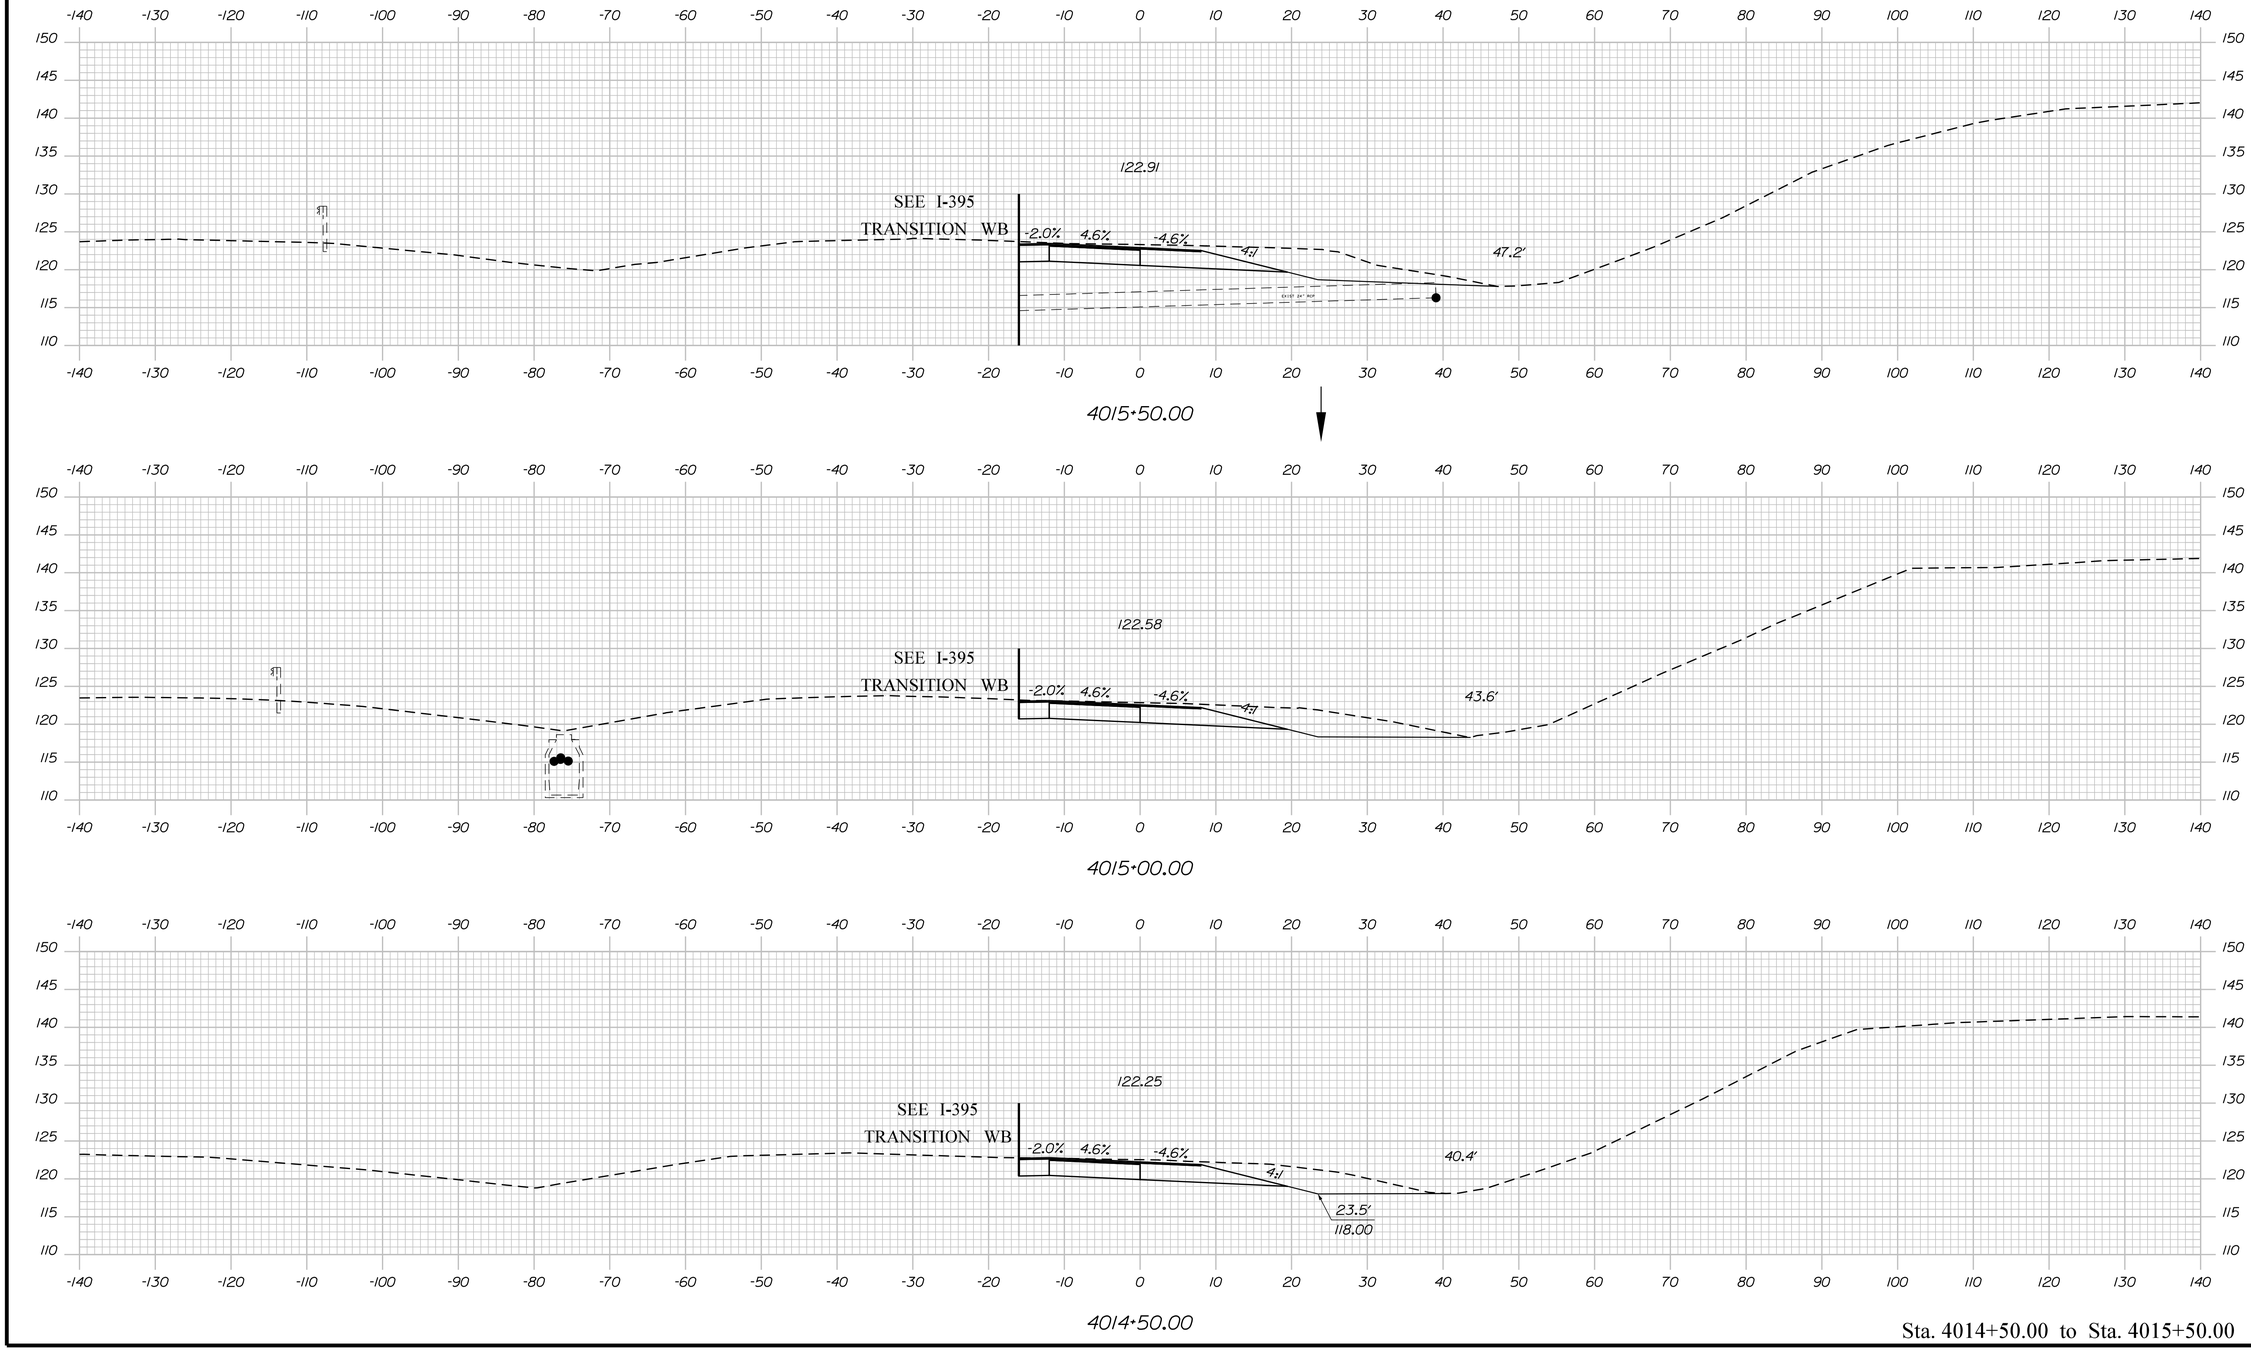

Sta. 4014+50.00 to Sta. 4015+50.00

STATE OF MAINE
DEPARTMENT OF TRANSPORTATION

1891500

WIN
018915.00

SIGNATURE

P.E. NUMBER

DATE

PROJ. MANAGER	R. MOULTON	
DESIGN-DETAILED	D.PRIDE	
CHECKED-REVIEWED		
DESIGN2-DETAILED2		
DESIGN3-DETAILED3		
REVISIONS 1		
REVISIONS 2		
REVISIONS 3		
REVISIONS 4		
FIELD CHANGES		

BY

DATE SEP. 2021

BREWER TO EDDINGTON
I-395/ROUTE 9 CONNECTOR


RAMP B
CROSS SECTIONS

SHEET NUMBER

H395

OF 460

Filename: ...\395_XSECT_4014+50_008.dgn Username: common
Division: HIGHWAY
Date:9/30/2021

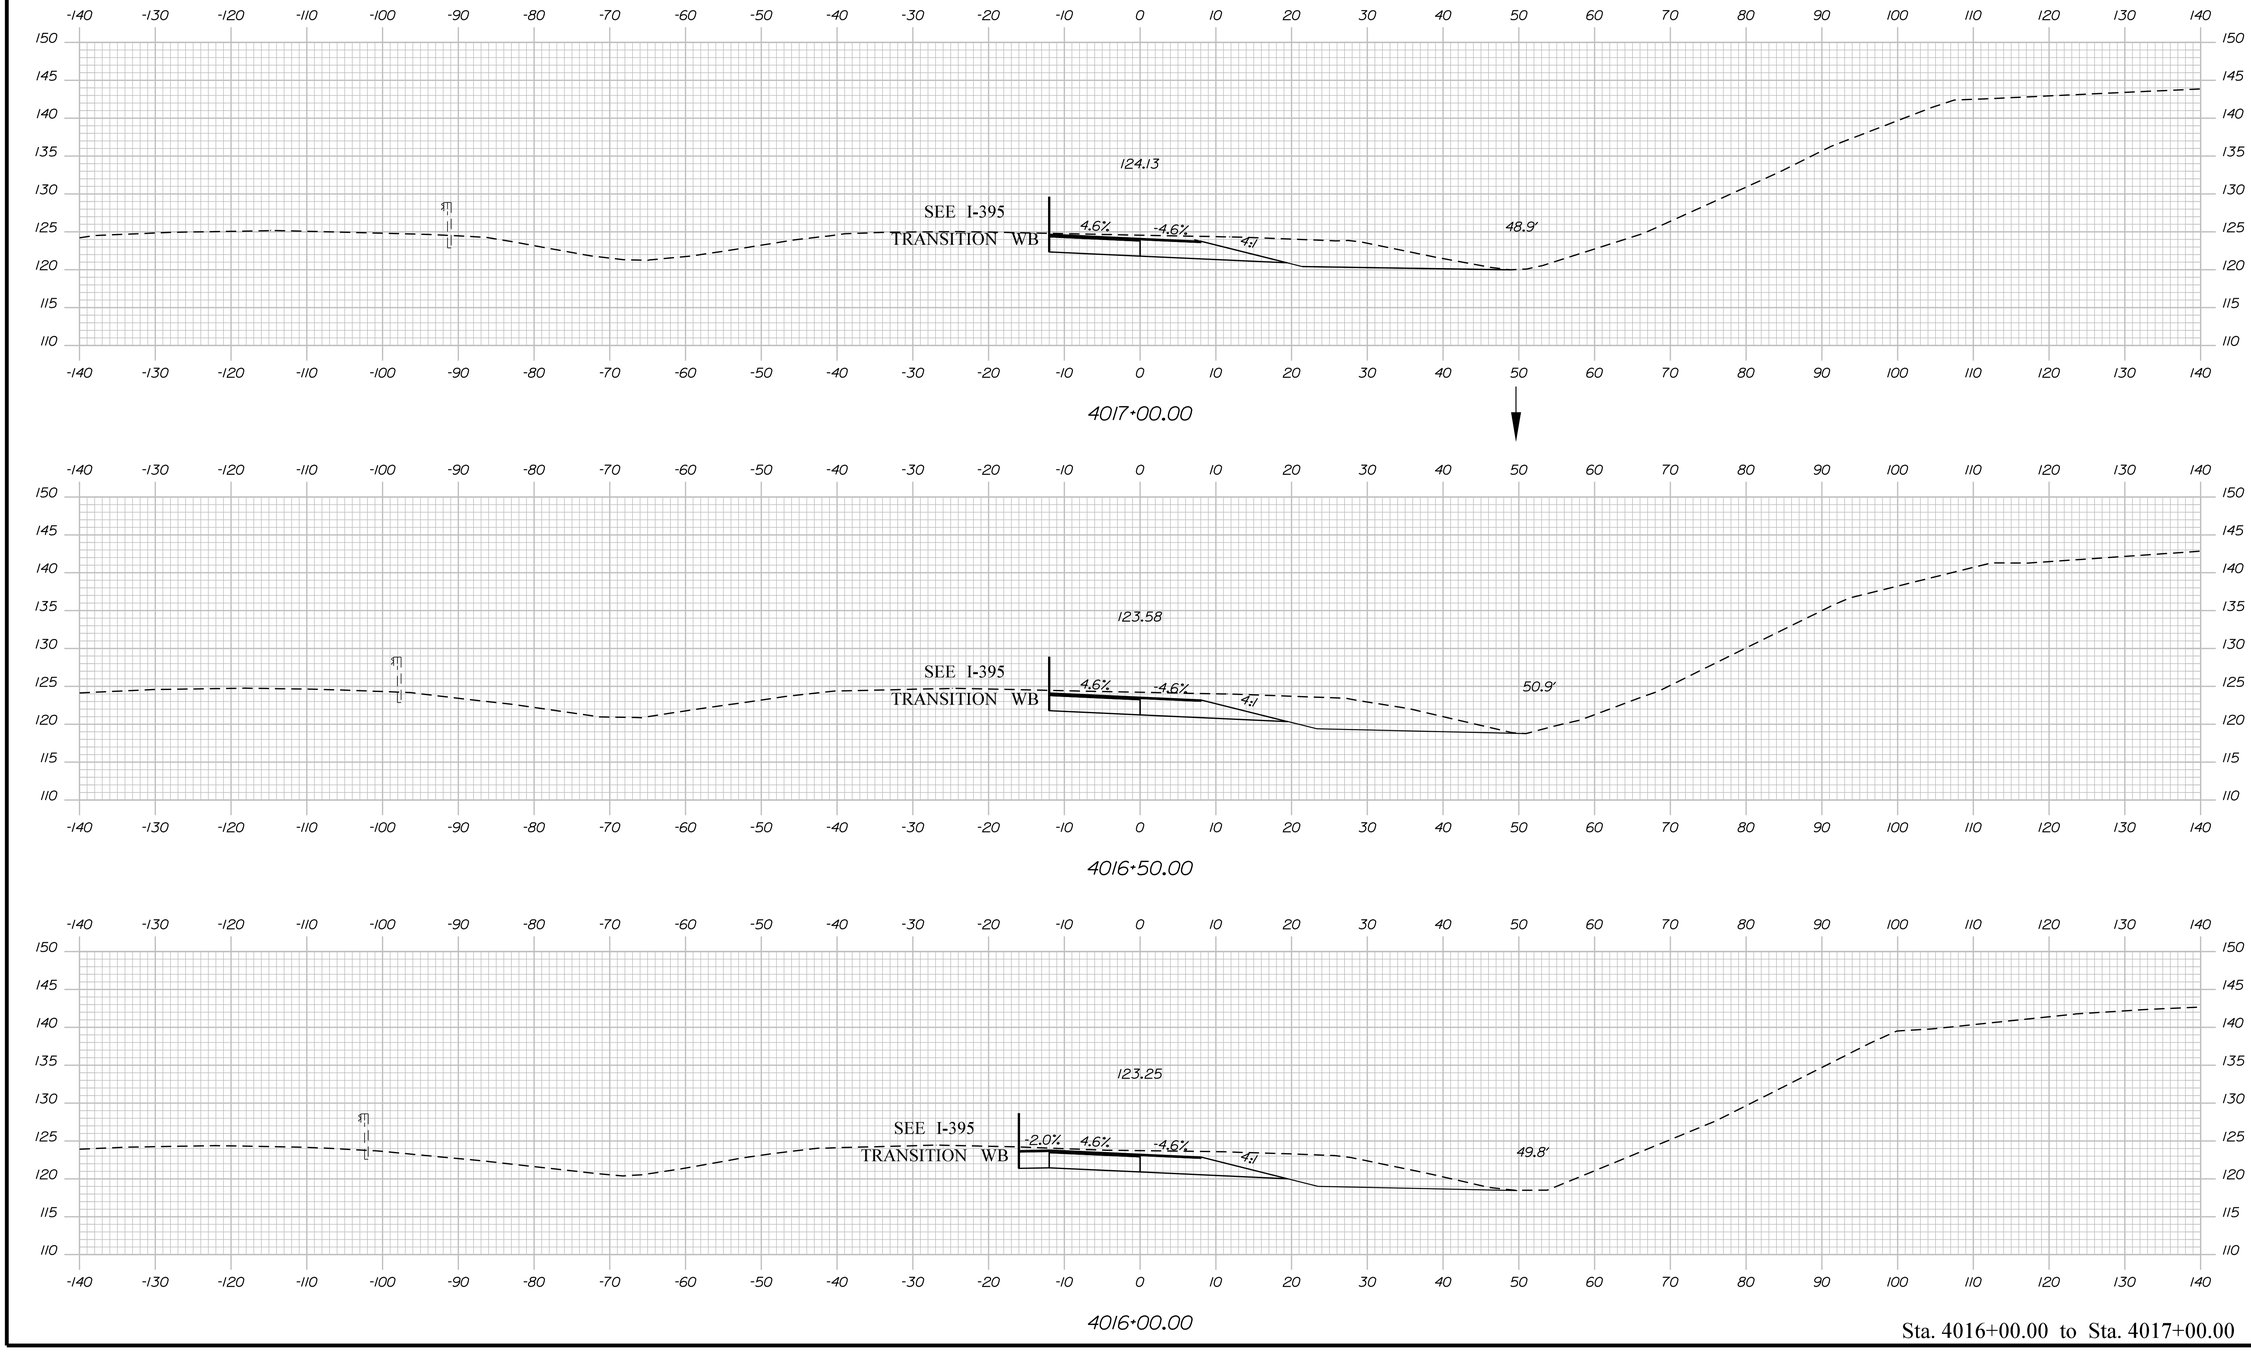

Sta. 4016+00.00 to Sta. 4017+00.00

STATE OF MAINE
DEPARTMENT OF TRANSPORTATION

1891500

WIN
018915.00

PROJ. MANAGER	R. MOULTON	
DESIGN-DETAILED	D.PRIDE	
CHECKED-REVIEWED		
DESIGN2-DETAILED2		
DESIGN3-DETAILED3		
REVISIONS 1		
REVISIONS 2		
REVISIONS 3		
REVISIONS 4		
FIELD CHANGES		

	BY	DATE
		SEP. 2021

SIGNATURE

P.E. NUMBER

DATE

BREWER TO EDDINGTON
I-395/ROUTE 9 CONNECTOR


RAMP B
CROSS SECTIONS

SHEET NUMBER

H396

OF 460

Filename: ...\HIGHWAY\MSTA\Xsect_Romp B.dgn Username: common Division: HIGHWAY Date:9/30/2021

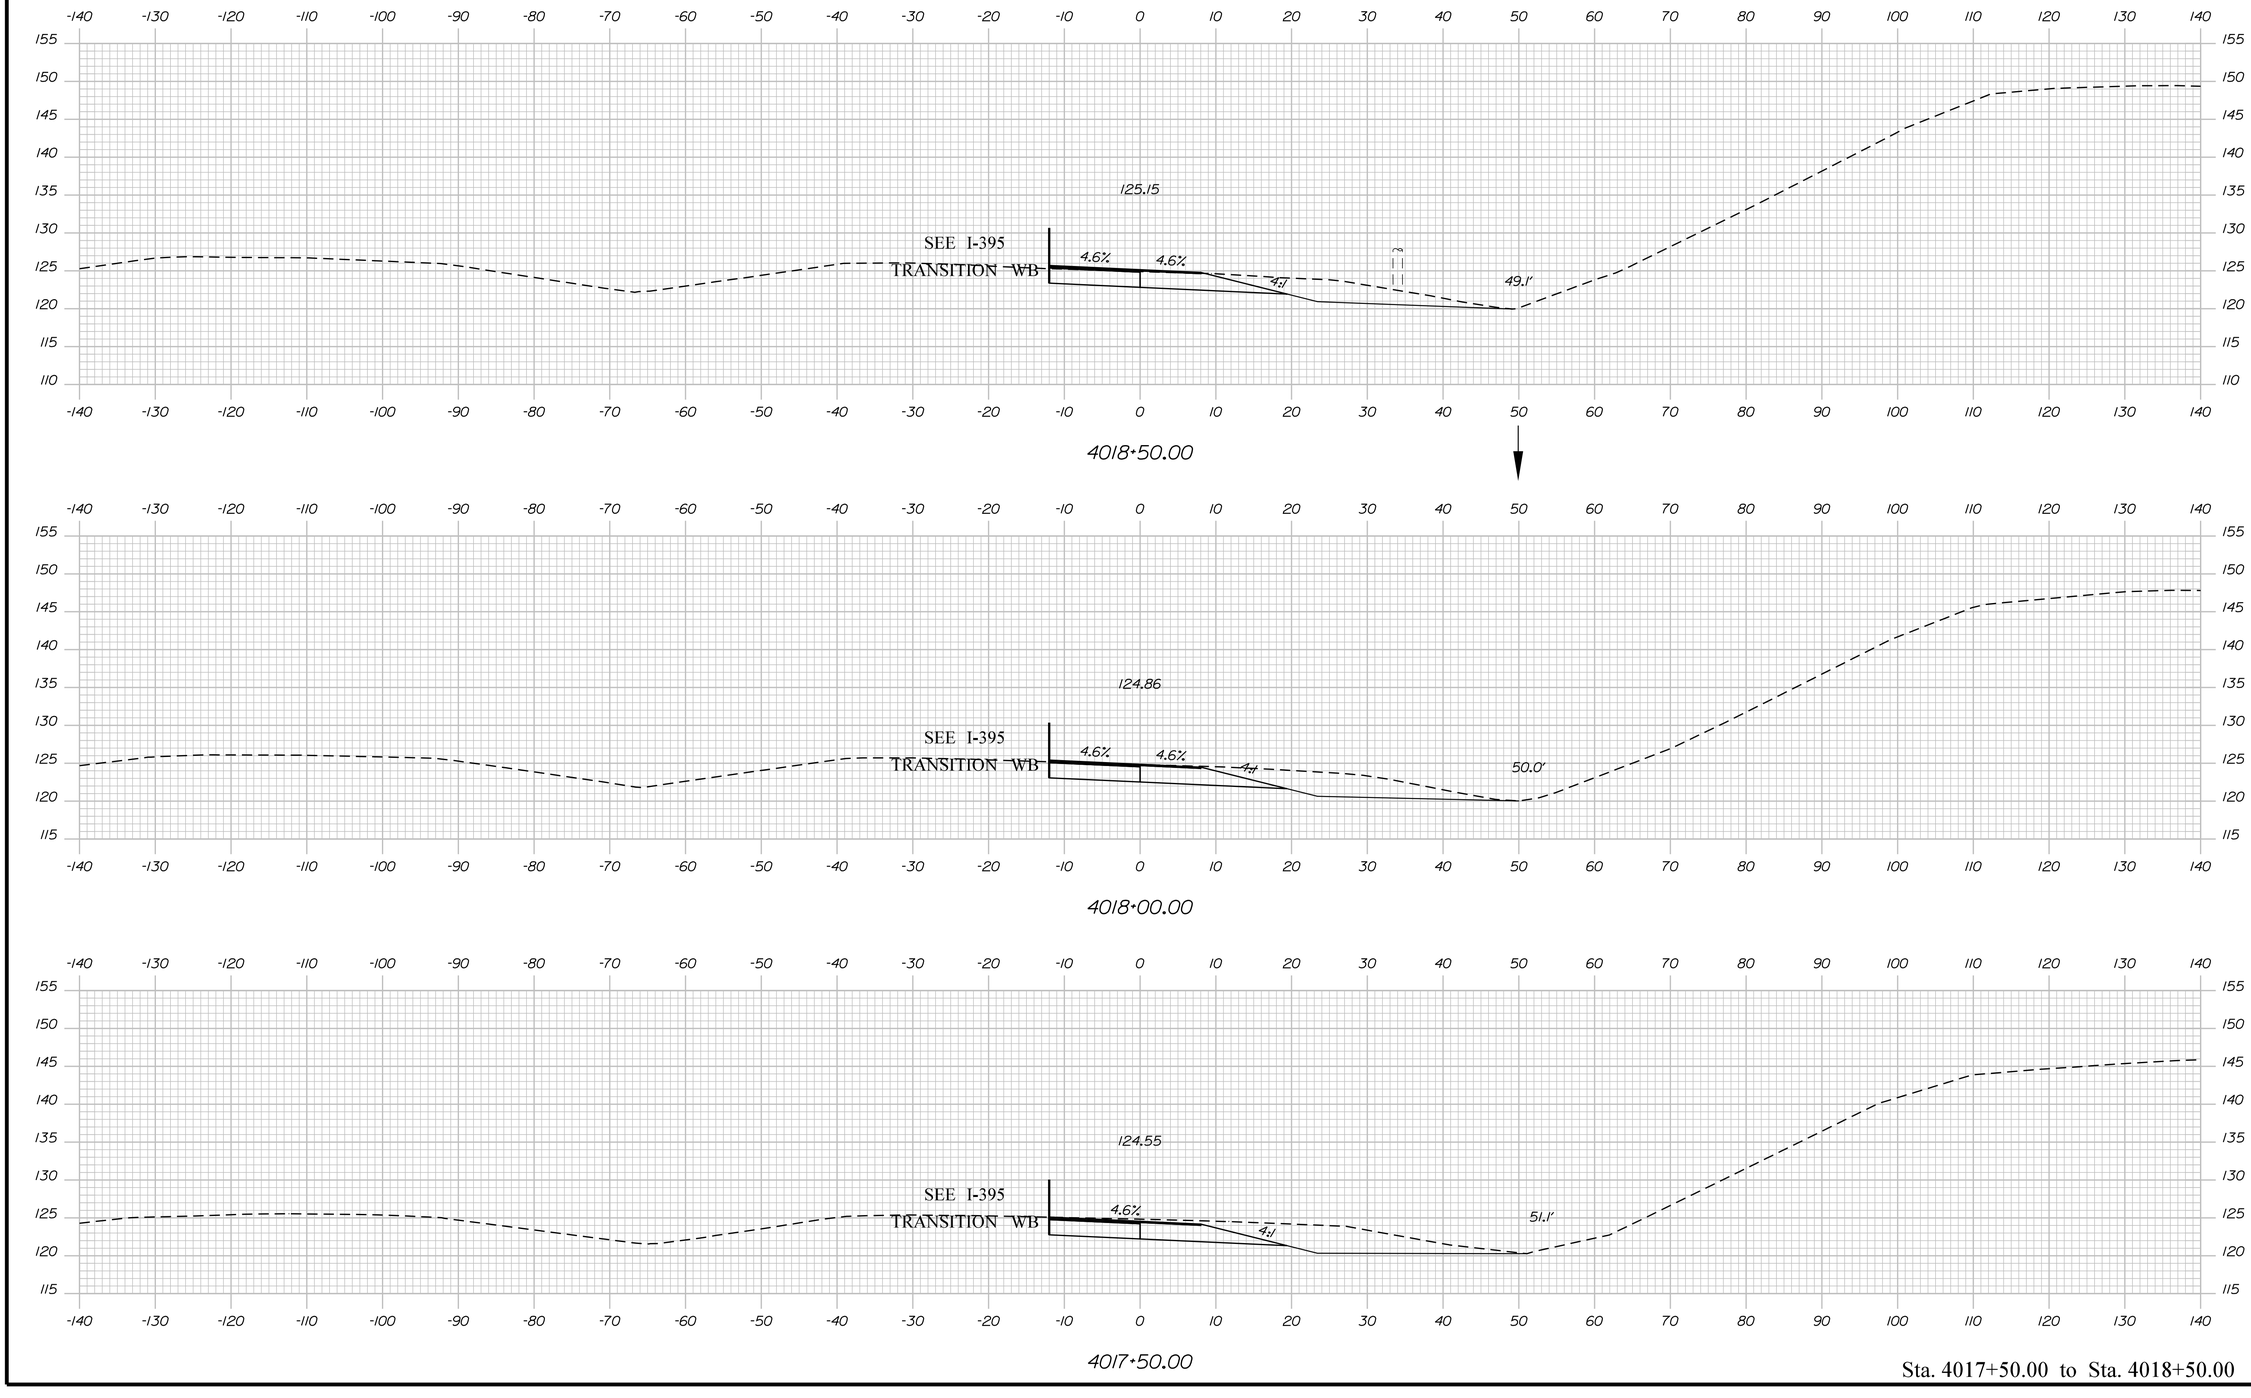

Sta. 4017+50.00 to Sta. 4018+50.00

STATE OF MAINE
DEPARTMENT OF TRANSPORTATION

1891500

WIN
018915.00

			DATE
PROJ. MANAGER	R. MOULTON	BY	
DESIGN-DETAILED	D.PRIDE		SEP. 2021
CHECKED-REVIEWED			
DESIGN2-DETAILED2			
DESIGN3-DETAILED3			
REVISIONS 1			
REVISIONS 2			
REVISIONS 3			
REVISIONS 4			
FIELD CHANGES			

SIGNATURE

P.E. NUMBER

DATE

BREWER TO EDDINGTON
I-395/ROUTE 9 CONNECTOR


RAMP B
CROSS SECTIONS

SHEET NUMBER

H397

OF 460

Filename: ...\397_XSECT_4017+50_010.dgn Division: HIGHWAY Username: common Date:9/30/2021

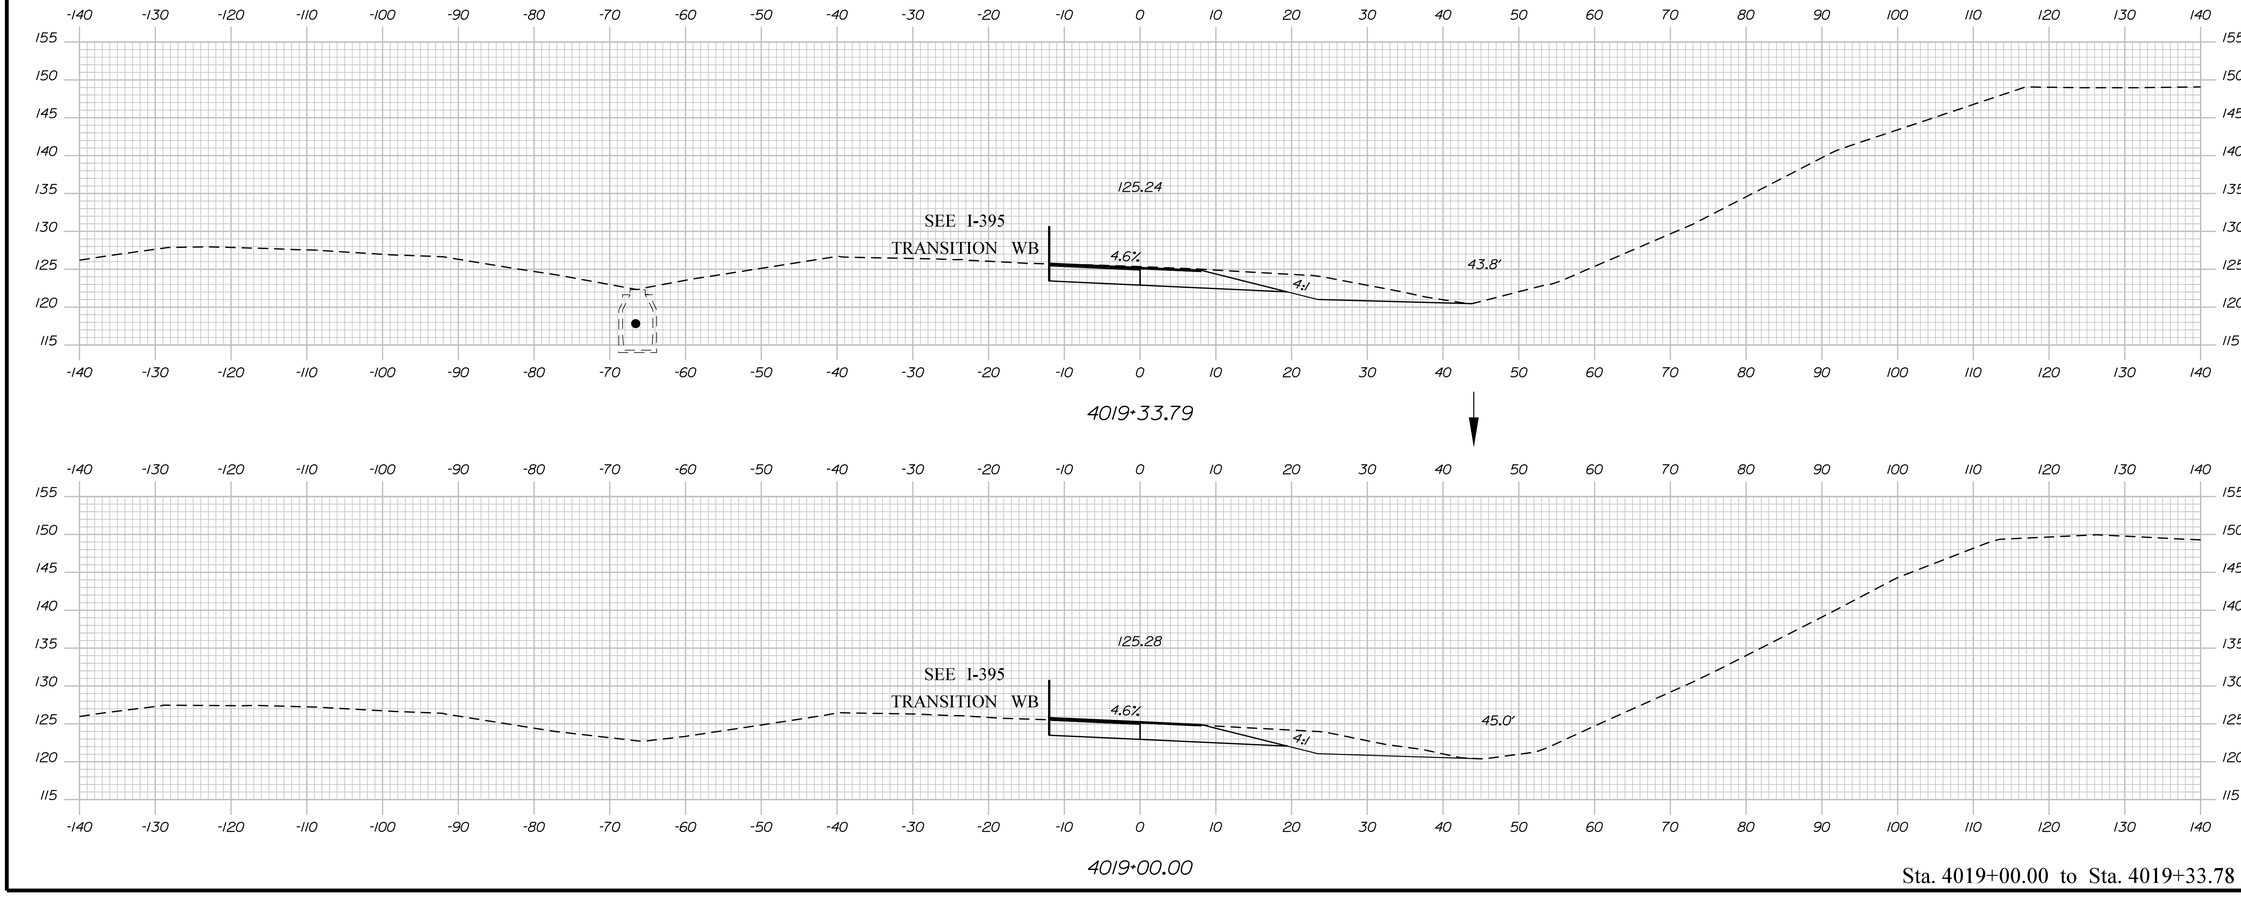

Sta. 4019+00.00 to Sta. 4019+33.78

STATE OF MAINE
DEPARTMENT OF TRANSPORTATION

1891500

WIN 018915.00

PROJ. MANAGER	R. MOULTON		
DESIGN-DETAILED	D.PRIDE		
CHECKED-REVIEWED			
DESIGN2-DETAILED2			
DESIGN3-DETAILED3			
REVISIONS 1			
REVISIONS 2			
REVISIONS 3			
REVISIONS 4			
FIELD CHANGES			

SIGNATURE

P.E. NUMBER

DATE

BREWER TO EDDINGTON
I-395/ROUTE 9 CONNECTOR


RAMP B
CROSS SECTIONS

SHEET NUMBER

H398

OF 460

Filename: ...\398_XSECT_4019+00_011.dgn Division: HIGHWAY Username: common Date:9/30/2021

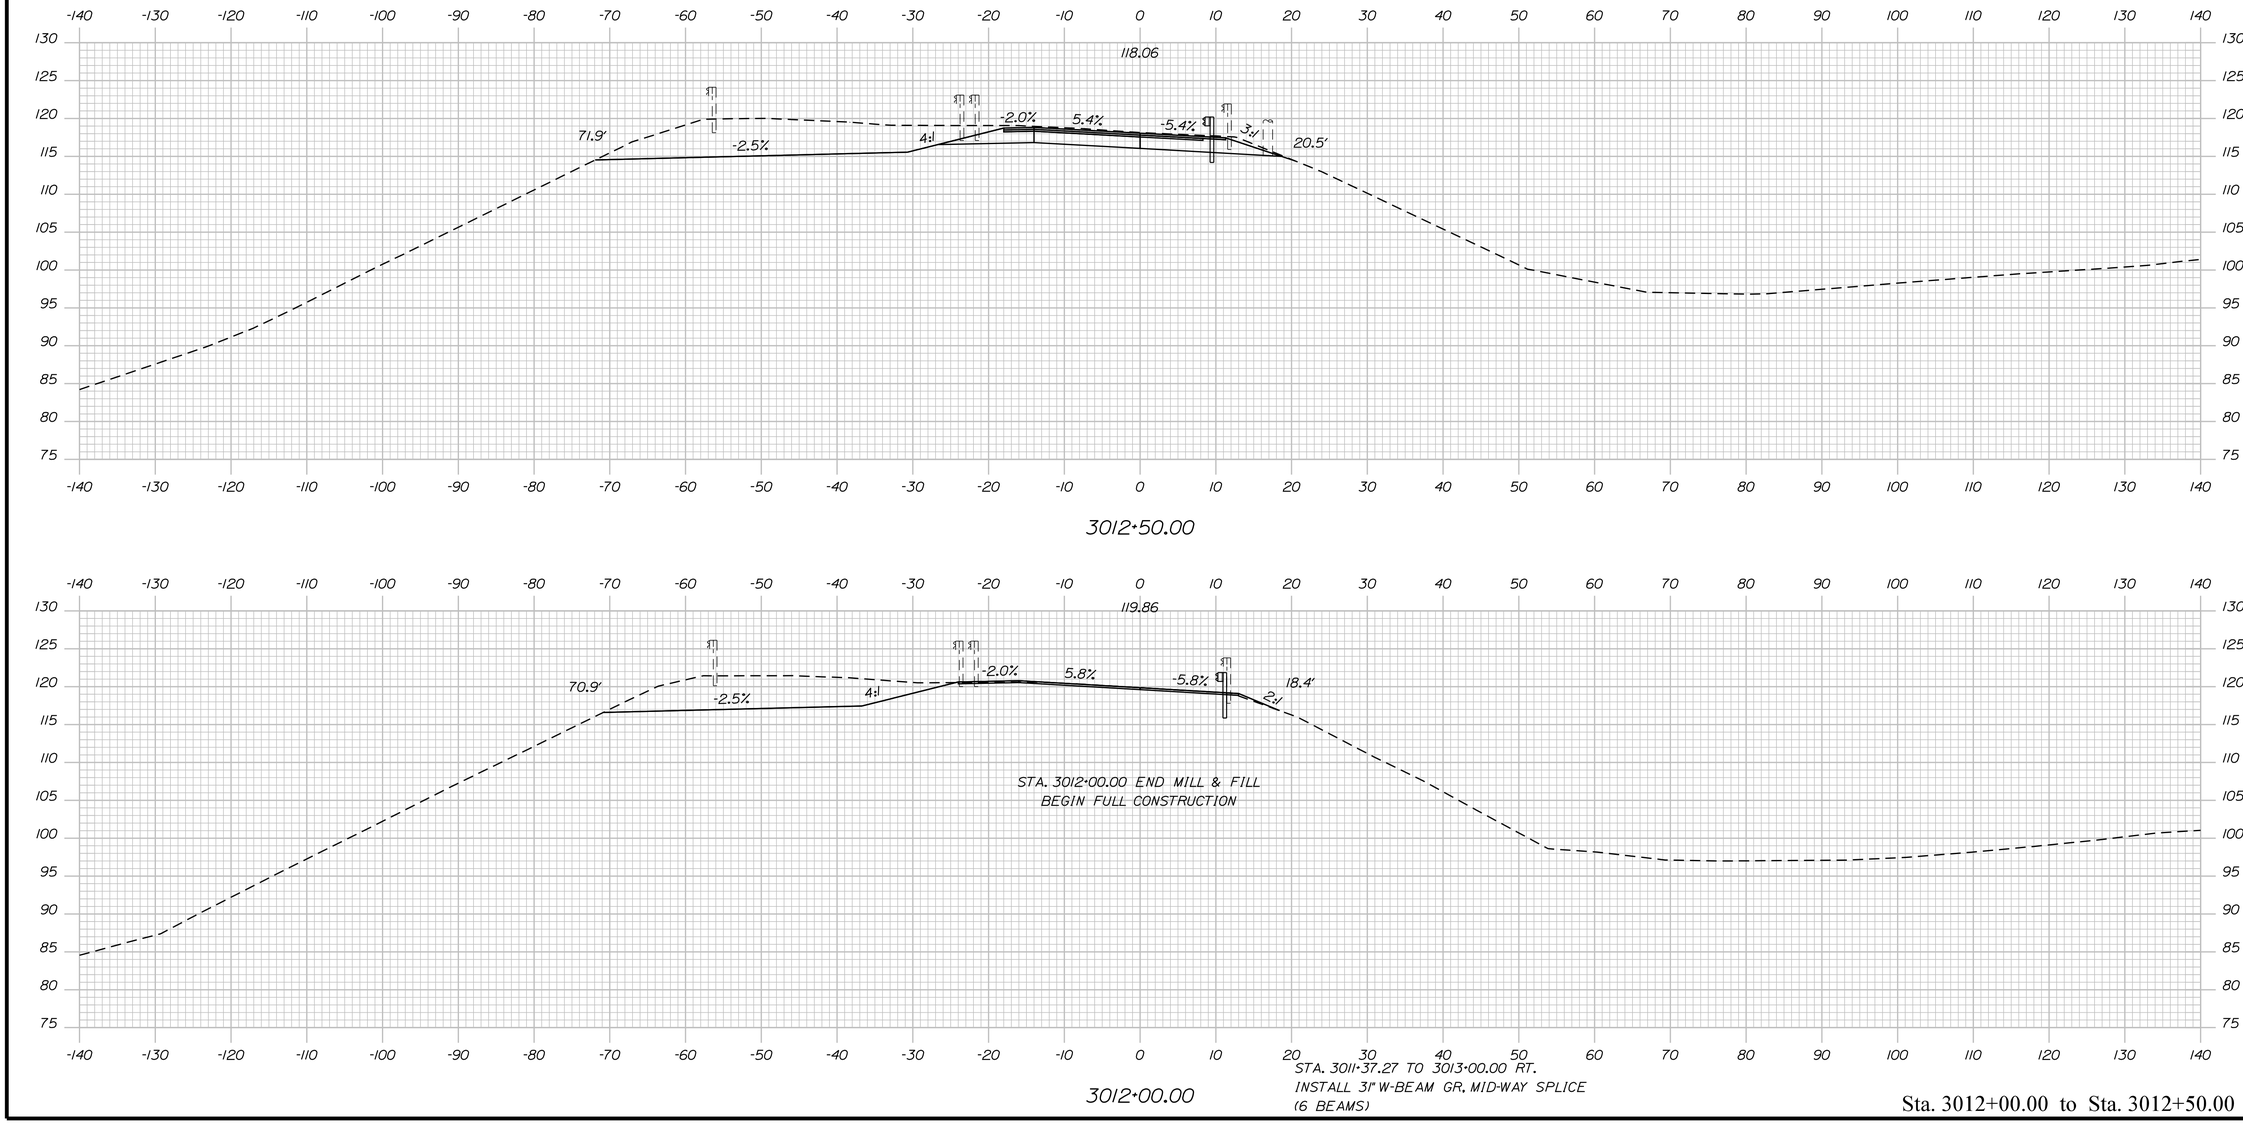

Sta. 3012+00.00 to Sta. 3012+50.00

STATE OF MAINE
DEPARTMENT OF TRANSPORTATION

1891500

WIN
018915.00

	R. MOULTON	D.PRIDE			
PROJ. MANAGER					
DESIGN-DETAILED					
CHECKED-REVIEWED					
DESIGN2-DETAILED2					
DESIGN3-DETAILED3					
REVISIONS 1					
REVISIONS 2					
REVISIONS 3					
REVISIONS 4					
FIELD CHANGES					
BY					
DATE	SEP. 2021				

SIGNATURE

P.E. NUMBER

DATE

BREWER TO EDDINGTON
1-395/ROUTE 9 CONNECTOR

RAMP C
CROSS SECTIONS

SHEET NUMBER

H399

OF 460

Filename: ...\HIGHWAY\MSTA\Xsect_Ramp C.dgn Division: HIGHWAY Username: common Date:10/1/2021

Sta. 3013+00.00 to Sta. 3014+00.00

STATE OF MAINE
DEPARTMENT OF TRANSPORTATION

1891500

WIN
018915.00

PROJ. MANAGER		BY	DATE
DESIGN-DETAILED	R. MOULTON		SEP. 2021
CHECKED-REVIEWED	D.PRIDE		
DESIGN2-DETAILED2			
DESIGN3-DETAILED3			
REVISIONS 1			
REVISIONS 2			
REVISIONS 3			
REVISIONS 4			
FIELD CHANGES			

SIGNATURE

P.E. NUMBER

DATE


BREWER TO EDDINGTON
1-395/ROUTE 9 CONNECTOR
RAMP C
CROSS SECTIONS

SHEET NUMBER

H400

OF 460

Filename: ...\400_XSECT_3013+00_002.dgn Division: HIGHWAY Username: common Date:9/30/2021

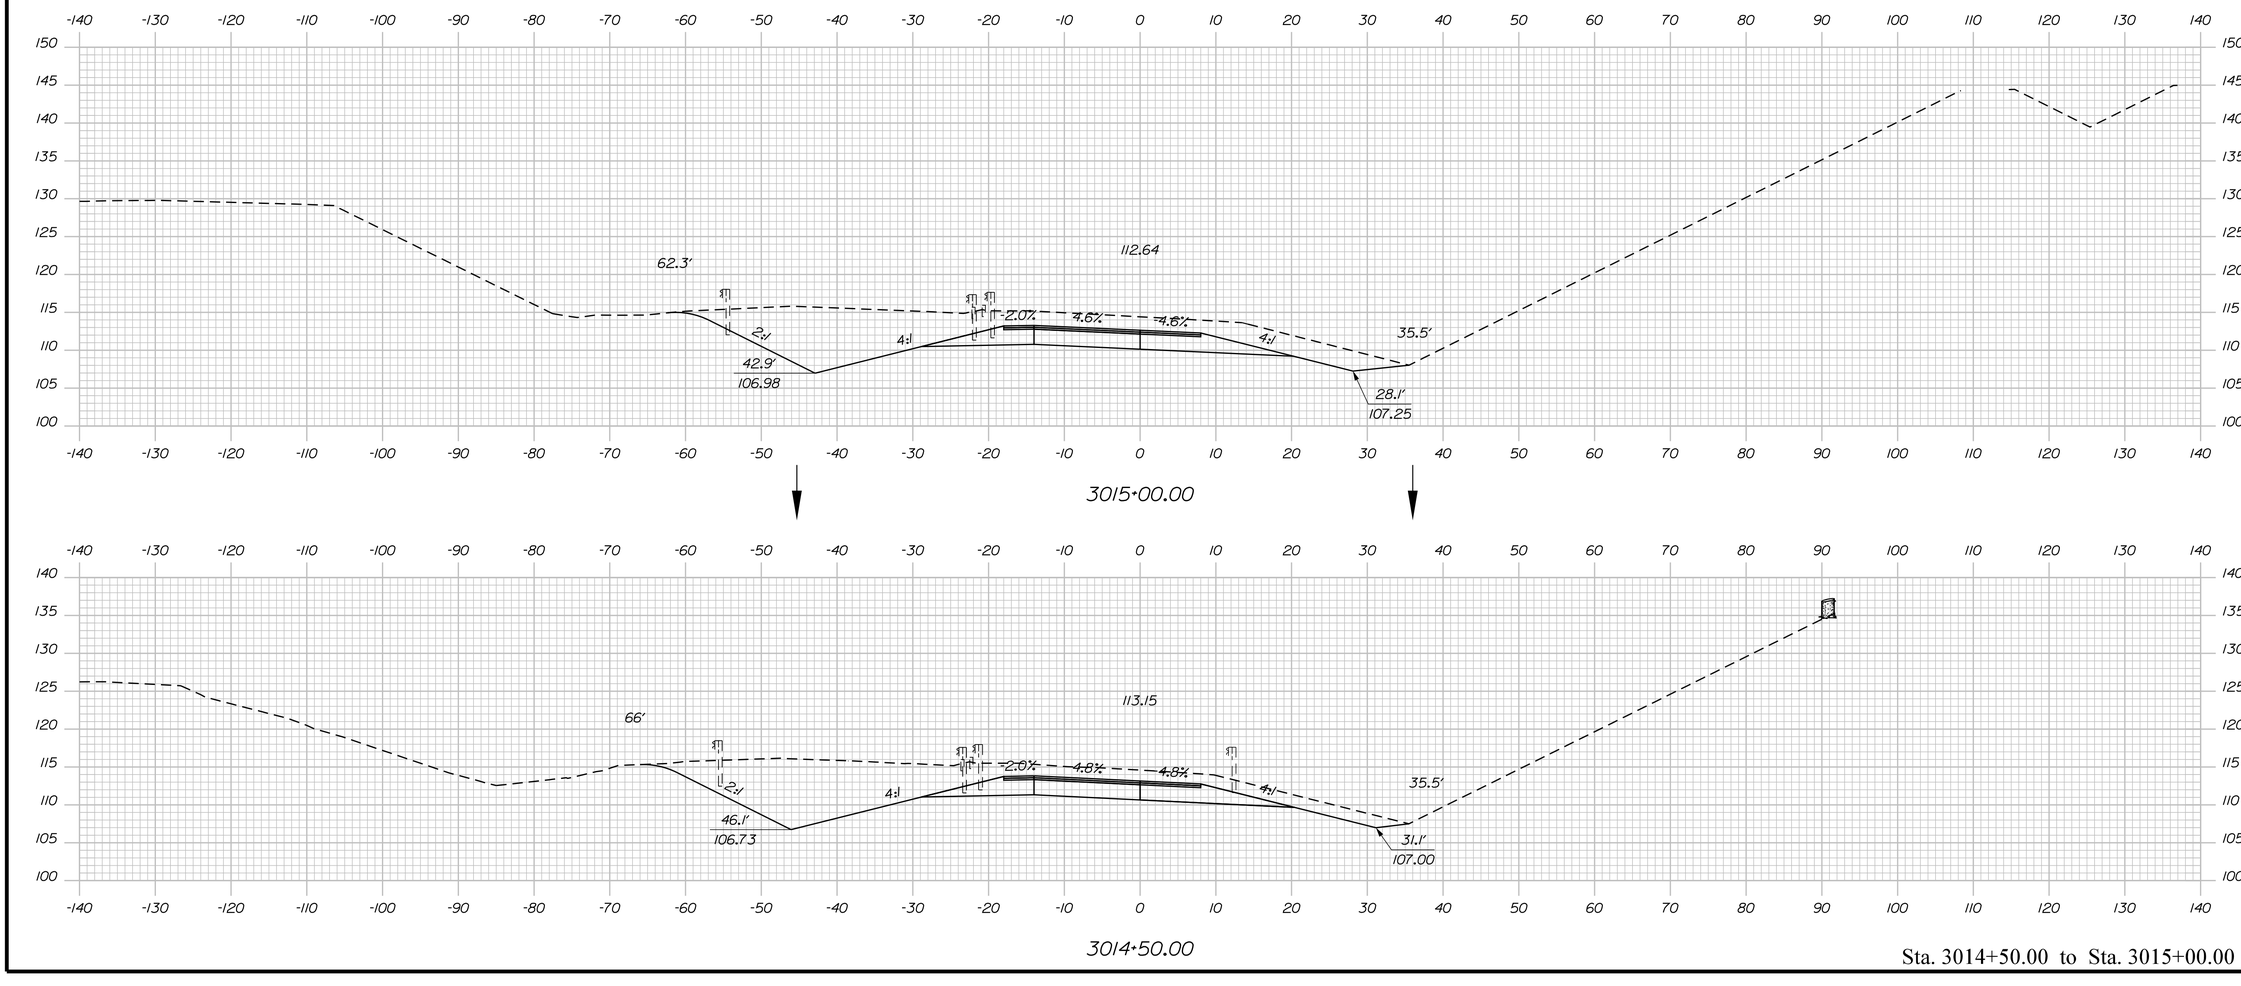

Sta. 3014+50.00 to Sta. 3015+00.00

PROJ. MANAGER	R. MOULTON	BY	DATE
DESIGN-DETAILED	D.PRIDE		SEP. 2021
CHECKED-REVIEWED			
DESIGN2-DETAILED2			
DESIGN3-DETAILED3			
REVISIONS 1			
REVISIONS 2			
REVISIONS 3			
REVISIONS 4			
FIELD CHANGES			

STATE OF MAINE
DEPARTMENT OF TRANSPORTATION

1891500

WIN
018915.00

SIGNATURE

P.E. NUMBER

DATE

BREWER TO EDDINGTON
I-395/ROUTE 9 CONNECTOR


RAMP C
CROSS SECTIONS

SHEET NUMBER

H401


OF 460

Filename: ...\401_XSECT_3014+50_003.dgn Division: HIGHWAY Username: common Date:9/30/2021

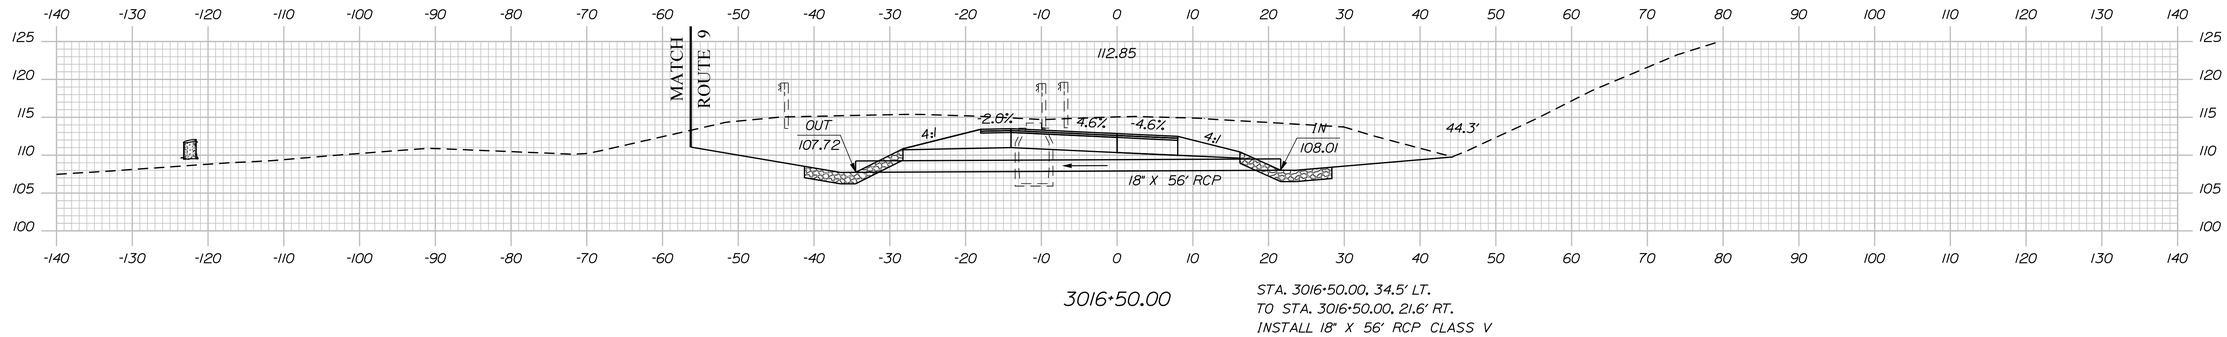


3016+50.00

STA. 3016+50.00, 34.5' LT.
TO STA. 3016+50.00, 21.6' RT.
INSTALL 18" X 56' RCP CLASS V

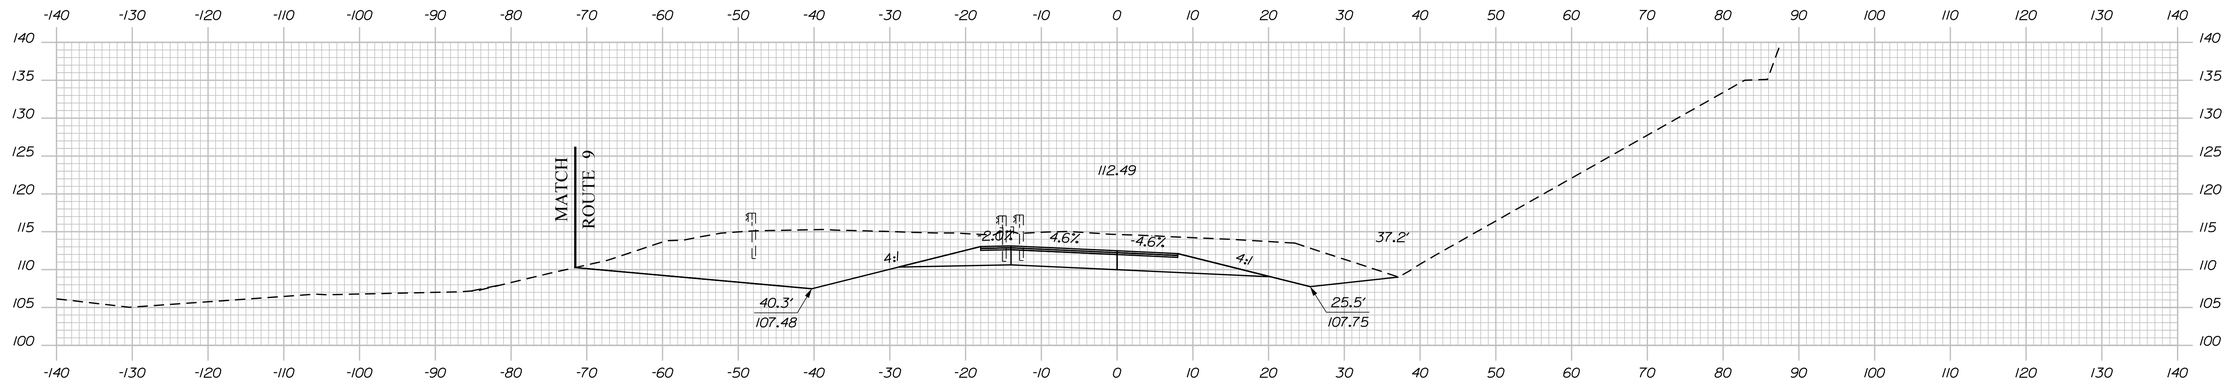

3016+00.00

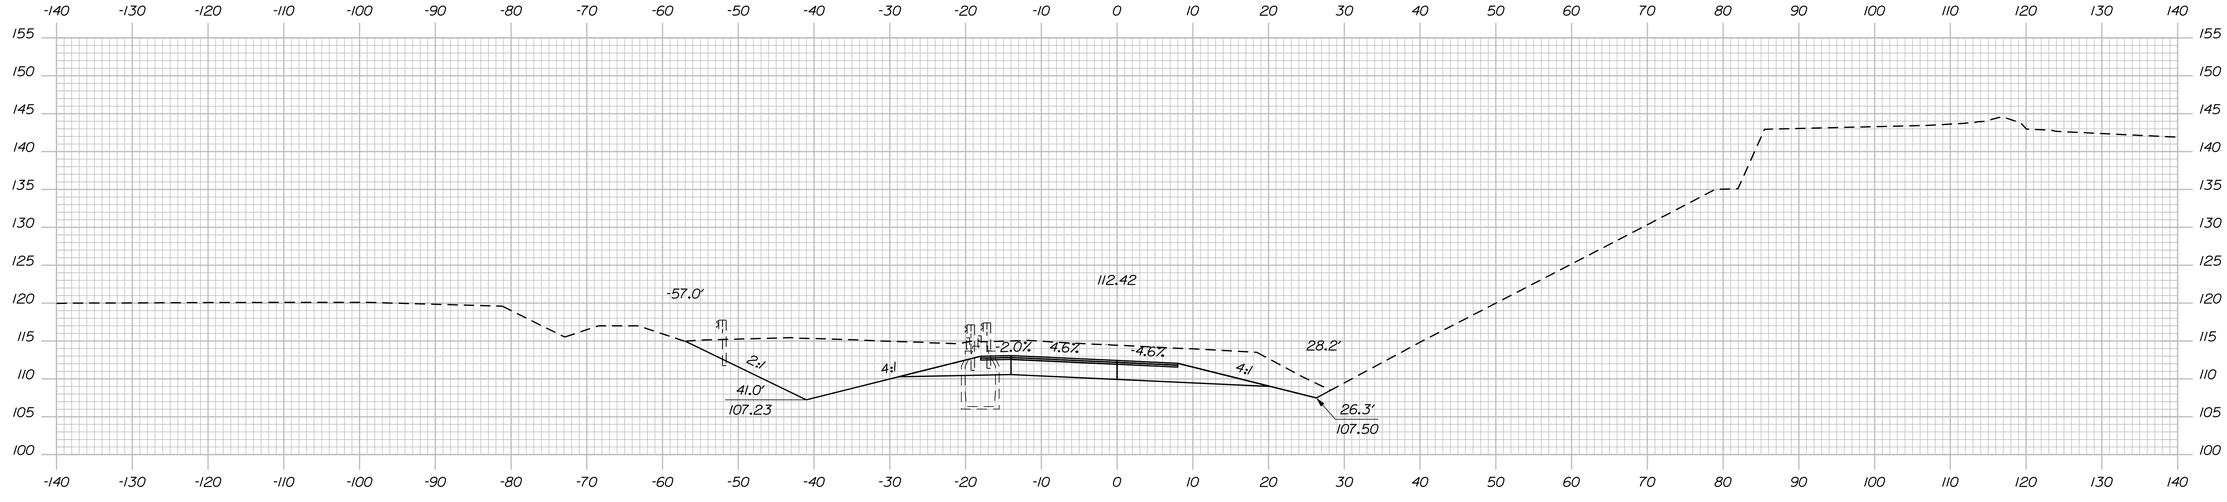

3015+50.00

Sta. 3015+50.00 to Sta. 3016+50.00

STATE OF MAINE
DEPARTMENT OF TRANSPORTATION

1891500

WIN
018915.00

	BY	DATE
PROJ. MANAGER	R. MOULTON	
DESIGN-DETAILED		SEP. 2021
CHECKED-REVIEWED	D.PRIDE	
DESIGN2-DETAILED2		
DESIGN3-DETAILED3		
REVISIONS 1		
REVISIONS 2		
REVISIONS 3		
REVISIONS 4		
FIELD CHANGES		

SIGNATURE

P.E. NUMBER

DATE

BREWER TO EDDINGTON
1-395/ROUTE 9 CONNECTOR


RAMP C
CROSS SECTIONS

SHEET NUMBER

H402

OF 460

Filename: ...\402_XSECT_3015+50_004.dgn Division: HIGHWAY Username: common Date:9/30/2021

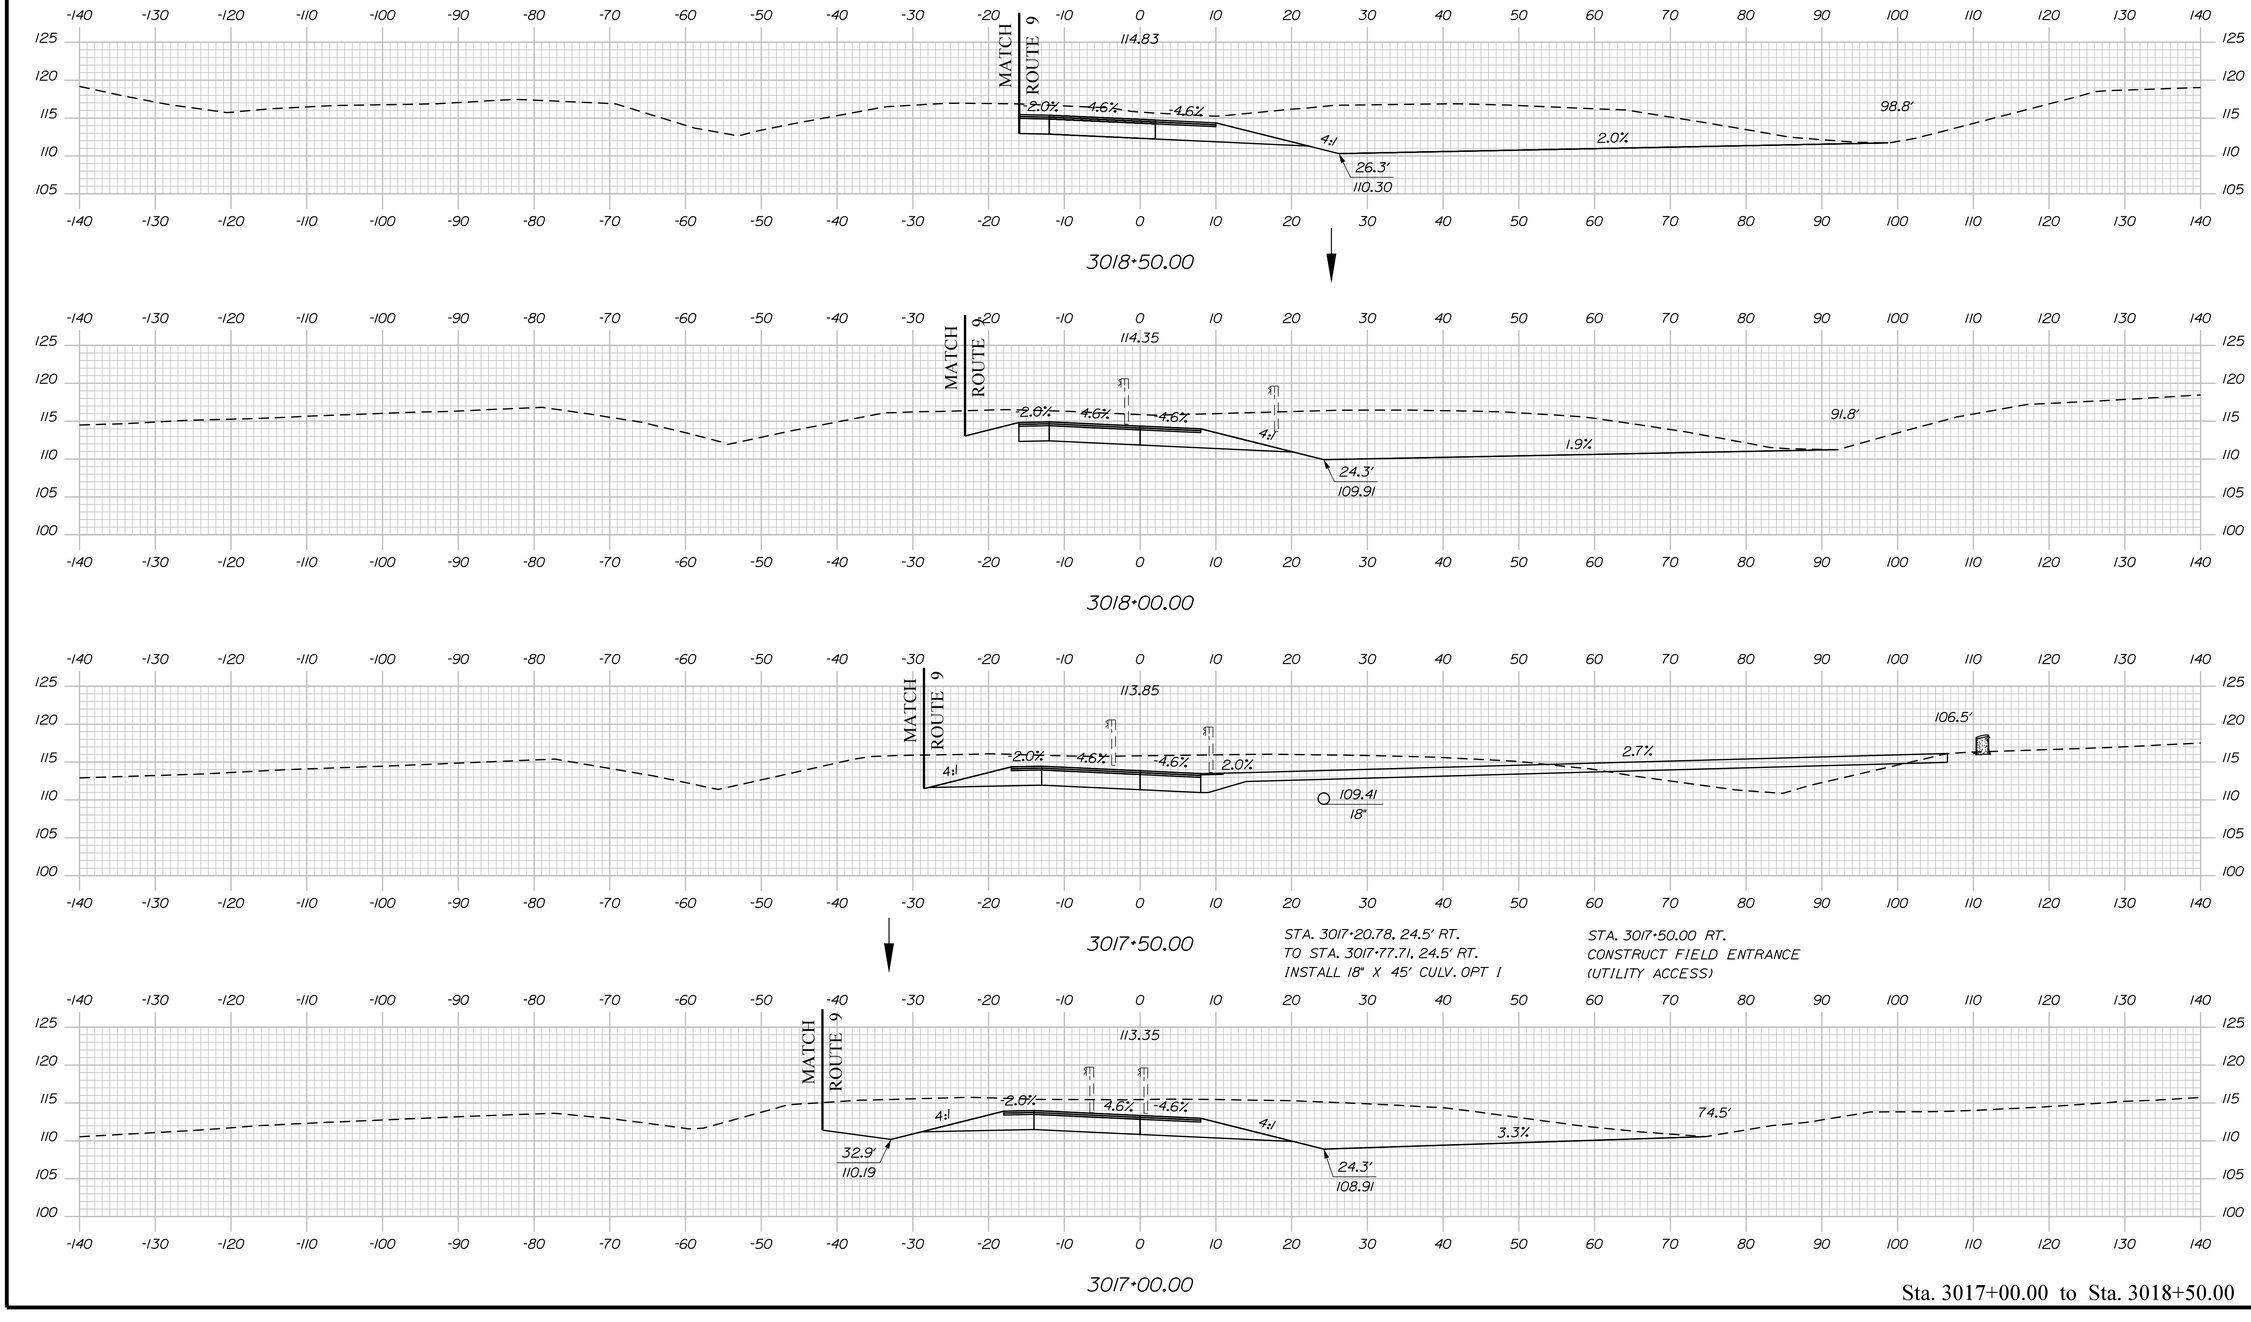

Sta. 3017+00.00 to Sta. 3018+50.00

STATE OF MAINE
DEPARTMENT OF TRANSPORTATION

1891500

WIN
018915.00

PROJ. MANAGER	R. MOULTON		
DESIGN-DETAILED	D.PRIDE	BY	DATE
CHECKED-REVIEWED			SEP. 2021
DESIGN2-DETAILED2			
DESIGN3-DETAILED3			
REVISIONS 1			
REVISIONS 2			
REVISIONS 3			
REVISIONS 4			
FIELD CHANGES			

SIGNATURE

P.E. NUMBER

DATE

BREWER TO EDDINGTON
1-395/ROUTE 9 CONNECTOR


RAMP C
CROSS SECTIONS

SHEET NUMBER

H403

OF 460

Filename: ...\403_XSECT_3017+00_005.dgn Division: HIGHWAY Username: common Date:9/30/2021

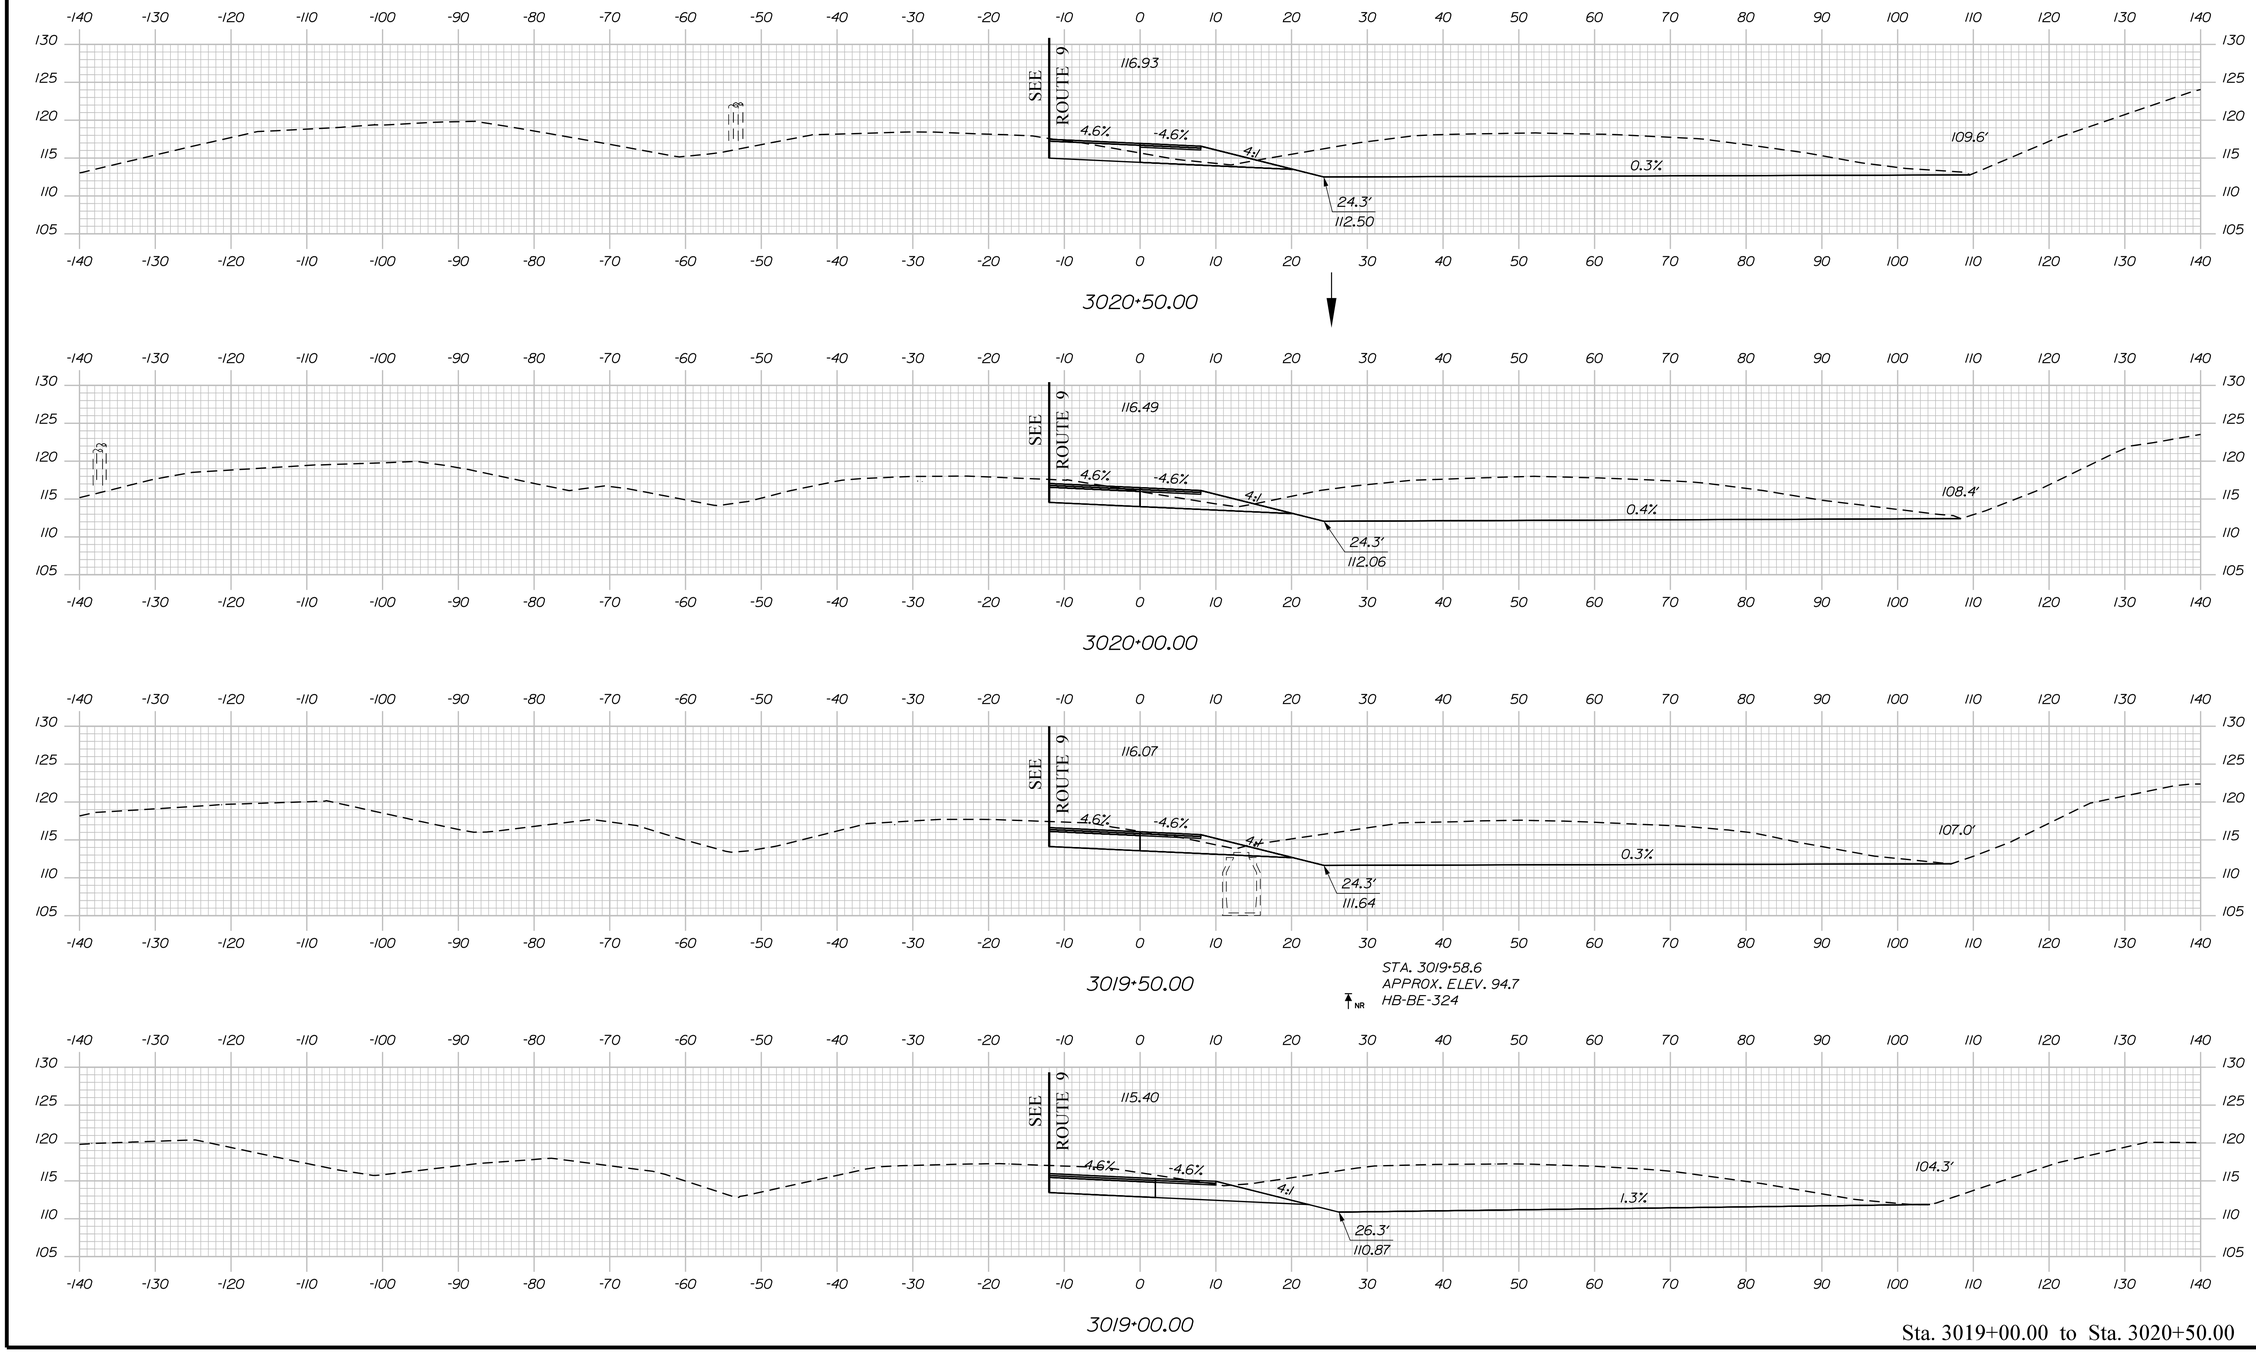

Sta. 3019+00.00 to Sta. 3020+50.00

STATE OF MAINE
DEPARTMENT OF TRANSPORTATION

1891500

WIN
018915.00

PROJ. MANAGER	R. MOULTON		
DESIGN-DETAILED	D.PRIDE	BY	DATE
CHECKED-REVIEWED			SEP. 2021
DESIGN2-DETAILED2			
DESIGN3-DETAILED3			
REVISIONS 1			
REVISIONS 2			
REVISIONS 3			
REVISIONS 4			
FIELD CHANGES			

SIGNATURE

P.E. NUMBER

DATE

BREWER TO EDDINGTON
1-395/ROUTE 9 CONNECTOR

RAMP C
CROSS SECTIONS


SHEET NUMBER

H404

OF 460

Filename: ...\404_XSECT_3019+00_006.dgn Division: HIGHWAY Username: common Date:9/30/2021

Username: common Date:9/30/2021
Division: HIGHWAY
Filename: ...\405_XSECT_3021+00_007.dgn

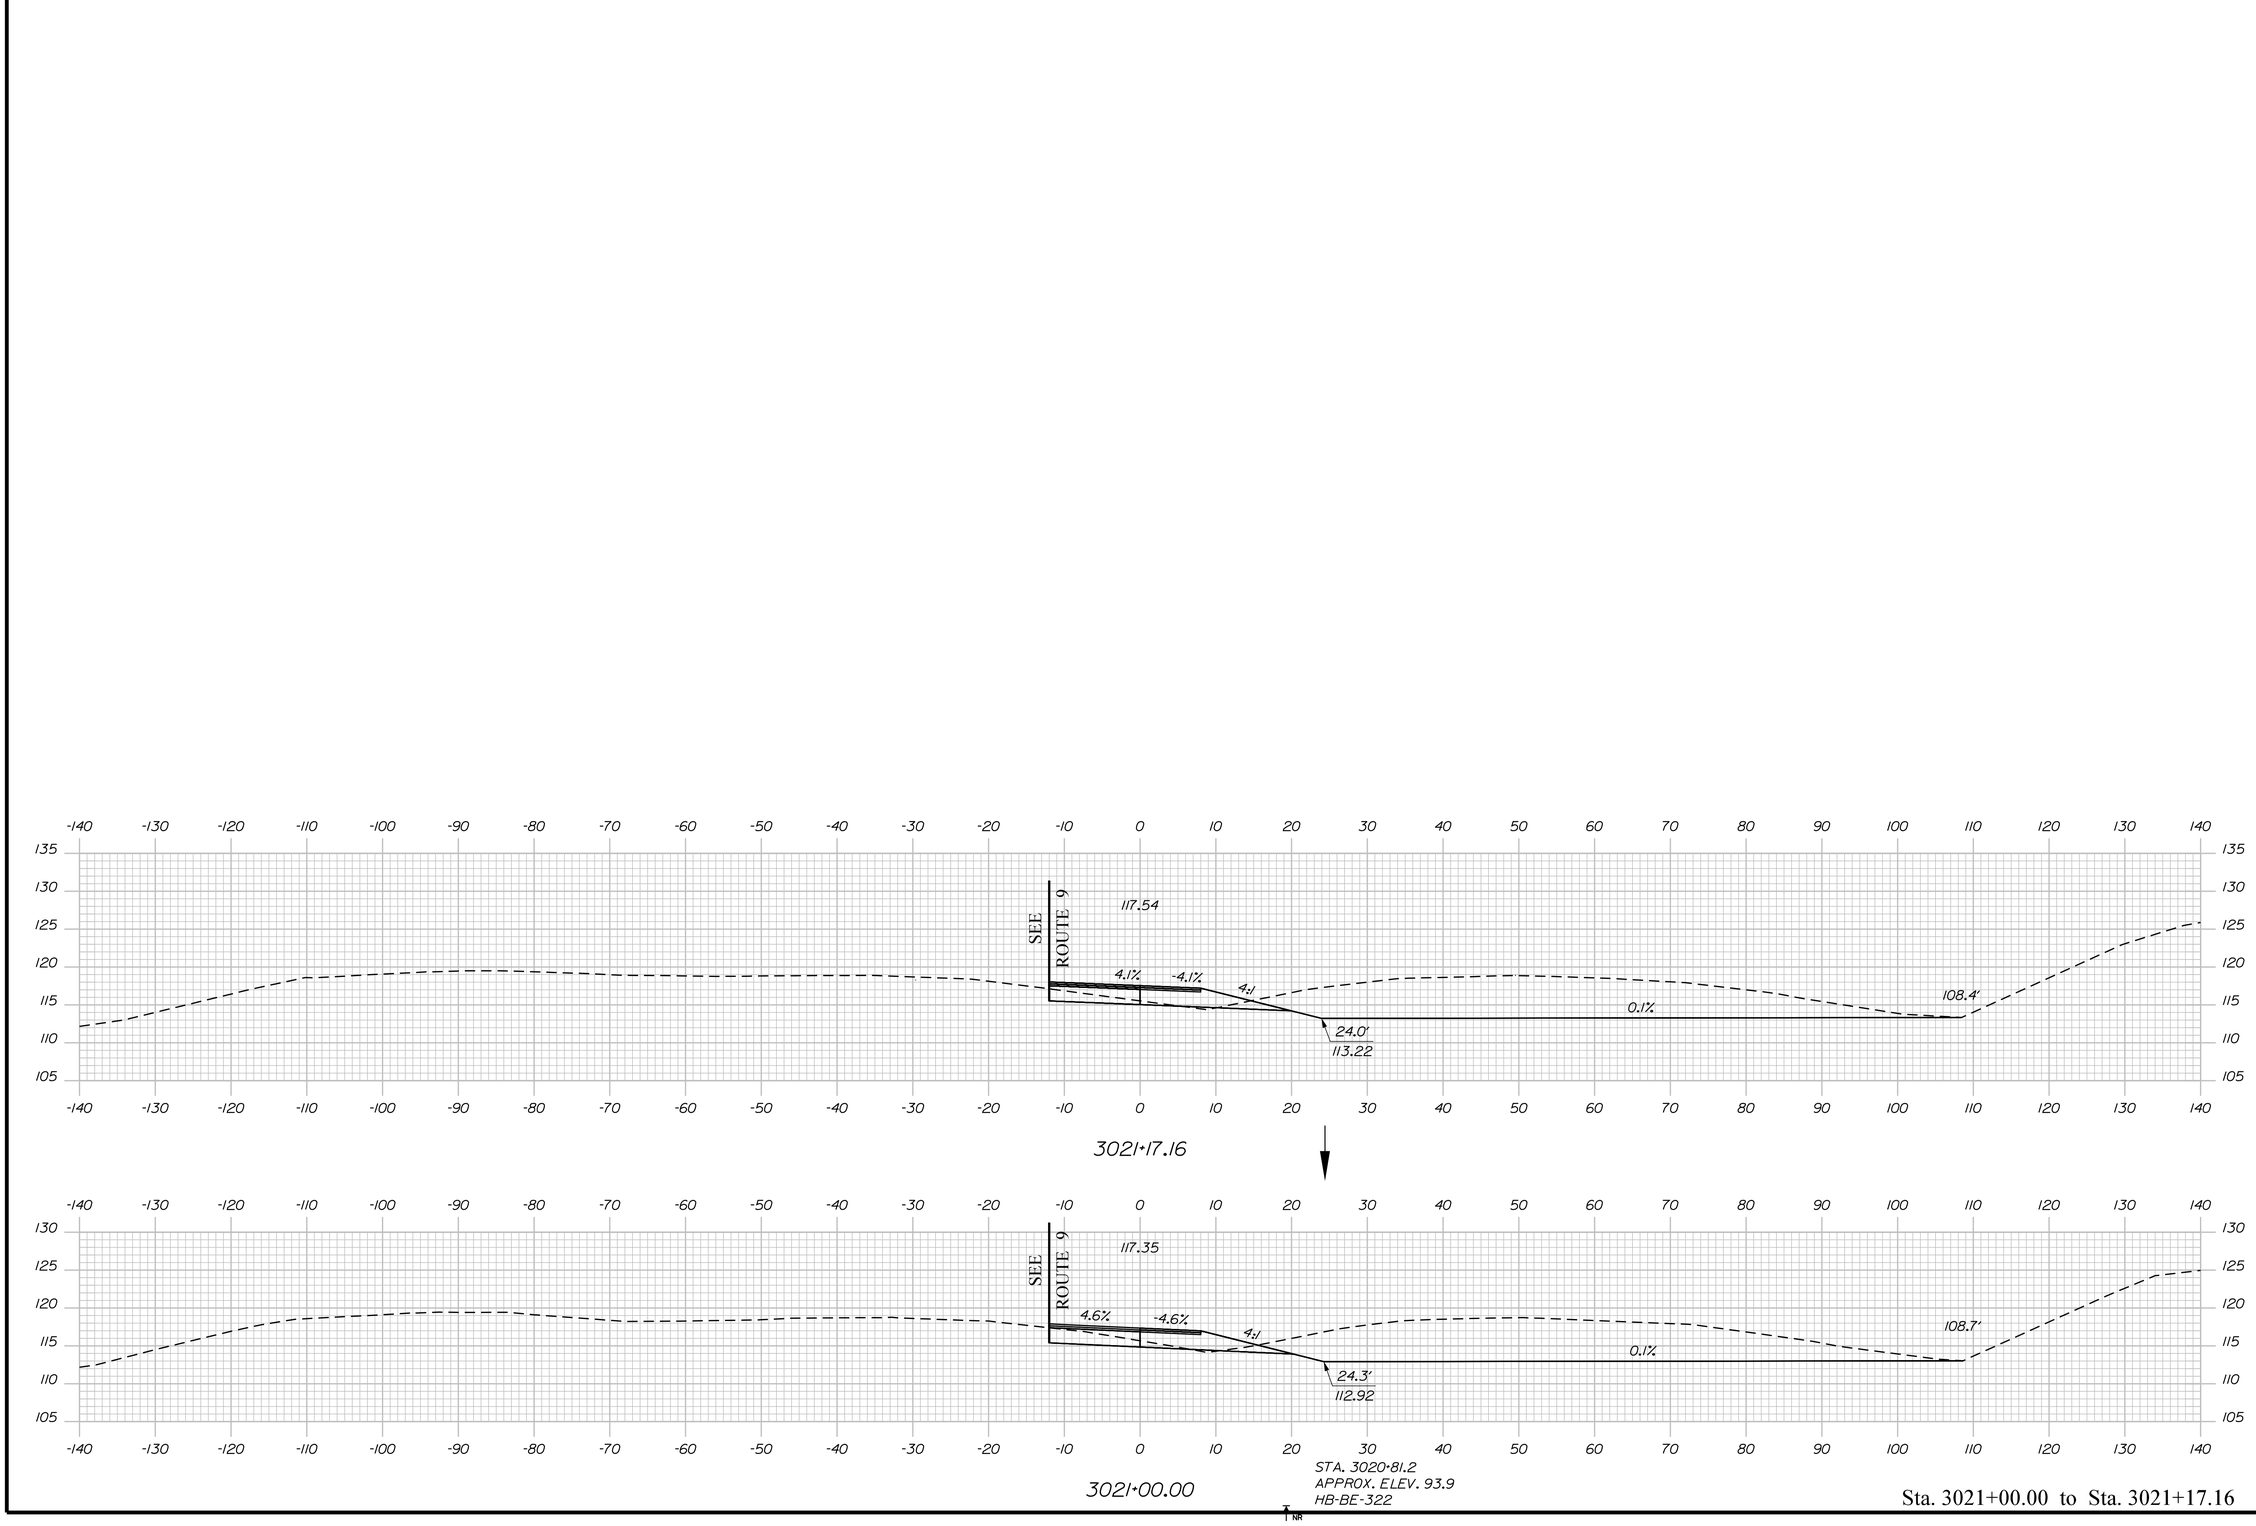

Sta. 3021+00.00 to Sta. 3021+17.16

PROJ. MANAGER	R. MOULTON	BY	DATE
DESIGN-DETAILED	D.PRIDE		SEP. 2021
CHECKED-REVIEWED			SIGNATURE
DESIGN2-DETAILED2			
DESIGN3-DETAILED3			P.E. NUMBER
REVISIONS 1			
REVISIONS 2			
REVISIONS 3			DATE
REVISIONS 4			
FIELD CHANGES			

STATE OF MAINE
DEPARTMENT OF TRANSPORTATION

1891500

WIN 018915.00


BREWER TO EDDINGTON
1-395/ROUTE 9 CONNECTOR

RAMP C
CROSS SECTIONS

SHEET NUMBER

H405

OF 460

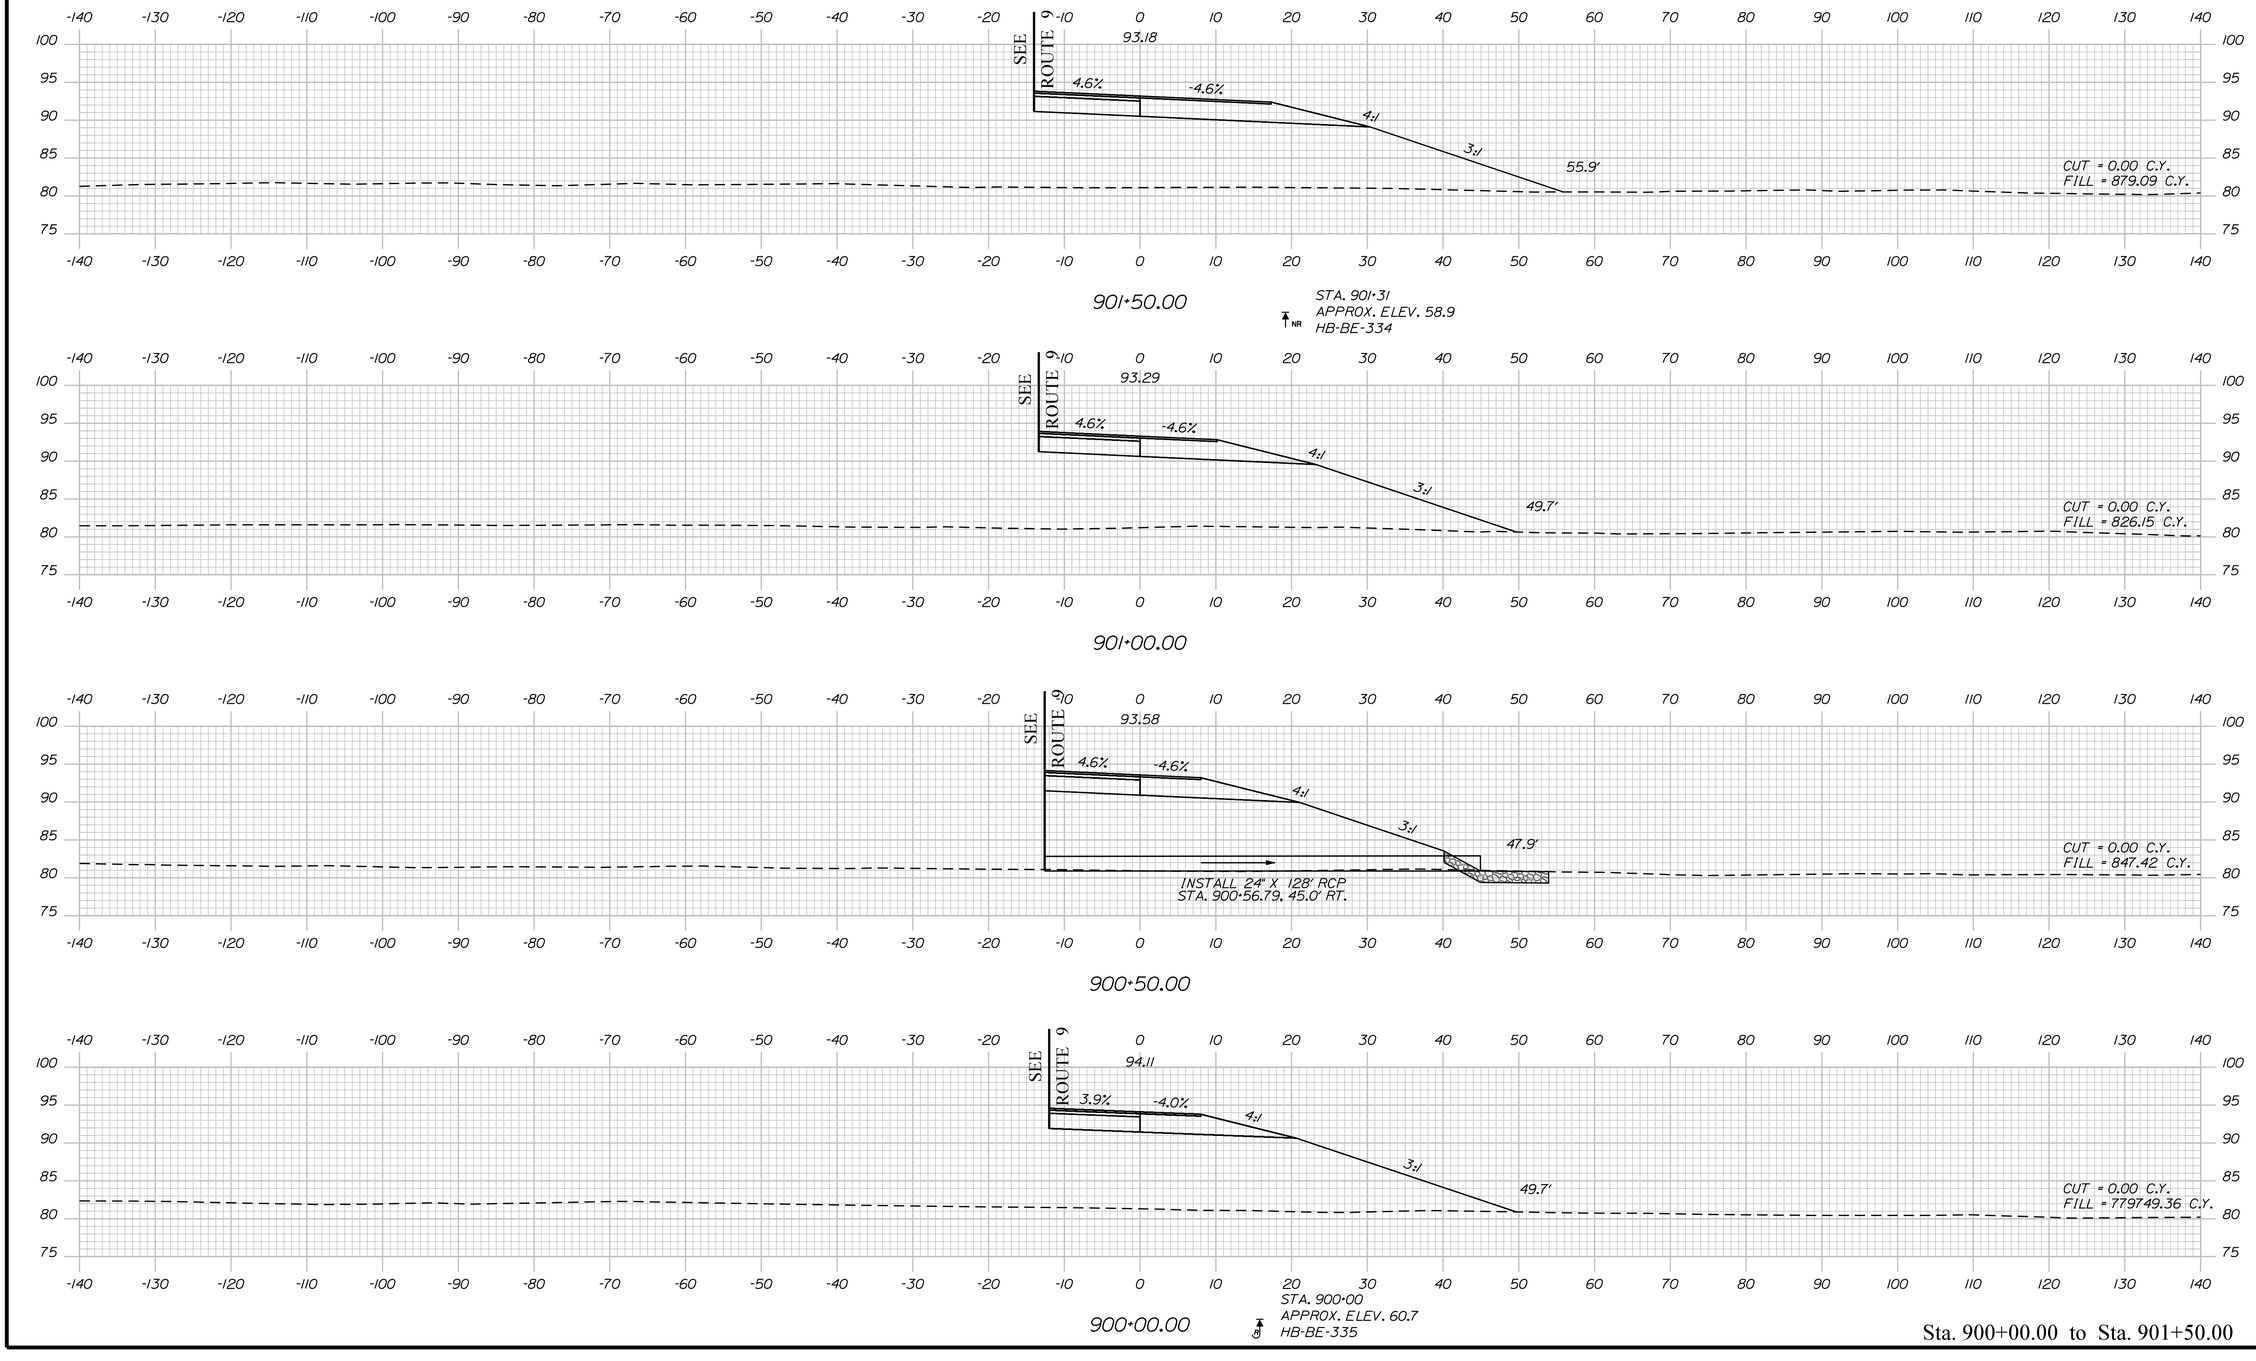

Sta. 900+00.00 to Sta. 901+50.00

STATE OF MAINE
DEPARTMENT OF TRANSPORTATION

1891500

WIN
018915.00

PROJ. MANAGER	R. MOULTON	BY	DATE
DESIGN-DETAILED	D.PRIDE		SEP. 2021
CHECKED-REVIEWED			
DESIGN2-DETAILED2			
DESIGN3-DETAILED3			
REVISIONS 1			
REVISIONS 2			
REVISIONS 3			
REVISIONS 4			
FIELD CHANGES			

SIGNATURE

P.E. NUMBER

DATE

BREWER TO EDDINGTON
1-395/ROUTE 9 CONNECTOR


RAMP D
CROSS SECTIONS

SHEET NUMBER


H406

OF 460

Filename: ...\406_XSECT_900+00_001.dgn Division: HIGHWAY Username: common Date:9/30/2021

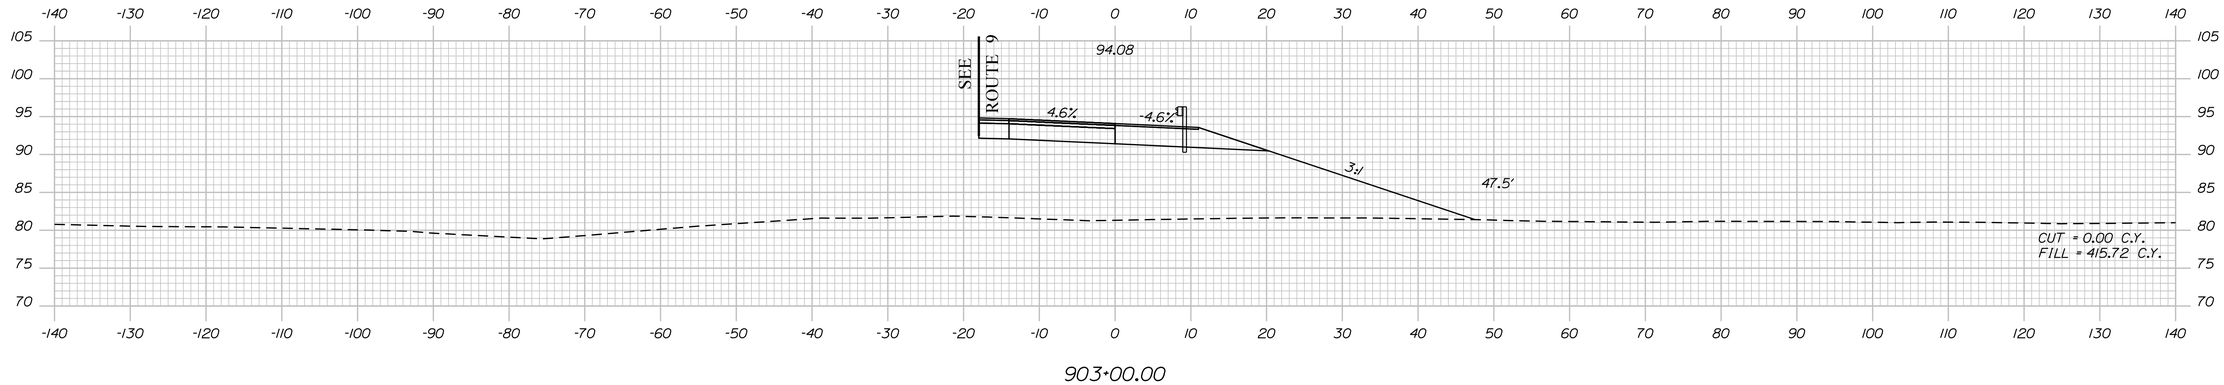


903+00.00

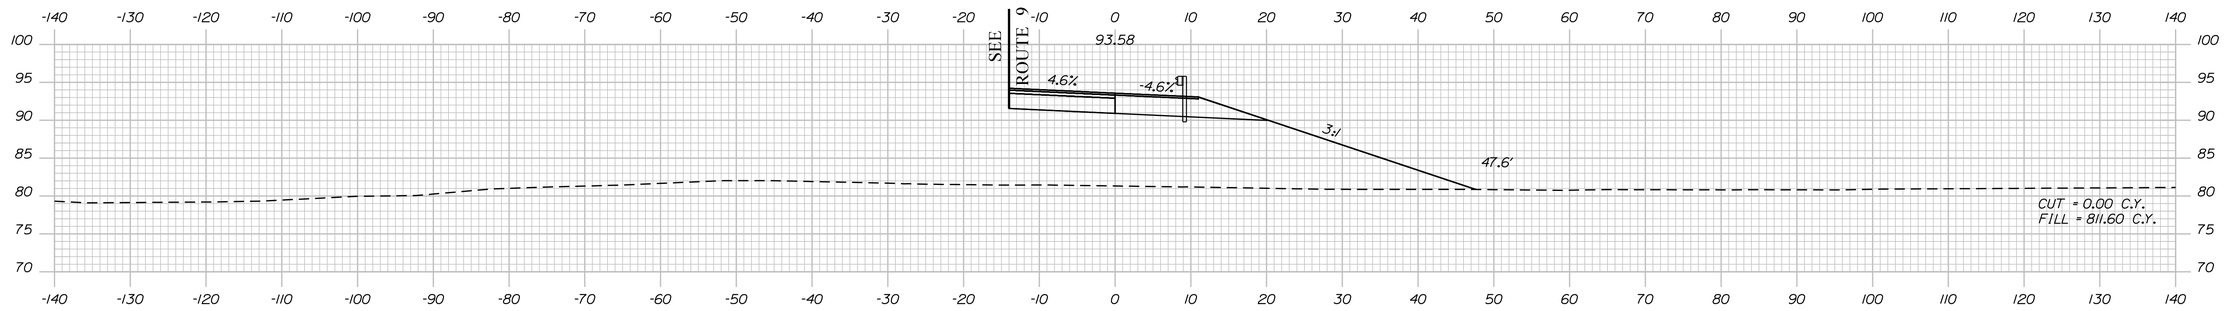

902+50.00

STA. 902+45.2
APPROX. ELEV. 59.5
HB-BE-332

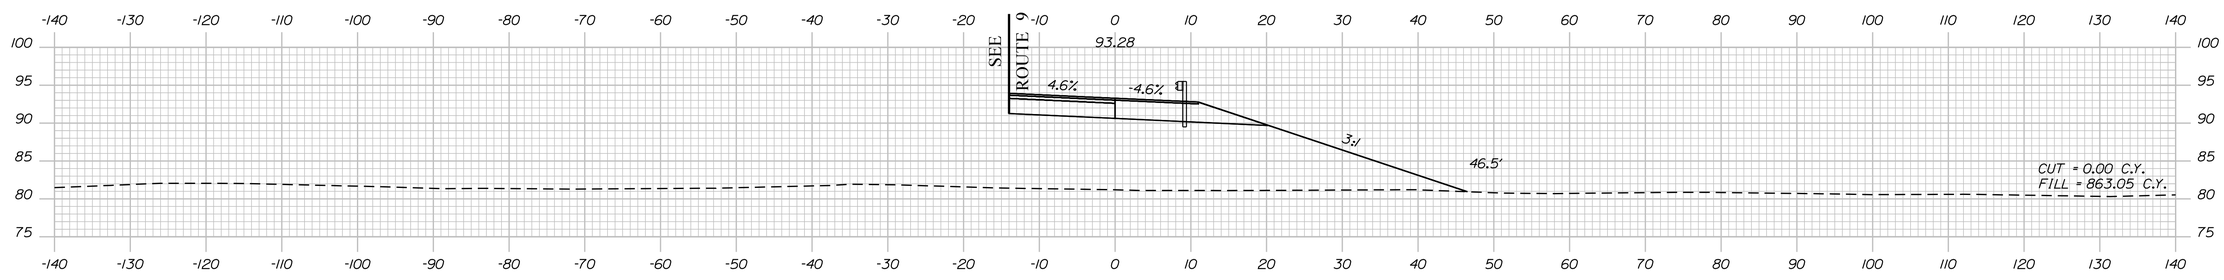

902+00.00

STA. 901+92.36 TO STA. 914+48.64 RT.
INSTALL 31" W-BEAM GR. MID-WAY SPLICE
(101 BEAMS)

STA. 901+92.36 RT.
INSTALL 31" W-BEAM GR. MID-WAY SPLICE
FLARED TERMINAL

Sta. 902+00.00 to Sta. 903+00.00

STATE OF MAINE
DEPARTMENT OF TRANSPORTATION

1891500

WIN
018915.00

PROJ. MANAGER	R. MOULTON		
DESIGN-DETAILED	D.PRIDE		
CHECKED-REVIEWED			
DESIGN2-DETAILED2			
DESIGN3-DETAILED3			
REVISIONS 1			
REVISIONS 2			
REVISIONS 3			
REVISIONS 4			
FIELD CHANGES			

SIGNATURE

P.E. NUMBER

DATE

BREWER TO EDDINGTON
1-395/ROUTE 9 CONNECTOR


RAMP D
CROSS SECTIONS

SHEET NUMBER


H407

OF 460

Filename: ...\407_XSECT_902+00_002.dgn Division: HIGHWAY Username: common Date:9/30/2021

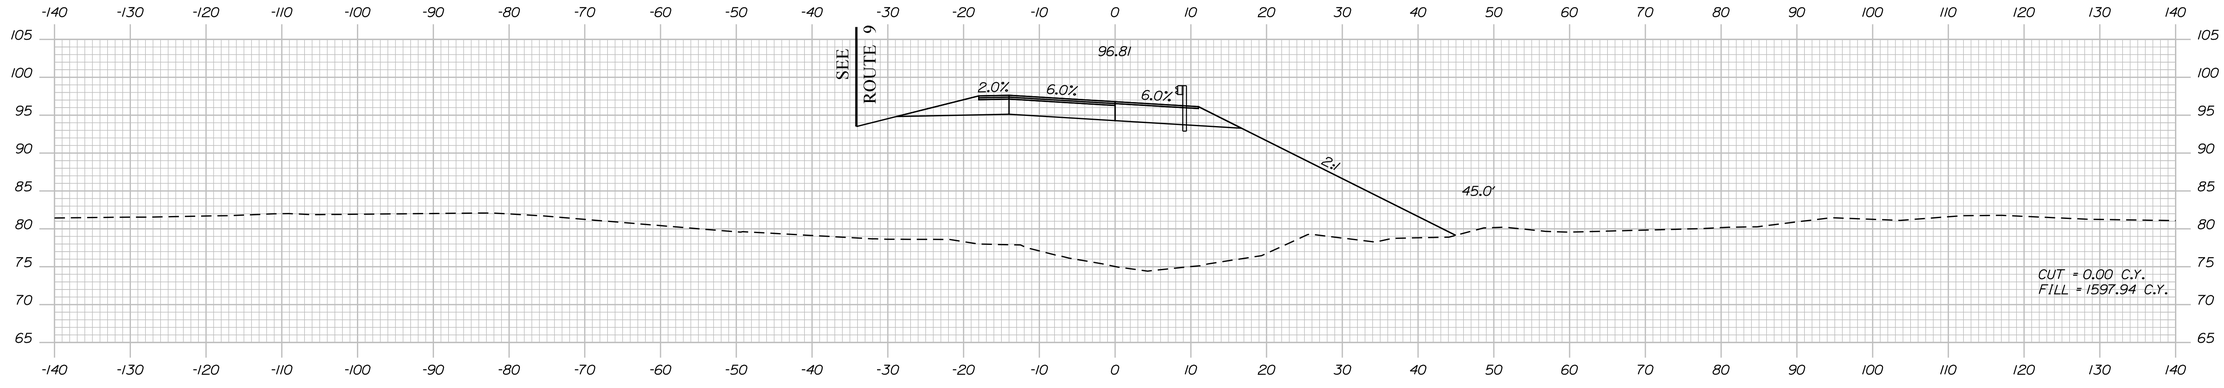


904+50.00

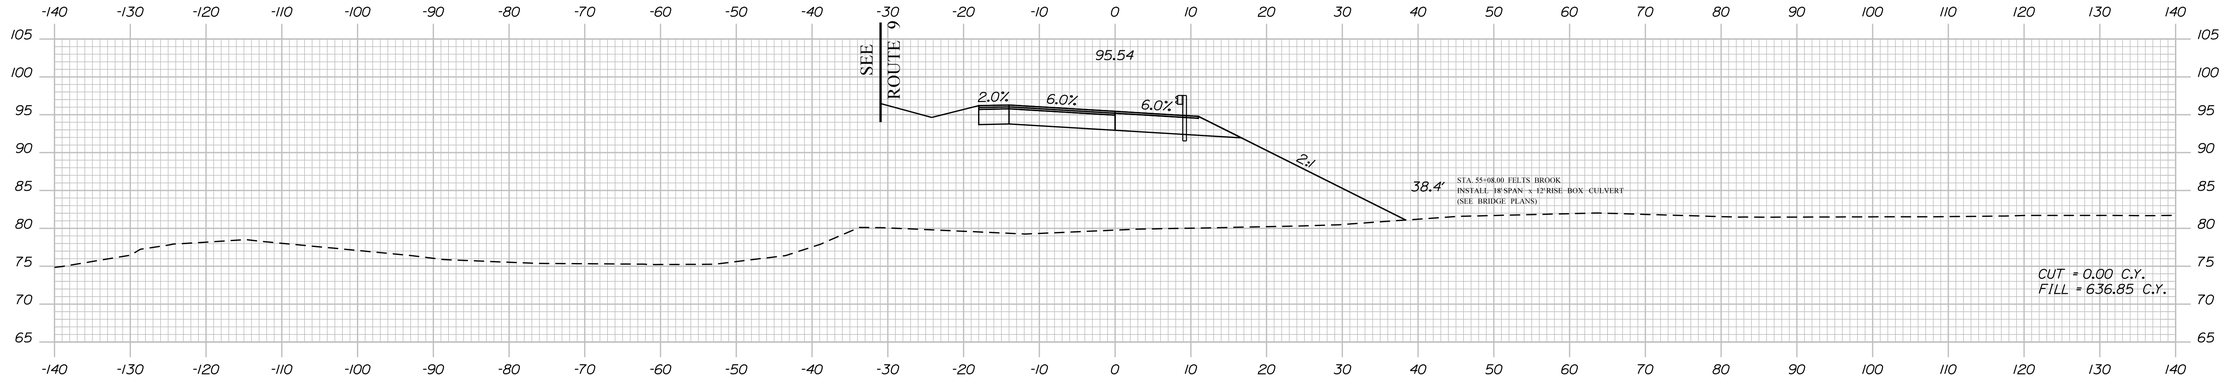

904+00.00

STA. 903+99.8
APPROX. ELEV. 50.2
BB-BFB-201

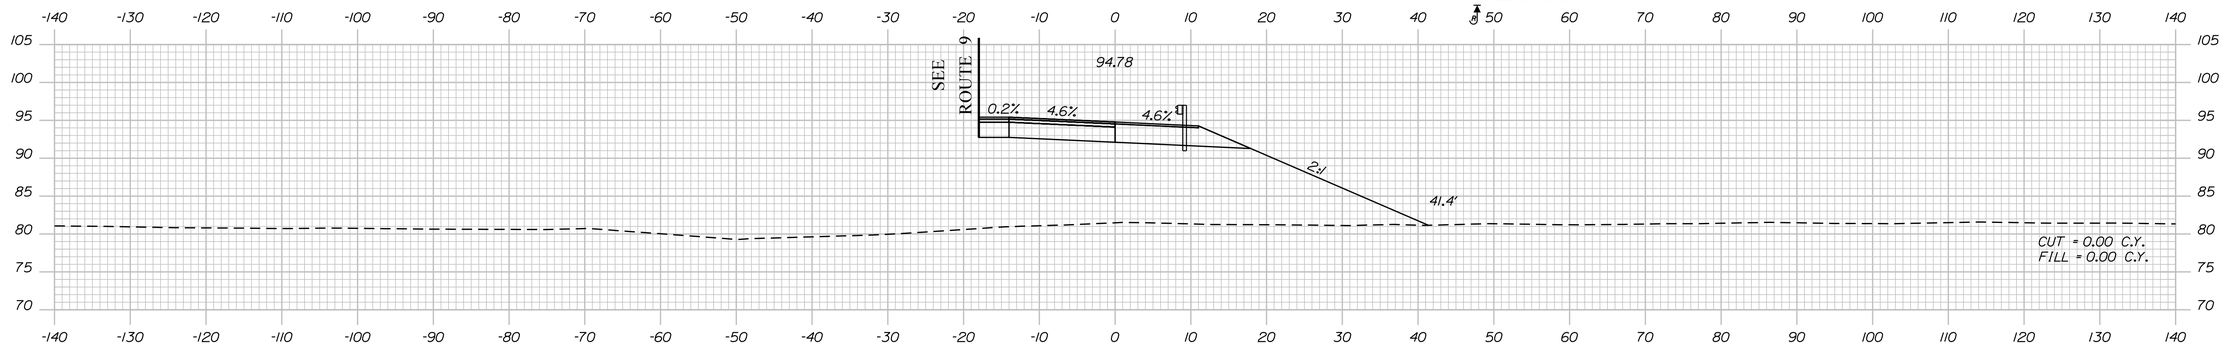

STA. 903+05.56 TO STA. 915+79.01 LT.
INSTALL 31" W-BEAM GR. MID-WAY SPLICE
(94 BEAMS)

903+50.00

Sta. 903+50.00 to Sta. 904+50.00

STATE OF MAINE
DEPARTMENT OF TRANSPORTATION

1891500

WIN
018915.00

SIGNATURE

P.E. NUMBER

DATE

	BY	DATE
PROJ. MANAGER	R. MOULTON	
DESIGN-DETAILED	D.PRIDE	SEP. 2021
CHECKED-REVIEWED		
DESIGN2-DETAILED2		
DESIGN3-DETAILED3		
REVISIONS 1		
REVISIONS 2		
REVISIONS 3		
REVISIONS 4		
FIELD CHANGES		

BREWER TO EDDINGTON
1-395/ROUTE 9 CONNECTOR


RAMP D
CROSS SECTIONS

SHEET NUMBER

H408


OF 460

Filename: ...\408_XSECT_903+50_003.dgn Username: common Division: HIGHWAY Date:9/30/2021

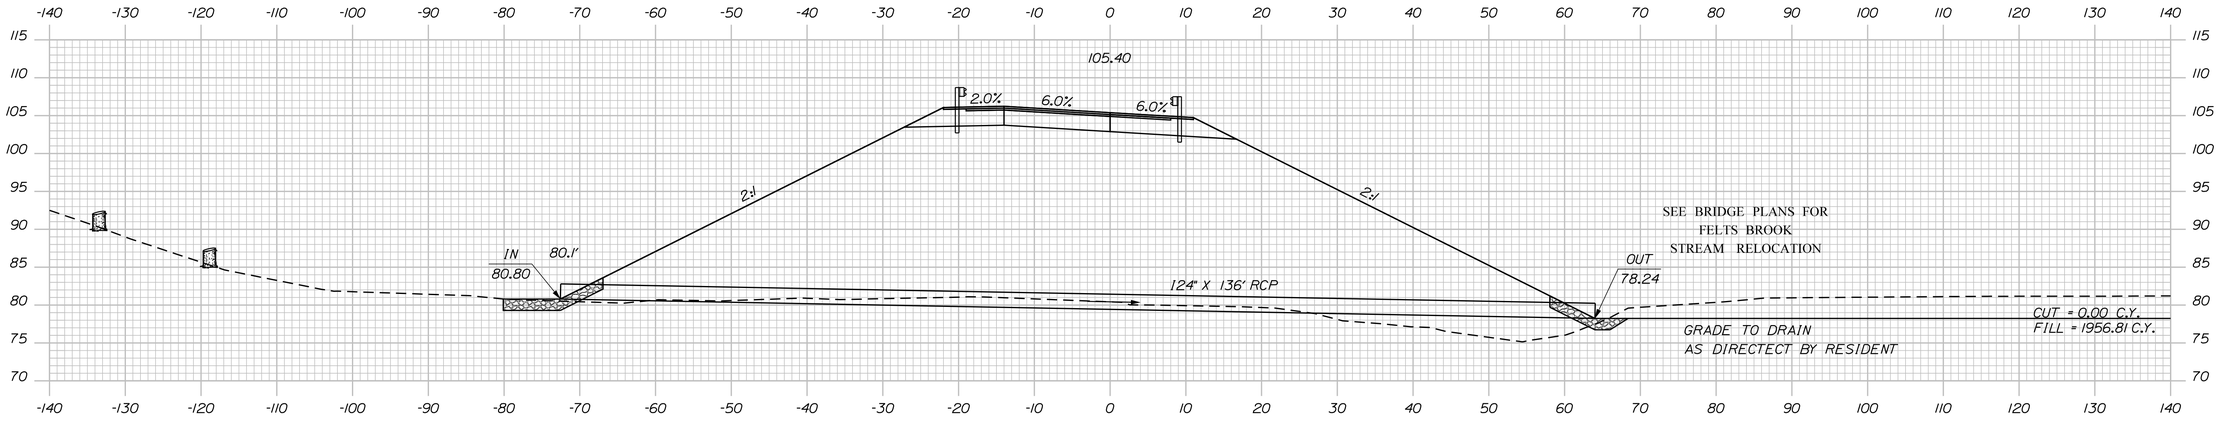


906+00.00

STA. 906+00.00, 63.4' RT.
TO STA. 906+00.00, 72.6' LT.
INSTALL 24" X 136' RCP CLASS IV

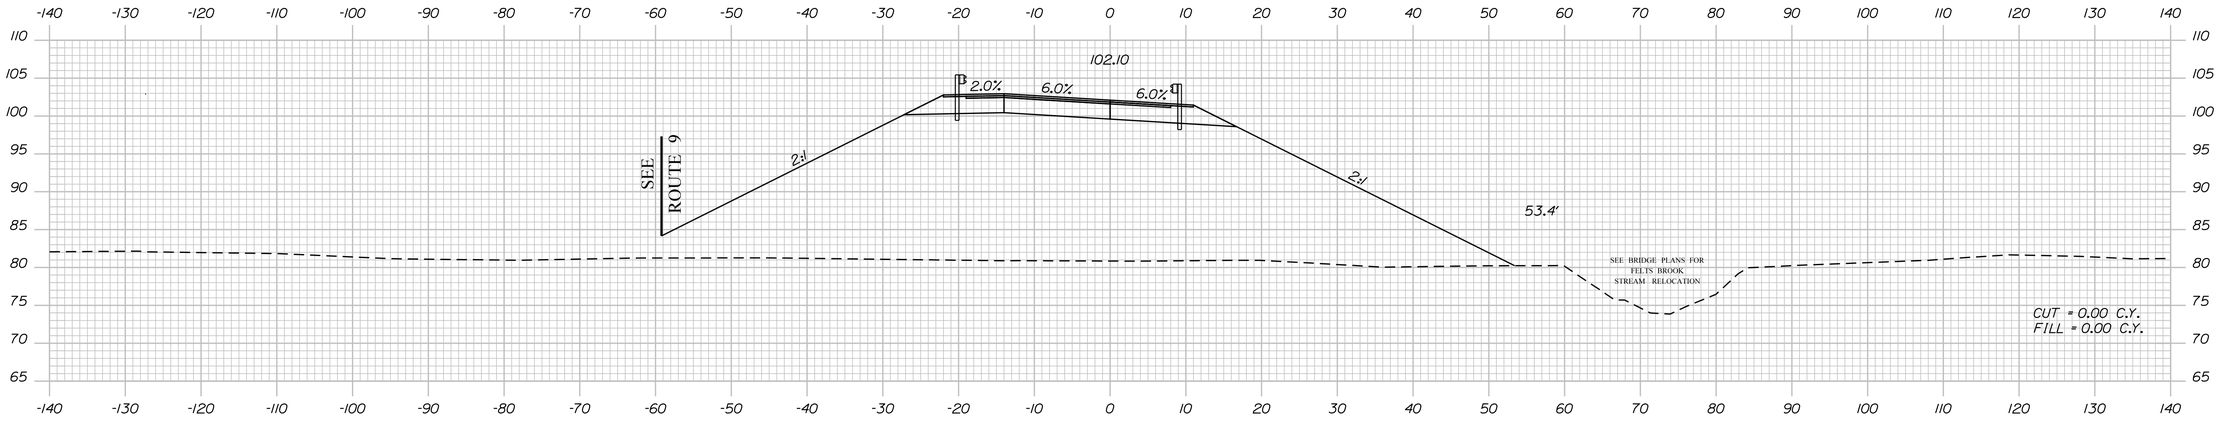

STA. 905+43.4
APPROX. ELEV. 52.3
HB-BE-240

905+50.00

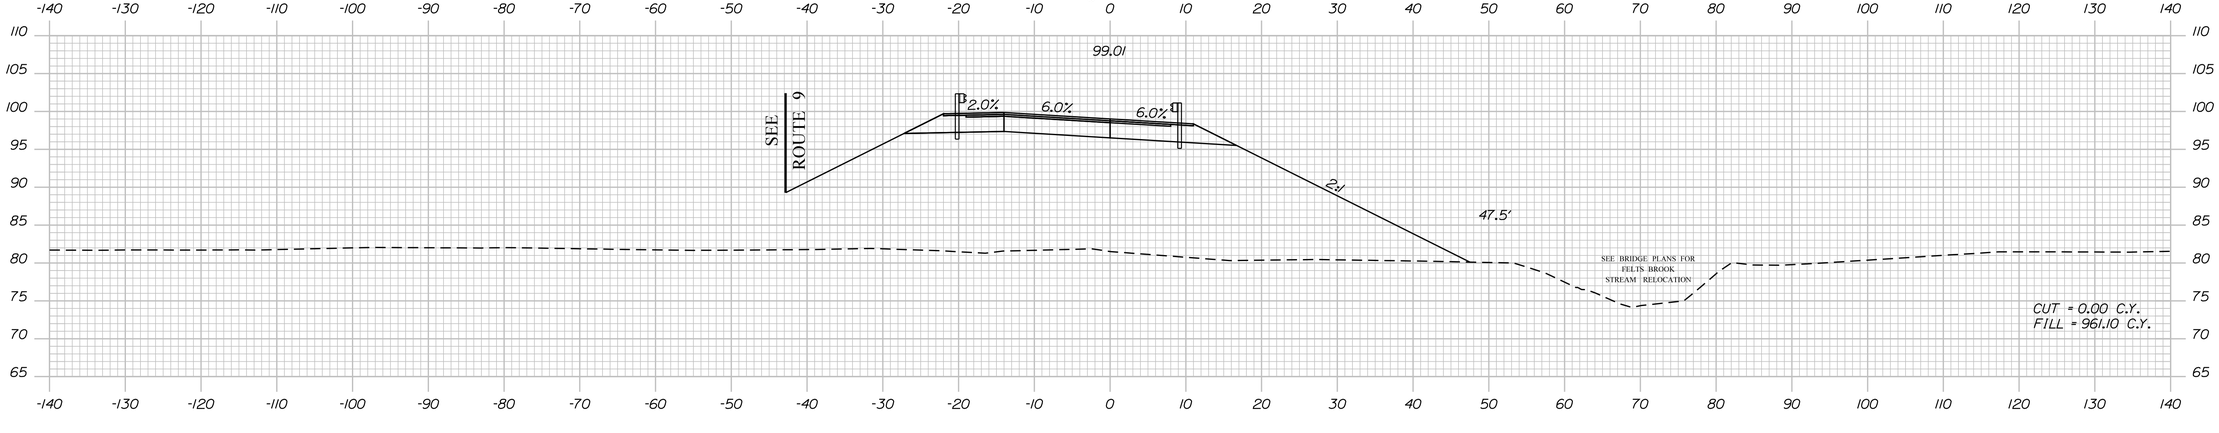

905+00.00

Sta. 905+00.00 to Sta. 906+00.00

STATE OF MAINE
DEPARTMENT OF TRANSPORTATION

1891500

WIN
018915.00

PROJ. MANAGER		BY	DATE
DESIGN-DETAILED	R. MOULTON		SEP. 2021
CHECKED-REVIEWED	D.PRIDE		
DESIGN2-DETAILED2			
DESIGN3-DETAILED3			
REVISIONS 1			
REVISIONS 2			
REVISIONS 3			
REVISIONS 4			
FIELD CHANGES			

SIGNATURE

P.E. NUMBER

DATE

BREWER TO EDDINGTON
I-395/ROUTE 9 CONNECTOR


RAMP D
CROSS SECTIONS

SHEET NUMBER

H409

OF 460

Filename: ...\409_XSECT_905+00_004.dgn Username: common Division: HIGHWAY Date:9/30/2021

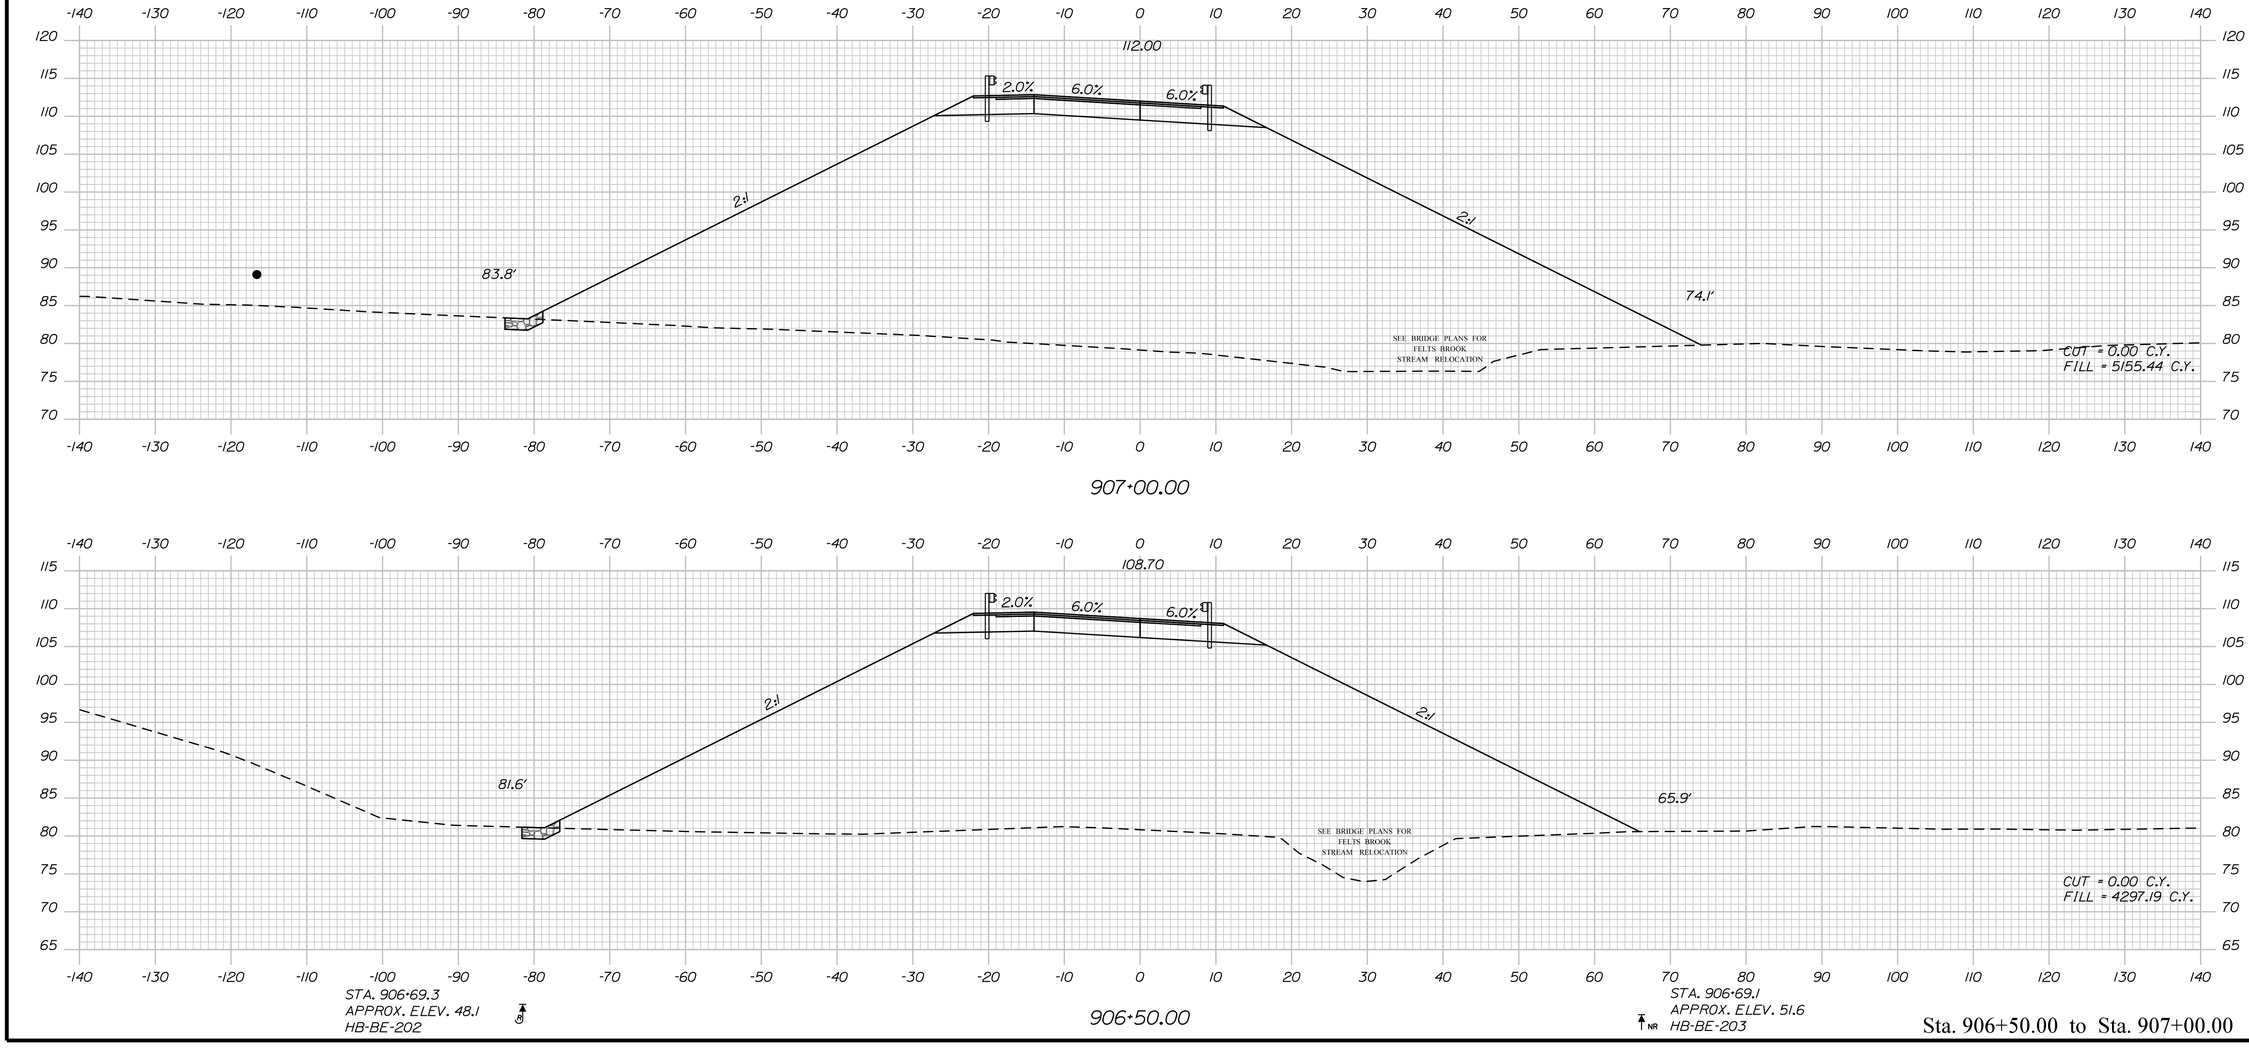

Sta. 906+50.00 to Sta. 907+00.00

STATE OF MAINE
DEPARTMENT OF TRANSPORTATION

1891500

WIN
018915.00

PROJ. MANAGER	R. MOULTON	BY	DATE
DESIGN-DETAILED	D.PRIDE		SEP. 2021
CHECKED-REVIEWED			
DESIGN2-DETAILED2			
DESIGN3-DETAILED3			
REVISIONS 1			
REVISIONS 2			
REVISIONS 3			
REVISIONS 4			
FIELD CHANGES			

SIGNATURE

P.E. NUMBER

DATE

BREWER TO EDDINGTON
I-395/ROUTE 9 CONNECTOR


RAMP D
CROSS SECTIONS

SHEET NUMBER

H410

OF 460

Filename: ...\410_XSECT_906+50_005.dgn Division: HIGHWAY Username: common Date:9/30/2021

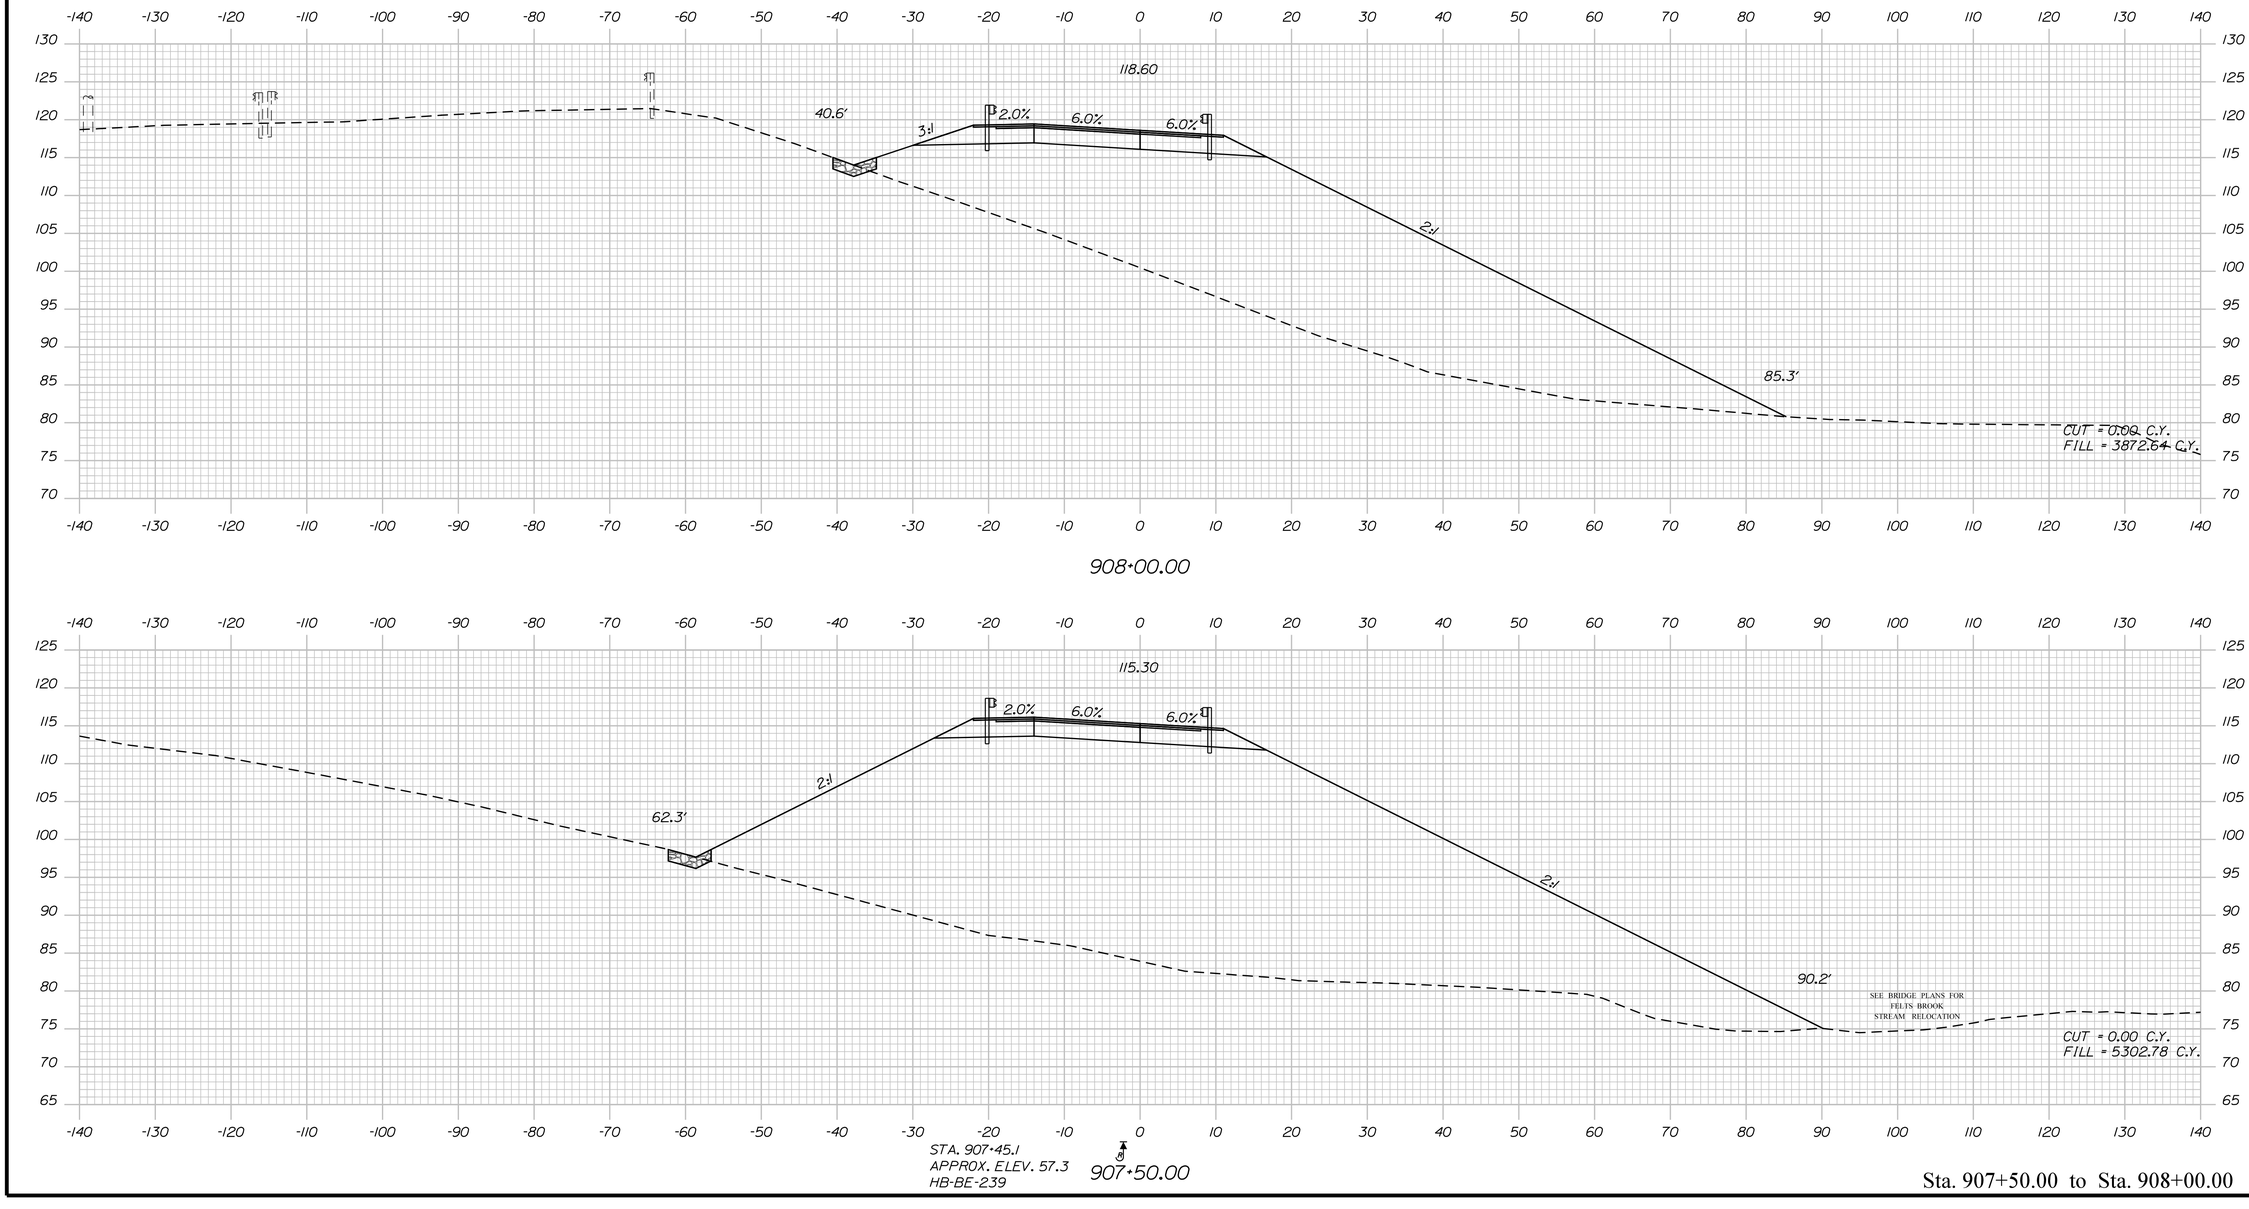

Sta. 907+50.00 to Sta. 908+00.00

STATE OF MAINE
DEPARTMENT OF TRANSPORTATION

1891500

WIN
018915.00

PROJ. MANAGER	R. MOULTON	BY	DATE
DESIGN-DETAILED	D.PRIDE		SEP. 2021
CHECKED-REVIEWED			
DESIGN2-DETAILED2			
DESIGN3-DETAILED3			
REVISIONS 1			
REVISIONS 2			
REVISIONS 3			
REVISIONS 4			
FIELD CHANGES			

SIGNATURE

P.E. NUMBER

DATE

BREWER TO EDDINGTON
1-395/ROUTE 9 CONNECTOR


RAMP D
CROSS SECTIONS

SHEET NUMBER

H411

OF 460

Filename: ...\411_XSECT_907+50_006.dgn Division: HIGHWAY Username: common Date:9/30/2021

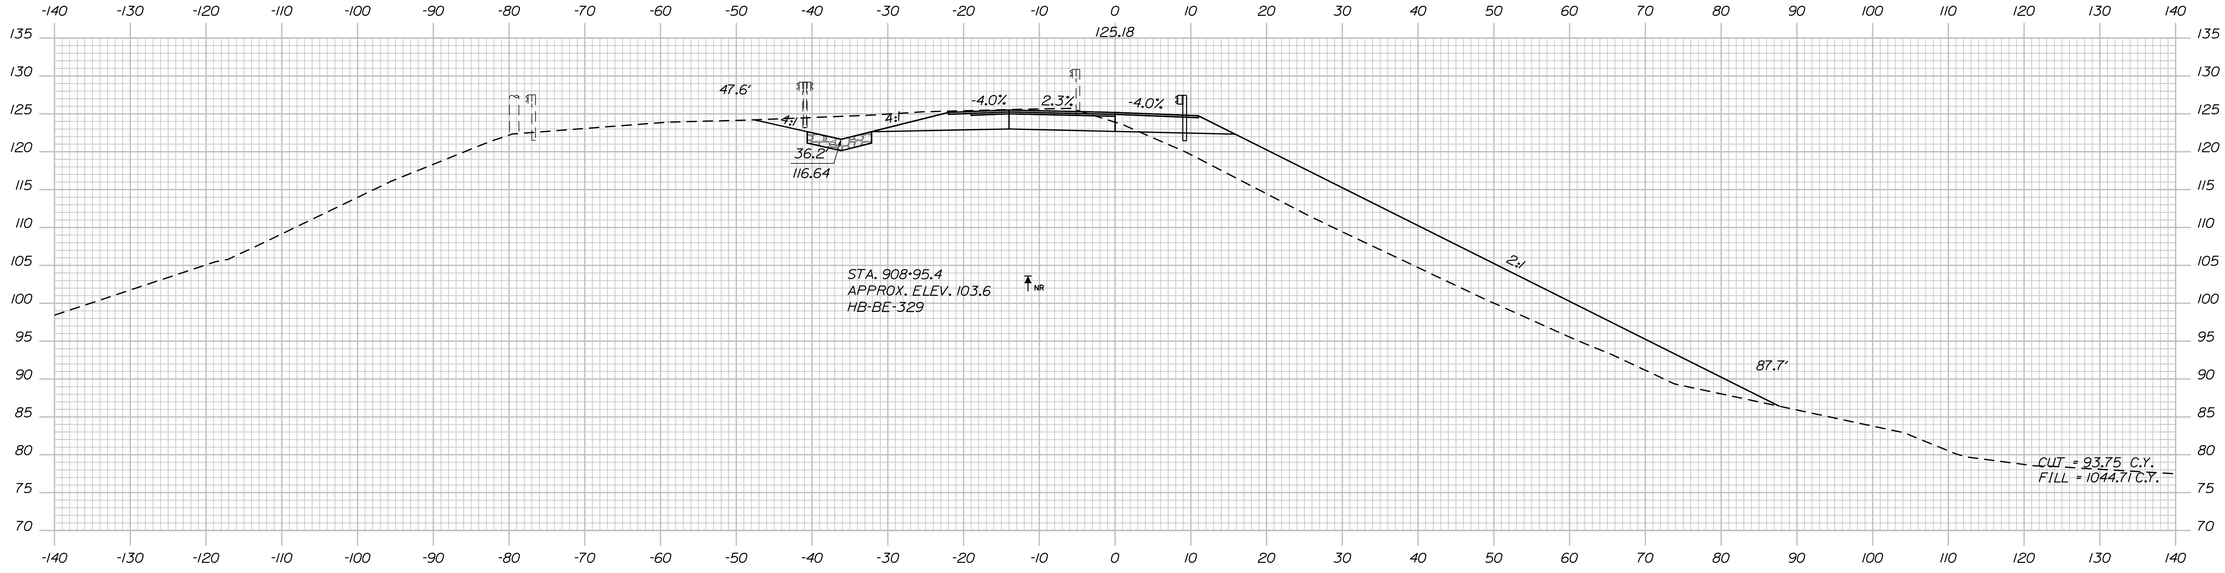

Sta. 908+50.00 to Sta. 909+00.00

STATE OF MAINE
DEPARTMENT OF TRANSPORTATION

1891500

WIN
018915.00

	BY	DATE
PROJ. MANAGER	R. MOULTON	
DESIGN-DETAILED	D.PRIDE	SEP. 2021
CHECKED-REVIEWED		
DESIGN2-DETAILED2		
DESIGN3-DETAILED3		
REVISIONS 1		
REVISIONS 2		
REVISIONS 3		
REVISIONS 4		
FIELD CHANGES		

SIGNATURE

P.E. NUMBER

DATE

BREWER TO EDDINGTON
1-395/ROUTE 9 CONNECTOR


RAMP D
CROSS SECTIONS

SHEET NUMBER

H412

OF 460

Filename: ...\412_XSECT_908+50_007.dgn Division: HIGHWAY Username: common Date:9/30/2021

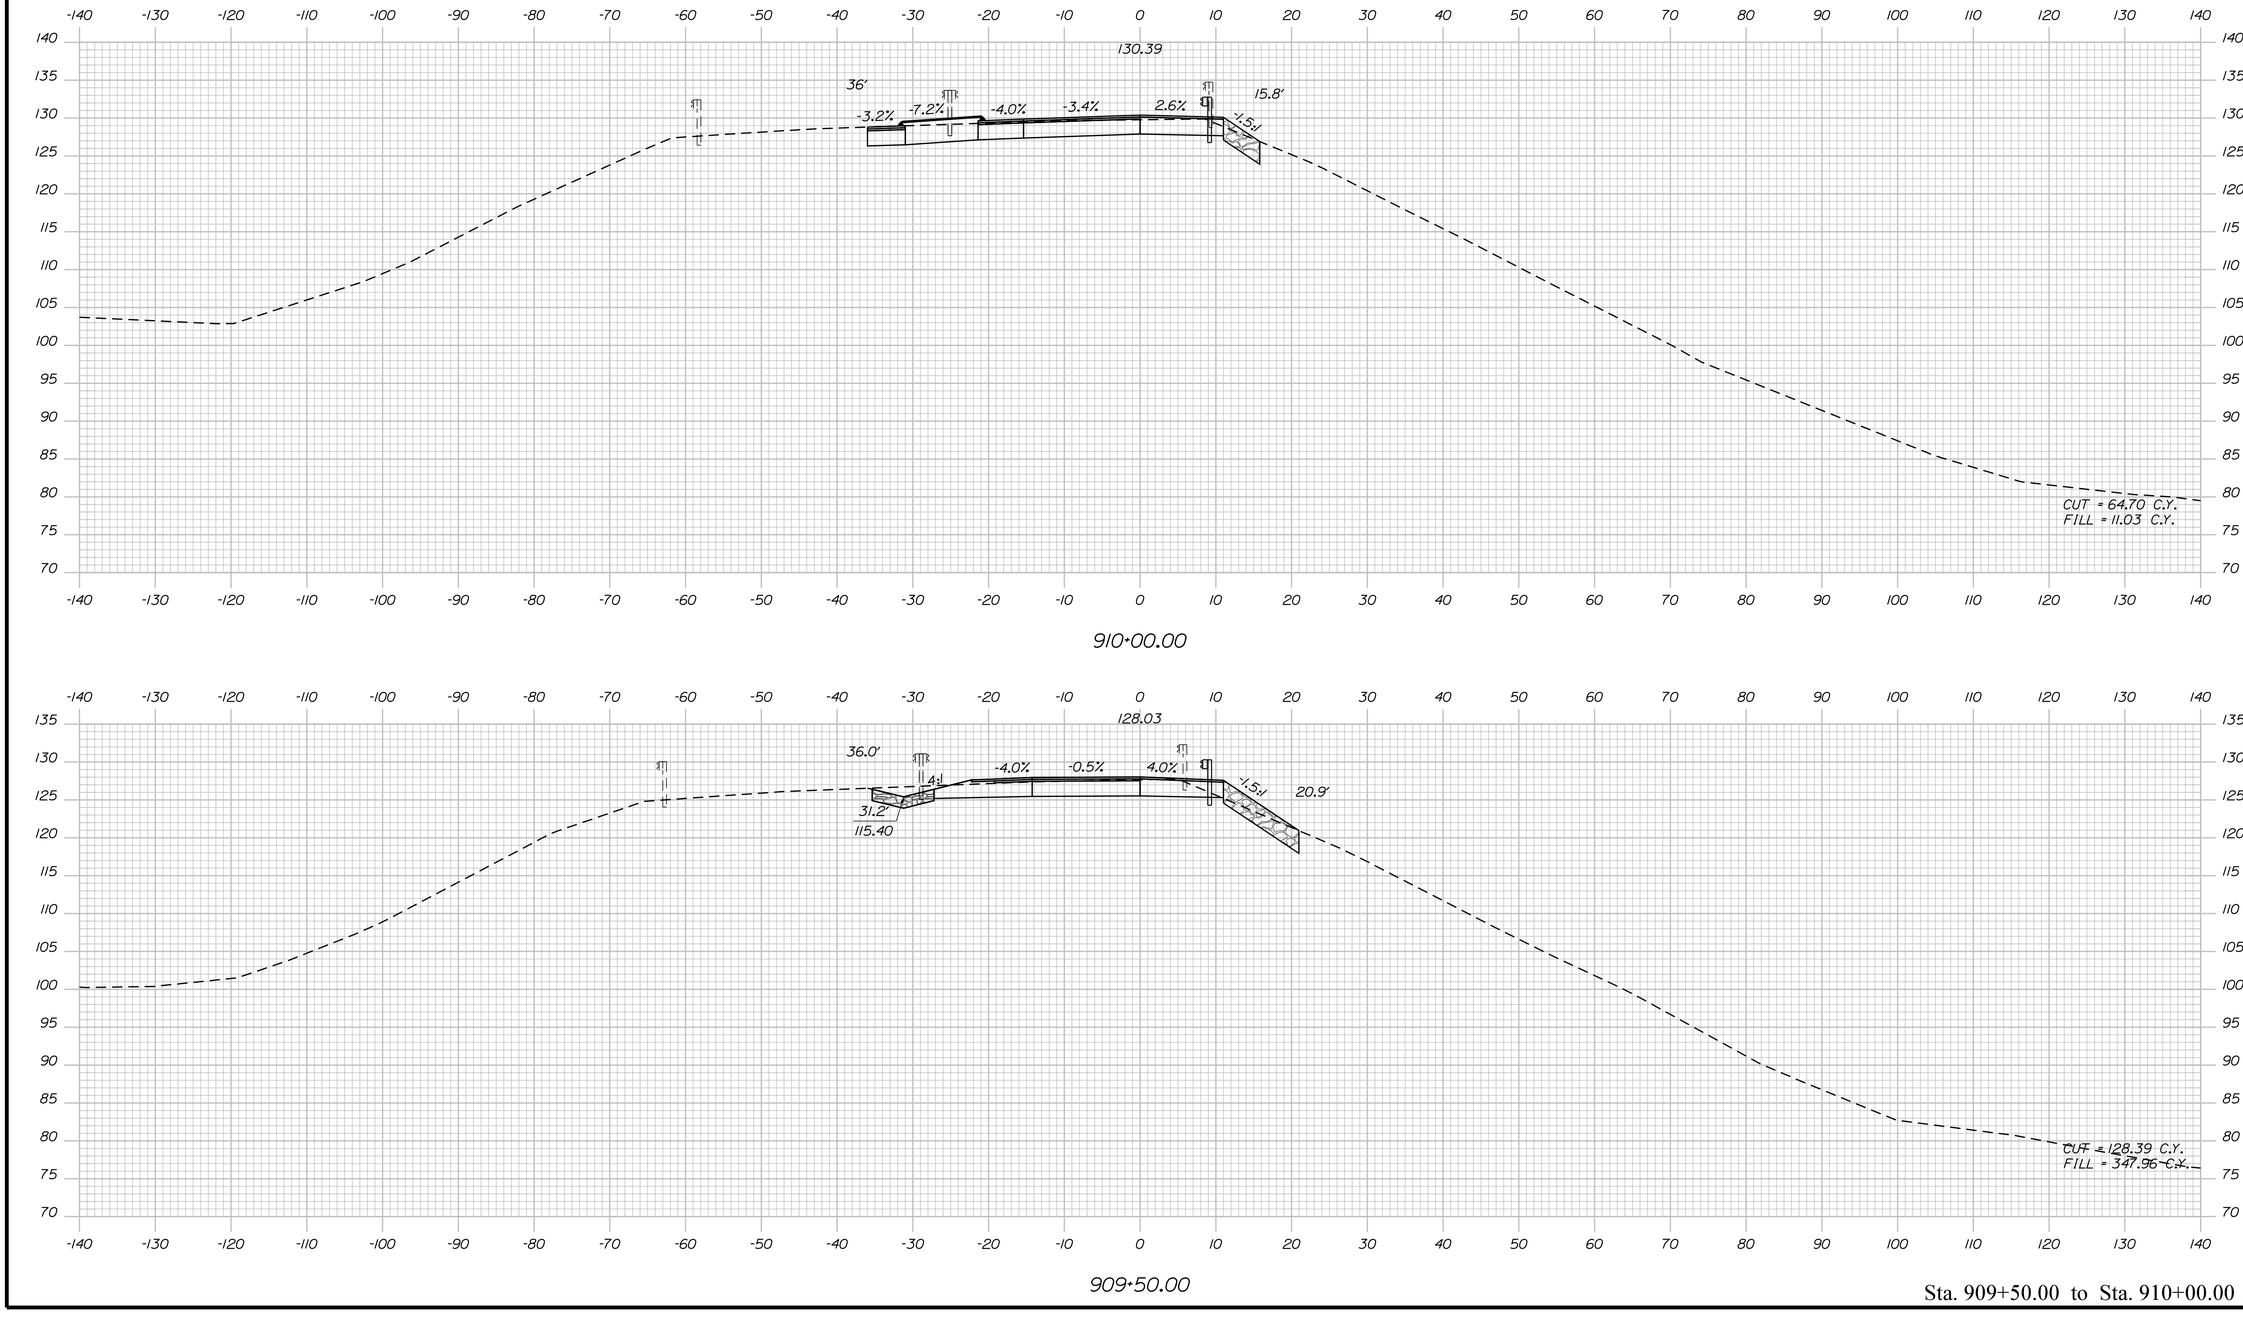

Sta. 909+50.00 to Sta. 910+00.00

STATE OF MAINE
DEPARTMENT OF TRANSPORTATION

1891500

WIN
018915.00

PROJ. MANAGER	R. MOULTON	BY	DATE
DESIGN-DETAILED	D.PRIDE		SEP. 2021
CHECKED-REVIEWED			
DESIGN2-DETAILED2			
DESIGN3-DETAILED3			
REVISIONS 1			
REVISIONS 2			
REVISIONS 3			
REVISIONS 4			
FIELD CHANGES			

SIGNATURE

P.E. NUMBER

DATE

BREWER TO EDDINGTON
I-395/ROUTE 9 CONNECTOR


RAMP D
CROSS SECTIONS

SHEET NUMBER

H413

OF 460

Filename: ...\413_XSECT_909+50_008.dgn Division: HIGHWAY Username: common Date:9/30/2021

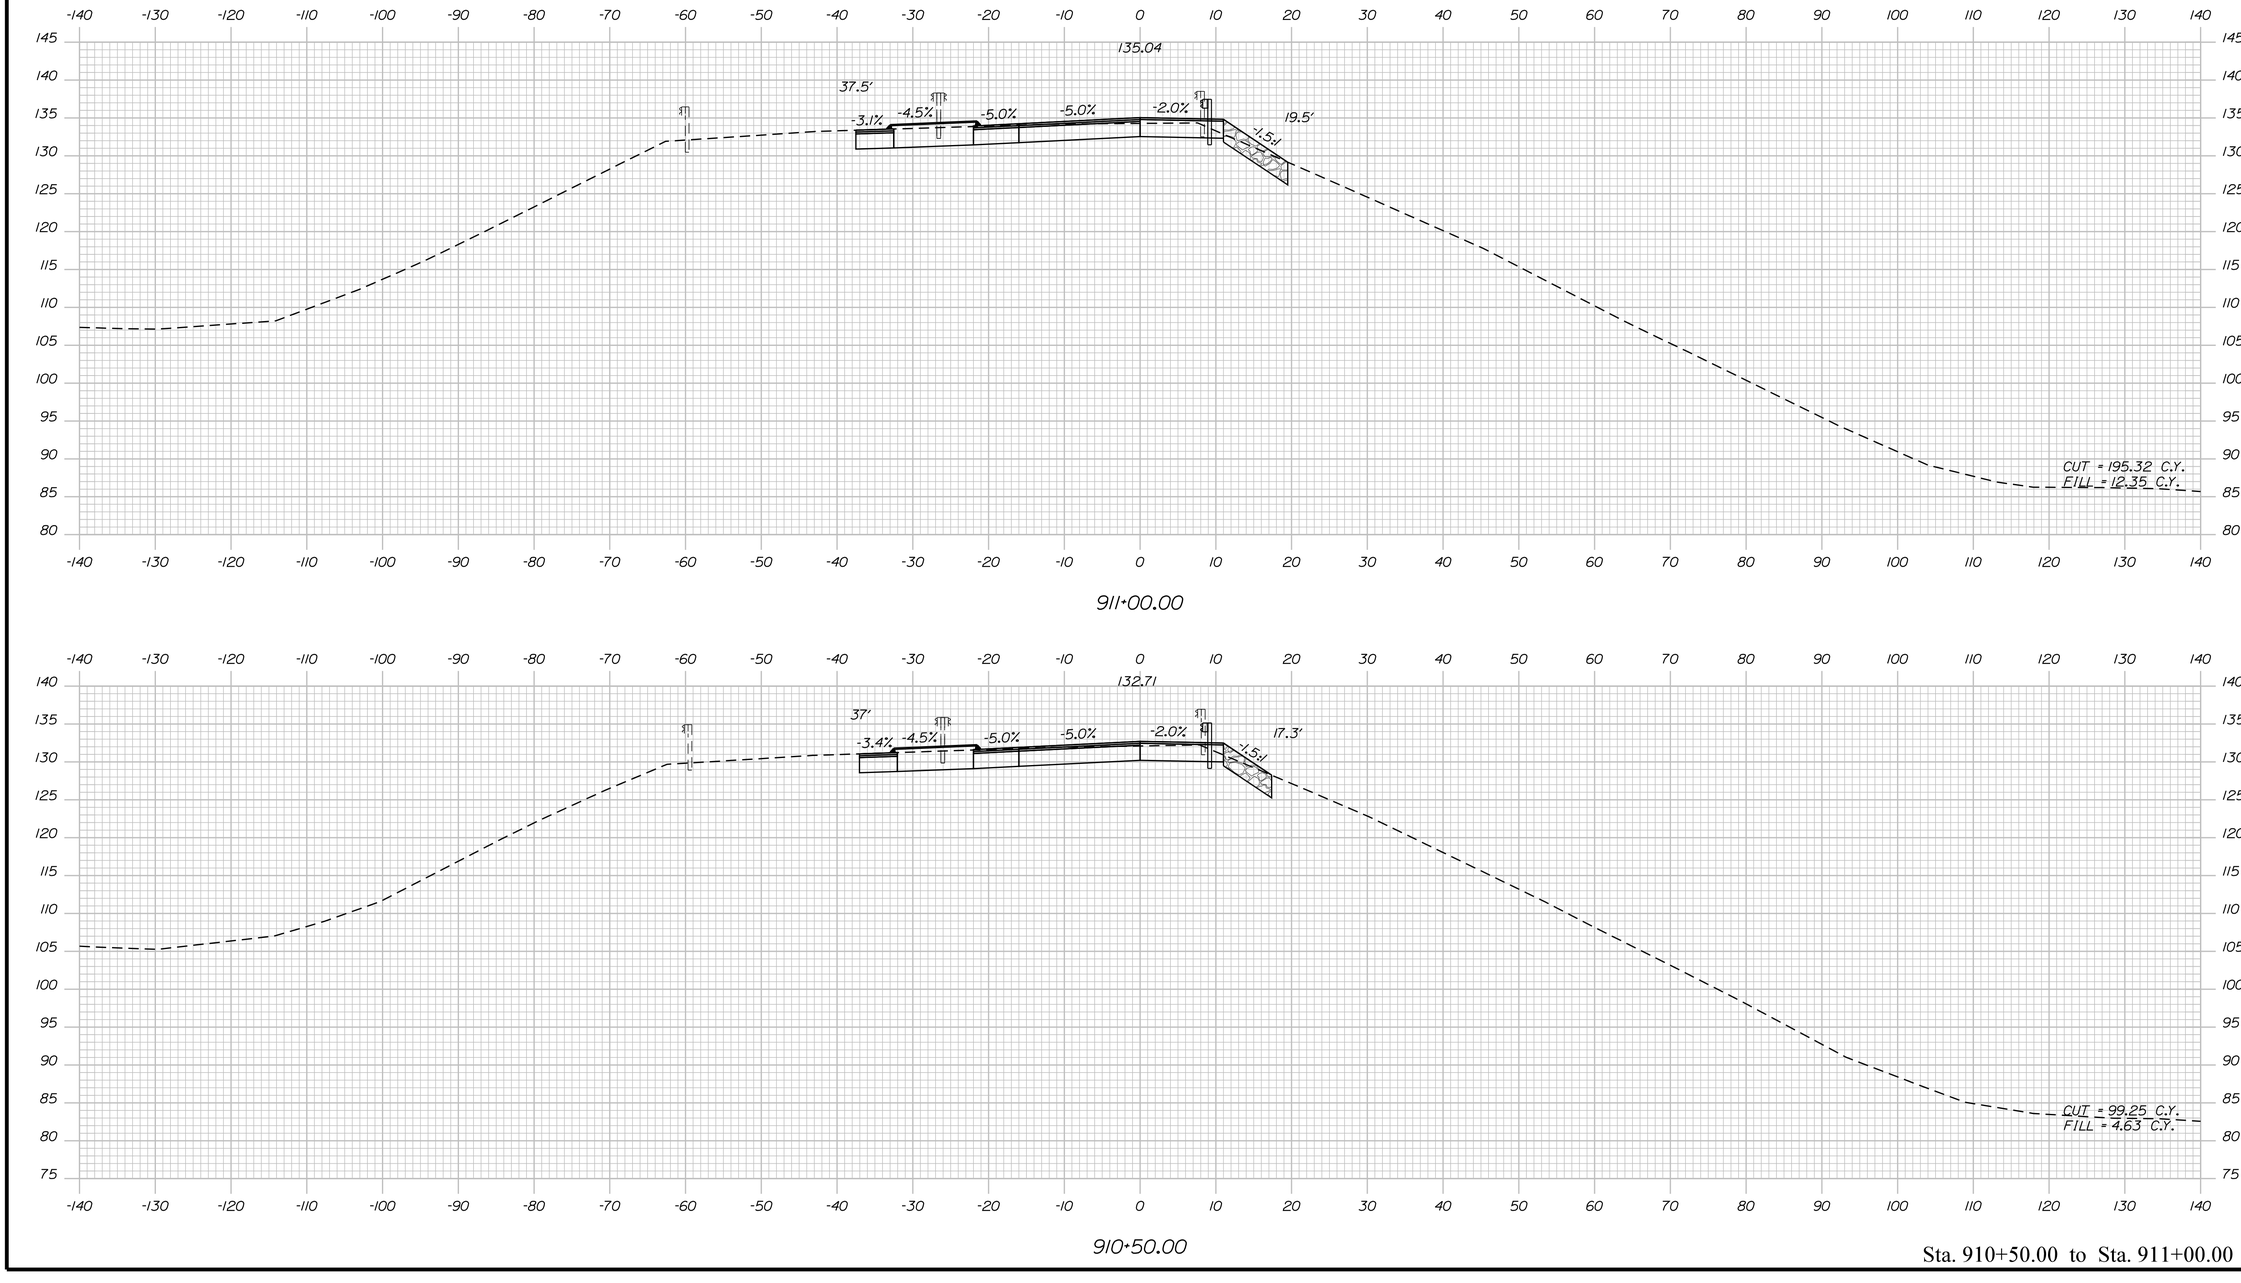

Sta. 910+50.00 to Sta. 911+00.00

STATE OF MAINE
DEPARTMENT OF TRANSPORTATION

1891500

WIN
018915.00

PROJ. MANAGER	R. MOULTON	BY	DATE
DESIGN-DETAILED	D.PRIDE		SEP. 2021
CHECKED-REVIEWED			
DESIGN2-DETAILED2			
DESIGN3-DETAILED3			
REVISIONS 1			
REVISIONS 2			
REVISIONS 3			
REVISIONS 4			
FIELD CHANGES			

SIGNATURE

P.E. NUMBER

DATE

BREWER TO EDDINGTON
I-395/ROUTE 9 CONNECTOR


RAMP D
CROSS SECTIONS

SHEET NUMBER

H414

OF 460

Filename: ...\414_XSECT_910+50_009.dgn Division: HIGHWAY Username: common Date:9/30/2021

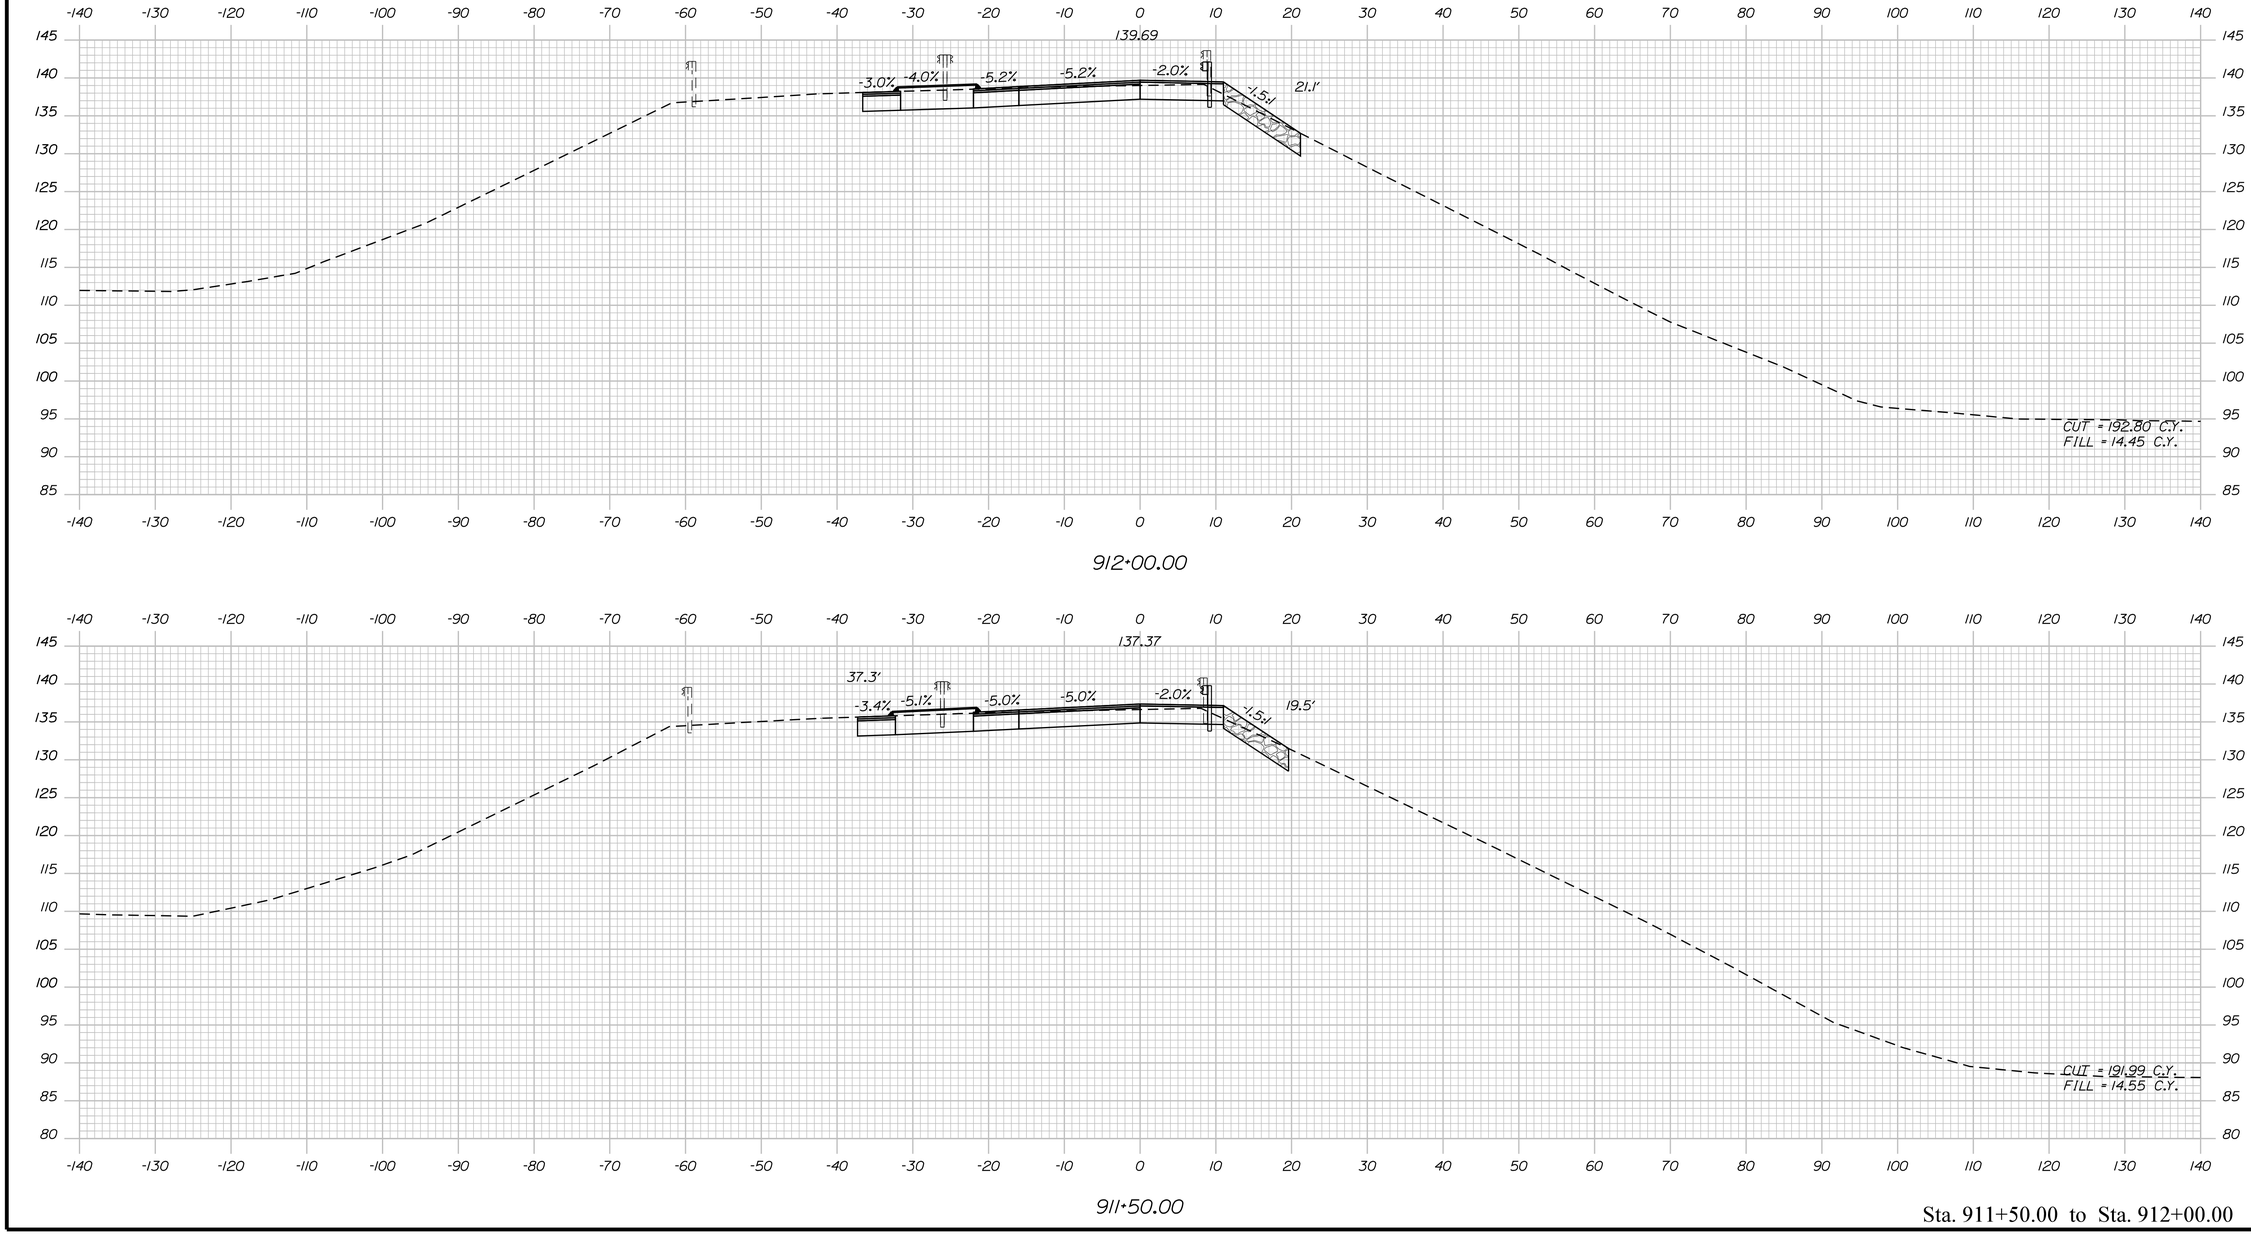

Sta. 911+50.00 to Sta. 912+00.00

STATE OF MAINE
DEPARTMENT OF TRANSPORTATION

1891500

WIN
018915.00

PROJ. MANAGER	R. MOULTON	BY	
DESIGN-DETAILED	D.PRIDE		SEP. 2021
CHECKED-REVIEWED			
DESIGN2-DETAILED2			
DESIGN3-DETAILED3			
REVISIONS 1			
REVISIONS 2			
REVISIONS 3			
REVISIONS 4			
FIELD CHANGES			

SIGNATURE

P.E. NUMBER

DATE

BREWER TO EDDINGTON
1-395/ROUTE 9 CONNECTOR


RAMP D
CROSS SECTIONS

SHEET NUMBER


H415

OF 460


Filename: ...\415_XSECT_911+50_010.dgn Division: HIGHWAY Username: common Date:9/30/2021

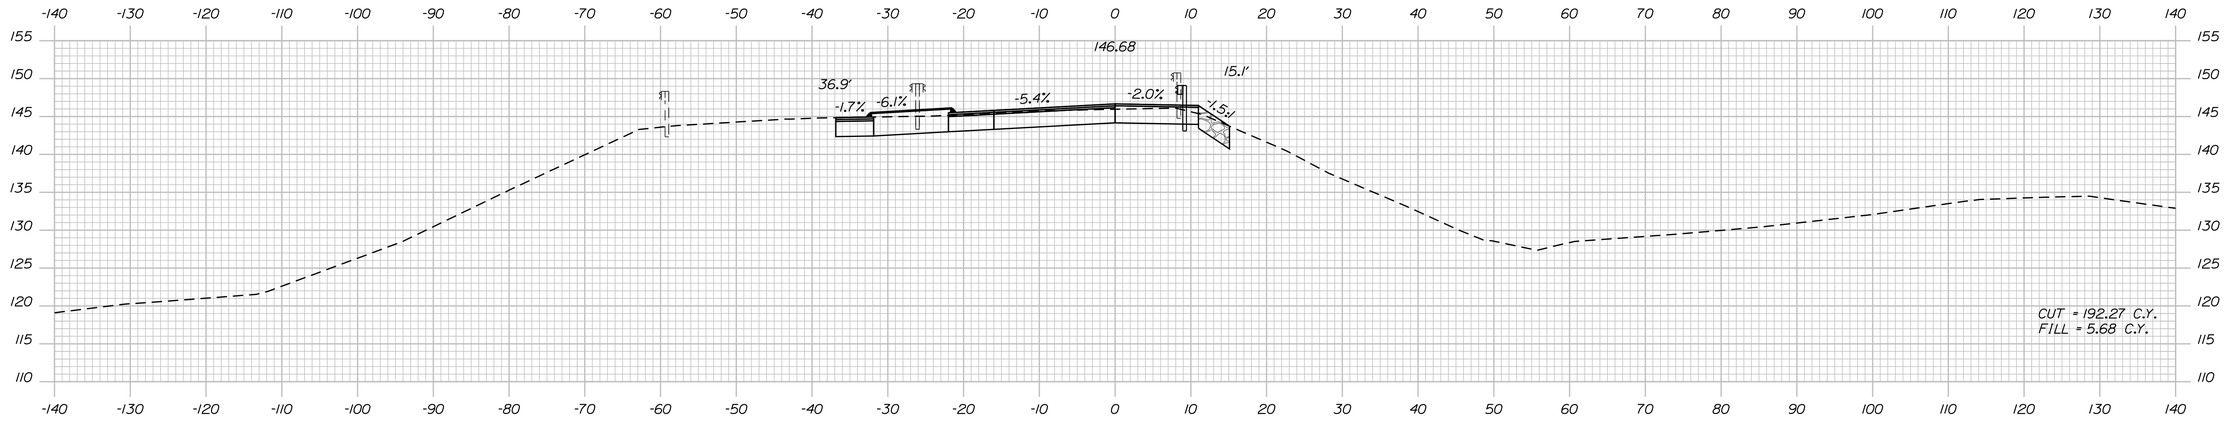

913+50.00

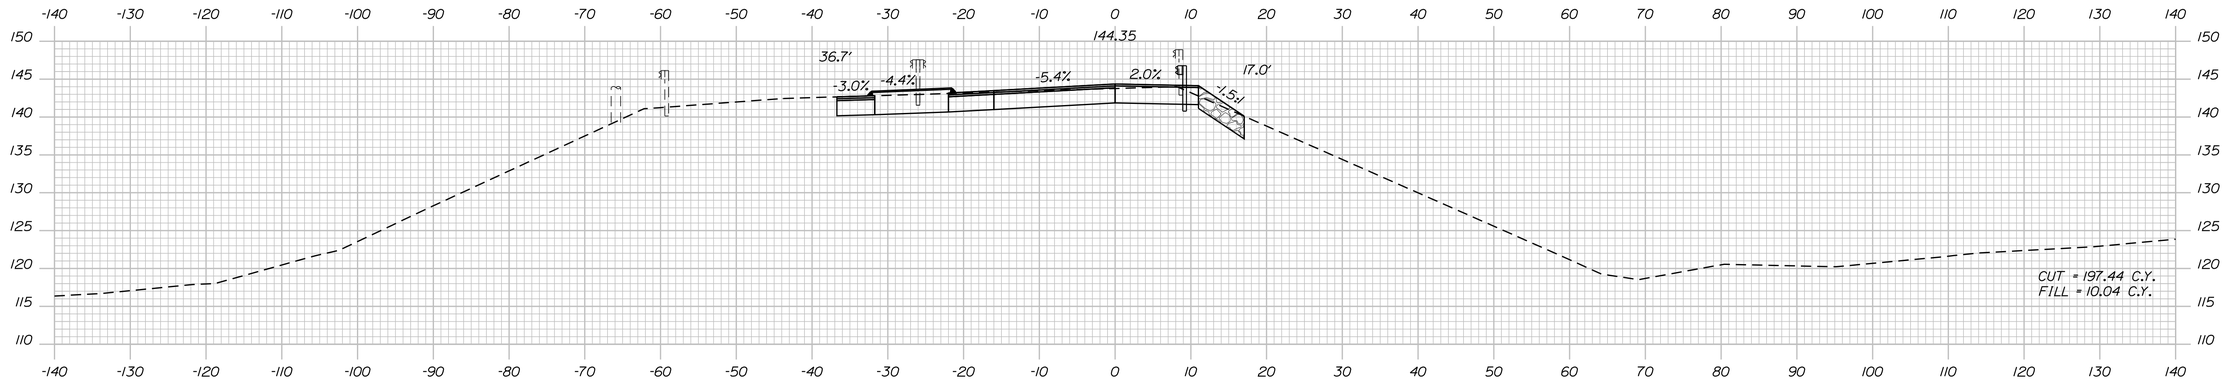

913+00.00

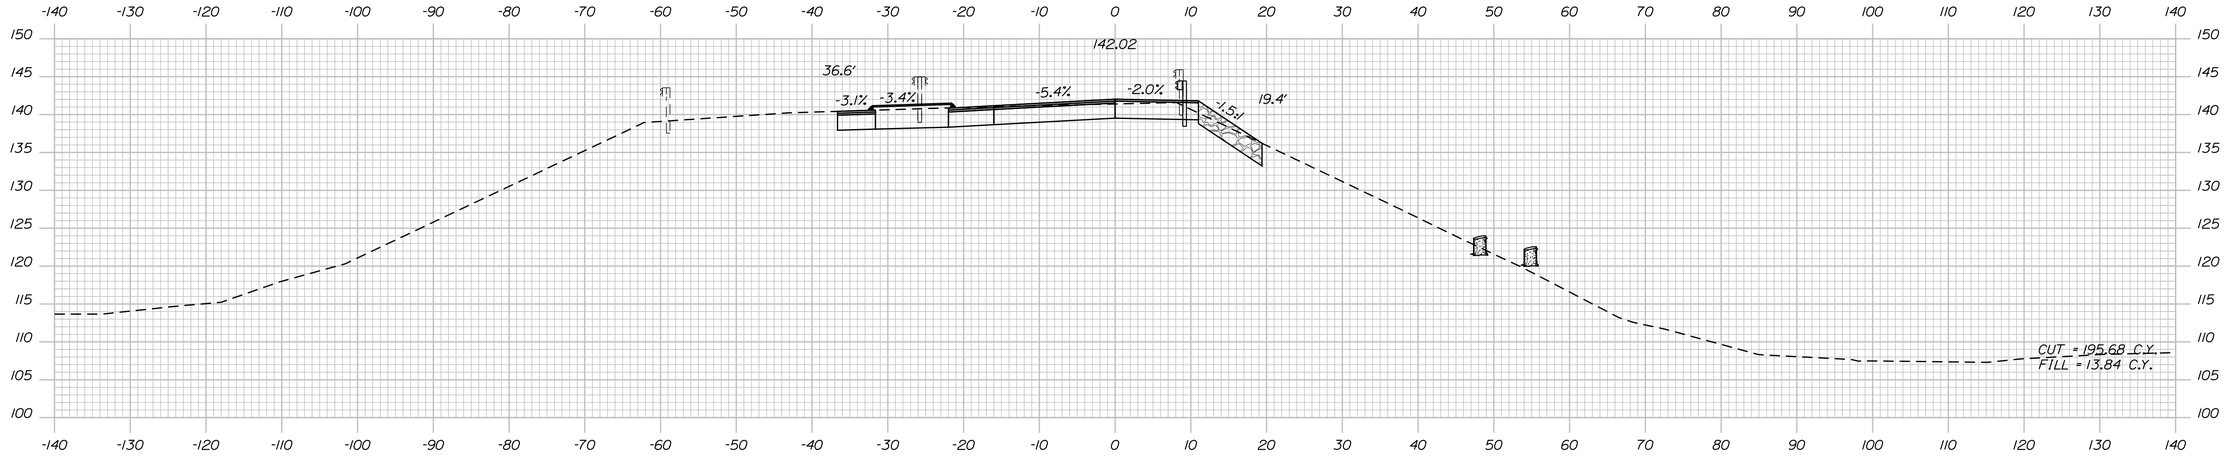

912+50.00

Sta. 912+50.00 to Sta. 913+50.00

STATE OF MAINE
DEPARTMENT OF TRANSPORTATION

1891500

WIN
018915.00

PROJ. MANAGER	R. MOULTON	BY	DATE
DESIGN-DETAILED	D.PRIDE		SEP. 2021
CHECKED-REVIEWED			
DESIGN2-DETAILED2			
DESIGN3-DETAILED3			
REVISIONS 1			
REVISIONS 2			
REVISIONS 3			
REVISIONS 4			
FIELD CHANGES			

SIGNATURE

P.E. NUMBER

DATE

BREWER TO EDDINGTON
1-395/ROUTE 9 CONNECTOR

RAMP D
CROSS SECTIONS

SHEET NUMBER

H416

OF 460

Filename: ...\416_XSECT_912+50_011.dgn Division: HIGHWAY Username: common Date:9/30/2021

Sta. 914+00.00 to Sta. 915+00.00

STATE OF MAINE
DEPARTMENT OF TRANSPORTATION

1891500

WIN
018915.00

PROJ. MANAGER	R. MOULTON		
DESIGN-DETAILED	D.PRIDE		
CHECKED-REVIEWED			
DESIGN2-DETAILED2			
DESIGN3-DETAILED3			
REVISIONS 1			
REVISIONS 2			
REVISIONS 3			
REVISIONS 4			
FIELD CHANGES			

SIGNATURE

P.E. NUMBER

DATE

BREWER TO EDDINGTON
1-395/ROUTE 9 CONNECTOR

RAMP D
CROSS SECTIONS

SHEET NUMBER

H417

OF 460

Filename: ...\417_XSECT_914+00_012.dgn Division: HIGHWAY Username: common Date:9/30/2021

Sta. 915+50.00 to Sta. 916+50.00

STATE OF MAINE
DEPARTMENT OF TRANSPORTATION

1891500

WIN
018915.00

		BY	DATE
PROJ. MANAGER	R. MOULTON		
DESIGN-DETAILED	D.PRIDE		SEP. 2021
CHECKED-REVIEWED			
DESIGN2-DETAILED2			
DESIGN3-DETAILED3			
REVISIONS 1			
REVISIONS 2			
REVISIONS 3			
REVISIONS 4			
FIELD CHANGES			

SIGNATURE

P.E. NUMBER

DATE

BREWER TO EDDINGTON
1-395/ROUTE 9 CONNECTOR


RAMP D
CROSS SECTIONS

SHEET NUMBER


H418

OF 460

Filename: ...\418_XSECT_915+50_013.dgn Division: HIGHWAY Username: common Date:9/30/2021

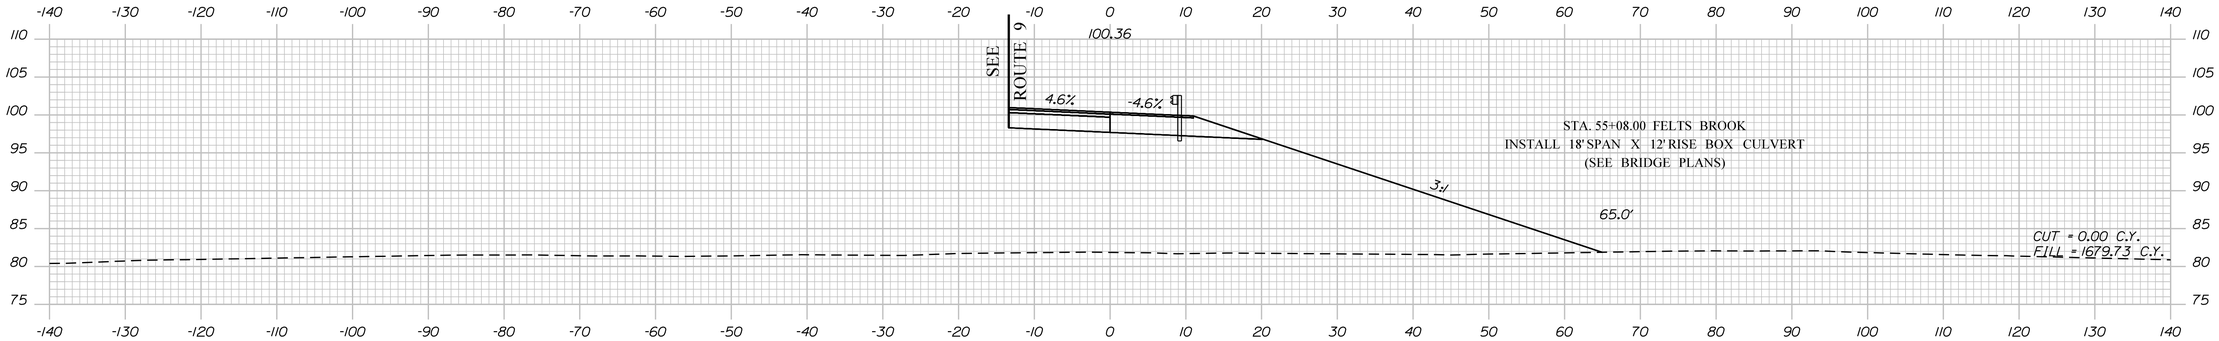


701+00.00

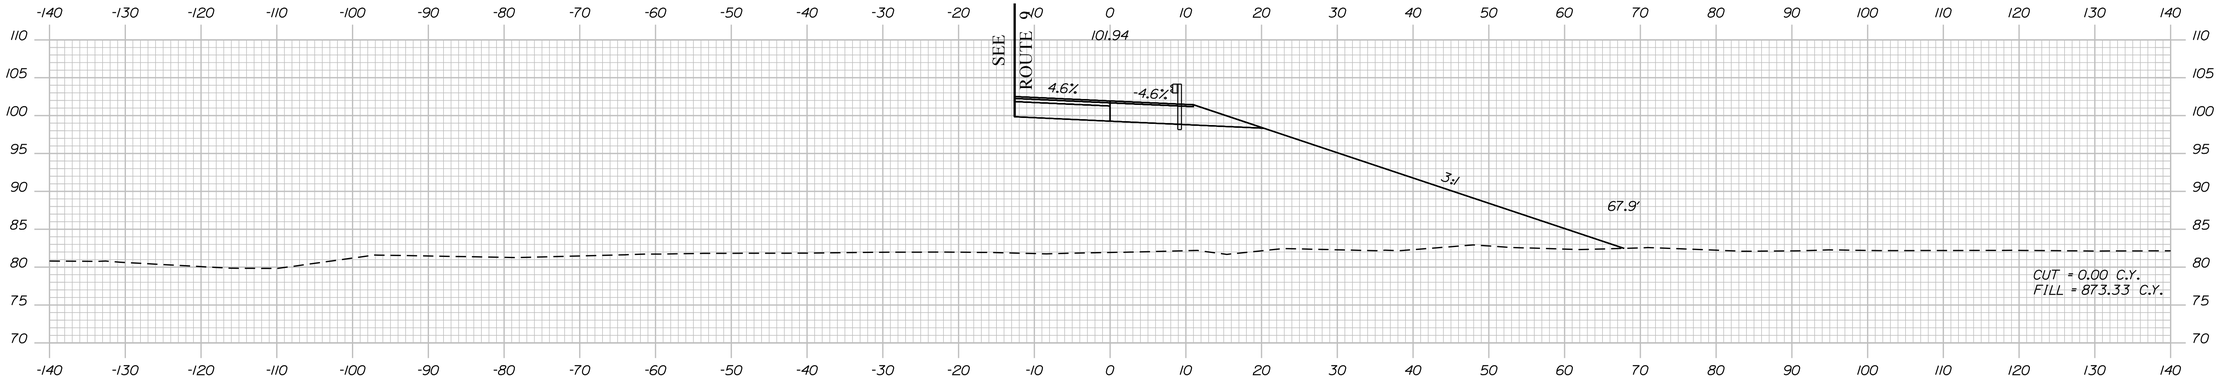

700+50.00

STA. 700+22.04 TO STA. 704+05.83 RT.
INSTALL 31" W-BEAM GR. MID-WAY SPLICE
(31 BEAMS)

STA. 700+22.04 RT.
INSTALL 31" W-BEAM GR. MID-WAY SPLICE
FLARED TERMINAL

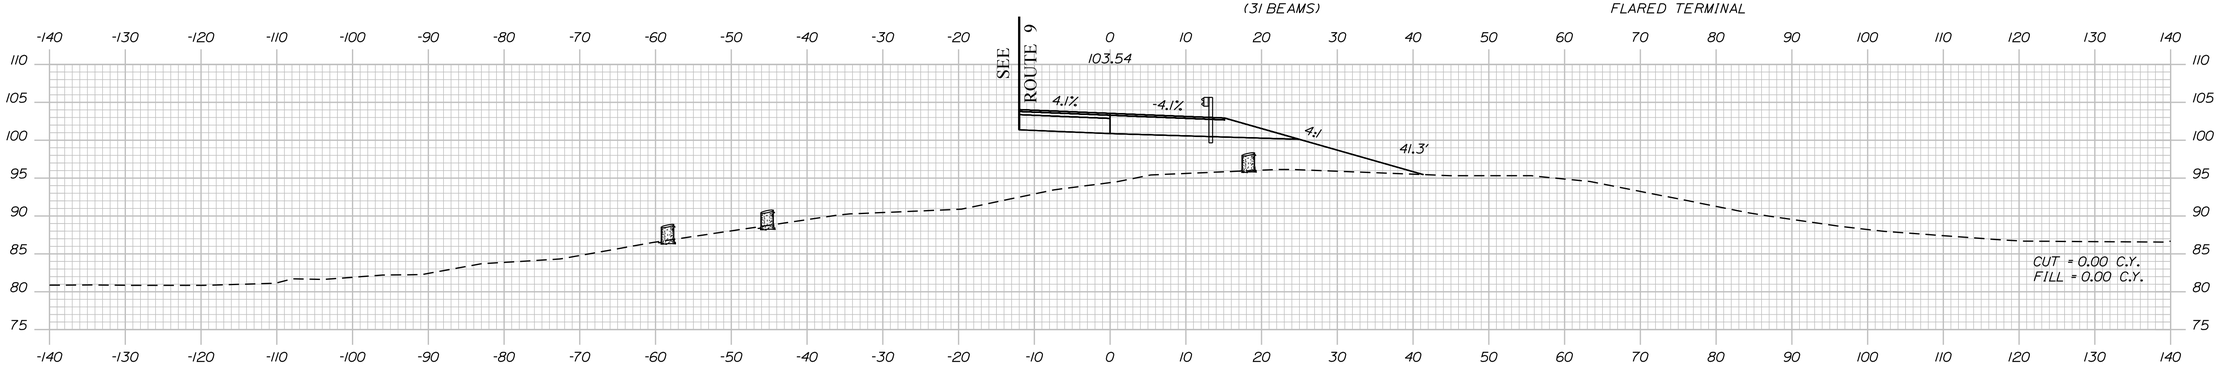

700+00.00

Sta. 700+00.00 to Sta. 701+00.00

STATE OF MAINE
DEPARTMENT OF TRANSPORTATION

1891500

WIN
018915.00

		BY
PROJ. MANAGER	R. MOULTON	
DESIGN-DETAILED	D.PRIDE	
CHECKED-REVIEWED		
DESIGN2-DETAILED2		
DESIGN3-DETAILED3		
REVISIONS 1		
REVISIONS 2		
REVISIONS 3		
REVISIONS 4		
FIELD CHANGES		

	DATE
	SEP. 2021

SIGNATURE

P.E. NUMBER

DATE

BREWER TO EDDINGTON
I-395/ROUTE 9 CONNECTOR


RAMP E
CROSS SECTIONS


SHEET NUMBER


H419

OF 460

Filename: ...\419_XSECT_700+00_001.dgn Division: HIGHWAY Username: common Date:9/30/2021

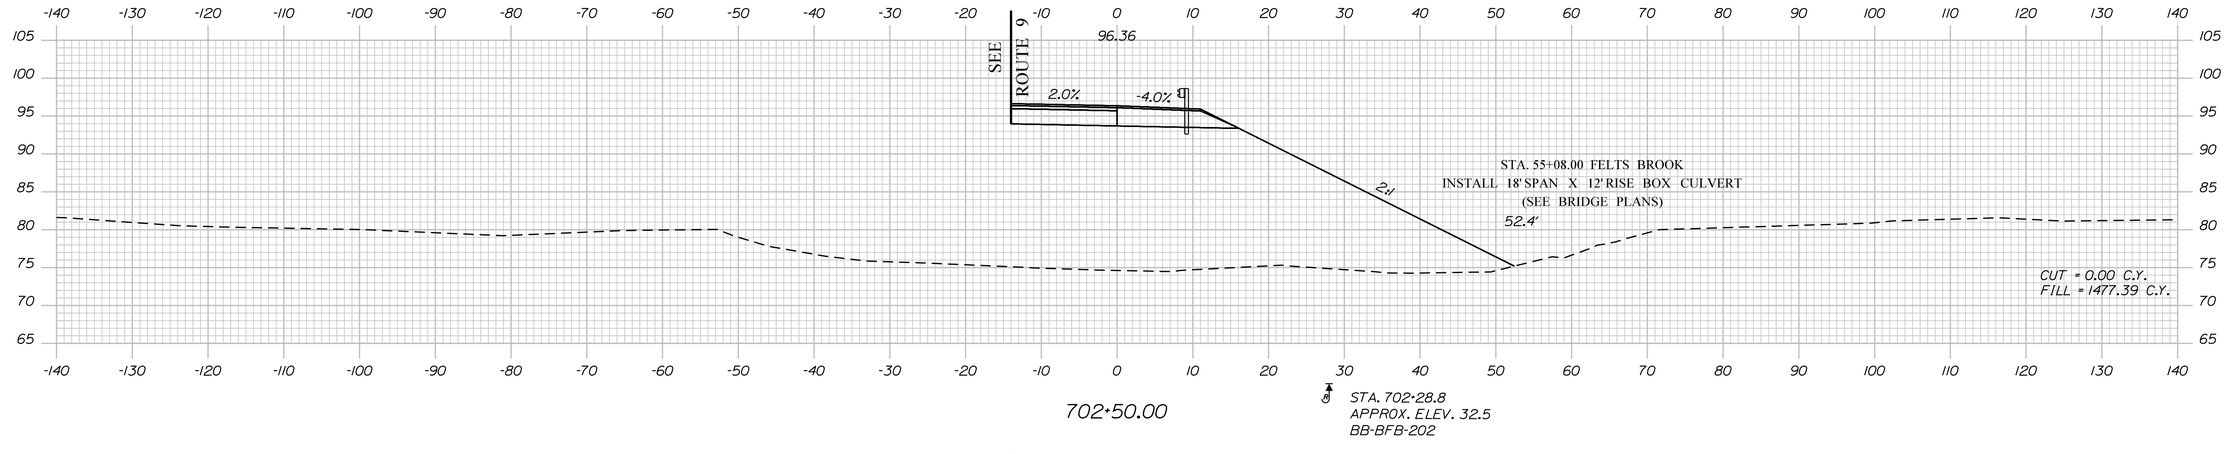

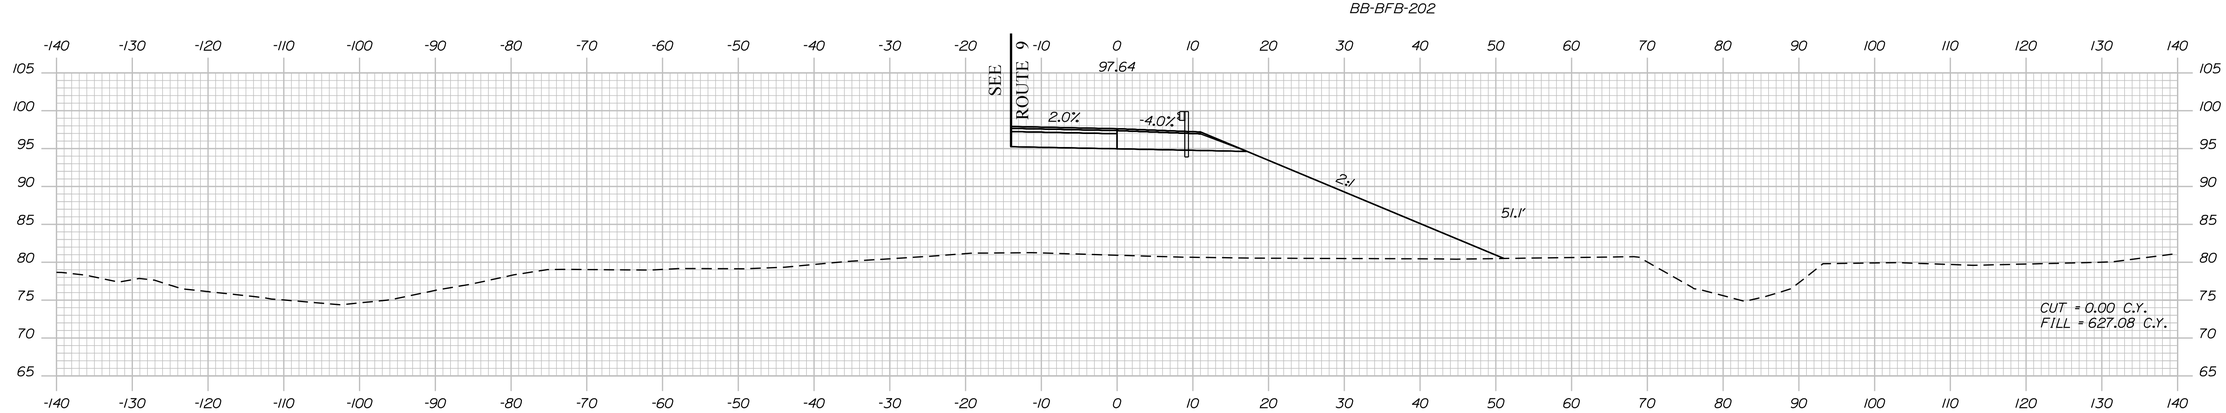

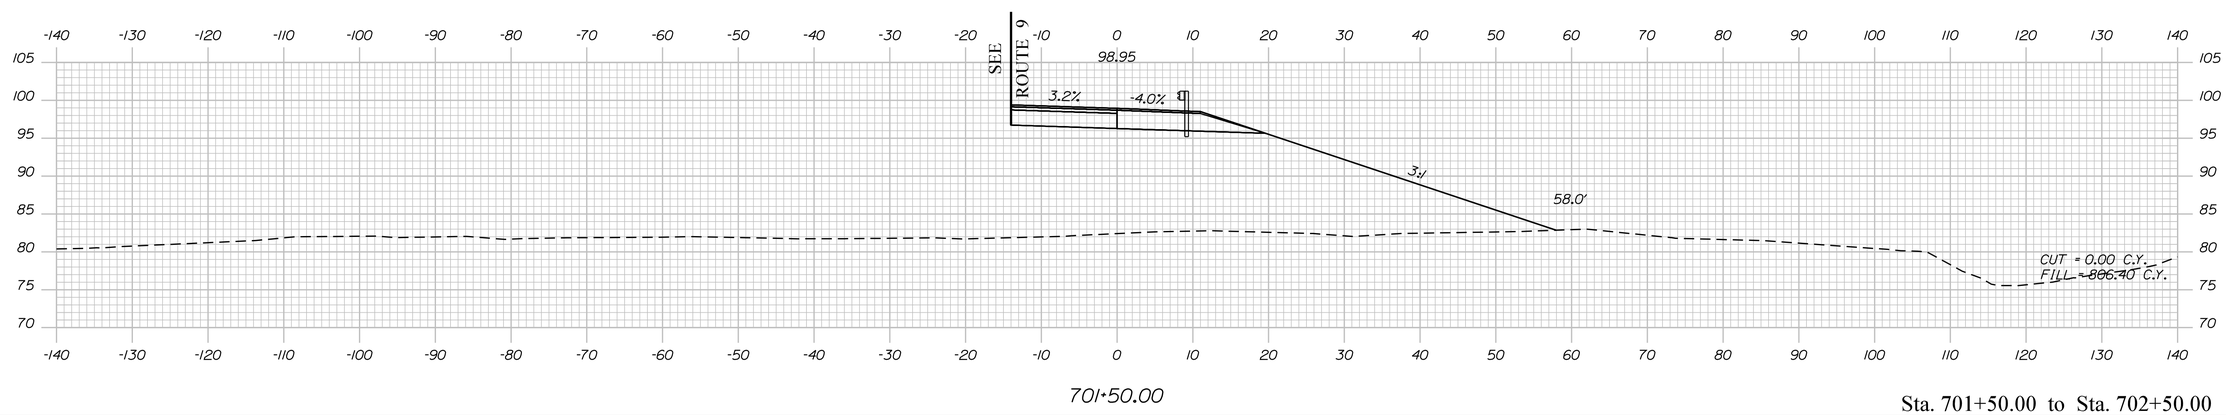

Sta. 701+50.00 to Sta. 702+50.00

STATE OF MAINE
DEPARTMENT OF TRANSPORTATION

1891500

WIN
018915.00

	BY	DATE
PROJ. MANAGER	R. MOULTON	
DESIGN-DETAILED	D.PRIDE	SEP. 2021
CHECKED-REVIEWED		
DESIGN2-DETAILED2		
DESIGN3-DETAILED3		
REVISIONS 1		
REVISIONS 2		
REVISIONS 3		
REVISIONS 4		
FIELD CHANGES		

SIGNATURE

P.E. NUMBER

DATE

BREWER TO EDDINGTON
I-395/ROUTE 9 CONNECTOR


RAMP E
CROSS SECTIONS

SHEET NUMBER


H420

OF 460


Filename: ...\420_XSECT_701+50_002.dgn Division: HIGHWAY Username: common Date:9/30/2021

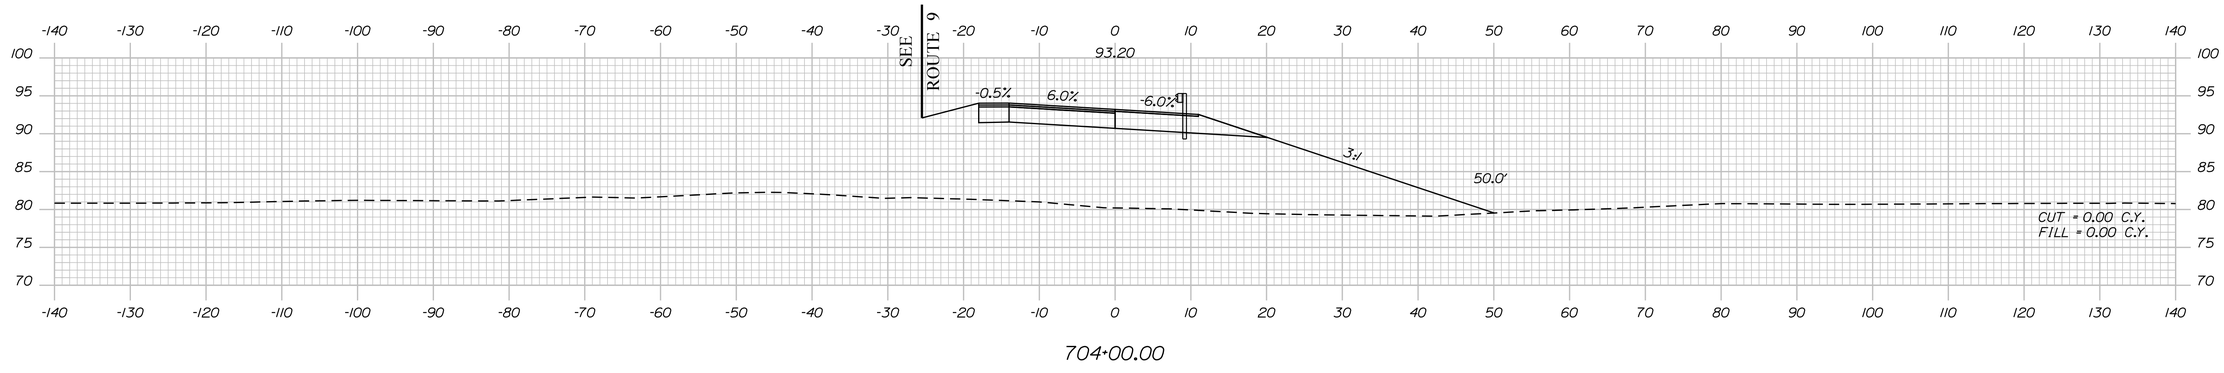

704+00.00

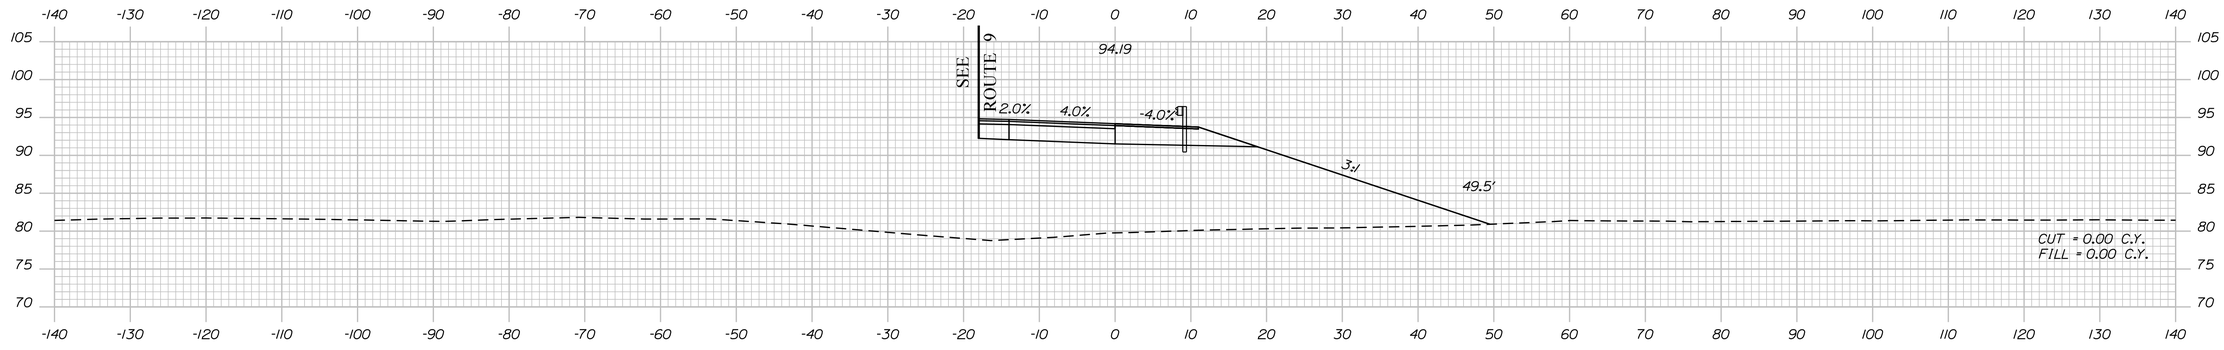

703+50.00

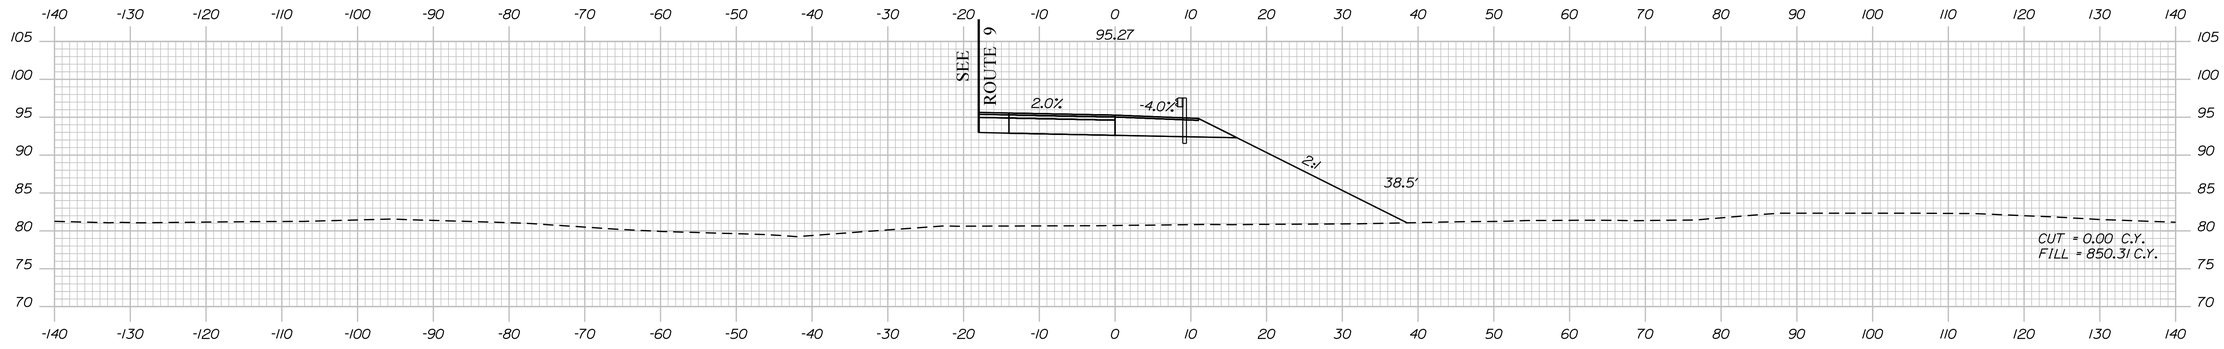

703+00.00

Sta. 703+00.00 to Sta. 704+00.00

STATE OF MAINE
DEPARTMENT OF TRANSPORTATION

1891500

WIN
018915.00

SIGNATURE

P.E. NUMBER

DATE

PROJ. MANAGER	R. MOULTON	BY
DESIGN-DETAILED	D.PRIDE	SEP. 2021
CHECKED-REVIEWED		
DESIGN2-DETAILED2		
DESIGN3-DETAILED3		
REVISIONS 1		
REVISIONS 2		
REVISIONS 3		
REVISIONS 4		
FIELD CHANGES		

BREWER TO EDDINGTON
I-395/ROUTE 9 CONNECTOR


RAMP E
CROSS SECTIONS

SHEET NUMBER


H421

OF 460


Filename: ...\421_XSECT_703+00_003.dgn Division: HIGHWAY Username: common Date:9/30/2021

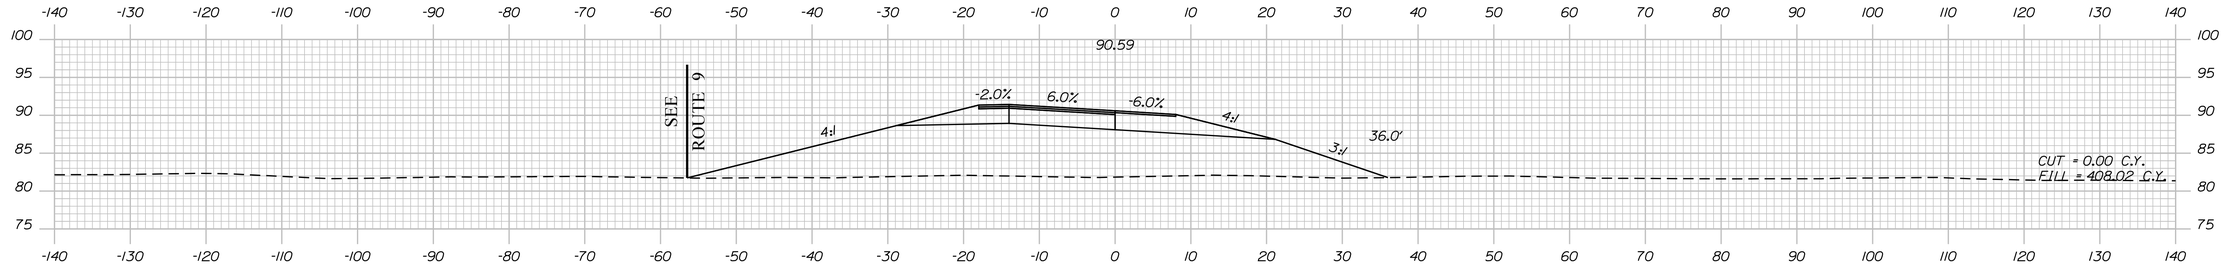


706+00.00 STA. 705+96.6
APPROX. ELEV. 62.6
HB-BE-206

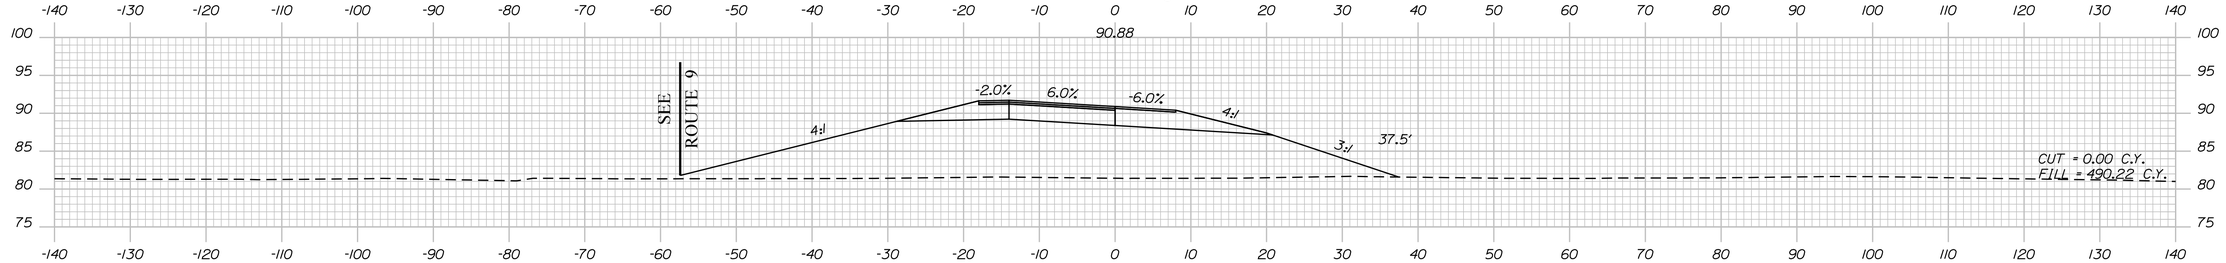

705+50.00

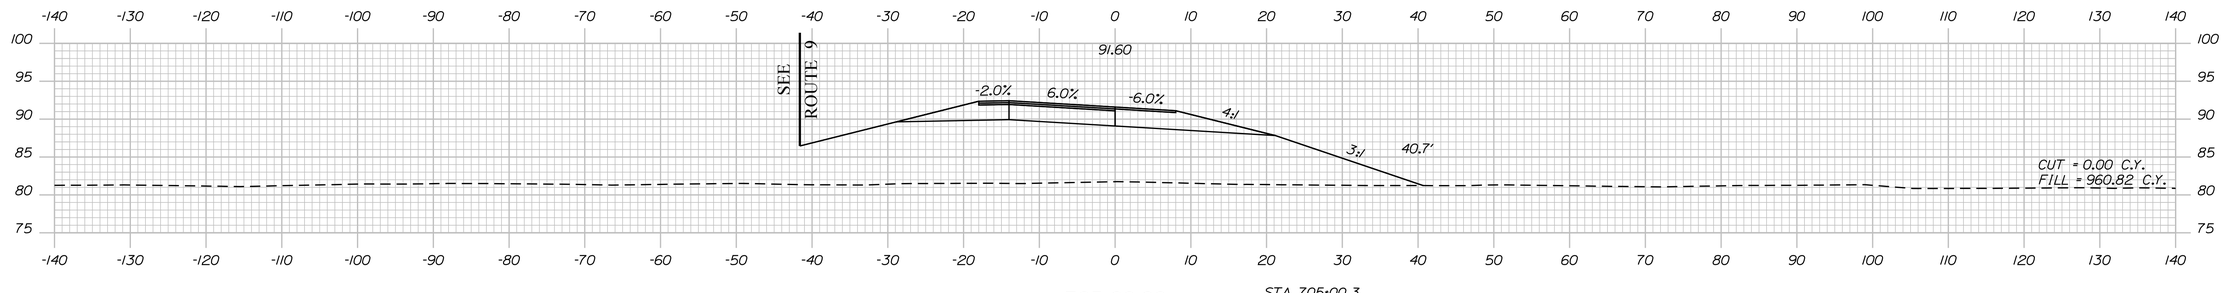

705+00.00 NR STA. 705+00.3
APPROX. ELEV. 59.8
HB-BE-333

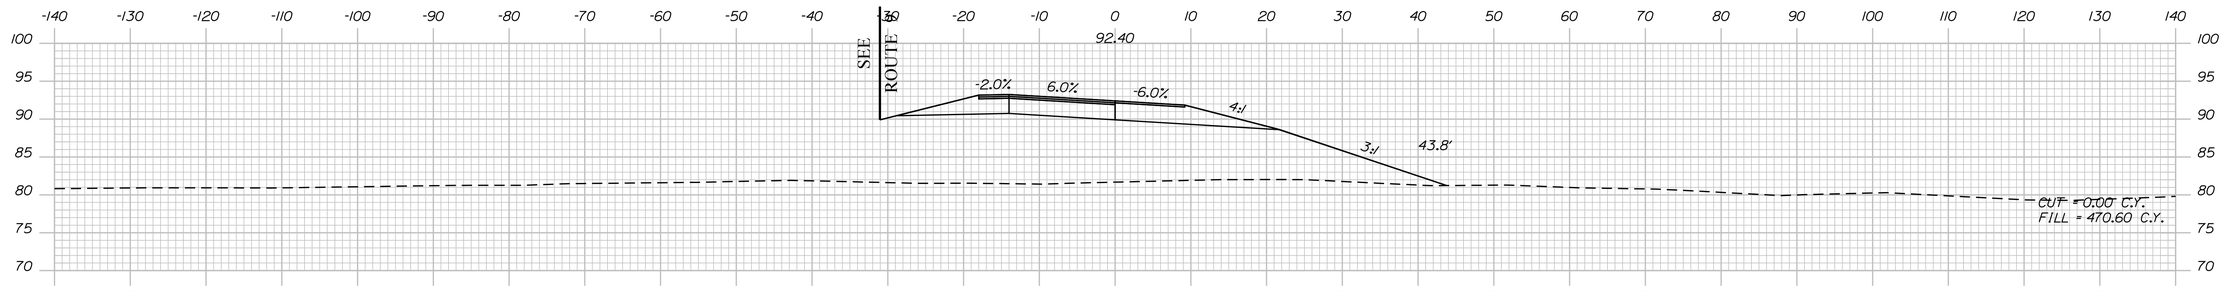

704+50.00 STA. 704+26.7
APPROX. ELEV. 47.2
HB-BE-102

Sta. 704+50.00 to Sta. 706+00.00

STATE OF MAINE
DEPARTMENT OF TRANSPORTATION

1891500

WIN
018915.00

PROJ. MANAGER	R. MOULTON		
DESIGN-DETAILED	D.PRIDE	BY	DATE
CHECKED-REVIEWED			SEP. 2021
DESIGN2-DETAILED2			
DESIGN3-DETAILED3			
REVISIONS 1			
REVISIONS 2			
REVISIONS 3			
REVISIONS 4			
FIELD CHANGES			

SIGNATURE

P.E. NUMBER

DATE

BREWER TO EDDINGTON
I-395/ROUTE 9 CONNECTOR


RAMP E
CROSS SECTIONS

SHEET NUMBER

H422

OF 460

Filename: ...\422_XSECT_704+50_004.dgn Division: HIGHWAY Username: common Date:9/30/2021

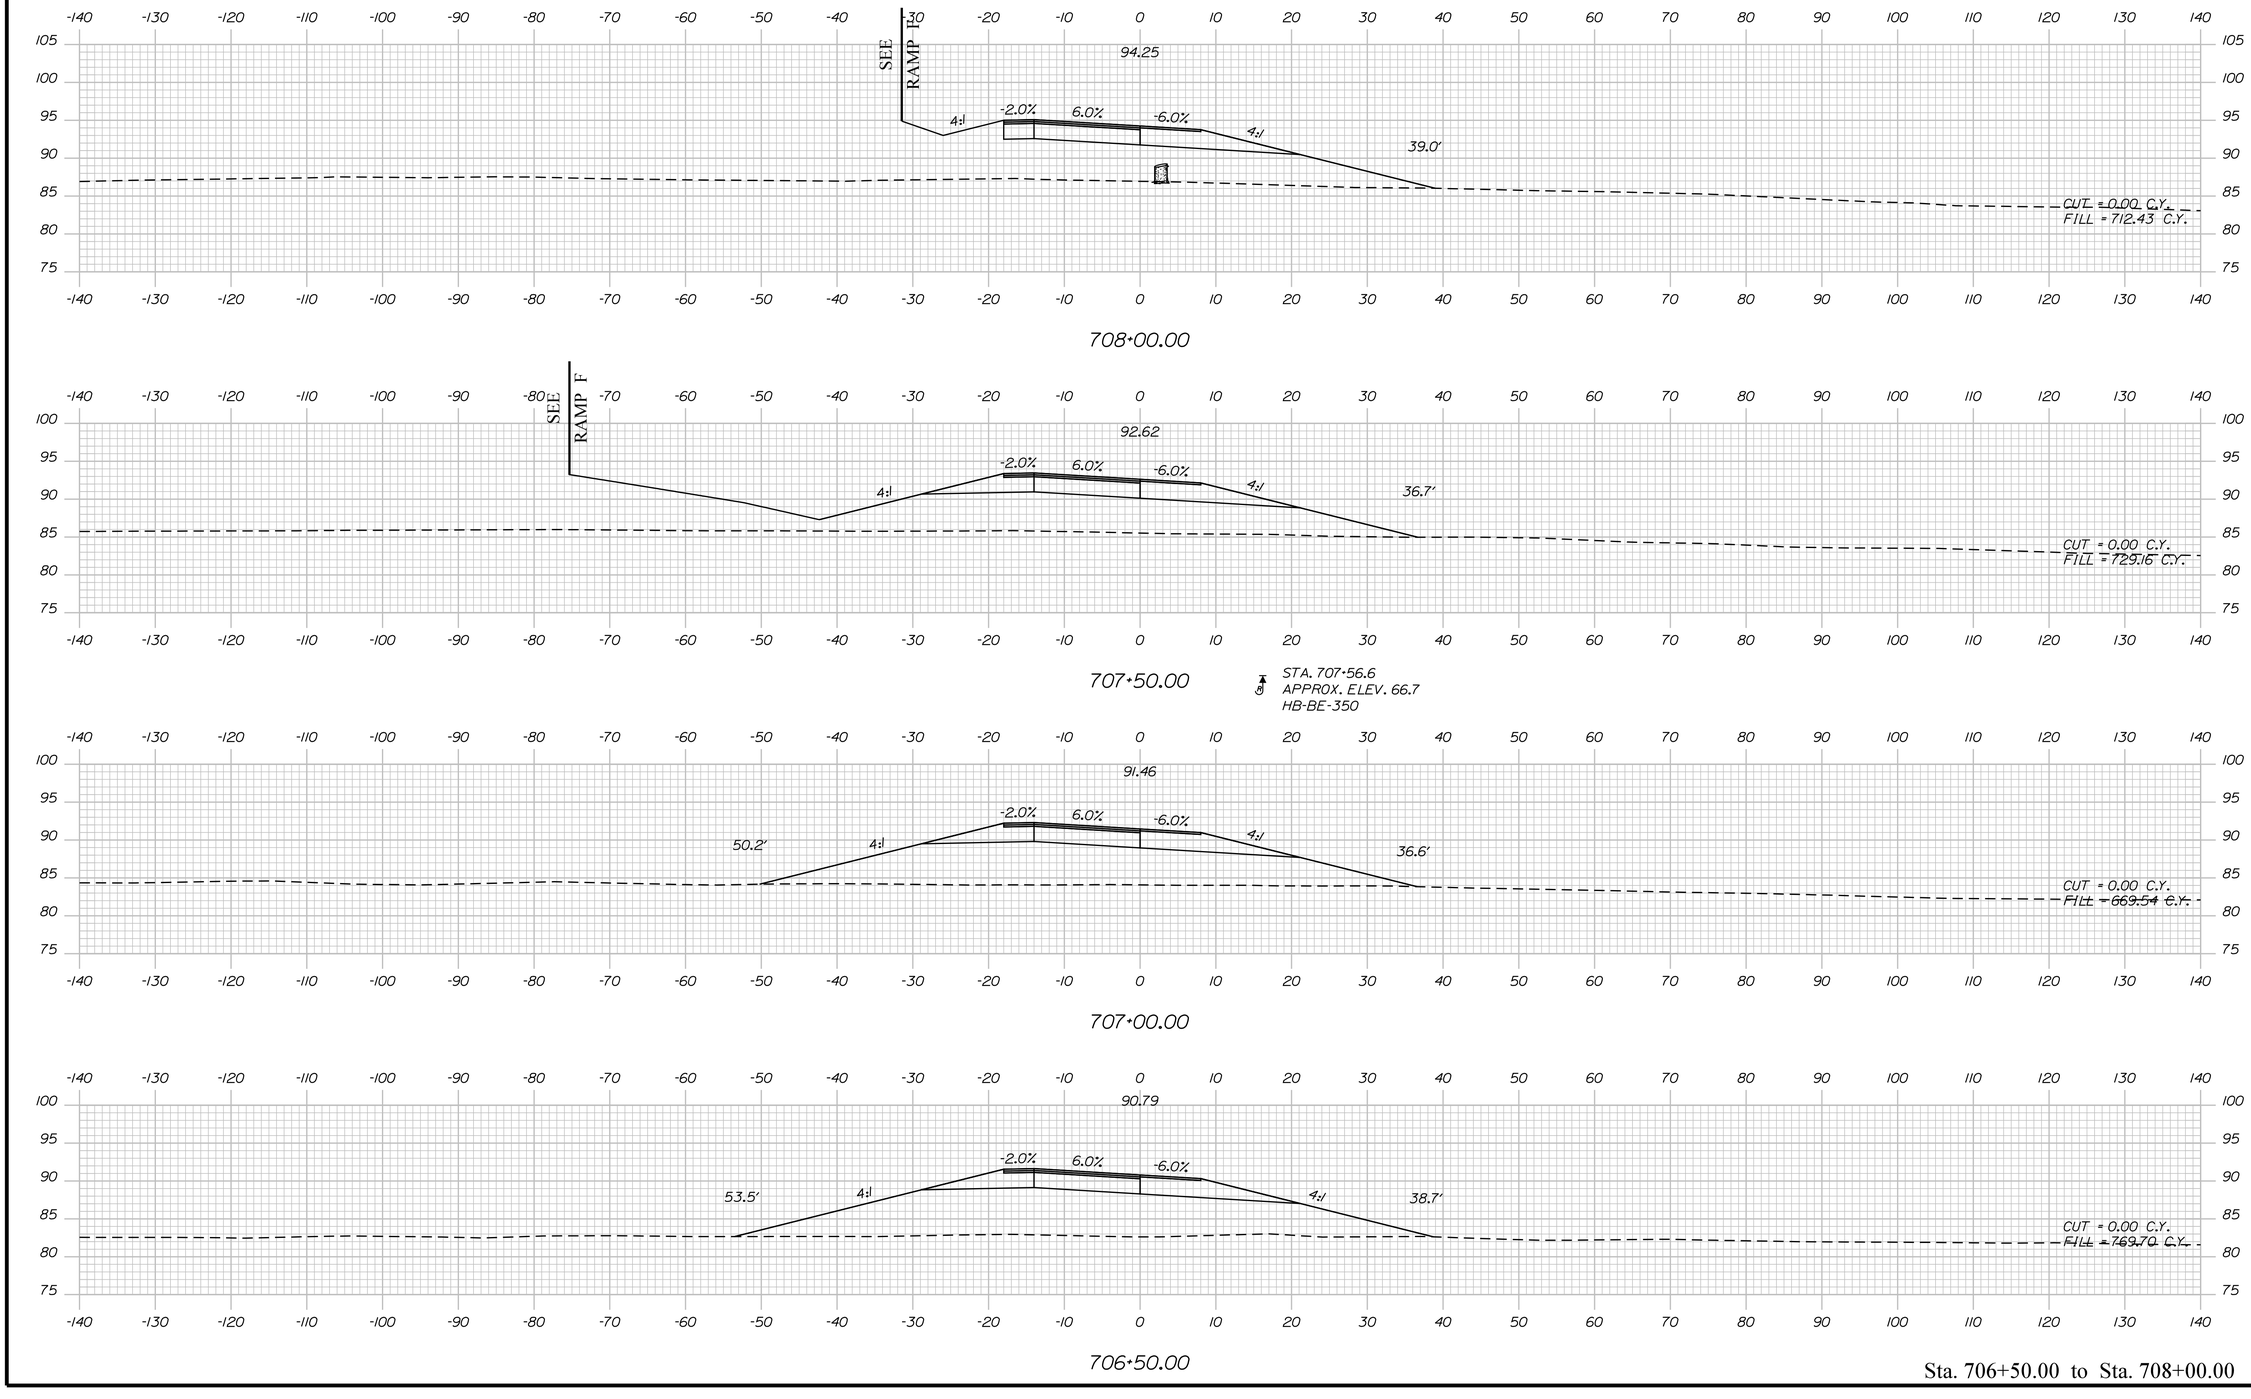

Sta. 706+50.00 to Sta. 708+00.00

STATE OF MAINE
DEPARTMENT OF TRANSPORTATION

1891500

WIN
018915.00

PROJ. MANAGER	R. MOULTON	BY	DATE
DESIGN-DETAILED	D.PRIDE		SEP. 2021
CHECKED-REVIEWED			
DESIGN2-DETAILED2			
DESIGN3-DETAILED3			
REVISIONS 1			
REVISIONS 2			
REVISIONS 3			
REVISIONS 4			
FIELD CHANGES			

SIGNATURE

P.E. NUMBER

DATE

BREWER TO EDDINGTON
I-395/ROUTE 9 CONNECTOR


RAMP E
CROSS SECTIONS

SHEET NUMBER

H423

OF 460

Filename: ...\423_XSECT_706+50_005.dgn Division: HIGHWAY Username: common Date:9/30/2021

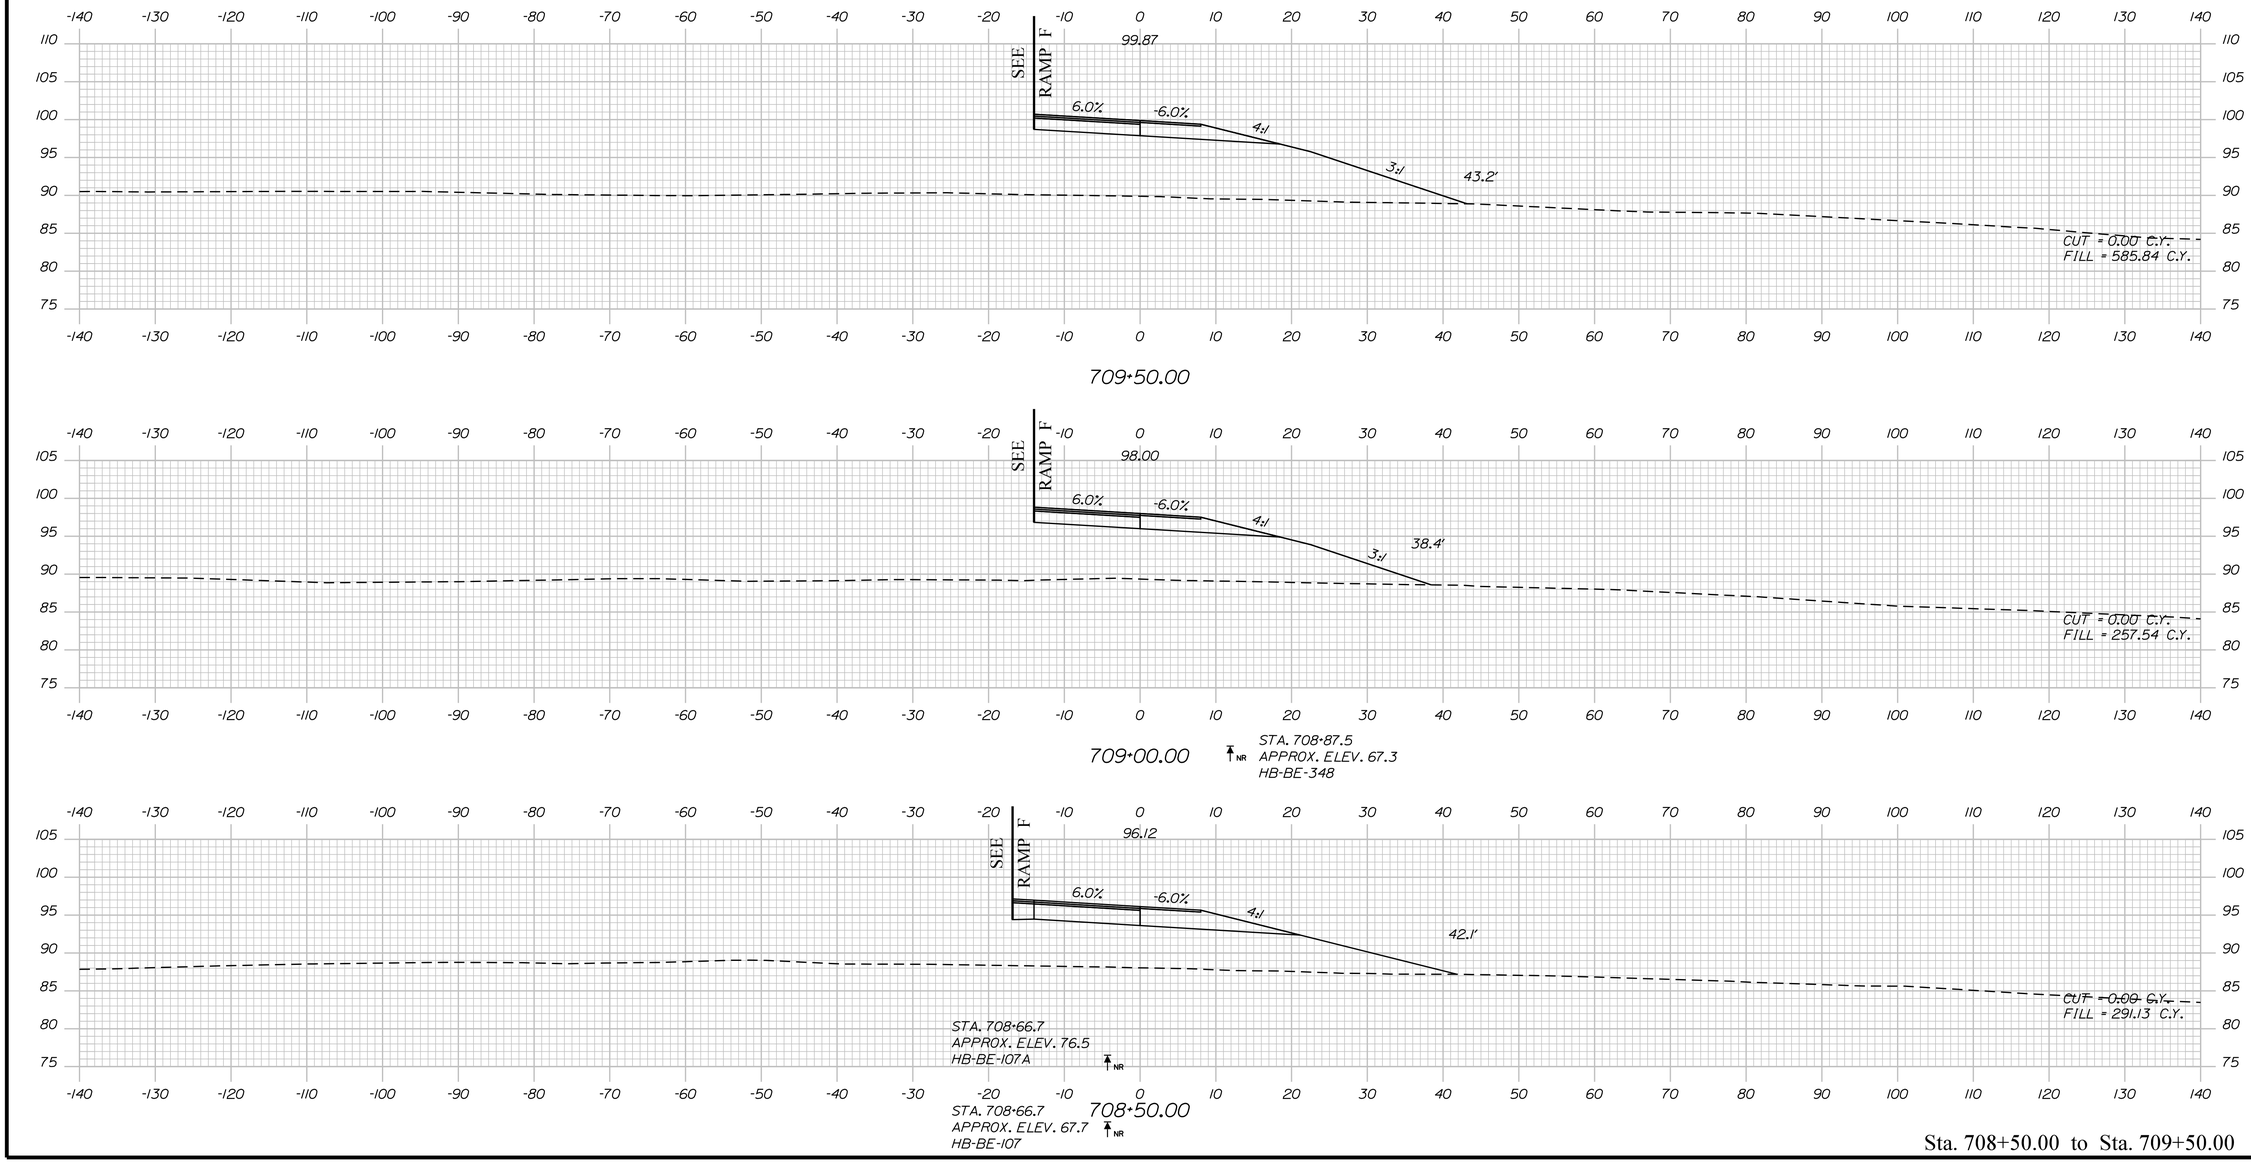

Sta. 708+50.00 to Sta. 709+50.00

Filename: ...\424_XSECT_708+50_006.dgn Division: HIGHWAY Username: common Date:9/30/2021

STATE OF MAINE
DEPARTMENT OF TRANSPORTATION

1891500

WIN
018915.00

		BY	DATE
PROJ. MANAGER	R. MOULTON		
DESIGN-DETAILED	D.PRIDE		SEP. 2021
CHECKED-REVIEWED			
DESIGN2-DETAILED2			
DESIGN3-DETAILED3			
REVISIONS 1			
REVISIONS 2			
REVISIONS 3			
REVISIONS 4			
FIELD CHANGES			

SIGNATURE

P.E. NUMBER

DATE


BREWER TO EDDINGTON
I-395/ROUTE 9 CONNECTOR

RAMP E
CROSS SECTIONS

SHEET NUMBER

H424

OF 460

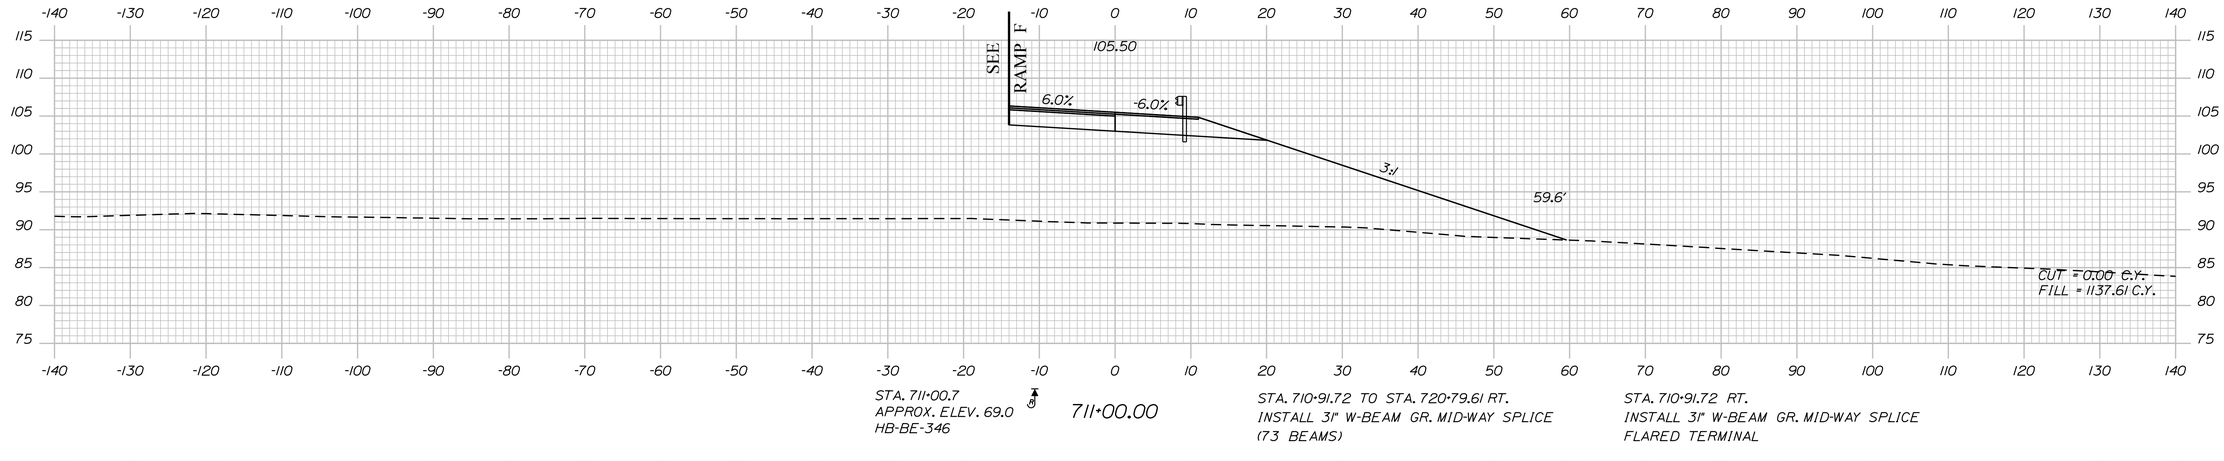


STA. 711+00.7
APPROX. ELEV. 69.0
HB-BE-346


711+00.00

STA. 710+91.72 TO STA. 720+79.61 RT.
INSTALL 31" W-BEAM GR. MID-WAY SPLICE
(73 BEAMS)

STA. 710+91.72 RT.
INSTALL 31" W-BEAM GR. MID-WAY SPLICE
FLARED TERMINAL

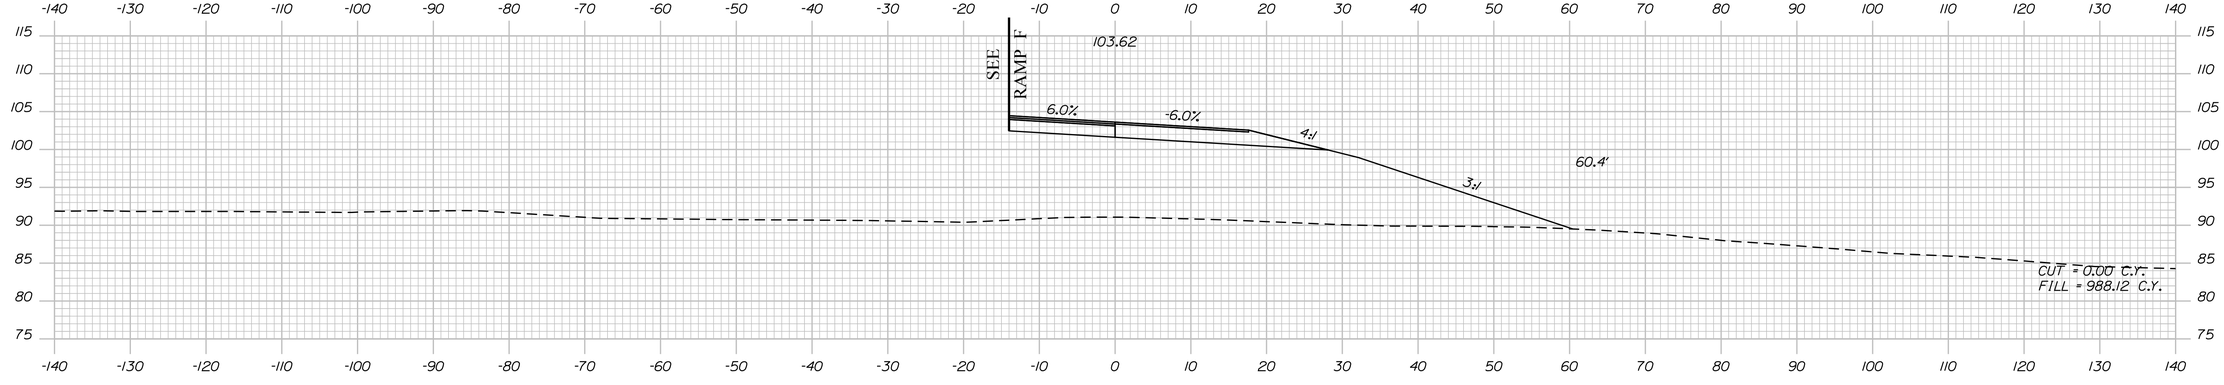

710+50.00

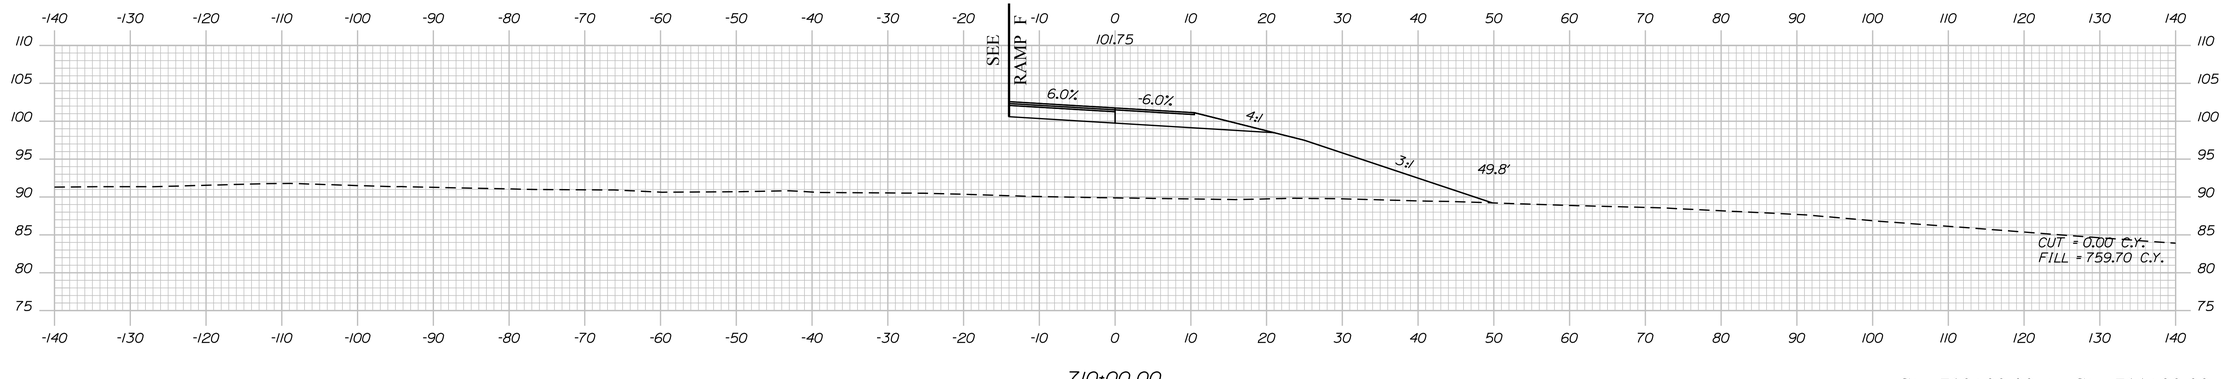

710+00.00

Sta. 710+00.00 to Sta. 711+00.00

STATE OF MAINE
DEPARTMENT OF TRANSPORTATION

1891500

WIN
018915.00

	BY	DATE
PROJ. MANAGER	R. MOULTON	
DESIGN-DETAILED	D.PRIDE	SEP. 2021
CHECKED-REVIEWED		
DESIGN2-DETAILED2		
DESIGN3-DETAILED3		
REVISIONS 1		
REVISIONS 2		
REVISIONS 3		
REVISIONS 4		
FIELD CHANGES		

SIGNATURE

P.E. NUMBER

DATE

BREWER TO EDDINGTON
I-395/ROUTE 9 CONNECTOR


RAMP E
CROSS SECTIONS


SHEET NUMBER


H425

OF 460

Filename: ...\425_XSECT_710+00_007.dgn Division: HIGHWAY Username: common Date:9/30/2021

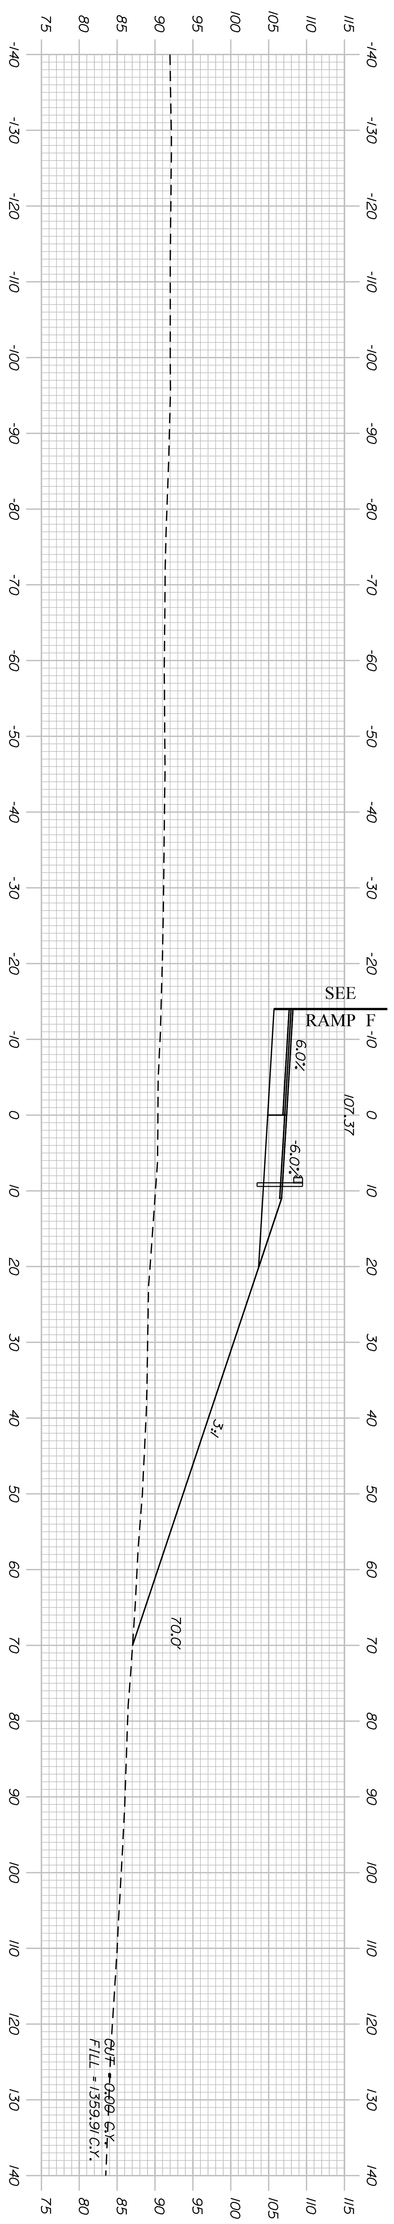

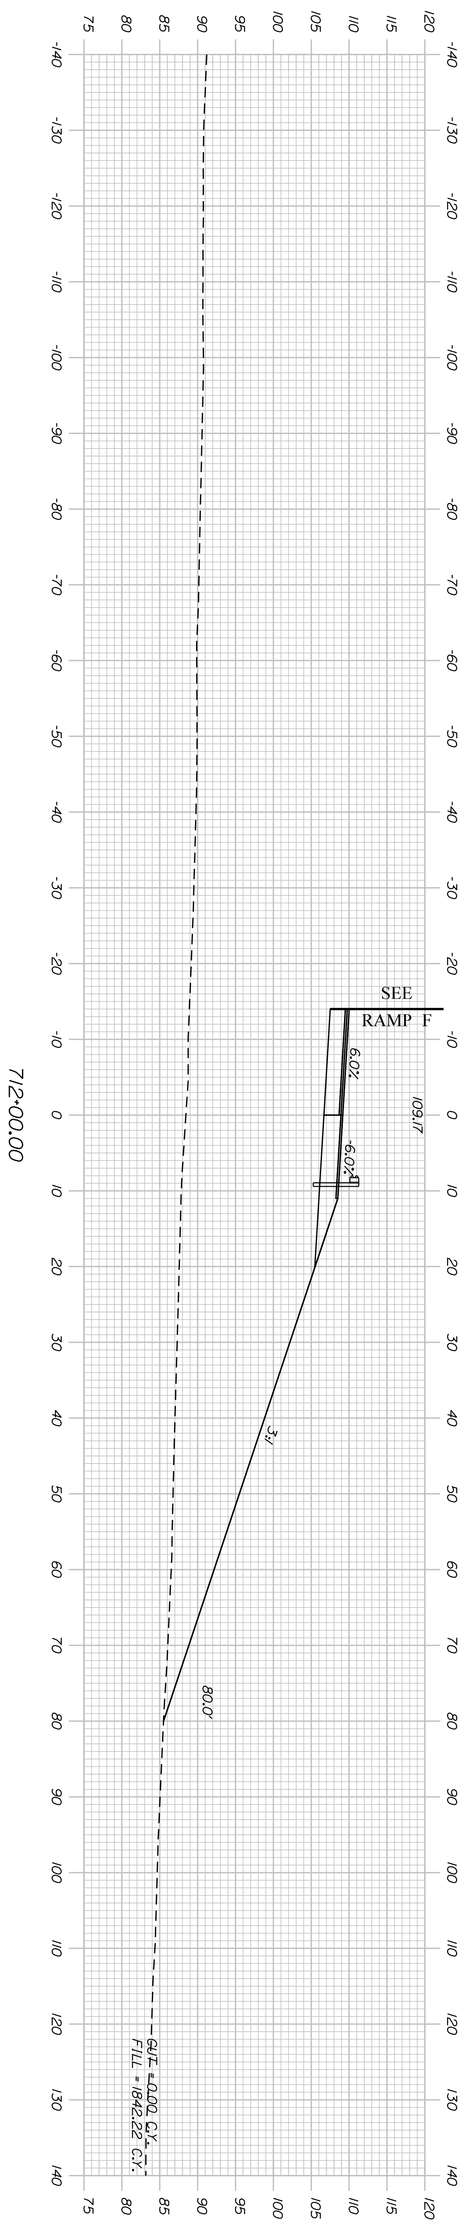

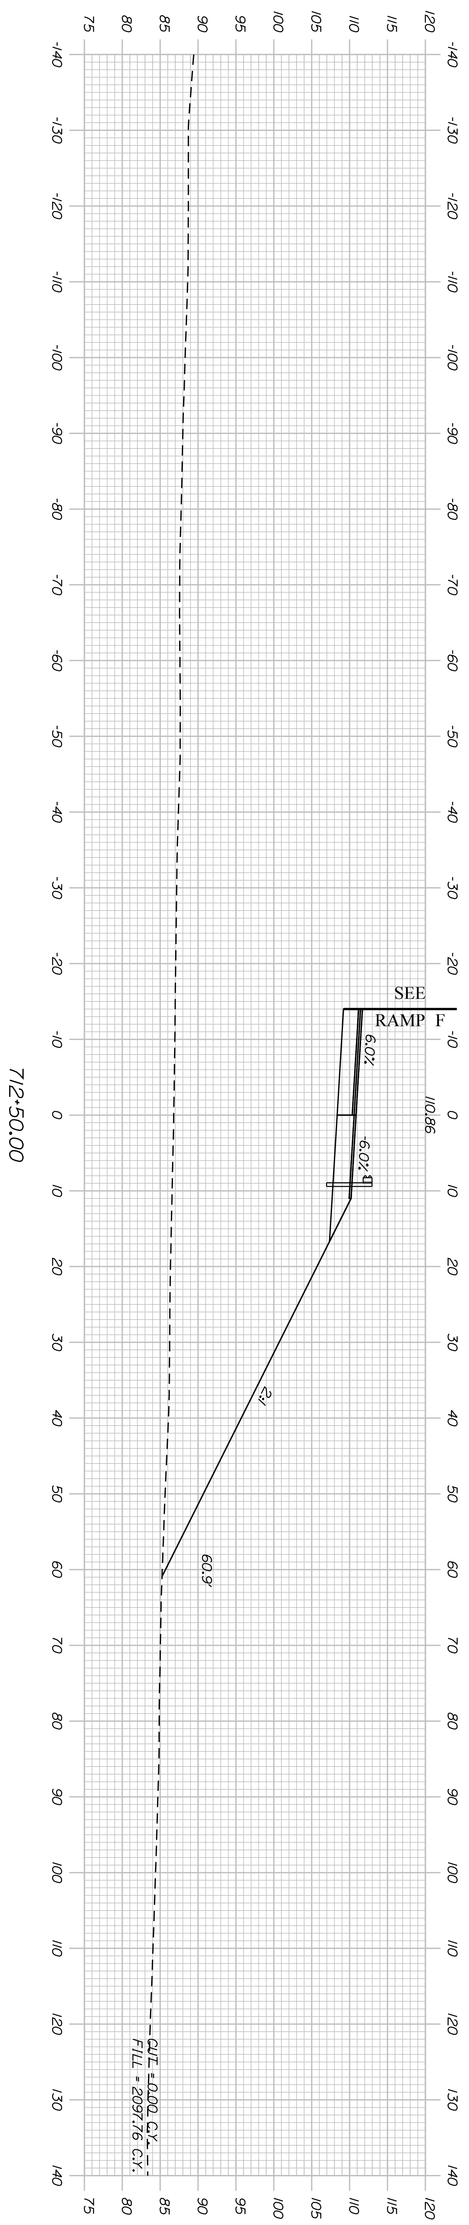

Sta. 711+50.00 to Sta. 712+50.00

H426

SHEET NUMBER

OF 460

BREWER TO EDDINGTON
I-395/ROUTE 9 CONNECTOR

RAMP E
CROSS SECTIONS

PROJ. MANAGER	R. MOULTON	BY	DATE
DESIGN-DETAILED	D.PRIDE		SEP. 2021
CHECKED-REVIEWED			
DESIGN2-DETAILED2			
DESIGN3-DETAILED3			
REVISIONS 1			
REVISIONS 2			
REVISIONS 3			
REVISIONS 4			
FIELD CHANGES			

SIGNATURE


P.E. NUMBER

DATE


STATE OF MAINE
DEPARTMENT OF TRANSPORTATION

1891500

WIN
018915.00

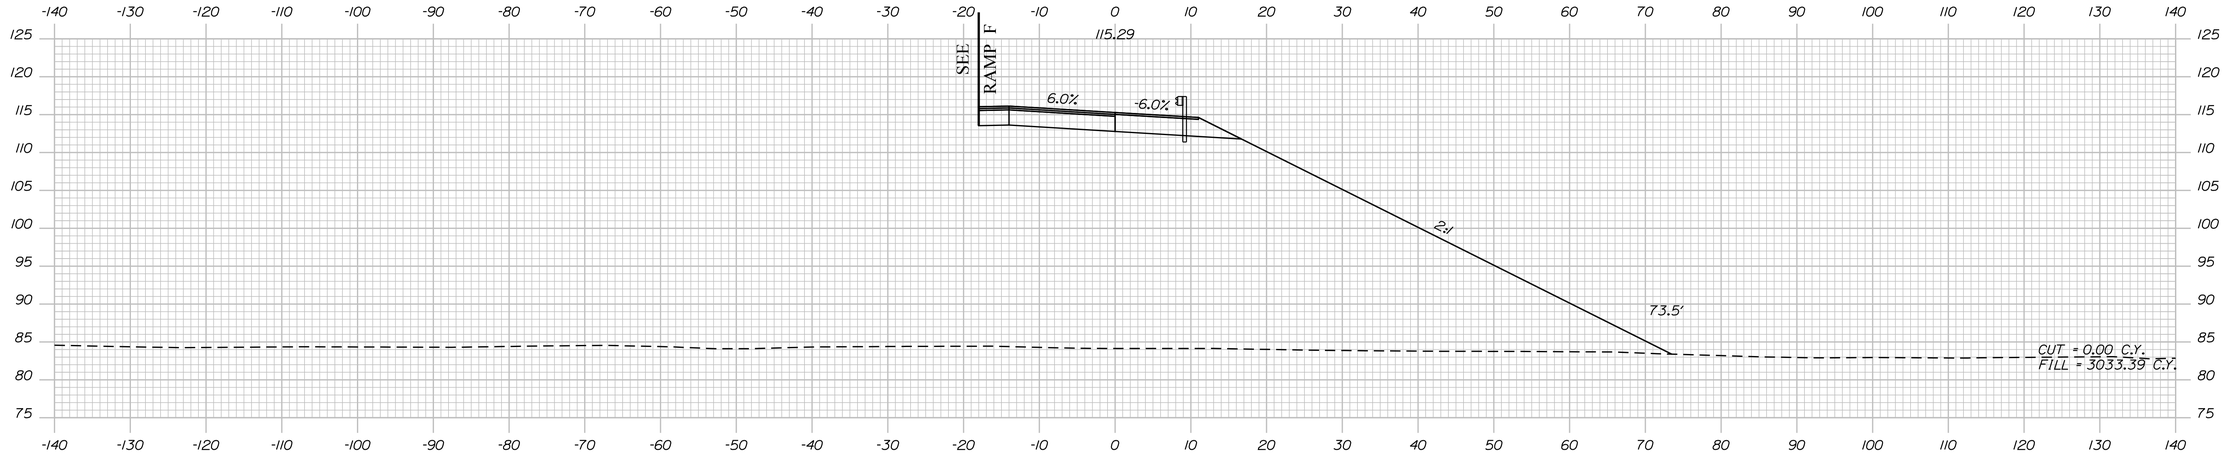


714+00.00

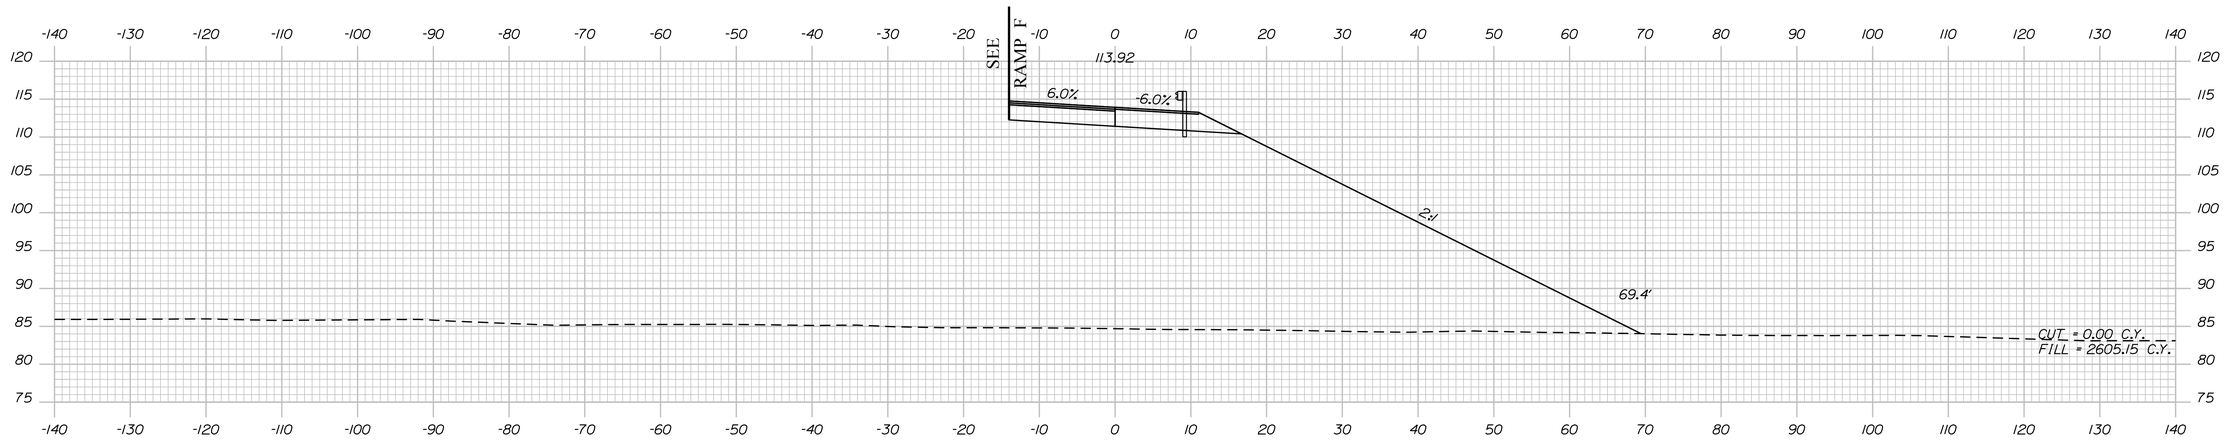

713+50.00

STA. 713+51.4
APPROX. ELEV. 62.2
HB-BE-210

STA. 713+54.4
APPROX. ELEV. 62.5
HB-BE-209

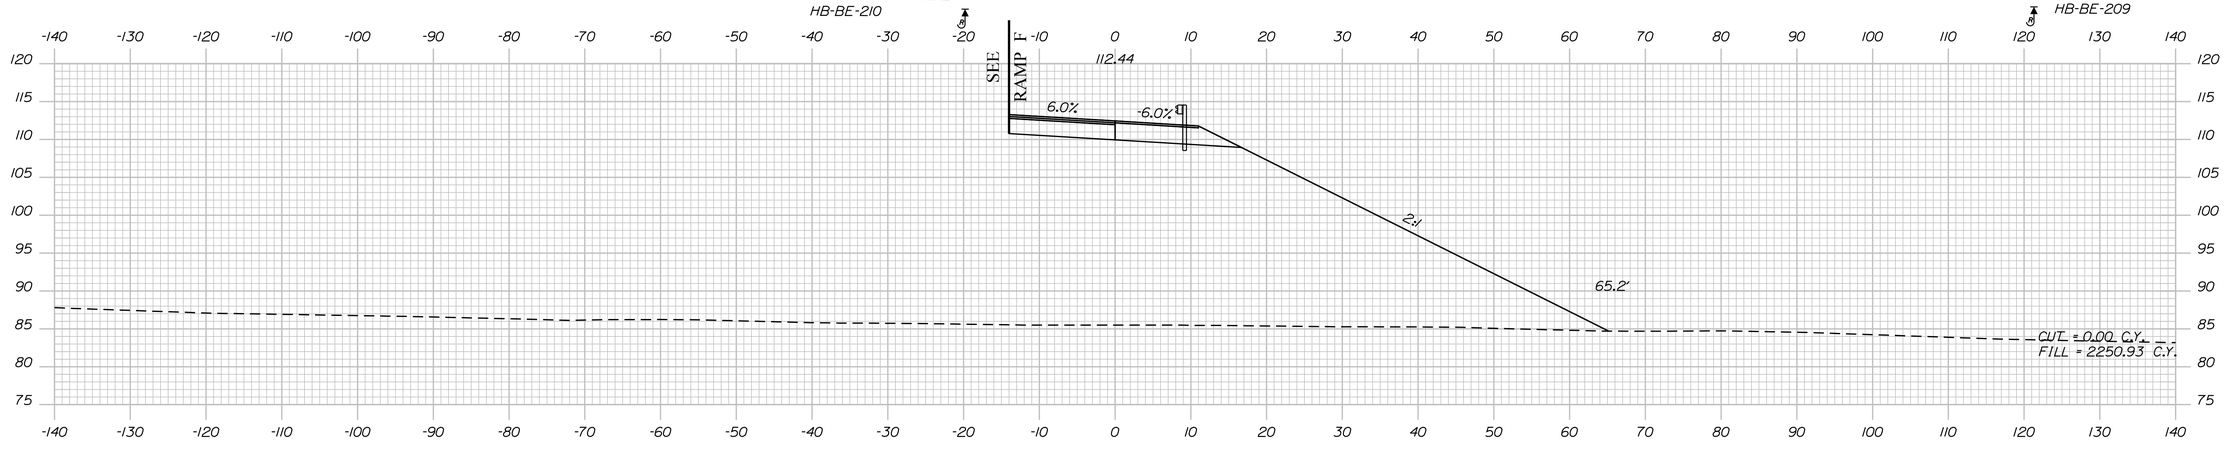

713+00.00

Sta. 713+00.00 to Sta. 714+00.00

STATE OF MAINE
DEPARTMENT OF TRANSPORTATION

1891500

WIN
018915.00

PROJ. MANAGER	R. MOULTON	BY	DATE
DESIGN-DETAILED	D.PRIDE		SEP. 2021
CHECKED-REVIEWED			
DESIGN2-DETAILED2			
DESIGN3-DETAILED3			
REVISIONS 1			
REVISIONS 2			
REVISIONS 3			
REVISIONS 4			
FIELD CHANGES			

SIGNATURE

P.E. NUMBER

DATE

BREWER TO EDDINGTON
I-395/ROUTE 9 CONNECTOR


RAMP E
CROSS SECTIONS

SHEET NUMBER

H427

OF 460

Filename: ...\427_XSECT_713-00_009.dgn Division: HIGHWAY Username: common Date:9/30/2021

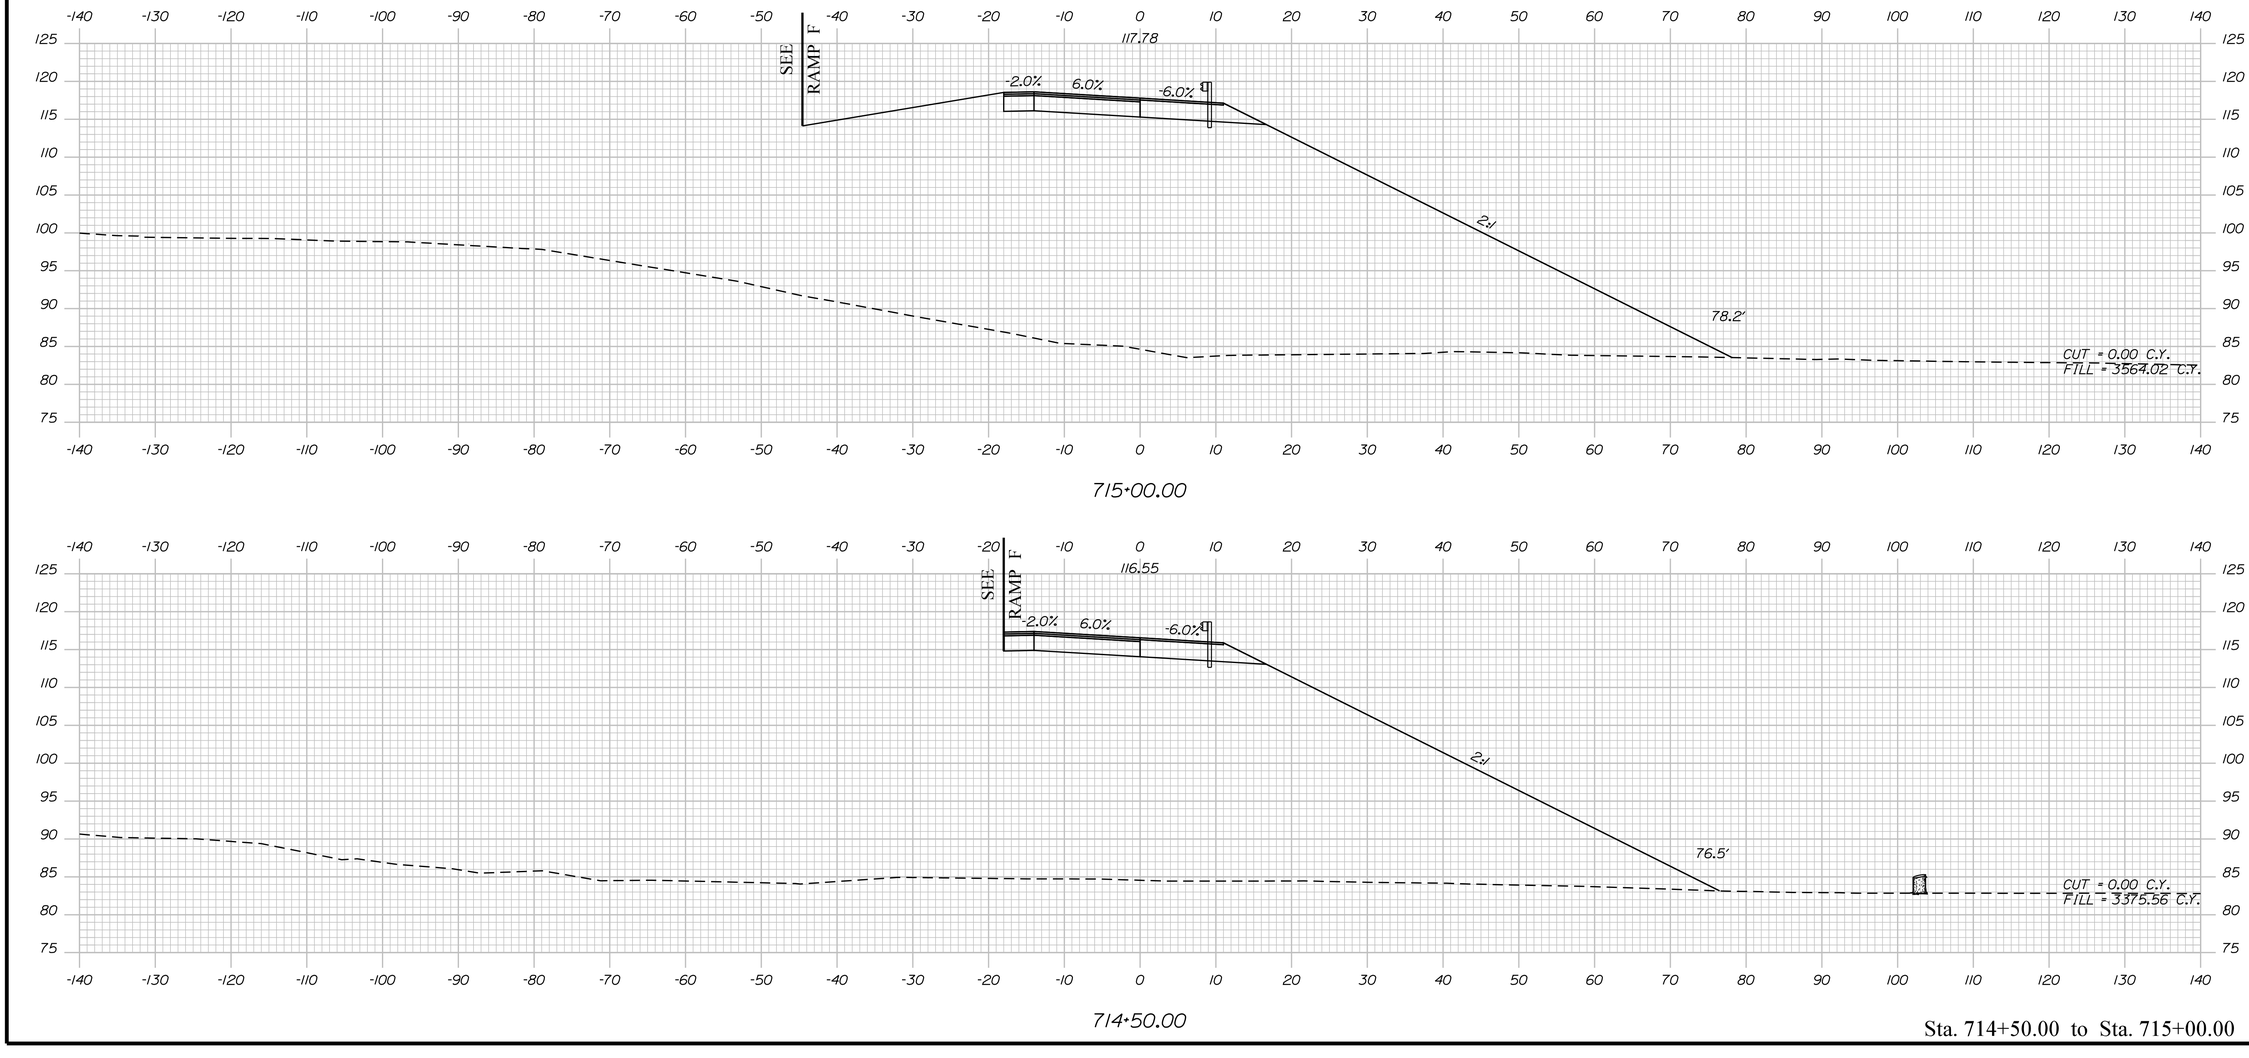

Sta. 714+50.00 to Sta. 715+00.00

Filename: ...\428_XSECT_714+50_010.dgn Division: HIGHWAY Username: common Date:9/30/2021

STATE OF MAINE
DEPARTMENT OF TRANSPORTATION

1891500

WIN
018915.00

	BY	DATE
PROJ. MANAGER	R. MOULTON	
DESIGN-DETAILED	D.PRIDE	SEP. 2021
CHECKED-REVIEWED		
DESIGN2-DETAILED2		
DESIGN3-DETAILED3		
REVISIONS 1		
REVISIONS 2		
REVISIONS 3		
REVISIONS 4		
FIELD CHANGES		

SIGNATURE

P.E. NUMBER

DATE


BREWER TO EDDINGTON
I-395/ROUTE 9 CONNECTOR

RAMP E
CROSS SECTIONS

SHEET NUMBER

H428

OF 460

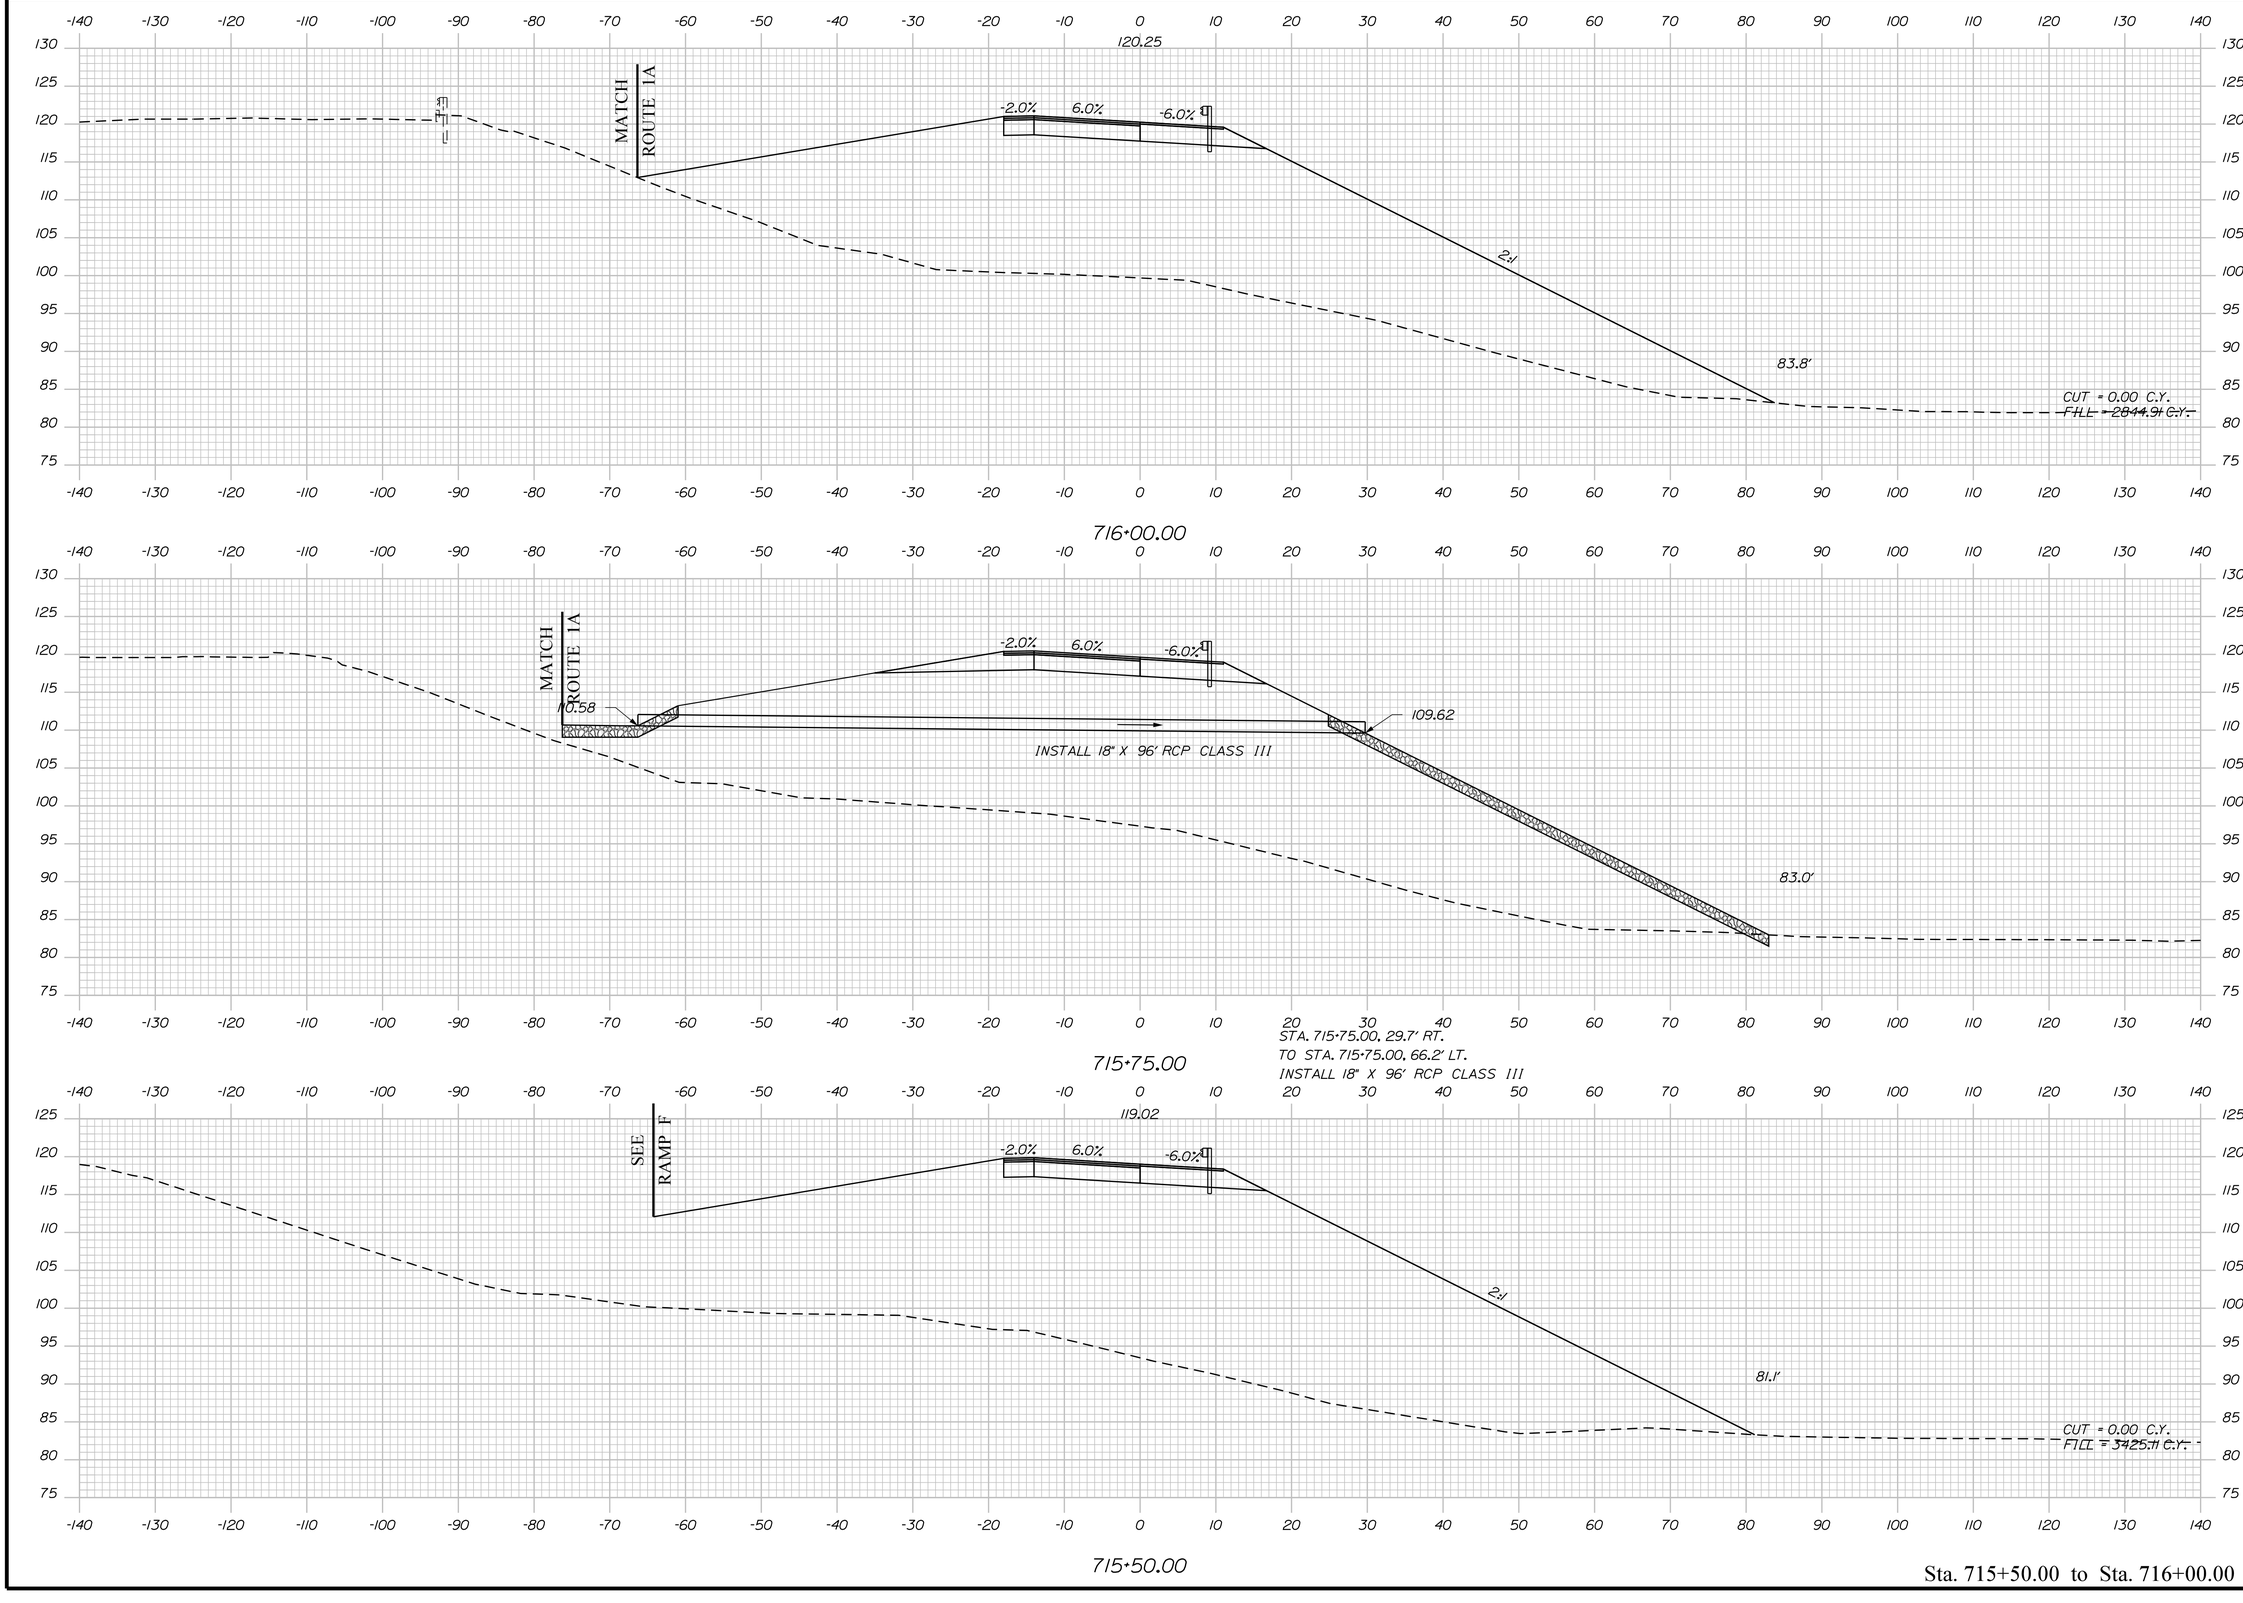

Sta. 715+50.00 to Sta. 716+00.00

STATE OF MAINE
DEPARTMENT OF TRANSPORTATION

1891500

WIN
018915.00

PROJ. MANAGER	R. MOULTON	BY
DESIGN-DETAILED	D.PRIDE	DATE
CHECKED-REVIEWED		SEP. 2021
DESIGN2-DETAILED2		SIGNATURE
DESIGN3-DETAILED3		P.E. NUMBER
REVISIONS 1		DATE
REVISIONS 2		
REVISIONS 3		
REVISIONS 4		
FIELD CHANGES		

BREWER TO EDDINGTON
I-395/ROUTE 9 CONNECTOR


RAMP E
CROSS SECTIONS

SHEET NUMBER

H429

OF 460

Filename: ...\429_XSECT_715+50_011.dgn Division: HIGHWAY Username: common Date:9/30/2021

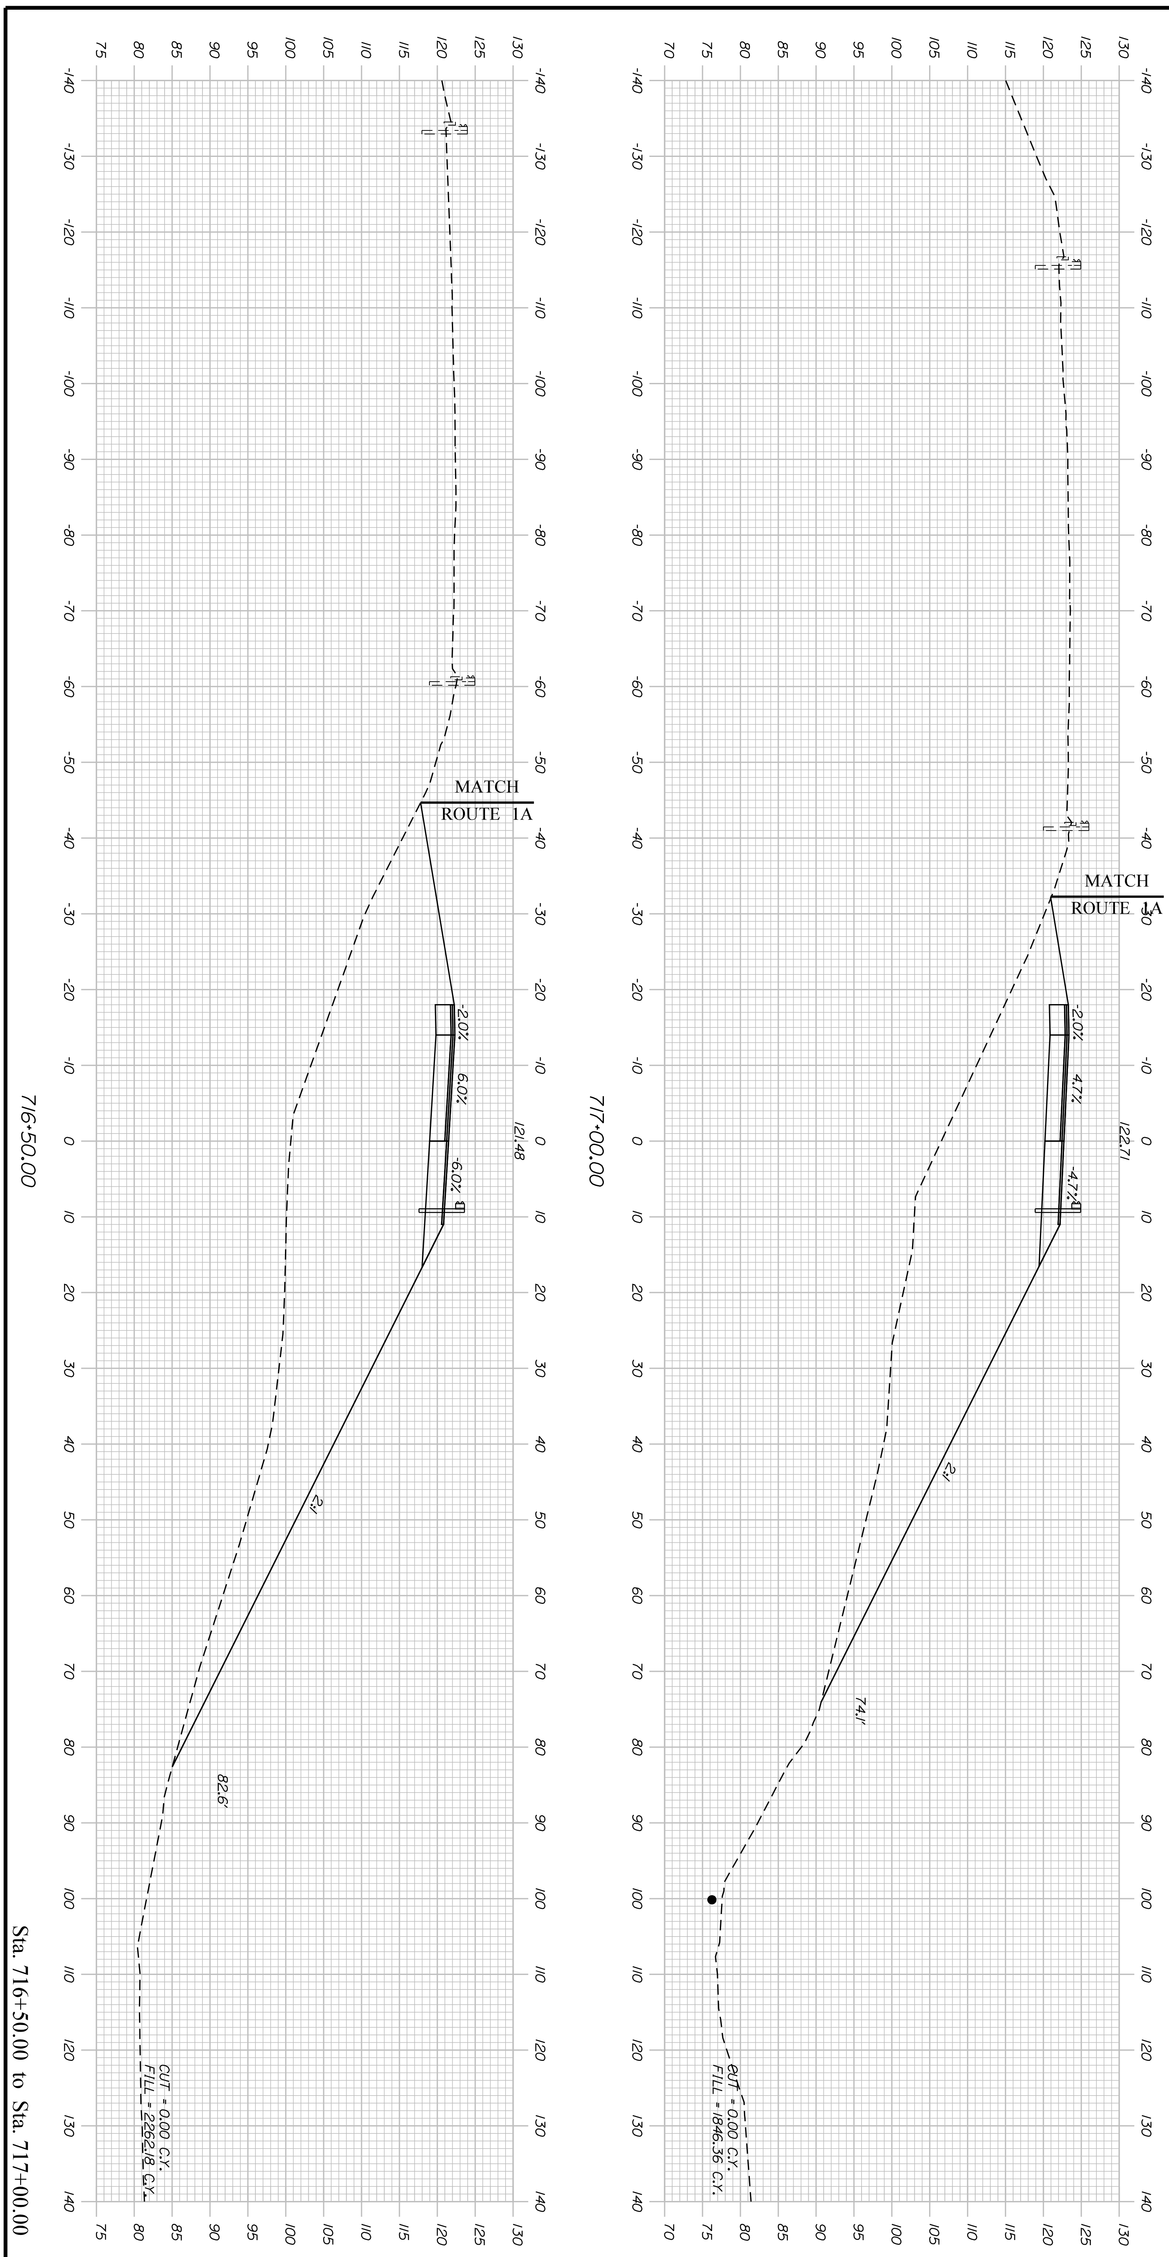

Sta. 716+50.00 to Sta. 717+00.00

H430

SHEET NUMBER

OF 460

BREWER TO EDDINGTON
I-395/ROUTE 9 CONNECTOR

RAMP E
CROSS SECTIONS

PROJ. MANAGER	R. MOULTON	BY	DATE
DESIGN-DETAILED	D.PRIDE		SEP. 2021
CHECKED-REVIEWED			
DESIGN2-DETAILED2			
DESIGN3-DETAILED3			
REVISIONS 1			
REVISIONS 2			
REVISIONS 3			
REVISIONS 4			
FIELD CHANGES			

SIGNATURE


P.E. NUMBER


DATE

STATE OF MAINE
DEPARTMENT OF TRANSPORTATION

1891500


WIN
018915.00

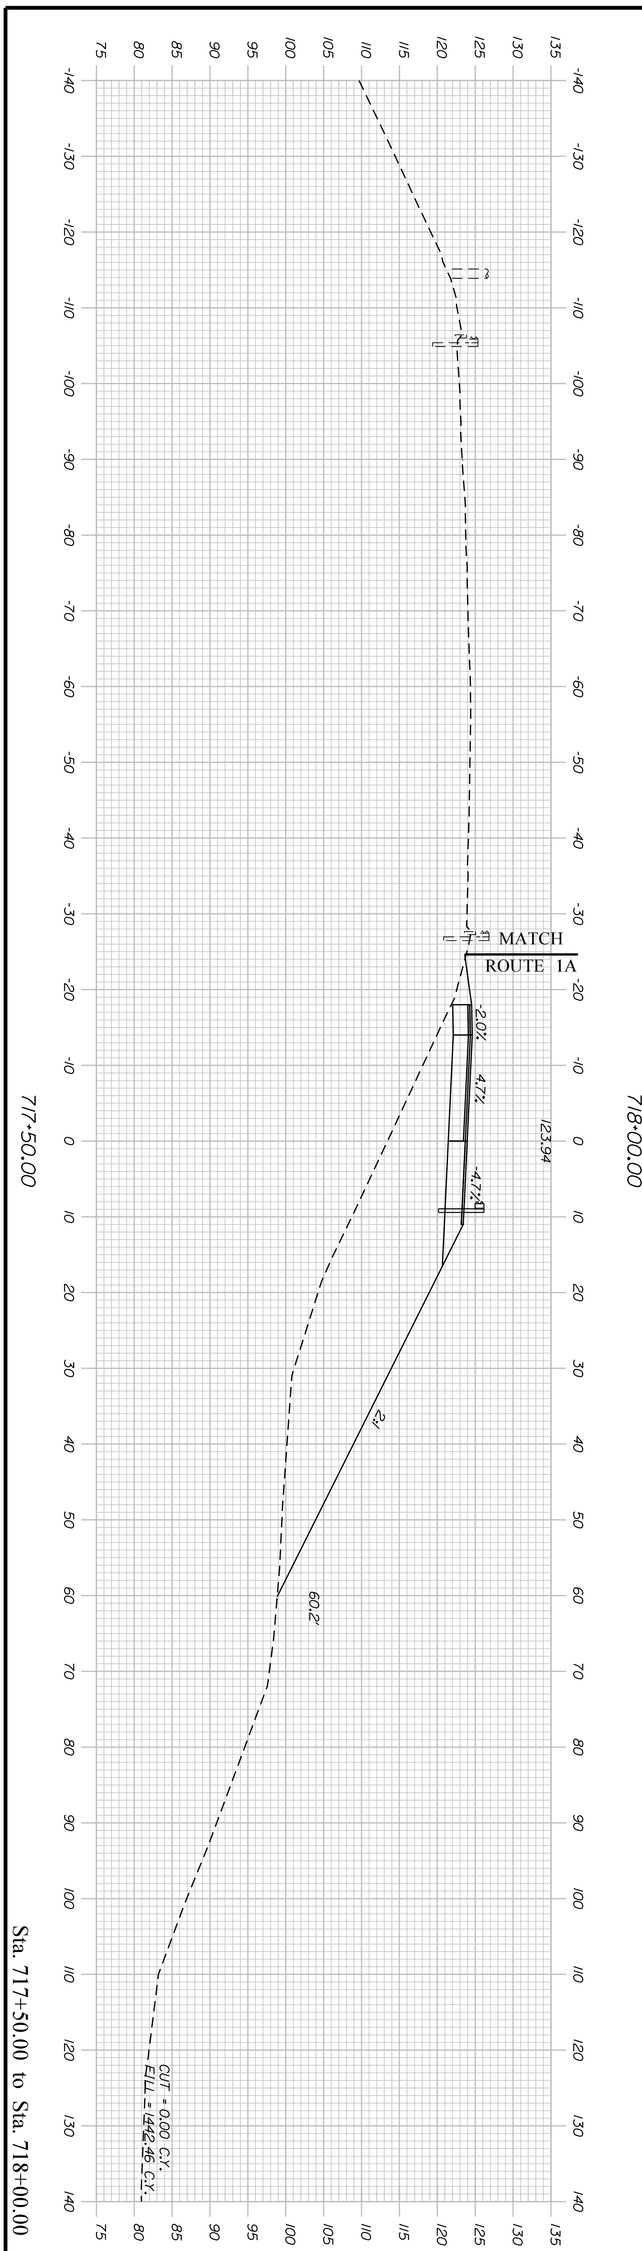

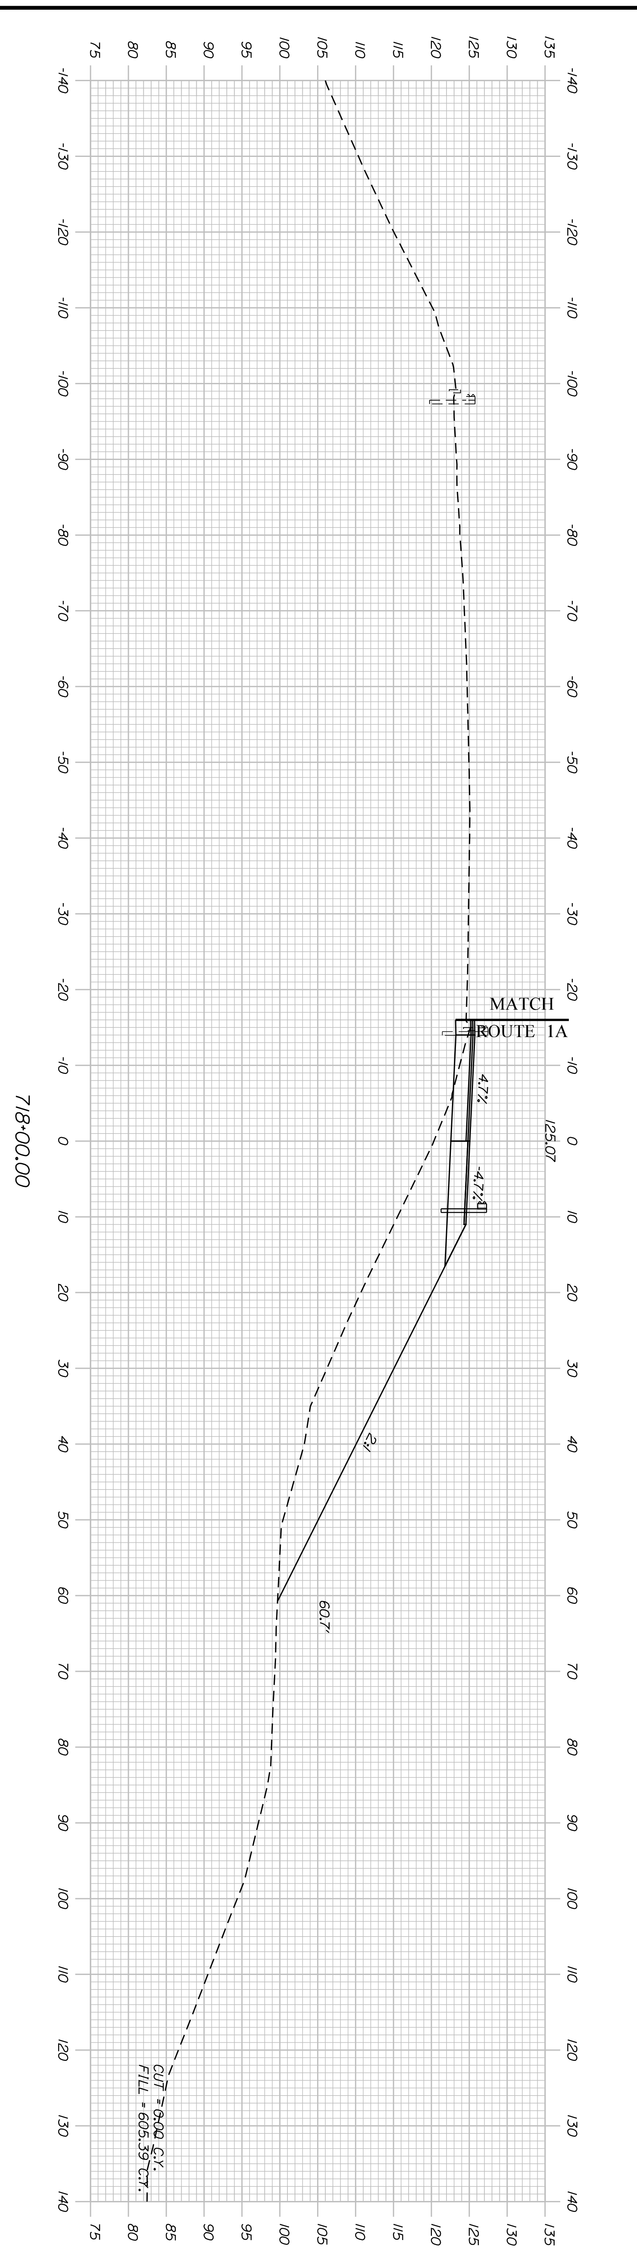

Sta. 717+50.00 to Sta. 718+00.00

H431	SHEET NUMBER	BREWER TO EDDINGTON I-395/ROUTE 9 CONNECTOR	PROJ. MANAGER	R. MOULTON	BY	DATE	STATE OF MAINE DEPARTMENT OF TRANSPORTATION
OF 460		RAMP E CROSS SECTIONS	DESIGN-DETAILED	D.PRIDE		SEP. 2021	1891500
			CHECKED-REVIEWED				SIGNATURE
			DESIGN2-DETAILED2				
			DESIGN3-DETAILED3				P.E. NUMBER
			REVISIONS 1				
			REVISIONS 2				DATE
			REVISIONS 3				WIN 018915.00
			REVISIONS 4				
			FIELD CHANGES				

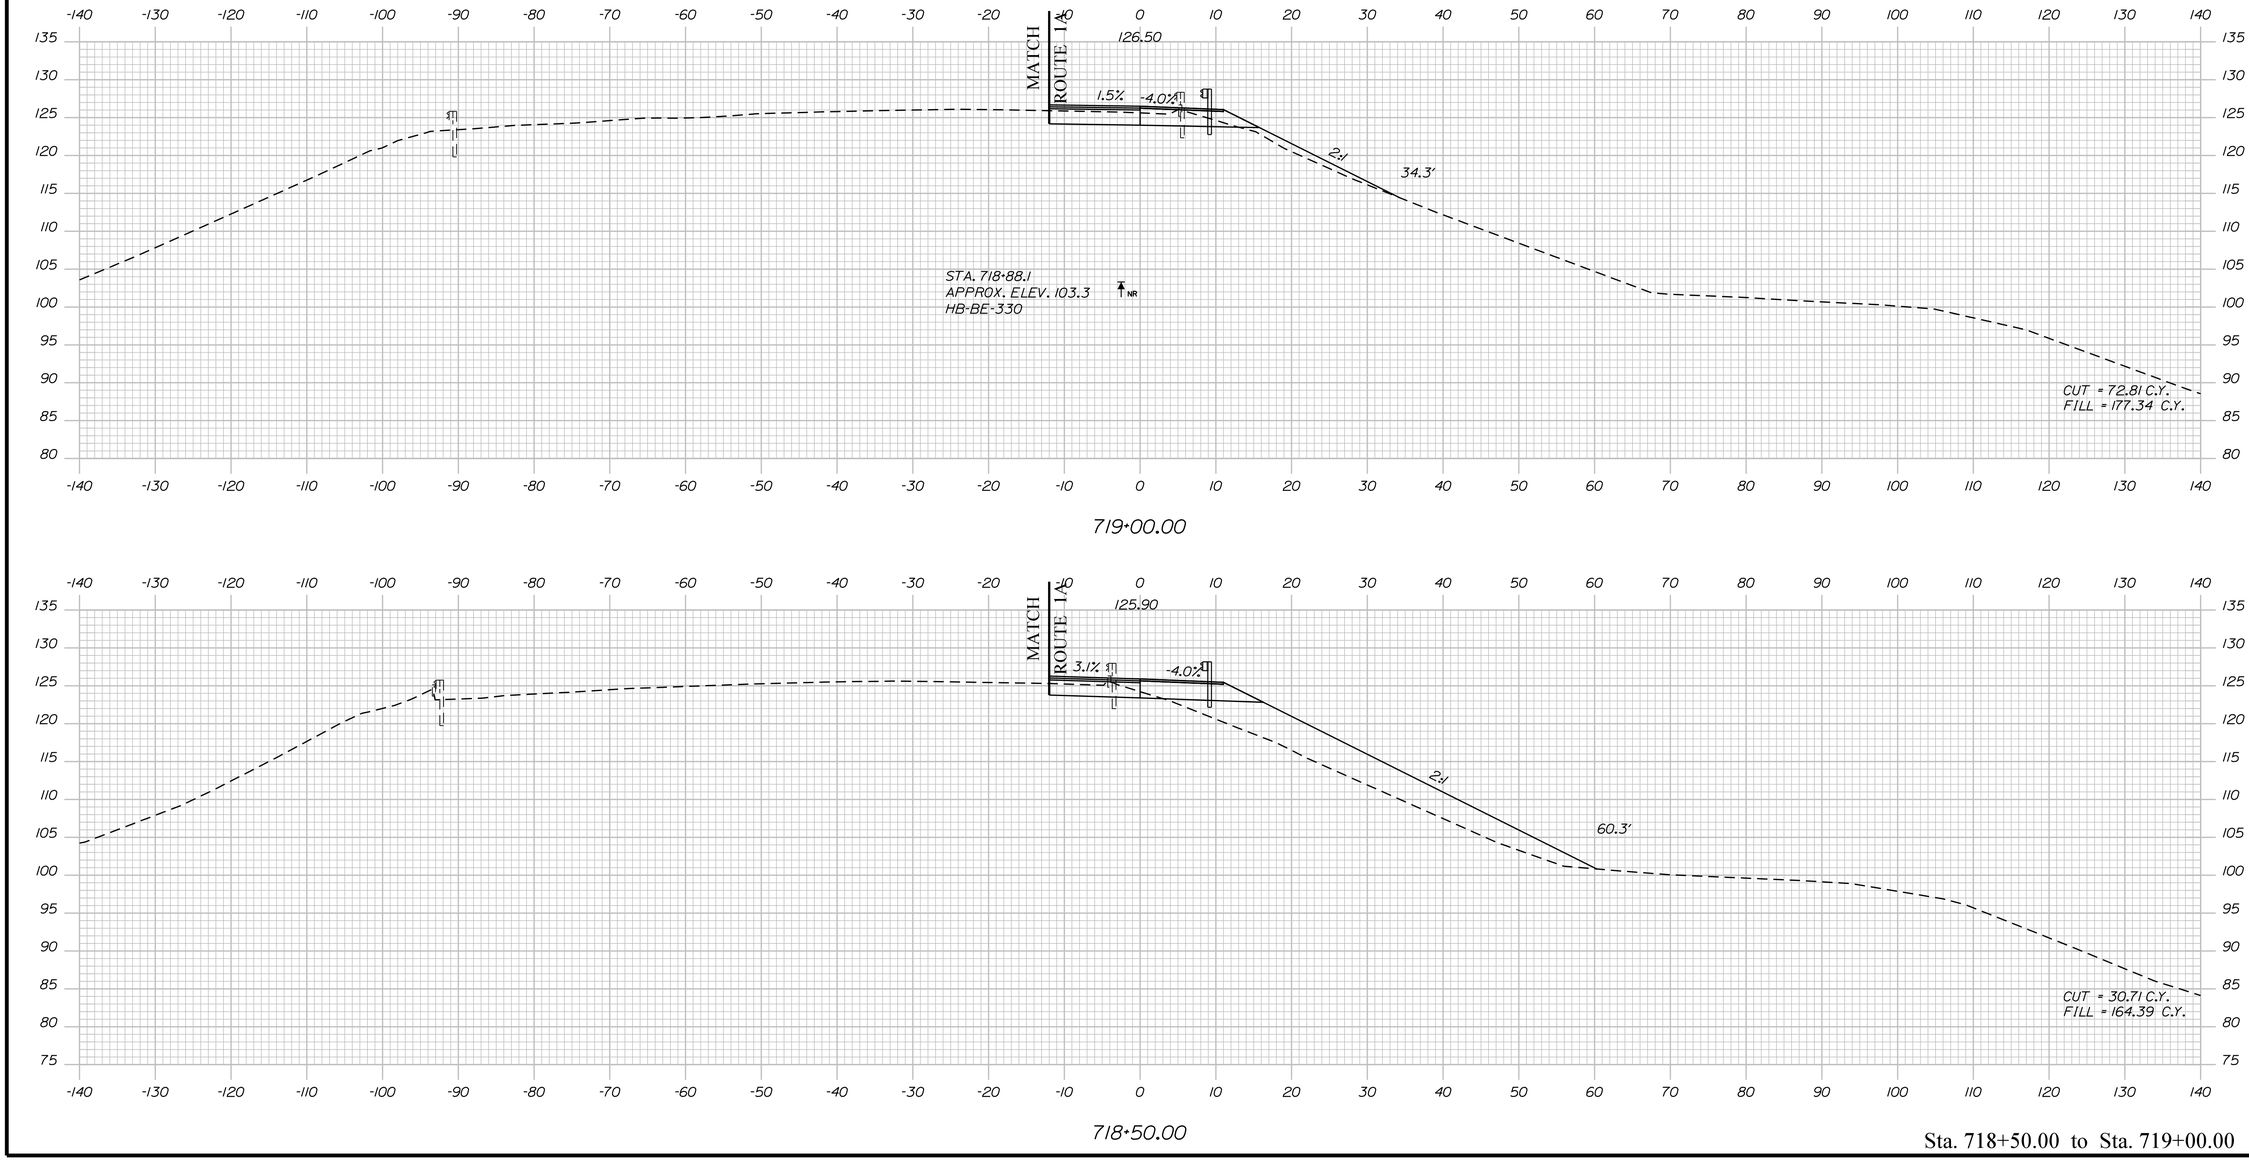

Sta. 718+50.00 to Sta. 719+00.00

Filename: ...\432_XSECT_718+50_014.dgn Division: HIGHWAY Username: common Date:9/30/2021

STATE OF MAINE
DEPARTMENT OF TRANSPORTATION

1891500

WIN
018915.00

		BY	DATE
PROJ. MANAGER	R. MOULTON		
DESIGN-DETAILED	D.PRIDE		SEP. 2021
CHECKED-REVIEWED			
DESIGN2-DETAILED2			
DESIGN3-DETAILED3			
REVISIONS 1			
REVISIONS 2			
REVISIONS 3			
REVISIONS 4			
FIELD CHANGES			

SIGNATURE

P.E. NUMBER

DATE

BREWER TO EDDINGTON
I-395/ROUTE 9 CONNECTOR

RAMP E
CROSS SECTIONS

SHEET NUMBER

H432

OF 460

Sta. 719+50.00 to Sta. 720+50.00

Username: common
Division: HIGHWAY
Filename: ...\433_XSECT_719+50_015.dgn
Date:9/30/2021

STATE OF MAINE
DEPARTMENT OF TRANSPORTATION

1891500

WIN
018915.00

PROJ. MANAGER	R. MOULTON	BY	DATE
DESIGN-DETAILED	D.PRIDE		SEP. 2021
CHECKED-REVIEWED			
DESIGN2-DETAILED2			
DESIGN3-DETAILED3			
REVISIONS 1			
REVISIONS 2			
REVISIONS 3			
REVISIONS 4			
FIELD CHANGES			

SIGNATURE

P.E. NUMBER

DATE


BREWER TO EDDINGTON
I-395/ROUTE 9 CONNECTOR

RAMP E
CROSS SECTIONS

SHEET NUMBER

H433

OF 460

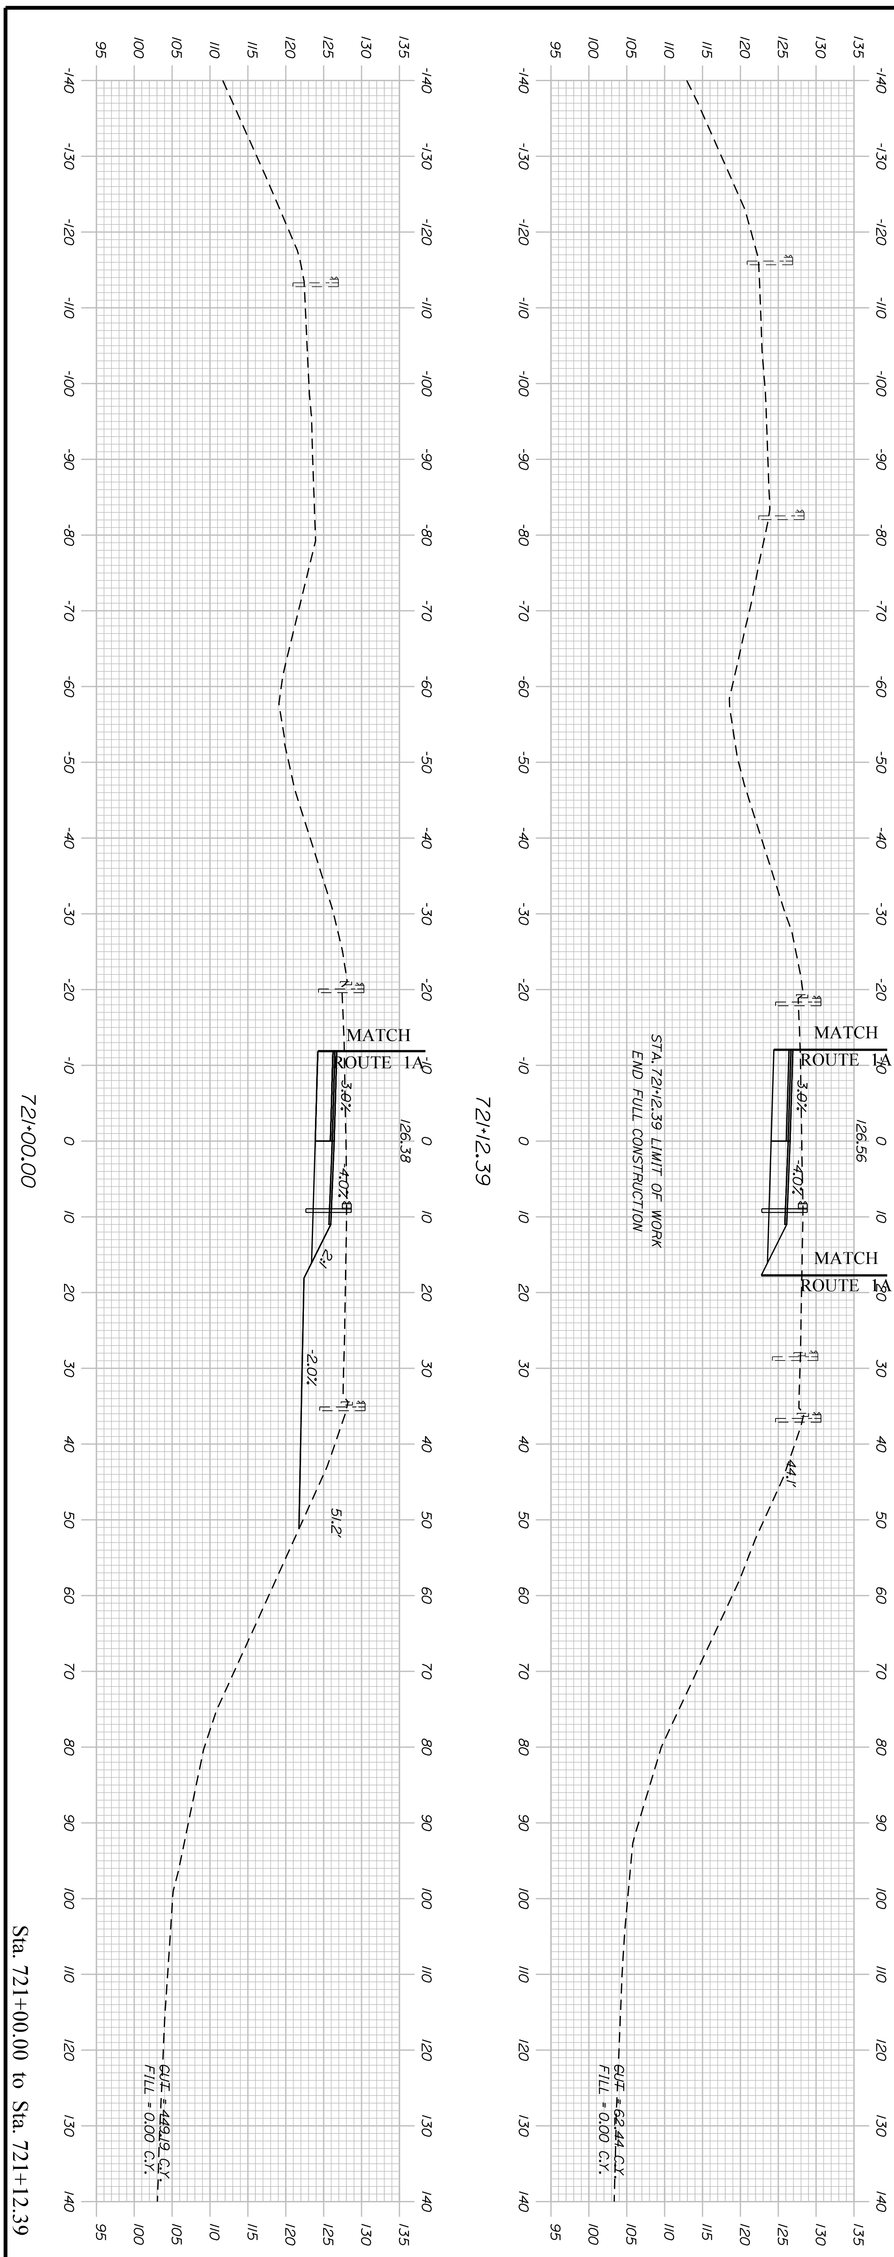

Sta. 721+00.00 to Sta. 721+12.39

H434

SHEET NUMBER

OF 460

BREWER TO EDDINGTON
I-395/ROUTE 9 CONNECTOR
RAMP E
CROSS SECTIONS

PROJ. MANAGER	R. MOULTON	BY	DATE
DESIGN-DETAILED	D.PRIDE		SEP. 2021
CHECKED-REVIEWED			
DESIGN2-DETAILED2			
DESIGN3-DETAILED3			
REVISIONS 1			
REVISIONS 2			
REVISIONS 3			
REVISIONS 4			
FIELD CHANGES			

SIGNATURE


P.E. NUMBER

DATE

STATE OF MAINE
DEPARTMENT OF TRANSPORTATION

1891500

WIN
018915.00

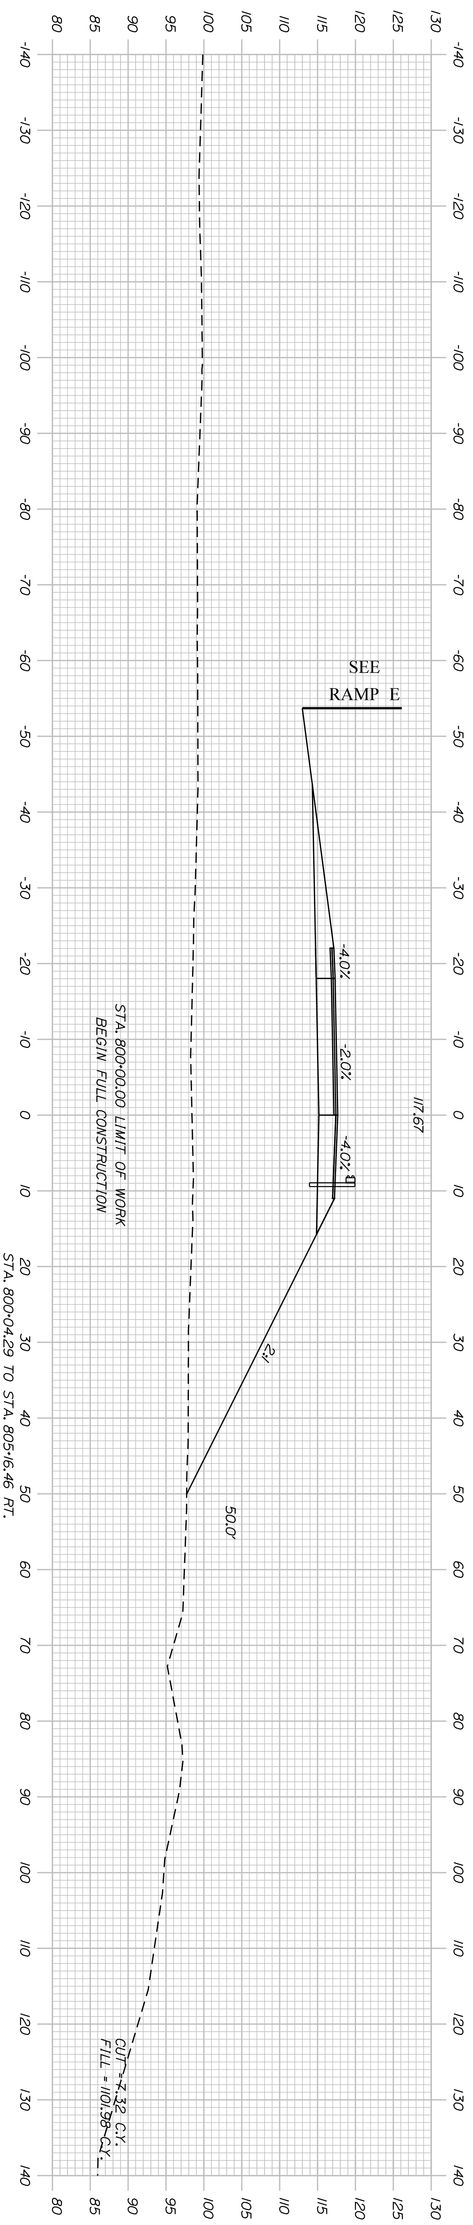

Sta. 801+50.00 to Sta. 801+50.00

BREWER TO EDDINGTON
I-395/ROUTE 9 CONNECTOR
RAMP F
CROSS SECTIONS

PROJ. MANAGER	R. MOULTON	BY	DATE
DESIGN-DETAILED	D.PRIDE		SEP. 2021
CHECKED-REVIEWED			
DESIGN2-DETAILED2			
DESIGN3-DETAILED3			
REVISIONS 1			
REVISIONS 2			
REVISIONS 3			
REVISIONS 4			
FIELD CHANGES			

SIGNATURE

P.E. NUMBER


DATE

STATE OF MAINE
DEPARTMENT OF TRANSPORTATION

1891500

WIN
018915.00

SHEET NUMBER H435 OF 460

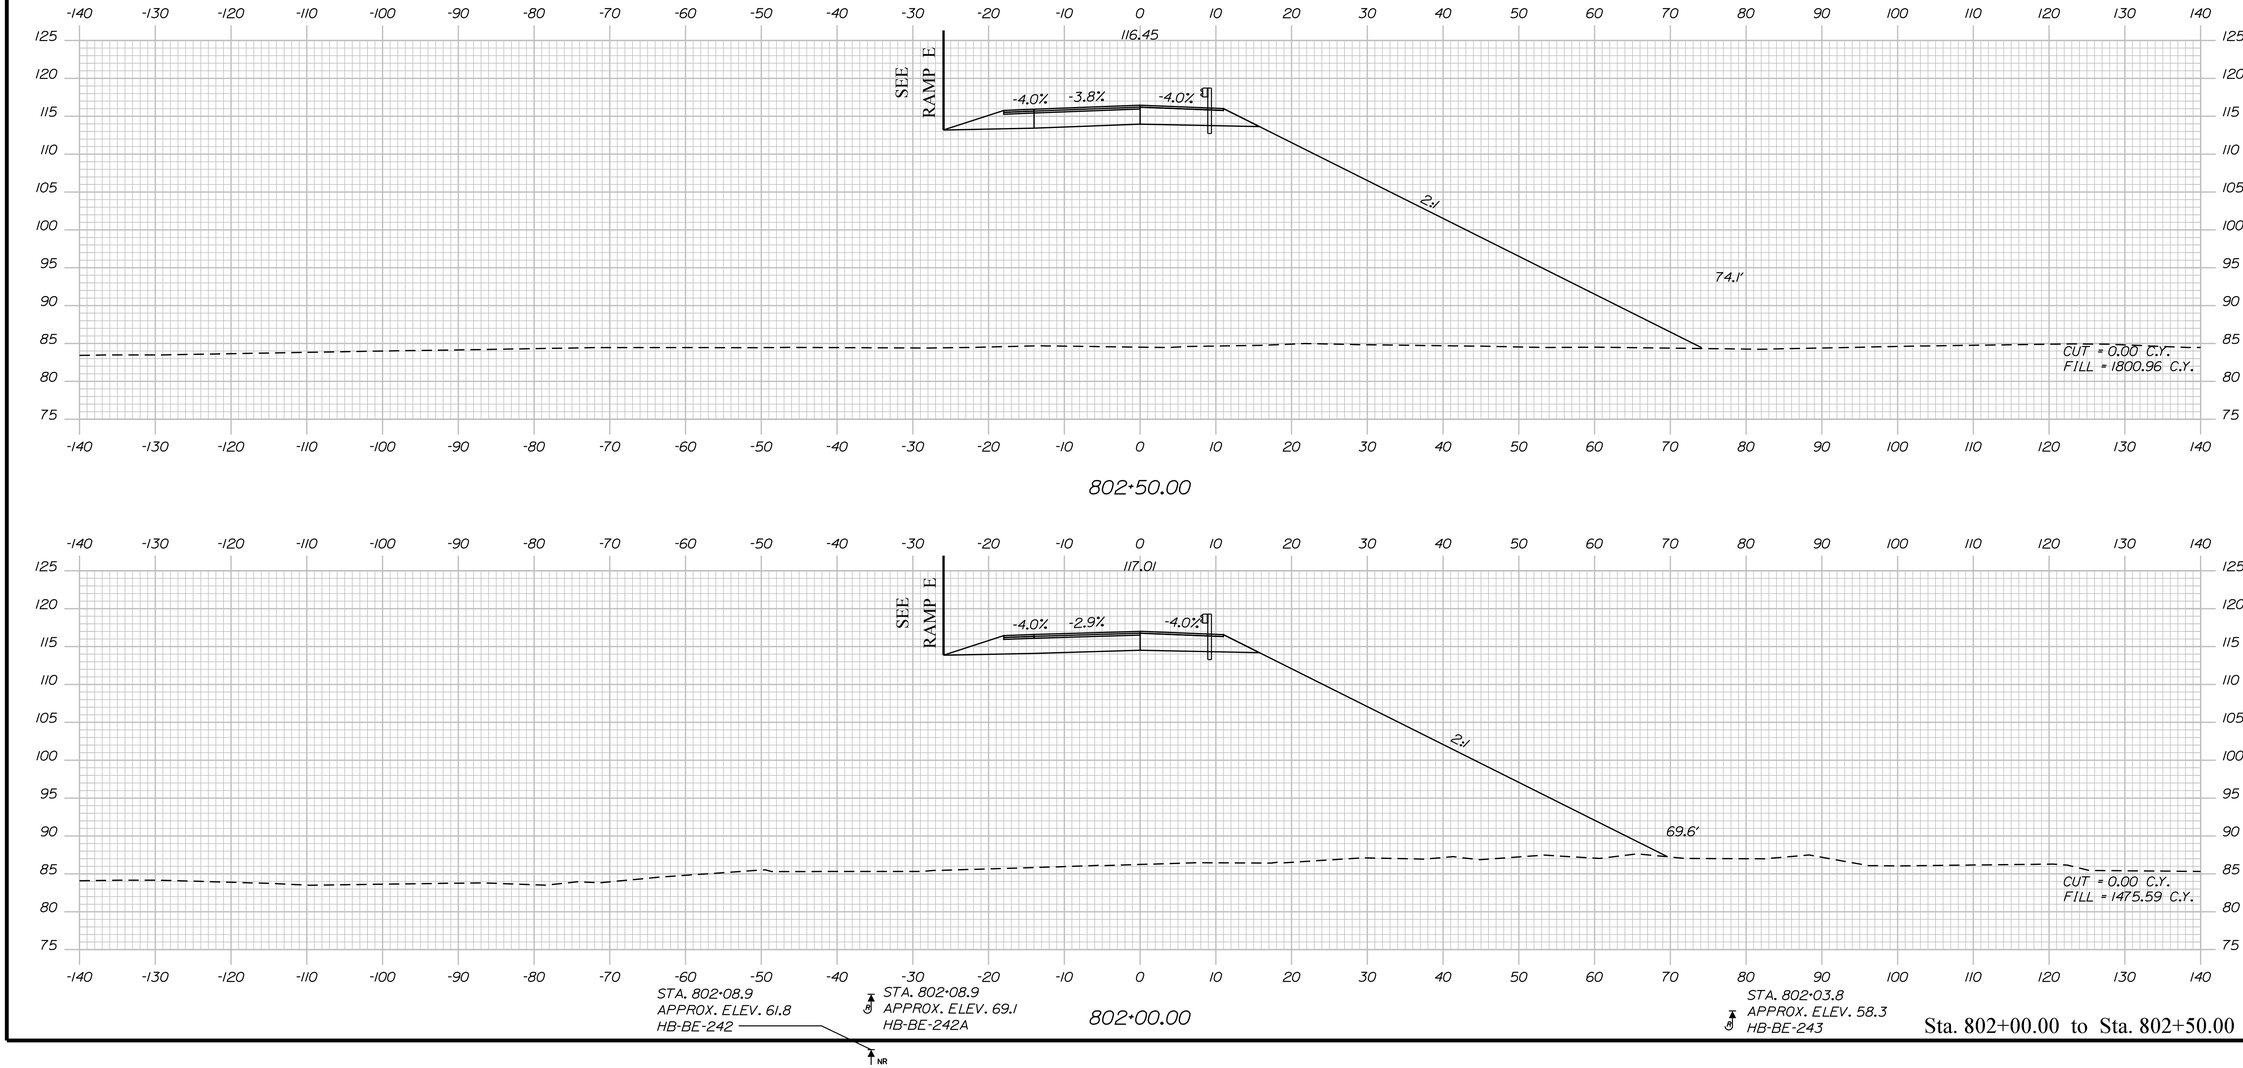

Sta. 802+00.00 to Sta. 802+50.00

STATE OF MAINE
DEPARTMENT OF TRANSPORTATION

1891500

WIN
018915.00

PROJ. MANAGER	R. MOULTON	BY	DATE
DESIGN-DETAILED	D.PRIDE		SEP. 2021
CHECKED-REVIEWED			
DESIGN2-DETAILED2			
DESIGN3-DETAILED3			
REVISIONS 1			
REVISIONS 2			
REVISIONS 3			
REVISIONS 4			
FIELD CHANGES			

SIGNATURE

P.E. NUMBER

DATE

BREWER TO EDDINGTON
I-395/ROUTE 9 CONNECTOR


RAMP F
CROSS SECTIONS

SHEET NUMBER

H436

OF 460

Filename: ...\V4.36_XSECT_802+00_002.dgn Division: HIGHWAY Username: common Date:9/30/2021

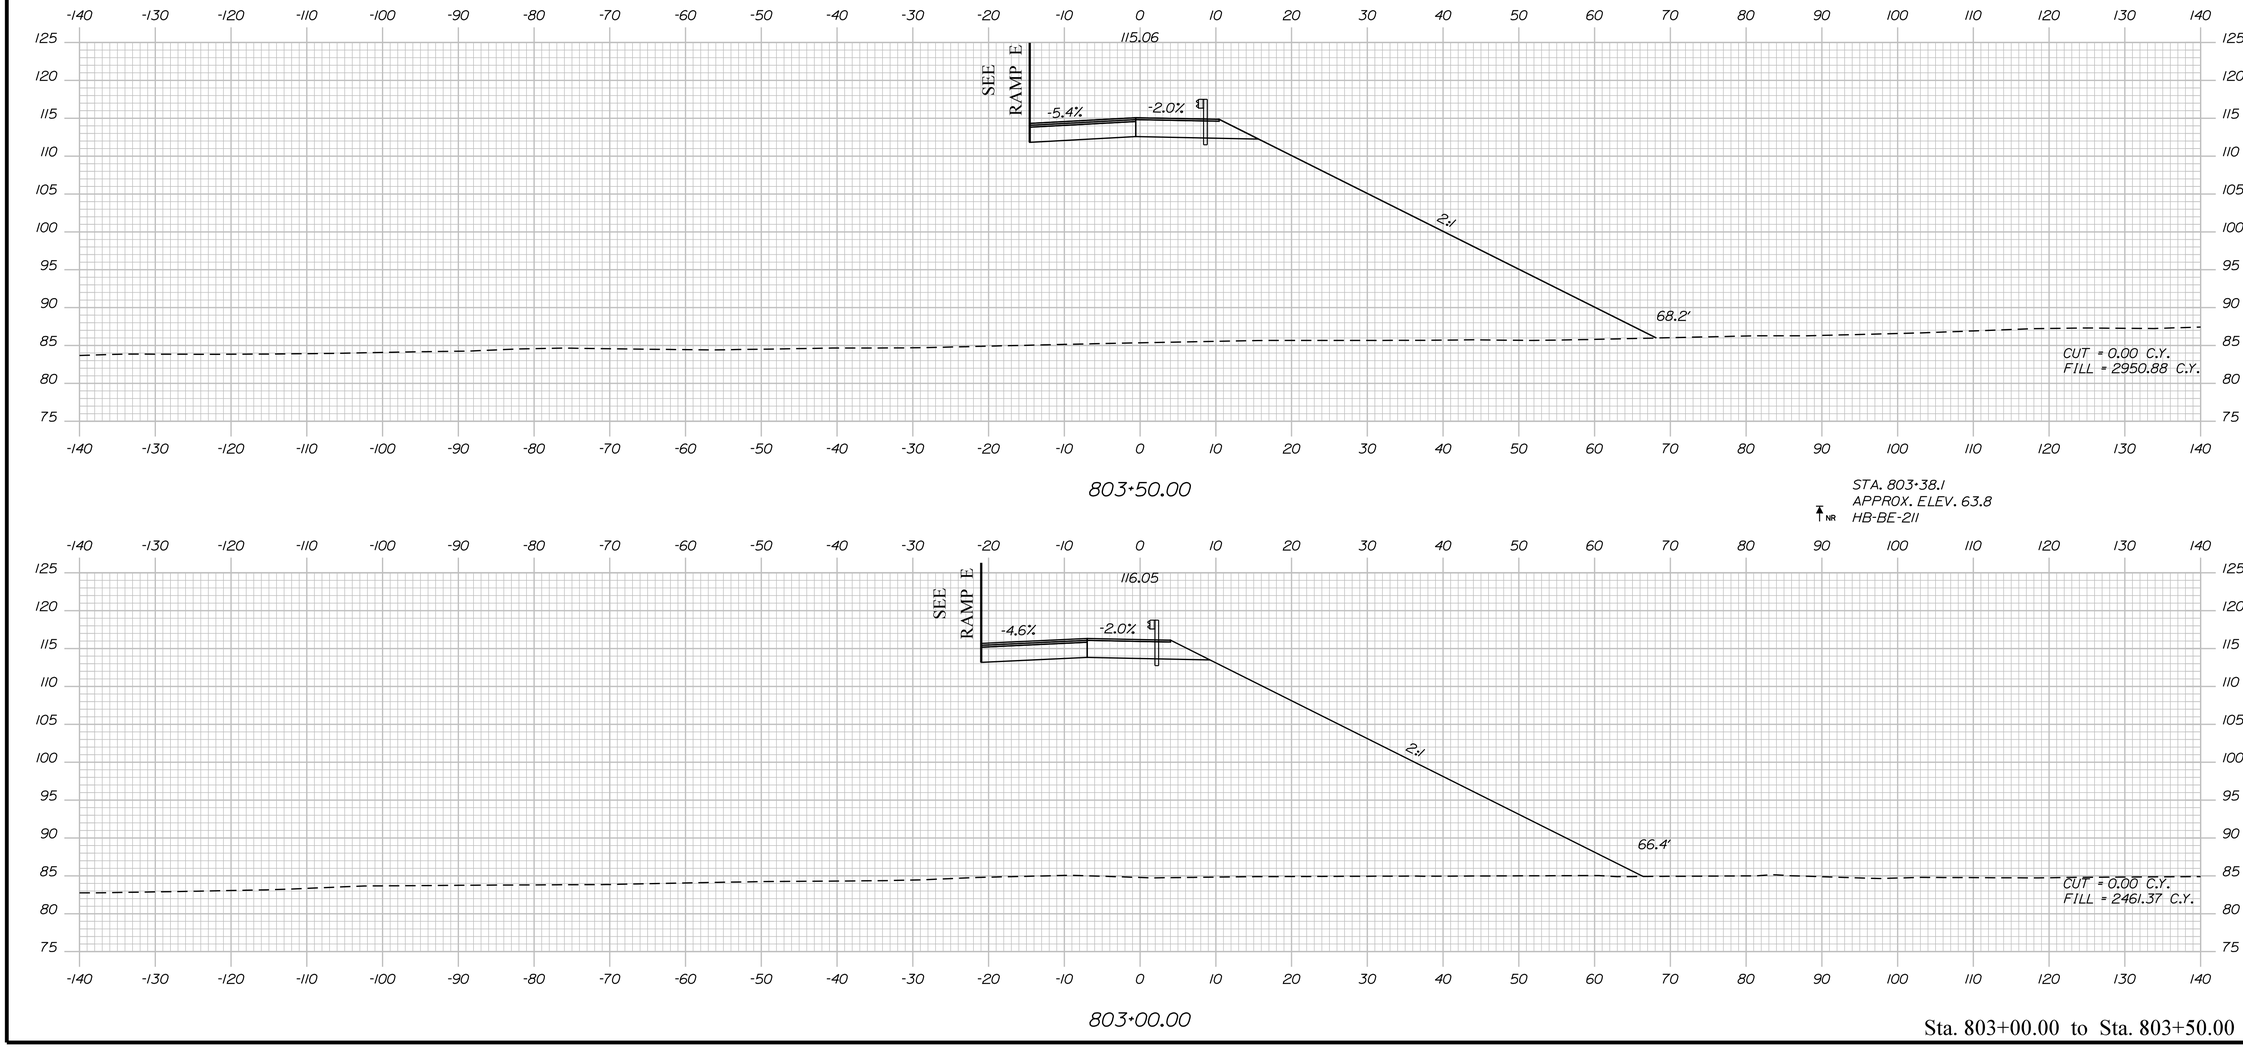

Sta. 803+00.00 to Sta. 803+50.00

STATE OF MAINE
DEPARTMENT OF TRANSPORTATION

1891500

WIN
018915.00

PROJ. MANAGER	R. MOULTON	BY	DATE
DESIGN-DETAILED	D.PRIDE		SEP. 2021
CHECKED-REVIEWED			
DESIGN2-DETAILED2			
DESIGN3-DETAILED3			
REVISIONS 1			
REVISIONS 2			
REVISIONS 3			
REVISIONS 4			
FIELD CHANGES			

SIGNATURE

P.E. NUMBER

DATE

BREWER TO EDDINGTON
I-395/ROUTE 9 CONNECTOR


RAMP F
CROSS SECTIONS

SHEET NUMBER


H437

OF 460

Filename: ...\437_XSECT_803+00_003.dgn Division: HIGHWAY Username: common Date:9/30/2021

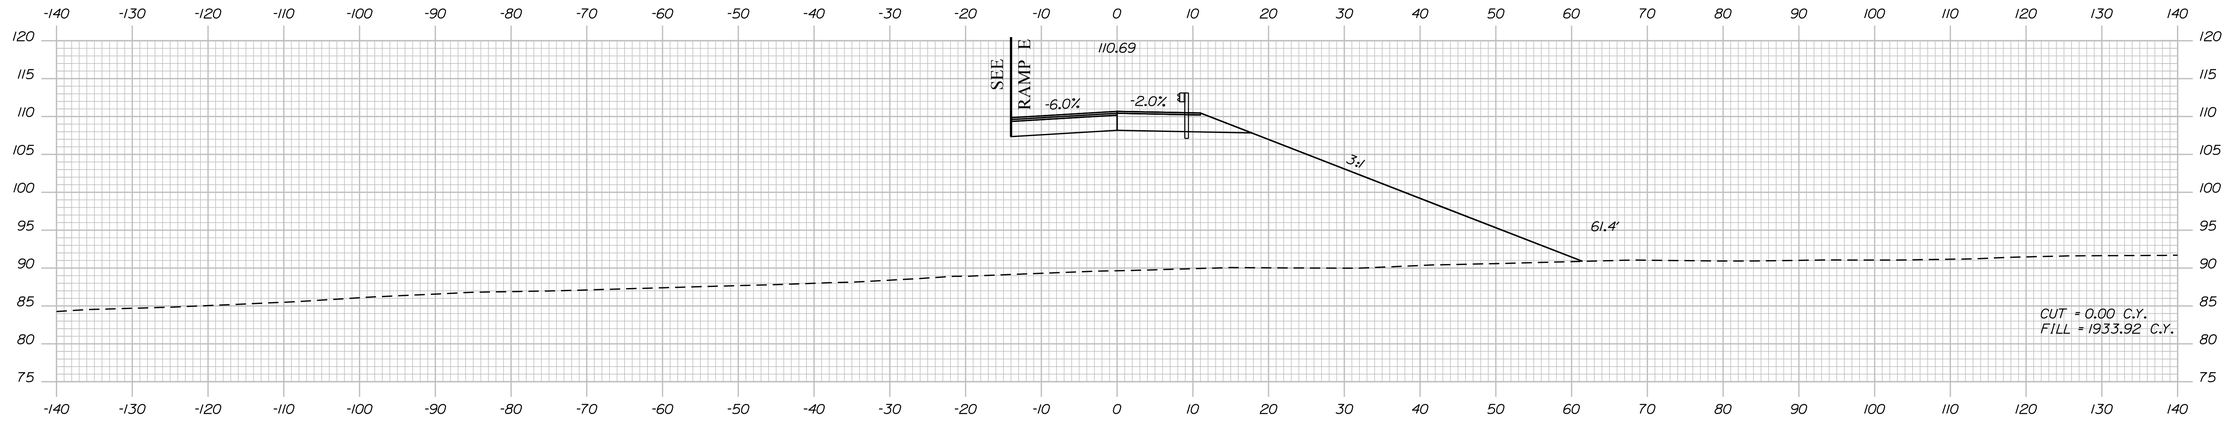


805+00.00

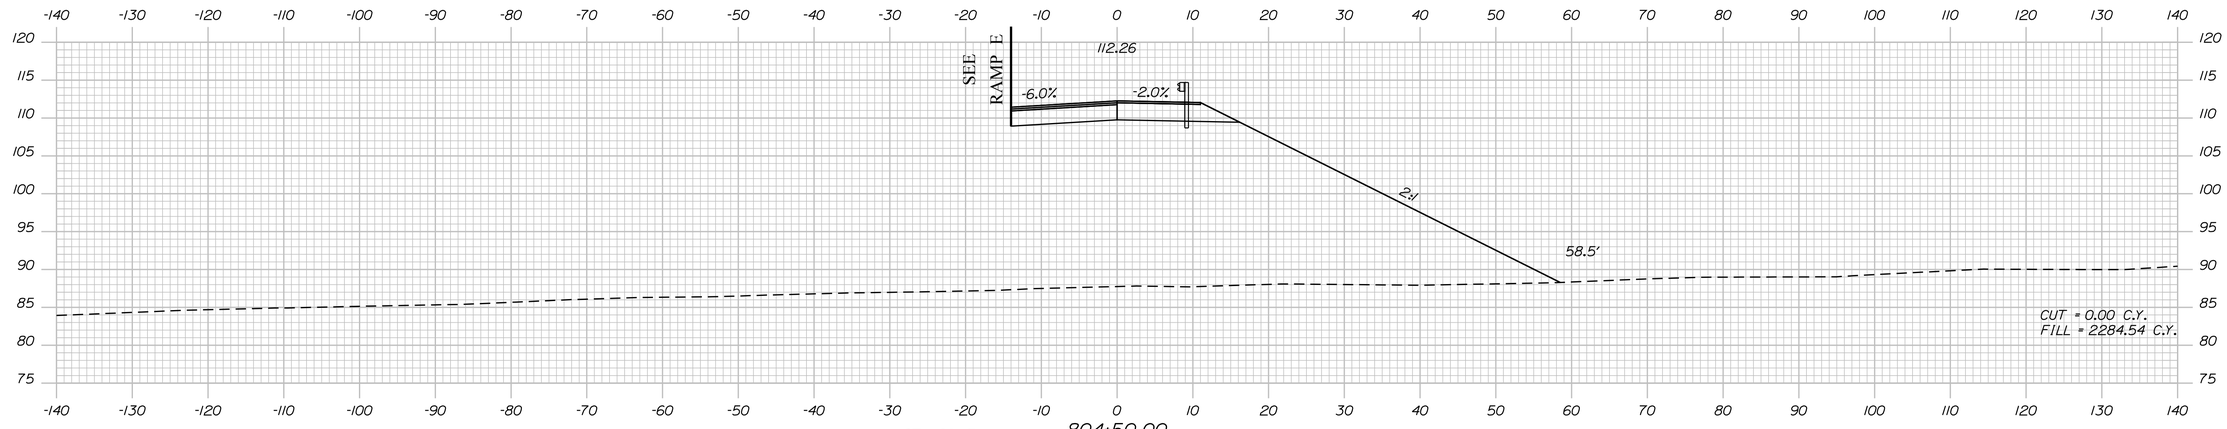

804+50.00

STA. 804+71.4
APPROX. ELEV. 67.3
HB-BE-105

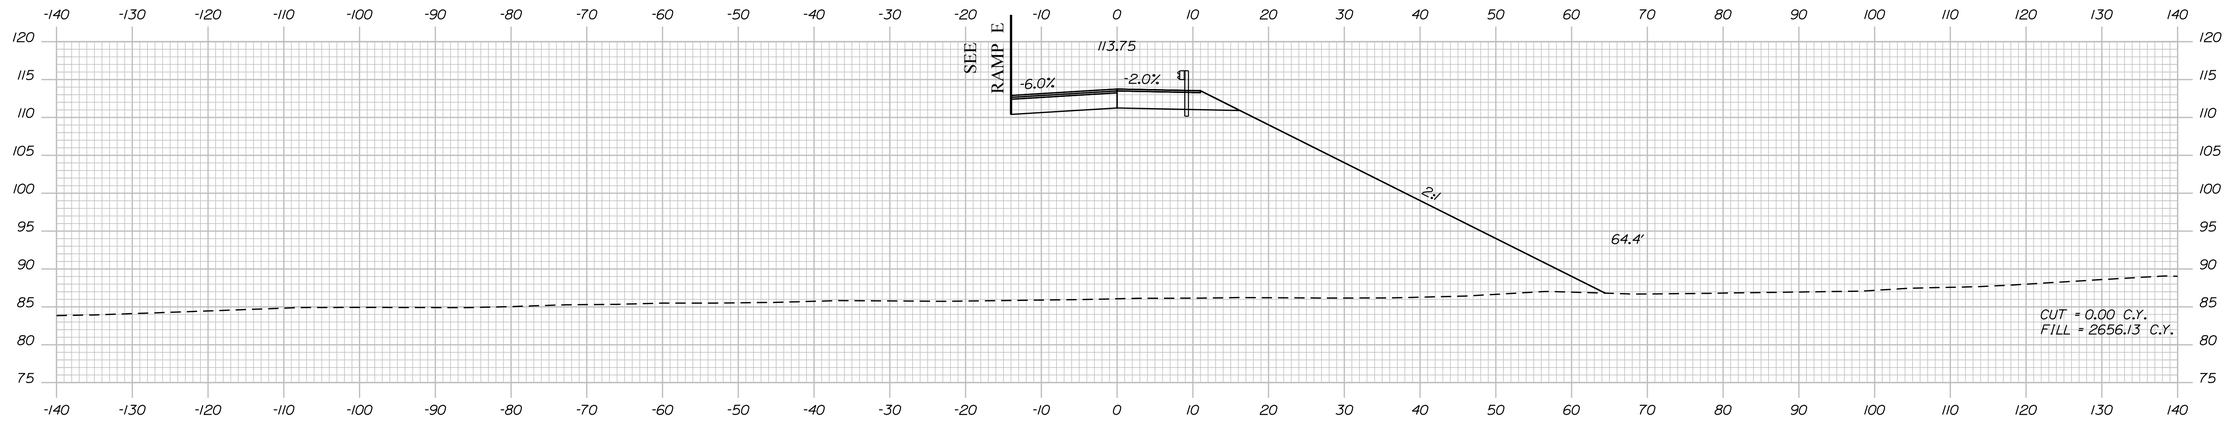

804+00.00

Sta. 804+00.00 to Sta. 805+00.00

STATE OF MAINE
DEPARTMENT OF TRANSPORTATION

1891500

WIN
018915.00

	R. MOULTON	BY	DATE
PROJ. MANAGER			
DESIGN-DETAILED	D.PRIDE		SEP. 2021
CHECKED-REVIEWED			
DESIGN2-DETAILED2			
DESIGN3-DETAILED3			
REVISIONS 1			
REVISIONS 2			
REVISIONS 3			
REVISIONS 4			
FIELD CHANGES			

SIGNATURE

P.E. NUMBER

DATE

BREWER TO EDDINGTON
I-395/ROUTE 9 CONNECTOR


RAMP F
CROSS SECTIONS

SHEET NUMBER

H438

OF 460

Filename: ...\438_XSECT_804+00_004.dgn Division: HIGHWAY Username: common Date:9/30/2021

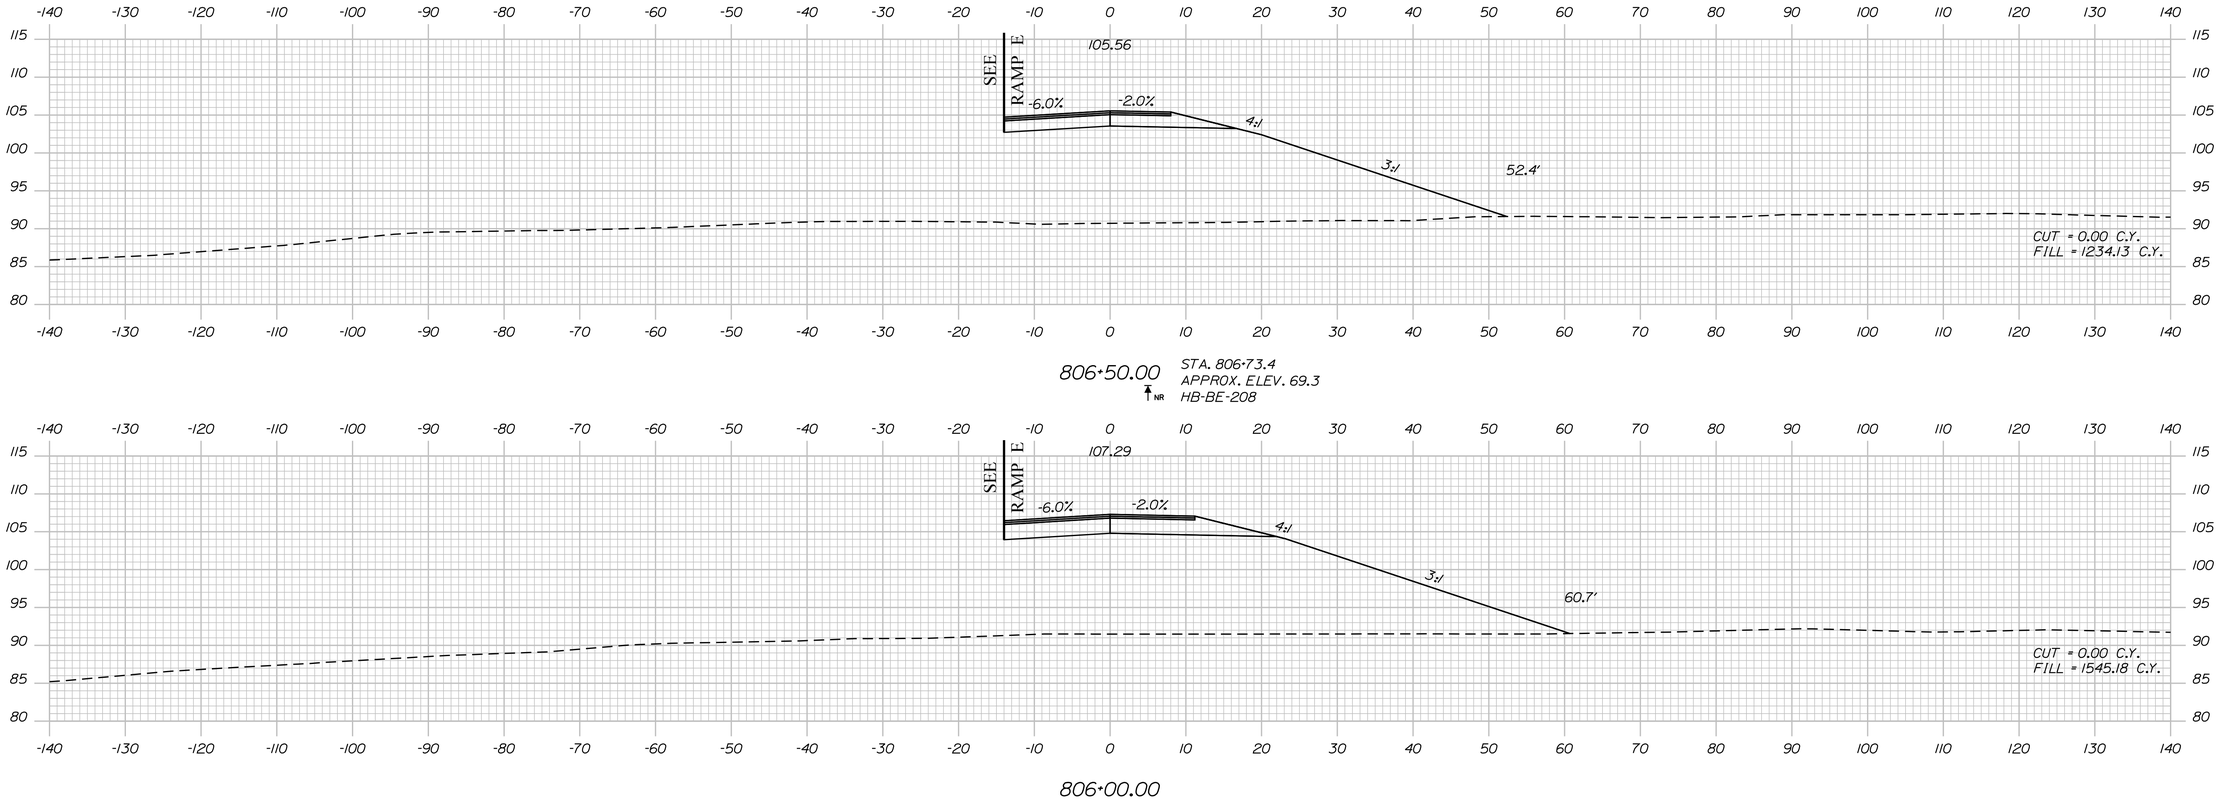

Sta. 805+50.00 to Sta. 806+50.00

STATE OF MAINE
DEPARTMENT OF TRANSPORTATION

1891500

WIN
018915.00

PROJ. MANAGER	R. MOULTON	BY	DATE
DESIGN-DETAILED	D.PRIDE		SEP. 2021
CHECKED-REVIEWED			
DESIGN2-DETAILED2			
DESIGN3-DETAILED3			
REVISIONS 1			
REVISIONS 2			
REVISIONS 3			
REVISIONS 4			
FIELD CHANGES			

SIGNATURE

P.E. NUMBER

DATE

BREWER TO EDDINGTON
I-395/ROUTE 9 CONNECTOR


RAMP F
CROSS SECTIONS

SHEET NUMBER


H439

OF 460


Filename: ...\439_XSECT_805+50_005.dgn Division: HIGHWAY Username: common Date:9/30/2021

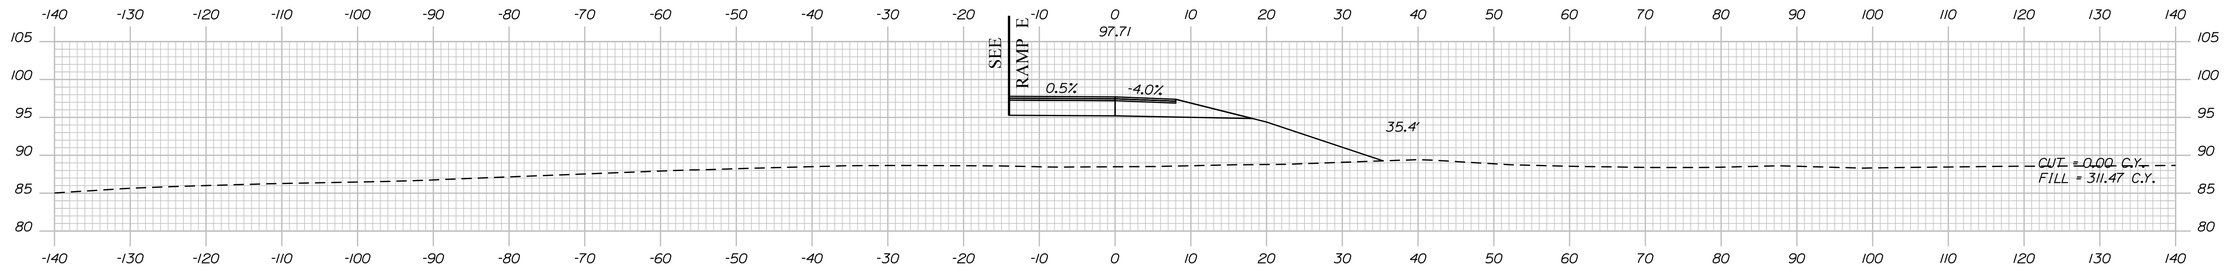

808+50.00

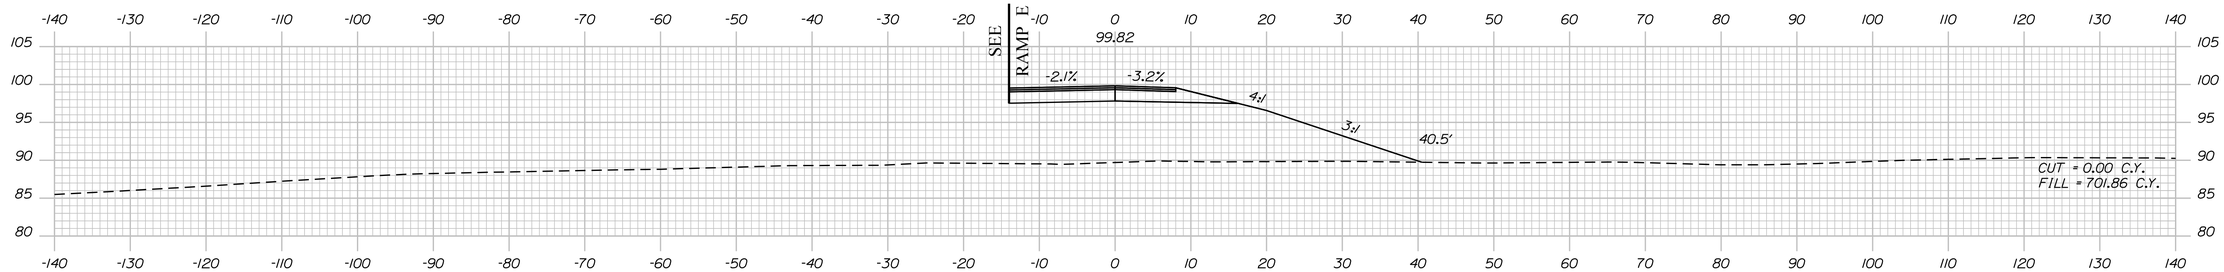


808+00.00

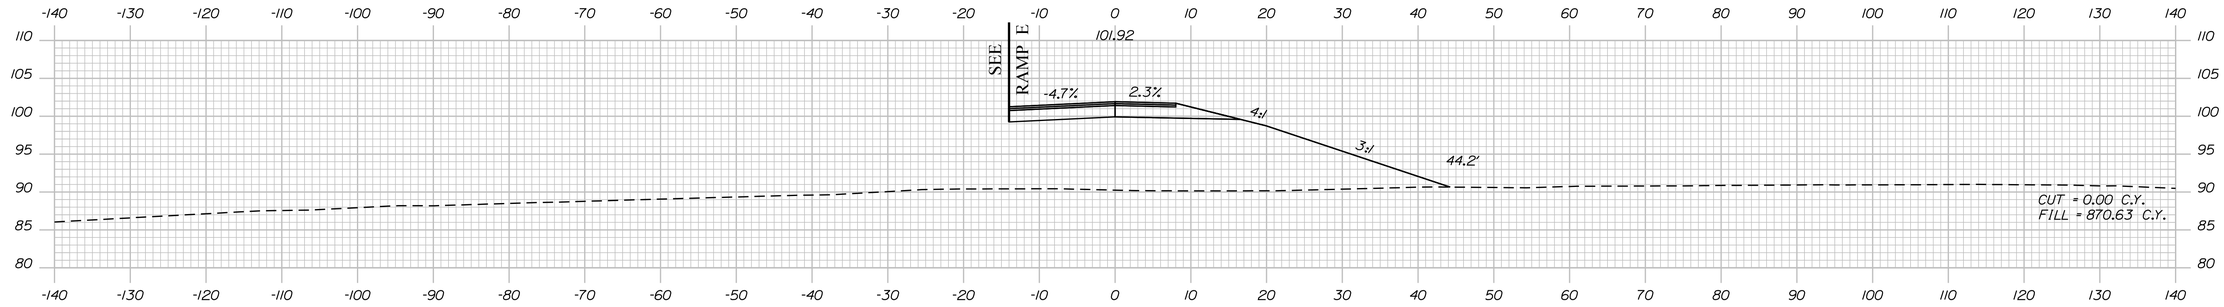

807+50.00

STA. 807+46.4
APPROX. ELEV. 70.1
HB-BE-347

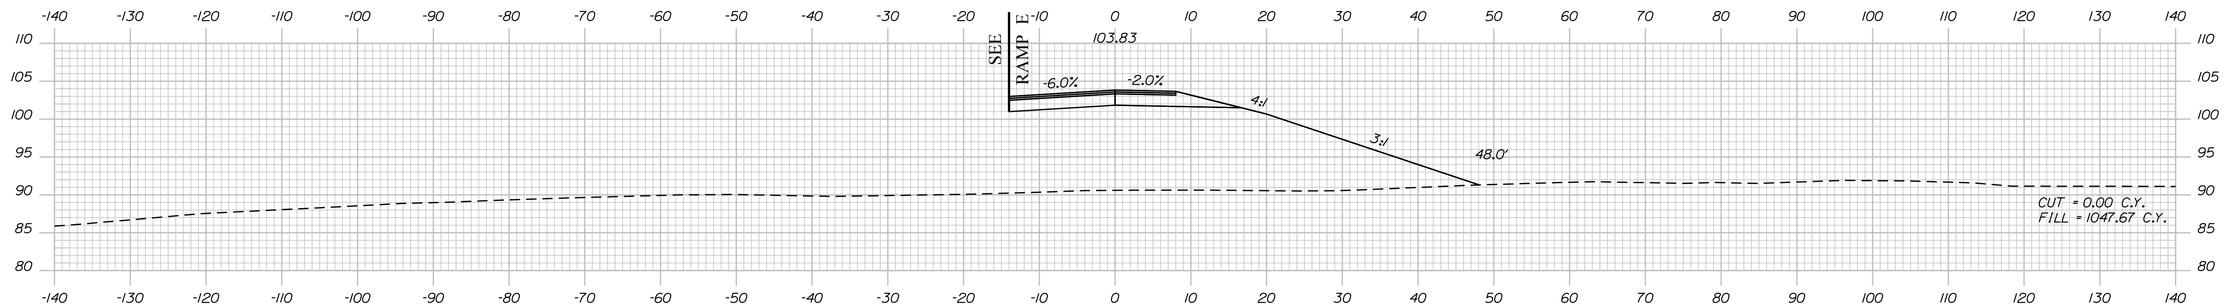

807+00.00

Sta. 807+00.00 to Sta. 808+50.00

STATE OF MAINE
DEPARTMENT OF TRANSPORTATION

1891500

WIN
018915.00

PROJ. MANAGER	R. MOULTON	BY	DATE
DESIGN-DETAILED	D.PRIDE		SEP. 2021
CHECKED-REVIEWED			
DESIGN2-DETAILED2			
DESIGN3-DETAILED3			
REVISIONS 1			
REVISIONS 2			
REVISIONS 3			
REVISIONS 4			
FIELD CHANGES			

SIGNATURE

P.E. NUMBER

DATE

BREWER TO EDDINGTON
I-395/ROUTE 9 CONNECTOR


RAMP F
CROSS SECTIONS

SHEET NUMBER

H440


OF 460

Filename: ...\440_XSECT_807+00_006.dgn Division: HIGHWAY Username: common Date:9/30/2021

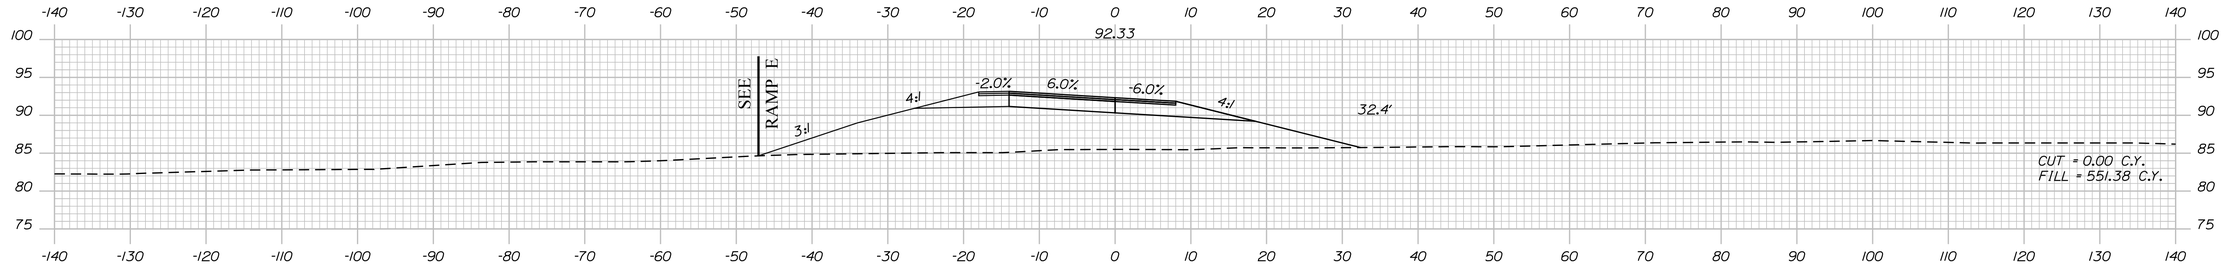


810+50.00


STA. 810+30.2
APPROX. ELEV. 64.1
HB-BE-337

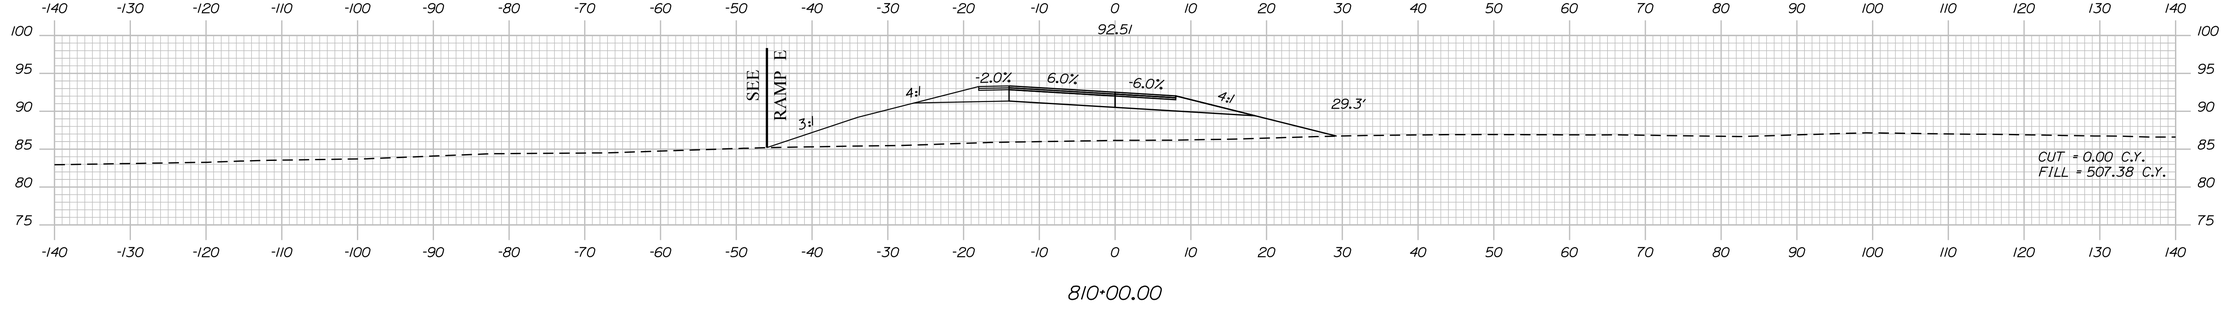

810+00.00

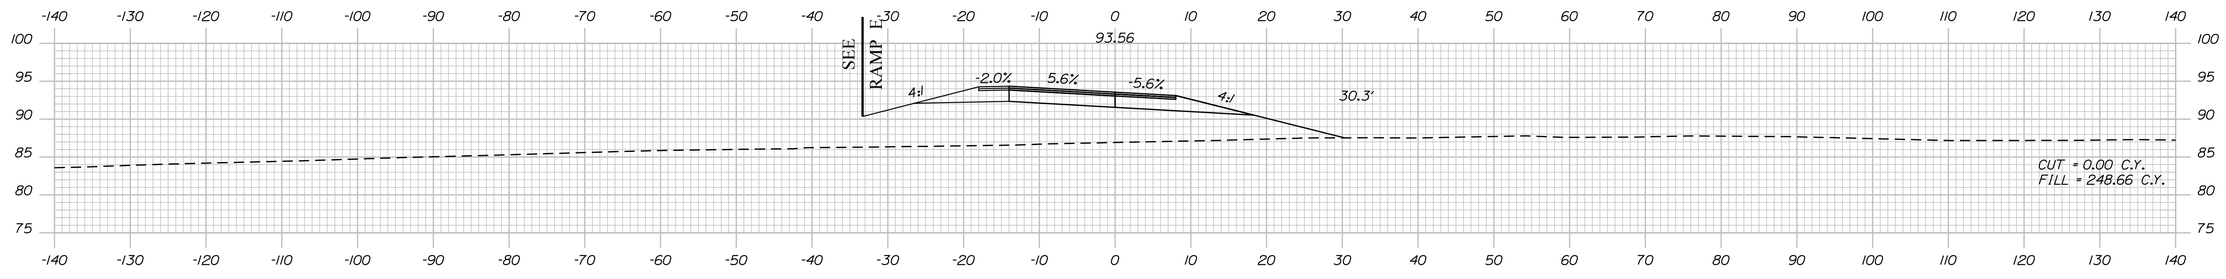

809+50.00

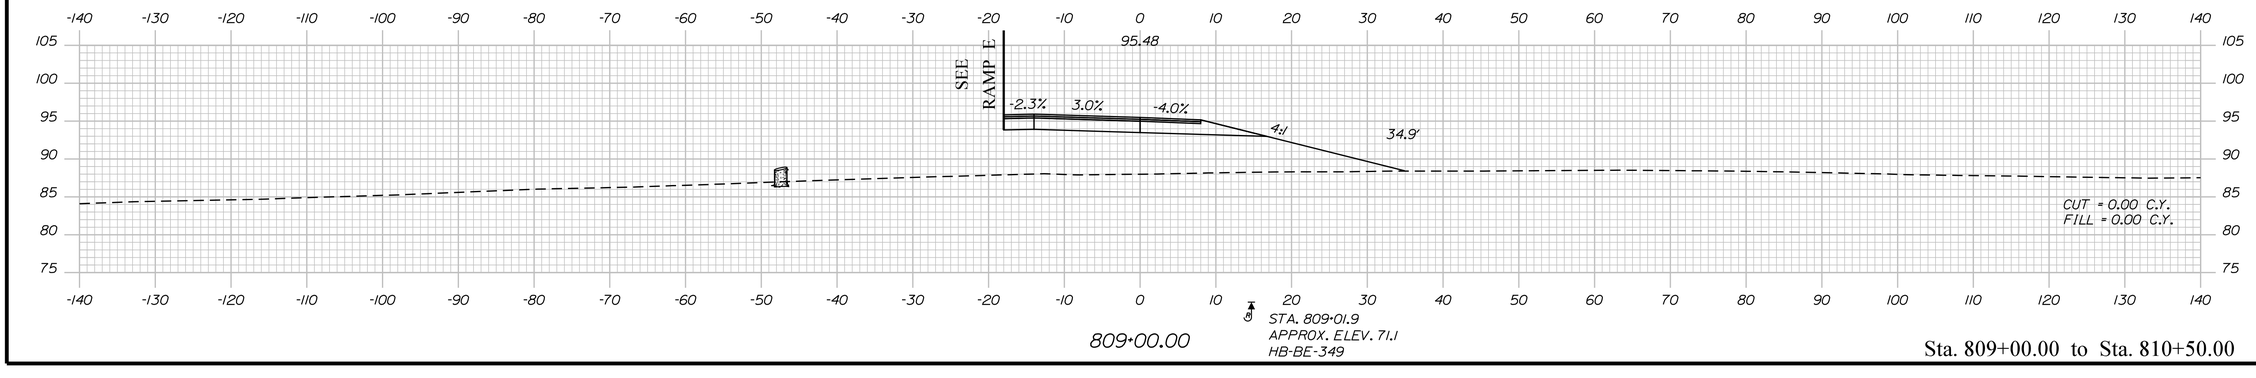

809+00.00

STA. 809+01.9
APPROX. ELEV. 71.1
HB-BE-349

Sta. 809+00.00 to Sta. 810+50.00

STATE OF MAINE
DEPARTMENT OF TRANSPORTATION

1891500

WIN
018915.00

PROJ. MANAGER	R. MOULTON		
DESIGN-DETAILED	D.PRIDE	BY	DATE
CHECKED-REVIEWED			SEP. 2021
DESIGN2-DETAILED2			
DESIGN3-DETAILED3			
REVISIONS 1			
REVISIONS 2			
REVISIONS 3			
REVISIONS 4			
FIELD CHANGES			

SIGNATURE

P.E. NUMBER

DATE

BREWER TO EDDINGTON
I-395/ROUTE 9 CONNECTOR


RAMP F
CROSS SECTIONS

SHEET NUMBER


H441

OF 460


Filename: ...\441_XSECT_809+00_007.dgn Division: HIGHWAY Username: common Date:9/30/2021

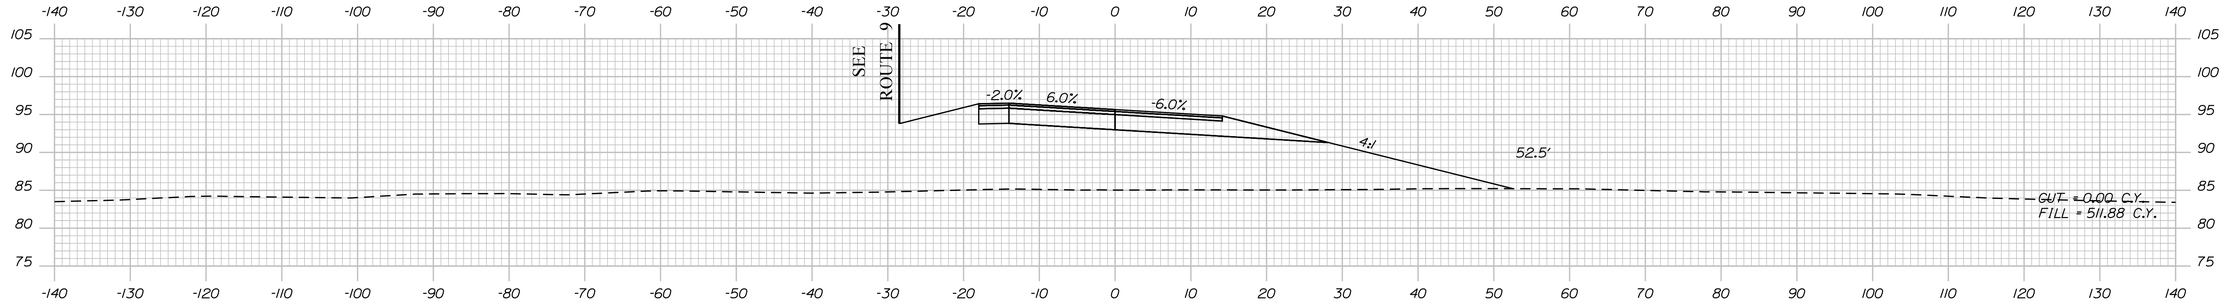

812+50.00

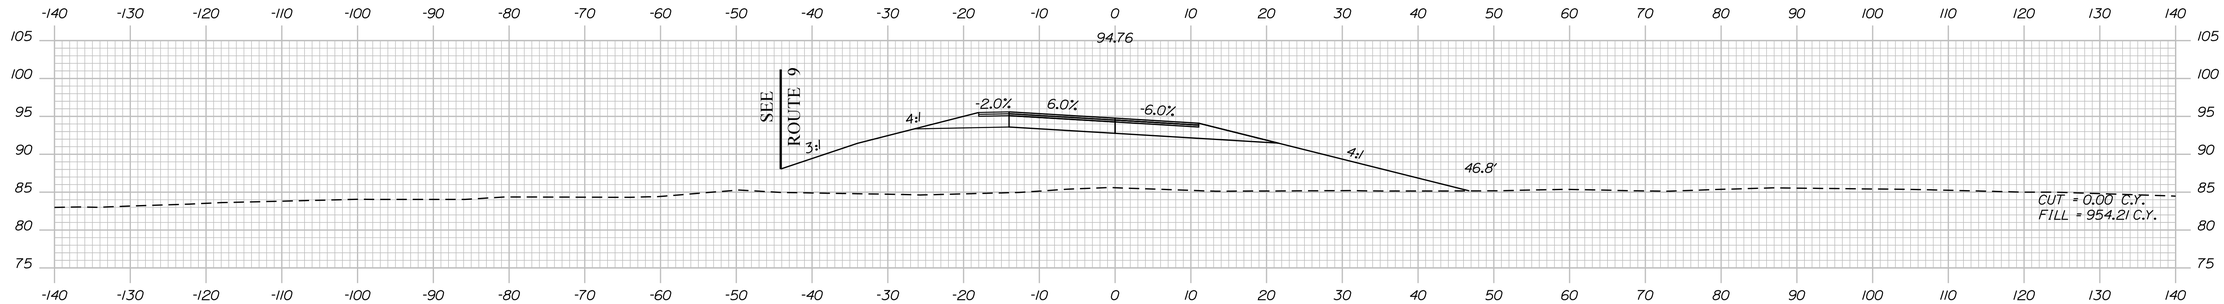


812+00.00

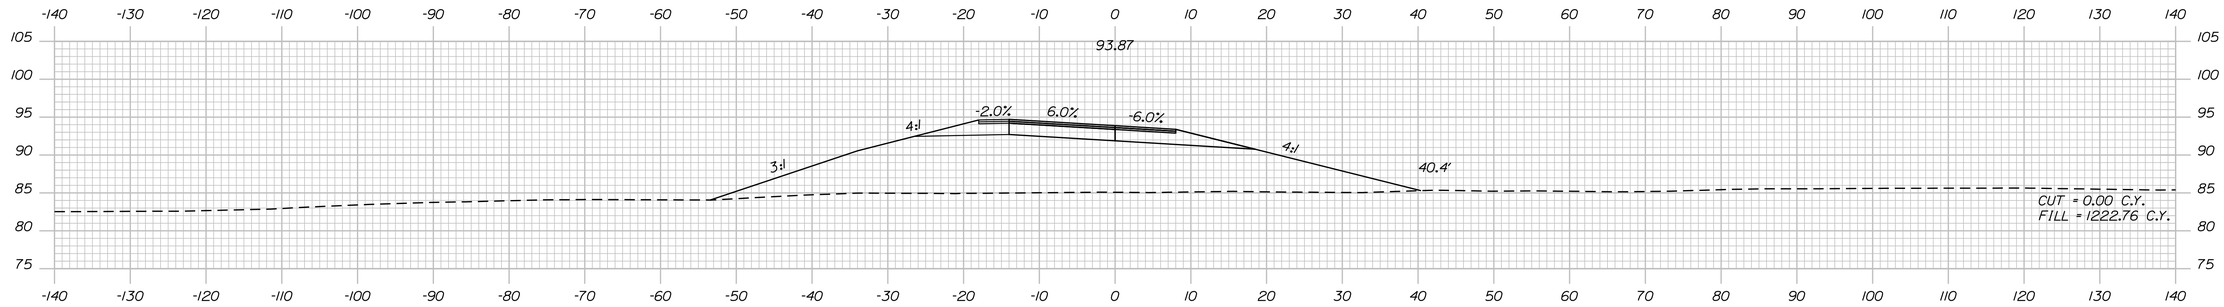

811+50.00

STA. 811+46.1
APPROX. ELEV. 66.1
HB-BE-338

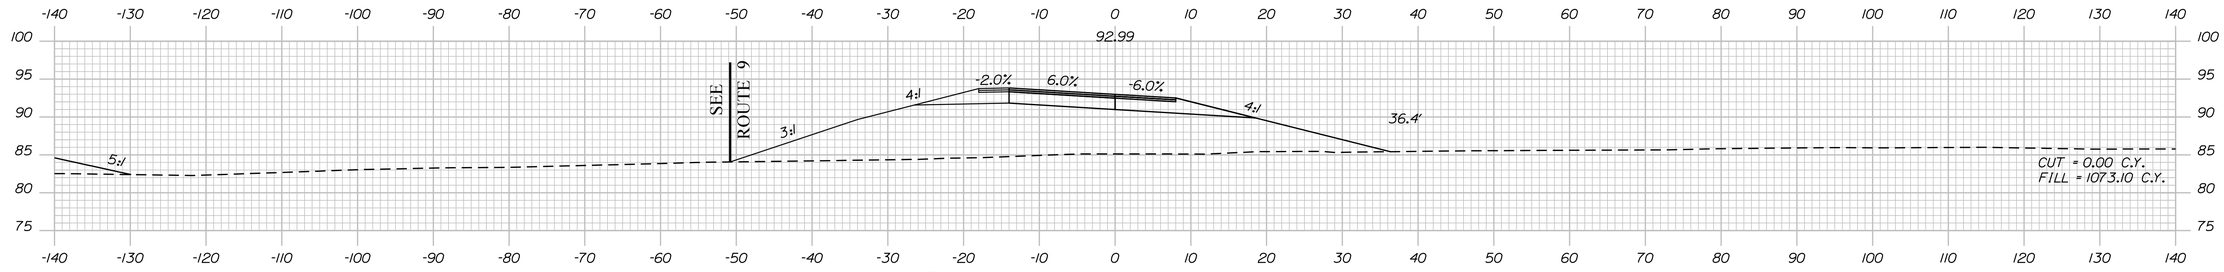

STA. 810+94.8
APPROX. ELEV. 63.4
HB-BE-207

811+00.00

Sta. 811+00.00 to Sta. 812+50.00

NR

STATE OF MAINE
DEPARTMENT OF TRANSPORTATION

1891500

WIN
018915.00

SIGNATURE

P.E. NUMBER

DATE

		BY	DATE
PROJ. MANAGER	R. MOULTON		
DESIGN-DETAILED	D.PRIDE		SEP. 2021
CHECKED-REVIEWED			
DESIGN2-DETAILED2			
DESIGN3-DETAILED3			
REVISIONS 1			
REVISIONS 2			
REVISIONS 3			
REVISIONS 4			
FIELD CHANGES			

BREWER TO EDDINGTON
I-395/ROUTE 9 CONNECTOR


RAMP F
CROSS SECTIONS

SHEET NUMBER


H442

OF 460


Filename: ...\442_XSECT_811+00_008.dgn Division: HIGHWAY Username: common Date:9/30/2021

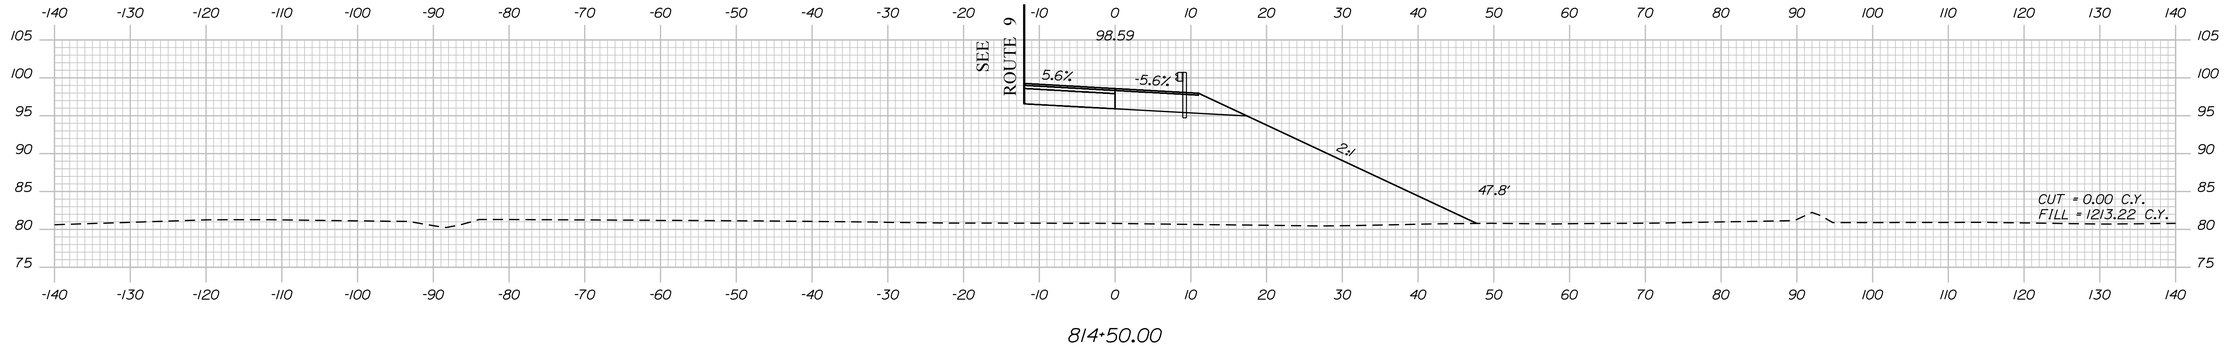

814+50.00

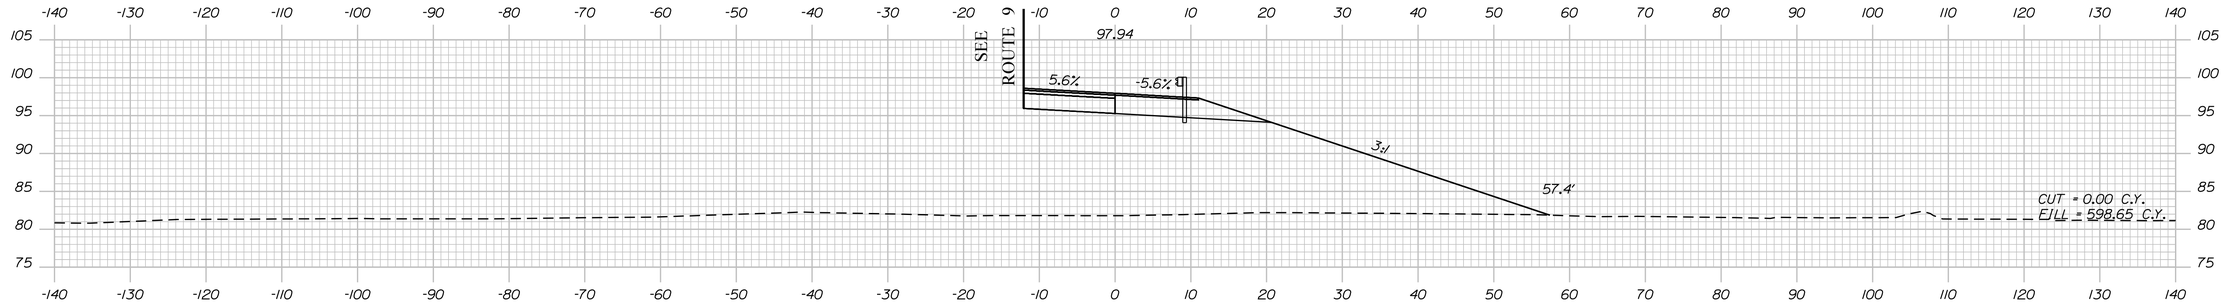


814+00.00

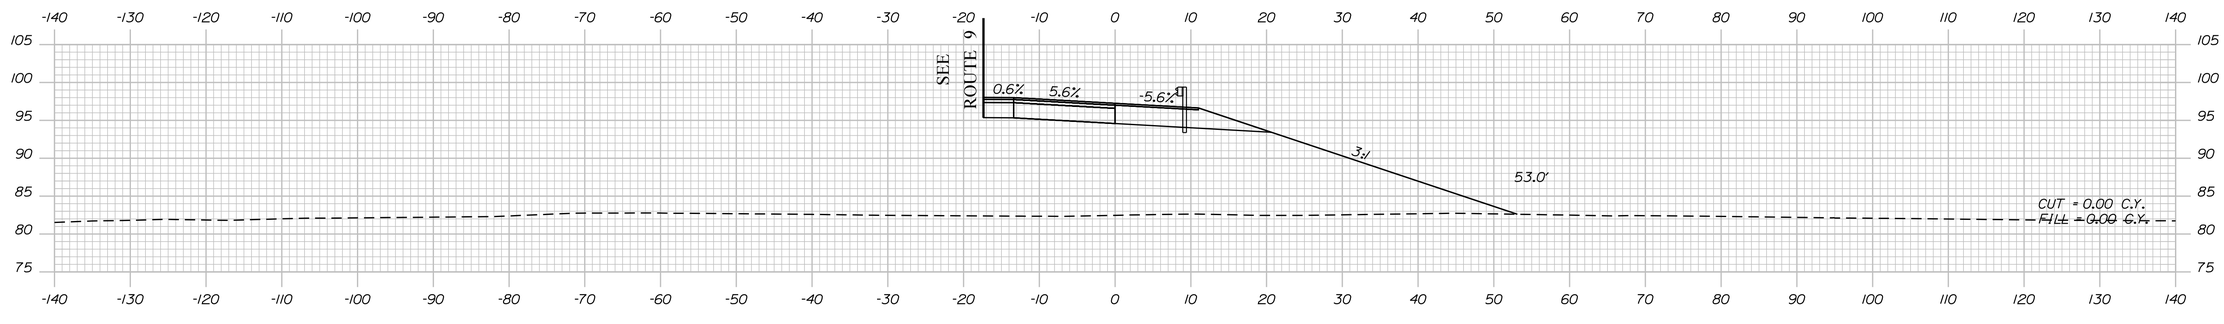

813+50.00

STA. 813+18.92 RT.
INSTALL 31" W-BEAM GR. MID-WAY SPLICE
FLARED TERMINAL

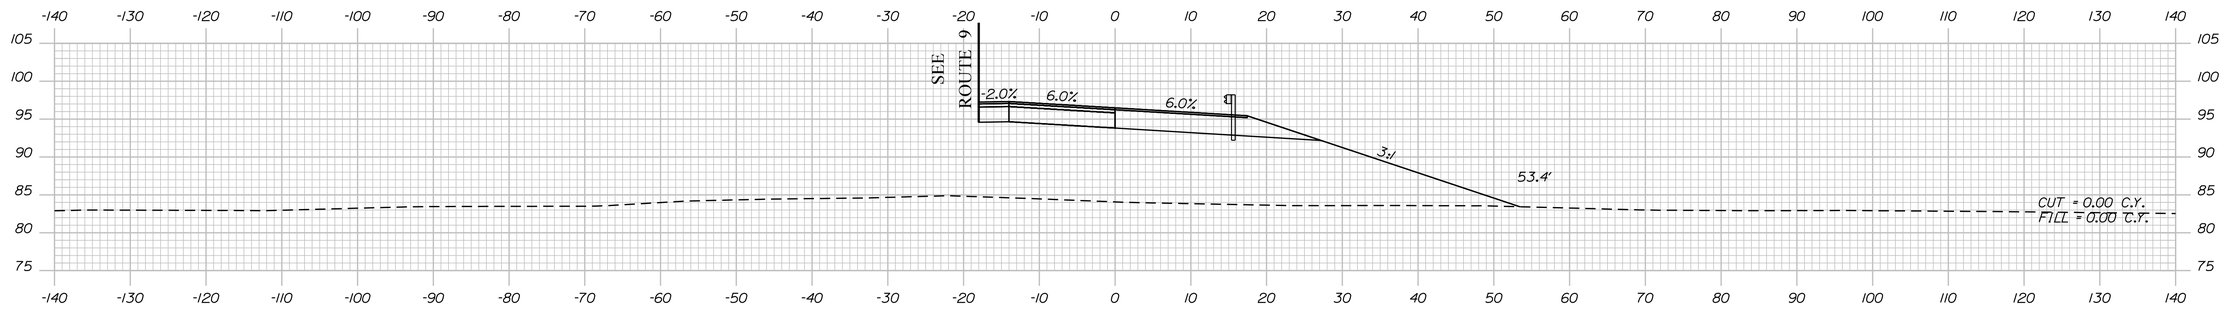

813+00.00

Sta. 813+00.00 to Sta. 814+50.00

STATE OF MAINE
DEPARTMENT OF TRANSPORTATION

1891500

WIN
018915.00

PROJ. MANAGER	R. MOULTON	BY	
DESIGN-DETAILED	D.PRIDE		
CHECKED-REVIEWED			
DESIGN2-DETAILED2			
DESIGN3-DETAILED3			
REVISIONS 1			
REVISIONS 2			
REVISIONS 3			
REVISIONS 4			
FIELD CHANGES			

SIGNATURE

P.E. NUMBER

DATE

BREWER TO EDDINGTON
I-395/ROUTE 9 CONNECTOR


RAMP F
CROSS SECTIONS

SHEET NUMBER


H443

OF 460


Filename: ...\443_XSECT_813+00_009.dgn Division: HIGHWAY Username: common Date:9/30/2021

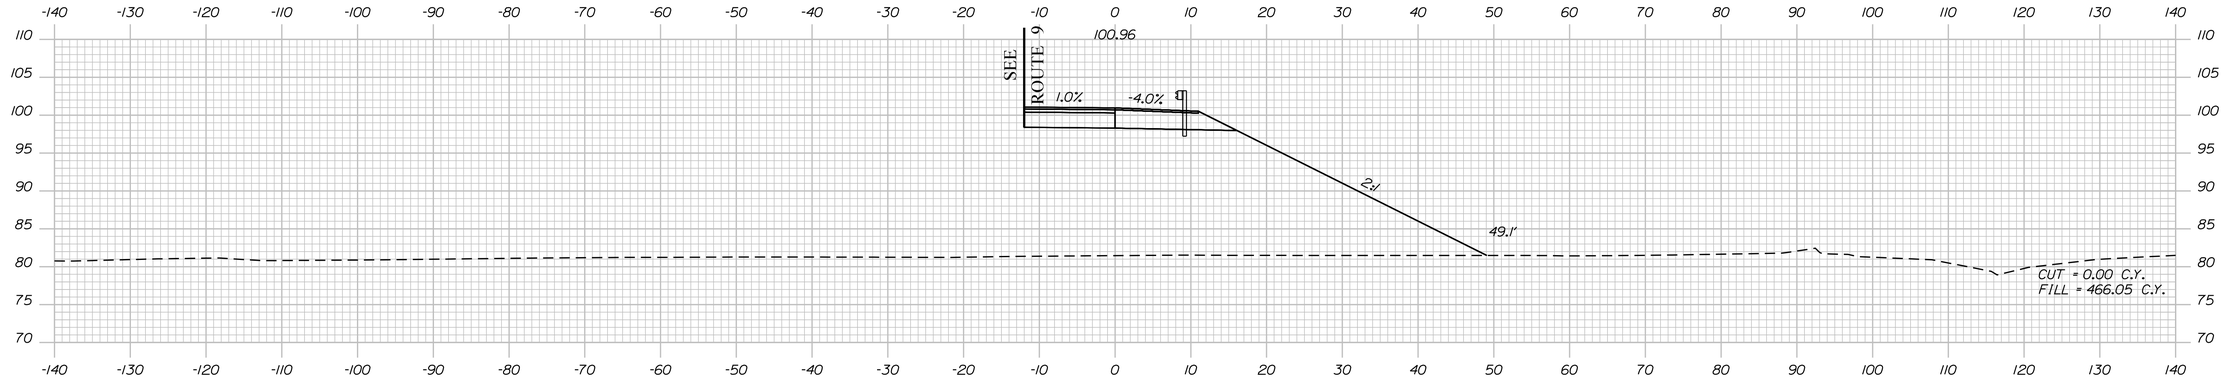

815+67.18

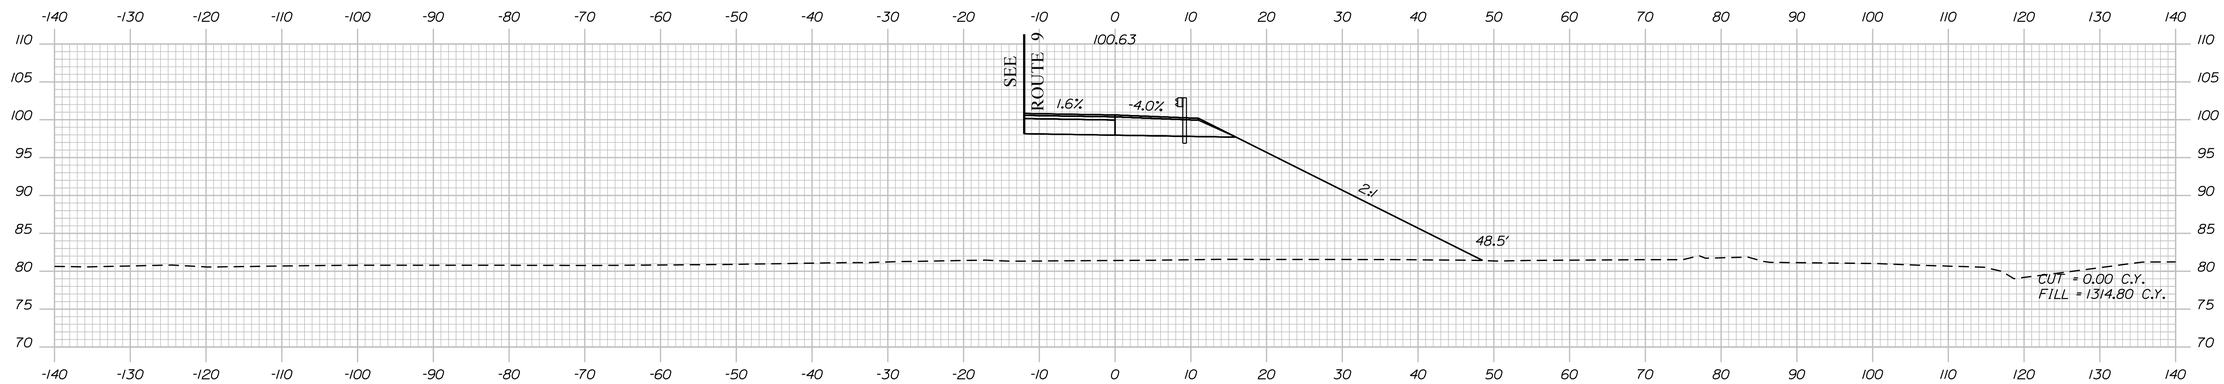

815+50.00

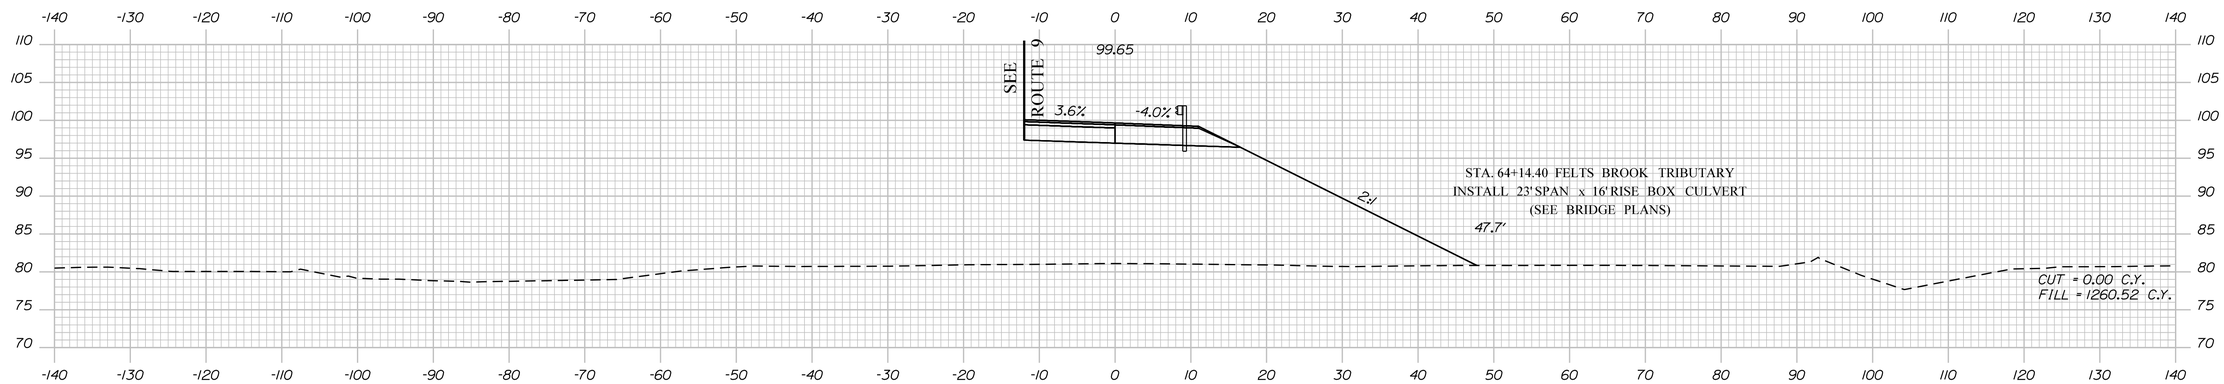

815+00.00

Sta. 815+00.00 to Sta. 815+67.18

STATE OF MAINE
DEPARTMENT OF TRANSPORTATION

1891500

WIN
018915.00

SIGNATURE

P.E. NUMBER

DATE

	BY	DATE
PROJ. MANAGER	R. MOULTON	
DESIGN-DETAILED	D.PRIDE	SEP. 2021
CHECKED-REVIEWED		
DESIGN2-DETAILED2		
DESIGN3-DETAILED3		
REVISIONS 1		
REVISIONS 2		
REVISIONS 3		
REVISIONS 4		
FIELD CHANGES		

BREWER TO EDDINGTON
I-395/ROUTE 9 CONNECTOR


RAMP F
CROSS SECTIONS

SHEET NUMBER

H444

OF 460

Filename: ...\444_XSECT_815+00_010.dgn Username: common Division: HIGHWAY Date:9/30/2021

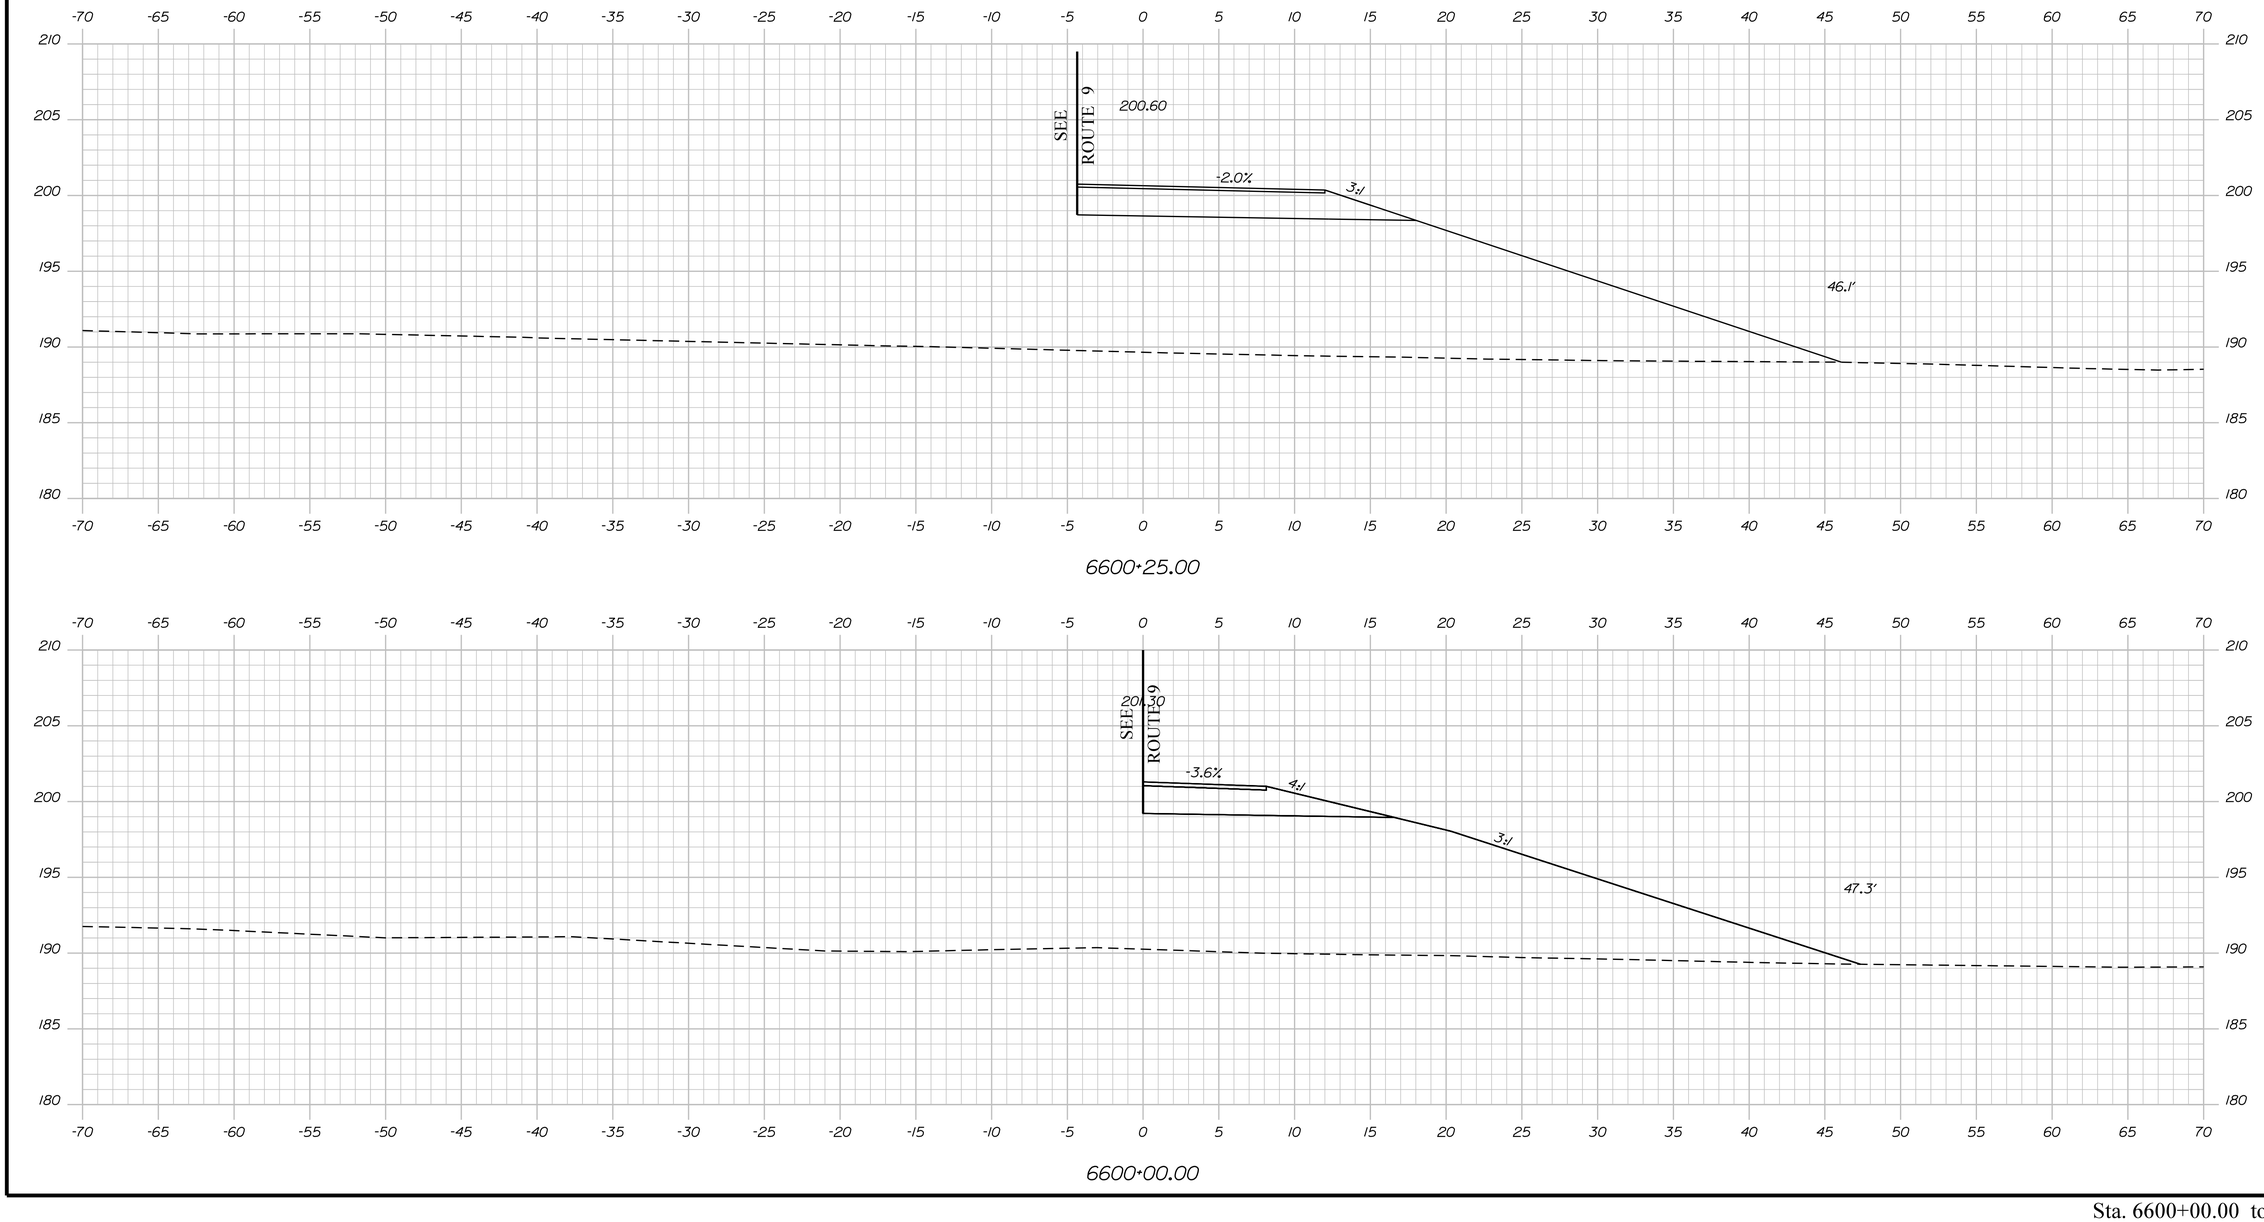

STATE OF MAINE
DEPARTMENT OF TRANSPORTATION

1891500

WIN
018915.00

PROJ. MANAGER	R. MOULTON	BY	DATE
DESIGN-DETAILED	D.PRIDE		SEP. 2021
CHECKED-REVIEWED			
DESIGN2-DETAILED2			
DESIGN3-DETAILED3			
REVISIONS 1			
REVISIONS 2			
REVISIONS 3			
REVISIONS 4			
FIELD CHANGES			

SIGNATURE

P.E. NUMBER

DATE

BREWER TO EDDINGTON
I-395/ROUTE 9 CONNECTOR

UTILITY ENTRANCES
CROSS SECTIONS


SHEET NUMBER

H445

OF 460

Sta. 6600+00.00 to Sta. 6600+25.00

Filename: ...\HIGHWAY\MSTA\Xsect_Line66.dgn Division: HIGHWAY Username: common Date:9/30/2021

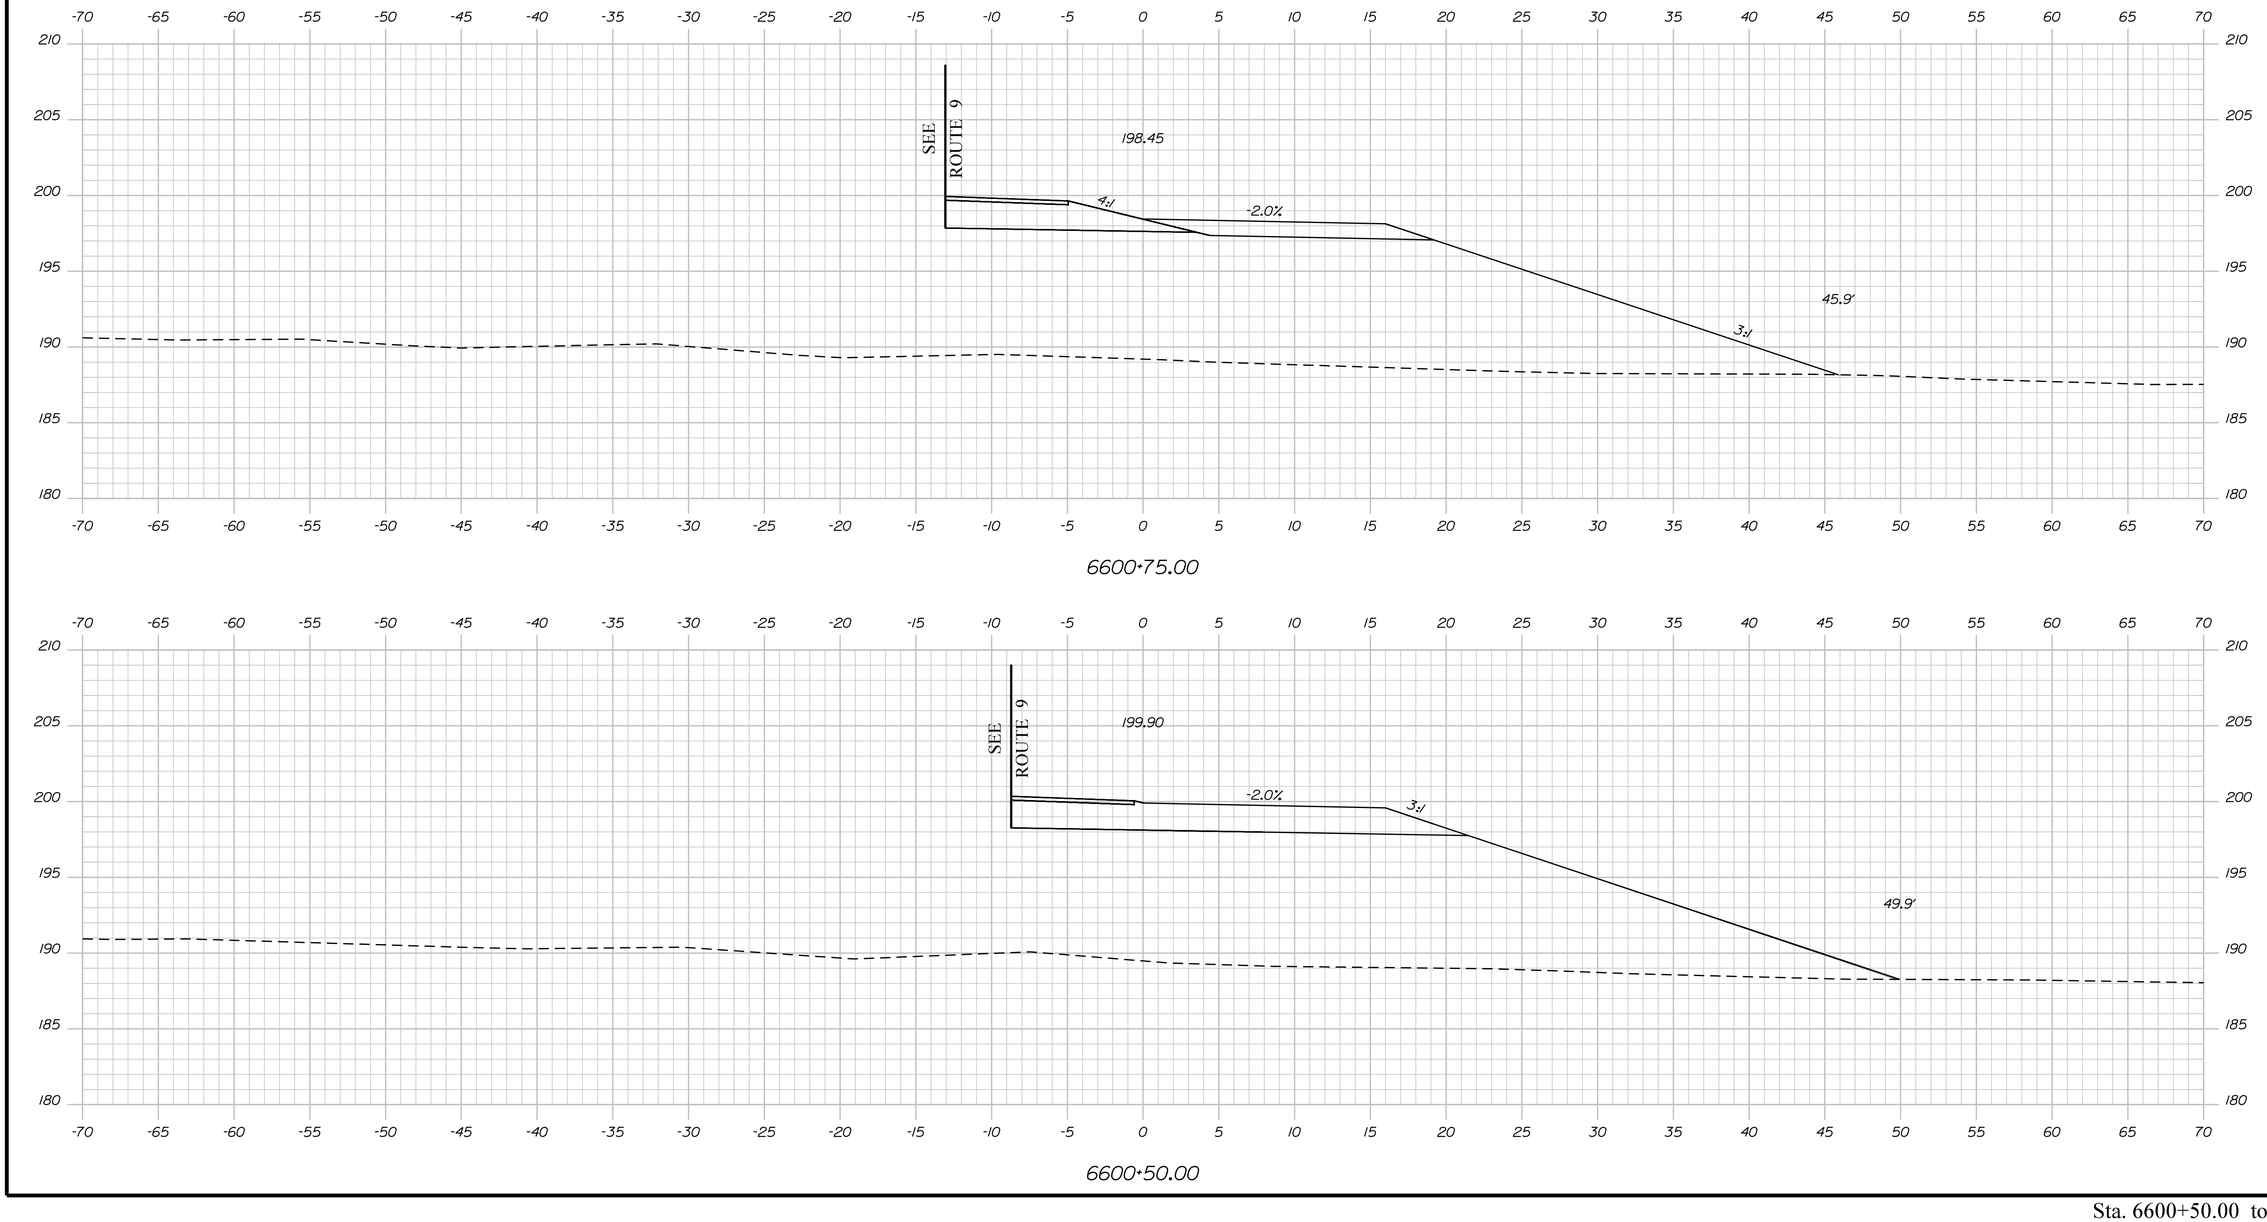

Sta. 6600+50.00 to Sta. 6600+75.00

STATE OF MAINE
DEPARTMENT OF TRANSPORTATION

1891500

WIN
018915.00

PROJ. MANAGER	R. MOULTON	BY	DATE
DESIGN-DETAILED	D.PRIDE		SEP. 2021
CHECKED-REVIEWED			
DESIGN2-DETAILED2			
DESIGN3-DETAILED3			
REVISIONS 1			
REVISIONS 2			
REVISIONS 3			
REVISIONS 4			
FIELD CHANGES			

SIGNATURE

P.E. NUMBER

DATE

BREWER TO EDDINGTON
I-395/ROUTE 9 CONNECTOR


UTILITY ENTRANCES
CROSS SECTIONS


SHEET NUMBER

H446

OF 460

Filename: ...\HIGHWAY\MSTA\Xsect_Line66.dgn Division: HIGHWAY Username: common Date:9/30/2021

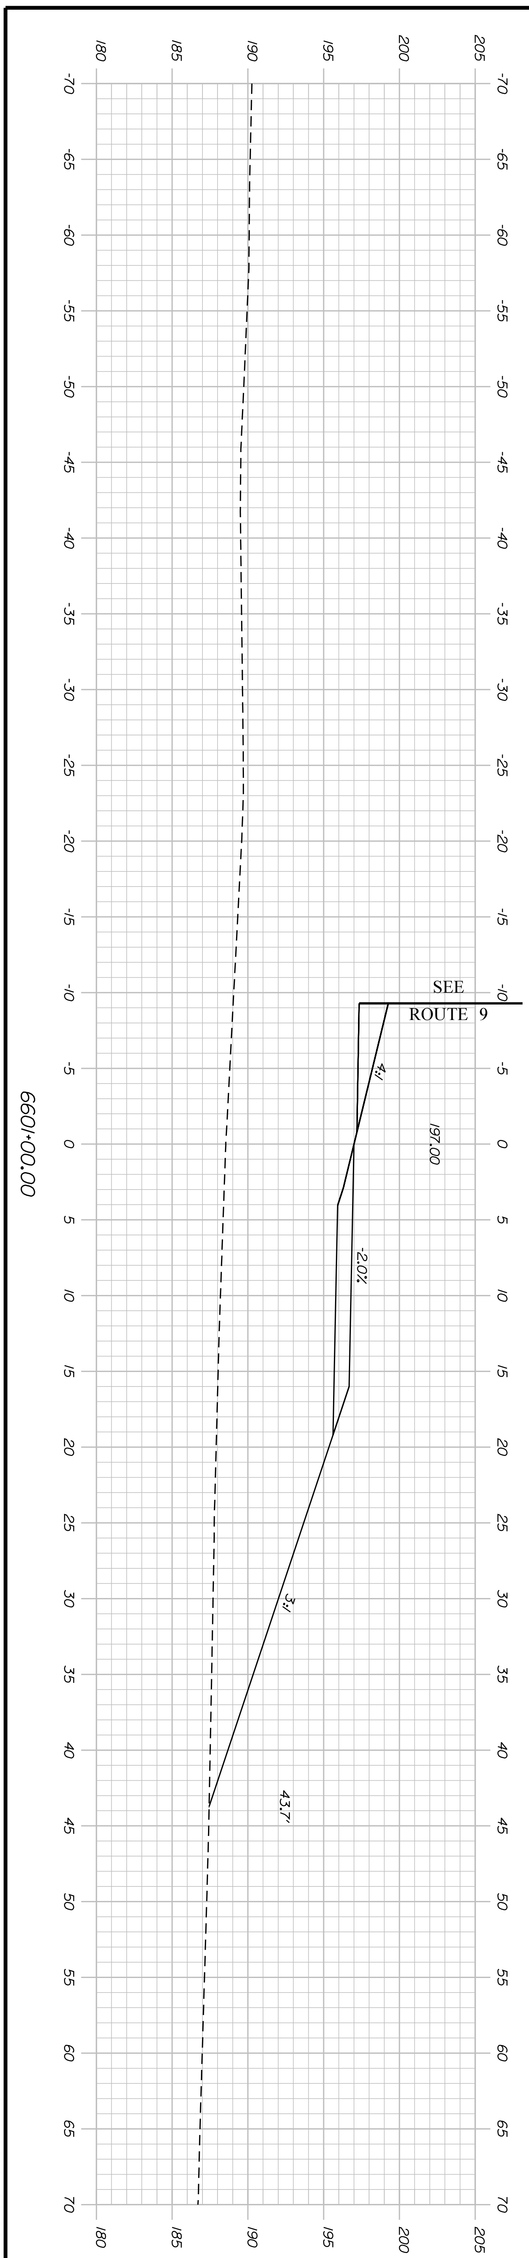

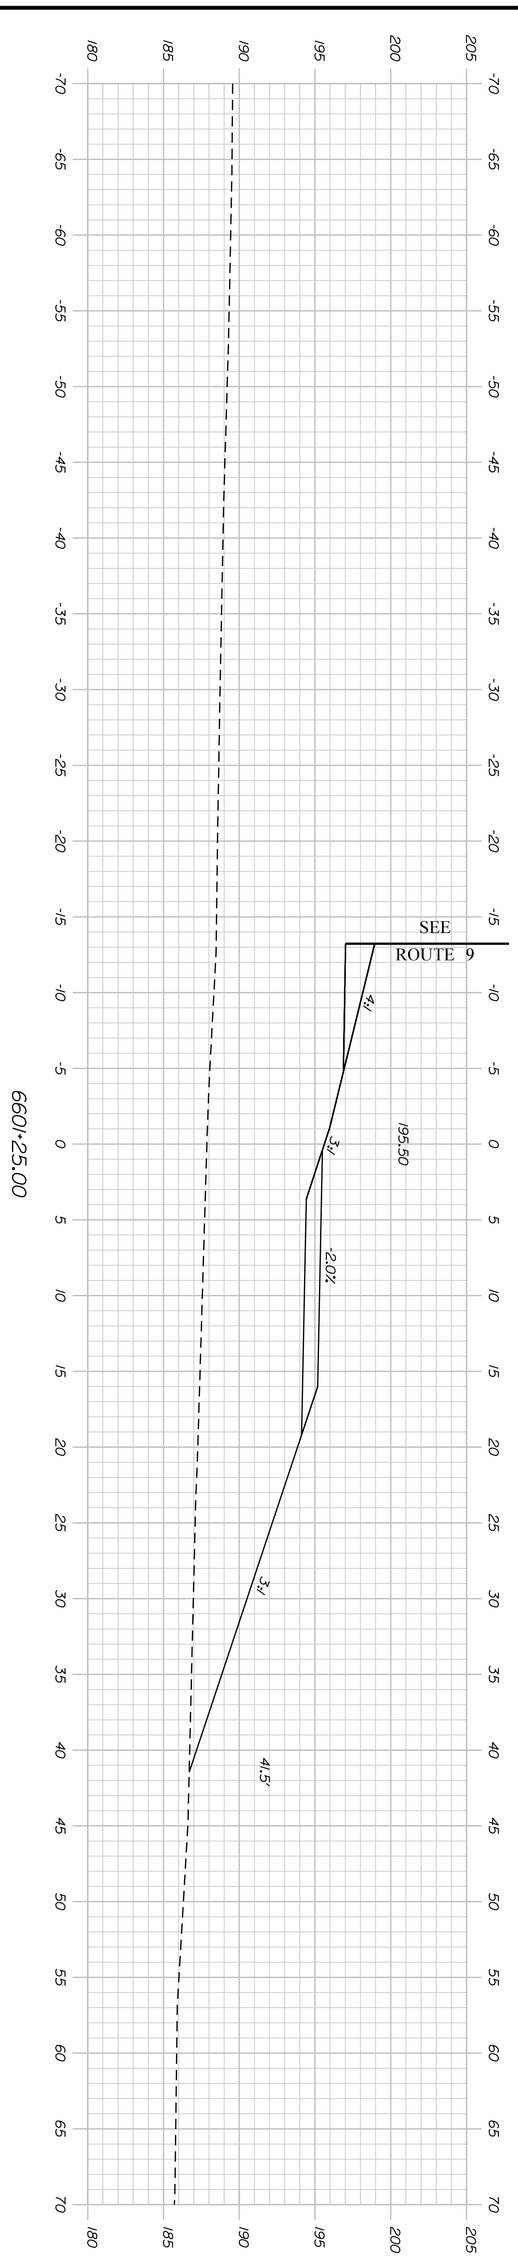

Sta. 6601+00.00 to Sta. 6601+25.00

H 447

SHEET NUMBER

OF 460

BREWER TO EDDINGTON
I-395/ROUTE 9 CONNECTOR
UTILITY ENTRANCES
CROSS SECTIONS

PROJ. MANAGER	R. MOULTON	BY	DATE
DESIGN-DETAILED	D.PRIDE		SEP. 2021
CHECKED-REVIEWED			
DESIGN2-DETAILED2			
DESIGN3-DETAILED3			
REVISIONS 1			
REVISIONS 2			
REVISIONS 3			
REVISIONS 4			
FIELD CHANGES			

SIGNATURE


P.E. NUMBER

DATE

STATE OF MAINE
DEPARTMENT OF TRANSPORTATION

1891500

WIN
018915.00

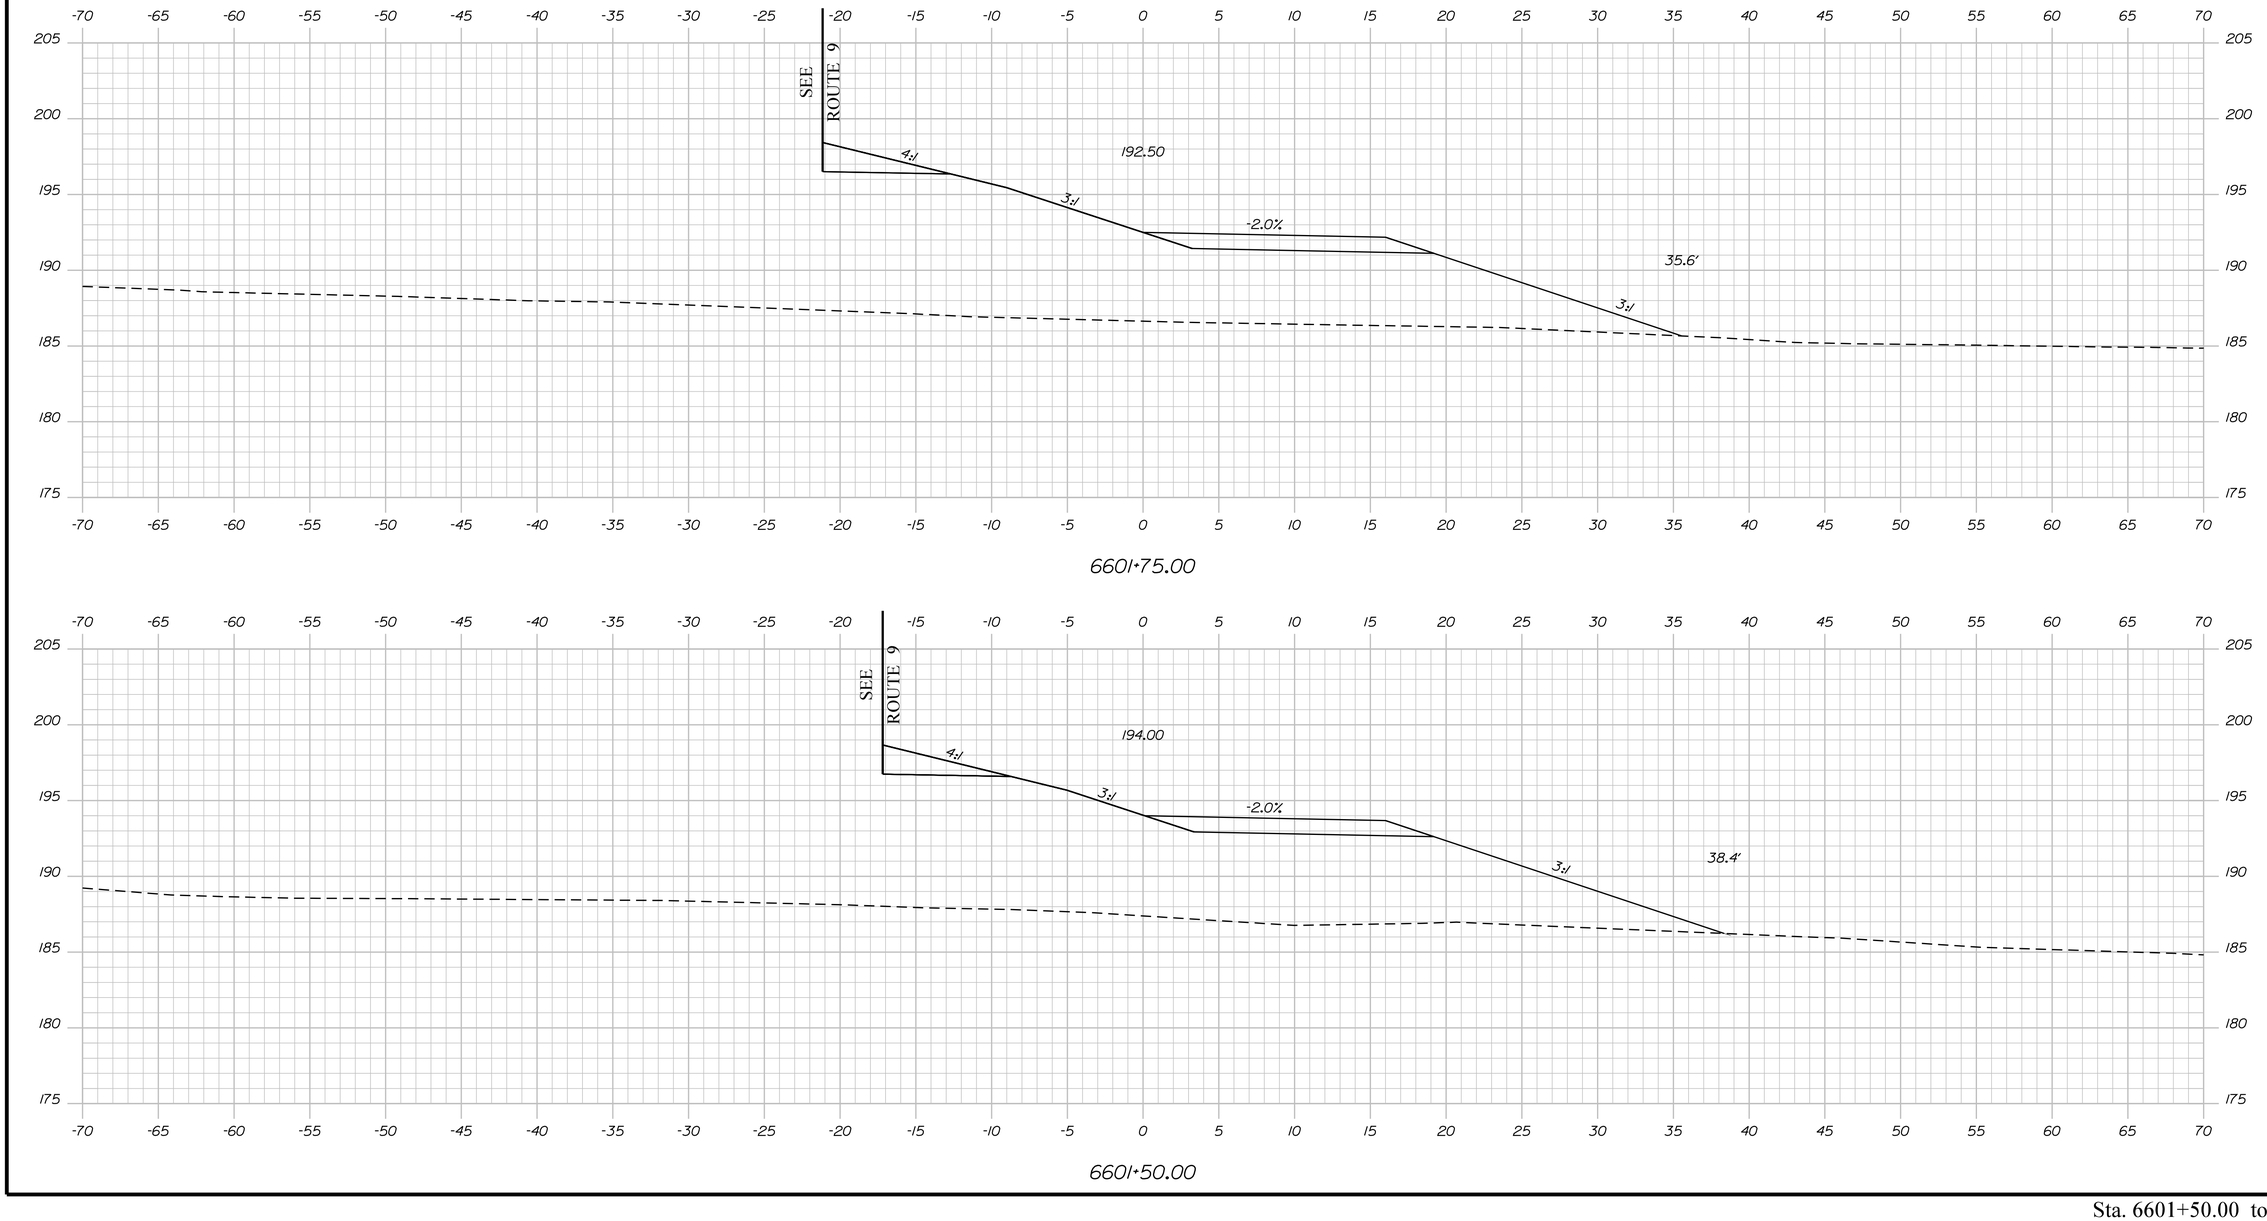

Sta. 6601+50.00 to Sta. 6601+75.00

STATE OF MAINE
DEPARTMENT OF TRANSPORTATION

1891500

WIN
018915.00

PROJ. MANAGER	R. MOULTON	BY	DATE
DESIGN-DETAILED	D.PRIDE		SEP. 2021
CHECKED-REVIEWED			
DESIGN2-DETAILED2			
DESIGN3-DETAILED3			
REVISIONS 1			
REVISIONS 2			
REVISIONS 3			
REVISIONS 4			
FIELD CHANGES			

SIGNATURE

P.E. NUMBER

DATE

BREWER TO EDDINGTON
I-395/ROUTE 9 CONNECTOR


UTILITY ENTRANCES
CROSS SECTIONS

SHEET NUMBER

H448

OF 460

Filename: ...\HIGHWAY\MSTA\Xsect_Line66.dgn Division: HIGHWAY Username: common Date:9/30/2021

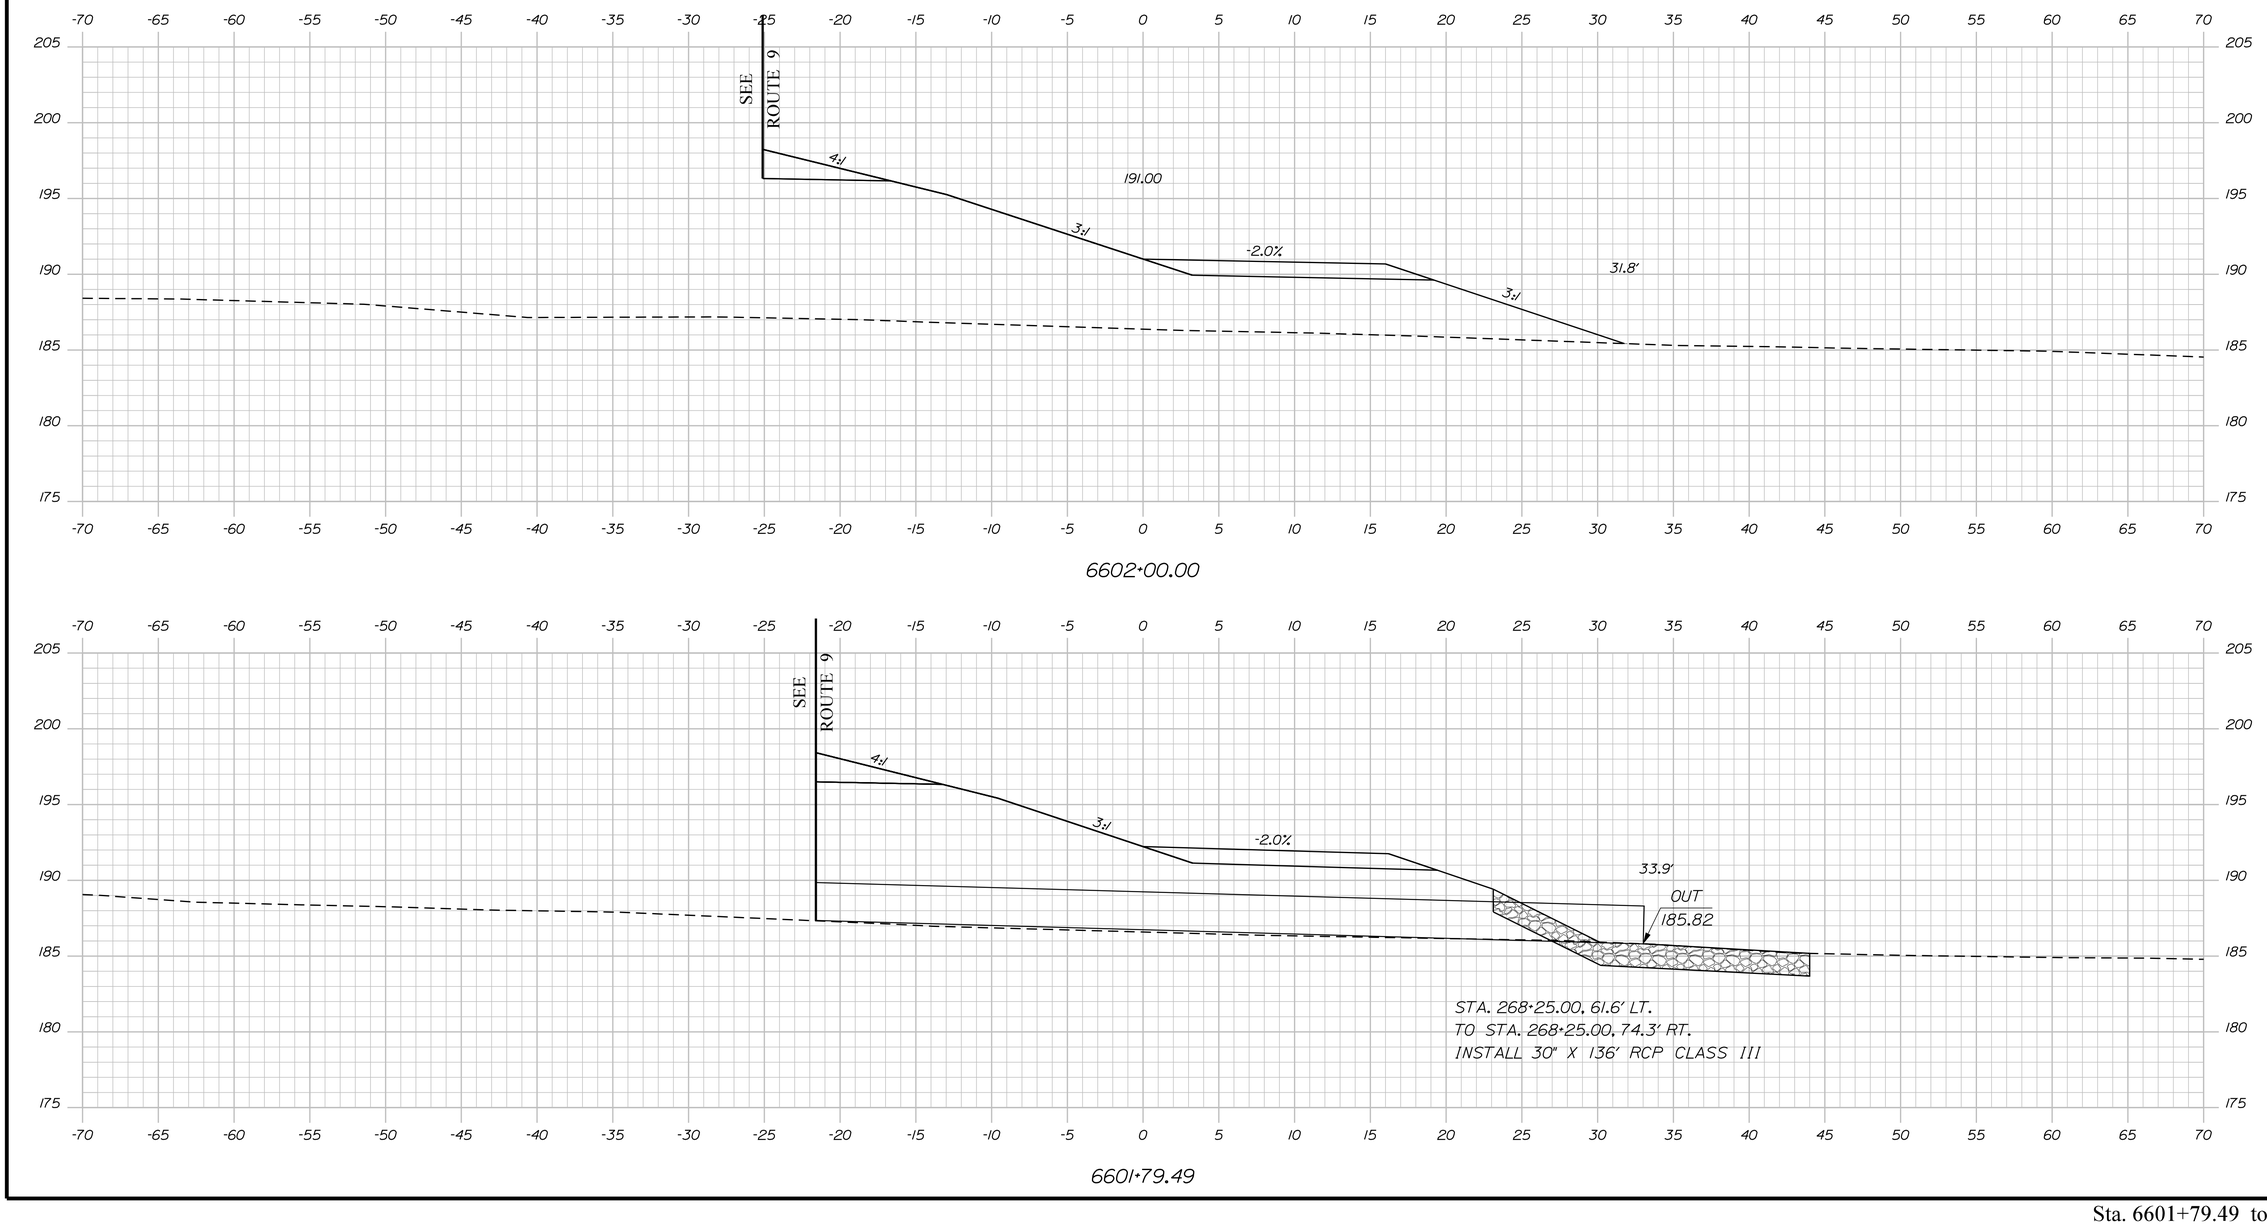

STATE OF MAINE
DEPARTMENT OF TRANSPORTATION

1891500

WIN 018915.00

		BY	DATE
PROJ. MANAGER	R. MOULTON		
DESIGN-DETAILED	D.PRIDE		SEP. 2021
CHECKED-REVIEWED			
DESIGN2-DETAILED2			
DESIGN3-DETAILED3			
REVISIONS 1			
REVISIONS 2			
REVISIONS 3			
REVISIONS 4			
FIELD CHANGES			

SIGNATURE

P.E. NUMBER

DATE

BREWER TO EDDINGTON
I-395/ROUTE 9 CONNECTOR

UTILITY ENTRANCES
CROSS SECTIONS


SHEET NUMBER

H449

OF 460

Sta. 6601+79.49 to Sta. 6602+00.00

Filename: ...\HIGHWAY\MSTA\Xsect_Line66.dgn Division: HIGHWAY Username: common Date:9/30/2021

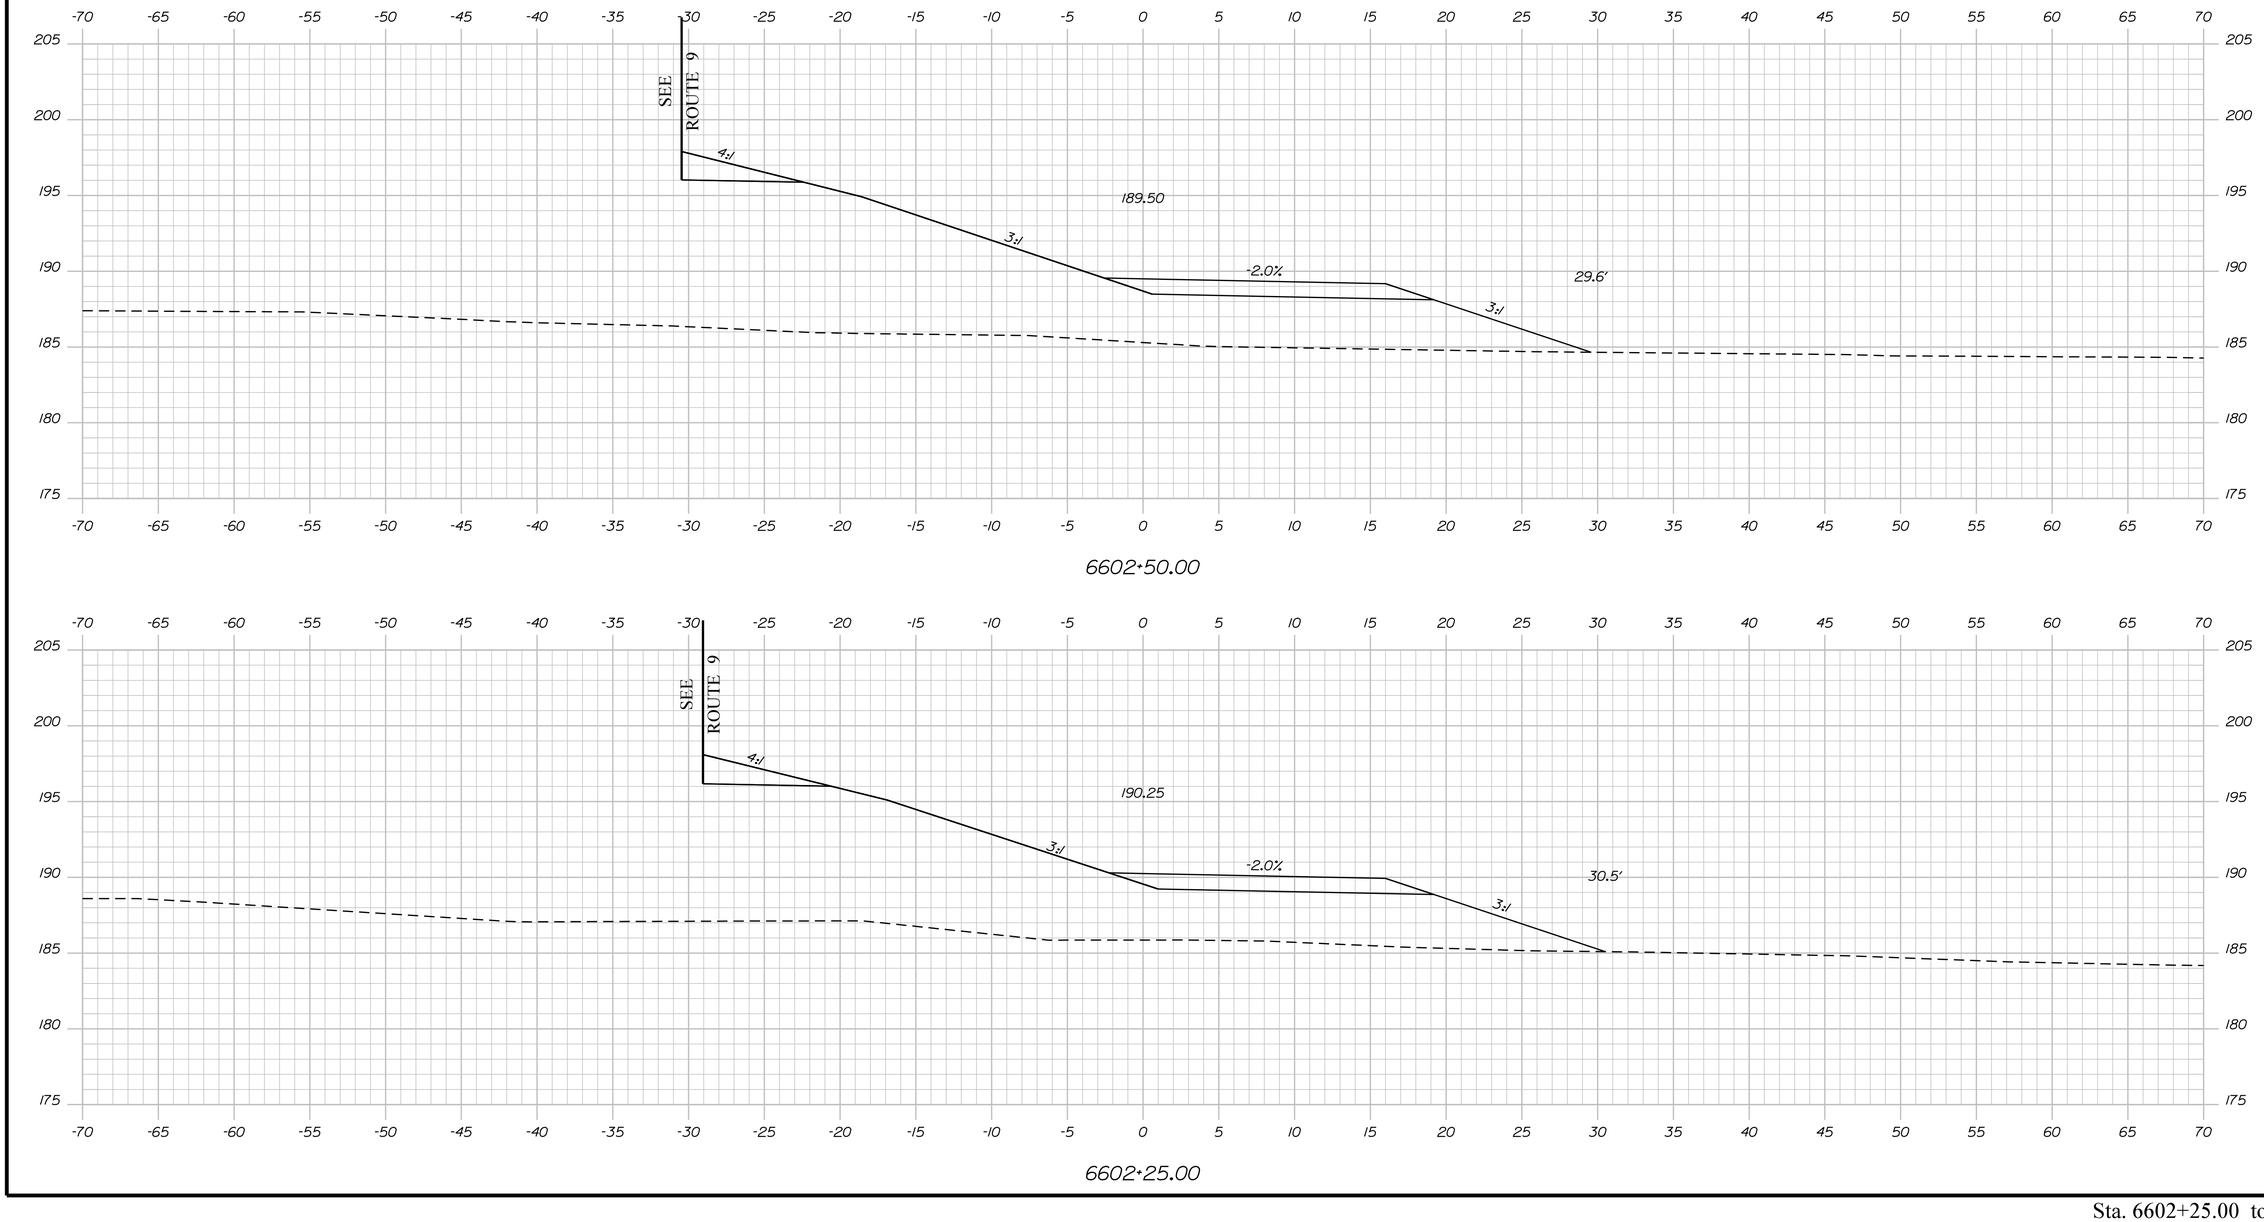

STATE OF MAINE
DEPARTMENT OF TRANSPORTATION

1891500

WIN 018915.00

PROJ. MANAGER	R. MOULTON	BY	DATE
DESIGN-DETAILED	D.PRIDE		SEP. 2021
CHECKED-REVIEWED			
DESIGN2-DETAILED2			
DESIGN3-DETAILED3			
REVISIONS 1			
REVISIONS 2			
REVISIONS 3			
REVISIONS 4			
FIELD CHANGES			

SIGNATURE

P.E. NUMBER

DATE

BREWER TO EDDINGTON
I-395/ROUTE 9 CONNECTOR

UTILITY ENTRANCES
CROSS SECTIONS


SHEET NUMBER

H450

OF 460

Sta. 6602+25.00 to Sta. 6602+50.00

Filename: ...\HIGHWAY\MSTA\Xsect_Line66.dgn Division: HIGHWAY Username: common Date:9/30/2021

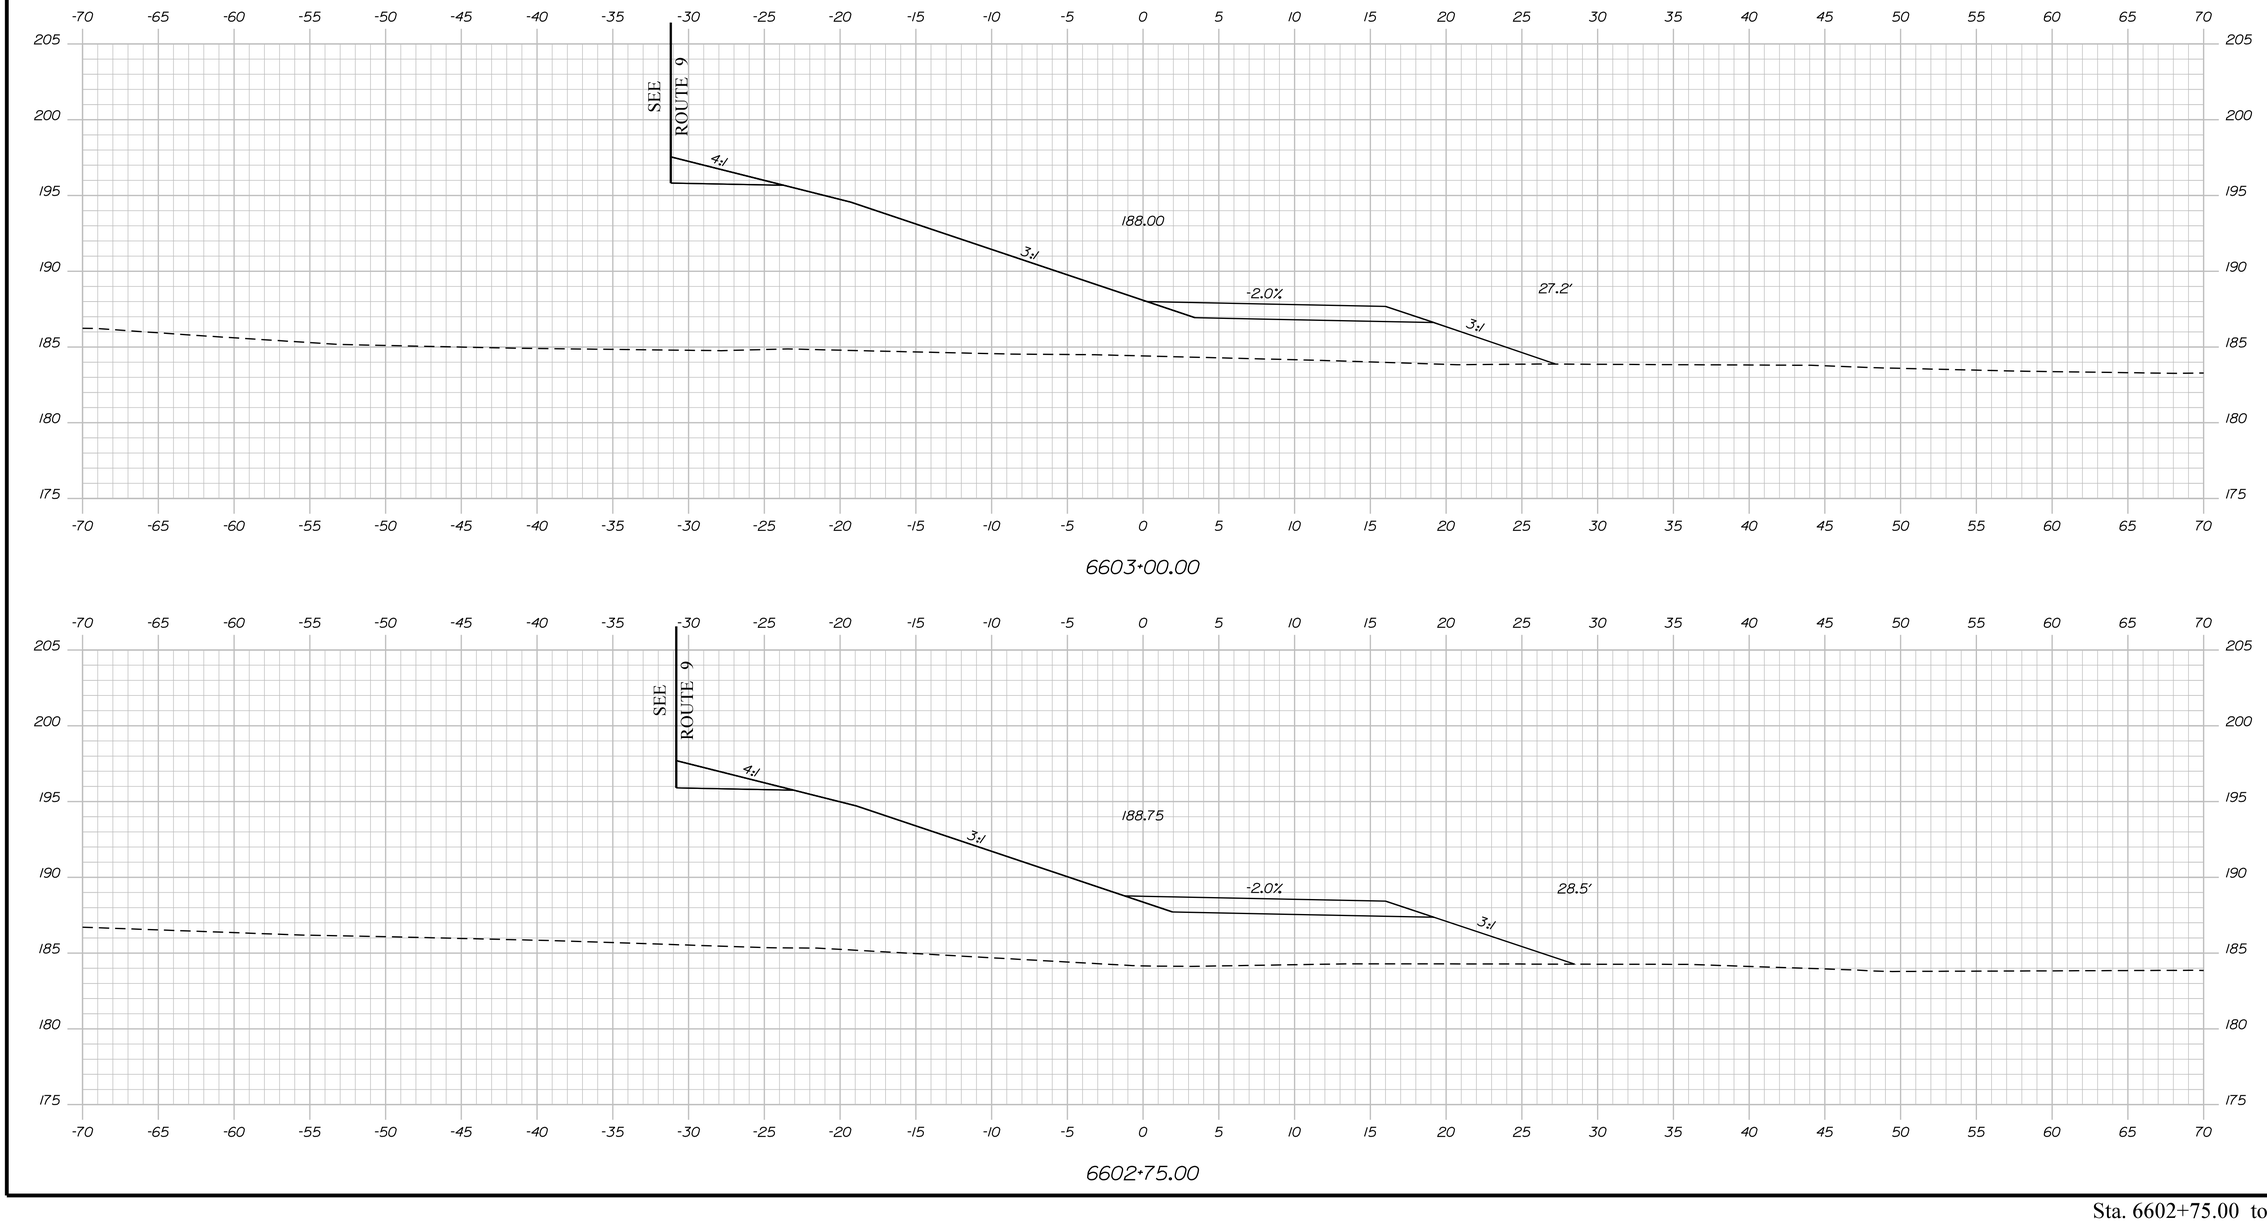

Sta. 6602+75.00 to Sta. 6603+00.00

STATE OF MAINE
DEPARTMENT OF TRANSPORTATION

1891500

WIN
018915.00

PROJ. MANAGER	R. MOULTON	BY	DATE
DESIGN-DETAILED	D.PRIDE		SEP. 2021
CHECKED-REVIEWED			
DESIGN2-DETAILED2			
DESIGN3-DETAILED3			
REVISIONS 1			
REVISIONS 2			
REVISIONS 3			
REVISIONS 4			
FIELD CHANGES			

SIGNATURE

P.E. NUMBER

DATE

BREWER TO EDDINGTON
I-395/ROUTE 9 CONNECTOR


UTILITY ENTRANCES
CROSS SECTIONS

SHEET NUMBER

H451

OF 460

Filename: ...\HIGHWAY\MSTA\Xsect_Line66.dgn Division: HIGHWAY Username: common Date:9/30/2021

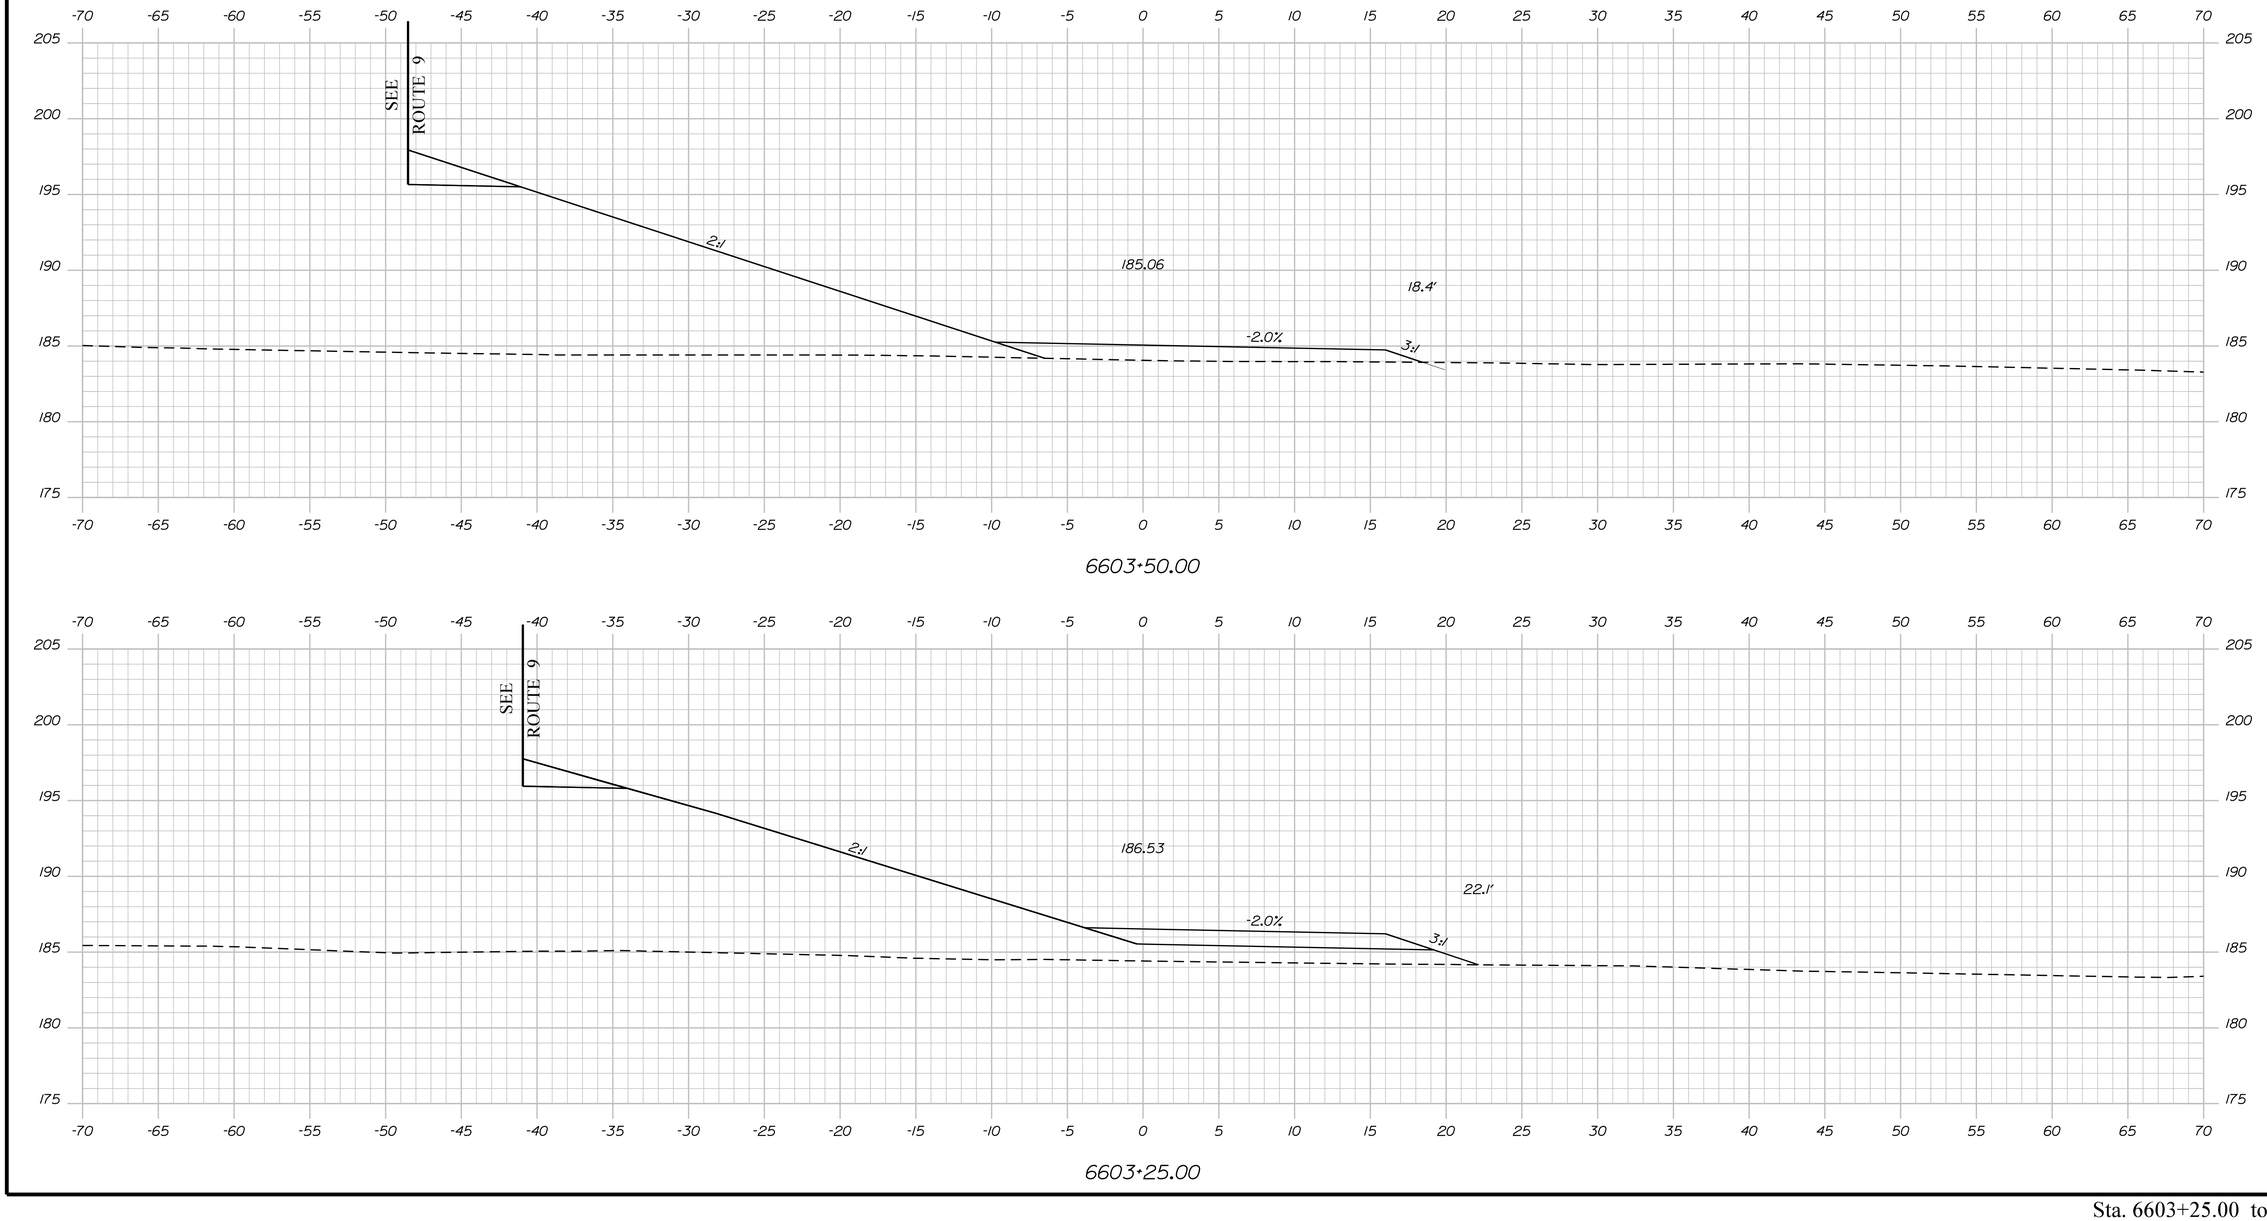

Sta. 6603+25.00 to Sta. 6603+50.00

STATE OF MAINE
DEPARTMENT OF TRANSPORTATION

1891500

WIN
018915.00

PROJ. MANAGER	R. MOULTON	BY	DATE
DESIGN-DETAILED	D.PRIDE		SEP. 2021
CHECKED-REVIEWED			
DESIGN2-DETAILED2			
DESIGN3-DETAILED3			
REVISIONS 1			
REVISIONS 2			
REVISIONS 3			
REVISIONS 4			
FIELD CHANGES			

SIGNATURE

P.E. NUMBER

DATE

BREWER TO EDDINGTON
I-395/ROUTE 9 CONNECTOR


UTILITY ENTRANCES
CROSS SECTIONS

SHEET NUMBER

H452

OF 460

Filename: ...\HIGHWAY\MSTA\Xsect_Line66.dgn Division: HIGHWAY Username: common Date:9/30/2021

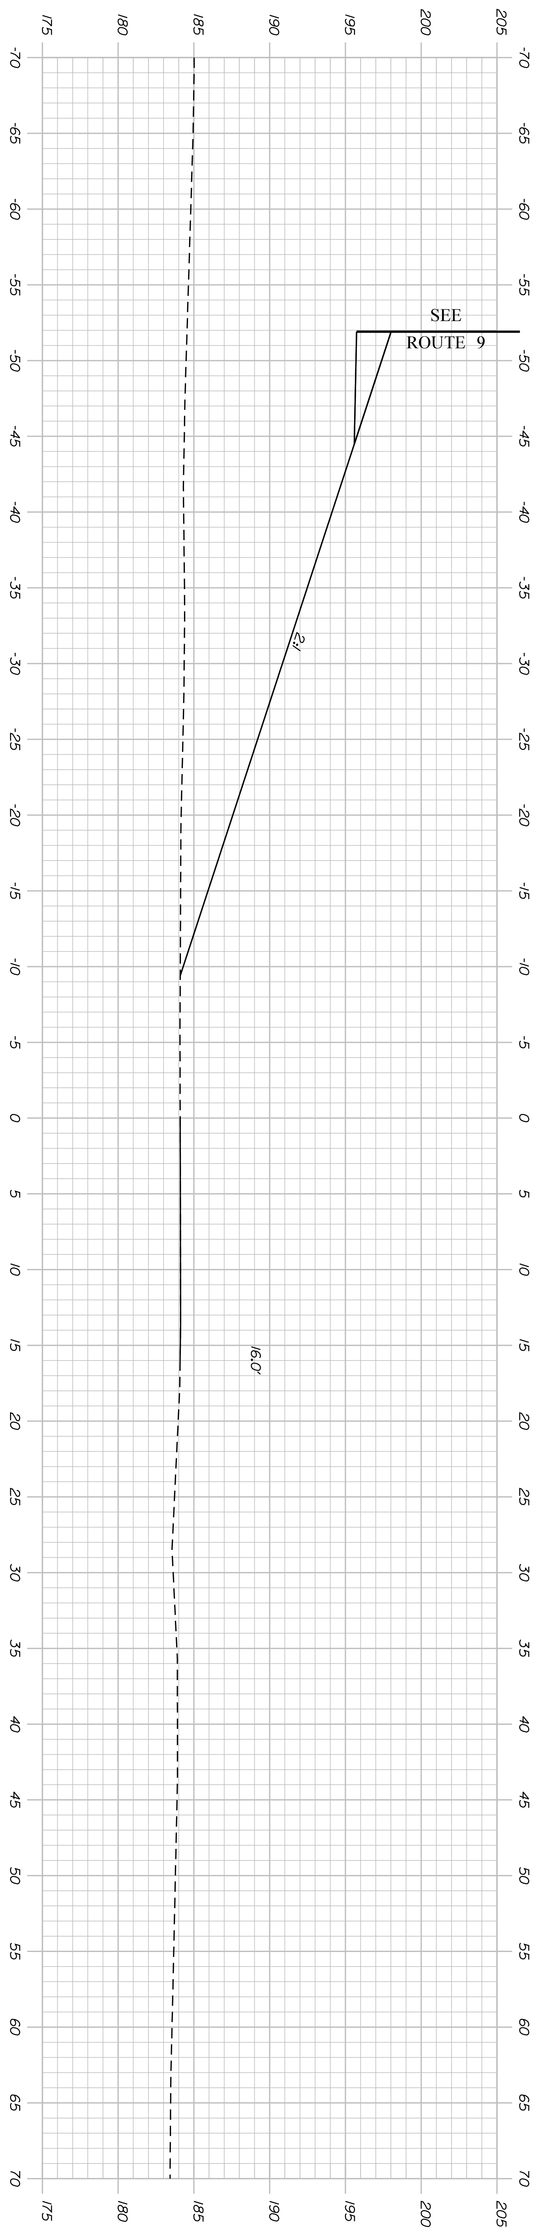

6603+66.37

Sta. 6603+66.37 to Sta. 6603+66.37

H453

SHEET NUMBER

OF 460

BREWER TO EDDINGTON
I-395/ROUTE 9 CONNECTOR
UTILITY ENTRANCES
CROSS SECTIONS

		BY	DATE
PROJ. MANAGER	R. MOULTON		
DESIGN-DETAILED	D.PRIDE		SEP. 2021
CHECKED-REVIEWED			
DESIGN2-DETAILED2			
DESIGN3-DETAILED3			
REVISIONS 1			
REVISIONS 2			
REVISIONS 3			
REVISIONS 4			
FIELD CHANGES			

SIGNATURE


P.E. NUMBER

DATE

STATE OF MAINE
DEPARTMENT OF TRANSPORTATION

1891500

WIN
018915.00

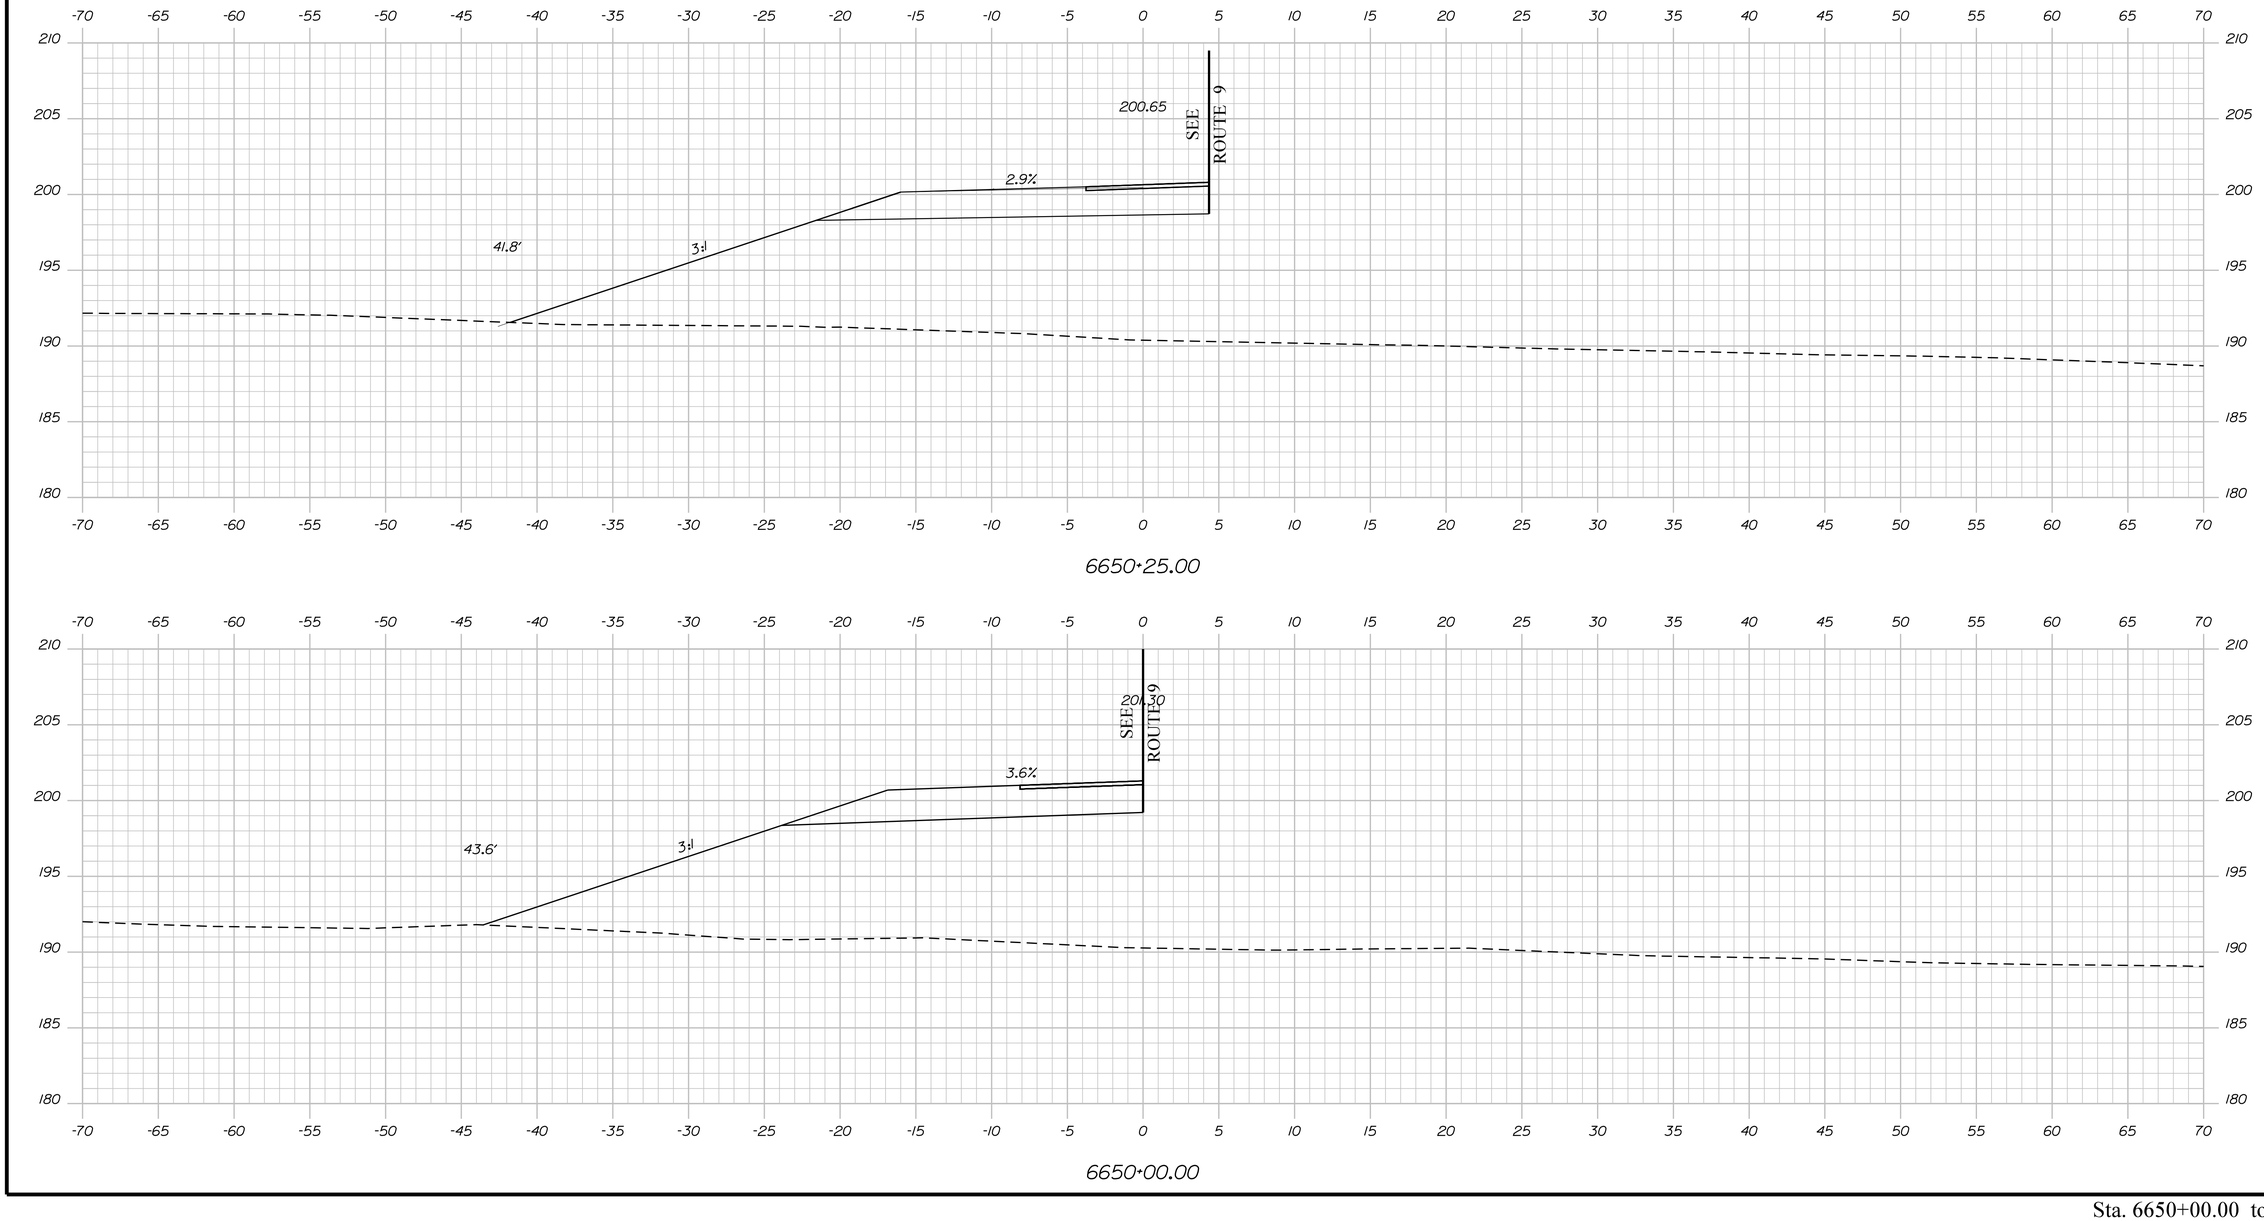

Sta. 6650+00.00 to Sta. 6650+25.00

STATE OF MAINE
DEPARTMENT OF TRANSPORTATION

1891500

WIN
018915.00

PROJ. MANAGER	R. MOULTON	BY	DATE
DESIGN-DETAILED	D.PRIDE		SEP. 2021
CHECKED-REVIEWED			
DESIGN2-DETAILED2			
DESIGN3-DETAILED3			
REVISIONS 1			
REVISIONS 2			
REVISIONS 3			
REVISIONS 4			
FIELD CHANGES			

SIGNATURE

P.E. NUMBER

DATE

BREWER TO EDDINGTON
I-395/ROUTE 9 CONNECTOR


UTILITY ENTRANCES
CROSS SECTIONS

SHEET NUMBER

H454

OF 460

Filename: ...\HIGHWAY\MSTA\Xsect_Line66.dgn Division: HIGHWAY Username: common Date:9/30/2021

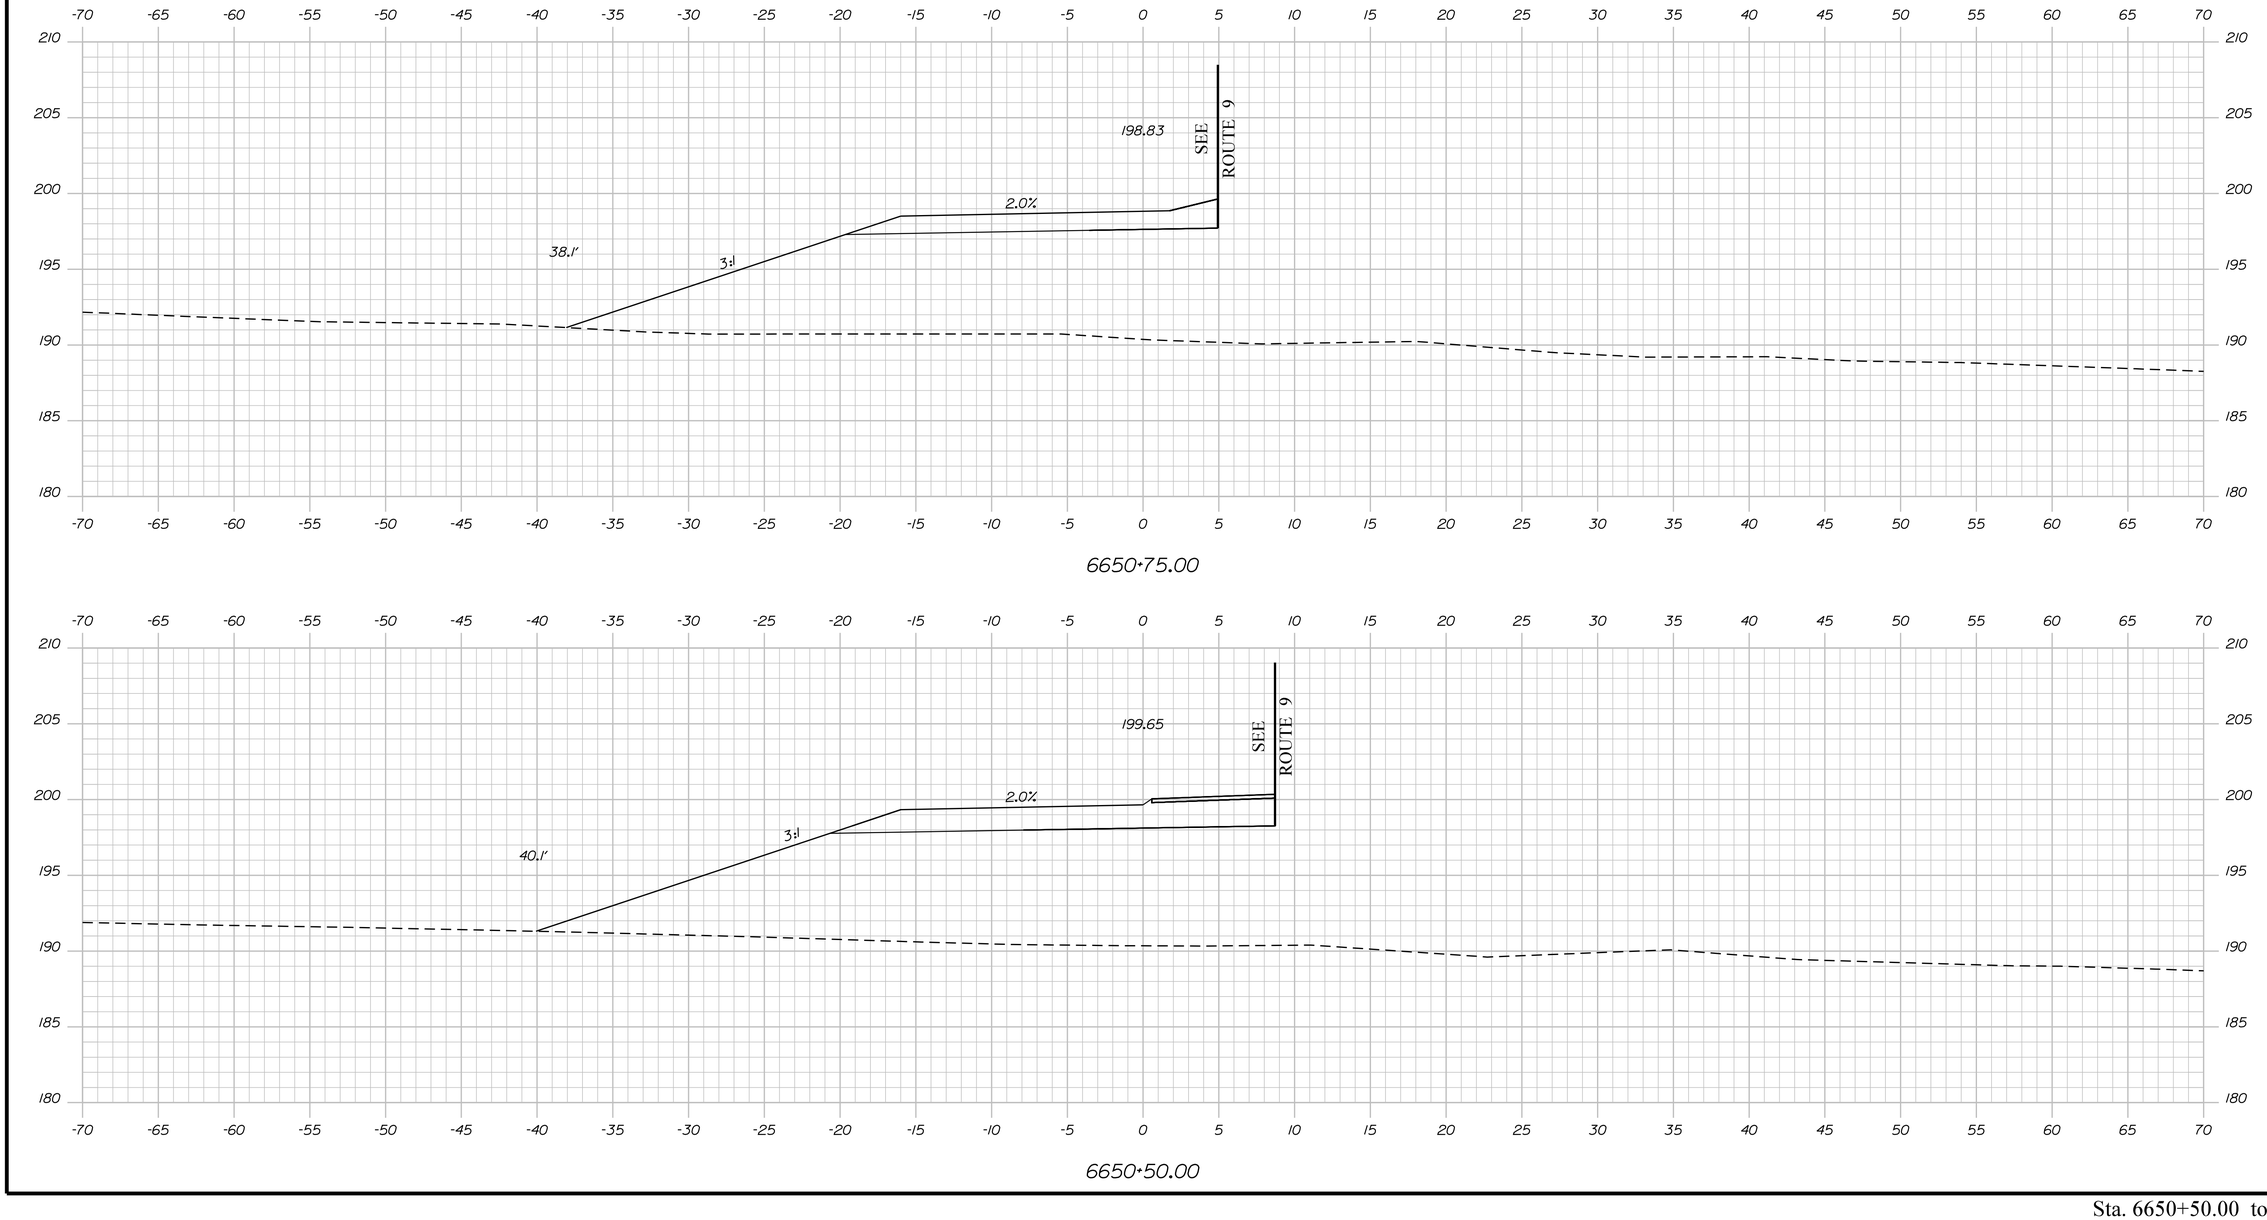

Filename: ...\HIGHWAY\MSTA\Xsect_Line66.dgn Division: HIGHWAY Username: common Date:9/30/2021

STATE OF MAINE
DEPARTMENT OF TRANSPORTATION

1891500

WIN
018915.00

PROJ. MANAGER	R. MOULTON	BY	DATE
DESIGN-DETAILED	D.PRIDE		SEP. 2021
CHECKED-REVIEWED			
DESIGN2-DETAILED2			
DESIGN3-DETAILED3			
REVISIONS 1			
REVISIONS 2			
REVISIONS 3			
REVISIONS 4			
FIELD CHANGES			

SIGNATURE

P.E. NUMBER

DATE

BREWER TO EDDINGTON
I-395/ROUTE 9 CONNECTOR


UTILITY ENTRANCES
CROSS SECTIONS

SHEET NUMBER


H455

OF 460


Sta. 6650+50.00 to Sta. 6650+75.00

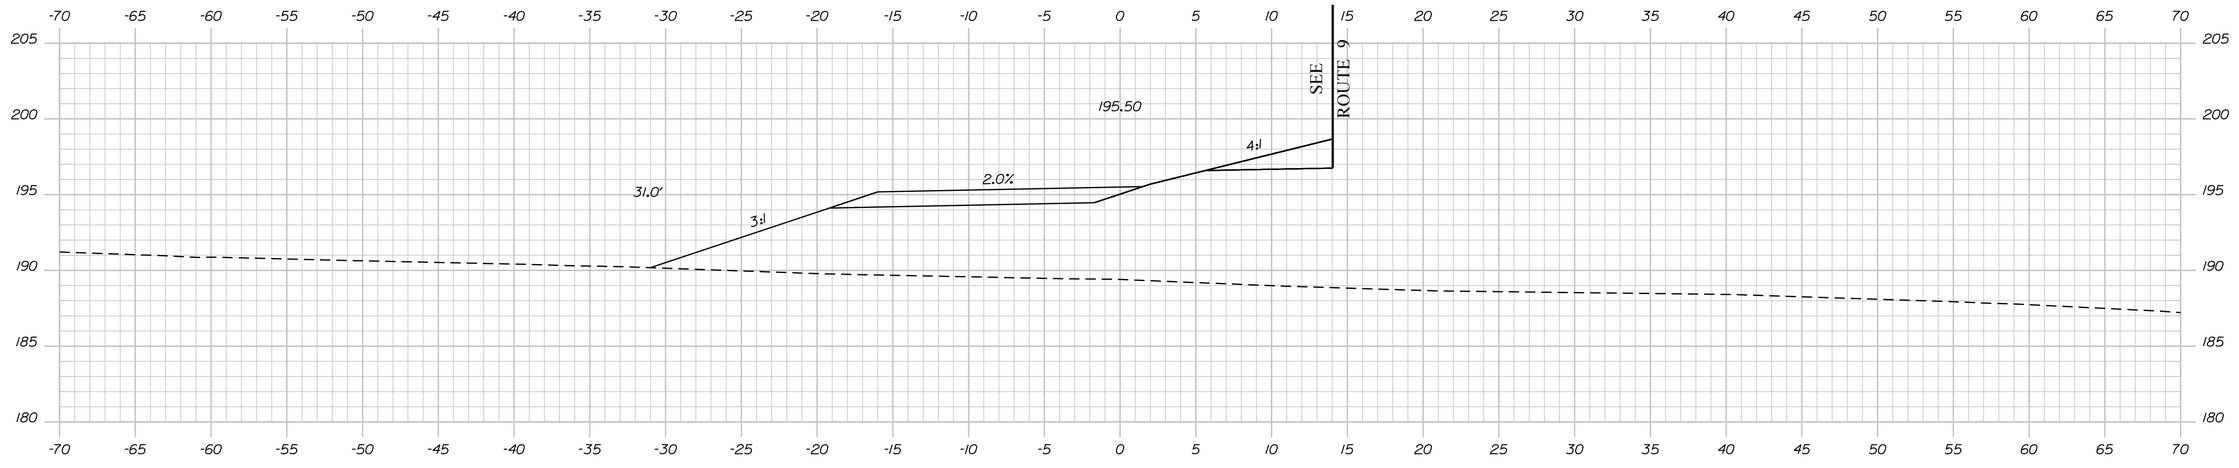

6651+50.00

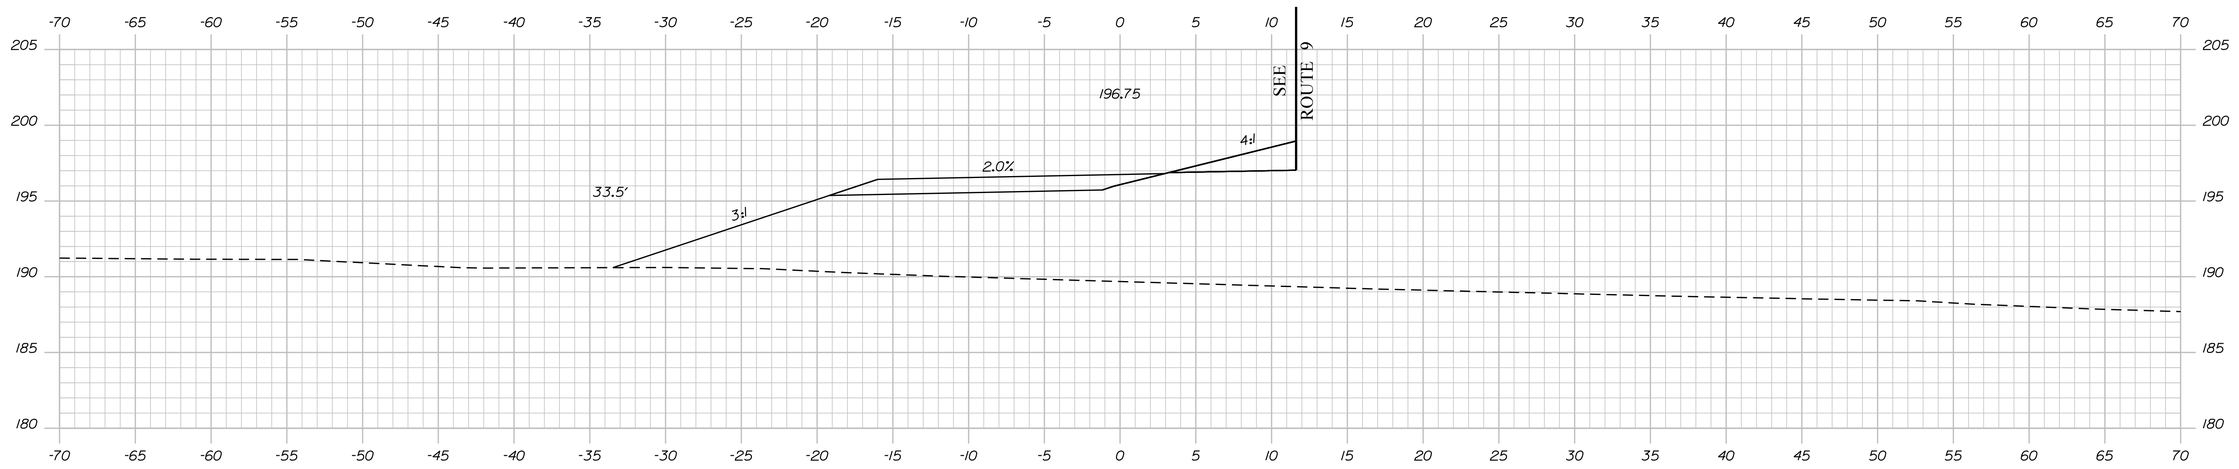

6651+25.00

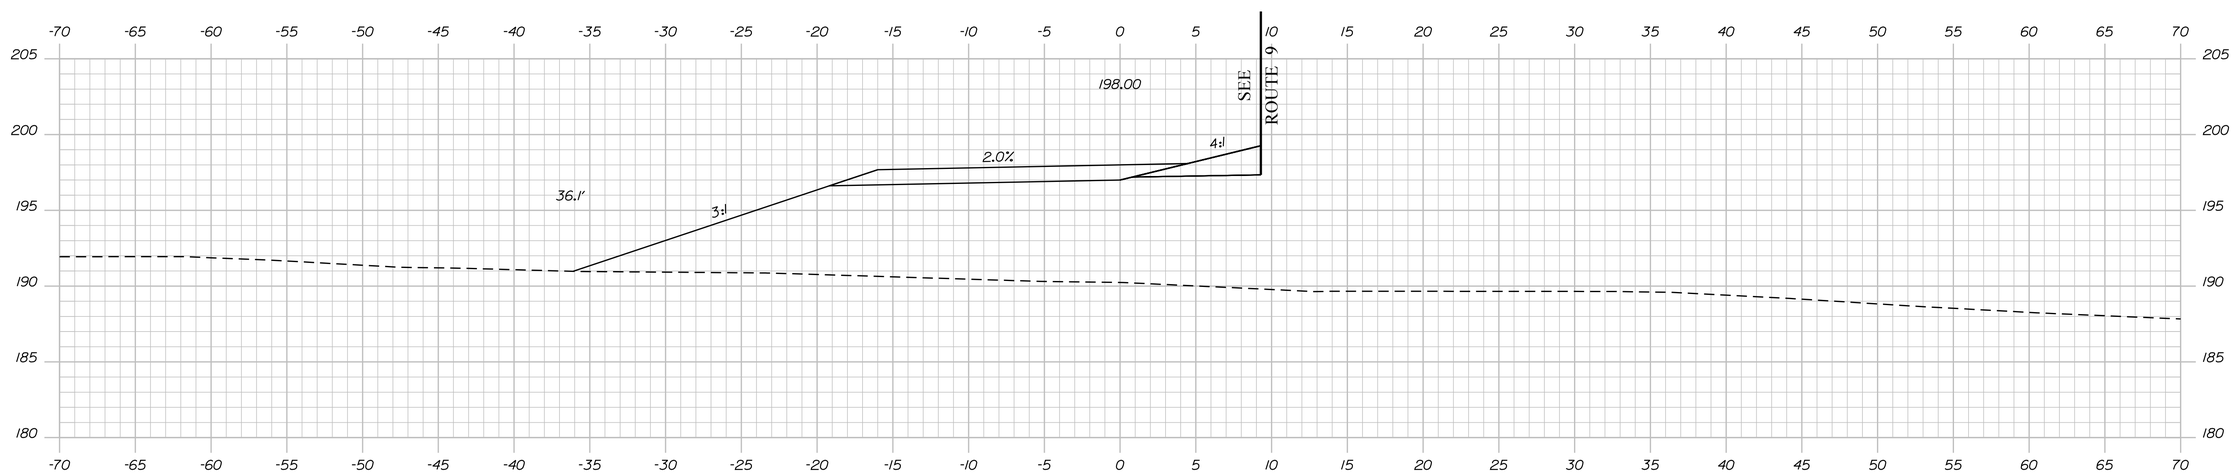

6651+00.00

STATE OF MAINE
DEPARTMENT OF TRANSPORTATION

1891500

WIN
018915.00

	BY	DATE
PROJ. MANAGER	R. MOULTON	
DESIGN-DETAILED	D.PRIDE	SEP. 2021
CHECKED-REVIEWED		
DESIGN2-DETAILED2		
DESIGN3-DETAILED3		
REVISIONS 1		
REVISIONS 2		
REVISIONS 3		
REVISIONS 4		
FIELD CHANGES		

SIGNATURE

P.E. NUMBER

DATE

BREWER TO EDDINGTON
I-395/ROUTE 9 CONNECTOR

UTILITY ENTRANCES
CROSS SECTIONS


SHEET NUMBER

H456


OF 460

Sta. 6651+00.00 to Sta. 6651+50.00


Filename: ...\HIGHWAY\MSTA\Xsect_Line66.dgn Division: HIGHWAY Username: common Date:9/30/2021

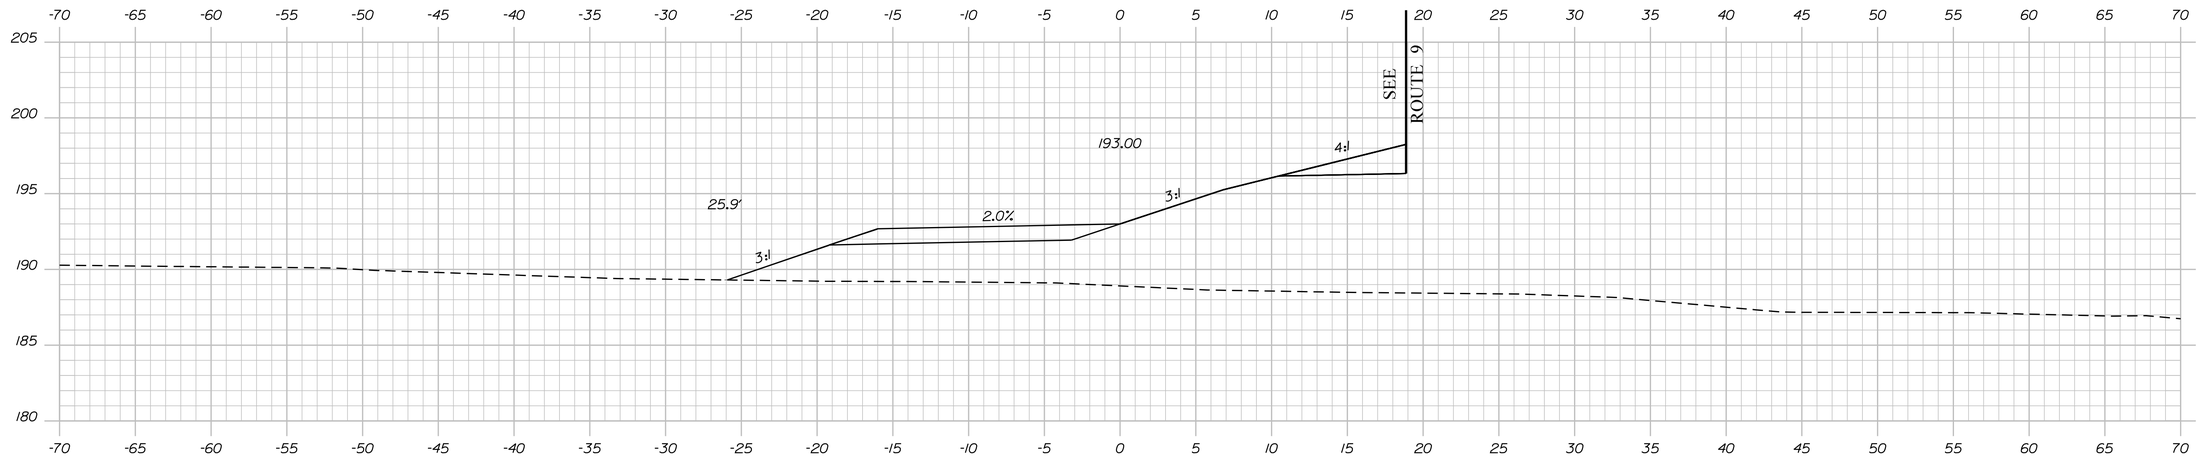

6652+00.00

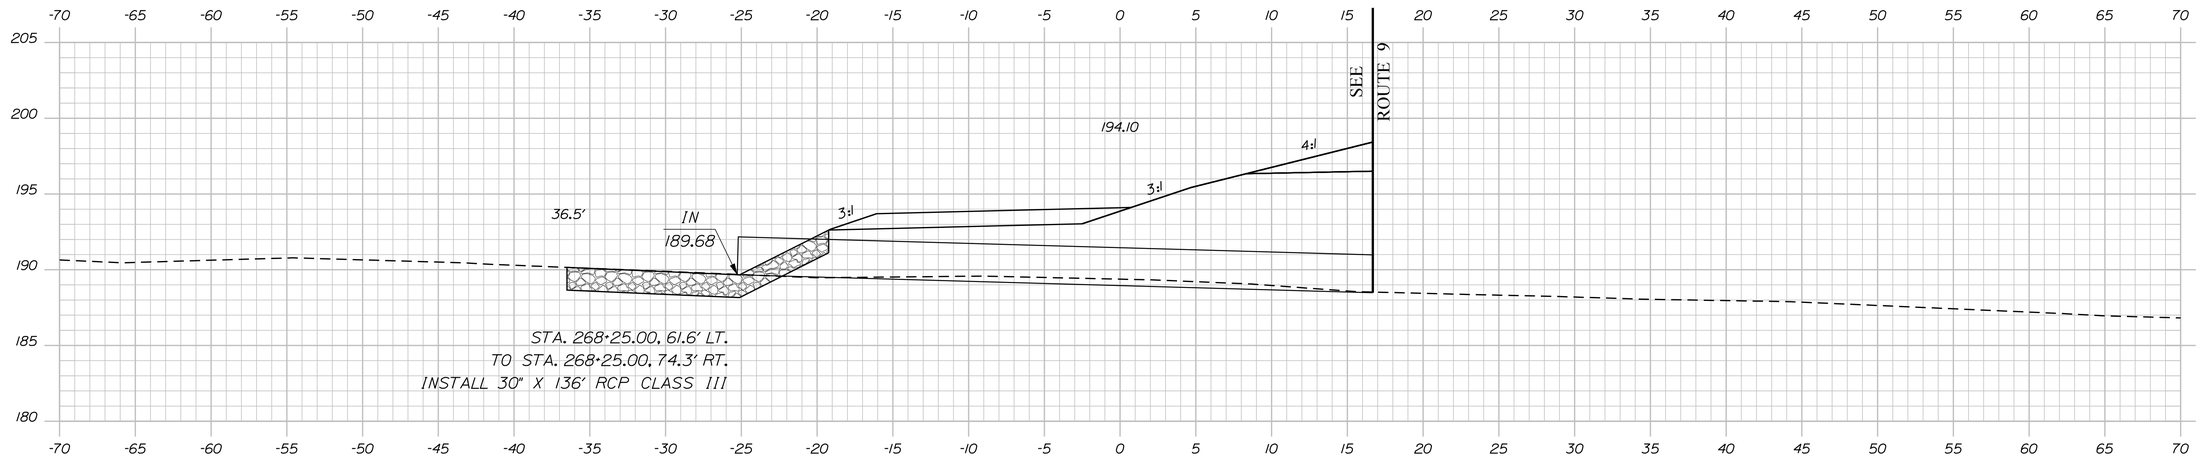

6651+78.10

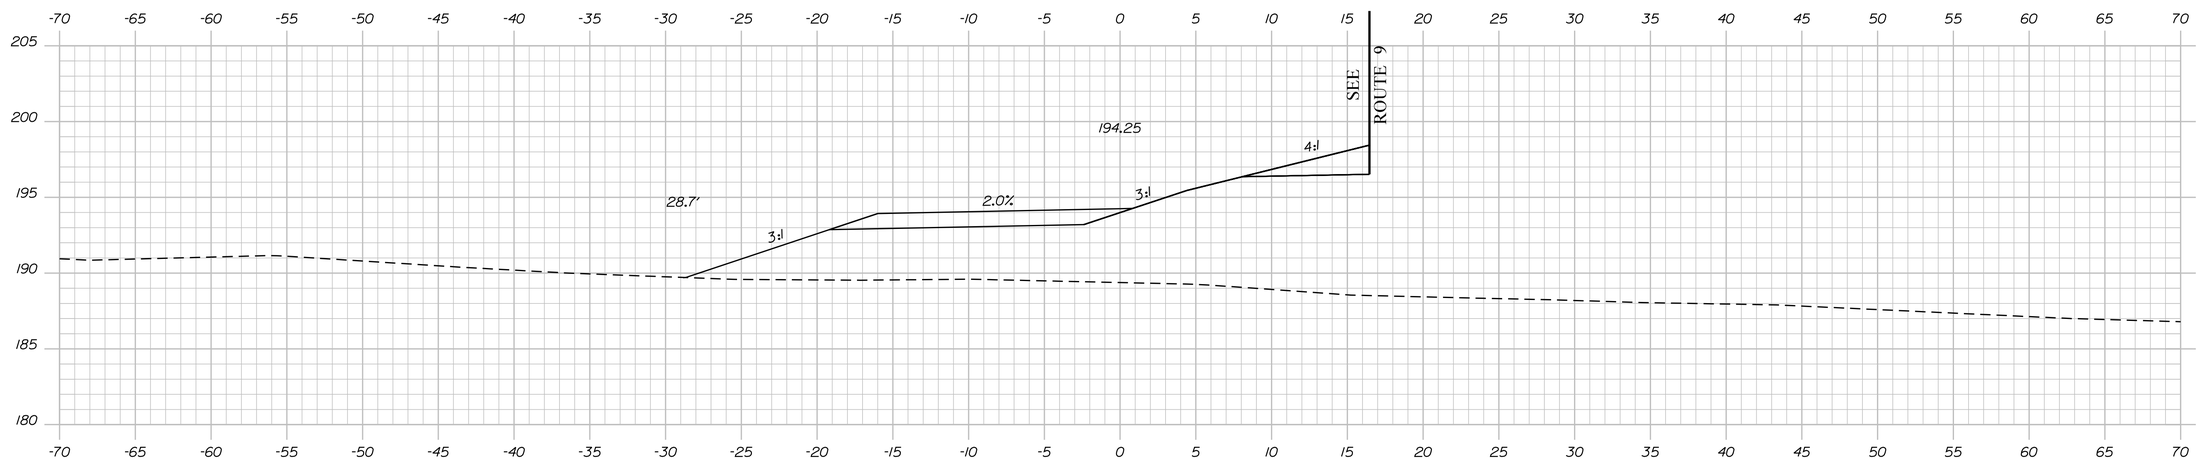

6651+75.00

STATE OF MAINE
DEPARTMENT OF TRANSPORTATION

1891500

WIN
018915.00

	BY	DATE
PROJ. MANAGER	R. MOULTON	
DESIGN-DETAILED	D.PRIDE	SEP. 2021
CHECKED-REVIEWED		
DESIGN2-DETAILED2		
DESIGN3-DETAILED3		
REVISIONS 1		
REVISIONS 2		
REVISIONS 3		
REVISIONS 4		
FIELD CHANGES		

SIGNATURE

P.E. NUMBER

DATE

BREWER TO EDDINGTON
I-395/ROUTE 9 CONNECTOR

UTILITY ENTRANCES
CROSS SECTIONS


SHEET NUMBER

H457

OF 460

Sta. 6651+75.00 to Sta. 6652+00.00

Filename: ...\HIGHWAY\MSTA\Xsect_Line66.dgn Division: HIGHWAY Username: common Date:9/30/2021

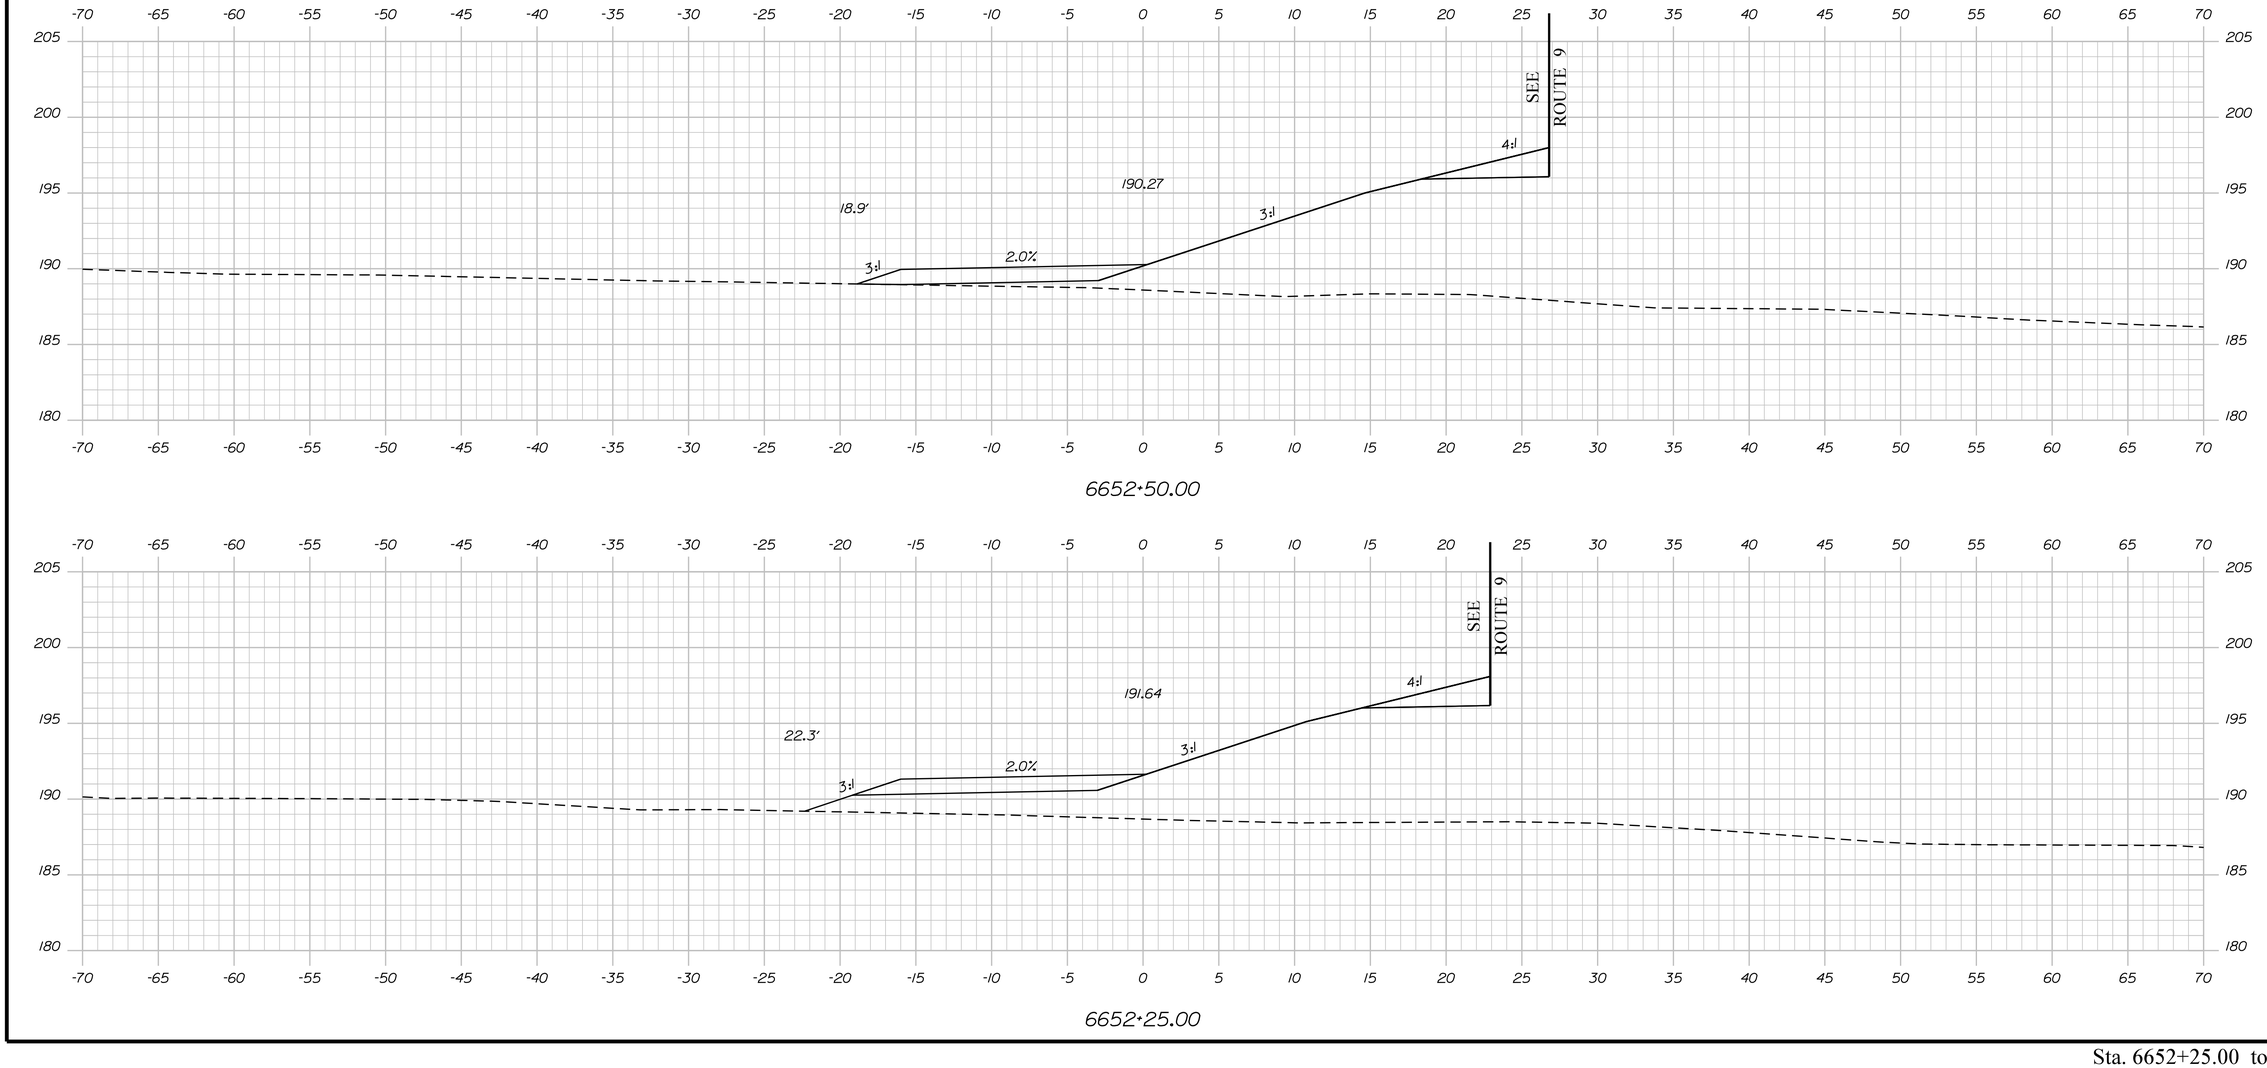

Sta. 6652+25.00 to Sta. 6652+50.00

STATE OF MAINE
DEPARTMENT OF TRANSPORTATION

1891500

WIN
018915.00

PROJ. MANAGER	R. MOULTON	DATE	
DESIGN-DETAILED	D.PRIDE	BY	
CHECKED-REVIEWED		DATE	SEP. 2021
DESIGN2-DETAILED2			
DESIGN3-DETAILED3			
REVISIONS 1			
REVISIONS 2			
REVISIONS 3			
REVISIONS 4			
FIELD CHANGES			

SIGNATURE

P.E. NUMBER

DATE

BREWER TO EDDINGTON
I-395/ROUTE 9 CONNECTOR


UTILITY ENTRANCES
CROSS SECTIONS

SHEET NUMBER

H458

OF 460

Filename: ...\HIGHWAY\MSTA\Xsect_Line66.dgn Division: HIGHWAY Username: common Date:9/30/2021

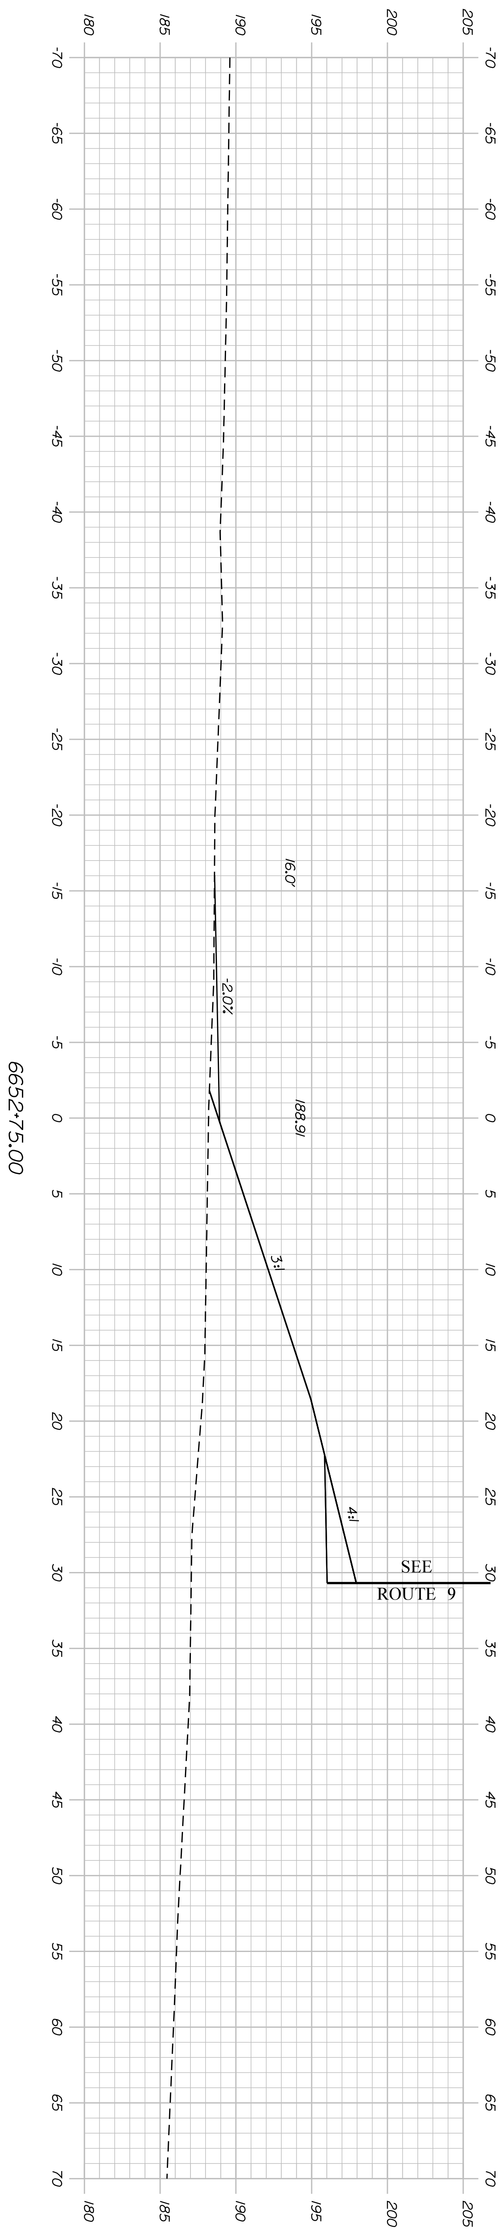

Sta. 6652+75.00 to Sta. 6652+75.00

H459

SHEET NUMBER

OF 460

BREWER TO EDDINGTON
I-395/ROUTE 9 CONNECTOR

UTILITY ENTRANCES
CROSS SECTIONS

		BY	DATE
PROJ. MANAGER	R. MOULTON		
DESIGN-DETAILED	D.PRIDE		SEP. 2021
CHECKED-REVIEWED			
DESIGN2-DETAILED2			
DESIGN3-DETAILED3			
REVISIONS 1			
REVISIONS 2			
REVISIONS 3			
REVISIONS 4			
FIELD CHANGES			

SIGNATURE


P.E. NUMBER

DATE

STATE OF MAINE
DEPARTMENT OF TRANSPORTATION

1891500

WIN
018915.00

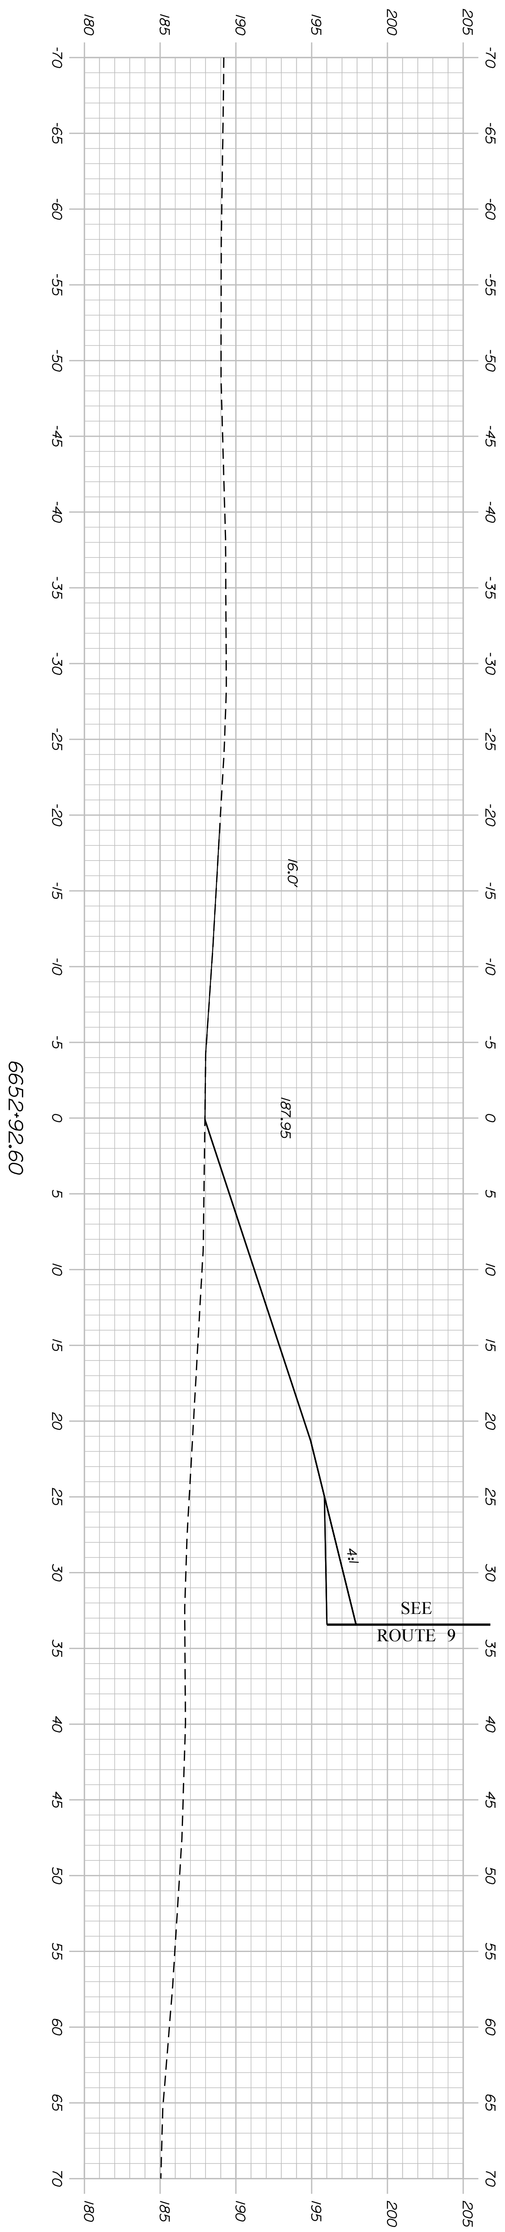

Sta. 6652+92.60 to Sta. 6652+92.60

H460

SHEET NUMBER

OF 460

BREWER TO EDDINGTON
I-395/ROUTE 9 CONNECTOR
UTILITY ENTRANCES
CROSS SECTIONS

		BY	DATE
PROJ. MANAGER	R. MOULTON		
DESIGN-DETAILED	D.PRIDE		SEP. 2021
CHECKED-REVIEWED			
DESIGN2-DETAILED2			
DESIGN3-DETAILED3			
REVISIONS 1			
REVISIONS 2			
REVISIONS 3			
REVISIONS 4			
FIELD CHANGES			

SIGNATURE

P.E. NUMBER

DATE

STATE OF MAINE
DEPARTMENT OF TRANSPORTATION

1891500

WIN
018915.00

STATE OF MAINE
DEPARTMENT OF TRANSPORTATION

SPECIFICATIONS

Design: Load and Resistance Factor Design per AASHTO LRFD Bridge Design Specifications, Ninth Edition 2020.

DESIGN LOADING

Live Load ..... HL - 93 Modified for Strength I

STRUCTURE LIST

Structure	Station
Felts Brook Bridge, No. 6642	55+08
Felts Tributary Bridge, No. 6643	64+14
Snow Scooter Bridge, No. 6644	77+00
Critter Crossing # 1, No. 6650	272+35
Eaton Tributary Bridge, No. 6651	273+48
White Tail Crossing Bridge, No. 6652	275+88
Snow Sled Bridge, No. 6653	284+27
Critter Crossing #2, No. 6654	289+11

BREWER-EDDINGTON
PENOBSCOT COUNTY
I-395 - ROUTE 9 CONNECTOR
LARGE PRECAST BOX CULVERTS
FEDERAL AID PROJECT NO. 1891500

LIST OF DRAWINGS

Title Sheet B1
Plan - Felts Brook Bridge B2
Profile - Felts Brook Bridge B3
Boring Location Plan & Interpretive Subsurface Profile B4
Culvert Interpretive Subsurface Cross Section B5
Precast Box Details - Felts Brook Bridge B6
Pile Cap Details - Felts Brook Bridge B7
Reinforcing Steel Schedule - Felts Brook Pile Cap B8
Cross Sections - Felts Brook B9- B14
Plan and Profile - Felts Tributary Bridge B15
Boring Location Plan & Interpretive Subsurface Profile B16
Precast Box Details - Felts Tributary Bridge B17
Plan and Profile - Snow Scooter Bridge B18
Boring Location Plan & Interpretive Subsurface Profile B19
Precast Box Details - Snow Scooter Bridge B20
Plan - Station 272+36 Through 275+89 ..... B21
Profile - Station 272+36 Through 275+89 ..... B22
Site And Subsurface Exploration Location Plan B23
Interpretive Subsurface Profile B24
Precast Box Details - Critter Crossing # 1 ..... B25
Precast Box Details - Eaton Tributary Bridge B26
Precast Box Details - White Tail Crossing Bridge B27
Plan and Profile - Snow Sled Bridge B28
Boring Location Plan & Interpretive Subsurface Profile B29
Precast Box Details - Snow Sled Bridge B30
Plan and Profile - Critter Crossing # 2 ..... B31
Boring Location Plan & Interpretive Subsurface Profile B32
Precast Box Details - Critter Crossing # 2 ..... B33

MATERIALS

Concrete:
- Precast ..... Class "P"
- All Other ..... Class "A"

Reinforcing Steel ..... ASTM A 615, Grade 60
Welded Wire Reinforcement ..... ASTM A185 OR ASTM A497

BASIC DESIGN STRESSES

Precast Concrete ..... f 'c = 5,000 psi
Concrete ..... f 'c = 4,000 psi
Reinforcing Steel ..... f y = 60,000 psi
Welded Wire Reinforcing ..... f y = 65,000 psi

PROJECT LOCATION — Starting in Brewer at the intersection of I-395 and Wilson Street (Route 1A). Ending in Eddington on Route 9 approximately 1000' west of where Route 9 crosses Meadow Brook.

1891500 WIN 018915.00

STATE OF MAINE
DEPARTMENT OF TRANSPORTATION
APPROVED — DATE
COMMISSIONER:
CHIEF ENGINEER:

STATE OF MAINE — Joshua Paul Hasbrouck 14372 — LICENSED PROFESSIONAL ENGINEER
Joshua Paul Hasbrouck
SIGNATURE
14372
P.E. NUMBER
14 Sep 2021
DATE

PROJECT INFORMATION

PROGRAM	BRIDGE
PROJECT MANAGER	M. WIGHT
DESIGNER	J. HASBROUCK
CONSULTANT	
PROJECT RESIDENT	
CONTRACTOR	
PROJECT COMPLETION DATE	

BREWER - EDDINGTON
I-395/ROUTE 9 CONNECTOR

TITLE SHEET

SHEET NUMBER
B1

Filename:\0B1_Title (Stream and Snowmobile).dgn Division: BRIDGE Username: Joshua.P.Hasbrouck Date:9/14/2021

Filename: ...\0B2_Plan_FeltsBrook.dgn Division: BRIDGE Username: common Date:9/14/2021

NOTES:

1. The slopes at the end of the culvert shall have riprap slope protection up to an elevation of 83.5 feet.

2. In areas that are not part of the highway embankment, common borrow for streambed reconstruction may be replaced with excavated native material.

3. Granular Borrow placed in the Excavation limits of the box shall meet the requirements of Subsection 703.19, Material for Underwater Backfill.

4. The hydrologic report at the bridge site may be accessed at the MaineDOT web address. The hydrologic report is based on MaineDOT's interpretation of the information obtained for the subject site. No assurance is given that the information or the conclusions of the report will be representative of actual conditions at the time of construction.

5. Seed disturbed areas outside of the embankment fill line with Special Seeding - Wetland Restoration using Pay Item 618.147, except for the center channel areas where water is flowing.

6. Place Dirty Borrow 2 inches deep on all regraded lowland areas outside of the embankment fill line, but not within the excavated channel.

7. Place a 24-in. wide strip of Erosion Control Blanket on the sideslopes along the top of the riprap and behind the wingwalls and headwalls.

8. The Precast Box Culvert has already been ordered by the Department as part of WIN 018915.70. See Special Provision 534 for more information.

PLAN

25 0 25 50

Scale of Feet

CURVE DATA #3
PI = 6+18.79
D = 57°17'44.8"
Δ = 37°30'41.3" Rt.
R = 100.00'
L = 65.47'
T = 33.96'
E = 5.61'

CURVE DATA #2
PI = 4+22.12
D = 76°23'39.7"
Δ = 48°07'03.3" Lt.
R = 75.00'
L = 62.99'
T = 33.48'
E = 7.14'

RAMP D
PI = 16°59'06.9"
D = 0°15'09.6"
Δ = 0°44'00.1"
R = 378°29'54.2"
L = 7.67'
E = 0.08'

RAMP E
PI= 700+65.49
D = 3°49'11.0"
Δ = 5°00'00.0" RT.

CURVE DATA#1
PI=2+02.40
D=190°59'09.4"
Δ=50°00'00.0" LT.
R=30.00'
L=26.18'
T=13.99'
E=3.10'

Match Existing
Stabilized Section (Typ.)
5'-0" (Typ.)
PT=STA. 6+50.30
℄ Proposed Streambed
PC = STA. 5+84.83
Grade 6" Deep, 10' Wide Swale To Carry Flow From RCP Outlet To Stream As Directed By The Resident. Use Erosion Control Blanket As Needed.
Stream Bottom (Typ.)
Channel Bank Angle Point (Typ.)
PT = STA. 4+51.62
℄ Precast Concrete Box Culvert Station 55+08
PC =STA. 3+88.63
Plain Riprap (Typ.)
24" x 136' RCP
5'0' Skew
PC=STA. 1+88.44
POB=STA. 1+52.50
PT=STA. 2+14.59
Match Existing
N74°23'01.30"W
N23°34'02.00"E
N26°25'58.00"W
RAMP D
RAMP E

STATE OF MAINE
DEPARTMENT OF TRANSPORTATION

1891500

WIN 018915.00

BRIDGE NO. 6642

BRIDGE PLANS

	BY	DATE
PROJ. MANAGER	M. WIGHT	
DESIGN-DETAILED	J.HASBROUCK	AUG. 2021
CHECKED-REVIEWED	R. MYERS	AUG. 2021
DESIGN2-DETAILED2	M. GRAY	
DESIGN3-DETAILED3		
REVISIONS 1		
REVISIONS 2		
REVISIONS 3		
REVISIONS 4		
FIELD CHANGES		

SIGNATURE

P.E. NUMBER


DATE

BREWER - EDDINGTON
I-395/ROUTE 9 CONNECTOR

PLAN - FELTS BROOK BRIDGE

SHEET NUMBER

B2

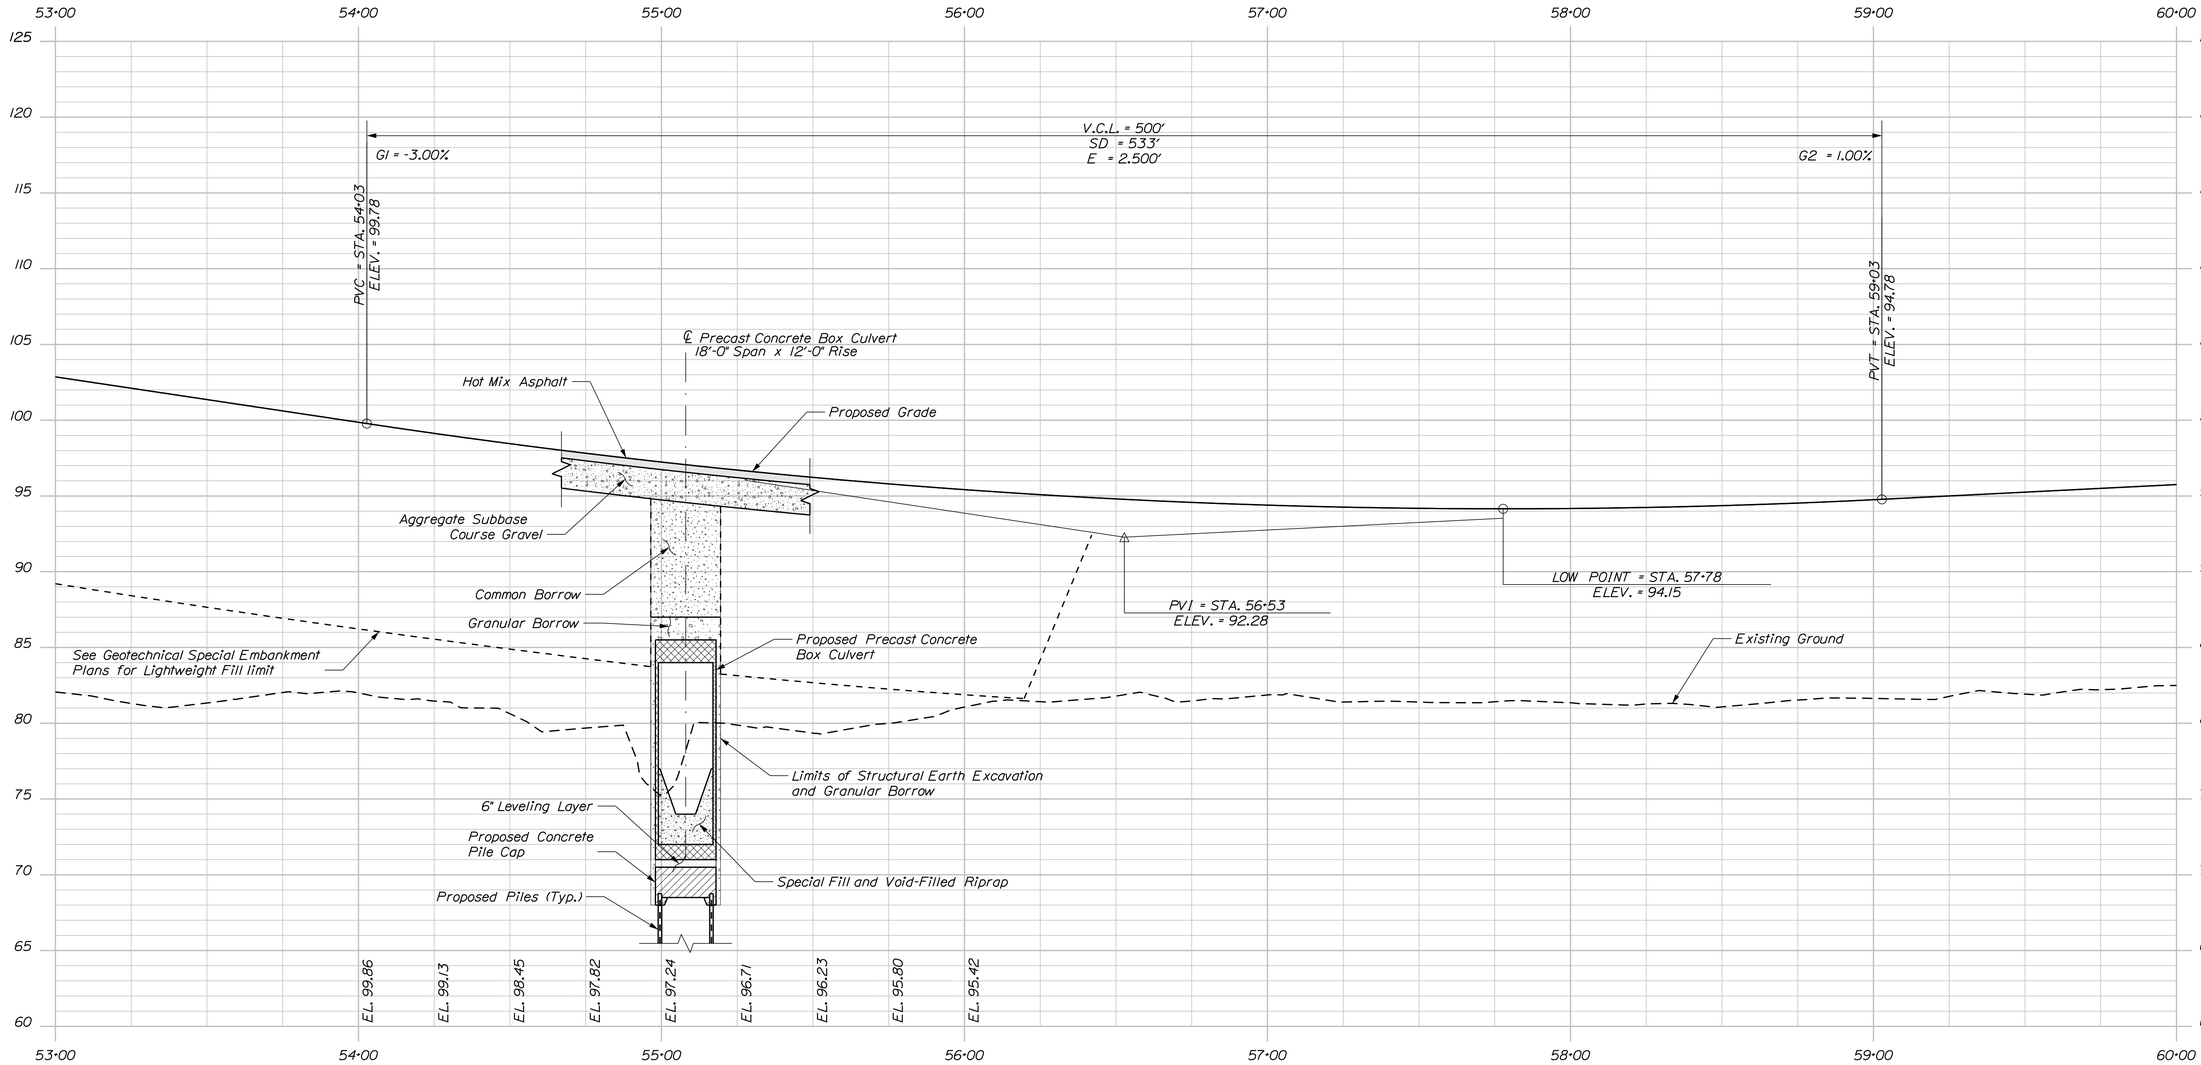

PROFILE

Filename: ...\0B3_Profile_FeltsBrook.dgn Division: BRIDGE Username: common Date:9/14/2021

STATE OF MAINE
DEPARTMENT OF TRANSPORTATION

1891500

WIN 018915.00

BRIDGE NO. 6642

BRIDGE PLANS

PROJ. MANAGER	M. WIGHT		
DESIGN-DETAILED	J.HASBROUCK	R. MAYER	AUG. 2021
CHECKED-REVIEWED	R. MYERS		AUG. 2021
DESIGN2-DETAILED2	M. GRAY		
DESIGN3-DETAILED3			
REVISIONS 1			
REVISIONS 2			
REVISIONS 3			
REVISIONS 4			
FIELD CHANGES			

SIGNATURE

P.E. NUMBER

DATE


BREWER - EDDINGTON
I-395/ROUTE 9 CONNECTOR

PROFILE - FELTS BROOK BRIDGE

SHEET NUMBER


B3

Filename: ...\V092-CD Plan Profile_FeltsBrook.dgn Division: Username: Date:9/3/2021

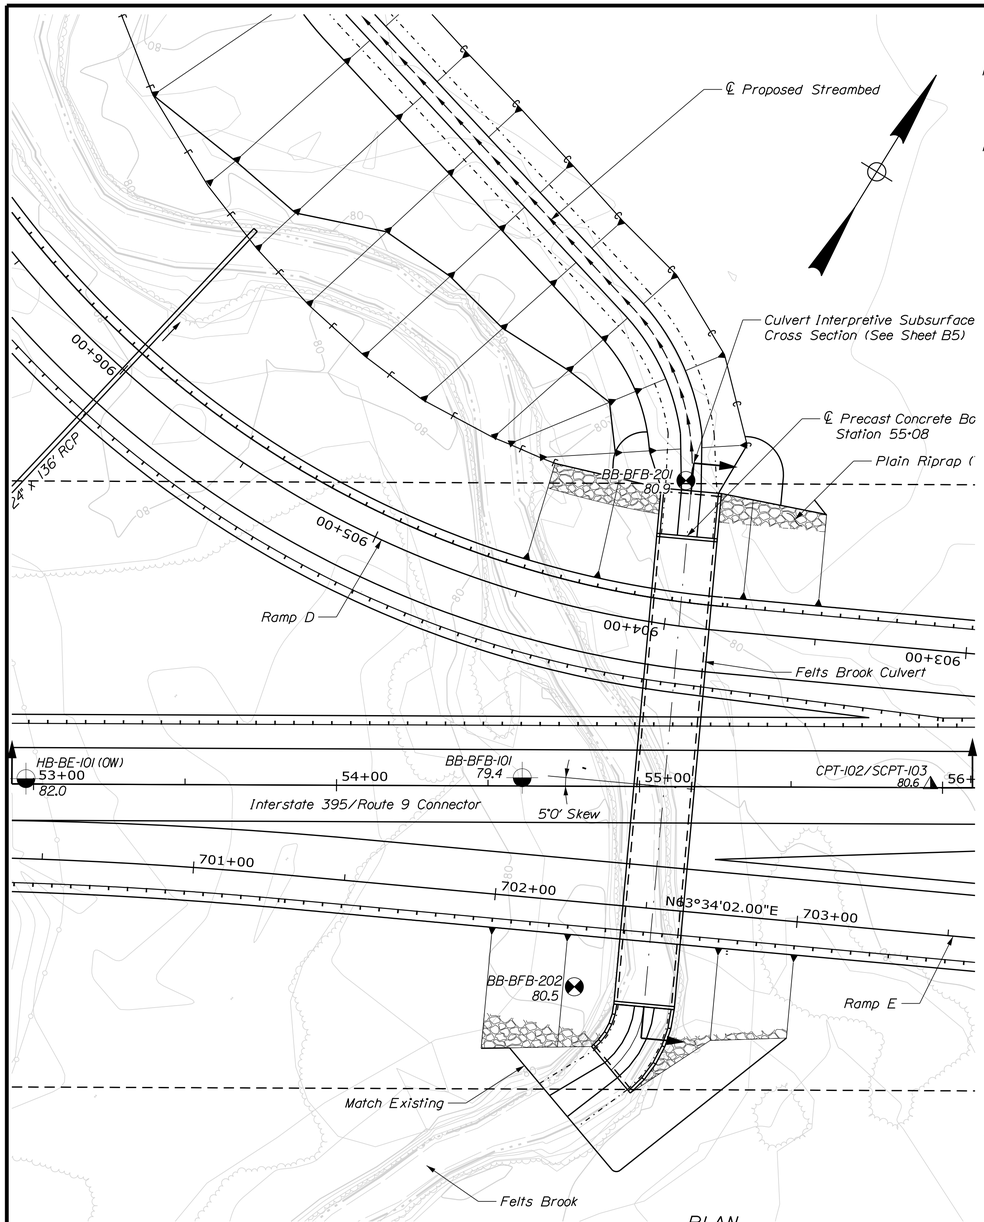

PLAN

25 0 25 50
Scale of Feet

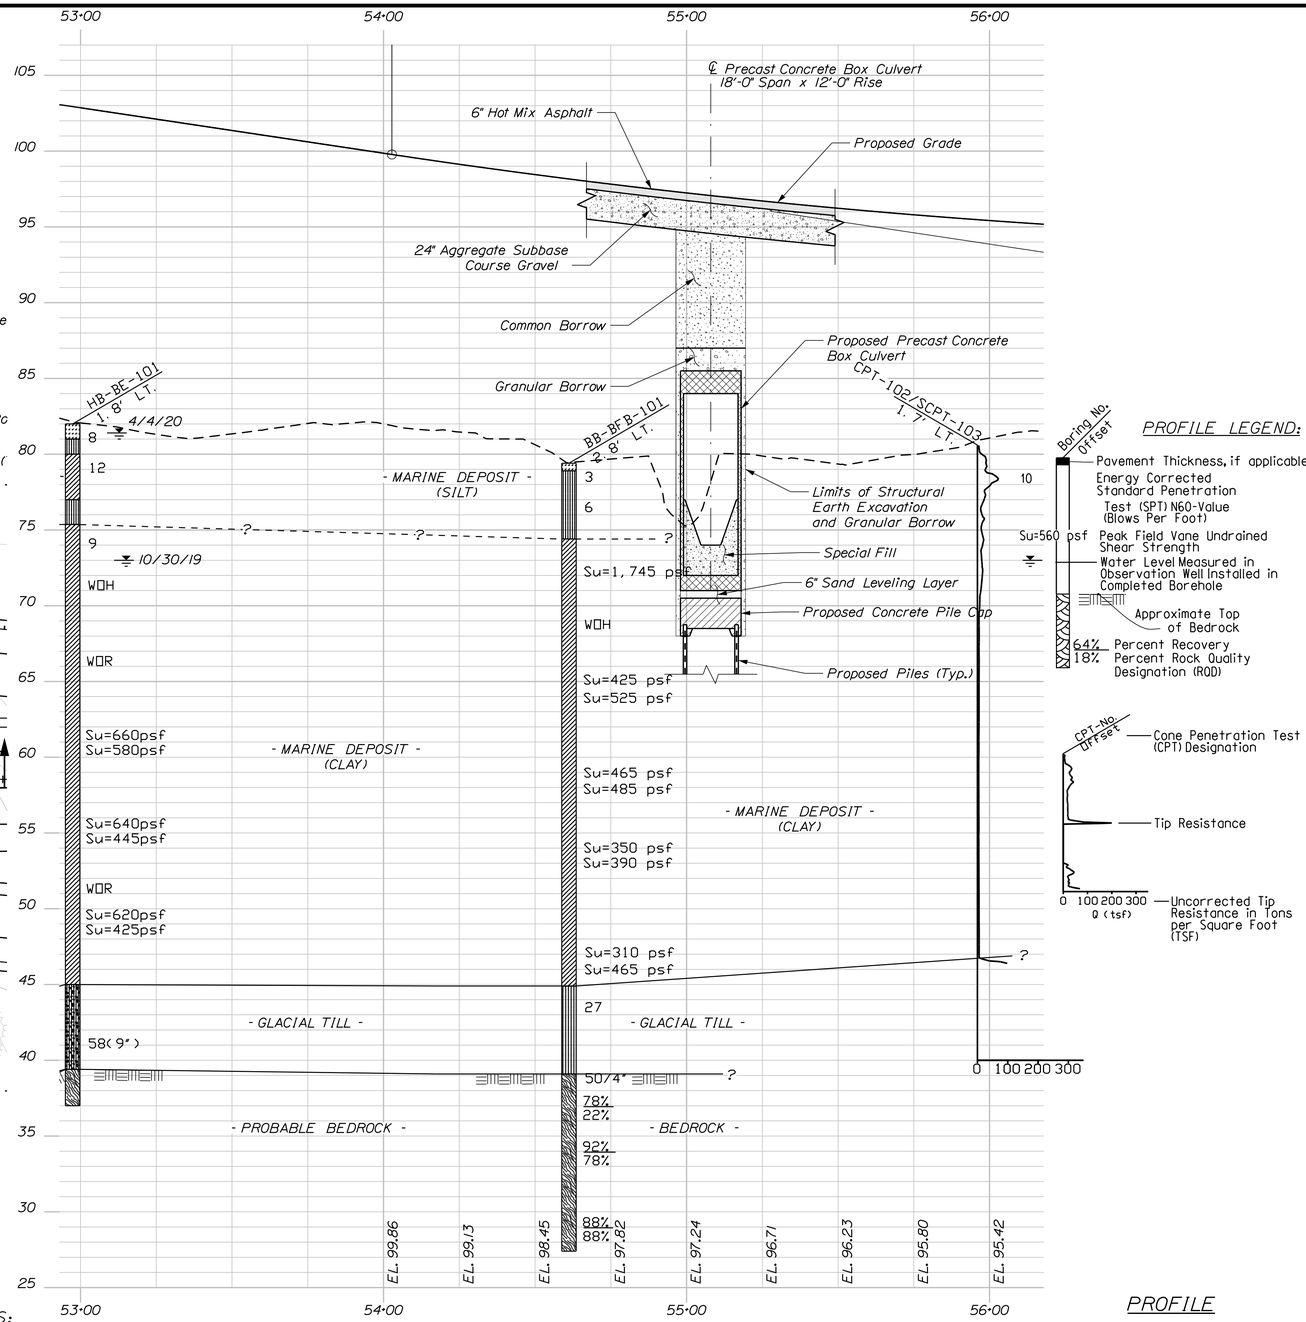

PROFILE

Horiz. 25 0 25 50
Vert. 5 0 5 10
Scale of Feet

PROFILE LEGEND:

- Boring No. / Offset
- Pavement Thickness, if applicable
- Energy Corrected Standard Penetration Test (SPT) N60-Value (Blows Per Foot)
- Su=560 psf Peak Field Vane Undrained Shear Strength
- Water Level Measured in Observation Well Installed in Completed Borehole
- Approximate Top of Bedrock
- 64% Percent Recovery
- 18% Percent Rock Quality Designation (RQD)
- CPT-No. / Offset — Cone Penetration Test (CPT) Designation
- Tip Resistance
- 0 100 200 300 Qt (tsf) — Uncorrected Tip Resistance in Tons per Square Foot (TSF)

PLAN LEGEND:

- BB-BFB-101 / 79.3 — DESIGNATION, AS-DRILLED LOCATION AND GROUND SURFACE ELEVATION OF PRELIMINARY DESIGN PHASE (PHASE 1) BRIDGE (BB) OR HIGHWAY (HB) TEST BORING DRILLED BY NORTHERN TEST BORINGS, INC. OF GORHAM, MAINE UNDER THE DIRECTION OF HALEY & ALDRICH IN JULY 2018
- BB-BFB-202 / 80.47 — DESIGNATION, AS-DRILLED LOCATION AND GROUND SURFACE ELEVATION OF FINAL DESIGN PHASE (PHASE 1) BRIDGE (BB) TEST BORING DRILLED BY NEW ENGLAND BORING CONTRACTORS OF HERMON, MAINE UNDER THE DIRECTION OF HALEY & ALDRICH IN NOVEMBER AND DECEMBER 2020 AND FEBRUARY 2021
- CPT-102/SCPT-103 / 97.7 — DESIGNATION, AS-DRILLED LOCATION AND GROUND SURFACE ELEVATION OF PIEZOCONE (CPT) AND SEISMIC PIEZOCONE (SCPT) PENETRATION TEST COMPLETED BY CONETEC, INC. OF WEST BERLIN, NEW JERSEY UNDER THE DIRECTION OF HALEY & ALDRICH IN OCTOBER AND NOVEMBER 2020
- (OW) — DENOTES OBSERVATION WELL INSTALLED IN COMPLETED BOREHOLE
- DESIGNATION, LOCATION, AND ORIENTATION OF CULVERT INTERPRETIVE SUBSURFACE PROFILE AND CROSS SECTION (THIS SHEET FOR PROFILE; SEE SHEET B5 FOR CROSS SECTION)

NOTES:

1. EXISTING AND PROPOSED SITE CONDITIONS, THE LOCATION AND ORIENTATION OF EXISTING SITE FEATURES, AND THE PROPOSED STRUCTURES ARE TAKEN FROM ELECTRONIC MICROSTATION FILES PROVIDED BY THE MAINE DEPARTMENT OF TRANSPORTATION.
2. THE PLAN LOCATIONS OF AND GROUND SURFACE ELEVATIONS AT TEST BORINGS SHOWN WERE DETERMINED UPON THE COMPLETION OF DRILLING BY THE MAINE DEPARTMENT OF TRANSPORTATION USING GPS SURVEY EQUIPMENT.
3. BORING OFFSET SHOWN ON THE PROFILE IS BASED ON PROPOSED I-395/ROUTE 9 CONNECTOR BASELINE.
4. THIS GENERALIZED INTERPRETIVE SUBSURFACE PROFILE IS INTENDED TO CONVEY TRENDS IN SUBSURFACE CONDITIONS. THE BOUNDARIES BETWEEN STRATA ARE APPROXIMATE AND IDEALIZED, AND HAVE BEEN DEVELOPED BY INTERPRETATIONS OF WIDELY SPACED EXPLORATIONS AND SAMPLES. ACTUAL SOIL AND ROCK TRANSITIONS MAY VARY AND ARE PROBABLY MORE ERRATIC.
5. ELEVATIONS ARE IN FEET AND REFERENCE THE NORTH AMERICAN VERTICAL DATUM OF 1988 (NAVD 88).
6. TEST BORINGS WERE MONITORED IN THE FIELD BY HALEY & ALDRICH, INC. GEOLOGIST OR GEOTECHNICAL ENGINEER.
7. REFER TO THE GEOTECHNICAL DESIGN REPORT FOR TEST BORING LOGS, ROCK CORE PHOTOGRAPHS, OBSERVATION WELL INSTALLATION AND GROUNDWATER MONITORING REPORTS, AND PIEZOCONE AND SEISMIC PIEZOCONE PENETRATION TEST REPORT.

HALEY ALDRICH

STATE OF MAINE
DEPARTMENT OF TRANSPORTATION

1891500

WIN 018915.00

BRIDGE PLANS

BRIDGE NO. 6642

	BY	DATE
M. WIGHT		
PROJ. MANAGER		
DESIGN-DETAILED	E. FORCE	6-18-21
CHECKED-REVIEWED	E. FORCE	8-31-21
DESIGN2-DETAILED2	----	----
DESIGN3-DETAILED3	----	----
REVISIONS 1	------	------
REVISIONS 2	------	------
REVISIONS 3	------	------
REVISIONS 4	------	------
FIELD CHANGES	------	------

SIGNATURE

P.E. NUMBER

DATE


I-395/ROUTE 9 CONNECTOR
FELTS BROOK BRIDGE
BREWER-EDDINGTON PENOBSCOT COUNTY

BORING LOCATION PLAN & INTERPRETIVE SUBSURFACE PROFILE

SHEET NUMBER


B4

Filename: ...\093_CD ISCS_FeltsBrook.dgn Division: Username: Date:9/3/2021

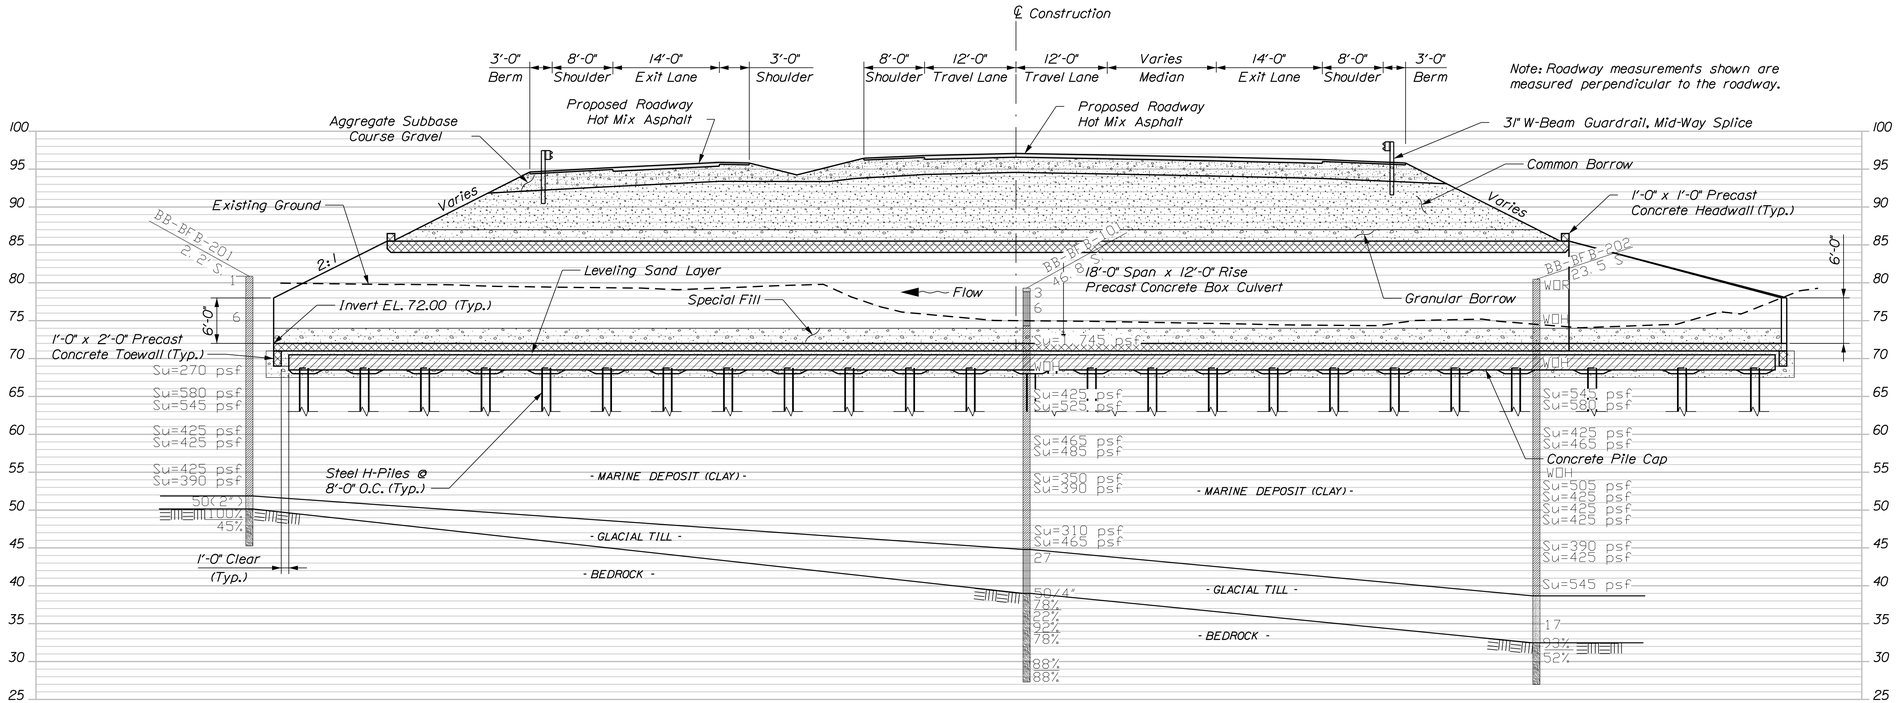

PROPOSED TYPICAL PRECAST CONCRETE BOX LONGITUDINAL SECTION


Section Along ℄ of Concrete Box at Sta. 55+08 Skewed 5° Ahead on Left

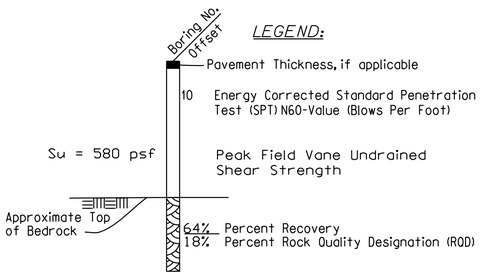

NOTES:

1. EXISTING AND PROPOSED SITE CONDITIONS. THE LOCATION AND ORIENTATION OF EXISTING SITE FEATURES, AND THE PROPOSED STRUCTURES ARE TAKEN FROM ELECTRONIC MICROSTATION FILES PROVIDED BY THE MAINE DEPARTMENT OF TRANSPORTATION.
2. THE PLAN LOCATIONS OF AND GROUND SURFACE ELEVATIONS AT TEST BORINGS SHOWN WERE DETERMINED UPON THE COMPLETION OF DRILLING BY THE MAINE DEPARTMENT OF TRANSPORTATION USING GPS SURVEY EQUIPMENT.
3. BORING OFFSET SHOWN ON THE PROFILE IS BASED ON PROPOSED CULVERT CENTERLINE.
4. THIS GENERALIZED INTERPRETIVE SUBSURFACE CROSS SECTION IS INTENDED TO CONVEY TRENDS IN SUBSURFACE CONDITIONS. THE BOUNDARIES BETWEEN STRATA ARE APPROXIMATE AND IDEALIZED, AND HAVE BEEN DEVELOPED BY INTERPRETATIONS OF WIDELY SPACED EXPLORATIONS AND SAMPLES. ACTUAL SOIL AND ROCK TRANSITIONS MAY VARY AND ARE PROBABLY MORE ERRATIC.
5. ELEVATIONS ARE IN FEET AND REFERENCE THE NORTH AMERICAN VERTICAL DATUM OF 1988 (NAVD 88).
6. TEST BORINGS WERE MONITORED IN THE FIELD BY HALEY & ALDRICH, INC. GEOLOGIST OR GEOTECHNICAL ENGINEER.
7. REFER TO THE GEOTECHNICAL DESIGN REPORT FOR TEST BORING LOGS, ROCK CORE PHOTOGRAPHS, OBSERVATION WELL INSTALLATION AND GROUNDWATER MONITORING REPORTS, AND PIEZOCONE AND SEISMIC PIEZOCONE PENETRATION TEST REPORT.

PROFILE

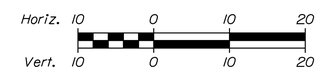

Scale of Feet

HALEY ALDRICH

STATE OF MAINE
DEPARTMENT OF TRANSPORTATION

1891500

WIN 018915.00

BRIDGE NO. 6642

BRIDGE PLANS

PROJ. MANAGER	M. WIGHT		
DESIGN-DETAILED	E. FORCE	K. POST	6-18-21
CHECKED-REVIEWED	E. FORCE	W. CHABBOURNE	8-31-21
DESIGN2-DETAILED2	----	----	------
DESIGN3-DETAILED3	----	----	------
REVISIONS 1	------	------	------
REVISIONS 2	------	------	------
REVISIONS 3	------	------	------
REVISIONS 4	------	------	------
FIELD CHANGES	------	------	------

SIGNATURE

P.E. NUMBER


DATE

I-395/ROUTE 9 CONNECTOR
FELTS BROOK BRIDGE
BREWER-EDDINGTON PENOBSCOT COUNTY


CULVERT INTERPRETIVE SUBSURFACE CROSS SECTION

SHEET NUMBER

B5

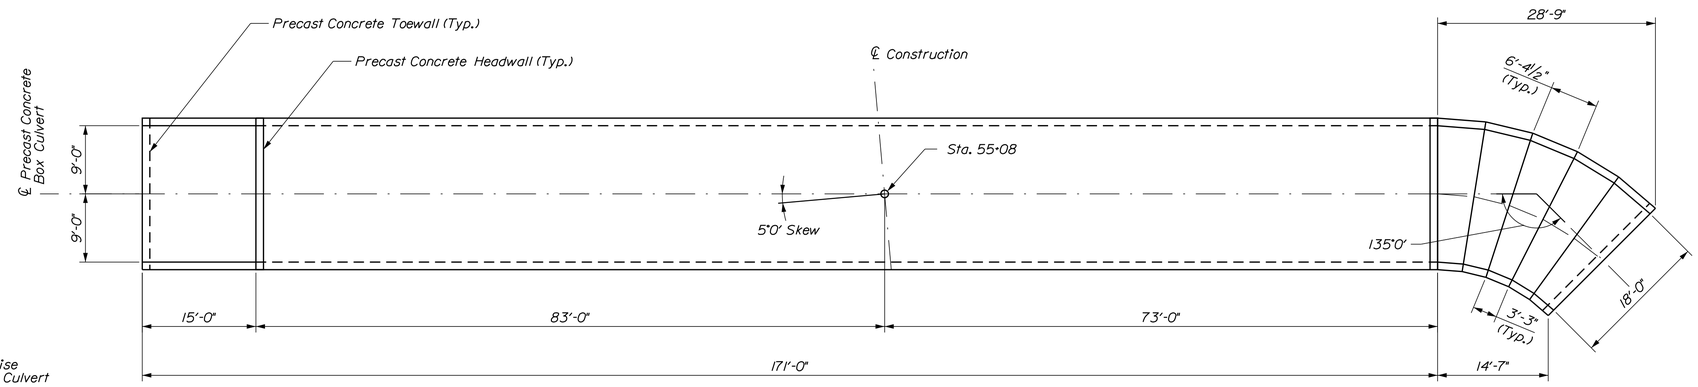

PROPOSED PRECAST CONCRETE BOX PLAN

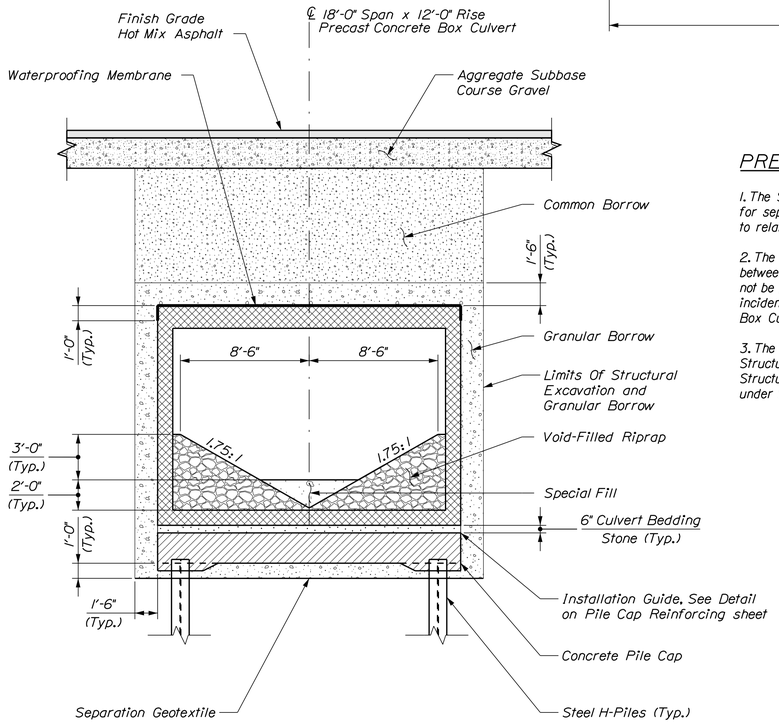

PROPOSED TYPICAL PRECAST CONCRETE BOX TRANSVERSE SECTION

PRECAST BOX NOTES

1. The Separation Geotextile will not be paid for separately, but will be considered incidental to related contract items.

2. The leveling layer of Culvert Bedding Stone between the pile cap and the Precast Box will not be paid for separately, but will be considered incidental to Pay Item 534.7101 Precast Concrete Box Culvert - State Supplied.

3. The pile cap will be considered a Minor Structure for the purposes of Structural Excavation. Structural Earth Excavation is incidental to it under Section 206.

PILE NOTES

1. The maximum factored pile load is 501 kips (including 77 kips allowed for downdrag) at the Strength I limit state.

2. H-pile material shall be ASTM A 572, Grade 50.

3. Estimate of piles required:

   Southern Zone: 15 - HP 14x89 @ 40 feet
   Center Zone: 16 - HP 14x89 @ 35 feet
   Northern Zone: 16 - HP 14x89 @ 25 feet

The order lengths of the piles shall include an additional 5 feet of length for each test pile to accommodate dynamic pile testing equipment.

4. All piles shall be equipped with a pile tip in accordance with Standard Specifications Subsection 501.048, Prefabricated Pile Tips and 711.10 H-Beam Piles, Splices and Tips.


5. Piles shall be driven to the required nominal resistance on or within bedrock in accordance with Standard Specification Section 501.

6. Piles shall not be out of position by more than 2 inches in any direction. The cutoff elevation of the piles shall be within 0.5 inches of the desired elevation.

7. The Contractor shall perform and submit a wave equation analysis for review and acceptance by the Resident. The maximum allowable driving stress is 0.90 times Fy. The submittal analyses shall include the proposed stopping criteria based on the wave equation analyses and the proposed driving system.

8. The Contractor shall perform 4 dynamic load tests with 24-hour (minimum) restrike tests to confirm the nominal resistance of the piles. The first dynamic load test shall be performed on the first production pile driven; the second test shall be completed at a different location within the pile group, as directed by the Resident. The first two dynamic pile tests and numerical evaluations of static axial pile resistance using signal matching shall be completed prior to production pile driving. The remaining dynamic load tests shall be performed at locations specified by the Resident. The required nominal resistance for the pile is the factored axial pile load divided by a resistance factor of 0.65 per LRFD Specifications.

9. Orientation of piles shall be as shown on the Pile Cap Plan.

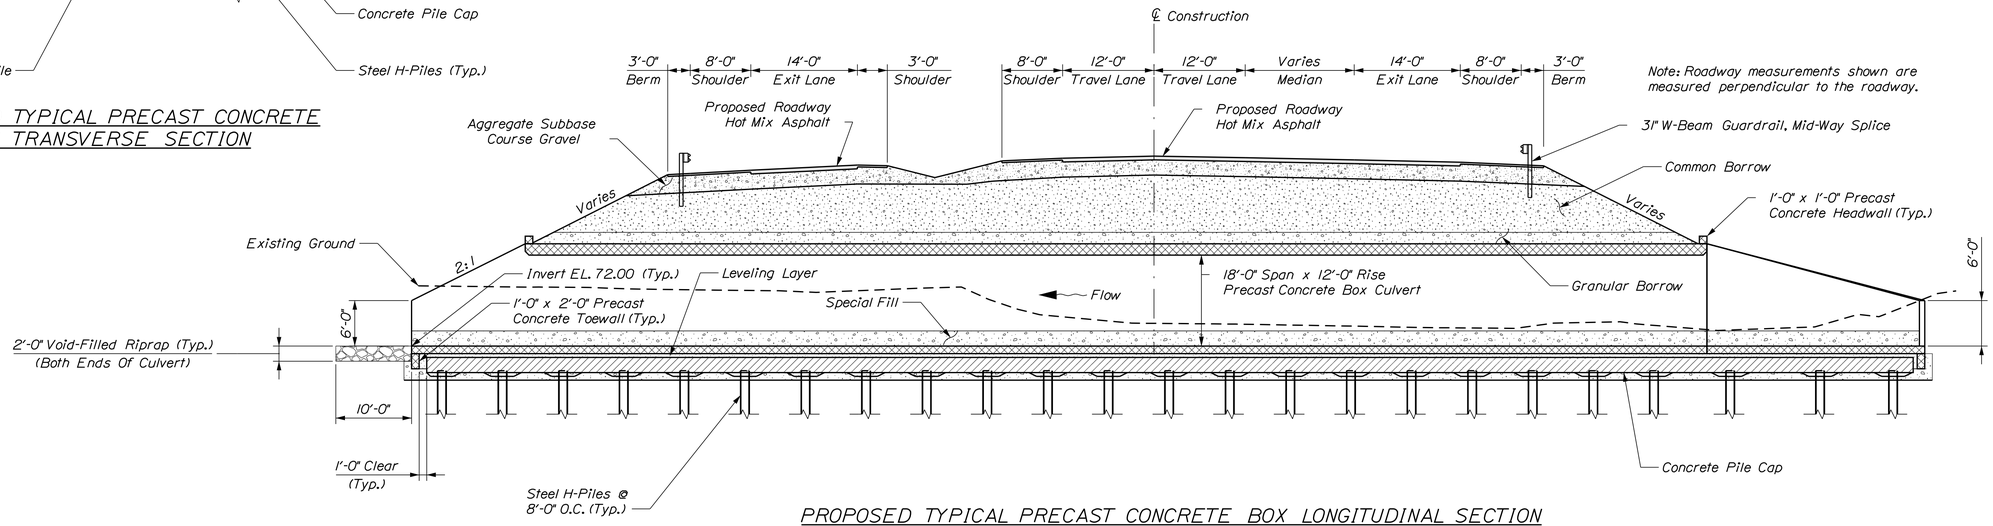

PROPOSED TYPICAL PRECAST CONCRETE BOX LONGITUDINAL SECTION

Section Along ℄ of Concrete Box at Sta. 55+08 Skewed 5° Ahead on Left

STATE OF MAINE
DEPARTMENT OF TRANSPORTATION

1891500

WIN 018915.00

BRIDGE PLANS

BRIDGE NO. 6642

	BY	DATE
PROJ. MANAGER	M. WIGHT	
DESIGN-DETAILED	J.HASBROUCK	AUG. 2021
CHECKED-REVIEWED	R. MYERS	AUG. 2021
DESIGN2-DETAILED2	M. GRAY	
DESIGN3-DETAILED3		
REVISIONS 1		
REVISIONS 2		
REVISIONS 3		
REVISIONS 4		
FIELD CHANGES		

SIGNATURE

P.E. NUMBER

DATE


BREWER - EDDINGTON
I-395/ROUTE 9 CONNECTOR

PRECAST BOX DETAILS -
FELTS BROOK BRIDGE


SHEET NUMBER

B6


Filename: ...\0B6_Btypical_FeltsBrook.dgn Division: BRIDGE Username: Joshua.P.Hasbrouck Date:9/16/2021

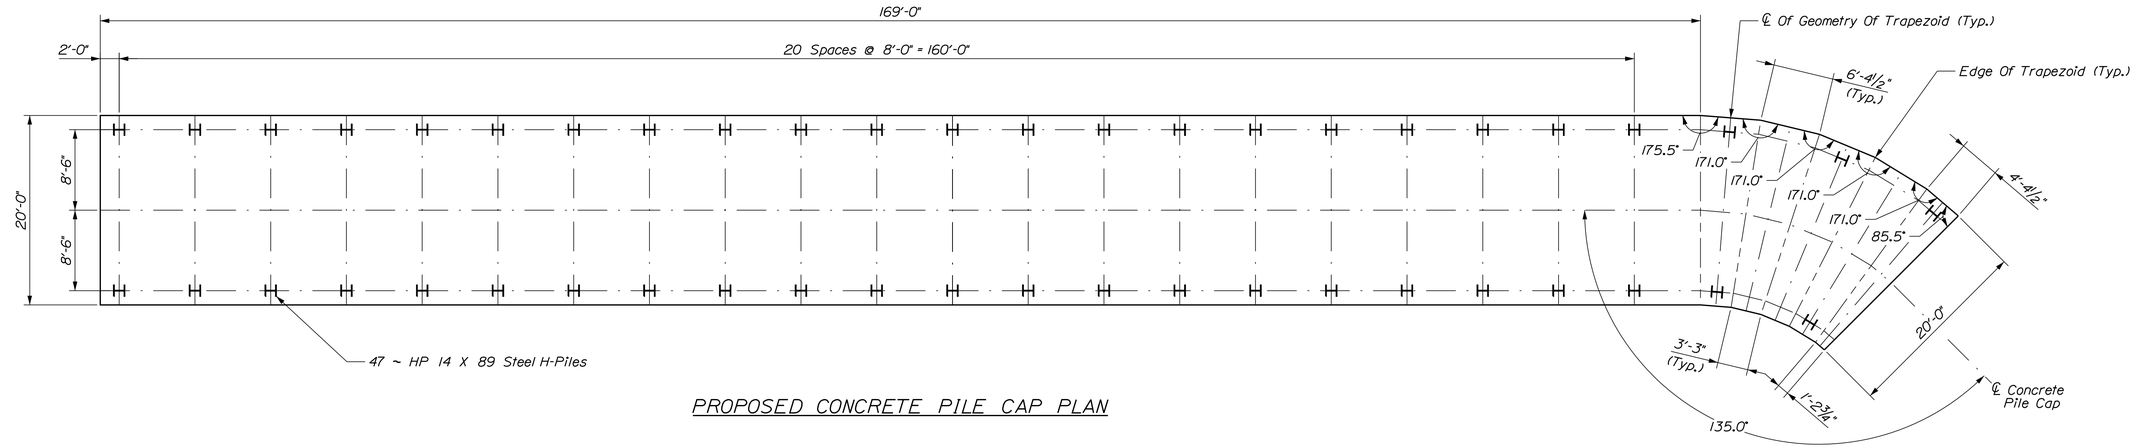


PROPOSED CONCRETE PILE CAP PLAN

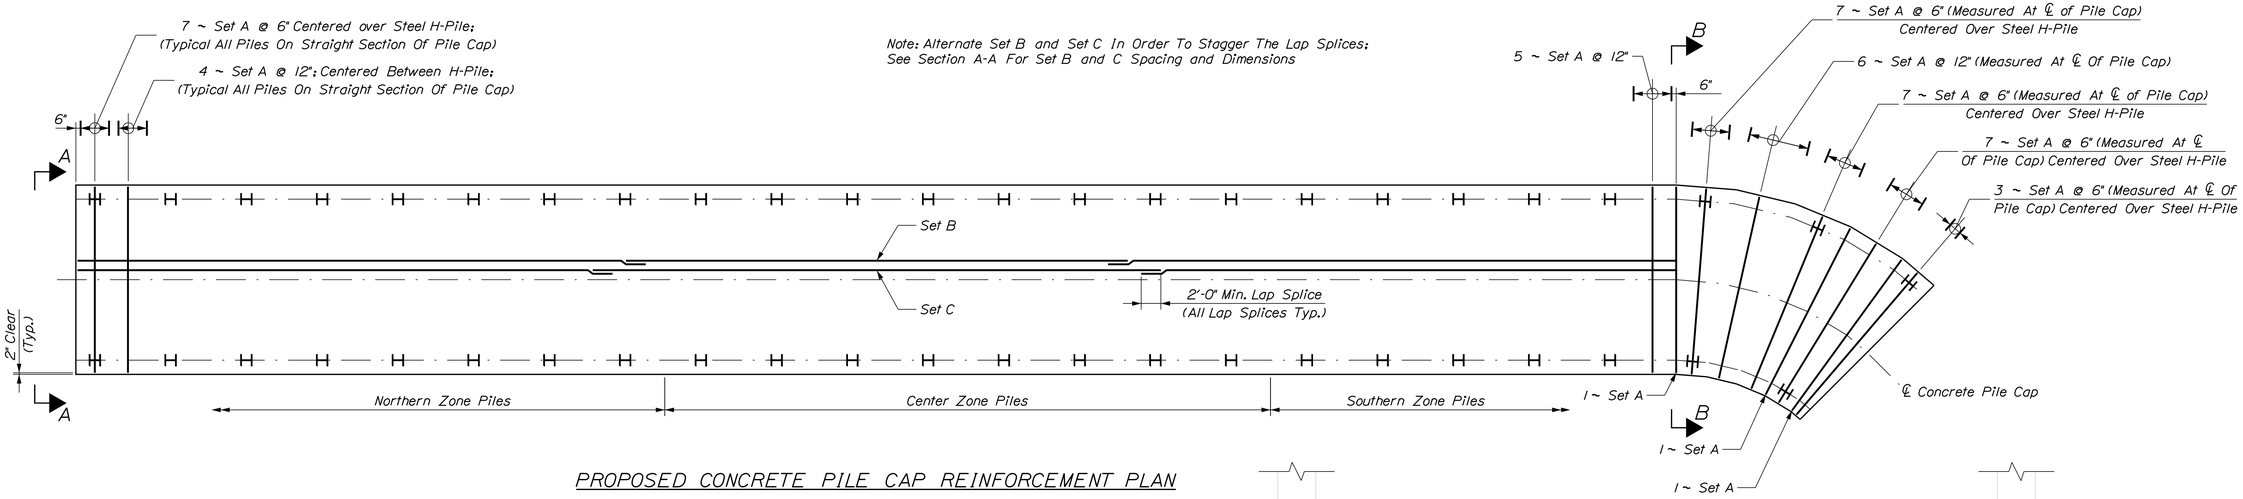


PROPOSED CONCRETE PILE CAP REINFORCEMENT PLAN

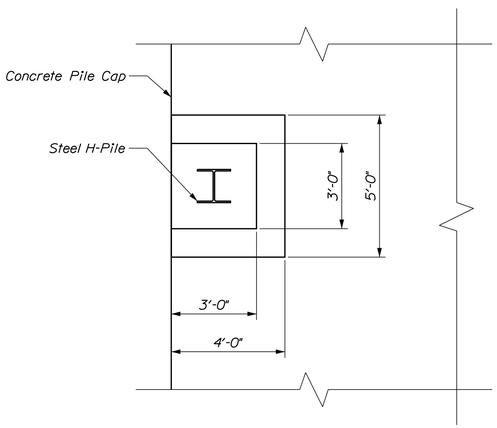

HAUNCH PLAN
(Typical 47 Places)

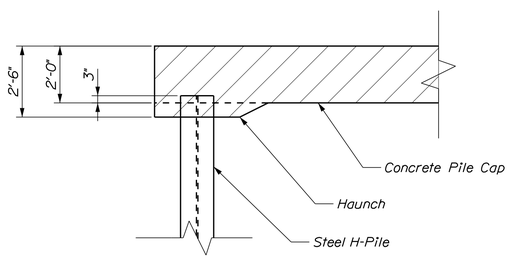

HAUNCH SECTION
(Typical 47 Places)

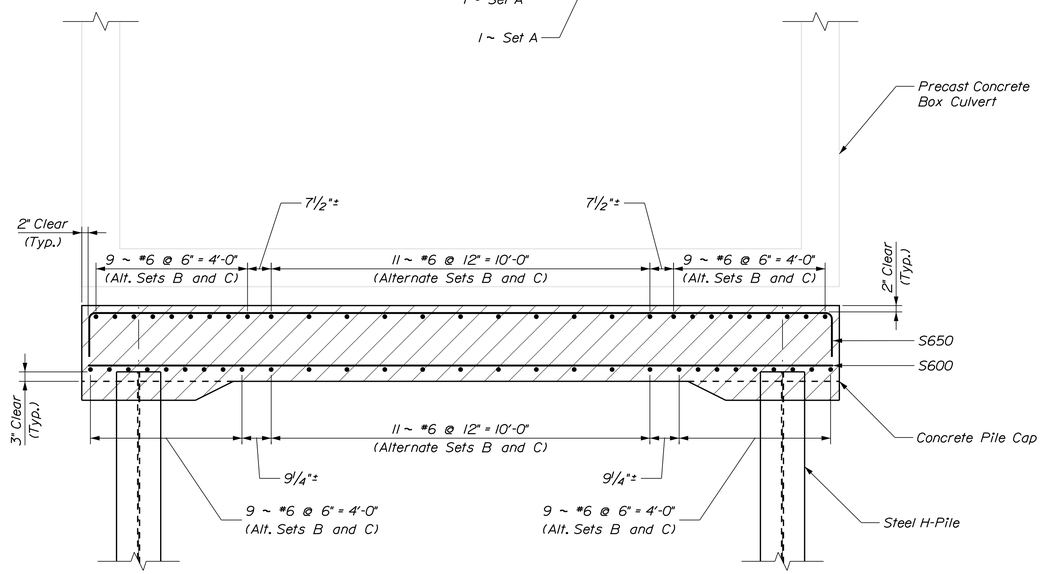

PROPOSED CONCRETE PILE CAP REINFORCEMENT SECTION A-A

STATE OF MAINE
DEPARTMENT OF TRANSPORTATION

1891500

WIN 018915.00

BRIDGE NO. 6642

BRIDGE PLANS

PROJ. MANAGER	M. WIGHT		
DESIGN-DETAILED	J.HASBROUCK	AUG. 2021	
CHECKED-REVIEWED	R. MYERS	AUG. 2021	
DESIGN2-DETAILED2	M. GRAY		
DESIGN3-DETAILED3			
REVISIONS 1			
REVISIONS 2			
REVISIONS 3			
REVISIONS 4			
FIELD CHANGES			

BY | DATE

SIGNATURE

P.E. NUMBER

DATE

BREWER - EDDINGTON
I-395/ROUTE 9 CONNECTOR

PILE CAP DETAILS -
FELTS BROOK BRIDGE

SHEET NUMBER

B7

Filename: ...\0B7_Btypical_FeltsBrookPileCap.dgn Division: BRIDGE Username: common Date:9/14/2021