A.E. Hodsdon
Consulting Engineers
10 Common Street
Waterville, Maine 04901

Lake St. George Boating Facility Improvements
for the Department of Agriculture
Conservation & Forestry
Augusta, Maine

Addendum No. 1
September 7, 2016

The following is a clarification to the Contract Documents:

1. **Sheet 2 of 2 – Details - Typical Paved Area Section**: Please add Mirafi 500X geotextile under gravel, and the option of using 12.5 mm surface coarse pavement has been added (see attached detail).

End of Addendum No. 1

N:\CAD\Land Projects\2016\18-16-Liberty\dwg\18-16-site-5.dwg, 9/7/2016 12:58:55 PM, Kyocera TASKalfa 3051ci KX

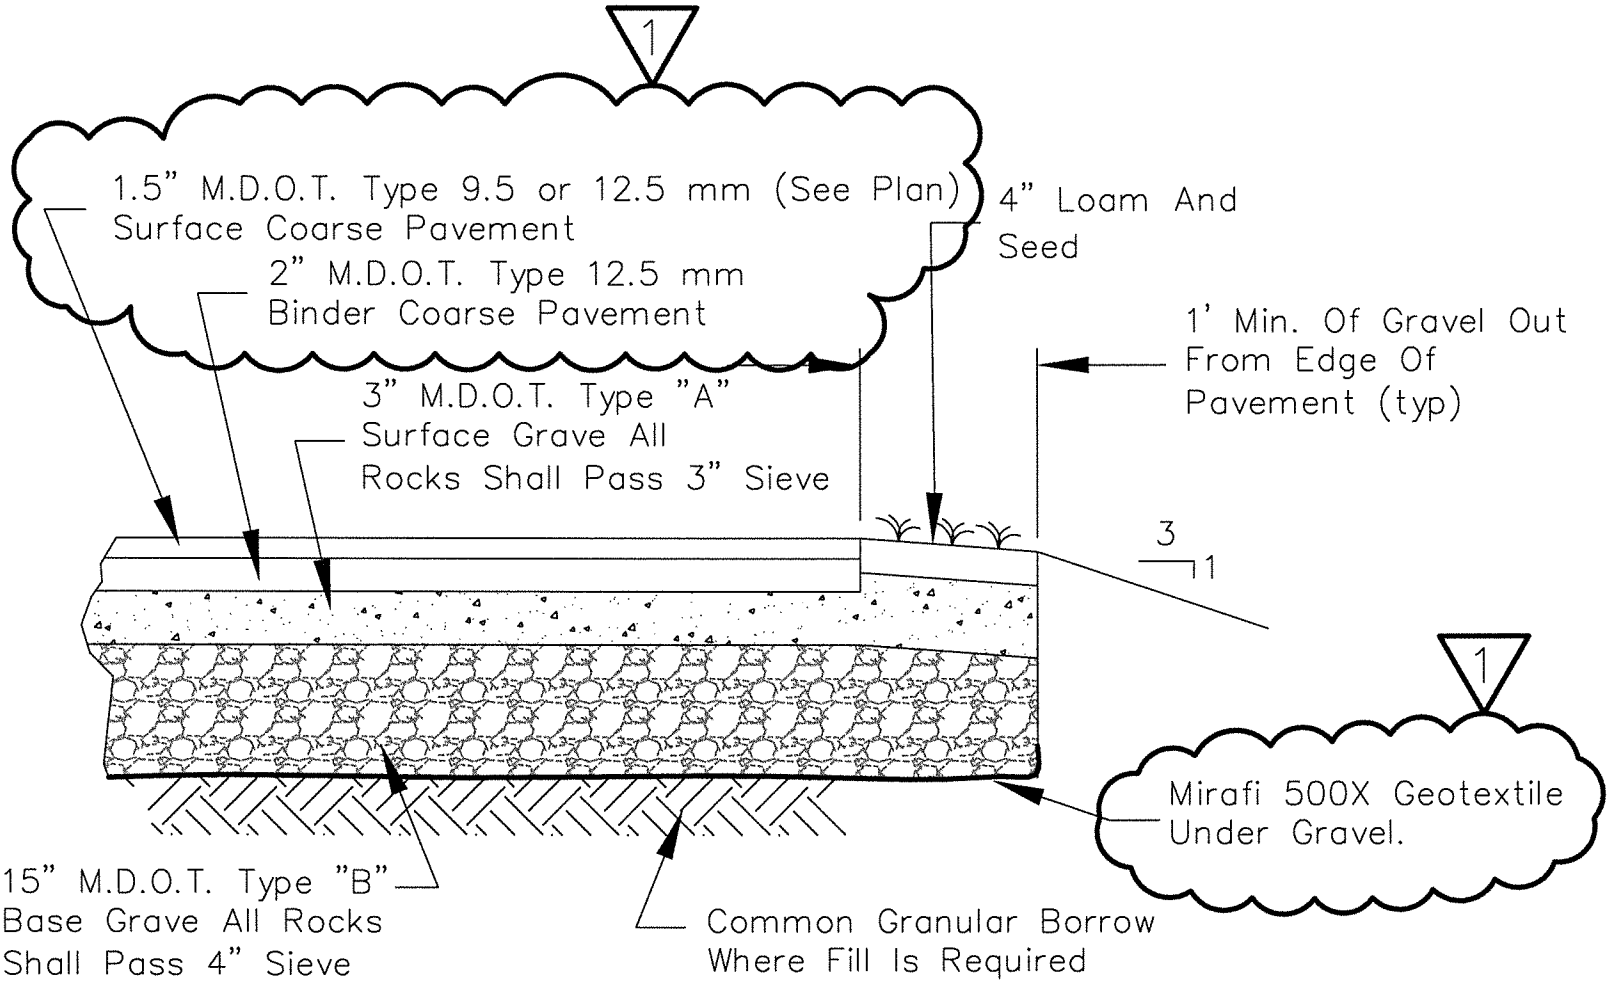

Typical Paved Area Section

Not To Scale