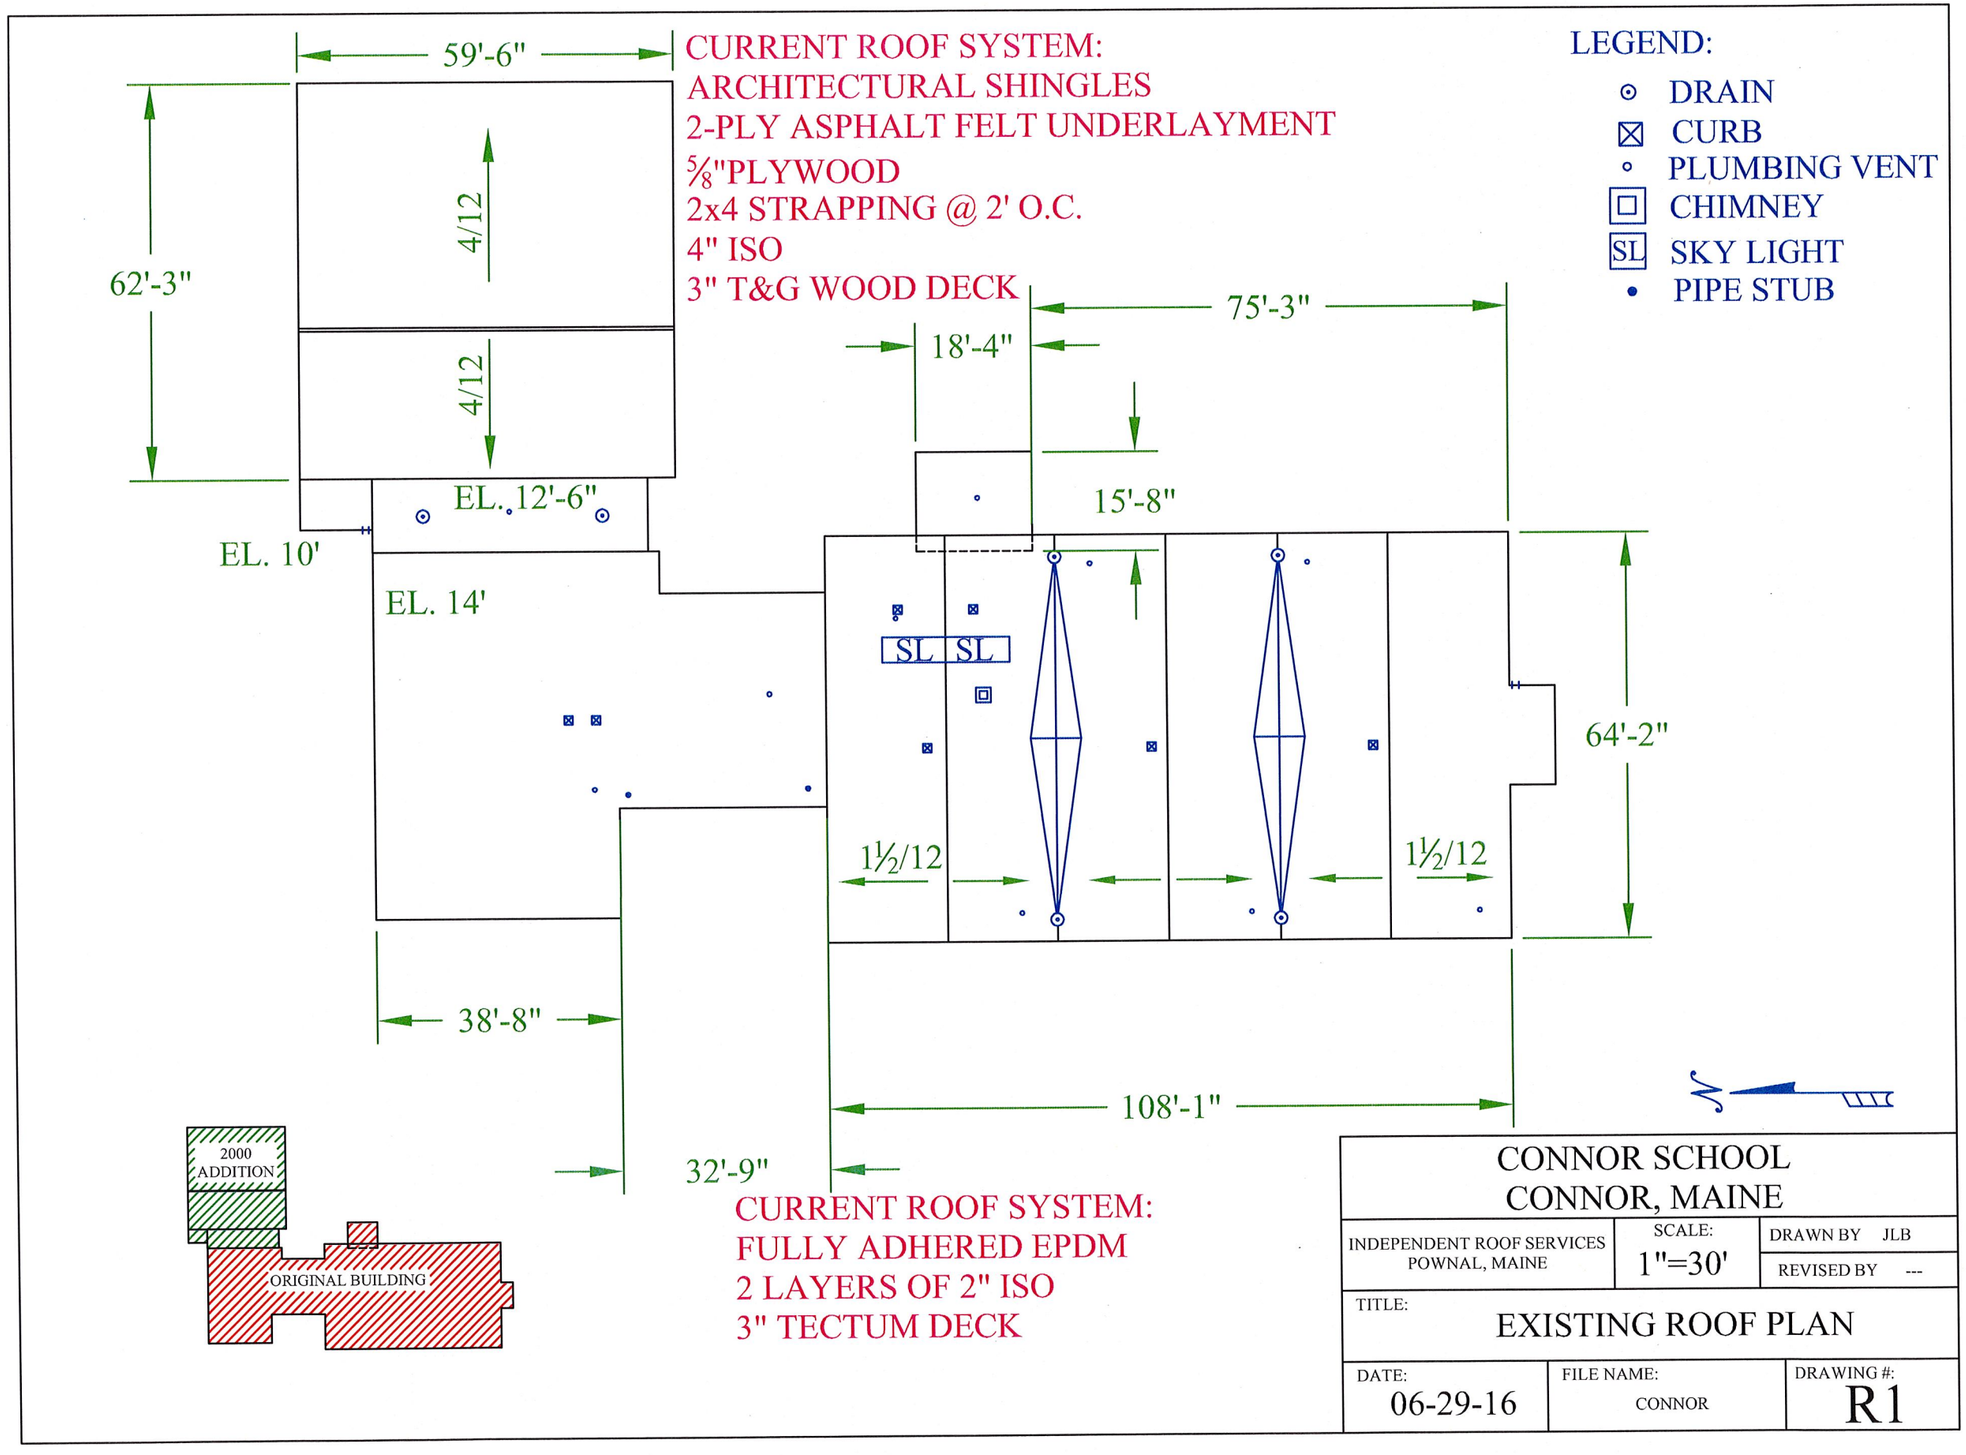

CONNOR SCHOOL
CONNOR, MAINE

INDEPENDENT ROOF SERVICES POWNAL, MAINE	SCALE: 1"=30'	DRAWN BY JLB REVISED BY ---

TITLE: EXISTING ROOF PLAN

DATE:	FILE NAME:	DRAWING #:
06-29-16	CONNOR	R1

PROPOSED ROOF SYSTEM:
NEW STANDING SEAM METAL ROOFING
NEW RED ROSIN SHEETING
NEW 30LB FELT SHEETING
EXISTING 5/8"PLYWOOD
EXISTING 2x4 STRAPPING @ 2' O.C.
EXISTING 4" ISO
EXISTING 3" T&G WOOD DECK

LEGEND:
- DRAIN
- CURB
- PLUMBING VENT
- CHIMNEY
- SL SKY LIGHT
- PIPE STUB

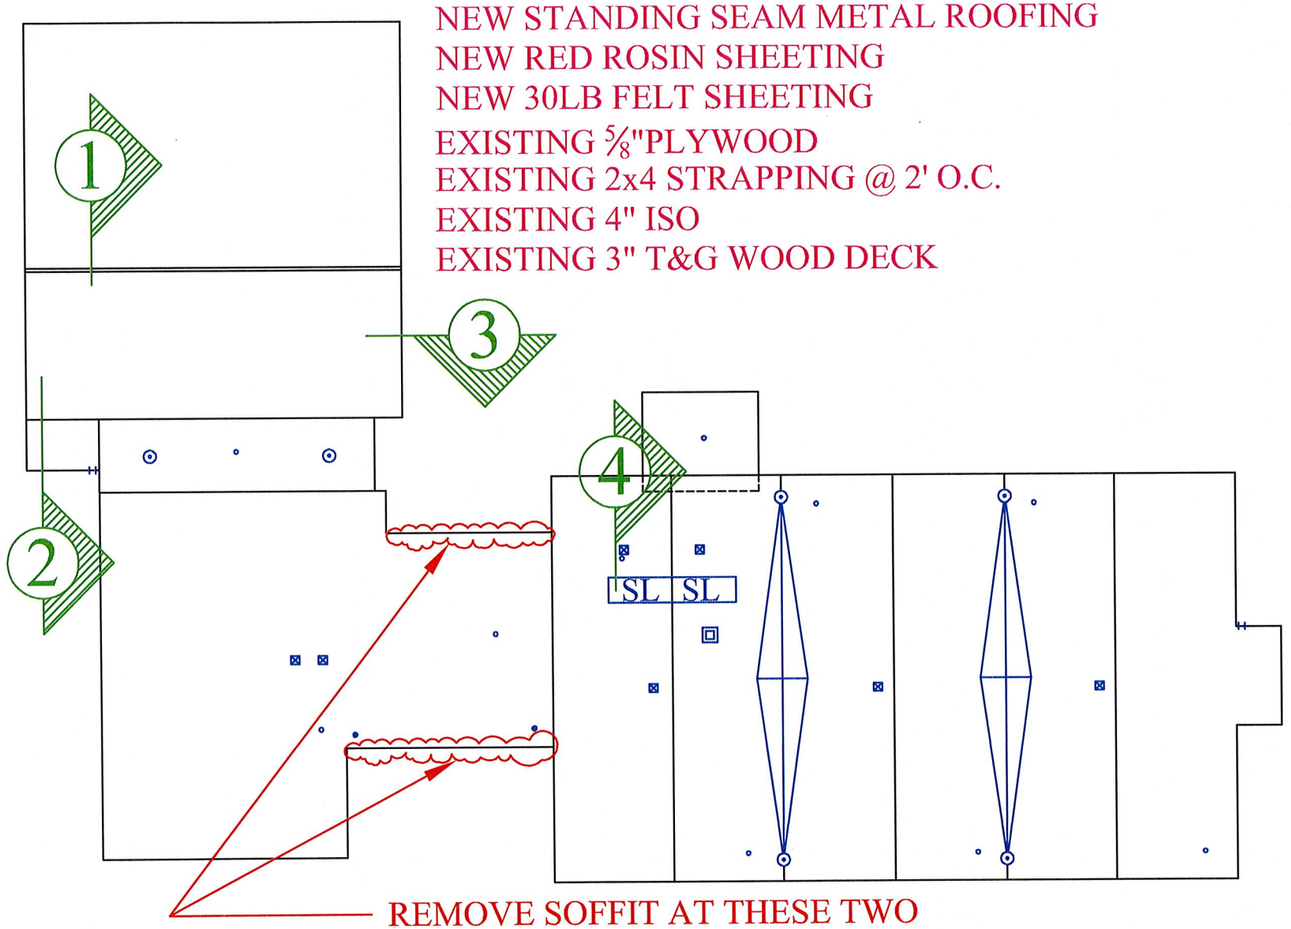

REMOVE SOFFIT AT THESE TWO LOCATIONS. SEAL TOP OF WALLS TO UNDERSIDE OF ROOF DECK USING URETHANE FOAM INSULATION. RE-INSTALL SOFFIT.

ATL. No. 1:
REPLACE KALWALL SKYLIGHT AND EXTEND CURB HEIGHT PER DETAIL #4.

CONNOR SCHOOL
CONNOR, MAINE

INDEPENDENT ROOF SERVICES POWNAL, MAINE	SCALE: 1"=30'	DRAWN BY JLB REVISED BY ---
TITLE: PROPOSED ROOF PLAN		
DATE: 06-29-16	FILE NAME: CONNOR	DRAWING #: R2

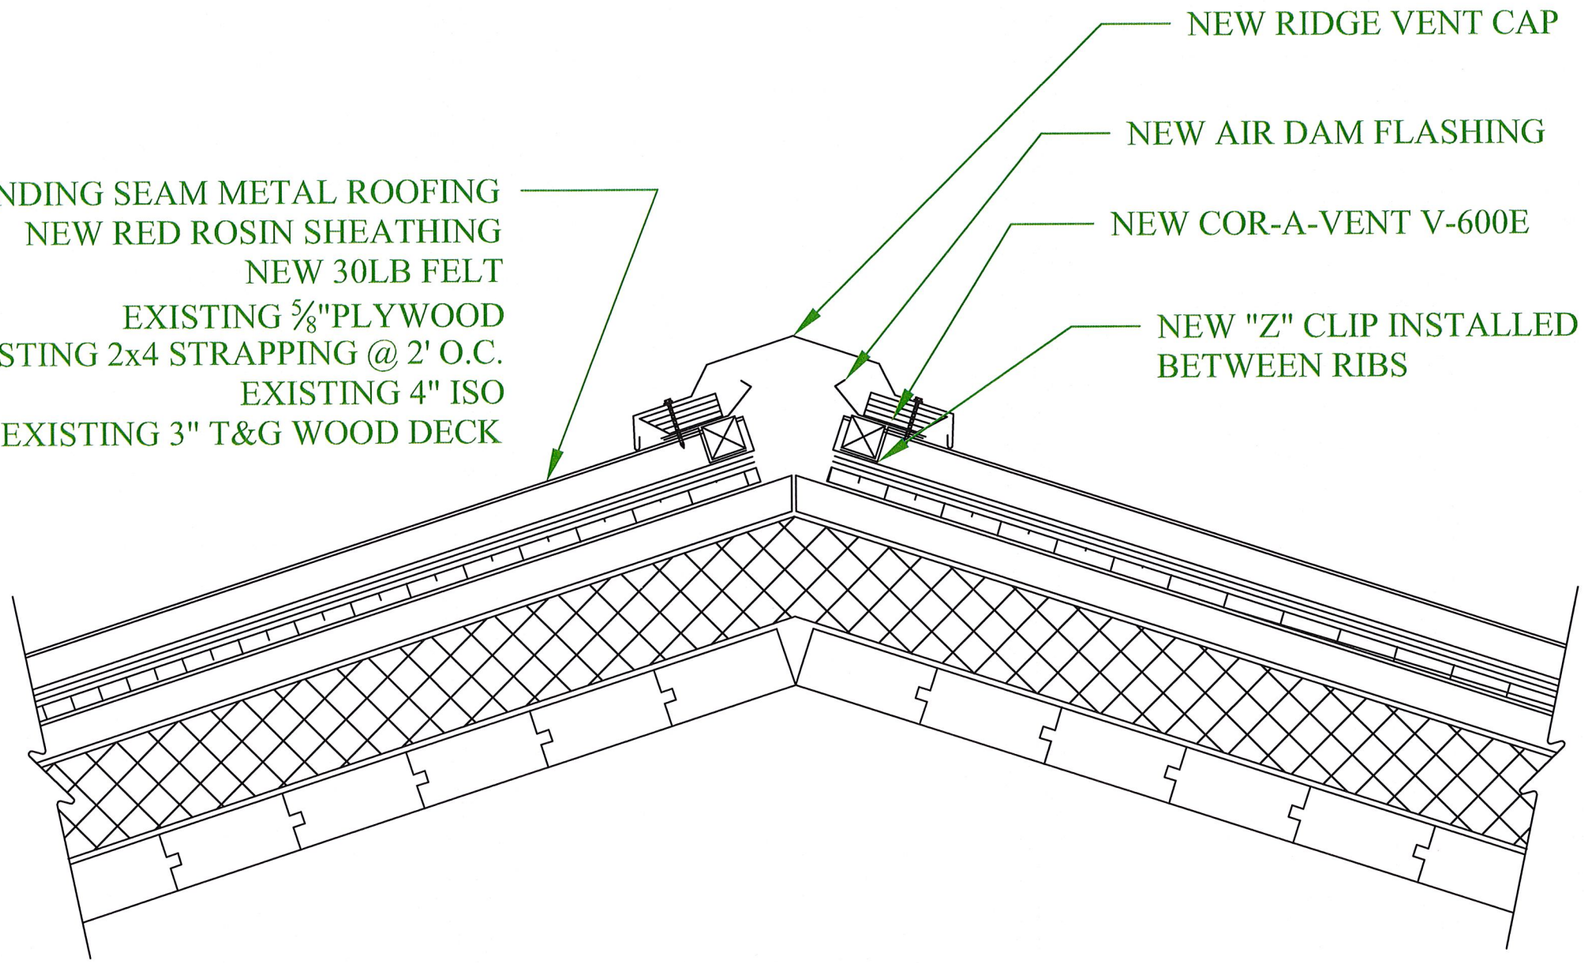

CONNOR SCHOOL
CONNOR, MAINE

INDEPENDENT ROOF SERVICES POWNAL, MAINE	SCALE: 1½"=1'	DRAWN BY JLB REVISED BY ---

TITLE:

DETAIL 1

DATE:	FILE NAME:	DRAWING #:
06-29-16	CONNOR	R3

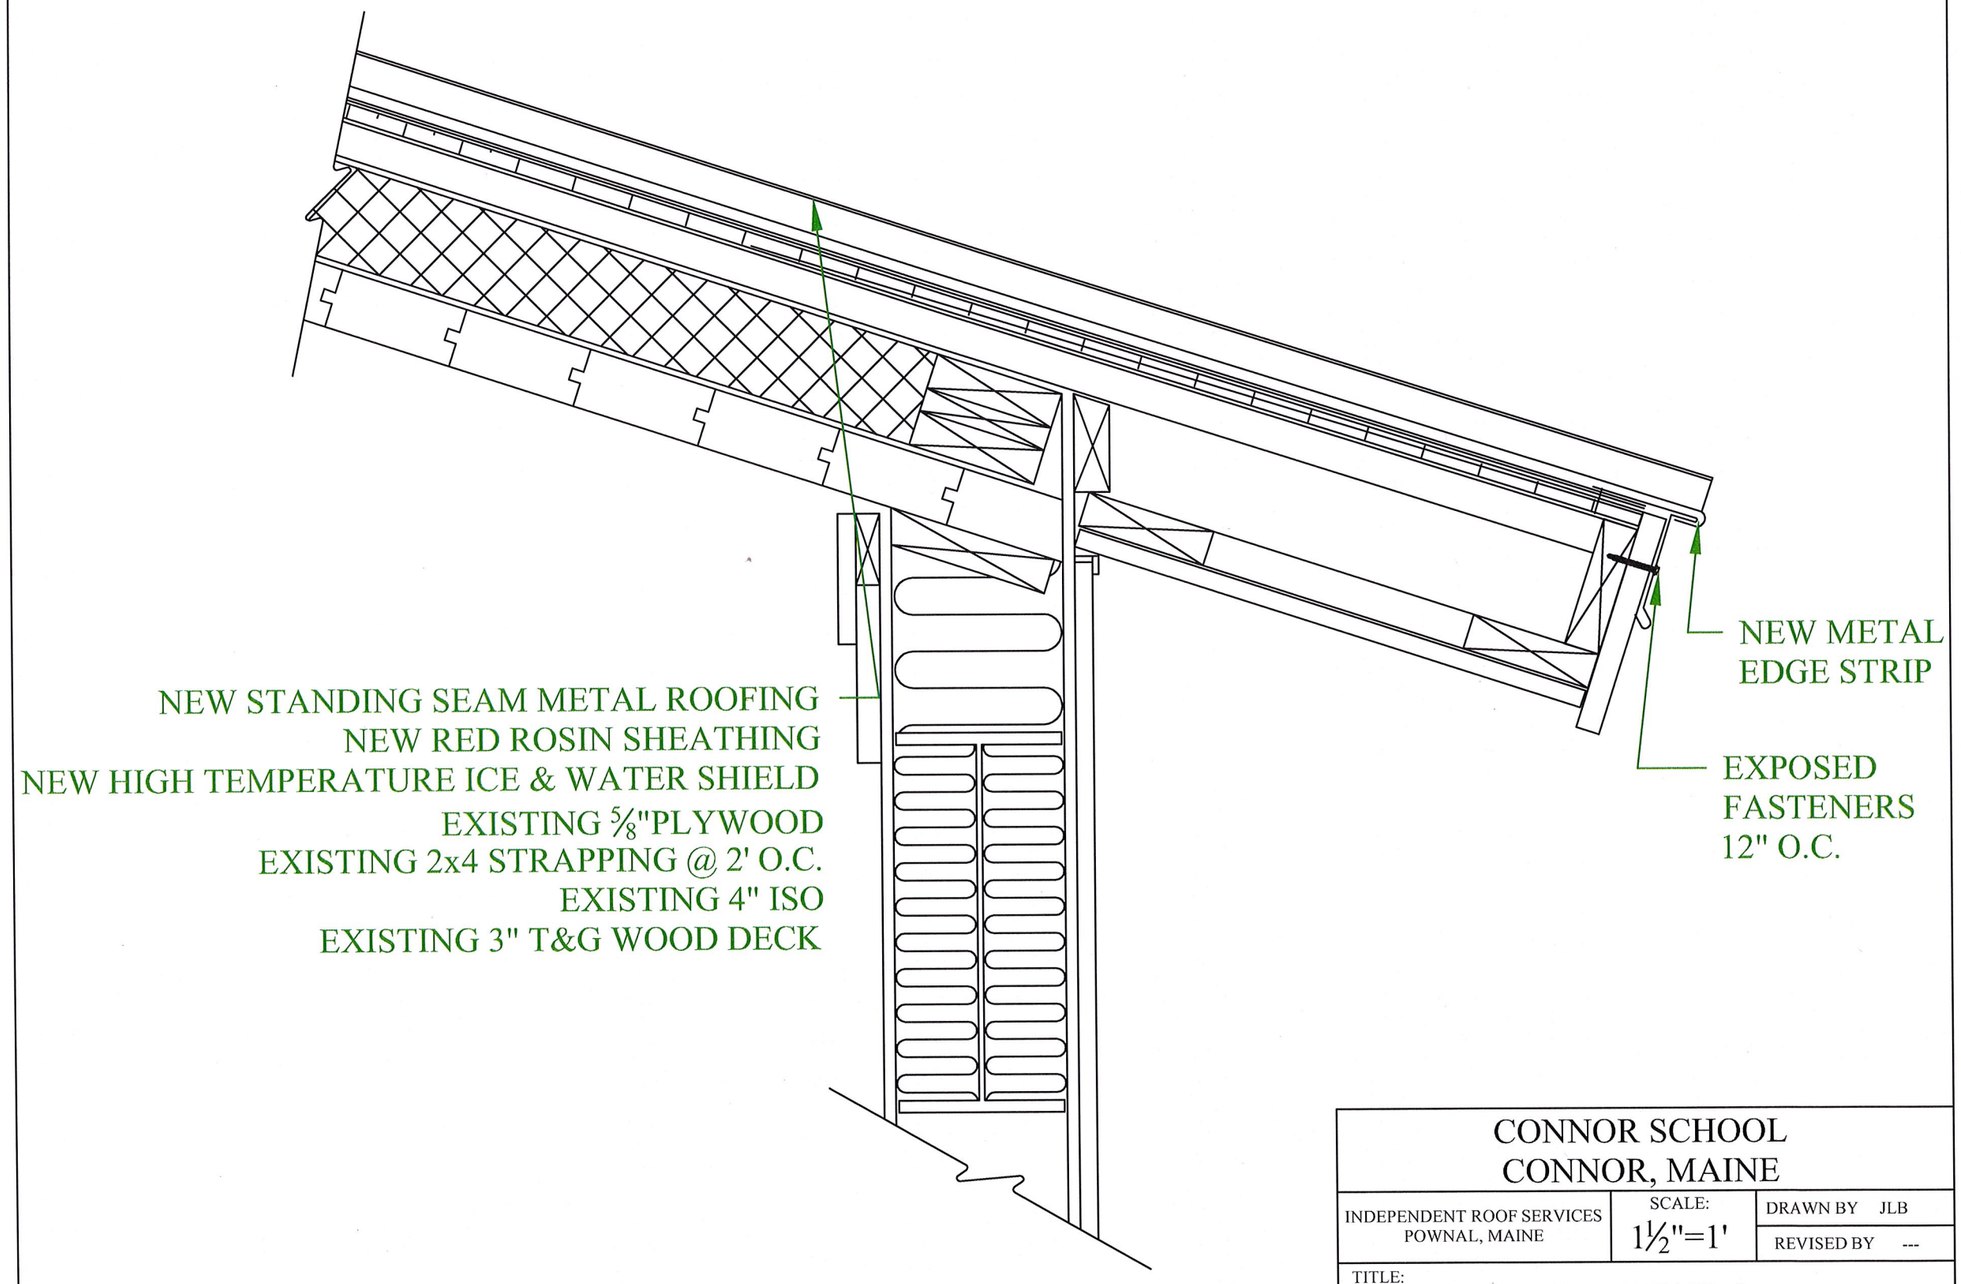

CONNOR SCHOOL
CONNOR, MAINE

INDEPENDENT ROOF SERVICES POWNAL, MAINE	SCALE: 1½"=1'	DRAWN BY JLB REVISED BY ---
TITLE: DETAIL 2		
DATE: 06-29-16	FILE NAME: CONNOR	DRAWING #: R4

NEW STANDING SEAM METAL ROOFING
NEW RED ROSIN SHEATHING
NEW 30LB FELT
EXISTING ⅝"PLYWOOD
EXISTING 2x4 STRAPPING @ 2' O.C.
EXISTING 4" ISO
EXISTING 3" T&G WOOD DECK

NEW METAL EDGE STRIP

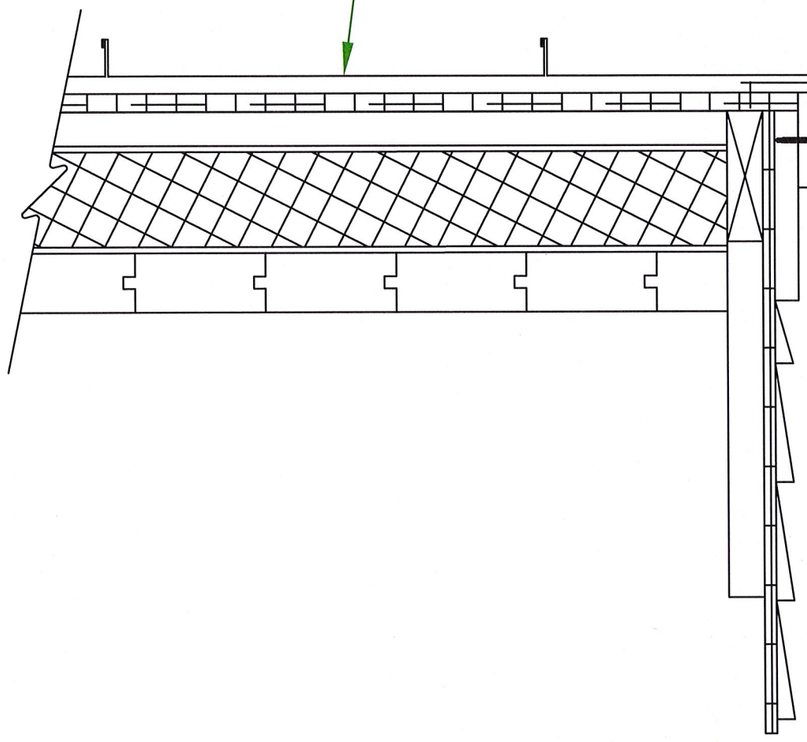

EXPOSED
FASTENERS
12" O.C.

CONNOR SCHOOL CONNOR, MAINE		
INDEPENDENT ROOF SERVICES POWNAL, MAINE	SCALE: 1½"=1'	DRAWN BY JLB REVISED BY ---
TITLE: DETAIL 3		
DATE: 06-29-16	FILE NAME: CONNOR	DRAWING #: R5

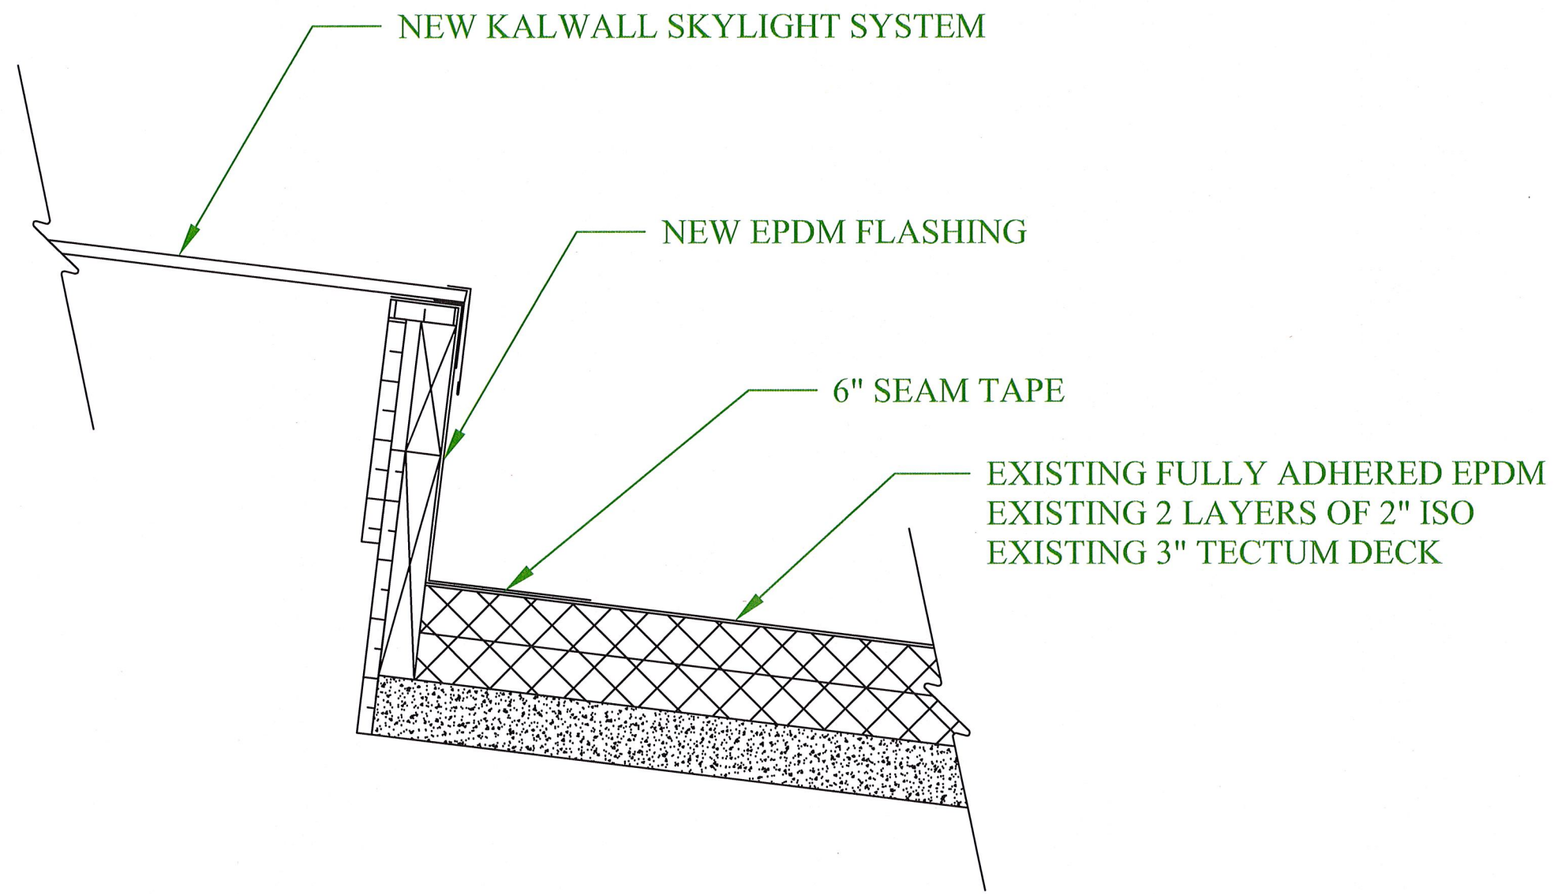

CONNOR SCHOOL CONNOR, MAINE		
INDEPENDENT ROOF SERVICES POWNAL, MAINE	SCALE: 1½"=1'	DRAWN BY JLB REVISED BY ---
TITLE: DETAIL 4		
DATE: 06-29-16	FILE NAME: CONNOR	DRAWING #: R6