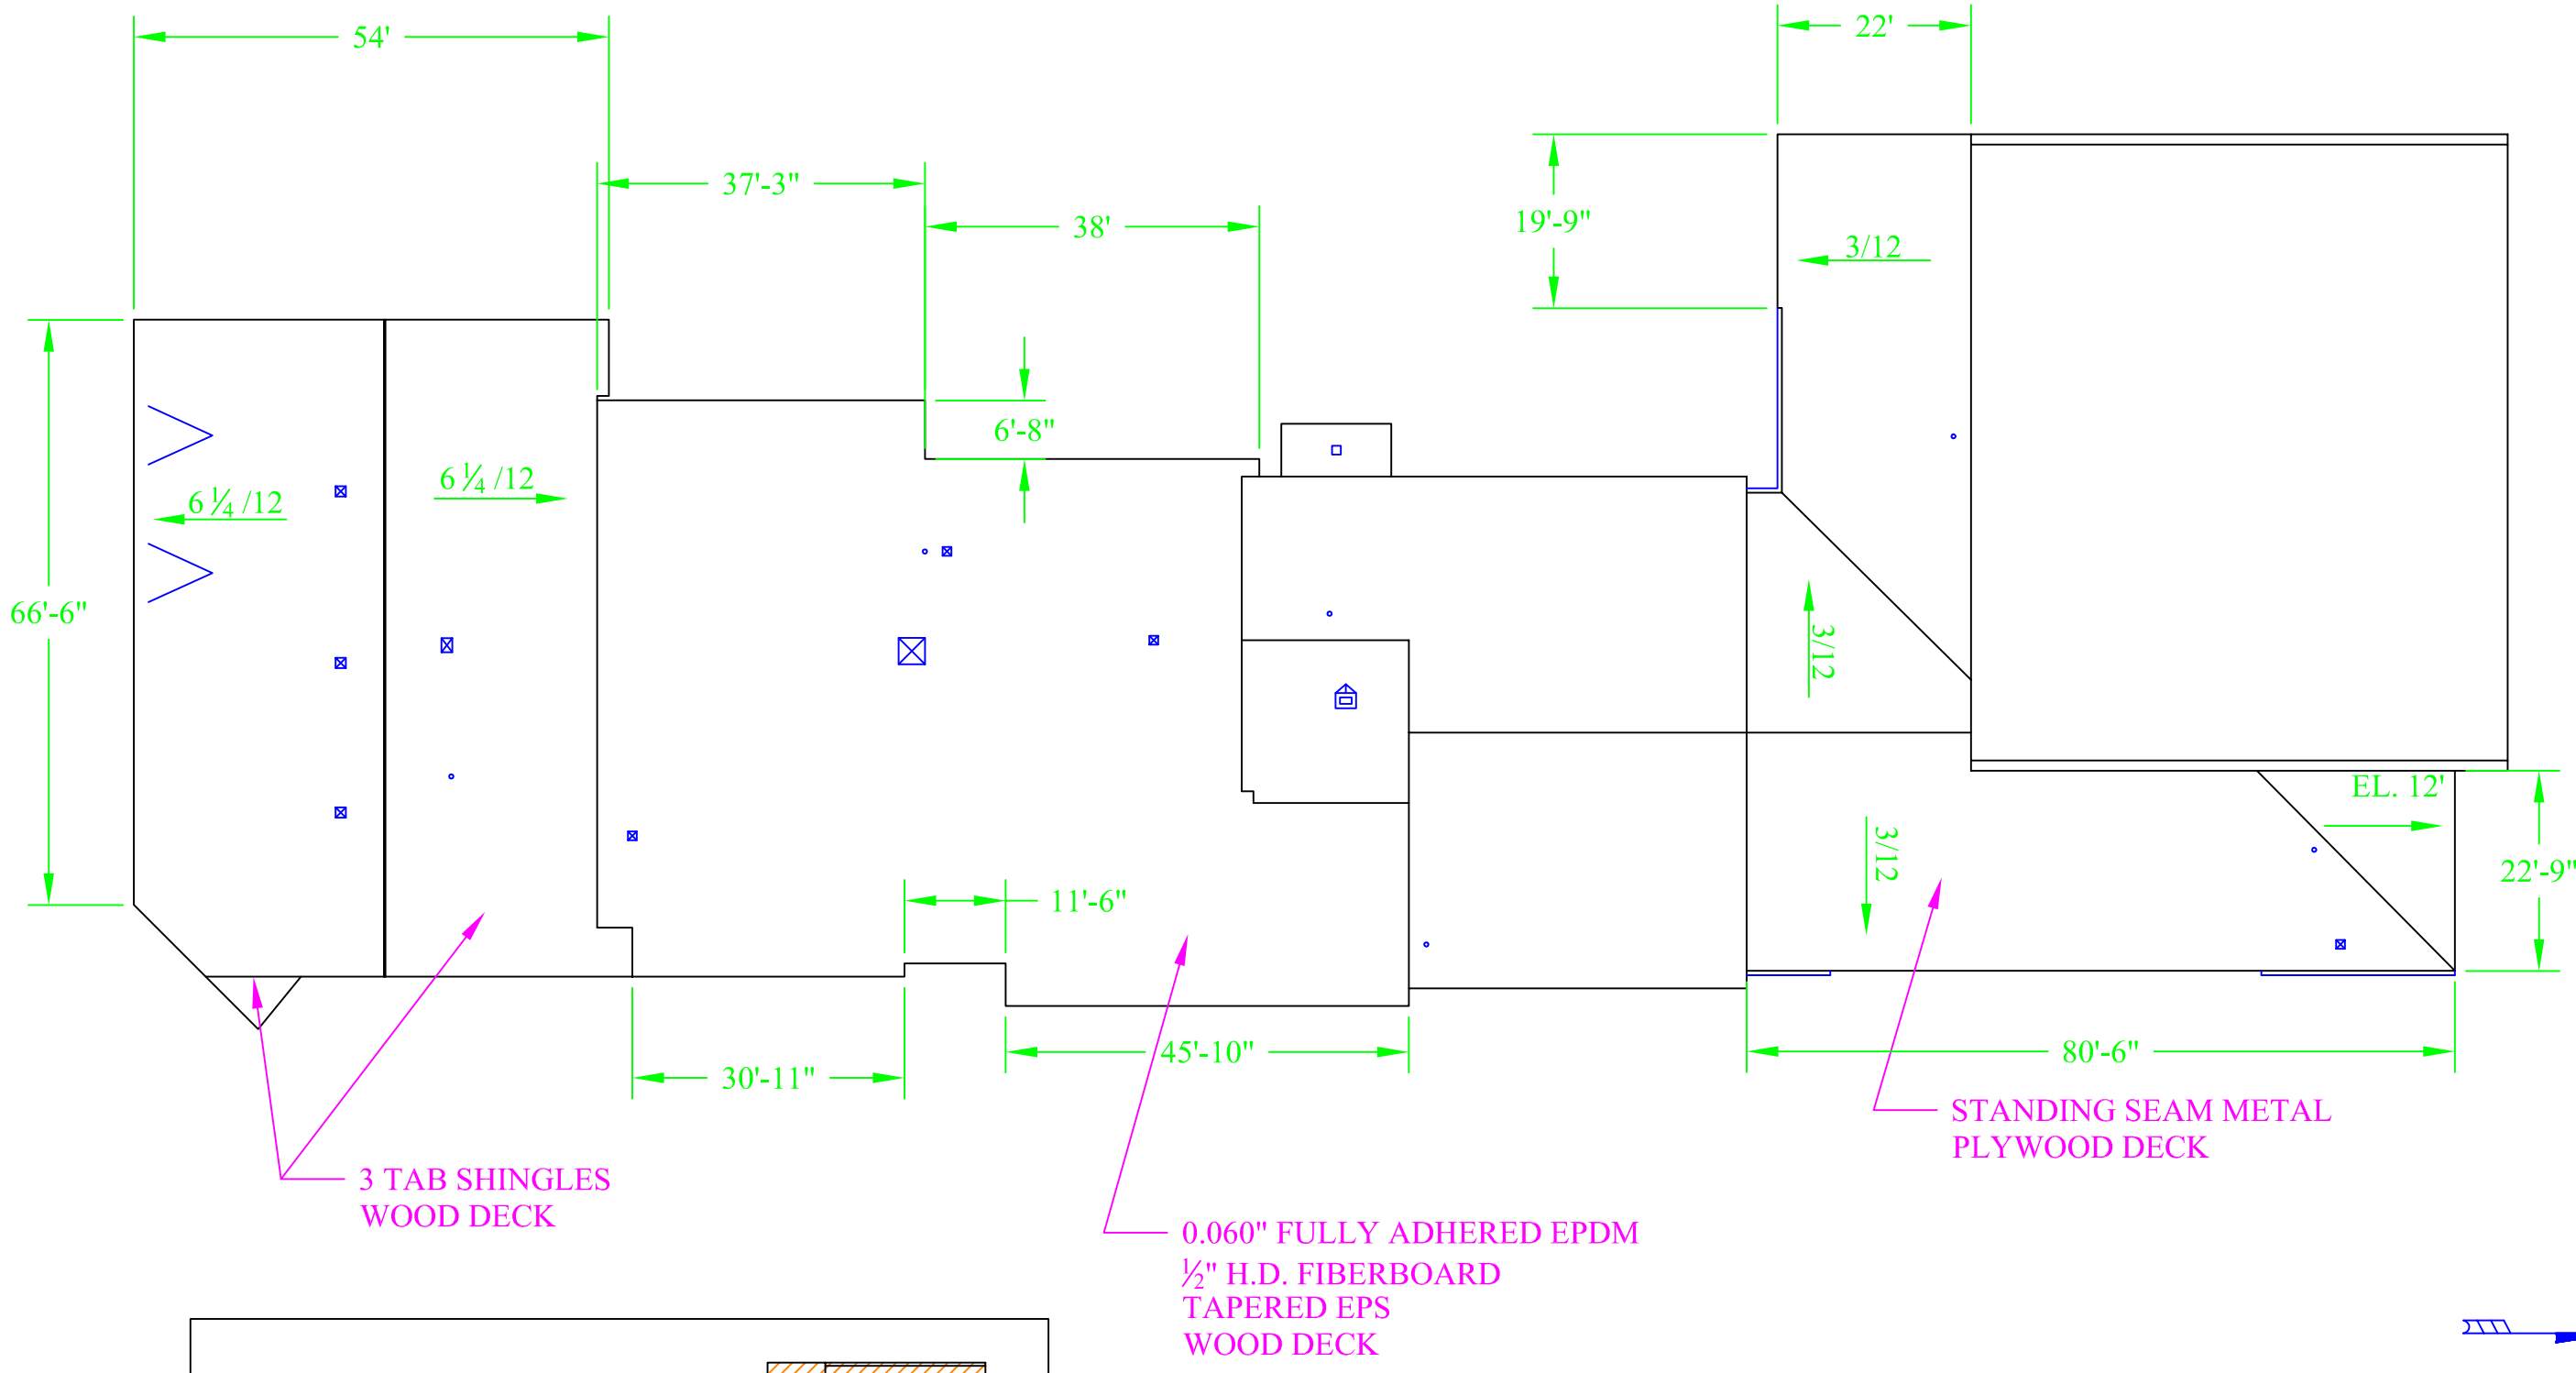

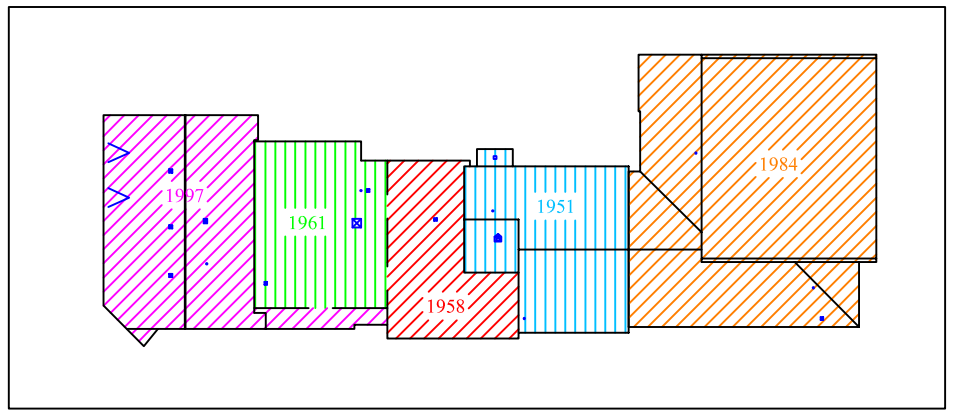

LEGEND:

- CURB
- PLUMBING VENT
- CHIMNEY
- FLUE
- GUTTER

EDMUNDS SCHOOL
EDMUNDS, MAINE

INDEPENDENT ROOF SERVICES POWNAL, MAINE	SCALE: 1"=20'	DRAWN BY JTB REVISED BY JLB

TITLE: EXISTING ROOF PLAN

DATE:	FILE NAME:	DRAWING #:
07-18-16	EDMUNDS SCHOOL	R1

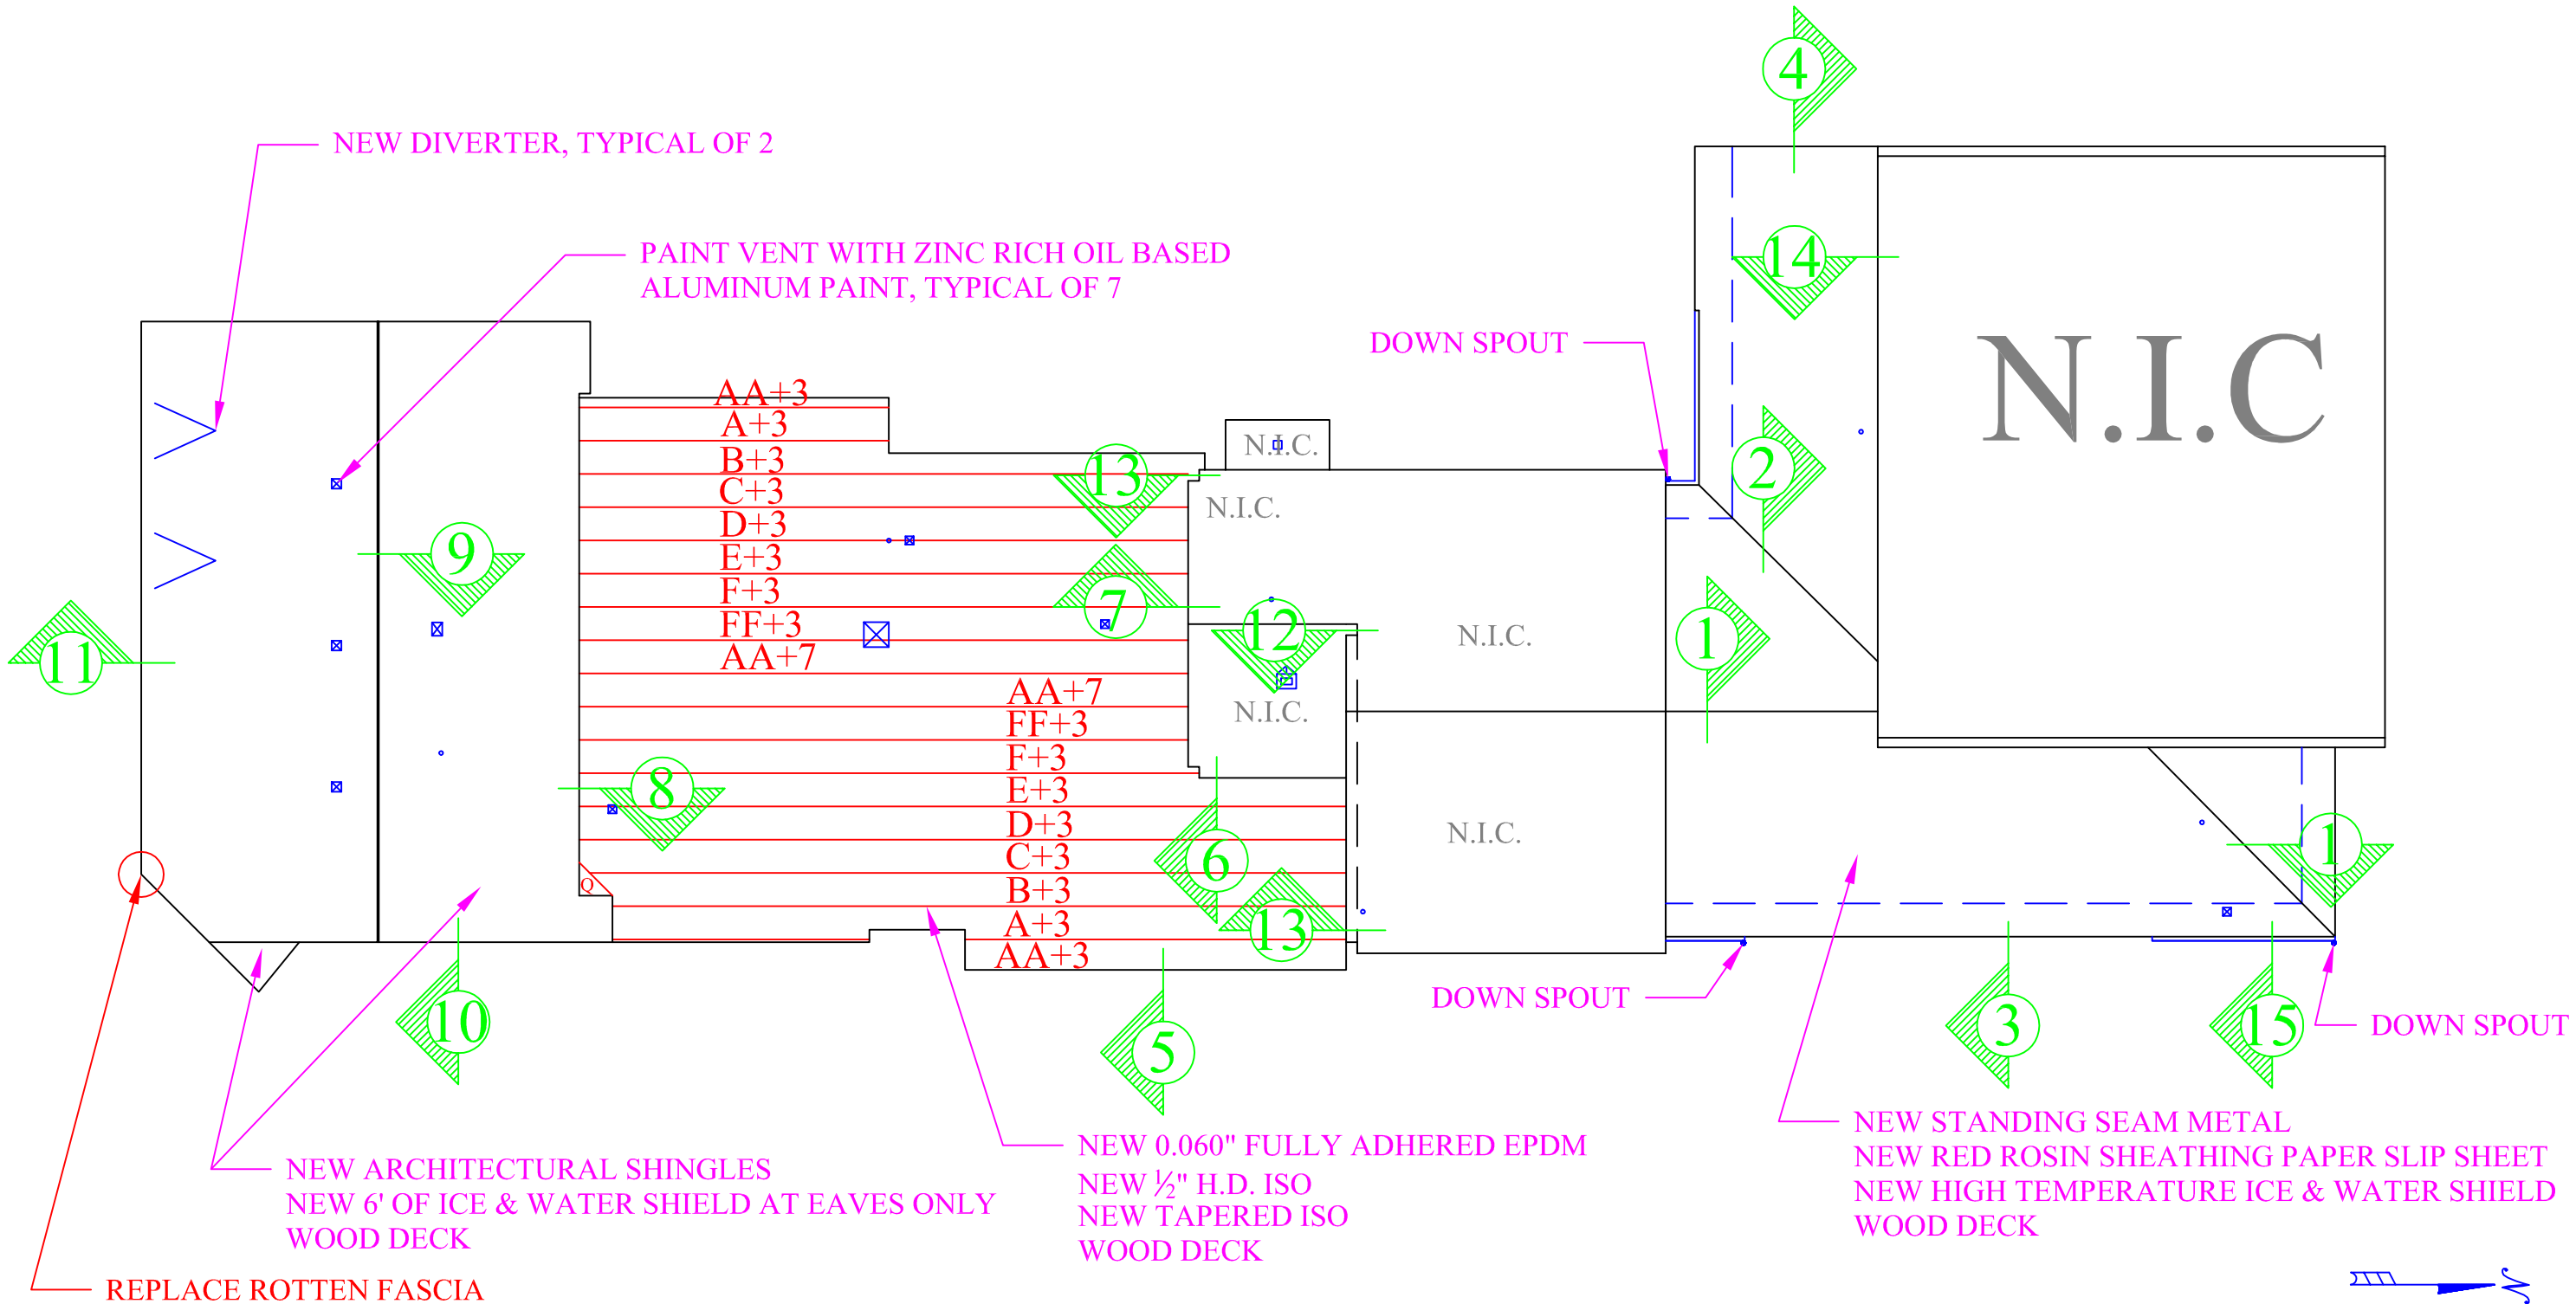

⅛" TAPERED INSULATION:
AA=.5"-1"
A=1"-1.5"
B=1.5"-2"
C=2"-2.5"
D=2.5"-3"
E=3"-3.5"
F=3.5"-4"
FF=4"-4.5"

LEGEND:
- CURB
- PLUMBING VENT
- CHIMNEY
- FLUE
- GUTTER
- SNOW GUARDS

EDMUNDS SCHOOL EDMUNDS, MAINE		
INDEPENDENT ROOF SERVICES POWNAL, MAINE	SCALE: 1"=20'	DRAWN BY JTB REVISED BY JLB
TITLE: PROPOSED ROOF PLAN		
DATE: 07-18-16	FILE NAME: EDMUNDS SCHOOL	DRAWING #: R2

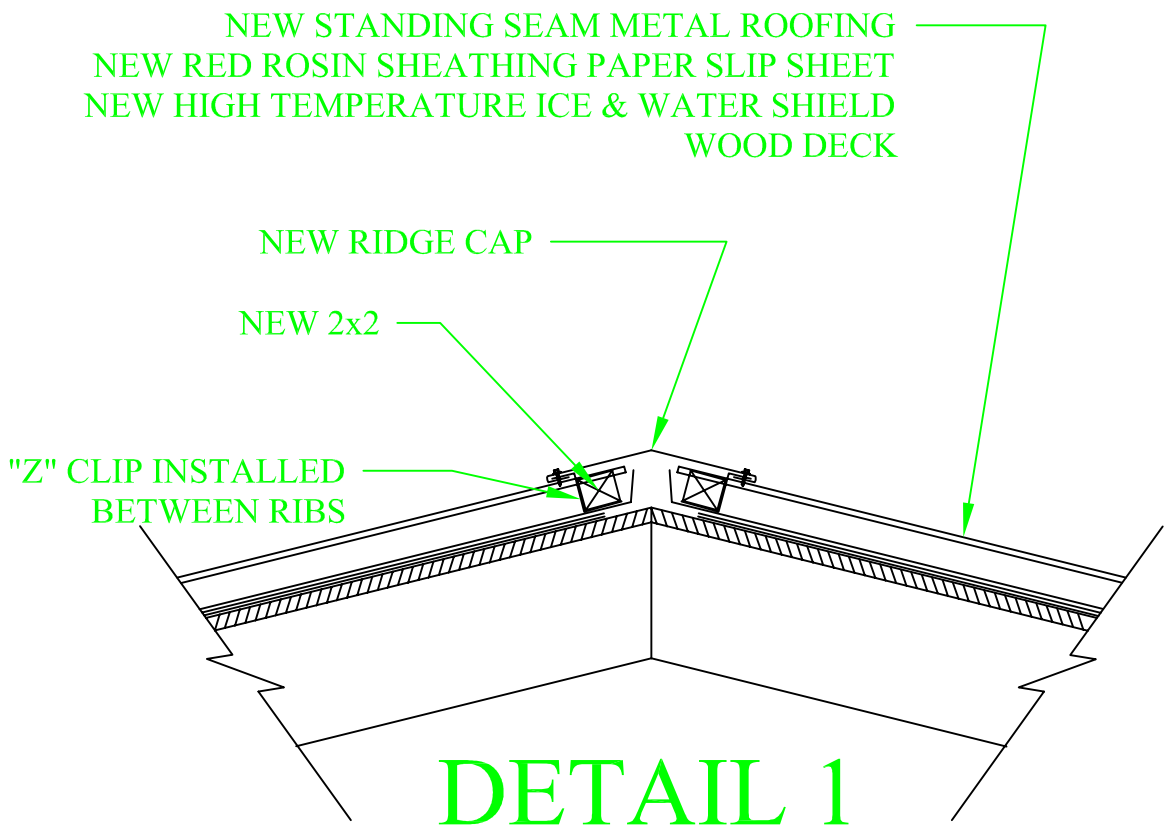

DETAIL 1

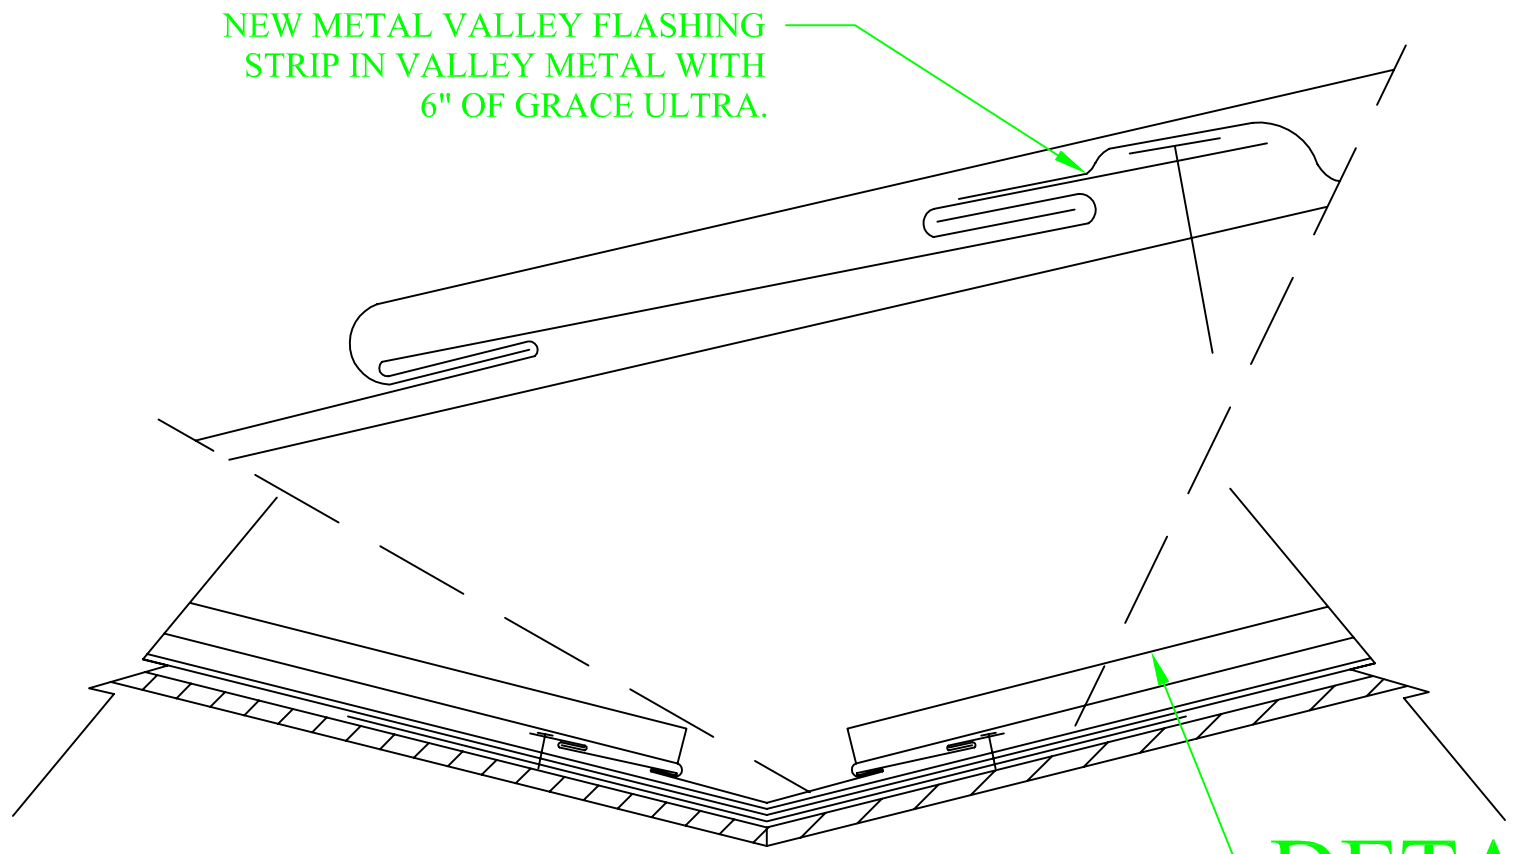

DETAIL 2

NEW STANDING SEAM METAL ROOFING
NEW RED ROSIN SHEATHING PAPER SLIP SHEET
2 NEW LAYERS OF HIGH TEMPERATURE ICE & WATER SHIELD
WOOD DECK

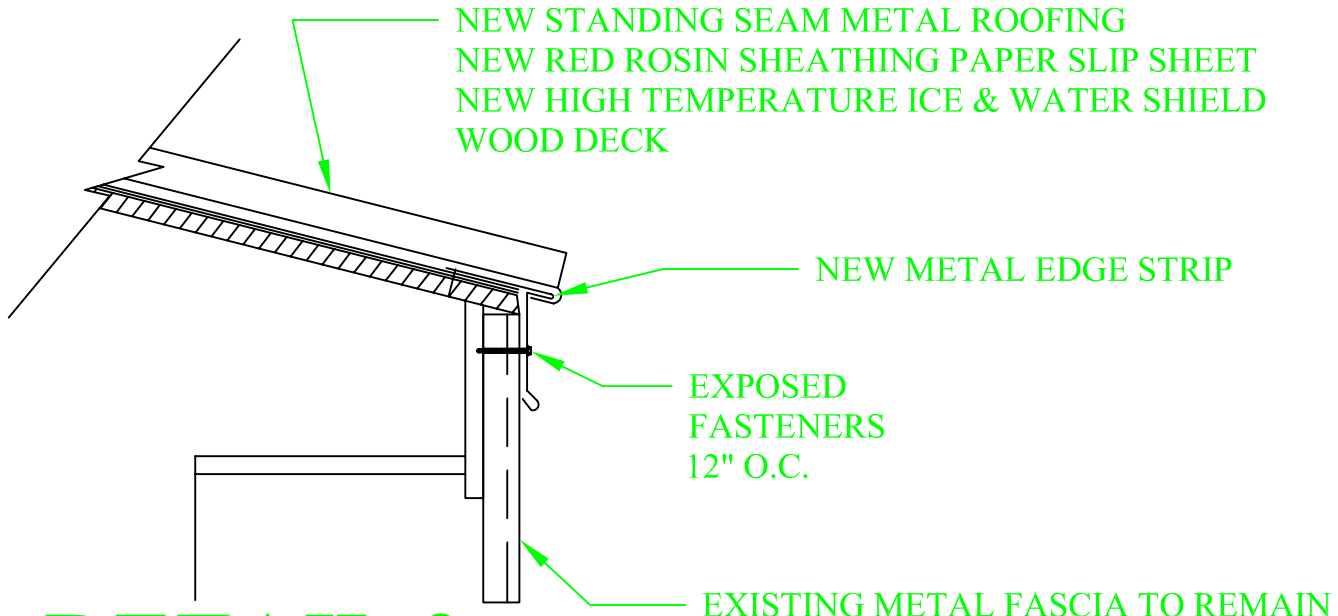

DETAIL 3

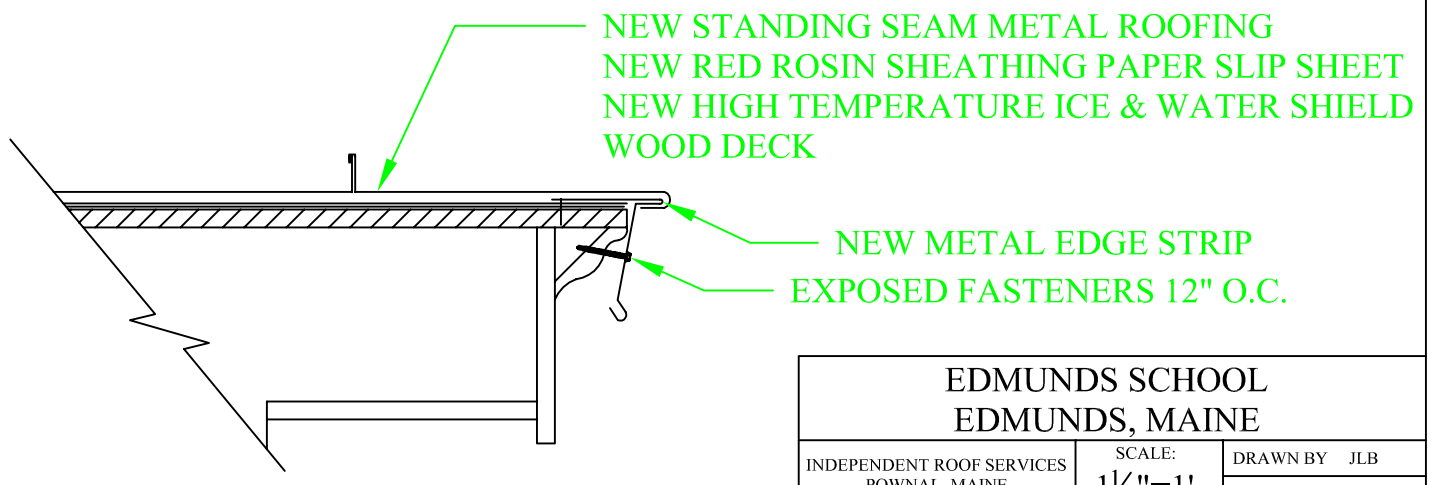

DETAIL 4

EDMUNDS SCHOOL
EDMUNDS, MAINE

INDEPENDENT ROOF SERVICES POWNAL, MAINE	SCALE: 1½"=1'	DRAWN BY JLB REVISED BY --
TITLE: DETAILS 1-4		
DATE: 07-18-16	FILE NAME: EDMUNDS SCHOOL	DRAWING #: R3

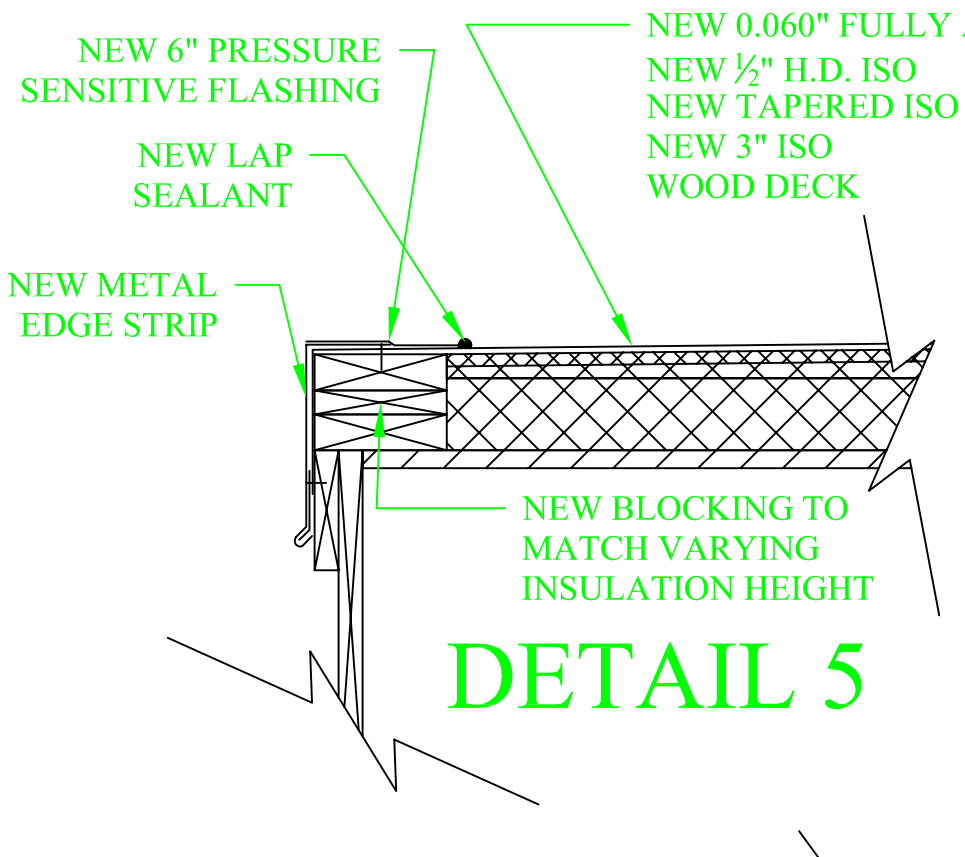

DETAIL 5

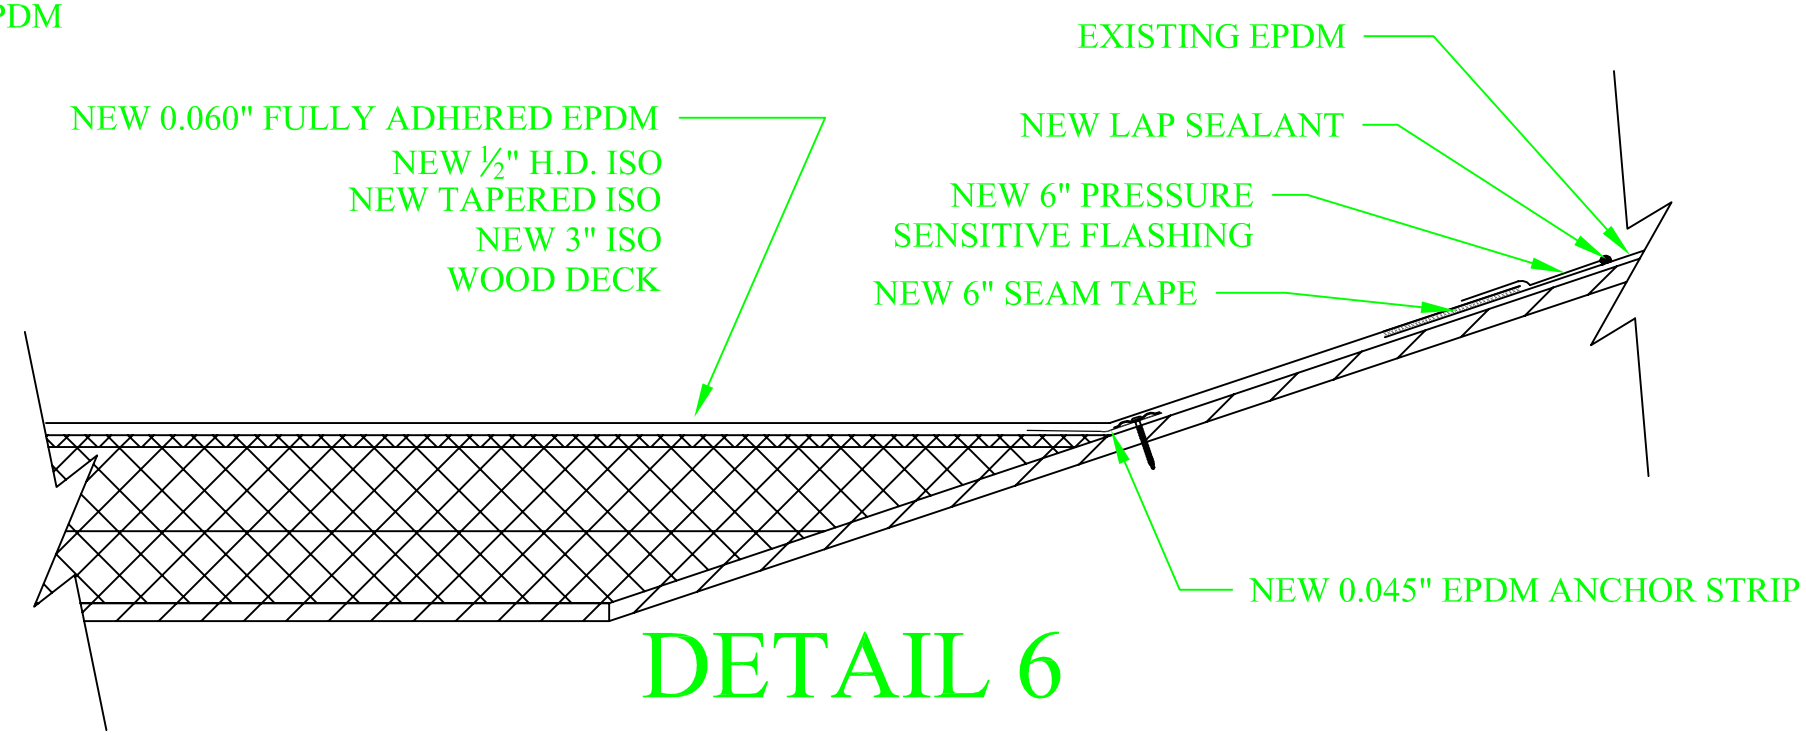

DETAIL 6

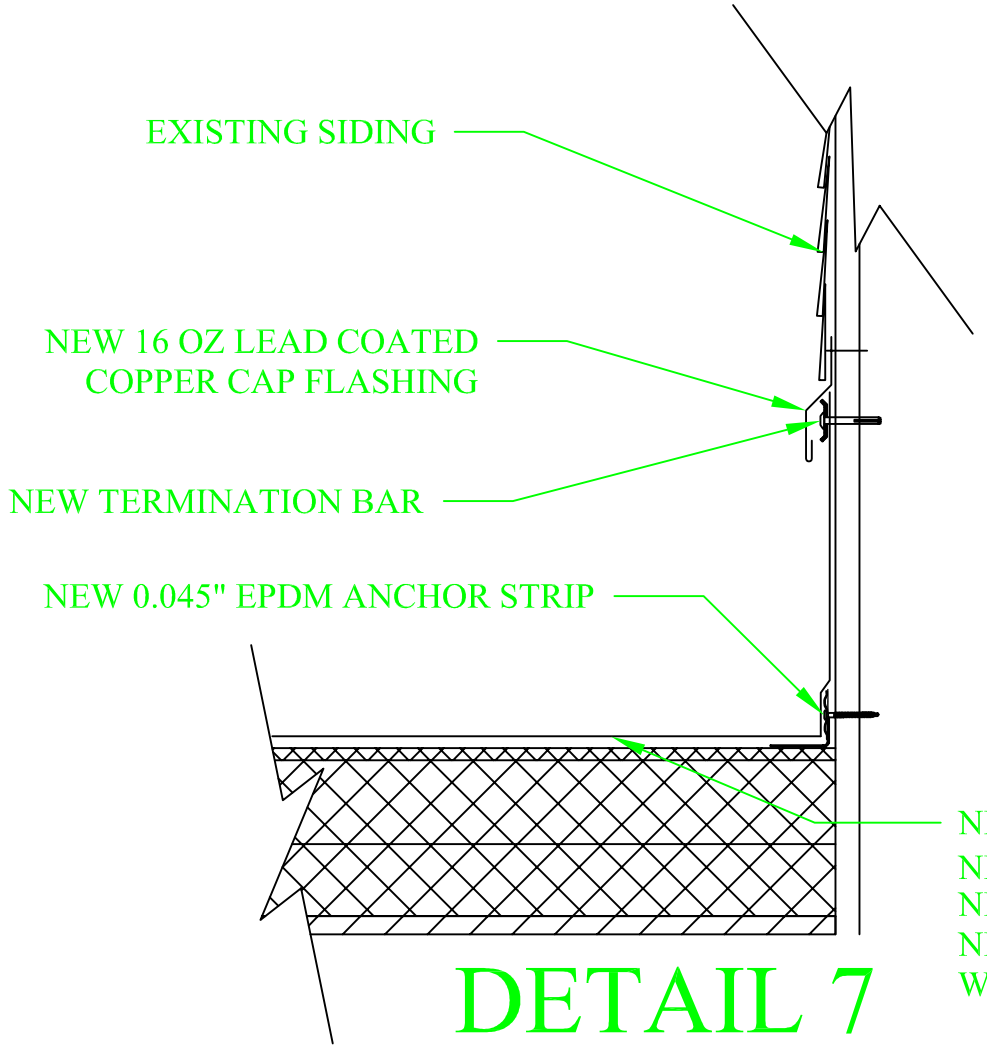

DETAIL 7

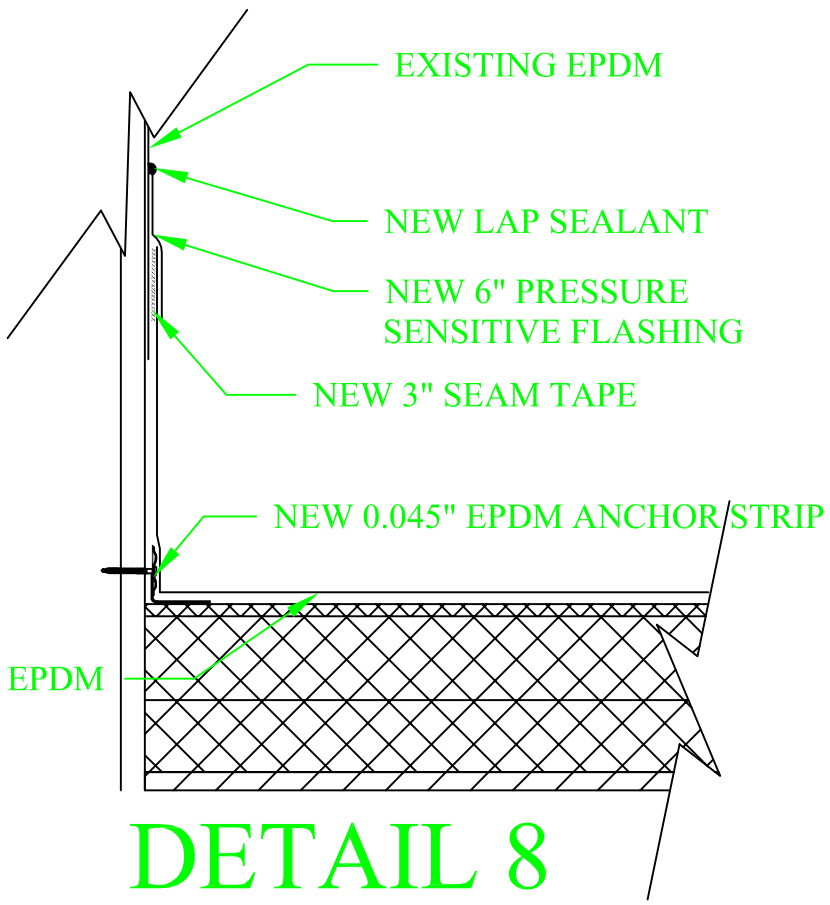

DETAIL 8

EDMUNDS SCHOOL EDMUNDS, MAINE		
INDEPENDENT ROOF SERVICES POWNAL, MAINE	SCALE: 1½"=1'	DRAWN BY JLB REVISED BY --
TITLE: DETAILS 5-8		
DATE: 07-18-16	FILE NAME: EDMUNDS SCHOOL	DRAWING #: R4

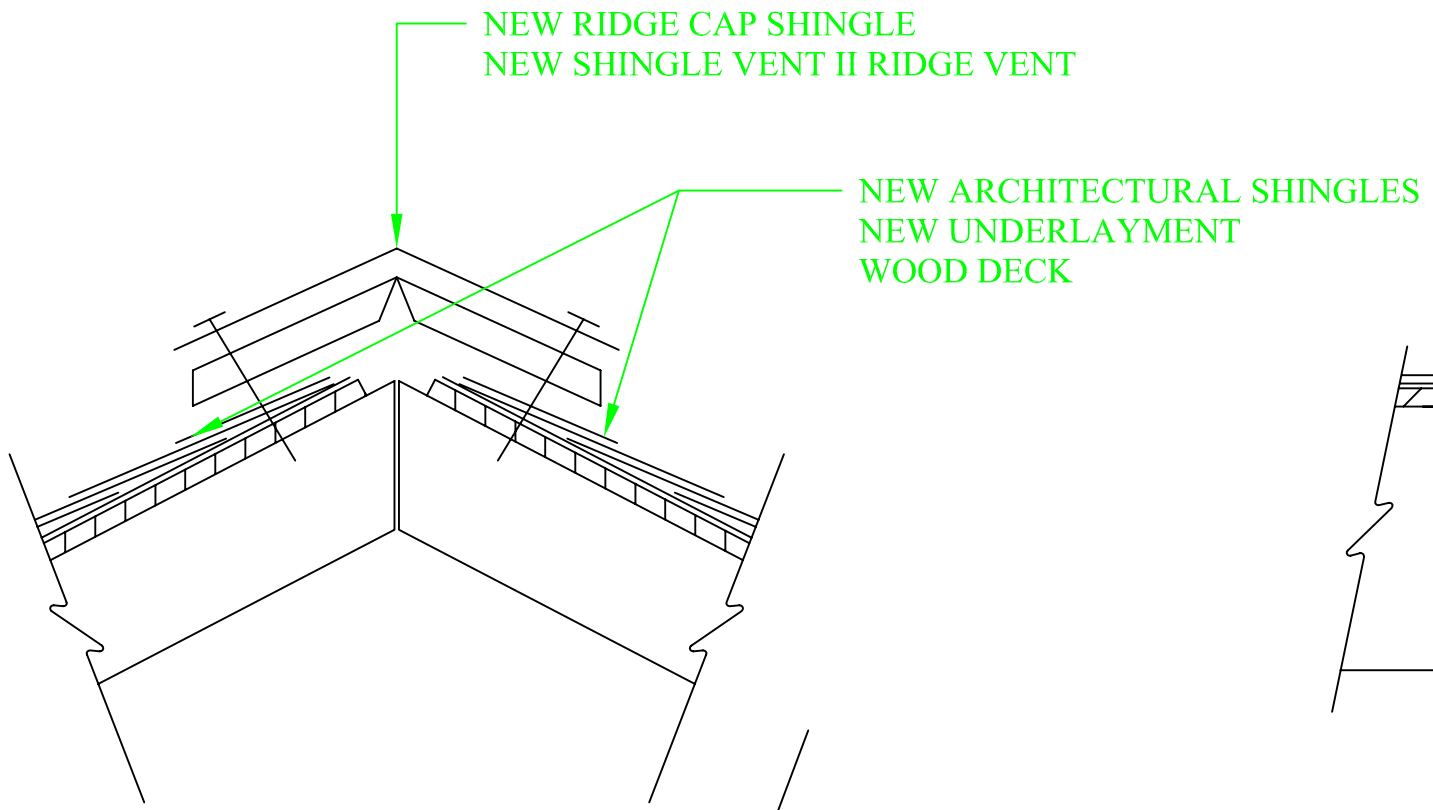

DETAIL 9

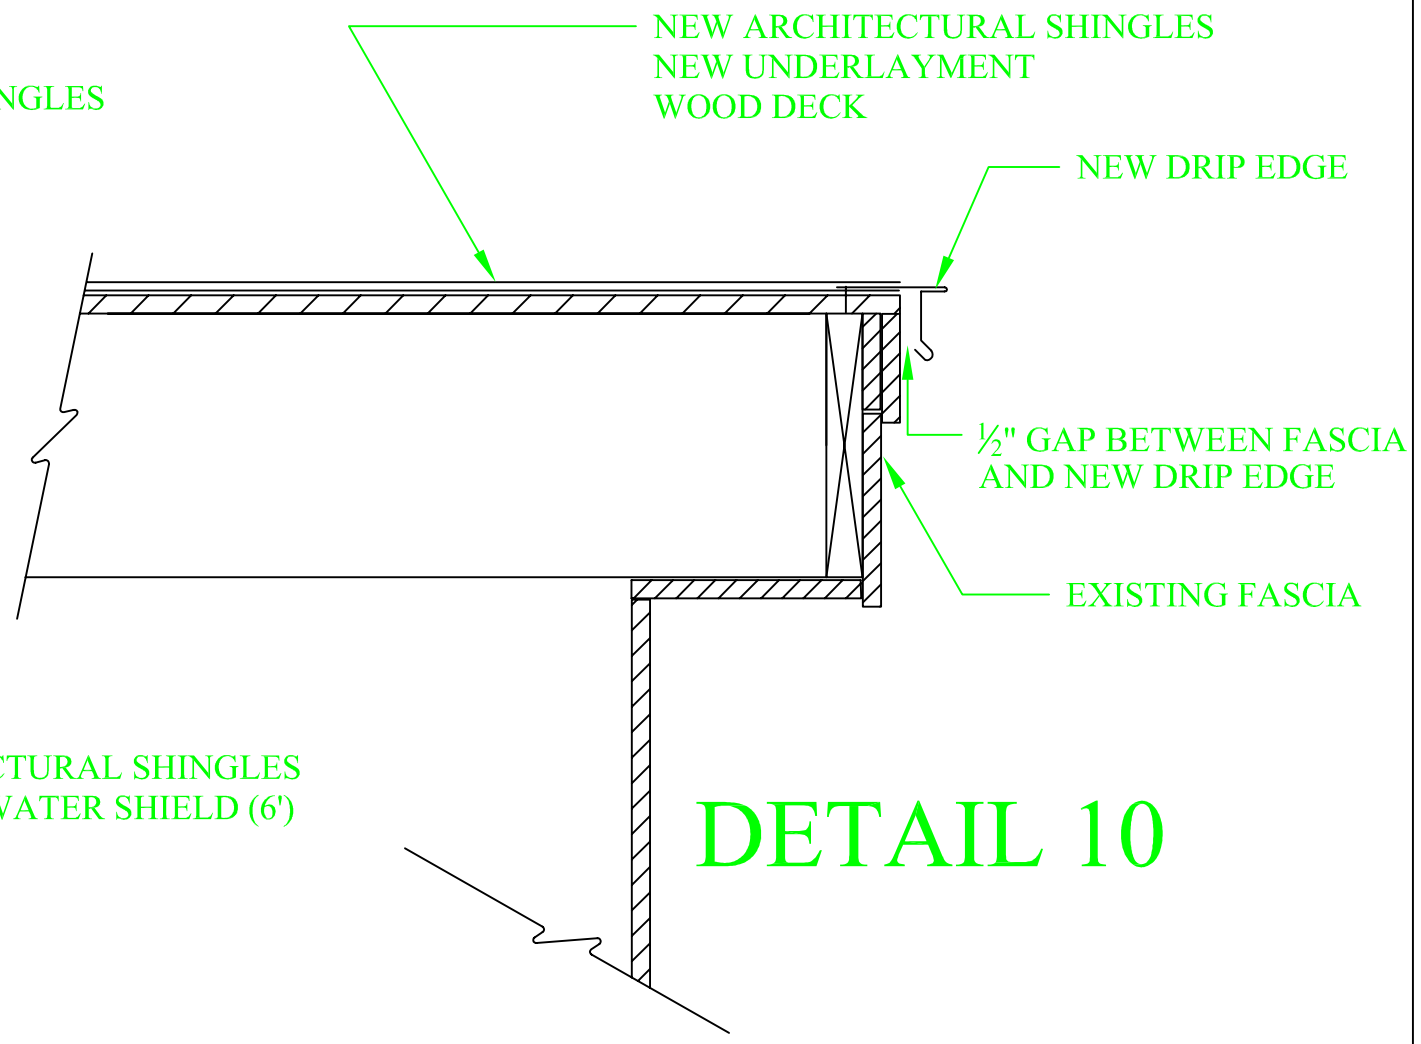

DETAIL 10

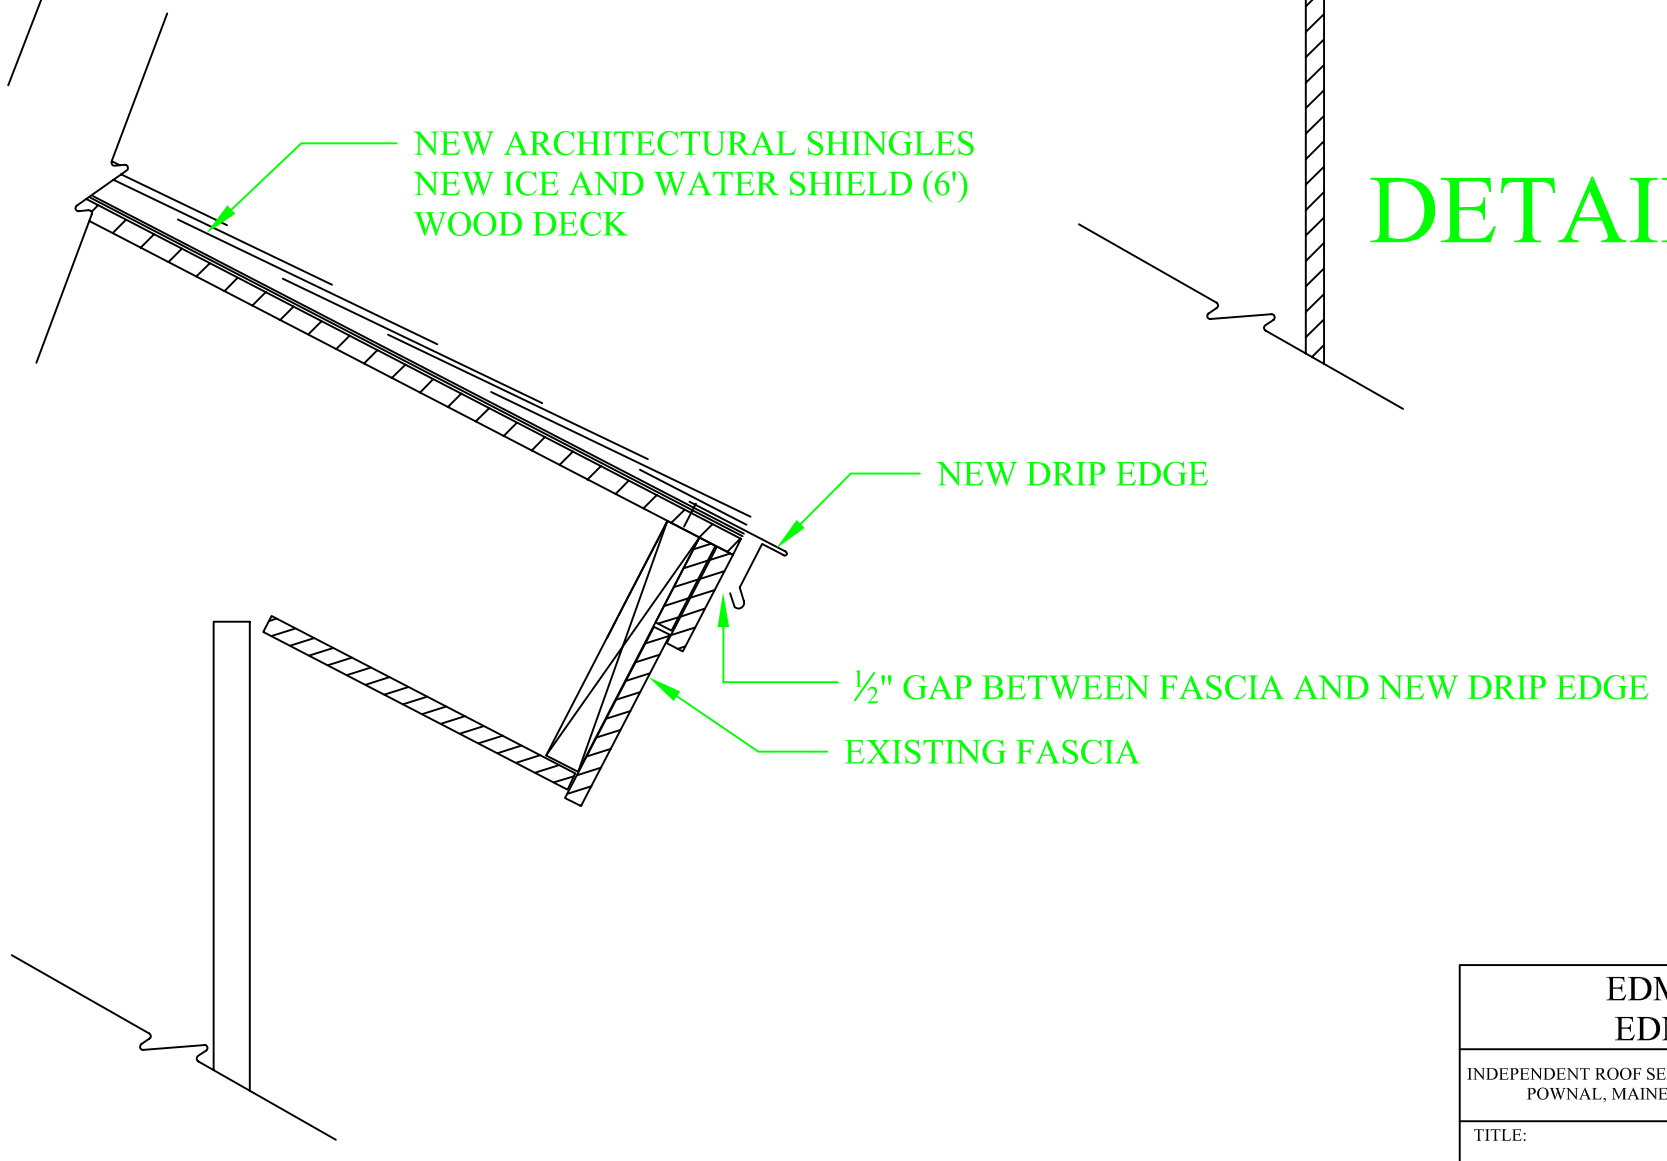

DETAIL 11

EDMUNDS SCHOOL EDMUNDS, MAINE		
INDEPENDENT ROOF SERVICES POWNAL, MAINE	SCALE: 1½"=1'	DRAWN BY JLB REVISED BY --
TITLE: DETAILS 9-11		
DATE: 07-18-16	FILE NAME: EDMUNDS SCHOOL	DRAWING #: R5

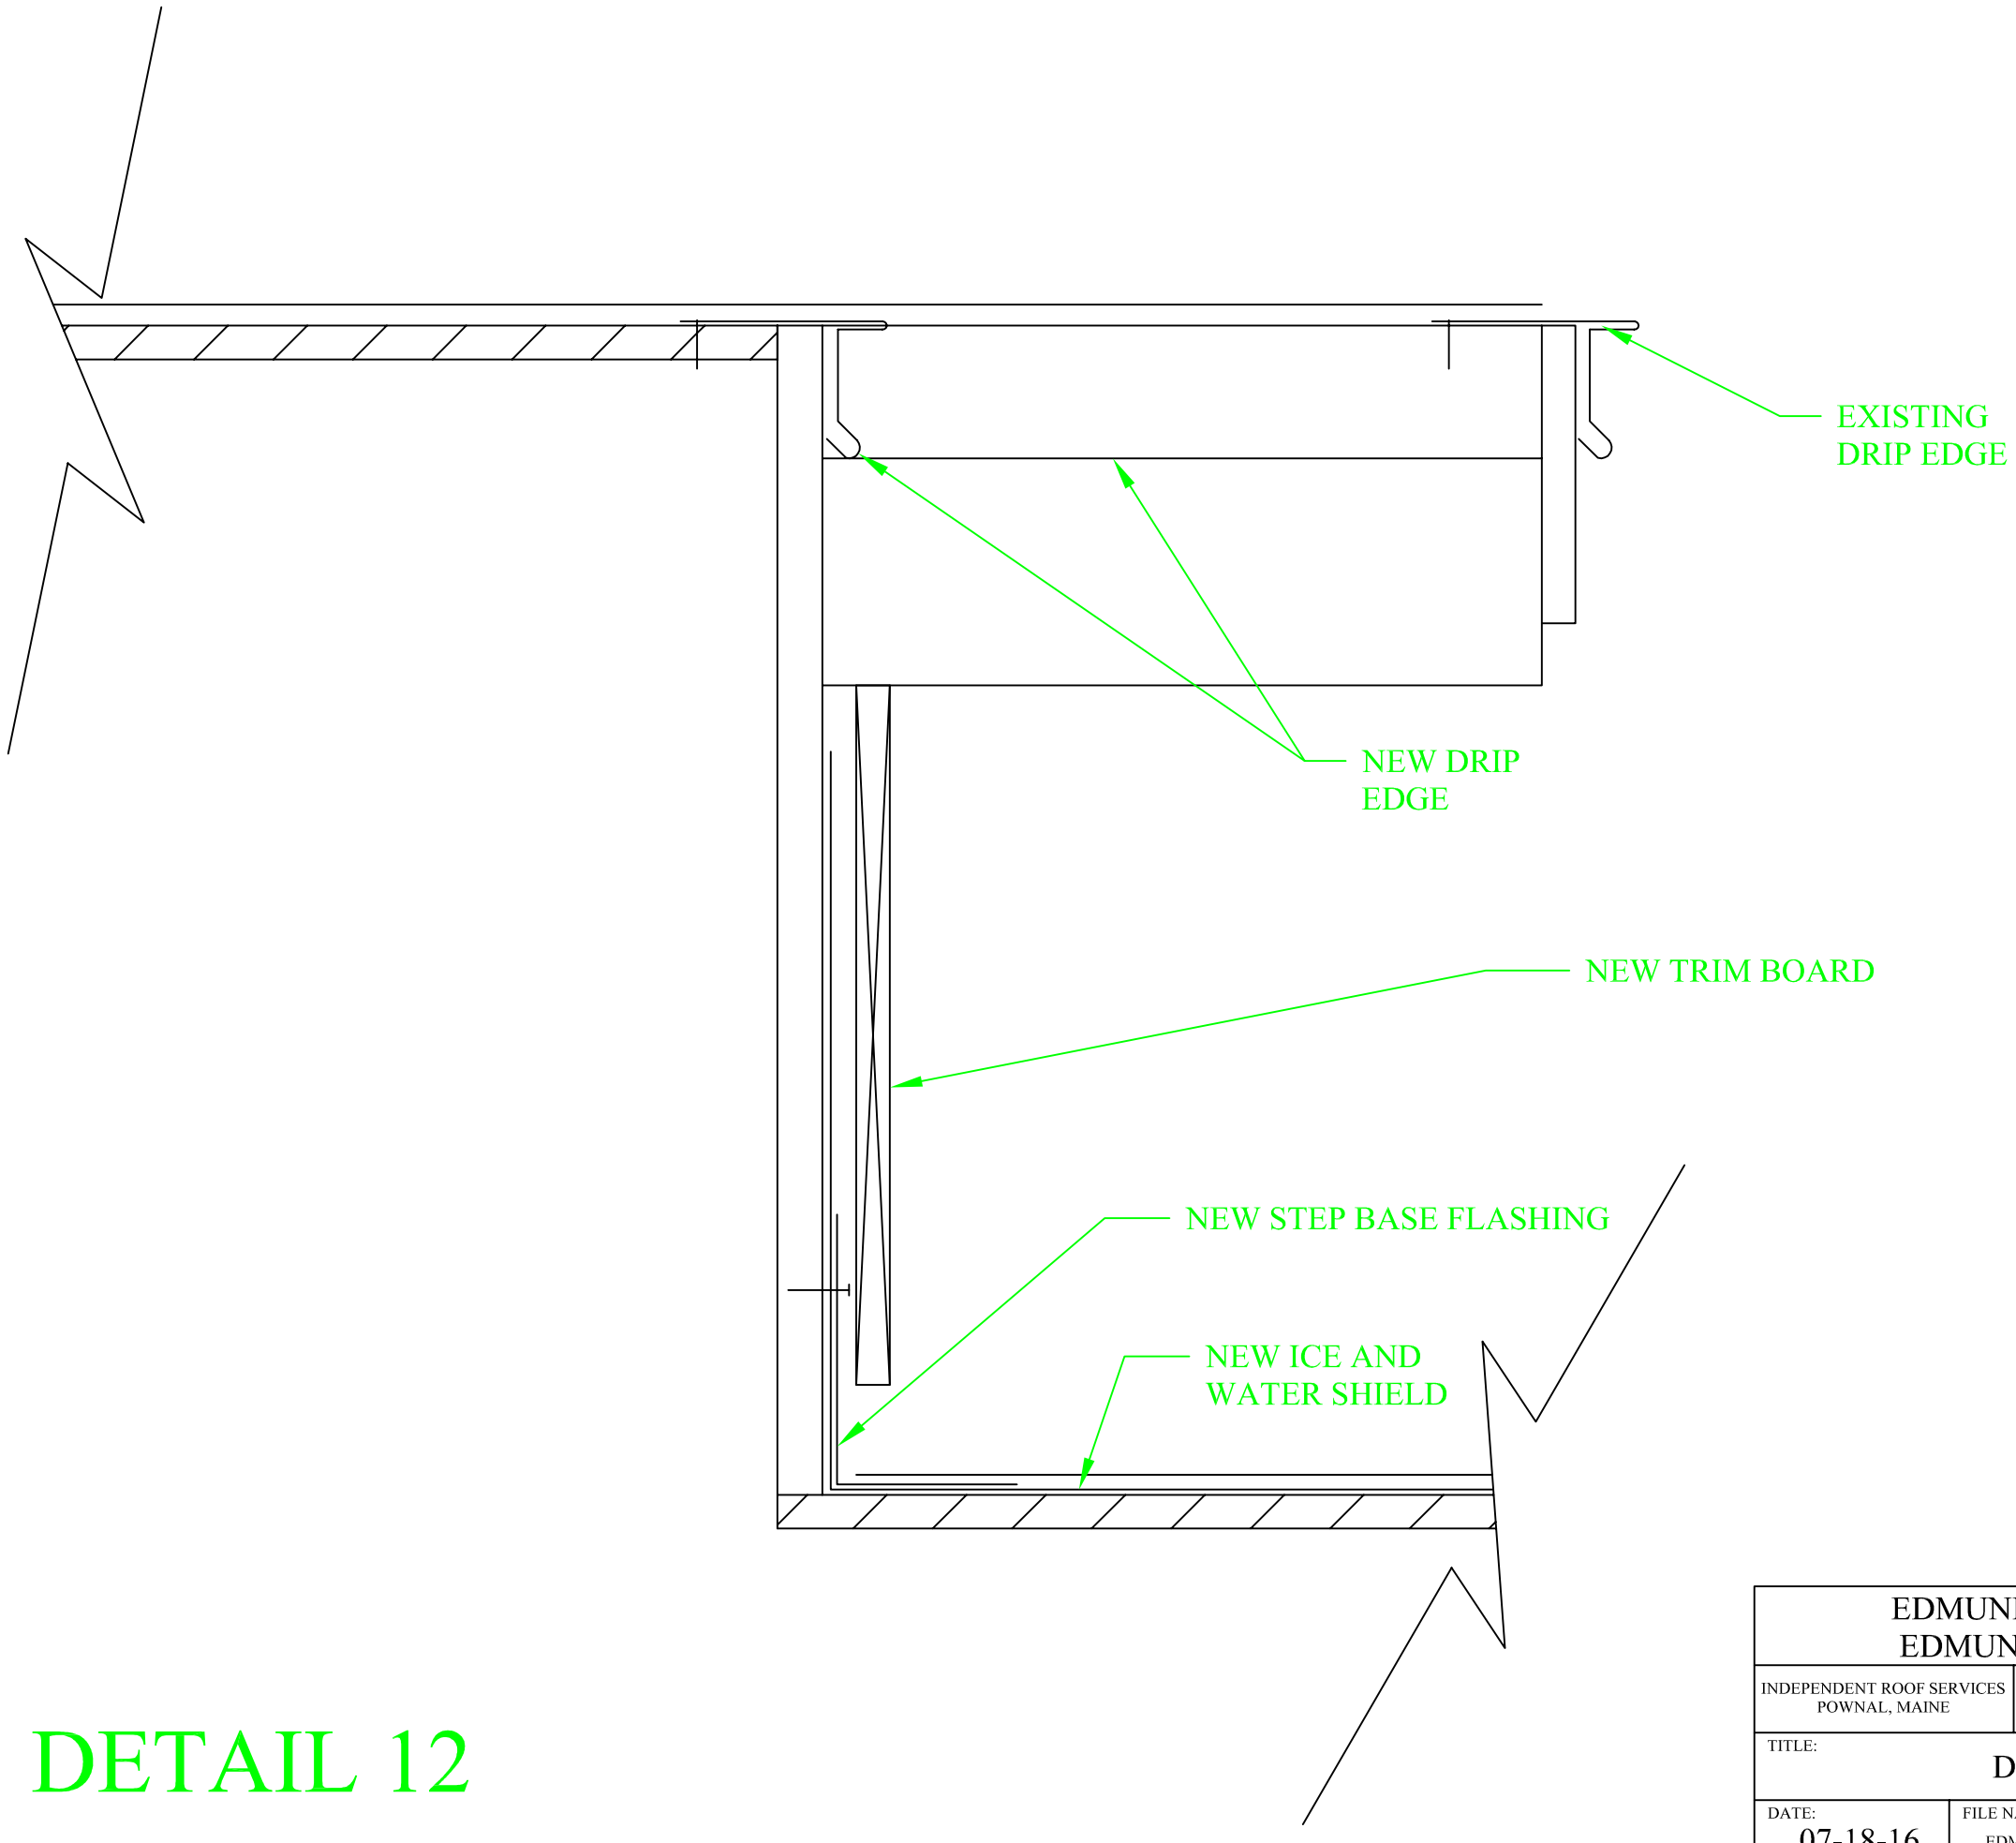

DETAIL 12

EDMUNDS SCHOOL EDMUNDS, MAINE		
INDEPENDENT ROOF SERVICES POWNAL, MAINE	SCALE: 3"=1'	DRAWN BY JLB REVISED BY --
TITLE: DETAIL 12		
DATE: 07-18-16	FILE NAME: EDMUNDS SCHOOL	DRAWING #: R6

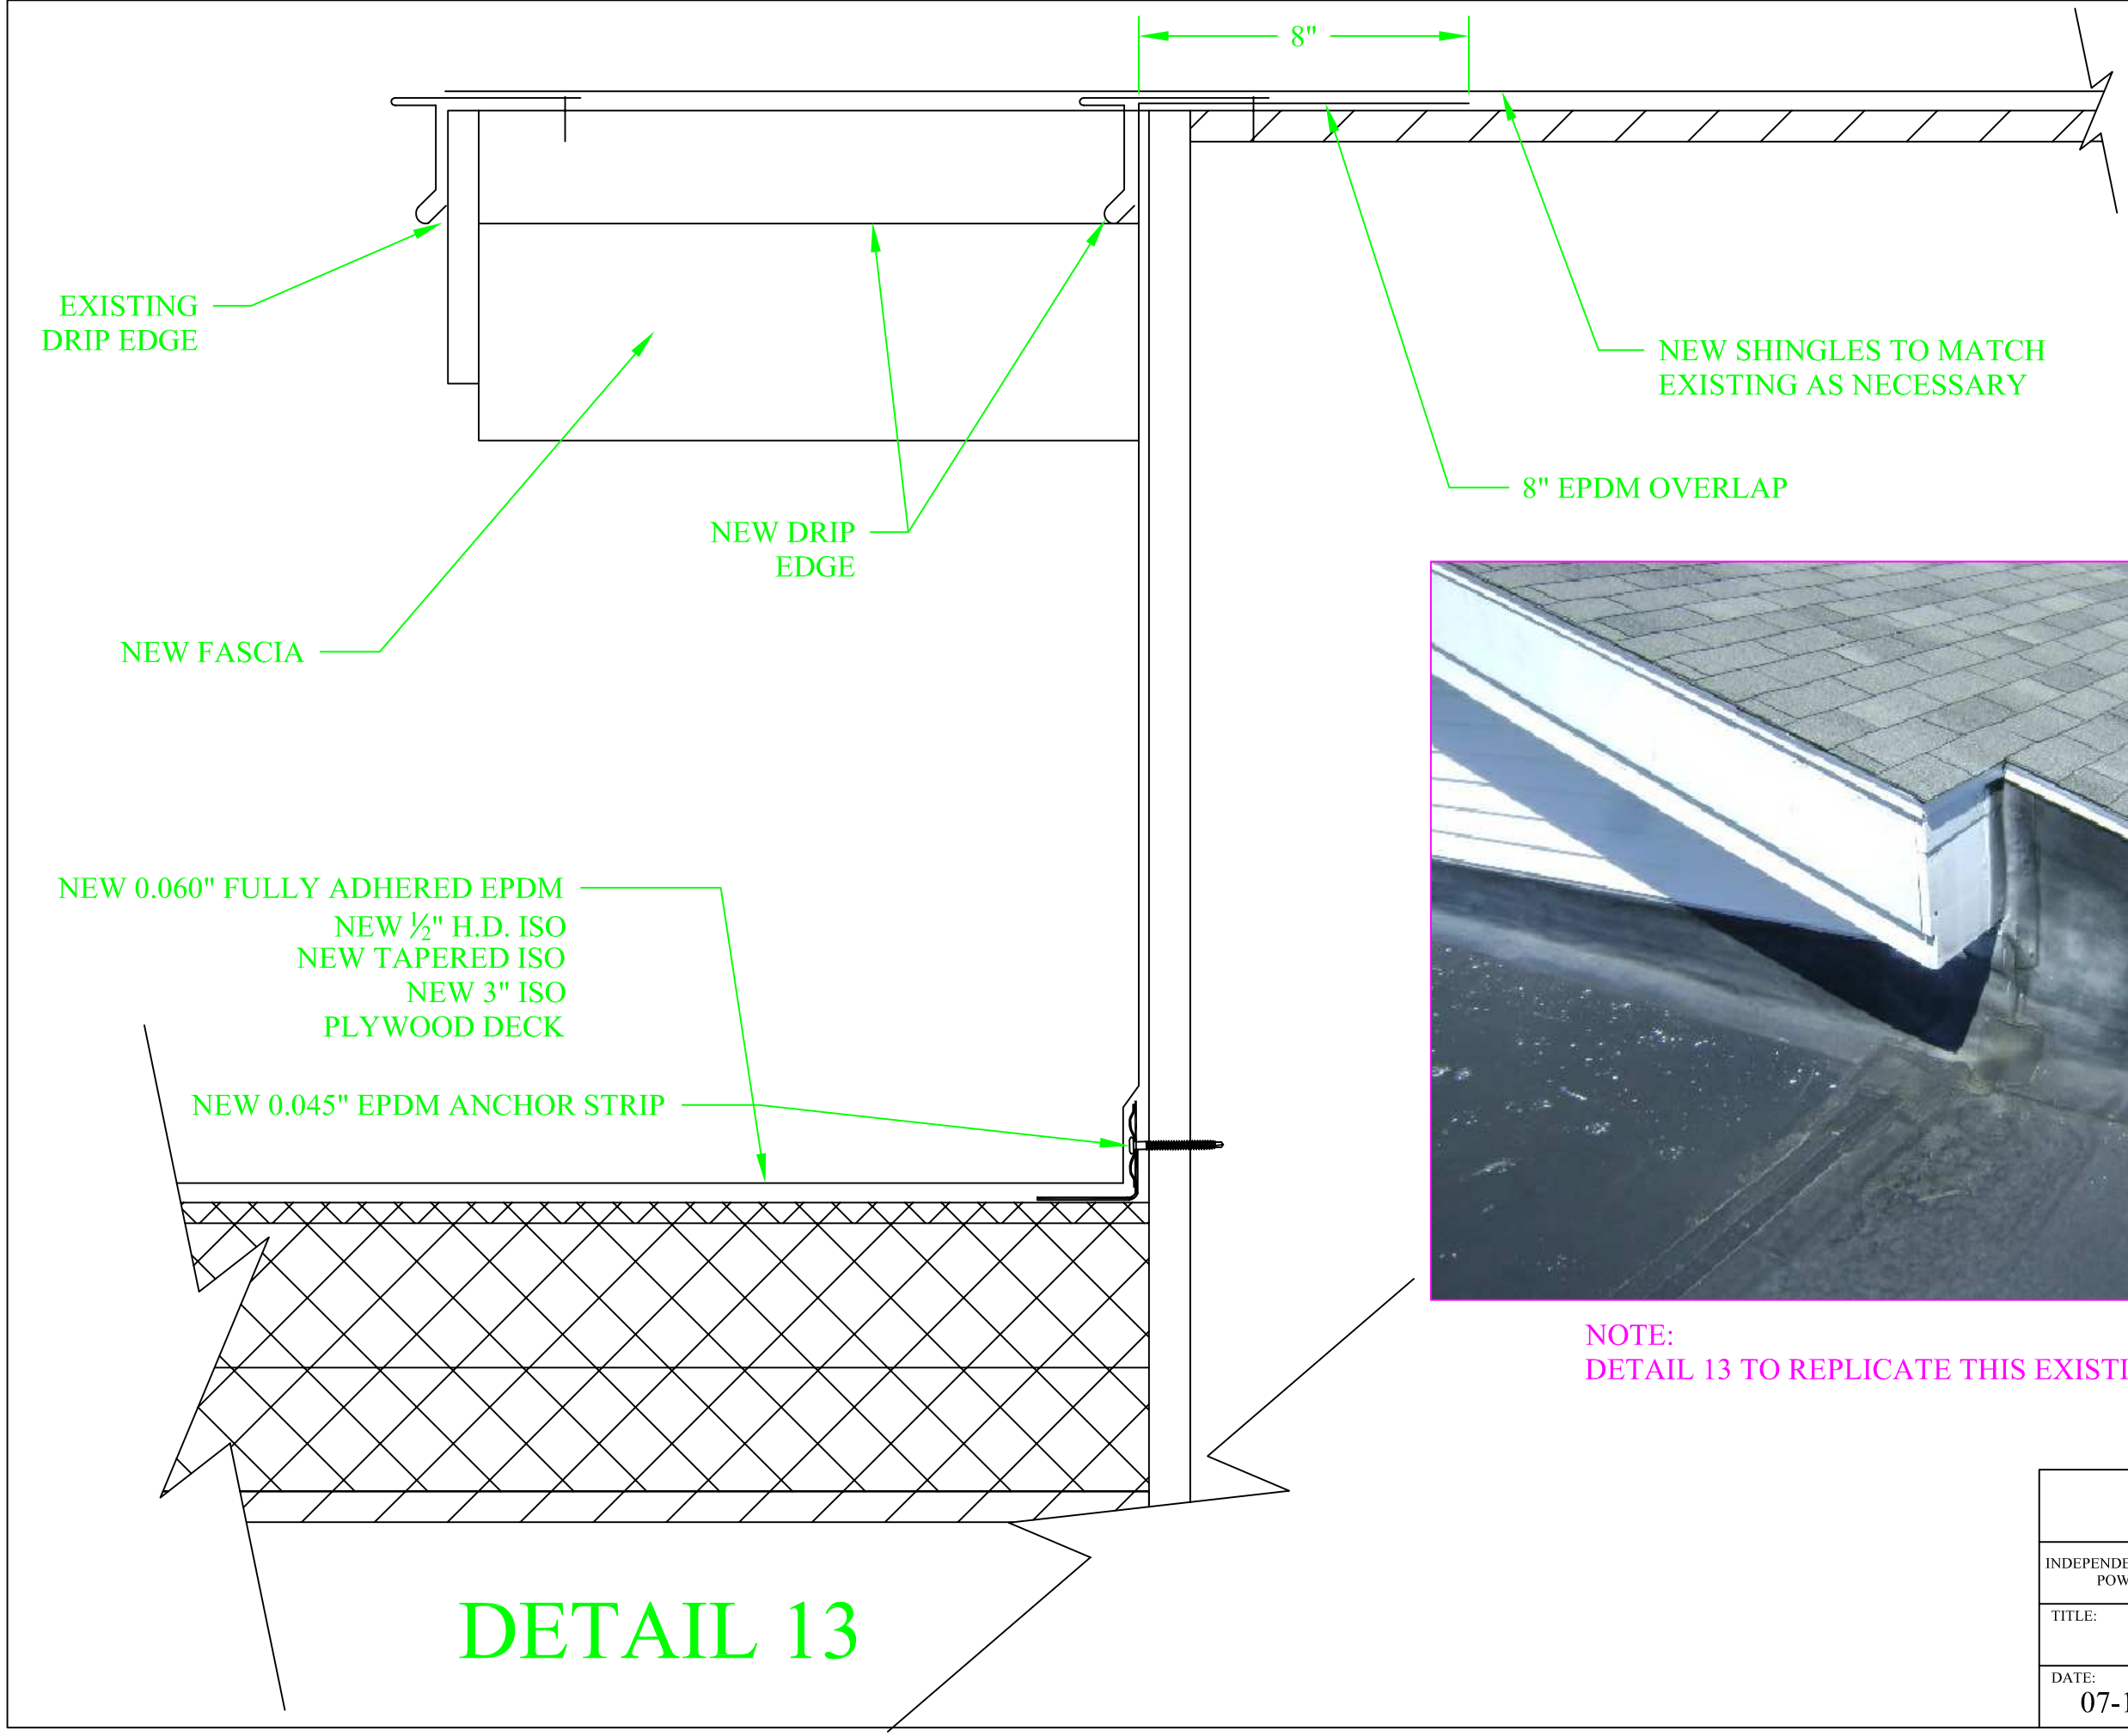

NOTE:
DETAIL 13 TO REPLICATE THIS EXISTING AREA.

DETAIL 13

EDMUNDS SCHOOL EDMUNDS, MAINE		
INDEPENDENT ROOF SERVICES POWNAL, MAINE	SCALE: 3"=1'	DRAWN BY JLB REVISED BY --
TITLE: DETAIL 13		
DATE: 07-18-16	FILE NAME: EDMUNDS SCHOOL	DRAWING #: R7

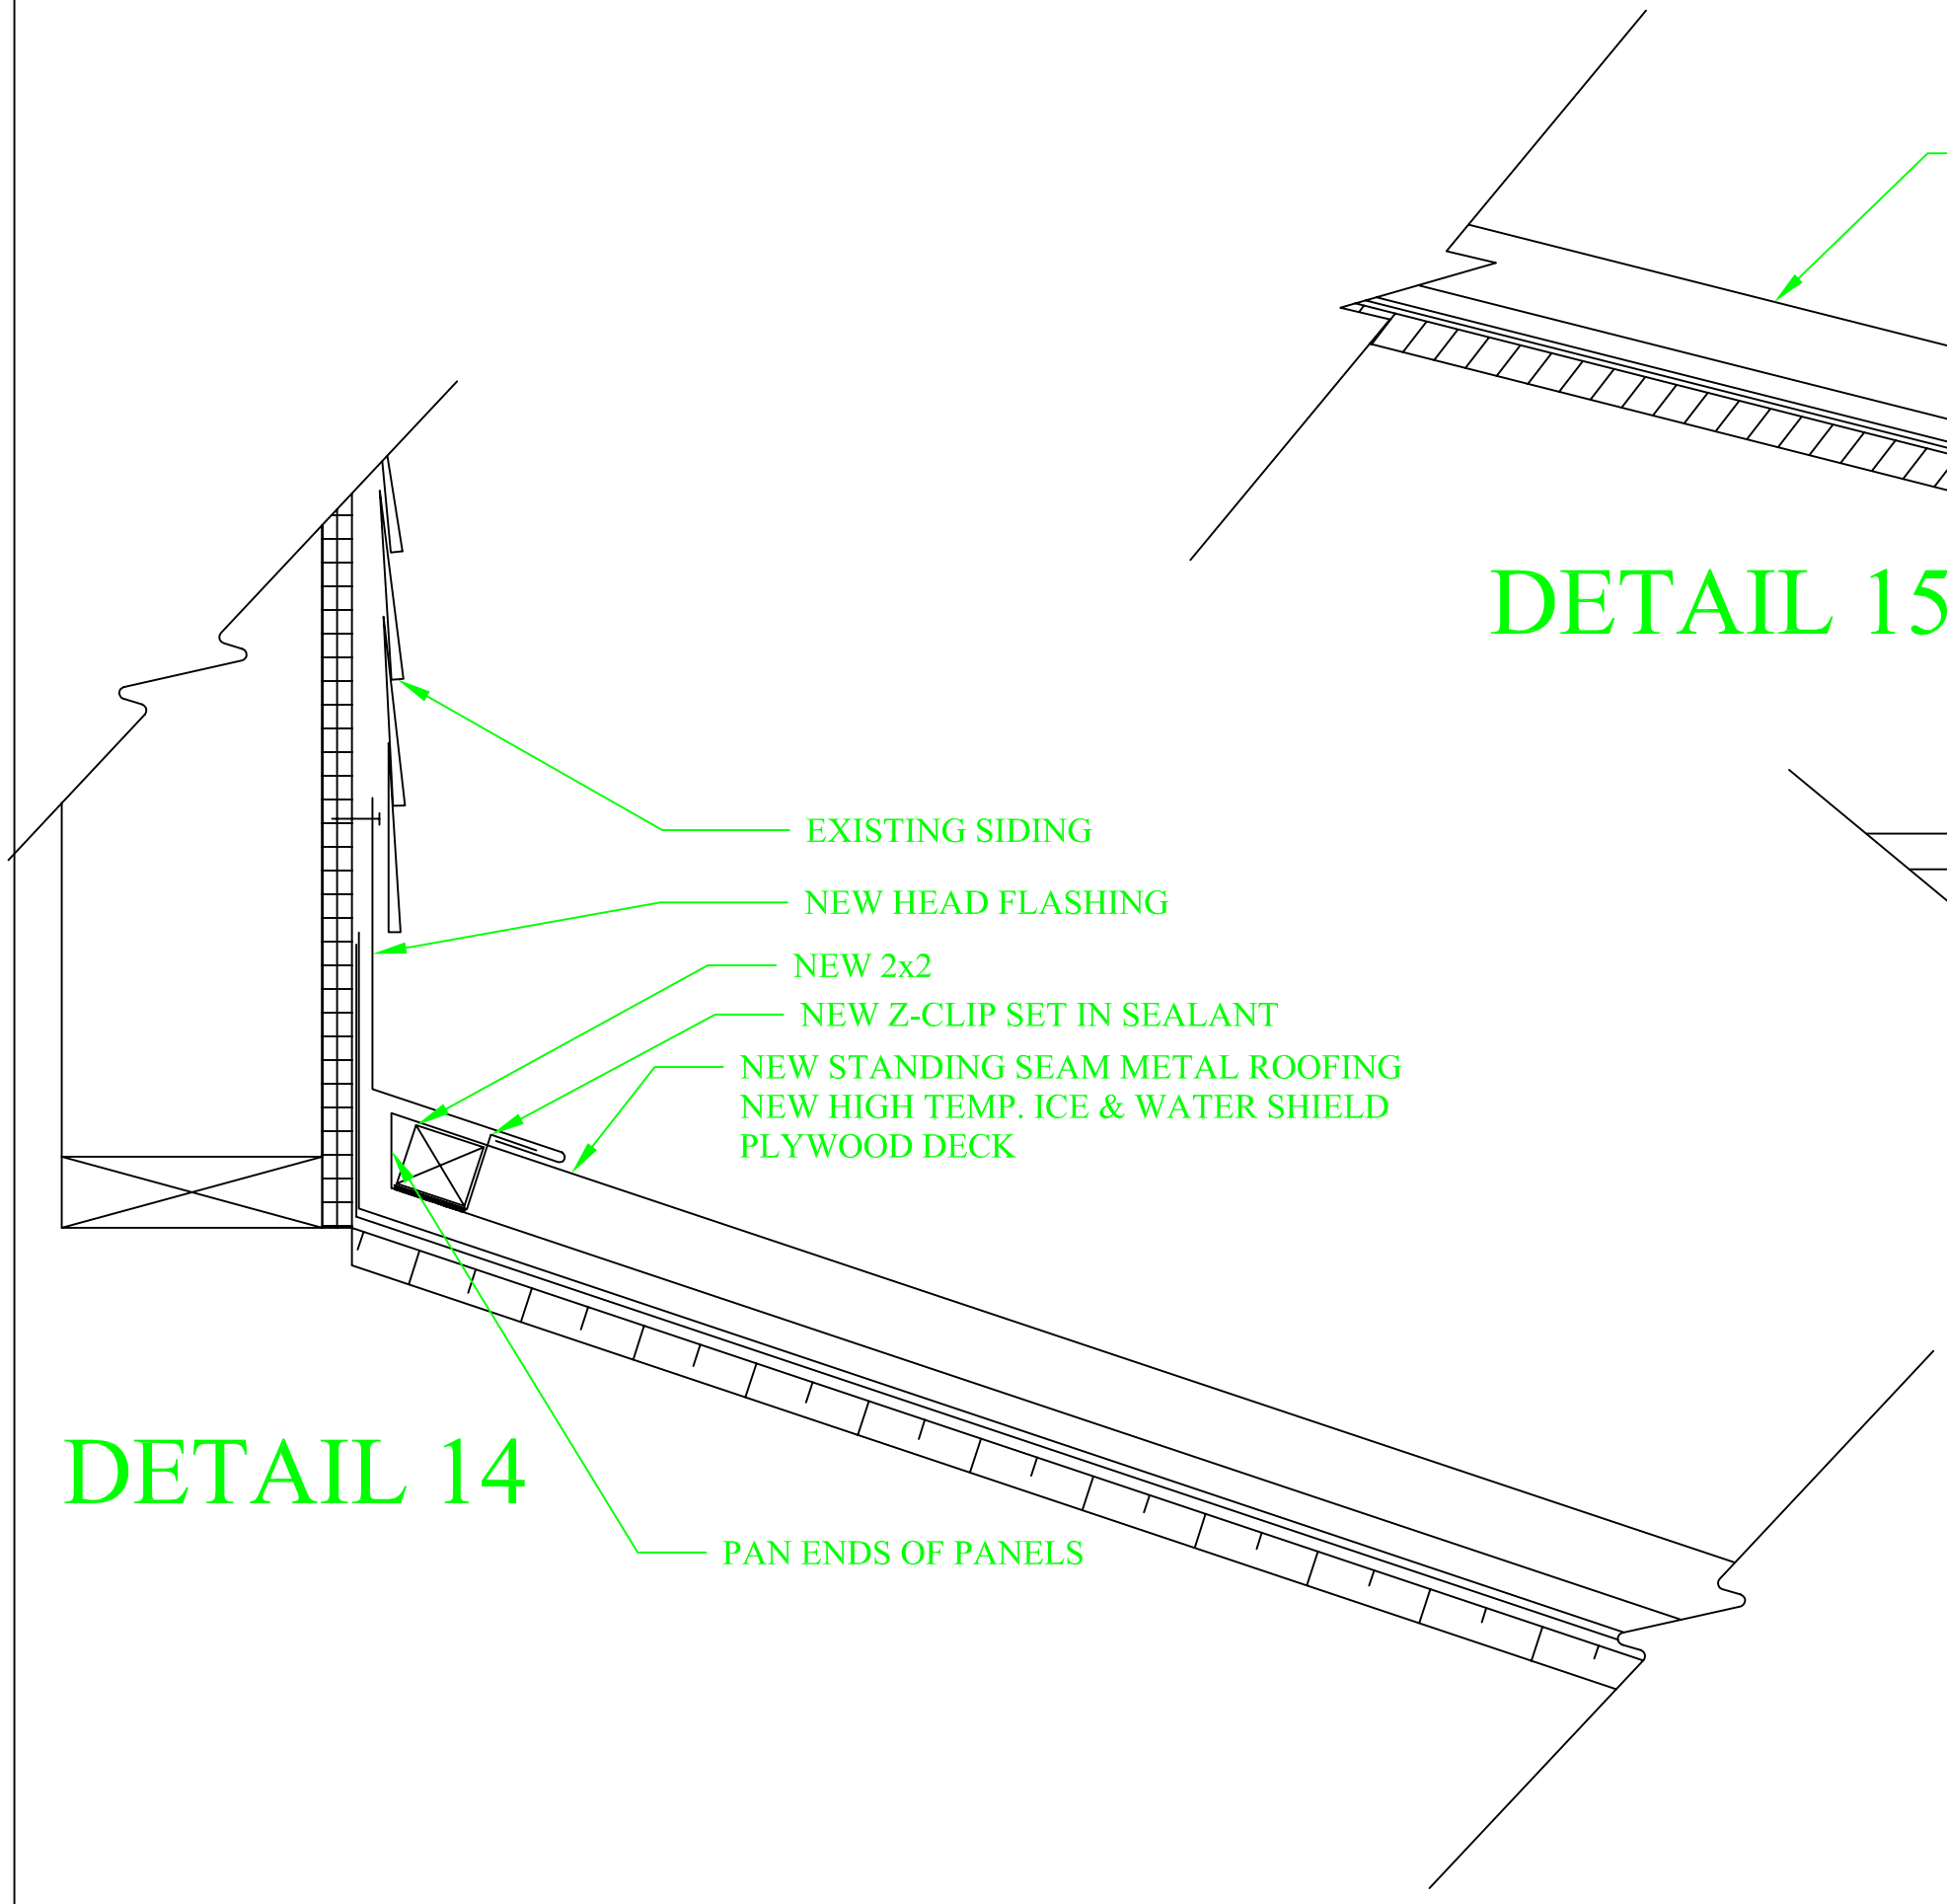

DETAIL 14

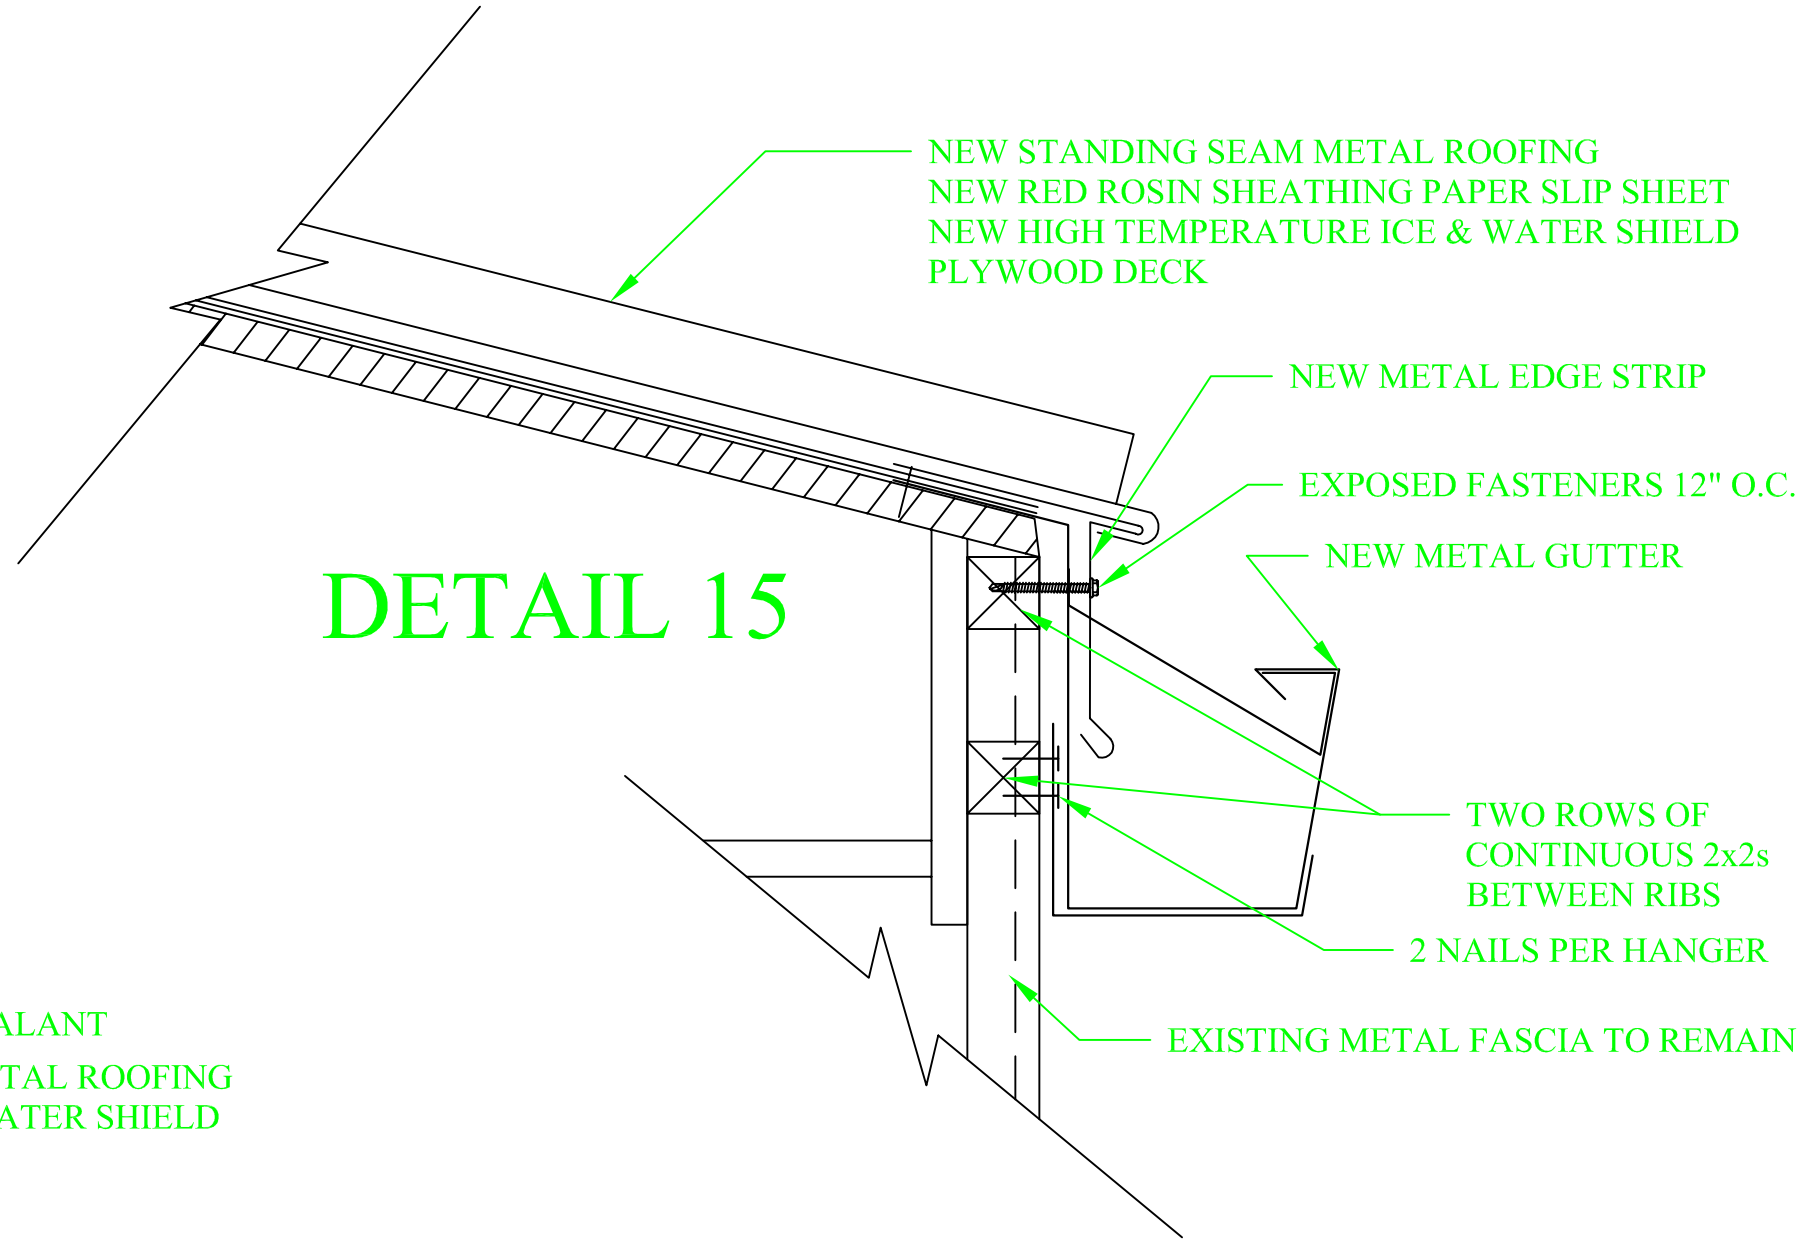

DETAIL 15

EDMUNDS SCHOOL EDMUNDS, MAINE		
INDEPENDENT ROOF SERVICES POWNAL, MAINE	SCALE: 3"=1'	DRAWN BY JLB REVISED BY --
TITLE: DETAILS 14 & 15		
DATE: 07-18-16	FILE NAME: EDMUNDS SCHOOL	DRAWING #: R8