BUILDING PERMIT BP13788,AMENDMENT A

MAINE LAND USE PLANNING COMMISSION
Department of Agriculture, Conservation and Forestry

Based on the information you have submitted in the attached application and supporting documents, the staff of the Land Use Planning Commission concludes that, if carried out in compliance with the conditions of approval below, your proposal will meet the criteria for approval, 12 M.R.S.A. §685-B(4) of the Commission's statutes and the provisions of the Commission's *Land Use Districts and Standards*. Any variation from the application or the conditions of approval is subject to prior Commission review and approval. Any variation undertaken without Commission approval constitutes a violation of Land Use Planning Commission law. In addition, any person aggrieved by this decision of the staff may, within 30 days, request that the Commission review the decision.

Debra A Klaczowski — LUPC Authorized Signature

8/10/2015 — Effective Date

CONDITIONS OF APPROVAL

General Conditions

1. Construction activities authorized in this permit must be substantially started within 2 years of the effective date of this permit and substantially completed within 5 years of the effective date of this permit. If such construction activities are not started and completed within this time limitation, this permit shall lapse and no activities shall then occur unless and until a new permit has been granted by the Commission.
2. This permit is dependent upon and limited to the proposal as set forth in the application and supporting documents, except as modified by the Commission in granting this permit. Any variation is subject to prior review and approval of the Maine Land Use Planning Commission. Any variation from the application or the conditions of approval undertaken without approval of the Commission constitutes a violation of Land Use Planning Commission law.
3. Structures authorized under this permit, as well as filling/grading/soil disturbance and cleared openings created as part of construction activities authorized under this permit, must be located to meet the road, property line, water and wetland setback distances, exterior dimensions and building heights listed in Sections 4 and 5 and approved by this permit.
4. Temporary and permanent sedimentation control measures must be implemented to effectively stabilize all areas of disturbed soil and to catch sediment from runoff water before it leaves the construction site so that sediment does not enter water bodies, drainage systems, water crossings, wetlands or adjacent properties. Clearing and construction activities, except those necessary to establish sedimentation control devices, shall not begin until all erosion and sedimentation control devices (including ditches, culverts, sediment traps, settling basins, hay bales, silt fences, etc.) have been installed and stabilized. Once in place, such devices shall be maintained to ensure proper functioning.
5. Effective, temporary stabilization of all disturbed and stockpiled soil must be completed at the end of each work day. All temporary sedimentation and erosion control devices shall be removed after construction activity has ceased and a cover of healthy vegetation has established itself or other appropriate permanent control measures have been effectively implemented. Permanent soil stabilization shall be completed within one week of inactivity or completion of construction.
6. Cleared openings created as part of construction activities authorized under this permit must be effectively stabilized and revegetated.
7. All imported fill material must be free of hazardous or toxic materials and must not contain debris, trash, or rubbish.
8. Unless otherwise proposed and approved by this permit, soil disturbance must not occur when the ground is frozen or saturated.
9. Topsoil must not be removed from the site except for that necessary for construction activities authorized in this permit. Topsoil must be stockpiled at least 100 feet from any water body.
10. In the event the permittee should sell or lease this property, the buyer or lessee shall be provided a copy of the approved permit and conditions of approval. The new owner or lessee should then contact the Land Use Planning Commission to have the permit transferred into his/her name. If there are no additional changes the transfer can be accomplished on a Minor Change Form.
11. All exterior lighting must be located and installed so as to illuminate only the target area to the extent possible. Exterior lighting must not produce a strong, dazzling light or reflection beyond lot lines onto neighboring properties, water bodies, or roadway so as to impair driver vision or to create nuisance conditions.
12. The scenic character and healthful condition of the area covered under this permit must be maintained. The area must be kept free of litter, trash, junk cars and other vehicles, and any other materials that may constitute a hazardous or nuisance condition.
13. The permittee shall secure and comply with all applicable licenses, permits, authorizations, and requirements of all federal,

state, and local agencies including but not limited to: Air and Water Pollution Control Regulations; Subsurface Wastewater Disposal System approval from the Local Plumbing Inspector and/or Maine Department of Health and Human Services, Subsurface Wastewater Program; and the Maine Department of Transportation, Driveway Entrance Permit, a physical E-911 address from your County Commissioner's Office.

14. Structures authorized under this permit must not be sited on a ridge or knoll such that they are visible above the tree line from any water body. All authorized structures must be located, designed and landscaped to reasonably minimize their visual impact on the surrounding area, particularly when viewed from existing roadways or shorelines.
15. Upon completion of the authorized structures within the terms of this permit, any existing structures authorized to be removed from the lot and other construction debris must be disposed of in a proper manner, in compliance with applicable state and federal solid waste laws and rules.
16. The 18 foot by 13 foot deck approved under this permit shall be setback a minimum of 31 feet from the normal high water mark of Ambajejus Lake and 15 feet from property boundary lines.
17. By September 1, 2015, the permittee shall remove all plumbing and plumbing fixtures from the Studio/Garage in accordance with the terms and conditions of the Settlement Agreement to Enforcement Case EC 2013-18. [*See Enforcement Case EC 2013-18; Active*]
18. Prior to occupancy of the bunkhouse and guesthouse, the permittee shall submit to the Commission a Certificate of Inspection from the Local Plumbing Inspector showing that the subsurface waste water disposal system authorized under this permit was installed in accordance with the submitted design and in compliance with the Maine Subsurface Wastewater Disposal Rules.
19. By September 30, 2015, the permittee shall remove the 14 foot by 20 foot lakeside deck constructed onto the Main Dwelling in accordance with the terms and conditions of the Settlement Agreement to Enforcement Case EC 2013-18. [*See Enforcement Case EC 2013-18; Active*]
20. By October 30, 2015, the permittee shall remove the unauthorized decks from the Studio/Garage in accordance with the terms and conditions of the Settlement Agreement to Enforcement Case EC 2013-18. [*See Enforcement Case EC 2013-18; Active*]
21. **Nothing in this permit shall be construed to release the permittee(s) from any liability or responsibility arising from any violation, including Enforcement Case EC 2013-18, or to be considered a waiver of the authority of the Commission or the state to fully pursue or prosecute such violations.**
22. Once construction is complete, the permittee shall submit a self-certification form, notifying the Commission that all conditions of approval of this permit have been met. The permittee shall submit all information requested by the Commission demonstrating compliance with the terms of this permit.
23. All conditions of previously issued Commission permits shall remain in effect, except as specifically modified by this permit. For parcels that are part of a Commission-approved subdivision, all conditions of the subdivision permit as they pertain to the permittee's parcel shall remain in effect.

RECEIVED

AUG 05 2015

LUPC - MILLINOCKET

For office use:

47719	BP	13788-A	$ 240.00
Tracking No.		Permit No.	Fee Received

Maine Land Use Planning Commission
Department of Agriculture, Conservation and Forestry

Building Permit Amendment

SHORT FORM for Residential Development

1. APPLICANT INFORMATION

Applicant Name(s) Richard Krause	Daytime Phone 603-734-4017	FAX *(if applicable)*
Mailing Address 9 Kimball Drive		Email *(if applicable)* DICKKRAUSE1@gmail.com
Town Epping		State NH / Zip Code 03042

2. PROJECT LOCATION AND PROPERTY DETAILS

Township, Town or Plantation T1 R9	County Penobscot
Tax Information *(check Tax Bill)* Map: ____ Plan: 06 Lot 21	All Zoning at Development Site *(check the LUPC map)* D-RS
Road Frontage. List the name(s) and frontage(s) (in feet) for any public or private roads, or other rights-of-way adjacent to your lot: Road #1: Fire Rd 17-E (Eagle Ln) Frontage 186 ft. Road #2: ____ Frontage ____ ft.	**Water Frontage.** List the name(s) and frontage(s) (in feet) for any lakes, ponds, rivers, streams, or other waters on or adjacent to your lot: Waterbody #1: Ambajejus Lake Frontage 186 Ft Waterbody #2: ____ Frontage ____

3. EXISTING STRUCTURES (Fill in a line for each existing structure)

Previously issued Building Permit BP ____

(See Site Diagram for Enforcement Case EC 13-18 Existing Conditions)

Type of structure (dwelling, garage, deck, porch, shed, driveway, parking area, etc.)	Year built	Exterior dimensions (in feet) (LxWxH)	Type of foundation (full basement, slab, post, etc.)	Horizontal Distance (in feet) of structure from nearest: Road	Property line	Lake or pond	River or stream	Wetland	Ocean/Tidal waters
Screen House Slab	1960's	10x14	Cement Slab	300	>15	60			
Main Cabin	1962	28x28x15	Post	300	20	31			
w/ Lakside Deck	"	6'x33'	Post	"	50	25			
w/ Side Walkway	"	4'x36'	Post	"	50	31			
Guest Cottage	1962	20x20x15	Post	"	50	94			
Studio Workshop	1962	12x24	Post	>50	>15	70			
w/ Attached Garage	1962	20x15	Post	325	50	80			
w/ Studio Addition	~2000	19x10	Post	>50	>15	75			

4. PROPOSED ACTIVITIES (Fill in a line for each new or modified structure)

Type of structure (dwelling, garage, deck, porch, shed, driveway, parking area, etc.)	Proposal (check all that apply): New structure*	Reconstruct*	Expand	Relocate*	Remove	Enclose deck/porch	Permanent foundation*	Change dimensions or setbacks	Exterior Dimensions (in feet) (LxWxH)	Horizontal Distance (in feet) of structure from nearest: Road	Property line	Lake or pond	River or stream	Wetland	Ocean/Tidal waters	
Lakeside Deck on Main Camp	☐	☒	☐	☒	☐	☐	☐	☒	18'x13'4"	300	28	31				
Studio - Change of Use	☐	☐	☐	☐	☐	☐	☐	☐	12'x24'	325	>15	70				Convert to Bunkhouse
Screenhouse Slab	☐	☐	☐	☐	☒	☐	☐	☐	To Be Removed per Settlement Agreement							
Studio/Garage Decks	☐	☐	☐	☐	☒	☐	☐	☐	To Be Removed per Settlement Agreement							

*** Reconstructions, Relocations, Permanent Foundations and New Accessory Structures:** (See SA to Enforcement Case EC 13-18)

a. If the structure or foundation will not meet the LUPC's minimum setback distances from property lines, roads, water bodies or wetlands, explain what physical limitations (lot size, slope, location of septic system, etc.) prevent the structure or foundation from meeting setbacks:

b. For reconstructions, has the existing structure been damaged, destroyed or removed from your property? ☐YES ☐NO
If YES, was the structure in regular active use within a 2-year period preceding the damage, destruction or removal? ☐YES ☐NO
If YES, provide the date the structure was damaged, destroyed or removed:

5. VEGETATION CLEARING, FILLING AND GRADING, SOIL DISTURBANCE (If applicable, fill in this table)

	Proposed New Area (in sq. ft.) of cleared/filled/disturbed soil:	Distance (in feet) between edge of cleared/filled area and the nearest: Road	Property line	Lake or pond	River or stream	Wetland	Ocean/Tidal Waters
Cleared area							
Filled/disturbed area	10'x14' for screenhouse slab removal			60'			

What is the average slope of land between the area to be filled/disturbed and the waterbody or wetland? <10 % ☐ NA

6. PROSPECTIVELY ZONED AREAS (RANGELEY AREA ONLY)

Buffering in Prospectively Zoned Areas. Is your property located in one of the following Prospectively Zoned Plantations or Townships? ☐YES ☒NO

Adamstown Twp. Dallas Plt. Lincoln Plt. Magalloway Plt.
Rangeley Plt. Richardsontown Twp. Sandy River Plt. Townships C, D, and E.

If YES, please complete the following table regarding the width of the vegetative buffers at the narrowest point between the existing and proposed structures and the nearest applicable road, property line, and subdistrict setbacks as applicable:

	Width of Vegetated Buffers: Road	Side Property Line	Rear Property Line	Subdistrict Boundary (If D-ES or D-CI)
Standard Minimum Required:	25 feet in D-GN, D-GN2, D-GN3 50 feet in D-RS, D-RS2, D-RS3 75 feet in D-ES and D-CI	15 feet	15 feet	50 feet Buffer to other Subdistricts
This property:	feet	feet	feet	feet

Note: You may be required to submit Exhibit E: Documentation for Exceptions to Buffering Requirements. (See instructions on page iii)

7. APPLICANT SIGNATURE (REQUIRED) AND AGENT AUTHORIZATION (OPTIONAL)

Agent Name *(if applicable)* Daytime Phone FAX *(if applicable)*

Mailing Address Email *(if applicable)*

Town State Zip Code

I have personally examined and am familiar with the information submitted in this application, including the accompanying exhibits and supplements, and to the best of my knowledge and belief, this application is complete with all necessary exhibits. I understand that if the application is incomplete or without any required exhibits that it will result in delays in processing my permit decision. The information in this application is a true and adequate narrative and depiction of what currently exists on and what is proposed at the property. I certify that I will give a copy of this permit and associated conditions to any contractors working on my project. I understand that I am ultimately responsible for complying with all applicable regulations and with all conditions and limitations of any permits issued to me by the LUPC. If there is an Agent listed above, I hereby authorize that individual or business to act as my legal agent in all matters relating to this permit application. I understand that while there is a required Statewide Maine Uniform Building and Energy Code (MUBEC) administered by the Maine Department of Public Safety, Bureau of Building Codes & Standards, The Commission's review is limited only to land use issues and the Commission does not make any findings related to the MUBEC nor do the LUPC staff inspect buildings or enforce any provisions of that Code.

Please check **one** of the boxes below: *(see "Accessing the Project Site for Site Evaluation and Inspection")*

☒ I authorize staff of the Land Use Planning Commission to access the project site as necessary at any reasonable hour for the purpose of evaluating the site to verify the application materials I have submitted, and for the purpose of inspecting for compliance with statutory and regulatory requirements, and the terms and conditions of my permit.

☐ I request that staff of the Land Use Planning Commission make reasonable efforts to contact me in advance to obtain my permission to fully access the project site for purposes of any necessary site evaluation and compliance inspection.

All appropriate persons listed on the deed, lease or sales contract must sign below.

Signature(s) Richard W. Krause **Date** 8/5/15
Janice Pacht **Date** 8/5/15

RECEIVED
AUG 05 2015
LUPC - MILLINOCKET

Existing Conditions
EC 13-18

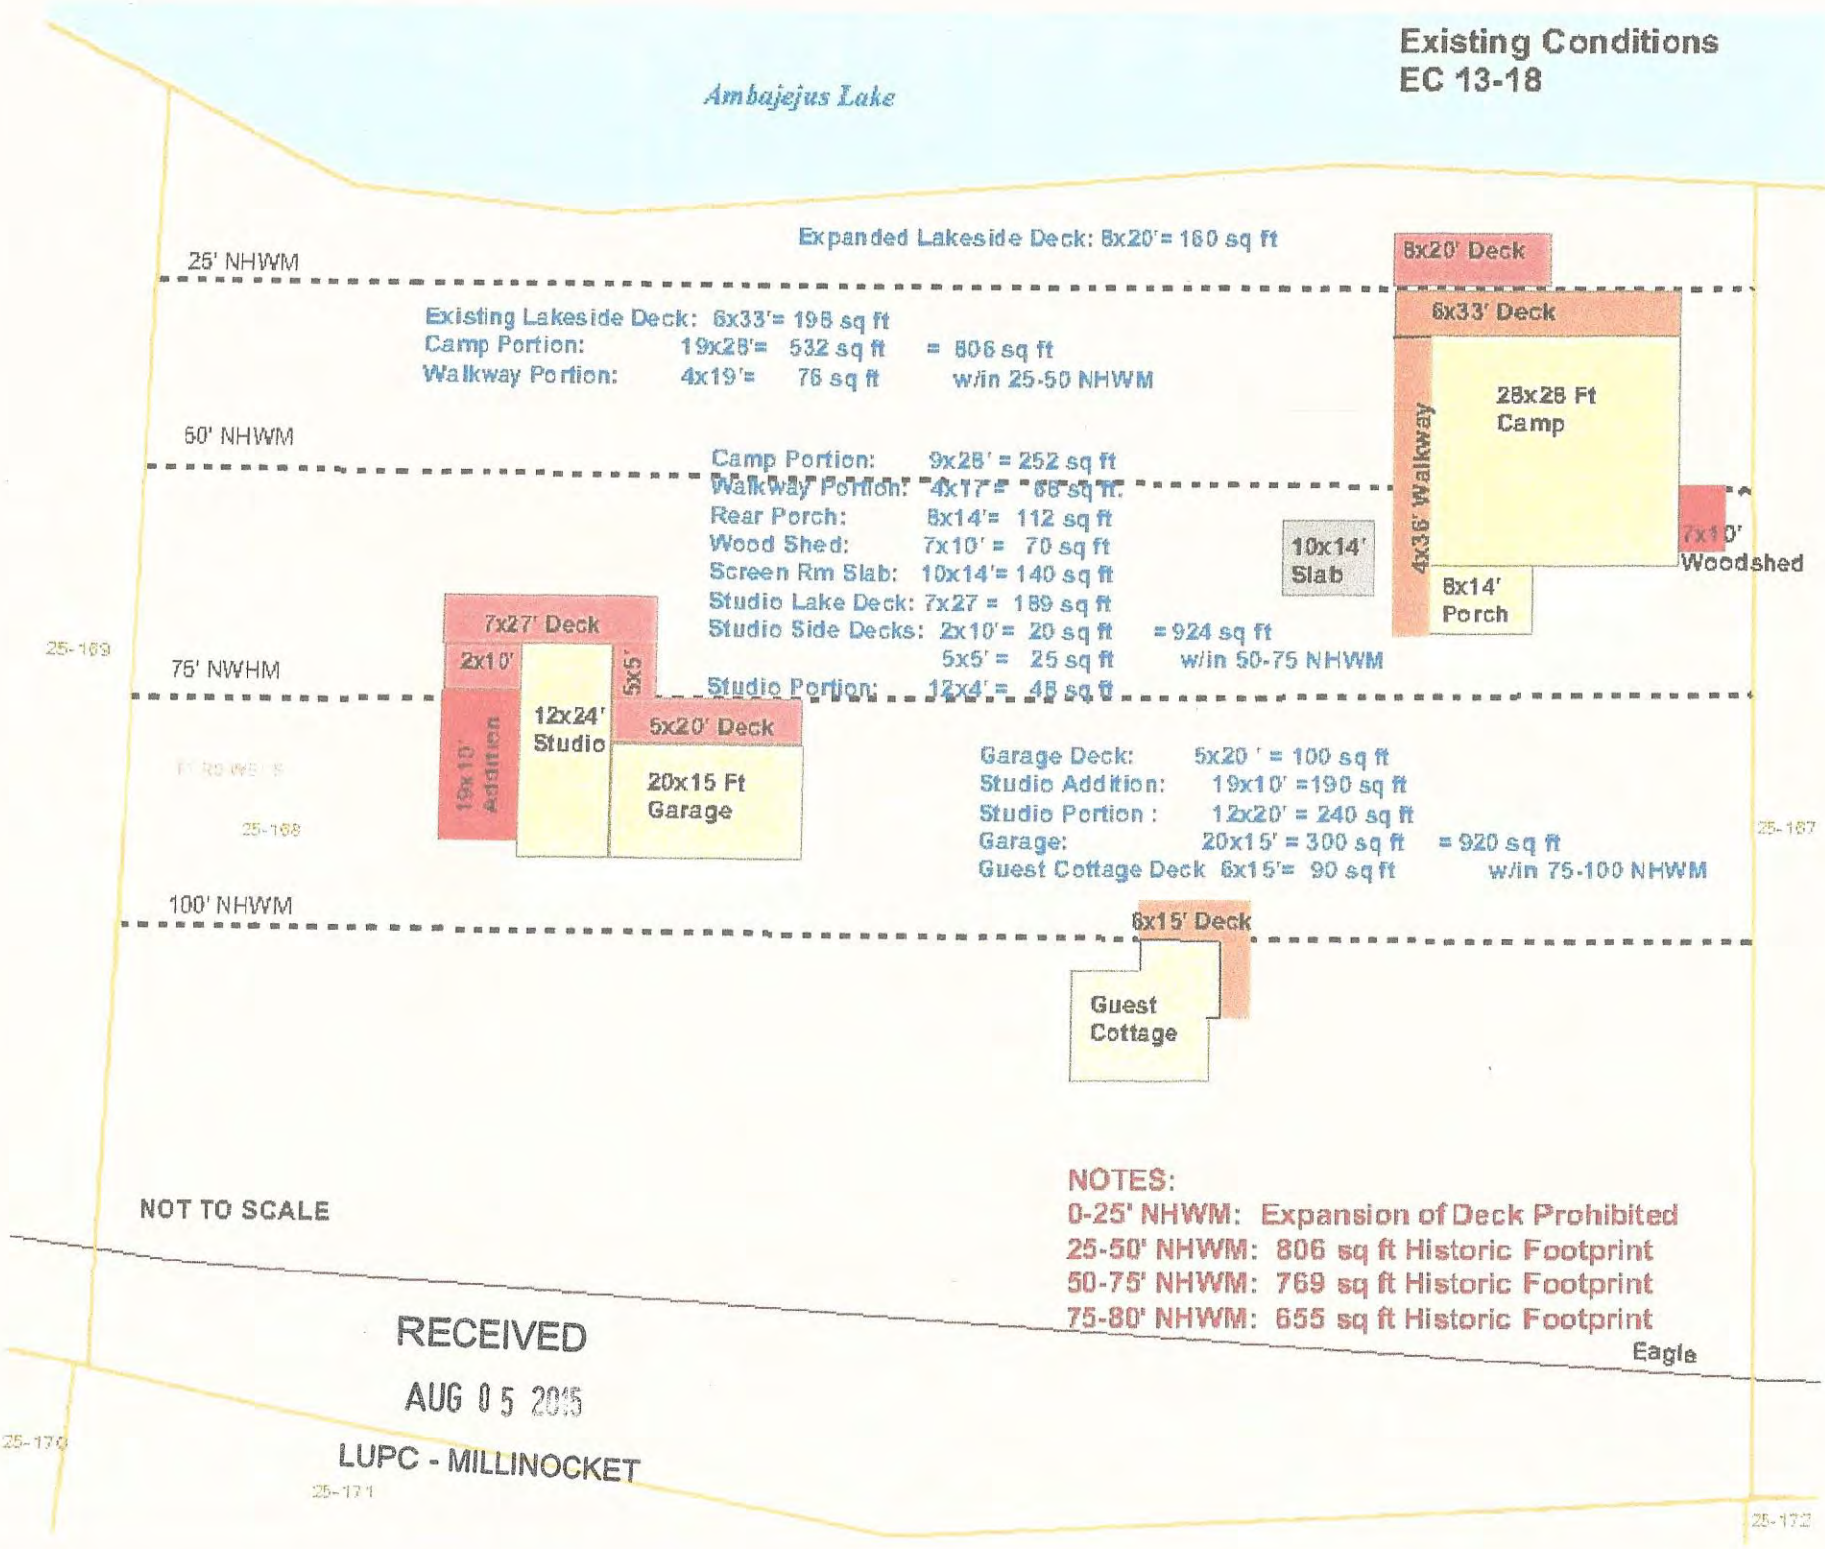

NOT TO SCALE

NOTES:
0-25' NHWM: Expansion of Deck Prohibited
25-50' NHWM: 806 sq ft Historic Footprint
50-75' NHWM: 769 sq ft Historic Footprint
75-80' NHWM: 655 sq ft Historic Footprint

RECEIVED
AUG 05 2015
LUPC - MILLINOCKET

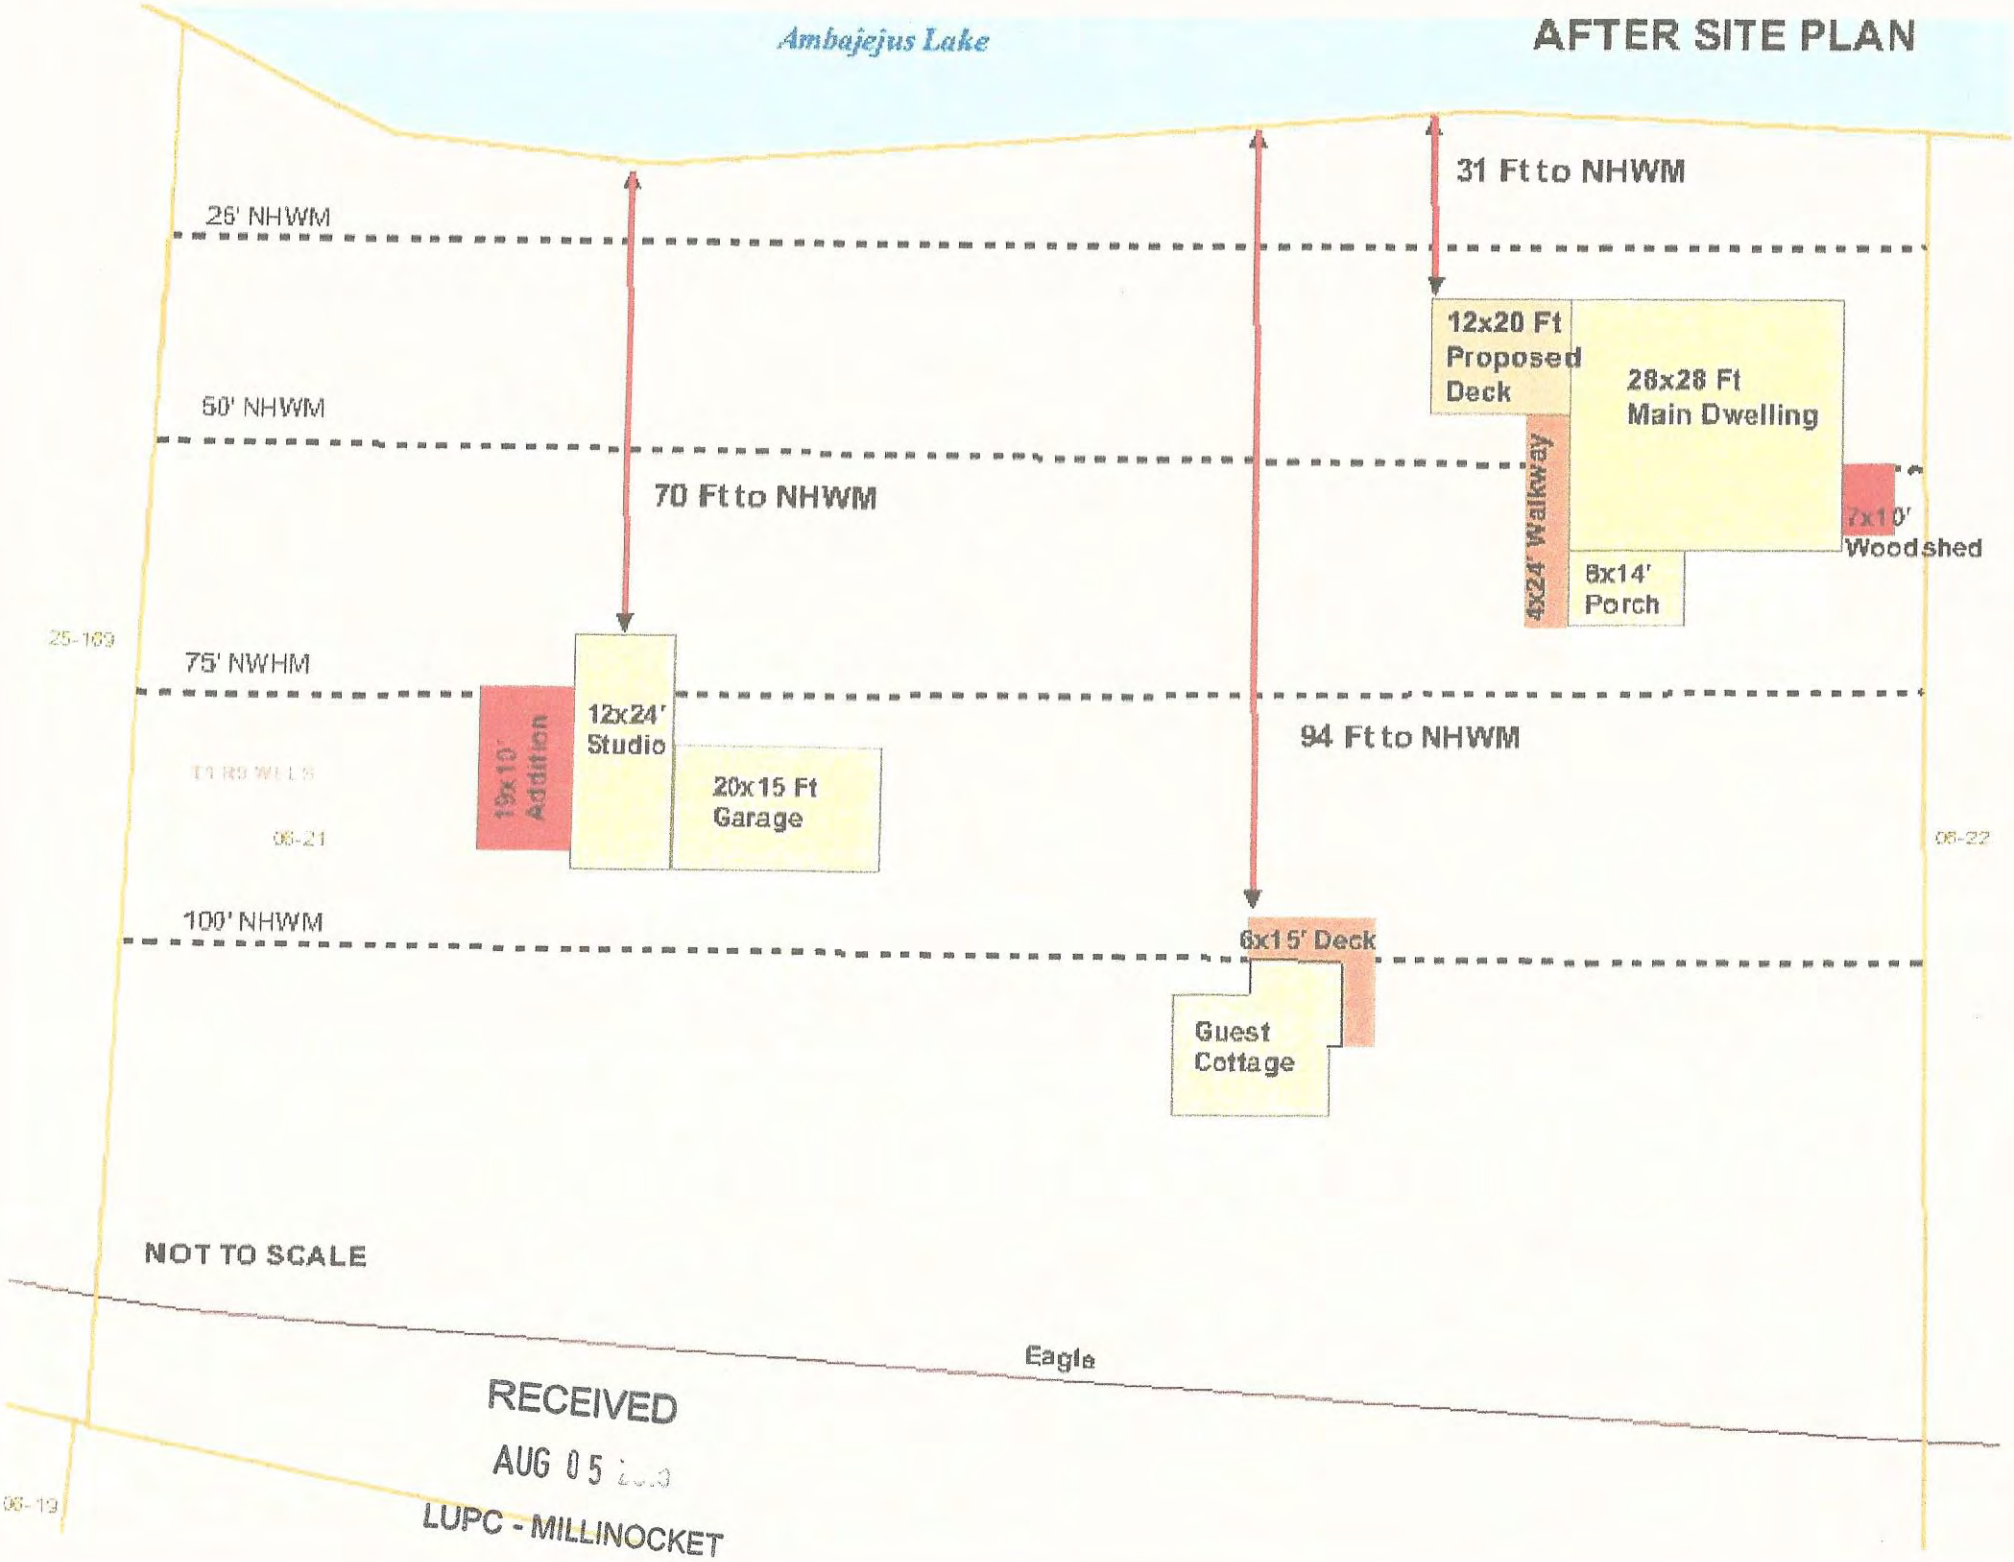

RECEIVED
AUG 05 2013
LUPC - MILLINOCKET