BUILDING PERMIT BP-15196

Based on the information you have submitted in the attached application and supporting documents, the staff of the Land Use Regulation Commission concludes that, if carried out in compliance with the conditions of approval below, your proposal will meet the criteria for approval, 12 M.R.S.A. §685-B(4) of the Commission's statutes and the provisions of the Commission's *Land Use Districts and Standards*. Any variation from the application or the conditions of approval is subject to prior Commission review and approval. Any variation undertaken without Commission approval constitutes a violation of Land Use Planning Commission law. In addition, any person aggrieved by this decision of the staff may, within 30 days, request that the Commission review the decision.

	6-25-14
LUPC Authorized Signature	Effective Date

CONDITIONS OF APPROVAL

General Conditions

1. Construction activities authorized in this permit must be substantially started within 2 years of the effective date of this permit and substantially completed within 5 years of the effective date of this permit. If such construction activities are not started and completed within this time limitation, this permit shall lapse and no activities shall then occur unless and until a new permit has been granted by the Commission.
2. This permit is dependent upon and limited to the proposal as set forth in the application and supporting documents, except as modified by the Commission in granting this permit. Any variation is subject to prior review and approval of the Maine Land Use Regulation Commission. Any variation from the application or the conditions of approval undertaken without approval of the Commission constitutes a violation of Land Use Planning Commission law.
3. **All prosed development, filling and grading activities shall take place within the building envelope set forth in the approved Land Use Planning Commission Subdivision SP 4087.**
4. Structures authorized under this permit, as well as filling/grading/soil disturbance and cleared openings created as part of construction activities authorized under this permit, must be located to meet the road, property line, water and wetland setback distances, exterior dimensions and building heights listed in Sections 4, 7 and 8 and approved by this permit.
5. Temporary and permanent sedimentation control measures must be implemented to effectively stabilize all areas of disturbed soil and to catch sediment from runoff water before it leaves the construction site so that sediment does not enter water bodies, drainage systems, water crossings, wetlands or adjacent properties. Clearing and construction activities, except those necessary to establish sedimentation control devices, shall not begin until all erosion and sedimentation control devices (including ditches, culverts, sediment traps, settling basins, hay bales, silt fences, etc.) have been installed and stabilized. Once in place, such devices shall be maintained to ensure proper functioning.
6. Effective, temporary stabilization of all disturbed and stockpiled soil must be completed at the end of each work day. All temporary sedimentation and erosion control devices shall be removed after construction activity has ceased and a cover of healthy vegetation has established itself or other appropriate permanent control measures have been effectively implemented. Permanent soil stabilization shall be completed within one week of inactivity or completion of construction.
7. Cleared openings created as part of construction activities authorized under this permit must be effectively stabilized and revegetated.
8. All imported fill material must be free of hazardous or toxic materials and must not contain debris, trash, or rubbish.
9. Unless otherwise proposed in Question 8.4 and by the submittal of **Exhibit G, Erosion and Sediment Control Plan**, and approved by this permit, soil disturbance must not occur when the ground is frozen or saturated.
10. Topsoil must not be removed from the site except for that necessary for construction activities authorized in this permit. Topsoil must be stockpiled at least 100 feet from any water body.
11. The permittee shall not advertise Land Use Regulation Commission approval without first obtaining approval for such advertising. Any such advertising shall refer to this permit only if it also notes that the permit is subject to conditions of approval.
12. In the event the permittee should sell or lease this property, the buyer or lessee shall be provided a copy of the approved permit and conditions of approval. The new owner or lessee should then contact the Land Use Regulation Commission to have the permit transferred into his/her name. If there are no additional changes the transfer can be accomplished on a Minor Change Form.
13. All exterior lighting must be located and installed so as to illuminate only the target area to the extent possible. Exterior lighting

must not produce a strong, dazzling light or reflection beyond lot lines onto neighboring properties, water bodies, or roadway so as to impair driver vision or to create nuisance conditions.

14. The scenic character and healthful condition of the area covered under this permit must be maintained. The area must be kept free of litter, trash, junk cars and other vehicles, and any other materials that may constitute a hazardous or nuisance condition.
15. The permittee shall secure and comply with all applicable licenses, permits, authorizations, and requirements of all federal, state, and local agencies including but not limited to: Air and Water Pollution Control Regulations; Subsurface Wastewater Disposal System approval from the Local Plumbing Inspector and/or Maine Department of Health and Human Services, Subsurface Wastewater Program; and the Maine Department of Transportation, Driveway Entrance Permit, a physical E-911 address from your County Commissioner's Office.
16. Once construction is complete, the permittee shall submit a self-certification form, notifying the Commission that all conditions of approval of this permit have been met. The permittee shall submit all information requested by the Commission demonstrating compliance with the terms of this permit.
17. Structures authorized under this permit must not be sited on a ridge or knoll such that they are visible above the tree line from any water body. All authorized structures must be located, designed and landscaped to reasonably minimize their visual impact on the surrounding area, particularly when viewed from existing roadways or shorelines.
18. Upon completion of the authorized structures within the terms of this permit, any existing structures authorized to be removed from the lot and other construction debris must be disposed of in a proper manner, in compliance with applicable state and federal solid waste laws and rules.
19. The driveway must be located and constructed so that (a) it will not erode or create any undue restriction or disruption of existing surface water drainage ways and (b) it will divert runoff to a vegetated buffer strip so as to prevent it from directly entering a water body, mapped P-WL1 wetland or roadway.
20. If the permittee holds interest in this parcel of land via a sales contract or other binding agreement, the permittee shall submit a copy of the deed transferring title of this parcel to the Commission upon final execution of such deed.
21. The lot(s) may not be further divided without the prior review and approval of the Commission. In addition, certain restrictions, including subdivision, setback and minimum lot size requirements, and activities on the original parcel from which the lot was first divided, may limit or prohibit further division of the lot in the future. The permittee(s) is (are) hereby advised to consult applicable land use laws and rules and with the Commission prior to any future further division of the lot.
22. All conditions of previously issued Commission permits shall remain in effect, except as specifically modified by this permit. For parcels that are part of a Commission-approved subdivision, all conditions of the subdivision permit as they pertain to the permittee's parcel shall remain in effect.

For office use:

47503	BP 15196	$ 362.00
Tracking No.	Permit No.	Fee Received

MAINE LAND USE PLANNING COMMISSION
Department of Agriculture, Conservation and Forestry

Building Permit

For All Residential Development

1. APPLICANT INFORMATION

Applicant Name(s) Jeff & Melissa Amoroso	Daytime Phone (207) 368-5824	FAX
Mailing Address 32 Libby Hill Rd		Email
Town Newport		State Maine / Zip Code 04953

2. PROJECT LOCATION AND PROPERTY DETAILS

Township, Town or Plantation Tomhegan Township	County Somerset
Tax Information *(check tax bill)* Map: S0037 Plan: 13 Lot: 28	Deed or Lease Information *(check deed or lease)* Book: 4753 Page: 44 Lease #:
Lot size *(in acres, or in square feet if less than 1 acre)* 2.71	**Lot Coverage** *(in square feet)* 5,940
All Zoning on Property *(check the LUPC map)* ~~M-GN~~ D-RS	**Zoning at Development Site** ~~M-GN~~ D-RS

Road Frontage. List the name(s) and frontage(s) (in feet) for any public or private roads, or other rights-of-way adjacent to your lot:

Road #1: Lynx Lane Frontage 100 ft.
Road #2: _____ Frontage _____ ft.

Water Frontage. List the name(s) and frontage(s) (in feet) for any lakes, ponds, rivers, streams, or other waters on or adjacent to your lot:

Waterbody #1: _____ Frontage _____ ft.
Waterbody #2: _____ Frontage _____ ft.

LUPC Approved Subdivision. List the LUPC approved subdivision number: ..... SP 4087 and SP Lot #: 28

If your property is not part of subdivision previously approved the Commission, please continue to Land Division History below. *(check your deed or contact the LUPC office that serves your area)*

Land Division History. Using your deed as a starting point, trace the ownership history and configuration changes of your property back 20 years from today. List any division of those lots from which your property originated (use additional sheet of paper if needed).

(example: Amy Adams to Rob Roberts 1/12/1997 10 acres)

3. EXISTING STRUCTURES OR USES (Fill in a line for each existing structure)

Previously issued Building Permit number (if applicable) _____

Type of structure (dwelling, garage, deck, porch, shed, driveway, parking area, etc.)	Year built	Exterior dimensions (in feet) (LxWxH)	Type of foundation (full basement, slab, post, etc.)	Horizontal Distance (in feet) of structure from nearest: Road	Property line	Lake or pond	River or stream	Wetland	Ocean/Tidal waters

RECEIVED
MAY 25 2014
LUPC - GREENVILLE

RECEIVED
MAY 25 2014
LUPC - GREENVILLE

BP

4. PROPOSED STRUCTURES OR USES (INCLUDING DRIVEWAYS AND PARKING AREAS) *(Use additional sheet if needed)*

4.1 What is the proposed use of your property? ☒ Residential only ☐ Residential with Home Occupation* ☐ Personal Campsite**

Type of structure (dwelling, garage, deck, porch, shed, driveway****, camper, RVs, parking lots, etc.)	Proposal (check all that apply)								Exterior dimensions (in feet) (LxWxH)	Horizontal Distance (in feet) of structure from nearest:					
	New structure***	Reconstruct***	Expand	Relocate	Remove	Enclose deck/porch	Permanent foundation***	Change dimensions or setbacks		Road	Property line	Lake or pond	River or stream	Wetland	Ocean/Tidal waters
Camp	☒	☐	☐	☐	☐	☐	☐	☐	52x30x32	245	50	N/A	N/A	N/A	N/A
	☐	☐	☐	☐	☐	☐	☐	☐							
	☐	☐	☐	☐	☐	☐	☐	☐							
* 4.2 **HOME OCCUPATIONS: If use of your property includes expanding or starting a home occupation,** you must complete Supplement S-1: Questions for Home Occupations. Contact the LUPC office serving your area or download at www.maine.gov/dacf/lupc/. *Please note additional fees apply to home occupations, see instructions for the appropriate fees.*

** 4.3 **CAMPSITES: If use of your property includes a campsite for your personal use (e.g., will not be rented):**

a. Will the tents, tent trailer(s), pickup camper(s), recreational vehicle(s), trailer(s) or similar devices be located on the lot for less than 120 days in a calendar year? ☐YES ☒NO

b. Will the camper(s), trailer(s), and/or recreational vehicle(s) be registered and road ready? ☐YES ☒NO

c. Will the campsite have access to an on-site pressurized water supply (and not a self-contained water tank with pump)? ☐YES ☒NO

d. Will the campsite have access to permanent structures other than an outhouse, fireplace, picnic table, or lean-tos? ☐YES ☒NO

*** 4.4 **RECONSTRUCTIONS OR NEW ACCESSORY STRUCTURES: If you are constructing a new accessory structure, reconstructing an existing structure, or adding a permanent foundation:**

a. If the structure or foundation will not meet the LUPC's minimum setback distances from property lines, roads, water bodies or wetlands, explain what physical limitations (lot size, slope, location of septic system, etc.) prevent the structure or foundation from meeting setbacks:

b. For reconstructions, has the existing structure been damaged, destroyed or removed from your property? ☐YES ☒NO

If YES, was the structure in regular active use within a 2-year period preceding the damage, destruction or removal? ☐YES ☒NO

If YES, provide the date the structure was damaged, destroyed or removed:

**** 4.5 **DRIVEWAYS: If you are located on a public road:**

a. Are you constructing a new driveway or entrance or changing a current driveway in a way that will increase traffic volume, or create a safety or drainage concern regarding a State or State-Aid Highway? ☐YES ☒NO

If YES, *you must submit Exhibit H: Driveway/Entrance Permit. Note: If your property is located along a County or Town/Plantation Road, you should check with that office before submitting this application to see what is required.*

5. SUBSURFACE WASTEWATER DISPOSAL (SEPTIC SYSTEM) *(Note: Exhibit may be required. See instructions)*

5.1 Mark the existing type of system serving the property: ☒ **None** ☐ **Combined Subsurface System** (Tank, leach field)
☐ **Primitive Subsurface Disposal** (Privy, graywater – non-pressurized); ☐ **Common Sewer** (Connected to a sewer district)
☐ **Holding Tank** ☐ **Self-Contained Camper or RV** ☐ **Other**

5.2 Will any expanded, reconstructed, or new structures include new bedrooms or bathrooms; add plumbing, water fixtures, pressurized water, or the ability for human habitation; or otherwise generate additional wastewater? ☒YES ☐NO

If YES, *you may need to submit Exhibit E: Subsurface Wastewater Disposal. (see instructions on page iv)*

BP

6. DEVELOPMENT IN FLOOD PRONE AREAS *(Note: Supplement may be required. See instructions.)*

6.1 Is your proposed activity located within a mapped P-FP (Flood Prone Area Protection) Subdistrict, a mapped FEMA (Federal Emergency Management Agency) flood zone, or an unmapped area prone to flooding?

- P-FP Subdistrict ☐YES ☒NO
- FEMA Flood Zone ☐YES ☐NO
- Unmapped Area Prone to Flooding ☐YES ☐NO

If you answer YES to any of these questions, you must complete Supplement S-4: *Development in Flood Prone Areas.* Contact the LUPC office serving your area or download at www.maine.gov/dacf/lupc/application_forms/index.shtml.

7. VEGETATIVE CLEARING *(Note: Exhibit may be required. See instructions.)*

7.1 What is the total amount of proposed vegetative clearing not including the driveway and the footprint of proposed structures? ☐NA 11,214 sq. ft

***If you answer NA** (not applicable) for 7.1 go to Section 8.*

7.2 Will the total amount of existing and proposed vegetative clearing within 250 feet of any lakes or rivers be less than 10,000 square feet? ☒YES ☐NO ☐NA **Total:** _____ sq. ft.

7.3 Will the proposed clearing be located at least 50 feet from the right-of-way or similar boundary of all public roadways? ☒YES ☐NO ☐NA **How Close?** _____ feet

7.4 Will the proposed clearing be located at least 75 feet from the normal high water mark of any body of standing water less than 10 acres in size, any tidal water, or flowing water draining less than 50 square miles? ☒YES ☐NO ☐NA **How Close?** _____ feet

7.5 Will the proposed clearing be located at least 100 feet from the normal high water mark of the lake or river? ☒YES ☐NO ☐NA **How Close?** _____ feet

7.6 **If you answer NO to any of these questions,** please explain why your vegetative clearing proposal is necessary and how it will not create an undue adverse impact on the resources and uses in the area: _____

7.7 **Buffering in Prospectively Zoned Areas.** Is your property located in one of the following Prospectively Zoned Plantations or Townships? ☐YES ☒NO

Adamstown Twp.	Dallas Plt.	Lincoln Plt.	Magalloway Plt.
Rangeley Plt.	Richardsontown Twp.	Sandy River Plt.	Townships C, D, and E.

If YES, please complete the following table regarding the width of the vegetative buffers at the narrowest point between the existing and proposed structures and the nearest applicable road, property line, and subdistrict setbacks as applicable:

	Width of Vegetated Buffers			
	Road	Side Property Line	Rear Property Line	Subdistrict Boundary (If D-ES or D-CI)
Standard Minimum Required:	25 feet in D-GN, D-GN2, D-GN3 50 feet in D-RS, D-RS2, D-RS3 75 feet in D-ES and D-CI	15 feet	15 feet	50 feet Buffer to other Subdistricts
This property:	_____ feet	_____ feet	_____ feet	_____ feet

Note: You may be required to submit Exhibit F: Documentation for Exceptions to Buffering Requirements. (See instructions on page iv)

8. SOIL DISTURBANCE, FILLING AND GRADING AND EROSION CONTROL *(Note: Exhibit may be required. See instructions.)*

8.1 Will your project involve disturbing soil or filling and grading? ☒YES ☐NO

***If YES**, please answer the following questions. **If NO**, continue to Section 9.*

8.2 What is the total area of proposed soil disturbance or filling and grading? 10,000 sq. ft.

8.3 Will the area of soil disturbance or filling and grading within 250 of a lake or river be less than 5,000 sq. ft.? ☒NA ☐YES ☐NO

a. **If NO**, what is the total square feet of soil disturbance or filling and grading within 250 feet? _____ sq. ft.

8.4 Will all soil disturbance or filling and grading be done when the ground is NOT frozen or saturated? ☒YES ☐NO

***If NO**, you will need to submit Exhibit G: Erosion and Sedimentation Control Plan*

8.5 What will be the closest distance from the area to be disturbed to the nearest waterbody or wetland? 1000 + feet

8.6 Will any removed topsoil be stockpiled at least 100 feet from water and wetlands? ☐YES ☒NO

8.7 Will any fill used be free of hazardous or toxic materials, trash and rubbish? ☒YES ☐NO

Question 8 continues onto the next page...

BP

8. SOIL DISTURBANCE, FILLING AND GRADING AND EROSION CONTROL *(continued from previous page)*

8.8 Will all disturbed or filled area (other than driveways or walkways) be properly seeded and mulched prior to September 15 OR be heavily mulched with hay that is tacked down and a minimum of 4 inches in depth to prevent sedimentation in the spring? ..... ☒ YES ☐ NO

8.9 Will existing waterbodies, wetlands, and culverts in the area be protected by the use of hay bales, silt fence or other measures? ..... ☒ YES ☐ NO

8.10 What is the average slope of land between the area to be disturbed and the nearest waterbody or wetland?

☒ **10% or Less** *(Requires minimum setback of 100')* ☐ **20%** *(Requires minimum setback of 130')*

*(**Note**: Between 10% and 20% average slope, an additional 3 foot setback is required for each additional 1% of slope (example: an average slope of 12% requires a minimum setback of 106 feet.))*

☐ **30%** *(Requires minimum setback of 170')* ☐ **40%** *(Requires minimum setback of 210')*

☐ **50%** *(Requires minimum setback of 250')* ☐ **60%** *(Requires minimum setback of 290')*

☐ **70%** *(Requires minimum setback of 330')*

*(**Note**: Between 21% and 70% average slope, an additional 4 foot setback is required for each additional 1% of slope (example: an average slope of 36% requires a minimum setback of 194 feet.))*

8.11 **If you answer NO to any of these questions, or your project will not meet the minimum setback for your slope in 8.10,** please explain how your project will not create an undue adverse impact on the resources and uses in the area. Include information about erosion control devices and other plans to stabilize the site: _____

9. LAND AND WETLAND ALTERATION *(Note: Exhibit or Supplement may be required. See instructions.)*

9.1 Will your proposal alter a total of one acre or more of land area, whether upland or wetland? ..... ☐ YES ☒ NO

***If YES**, you must also complete Exhibit G: Erosion and Sedimentation Control Plan and Supplement S-3: Requirements for Wetland Alterations.*

9.2 Will your proposal alter any amount of land that is mapped P-WL Subdistrict, or any ground below the normal high water mark of any lake, pond, river, stream, or intertidal area? ..... ☐ YES ☒ NO

***If YES**, you must also complete Supplement S-3: Requirements for Wetland Alterations.*

10. APPLICANT SIGNATURE (REQUIRED) AND AGENT AUTHORIZATION (*OPTIONAL*)

Agent Name	Daytime Phone	FAX	
Mailing Address		Email	
Town		State	Zip Code

I have personally examined and am familiar with the information submitted in this application, including the accompanying exhibits and supplements, and to the best of my knowledge and belief, this application is complete with all necessary exhibits. I understand that if the application is incomplete or without any required exhibits that it will result in delays in processing my permit decision. The information in this application is a true and adequate narrative and depiction of what currently exists on and what is proposed at the property. I certify that I will give a copy of this permit and associated conditions to any contractors working on my project. I understand that I am ultimately responsible for complying with all applicable regulations and with all conditions and limitations of any permits issued to me by the LUPC. If there is an Agent listed above, I hereby authorize that individual or business to act as my legal agent in all matters relating to this permit application. I understand that while there is a required Statewide Maine Uniform Building and Energy Code (MUBEC) administered by the Maine Department of Public Safety, Bureau of Building Codes & Standards, the Commission's review is limited only to land use issues and the Commission does not make any findings related to the MUBEC, nor do the LUPC staff inspect buildings or enforce any provisions of that Code.

Please check **one** of the boxes below: *(see "Accessing the Project Site for Site Evaluation and Inspection" just prior to the application form)*

☐ I authorize staff of the Land Use Planning Commission to access the project site as necessary at any reasonable hour for the purpose of evaluating the site to verify the application materials I have submitted, and for the purpose of inspecting for compliance with statutory and regulatory requirements, and the terms and conditions of my permit.

☐ I request that staff of the Land Use Planning Commission make reasonable efforts to contact me in advance to obtain my permission to fully access the project site for purposes of any necessary site evaluation and compliance inspection.

All appropriate persons listed on the deed, lease or sales contract must sign below.

Signature(s) _____ **Date** 6-18-14

_____ **Date** 6/18/14

For office use:

Tracking No.	BP	Permit No.

EXHIBIT D-1: SITE PLAN

Prepare a bird's-eye view site plan that shows your entire property and includes all the elements described for **Exhibit D** in the instructions on page iv. Do not use colors. Refer to the instructions on page v for a sample site plan.

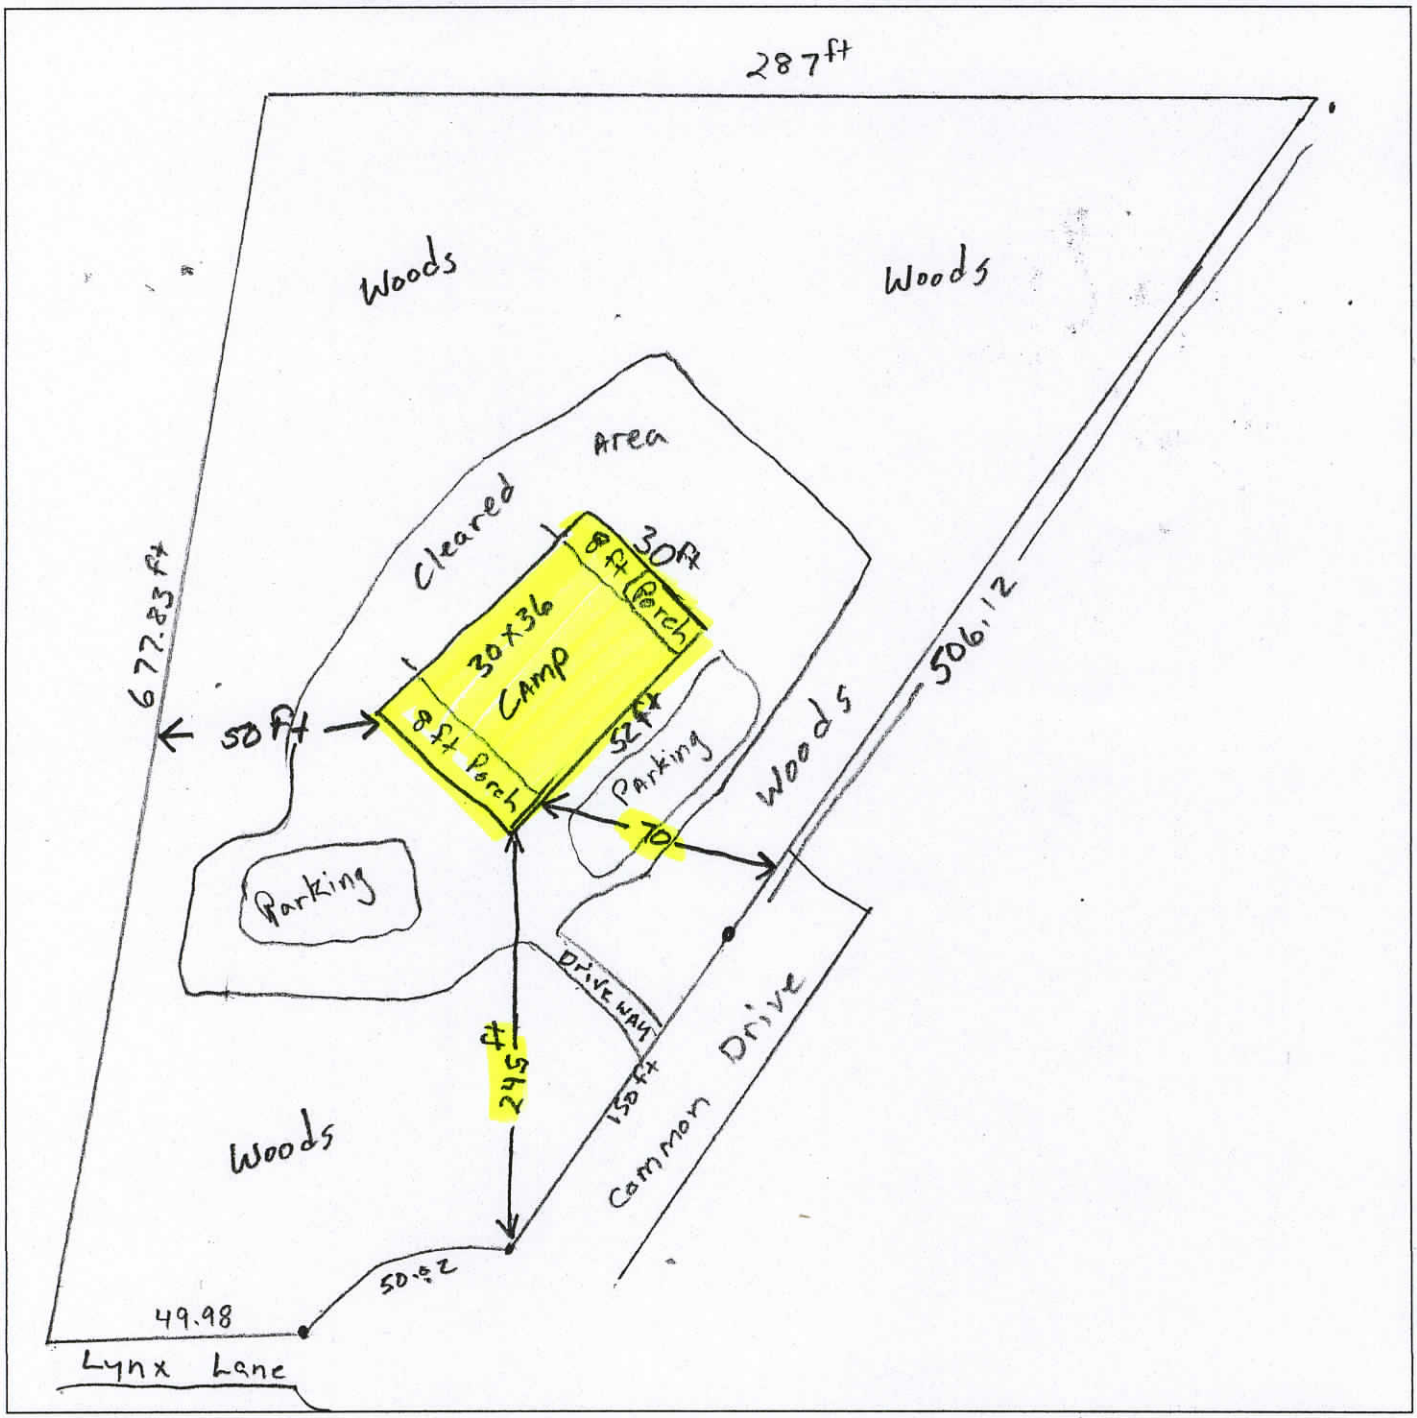

Notes/Legend:

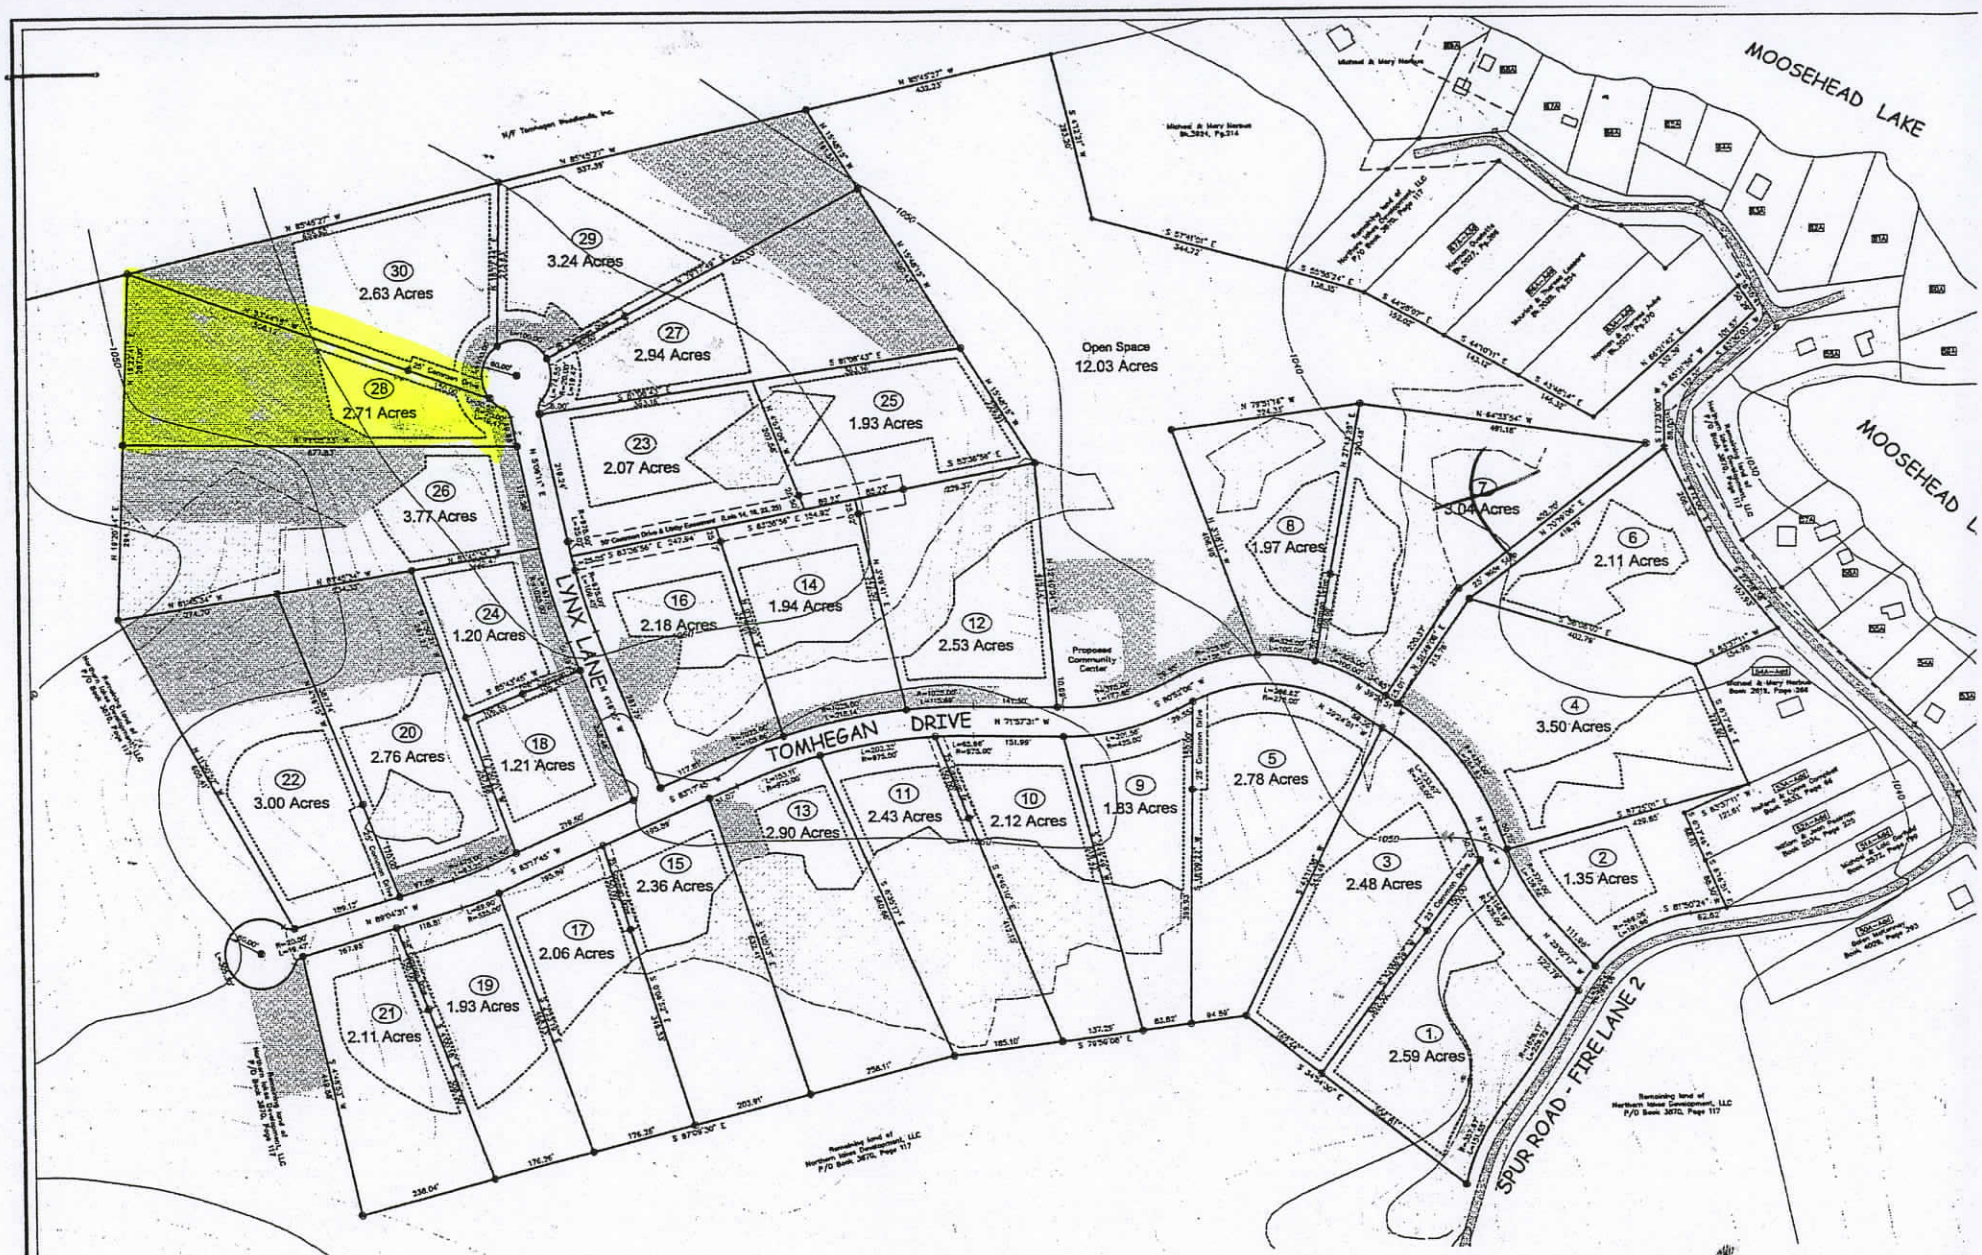

This plat has been approved with conditions by the Maine Land Use Regulation Commission in Accordance with 12 M.R.S.A. subsection 685-B(8) of the Commission's laws. Approved lots within this subdivision may be sold or leased only in accordance with terms and conditions of Subdivision Permit SP 4087 as recorded in the Somerset County Registry of Deeds in Book _____ on Page _____. No structure may be constructed or placed on any lot without an approved Building or Development Permit issued by the Maine Land Use Regulation Commission.

By: Catherine M. Carroll Date: 06-30-10
Director, Maine Land Use Regulation Commission

This Plat has been recorded in the Somerset County Registry of Deeds in

Book _____ on Page or File _____.

Date: _____ Time: _____

Attested by: _____
Registrar

Notes:

1. This survey meets the requirements of the State Board of Licensure for Professional Land Surveyors.

2. Deed source: Moosehead Wildlands, Inc. to Northern Lakes Development, LLC dated June 20, 2007 and recorded in the Somerset County Registry of Deeds in Book 3870, Page 117.

3. Existing property lines are based on numerous surveys prepared by Cook Land Services. The majority of the premises shown hereon is shown on a survey plan prepared by said Cook Land Services dated June 12, 2007 entitled "Baker Brook North Tract" and recorded in the Somerset County Registry of Deeds in Map File 2007, Page 106.

4. Bearings shown hereon are oriented to magnetic north as described in the above reference deed source and survey plans prepared by Cook Land Services.

5. Tomhegan Drive and Lynx Lane are both 50 foot wide right of way and utility easements as defined in M.R.S.A., Title 33, Section 458, to be used in common with Northern Lakes Development, LLC, its successors and assigns forever.

6. No rights of incipient dedication to public uses of the Roads shown on the Plan are intended to be implied by the recording of the Plan or the sale of Lots with reference to it. No person acquiring any land shown on this Plan will acquire any private right of way over the ways shown on the Plan by virtue of the recording of the Plan or the sale of Lots with reference to it, but such persons will acquire only such private rights of way, if any, are explicitly set forth in the instruments of conveyance.

7. Typical building setback requirements are 15 feet from property lines and 50 feet from the right of way boundary, unless shown otherwise.

8. Entrances from the proposed roads to lots shown with or adjacent to common drives must be within the designated common drive area and used in common by both lots owners.

9. General lot conditions and restrictions:

- Any foundation drains constructed on any of the proposed lots shall include a small rock level spreader at the outlet of the foundation drain to ensure concentrated flow from the drain pipes do not erode the outlet area.

- The following lots are not allowed to construct the foundation into the soil strata (aka grade) located under the authorganic layer. All foundations on these lots must be either fully constructed in a fill condition, where the foundation for the structure is completely above the grade noted above. Lots included are: Lot 2, 12, 23, 25, 27 & 29.

- Lots 2, 4, 6, 7, 10 thru 16, 18, 24, 26, & 28 are required to maintain limited clearing limits for development of the structure (including buildings, parking areas, leachfield, lawn, etc) as well as clearing limits for driveway access. Clearing limits are 12,000 square feet on the lot, and 1,750 square feet additional for driveways. Driveway access clearing limits for lots with shared driveways is already accounted for with shared driveway. No additional clearing for driveway allowed on these lots.

10. The 2 foot contours, buildings and existing roads shown hereon were prepared by Aerial Survey & Photo, Inc. of Norridgewock, Maine.

11. Wetlands shown hereon were delineated and located by S.W. Cole Engineering, Inc. of Hermon, Maine.

12. Reference is made to numerous plans prepared by Snowden Consulting Engineers, Inc. - Phosphorus Control Plans, Storm Water Management Plans, Road Design Plans, etc.

13. The Open Space shown hereon will be owned in common with all land owners.

14. All land owners will be required to be a part of the existing Baker Brook Point Road Association.

Plan Date: March 17, 2010

Whisper

LC

PR

TOMHEGAN TW

RECORD OWNER:

Deed recon

WEBBER SURVEYING Inc.
220 DOVER ROAD, CHARLESTON, MAINE 04422 TEL: 765-7400

Kevin Webber SEAL
KEVIN WEBBER, PLS#2308, PRES.

SCALE:

120

Formerly South Half of Bradley Lots
"Plan of Tomhegan"
Map Book 4, Page 14

6630.40'
N 85°45'27"W
ancient blazed line only surveyed at end points

Boundary is C/L of road between 3354 and 3355 (calculated intersection points)

4700'+- to Rockwood Pittston Road

calculated corner (typical)

Moosehead Lake

No deed found for triangle

No deed for this surveyed addition

The line between points 2111.88' S 07°13'18"E Boundary is C/L of road

set 5/8" rebar (typical)

Magnetic North 1992

Spur Road aka Fire Lane Two

Baker Brook Point Road aka Fire Lane Two (no defined ROW or width)

driveway easement to 46A

No deed for this addition surveyed in 1983. Parties is subject to eases & not easement. See deed for Lot 42A (Bk 1985, Pg 306)

978 +- Acres

typical boundary line
S 81°00'45"E
6659.11'

Call Table for Entire Tract

counter clockwise from rebar at Baker Brook

COURSE	BEARING	DISTANCE
3354–3363	N 67°34'39"E	389.80'
3363–3348	N 70°39'27"E	1205.06'
3348–3067	S 16°34'32"E	148.23'
3067–1073	S 17°31'16"E	401.00'
1073–3301	S 43°02'16"E	286.88'
3301–3300	S 85°28'53"E	245.84'
3300–832	N 60°41'34"E	497.38'
832–838	N 64°37'01"E	30.00'
838–831	N 64°37'01"E	187.62'
831–830	S 40°58'02"E	214.80'
830–908	N 79°03'06"E	19.00'
908–900	N 31°08'03"E	145.88'
900–896	N 46°18'57"E	286.33'
896–3247	N 31°17'15"E	150.14'
3247–3246	S 30°42'27"E	187.19'
3246–3250	S 48°33'26"E	76.28'
3250–183	S 53°42'29"E	301.54'
183–180	S 85°34'54"E	198.88'
180–181	N 88°48'30"E	148.88'
181–182	S 88°54'12"E	147.11'
182–908	N 07°02'27"E	40.00'
908–909	S 84°23'31"E	149.44'
909–179	S 08°36'31"W	40.00'
179–176	S 81°19'34"E	30.04'
176–177	N 33°38'22"E	84.72'
177–962	N 69°49'44"W	240.34'
962–963	N 39°44'08"E	123.31'
963–964	N 30°44'08"E	119.53'
964–176	N 30°44'08"E	252.53'
176–175	N 08°30'30"E	152.48'
175–174	N 88°47'31"W	181.40'
174–173	N 88°38'42"W	150.72'
173–938	N 71°48'48"W	177.98'
938–898	N 64°28'10"E	135.84'
898–906	N 54°03'12"W	146.40'
906–893	N 13°38'38"E	173.48'
893–892	N 19°16'10"E	128.70'
892–891	N 24°32'20"E	148.73'
891–188	N 67°14'30"E	125.00'
188–187	N 22°63'27"W	182.41'
187–948	S 67°32'24"W	148.00'
948–946	N 34°16'25"W	146.82'
946–834	N 41°06'57"W	67.25'
834–833	N 28°15'26"W	147.75'
833–1066	N 14°13'28"W	136.63'
1066–938	N 14°13'28"W	163.94'
938–968	N 14°13'28"W	188.22'
968–967	N 23°39'38"W	150.50'
967–964	N 31°38'14"W	160.34'
964–158	N 32°43'23"E	140.00'
158–55	N 42°24'23"E	194.33'
55–56	N 25°18'11"W	152.15'
56–158	S 86°30'22"W	178.64'
158–938	S 26°34'17"W	164.49'
938–935	N 43°28'28"W	21.17'
935–934	N 67°08'32"W	113.48'
934–911	N 57°38'32"W	180.49'
911–883	N 57°38'32"W	157.11'
883–152	N 14°07'31"E	111.00'
152–752	N 74°35'17"W	180.54'
752–131	N 66°01'32"W	154.28'
131–881	S 14°37'38"W	28.00'
881–846	N 75°36'34"W	146.60'
846–845	N 84°28'14"W	150.28'
845–844	S 88°08'28"W	152.22'
844–880	N 80°05'46"W	163.98'
880–879	N 73°37'22"W	152.97'
879–793	N 69°47'18"W	151.88'
793–817	N 58°05'18"W	156.19'
817–816	N 52°37'38"W	156.63'
816–792	N 47°22'38"W	152.89'
792–815	N 84°23'00"W	258.90'
815–791	N 22°48'12"E	103.51'
791–781	N 30°28'22"W	150.09'
781–789	N 39°18'42"W	150.52'
789–147	N 42°48'41"E	123.28'
147–790	N 23°28'21"W	118.70'
790–146	N 23°28'21"W	118.70'
146–843	N 16°03'18"W	113.82'
843–842	N 13°49'47"W	97.72'
842–828	N 12°36'00"W	86.17'
828–864	N 12°36'01"W	77.93'
864–878	N 17°25'33"W	83.99'
878–863	N 27°28'22"W	89.95'
863–862	N 28°02'39"W	119.32'
862–140	N 88°30'01"E	80.00'
140–139	N 16°00'15"W	84.83'
139–910	N 70°48'08"W	57.43'
910–861	N 22°27'48"E	104.40'
861–108	N 73°28'10"E	176.31'
108–874	N 18°20'28"W	189.80'
874–873	N 20°00'00"W	30.00'
873–875	N 20°00'00"W	30.15'
875–808	N 69°30'03"E	131.73'
808–806	N 79°41'16"E	190.58'
806–130	N 29°07'04"E	20.19'
130–804	N 29°08'00"E	32.19'
804–803	N 79°41'16"W	131.02'
803–804	N 79°41'16"W	66.46'
804–802	N 18°13'42"W	22.14'
802–801	N 18°16'49"E	133.20'
801–137	N 43°31'04"E	36.00'
137–130	N 44°14'24"W	179.82'
130–800	S 31°14'22"W	35.00'
800–798	N 38°33'54"W	106.49'
798–798	N 38°33'54"W	138.82'
798–867	N 76°22'23"W	114.48'
867–833	N 74°31'27"W	34.85'
833–848	N 74°31'27"W	76.60'
848–3363	N 17°34'37"E	300.13'
3363–3352	N 83°40'27"W	6630.40'
3352–9997	S 14°23'26"E	241.52'
9997–3354	S 06°32'14"E	81.79'
3354–3355	S 42°02'20"E	315.05'
3355–9993	S 35°31'00"E	34.51'
9993–9999	S 07°13'18"E	2111.88'
9999–9050	S 00°32'18"W	2018.29'
9050–9998	S 81°00'45"E	6659.11'
9998–3354	S 05°36'19"E	883.32'

line front the
along brook
along brook

C/L tie line
C/L tie line

SURVEY NOTES

By agreement with the client, this plan is a compilation of previous surveys by Cook Land Services and recent measurements made with map grade and survey grade GPS receivers. All users of this plan or the description prepared from it should understand the following notes:

1. The north line of this parcel is based entirely on GPS measurements at three points on the north line of Moosehead Wildlands, Inc.' at its intersection with Moosehead Lake, at the Great Northern Road (aka Rockwood Pittston Rd) and at the northwest corner of this parcel. We did not search between GPS points for any encroachments or adverse use.

2. All rebars shown on this plan are 5/8" diameter and were set with plastic or metal caps showing license #2073. The diameter of pipes found marking leases were shown on the original plans. Bearings and distances are given to the nearest second of arc and hundredth of a foot from the original plans. But measurements on the north, west and south lines are based in part on map grade GPS values which were then rotated to match the magnetic bearings shown on the original plans. That process is expected to have an accuracy of about 3–5 feet for all corners along those sides.

3. We reviewed all conveyances in the Somerset County on-line index listing Moosehead Wildlands as grantor. This plan shows the location of those parcels and/or easements within the subject premises. It does not show the current or original adjoiners or deed references. adjoiners or their deed references. Not all corners were monumented.

4. The boundaries of the camp lots and adjoining parcels are based on our review of those deeds, the recorded subdivision plans and past surveys for lots not shown on the recorded plans. But this compilation did not include any new surveys or examination of those boundaries, nor interior portions of this parcel regarding encroachments, utilities, drives or other man-made features that may cross or currently exist on this parcel.

5. The area shown is based entirely on the boundaries described above and land within any wetlands contiguous with Moosehead Lake may include portions of land that are below the normal high water line of said lake.

6. The Kennebec Water Power Company claims ownership of flowage rights by prescriptive easement to land below elevation 1029.0. That elevation is shown as the water level for Moosehead Lake on a 1988 USGS map titled "Brassua Lake East." This survey did not determine the effect of that possible easement on any of the land shown hereon.

7. This plan and any description prepared from it, also include by reference, all information and notes shown on the Baker Brook North subdivision plans and their index sheet recorded in the Somerset County Registry of Deeds in Plan File 893, 107–114.

8. No utility lines nor their 50' wide easements conveyed by Great Northern to C.M.P.Co. in 1972 are shown due to the scale of this drawing.

9. Bk 1944, Pg 84 is a 32' wide utility easement from Moosehead Wildlands to N.E.T.Co. which does not have a precise defined location and may effect this parcel.

10. Lots conveyed according to a recorded subdivision plan include 1/2 of the land in the adjacent ROW. Said ownership rights were not shown or subtracted from the total area by agreement with the client.

Cook Land Services
HC 67 – Box 1291
Enfield, ME 04433
(207) 732–4650

SEAL

200 0 400 800
SCALE 1" = 400'

David W. Cook 9/12/07

PLAN COPYRIGHT

This plan is copyrighted by David W. Cook and is for the sole use of the land owner or client listed hereon. Authorized paper copies have an embossed seal and original signature in a contrasting color. Unauthorized copies or those labeled DRAFT COPY are only preliminary plans. They have no legal standing and carry no certification by the surveyor regarding boundary opinions or physical features either express or implied. Plans recorded in the Registry of Deeds may be copied by their personnel.

STATE OF MAINE
Somerset, ss.
Registry of Deeds
Received and filed
September 21 2007
11 15m A M
attest: Laura L Price
Register Deputy
RECORDED AS MAP FILE:
Plan 2007 Page 106

Baker Br
Fire Lane 2
for: Northern

Current o
Mailing address
Source of title:
June 12