RECEIVED

OCT 05 2015

LUPC - ASHLAND

For office use:

48525 — Tracking No.

BP15330-A — Minor Change to Permit No.

MAINE LAND USE PLANNING COMMISSION
Department of Agriculture, Conservation, and Forestry

Minor Change Request

for revisions to previously issued permits

1. APPLICANT INFORMATION

Name(s): Susan Currier	Daytime Phone: 764-2840	FAX (if applicable): 764 2901
Mailing Address: 247 McBurnie Road, Presque Isle Me.	E-mail (if applicable): Bookkeeper@currierstrask.com	

2. PREVIOUSLY ISSUED PERMIT INFORMATION

Permit Number: 15330	Date Issued: 3/26/15

3. PROJECT LOCATION AND PROPERTY DETAILS

Township, Town or Plantation: T17R4 Sinclair	County: Aroostook
Tax Plan and Lot Numbers (check tax bill): AR021/06/91	Book/Page or Lease Numbers (check deed or lease): N/A

4. PROPOSED CHANGES

- ☐ Transfer of ownership. Submit a new deed, lease or sales contract. Provide the name of the previous permit holder:
- ☐ Typographical errors or other errors of transcription. Describe the errors and proposed corrections, below.
- ☐ Changing the phrasing of the Commission's written decision. Describe the phrasing of concern and the proposed corrections, below.
- ☑ Corrections of dimensions or minor variations, expansions or changes affecting less than 10% of an approved structure or project. Submit a site plan.

Describe in detail the Minor Change that you are proposing. While drawing site plan we showed shed that is 19'x7.5' on west side of lot as "to be removed". This was in error. We want to leave in-place. Based on the bulk of shed being past 100' set back and expansion to camp not using all 15000 s.f. we think this is fine. I have attached revised site plan to go with this request. Any questions please direct to Mike White @ 831-8891. Thank you.

5. CERTIFICATION AND APPLICANT SIGNATURES (all persons listed on the deed, lease or sales contract must sign below)

I have personally examined the information submitted in this request, including the accompanying attachments, and to the best of my knowledge and belief, this request is true and accurate. I certify that the above described request will be completed in accordance with the Commission's permit conditions and applicable standards. I understand that activities carried out in violation of any conditions or standards are subject to enforcement action.

✓ Susan E. Currier — Applicant Signatures — Date: 10/2/15

COMMISSION ACKNOWLEDGMENT (for office use)

Based upon the information supplied by the applicant in this form and the attachments, staff finds that this request qualifies as a minor change to a permit previously authorized by the Commission. All conditions of previously issued Commission permits shall remain in effect.

Billie J. Mackem — LUPC Authorized Signature — Effective Date: 10-6-15

BP15330-A

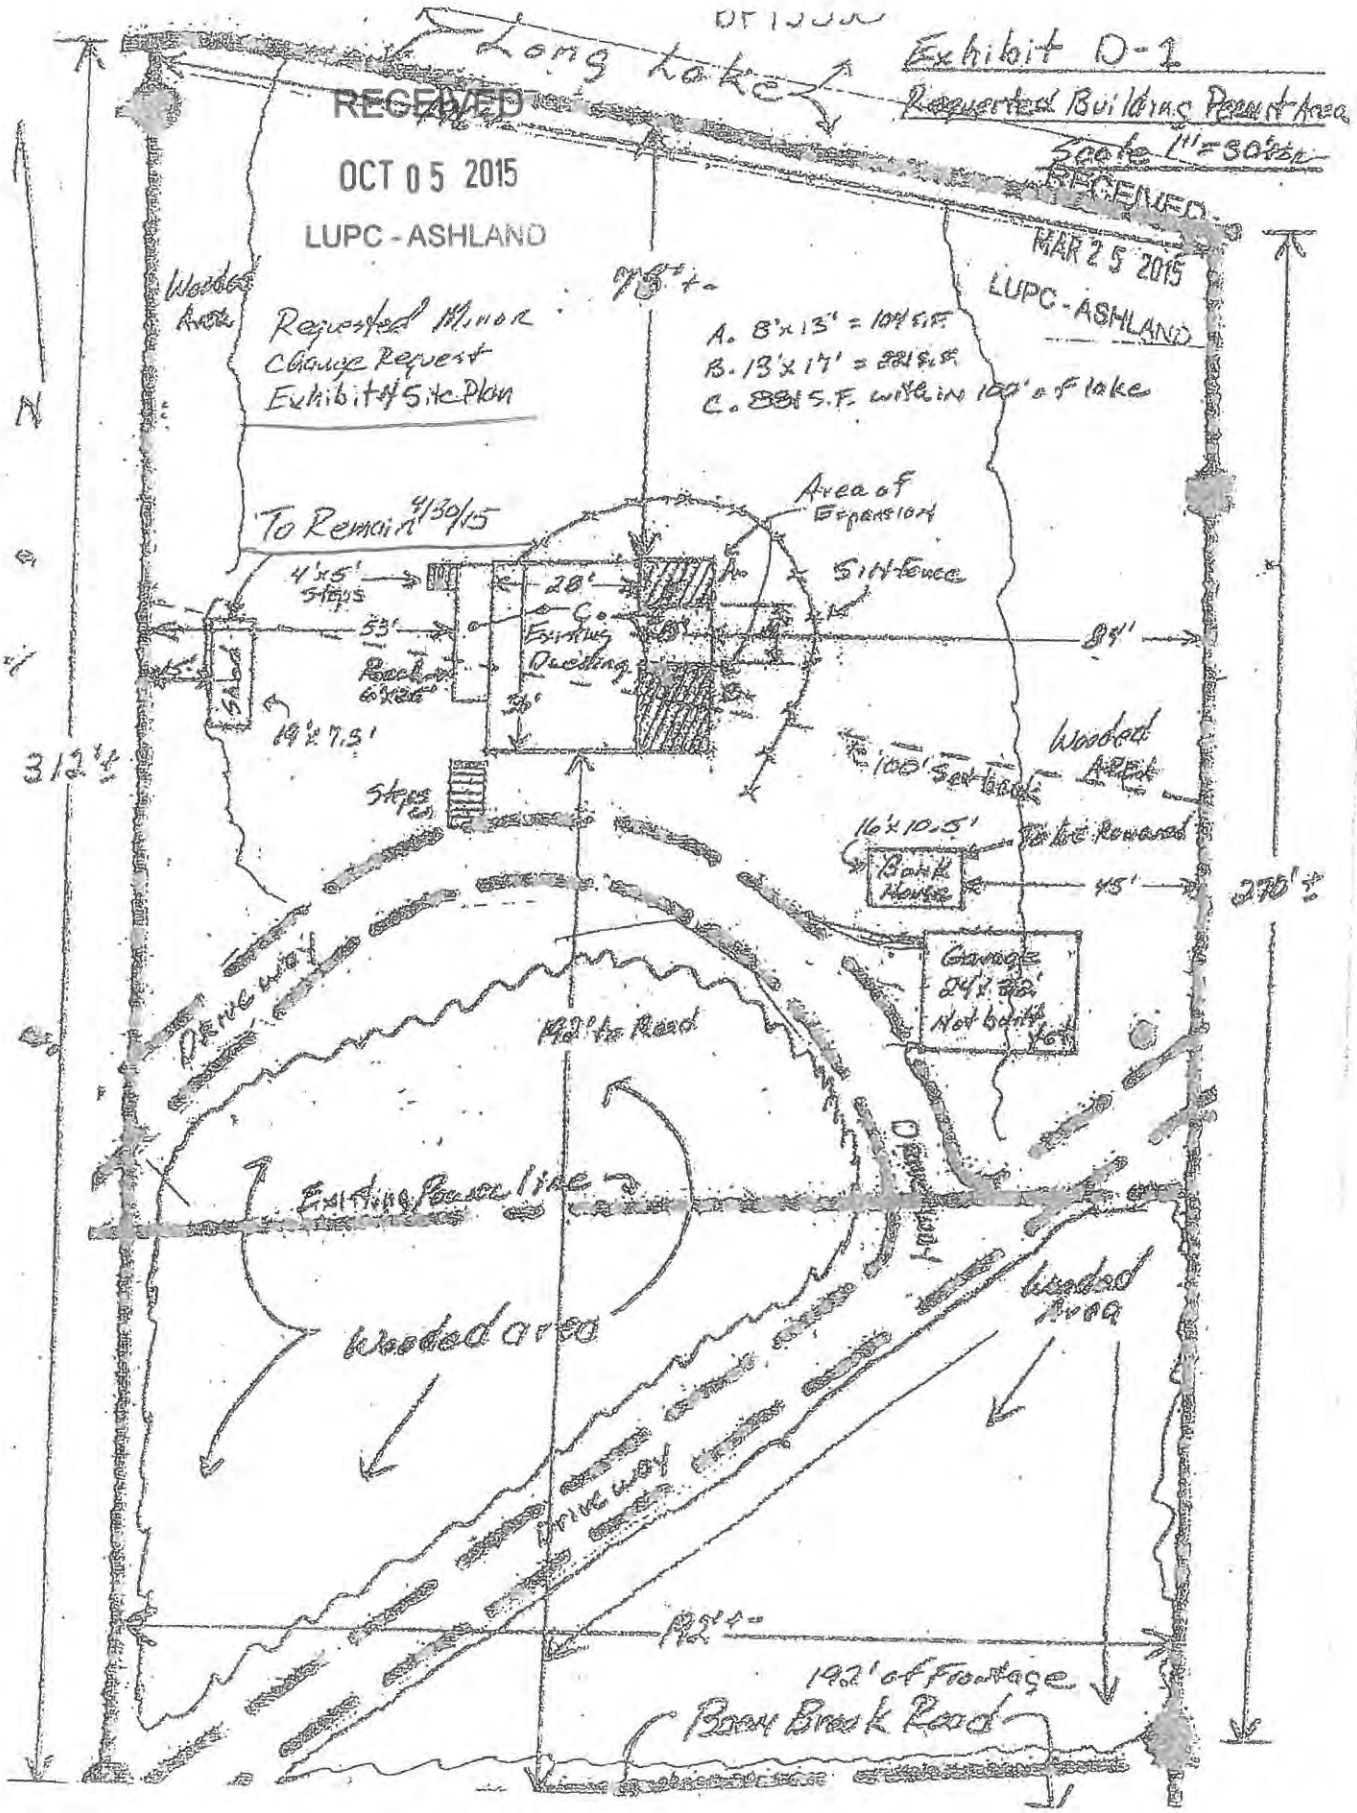

Long Lake
Exhibit D-1
Requested Building Permit Area
Scale 1"=30' for
RECEIVED
OCT 05 2015
LUPC - ASHLAND
RECEIVED
MAR 25 2015
LUPC - ASHLAND
Wooded Area
Requested Minor Change Request Exhibit #5 Site Plan
A. 8'x13' = 104 S.F.
B. 13'x17' = 221 S.F.
C. 881 S.F. within 100' of lake
To Remain 4/30/15
Area of Expansion
Silt fence
4'x5' Steps
28'
53'
Existing Dwelling
84'
Shed
19'x7.5'
312'±
Steps
100' Set back
Wooded Area
16'x10.5'
To be Removed
Bank House
45'
270'±
Garage 24'x32' Not built yet
Driveway
192' to Road
Existing Power line
Wooded area
Wooded Area
Driveway
192'±
192' of Frontage
Boom Brook Road