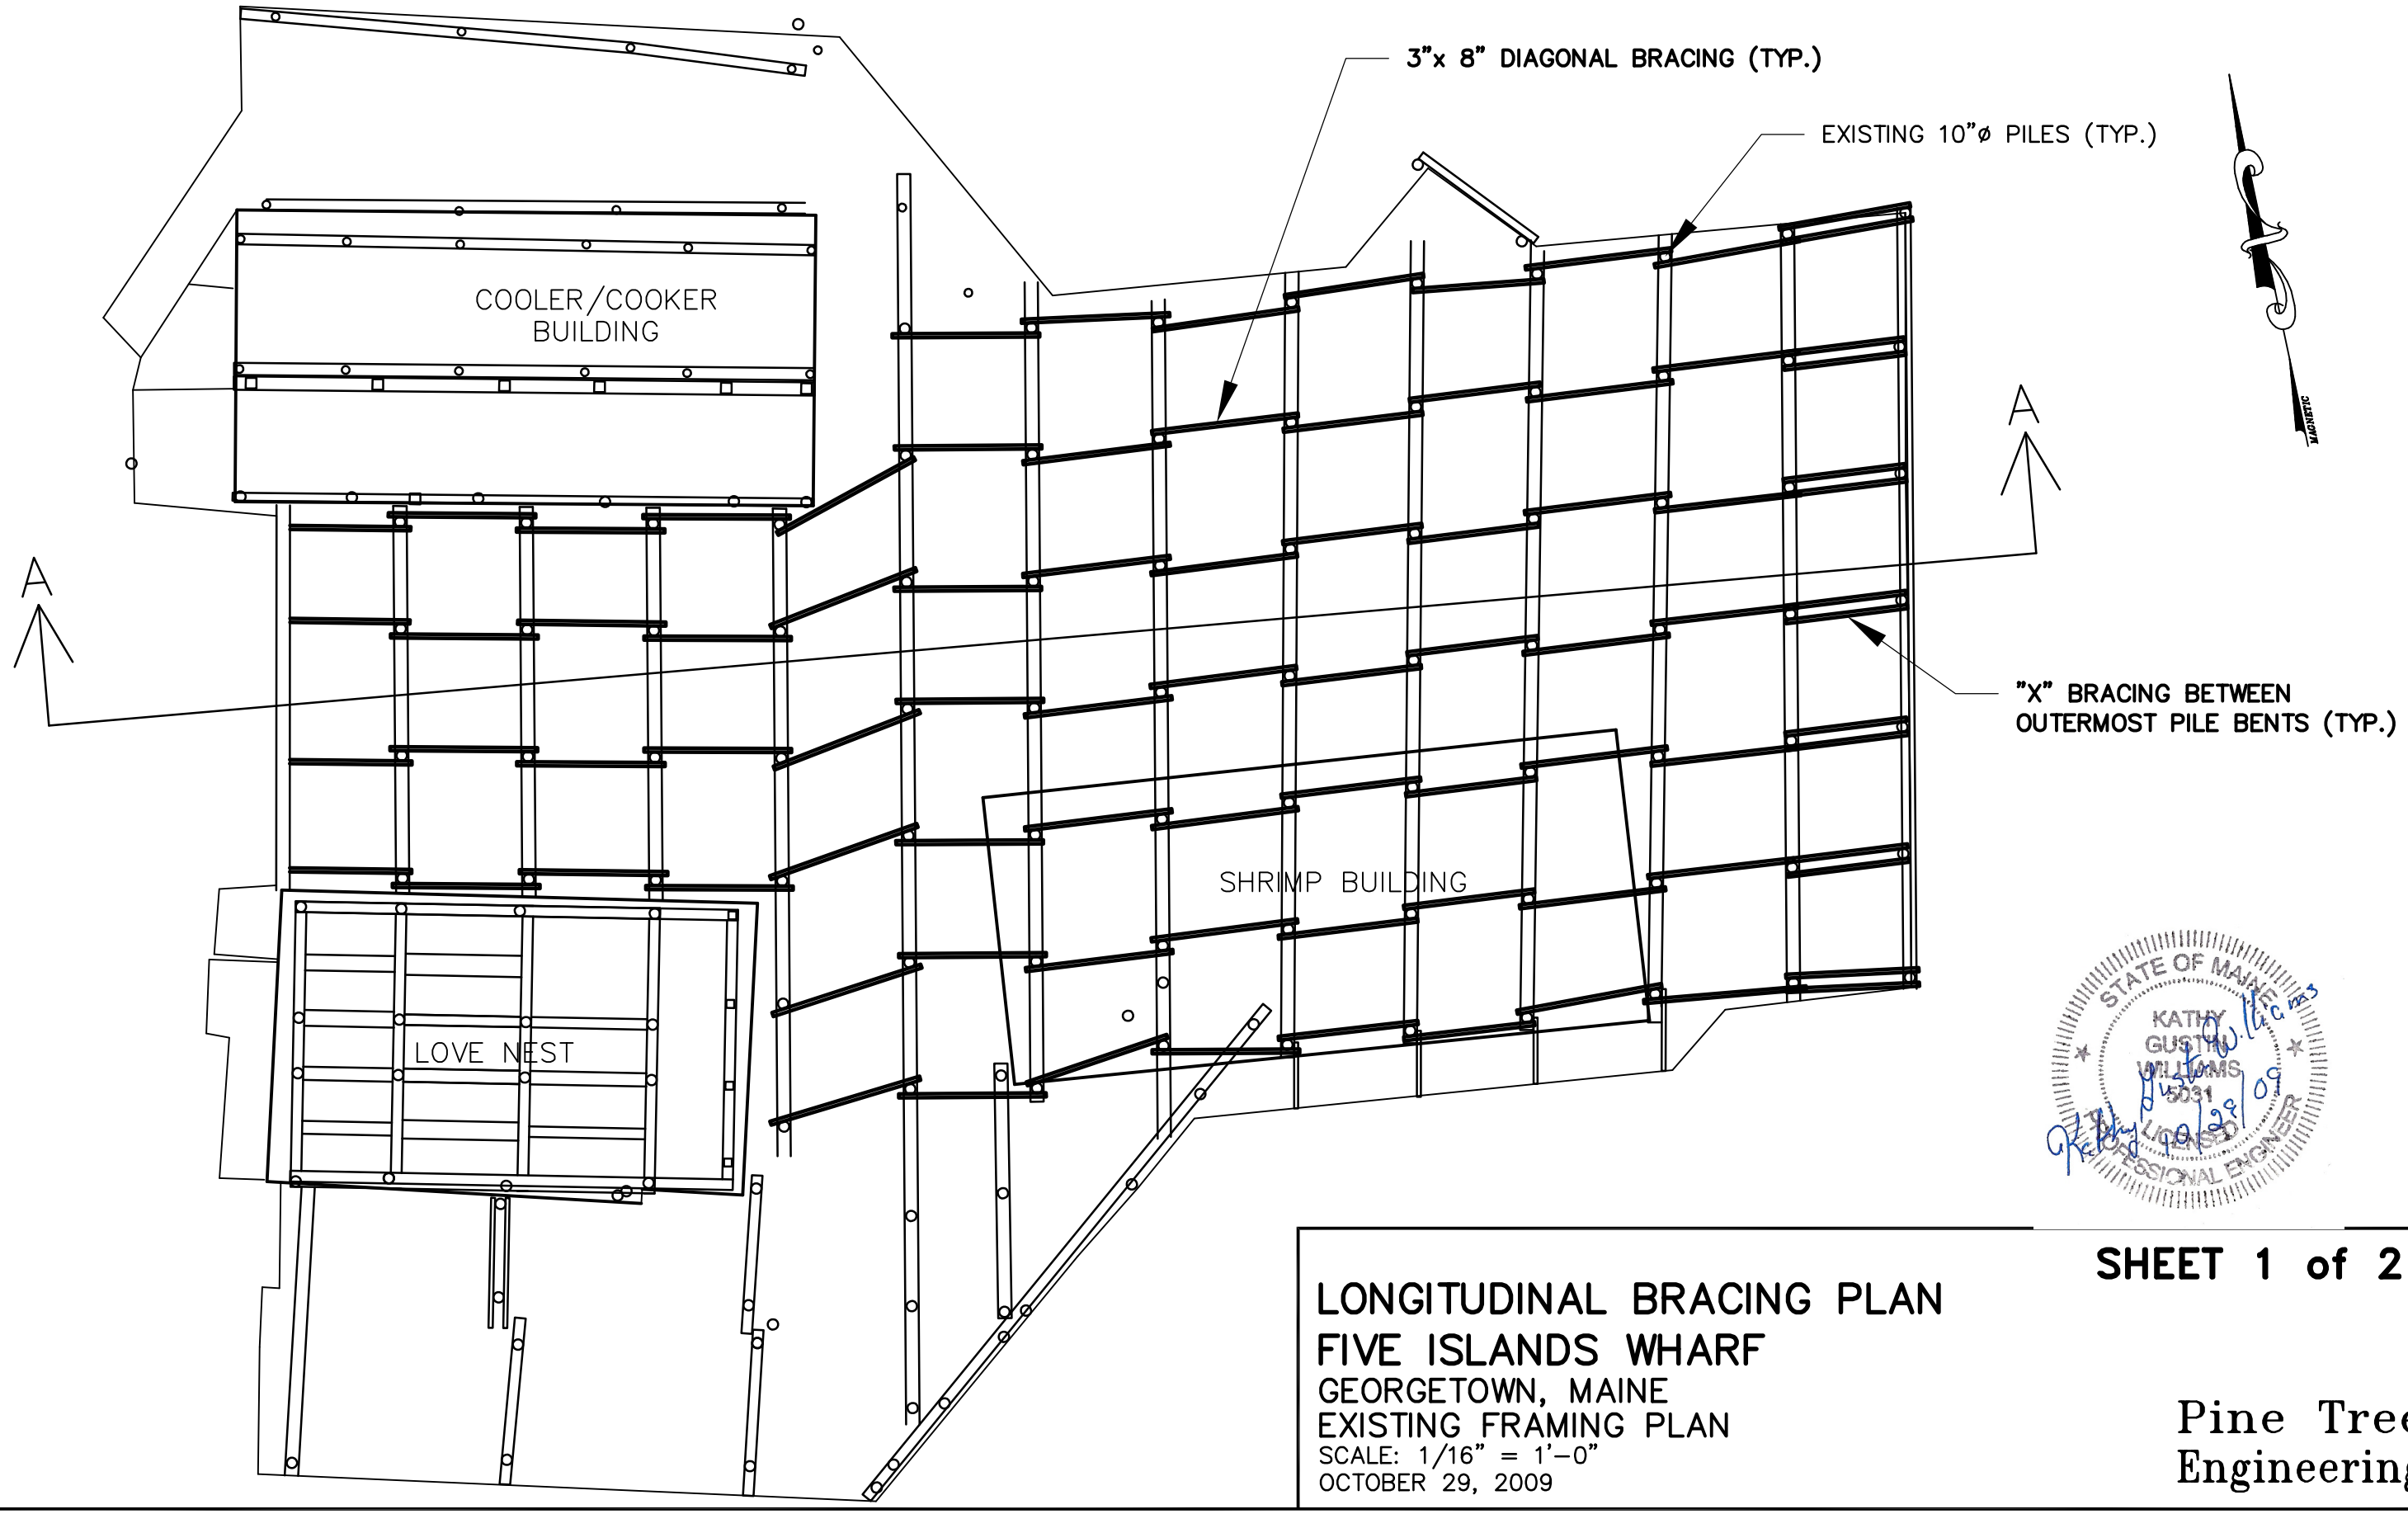

SHEET 1 of 2

LONGITUDINAL BRACING PLAN
FIVE ISLANDS WHARF

GEORGETOWN, MAINE
EXISTING FRAMING PLAN
SCALE: 1/16" = 1'-0"
OCTOBER 29, 2009

Pine Tree Engineering

G:\Land Projects R2\08025\dwg\08025 wharf 12-5-08.dwg
10/30/09 12:55pm