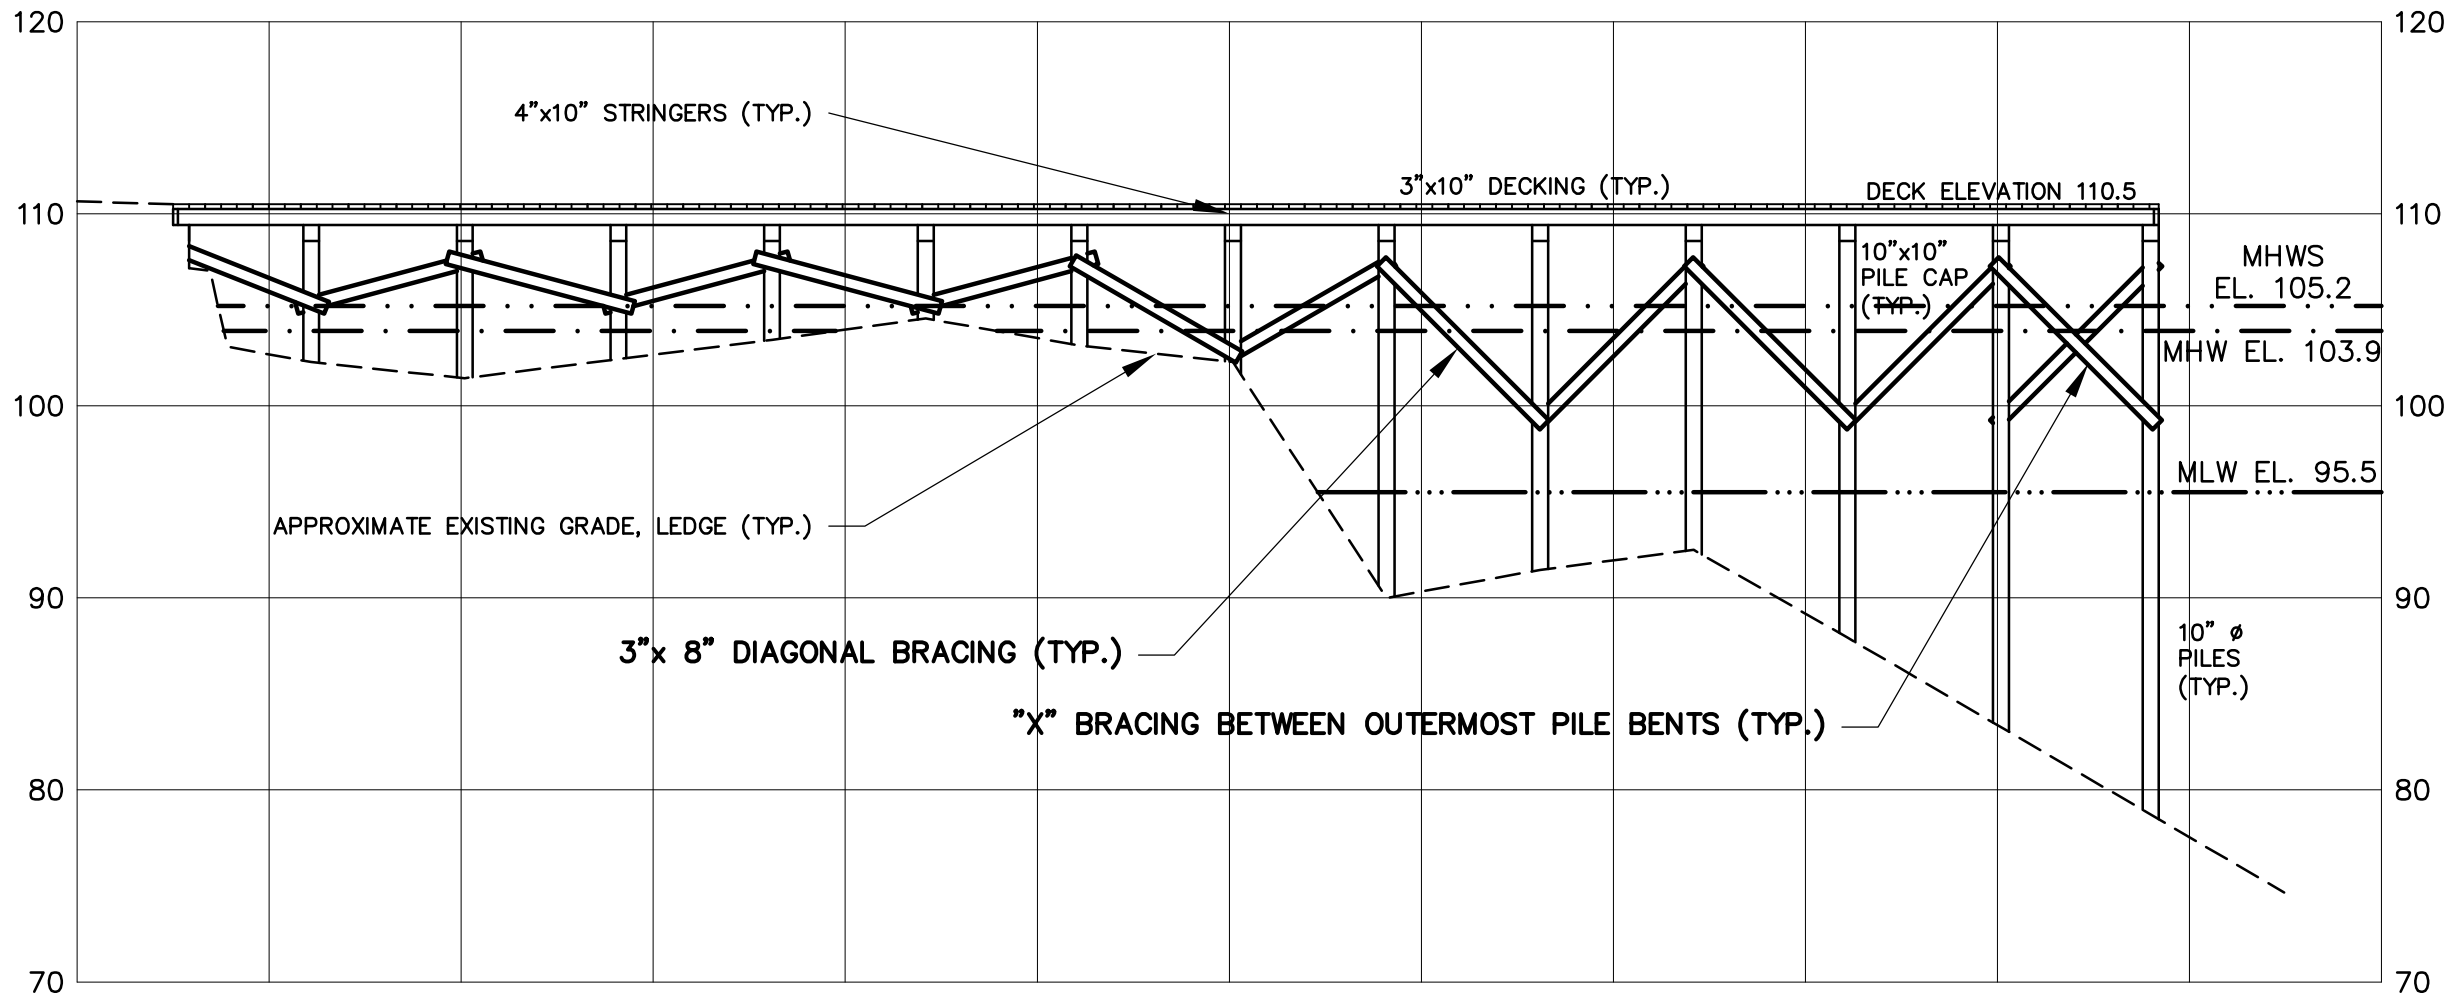

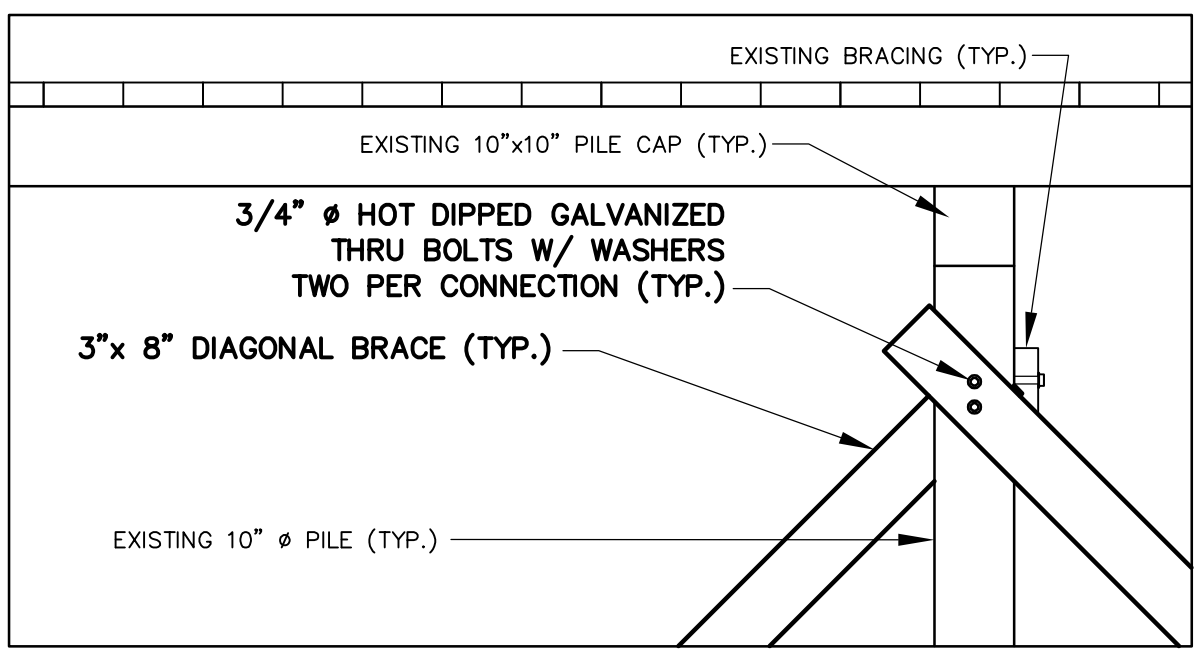

BRACING CONNECTION DETAIL

SCALE: 1/2" = 1'-0"

STATE OF MAINE
KATHY GUSTAV WILLIAMS
5031
LICENSED
PROFESSIONAL ENGINEER

SHEET 2 of 2

LONGITUDINAL BRACING PROFILE
FIVE ISLANDS WHARF

GEORGETOWN, MAINE
EXISTING WHARF PROFILE A-A
SCALE: 1" = 10'
OCTOBER 29, 2009

Pine Tree
Engineering

G:\Land Projects R2\08025\dwg\08025 wharf 12-5-08.dwg
10/30/09 12:56pm