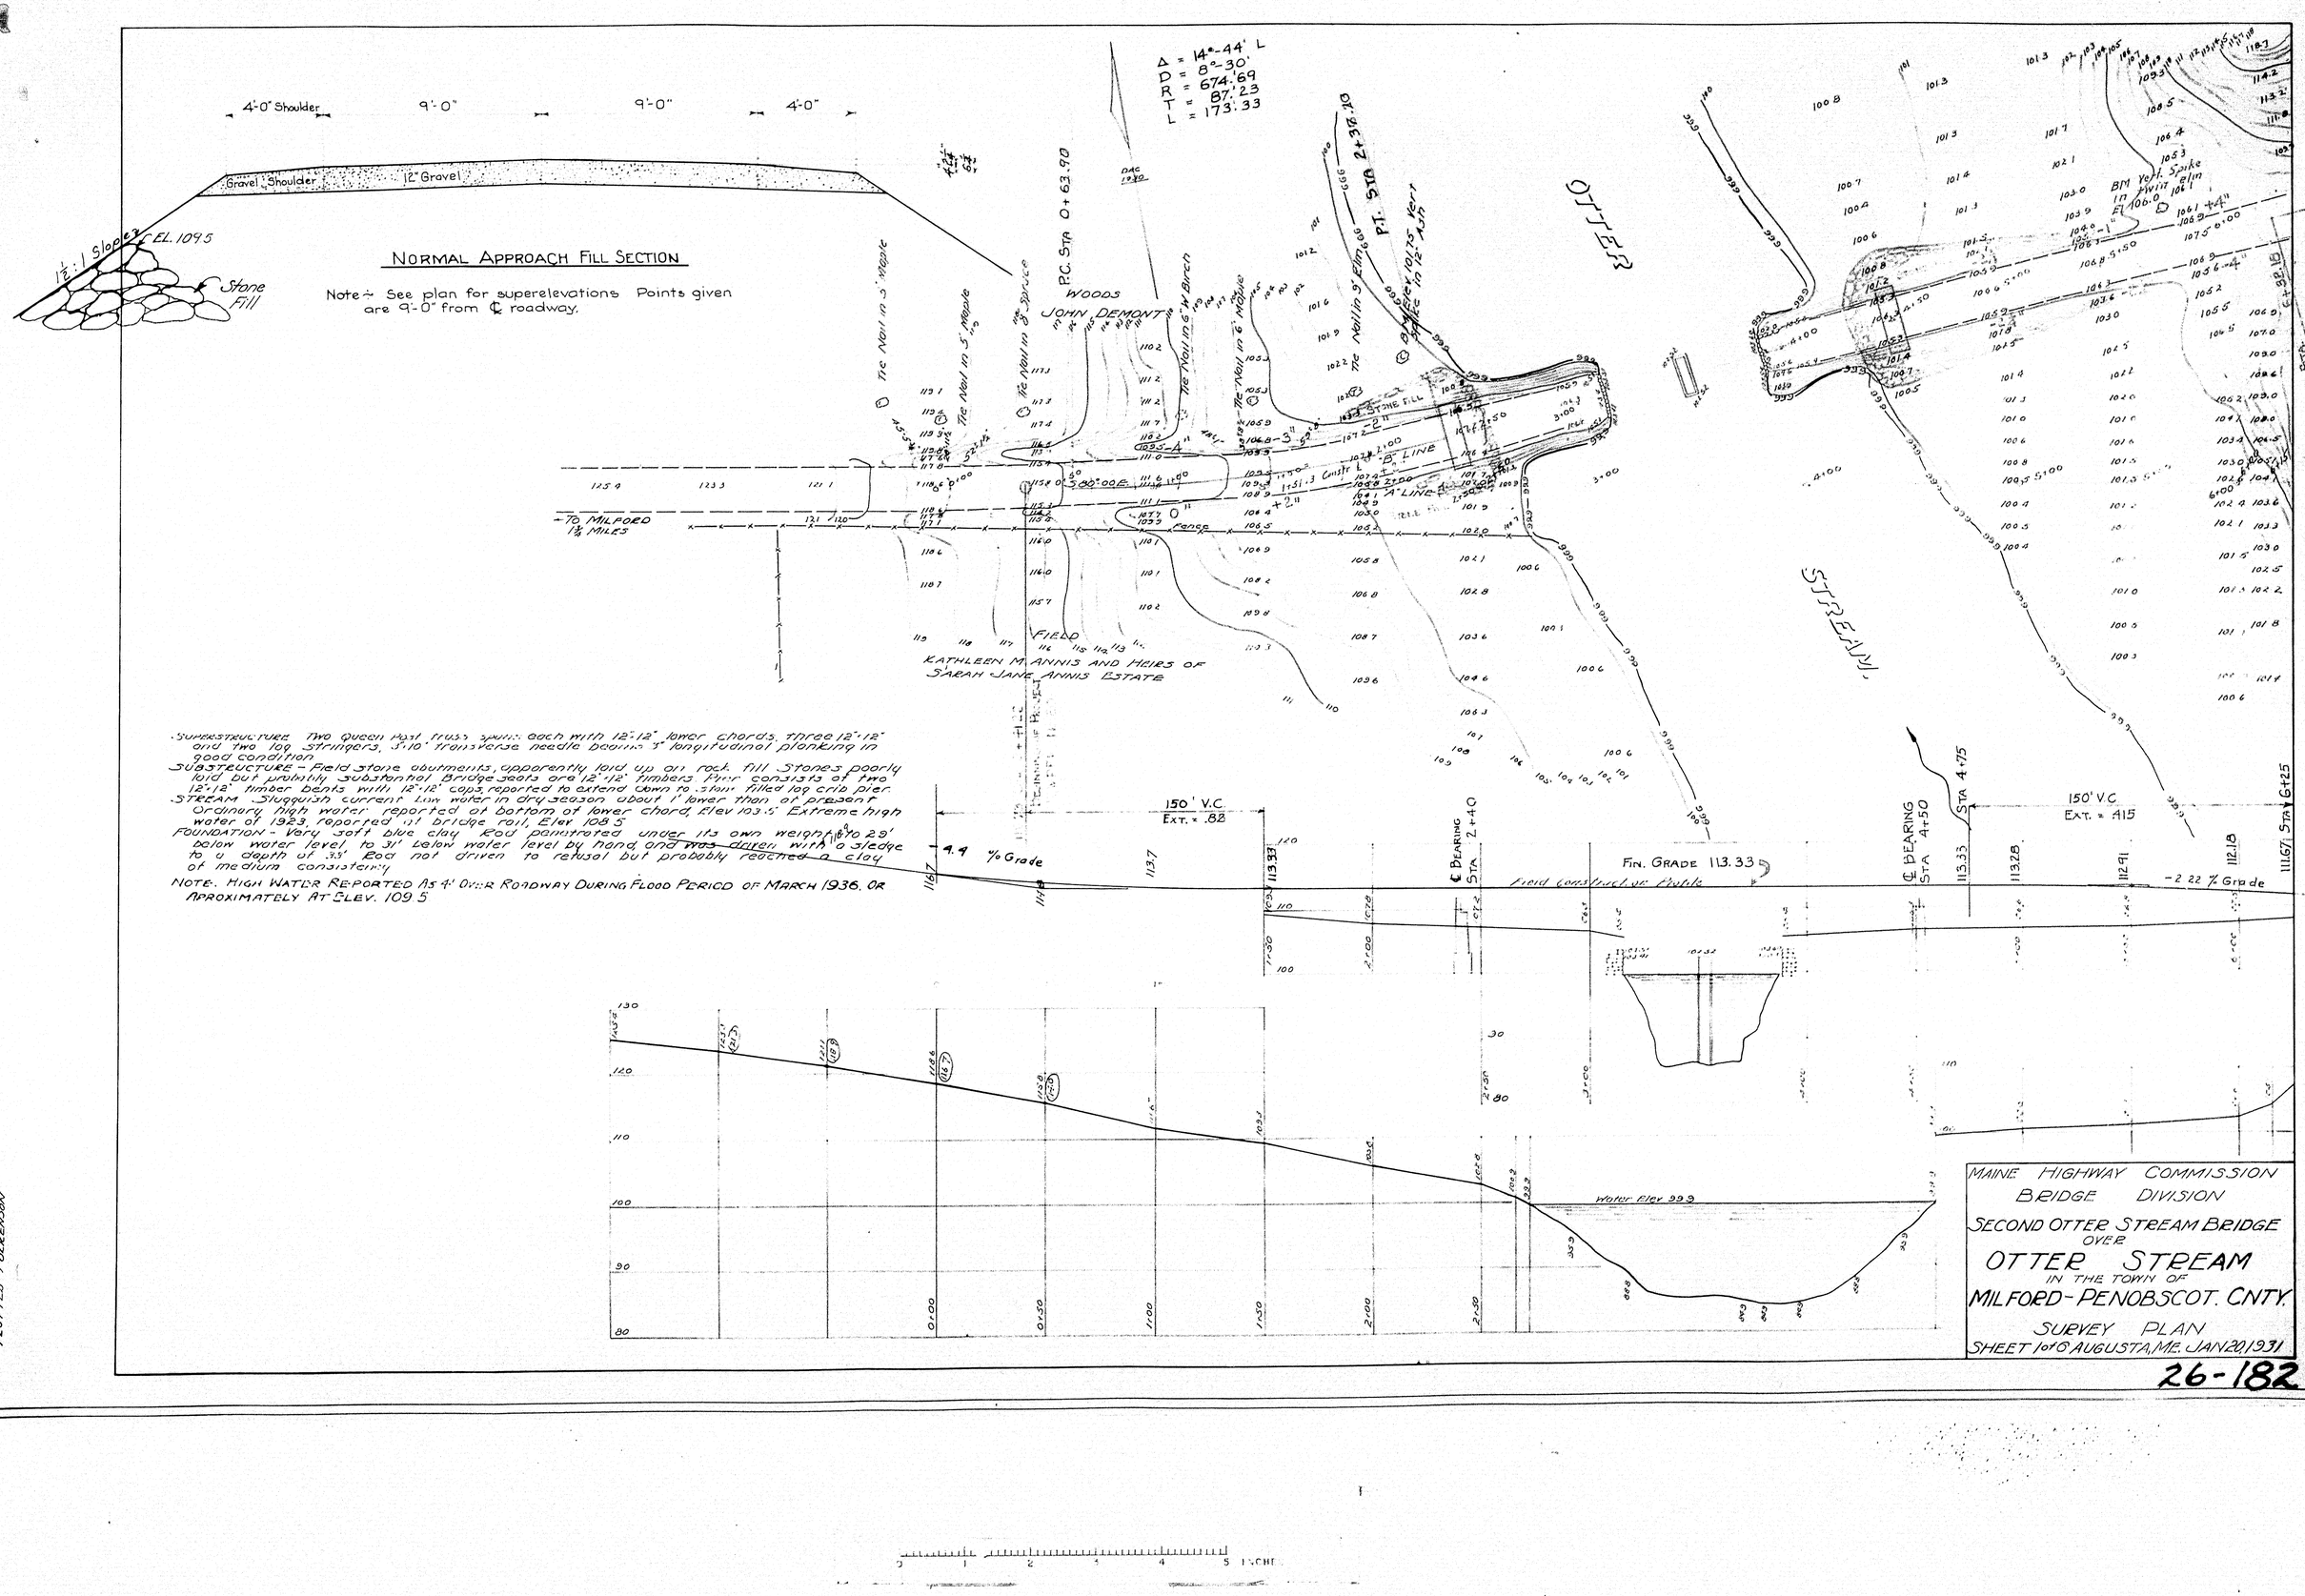

Superstructure Two Queen Post truss spans each with 12"x12" lower chords, three 12"x12" and two log stringers, 3'-10" transverse needle beams 3" longitudinal planking in good condition

Substructure - Field stone abutments, apparently laid up on rock fill Stones poorly laid but probably substantial Bridge seats are 12"x12" timbers Pier consists of two 12"x12" inner bents with 12"x12" caps reported to extend down to stone filled log crib pier.

Stream Sluggish current Low water in dry season about 1' lower than at present Ordinary high water reported at bottom of lower chord, Elev 103.5' Extreme high water of 1923, reported on bridge rail, Elev 108.5

Foundation - Very soft blue clay Rod penetrated under its own weight to 29' below water level to 31' below water level by hand and was driven with a sledge to a depth of 35' Rod not driven to refusal but probably reached a clay of medium consistency

NOTE. HIGH WATER REPORTED AS 4' OVER ROADWAY DURING FLOOD PERIOD OF MARCH 1936, OR APROXIMATELY AT ELEV. 109.5

Surveyed Beckman
Plotted Folkerson

MAINE HIGHWAY COMMISSION
BRIDGE DIVISION
SECOND OTTER STREAM BRIDGE
OVER
OTTER STREAM
IN THE TOWN OF
MILFORD - PENOBSCOT. CNTY.
SURVEY PLAN
SHEET 1 of 6 AUGUSTA, ME. JAN. 20, 1931

26-182

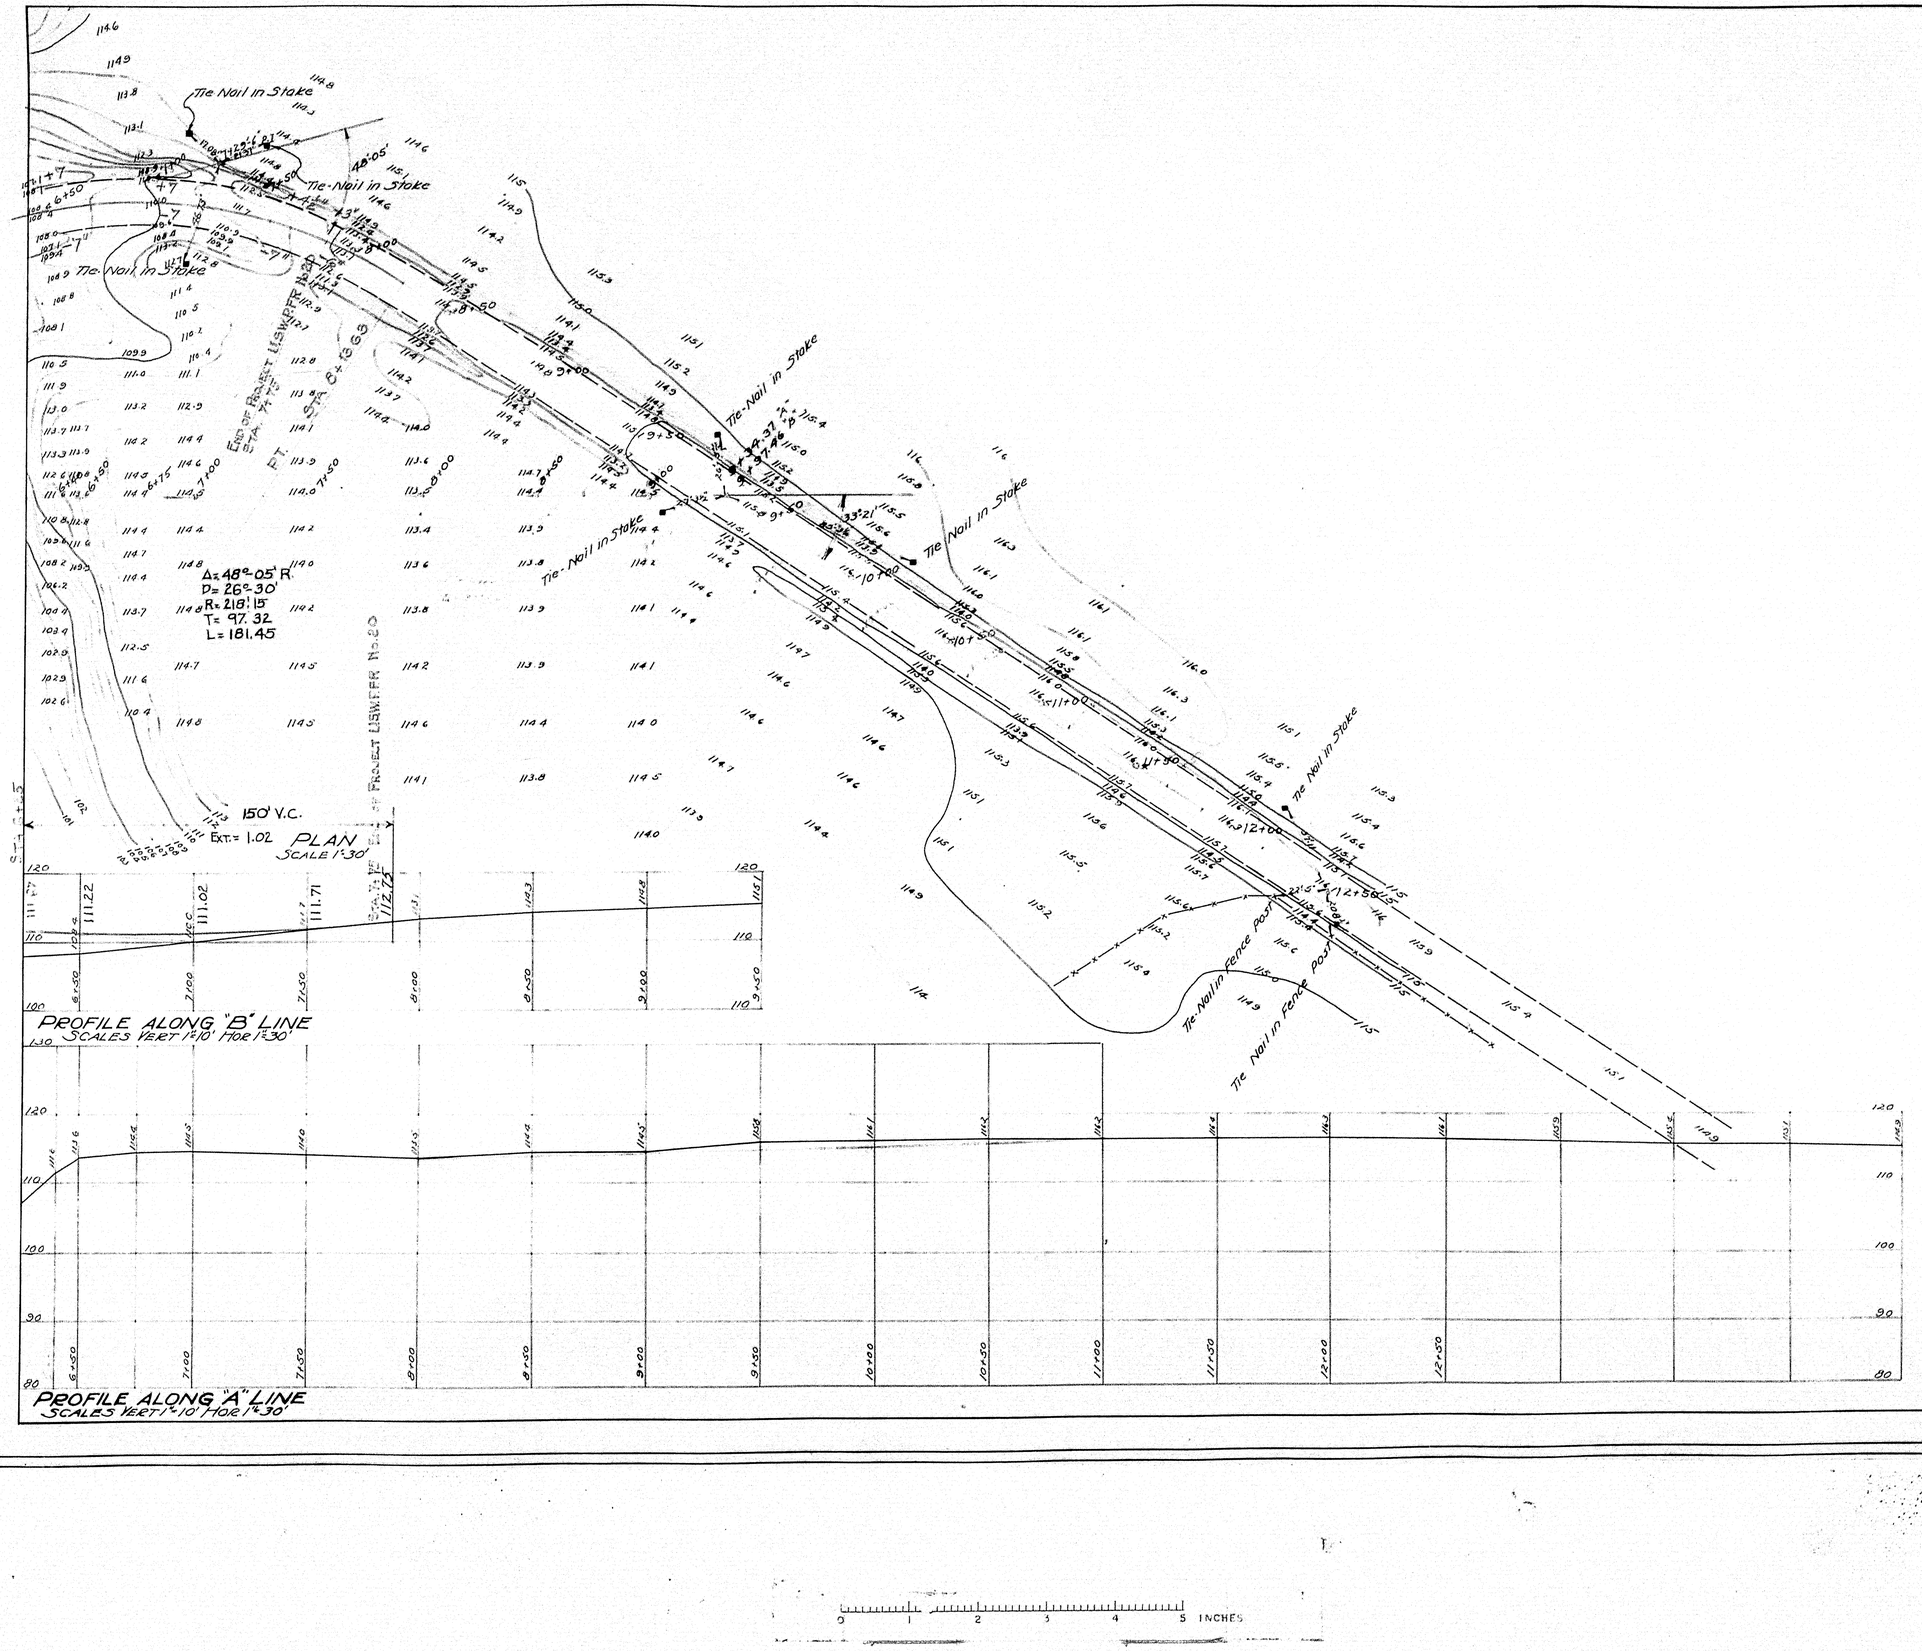

MAINE HIGHWAY COMMISSION
BRIDGE DIVISION
SECOND OTTER STREAM BRIDGE
OVER
OTTER STREAM
IN THE TOWN OF
MILFORD-PENOBSCOT, CNTY.
SURVEY PLAN
SHEET 2 of 6 AUGUSTA, ME. JAN. 20, 1931

26-183

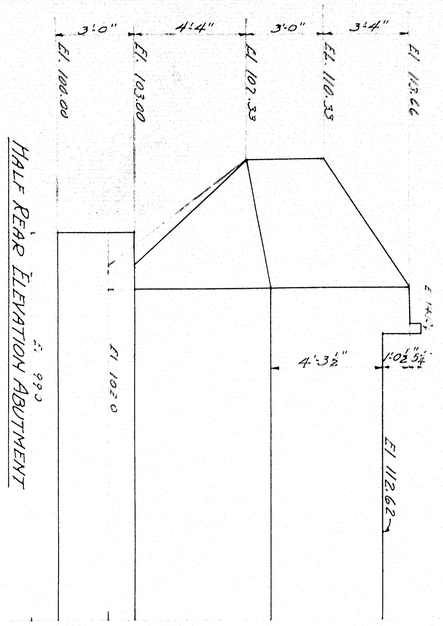

HALF REAR ELEVATION ABUTMENT

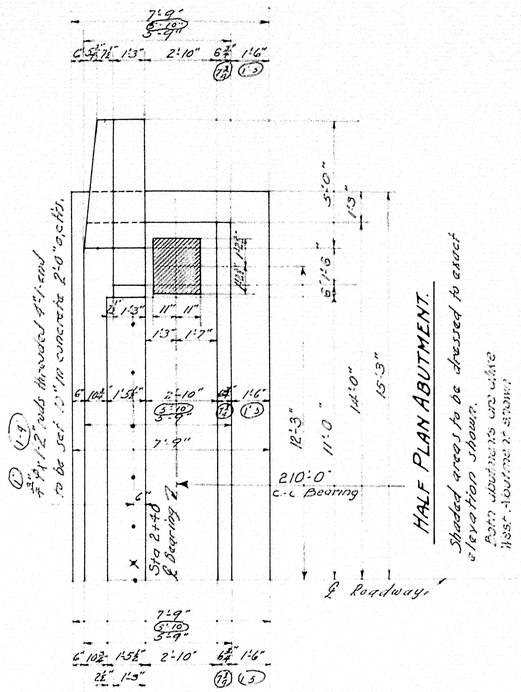

HALF PLAN ABUTMENT.

Shaded area to be dressed to even elevation shown.

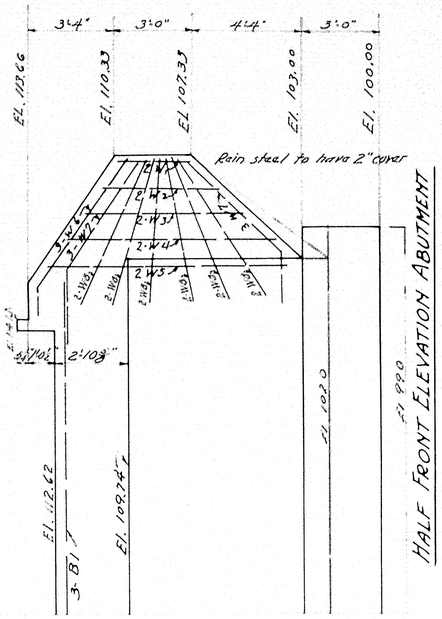

HALF FRONT ELEVATION ABUTMENT

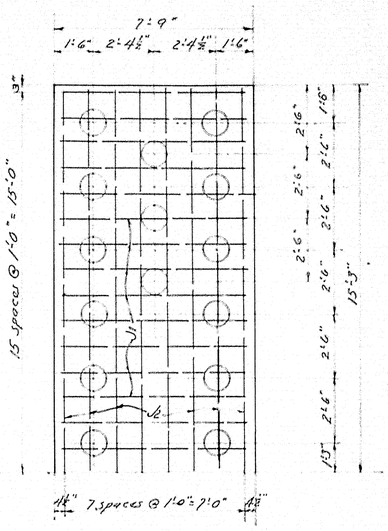

FOOTING PLAN SHOWING PILE LAYOUT AND REIN. STEEL

PILE NOTE -
60 piles required
17 tons - Load per pile

CONCRETE
All concrete to be class "B"

Iron dowels indicated in plan are #5 bars 5'0" long

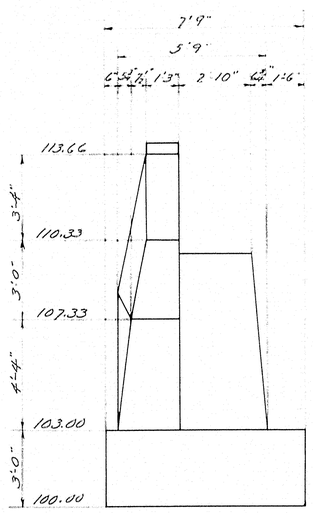

END ELEVATION

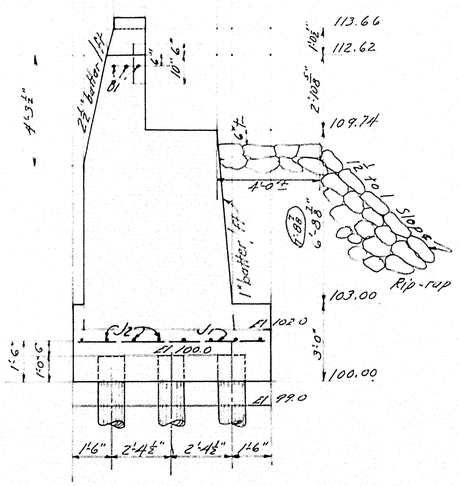

ABUTMENT SECTION

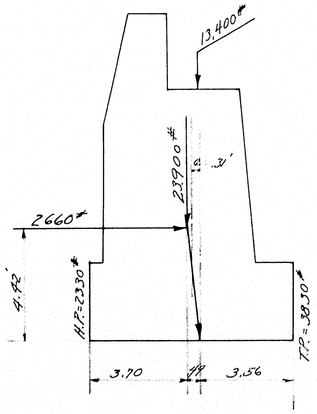

ABUTMENT ANALYSIS

Design Hamilton
Tracing Sprad
Checked G.B.

Town 10-47
Bridge 2754

STATE HIGHWAY COMMISSION
BRIDGE DIVISION
SECOND OTTER STREAM BRIDGE
OVER
OTTER STREAM
IN THE TOWN OF
MILFORD
PENOBSCOT CO.
SUBSTRUCTURE
Sheet 3 of 6 Augusta, Me. July 1936

26-184

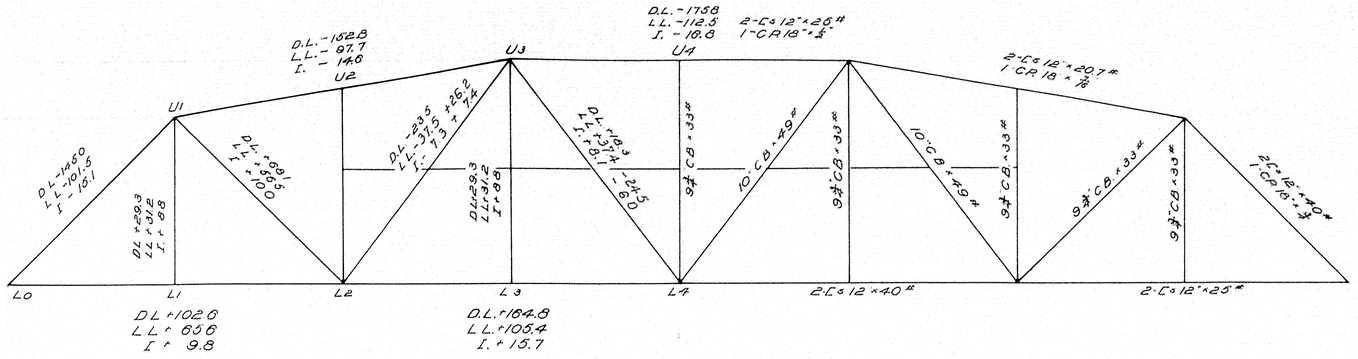

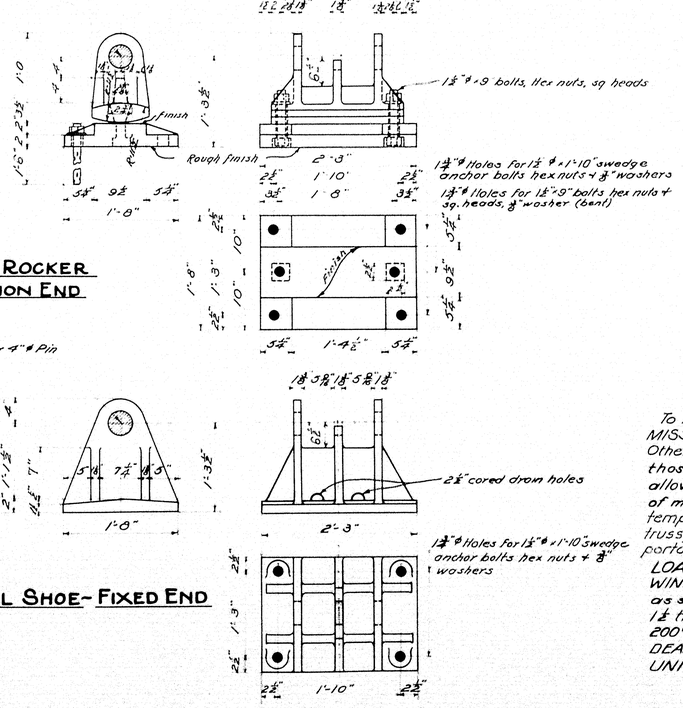
Bore for 4"ø Pin
2'-0"
1'-0"
1-1/2"ø Holes
1-1/2"ø Holes
1-1/2"ø Holes

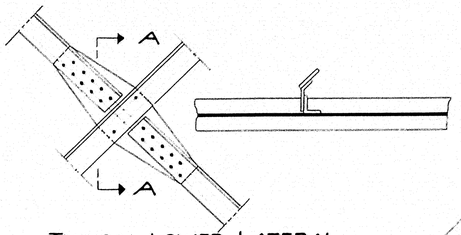

TYPICAL LOWER LATERAL
INTERSECTION AND HANGER SUPPORT

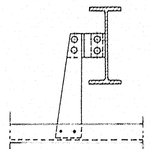

VIEW A-A

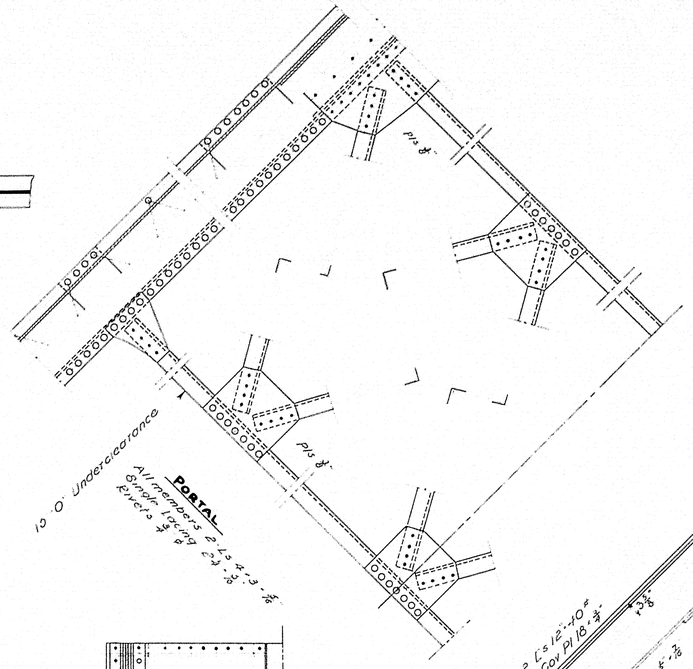

VIEW C-C
Plate to be bolted

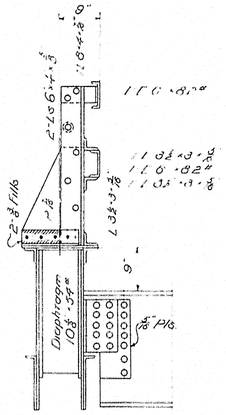

VIEW - B-B

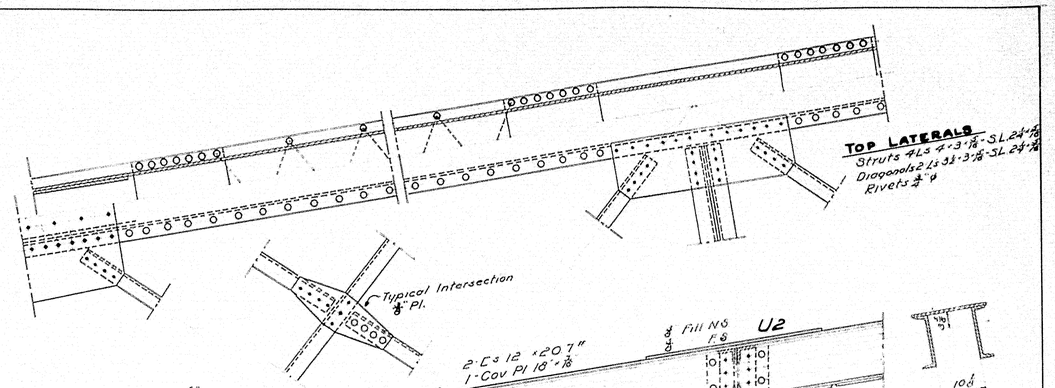

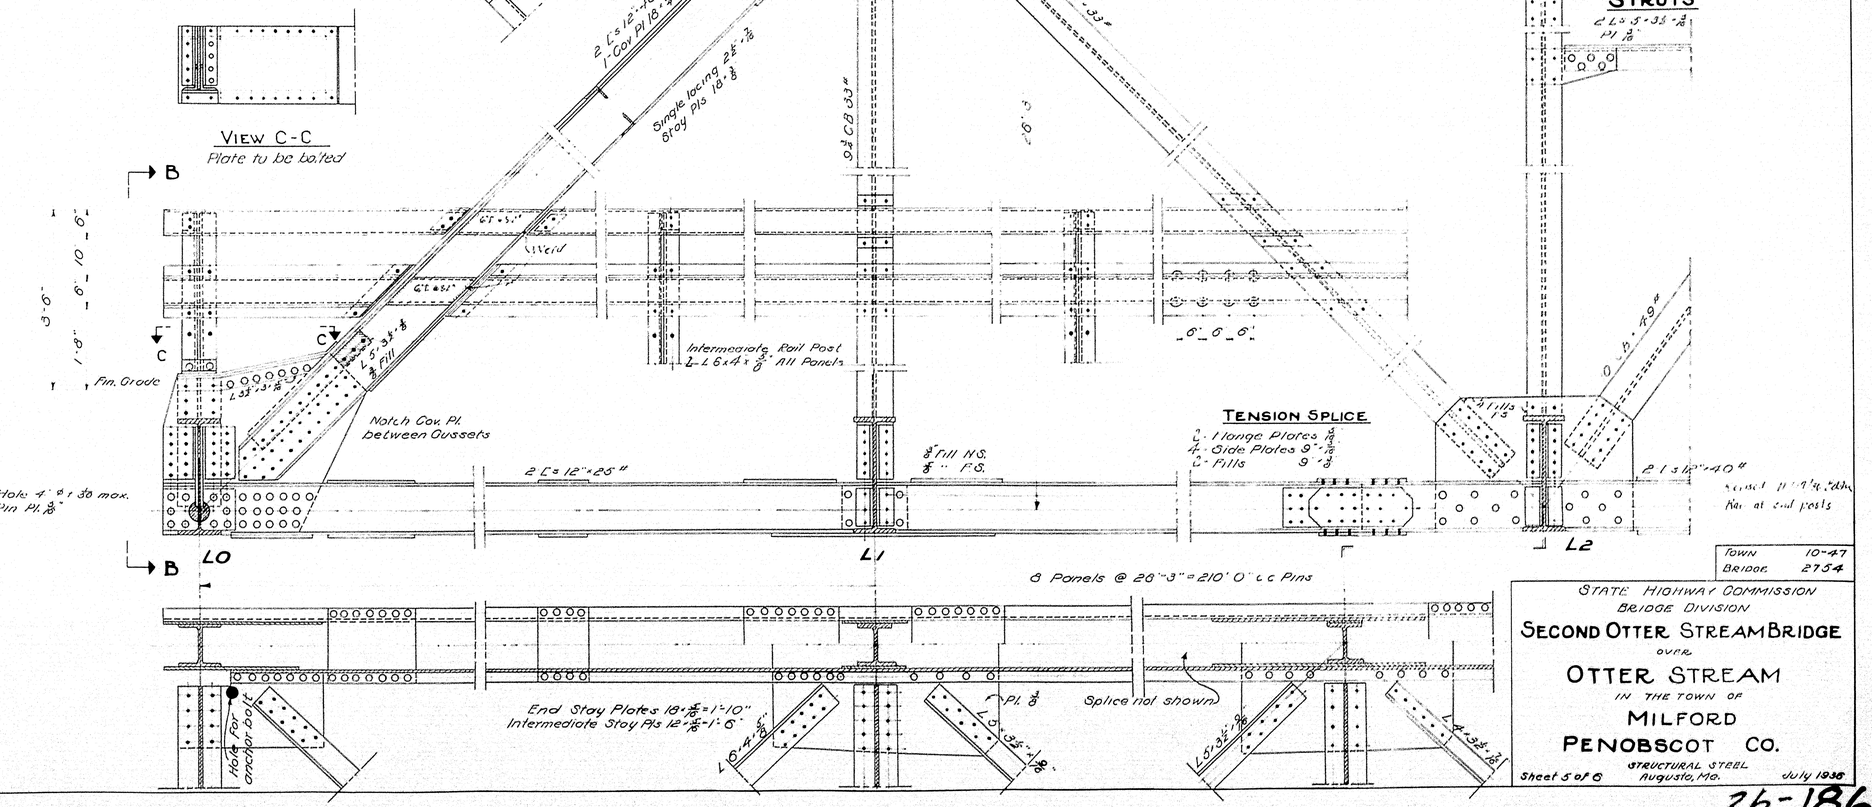

Designed - C.L.P.
Plan - Hamilton
Traced - Honan
Checked - G.B.

Town	10-47
Bridge	2754

STATE HIGHWAY COMMISSION
BRIDGE DIVISION

SECOND OTTER STREAM BRIDGE
OVER
OTTER STREAM
IN THE TOWN OF
MILFORD
PENOBSCOT CO.

STRUCTURAL STEEL
Augusta, Me.

Sheet 5 of 6

July 1938

26-186

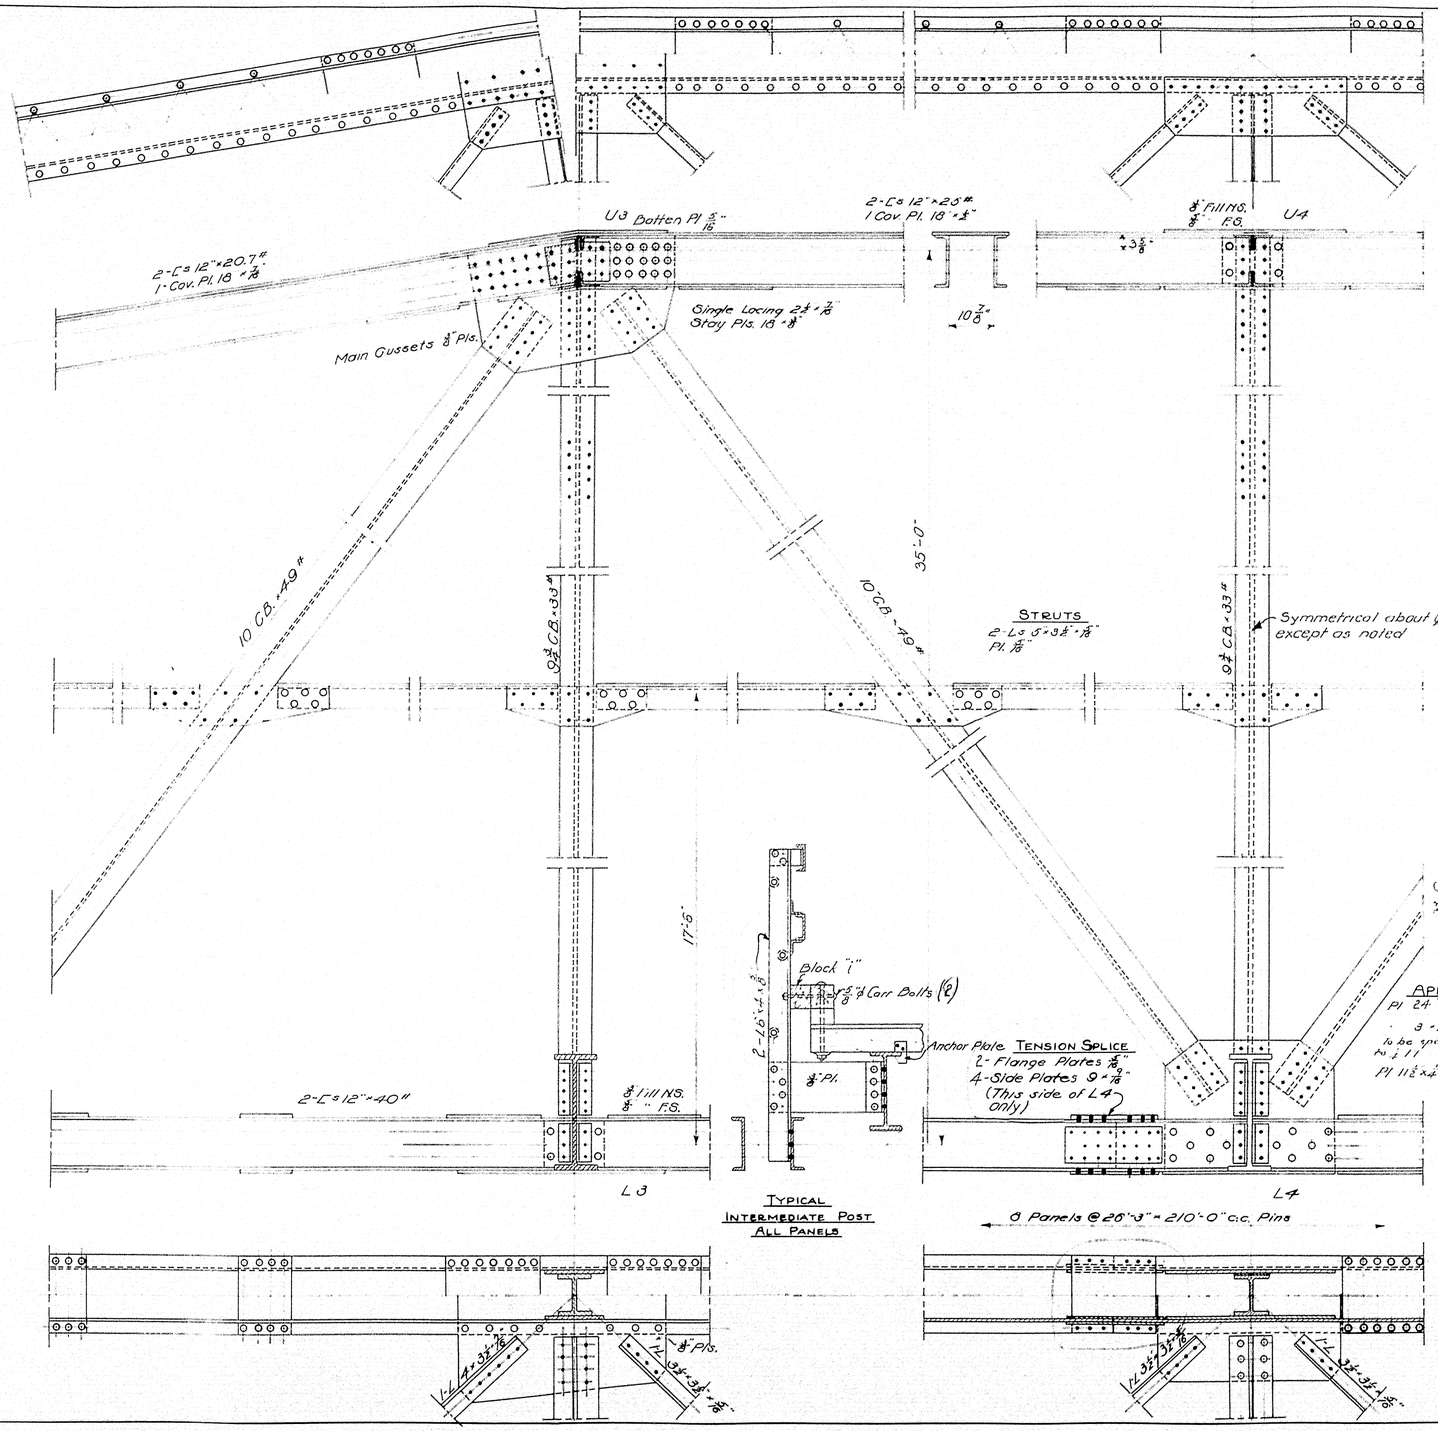

TIMBER SCHEDULE

Mark	No. Req'd	Dress	Fin. Size	Length	Location
a	936	D4S	2 5/8" × 5 3/8"	23'-0"	Strip Floor
b	7	"	5 3/8" × 9 1/2"	23'-0"	Int. Floor Beams
c	2	"	5 3/8" × 9 1/2"	23'-0"	End Floor Beams
d	2	"	7 1/2" × 11 1/2"	21'-11 1/2"	Backwall timber
e	4	"	3 5/8" × 5 3/8"	1'-6 1/2"	End Scupper Blocks
f	138	"	3 5/8" × 3 5/8"	1'-0"	Int. " "
g	24	"	5 3/8" × 5 3/8"	16'-0"	Curbs
h	4	"	5 3/8" × 5 3/8"	16'-6 1/2"	End curbs
i	20	"	4" × 5 3/8"	0'-8"	Rail Post Blocks

4811 sq. ft. 1" Asphalt Plank (exact area)
1575 Anchor Plates (To fasten strip floor to flange of stringers)

BOLT LIST – TIMBER

Size	No.	Kind	Length	Washers	Location
3/4" ℄	280	Corr.	1'-6"	280 (cut)	Curbs strip floor
3/4" ℄	168	Machine Mach. Countersunk	0'-6 1/2"	168 (cut)	Int. floor bm timber
3/4" ℄	40	Corr.	0'-11"		Curb Scuppers Rail Post Blocks
1" ℄	24	Rods Threaded 4"	1'-4"	24 (cut)	Backwall timber
5/8" ℄	24	Slotted Head	0'-8 1/2"		End Floor Beam Timbers

REINFORCING STEEL – SUBSTR'E

Mark	Size	No. Req'd	Length	Location
B1	3/4" ℄	6	26'-0"	Backwall
J1	" "	62	7'-3"	Footing
J2	" "	16	30'-0"	"
W1	" "	8	2'-9"	Wings
W2	" "	8	4'-9"	"
W3	" "	8	6'-6"	"
W4	" "	8	8'-3"	"
W5	" "	8	10'-6"	"
W6	" "	12	7'-0"	"
W7	" "	24	8'-0"	"
W8	" "	48	7'-6"	"

All steel to be plain bars of structural grade.
All dimensions to center lines of steel.

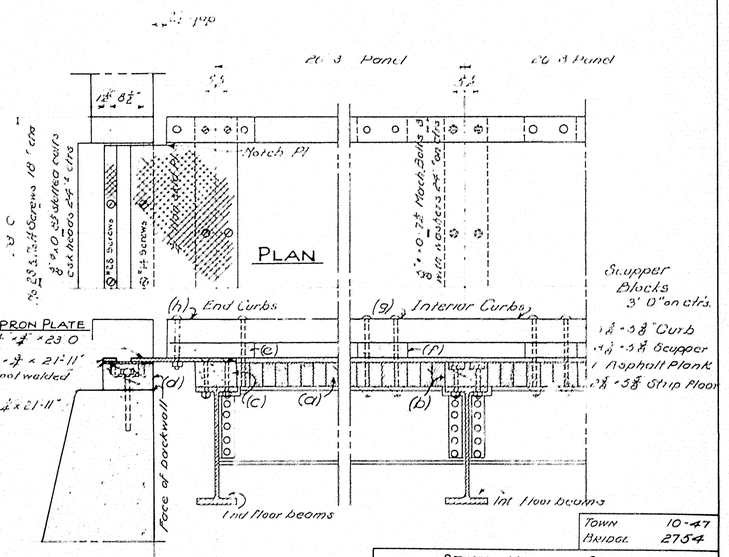

LONGITUDINAL SECTION FLOOR

See sheet 4 for TRANSVERSE SECTION

Town 10-47
Bridge 2754

STATE HIGHWAY COMMISSION
BRIDGE DIVISION

SECOND OTTER STREAM BRIDGE

OVER

OTTER STREAM

IN THE TOWN OF

MILFORD

PENOBSCOT Co.

STRUCTURAL STEEL
Sheet 6 of 6 Augusta, Me. July 1930

Designed - C.L.P.
Plan - Hamilton
Traced - Horan
Checked - G.B.

26-187

0 1 2 3 4 5 INCHES

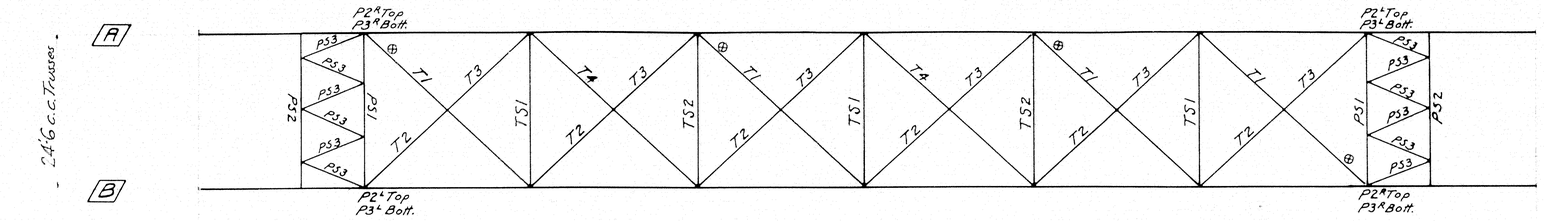

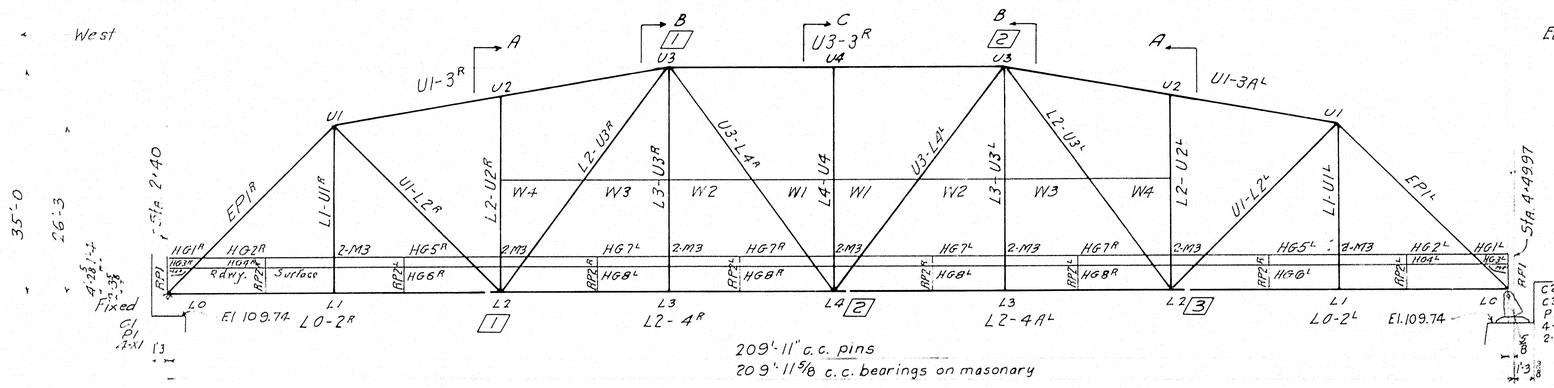

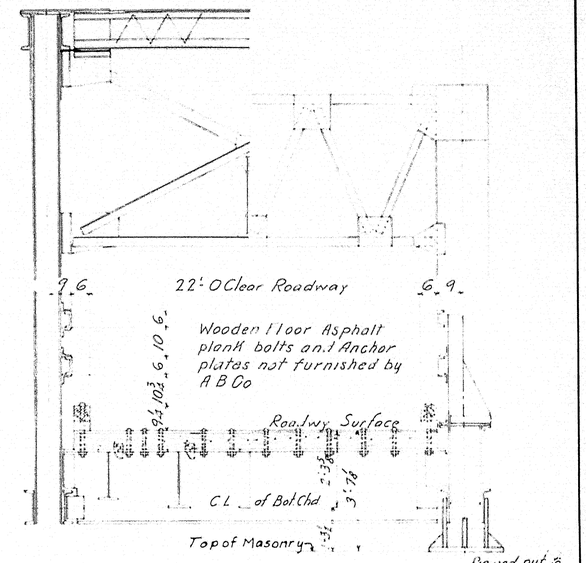

HALF INT. SECTION HALF END VIEW

Note to Erector
In order to have the rockers vertical under full dead load at at normal temperature, they should be inclined to the vertical as here shown when erection is begun
The distances given are for a normal temperature of 68°F. Make correction of measurements for effect of temperature on the tape of 1/8" for span length for each 8°F. below or above 68°F.
Field connections Riveted except Hub Guards which are bolted.

ORDER H383

	LIST OF SHEETS
E1	Erection Plan
1 to 6	Trusses
2	Floor
3	Sway Bracing
4	End Dams
5	Laterals
6	Portals

ORDER H384

	LIST OF SHEETS
1	Hub Guards

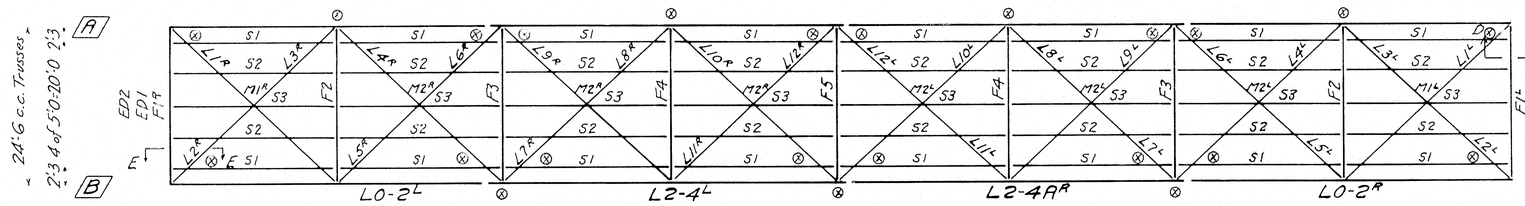

MATCHMARKS FOR TOP & BOTTOM CHORDS.
BOTTOM CHORDS LETTERED A-B.
" " SPLICES NUMBERED 1-2-3.
TOP CHORDS LETTERED A-B.
" " SPLICES NUMBERED 1-2.

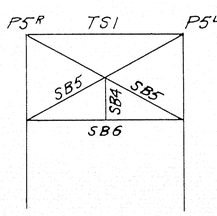

SECT. A

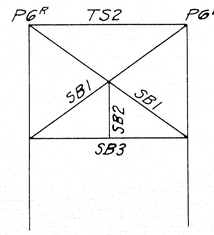

SECT. B

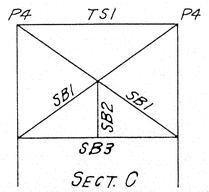

SECT. C

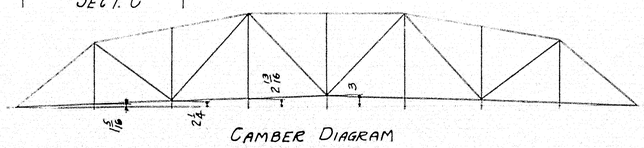

CAMBER DIAGRAM

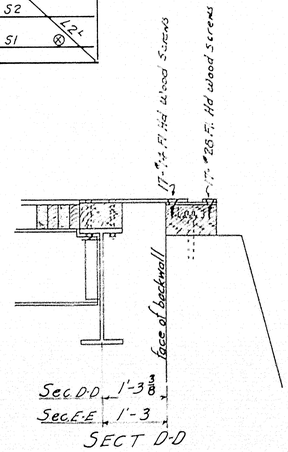

SECT D-D
SECT E-E

Rev. 3-26-37.

STATE OF MAINE
SECOND OTTER STREAM BRIDGE
OVER
OTTER STREAM
TOWN OF MILFORD
PENOBSCOT COUNTY
Erection Diagram

DESIGNED BY Elmira PLANT
DRAWING BY Elmira PLANT
WORK MADE BY M.Mooney
DRAW. MADE BY DER 12-21-36
DRAW. CHECKED S.K. 1-8-37
ORDER H383-H384 SHEET NO. E1

26-1881

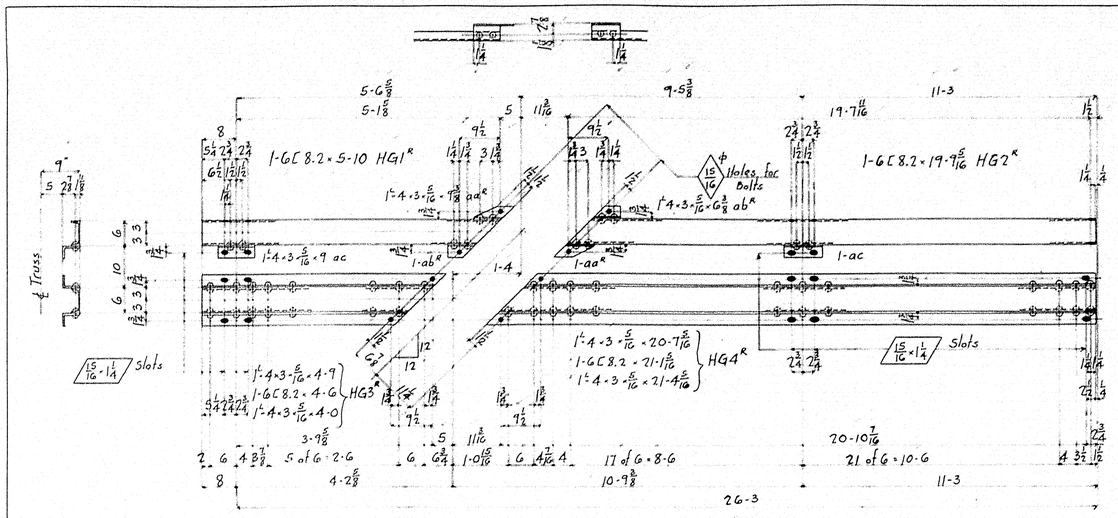

REQUIRED		
2	HUB GUARDS	HG1R
2	" "	HG1L
2	" "	HG2R
2	" "	HG2L
2	" "	HG3R
2	" "	HG3L
2	" "	HG4R
2	" "	HG4L
2	" "	HG5R
2	" "	HG5L
2	" "	HG6R
2	" "	HGGL
4	" "	HG7R
4	" "	HG7L
4	" "	HG8R
4	" "	HG8L
4	RAILING POSTS	RP1
8	" "	RP2R
8	" "	RP2L
28	ANGLES	M3

Rivets 5/8 ϕ unless noted
Holes 15/16 ϕ " "
Paint: Yes.
Surfaces to be riveted in contact in shop or field shall not be painted.

Shop Bill Page S1 a+b

STATE OF MAINE
SECOND OTTER STREAM BRIDGE
OVER
OTTER STREAM
TOWN OF MILFORD
PENOBSCOT COUNTY

HUB GUARDS & RAILING POSTS

AMERICAN BRIDGE COMPANY.

DRAWINGS MADE AT Elmira PLANT
WORK FABRICATED AT Elmira PLANT.
IN CHARGE OF E. B. Maloney
DRAW. MADE BY G.D.W. DATE 12-24-36
DRAW. CHECKED BY C.K. DATE 1-8-37.
ORDER NO. H384 . SHEET NO. 1

26-189

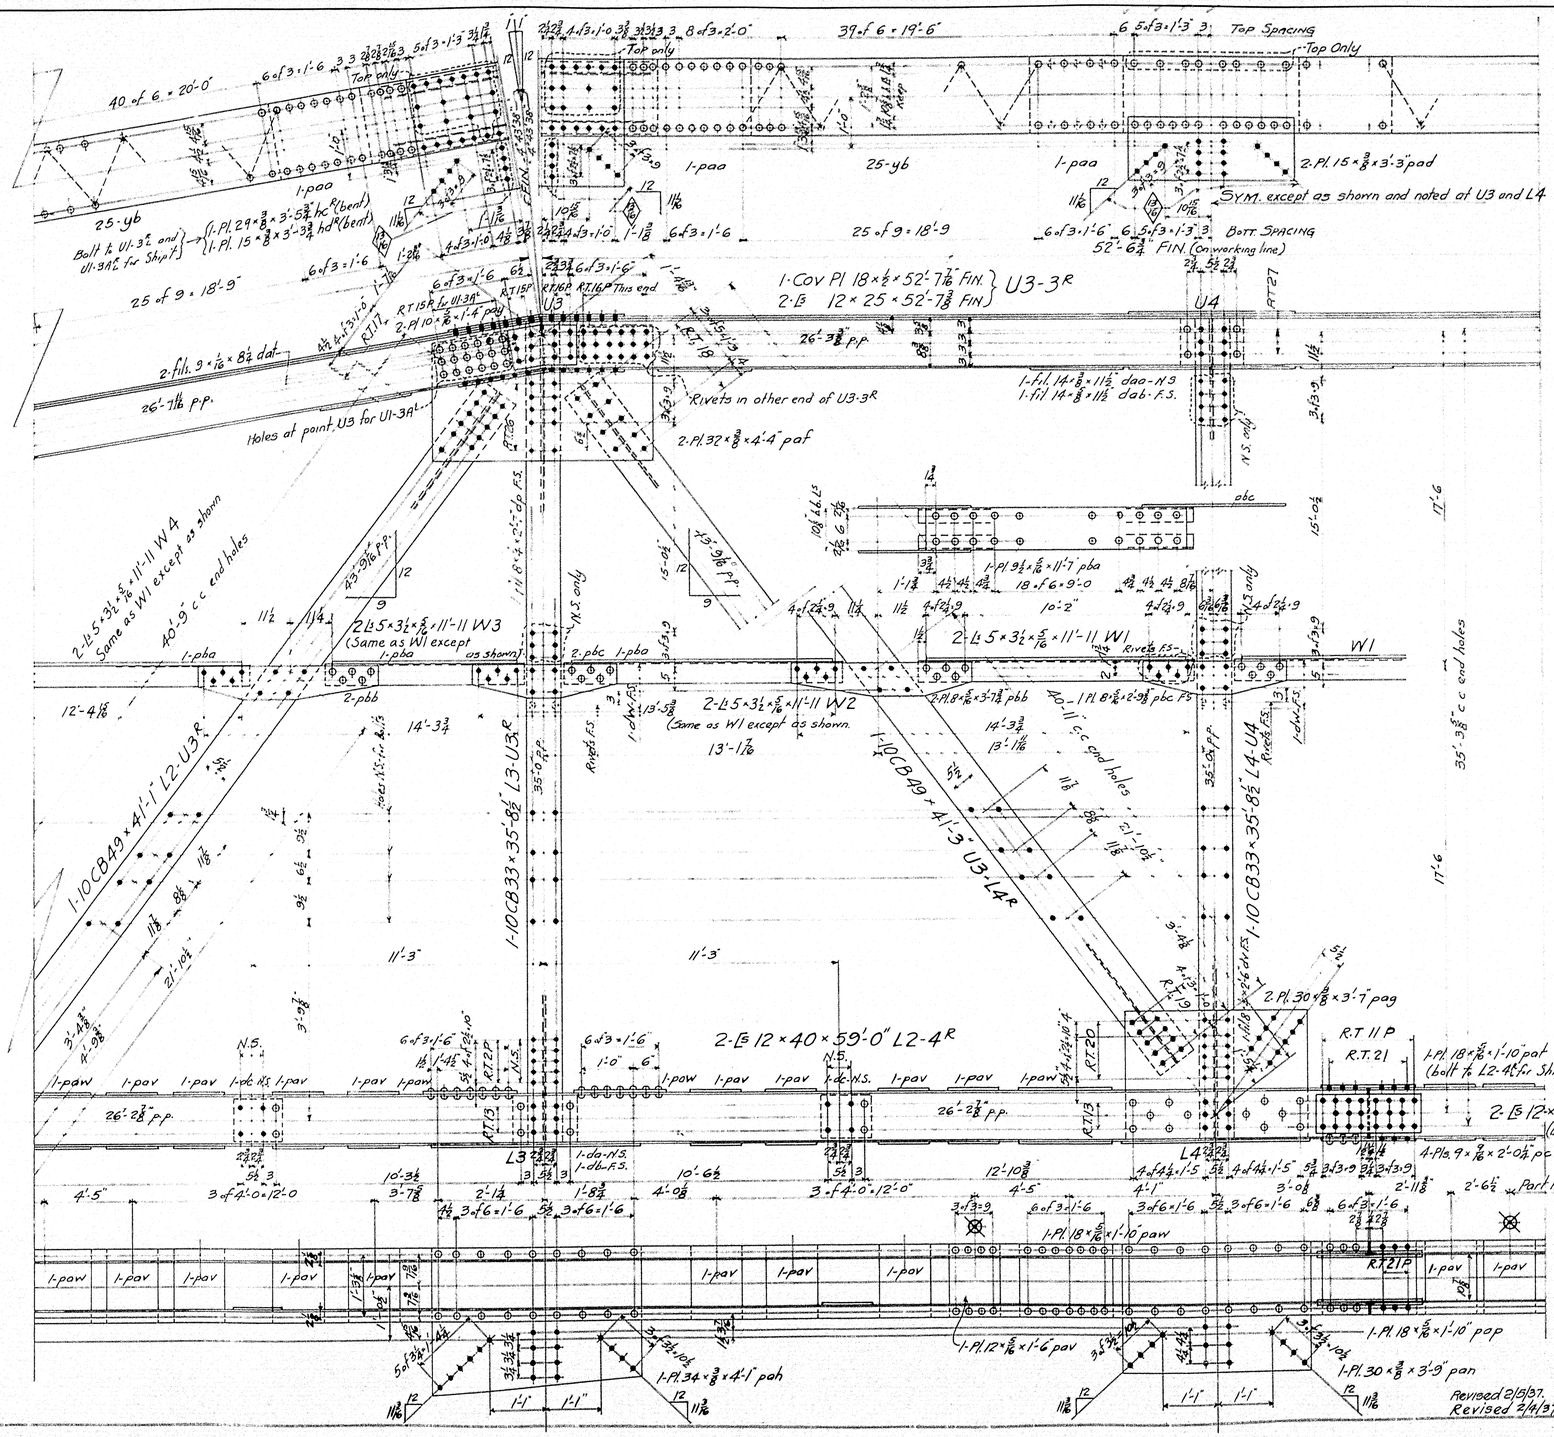

REQUIRED		
2	END POSTS	EP1R
2	" "	EP1L
1	TOP CHORDS	U1-3R
1	" "	U1-3L
1	" "	U3-3R
1	" "	U3-3L
1	" "	U1-3AR
1	" "	U1-3AL
2	BOTT. "	L0-2R
2	" "	L0-2L
1	" "	L2-4R
1	" "	L2-4L
1	" "	L2-4AR
1	" "	L2-4AL
2	DIAGONALS	U1-L2R
2	"	U1-L2L
2	"	L2-U3R
2	"	L2-U3L
2	"	U3-L4R
2	"	U3-L4L
2	VERTICALS	L1-U1R
2	"	L1-U1L
2	"	L2-U2R
2	"	L2-U2L
2	"	L3-U3R
2	"	L3-U3L
2	"	L4-U4
4	LONG. STRUTS	W1
4	" "	W2
4	" "	W3
4	" "	W4
2	PIECES	M4R
2	"	M4L

STATE OF MAINE
SECOND OTTER STREAM BRIDGE
OVER
OTTER STREAM
TOWN OF MILFORD
PENOBSCOT COUNTY
TRUSSES

NOTES.-
Rivets ⅞" ϕ
Holes 15/16" ϕ unless noted
Paint - Yes.
Surfaces to be riveted in contact either in shop or field shall not be painted.
Holes marked R.T. to be punched 11/16" and reamed to 13/16" to a metal templet or white assembled. If reamed assembled parts are to be match marked.

WORK FROM	Elmira	
DESIGNED	F.B. Maloney	
DETAILED	GMN	1-7-36
CHECKED	S.K.	1-8-36
ORDER	H383 B	SHEET NO. 1 A

SHOP BILL 5 lbs cd.

26-190

STATE OF MAINE
SECOND OTTER STREAM BRIDGE
OVER
OTTER STREAM
TOWN OF MILFORD
PENOBSCOT COUNTY
TRUSSES

DESIGNED BY: [illegible]
DETAILED AND TRACED BY: Elmira — CHKD.
WORK P. DONE BY: Elmira — CHKD.
IN CHARGE OF: Maloney
DRAWN AND TRACED BY: C.M.H. — DATE: 1-4-36
DRAWN, CHECKED BY: S.K. — DATE: 1-8-36

ORDER NO. H383B — SHEET NO. 1B

Revised 2/6/37
Revised 2/9/37

26-191

5 0 1 2 3 4 5 INCHES

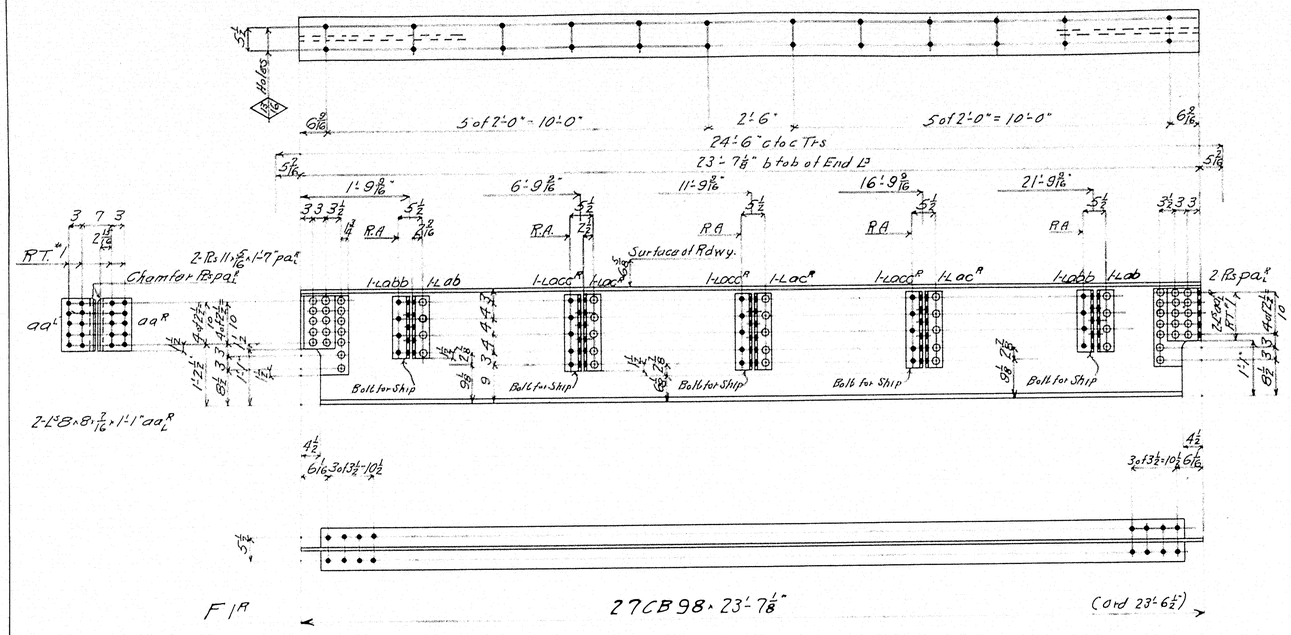

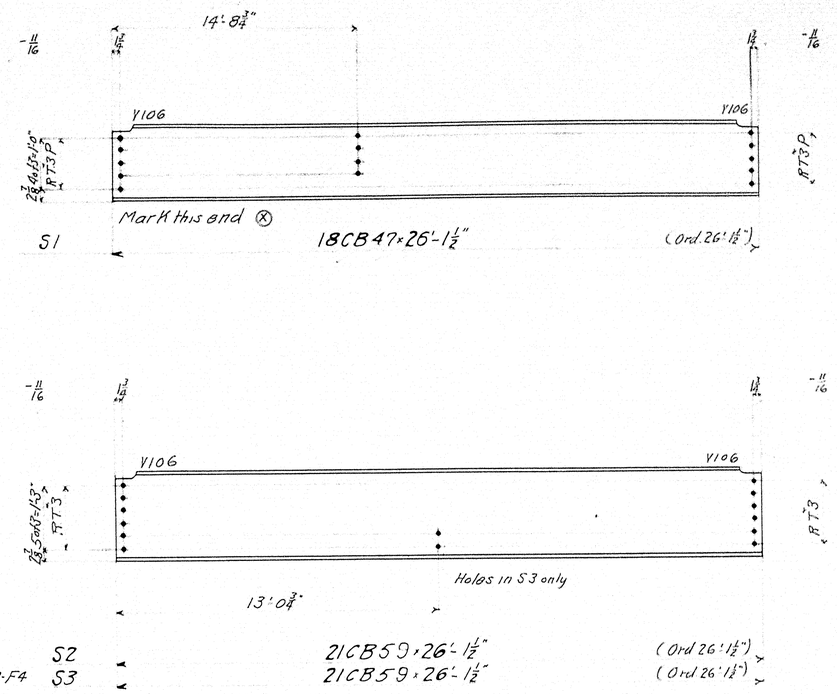

-5 For F2-F4
-5 1/16 For F3-F5

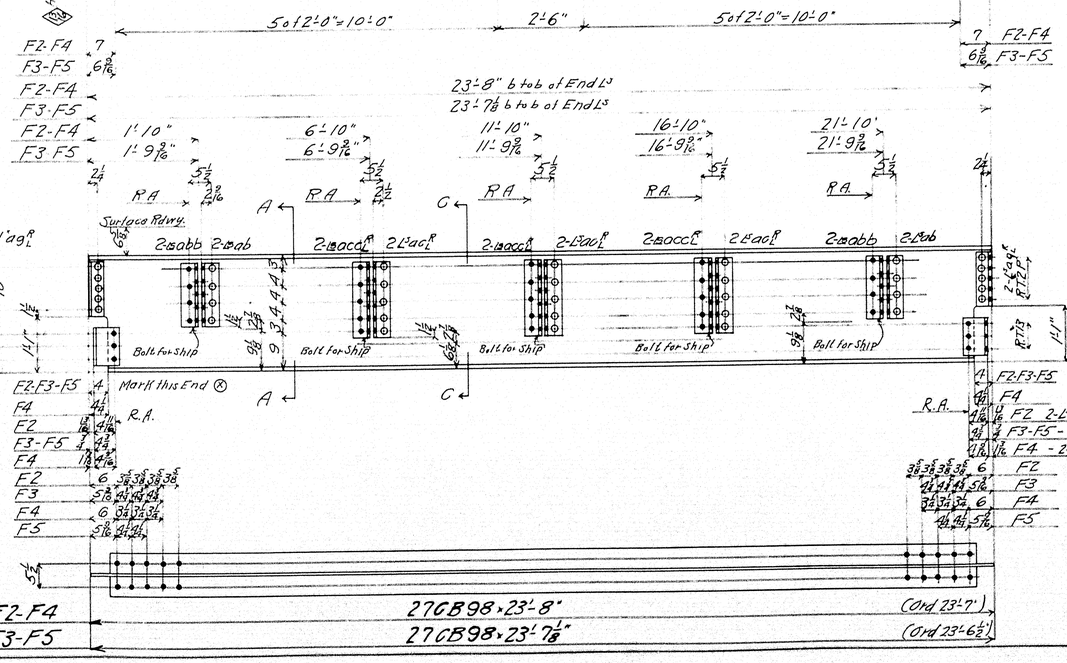

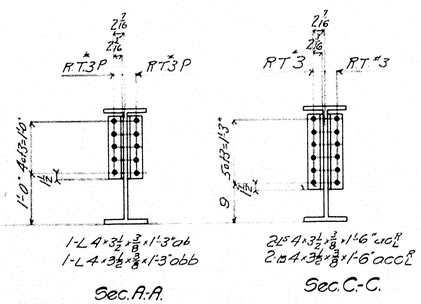

REQUIRED		
One	Floor Beam	F1^R
One	" "	F1^L
2	" "	F2
2	" "	F3
2	" "	F4
One	" "	F5
16	Stringers	S1
16	"	S2
8	"	S3

Notes:
- Rivets ⅞" diam
- Holes 15/16" diam unless noted
- Paint - yes
- Surfaces to be riveted in contact either in Shop or Field shall not be painted.
- Holes marked R.A to be punched 11/16 and reamed to 15/16 with parts assembled.
- Holes marked RT to be punched 11/16 and reamed to 15/16 to a metal template.
- Holes in metal over ¾" thick to be subpunched and reamed or drilled.

Revised 2/15/37
Revised 2/4/37

SHOP BILL S2

STATE OF MAINE
SECOND OTTER STREAM BRIDGE
OVER
OTTER STREAM
TOWN OF MILFORD
PENOBSCOT CO.
FLOOR BEAMS - STRINGERS
AMERICAN BRIDGE COMPANY.

DRAWINGS MADE AT ELMIRA PLANT.
WORK FABRICATED AT ELMIRA PLANT.
IN CHARGE OF MALONEY
DRAW. MADE BY R.B.G. DATE 12-21-36
DRAW. CHECKED BY S.K. DATE 1-8-37
ORDER No. H383B
SHEET NO. 2

26-192

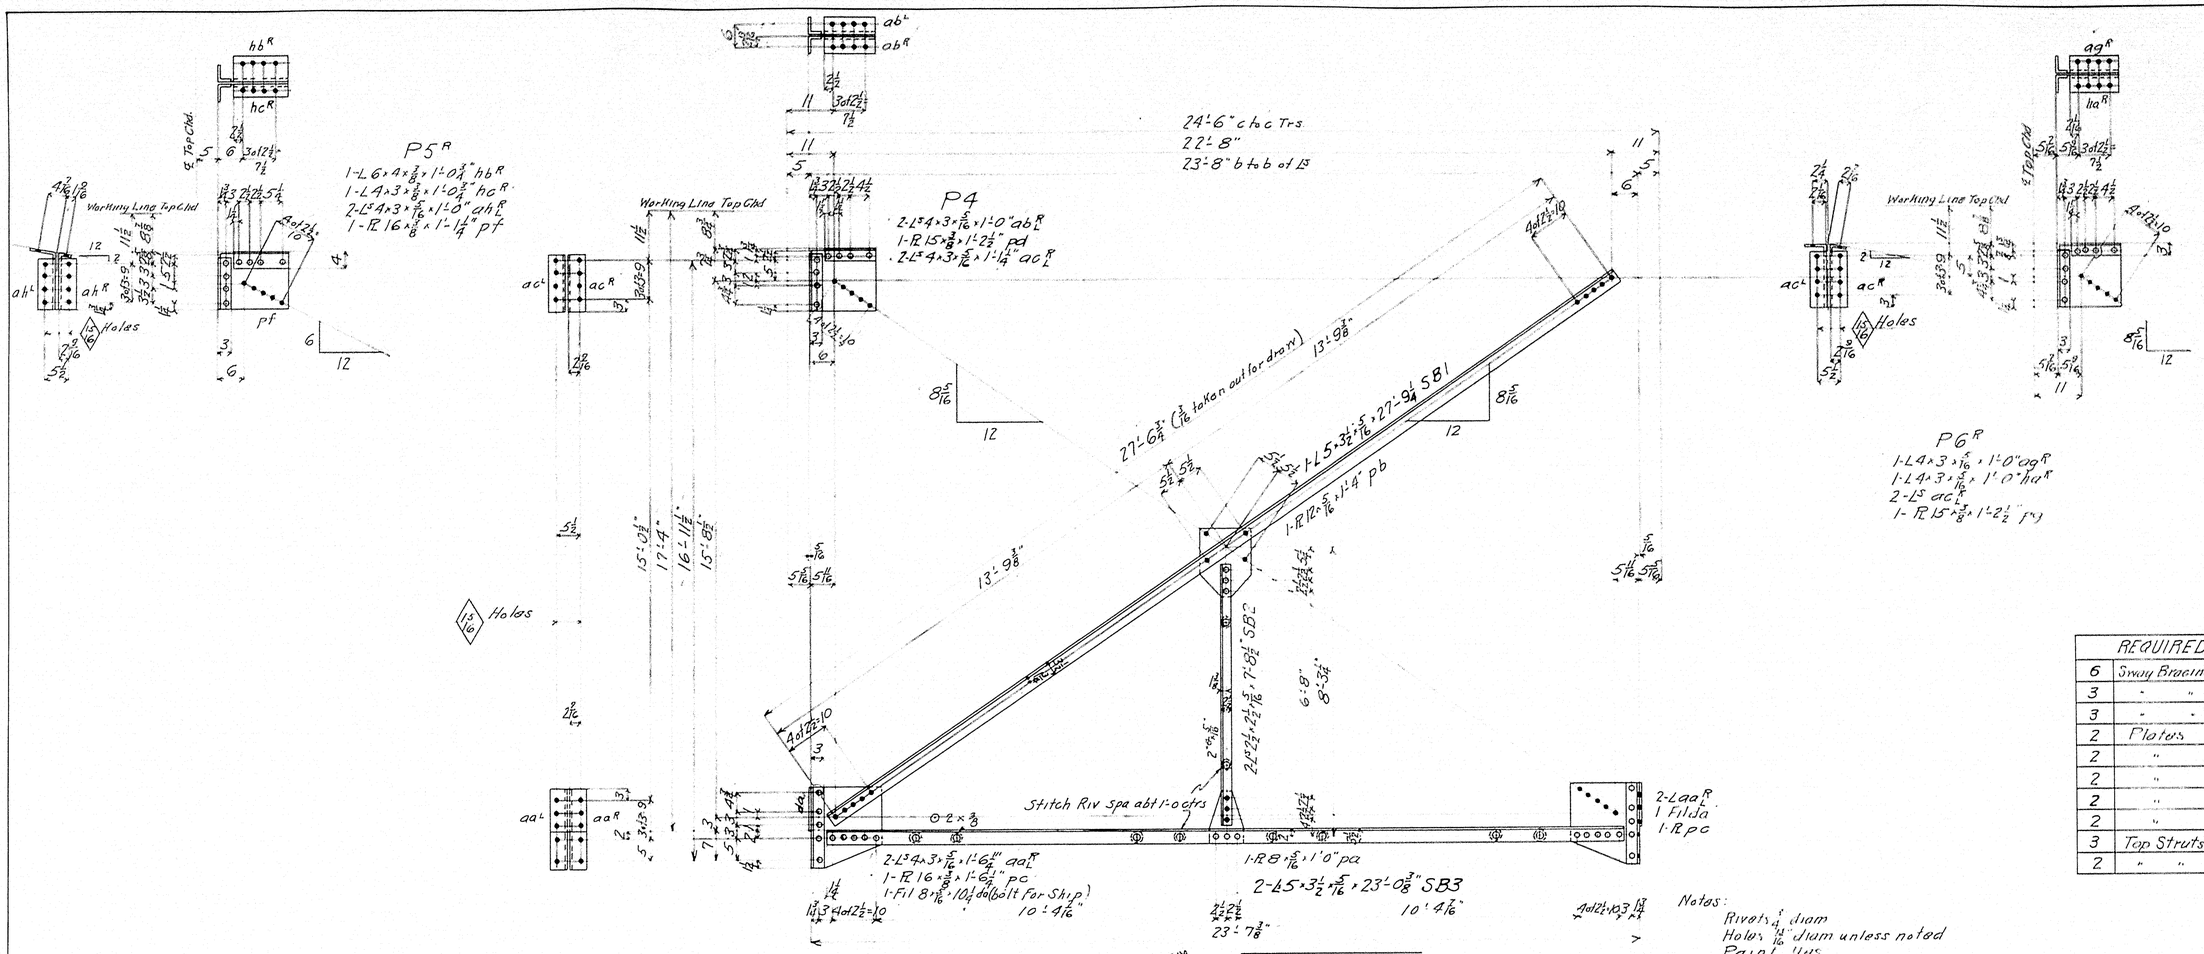

REQUIRED		
6	Sway Bracing	SB1
3	" "	SB2
3	" "	SB3
2	Plates	P4
2	"	P5R
2	"	P5L
2	"	P6R
2	"	P6L
3	Top Struts	TS1
2	" "	TS2

Notes:
Rivets ⅞" diam
Holes 15/16" diam unless noted
Paint 1 hrs.
Surfaces to be riveted in contact either the shop or field shall not be painted

STATE OF MAINE
SECOND OTTER STREAM BRIDGE
OVER
OTTER STREAM
TOWN OF MILFORD
PENOBSCOT CO.
SWAY BRACING · STRUTS

AMERICAN BRIDGE COMPANY.
DRAWINGS MADE AT ELMIRA PLANT.
WORK FABRICATED AT ELMIRA PLANT.
IN CHARGE OF MALONEY
DRAW. MADE BY R.B.G. DATE 12-29-36
DRAW. CHECKED BY S.K. DATE 1-8-37
ORDER NO. H383 B
SHEET NO. 3

SHOP BILL 53 ab

26-193

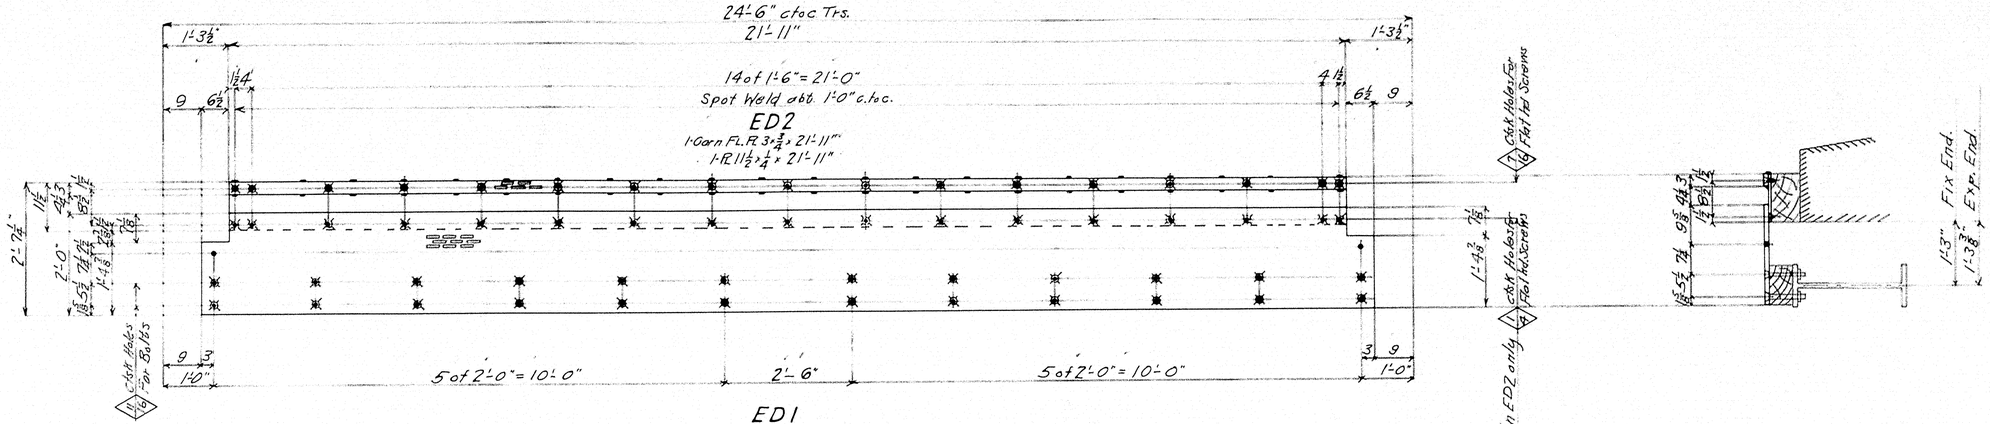

ED1
1-Carn. FL. R. 24 x 3/4 x 23'-0"

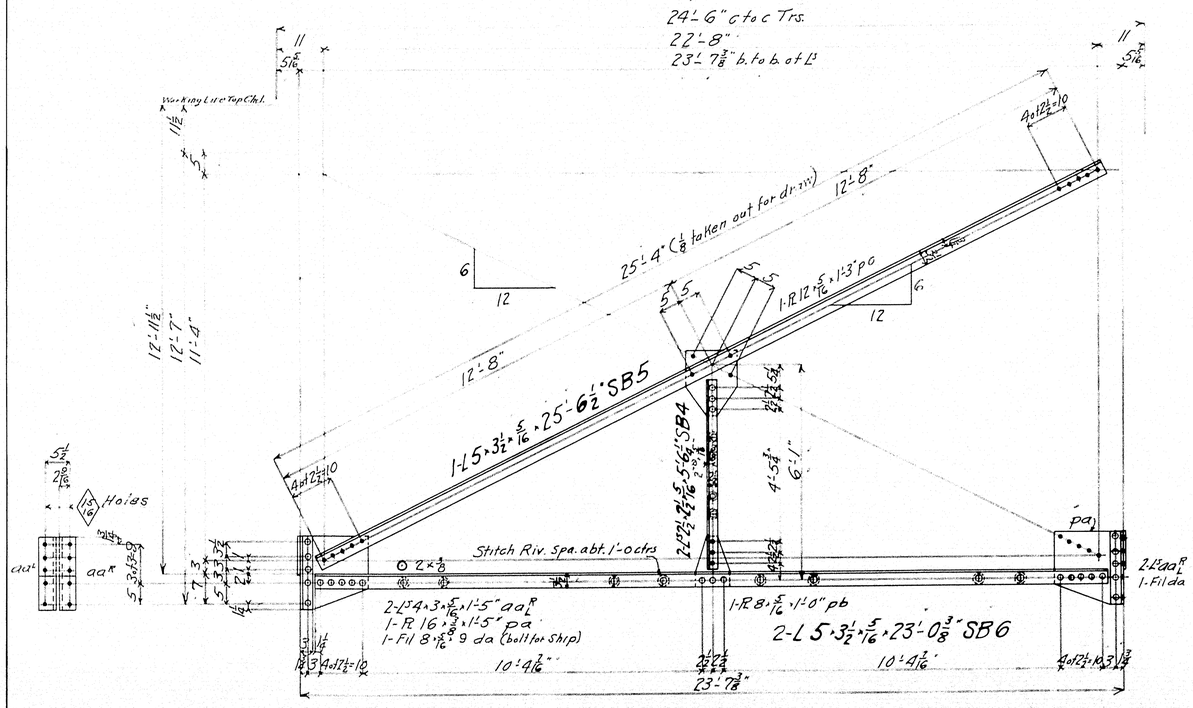

REQUIRED		
2	End Dams	ED1
2	" "	ED2
2	Sway Bracing	SB4
4	" "	SB5
2	" "	SB6

Notes:
Rivets 3/4" diam.
Holes 13/16" diam. unless noted.
Paint - yes
Surfaces to be riveted in contact either in the shop or field shall not be painted

STATE OF MAINE
SECOND OTTER STREAM BRIDGE
OVER
OTTER STREAM
TOWN OF MILFORD
PENOBSCOT CO.
END DAMS AND SWAY BRACING

AMERICAN ROLLING MILL CO.
DRAWING MADE AT ELMIRA PLANT.
WORK FABRICATED AT ELMIRA PLANT.
IN CHARGE OF MALONEY
DRAW. MADE BY R.B.G. DATE 12-22-36
DRAW. CHECKED BY S.K. DATE 1-8-37
ORDER No. H383 B
SHEET NO. 4.

STRUCTURE BILL 54

26-194

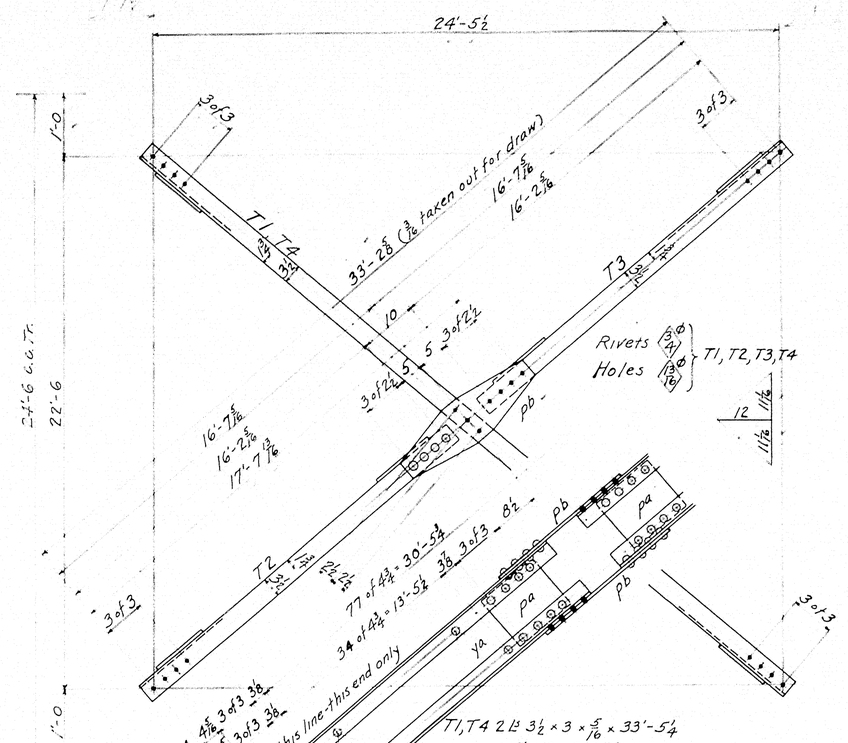

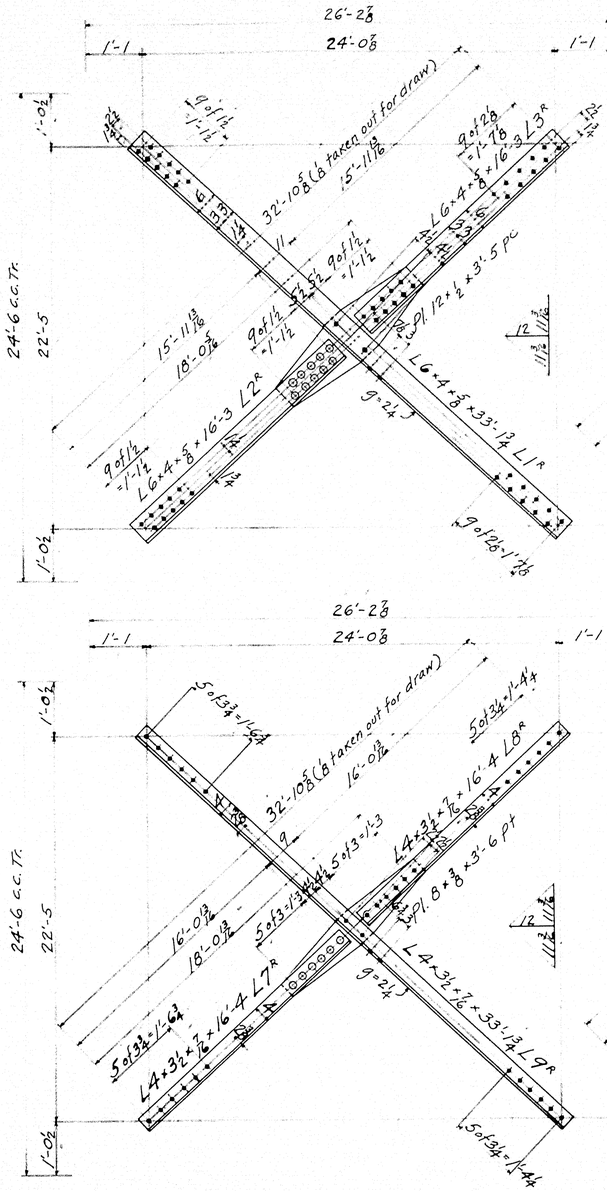

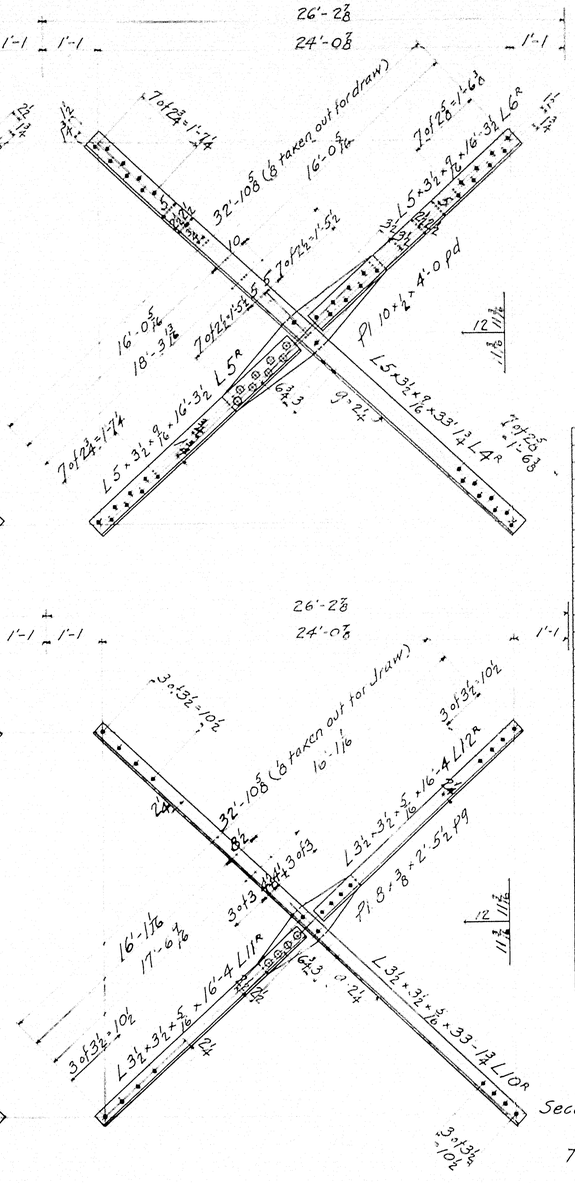

REQUIRED		
+	TOP LATERALS	T1
6	" "	T2
6	" "	T3
ONE	BOTT LATERAL	L1R
ONE	" "	L1L
ONE	" "	L2R
ONE	" "	L2L
ONE	" "	L3R
ONE	" "	L3L
ONE	" "	L4R
ONE	" "	L4L
ONE	" "	L5R
ONE	" "	L5L
ONE	" "	L6R
ONE	" "	L6L
ONE	" "	L7R
ONE	" "	L7L
ONE	" "	L8R
ONE	" "	L8L
ONE	" "	L9R
ONE	" "	L9L
ONE	" "	L10R
ONE	" "	L10L
ONE	" "	L11R
ONE	" "	L11L
ONE	" "	L12R
ONE	" "	L12L
ONE	PIECE	M1R
ONE	"	M1L
3	"	M2R
3	"	M2L
2	TOP LATERALS	T4

Rivets 7/8φ Unless Noted
Holes 15/16φ " "
Paint - yes
Surfaces to be riveted in contact either in Shop or field are not to be painted

STATE OF MAINE
Second Otter Stream Bridge
over
Otter Stream
TOWN OF MILFORD
Penobscot County
TOP AND BOTTOM LATERALS

DESIGNED BY	Elmira	PLANS
WORK PERFORMED BY	Elmira	PRINT
CHECKED	Maloney	
DRAWN	W.C.	DATE 12-22-36
DRAW. CHECKED BY	S.K.	DATE 1-8-36
ORDER NO.	H383 B	SHEET NO. 5

55ab

26-195

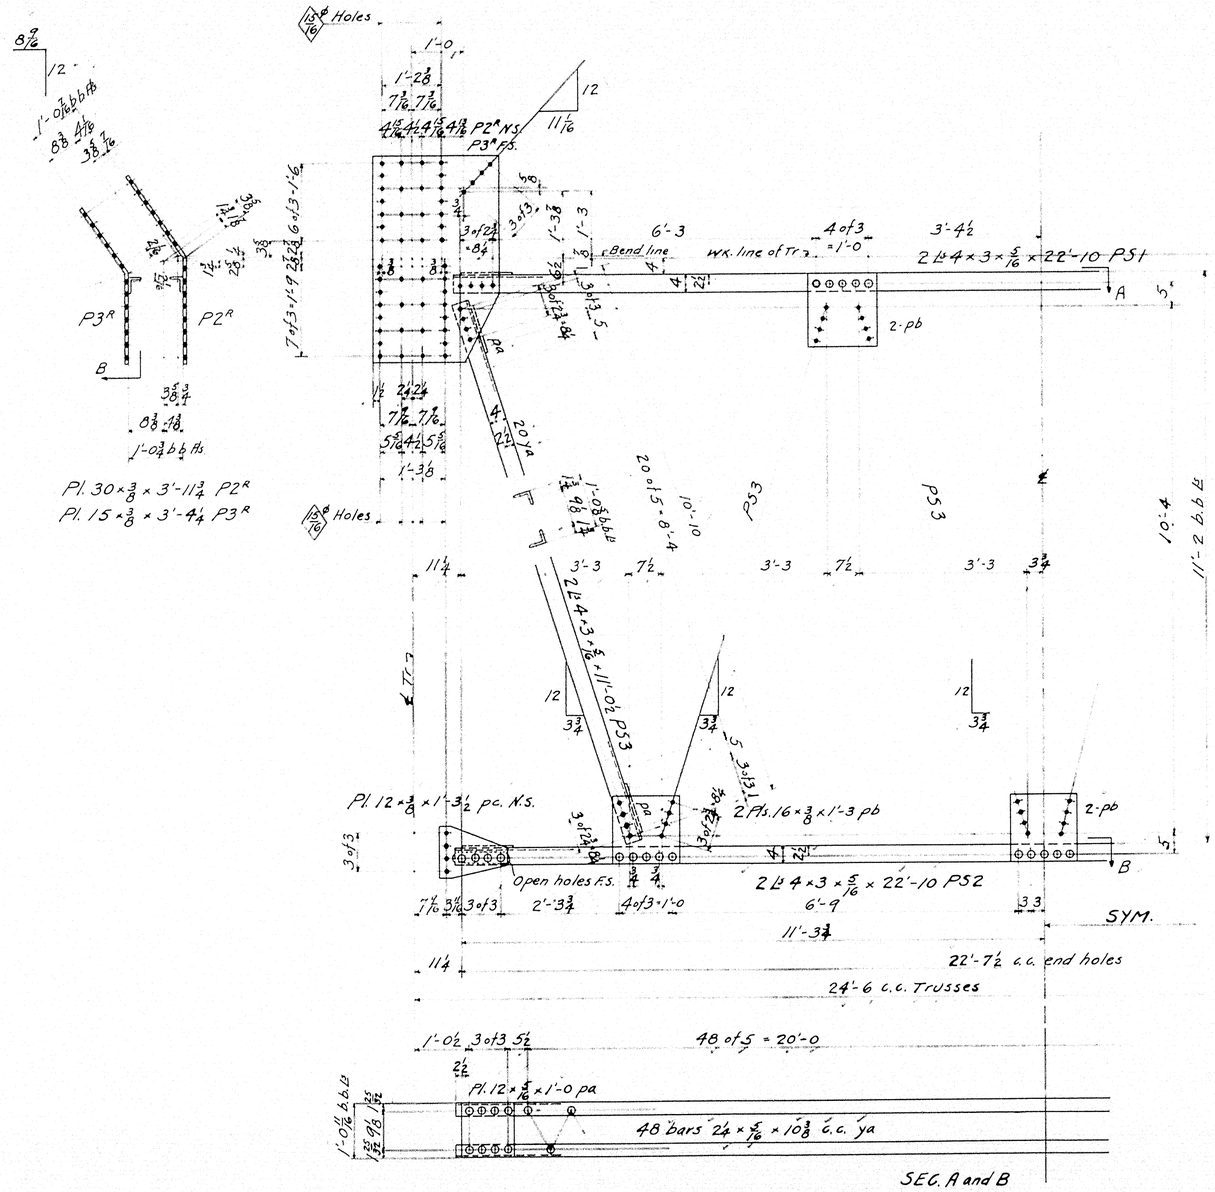

REQUIRED		
2	PORTAL STRUTS	PS1
2	" "	PS2
12	" "	PS3
2	PLATES	$P2^R$
2	"	$P2^L$
2	"	$P3^R$
2	"	$P3^L$

Rivets 3/4 ϕ
Holes 13/16 ϕ Unless Noted
Paint - yes
Surfaces to be riveted in contact either in the shop or field are not to be painted.

STATE OF MAINE
Second Otter Stream Bridge
over
Otter Stream
TOWN OF MILFORD
Penobscott County
PORTAL

DESIGN Elmira
WORK Elmira
ALIGNMENT Maloney
DRAW W.C. 12-28-36
DRAW CHECK S.K. 1-8-37
ORDER H383b
SHOP BILL 56
6
26-196

0 1 2 3 4 5 INCHES