B. P. R. DIV. NO.	STATE	PROJECT NUMBER	SHEET NO.	TOTAL SHEETS
1	MAINE	BS-0241(4)	7	[illegible]

NOTES -:
Existing Superstructure - T Beam.
Existing Substructure - Stone Masonry, good condition
Stream - Extreme high water Elev. 528.0±
Foundation - Gravel and large boulders. No penetration
Approaches - Surface treated gravel.
Public Utilities - Central Maine Power Co.

BM "A" - Point on NE corner of bridge railing
Left side. Elev. 529.84

Curve Data
P.I. 7+18.14
Δ 36°43' Lt
D 4°00'
T 475.35
L 917.92
R 1432.69

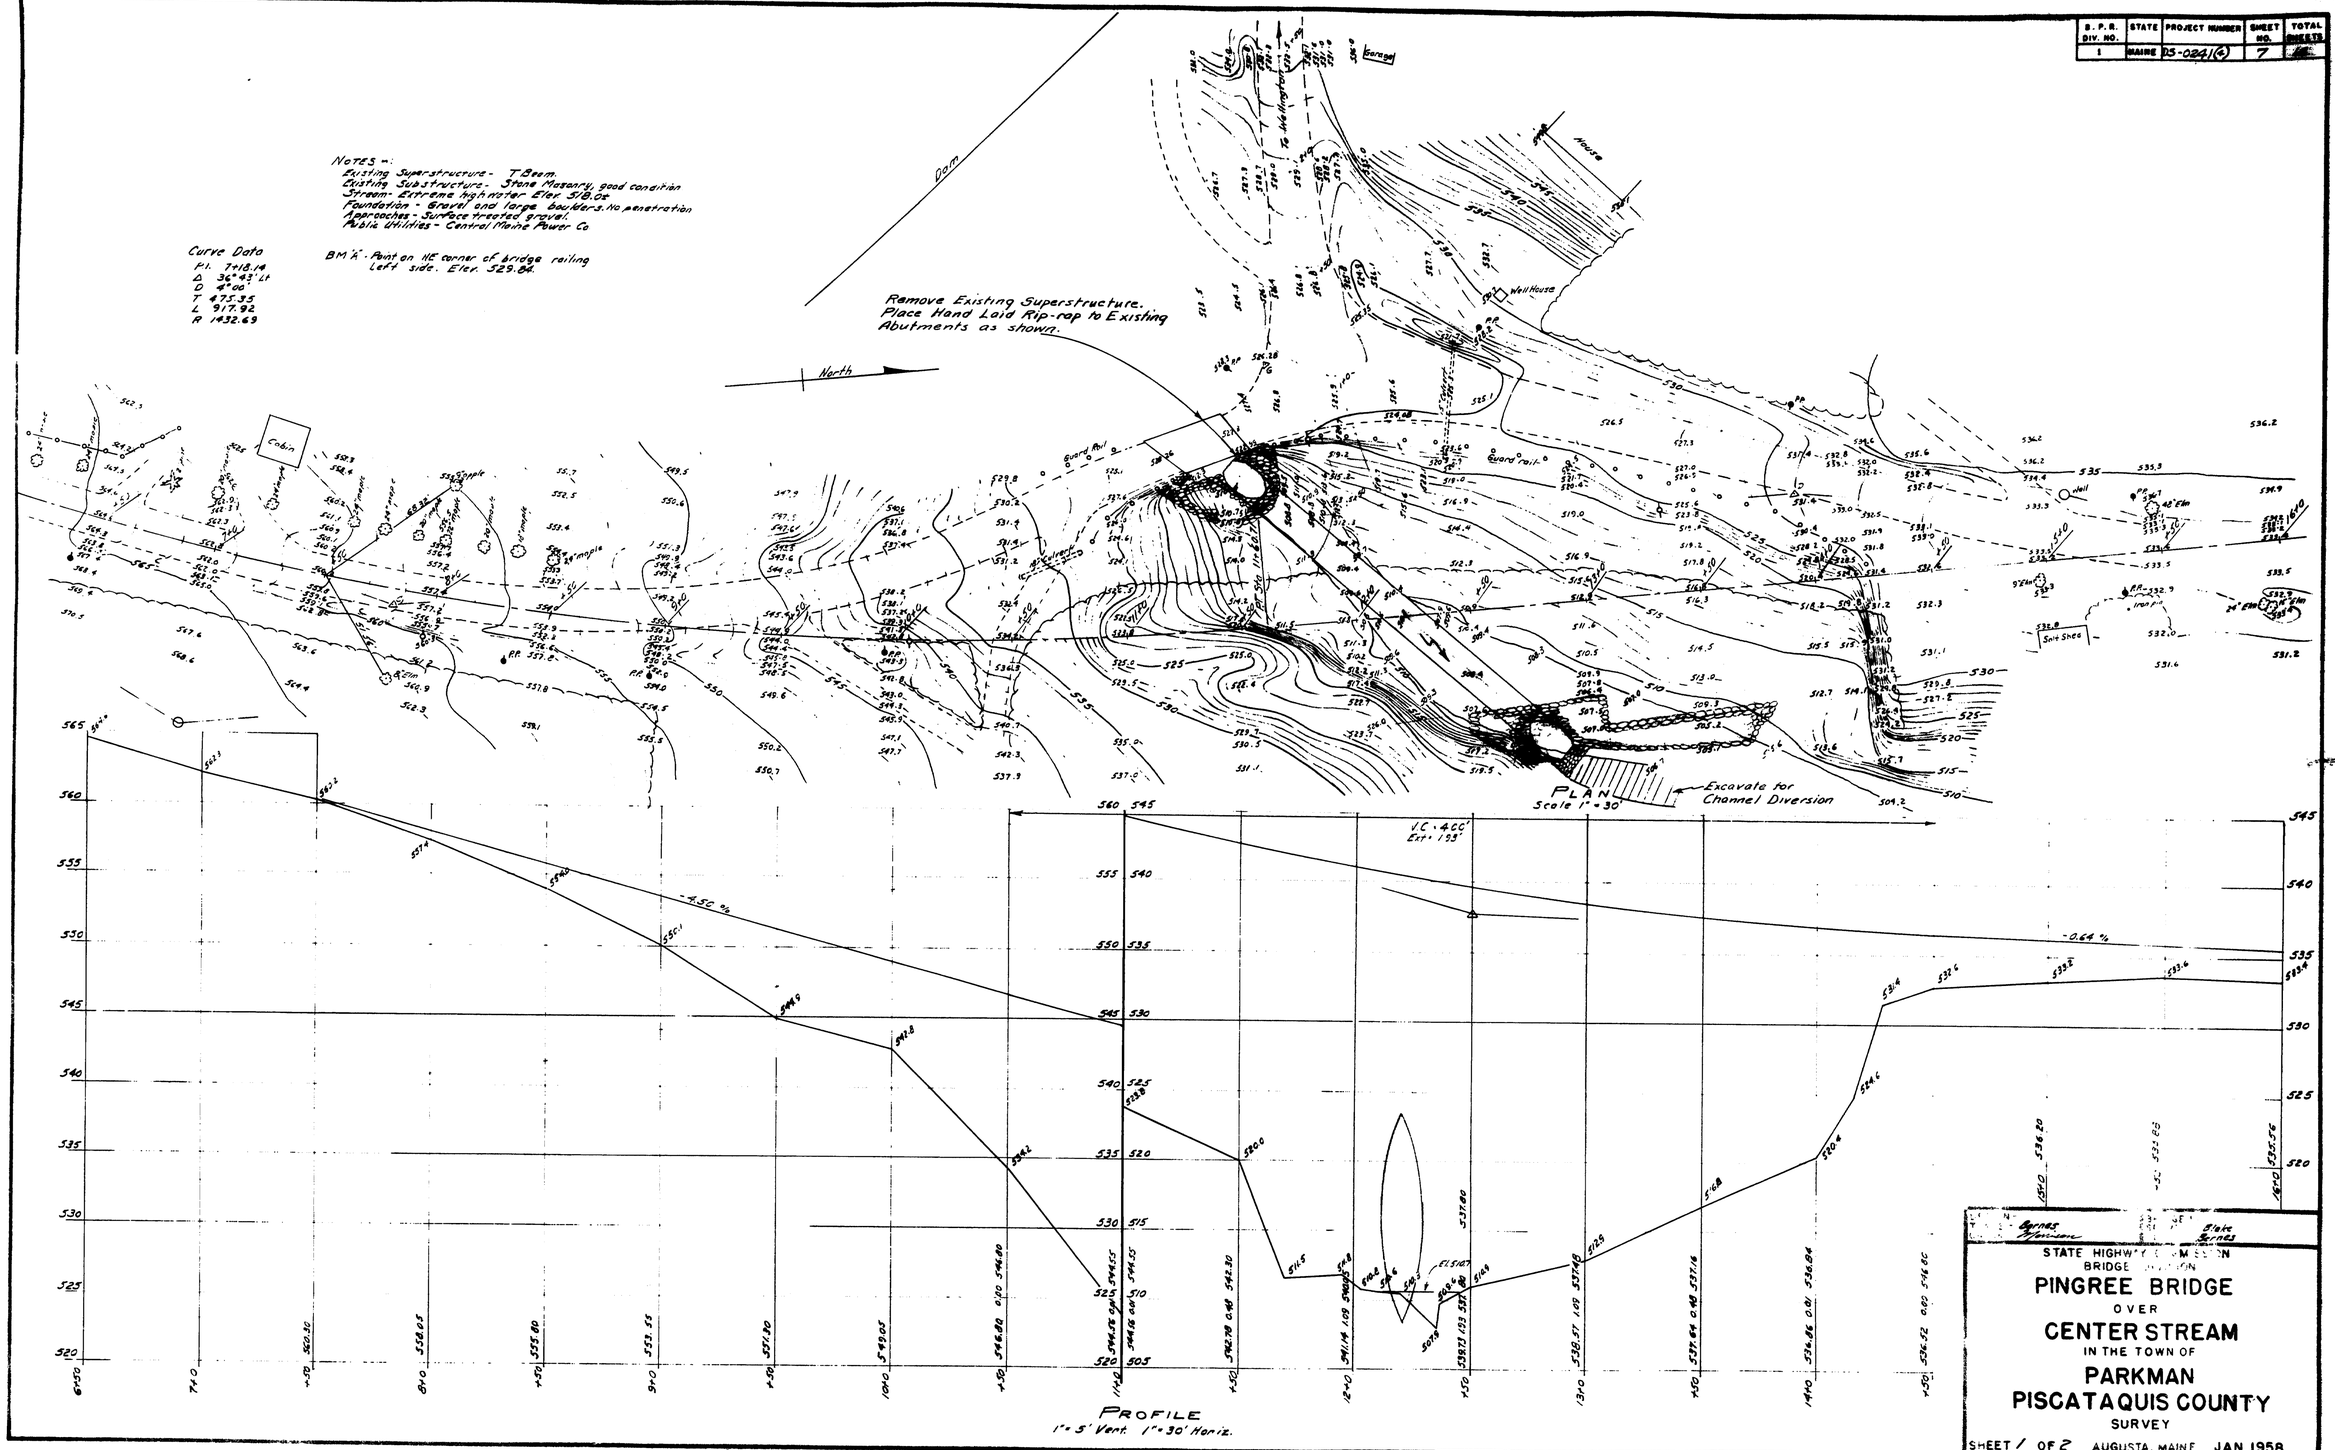

STATE HIGHWAY COMMISSION
BRIDGE DIVISION

PINGREE BRIDGE
OVER
CENTER STREAM
IN THE TOWN OF
PARKMAN
PISCATAQUIS COUNTY
SURVEY

SHEET 1 OF 2 AUGUSTA, MAINE JAN. 1958

M-1021

0 1 2 3 4 5 INCHES

B. P. R. DIV. NO.	STATE	FED. AID SEC. PROJ. NO.	SHEET NO.	TOTAL SHEETS
1	MAINE	BR. Q241(4)	8	18

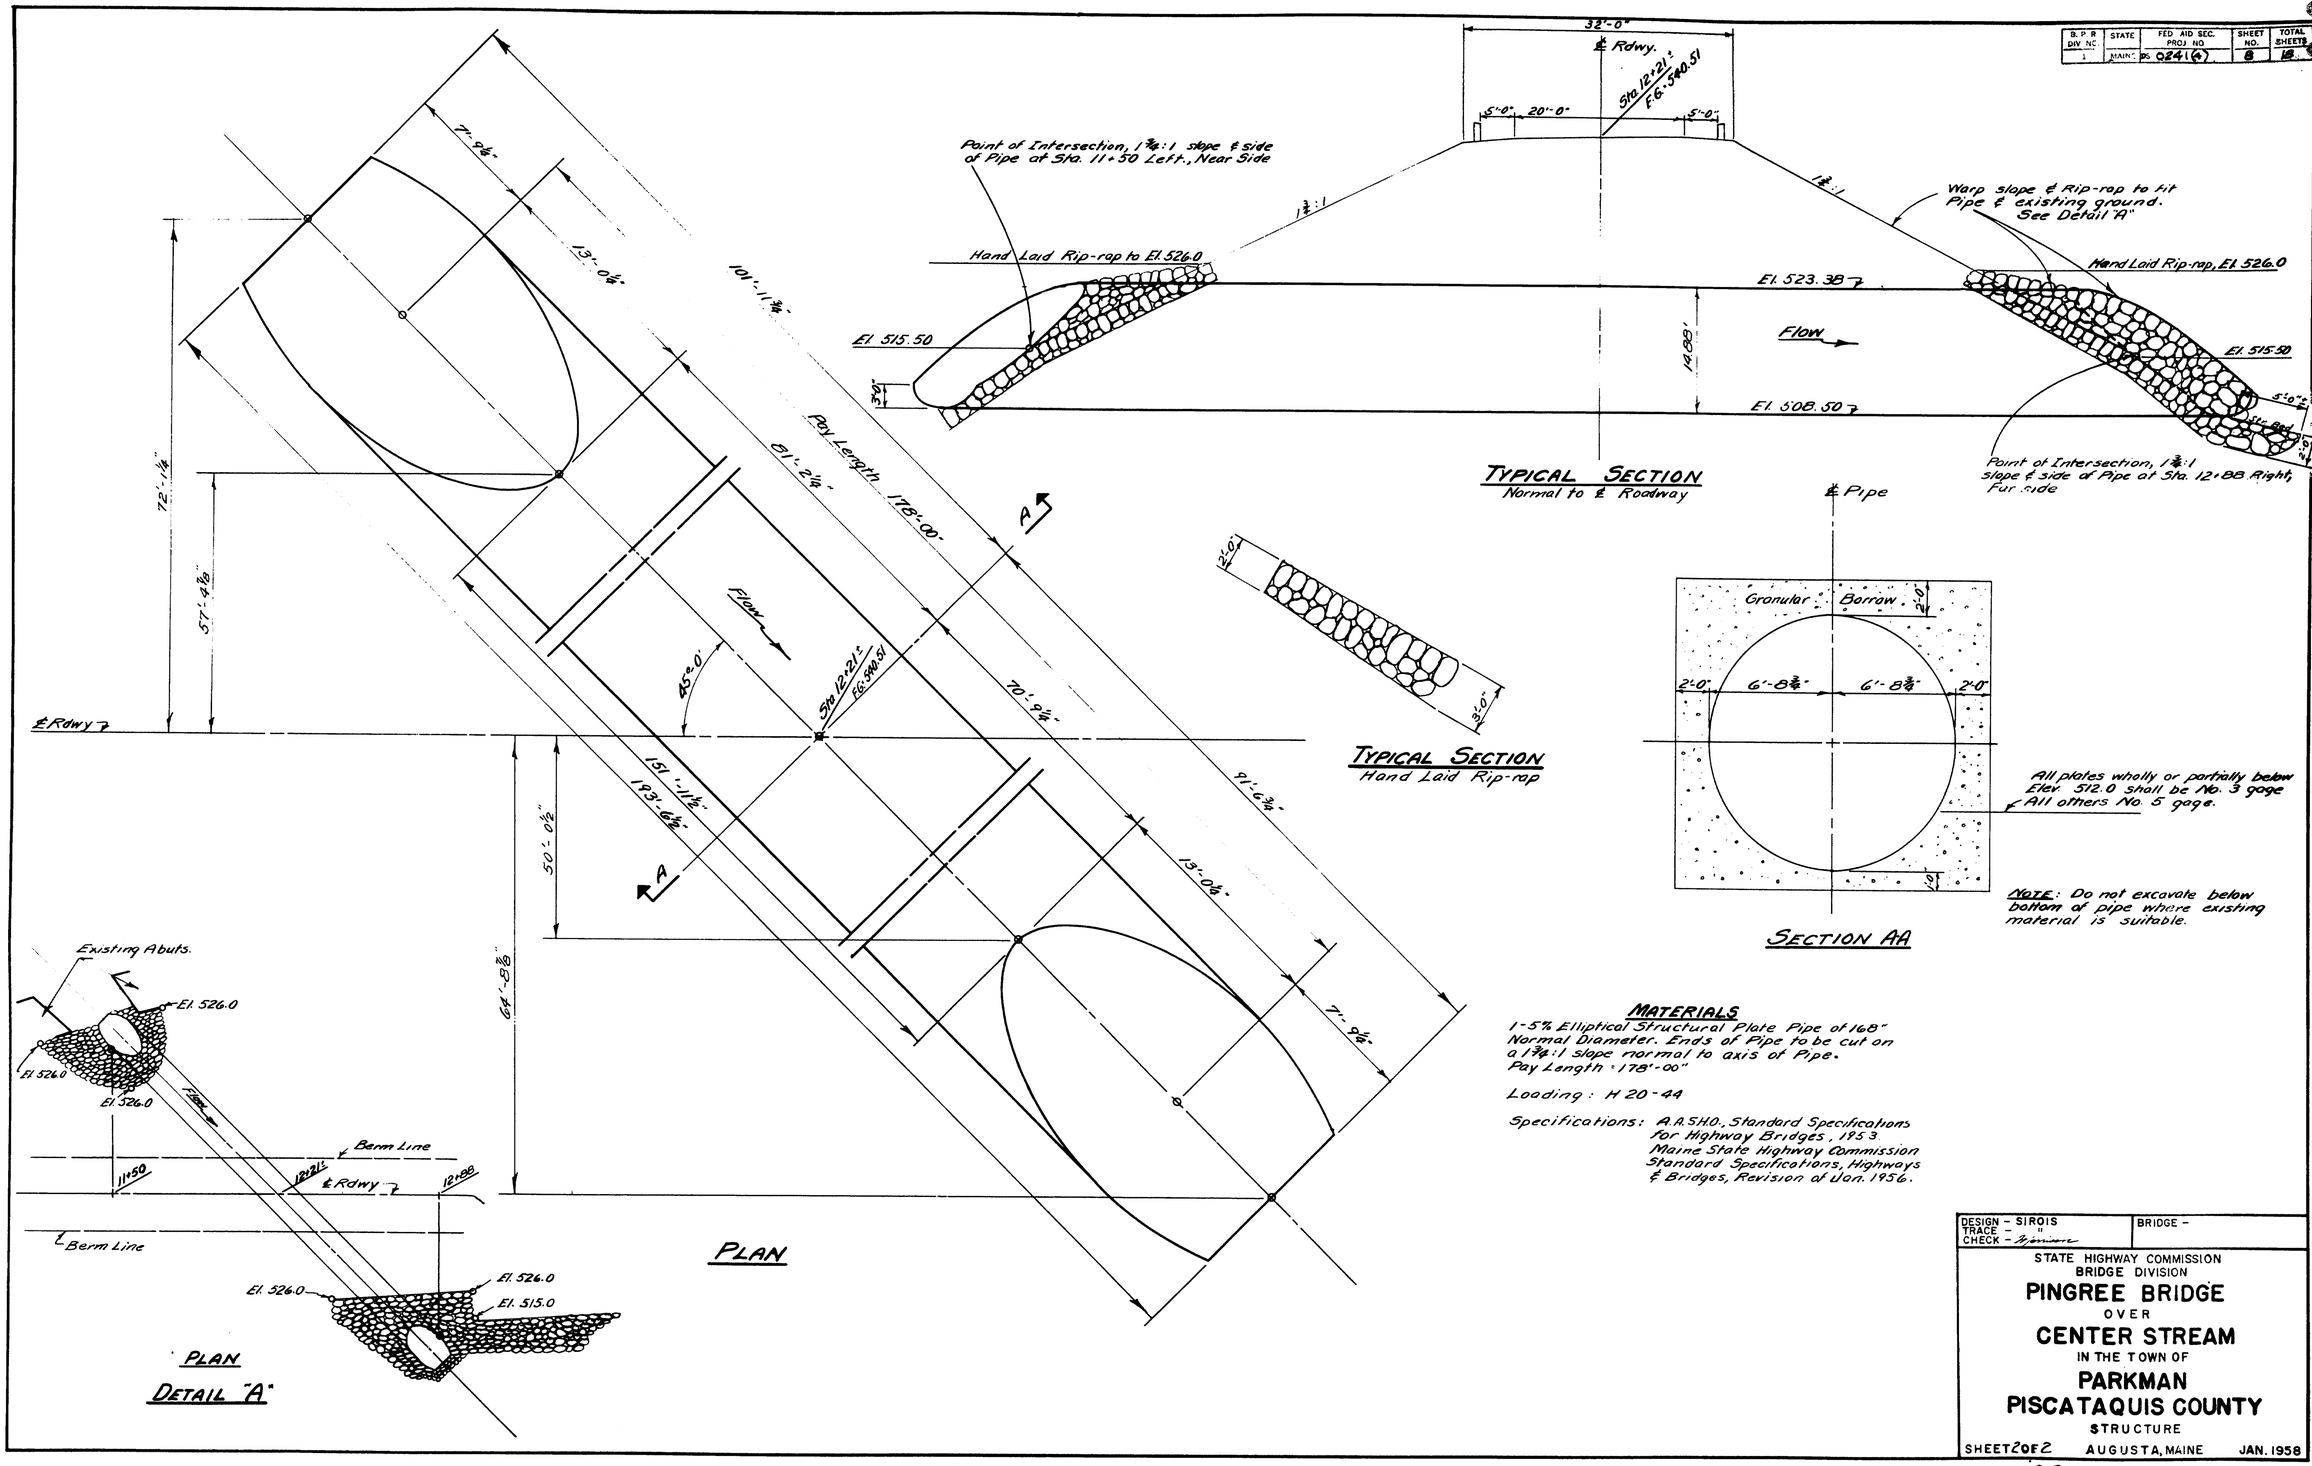

DESIGN – SIROIS
TRACE – "
CHECK – [illegible]

BRIDGE –

STATE HIGHWAY COMMISSION
BRIDGE DIVISION

PINGREE BRIDGE
OVER
CENTER STREAM
IN THE TOWN OF
PARKMAN
PISCATAQUIS COUNTY
STRUCTURE

SHEET 2 OF 2 AUGUSTA, MAINE JAN. 1958

M-1022