


Ctl+Click on window to see interior view

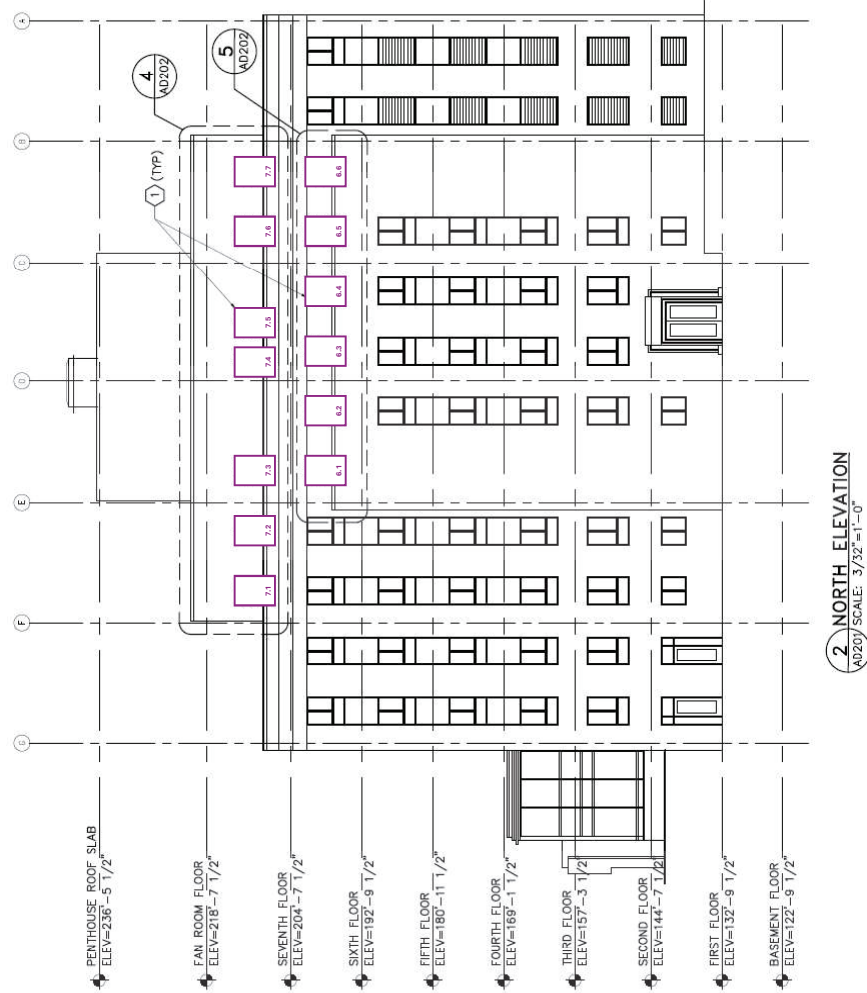



2 NORTH ELEVATION
A0207 SCALE: 3/32"=1'-0"




2 SOUTH ELEVATION
A0209 SCALE: 3/32"=1'-0"

Ctrl+Click on window to see interior view

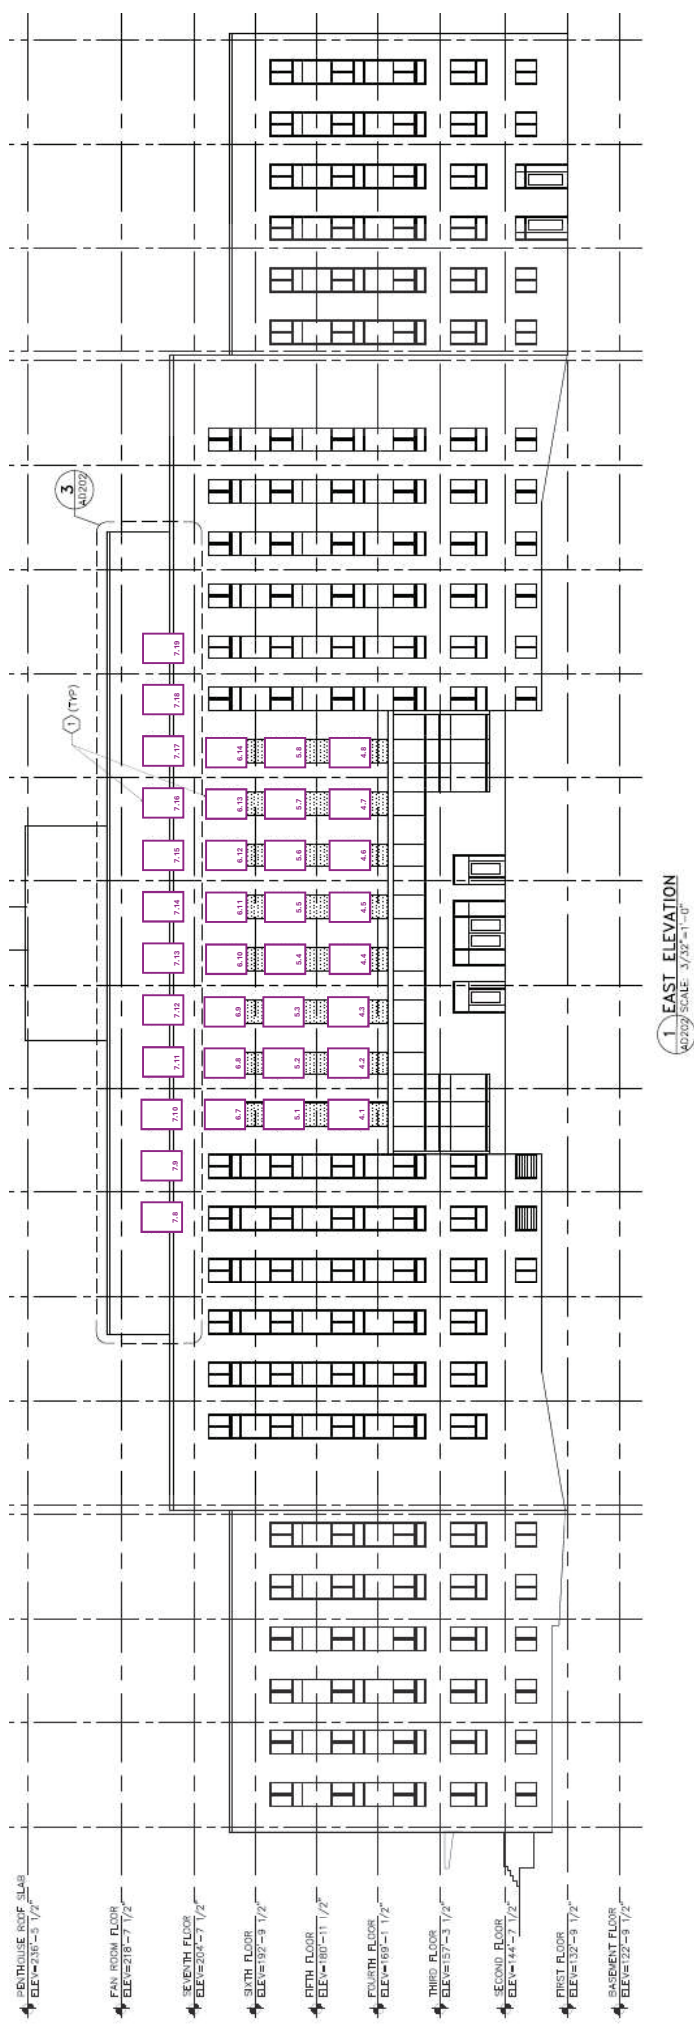


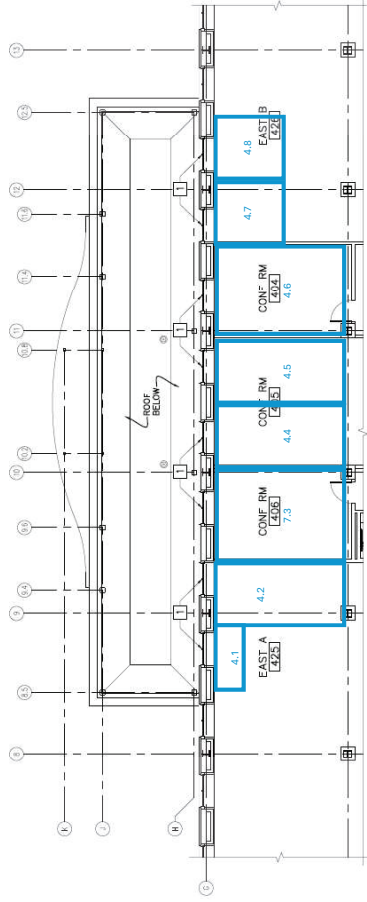


1 4TH FLOOR PARTIAL PLAN
AET/SCALE: 1/8"=1'-0"

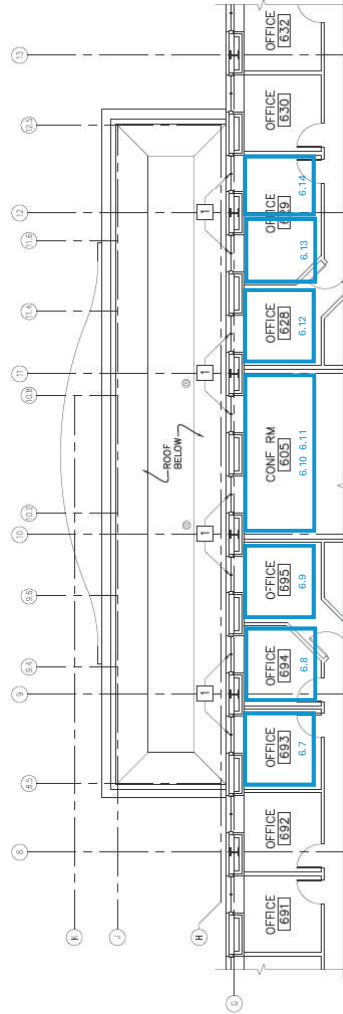


2 5TH FLOOR PARTIAL PLAN
AET/SCALE: 1/8"=1'-0"

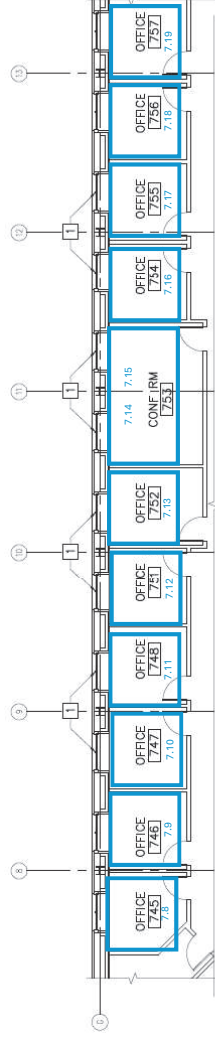

3 6TH FLOOR PARTIAL PLAN
AET/SCALE: 1/8"=1'-0"

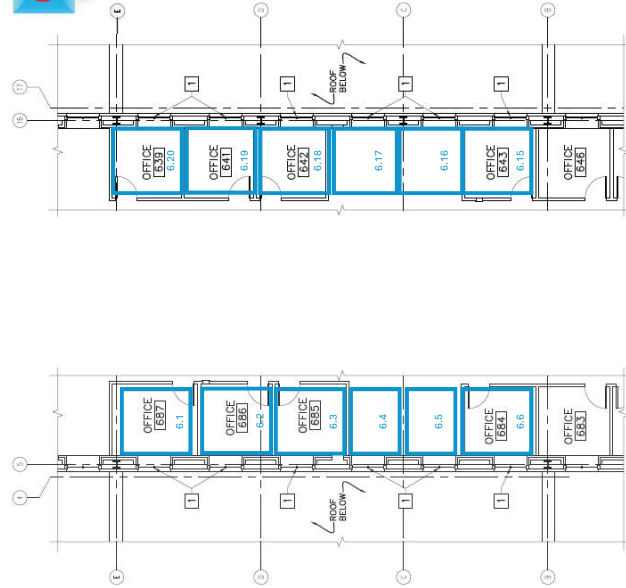

4 7TH FLOOR PARTIAL PLAN
AET/SCALE: 1/8"=1'-0"

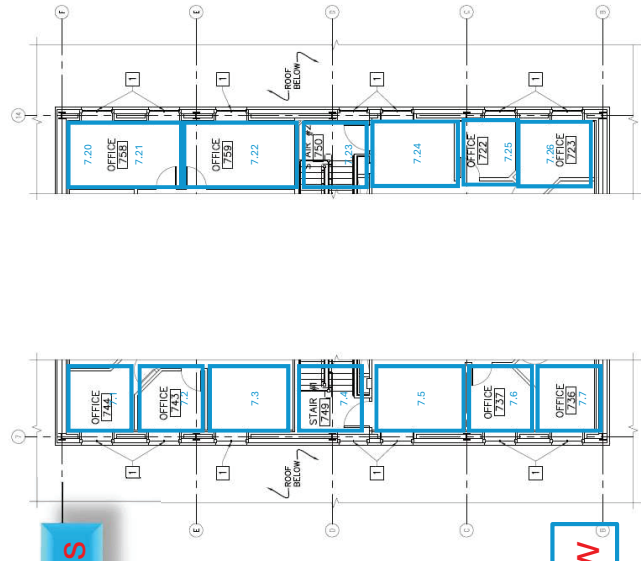



5 8TH FLOOR PARTIAL PLAN
AET/SCALE: 1/8"=1'-0"

6 6TH FLOOR PARTIAL PLAN
AET/SCALE: 1/8"=1'-0"


7 7TH FLOOR PARTIAL PLAN
AET/SCALE: 1/8"=1'-0"

8 8TH FLOOR PARTIAL PLAN
AET/SCALE: 1/8"=1'-0"

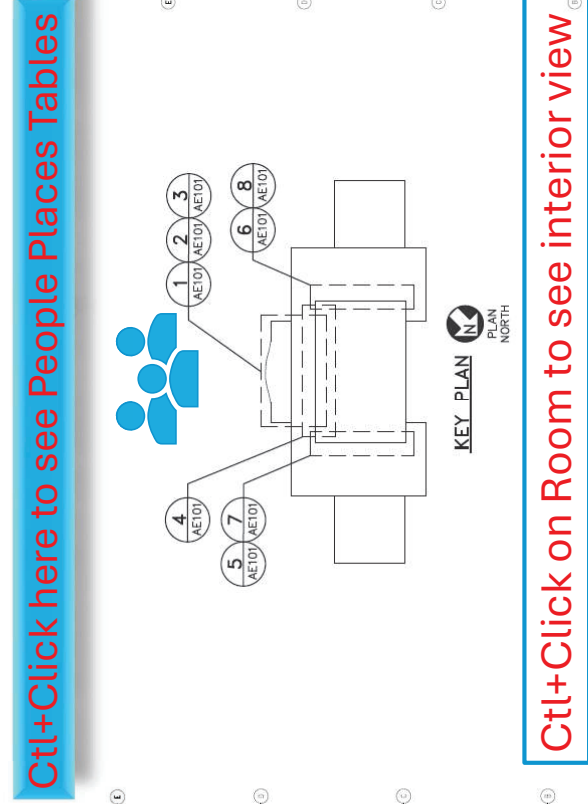


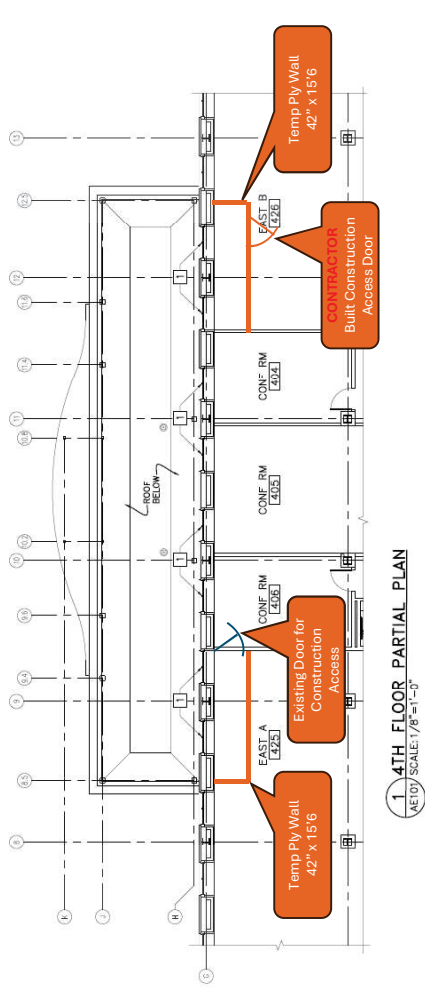


1 4TH FLOOR PARTIAL PLAN
AET107 SCALE: 1/8"=1'-0"

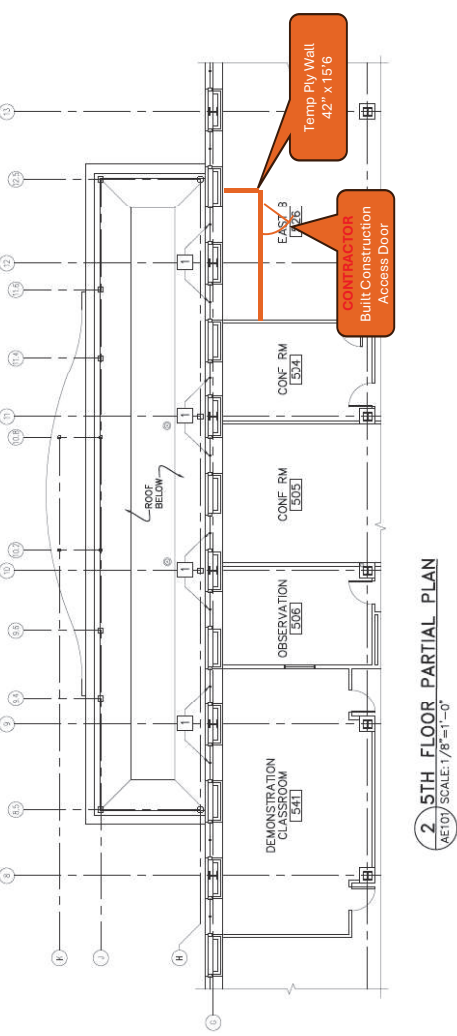


2 5TH FLOOR PARTIAL PLAN
AET107 SCALE: 1/8"=1'-0"

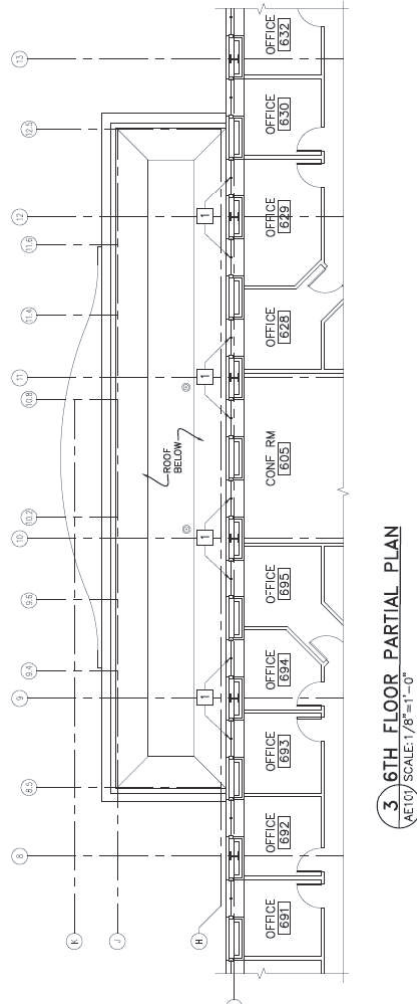


3 6TH FLOOR PARTIAL PLAN
AET107 SCALE: 1/8"=1'-0"

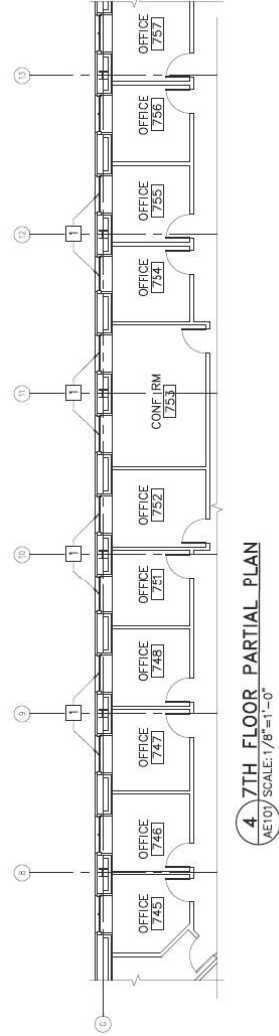


4 7TH FLOOR PARTIAL PLAN
AET107 SCALE: 1/8"=1'-0"

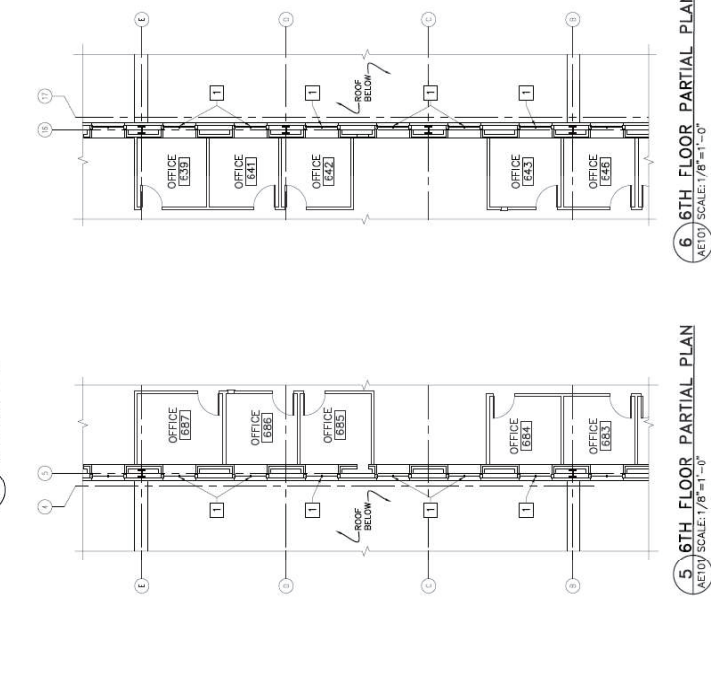


5 6TH FLOOR PARTIAL PLAN
AET107 SCALE: 1/8"=1'-0"

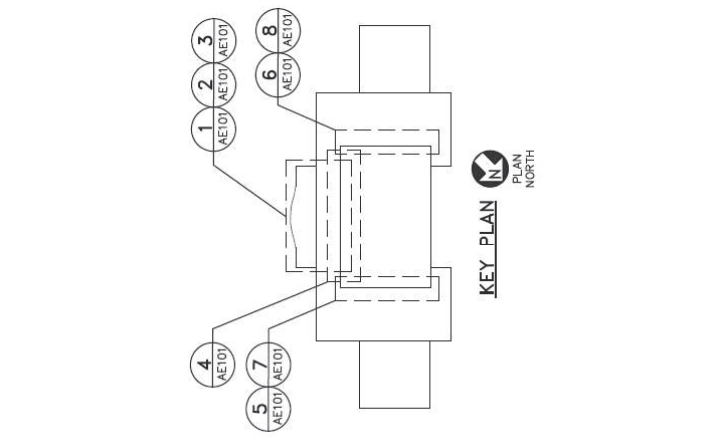


6 6TH FLOOR PARTIAL PLAN
AET107 SCALE: 1/8"=1'-0"

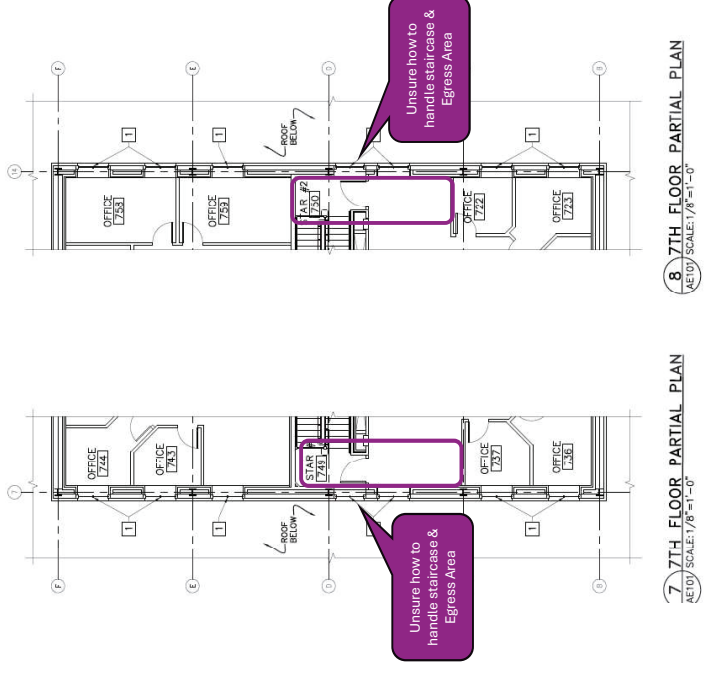

7 7TH FLOOR PARTIAL PLAN
AET107 SCALE: 1/8"=1'-0"

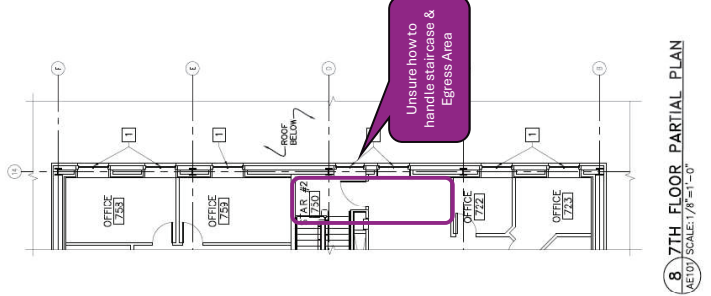

8 7TH FLOOR PARTIAL PLAN
AET107 SCALE: 1/8"=1'-0"

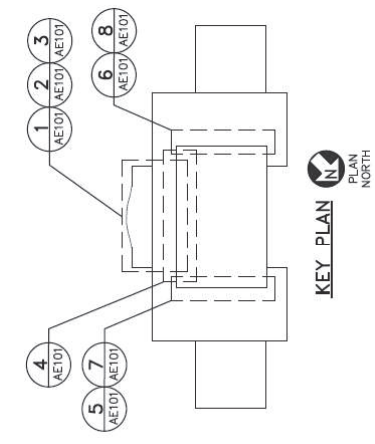

KEY PLAN
PLAN NORTH



4.1

↶
Back To
Elevation

↶
Back To Floor
Plan



4.2



4.3



4.4

↶
Back To
Elevation

↶
Back To Floor
Plan



4.5

↶
Back To
Elevation

↶
Back To Floor
Plan



4.6



4.7

↶
Back To
Elevation

↶
Back To Floor
Plan



4.8



5.1

↶
Back To
Elevation

↶
Back To Floor
Plan



5.2



5.3

↶
Back To
Elevation

↶
Back To Floor
Plan



5.4



5.5

↶
Back To
Elevation

↶
Back To Floor
Plan



5.6



5.7

↶
Back To
Elevation

↶
Back To Floor
Plan



5.8



6.1



6.2

↶
Back To
Elevation

↶
Back To Floor
Plan




6.3

↶
Back To
Elevation


↶
Back To Floor
Plan



6.4

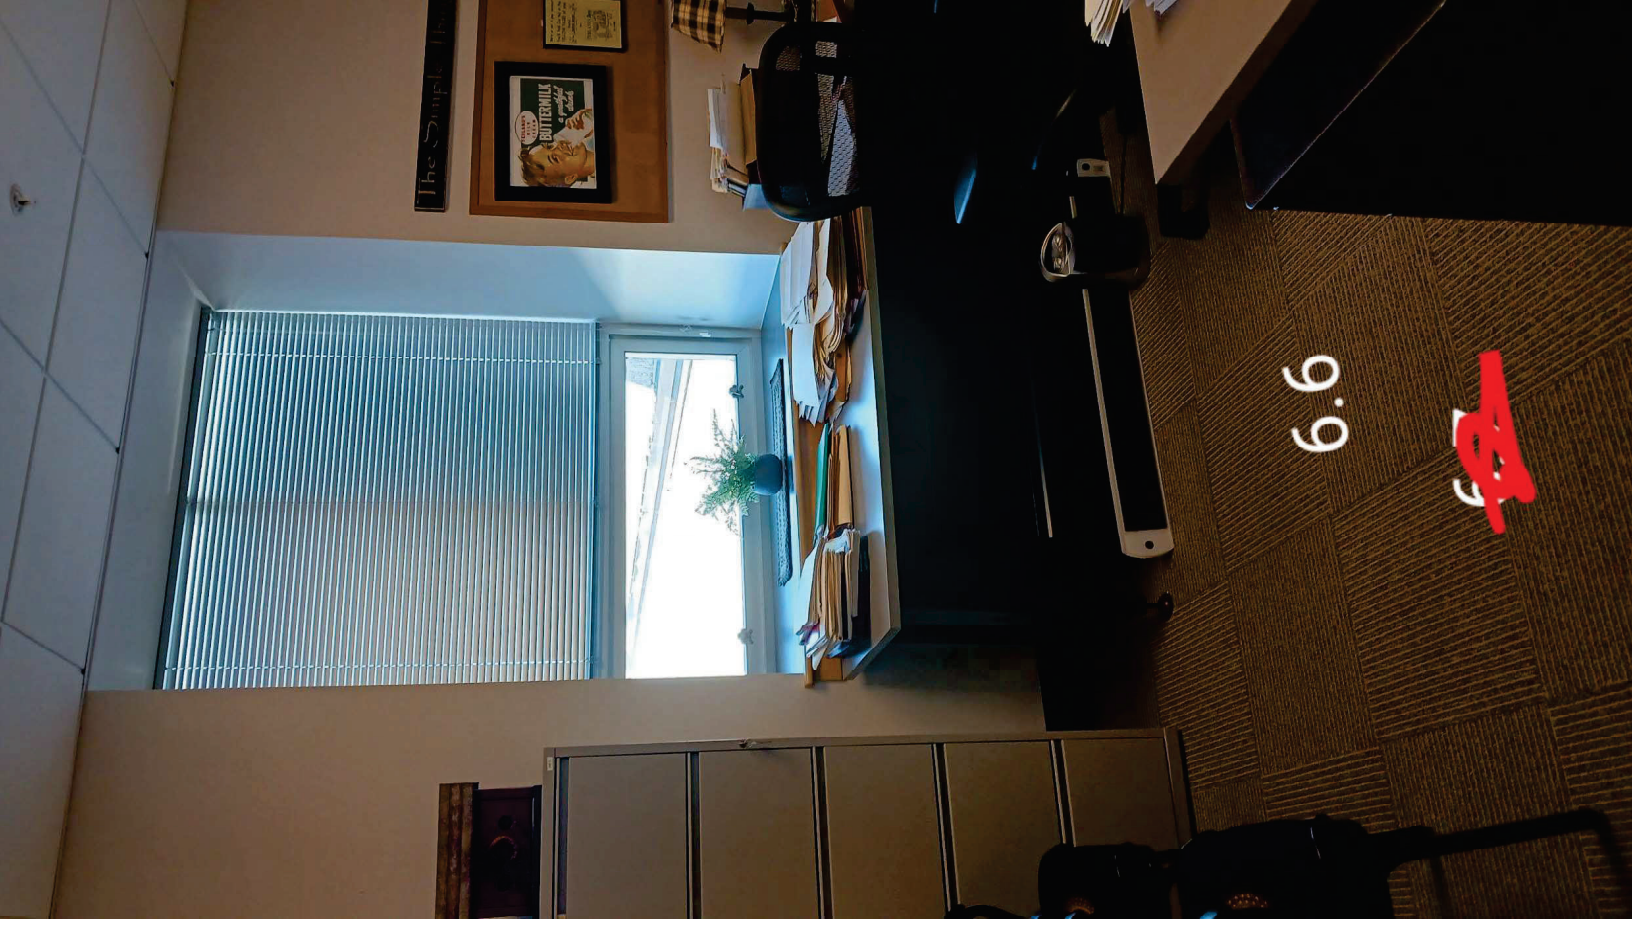


6.6

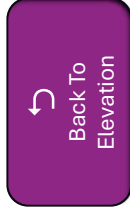



6.7

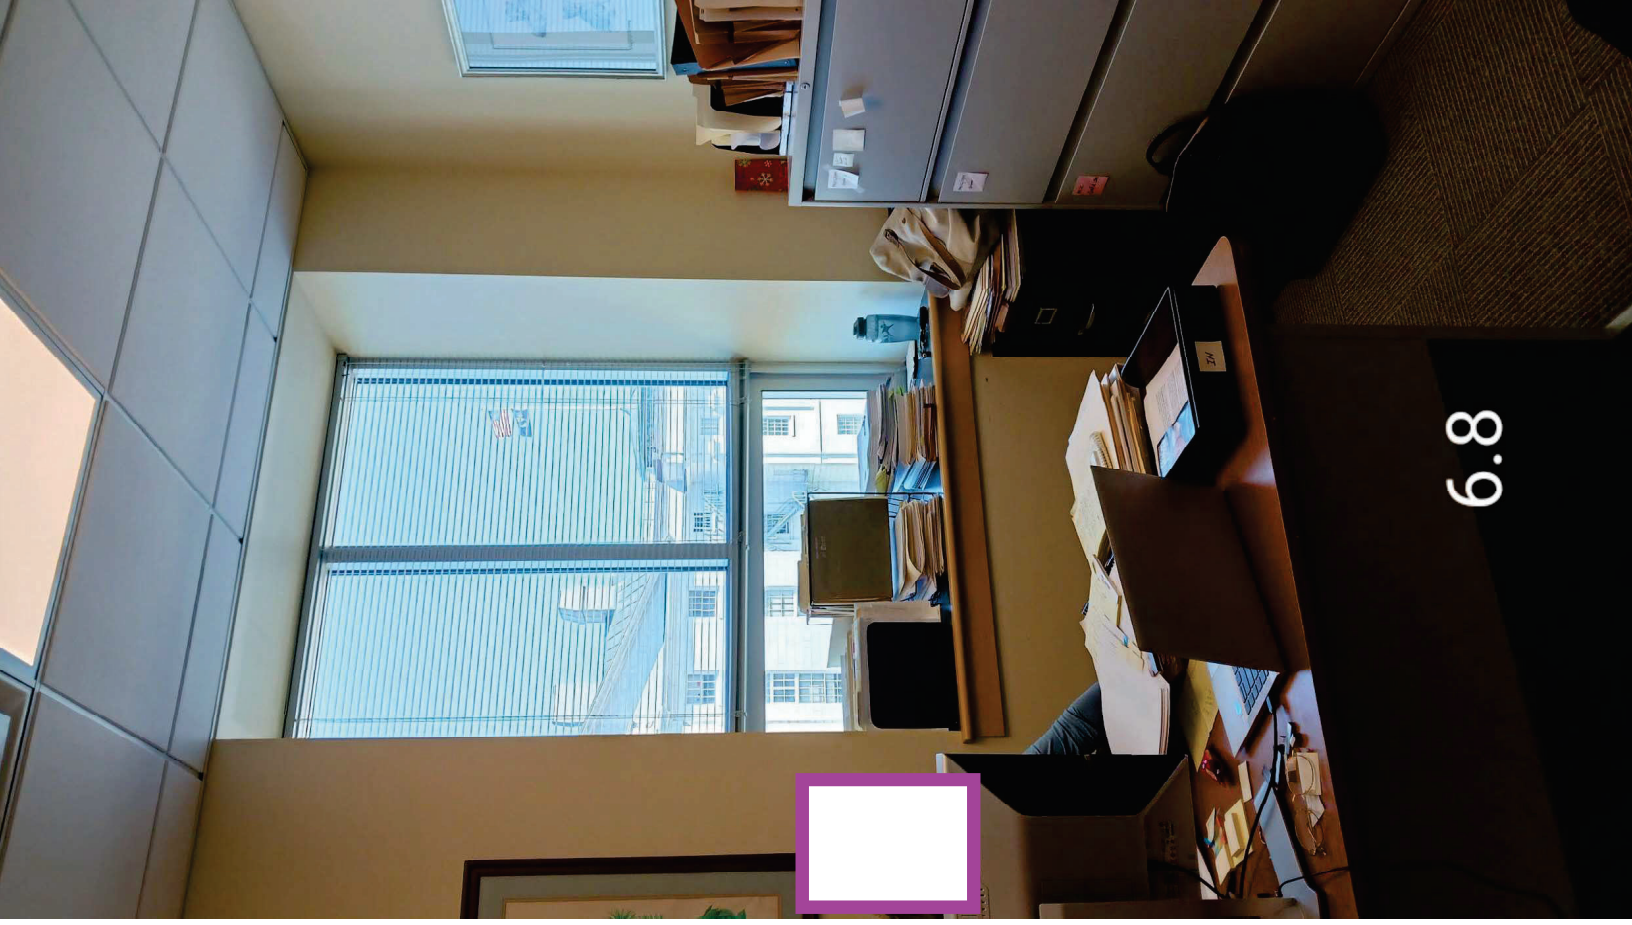

6.8

 Back To
Elevation

 Back To Floor
Plan



6.9

↶
Back To
Elevation

↶
Back To Floor
Plan




6.10, 6.11




6.12

 Back To
Elevation


 Back To Floor
Plan

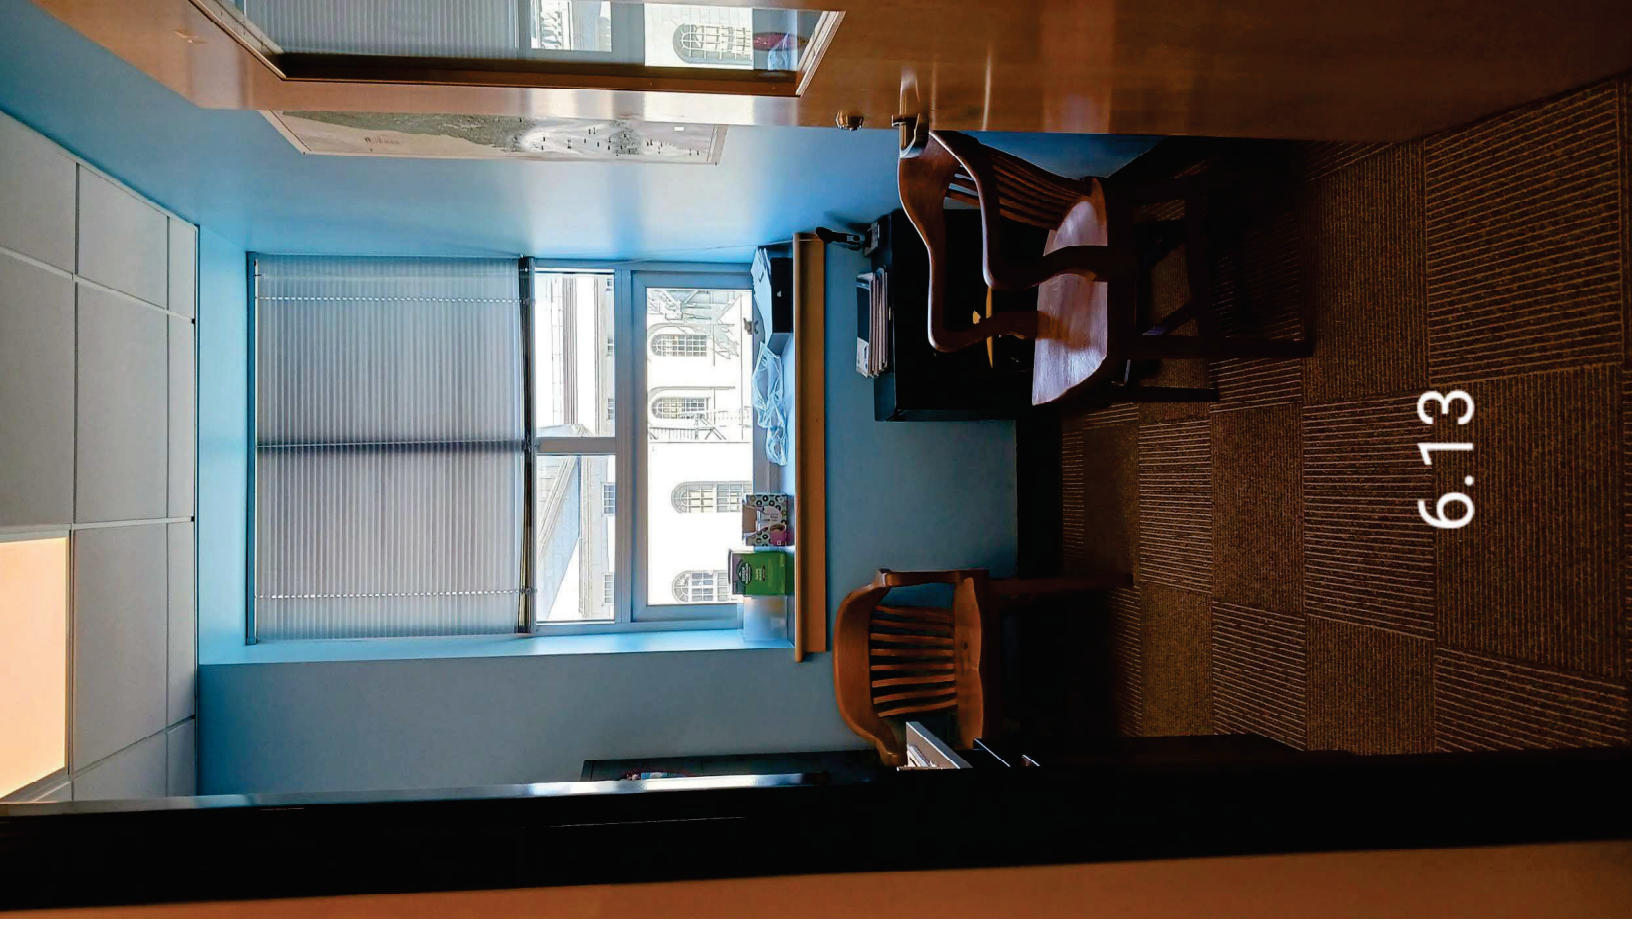

6.13

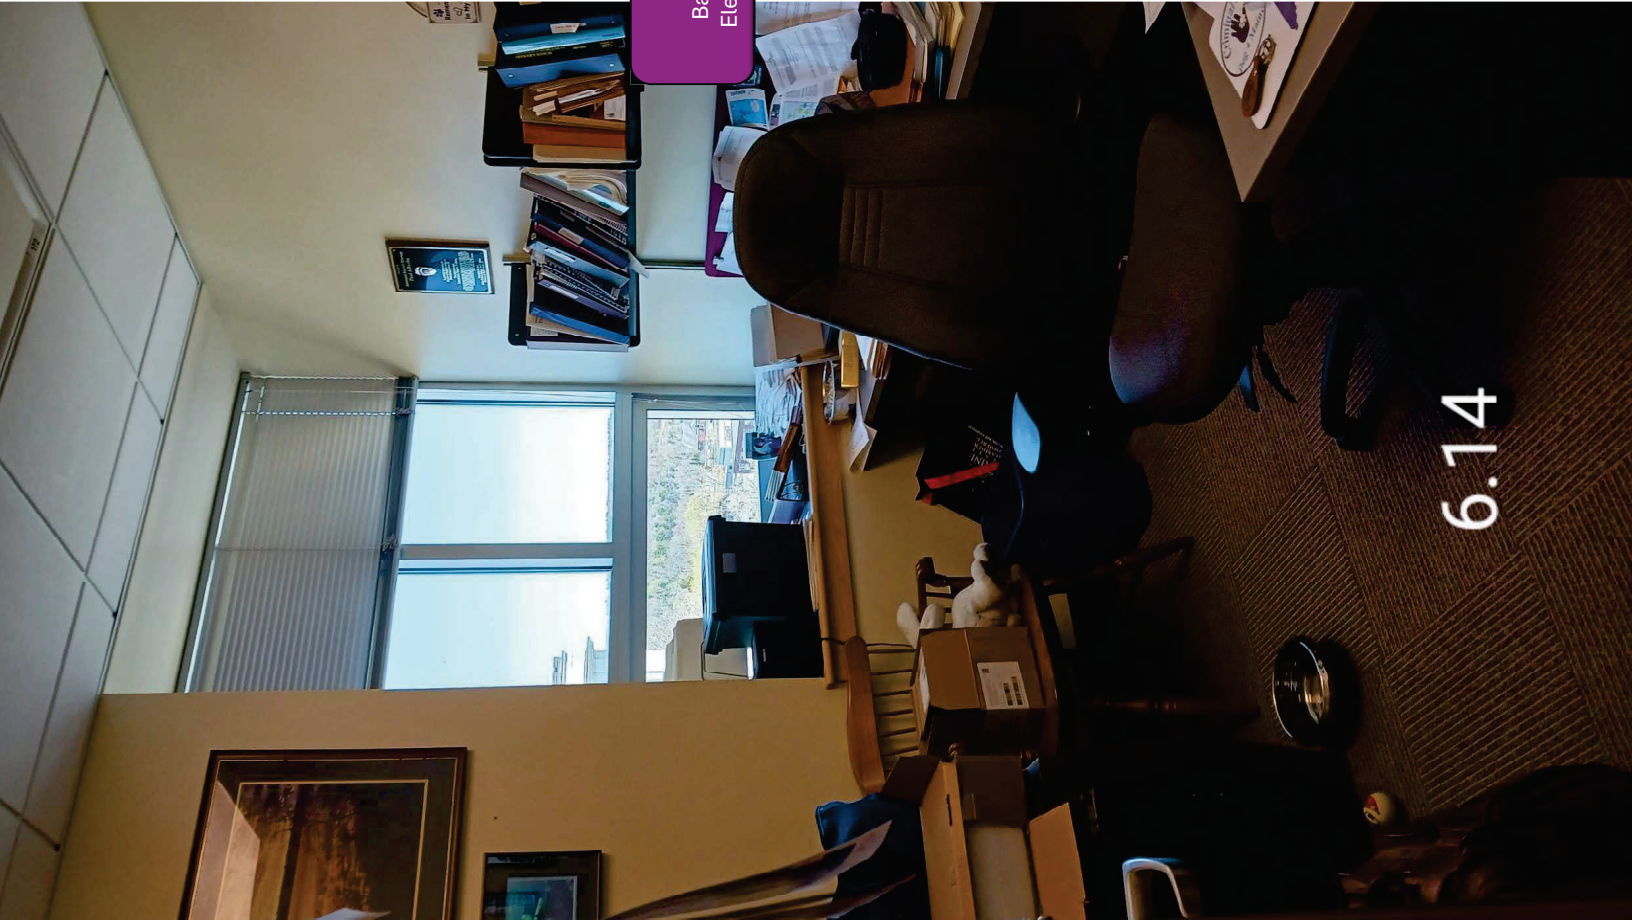

6.14

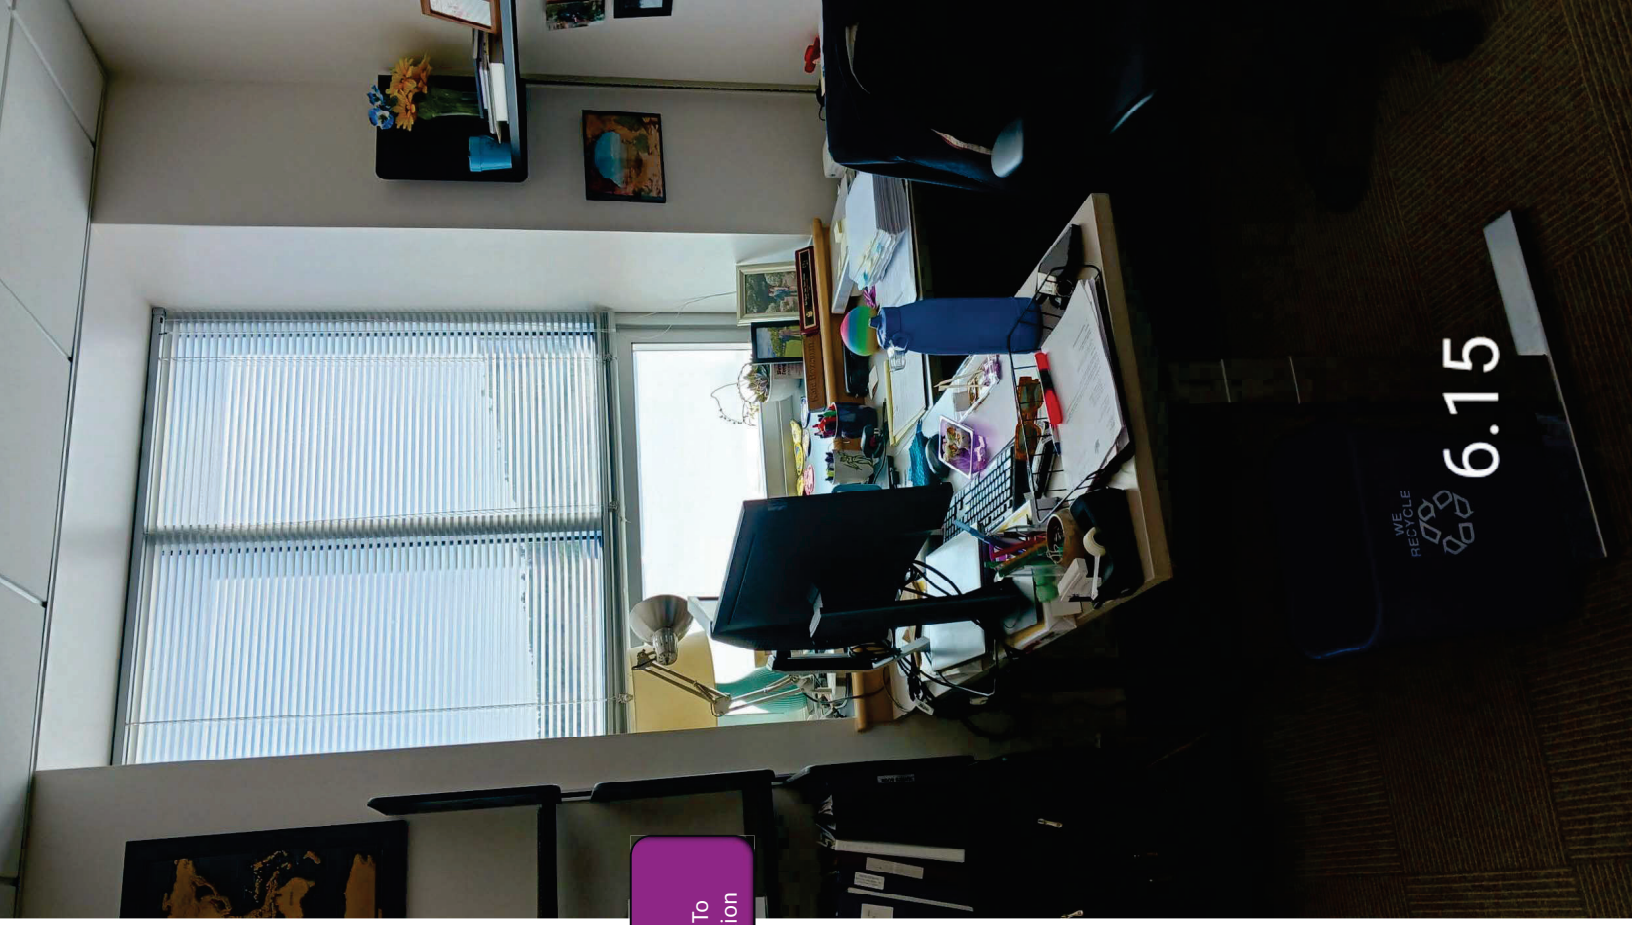

WE RECYCLE
6.15


↶
Back To Floor
Plan

↶
Back To
Elevation

↶
Back To
Elevation



6.16

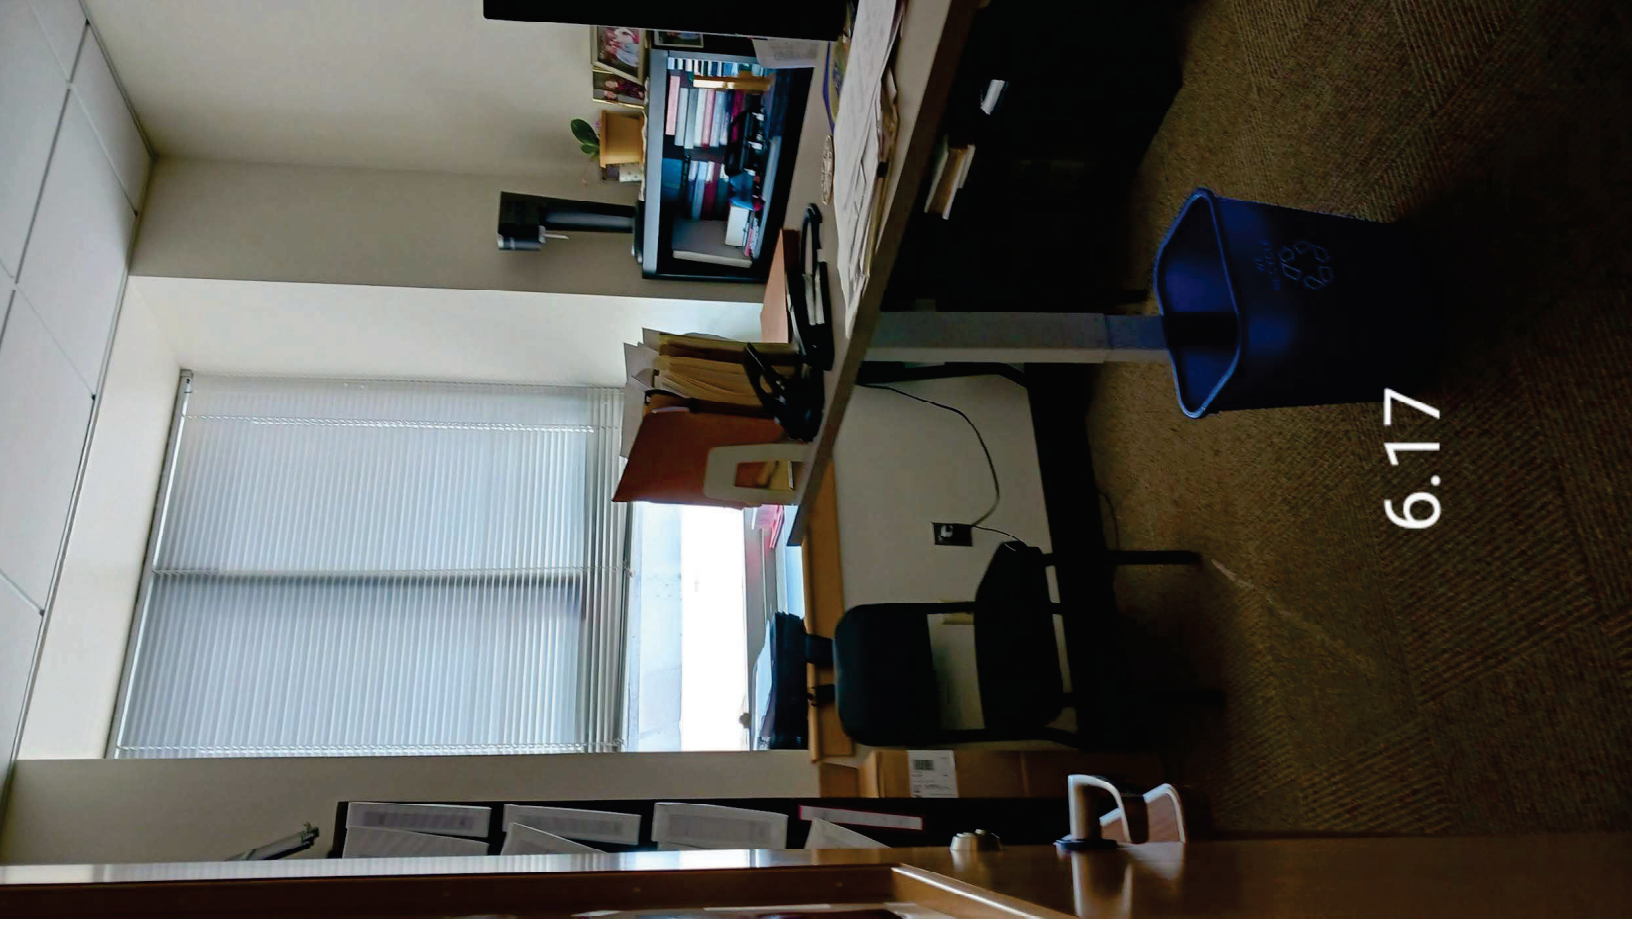

6.17

↶
Back To
Elevation


↶
Back To Floor
Plan



6.18

↶
Back To
Elevation

↶
Back To Floor
Plan

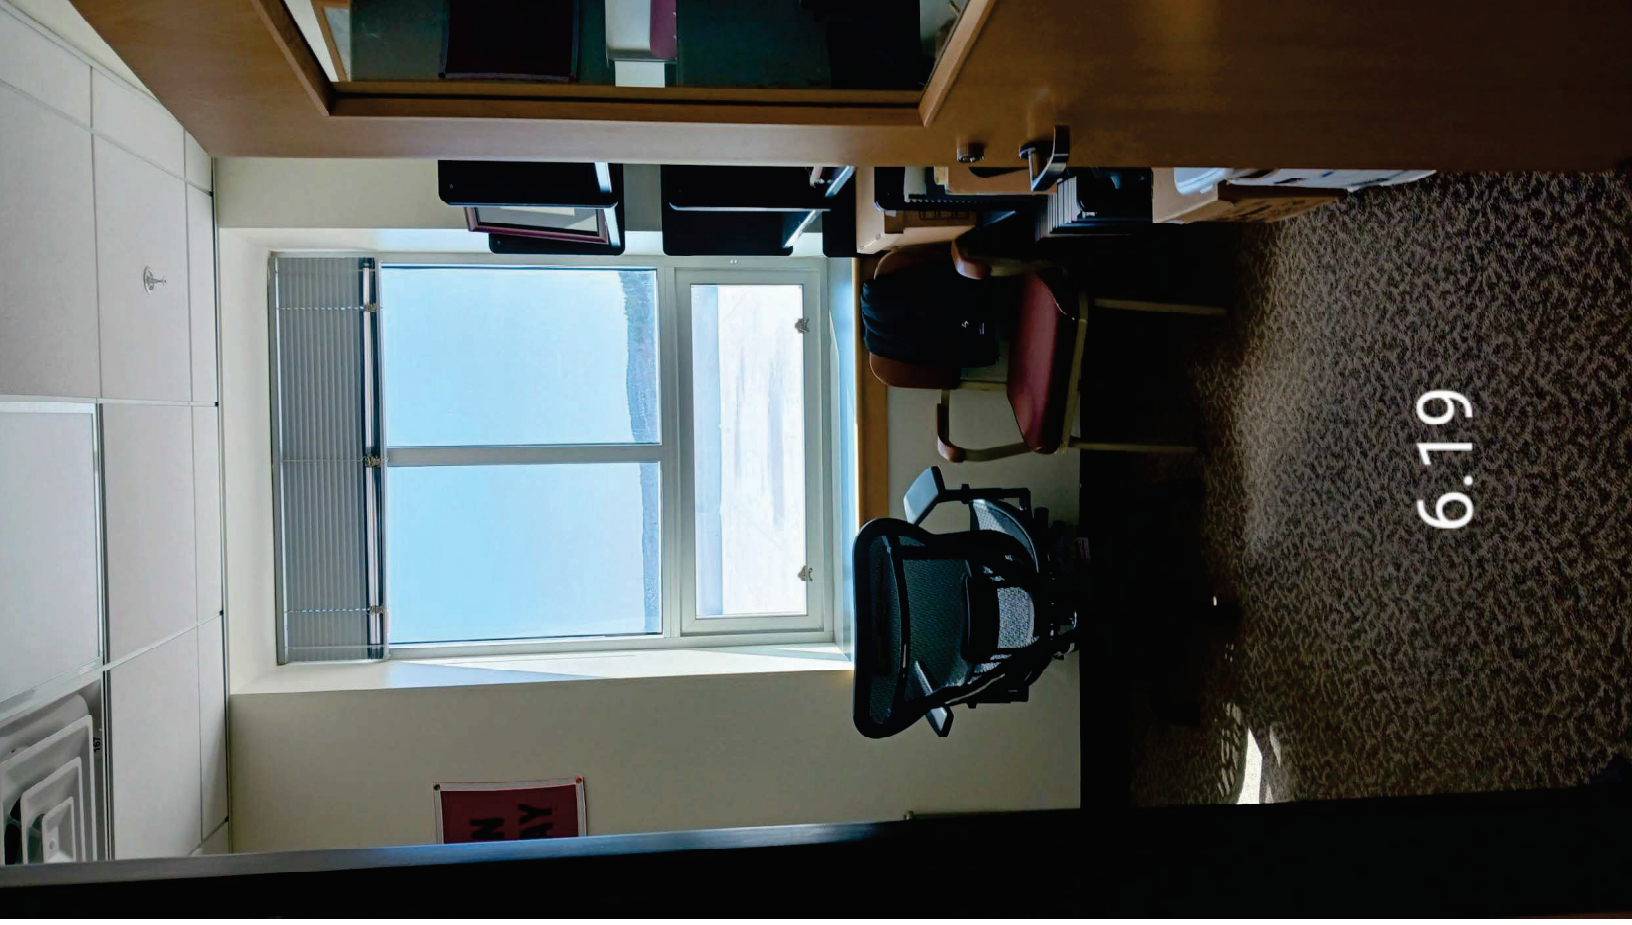

6.19




6.20

↶
Back To
Elevation

↶
Back To Floor
Plan



7.1

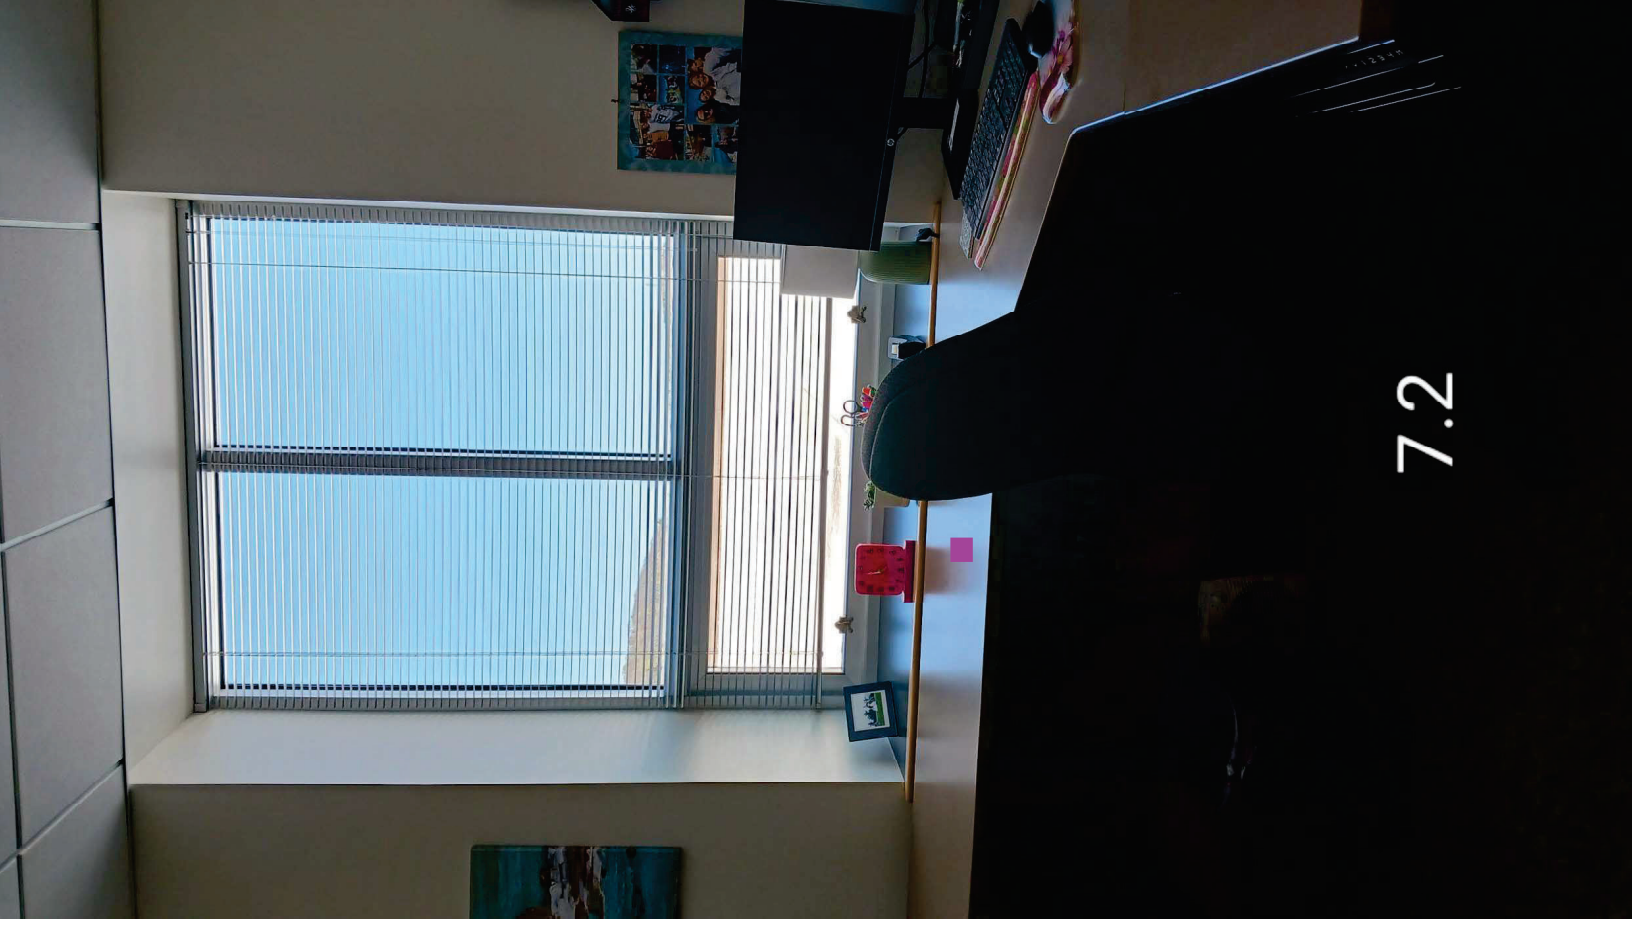

7.2

Back To
Elevation

Back To Floor
Plan



7.3

↶
Back To
Elevation

↶
Back To Floor
Plan




7.4



7.5

↶
Back To
Elevation

↶
Back To Floor
Plan

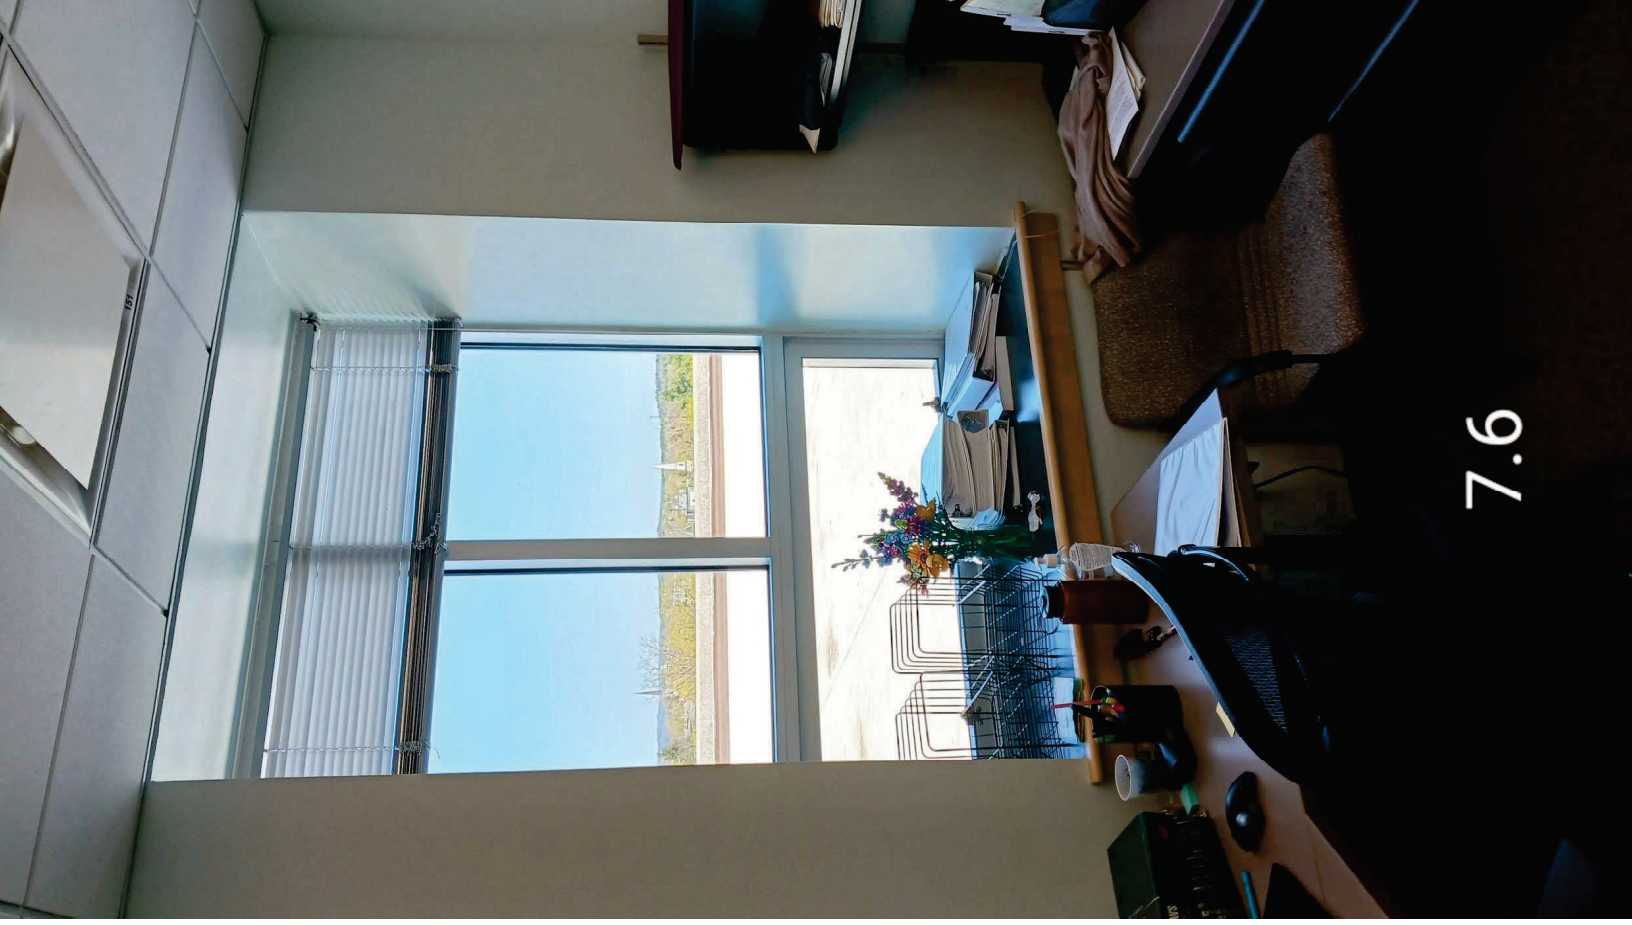

7.6




7.7

↶
Back To
Elevation

↶
Back To Floor
Plan


↶
Back To
Elevation

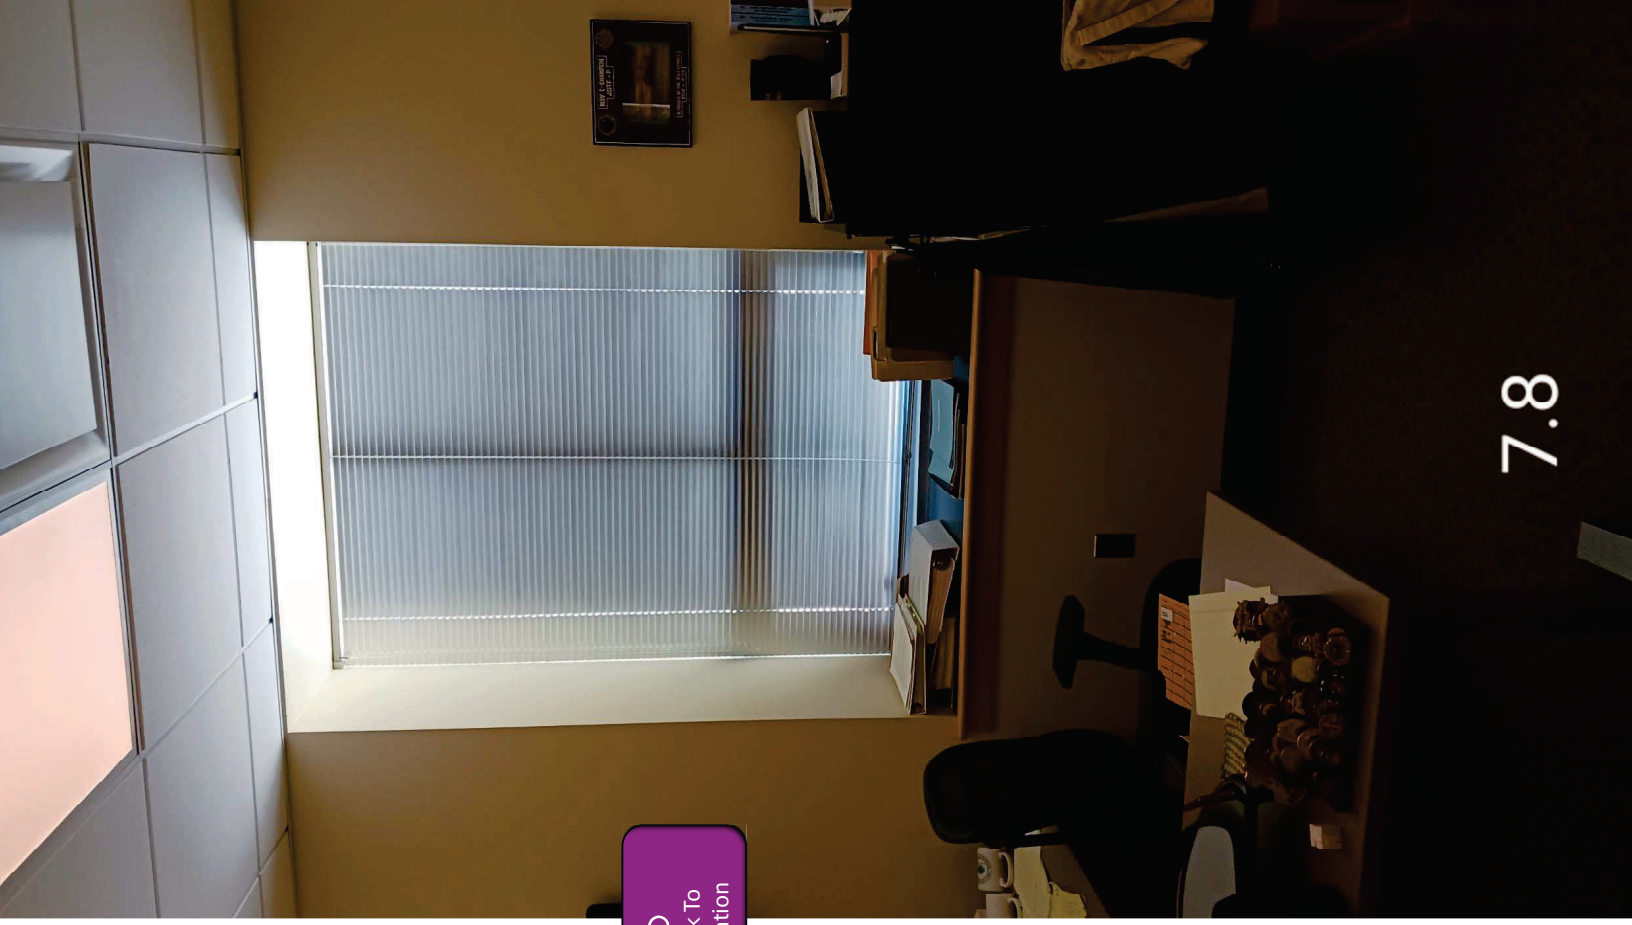

7.8



7.9

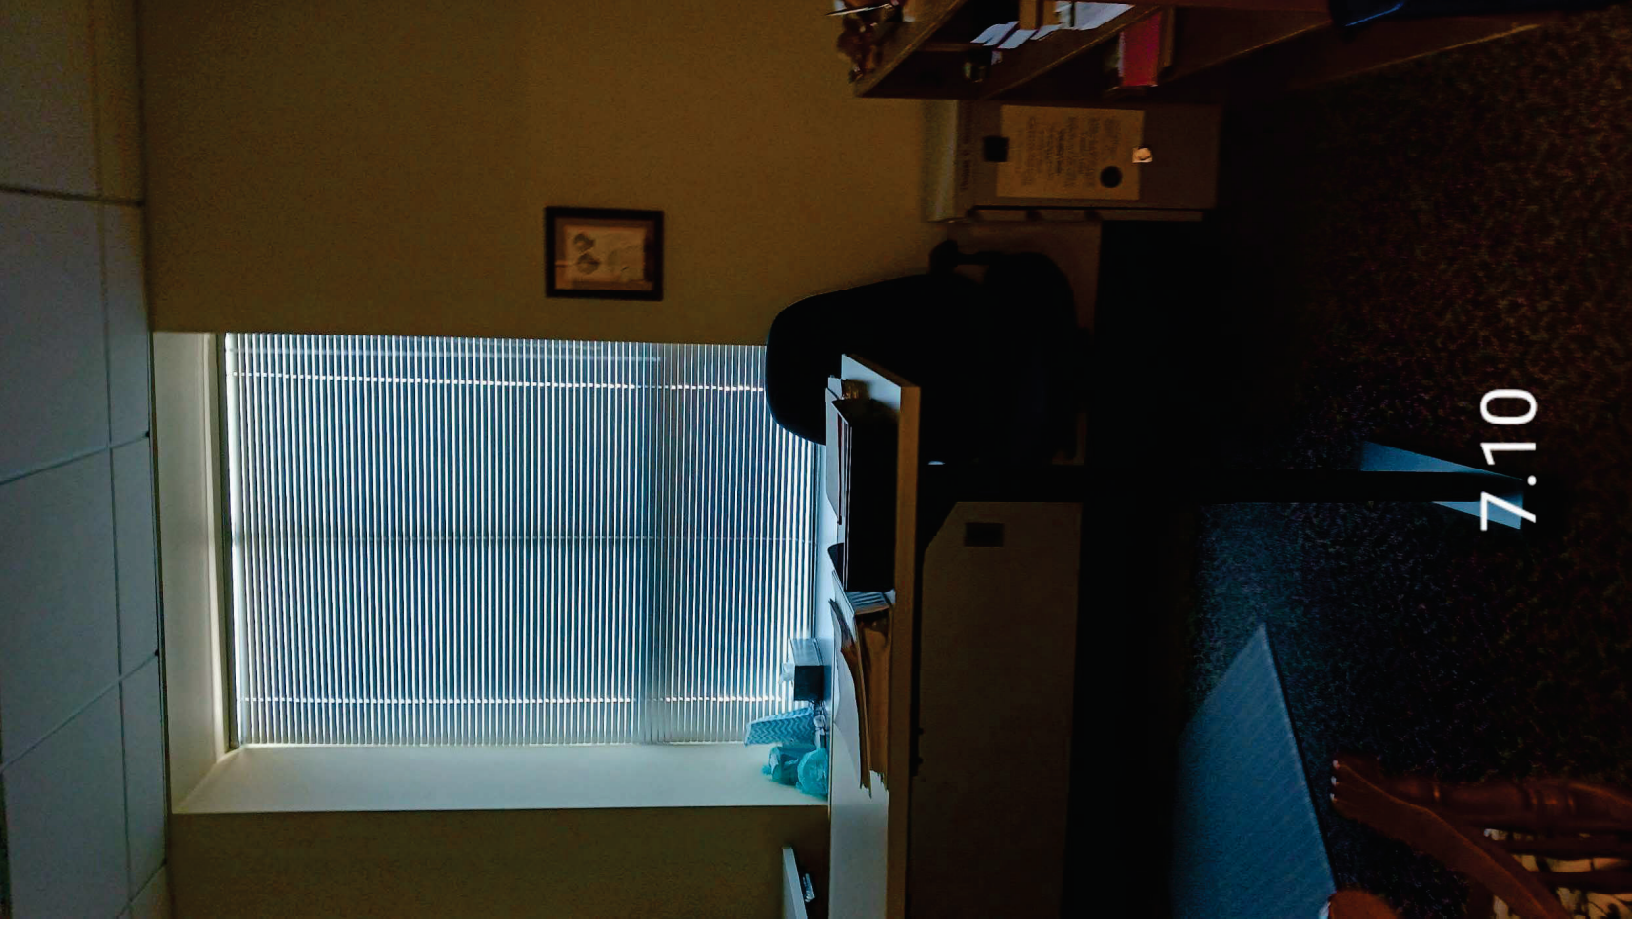


7.10

↶
Back To
Elevation

↶
Back To Floor
Plan




7.11

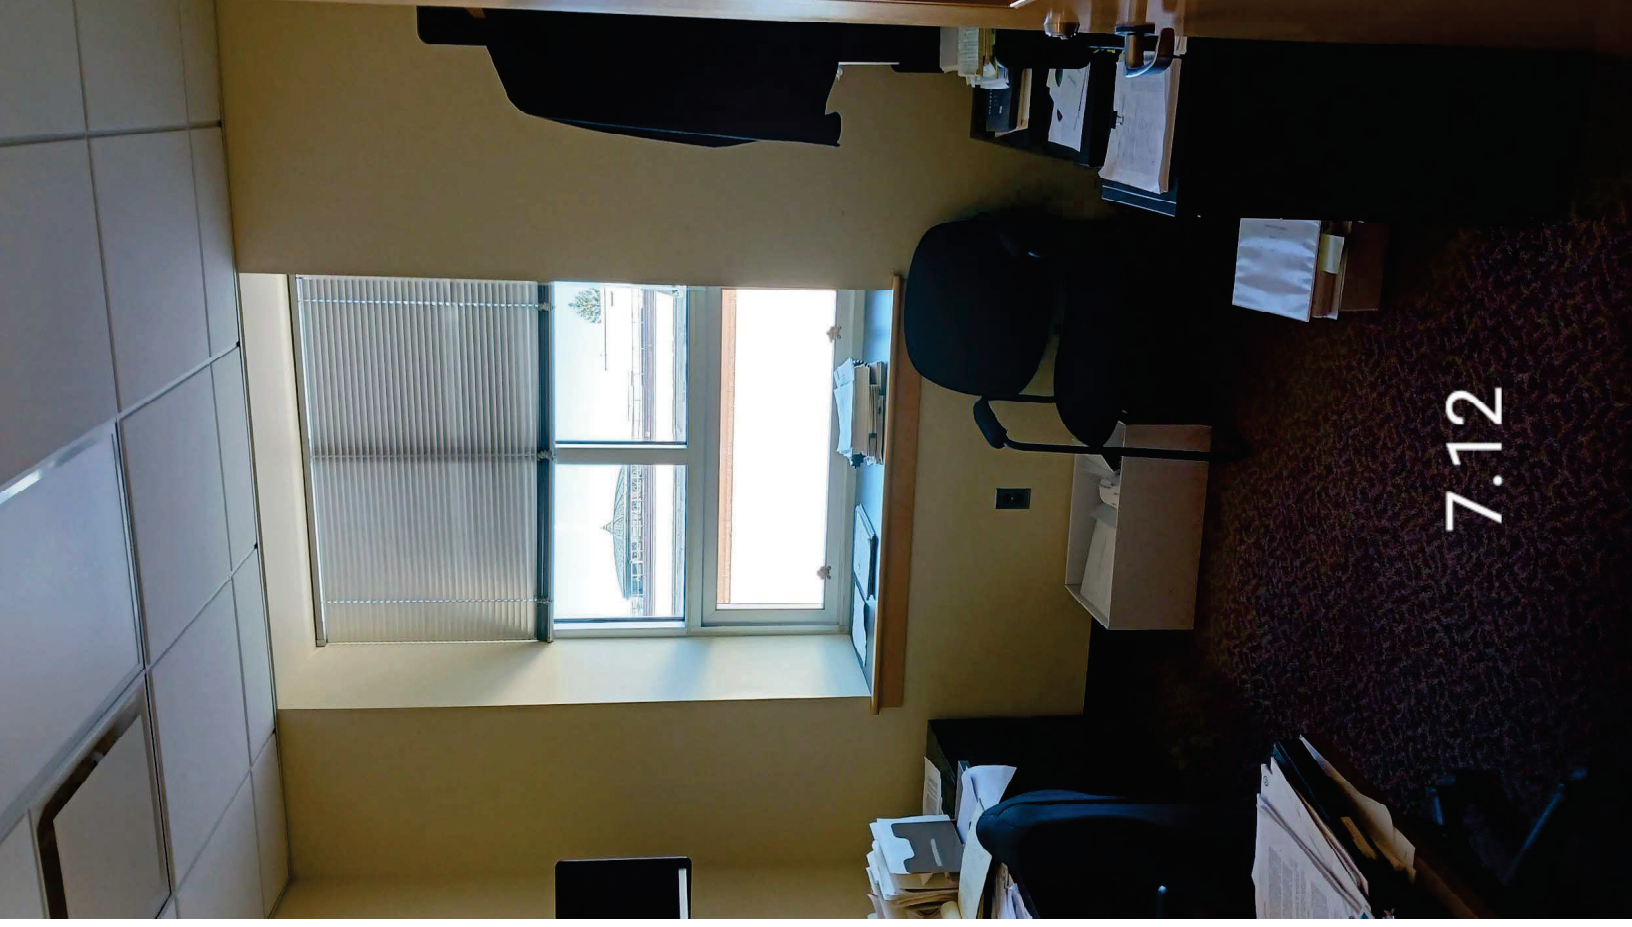

7.12

 Back To
Elevation

 Back To Floor
Plan

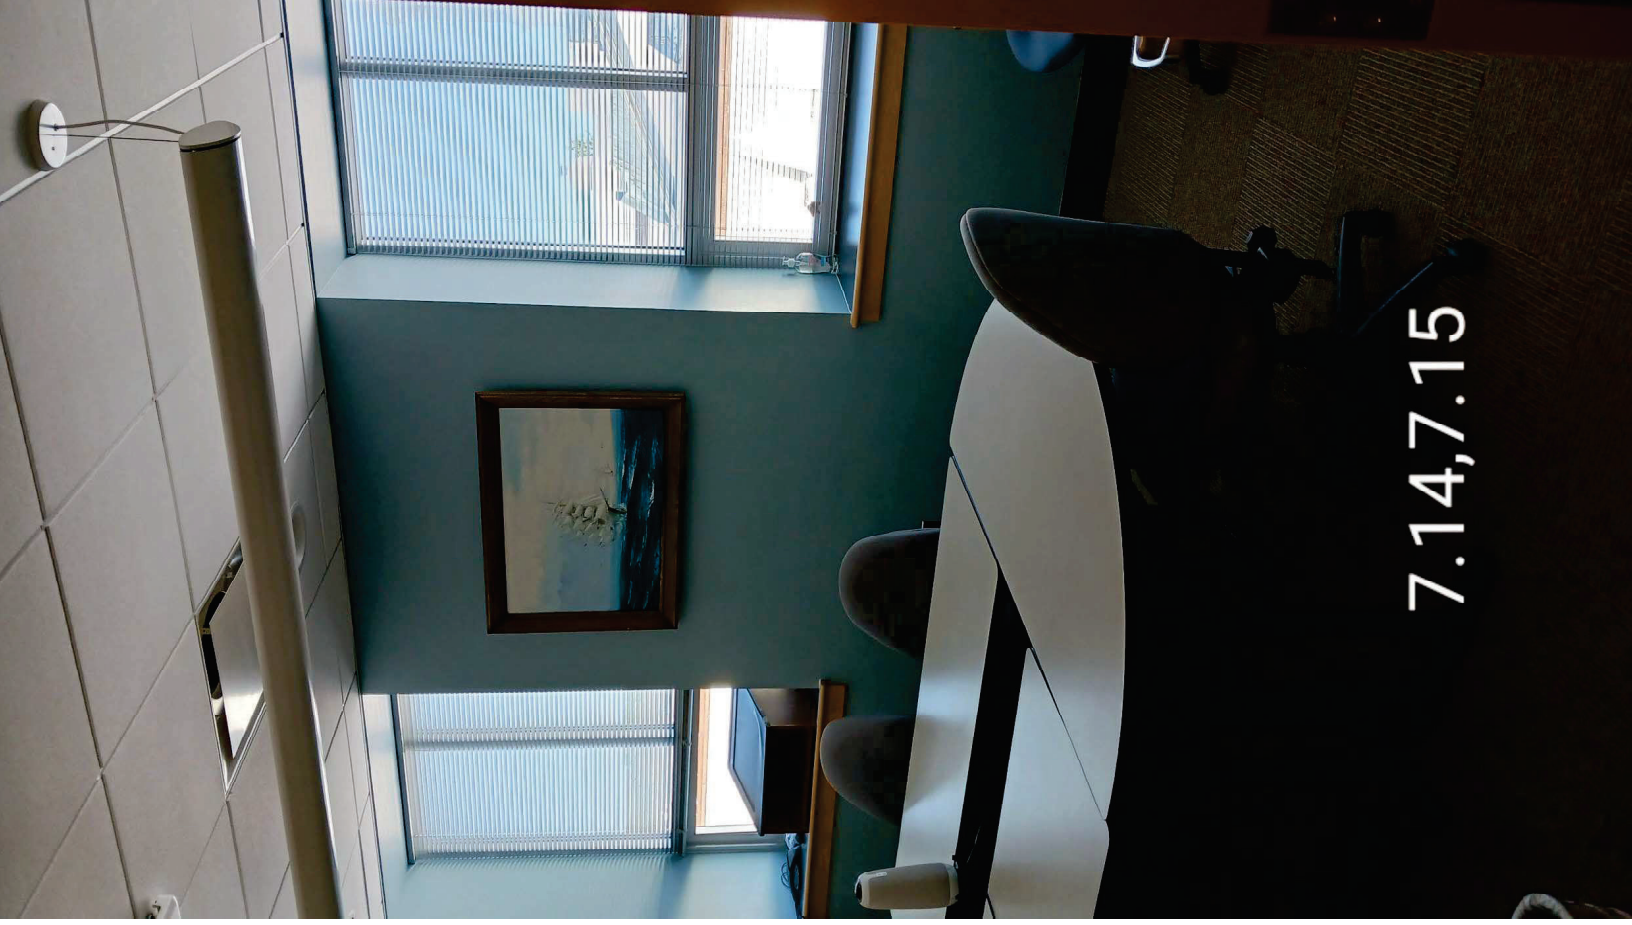

7.14,7.15

↶
Back To
Elevation

↶
Back To Floor
Plan




7.13



7.16

↶
Back To
Elevation

↶
Back To Floor
Plan

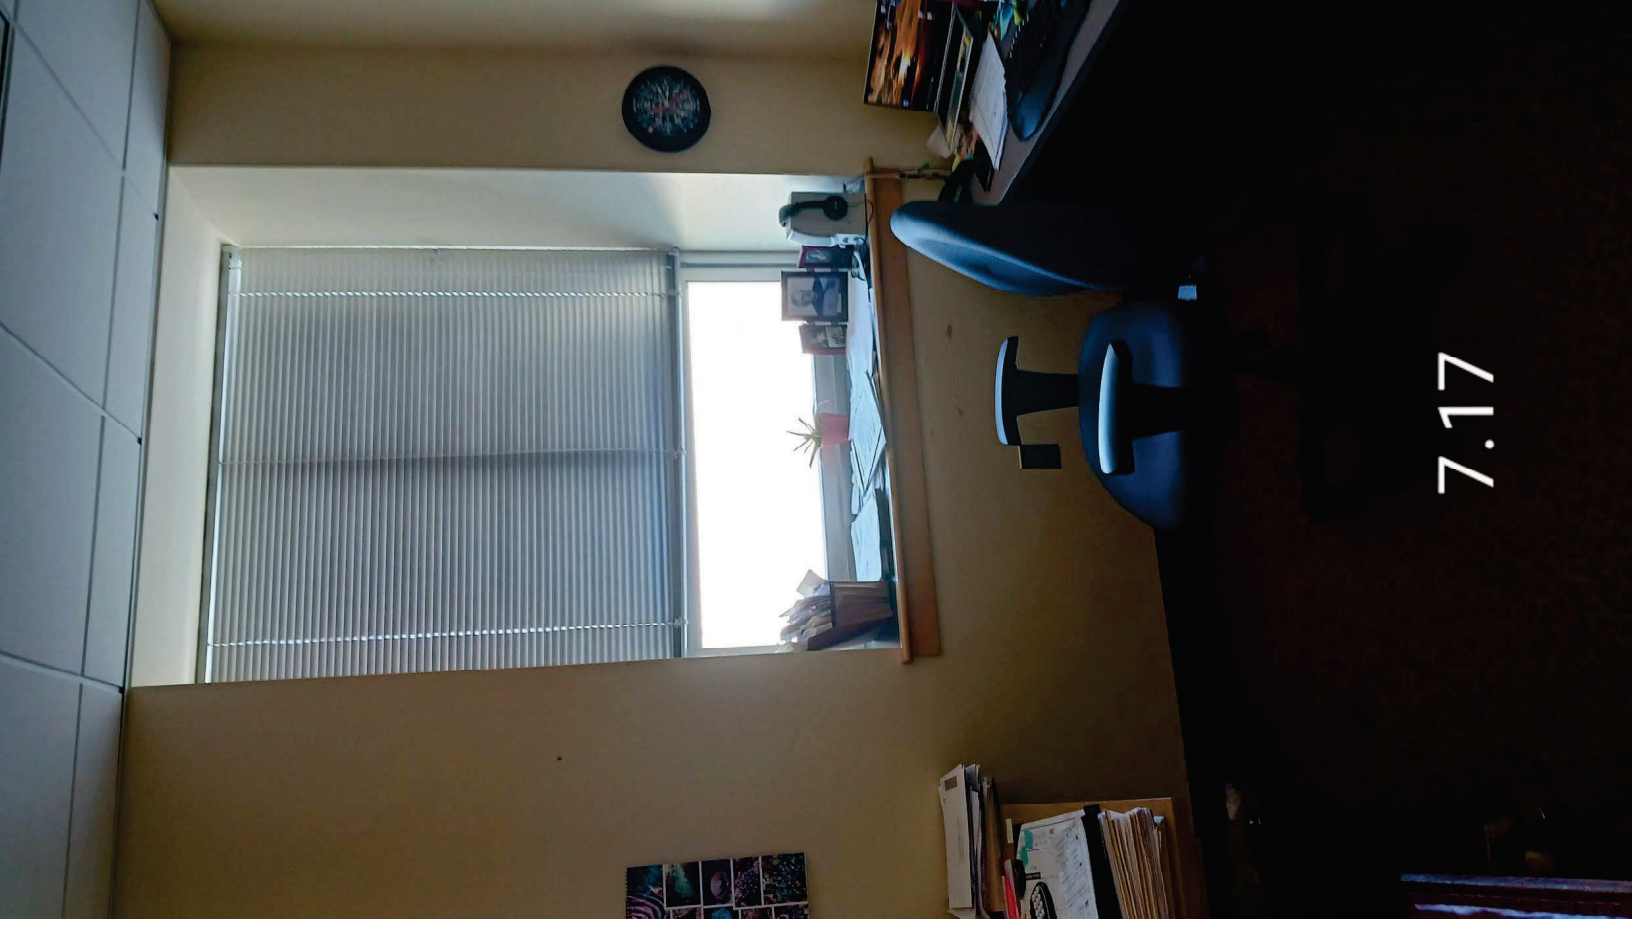

7.17



7.18



7.19

↶
Back To
Elevation


↶
Back To Floor
Plan



7.21

↶
Back To
Elevation

↶
Back To Floor
Plan

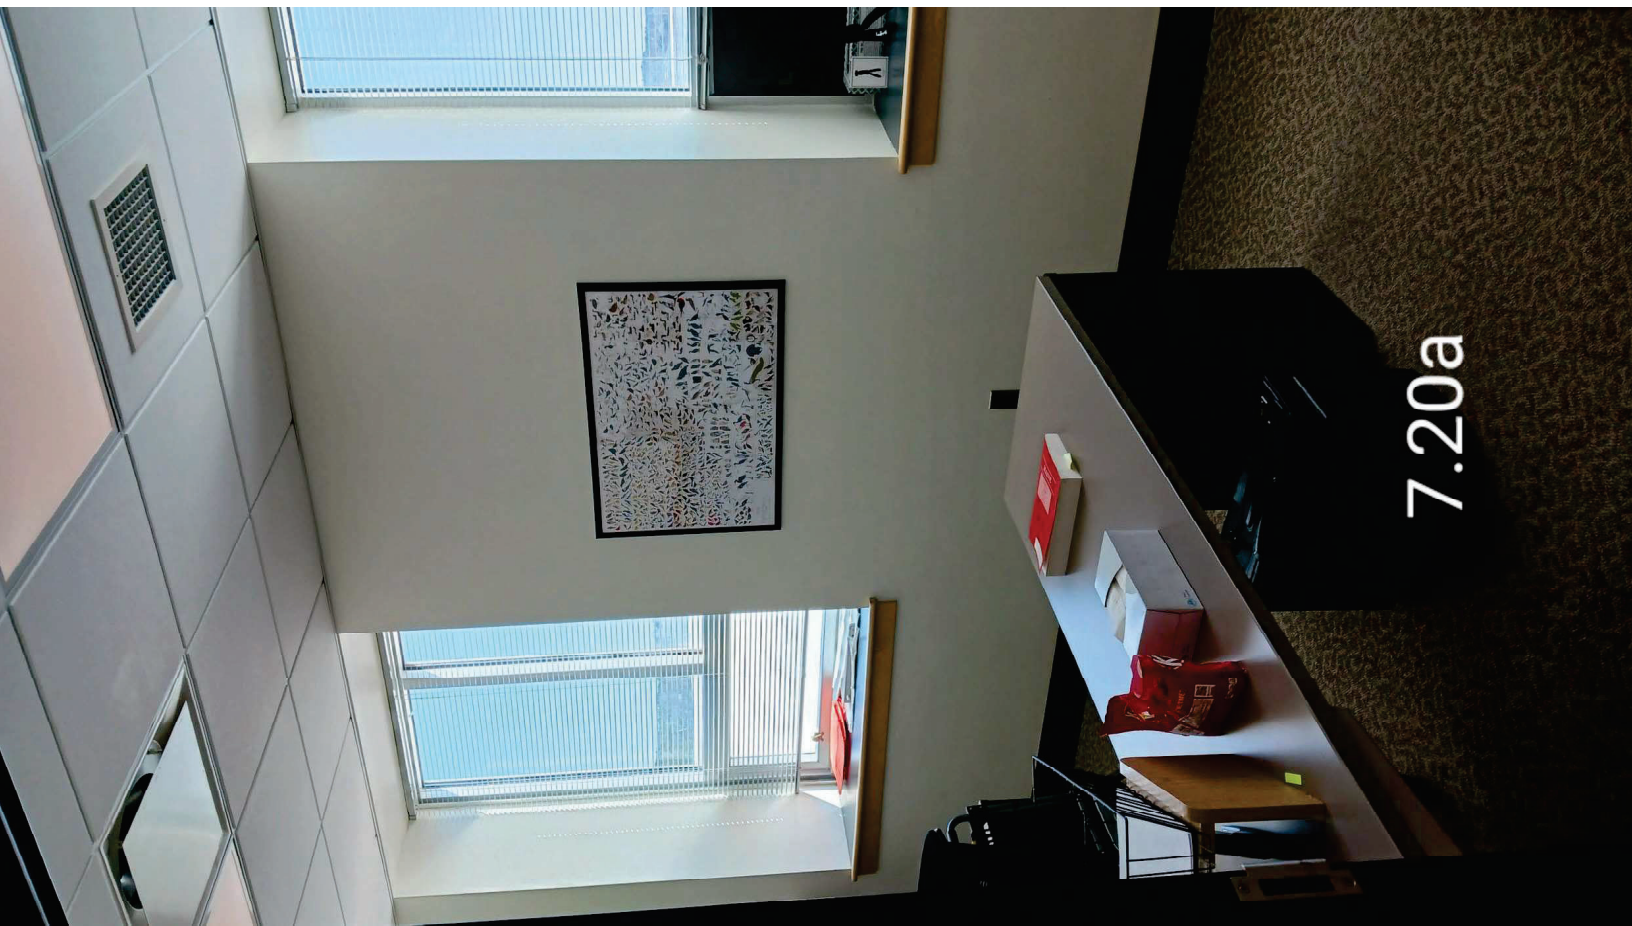

7.20a




7.22

↶
Back To
Elevation

↶
Back To Floor
Plan



7.23

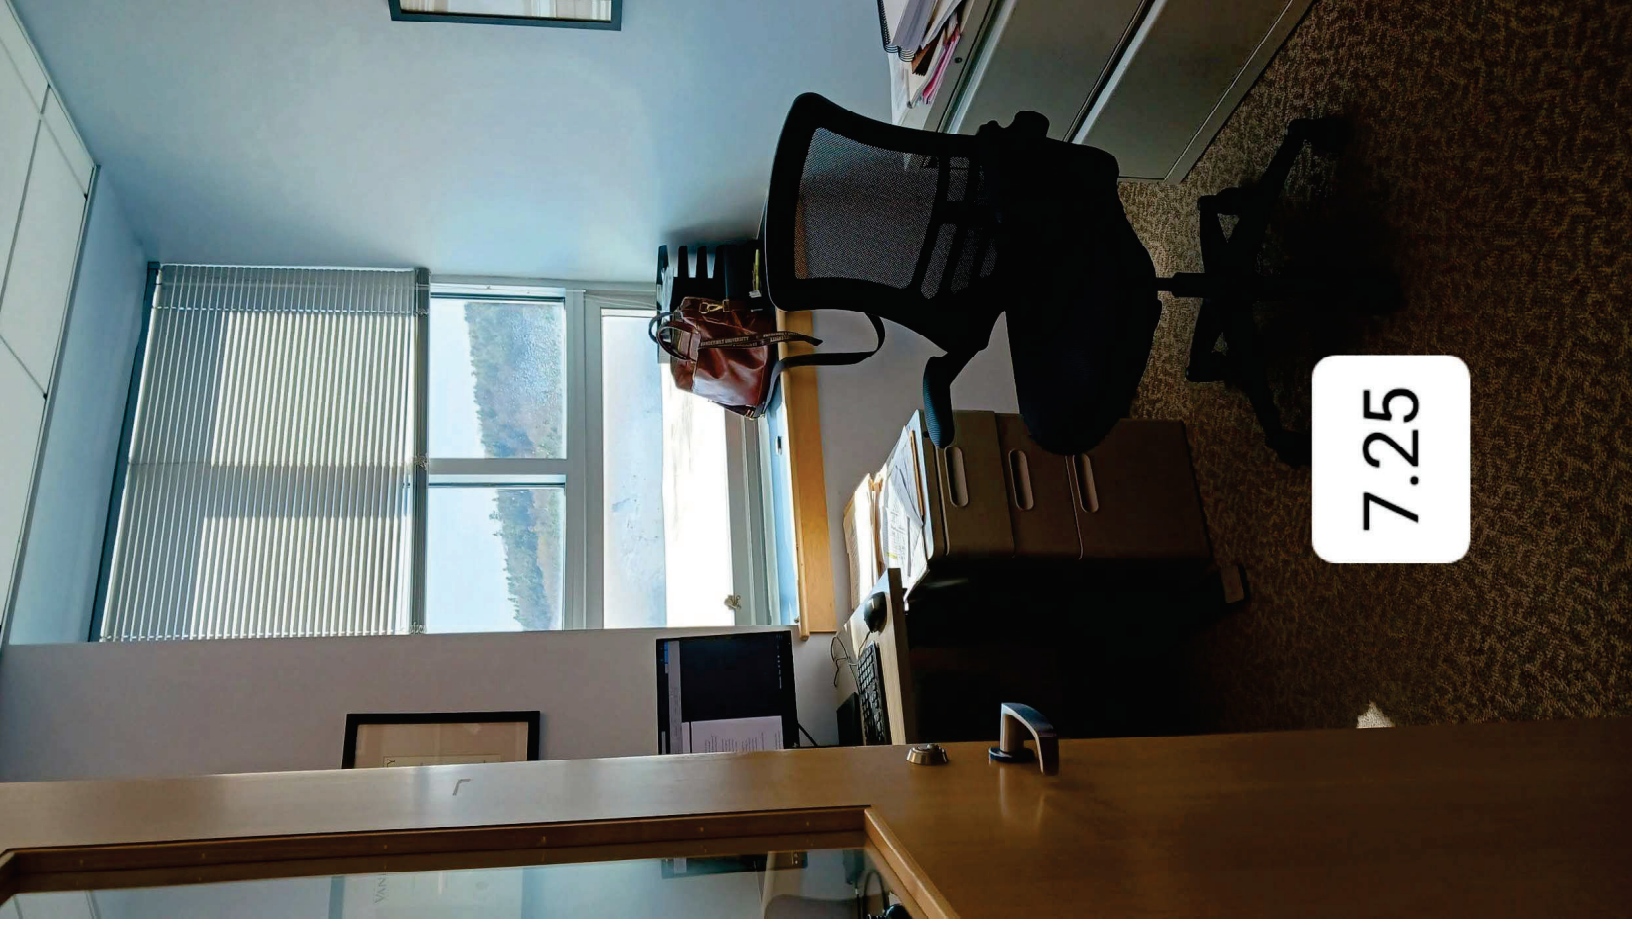

7.25



Back To
Elevation



Back To Floor
Plan



7.24



7.26

↶
Back To
Elevation

↶
Back To Floor
Plan