NORTHERN MAINE COMMUNITY COLLEGE
33 EDGEMONT DR, PRESQUE ISLE, ME

CHRISTIE BUILDING

- NURSING / CLASSROOMS AIR CONDITIONING PROJECT-

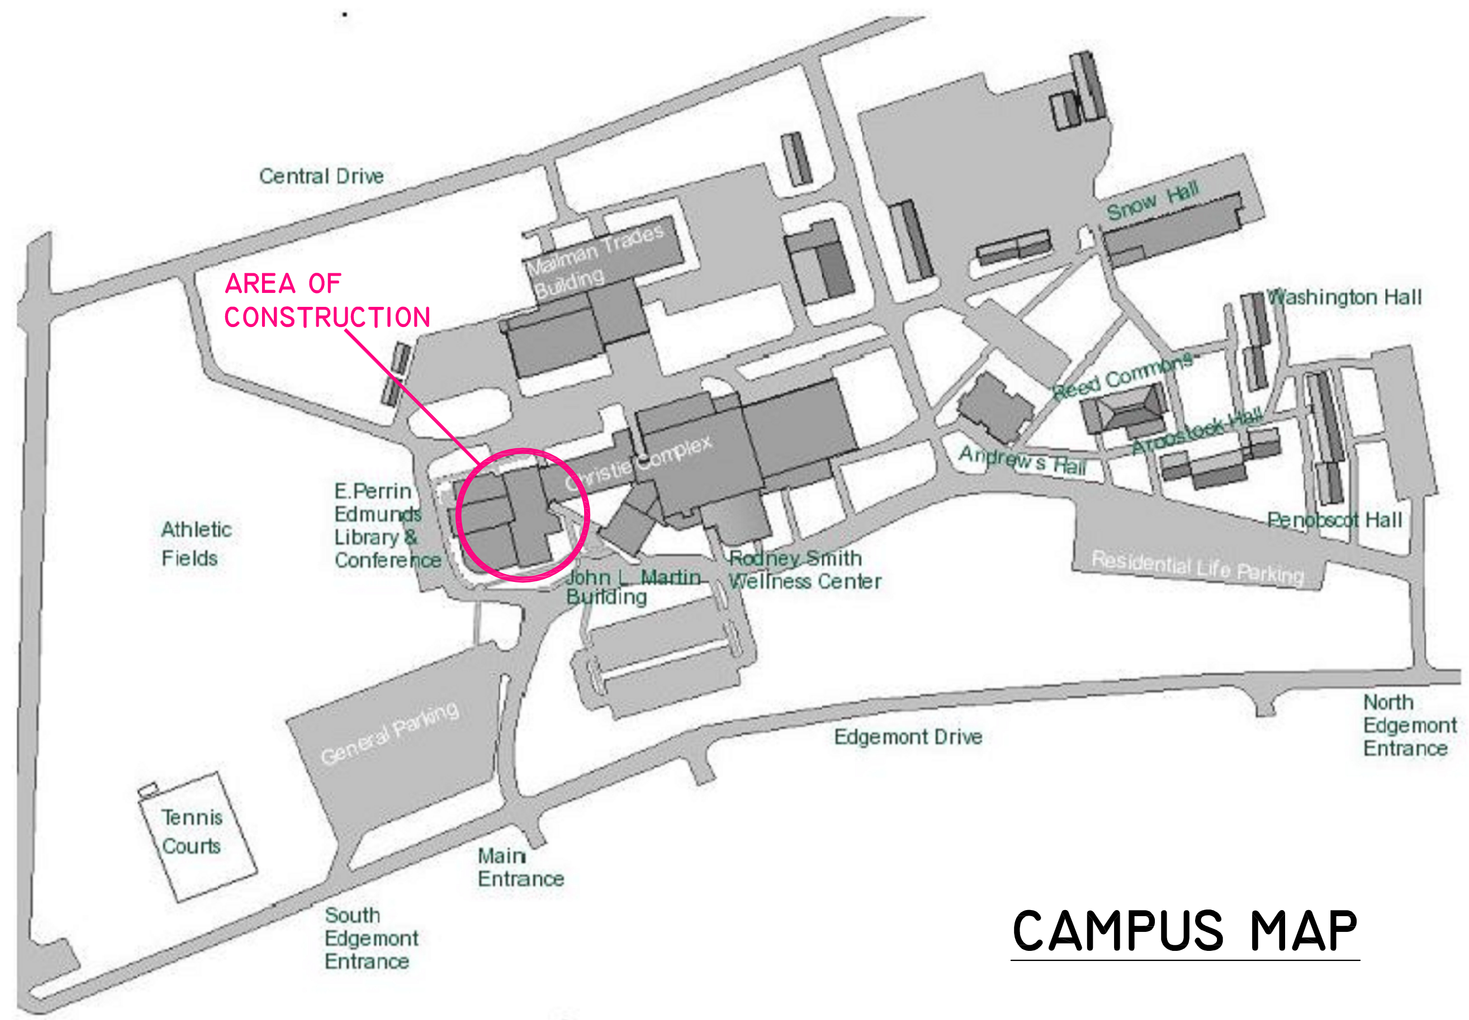

CAMPUS MAP

LOCATION MAP:

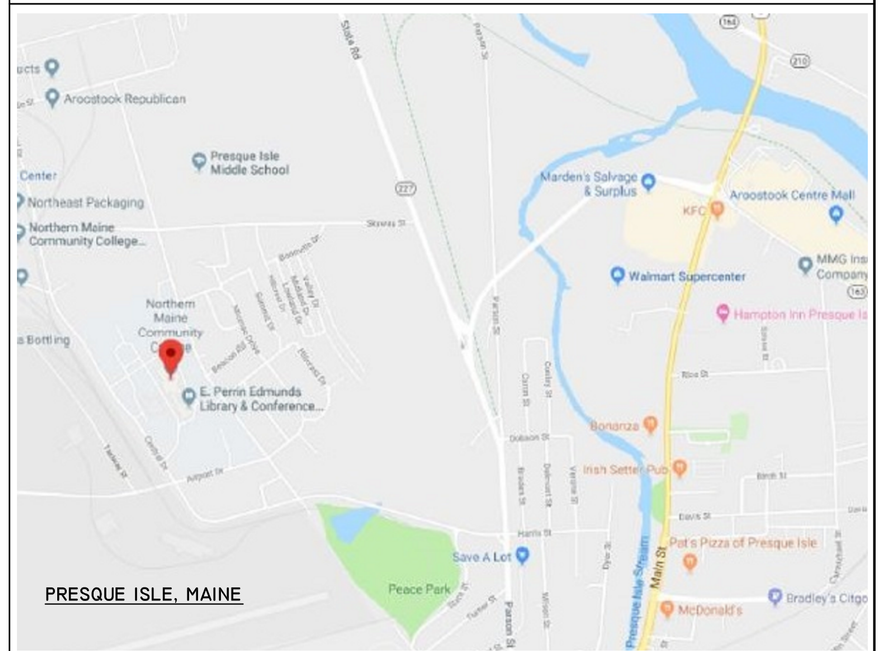

INDEX OF DRAWINGS

M-1	MECHANICAL PIPING PLAN		
E-1	ELECTRICAL POWER PLAN		
P-1	PLUMBING PLAN		
MEP	LEGENDS AND DETAILS		

DESIGNED BY:

Armstrong Engineering
Mechanical Electrical Design Consultants
94 Presque Isle Street, Fort Fairfield, Maine 04742
Phone (207) 473-7117 Fax (207) 476-5621

ENGINEER OF RECORD:

STATE OF MAINE
JEFFREY M. ARMSTRONG
No. 5372
LICENSED
PROFESSIONAL ENGINEER

ISSUED FOR BID

DATE: APRIL 02, 2019

B.R.E.M. PROJECT # PT3054

A.E. PROJECT # 1902-18