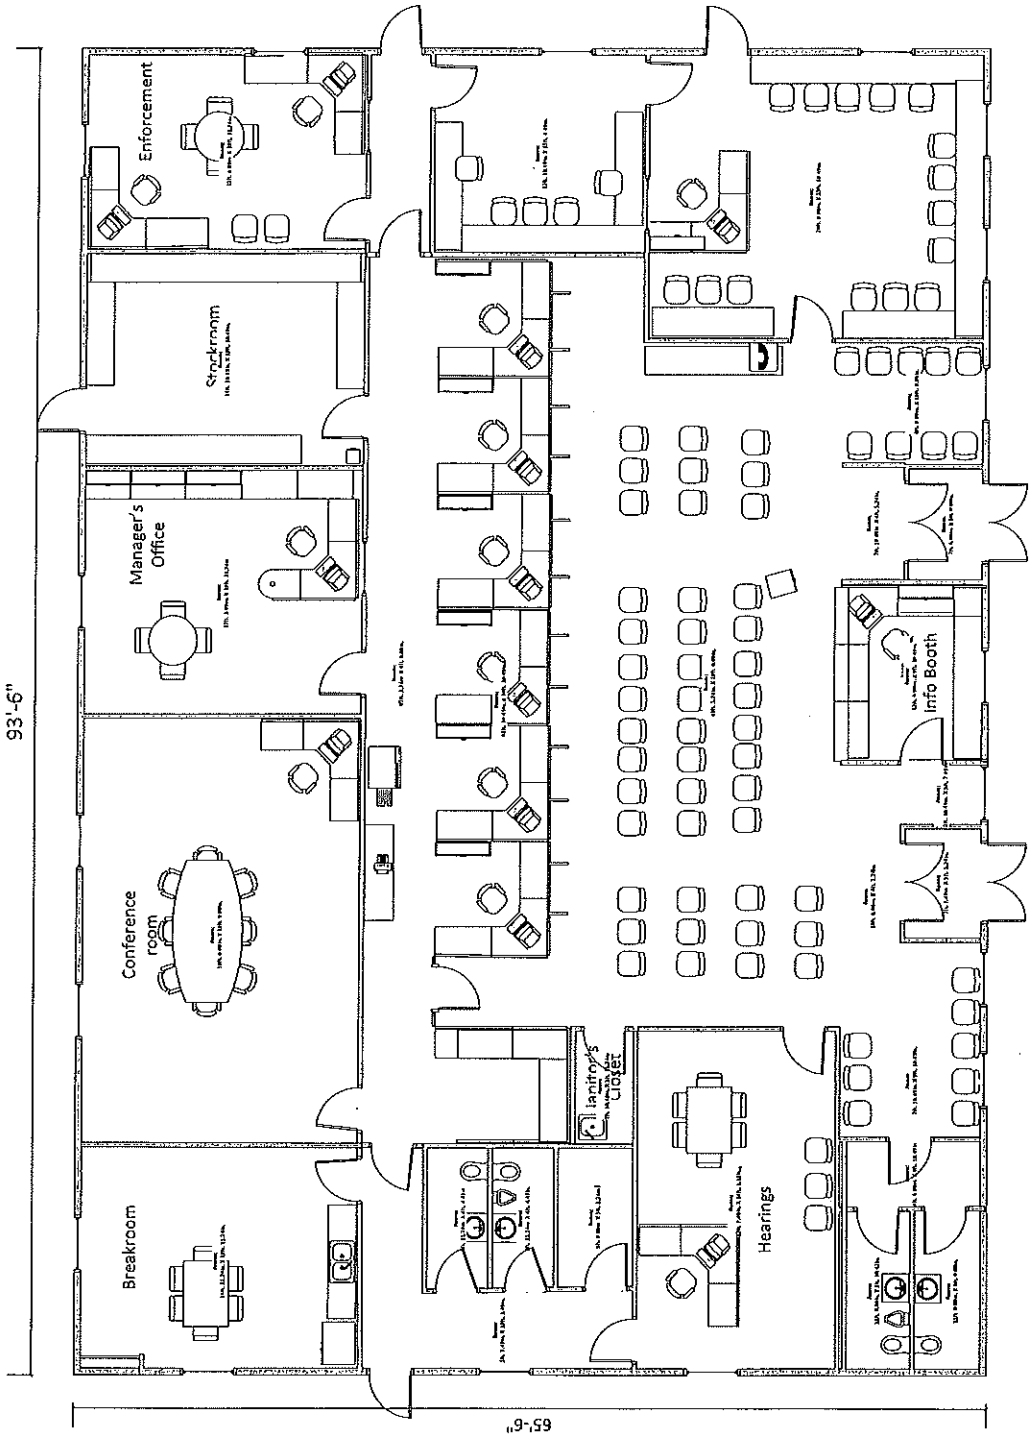Addendum 1
Concept Floor Plan