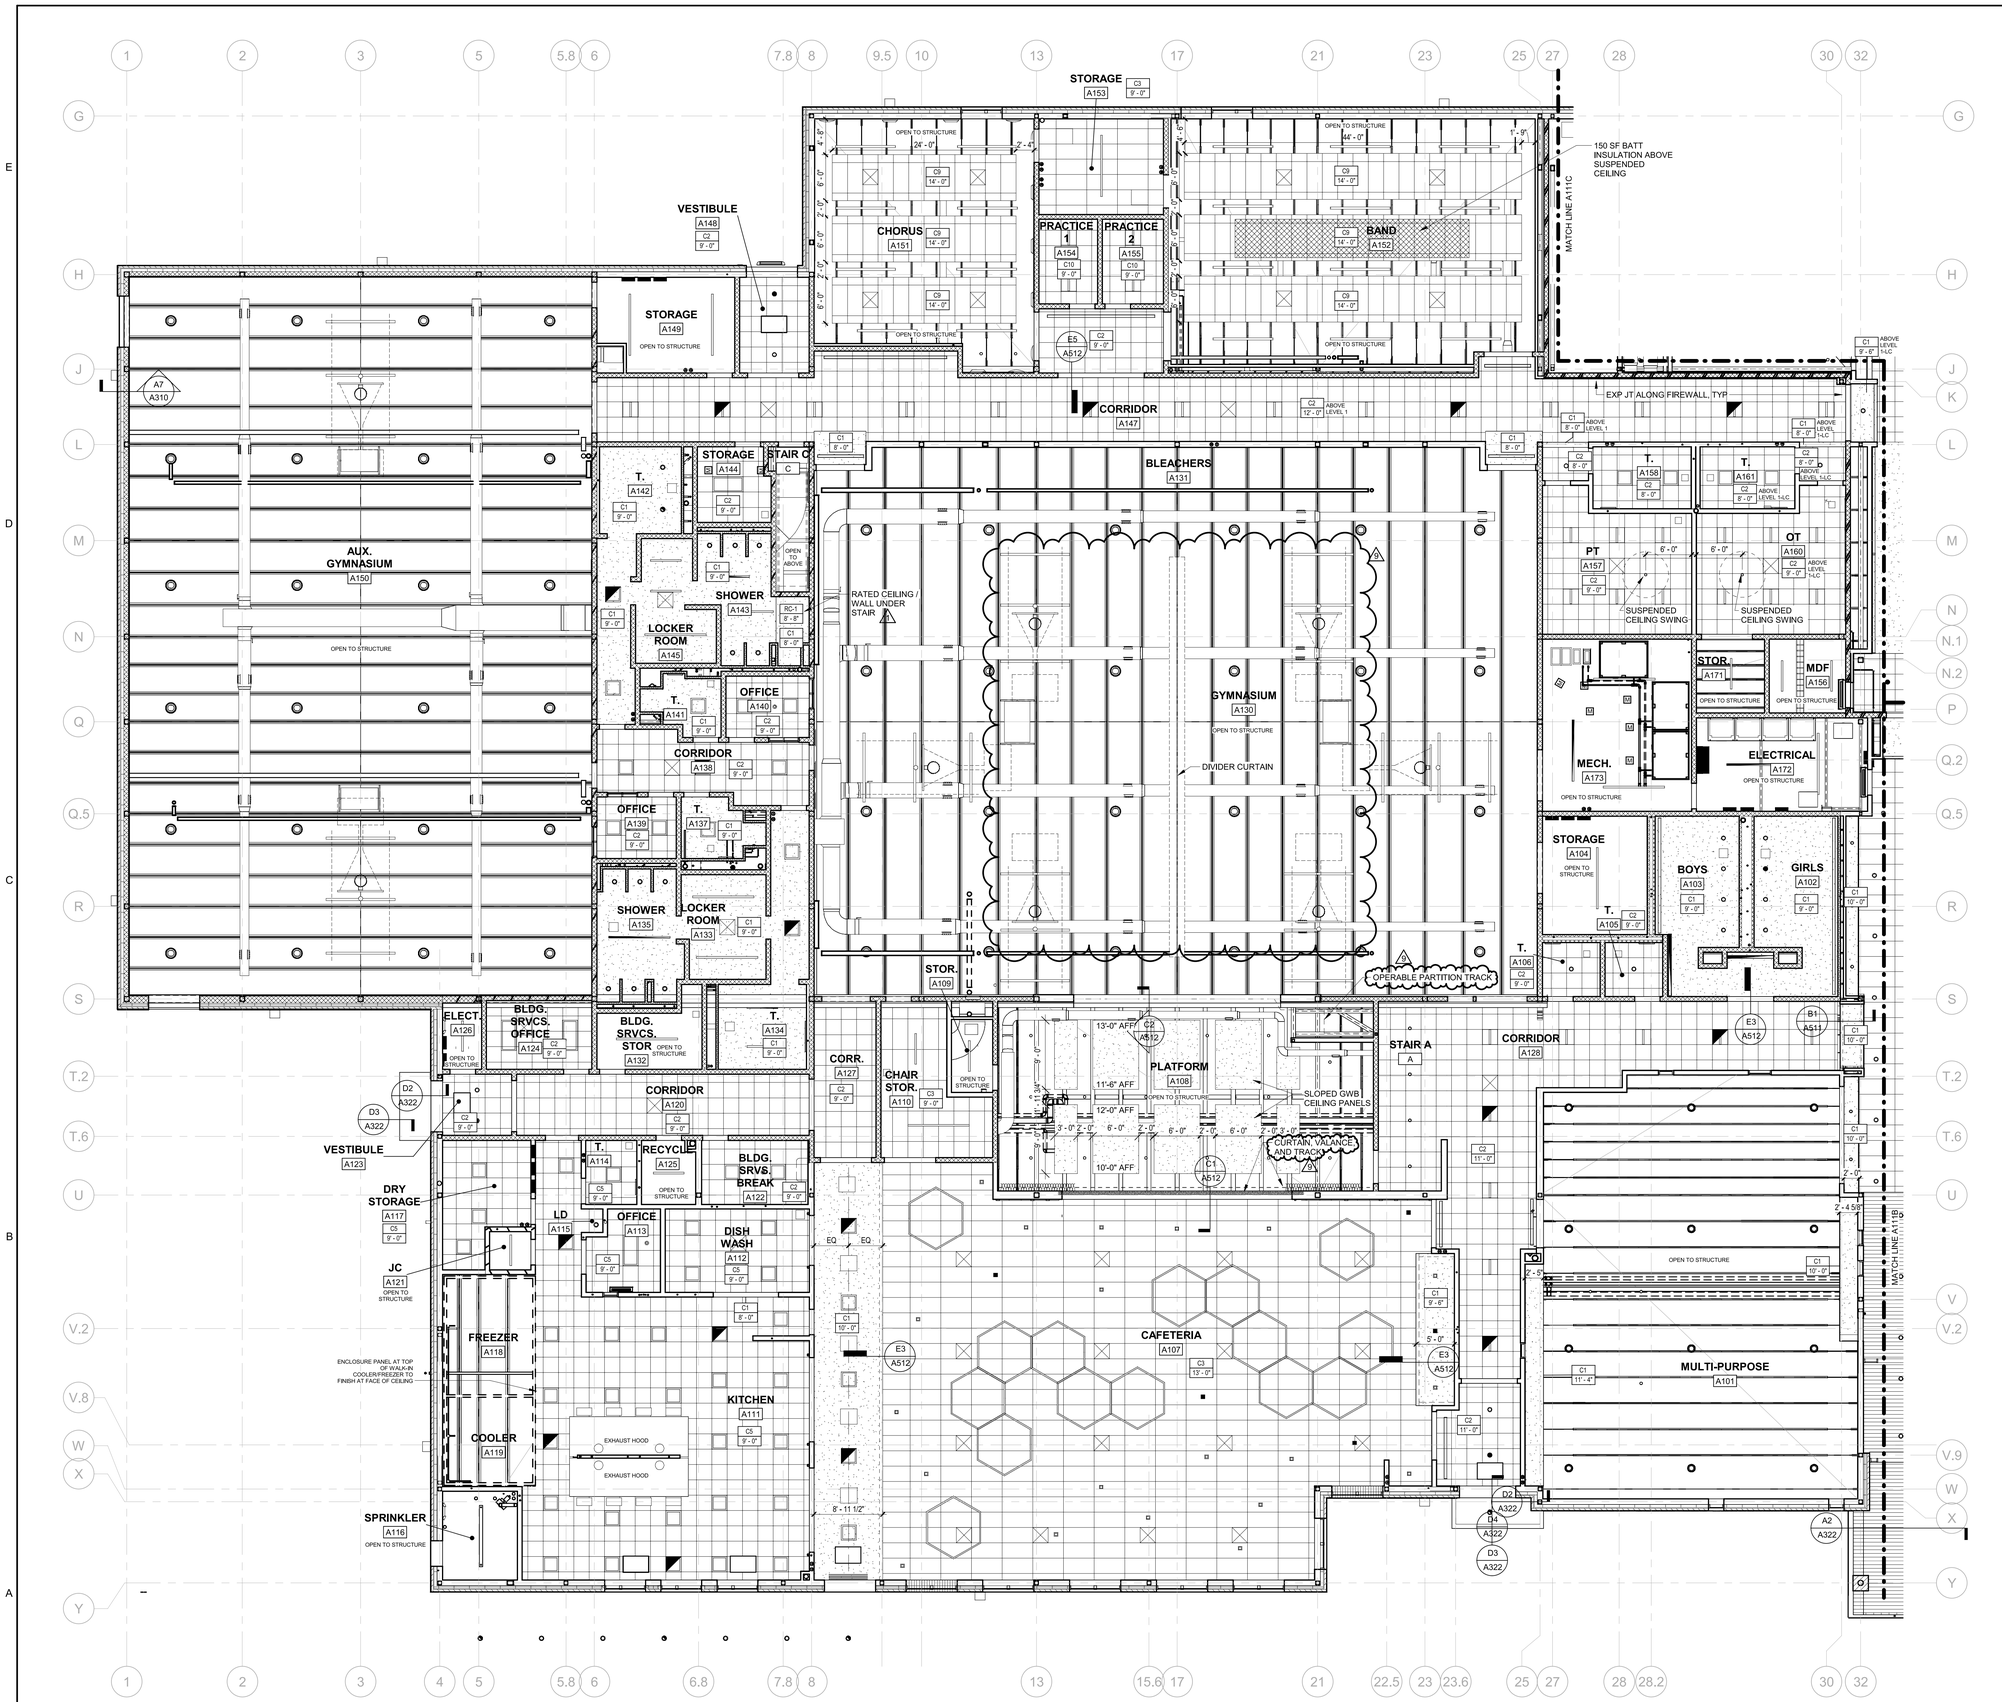

A1 LEVEL 1 - PART A RCP
1/8" = 1'-0"

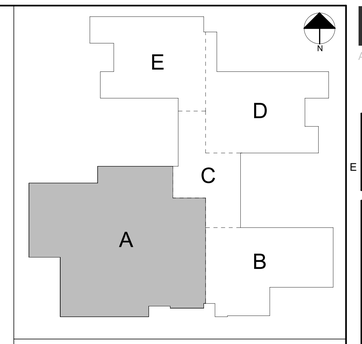

KEY PLAN

CEILING TYPES	
C1	GWB ON METAL STUD
C2	2x2 ACOUSTIC CEILING TILE
C3	2x4 ACOUSTIC CEILING TILE
C4	2x6 ACOUSTIC CEILING TILE
C5	2x2 VINYL FACE CEILING
C6	WOOD CEILING
C7	LINEAR METAL CEILING W/PERFORATIONS
C8	LINEAR METAL CEILING
C9	2x4 ACOUSTIC CEILING TILE WITH PERIMETER TRIM
C10	2x2 ACOUSTIC CEILING
C11	2x4 ACOUSTIC CEILING

GRAPHIC LEGEND

- RECESSED DOWNLIGHT
- PENDANT
- 2x2 RECESSED LIGHT FIXTURE
- 2x4 RECESSED LIGHT FIXTURE
- 1x4 UTILITY LIGHT
- 1x8 UTILITY LIGHT
- WALL WASH LIGHT
- RECESSED CIRCLE LIGHT
- LINEAR PENDANT LIGHT
- CLASSROOM LIGHT
- GYM LIGHT
- CYLINDRICAL RECESSED CORRIDOR LIGHT
- WALL-MOUNTED LIGHT
- EXTERIOR WALL LIGHT
- EXTERIOR LIGHT
- 1i / 12' 11" — CEILING TYPE / CEILING HEIGHT
- MECHANICAL SUPPLY OR RETURN
- ACCESS PANEL

CEILING NOTES

1. CEILING PLANS DO NOT SHOW EVERY FIXTURE OR COMPONENT. REFER TO ELECTRICAL, PLUMBING, MECHANICAL AND STRUCTURAL DRAWINGS FOR EXTENT OF ALL CEILING PENETRATIONS AND INSTALLATIONS AND COORDINATE PRIOR TO INSTALLATION.

2. CENTER GRID LAYOUT IN ALL ROOMS UNLESS NOTED OTHERWISE.

3. ALL COMPONENTS MOUNTED IN OR BELOW A SUSPENDED ACOUSTIC CEILING SHALL BE CENTERED IN THE CEILING TILE OR IN THE 2X2 PORTION OF TEGULAR CEILING TILES, UNLESS NOTED OTHERWISE. THIS SHALL INCLUDE, BUT NOT BE LIMITED TO, LIGHT FIXTURES, DIFFUSERS, SPEAKERS, SMOKE DETECTORS, AND SPRINKLER HEADS.

4. PRIOR TO THE INSTALLATION OF CEILINGS, ALLOW FOR AN ABOVE-CEILING INSPECTION OF COMPONENTS THAT WILL NOT BE VISIBLE WHEN THE CEILINGS HAVE BEEN INSTALLED, INCLUDING INSPECTION OF FIRE, SMOKE, AND ACOUSTICAL SEPARATIONS.

5. AIRLOCKS, VESTIBULE, AND MULTIPLE OCCUPANT BATHROOMS TO RECEIVE HOLD DOWN CLIPS FOR CEILING TILES

PDT ARCHITECTS
49 DARTMOUTH STREET
PORTLAND, MAINE 04101
207-775-1059
www.pdtarchs.com

COPYRIGHT 2018
PDT Architects
Reuse or reproduction of the contents of this document is not permitted without written permission of PDT Architects.

RSU 39 School Campus

Caribou - Maine - 04736

No	Date	Description
9	9/28/2018	POST BID ADDENDUM 9
1	3/5/2018	ADDENDUM 1

Revision Schedule

JOB NO. 15018

DRWN. CHK
CL

SCALE:

ISSUE
CONFORMED 06/14/2018

TITLE
LEVEL 1 - RCP PART A

SHEET
A111a

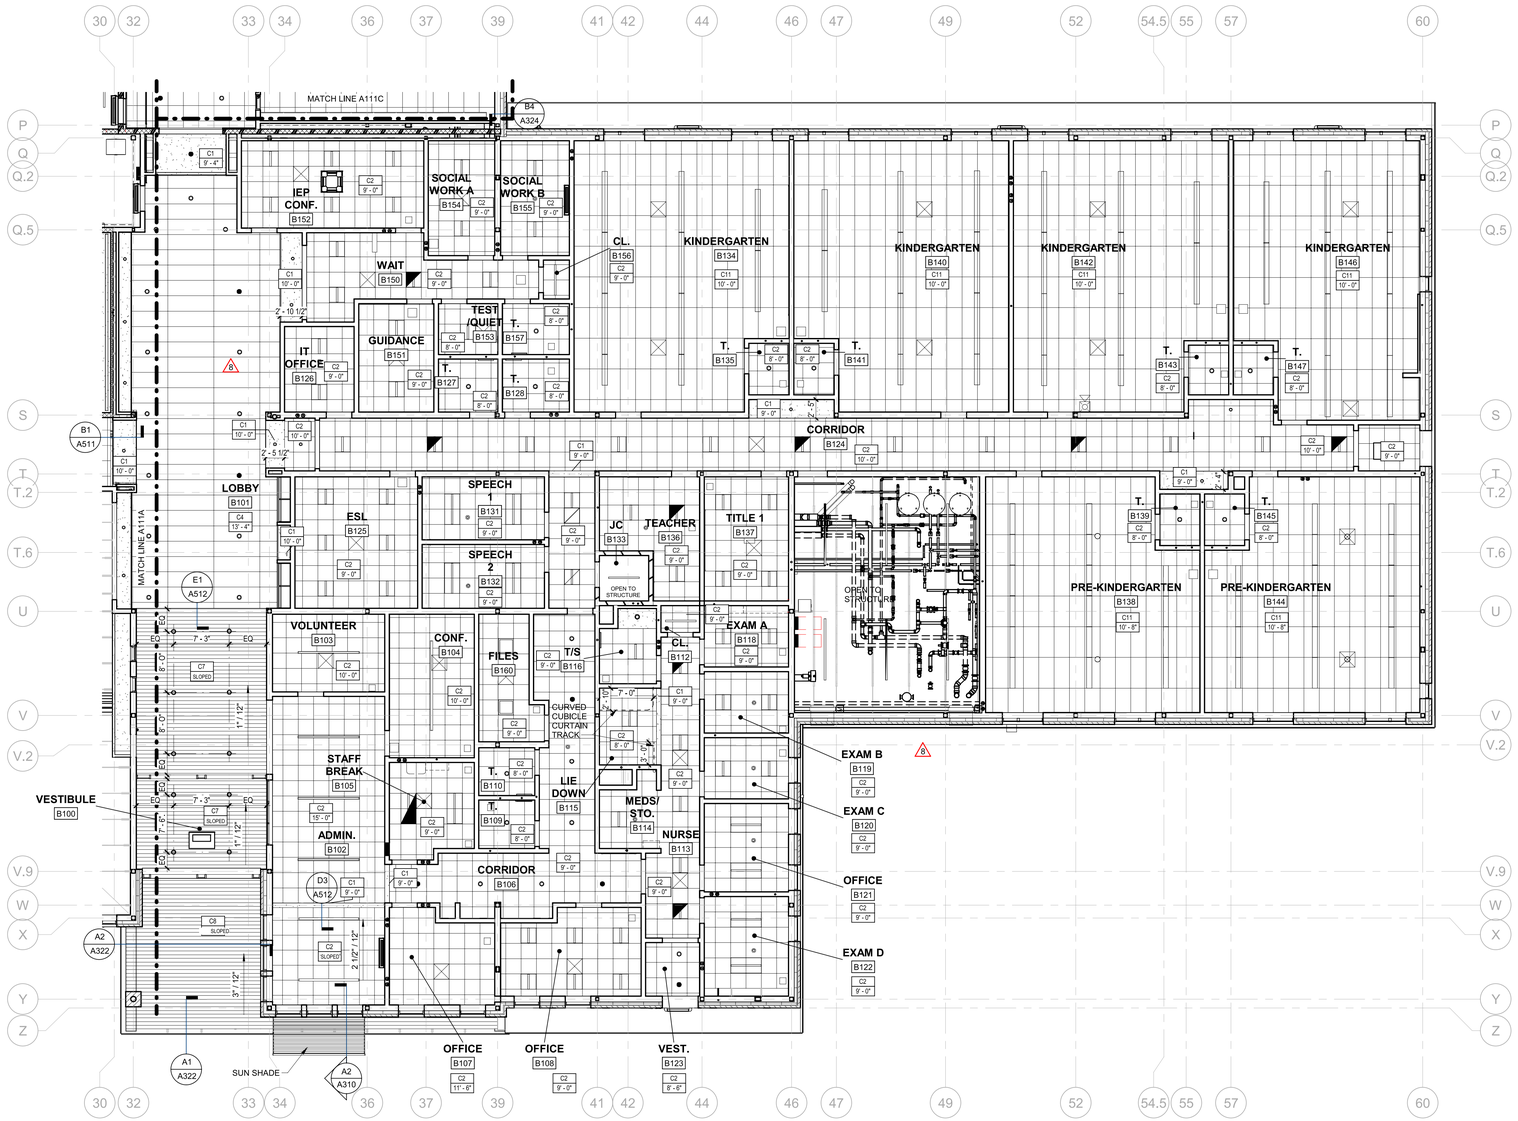

A2 LEVEL 1 - PART B RCP
1/8" = 1'-0"

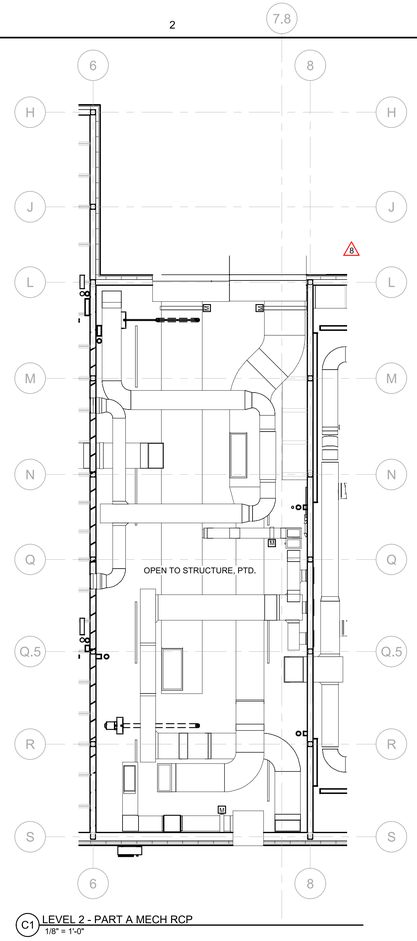

C1 LEVEL 2 - PART A MECH RCP
1/8" = 1'-0"

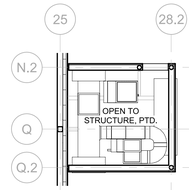

B1 LEVEL 2 - PART A MECH PENTHOUSE RCP
1/8" = 1'-0"

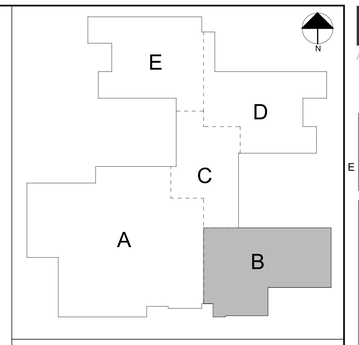

KEY PLAN

CEILING TYPES

C1	GWB ON METAL STUD
C2	2x2 ACOUSTIC CEILING TILE
C3	2x4 ACOUSTIC CEILING TILE
C4	2x6 ACOUSTIC CEILING TILE
C5	2x2 VINYL FACE CEILING
C6	WOOD CEILING
C7	LINEAR METAL CEILING W/PERFORATIONS
C8	LINEAR METAL CEILING
C9	2x4 ACOUSTIC CEILING TILE WITH PERIMETER TRIM
C10	2x2 ACOUSTIC CEILING
C11	2x4 ACOUSTIC CEILING

GRAPHIC LEGEND

- RECESSED DOWNLIGHT
- PENDANT
- 2x2 RECESSED LIGHT FIXTURE
- 2x4 RECESSED LIGHT FIXTURE
- 1x4 UTILITY LIGHT
- 1x8 UTILITY LIGHT
- WALL WASH LIGHT
- RECESSED CIRCLE LIGHT
- LINEAR PENDANT LIGHT
- CLASSROOM LIGHT
- GYM LIGHT
- CYLINDRICAL RECESSED CORRIDOR LIGHT
- WALL-MOUNTED LIGHT
- EXTERIOR WALL LIGHT
- EXTERIOR LIGHT
- 1i / 12' 11" — CEILING TYPE / CEILING HEIGHT
- MECHANICAL SUPPLY OR RETURN
- ACCESS PANEL

CEILING NOTES

1. CEILING PLANS DO NOT SHOW EVERY FIXTURE OR COMPONENT. REFER TO ELECTRICAL, PLUMBING, MECHANICAL AND STRUCTURAL DRAWINGS FOR EXTENT OF ALL CEILING PENETRATIONS AND INSTALLATIONS AND COORDINATE PRIOR TO INSTALLATION.

2. CENTER GRID LAYOUT IN ALL ROOMS UNLESS NOTED OTHERWISE.

3. ALL COMPONENTS MOUNTED IN OR BELOW A SUSPENDED ACOUSTIC CEILING SHALL BE CENTERED IN THE CEILING TILE OR IN THE 2X2 PORTION OF TEGULAR CEILING TILES, UNLESS NOTED OTHERWISE. THIS SHALL INCLUDE, BUT NOT BE LIMITED TO, LIGHT FIXTURES, DIFFUSERS, SPEAKERS, SMOKE DETECTORS, AND SPRINKLER HEADS.

4. PRIOR TO THE INSTALLATION OF CEILINGS, ALLOW FOR AN ABOVE-CEILING INSPECTION OF COMPONENTS THAT WILL NOT BE VISIBLE WHEN THE CEILINGS HAVE BEEN INSTALLED, INCLUDING INSPECTION OF FIRE, SMOKE, AND ACOUSTICAL SEPARATIONS.

5. AIRLOCKS, VESTIBULE, AND MULTIPLE OCCUPANT BATHROOMS TO RECEIVE HOLD DOWN CLIPS FOR CEILING TILES

PDT ARCHITECTS
49 DARTMOUTH STREET
PORTLAND, MAINE 04101
207-775-1059
www.pdtarchs.com

COPYRIGHT 2018
PDT Architects
Reuse or reproduction of the contents of this document is not permitted without written permission of PDT Architects.

RSU 39 School Campus

Caribou - Maine - 04736

No	Date	Description
8	5/31/2018	POST BID ADDENDUM 8

Revision Schedule

JOB NO. 15018

DRWN. CHK CL

SCALE:

ISSUE
CONFORMED 06/14/2018

TITLE
BASEMENT & LEVEL 1 - RCP PART B

SHEET
A111b

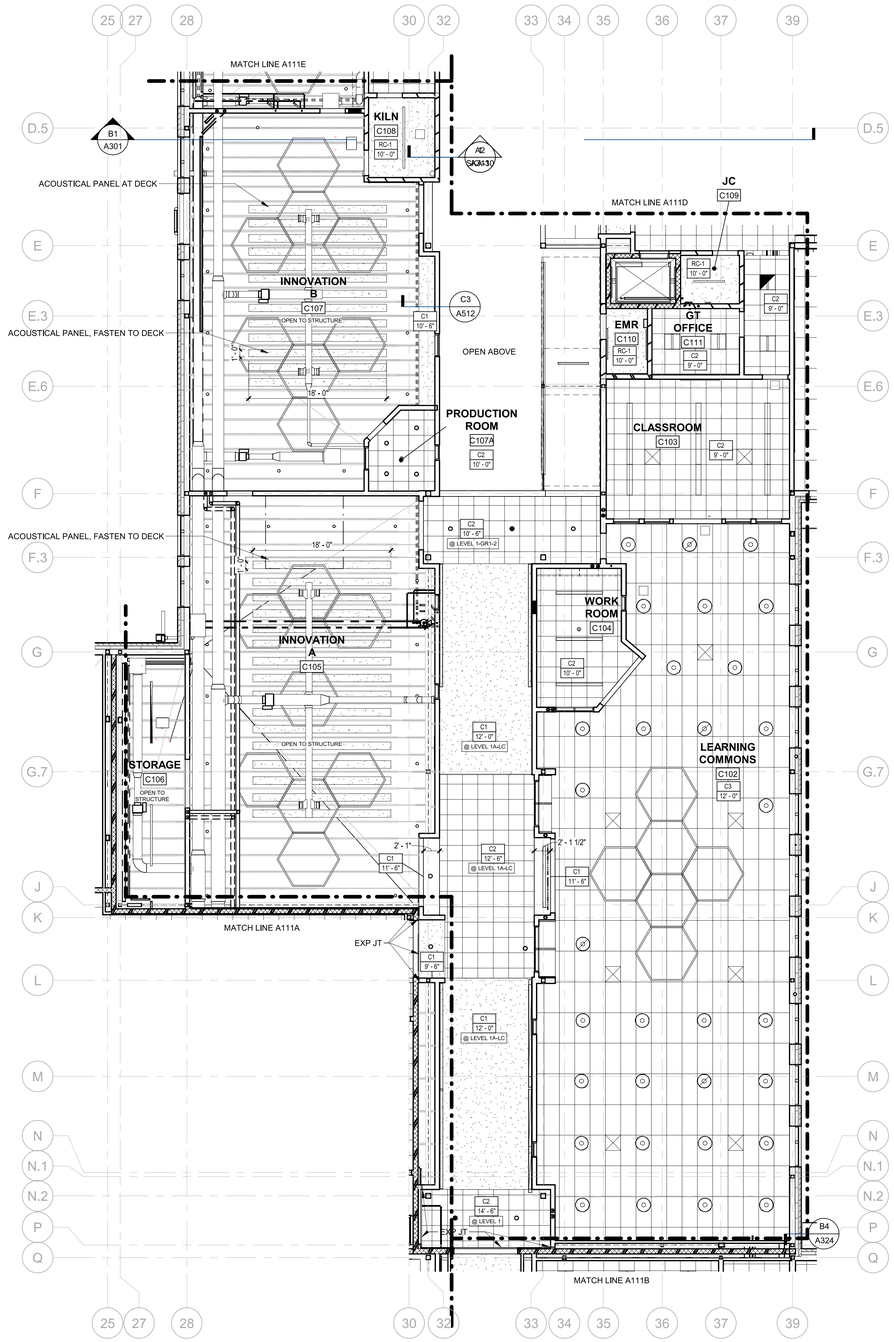

A1 LEVEL 1 - PART C RCP
1/8" = 1'-0"

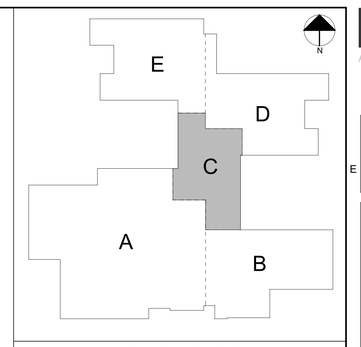

KEY PLAN

CEILING TYPES	
C1	GWB ON METAL STUD
C2	2x2 ACOUSTIC CEILING TILE
C3	2x4 ACOUSTIC CEILING TILE
C4	2x6 ACOUSTIC CEILING TILE
C5	2x2 VINYL FACE CEILING
C6	WOOD CEILING
C7	LINEAR METAL CEILING W/PERFORATIONS
C8	LINEAR METAL CEILING
C9	2x4 ACOUSTIC CEILING TILE WITH PERIMETER TRIM
C10	2x2 ACOUSTIC CEILING
C11	2x4 ACOUSTIC CEILING

GRAPHIC LEGEND

- RECESSED DOWNLIGHT
- PENDANT
- 2x2 RECESSED LIGHT FIXTURE
- 2x4 RECESSED LIGHT FIXTURE
- 1x4 UTILITY LIGHT
- 1x8 UTILITY LIGHT
- WALL WASH LIGHT
- RECESSED CIRCLE LIGHT
- LINEAR PENDANT LIGHT
- CLASSROOM LIGHT
- GYM LIGHT
- CYLINDRICAL RECESSED CORRIDOR LIGHT
- WALL-MOUNTED LIGHT
- EXTERIOR WALL LIGHT
- EXTERIOR LIGHT
- 1i / 12' 11" — CEILING TYPE / CEILING HEIGHT
- MECHANICAL SUPPLY OR RETURN
- ACCESS PANEL

CEILING NOTES

1. CEILING PLANS DO NOT SHOW EVERY FIXTURE OR COMPONENT. REFER TO ELECTRICAL, PLUMBING, MECHANICAL AND STRUCTURAL DRAWINGS FOR EXTENT OF ALL CEILING PENETRATIONS AND INSTALLATIONS AND COORDINATE PRIOR TO INSTALLATION.

2. CENTER GRID LAYOUT IN ALL ROOMS UNLESS NOTED OTHERWISE.

3. ALL COMPONENTS MOUNTED IN OR BELOW A SUSPENDED ACOUSTIC CEILING SHALL BE CENTERED IN THE CEILING TILE OR IN THE 2X2 PORTION OF TEGULAR CEILING TILES, UNLESS NOTED OTHERWISE. THIS SHALL INCLUDE, BUT NOT BE LIMITED TO, LIGHT FIXTURES, DIFFUSERS, SPEAKERS, SMOKE DETECTORS, AND SPRINKLER HEADS.

4. PRIOR TO THE INSTALLATION OF CEILINGS, ALLOW FOR AN ABOVE-CEILING INSPECTION OF COMPONENTS THAT WILL NOT BE VISIBLE WHEN THE CEILINGS HAVE BEEN INSTALLED, INCLUDING INSPECTION OF FIRE, SMOKE, AND ACOUSTICAL SEPARATIONS.

5. AIRLOCKS, VESTIBULE, AND MULTIPLE OCCUPANT BATHROOMS TO RECEIVE HOLD DOWN CLIPS FOR CEILING TILES

PDT ARCHITECTS
49 DARTMOUTH STREET
PORTLAND, MAINE 04101
207-775-1059
www.pdtarchs.com

COPYRIGHT 2018
PDT Architects
Reuse or reproduction of the contents of this document is not permitted without written permission of PDT Architects.

RSU 39 School Campus
Caribou - Maine - 04736

No	Date	Description
8	5/31/2018	POST BID ADDENDUM 8

Revision Schedule

JOB NO. 15018

DRWN. CHK
CL

SCALE:

ISSUE
CONFORMED 06/14/2018

TITLE
LEVEL 1 - RCP PART C

SHEET
A111c

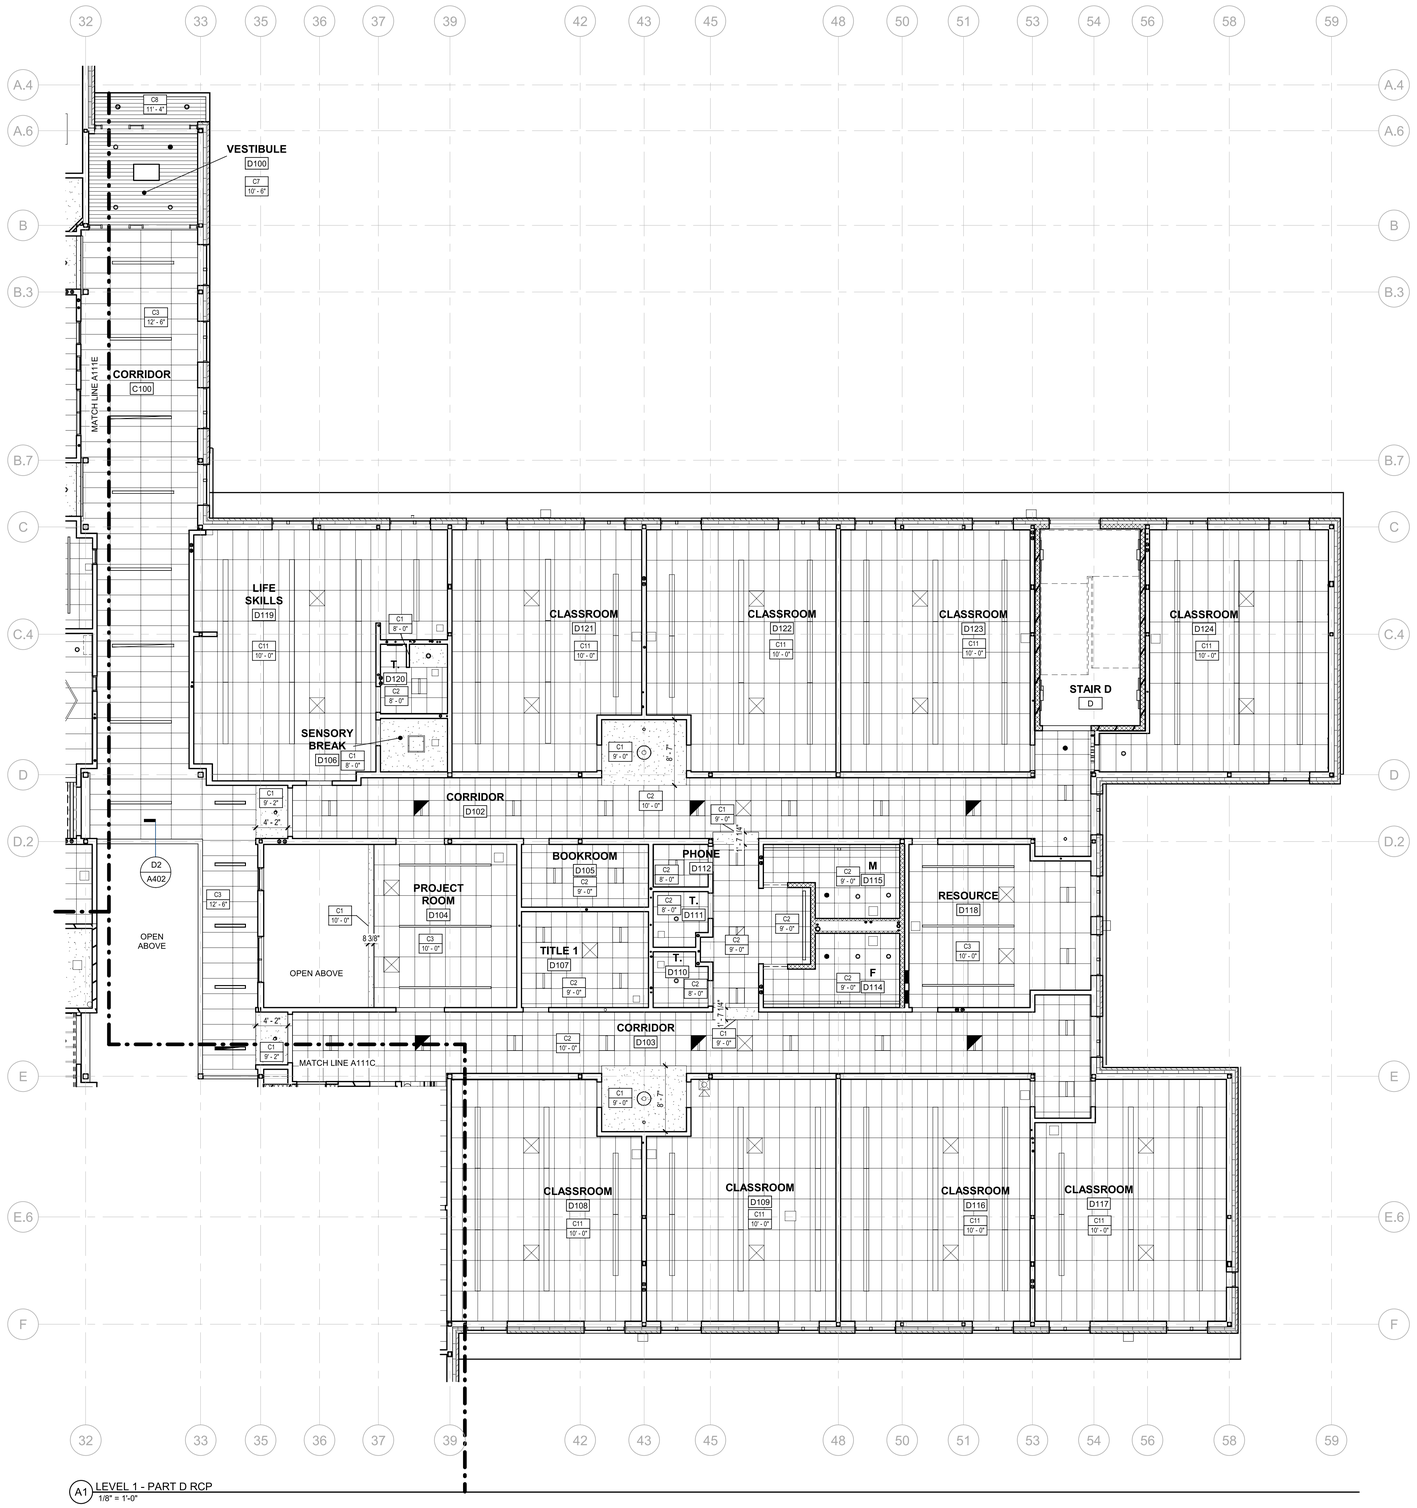

A1 LEVEL 1 - PART D RCP
1/8" = 1'-0"

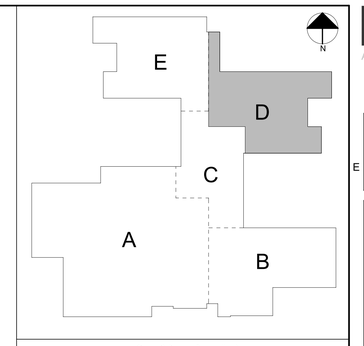

KEY PLAN

CEILING TYPES

C1	GWB ON METAL STUD
C2	2x2 ACOUSTIC CEILING TILE
C3	2x4 ACOUSTIC CEILING TILE
C4	2x6 ACOUSTIC CEILING TILE
C5	2x2 VINYL FACE CEILING
C6	WOOD CEILING
C7	LINEAR METAL CEILING W/PERFORATIONS
C8	LINEAR METAL CEILING
C9	2x4 ACOUSTIC CEILING TILE WITH PERIMETER TRIM
C10	2x2 ACOUSTIC CEILING
C11	2x4 ACOUSTIC CEILING

GRAPHIC LEGEND

- RECESSED DOWNLIGHT
- PENDANT
- 2x2 RECESSED LIGHT FIXTURE
- 2x4 RECESSED LIGHT FIXTURE
- 1x4 UTILITY LIGHT
- 1x8 UTILITY LIGHT
- WALL WASH LIGHT
- RECESSED CIRCLE LIGHT
- LINEAR PENDANT LIGHT
- CLASSROOM LIGHT
- GYM LIGHT
- CYLINDRICAL RECESSED CORRIDOR LIGHT
- WALL-MOUNTED LIGHT
- EXTERIOR WALL LIGHT
- EXTERIOR LIGHT
- 1i / 12' 11" — CEILING TYPE / CEILING HEIGHT
- MECHANICAL SUPPLY OR RETURN
- ACCESS PANEL

CEILING NOTES

1. CEILING PLANS DO NOT SHOW EVERY FIXTURE OR COMPONENT. REFER TO ELECTRICAL, PLUMBING, MECHANICAL AND STRUCTURAL DRAWINGS FOR EXTENT OF ALL CEILING PENETRATIONS AND INSTALLATIONS AND COORDINATE PRIOR TO INSTALLATION.

2. CENTER GRID LAYOUT IN ALL ROOMS UNLESS NOTED OTHERWISE.

3. ALL COMPONENTS MOUNTED IN OR BELOW A SUSPENDED ACOUSTIC CEILING SHALL BE CENTERED IN THE CEILING TILE OR IN THE 2X2 PORTION OF TEGULAR CEILING TILES, UNLESS NOTED OTHERWISE. THIS SHALL INCLUDE, BUT NOT BE LIMITED TO, LIGHT FIXTURES, DIFFUSERS, SPEAKERS, SMOKE DETECTORS, AND SPRINKLER HEADS.

4. PRIOR TO THE INSTALLATION OF CEILINGS, ALLOW FOR AN ABOVE-CEILING INSPECTION OF COMPONENTS THAT WILL NOT BE VISIBLE WHEN THE CEILINGS HAVE BEEN INSTALLED, INCLUDING INSPECTION OF FIRE, SMOKE, AND ACOUSTICAL SEPARATIONS.

5. AIRLOCKS, VESTIBULE, AND MULTIPLE OCCUPANT BATHROOMS TO RECEIVE HOLD DOWN CLIPS FOR CEILING TILES

PDT ARCHITECTS
49 DARTMOUTH STREET
PORTLAND, MAINE 04101
207-775-1059
www.pdtarchs.com

COPYRIGHT 2018
PDT Architects
Reuse or reproduction of the contents of this document is not permitted without written permission of PDT Architects.

RSU 39 School Campus

Caribou - Maine - 04736

No	Date	Description
		Revision Schedule

JOB NO. 15018

DRWN. CHK
CL

SCALE:

ISSUE
CONFORMED 06/14/2018

TITLE
LEVEL 1 - RCP PART D

SHEET
A111d

A1 LEVEL 1 - PART E RCP
1/8" = 1'-0"

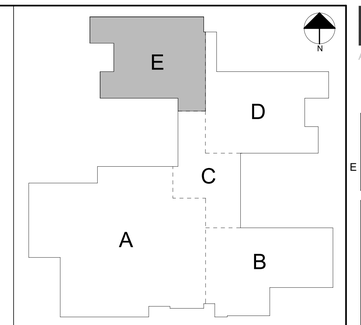

KEY PLAN

CEILING TYPES

C1	GWB ON METAL STUD
C2	2x2 ACOUSTIC CEILING TILE
C3	2x4 ACOUSTIC CEILING TILE
C4	2x6 ACOUSTIC CEILING TILE
C5	2x2 VINYL FACE CEILING
C6	WOOD CEILING
C7	LINEAR METAL CEILING W/PERFORATIONS
C8	LINEAR METAL CEILING
C9	2x4 ACOUSTIC CEILING TILE WITH PERIMETER TRIM
C10	2x2 ACOUSTIC CEILING
C11	2x4 ACOUSTIC CEILING

GRAPHIC LEGEND

- RECESSED DOWNLIGHT
- PENDANT
- 2x2 RECESSED LIGHT FIXTURE
- 2x4 RECESSED LIGHT FIXTURE
- 1x4 UTILITY LIGHT
- 1x8 UTILITY LIGHT
- WALL WASH LIGHT
- RECESSED CIRCLE LIGHT
- LINEAR PENDANT LIGHT
- CLASSROOM LIGHT
- GYM LIGHT
- CYLINDRICAL RECESSED CORRIDOR LIGHT
- WALL-MOUNTED LIGHT
- EXTERIOR WALL LIGHT
- EXTERIOR LIGHT
- 1i / 12' 11" — CEILING TYPE / CEILING HEIGHT
- MECHANICAL SUPPLY OR RETURN
- ACCESS PANEL

CEILING NOTES

1. CEILING PLANS DO NOT SHOW EVERY FIXTURE OR COMPONENT. REFER TO ELECTRICAL, PLUMBING, MECHANICAL AND STRUCTURAL DRAWINGS FOR EXTENT OF ALL CEILING PENETRATIONS AND INSTALLATIONS AND COORDINATE PRIOR TO INSTALLATION.

2. CENTER GRID LAYOUT IN ALL ROOMS UNLESS NOTED OTHERWISE.

3. ALL COMPONENTS MOUNTED IN OR BELOW A SUSPENDED ACOUSTIC CEILING SHALL BE CENTERED IN THE CEILING TILE OR IN THE 2X2 PORTION OF TEGULAR CEILING TILES, UNLESS NOTED OTHERWISE. THIS SHALL INCLUDE, BUT NOT BE LIMITED TO, LIGHT FIXTURES, DIFFUSERS, SPEAKERS, SMOKE DETECTORS, AND SPRINKLER HEADS.

4. PRIOR TO THE INSTALLATION OF CEILINGS, ALLOW FOR AN ABOVE-CEILING INSPECTION OF COMPONENTS THAT WILL NOT BE VISIBLE WHEN THE CEILINGS HAVE BEEN INSTALLED, INCLUDING INSPECTION OF FIRE, SMOKE, AND ACOUSTICAL SEPARATIONS.

5. AIRLOCKS, VESTIBULE, AND MULTIPLE OCCUPANT BATHROOMS TO RECEIVE HOLD DOWN CLIPS FOR CEILING TILES

PDT ARCHITECTS
49 DARTMOUTH STREET
PORTLAND, MAINE 04101
207-775-1059
www.pdtarchs.com

COPYRIGHT 2018
PDT Architects
Reuse or reproduction of the contents of this document is not permitted without written permission of PDT Architects.

RSU 39 School Campus
Caribou - Maine - 04736

No	Date	Description
Revision Schedule		

JOB NO. 15018

DRWN. CHK
CL

SCALE:

ISSUE
CONFORMED 06/14/2018

TITLE
LEVEL 1 - RCP PART E

SHEET
A111e

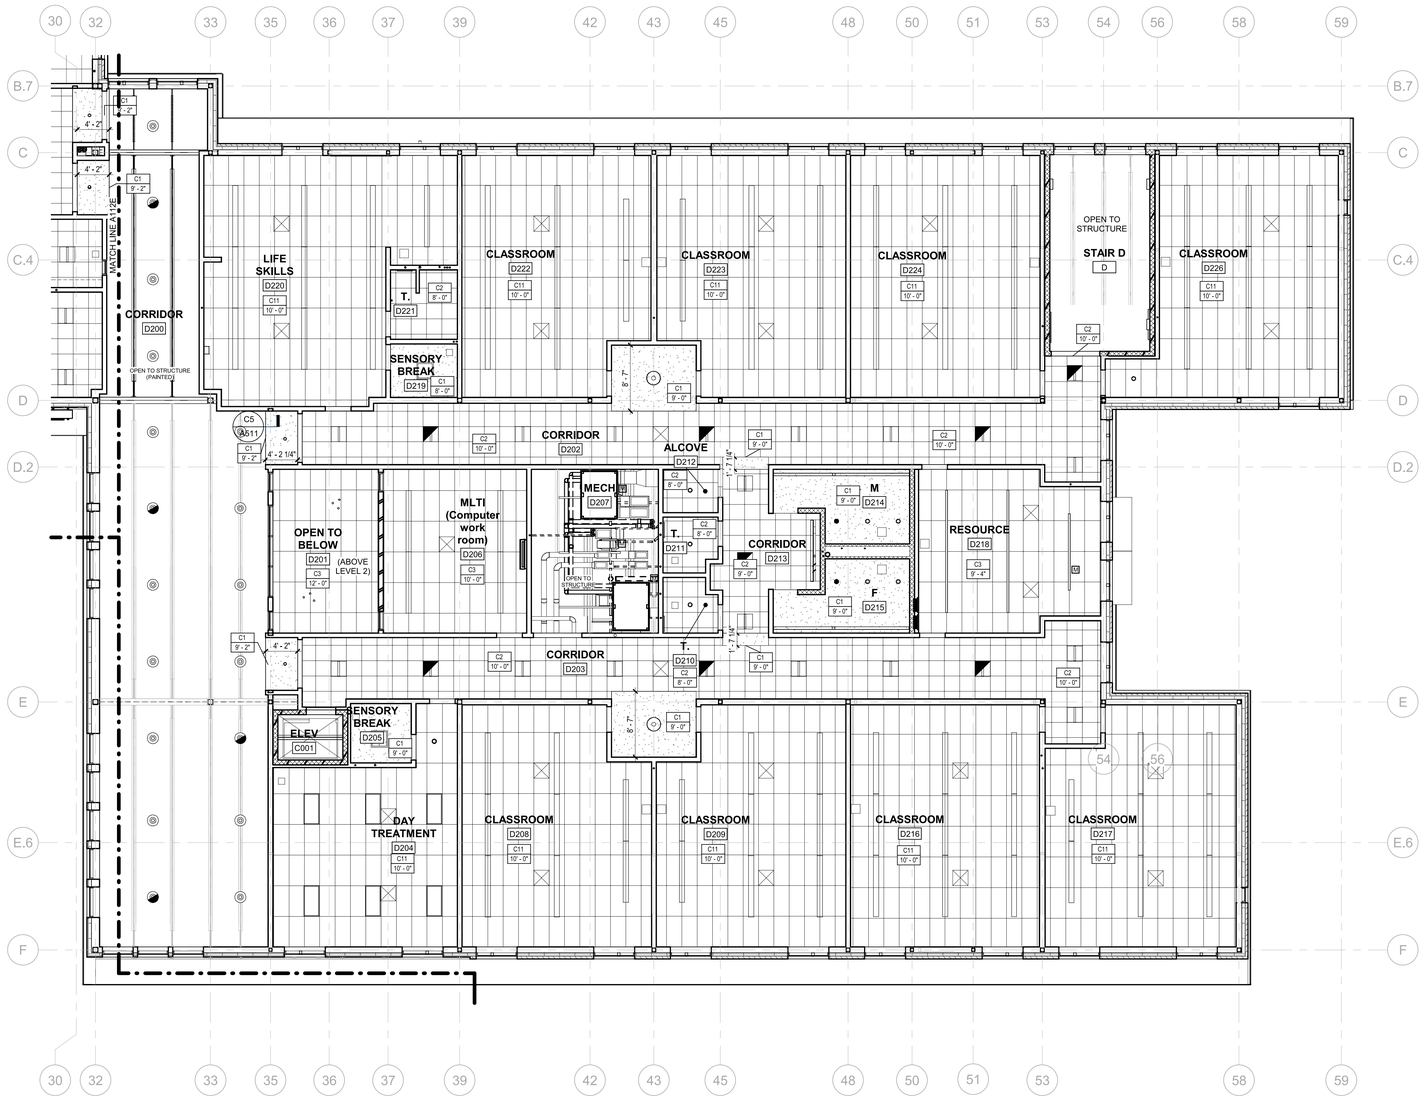

A1 LEVEL 2 - PART D RCP
1/8" = 1'-0"

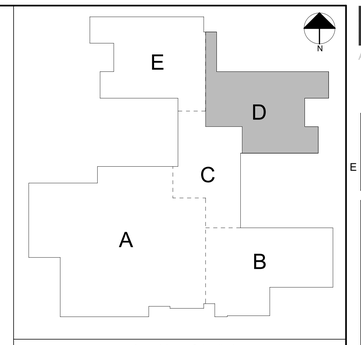

KEY PLAN

CEILING TYPES

C1	GWB ON METAL STUD
C2	2x2 ACOUSTIC CEILING TILE
C3	2x4 ACOUSTIC CEILING TILE
C4	2x6 ACOUSTIC CEILING TILE
C5	2x2 VINYL FACE CEILING
C6	WOOD CEILING
C7	LINEAR METAL CEILING W/PERFORATIONS
C8	LINEAR METAL CEILING
C9	2x4 ACOUSTIC CEILING TILE WITH PERIMETER TRIM
C10	2x2 ACOUSTIC CEILING
C11	2x4 ACOUSTIC CEILING

GRAPHIC LEGEND

- RECESSED DOWNLIGHT
- PENDANT
- 2x2 RECESSED LIGHT FIXTURE
- 2x4 RECESSED LIGHT FIXTURE
- 1x4 UTILITY LIGHT
- 1x8 UTILITY LIGHT
- WALL WASH LIGHT
- RECESSED CIRCLE LIGHT
- LINEAR PENDANT LIGHT
- CLASSROOM LIGHT
- GYM LIGHT
- CYLINDRICAL RECESSED CORRIDOR LIGHT
- WALL-MOUNTED LIGHT
- EXTERIOR WALL LIGHT
- EXTERIOR LIGHT
- 1i — CEILING TYPE; 12' 11" — CEILING HEIGHT
- MECHANICAL SUPPLY OR RETURN
- ACCESS PANEL

CEILING NOTES

1. CEILING PLANS DO NOT SHOW EVERY FIXTURE OR COMPONENT. REFER TO ELECTRICAL, PLUMBING, MECHANICAL AND STRUCTURAL DRAWINGS FOR EXTENT OF ALL CEILING PENETRATIONS AND INSTALLATIONS AND COORDINATE PRIOR TO INSTALLATION.

2. CENTER GRID LAYOUT IN ALL ROOMS UNLESS NOTED OTHERWISE.

3. ALL COMPONENTS MOUNTED IN OR BELOW A SUSPENDED ACOUSTIC CEILING SHALL BE CENTERED IN THE CEILING TILE OR IN THE 2X2 PORTION OF TEGULAR CEILING TILES, UNLESS NOTED OTHERWISE. THIS SHALL INCLUDE, BUT NOT BE LIMITED TO, LIGHT FIXTURES, DIFFUSERS, SPEAKERS, SMOKE DETECTORS, AND SPRINKLER HEADS.

4. PRIOR TO THE INSTALLATION OF CEILINGS, ALLOW FOR AN ABOVE-CEILING INSPECTION OF COMPONENTS THAT WILL NOT BE VISIBLE WHEN THE CEILINGS HAVE BEEN INSTALLED, INCLUDING INSPECTION OF FIRE, SMOKE, AND ACOUSTICAL SEPARATIONS.

5. AIRLOCKS, VESTIBULE, AND MULTIPLE OCCUPANT BATHROOMS TO RECEIVE HOLD DOWN CLIPS FOR CEILING TILES

PDT ARCHITECTS
49 DARTMOUTH STREET
PORTLAND, MAINE 04101
207-775-1059
www.pdtarchs.com

COPYRIGHT 2018
PDT Architects
Reuse or reproduction of the contents of this document is not permitted without written permission of PDT Architects.

RSU 39 School Campus

Caribou - Maine - 04736

No	Date	Description
8	5/31/2018	POST BID ADDENDUM 8

Revision Schedule

JOB NO. 15018

DRWN. CHK
CL

SCALE:

ISSUE
CONFORMED 06/14/2018

TITLE
LEVEL 2 - RCP PART D

SHEET
A112d

A1 LEVEL 2 - PART E RCP
1/8" = 1'-0"

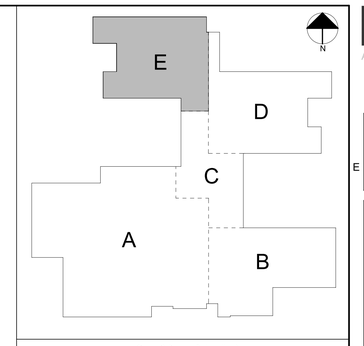

KEY PLAN

CEILING TYPES

C1	GWB ON METAL STUD
C2	2x2 ACOUSTIC CEILING TILE
C3	2x4 ACOUSTIC CEILING TILE
C4	2x6 ACOUSTIC CEILING TILE
C5	2x2 VINYL FACE CEILING
C6	WOOD CEILING
C7	LINEAR METAL CEILING W/PERFORATIONS
C8	LINEAR METAL CEILING
C9	2x4 ACOUSTIC CEILING TILE WITH PERIMETER TRIM
C10	2x2 ACOUSTIC CEILING
C11	2x4 ACOUSTIC CEILING

GRAPHIC LEGEND

- RECESSED DOWNLIGHT
- PENDANT
- 2x2 RECESSED LIGHT FIXTURE
- 2x4 RECESSED LIGHT FIXTURE
- 1x4 UTILITY LIGHT
- 1x8 UTILITY LIGHT
- WALL WASH LIGHT
- RECESSED CIRCLE LIGHT
- LINEAR PENDANT LIGHT
- CLASSROOM LIGHT
- GYM LIGHT
- CYLINDRICAL RECESSED CORRIDOR LIGHT
- WALL-MOUNTED LIGHT
- EXTERIOR WALL LIGHT
- EXTERIOR LIGHT
- 1i — CEILING TYPE; 12' 11" — CEILING HEIGHT
- MECHANICAL SUPPLY OR RETURN
- ACCESS PANEL

CEILING NOTES

1. CEILING PLANS DO NOT SHOW EVERY FIXTURE OR COMPONENT. REFER TO ELECTRICAL, PLUMBING, MECHANICAL AND STRUCTURAL DRAWINGS FOR EXTENT OF ALL CEILING PENETRATIONS AND INSTALLATIONS AND COORDINATE PRIOR TO INSTALLATION.

2. CENTER GRID LAYOUT IN ALL ROOMS UNLESS NOTED OTHERWISE.

3. ALL COMPONENTS MOUNTED IN OR BELOW A SUSPENDED ACOUSTIC CEILING SHALL BE CENTERED IN THE CEILING TILE OR IN THE 2X2 PORTION OF TEGULAR CEILING TILES, UNLESS NOTED OTHERWISE. THIS SHALL INCLUDE, BUT NOT BE LIMITED TO, LIGHT FIXTURES, DIFFUSERS, SPEAKERS, SMOKE DETECTORS, AND SPRINKLER HEADS.

4. PRIOR TO THE INSTALLATION OF CEILINGS, ALLOW FOR AN ABOVE-CEILING INSPECTION OF COMPONENTS THAT WILL NOT BE VISIBLE WHEN THE CEILINGS HAVE BEEN INSTALLED, INCLUDING INSPECTION OF FIRE, SMOKE, AND ACOUSTICAL SEPARATIONS.

5. AIRLOCKS, VESTIBULE, AND MULTIPLE OCCUPANT BATHROOMS TO RECEIVE HOLD DOWN CLIPS FOR CEILING TILES

PDT ARCHITECTS
49 DARTMOUTH STREET
PORTLAND, MAINE 04101
207-775-1059
www.pdtarchs.com

COPYRIGHT 2018
PDT Architects
Reuse or reproduction of the contents of this document is not permitted without written permission of PDT Architects.

RSU 39 School Campus

Caribou - Maine - 04736

No	Date	Description
8	5/31/2018	POST BID ADDENDUM 8

Revision Schedule

JOB NO. 15018

DRWN. CL CHK

SCALE:

ISSUE
CONFORMED
06/14/2018

TITLE
LEVEL 2 - RCP PART E

SHEET
A112e