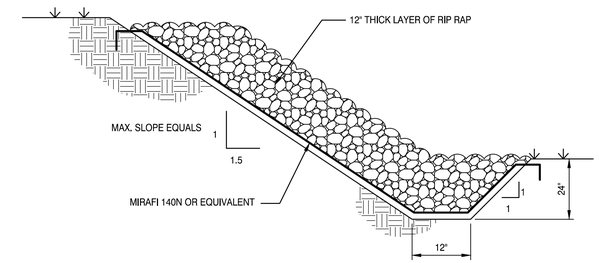

RIP RAP SLOPE (H1)
NOT TO SCALE

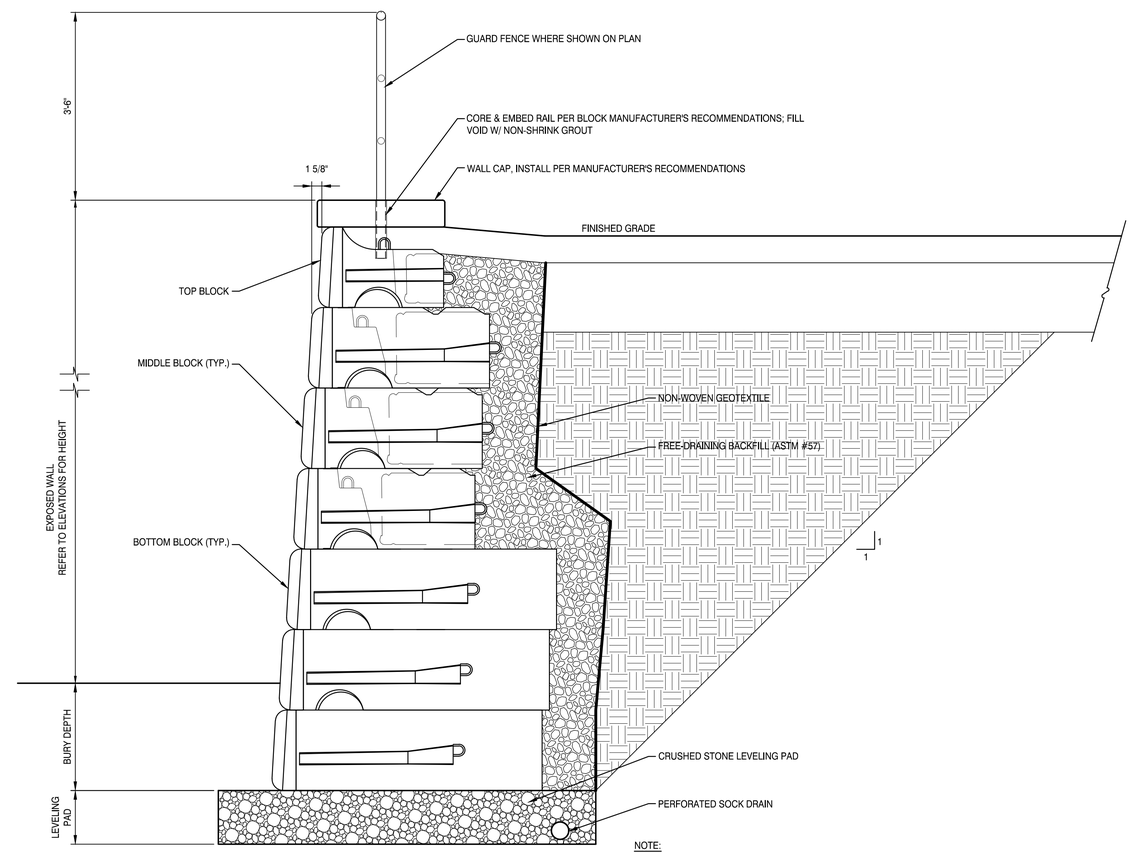

NOTE:

FINAL ENGINEERING DESIGN OF WALL BY OTHERS. SEE PLANS AND SPECIFICATIONS.

LARGE BLOCK RETAINING WALL (A1)
NOT TO SCALE

REV	DESCRIPTION	DATE

ISSUED FOR PERMIT

CURRENT ISSUE STATUS:

TRUE NORTH:

SMRT Architects and Engineers
144 Fore Street/P.O. BOX 618
Portland, Maine 04104
1.877.700.7678
www.smrtinc.com
ARCHITECTURE | ENGINEERING | PLANNING | INTERIORS | ENERGY
SMRT

RANSOM Consulting Engineers and Scientists
Ransom Consulting Engineers and Scientists
400 Commercial Street, Suite 400
Portland, Maine 04101

NORDIC AQUAFARMS
285 NORTHPORT AVENUE

BELFAST, MAINE

GRADING DETAILS

SHEET TITLE:

0 1/2" 1" 2" 3"

SCALE: AS SHOWN

PROJECT MANAGER:	ADB	PROJECT NO:	18076
A/E OF RECORD:			
JOB CAPTAIN:	SP		CG501
DRAWN BY:	WSM		
SMRT FILE:	CG501-18076	SHEET No.	

© COPYRIGHT 2016 SMRT INC.

NOT FOR CONSTRUCTION

24x36