GRID NORTH

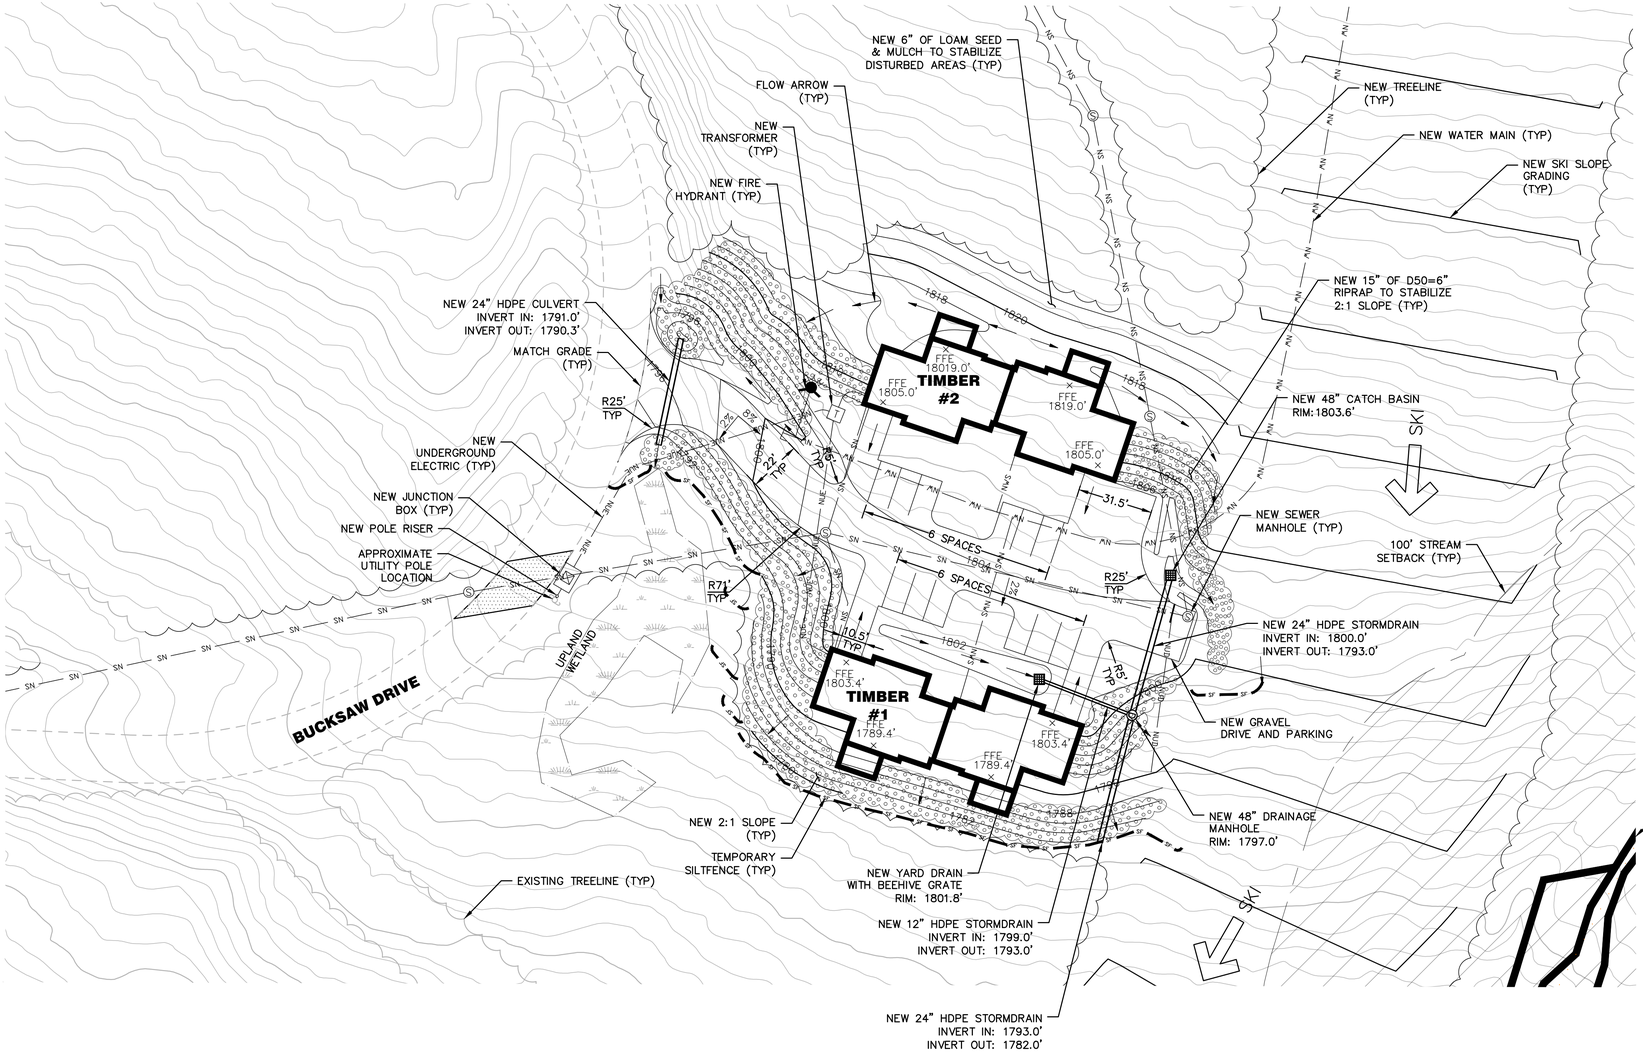

MAIN-LAND DEVELOPMENT CONSULTANTS, INC.

69 MAIN ST. LIVERMORE FALLS, MAINE
367 US ROUTE 1 FALMOUTH, MAINE
PH: (207) 897-6752 FAX: (207) 897-5404
WWW.MAIN-LANDDCI.COM

PROJECT

BOYNE RESORTS WEST MOUNTAIN EXPANSION

NEAR WEST MOUNTAIN ROAD, SUGARLOAF SKI RESORT

OWNER OF RECORD

BOYNE RESORTS

5092 ACCESS ROAD, CARRABASSETT VALLEY, MAINE

MADE FOR

VANASSE HANGEN BRUSTLIN, INC.

40 IDX DRIVE, BUILDING 100, SUITE 200, SOUTH BURLINGTON, VT

DRAWING SCALE:

30 0 15 30

(IN FEET)

1 INCH = 30 FT

SUBMISSION NOTES:

SUBMISSION 1: 2021-04-16 EJH
REVISION FOR CLIENT REVIEW

SUBMISSION 2: 2021-08-12 EJH
REVISION FOR INTERNAL REVIEW

SUBMISSION 3: 2021-09-03 EJH
REVISION FOR CLIENT REVIEW

SUBMISSION 4: 2021-09-23 EJH
FOR PERMITTING

PROJ. MGR:	RWD
DRAWN BY:	EJH
CHECKED BY:	RWD
SUBMISSION NO.	4
SURVEY DATE:	N/A
SUBMISSION DATE:	2021-09-23
SUBMITTED FOR:	REVIEW

NOT FOR CONSTRUCTION

SITE PLAN

SEAL:

STATE OF MAINE
RICHARD W. DUNTON
No. 12485
LICENSED
PROFESSIONAL ENGINEER
2021-09-23

RICHARD W. DUNTON ME PE #12485

DRAWING NO.

C2.1

MLDC NO. 20-237