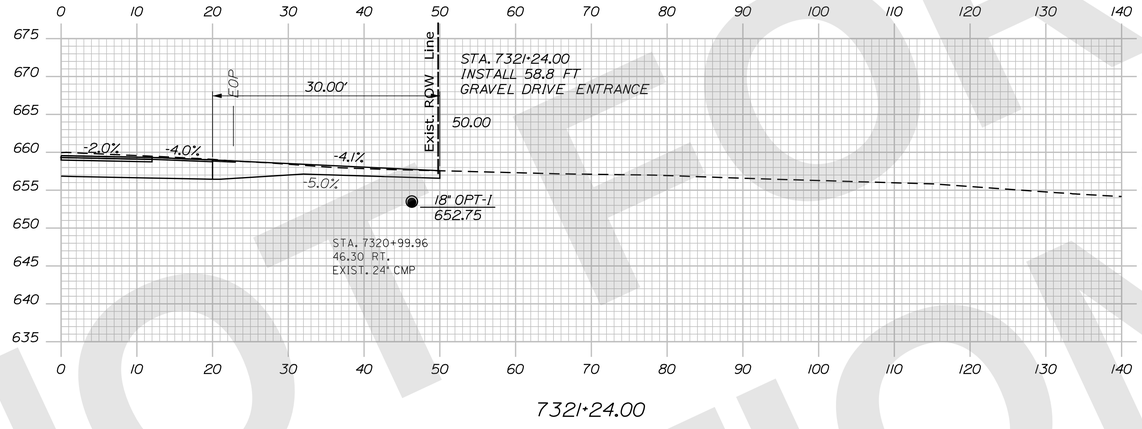

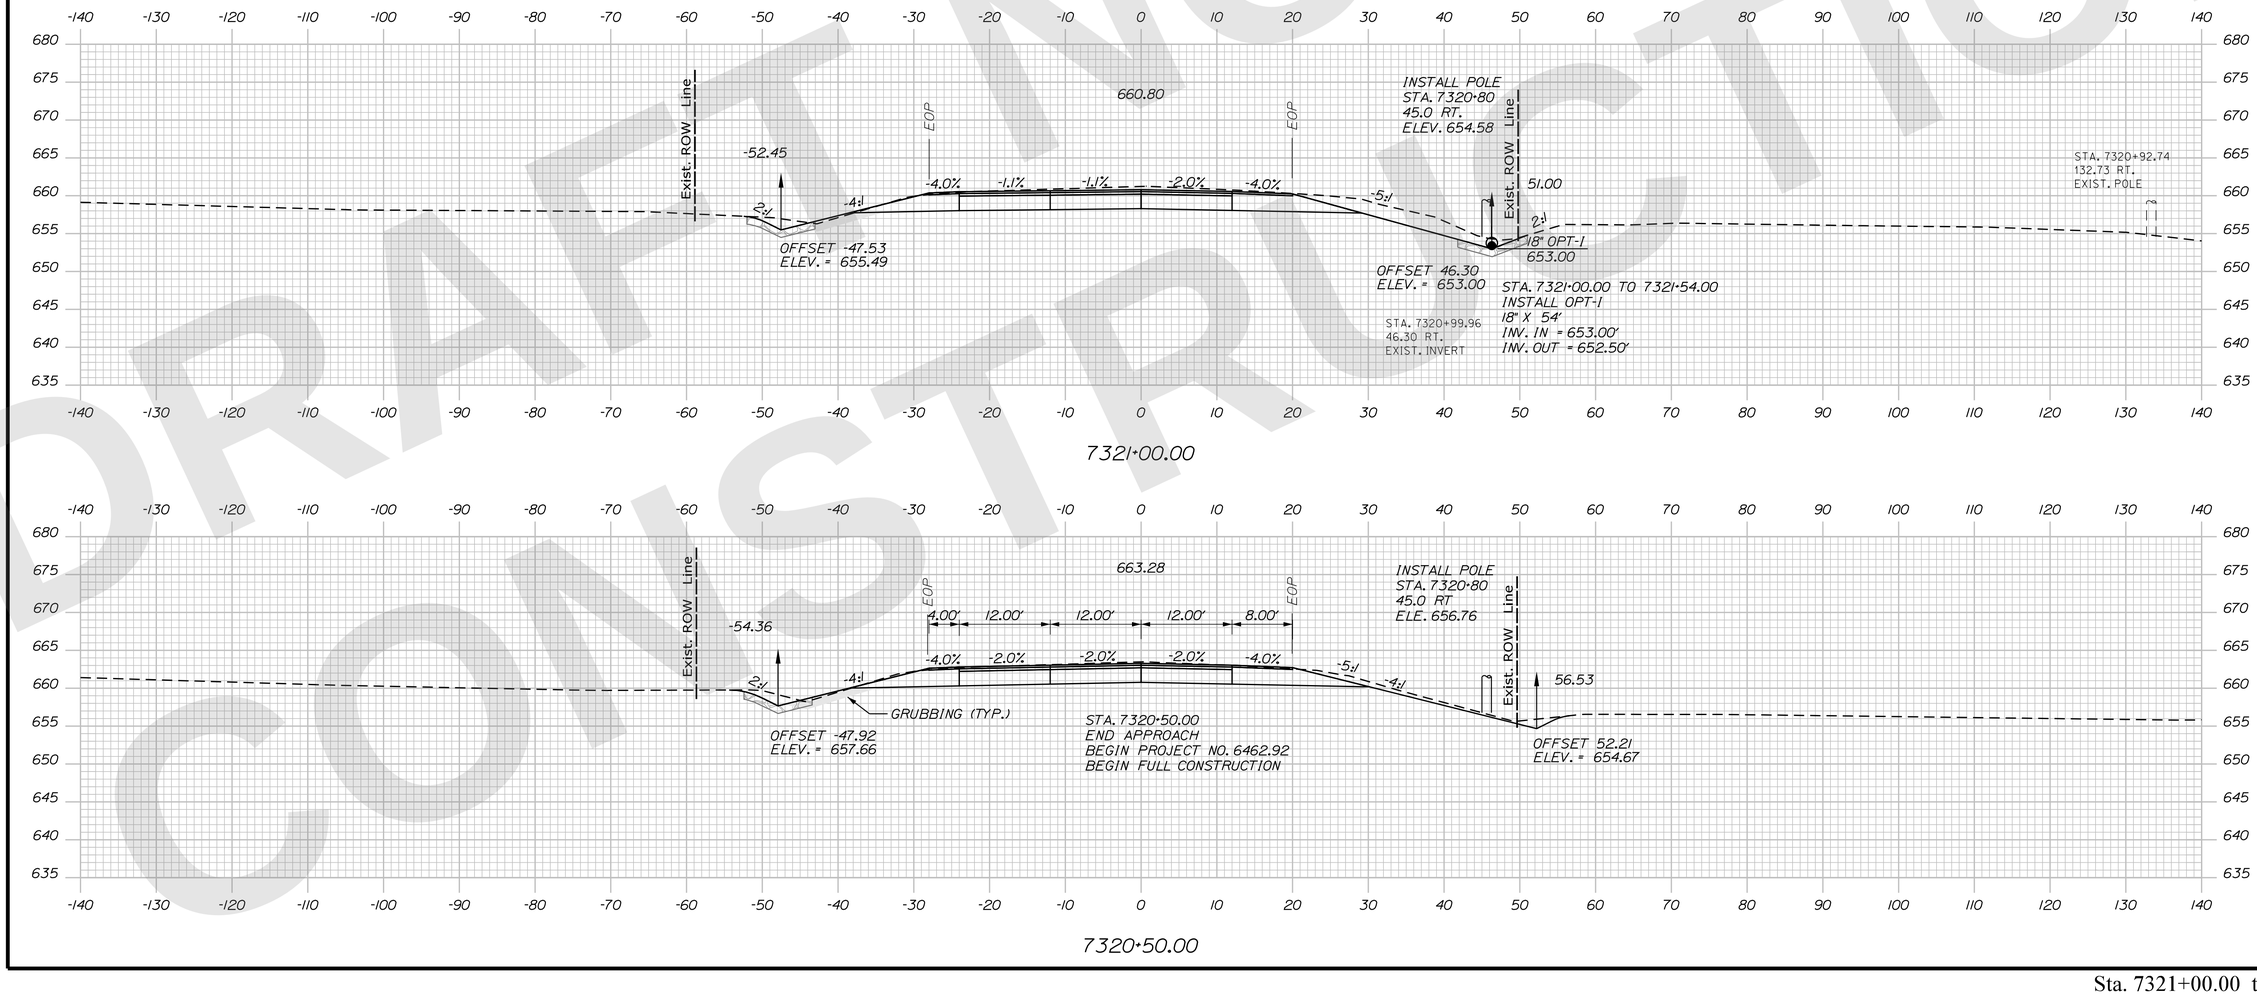

STATE OF MAINE
DEPARTMENT OF TRANSPORTATION

CAPITAL PROJECTS

WIN
6462.92

HIGHWAY PLANS

vhb

PROJ. MANAGER	R.M.
DESIGN-DETAILED	ZBW
CHECKED-REVIEWED	ECF
DESIGN2-DETAILED2	
DESIGN3-DETAILED3	

	BY	DATE
REVISIONS 1	JBD	9/2/2025
REVISIONS 2	AG	9/2/2025
REVISIONS 3		
REVISIONS 4		
FIELD CHANGES		

PRESQUE ISLE
PRESQUE ISLE BYPASS

CROSS SECTIONS

SHEET NUMBER
H-37
141
OF 747

Sta. 7321+00.00 to Sta. 7321+24.00

PRELIMINARY NOT FOR CONSTRUCTION

Filename: ...\H5_01_Xsects_PI_BYPASS.dgn Division: HIGHWAY Username: jamesdavis Date:9/2/2025

DRAFT NOT FOR CONSTRUCTION

STATE OF MAINE
DEPARTMENT OF TRANSPORTATION

CAPITAL PROJECTS

WIN
6462.92

HIGHWAY PLANS

vhb

PROJ. MANAGER	R.M.	BY	DATE
DESIGN-DETAILED	ZBW	JBD	9/2/2025
CHECKED-REVIEWED	ECF	AG	9/2/2025
DESIGN2-DETAILED2	ECF		
DESIGN3-DETAILED3			
REVISIONS 1			
REVISIONS 2			
REVISIONS 3			
REVISIONS 4			
FIELD CHANGES			

PRESQUE ISLE
PRESQUE ISLE BYPASS

CROSS SECTIONS

SHEET NUMBER
H-38
142
OF 747

Sta. 7321+50.00 to Sta. 7322+00.00

Filename: ...\H5_01_Xsects_PI_BYPASS.dgn Division: HIGHWAY Username: jamesdavis Date:9/2/2025

Filename: ...\H5_01_Xsects_PI_BYPASS.dgn Username: jamesdavis Division: HIGHWAY Date:9/2/2025

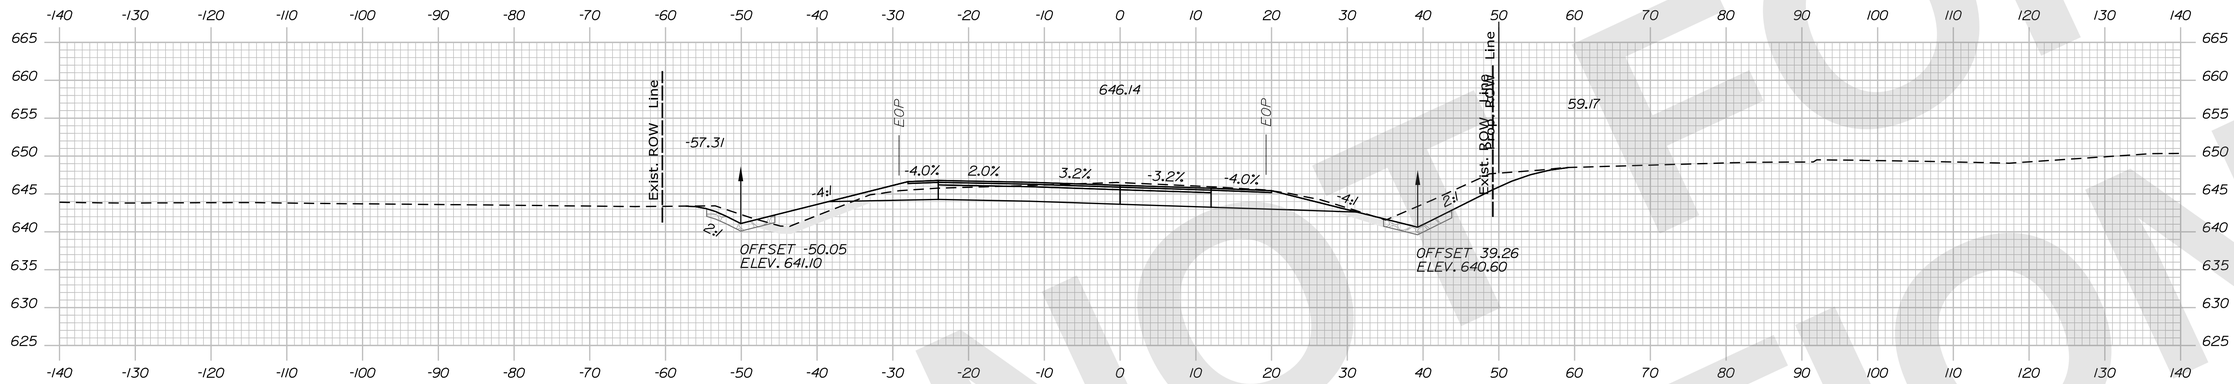

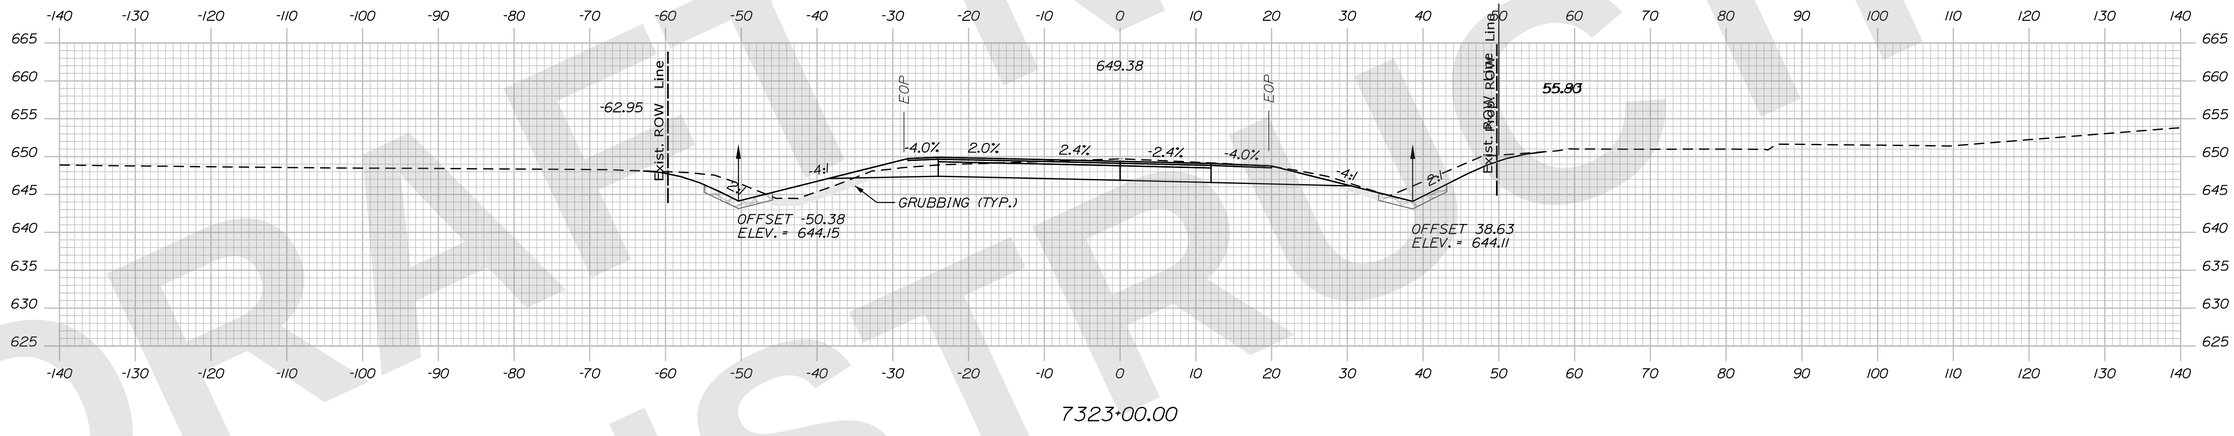

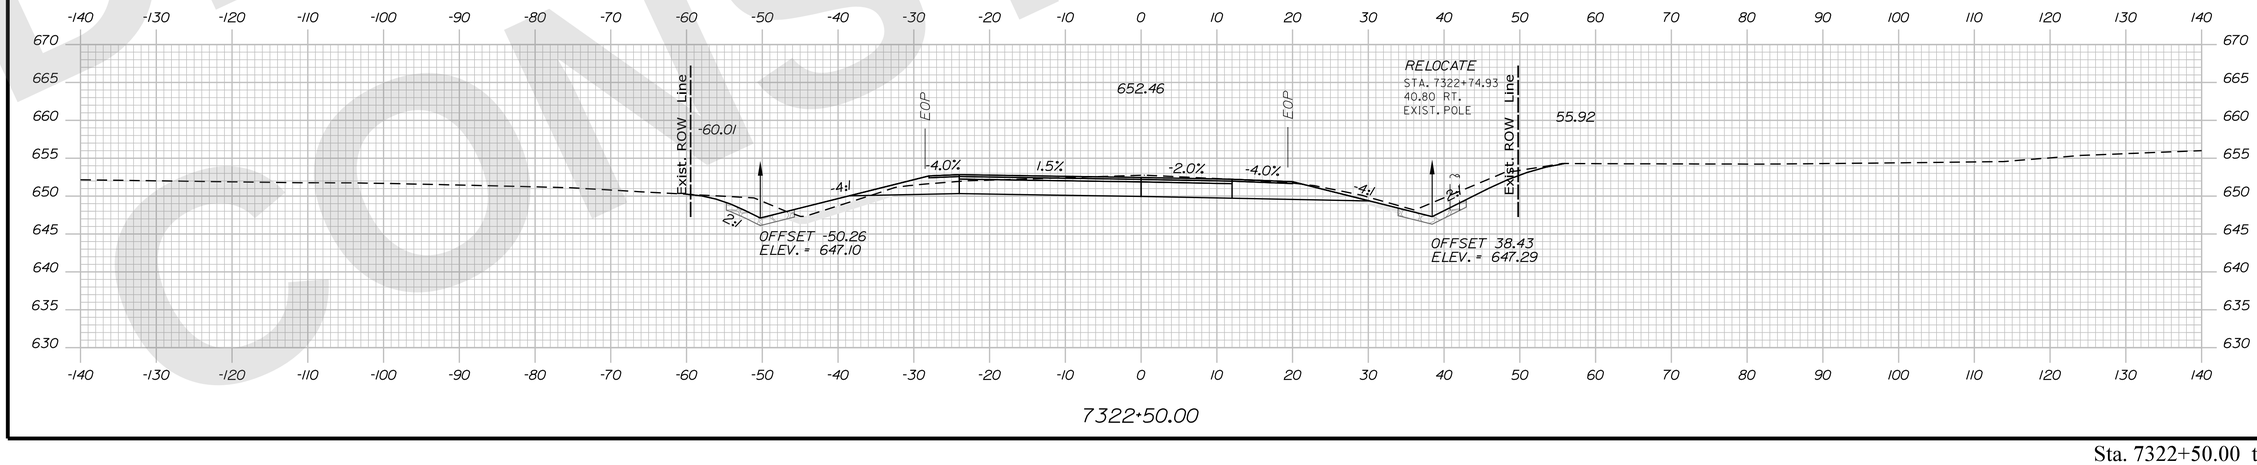

DRAFT NOT FOR CONSTRUCTION

STATE OF MAINE
DEPARTMENT OF TRANSPORTATION

CAPITAL PROJECTS

WIN 6462.92

HIGHWAY PLANS

vhb

PROJ. MANAGER	R.M.	BY	DATE
DESIGN-DETAILED	ZBW	JBD	9/2/2025
CHECKED-REVIEWED	ECF	AG	9/2/2025
DESIGN2-DETAILED2			
DESIGN3-DETAILED3			
REVISIONS 1			
REVISIONS 2			
REVISIONS 3			
REVISIONS 4			
FIELD CHANGES			

PRESQUE ISLE
PRESQUE ISLE BYPASS

CROSS SECTIONS

SHEET NUMBER
H-39
143
OF 747

Sta. 7322+50.00 to Sta. 7323+50.00

DRAFT NOT FOR CONSTRUCTION

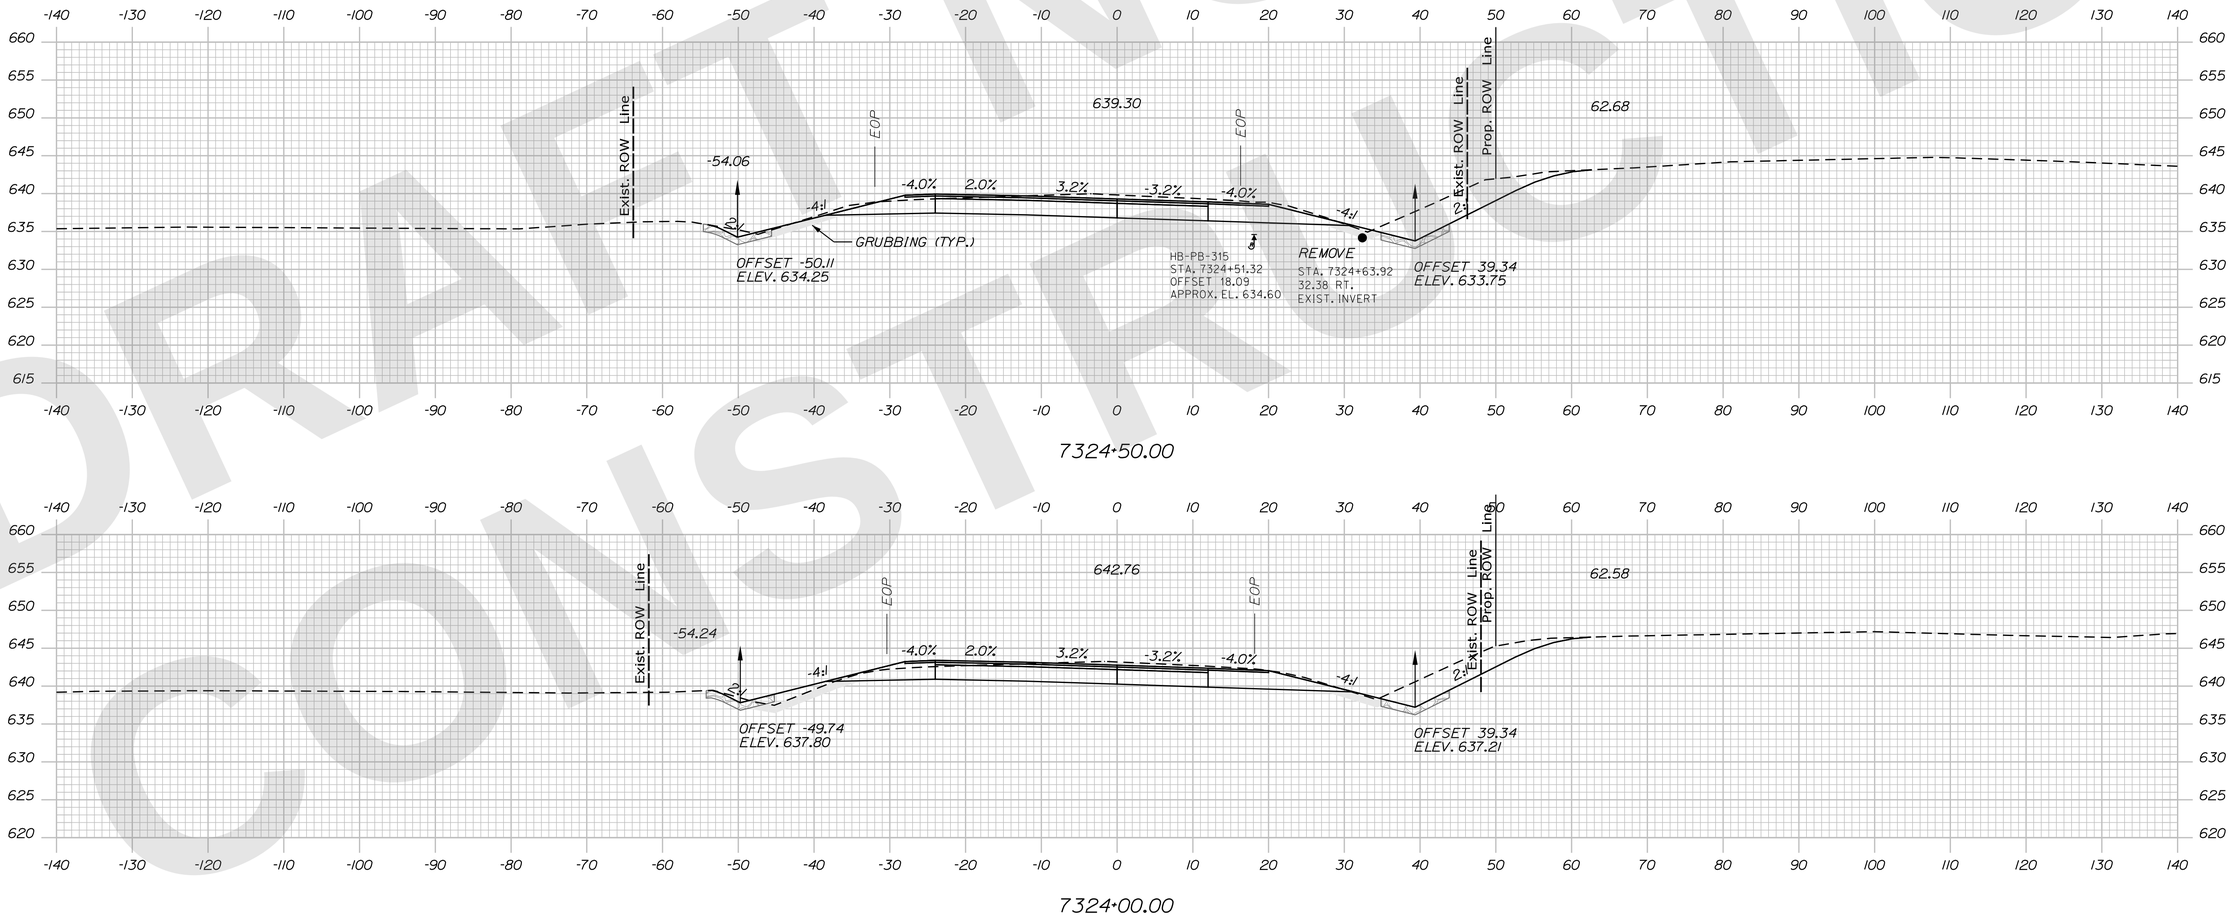

Sta. 7324+00.00 to Sta. 7324+50.00

STATE OF MAINE
DEPARTMENT OF TRANSPORTATION

CAPITAL PROJECTS

WIN
6462.92

HIGHWAY PLANS

vhb

R.M.	BY	DATE
PROJ. MANAGER		
DESIGN-DETAILED	ZBW	9/2/2025
CHECKED-REVIEWED	ECF	9/2/2025
DESIGN2-DETAILED2		
DESIGN3-DETAILED3		
REVISIONS 1		
REVISIONS 2		
REVISIONS 3		
REVISIONS 4		
FIELD CHANGES		

PRESQUE ISLE
PRESQUE ISLE BYPASS

CROSS SECTIONS

SHEET NUMBER
H-40
144
OF 747

Filename: ...\H5_01_Xsects_PL_BYPASS.dgn Division: HIGHWAY Username: jamesdavis Date:9/2/2025

DRAFT NOT FOR CONSTRUCTION

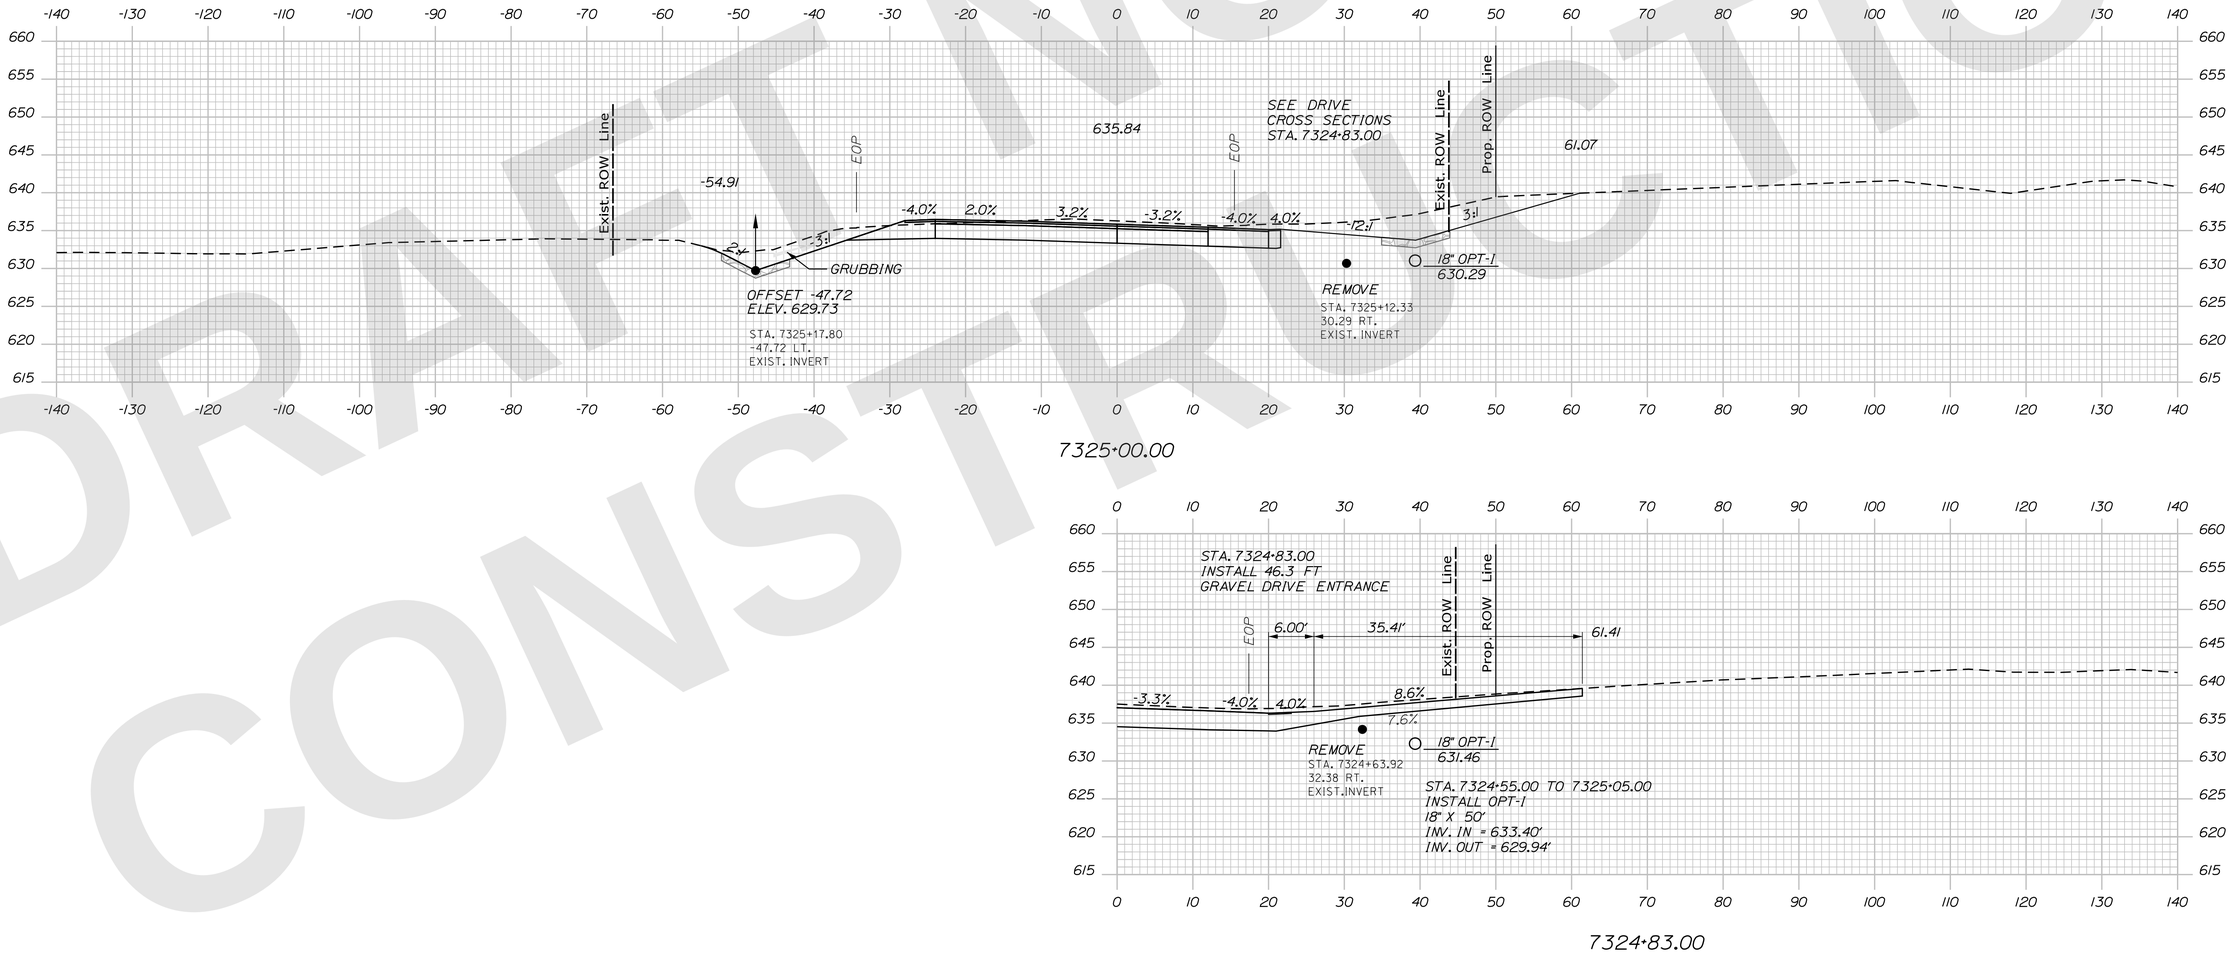

STATE OF MAINE
DEPARTMENT OF TRANSPORTATION

CAPITAL PROJECTS

WIN 6462.92

HIGHWAY PLANS

vhb

	R.M.	BY	DATE
PROJ. MANAGER			
DESIGN-DETAILED	ZBW	JBD	9/2/2025
CHECKED-REVIEWED	ECF	AG	9/2/2025
DESIGN2-DETAILED2			
DESIGN3-DETAILED3			
REVISIONS 1			
REVISIONS 2			
REVISIONS 3			
REVISIONS 4			
FIELD CHANGES			

PRESQUE ISLE
PRESQUE ISLE BYPASS

CROSS SECTIONS

SHEET NUMBER
H-41
145
OF 747

Sta. 7324+83.00 to Sta. 7325+00.00

Filename: ...\H5_01_Xsects_PI_BYPASS.dgn Division: HIGHWAY Username: jamesdavis Date:9/2/2025

DRAFT NOT FOR CONSTRUCTION

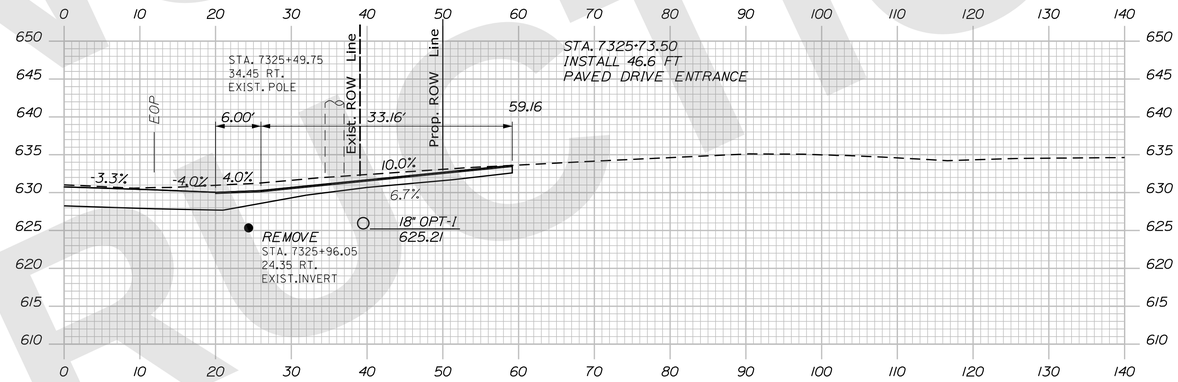

7325+73.50

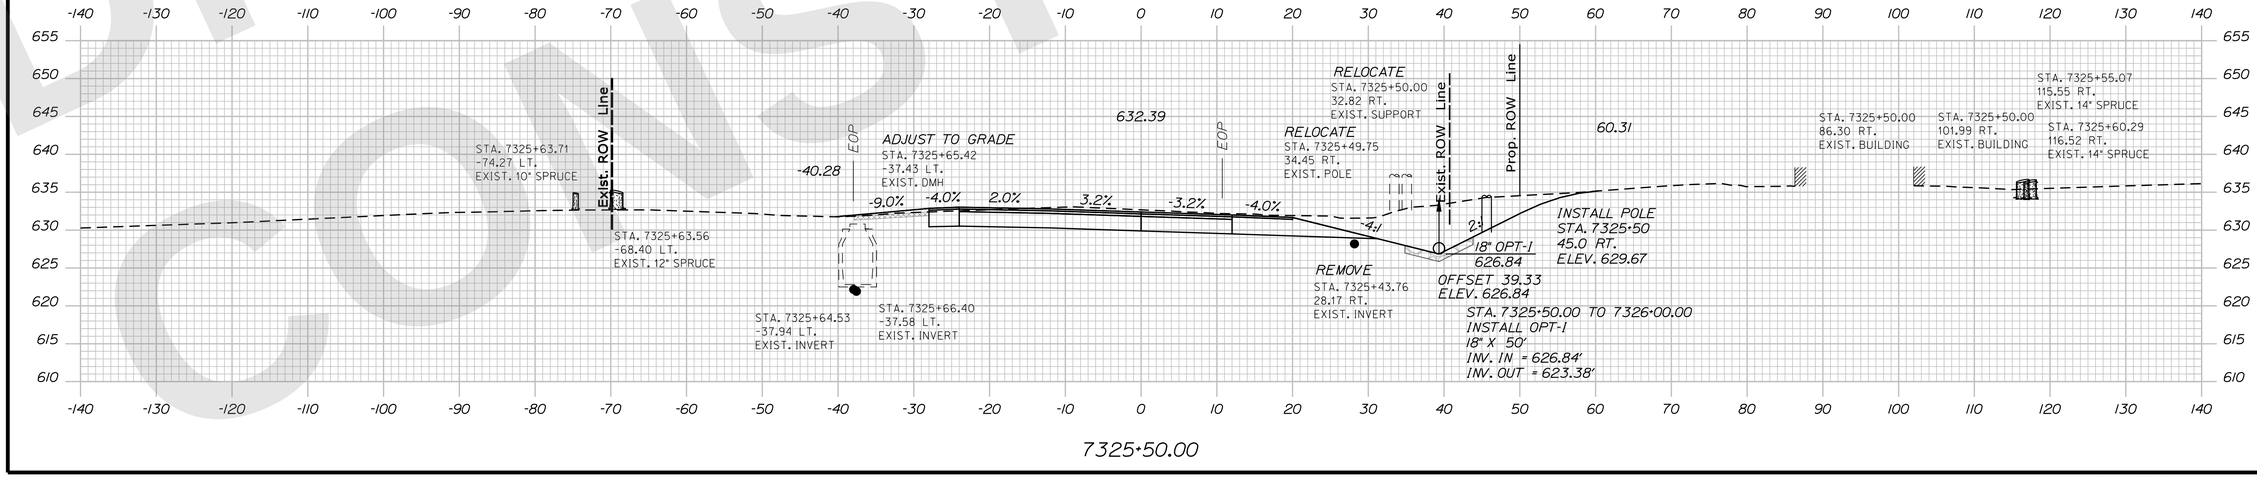

7325+50.00

STATE OF MAINE
DEPARTMENT OF TRANSPORTATION

CAPITAL PROJECTS

WIN
6462.92

HIGHWAY PLANS

vhb

	R.M.	BY	DATE
PROJ. MANAGER			
DESIGN-DETAILED	ZBW	JBD	9/2/2025
CHECKED-REVIEWED	ECF	AG	9/2/2025
DESIGN2-DETAILED2			
DESIGN3-DETAILED3			
REVISIONS 1			
REVISIONS 2			
REVISIONS 3			
REVISIONS 4			
FIELD CHANGES			

PRESQUE ISLE
PRESQUE ISLE BYPASS

CROSS SECTIONS

SHEET NUMBER
H-42
146
OF 747

Sta. 7325+50.00 to Sta. 7325+73.50

Filename: ...\H5_01_Xsects_PL_BYPASS.dgn Division: HIGHWAY Username: jamesdavis Date:9/2/2025

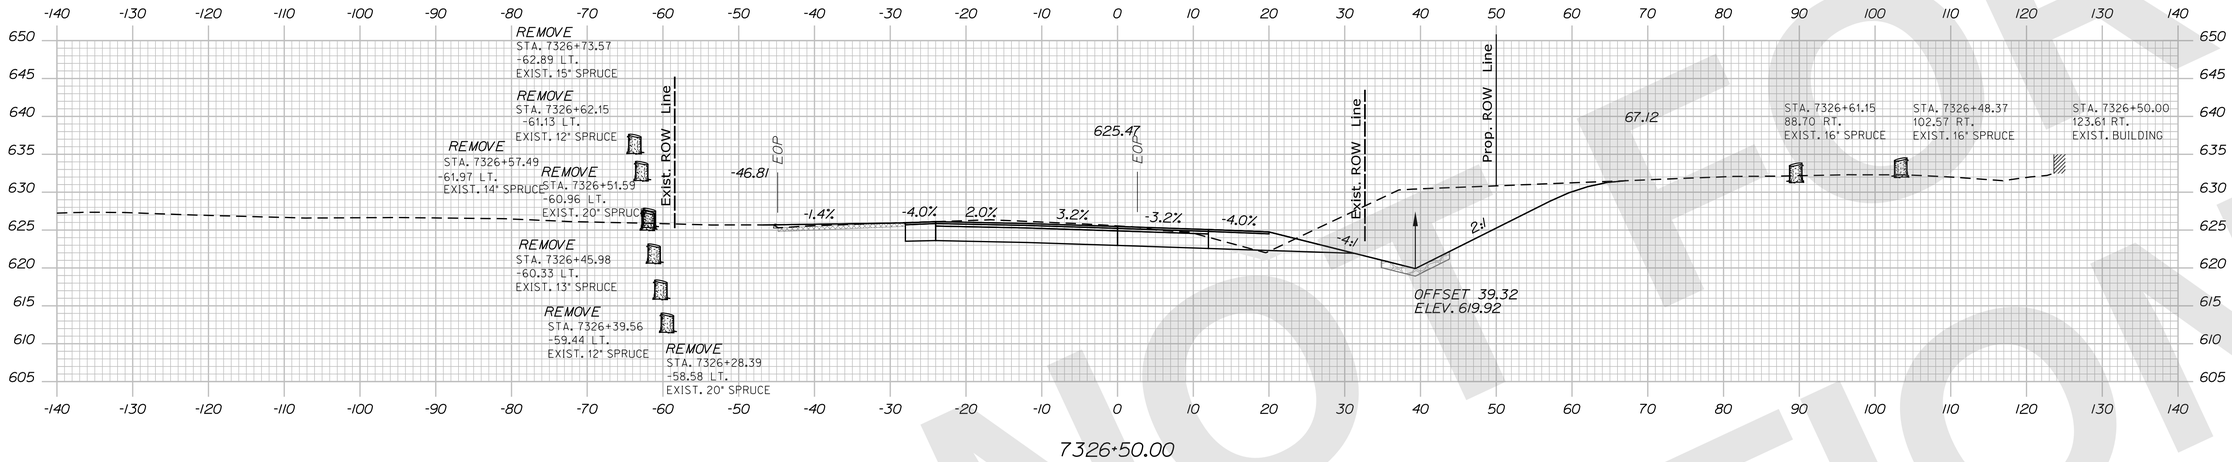

7326+50.00

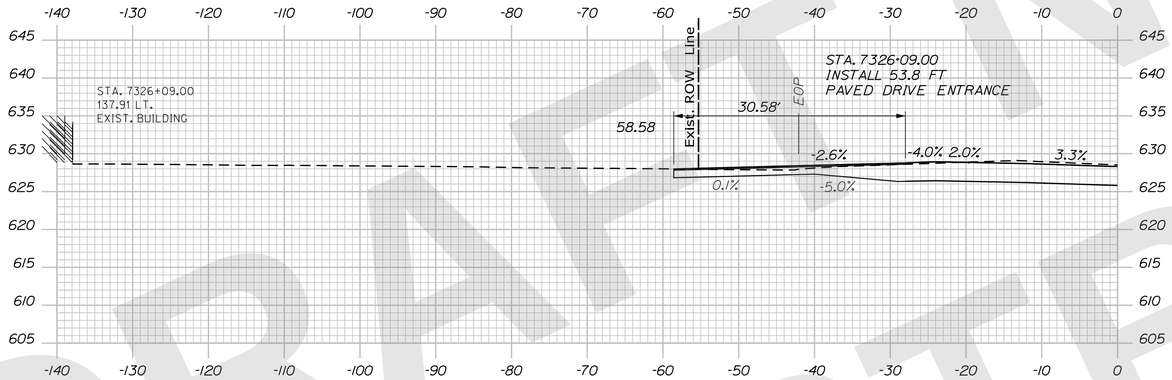

7326+09.00

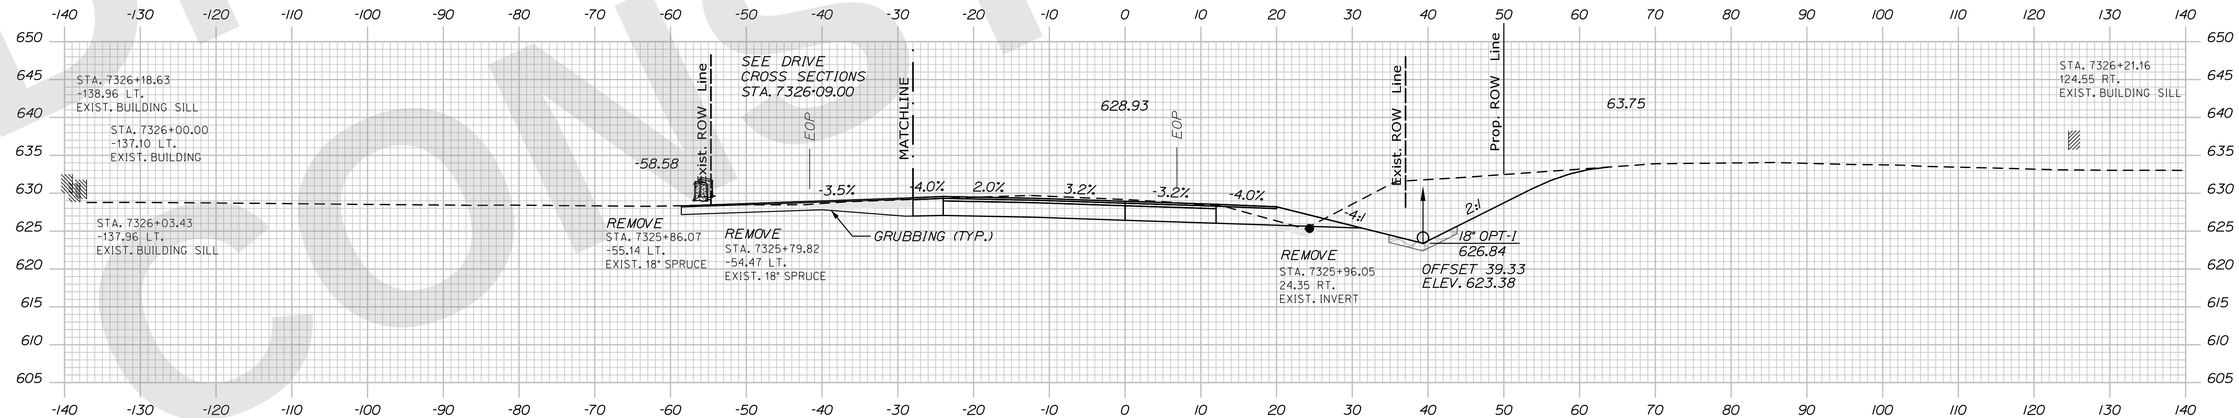

7326+00.00

STATE OF MAINE
DEPARTMENT OF TRANSPORTATION

CAPITAL PROJECTS

WIN
6462.92

HIGHWAY PLANS

vhb

	R.M.	DATE
PROJ. MANAGER		
DESIGN-DETAILED	ZBW	JBD 9/2/2025
CHECKED-REVIEWED	ECF	AG 9/2/2025
DESIGN2-DETAILED2		
DESIGN3-DETAILED3		
REVISIONS 1		
REVISIONS 2		
REVISIONS 3		
REVISIONS 4		
FIELD CHANGES		

PRESQUE ISLE
PRESQUE ISLE BYPASS

CROSS SECTIONS

SHEET NUMBER
H-43
147
OF 747

Sta. 7326+00.00 to Sta. 7326+50.00

Filename: ...\H5_01_Xsects_PI_BYPASS.dgn Division: HIGHWAY Username: jamesdavis Date:9/2/2025

DRAFT NOT FOR CONSTRUCTION

Filename: ...\H5_01_Xsects_PI_BYPASS.dgn Division: HIGHWAY
Username: jamesdavis Date:9/2/2025

DRAFT NOT FOR CONSTRUCTION

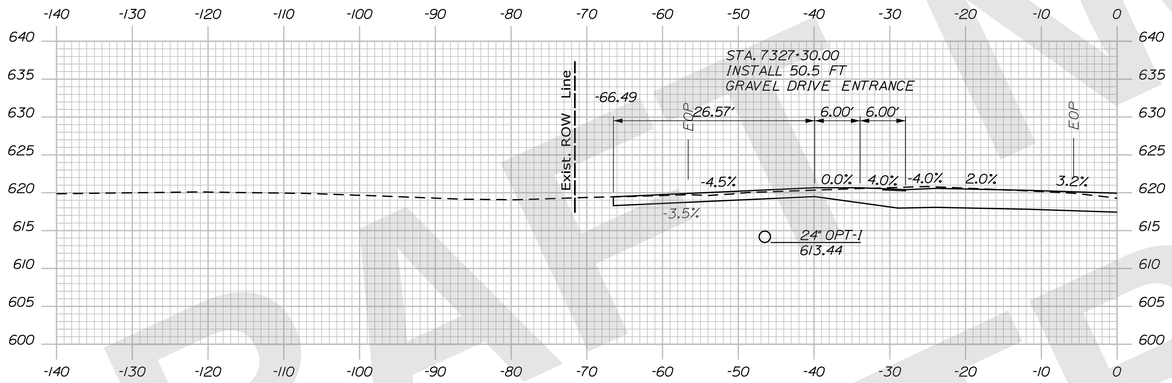

7327+30.00

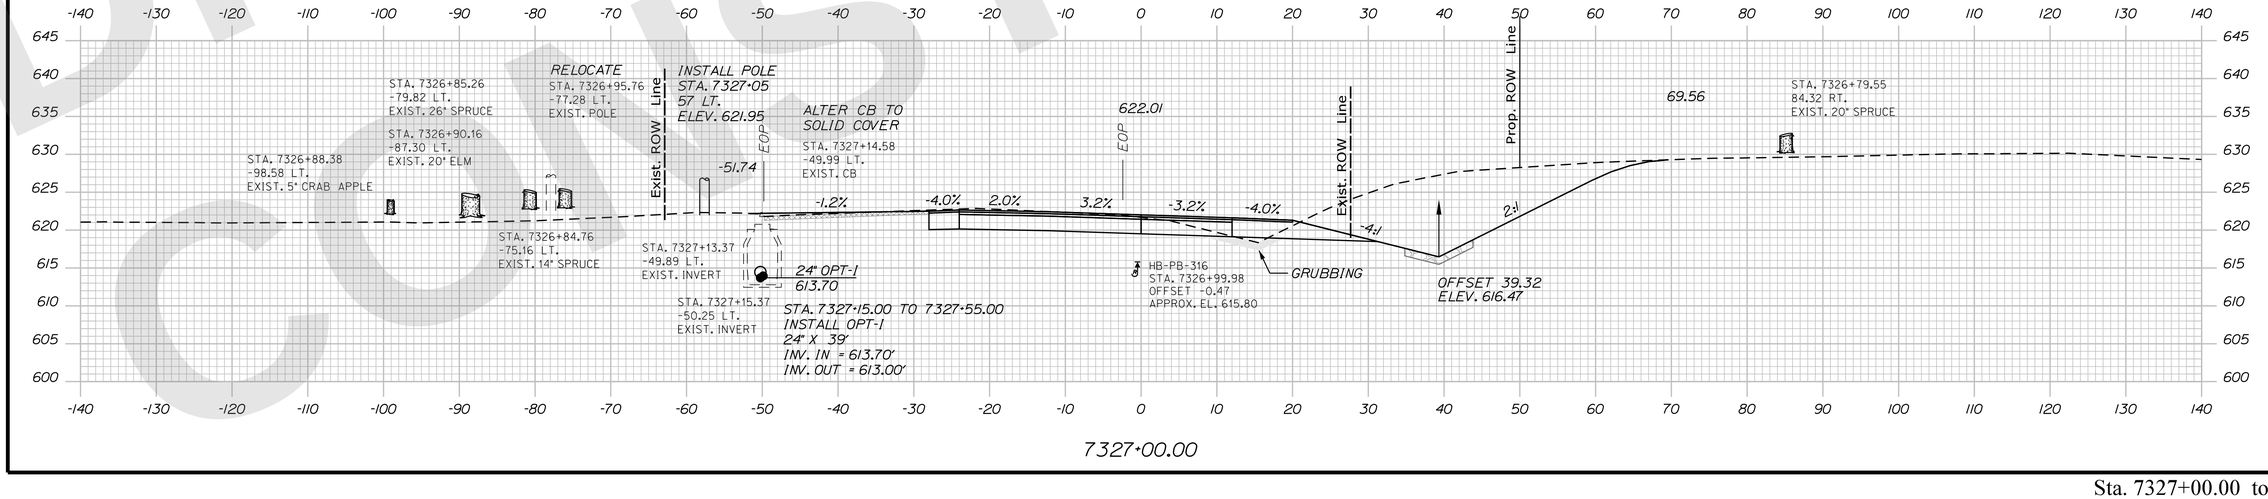

7327+00.00

STATE OF MAINE
DEPARTMENT OF TRANSPORTATION

CAPITAL PROJECTS

WIN 6462.92

HIGHWAY PLANS

vhb

	R.M.	BY	DATE
PROJ. MANAGER			
DESIGN-DETAILED	ZBW	JBD	9/2/2025
CHECKED-REVIEWED	ECF	AG	9/2/2025
DESIGN2-DETAILED2			
DESIGN3-DETAILED3			
REVISIONS 1			
REVISIONS 2			
REVISIONS 3			
REVISIONS 4			
FIELD CHANGES			

PRESQUE ISLE
PRESQUE ISLE BYPASS

CROSS SECTIONS

SHEET NUMBER
H-44
148
OF 747

Sta. 7327+00.00 to Sta. 7327+30.00

DRAFT NOT FOR CONSTRUCTION

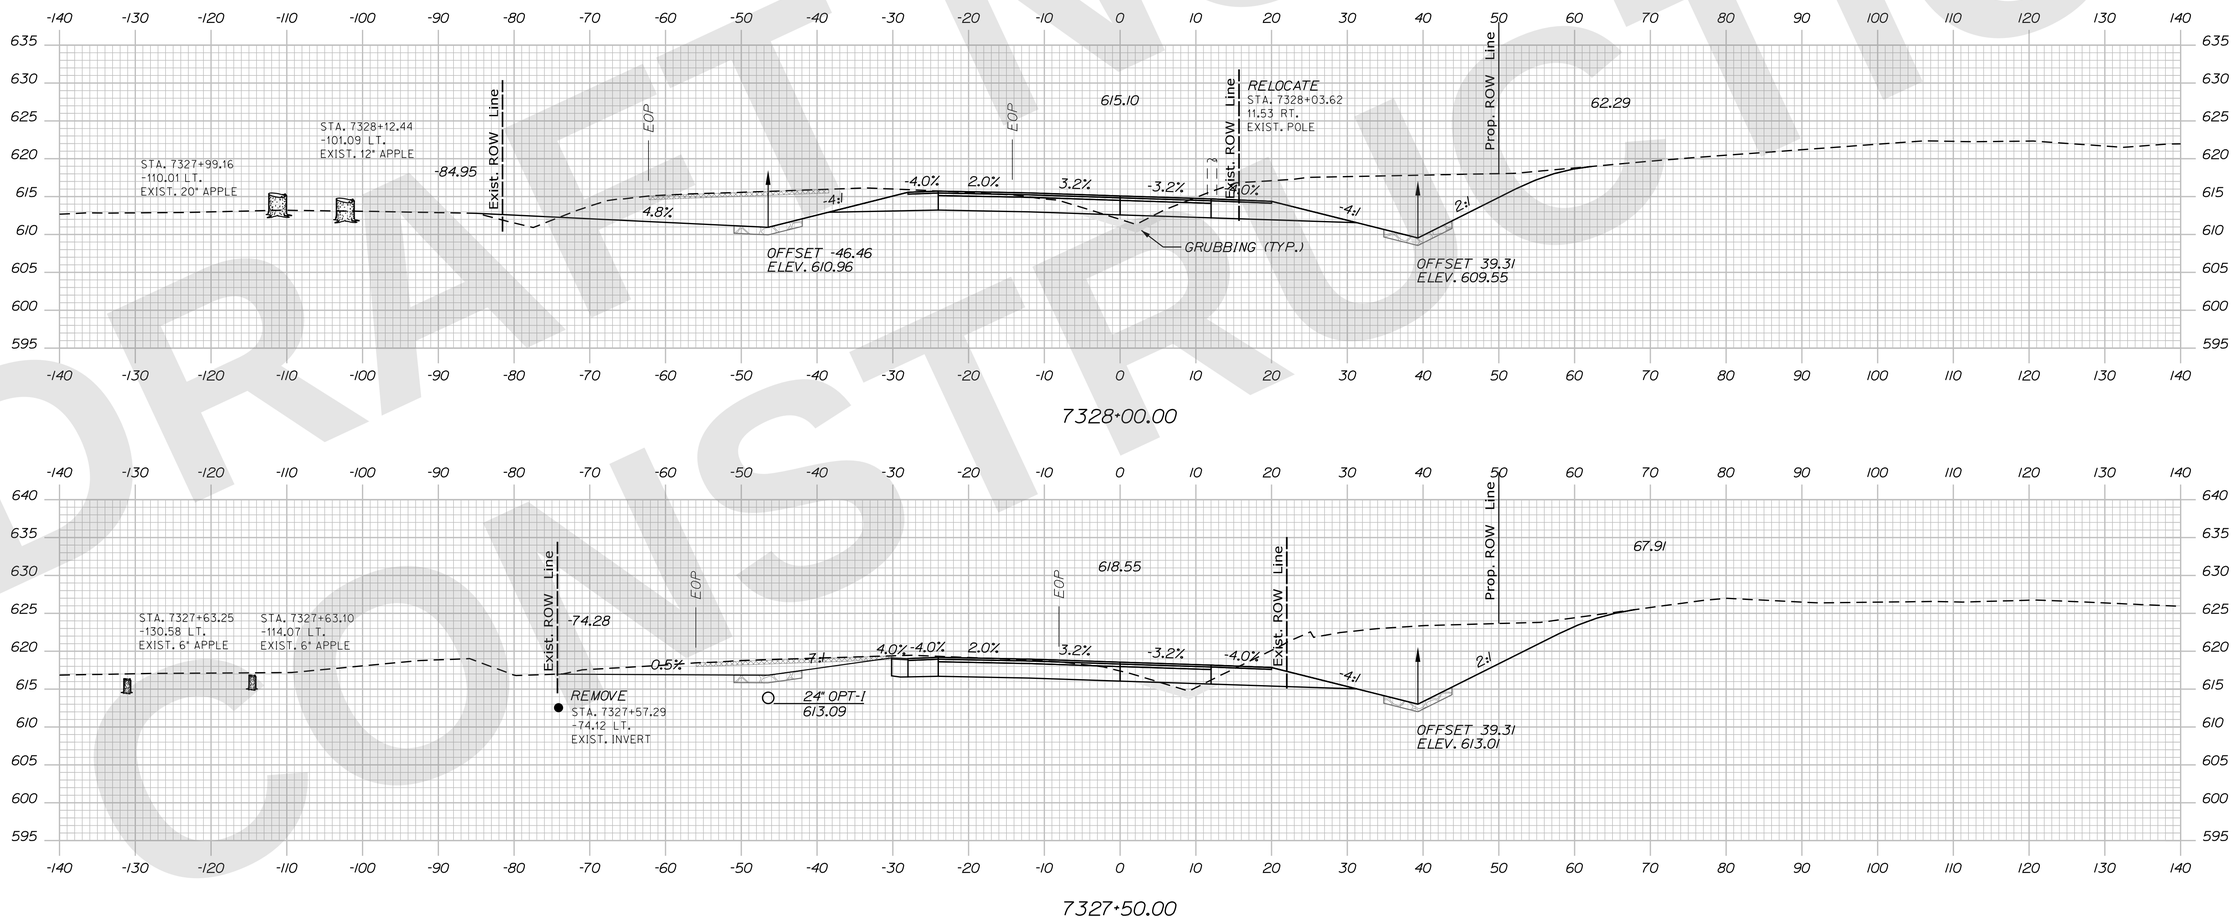

Sta. 7327+50.00 to Sta. 7328+00.00

STATE OF MAINE
DEPARTMENT OF TRANSPORTATION

CAPITAL PROJECTS

WIN
6462.92

HIGHWAY PLANS

vhb

	R.M.	BY	DATE
PROJ. MANAGER			
DESIGN-DETAILED	ZBW	JBD	9/2/2025
CHECKED-REVIEWED	ECF	AG	9/2/2025
DESIGN2-DETAILED2			
DESIGN3-DETAILED3			
REVISIONS 1			
REVISIONS 2			
REVISIONS 3			
REVISIONS 4			
FIELD CHANGES			

PRESQUE ISLE
PRESQUE ISLE BYPASS

CROSS SECTIONS

SHEET NUMBER
H-45
149
OF 747

Filename: ...\H5_01_Xsects_PI_BYPASS.dgn Division: HIGHWAY Username: jamesdavis Date:9/2/2025

Filename: ...\H5_01_Xsects_PL_BYPASS.dgn Username: jamesdavis
Division: HIGHWAY Date:9/2/2025

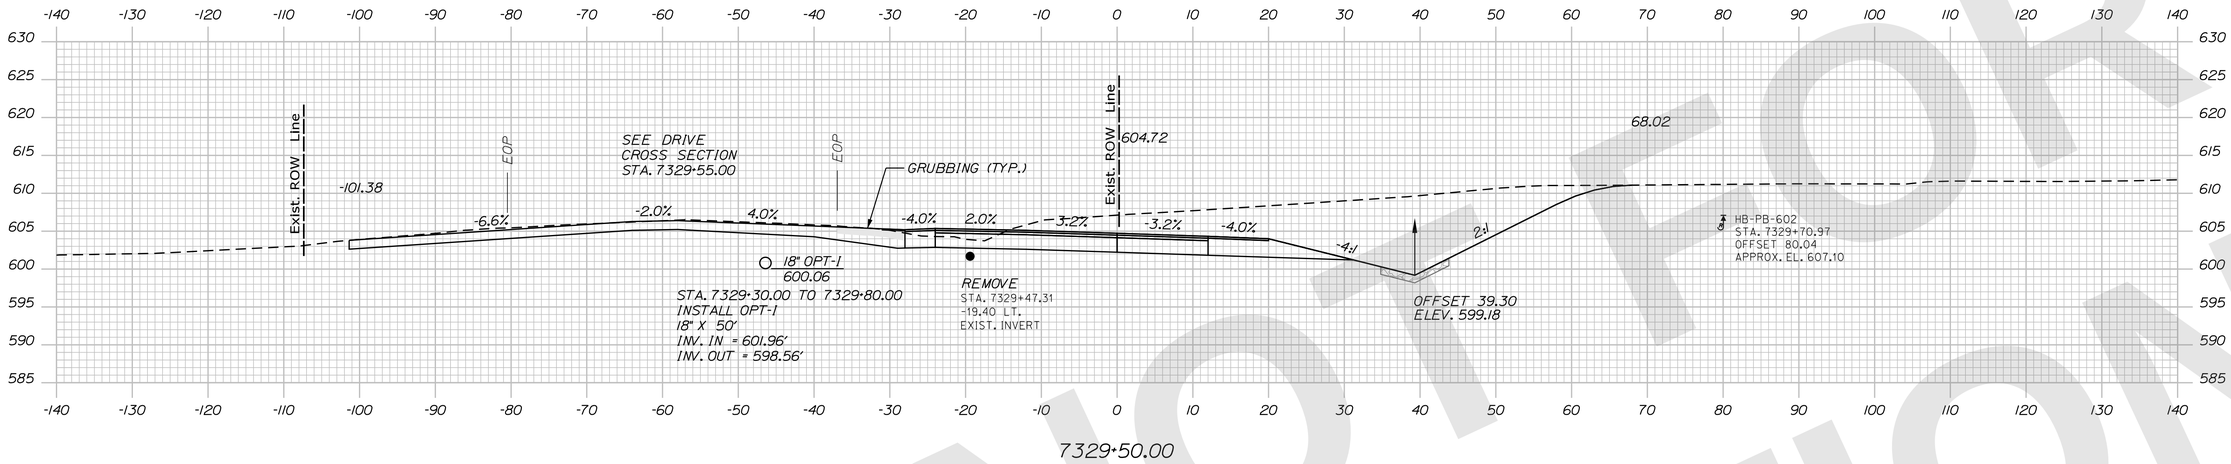

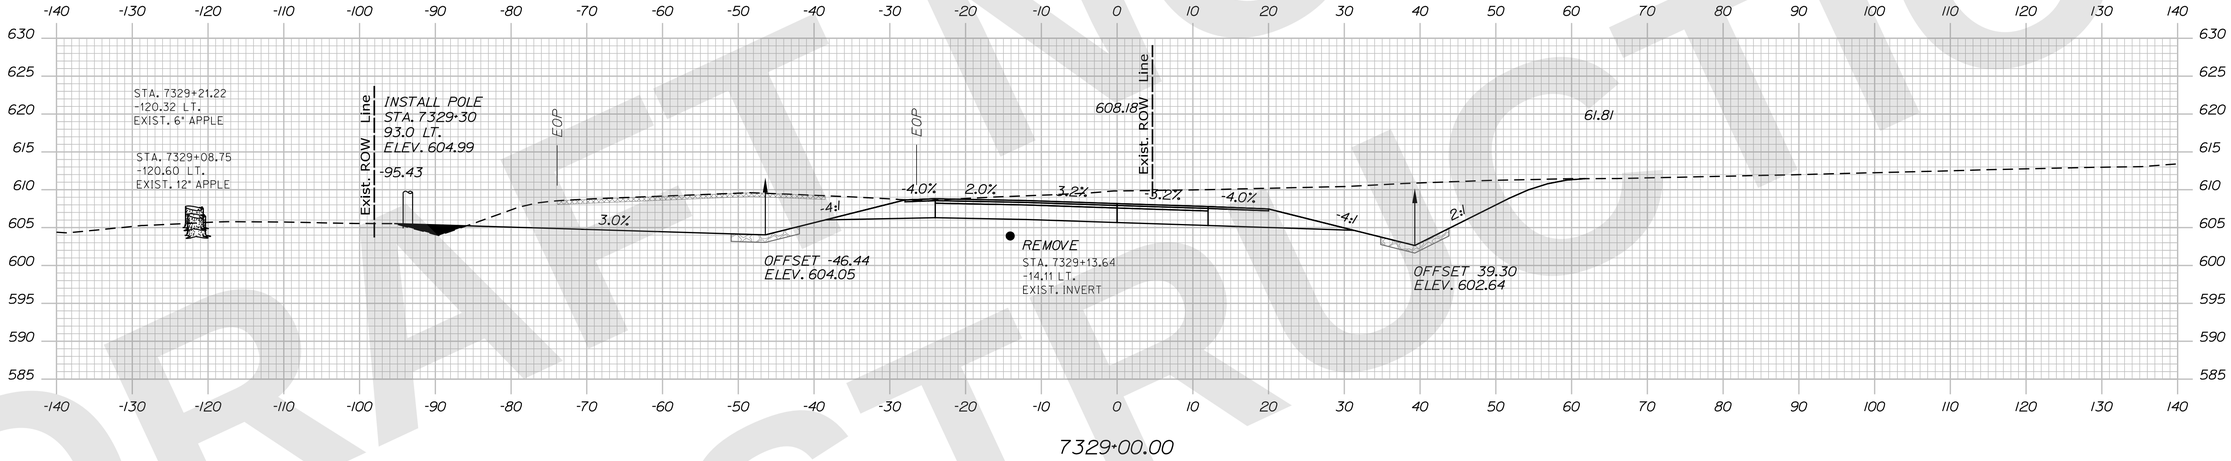

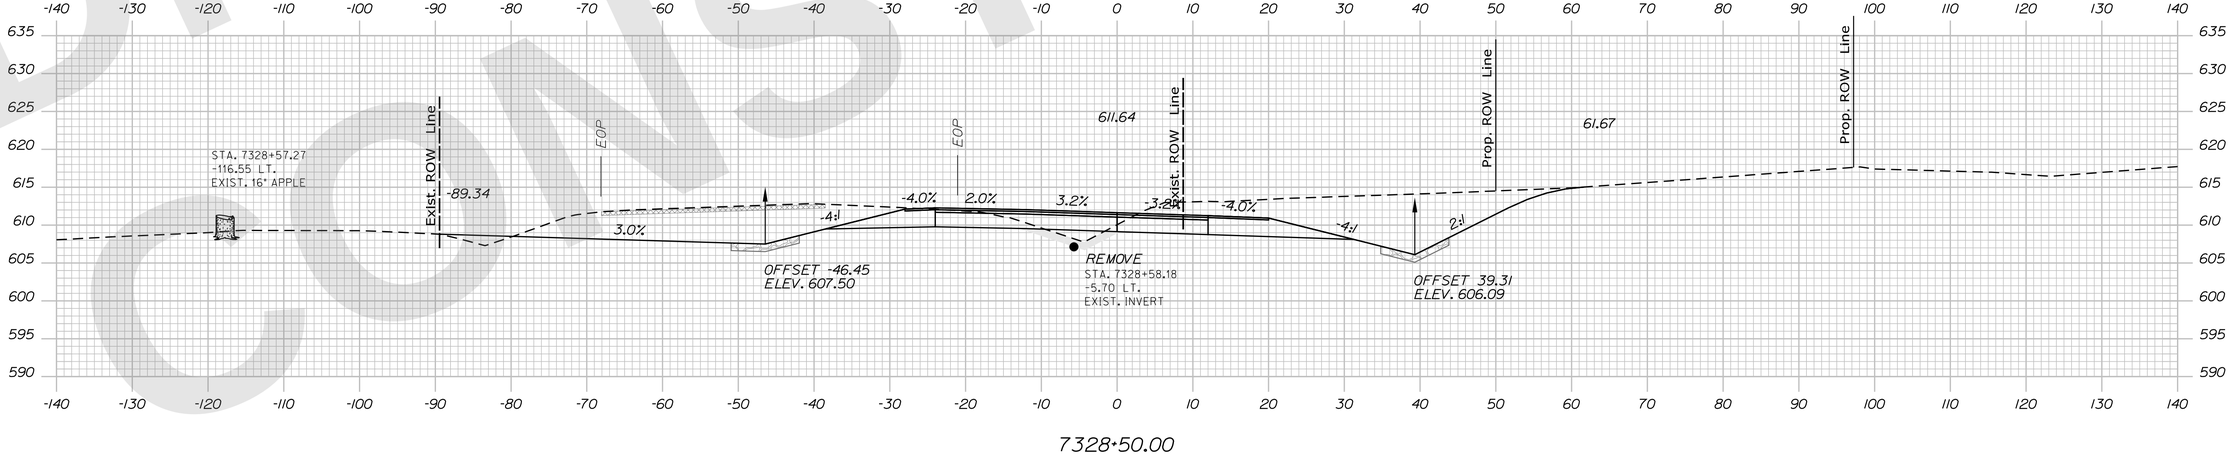

DRAFT NOT FOR CONSTRUCTION

STATE OF MAINE
DEPARTMENT OF TRANSPORTATION

CAPITAL PROJECTS

WIN
6462.92

HIGHWAY PLANS

vhb

	R.M.	BY	DATE
PROJ. MANAGER			
DESIGN-DETAILED	ZBW	JBD	9/2/2025
CHECKED-REVIEWED	ECF	AG	9/2/2025
DESIGN2-DETAILED2			
DESIGN3-DETAILED3			
REVISIONS 1			
REVISIONS 2			
REVISIONS 3			
REVISIONS 4			
FIELD CHANGES			

PRESQUE ISLE
PRESQUE ISLE BYPASS

CROSS SECTIONS

SHEET NUMBER
H-46
150
OF 747

Sta. 7328+50.00 to Sta. 7329+50.00

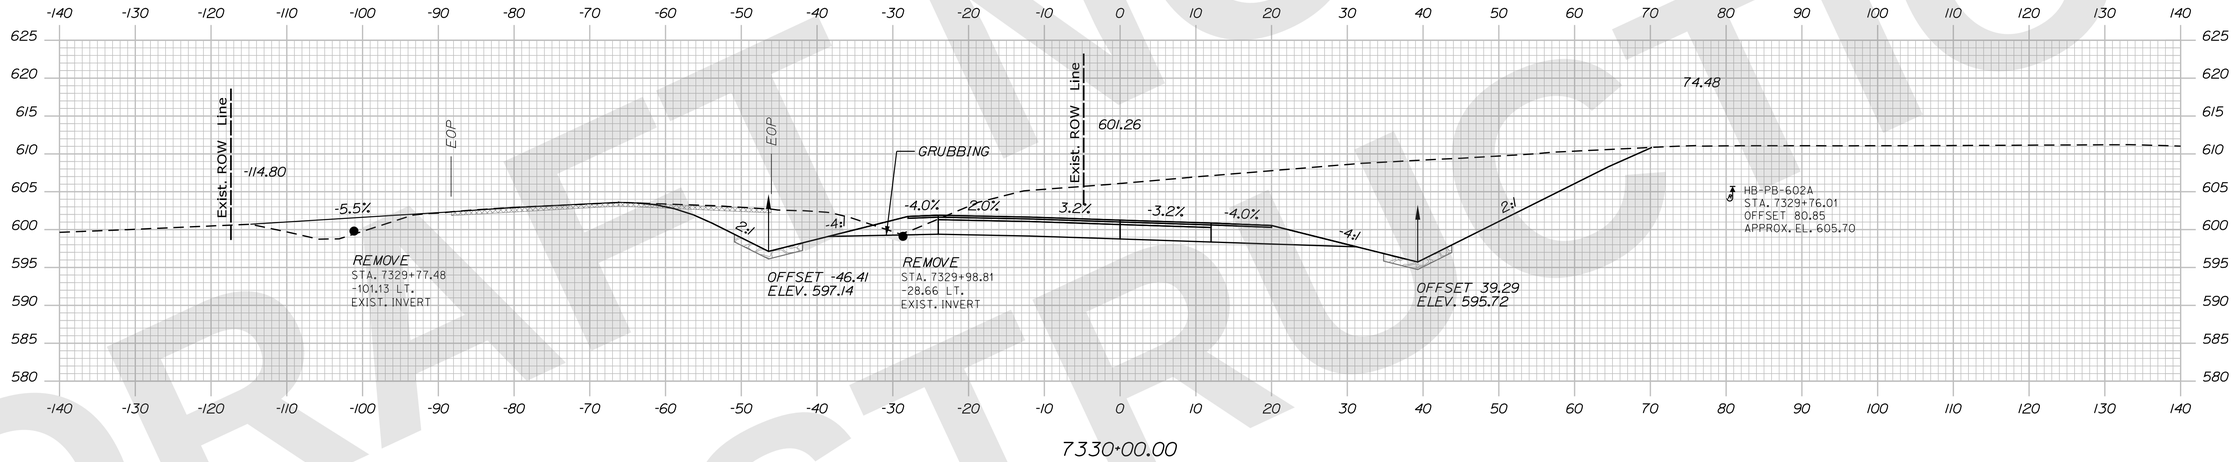

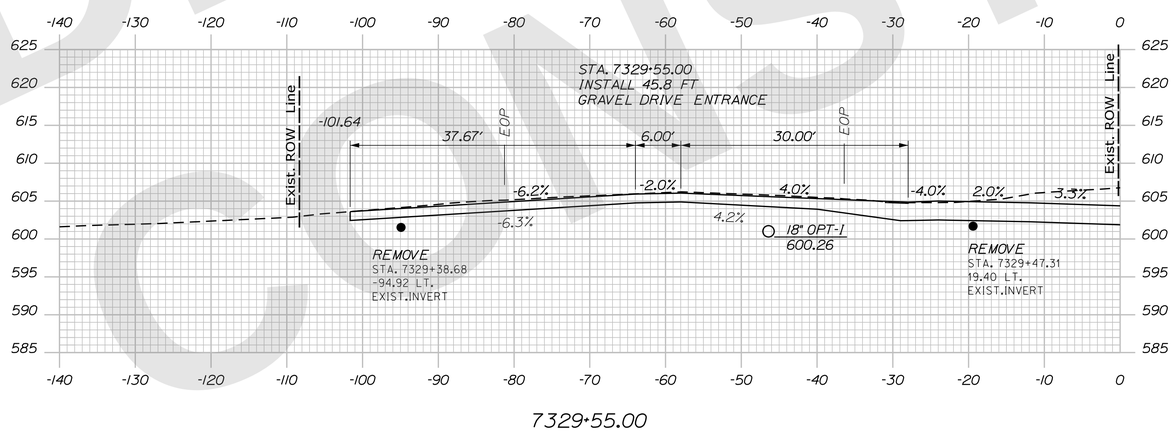

DRAFT NOT FOR CONSTRUCTION

STATE OF MAINE
DEPARTMENT OF TRANSPORTATION

CAPITAL PROJECTS

WIN 6462.92

HIGHWAY PLANS

vhb

	R.M.	BY	DATE
PROJ. MANAGER			
DESIGN-DETAILED	ZBW	JBD	9/2/2025
CHECKED-REVIEWED	ECF	AG	9/2/2025
DESIGN2-DETAILED2			
DESIGN3-DETAILED3			
REVISIONS 1			
REVISIONS 2			
REVISIONS 3			
REVISIONS 4			
FIELD CHANGES			

PRESQUE ISLE
PRESQUE ISLE BYPASS

CROSS SECTIONS

SHEET NUMBER
H-47
151
OF 747

Sta. 7329+55.00 to Sta. 7330+00.00

Filename: ...\H5_01_Xsects_PL_BYPASS.dgn Division: HIGHWAY Username: jamesdavis Date:9/2/2025

Filename: ...\H5_01_Xsects_PI_BYPASS.dgn Division: HIGHWAY Username: jamesdavis Date:9/2/2025

DRAFT NOT FOR CONSTRUCTION

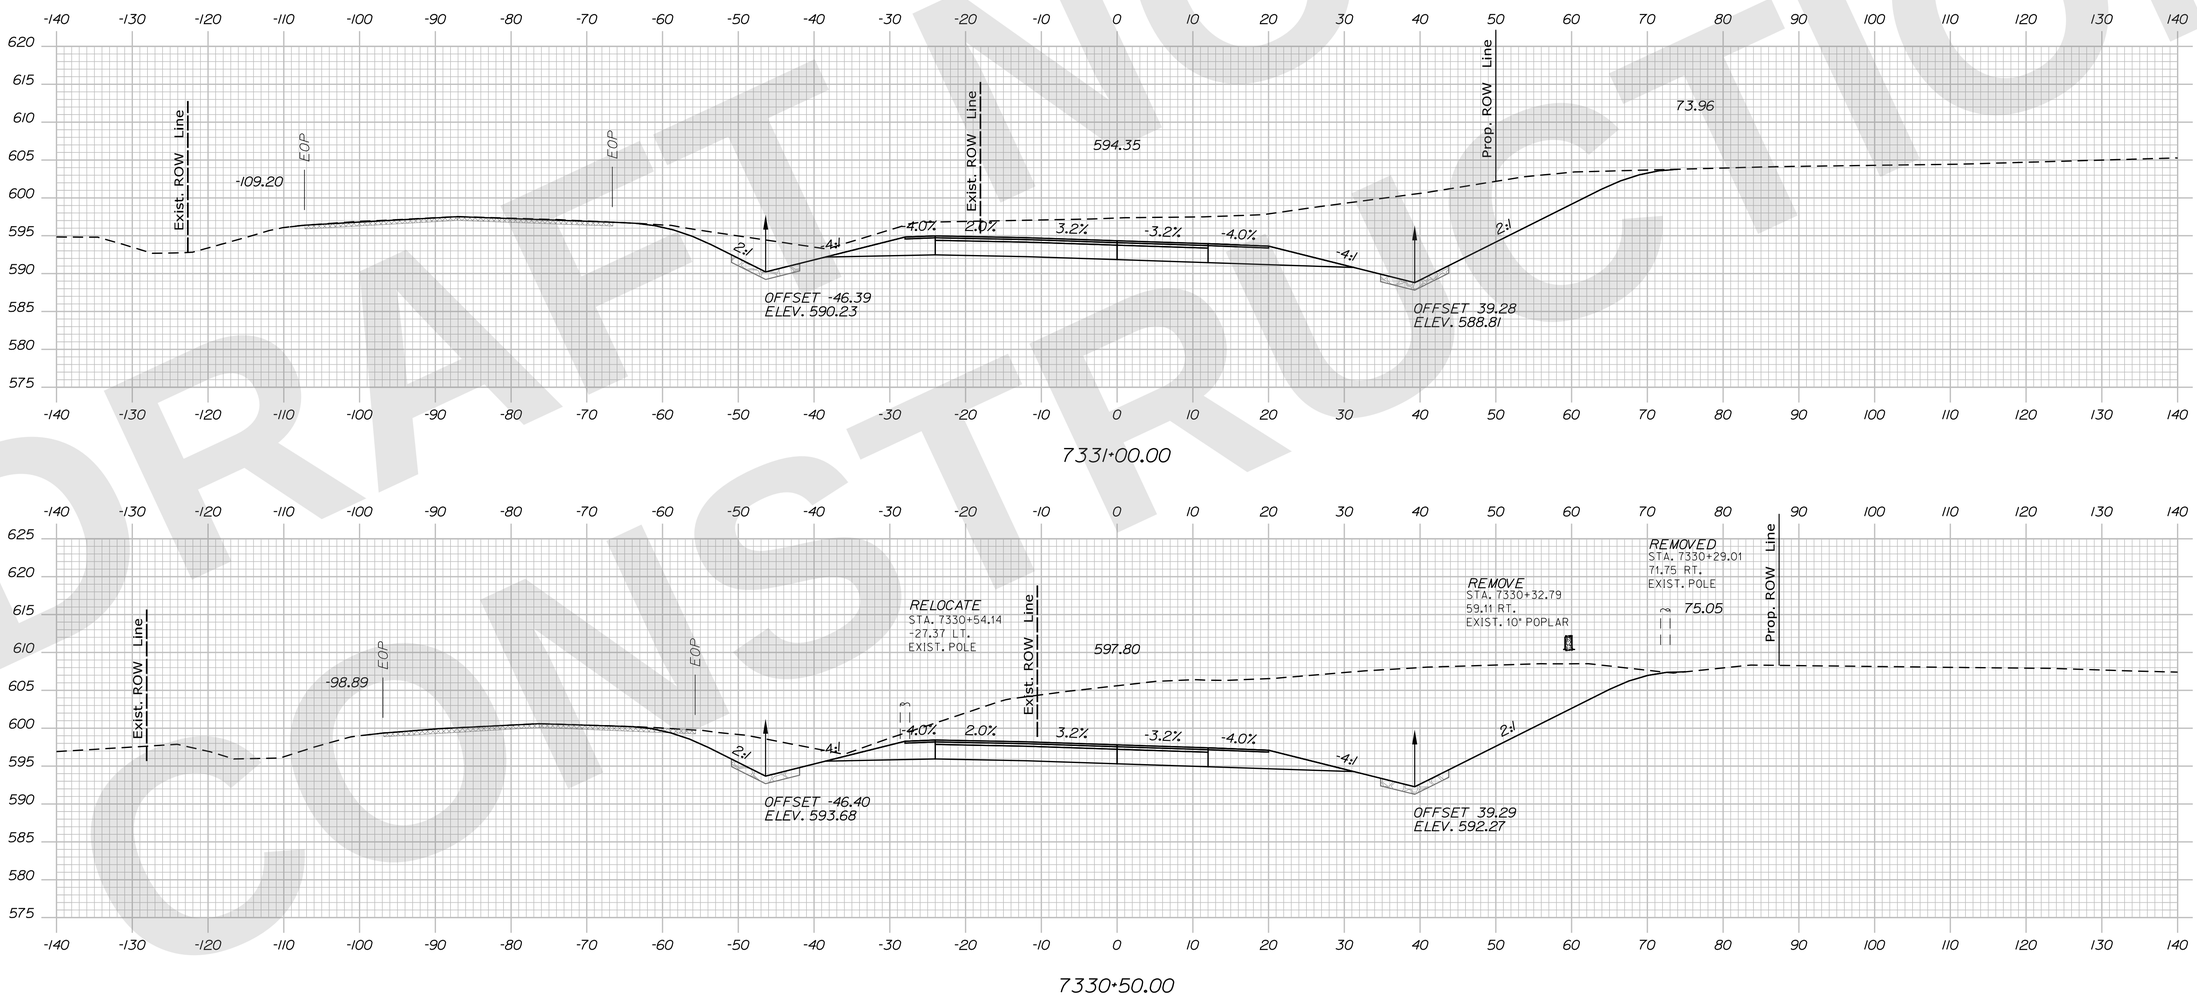

Sta. 7330+50.00 to Sta. 7331+00.00

STATE OF MAINE
DEPARTMENT OF TRANSPORTATION

CAPITAL PROJECTS

WIN 6462.92

HIGHWAY PLANS

vhb

	R.M.	BY	DATE
PROJ. MANAGER	ZBW	JBD	9/2/2025
DESIGN-DETAILED	ZBW	AG	9/2/2025
CHECKED-REVIEWED	ECF		
DESIGN2-DETAILED2	ECF		
DESIGN3-DETAILED3			
REVISIONS 1			
REVISIONS 2			
REVISIONS 3			
REVISIONS 4			
FIELD CHANGES			

PRESQUE ISLE
PRESQUE ISLE BYPASS

CROSS SECTIONS

SHEET NUMBER
H-48
152
OF 747

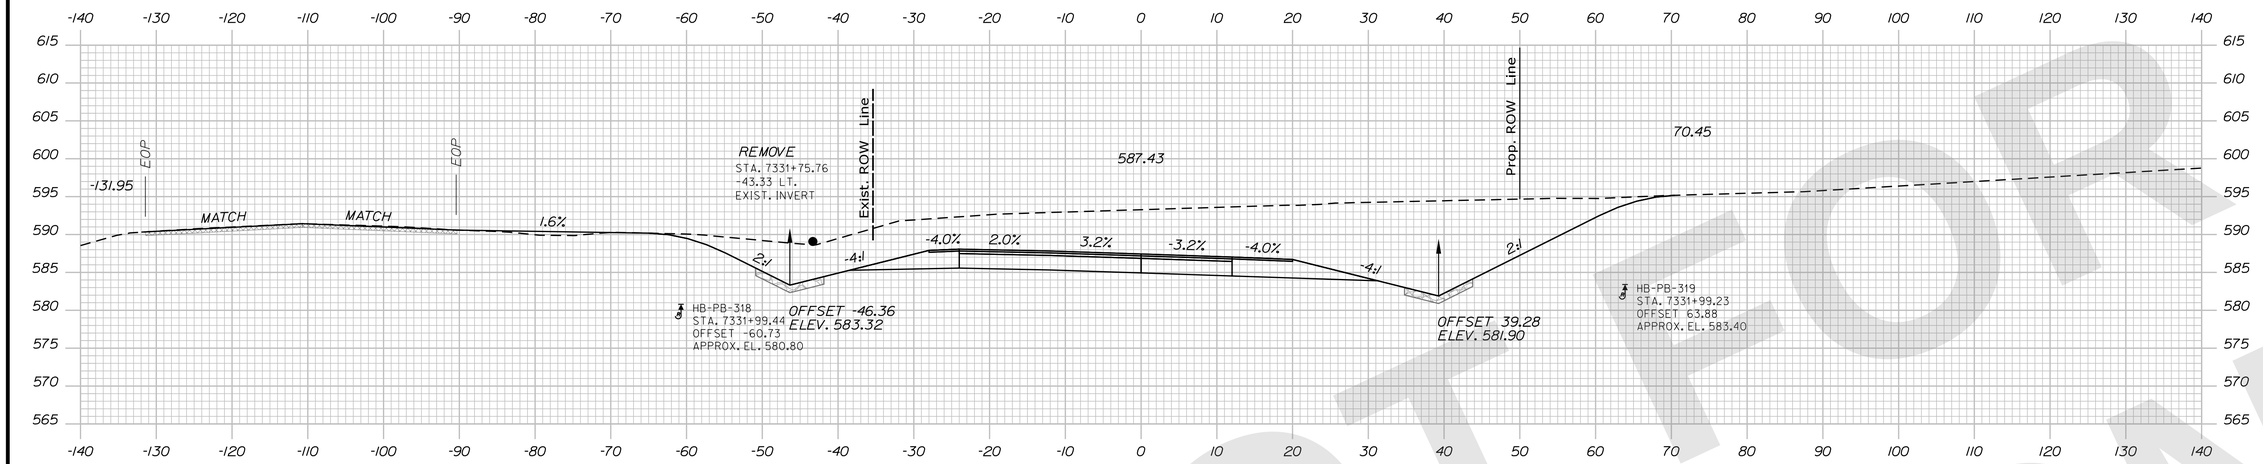

7332+00.00

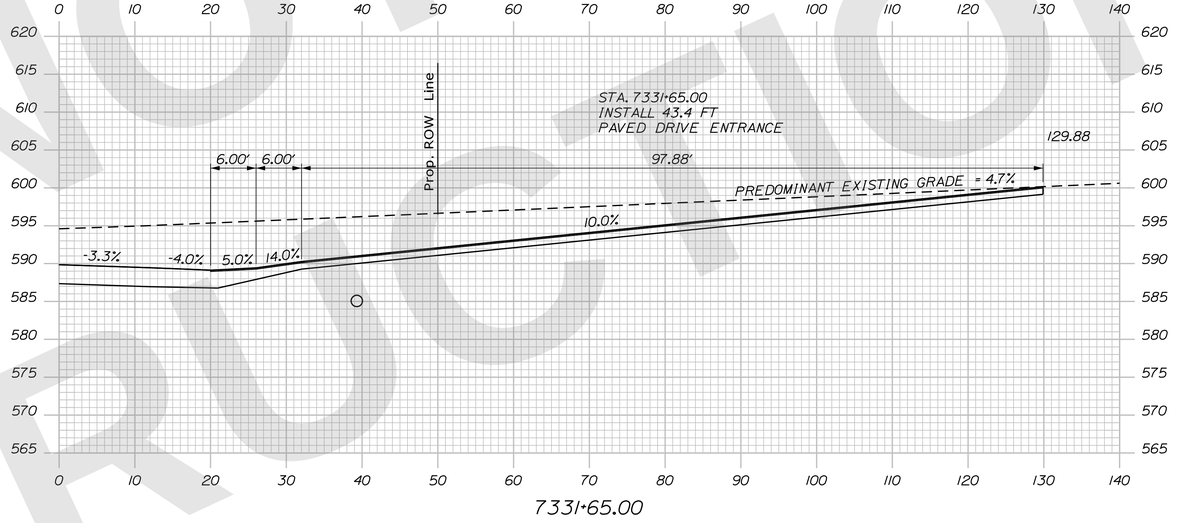

7331+65.00

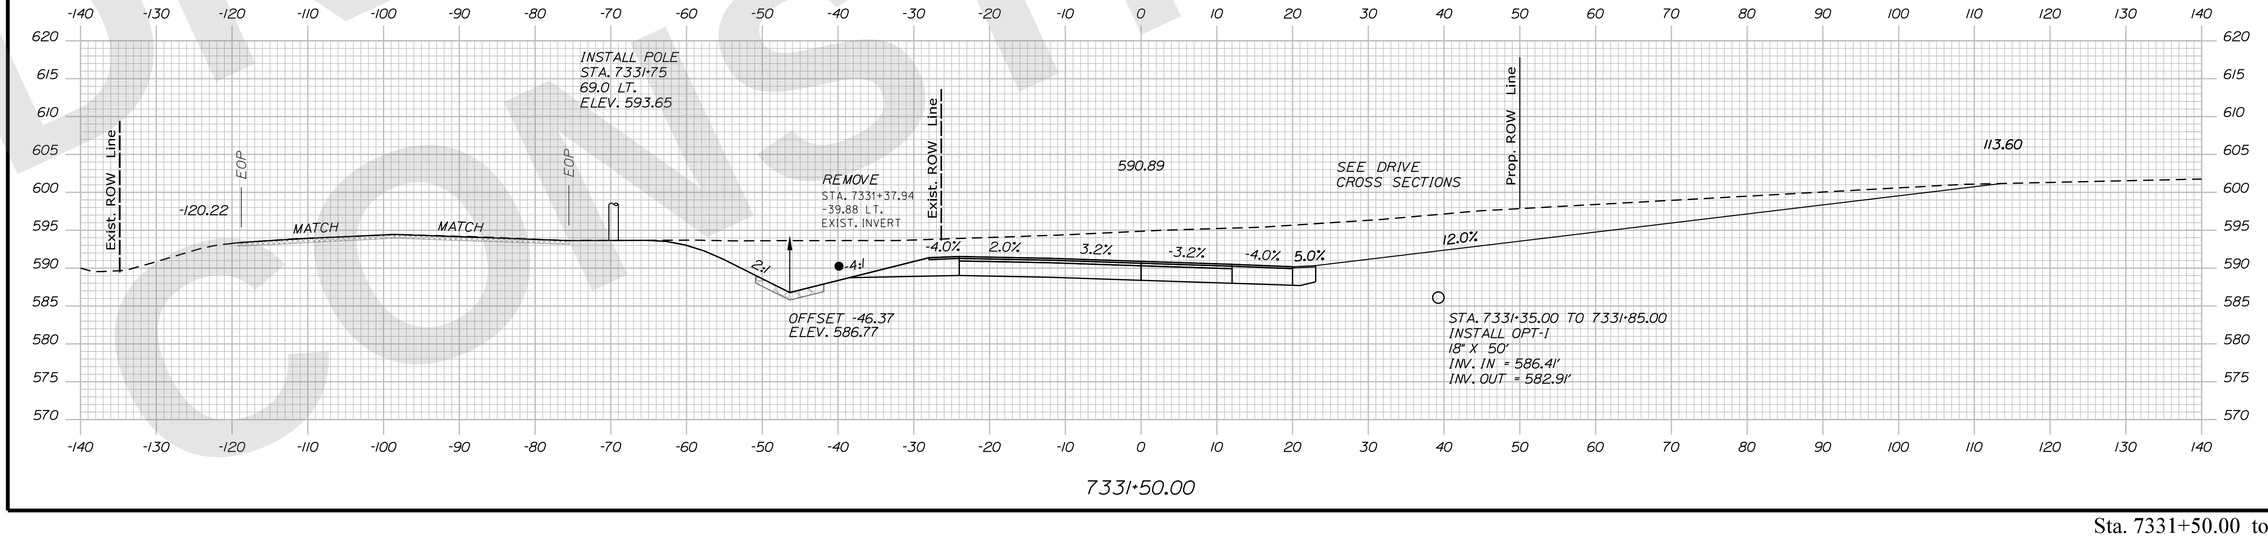

7331+50.00

DRAFT NOT FOR CONSTRUCTION

STATE OF MAINE
DEPARTMENT OF TRANSPORTATION

CAPITAL PROJECTS

WIN
6462.92

HIGHWAY PLANS

vhb

	R.M.	BY	DATE
PROJ. MANAGER			
DESIGN-DETAILED	ZBW	JBD	9/2/2025
CHECKED-REVIEWED	ECF	AG	9/2/2025
DESIGN2-DETAILED2			
DESIGN3-DETAILED3			
REVISIONS 1			
REVISIONS 2			
REVISIONS 3			
REVISIONS 4			
FIELD CHANGES			

PRESQUE ISLE
PRESQUE ISLE BYPASS

CROSS SECTIONS

SHEET NUMBER
H-49
153
OF 747

Sta. 7331+50.00 to Sta. 7332+00.00

Filename: ...\H5_01_Xsects_PI_BYPASS.dgn Division: HIGHWAY Username: jamesdavis Date:9/2/2025

Filename: ...\H5_01_Xsects_PI_BYPASS.dgn Division: HIGHWAY Username: jamesdavis Date:9/2/2025

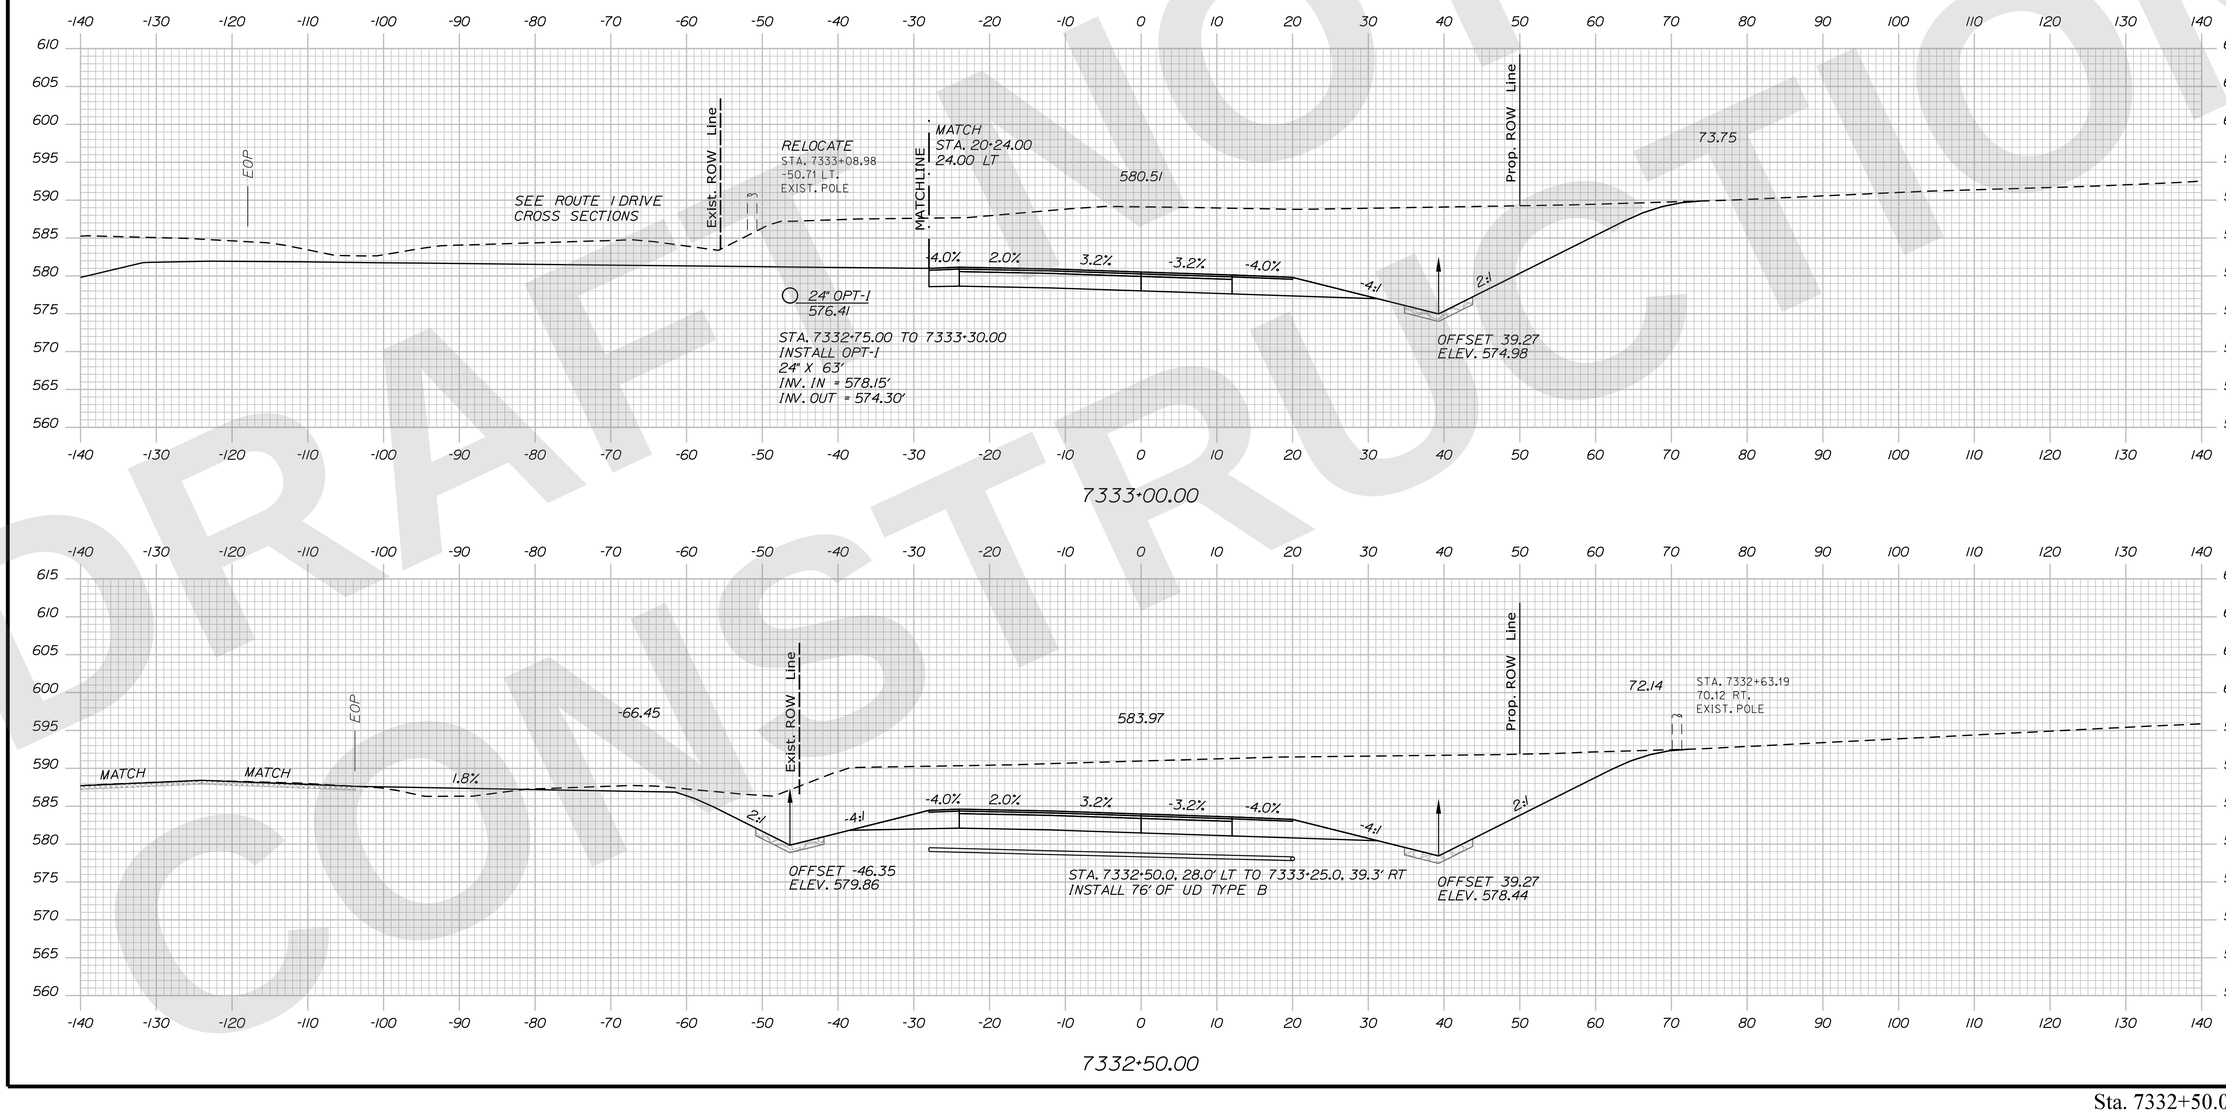

DRAFT NOT FOR CONSTRUCTION

STATE OF MAINE
DEPARTMENT OF TRANSPORTATION

CAPITAL PROJECTS

WIN
6462.92

HIGHWAY PLANS

vhb

	R.M.	BY	DATE
PROJ. MANAGER			
DESIGN-DETAILED	ZBW	JBD	9/2/2025
CHECKED-REVIEWED	ECF	AG	9/2/2025
DESIGN2-DETAILED2			
DESIGN3-DETAILED3			
REVISIONS 1			
REVISIONS 2			
REVISIONS 3			
REVISIONS 4			
FIELD CHANGES			

PRESQUE ISLE
PRESQUE ISLE BYPASS

CROSS SECTIONS

SHEET NUMBER
H-50
154
OF 747

Sta. 7332+50.00 to Sta. 7333+00.00

Filename: ...\H5_01_Xsects_PI_BYPASS.dgn Division: HIGHWAY Username: jamesdavis Date:9/2/2025

DRAFT NOT FOR CONSTRUCTION

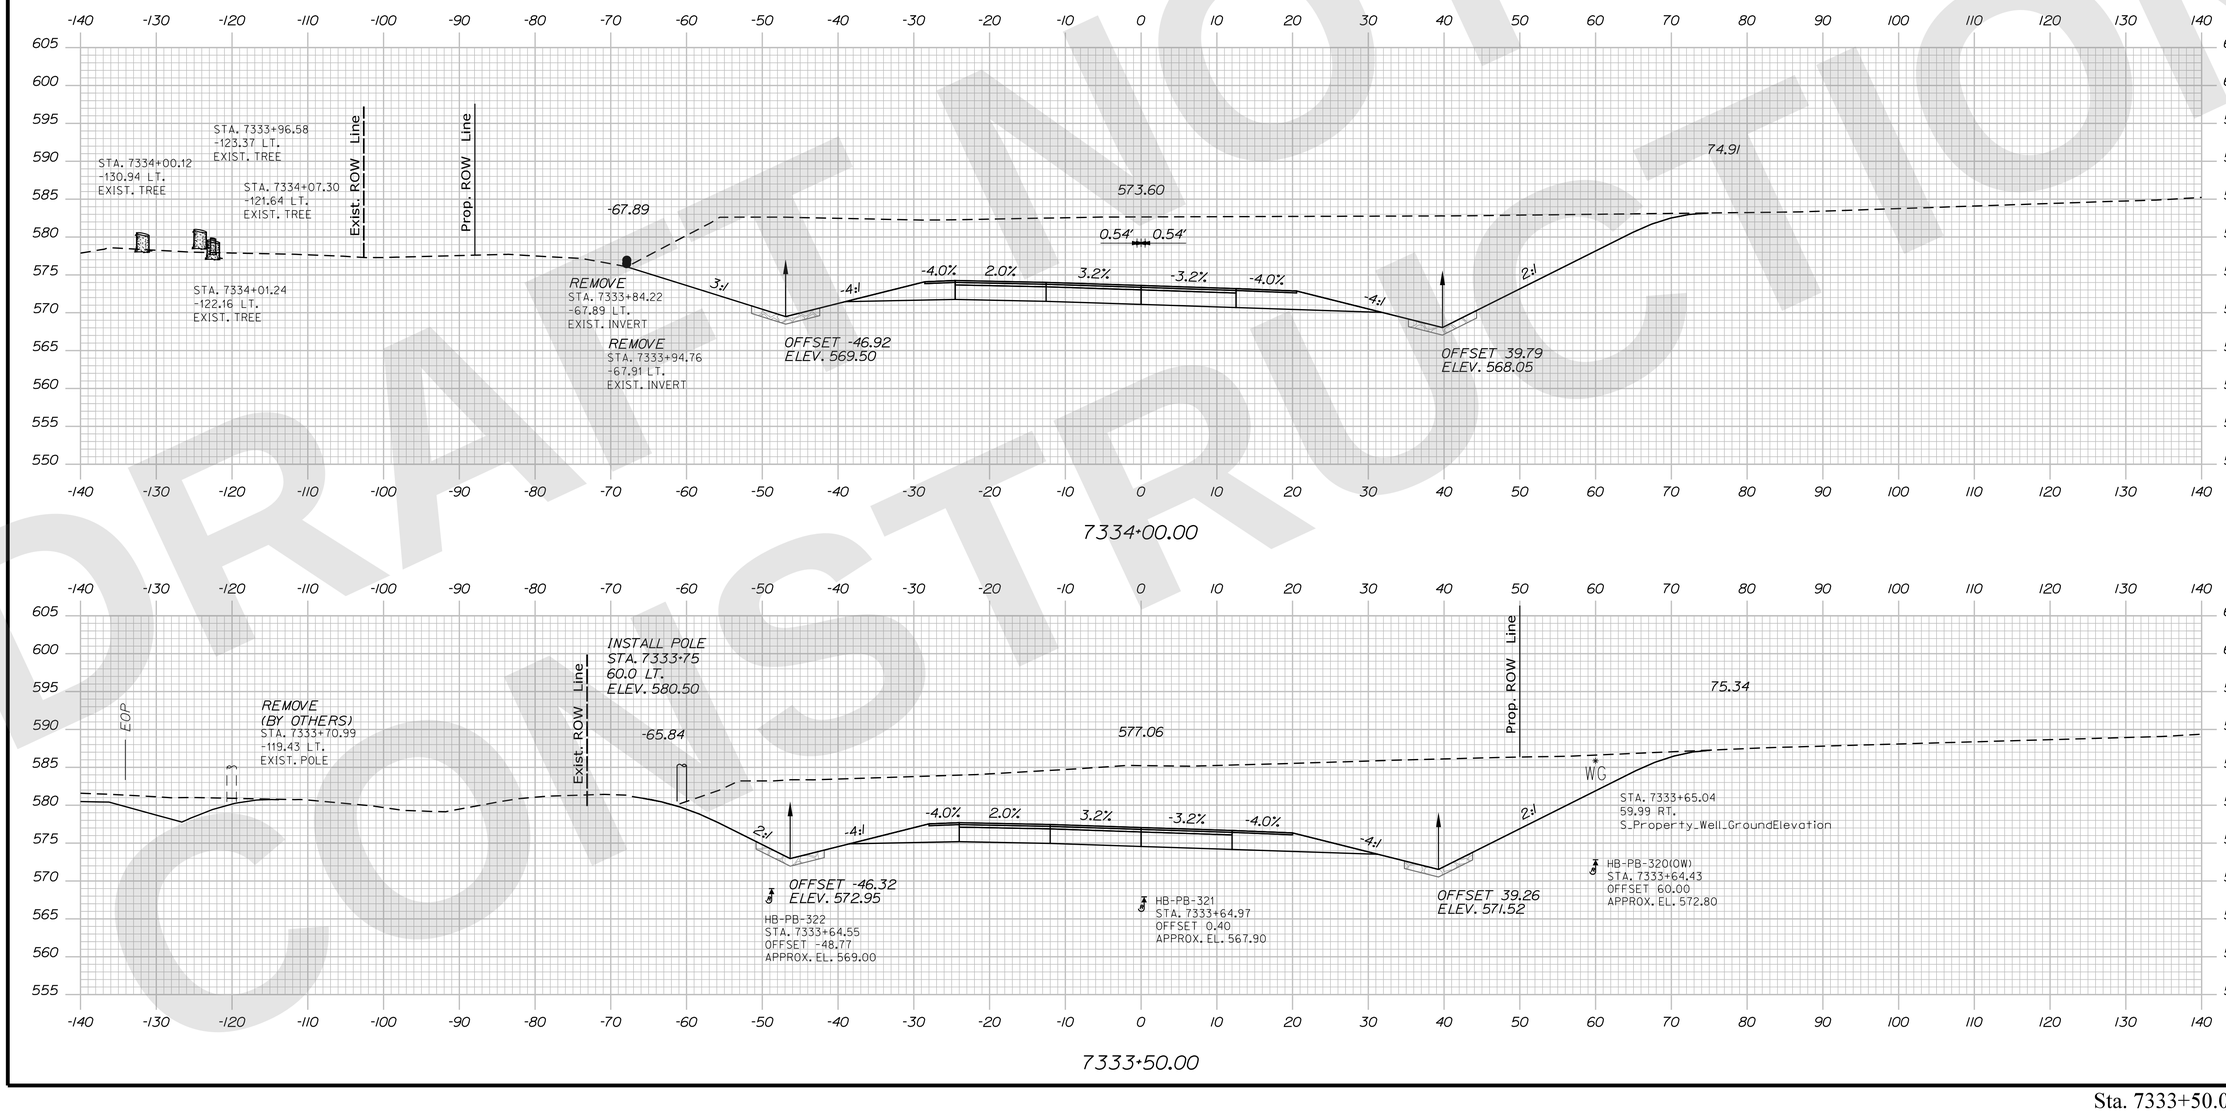

STATE OF MAINE
DEPARTMENT OF TRANSPORTATION

CAPITAL PROJECTS

WIN 6462.92

HIGHWAY PLANS

vhb

PROJ. MANAGER	R.M.		
DESIGN-DETAILED	ZBW	JBD	9/2/2025
CHECKED-REVIEWED	ECF	AG	9/2/2025
DESIGN2-DETAILED2			
DESIGN3-DETAILED3			
REVISIONS 1			
REVISIONS 2			
REVISIONS 3			
REVISIONS 4			
FIELD CHANGES			

PRESQUE ISLE
PRESQUE ISLE BYPASS

CROSS SECTIONS

SHEET NUMBER
H-51
155
OF 747

Sta. 7333+50.00 to Sta. 7334+00.00

DRAFT NOT FOR CONSTRUCTION

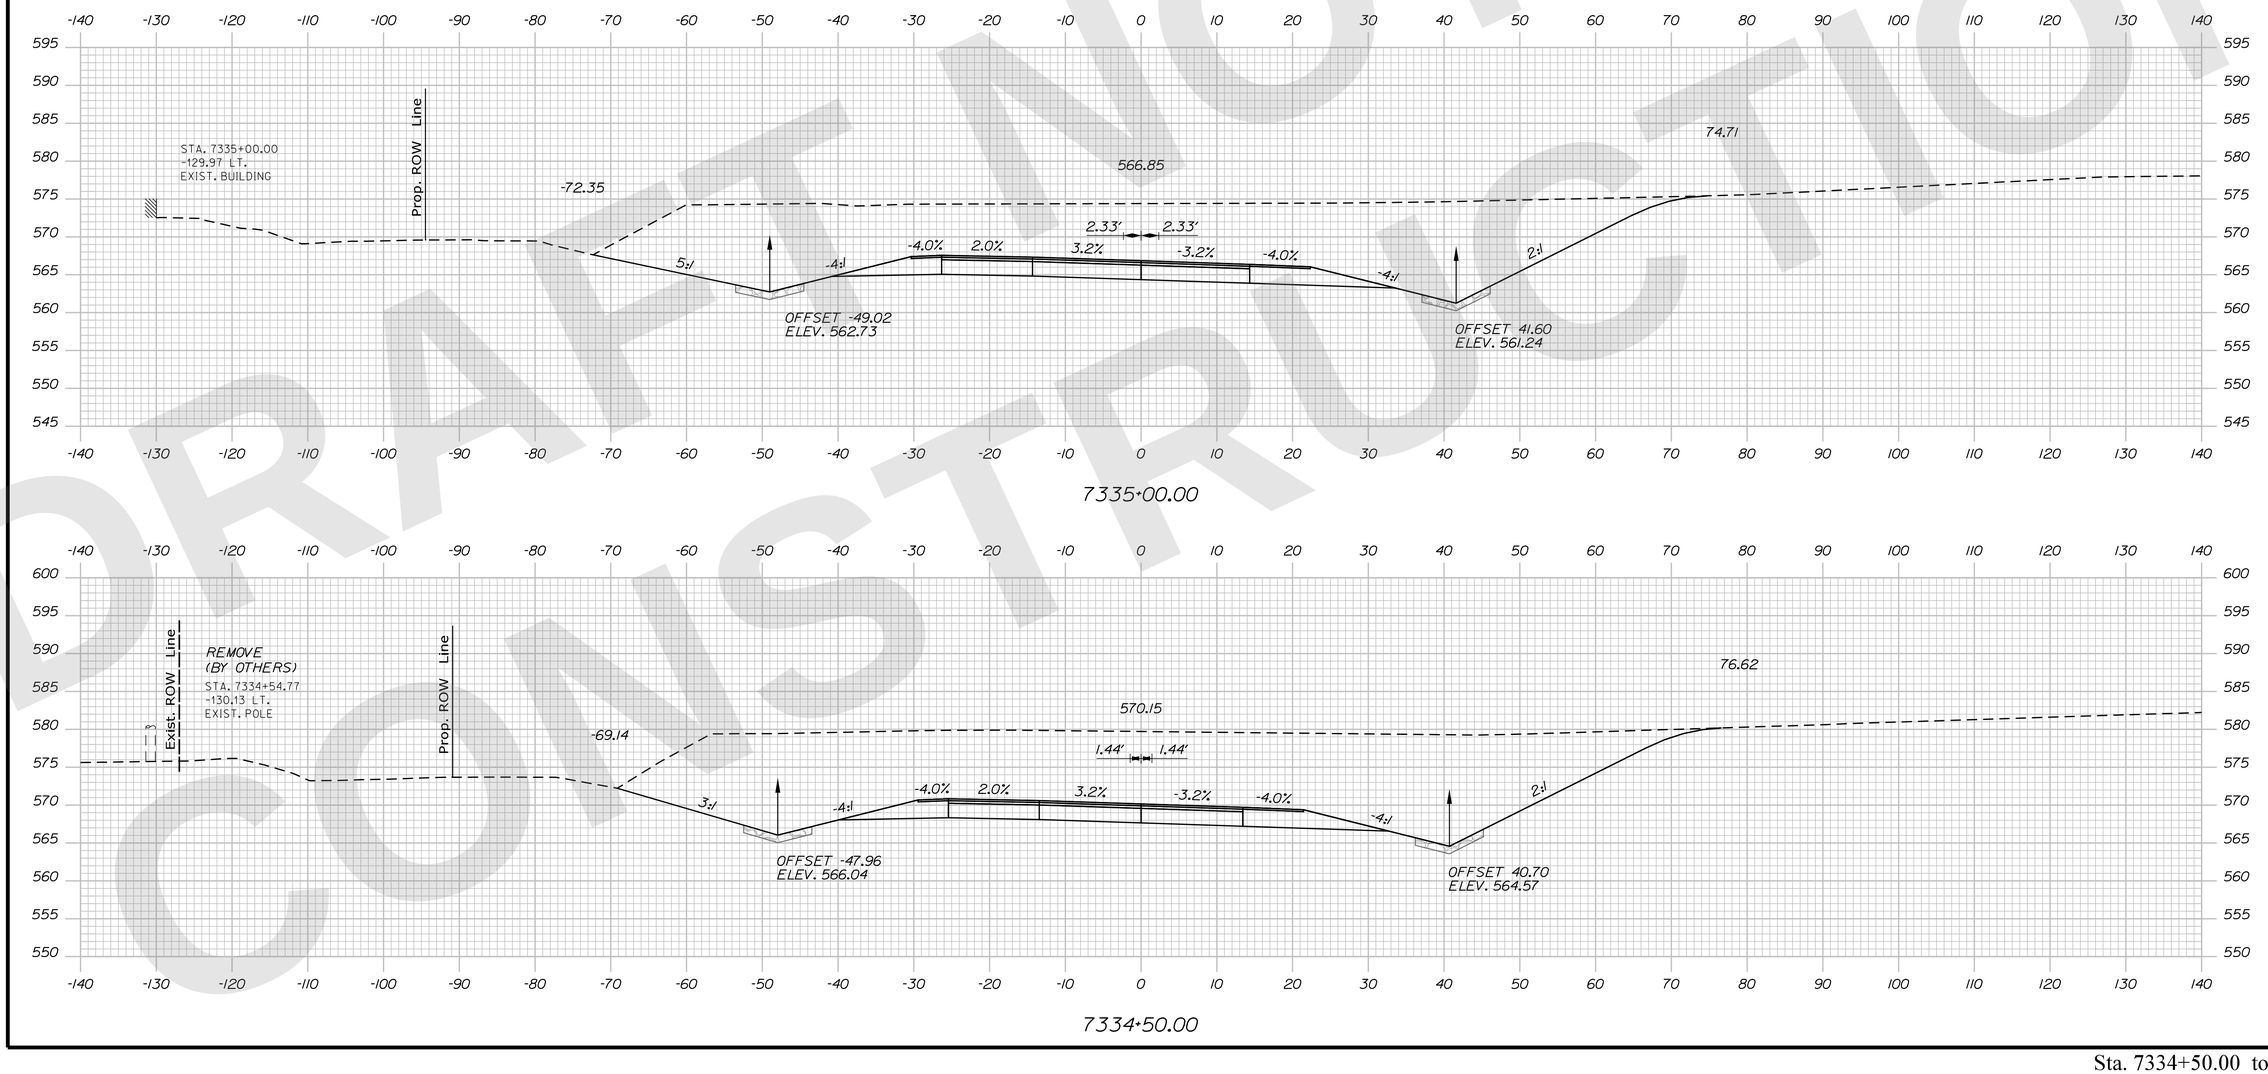

Sta. 7334+50.00 to Sta. 7335+00.00

STATE OF MAINE
DEPARTMENT OF TRANSPORTATION

CAPITAL PROJECTS

WIN
6462.92

HIGHWAY PLANS

vhb

	BY	DATE
R.M.	JBD	9/2/2025
PROJ. MANAGER	AG	9/2/2025
DESIGN-DETAILED	ZBW	
CHECKED-REVIEWED	ECF	
DESIGN2-DETAILED2		
DESIGN3-DETAILED3		
REVISIONS 1		
REVISIONS 2		
REVISIONS 3		
REVISIONS 4		
FIELD CHANGES		

PRESQUE ISLE
PRESQUE ISLE BYPASS

CROSS SECTIONS

SHEET NUMBER
H-52
156
OF 747

Filename: ...\H5_01_Xsects_PI_BYPASS.dgn Division: HIGHWAY Username: jamesdavis Date:9/2/2025

Filename: ...\H5_01_Xsects_PL_BYPASS.dgn Division: HIGHWAY Username: jamesdavis Date:9/2/2025

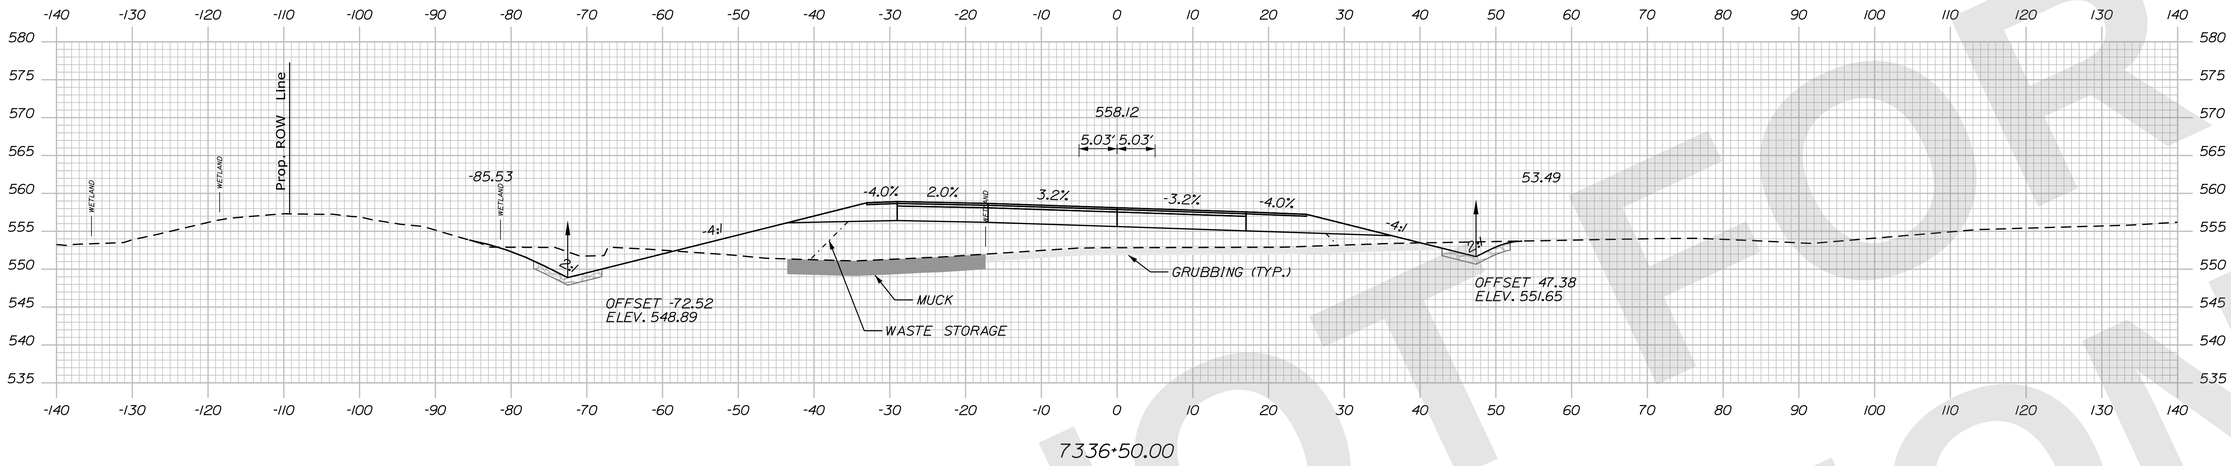

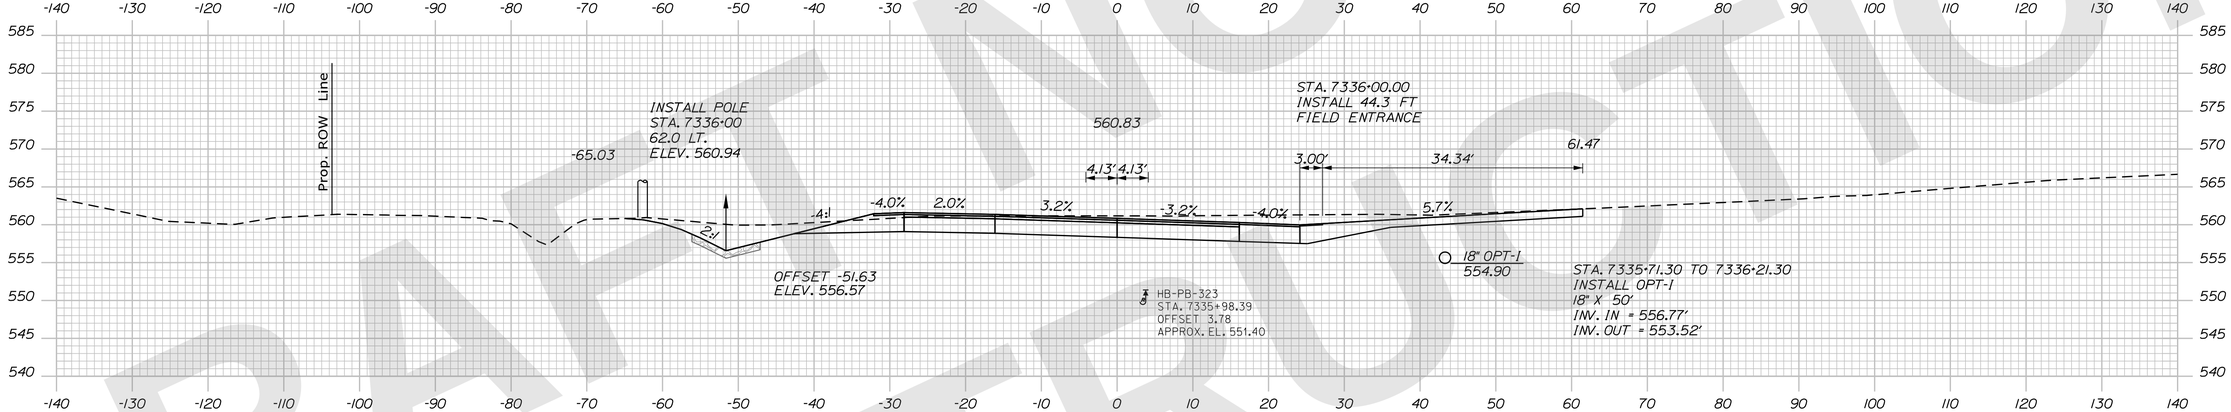

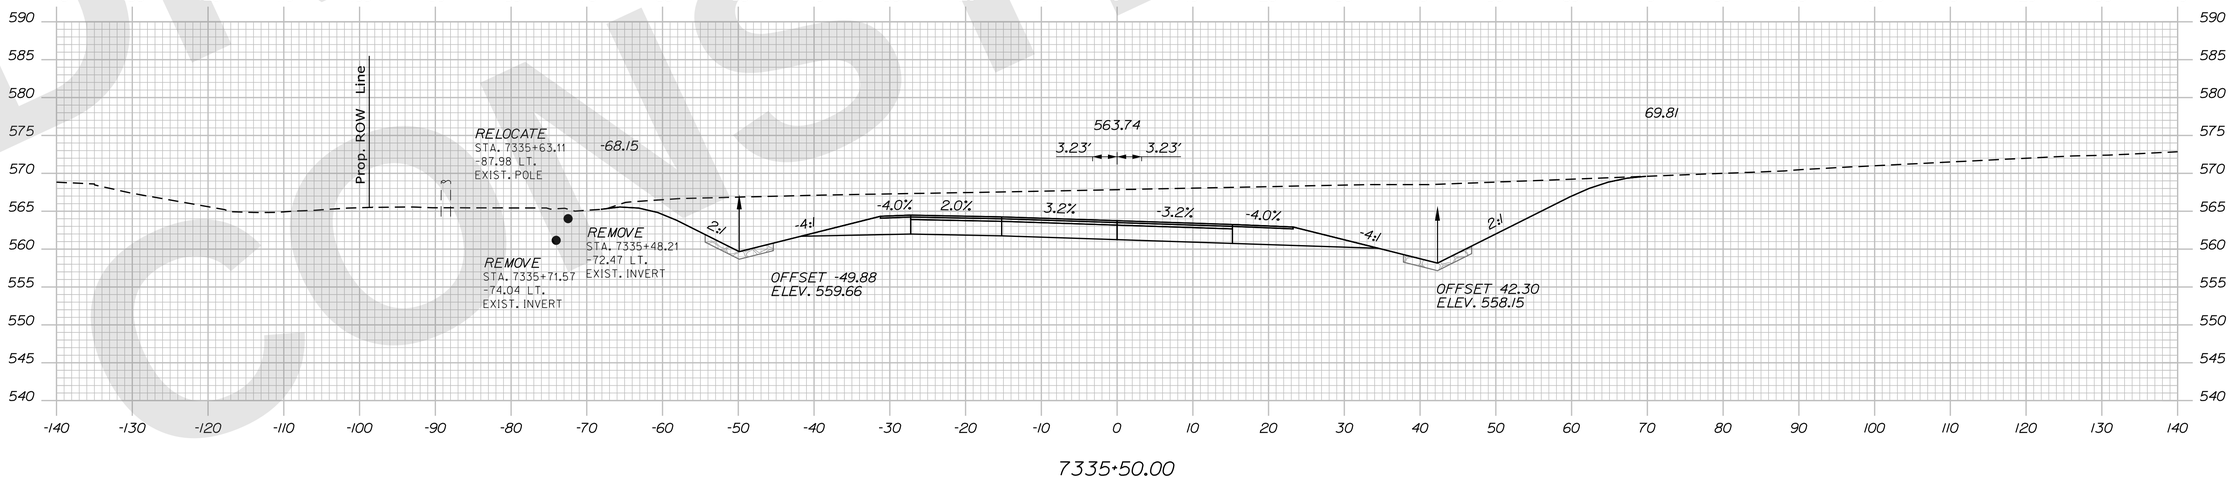

STATE OF MAINE
DEPARTMENT OF TRANSPORTATION

CAPITAL PROJECTS

WIN 6462.92

HIGHWAY PLANS

vhb

	R.M.	BY	DATE
PROJ. MANAGER			
DESIGN-DETAILED	ZBW	JBD	9/2/2025
CHECKED-REVIEWED	ECF	AG	9/2/2025
DESIGN2-DETAILED2			
DESIGN3-DETAILED3			
REVISIONS 1			
REVISIONS 2			
REVISIONS 3			
REVISIONS 4			
FIELD CHANGES			

PRESQUE ISLE
PRESQUE ISLE BYPASS

CROSS SECTIONS

SHEET NUMBER
H-53
157
OF 747

DRAFT NOT FOR CONSTRUCTION

Sta. 7335+50.00 to Sta. 7336+50.00

Filename: ...\H5_01_Xsects_PL_BYPASS.dgn Division: HIGHWAY Username: jamesdavis Date:9/2/2025

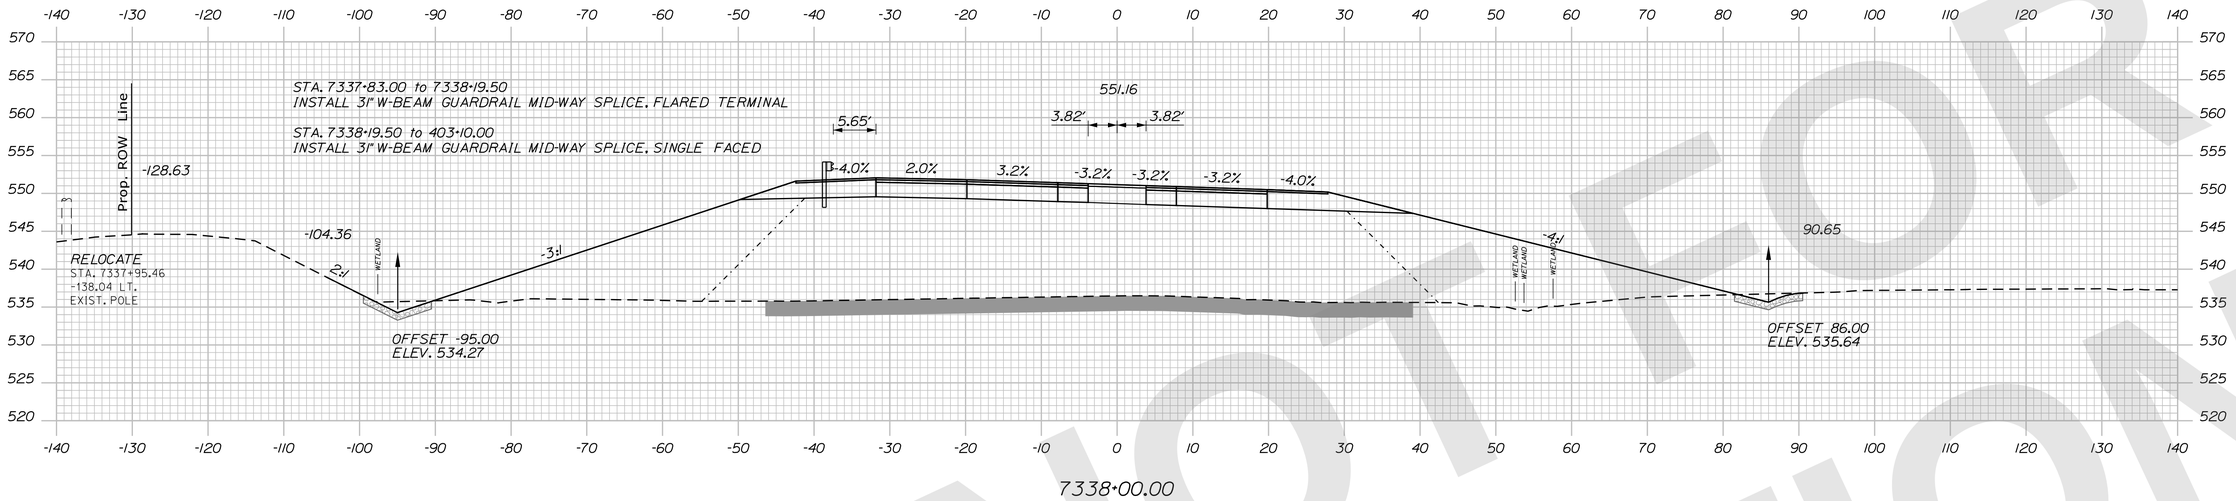

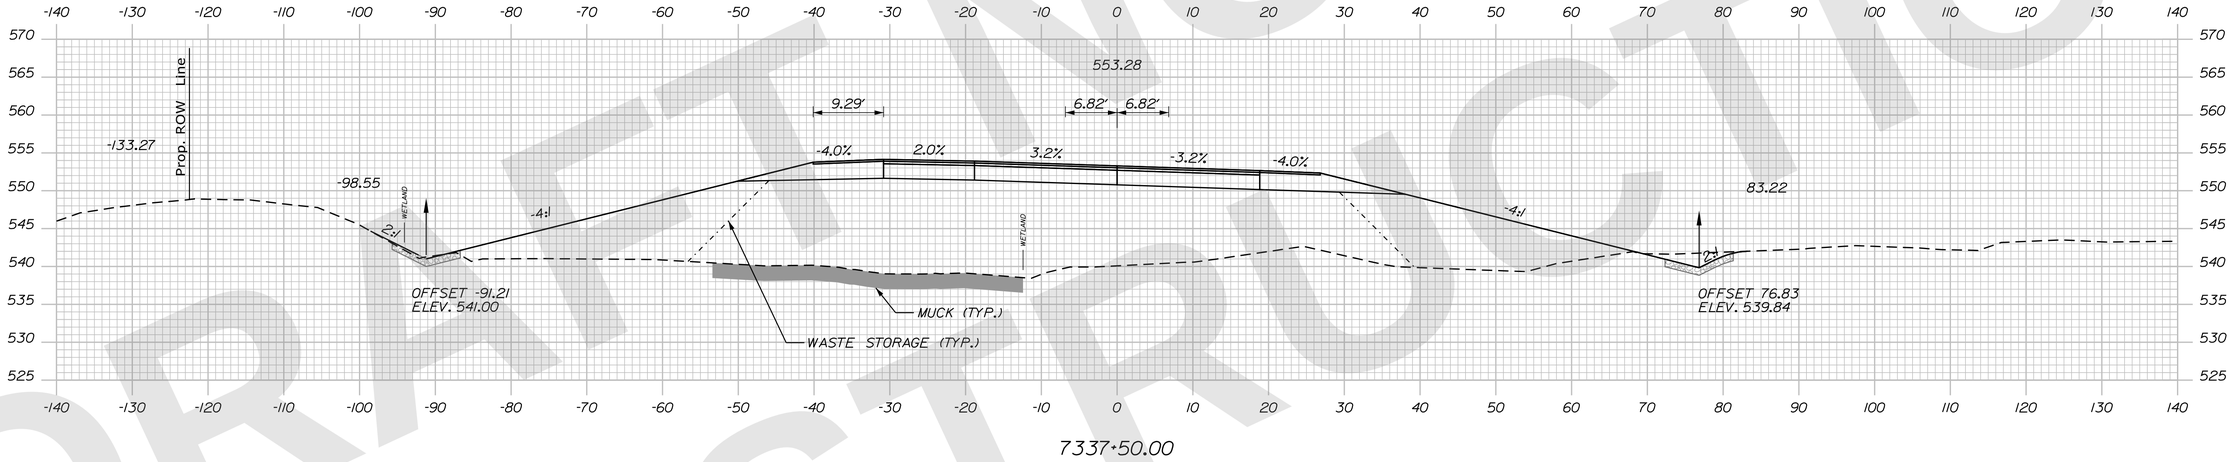

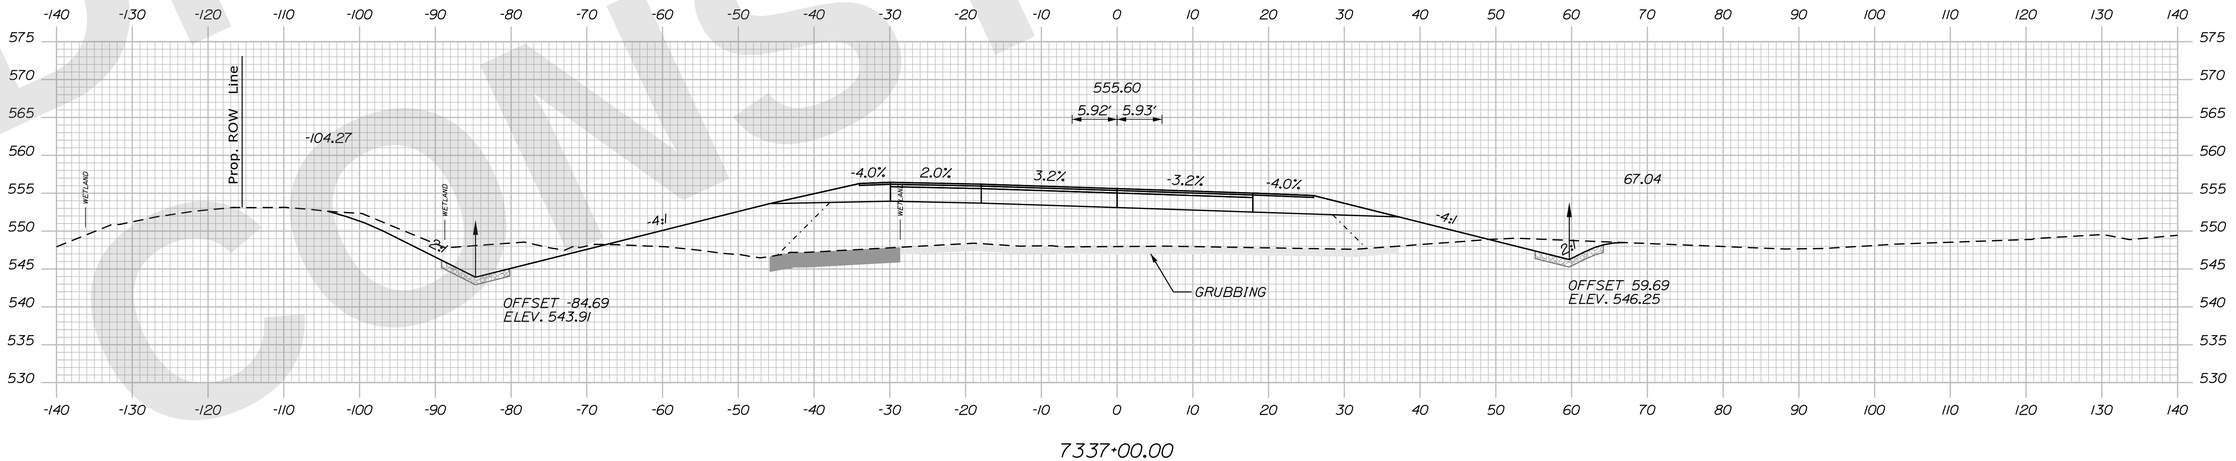

STATE OF MAINE
DEPARTMENT OF TRANSPORTATION

CAPITAL PROJECTS

WIN
6462.92

HIGHWAY PLANS

vhb

PROJ. MANAGER	R.M.	DATE
DESIGN-DETAILED	ZBW	9/2/2025
CHECKED-REVIEWED	ECF	9/2/2025
DESIGN2-DETAILED2		
DESIGN3-DETAILED3		
REVISIONS 1		
REVISIONS 2		
REVISIONS 3		
REVISIONS 4		
FIELD CHANGES		

PRESQUE ISLE
PRESQUE ISLE BYPASS

CROSS SECTIONS

SHEET NUMBER
H-54
158
OF 747

DRAFT NOT FOR CONSTRUCTION

Sta. 7337+00.00 to Sta. 7338+00.00

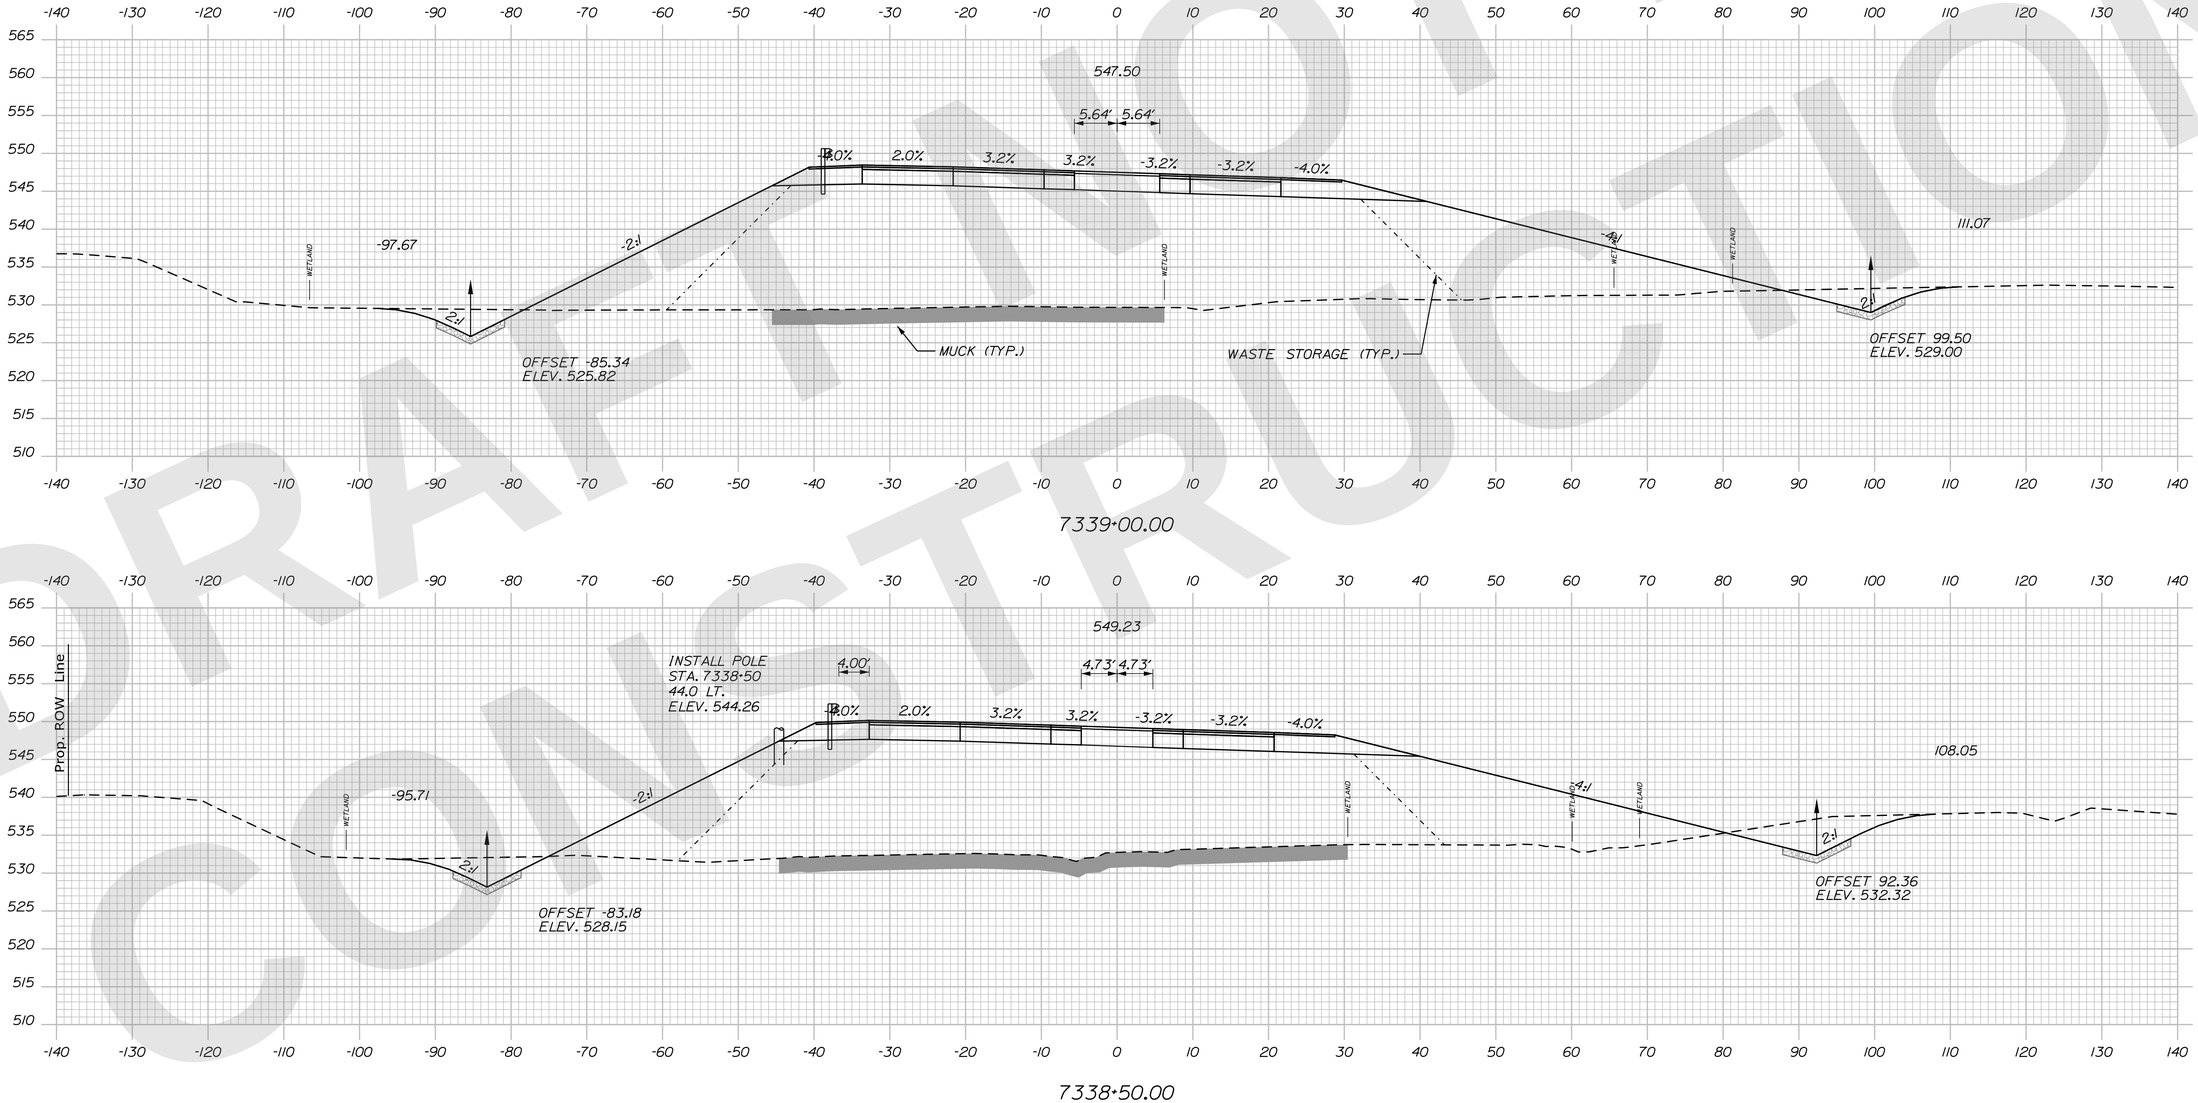

STATE OF MAINE
DEPARTMENT OF TRANSPORTATION

CAPITAL PROJECTS

WIN
6462.92

HIGHWAY PLANS

vhb

	BY	DATE
PROJ. MANAGER	R.M.	
DESIGN-DETAILED	ZBW	9/2/2025
CHECKED-REVIEWED	EOF	
DESIGN2-DETAILED2	AG	9/2/2025
DESIGN3-DETAILED3		
REVISIONS 1		
REVISIONS 2		
REVISIONS 3		
REVISIONS 4		
FIELD CHANGES		

PRESQUE ISLE
PRESQUE ISLE BYPASS

CROSS SECTIONS

SHEET NUMBER
H-55
159
OF 747

Sta. 7338+50.00 to Sta. 7339+00.00

Filename: ...\H5_01_Xsects_PI_BYPASS.dgn Division: HIGHWAY Username: jamesdavis Date:9/2/2025

DRAFT NOT FOR CONSTRUCTION

Filename: ...\H5_01_Xsects_PI_BYPASS.dgn Division: HIGHWAY Username: jamesdavis Date:9/2/2025

DRAFT NOT FOR CONSTRUCTION

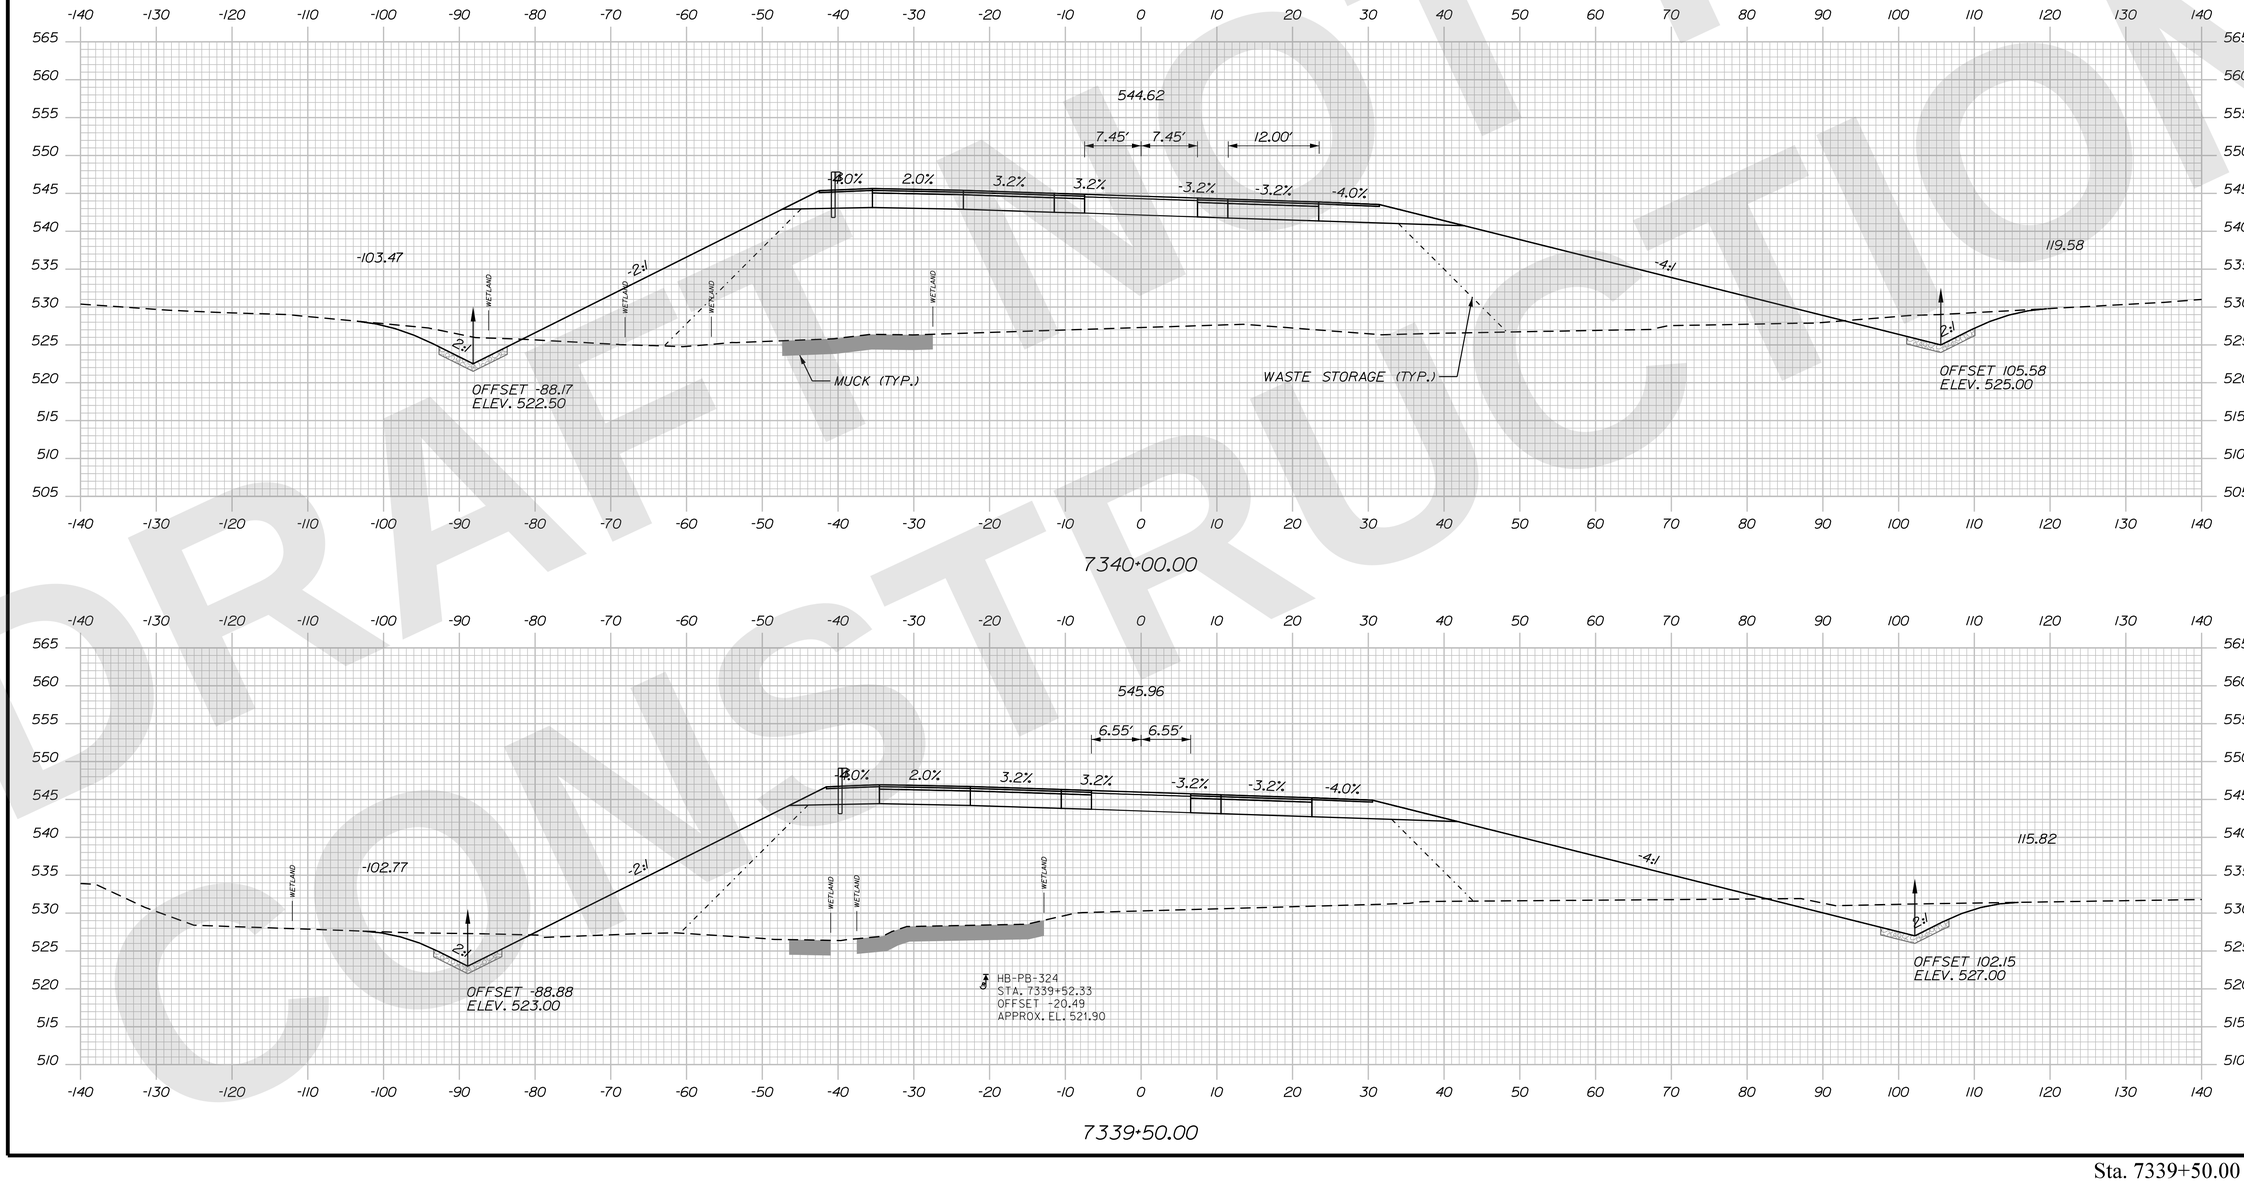

STATE OF MAINE
DEPARTMENT OF TRANSPORTATION

CAPITAL PROJECTS

WIN 6462.92

HIGHWAY PLANS

vhb

	R.M.	BY	DATE
PROJ. MANAGER			
DESIGN-DETAILED	ZBW	JBD	9/2/2025
CHECKED-REVIEWED	ECF	AG	9/2/2025
DESIGN2-DETAILED2			
DESIGN3-DETAILED3			
REVISIONS 1			
REVISIONS 2			
REVISIONS 3			
REVISIONS 4			
FIELD CHANGES			

PRESQUE ISLE
PRESQUE ISLE BYPASS

CROSS SECTIONS

SHEET NUMBER
H-56
160
OF 747

Sta. 7339+50.00 to Sta. 7340+00.00

Filename: ...\H5_01_Xsects_PI_BYPASS.dgn Division: HIGHWAY Username: jamesdavis Date:9/2/2025

DRAFT NOT FOR CONSTRUCTION

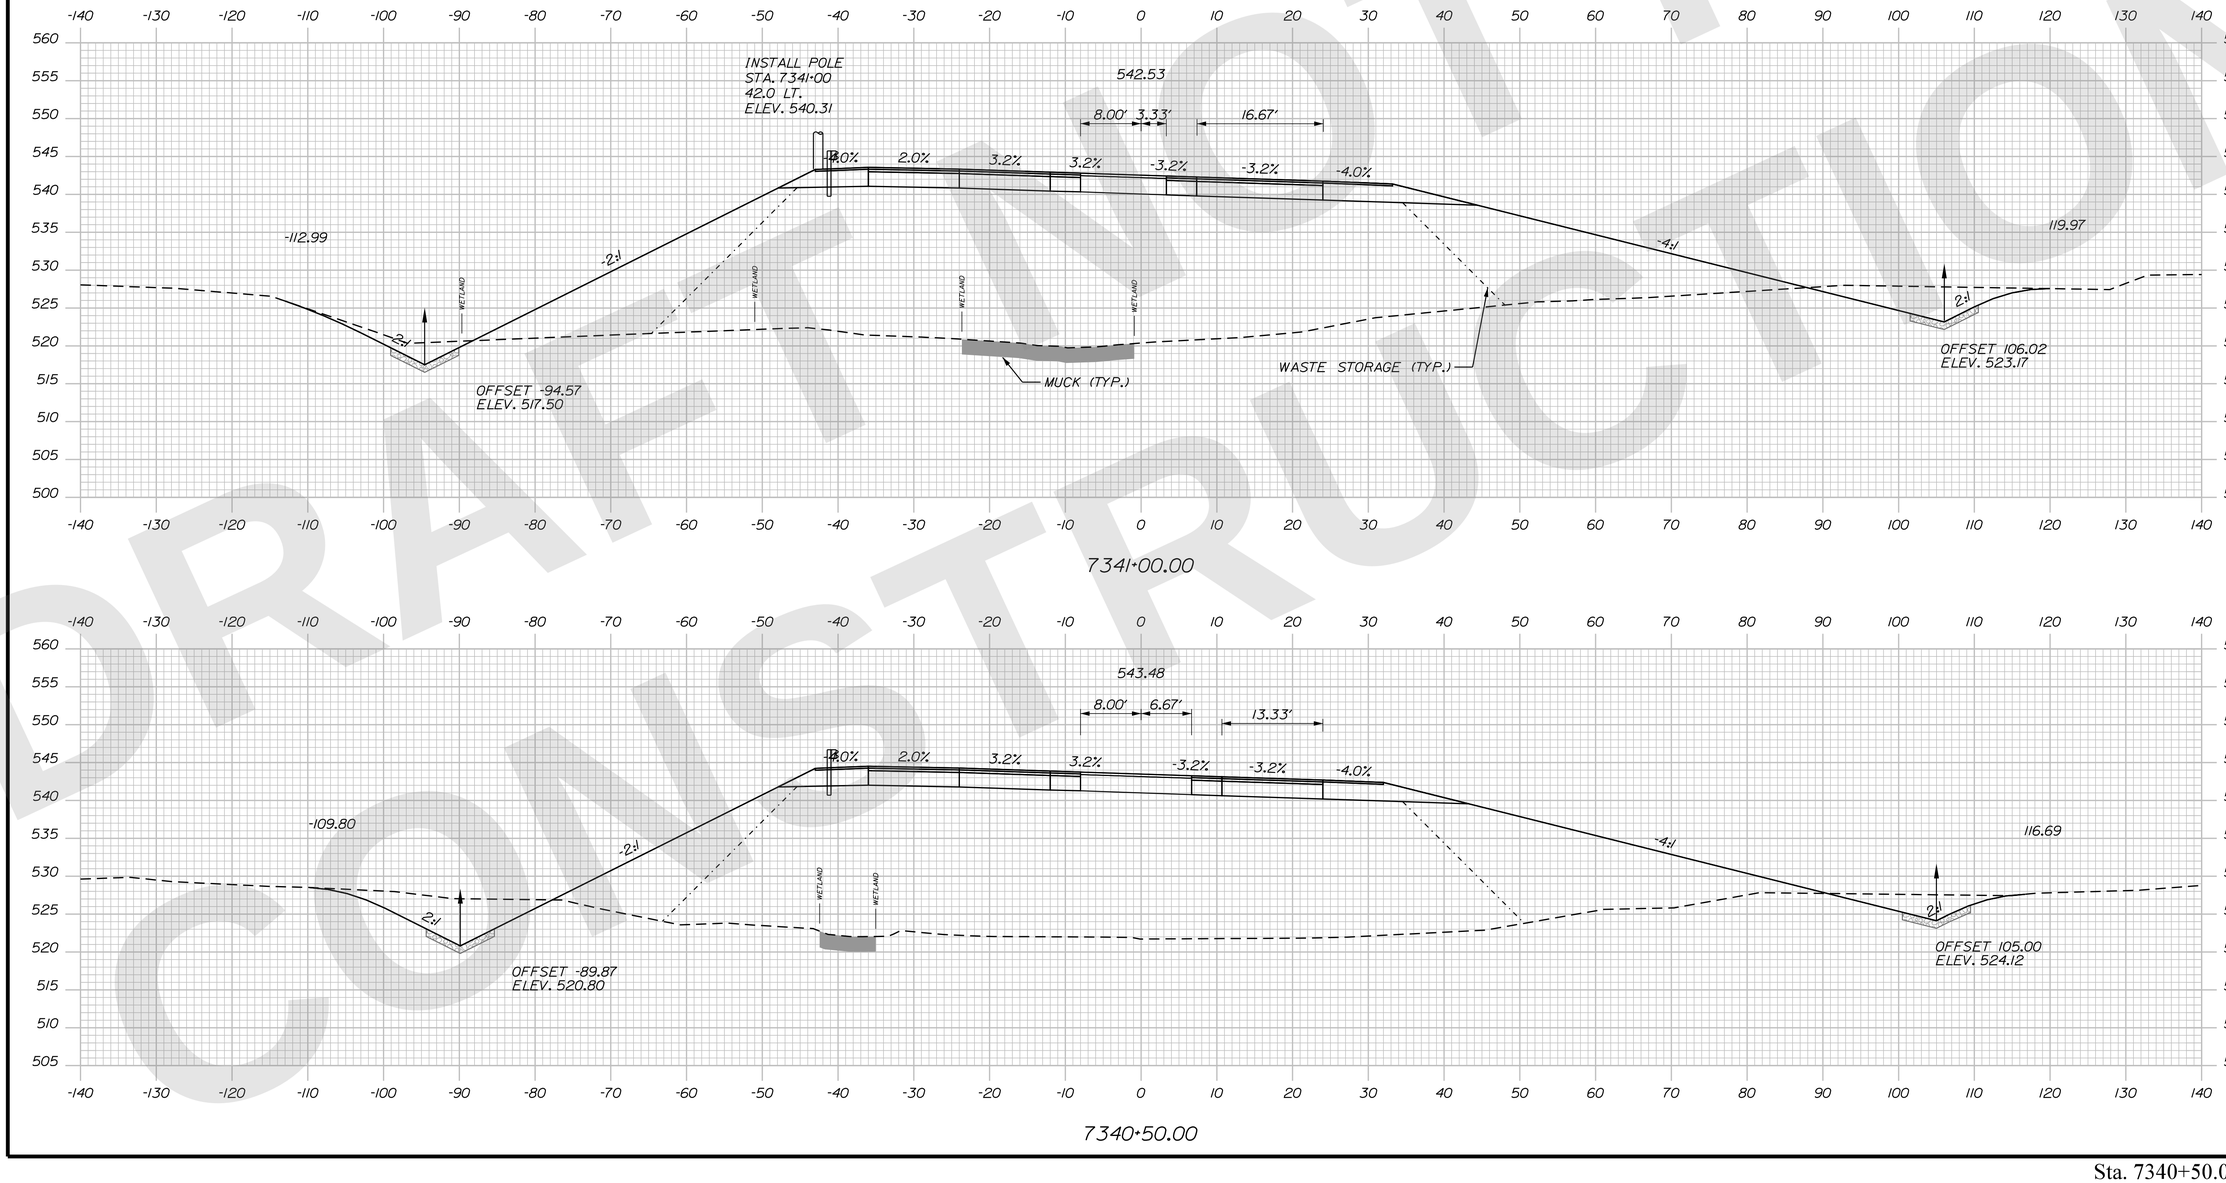

STATE OF MAINE
DEPARTMENT OF TRANSPORTATION

CAPITAL PROJECTS

WIN
6462.92

HIGHWAY PLANS

vhb

	R.M.	BY	DATE
PROJ. MANAGER			
DESIGN-DETAILED	ZBW	JBD	9/2/2025
CHECKED-REVIEWED	ECF	AG	9/2/2025
DESIGN2-DETAILED2			
DESIGN3-DETAILED3			
REVISIONS 1			
REVISIONS 2			
REVISIONS 3			
REVISIONS 4			
FIELD CHANGES			

PRESQUE ISLE
PRESQUE ISLE BYPASS

CROSS SECTIONS

SHEET NUMBER
H-57
161
OF 747

Sta. 7340+50.00 to Sta. 7341+00.00

Filename: ...\H5_01_Xsects_PL_BYPASS.dgn Division: HIGHWAY Username: jamesdavis Date:9/2/2025

DRAFT NOT FOR CONSTRUCTION

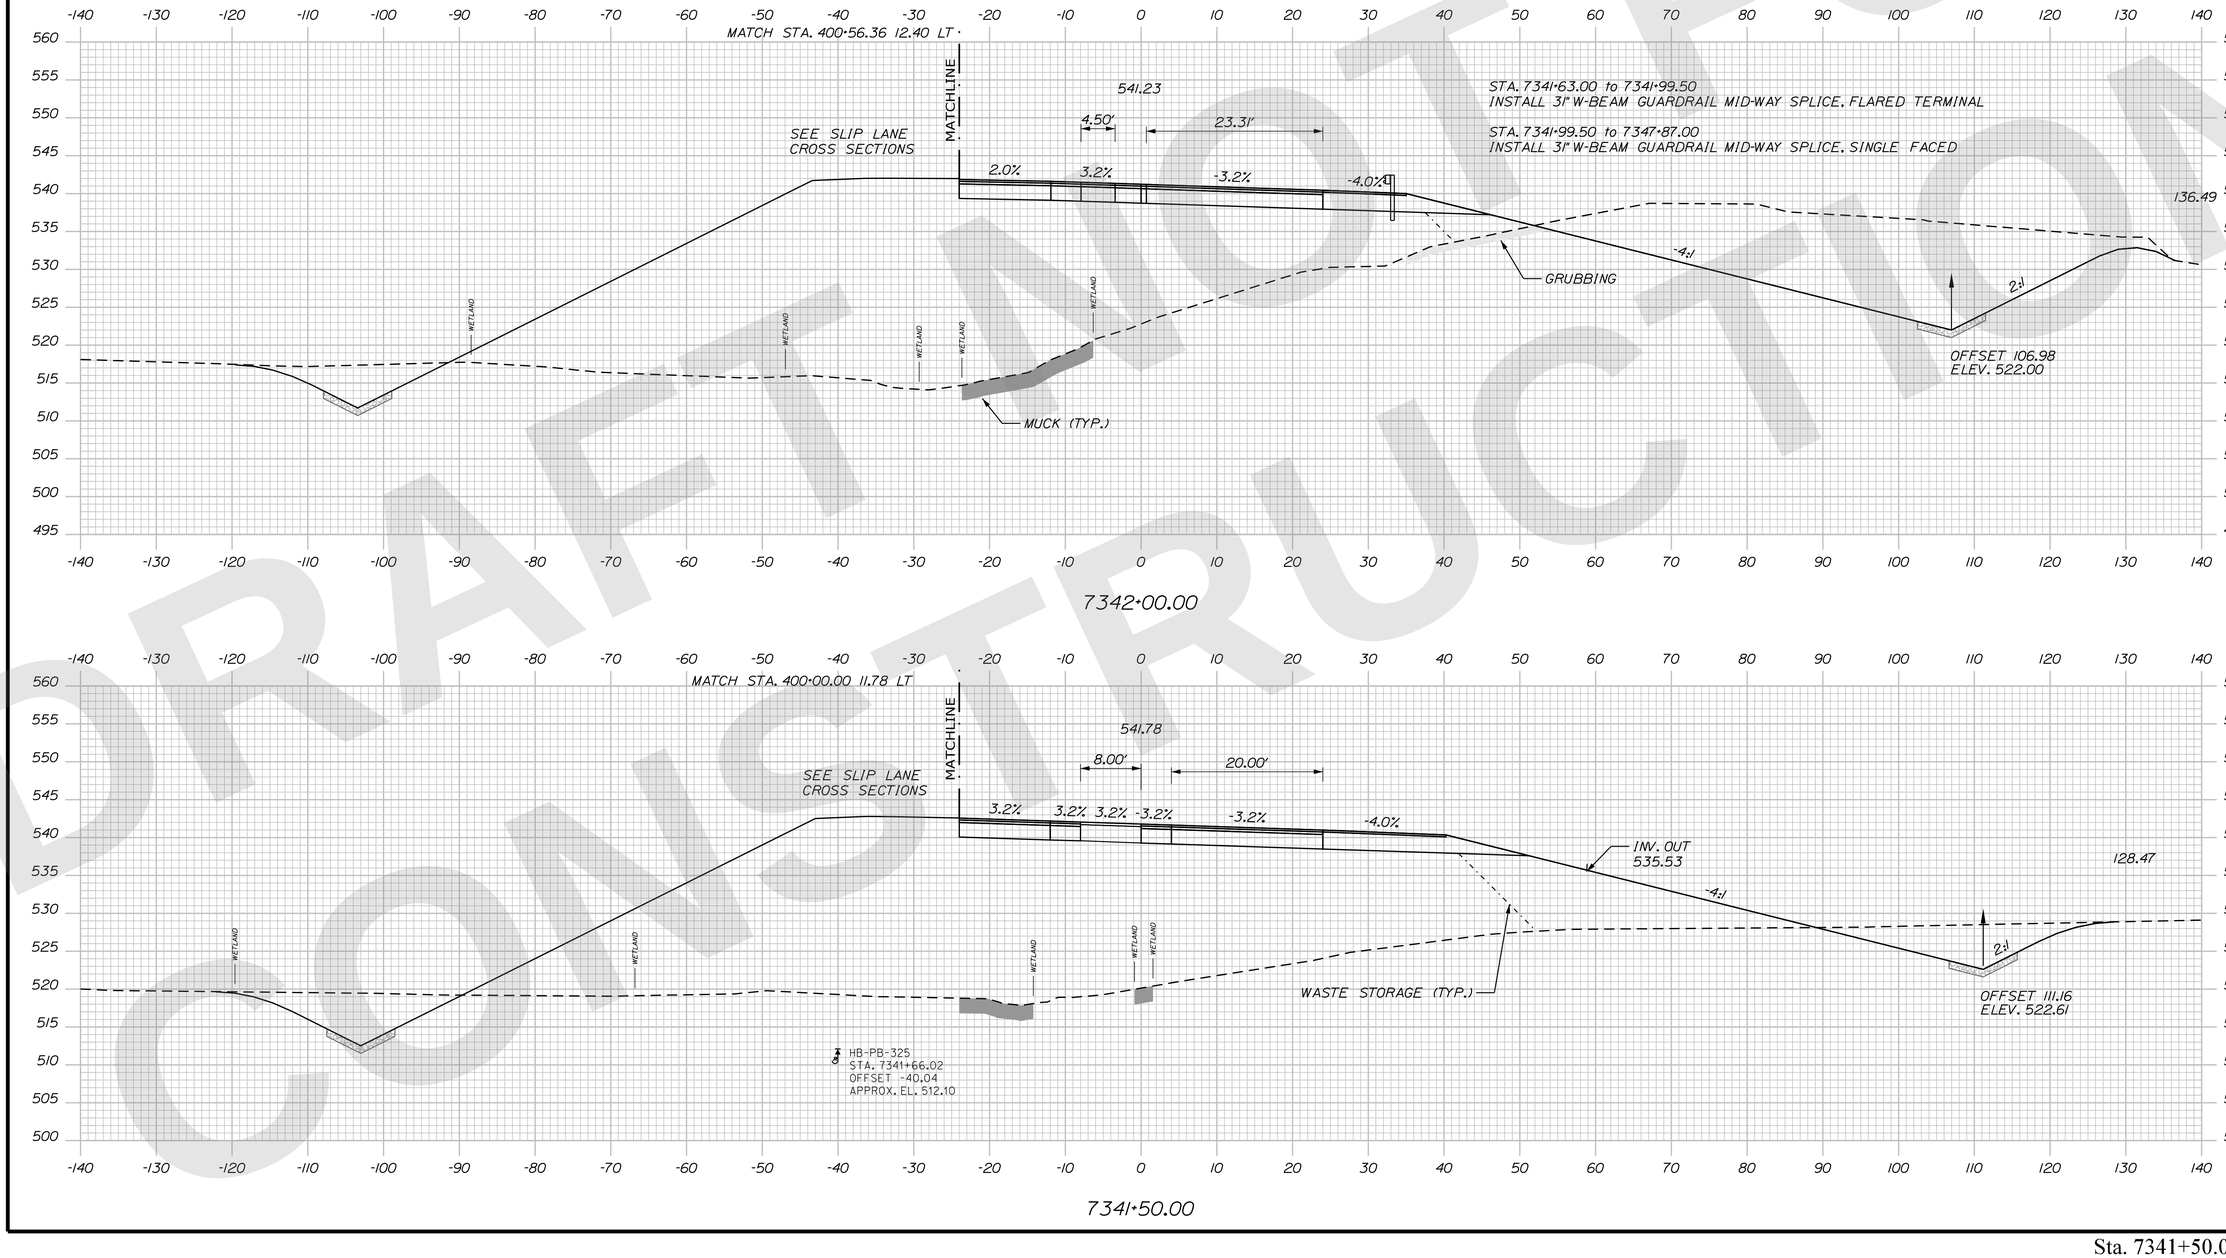

STATE OF MAINE
DEPARTMENT OF TRANSPORTATION

CAPITAL PROJECTS

WIN 6462.92

HIGHWAY PLANS

vhb

PROJ. MANAGER	R.M.	BY	DATE
DESIGN-DETAILED	ZBW	JBD	9/2/2025
CHECKED-REVIEWED	ECF	AG	9/2/2025
DESIGN2-DETAILED2			
DESIGN3-DETAILED3			
REVISIONS 1			
REVISIONS 2			
REVISIONS 3			
REVISIONS 4			
FIELD CHANGES			

PRESQUE ISLE
PRESQUE ISLE BYPASS

CROSS SECTIONS

SHEET NUMBER
H-58
162
OF 747

Sta. 7341+50.00 to Sta. 7342+00.00

DRAFT NOT FOR CONSTRUCTION

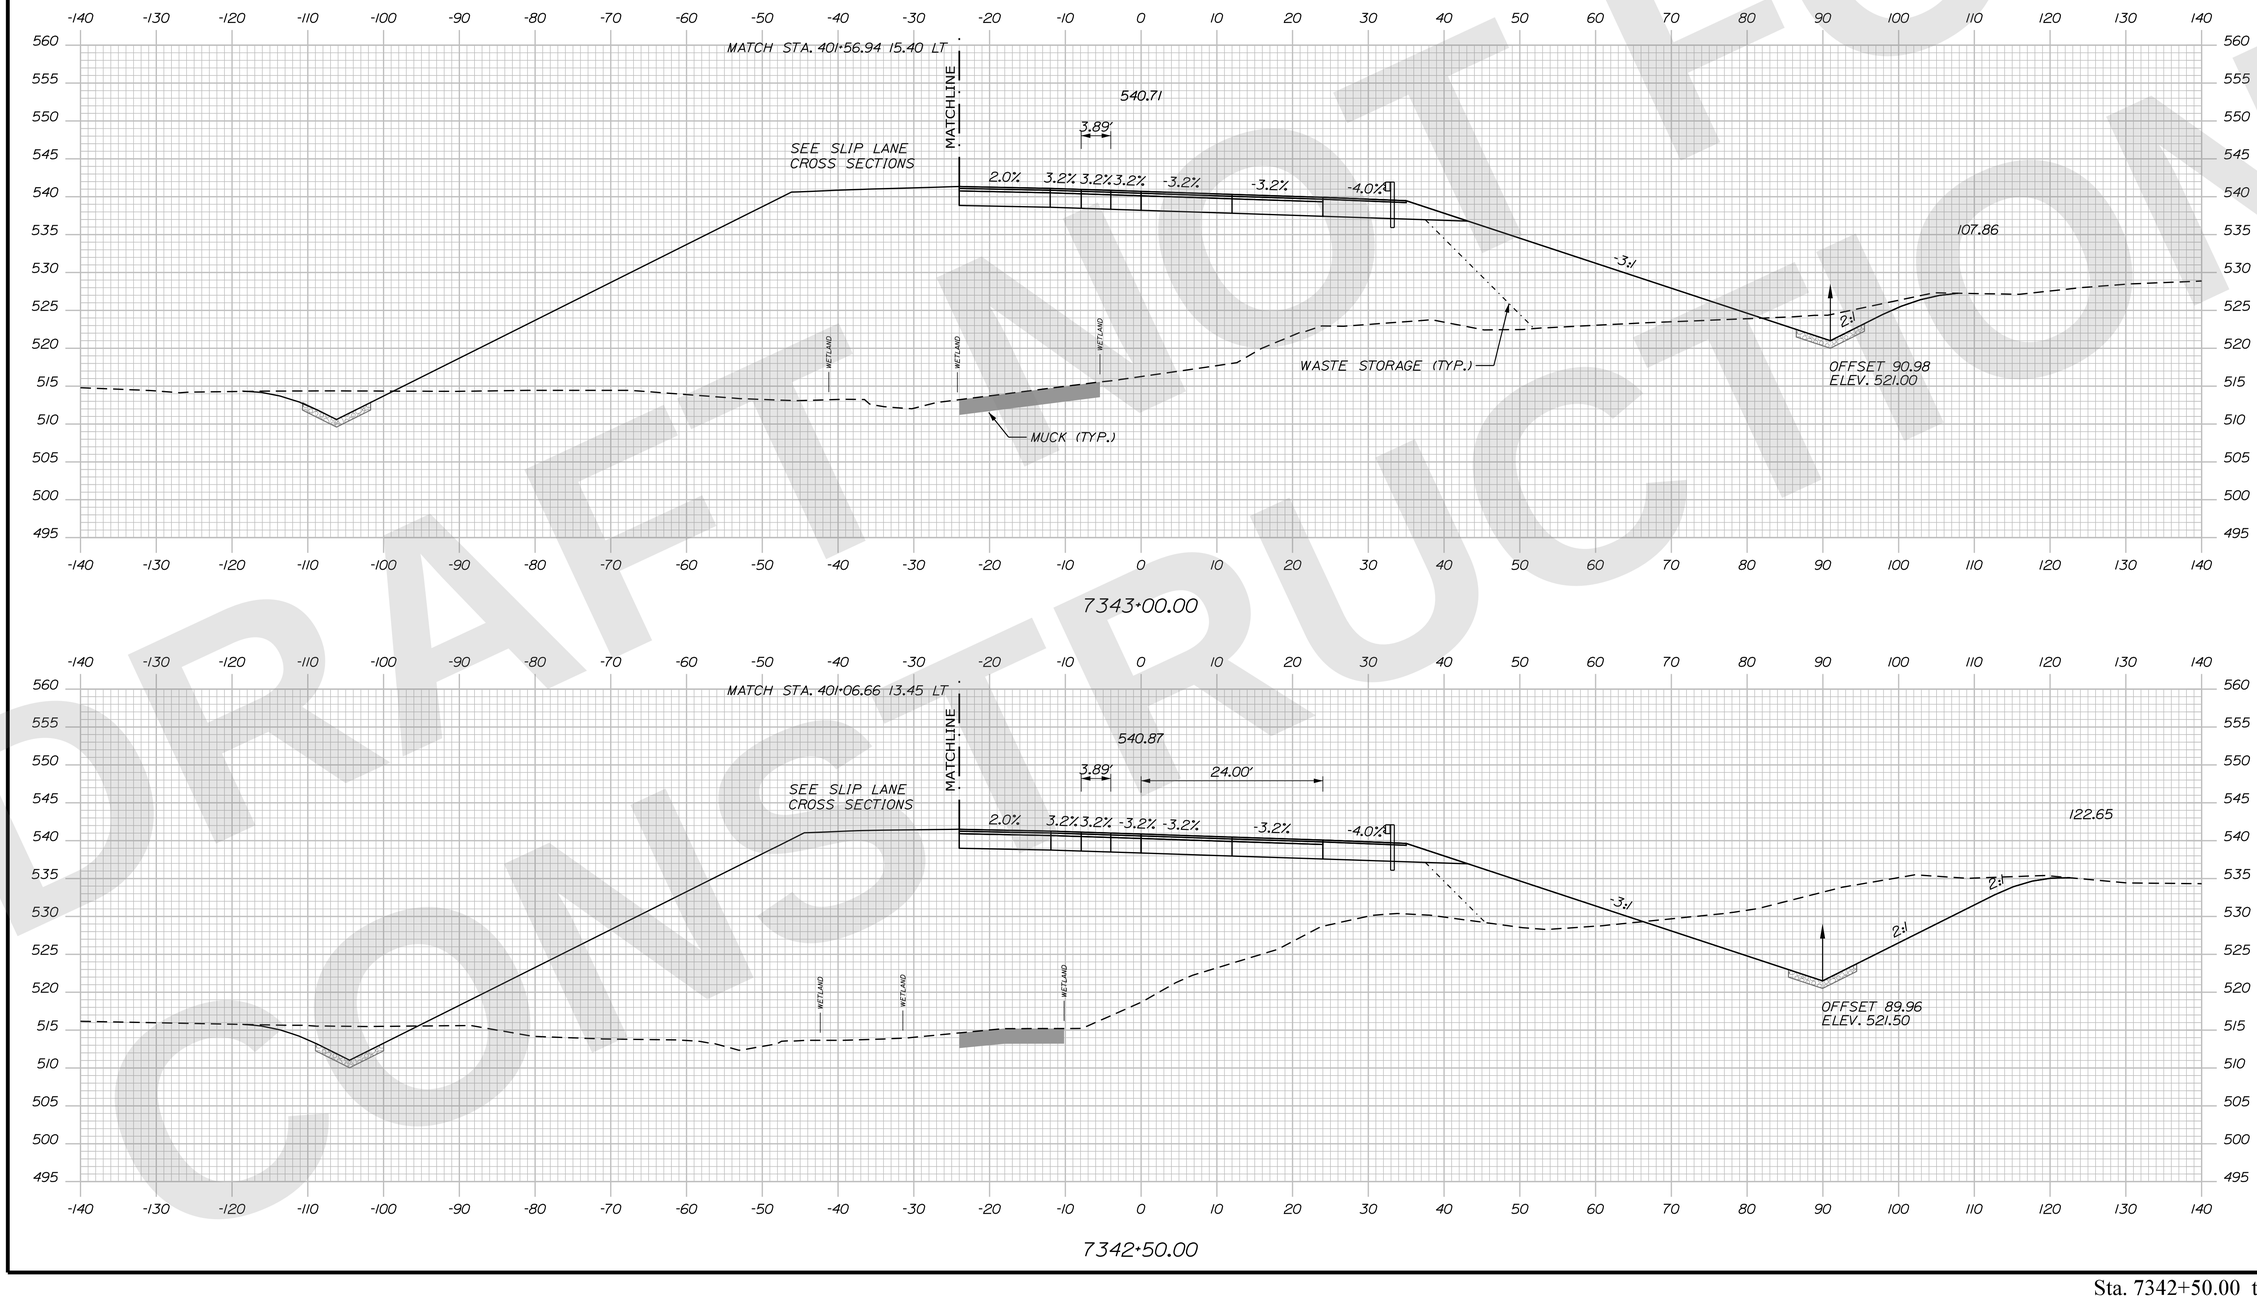

Sta. 7342+50.00 to Sta. 7343+00.00

STATE OF MAINE
DEPARTMENT OF TRANSPORTATION

CAPITAL PROJECTS

WIN 6462.92

HIGHWAY PLANS

vhb

	R.M.	DATE
PROJ. MANAGER		
DESIGN-DETAILED	JBD	9/2/2025
CHECKED-REVIEWED	AG	9/2/2025
DESIGN2-DETAILED2		
DESIGN3-DETAILED3		
REVISIONS 1		
REVISIONS 2		
REVISIONS 3		
REVISIONS 4		
FIELD CHANGES		

PRESQUE ISLE
PRESQUE ISLE BYPASS

CROSS SECTIONS

SHEET NUMBER
H-59
163
OF 747

Filename: ...\H5_01_Xsects_PI_BYPASS.dgn Division: HIGHWAY Username: jamesdavis Date:9/2/2025

Filename: ...\H5_01_Xsects_PI_BYPASS.dgn Division: HIGHWAY Username: jamesdavis Date:9/2/2025

DRAFT NOT FOR CONSTRUCTION

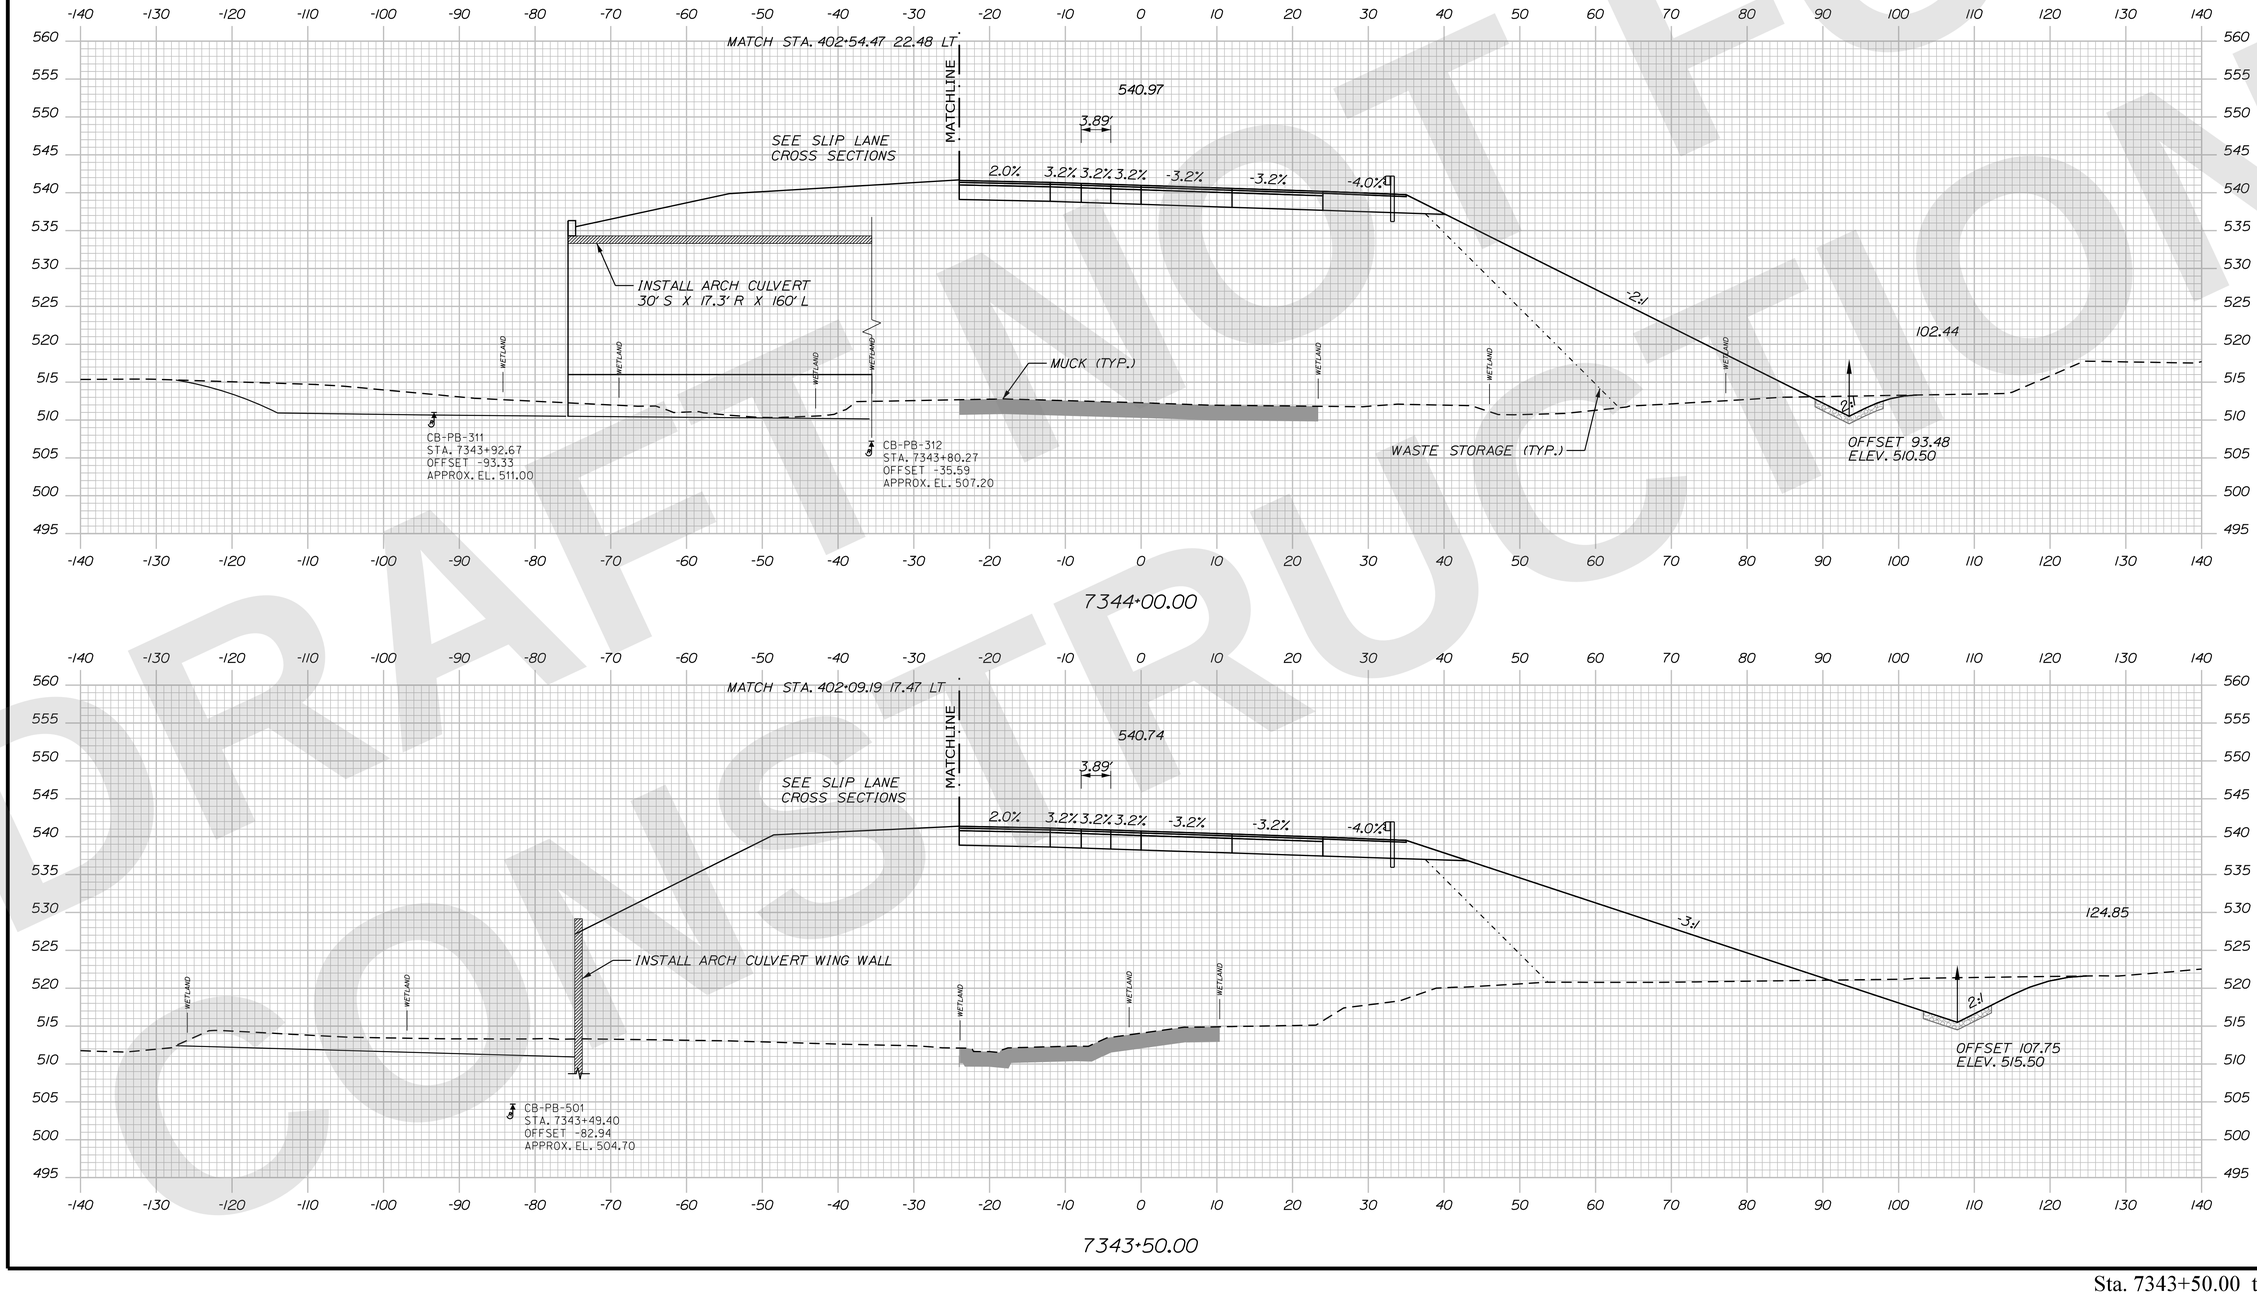

STATE OF MAINE
DEPARTMENT OF TRANSPORTATION

CAPITAL PROJECTS

WIN
6462.92

HIGHWAY PLANS

vhb

	R.M.	BY	DATE
PROJ. MANAGER			
DESIGN-DETAILED	ZBW	JBD	9/2/2025
CHECKED-REVIEWED	ECF	AG	9/2/2025
DESIGN2-DETAILED2			
DESIGN3-DETAILED3			
REVISIONS 1			
REVISIONS 2			
REVISIONS 3			
REVISIONS 4			
FIELD CHANGES			

PRESQUE ISLE
PRESQUE ISLE BYPASS

CROSS SECTIONS

SHEET NUMBER
H-60
164
OF 747

Sta. 7343+50.00 to Sta. 7343+81.67

Filename: ...\H5_01_Xsects_PL_BYPASS.dgn Division: HIGHWAY Username: jamesdavis Date:9/2/2025

DRAFT NOT FOR CONSTRUCTION

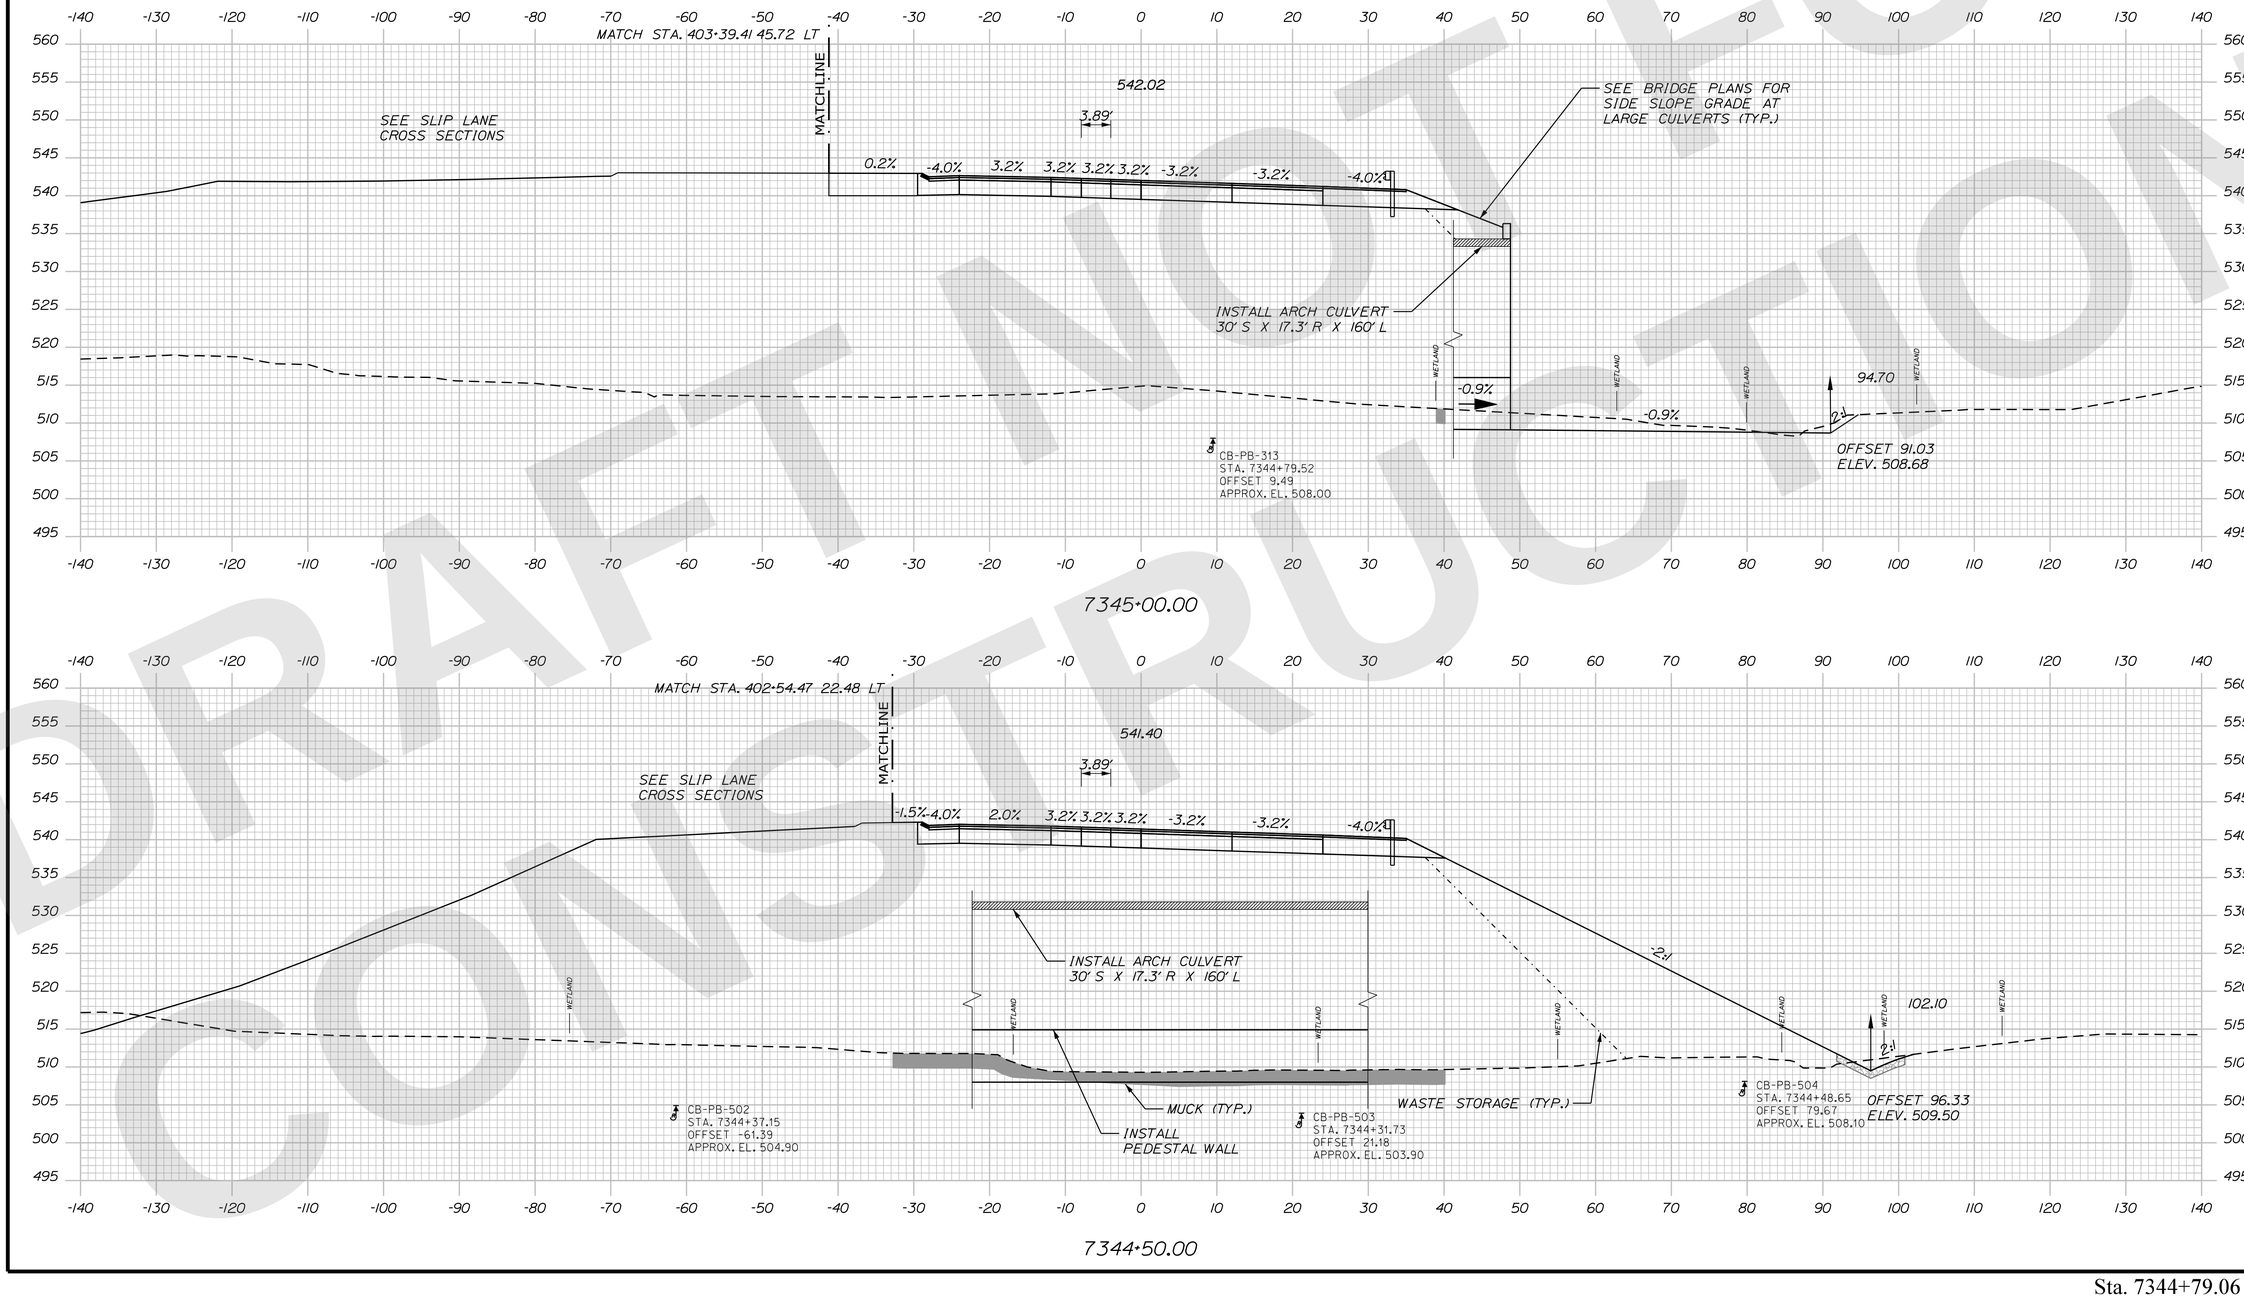

STATE OF MAINE
DEPARTMENT OF TRANSPORTATION

CAPITAL PROJECTS

WIN
6462.92

HIGHWAY PLANS

vhb

	R.M.	BY	DATE
PROJ. MANAGER			
DESIGN-DETAILED	ZBW	JBD	9/2/2025
CHECKED-REVIEWED	ECF	AG	9/2/2025
DESIGN2-DETAILED2			
DESIGN3-DETAILED3			
REVISIONS 1			
REVISIONS 2			
REVISIONS 3			
REVISIONS 4			
FIELD CHANGES			

PRESQUE ISLE
PRESQUE ISLE BYPASS

CROSS SECTIONS

SHEET NUMBER
H-61
165
OF 747

Sta. 7344+79.06 to Sta. 7344+91.02

Filename: ...\H5_01_Xsects_PI_BYPASS.dgn Division: HIGHWAY Username: jamesdavis Date:9/2/2025

DRAFT NOT FOR CONSTRUCTION

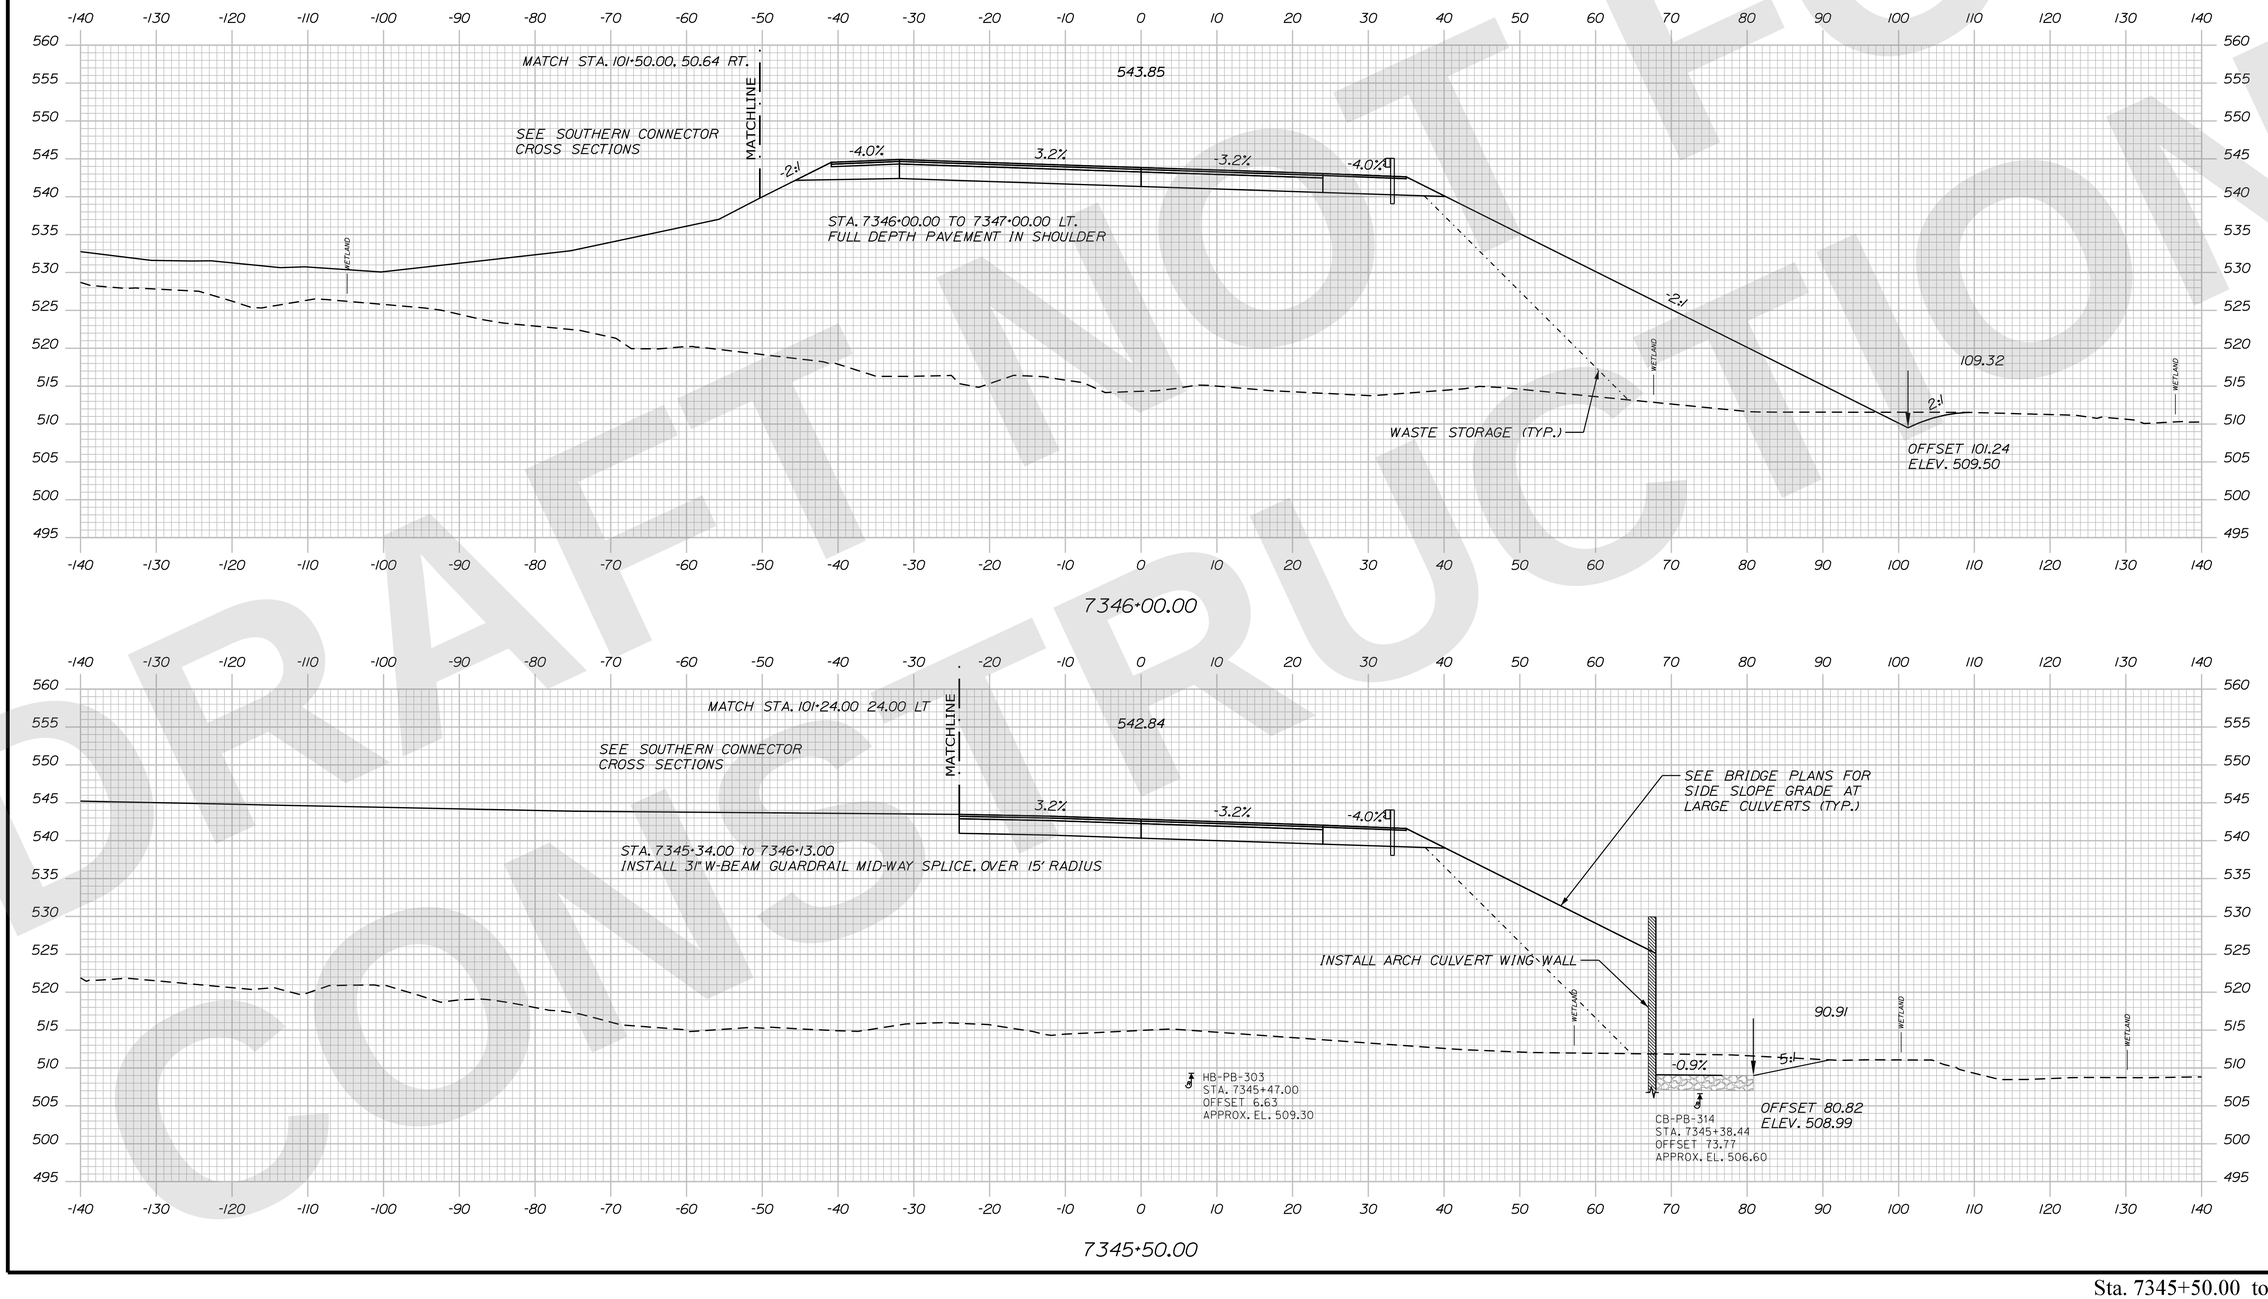

Sta. 7345+50.00 to Sta. 7346+00.00

STATE OF MAINE
DEPARTMENT OF TRANSPORTATION

CAPITAL PROJECTS

WIN
6462.92

HIGHWAY PLANS

vhb

PROJ. MANAGER	R.M.	DATE
DESIGN-DETAILED	ZBW	9/2/2025
CHECKED-REVIEWED	ECF	9/2/2025
DESIGN2-DETAILED2		
DESIGN3-DETAILED3		

REVISIONS	BY
REVISIONS 1	JBD
REVISIONS 2	AG
REVISIONS 3	
REVISIONS 4	
FIELD CHANGES	

PRESQUE ISLE
PRESQUE ISLE BYPASS

CROSS SECTIONS

SHEET NUMBER
H-62
166
OF 747

DRAFT NOT FOR CONSTRUCTION

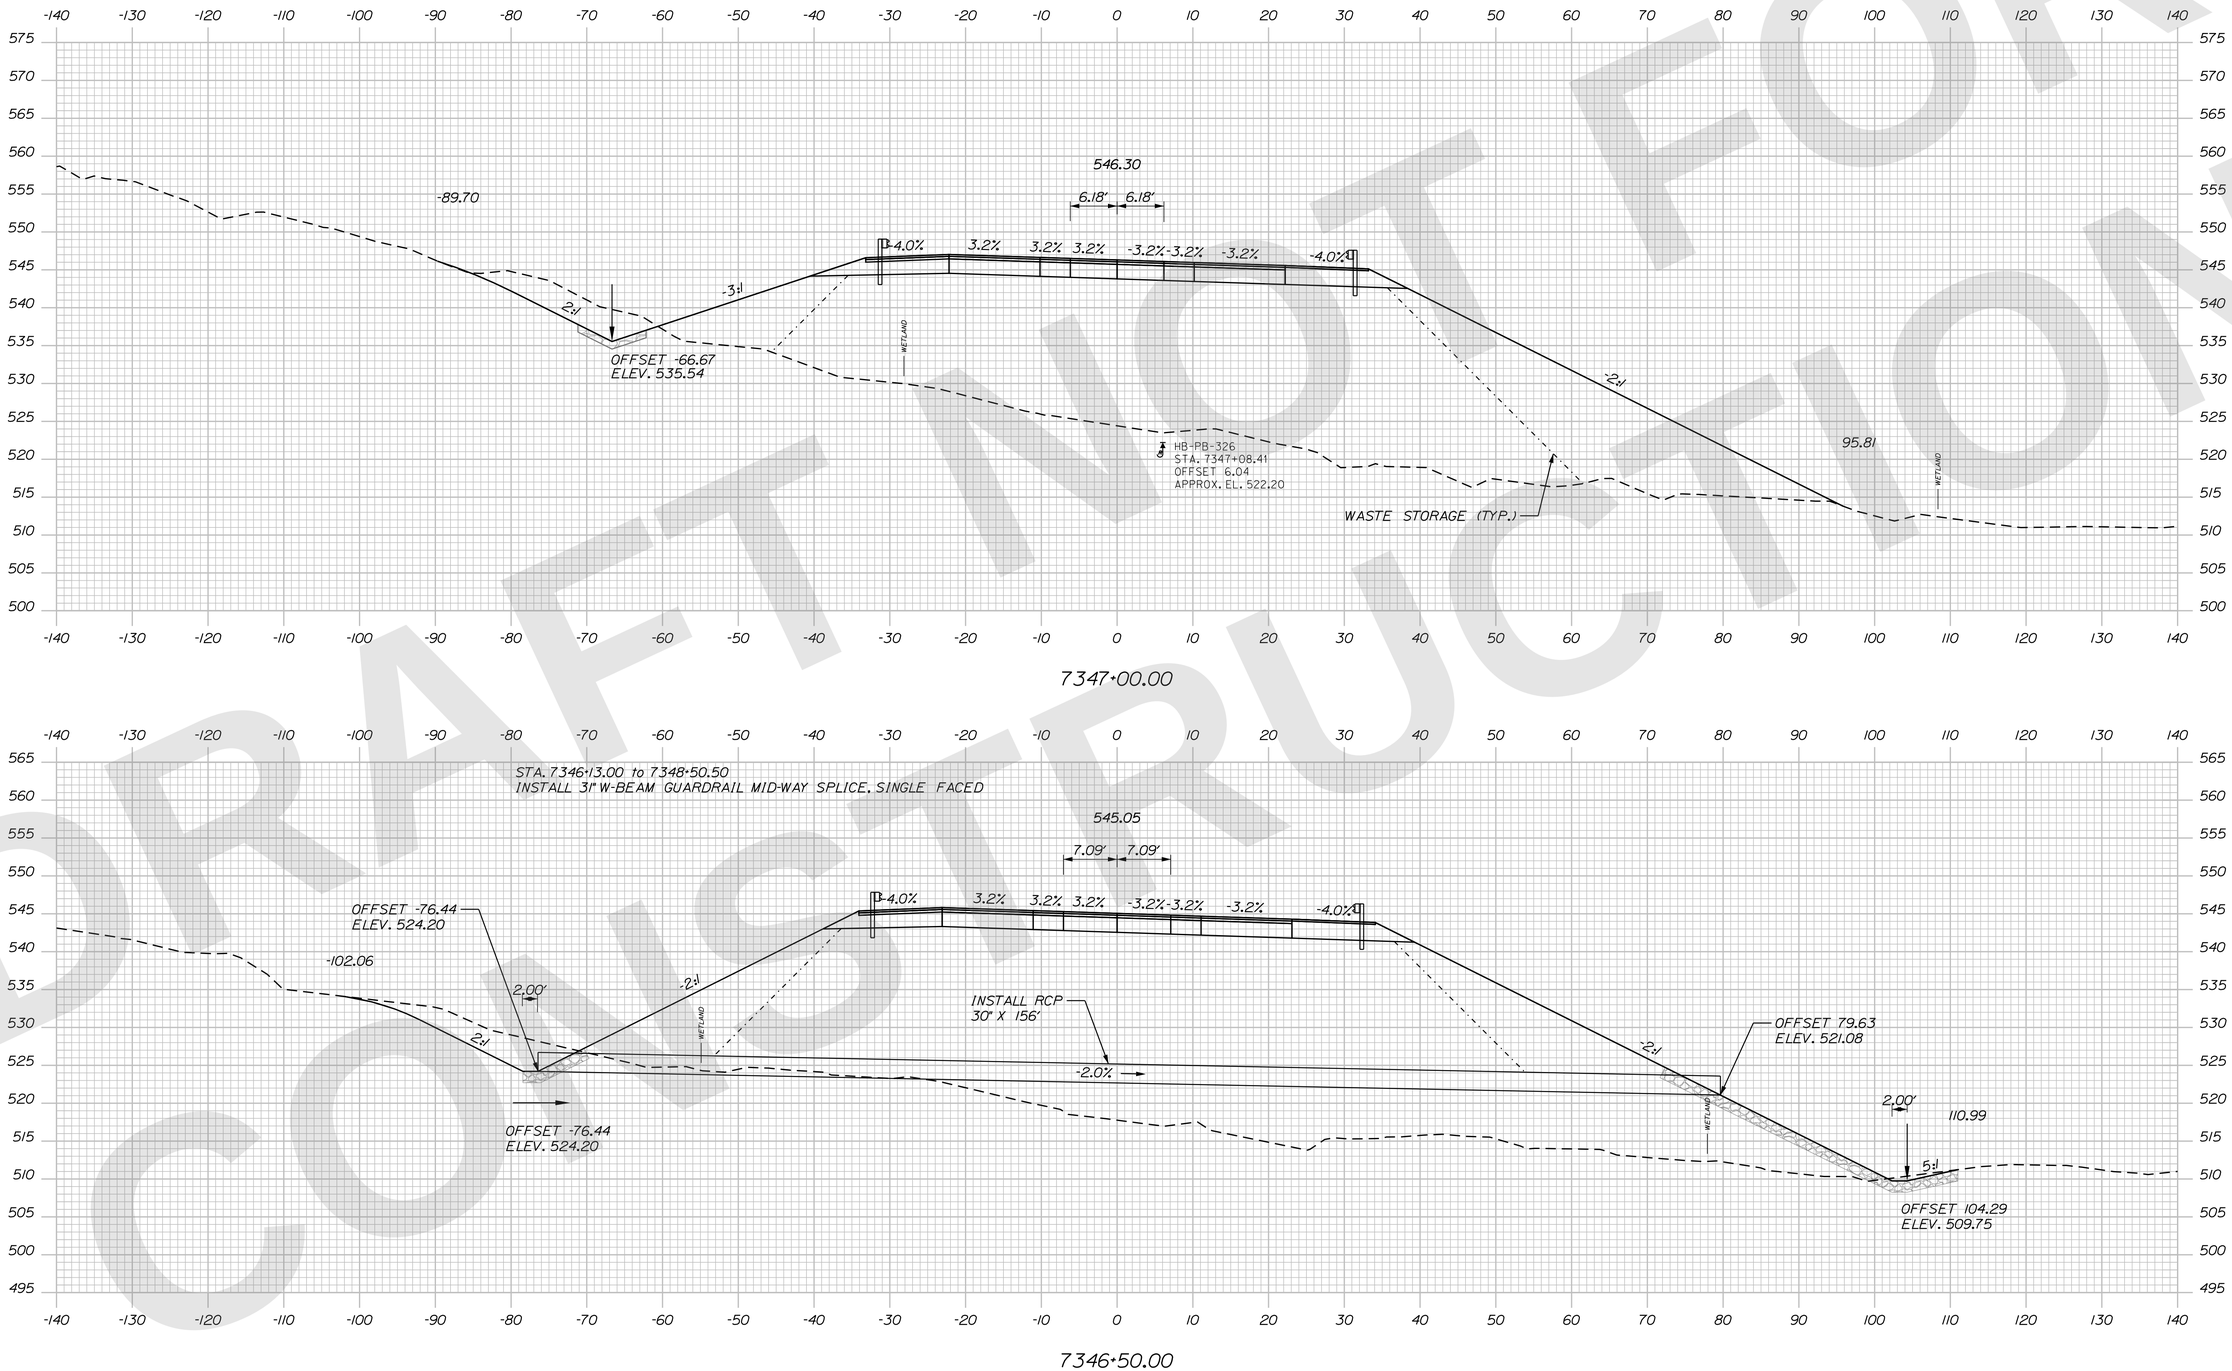

Sta. 7346+50.00 to Sta. 7347+00.00

STATE OF MAINE
DEPARTMENT OF TRANSPORTATION

CAPITAL PROJECTS

WIN 6462.92

HIGHWAY PLANS

vhb

	R.M.	BY	DATE
PROJ. MANAGER			
DESIGN-DETAILED	ZBW	JBD	9/2/2025
CHECKED-REVIEWED	ECF	AG	9/2/2025
DESIGN2-DETAILED2			
DESIGN3-DETAILED3			
REVISIONS 1			
REVISIONS 2			
REVISIONS 3			
REVISIONS 4			
FIELD CHANGES			

PRESQUE ISLE
PRESQUE ISLE BYPASS

CROSS SECTIONS

SHEET NUMBER
H-63
167
OF 747

Filename: ...\H5_01_Xsects_PL_BYPASS.dgn Division: HIGHWAY Username: jamesdavis Date:9/2/2025

Filename: ...\H5_01_Xsects_PI_BYPASS.dgn Division: HIGHWAY Username: jamesdavis Date:9/2/2025

DRAFT NOT FOR CONSTRUCTION

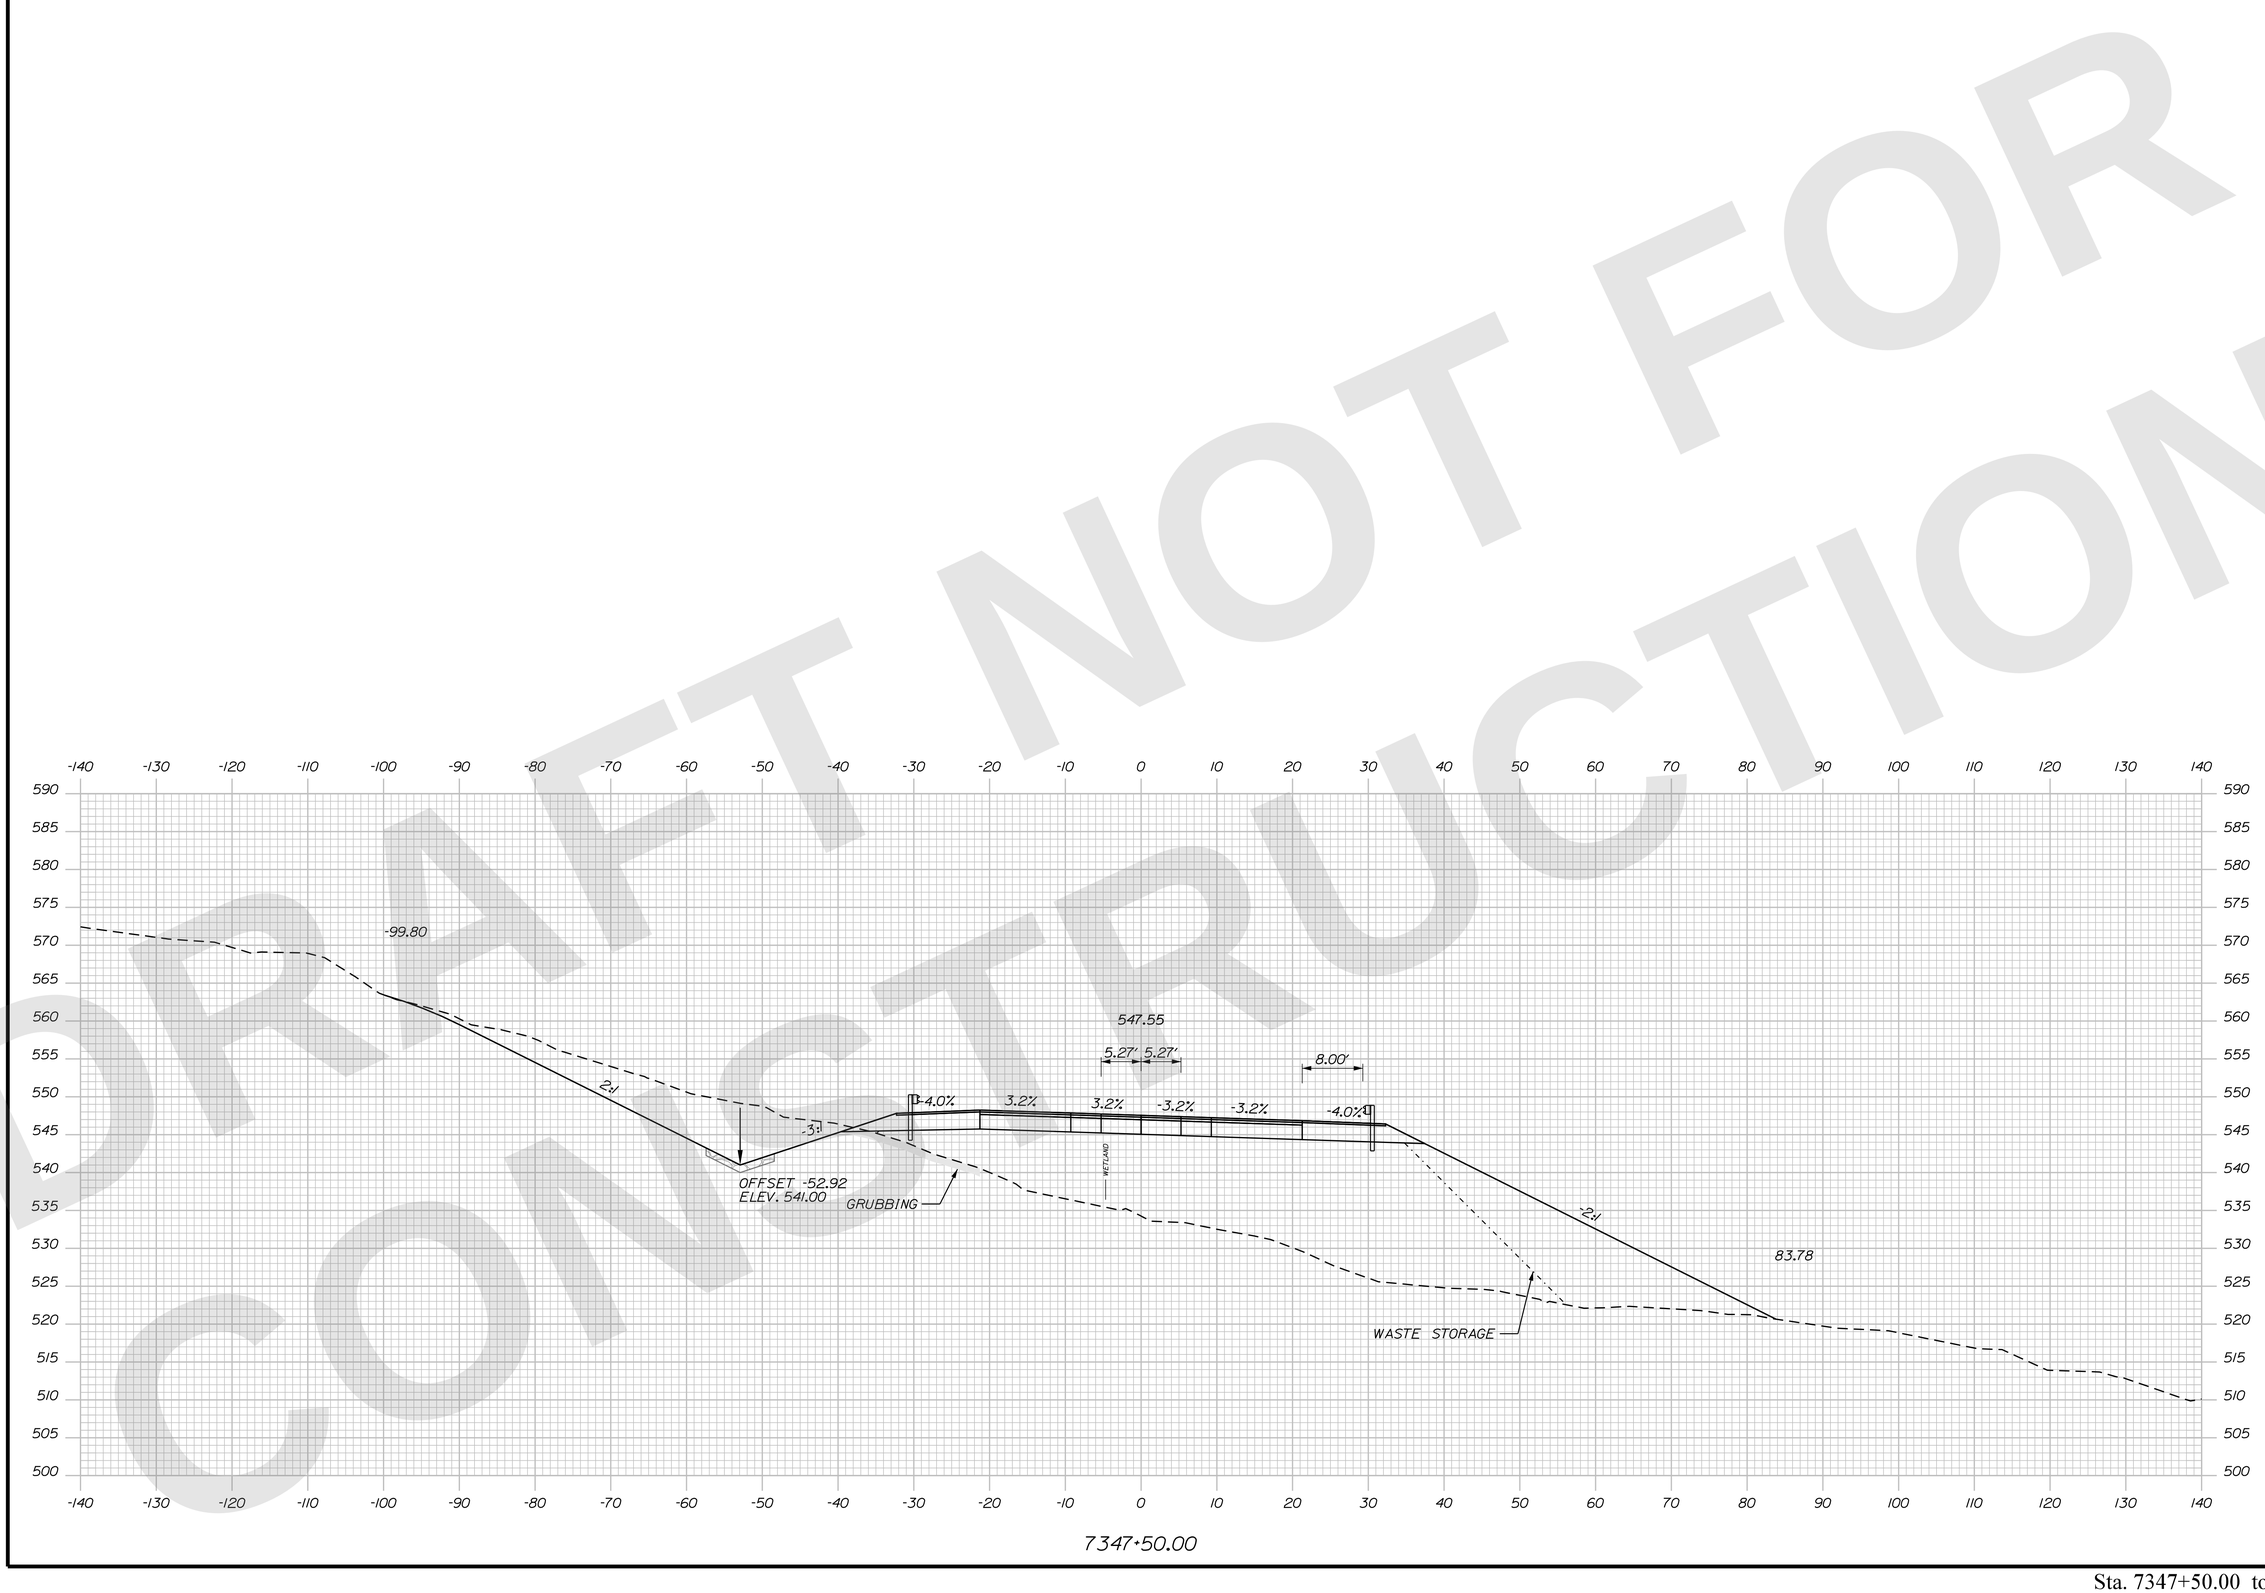

PROJ. MANAGER	R.M.
DESIGN-DETAILED	ZBW
CHECKED-REVIEWED	ECF
DESIGN2-DETAILED2	
DESIGN3-DETAILED3	

	BY	DATE
REVISIONS 1	JBD	9/2/2025
REVISIONS 2	AG	9/2/2025
REVISIONS 3		
REVISIONS 4		
FIELD CHANGES		

vhb

STATE OF MAINE
DEPARTMENT OF TRANSPORTATION

CAPITAL PROJECTS

WIN
6462.92

HIGHWAY PLANS

PRESQUE ISLE
PRESQUE ISLE BYPASS

CROSS SECTIONS

SHEET NUMBER
H-64
168
OF 747

Sta. 7347+50.00 to Sta. 7347+50.00

Username: jamesdavis Date:9/2/2025
Division: HIGHWAY
Filename: ...\H5_01_Xsects_PI_BYPASS.dgn

PREL CONSTRUCTION NOT FOR

PROJ. MANAGER	R.M.		
DESIGN-DETAILED	ZBW	JBD	9/2/2025
CHECKED-REVIEWED	ECF	AG	9/2/2025
DESIGN2-DETAILED2			
DESIGN3-DETAILED3			
REVISIONS 1			
REVISIONS 2			
REVISIONS 3			
REVISIONS 4			
FIELD CHANGES			

STATE OF MAINE
DEPARTMENT OF TRANSPORTATION

CAPITAL PROJECTS

WIN
6462.92

HIGHWAY PLANS

PRESQUE ISLE
PRESQUE ISLE BYPASS

CROSS SECTIONS

SHEET NUMBER
H-65
169
OF 747

Sta. 7348+00.00 to Sta. 7348+00.00

Username: jamesdavis Date:9/2/2025

Division: HIGHWAY

Filename: ...\H5_01_Xsects_PI_BYPASS.dgn

PREL NOT FOR CONSTRUCTION

STATE OF MAINE
DEPARTMENT OF TRANSPORTATION

CAPITAL PROJECTS

WIN 6462.92

HIGHWAY PLANS

vhb

	R.M.	BY	DATE
PROJ. MANAGER			
DESIGN-DETAILED	ZBW	JBD	9/2/2025
CHECKED-REVIEWED	ECF	AG	9/2/2025
DESIGN2-DETAILED2			
DESIGN3-DETAILED3			
REVISIONS 1			
REVISIONS 2			
REVISIONS 3			
REVISIONS 4			
FIELD CHANGES			

PRESQUE ISLE
PRESQUE ISLE BYPASS

CROSS SECTIONS

SHEET NUMBER
H-66
170
OF 747

Sta. 7348+50.00 to Sta. 7348+50.00

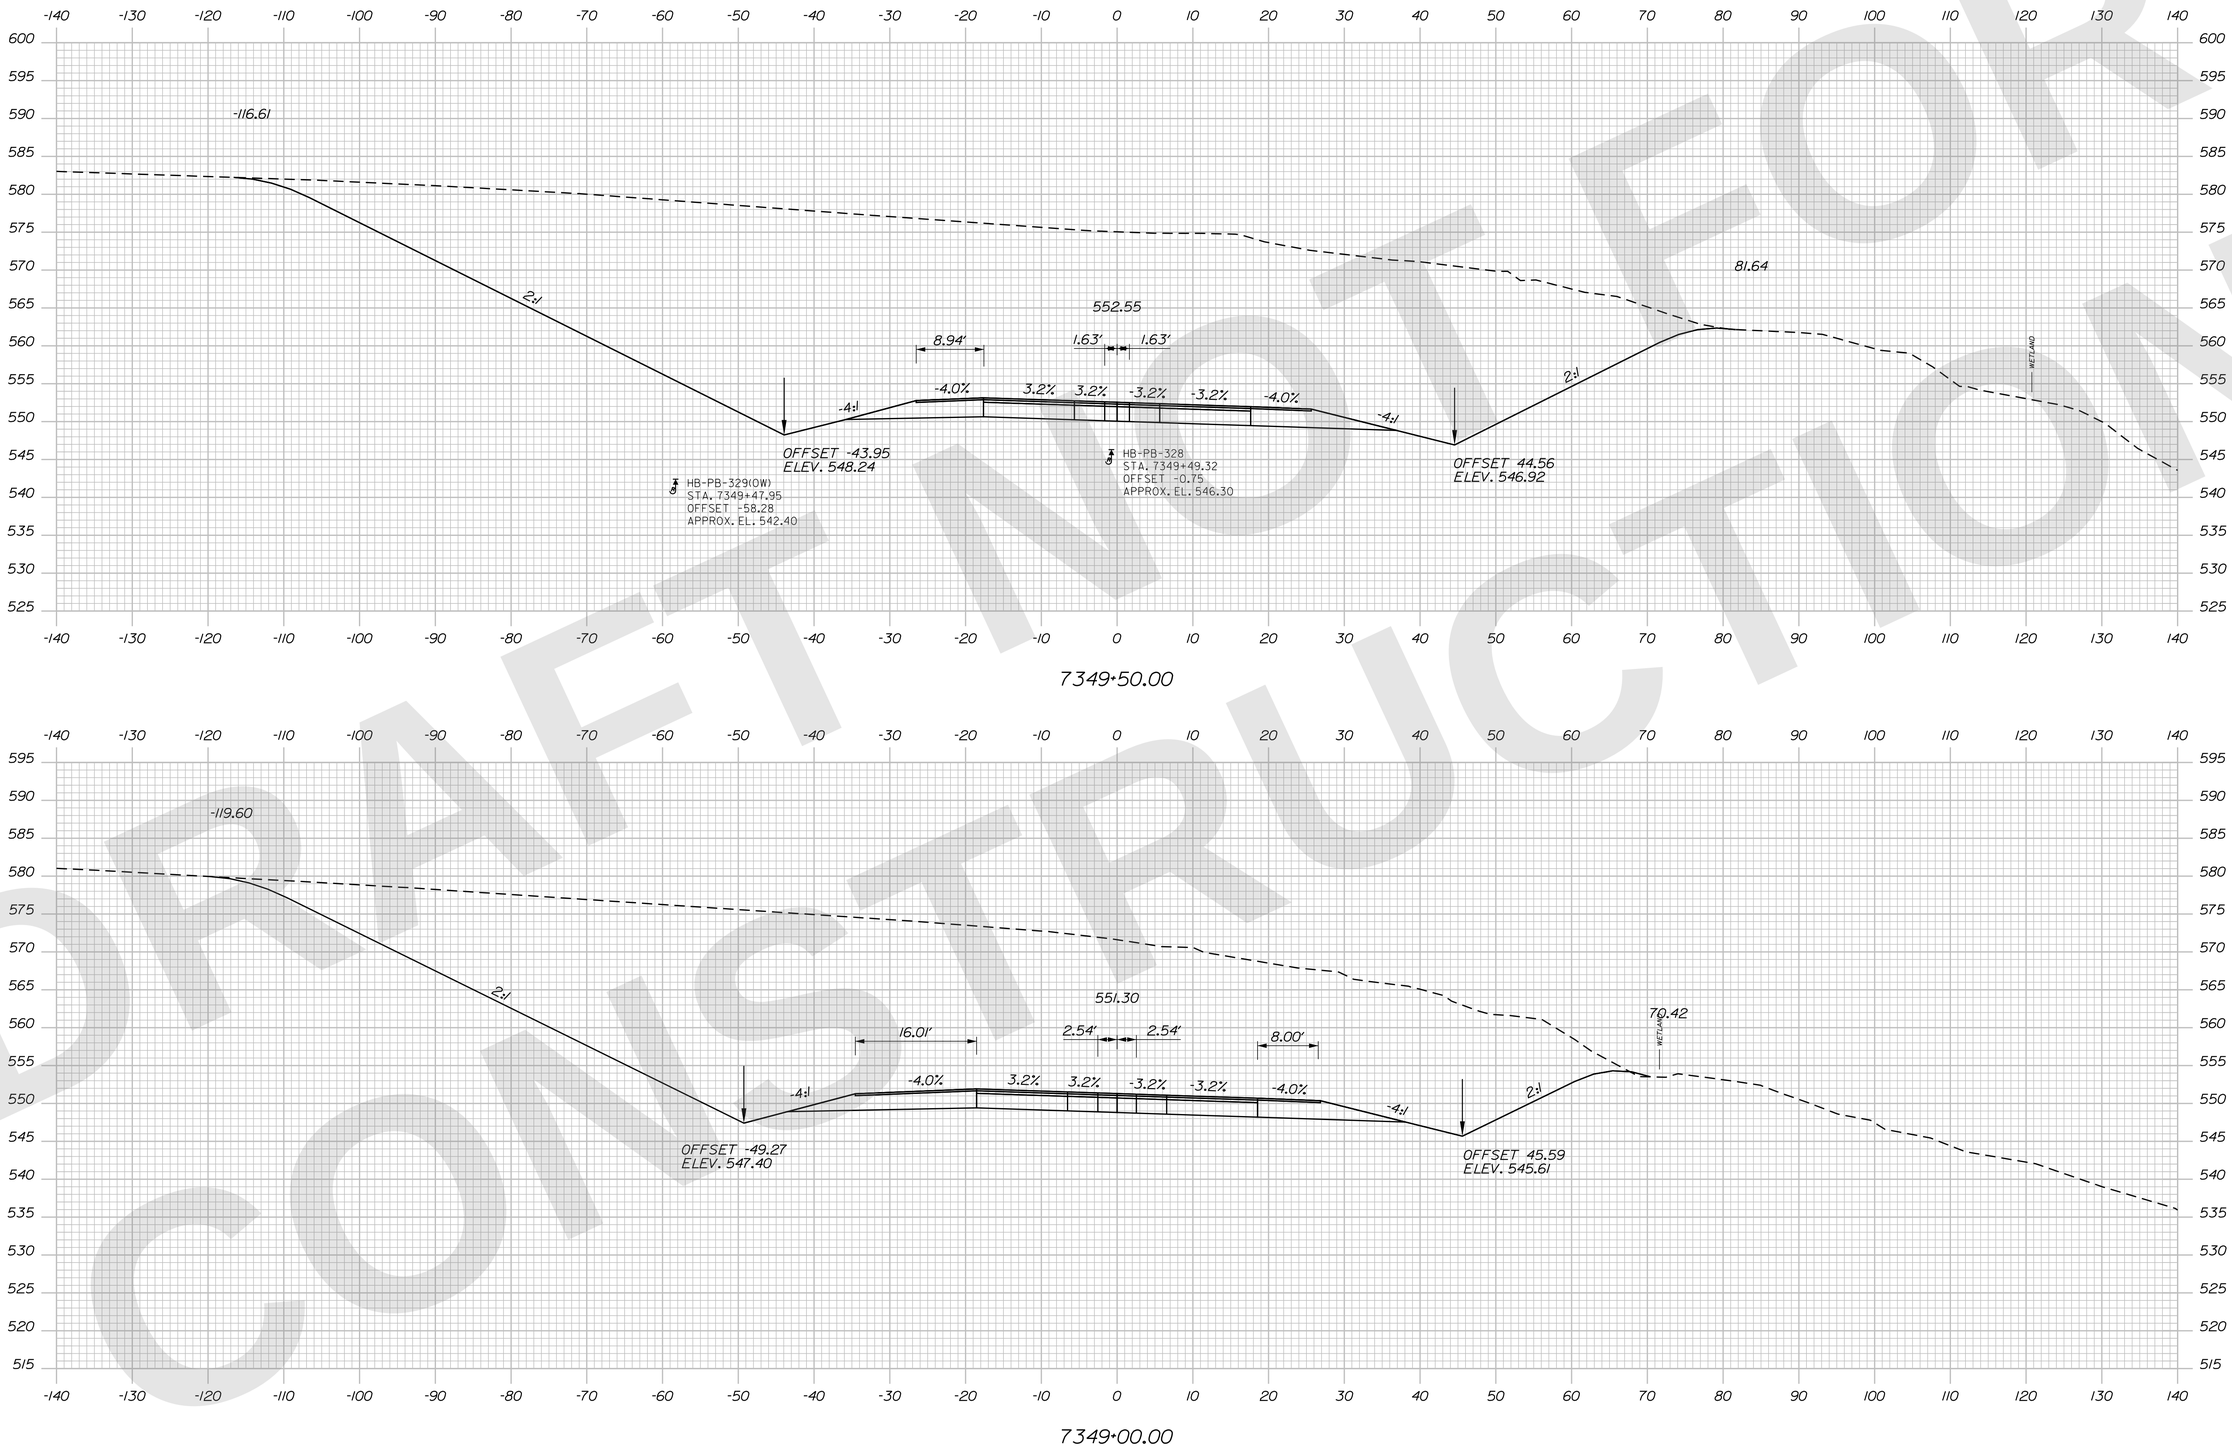

STATE OF MAINE
DEPARTMENT OF TRANSPORTATION

CAPITAL PROJECTS

WIN
6462.92

HIGHWAY PLANS

vhb

PROJ. MANAGER	R.M.	BY	DATE
DESIGN-DETAILED	ZBW	JBD	9/2/2025
CHECKED-REVIEWED	ECF	AG	9/2/2025
DESIGN2-DETAILED2			
DESIGN3-DETAILED3			
REVISIONS 1			
REVISIONS 2			
REVISIONS 3			
REVISIONS 4			
FIELD CHANGES			

PRESQUE ISLE
PRESQUE ISLE BYPASS

CROSS SECTIONS

SHEET NUMBER
H-67
171
OF 747

Sta. 7349+00.00 to Sta. 7349+50.00

Username: jamesdavis Date:9/2/2025
Division: HIGHWAY
Filename: ...\H5_01_Xsects_PL_BYPASS.dgn

PRELIMINARY NOT FOR CONSTRUCTION

Filename: ...\H5_01_Xsects_PL_BYPASS.dgn Division: HIGHWAY Username: jamesdavis Date:9/2/2025

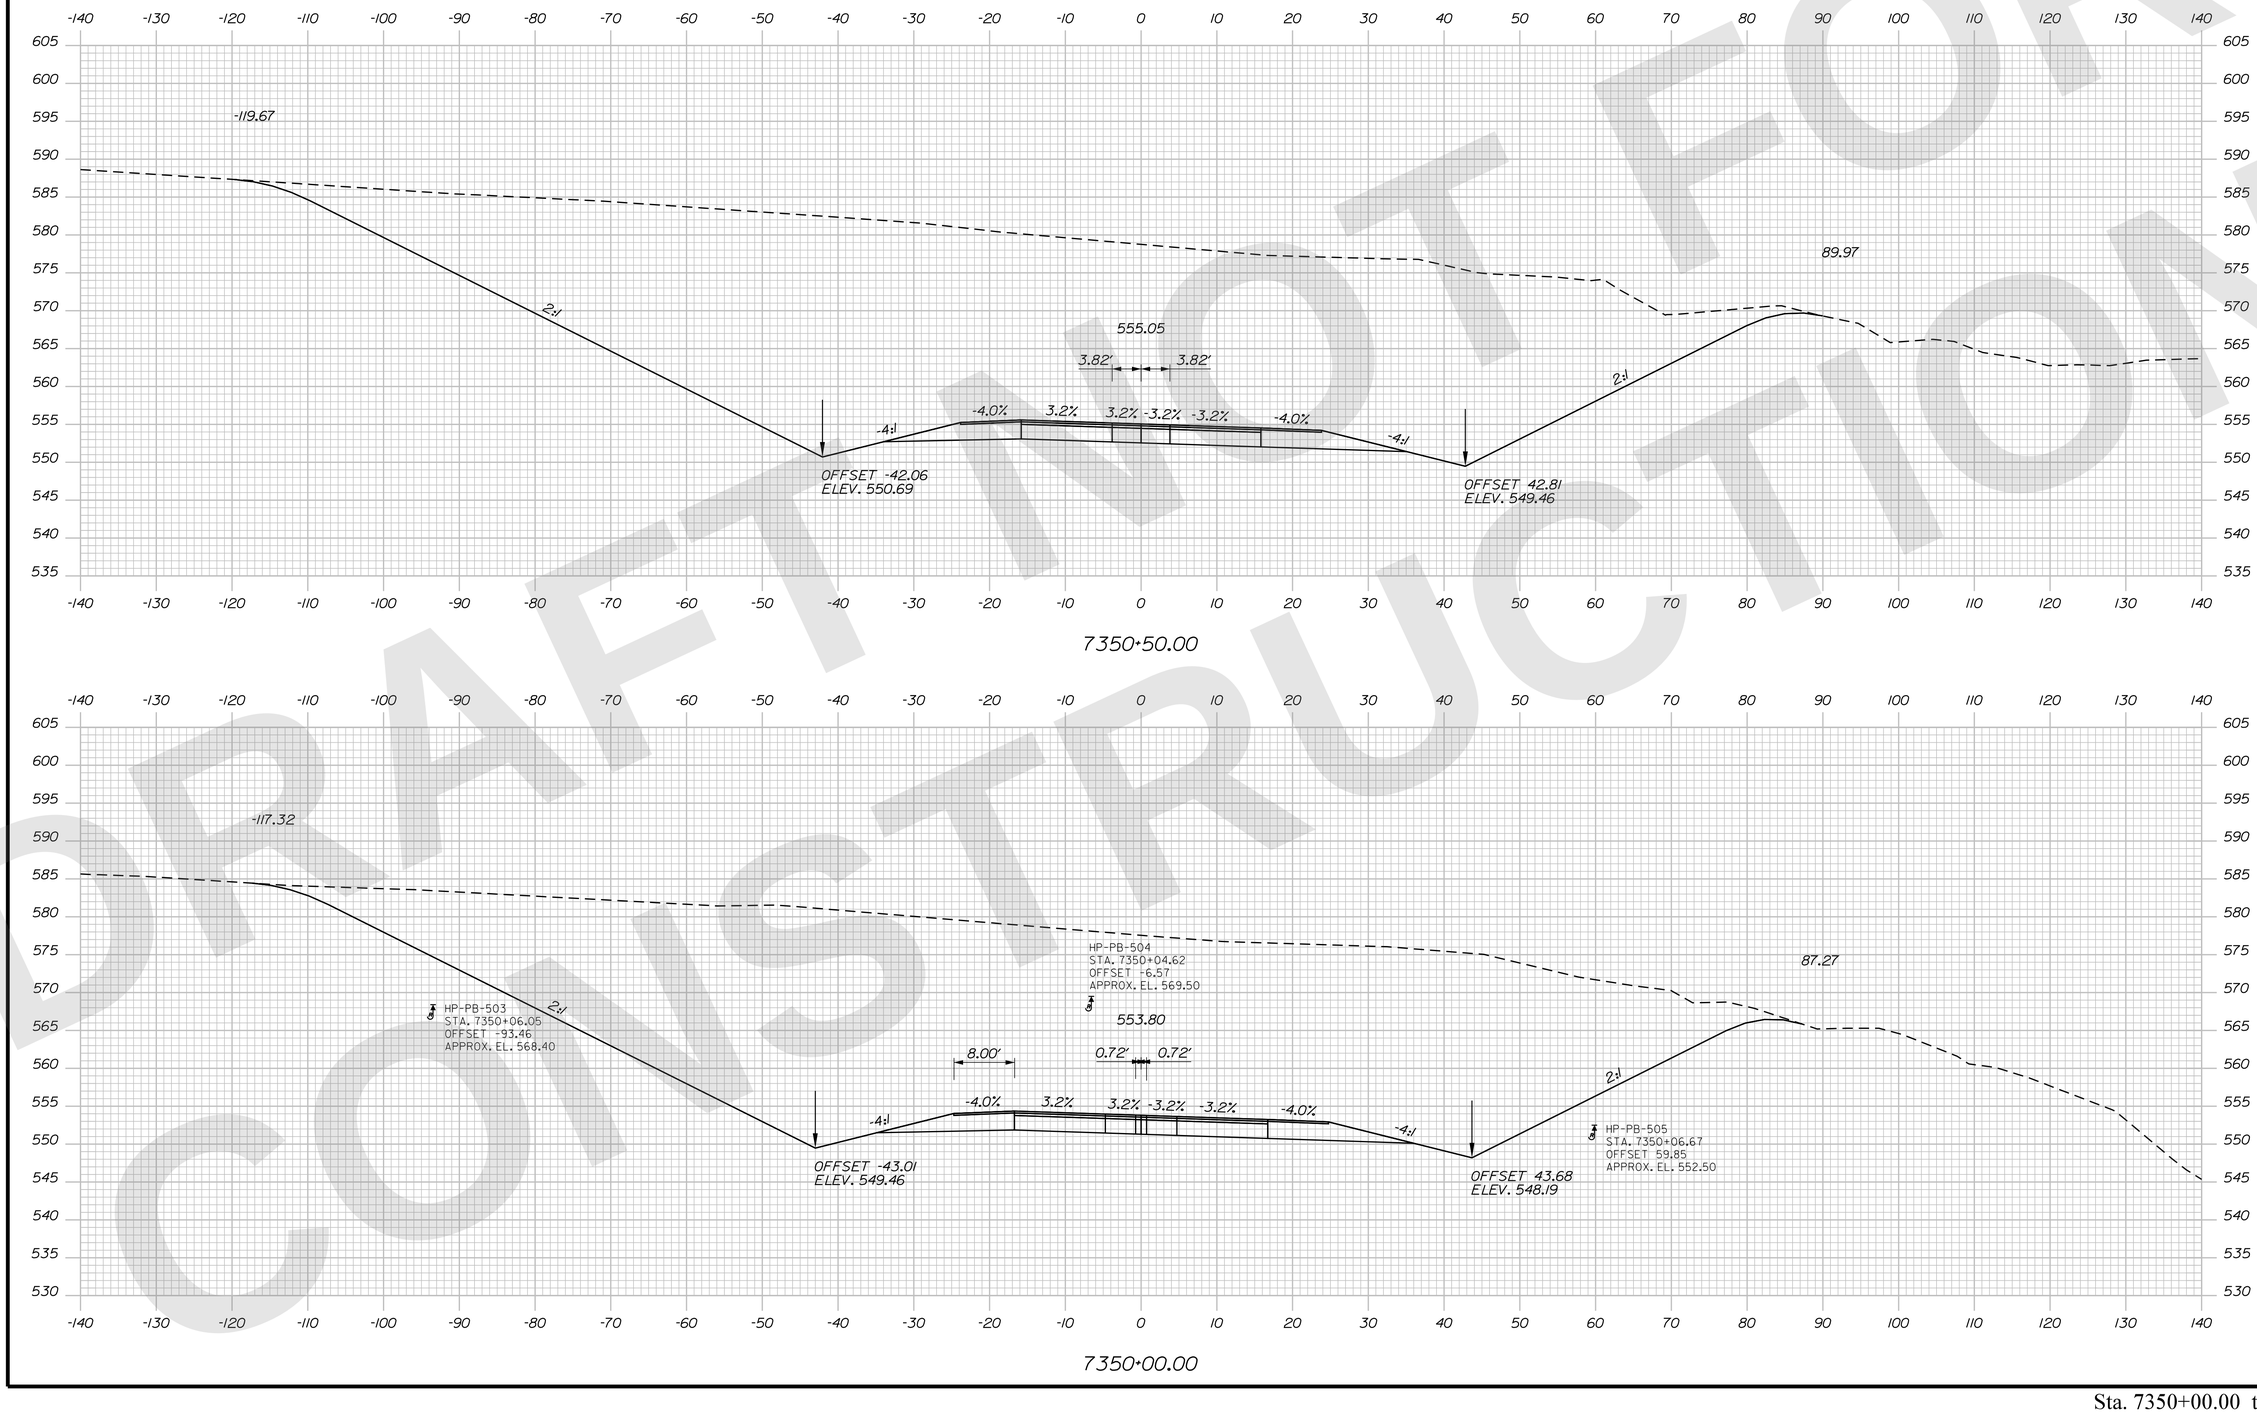

STATE OF MAINE
DEPARTMENT OF TRANSPORTATION

CAPITAL PROJECTS

WIN 6462.92

HIGHWAY PLANS

vhb

PROJ. MANAGER	R.M.		
DESIGN-DETAILED	ZBW	JBD	9/2/2025
CHECKED-REVIEWED	ECF	AG	9/2/2025
DESIGN2-DETAILED2			
DESIGN3-DETAILED3			
REVISIONS 1			
REVISIONS 2			
REVISIONS 3			
REVISIONS 4			
FIELD CHANGES			

PRESQUE ISLE
PRESQUE ISLE BYPASS

CROSS SECTIONS

SHEET NUMBER
H-68
172
OF 747

Sta. 7350+00.00 to Sta. 7350+50.00

DRAFT NOT FOR CONSTRUCTION

DRAFT NOT FOR CONSTRUCTION

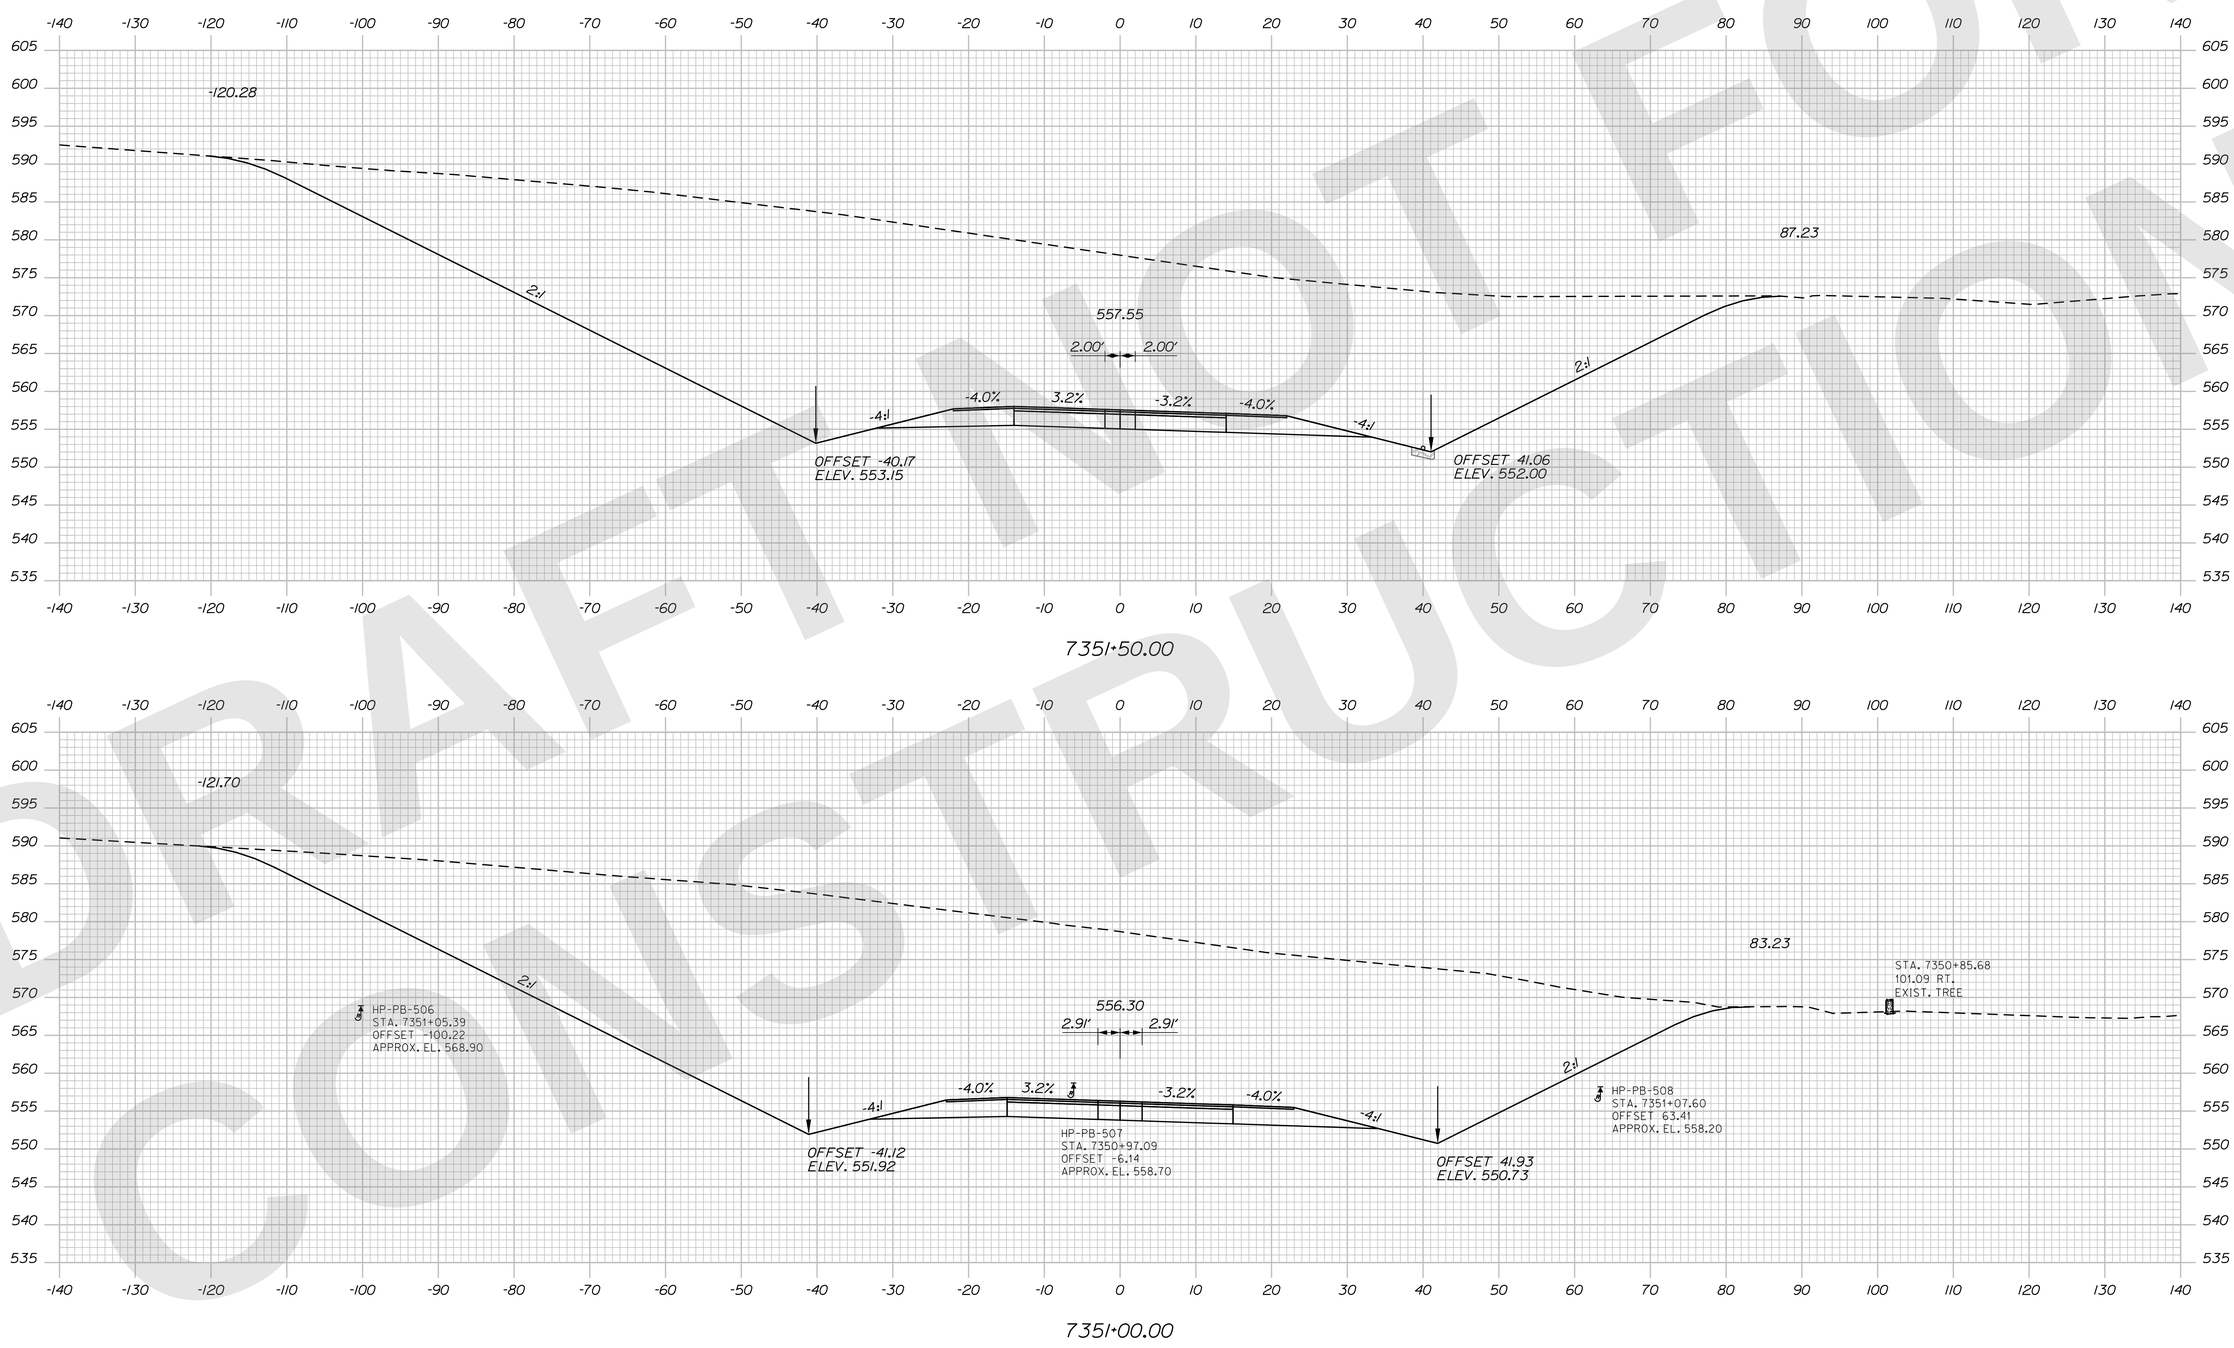

STATE OF MAINE
DEPARTMENT OF TRANSPORTATION

CAPITAL PROJECTS

WIN 6462.92

HIGHWAY PLANS

vhb

	R.M.	DATE
PROJ. MANAGER		
DESIGN-DETAILED	ZBW	JBD 9/2/2025
CHECKED-REVIEWED	ECF	AG 9/2/2025
DESIGN2-DETAILED2		
DESIGN3-DETAILED3		
REVISIONS 1		
REVISIONS 2		
REVISIONS 3		
REVISIONS 4		
FIELD CHANGES		

PRESQUE ISLE
PRESQUE ISLE BYPASS

CROSS SECTIONS

SHEET NUMBER
H-69
173
OF 747

Sta. 7351+00.00 to Sta. 7351+50.00

Filename: ...\H5_01_Xsects_PI_BYPASS.dgn Division: HIGHWAY Username: jamesdavis Date:9/2/2025

Filename: ...\H5_01_Xsects_PL_BYPASS.dgn Division: HIGHWAY Username: jamesdavis Date:9/2/2025

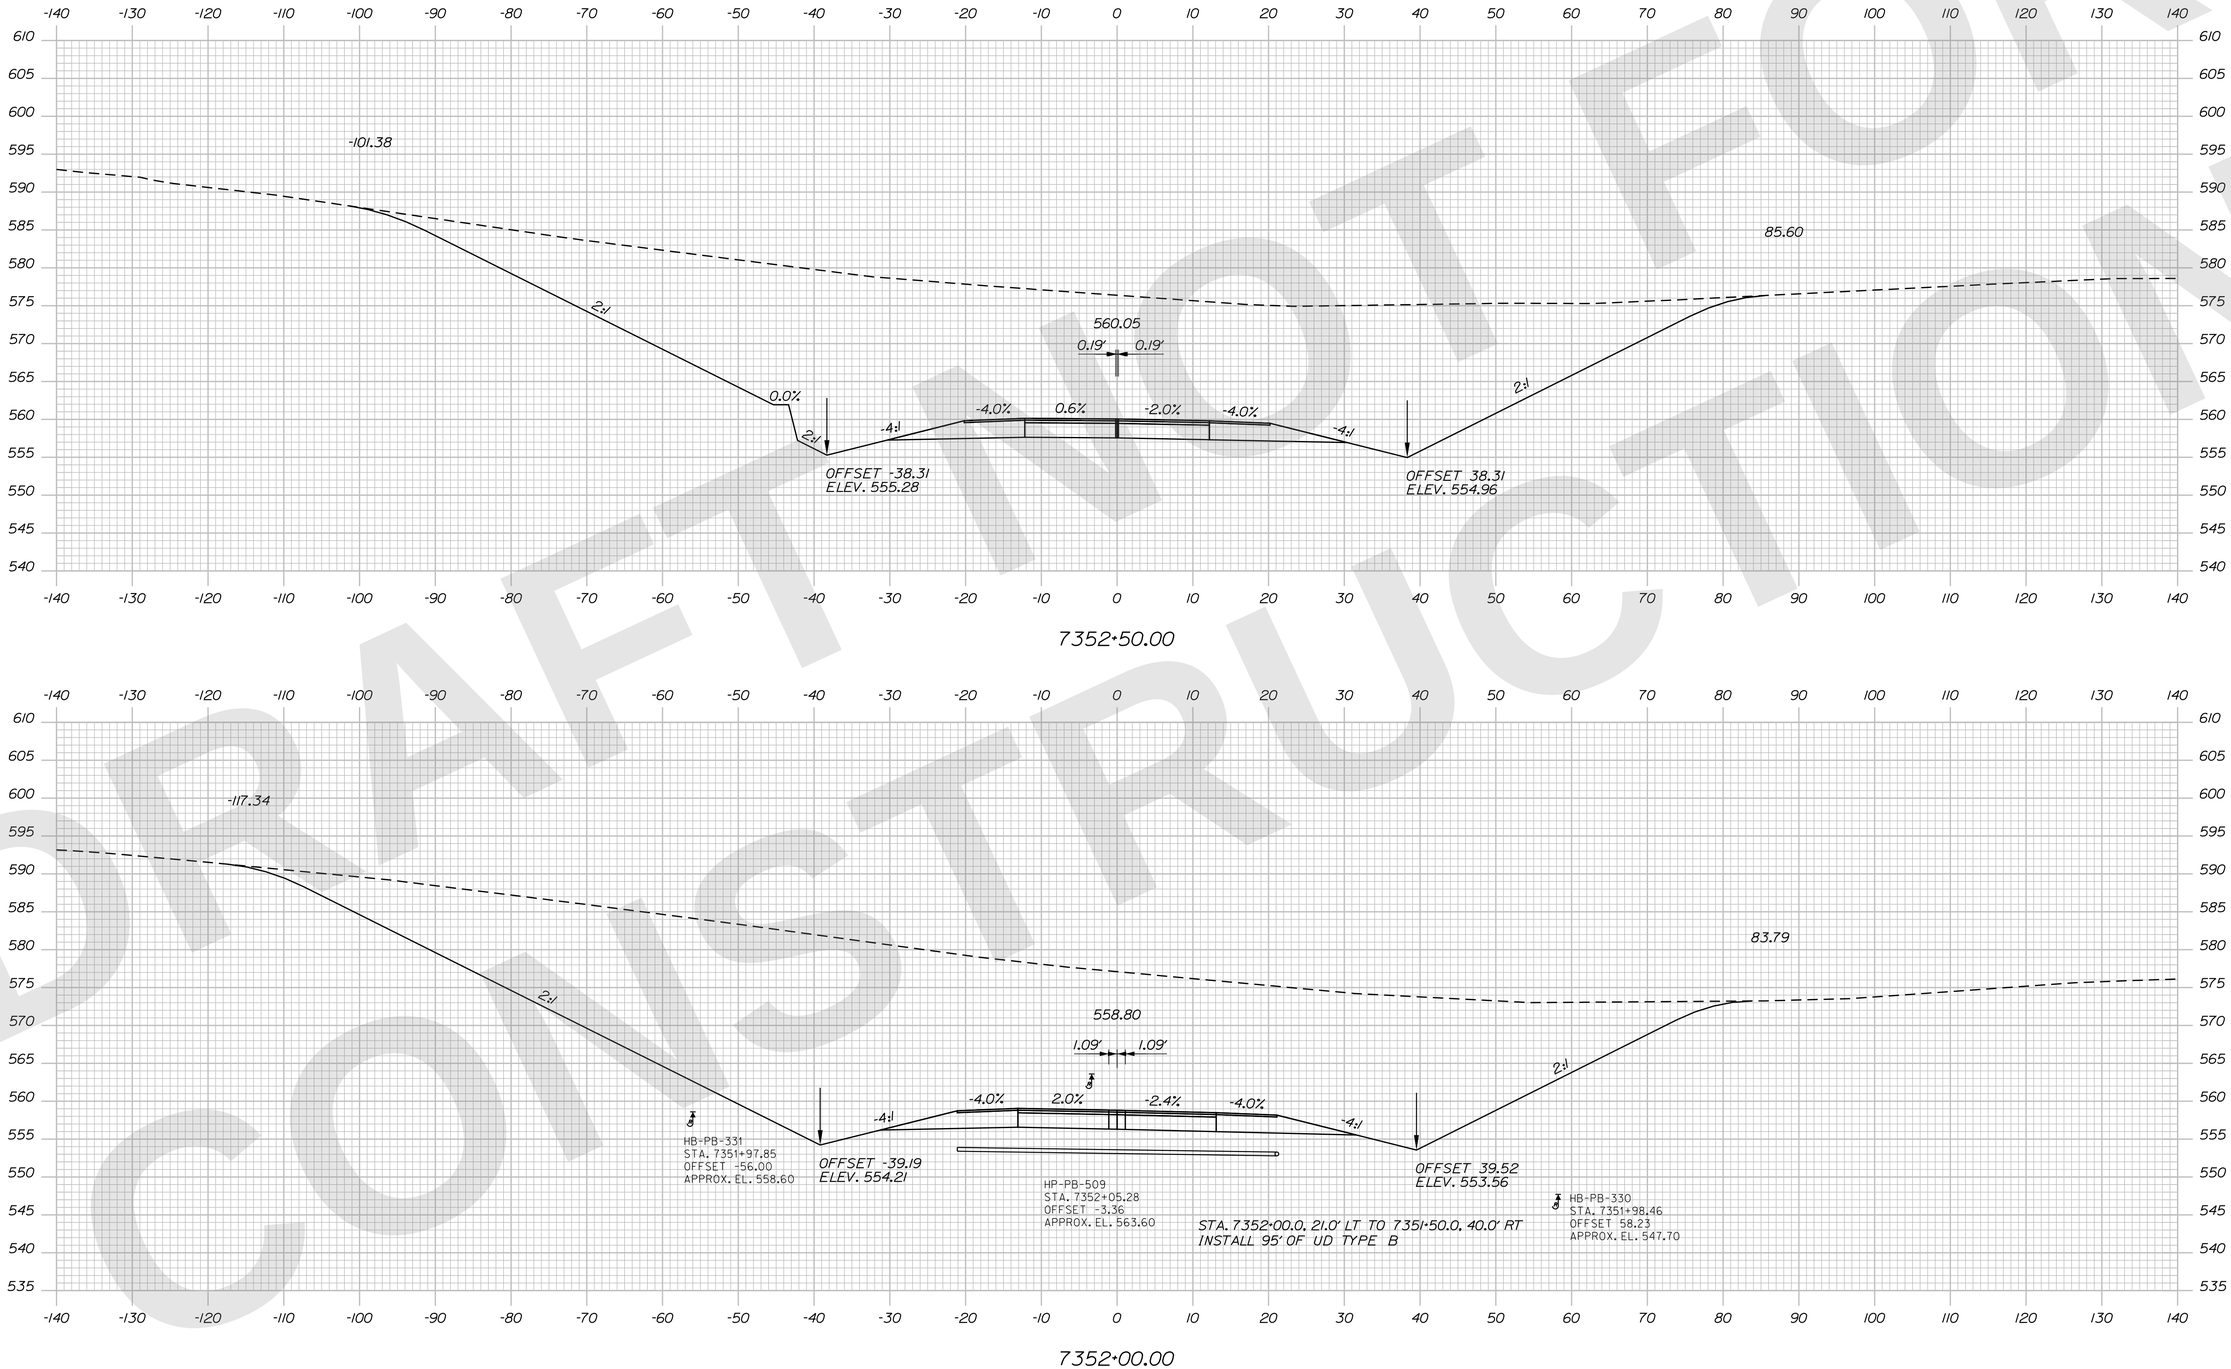

STATE OF MAINE
DEPARTMENT OF TRANSPORTATION

CAPITAL PROJECTS

WIN 6462.92

HIGHWAY PLANS

vhb

PROJ. MANAGER	R.M.	DATE
DESIGN-DETAILED	ZBW	JBD	9/2/2025
CHECKED-REVIEWED	ECF	AG	9/2/2025
DESIGN2-DETAILED2			
DESIGN3-DETAILED3			
REVISIONS 1			
REVISIONS 2			
REVISIONS 3			
REVISIONS 4			
FIELD CHANGES			

PRESQUE ISLE
PRESQUE ISLE BYPASS

CROSS SECTIONS

SHEET NUMBER
H-70
174
OF 747

Sta. 7352+00.00 to Sta. 7352+50.00

DRAFT NOT FOR CONSTRUCTION

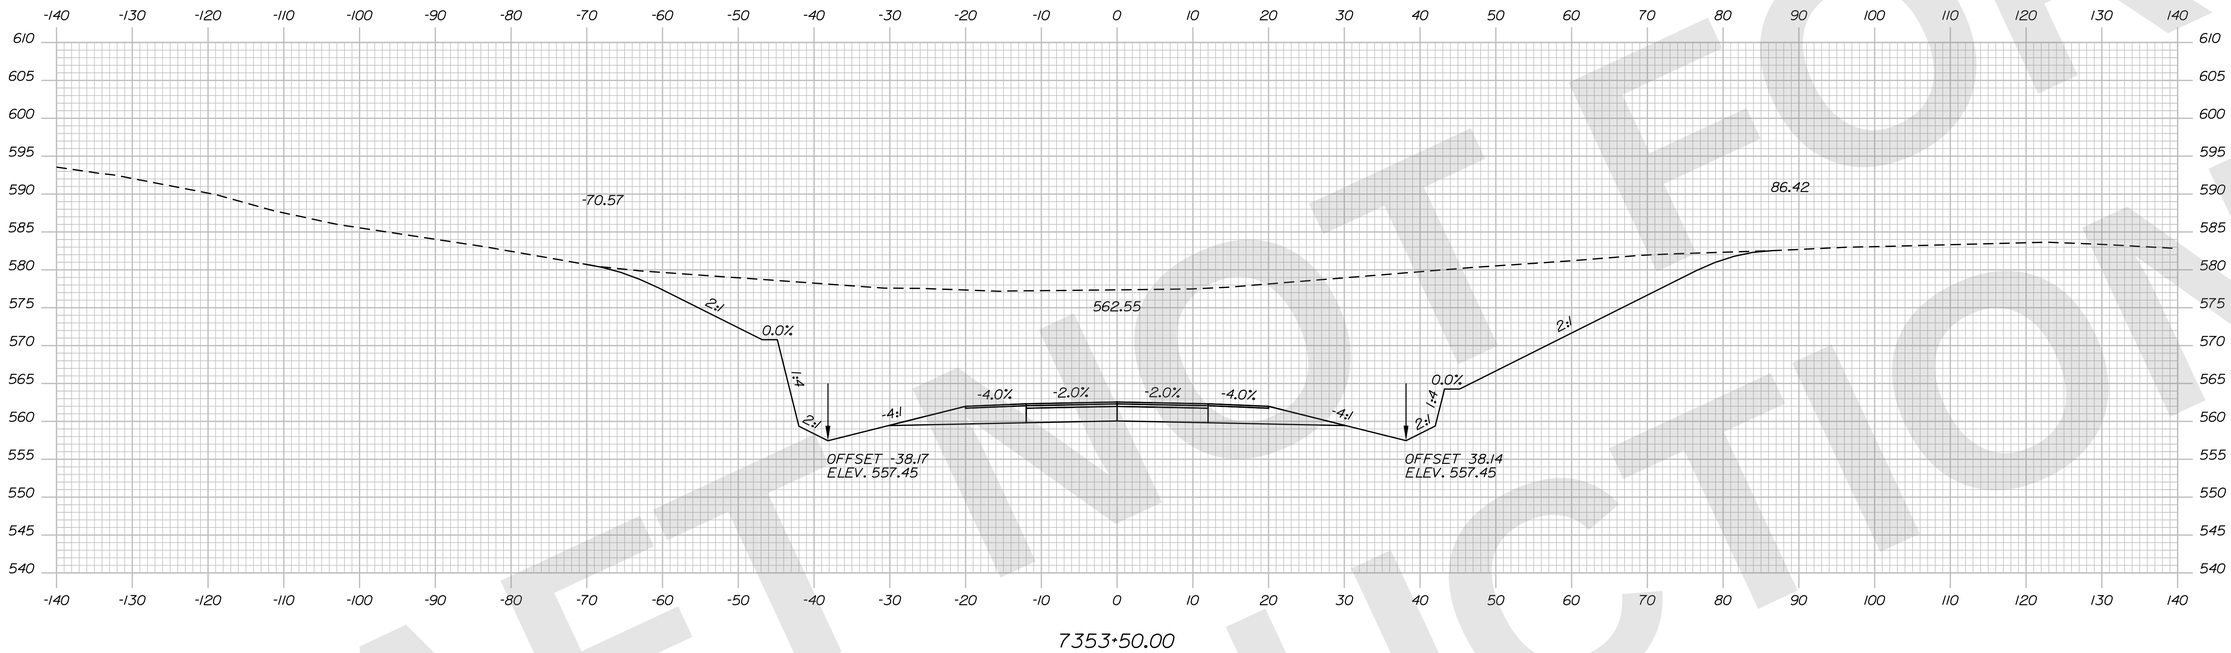

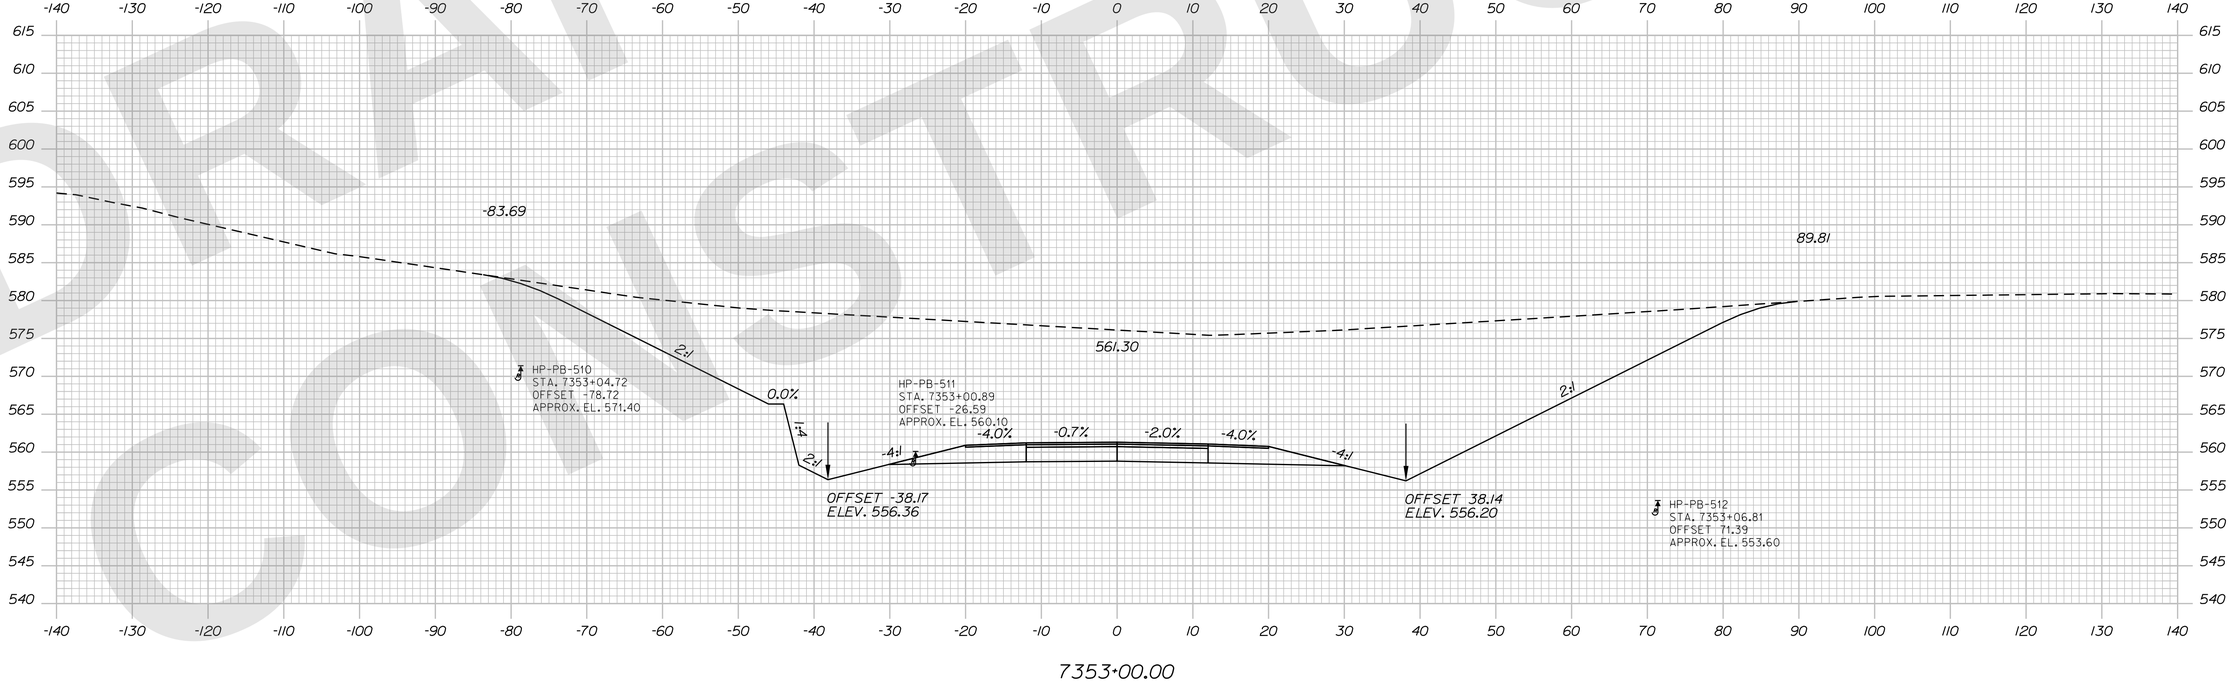

STATE OF MAINE
DEPARTMENT OF TRANSPORTATION

CAPITAL PROJECTS

WIN 6462.92

HIGHWAY PLANS

vhb

	R.M.	BY	DATE
PROJ. MANAGER			
DESIGN-DETAILED	ZBW	JBD	9/2/2025
CHECKED-REVIEWED	ECF	AG	9/2/2025
DESIGN2-DETAILED2			
DESIGN3-DETAILED3			
REVISIONS 1			
REVISIONS 2			
REVISIONS 3			
REVISIONS 4			
FIELD CHANGES			

PRESQUE ISLE
PRESQUE ISLE BYPASS

CROSS SECTIONS

SHEET NUMBER
H-71
175
OF 747

Sta. 7353+00.00 to Sta. 7353+50.00

Filename: ...\H5_01_Xsects_PL_BYPASS.dgn Division: HIGHWAY Username: jamesdavis Date:9/2/2025

DRAFT NOT FOR CONSTRUCTION

DRAFT NOT FOR CONSTRUCTION

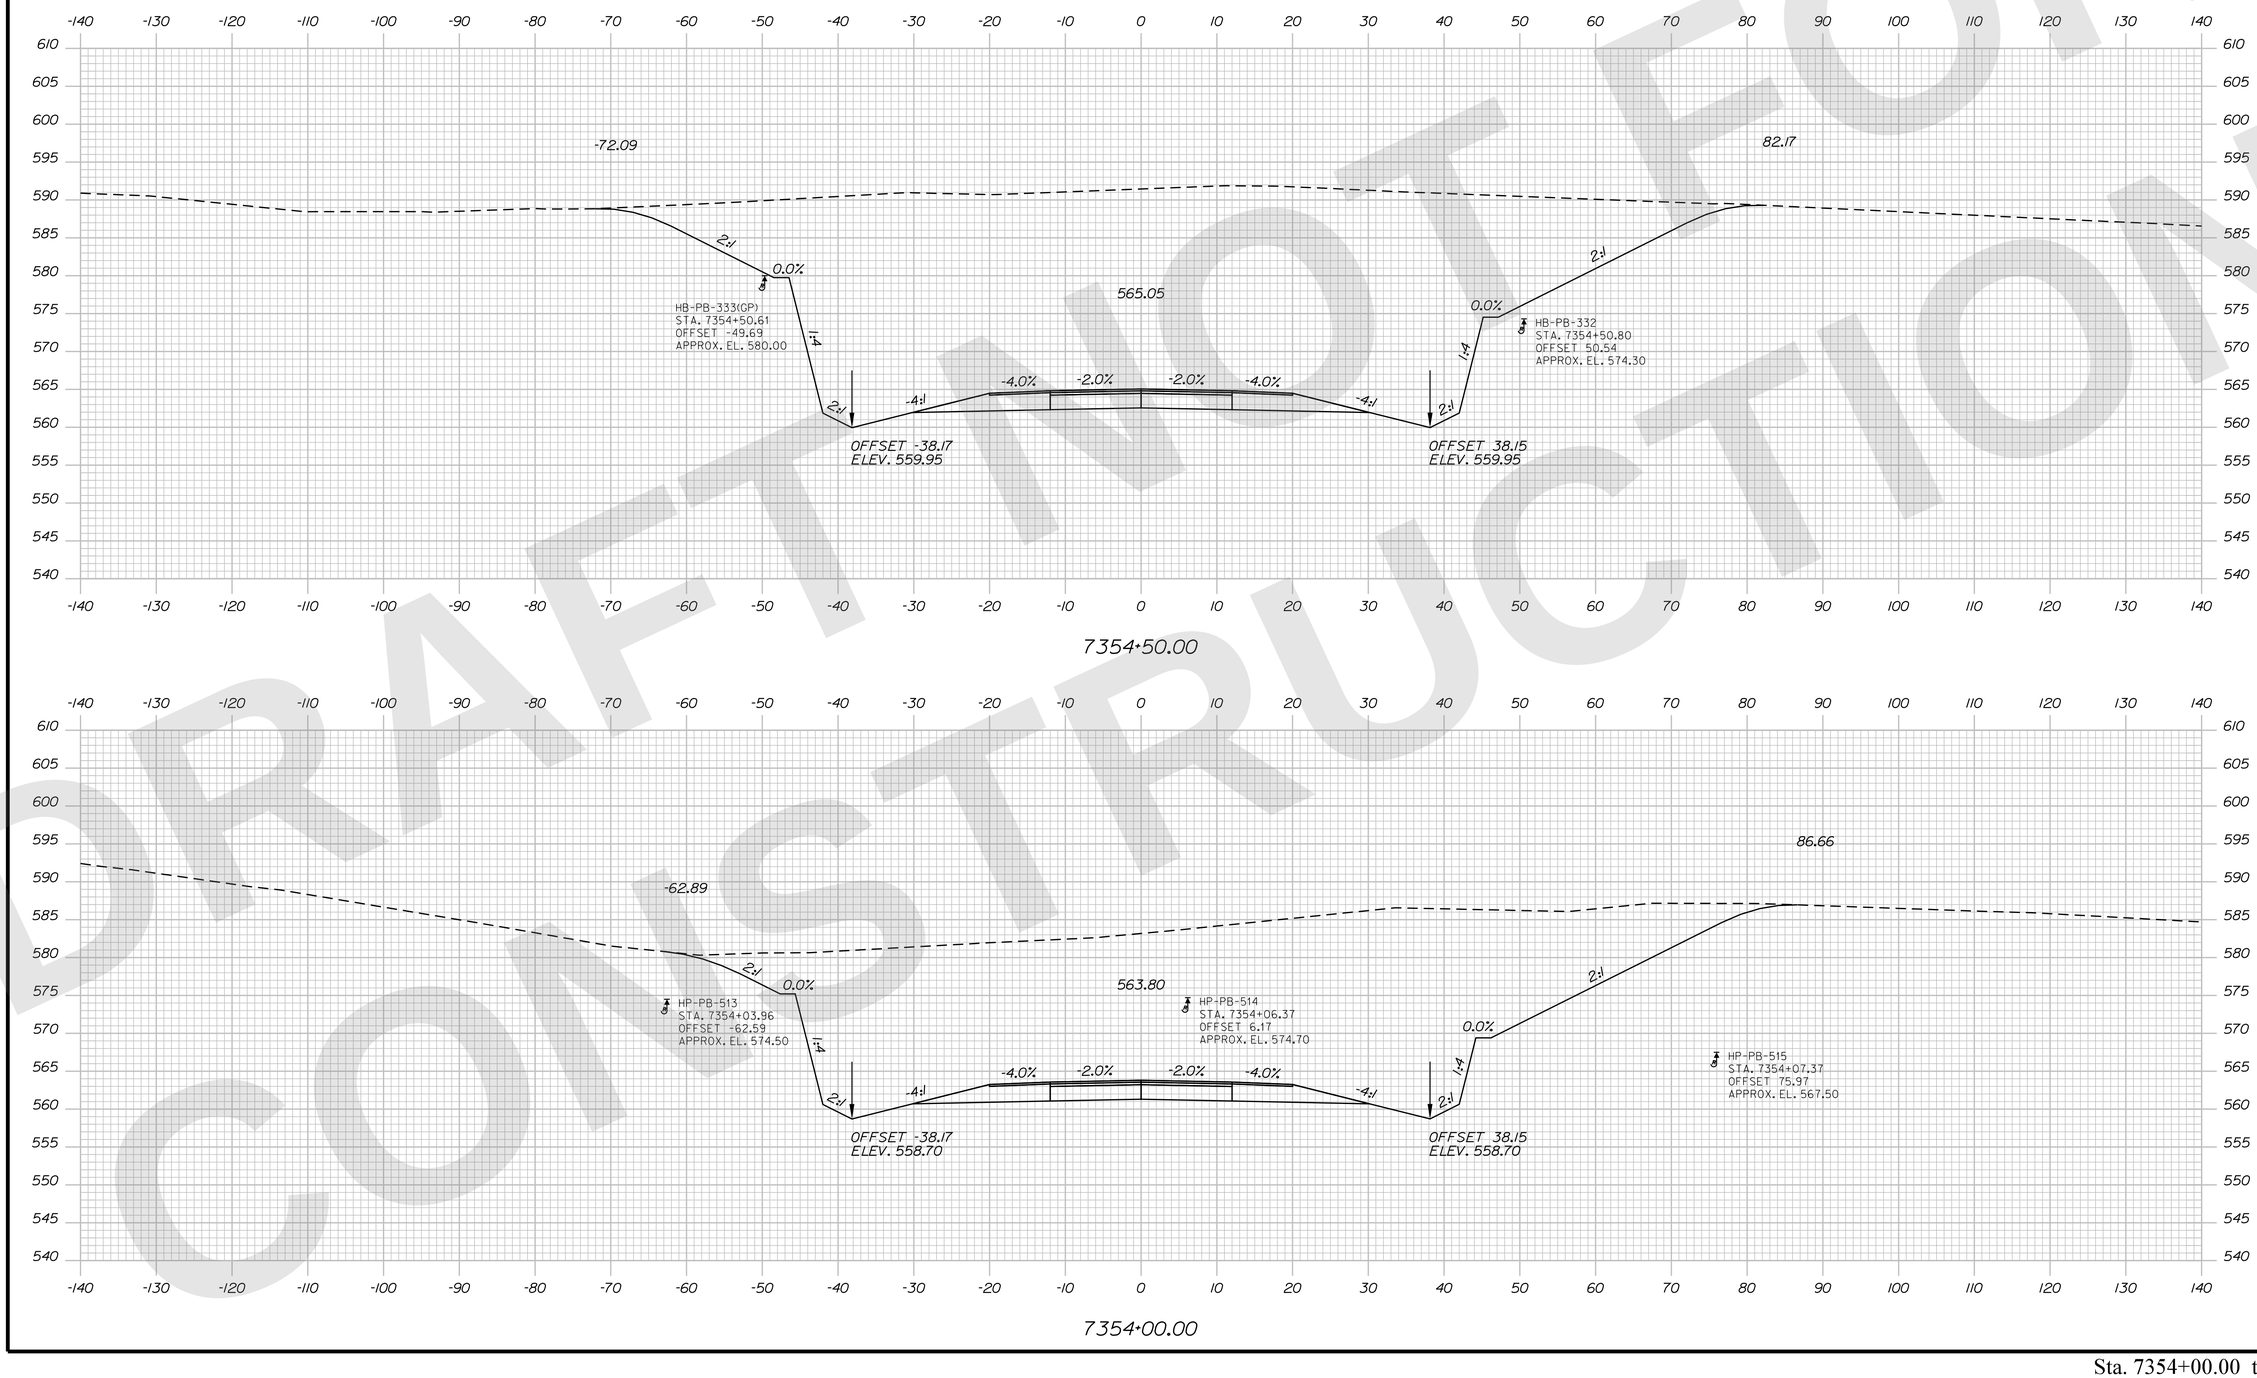

Sta. 7354+00.00 to Sta. 7354+50.00

STATE OF MAINE
DEPARTMENT OF TRANSPORTATION

CAPITAL PROJECTS

WIN
6462.92

HIGHWAY PLANS

vhb

PROJ. MANAGER	R.M.	DATE
DESIGN-DETAILED	ZBW	JBD	9/2/2025
CHECKED-REVIEWED	ECF	AG	9/2/2025
DESIGN2-DETAILED2			
DESIGN3-DETAILED3			
REVISIONS 1			
REVISIONS 2			
REVISIONS 3			
REVISIONS 4			
FIELD CHANGES			

PRESQUE ISLE
PRESQUE ISLE BYPASS

CROSS SECTIONS

SHEET NUMBER
H-72
176
OF 747

Filename: ...\H5_01_Xsects_PL_BYPASS.dgn Division: HIGHWAY Username: jamesdavis Date:9/2/2025

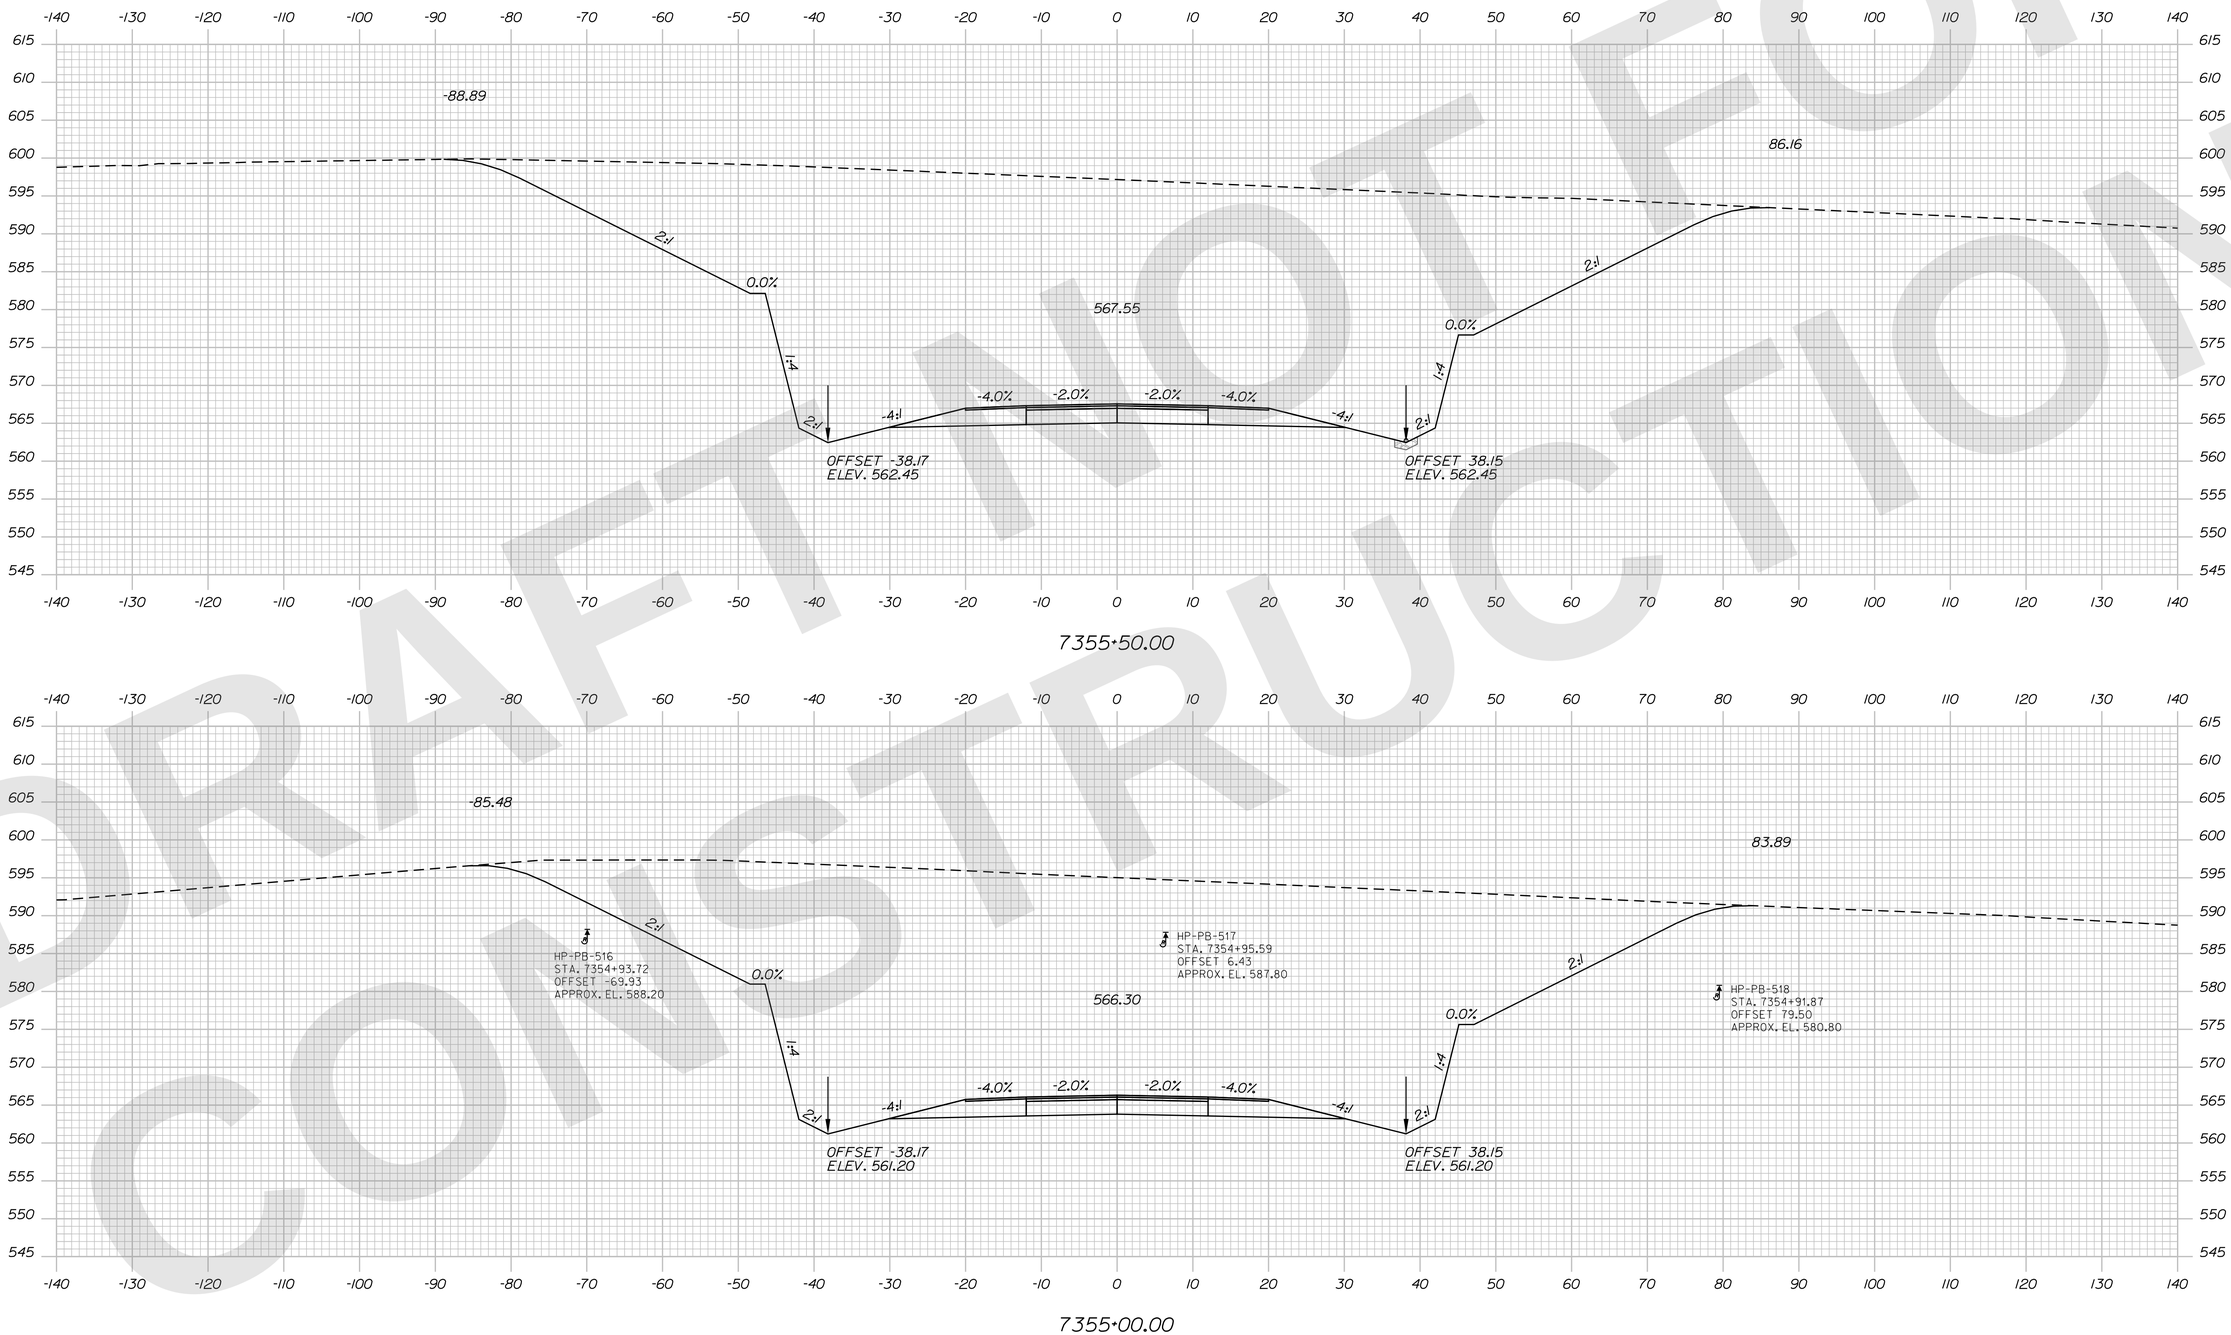

Sta. 7355+00.00 to Sta. 7355+50.00

STATE OF MAINE
DEPARTMENT OF TRANSPORTATION

CAPITAL PROJECTS

WIN
6462.92

HIGHWAY PLANS

vhb

PROJ. MANAGER	R.M.	DATE
DESIGN-DETAILED	ZBW	9/2/2025
CHECKED-REVIEWED	ECF	9/2/2025
DESIGN2-DETAILED2		
DESIGN3-DETAILED3		
REVISIONS 1		
REVISIONS 2		
REVISIONS 3		
REVISIONS 4		
FIELD CHANGES		

PRESQUE ISLE
PRESQUE ISLE BYPASS

CROSS SECTIONS

SHEET NUMBER
H-73
177
OF 747

Filename: ...\H5_01_Xsects_PL_BYPASS.dgn Division: HIGHWAY Username: jamesdavis Date:9/2/2025

DRAFT NOT FOR CONSTRUCTION

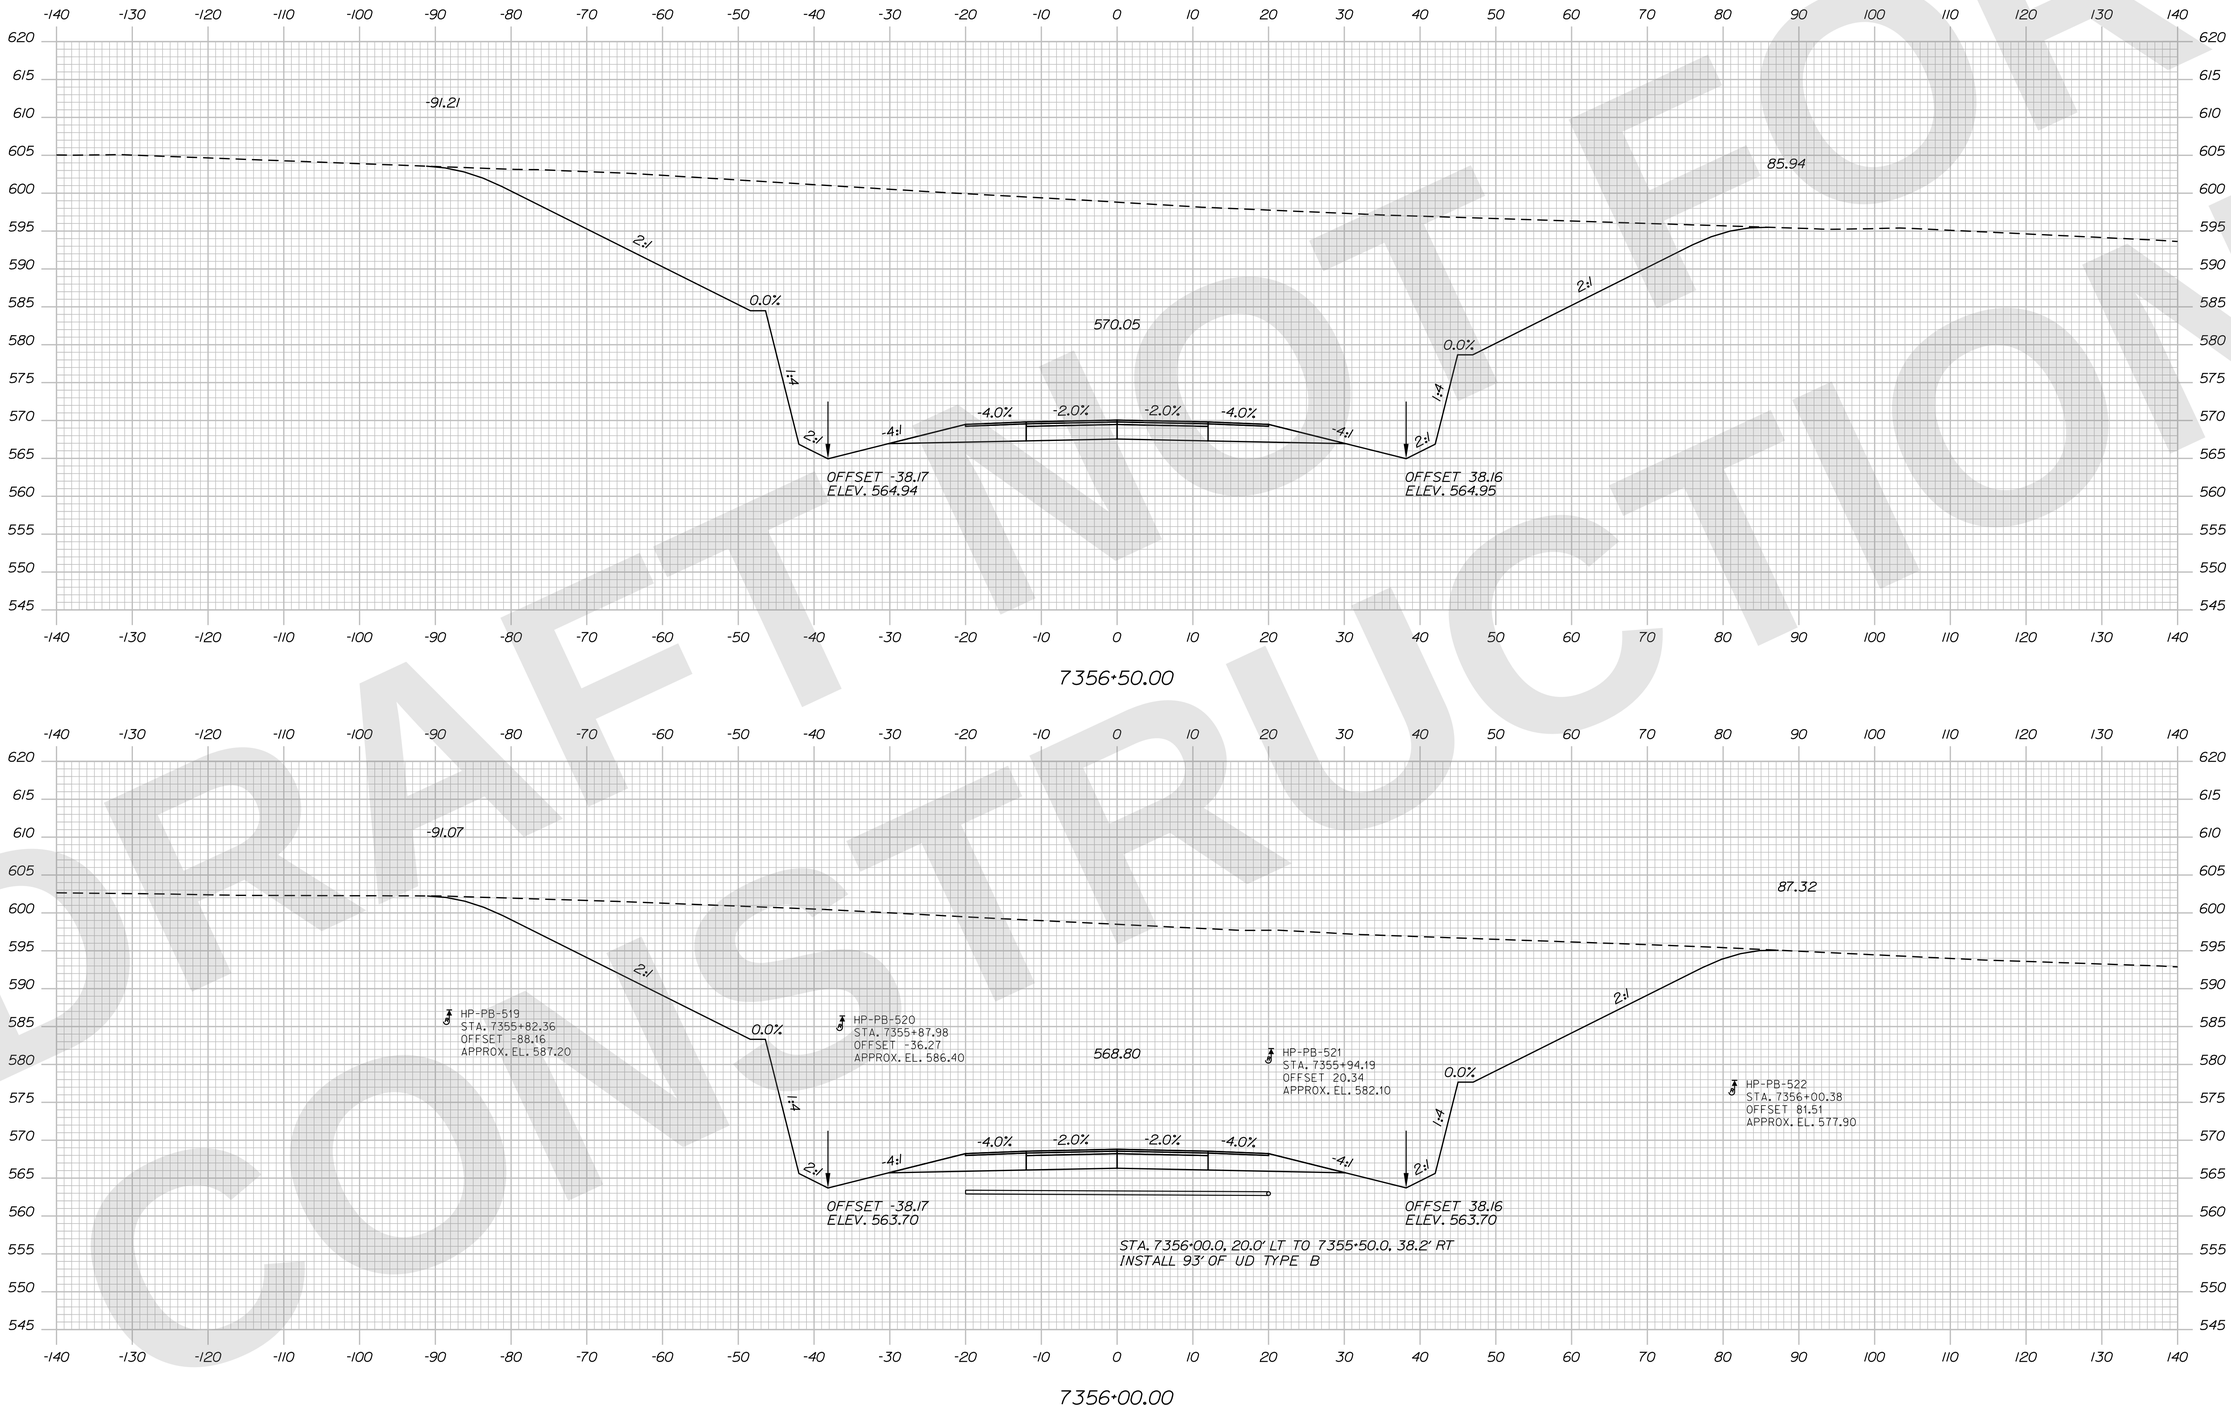

Sta. 7356+00.00 to Sta. 7356+50.00

STATE OF MAINE
DEPARTMENT OF TRANSPORTATION

CAPITAL PROJECTS

WIN 6462.92

HIGHWAY PLANS

vhb

	R.M.	BY	DATE
PROJ. MANAGER			
DESIGN-DETAILED	ZBW	JBD	9/2/2025
CHECKED-REVIEWED	ECF	AG	9/2/2025
DESIGN2-DETAILED2			
DESIGN3-DETAILED3			
REVISIONS 1			
REVISIONS 2			
REVISIONS 3			
REVISIONS 4			
FIELD CHANGES			

PRESQUE ISLE
PRESQUE ISLE BYPASS

CROSS SECTIONS

SHEET NUMBER
H-74
178
OF 747

Filename: ...\H5_01_Xsects_PL_BYPASS.dgn Division: HIGHWAY Username: jamesdavis Date:9/2/2025

DRAFT NOT FOR CONSTRUCTION

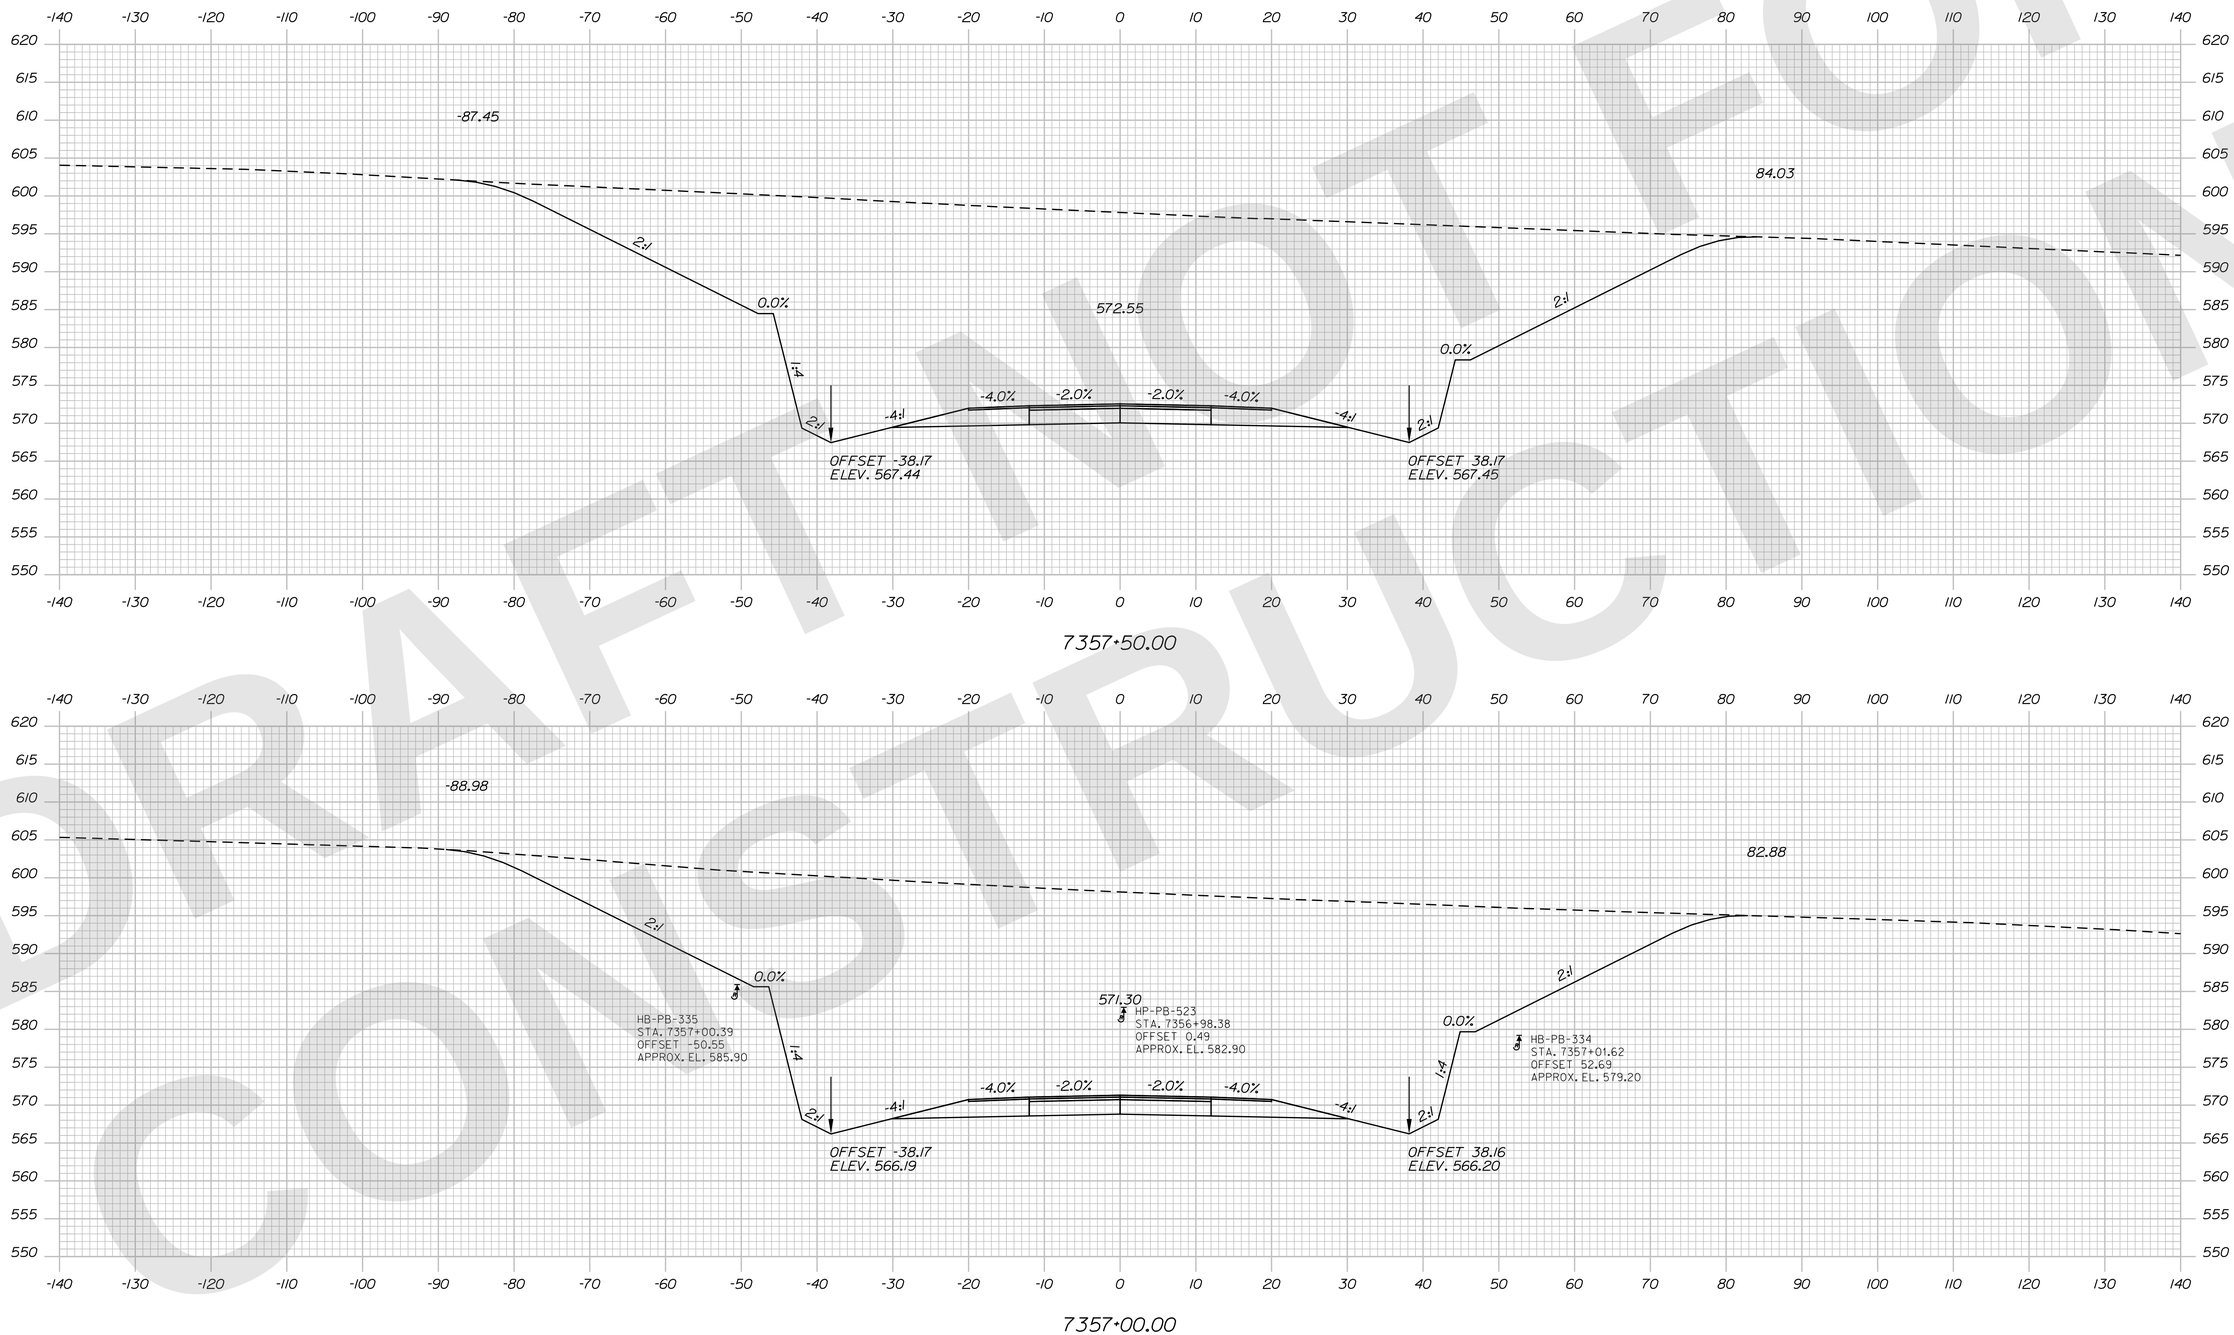

Sta. 7357+00.00 to Sta. 7357+50.00

STATE OF MAINE
DEPARTMENT OF TRANSPORTATION

CAPITAL PROJECTS

WIN
6462.92

HIGHWAY PLANS

vhb

PROJ. MANAGER	R.M.	DATE
DESIGN-DETAILED	ZBW	JBD 9/2/2025
CHECKED-REVIEWED	ECF	AG 9/2/2025
DESIGN2-DETAILED2		
DESIGN3-DETAILED3		
REVISIONS 1		
REVISIONS 2		
REVISIONS 3		
REVISIONS 4		
FIELD CHANGES		

PRESQUE ISLE
PRESQUE ISLE BYPASS

CROSS SECTIONS

SHEET NUMBER
H-75
179
OF 747

Filename: ...\H5_01_Xsects_PL_BYPASS.dgn Division: HIGHWAY Username: jamesdavis Date:9/2/2025

DRAFT NOT FOR CONSTRUCTION

DRAFT NOT FOR CONSTRUCTION

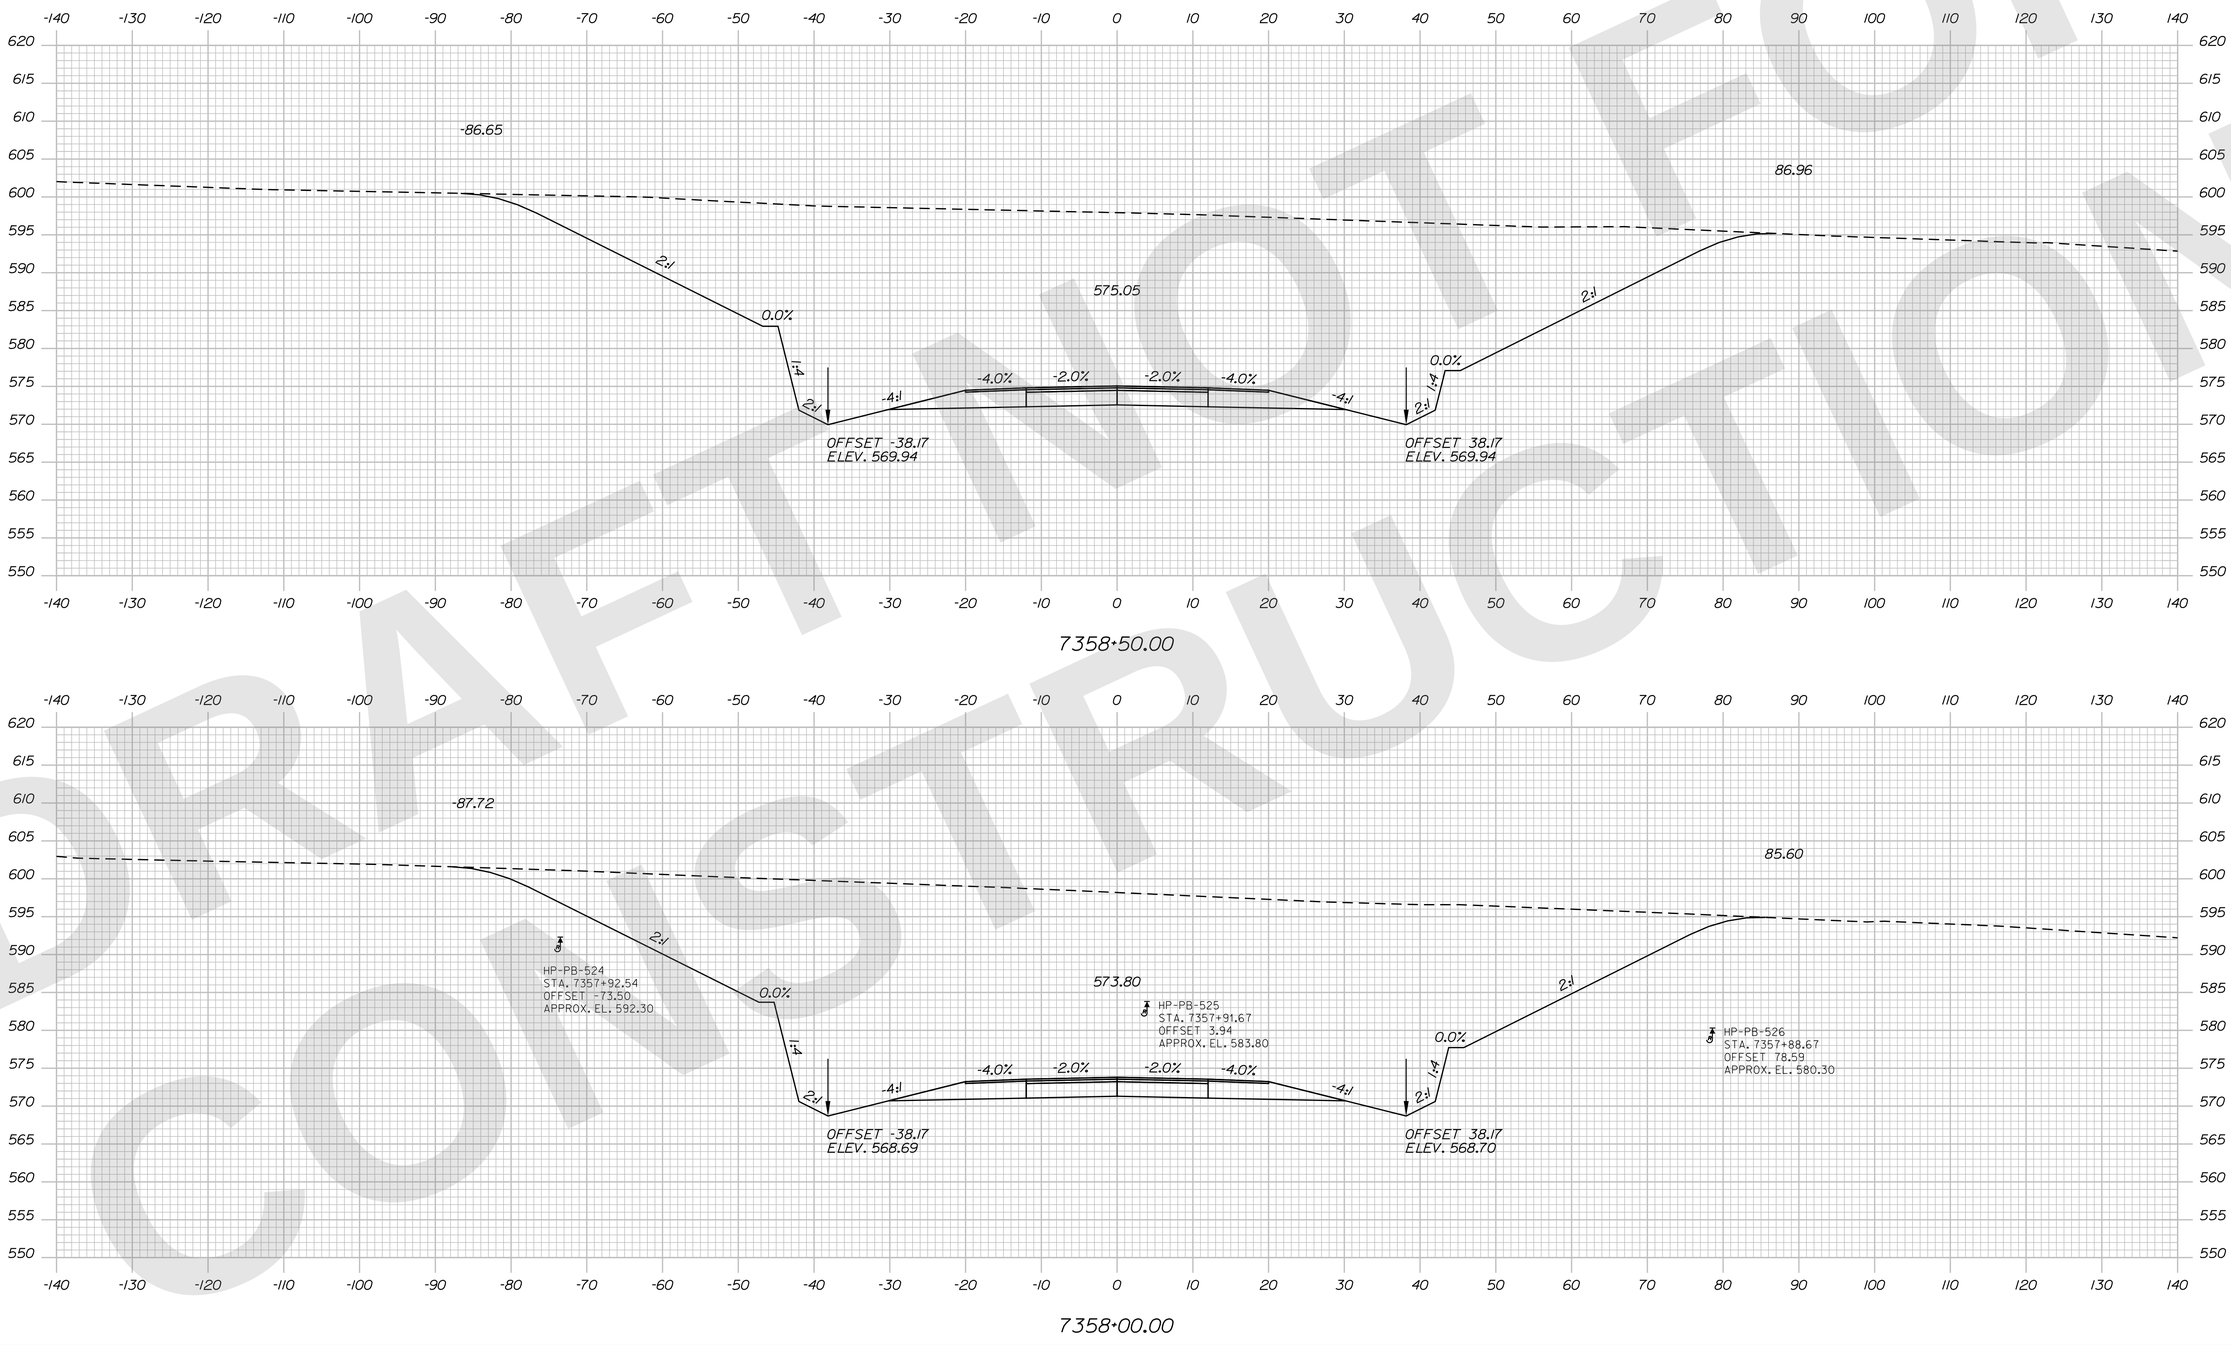

STATE OF MAINE
DEPARTMENT OF TRANSPORTATION

CAPITAL PROJECTS

WIN
6462.92

HIGHWAY PLANS

vhb

	R.M.	BY	DATE
PROJ. MANAGER			
DESIGN-DETAILED	ZBW	JBD	9/2/2025
CHECKED-REVIEWED	ECF	AG	9/2/2025
DESIGN2-DETAILED2			
DESIGN3-DETAILED3			
REVISIONS 1			
REVISIONS 2			
REVISIONS 3			
REVISIONS 4			
FIELD CHANGES			

PRESQUE ISLE
PRESQUE ISLE BYPASS

CROSS SECTIONS

SHEET NUMBER
H-76
180
OF 747

Sta. 7358+00.00 to Sta. 7358+50.00

Filename: ...\H5_01_Xsects_PL_BYPASS.dgn Division: HIGHWAY Username: jamesdavis Date:9/2/2025

Filename: ...\H5_01_Xsects_PI_BYPASS.dgn Division: HIGHWAY Username: jamesdavis Date:9/2/2025

DRAFT NOT FOR CONSTRUCTION

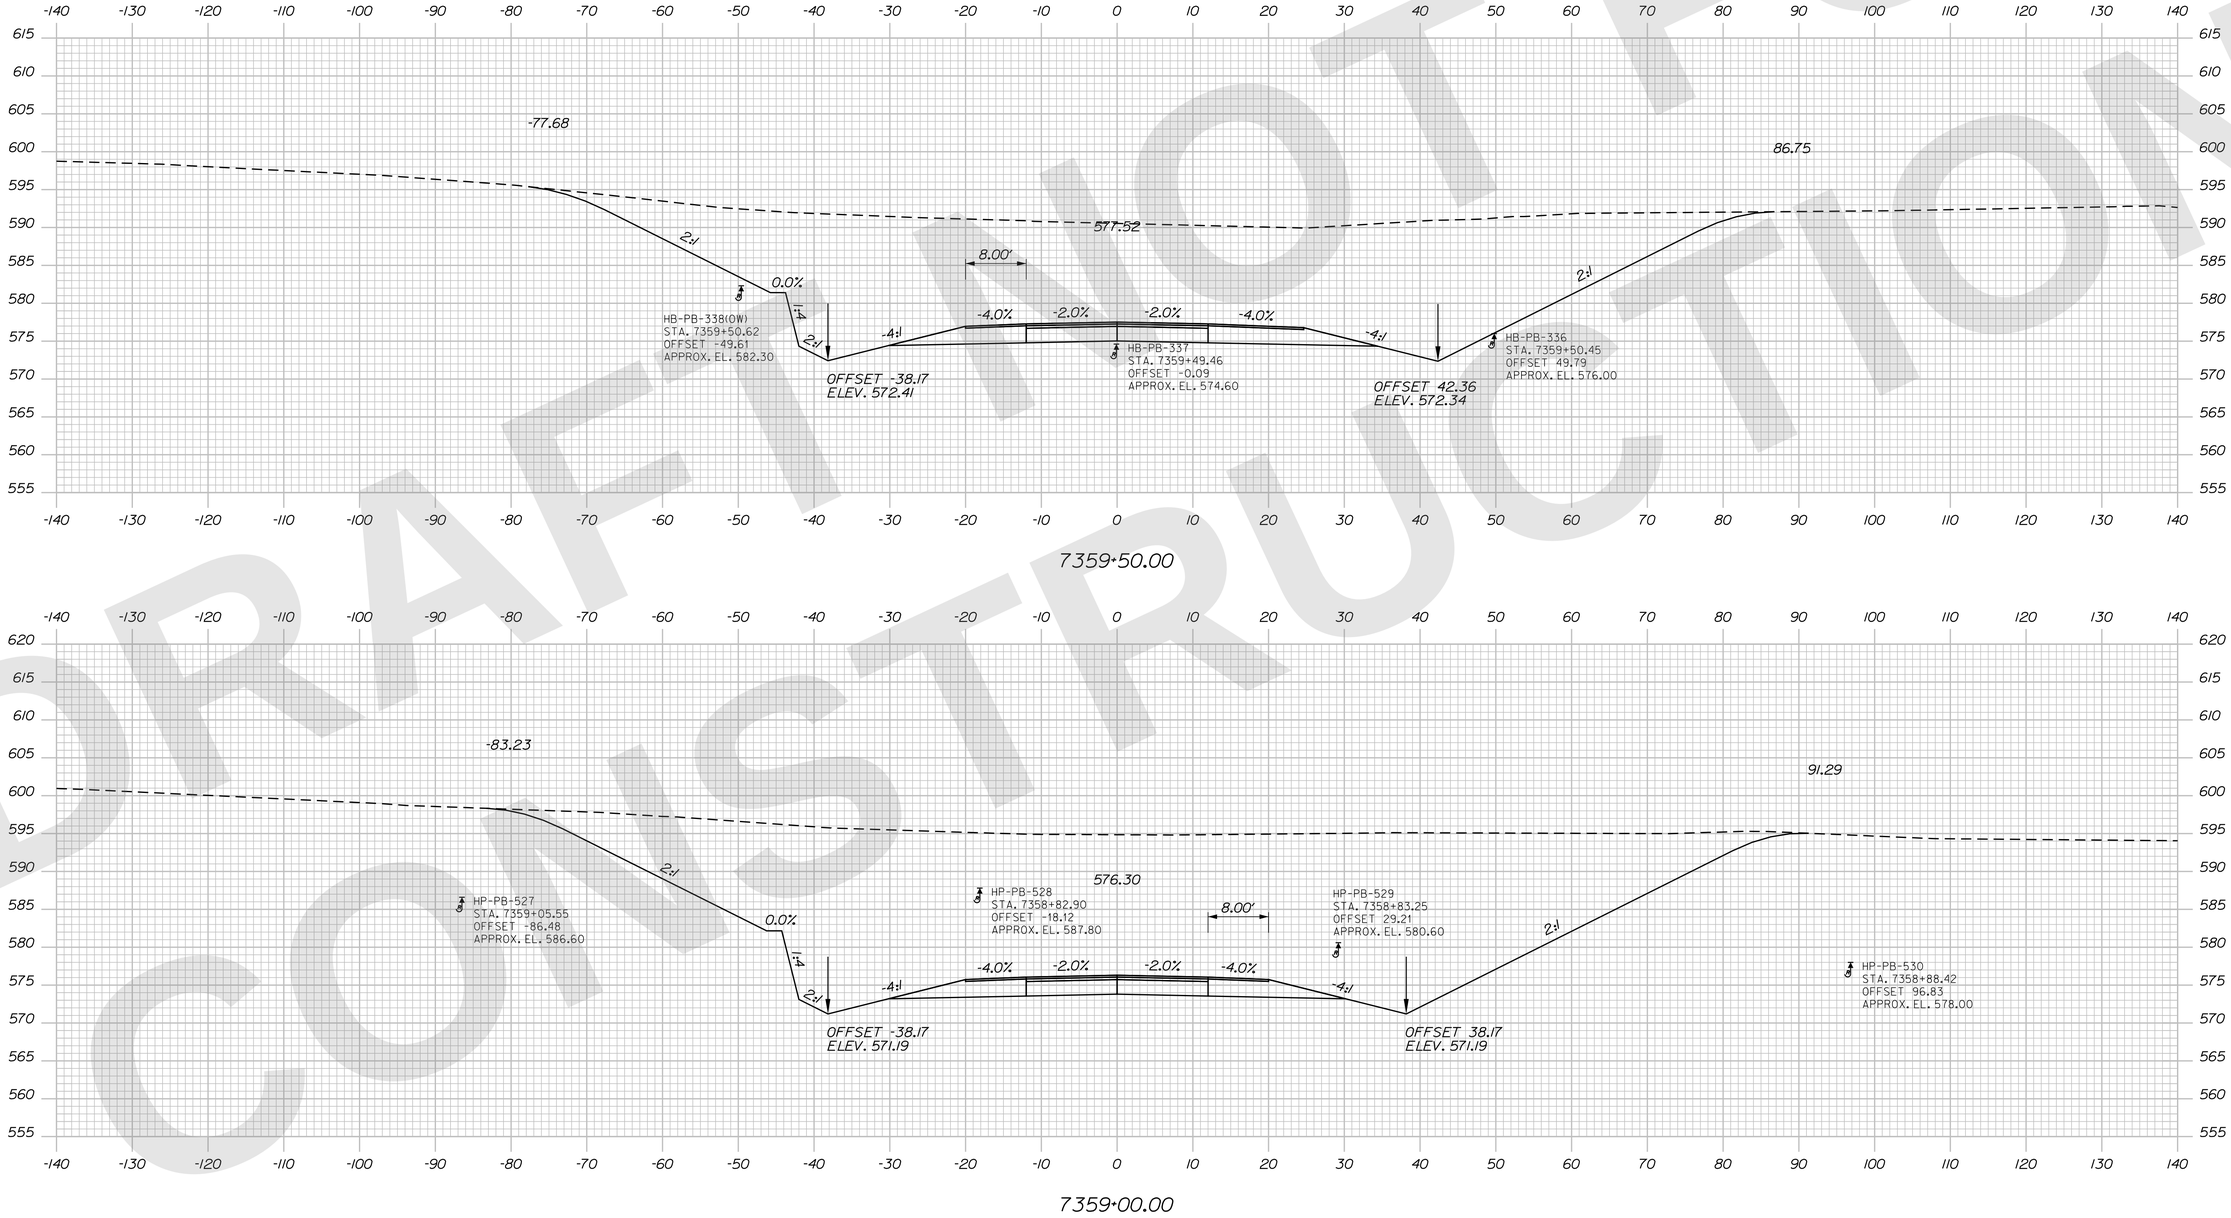

Sta. 7359+00.00 to Sta. 7359+50.00

STATE OF MAINE
DEPARTMENT OF TRANSPORTATION

CAPITAL PROJECTS

WIN 6462.92

HIGHWAY PLANS

vhb

	R.M.	BY	DATE
PROJ. MANAGER			
DESIGN-DETAILED	ZBW	JBD	9/2/2025
CHECKED-REVIEWED	ECF	AG	9/2/2025
DESIGN2-DETAILED2			
DESIGN3-DETAILED3			
REVISIONS 1			
REVISIONS 2			
REVISIONS 3			
REVISIONS 4			
FIELD CHANGES			

PRESQUE ISLE
PRESQUE ISLE BYPASS

CROSS SECTIONS

SHEET NUMBER
H-77
181
OF 747

Filename: ...\H5_01_Xsects_PL_BYPASS.dgn Division: HIGHWAY Username: jamesdavis Date:9/2/2025

DRAFT NOT FOR CONSTRUCTION

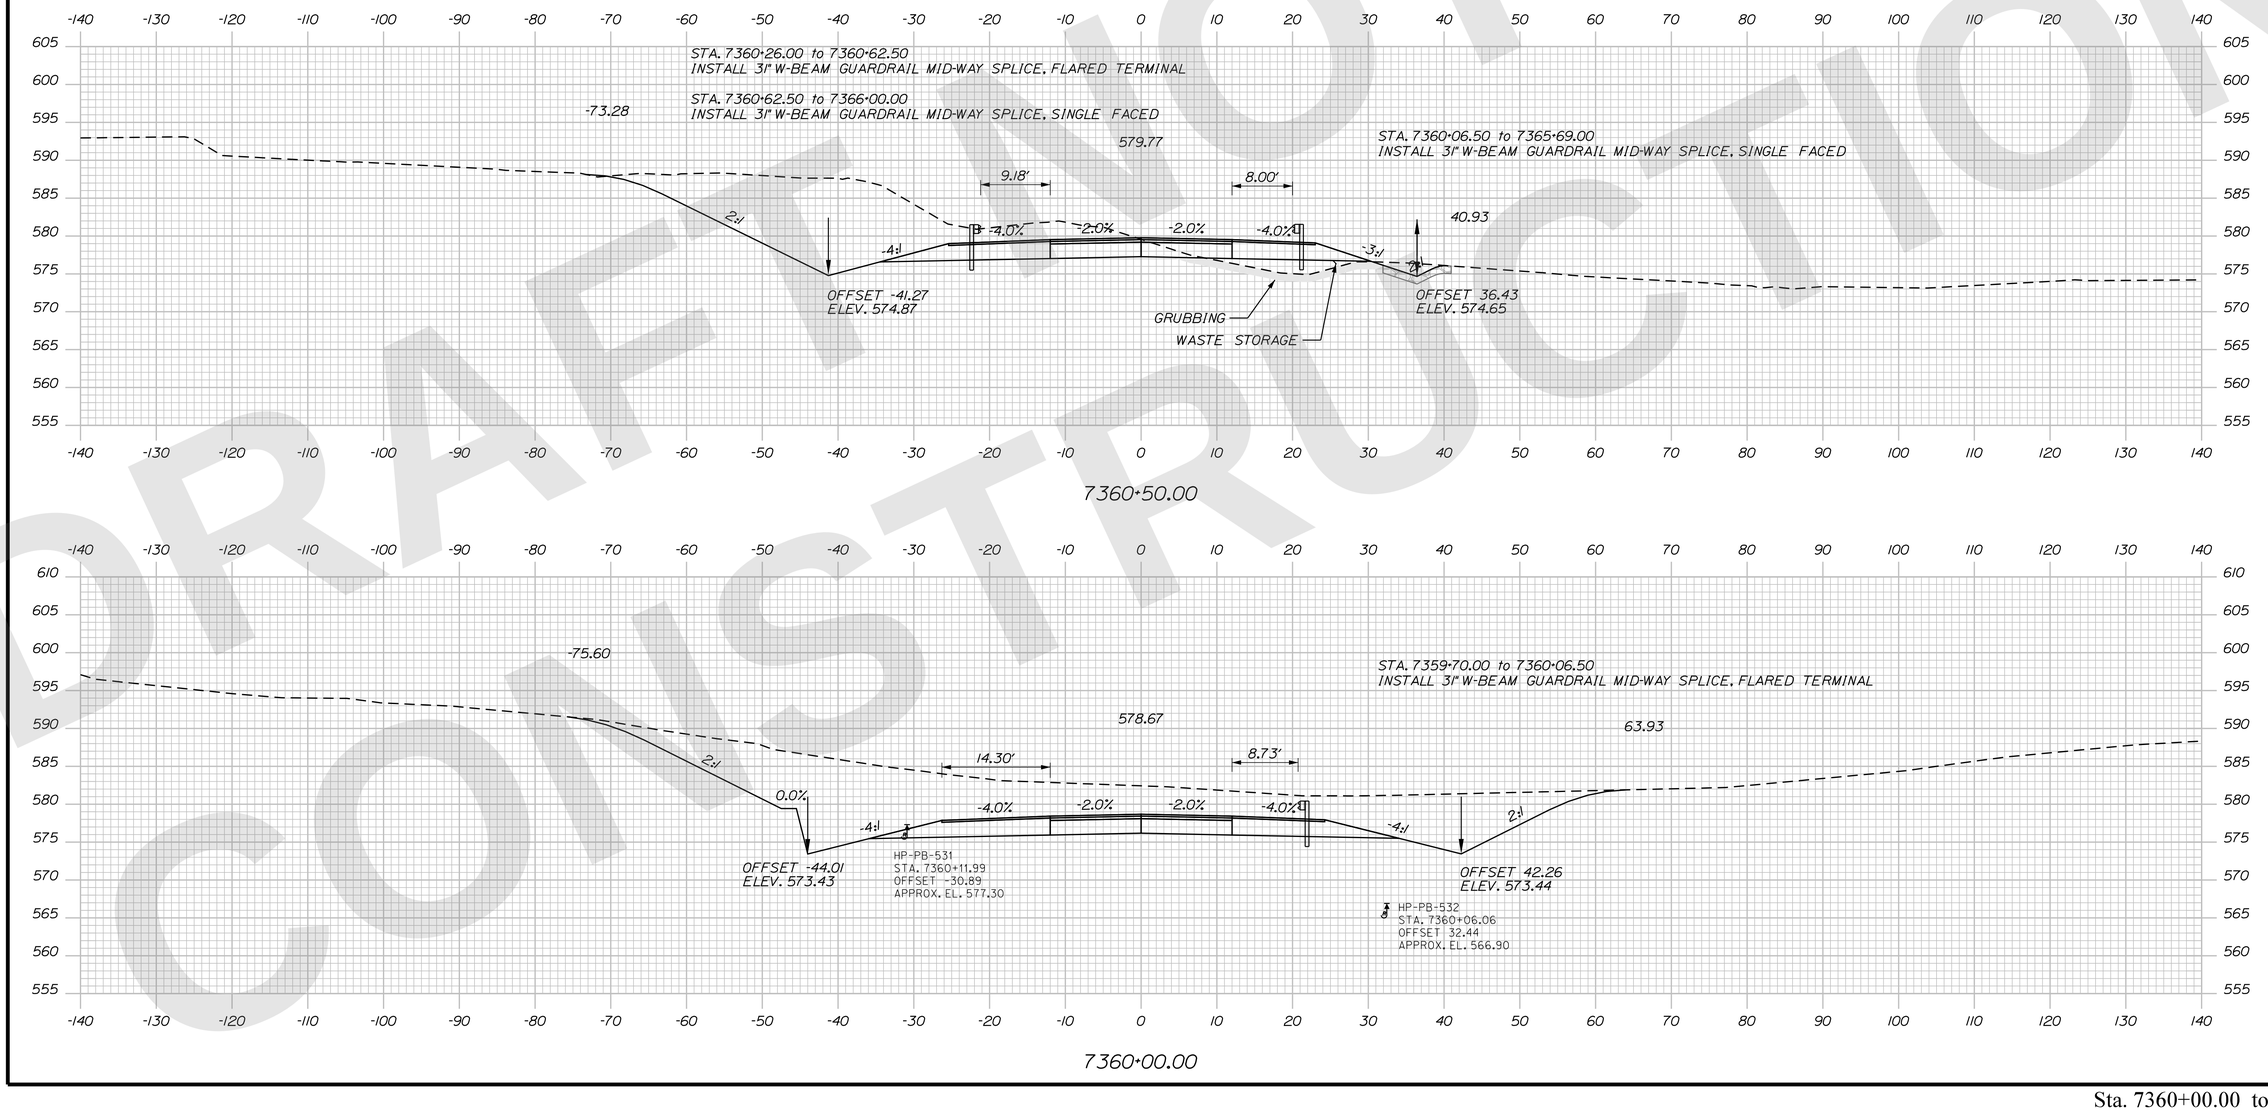

STATE OF MAINE
DEPARTMENT OF TRANSPORTATION

CAPITAL PROJECTS

WIN 6462.92

HIGHWAY PLANS

vhb

	R.M.	BY	DATE
PROJ. MANAGER			
DESIGN-DETAILED	ZBW	JBD	9/2/2025
CHECKED-REVIEWED	ECF	AG	9/2/2025
DESIGN2-DETAILED2			
DESIGN3-DETAILED3			
REVISIONS 1			
REVISIONS 2			
REVISIONS 3			
REVISIONS 4			
FIELD CHANGES			

PRESQUE ISLE
PRESQUE ISLE BYPASS

CROSS SECTIONS

SHEET NUMBER
H-78
182
OF 747

Sta. 7360+00.00 to Sta. 7360+50.00

DRAFT NOT FOR CONSTRUCTION

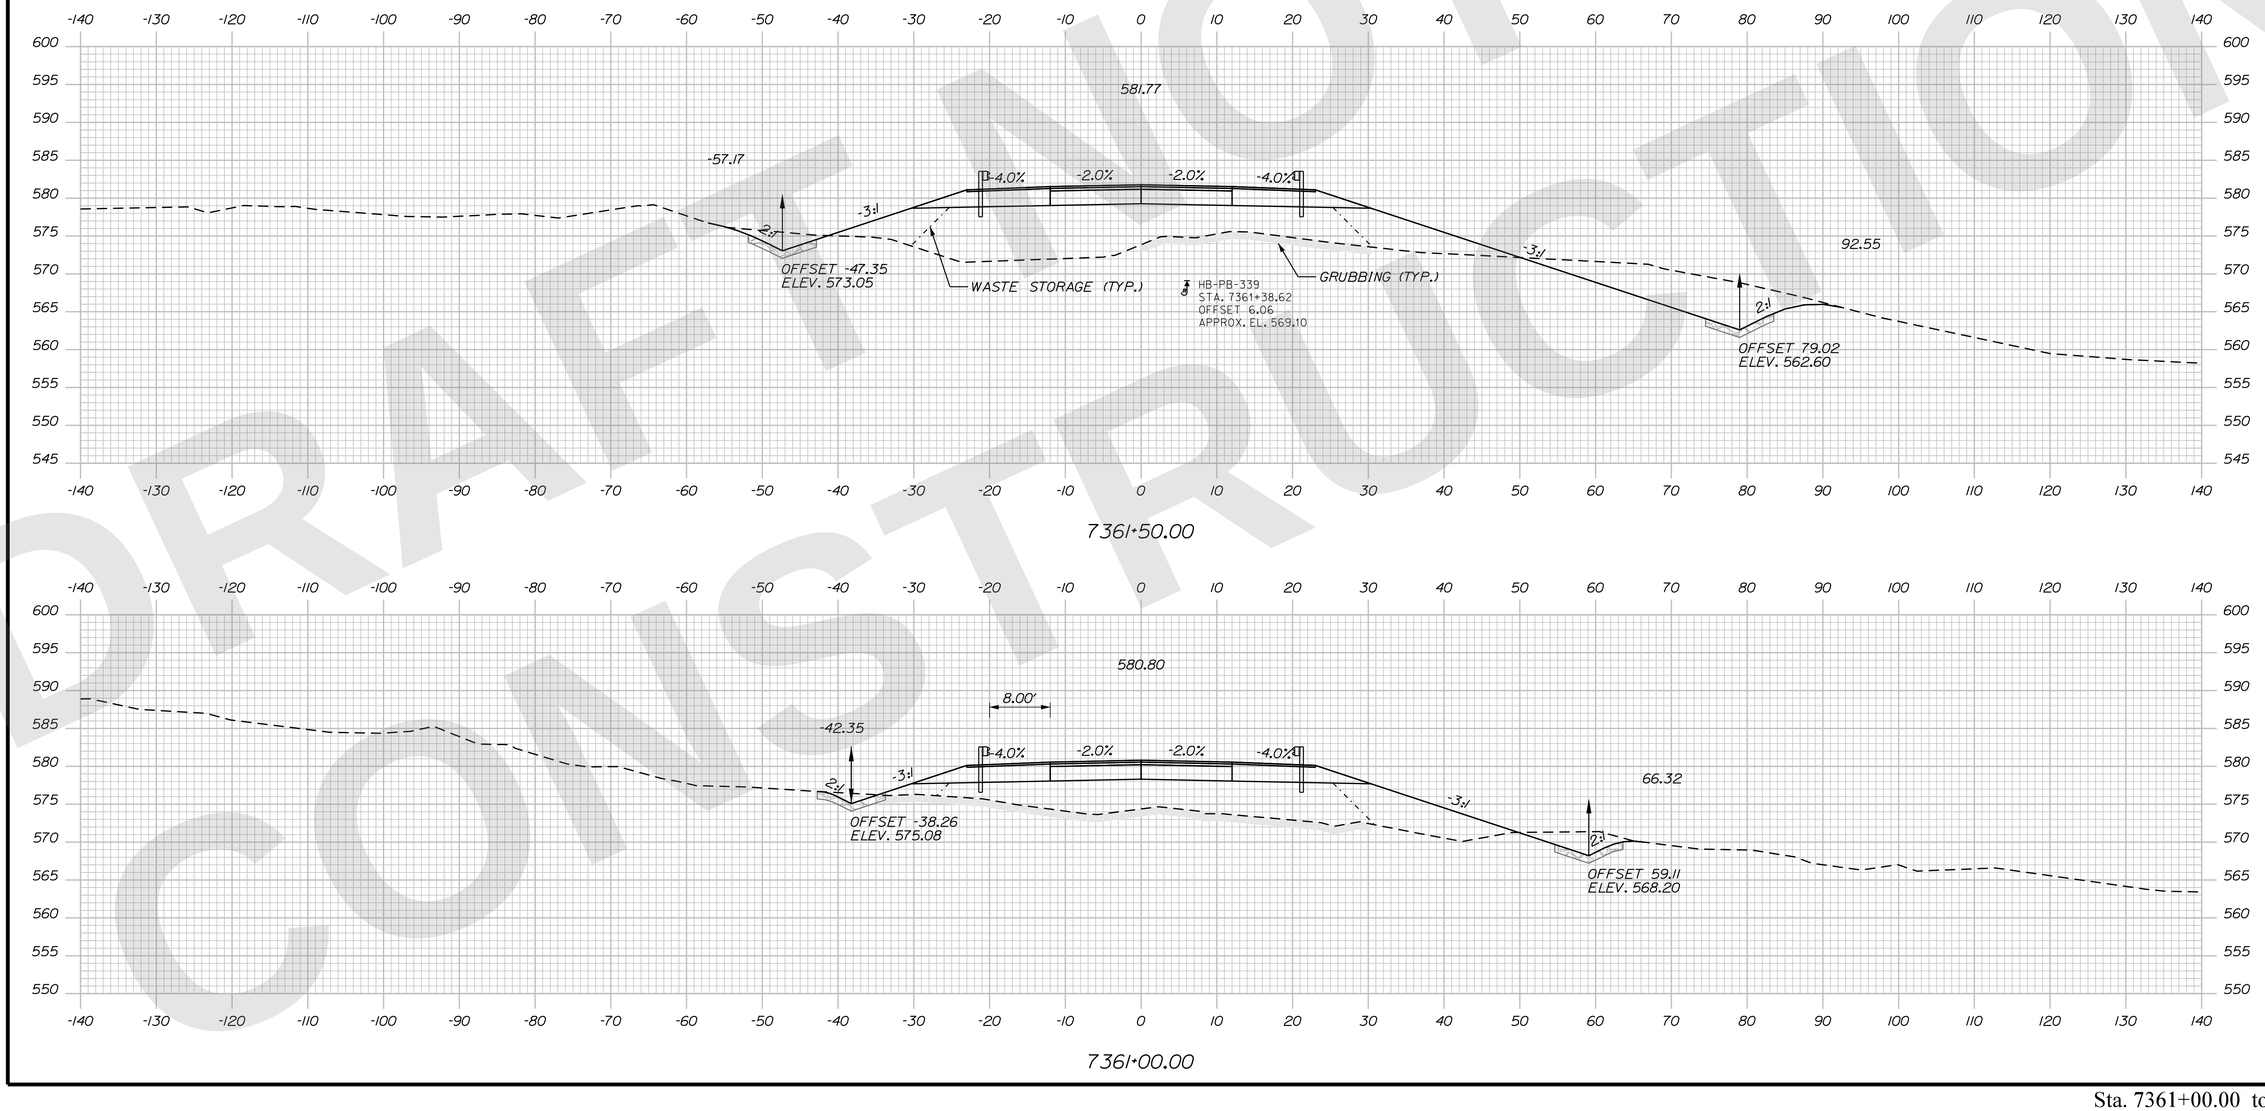

Sta. 7361+00.00 to Sta. 7361+50.00

STATE OF MAINE
DEPARTMENT OF TRANSPORTATION

CAPITAL PROJECTS

WIN
6462.92

HIGHWAY PLANS

vhb

	R.M.	BY	DATE
PROJ. MANAGER			
DESIGN-DETAILED	ZBW	JBD	9/2/2025
CHECKED-REVIEWED	ECF	AG	9/2/2025
DESIGN2-DETAILED2			
DESIGN3-DETAILED3			
REVISIONS 1			
REVISIONS 2			
REVISIONS 3			
REVISIONS 4			
FIELD CHANGES			

PRESQUE ISLE
PRESQUE ISLE BYPASS

CROSS SECTIONS

SHEET NUMBER
H-79
183
OF 747

Filename: ...\H5_01_Xsects_PI_BYPASS.dgn Division: HIGHWAY Username: jamesdavis Date:9/2/2025

DRAFT NOT FOR CONSTRUCTION

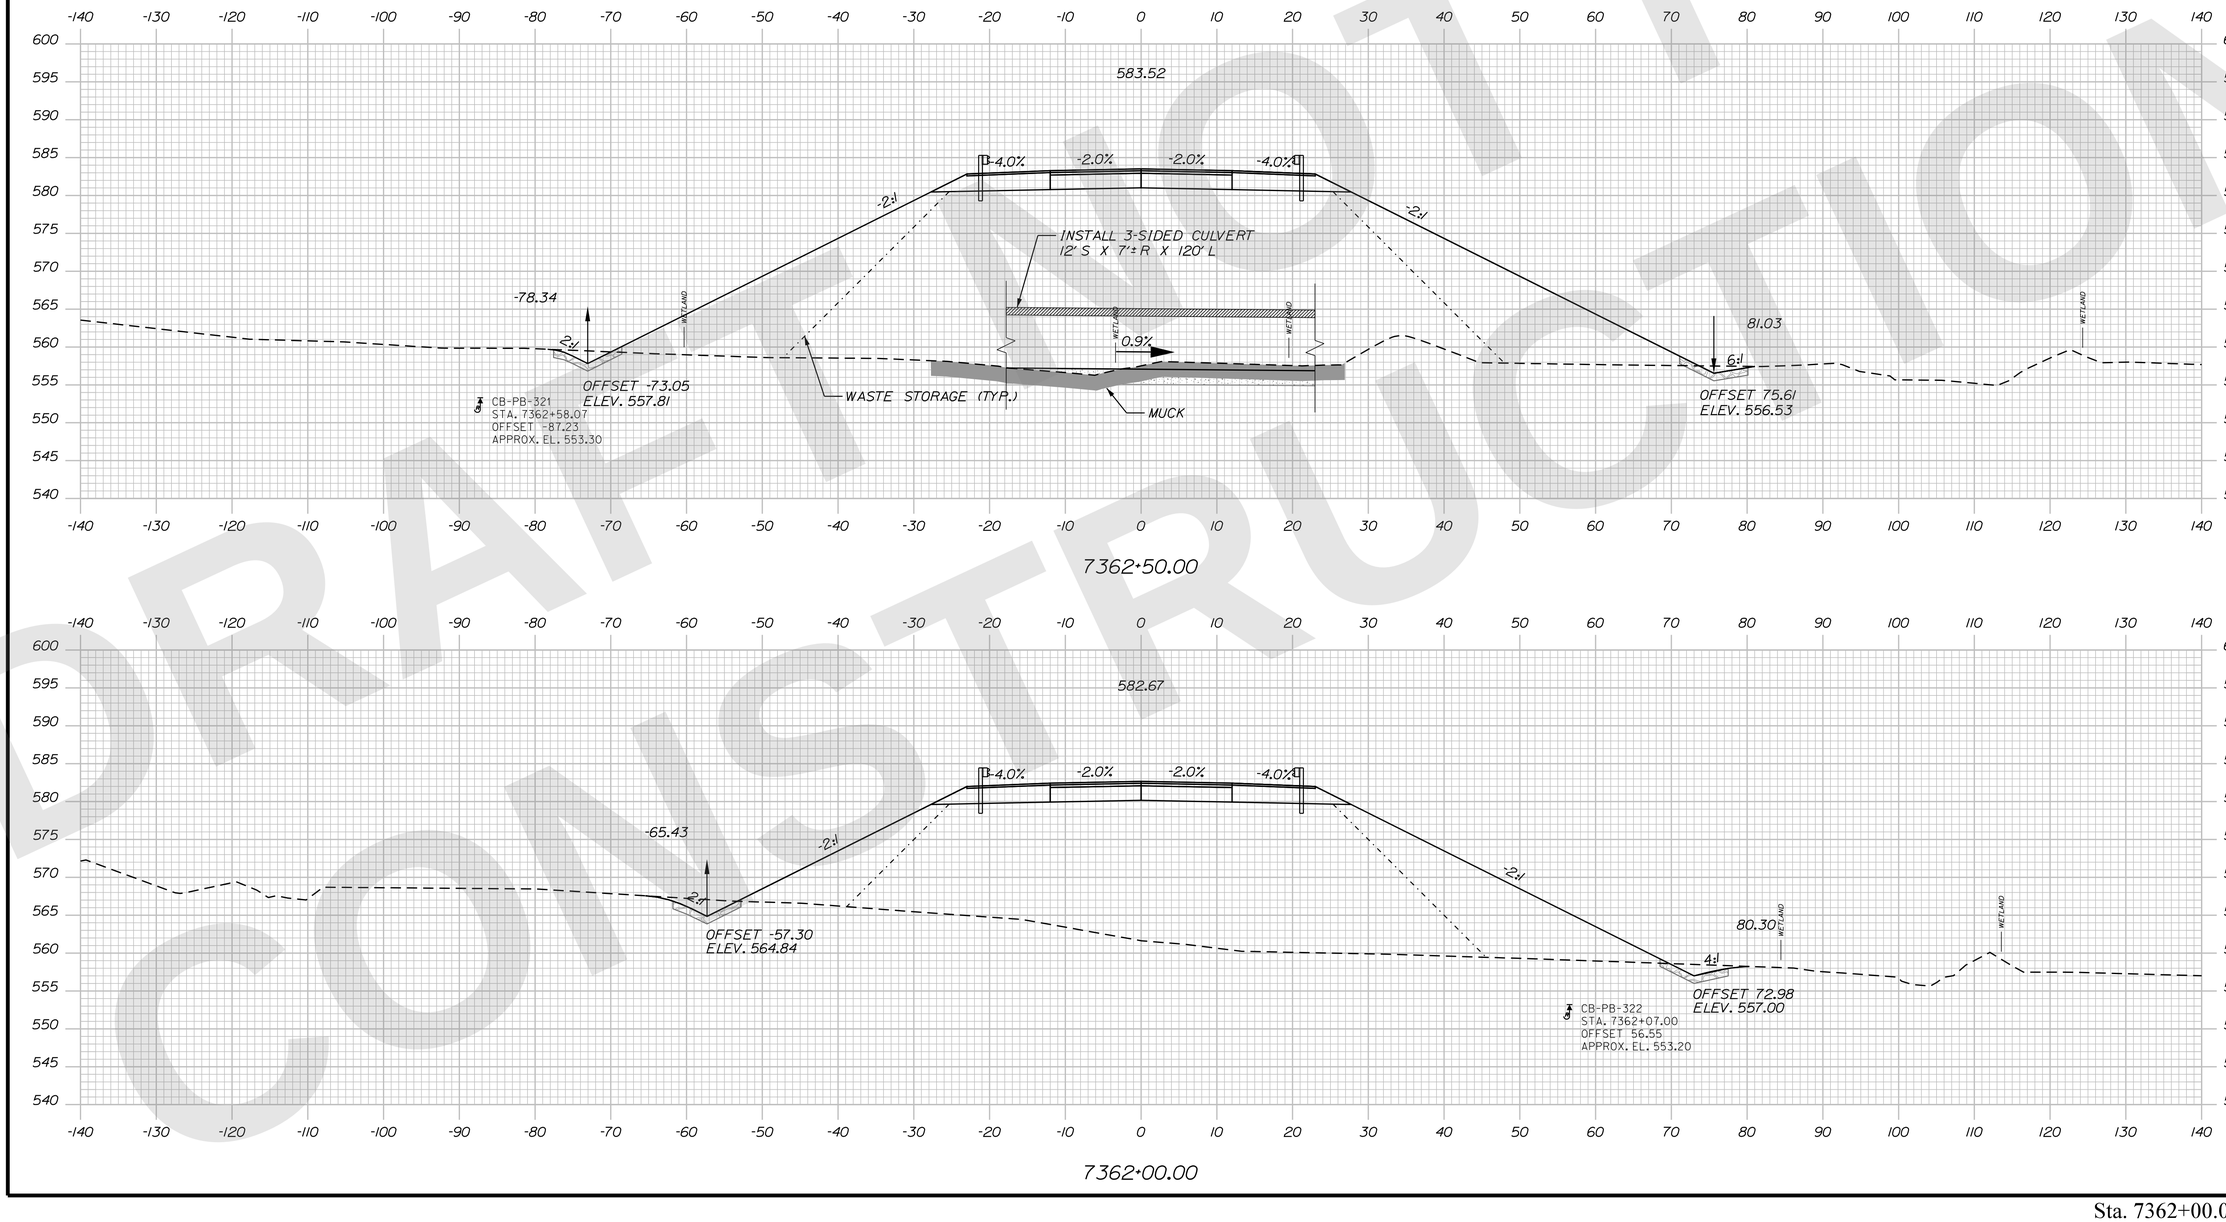

STATE OF MAINE
DEPARTMENT OF TRANSPORTATION

CAPITAL PROJECTS

WIN 6462.92

HIGHWAY PLANS

vhb

	R.M.	BY	DATE
PROJ. MANAGER			
DESIGN-DETAILED	ZBW		
CHECKED-REVIEWED		JBD	9/2/2025
DESIGN2-DETAILED2	ECF	AG	9/2/2025
DESIGN3-DETAILED3			
REVISIONS 1			
REVISIONS 2			
REVISIONS 3			
REVISIONS 4			
FIELD CHANGES			

PRESQUE ISLE
PRESQUE ISLE BYPASS

CROSS SECTIONS

SHEET NUMBER
H-80
184
OF 747

Sta. 7362+00.00 to Sta. 7362+50.00

Filename: ...\H5_01_Xsects_PI_BYPASS.dgn Division: HIGHWAY Username: jamesdavis Date:9/2/2025

DRAFT NOT FOR CONSTRUCTION

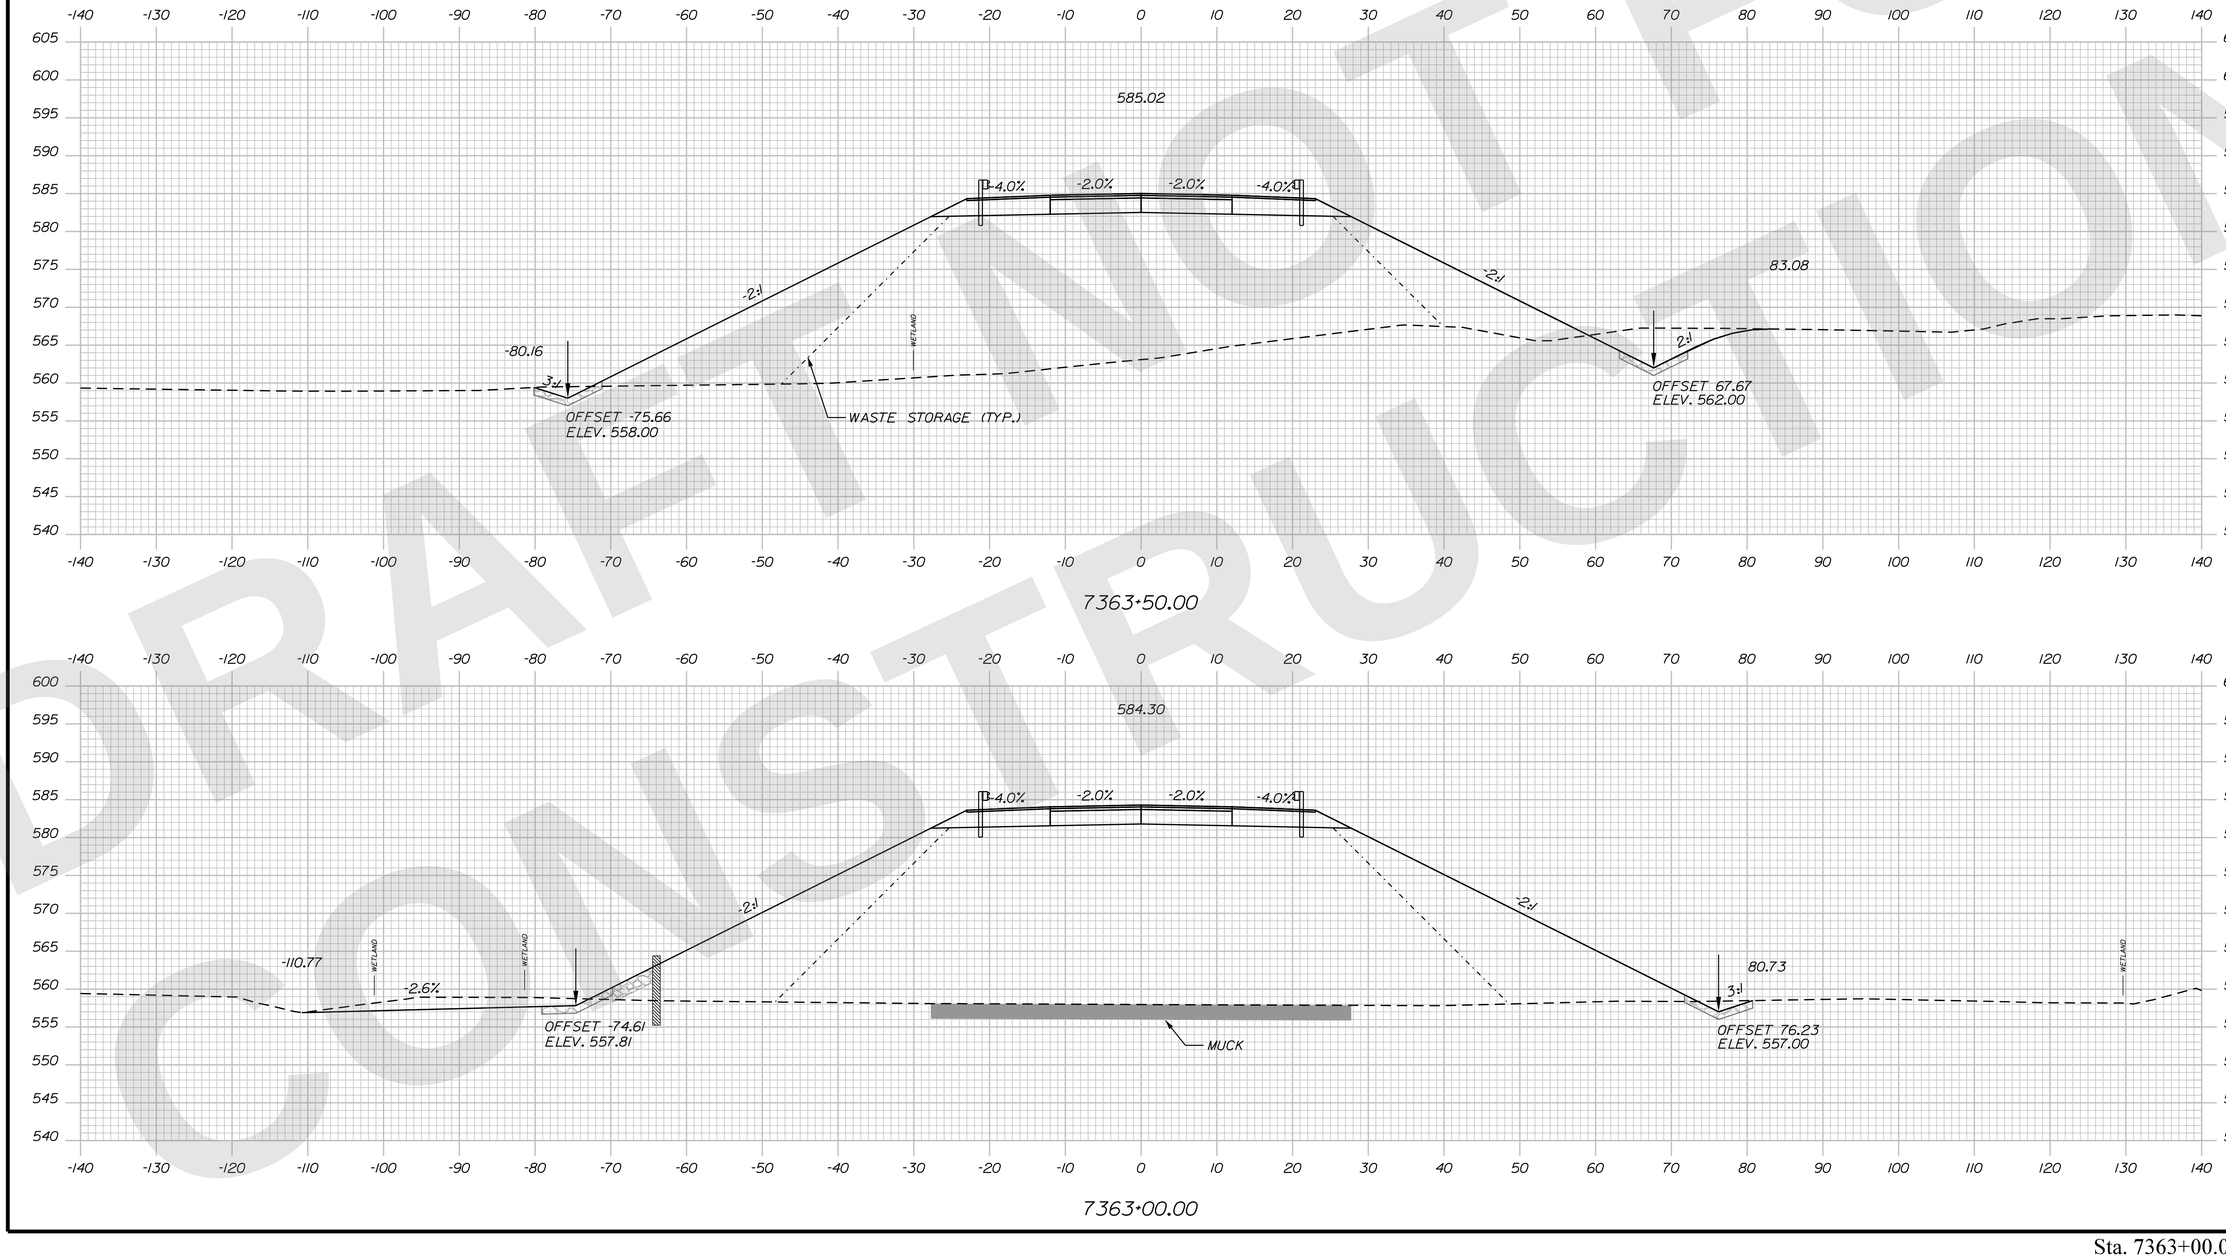

Sta. 7363+00.00 to Sta. 7363+50.00

STATE OF MAINE
DEPARTMENT OF TRANSPORTATION

CAPITAL PROJECTS

WIN 6462.92

HIGHWAY PLANS

vhb

	R.M.	BY	DATE
PROJ. MANAGER			
DESIGN-DETAILED	ZBW	JBD	9/2/2025
CHECKED-REVIEWED	ECF	AG	9/2/2025
DESIGN2-DETAILED2			
DESIGN3-DETAILED3			
REVISIONS 1			
REVISIONS 2			
REVISIONS 3			
REVISIONS 4			
FIELD CHANGES			

PRESQUE ISLE
PRESQUE ISLE BYPASS

CROSS SECTIONS

SHEET NUMBER
H-81
185
OF 747

Filename: ...\H5_01_Xsects_PI_BYPASS.dgn Division: HIGHWAY Username: jamesdavis Date:9/2/2025

Filename: ...\H5_01_Xsects_PI_BYPASS.dgn Division: HIGHWAY Username: jamesdavis Date:9/2/2025

DRAFT NOT FOR CONSTRUCTION

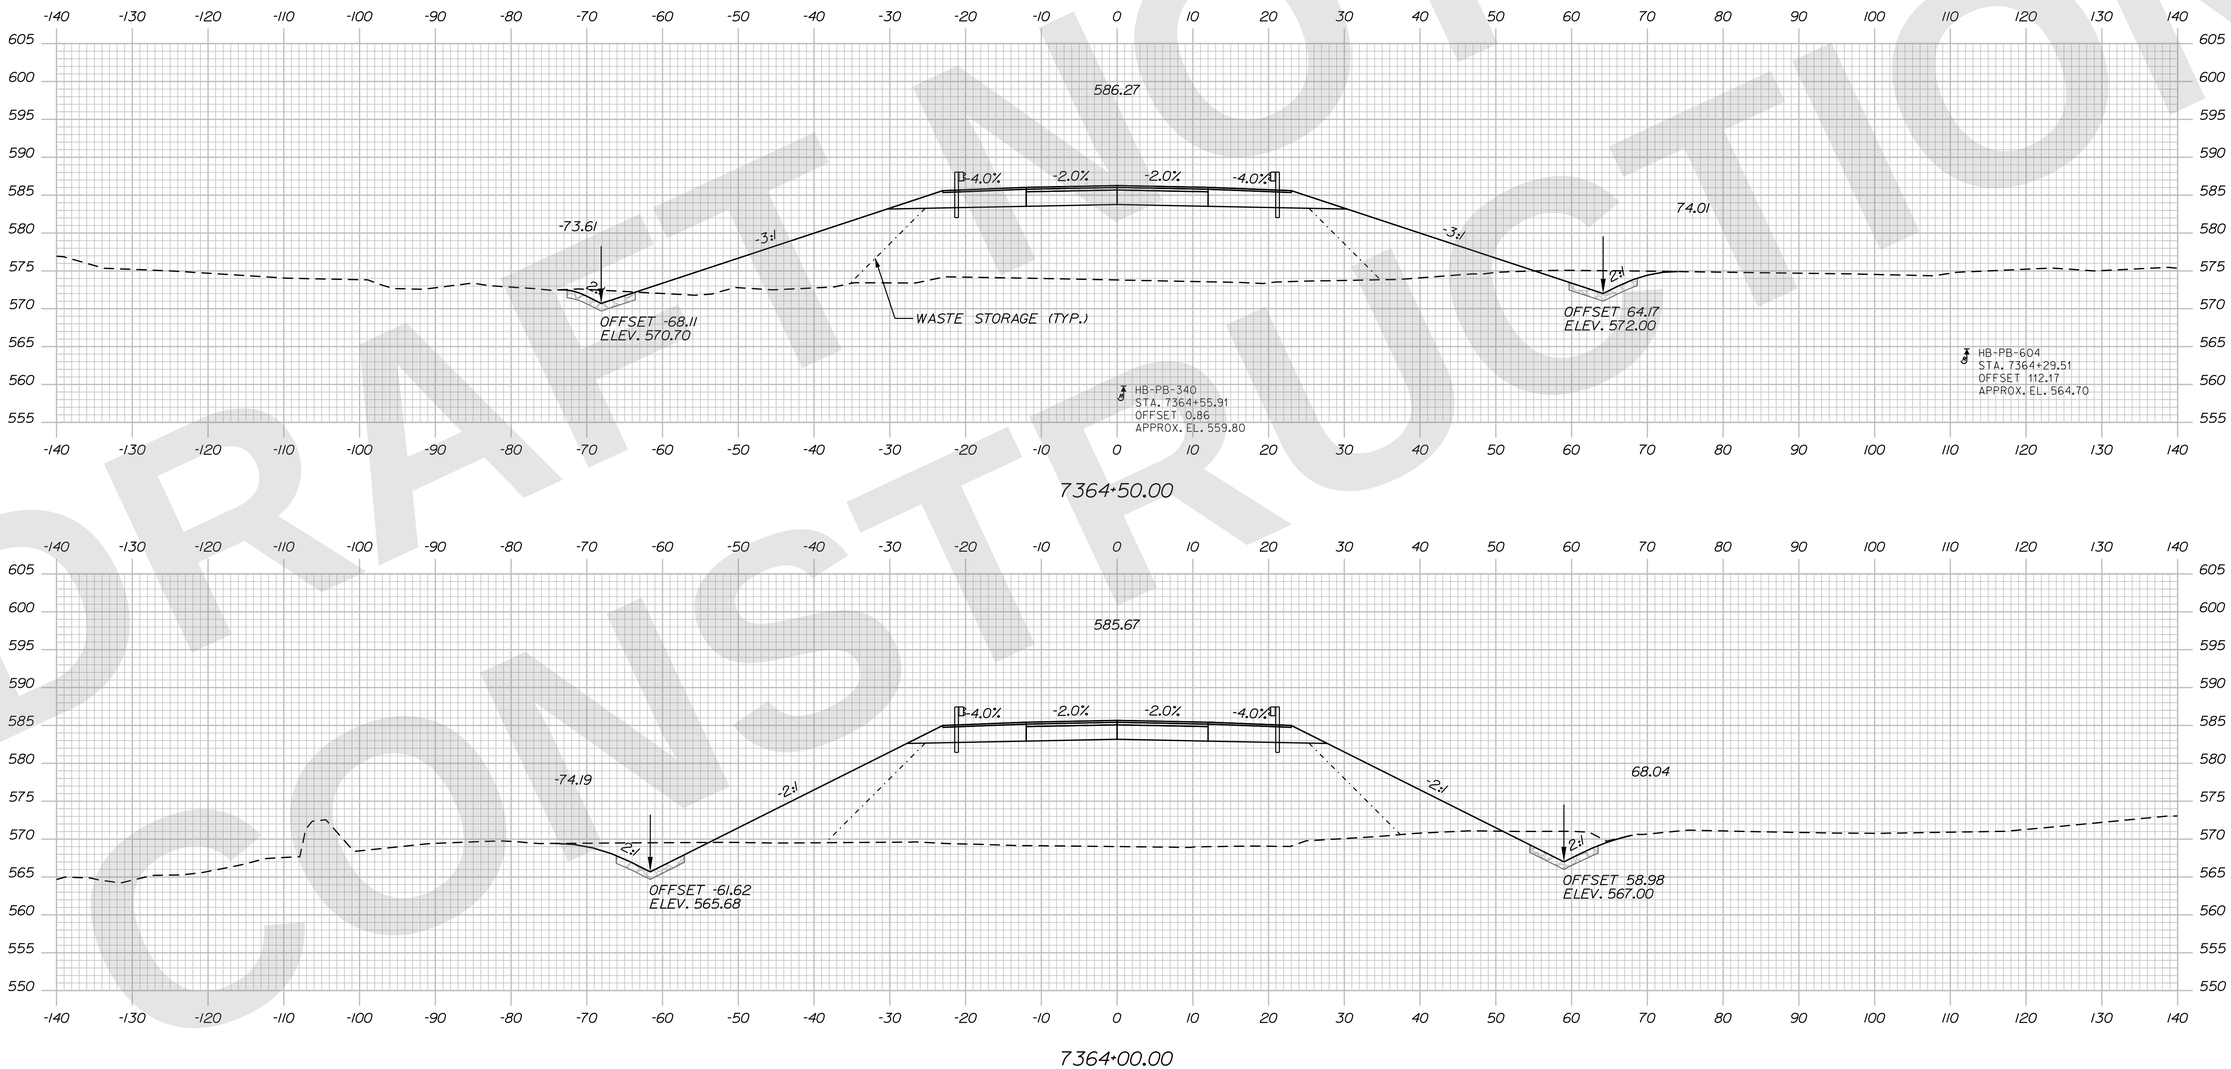

STATE OF MAINE
DEPARTMENT OF TRANSPORTATION

CAPITAL PROJECTS

WIN 6462.92

HIGHWAY PLANS

vhb

	R.M.	BY	DATE
PROJ. MANAGER			
DESIGN-DETAILED	ZBW	JBD	9/2/2025
CHECKED-REVIEWED	EOF	AG	9/2/2025
DESIGN2-DETAILED2			
DESIGN3-DETAILED3			
REVISIONS 1			
REVISIONS 2			
REVISIONS 3			
REVISIONS 4			
FIELD CHANGES			

PRESQUE ISLE
PRESQUE ISLE BYPASS

CROSS SECTIONS

SHEET NUMBER
H-82
186
OF 747

Sta. 7364+00.00 to Sta. 7364+50.00

Filename: ...\H5_01_Xsects_PI_BYPASS.dgn Username: jamesdavis Division: HIGHWAY Date:9/2/2025

DRAFT NOT FOR CONSTRUCTION

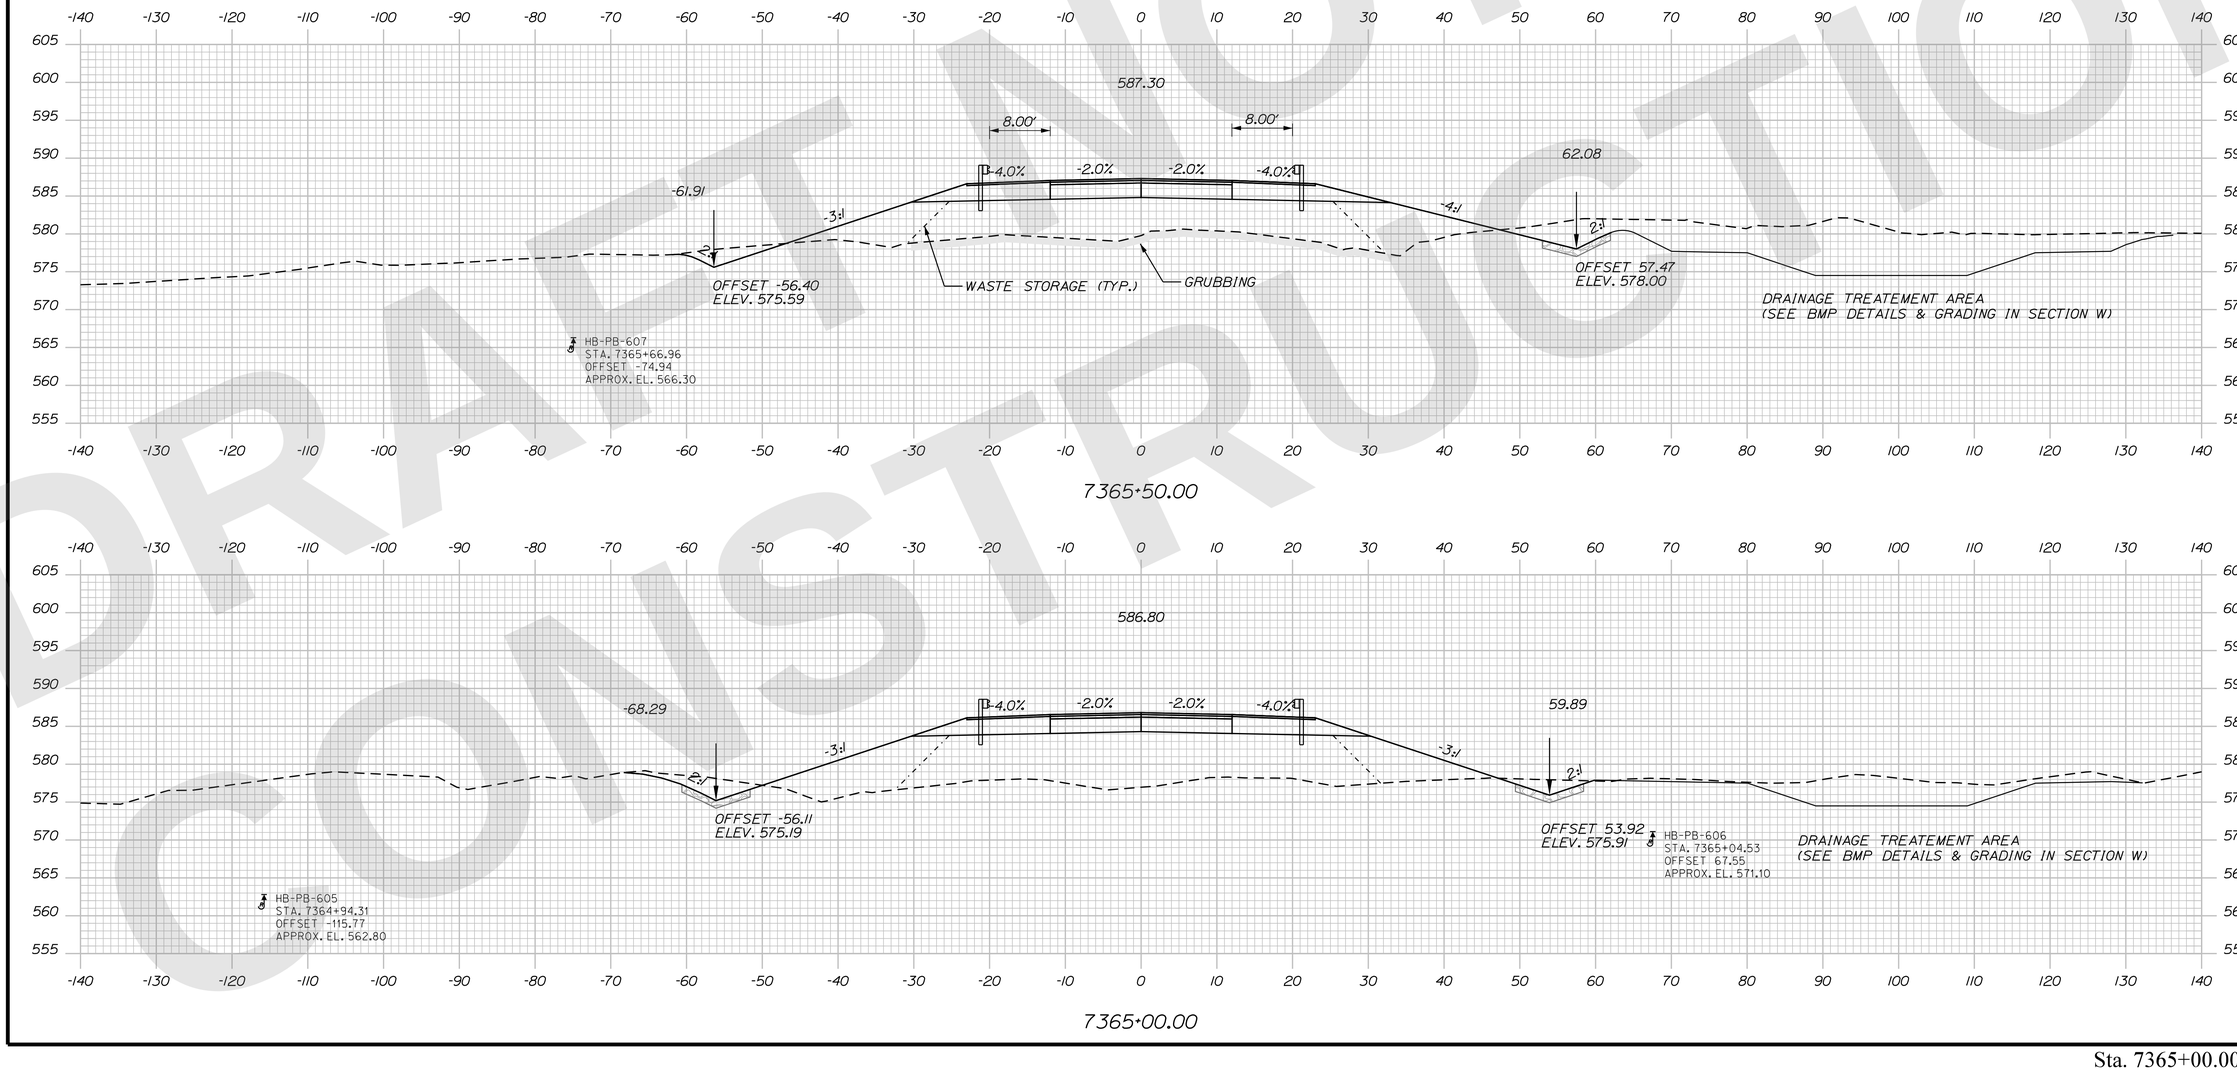

STATE OF MAINE
DEPARTMENT OF TRANSPORTATION

CAPITAL PROJECTS

WIN 6462.92

HIGHWAY PLANS

vhb

	R.M.	BY	DATE
PROJ. MANAGER			
DESIGN-DETAILED	ZBW	JBD	9/2/2025
CHECKED-REVIEWED	ECF	AG	9/2/2025
DESIGN2-DETAILED2			
DESIGN3-DETAILED3			
REVISIONS 1			
REVISIONS 2			
REVISIONS 3			
REVISIONS 4			
FIELD CHANGES			

PRESQUE ISLE
PRESQUE ISLE BYPASS

CROSS SECTIONS

SHEET NUMBER
H-83
187
OF 747

Sta. 7365+00.00 to Sta. 7365+50.00

DRAFT NOT FOR CONSTRUCTION

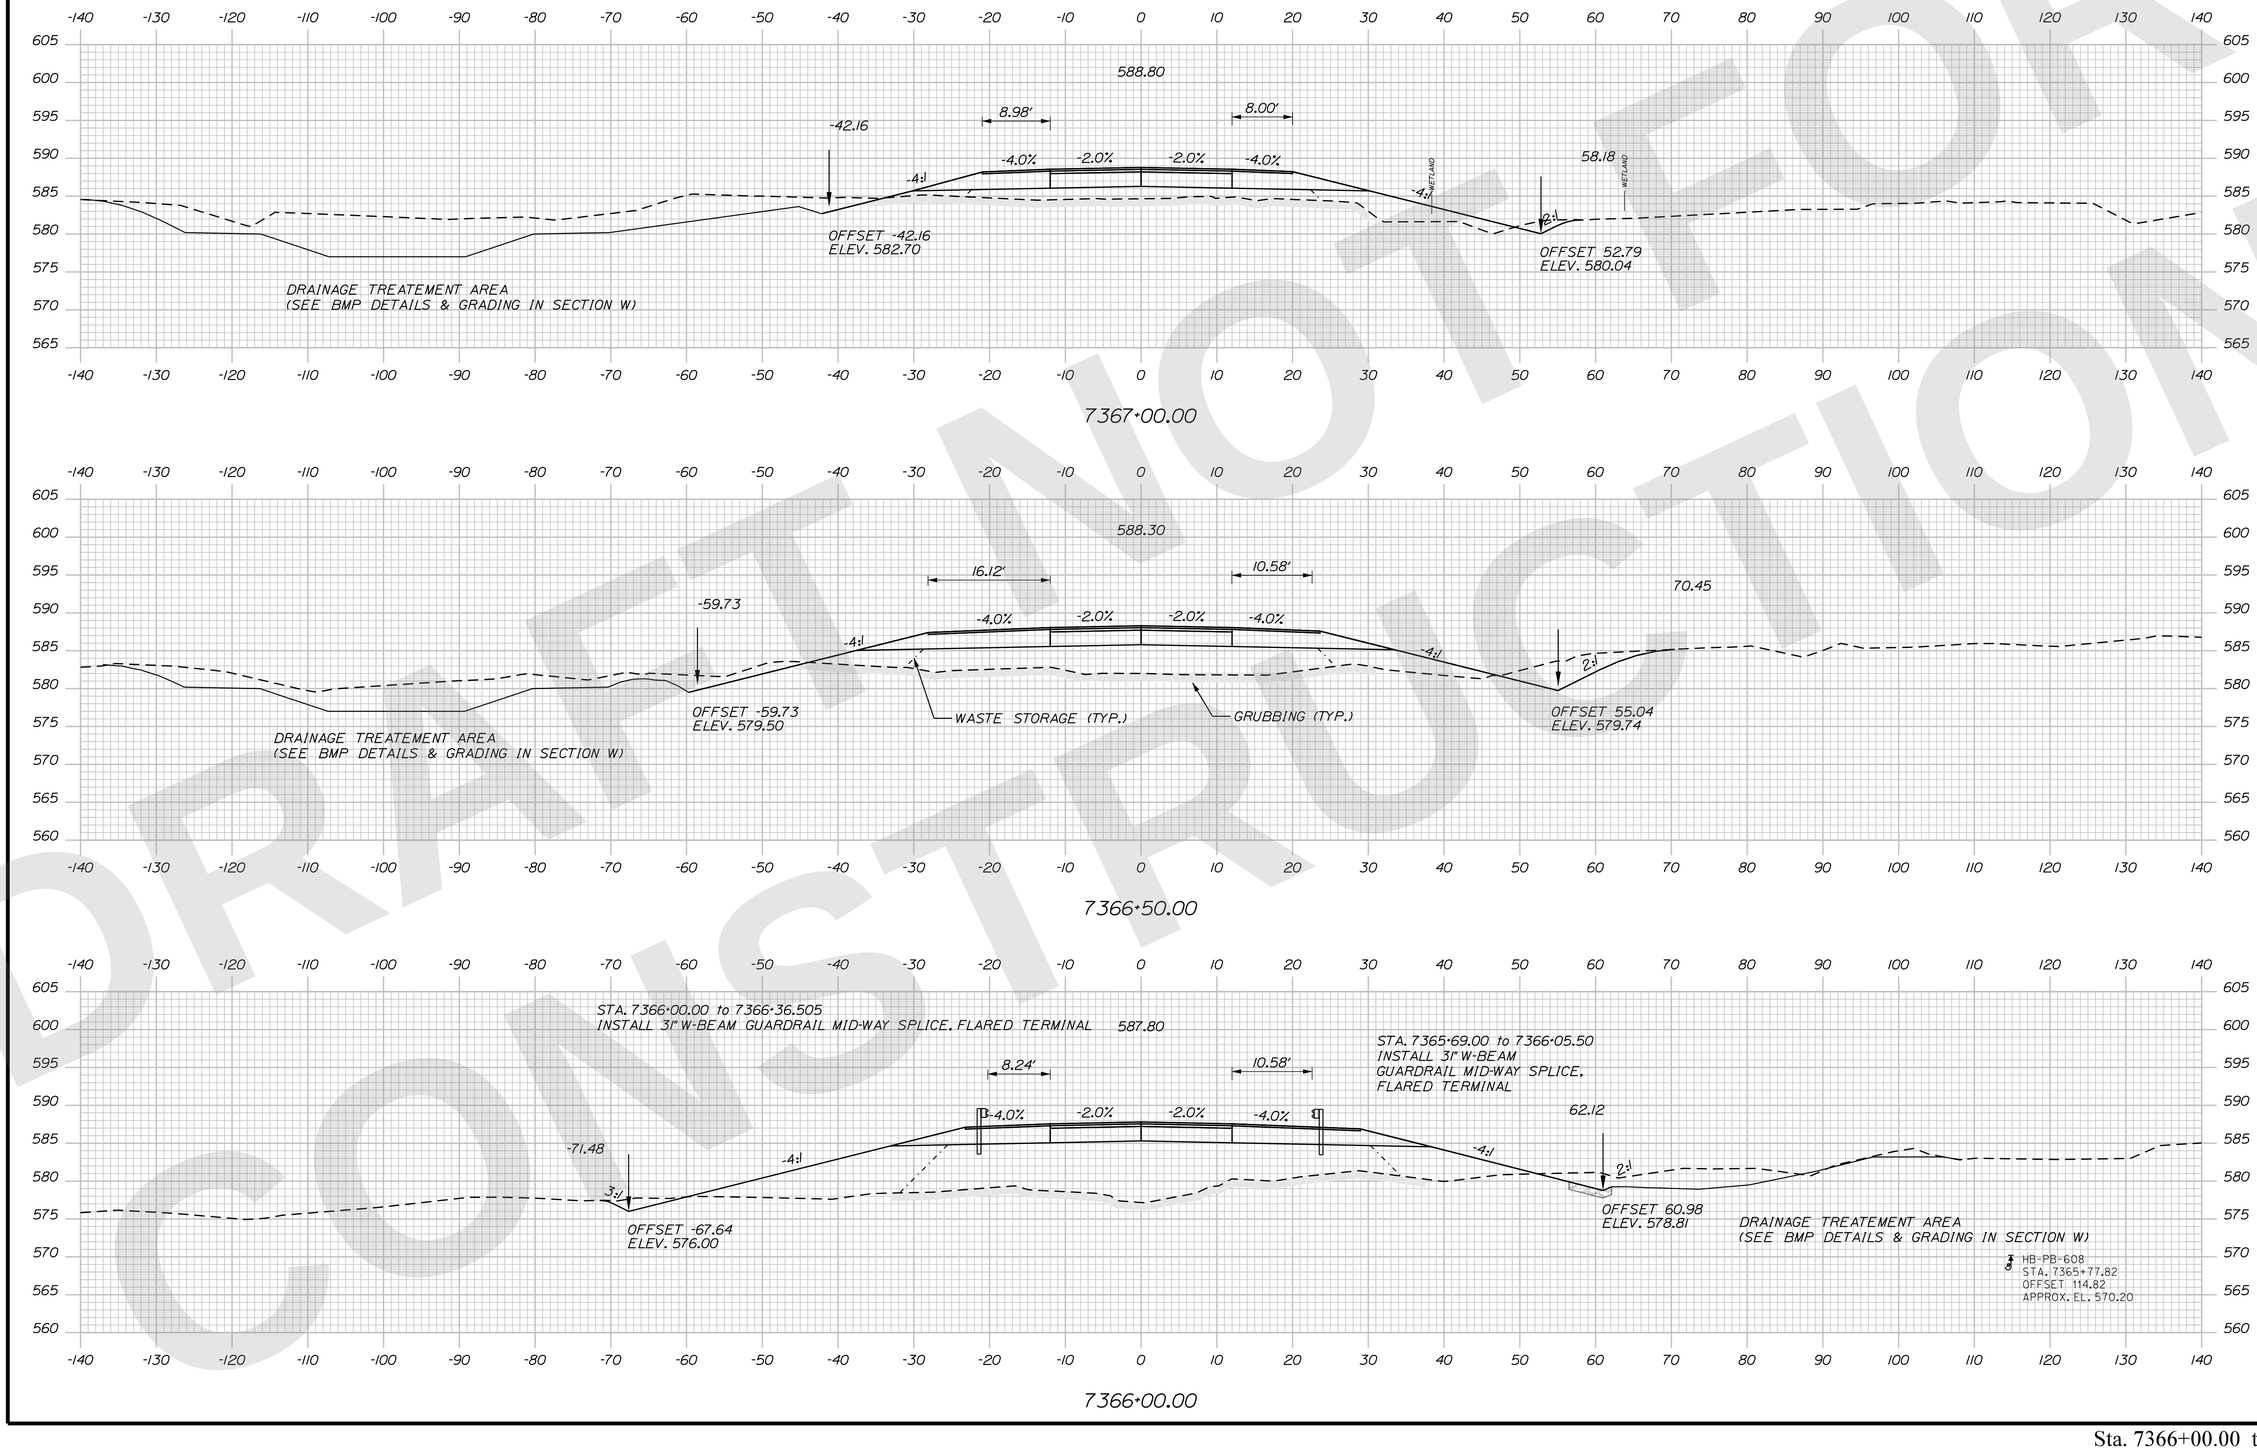

STATE OF MAINE
DEPARTMENT OF TRANSPORTATION

CAPITAL PROJECTS

WIN
6462.92

HIGHWAY PLANS

vhb

		DATE
R.M.		
PROJ. MANAGER	JBD	9/2/2025
DESIGN-DETAILED	ZBW	9/2/2025
CHECKED-REVIEWED	ECF	
DESIGN2-DETAILED2	AG	
DESIGN3-DETAILED3		
REVISIONS 1		
REVISIONS 2		
REVISIONS 3		
REVISIONS 4		
FIELD CHANGES		

PRESQUE ISLE
PRESQUE ISLE BYPASS

CROSS SECTIONS

SHEET NUMBER
H-84
188
OF 747

Filename: ...\H5_01_Xsects_PL_BYPASS.dgn Division: HIGHWAY Username: jamesdavis Date:9/2/2025

Sta. 7366+00.00 to Sta. 7367+00.00

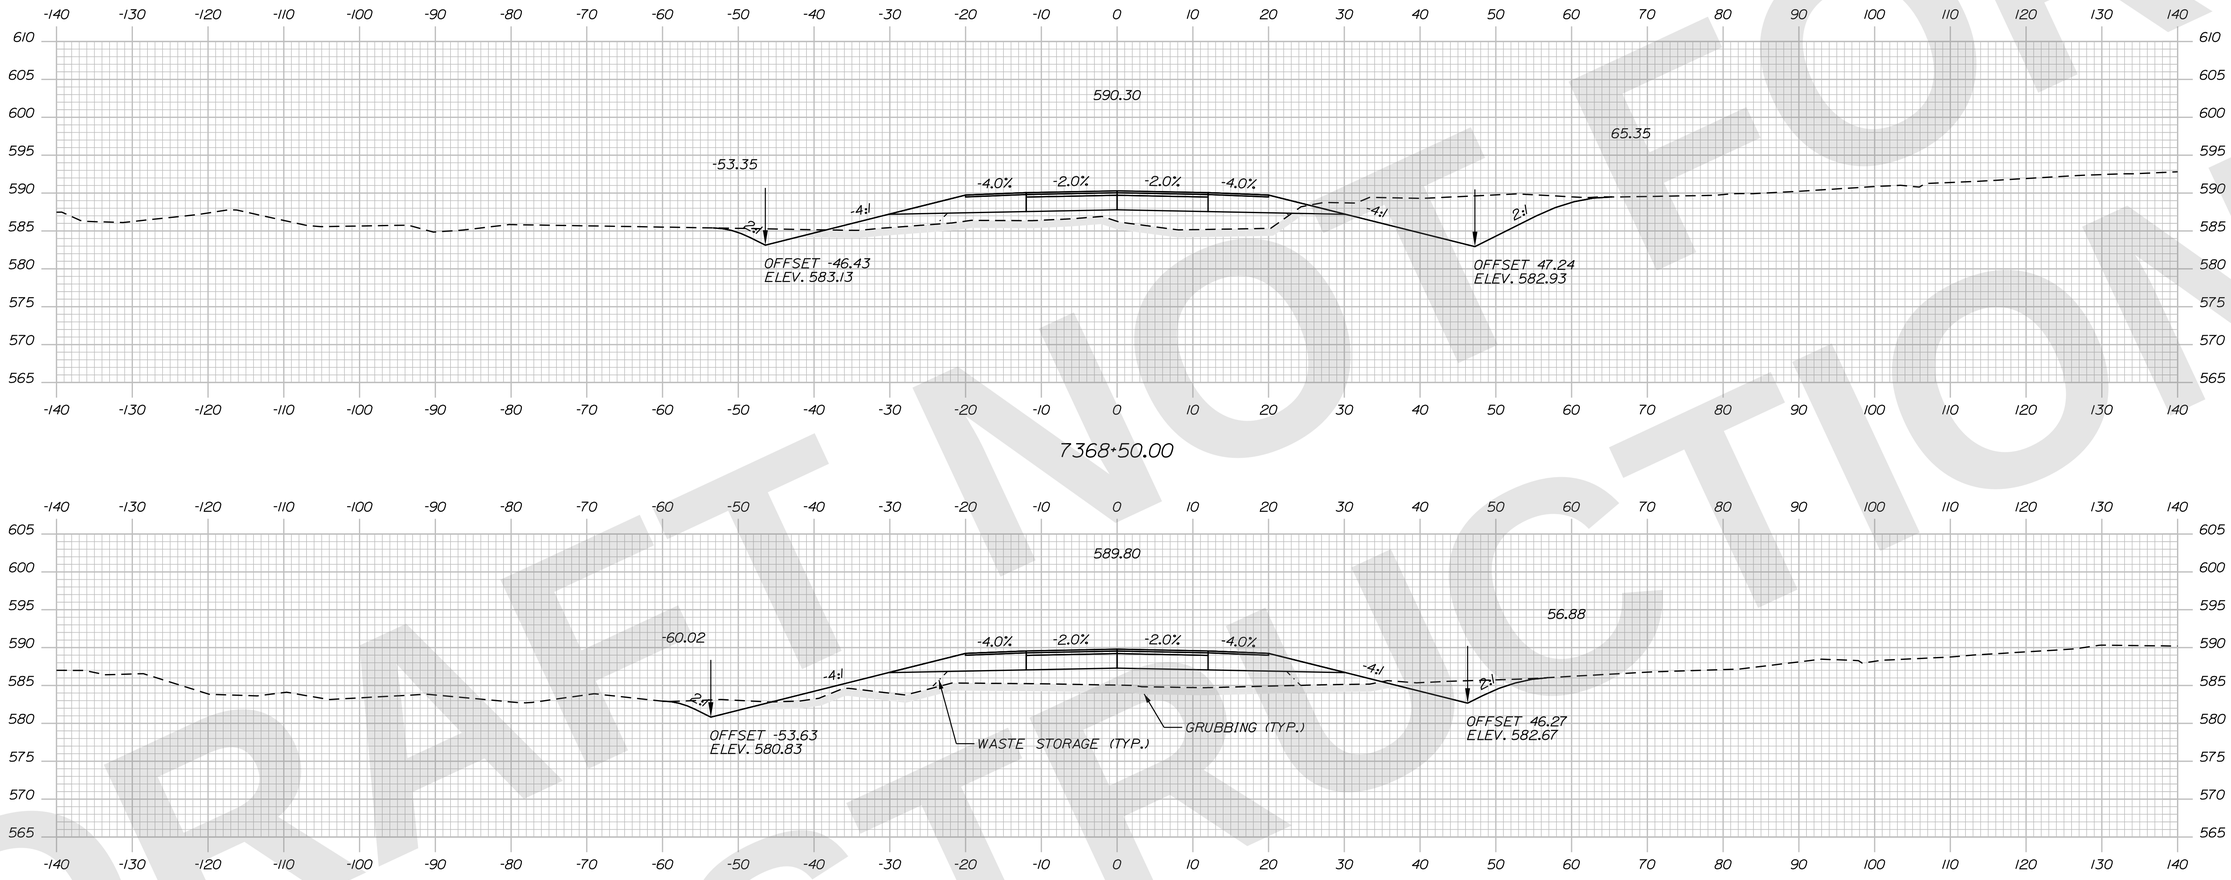

DRAFT NOT FOR CONSTRUCTION

STATE OF MAINE
DEPARTMENT OF TRANSPORTATION

CAPITAL PROJECTS

WIN 6462.92

HIGHWAY PLANS

vhb

	R.M.	BY	DATE
PROJ. MANAGER			
DESIGN-DETAILED	ZBW	JBD	9/2/2025
CHECKED-REVIEWED	ECF	AG	9/2/2025
DESIGN2-DETAILED2			
DESIGN3-DETAILED3			
REVISIONS 1			
REVISIONS 2			
REVISIONS 3			
REVISIONS 4			
FIELD CHANGES			

PRESQUE ISLE
PRESQUE ISLE BYPASS

CROSS SECTIONS

SHEET NUMBER
H-85
189
OF 747

Sta. 7367+50.00 to Sta. 7368+50.00

Filename: ...\H5_01_Xsects_PI_BYPASS.dgn Division: HIGHWAY Username: jamesdavis Date:9/2/2025

DRAFT NOT FOR CONSTRUCTION

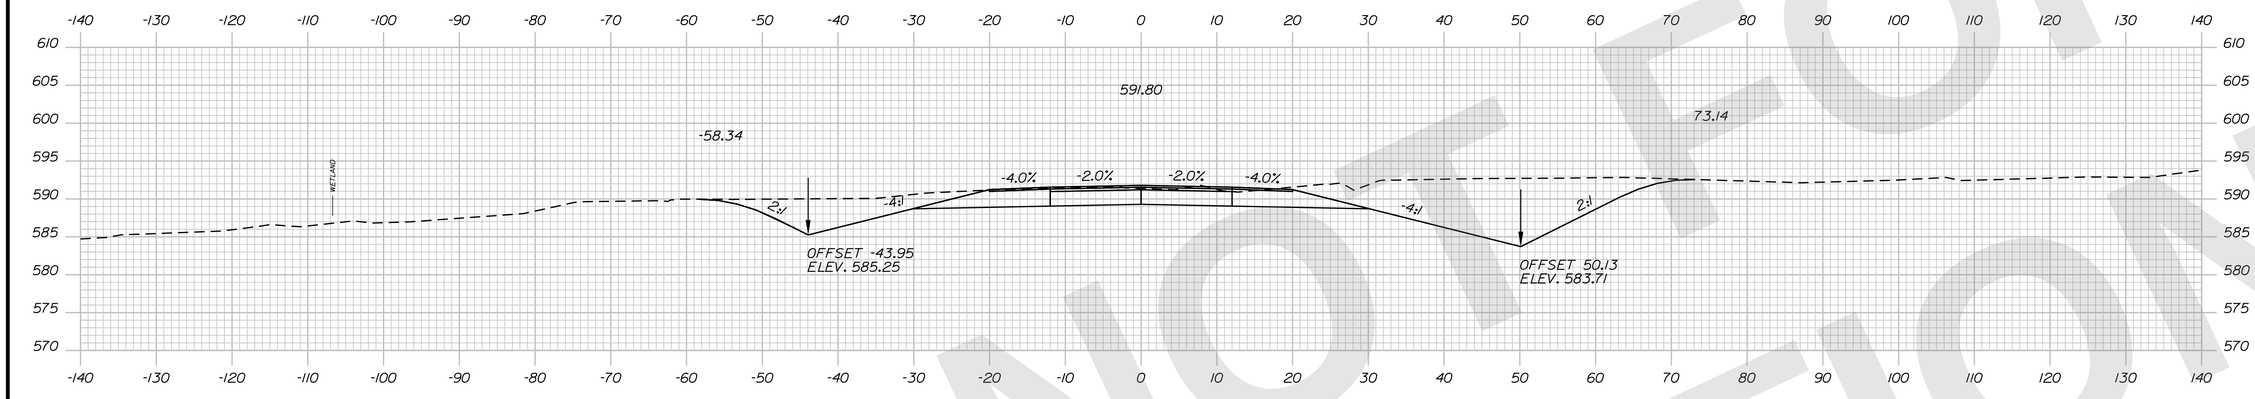

7370+00.00

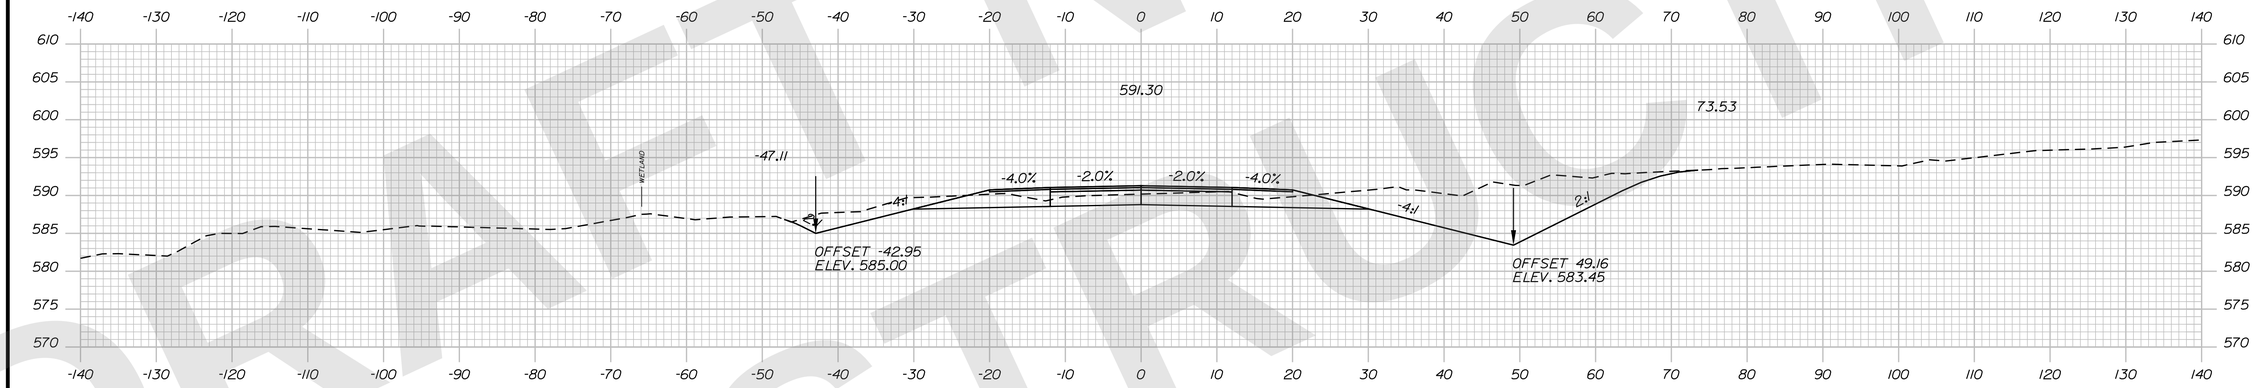

7369+50.00

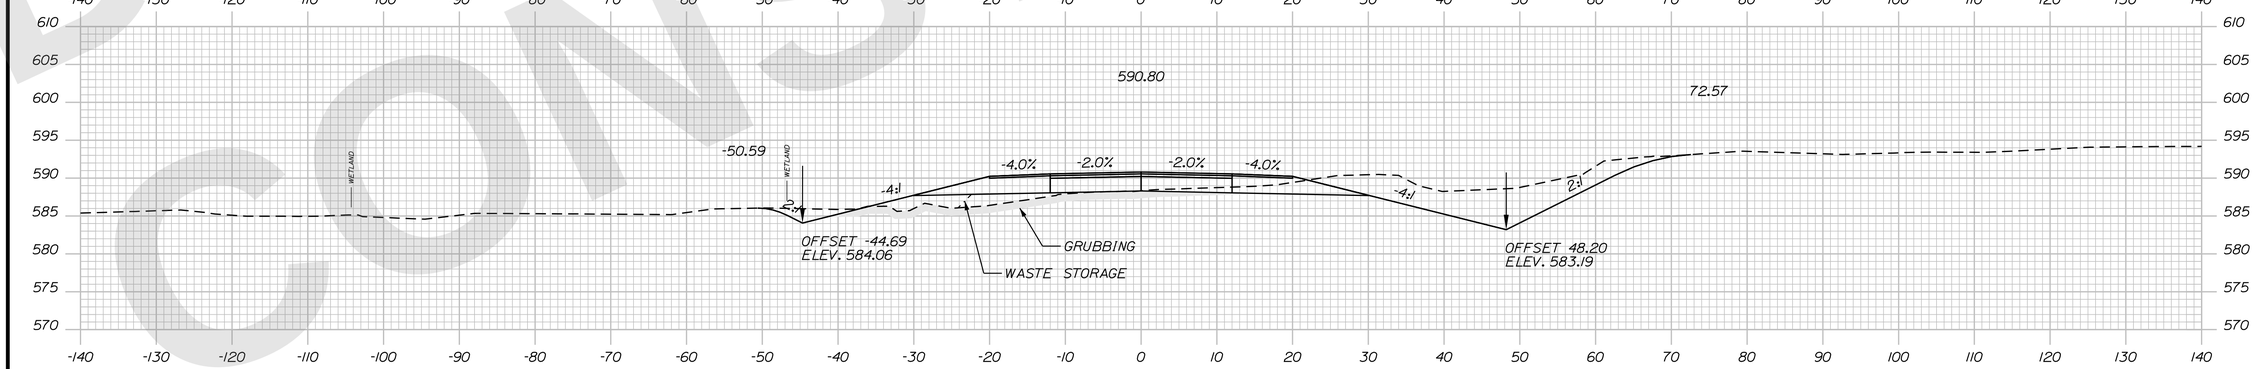

7369+00.00

Sta. 7369+00.00 to Sta. 7370+00.00

STATE OF MAINE
DEPARTMENT OF TRANSPORTATION

CAPITAL PROJECTS

WIN
6462.92

HIGHWAY PLANS

vhb

	R.M.	BY	DATE
PROJ. MANAGER			
DESIGN-DETAILED	ZBW	JBD	9/2/2025
CHECKED-REVIEWED	ECF	AG	9/2/2025
DESIGN2-DETAILED2			
DESIGN3-DETAILED3			
REVISIONS 1			
REVISIONS 2			
REVISIONS 3			
REVISIONS 4			
FIELD CHANGES			

PRESQUE ISLE
PRESQUE ISLE BYPASS

CROSS SECTIONS

SHEET NUMBER
H-86
190
OF 747

Filename: ...\H5_01_Xsects_PI_BYPASS.dgn Division: HIGHWAY Username: jamesdavis Date:9/2/2025

DRAFT NOT FOR CONSTRUCTION

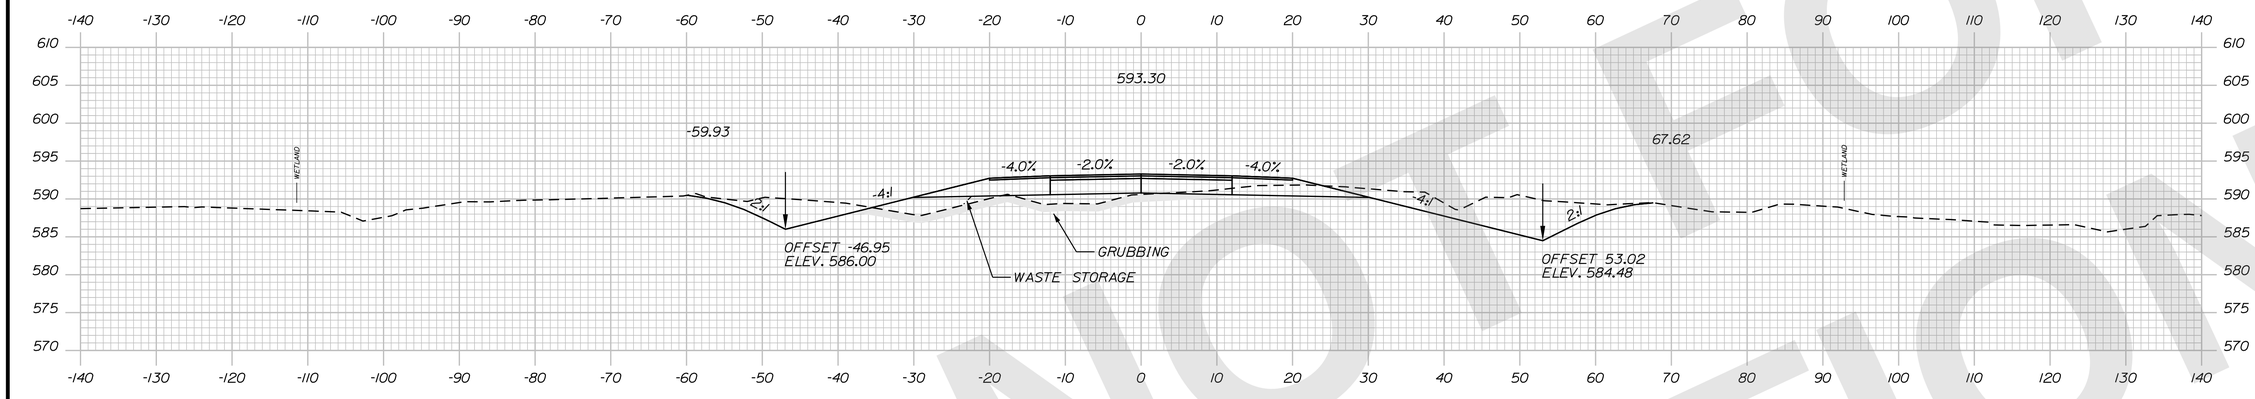

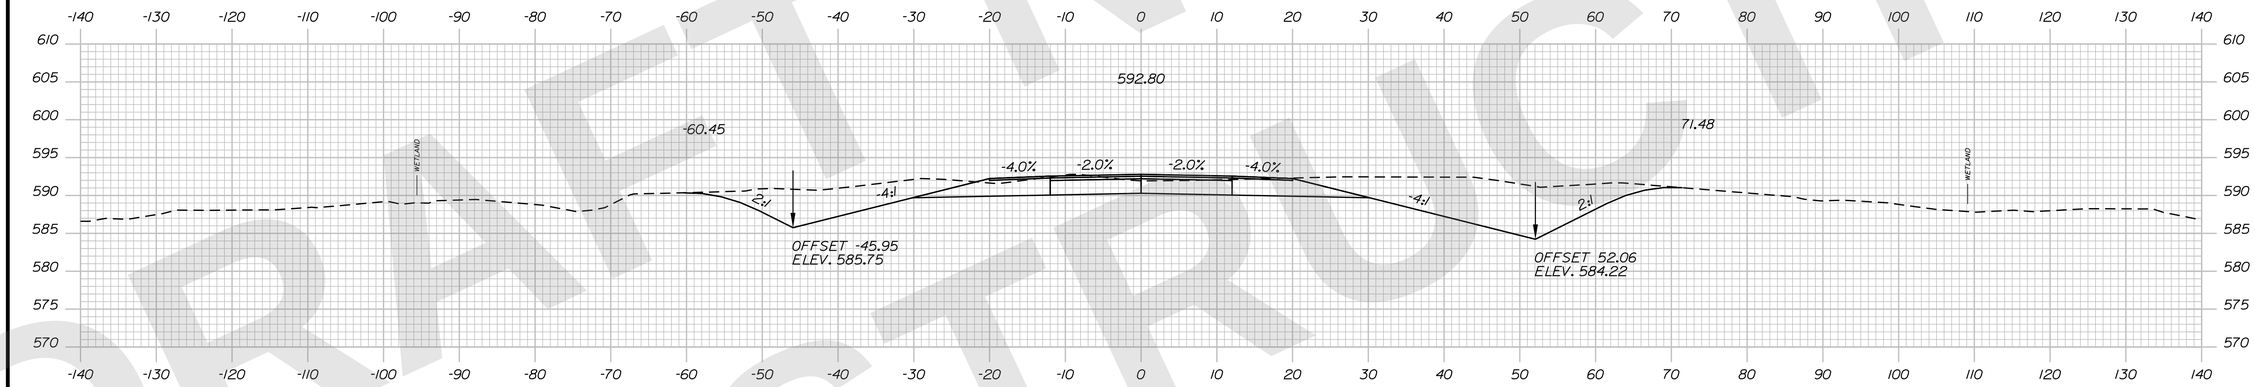

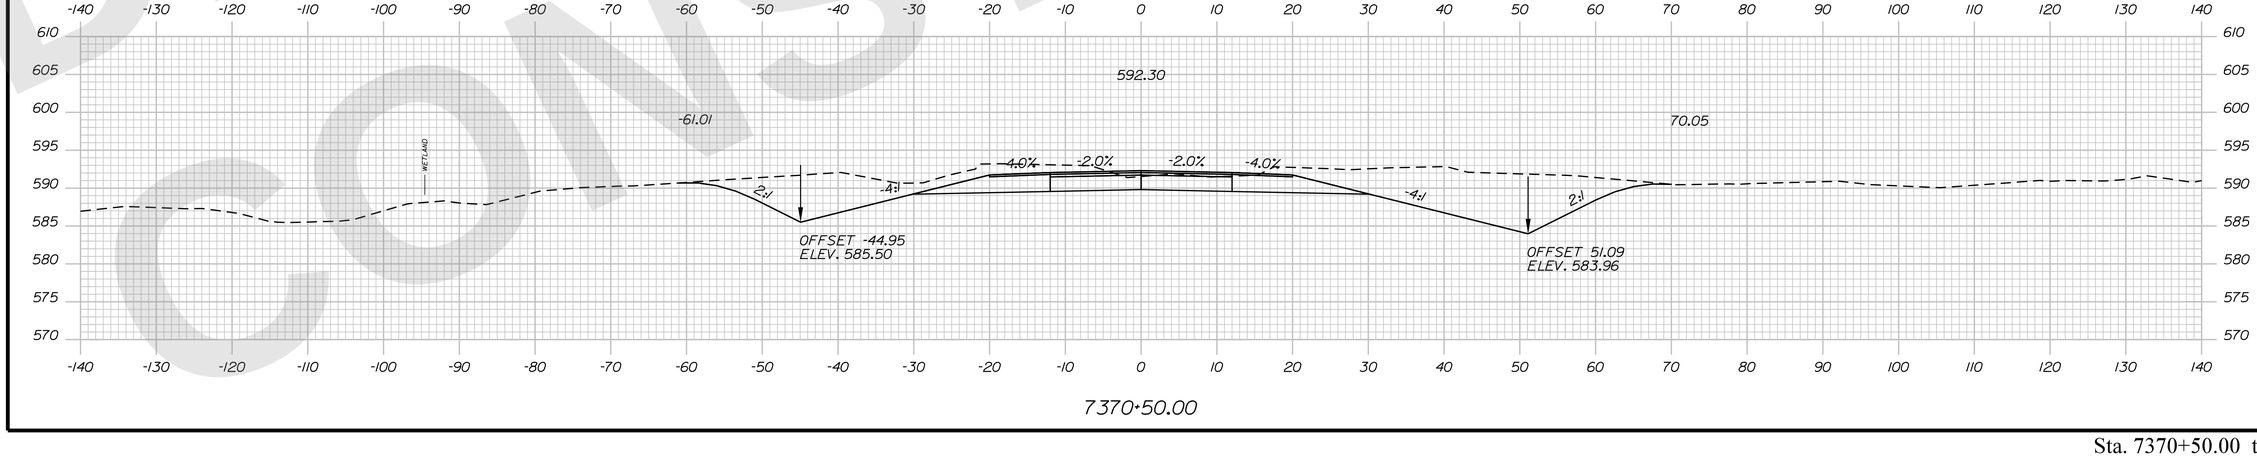

STATE OF MAINE
DEPARTMENT OF TRANSPORTATION

CAPITAL PROJECTS

WIN
6462.92

HIGHWAY PLANS

vhb

	R.M.	BY	DATE
PROJ. MANAGER			
DESIGN-DETAILED	ZBW	JBD	9/2/2025
CHECKED-REVIEWED	ECF	AG	9/2/2025
DESIGN2-DETAILED2			
DESIGN3-DETAILED3			
REVISIONS 1			
REVISIONS 2			
REVISIONS 3			
REVISIONS 4			
FIELD CHANGES			

PRESQUE ISLE
PRESQUE ISLE BYPASS

CROSS SECTIONS

SHEET NUMBER
H-87
191
OF 747

Sta. 7370+50.00 to Sta. 7371+50.00

Filename: ...\H5_01_Xsects_PL_BYPASS.dgn Division: HIGHWAY Username: jamesdavis Date:9/2/2025

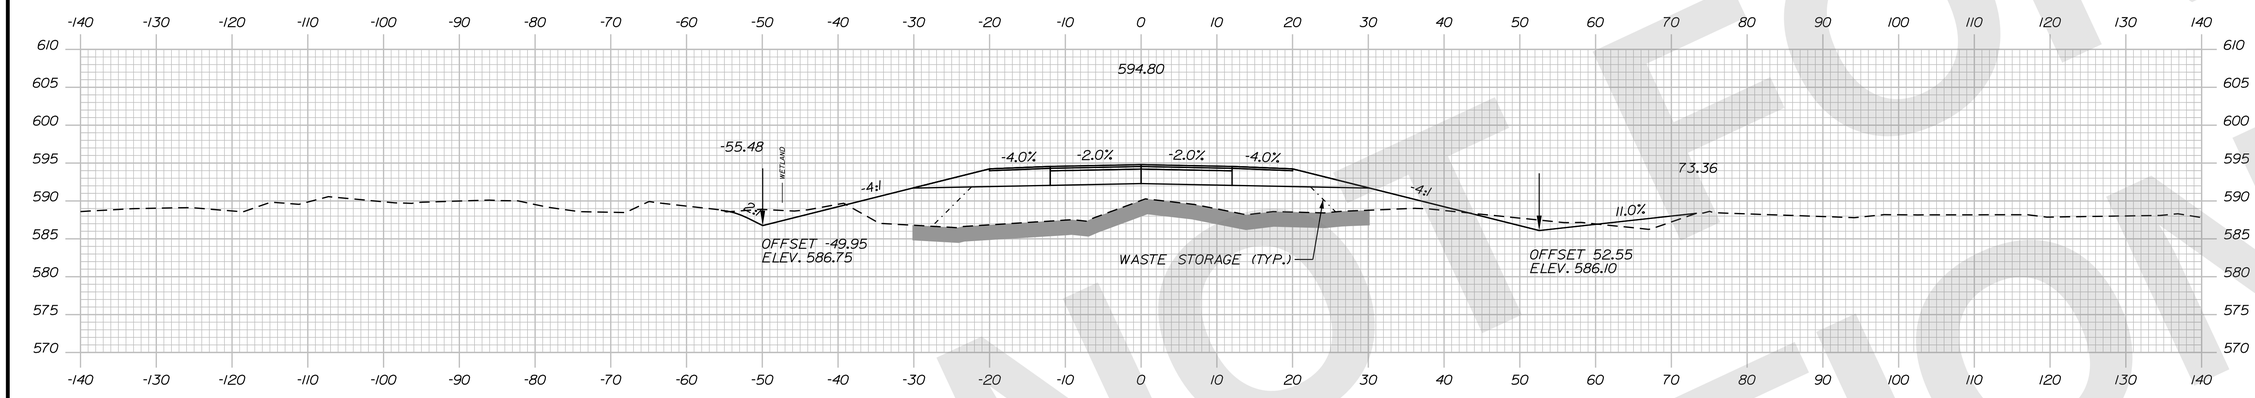

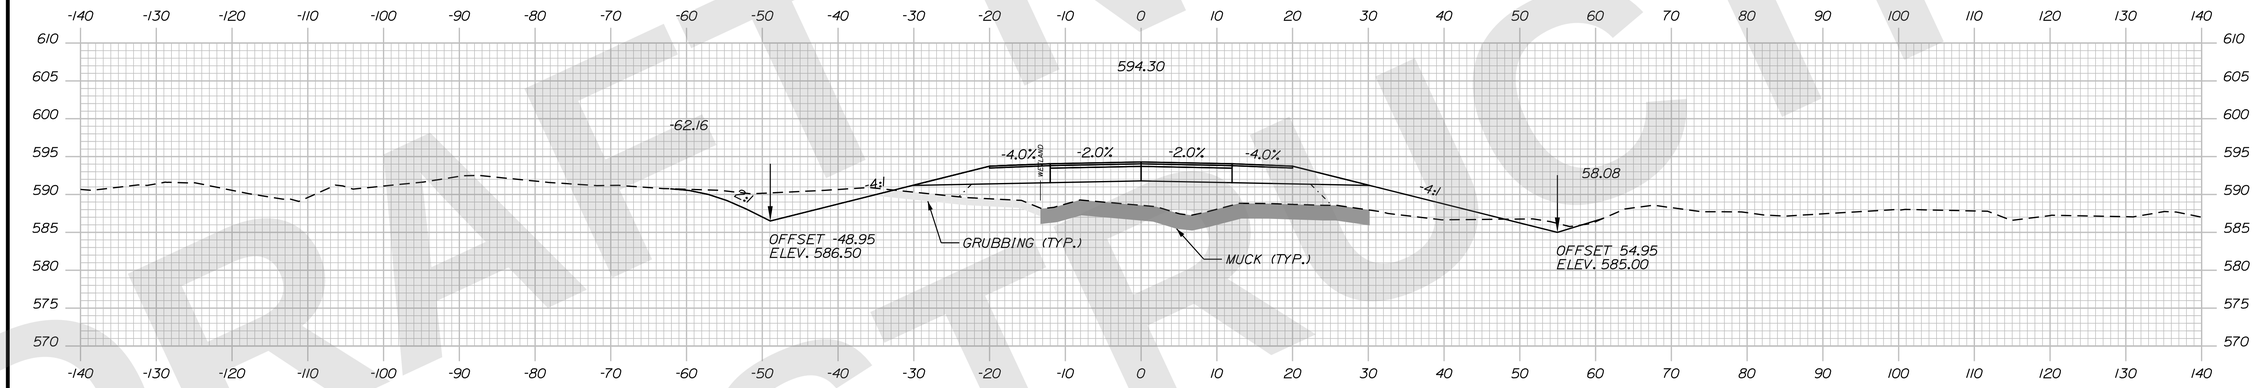

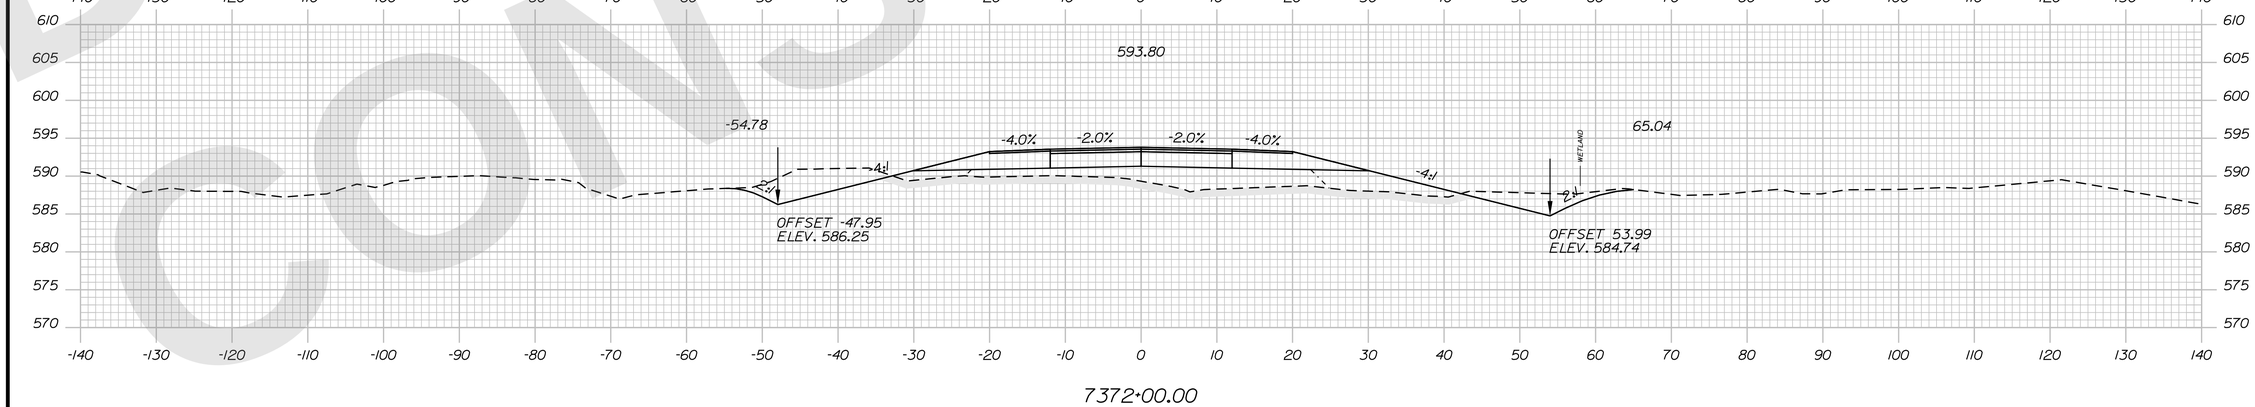

STATE OF MAINE
DEPARTMENT OF TRANSPORTATION

CAPITAL PROJECTS

WIN 6462.92

HIGHWAY PLANS

vhb

	BY	DATE
R.M.	JBD	9/2/2025
	AG	9/2/2025
ZBW		
ECF		

PROJ. MANAGER
DESIGN-DETAILED
CHECKED-REVIEWED
DESIGN2-DETAILED2
DESIGN3-DETAILED3

REVISIONS 1
REVISIONS 2
REVISIONS 3
REVISIONS 4
FIELD CHANGES

PRESQUE ISLE
PRESQUE ISLE BYPASS

CROSS SECTIONS

SHEET NUMBER
H-88
192
OF 747

Sta. 7372+00.00 to Sta. 7373+00.00

DRAFT NOT FOR CONSTRUCTION

Filename: ...\H5_01_Xsects_PI_BYPASS.dgn Division: HIGHWAY Username: jamesdavis Date:9/2/2025

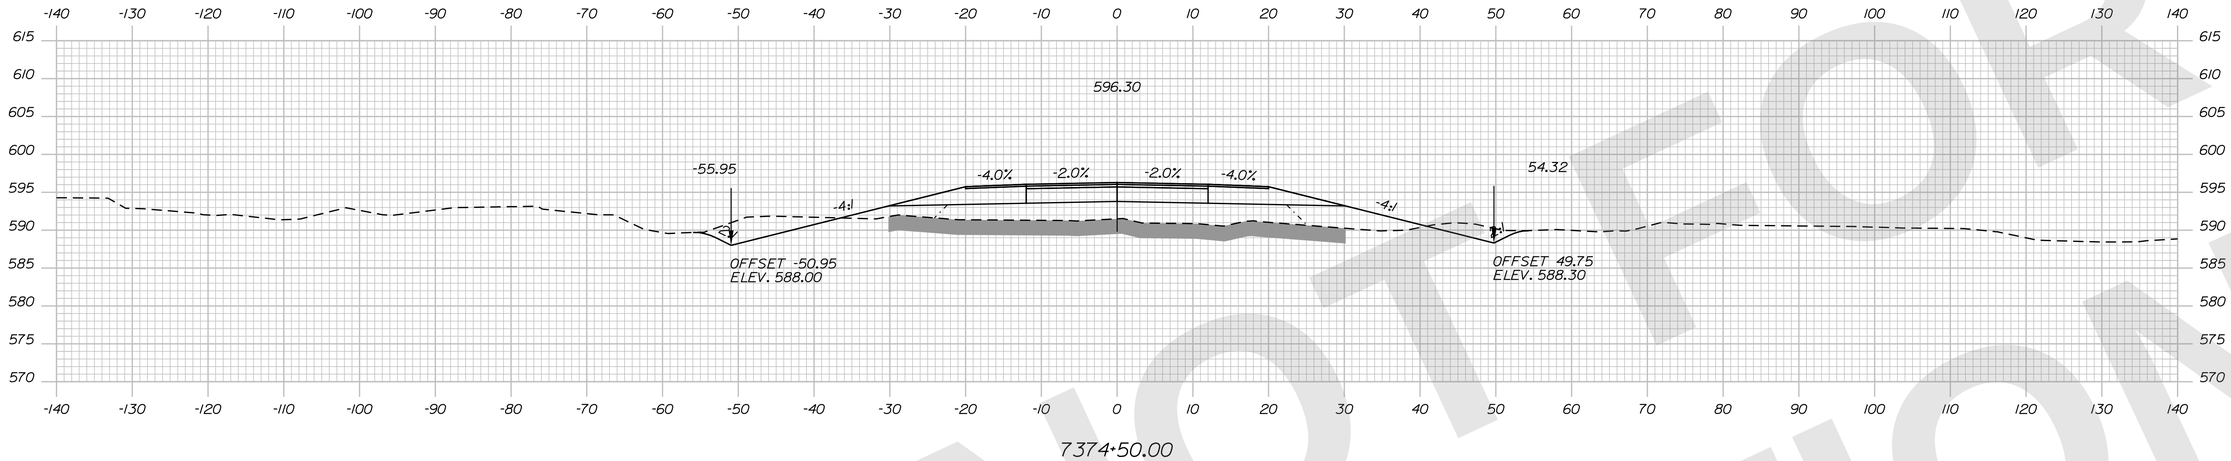

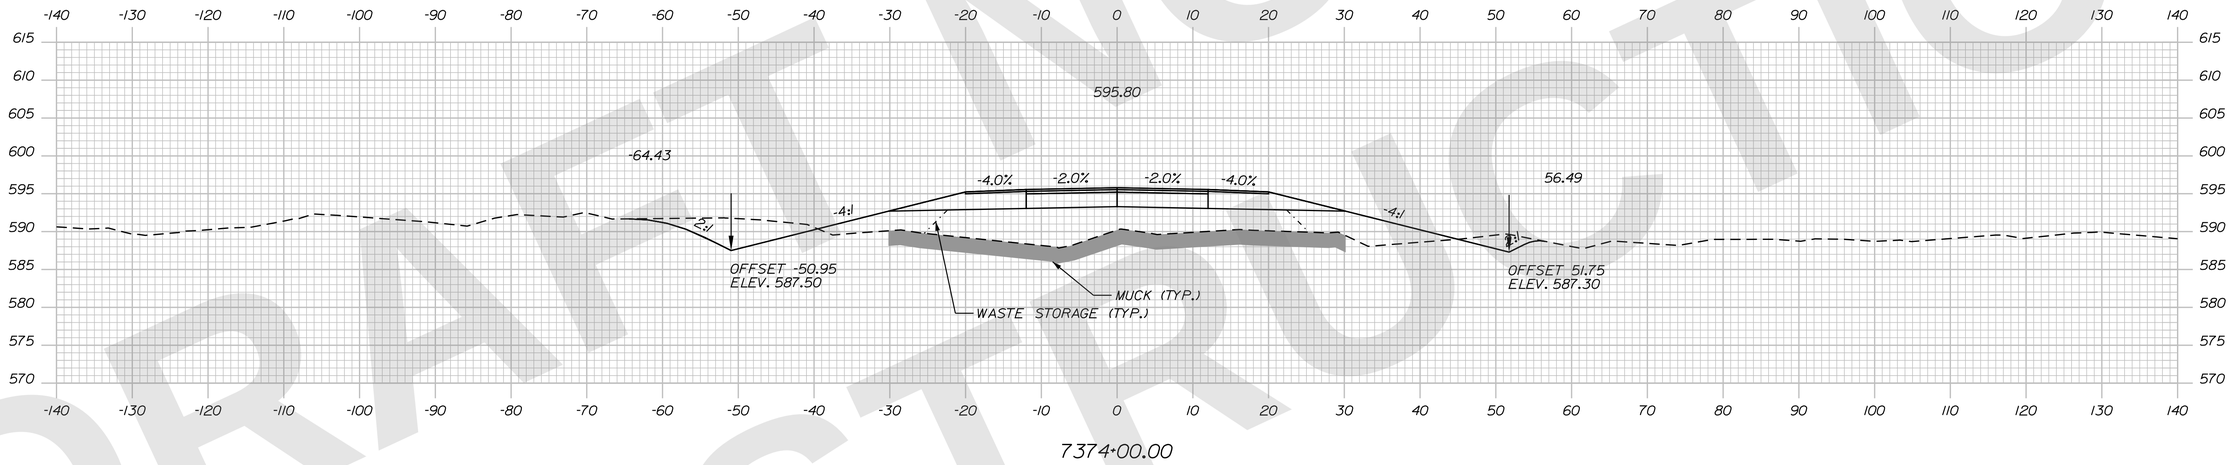

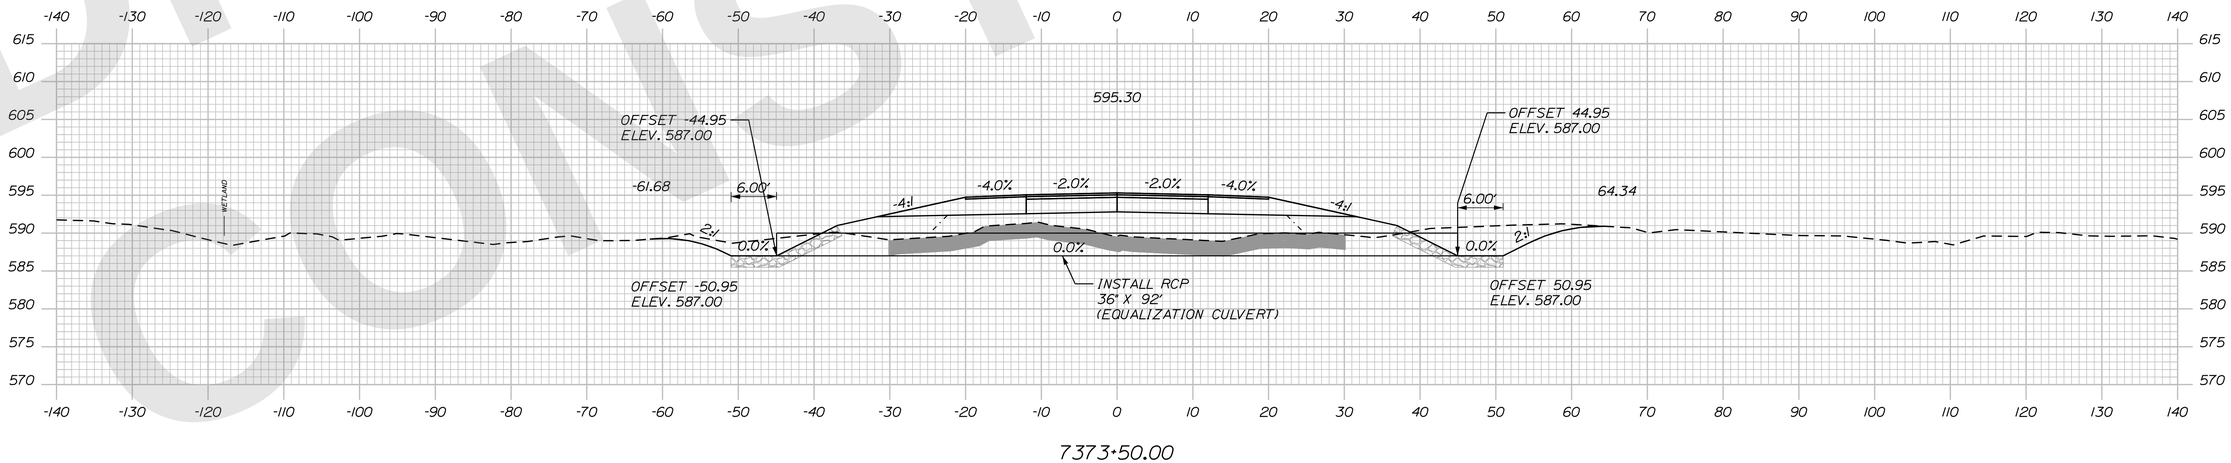

STATE OF MAINE
DEPARTMENT OF TRANSPORTATION

CAPITAL PROJECTS

WIN
6462.92

HIGHWAY PLANS

vhb

	R.M.	BY	DATE
PROJ. MANAGER			
DESIGN-DETAILED	ZBW	JBD	9/2/2025
CHECKED-REVIEWED	ECF	AG	9/2/2025
DESIGN2-DETAILED2			
DESIGN3-DETAILED3			
REVISIONS 1			
REVISIONS 2			
REVISIONS 3			
REVISIONS 4			
FIELD CHANGES			

PRESQUE ISLE
PRESQUE ISLE BYPASS

CROSS SECTIONS

SHEET NUMBER
H-89
193
OF 747

Sta. 7373+50.00 to Sta. 7374+50.00

DRAFT NOT FOR CONSTRUCTION

Filename: ...\H5_01_Xsects_PL_BYPASS.dgn Division: HIGHWAY Username: jamesdavis Date:9/2/2025

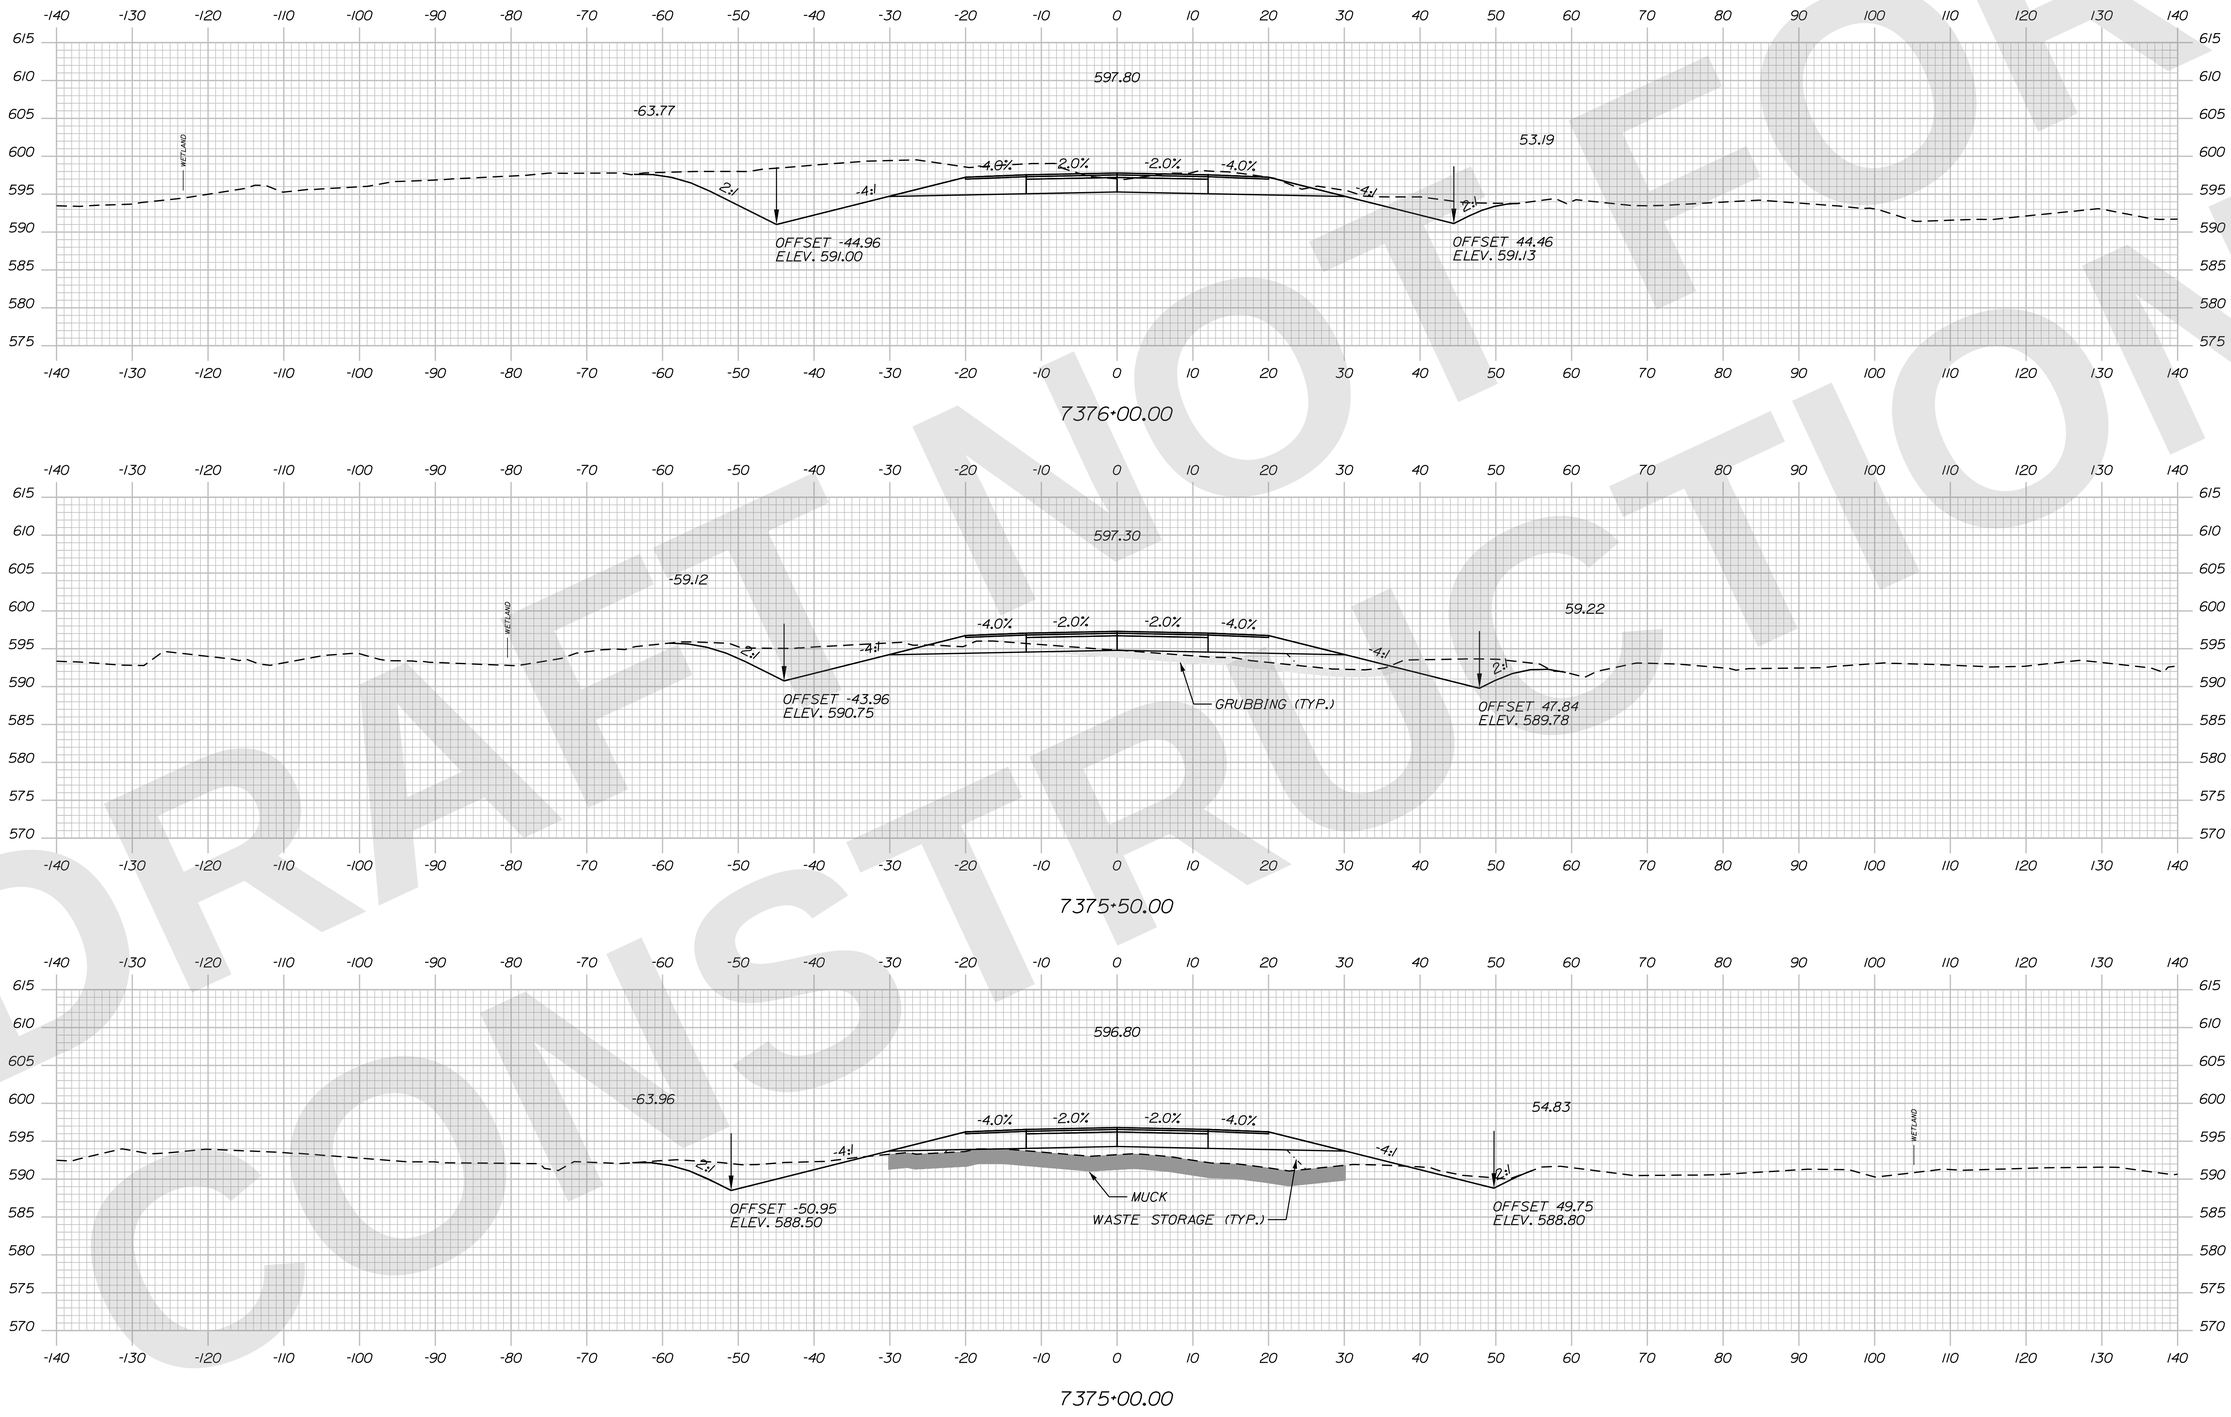

Sta. 7375+00.00 to Sta. 7376+00.00

STATE OF MAINE
DEPARTMENT OF TRANSPORTATION

CAPITAL PROJECTS

WIN 6462.92

HIGHWAY PLANS

vhb

	R.M.	BY	DATE
PROJ. MANAGER			
DESIGN-DETAILED	ZBW	JBD	9/2/2025
CHECKED-REVIEWED	ECF	AG	9/2/2025
DESIGN2-DETAILED2			
DESIGN3-DETAILED3			
REVISIONS 1			
REVISIONS 2			
REVISIONS 3			
REVISIONS 4			
FIELD CHANGES			

PRESQUE ISLE
PRESQUE ISLE BYPASS

CROSS SECTIONS

SHEET NUMBER
H-90
194
OF 747

DRAFT NOT FOR CONSTRUCTION

Filename: ...\H5_01_Xsects_PL_BYPASS.dgn Division: HIGHWAY Username: jamesdavis Date:9/2/2025

Filename: ...\H5_01_Xsects_PI_BYPASS.dgn Division: HIGHWAY Username: jamesdavis Date:9/2/2025

DRAFT NOT FOR CONSTRUCTION

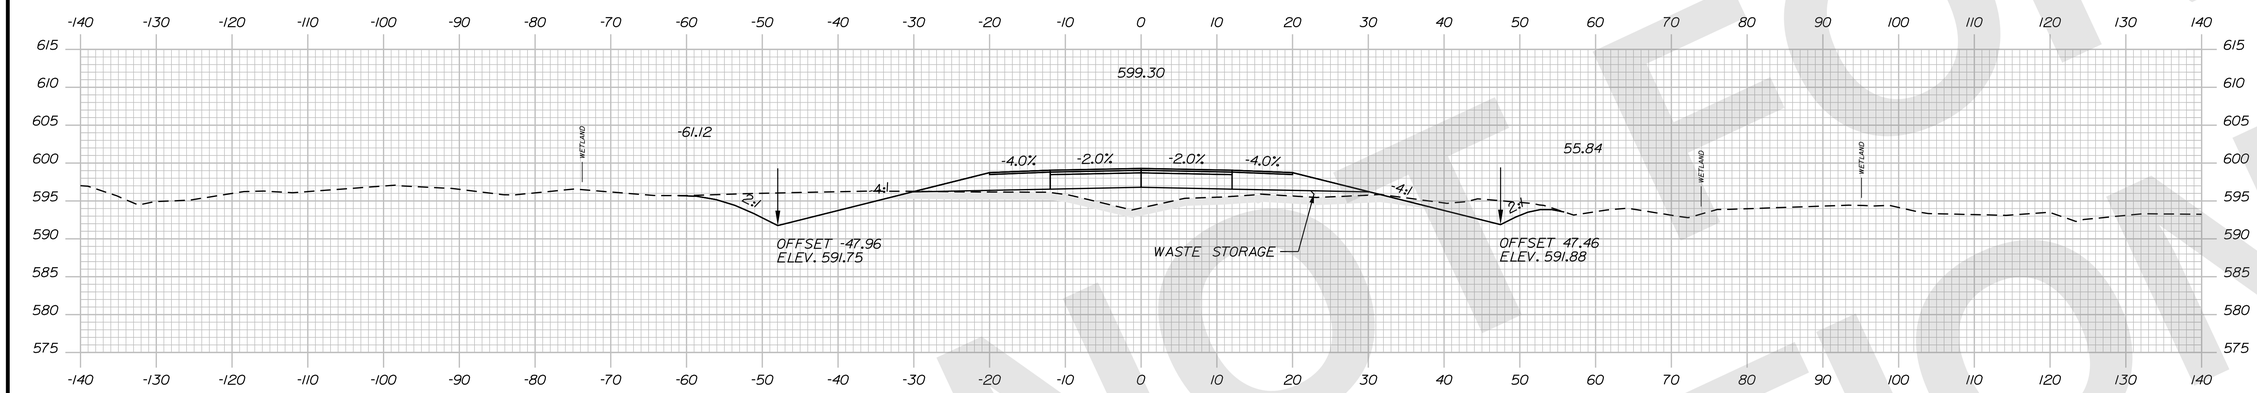

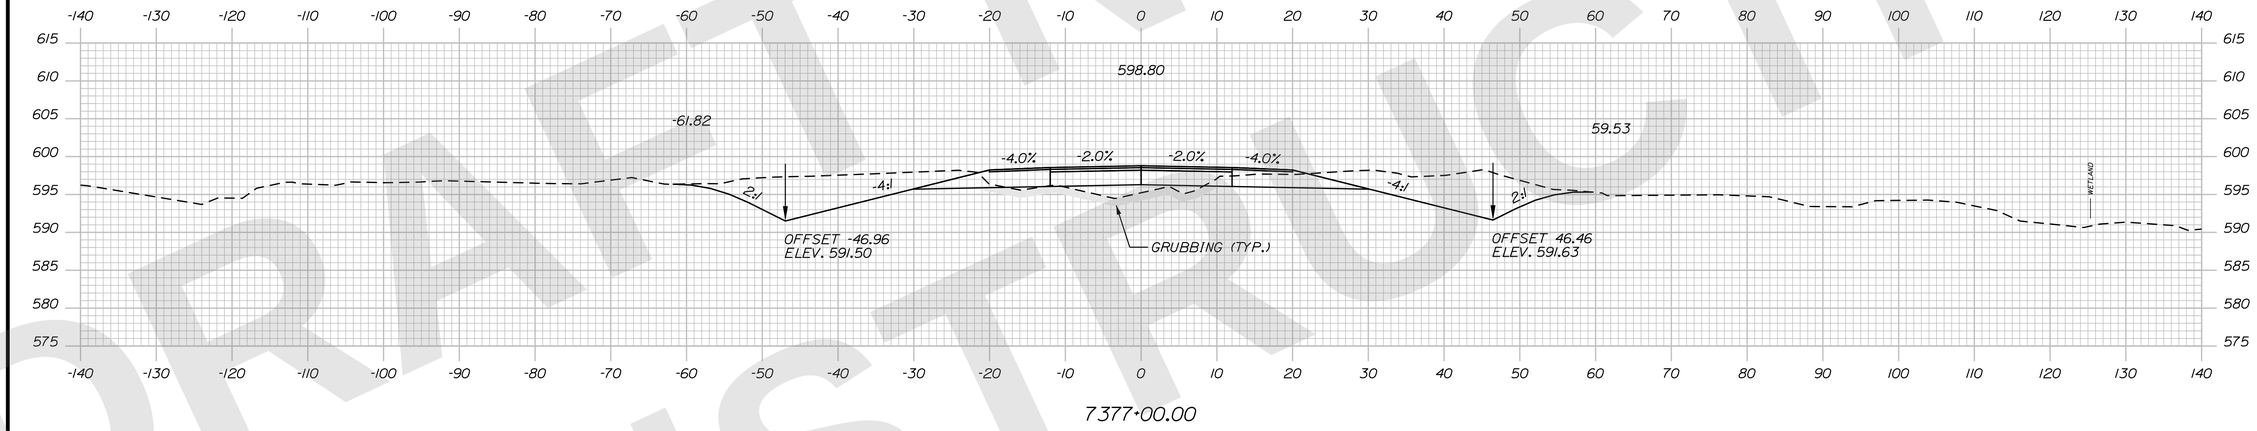

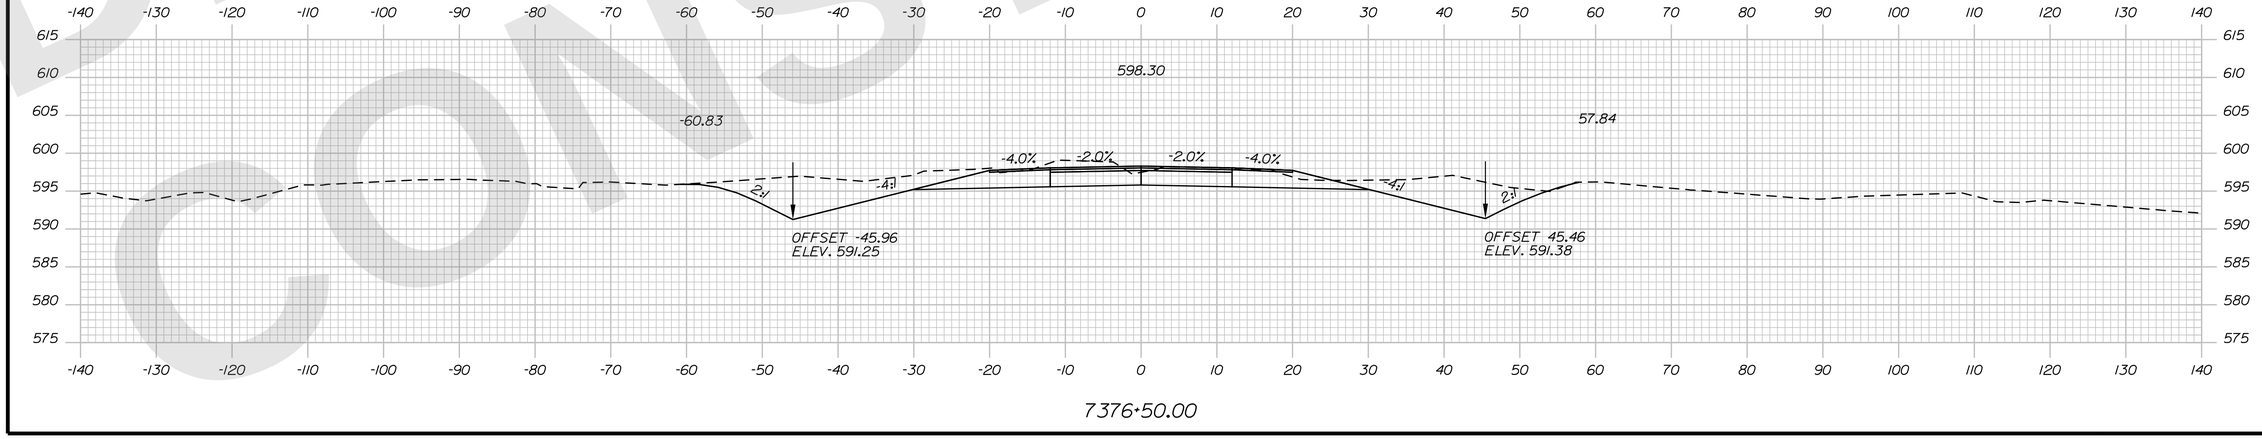

STATE OF MAINE
DEPARTMENT OF TRANSPORTATION

CAPITAL PROJECTS

WIN 6462.92

HIGHWAY PLANS

vhb

	BY	DATE
R.M.	JBD	9/2/2025
	AG	9/2/2025

PROJ. MANAGER	
DESIGN-DETAILED	ZBW
CHECKED-REVIEWED	ECF
DESIGN2-DETAILED2	
DESIGN3-DETAILED3	

REVISIONS
REVISIONS 1
REVISIONS 2
REVISIONS 3
REVISIONS 4
FIELD CHANGES

PRESQUE ISLE
PRESQUE ISLE BYPASS

CROSS SECTIONS

SHEET NUMBER
H-91
195
OF 747

Sta. 7376+50.00 to Sta. 7377+50.00

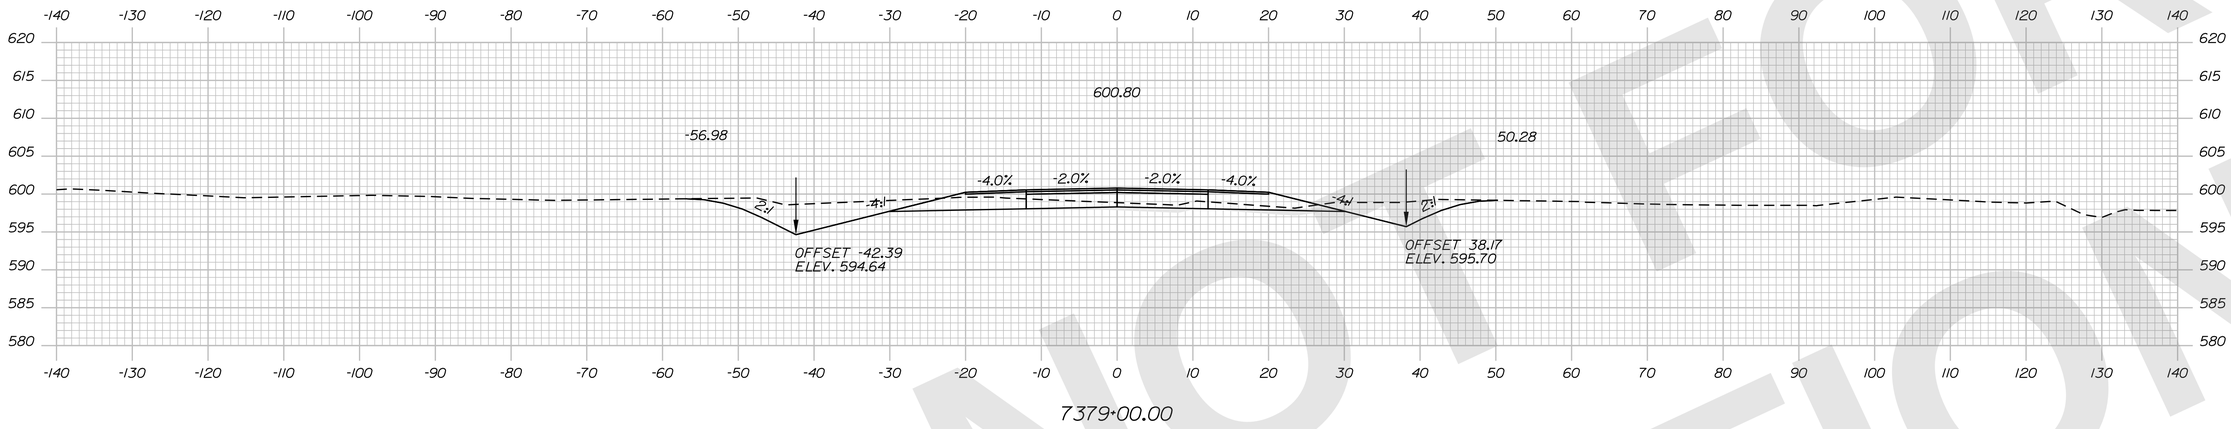

7379+00.00

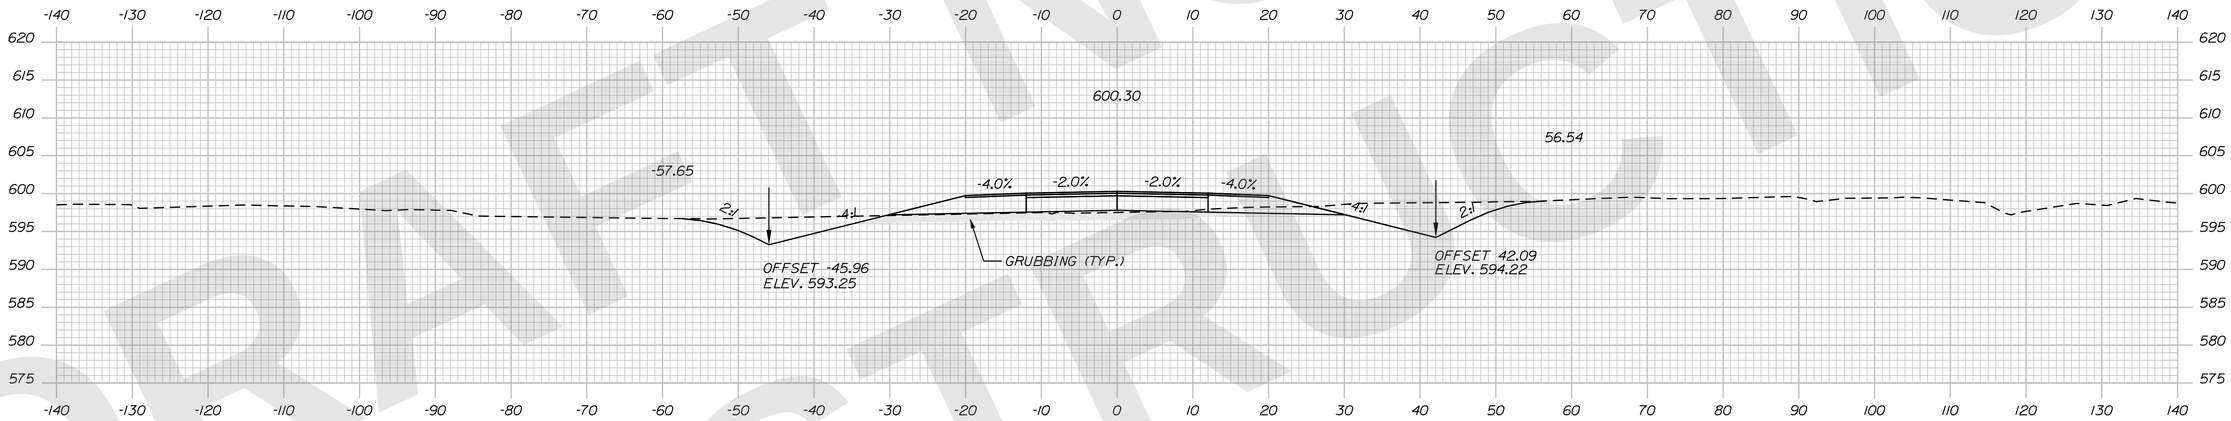

7378+50.00

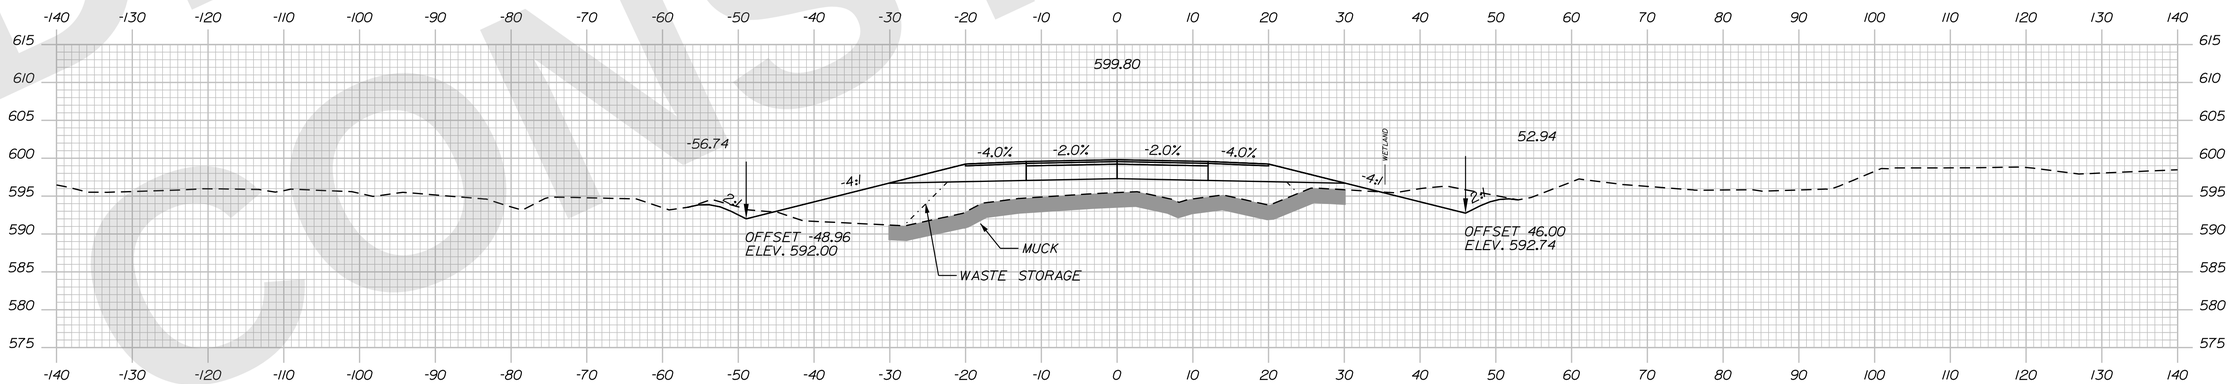

7378+00.00

STATE OF MAINE
DEPARTMENT OF TRANSPORTATION

CAPITAL PROJECTS

WIN
6462.92

HIGHWAY PLANS

vhb

	R.M.	BY	DATE
PROJ. MANAGER			
DESIGN-DETAILED	ZBW	JBD	9/2/2025
CHECKED-REVIEWED	ECF	AG	9/2/2025
DESIGN2-DETAILED2			
DESIGN3-DETAILED3			
REVISIONS 1			
REVISIONS 2			
REVISIONS 3			
REVISIONS 4			
FIELD CHANGES			

PRESQUE ISLE
PRESQUE ISLE BYPASS

CROSS SECTIONS

SHEET NUMBER
H-92
196
OF 747

Sta. 7378+00.00 to Sta. 7379+00.00

Filename: ...\H5_01_Xsects_PL_BYPASS.dgn Division: HIGHWAY Username: jamesdavis Date:9/2/2025

DRAFT NOT FOR CONSTRUCTION

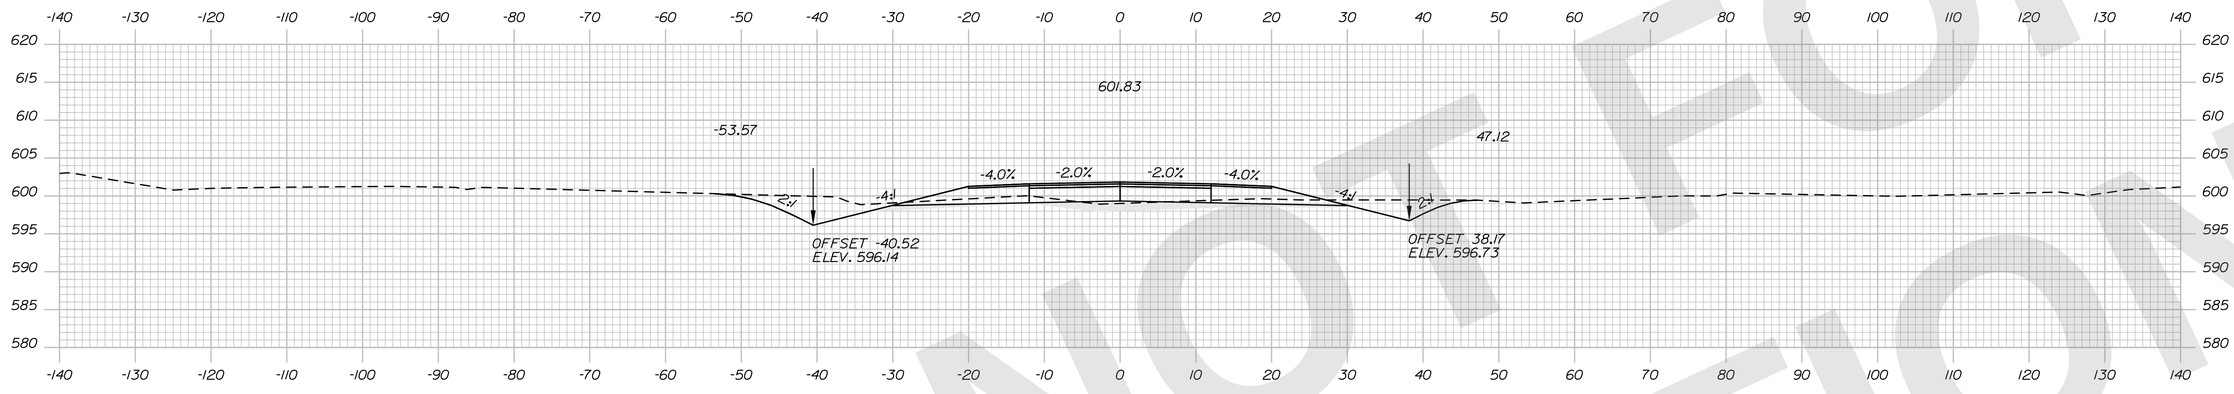

7380+50.00

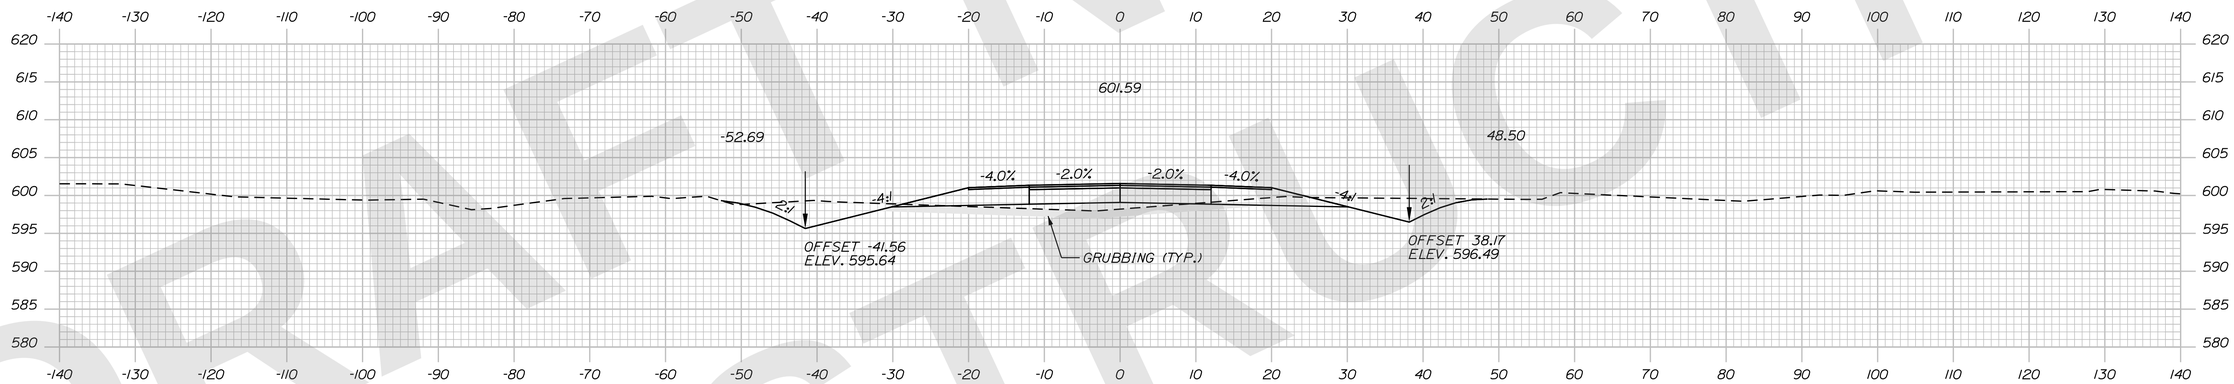

7380+00.00

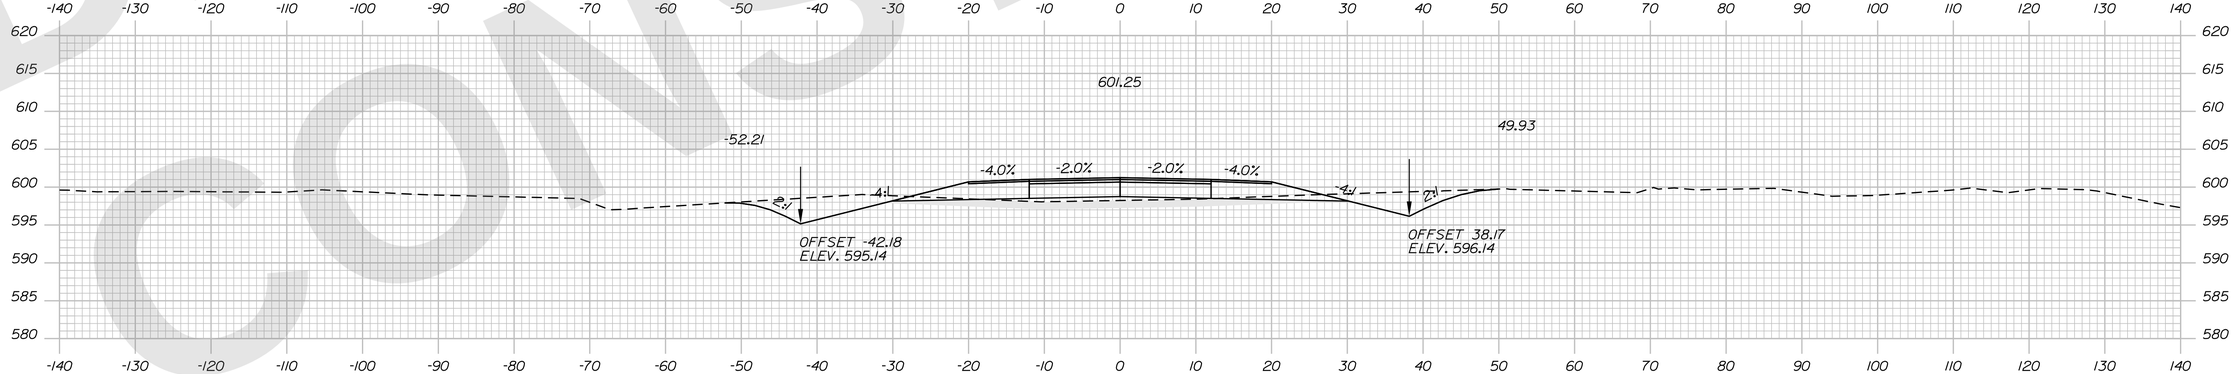

7379+50.00

STATE OF MAINE
DEPARTMENT OF TRANSPORTATION

CAPITAL PROJECTS

WIN
6462.92

HIGHWAY PLANS

vhb

PROJ. MANAGER	R.M.
DESIGN-DETAILED	ZBW
CHECKED-REVIEWED	ECF
DESIGN2-DETAILED2	
DESIGN3-DETAILED3	
REVISIONS 1	
REVISIONS 2	
REVISIONS 3	
REVISIONS 4	
FIELD CHANGES	

BY	DATE
JBD	9/2/2025
AG	9/2/2025

PRESQUE ISLE
PRESQUE ISLE BYPASS

CROSS SECTIONS

SHEET NUMBER
H-93
197
OF 747

Sta. 7379+50.00 to Sta. 7380+50.00

Filename: ...\H5_01_Xsects_PI_BYPASS.dgn Division: HIGHWAY Username: jamesdavis Date:9/2/2025

DRAFT NOT FOR CONSTRUCTION

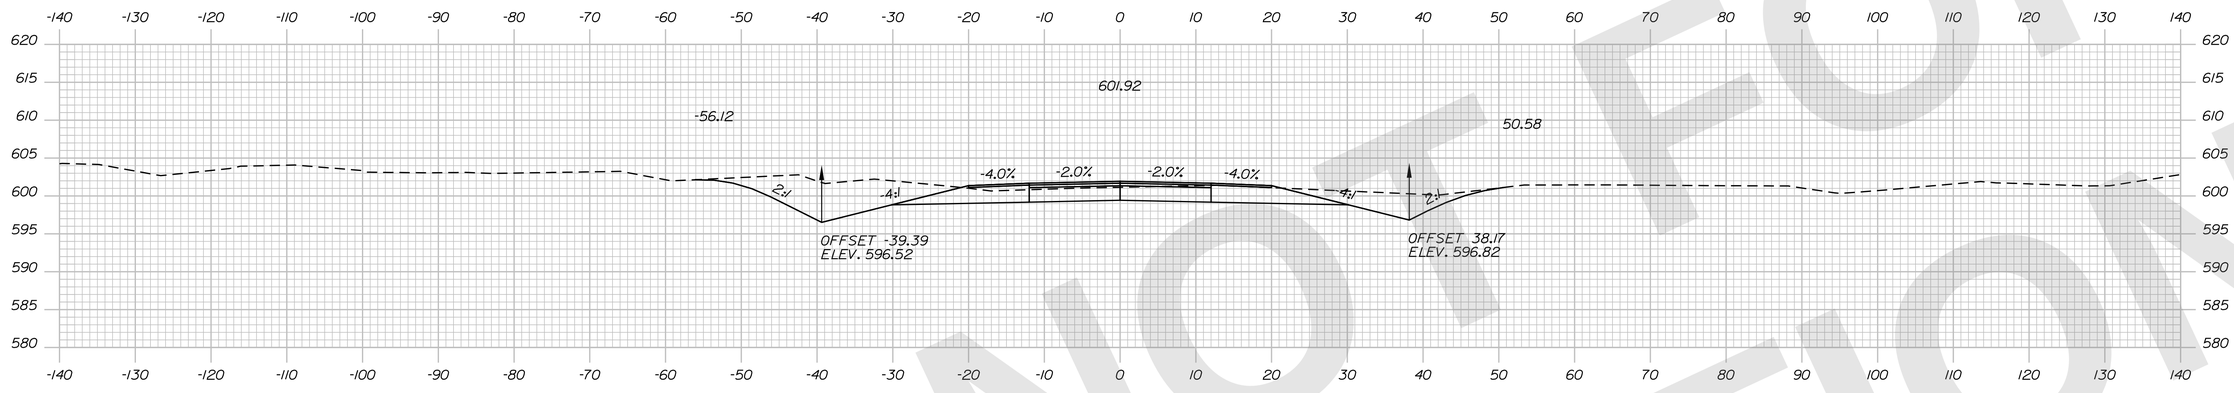

7382+00.00

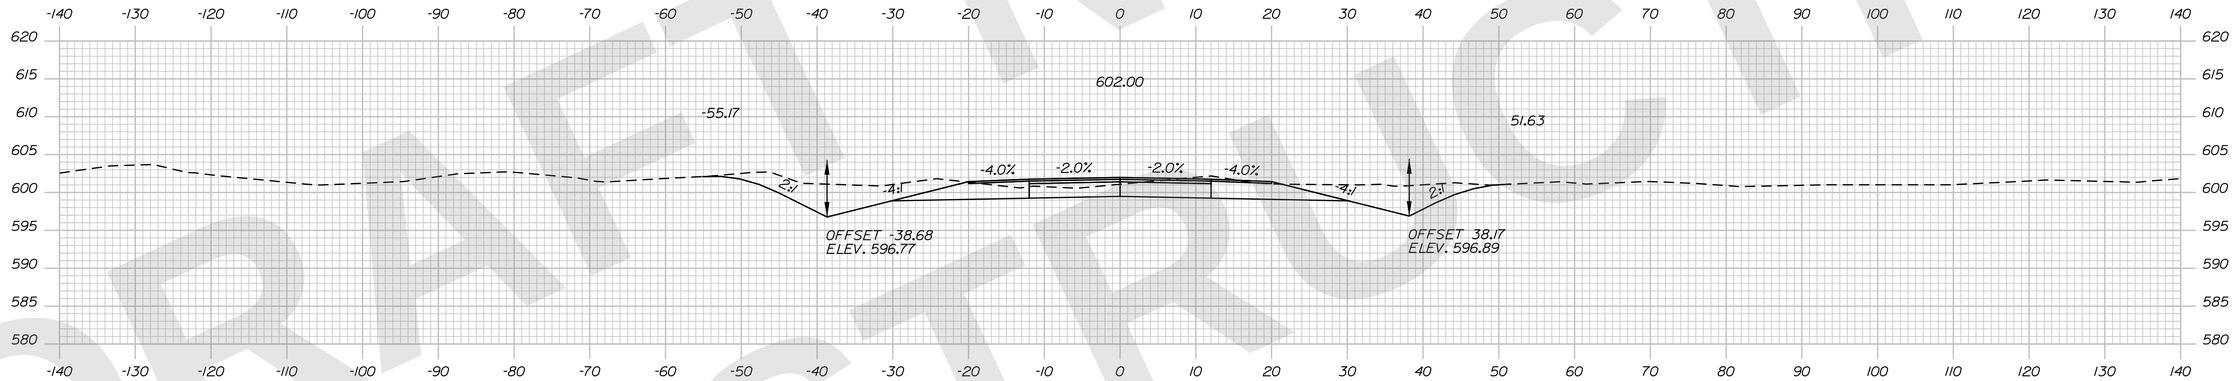

7381+50.00

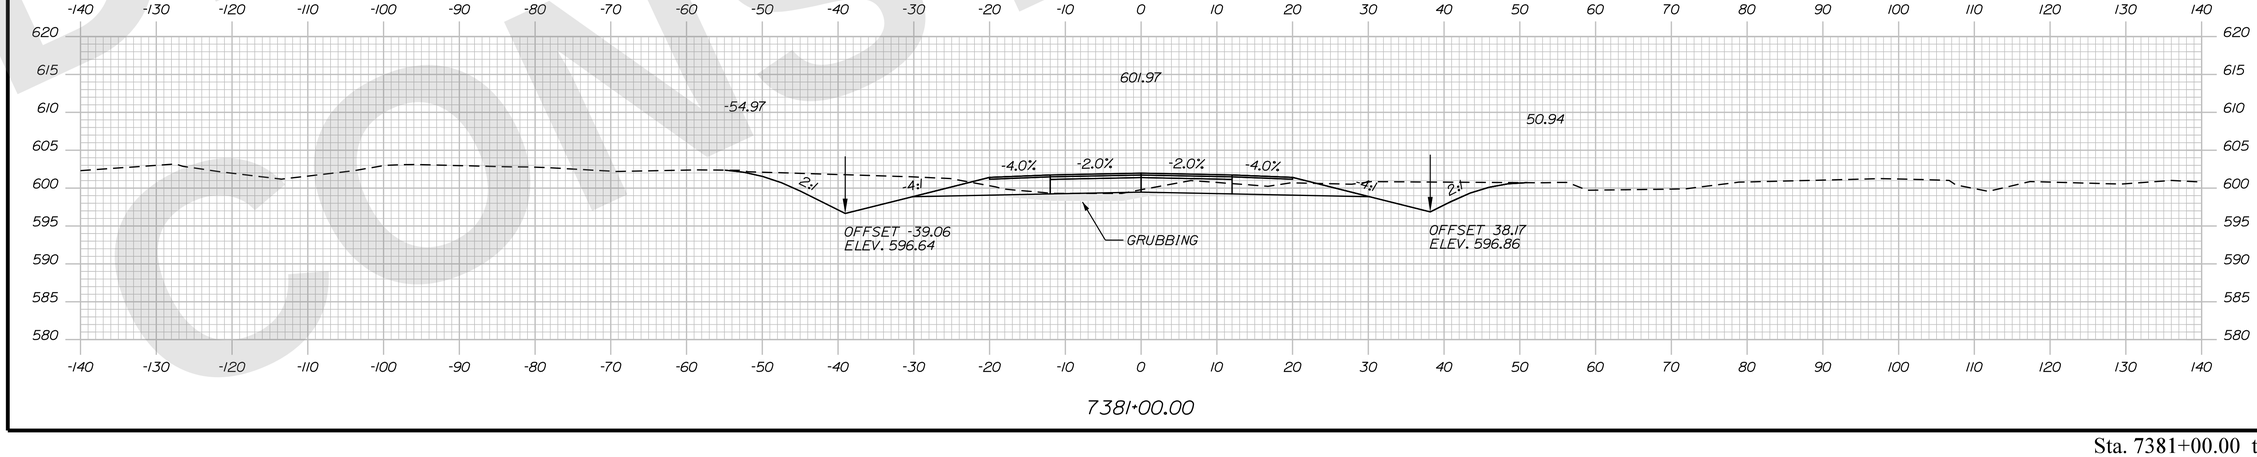

7381+00.00

STATE OF MAINE
DEPARTMENT OF TRANSPORTATION

CAPITAL PROJECTS

WIN
6462.92

HIGHWAY PLANS

vhb

PROJ. MANAGER	R.M.	DATE
DESIGN-DETAILED	ZBW	9/2/2025
CHECKED-REVIEWED	ECF	9/2/2025
DESIGN2-DETAILED2		
DESIGN3-DETAILED3		
REVISIONS 1		
REVISIONS 2		
REVISIONS 3		
REVISIONS 4		
FIELD CHANGES		

PRESQUE ISLE
PRESQUE ISLE BYPASS

CROSS SECTIONS

SHEET NUMBER
H-94
198
OF 747

Sta. 7381+00.00 to Sta. 7382+00.00

Filename: ...\H5_01_Xsects_PL_BYPASS.dgn Division: HIGHWAY Username: jamesdavis Date:9/2/2025

DRAFT NOT FOR CONSTRUCTION

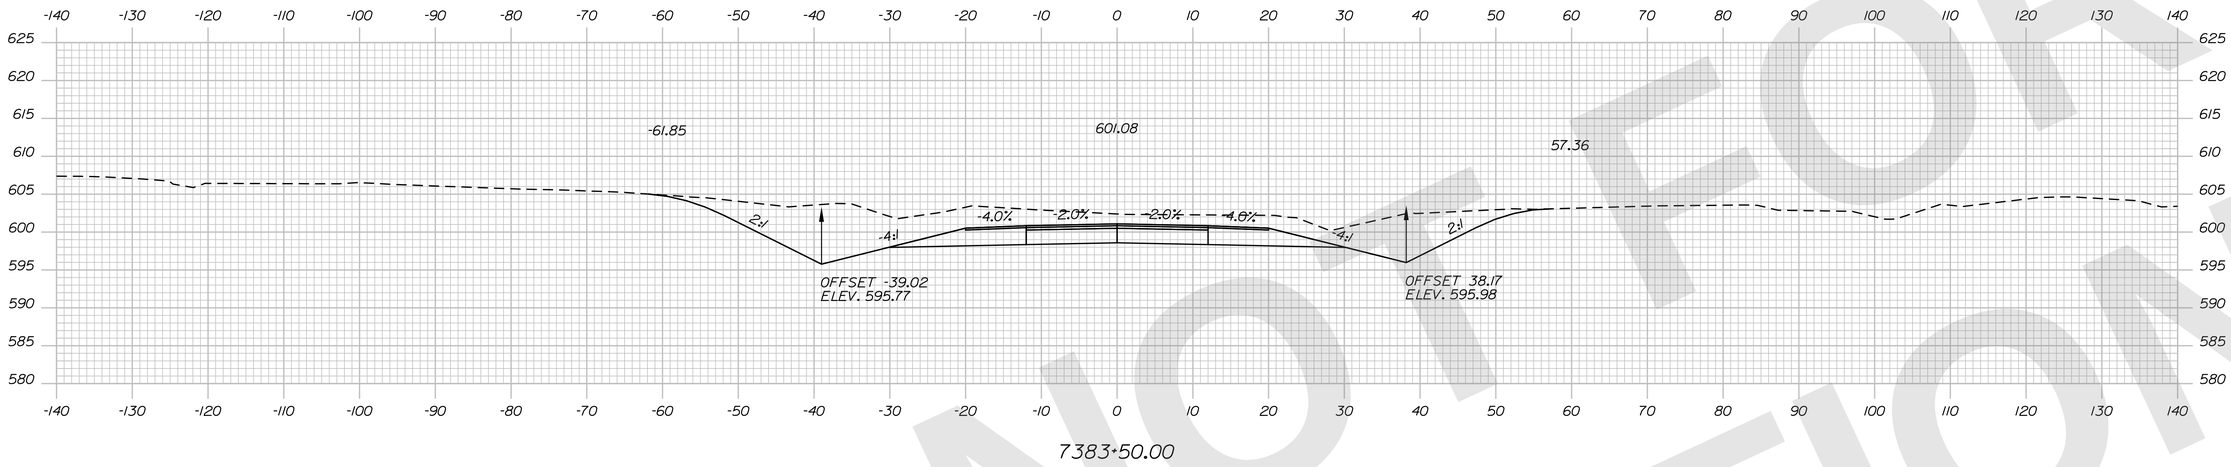

7383+50.00

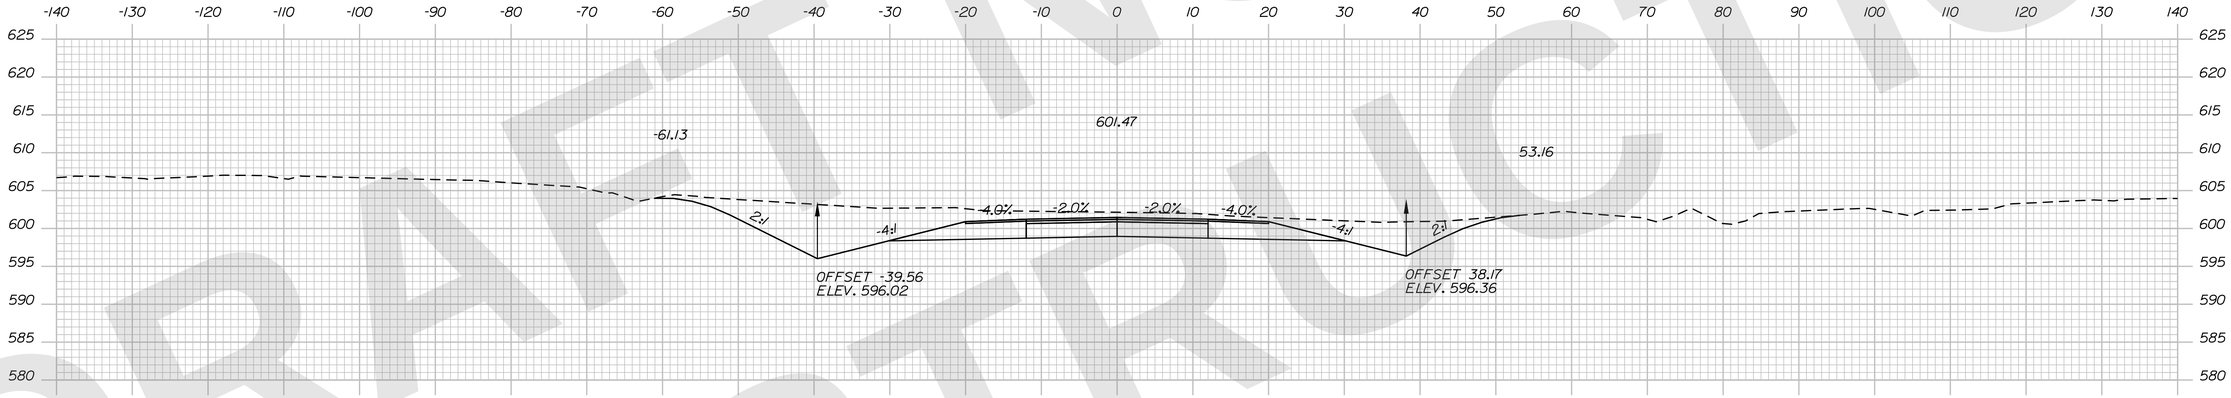

7383+00.00

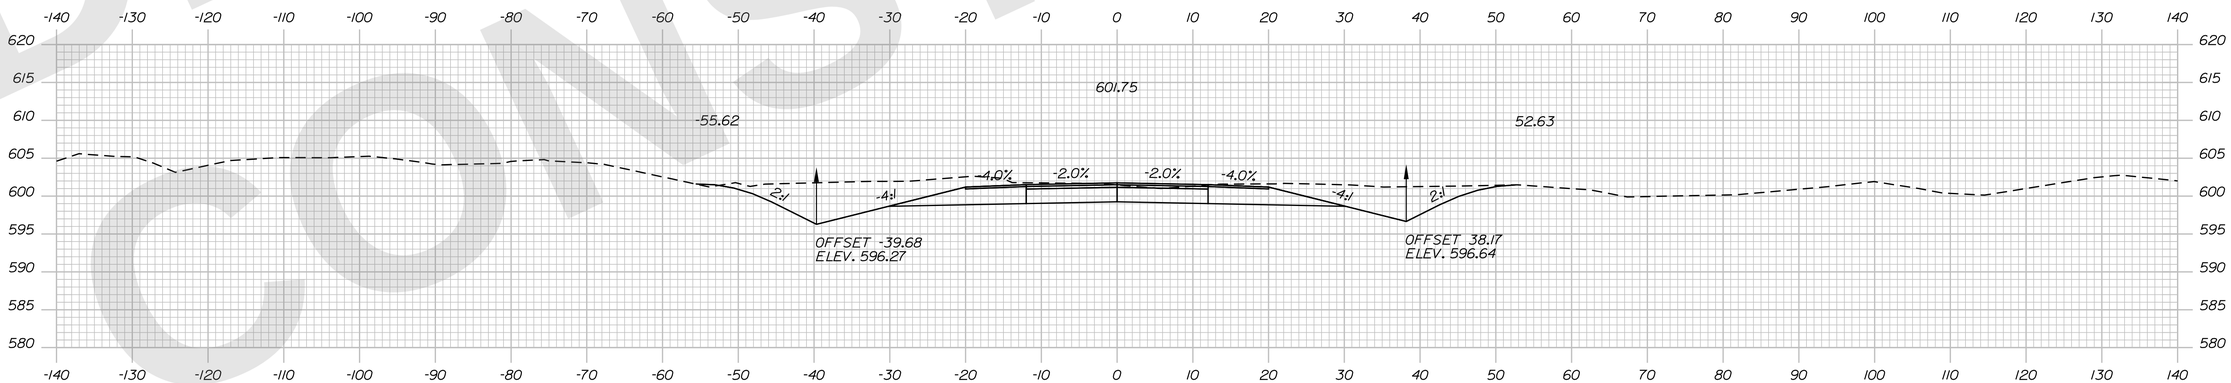

7382+50.00

Sta. 7382+50.00 to Sta. 7383+50.00

STATE OF MAINE
DEPARTMENT OF TRANSPORTATION

CAPITAL PROJECTS

WIN
6462.92

HIGHWAY PLANS

vhb

PROJ. MANAGER	R.M.	DATE
DESIGN-DETAILED	ZBW	9/2/2025
CHECKED-REVIEWED	ECF	9/2/2025
DESIGN2-DETAILED2		
DESIGN3-DETAILED3		
REVISIONS 1		
REVISIONS 2		
REVISIONS 3		
REVISIONS 4		
FIELD CHANGES		

PRESQUE ISLE
PRESQUE ISLE BYPASS

CROSS SECTIONS

SHEET NUMBER
H-95
199
OF 747

Filename: ...\H5_01_Xsects_PL_BYPASS.dgn Division: HIGHWAY Username: jamesdavis Date:9/2/2025

DRAFT NOT FOR CONSTRUCTION

Filename: ...\H5_01_Xsects_PL_BYPASS.dgn Username: jamesdavis Division: HIGHWAY Date:9/2/2025

DRAFT NOT FOR CONSTRUCTION

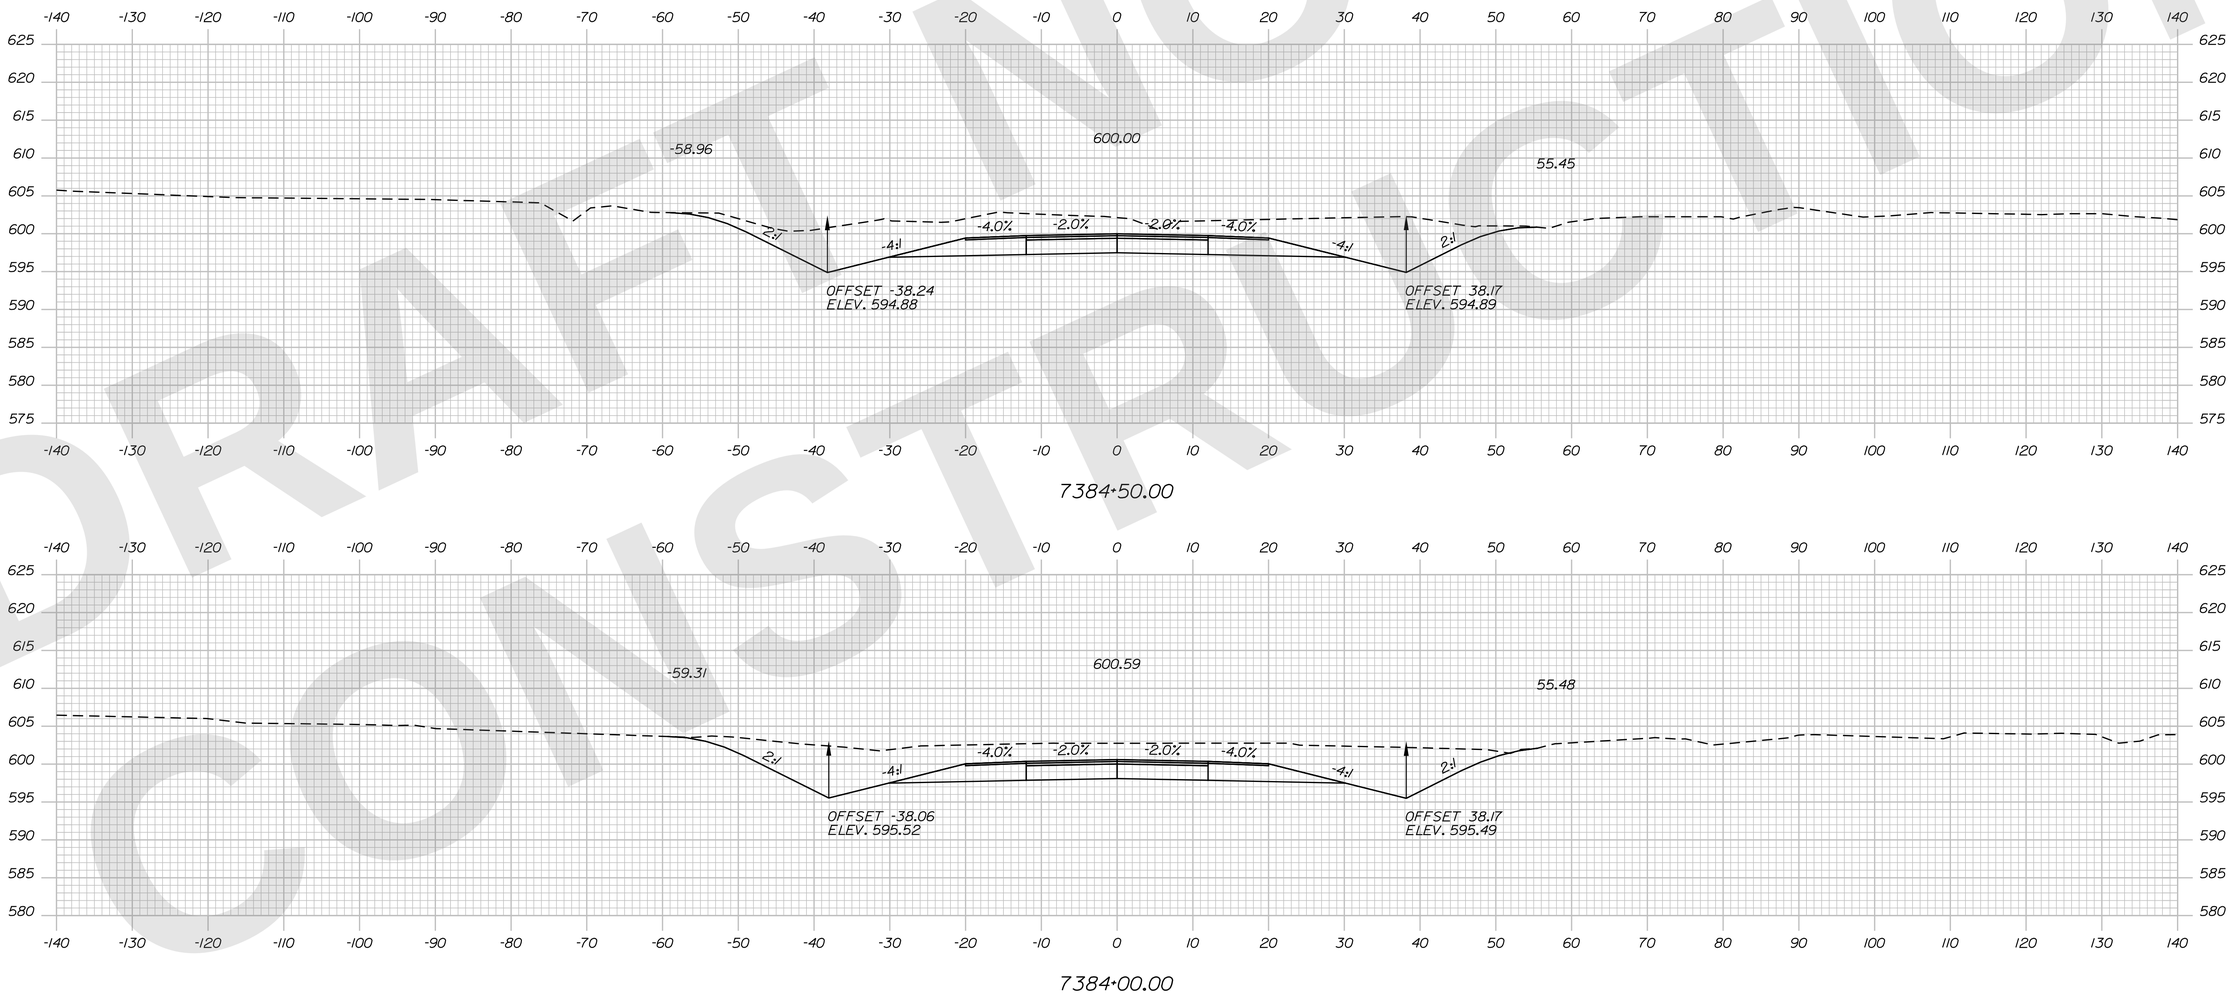

STATE OF MAINE
DEPARTMENT OF TRANSPORTATION

CAPITAL PROJECTS

WIN
6462.92

HIGHWAY PLANS

vhb

	R.M.	BY	DATE
PROJ. MANAGER			
DESIGN-DETAILED	ZBW	JBD	9/2/2025
CHECKED-REVIEWED	ECF	AG	9/2/2025
DESIGN2-DETAILED2			
DESIGN3-DETAILED3			
REVISIONS 1			
REVISIONS 2			
REVISIONS 3			
REVISIONS 4			
FIELD CHANGES			

PRESQUE ISLE
PRESQUE ISLE BYPASS

CROSS SECTIONS

SHEET NUMBER
H-96
200
OF 747

Sta. 7384+00.00 to Sta. 7384+50.00

Filename: ...\H5_01_Xsects_PI_BYPASS.dgn Division: HIGHWAY Username: jamesdavis Date:9/2/2025

DRAFT NOT FOR CONSTRUCTION

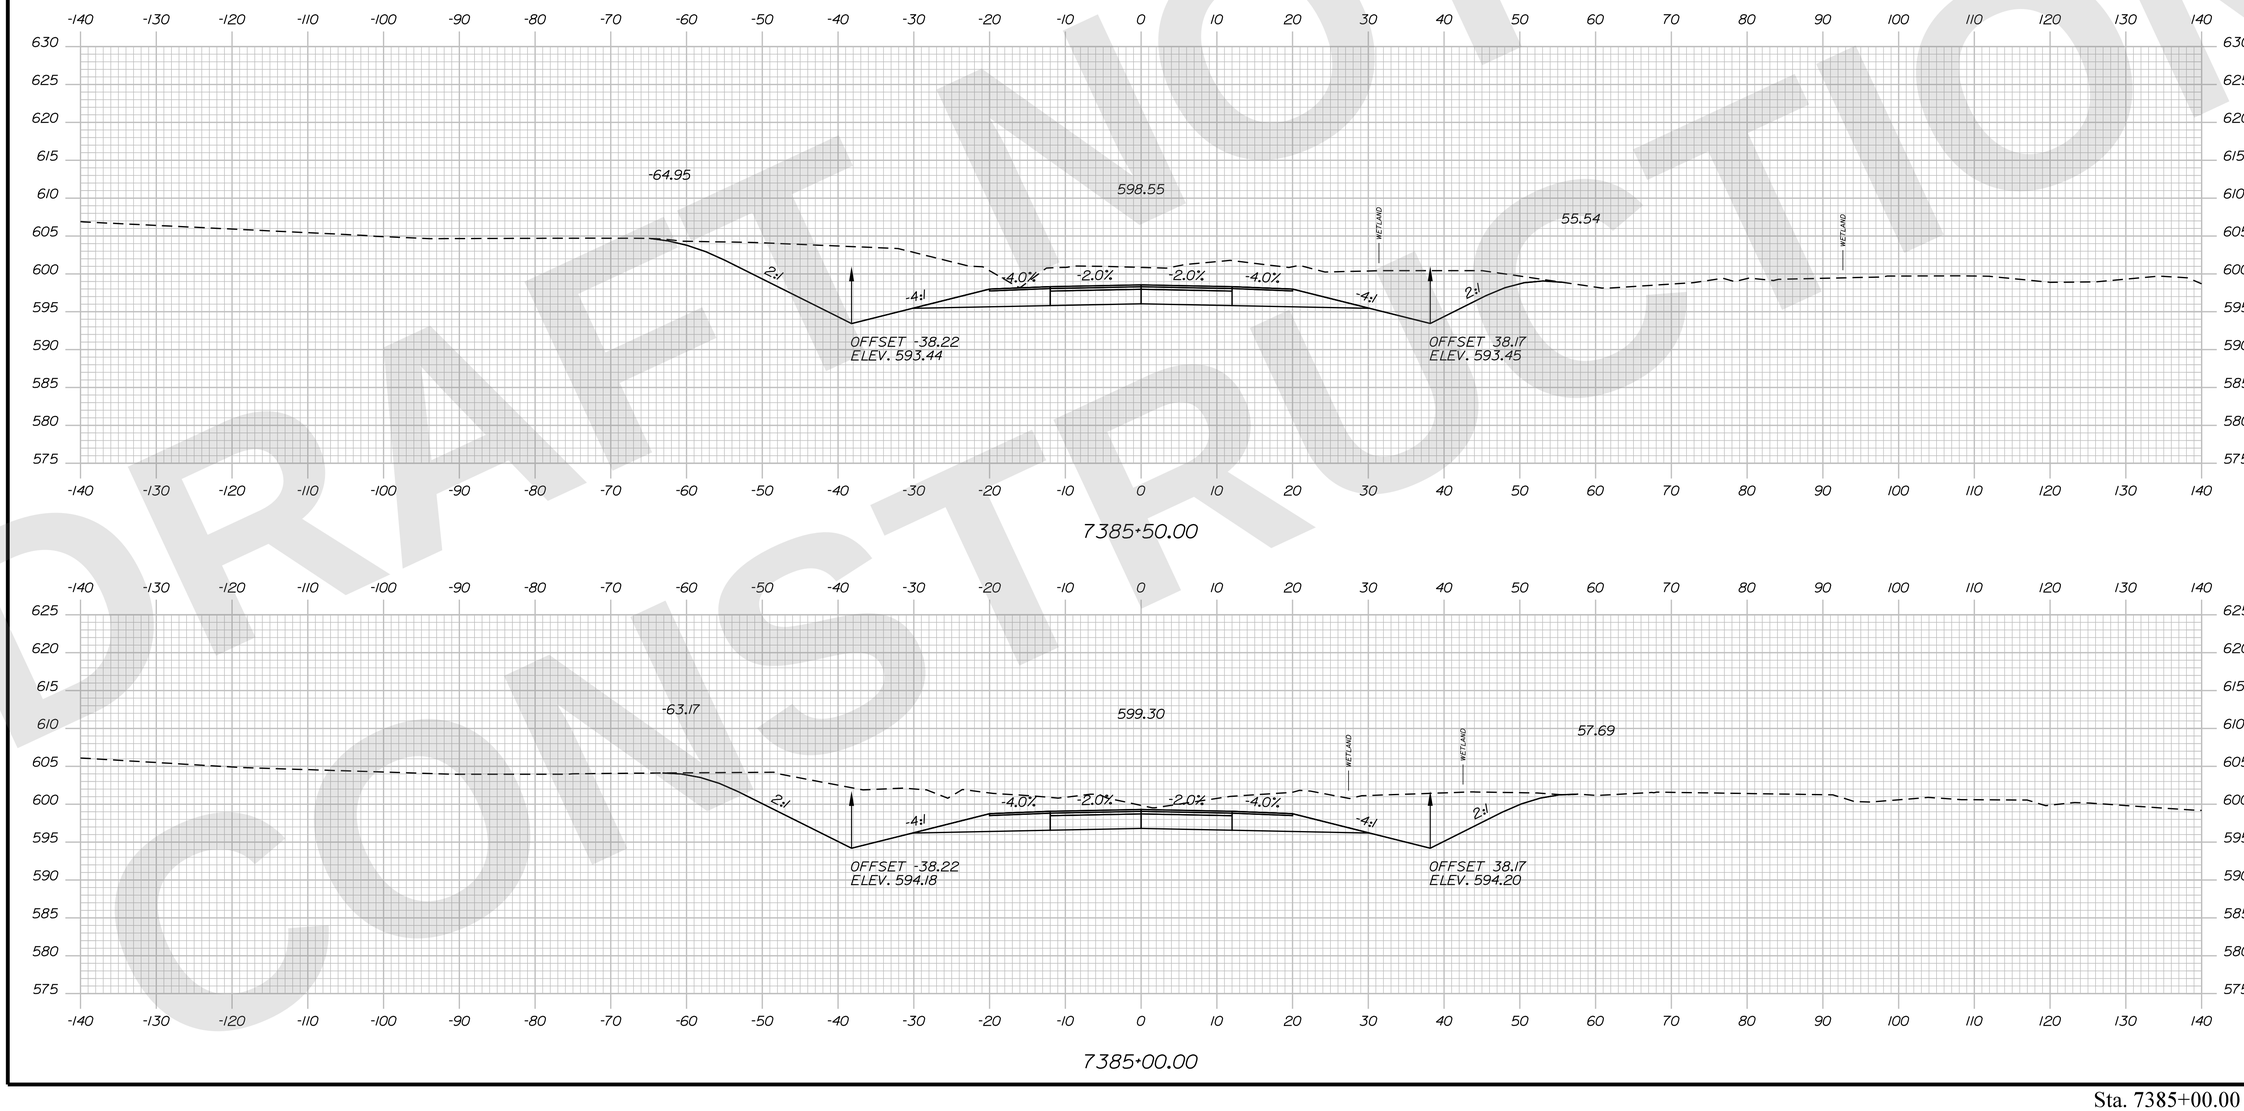

STATE OF MAINE
DEPARTMENT OF TRANSPORTATION

CAPITAL PROJECTS

WIN 6462.92

HIGHWAY PLANS

vhb

PROJ. MANAGER	R.M.	
DESIGN-DETAILED	ZBW	JBD
CHECKED-REVIEWED	ECF	AG
DESIGN2-DETAILED2		
DESIGN3-DETAILED3		
REVISIONS 1		
REVISIONS 2		
REVISIONS 3		
REVISIONS 4		
FIELD CHANGES		

BY	DATE
JBD	9/2/2025
AG	9/2/2025

PRESQUE ISLE
PRESQUE ISLE BYPASS

CROSS SECTIONS

SHEET NUMBER
H-97
201
OF 747

Sta. 7385+00.00 to Sta. 7385+50.00

DRAFT NOT FOR CONSTRUCTION

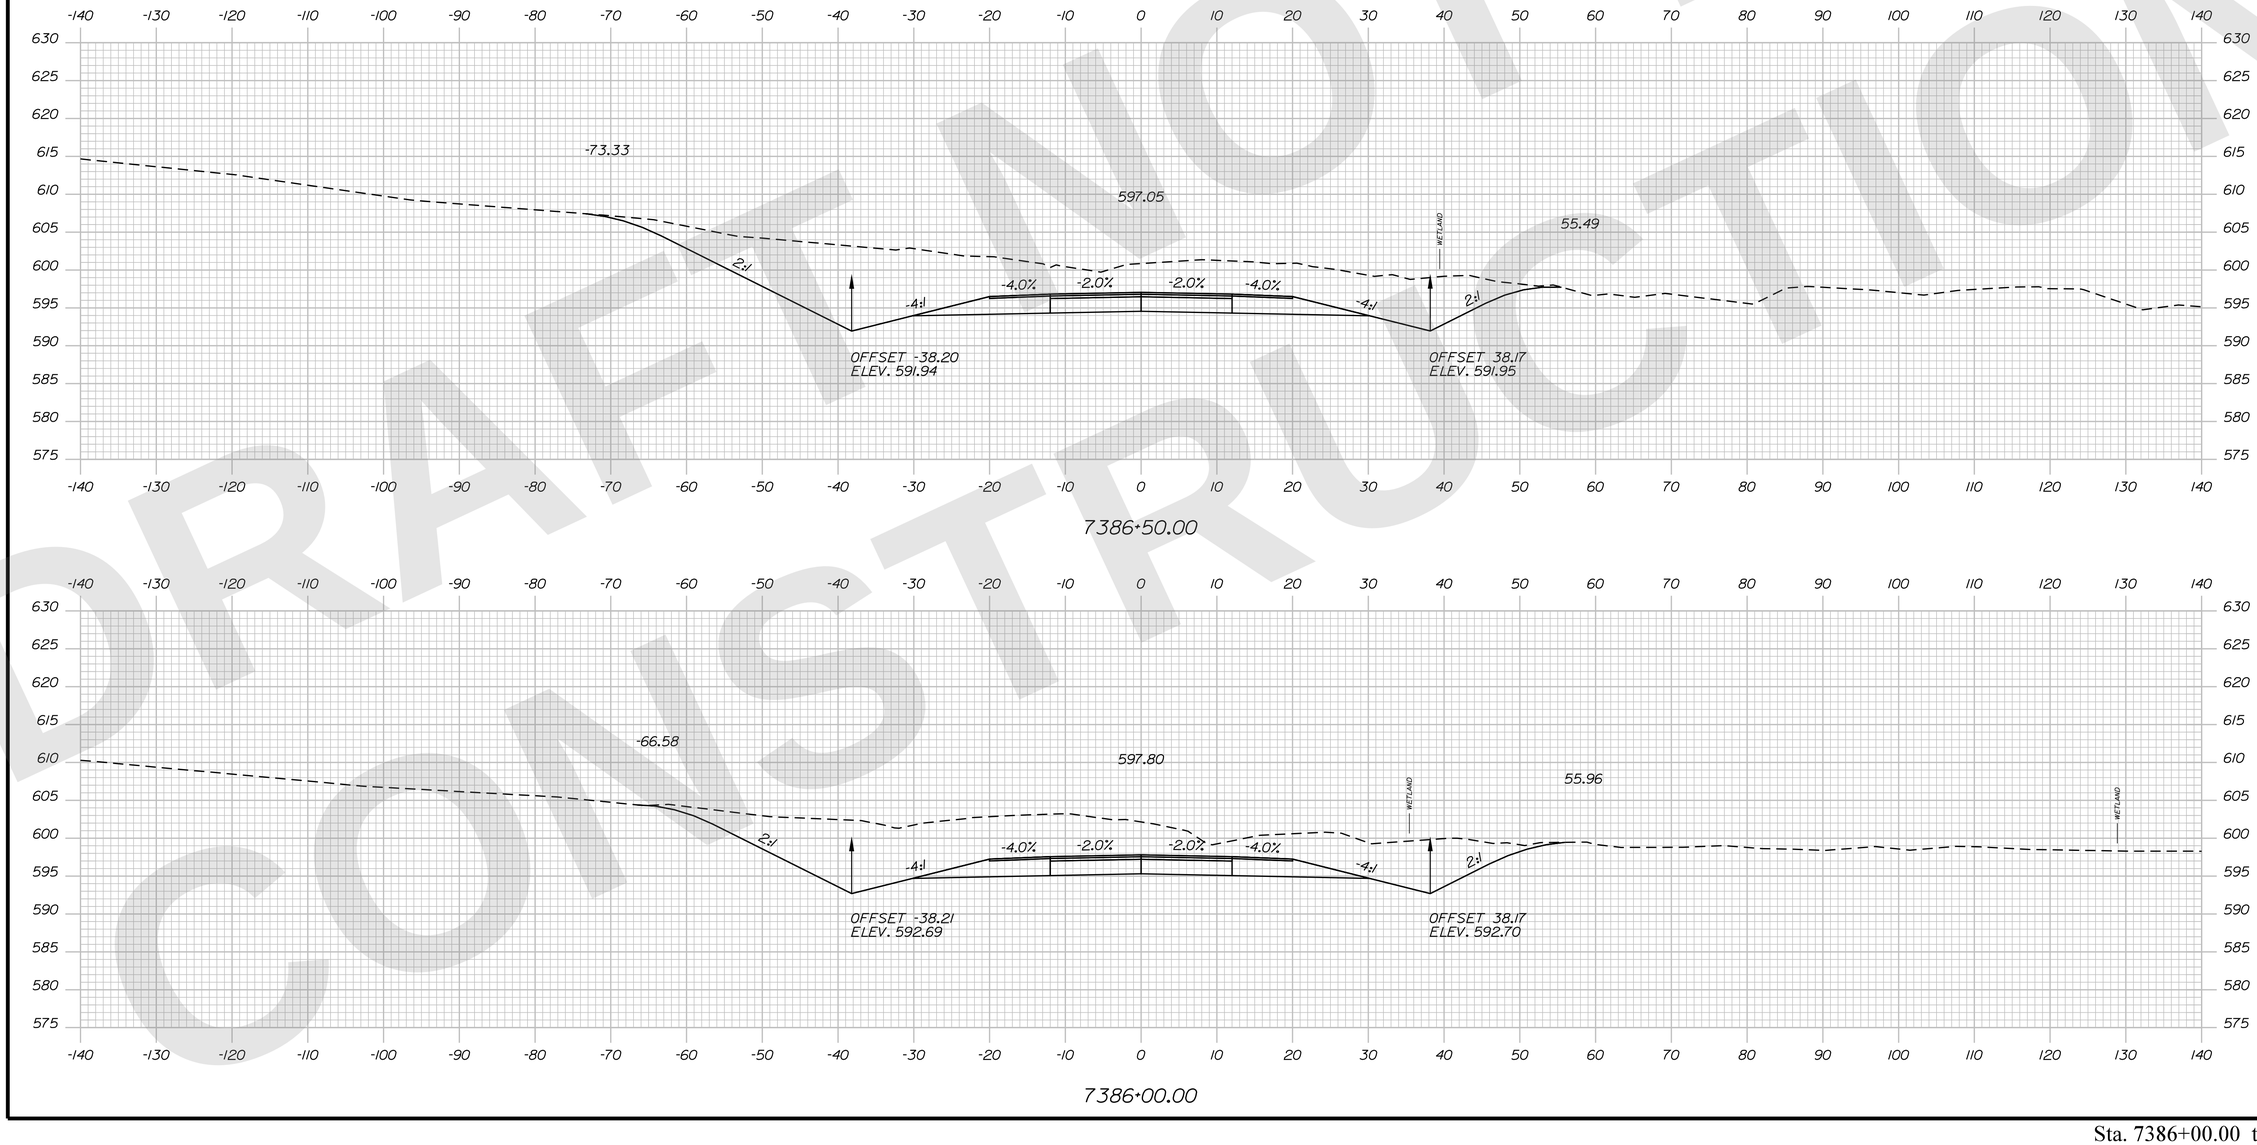

STATE OF MAINE
DEPARTMENT OF TRANSPORTATION

CAPITAL PROJECTS

WIN 6462.92

HIGHWAY PLANS

vhb

	R.M.	BY	DATE
PROJ. MANAGER			
DESIGN-DETAILED	ZBW	JBD	9/2/2025
CHECKED-REVIEWED	ECF	AG	9/2/2025
DESIGN2-DETAILED2			
DESIGN3-DETAILED3			
REVISIONS 1			
REVISIONS 2			
REVISIONS 3			
REVISIONS 4			
FIELD CHANGES			

PRESQUE ISLE
PRESQUE ISLE BYPASS

CROSS SECTIONS

SHEET NUMBER
H-98
202
OF 747

Sta. 7386+00.00 to Sta. 7386+50.00

Filename: ...\H5_01_Xsects_PI_BYPASS.dgn Division: HIGHWAY Username: jamesdavis Date:9/2/2025

Filename: ...\H5_01_Xsects_PL_BYPASS.dgn Division: HIGHWAY Username: jamesdavis Date:9/2/2025

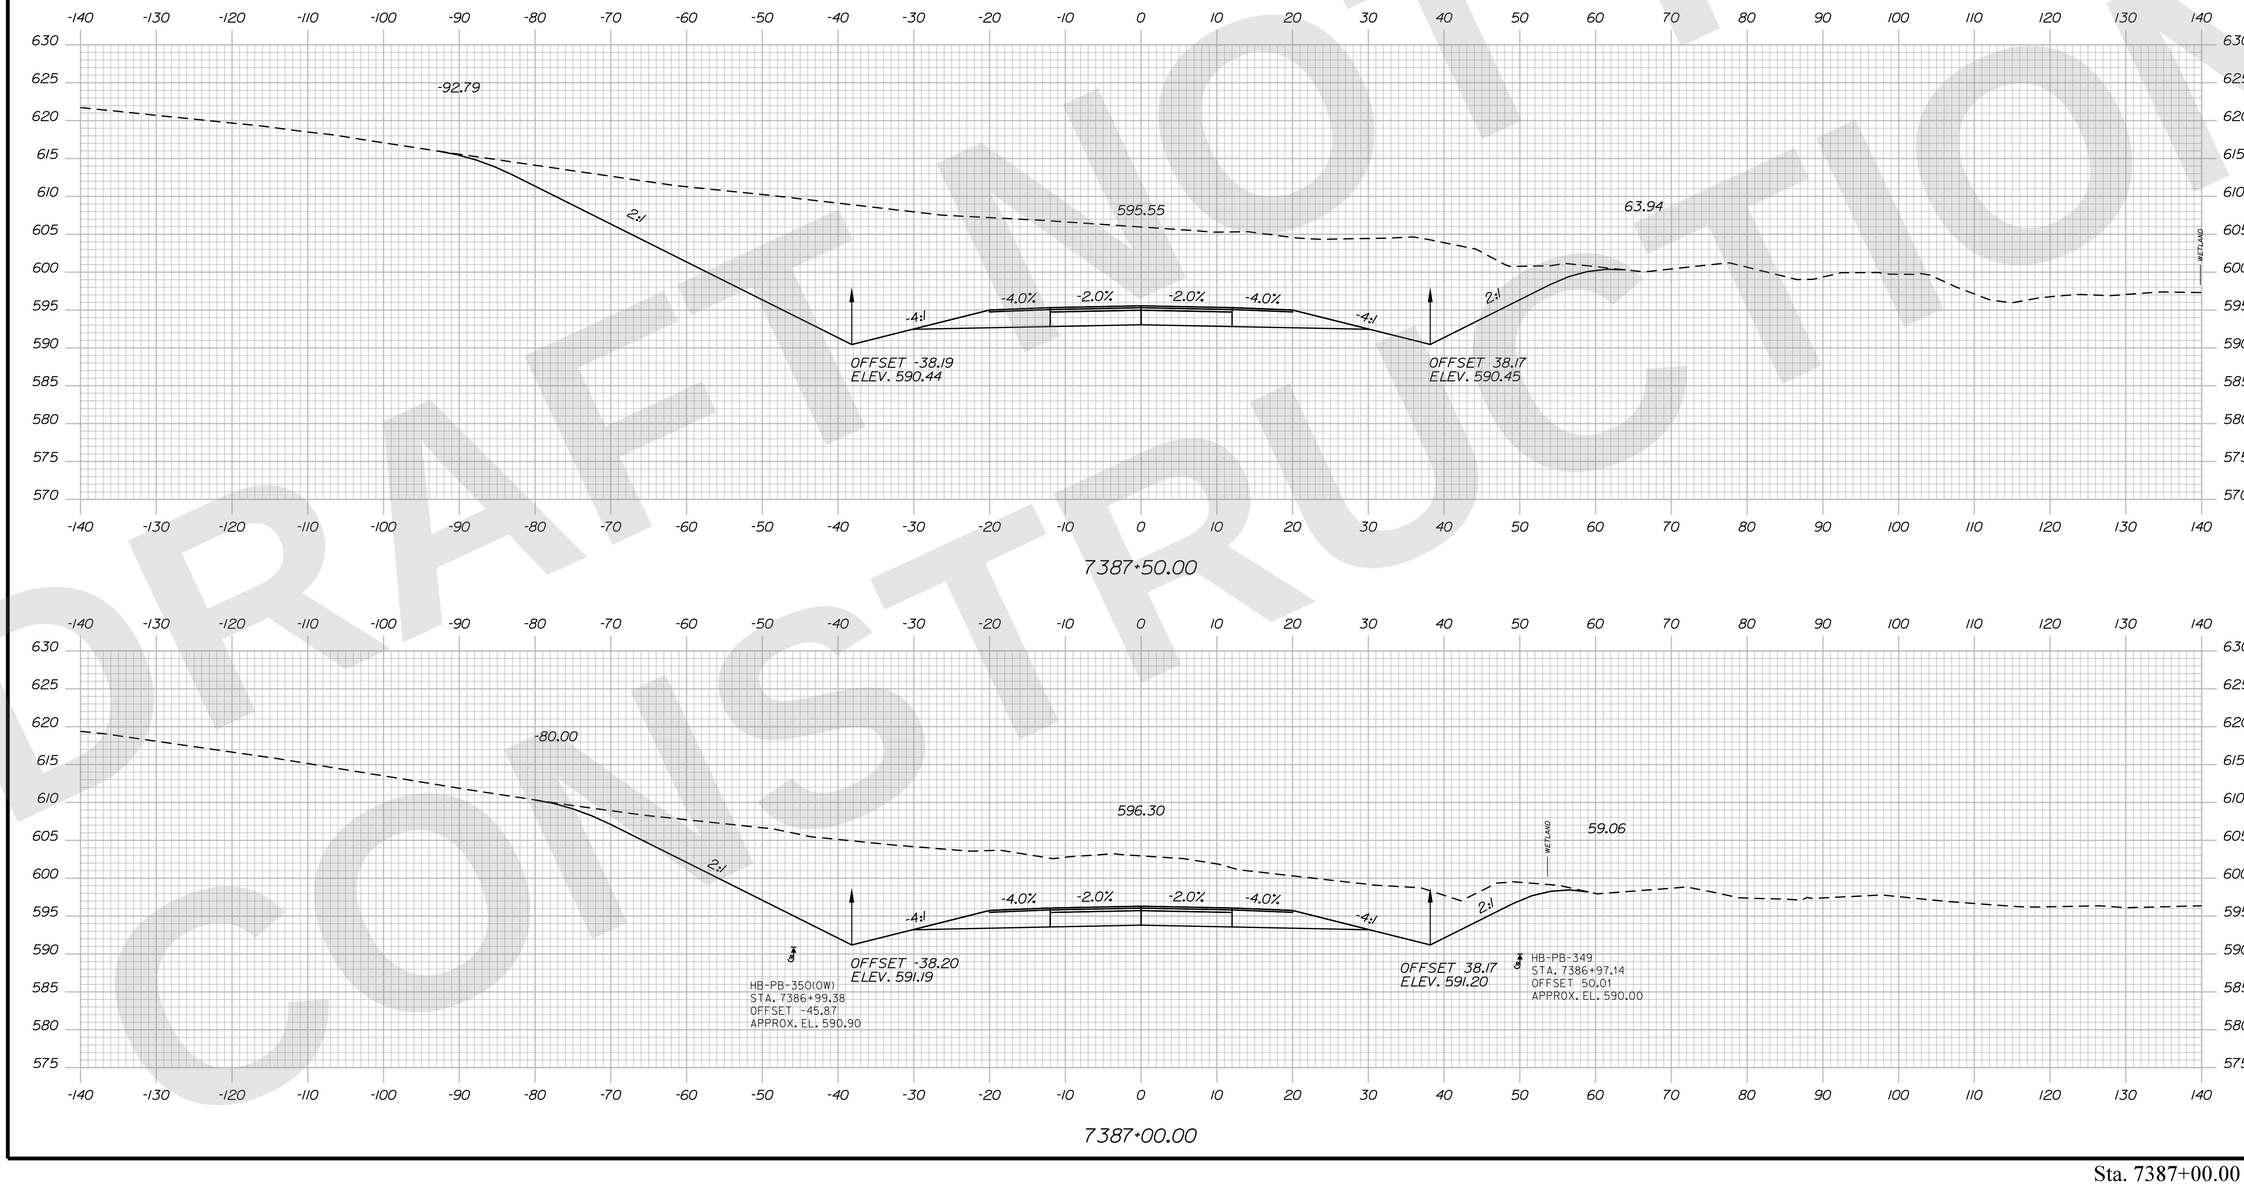

DRAFT NOT FOR CONSTRUCTION

STATE OF MAINE
DEPARTMENT OF TRANSPORTATION

CAPITAL PROJECTS

WIN 6462.92

HIGHWAY PLANS

vhb

	R.M.	BY	DATE
PROJ. MANAGER			
DESIGN-DETAILED	ZBW	JBD	9/2/2025
CHECKED-REVIEWED	ECF	AG	9/2/2025
DESIGN2-DETAILED2			
DESIGN3-DETAILED3			
REVISIONS 1			
REVISIONS 2			
REVISIONS 3			
REVISIONS 4			
FIELD CHANGES			

PRESQUE ISLE
PRESQUE ISLE BYPASS

CROSS SECTIONS

SHEET NUMBER
H-99
203
OF 747

Sta. 7387+00.00 to Sta. 7387+50.00

DRAFT NOT FOR CONSTRUCTION

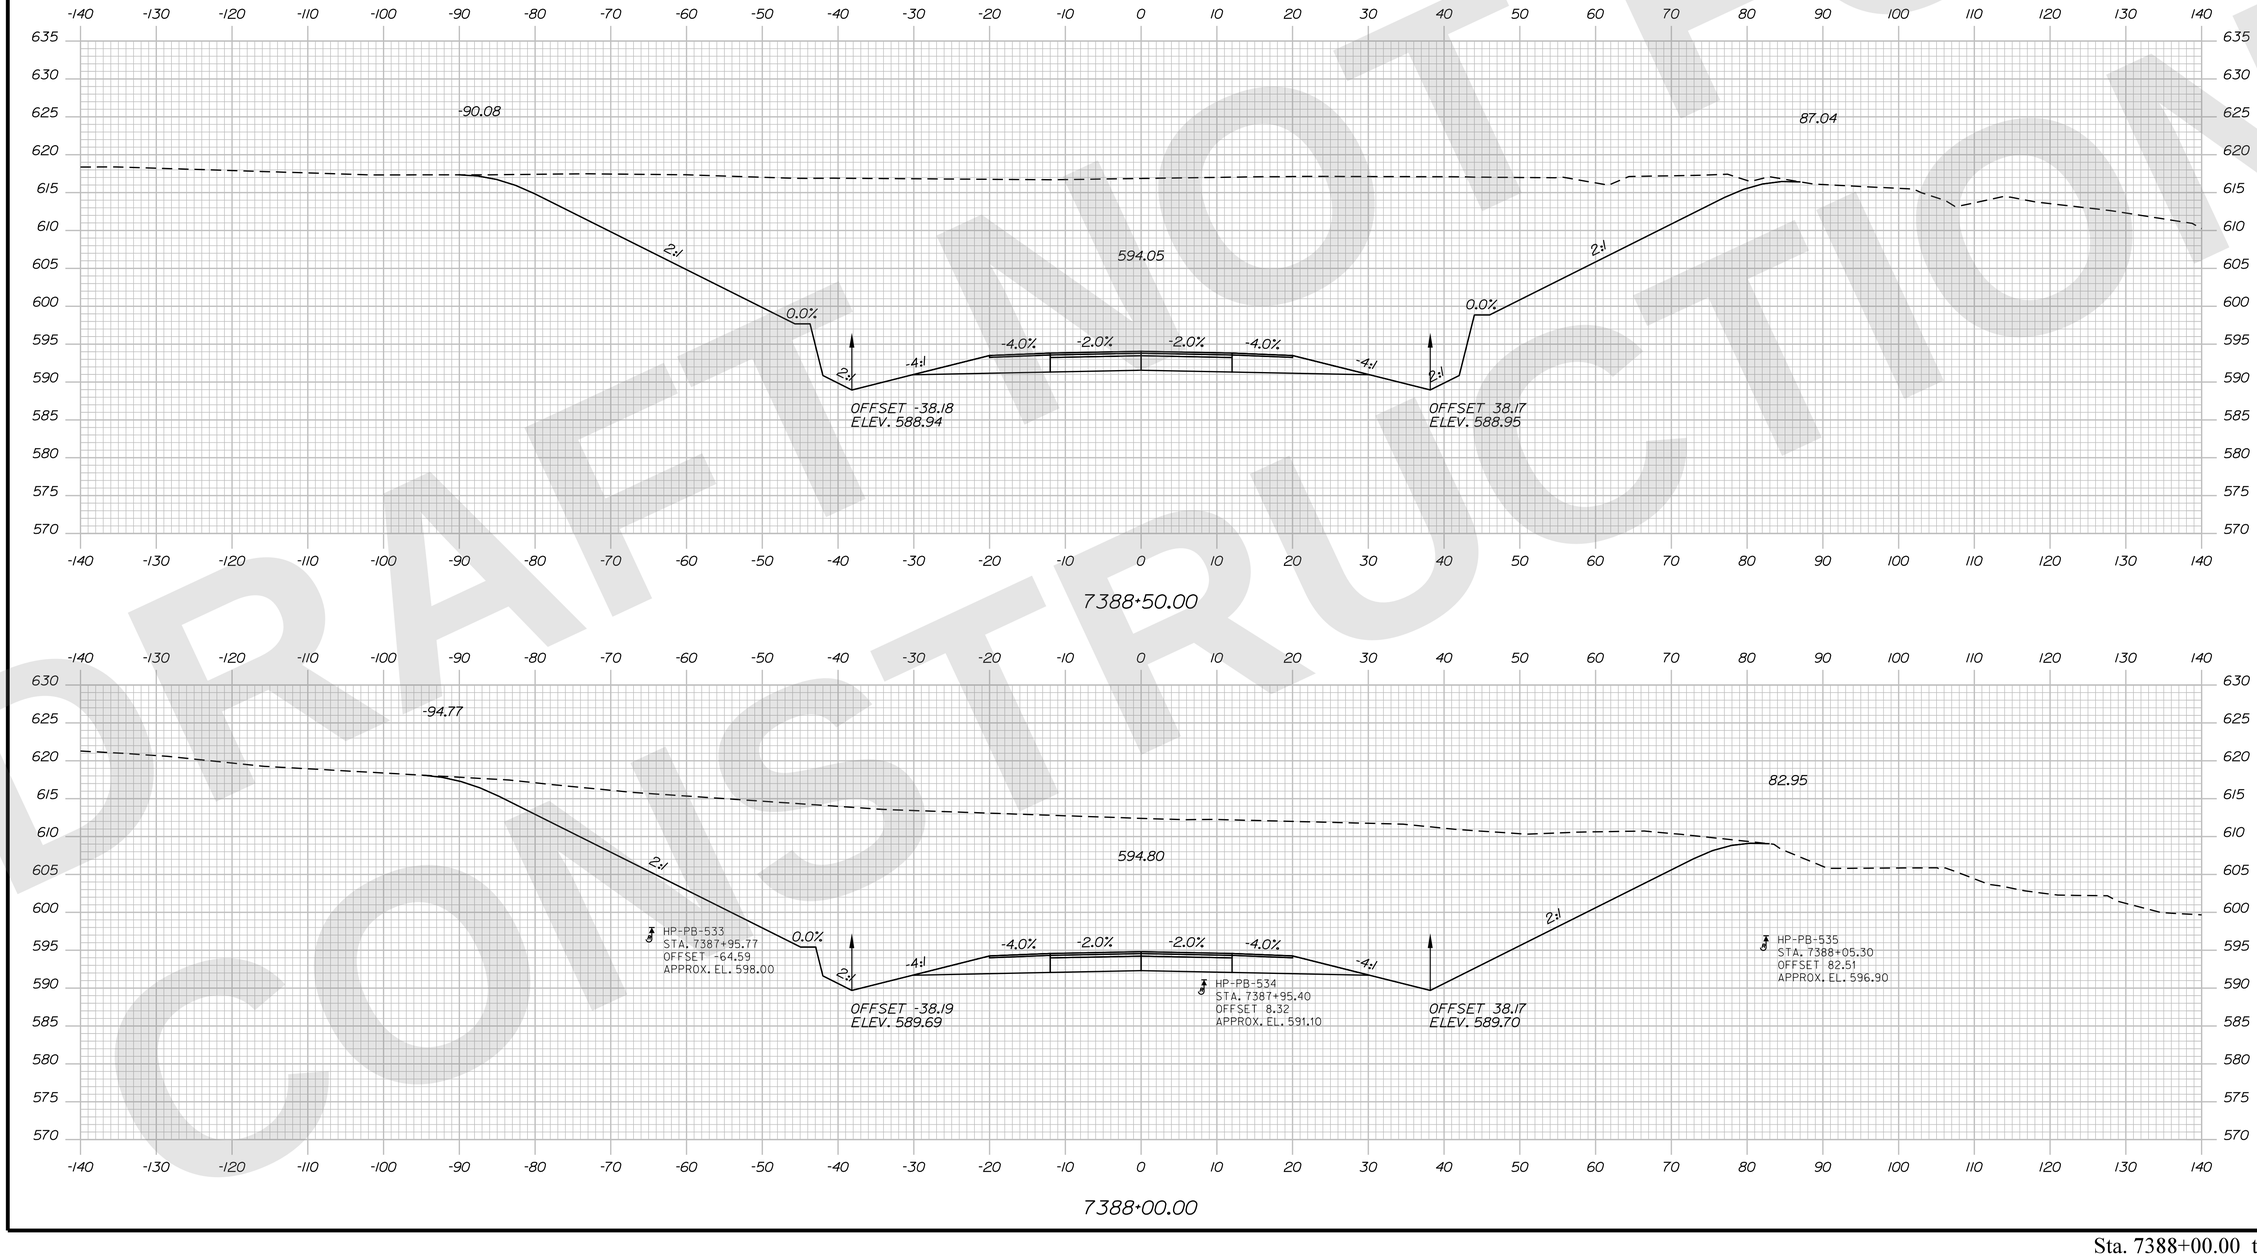

STATE OF MAINE
DEPARTMENT OF TRANSPORTATION

CAPITAL PROJECTS

WIN 6462.92

HIGHWAY PLANS

vhb

PROJ. MANAGER		
DESIGN-DETAILED	ZBW	
CHECKED-REVIEWED	ECF	
DESIGN2-DETAILED2		
DESIGN3-DETAILED3		
REVISIONS 1		
REVISIONS 2		
REVISIONS 3		
REVISIONS 4		
FIELD CHANGES		
R.M.	JBD	9/2/2025
BY	AG	9/2/2025
DATE		

PRESQUE ISLE
PRESQUE ISLE BYPASS

CROSS SECTIONS

SHEET NUMBER
H-100
204
OF 747

Sta. 7388+00.00 to Sta. 7388+50.00

Filename: ...\H5_01_Xsects_PI_BYPASS.dgn Division: HIGHWAY Username: jamesdavis Date:9/2/2025

DRAFT NOT FOR CONSTRUCTION

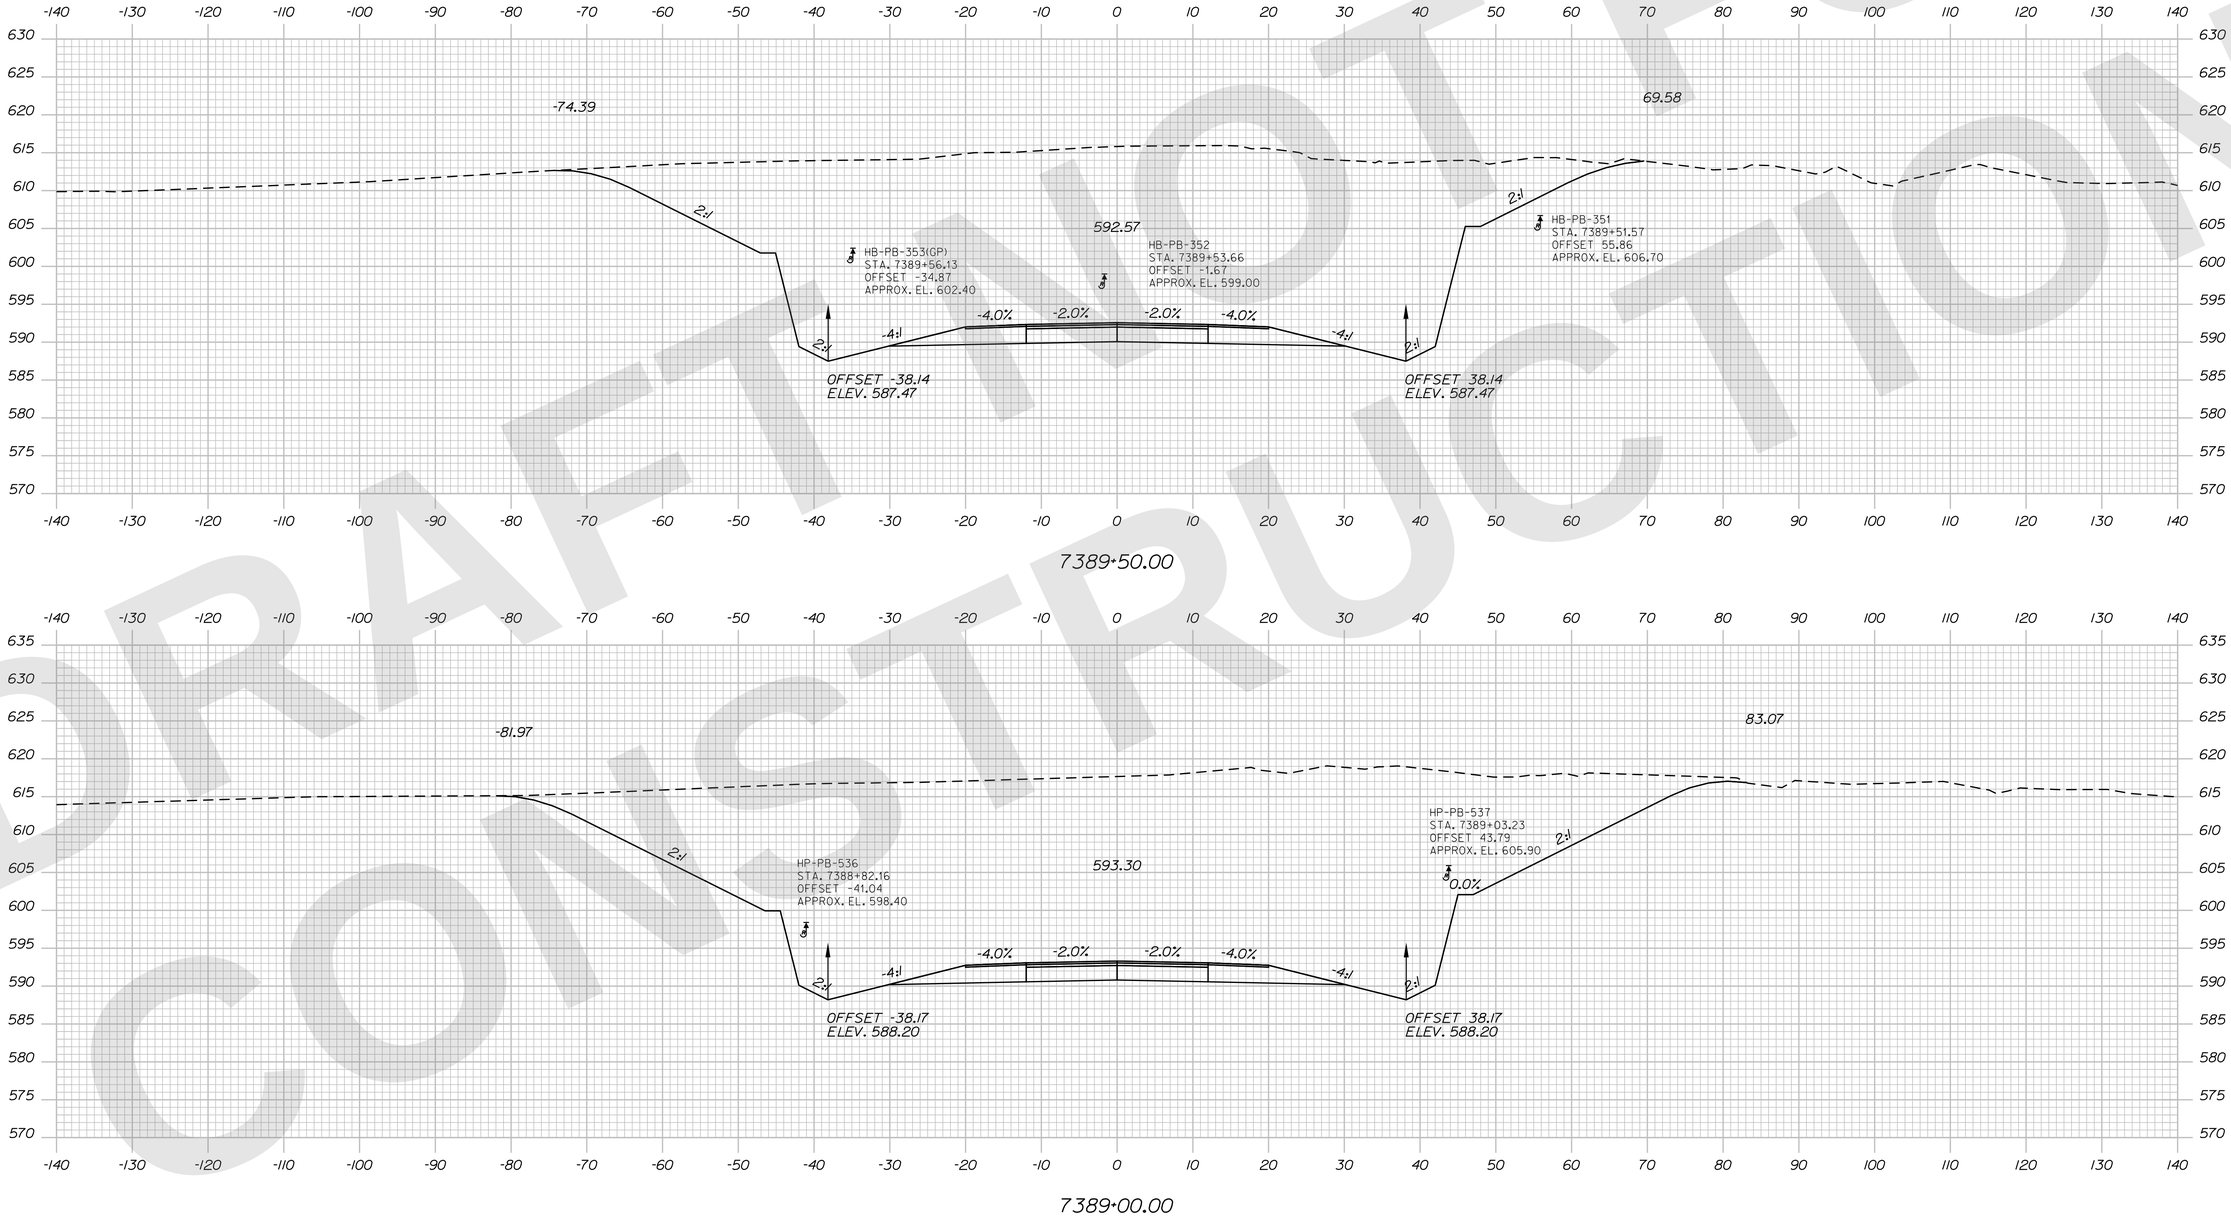

STATE OF MAINE
DEPARTMENT OF TRANSPORTATION

CAPITAL PROJECTS

WIN
6462.92

HIGHWAY PLANS

vhb

PROJ. MANAGER	R.M.	DATE
DESIGN-DETAILED	ZBW	JBD	9/2/2025
CHECKED-REVIEWED	ECF	AG	9/2/2025
DESIGN2-DETAILED2			
DESIGN3-DETAILED3			
REVISIONS 1			
REVISIONS 2			
REVISIONS 3			
REVISIONS 4			
FIELD CHANGES			

PRESQUE ISLE
PRESQUE ISLE BYPASS

CROSS SECTIONS

SHEET NUMBER
H-101
205
OF 747

Sta. 7389+00.00 to Sta. 7389+50.00

Filename: ...\H5_01_Xsects_PL_BYPASS.dgn Division: HIGHWAY Username: jamesdavis Date:9/2/2025

Filename: ...\H5_01_Xsects_PL_BYPASS.dgn Division: HIGHWAY Username: jamesdavis Date:9/2/2025

DRAFT NOT FOR CONSTRUCTION

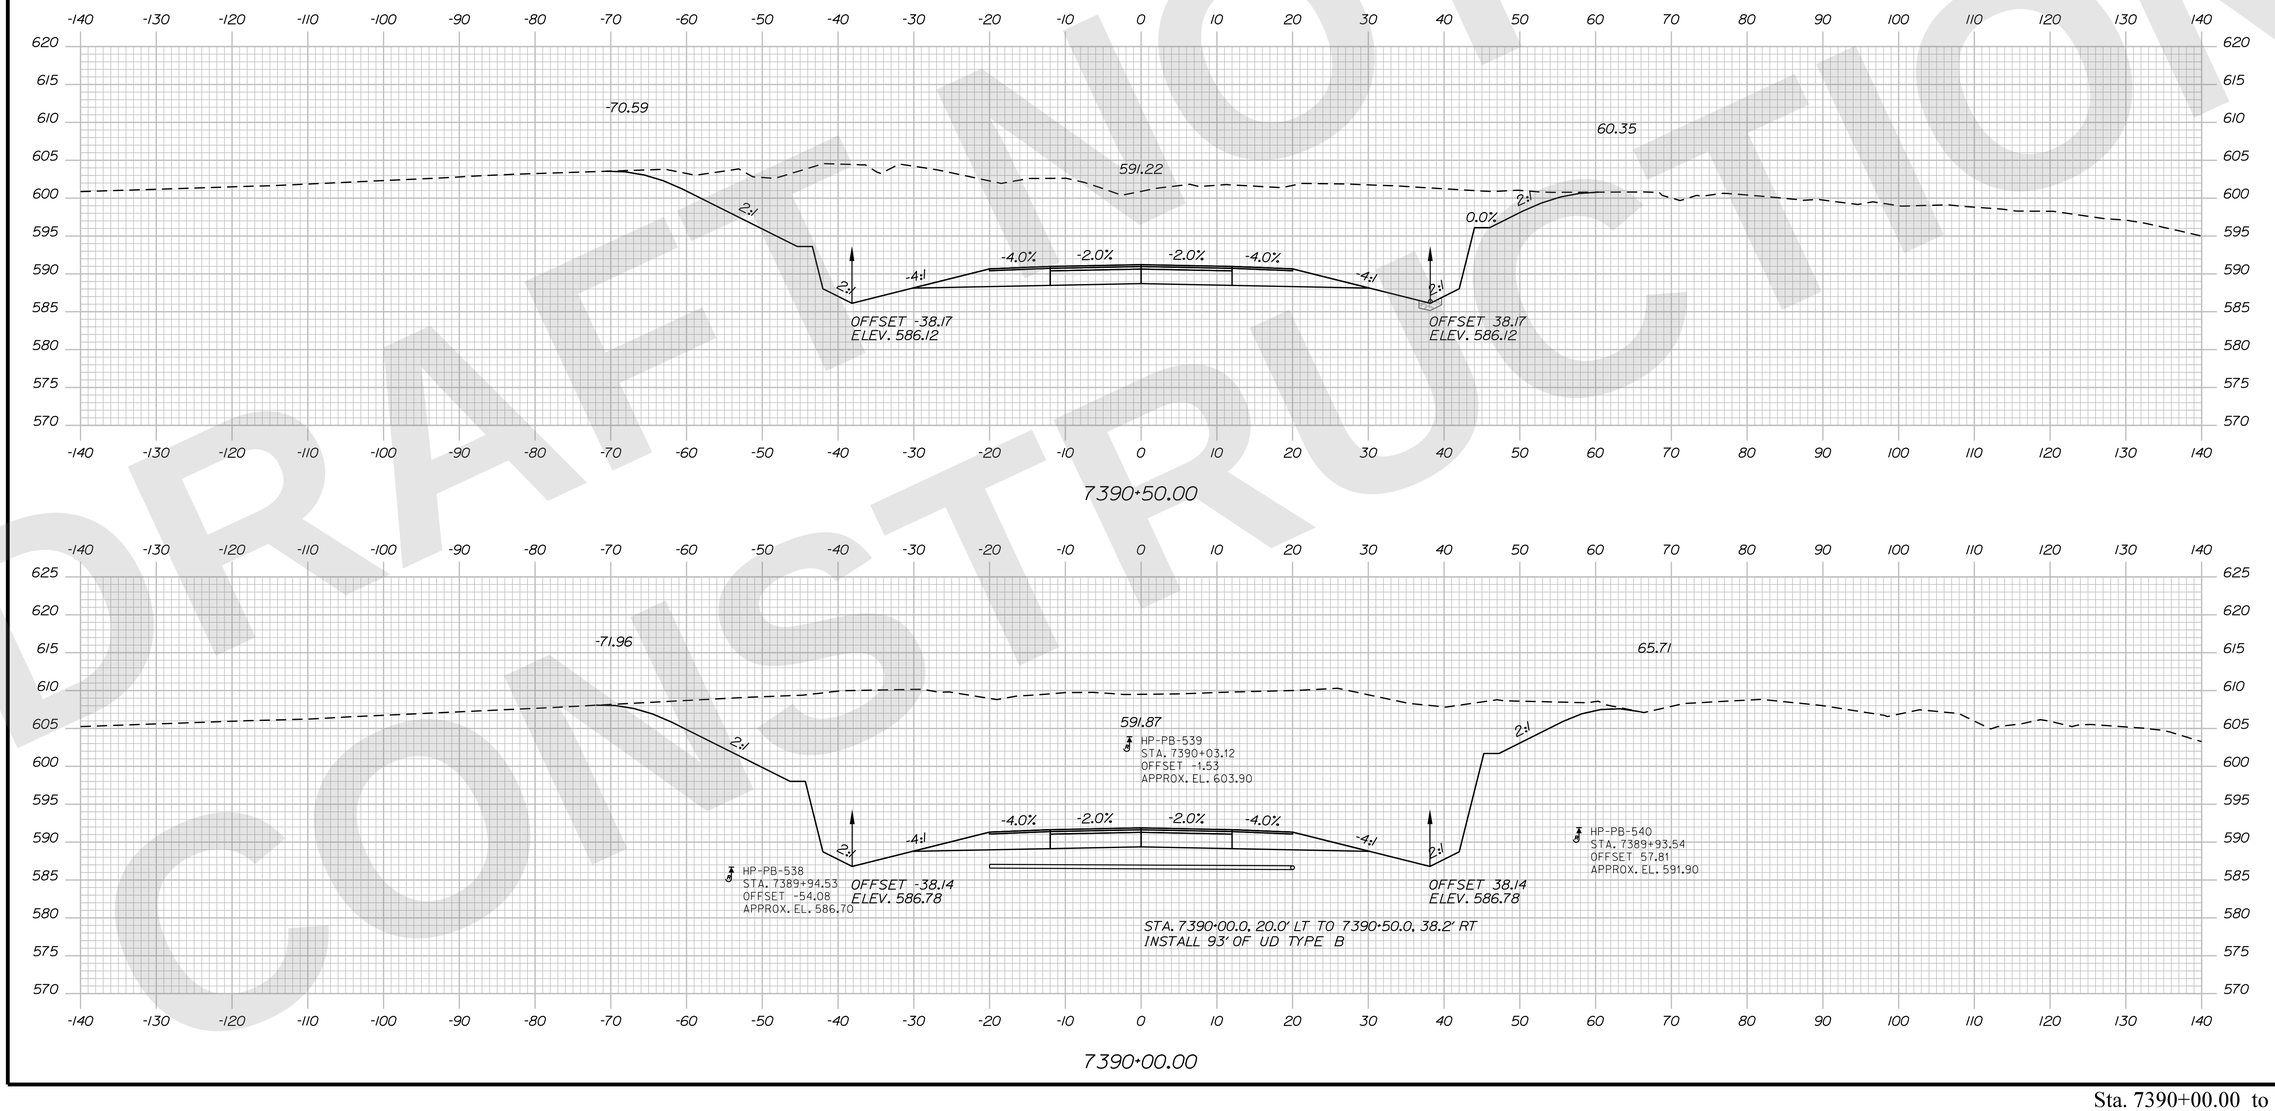

STATE OF MAINE
DEPARTMENT OF TRANSPORTATION

CAPITAL PROJECTS

WIN 6462.92

HIGHWAY PLANS

vhb

	R.M.	BY	DATE
PROJ. MANAGER			
DESIGN-DETAILED	ZBW	JBD	9/2/2025
CHECKED-REVIEWED	ECF	AG	9/2/2025
DESIGN2-DETAILED2			
DESIGN3-DETAILED3			
REVISIONS 1			
REVISIONS 2			
REVISIONS 3			
REVISIONS 4			
FIELD CHANGES			

PRESQUE ISLE
PRESQUE ISLE BYPASS

CROSS SECTIONS

SHEET NUMBER
H-102
206
OF 747

Sta. 7390+00.00 to Sta. 7390+50.00

DRAFT NOT FOR CONSTRUCTION

Filename: ...\H5_01_Xsects_PL_BYPASS.dgn Division: HIGHWAY Username: jamesdavis Date:9/2/2025

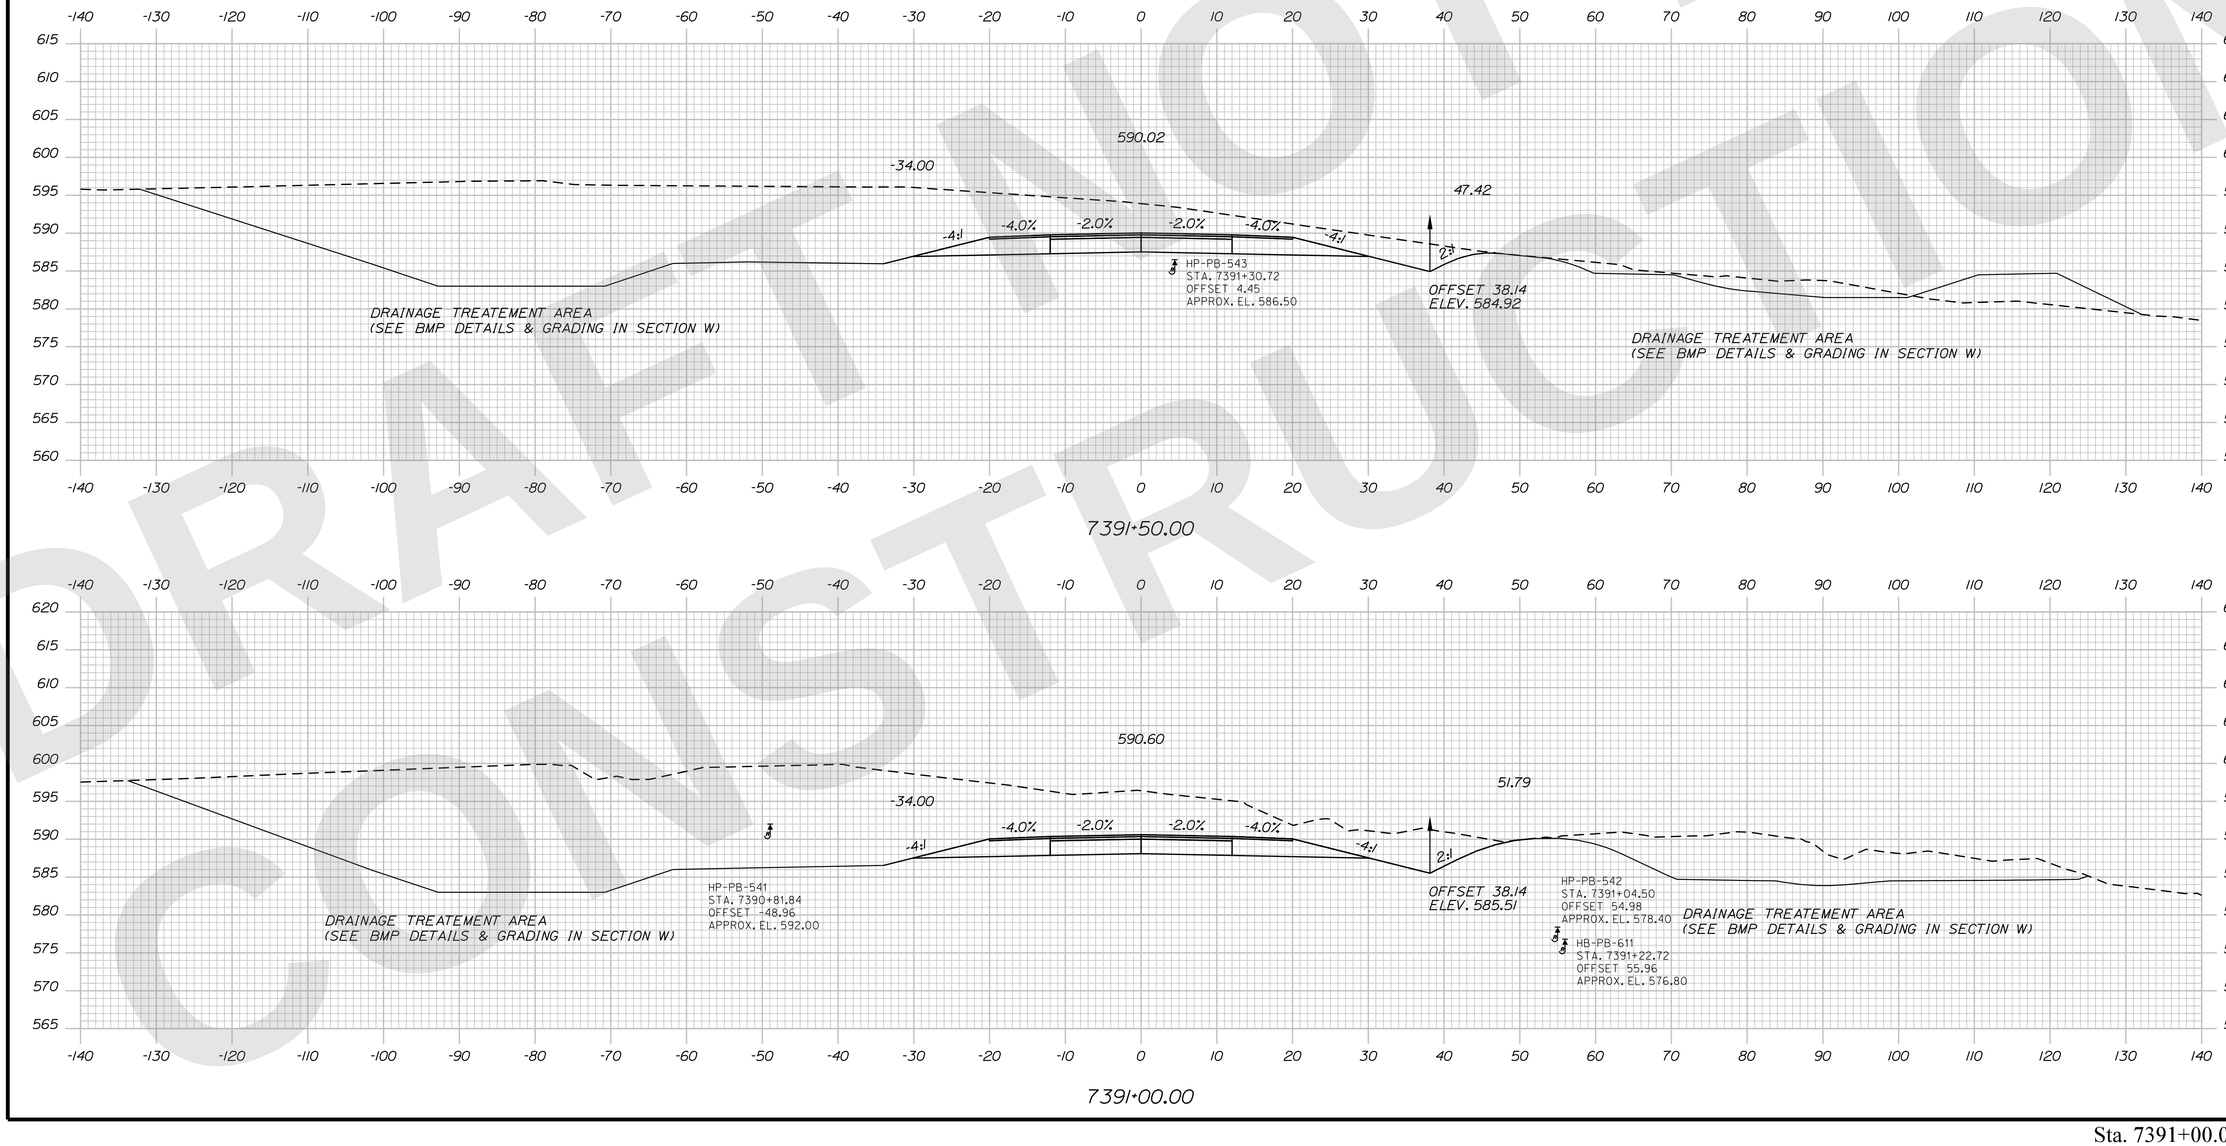

STATE OF MAINE
DEPARTMENT OF TRANSPORTATION

CAPITAL PROJECTS

WIN 6462.92

HIGHWAY PLANS

vhb

PROJ. MANAGER	R.M.	BY	DATE
DESIGN-DETAILED	ZBW	JBD	9/2/2025
CHECKED-REVIEWED	ECF	AG	9/2/2025
DESIGN2-DETAILED2			
DESIGN3-DETAILED3			
REVISIONS 1			
REVISIONS 2			
REVISIONS 3			
REVISIONS 4			
FIELD CHANGES			

PRESQUE ISLE
PRESQUE ISLE BYPASS

CROSS SECTIONS

SHEET NUMBER
H-103
207
OF 747

Sta. 7391+00.00 to Sta. 7391+50.00

DRAFT NOT FOR CONSTRUCTION

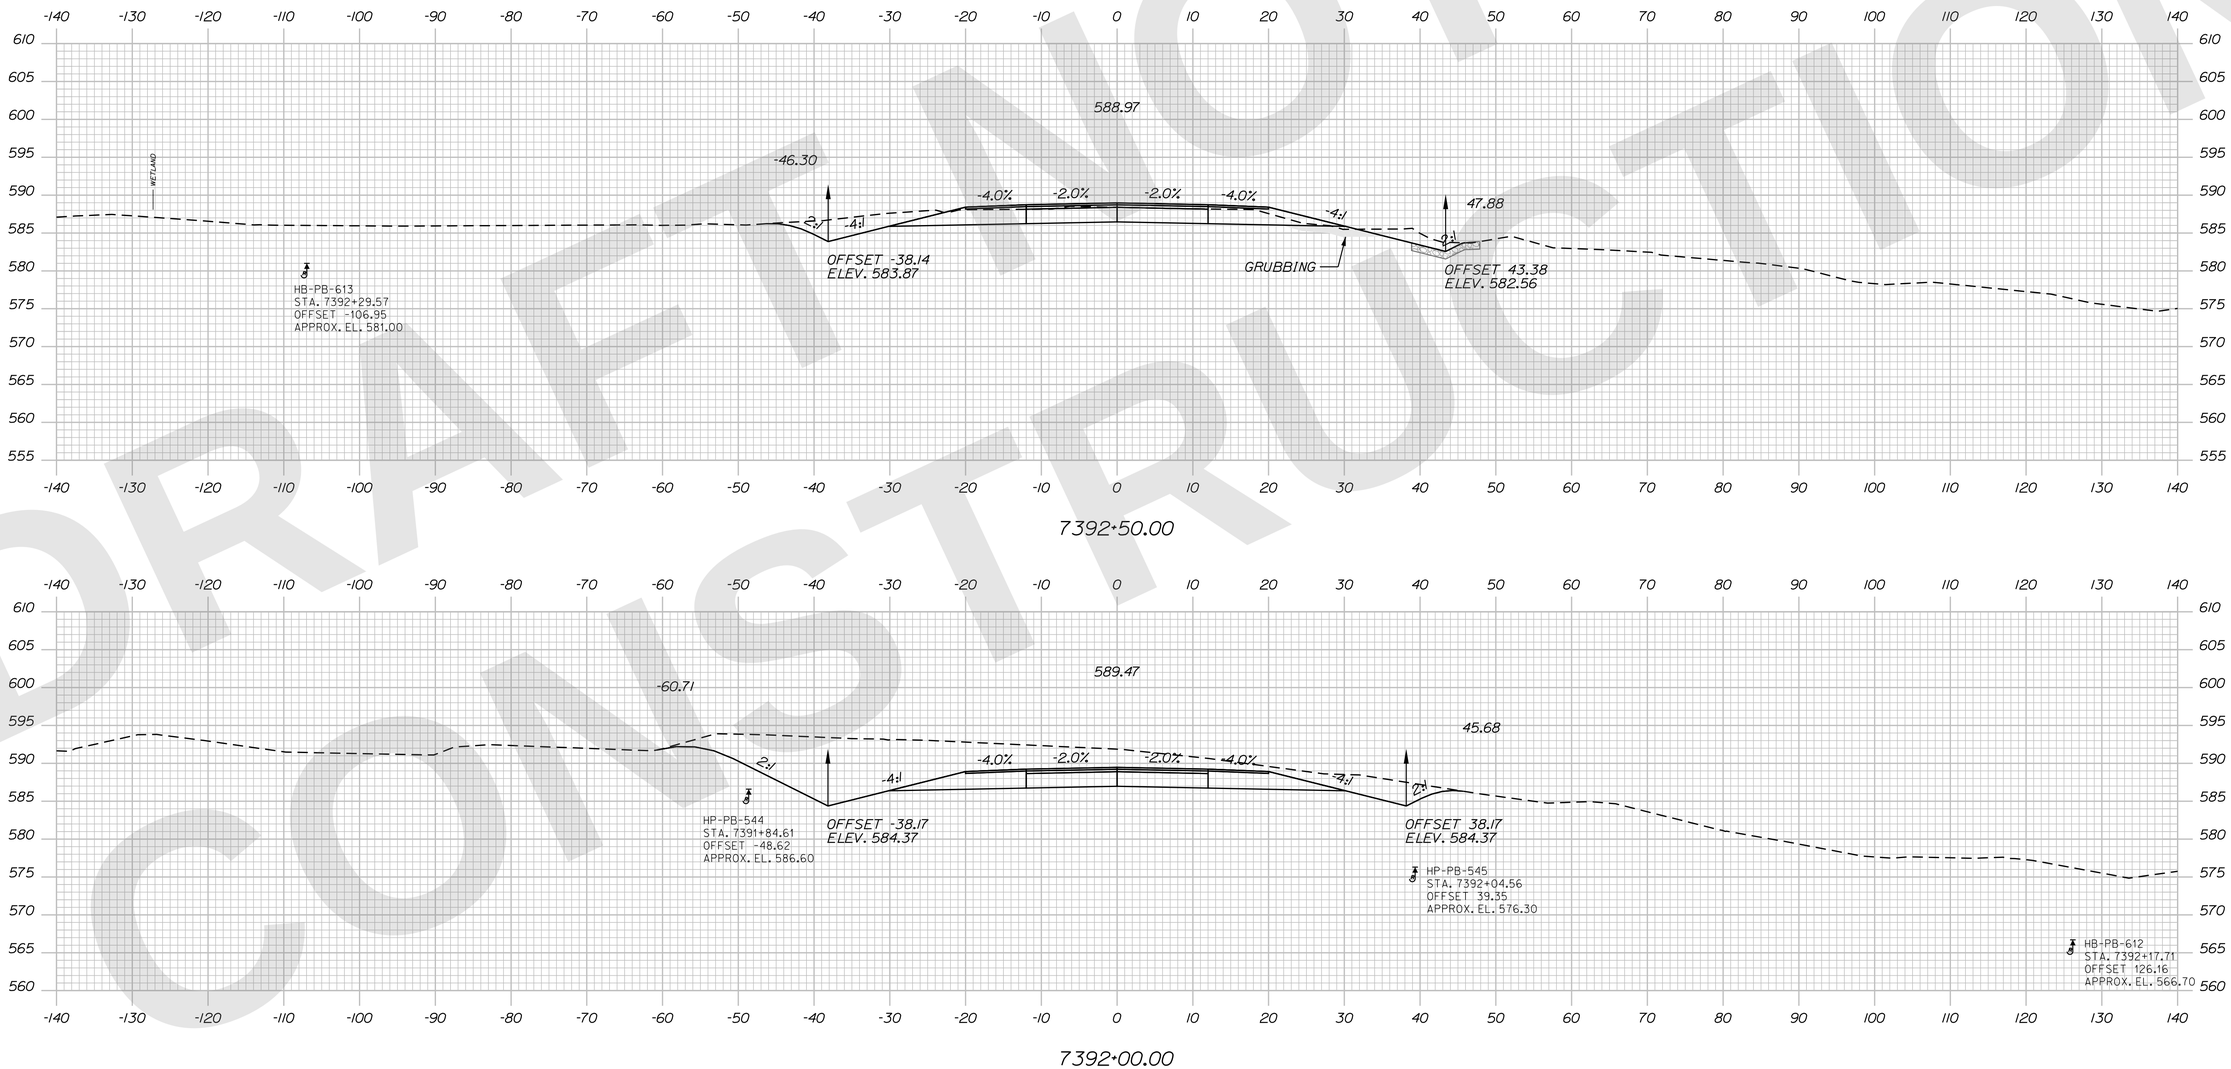

STATE OF MAINE
DEPARTMENT OF TRANSPORTATION

CAPITAL PROJECTS

WIN
6462.92

HIGHWAY PLANS

vhb

	BY	DATE
PROJ. MANAGER	R.M.	
DESIGN-DETAILED	ZBW	9/2/2025
CHECKED-REVIEWED	EOF	
DESIGN2-DETAILED2	AG	9/2/2025
DESIGN3-DETAILED3		
REVISIONS 1		
REVISIONS 2		
REVISIONS 3		
REVISIONS 4		
FIELD CHANGES		

PRESQUE ISLE
PRESQUE ISLE BYPASS

CROSS SECTIONS

SHEET NUMBER
H-104
208
OF 747

Sta. 7392+00.00 to Sta. 7392+50.00

Filename: ...\H5_01_Xsects_PI_BYPASS.dgn Division: HIGHWAY Username: jamesdavis Date:9/2/2025

Filename: ...\H5_01_Xsects_PI_BYPASS.dgn Division: HIGHWAY Username: jamesdavis Date:9/2/2025

DRAFT NOT FOR CONSTRUCTION

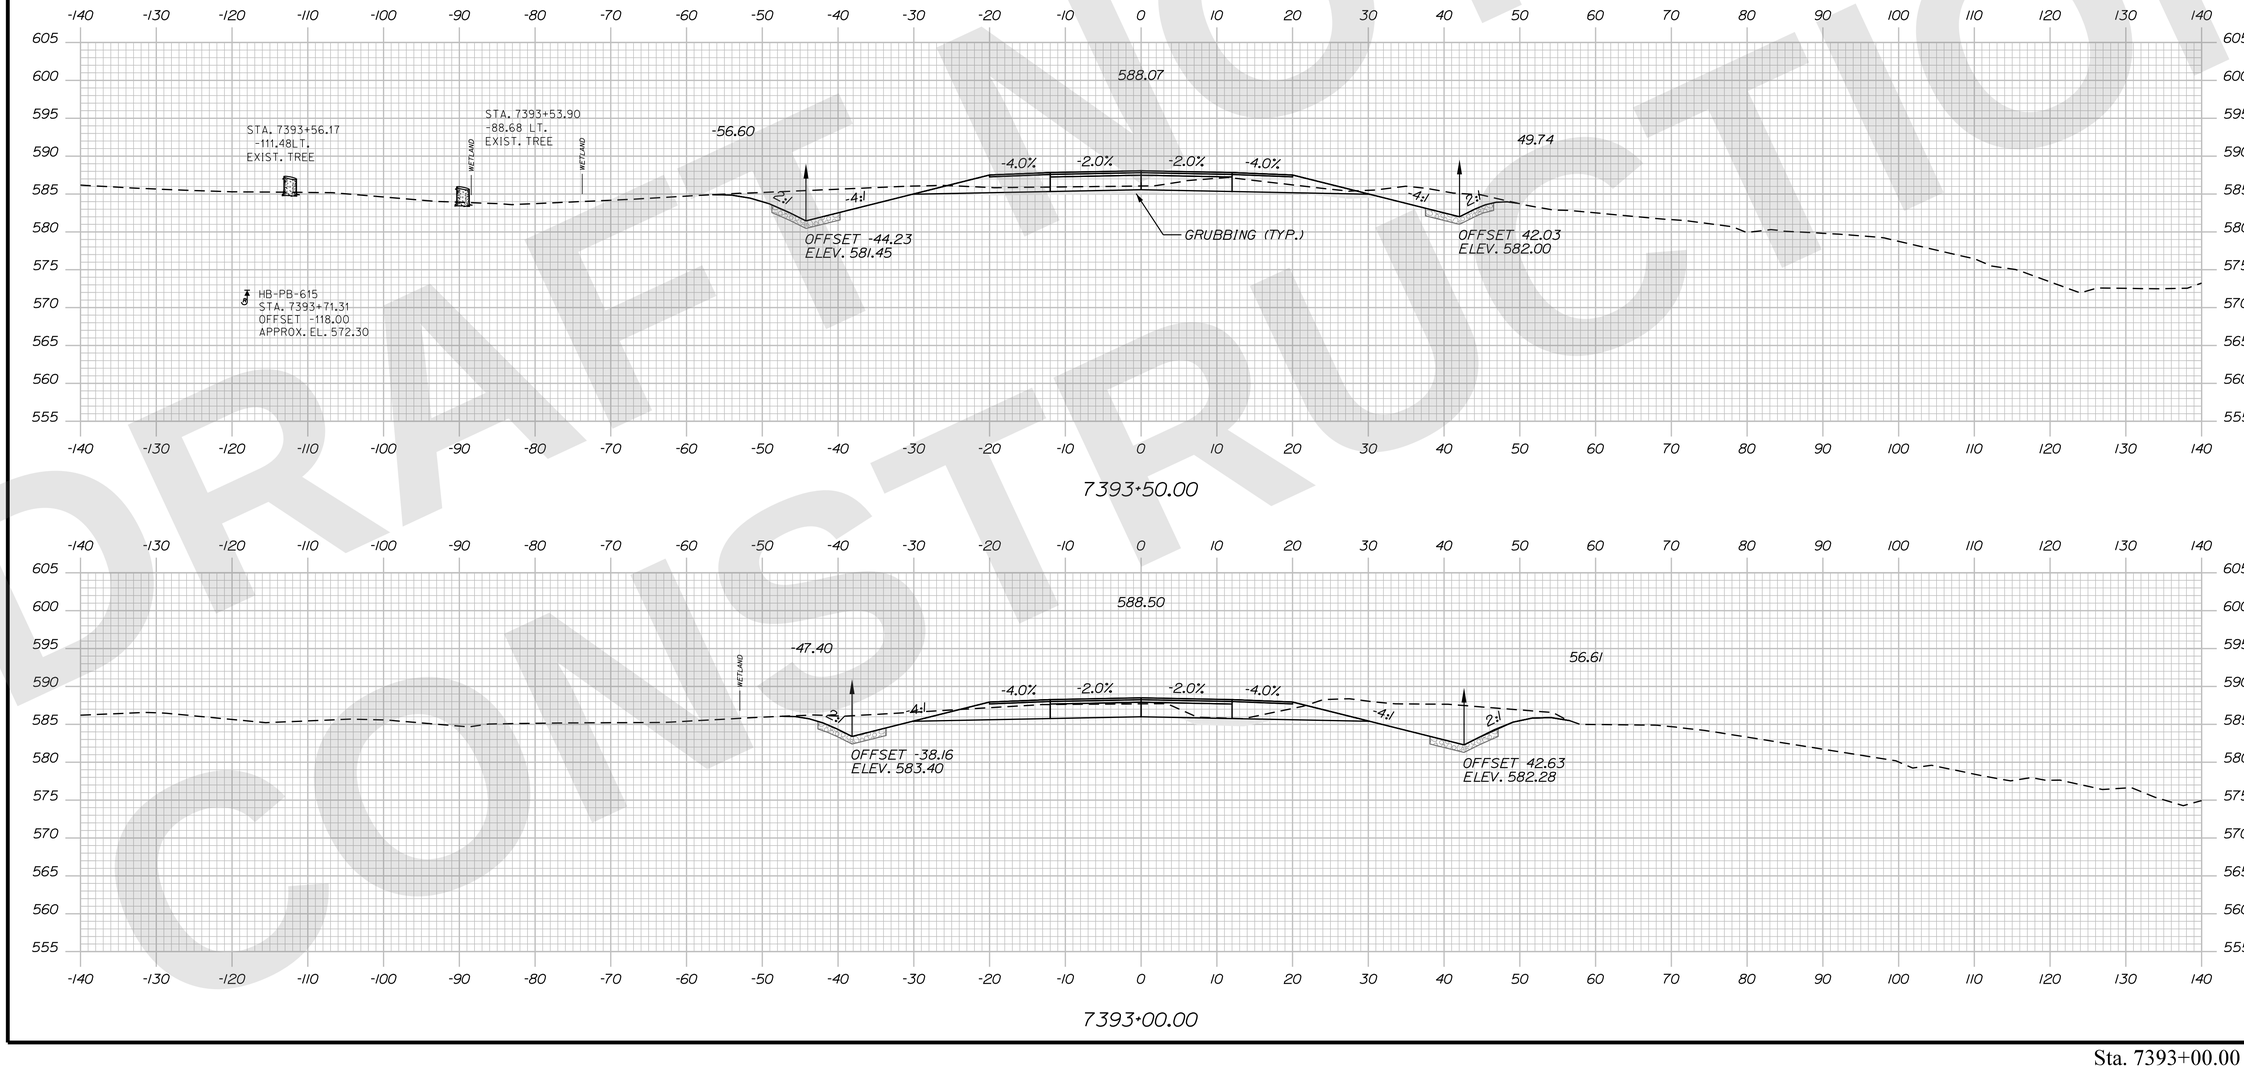

STATE OF MAINE
DEPARTMENT OF TRANSPORTATION

CAPITAL PROJECTS

WIN 6462.92

HIGHWAY PLANS

vhb

	R.M.	BY	DATE
PROJ. MANAGER			
DESIGN-DETAILED	ZBW	JBD	9/2/2025
CHECKED-REVIEWED	ECF	AG	9/2/2025
DESIGN2-DETAILED2			
DESIGN3-DETAILED3			
REVISIONS 1			
REVISIONS 2			
REVISIONS 3			
REVISIONS 4			
FIELD CHANGES			

PRESQUE ISLE
PRESQUE ISLE BYPASS

CROSS SECTIONS

SHEET NUMBER
H-105
209
OF 747

Sta. 7393+00.00 to Sta. 7393+50.00

Filename: ...\H5_01_Xsects_PL_BYPASS.dgn Division: HIGHWAY Username: jamesdavis Date:9/2/2025

DRAFT NOT FOR CONSTRUCTION

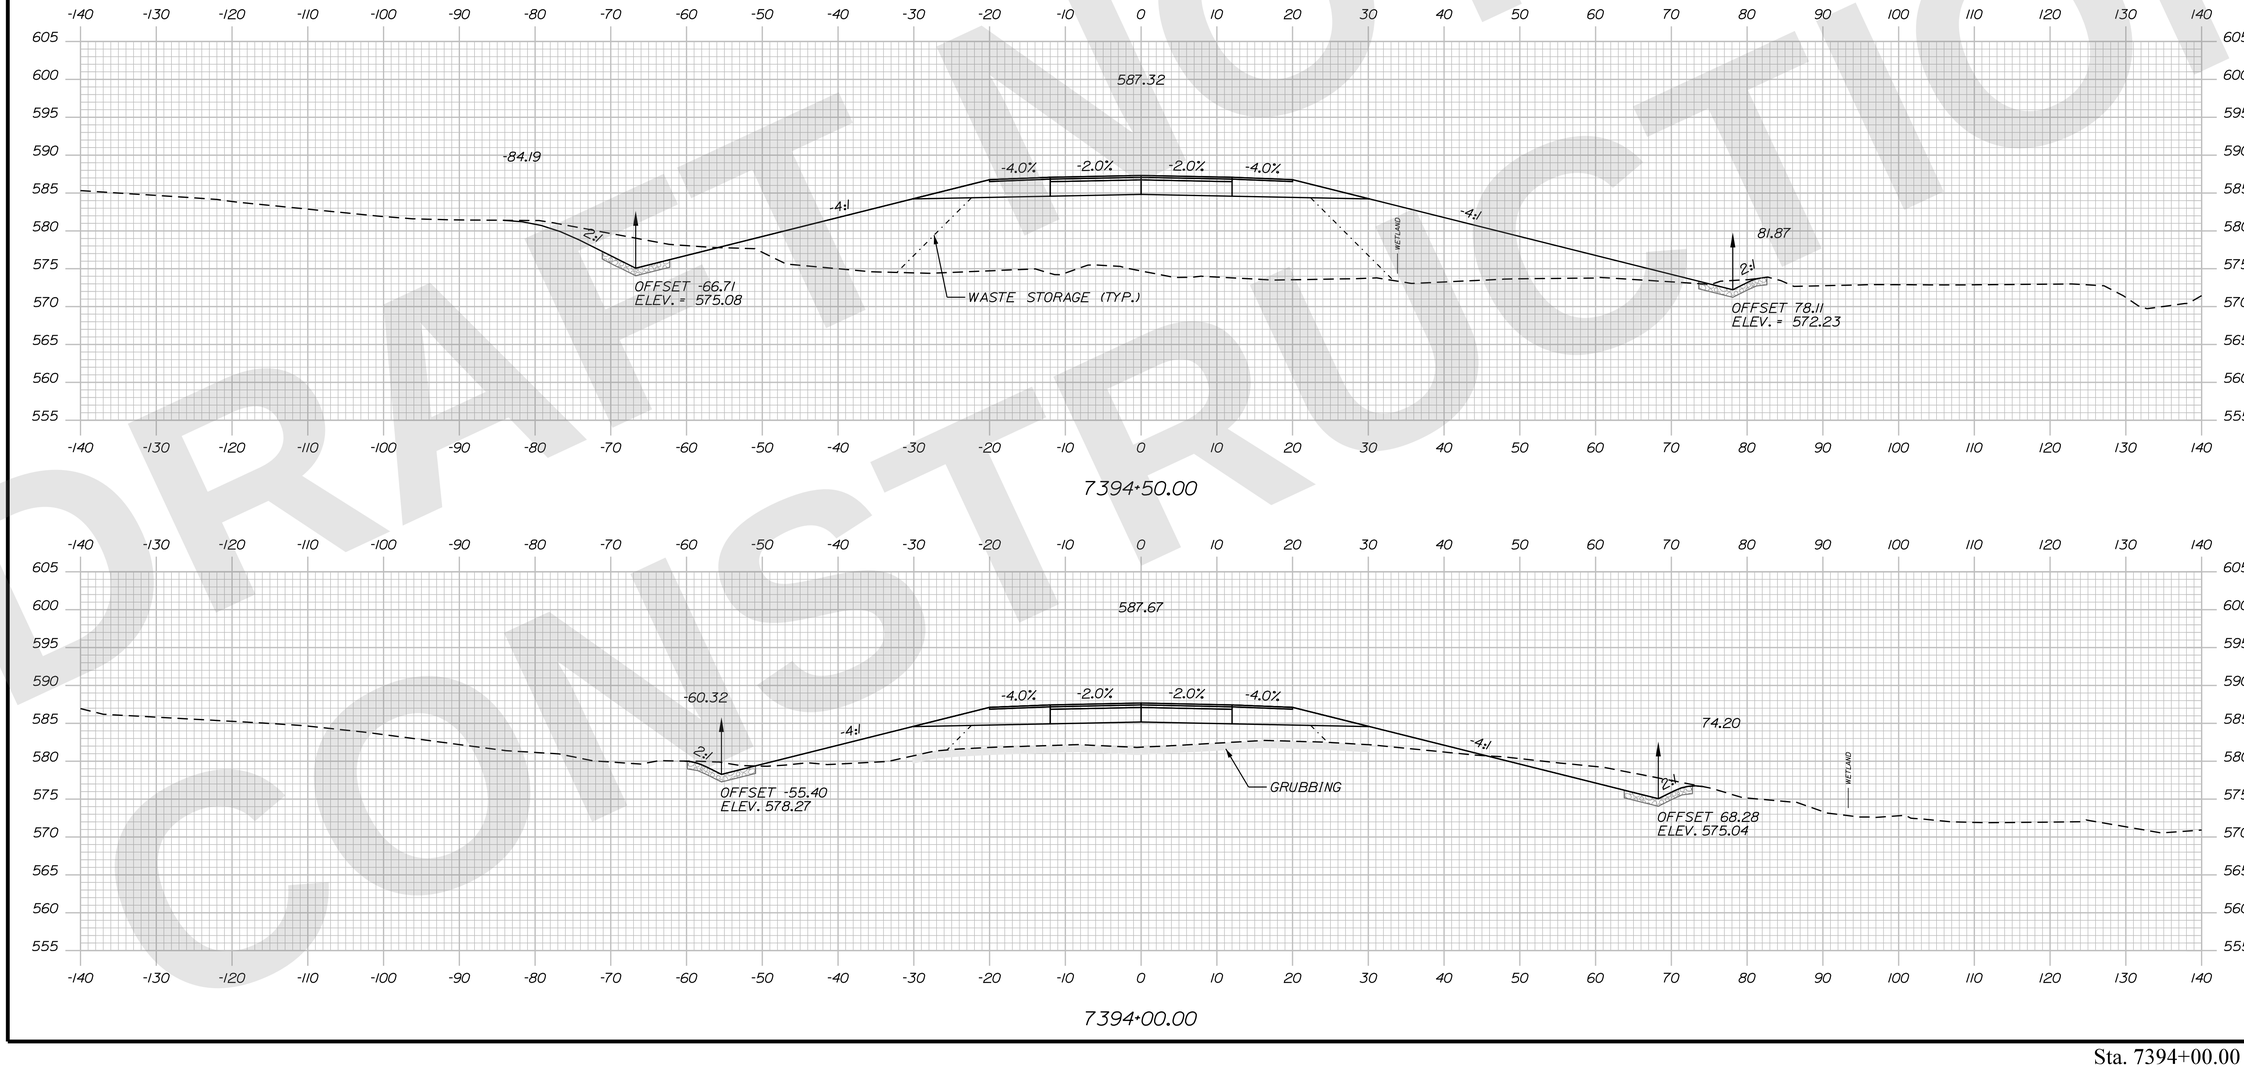

STATE OF MAINE
DEPARTMENT OF TRANSPORTATION

CAPITAL PROJECTS

WIN 6462.92

HIGHWAY PLANS

vhb

	R.M.	BY	DATE
PROJ. MANAGER			
DESIGN-DETAILED	ZBW	JBD	9/2/2025
CHECKED-REVIEWED	ECF	AG	9/2/2025
DESIGN2-DETAILED2			
DESIGN3-DETAILED3			
REVISIONS 1			
REVISIONS 2			
REVISIONS 3			
REVISIONS 4			
FIELD CHANGES			

PRESQUE ISLE
PRESQUE ISLE BYPASS

CROSS SECTIONS

SHEET NUMBER
H-106
210
OF 747

Sta. 7394+00.00 to Sta. 7394+50.00

STATE OF MAINE
DEPARTMENT OF TRANSPORTATION

CAPITAL PROJECTS

WIN
6462.92

HIGHWAY PLANS

vhb

PROJ. MANAGER	R.M.	BY	DATE
DESIGN-DETAILED	ZBW	JBD	9/2/2025
CHECKED-REVIEWED	ECF	AG	9/2/2025
DESIGN2-DETAILED2			
DESIGN3-DETAILED3			
REVISIONS 1			
REVISIONS 2			
REVISIONS 3			
REVISIONS 4			
FIELD CHANGES			

PRESQUE ISLE
PRESQUE ISLE BYPASS

CROSS SECTIONS

SHEET NUMBER
H-107
211
OF 747

Sta. 7395+00.00 to Sta. 7395+50.00

Filename: ...\H5_01_Xsects_PI_BYPASS.dgn Division: HIGHWAY Username: jamesdavis Date:9/2/2025

DRAFT NOT FOR CONSTRUCTION

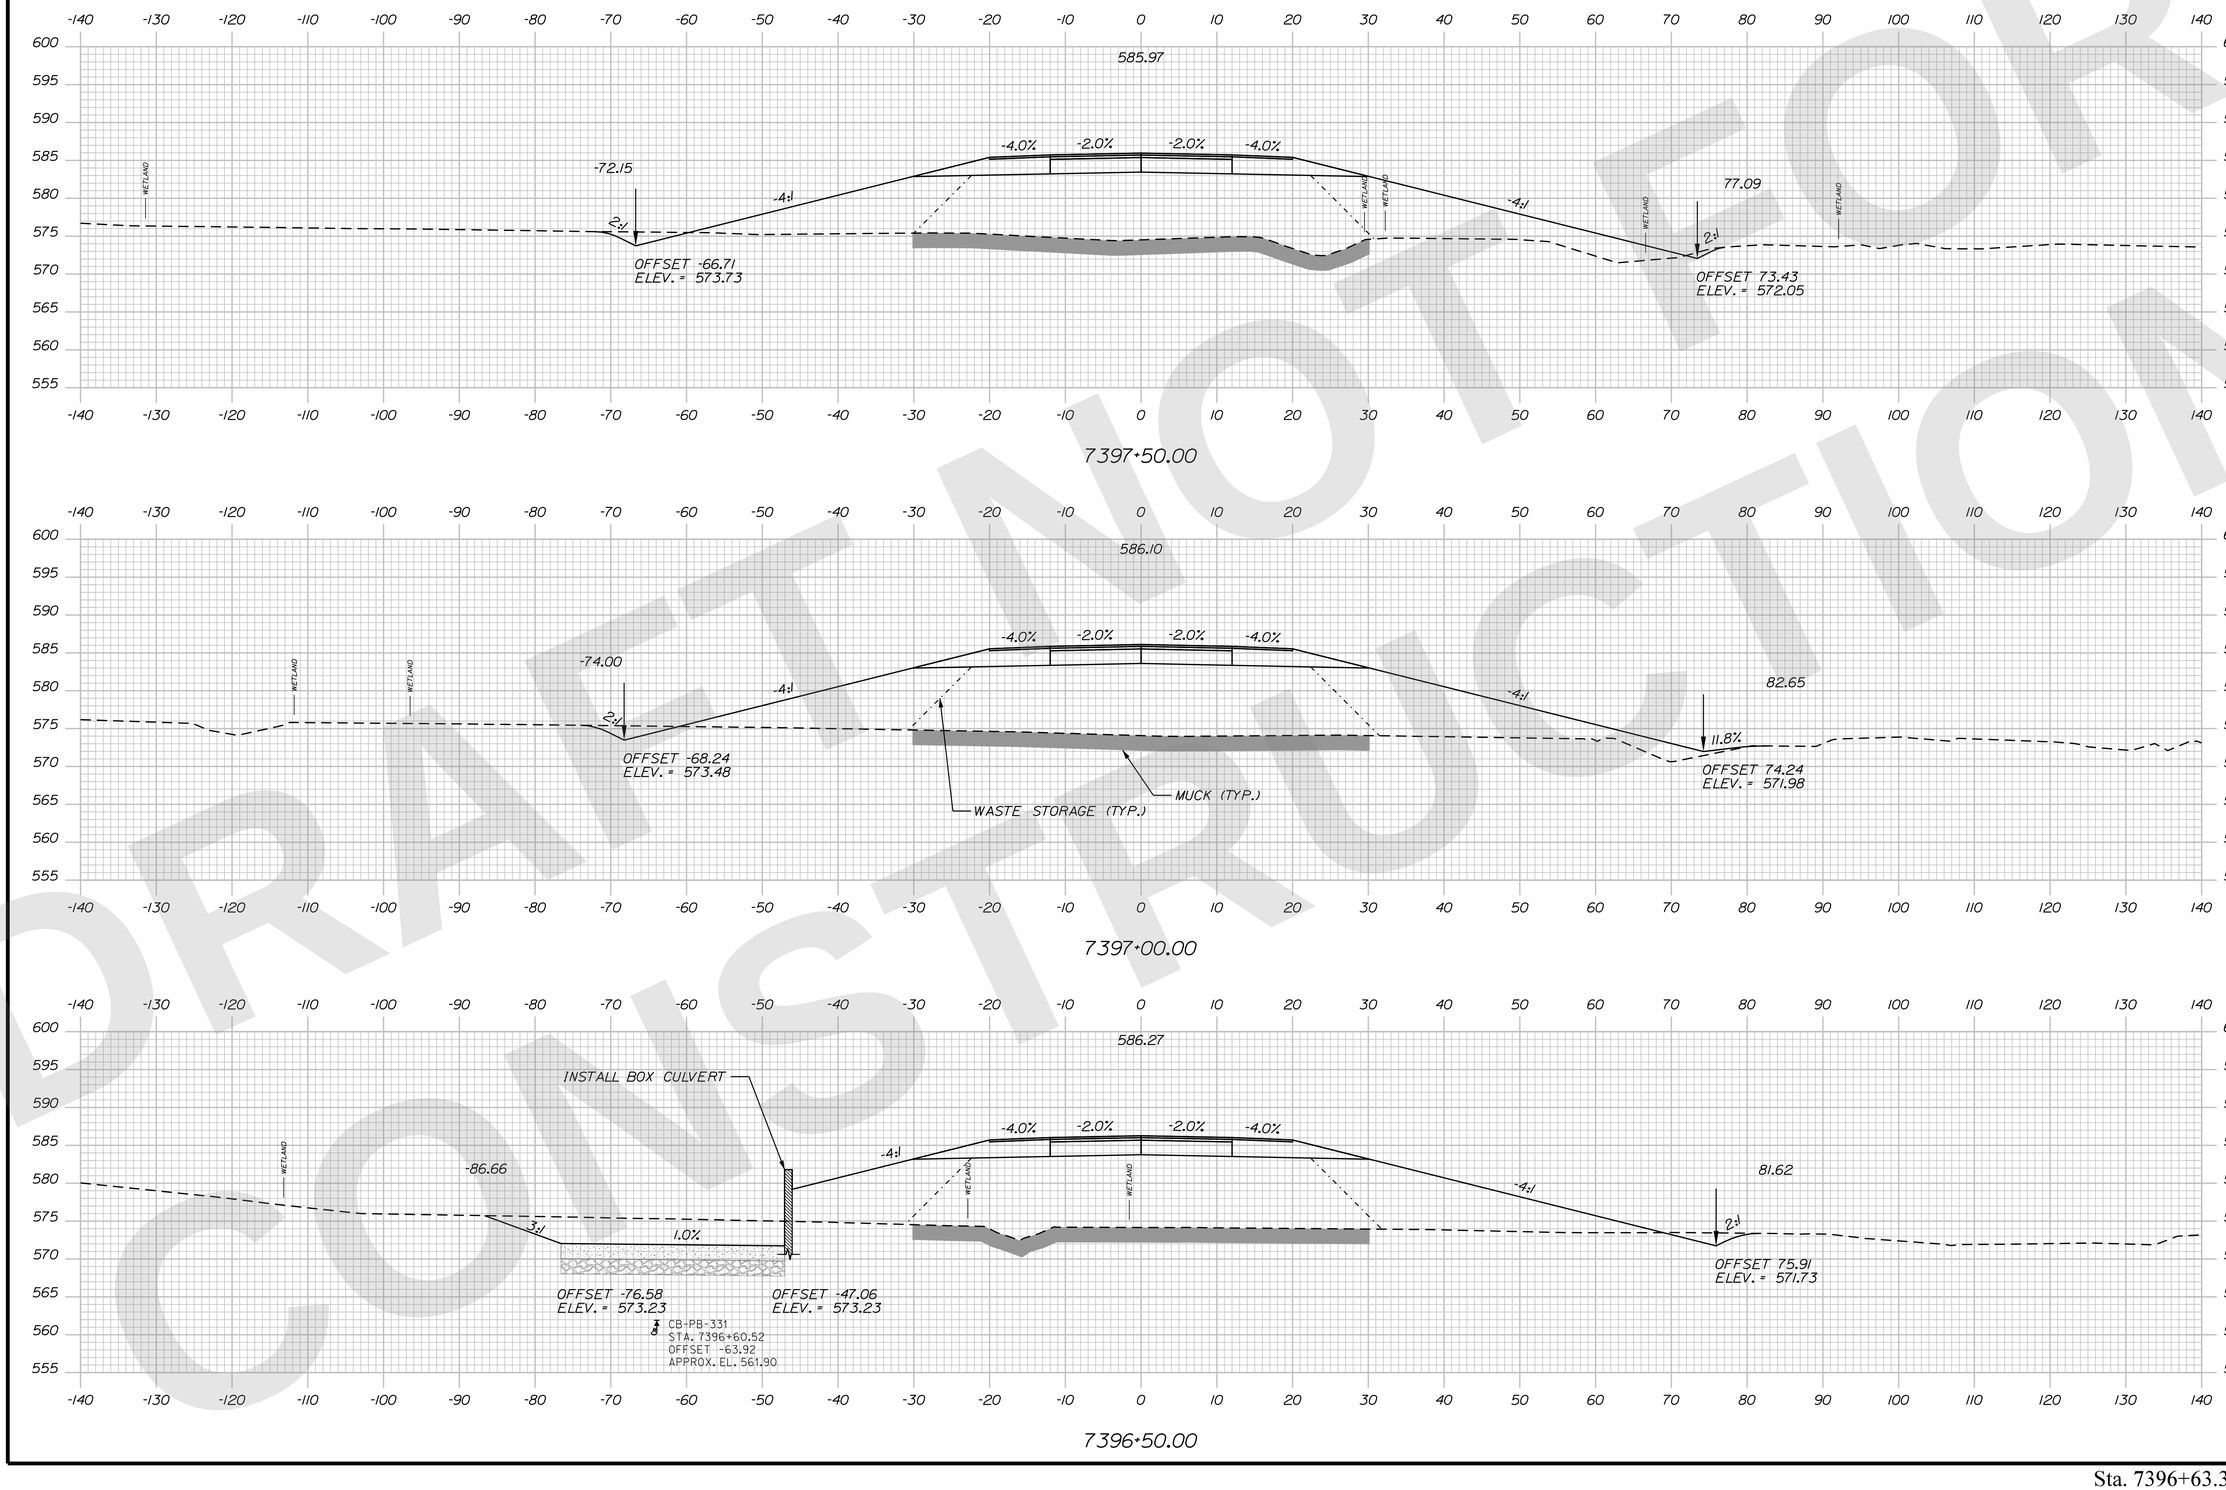

STATE OF MAINE
DEPARTMENT OF TRANSPORTATION

CAPITAL PROJECTS

WIN
6462.92

HIGHWAY PLANS

vhb

PROJ. MANAGER	R.M.	BY	DATE
DESIGN-DETAILED	ZBW	JBD	9/2/2025
CHECKED-REVIEWED	ECF	AG	9/2/2025
DESIGN2-DETAILED2			
DESIGN3-DETAILED3			
REVISIONS 1			
REVISIONS 2			
REVISIONS 3			
REVISIONS 4			
FIELD CHANGES			

PRESQUE ISLE
PRESQUE ISLE BYPASS

CROSS SECTIONS

SHEET NUMBER
H-108
212
OF 747

Sta. 7396+63.34 to Sta. 7397+50.00

PRELIMINARY NOT FOR CONSTRUCTION

Filename: ...\H5_01_Xsects_PI_BYPASS.dgn Division: HIGHWAY Username: jamesdavis Date:9/2/2025

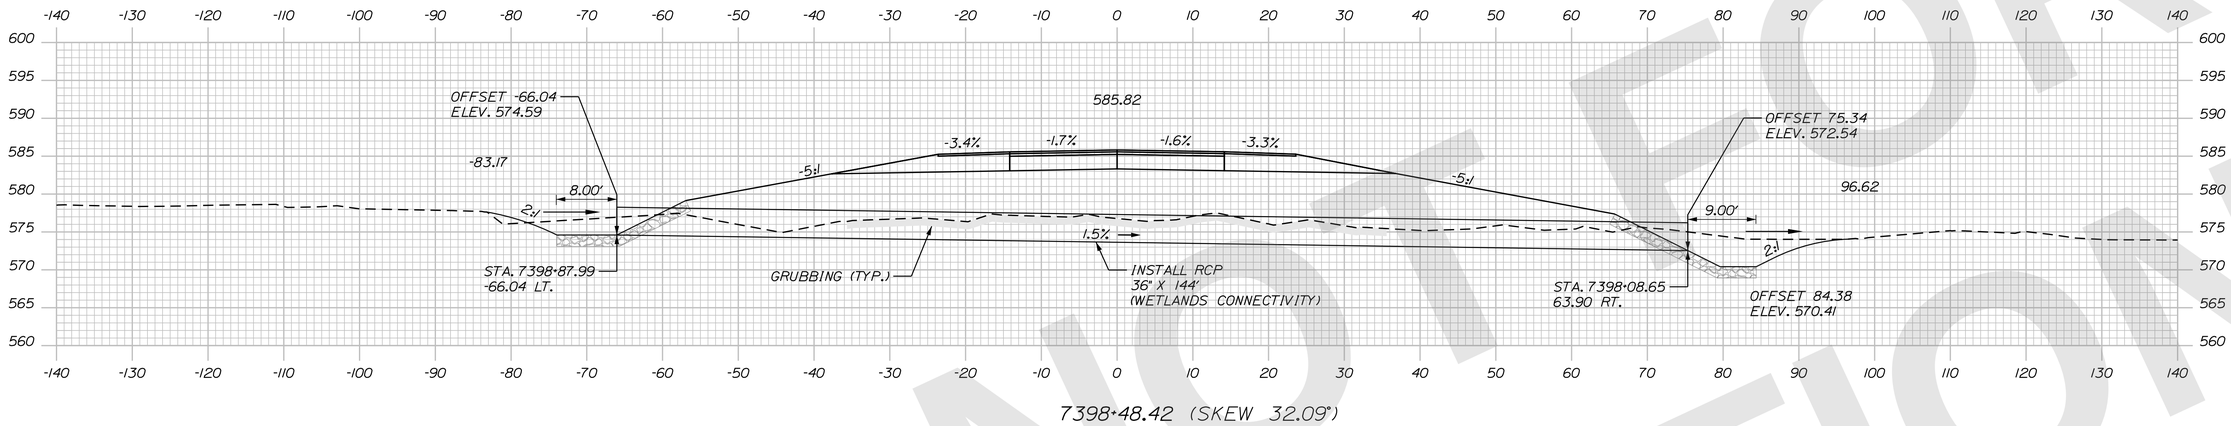

7398+48.42 (SKEW 32.09°)

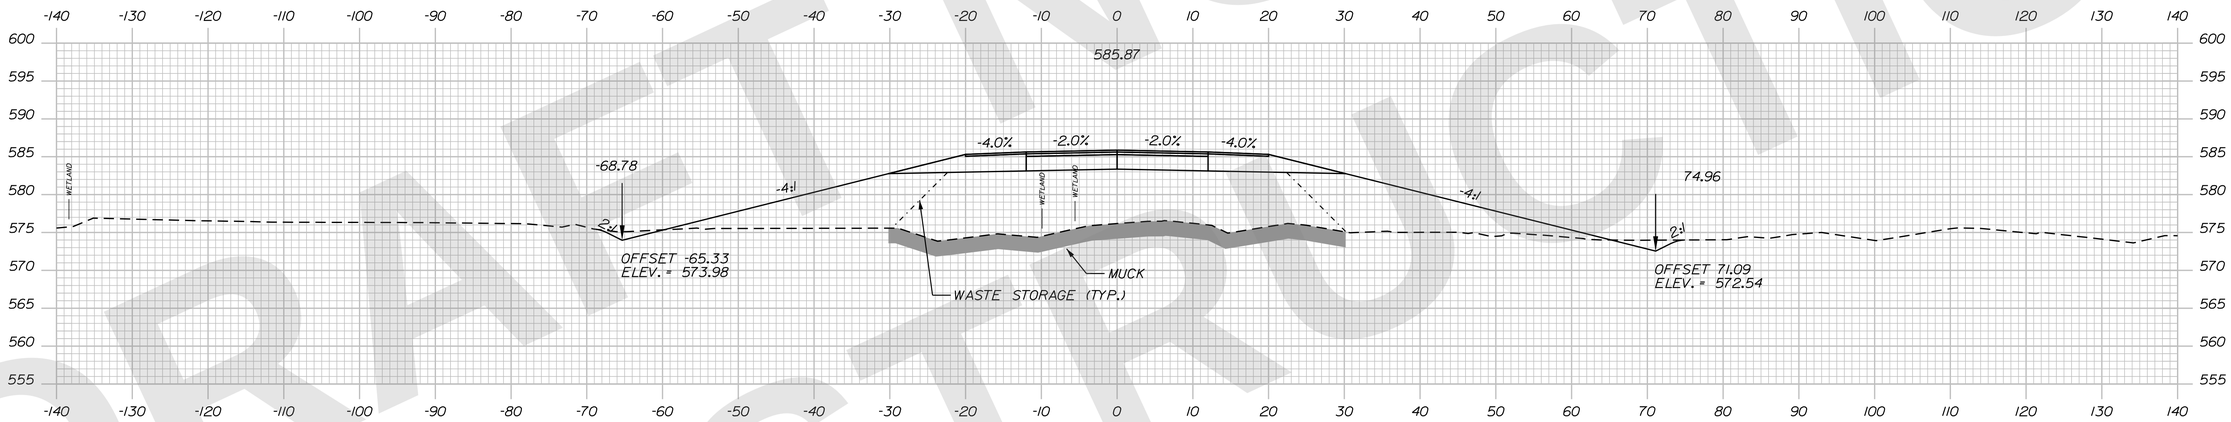

7398+00.00

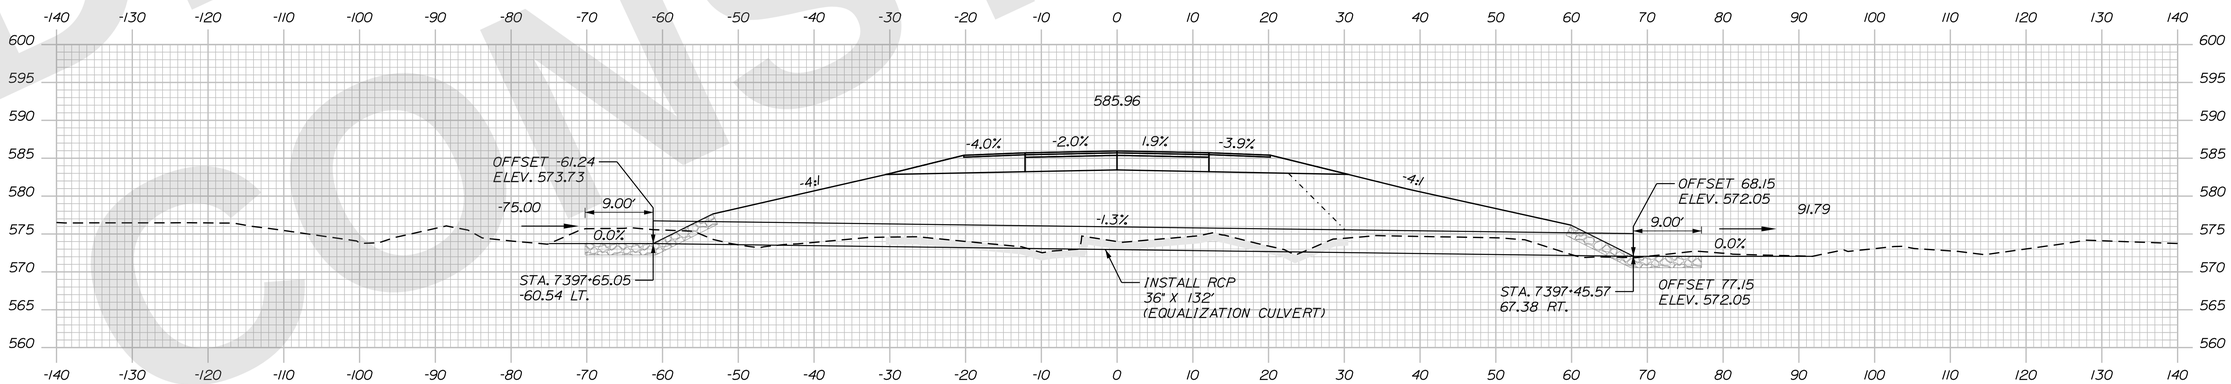

7397+55.76 (SKEW 8.96°)

Sta. 7397+55.76 to Sta. 7398+48.42

STATE OF MAINE
DEPARTMENT OF TRANSPORTATION

CAPITAL PROJECTS

WIN
6462.92

HIGHWAY PLANS

vhb

PROJ. MANAGER	R.M.	DATE
DESIGN-DETAILED	ZBW	9/2/2025
CHECKED-REVIEWED	ECF	9/2/2025
DESIGN2-DETAILED2		
DESIGN3-DETAILED3		
REVISIONS 1		
REVISIONS 2		
REVISIONS 3		
REVISIONS 4		
FIELD CHANGES		

PRESQUE ISLE
PRESQUE ISLE BYPASS

CROSS SECTIONS

SHEET NUMBER
H-109
213
OF 747

Filename: ...\H5_01_Xsects_PL_BYPASS.dgn Division: HIGHWAY Username: jamesdavis Date:9/2/2025

PRELIMINARY NOT FOR CONSTRUCTION

Filename: ...\H5_01_Xsects_PI_BYPASS.dgn Division: HIGHWAY Username: jamesdavis Date:9/2/2025

DRAFT NOT FOR CONSTRUCTION

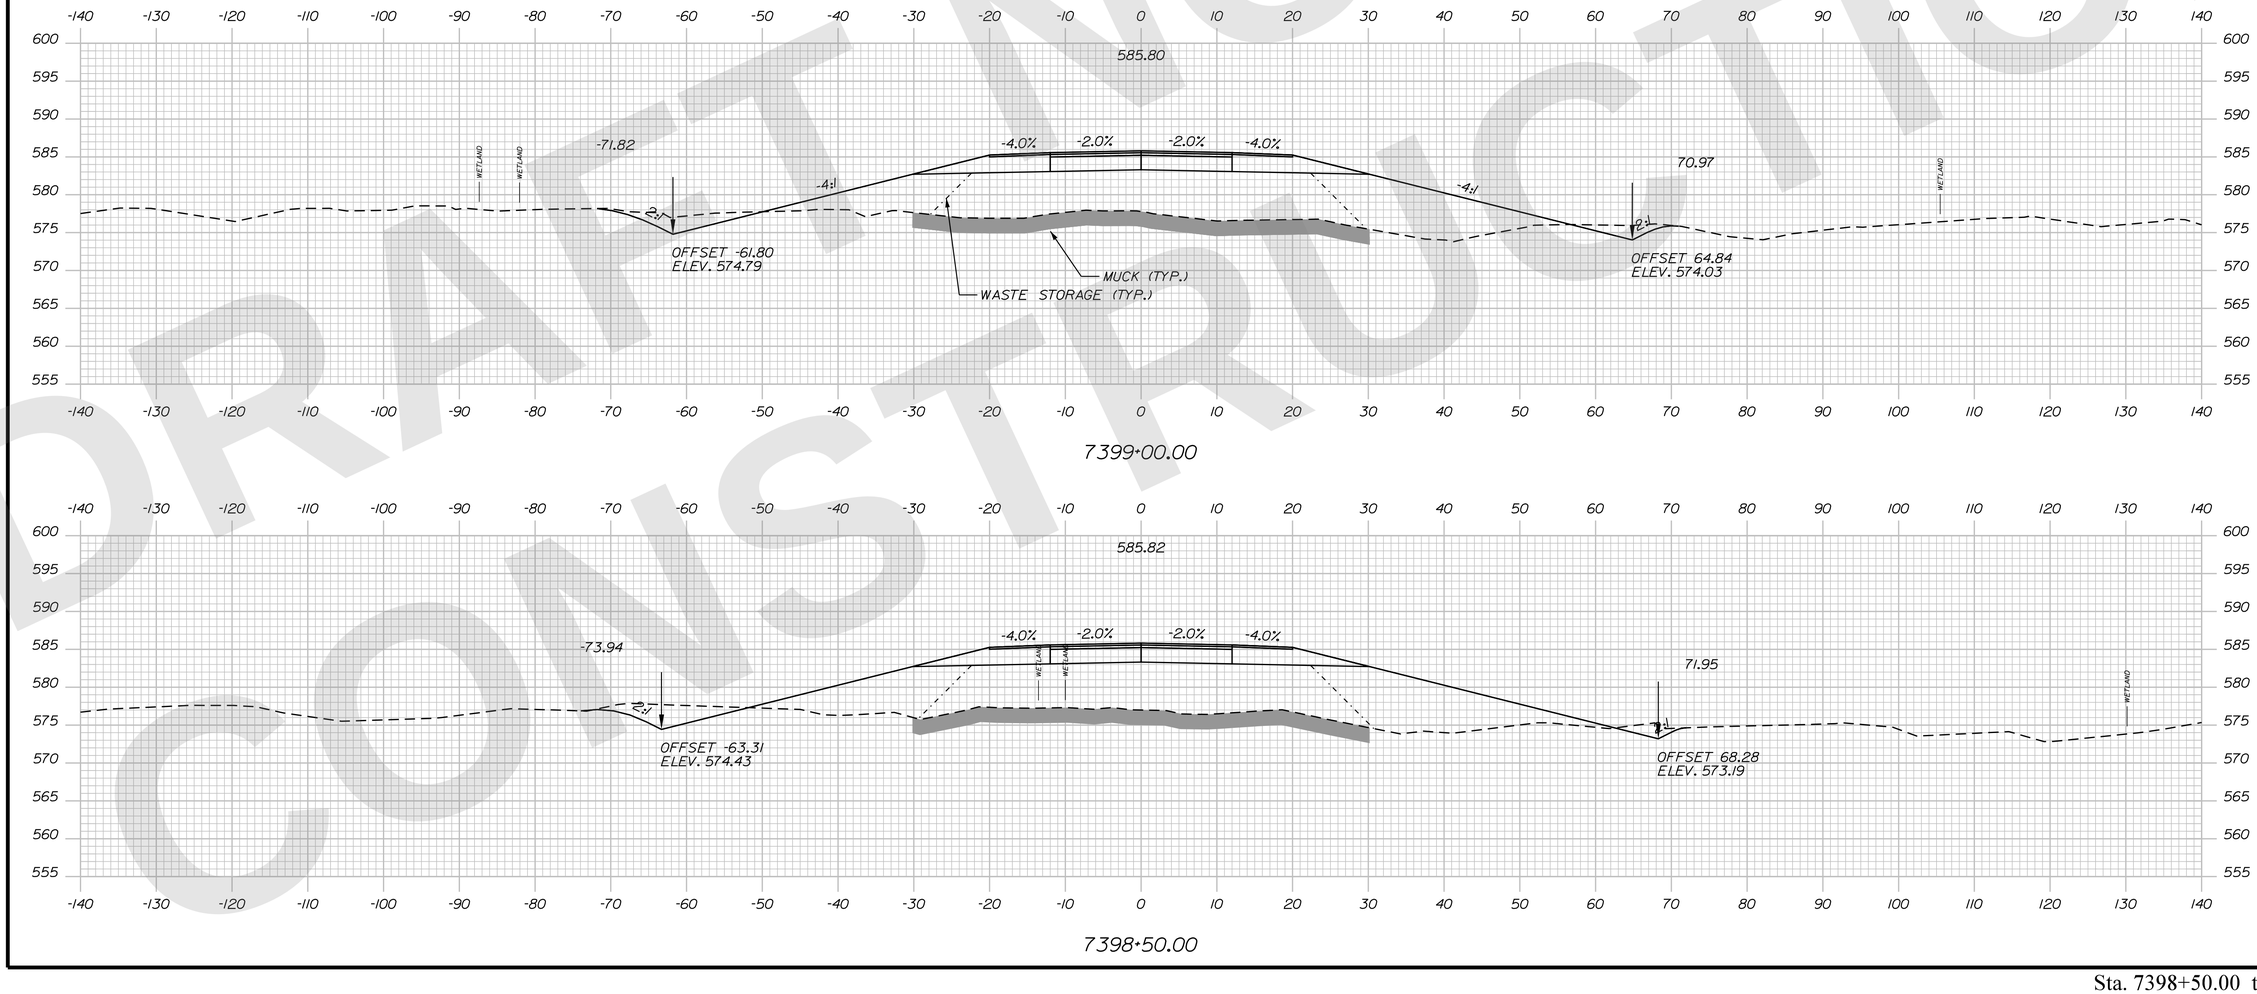

STATE OF MAINE
DEPARTMENT OF TRANSPORTATION

CAPITAL PROJECTS

WIN 6462.92

HIGHWAY PLANS

vhb

	R.M.	BY	DATE
PROJ. MANAGER			
DESIGN-DETAILED	ZBW	JBD	9/2/2025
CHECKED-REVIEWED	ECF	AG	9/2/2025
DESIGN2-DETAILED2			
DESIGN3-DETAILED3			
REVISIONS 1			
REVISIONS 2			
REVISIONS 3			
REVISIONS 4			
FIELD CHANGES			

PRESQUE ISLE
PRESQUE ISLE BYPASS

CROSS SECTIONS

SHEET NUMBER
H-110
214
OF 747

Sta. 7398+50.00 to Sta. 7399+00.00

Filename: ...\H5_01_Xsects_PL_BYPASS.dgn Division: HIGHWAY Username: jamesdavis Date:9/2/2025

DRAFT NOT FOR CONSTRUCTION

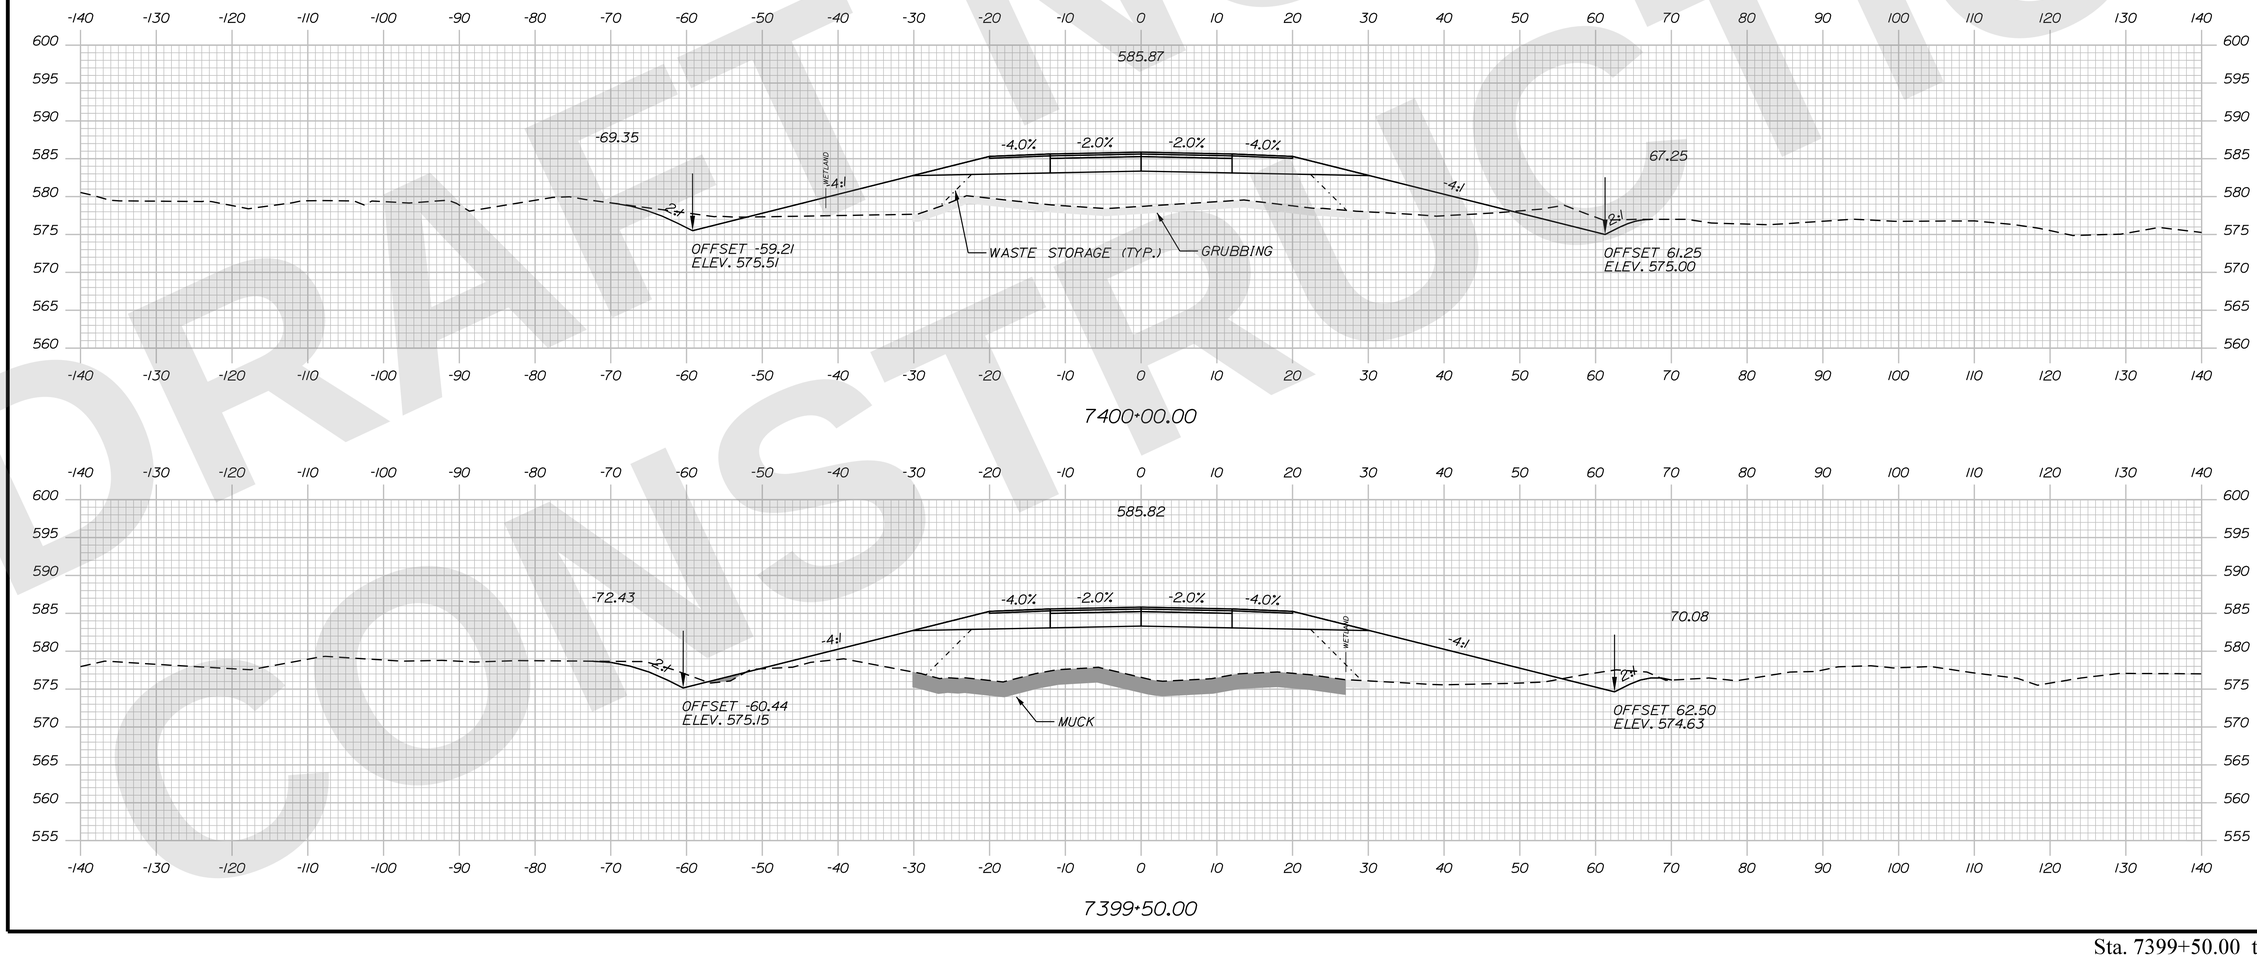

STATE OF MAINE
DEPARTMENT OF TRANSPORTATION

CAPITAL PROJECTS

WIN
6462.92

HIGHWAY PLANS

vhb

	R.M.	BY	DATE
PROJ. MANAGER			
DESIGN-DETAILED	ZBW	JBD	9/2/2025
CHECKED-REVIEWED	ECF	AG	9/2/2025
DESIGN2-DETAILED2			
DESIGN3-DETAILED3			
REVISIONS 1			
REVISIONS 2			
REVISIONS 3			
REVISIONS 4			
FIELD CHANGES			

PRESQUE ISLE
PRESQUE ISLE BYPASS

CROSS SECTIONS

SHEET NUMBER
H-111
215
OF 747

Sta. 7399+50.00 to Sta. 7400+00.00

STATE OF MAINE
DEPARTMENT OF TRANSPORTATION

CAPITAL PROJECTS

WIN
6462.92

HIGHWAY PLANS

vhb

	R.M.	BY	DATE
PROJ. MANAGER			
DESIGN-DETAILED	ZBW	JBD	9/2/2025
CHECKED-REVIEWED	ECF	AG	9/2/2025
DESIGN2-DETAILED2			
DESIGN3-DETAILED3			
REVISIONS 1			
REVISIONS 2			
REVISIONS 3			
REVISIONS 4			
FIELD CHANGES			

PRESQUE ISLE
PRESQUE ISLE BYPASS

CROSS SECTIONS

SHEET NUMBER
H-112
216
OF 747

Sta. 7400+50.00 to Sta. 7401+50.00

Filename: ...\H5_01_Xsects_PL_BYPASS.dgn Division: HIGHWAY Username: jamesdavis Date:9/2/2025

DRAFT NOT FOR CONSTRUCTION

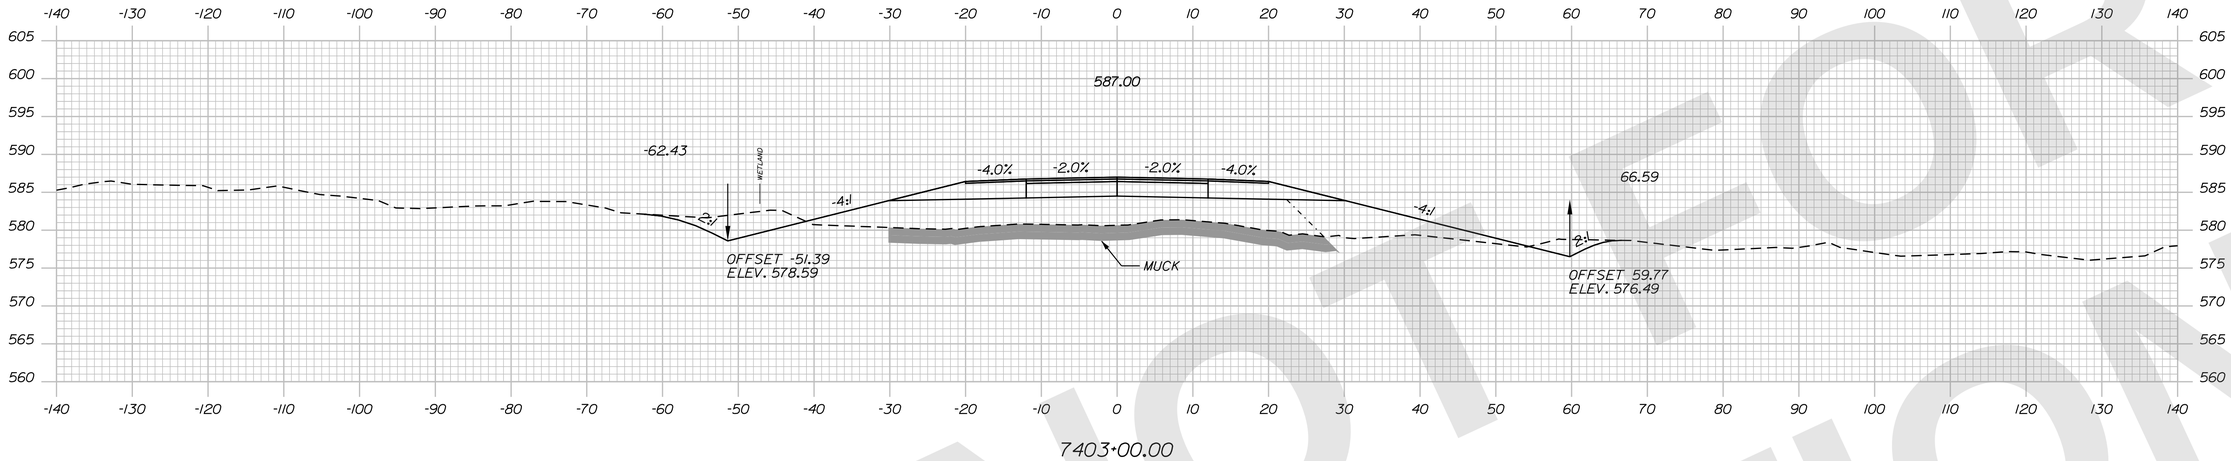

7403+00.00

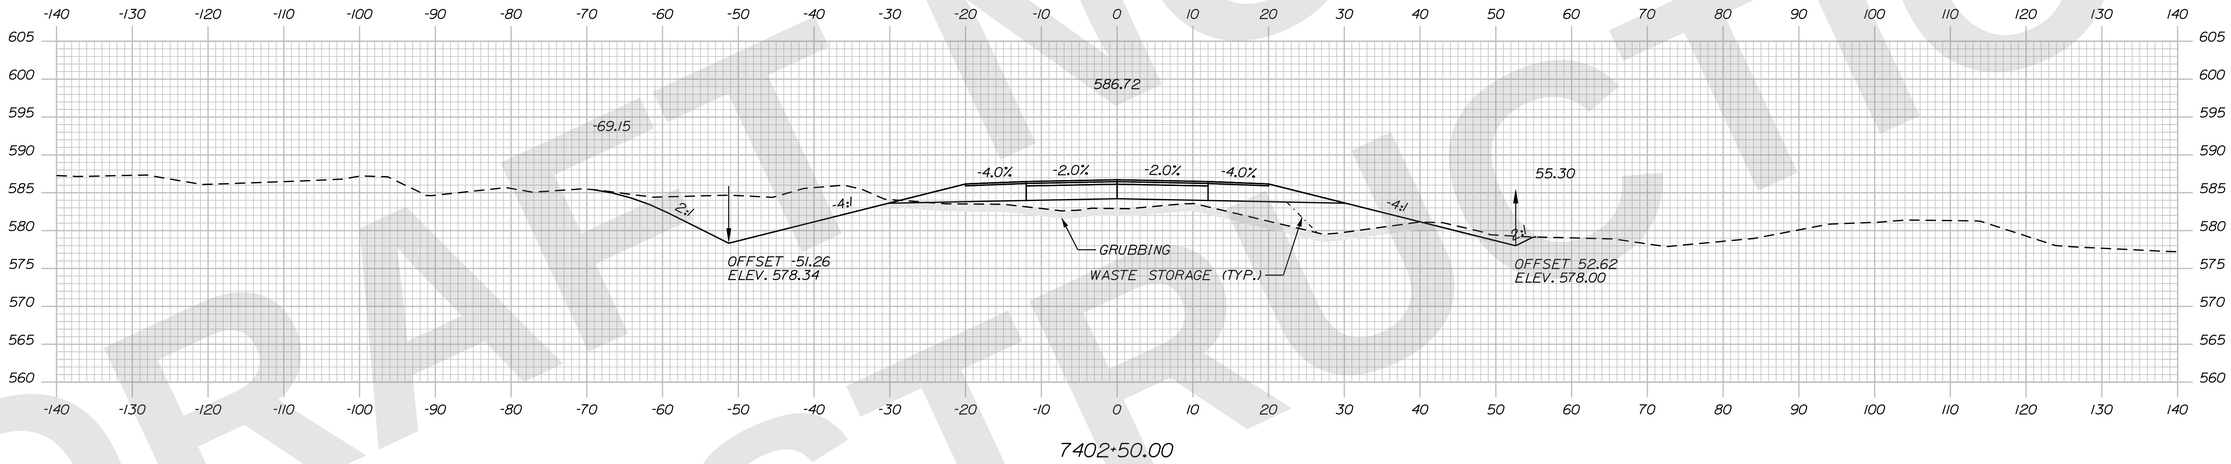

7402+50.00

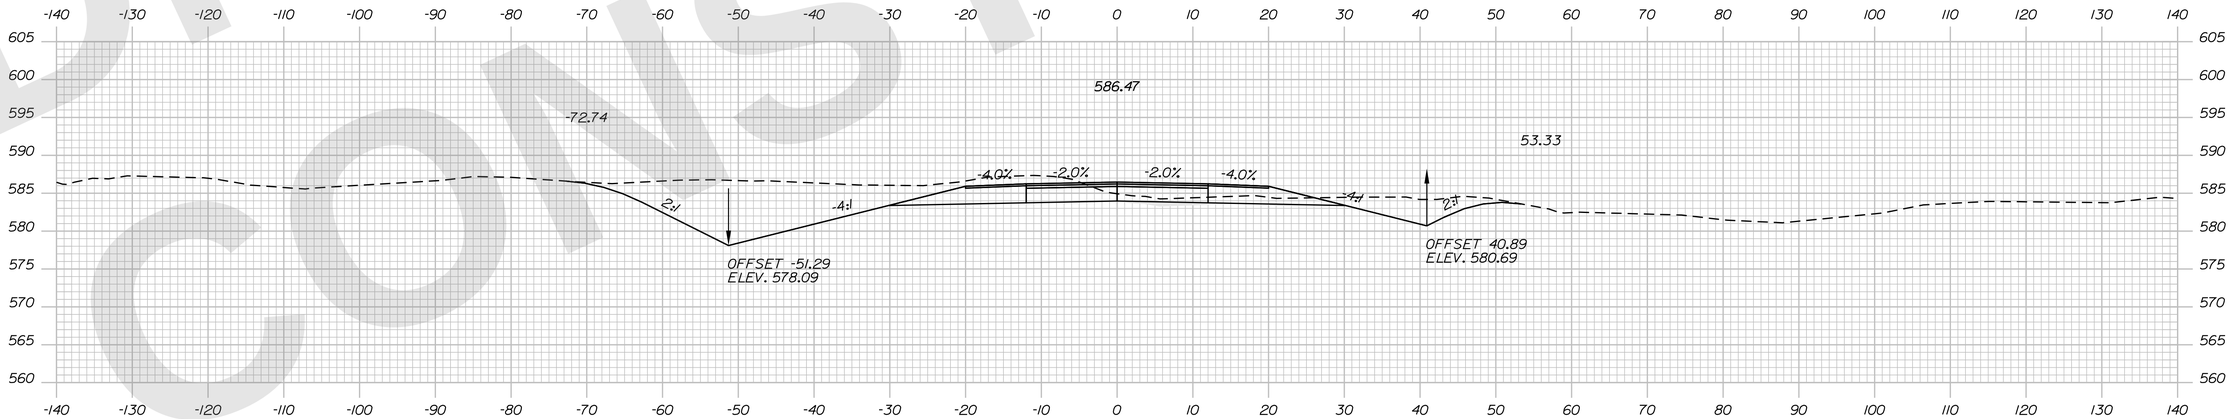

7402+00.00

Sta. 7402+00.00 to Sta. 7403+00.00

STATE OF MAINE
DEPARTMENT OF TRANSPORTATION

CAPITAL PROJECTS

WIN
6462.92

HIGHWAY PLANS

vhb

PROJ. MANAGER	R.M.	DATE
DESIGN-DETAILED	ZBW	9/2/2025
CHECKED-REVIEWED	ECF	9/2/2025
DESIGN2-DETAILED2		
DESIGN3-DETAILED3		
REVISIONS 1		
REVISIONS 2		
REVISIONS 3		
REVISIONS 4		
FIELD CHANGES		

PRESQUE ISLE
PRESQUE ISLE BYPASS

CROSS SECTIONS

SHEET NUMBER
H-113
217
OF 747

Filename: ...\H5_01_Xsects_PL_BYPASS.dgn Division: HIGHWAY Username: jamesdavis Date:9/2/2025

DRAFT NOT FOR CONSTRUCTION

Filename: ...\H5_01_Xsects_PL_BYPASS.dgn Username: jamesdavis Division: HIGHWAY Date:9/2/2025

DRAFT NOT FOR CONSTRUCTION

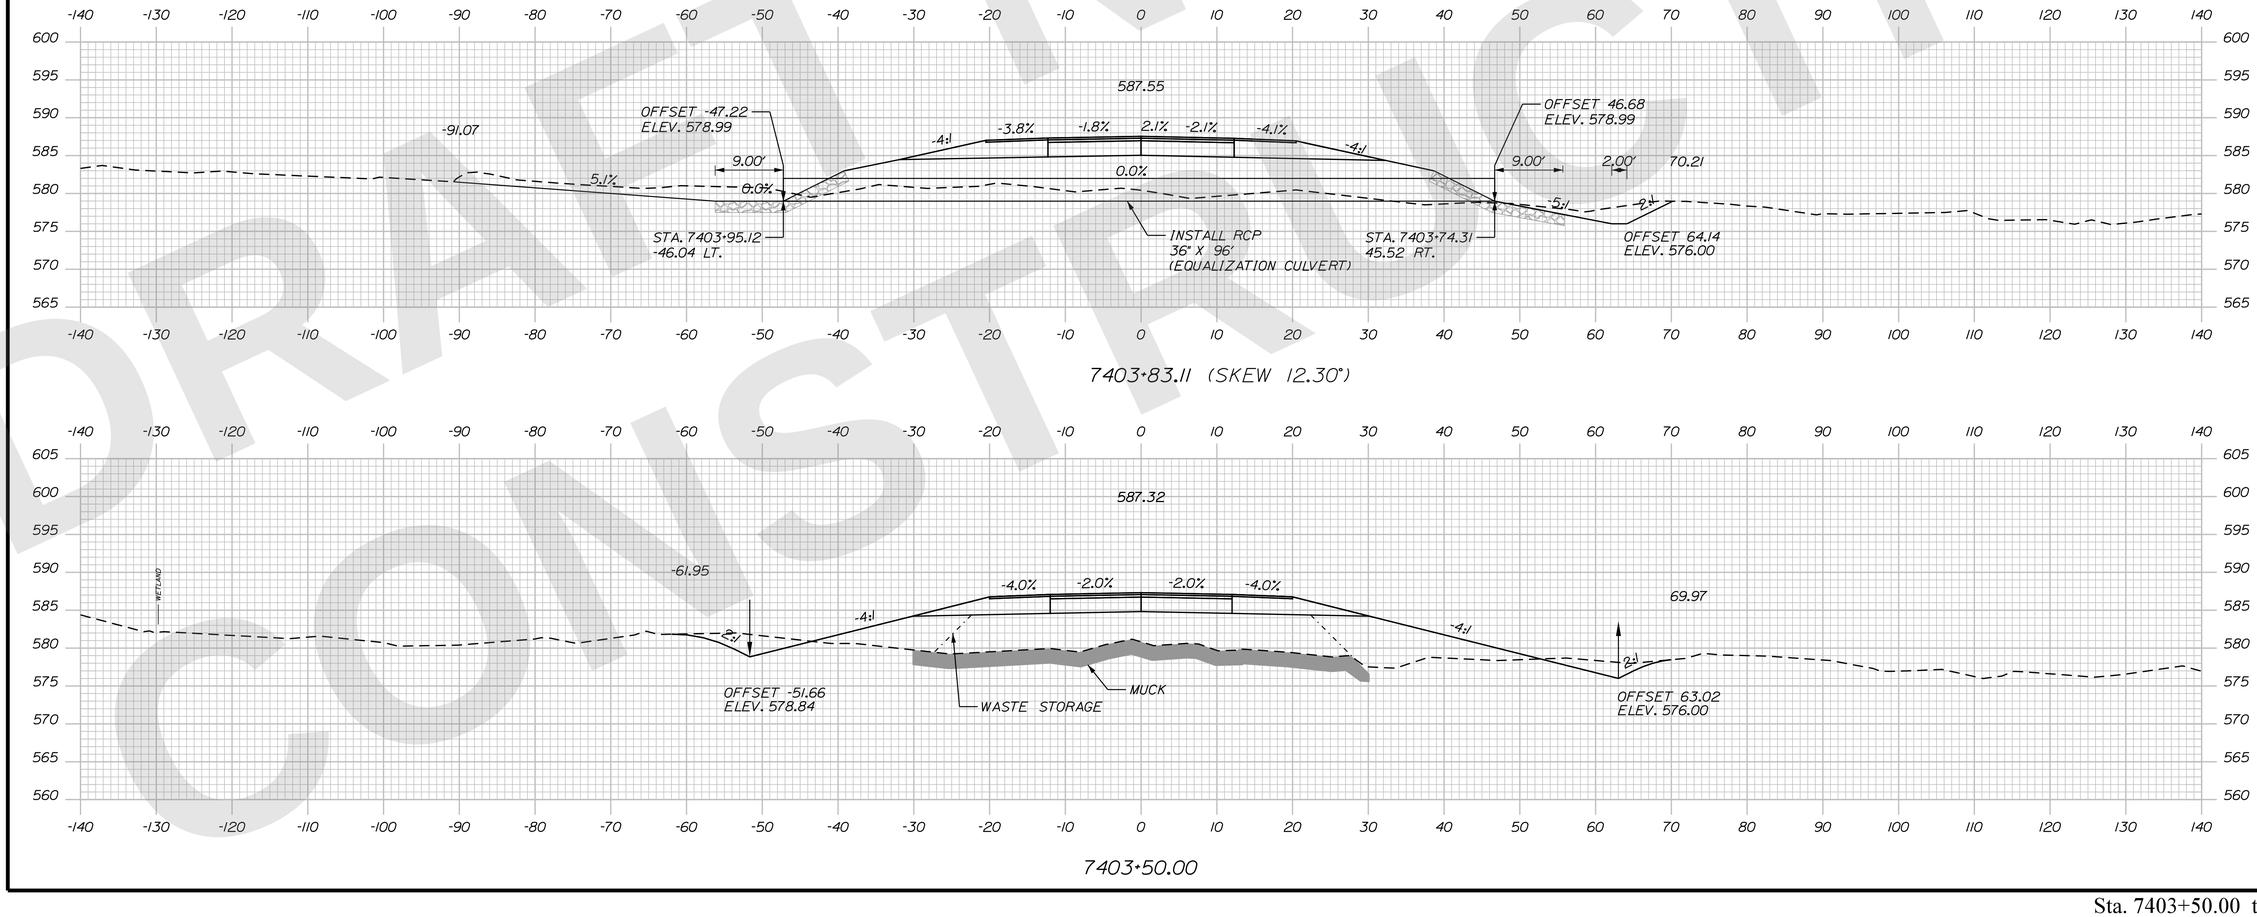

Sta. 7403+50.00 to Sta. 7403+83.11

STATE OF MAINE
DEPARTMENT OF TRANSPORTATION

CAPITAL PROJECTS

WIN
6462.92

HIGHWAY PLANS

vhb

PROJ. MANAGER	R.M.	DATE
DESIGN-DETAILED	ZBW	9/2/2025
CHECKED-REVIEWED	ECF	9/2/2025
DESIGN2-DETAILED2		
DESIGN3-DETAILED3		
REVISIONS 1		
REVISIONS 2		
REVISIONS 3		
REVISIONS 4		
FIELD CHANGES		

PRESQUE ISLE
PRESQUE ISLE BYPASS

CROSS SECTIONS

SHEET NUMBER
H-114
218
OF 747

Filename: ...\H5_01_Xsects_PL_BYPASS.dgn Division: HIGHWAY Username: jamesdavis Date:9/2/2025

DRAFT NOT FOR CONSTRUCTION

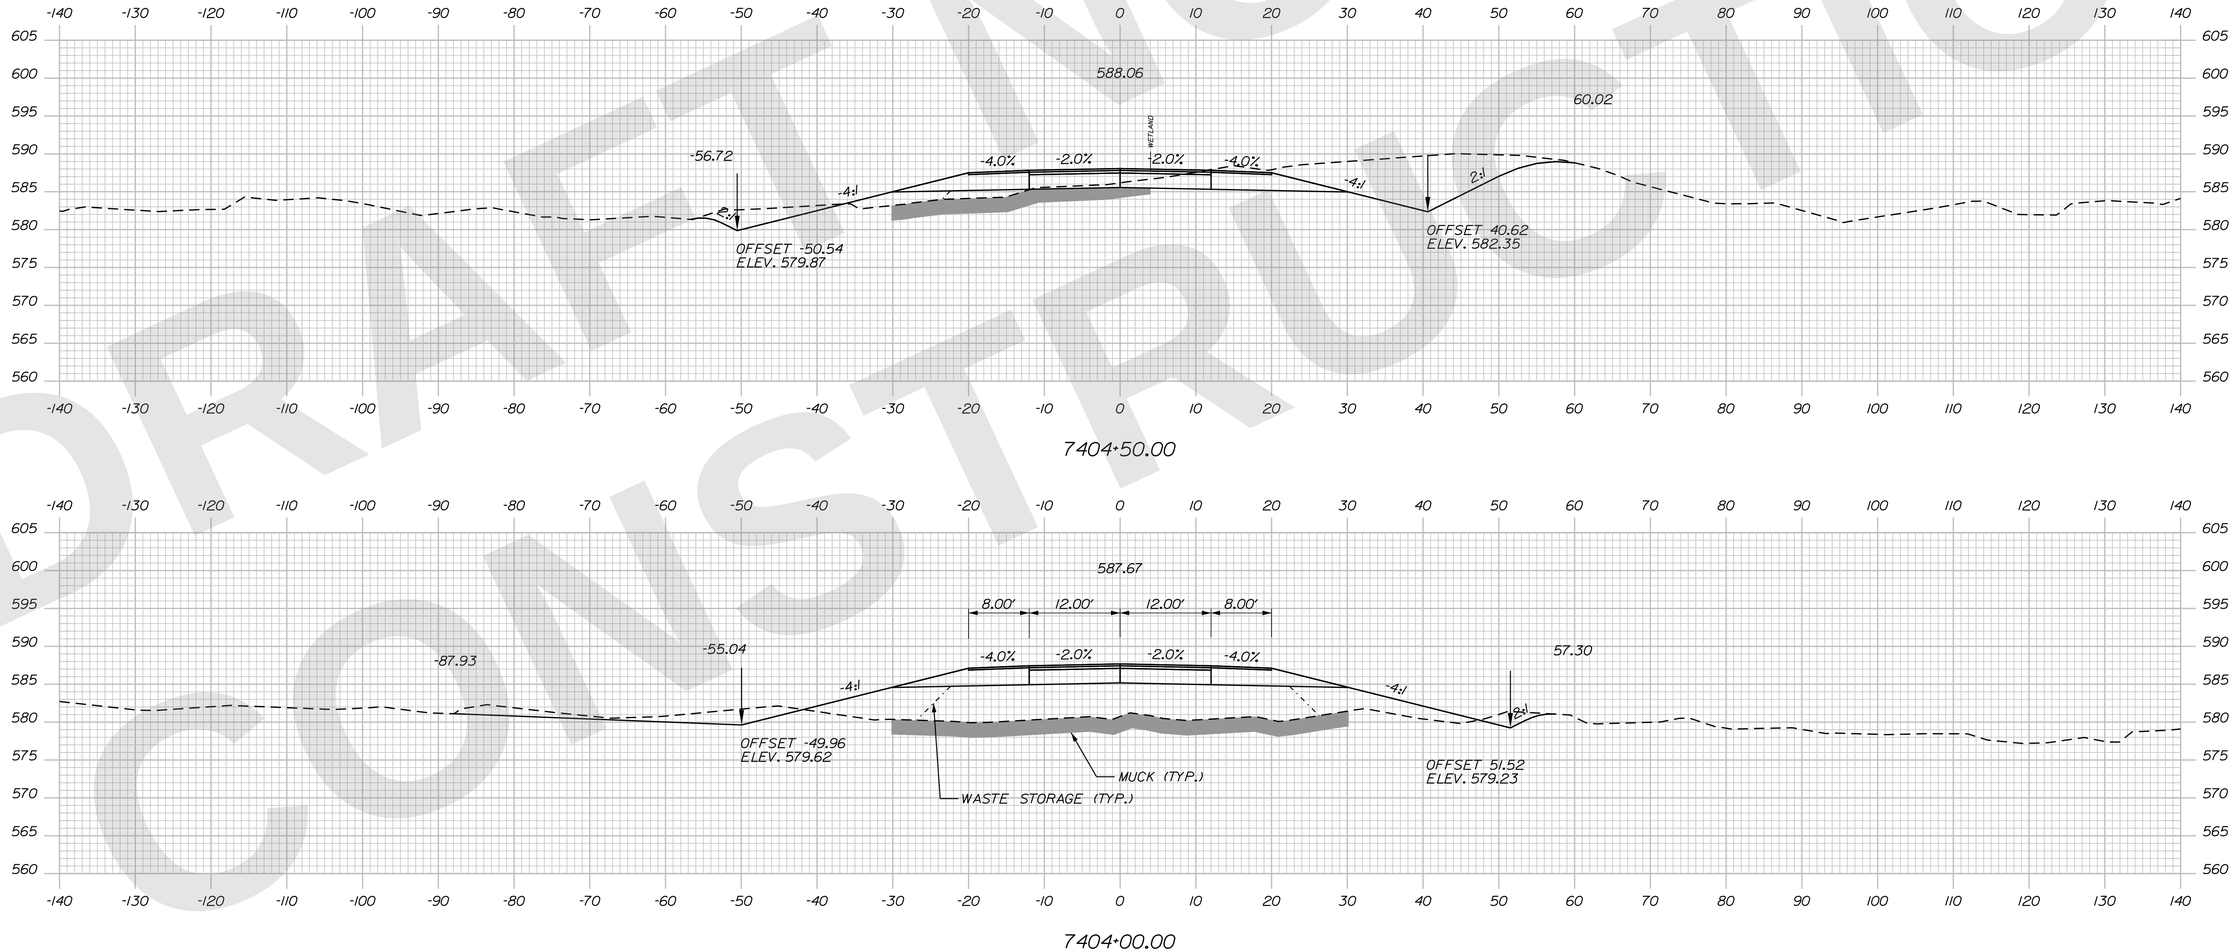

STATE OF MAINE
DEPARTMENT OF TRANSPORTATION

CAPITAL PROJECTS

WIN 6462.92

HIGHWAY PLANS

vhb

PROJ. MANAGER	R.M.		
DESIGN-DETAILED	ZBW	JBD	9/2/2025
CHECKED-REVIEWED	ECF	AG	9/2/2025
DESIGN2-DETAILED2			
DESIGN3-DETAILED3			
REVISIONS 1			
REVISIONS 2			
REVISIONS 3			
REVISIONS 4			
FIELD CHANGES			

PRESQUE ISLE
PRESQUE ISLE BYPASS

CROSS SECTIONS

SHEET NUMBER
H-115
219
OF 747

Sta. 7404+00.00 to Sta. 7404+50.00

DRAFT NOT FOR CONSTRUCTION

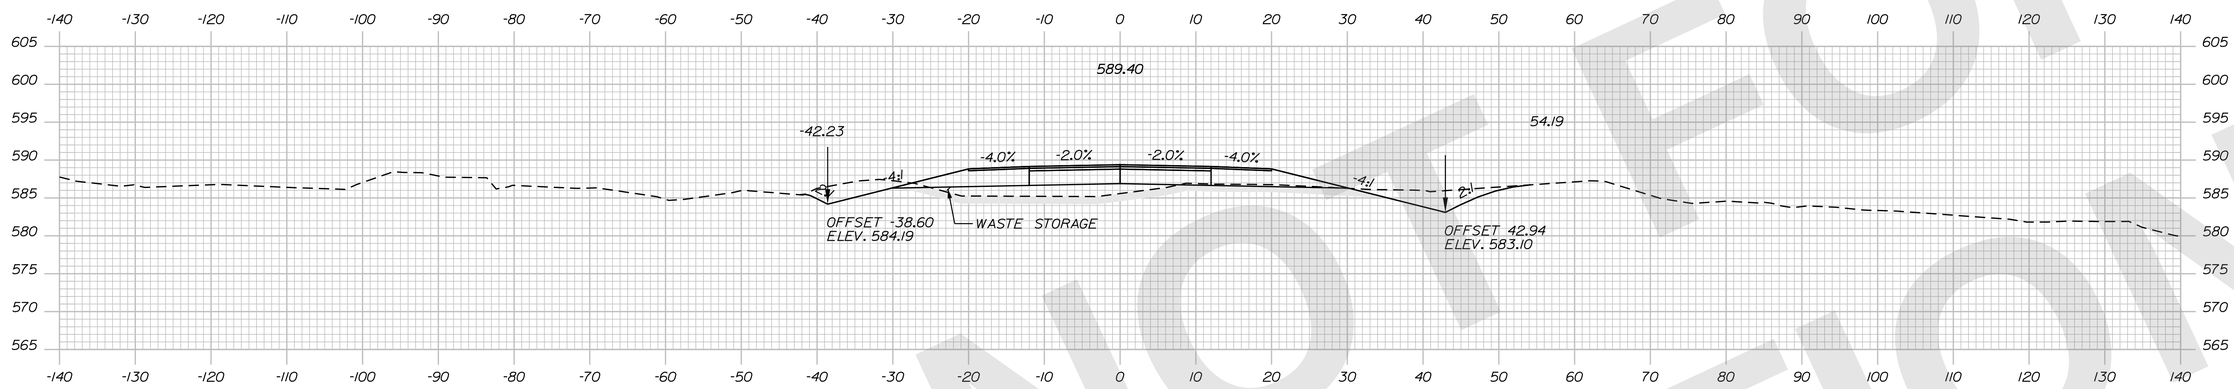

7406+00.00

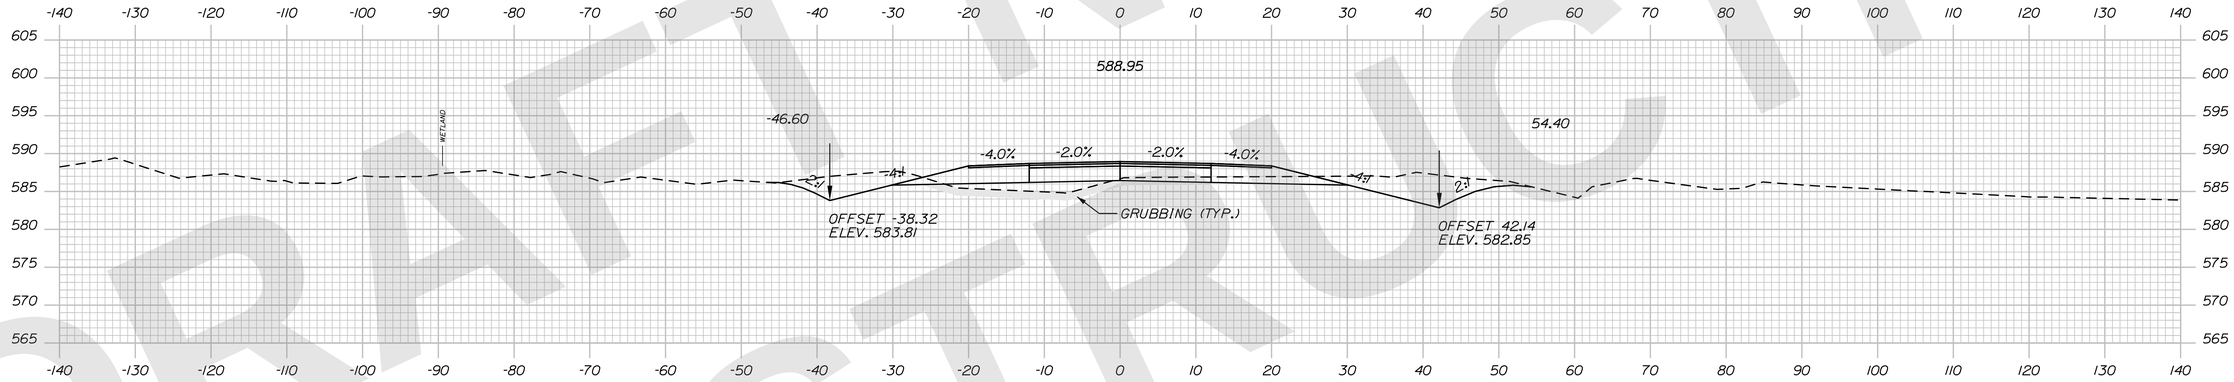

7405+50.00

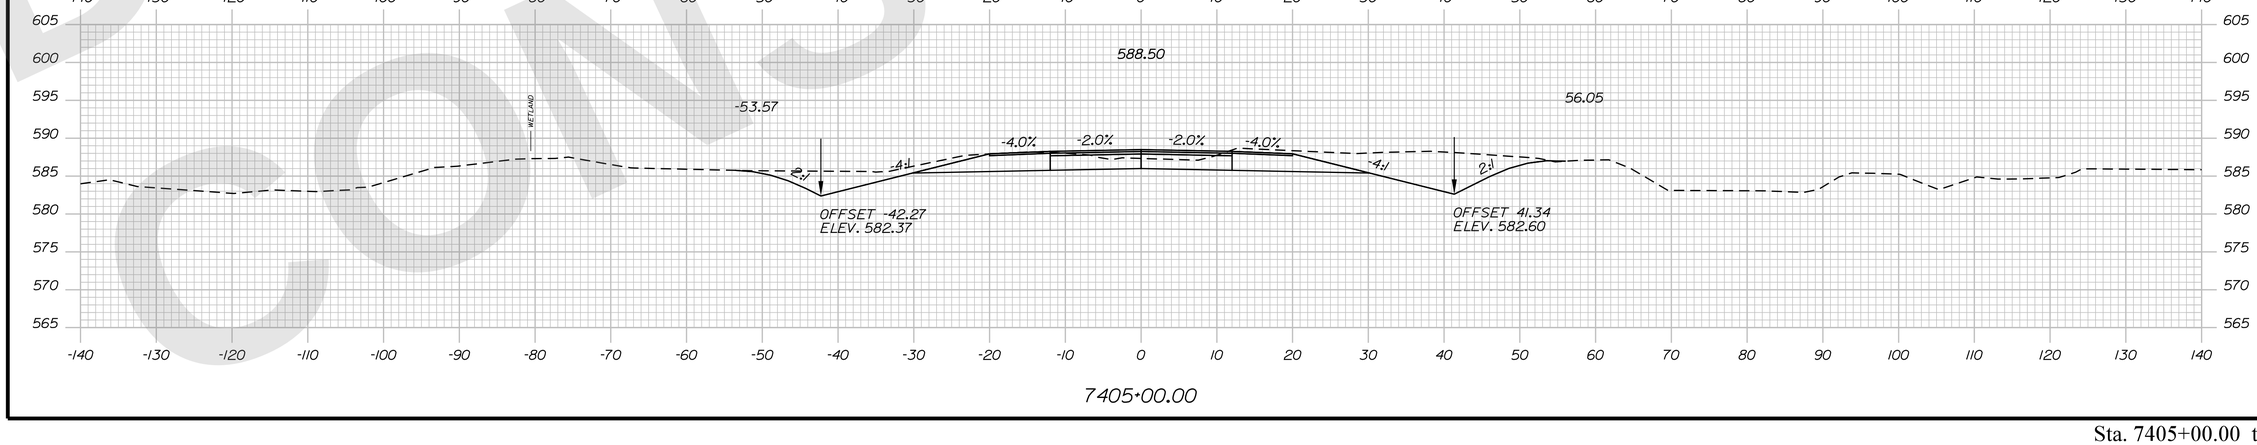

7405+00.00

STATE OF MAINE
DEPARTMENT OF TRANSPORTATION

CAPITAL PROJECTS

WIN
6462.92

HIGHWAY PLANS

vhb

	R.M.	BY	DATE
PROJ. MANAGER			
DESIGN-DETAILED	ZBW	JBD	9/2/2025
CHECKED-REVIEWED	ECF	AG	9/2/2025
DESIGN2-DETAILED2			
DESIGN3-DETAILED3			
REVISIONS 1			
REVISIONS 2			
REVISIONS 3			
REVISIONS 4			
FIELD CHANGES			

PRESQUE ISLE
PRESQUE ISLE BYPASS

CROSS SECTIONS

SHEET NUMBER
H-116
220
OF 747

Sta. 7405+00.00 to Sta. 7406+00.00

Filename: ...\H5_01_Xsects_PI_BYPASS.dgn Division: HIGHWAY Username: jamesdavis Date:9/2/2025

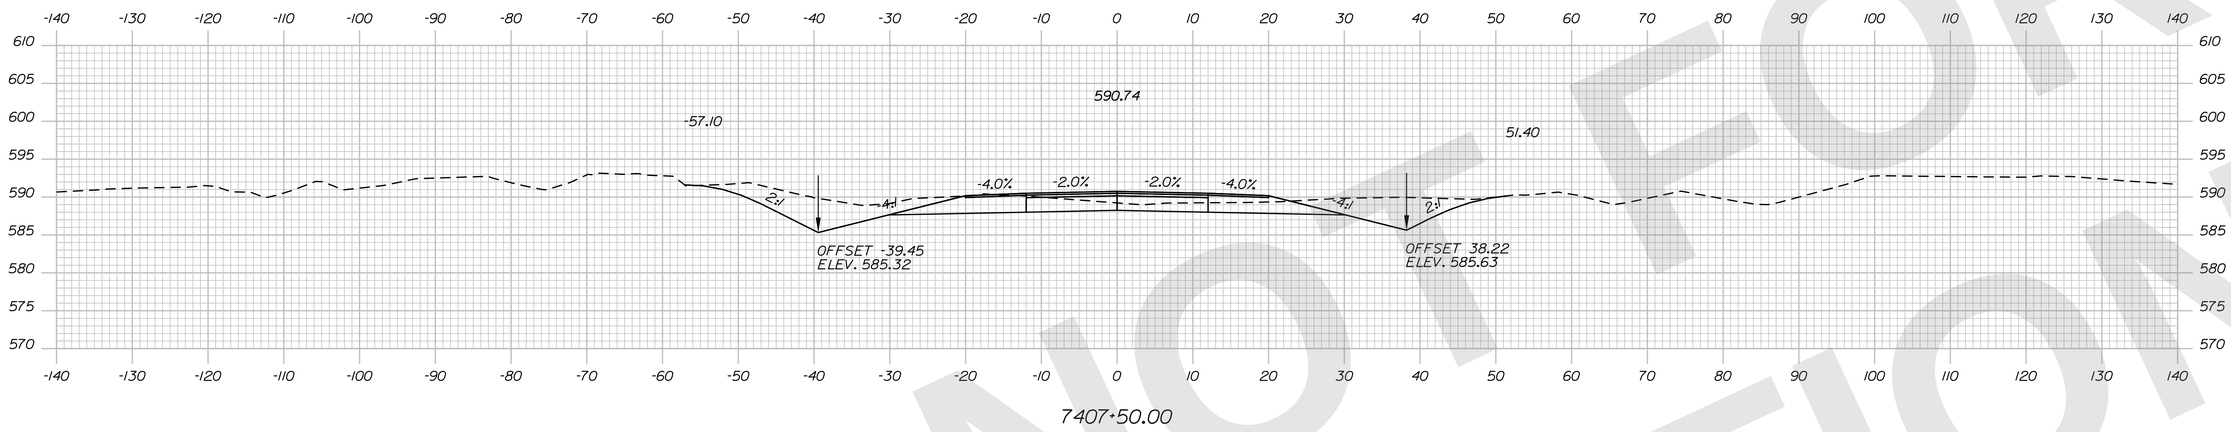

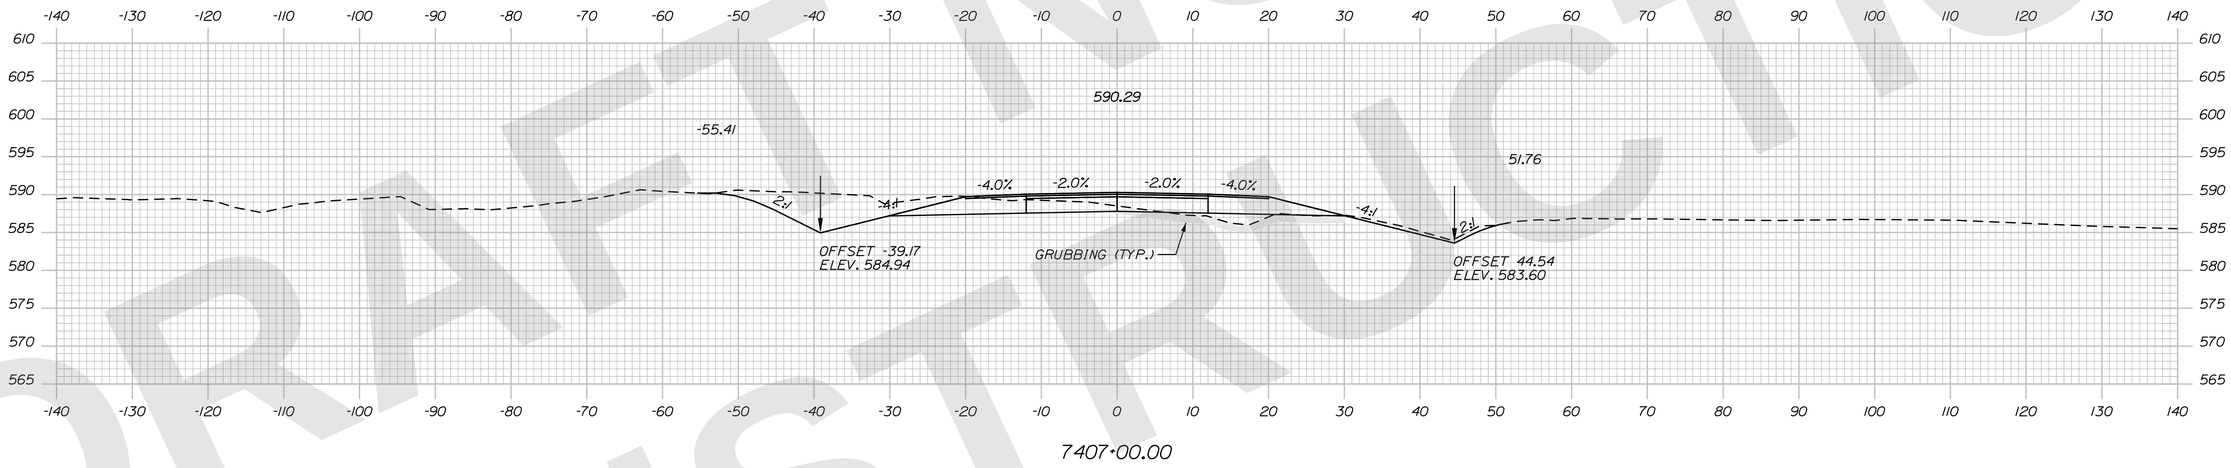

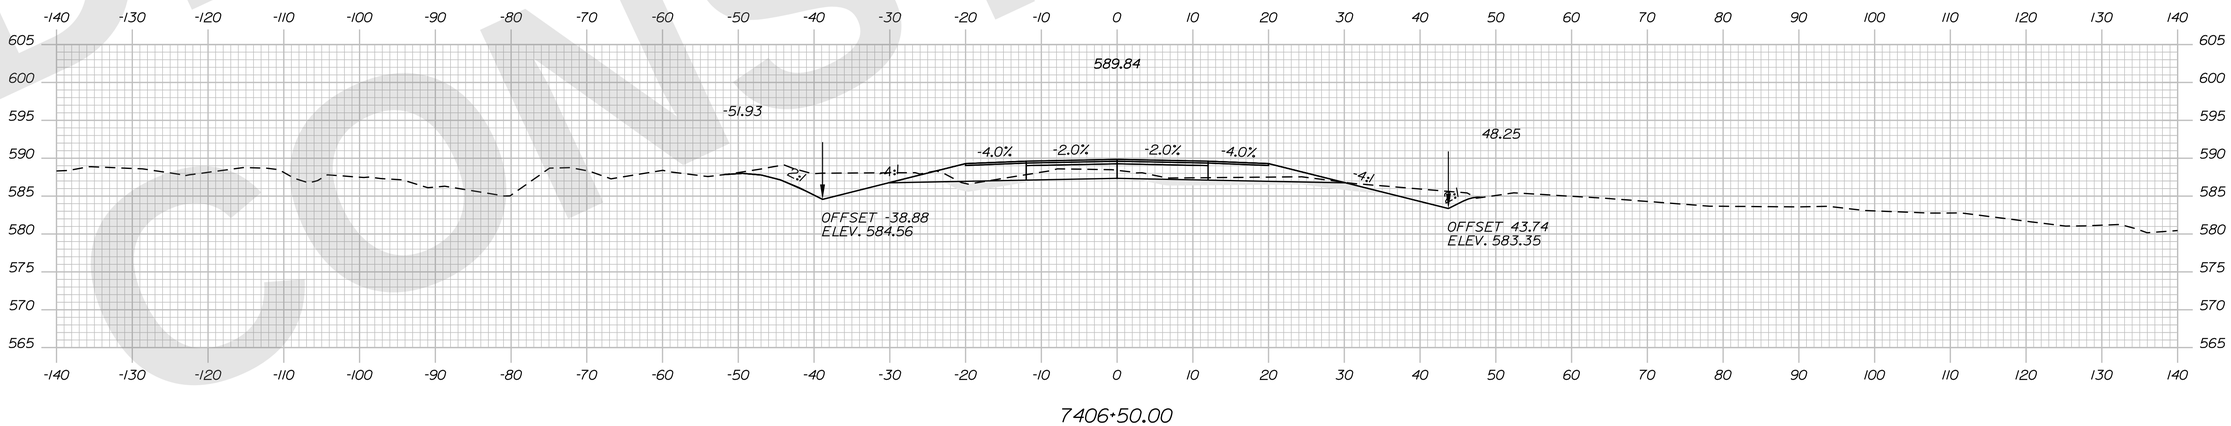

STATE OF MAINE
DEPARTMENT OF TRANSPORTATION

CAPITAL PROJECTS

WIN
6462.92

HIGHWAY PLANS

vhb

PROJ. MANAGER	R.M.	BY	DATE
DESIGN-DETAILED	ZBW	JBD	9/2/2025
CHECKED-REVIEWED	ECF	AG	9/2/2025
DESIGN2-DETAILED2			
DESIGN3-DETAILED3			
REVISIONS 1			
REVISIONS 2			
REVISIONS 3			
REVISIONS 4			
FIELD CHANGES			

PRESQUE ISLE
PRESQUE ISLE BYPASS

CROSS SECTIONS

SHEET NUMBER
H-117
221
OF 747

Sta. 7406+50.00 to Sta. 7407+50.00

Filename: ...\H5_01_Xsects_PL_BYPASS.dgn Division: HIGHWAY Username: jamesdavis Date:9/2/2025

DRAFT NOT FOR CONSTRUCTION

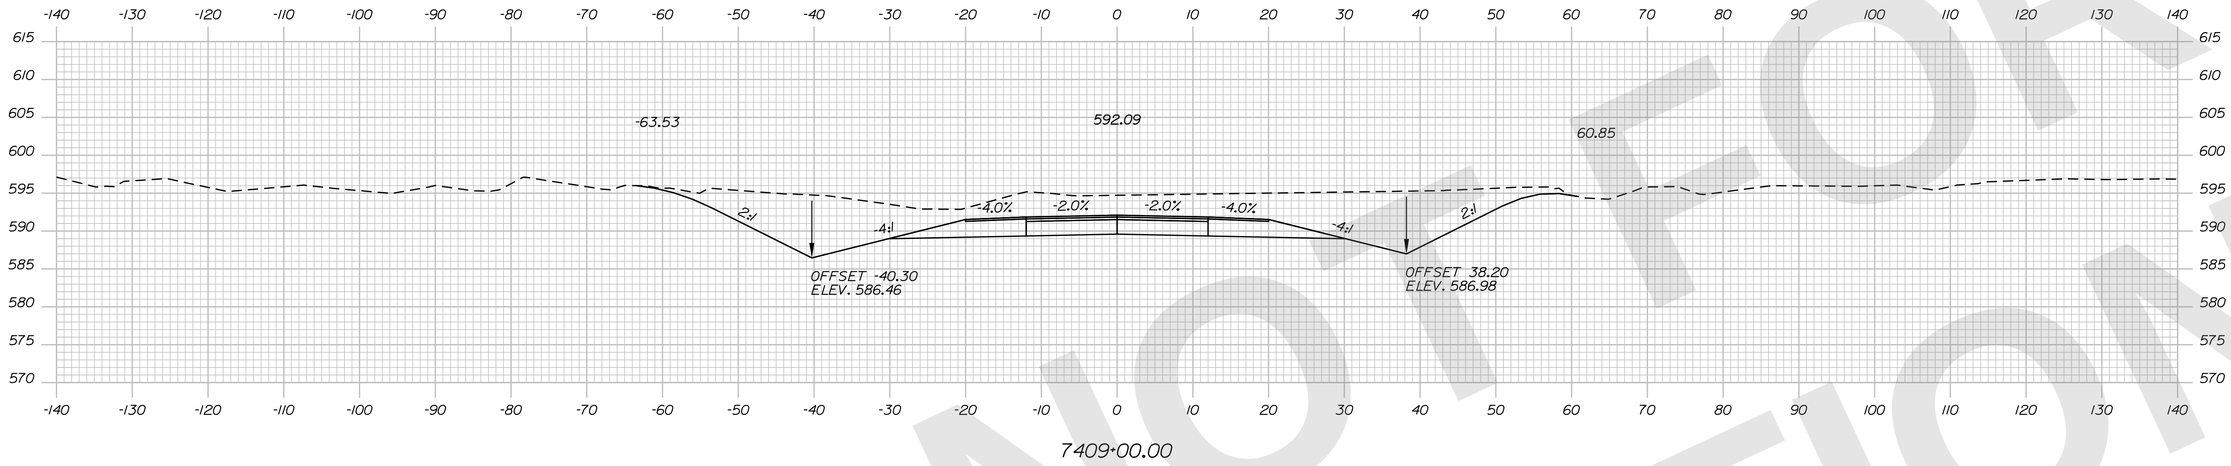

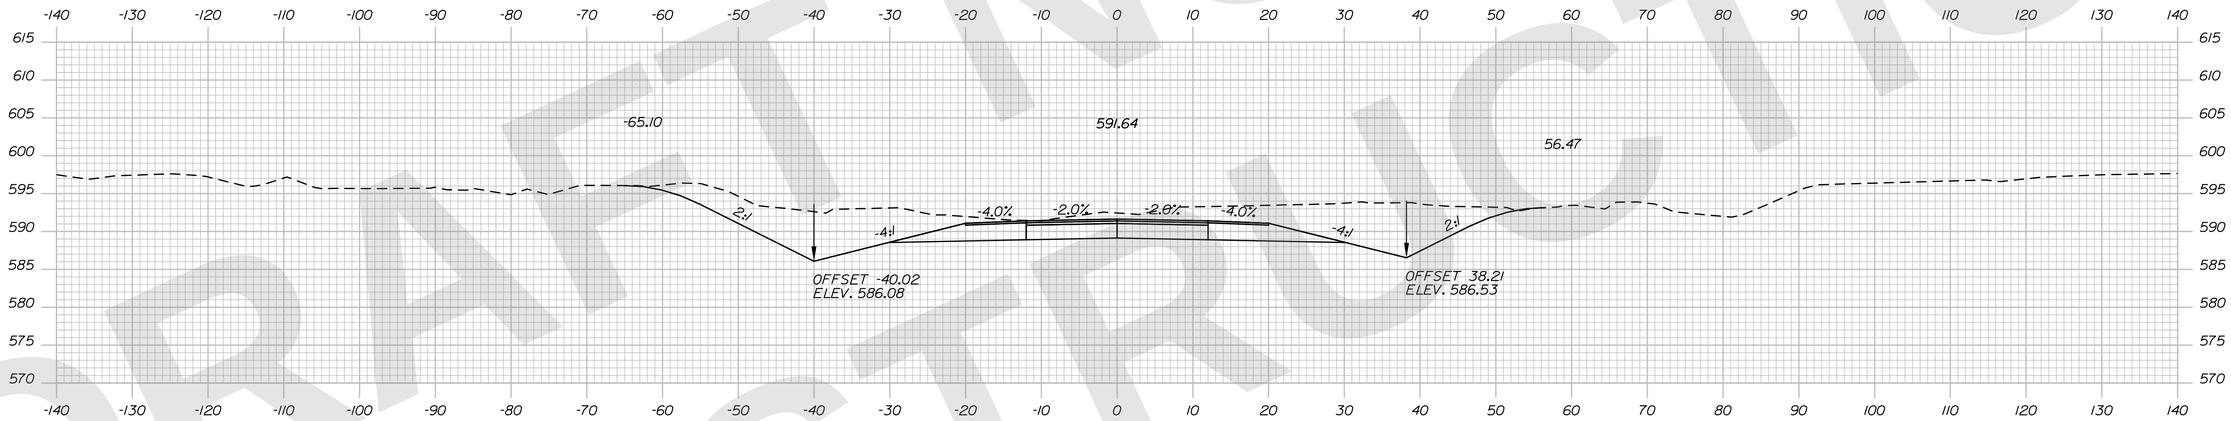

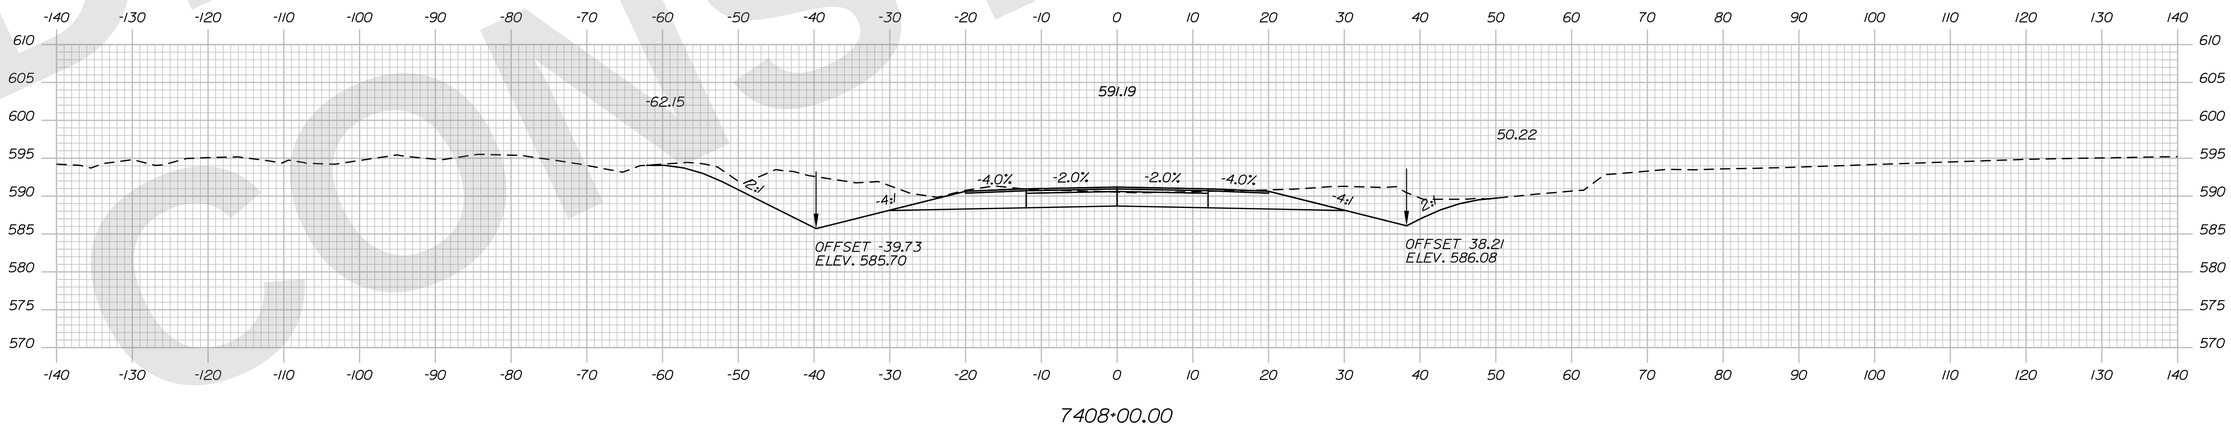

DRAFT NOT FOR CONSTRUCTION

Filename: ...\H5_01_Xsects_PL_BYPASS.dgn Username: jamesdavis
Division: HIGHWAY Date:9/2/2025

STATE OF MAINE
DEPARTMENT OF TRANSPORTATION

CAPITAL PROJECTS

WIN
6462.92

HIGHWAY PLANS

vhb

PROJ. MANAGER	R.M.	DATE
DESIGN-DETAILED	ZBW	9/2/2025
CHECKED-REVIEWED	ECF	9/2/2025
DESIGN2-DETAILED2		
DESIGN3-DETAILED3		
REVISIONS 1		
REVISIONS 2		
REVISIONS 3		
REVISIONS 4		
FIELD CHANGES		

PRESQUE ISLE
PRESQUE ISLE BYPASS

CROSS SECTIONS

SHEET NUMBER
H-118
222
OF 747

Sta. 7408+00.00 to Sta. 7409+00.00

Filename: ...\H5_01_Xsects_PI_BYPASS.dgn Division: HIGHWAY Username: jamesdavis Date:9/2/2025

DRAFT NOT FOR CONSTRUCTION

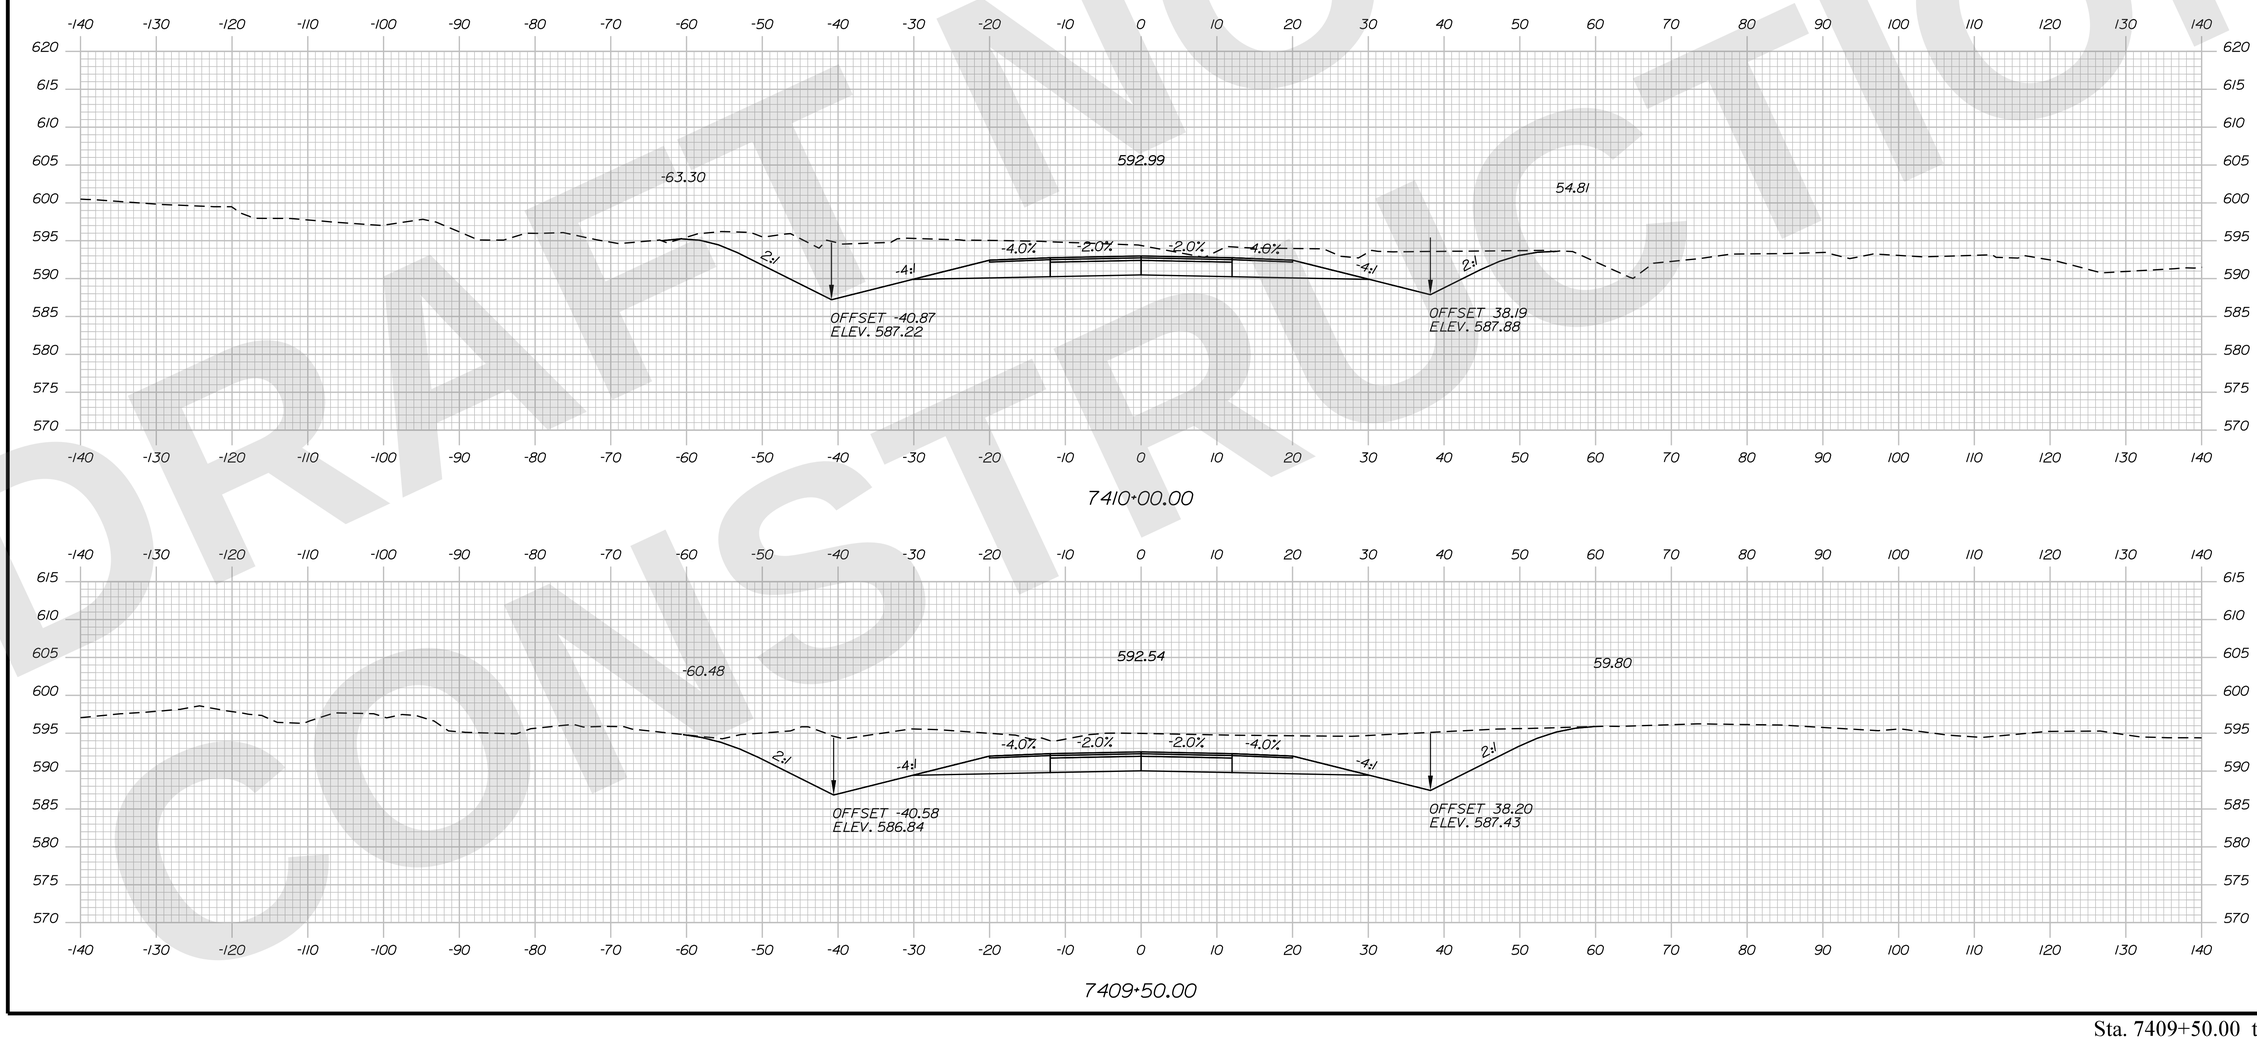

STATE OF MAINE
DEPARTMENT OF TRANSPORTATION

CAPITAL PROJECTS

WIN 6462.92

HIGHWAY PLANS

vhb

	R.M.	BY	DATE
PROJ. MANAGER			
DESIGN-DETAILED	ZBW	JBD	9/2/2025
CHECKED-REVIEWED	ECF	AG	9/2/2025
DESIGN2-DETAILED2			
DESIGN3-DETAILED3			
REVISIONS 1			
REVISIONS 2			
REVISIONS 3			
REVISIONS 4			
FIELD CHANGES			

PRESQUE ISLE
PRESQUE ISLE BYPASS

CROSS SECTIONS

SHEET NUMBER
H-119
223
OF 747

Sta. 7409+50.00 to Sta. 7410+00.00

Username: jamesdavis Date:9/2/2025
Division: HIGHWAY
Filename: ...\H5_01_Xsects_PL_BYPASS.dgn

DRAFT NOT FOR CONSTRUCTION

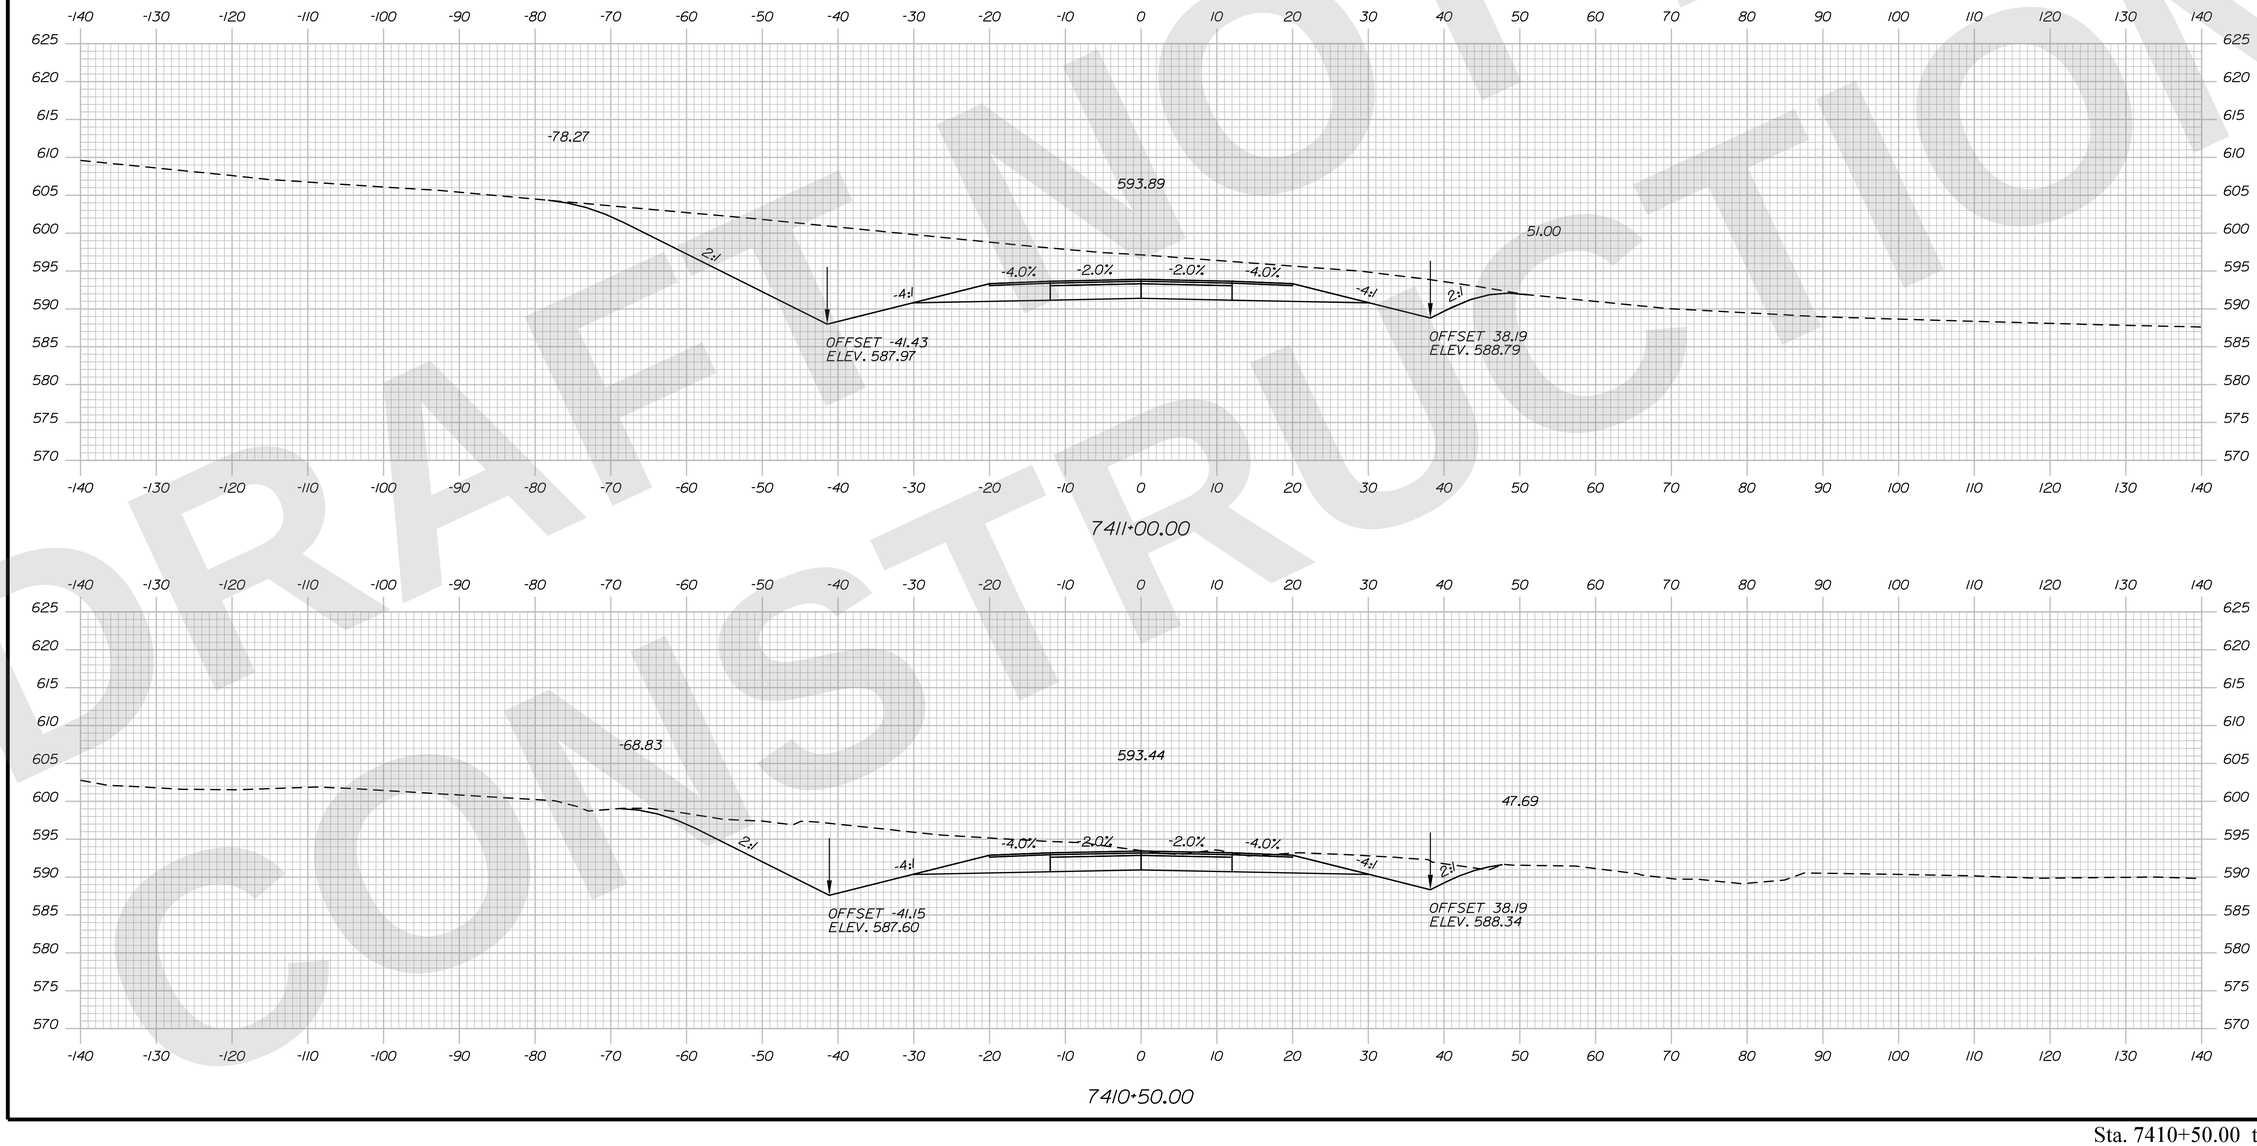

STATE OF MAINE
DEPARTMENT OF TRANSPORTATION

CAPITAL PROJECTS

WIN 6462.92

HIGHWAY PLANS

vhb

PROJ. MANAGER	R.M.	DATE
DESIGN-DETAILED	ZBW	JBD	9/2/2025
CHECKED-REVIEWED	EOF	AG	9/2/2025
DESIGN2-DETAILED2			
DESIGN3-DETAILED3			
REVISIONS 1			
REVISIONS 2			
REVISIONS 3			
REVISIONS 4			
FIELD CHANGES			

PRESQUE ISLE
PRESQUE ISLE BYPASS

CROSS SECTIONS

SHEET NUMBER
H-120
224
OF 747

Sta. 7410+50.00 to Sta. 7411+00.00

Filename: ...\H5_01_Xsects_PL_BYPASS.dgn Division: HIGHWAY Username: jamesdavis Date:9/2/2025

DRAFT NOT FOR CONSTRUCTION

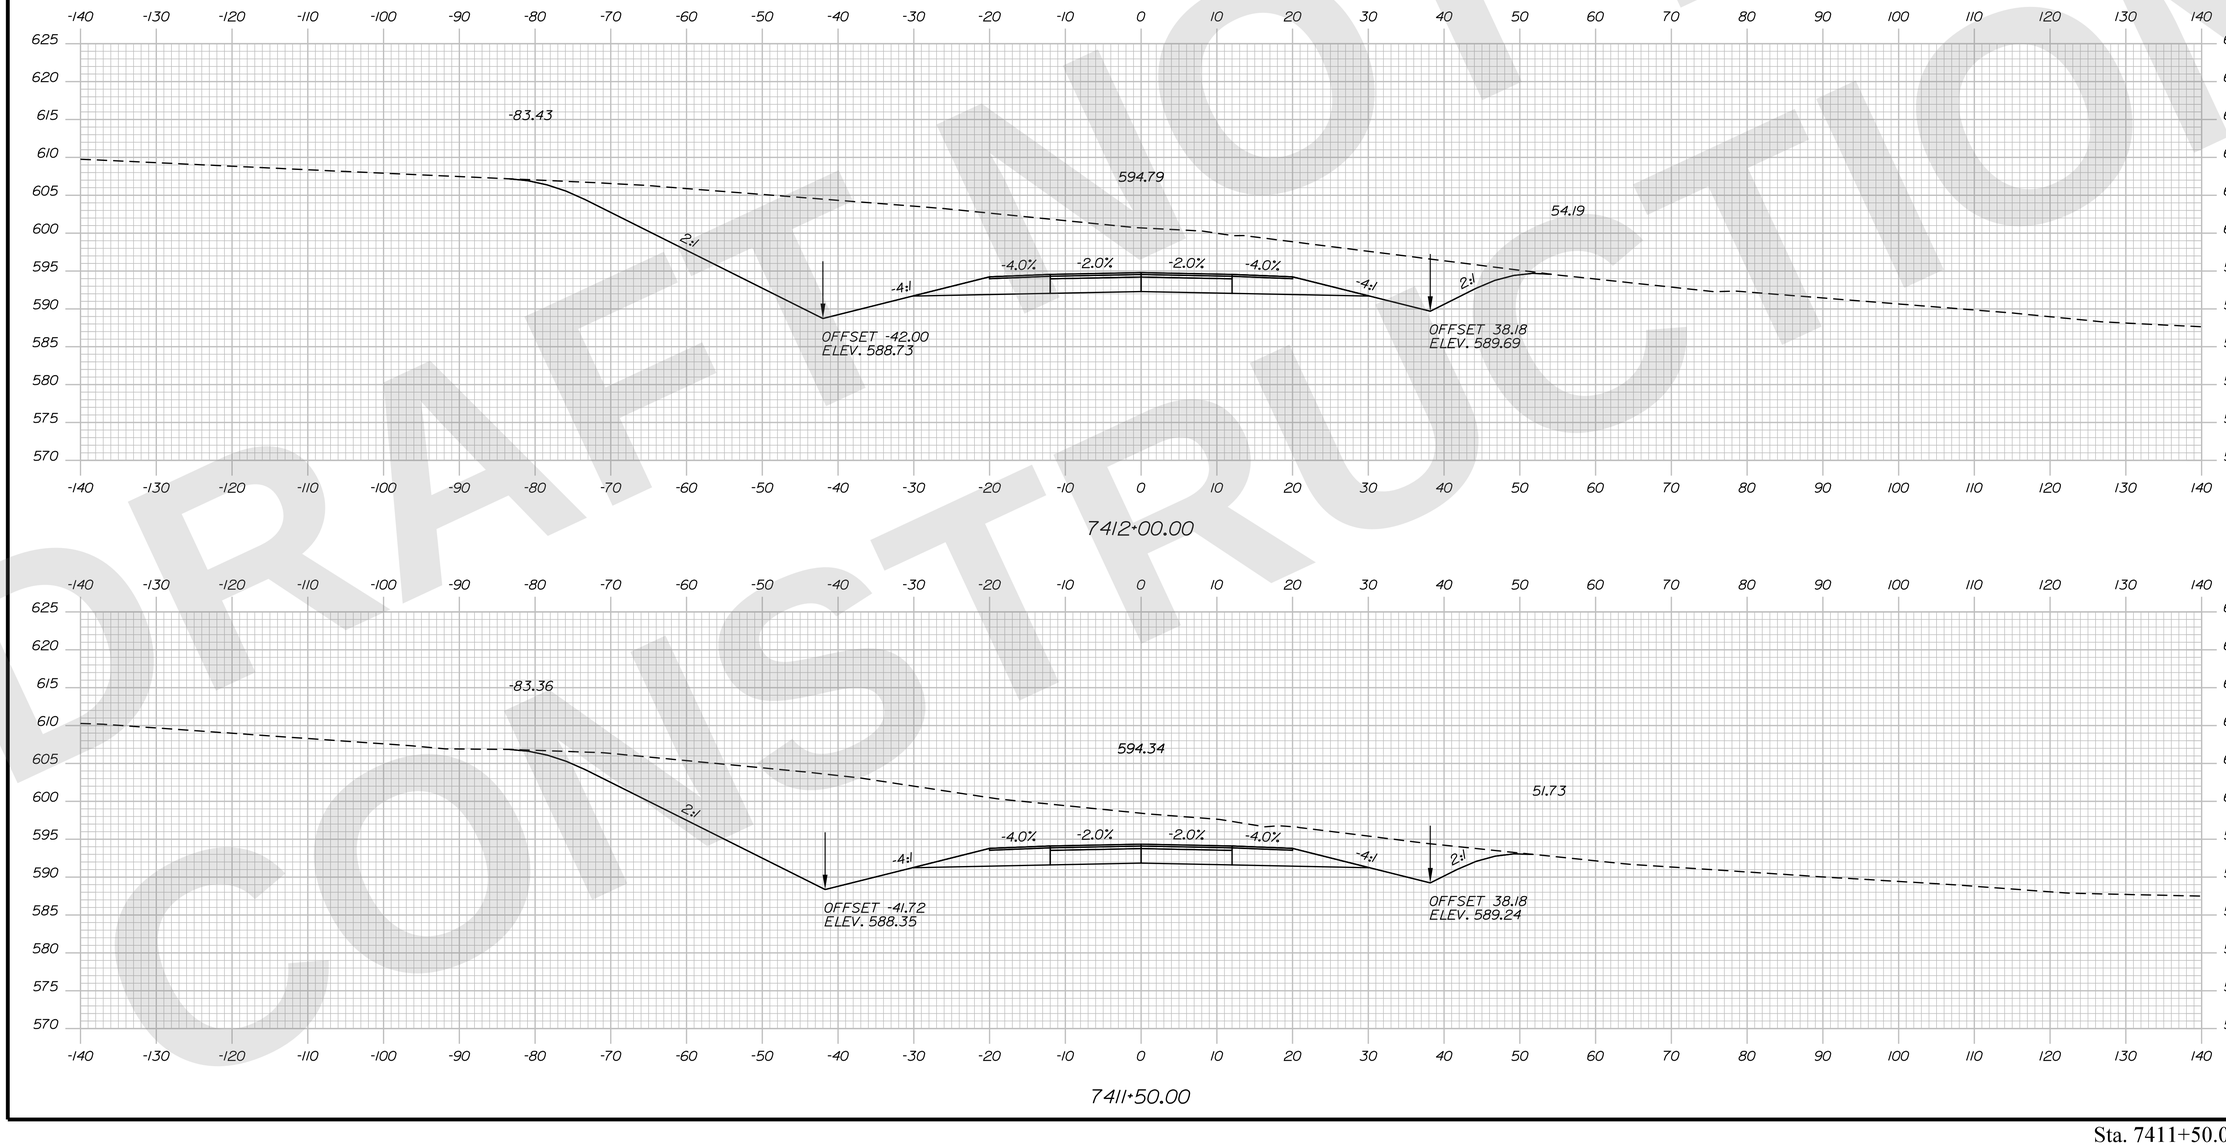

STATE OF MAINE
DEPARTMENT OF TRANSPORTATION

CAPITAL PROJECTS

WIN 6462.92

HIGHWAY PLANS

vhb

	R.M.	BY	DATE
PROJ. MANAGER			
DESIGN-DETAILED	ZBW	JBD	9/2/2025
CHECKED-REVIEWED	ECF	AG	9/2/2025
DESIGN2-DETAILED2			
DESIGN3-DETAILED3			
REVISIONS 1			
REVISIONS 2			
REVISIONS 3			
REVISIONS 4			
FIELD CHANGES			

PRESQUE ISLE
PRESQUE ISLE BYPASS

CROSS SECTIONS

SHEET NUMBER
H-121
225
OF 747

Sta. 7411+50.00 to Sta. 7412+00.00

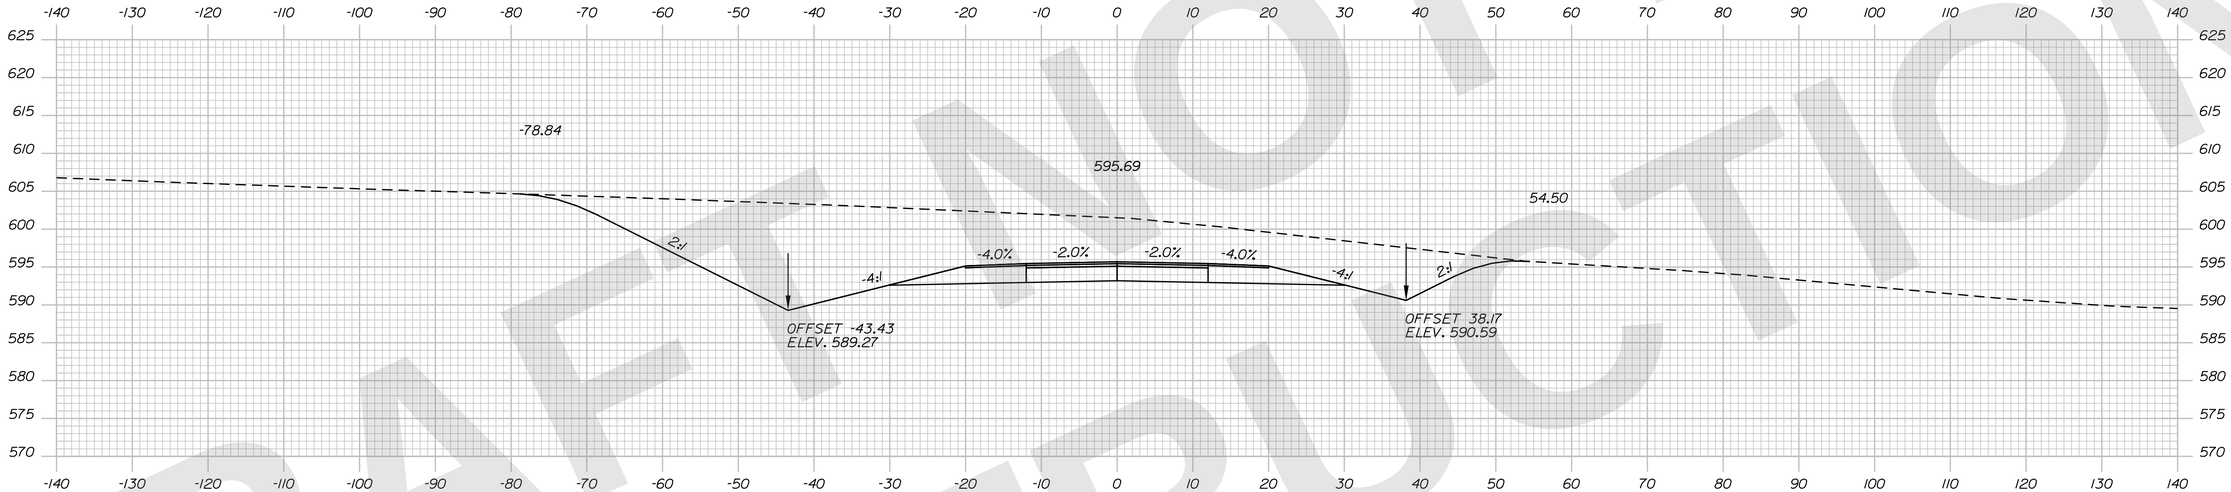

7413+00.00

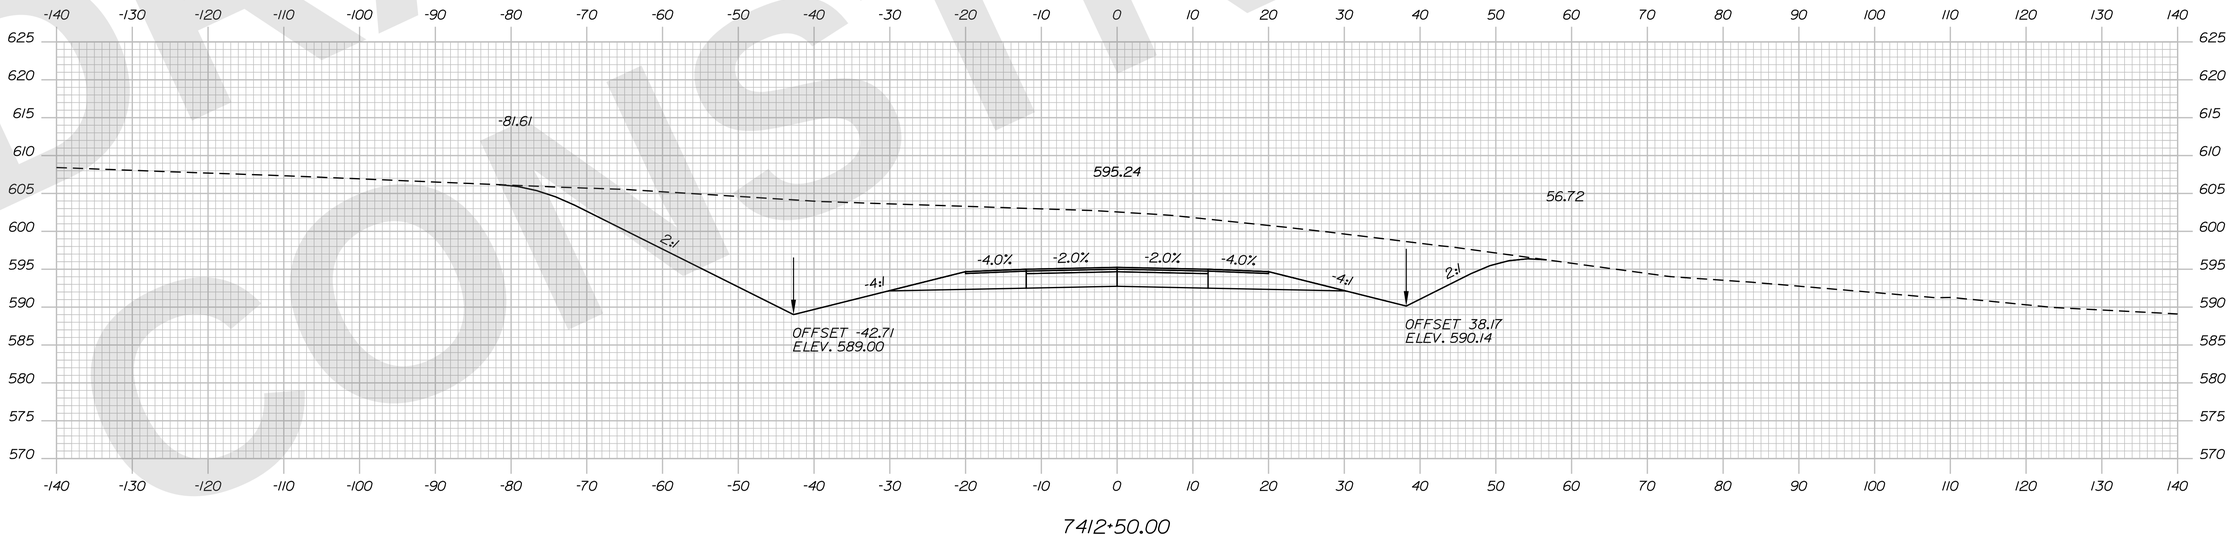

7412+50.00

Sta. 7412+50.00 to Sta. 7413+00.00

DRAFT NOT FOR CONSTRUCTION

Filename: ...\H5_01_Xsects_PI_BYPASS.dgn Division: HIGHWAY Username: jamesdavis Date:9/2/2025

STATE OF MAINE
DEPARTMENT OF TRANSPORTATION

CAPITAL PROJECTS

WIN
6462.92

HIGHWAY PLANS

vhb

	R.M.	BY	DATE
PROJ. MANAGER			
DESIGN-DETAILED	ZBW	JBD	9/2/2025
CHECKED-REVIEWED	ECF	AG	9/2/2025
DESIGN2-DETAILED2			
DESIGN3-DETAILED3			
REVISIONS 1			
REVISIONS 2			
REVISIONS 3			
REVISIONS 4			
FIELD CHANGES			

PRESQUE ISLE
PRESQUE ISLE BYPASS

CROSS SECTIONS

SHEET NUMBER
H-122
226
OF 747

Filename: ...\H5_01_Xsects_PL_BYPASS.dgn Division: HIGHWAY Username: jamesdavis Date:9/2/2025

DRAFT NOT FOR CONSTRUCTION

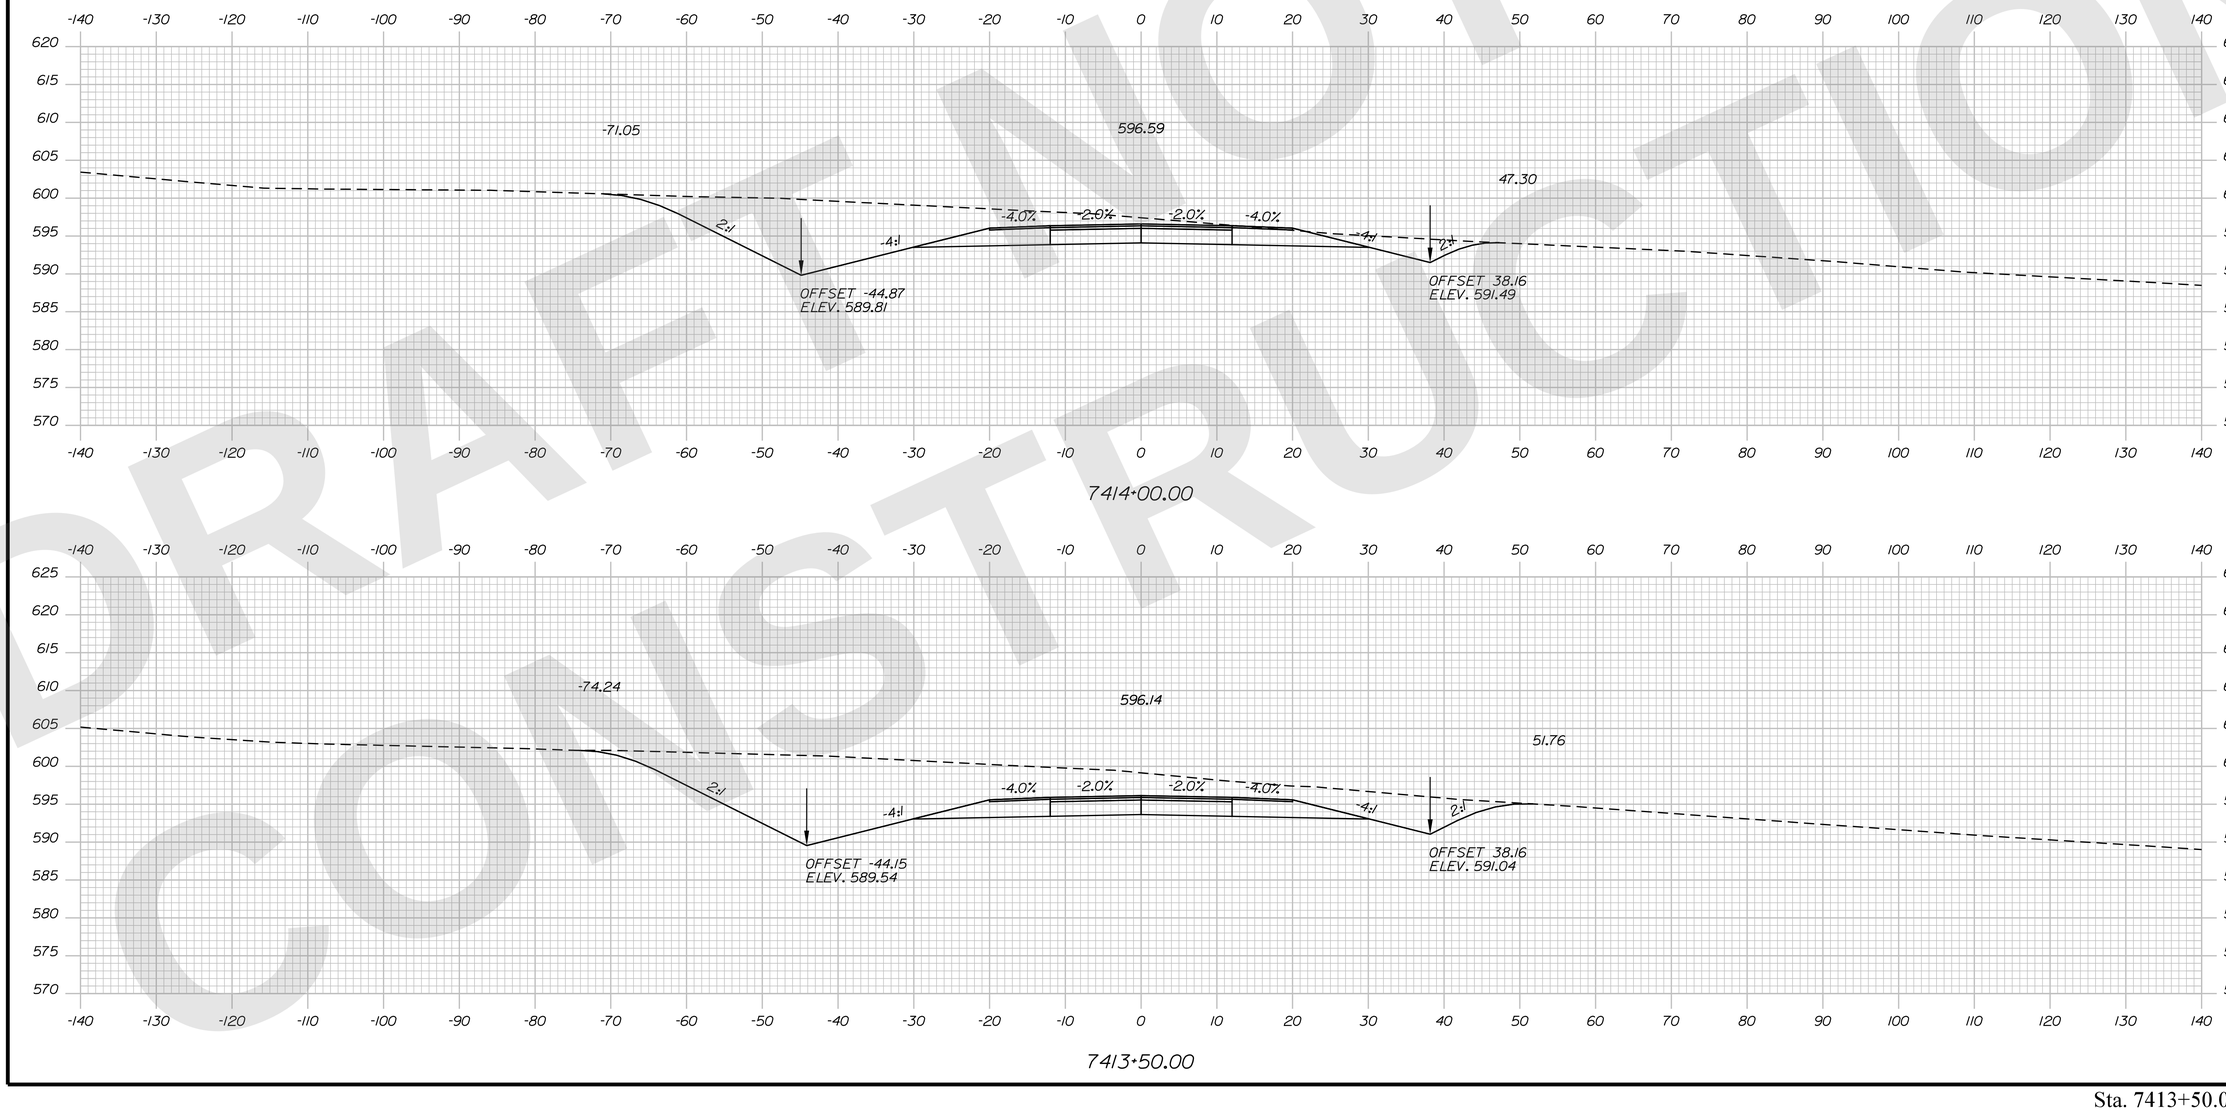

STATE OF MAINE
DEPARTMENT OF TRANSPORTATION

CAPITAL PROJECTS

WIN 6462.92

HIGHWAY PLANS

vhb

	R.M.	BY	DATE
PROJ. MANAGER			
DESIGN-DETAILED	ZBW	JBD	9/2/2025
CHECKED-REVIEWED	ECF	AG	9/2/2025
DESIGN2-DETAILED2			
DESIGN3-DETAILED3			
REVISIONS 1			
REVISIONS 2			
REVISIONS 3			
REVISIONS 4			
FIELD CHANGES			

PRESQUE ISLE
PRESQUE ISLE BYPASS

CROSS SECTIONS

SHEET NUMBER
H-123
227
OF 747

Sta. 7413+50.00 to Sta. 7414+00.00

Filename: ...\H5_01_Xsects_PL_BYPASS.dgn Division: HIGHWAY Username: jamesdavis Date:9/2/2025

DRAFT NOT FOR CONSTRUCTION

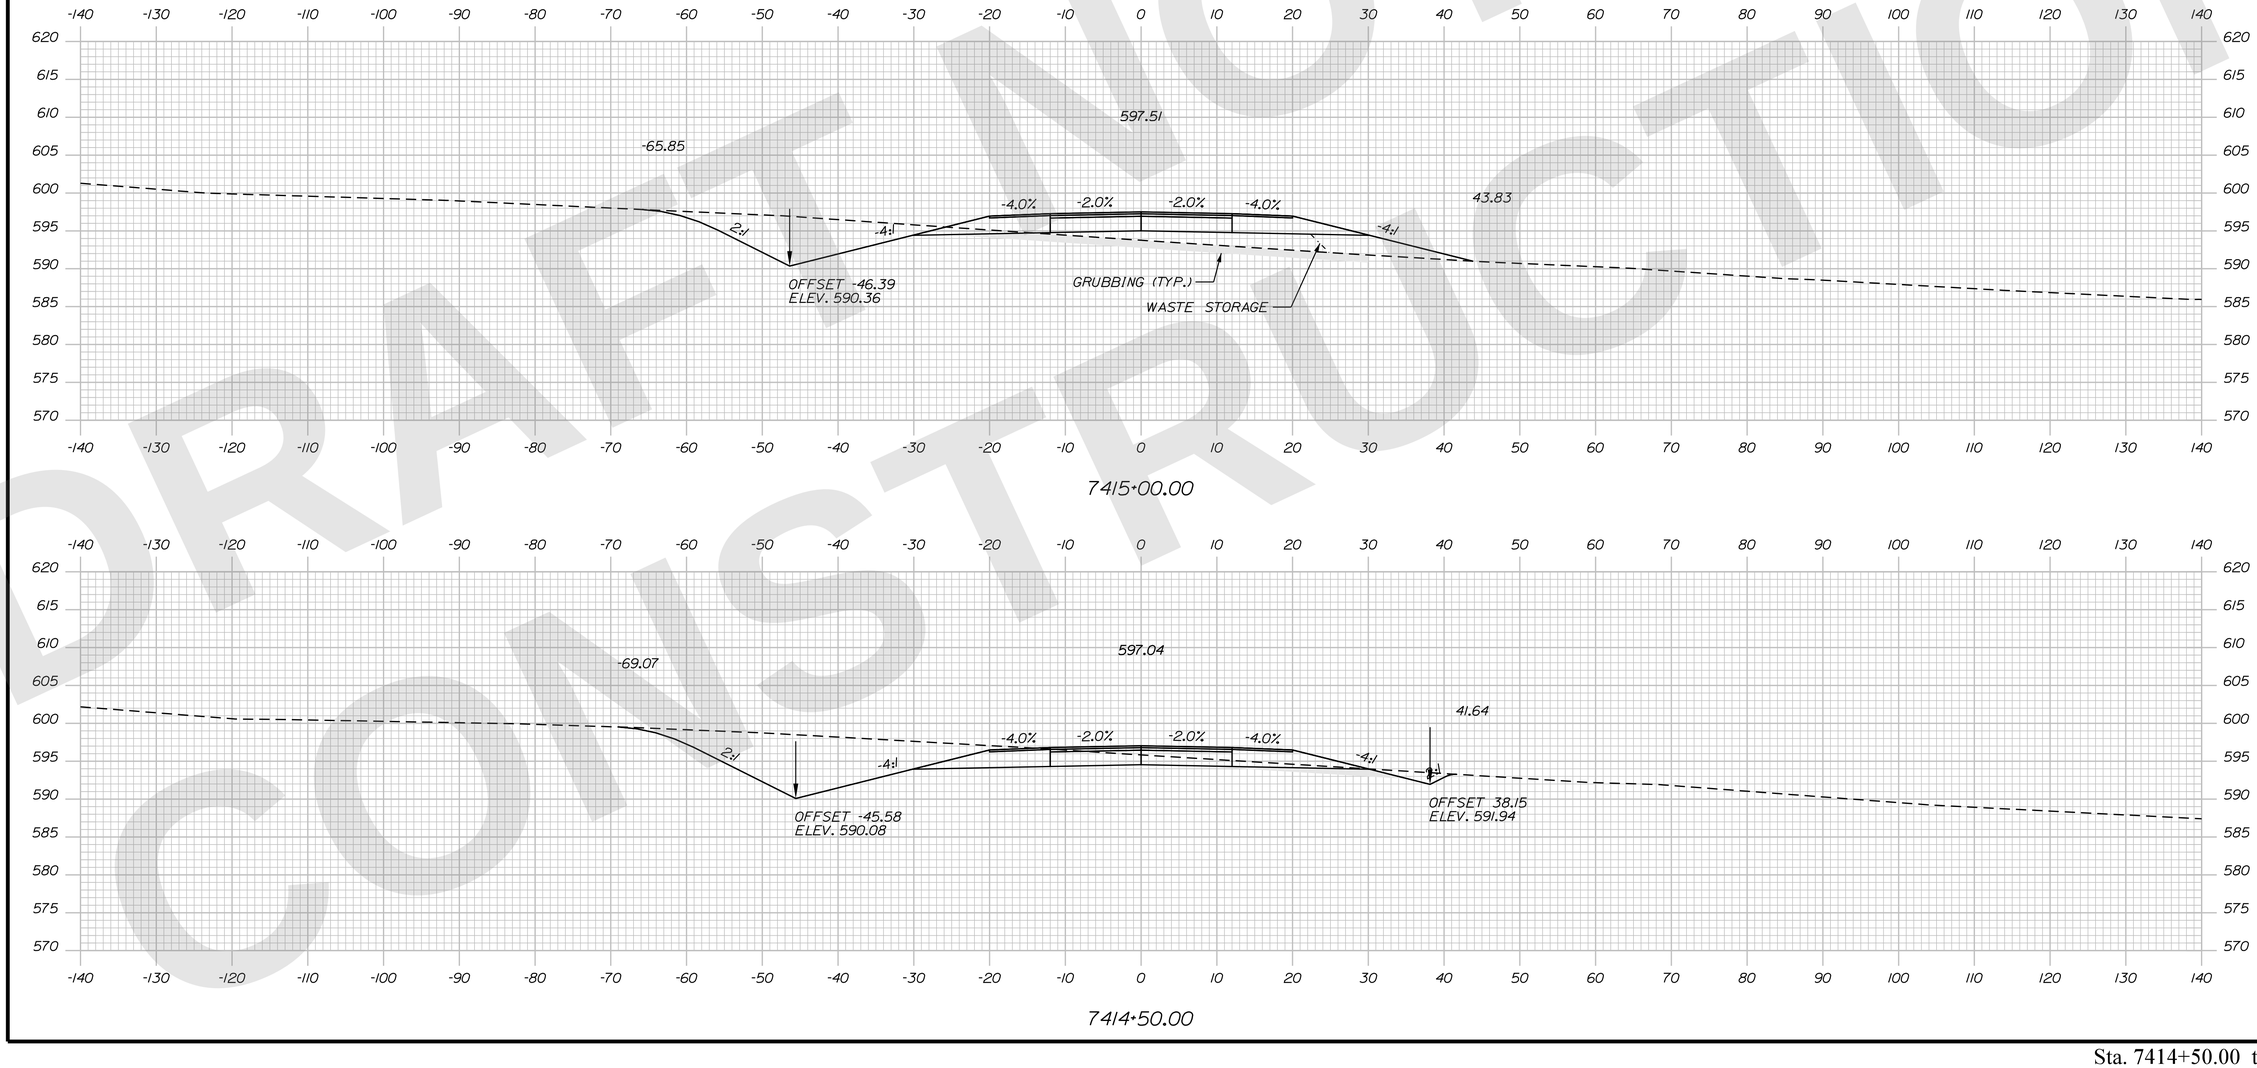

STATE OF MAINE
DEPARTMENT OF TRANSPORTATION

CAPITAL PROJECTS

WIN
6462.92

HIGHWAY PLANS

vhb

	R.M.	BY	DATE
PROJ. MANAGER			
DESIGN-DETAILED	ZBW	JBD	9/2/2025
CHECKED-REVIEWED	ECF	AG	9/2/2025
DESIGN2-DETAILED2			
DESIGN3-DETAILED3			
REVISIONS 1			
REVISIONS 2			
REVISIONS 3			
REVISIONS 4			
FIELD CHANGES			

PRESQUE ISLE
PRESQUE ISLE BYPASS

CROSS SECTIONS

SHEET NUMBER
H-124
228
OF 747

Sta. 7414+50.00 to Sta. 7415+00.00

Filename: ...\H5_01_Xsects_PI_BYPASS.dgn Division: HIGHWAY Username: jamesdavis Date:9/2/2025

DRAFT NOT FOR CONSTRUCTION

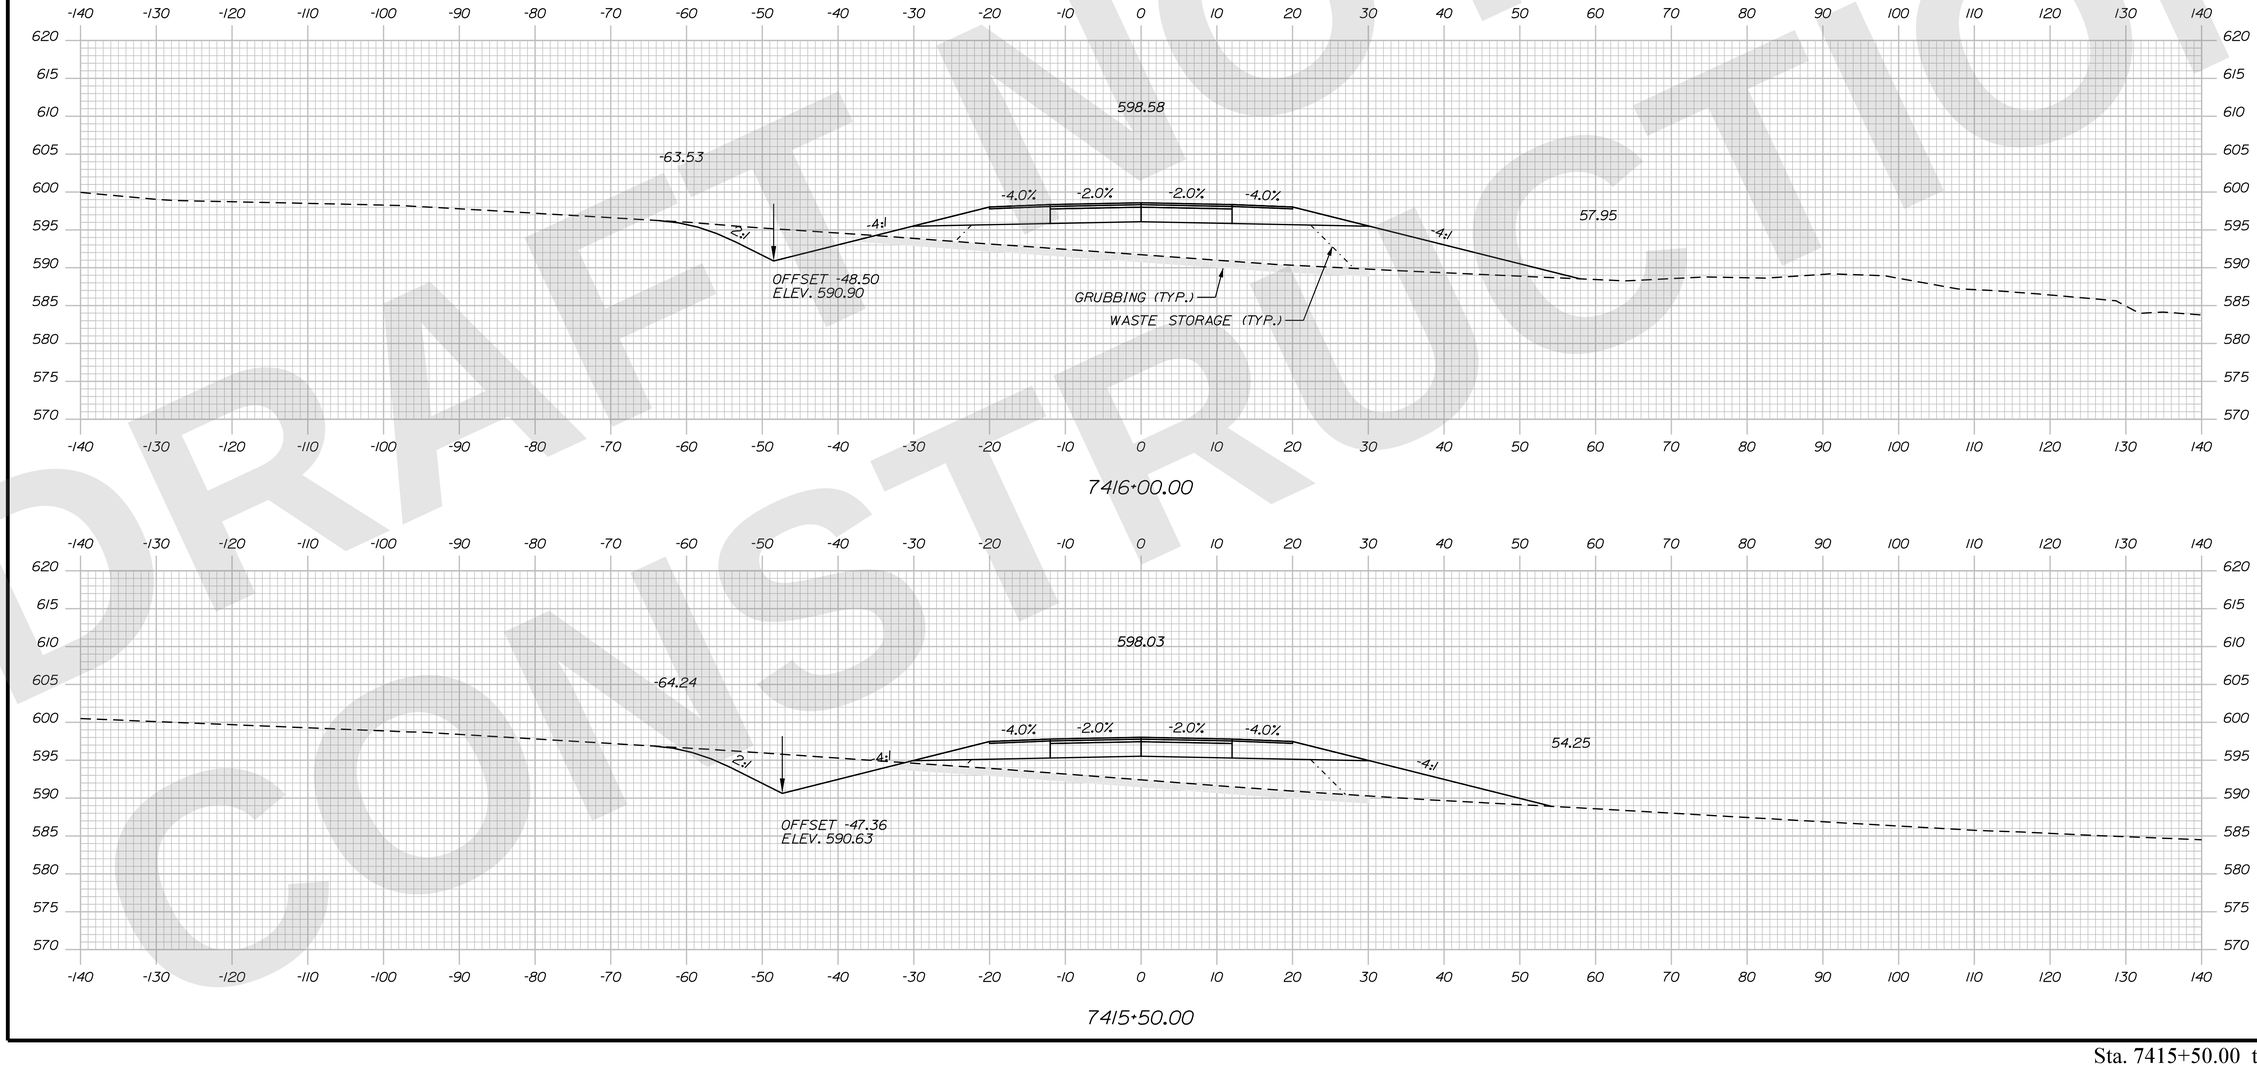

STATE OF MAINE
DEPARTMENT OF TRANSPORTATION

CAPITAL PROJECTS

WIN 6462.92

HIGHWAY PLANS

vhb

	R.M.	BY	DATE
PROJ. MANAGER			
DESIGN-DETAILED	ZBW	JBD	9/2/2025
CHECKED-REVIEWED		EOF	
DESIGN2-DETAILED2		AG	9/2/2025
DESIGN3-DETAILED3			
REVISIONS 1			
REVISIONS 2			
REVISIONS 3			
REVISIONS 4			
FIELD CHANGES			

PRESQUE ISLE
PRESQUE ISLE BYPASS

CROSS SECTIONS

SHEET NUMBER
H-125
229
OF 747

Sta. 7415+50.00 to Sta. 7416+00.00

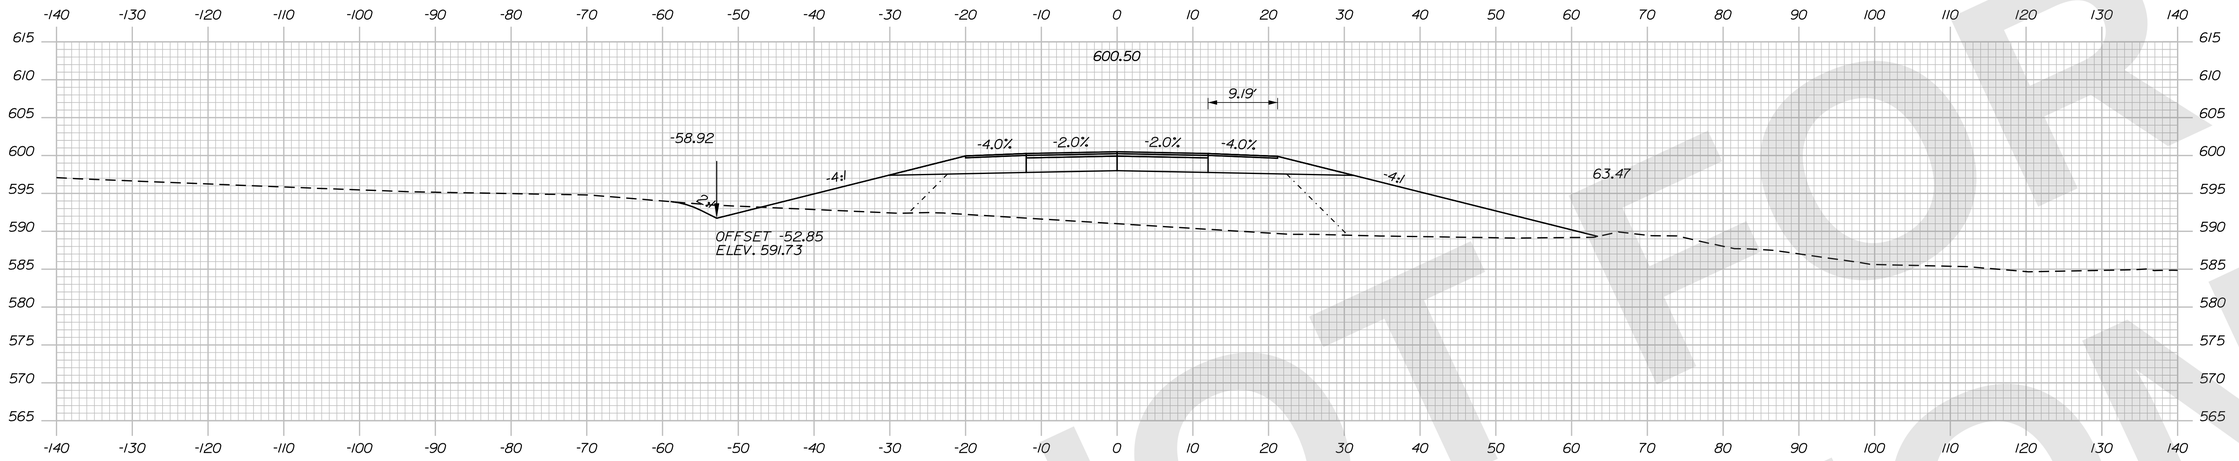

7417+50.00

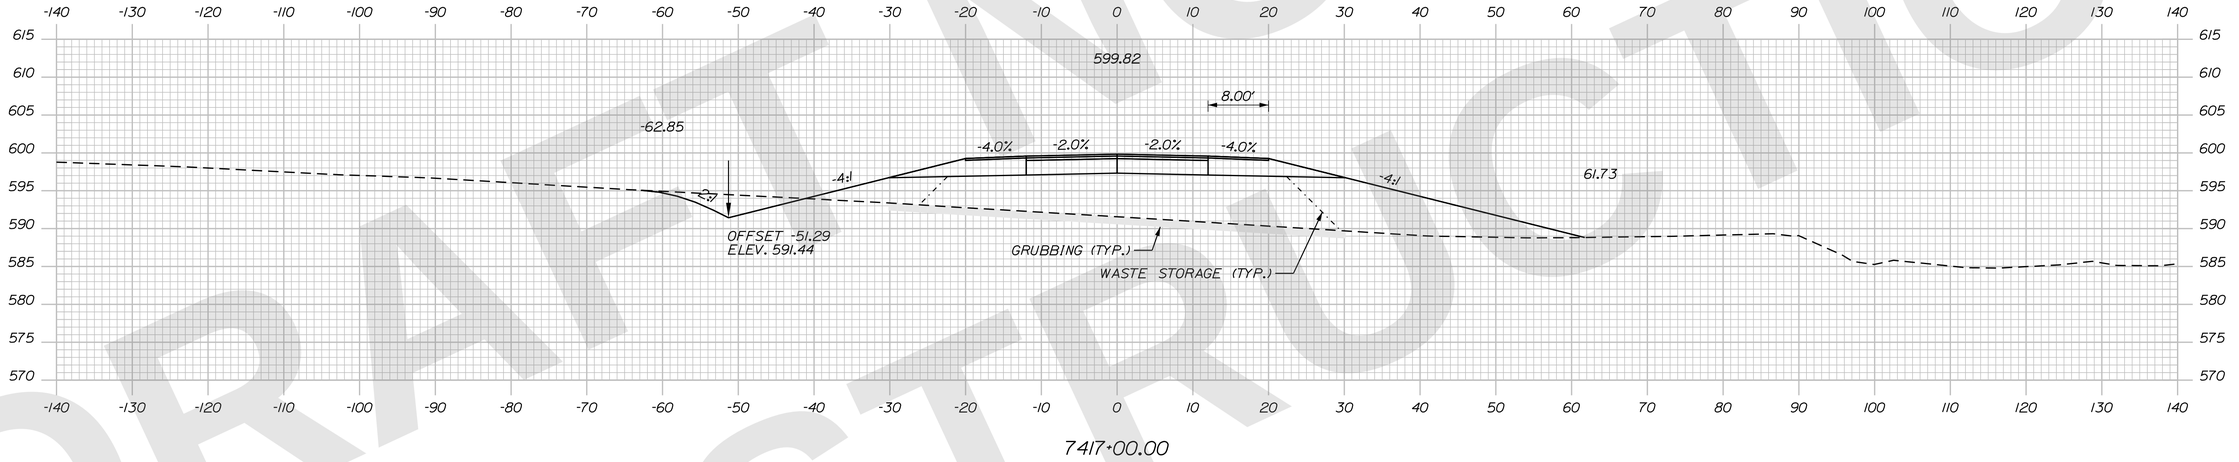

7417+00.00

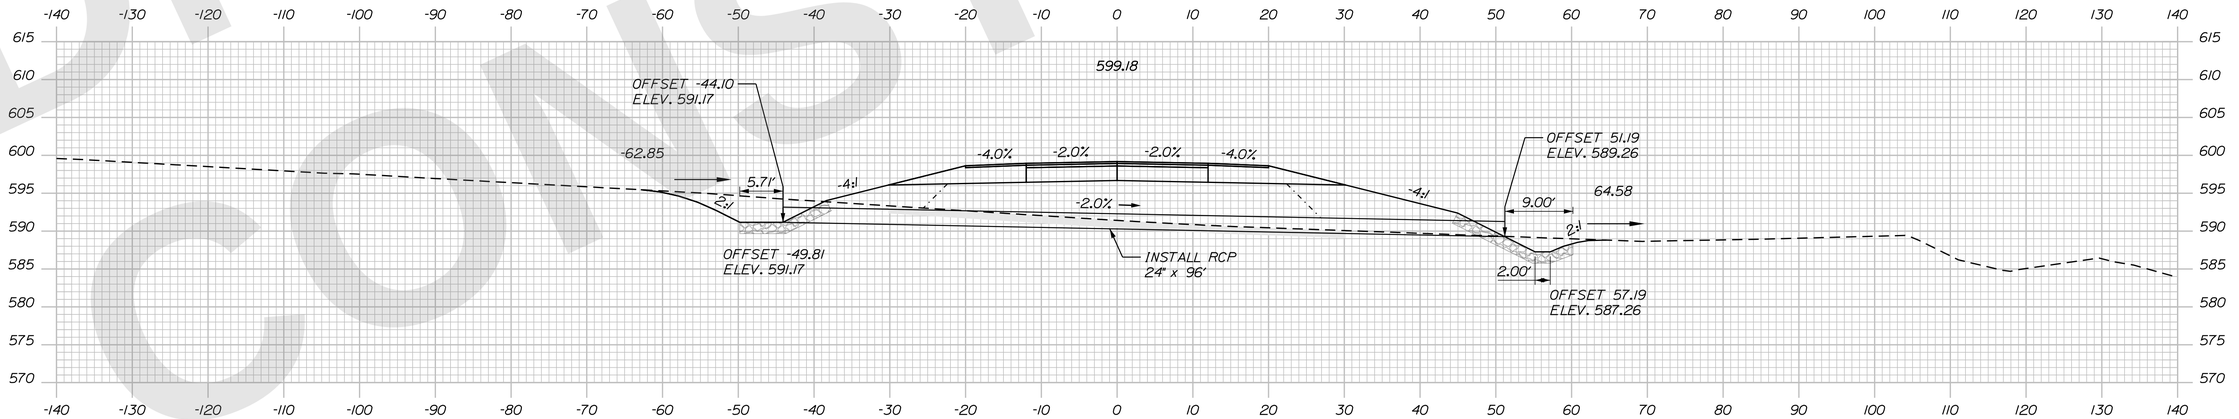

7416+50.00

STATE OF MAINE
DEPARTMENT OF TRANSPORTATION

CAPITAL PROJECTS

HIGHWAY PLANS

WIN 6462.92

vhb

PROJ. MANAGER	R.M.	DATE
DESIGN-DETAILED	ZBW	9/2/2025
CHECKED-REVIEWED	ECF	9/2/2025
DESIGN2-DETAILED2		
DESIGN3-DETAILED3		
REVISIONS 1		
REVISIONS 2		
REVISIONS 3		
REVISIONS 4		
FIELD CHANGES		

PRESQUE ISLE
PRESQUE ISLE BYPASS

CROSS SECTIONS

SHEET NUMBER
H-126
230
OF 747

Sta. 7416+50.00 to Sta. 7417+50.00

Filename: ...\H5_01_Xsects_PL_BYPASS.dgn Division: HIGHWAY Username: jamesdavis Date:9/2/2025

DRAFT NOT FOR CONSTRUCTION

Filename: ...\H5_01_Xsects_PI_BYPASS.dgn Division: HIGHWAY Username: jamesdavis Date:9/2/2025

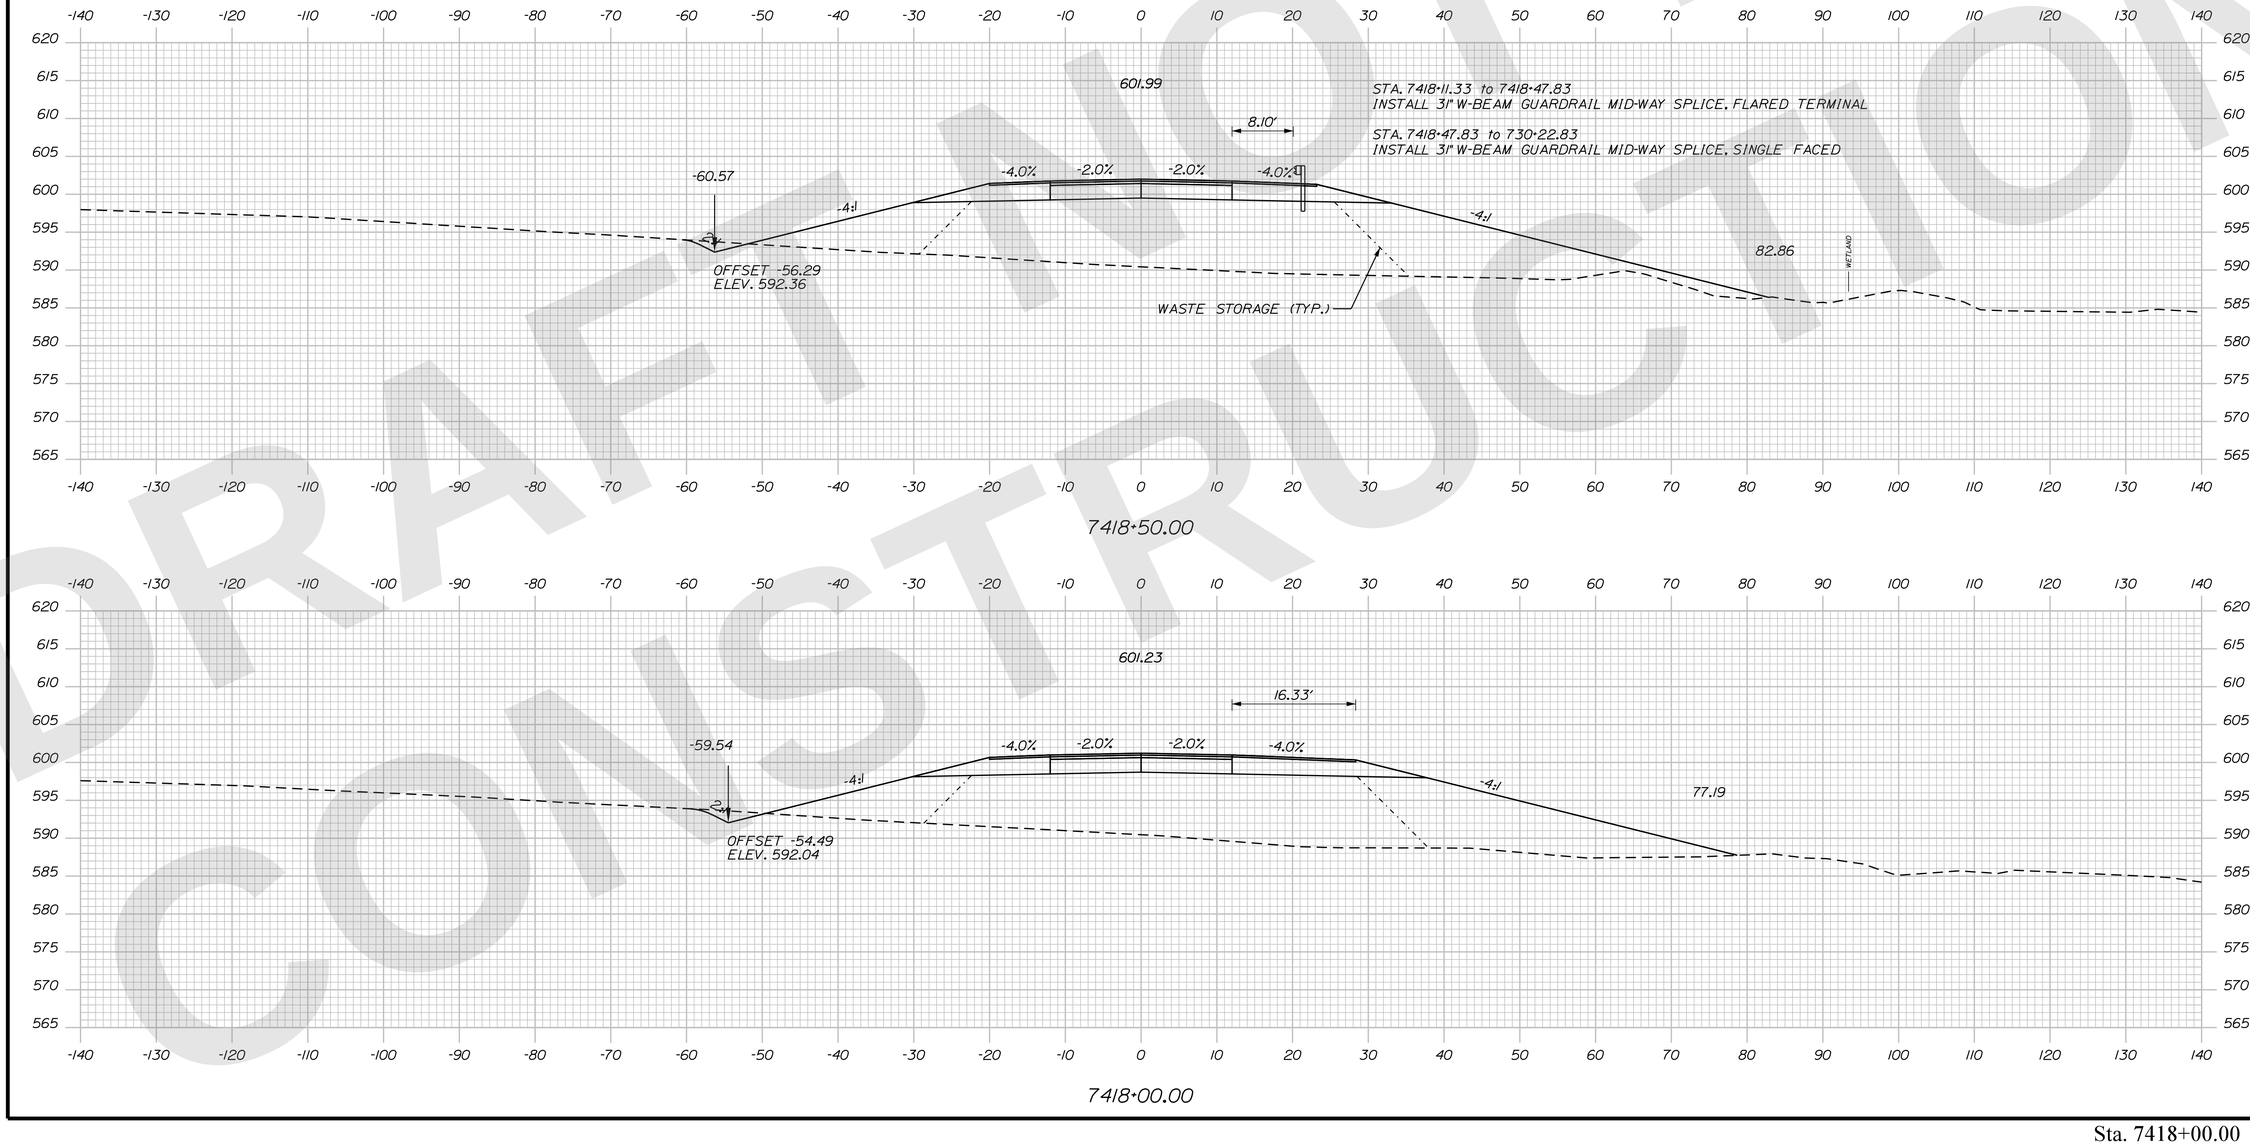

DRAFT NOT FOR CONSTRUCTION

STATE OF MAINE
DEPARTMENT OF TRANSPORTATION

CAPITAL PROJECTS

WIN 6462.92

HIGHWAY PLANS

vhb

	R.M.	BY	DATE
PROJ. MANAGER			
DESIGN-DETAILED	ZBW	JBD	9/2/2025
CHECKED-REVIEWED	ECF	AG	9/2/2025
DESIGN2-DETAILED2			
DESIGN3-DETAILED3			
REVISIONS 1			
REVISIONS 2			
REVISIONS 3			
REVISIONS 4			
FIELD CHANGES			

PRESQUE ISLE
PRESQUE ISLE BYPASS

CROSS SECTIONS

SHEET NUMBER
H-127
231
OF 747

Sta. 7418+00.00 to Sta. 7418+50.00

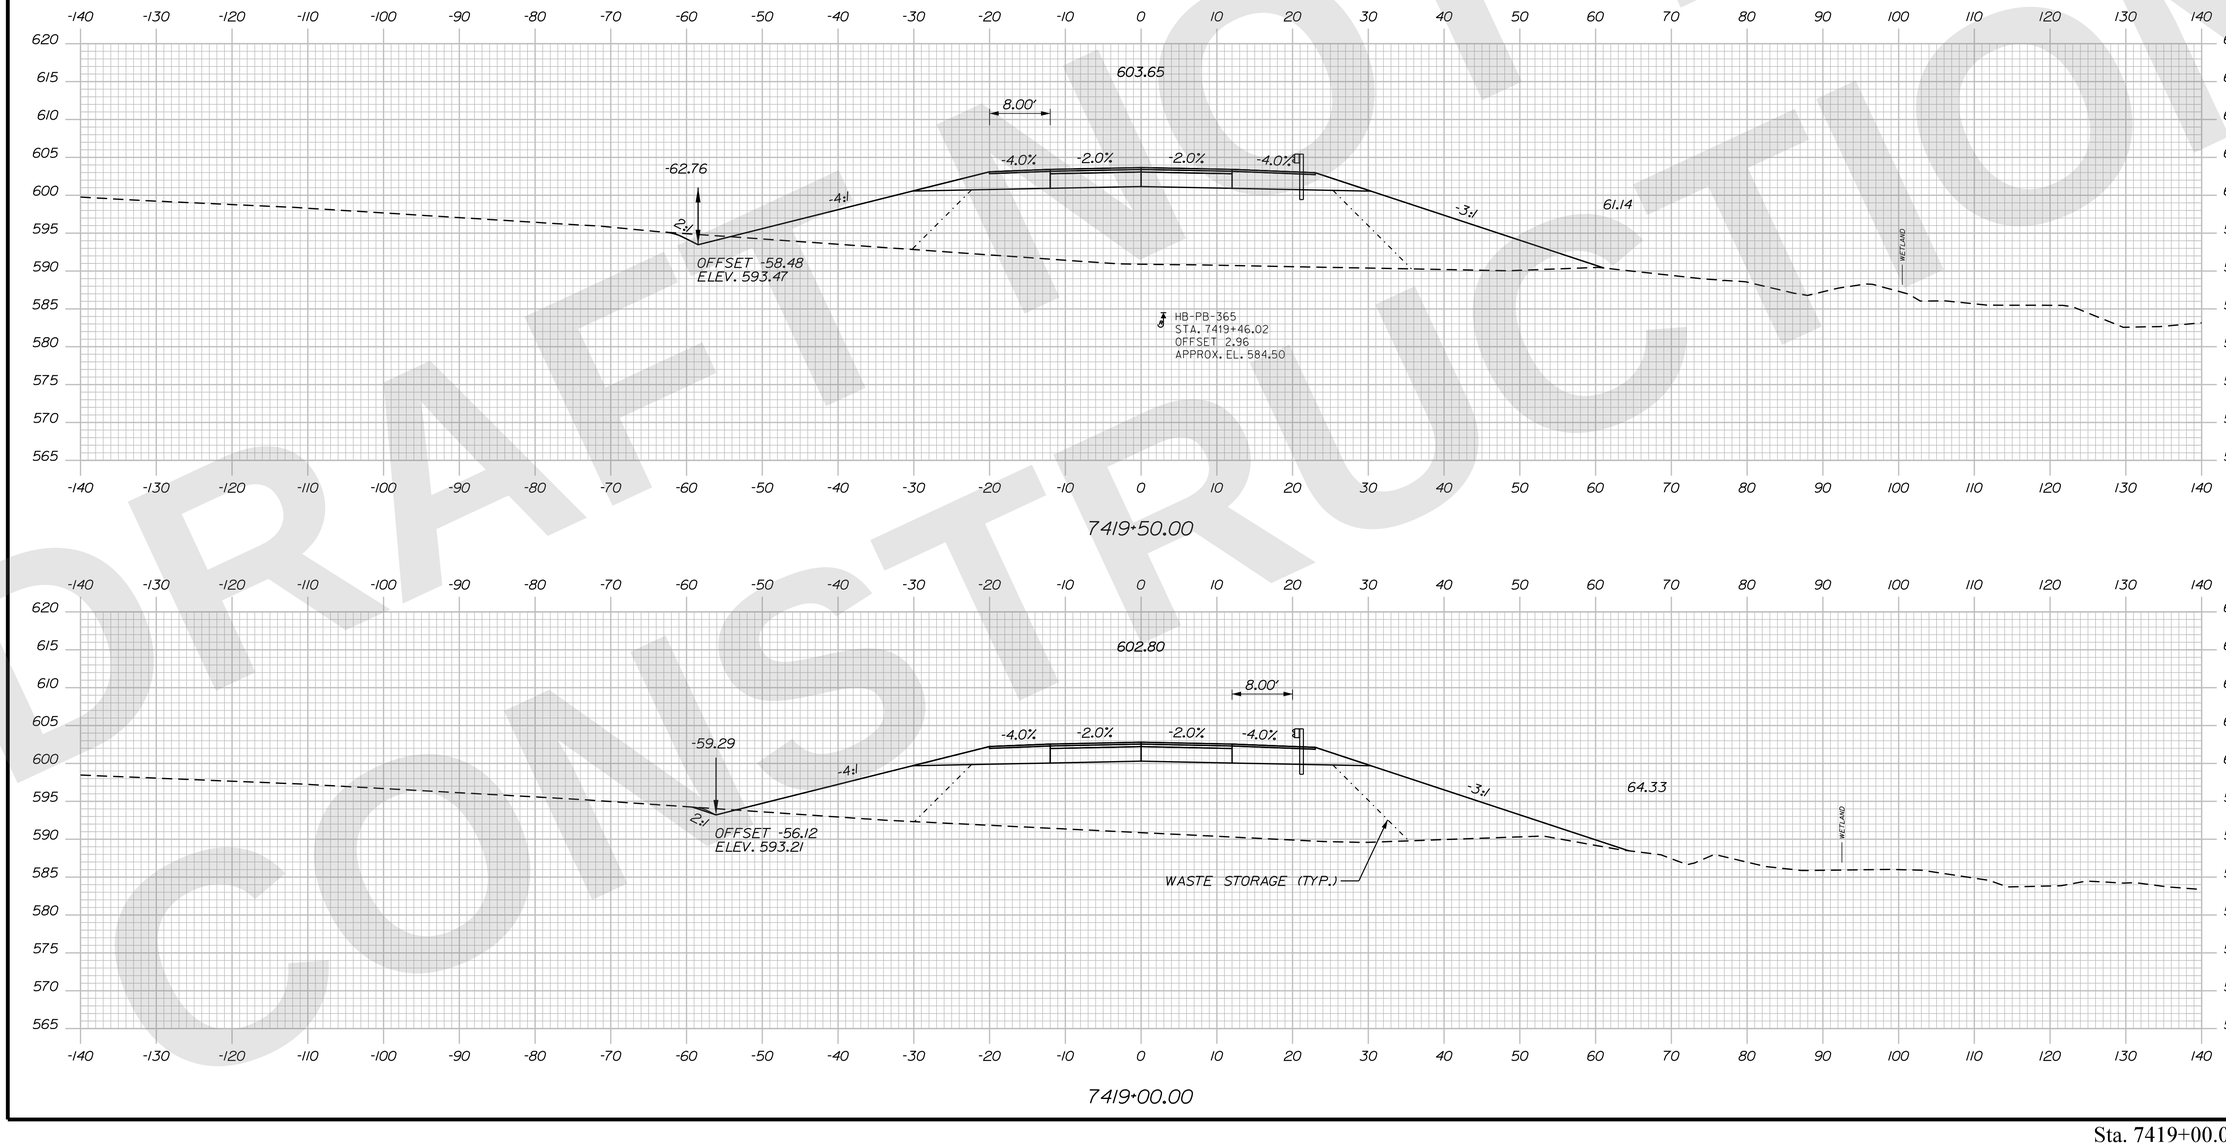

STATE OF MAINE
DEPARTMENT OF TRANSPORTATION

CAPITAL PROJECTS

WIN
6462.92

HIGHWAY PLANS

vhb

	R.M.	BY	DATE
PROJ. MANAGER			
DESIGN-DETAILED	ZBW	JBD	9/2/2025
CHECKED-REVIEWED	ECF	AG	9/2/2025
DESIGN2-DETAILED2			
DESIGN3-DETAILED3			
REVISIONS 1			
REVISIONS 2			
REVISIONS 3			
REVISIONS 4			
FIELD CHANGES			

PRESQUE ISLE
PRESQUE ISLE BYPASS

CROSS SECTIONS

SHEET NUMBER
H-128
232
OF 747

Sta. 7419+00.00 to Sta. 7419+50.00

DRAFT NOT FOR CONSTRUCTION

Filename: ...\H5_01_Xsects_PI_BYPASS.dgn Division: HIGHWAY Username: jamesdavis Date:9/2/2025

Filename: ...\H5_01_Xsects_PL_BYPASS.dgn Division: HIGHWAY Username: jamesdavis Date:9/2/2025

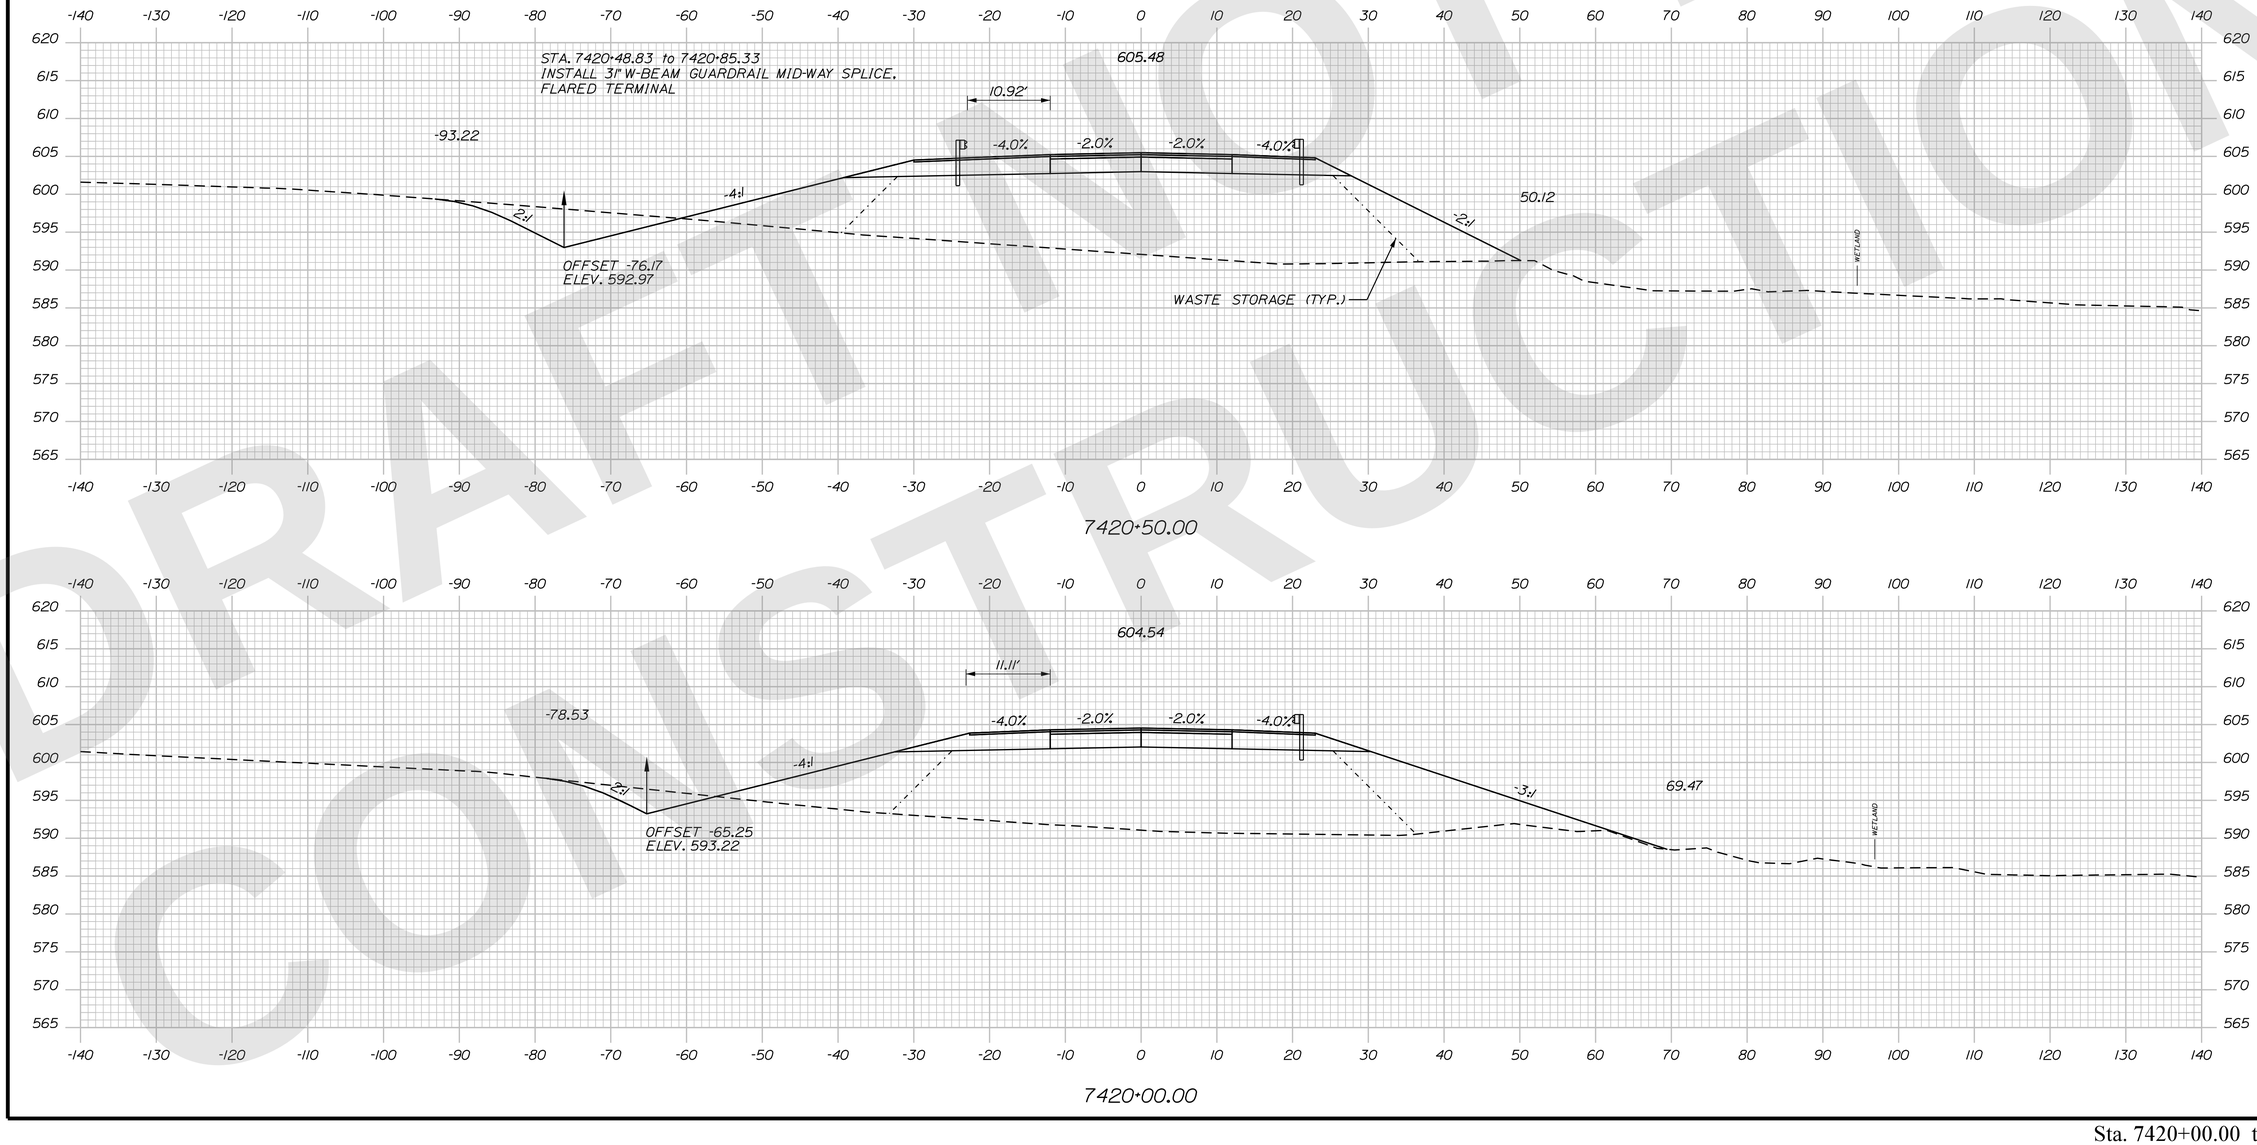

DRAFT NOT FOR CONSTRUCTION

STATE OF MAINE
DEPARTMENT OF TRANSPORTATION

CAPITAL PROJECTS

WIN 6462.92

HIGHWAY PLANS

vhb

	R.M.	BY	DATE
PROJ. MANAGER			
DESIGN-DETAILED	ZBW	JBD	9/2/2025
CHECKED-REVIEWED	ECF	AG	9/2/2025
DESIGN2-DETAILED2			
DESIGN3-DETAILED3			
REVISIONS 1			
REVISIONS 2			
REVISIONS 3			
REVISIONS 4			
FIELD CHANGES			

PRESQUE ISLE
PRESQUE ISLE BYPASS

CROSS SECTIONS

SHEET NUMBER
H-129
233
OF 747

Sta. 7420+00.00 to Sta. 7420+50.00

DRAFT NOT FOR CONSTRUCTION

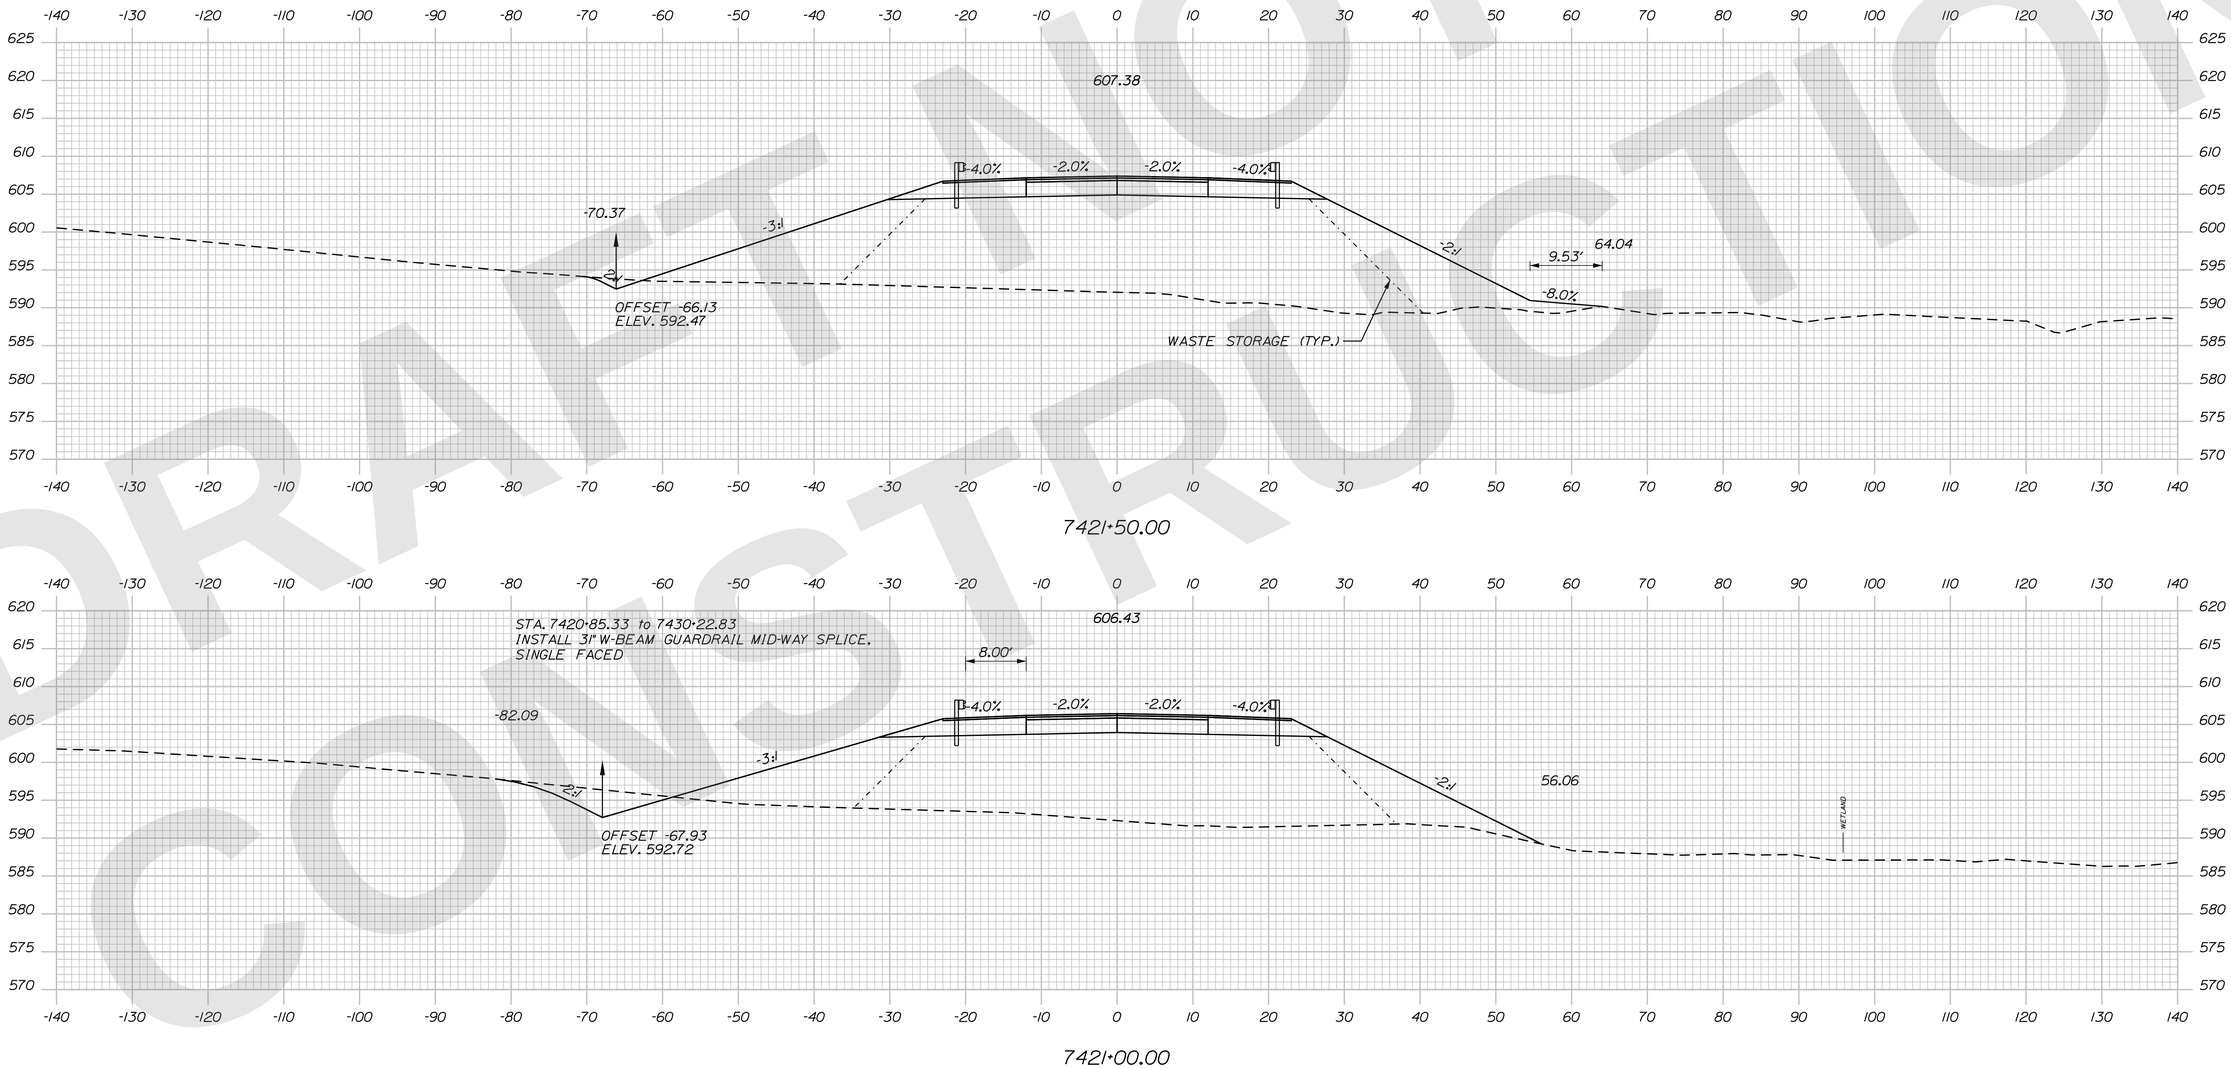

STATE OF MAINE
DEPARTMENT OF TRANSPORTATION

CAPITAL PROJECTS

WIN
6462.92

HIGHWAY PLANS

vhb

	R.M.	BY	DATE
PROJ. MANAGER			
DESIGN-DETAILED	ZBW	JBD	9/2/2025
CHECKED-REVIEWED	ECF	AG	9/2/2025
DESIGN2-DETAILED2			
DESIGN3-DETAILED3			
REVISIONS 1			
REVISIONS 2			
REVISIONS 3			
REVISIONS 4			
FIELD CHANGES			

PRESQUE ISLE
PRESQUE ISLE BYPASS

CROSS SECTIONS

SHEET NUMBER
H-130
234
OF 747

Sta. 7421+00.00 to Sta. 7421+50.00

Filename: ...\H5_01_Xsects_PI_BYPASS.dgn Division: HIGHWAY Username: jamesdavis Date:9/2/2025

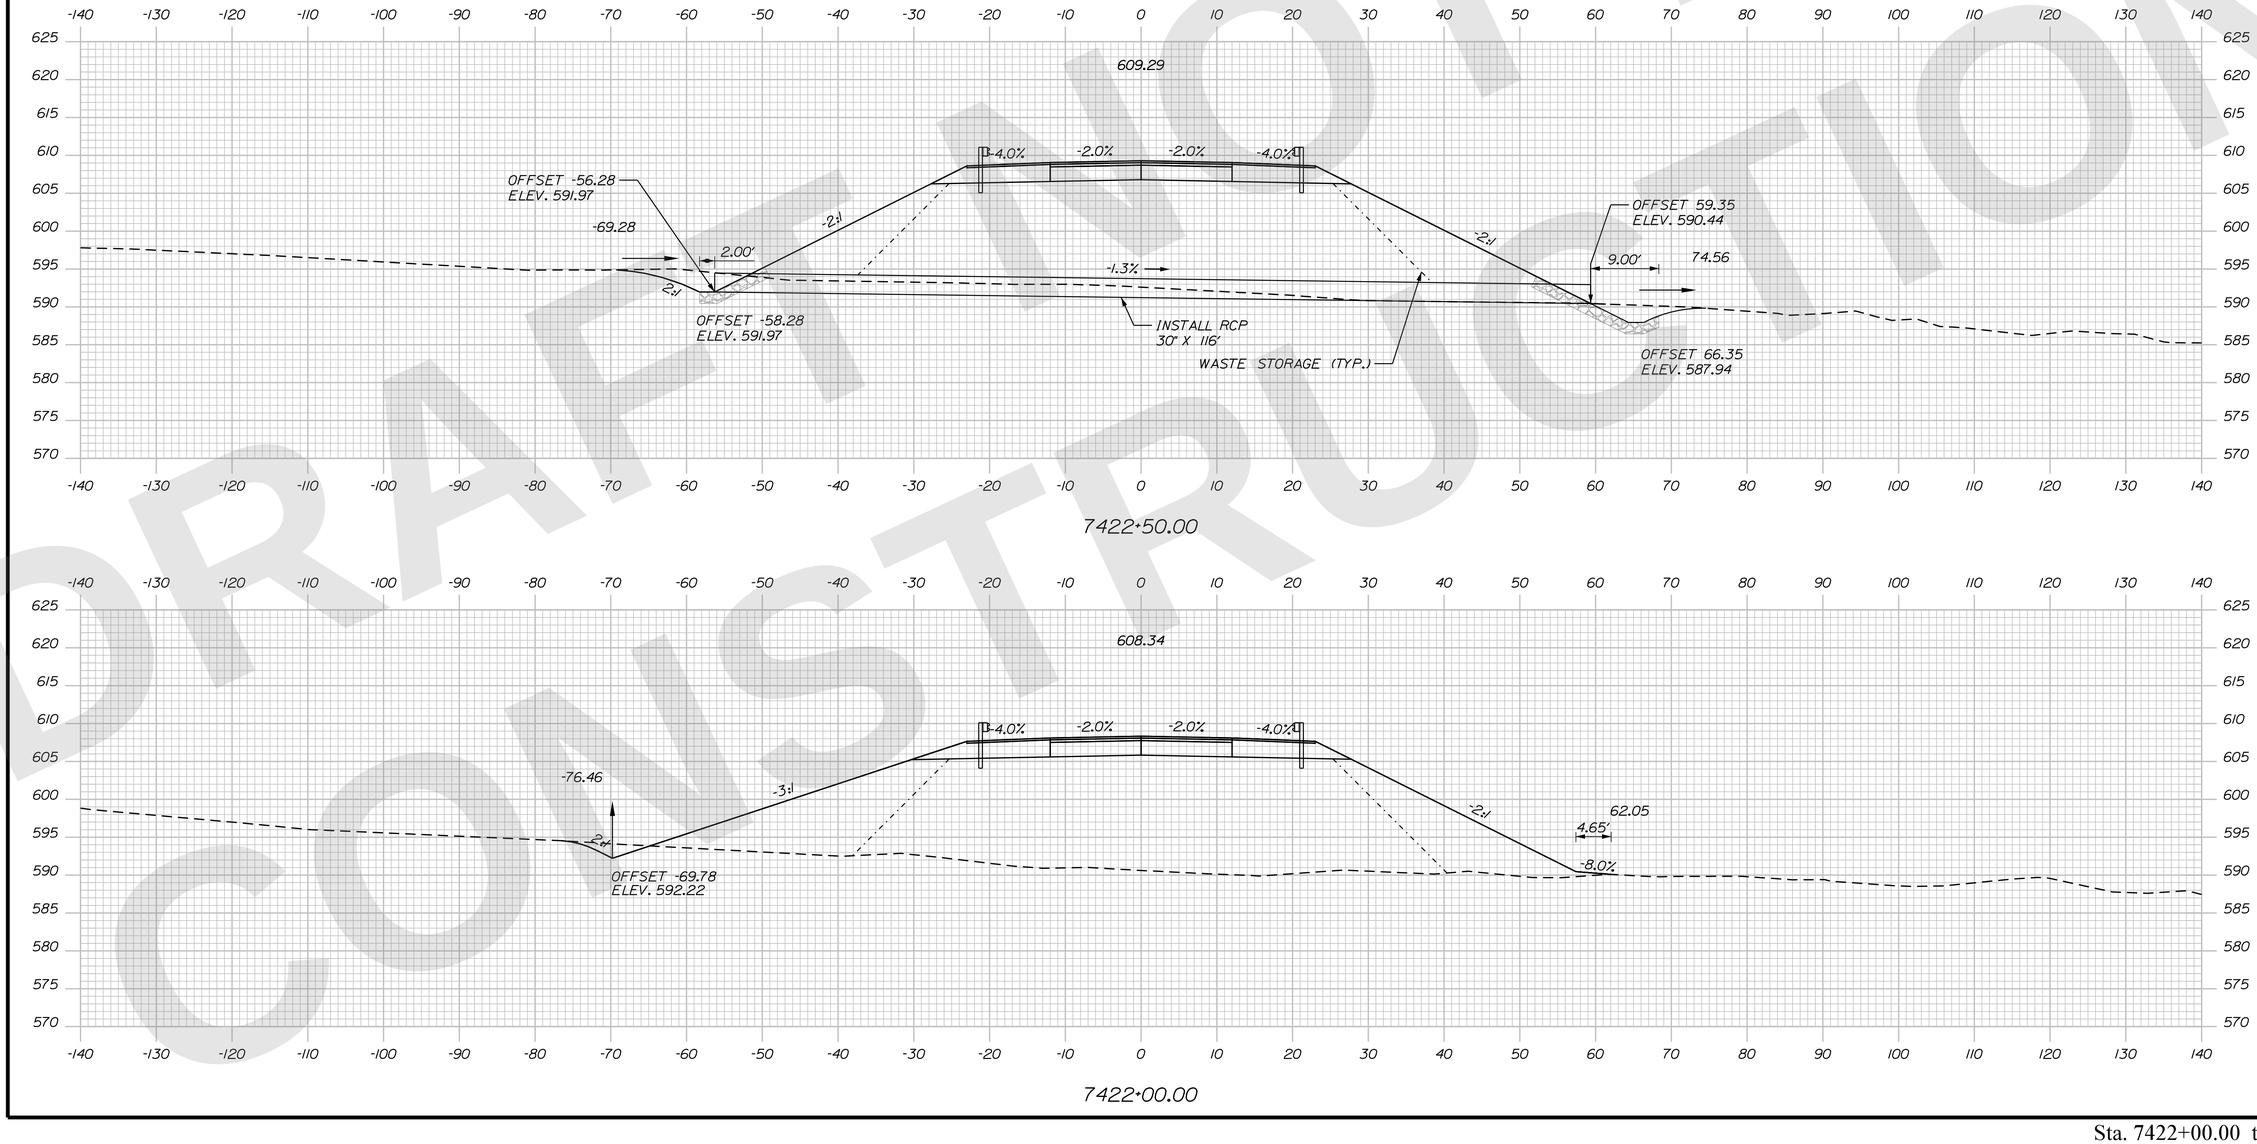

DRAFT NOT FOR CONSTRUCTION

STATE OF MAINE
DEPARTMENT OF TRANSPORTATION

CAPITAL PROJECTS

WIN
6462.92

HIGHWAY PLANS

vhb

	R.M.	BY	DATE
PROJ. MANAGER			
DESIGN-DETAILED	ZBW	JBD	9/2/2025
CHECKED-REVIEWED		EOF	
DESIGN2-DETAILED2		AG	9/2/2025
DESIGN3-DETAILED3			
REVISIONS 1			
REVISIONS 2			
REVISIONS 3			
REVISIONS 4			
FIELD CHANGES			

PRESQUE ISLE
PRESQUE ISLE BYPASS

CROSS SECTIONS

SHEET NUMBER
H-131
235
OF 747

Sta. 7422+00.00 to Sta. 7422+50.00

Filename: ...\H5_01_Xsects_PI_BYPASS.dgn Division: HIGHWAY Username: jamesdavis Date:9/2/2025

DRAFT NOT FOR CONSTRUCTION

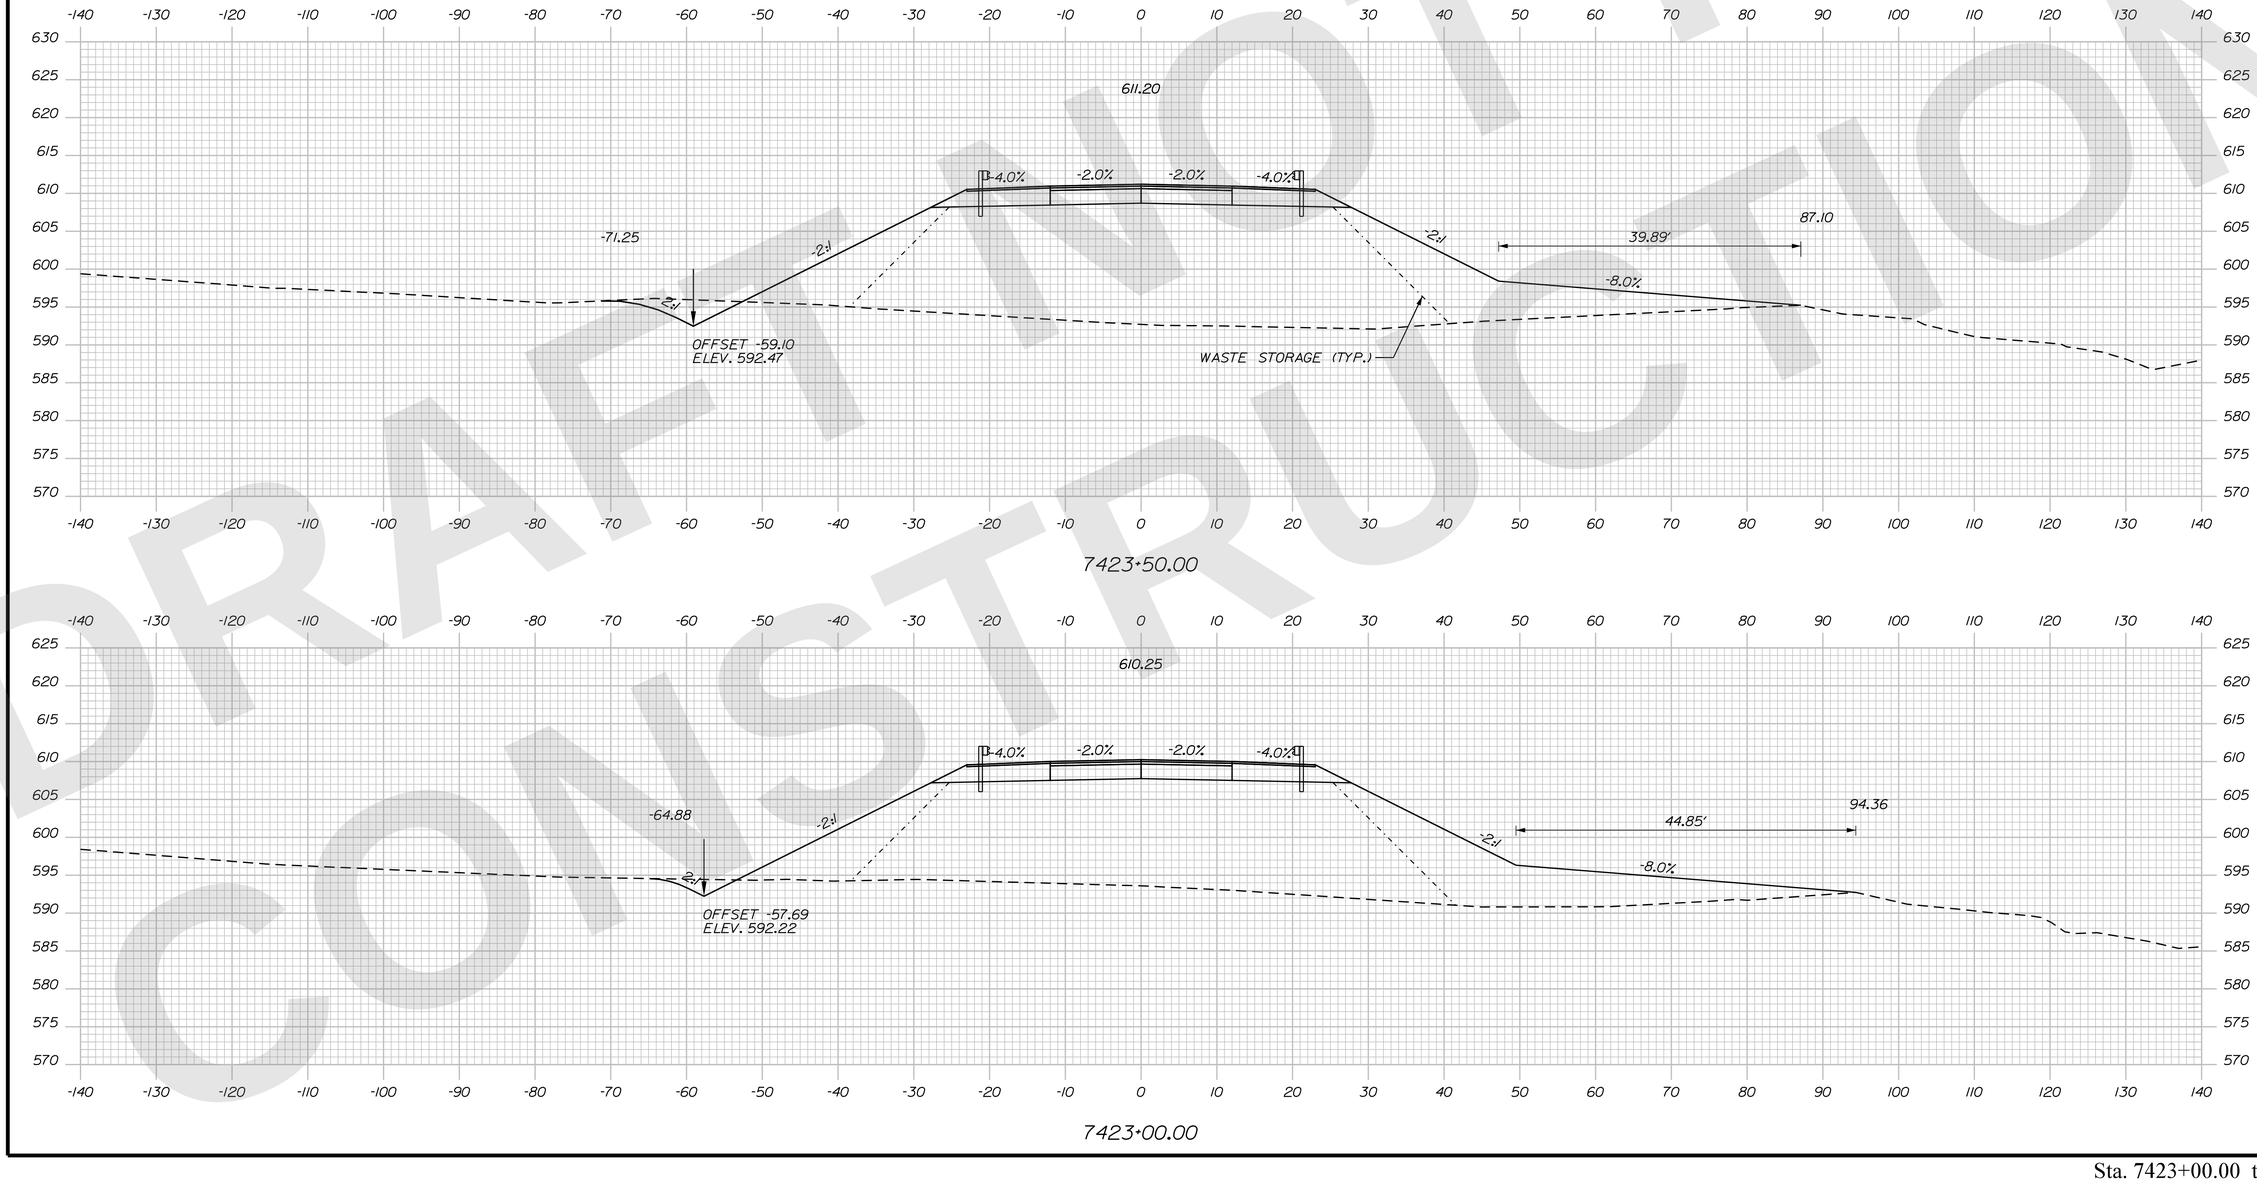

STATE OF MAINE
DEPARTMENT OF TRANSPORTATION

CAPITAL PROJECTS

WIN 6462.92

HIGHWAY PLANS

vhb

	R.M.	BY	DATE
PROJ. MANAGER			
DESIGN-DETAILED	ZBW	JBD	9/2/2025
CHECKED-REVIEWED	ECF	AG	9/2/2025
DESIGN2-DETAILED2			
DESIGN3-DETAILED3			
REVISIONS 1			
REVISIONS 2			
REVISIONS 3			
REVISIONS 4			
FIELD CHANGES			

PRESQUE ISLE
PRESQUE ISLE BYPASS

CROSS SECTIONS

SHEET NUMBER
H-132
236
OF 747

Sta. 7423+00.00 to Sta. 7423+50.00

Filename: ...\H5_01_Xsects_PI_BYPASS.dgn Division: HIGHWAY Username: jamesdavis Date:9/2/2025

Filename: ...\H5_01_Xsects_PL_BYPASS.dgn Division: HIGHWAY Username: jamesdavis Date:9/2/2025

DRAFT NOT FOR CONSTRUCTION

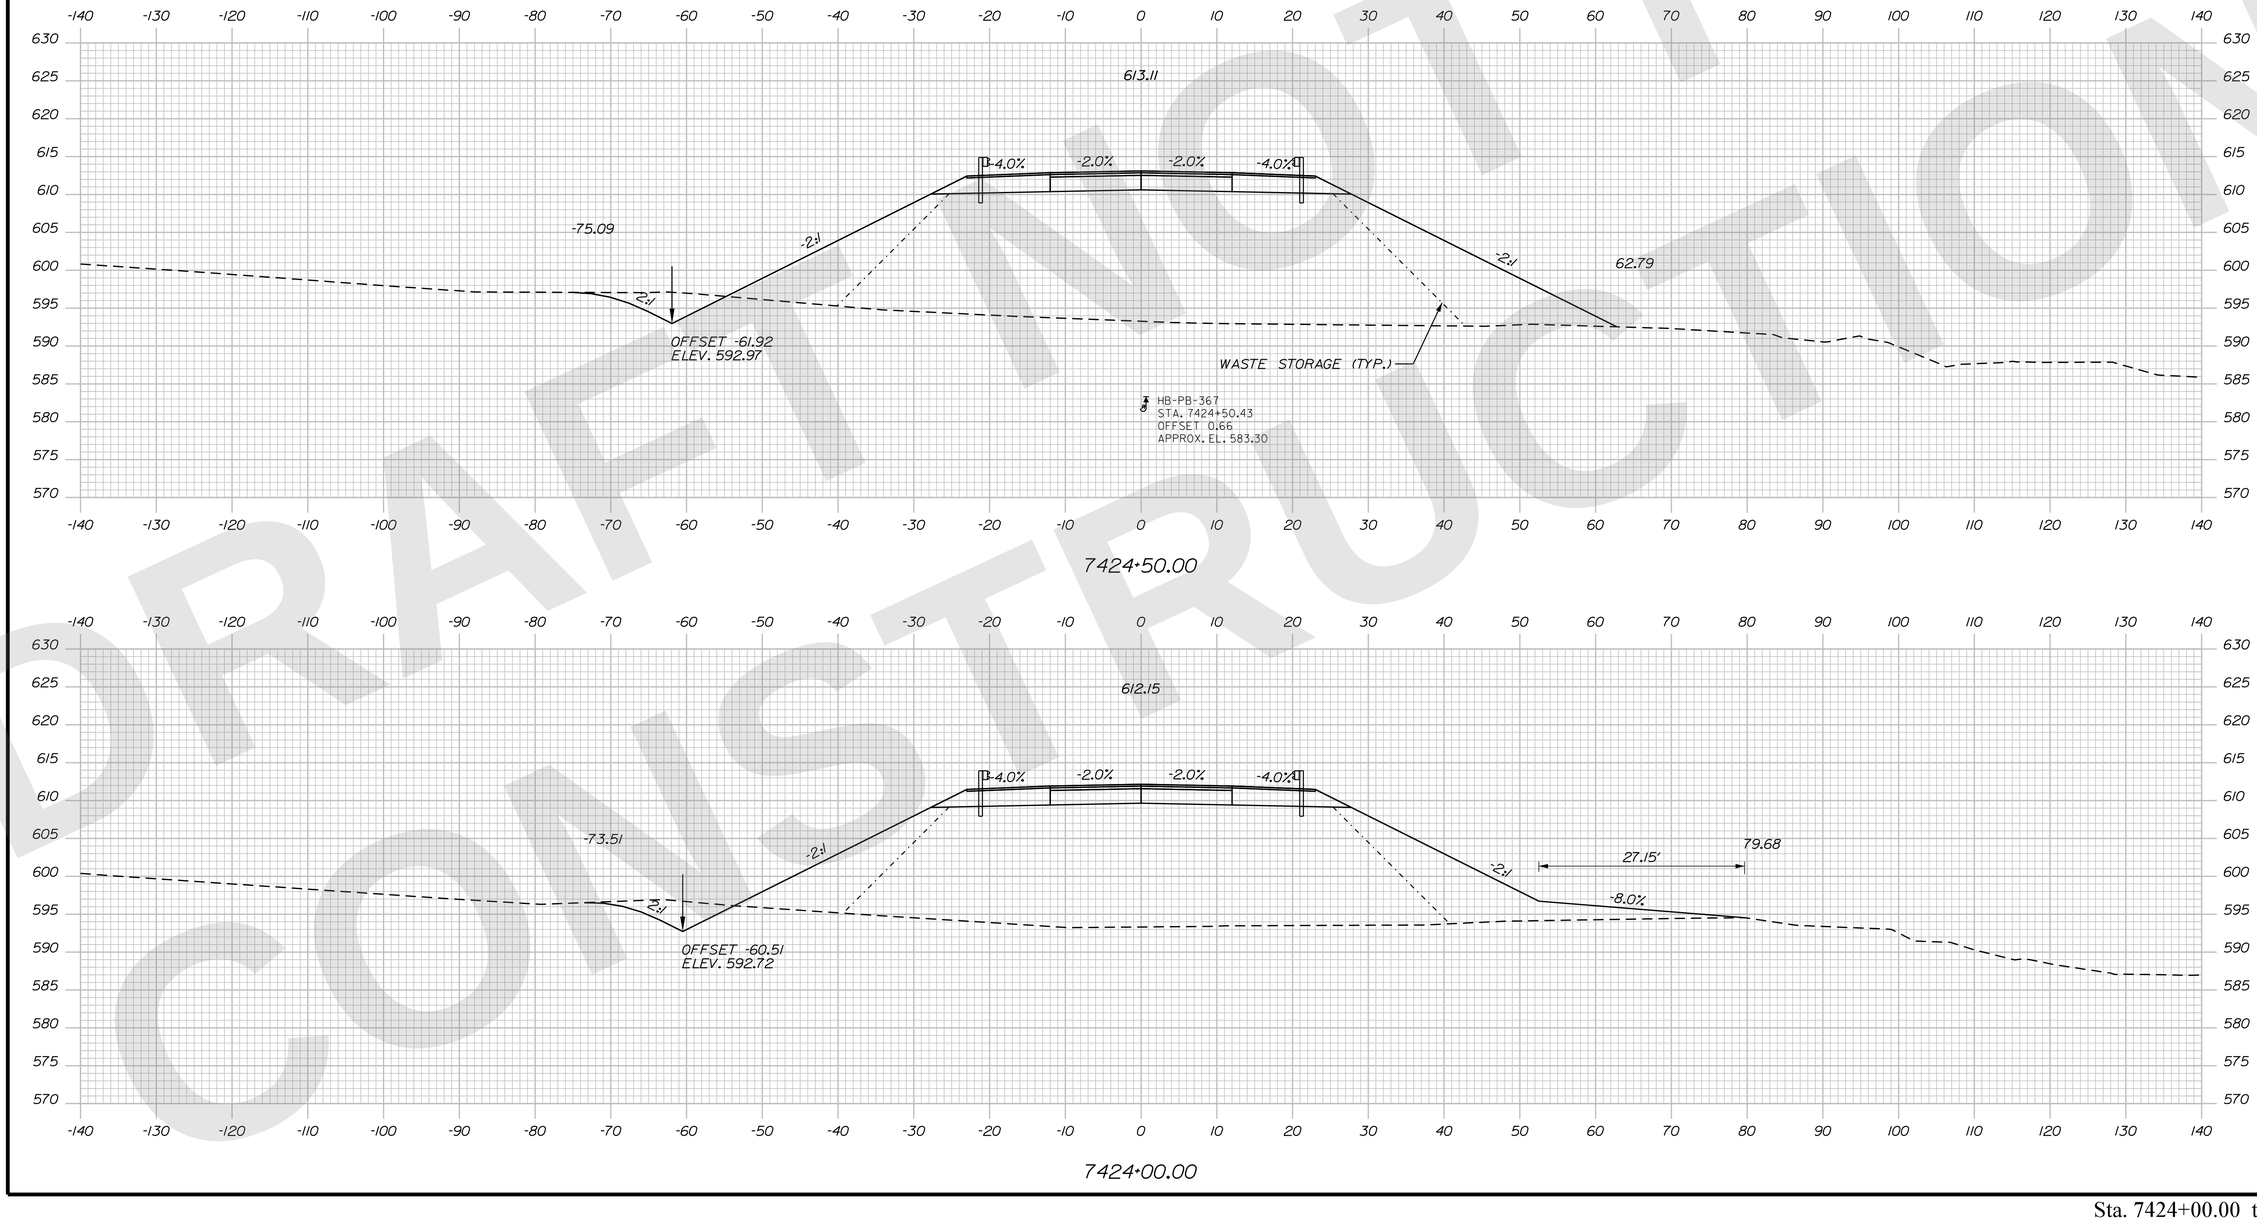

STATE OF MAINE
DEPARTMENT OF TRANSPORTATION

CAPITAL PROJECTS

WIN 6462.92

HIGHWAY PLANS

vhb

PROJ. MANAGER	R.M.	
DESIGN-DETAILED	ZBW	9/2/2025
CHECKED-REVIEWED	ECF	9/2/2025
DESIGN2-DETAILED2		
DESIGN3-DETAILED3		
REVISIONS 1		
REVISIONS 2		
REVISIONS 3		
REVISIONS 4		
FIELD CHANGES		

PRESQUE ISLE
PRESQUE ISLE BYPASS

CROSS SECTIONS

SHEET NUMBER
H-133
237
OF 747

Sta. 7424+00.00 to Sta. 7424+50.00

Filename: ...\H5_01_Xsects_PL_BYPASS.dgn Division: HIGHWAY Username: jamesdavis Date:9/2/2025

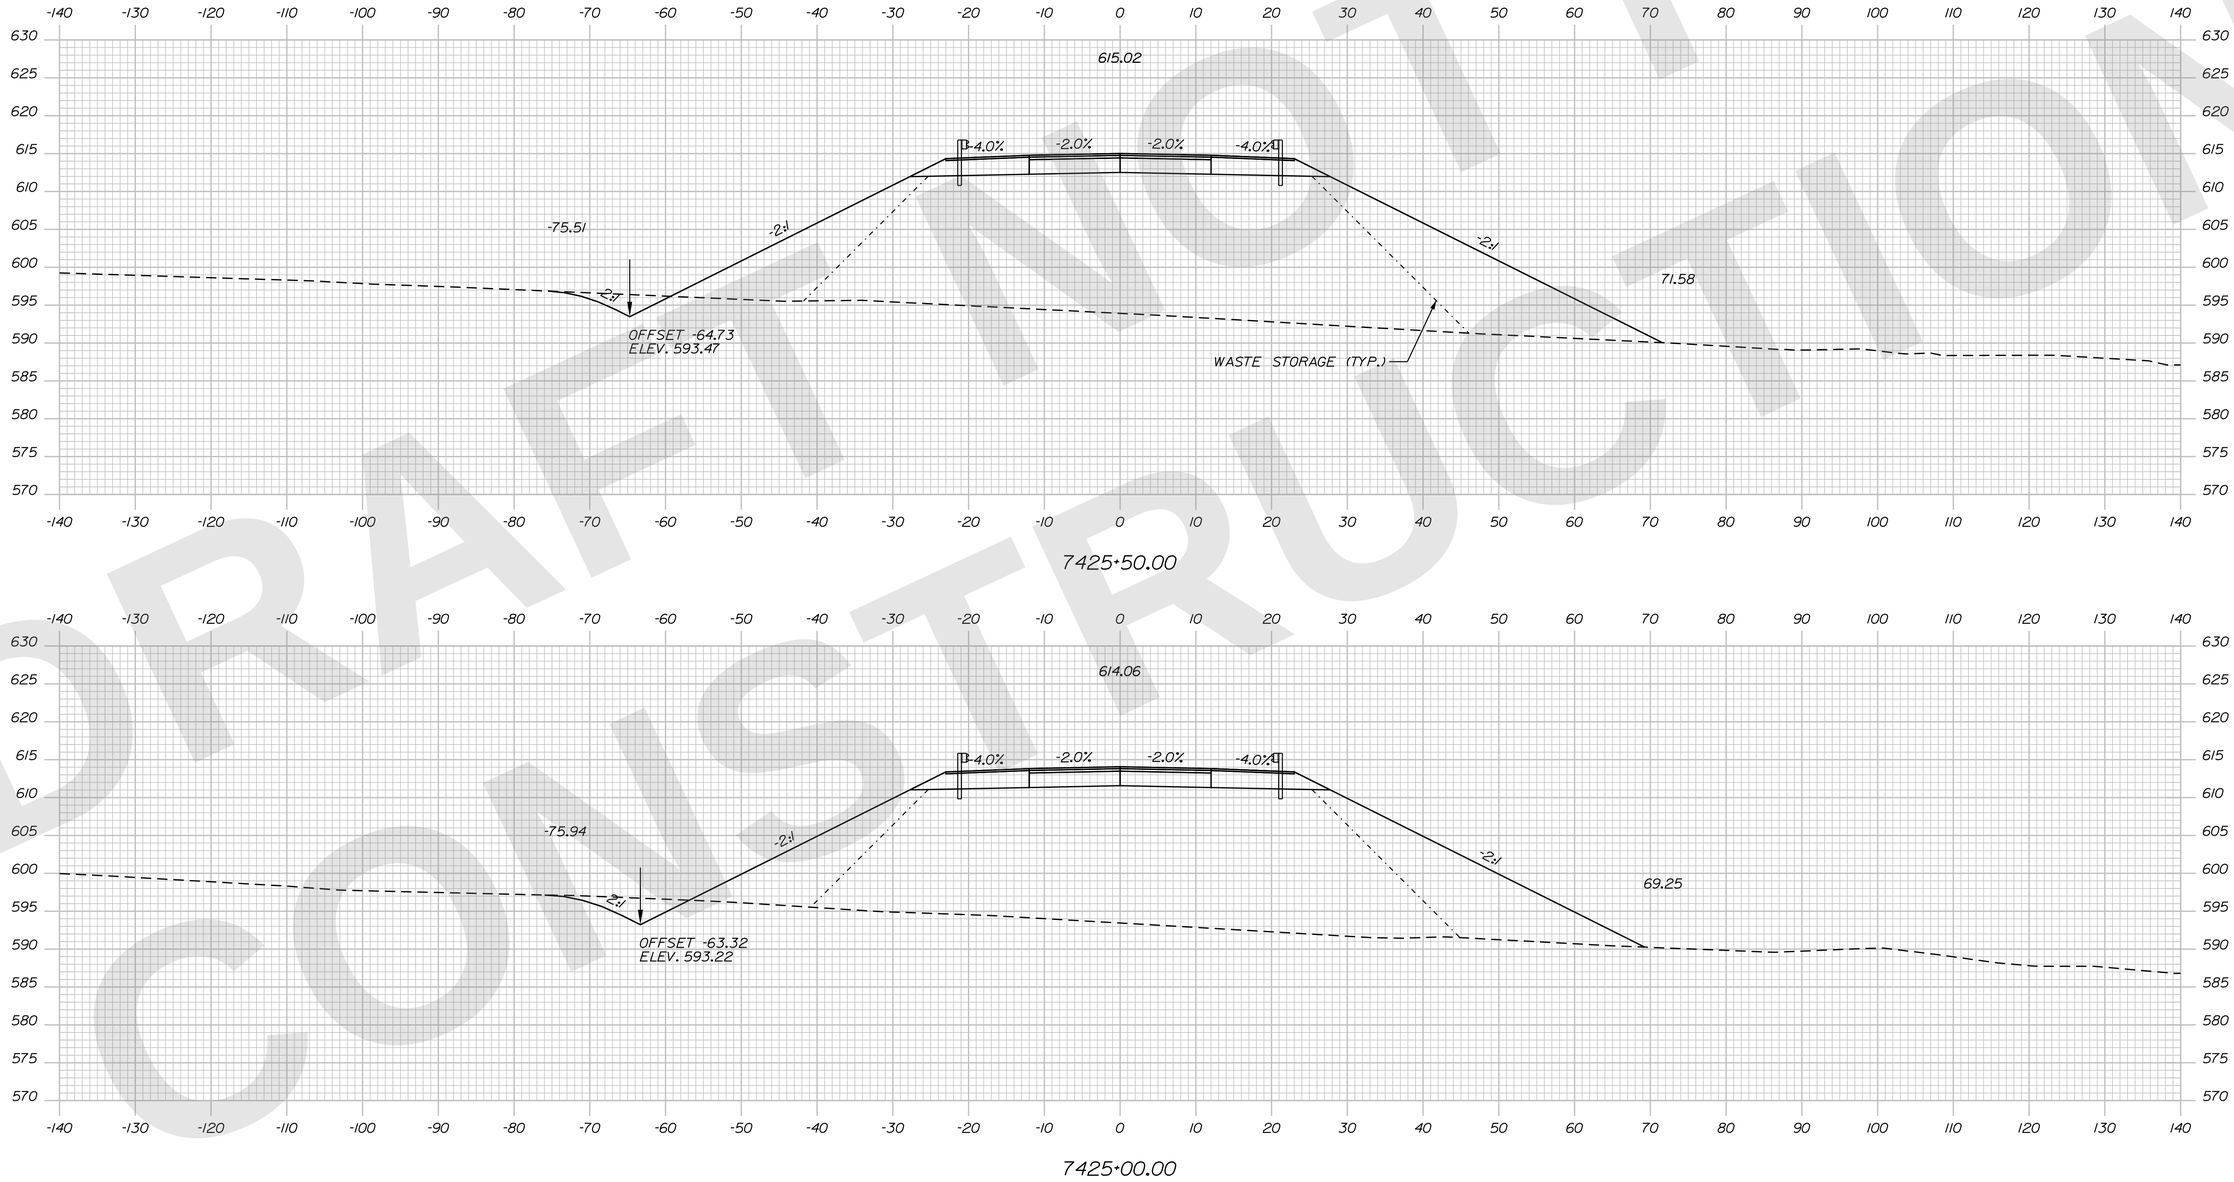

DRAFT NOT FOR CONSTRUCTION

STATE OF MAINE
DEPARTMENT OF TRANSPORTATION

CAPITAL PROJECTS

WIN 6462.92

HIGHWAY PLANS

vhb

	R.M.	BY	DATE
PROJ. MANAGER			
DESIGN-DETAILED	ZBW	JGD	9/2/2025
CHECKED-REVIEWED	ECF	AG	9/2/2025
DESIGN2-DETAILED2			
DESIGN3-DETAILED3			
REVISIONS 1			
REVISIONS 2			
REVISIONS 3			
REVISIONS 4			
FIELD CHANGES			

PRESQUE ISLE
PRESQUE ISLE BYPASS

CROSS SECTIONS

SHEET NUMBER
H-134
238
OF 747

Sta. 7425+00.00 to Sta. 7425+50.00

DRAFT NOT FOR CONSTRUCTION

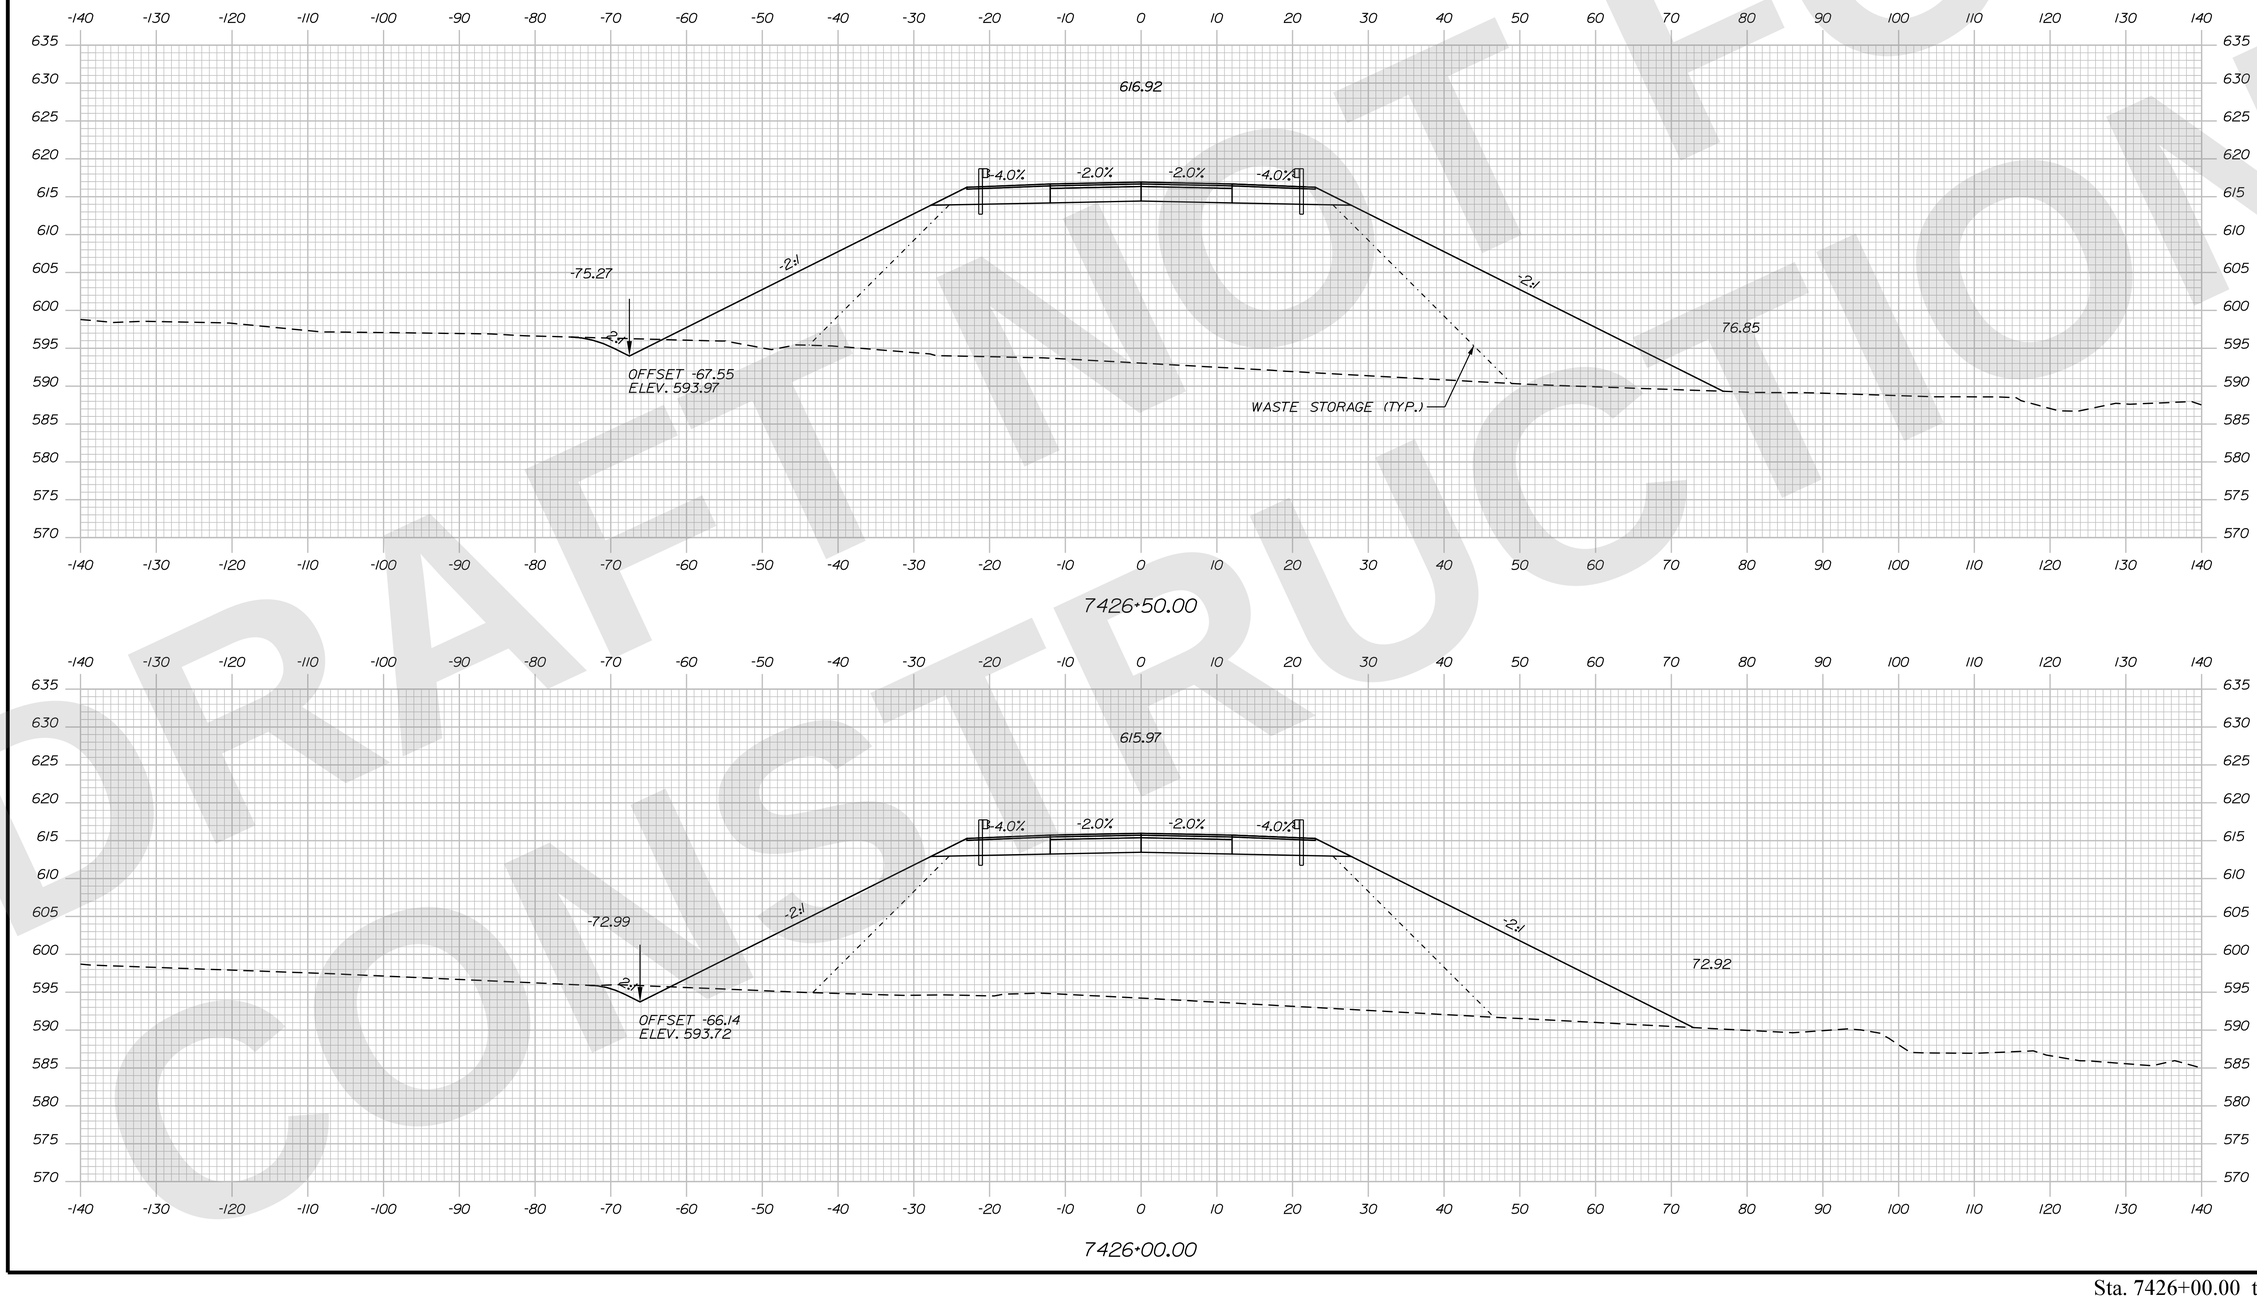

STATE OF MAINE
DEPARTMENT OF TRANSPORTATION

CAPITAL PROJECTS

WIN 6462.92

HIGHWAY PLANS

vhb

	R.M.	DATE
PROJ. MANAGER		
DESIGN-DETAILED	ZBW	JBD 9/2/2025
CHECKED-REVIEWED	ECF	AG 9/2/2025
DESIGN2-DETAILED2		
DESIGN3-DETAILED3		
REVISIONS 1		
REVISIONS 2		
REVISIONS 3		
REVISIONS 4		
FIELD CHANGES		

PRESQUE ISLE
PRESQUE ISLE BYPASS

CROSS SECTIONS

SHEET NUMBER
H-135
239
OF 747

Sta. 7426+00.00 to Sta. 7426+50.00

Filename: ...\H5_01_Xsects_PL_BYPASS.dgn Division: HIGHWAY Username: jamesdavis Date:9/2/2025

DRAFT NOT FOR CONSTRUCTION

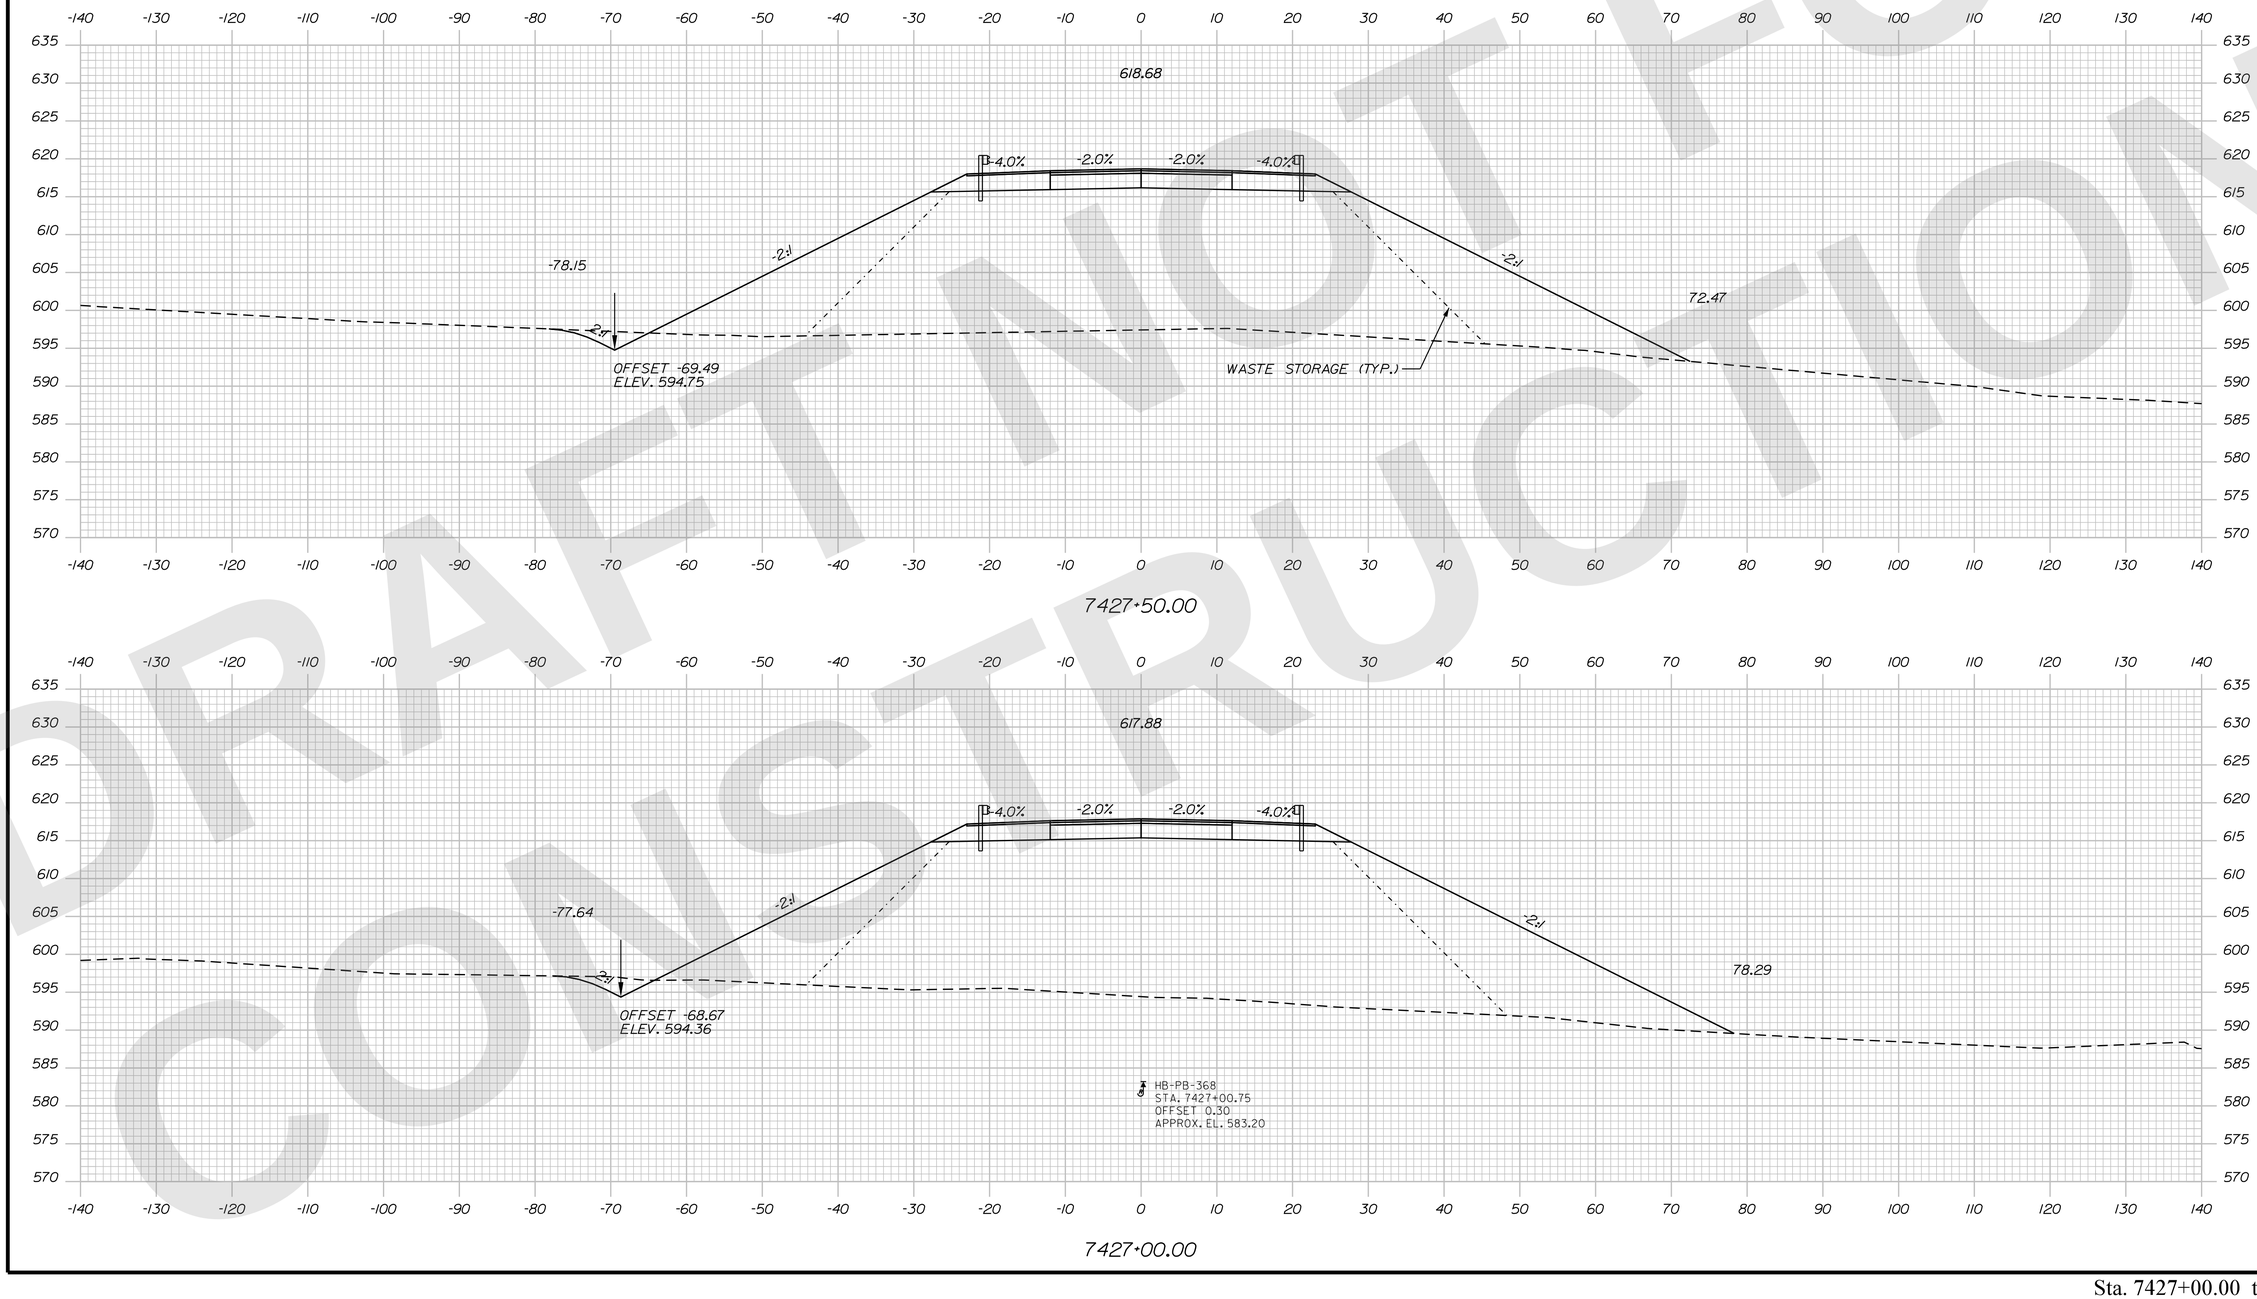

STATE OF MAINE
DEPARTMENT OF TRANSPORTATION

CAPITAL PROJECTS

WIN 6462.92

HIGHWAY PLANS

vhb

	R.M.	BY	DATE
PROJ. MANAGER			
DESIGN-DETAILED	ZBW	JBD	9/2/2025
CHECKED-REVIEWED	ECF	AG	9/2/2025
DESIGN2-DETAILED2			
DESIGN3-DETAILED3			
REVISIONS 1			
REVISIONS 2			
REVISIONS 3			
REVISIONS 4			
FIELD CHANGES			

PRESQUE ISLE
PRESQUE ISLE BYPASS

CROSS SECTIONS

SHEET NUMBER
H-136
240
OF 747

Sta. 7427+00.00 to Sta. 7427+50.00

Filename: ...\H5_01_Xsects_PL_BYPASS.dgn Division: HIGHWAY Username: jamesdavis Date:9/2/2025

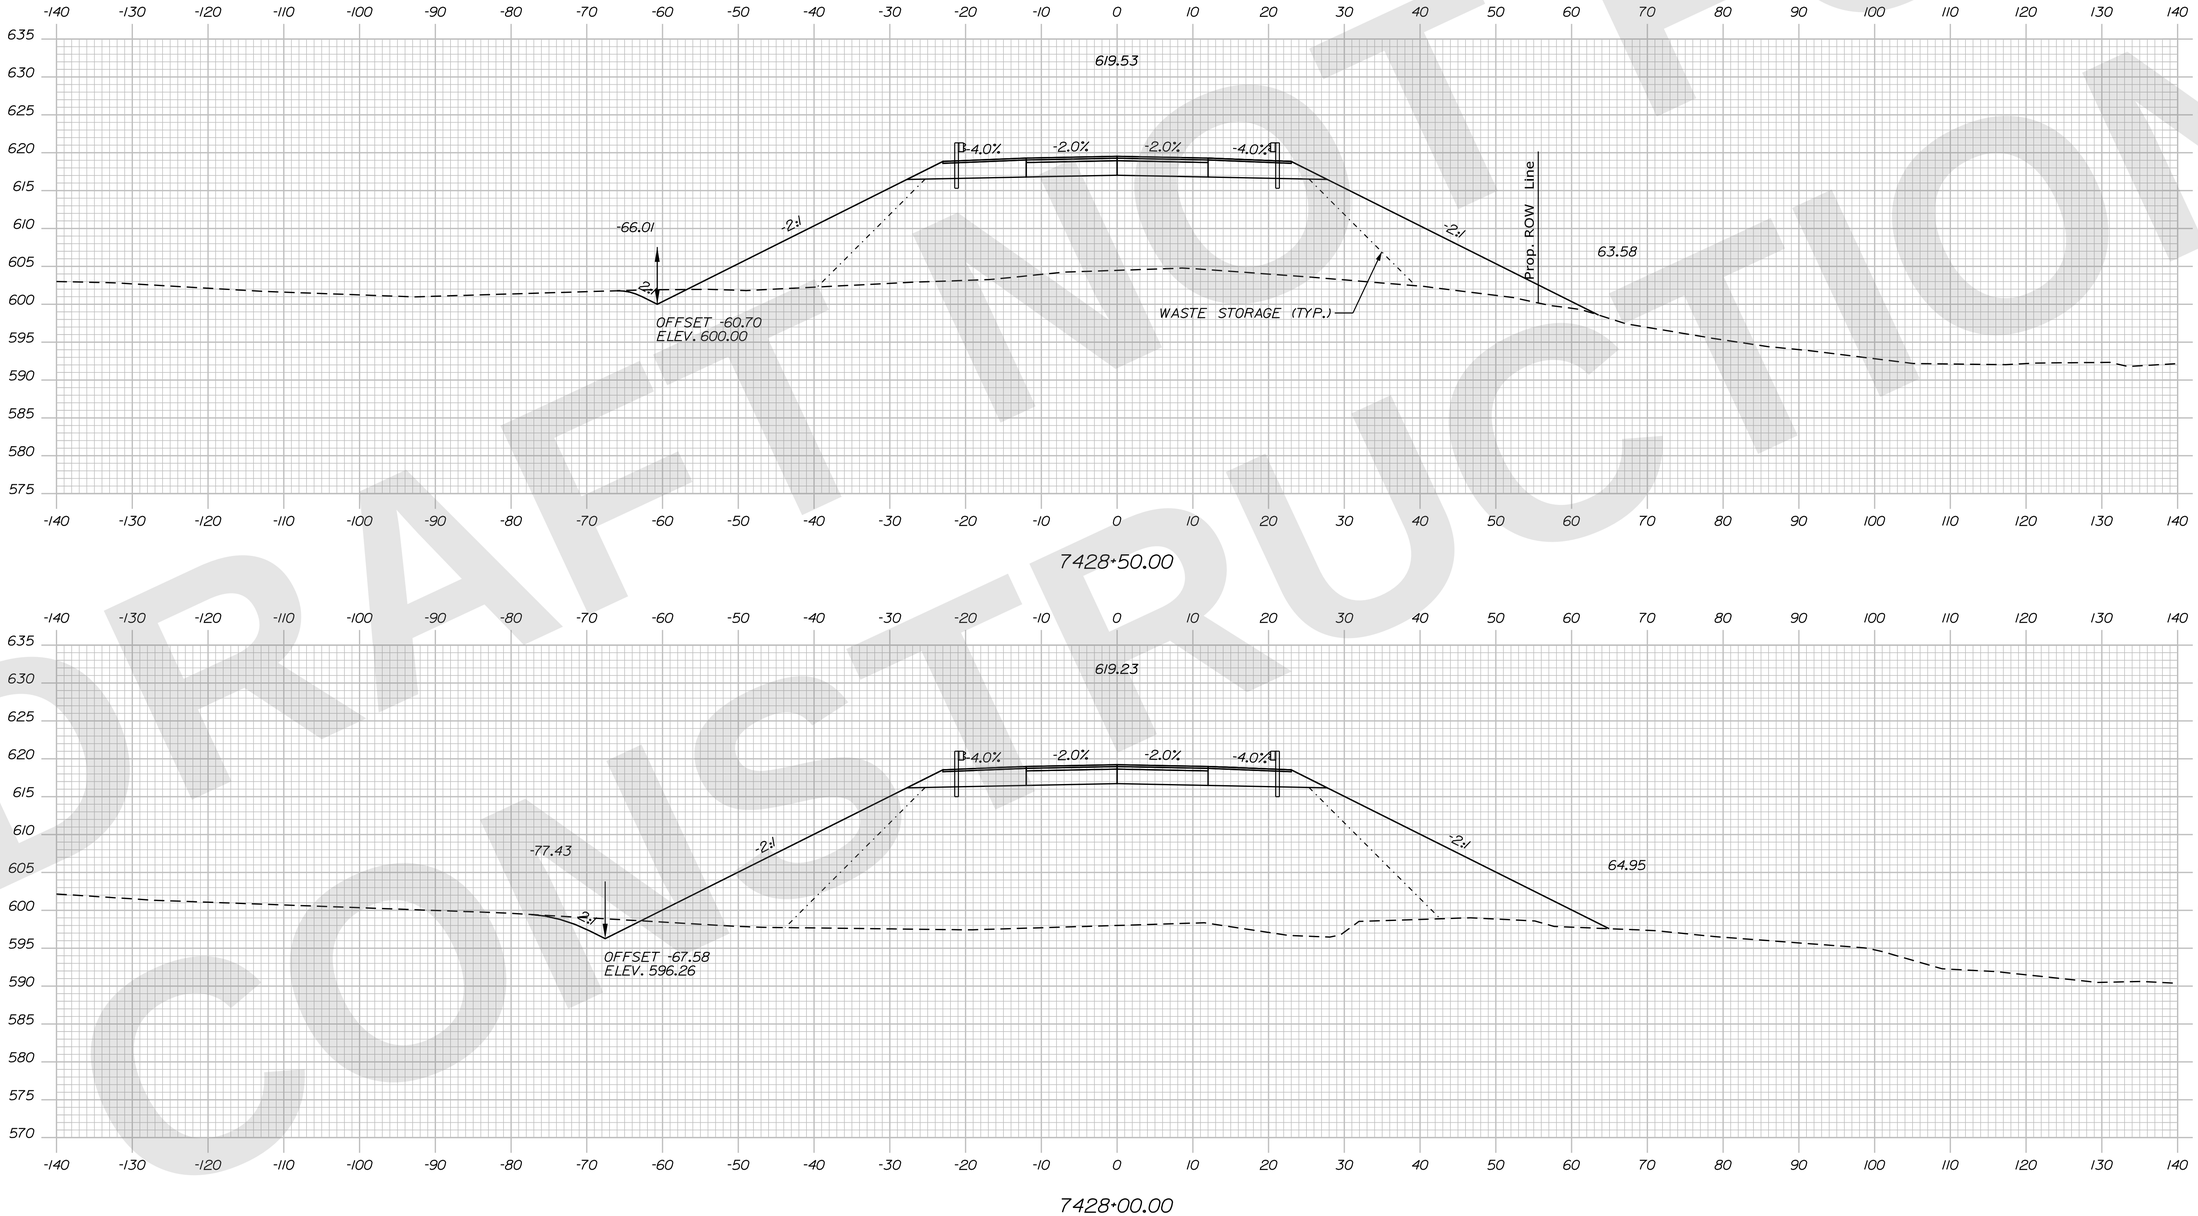

DRAFT NOT FOR CONSTRUCTION

Filename: ...\H5_01_Xsects_PL_BYPASS.dgn Division: HIGHWAY Username: jamesdavis Date:9/2/2025

STATE OF MAINE
DEPARTMENT OF TRANSPORTATION

CAPITAL PROJECTS

WIN 6462.92

HIGHWAY PLANS

vhb

	R.M.	DATE
PROJ. MANAGER		
DESIGN-DETAILED	ZBW	9/2/2025
CHECKED-REVIEWED	ECF	9/2/2025
DESIGN2-DETAILED2		
DESIGN3-DETAILED3		
REVISIONS 1		
REVISIONS 2		
REVISIONS 3		
REVISIONS 4		
FIELD CHANGES		

PRESQUE ISLE
PRESQUE ISLE BYPASS

CROSS SECTIONS

SHEET NUMBER
H-137
241
OF 747

Sta. 7428+00.00 to Sta. 7428+50.00

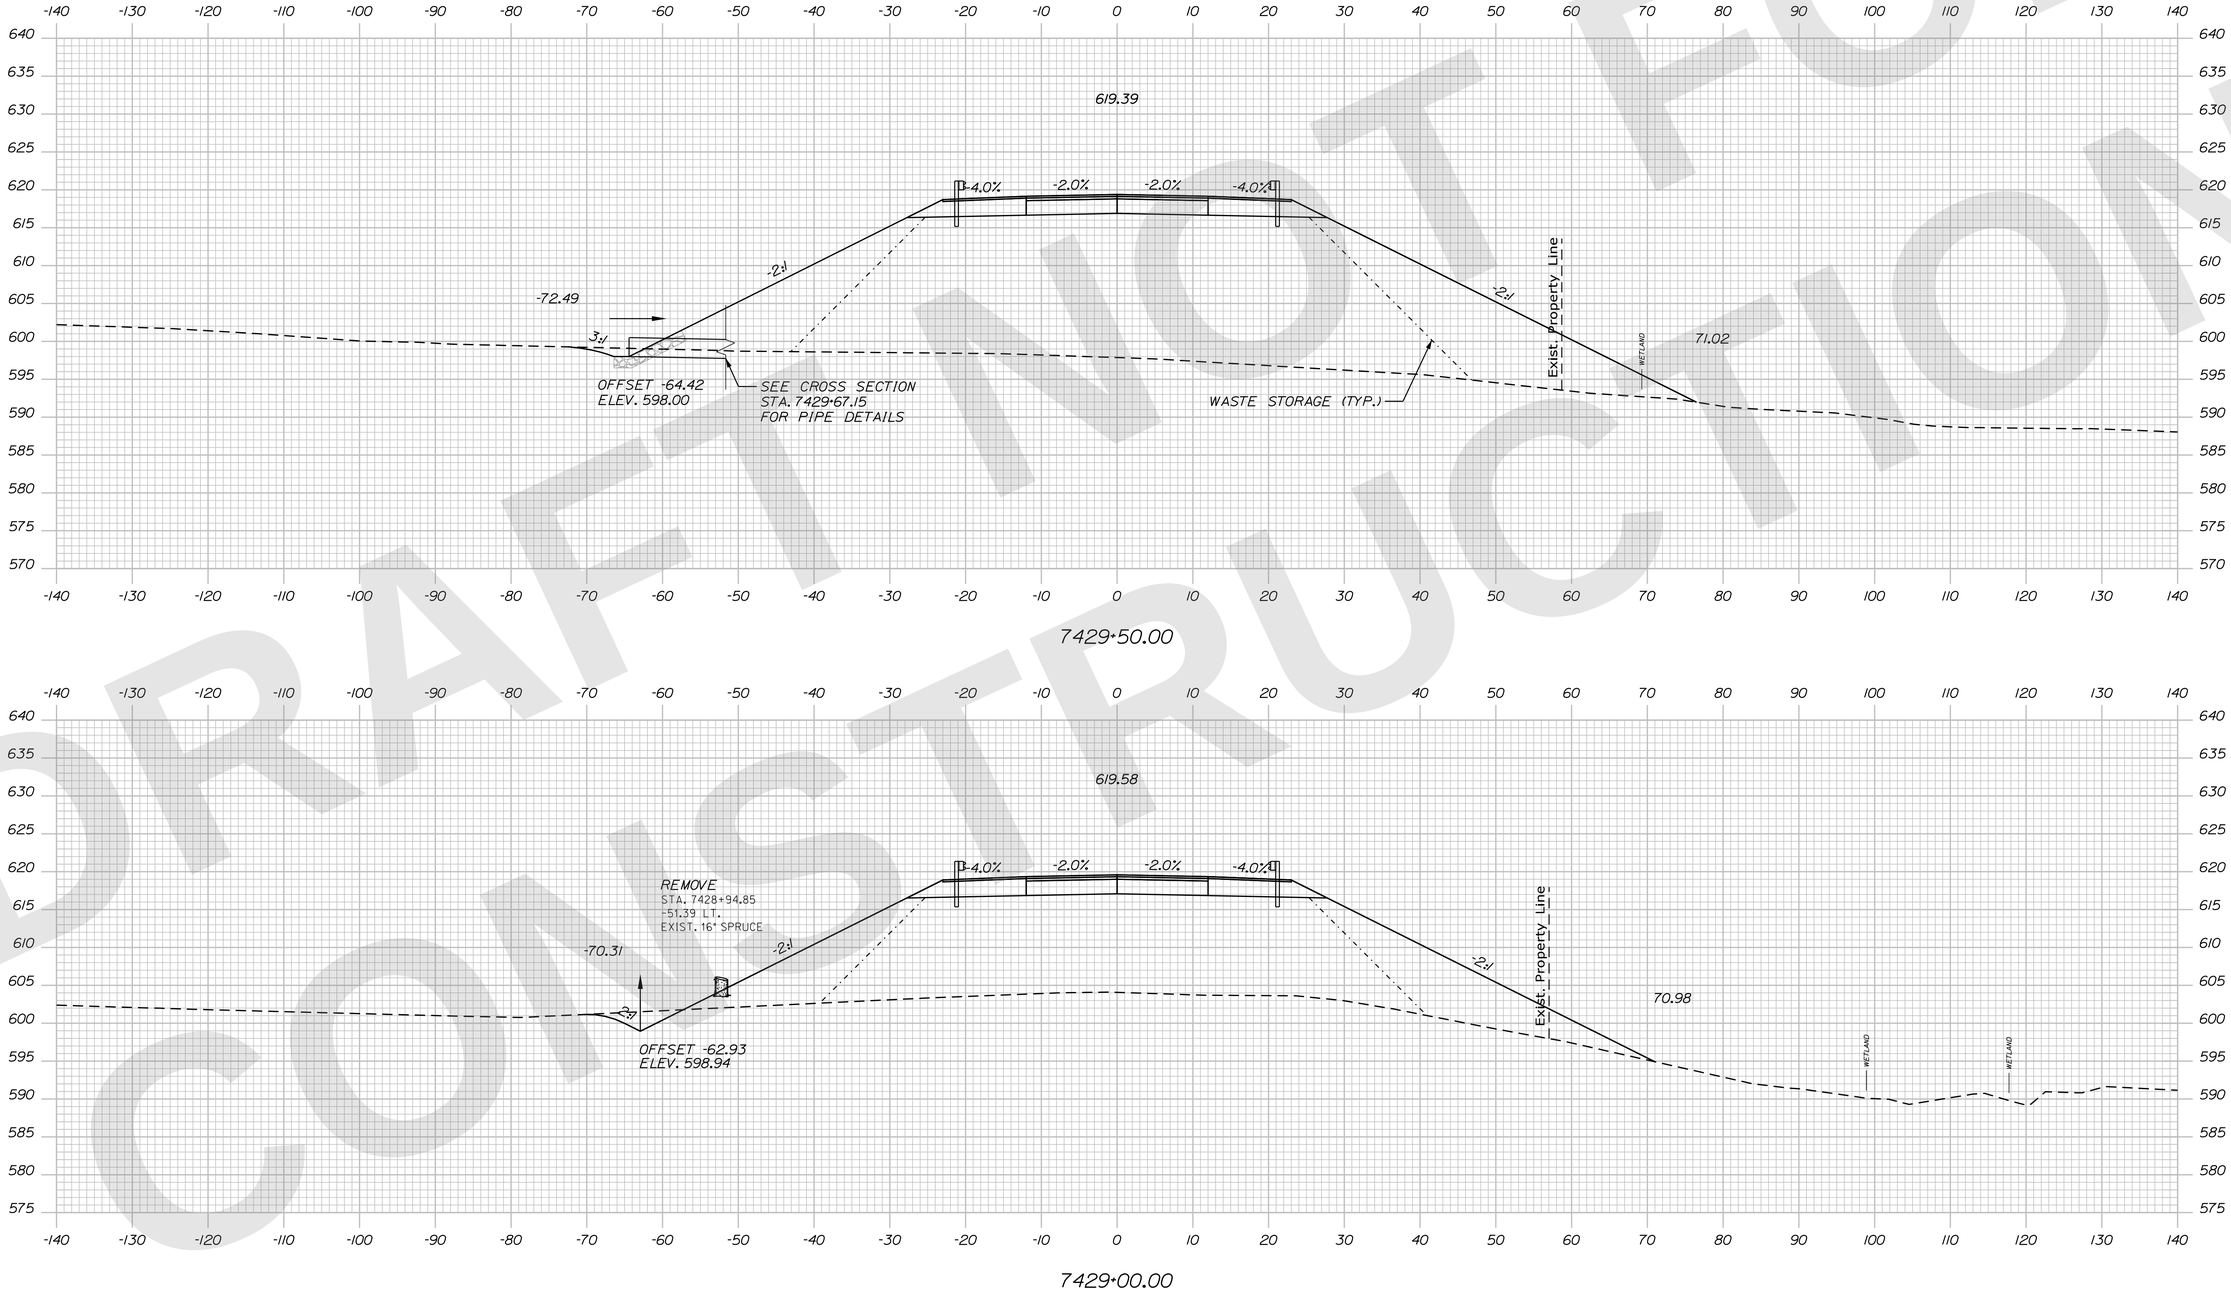

DRAFT NOT FOR CONSTRUCTION

STATE OF MAINE
DEPARTMENT OF TRANSPORTATION

CAPITAL PROJECTS

WIN
6462.92

HIGHWAY PLANS

vhb

	R.M.	BY	DATE
PROJ. MANAGER			
DESIGN-DETAILED	ZBW	JBD	9/2/2025
CHECKED-REVIEWED	ECF	AG	9/2/2025
DESIGN2-DETAILED2			
DESIGN3-DETAILED3			
REVISIONS 1			
REVISIONS 2			
REVISIONS 3			
REVISIONS 4			
FIELD CHANGES			

PRESQUE ISLE
PRESQUE ISLE BYPASS

CROSS SECTIONS

SHEET NUMBER
H-138
242
OF 747

Sta. 7429+00.00 to Sta. 7429+50.00

Filename: ...\H5_01_Xsects_PL_BYPASS.dgn Division: HIGHWAY Username: jamesdavis Date:9/2/2025

Filename: ...\H5_01_Xsects_PI_BYPASS.dgn Division: HIGHWAY Username: jamesdavis Date:9/2/2025

SEE BRIDGE PLANS FOR
HENDERSON ROAD BRIDGE

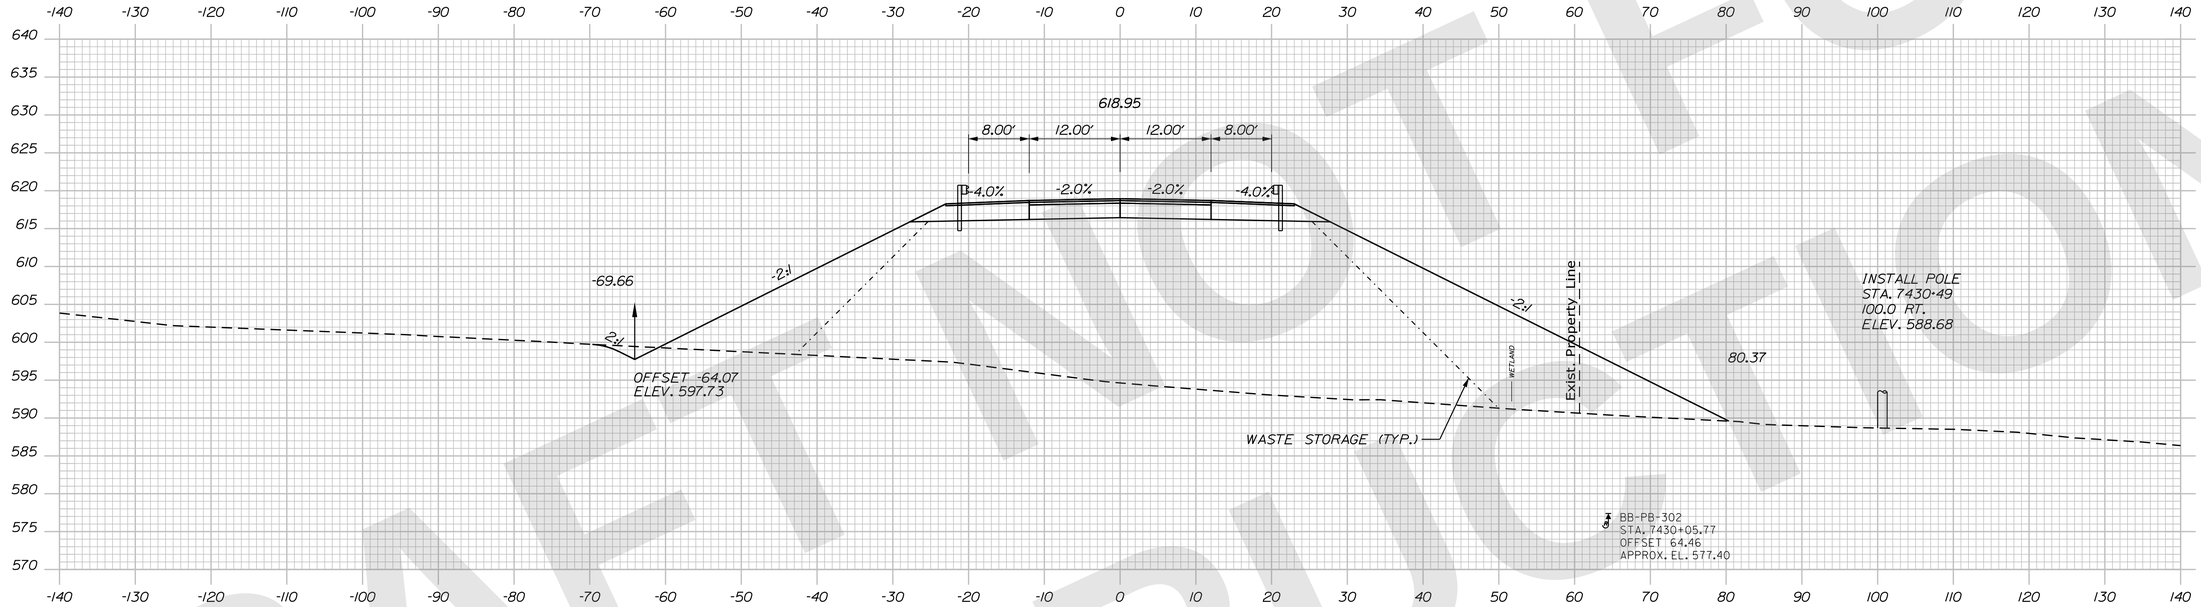

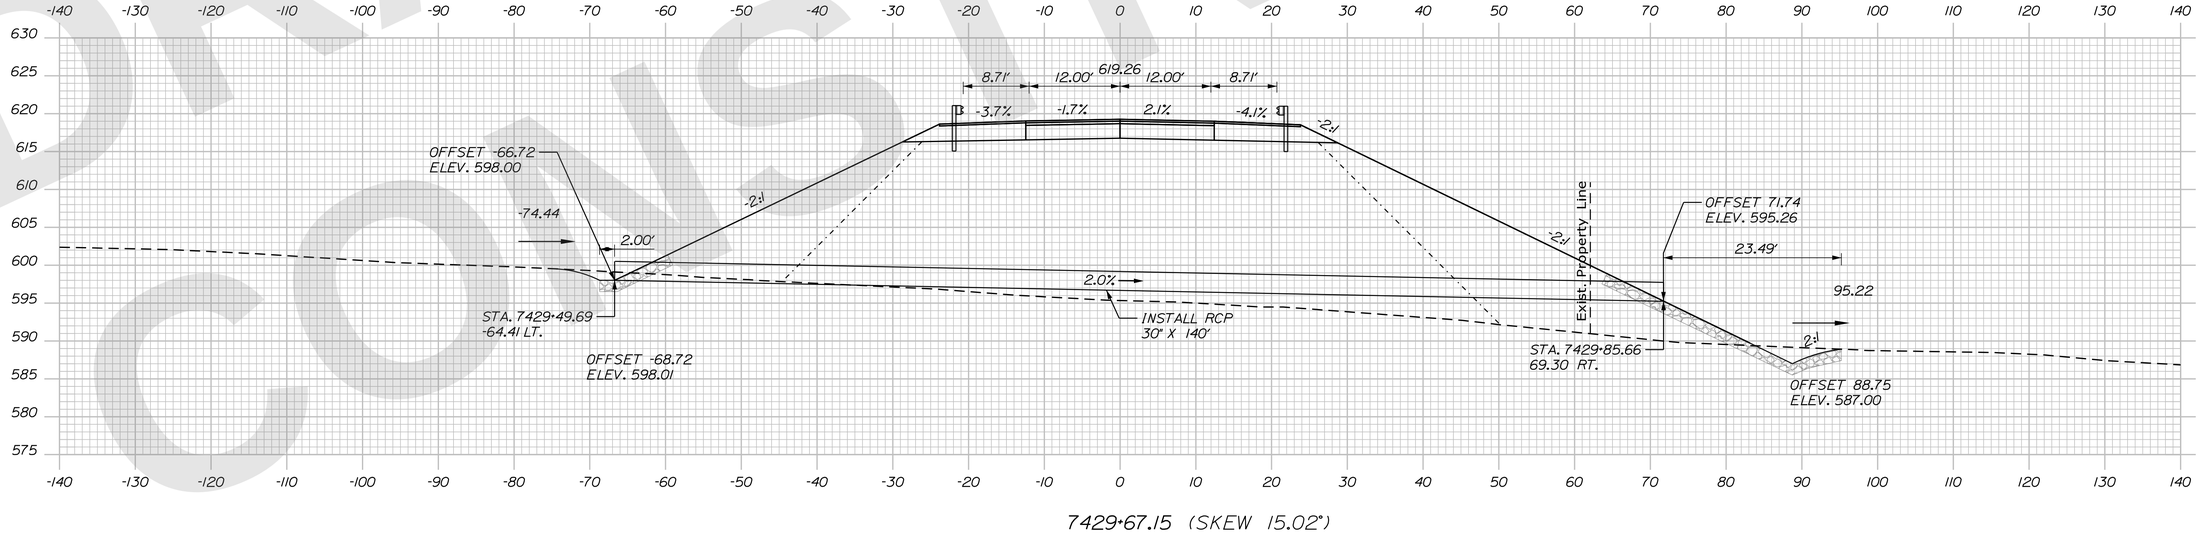

STATE OF MAINE
DEPARTMENT OF TRANSPORTATION

CAPITAL PROJECTS

WIN
6462.92

HIGHWAY PLANS

vhb

	R.M.	BY	DATE
PROJ. MANAGER			
DESIGN-DETAILED	ZBW	JGD	9/2/2025
CHECKED-REVIEWED	ECF	AG	9/2/2025
DESIGN2-DETAILED2			
DESIGN3-DETAILED3			
REVISIONS 1			
REVISIONS 2			
REVISIONS 3			
REVISIONS 4			
FIELD CHANGES			

PRESQUE ISLE
PRESQUE ISLE BYPASS

CROSS SECTIONS

SHEET NUMBER
H-139
243
OF 747

Sta. 7429+67.15 to Sta. 7432+50.00

DRAFT NOT FOR CONSTRUCTION

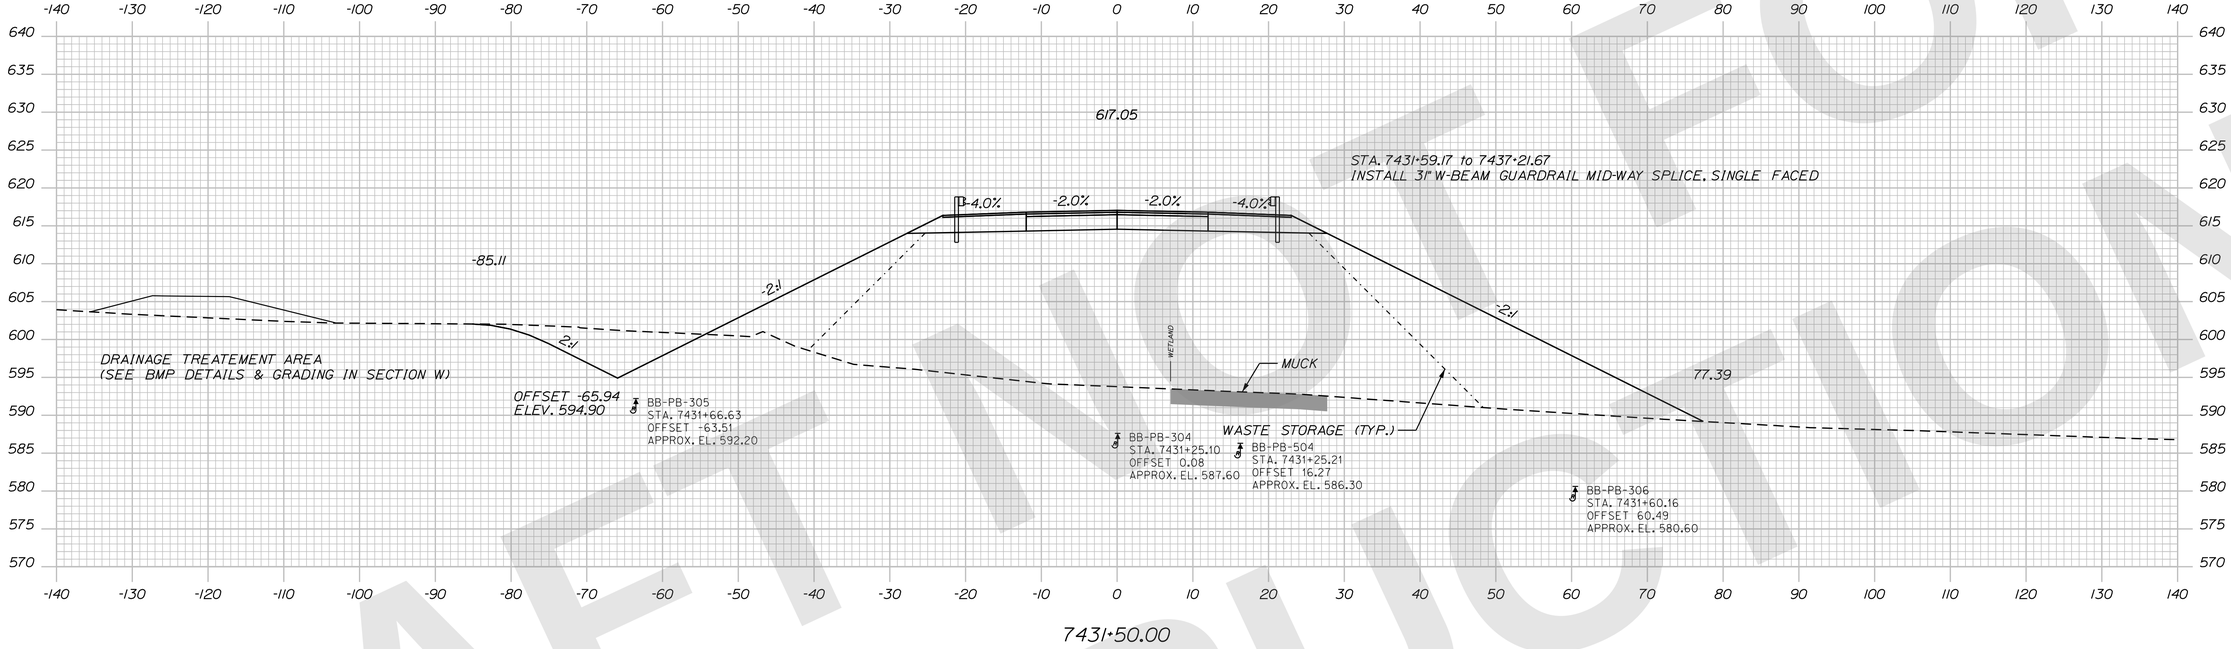

SEE BRIDGE PLANS FOR
HENDERSON ROAD BRIDGE

DRAFT NOT FOR CONSTRUCTION

Filename: ...\H5_01_Xsects_PI_BYPASS.dgn Division: HIGHWAY Username: jamesdavis Date:9/2/2025

STATE OF MAINE
DEPARTMENT OF TRANSPORTATION

CAPITAL PROJECTS

WIN
6462.92

HIGHWAY PLANS

vhb

	R.M.	BY	DATE
PROJ. MANAGER			
DESIGN-DETAILED	ZBW	JBD	9/2/2025
CHECKED-REVIEWED	ECF	AG	9/2/2025
DESIGN2-DETAILED2			
DESIGN3-DETAILED3			
REVISIONS 1			
REVISIONS 2			
REVISIONS 3			
REVISIONS 4			
FIELD CHANGES			

PRESQUE ISLE
PRESQUE ISLE BYPASS

CROSS SECTIONS

SHEET NUMBER
H-140
244
OF 747

Sta. 7431+00.00 to Sta. 7431+50.00

DRAFT NOT FOR CONSTRUCTION

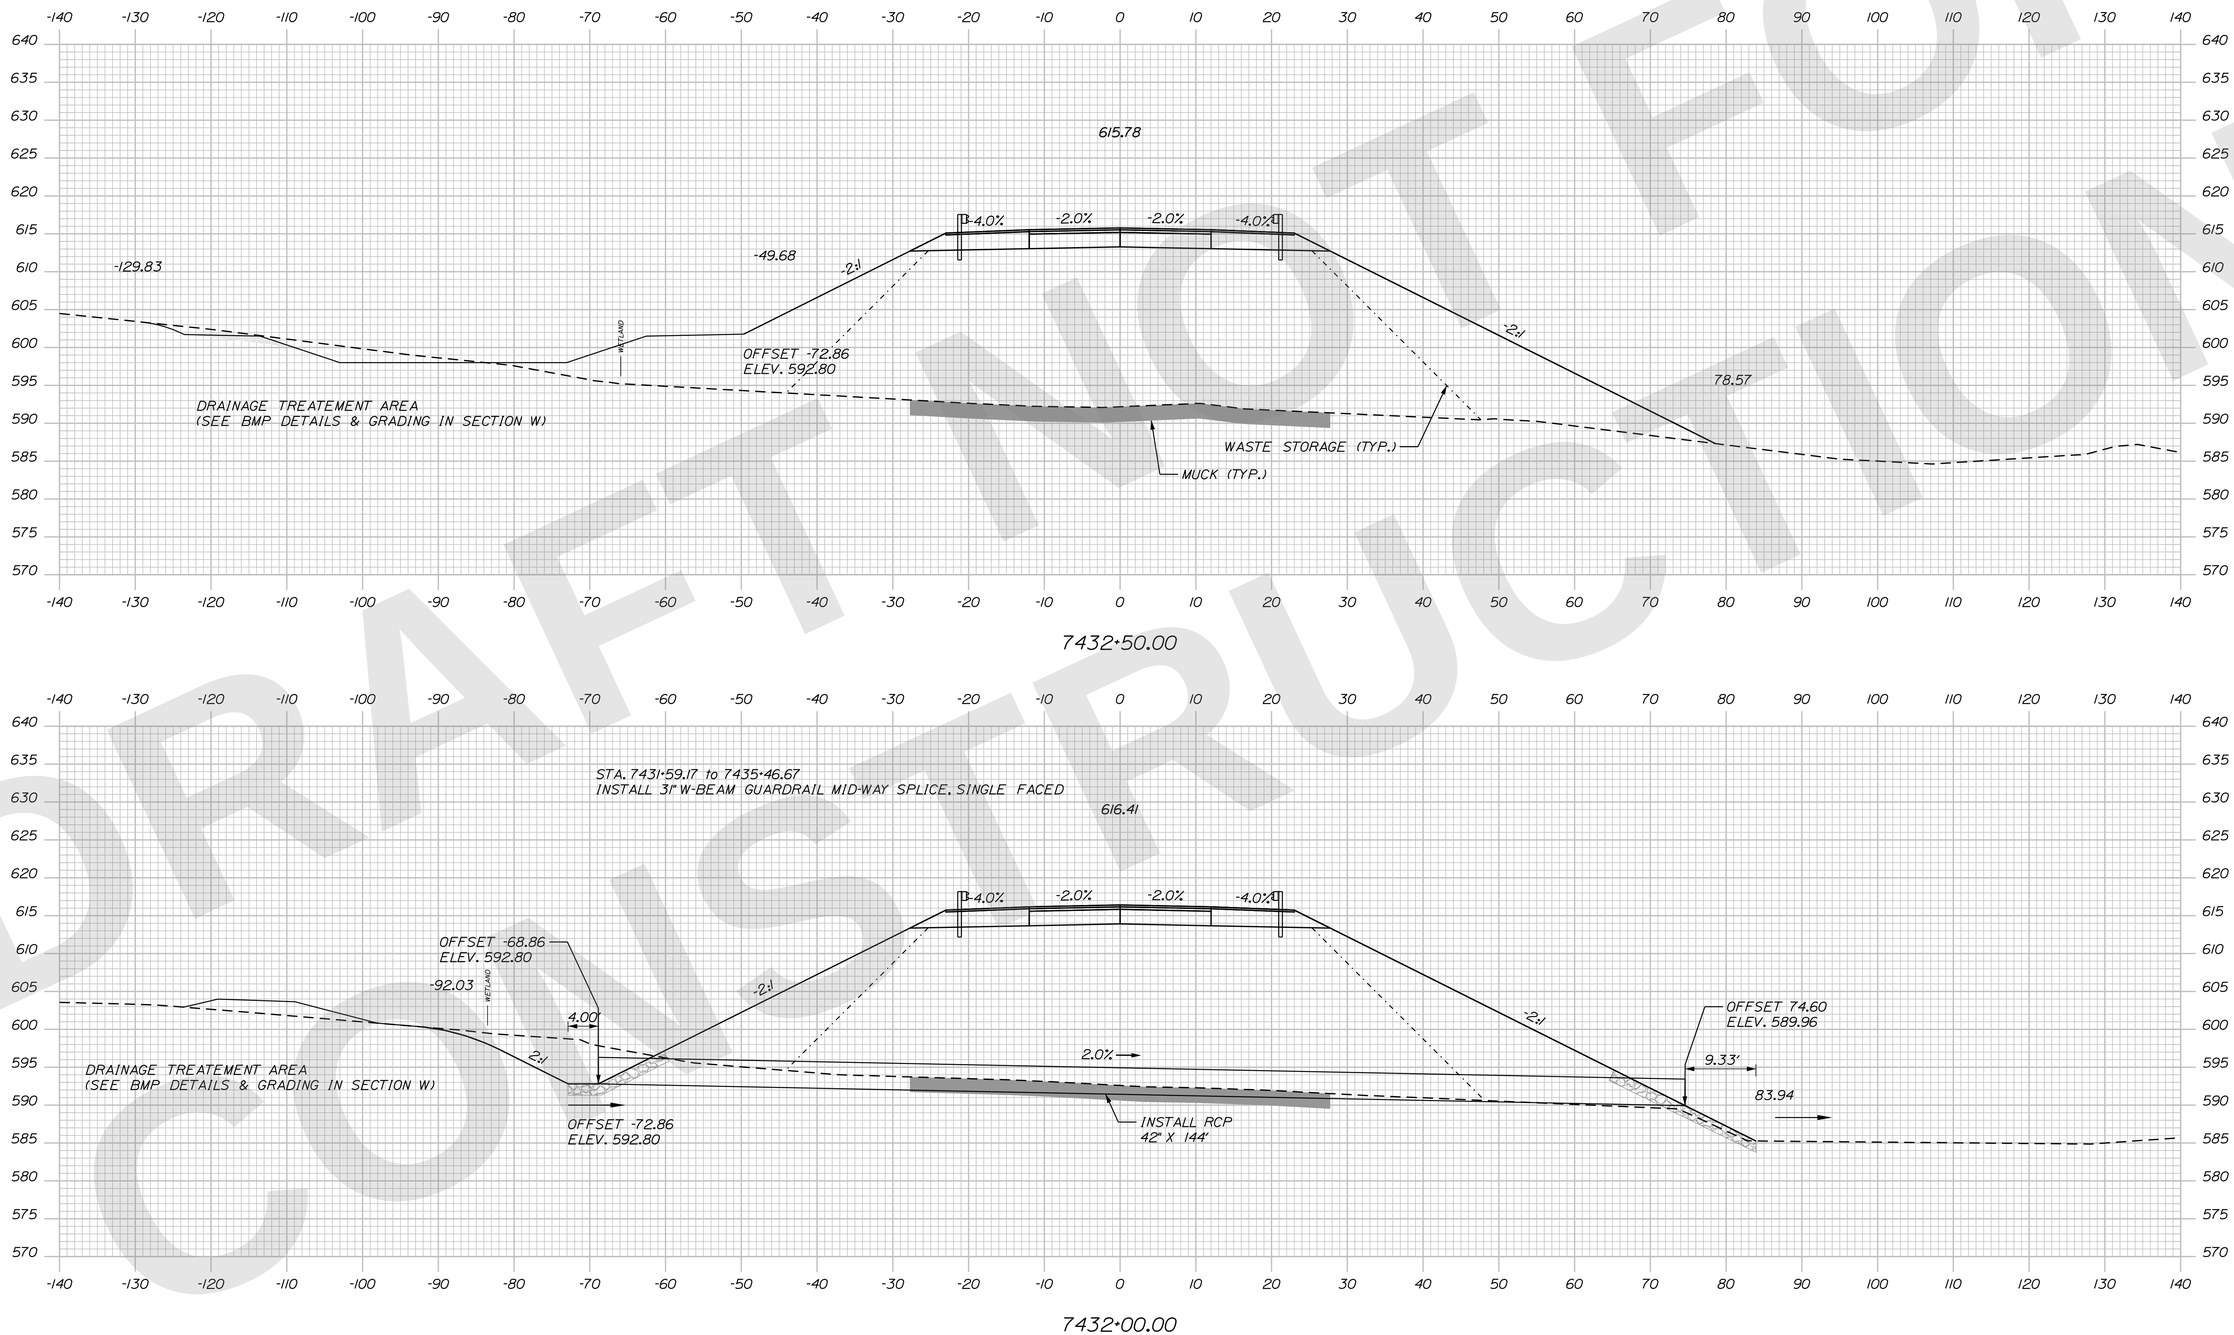

Sta. 7432+00.00 to Sta. 7432+50.00

STATE OF MAINE
DEPARTMENT OF TRANSPORTATION

CAPITAL PROJECTS

WIN
6462.92

HIGHWAY PLANS

vhb

		DATE
R.M.	JBD	9/2/2025
	AG	9/2/2025
PROJ. MANAGER		
DESIGN-DETAILED	ZBW	
CHECKED-REVIEWED	ECF	
DESIGN2-DETAILED2		
DESIGN3-DETAILED3		
REVISIONS 1		
REVISIONS 2		
REVISIONS 3		
REVISIONS 4		
FIELD CHANGES		

PRESQUE ISLE
PRESQUE ISLE BYPASS

CROSS SECTIONS

SHEET NUMBER
H-141
245
OF 747

Filename: ...\H5_01_Xsects_PI_BYPASS.dgn Username: jamesdavis
Division: HIGHWAY Date:9/2/2025

DRAFT NOT FOR CONSTRUCTION

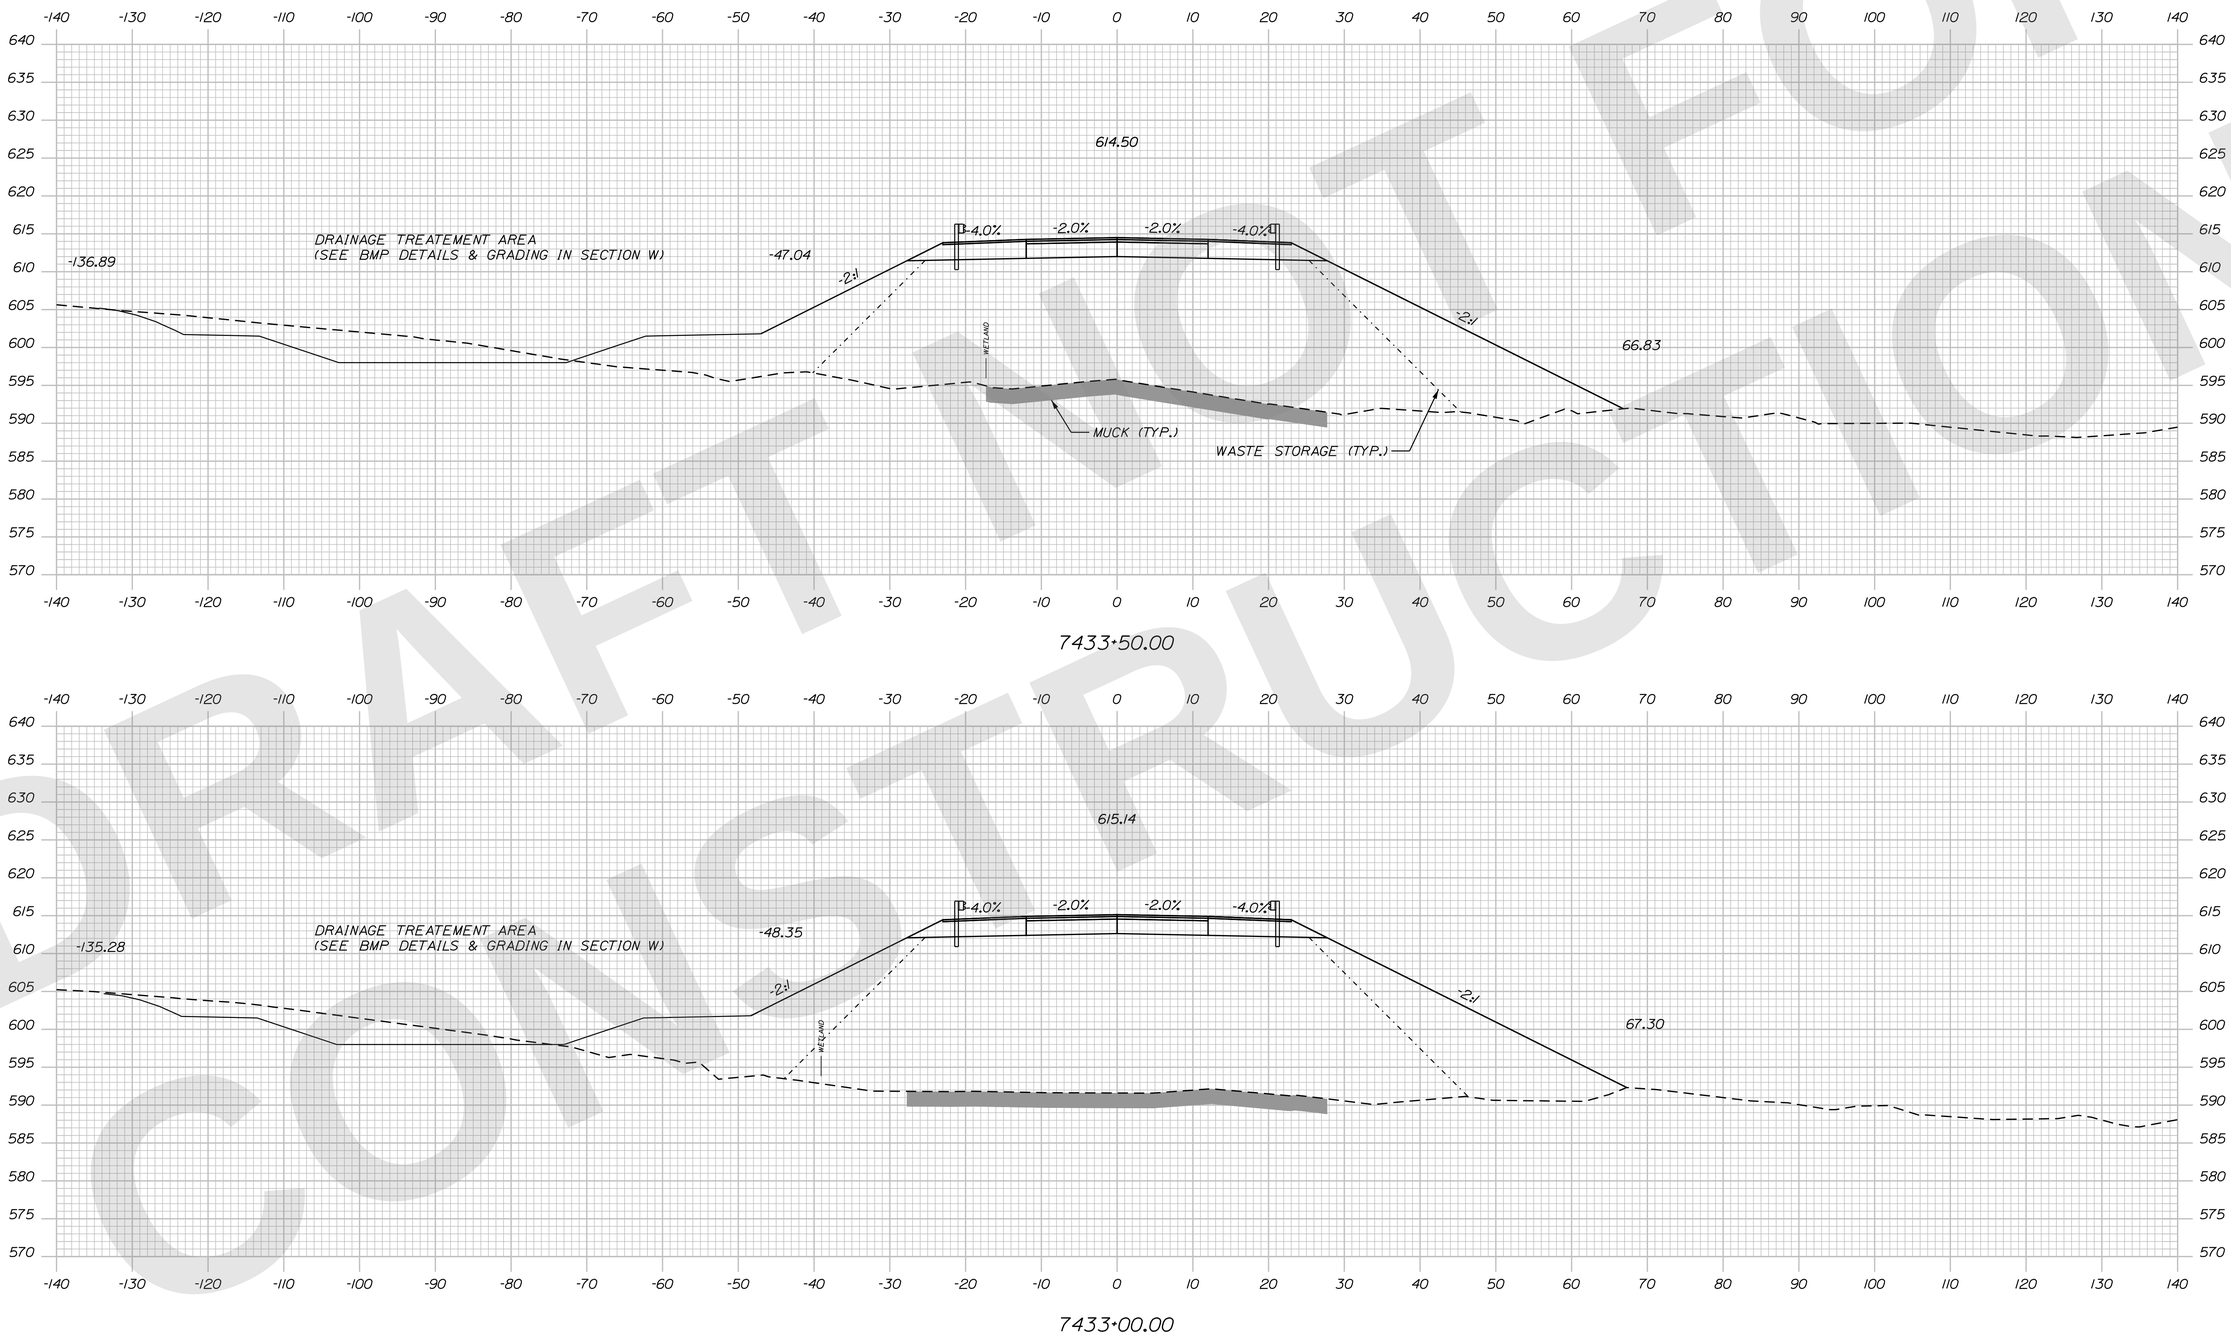

STATE OF MAINE
DEPARTMENT OF TRANSPORTATION

CAPITAL PROJECTS

WIN
6462.92

HIGHWAY PLANS

vhb

	R.M.	BY	DATE
PROJ. MANAGER			
DESIGN-DETAILED	ZBW	JBD	9/2/2025
CHECKED-REVIEWED	ECF	AG	9/2/2025
DESIGN2-DETAILED2			
DESIGN3-DETAILED3			
REVISIONS 1			
REVISIONS 2			
REVISIONS 3			
REVISIONS 4			
FIELD CHANGES			

PRESQUE ISLE
PRESQUE ISLE BYPASS

CROSS SECTIONS

SHEET NUMBER
H-142
246
OF 747

Sta. 7433+00.00 to Sta. 7433+50.00

Filename: ...\H5_01_Xsects_PL_BYPASS.dgn Division: HIGHWAY Username: jamesdavis Date:9/2/2025

PRINTED: 9/2/2025
Username: jamesdavis
Division: HIGHWAY
Filename: ...\H5_01_Xsects_PI_BYPASS.dgn

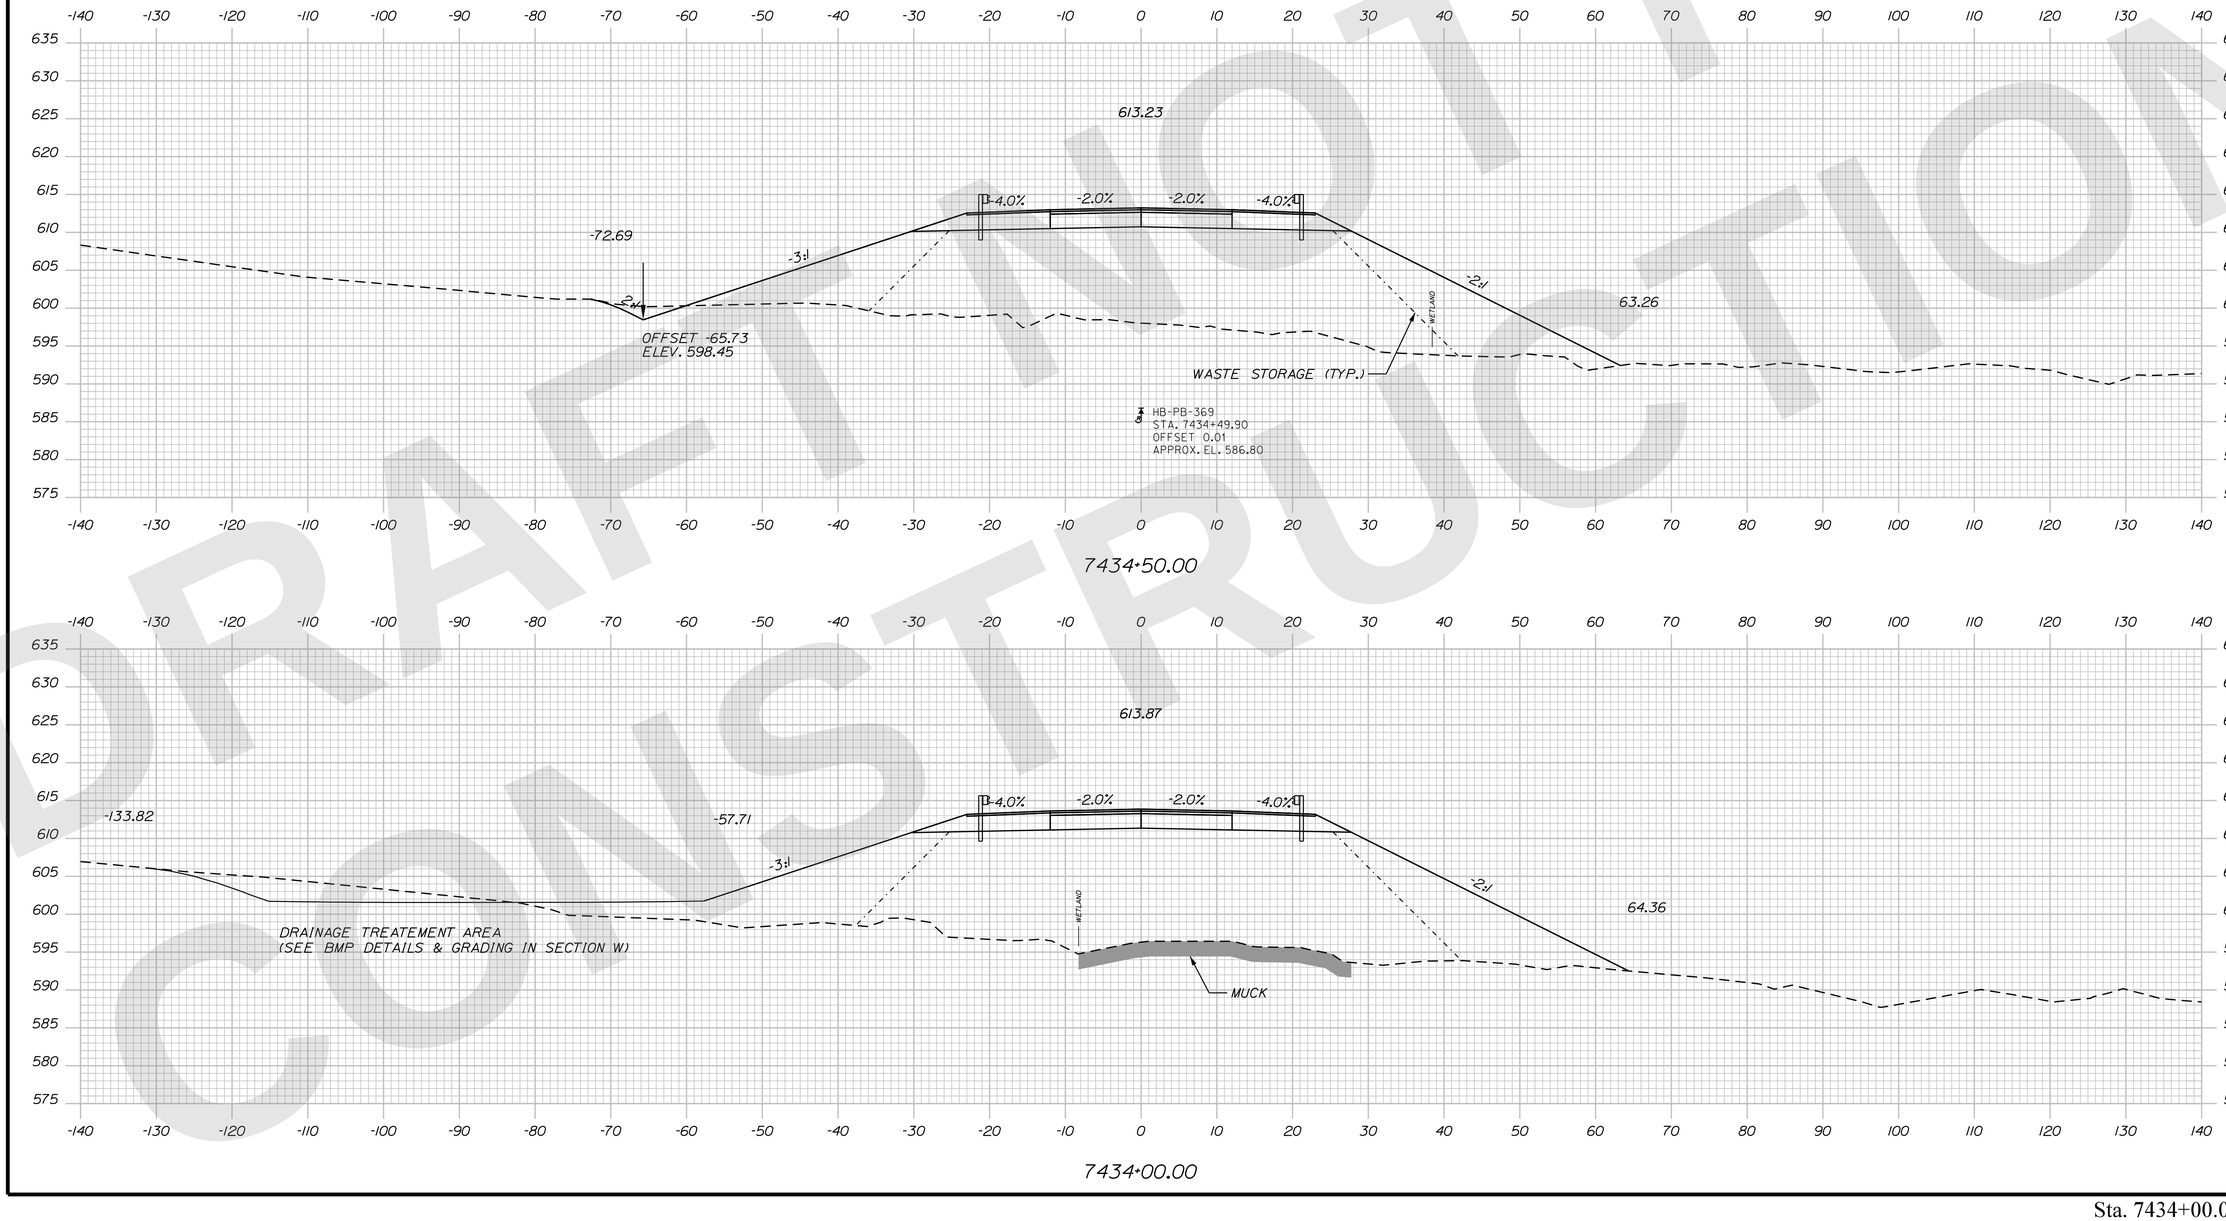

DRAFT NOT FOR CONSTRUCTION

STATE OF MAINE
DEPARTMENT OF TRANSPORTATION

CAPITAL PROJECTS

WIN 6462.92

HIGHWAY PLANS

vhb

PROJ. MANAGER	R.M.	BY	DATE
DESIGN-DETAILED	ZBW	JBD	9/2/2025
CHECKED-REVIEWED	ECF	AG	9/2/2025
DESIGN2-DETAILED2			
DESIGN3-DETAILED3			
REVISIONS 1			
REVISIONS 2			
REVISIONS 3			
REVISIONS 4			
FIELD CHANGES			

PRESQUE ISLE
PRESQUE ISLE BYPASS

CROSS SECTIONS

SHEET NUMBER
H-143
247
OF 747

Sta. 7434+00.00 to Sta. 7434+50.00

Filename: ...\H5_01_Xsects_PL_BYPASS.dgn Division: HIGHWAY Username: jamesdavis Date:9/2/2025

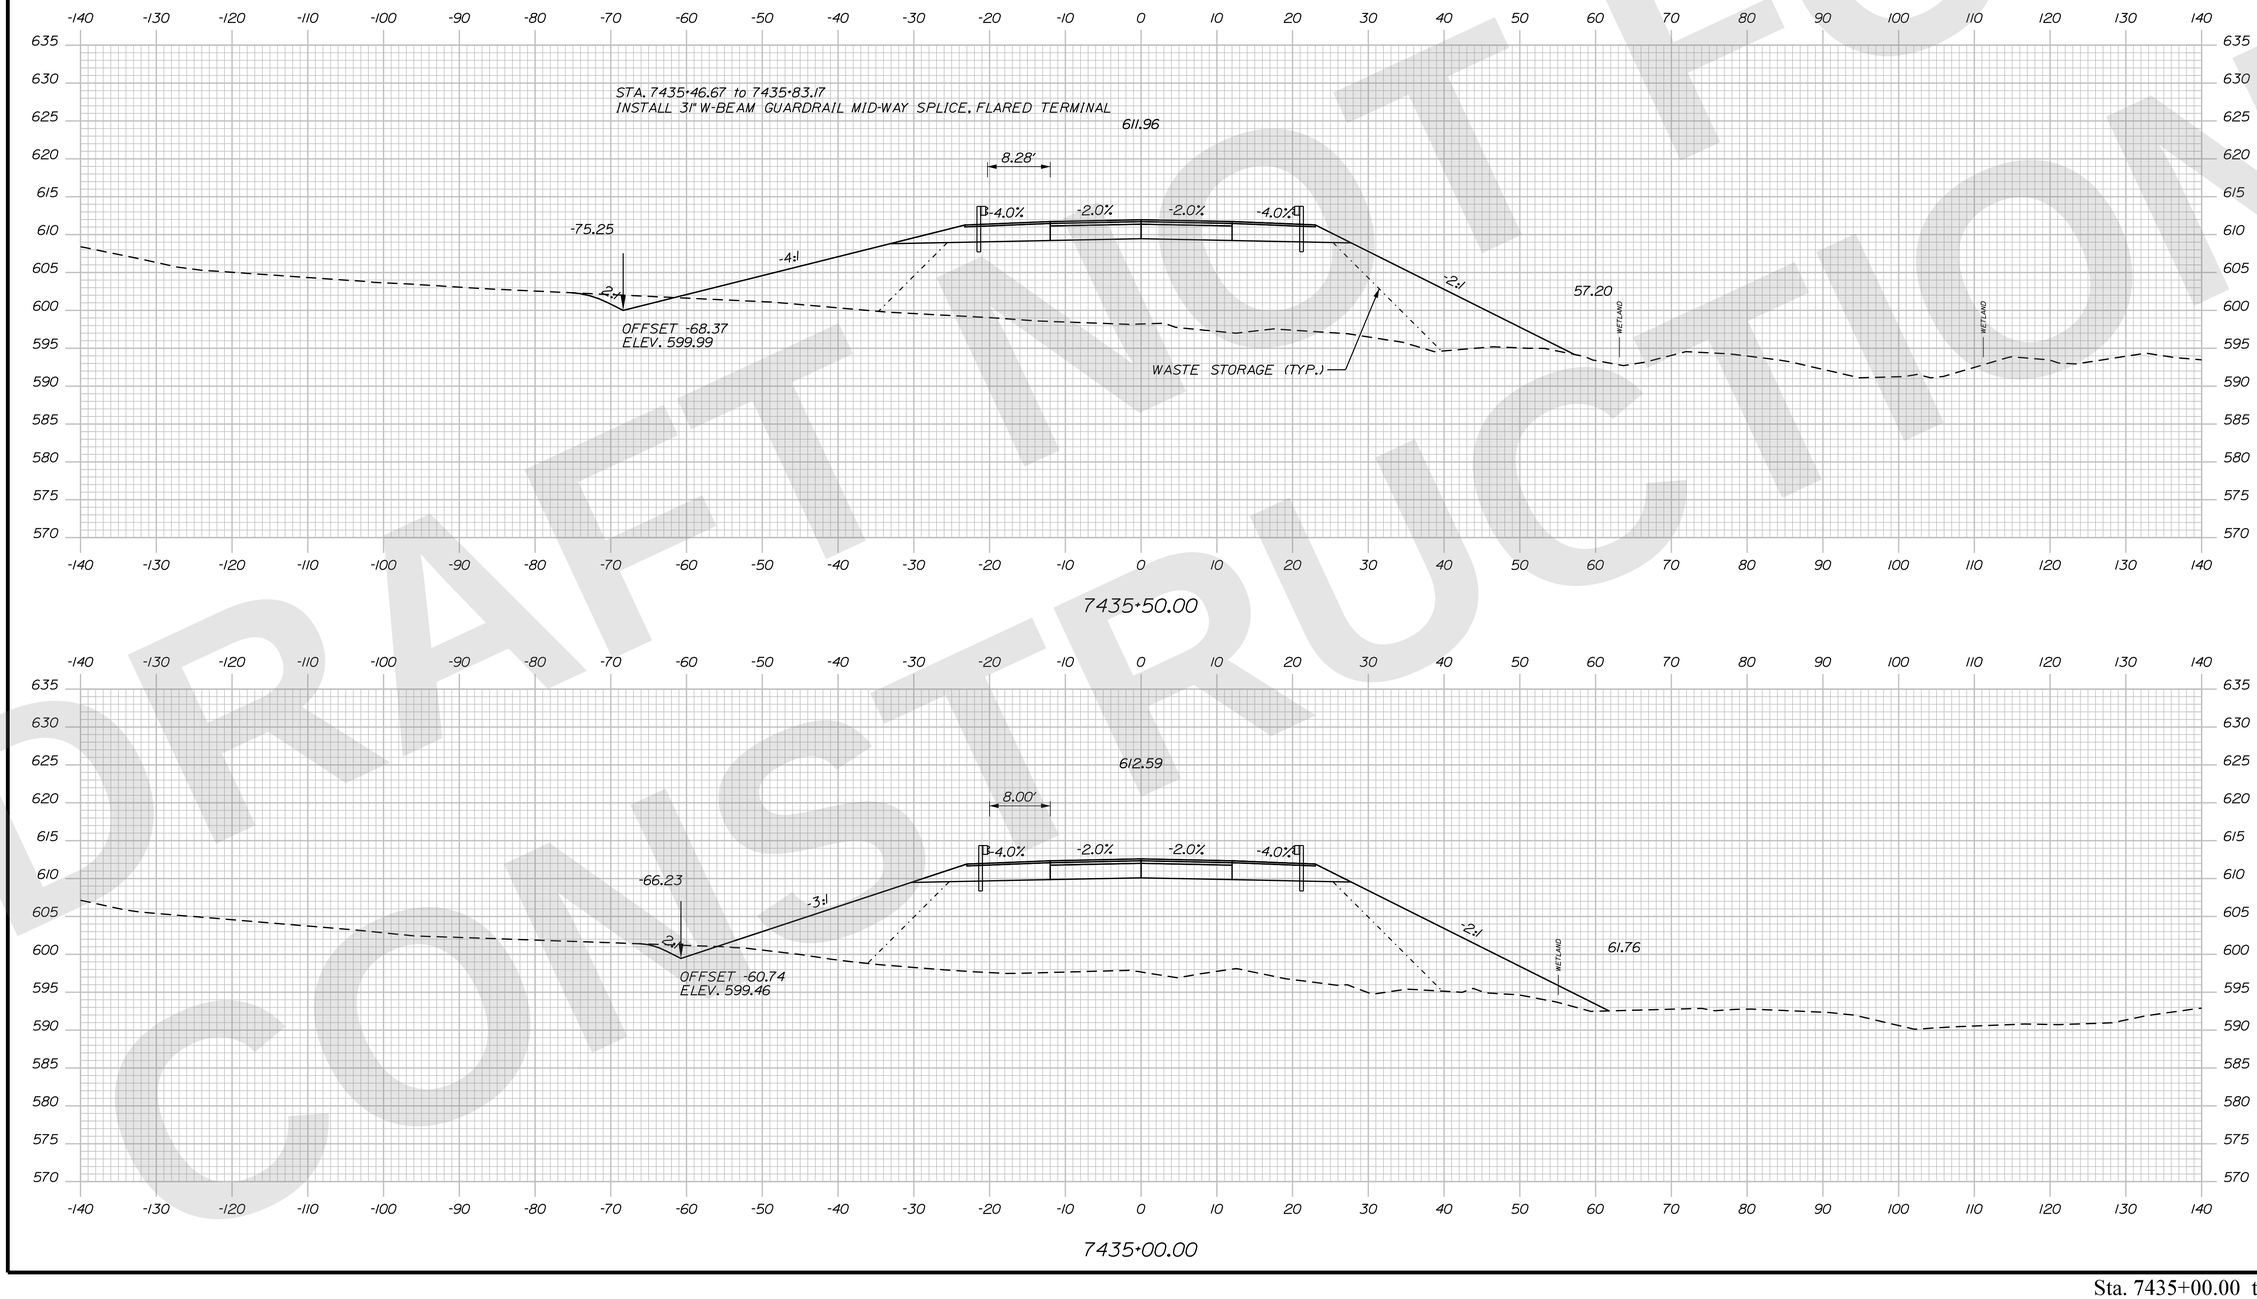

STATE OF MAINE
DEPARTMENT OF TRANSPORTATION

CAPITAL PROJECTS

WIN 6462.92

HIGHWAY PLANS

vhb

	R.M.	DATE
PROJ. MANAGER		
DESIGN-DETAILED	ZBW	9/2/2025
CHECKED-REVIEWED	ECF	9/2/2025
DESIGN2-DETAILED2		
DESIGN3-DETAILED3		
REVISIONS 1		
REVISIONS 2		
REVISIONS 3		
REVISIONS 4		
FIELD CHANGES		

PRESQUE ISLE
PRESQUE ISLE BYPASS

CROSS SECTIONS

SHEET NUMBER
H-144
248
OF 747

Sta. 7435+00.00 to Sta. 7435+50.00

DRAFT NOT FOR CONSTRUCTION

DRAFT NOT FOR CONSTRUCTION

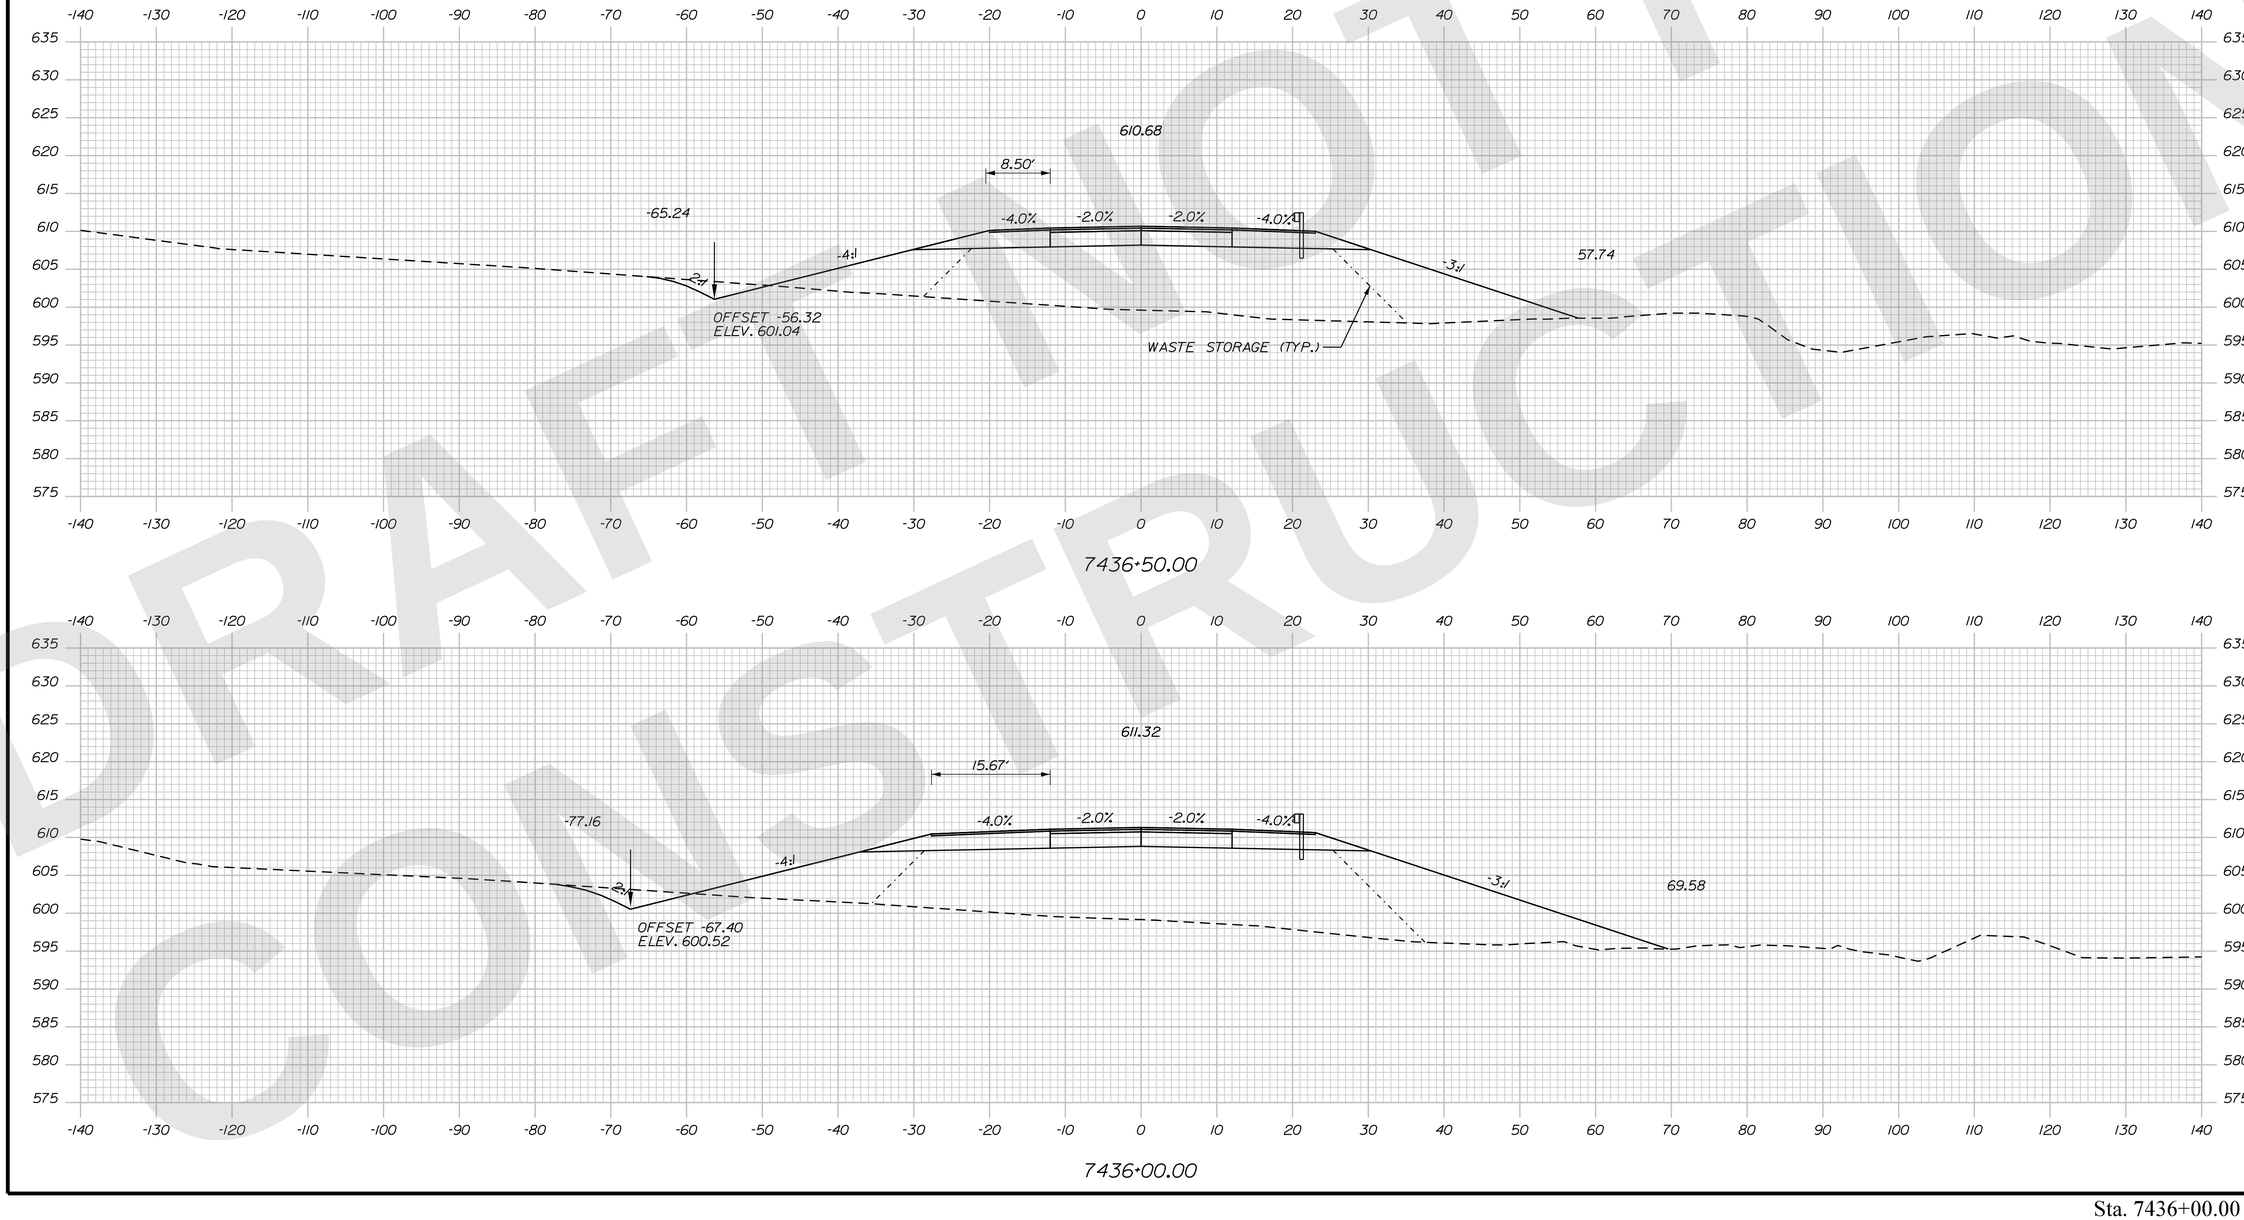

STATE OF MAINE
DEPARTMENT OF TRANSPORTATION

CAPITAL PROJECTS

WIN 6462.92

HIGHWAY PLANS

vhb

	R.M.	BY	DATE
PROJ. MANAGER			
DESIGN-DETAILED	ZBW	JBD	9/2/2025
CHECKED-REVIEWED	ECF	AG	9/2/2025
DESIGN2-DETAILED2			
DESIGN3-DETAILED3			
REVISIONS 1			
REVISIONS 2			
REVISIONS 3			
REVISIONS 4			
FIELD CHANGES			

PRESQUE ISLE
PRESQUE ISLE BYPASS

CROSS SECTIONS

SHEET NUMBER
H-145
249
OF 747

Sta. 7436+00.00 to Sta. 7436+50.00

Filename: ...\H5_01_Xsects_PL_BYPASS.dgn Division: HIGHWAY Username: jamesdavis Date:9/2/2025

Filename: ...\H5_01_Xsects_PL_BYPASS.dgn Division: HIGHWAY Username: jamesdavis Date:9/2/2025

DRAFT NOT FOR CONSTRUCTION

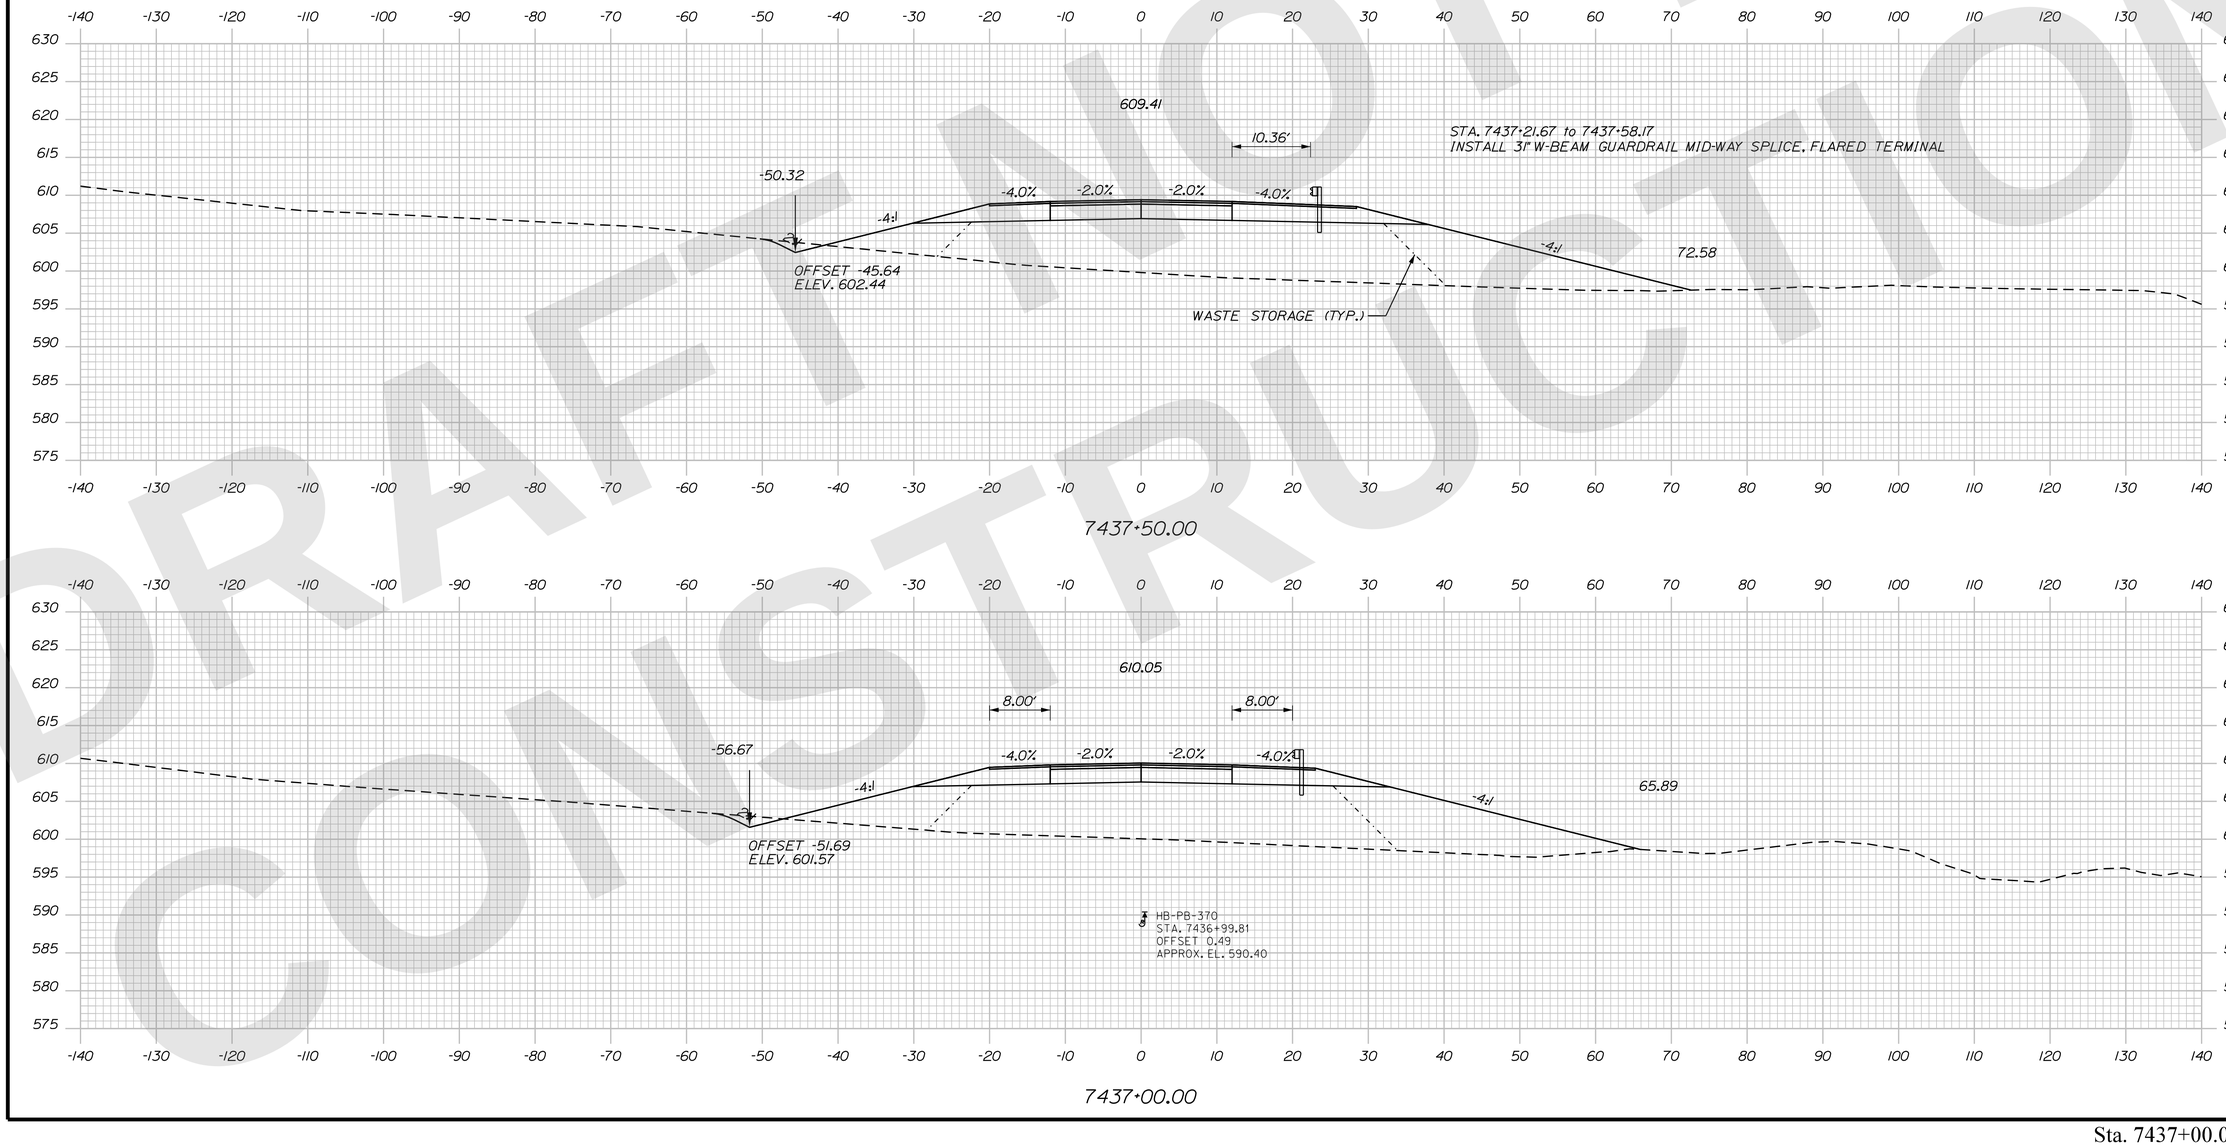

STATE OF MAINE
DEPARTMENT OF TRANSPORTATION

CAPITAL PROJECTS

WIN
6462.92

HIGHWAY PLANS

vhb

	R.M.	BY	DATE
PROJ. MANAGER			
DESIGN-DETAILED	ZBW	JBD	9/2/2025
CHECKED-REVIEWED	ECF	AG	9/2/2025
DESIGN2-DETAILED2			
DESIGN3-DETAILED3			
REVISIONS 1			
REVISIONS 2			
REVISIONS 3			
REVISIONS 4			
FIELD CHANGES			

PRESQUE ISLE
PRESQUE ISLE BYPASS

CROSS SECTIONS

SHEET NUMBER
H-146
250
OF 747

Sta. 7437+00.00 to Sta. 7437+50.00

Filename: ...\H5_01_Xsects_PL_BYPASS.dgn Division: HIGHWAY Username: jamesdavis Date:9/2/2025

DRAFT NOT FOR CONSTRUCTION

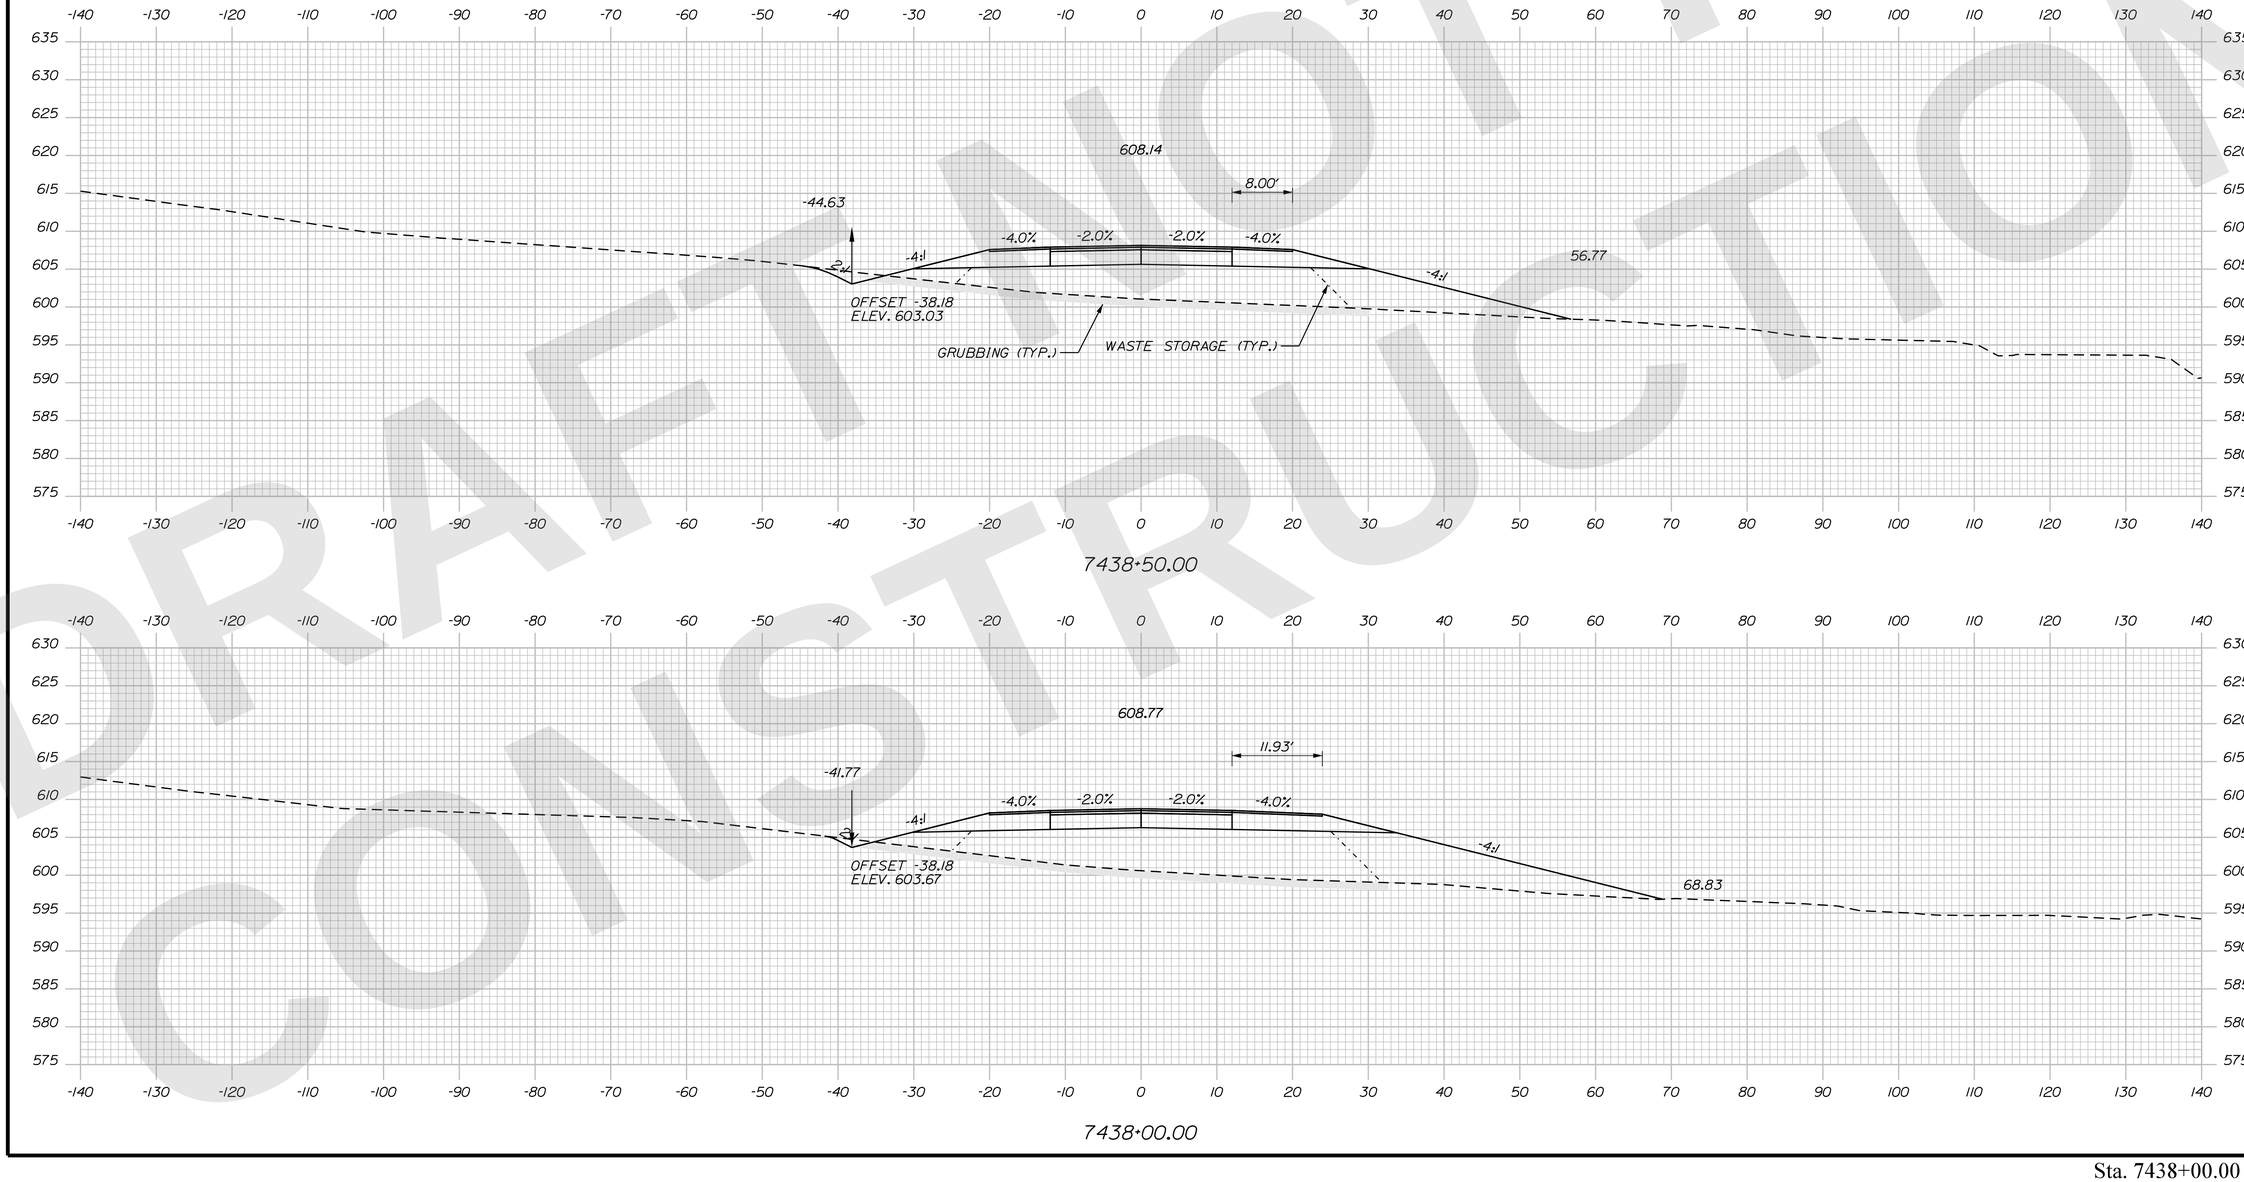

STATE OF MAINE
DEPARTMENT OF TRANSPORTATION

CAPITAL PROJECTS

WIN 6462.92

HIGHWAY PLANS

vhb

	R.M.	BY	DATE
PROJ. MANAGER			
DESIGN-DETAILED	ZBW	JBD	9/2/2025
CHECKED-REVIEWED	ECF	AG	9/2/2025
DESIGN2-DETAILED2			
DESIGN3-DETAILED3			
REVISIONS 1			
REVISIONS 2			
REVISIONS 3			
REVISIONS 4			
FIELD CHANGES			

PRESQUE ISLE
PRESQUE ISLE BYPASS

CROSS SECTIONS

SHEET NUMBER
H-147
251
OF 747

Sta. 7438+00.00 to Sta. 7438+50.00

DRAFT NOT FOR CONSTRUCTION

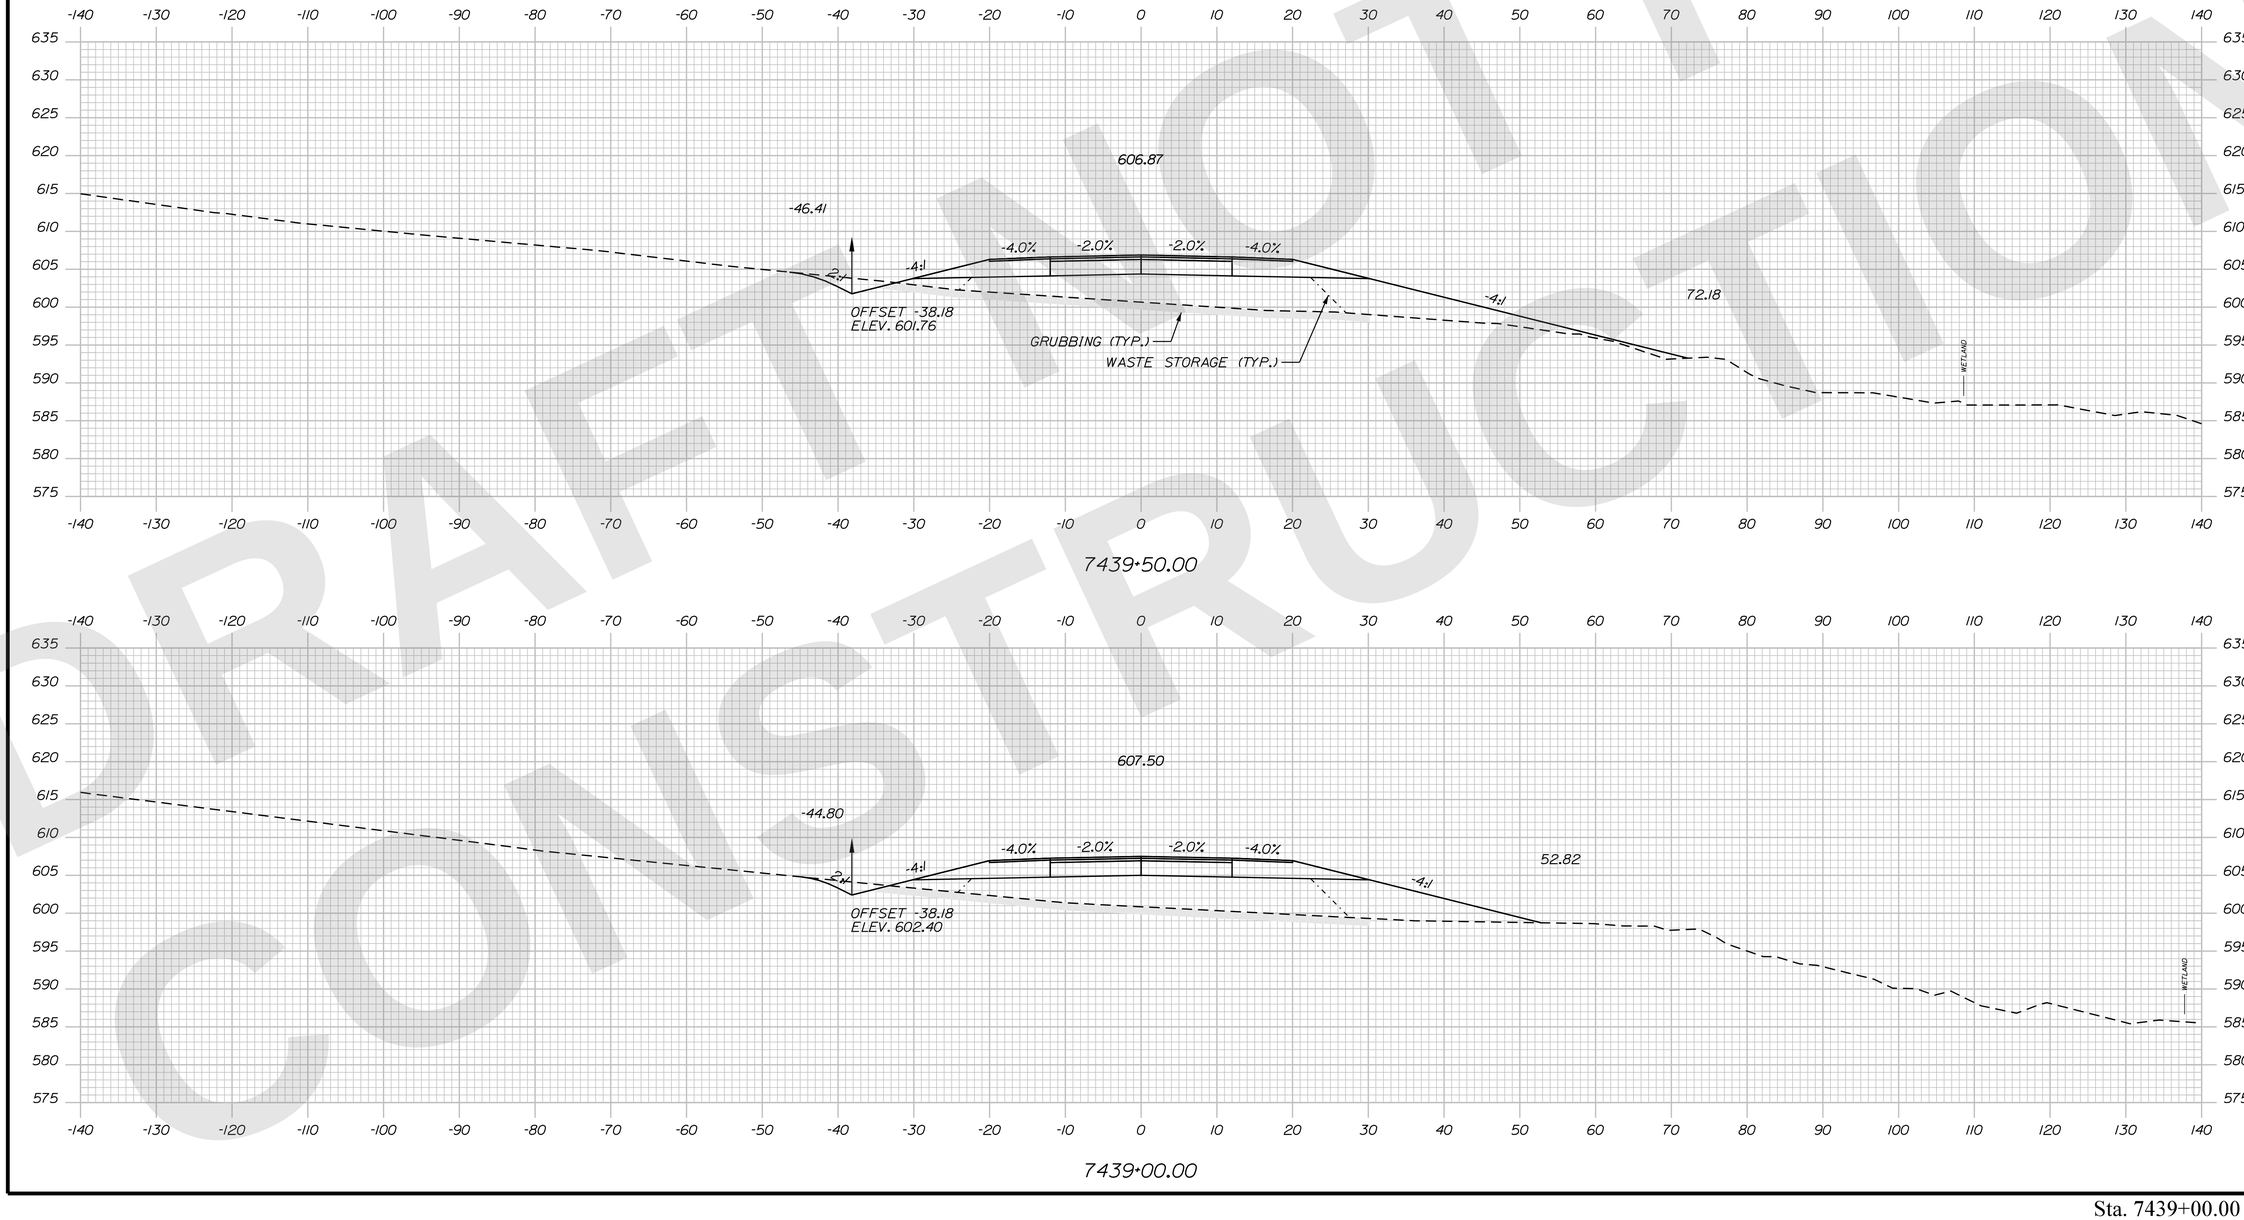

Sta. 7439+00.00 to Sta. 7439+50.00

STATE OF MAINE
DEPARTMENT OF TRANSPORTATION

CAPITAL PROJECTS

WIN
6462.92

HIGHWAY PLANS

vhb

PROJ. MANAGER	R.M.	DATE
DESIGN-DETAILED	ZBW	JBD	9/2/2025
CHECKED-REVIEWED	ECF	AG	9/2/2025
DESIGN2-DETAILED2			
DESIGN3-DETAILED3			
REVISIONS 1			
REVISIONS 2			
REVISIONS 3			
REVISIONS 4			
FIELD CHANGES			

PRESQUE ISLE
PRESQUE ISLE BYPASS

CROSS SECTIONS

SHEET NUMBER
H-148
252
OF 747

Filename: ...\H5_01_Xsects_PI_BYPASS.dgn Division: HIGHWAY Username: jamesdavis Date:9/2/2025

DRAFT NOT FOR CONSTRUCTION

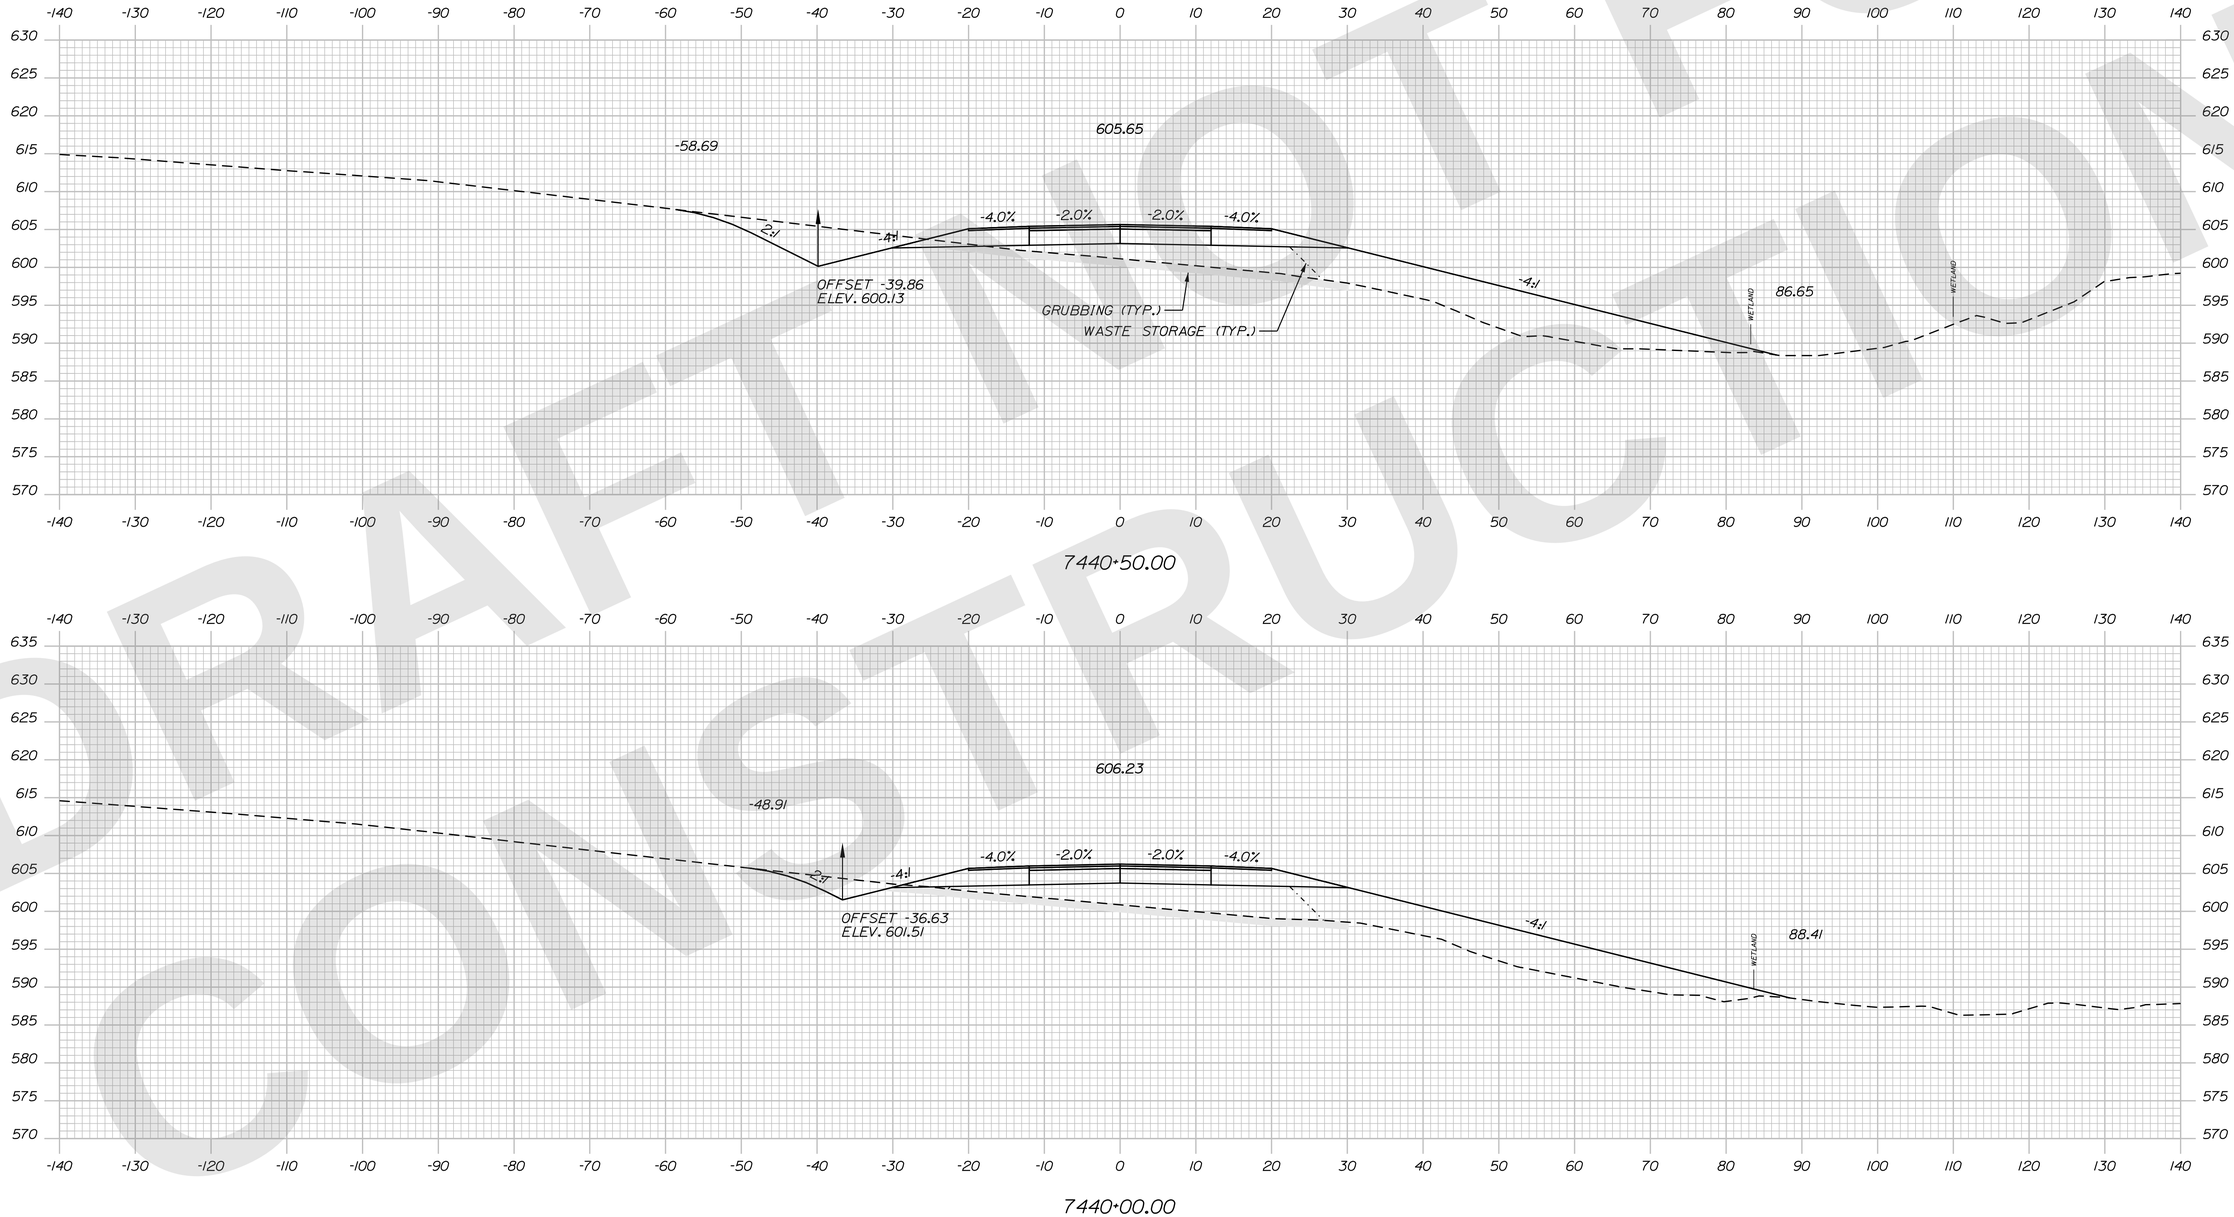

Sta. 7440+00.00 to Sta. 7440+50.00

STATE OF MAINE
DEPARTMENT OF TRANSPORTATION

CAPITAL PROJECTS

WIN
6462.92

HIGHWAY PLANS

vhb

	R.M.	DATE
PROJ. MANAGER		
DESIGN-DETAILED	ZBW	9/2/2025
CHECKED-REVIEWED	ECF	9/2/2025
DESIGN2-DETAILED2		
DESIGN3-DETAILED3		
REVISIONS 1		
REVISIONS 2		
REVISIONS 3		
REVISIONS 4		
FIELD CHANGES		

	BY
R.M.	JBD
	AG

PRESQUE ISLE
PRESQUE ISLE BYPASS

CROSS SECTIONS

SHEET NUMBER
H-149
253
OF 747

Filename: ...\H5_01_Xsects_PL_BYPASS.dgn Division: HIGHWAY Username: jamesdavis Date:9/2/2025

DRAFT NOT FOR CONSTRUCTION

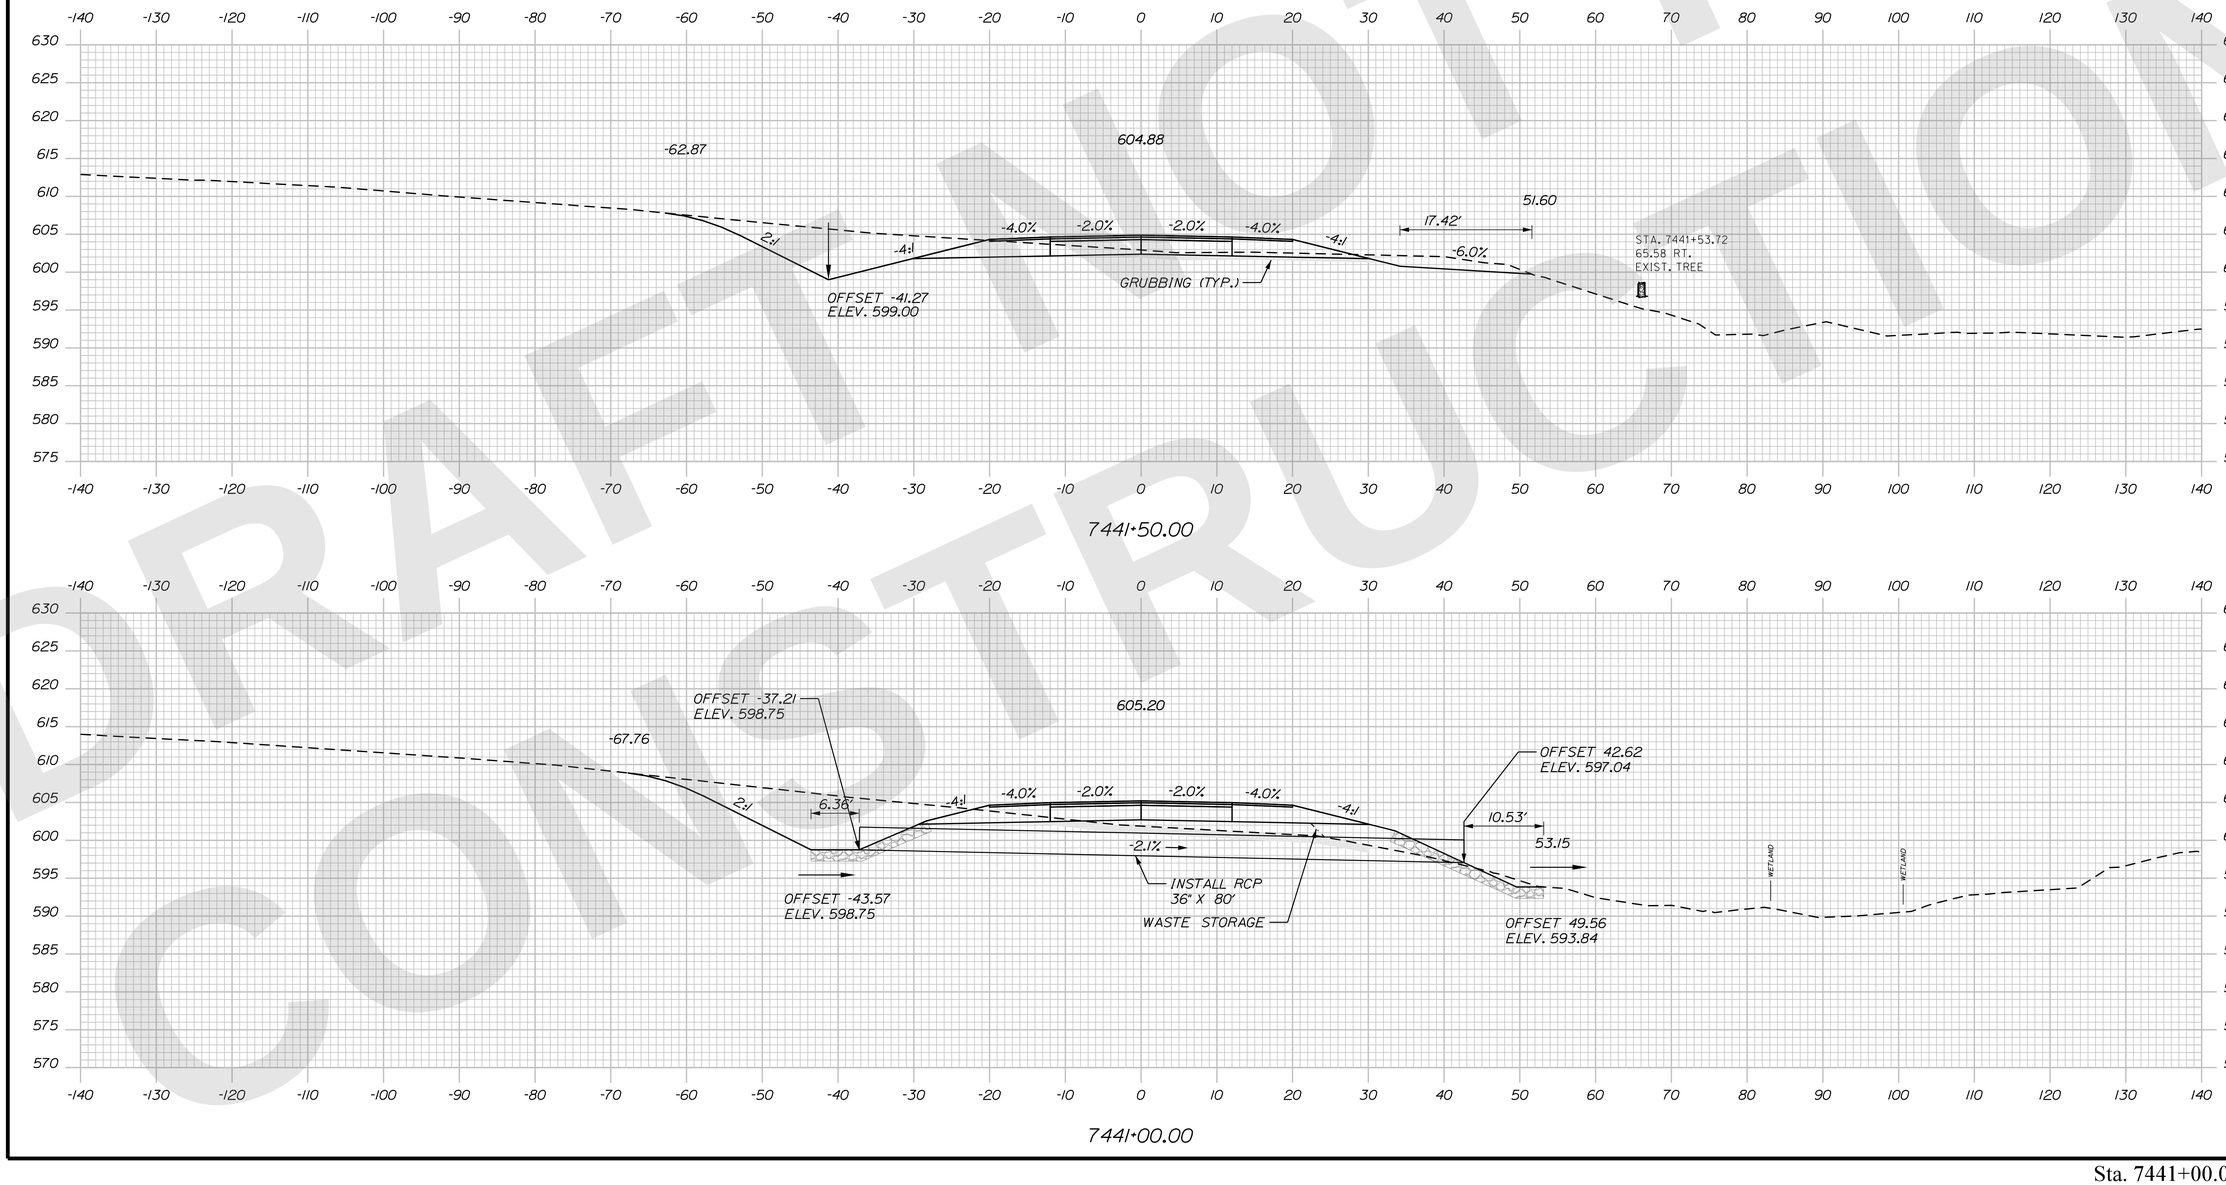

Sta. 7441+00.00 to Sta. 7441+50.00

STATE OF MAINE
DEPARTMENT OF TRANSPORTATION

CAPITAL PROJECTS

WIN 6462.92

HIGHWAY PLANS

vhb

	DATE
BY	9/2/2025
STA.	7441+53.72
65.58 RT.	
EXIST. TREE	

R.M.	JBD
PROJ. MANAGER	ZBW
DESIGN-DETAILED	ECF
CHECKED-REVIEWED	AG
DESIGN2-DETAILED2	
DESIGN3-DETAILED3	
REVISIONS 1	
REVISIONS 2	
REVISIONS 3	
REVISIONS 4	
FIELD CHANGES	

PRESQUE ISLE
PRESQUE ISLE BYPASS

CROSS SECTIONS

SHEET NUMBER
H-150
254
OF 747

Filename: ...\H5_01_Xsects_PI_BYPASS.dgn Division: HIGHWAY Username: jamesdavis Date:9/2/2025

DRAFT NOT FOR CONSTRUCTION

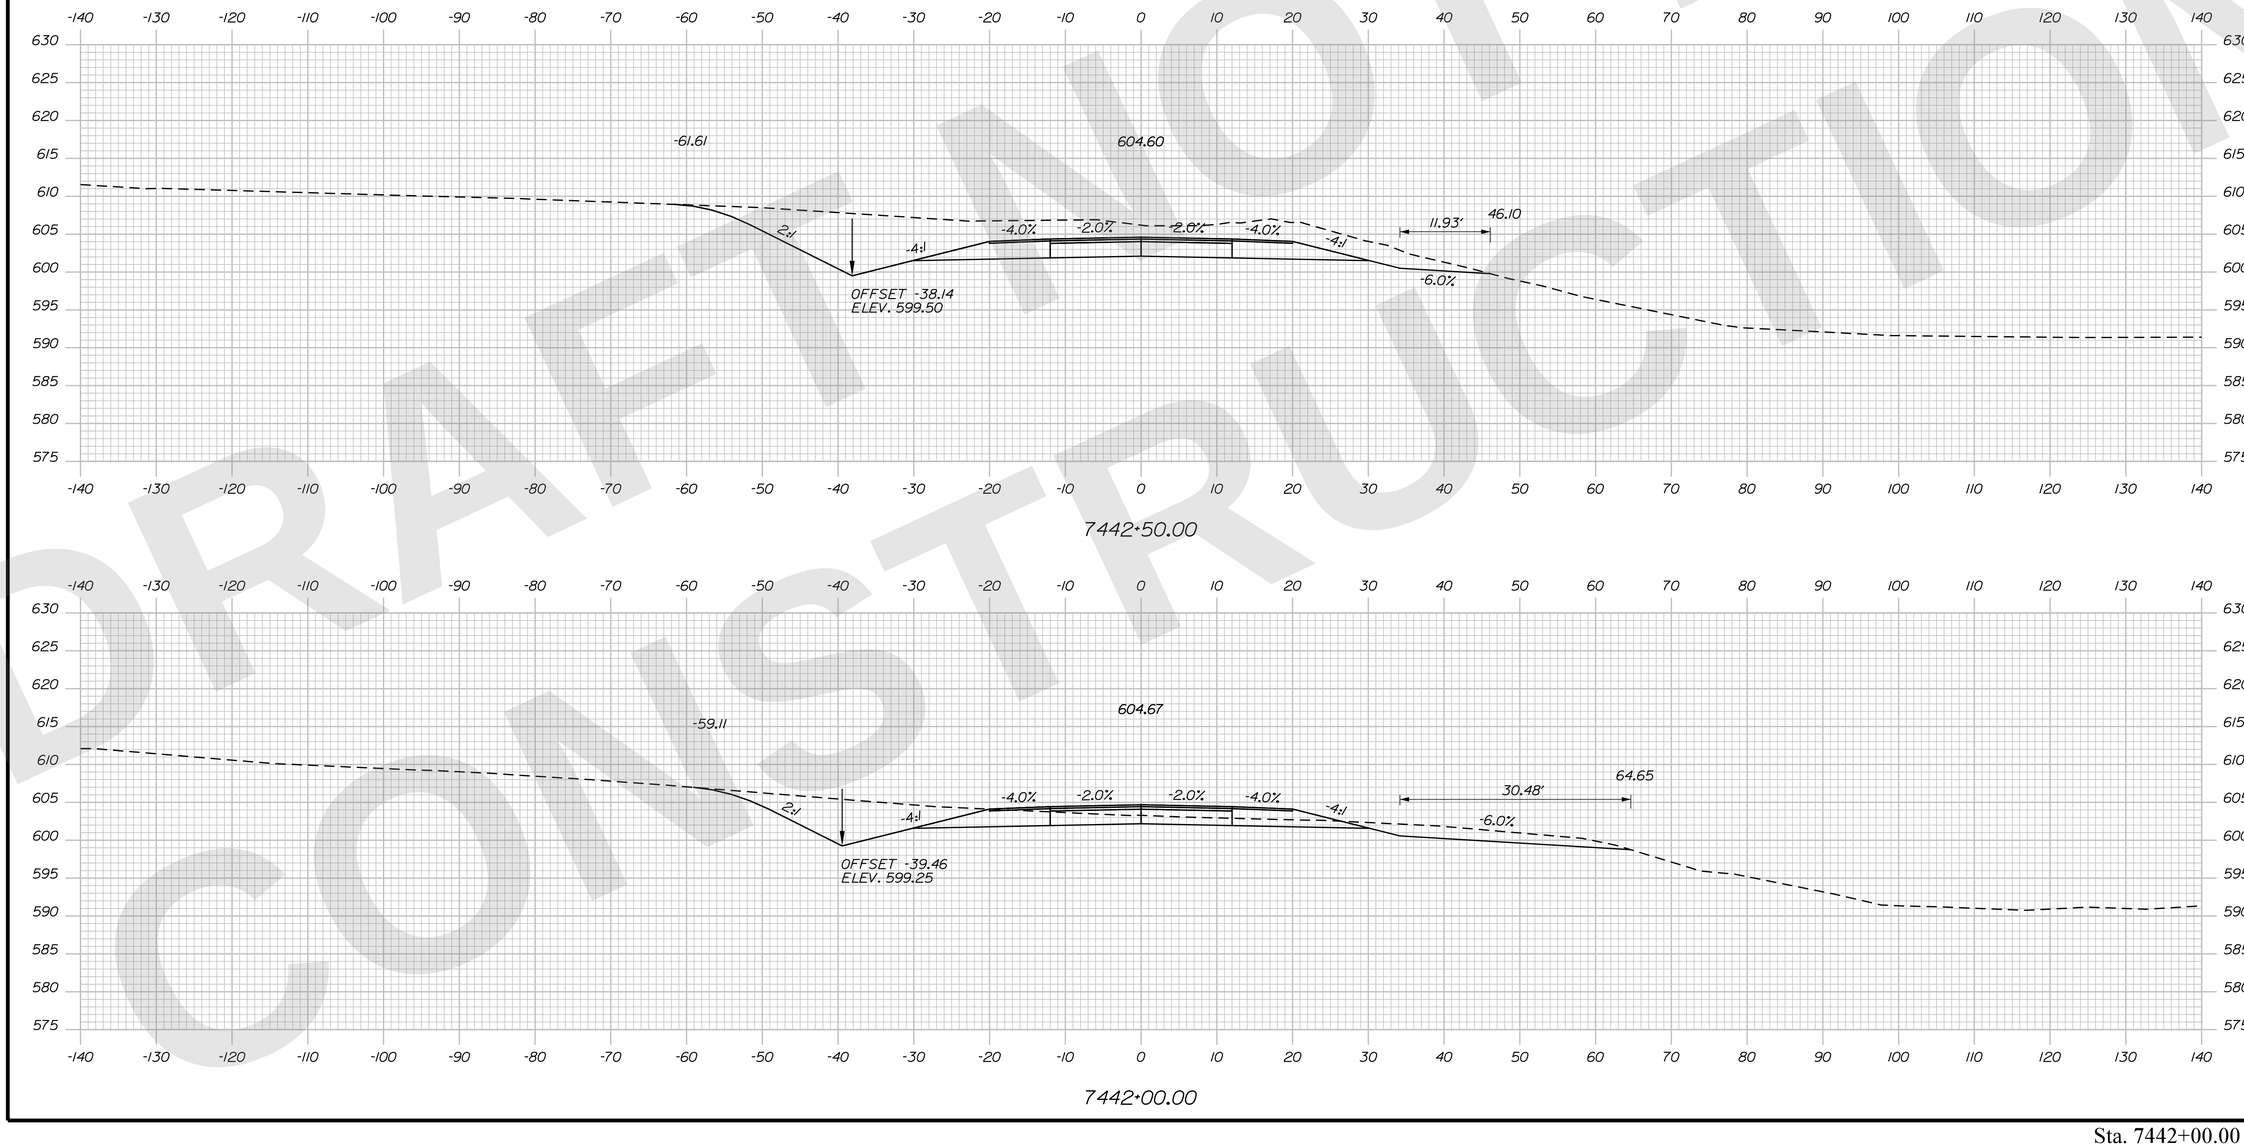

STATE OF MAINE
DEPARTMENT OF TRANSPORTATION

CAPITAL PROJECTS

WIN 6462.92

HIGHWAY PLANS

vhb

	R.M.	BY	DATE
DESIGN-DETAILED	ZBW	JBD	9/2/2025
CHECKED-REVIEWED	EOF	AG	9/2/2025
DESIGN2-DETAILED2			
DESIGN3-DETAILED3			
REVISIONS 1			
REVISIONS 2			
REVISIONS 3			
REVISIONS 4			
FIELD CHANGES			

PROJ. MANAGER

PRESQUE ISLE
PRESQUE ISLE BYPASS

CROSS SECTIONS

SHEET NUMBER
H-151
255
OF 747

Sta. 7442+00.00 to Sta. 7442+50.00

Filename: ...\H5_01_Xsects_PI_BYPASS.dgn Division: HIGHWAY Username: jamesdavis Date:9/2/2025

DRAFT NOT FOR CONSTRUCTION

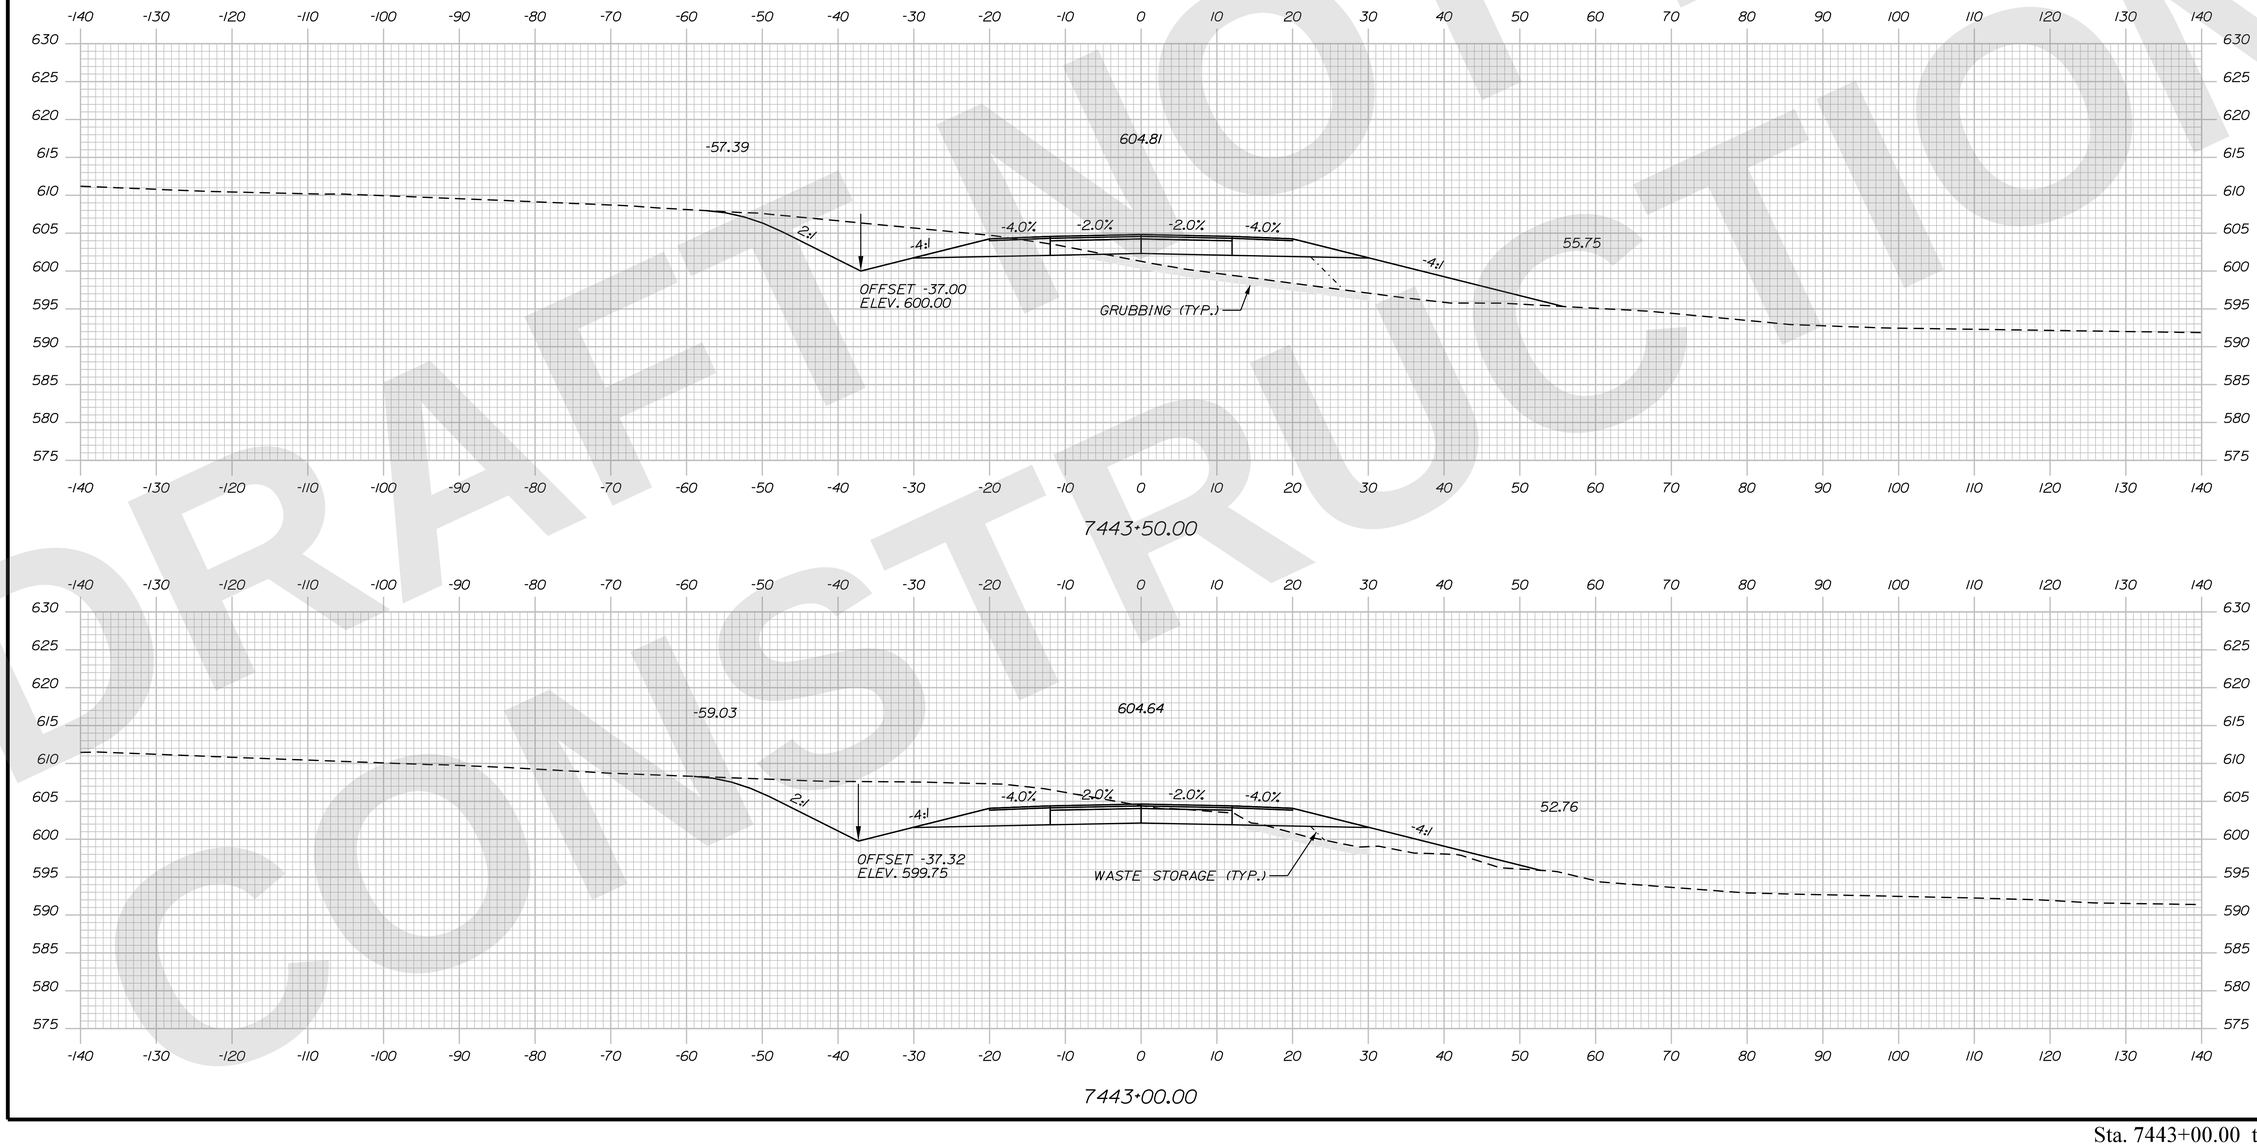

STATE OF MAINE
DEPARTMENT OF TRANSPORTATION

CAPITAL PROJECTS

WIN 6462.92

HIGHWAY PLANS

vhb

	BY	DATE
PROJ. MANAGER	R.M.	
DESIGN-DETAILED	ZBW	9/2/2025
CHECKED-REVIEWED	EOF	9/2/2025
DESIGN2-DETAILED2		
DESIGN3-DETAILED3		
REVISIONS 1		
REVISIONS 2		
REVISIONS 3		
REVISIONS 4		
FIELD CHANGES		

PRESQUE ISLE
PRESQUE ISLE BYPASS

CROSS SECTIONS

SHEET NUMBER
H-152
256
OF 747

Sta. 7443+00.00 to Sta. 7443+50.00

Filename: ...\H5_01_Xsects_PI_BYPASS.dgn Division: HIGHWAY Username: jamesdavis Date:9/2/2025

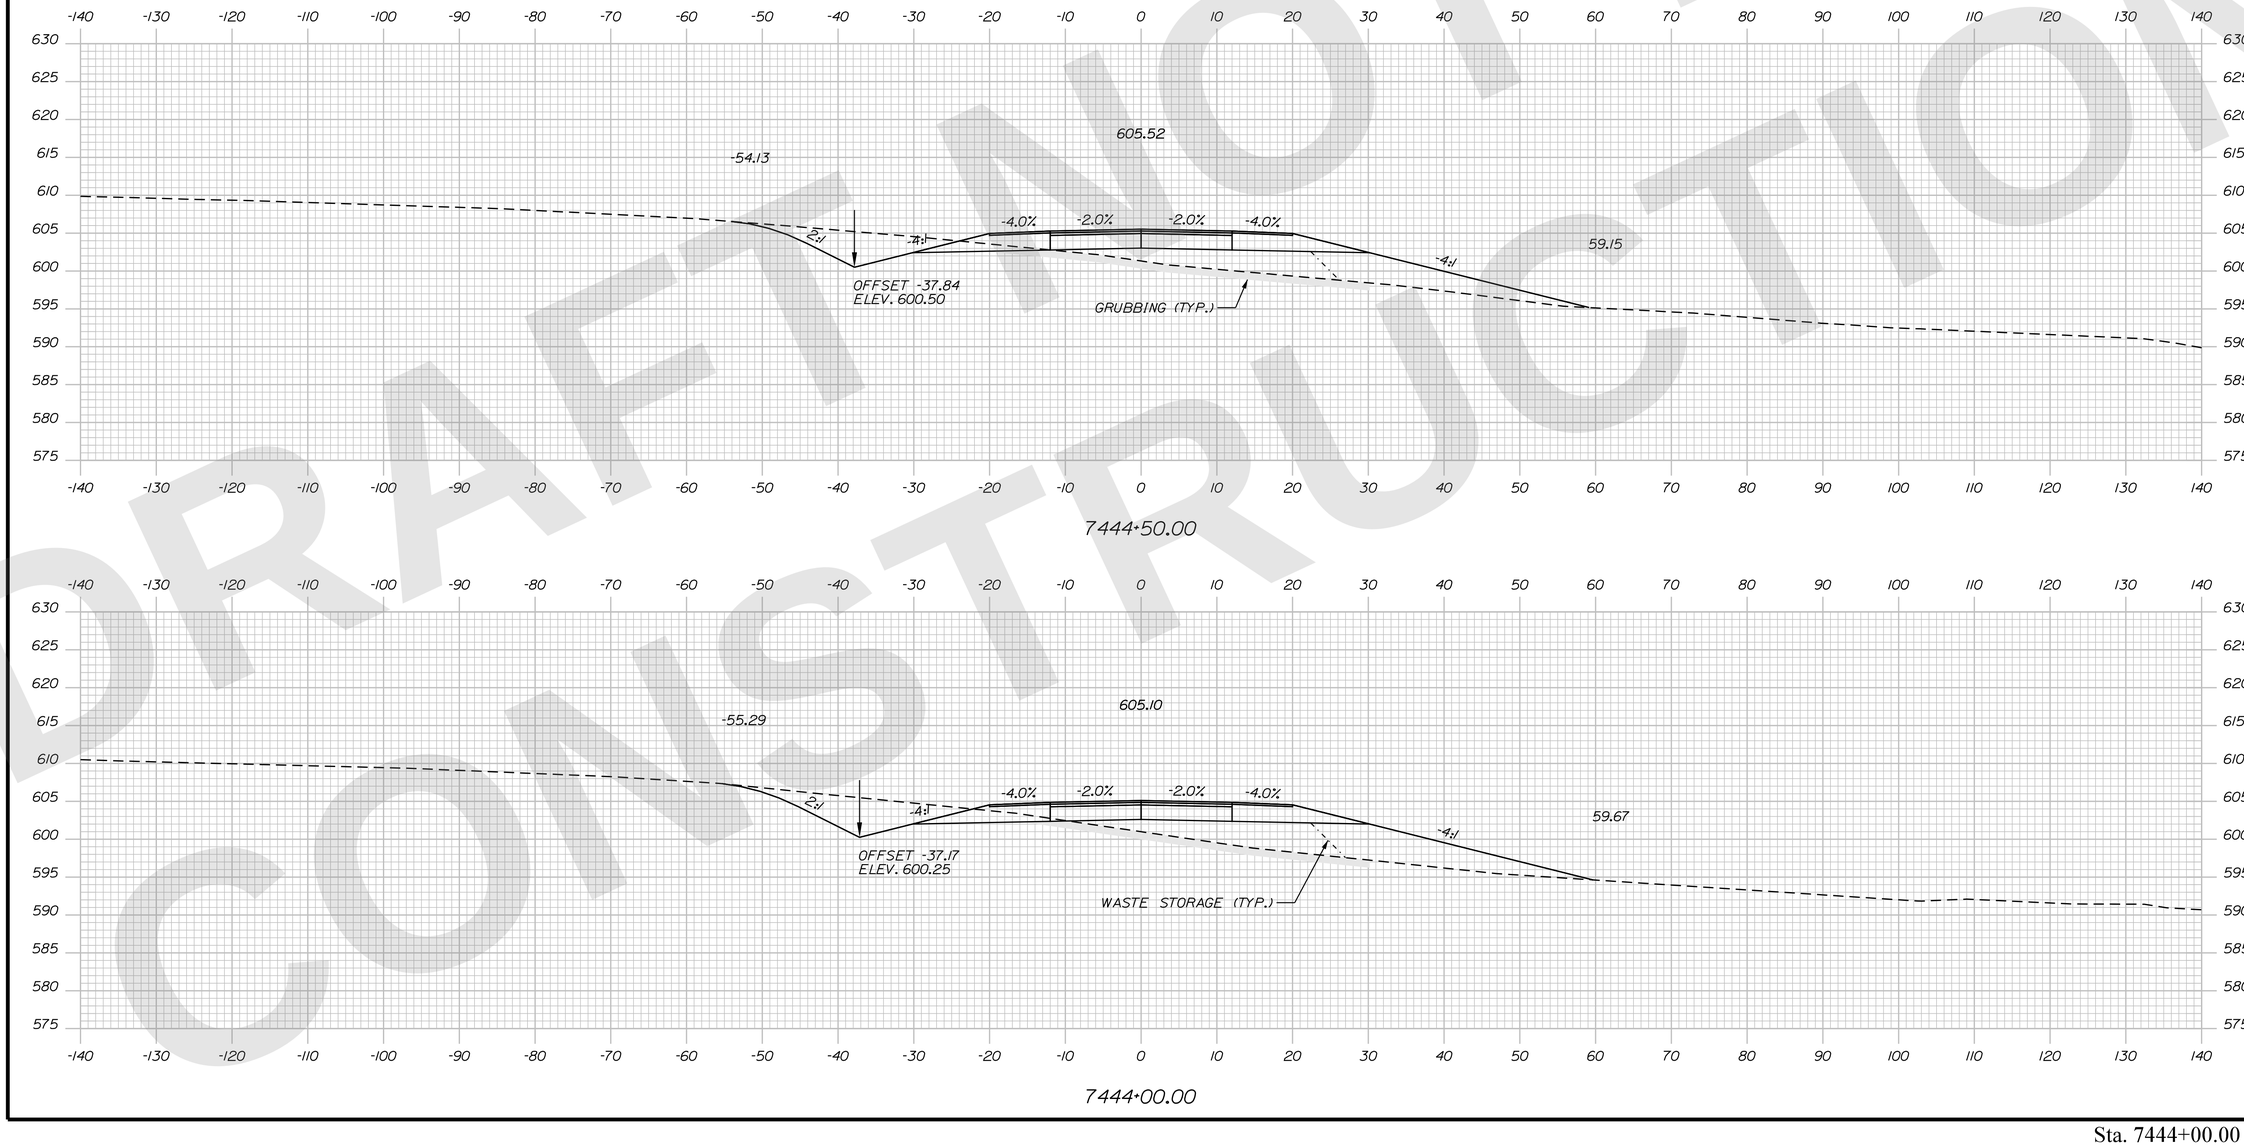

STATE OF MAINE
DEPARTMENT OF TRANSPORTATION

CAPITAL PROJECTS

WIN 6462.92

HIGHWAY PLANS

vhb

	BY	DATE
PROJ. MANAGER	R.M.	
DESIGN-DETAILED	ZBW	9/2/2025
CHECKED-REVIEWED	ECF	9/2/2025
DESIGN2-DETAILED2	AG	
DESIGN3-DETAILED3		
REVISIONS 1		
REVISIONS 2		
REVISIONS 3		
REVISIONS 4		
FIELD CHANGES		

PRESQUE ISLE
PRESQUE ISLE BYPASS

CROSS SECTIONS

SHEET NUMBER
H-153
257
OF 747

Sta. 7444+00.00 to Sta. 7444+50.00

DRAFT NOT FOR CONSTRUCTION

Filename: ...\H5_01_Xsects_PI_BYPASS.dgn Division: HIGHWAY Username: jamesdavis Date:9/2/2025

Filename: ...\H5_01_Xsects_PI_BYPASS.dgn Division: HIGHWAY Username: jamesdavis Date:9/2/2025

DRAFT NOT FOR CONSTRUCTION

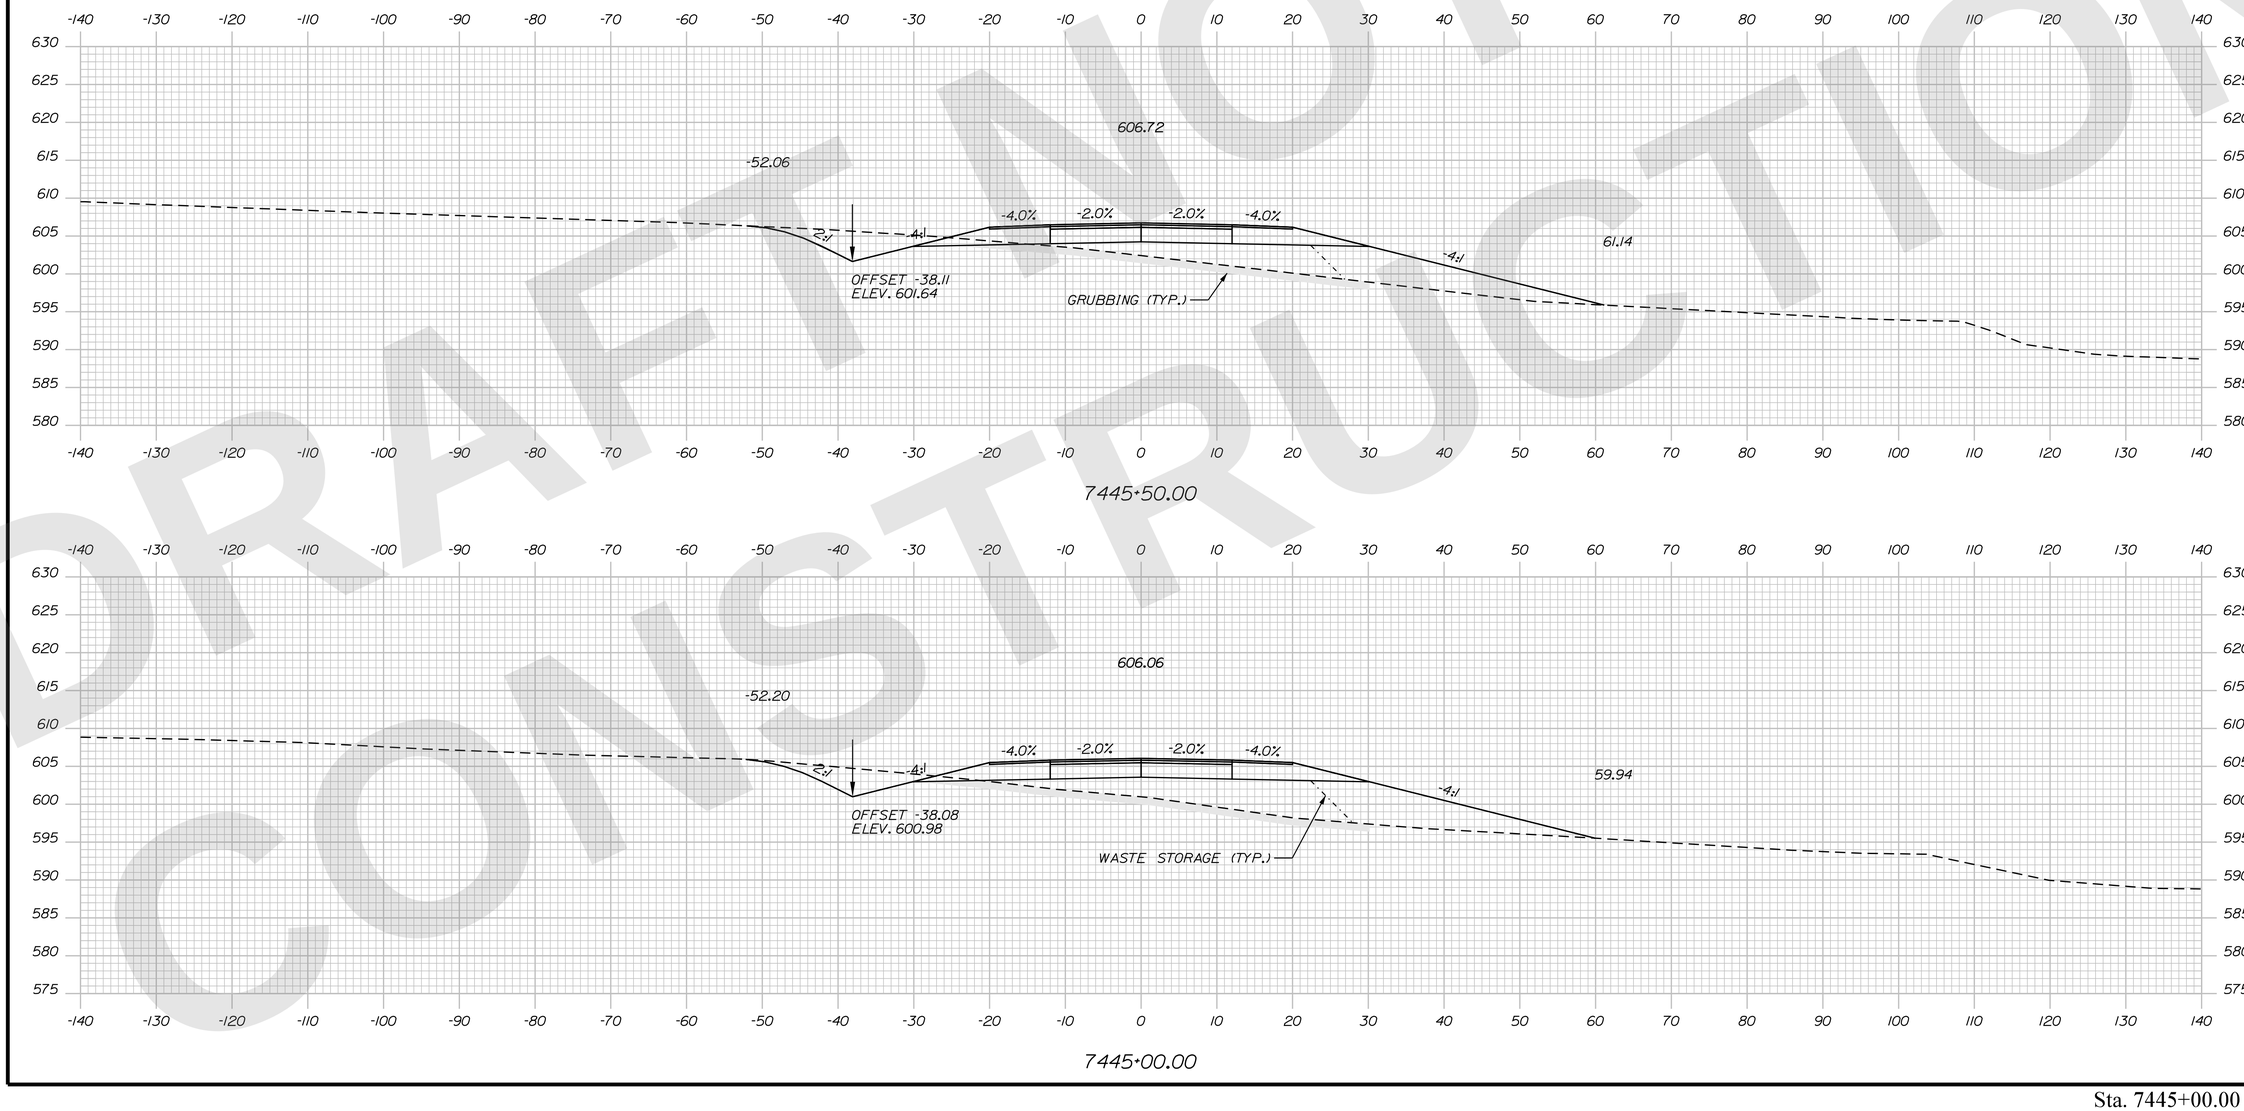

STATE OF MAINE
DEPARTMENT OF TRANSPORTATION

CAPITAL PROJECTS

WIN 6462.92

HIGHWAY PLANS

vhb

PROJ. MANAGER	R.M.	
DESIGN-DETAILED	ZBW	JBD
CHECKED-REVIEWED	ECF	AG
DESIGN2-DETAILED2		
DESIGN3-DETAILED3		
REVISIONS 1		
REVISIONS 2		
REVISIONS 3		
REVISIONS 4		
FIELD CHANGES		

BY	DATE
JBD	9/2/2025
AG	9/2/2025

PRESQUE ISLE
PRESQUE ISLE BYPASS

CROSS SECTIONS

SHEET NUMBER
H-154
258
OF 747

Sta. 7445+00.00 to Sta. 7445+50.00

DRAFT NOT FOR CONSTRUCTION

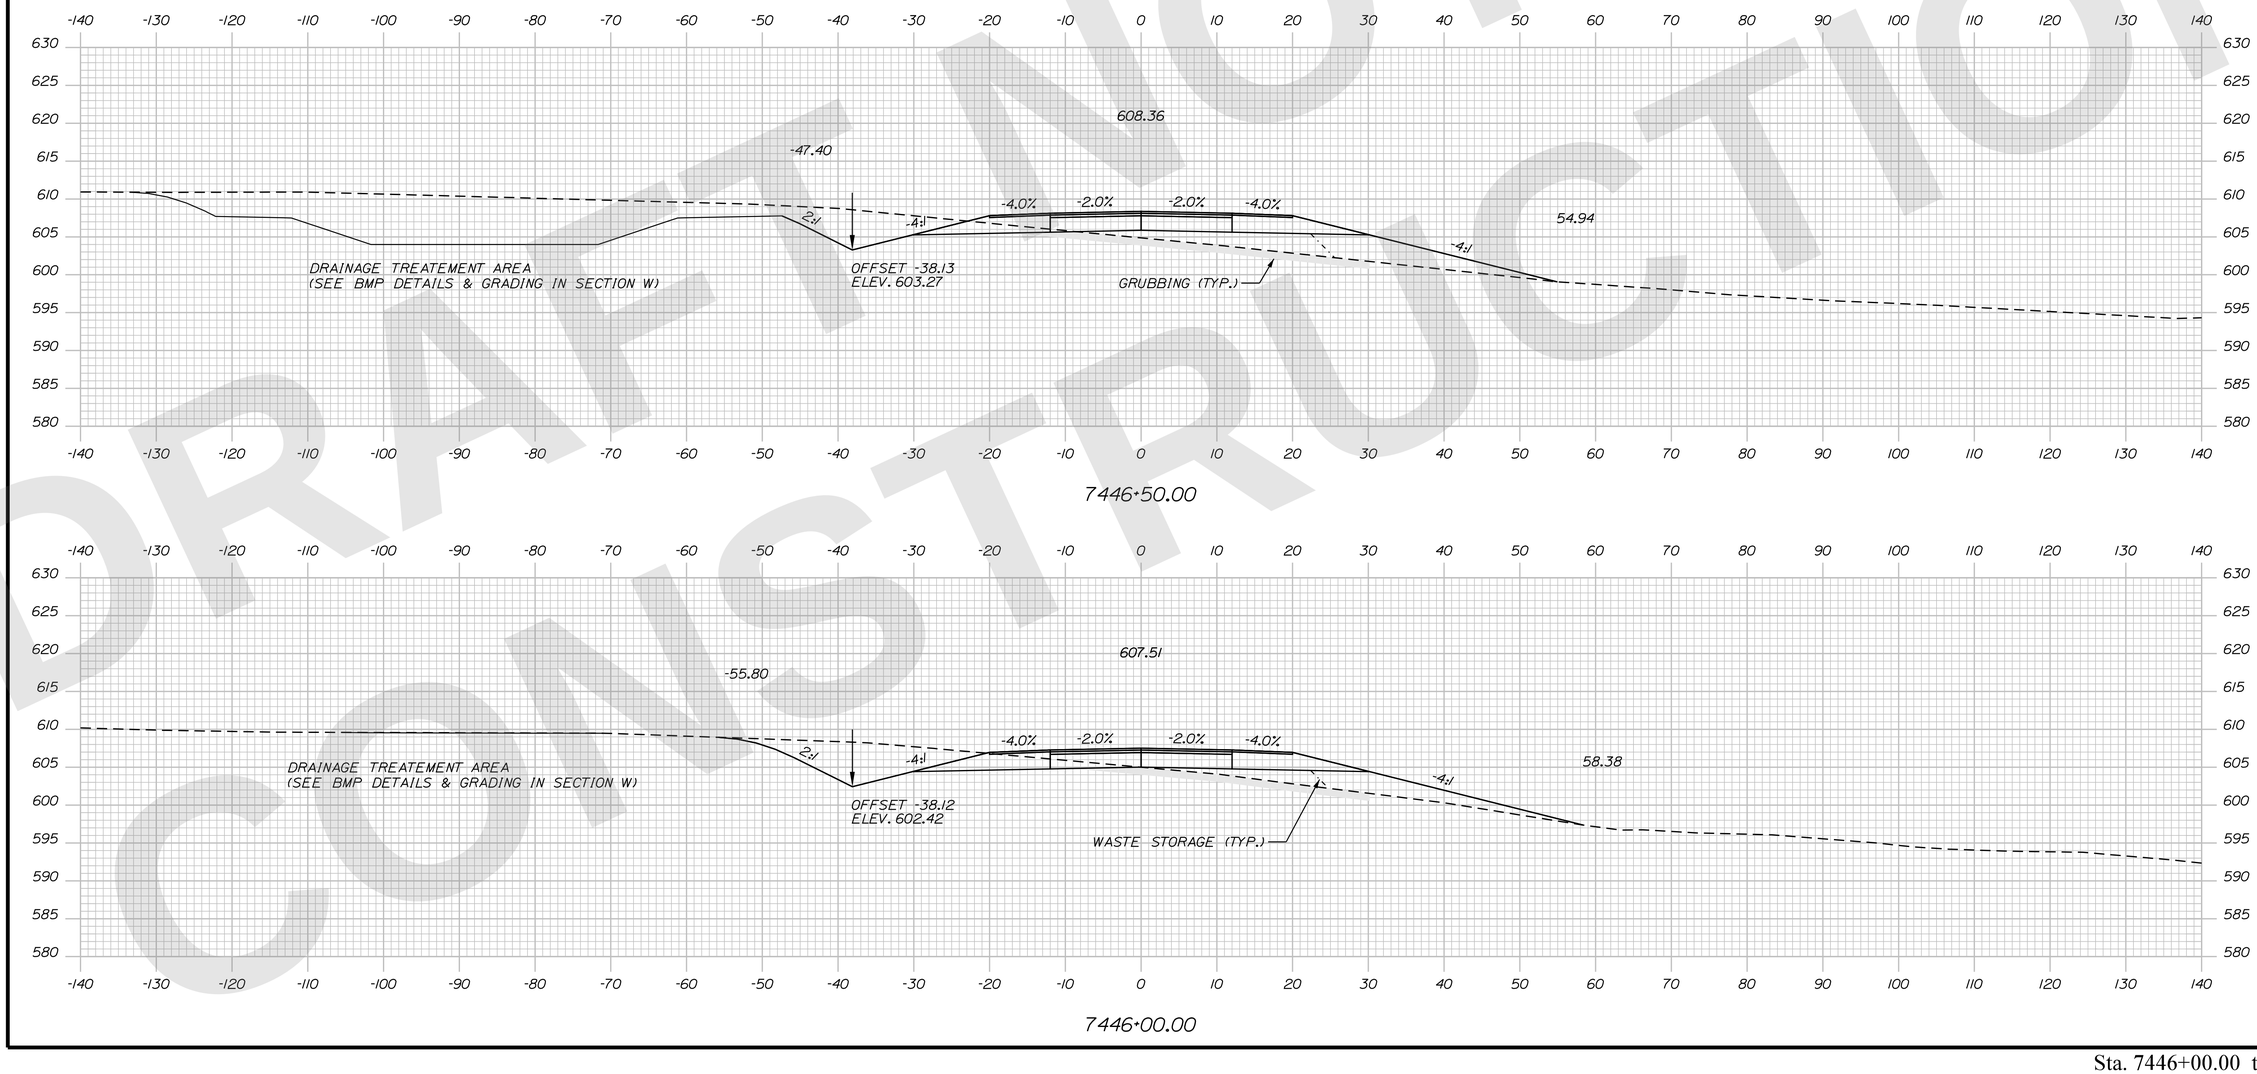

Sta. 7446+00.00 to Sta. 7446+50.00

STATE OF MAINE
DEPARTMENT OF TRANSPORTATION

CAPITAL PROJECTS

WIN
6462.92

HIGHWAY PLANS

vhb

PROJ. MANAGER	R.M.	DATE
DESIGN-DETAILED	ZBW	9/2/2025
CHECKED-REVIEWED	ECF	9/2/2025
DESIGN2-DETAILED2	AG	
DESIGN3-DETAILED3		
REVISIONS 1		
REVISIONS 2		
REVISIONS 3		
REVISIONS 4		
FIELD CHANGES		

PRESQUE ISLE
PRESQUE ISLE BYPASS

CROSS SECTIONS

SHEET NUMBER
H-155
259
OF 747

Filename: ...\H5_01_Xsects_PI_BYPASS.dgn Division: HIGHWAY Username: jamesdavis Date:9/2/2025

Filename: ...\H5_01_Xsects_PL_BYPASS.dgn Division: HIGHWAY Username: jamesdavis Date:9/2/2025

DRAFT NOT FOR CONSTRUCTION

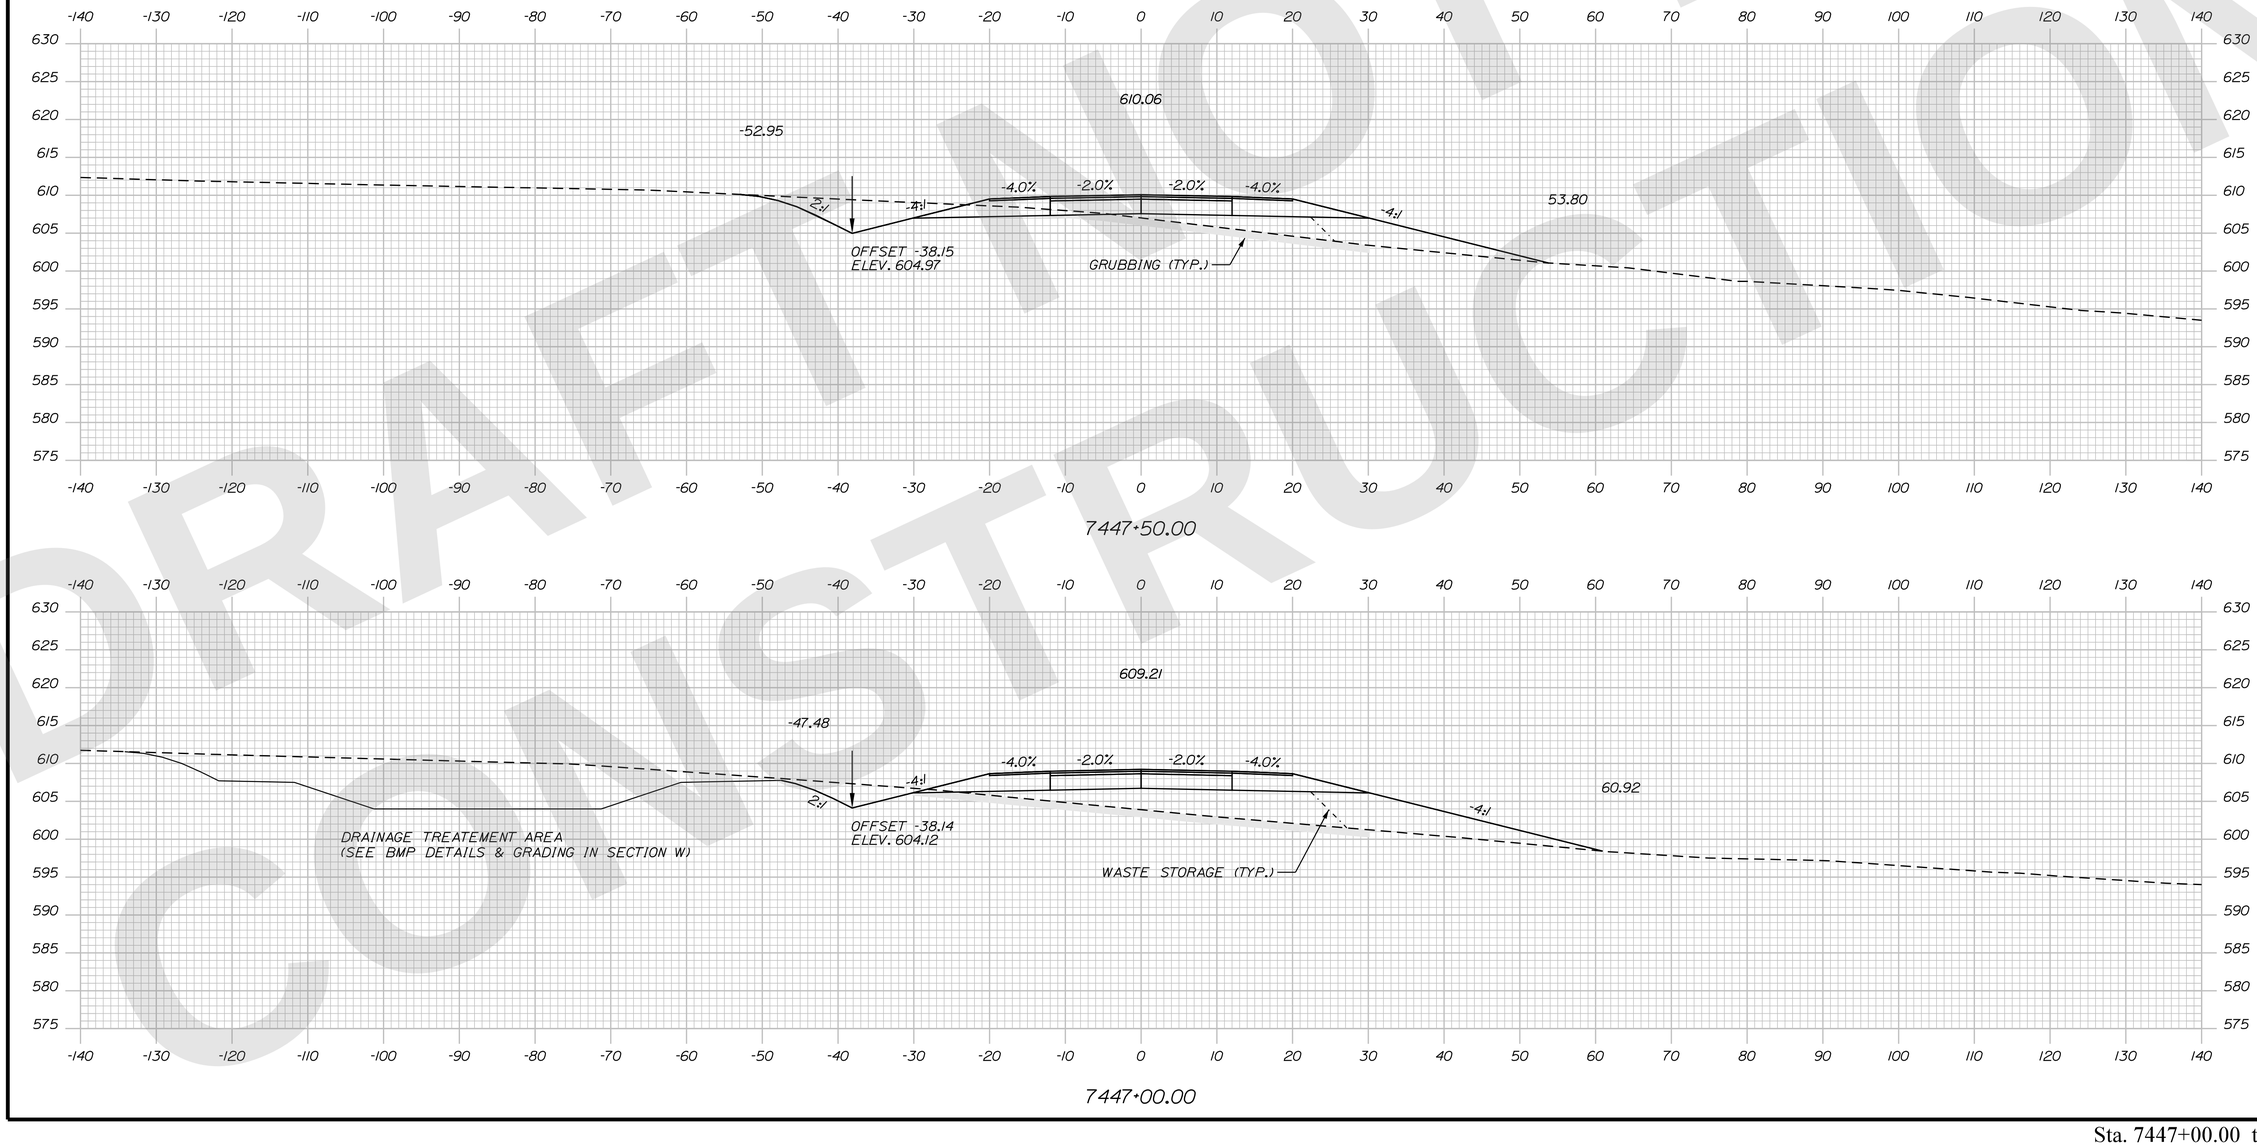

STATE OF MAINE
DEPARTMENT OF TRANSPORTATION

CAPITAL PROJECTS

WIN 6462.92

HIGHWAY PLANS

vhb

	R.M.	BY	DATE
PROJ. MANAGER			
DESIGN-DETAILED	ZBW	JBD	9/2/2025
CHECKED-REVIEWED	ECF	AG	9/2/2025
DESIGN2-DETAILED2			
DESIGN3-DETAILED3			
REVISIONS 1			
REVISIONS 2			
REVISIONS 3			
REVISIONS 4			
FIELD CHANGES			

PRESQUE ISLE
PRESQUE ISLE BYPASS

CROSS SECTIONS

SHEET NUMBER
H-156
260
OF 747

Sta. 7447+00.00 to Sta. 7447+50.00

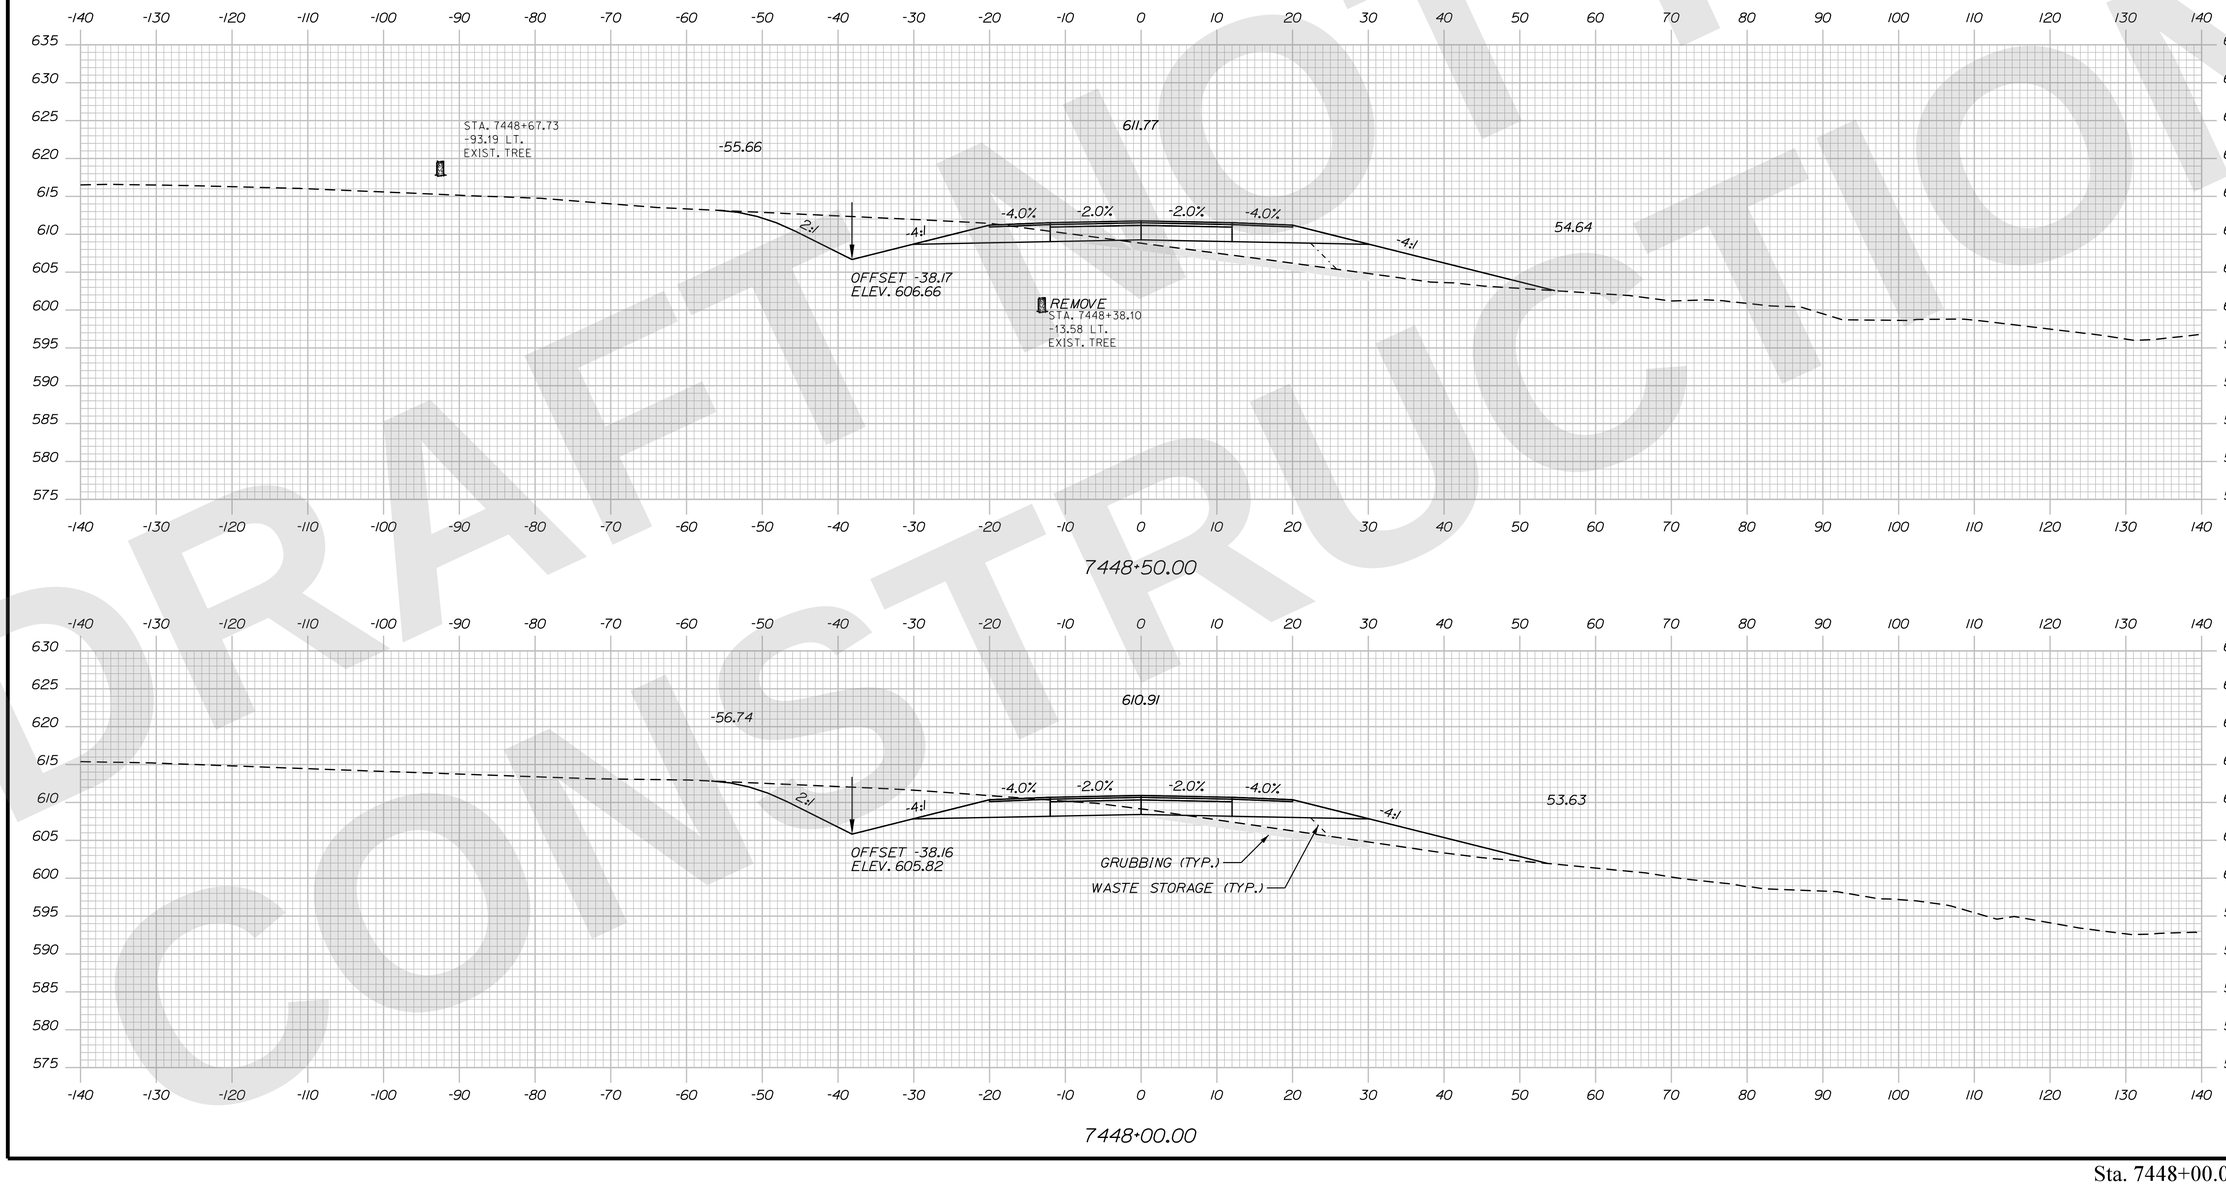

PRINT DATE: 9/2/2025
Username: jamesdavis
Division: HIGHWAY
Filename: ...\H5_01_Xsects_PI_BYPASS.dgn

DRAFT NOT FOR CONSTRUCTION

STATE OF MAINE
DEPARTMENT OF TRANSPORTATION

CAPITAL PROJECTS

WIN
6462.92

HIGHWAY PLANS

vhb

	R.M.	BY	DATE
PROJ. MANAGER			
DESIGN-DETAILED	ZBW	JGD	9/2/2025
CHECKED-REVIEWED	ECF	AG	9/2/2025
DESIGN2-DETAILED2			
DESIGN3-DETAILED3			
REVISIONS 1			
REVISIONS 2			
REVISIONS 3			
REVISIONS 4			
FIELD CHANGES			

PRESQUE ISLE
PRESQUE ISLE BYPASS

CROSS SECTIONS

SHEET NUMBER
H-157
261
OF 747

Sta. 7448+00.00 to Sta. 7448+50.00

DRAFT NOT FOR CONSTRUCTION

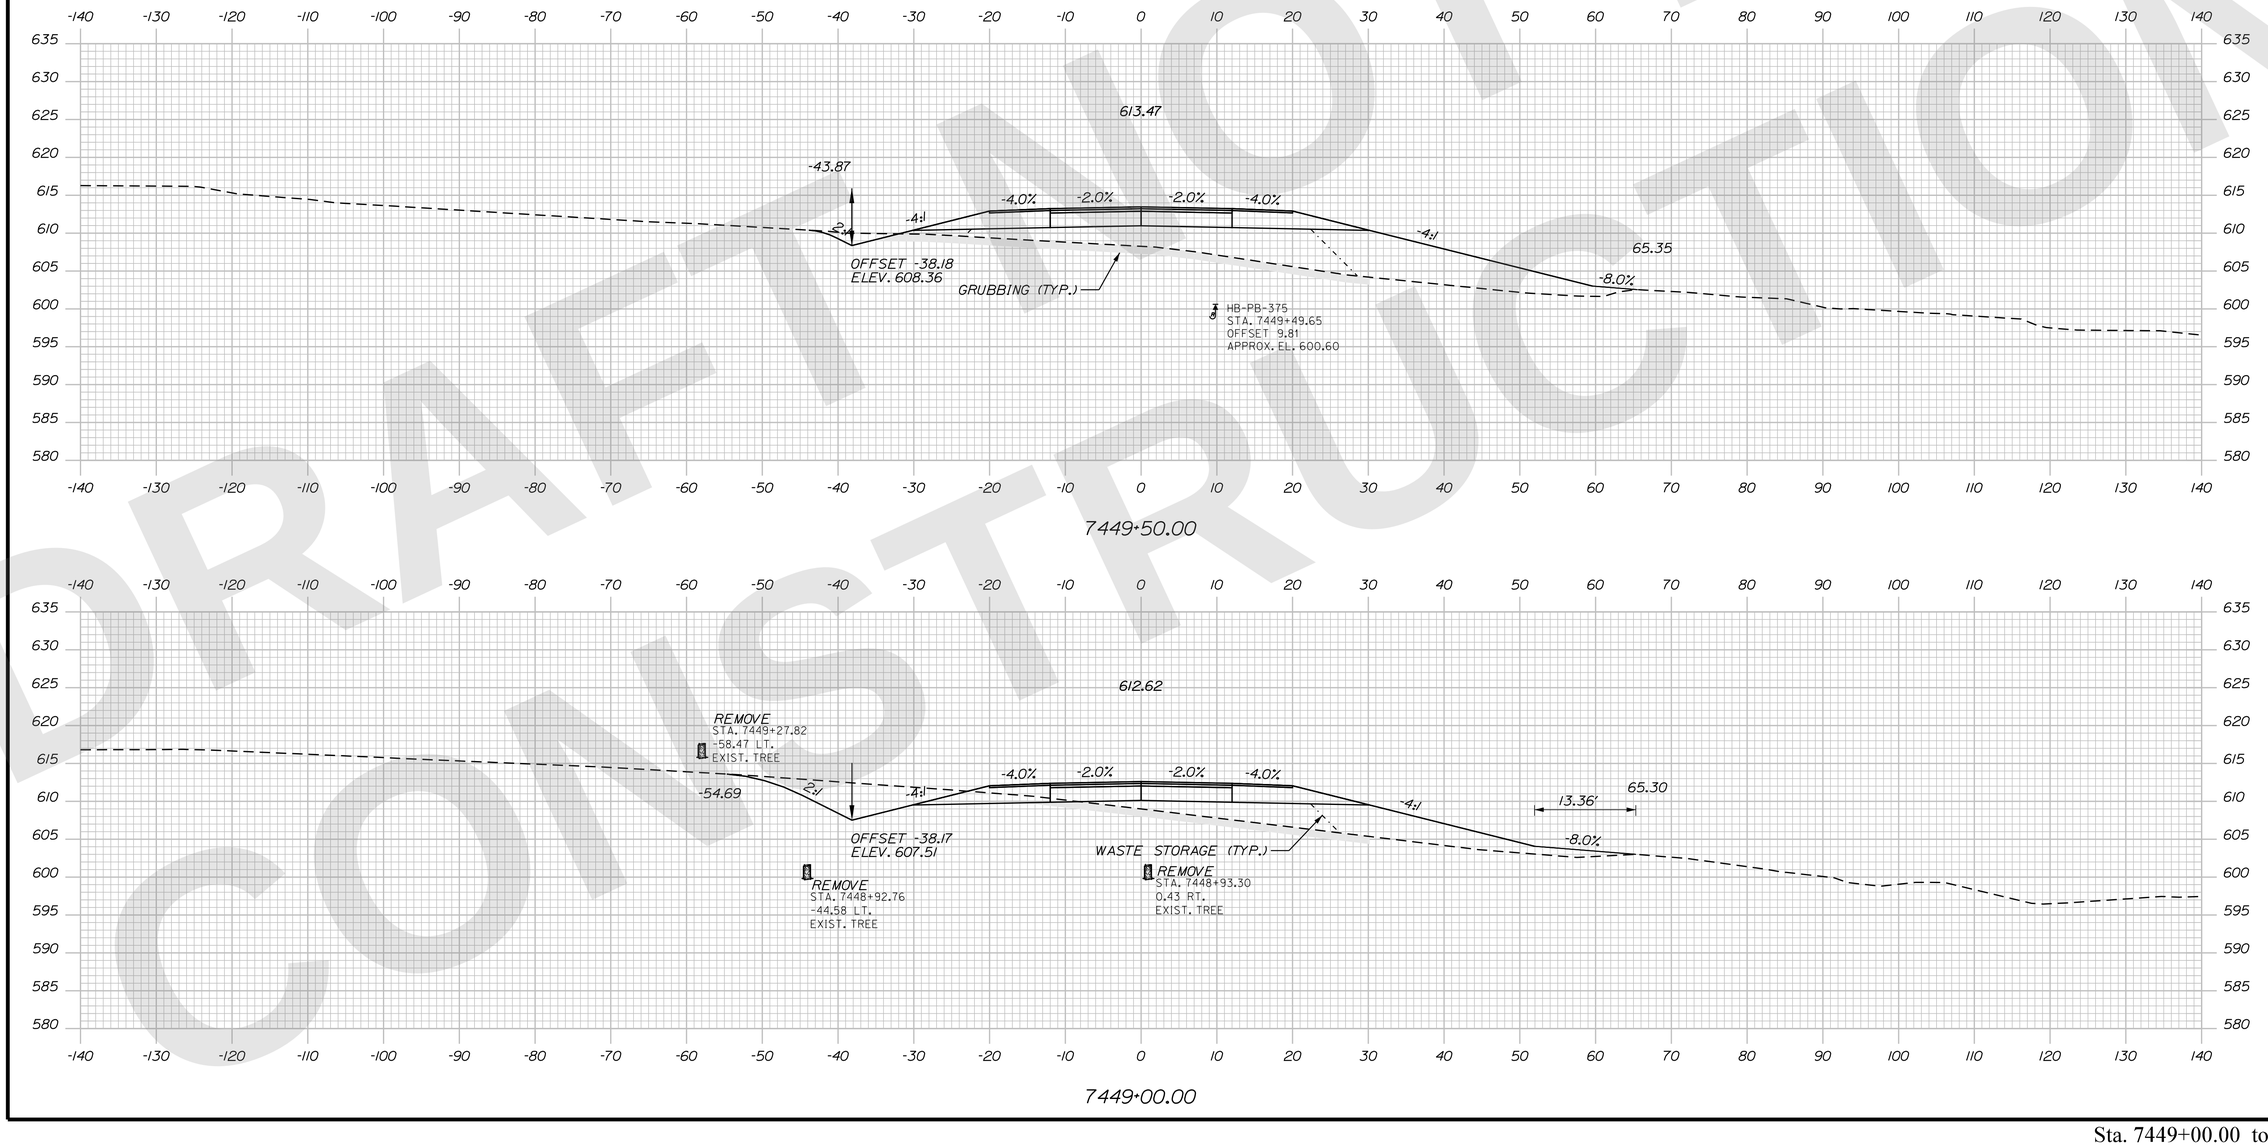

STATE OF MAINE
DEPARTMENT OF TRANSPORTATION

CAPITAL PROJECTS

WIN 6462.92

HIGHWAY PLANS

vhb

	R.M.	BY	DATE
PROJ. MANAGER			
DESIGN-DETAILED	ZBW	JBD	9/2/2025
CHECKED-REVIEWED	ECF	AG	9/2/2025
DESIGN2-DETAILED2			
DESIGN3-DETAILED3			
REVISIONS 1			
REVISIONS 2			
REVISIONS 3			
REVISIONS 4			
FIELD CHANGES			

PRESQUE ISLE
PRESQUE ISLE BYPASS

CROSS SECTIONS

SHEET NUMBER
H-158
262
OF 747

Sta. 7449+00.00 to Sta. 7449+50.00

Filename: ...\H5_01_Xsects_PI_BYPASS.dgn Division: HIGHWAY Username: jamesdavis Date:9/2/2025

Filename: ...\H5_01_Xsects_PL_BYPASS.dgn Division: HIGHWAY Username: jamesdavis Date:9/2/2025

DRAFT NOT FOR CONSTRUCTION

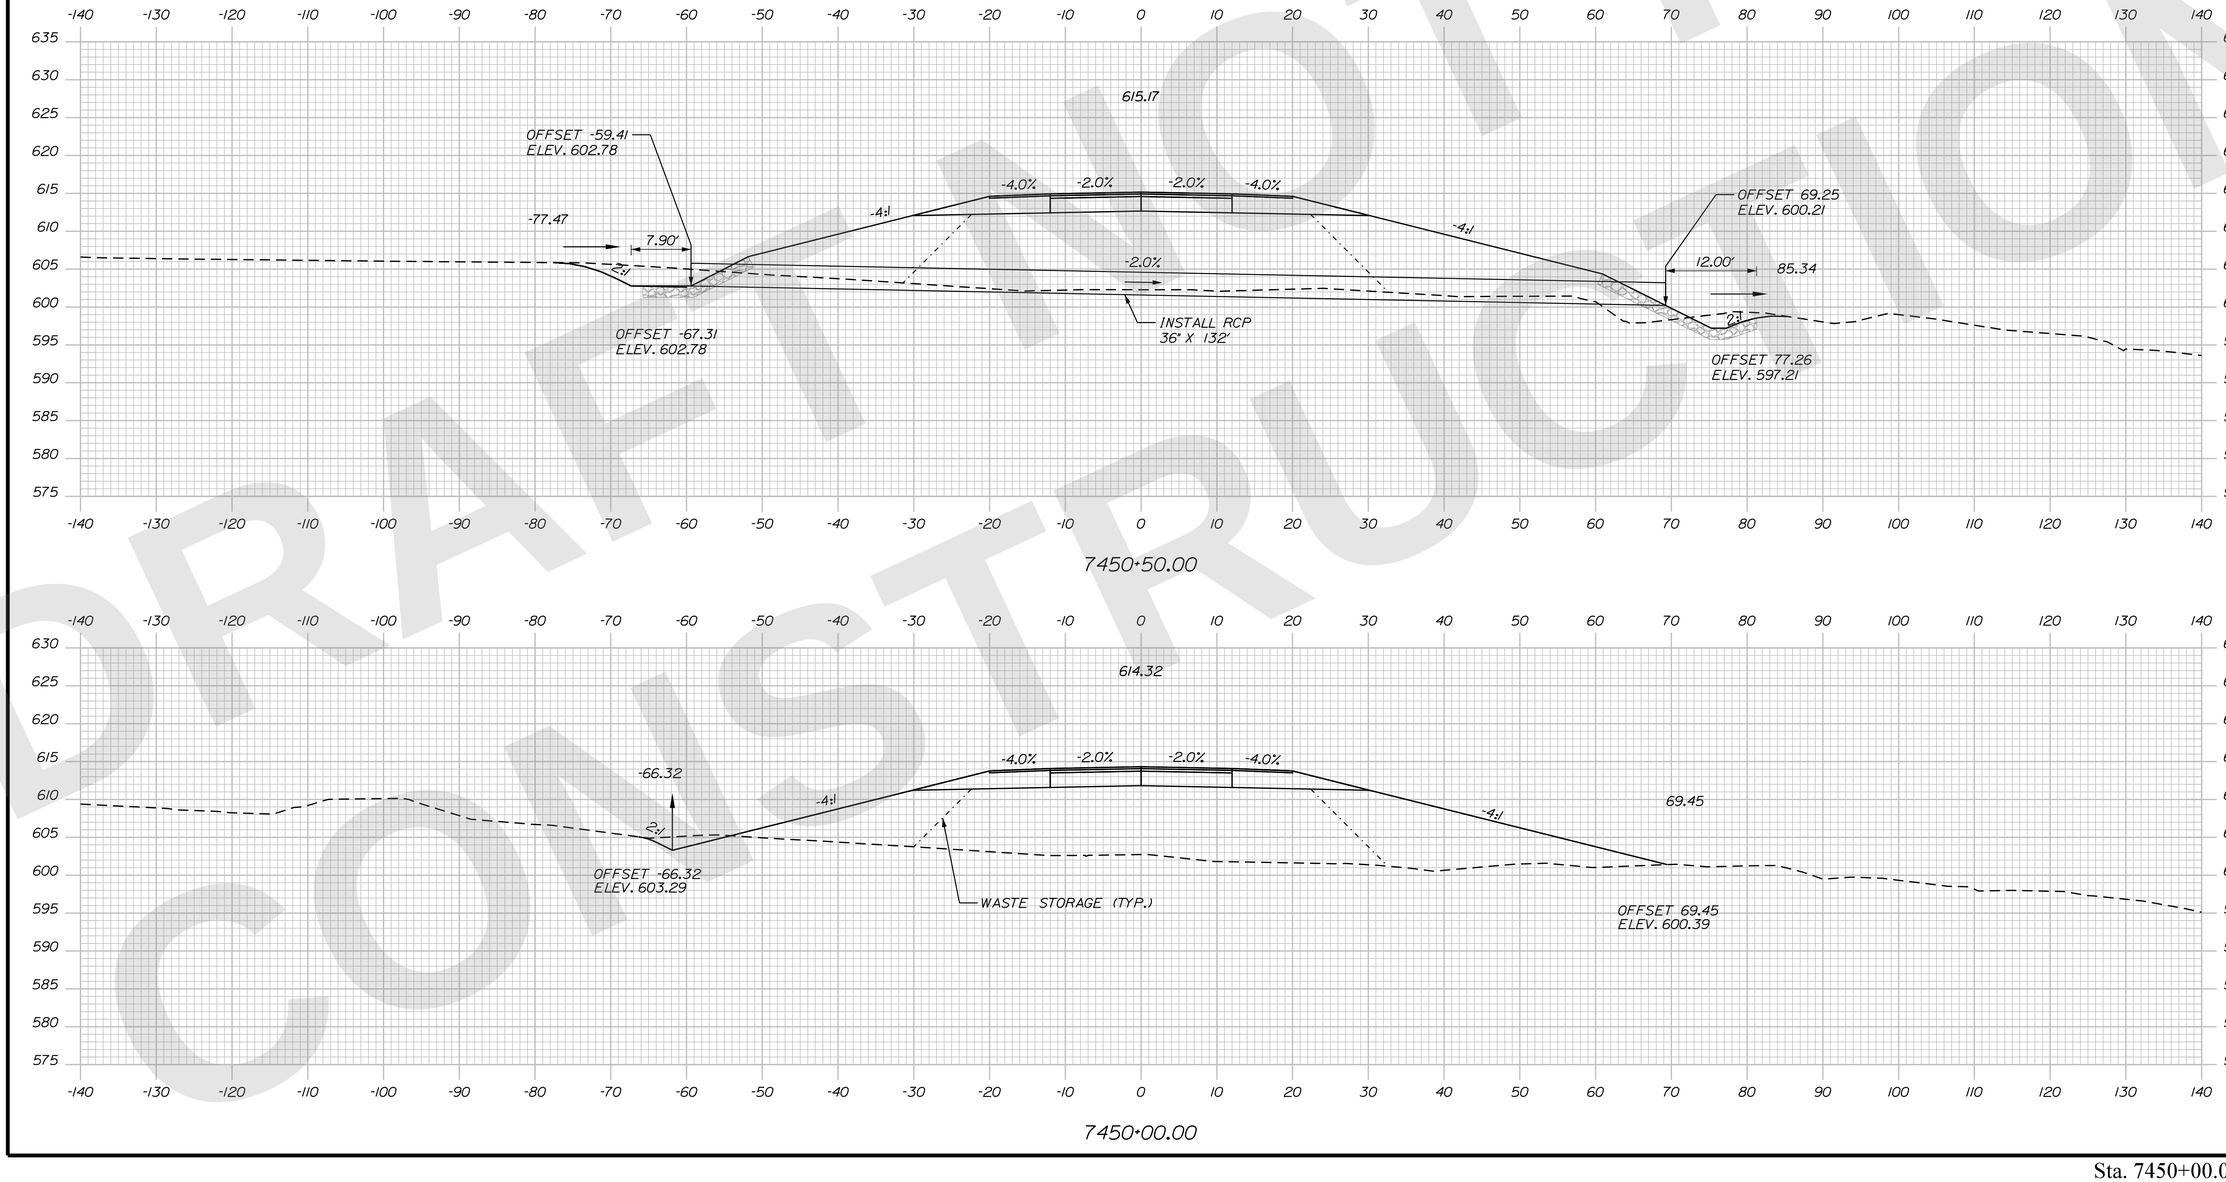

STATE OF MAINE
DEPARTMENT OF TRANSPORTATION

CAPITAL PROJECTS

WIN 6462.92

HIGHWAY PLANS

vhb

PROJ. MANAGER	R.M.		
DESIGN-DETAILED	ZBW	JBD	9/2/2025
CHECKED-REVIEWED	ECF	AG	9/2/2025
DESIGN2-DETAILED2			
DESIGN3-DETAILED3			
REVISIONS 1			
REVISIONS 2			
REVISIONS 3			
REVISIONS 4			
FIELD CHANGES			

PRESQUE ISLE
PRESQUE ISLE BYPASS

CROSS SECTIONS

SHEET NUMBER
H-159
263
OF 747

Sta. 7450+00.00 to Sta. 7450+50.00

DRAFT NOT FOR CONSTRUCTION

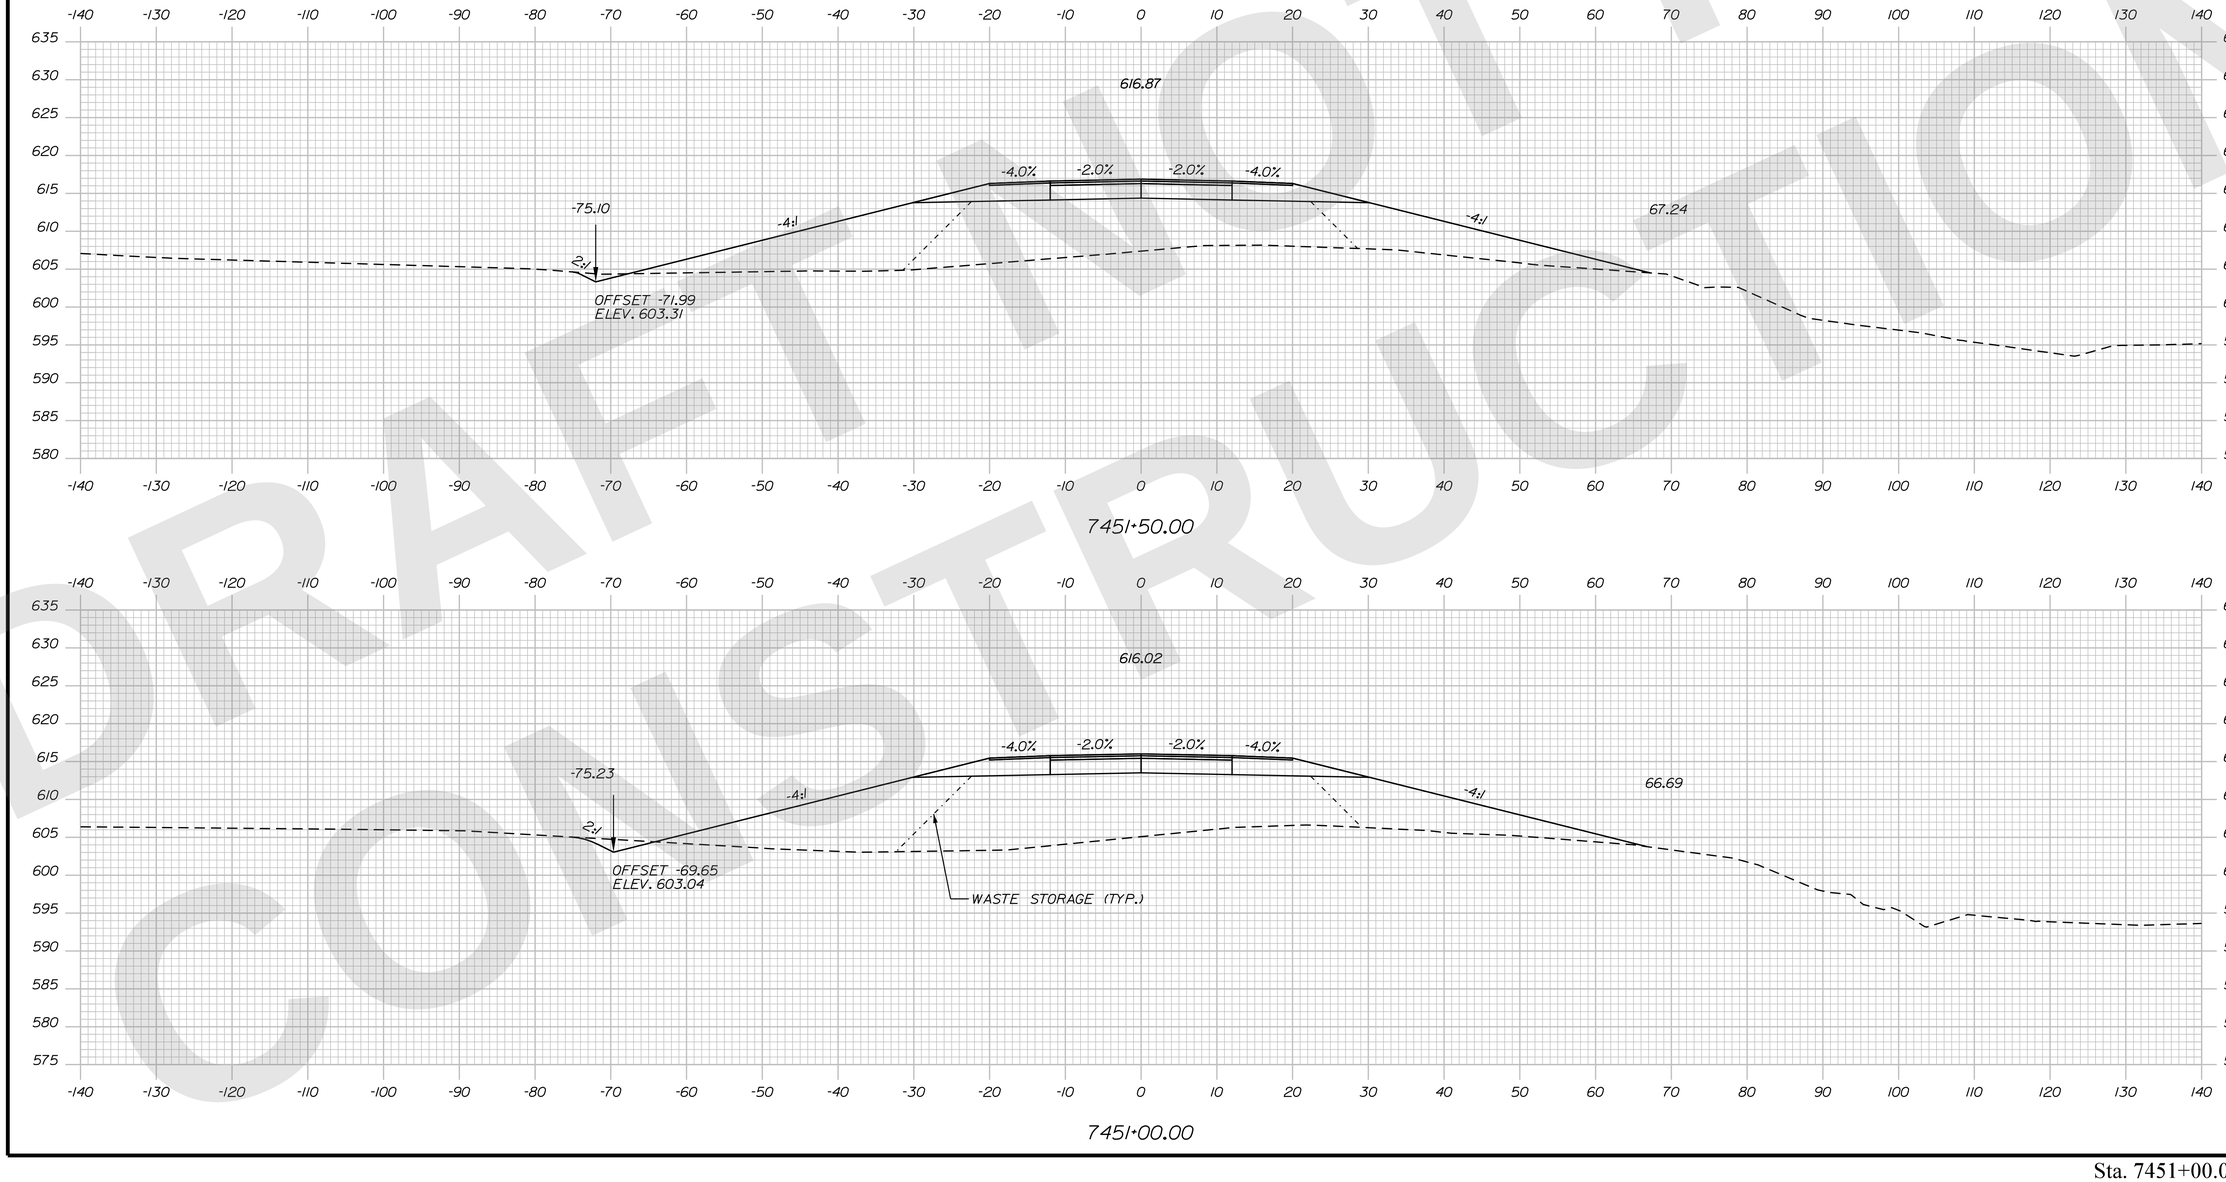

Sta. 7451+00.00 to Sta. 7451+50.00

STATE OF MAINE
DEPARTMENT OF TRANSPORTATION

CAPITAL PROJECTS

WIN 6462.92

HIGHWAY PLANS

vhb

	R.M.	BY	DATE
PROJ. MANAGER			
DESIGN-DETAILED	ZBW	JBD	9/2/2025
CHECKED-REVIEWED	ECF	AG	9/2/2025
DESIGN2-DETAILED2			
DESIGN3-DETAILED3			
REVISIONS 1			
REVISIONS 2			
REVISIONS 3			
REVISIONS 4			
FIELD CHANGES			

PRESQUE ISLE
PRESQUE ISLE BYPASS

CROSS SECTIONS

SHEET NUMBER
H-160
264
OF 747

Filename: ...\H5_01_Xsects_PI_BYPASS.dgn Division: HIGHWAY Username: jamesdavis Date:9/2/2025

DRAFT NOT FOR CONSTRUCTION

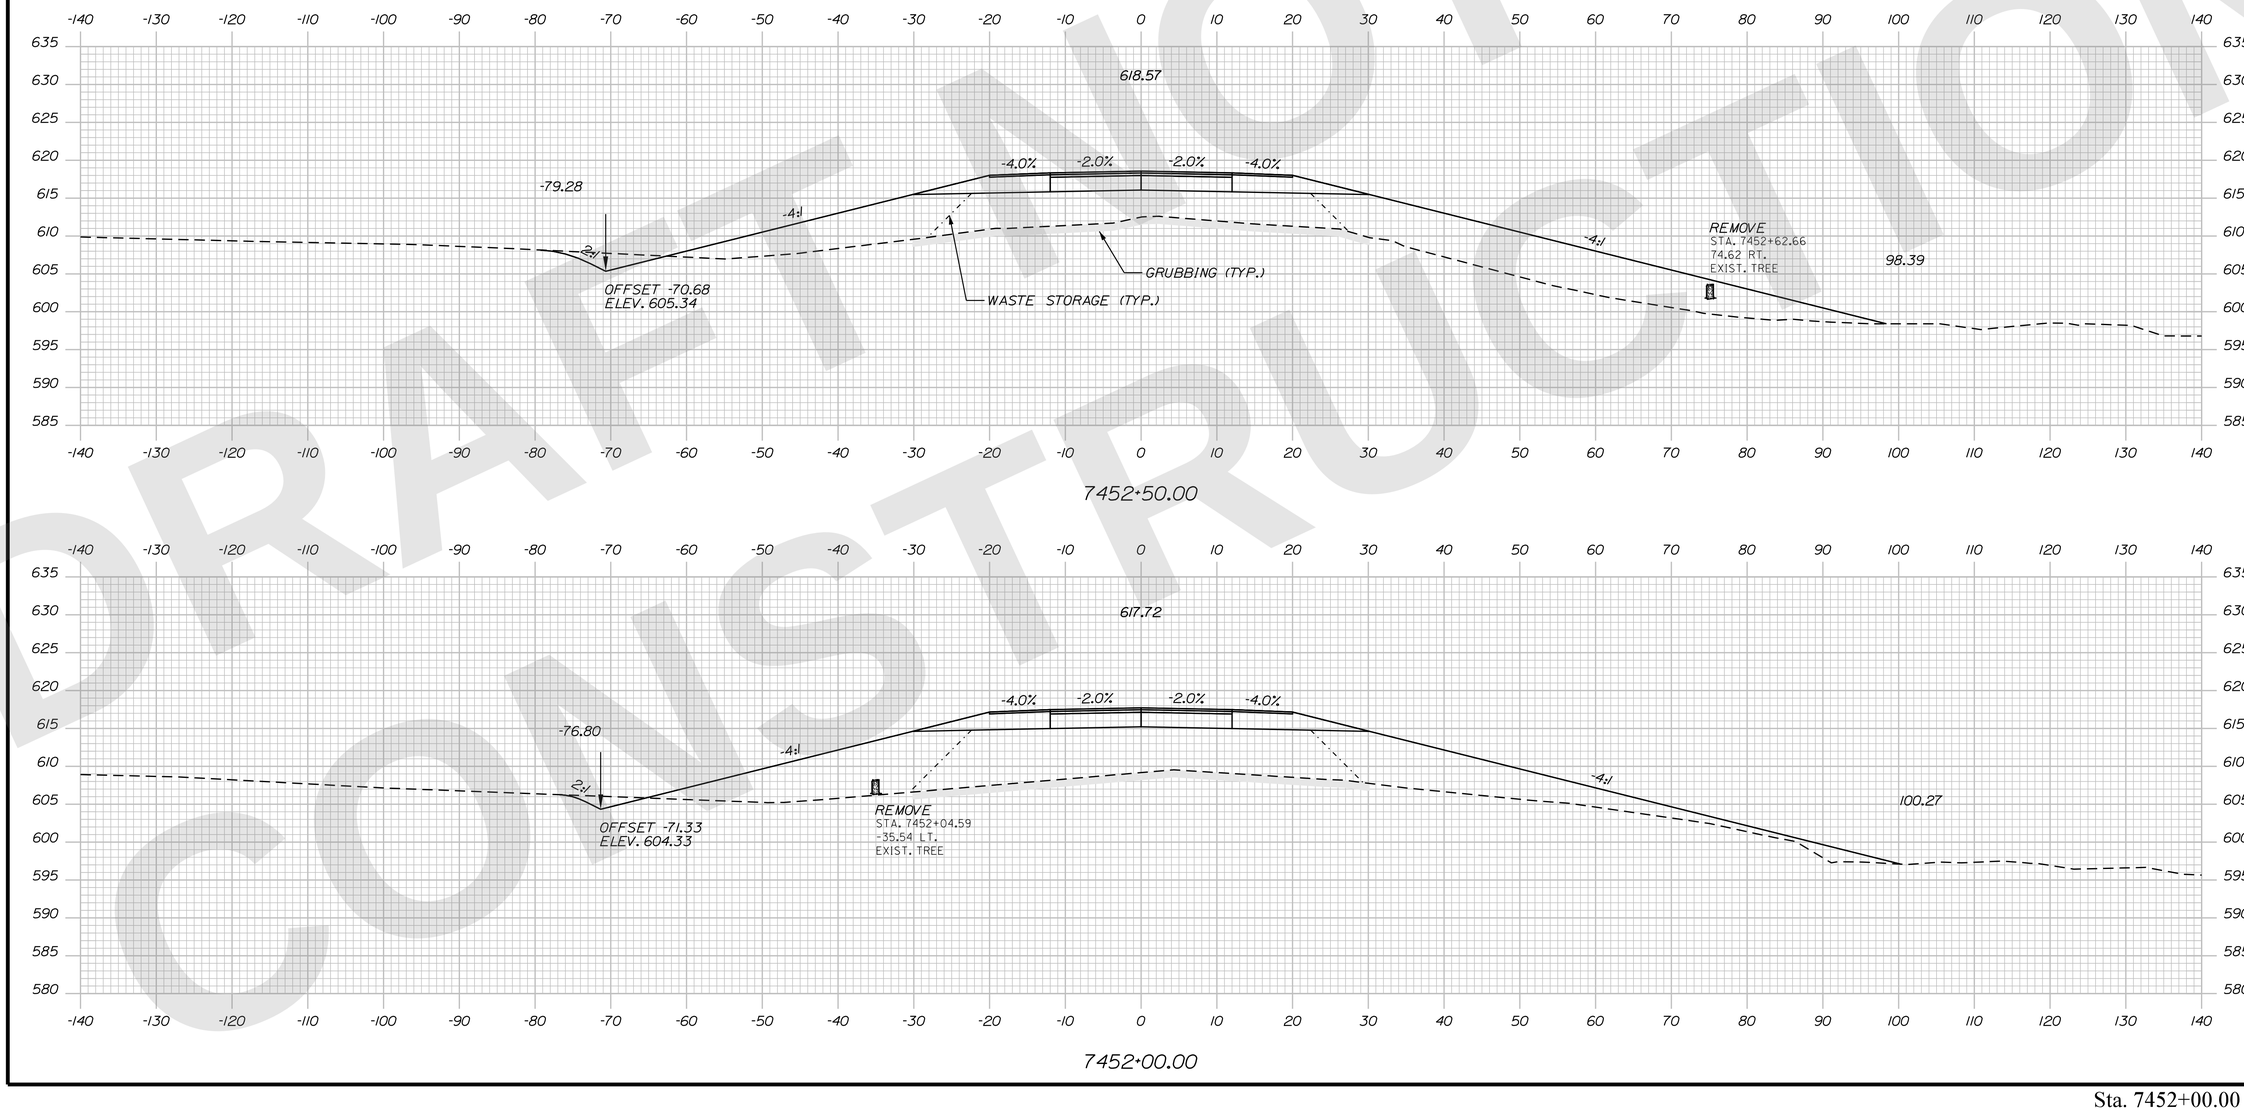

Sta. 7452+00.00 to Sta. 7452+50.00

STATE OF MAINE
DEPARTMENT OF TRANSPORTATION

CAPITAL PROJECTS

WIN
6462.92

HIGHWAY PLANS

vhb

	R.M.	BY	DATE
PROJ. MANAGER			
DESIGN-DETAILED	ZBW	JBD	9/2/2025
CHECKED-REVIEWED	ECF	AG	9/2/2025
DESIGN2-DETAILED2			
DESIGN3-DETAILED3			
REVISIONS 1			
REVISIONS 2			
REVISIONS 3			
REVISIONS 4			
FIELD CHANGES			

PRESQUE ISLE
PRESQUE ISLE BYPASS

CROSS SECTIONS

SHEET NUMBER
H-161
265
OF 747

Filename: ...\H5_01_Xsects_PI_BYPASS.dgn Division: HIGHWAY Username: jamesdavis Date:9/2/2025

Filename: ...\H5_01_Xsects_PI_BYPASS.dgn Division: HIGHWAY
Username: jamesdavis Date:9/2/2025

DRAFT NOT FOR CONSTRUCTION

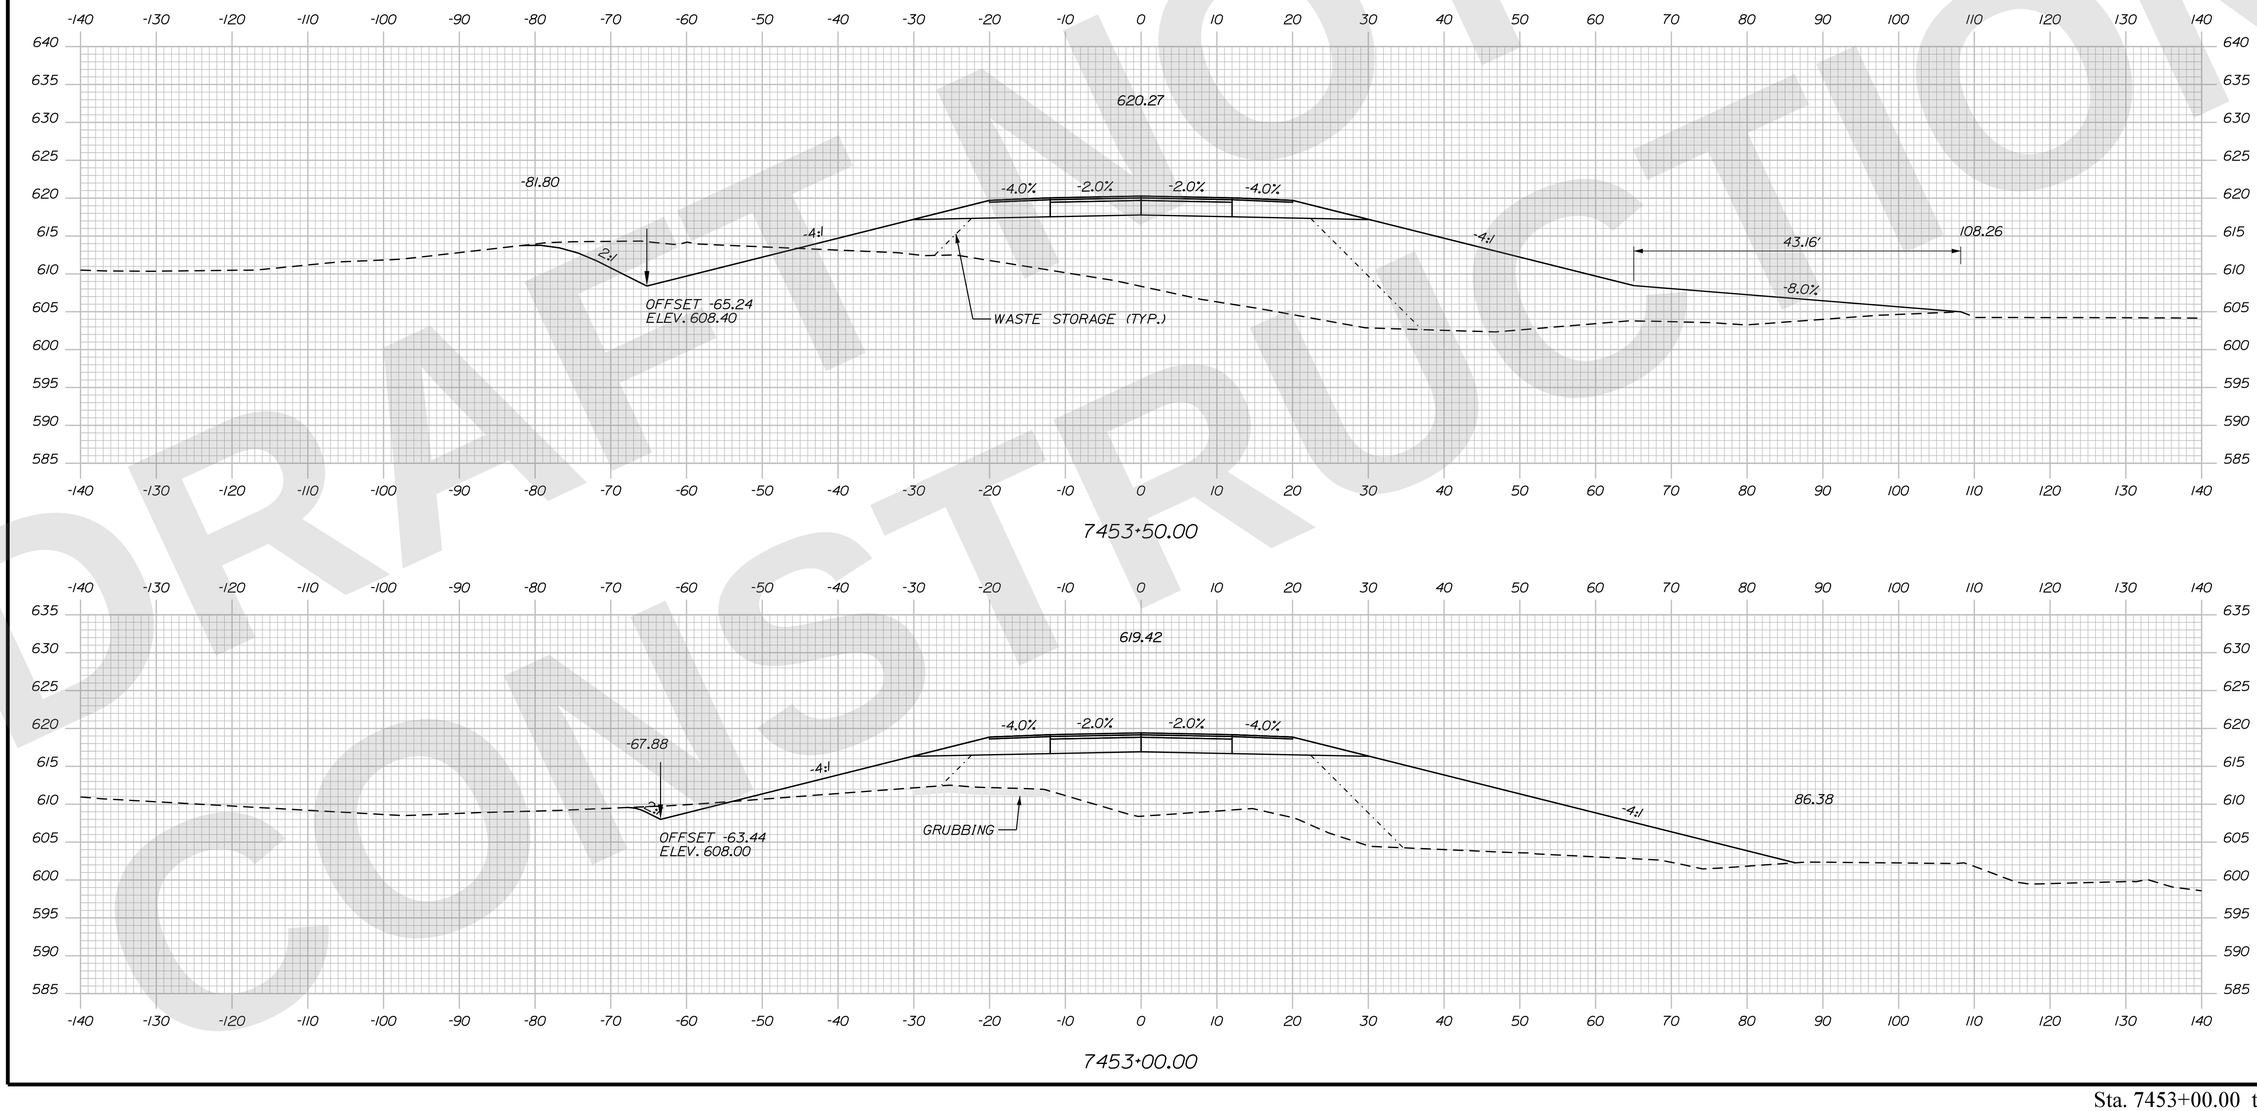

STATE OF MAINE
DEPARTMENT OF TRANSPORTATION

CAPITAL PROJECTS

WIN 6462.92

HIGHWAY PLANS

vhb

	R.M.	BY	DATE
PROJ. MANAGER			
DESIGN-DETAILED	ZBW	JBD	9/2/2025
CHECKED-REVIEWED	EOF	AG	9/2/2025
DESIGN2-DETAILED2			
DESIGN3-DETAILED3			
REVISIONS 1			
REVISIONS 2			
REVISIONS 3			
REVISIONS 4			
FIELD CHANGES			

PRESQUE ISLE
PRESQUE ISLE BYPASS

CROSS SECTIONS

SHEET NUMBER
H-162
266
OF 747

Sta. 7453+00.00 to Sta. 7453+50.00

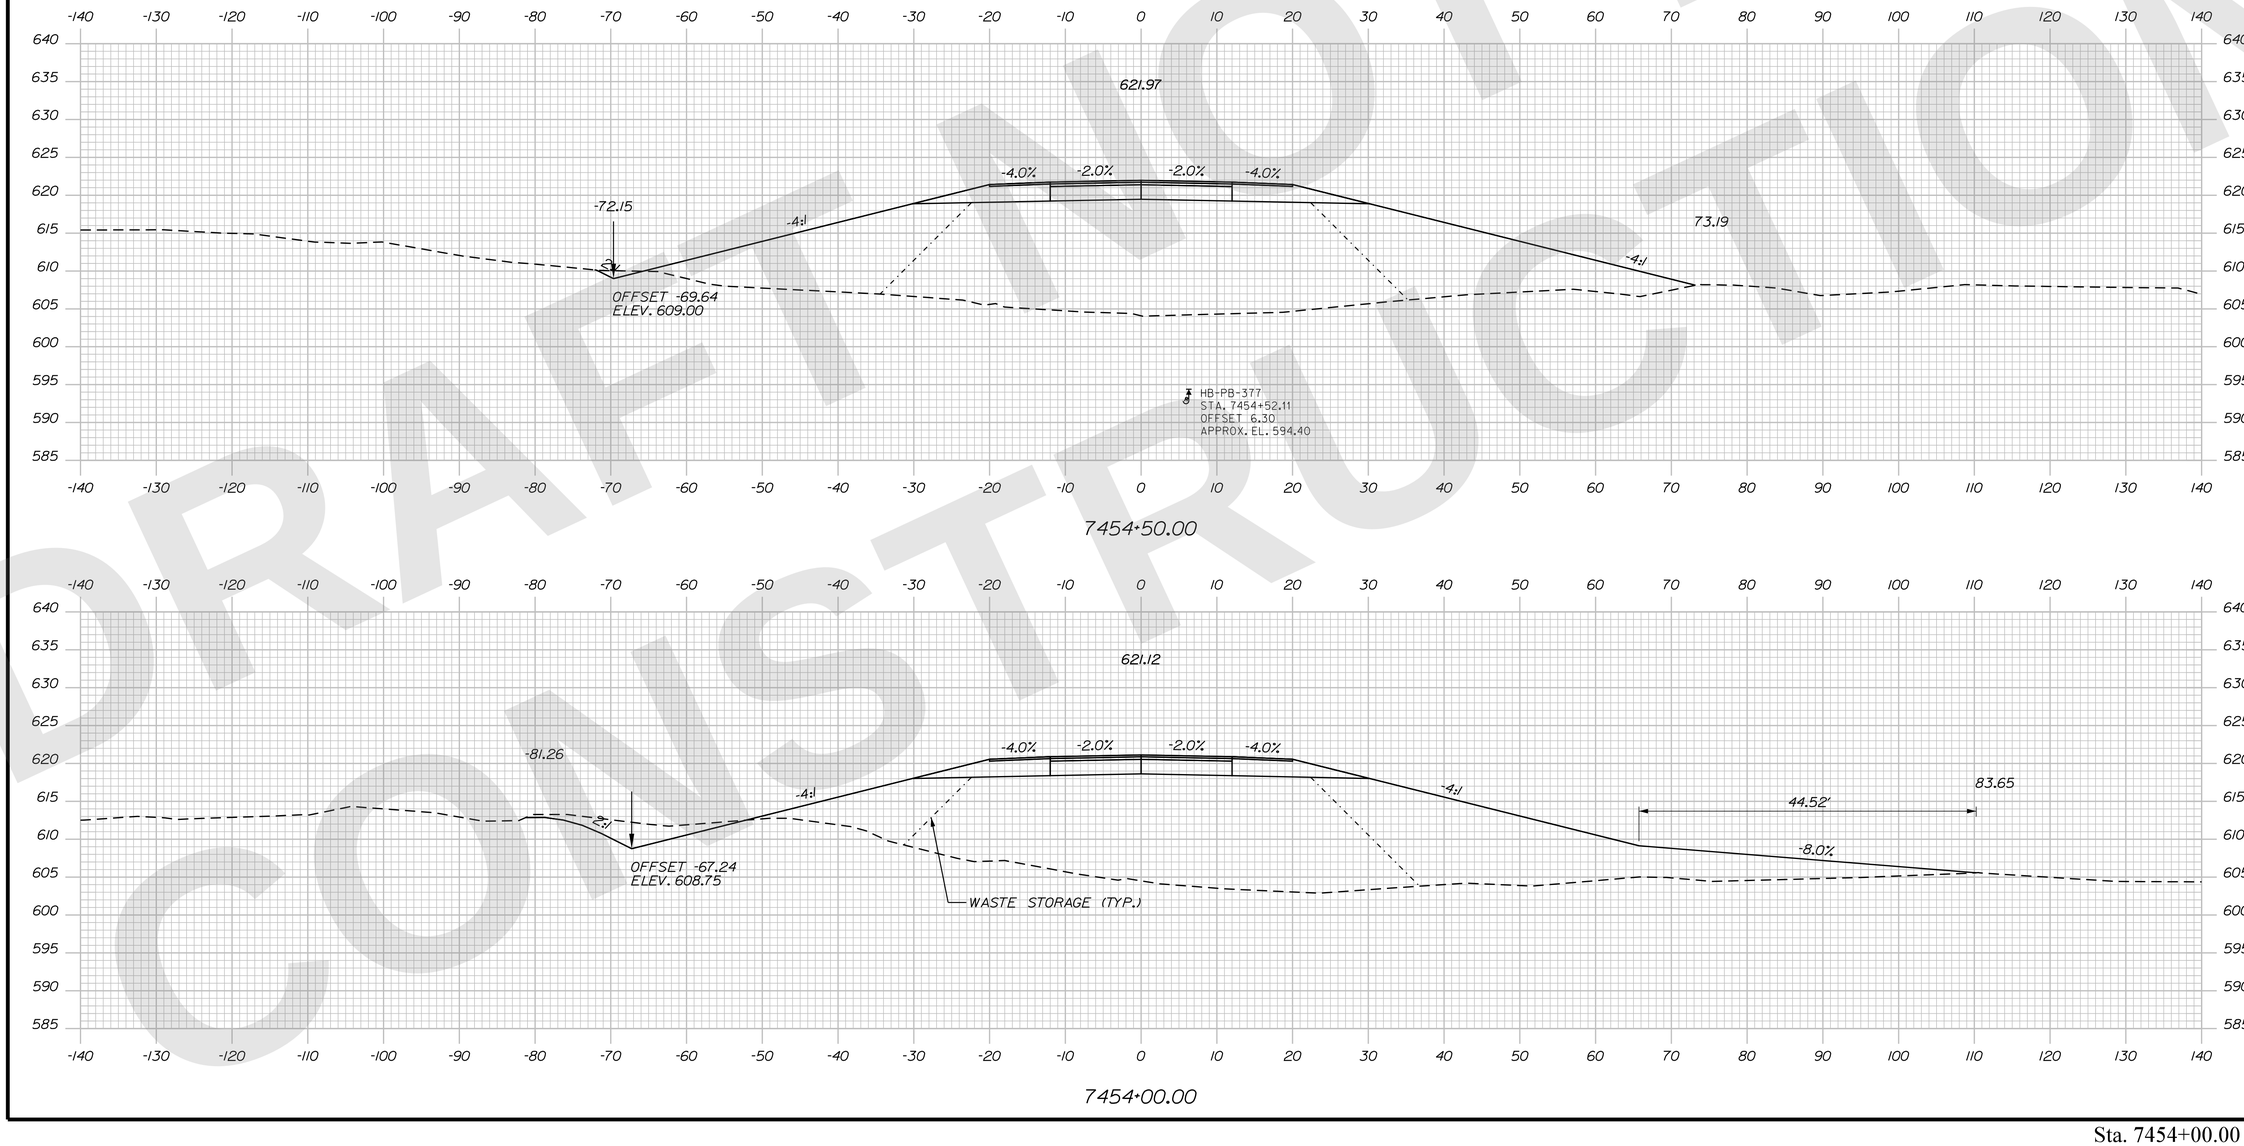

Sta. 7454+00.00 to Sta. 7454+50.00

STATE OF MAINE
DEPARTMENT OF TRANSPORTATION

CAPITAL PROJECTS

WIN
6462.92

HIGHWAY PLANS

vhb

	R.M.	BY	DATE
PROJ. MANAGER			
DESIGN-DETAILED	ZBW	JBD	9/2/2025
CHECKED-REVIEWED	ECF	AG	9/2/2025
DESIGN2-DETAILED2			
DESIGN3-DETAILED3			
REVISIONS 1			
REVISIONS 2			
REVISIONS 3			
REVISIONS 4			
FIELD CHANGES			

PRESQUE ISLE
PRESQUE ISLE BYPASS

CROSS SECTIONS

SHEET NUMBER
H-163
267
OF 747

DRAFT NOT FOR CONSTRUCTION

Filename: ...\H5_01_Xsects_PI_BYPASS.dgn Division: HIGHWAY Username: jamesdavis Date:9/2/2025

Filename: ...\H5_01_Xsects_PL_BYPASS.dgn Division: HIGHWAY Username: jamesdavis Date:9/2/2025

DRAFT NOT FOR CONSTRUCTION

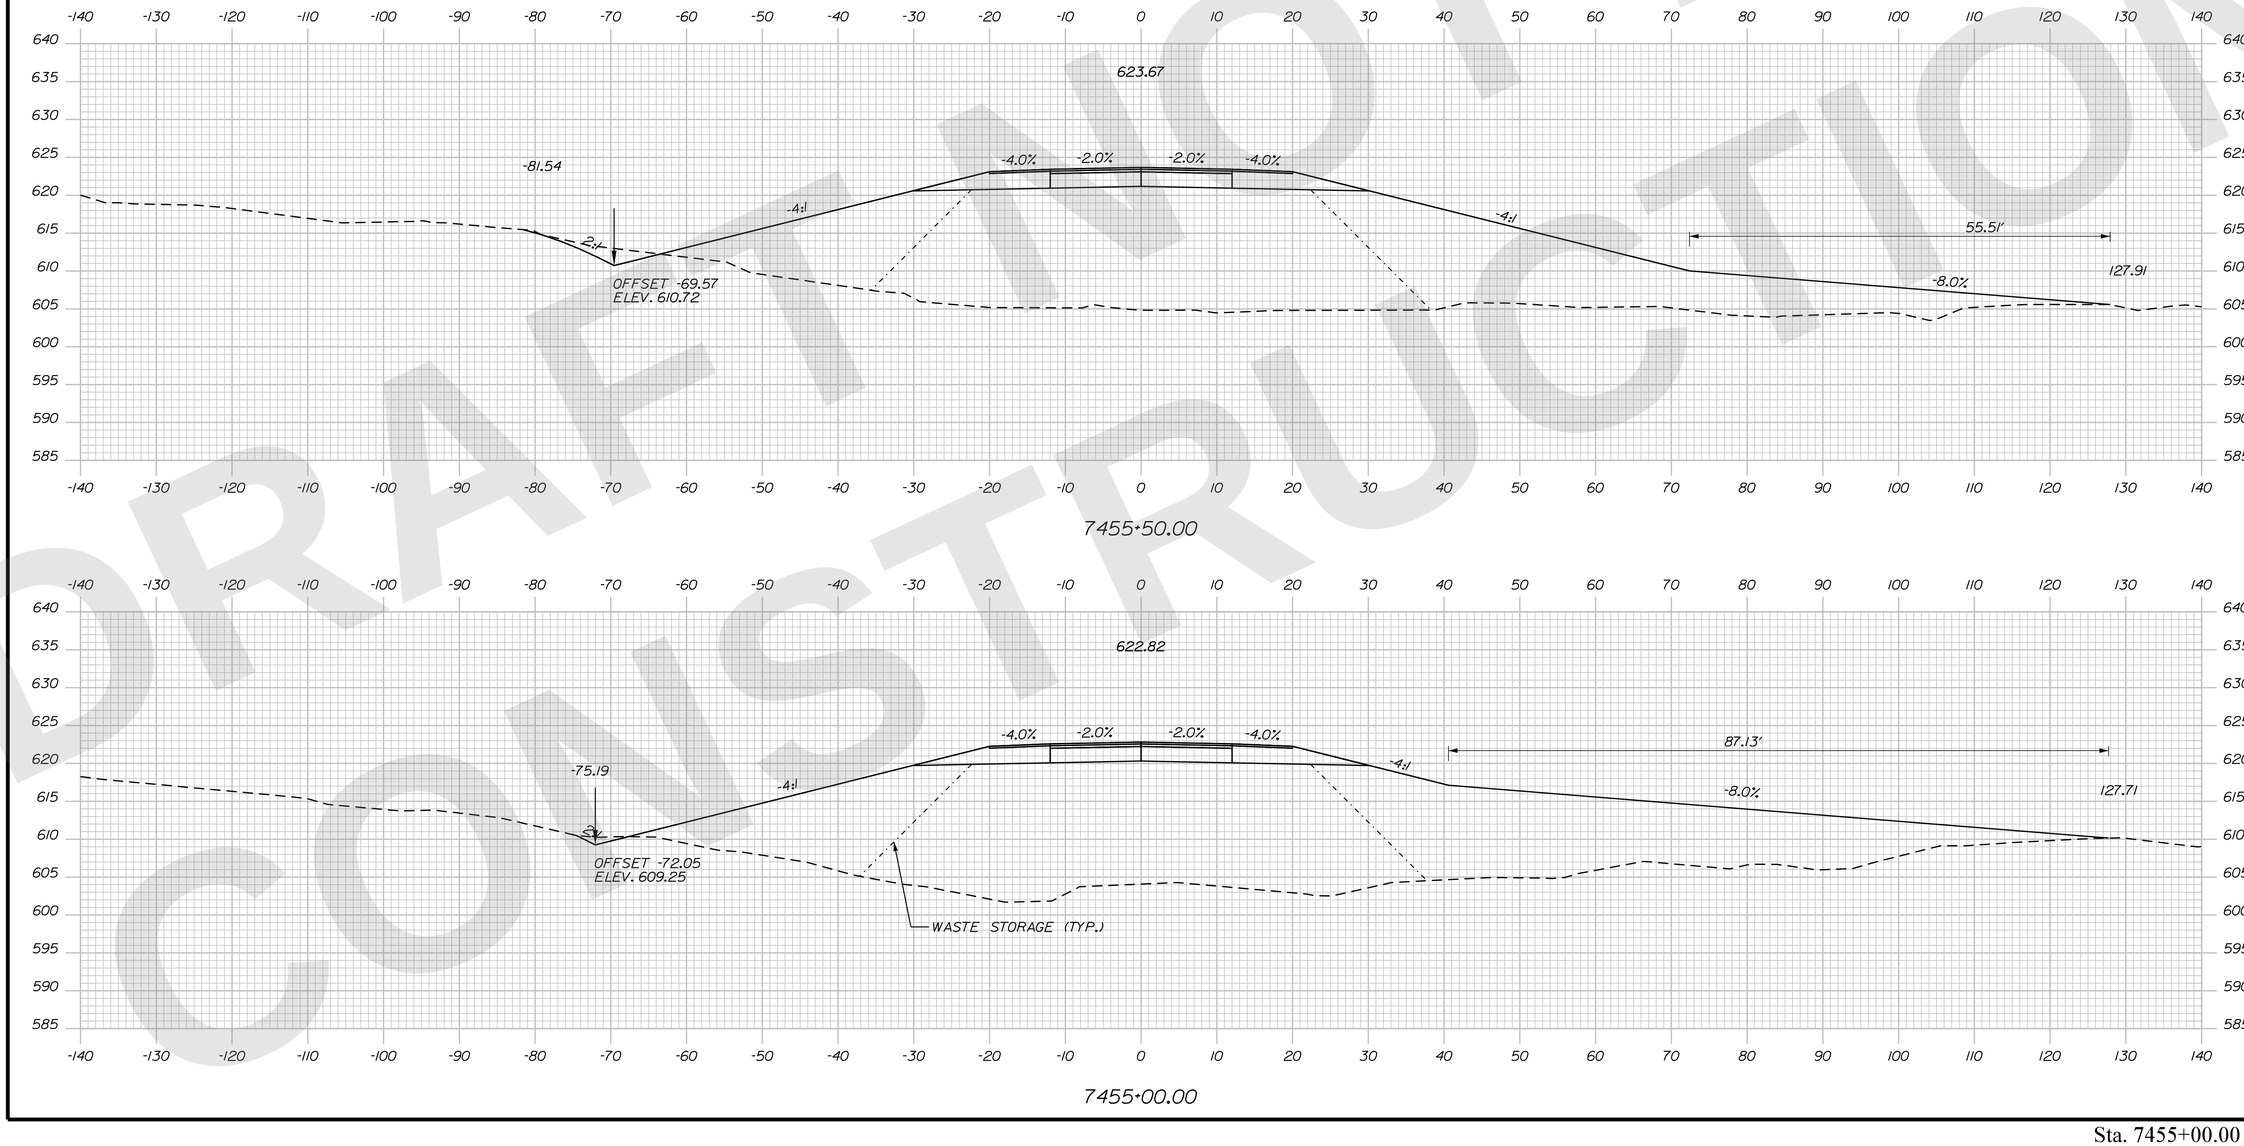

STATE OF MAINE
DEPARTMENT OF TRANSPORTATION

CAPITAL PROJECTS

WIN 6462.92

HIGHWAY PLANS

vhb

	R.M.	BY	DATE
PROJ. MANAGER			
DESIGN-DETAILED	ZBW	JBD	9/2/2025
CHECKED-REVIEWED	ECF	AG	9/2/2025
DESIGN2-DETAILED2			
DESIGN3-DETAILED3			
REVISIONS 1			
REVISIONS 2			
REVISIONS 3			
REVISIONS 4			
FIELD CHANGES			

PRESQUE ISLE
PRESQUE ISLE BYPASS

CROSS SECTIONS

SHEET NUMBER
H-164
268
OF 747

Sta. 7455+00.00 to Sta. 7455+50.00

Filename: ...\H5_01_Xsects_PL_BYPASS.dgn Division: HIGHWAY Username: jamesdavis Date:9/2/2025

DRAFT NOT FOR CONSTRUCTION

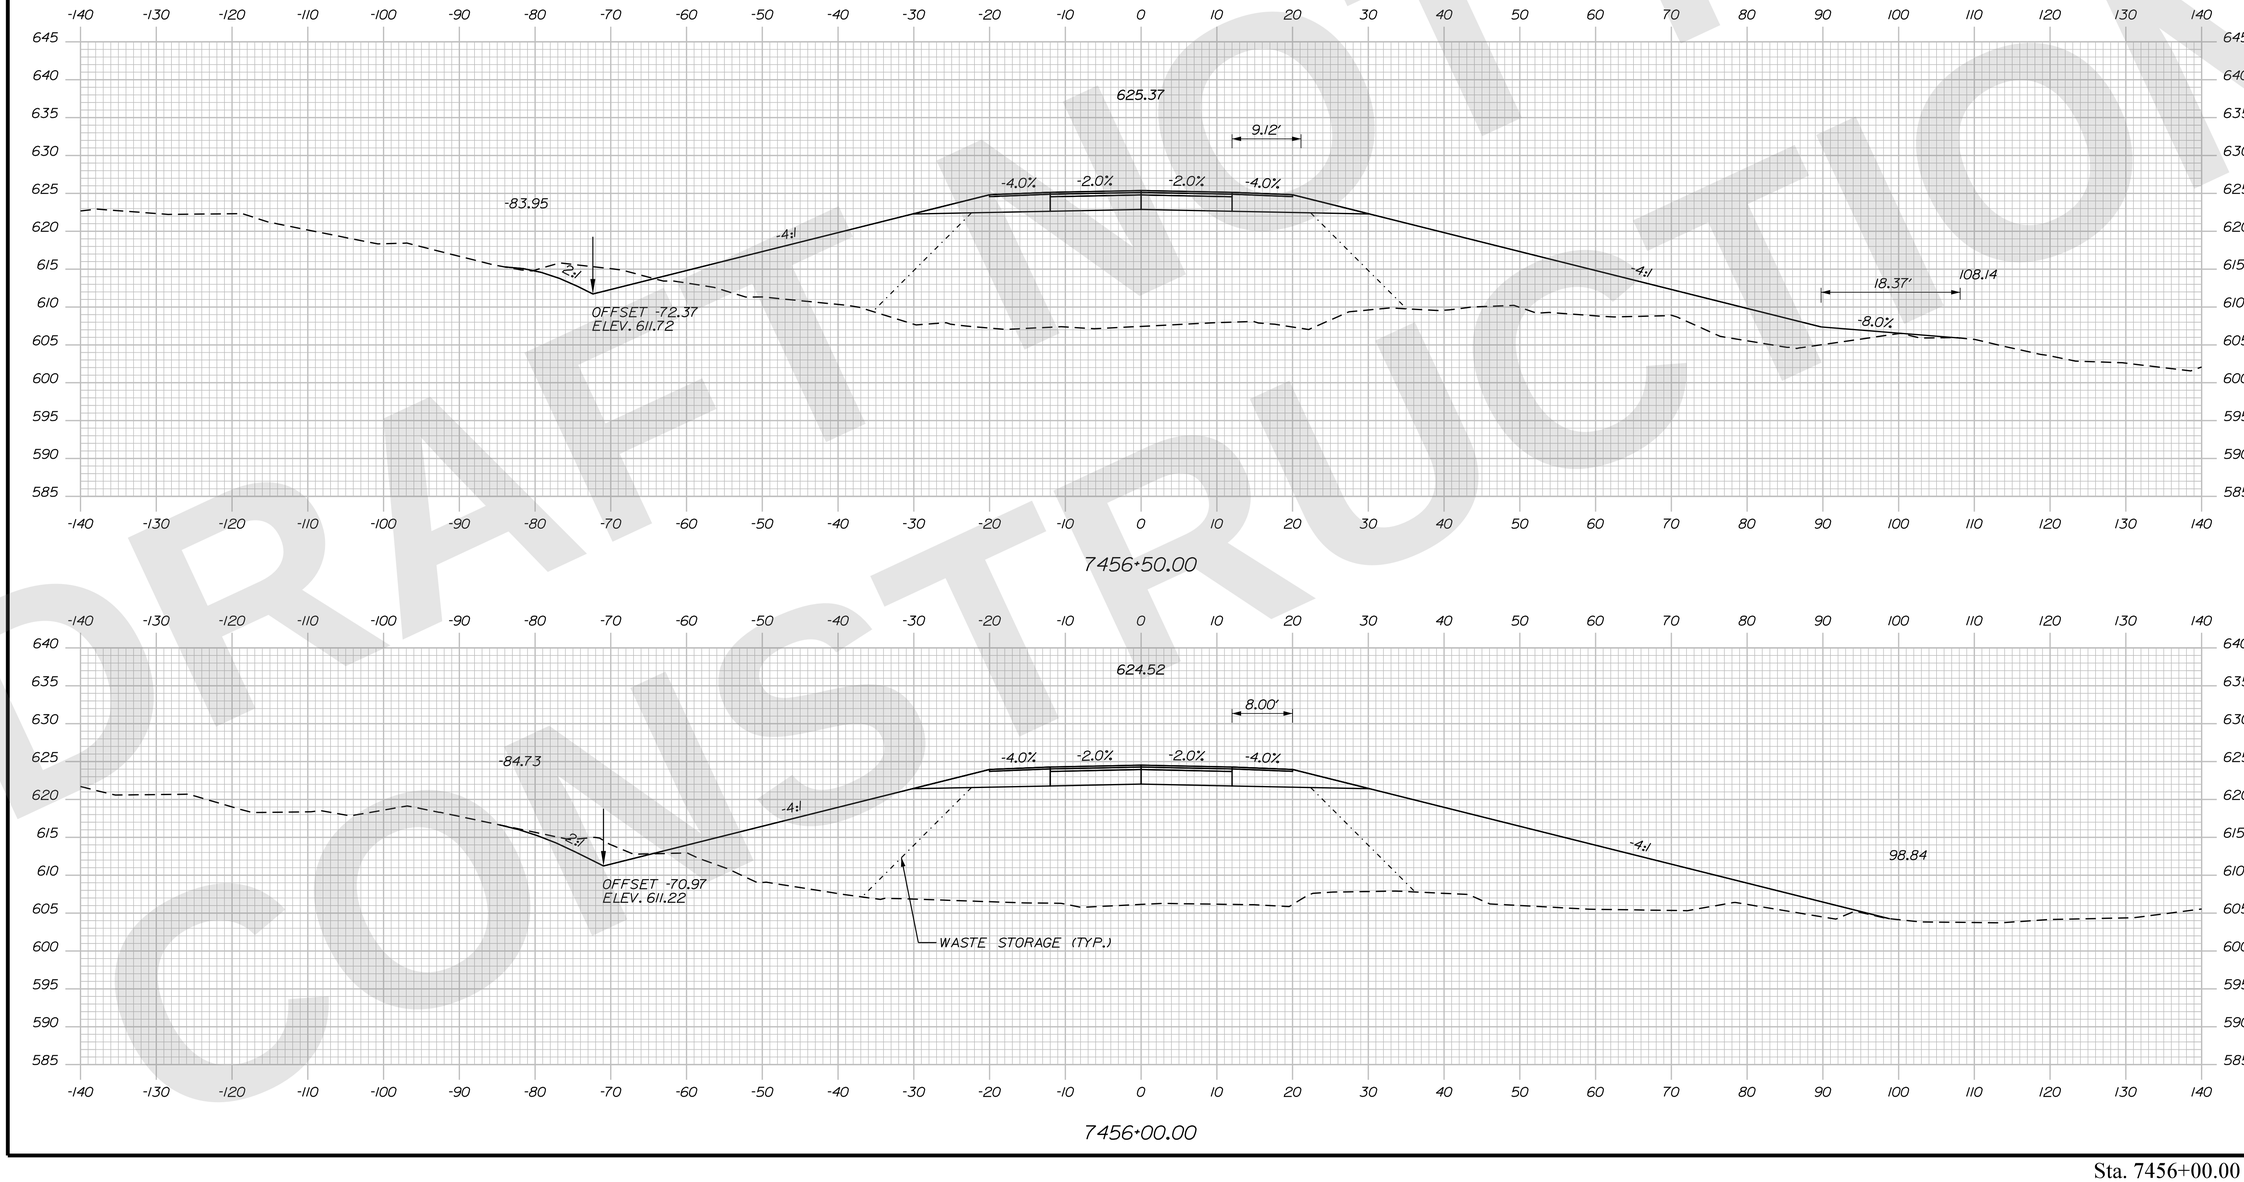

STATE OF MAINE
DEPARTMENT OF TRANSPORTATION

CAPITAL PROJECTS

WIN 6462.92

HIGHWAY PLANS

vhb

	R.M.	BY	DATE
PROJ. MANAGER			
DESIGN-DETAILED	ZBW	JBD	9/2/2025
CHECKED-REVIEWED	ECF	AG	9/2/2025
DESIGN2-DETAILED2			
DESIGN3-DETAILED3			
REVISIONS 1			
REVISIONS 2			
REVISIONS 3			
REVISIONS 4			
FIELD CHANGES			

PRESQUE ISLE
PRESQUE ISLE BYPASS

CROSS SECTIONS

SHEET NUMBER
H-165
269
OF 747

Sta. 7456+00.00 to Sta. 7456+50.00

Filename: ...\H5_01_Xsects_PL_BYPASS.dgn Division: HIGHWAY Username: jamesdavis Date:9/2/2025

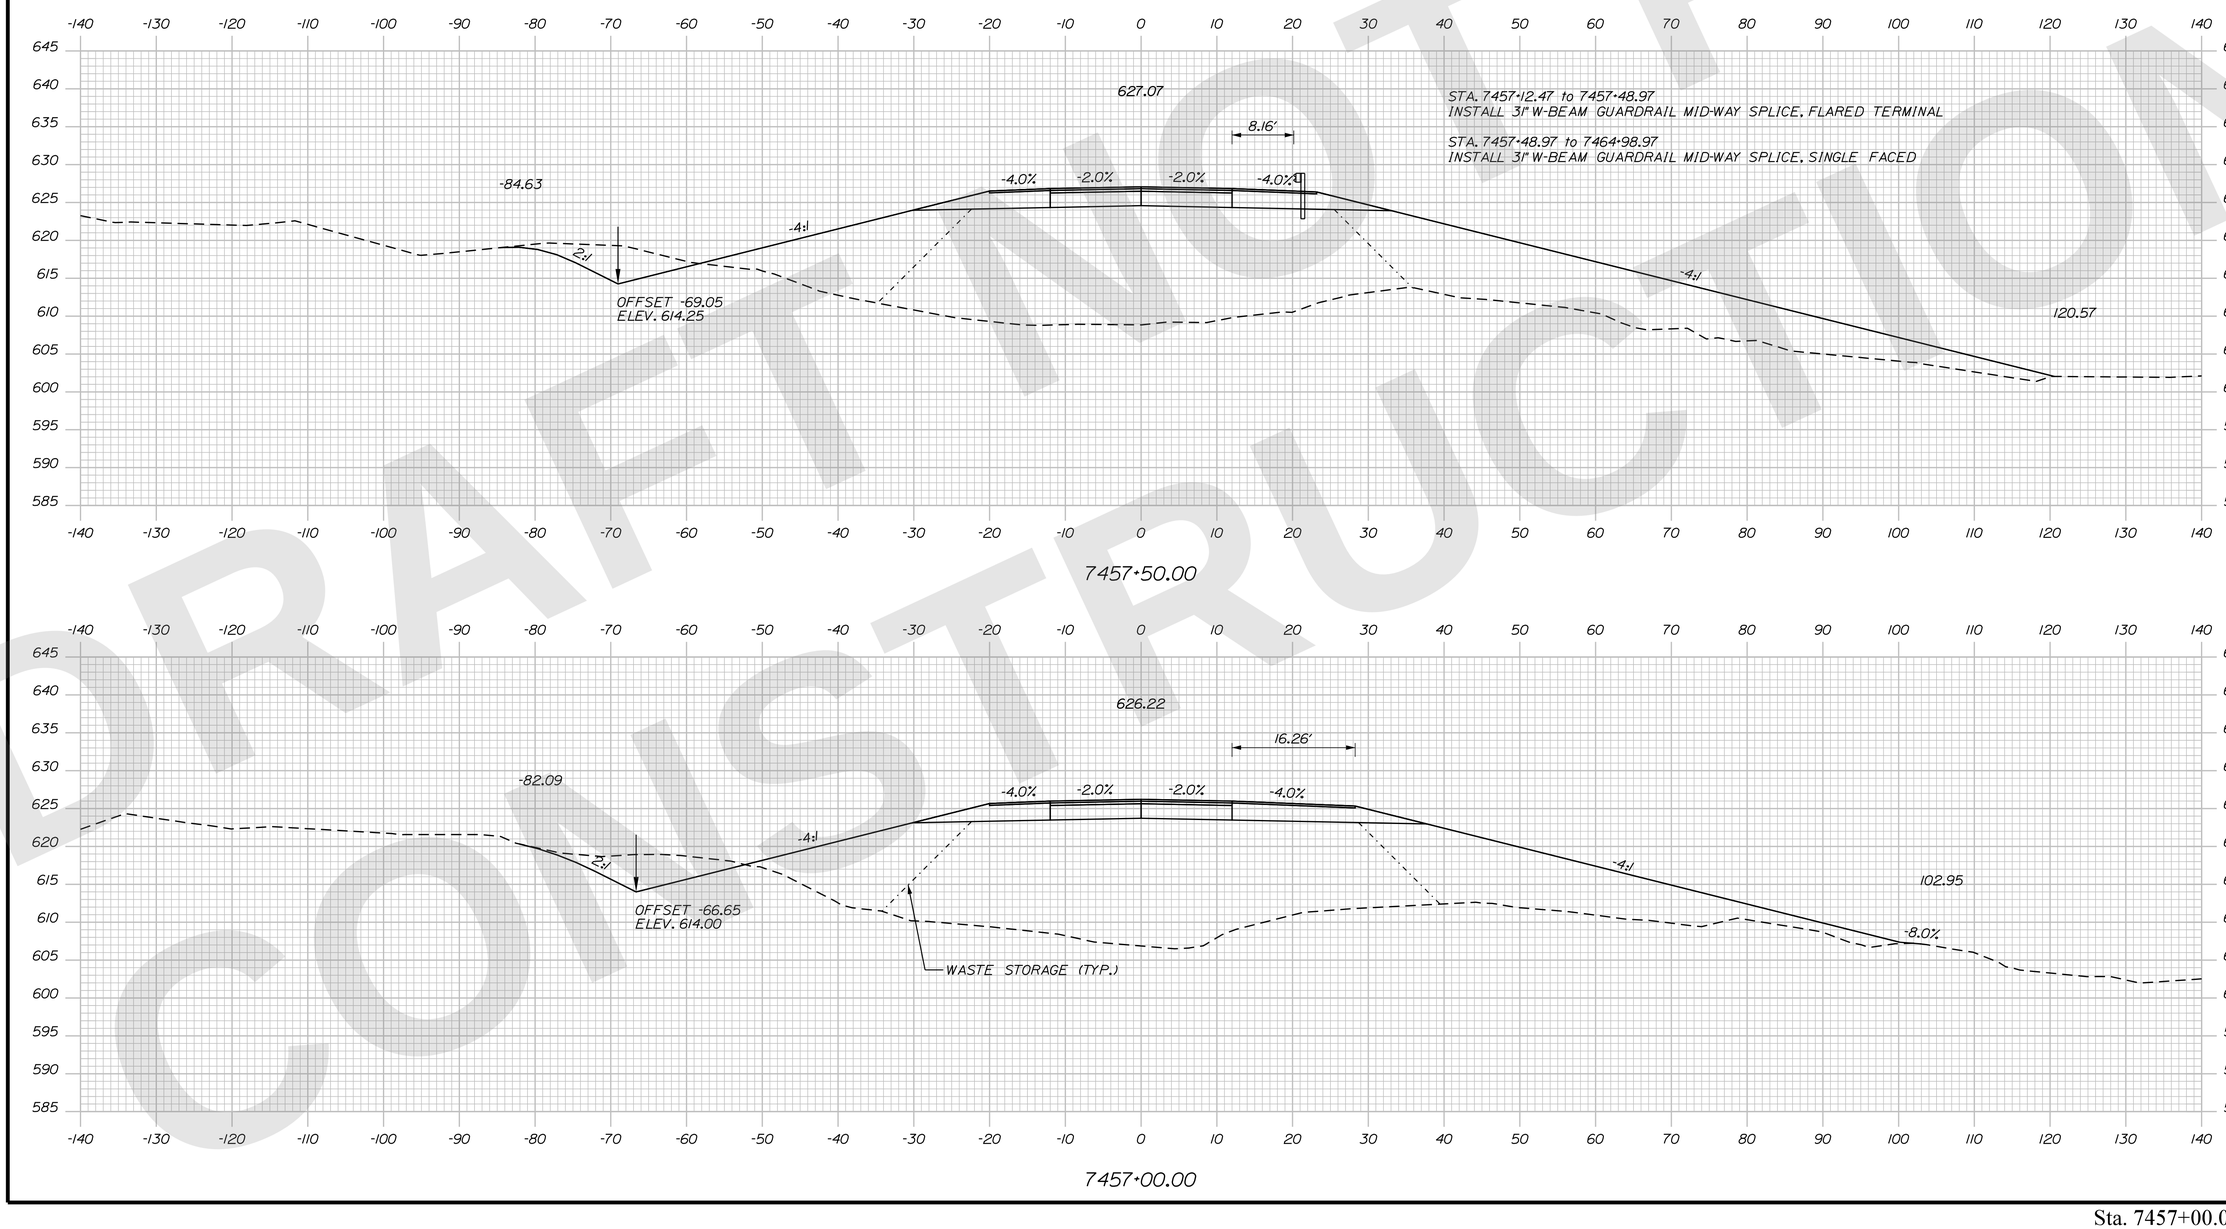

STATE OF MAINE
DEPARTMENT OF TRANSPORTATION

CAPITAL PROJECTS

WIN 6462.92

HIGHWAY PLANS

vhb

R.M.		DATE
PROJ. MANAGER	ZBW	9/2/2025
DESIGN-DETAILED	JGD	9/2/2025
CHECKED-REVIEWED	ECF	
DESIGN2-DETAILED2	AG	
DESIGN3-DETAILED3		
REVISIONS 1		
REVISIONS 2		
REVISIONS 3		
REVISIONS 4		
FIELD CHANGES		

PRESQUE ISLE
PRESQUE ISLE BYPASS

CROSS SECTIONS

SHEET NUMBER
H-166
270
OF 747

PRELIMINARY NOT FOR CONSTRUCTION

Sta. 7457+00.00 to Sta. 7457+50.00

DRAFT NOT FOR CONSTRUCTION

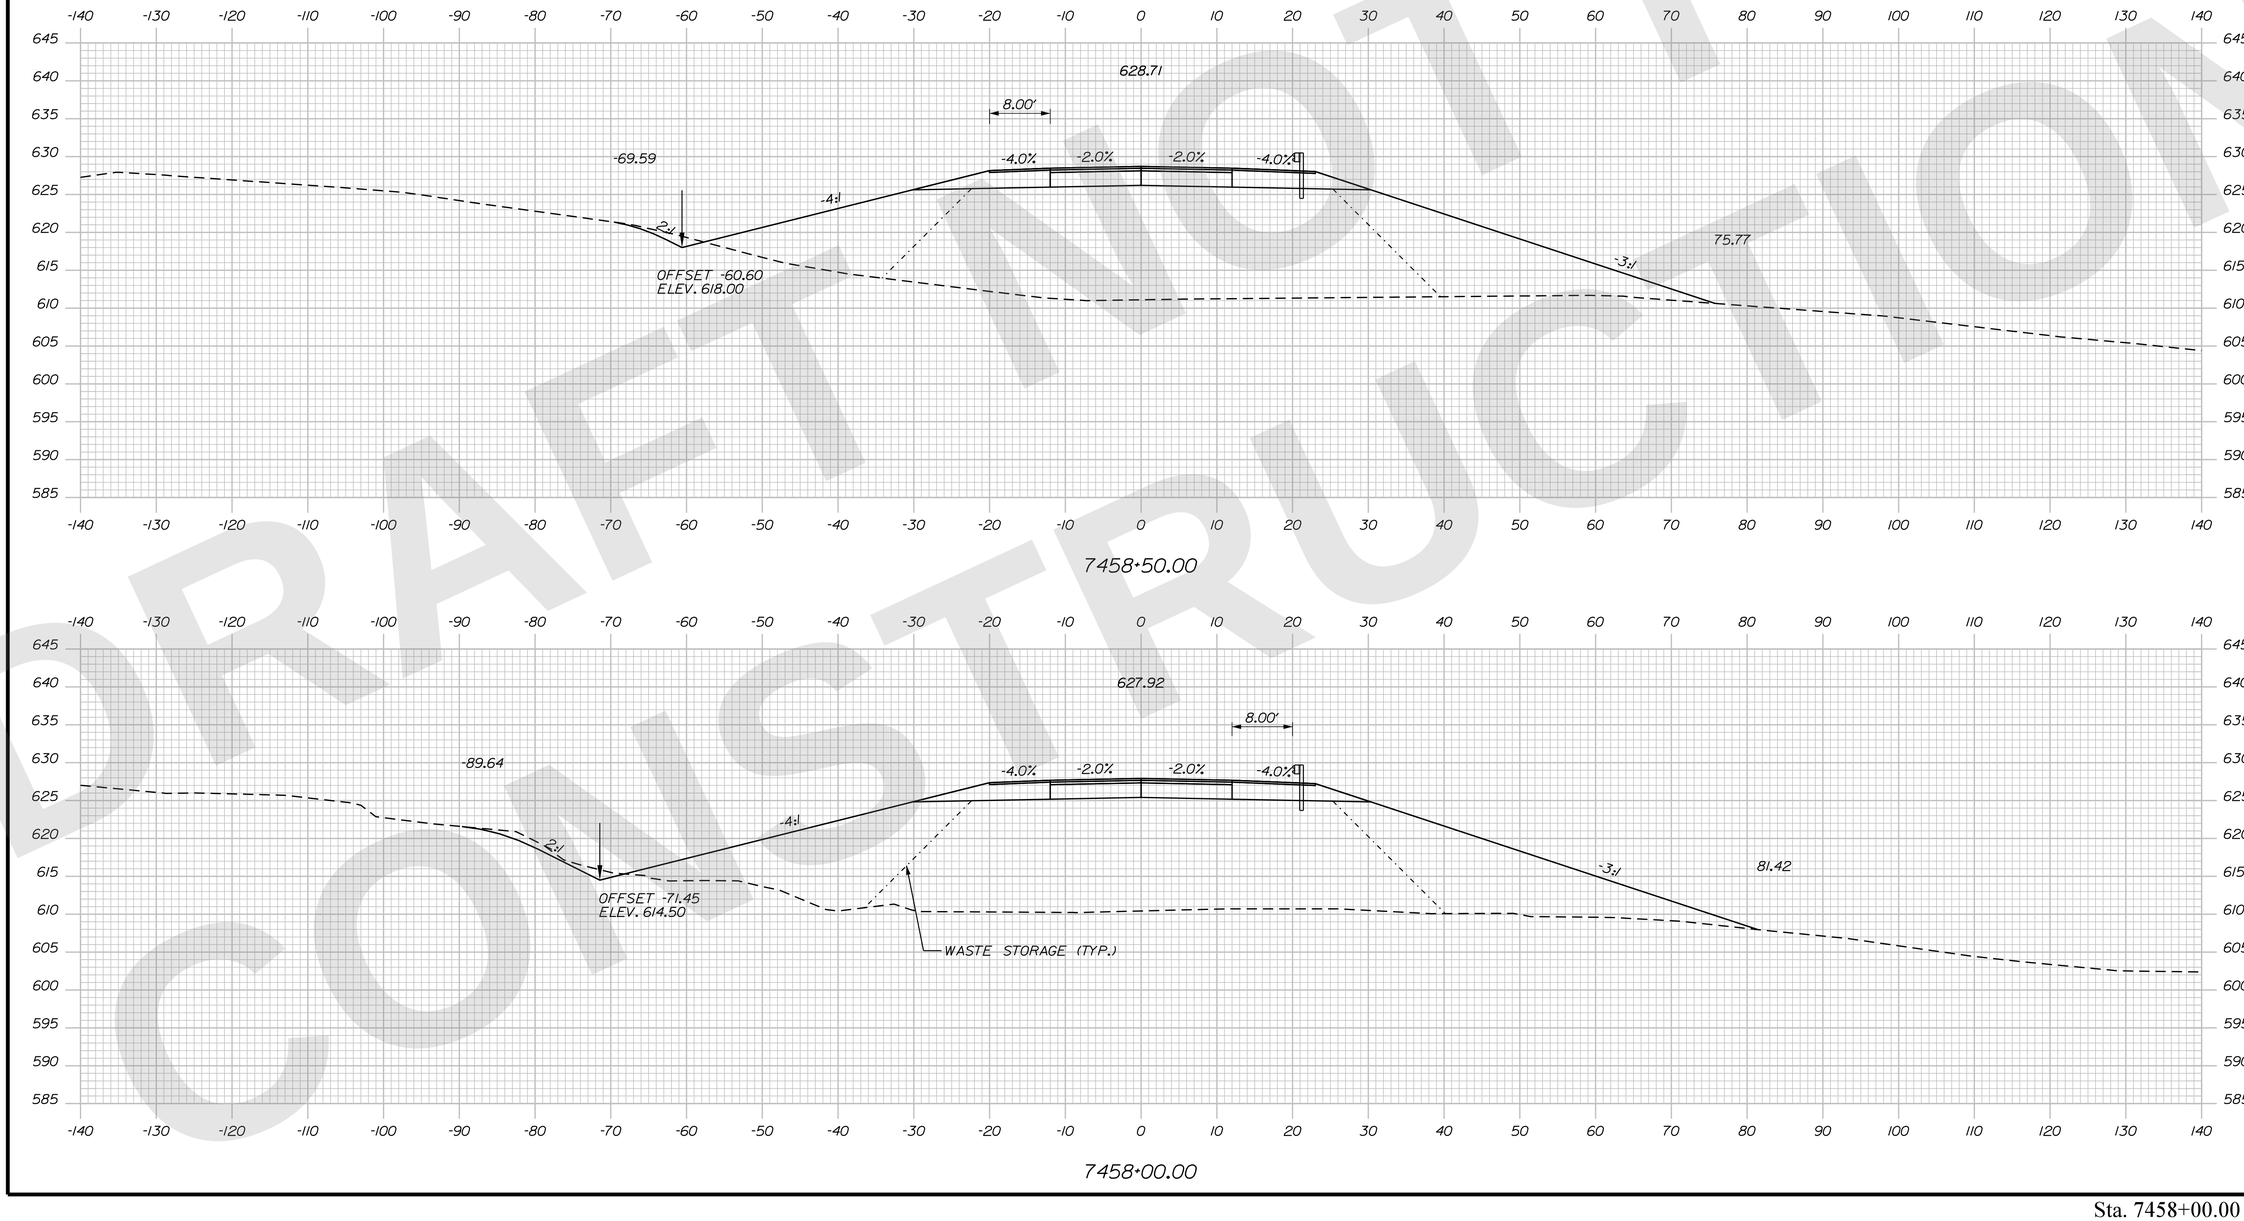

Sta. 7458+00.00 to Sta. 7458+50.00

STATE OF MAINE
DEPARTMENT OF TRANSPORTATION

CAPITAL PROJECTS

WIN
6462.92

HIGHWAY PLANS

vhb

	R.M.	BY	DATE
PROJ. MANAGER			
DESIGN-DETAILED	ZBW	JBD	9/2/2025
CHECKED-REVIEWED	ECF	AG	9/2/2025
DESIGN2-DETAILED2			
DESIGN3-DETAILED3			
REVISIONS 1			
REVISIONS 2			
REVISIONS 3			
REVISIONS 4			
FIELD CHANGES			

PRESQUE ISLE
PRESQUE ISLE BYPASS

CROSS SECTIONS

SHEET NUMBER
H-167
271
OF 747

Filename: ...\H5_01_Xsects_PL_BYPASS.dgn Division: HIGHWAY Username: jamesdavis Date:9/2/2025

Filename: ...\H5_01_Xsects_PL_BYPASS.dgn Division: HIGHWAY Username: jamesdavis Date:9/2/2025

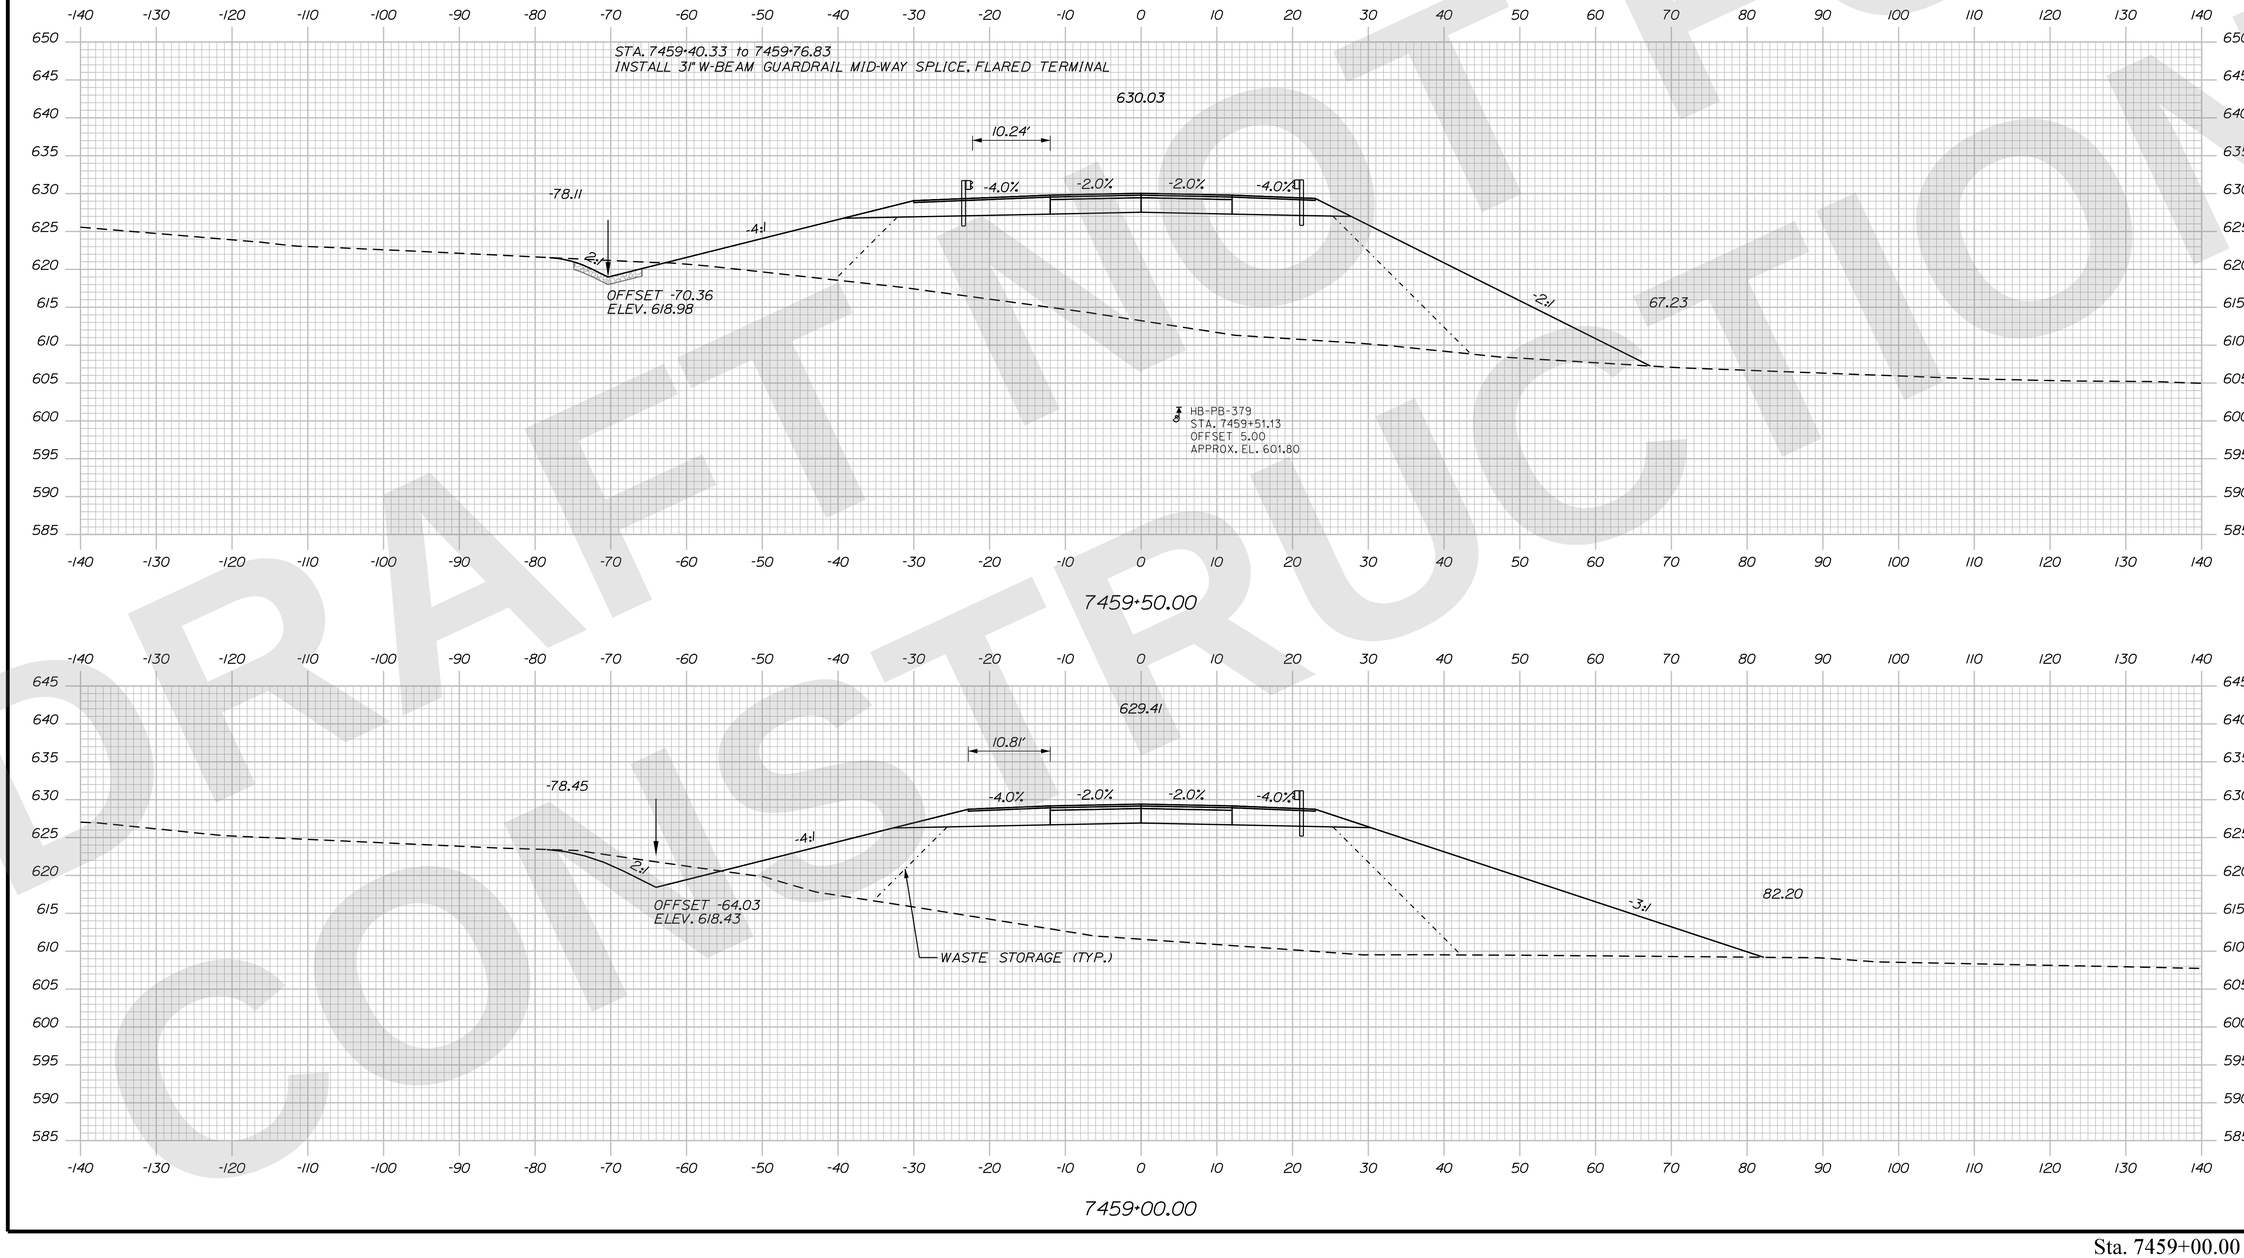

DRAFT NOT FOR CONSTRUCTION

STATE OF MAINE
DEPARTMENT OF TRANSPORTATION

CAPITAL PROJECTS

WIN 6462.92

HIGHWAY PLANS

vhb

PROJ. MANAGER	R.M.	BY	DATE
DESIGN-DETAILED	ZBW	JBD	9/2/2025
CHECKED-REVIEWED	ECF	AG	9/2/2025
DESIGN2-DETAILED2			
DESIGN3-DETAILED3			
REVISIONS 1			
REVISIONS 2			
REVISIONS 3			
REVISIONS 4			
FIELD CHANGES			

PRESQUE ISLE
PRESQUE ISLE BYPASS

CROSS SECTIONS

SHEET NUMBER
H-168
272
OF 747

Sta. 7459+00.00 to Sta. 7459+50.00

DRAFT NOT FOR CONSTRUCTION

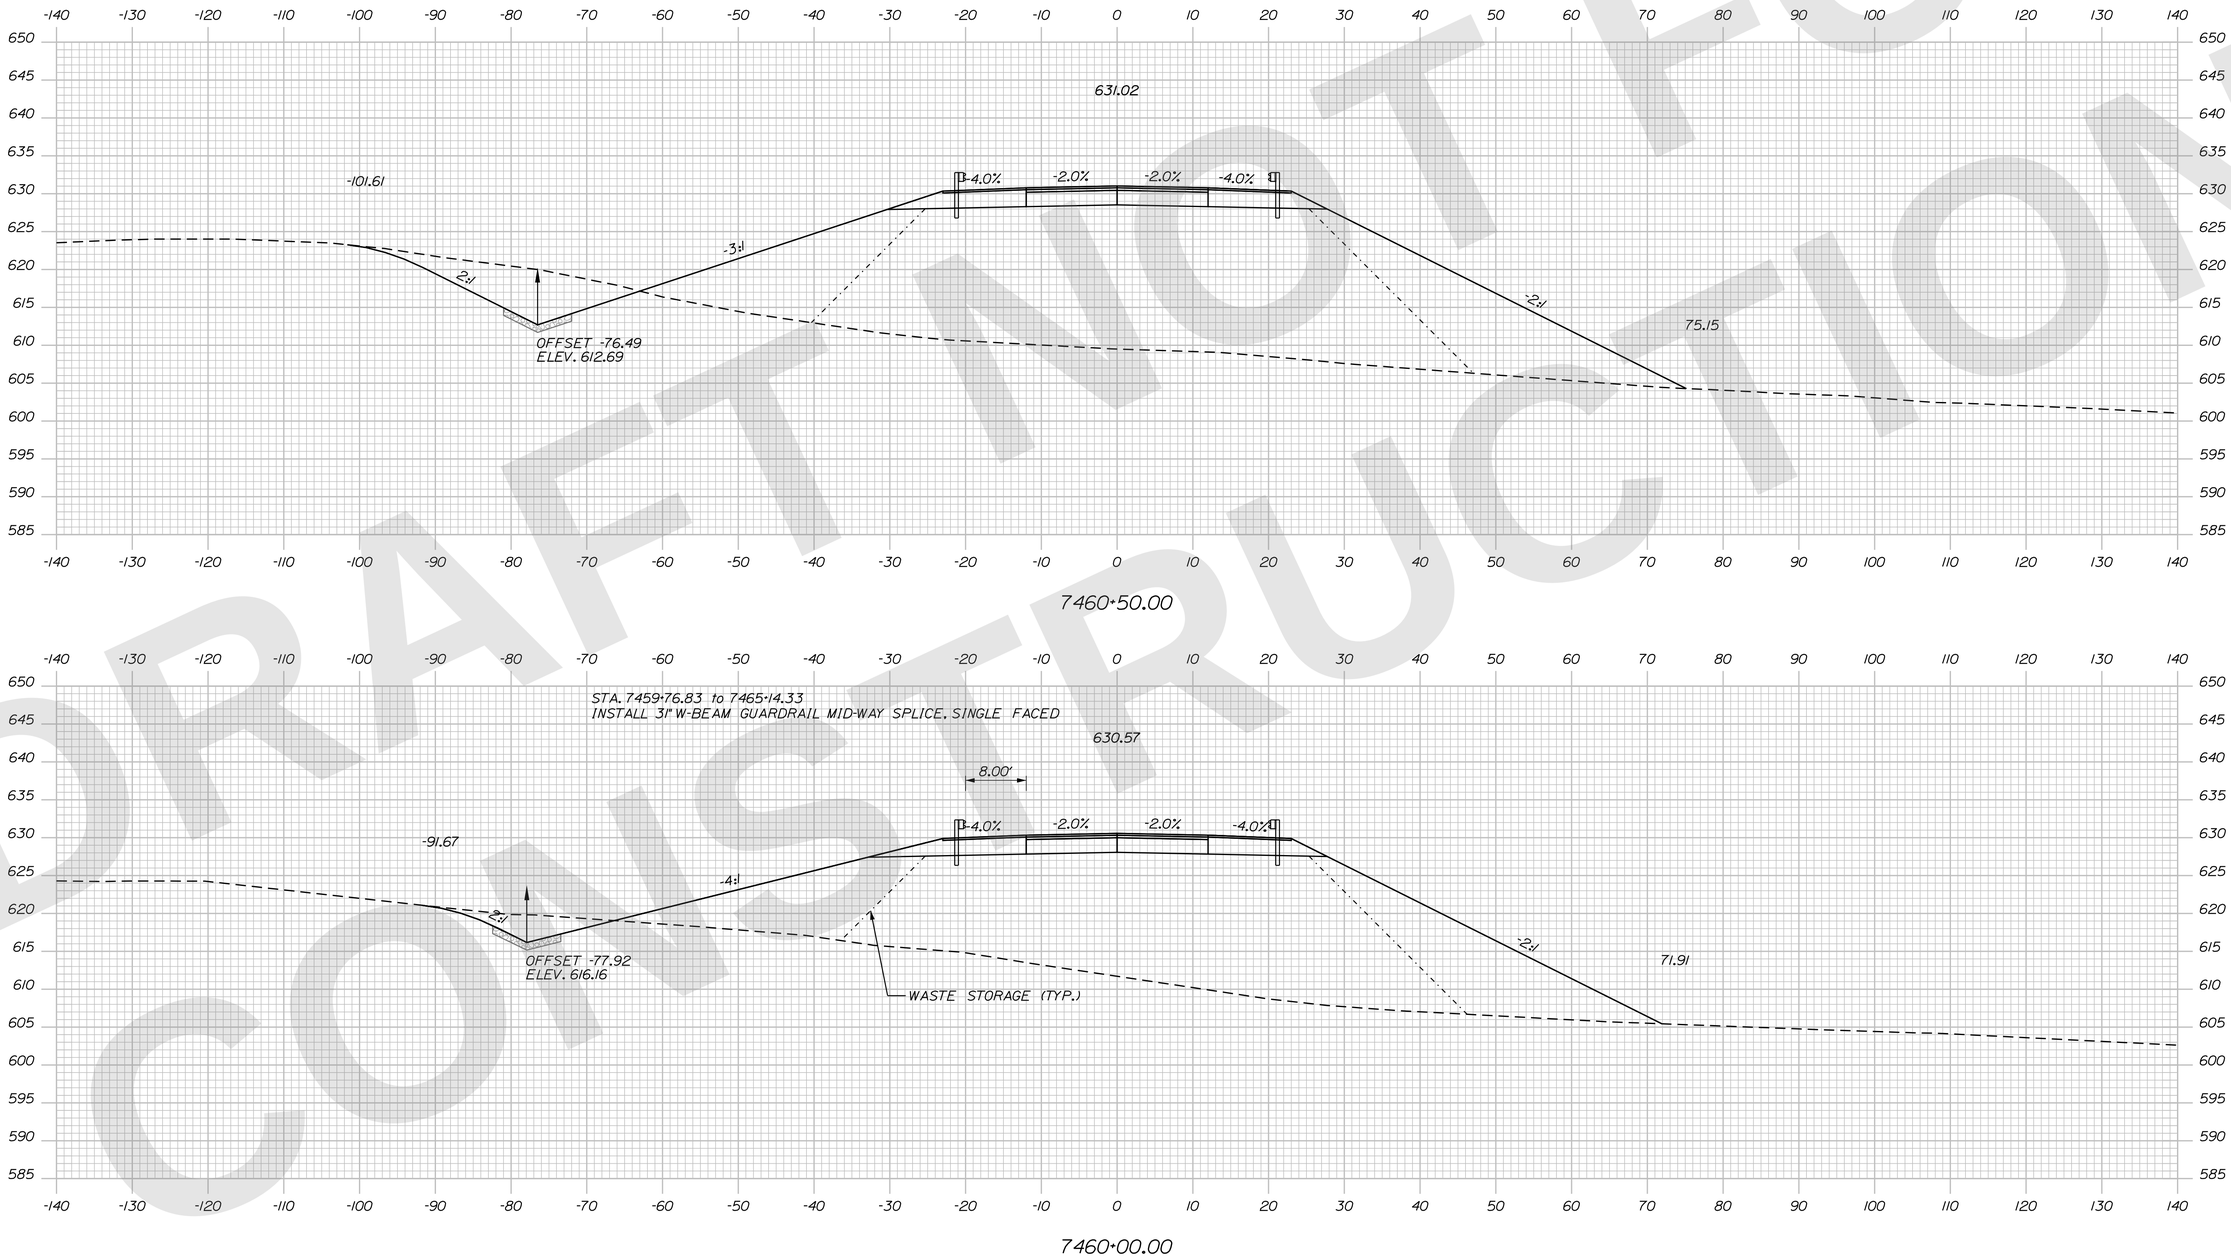

STATE OF MAINE
DEPARTMENT OF TRANSPORTATION

CAPITAL PROJECTS

WIN 6462.92

HIGHWAY PLANS

vhb

	R.M.	DATE
PROJ. MANAGER		
DESIGN-DETAILED	ZBW	9/2/2025
CHECKED-REVIEWED	ECF	9/2/2025
DESIGN2-DETAILED2		
DESIGN3-DETAILED3		
REVISIONS 1		
REVISIONS 2		
REVISIONS 3		
REVISIONS 4		
FIELD CHANGES		

PRESQUE ISLE
PRESQUE ISLE BYPASS

CROSS SECTIONS

SHEET NUMBER
H-169
273
OF 747

Sta. 7460+00.00 to Sta. 7460+50.00

Filename: ...\H5_01_Xsects_PL_BYPASS.dgn Division: HIGHWAY Username: jamesdavis Date:9/2/2025

Filename: ...\H5_01_Xsects_PI_BYPASS.dgn Division: HIGHWAY Username: jamesdavis Date:9/2/2025

DRAFT NOT FOR CONSTRUCTION

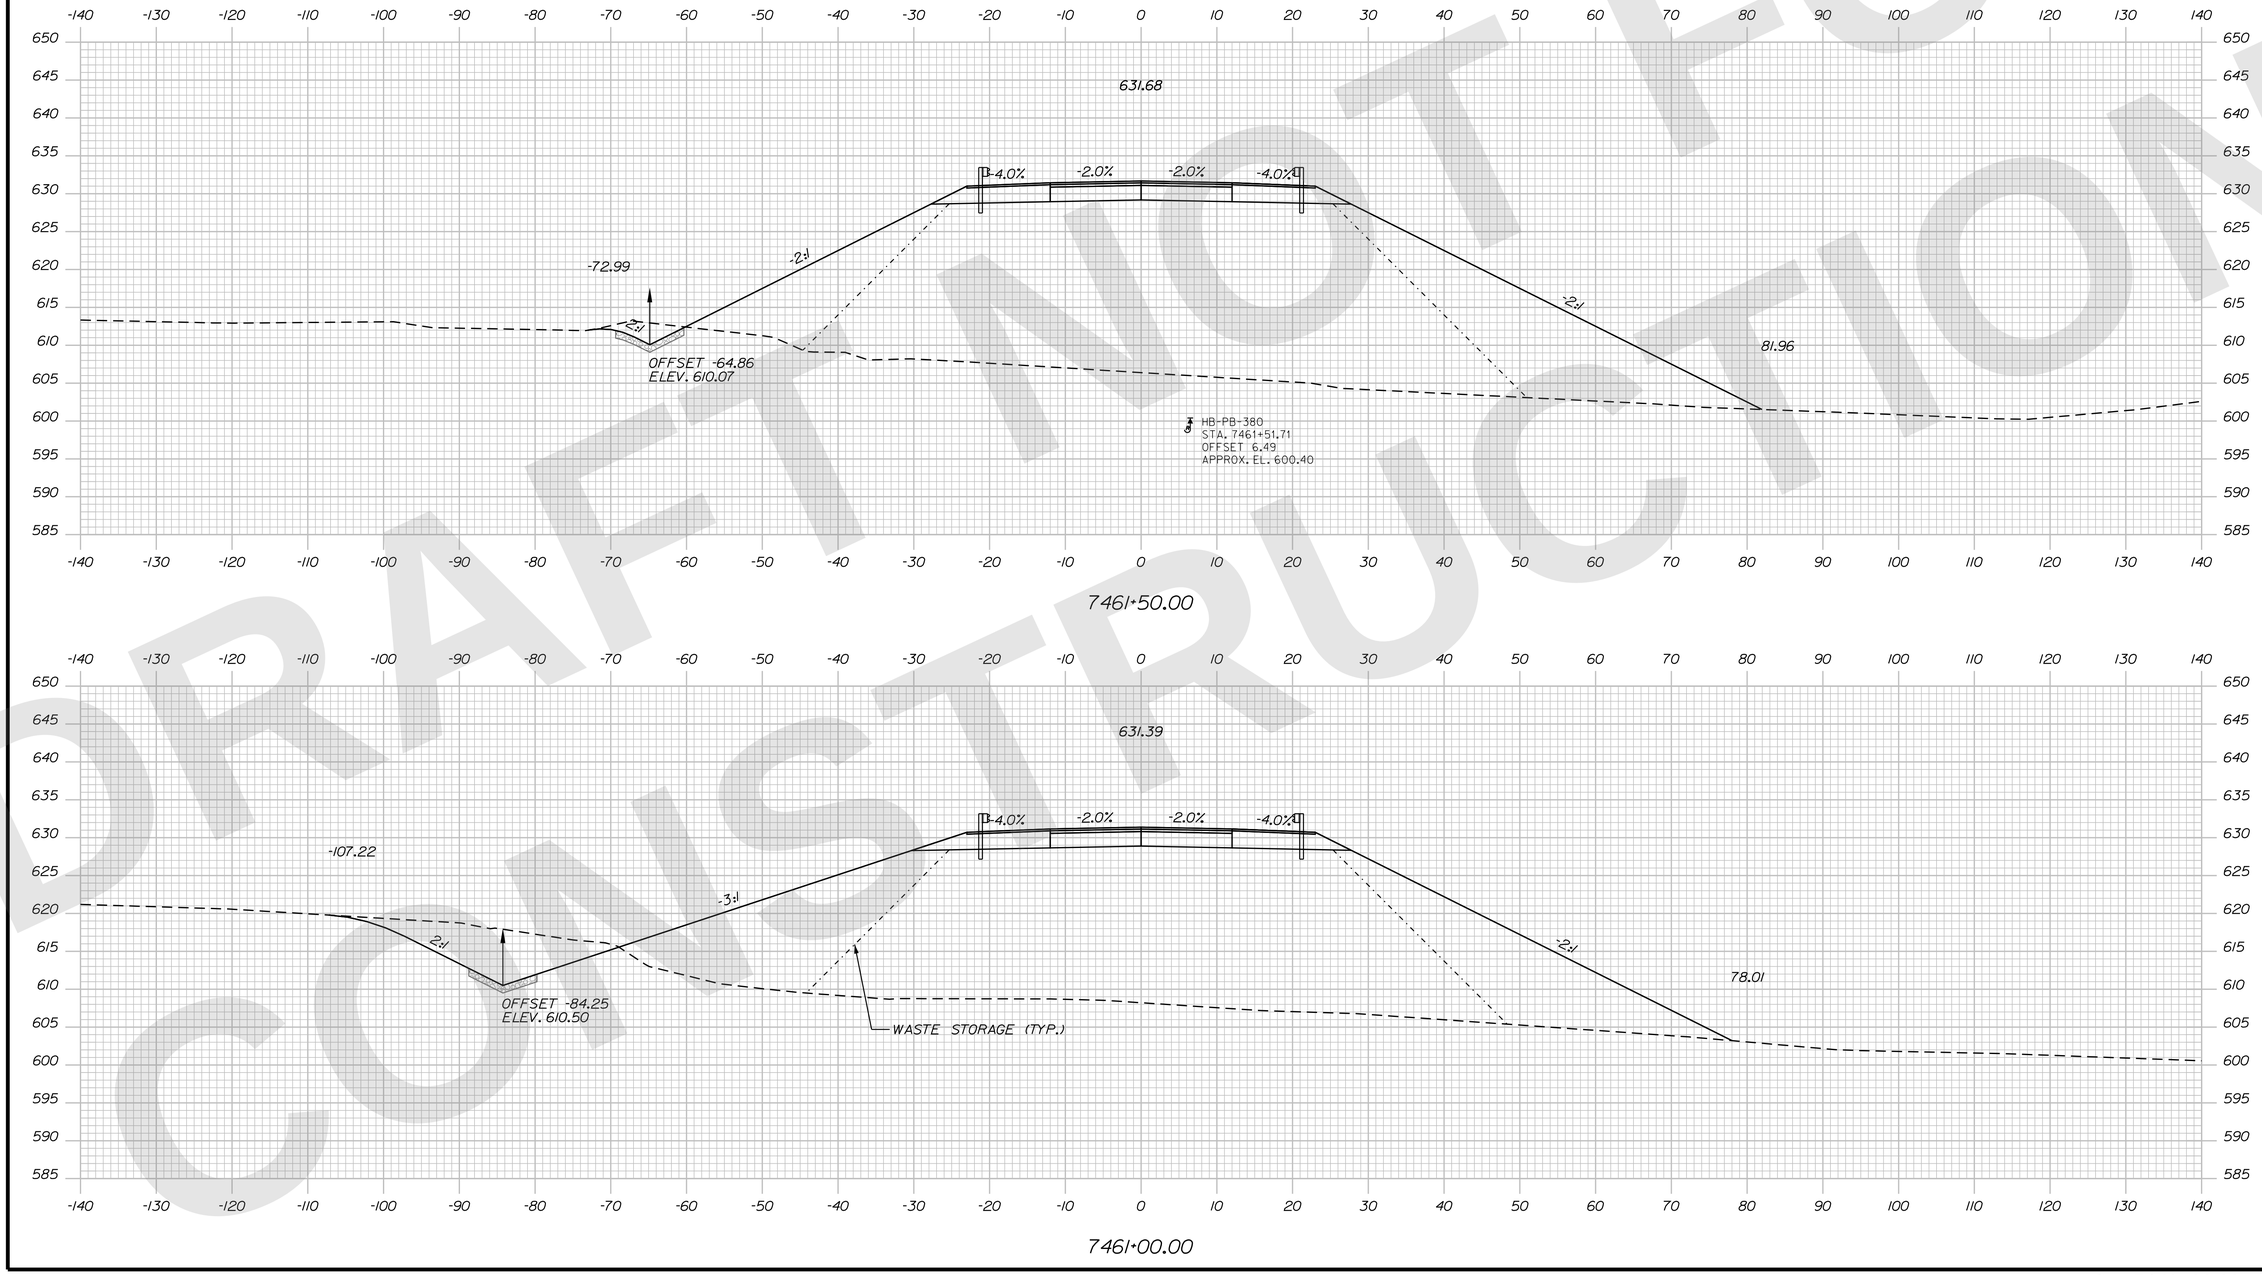

Sta. 7461+00.00 to Sta. 7461+50.00

STATE OF MAINE
DEPARTMENT OF TRANSPORTATION

CAPITAL PROJECTS

WIN
6462.92

HIGHWAY PLANS

vhb

	R.M.	BY	DATE
PROJ. MANAGER			
DESIGN-DETAILED	ZBW	JBD	9/2/2025
CHECKED-REVIEWED	ECF	AG	9/2/2025
DESIGN2-DETAILED2			
DESIGN3-DETAILED3			
REVISIONS 1			
REVISIONS 2			
REVISIONS 3			
REVISIONS 4			
FIELD CHANGES			

PRESQUE ISLE
PRESQUE ISLE BYPASS

CROSS SECTIONS

SHEET NUMBER
H-170
274
OF 747

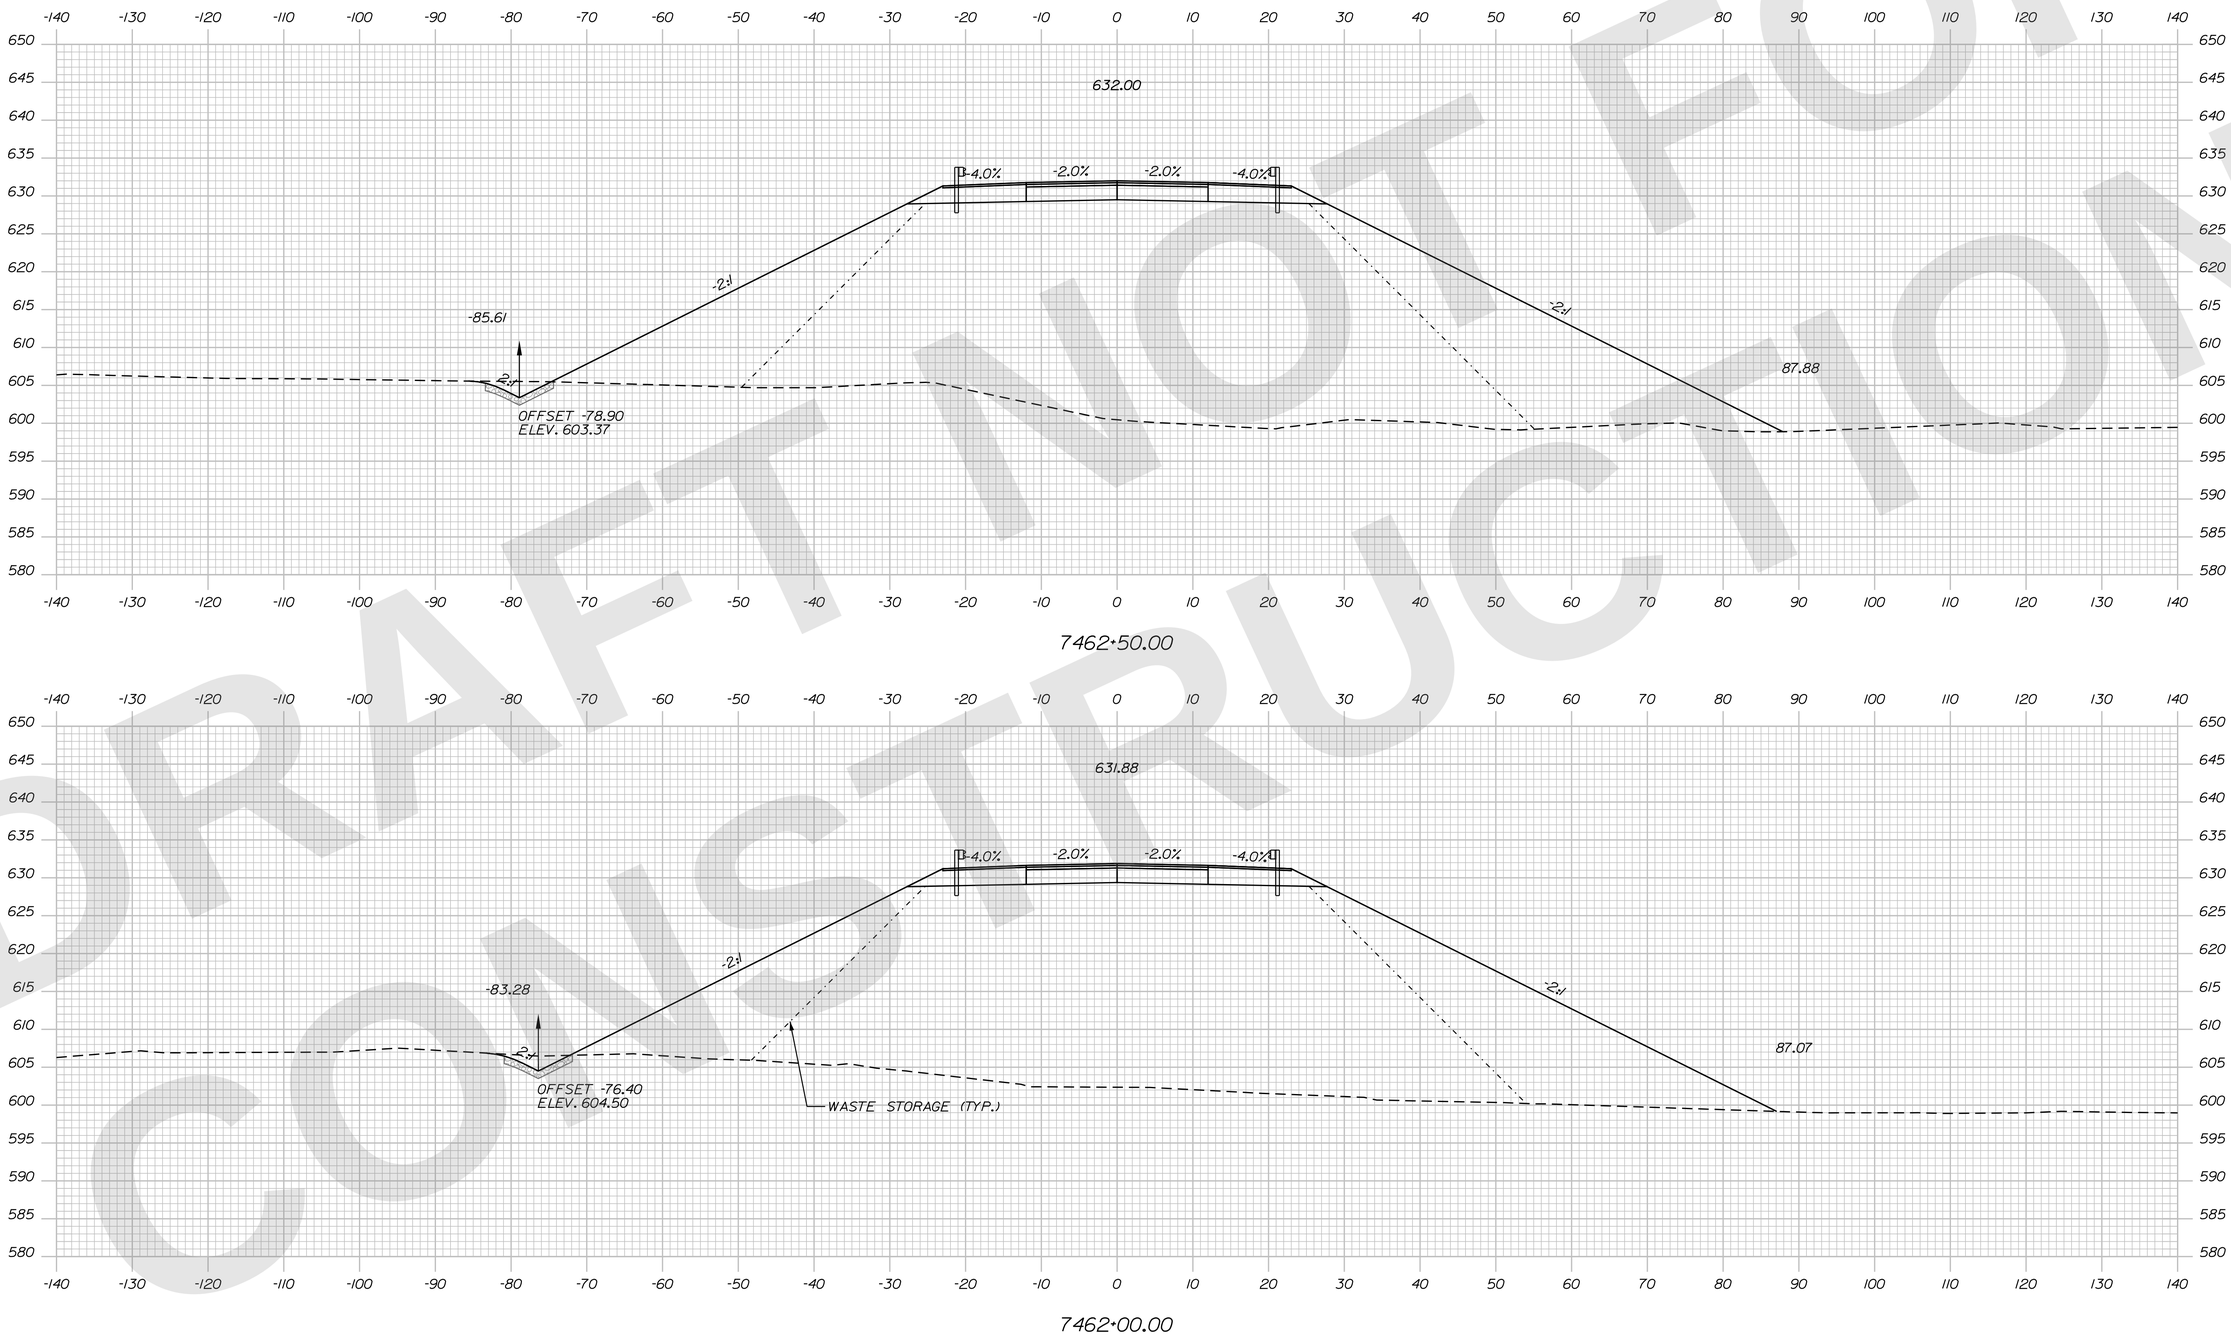

DRAFT NOT FOR CONSTRUCTION

STATE OF MAINE
DEPARTMENT OF TRANSPORTATION

CAPITAL PROJECTS

WIN 6462.92

HIGHWAY PLANS

vhb

	R.M.	BY	DATE
PROJ. MANAGER			
DESIGN-DETAILED	ZBW	JBD	9/2/2025
CHECKED-REVIEWED	ECF	AG	9/2/2025
DESIGN2-DETAILED2			
DESIGN3-DETAILED3			
REVISIONS 1			
REVISIONS 2			
REVISIONS 3			
REVISIONS 4			
FIELD CHANGES			

PRESQUE ISLE
PRESQUE ISLE BYPASS

CROSS SECTIONS

SHEET NUMBER
H-171
275
OF 747

Sta. 7462+00.00 to Sta. 7462+50.00

Filename: ...\H5_01_Xsects_PL_BYPASS.dgn Division: HIGHWAY Username: jamesdavis Date:9/2/2025

Filename: ...\H5_01_Xsects_PL_BYPASS.dgn Division: HIGHWAY Username: jamesdavis Date:9/2/2025

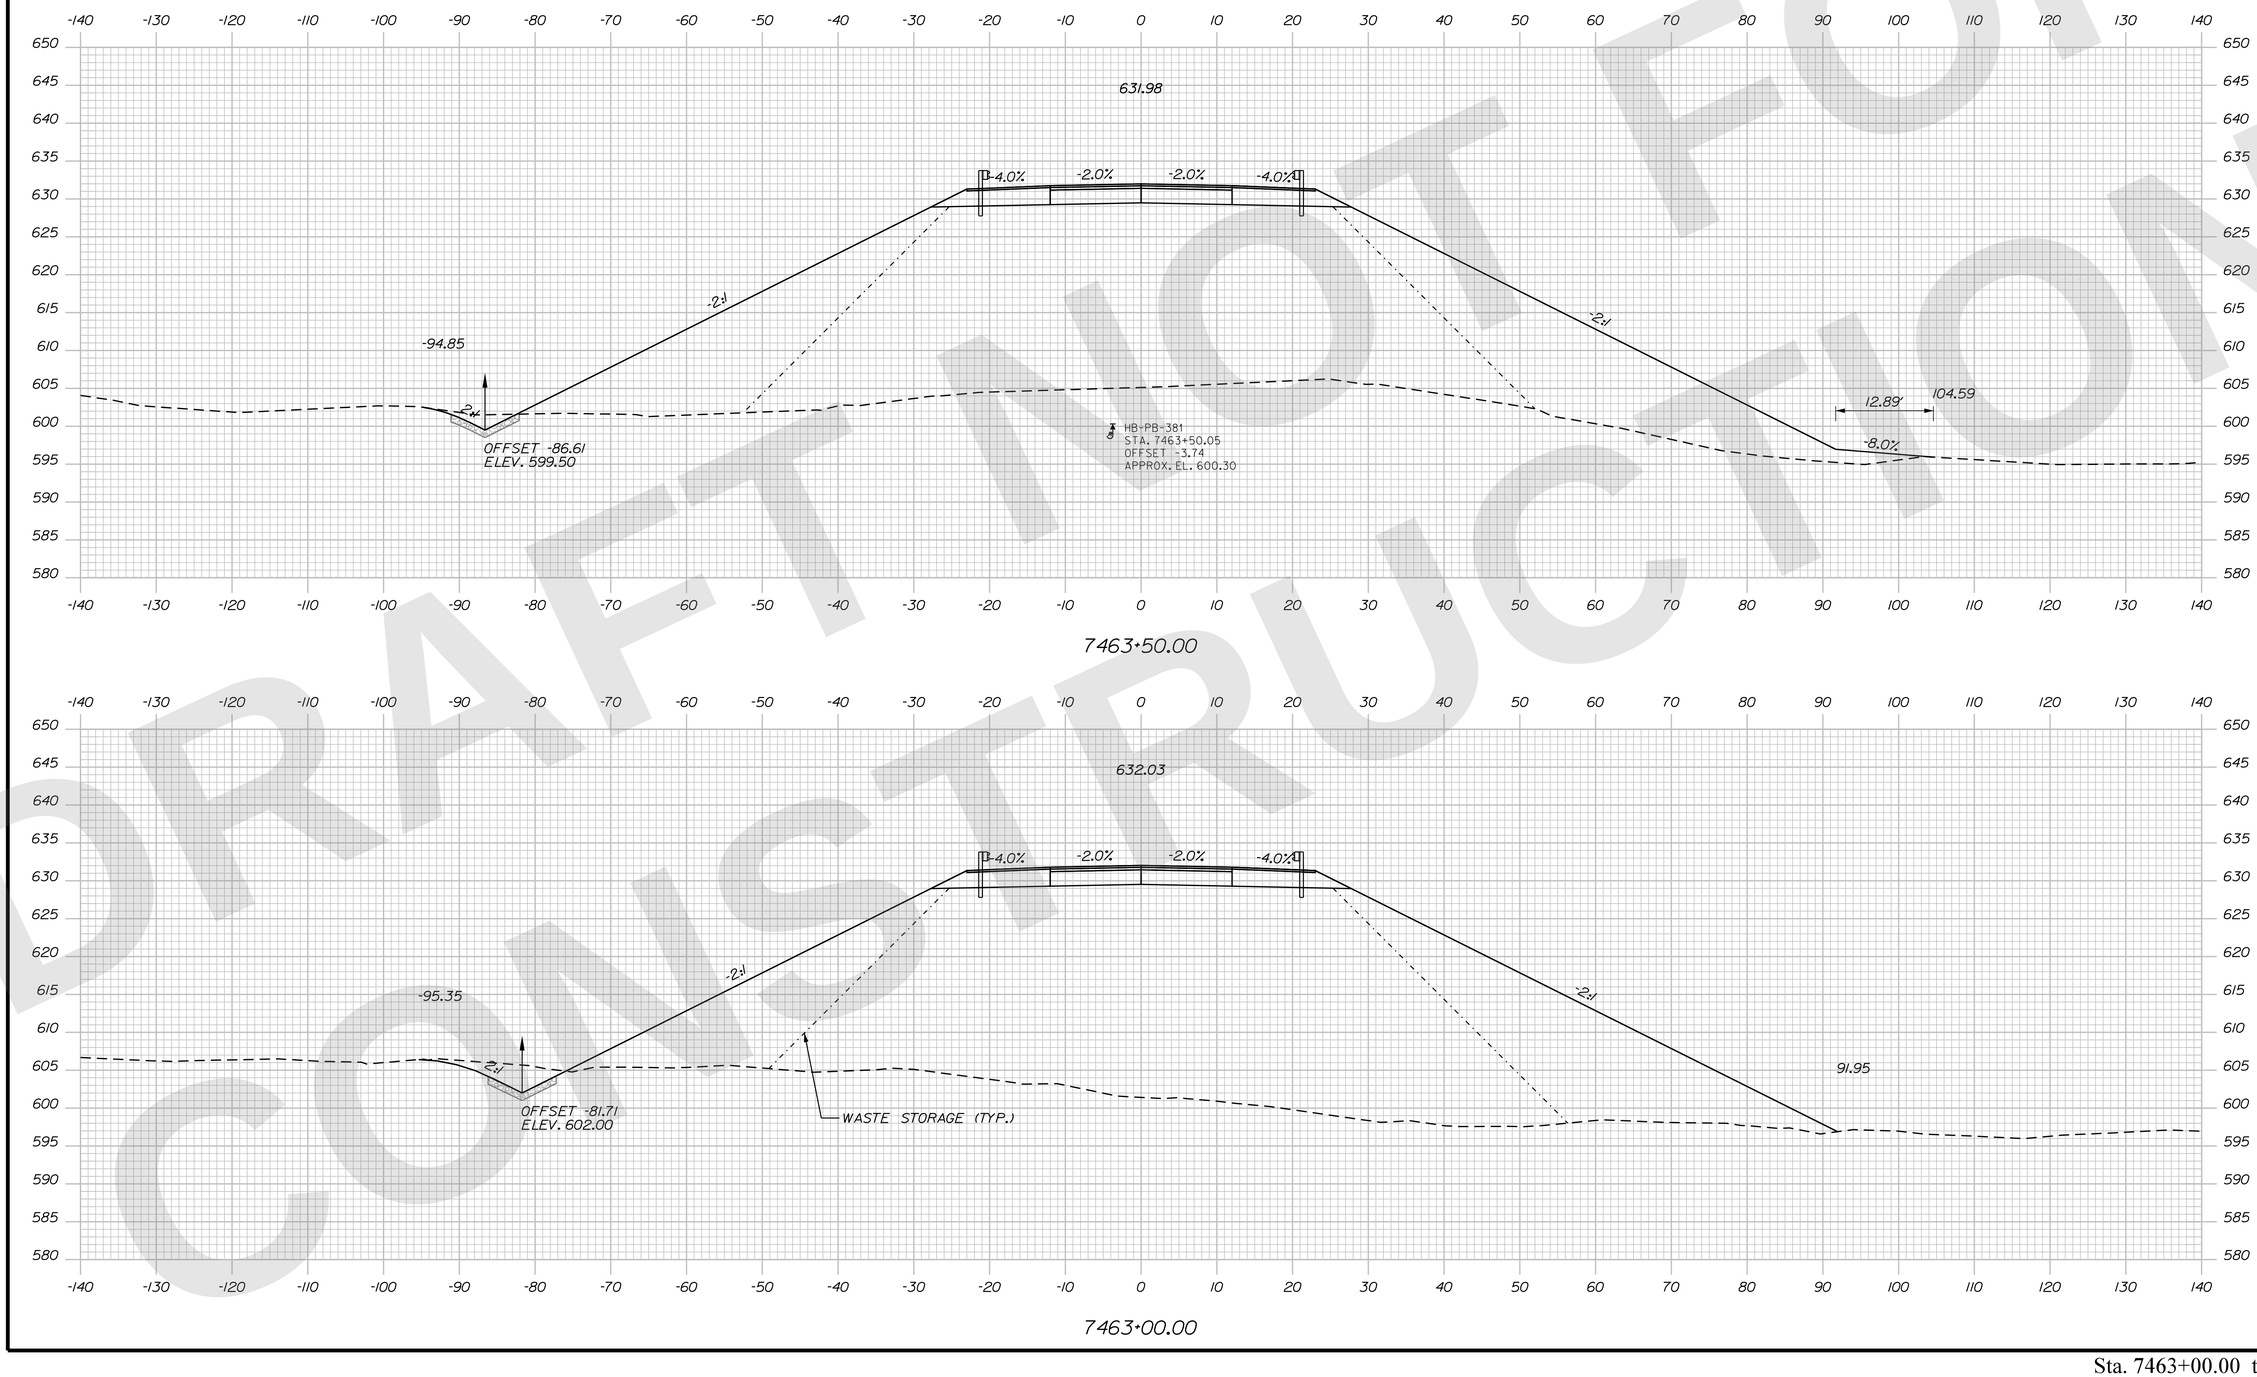

DRAFT NOT FOR CONSTRUCTION

STATE OF MAINE
DEPARTMENT OF TRANSPORTATION

CAPITAL PROJECTS

WIN 6462.92

HIGHWAY PLANS

vhb

	R.M.	BY	DATE
PROJ. MANAGER			
DESIGN-DETAILED	ZBW	JBD	9/2/2025
CHECKED-REVIEWED	ECF	AG	9/2/2025
DESIGN2-DETAILED2			
DESIGN3-DETAILED3			
REVISIONS 1			
REVISIONS 2			
REVISIONS 3			
REVISIONS 4			
FIELD CHANGES			

PRESQUE ISLE
PRESQUE ISLE BYPASS

CROSS SECTIONS

SHEET NUMBER
H-172
276
OF 747

Sta. 7463+00.00 to Sta. 7463+50.00

Filename: ...\H5_01_Xsects_PL_BYPASS.dgn Username: jamesdavis
Division: HIGHWAY Date:9/2/2025

DRAFT NOT FOR CONSTRUCTION

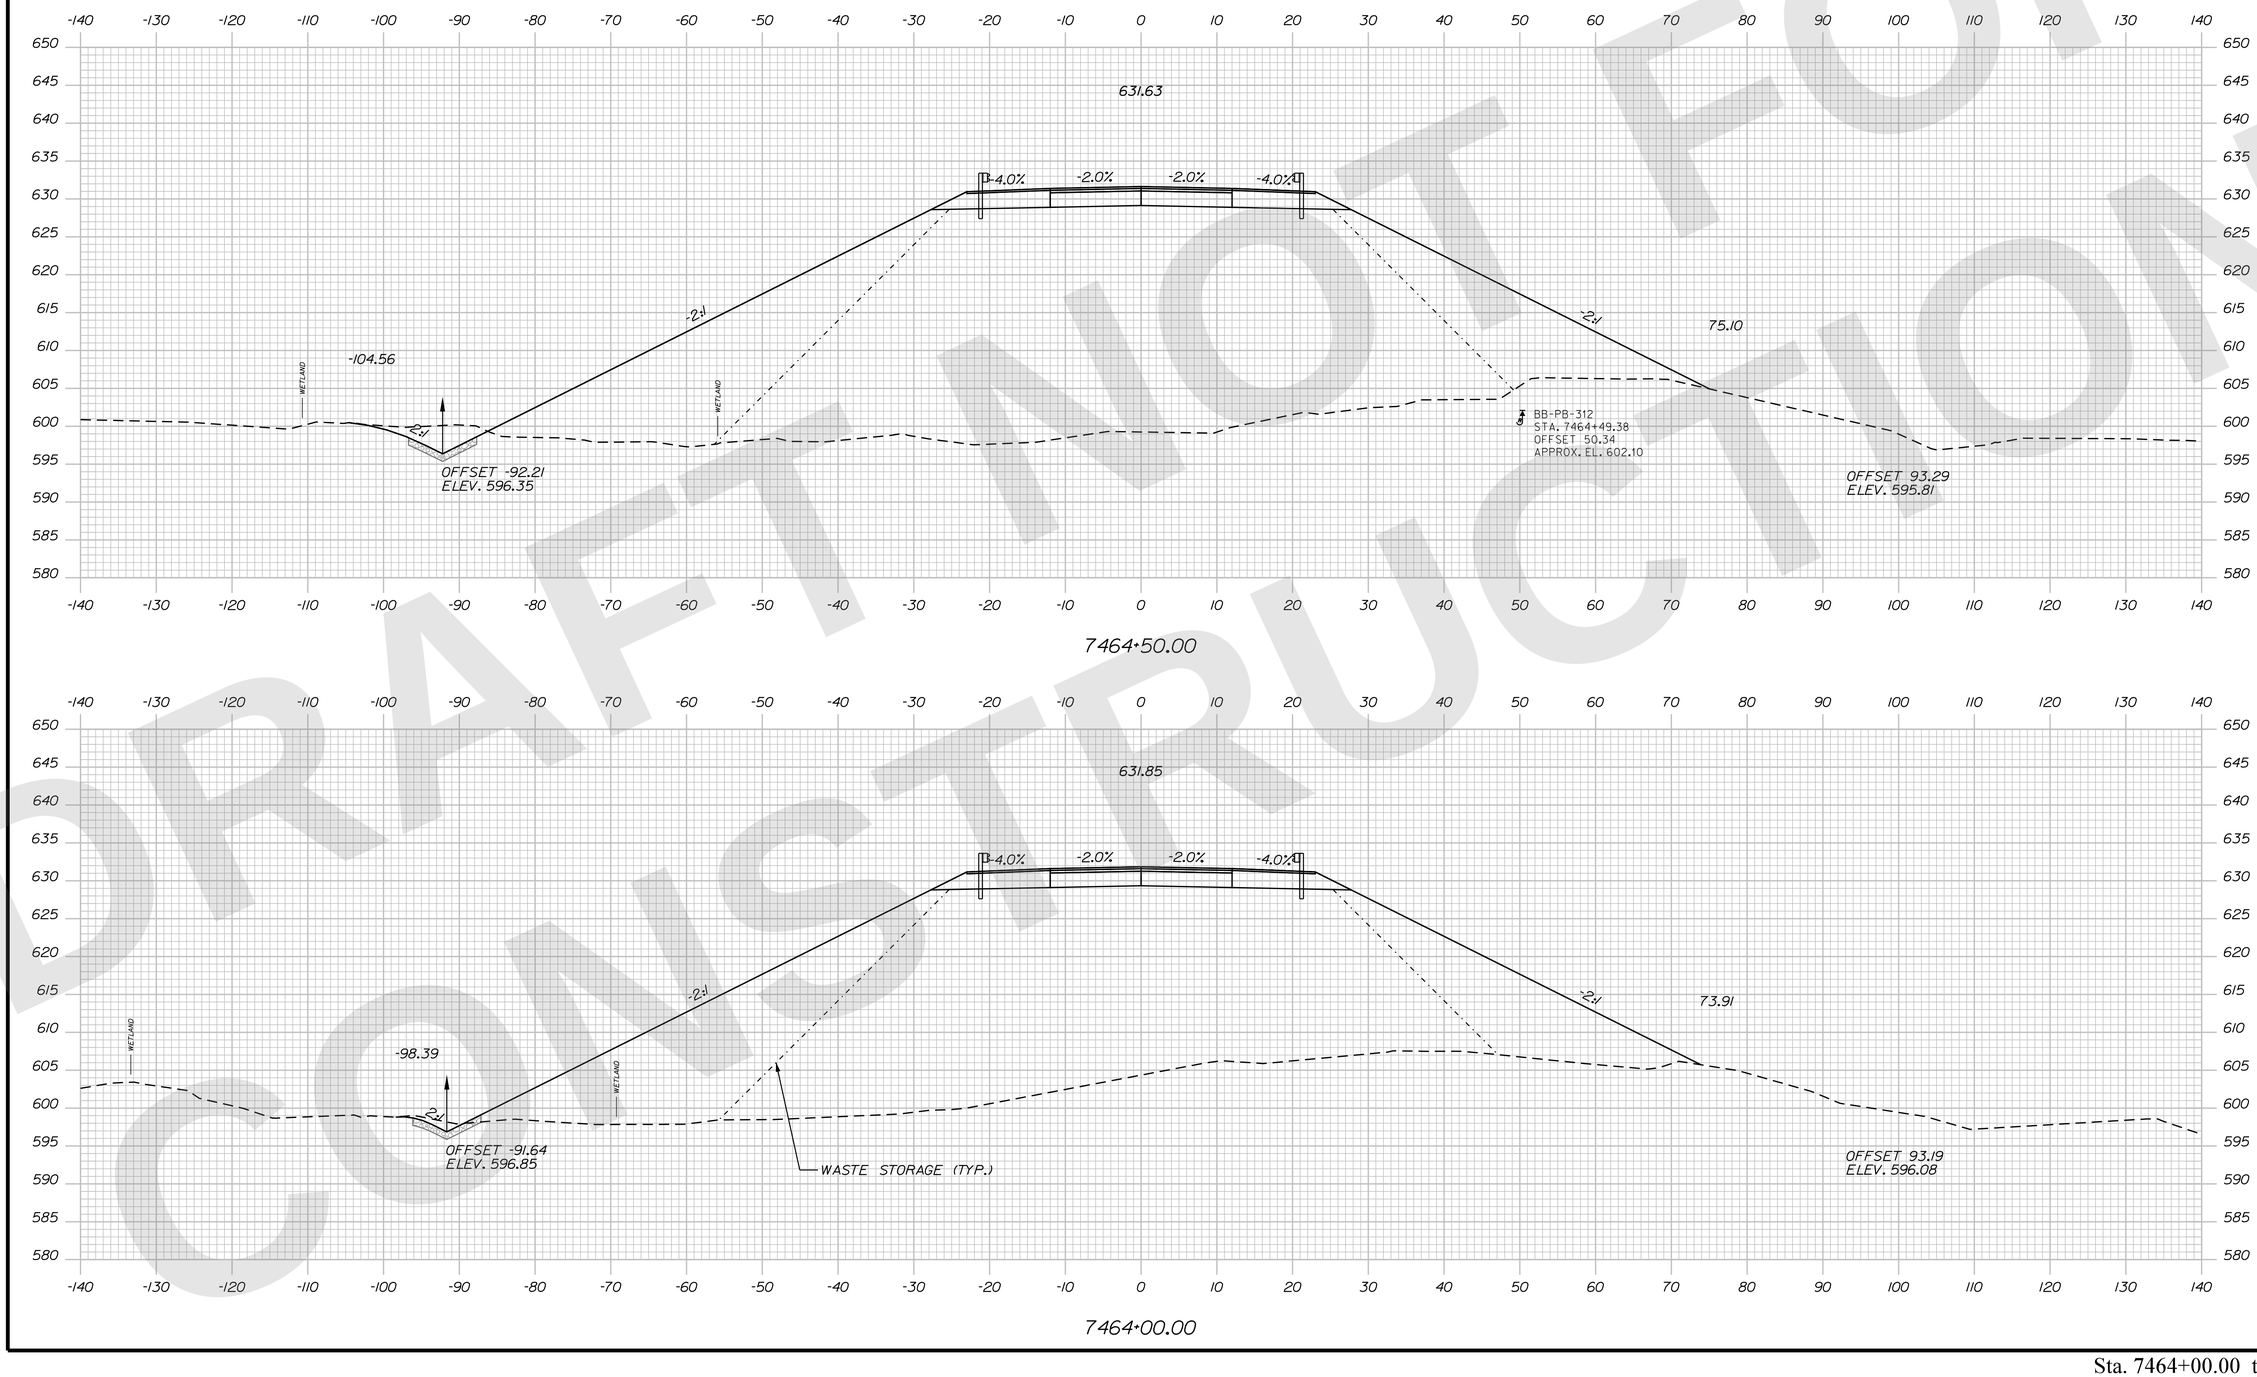

STATE OF MAINE
DEPARTMENT OF TRANSPORTATION

CAPITAL PROJECTS

WIN
6462.92

HIGHWAY PLANS

vhb

PROJ. MANAGER	R.M.	DATE
DESIGN-DETAILED	ZBW	9/2/2025
CHECKED-REVIEWED	ECF	9/2/2025
DESIGN2-DETAILED2		
DESIGN3-DETAILED3		
REVISIONS 1		
REVISIONS 2		
REVISIONS 3		
REVISIONS 4		
FIELD CHANGES		

PRESQUE ISLE
PRESQUE ISLE BYPASS

CROSS SECTIONS

SHEET NUMBER
H-173
277
OF 747

Sta. 7464+00.00 to Sta. 7464+50.00

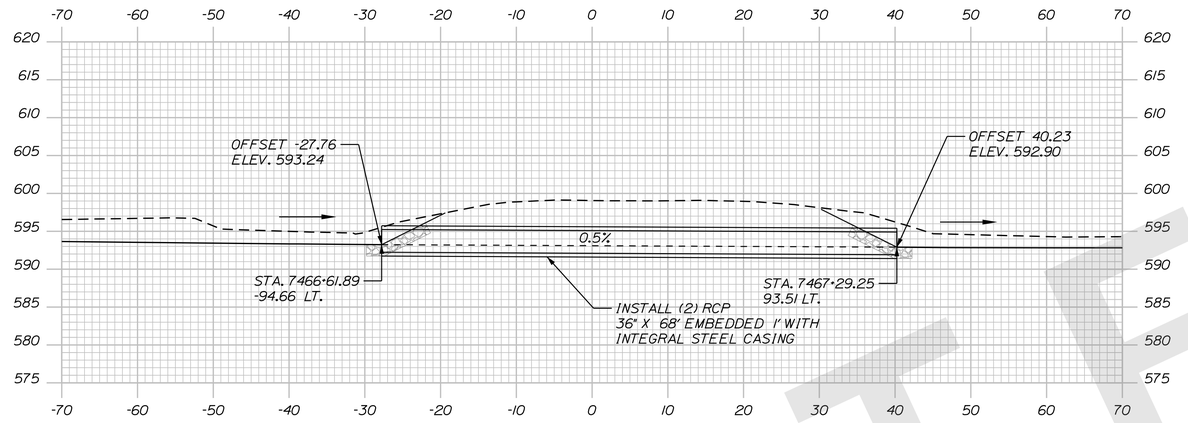

2114+15.24 (SKEWED)

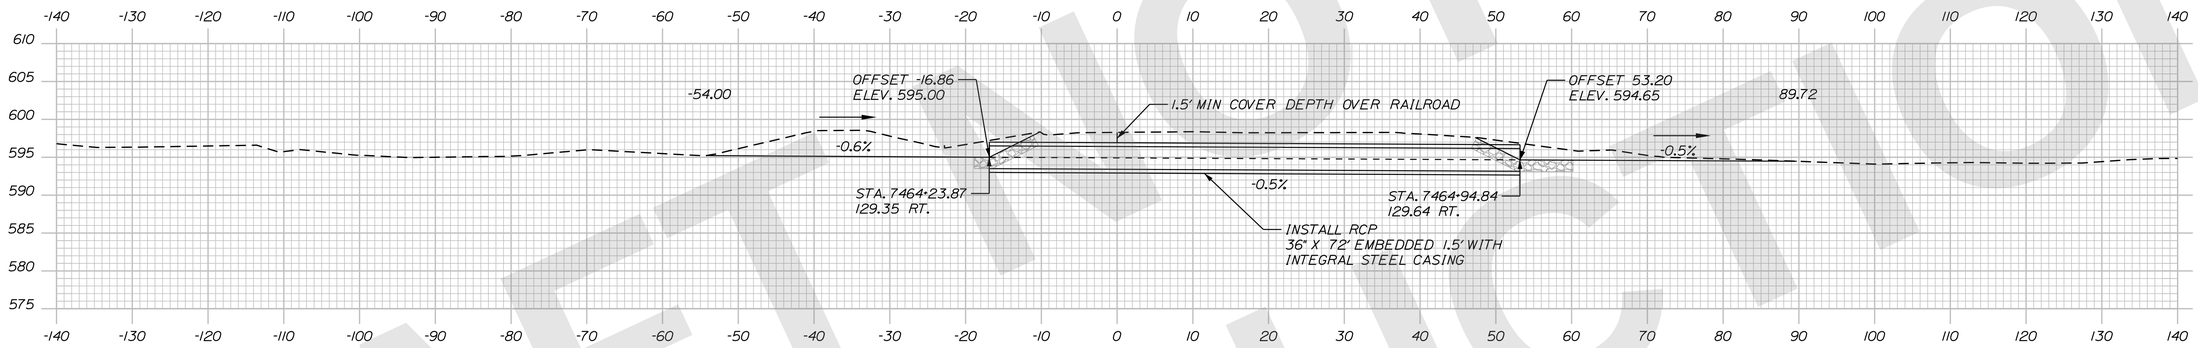

2110+80.80 (SKEWED)

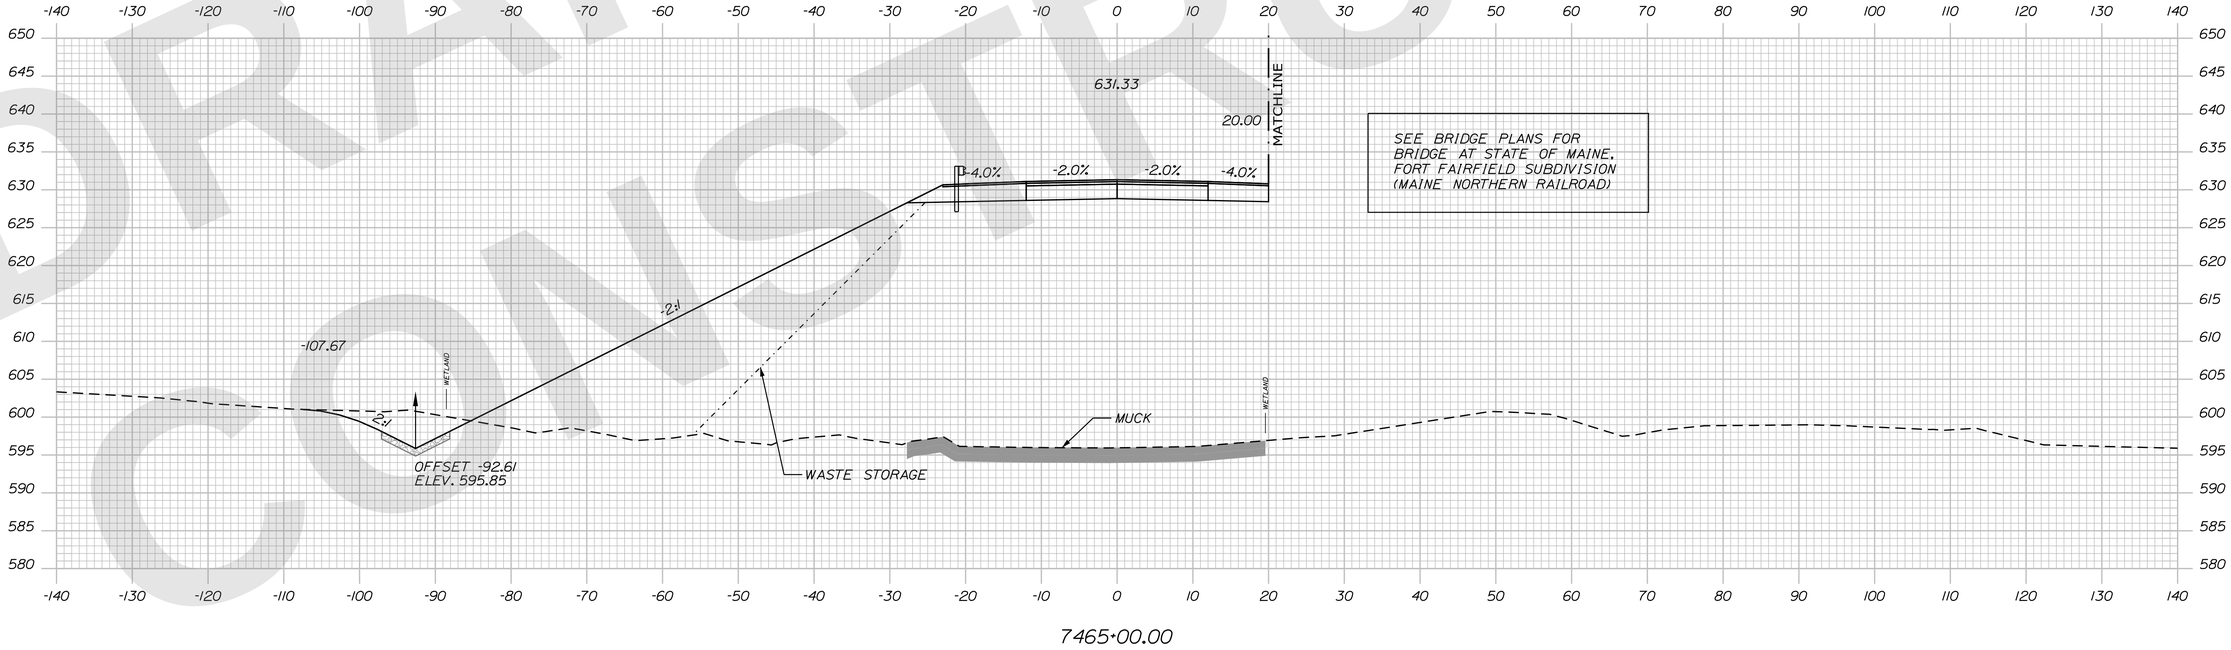

7465+00.00

STATE OF MAINE
DEPARTMENT OF TRANSPORTATION

CAPITAL PROJECTS

WIN
6462.92

HIGHWAY PLANS

vhb

	R.M.	BY	DATE
PROJ. MANAGER			
DESIGN-DETAILED	ZBW	JBD	9/2/2025
CHECKED-REVIEWED	ECF	AG	9/2/2025
DESIGN2-DETAILED2			
DESIGN3-DETAILED3			
REVISIONS 1			
REVISIONS 2			
REVISIONS 3			
REVISIONS 4			
FIELD CHANGES			

PRESQUE ISLE
PRESQUE ISLE BYPASS

CROSS SECTIONS

SHEET NUMBER
H-174
278
OF 747

Sta. 7465+00.00 to Sta. 7465+50.00

Filename: ...\H5_01_Xsects_PI_BYPASS.dgn Division: HIGHWAY Username: jamesdavis Date:9/2/2025

DRAFT NOT FOR CONSTRUCTION

Filename: ...\H5_01_Xsects_PL_BYPASS.dgn Division: HIGHWAY Username: jamesdavis Date:9/2/2025

DRAFT NOT FOR CONSTRUCTION

STA. 7467+10.72 to 7476+48.22
INSTALL 31" W-BEAM GUARDRAIL MID-WAY SPLICE, SINGLE FACED

628.58

STA. 7466+95.91 to 7475+83.41
INSTALL 31" W-BEAM GUARDRAIL MID-WAY SPLICE, SINGLE FACED

-4.0% -2.0% -2.0% -4.0%

-2:1

-2:1

-100.79

WETLAND

92.28

MUCK

WASTE STORAGE

OFFSET -93.16
ELEV. 592.82

BB-PB-315
STA. 7467+34.93
OFFSET -49.44
APPROX. EL. 586.80

7467+50.00

MATCHLINE

629.30

20.00

-4.0% -2.0% -2.0% -4.0%

SEE BRIDGE PLANS FOR
BRIDGE AT STATE OF MAINE.
FORT FAIRFIELD SUBDIVISION
(MAINE NORTHERN RAILWAY)

-2:1

91.71

WETLAND

7467+00.00

Sta. 7467+00.00 to Sta. 7467+50.00

STATE OF MAINE
DEPARTMENT OF TRANSPORTATION

CAPITAL PROJECTS

WIN
6462.92

HIGHWAY PLANS

vhb

	R.M.	BY	DATE
PROJ. MANAGER			
DESIGN-DETAILED	ZBW	JBD	9/2/2025
CHECKED-REVIEWED	ECF	AG	9/2/2025
DESIGN2-DETAILED2			
DESIGN3-DETAILED3			
REVISIONS 1			
REVISIONS 2			
REVISIONS 3			
REVISIONS 4			
FIELD CHANGES			

PRESQUE ISLE
PRESQUE ISLE BYPASS

CROSS SECTIONS

SHEET NUMBER
H-175
279
OF 747

Filename: ...\H5_01_Xsects_PI_BYPASS.dgn Division: HIGHWAY Username: jamesdavis Date:9/2/2025

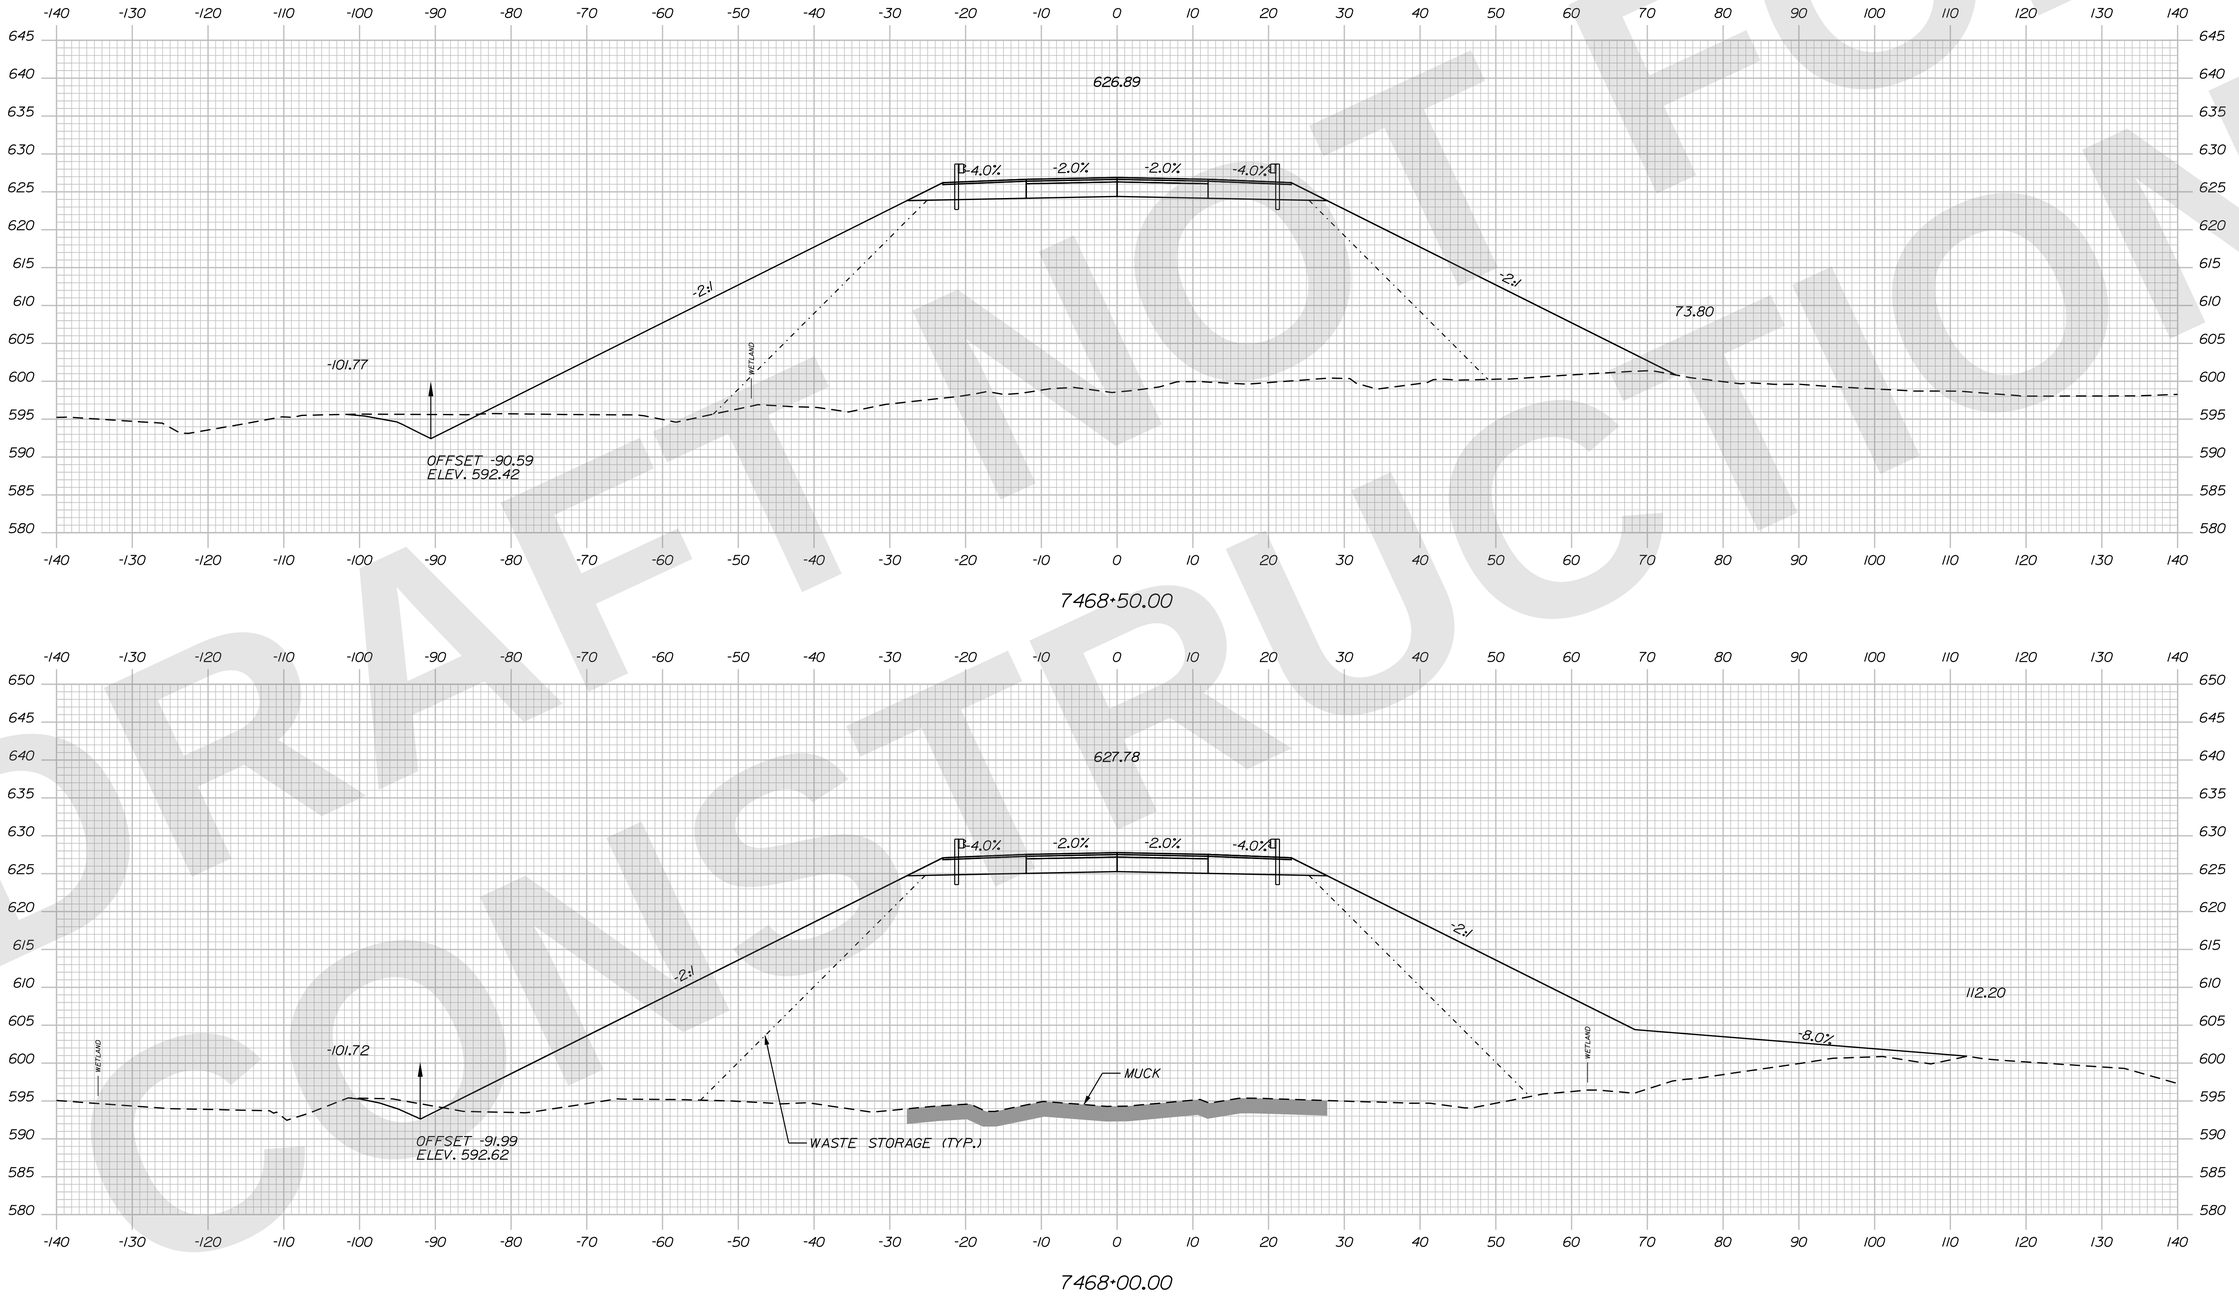

DRAFT NOT FOR CONSTRUCTION

STATE OF MAINE
DEPARTMENT OF TRANSPORTATION

CAPITAL PROJECTS

WIN 6462.92

HIGHWAY PLANS

vhb

	R.M.	BY	DATE
PROJ. MANAGER			
DESIGN-DETAILED	ZBW	JBD	9/2/2025
CHECKED-REVIEWED	ECF	AG	9/2/2025
DESIGN2-DETAILED2			
DESIGN3-DETAILED3			
REVISIONS 1			
REVISIONS 2			
REVISIONS 3			
REVISIONS 4			
FIELD CHANGES			

PRESQUE ISLE
PRESQUE ISLE BYPASS

CROSS SECTIONS

SHEET NUMBER
H-176
280
OF 747

Sta. 7468+00.00 to Sta. 7468+50.00

DRAFT NOT FOR CONSTRUCTION

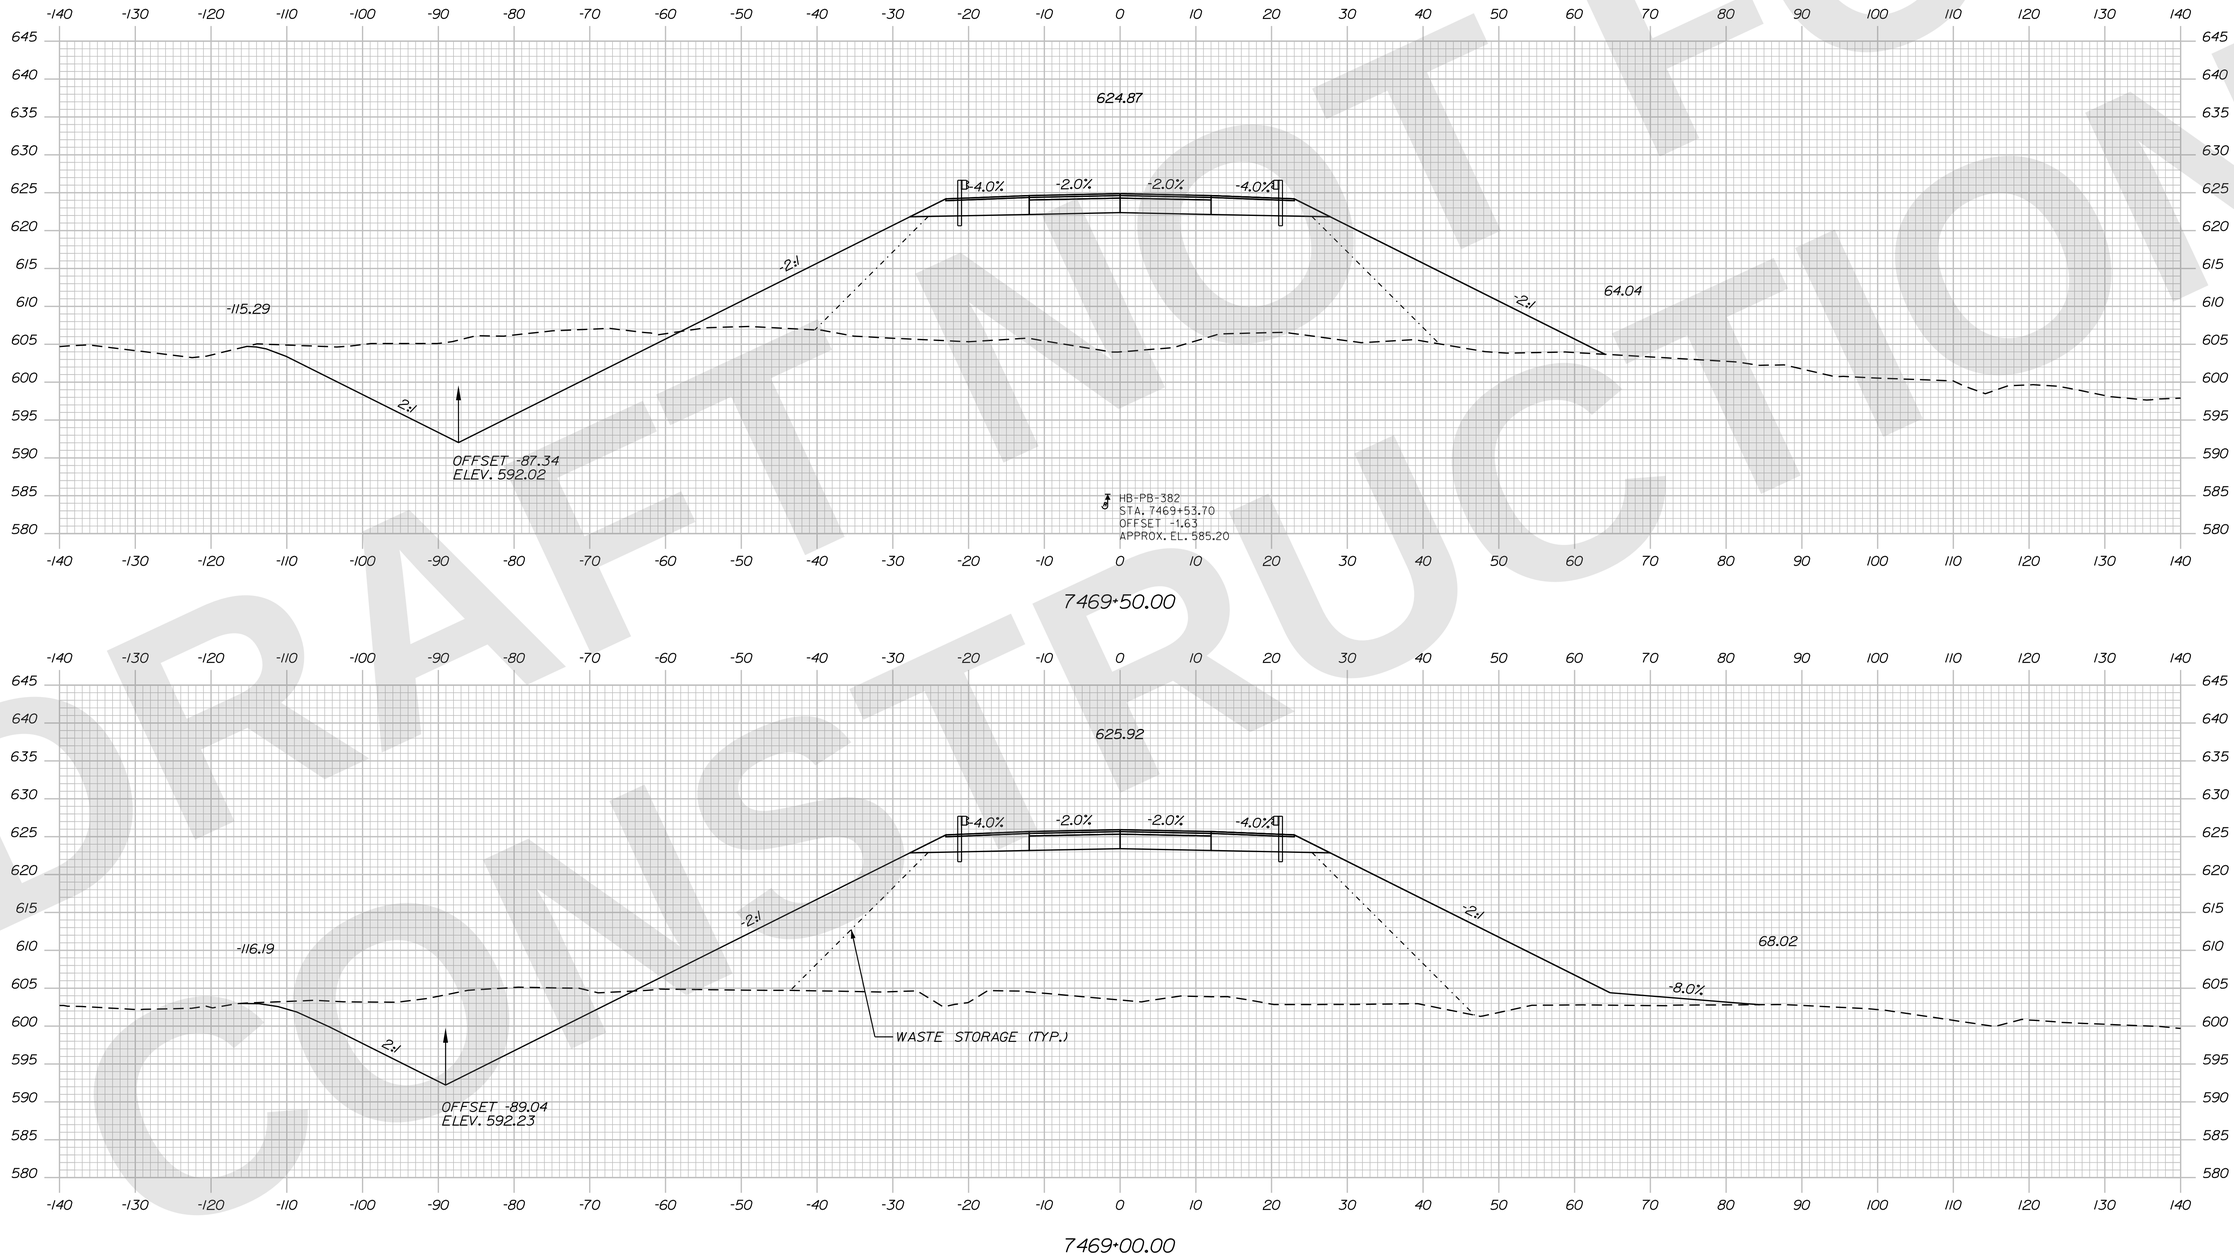

Sta. 7469+00.00 to Sta. 7469+50.00

STATE OF MAINE
DEPARTMENT OF TRANSPORTATION

CAPITAL PROJECTS

WIN 6462.92

HIGHWAY PLANS

vhb

		DATE
PROJ. MANAGER	R.M.	
DESIGN-DETAILED	ZBW	9/2/2025
CHECKED-REVIEWED	ECF	9/2/2025
DESIGN2-DETAILED2		
DESIGN3-DETAILED3		
REVISIONS 1		
REVISIONS 2		
REVISIONS 3		
REVISIONS 4		
FIELD CHANGES		

PRESQUE ISLE
PRESQUE ISLE BYPASS

CROSS SECTIONS

SHEET NUMBER
H-177
281
OF 747

Filename: ...\H5_01_Xsects_PL_BYPASS.dgn Division: HIGHWAY Username: jamesdavis Date:9/2/2025

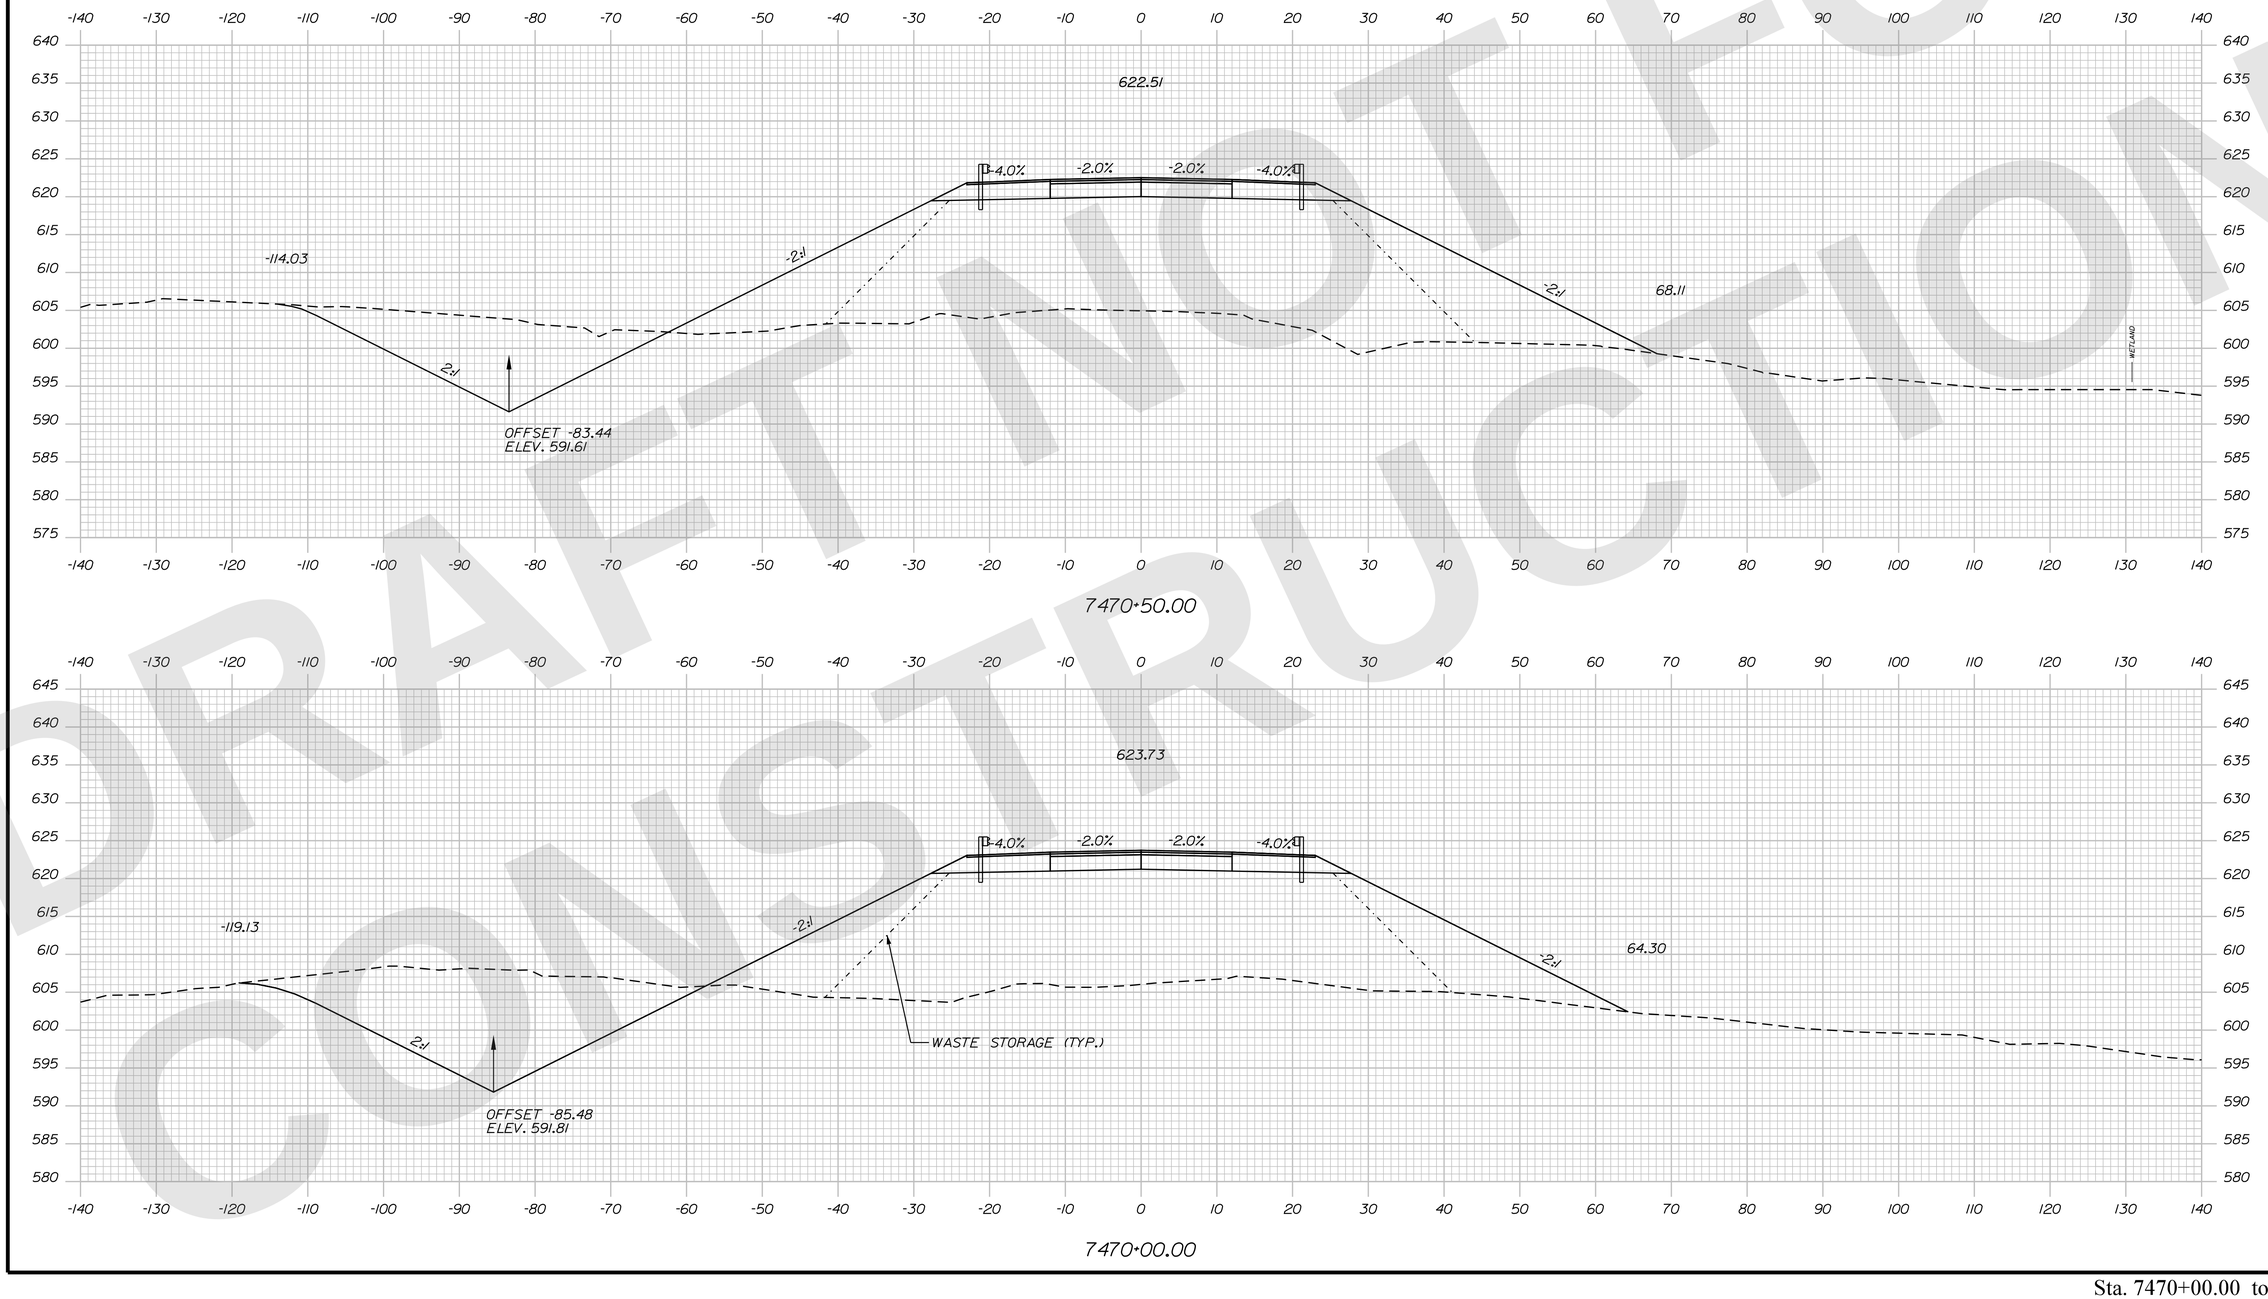

DRAFT NOT FOR CONSTRUCTION

Filename: ...\H5_01_Xsects_PI_BYPASS.dgn Division: HIGHWAY Username: jamesdavis Date:9/2/2025

STATE OF MAINE
DEPARTMENT OF TRANSPORTATION

CAPITAL PROJECTS

WIN 6462.92

HIGHWAY PLANS

vhb

	BY	DATE
R.M.	JBD	9/2/2025
PROJ. MANAGER	AG	9/2/2025
DESIGN-DETAILED	ZBW	
CHECKED-REVIEWED	ECF	
DESIGN2-DETAILED2		
DESIGN3-DETAILED3		
REVISIONS 1		
REVISIONS 2		
REVISIONS 3		
REVISIONS 4		
FIELD CHANGES		

PRESQUE ISLE
PRESQUE ISLE BYPASS

CROSS SECTIONS

SHEET NUMBER
H-178
282
OF 747

Sta. 7470+00.00 to Sta. 7470+50.00

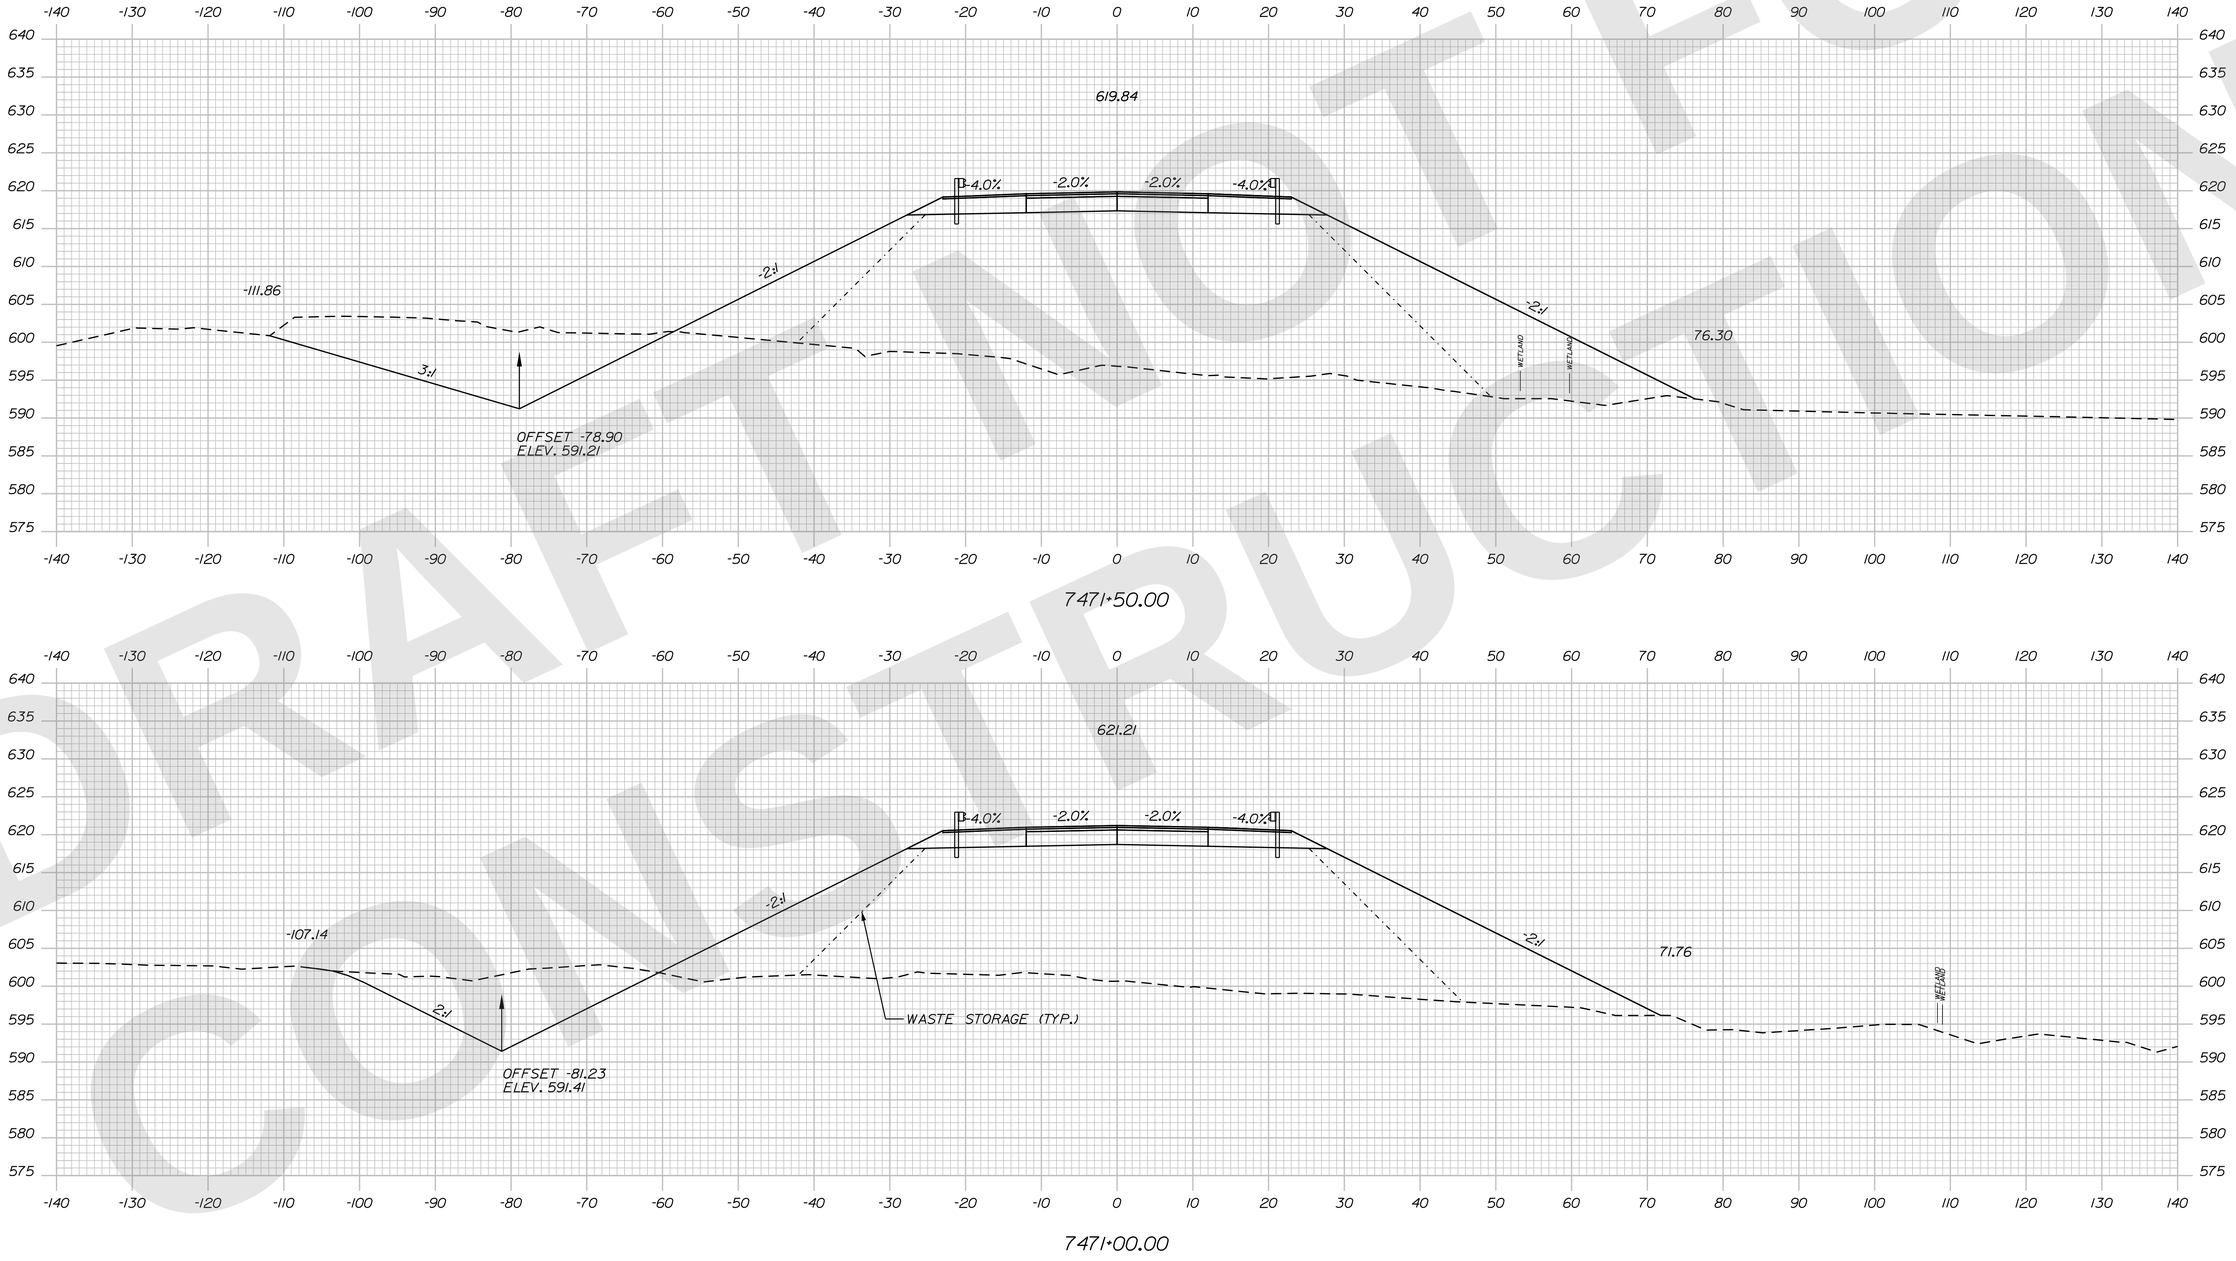

Sta. 7471+00.00 to Sta. 7471+50.00

STATE OF MAINE
DEPARTMENT OF TRANSPORTATION

CAPITAL PROJECTS

WIN
6462.92

HIGHWAY PLANS

vhb

PROJ. MANAGER	R.M.	BY	DATE
DESIGN-DETAILED	ZBW	JBD	9/2/2025
CHECKED-REVIEWED	ECF	AG	9/2/2025
DESIGN2-DETAILED2			
DESIGN3-DETAILED3			
REVISIONS 1			
REVISIONS 2			
REVISIONS 3			
REVISIONS 4			
FIELD CHANGES			

PRESQUE ISLE
PRESQUE ISLE BYPASS

CROSS SECTIONS

SHEET NUMBER
H-179
283
OF 747

Filename: ...\H5_01_Xsects_PI_BYPASS.dgn Division: HIGHWAY Username: jamesdavis Date:9/2/2025

DRAFT NOT FOR CONSTRUCTION

DRAFT NOT FOR CONSTRUCTION

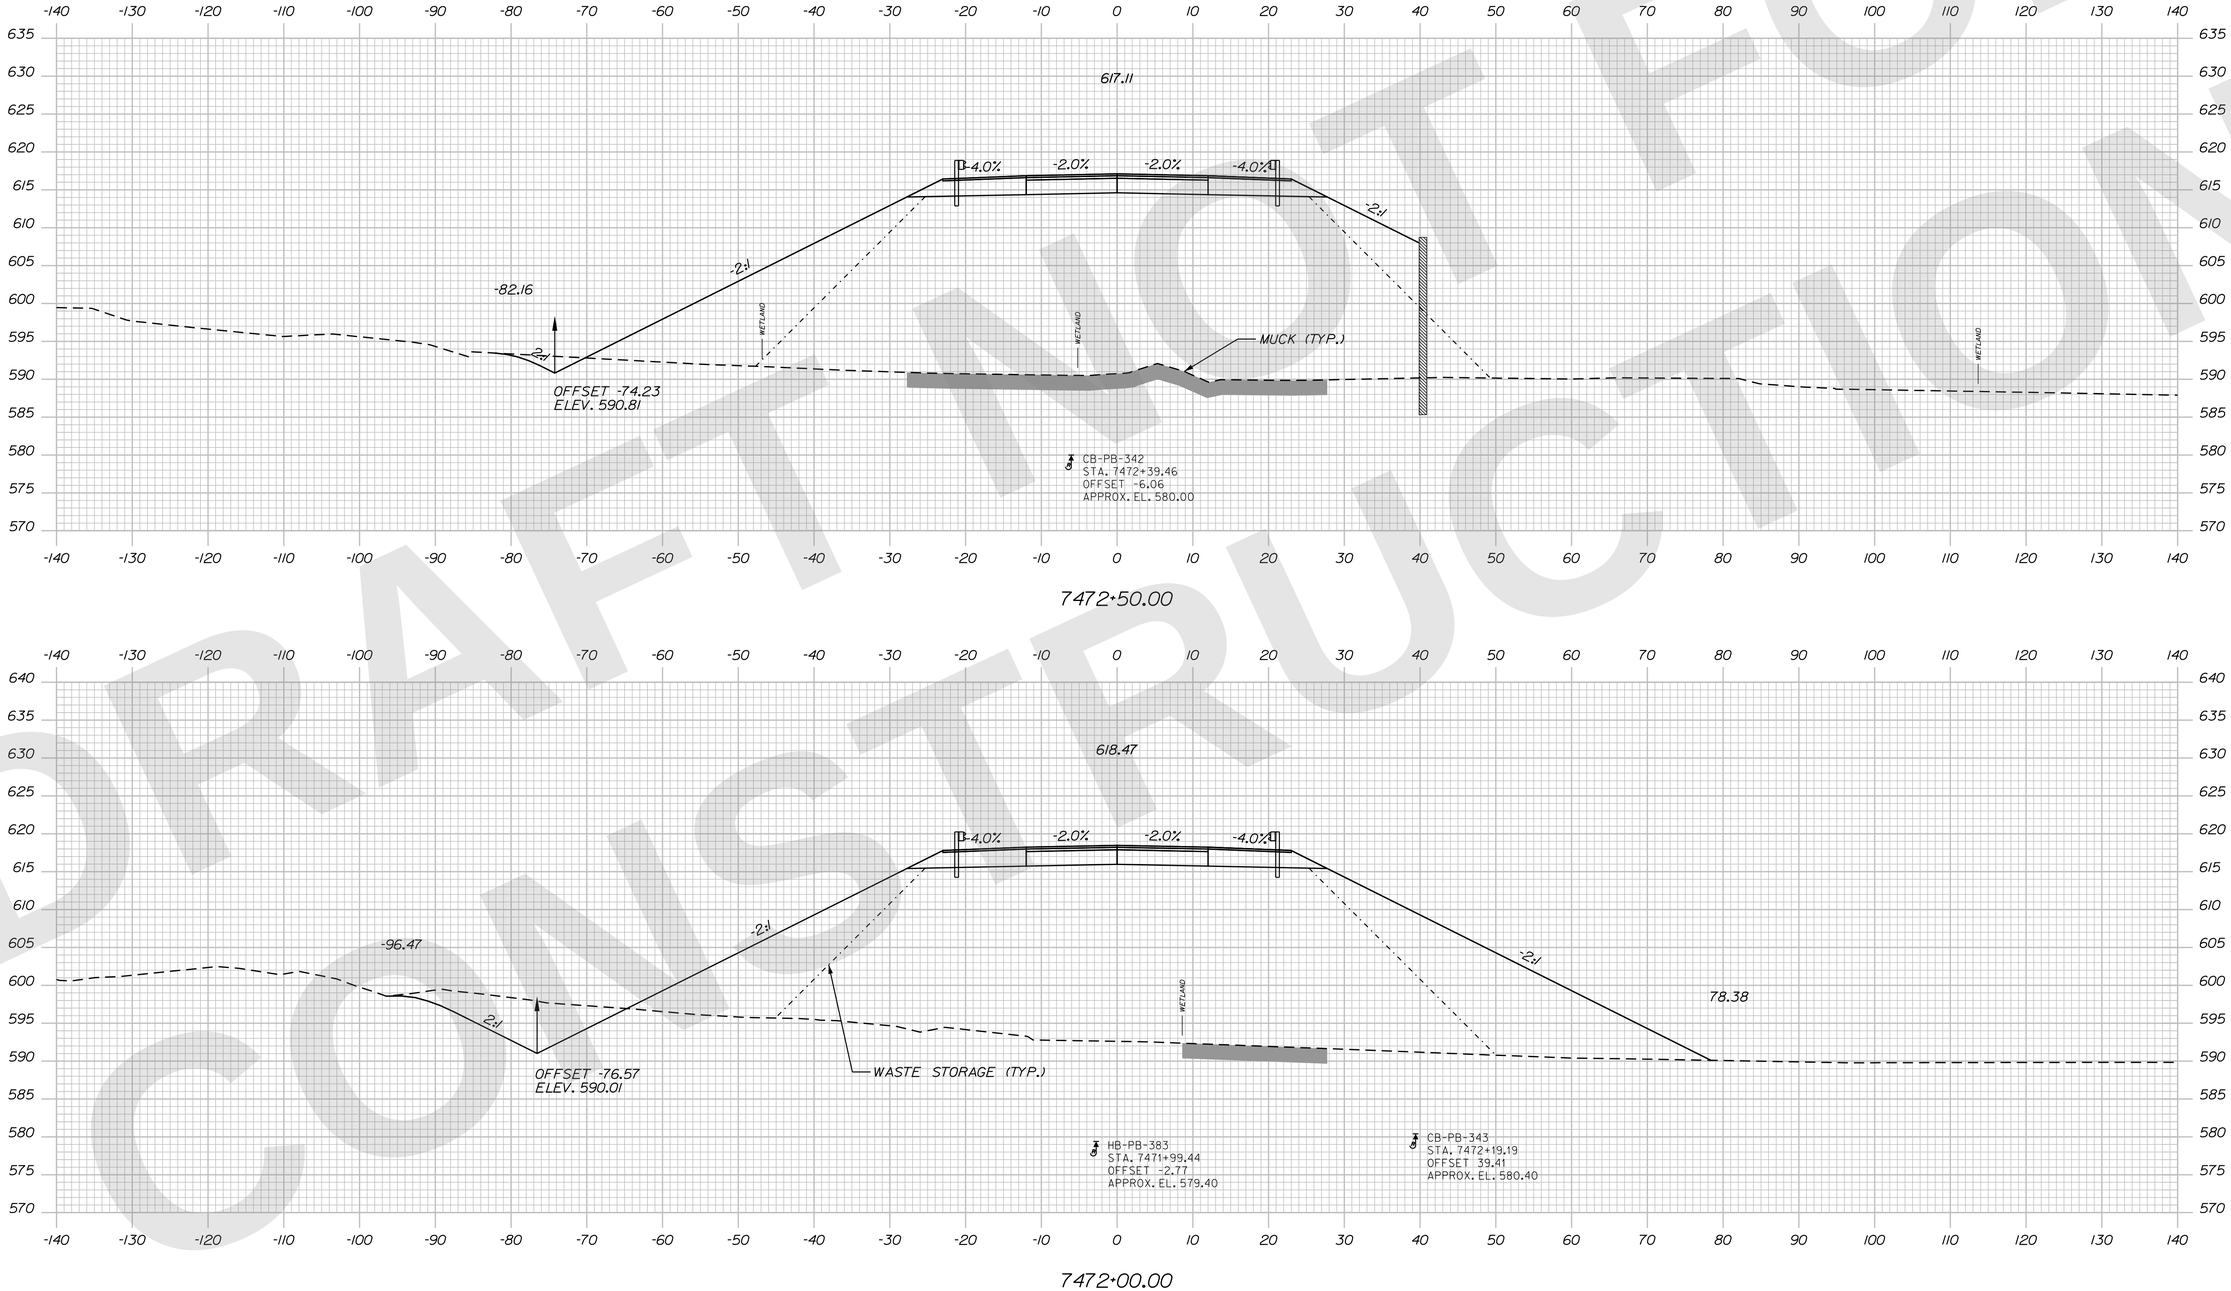

STATE OF MAINE
DEPARTMENT OF TRANSPORTATION

CAPITAL PROJECTS

WIN 6462.92

HIGHWAY PLANS

vhb

	BY	DATE
R.M.	JBD	9/2/2025
ZBW	AG	9/2/2025
ECF		

PROJ. MANAGER
DESIGN-DETAILED
CHECKED-REVIEWED
DESIGN2-DETAILED2
DESIGN3-DETAILED3
REVISIONS 1
REVISIONS 2
REVISIONS 3
REVISIONS 4
FIELD CHANGES

PRESQUE ISLE
PRESQUE ISLE BYPASS

CROSS SECTIONS

SHEET NUMBER
H-180
284
OF 747

Sta. 7472+00.00 to Sta. 7472+50.00

Filename: ...\H5_01_Xsects_PL_BYPASS.dgn Division: HIGHWAY Username: jamesdavis Date:9/2/2025

Filename: ...\H5_01_Xsects_PI_BYPASS.dgn Division: HIGHWAY Username: jamesdavis Date:9/2/2025

DRAFT NOT FOR CONSTRUCTION

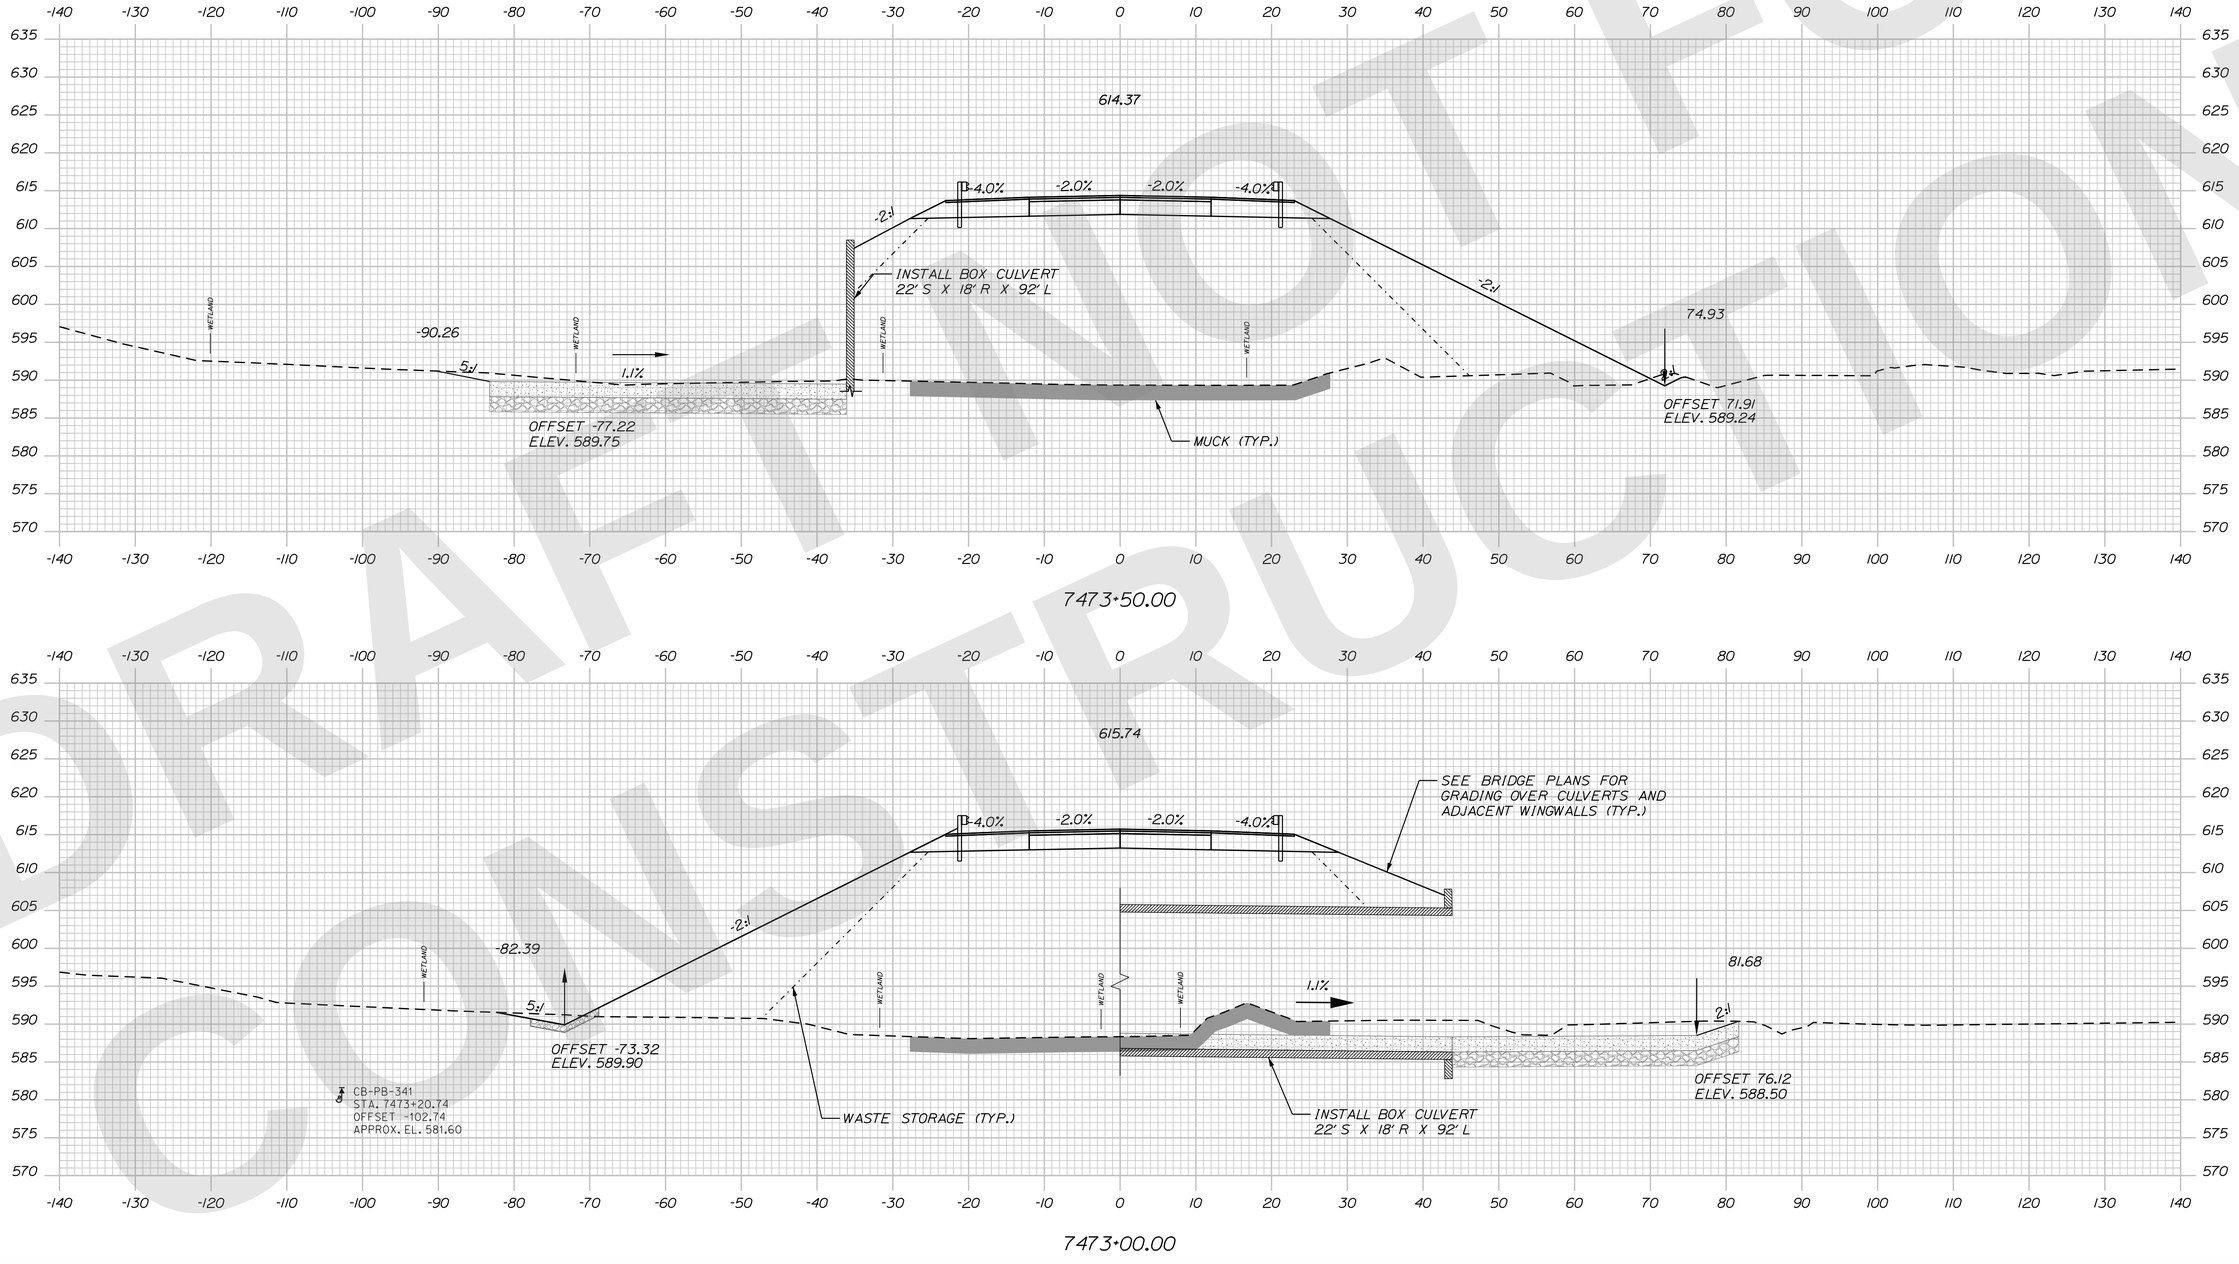

STATE OF MAINE
DEPARTMENT OF TRANSPORTATION

CAPITAL PROJECTS

WIN 6462.92

HIGHWAY PLANS

vhb

	R.M.	BY	DATE
PROJ. MANAGER			
DESIGN-DETAILED	ZBW	JBD	9/2/2025
CHECKED-REVIEWED	ECF	AG	9/2/2025
DESIGN2-DETAILED2			
DESIGN3-DETAILED3			
REVISIONS 1			
REVISIONS 2			
REVISIONS 3			
REVISIONS 4			
FIELD CHANGES			

PRESQUE ISLE
PRESQUE ISLE BYPASS

CROSS SECTIONS

SHEET NUMBER
H-181
285
OF 747

Sta. 7472+74.42 to Sta. 7472+89.25

DRAFT NOT FOR CONSTRUCTION

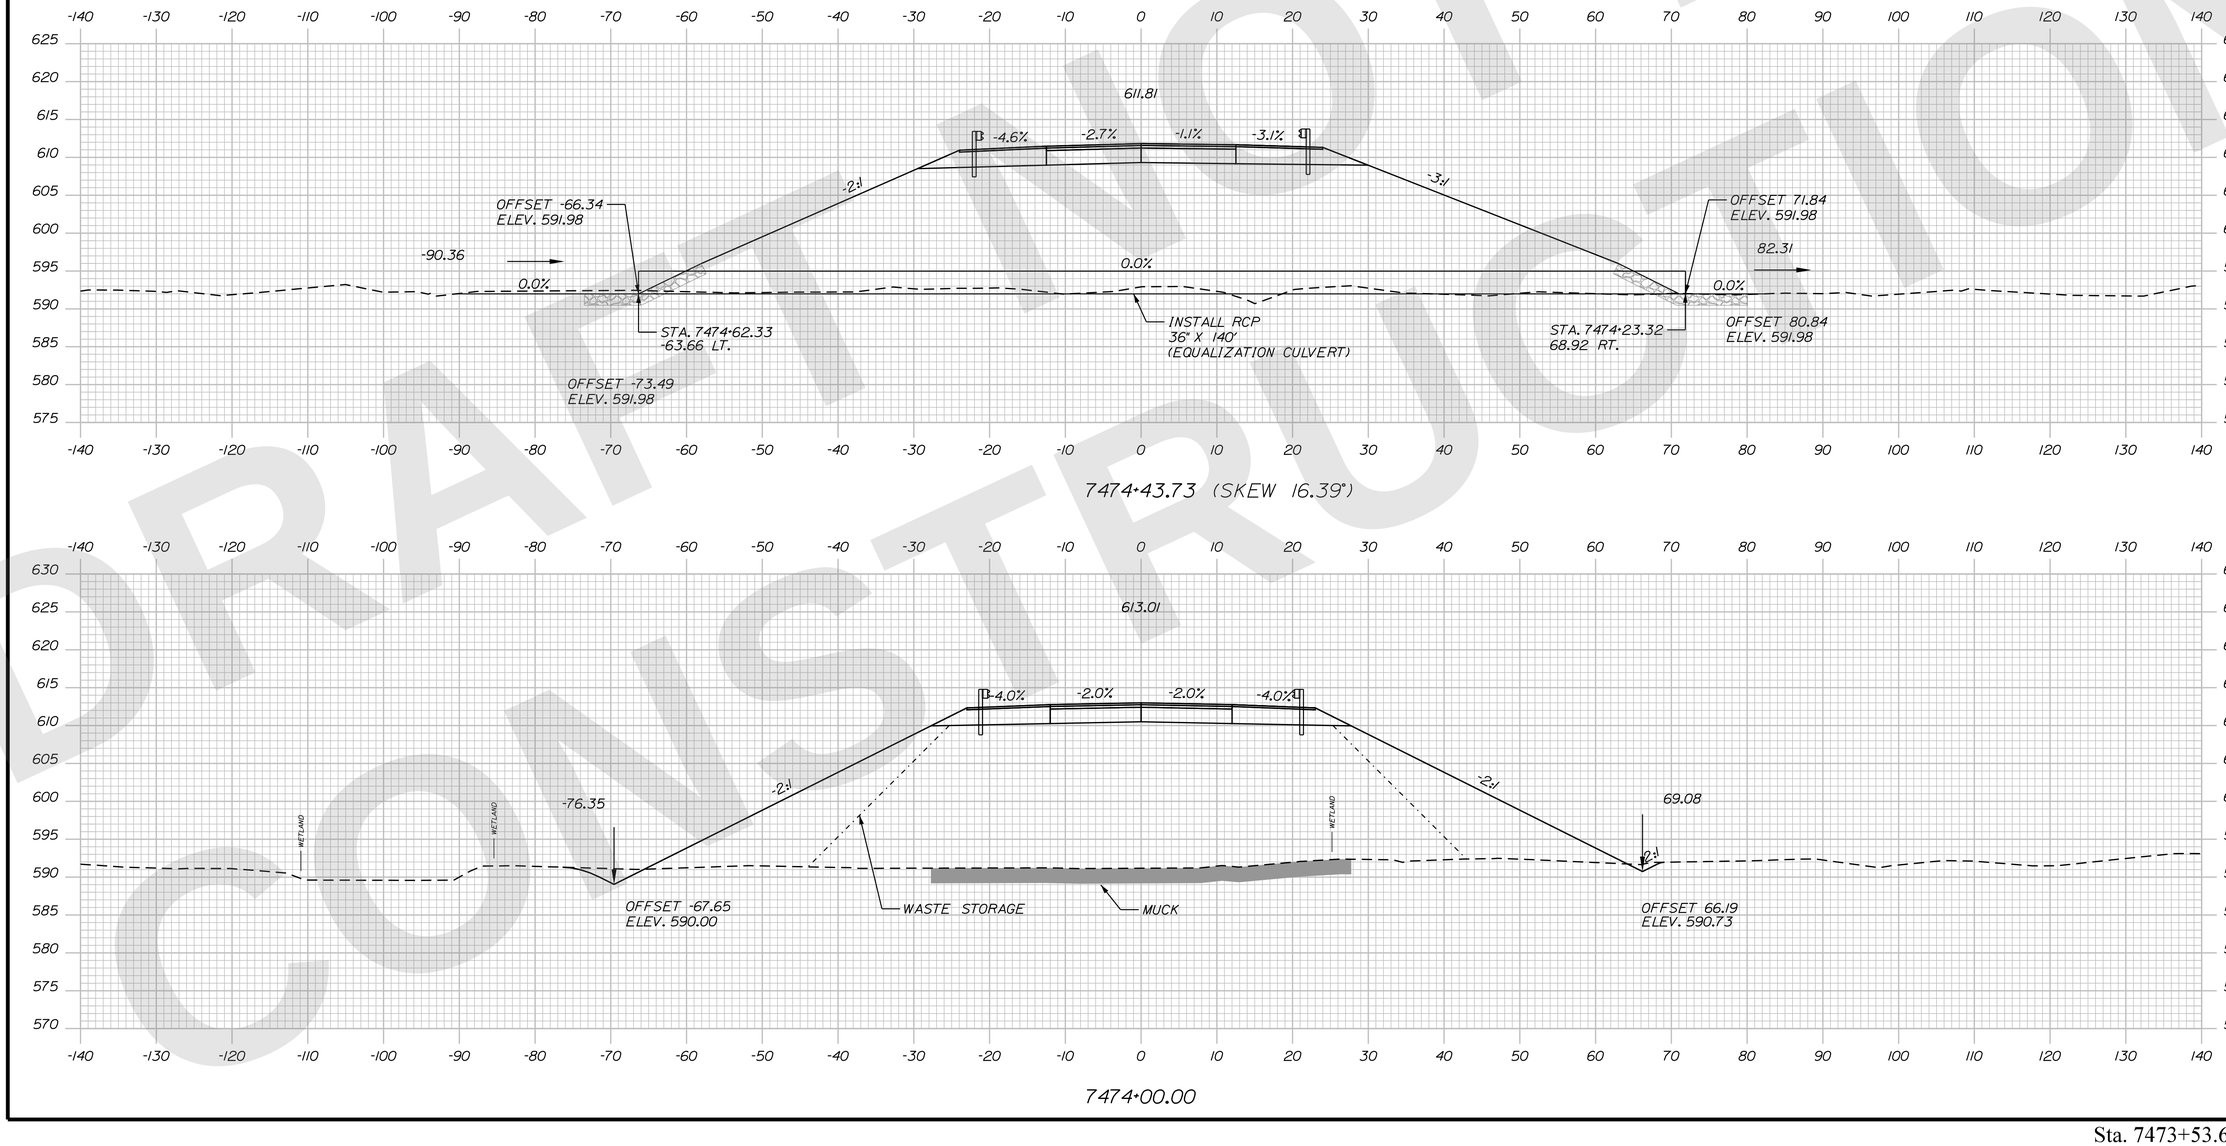

STATE OF MAINE
DEPARTMENT OF TRANSPORTATION

CAPITAL PROJECTS

WIN 6462.92

HIGHWAY PLANS

vhb

	R.M.	BY	DATE
PROJ. MANAGER			
DESIGN-DETAILED	ZBW	JBD	9/2/2025
CHECKED-REVIEWED	ECF	AG	9/2/2025
DESIGN2-DETAILED2			
DESIGN3-DETAILED3			
REVISIONS 1			
REVISIONS 2			
REVISIONS 3			
REVISIONS 4			
FIELD CHANGES			

PRESQUE ISLE
PRESQUE ISLE BYPASS

CROSS SECTIONS

SHEET NUMBER
H-182
286
OF 747

Sta. 7473+53.60 to Sta. 7474+00.00

Filename: ...\H5_01_Xsects_PI_BYPASS.dgn Division: HIGHWAY Username: jamesdavis Date:9/2/2025

Username: jamesdavis Date:9/2/2025
Division: HIGHWAY
Filename: ...\H5_01_Xsects_PI_BYPASS.dgn

DRAFT NOT FOR CONSTRUCTION

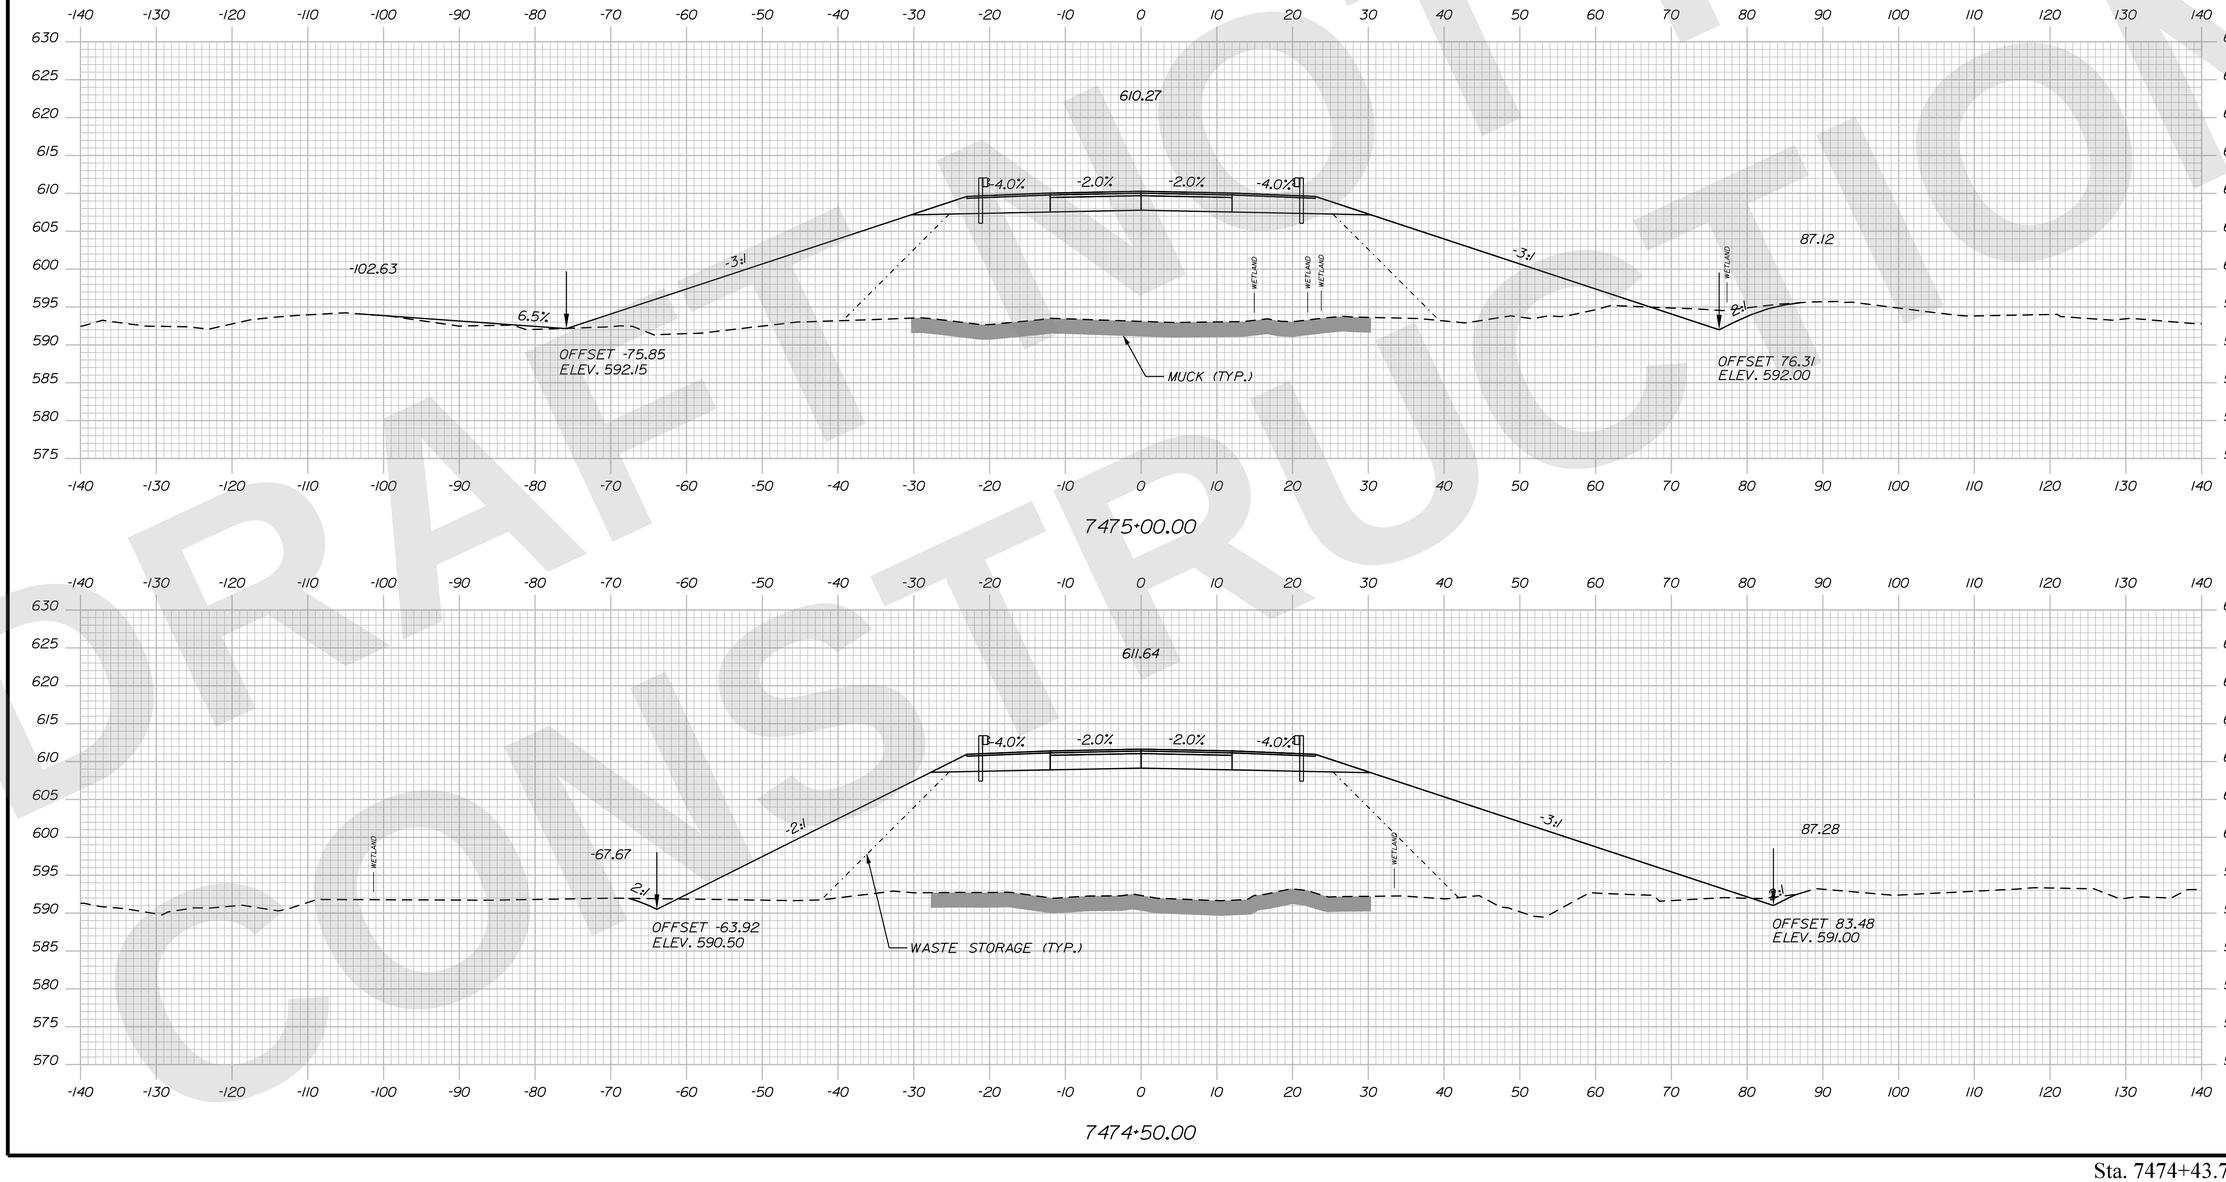

STATE OF MAINE
DEPARTMENT OF TRANSPORTATION

CAPITAL PROJECTS

WIN 6462.92

HIGHWAY PLANS

vhb

PROJ. MANAGER	R.M.	DATE
DESIGN-DETAILED	ZBW	JBD	9/2/2025
CHECKED-REVIEWED	ECF	AG	9/2/2025
DESIGN2-DETAILED2			
DESIGN3-DETAILED3			
REVISIONS 1			
REVISIONS 2			
REVISIONS 3			
REVISIONS 4			
FIELD CHANGES			

PRESQUE ISLE
PRESQUE ISLE BYPASS

CROSS SECTIONS

SHEET NUMBER
H-183
287
OF 747

Sta. 7474+43.73 to Sta. 7474+50.00

Filename: ...\H5_01_Xsects_PI_BYPASS.dgn Division: HIGHWAY Username: jamesdavis Date:9/2/2025

DRAFT NOT FOR CONSTRUCTION

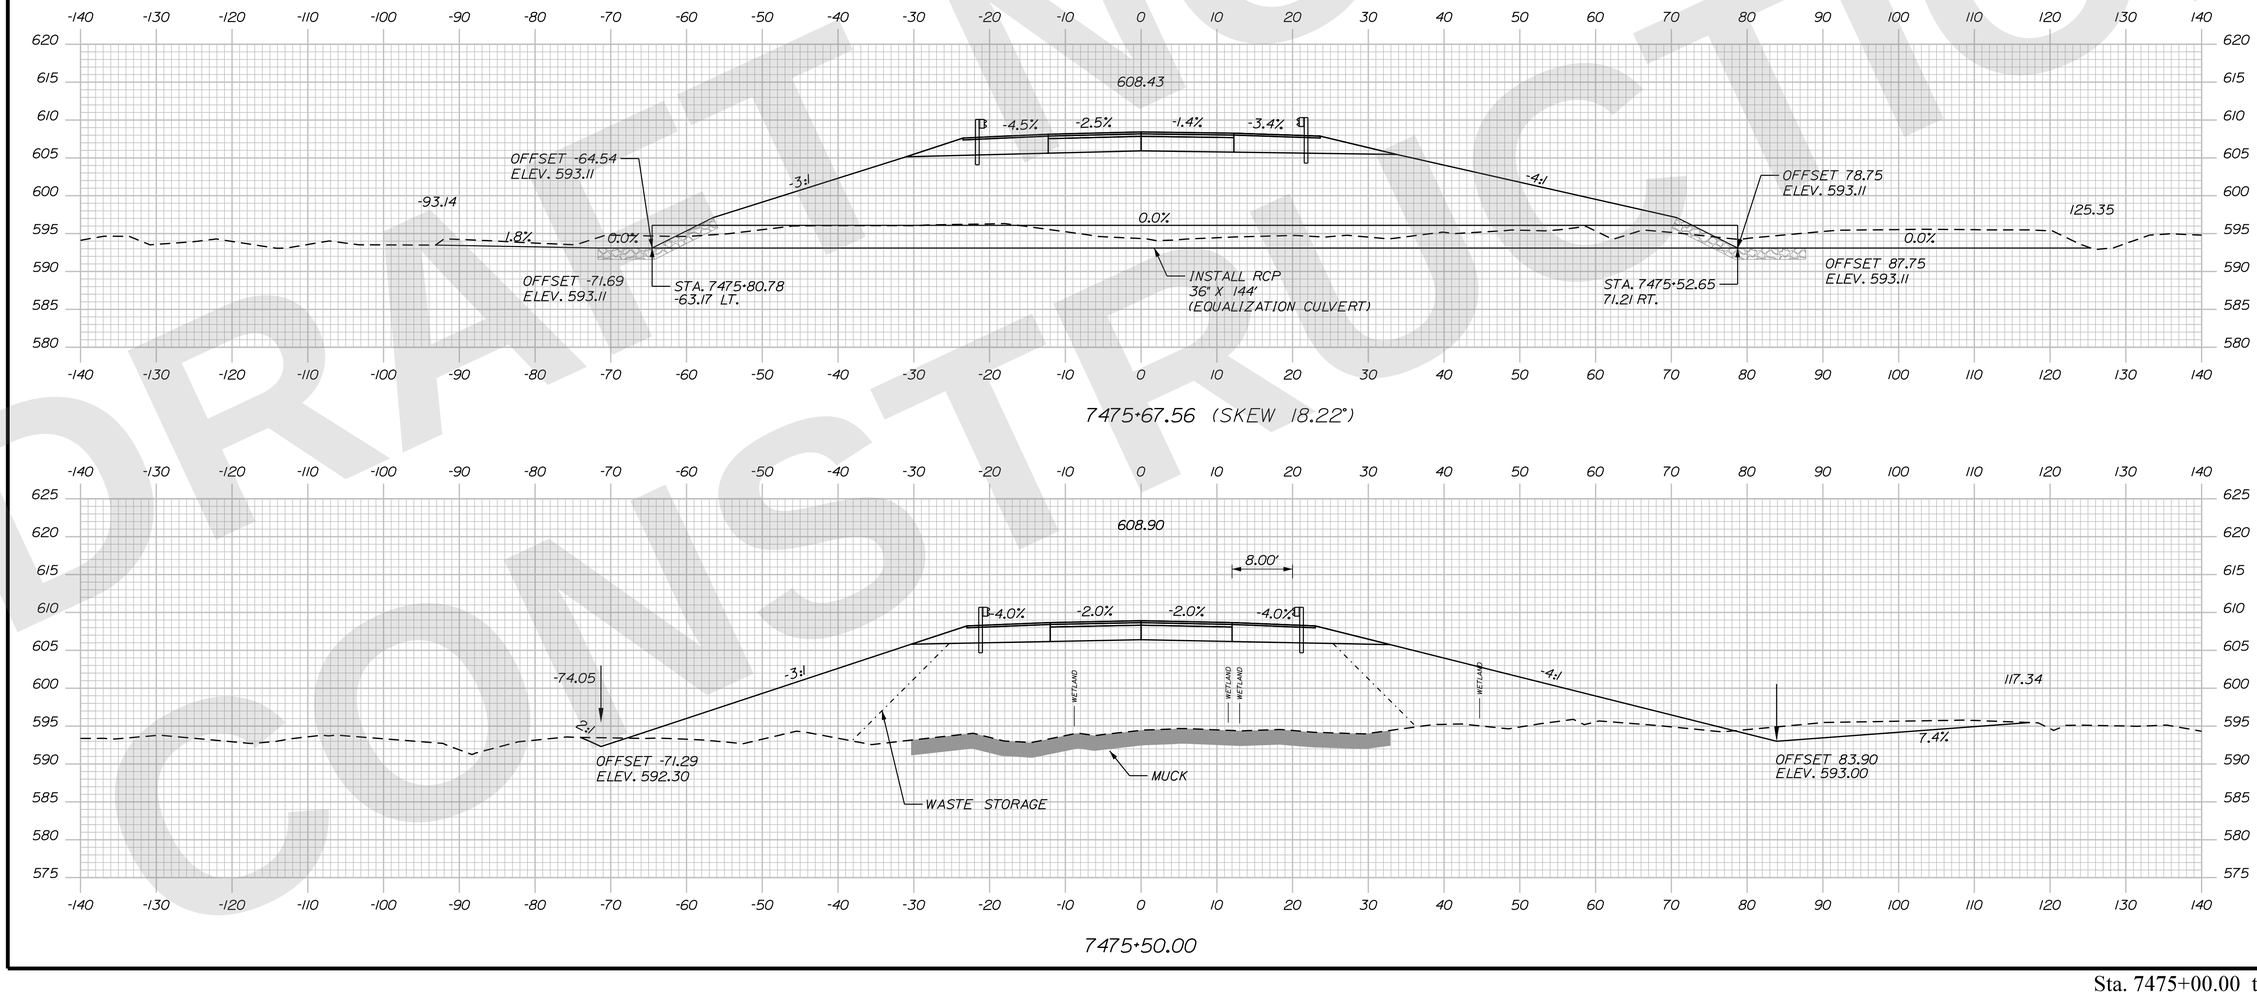

STATE OF MAINE
DEPARTMENT OF TRANSPORTATION

CAPITAL PROJECTS

WIN 6462.92

HIGHWAY PLANS

vhb

	R.M.	BY	DATE
PROJ. MANAGER			
DESIGN-DETAILED	ZBW	JGD	9/2/2025
CHECKED-REVIEWED	ECF	AG	9/2/2025
DESIGN2-DETAILED2			
DESIGN3-DETAILED3			
REVISIONS 1			
REVISIONS 2			
REVISIONS 3			
REVISIONS 4			
FIELD CHANGES			

PRESQUE ISLE
PRESQUE ISLE BYPASS

CROSS SECTIONS

SHEET NUMBER
H-184
288
OF 747

Sta. 7475+00.00 to Sta. 7475+50.00

Filename: ...\H5_01_Xsects_PL_BYPASS.dgn Division: HIGHWAY Username: jamesdavis Date:9/2/2025

DRAFT NOT FOR CONSTRUCTION

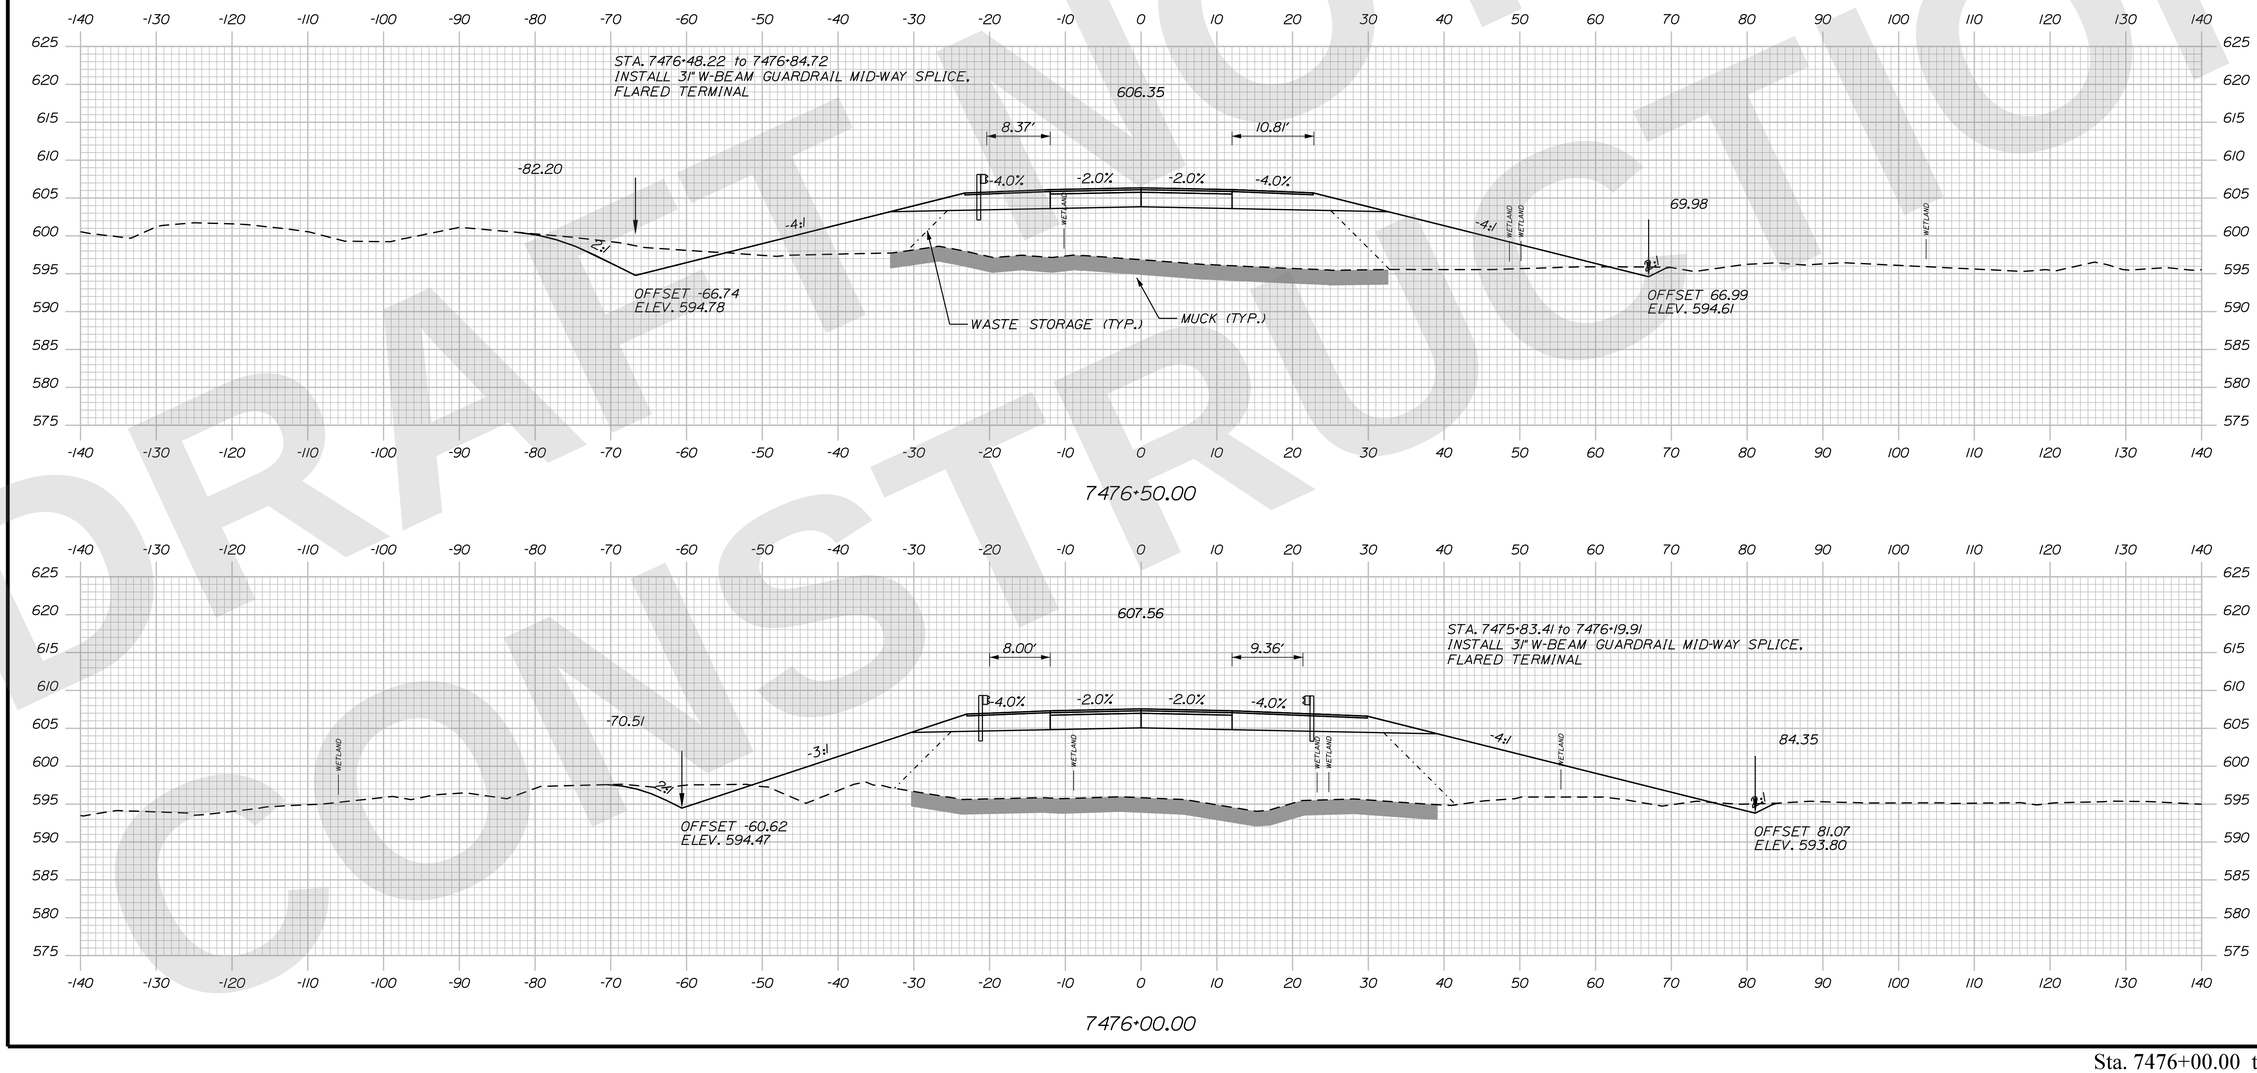

STATE OF MAINE
DEPARTMENT OF TRANSPORTATION

CAPITAL PROJECTS

WIN 6462.92

HIGHWAY PLANS

vhb

		BY	DATE
PROJ. MANAGER	R.M.		
DESIGN-DETAILED	ZBW	JBD	9/2/2025
CHECKED-REVIEWED	ECF	AG	9/2/2025
DESIGN2-DETAILED2			
DESIGN3-DETAILED3			
REVISIONS 1			
REVISIONS 2			
REVISIONS 3			
REVISIONS 4			
FIELD CHANGES			

PRESQUE ISLE
PRESQUE ISLE BYPASS

CROSS SECTIONS

SHEET NUMBER
H-185
289
OF 747

Sta. 7476+00.00 to Sta. 7476+50.00

Filename: ...\H5_01_Xsects_PI_BYPASS.dgn Division: HIGHWAY
Username: jamesdavis Date:9/2/2025

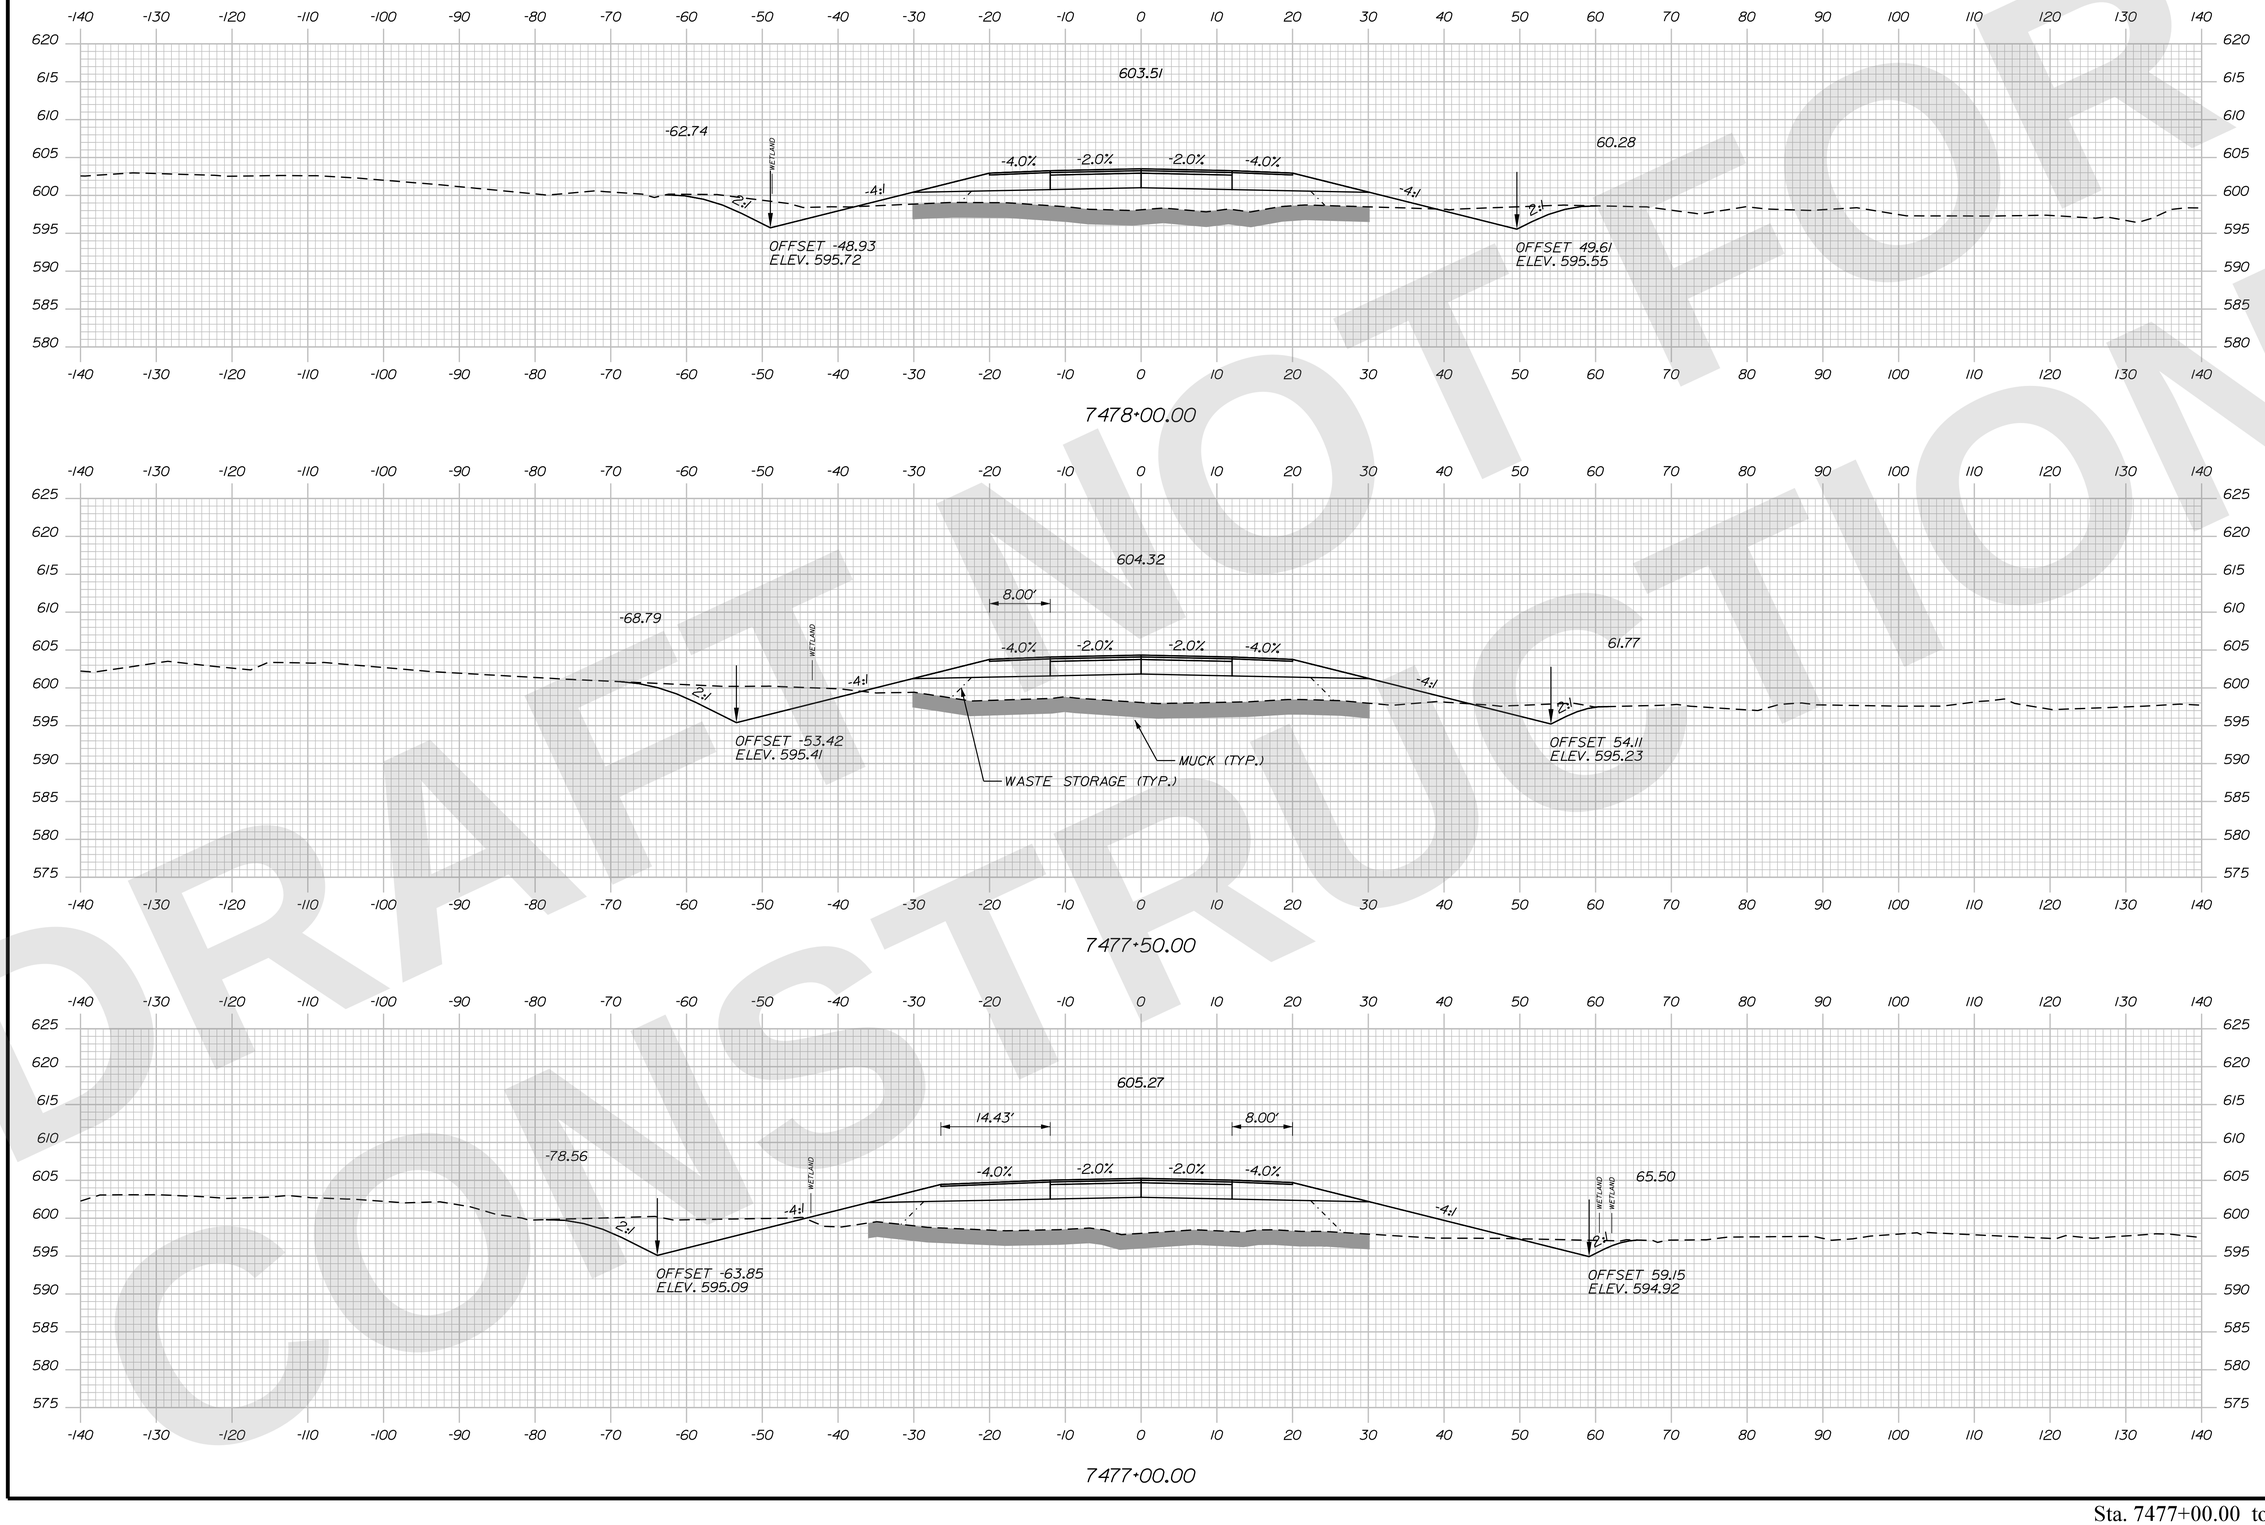

DRAFT NOT FOR CONSTRUCTION

STATE OF MAINE
DEPARTMENT OF TRANSPORTATION

CAPITAL PROJECTS

WIN 6462.92

HIGHWAY PLANS

vhb

	R.M.	BY	DATE
PROJ. MANAGER			
DESIGN-DETAILED	ZBW	JBD	9/2/2025
CHECKED-REVIEWED	ECF	AG	9/2/2025
DESIGN2-DETAILED2			
DESIGN3-DETAILED3			
REVISIONS 1			
REVISIONS 2			
REVISIONS 3			
REVISIONS 4			
FIELD CHANGES			

PRESQUE ISLE
PRESQUE ISLE BYPASS

CROSS SECTIONS

SHEET NUMBER
H-186
290
OF 747

Sta. 7477+00.00 to Sta. 7478+00.00

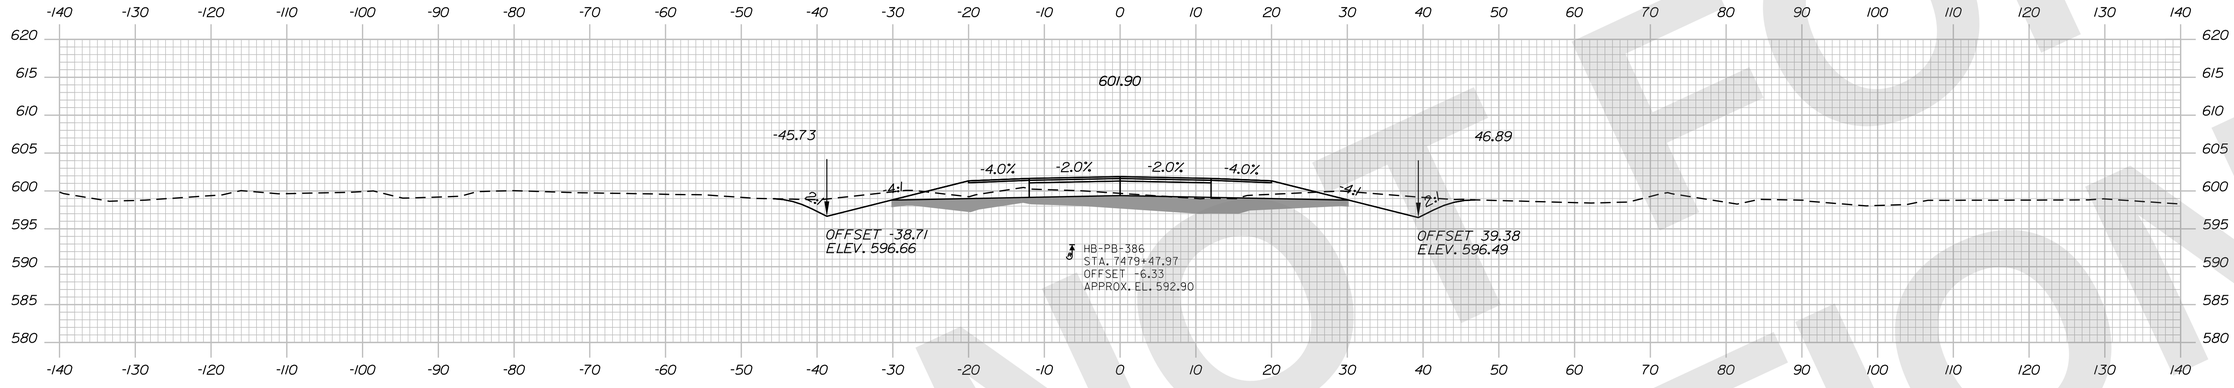

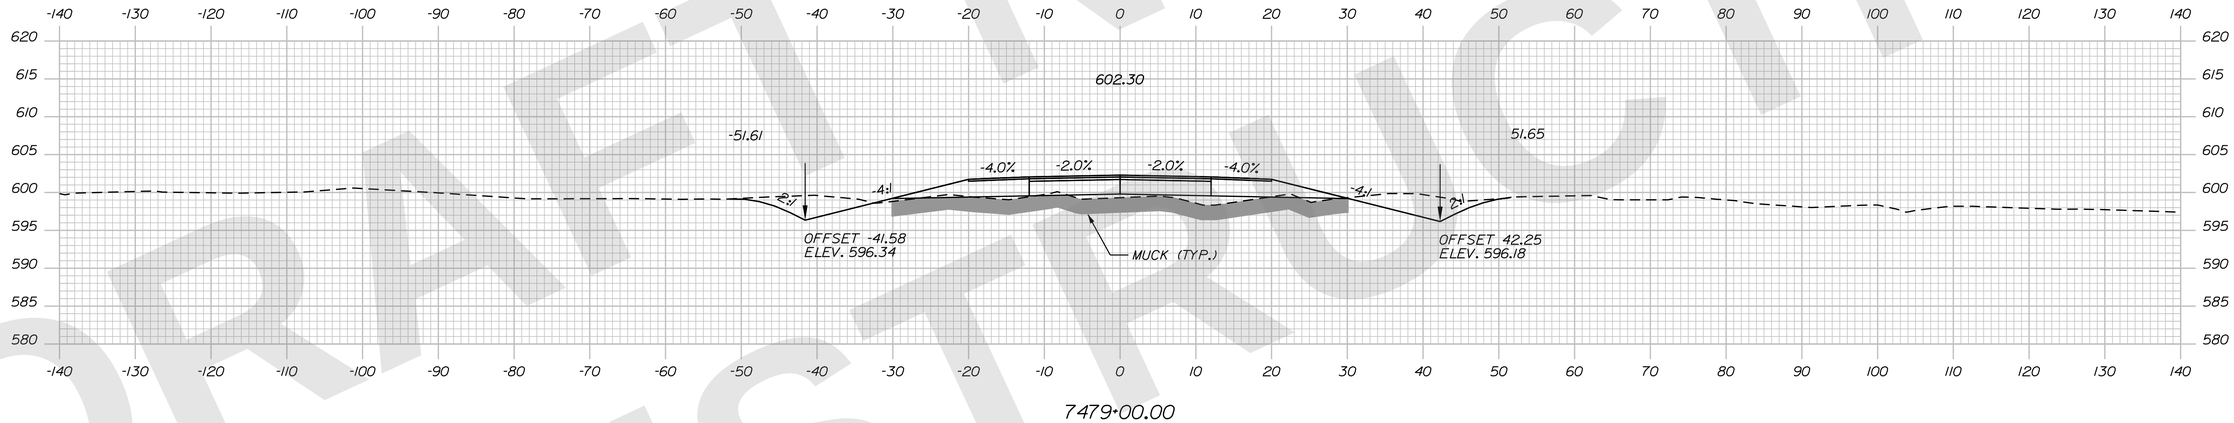

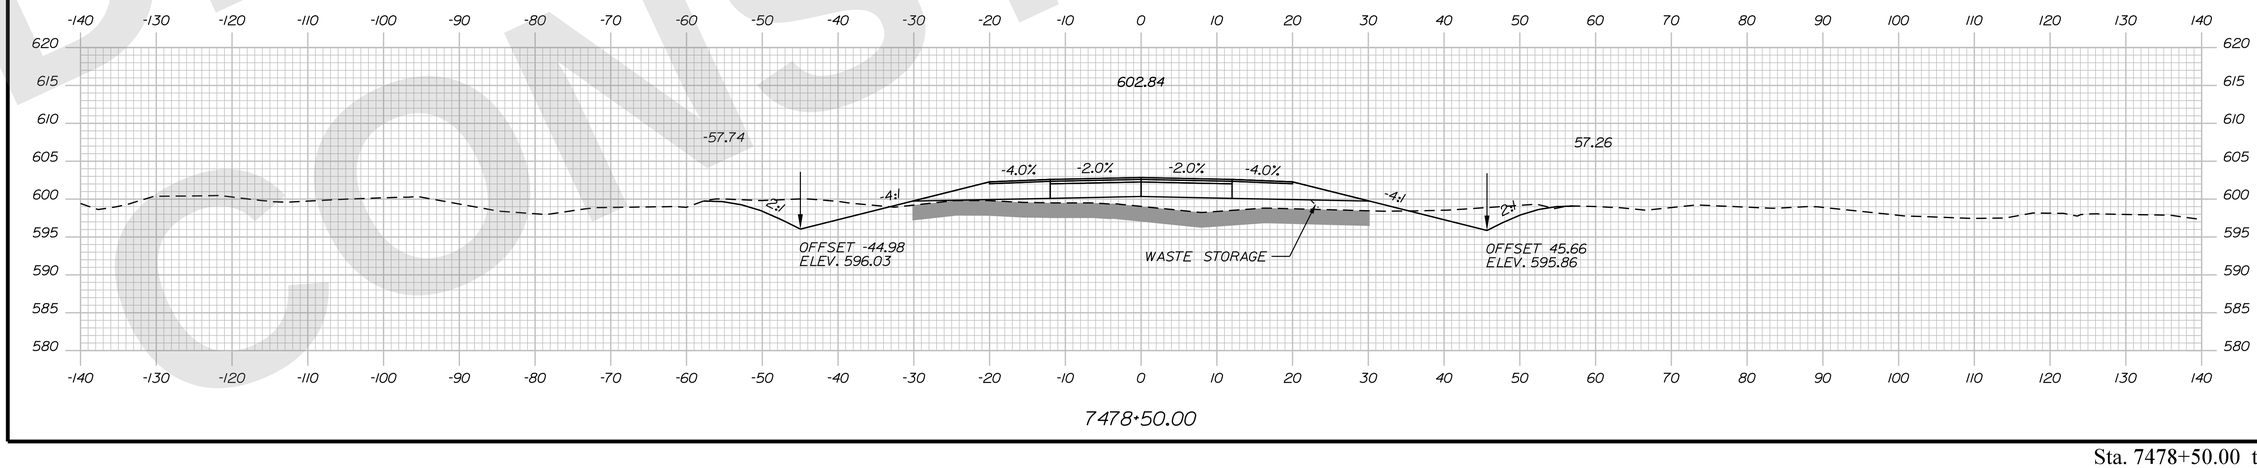

DRAFT NOT FOR CONSTRUCTION

STATE OF MAINE
DEPARTMENT OF TRANSPORTATION

CAPITAL PROJECTS

WIN 6462.92

HIGHWAY PLANS

vhb

	BY	DATE
R.M.	JBD	9/2/2025
PROJ. MANAGER		
DESIGN-DETAILED	ZBW	
CHECKED-REVIEWED	ECF	
DESIGN2-DETAILED2	AG	9/2/2025
DESIGN3-DETAILED3		
REVISIONS 1		
REVISIONS 2		
REVISIONS 3		
REVISIONS 4		
FIELD CHANGES		

PRESQUE ISLE
PRESQUE ISLE BYPASS

CROSS SECTIONS

SHEET NUMBER
H-187
291
OF 747

Sta. 7478+50.00 to Sta. 7479+50.00

Filename: ...\H5_01_Xsects_PL_BYPASS.dgn Division: HIGHWAY Username: jamesdavis Date:9/2/2025

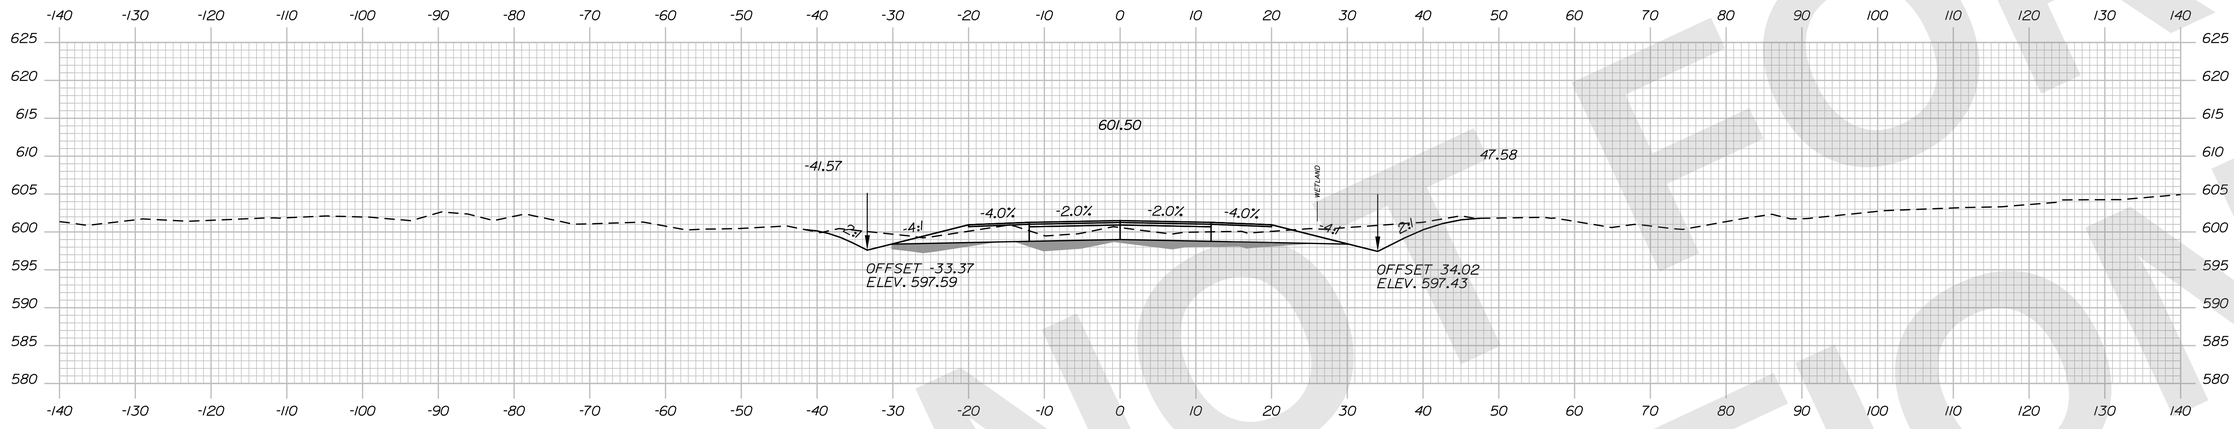

7481+00.00

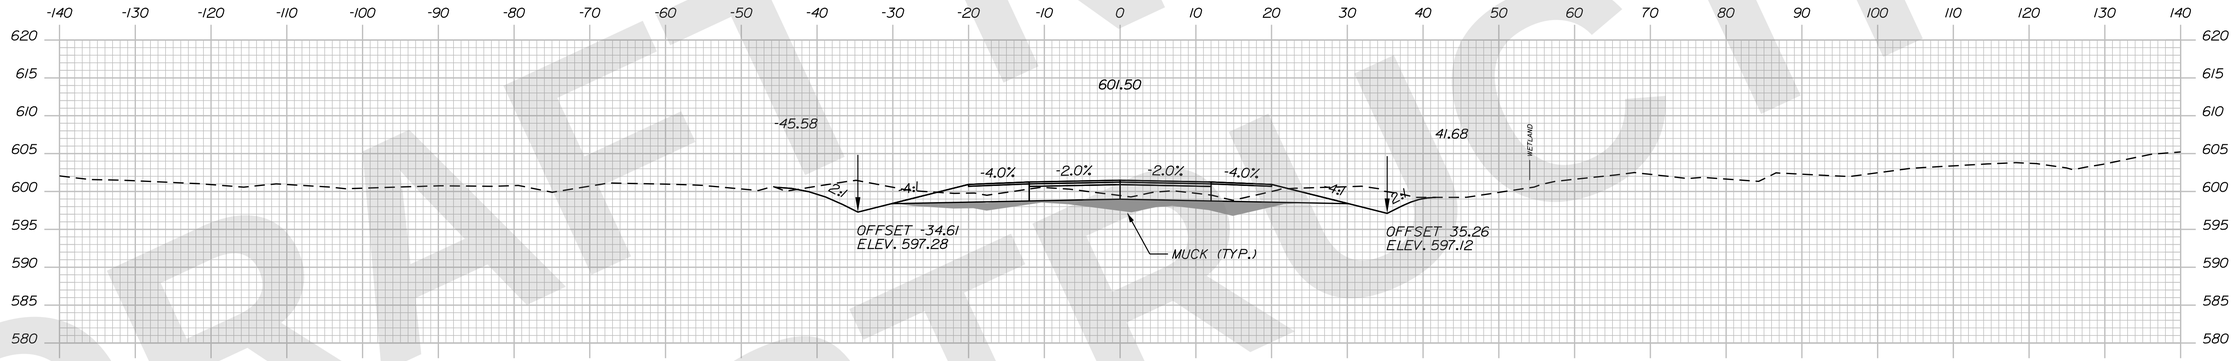

7480+50.00

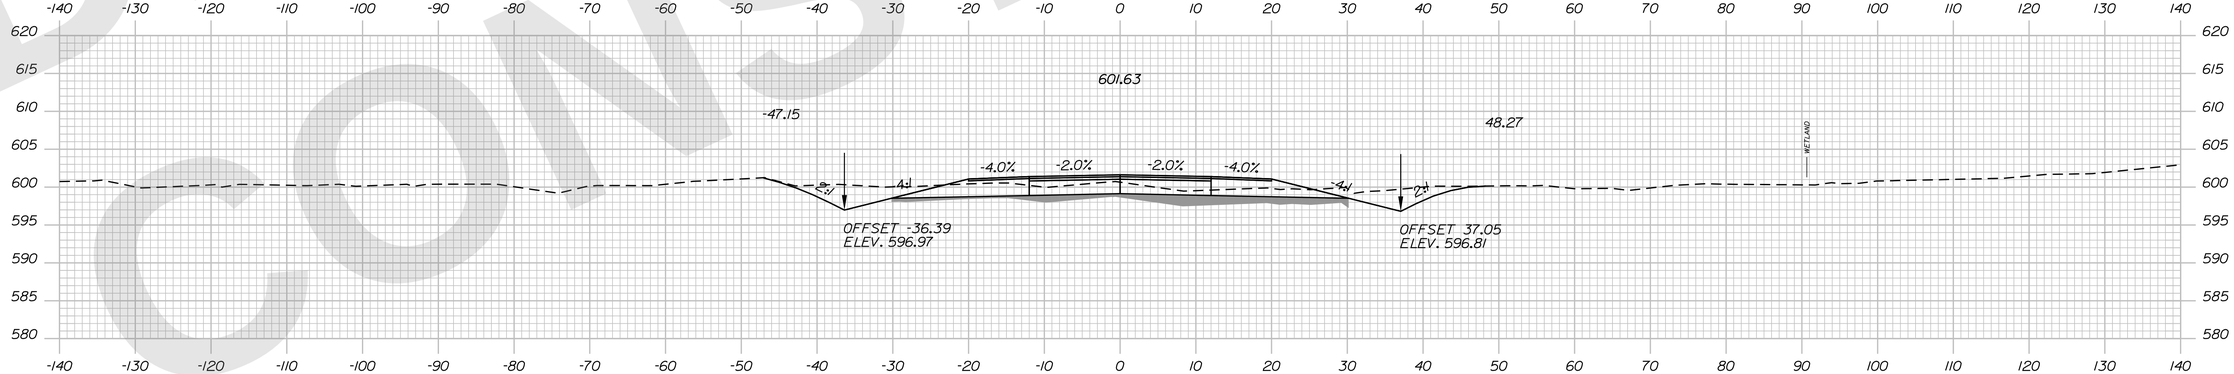

7480+00.00

STATE OF MAINE
DEPARTMENT OF TRANSPORTATION

CAPITAL PROJECTS

WIN
6462.92

HIGHWAY PLANS

vhb

	R.M.	BY	DATE
PROJ. MANAGER			
DESIGN-DETAILED	ZBW	JBD	9/2/2025
CHECKED-REVIEWED	ECF	AG	9/2/2025
DESIGN2-DETAILED2			
DESIGN3-DETAILED3			
REVISIONS 1			
REVISIONS 2			
REVISIONS 3			
REVISIONS 4			
FIELD CHANGES			

PRESQUE ISLE
PRESQUE ISLE BYPASS

CROSS SECTIONS

SHEET NUMBER
H-188
292
OF 747

Sta. 7480+00.00 to Sta. 7481+00.00

Filename: ...\H5_01_Xsects_PL_BYPASS.dgn Division: HIGHWAY Username: jamesdavis Date:9/2/2025

DRAFT NOT FOR CONSTRUCTION

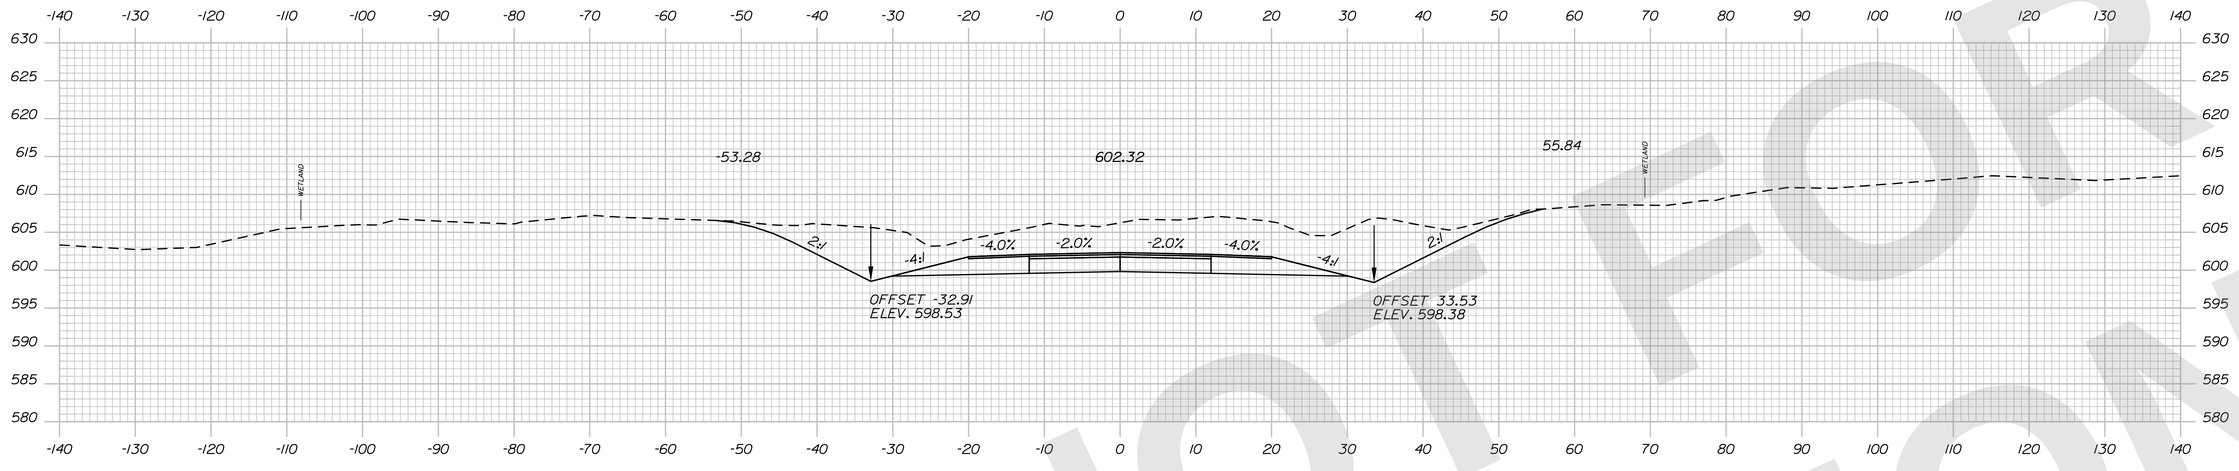

7482+50.00

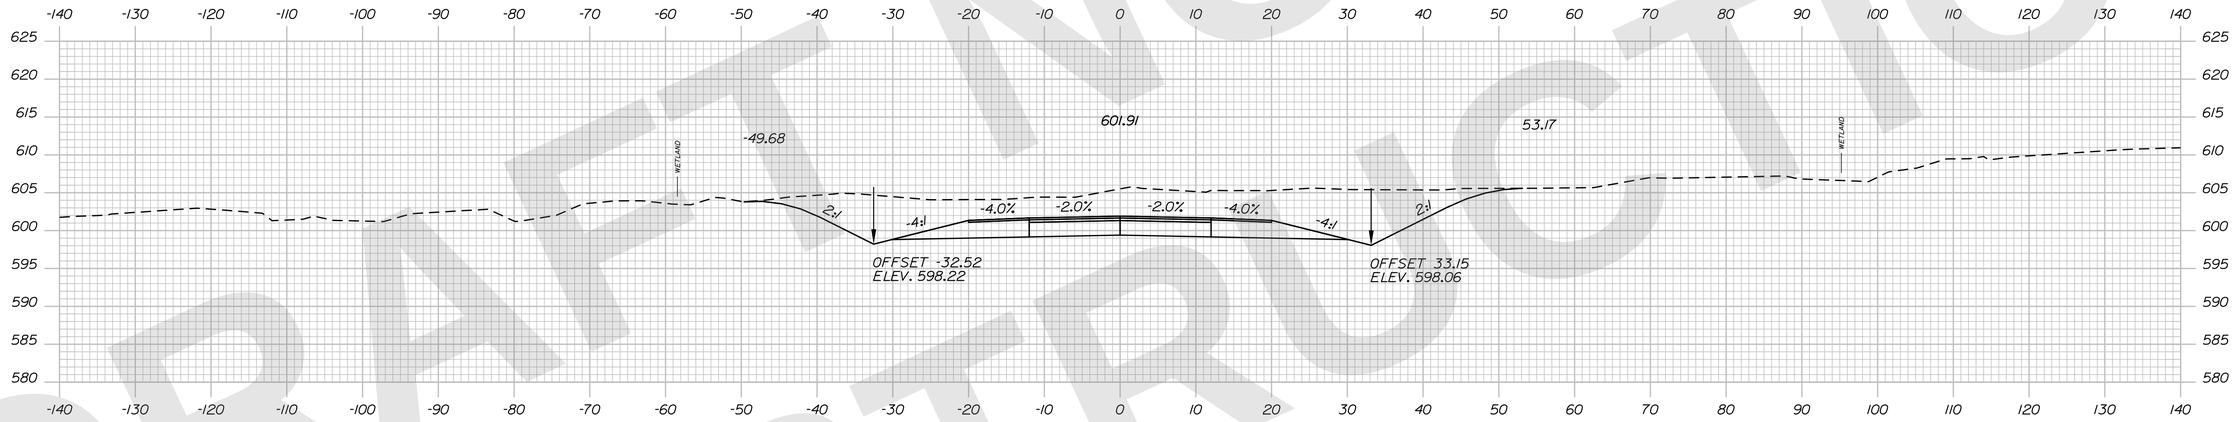

7482+00.00

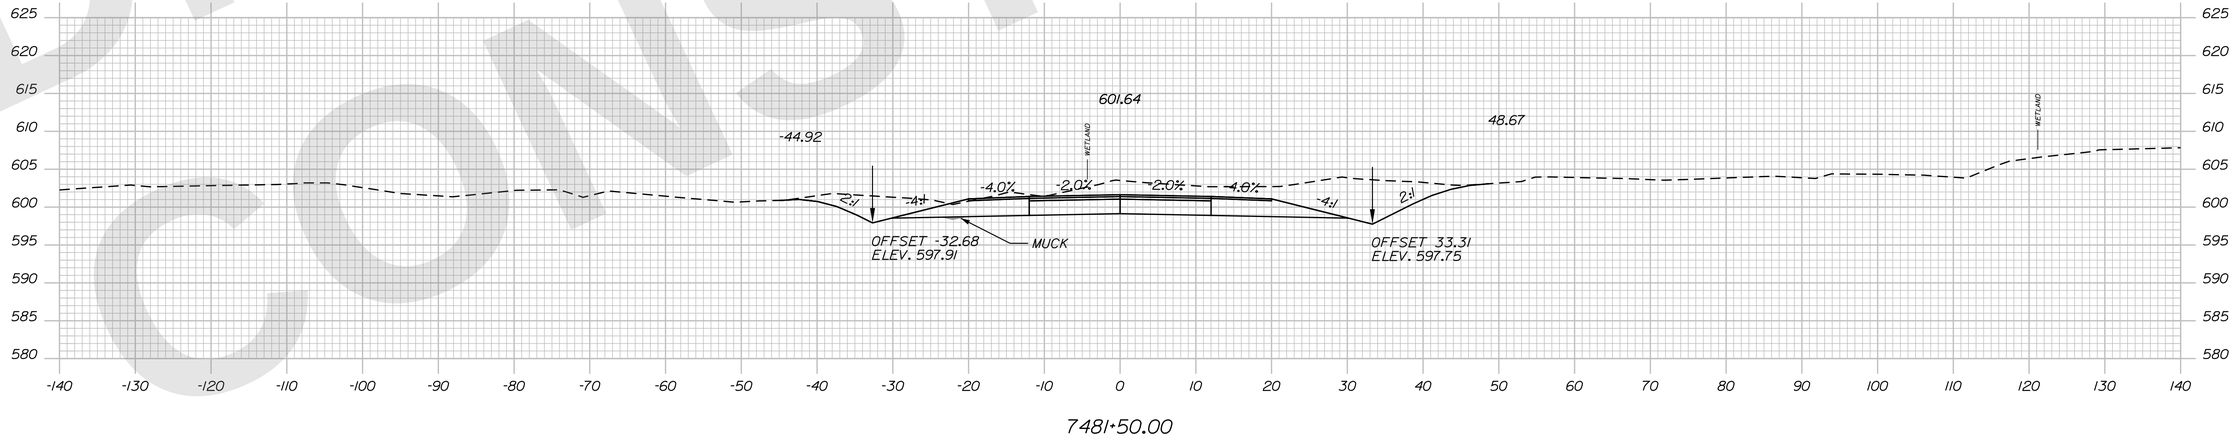

7481+50.00

STATE OF MAINE
DEPARTMENT OF TRANSPORTATION

CAPITAL PROJECTS

WIN 6462.92

HIGHWAY PLANS

vhb

PROJ. MANAGER		R.M.	
DESIGN-DETAILED	ZBW	BY	JBD
CHECKED-REVIEWED	ECF		AG
DESIGN2-DETAILED2			
DESIGN3-DETAILED3			
REVISIONS 1		DATE	9/2/2025
REVISIONS 2			9/2/2025
REVISIONS 3			
REVISIONS 4			
FIELD CHANGES			

PRESQUE ISLE
PRESQUE ISLE BYPASS

CROSS SECTIONS

SHEET NUMBER
H-189
293
OF 747

Sta. 7481+50.00 to Sta. 7482+50.00

PRELIMINARY NOT FOR CONSTRUCTION

Filename: ...\H5_01_Xsects_PI_BYPASS.dgn Division: HIGHWAY Username: jamesdavis Date:9/2/2025

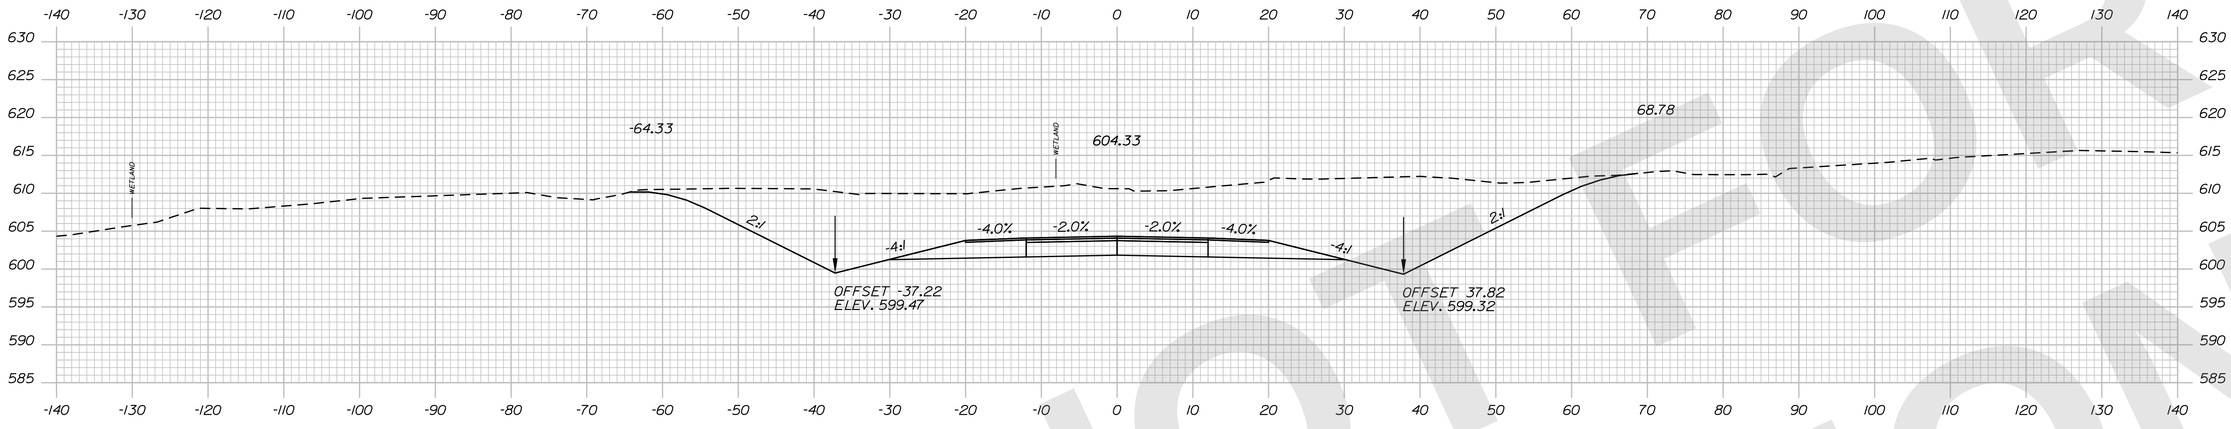

7484+00.00

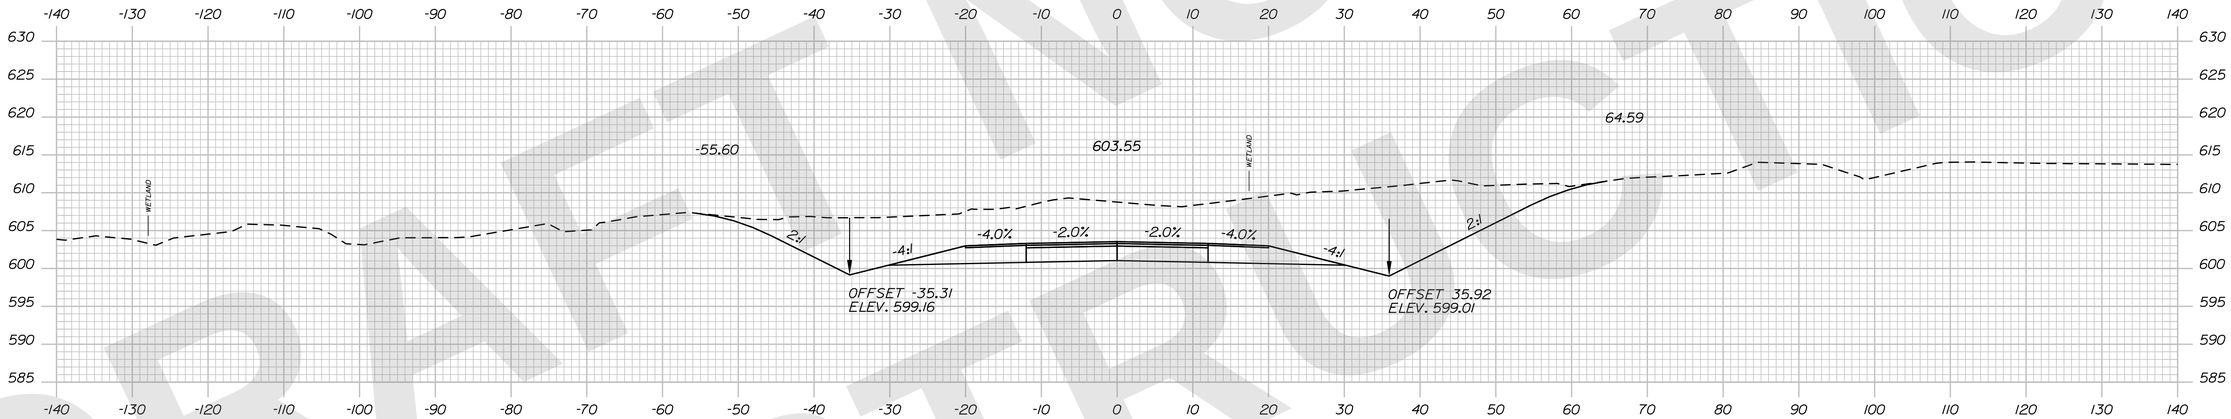

7483+50.00

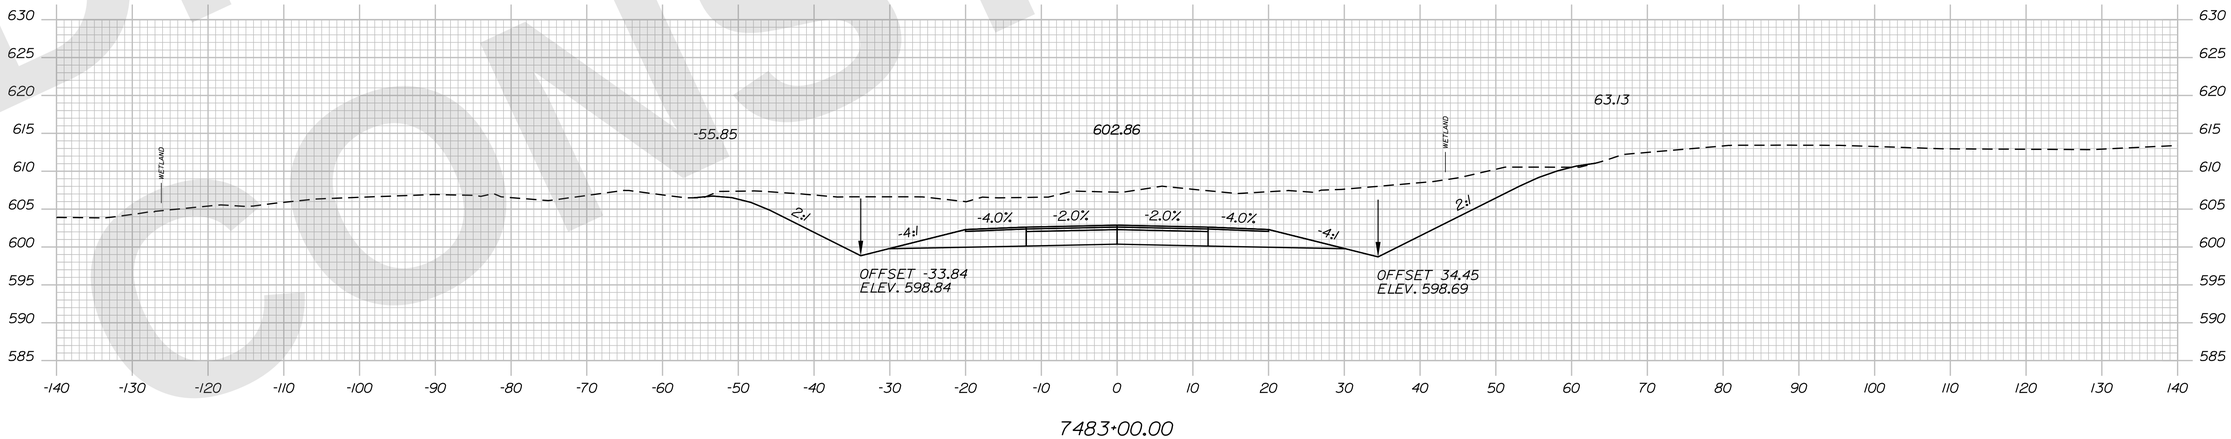

7483+00.00

PRELIMINARY NOT FOR CONSTRUCTION

STATE OF MAINE
DEPARTMENT OF TRANSPORTATION

CAPITAL PROJECTS

WIN 6462.92

HIGHWAY PLANS

vhb

	R.M.	BY	DATE
PROJ. MANAGER			
DESIGN-DETAILED	ZBW	JBD	9/2/2025
CHECKED-REVIEWED	ECF	AG	9/2/2025
DESIGN2-DETAILED2			
DESIGN3-DETAILED3			
REVISIONS 1			
REVISIONS 2			
REVISIONS 3			
REVISIONS 4			
FIELD CHANGES			

PRESQUE ISLE
PRESQUE ISLE BYPASS

CROSS SECTIONS

SHEET NUMBER
H-190
294
OF 747

Sta. 7483+00.00 to Sta. 7484+00.00

Filename: ...\H5_01_Xsects_PI_BYPASS.dgn Division: HIGHWAY Username: jamesdavis Date:9/2/2025

STATE OF MAINE
DEPARTMENT OF TRANSPORTATION

CAPITAL PROJECTS

WIN 6462.92

HIGHWAY PLANS

vhb

		BY	DATE
R.M.	PROJ. MANAGER		
ZBW	DESIGN-DETAILED	JBD	9/2/2025
ECF	CHECKED-REVIEWED	AG	9/2/2025
	DESIGN2-DETAILED2		
	DESIGN3-DETAILED3		
	REVISIONS 1		
	REVISIONS 2		
	REVISIONS 3		
	REVISIONS 4		
	FIELD CHANGES		

PRESQUE ISLE
PRESQUE ISLE BYPASS

CROSS SECTIONS

SHEET NUMBER
H-191
295
OF 747

Sta. 7484+50.00 to Sta. 7485+50.00

Filename: ...\H5_01_Xsects_PI_BYPASS.dgn Division: HIGHWAY Username: jamesdavis Date:9/2/2025

DRAFT NOT FOR CONSTRUCTION

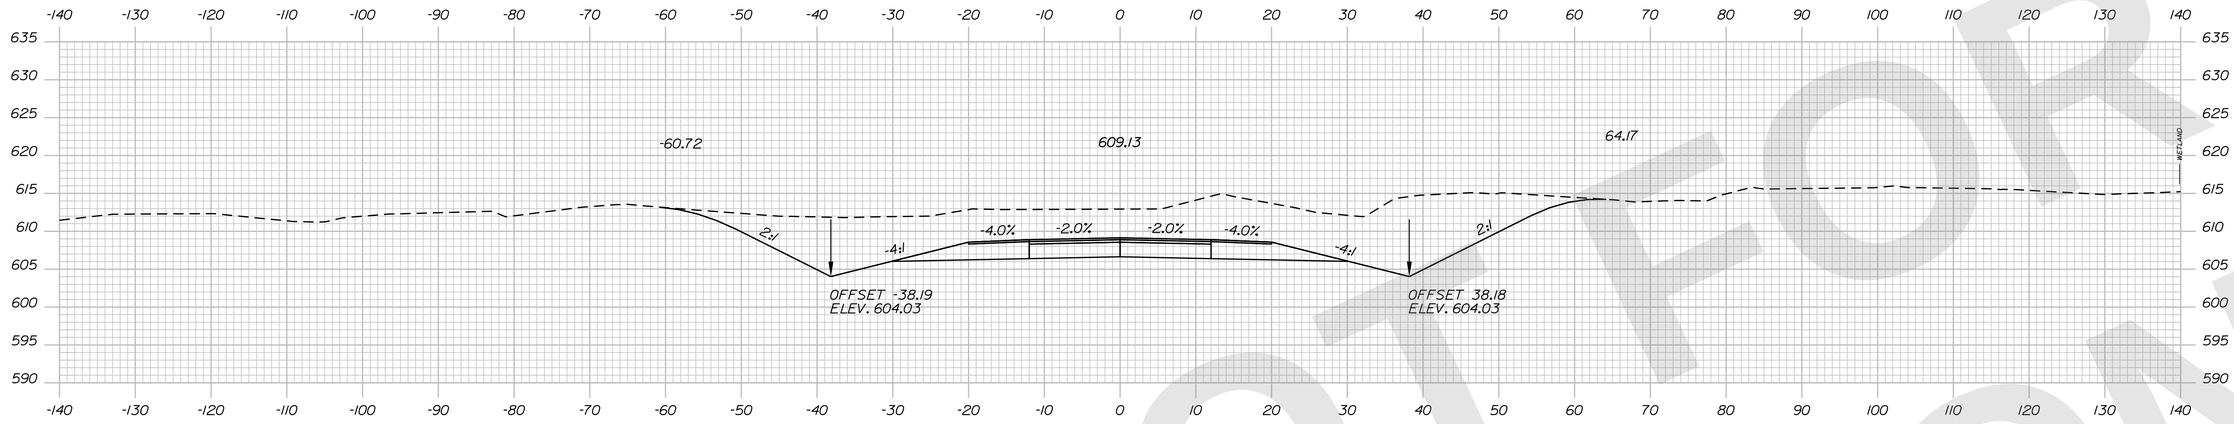

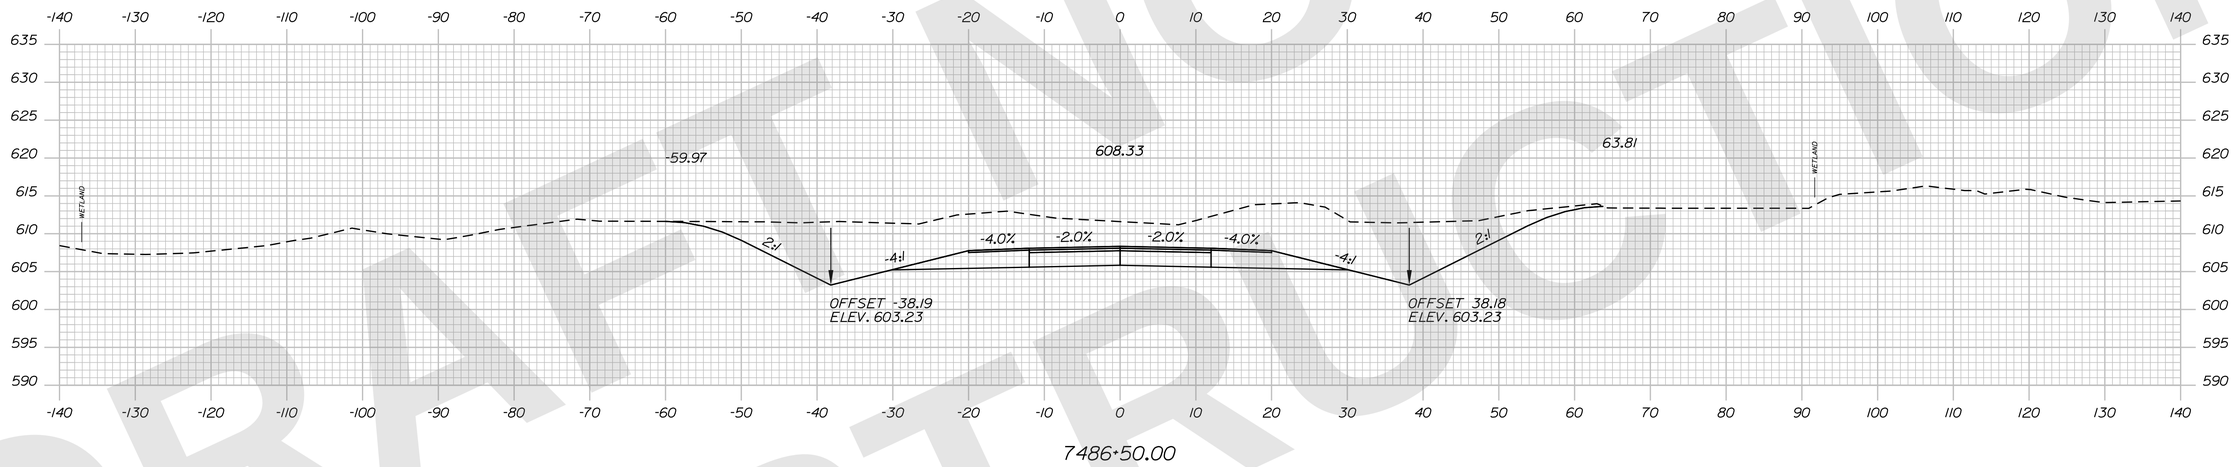

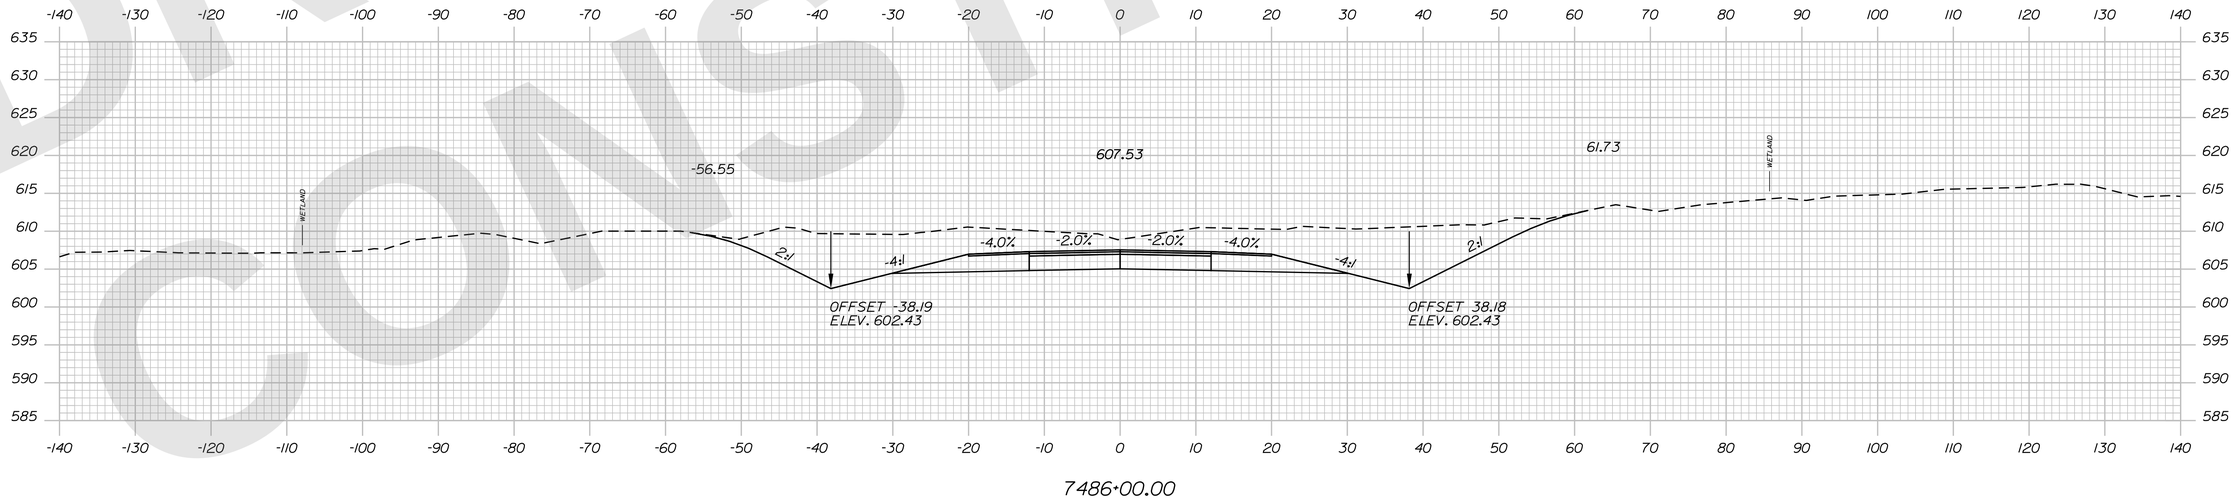

DRAFT NOT FOR CONSTRUCTION

STATE OF MAINE
DEPARTMENT OF TRANSPORTATION

CAPITAL PROJECTS

WIN 6462.92

HIGHWAY PLANS

vhb

PROJ. MANAGER	R.M.	DATE
DESIGN-DETAILED	ZBW	9/2/2025
CHECKED-REVIEWED	ECF	9/2/2025
DESIGN2-DETAILED2		
DESIGN3-DETAILED3		
REVISIONS 1		
REVISIONS 2		
REVISIONS 3		
REVISIONS 4		
FIELD CHANGES		

BY	
JBD	
AG	

PRESQUE ISLE
PRESQUE ISLE BYPASS

CROSS SECTIONS

SHEET NUMBER
H-192
296
OF 747

Sta. 7486+00.00 to Sta. 7487+00.00

Filename: ...\H5_01_Xsects_PI_BYPASS.dgn Division: HIGHWAY Username: jamesdavis Date:9/2/2025

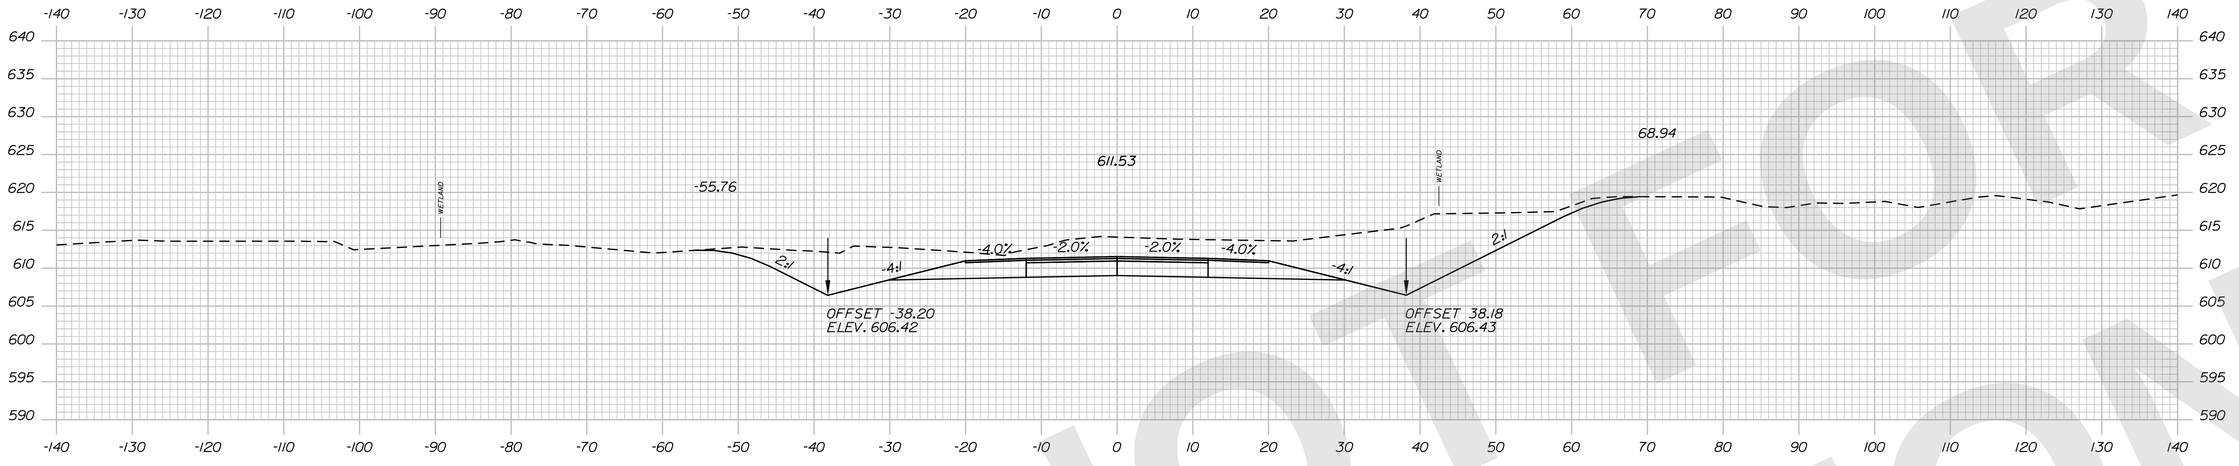

7488+50.00

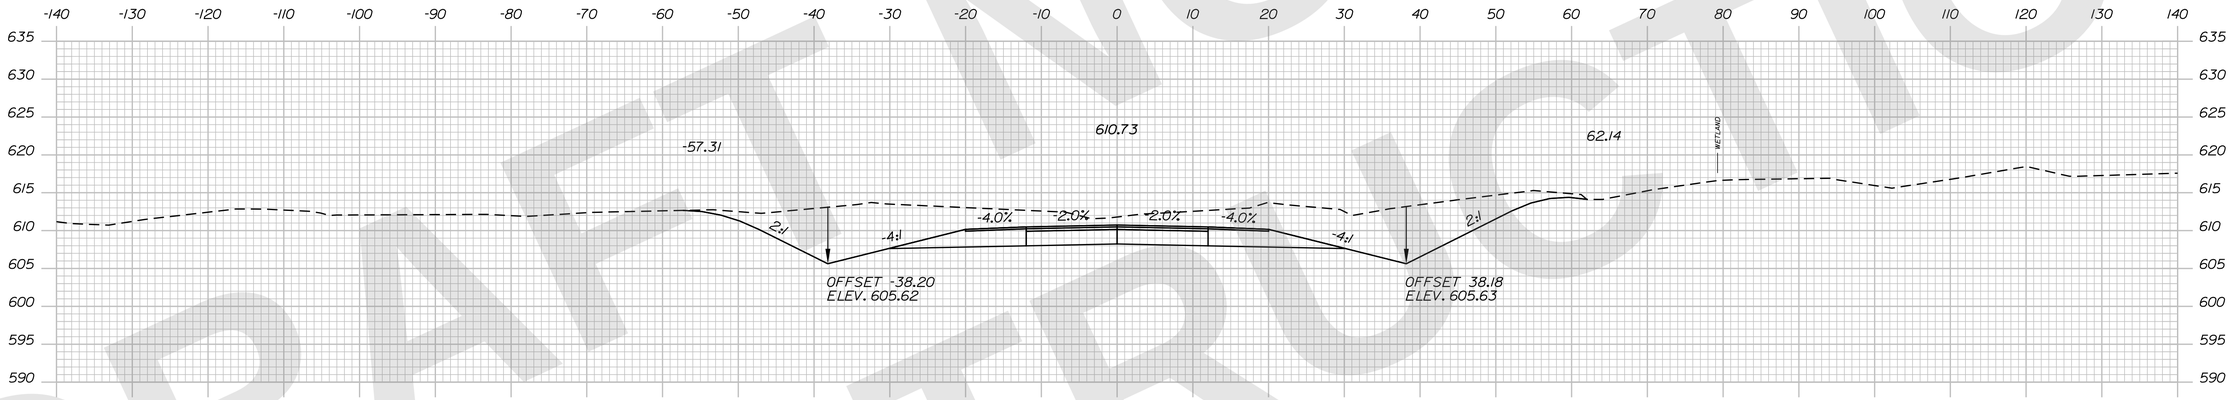

7488+00.00

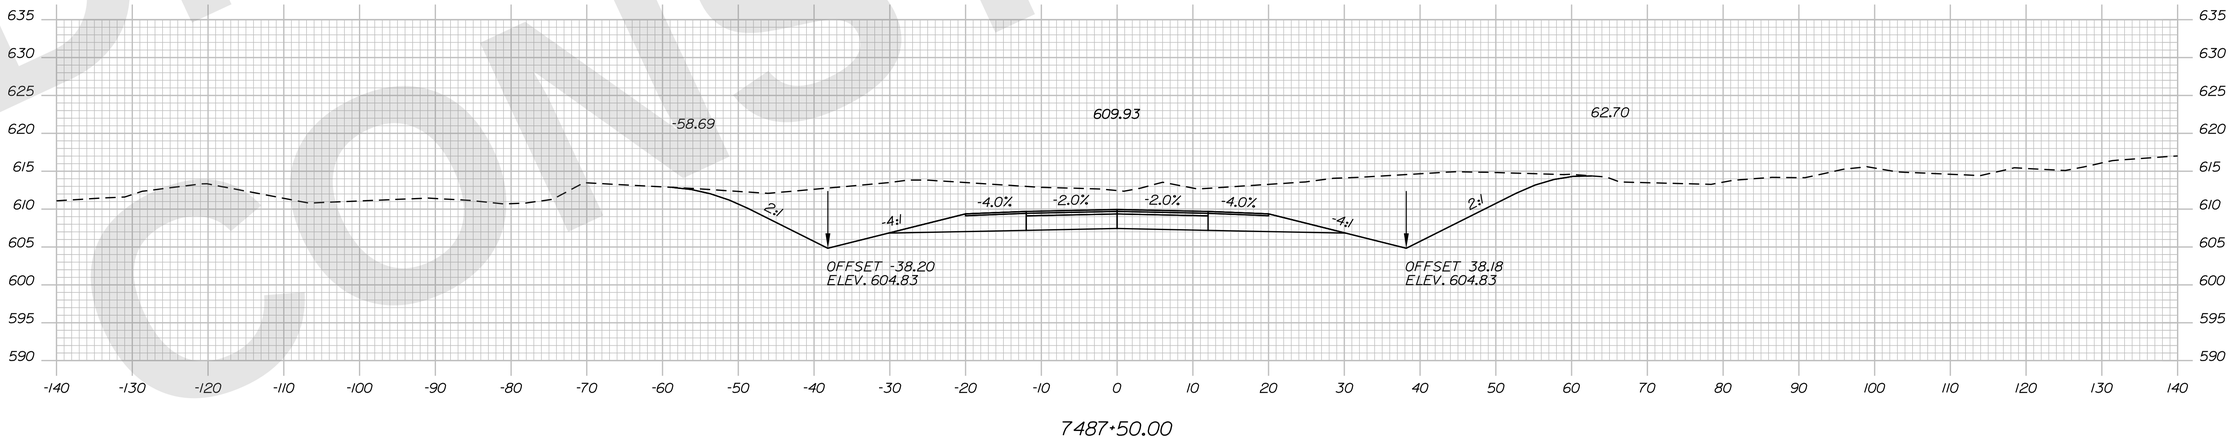

7487+50.00

Sta. 7487+50.00 to Sta. 7488+50.00

STATE OF MAINE
DEPARTMENT OF TRANSPORTATION

CAPITAL PROJECTS

WIN
6462.92

HIGHWAY PLANS

vhb

	R.M.	BY	DATE
PROJ. MANAGER			
DESIGN-DETAILED	ZBW	JBD	9/2/2025
CHECKED-REVIEWED	ECF	AG	9/2/2025
DESIGN2-DETAILED2			
DESIGN3-DETAILED3			
REVISIONS 1			
REVISIONS 2			
REVISIONS 3			
REVISIONS 4			
FIELD CHANGES			

PRESQUE ISLE
PRESQUE ISLE BYPASS

CROSS SECTIONS

SHEET NUMBER
H-193
297
OF 747

Filename: ...\H5_01_Xsects_PI_BYPASS.dgn Division: HIGHWAY Username: jamesdavis Date:9/2/2025

DRAFT NOT FOR CONSTRUCTION

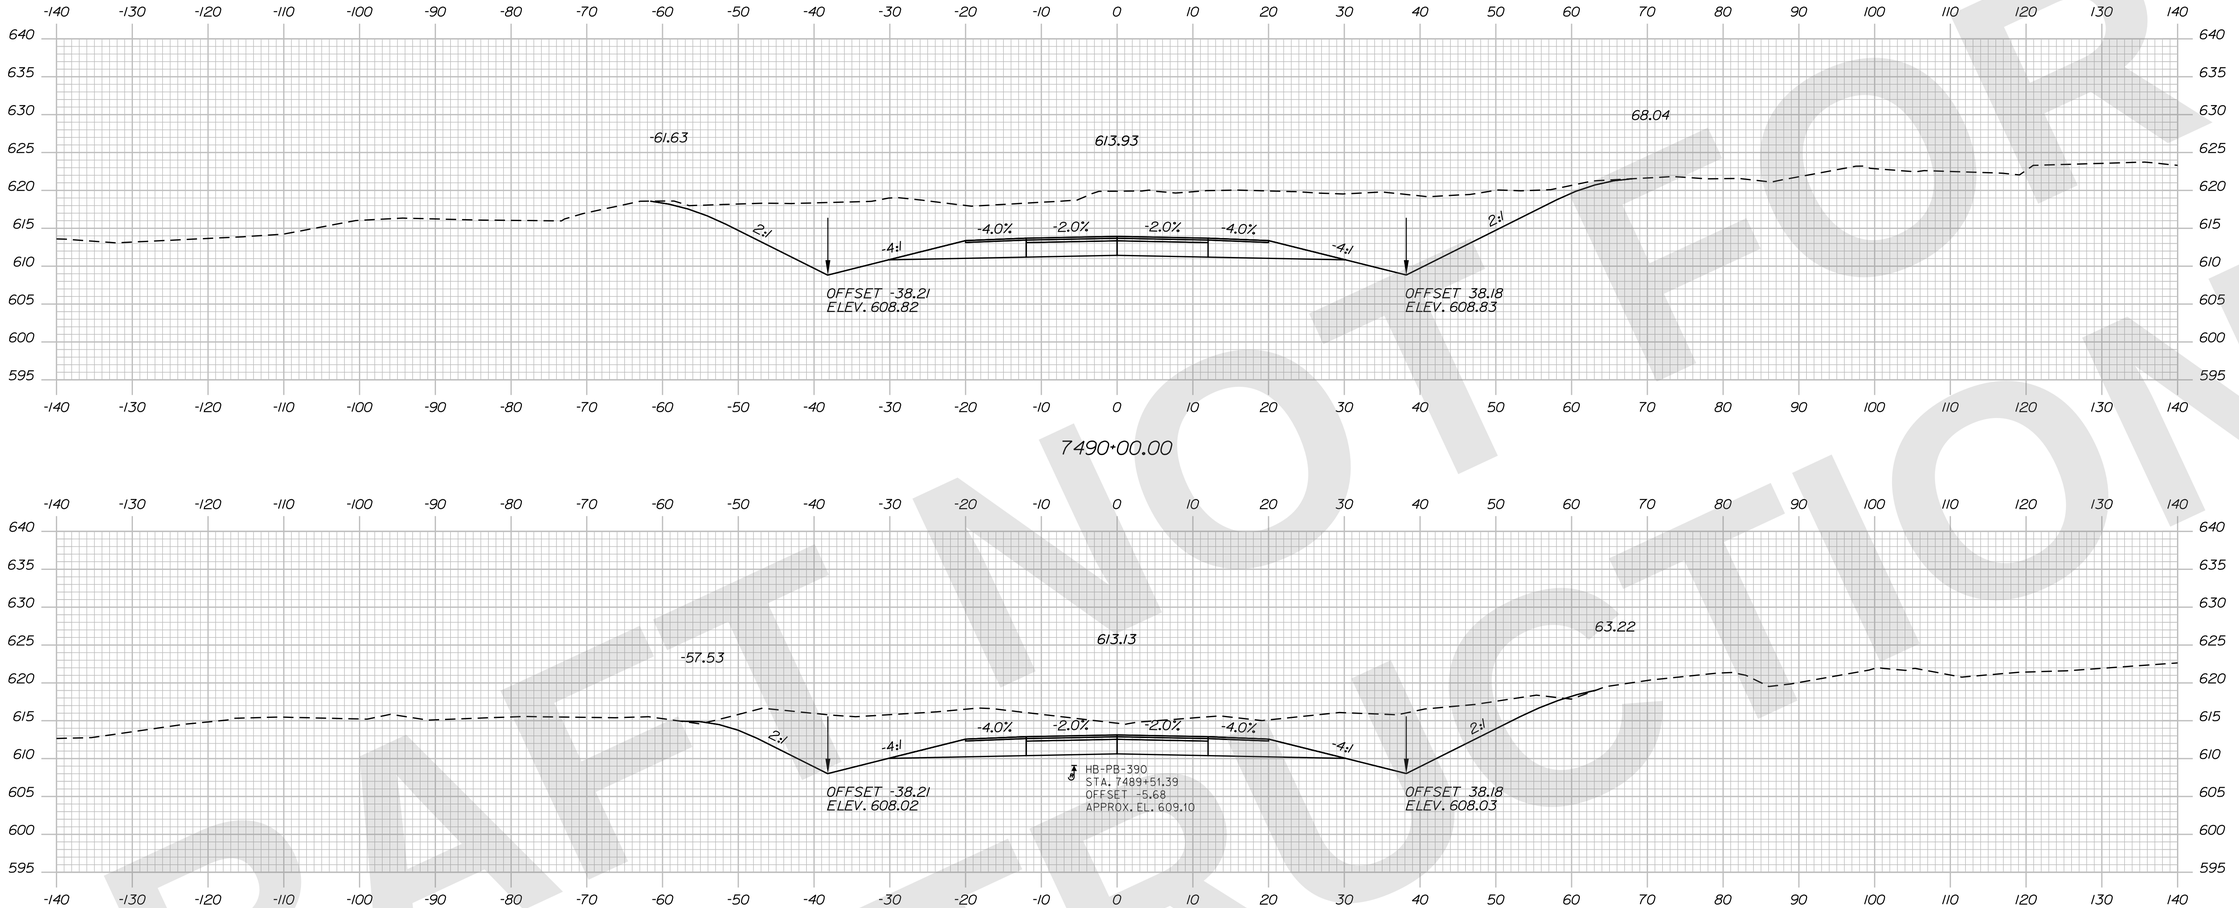

STATE OF MAINE
DEPARTMENT OF TRANSPORTATION

CAPITAL PROJECTS

WIN 6462.92

HIGHWAY PLANS

vhb

		DATE
R.M.		
PROJ. MANAGER		
DESIGN-DETAILED	ZBW	9/2/2025
CHECKED-REVIEWED	ECF	9/2/2025
DESIGN2-DETAILED2		
DESIGN3-DETAILED3		
REVISIONS 1		
REVISIONS 2		
REVISIONS 3		
REVISIONS 4		
FIELD CHANGES		

PRESQUE ISLE
PRESQUE ISLE BYPASS

CROSS SECTIONS

SHEET NUMBER
H-194
298
OF 747

Sta. 7489+00.00 to Sta. 7490+00.00

Filename: ...\H5_01_Xsects_PI_BYPASS.dgn Division: HIGHWAY Username: jamesdavis Date:9/2/2025

DRAFT NOT FOR CONSTRUCTION

Filename: ...\H5_01_Xsects_PI_BYPASS.dgn Division: HIGHWAY Username: jamesdavis Date:9/2/2025

DRAFT NOT FOR CONSTRUCTION

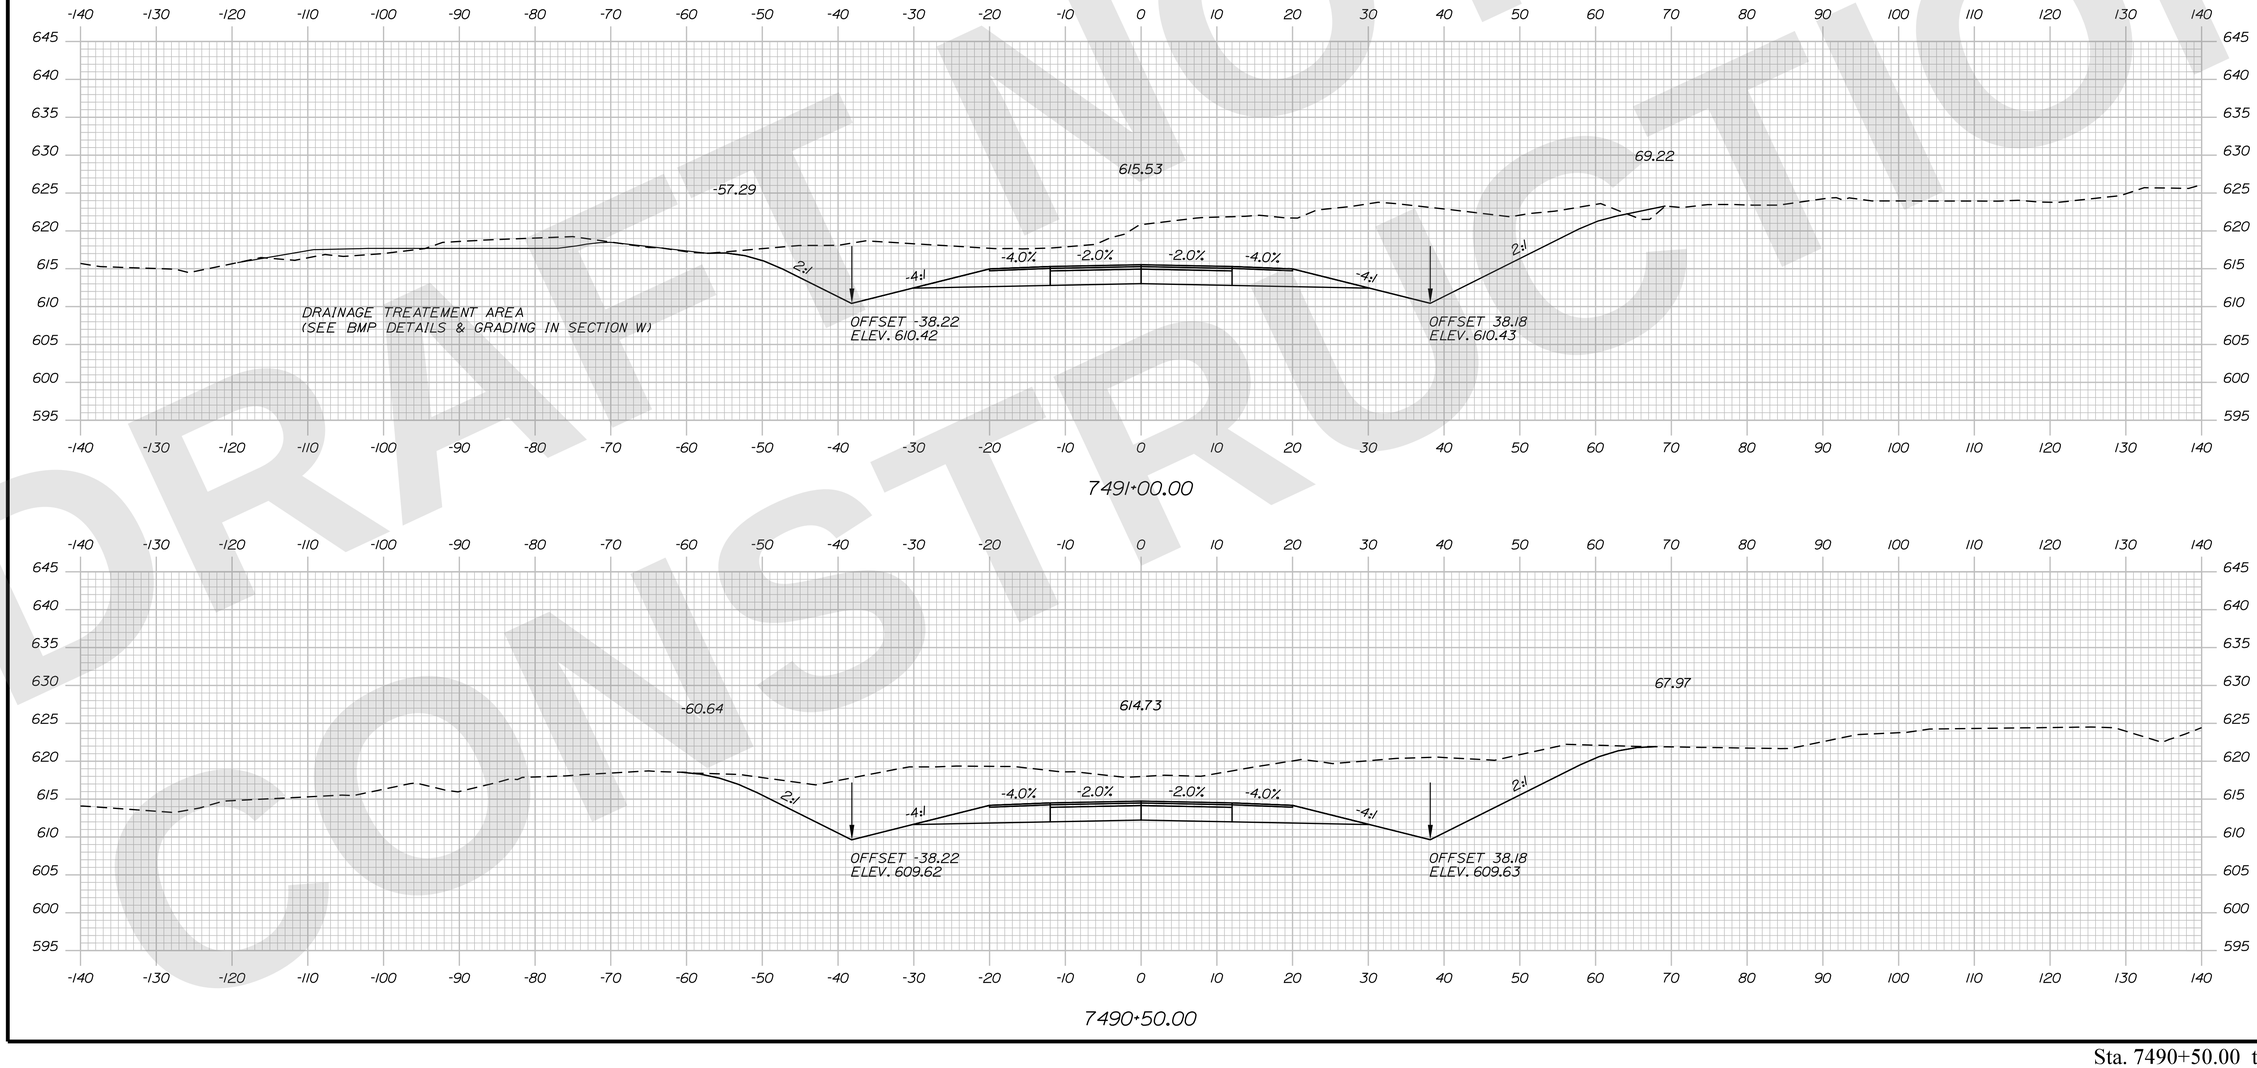

STATE OF MAINE
DEPARTMENT OF TRANSPORTATION

CAPITAL PROJECTS

WIN 6462.92 HIGHWAY PLANS

vhb

PROJ. MANAGER	R.M.	
DESIGN-DETAILED	ZBW	JBD
CHECKED-REVIEWED	ECF	AG
DESIGN2-DETAILED2		
DESIGN3-DETAILED3		
REVISIONS 1		
REVISIONS 2		
REVISIONS 3		
REVISIONS 4		
FIELD CHANGES		

	DATE
	9/2/2025
	9/2/2025

PRESQUE ISLE
PRESQUE ISLE BYPASS

CROSS SECTIONS

SHEET NUMBER
H-195
299
OF 747

Sta. 7490+50.00 to Sta. 7491+00.00

Filename: ...\H5_01_Xsects_PI_BYPASS.dgn Username: jamesdavis Division: HIGHWAY Date:9/2/2025

DRAFT NOT FOR CONSTRUCTION

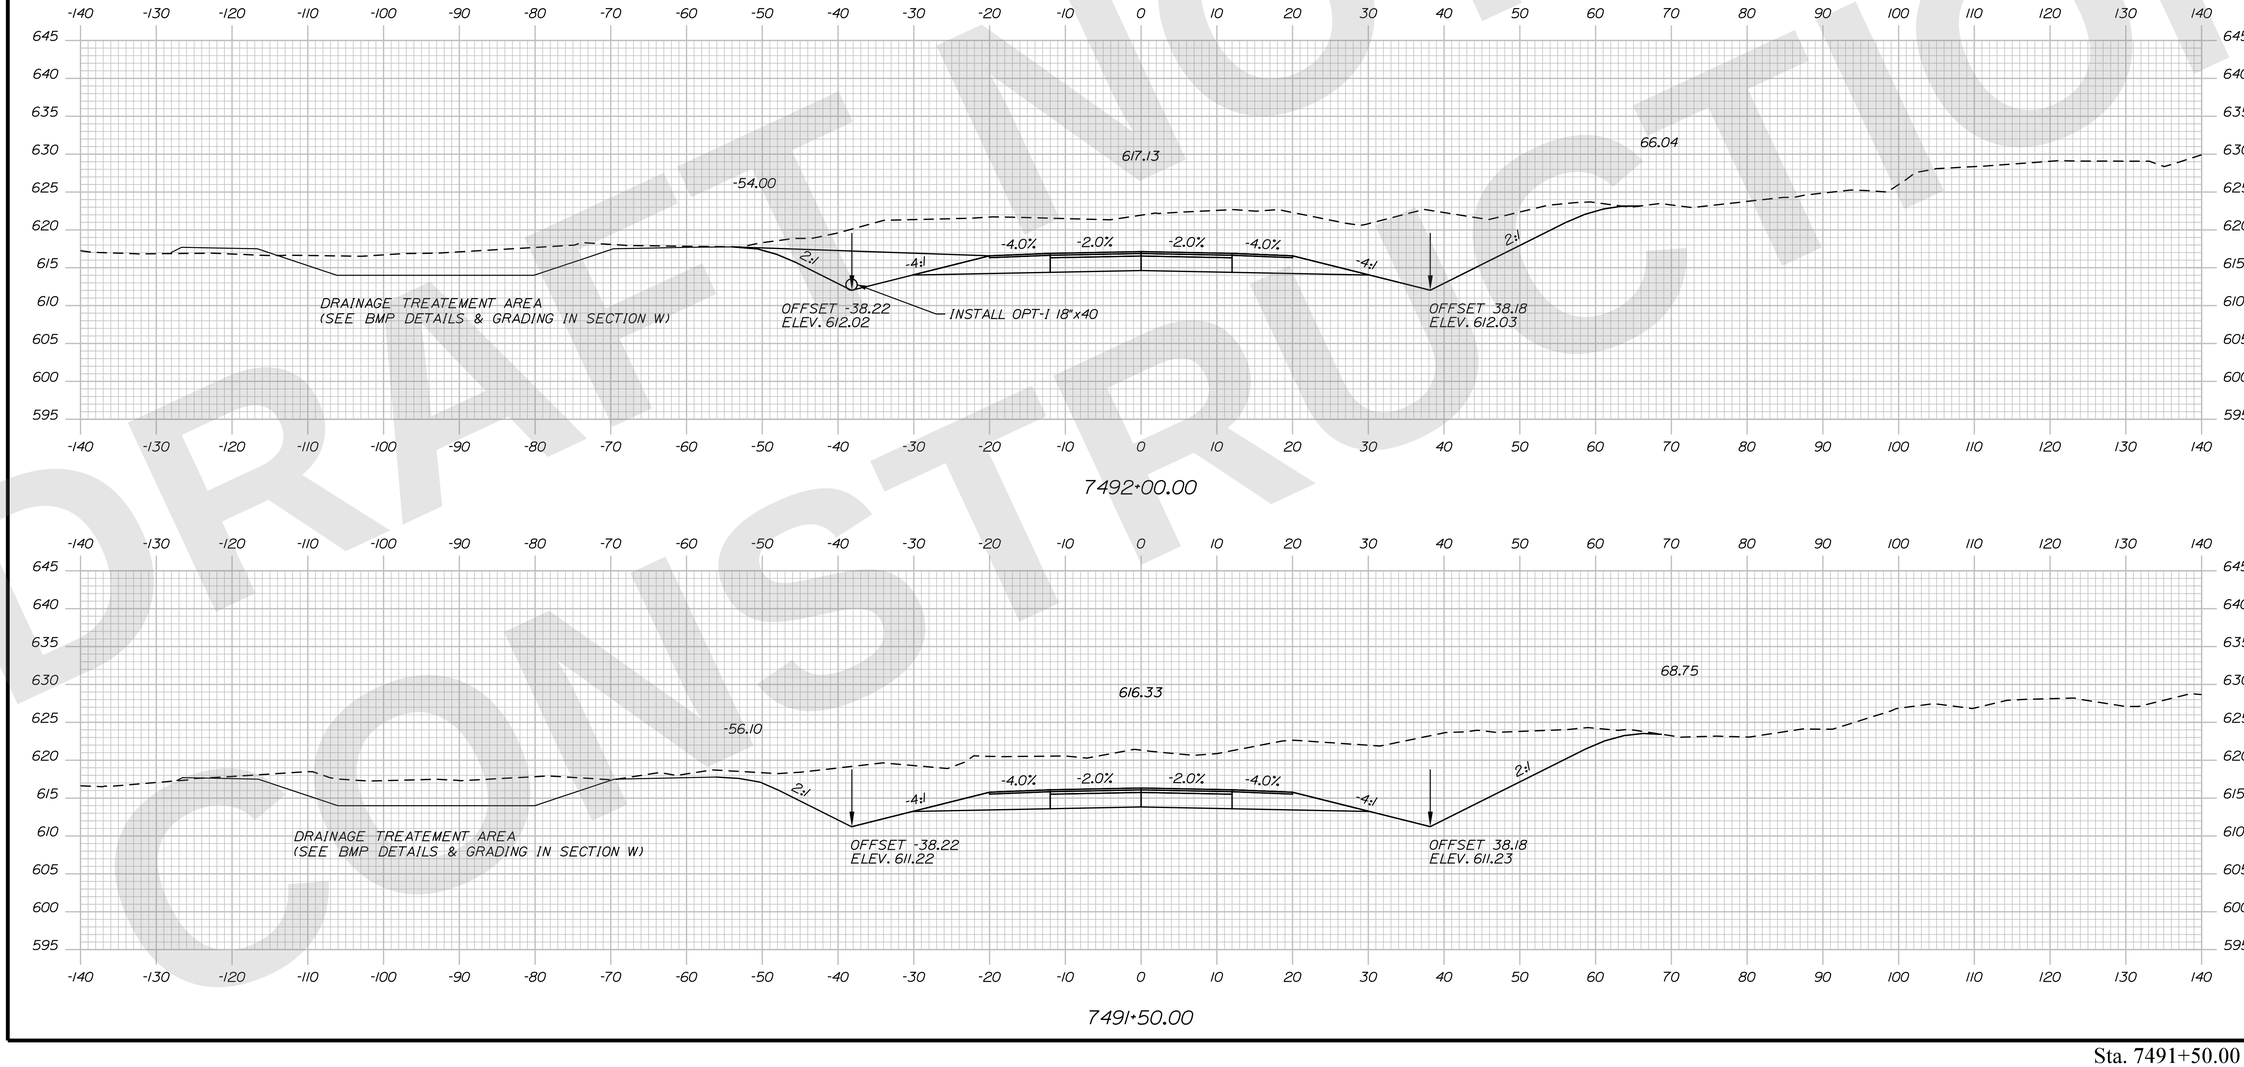

STATE OF MAINE
DEPARTMENT OF TRANSPORTATION

CAPITAL PROJECTS

WIN 6462.92

HIGHWAY PLANS

vhb

	BY	DATE
R.M.	JBD	9/2/2025
PROJ. MANAGER	ZBW	
DESIGN-DETAILED	ECF	
CHECKED-REVIEWED	AG	9/2/2025
DESIGN2-DETAILED2		
DESIGN3-DETAILED3		
REVISIONS 1		
REVISIONS 2		
REVISIONS 3		
REVISIONS 4		
FIELD CHANGES		

PRESQUE ISLE
PRESQUE ISLE BYPASS

CROSS SECTIONS

SHEET NUMBER
H-196
300
OF 747

Sta. 7491+50.00 to Sta. 7492+00.00

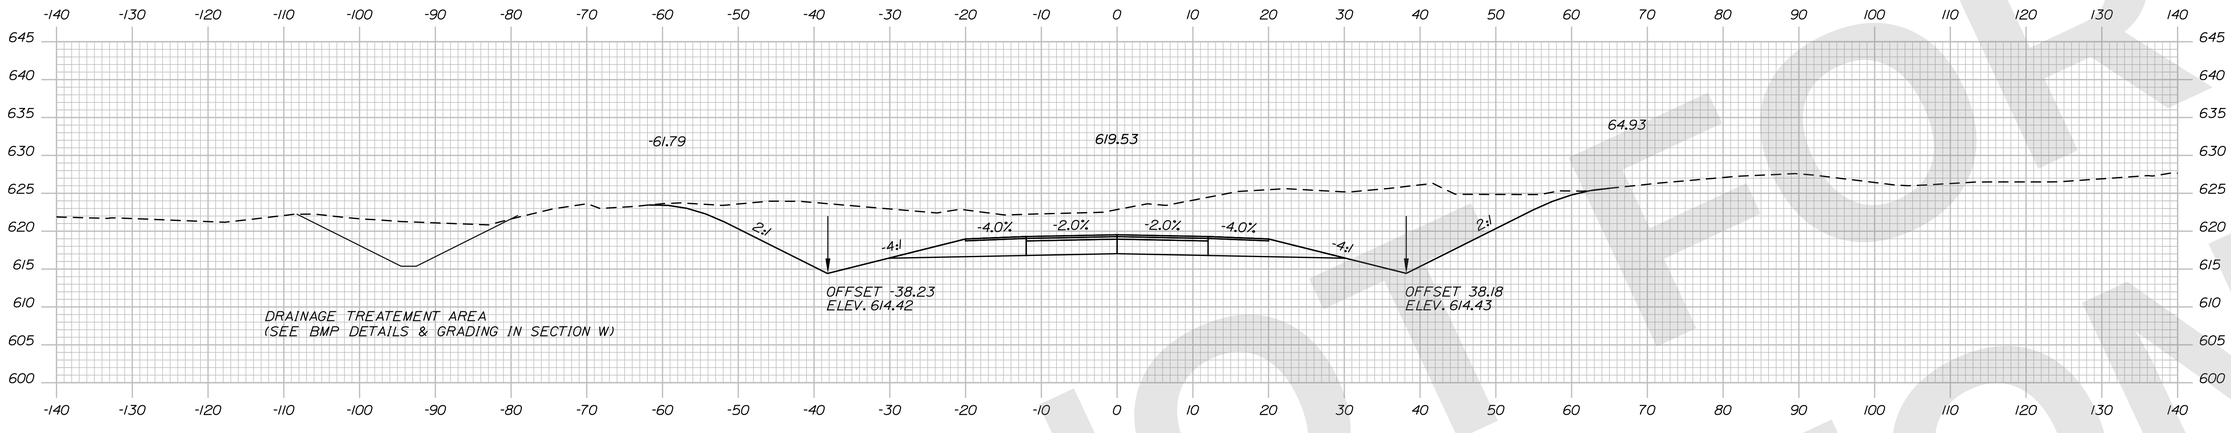

7493+50.00

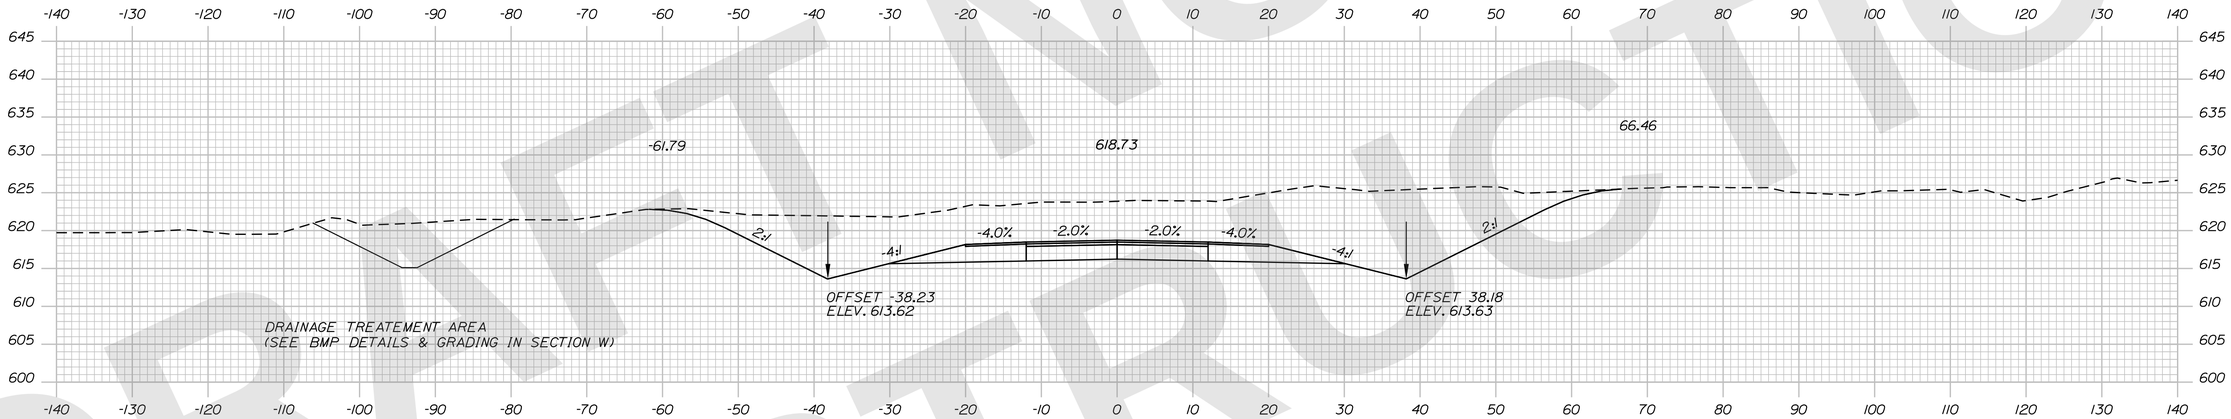

7493+00.00

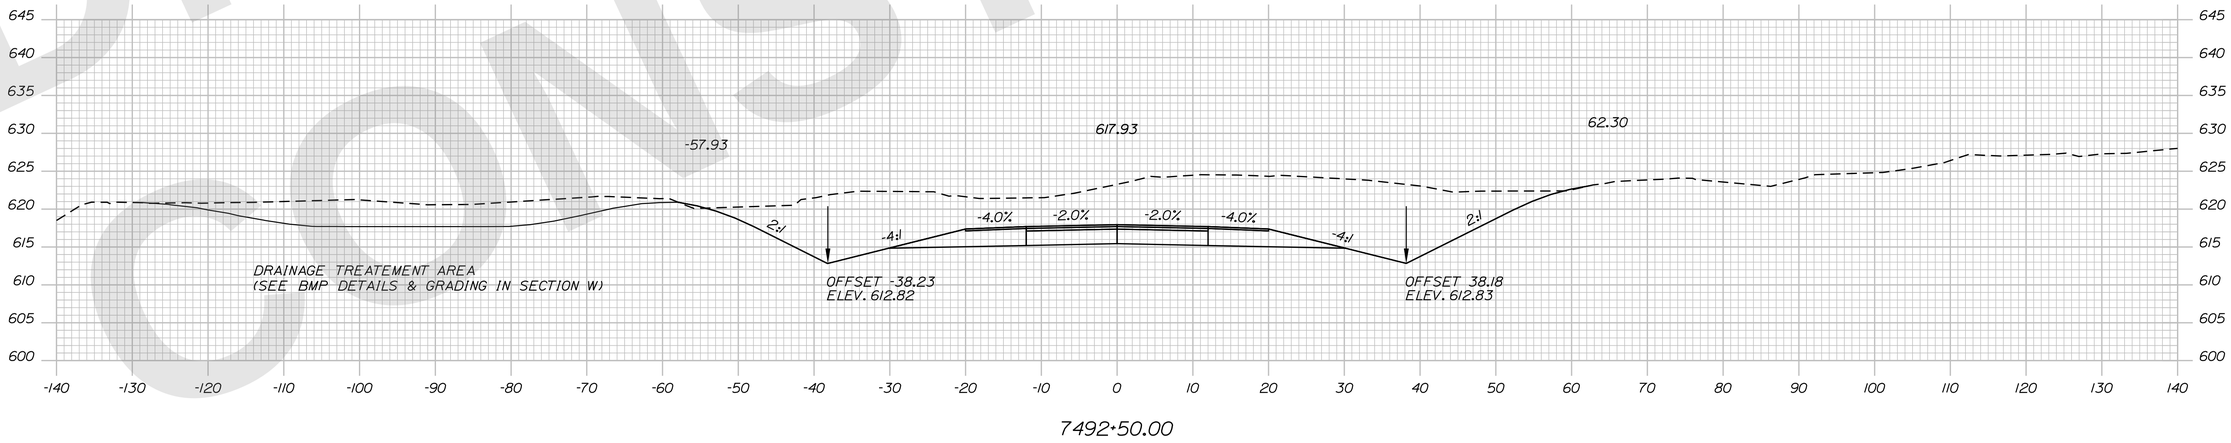

7492+50.00

PRELIMINARY NOT FOR CONSTRUCTION

STATE OF MAINE
DEPARTMENT OF TRANSPORTATION

CAPITAL PROJECTS

WIN 6462.92

HIGHWAY PLANS

vhb

PROJ. MANAGER	R.M.	BY	DATE
DESIGN-DETAILED	ZBW	JBD	9/2/2025
CHECKED-REVIEWED	ECF	AG	9/2/2025
DESIGN2-DETAILED2			
DESIGN3-DETAILED3			
REVISIONS 1			
REVISIONS 2			
REVISIONS 3			
REVISIONS 4			
FIELD CHANGES			

PRESQUE ISLE
PRESQUE ISLE BYPASS

CROSS SECTIONS

SHEET NUMBER
H-197
301
OF 747

Sta. 7492+50.00 to Sta. 7493+50.00

Filename: ...\H5_01_Xsects_PI_BYPASS.dgn Division: HIGHWAY Username: jamesdavis Date:9/2/2025

Filename: ...\H5_01_Xsects_PL_BYPASS.dgn Division: HIGHWAY Username: jamesdavis Date:9/2/2025

DRAFT NOT FOR CONSTRUCTION

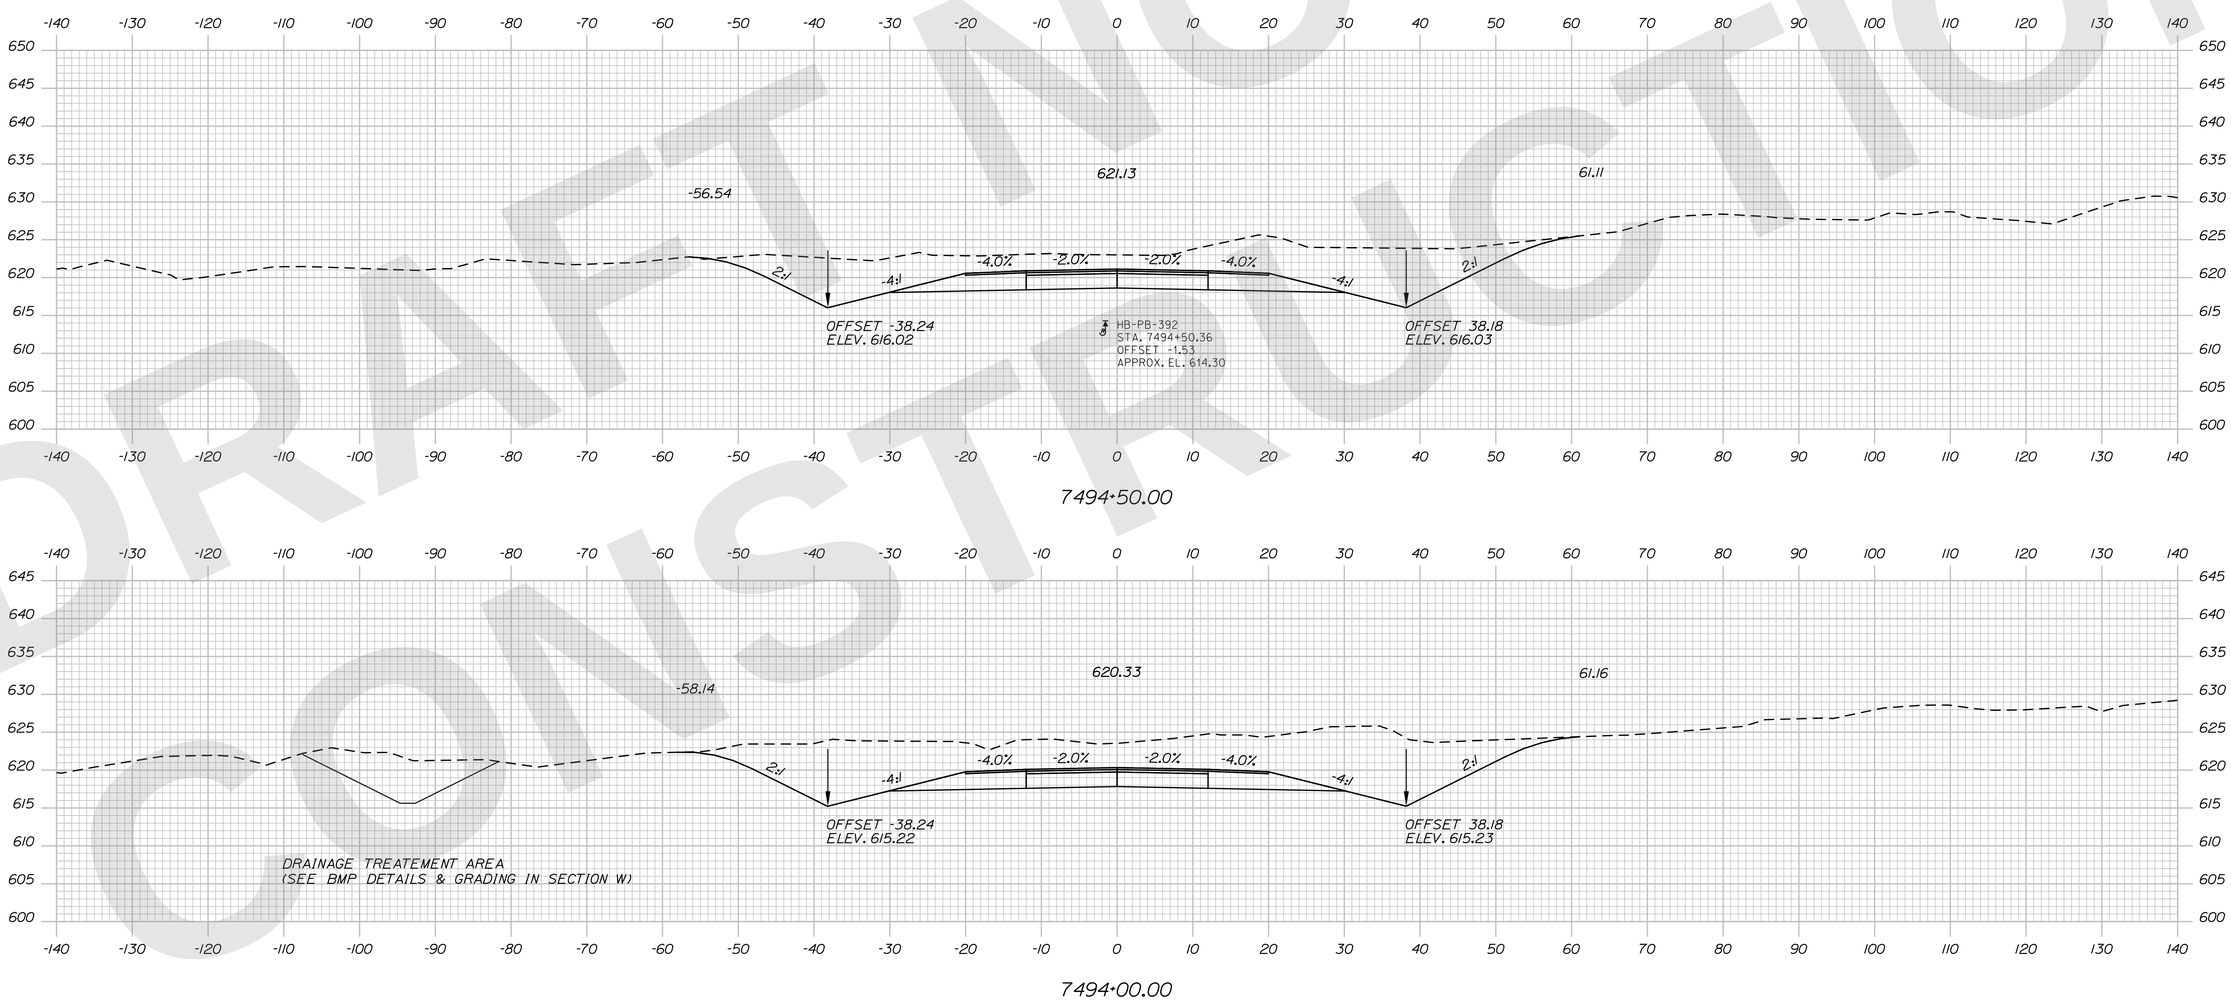

STATE OF MAINE
DEPARTMENT OF TRANSPORTATION

CAPITAL PROJECTS

WIN 6462.92

HIGHWAY PLANS

vhb

	R.M.	BY	DATE
PROJ. MANAGER	JBD		
DESIGN-DETAILED	ZBW	JBD	9/2/2025
CHECKED-REVIEWED	ECF	AG	9/2/2025
DESIGN2-DETAILED2			
DESIGN3-DETAILED3			
REVISIONS 1			
REVISIONS 2			
REVISIONS 3			
REVISIONS 4			
FIELD CHANGES			

PRESQUE ISLE
PRESQUE ISLE BYPASS

CROSS SECTIONS

SHEET NUMBER
H-198
302
OF 747

Sta. 7494+00.00 to Sta. 7494+50.00

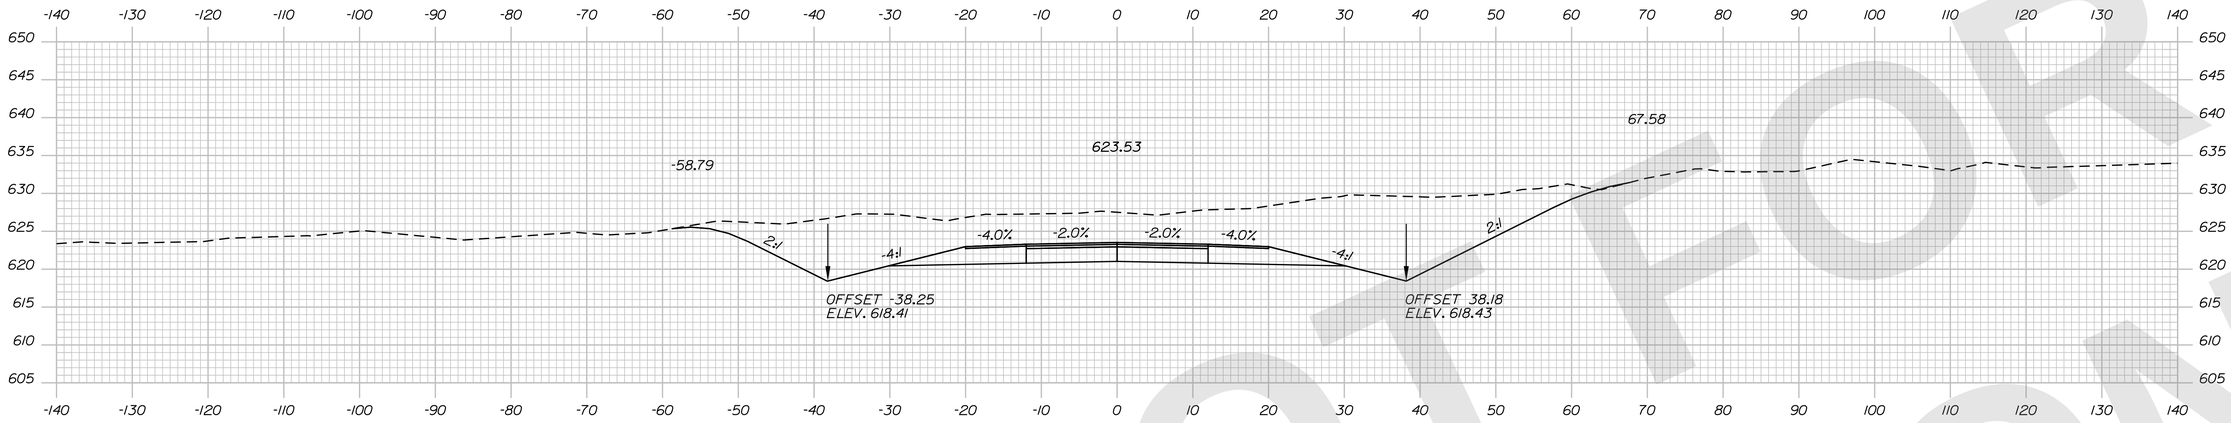

7496+00.00

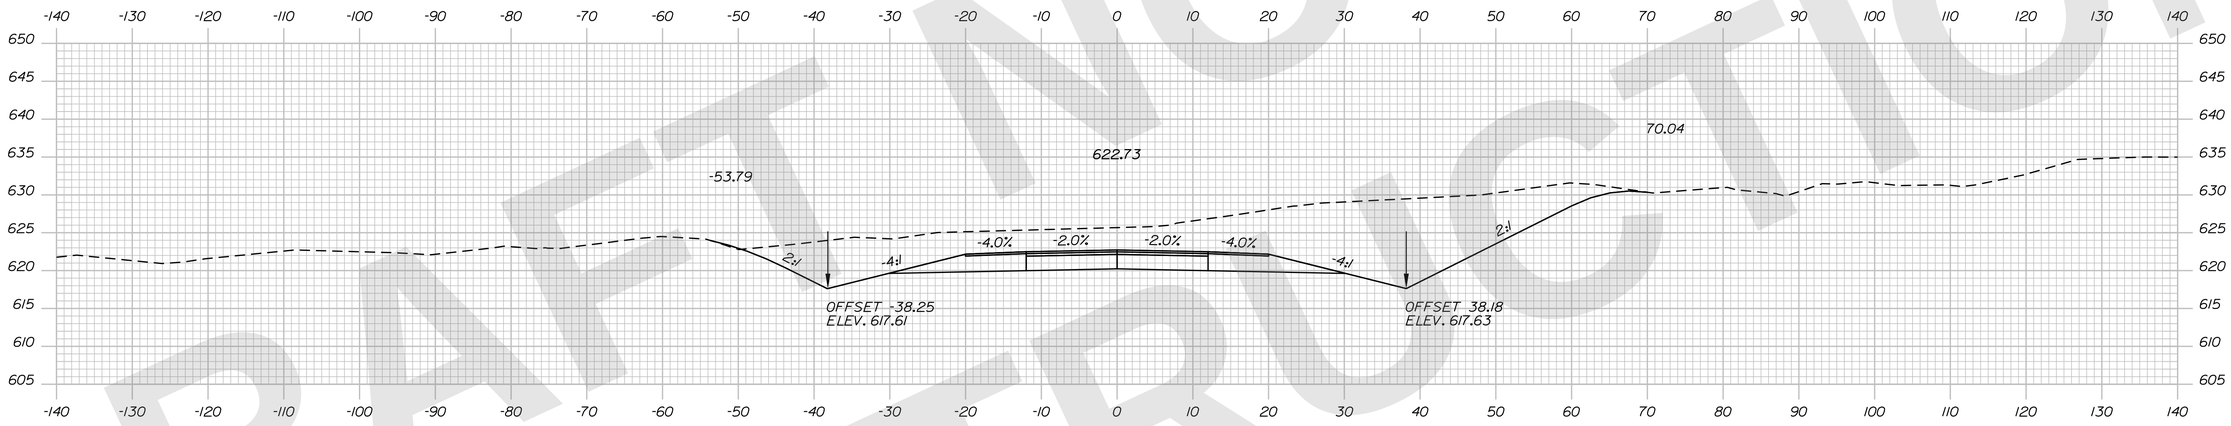

7495+50.00

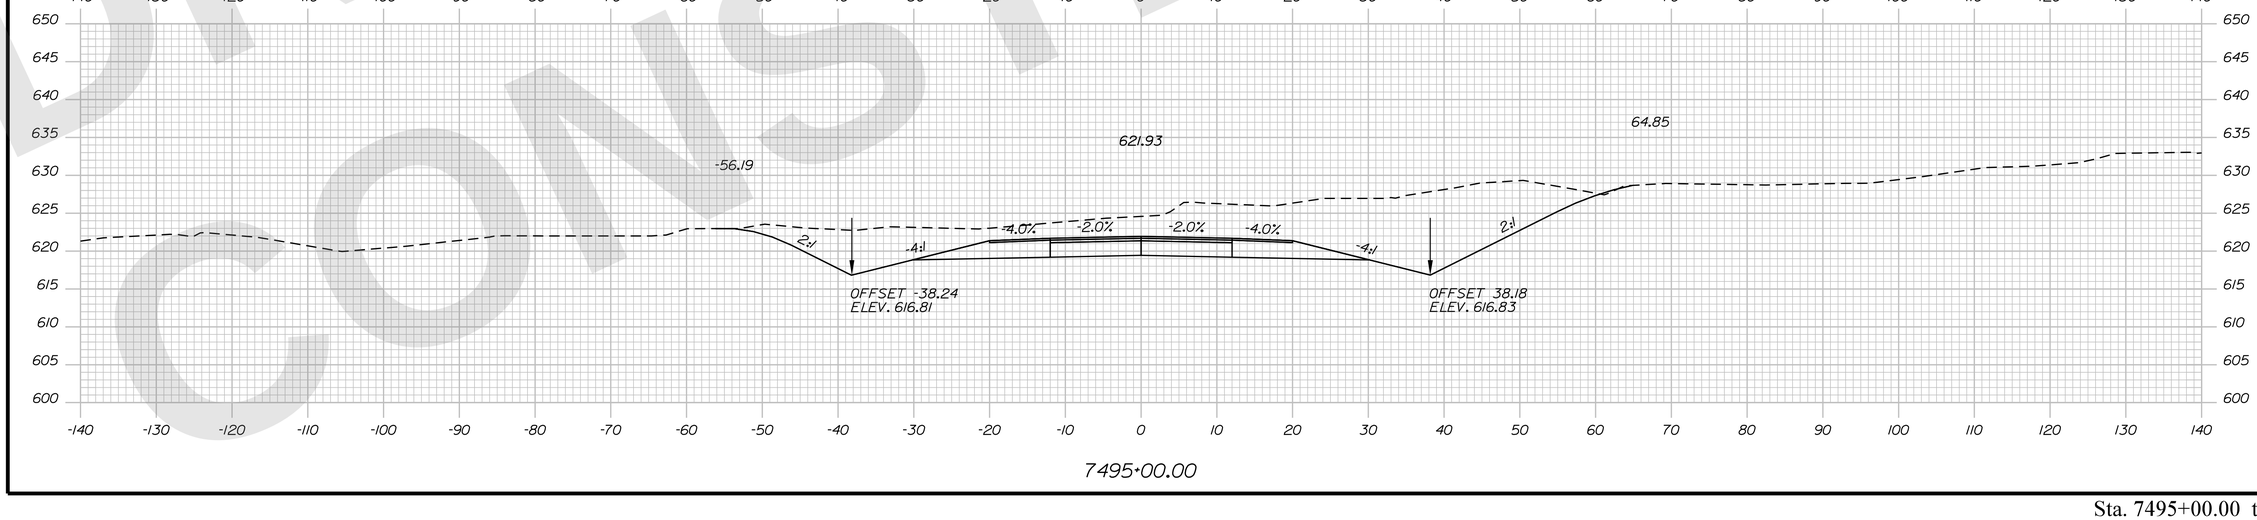

7495+00.00

STATE OF MAINE
DEPARTMENT OF TRANSPORTATION

CAPITAL PROJECTS

WIN
6462.92

HIGHWAY PLANS

vhb

	R.M.	BY	DATE
PROJ. MANAGER			
DESIGN-DETAILED	ZBW	JBD	9/2/2025
CHECKED-REVIEWED	ECF	AG	9/2/2025
DESIGN2-DETAILED2			
DESIGN3-DETAILED3			
REVISIONS 1			
REVISIONS 2			
REVISIONS 3			
REVISIONS 4			
FIELD CHANGES			

PRESQUE ISLE
PRESQUE ISLE BYPASS

CROSS SECTIONS

SHEET NUMBER
H-199
303
OF 747

Sta. 7495+00.00 to Sta. 7496+00.00

Filename: ...\H5_01_Xsects_PI_BYPASS.dgn Division: HIGHWAY Username: jamesdavis Date:9/2/2025

DRAFT NOT FOR CONSTRUCTION

Filename: ...\H5_01_Xsects_PI_BYPASS.dgn Division: HIGHWAY Username: jamesdavis Date:9/2/2025

DRAFT NOT FOR CONSTRUCTION

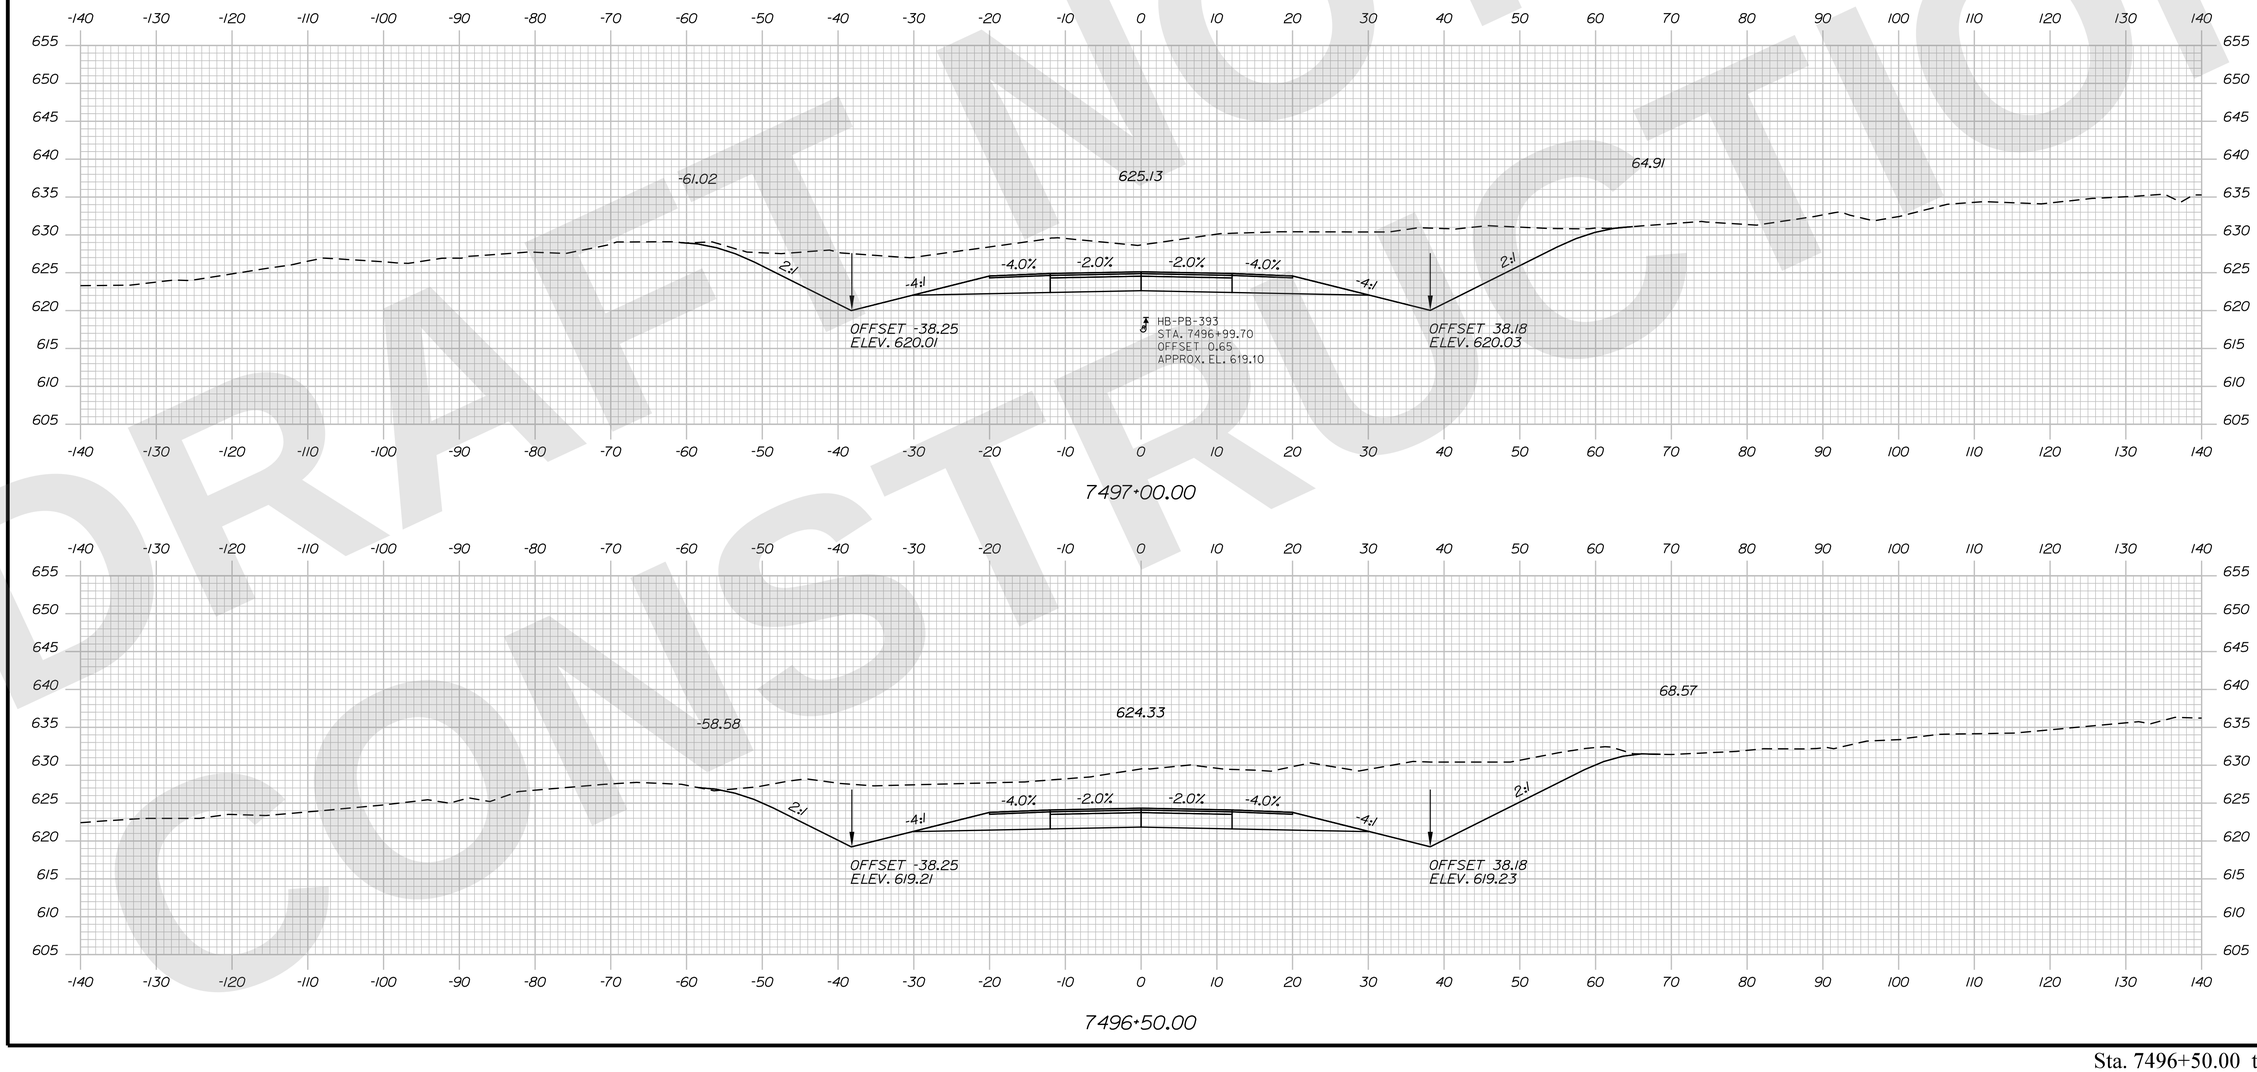

STATE OF MAINE
DEPARTMENT OF TRANSPORTATION

CAPITAL PROJECTS

WIN 6462.92

HIGHWAY PLANS

vhb

PROJ. MANAGER		
DESIGN-DETAILED	ZBW	
CHECKED-REVIEWED	ECF	
DESIGN2-DETAILED2		
DESIGN3-DETAILED3		
REVISIONS 1		
REVISIONS 2		
REVISIONS 3		
REVISIONS 4		
FIELD CHANGES		

R.M.	BY	DATE
	JBD	9/2/2025
	AG	9/2/2025

PRESQUE ISLE
PRESQUE ISLE BYPASS

CROSS SECTIONS

SHEET NUMBER
H-200
304
OF 747

Sta. 7496+50.00 to Sta. 7497+00.00

DRAFT NOT FOR CONSTRUCTION

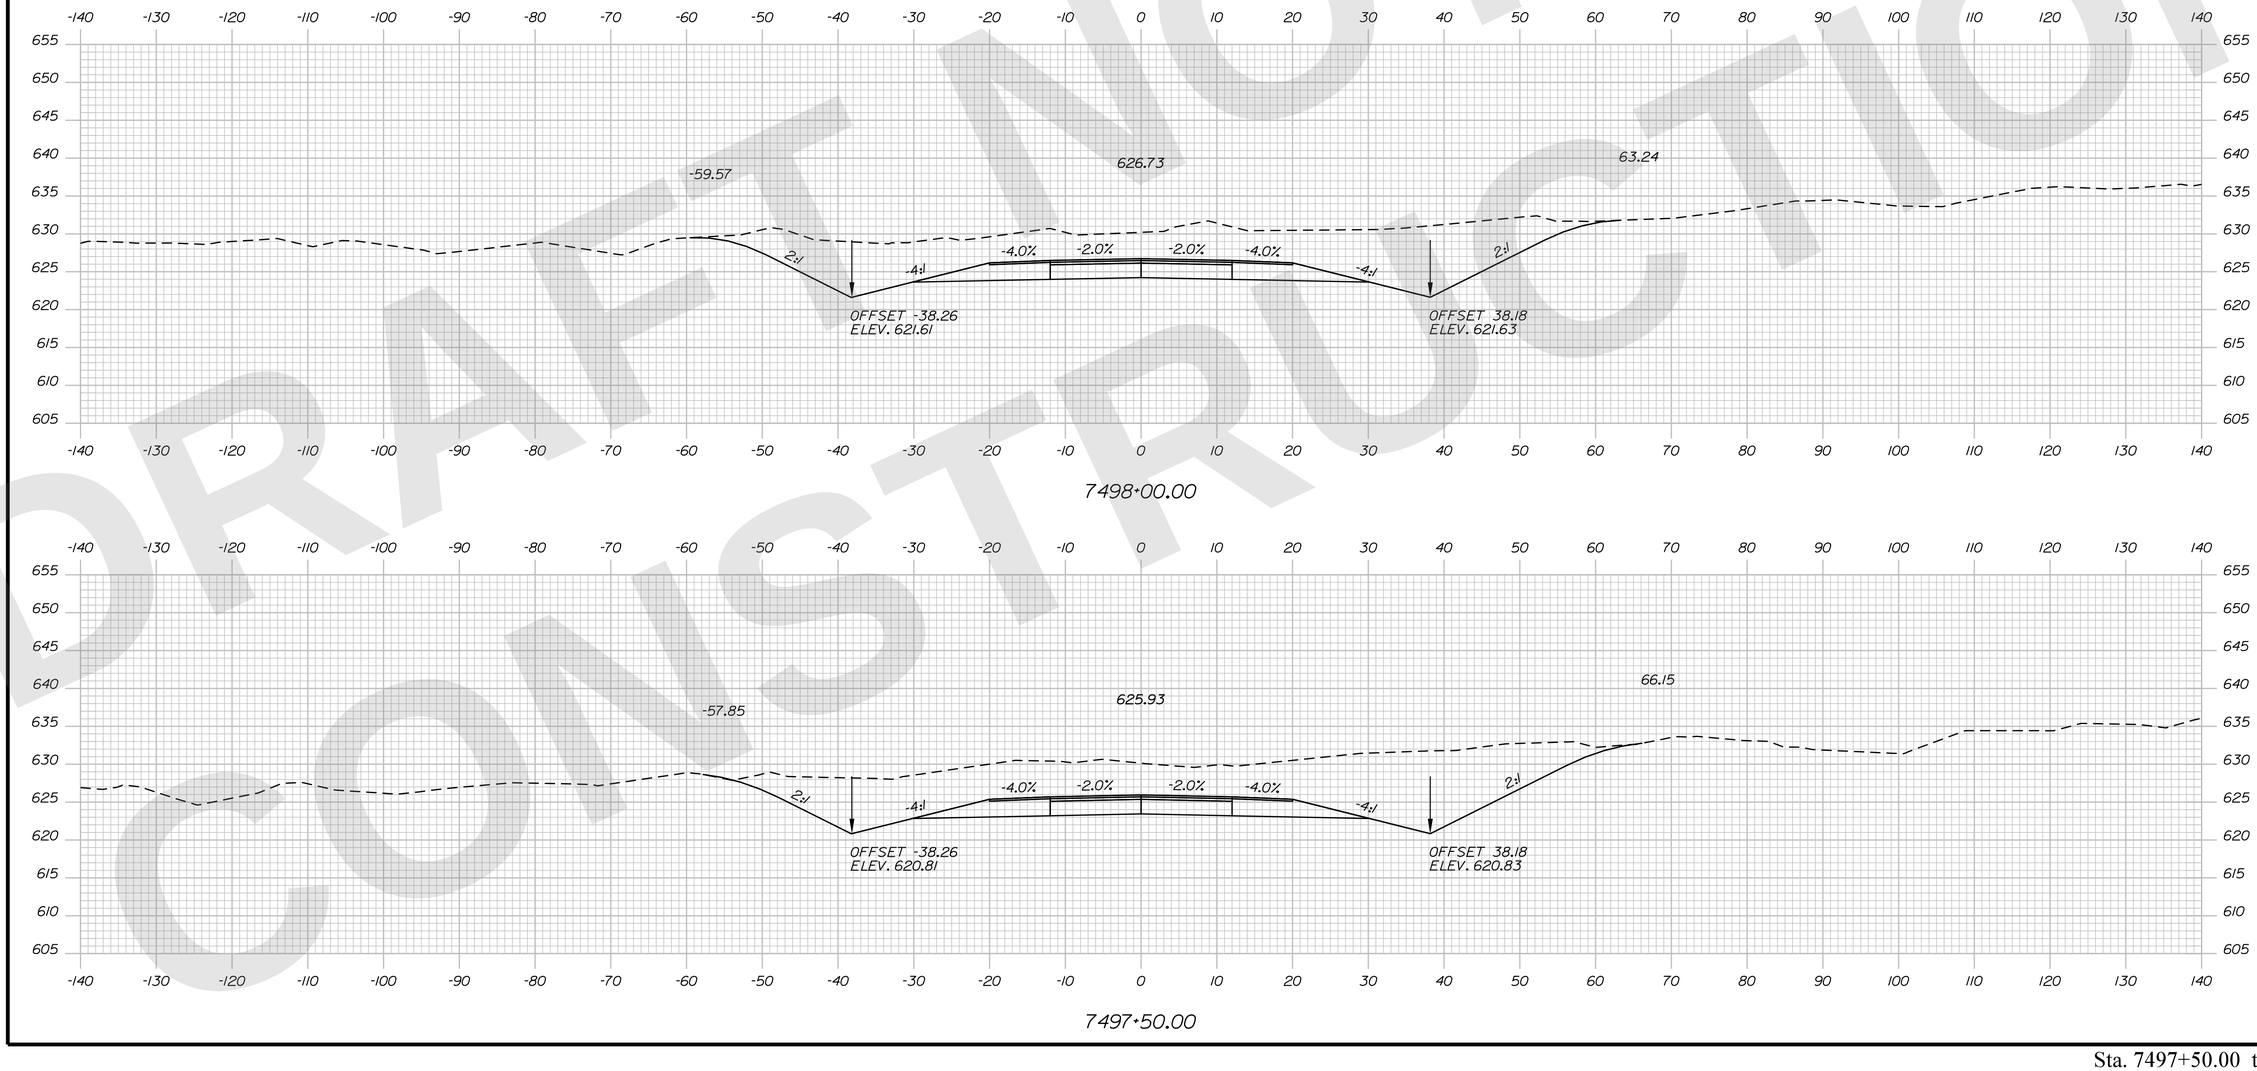

Sta. 7497+50.00 to Sta. 7498+00.00

STATE OF MAINE
DEPARTMENT OF TRANSPORTATION

CAPITAL PROJECTS

WIN 6462.92

HIGHWAY PLANS

vhb

PROJ. MANAGER		
DESIGN-DETAILED	ZBW	9/2/2025
CHECKED-REVIEWED	EOF	9/2/2025
DESIGN2-DETAILED2		
DESIGN3-DETAILED3		
REVISIONS 1		
REVISIONS 2		
REVISIONS 3		
REVISIONS 4		
FIELD CHANGES		

R.M. JBD AG

PRESQUE ISLE
PRESQUE ISLE BYPASS

CROSS SECTIONS

SHEET NUMBER
H-201
305
OF 747

Filename: ...\H5_01_Xsects_PI_BYPASS.dgn Division: HIGHWAY Username: jamesdavis Date:9/2/2025

DRAFT NOT FOR CONSTRUCTION

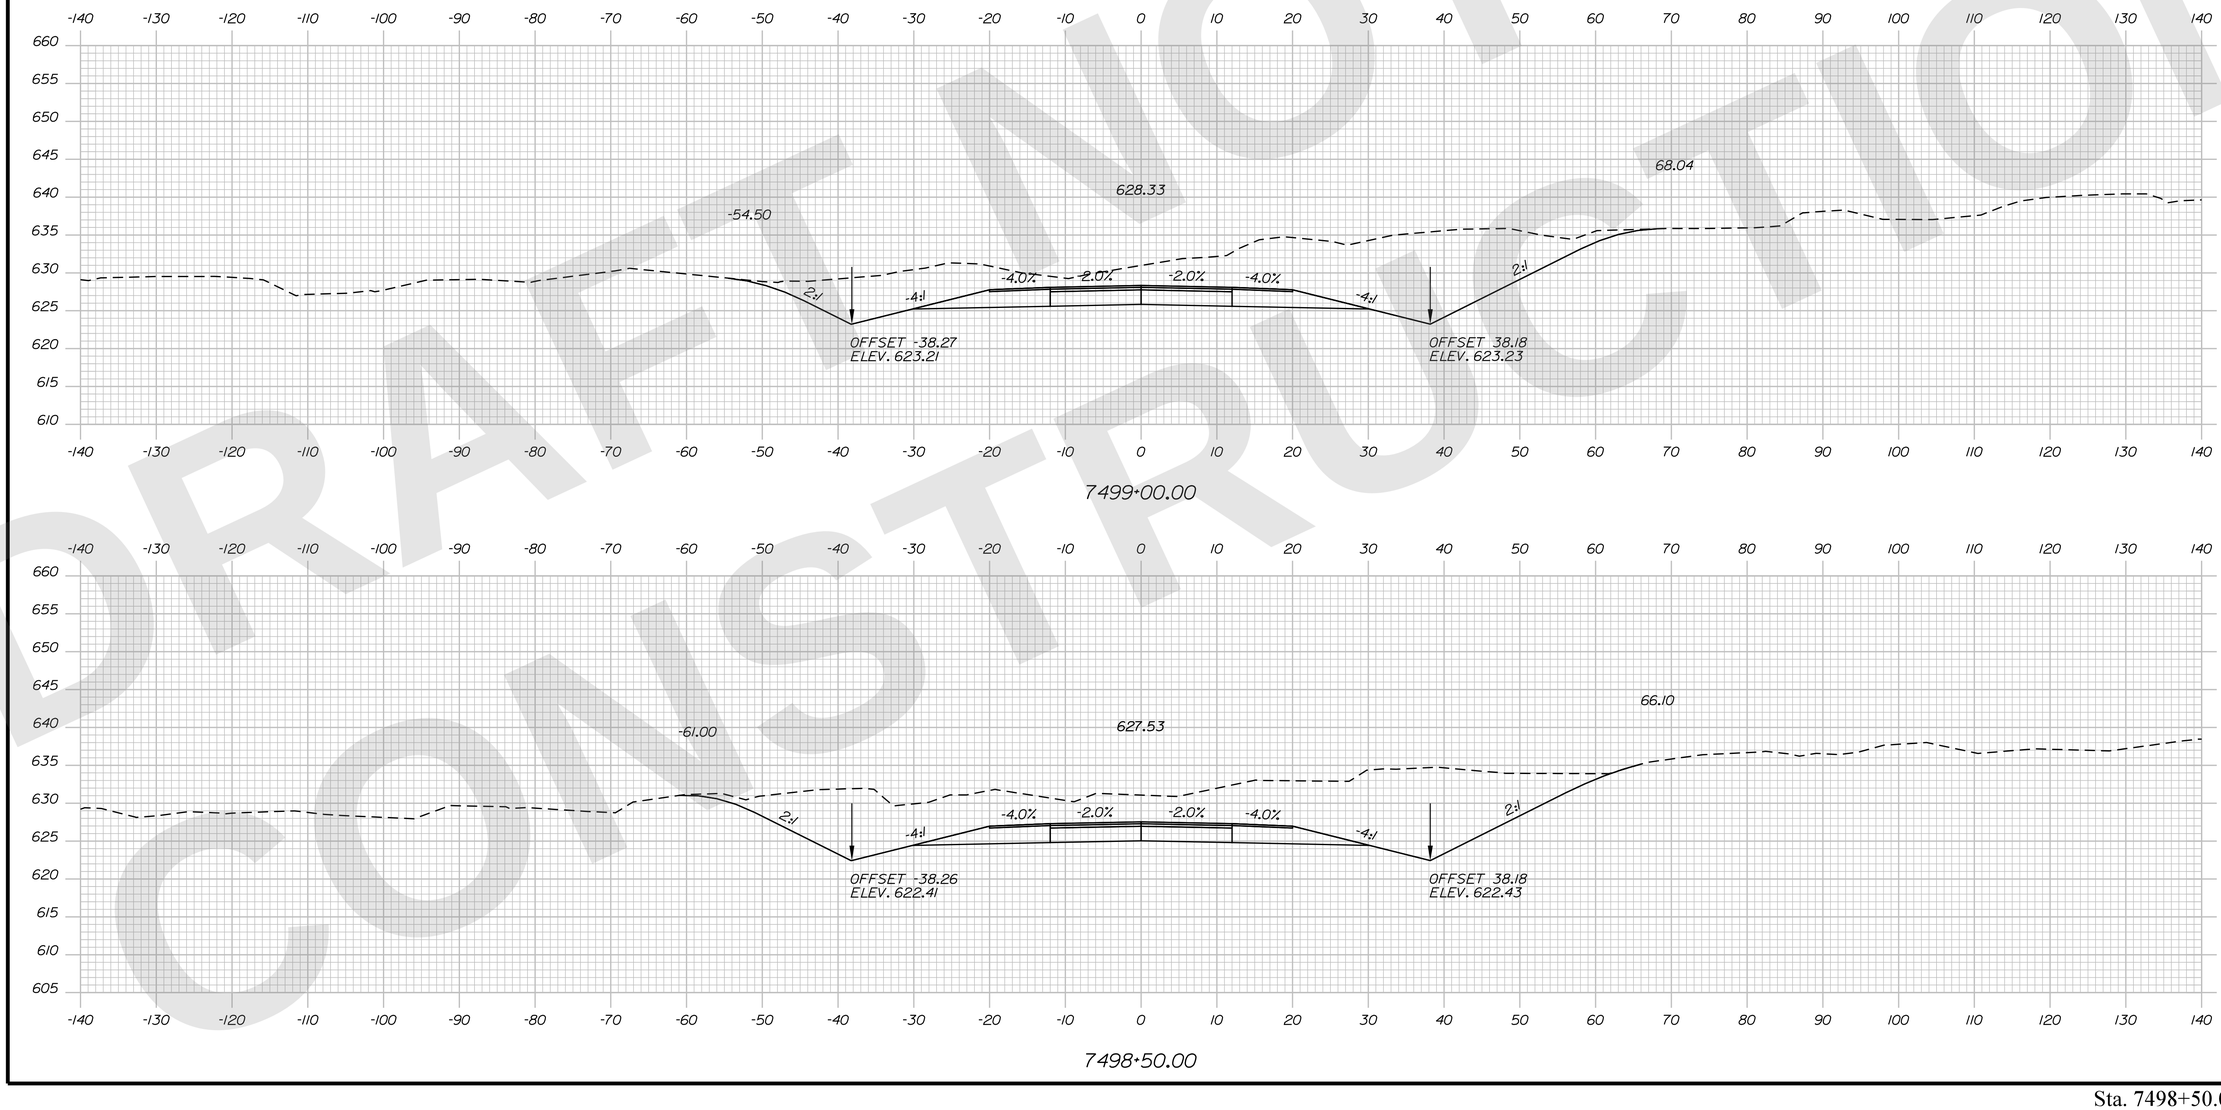

Sta. 7498+50.00 to Sta. 7499+00.00

STATE OF MAINE
DEPARTMENT OF TRANSPORTATION

CAPITAL PROJECTS

WIN
6462.92

HIGHWAY PLANS

vhb

	R.M.	BY	DATE
PROJ. MANAGER			
DESIGN-DETAILED	ZBW	JBD	9/2/2025
CHECKED-REVIEWED	ECF	AG	9/2/2025
DESIGN2-DETAILED2			
DESIGN3-DETAILED3			
REVISIONS 1			
REVISIONS 2			
REVISIONS 3			
REVISIONS 4			
FIELD CHANGES			

PRESQUE ISLE
PRESQUE ISLE BYPASS

CROSS SECTIONS

SHEET NUMBER
H-202
306
OF 747

Filename: ...\H5_01_Xsects_PI_BYPASS.dgn Division: HIGHWAY Username: jamesdavis Date:9/2/2025

Filename: ...\H5_01_Xsects_PI_BYPASS.dgn Division: HIGHWAY Username: jamesdavis Date:9/2/2025

DRAFT NOT FOR CONSTRUCTION

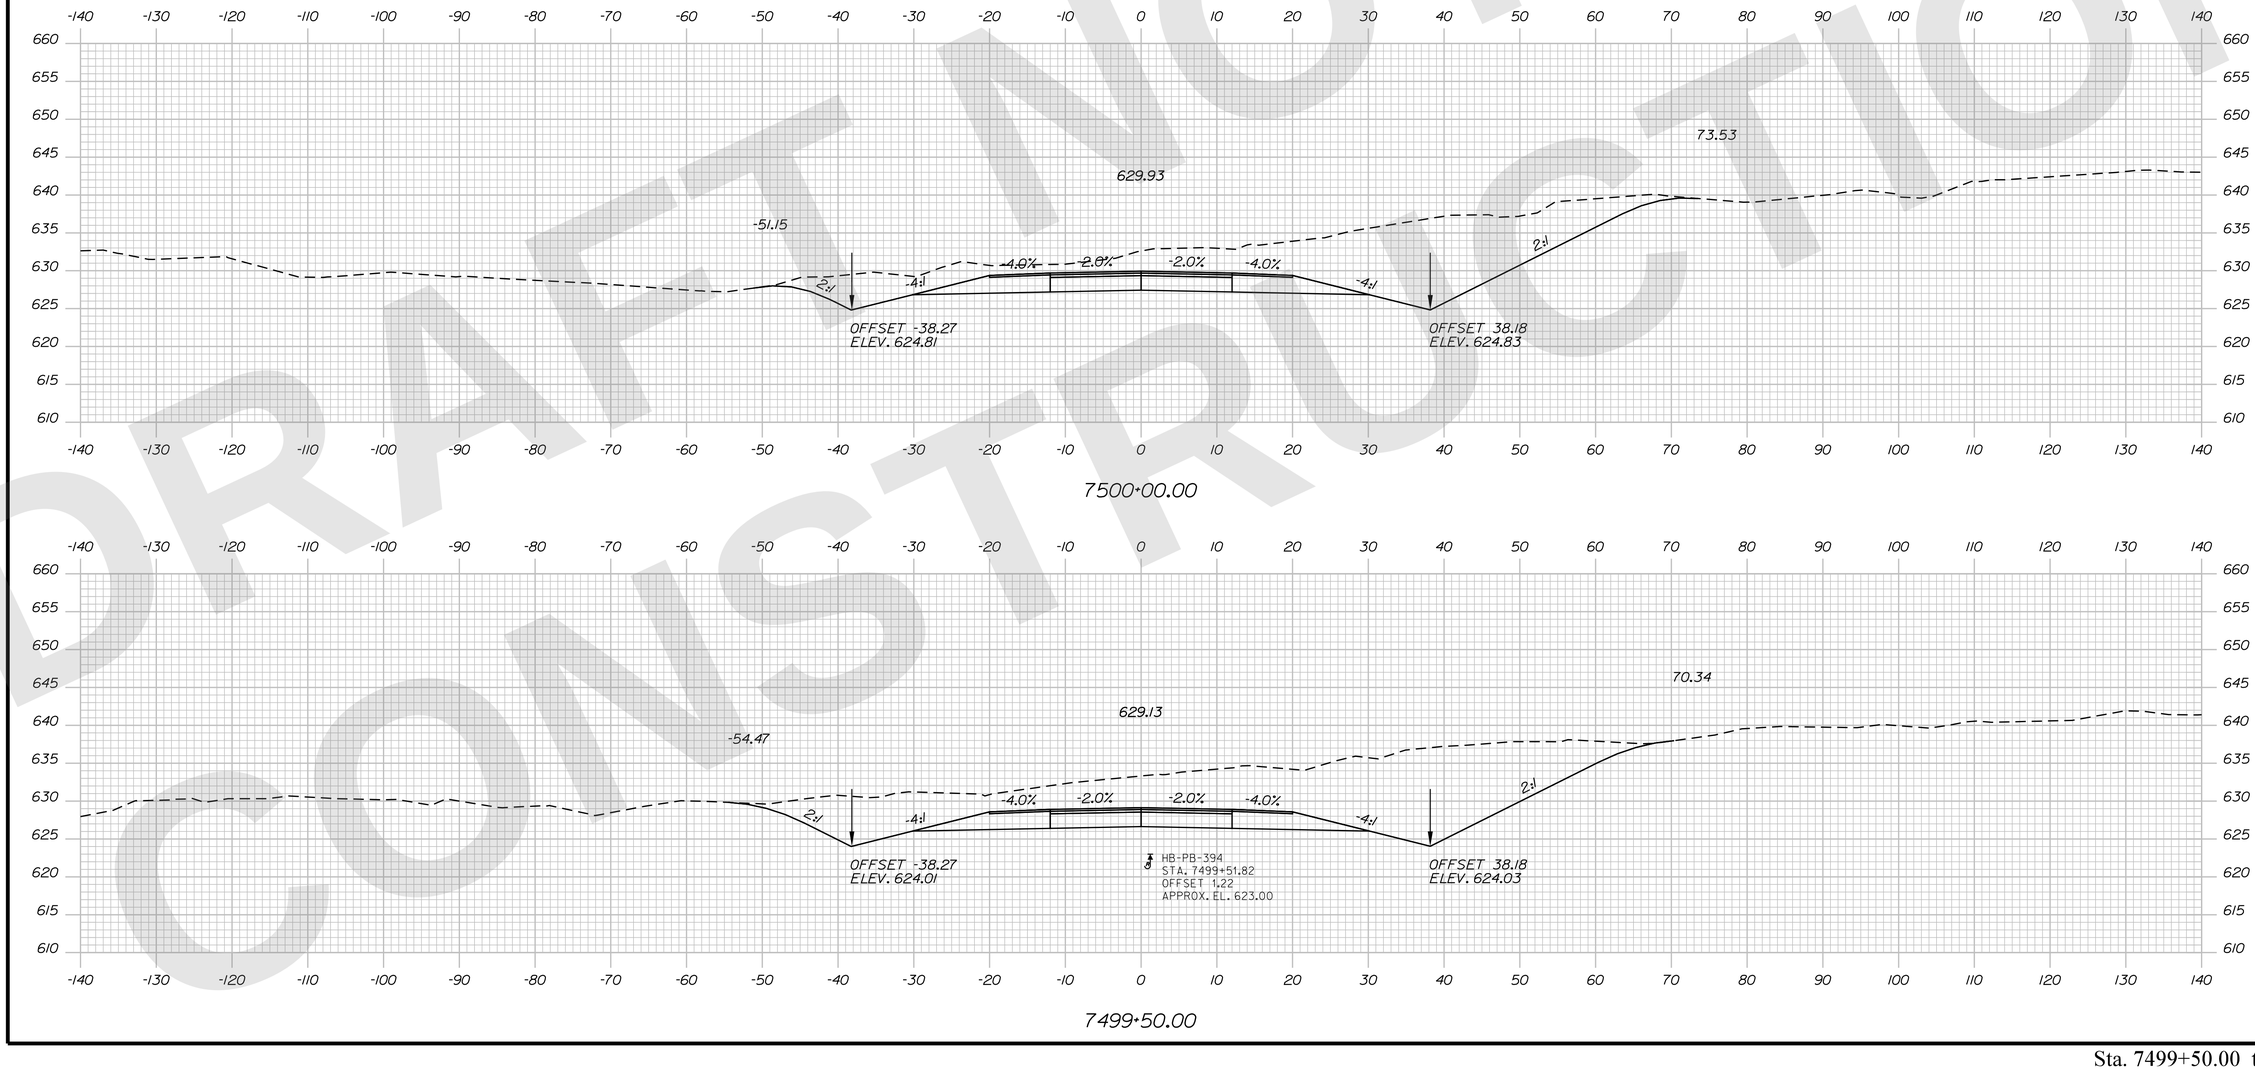

STATE OF MAINE
DEPARTMENT OF TRANSPORTATION

CAPITAL PROJECTS

WIN 6462.92

HIGHWAY PLANS

vhb

PROJ. MANAGER	R.M.	BY	DATE
DESIGN-DETAILED	ZBW	JBD	9/2/2025
CHECKED-REVIEWED	ECF	AG	9/2/2025
DESIGN2-DETAILED2			
DESIGN3-DETAILED3			
REVISIONS 1			
REVISIONS 2			
REVISIONS 3			
REVISIONS 4			
FIELD CHANGES			

PRESQUE ISLE
PRESQUE ISLE BYPASS

CROSS SECTIONS

SHEET NUMBER
H-203
307
OF 747

Sta. 7499+50.00 to Sta. 7500+00.00

Filename: ...\H5_01_Xsects_PI_BYPASS.dgn Division: HIGHWAY Username: jamesdavis Date:9/2/2025

DRAFT NOT FOR CONSTRUCTION

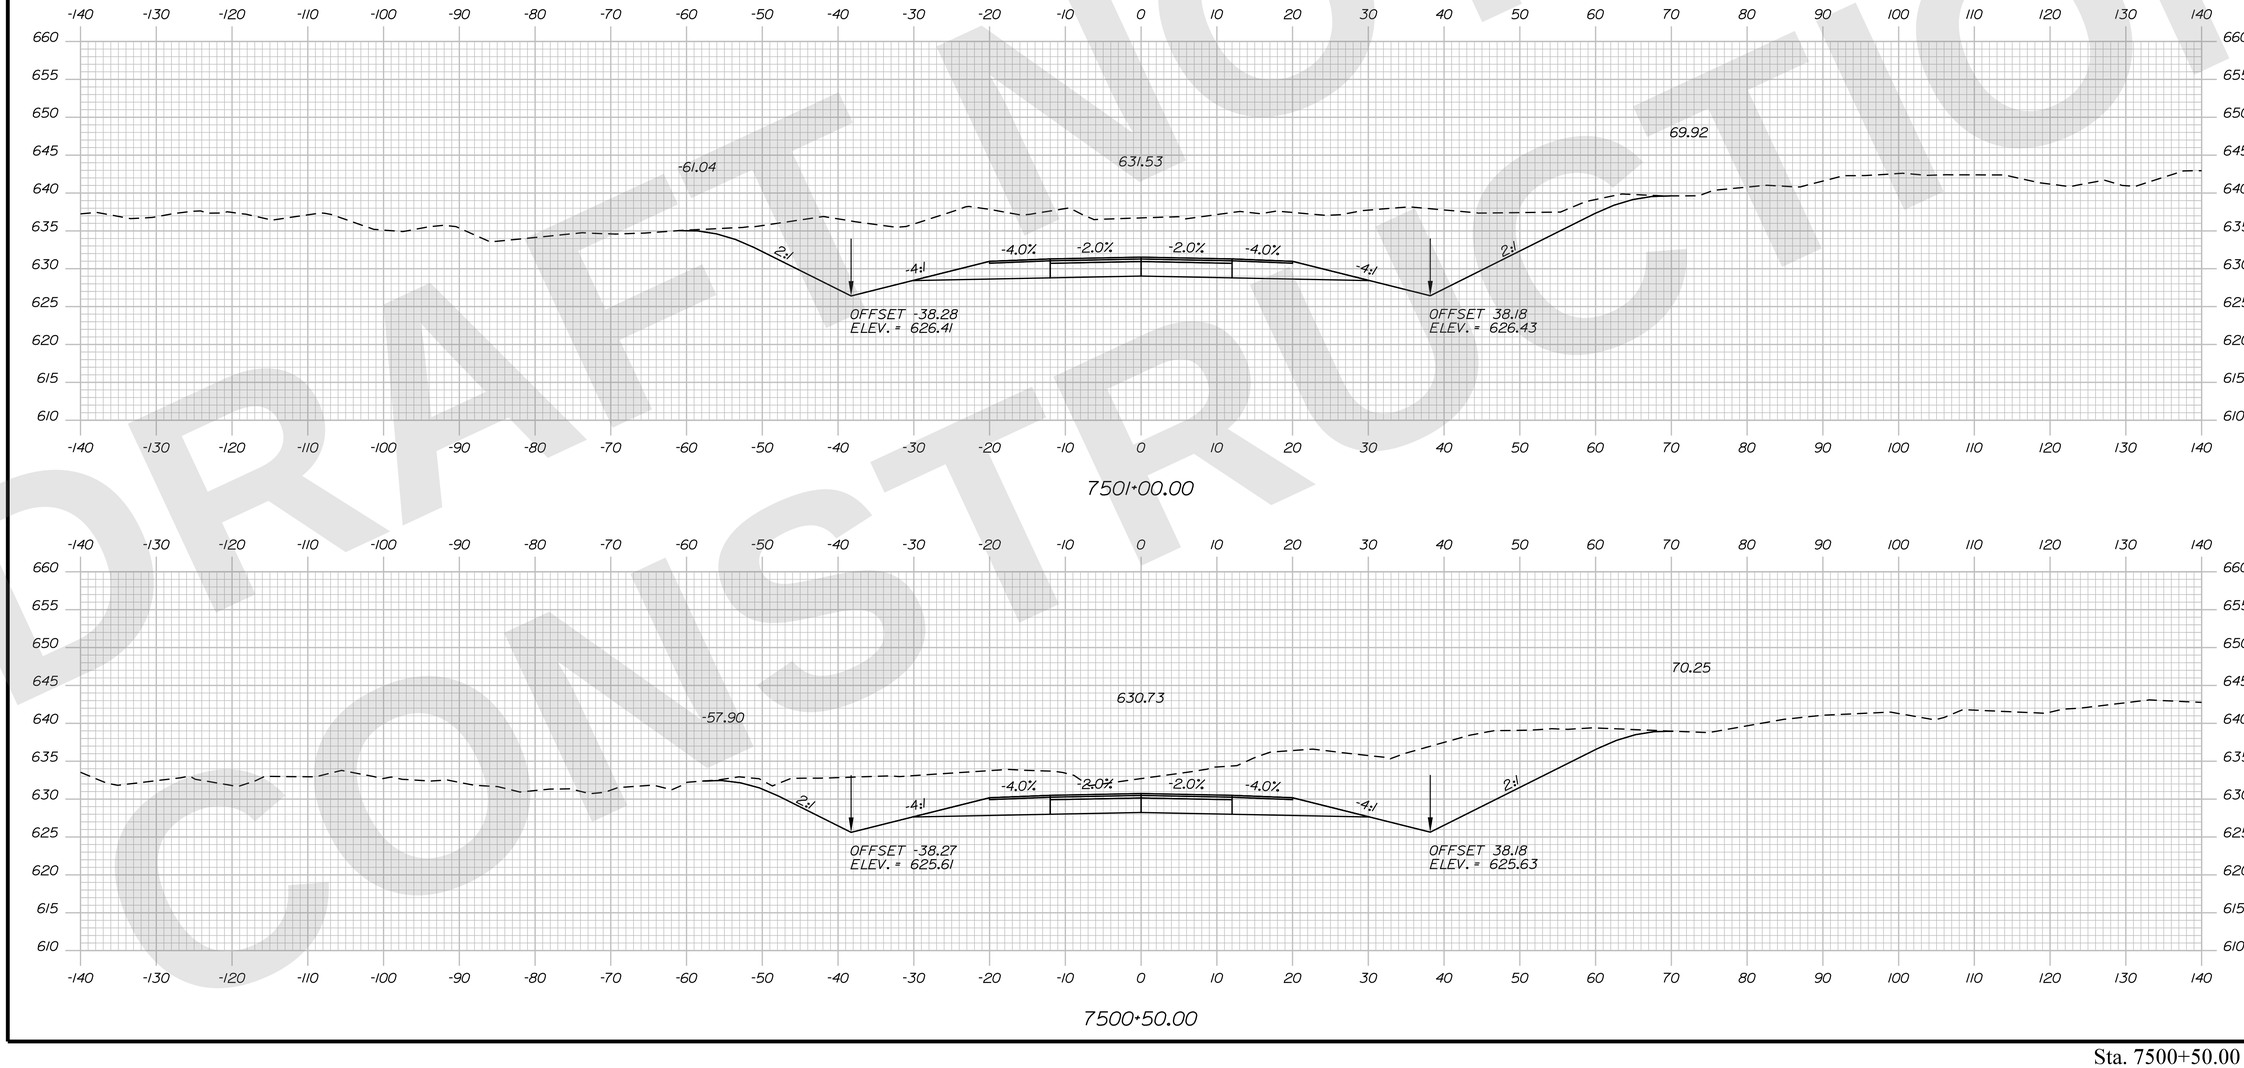

STATE OF MAINE
DEPARTMENT OF TRANSPORTATION

CAPITAL PROJECTS

WIN
6462.92

HIGHWAY PLANS

vhb

	R.M.	BY	DATE
PROJ. MANAGER			
DESIGN-DETAILED	ZBW	JBD	9/2/2025
CHECKED-REVIEWED	ECF	AG	9/2/2025
DESIGN2-DETAILED2			
DESIGN3-DETAILED3			
REVISIONS 1			
REVISIONS 2			
REVISIONS 3			
REVISIONS 4			
FIELD CHANGES			

PRESQUE ISLE
PRESQUE ISLE BYPASS

CROSS SECTIONS

SHEET NUMBER
H-204
308
OF 747

Sta. 7500+50.00 to Sta. 7501+00.00

DRAFT NOT FOR CONSTRUCTION

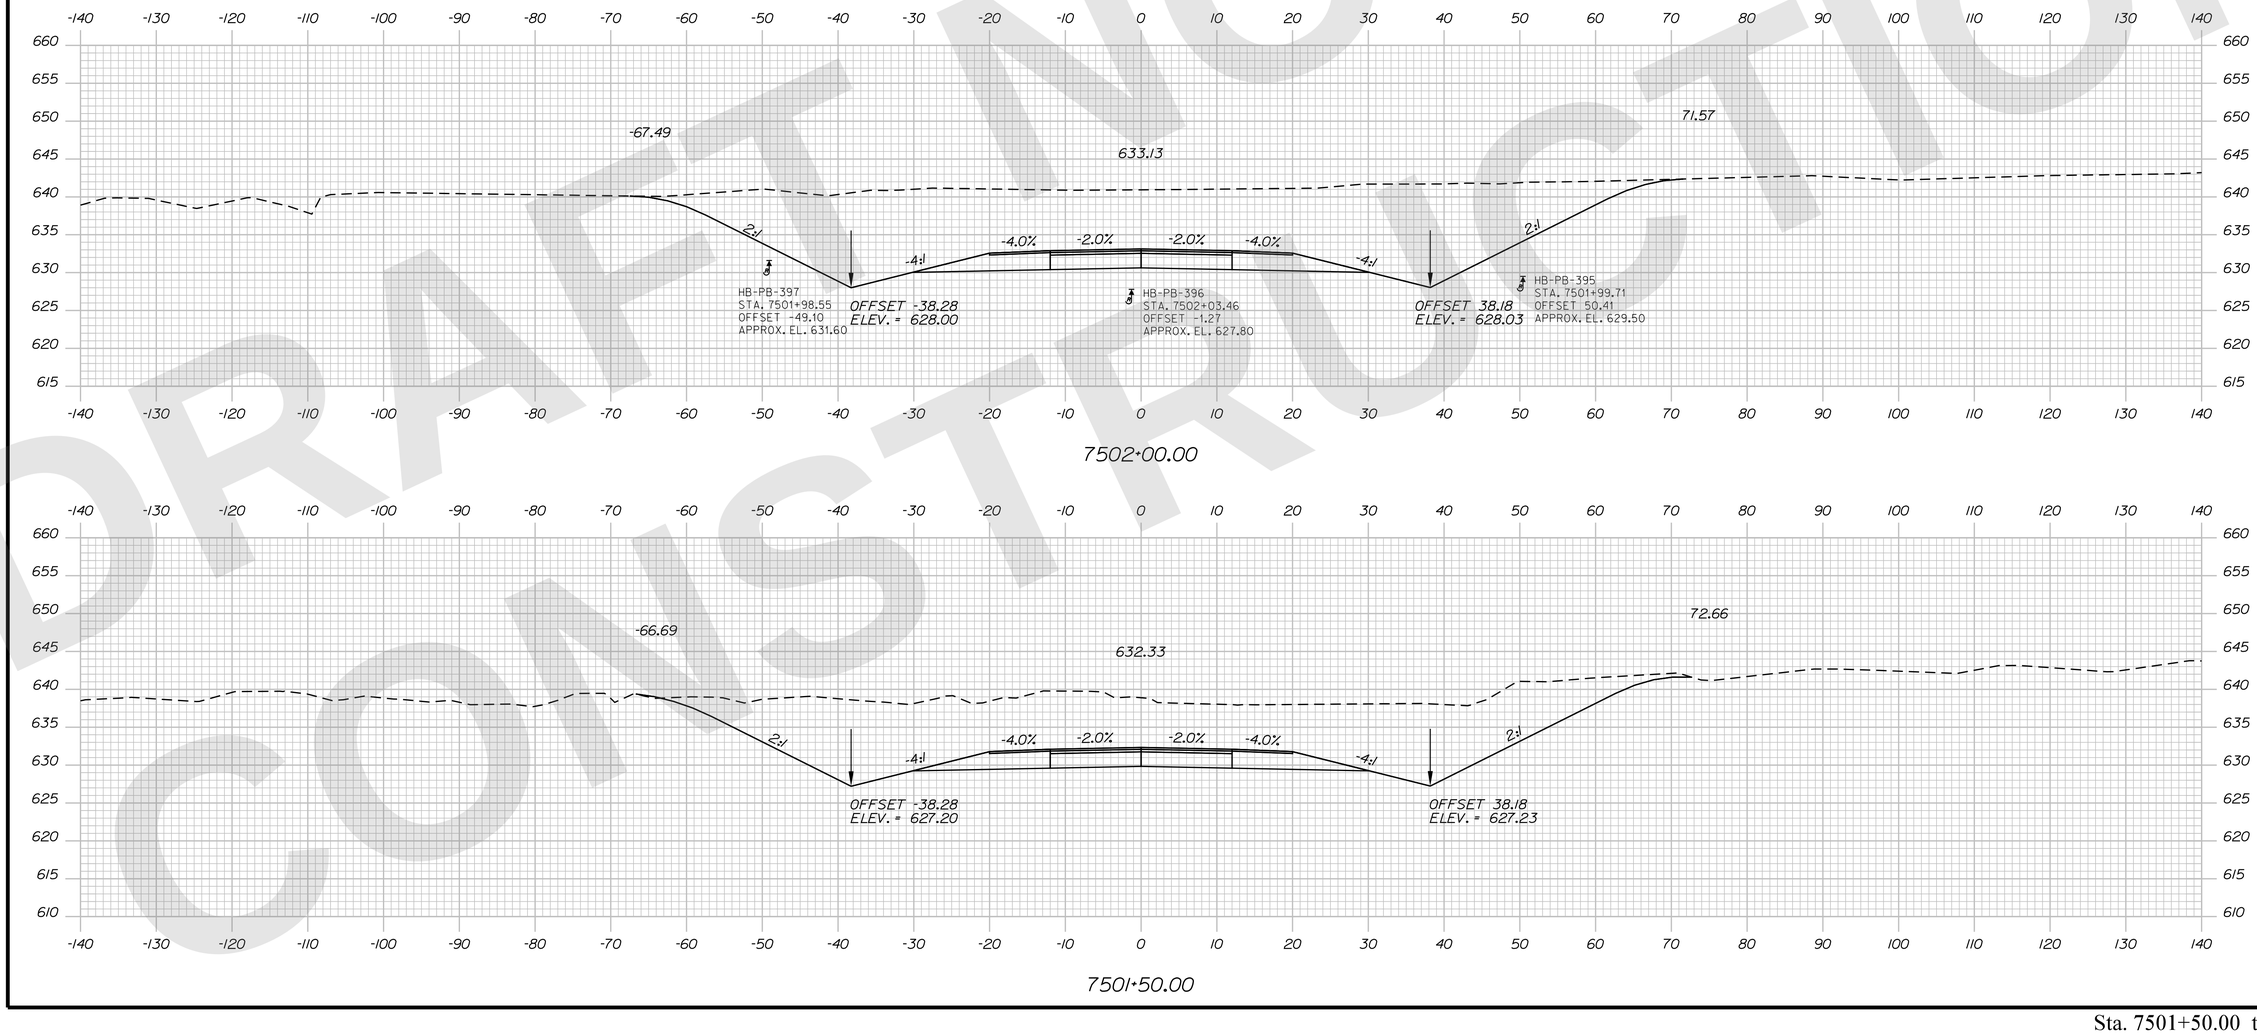

STATE OF MAINE
DEPARTMENT OF TRANSPORTATION

CAPITAL PROJECTS

WIN
6462.92

HIGHWAY PLANS

vhb

PROJ. MANAGER	R.M.
DESIGN-DETAILED	ZBW
CHECKED-REVIEWED	EOF
DESIGN2-DETAILED2	
DESIGN3-DETAILED3	
REVISIONS 1	
REVISIONS 2	
REVISIONS 3	
REVISIONS 4	
FIELD CHANGES	

BY	DATE
JBD	9/2/2025
AG	9/2/2025

PRESQUE ISLE
PRESQUE ISLE BYPASS

CROSS SECTIONS

SHEET NUMBER
H-205
309
OF 747

Sta. 7501+50.00 to Sta. 7502+00.00

Filename: ...\H5_01_Xsects_PI_BYPASS.dgn Division: HIGHWAY Username: jamesdavis Date:9/2/2025

Filename: ...\H5_01_Xsects_PL_BYPASS.dgn Division: HIGHWAY Username: jamesdavis Date:9/2/2025

DRAFT NOT FOR CONSTRUCTION

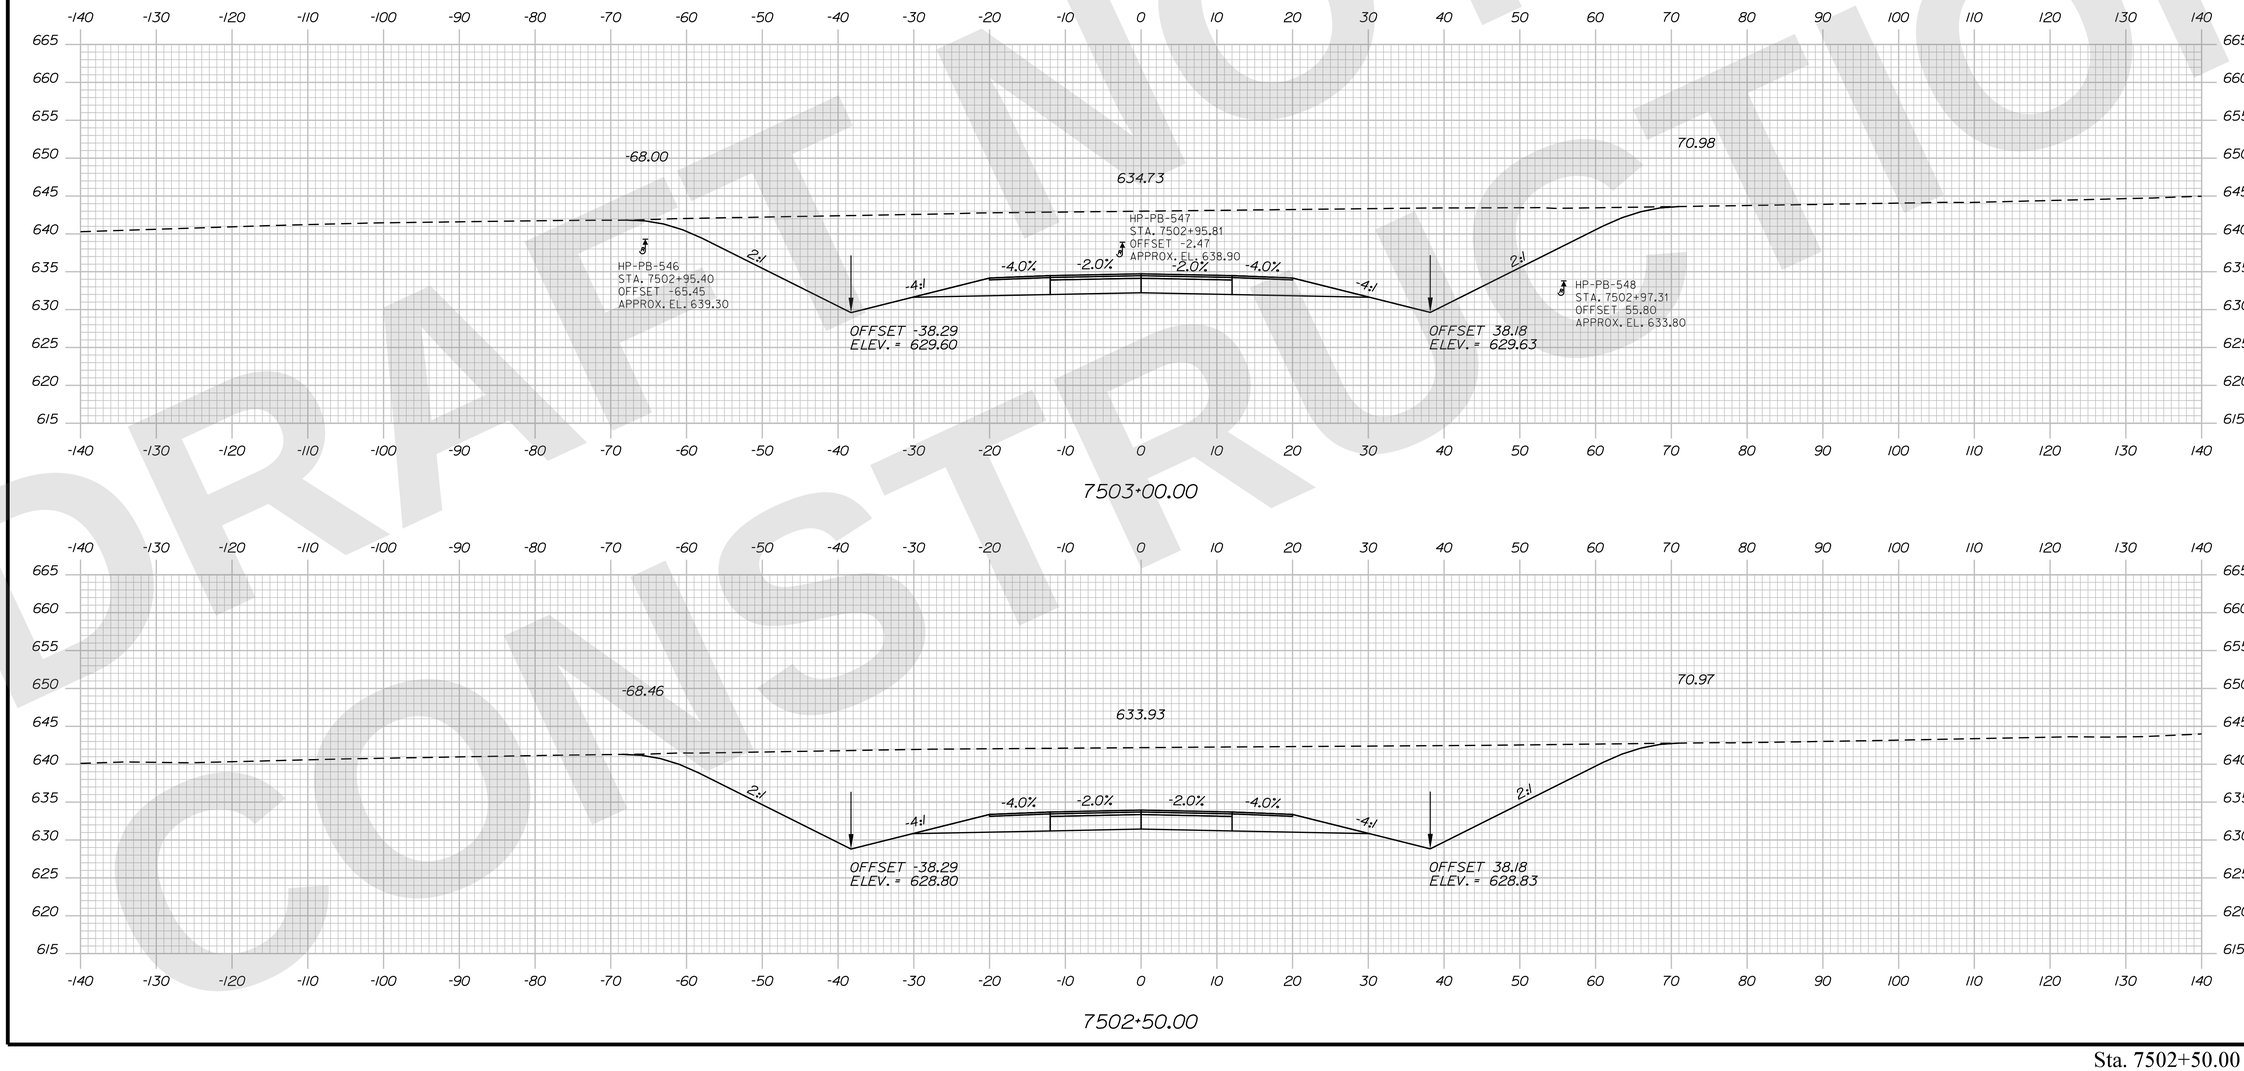

STATE OF MAINE
DEPARTMENT OF TRANSPORTATION

CAPITAL PROJECTS

WIN 6462.92

HIGHWAY PLANS

vhb

	R.M.	BY	DATE
PROJ. MANAGER			
DESIGN-DETAILED	ZBW	JBD	9/2/2025
CHECKED-REVIEWED	ECF	AG	9/2/2025
DESIGN2-DETAILED2			
DESIGN3-DETAILED3			
REVISIONS 1			
REVISIONS 2			
REVISIONS 3			
REVISIONS 4			
FIELD CHANGES			

PRESQUE ISLE
PRESQUE ISLE BYPASS

CROSS SECTIONS

SHEET NUMBER
H-206
310
OF 747

Sta. 7502+50.00 to Sta. 7503+00.00

Filename: ...\H5_01_Xsects_PI_BYPASS.dgn Division: HIGHWAY Username: jamesdavis Date:9/2/2025

DRAFT NOT FOR CONSTRUCTION

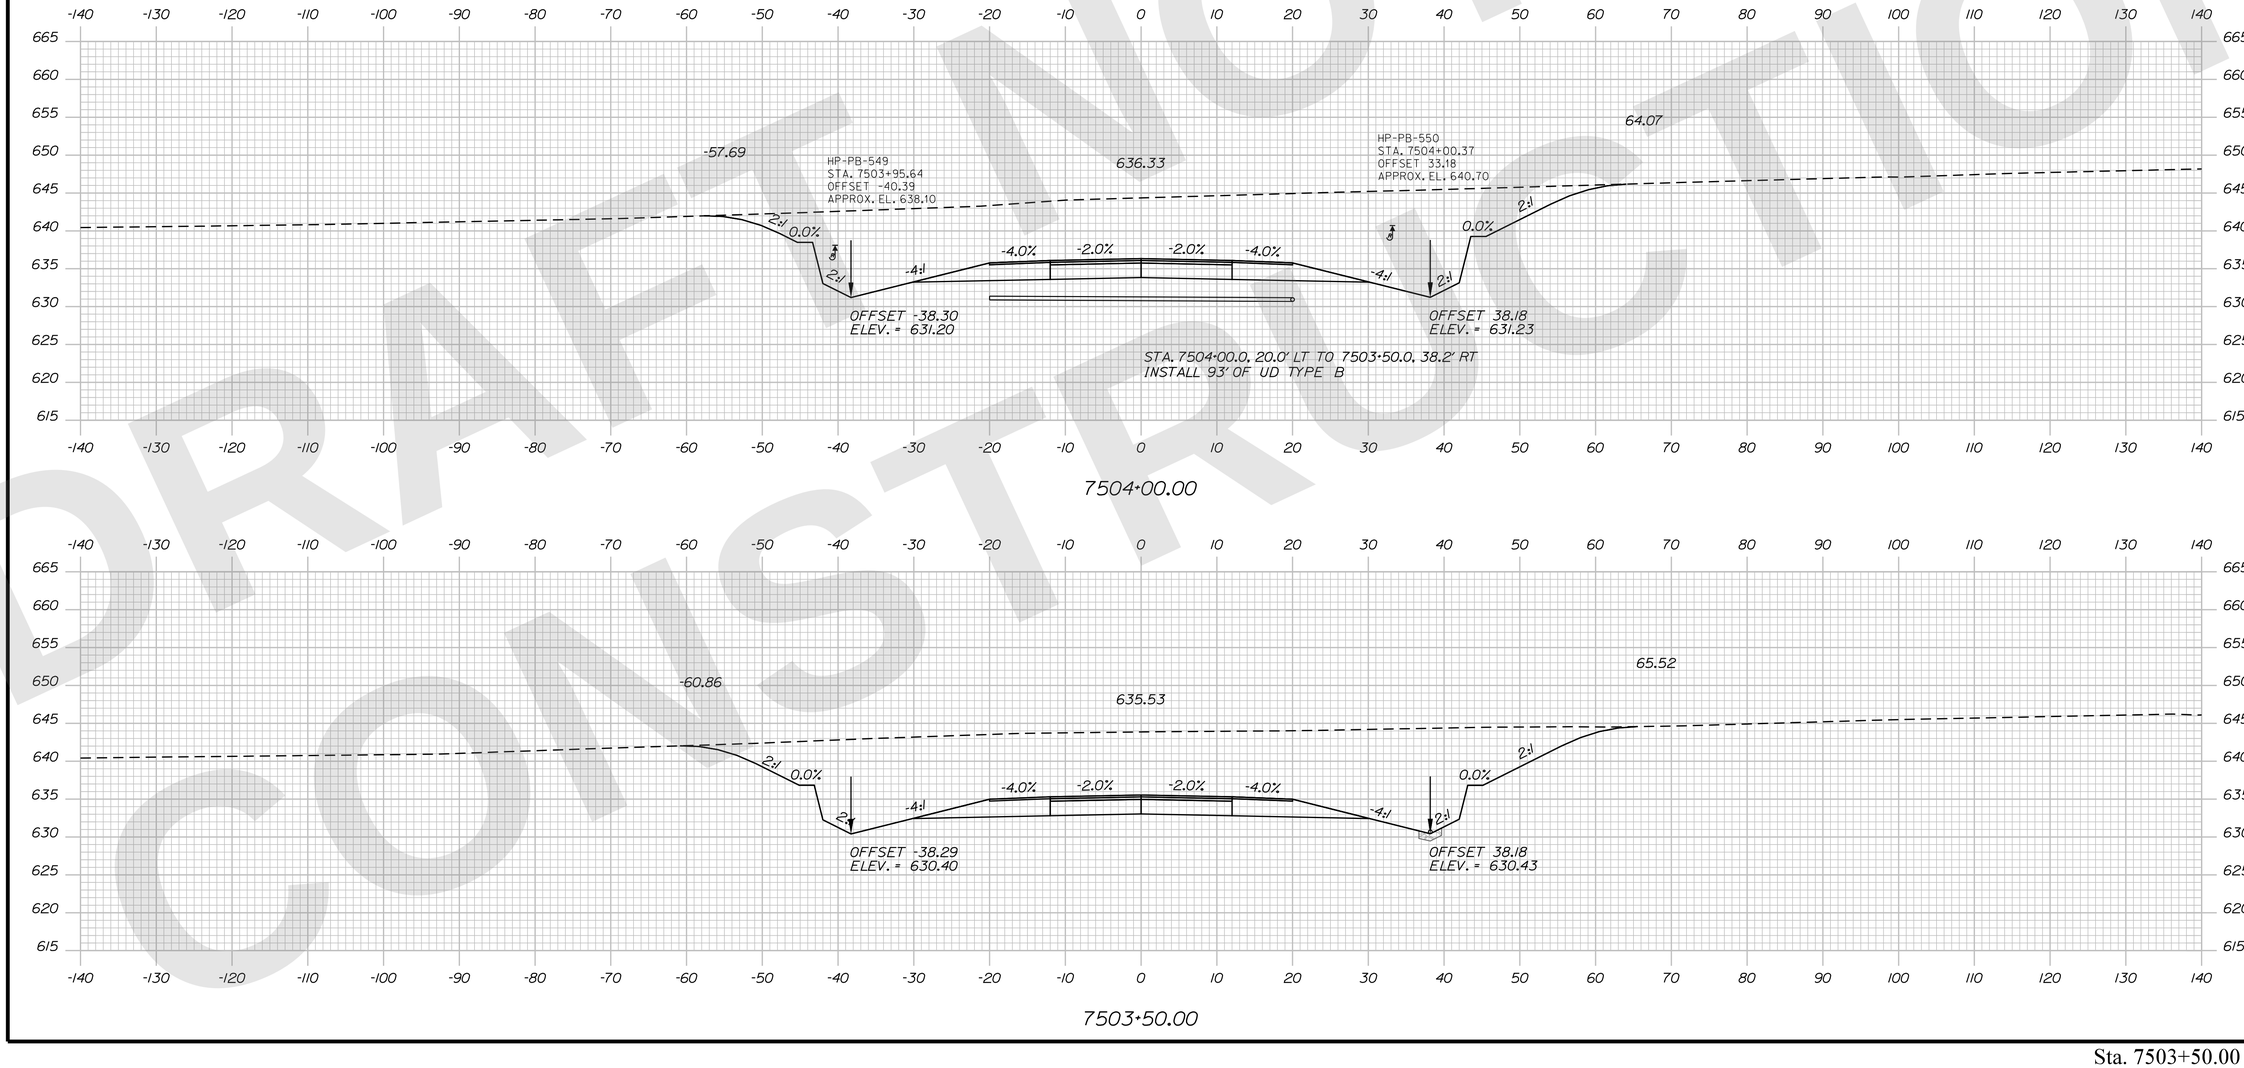

STATE OF MAINE
DEPARTMENT OF TRANSPORTATION

CAPITAL PROJECTS

WIN
6462.92

HIGHWAY PLANS

vhb

	R.M.	BY	DATE
PROJ. MANAGER			
DESIGN-DETAILED	ZBW	JBD	9/2/2025
CHECKED-REVIEWED	ECF	AG	9/2/2025
DESIGN2-DETAILED2			
DESIGN3-DETAILED3			
REVISIONS 1			
REVISIONS 2			
REVISIONS 3			
REVISIONS 4			
FIELD CHANGES			

PRESQUE ISLE
PRESQUE ISLE BYPASS

CROSS SECTIONS

SHEET NUMBER
H-207
311
OF 747

Sta. 7503+50.00 to Sta. 7504+00.00

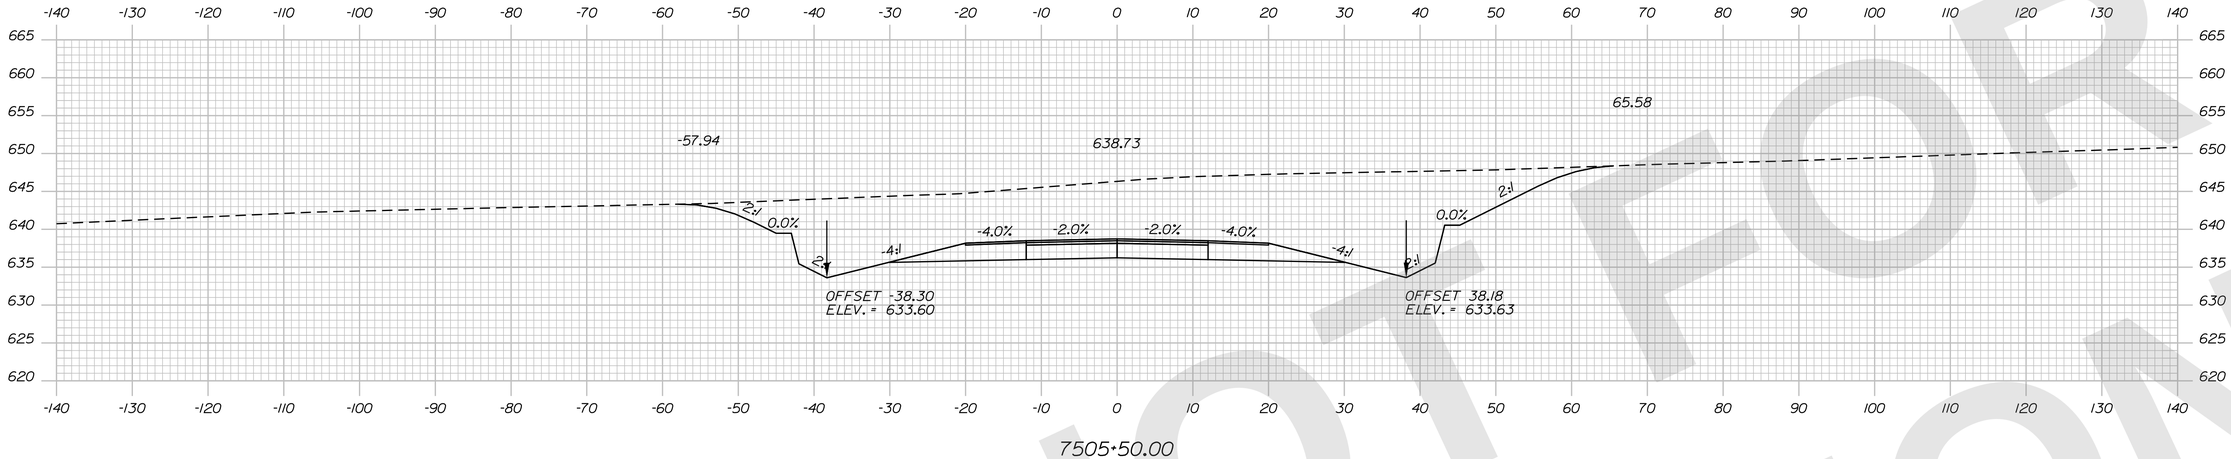

7505+50.00

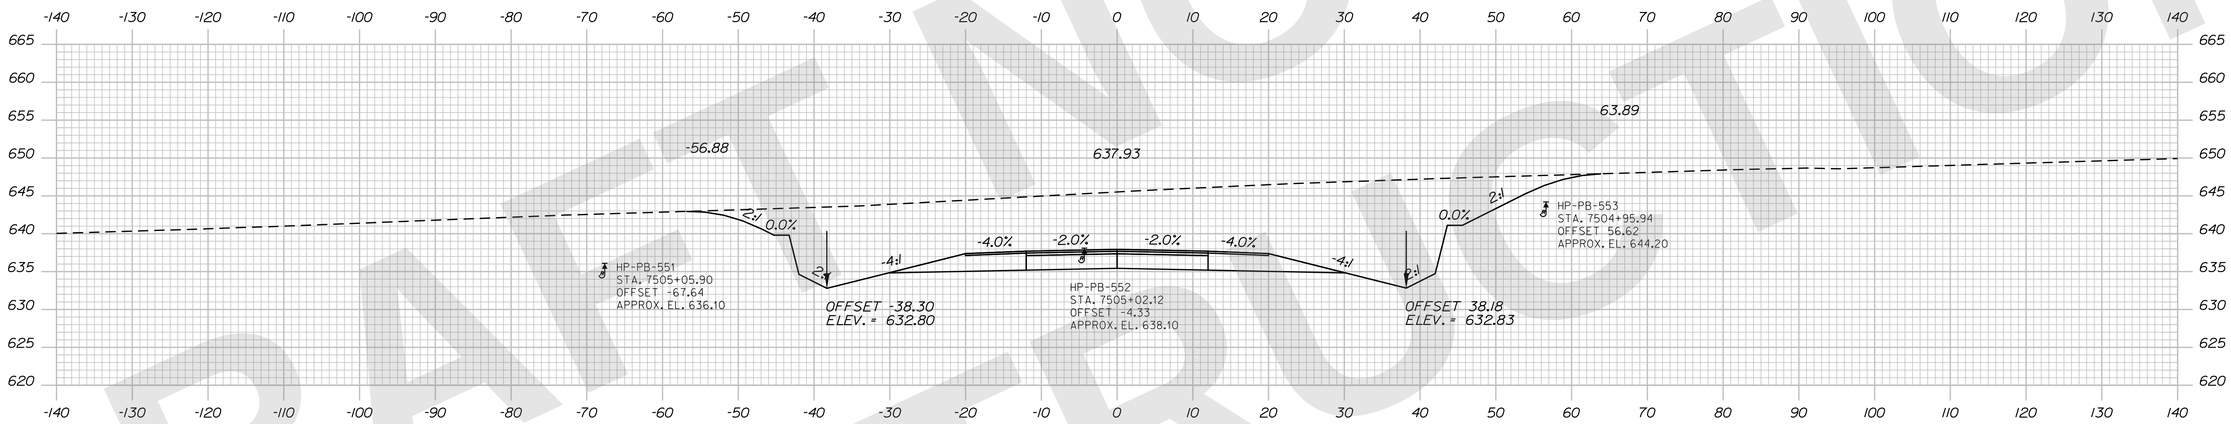

7505+00.00

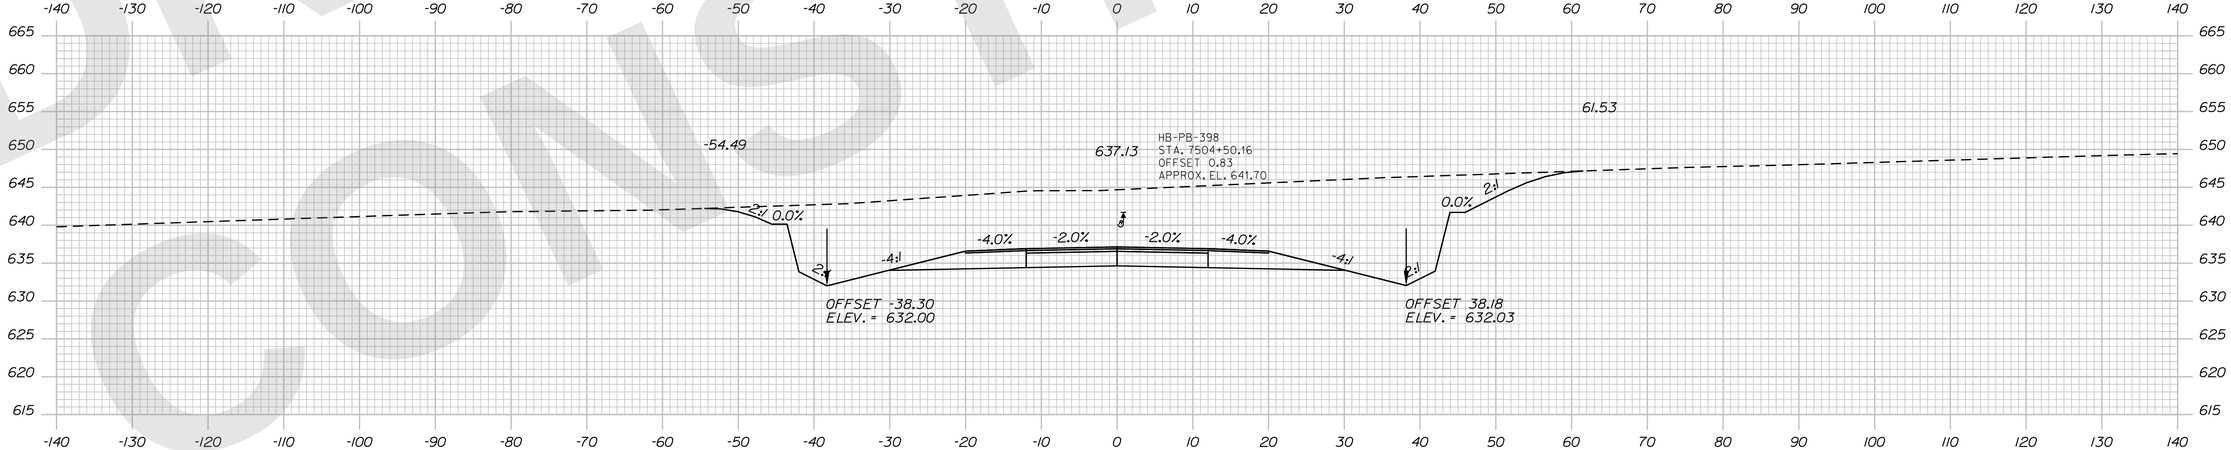

7504+50.00

STATE OF MAINE
DEPARTMENT OF TRANSPORTATION

CAPITAL PROJECTS

WIN
6462.92

HIGHWAY PLANS

vhb

PROJ. MANAGER	R.M.	DATE
DESIGN-DETAILED	ZBW	JGD	9/2/2025
CHECKED-REVIEWED	ECF	AG	9/2/2025
DESIGN2-DETAILED2			
DESIGN3-DETAILED3			
REVISIONS 1			
REVISIONS 2			
REVISIONS 3			
REVISIONS 4			
FIELD CHANGES			

PRESQUE ISLE
PRESQUE ISLE BYPASS

CROSS SECTIONS

SHEET NUMBER
H-208
312
OF 747

Sta. 7504+50.00 to Sta. 7505+50.00

Filename: ...\H5_01_Xsects_PI_BYPASS.dgn Division: HIGHWAY Username: jamesdavis Date:9/2/2025

DRAFT NOT FOR CONSTRUCTION

Filename: ...\H5_01_Xsects_PI_BYPASS.dgn Division: HIGHWAY Username: jamesdavis Date:9/2/2025

DRAFT NOT FOR CONSTRUCTION

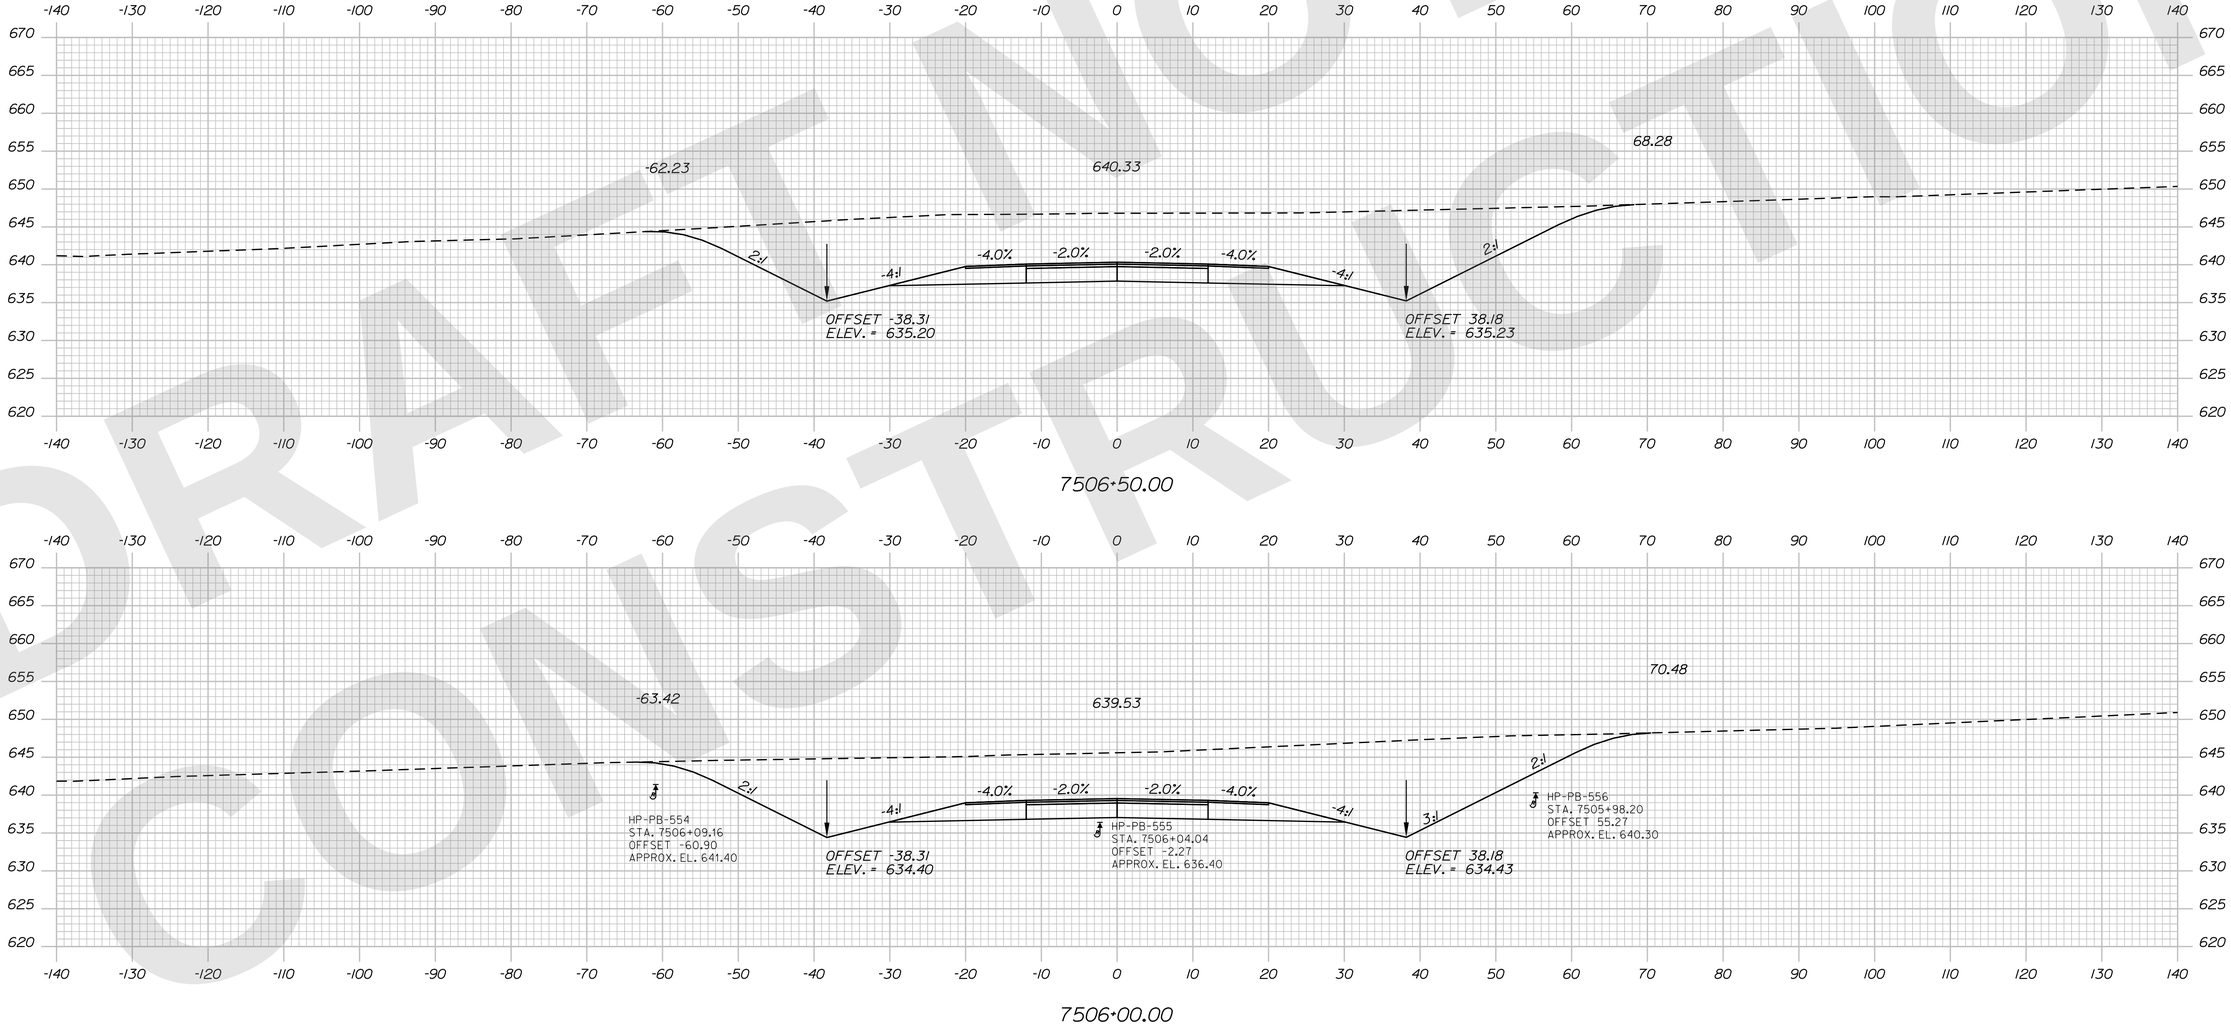

STATE OF MAINE
DEPARTMENT OF TRANSPORTATION

CAPITAL PROJECTS

WIN 6462.92

HIGHWAY PLANS

vhb

	R.M.	BY	DATE
PROJ. MANAGER			
DESIGN-DETAILED	ZBW	JBD	9/2/2025
CHECKED-REVIEWED		EOF	
DESIGN2-DETAILED2		AG	9/2/2025
DESIGN3-DETAILED3			
REVISIONS 1			
REVISIONS 2			
REVISIONS 3			
REVISIONS 4			
FIELD CHANGES			

PRESQUE ISLE
PRESQUE ISLE BYPASS

CROSS SECTIONS

SHEET NUMBER
H-209
313
OF 747

Sta. 7506+00.00 to Sta. 7506+50.00

Filename: ...\H5_01_Xsects_PI_BYPASS.dgn Division: HIGHWAY Username: jamesdavis Date:9/2/2025

DRAFT NOT FOR CONSTRUCTION

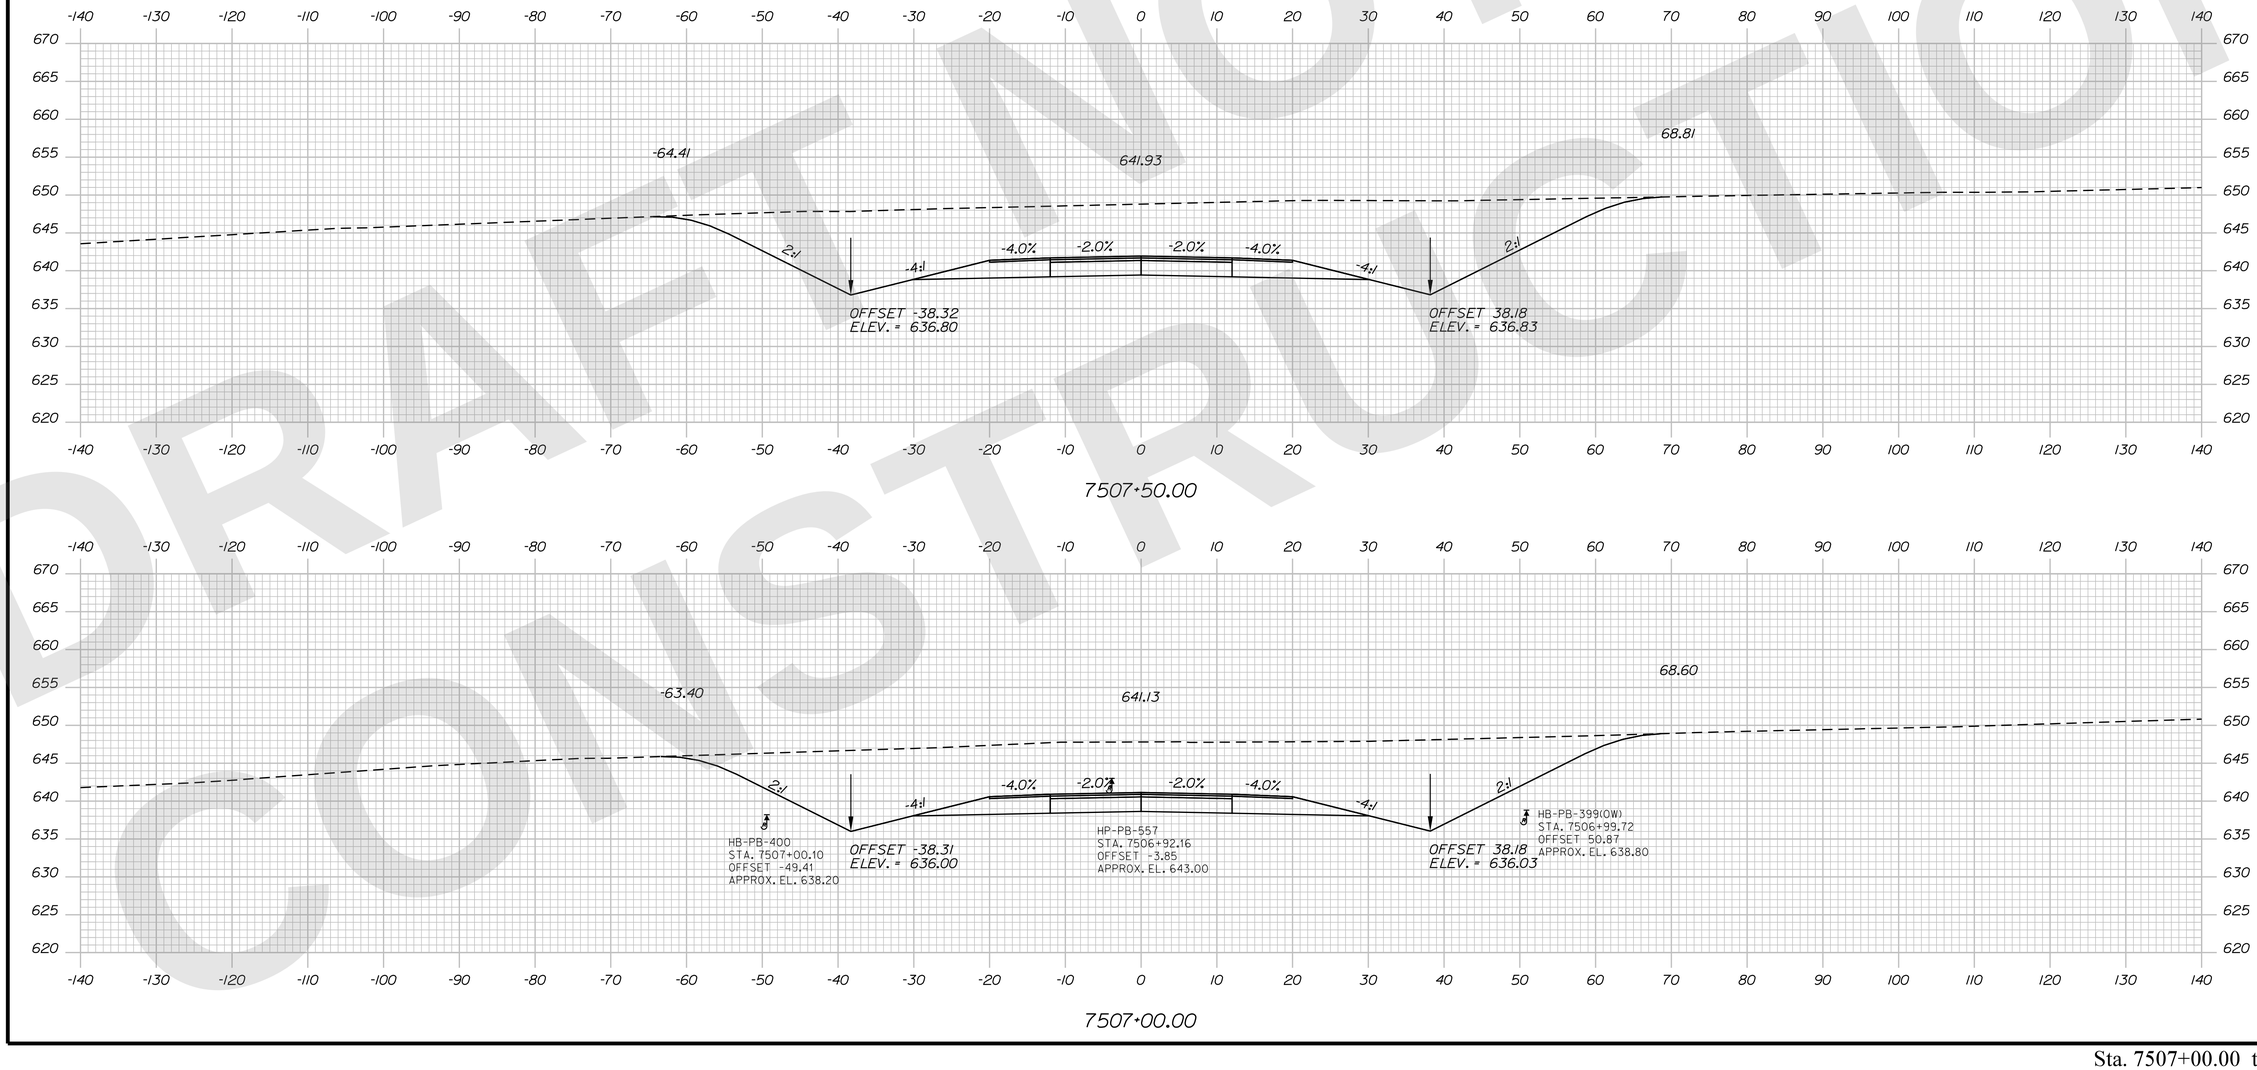

STATE OF MAINE
DEPARTMENT OF TRANSPORTATION

CAPITAL PROJECTS

WIN 6462.92

HIGHWAY PLANS

vhb

PROJ. MANAGER	R.M.	BY	DATE
DESIGN-DETAILED	ZBW	JBD	9/2/2025
CHECKED-REVIEWED	EOF	AG	9/2/2025
DESIGN2-DETAILED2			
DESIGN3-DETAILED3			
REVISIONS 1			
REVISIONS 2			
REVISIONS 3			
REVISIONS 4			
FIELD CHANGES			

PRESQUE ISLE
PRESQUE ISLE BYPASS

CROSS SECTIONS

SHEET NUMBER
H-210
314
OF 747

Sta. 7507+00.00 to Sta. 7507+50.00

Sta. 7508+00.00 to Sta. 7509+00.00

STATE OF MAINE
DEPARTMENT OF TRANSPORTATION

CAPITAL PROJECTS

WIN 6462.92

HIGHWAY PLANS

vhb

	BY	DATE
R.M.	JBD	9/2/2025
ZBW	AG	9/2/2025
ECF		
PROJ. MANAGER		
DESIGN-DETAILED	ZBW	
CHECKED-REVIEWED	ECF	
DESIGN2-DETAILED2		
DESIGN3-DETAILED3		
REVISIONS 1		
REVISIONS 2		
REVISIONS 3		
REVISIONS 4		
FIELD CHANGES		

PRESQUE ISLE
PRESQUE ISLE BYPASS

CROSS SECTIONS

SHEET NUMBER
H-211
315
OF 747

Filename: ...\H5_01_Xsects_PI_BYPASS.dgn Division: HIGHWAY Username: jamesdavis Date:9/2/2025

DRAFT NOT FOR CONSTRUCTION

DRAFT NOT FOR CONSTRUCTION

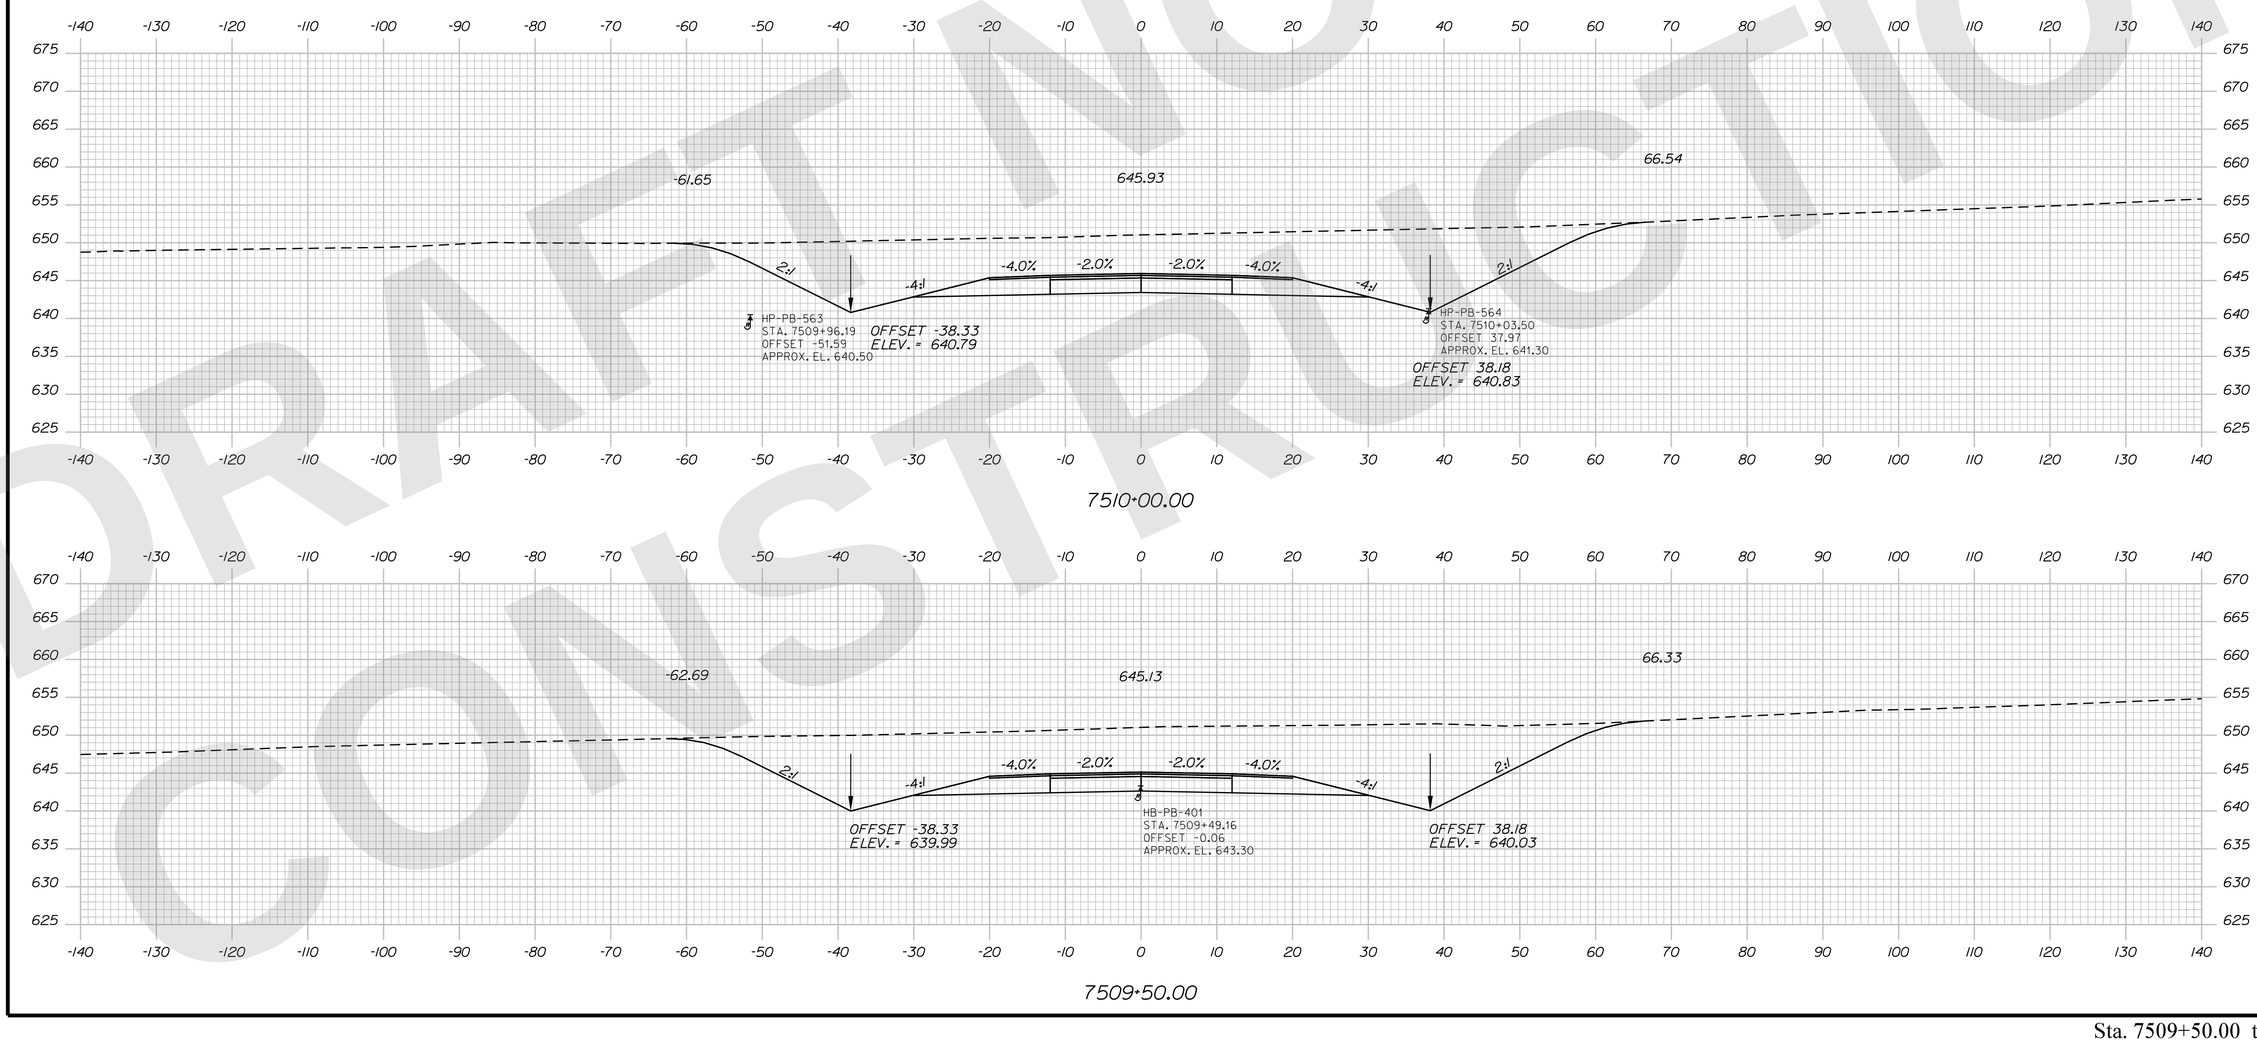

Filename: ...\H5_01_Xsects_PL_BYPASS.dgn Division: HIGHWAY Username: jamesdavis Date:9/2/2025

STATE OF MAINE
DEPARTMENT OF TRANSPORTATION

CAPITAL PROJECTS

WIN
6462.92

HIGHWAY PLANS

vhb

	R.M.	BY	DATE
PROJ. MANAGER			
DESIGN-DETAILED	ZBW	JBD	9/2/2025
CHECKED-REVIEWED	ECF	AG	9/2/2025
DESIGN2-DETAILED2			
DESIGN3-DETAILED3			
REVISIONS 1			
REVISIONS 2			
REVISIONS 3			
REVISIONS 4			
FIELD CHANGES			

PRESQUE ISLE
PRESQUE ISLE BYPASS

CROSS SECTIONS

SHEET NUMBER
H-212
316
OF 747

Sta. 7509+50.00 to Sta. 7510+00.00

DRAFT NOT FOR CONSTRUCTION

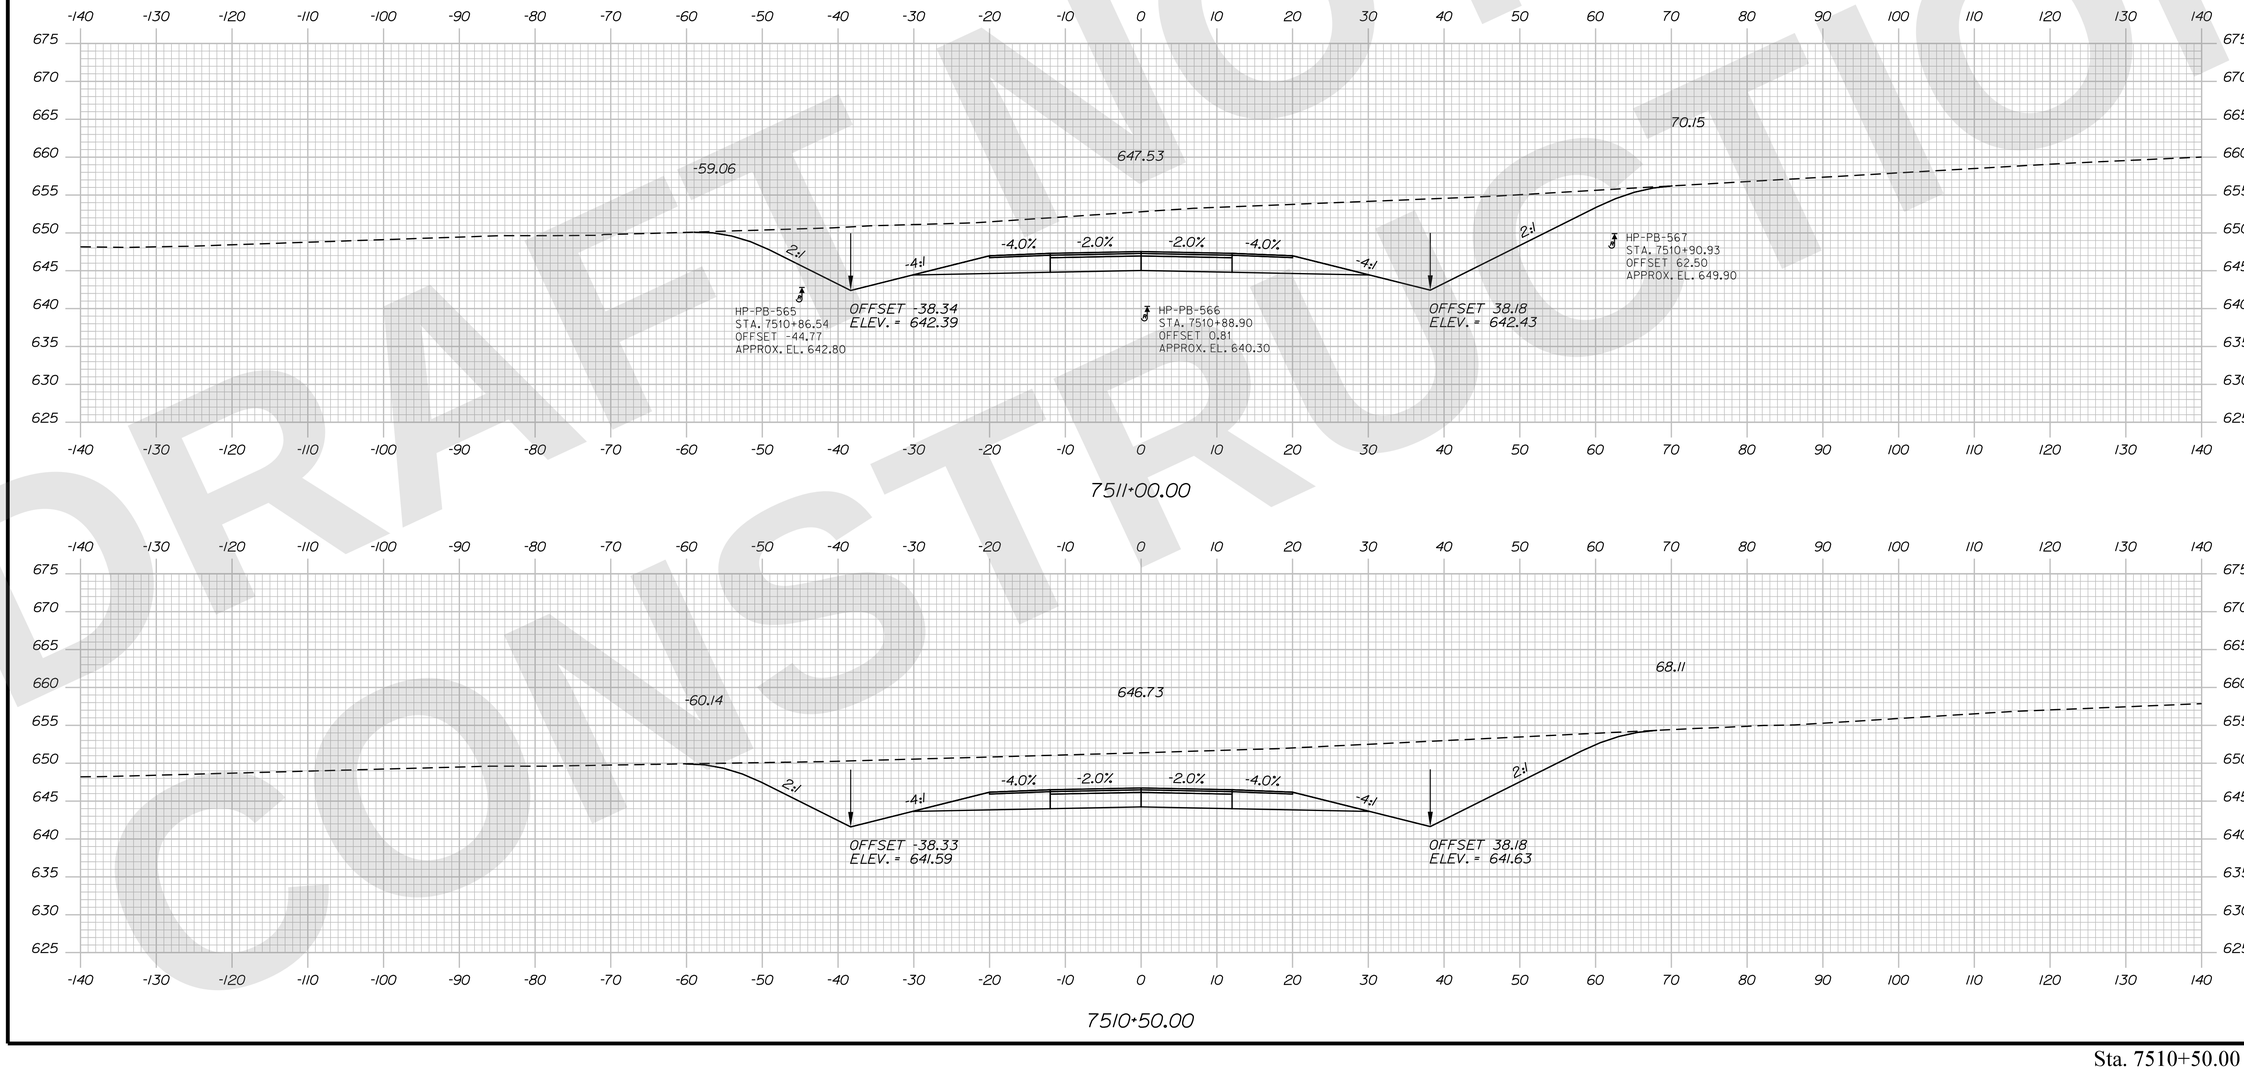

Filename: ...\H5_01_Xsects_PI_BYPASS.dgn Division: HIGHWAY Username: jamesdavis Date:9/2/2025

STATE OF MAINE
DEPARTMENT OF TRANSPORTATION

CAPITAL PROJECTS

WIN
6462.92

HIGHWAY PLANS

vhb

PROJ. MANAGER	R.M.	BY	DATE
DESIGN-DETAILED	ZBW	JBD	9/2/2025
CHECKED-REVIEWED	ECF	AG	9/2/2025
DESIGN2-DETAILED2			
DESIGN3-DETAILED3			
REVISIONS 1			
REVISIONS 2			
REVISIONS 3			
REVISIONS 4			
FIELD CHANGES			

PRESQUE ISLE
PRESQUE ISLE BYPASS

CROSS SECTIONS

SHEET NUMBER
H-213
317
OF 747

Sta. 7510+50.00 to Sta. 7511+00.00

DRAFT NOT FOR CONSTRUCTION

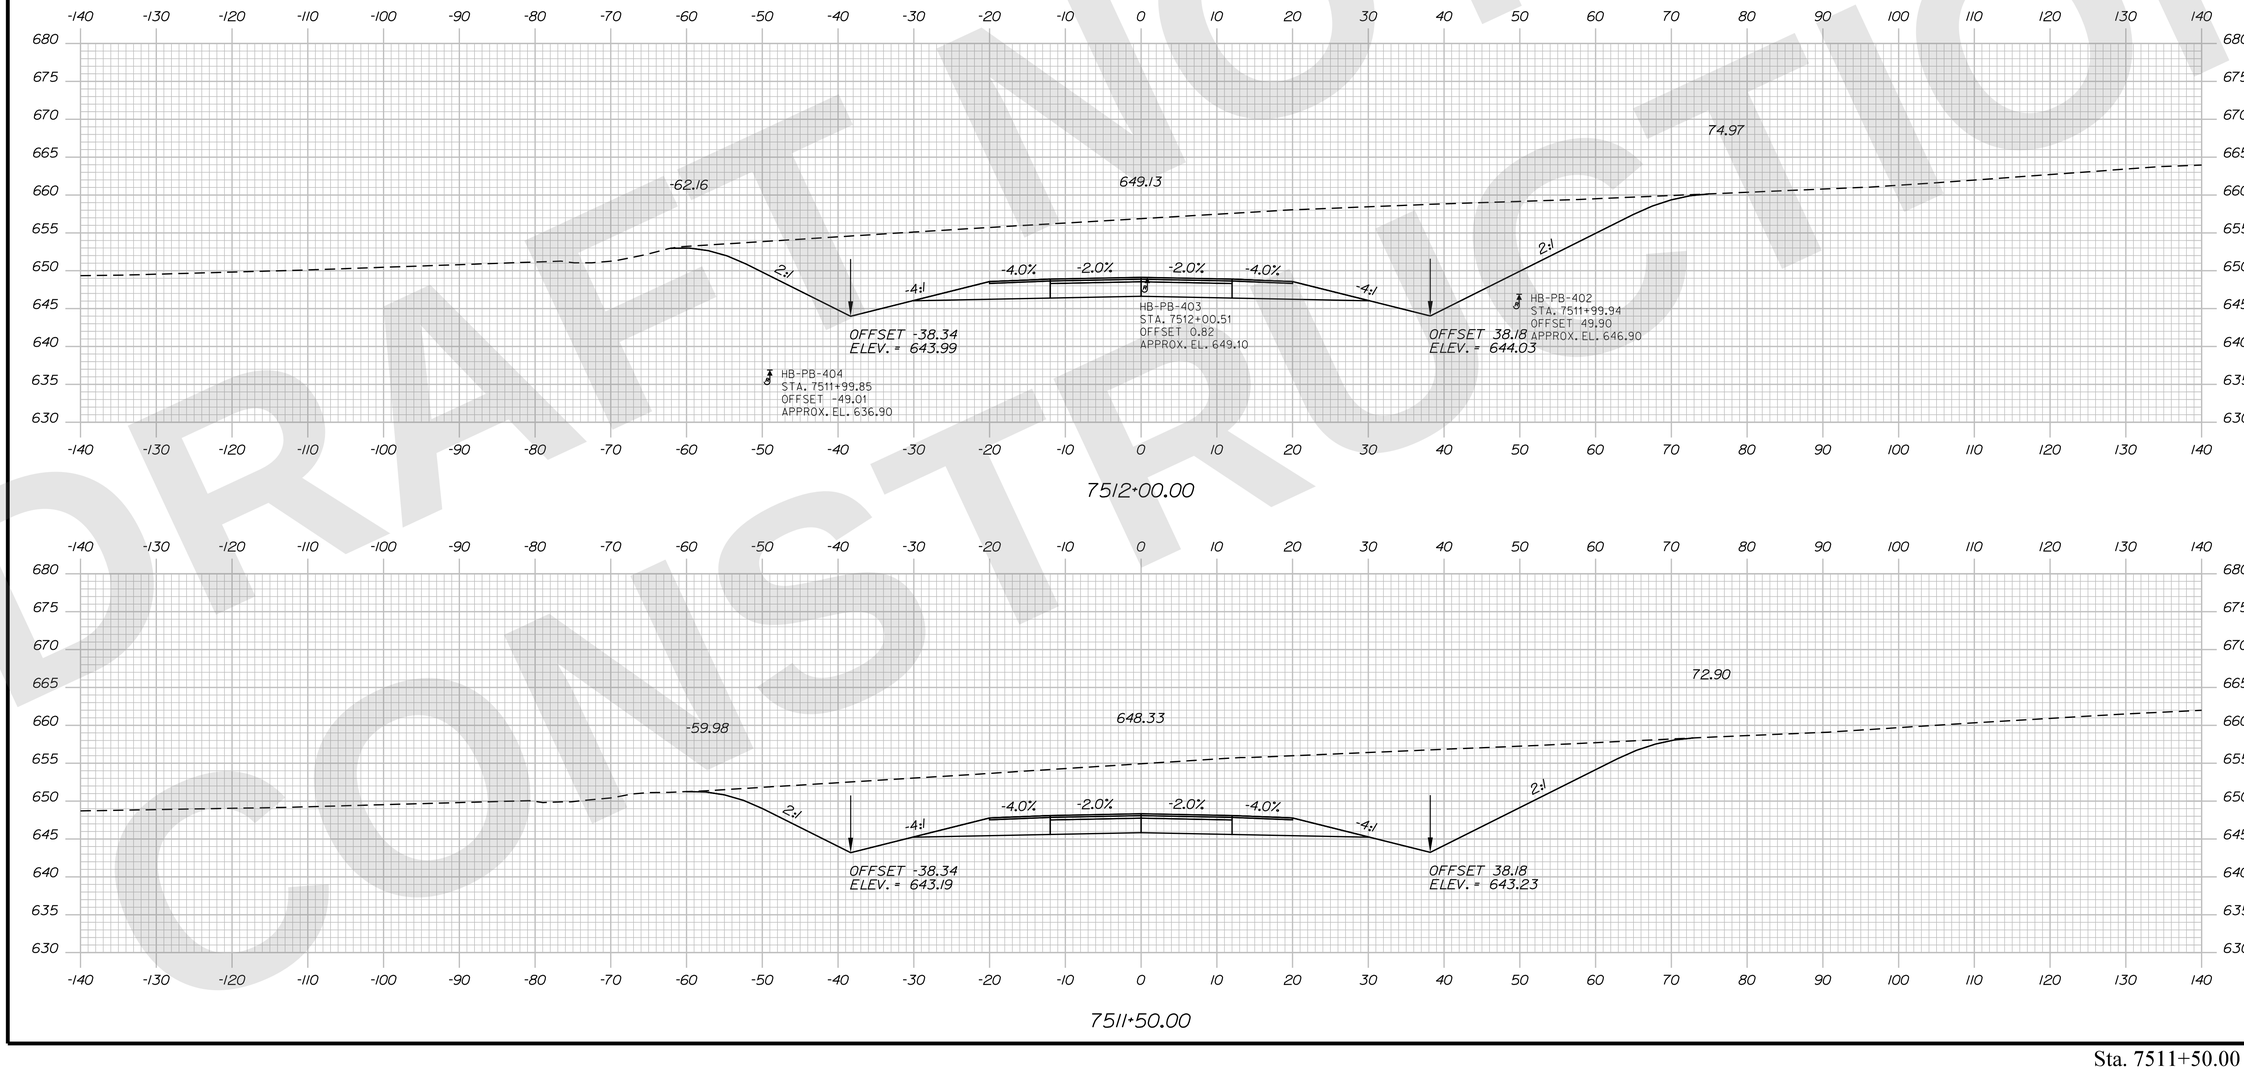

Sta. 7511+50.00 to Sta. 7512+00.00

STATE OF MAINE
DEPARTMENT OF TRANSPORTATION

CAPITAL PROJECTS

WIN 6462.92

HIGHWAY PLANS

vhb

	R.M.	BY	DATE
PROJ. MANAGER			
DESIGN-DETAILED	ZBW	JBD	9/2/2025
CHECKED-REVIEWED	ECF	AG	9/2/2025
DESIGN2-DETAILED2			
DESIGN3-DETAILED3			
REVISIONS 1			
REVISIONS 2			
REVISIONS 3			
REVISIONS 4			
FIELD CHANGES			

PRESQUE ISLE
PRESQUE ISLE BYPASS

CROSS SECTIONS

SHEET NUMBER
H-214
318
OF 747

Filename: ...\H5_01_Xsects_PL_BYPASS.dgn Division: HIGHWAY Username: jamesdavis Date:9/2/2025

DRAFT NOT FOR CONSTRUCTION

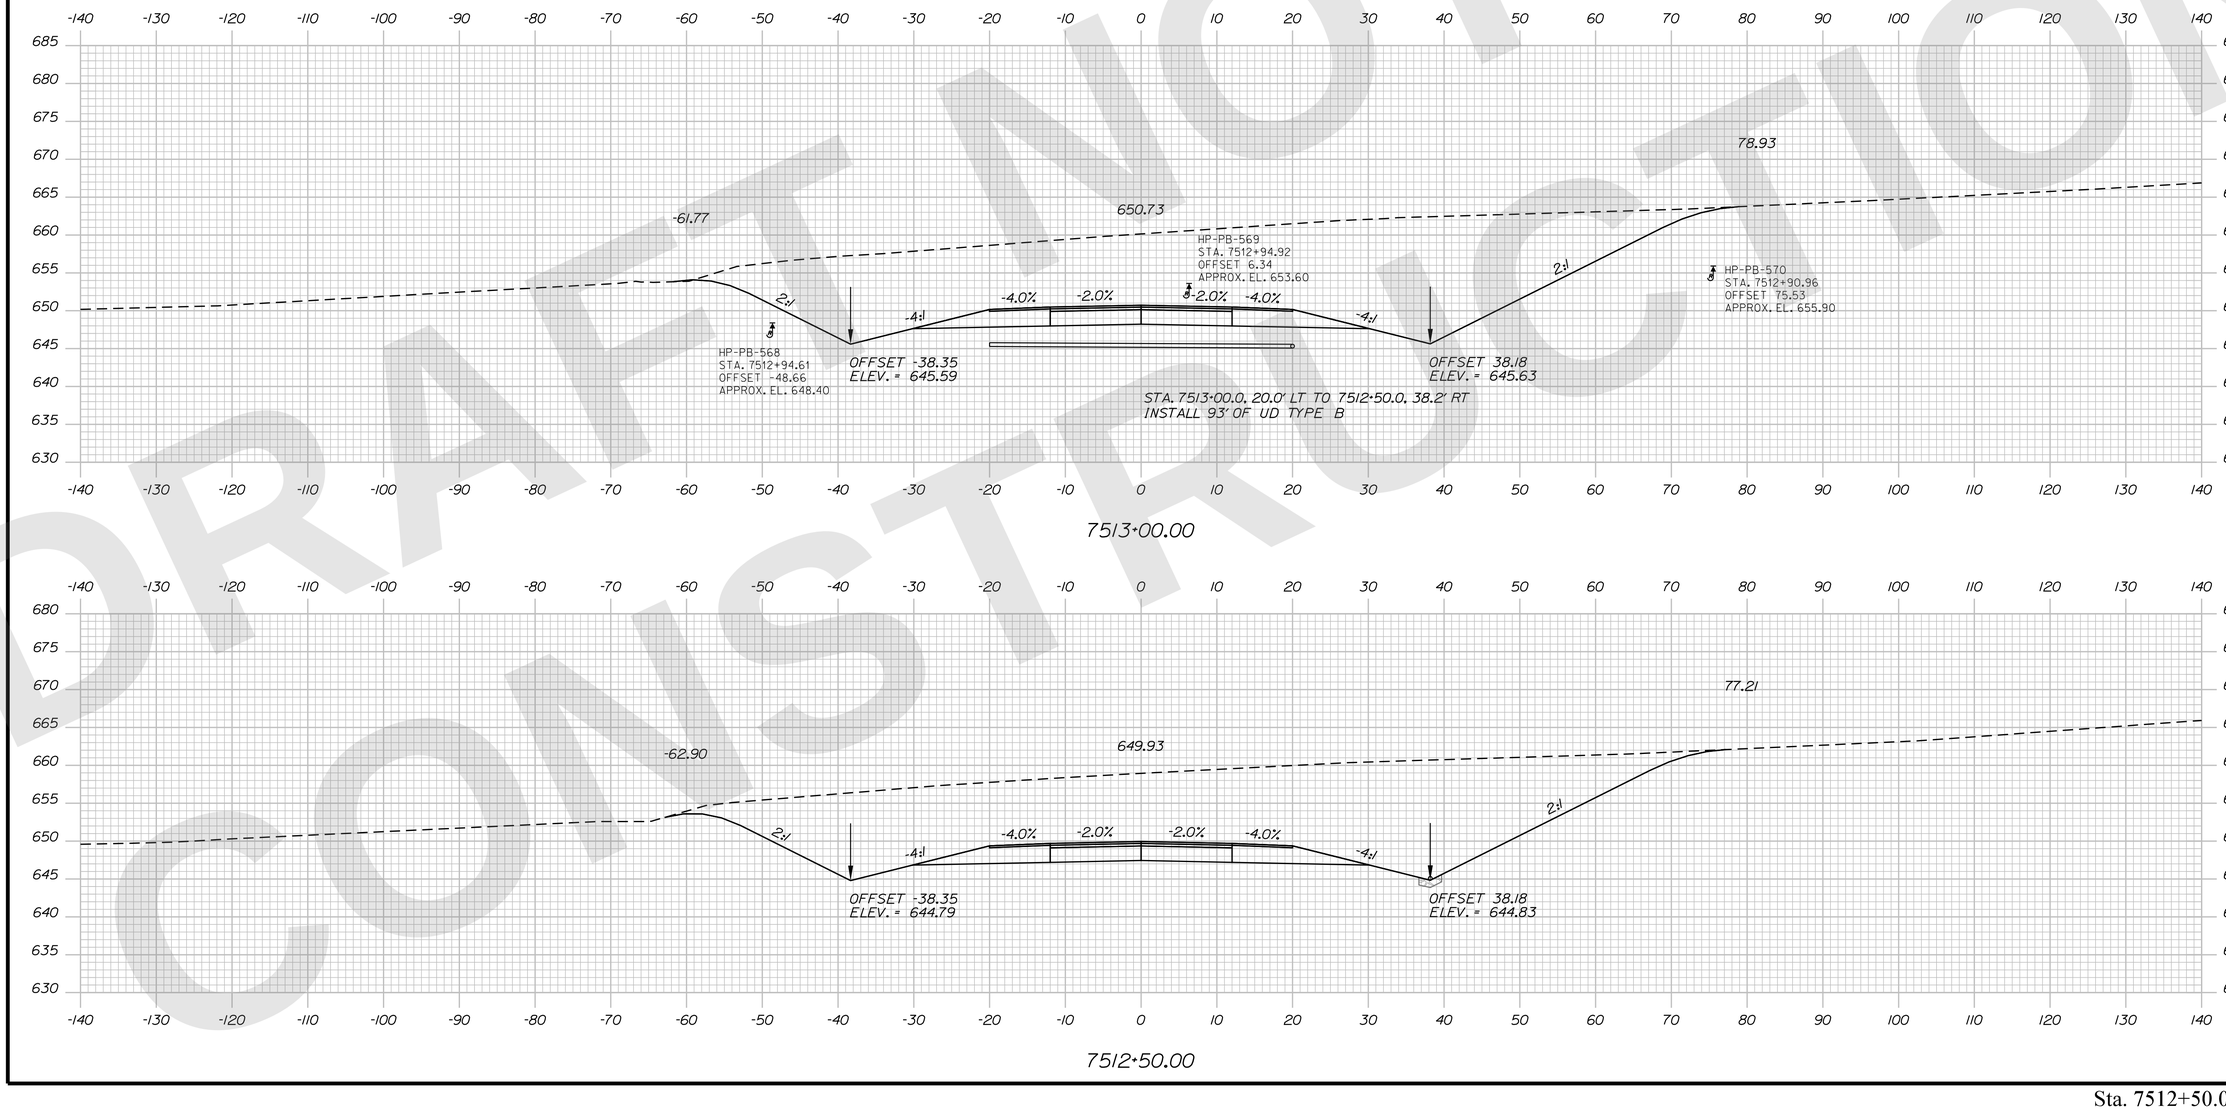

Sta. 7512+50.00 to Sta. 7513+00.00

STATE OF MAINE
DEPARTMENT OF TRANSPORTATION

CAPITAL PROJECTS

WIN 6462.92

HIGHWAY PLANS

vhb

	R.M.	BY	DATE
PROJ. MANAGER			
DESIGN-DETAILED	ZBW	JBD	9/2/2025
CHECKED-REVIEWED	ECF	AG	9/2/2025
DESIGN2-DETAILED2			
DESIGN3-DETAILED3			
REVISIONS 1			
REVISIONS 2			
REVISIONS 3			
REVISIONS 4			
FIELD CHANGES			

PRESQUE ISLE
PRESQUE ISLE BYPASS

CROSS SECTIONS

SHEET NUMBER
H-215
319
OF 747

Filename: ...\H5_01_Xsects_PL_BYPASS.dgn Division: HIGHWAY Username: jamesdavis Date:9/2/2025

DRAFT NOT FOR CONSTRUCTION

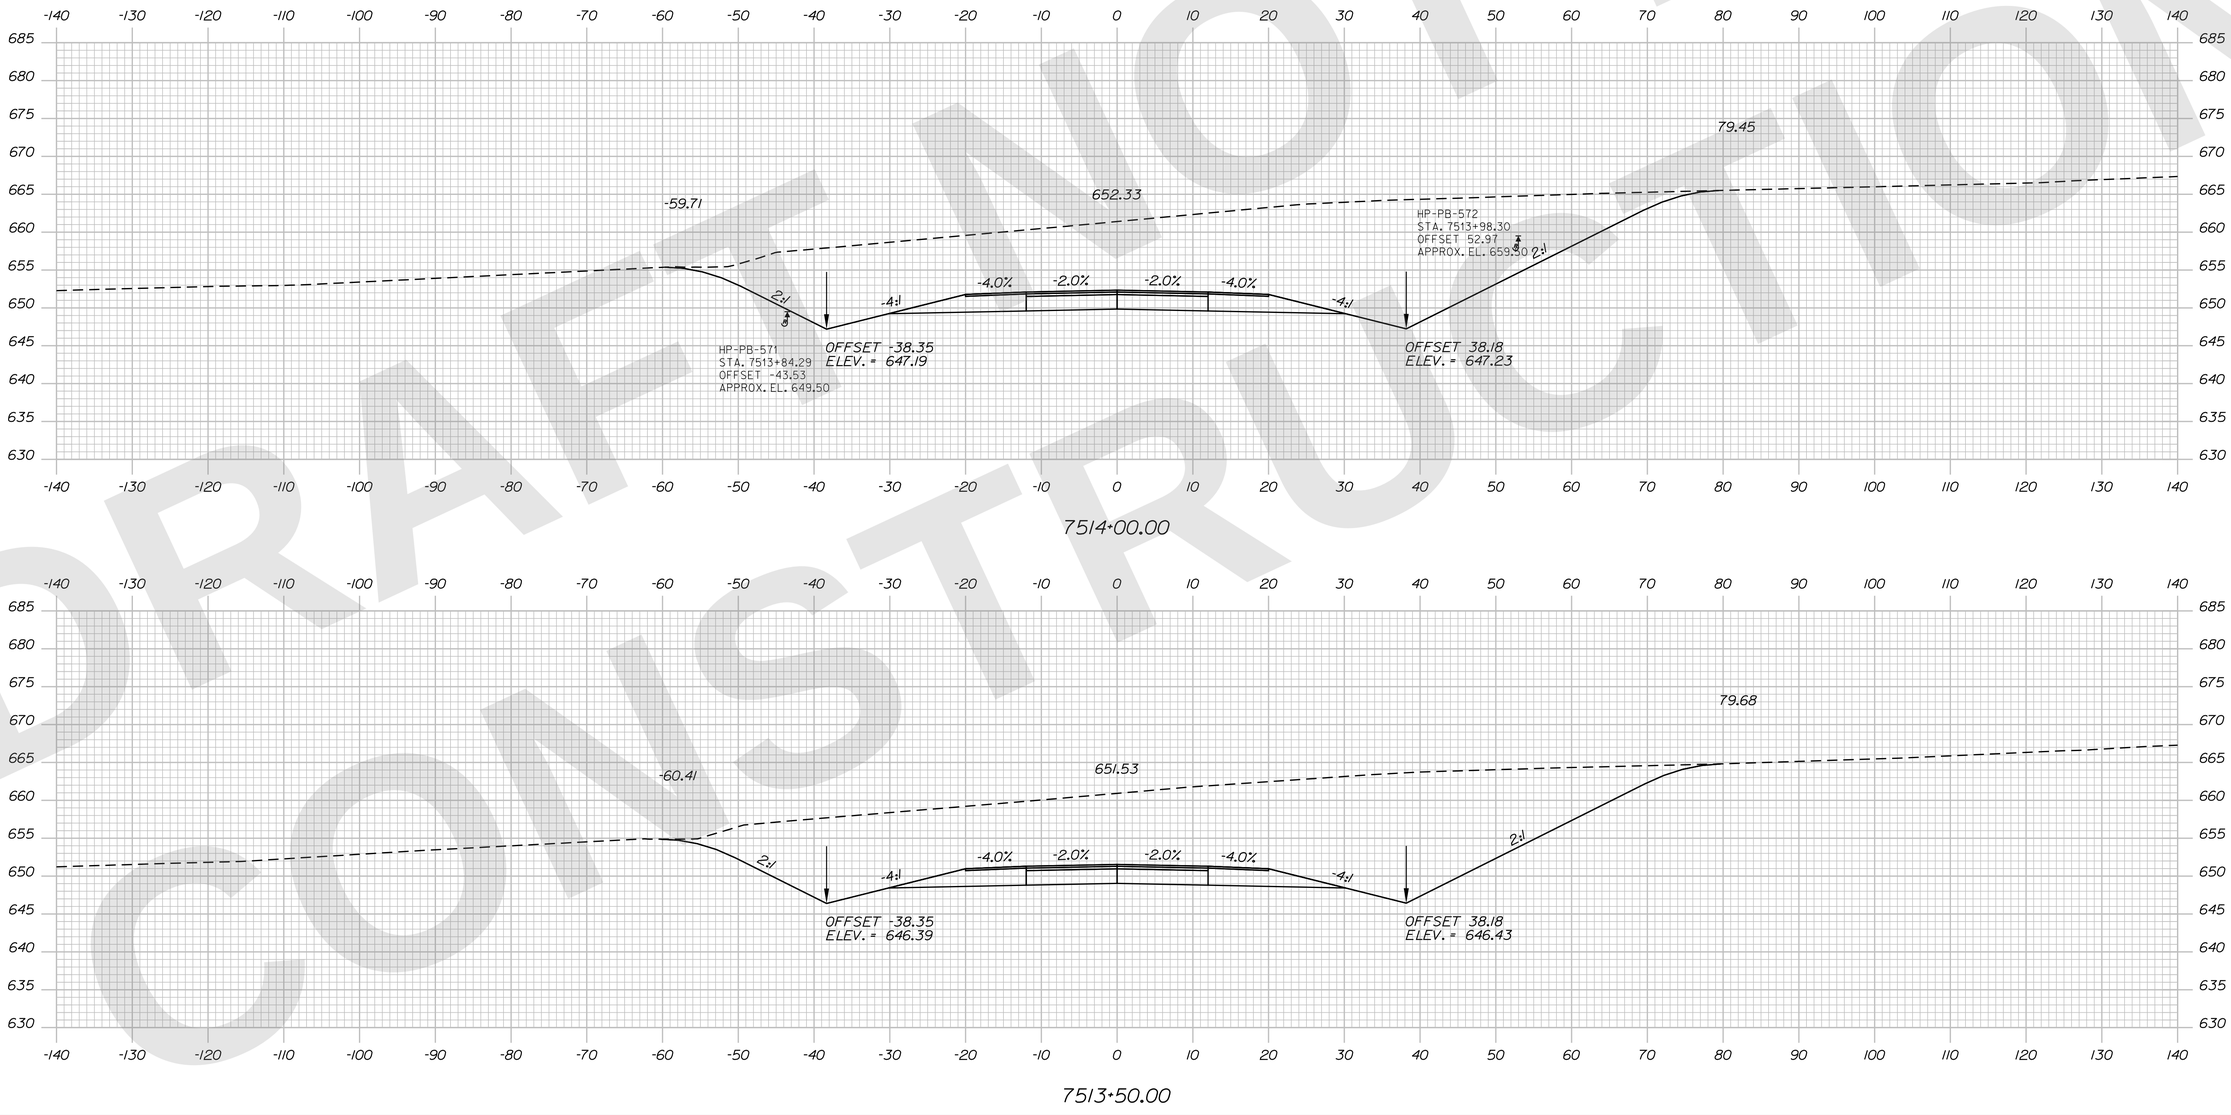

Sta. 7513+50.00 to Sta. 7514+00.00

STATE OF MAINE
DEPARTMENT OF TRANSPORTATION

CAPITAL PROJECTS

WIN
6462.92

HIGHWAY PLANS

vhb

PROJ. MANAGER	R.M.	BY	DATE
DESIGN-DETAILED	ZBW	JBD	9/2/2025
CHECKED-REVIEWED	ECF	AG	9/2/2025
DESIGN2-DETAILED2			
DESIGN3-DETAILED3			
REVISIONS 1			
REVISIONS 2			
REVISIONS 3			
REVISIONS 4			
FIELD CHANGES			

PRESQUE ISLE
PRESQUE ISLE BYPASS

CROSS SECTIONS

SHEET NUMBER
H-216
320
OF 747

Filename: ...\H5_01_Xsects_PI_BYPASS.dgn Division: HIGHWAY Username: jamesdavis Date:9/2/2025

DRAFT NOT FOR CONSTRUCTION

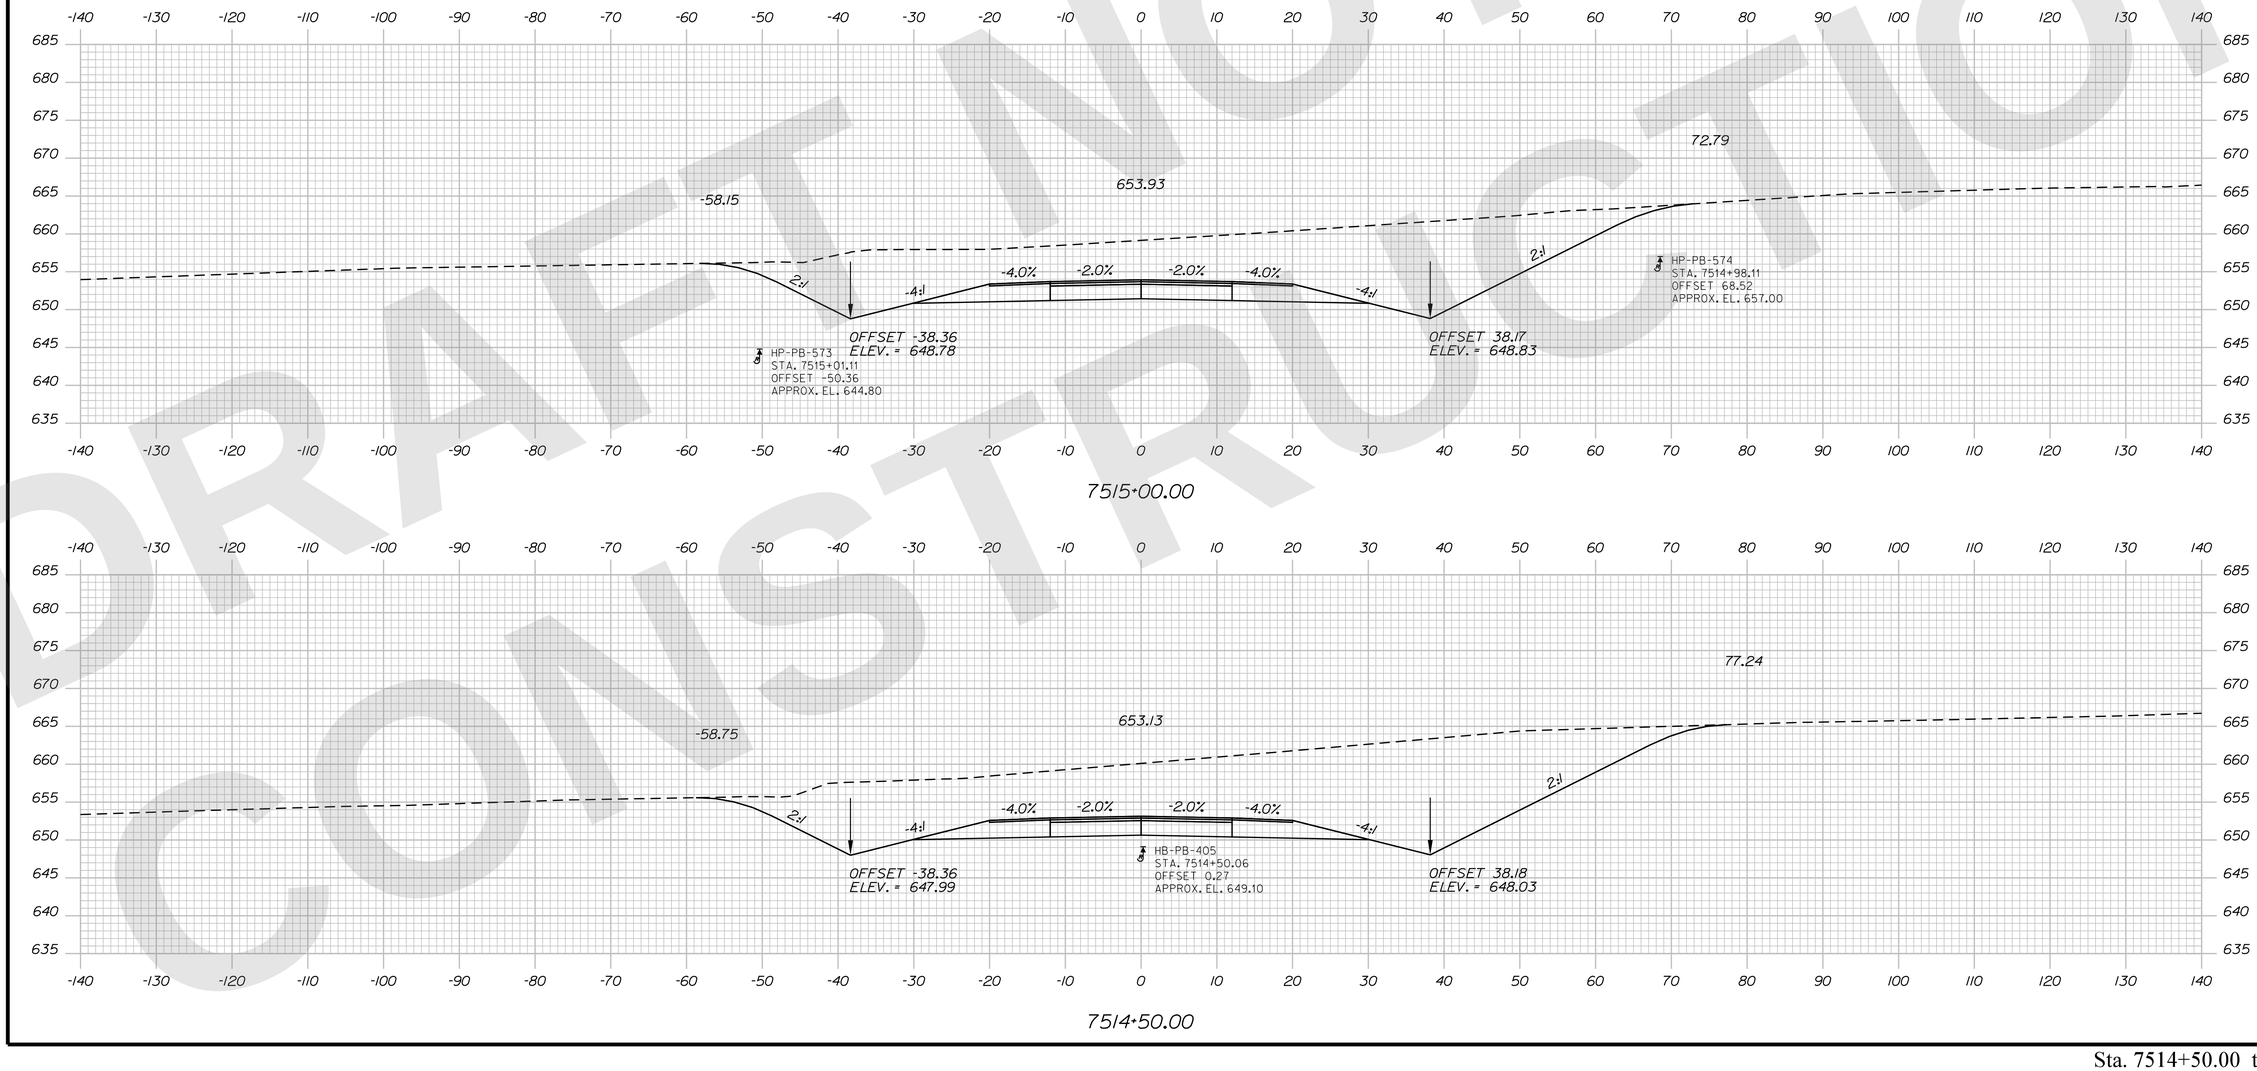

STATE OF MAINE
DEPARTMENT OF TRANSPORTATION

CAPITAL PROJECTS

WIN 6462.92

HIGHWAY PLANS

vhb

		DATE
R.M.	JBD	9/2/2025
BY	AG	9/2/2025

PROJ. MANAGER	
DESIGN-DETAILED	ZBW
CHECKED-REVIEWED	ECF
DESIGN2-DETAILED2	
DESIGN3-DETAILED3	
REVISIONS 1	
REVISIONS 2	
REVISIONS 3	
REVISIONS 4	
FIELD CHANGES	

PRESQUE ISLE
PRESQUE ISLE BYPASS

CROSS SECTIONS

SHEET NUMBER
H-217
321
OF 747

Sta. 7514+50.00 to Sta. 7515+00.00

Filename: ...\H5_01_Xsects_PI_BYPASS.dgn Division: HIGHWAY Username: jamesdavis Date:9/2/2025

DRAFT NOT FOR CONSTRUCTION

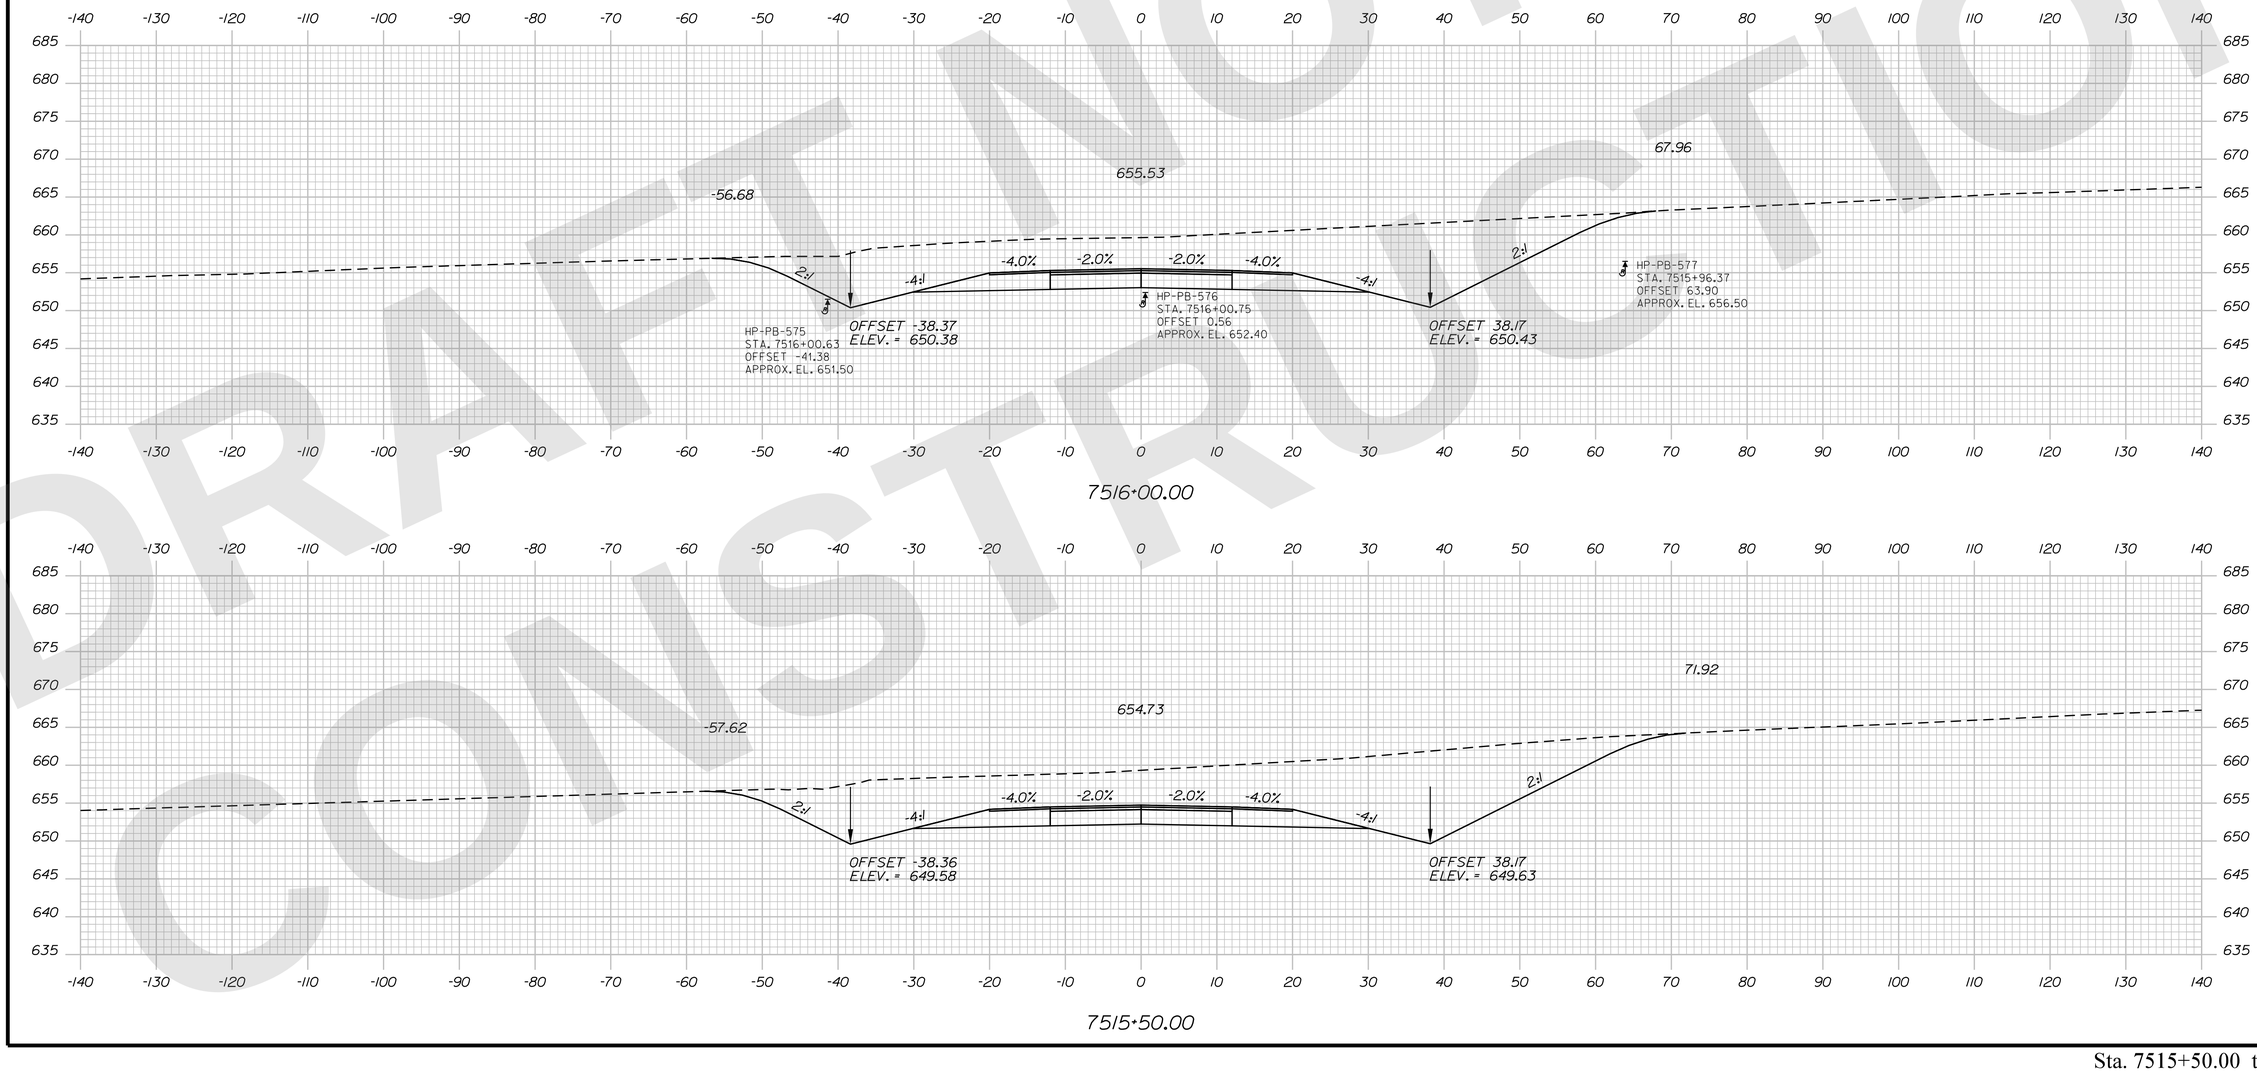

STATE OF MAINE
DEPARTMENT OF TRANSPORTATION

CAPITAL PROJECTS

WIN 6462.92

HIGHWAY PLANS

vhb

PROJ. MANAGER	R.M.	BY	DATE
DESIGN-DETAILED	ZBW	JBD	9/2/2025
CHECKED-REVIEWED	ECF	AG	9/2/2025
DESIGN2-DETAILED2			
DESIGN3-DETAILED3			
REVISIONS 1			
REVISIONS 2			
REVISIONS 3			
REVISIONS 4			
FIELD CHANGES			

PRESQUE ISLE
PRESQUE ISLE BYPASS

CROSS SECTIONS

SHEET NUMBER
H-218
322
OF 747

Sta. 7515+50.00 to Sta. 7516+00.00

Filename: ...\H5_01_Xsects_PI_BYPASS.dgn Division: HIGHWAY Username: jamesdavis Date:9/2/2025

DRAFT NOT FOR CONSTRUCTION

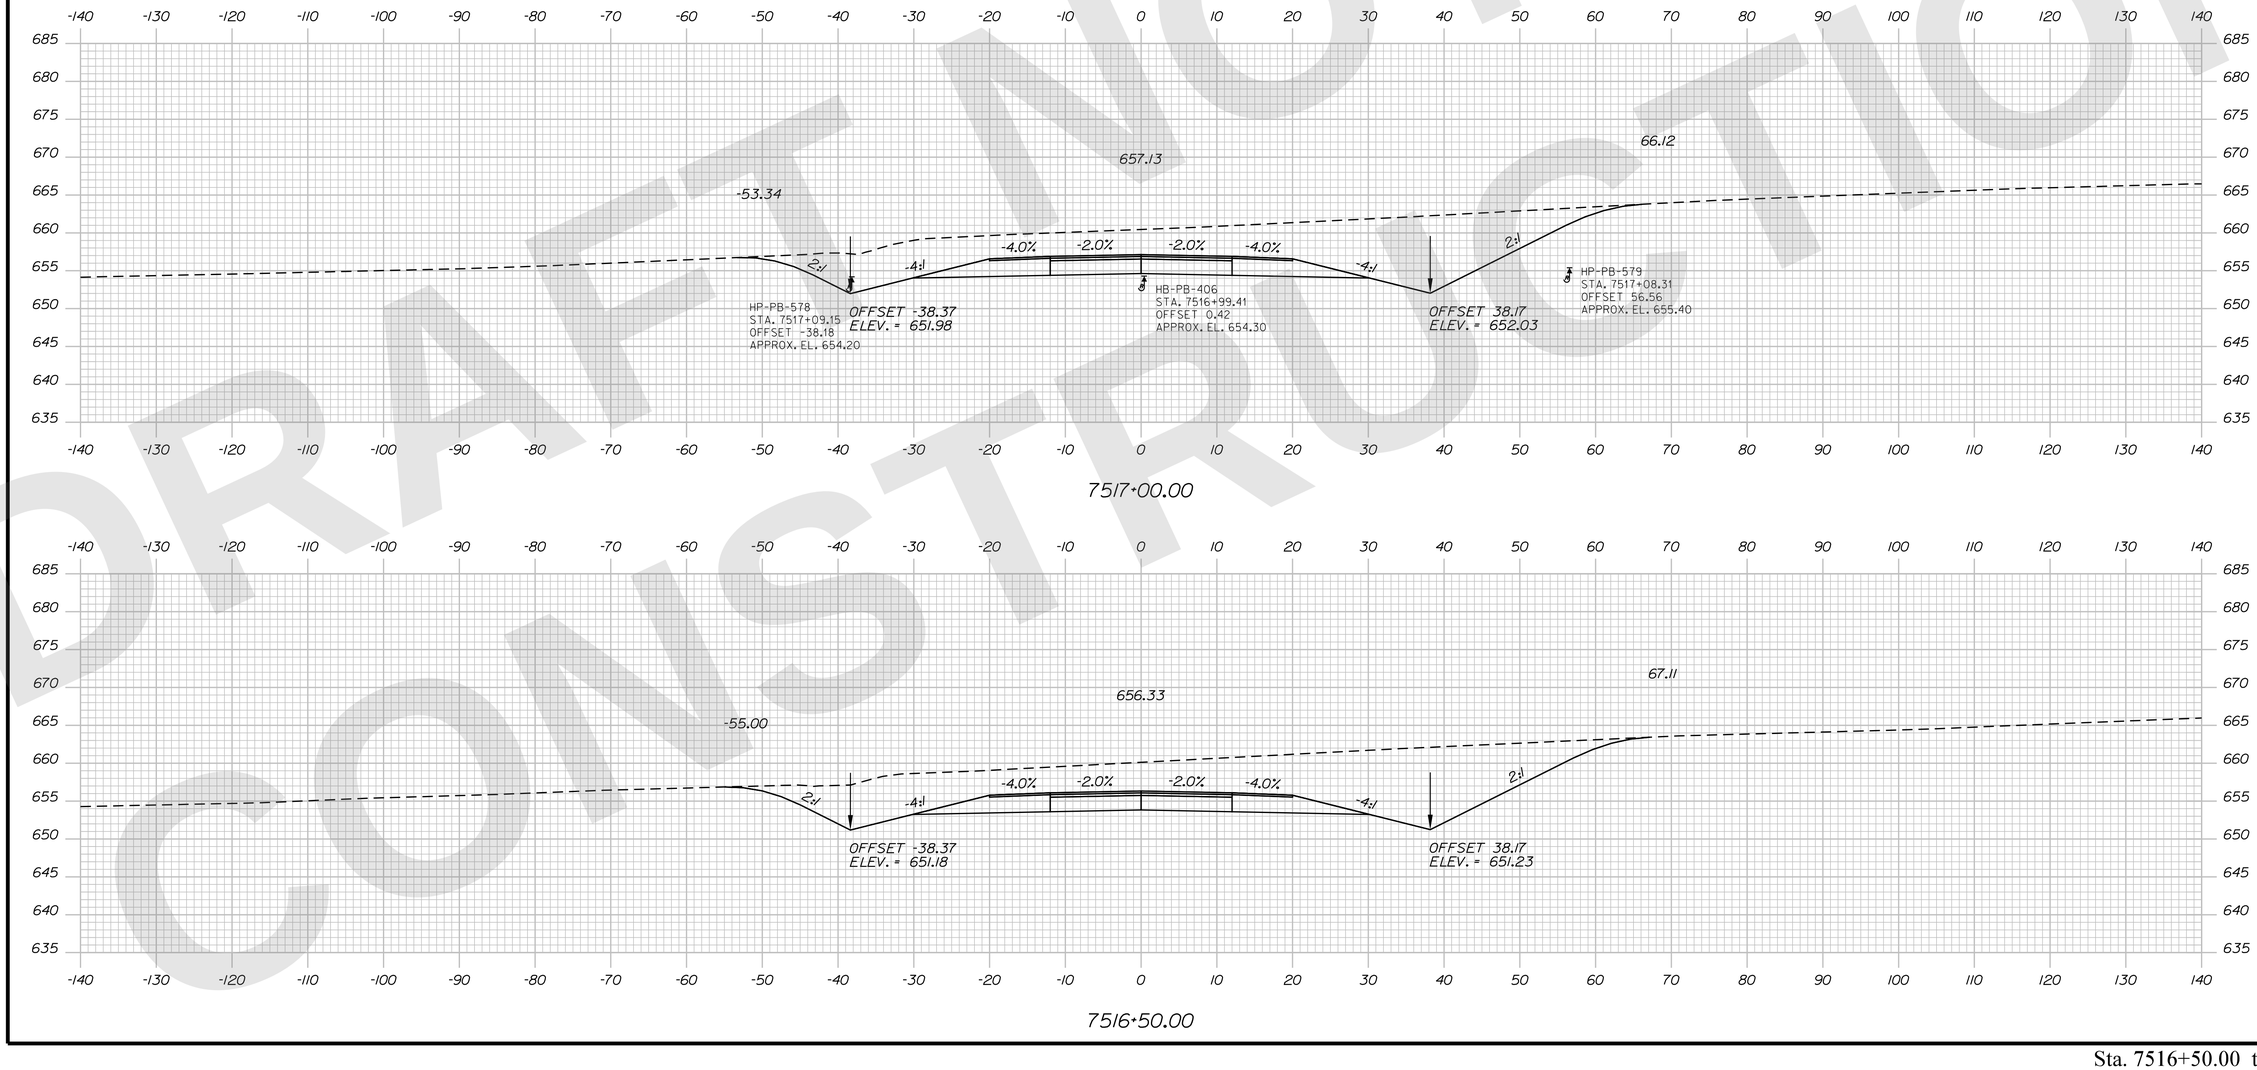

STATE OF MAINE
DEPARTMENT OF TRANSPORTATION

CAPITAL PROJECTS

WIN 6462.92

HIGHWAY PLANS

vhb

	R.M.	BY	DATE
PROJ. MANAGER			
DESIGN-DETAILED	ZBW	JBD	9/2/2025
CHECKED-REVIEWED	ECF	AG	9/2/2025
DESIGN2-DETAILED2			
DESIGN3-DETAILED3			
REVISIONS 1			
REVISIONS 2			
REVISIONS 3			
REVISIONS 4			
FIELD CHANGES			

PRESQUE ISLE
PRESQUE ISLE BYPASS

CROSS SECTIONS

SHEET NUMBER
H-219
323
OF 747

Sta. 7516+50.00 to Sta. 7517+00.00

Filename: ...\H5_01_Xsects_PL_BYPASS.dgn Division: HIGHWAY Username: jamesdavis Date:9/2/2025

Filename: ...\H5_01_Xsects_PI_BYPASS.dgn Division: HIGHWAY Username: jamesdavis Date:9/2/2025

DRAFT NOT FOR CONSTRUCTION

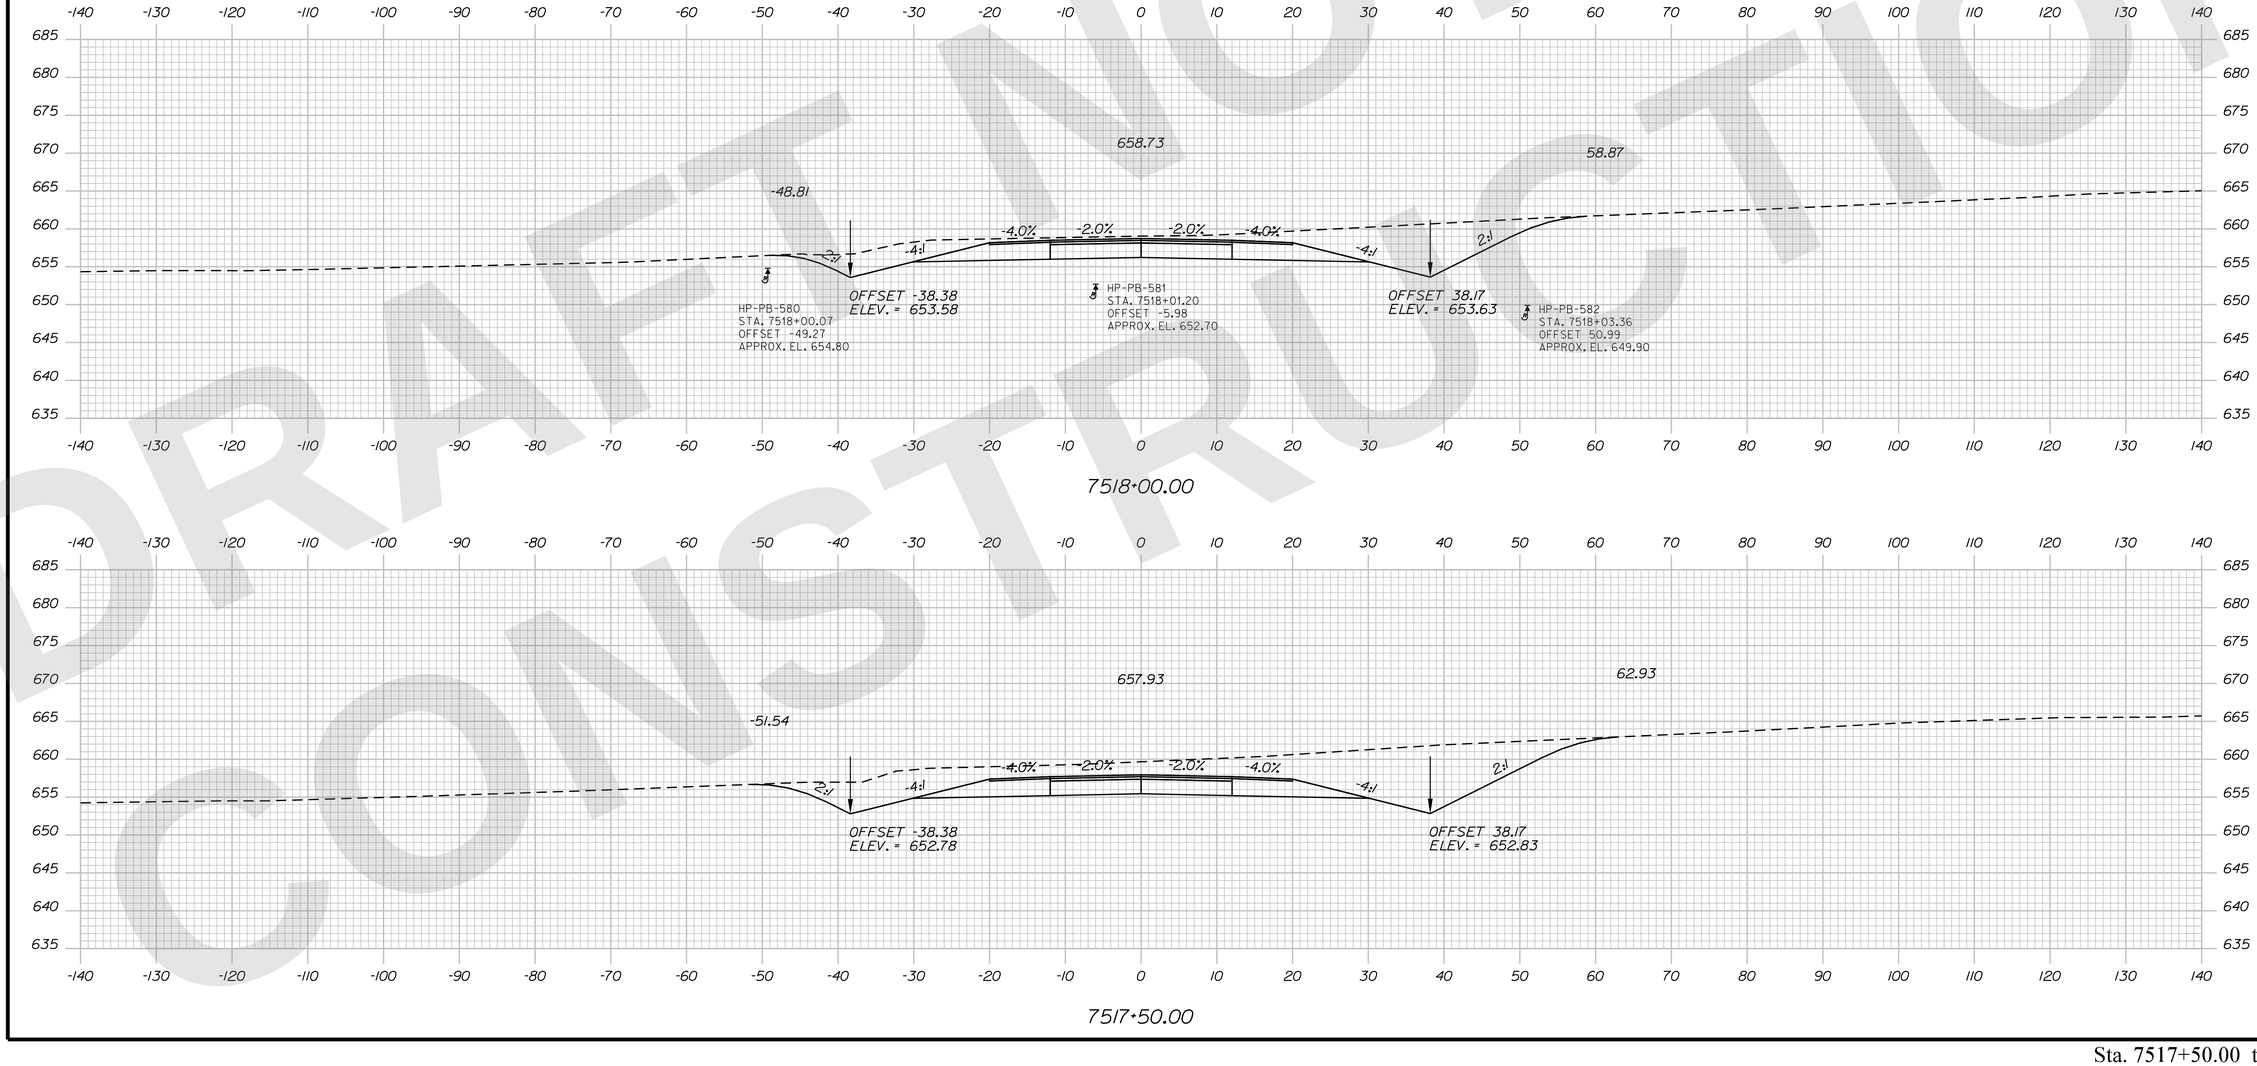

STATE OF MAINE
DEPARTMENT OF TRANSPORTATION

CAPITAL PROJECTS

WIN 6462.92

HIGHWAY PLANS

vhb

PROJ. MANAGER	R.M.		
DESIGN-DETAILED	ZBW	JBD	9/2/2025
CHECKED-REVIEWED	ECF	AG	9/2/2025
DESIGN2-DETAILED2			
DESIGN3-DETAILED3			
REVISIONS 1			
REVISIONS 2			
REVISIONS 3			
REVISIONS 4			
FIELD CHANGES			

PRESQUE ISLE
PRESQUE ISLE BYPASS

CROSS SECTIONS

SHEET NUMBER
H-220
324
OF 747

Sta. 7517+50.00 to Sta. 7518+00.00

STATE OF MAINE
DEPARTMENT OF TRANSPORTATION

CAPITAL PROJECTS

WIN 6462.92

HIGHWAY PLANS

vhb

	R.M.	BY	DATE
PROJ. MANAGER			
DESIGN-DETAILED	ZBW	JBD	9/2/2025
CHECKED-REVIEWED	ECF	AG	9/2/2025
DESIGN2-DETAILED2			
DESIGN3-DETAILED3			
REVISIONS 1			
REVISIONS 2			
REVISIONS 3			
REVISIONS 4			
FIELD CHANGES			

PRESQUE ISLE
PRESQUE ISLE BYPASS

CROSS SECTIONS

SHEET NUMBER
H-221
325
OF 747

Sta. 7518+50.00 to Sta. 7519+50.00

Filename: ...\H5_01_Xsects_PI_BYPASS.dgn Division: HIGHWAY Username: jamesdavis Date:9/2/2025

DRAFT NOT FOR CONSTRUCTION

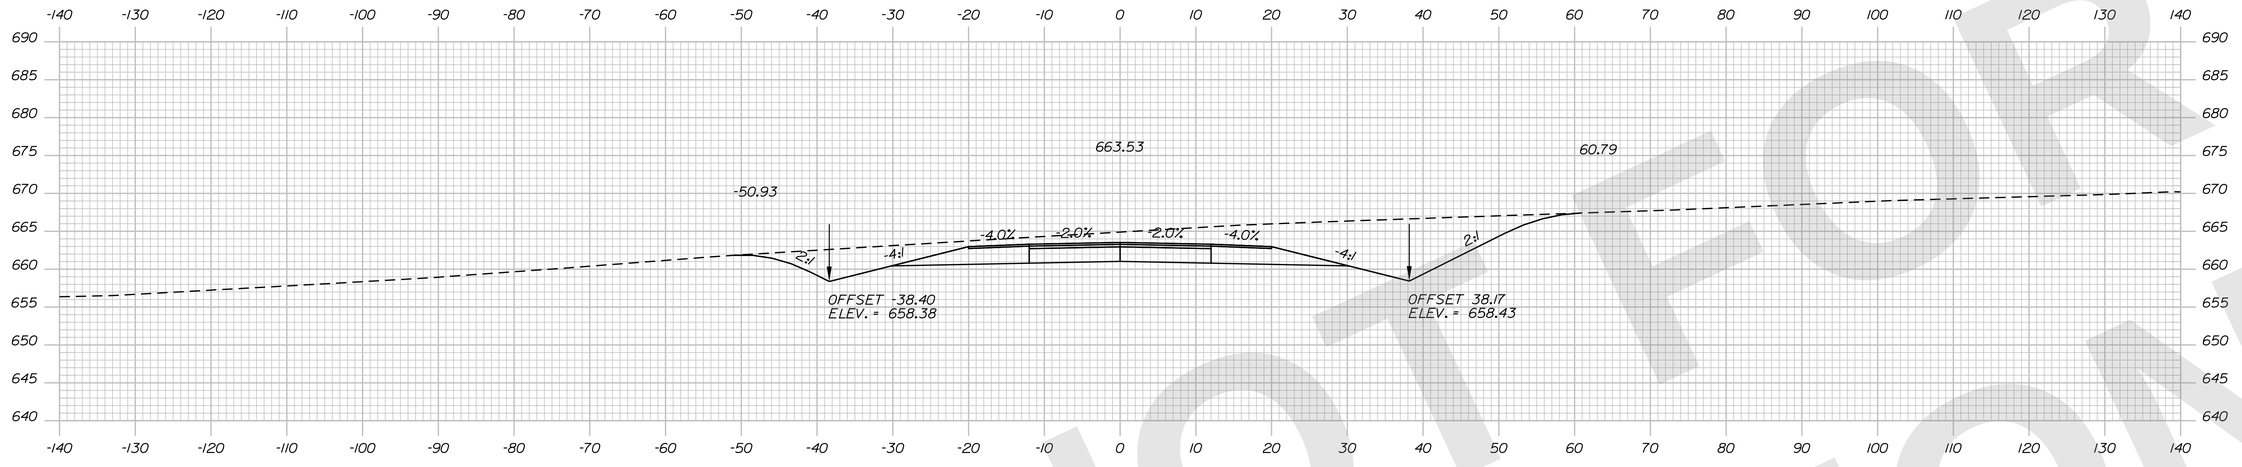

7521+00.00

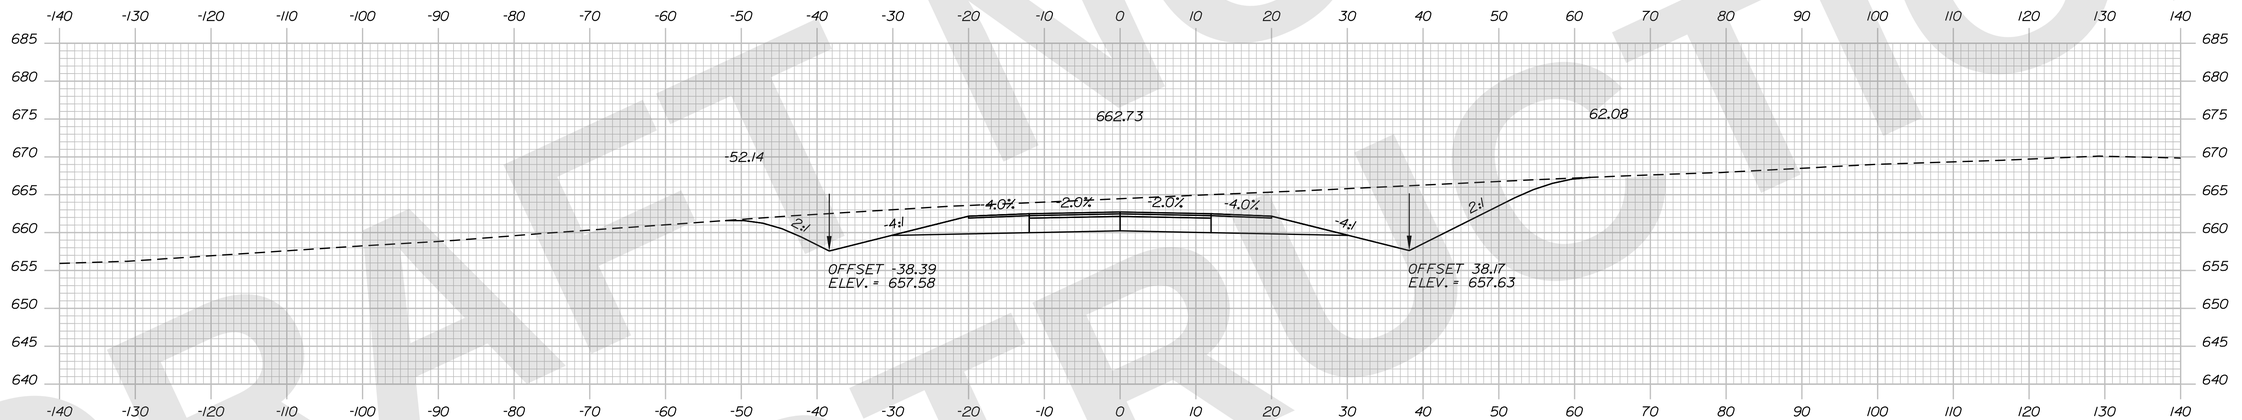

7520+50.00

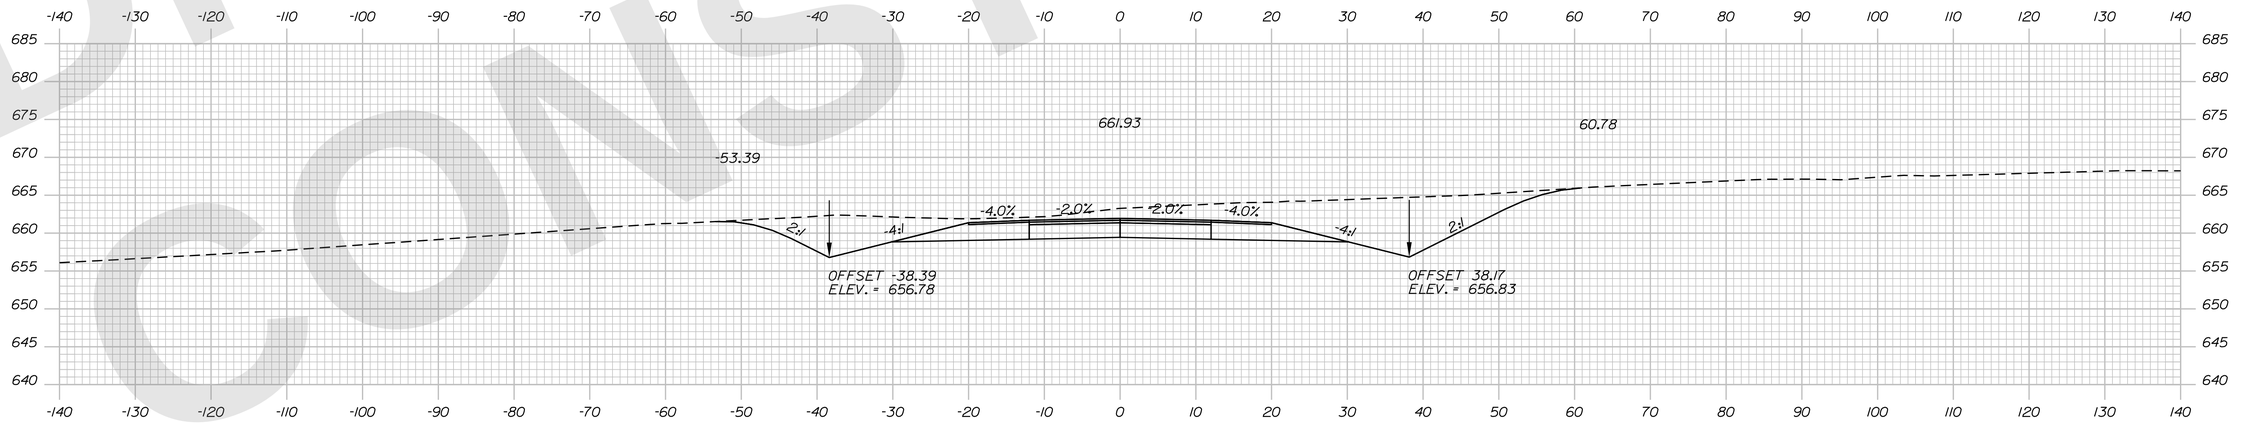

7520+00.00

STATE OF MAINE
DEPARTMENT OF TRANSPORTATION

CAPITAL PROJECTS

WIN 6462.92

HIGHWAY PLANS

vhb

		DATE
R.M.		
PROJ. MANAGER		
DESIGN-DETAILED	ZBW	9/2/2025
CHECKED-REVIEWED	ECF	9/2/2025
DESIGN2-DETAILED2		
DESIGN3-DETAILED3		
REVISIONS 1		
REVISIONS 2		
REVISIONS 3		
REVISIONS 4		
FIELD CHANGES		

PRESQUE ISLE
PRESQUE ISLE BYPASS

CROSS SECTIONS

SHEET NUMBER
H-222
326
OF 747

Sta. 7520+00.00 to Sta. 7521+00.00

DRAFT NOT FOR CONSTRUCTION

Filename: ...\H5_01_Xsects_PL_BYPASS.dgn Division: HIGHWAY Username: jamesdavis Date:9/2/2025

Filename: ...\H5_01_Xsects_PI_BYPASS.dgn Division: HIGHWAY Username: jamesdavis Date:9/2/2025

DRAFT NOT FOR CONSTRUCTION

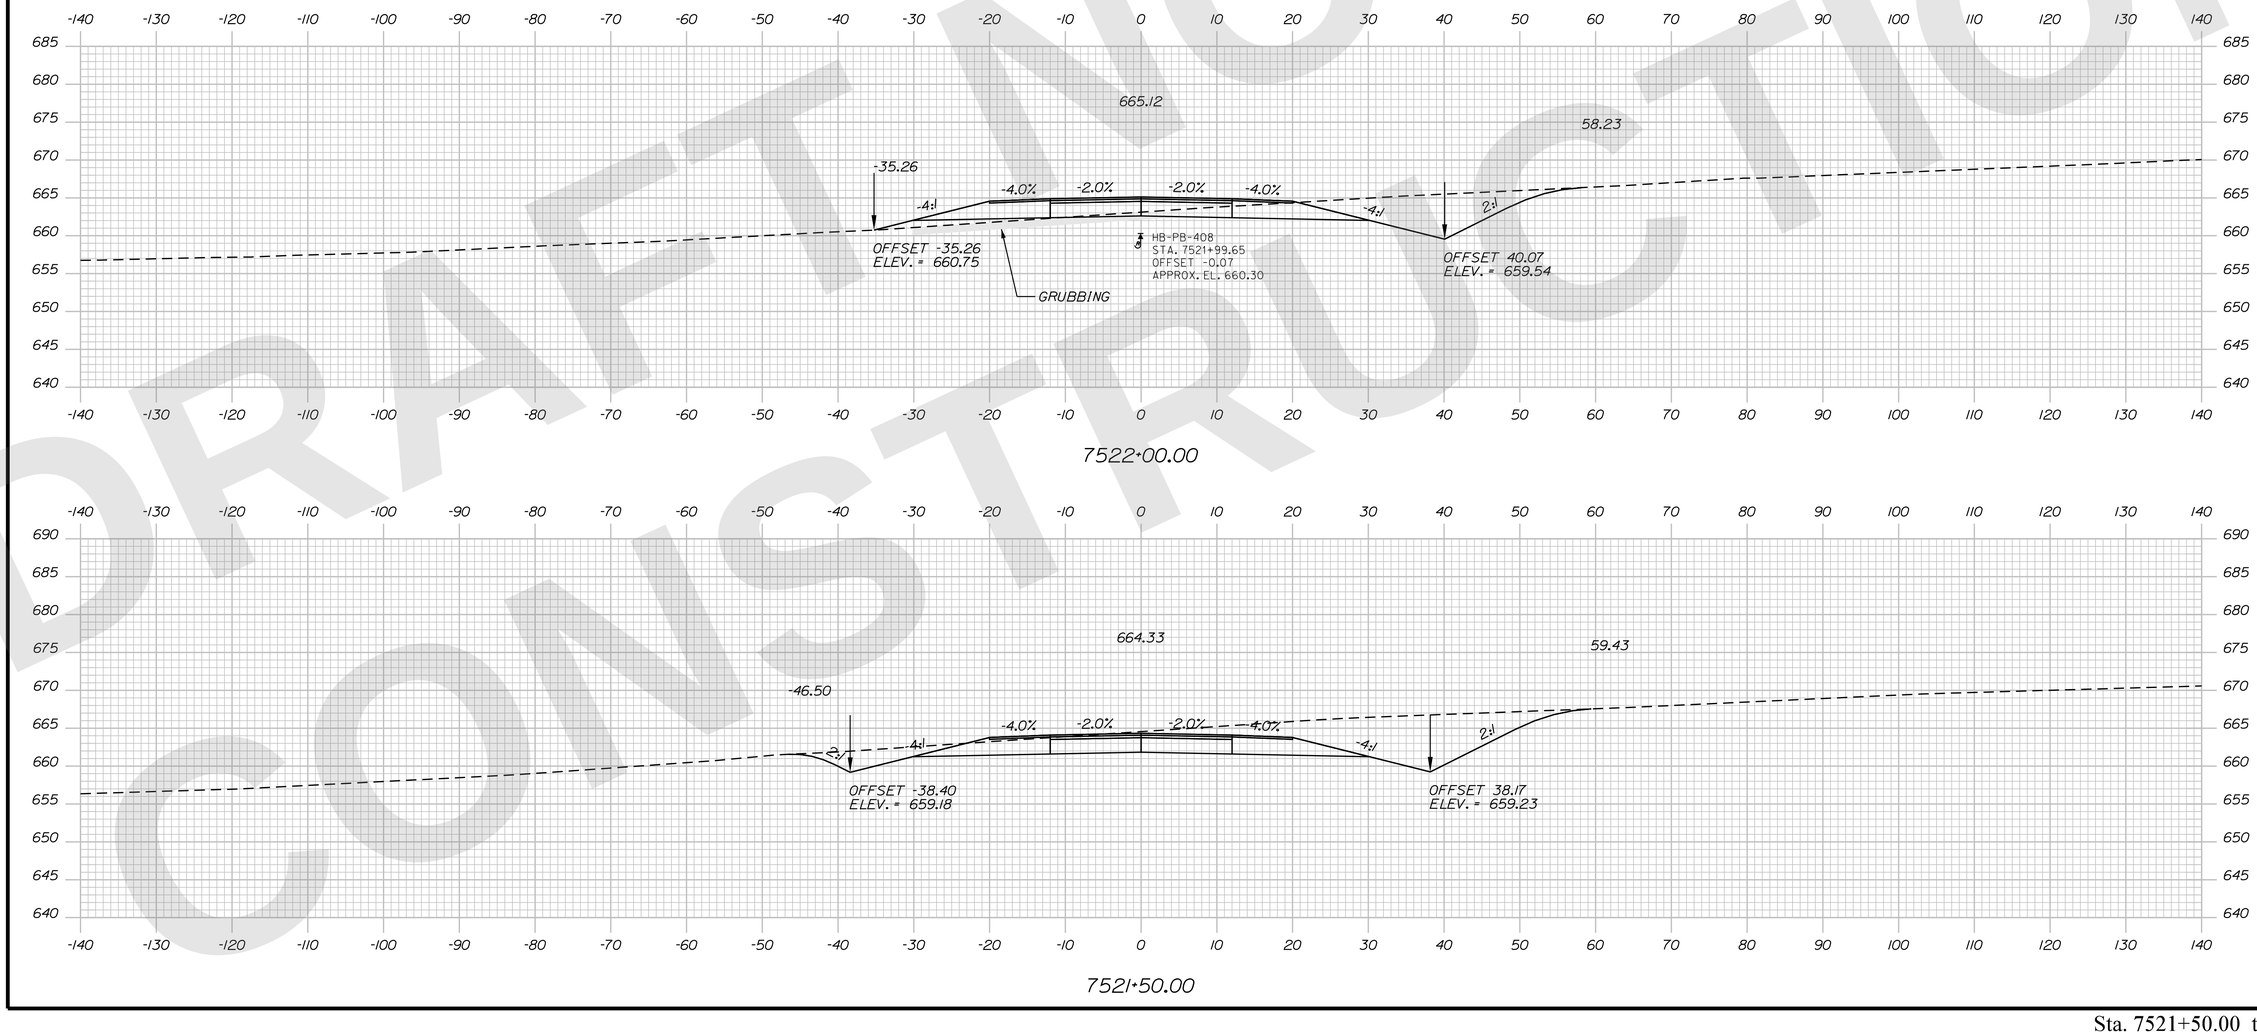

STATE OF MAINE
DEPARTMENT OF TRANSPORTATION

CAPITAL PROJECTS

WIN
6462.92

HIGHWAY PLANS

vhb

	R.M.	BY	DATE
PROJ. MANAGER			
DESIGN-DETAILED	ZBW	JBD	9/2/2025
CHECKED-REVIEWED	ECF	AG	9/2/2025
DESIGN2-DETAILED2			
DESIGN3-DETAILED3			
REVISIONS 1			
REVISIONS 2			
REVISIONS 3			
REVISIONS 4			
FIELD CHANGES			

PRESQUE ISLE
PRESQUE ISLE BYPASS

CROSS SECTIONS

SHEET NUMBER
H-223
327
OF 747

Sta. 7521+50.00 to Sta. 7522+50.00

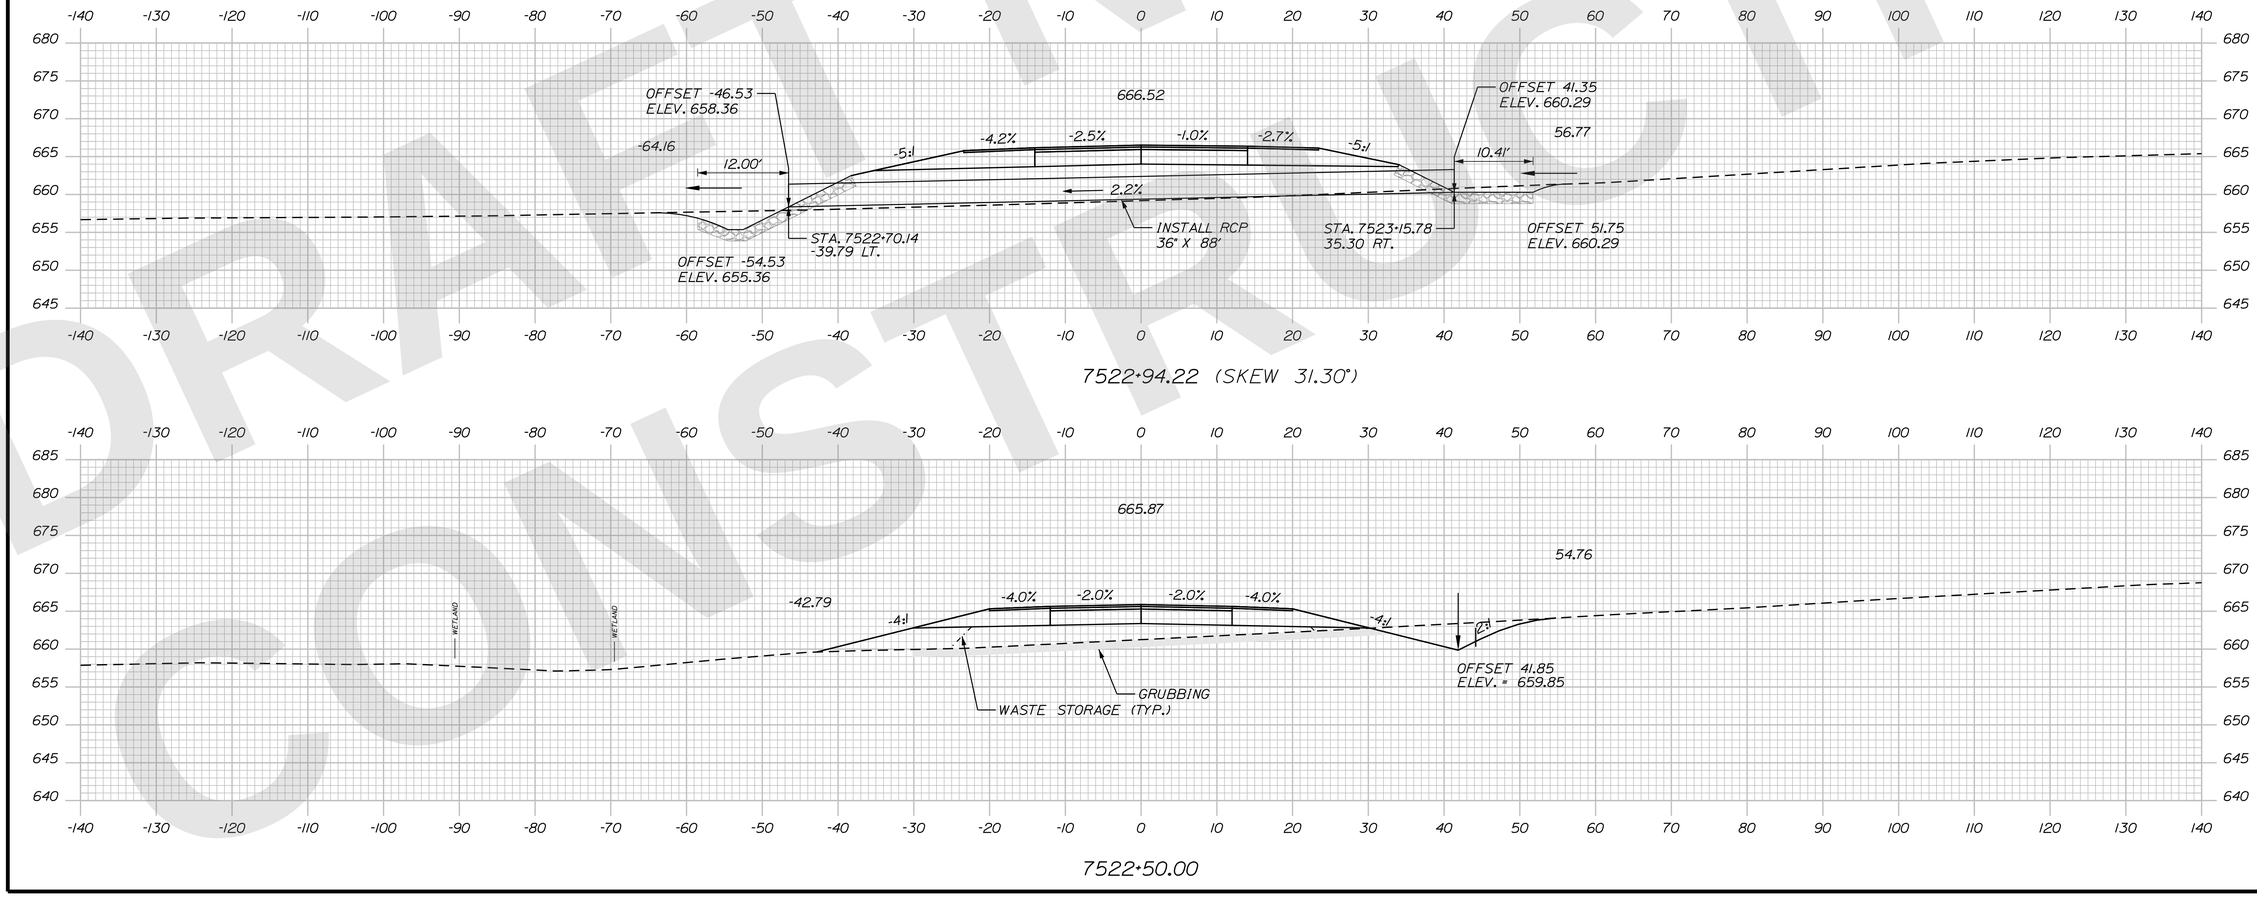

DRAFT NOT FOR CONSTRUCTION

STATE OF MAINE
DEPARTMENT OF TRANSPORTATION

CAPITAL PROJECTS

WIN
6462.92

HIGHWAY PLANS

vhb

	R.M.	BY	DATE
PROJ. MANAGER			
DESIGN-DETAILED	ZBW	JBD	9/2/2025
CHECKED-REVIEWED	ECF	AG	9/2/2025
DESIGN2-DETAILED2			
DESIGN3-DETAILED3			
REVISIONS 1			
REVISIONS 2			
REVISIONS 3			
REVISIONS 4			
FIELD CHANGES			

PRESQUE ISLE
PRESQUE ISLE BYPASS

CROSS SECTIONS

SHEET NUMBER
H-224
328
OF 747

Filename: ...\H5_01_Xsects_PL_BYPASS.dgn Division: HIGHWAY Username: jamesdavis Date:9/2/2025

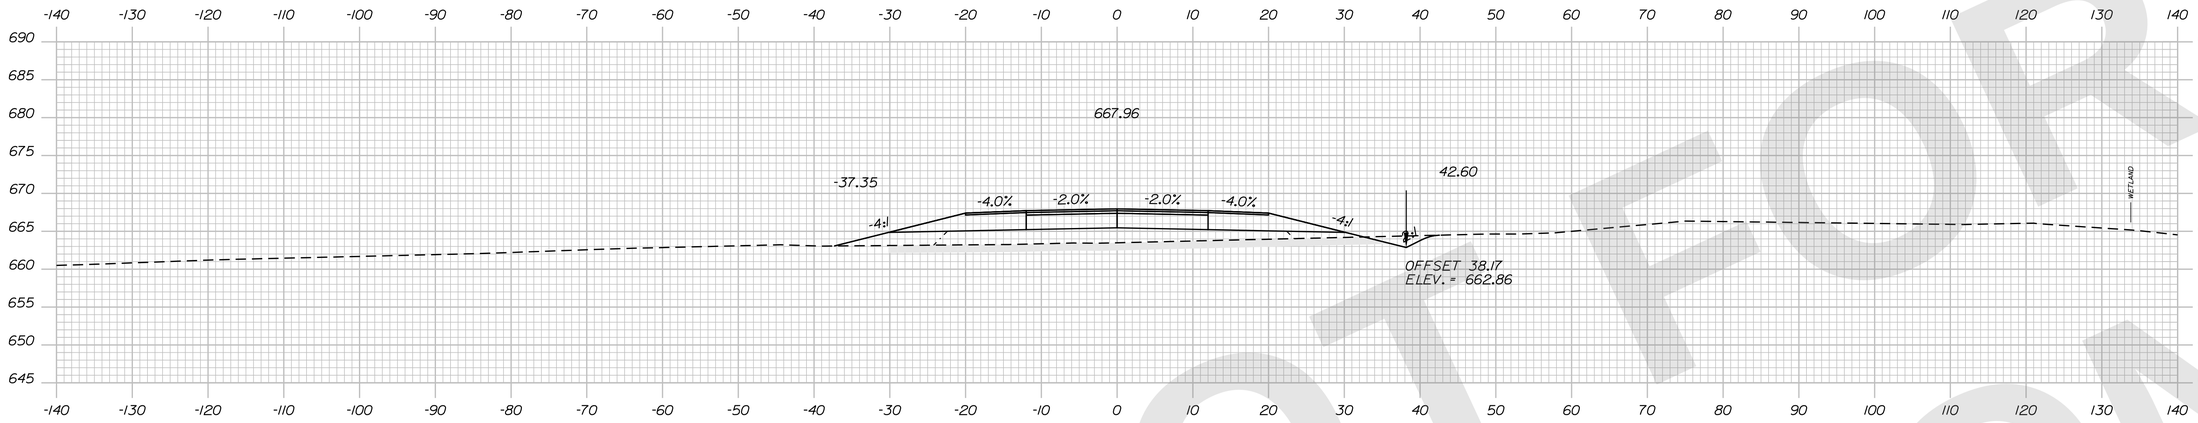

7524+00.00

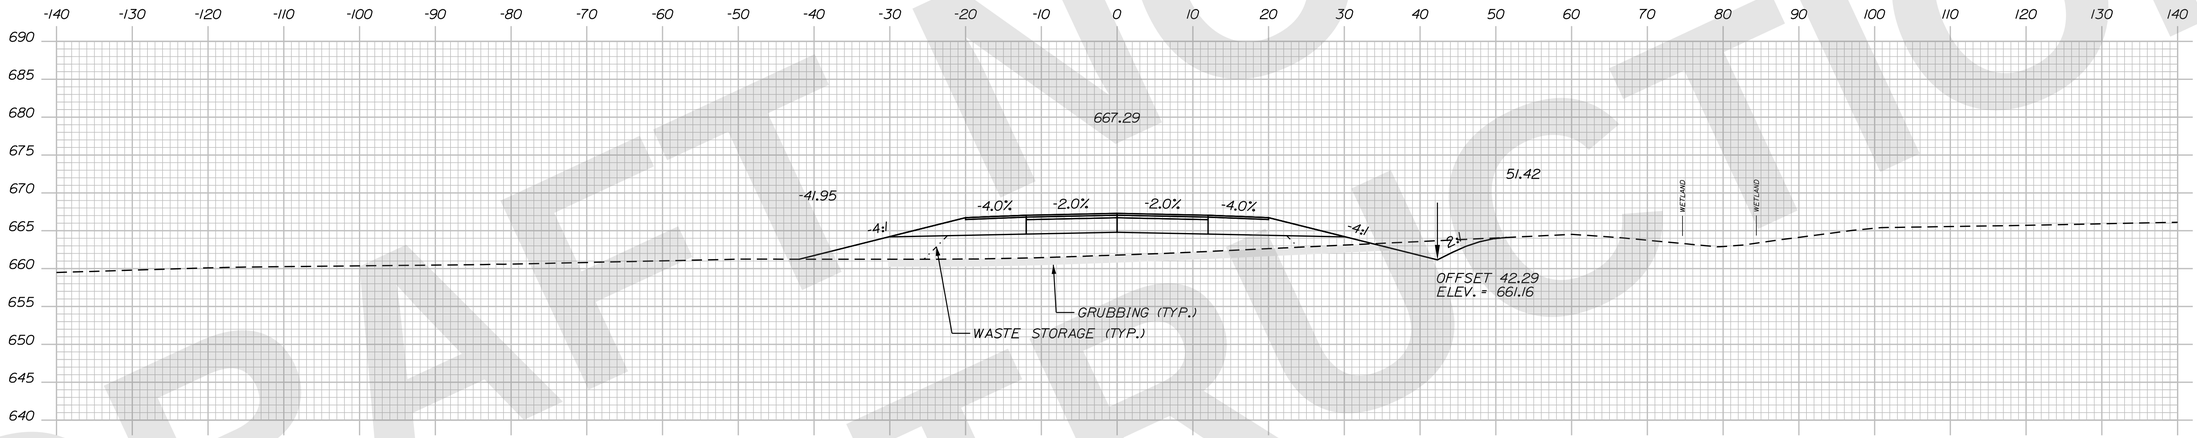

7523+50.00

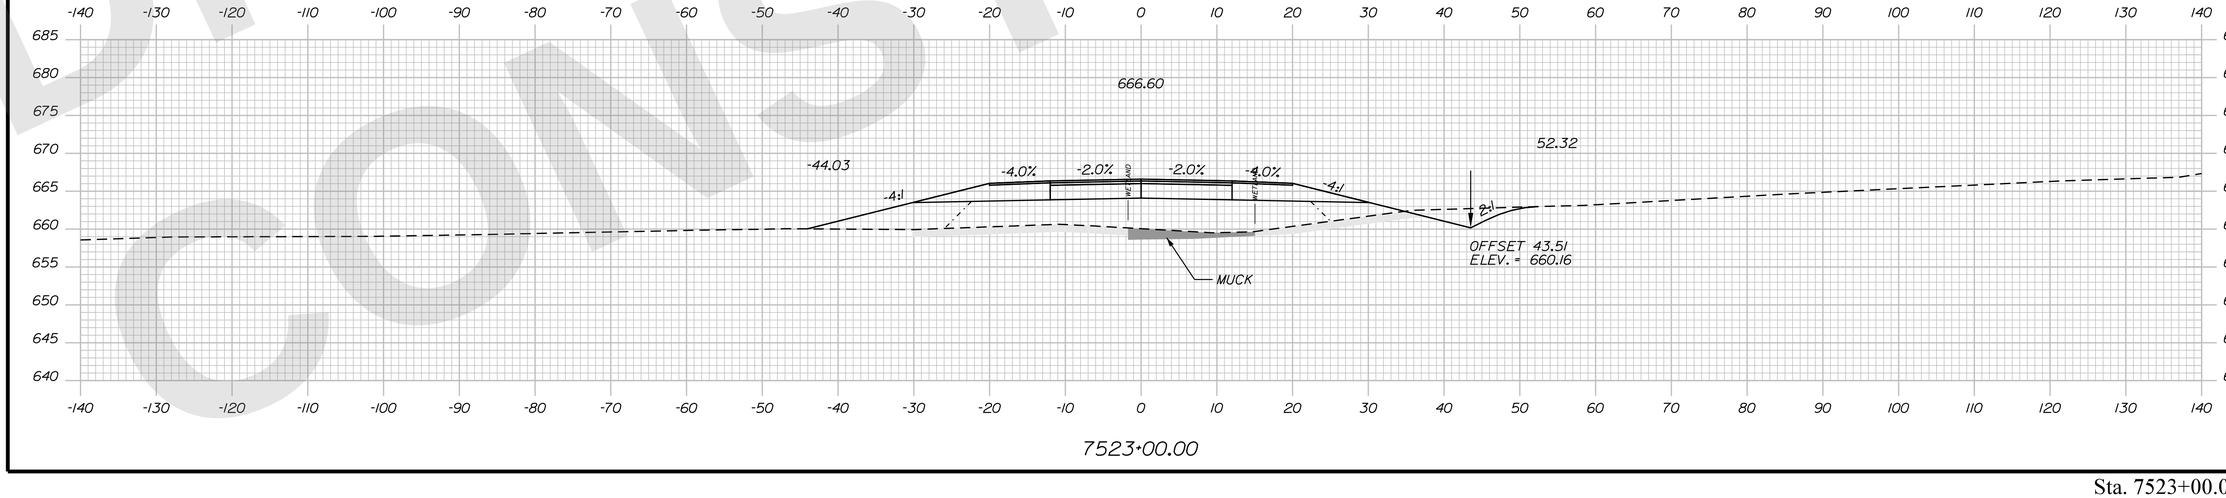

7523+00.00

STATE OF MAINE
DEPARTMENT OF TRANSPORTATION

CAPITAL PROJECTS

WIN
6462.92

HIGHWAY PLANS

vhb

PROJ. MANAGER	R.M.	BY	DATE
DESIGN-DETAILED	ZBW	JBD	9/2/2025
CHECKED-REVIEWED	ECF	AG	9/2/2025
DESIGN2-DETAILED2			
DESIGN3-DETAILED3			
REVISIONS 1			
REVISIONS 2			
REVISIONS 3			
REVISIONS 4			
FIELD CHANGES			

PRESQUE ISLE
PRESQUE ISLE BYPASS

CROSS SECTIONS

SHEET NUMBER
H-225
329
OF 747

Sta. 7523+00.00 to Sta. 7524+00.00

DRAFT NOT FOR CONSTRUCTION

Filename: ...\H5_01_Xsects_PI_BYPASS.dgn Division: HIGHWAY Username: jamesdavis Date:9/2/2025

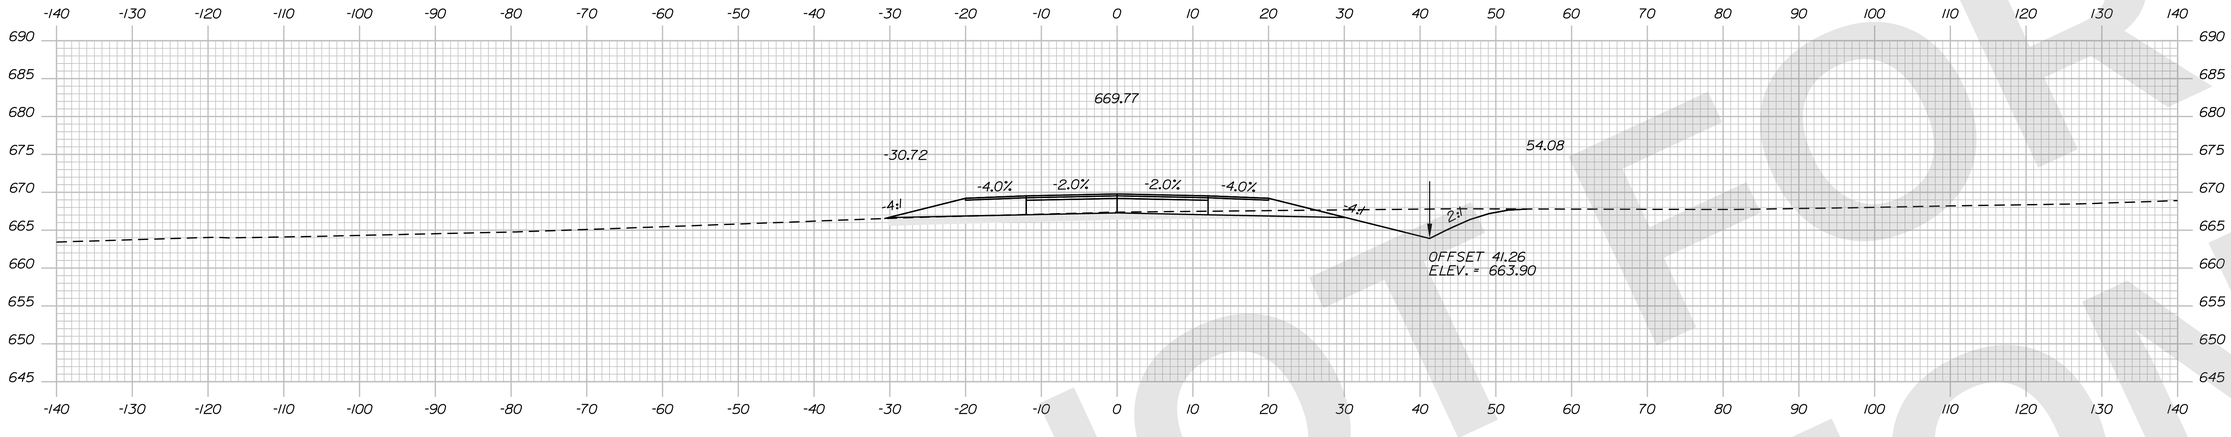

7525+50.00

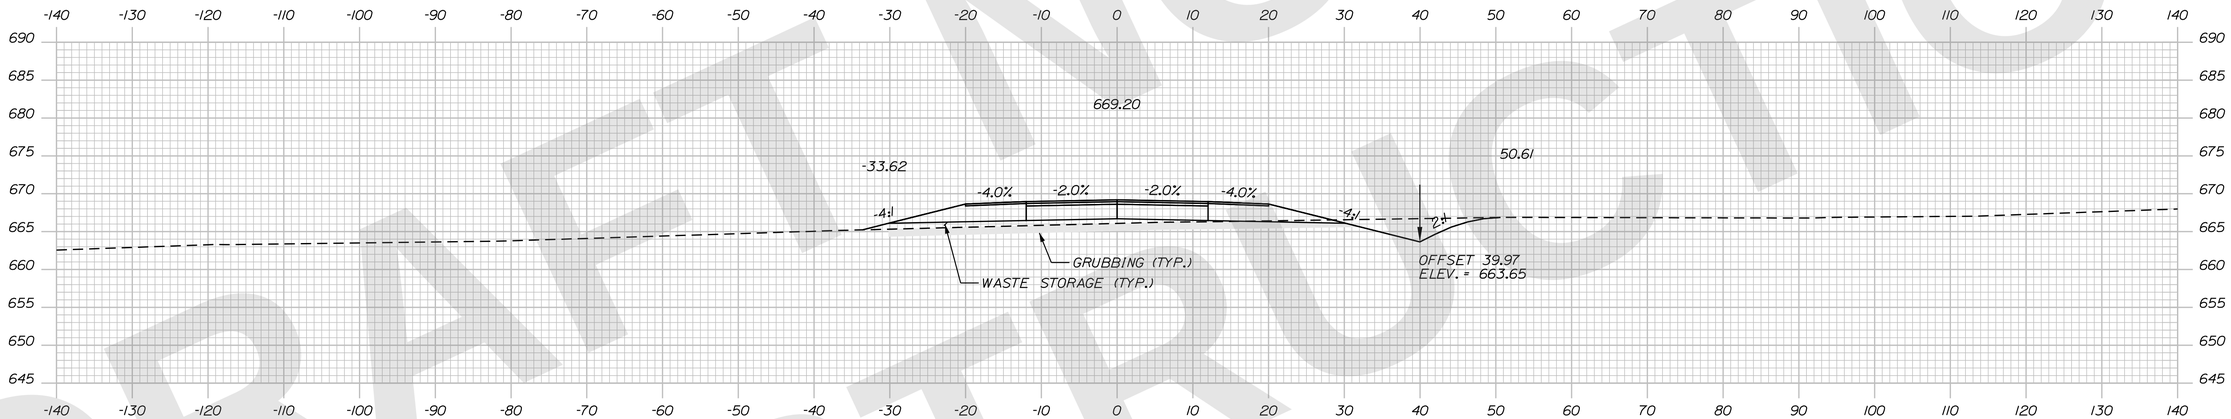

7525+00.00

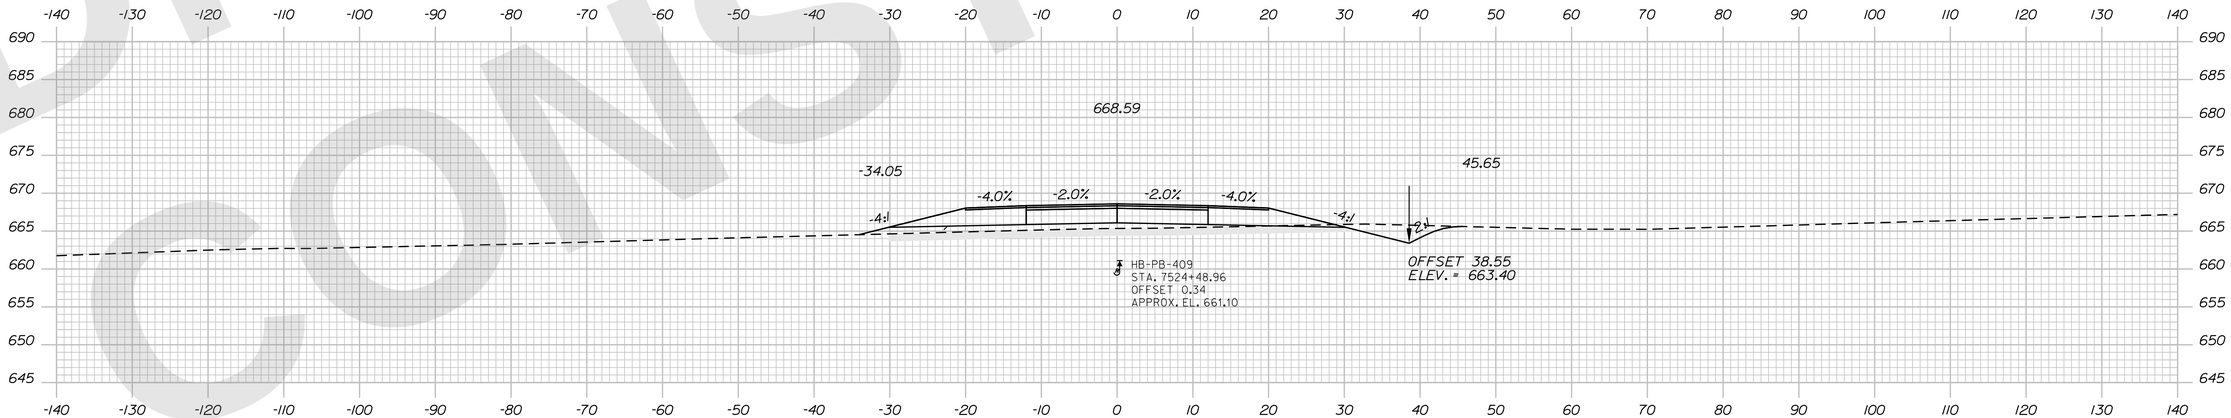

7524+50.00

STATE OF MAINE
DEPARTMENT OF TRANSPORTATION

CAPITAL PROJECTS

WIN 6462.92

HIGHWAY PLANS

vhb

PROJ. MANAGER	R.M.	BY	DATE
DESIGN-DETAILED	ZBW	JBD	9/2/2025
CHECKED-REVIEWED	ECF	AG	9/2/2025
DESIGN2-DETAILED2			
DESIGN3-DETAILED3			
REVISIONS 1			
REVISIONS 2			
REVISIONS 3			
REVISIONS 4			
FIELD CHANGES			

PRESQUE ISLE
PRESQUE ISLE BYPASS

CROSS SECTIONS

SHEET NUMBER
H-226
330
OF 747

Sta. 7524+50.00 to Sta. 7525+50.00

DRAFT NOT FOR CONSTRUCTION

Filename: ...\H5_01_Xsects_PL_BYPASS.dgn Division: HIGHWAY Username: jamesdavis Date:9/2/2025

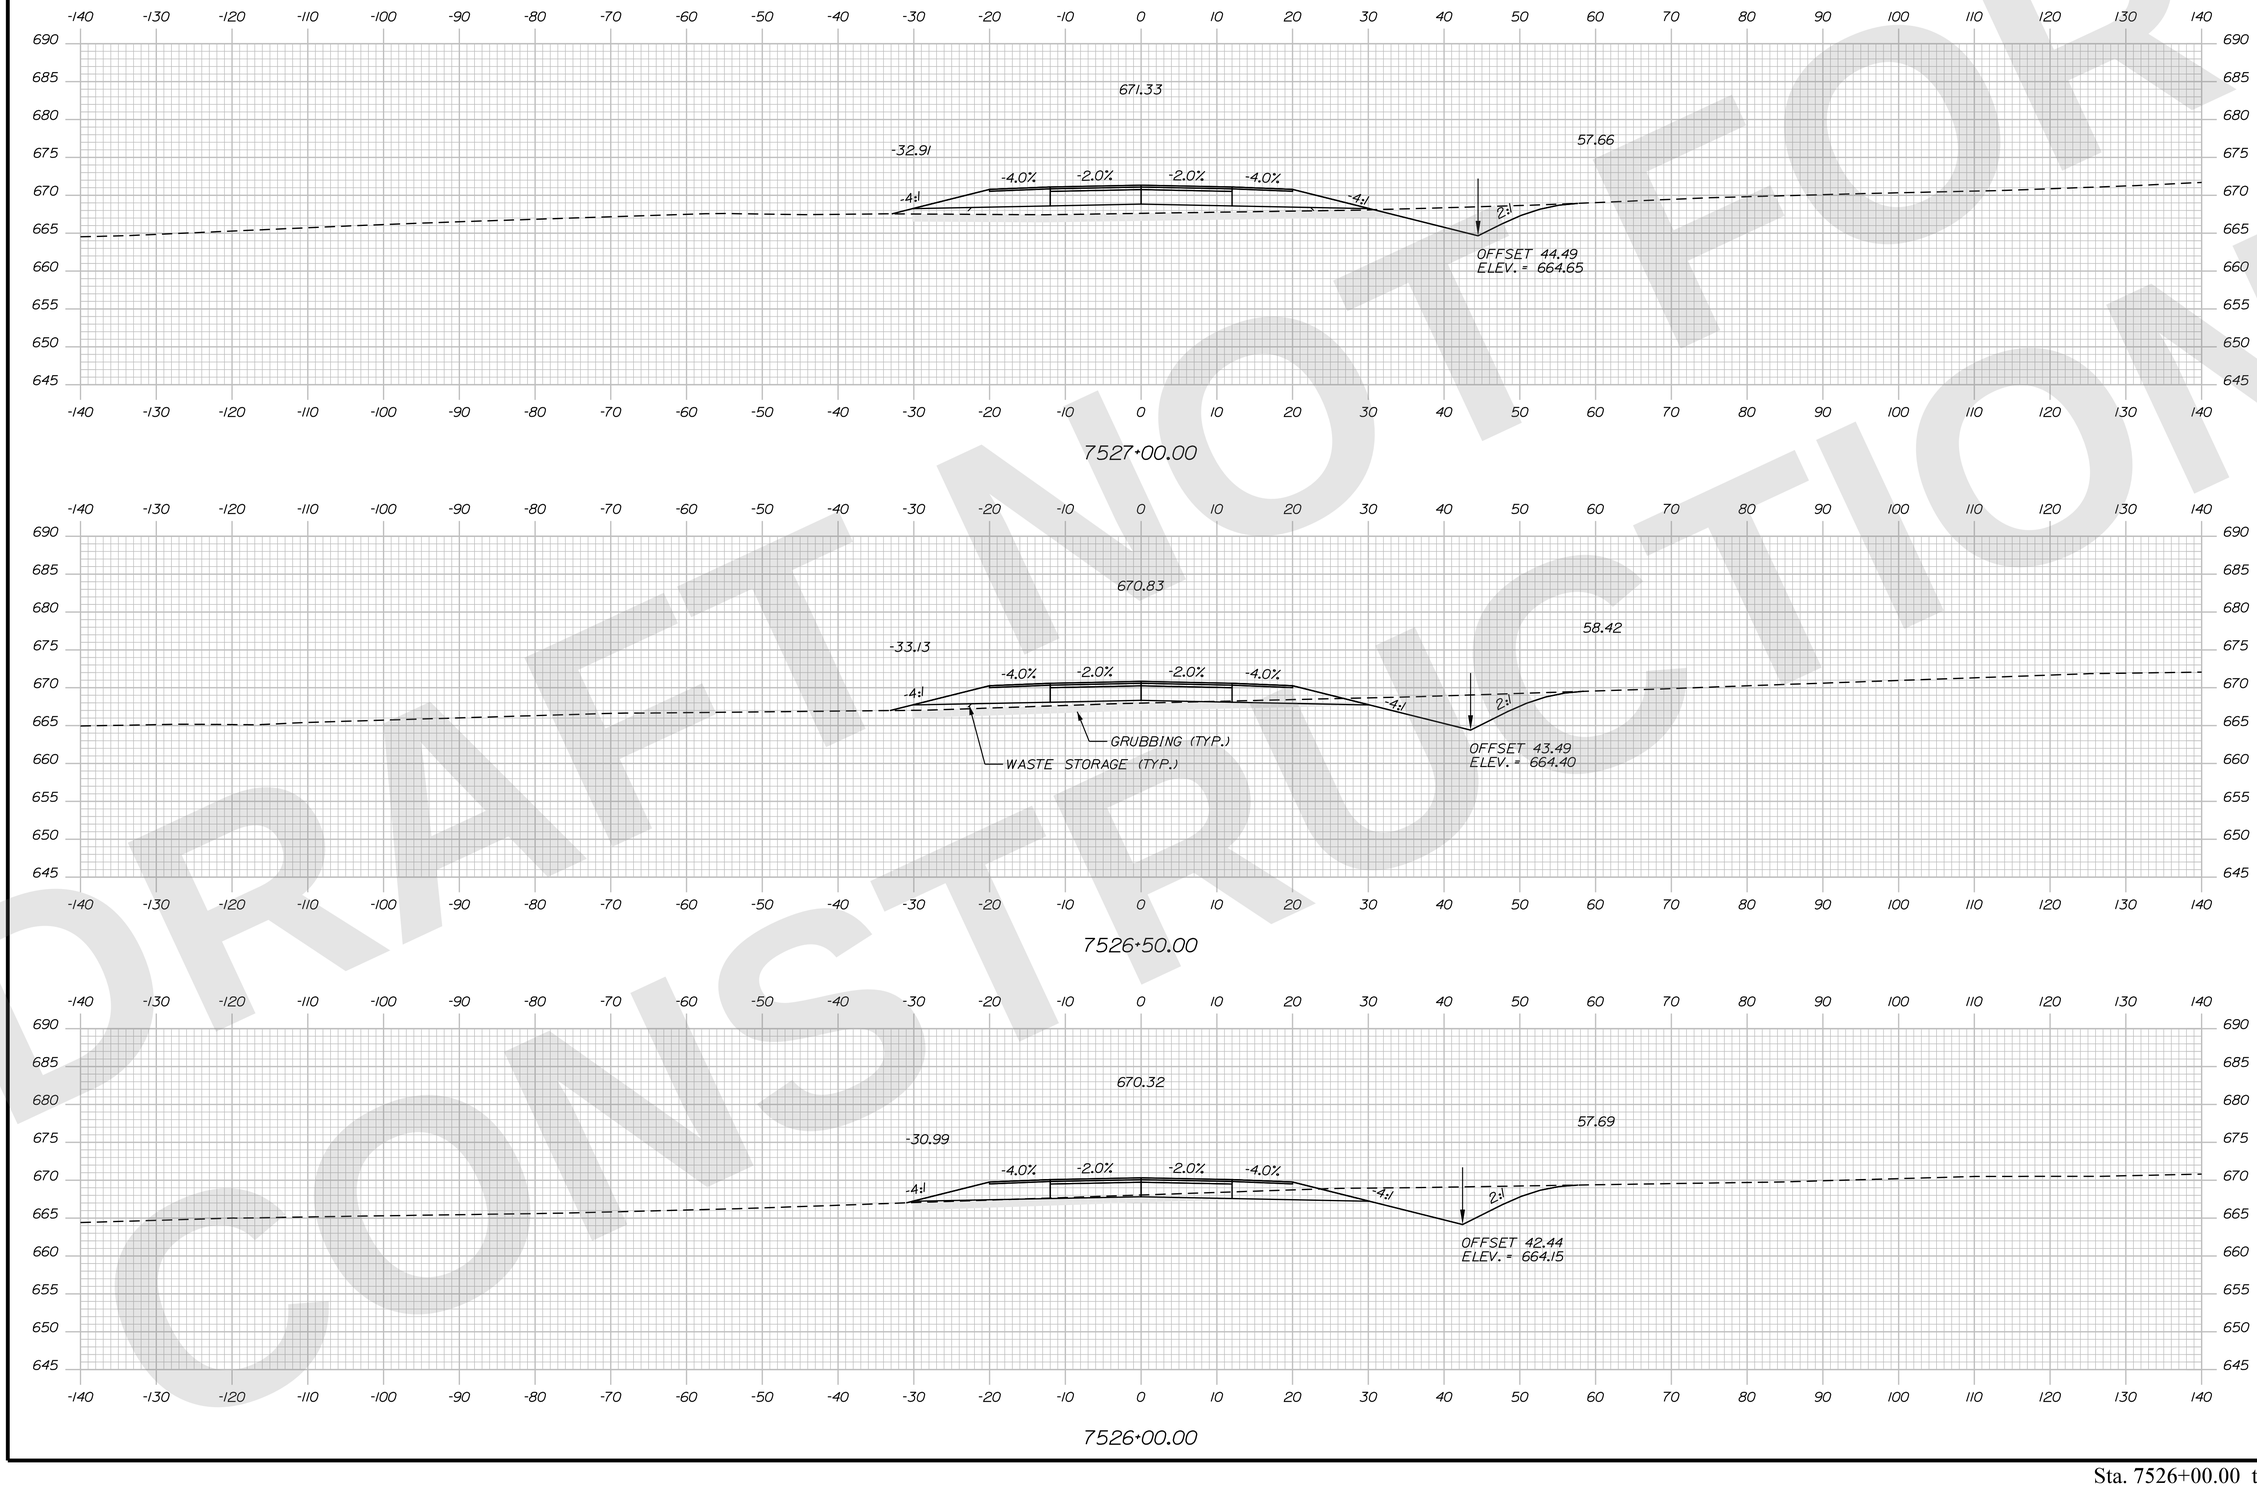

DRAFT NOT FOR CONSTRUCTION

Filename: ...\H5_01_Xsects_PL_BYPASS.dgn Division: HIGHWAY Username: jamesdavis Date:9/2/2025

STATE OF MAINE
DEPARTMENT OF TRANSPORTATION

CAPITAL PROJECTS

WIN
6462.92

HIGHWAY PLANS

vhb

PROJ. MANAGER	R.M.	BY	DATE
DESIGN-DETAILED	ZBW	JBD	9/2/2025
CHECKED-REVIEWED	ECF	AG	9/2/2025
DESIGN2-DETAILED2			
DESIGN3-DETAILED3			
REVISIONS 1			
REVISIONS 2			
REVISIONS 3			
REVISIONS 4			
FIELD CHANGES			

PRESQUE ISLE
PRESQUE ISLE BYPASS

CROSS SECTIONS

SHEET NUMBER
H-227
331
OF 747

Sta. 7526+00.00 to Sta. 7527+00.00

Filename: ...\H5_01_Xsects_PL_BYPASS.dgn Division: HIGHWAY Username: jamesdavis Date:9/2/2025

DRAFT NOT FOR CONSTRUCTION

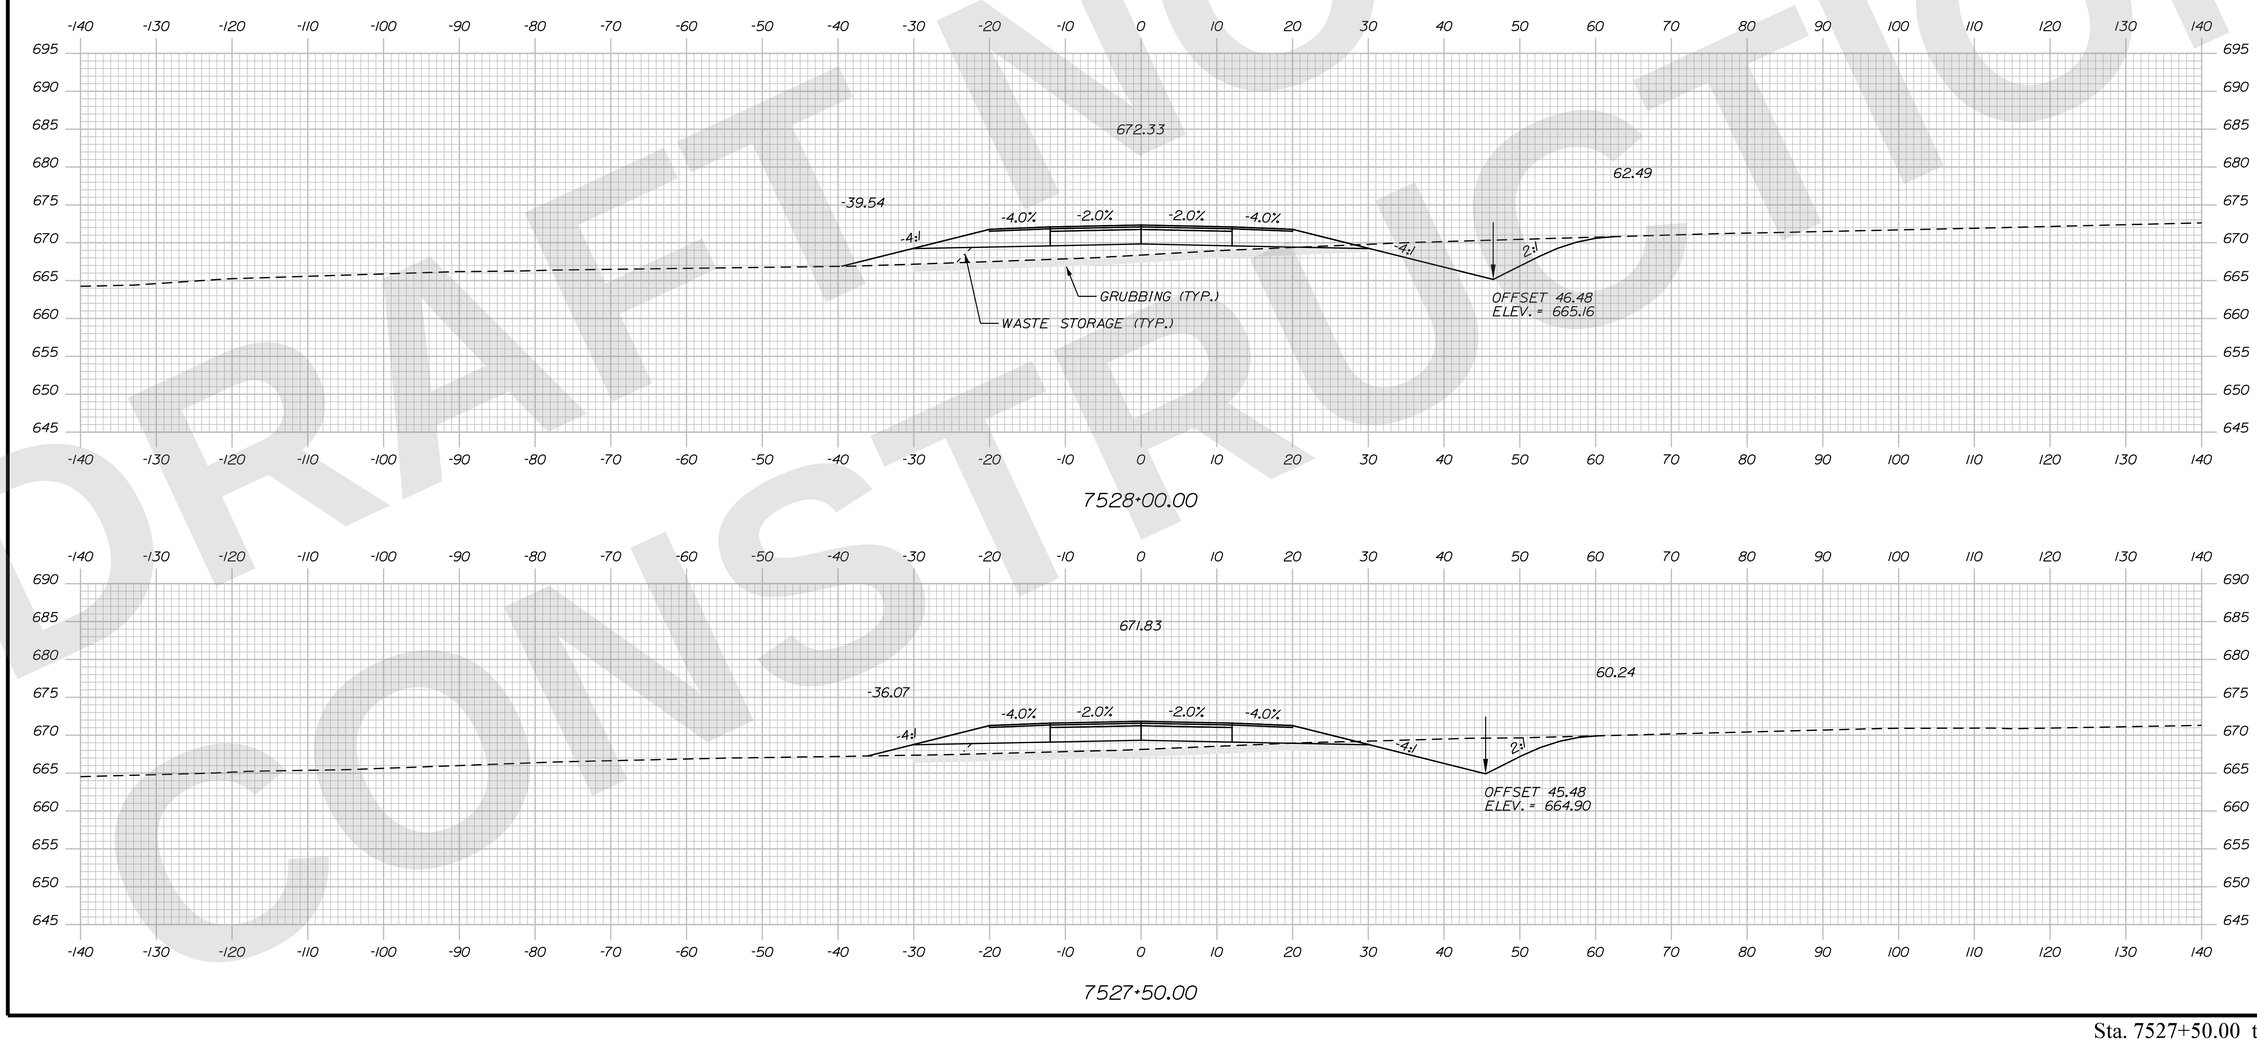

STATE OF MAINE
DEPARTMENT OF TRANSPORTATION

CAPITAL PROJECTS

WIN 6462.92

HIGHWAY PLANS

vhb

	R.M.	BY	DATE
PROJ. MANAGER			
DESIGN-DETAILED	ZBW	JBD	9/2/2025
CHECKED-REVIEWED	ECF	AG	9/2/2025
DESIGN2-DETAILED2			
DESIGN3-DETAILED3			
REVISIONS 1			
REVISIONS 2			
REVISIONS 3			
REVISIONS 4			
FIELD CHANGES			

PRESQUE ISLE
PRESQUE ISLE BYPASS

CROSS SECTIONS

SHEET NUMBER
H-228
332
OF 747

Sta. 7527+50.00 to Sta. 7528+00.00

Filename: ...\H5_01_Xsects_PI_BYPASS.dgn Division: HIGHWAY Username: jamesdavis Date:9/2/2025

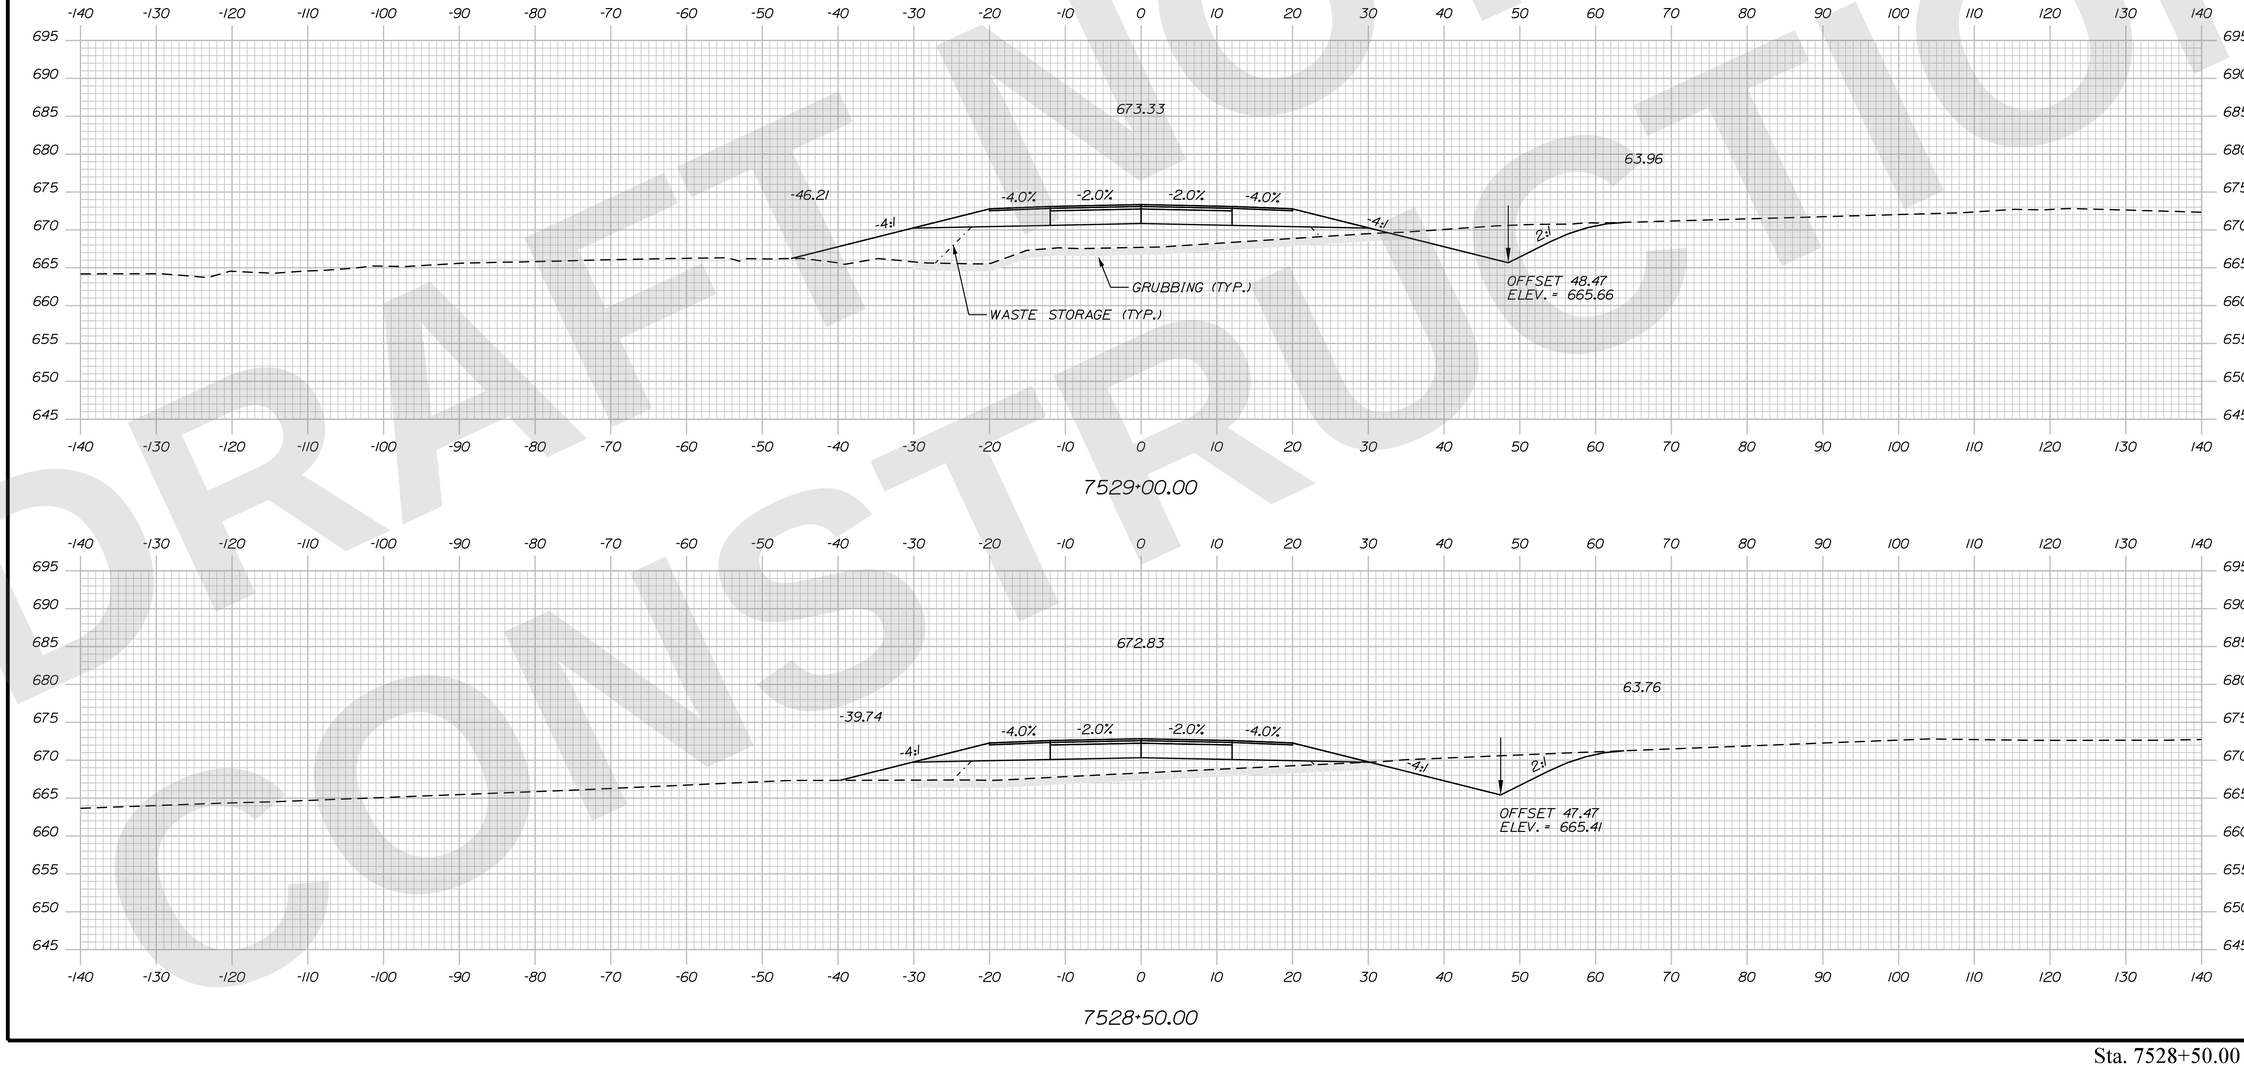

DRAFT NOT FOR CONSTRUCTION

STATE OF MAINE
DEPARTMENT OF TRANSPORTATION

CAPITAL PROJECTS

WIN 6462.92

HIGHWAY PLANS

vhb

	R.M.	BY	DATE
PROJ. MANAGER			
DESIGN-DETAILED	ZBW	JBD	9/2/2025
CHECKED-REVIEWED	ECF	AG	9/2/2025
DESIGN2-DETAILED2			
DESIGN3-DETAILED3			
REVISIONS 1			
REVISIONS 2			
REVISIONS 3			
REVISIONS 4			
FIELD CHANGES			

PRESQUE ISLE
PRESQUE ISLE BYPASS

CROSS SECTIONS

SHEET NUMBER
H-229
333
OF 747

Sta. 7528+50.00 to Sta. 7529+00.00

Filename: ...\H5_01_Xsects_PL_BYPASS.dgn Division: HIGHWAY Username: jamesdavis Date:9/2/2025

DRAFT NOT FOR CONSTRUCTION

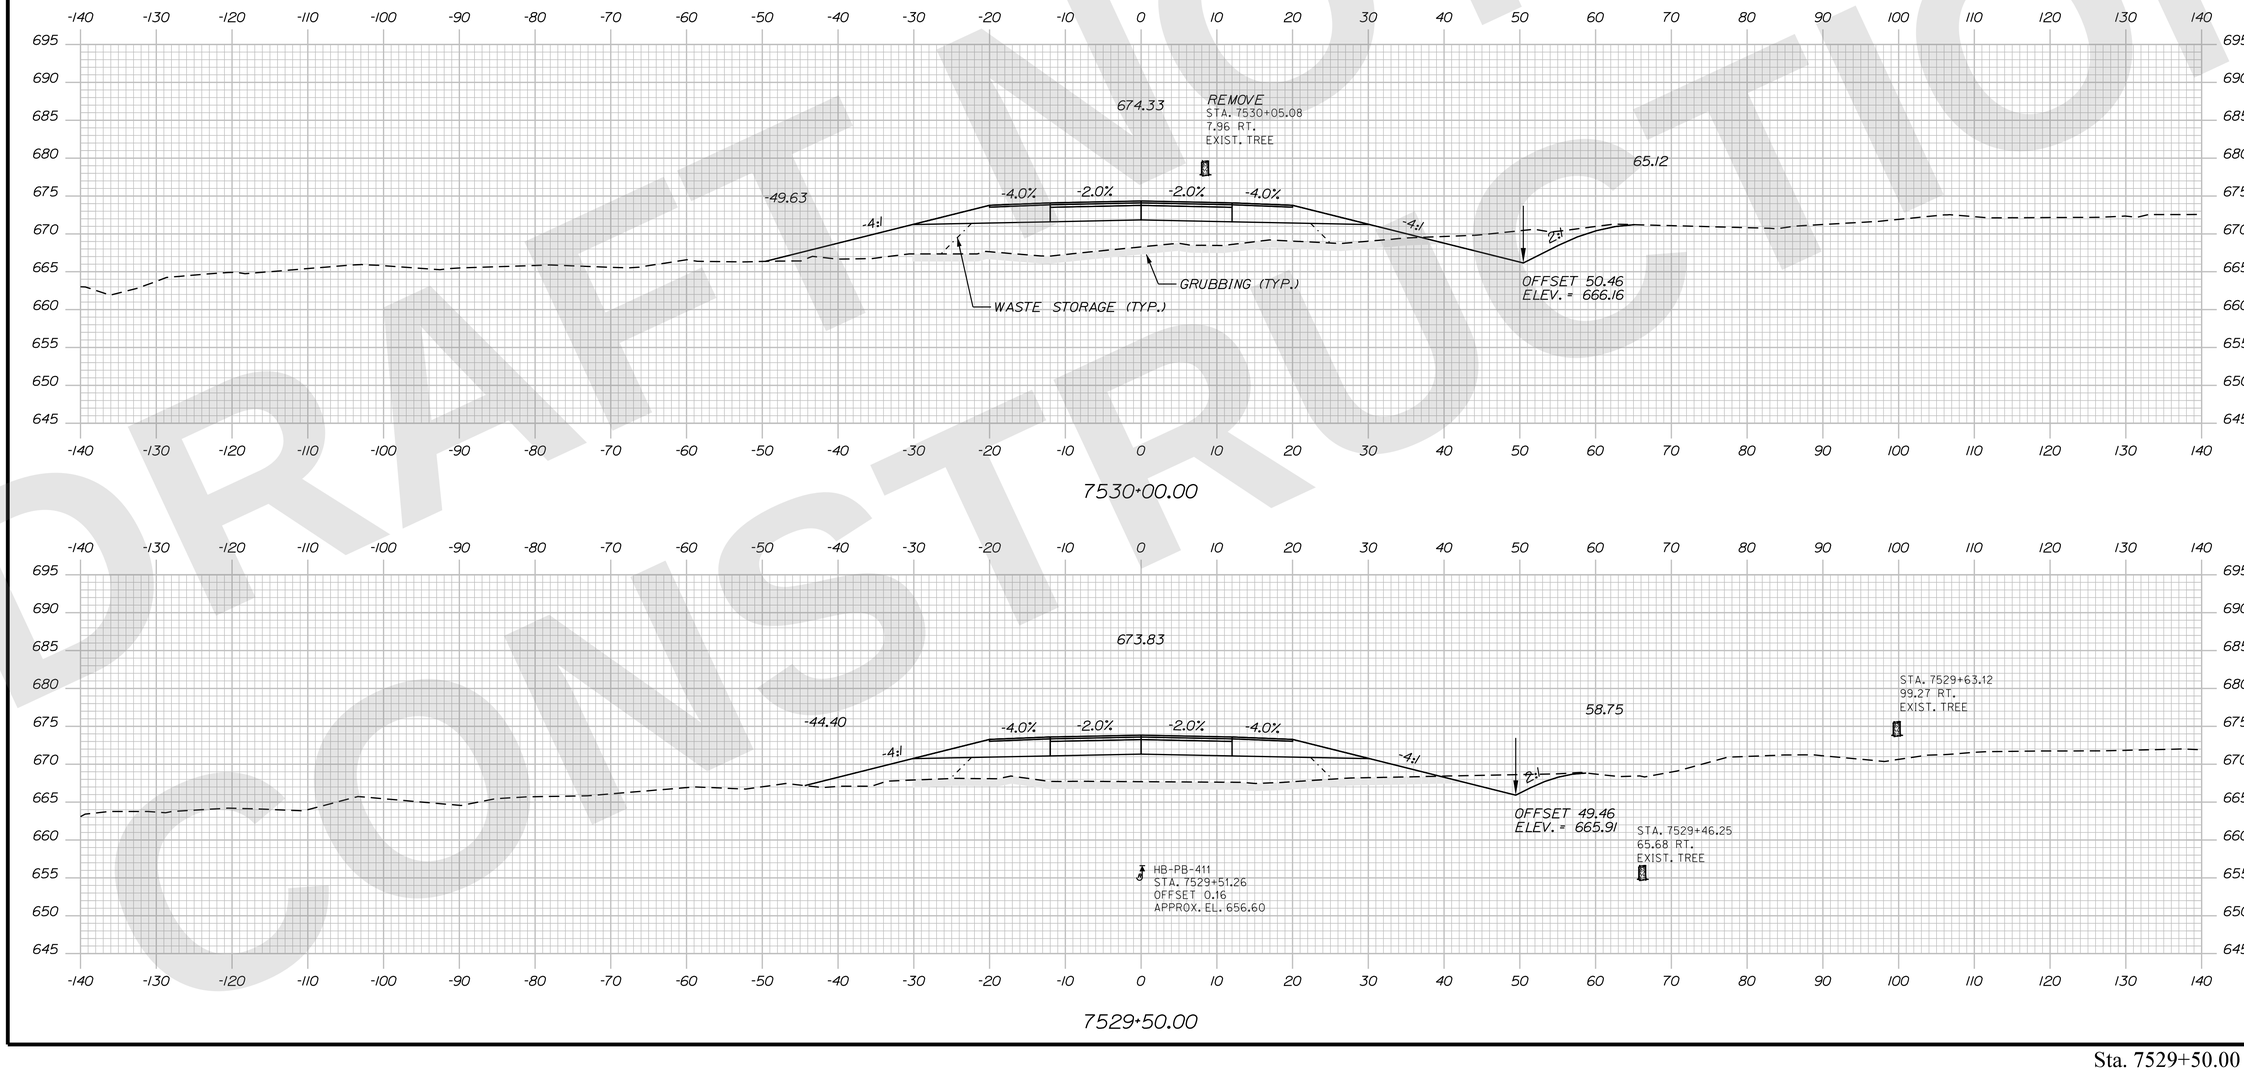

STATE OF MAINE
DEPARTMENT OF TRANSPORTATION

CAPITAL PROJECTS

WIN
6462.92

HIGHWAY PLANS

vhb

	BY	DATE
PROJ. MANAGER	R.M.	
DESIGN-DETAILED	ZBW	
CHECKED-REVIEWED	JBD	9/2/2025
DESIGN2-DETAILED2	ECF	
DESIGN3-DETAILED3	AG	9/2/2025
REVISIONS 1		
REVISIONS 2		
REVISIONS 3		
REVISIONS 4		
FIELD CHANGES		

PRESQUE ISLE
PRESQUE ISLE BYPASS

CROSS SECTIONS

SHEET NUMBER
H-230
334
OF 747

Sta. 7529+50.00 to Sta. 7530+00.00

Filename: ...\H5_01_Xsects_PI_BYPASS.dgn Division: HIGHWAY Username: jamesdavis Date:9/2/2025

DRAFT NOT FOR CONSTRUCTION

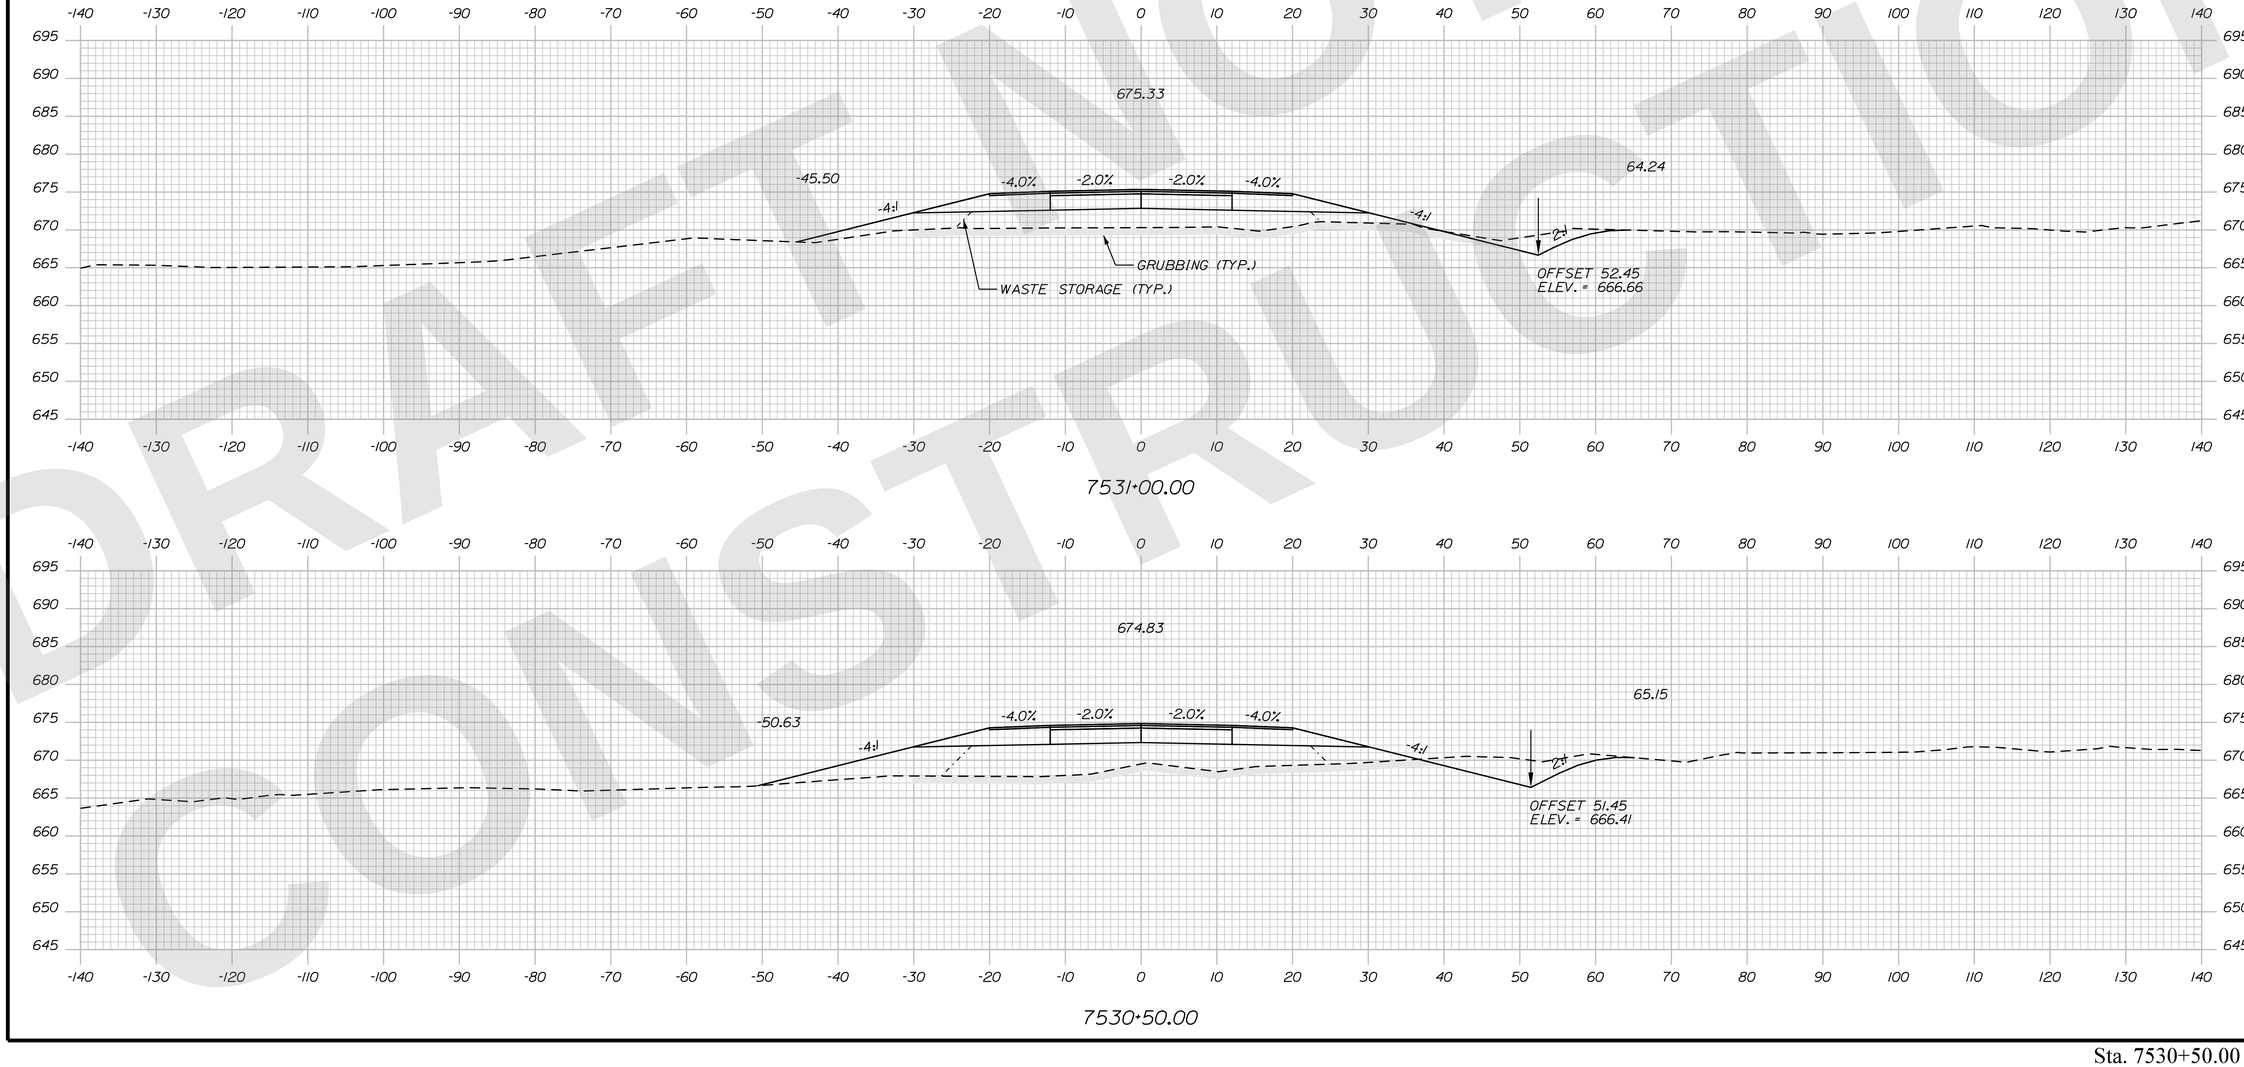

STATE OF MAINE
DEPARTMENT OF TRANSPORTATION

CAPITAL PROJECTS

WIN 6462.92

HIGHWAY PLANS

vhb

	R.M.	BY	DATE
PROJ. MANAGER			
DESIGN-DETAILED	ZBW	JBD	9/2/2025
CHECKED-REVIEWED	EOF	AG	9/2/2025
DESIGN2-DETAILED2			
DESIGN3-DETAILED3			
REVISIONS 1			
REVISIONS 2			
REVISIONS 3			
REVISIONS 4			
FIELD CHANGES			

PRESQUE ISLE
PRESQUE ISLE BYPASS

CROSS SECTIONS

SHEET NUMBER
H-231
335
OF 747

Sta. 7530+50.00 to Sta. 7531+00.00

DRAFT NOT FOR CONSTRUCTION

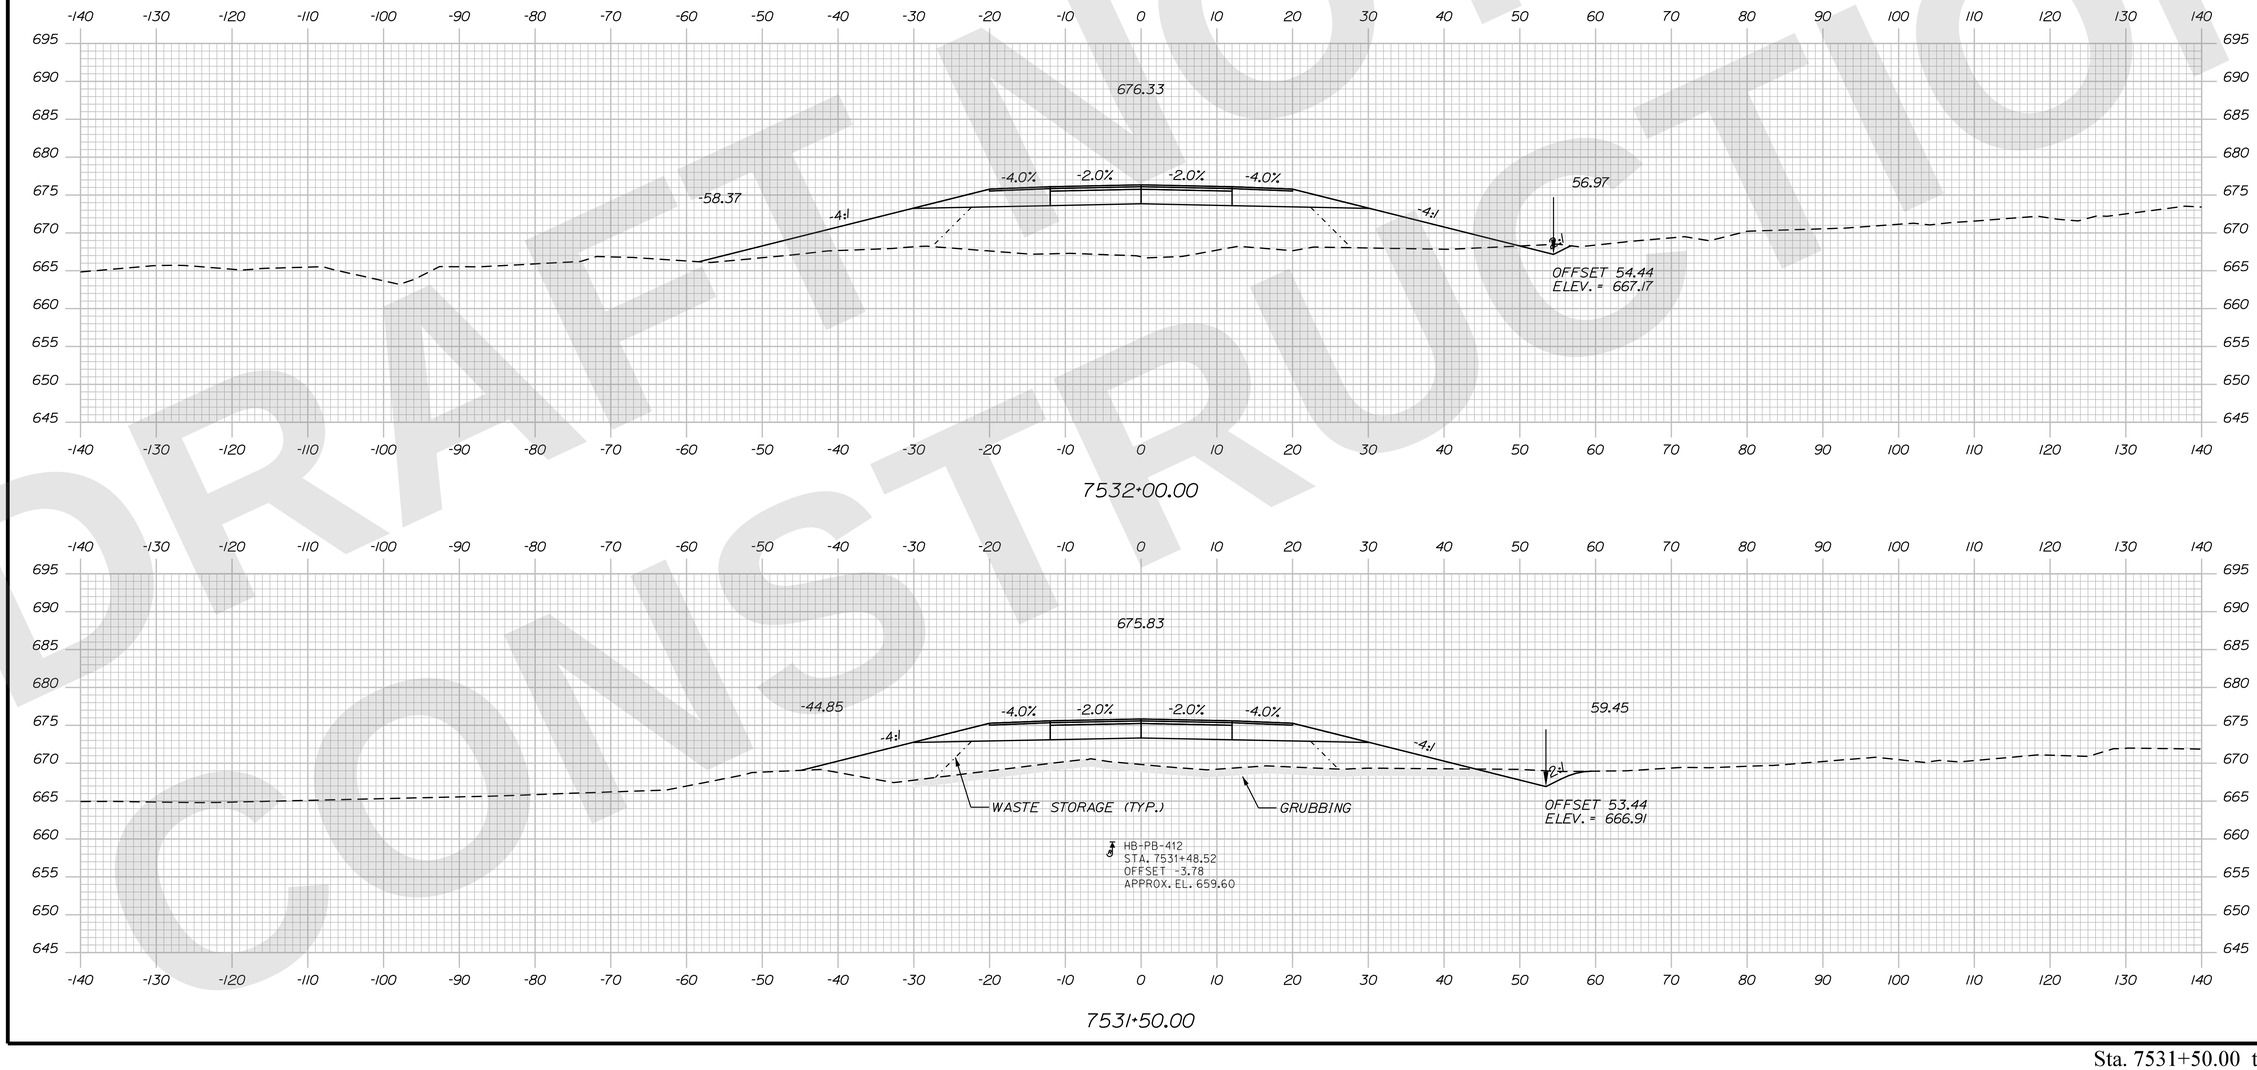

STATE OF MAINE
DEPARTMENT OF TRANSPORTATION

CAPITAL PROJECTS

WIN 6462.92

HIGHWAY PLANS

vhb

	BY	DATE
PROJ. MANAGER	R.M.	
DESIGN-DETAILED	ZBW	9/2/2025
CHECKED-REVIEWED	EOF	9/2/2025
DESIGN2-DETAILED2	AG	
DESIGN3-DETAILED3		
REVISIONS 1		
REVISIONS 2		
REVISIONS 3		
REVISIONS 4		
FIELD CHANGES		

PRESQUE ISLE
PRESQUE ISLE BYPASS

CROSS SECTIONS

SHEET NUMBER
H-232
336
OF 747

Sta. 7531+50.00 to Sta. 7532+00.00

Filename: ...\H5_01_Xsects_PI_BYPASS.dgn Division: HIGHWAY Username: jamesdavis Date:9/2/2025

Filename: ...\H5_01_Xsects_PI_BYPASS.dgn Division: HIGHWAY Username: jamesdavis Date:9/2/2025

DRAFT NOT FOR CONSTRUCTION

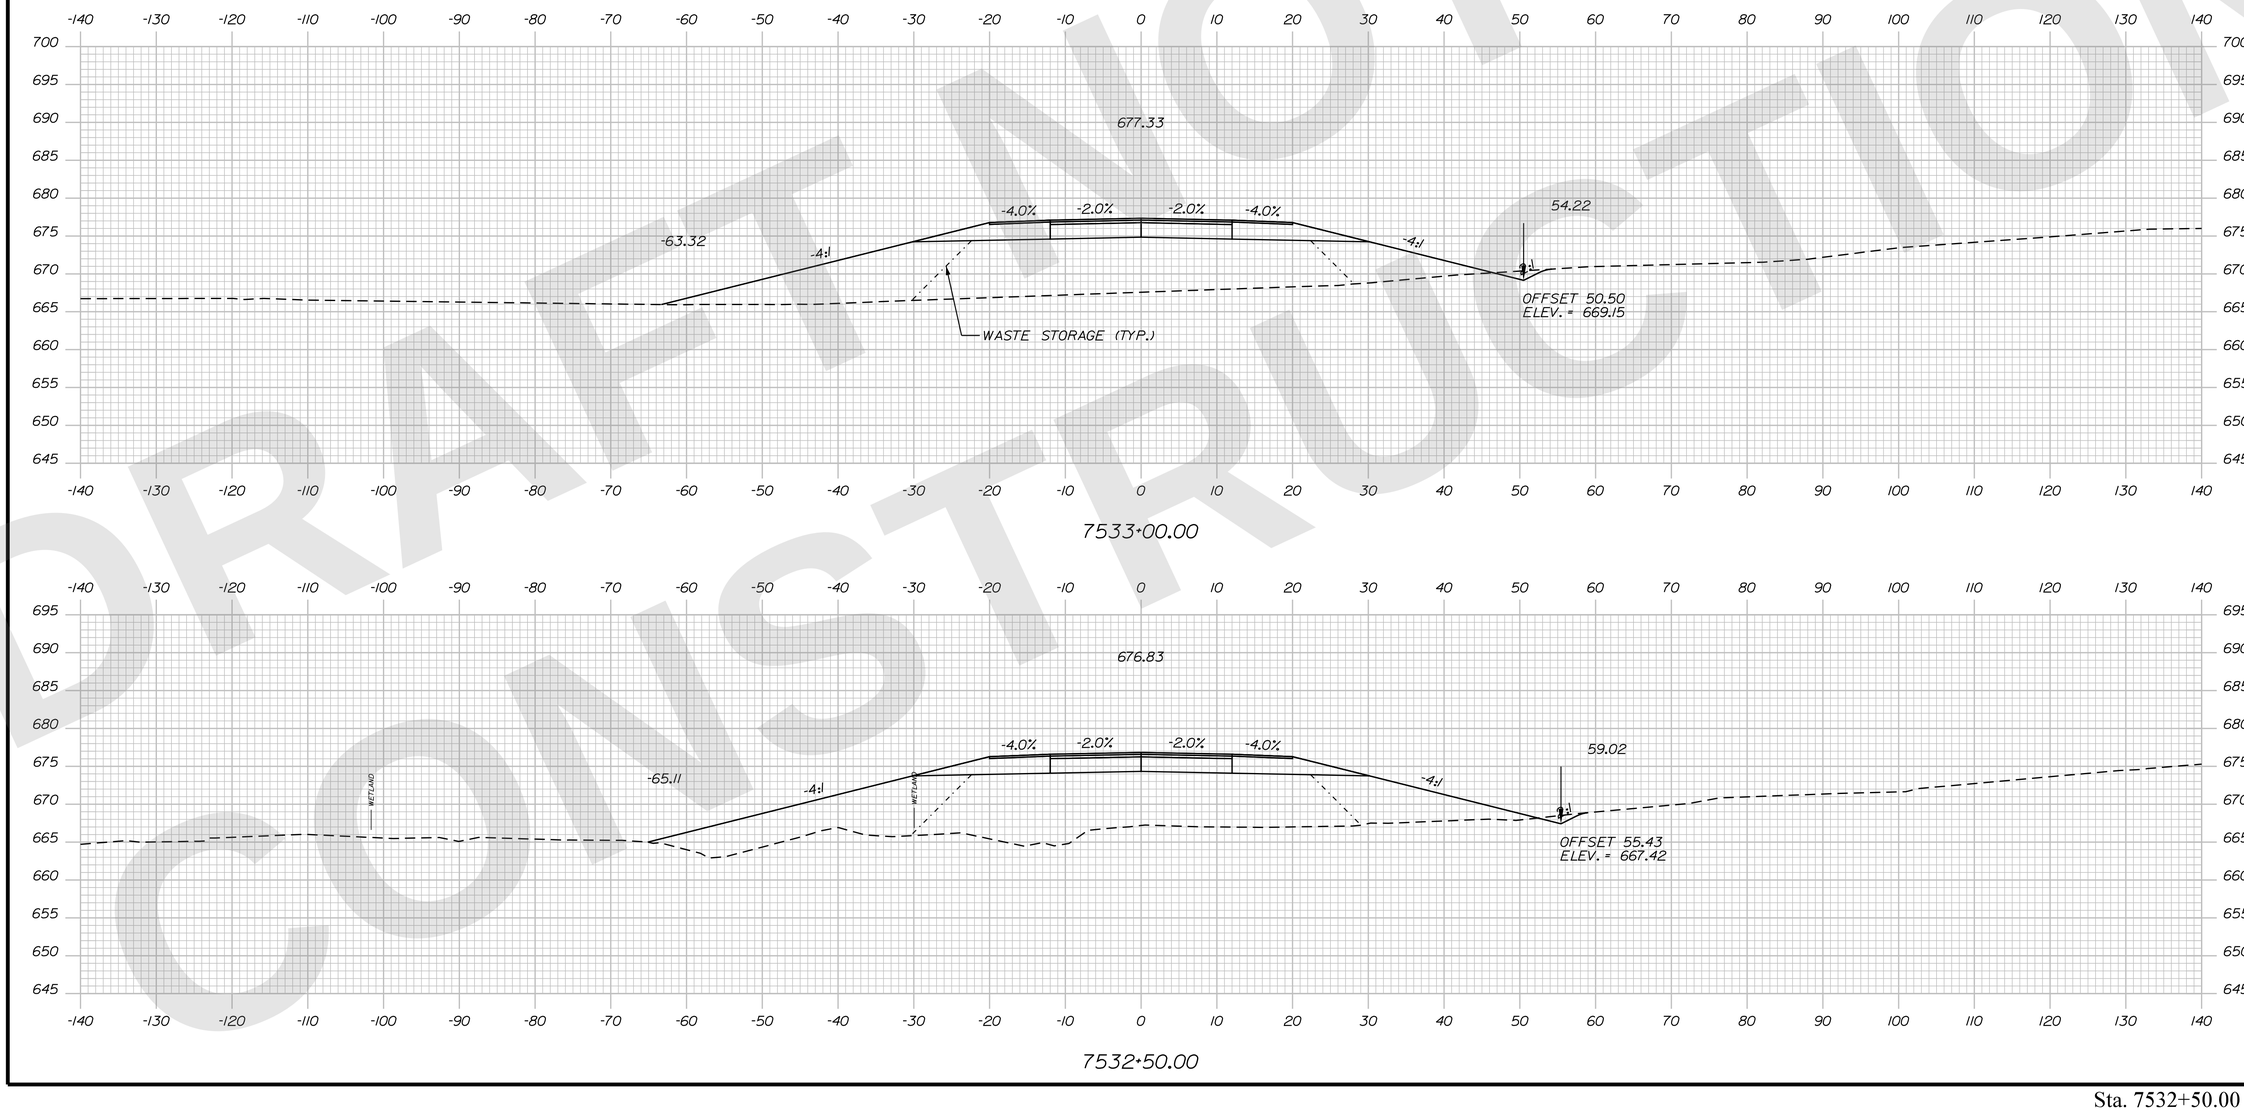

STATE OF MAINE
DEPARTMENT OF TRANSPORTATION

CAPITAL PROJECTS

WIN 6462.92

HIGHWAY PLANS

vhb

	R.M.	BY	DATE
PROJ. MANAGER			
DESIGN-DETAILED	ZBW	JBD	9/2/2025
CHECKED-REVIEWED	ECF	AG	9/2/2025
DESIGN2-DETAILED2			
DESIGN3-DETAILED3			
REVISIONS 1			
REVISIONS 2			
REVISIONS 3			
REVISIONS 4			
FIELD CHANGES			

PRESQUE ISLE
PRESQUE ISLE BYPASS

CROSS SECTIONS

SHEET NUMBER
H-233
337
OF 747

Sta. 7532+50.00 to Sta. 7533+00.00

Filename: ...\H5_01_Xsects_PI_BYPASS.dgn Division: HIGHWAY Username: jamesdavis Date:9/2/2025

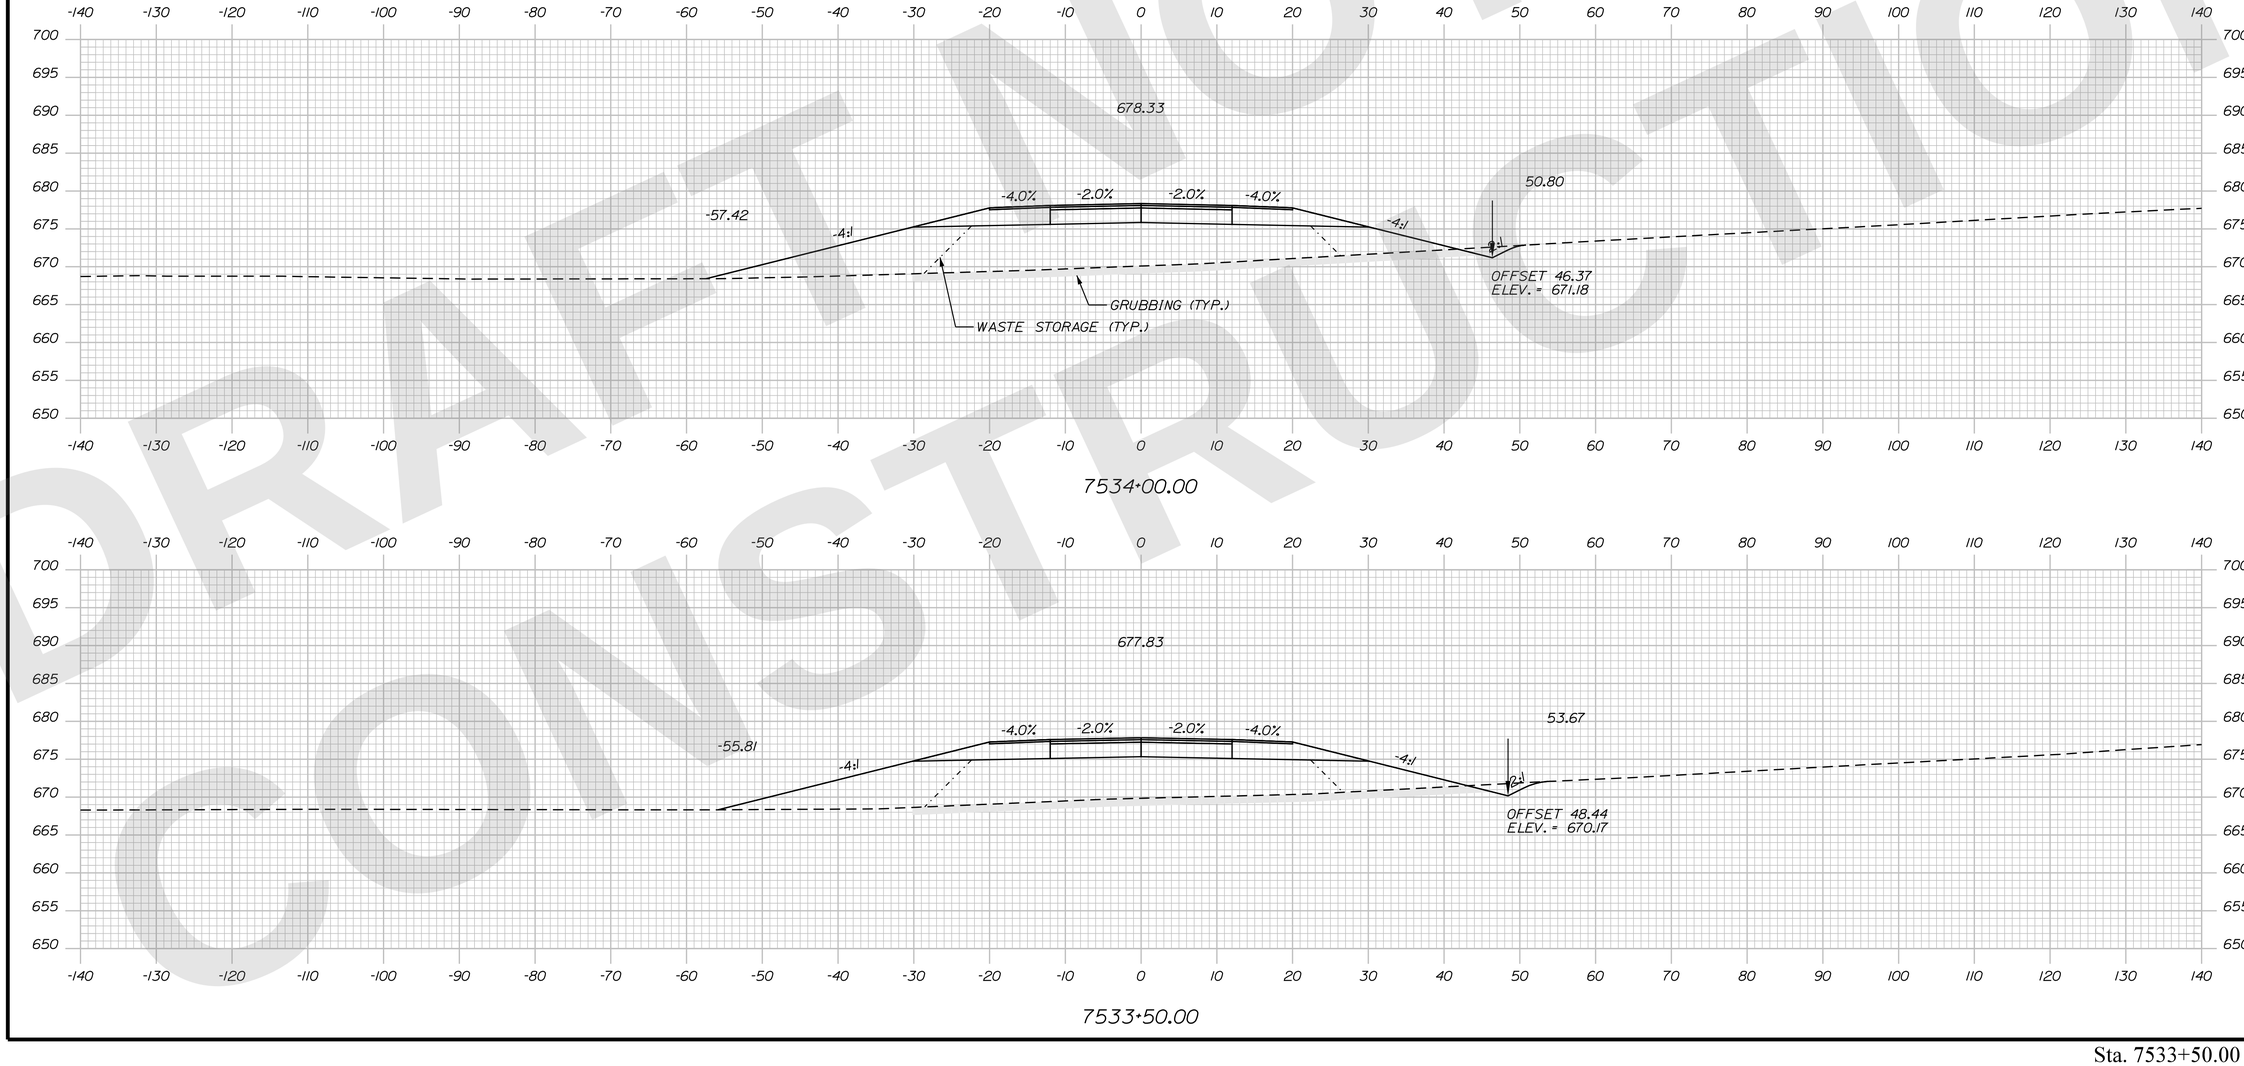

DRAFT NOT FOR CONSTRUCTION

STATE OF MAINE
DEPARTMENT OF TRANSPORTATION

CAPITAL PROJECTS

WIN 6462.92

HIGHWAY PLANS

vhb

PROJ. MANAGER	R.M.	BY	DATE
DESIGN-DETAILED	ZBW	JBD	9/2/2025
CHECKED-REVIEWED	ECF	AG	9/2/2025
DESIGN2-DETAILED2			
DESIGN3-DETAILED3			
REVISIONS 1			
REVISIONS 2			
REVISIONS 3			
REVISIONS 4			
FIELD CHANGES			

PRESQUE ISLE
PRESQUE ISLE BYPASS

CROSS SECTIONS

SHEET NUMBER
H-234
338
OF 747

Sta. 7533+50.00 to Sta. 7534+00.00

Username: jamesdavis Date:9/2/2025
Division: HIGHWAY
Filename: ...\H5_01_Xsects_PI_BYPASS.dgn

DRAFT NOT FOR CONSTRUCTION

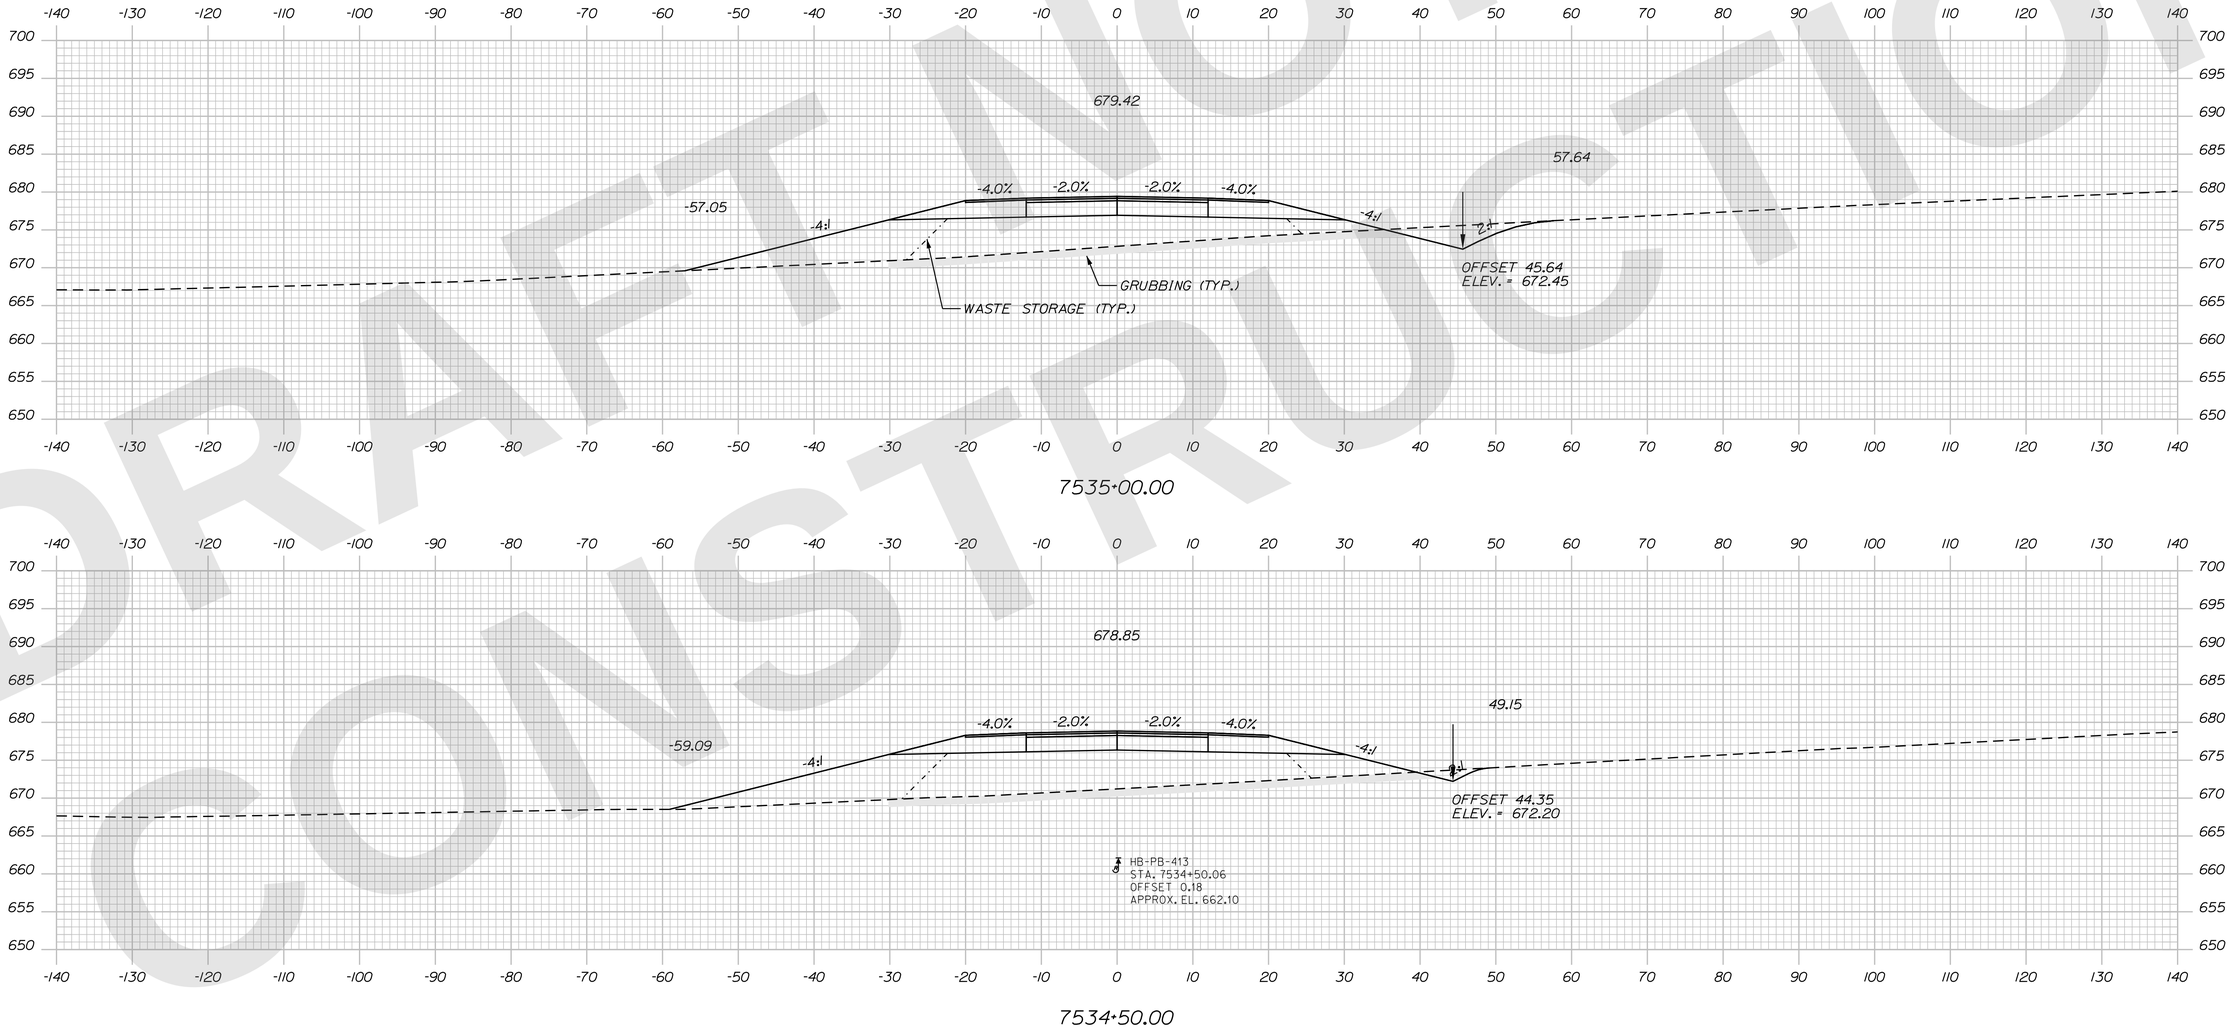

STATE OF MAINE
DEPARTMENT OF TRANSPORTATION

CAPITAL PROJECTS

WIN 6462.92

HIGHWAY PLANS

vhb

	R.M.	DATE
PROJ. MANAGER		
DESIGN-DETAILED	ZBW	9/2/2025
CHECKED-REVIEWED	ECF	9/2/2025
DESIGN2-DETAILED2		
DESIGN3-DETAILED3		
REVISIONS 1		
REVISIONS 2		
REVISIONS 3		
REVISIONS 4		
FIELD CHANGES		

PRESQUE ISLE
PRESQUE ISLE BYPASS

CROSS SECTIONS

SHEET NUMBER
H-235
339
OF 747

Sta. 7534+50.00 to Sta. 7535+00.00

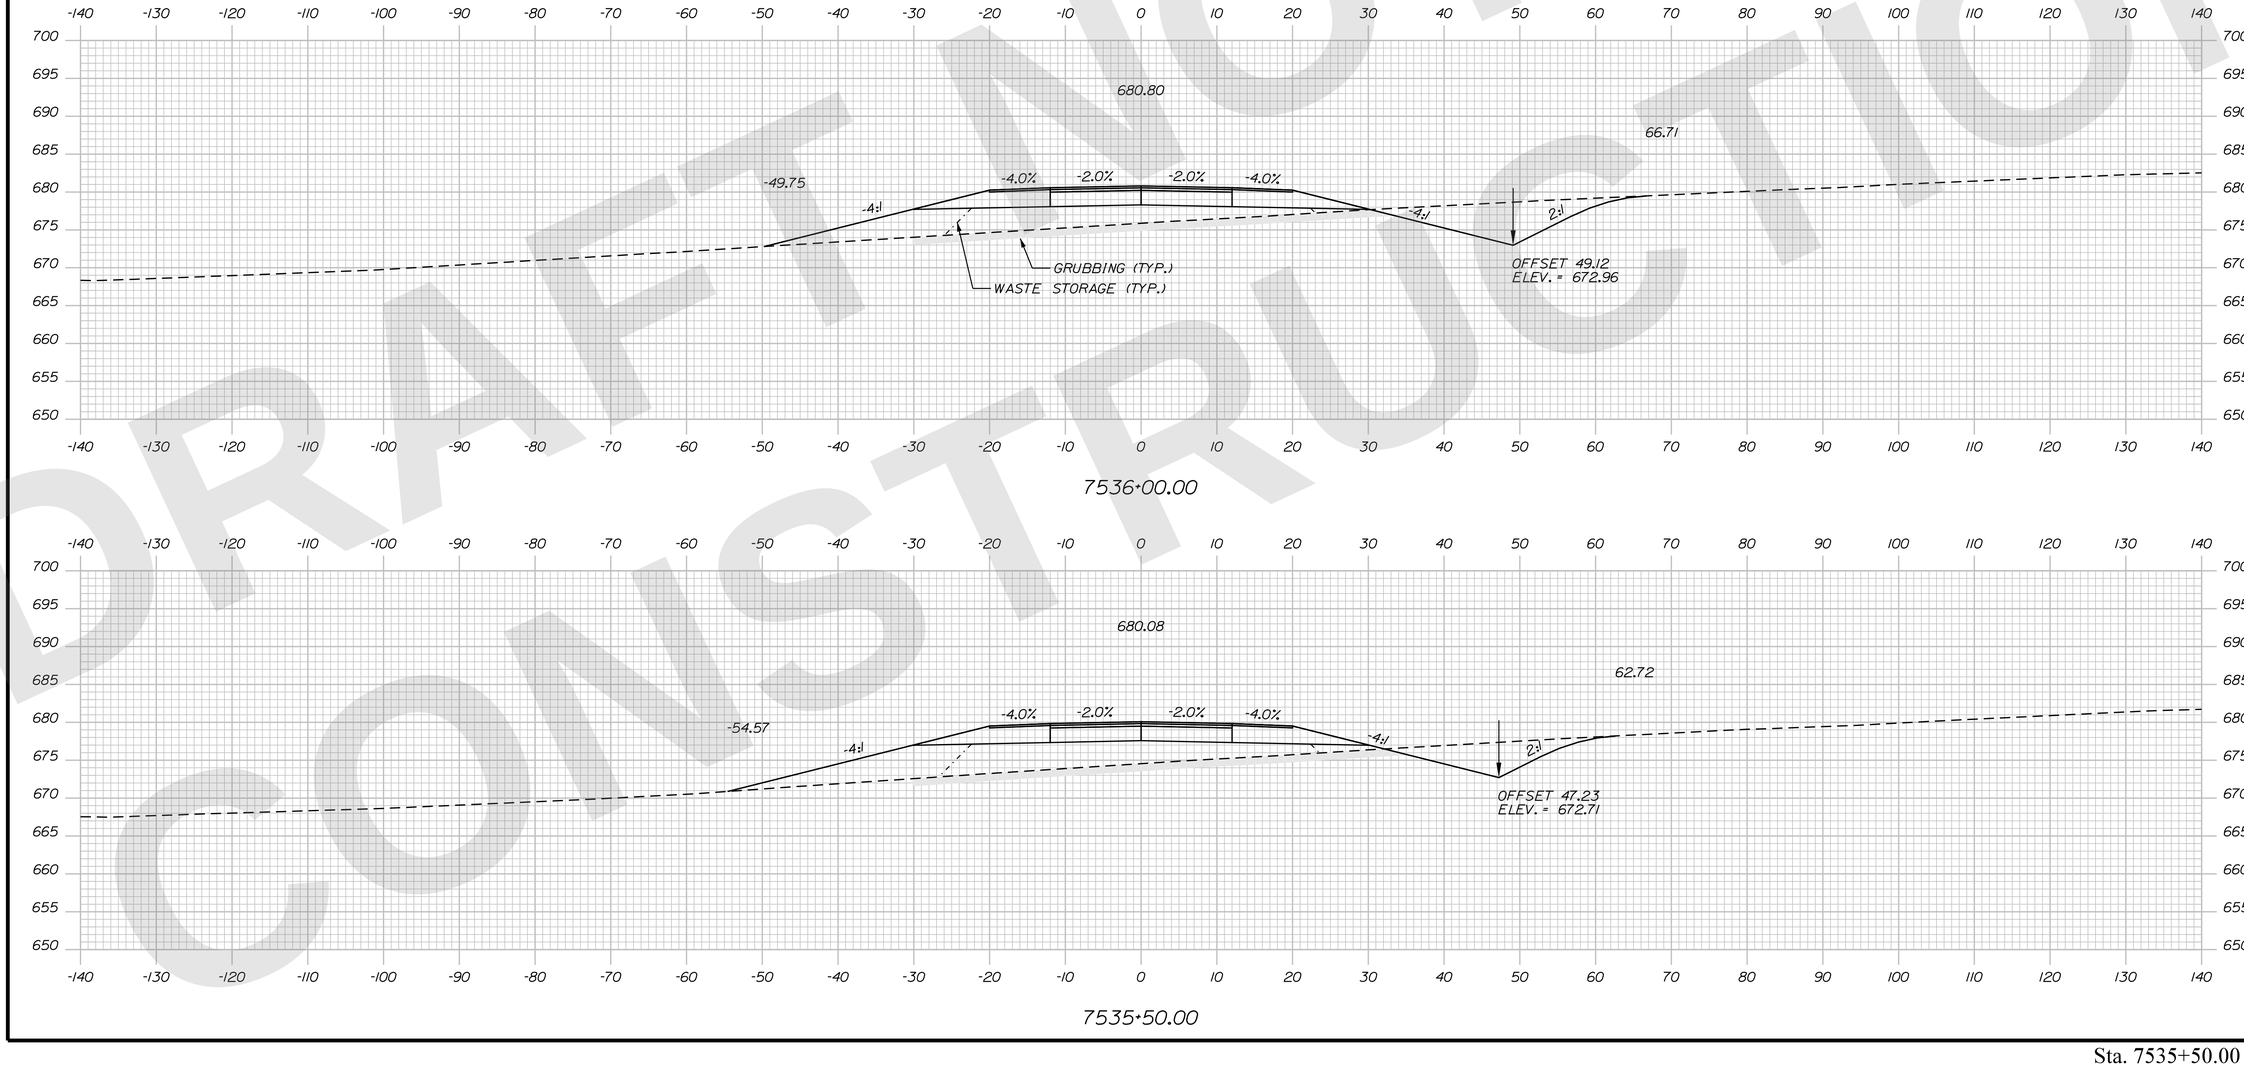

DRAFT NOT FOR CONSTRUCTION

STATE OF MAINE
DEPARTMENT OF TRANSPORTATION

CAPITAL PROJECTS

WIN 6462.92

HIGHWAY PLANS

vhb

	R.M.	BY	DATE
PROJ. MANAGER			
DESIGN-DETAILED	ZBW	JBD	9/2/2025
CHECKED-REVIEWED		EOF	
DESIGN2-DETAILED2		AG	9/2/2025
DESIGN3-DETAILED3			
REVISIONS 1			
REVISIONS 2			
REVISIONS 3			
REVISIONS 4			
FIELD CHANGES			

PRESQUE ISLE
PRESQUE ISLE BYPASS

CROSS SECTIONS

SHEET NUMBER
H-236
340
OF 747

Sta. 7535+50.00 to Sta. 7536+00.00

Filename: ...\H5_01_Xsects_PI_BYPASS.dgn Division: HIGHWAY Username: jamesdavis Date:9/2/2025

Filename: ...\H5_01_Xsects_PI_BYPASS.dgn Division: HIGHWAY Username: jamesdavis Date:9/2/2025

DRAFT NOT FOR CONSTRUCTION

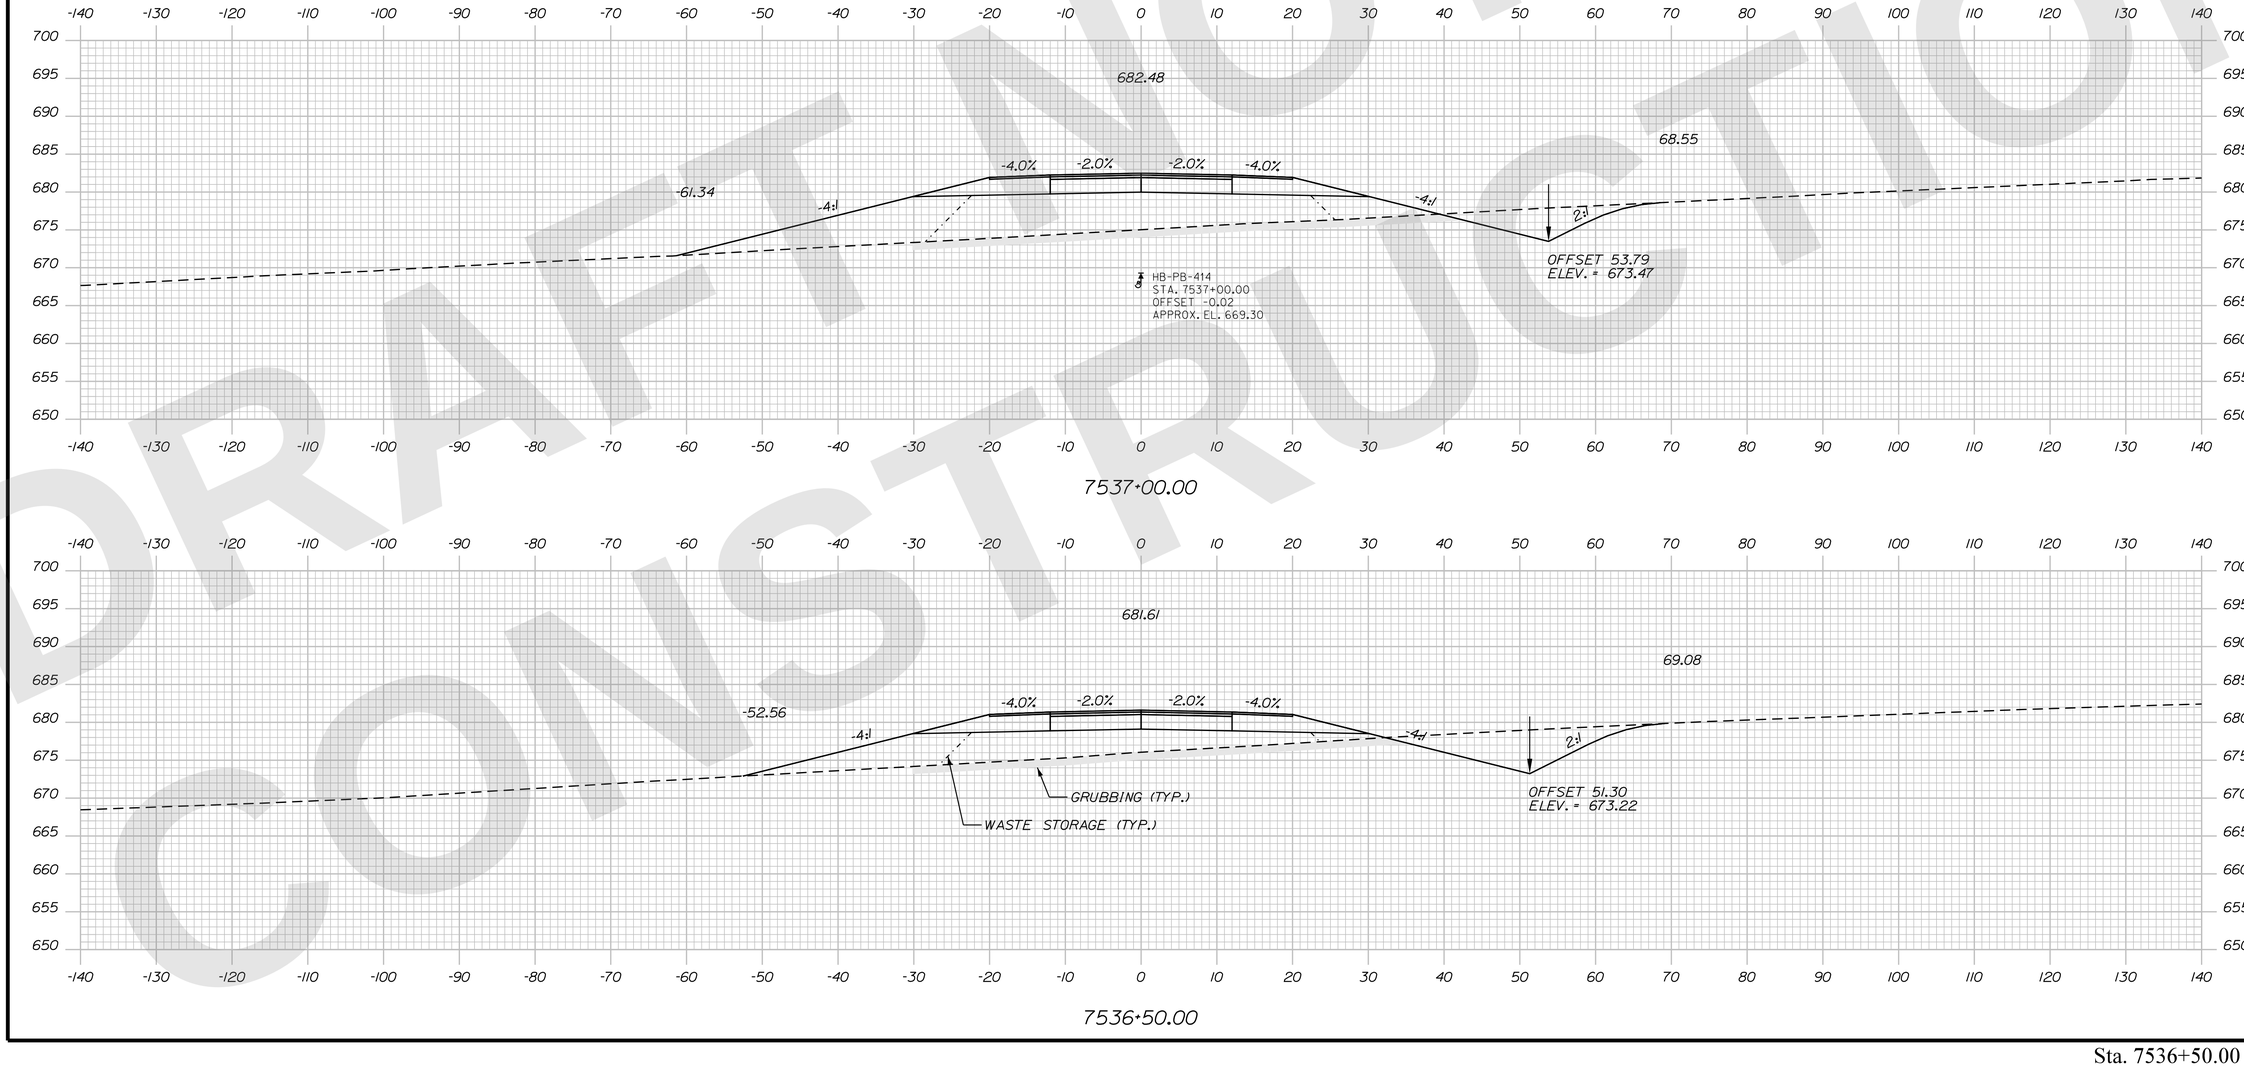

STATE OF MAINE
DEPARTMENT OF TRANSPORTATION

CAPITAL PROJECTS

WIN 6462.92

HIGHWAY PLANS

vhb

	R.M.	BY	DATE
PROJ. MANAGER			
DESIGN-DETAILED	ZBW	JBD	9/2/2025
CHECKED-REVIEWED		EOF	
DESIGN2-DETAILED2		AG	9/2/2025
DESIGN3-DETAILED3			
REVISIONS 1			
REVISIONS 2			
REVISIONS 3			
REVISIONS 4			
FIELD CHANGES			

PRESQUE ISLE
PRESQUE ISLE BYPASS

CROSS SECTIONS

SHEET NUMBER
H-237
341
OF 747

Sta. 7536+50.00 to Sta. 7537+00.00

Filename: ...\H5_01_Xsects_PI_BYPASS.dgn Division: HIGHWAY
Username: jamesdavis Date:9/2/2025

DRAFT NOT FOR CONSTRUCTION

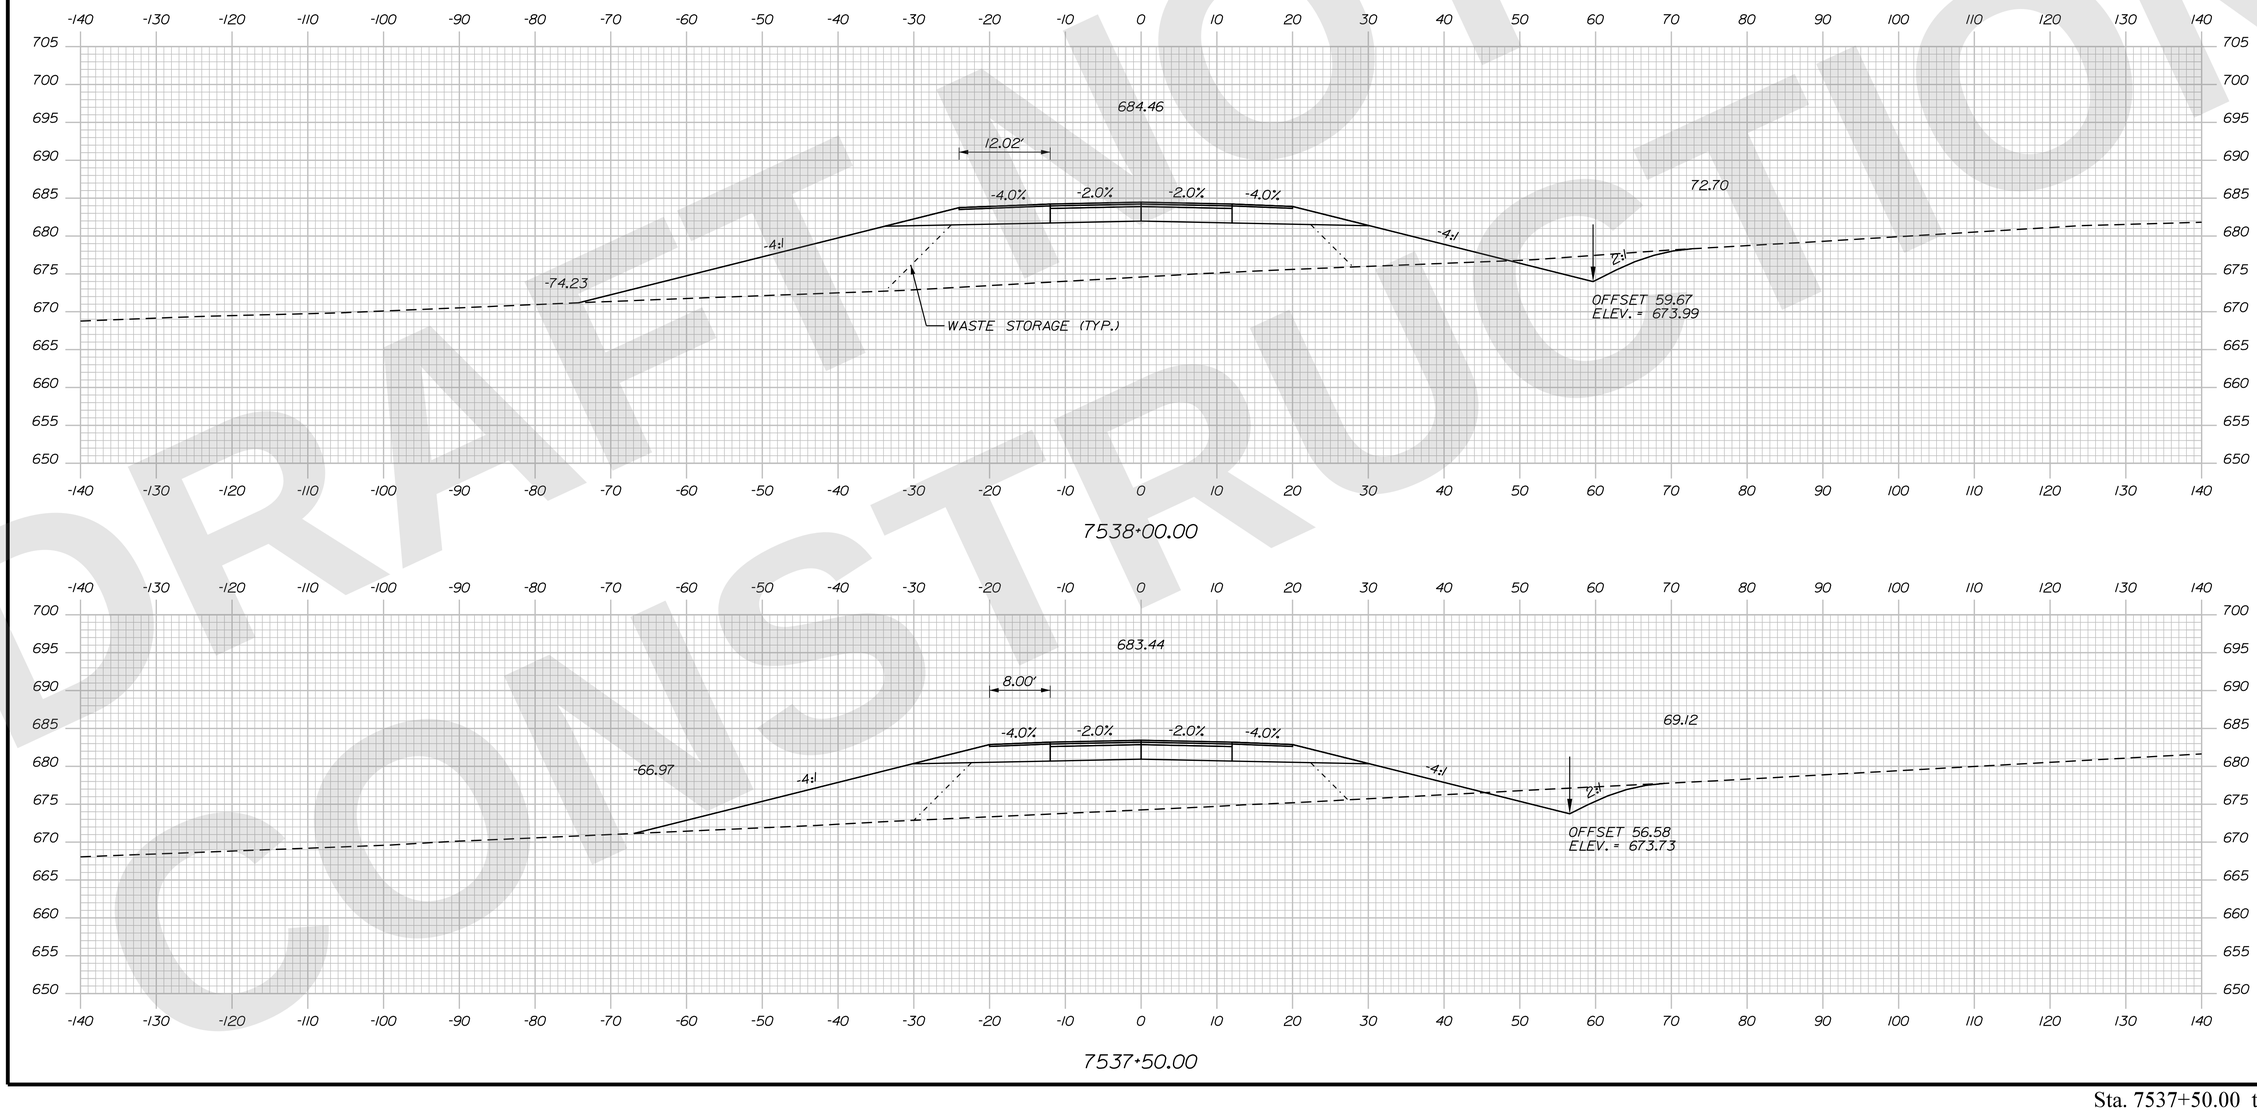

STATE OF MAINE
DEPARTMENT OF TRANSPORTATION

CAPITAL PROJECTS

WIN 6462.92

HIGHWAY PLANS

vhb

	R.M.	BY	DATE
PROJ. MANAGER			
DESIGN-DETAILED	ZBW	JBD	9/2/2025
CHECKED-REVIEWED	ECF	AG	9/2/2025
DESIGN2-DETAILED2			
DESIGN3-DETAILED3			
REVISIONS 1			
REVISIONS 2			
REVISIONS 3			
REVISIONS 4			
FIELD CHANGES			

PRESQUE ISLE
PRESQUE ISLE BYPASS

CROSS SECTIONS

SHEET NUMBER
H-238
342
OF 747

Sta. 7537+50.00 to Sta. 7538+00.00

Filename: ...\H5_01_Xsects_PL_BYPASS.dgn Division: HIGHWAY Username: jamesdavis Date:9/2/2025

DRAFT NOT FOR CONSTRUCTION

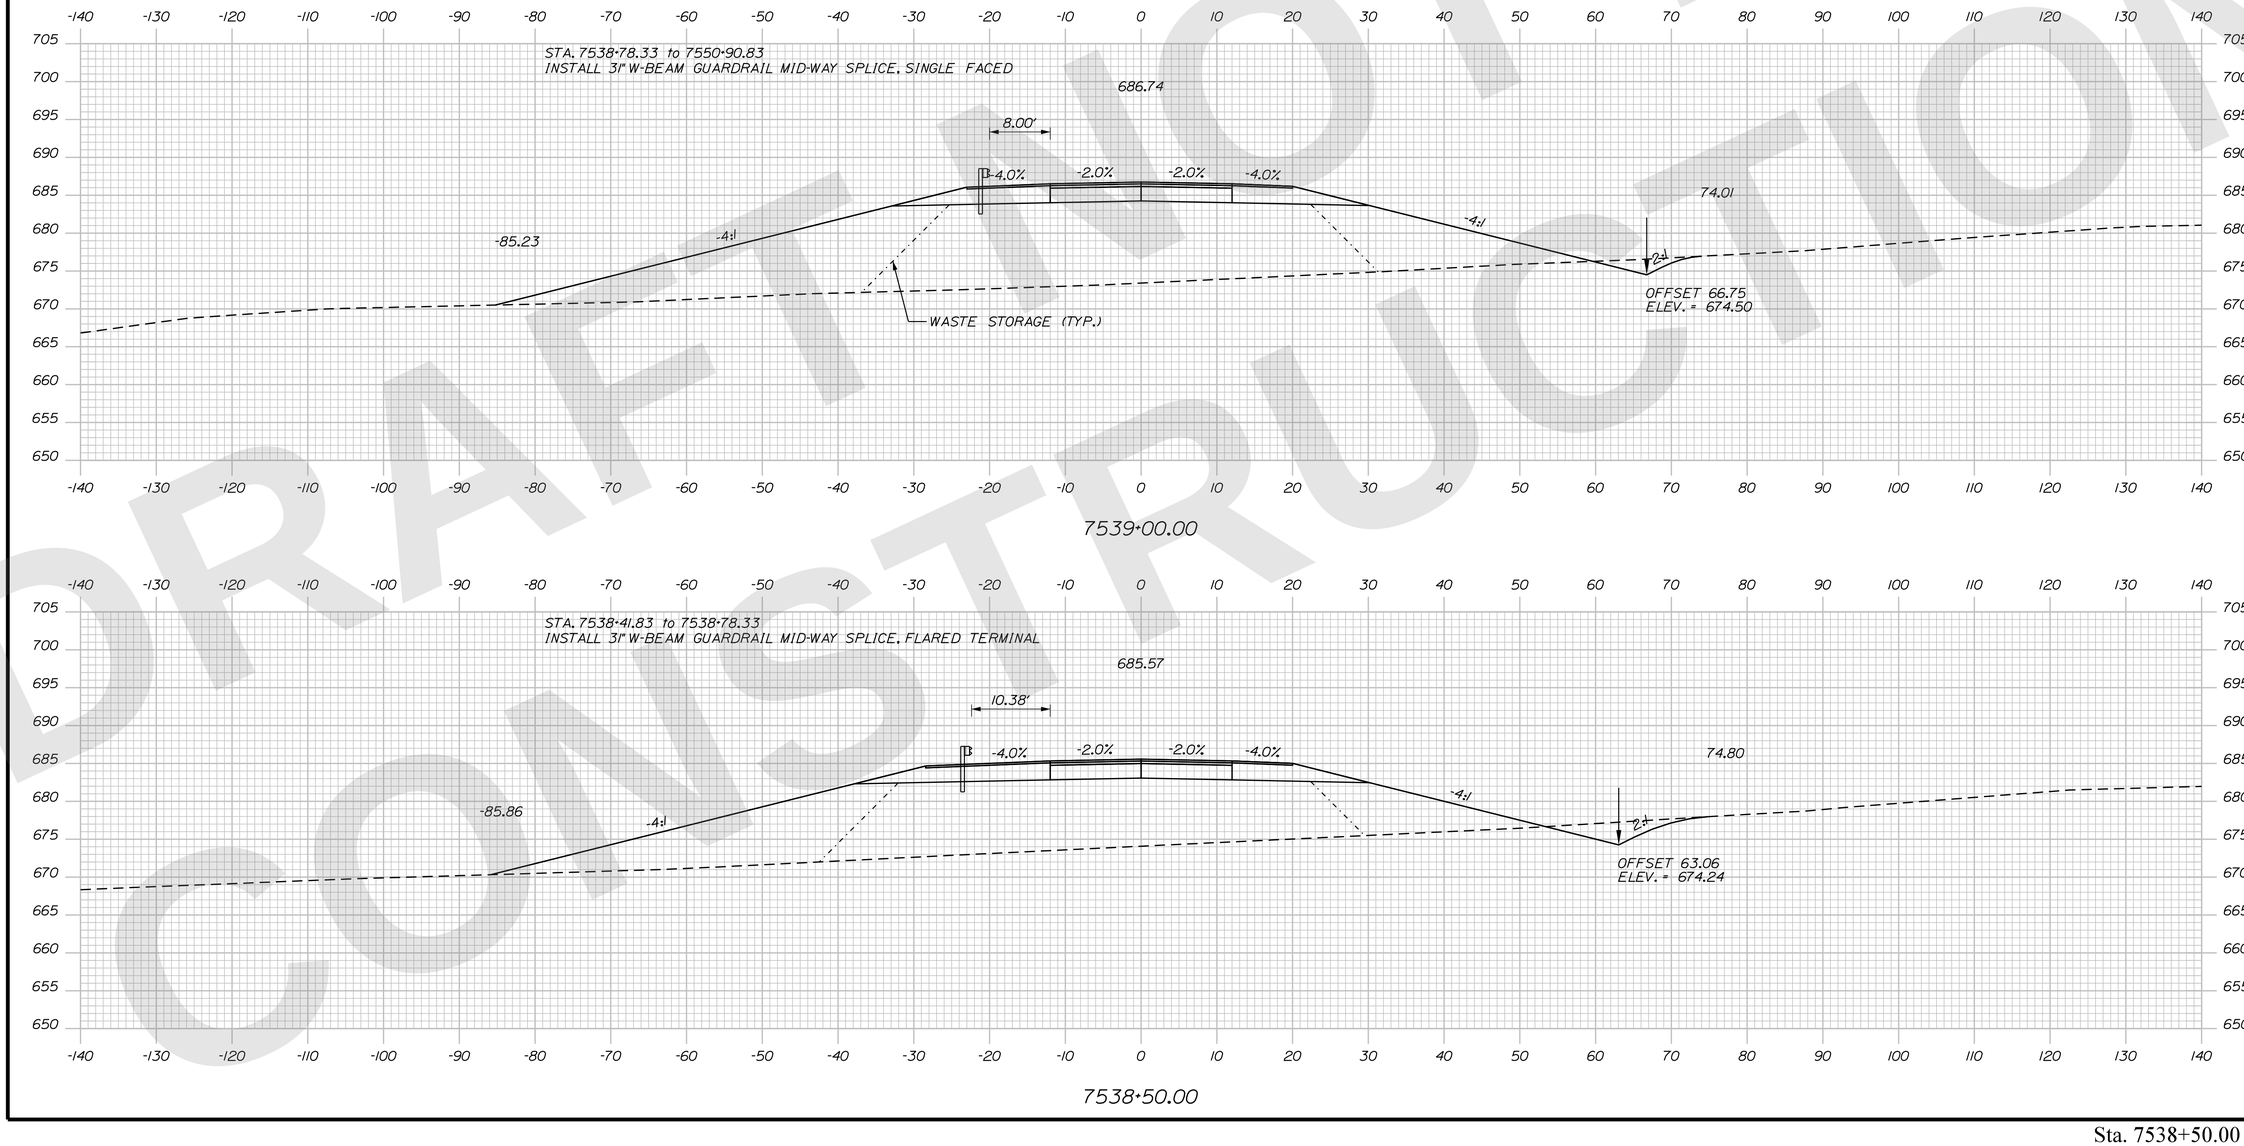

STATE OF MAINE
DEPARTMENT OF TRANSPORTATION

CAPITAL PROJECTS

WIN 6462.92

HIGHWAY PLANS

vhb

	R.M.	BY	DATE
PROJ. MANAGER			
DESIGN-DETAILED	ZBW	JBD	9/2/2025
CHECKED-REVIEWED	ECF	AG	9/2/2025
DESIGN2-DETAILED2			
DESIGN3-DETAILED3			
REVISIONS 1			
REVISIONS 2			
REVISIONS 3			
REVISIONS 4			
FIELD CHANGES			

PRESQUE ISLE
PRESQUE ISLE BYPASS

CROSS SECTIONS

SHEET NUMBER
H-239
343
OF 747

Sta. 7538+50.00 to Sta. 7539+00.00

DRAFT NOT FOR CONSTRUCTION

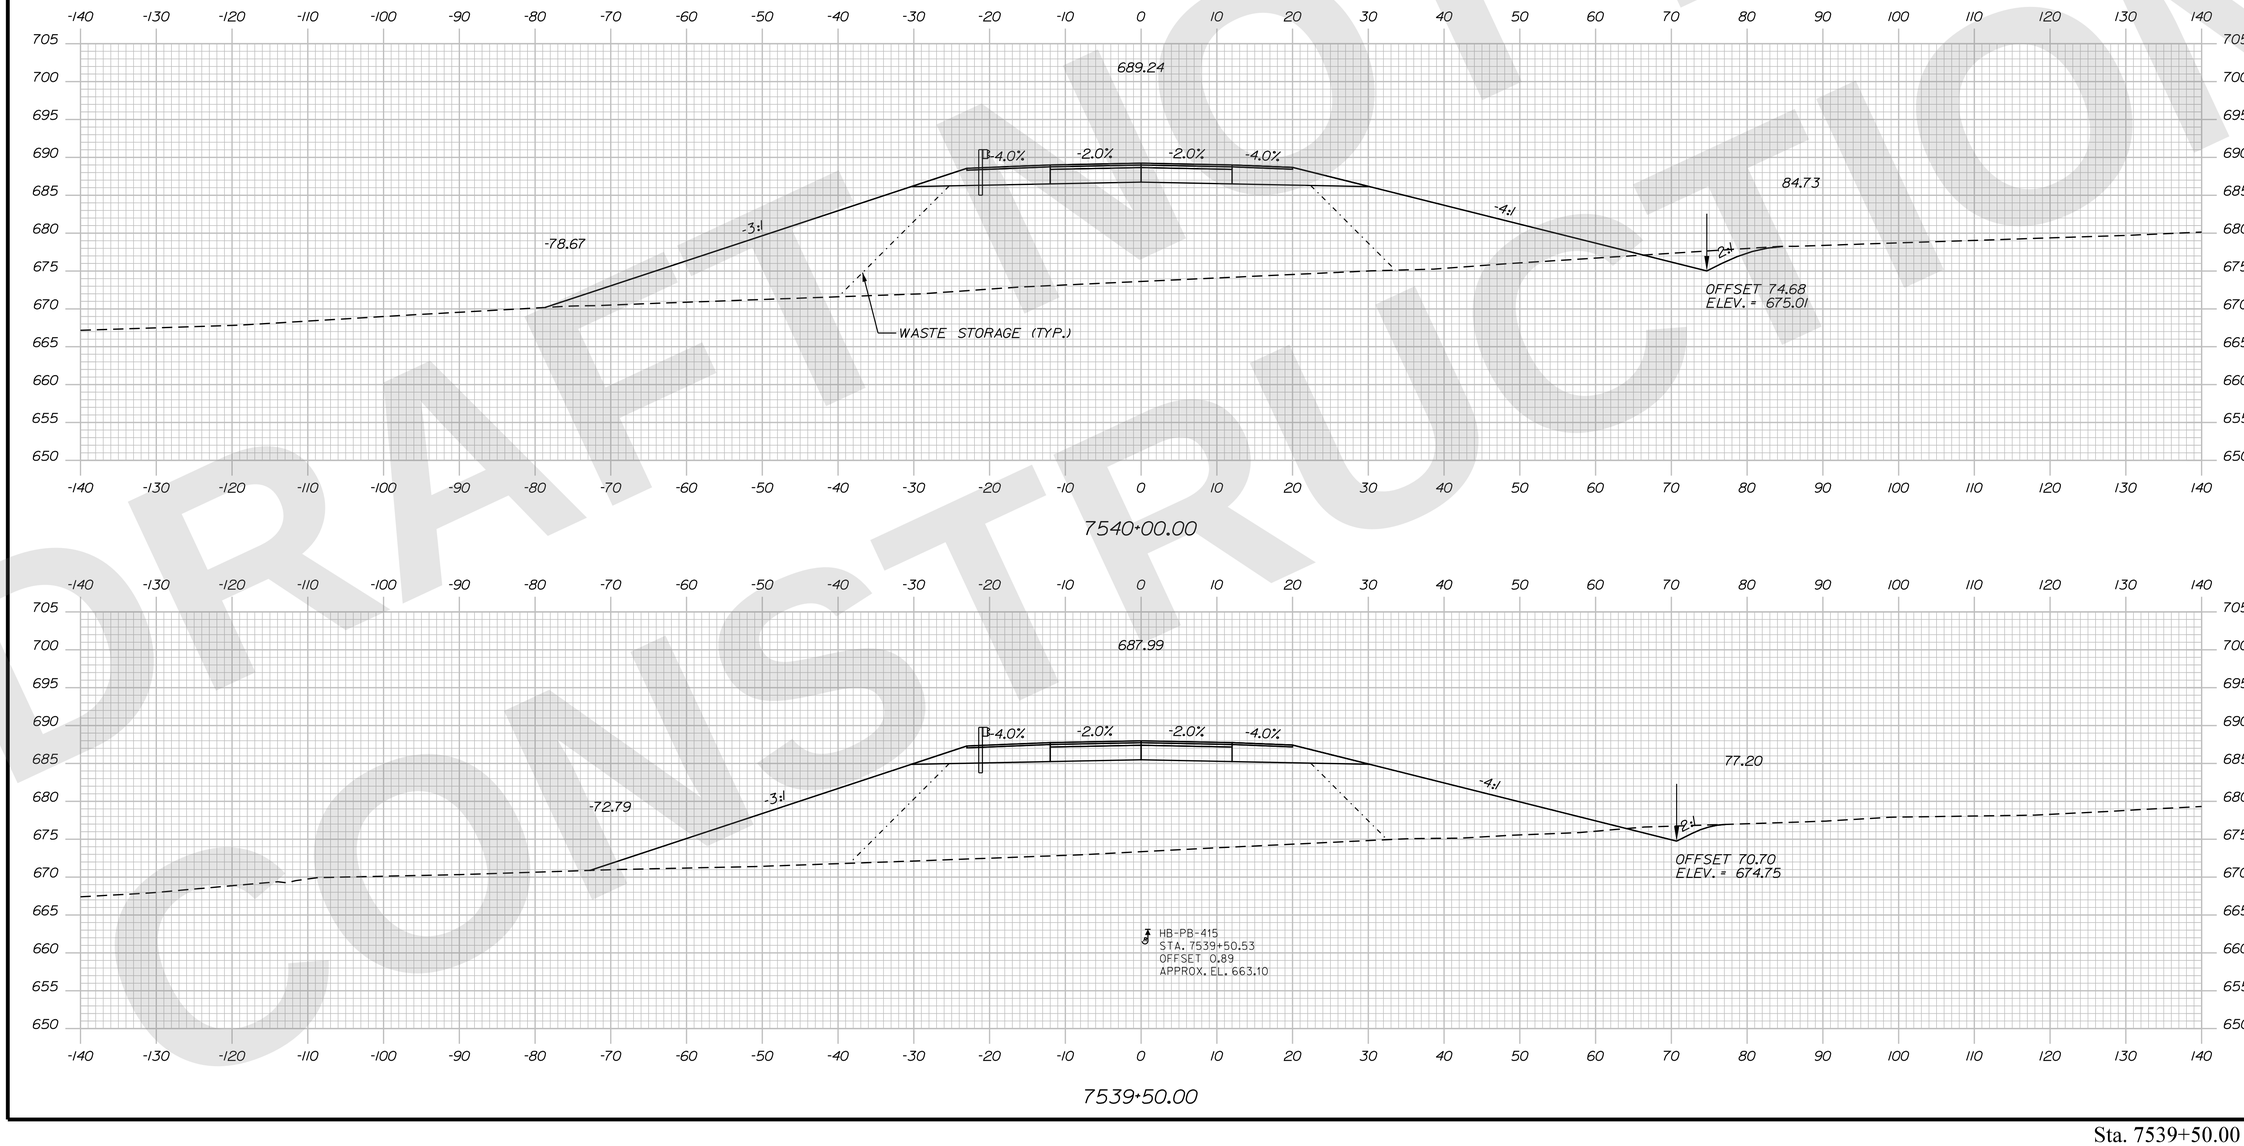

STATE OF MAINE
DEPARTMENT OF TRANSPORTATION

CAPITAL PROJECTS

WIN
6462.92

HIGHWAY PLANS

vhb

	R.M.	BY	DATE
PROJ. MANAGER			
DESIGN-DETAILED	ZBW	JBD	9/2/2025
CHECKED-REVIEWED	ECF	AG	9/2/2025
DESIGN2-DETAILED2			
DESIGN3-DETAILED3			
REVISIONS 1			
REVISIONS 2			
REVISIONS 3			
REVISIONS 4			
FIELD CHANGES			

PRESQUE ISLE
PRESQUE ISLE BYPASS

CROSS SECTIONS

SHEET NUMBER
H-240
344
OF 747

Sta. 7539+50.00 to Sta. 7540+00.00

Filename: ...\H5_01_Xsects_PI_BYPASS.dgn Division: HIGHWAY Username: jamesdavis Date:9/2/2025

Filename: ...\H5_01_Xsects_PL_BYPASS.dgn Division: HIGHWAY Username: jamesdavis Date:9/2/2025

DRAFT NOT FOR CONSTRUCTION

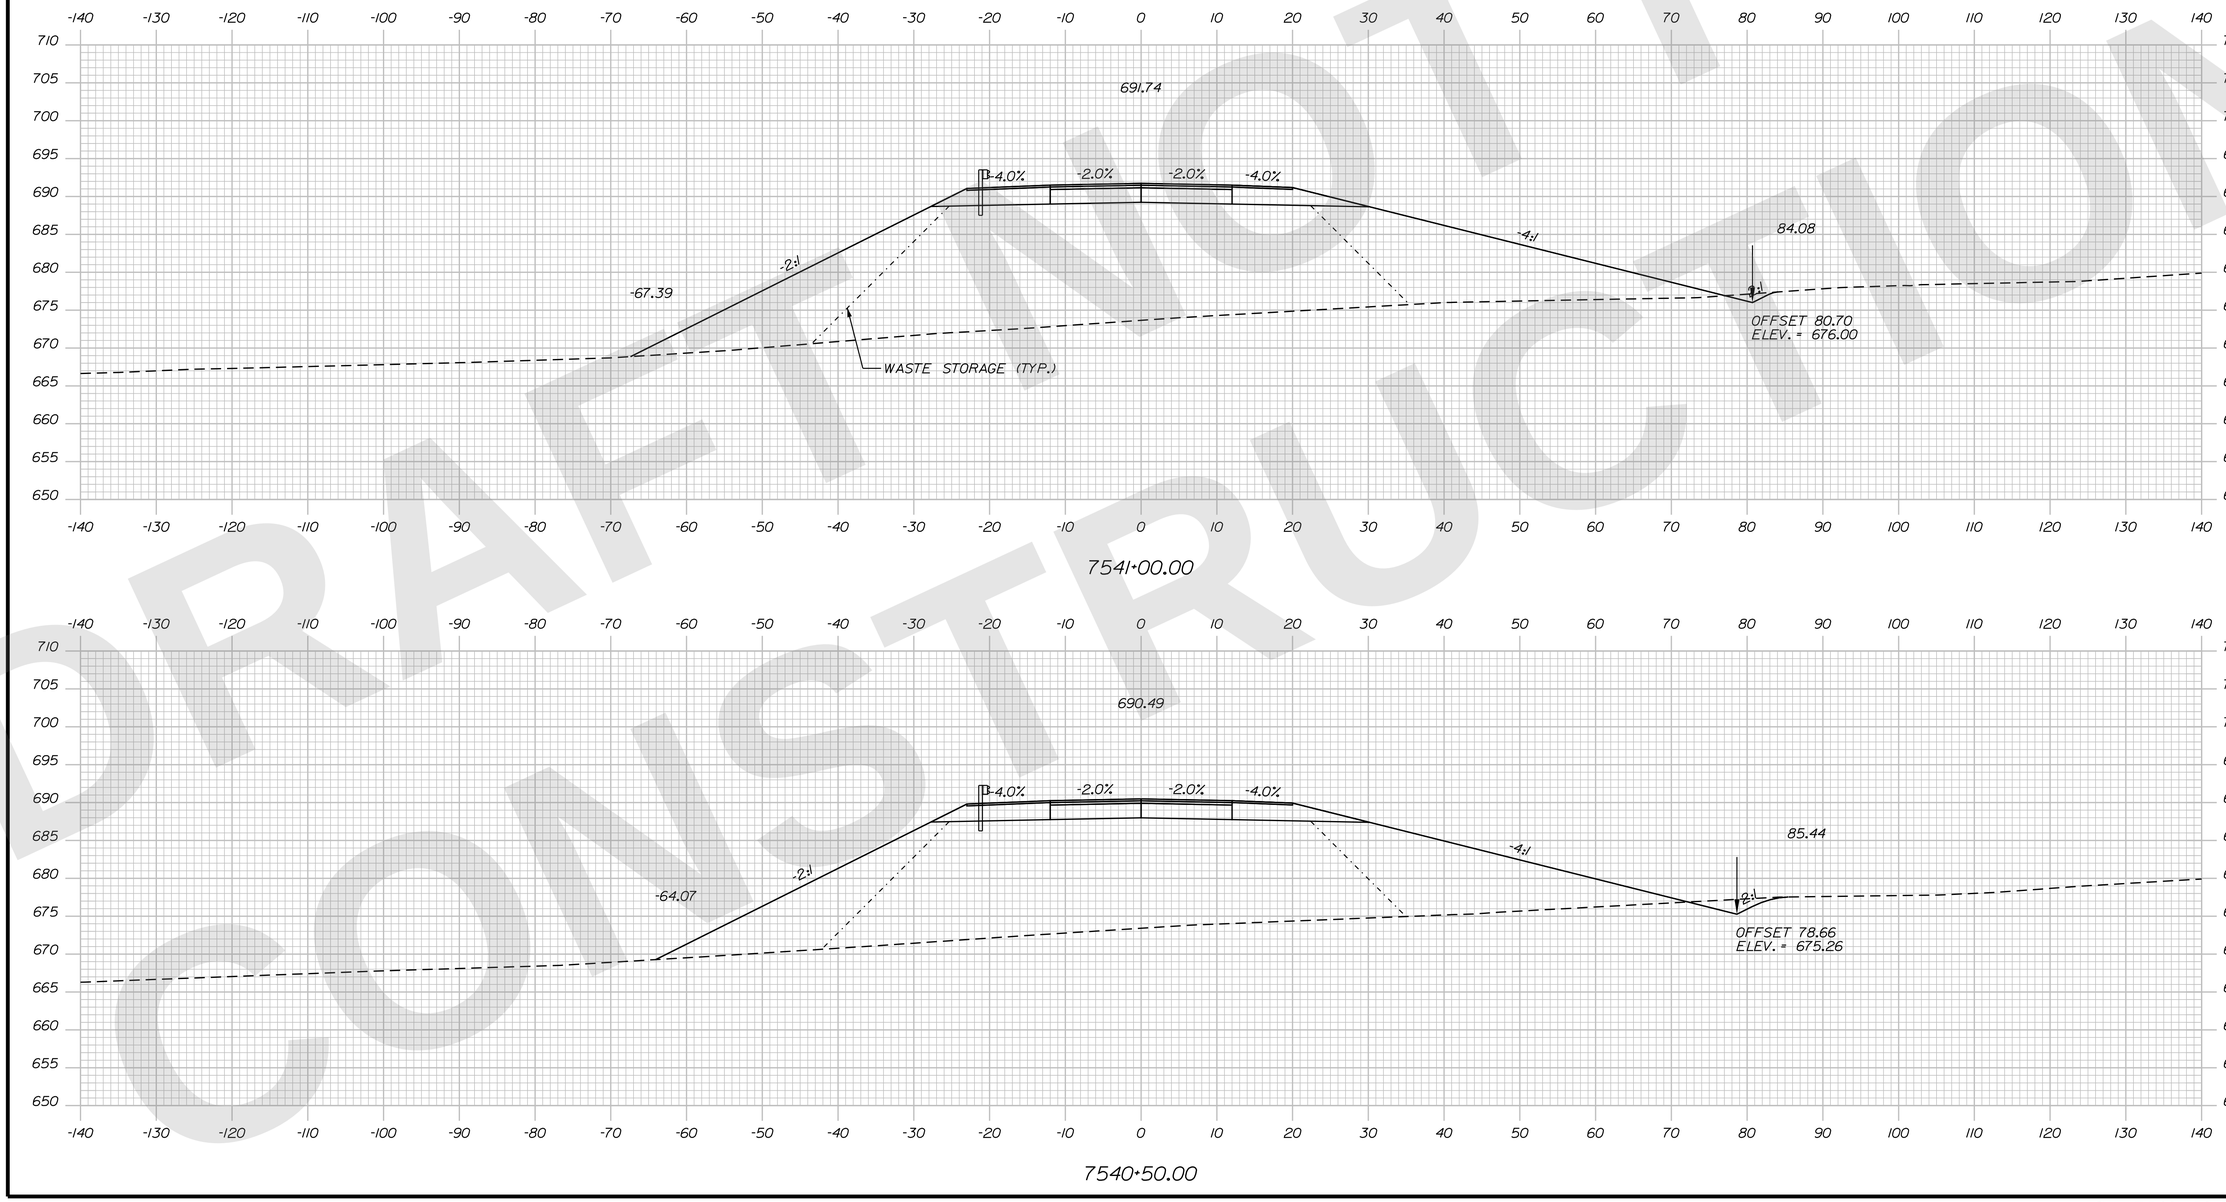

STATE OF MAINE
DEPARTMENT OF TRANSPORTATION

CAPITAL PROJECTS

WIN 6462.92

HIGHWAY PLANS

vhb

		DATE
R.M.		
BY	JBD	9/2/2025
	AG	9/2/2025
PROJ. MANAGER		
DESIGN-DETAILED	ZBW	
CHECKED-REVIEWED	ECF	
DESIGN2-DETAILED2		
DESIGN3-DETAILED3		
REVISIONS 1		
REVISIONS 2		
REVISIONS 3		
REVISIONS 4		
FIELD CHANGES		

PRESQUE ISLE
PRESQUE ISLE BYPASS

CROSS SECTIONS

SHEET NUMBER
H-241
345
OF 747

Sta. 7540+50.00 to Sta. 7541+00.00

DRAFT NOT FOR CONSTRUCTION

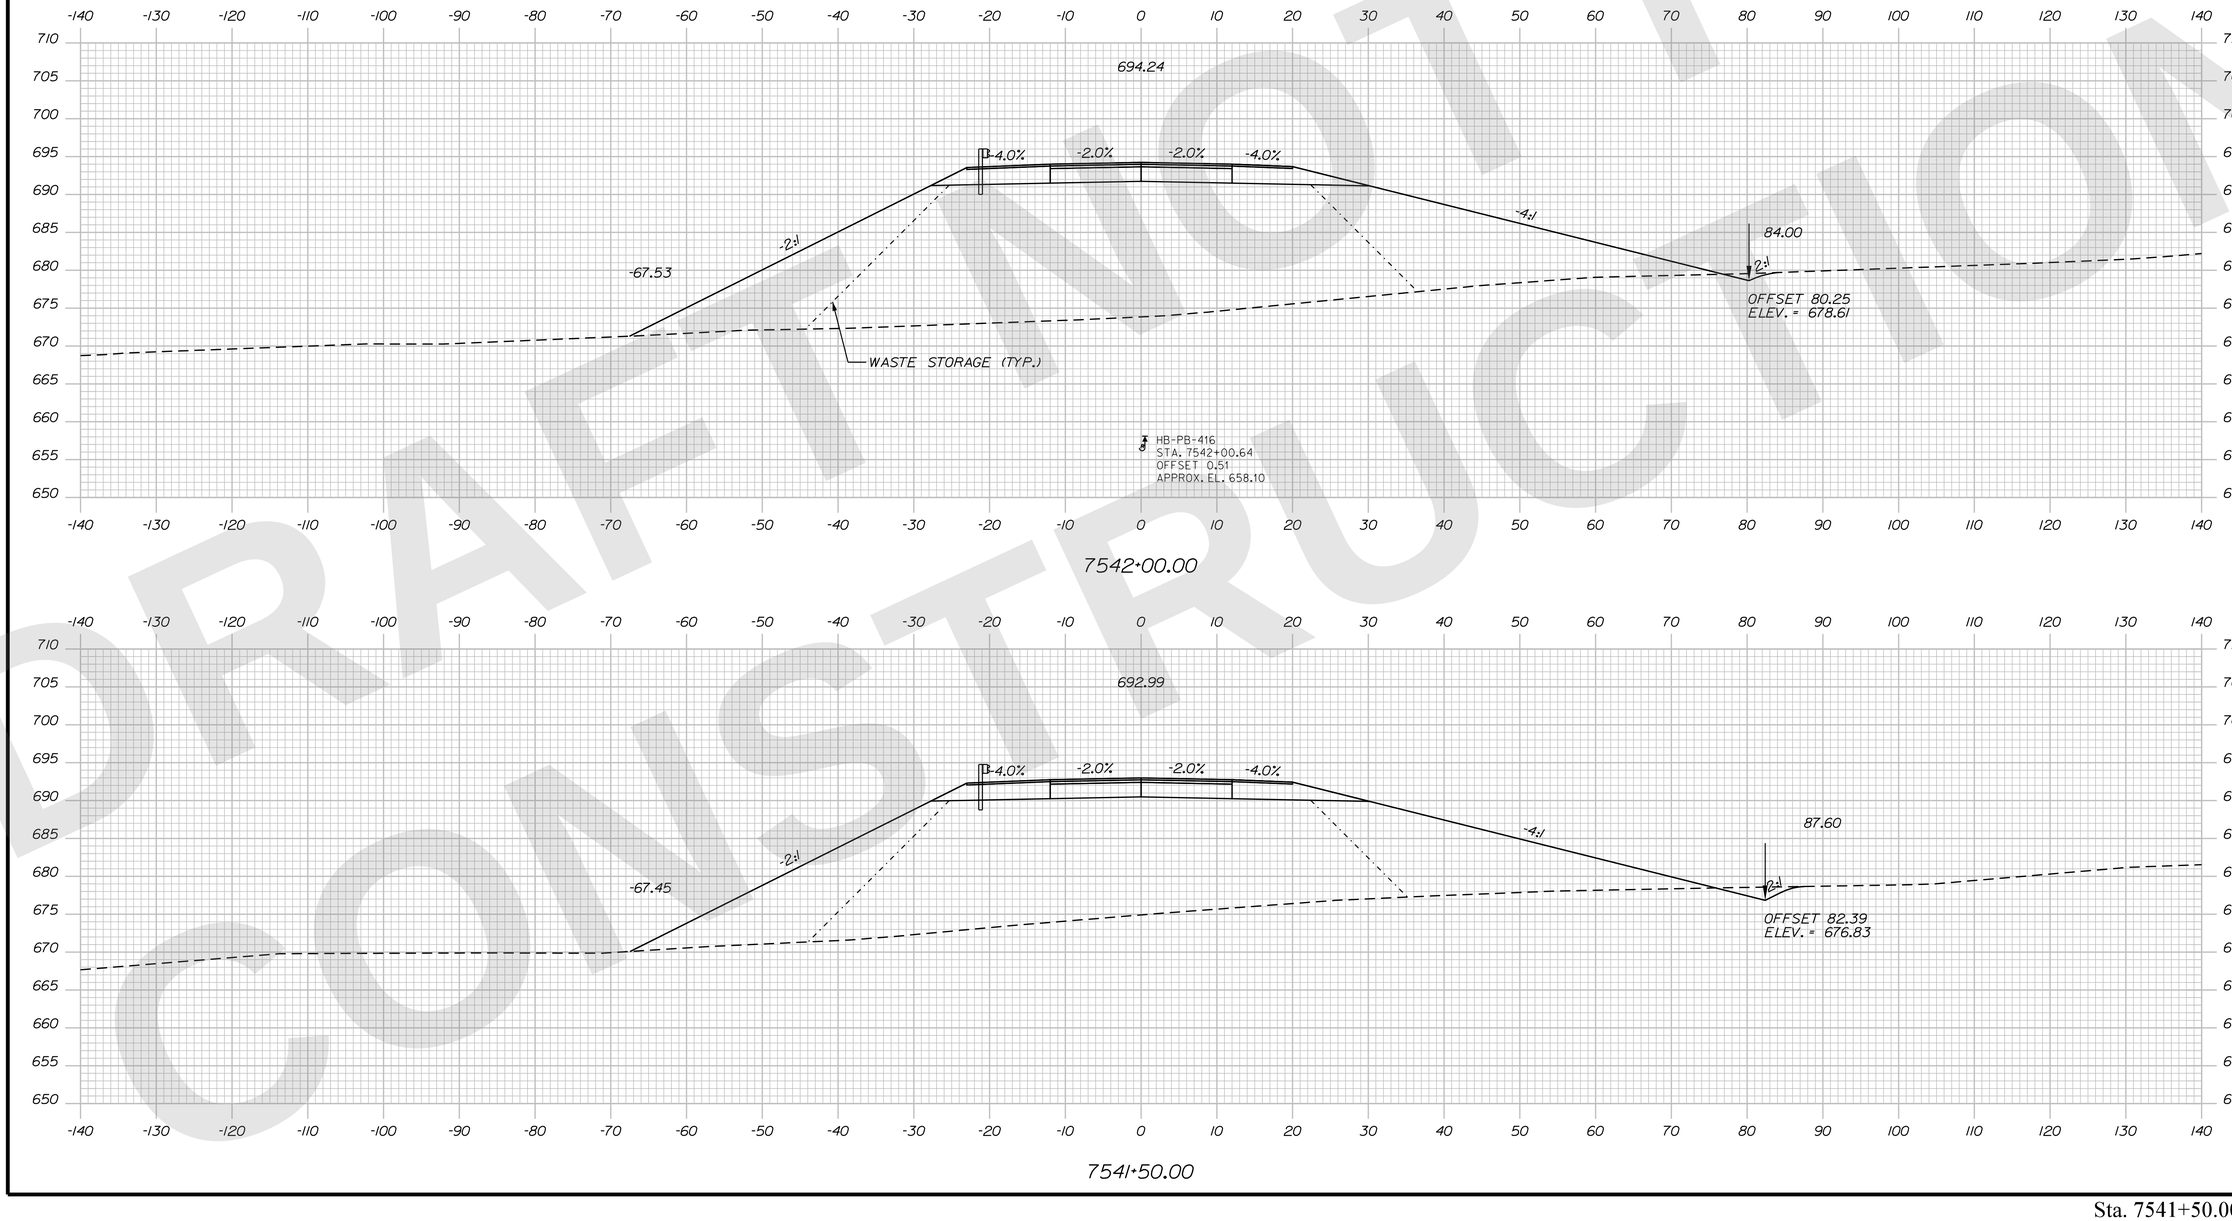

Sta. 7541+50.00 to Sta. 7542+00.00

STATE OF MAINE
DEPARTMENT OF TRANSPORTATION

CAPITAL PROJECTS

WIN 6462.92

HIGHWAY PLANS

vhb

	R.M.	BY	DATE
PROJ. MANAGER			
DESIGN-DETAILED	ZBW	JBD	9/2/2025
CHECKED-REVIEWED	ECF	AG	9/2/2025
DESIGN2-DETAILED2			
DESIGN3-DETAILED3			
REVISIONS 1			
REVISIONS 2			
REVISIONS 3			
REVISIONS 4			
FIELD CHANGES			

PRESQUE ISLE
PRESQUE ISLE BYPASS

CROSS SECTIONS

SHEET NUMBER
H-242
346
OF 747

Filename: ...\H5_01_Xsects_PL_BYPASS.dgn Division: HIGHWAY Username: jamesdavis Date:9/2/2025

DRAFT NOT FOR CONSTRUCTION

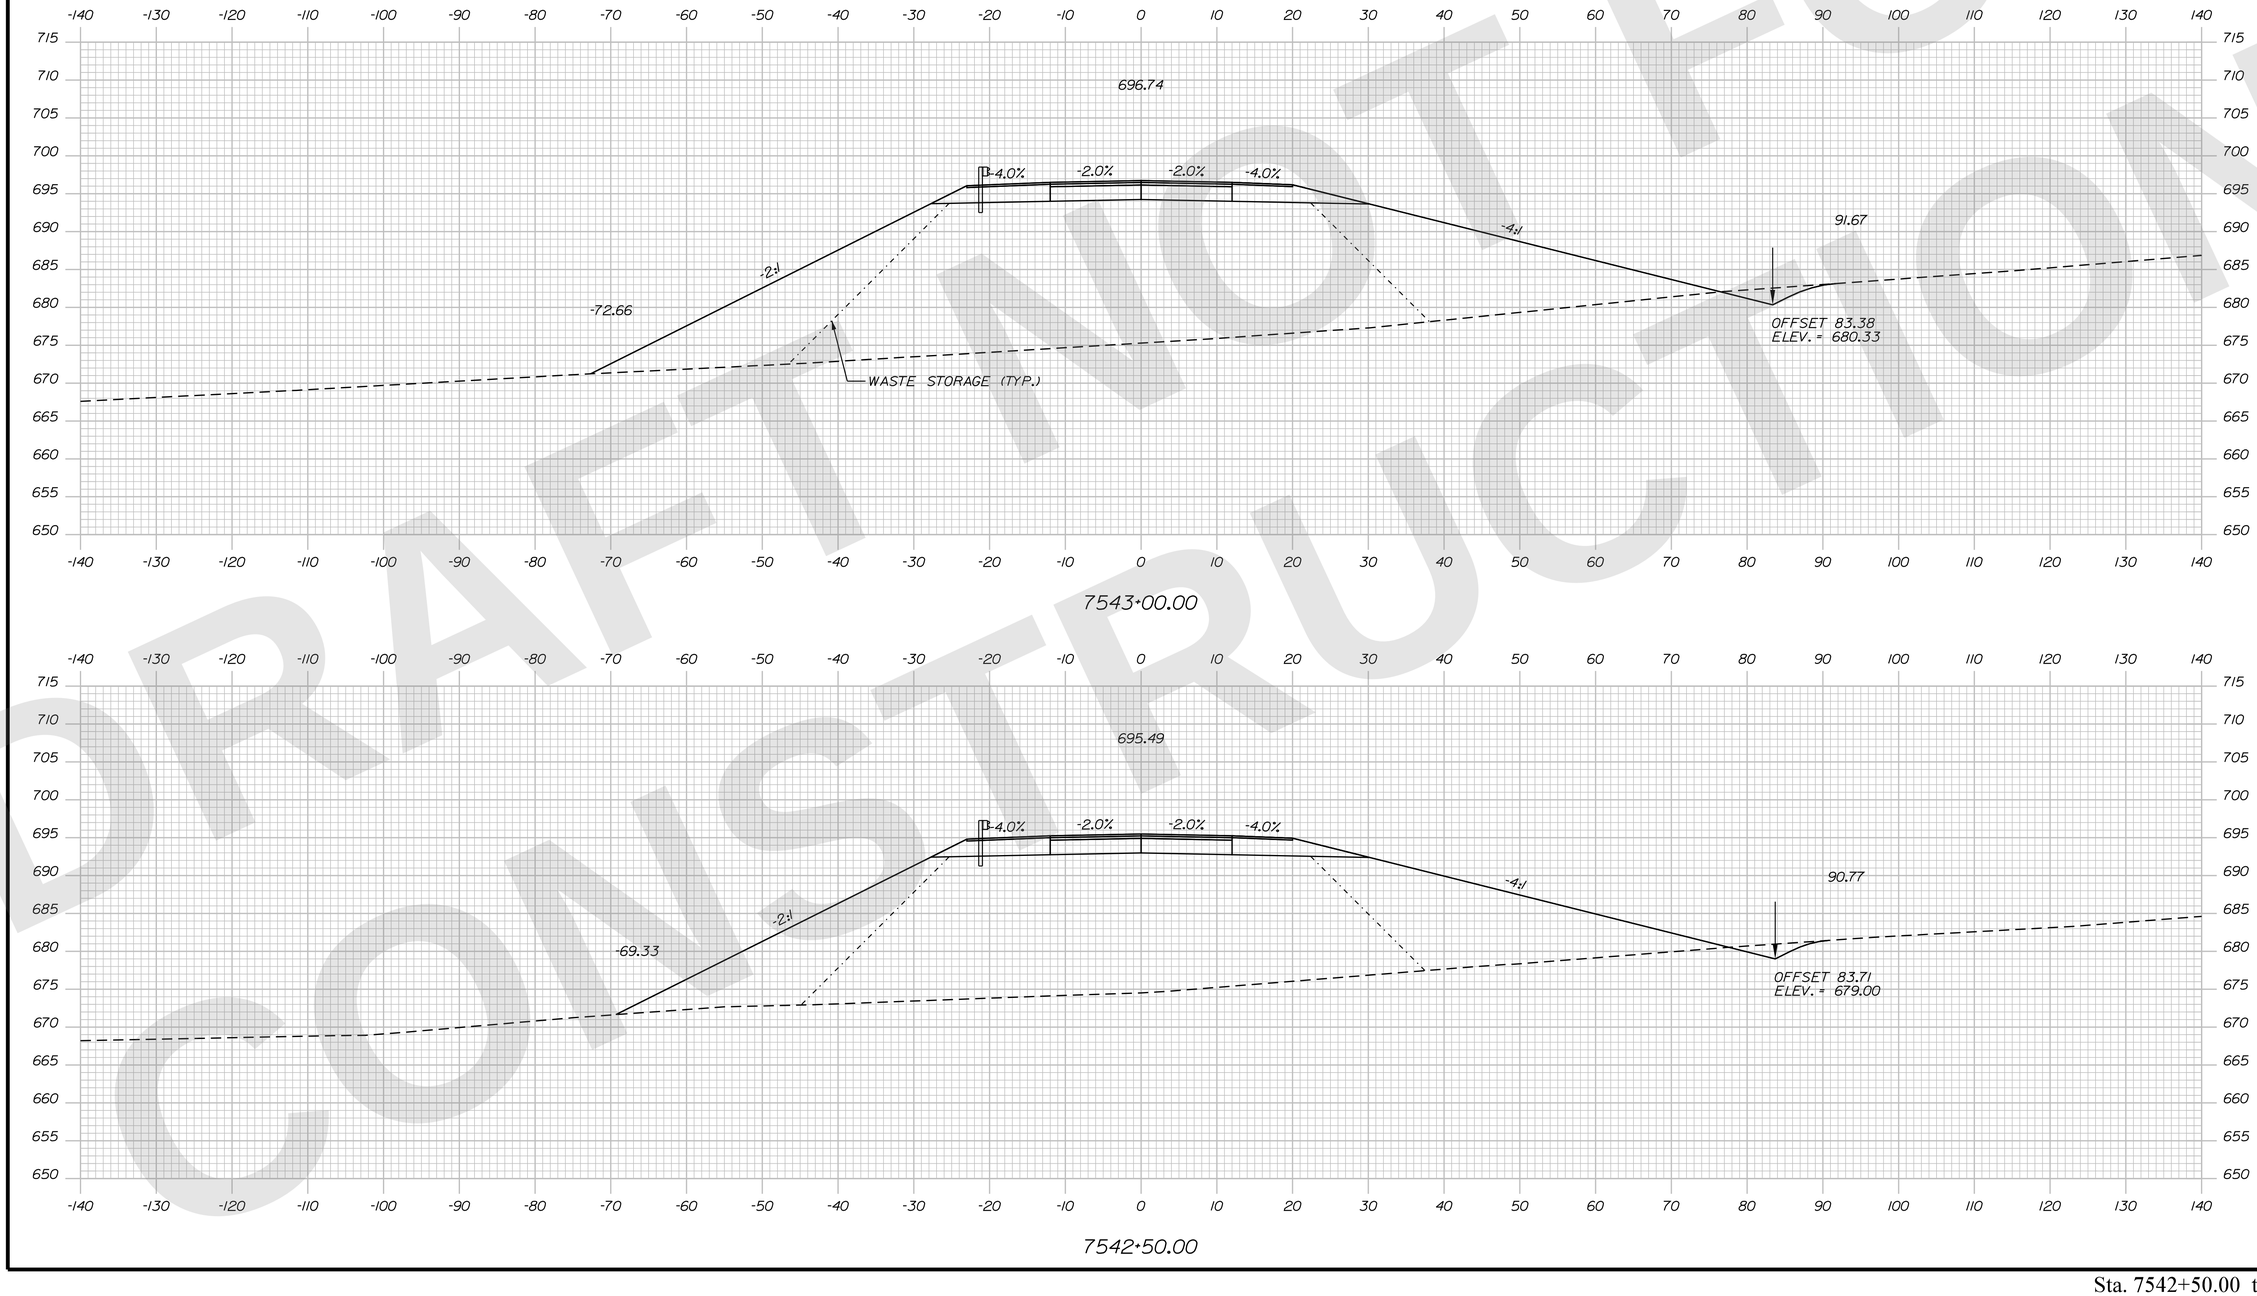

Sta. 7542+50.00 to Sta. 7543+00.00

STATE OF MAINE
DEPARTMENT OF TRANSPORTATION

CAPITAL PROJECTS

WIN
6462.92

HIGHWAY PLANS

vhb

	R.M.	DATE
PROJ. MANAGER		
DESIGN-DETAILED	JBD	9/2/2025
CHECKED-REVIEWED	ZBW	9/2/2025
DESIGN2-DETAILED2	ECF	
DESIGN3-DETAILED3	AG	
REVISIONS 1		
REVISIONS 2		
REVISIONS 3		
REVISIONS 4		
FIELD CHANGES		

PRESQUE ISLE
PRESQUE ISLE BYPASS

CROSS SECTIONS

SHEET NUMBER
H-243
347
OF 747

Filename: ...\H5_01_Xsects_PL_BYPASS.dgn Division: HIGHWAY Username: jamesdavis Date:9/2/2025

Filename: ...\H5_01_Xsects_PL_BYPASS.dgn Division: HIGHWAY Username: jamesdavis Date:9/2/2025

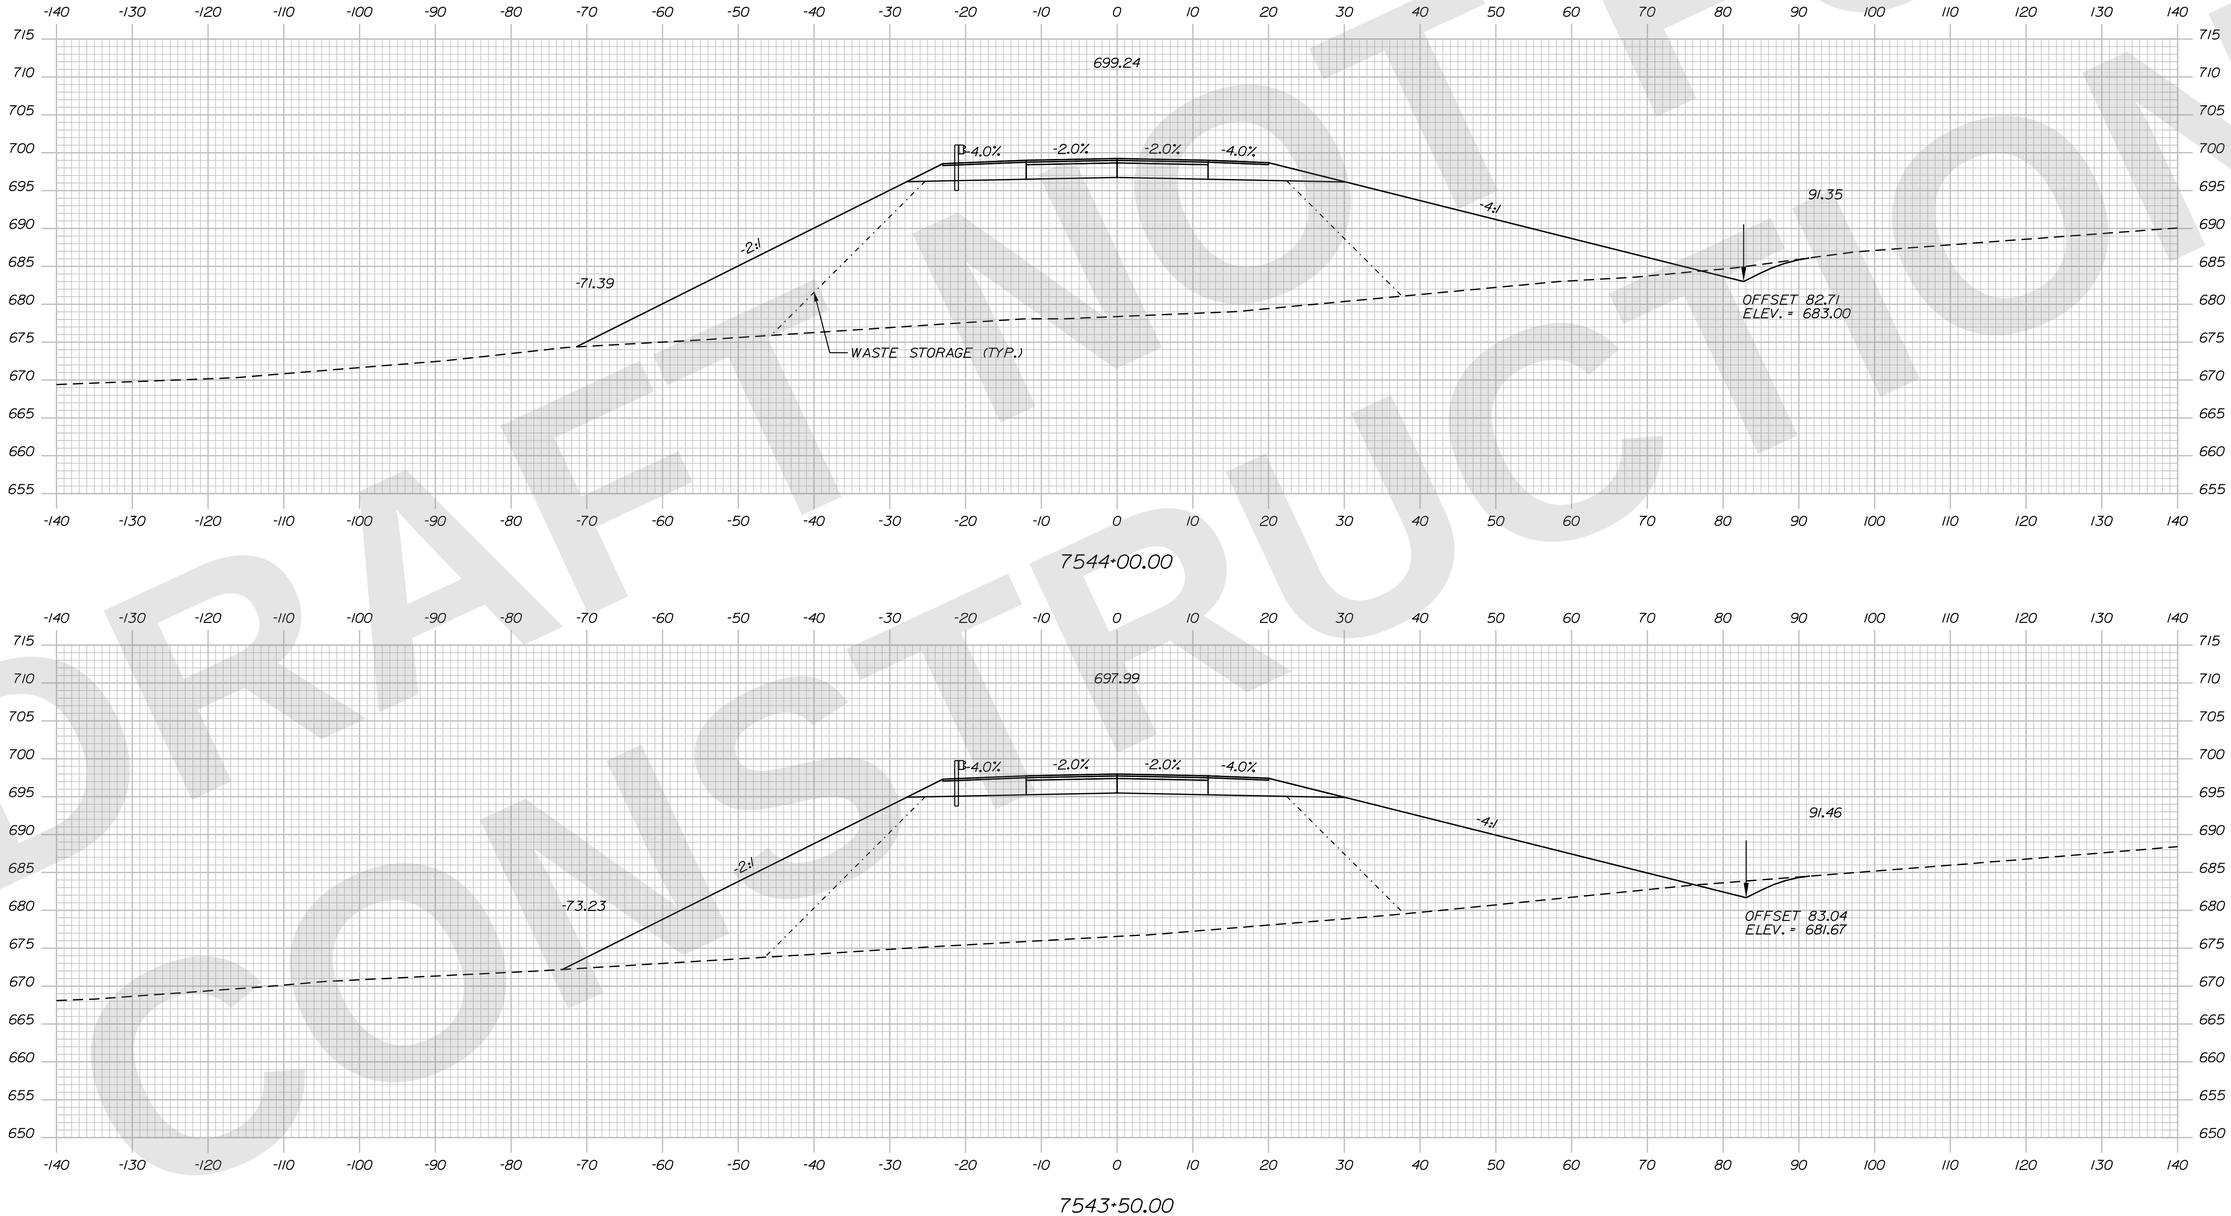

DRAFT NOT FOR CONSTRUCTION

STATE OF MAINE
DEPARTMENT OF TRANSPORTATION

CAPITAL PROJECTS

WIN 6462.92

HIGHWAY PLANS

vhb

	R.M.	BY	DATE
PROJ. MANAGER			
DESIGN-DETAILED	ZBW	JBD	9/2/2025
CHECKED-REVIEWED	ECF	AG	9/2/2025
DESIGN2-DETAILED2			
DESIGN3-DETAILED3			
REVISIONS 1			
REVISIONS 2			
REVISIONS 3			
REVISIONS 4			
FIELD CHANGES			

PRESQUE ISLE
PRESQUE ISLE BYPASS

CROSS SECTIONS

SHEET NUMBER
H-244
348
OF 747

Sta. 7543+50.00 to Sta. 7544+00.00

DRAFT FOR CONSTRUCTION

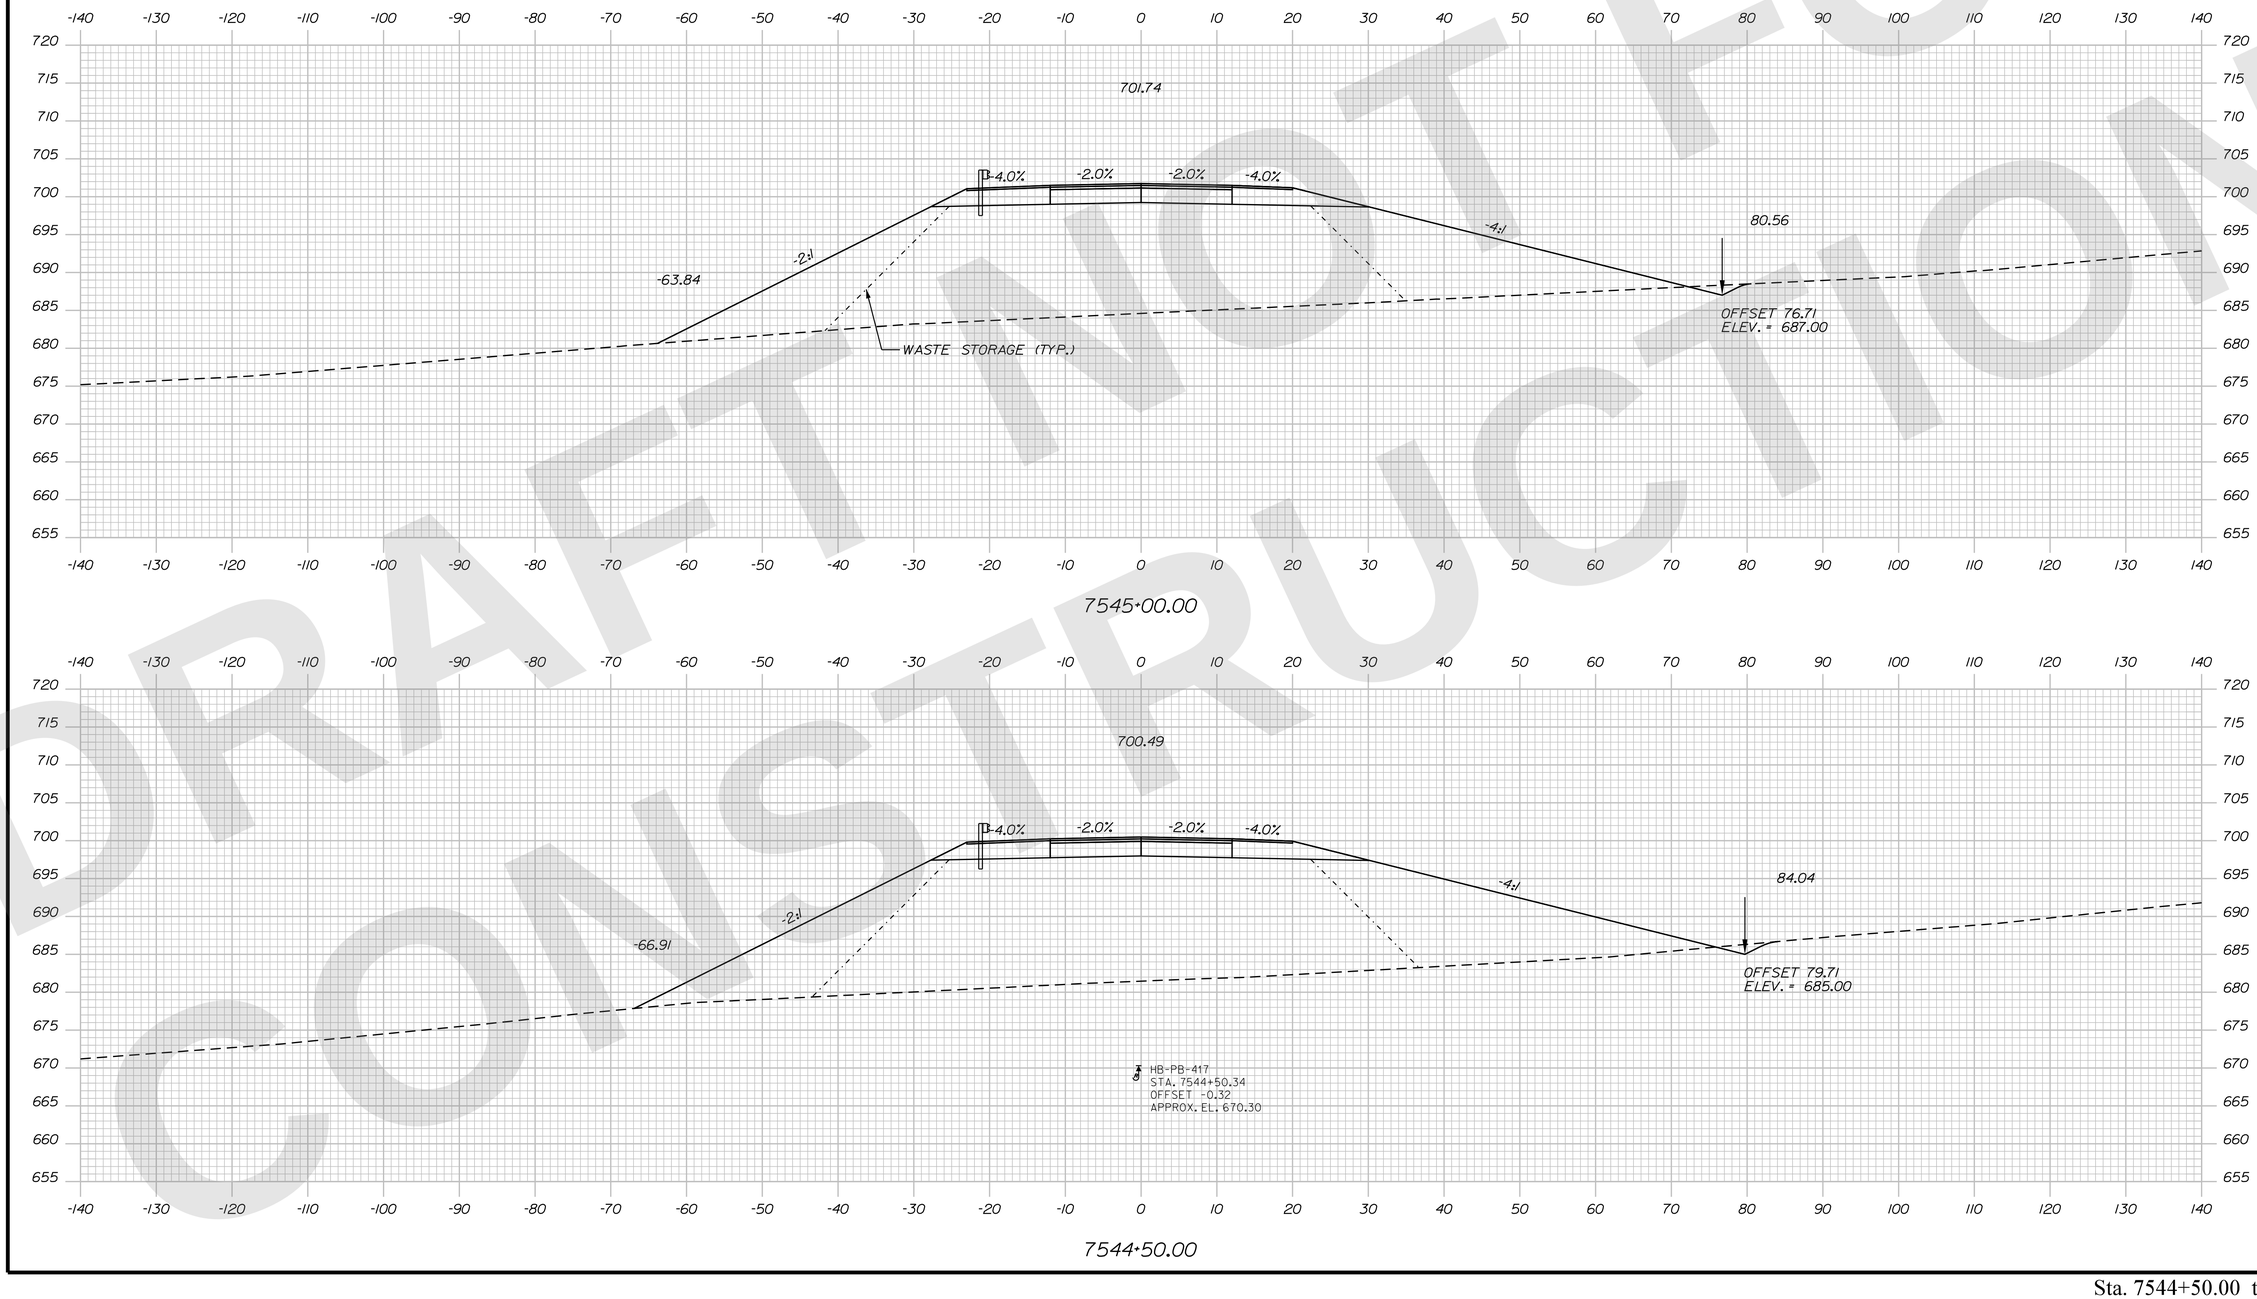

Sta. 7544+50.00 to Sta. 7545+00.00

STATE OF MAINE
DEPARTMENT OF TRANSPORTATION

CAPITAL PROJECTS

WIN 6462.92

HIGHWAY PLANS

vhb

	R.M.	BY	DATE
PROJ. MANAGER			
DESIGN-DETAILED	ZBW	JBD	9/2/2025
CHECKED-REVIEWED	ECF	AG	9/2/2025
DESIGN2-DETAILED2			
DESIGN3-DETAILED3			
REVISIONS 1			
REVISIONS 2			
REVISIONS 3			
REVISIONS 4			
FIELD CHANGES			

PRESQUE ISLE
PRESQUE ISLE BYPASS

CROSS SECTIONS

SHEET NUMBER
H-245
349
OF 747

Filename: ...\H5_01_Xsects_PI_BYPASS.dgn Division: HIGHWAY Username: jamesdavis Date:9/2/2025

DRAFT NOT FOR CONSTRUCTION

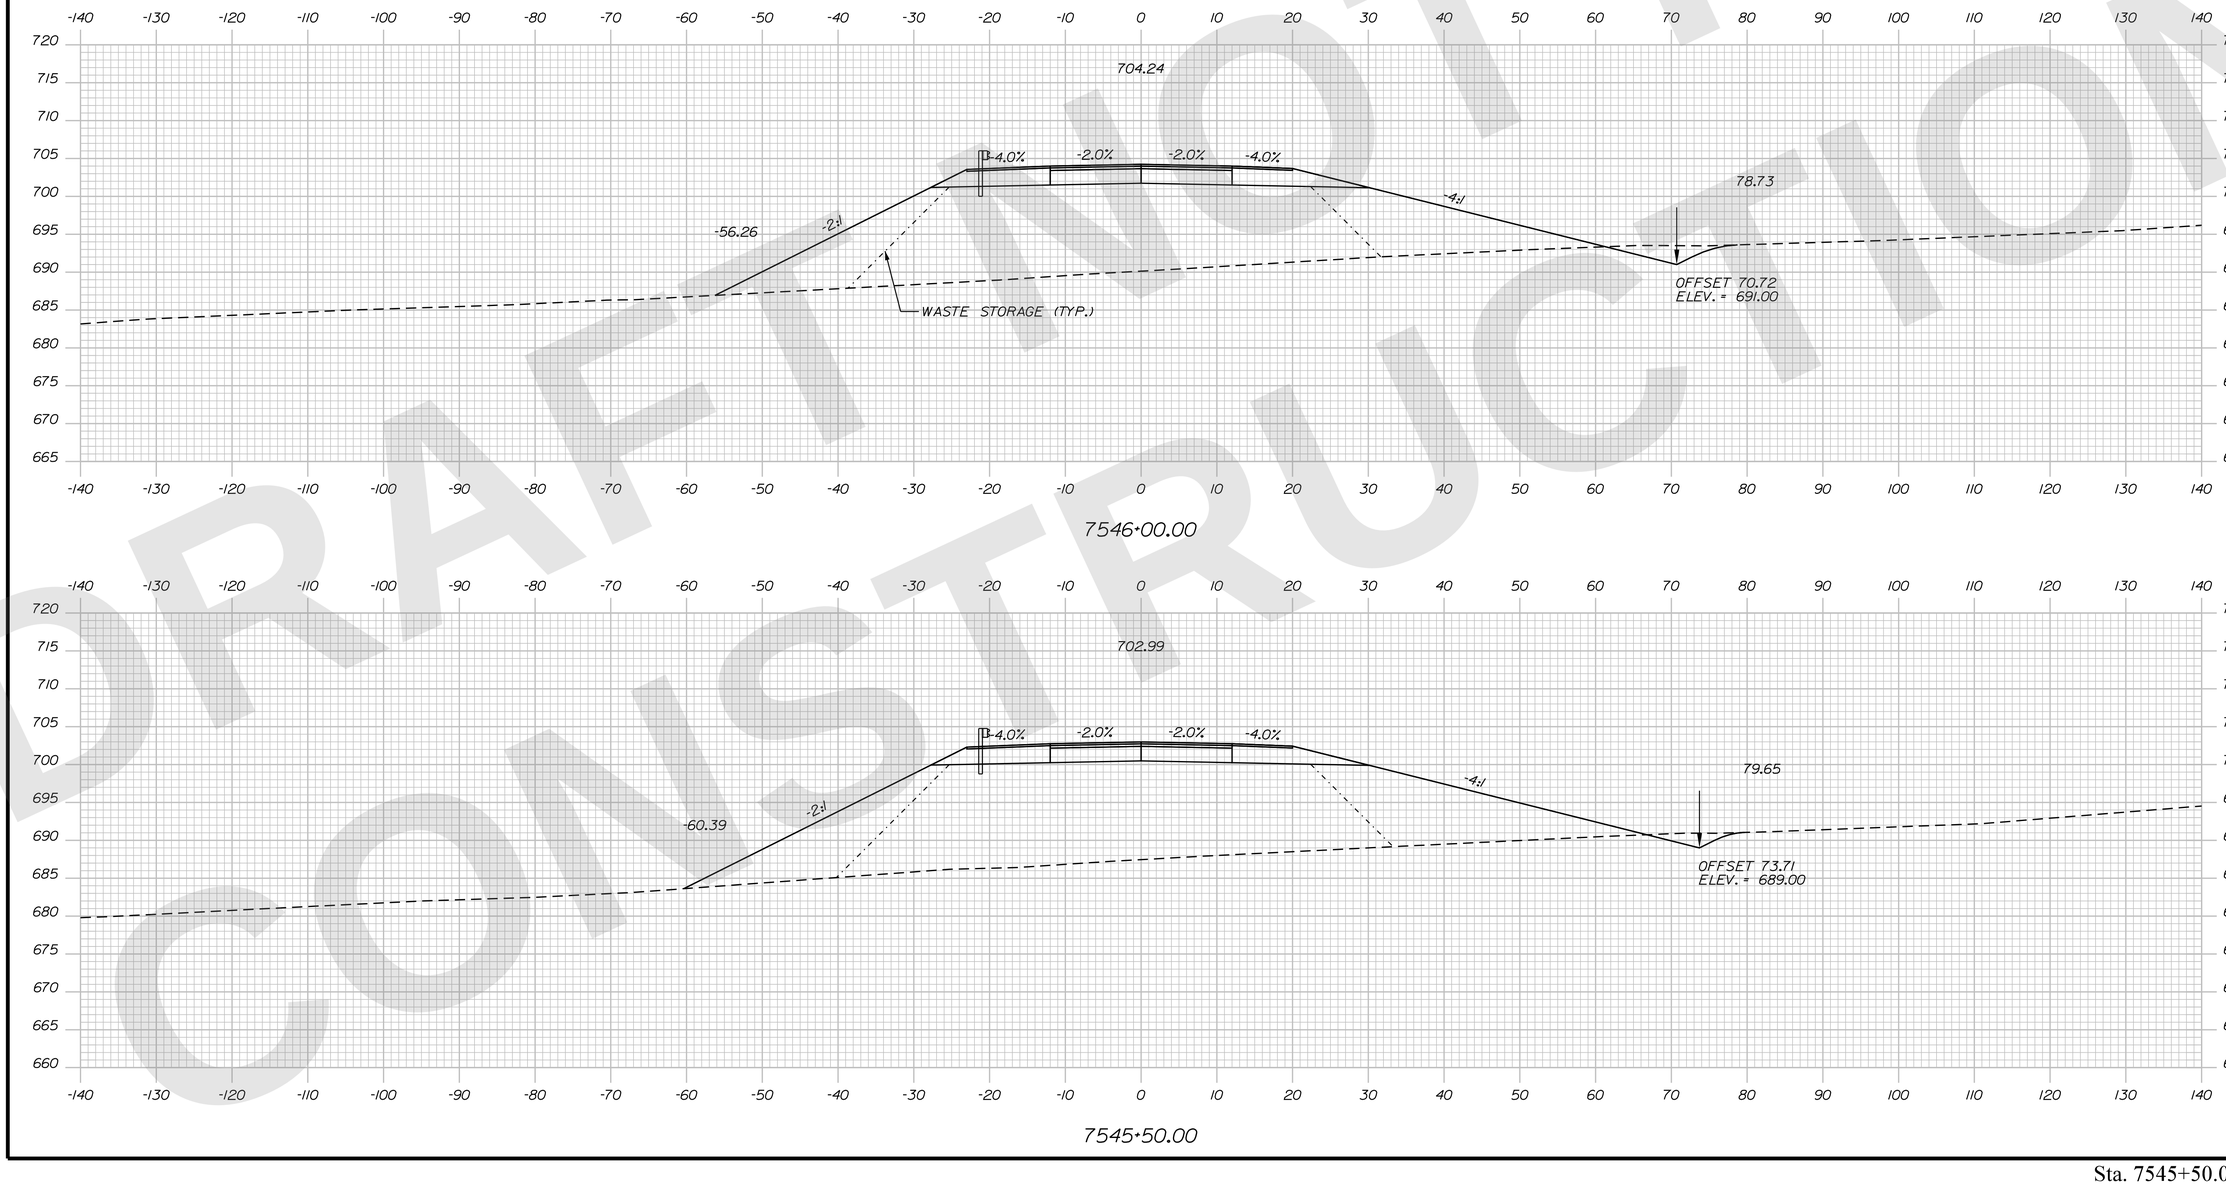

STATE OF MAINE
DEPARTMENT OF TRANSPORTATION

CAPITAL PROJECTS

WIN 6462.92

HIGHWAY PLANS

vhb

PROJ. MANAGER		R.M.	
DESIGN-DETAILED	ZBW	JBD	9/2/2025
CHECKED-REVIEWED	ECF	AG	9/2/2025
DESIGN2-DETAILED2			
DESIGN3-DETAILED3			
REVISIONS 1			
REVISIONS 2			
REVISIONS 3			
REVISIONS 4			
FIELD CHANGES			

PRESQUE ISLE
PRESQUE ISLE BYPASS

CROSS SECTIONS

SHEET NUMBER
H-246
350
OF 747

Sta. 7545+50.00 to Sta. 7546+00.00

Filename: ...\H5_01_Xsects_PL_BYPASS.dgn Division: HIGHWAY Username: jamesdavis Date:9/2/2025

DRAFT NOT FOR CONSTRUCTION

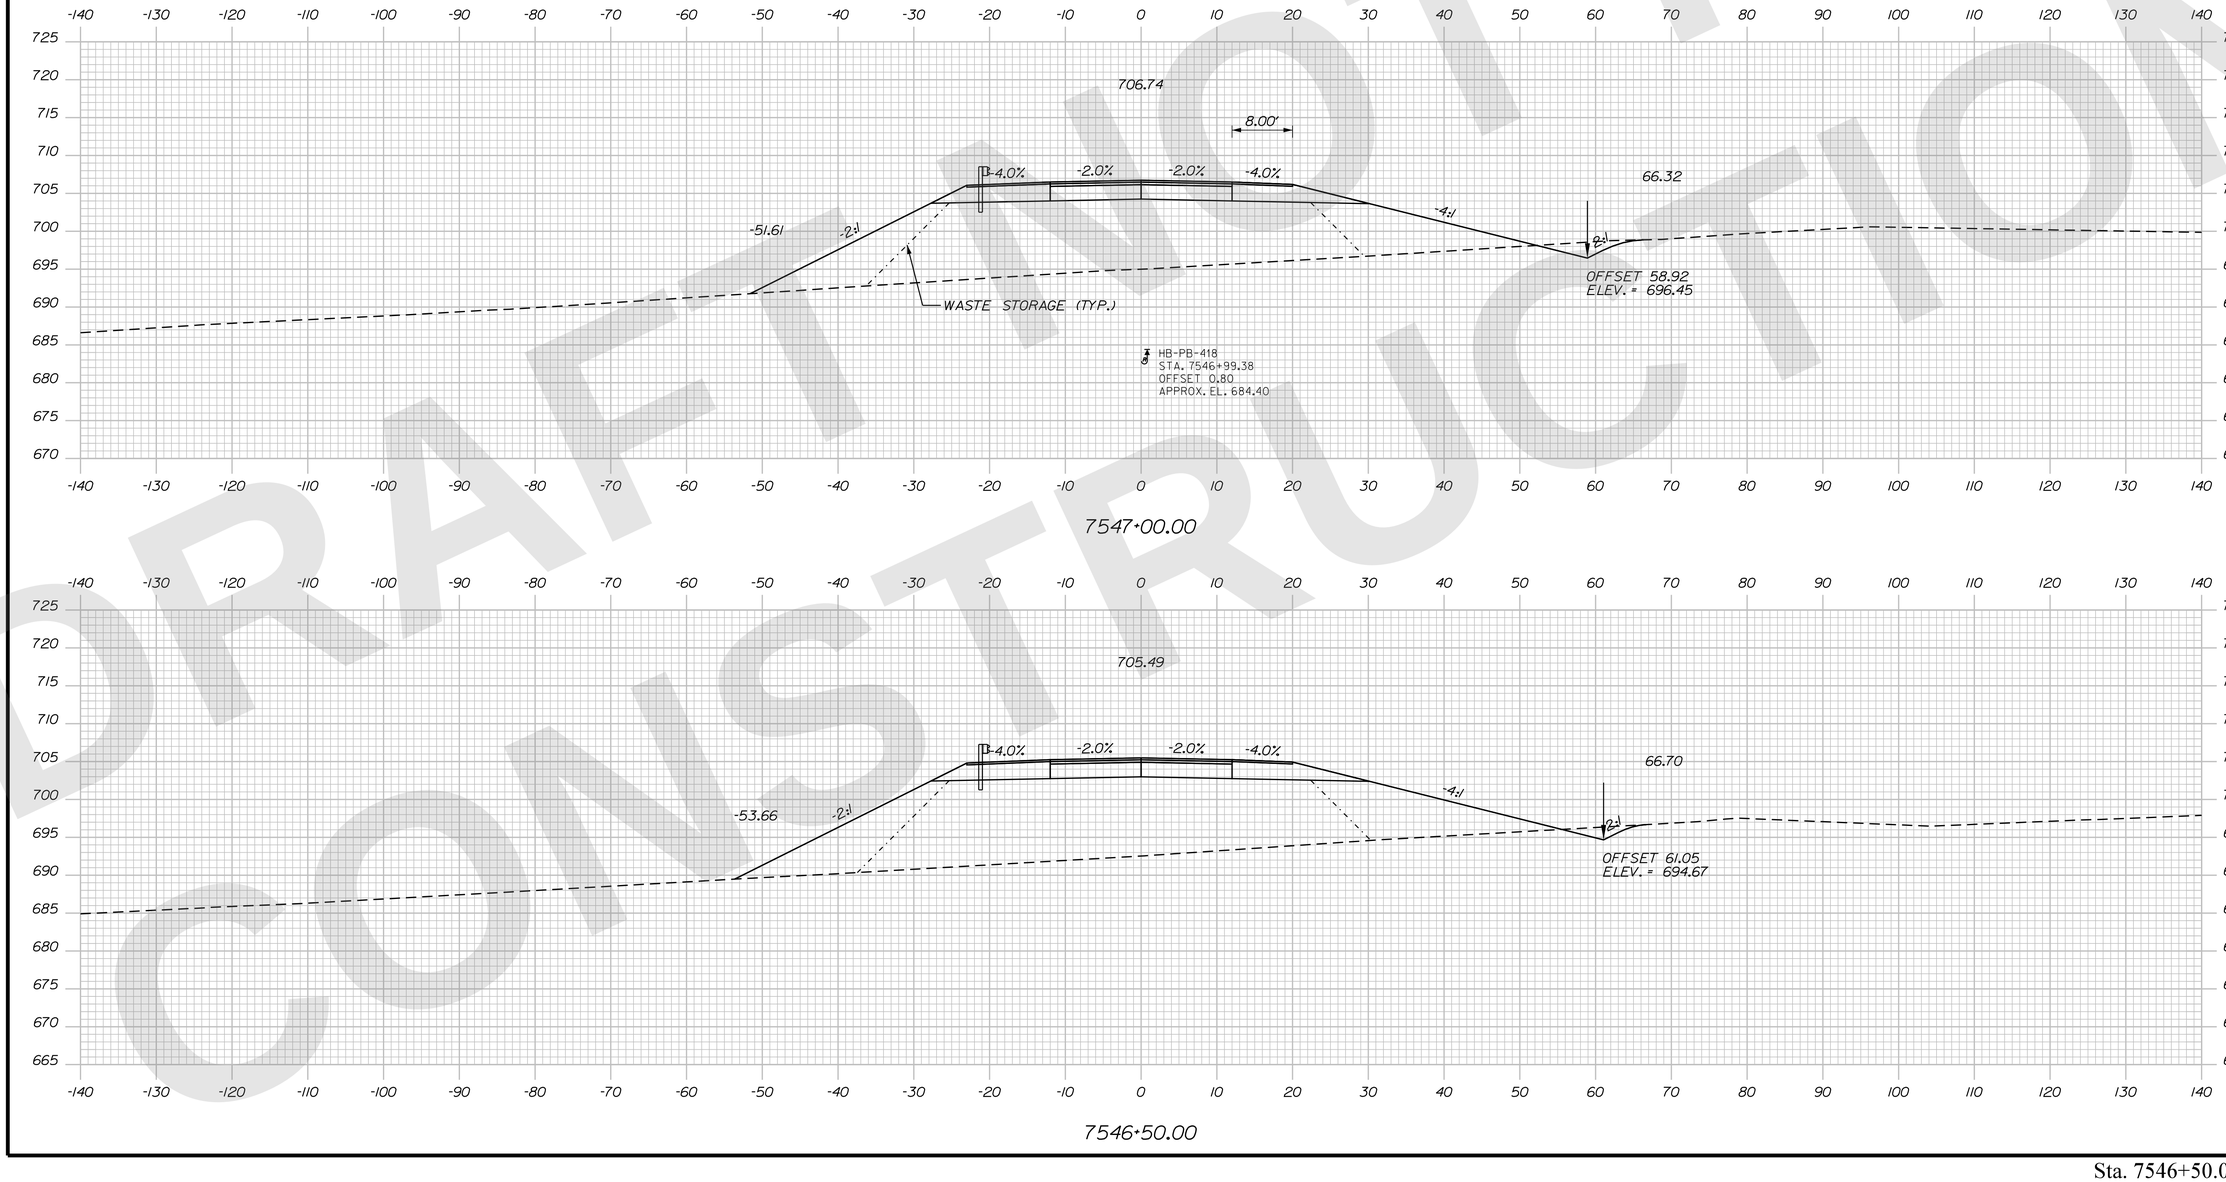

Sta. 7546+50.00 to Sta. 7547+00.00

STATE OF MAINE
DEPARTMENT OF TRANSPORTATION

CAPITAL PROJECTS

WIN
6462.92

HIGHWAY PLANS

vhb

	R.M.	BY	DATE
PROJ. MANAGER			
DESIGN-DETAILED	ZBW	JBD	9/2/2025
CHECKED-REVIEWED	ECF	AG	9/2/2025
DESIGN2-DETAILED2			
DESIGN3-DETAILED3			
REVISIONS 1			
REVISIONS 2			
REVISIONS 3			
REVISIONS 4			
FIELD CHANGES			

PRESQUE ISLE
PRESQUE ISLE BYPASS

CROSS SECTIONS

SHEET NUMBER
H-247
351
OF 747

Filename: ...\H5_01_Xsects_PI_BYPASS.dgn Division: HIGHWAY Username: jamesdavis Date:9/2/2025

Filename: ...\H5_01_Xsects_PI_BYPASS.dgn Division: HIGHWAY Username: jamesdavis Date:9/2/2025

DRAFT NOT FOR CONSTRUCTION

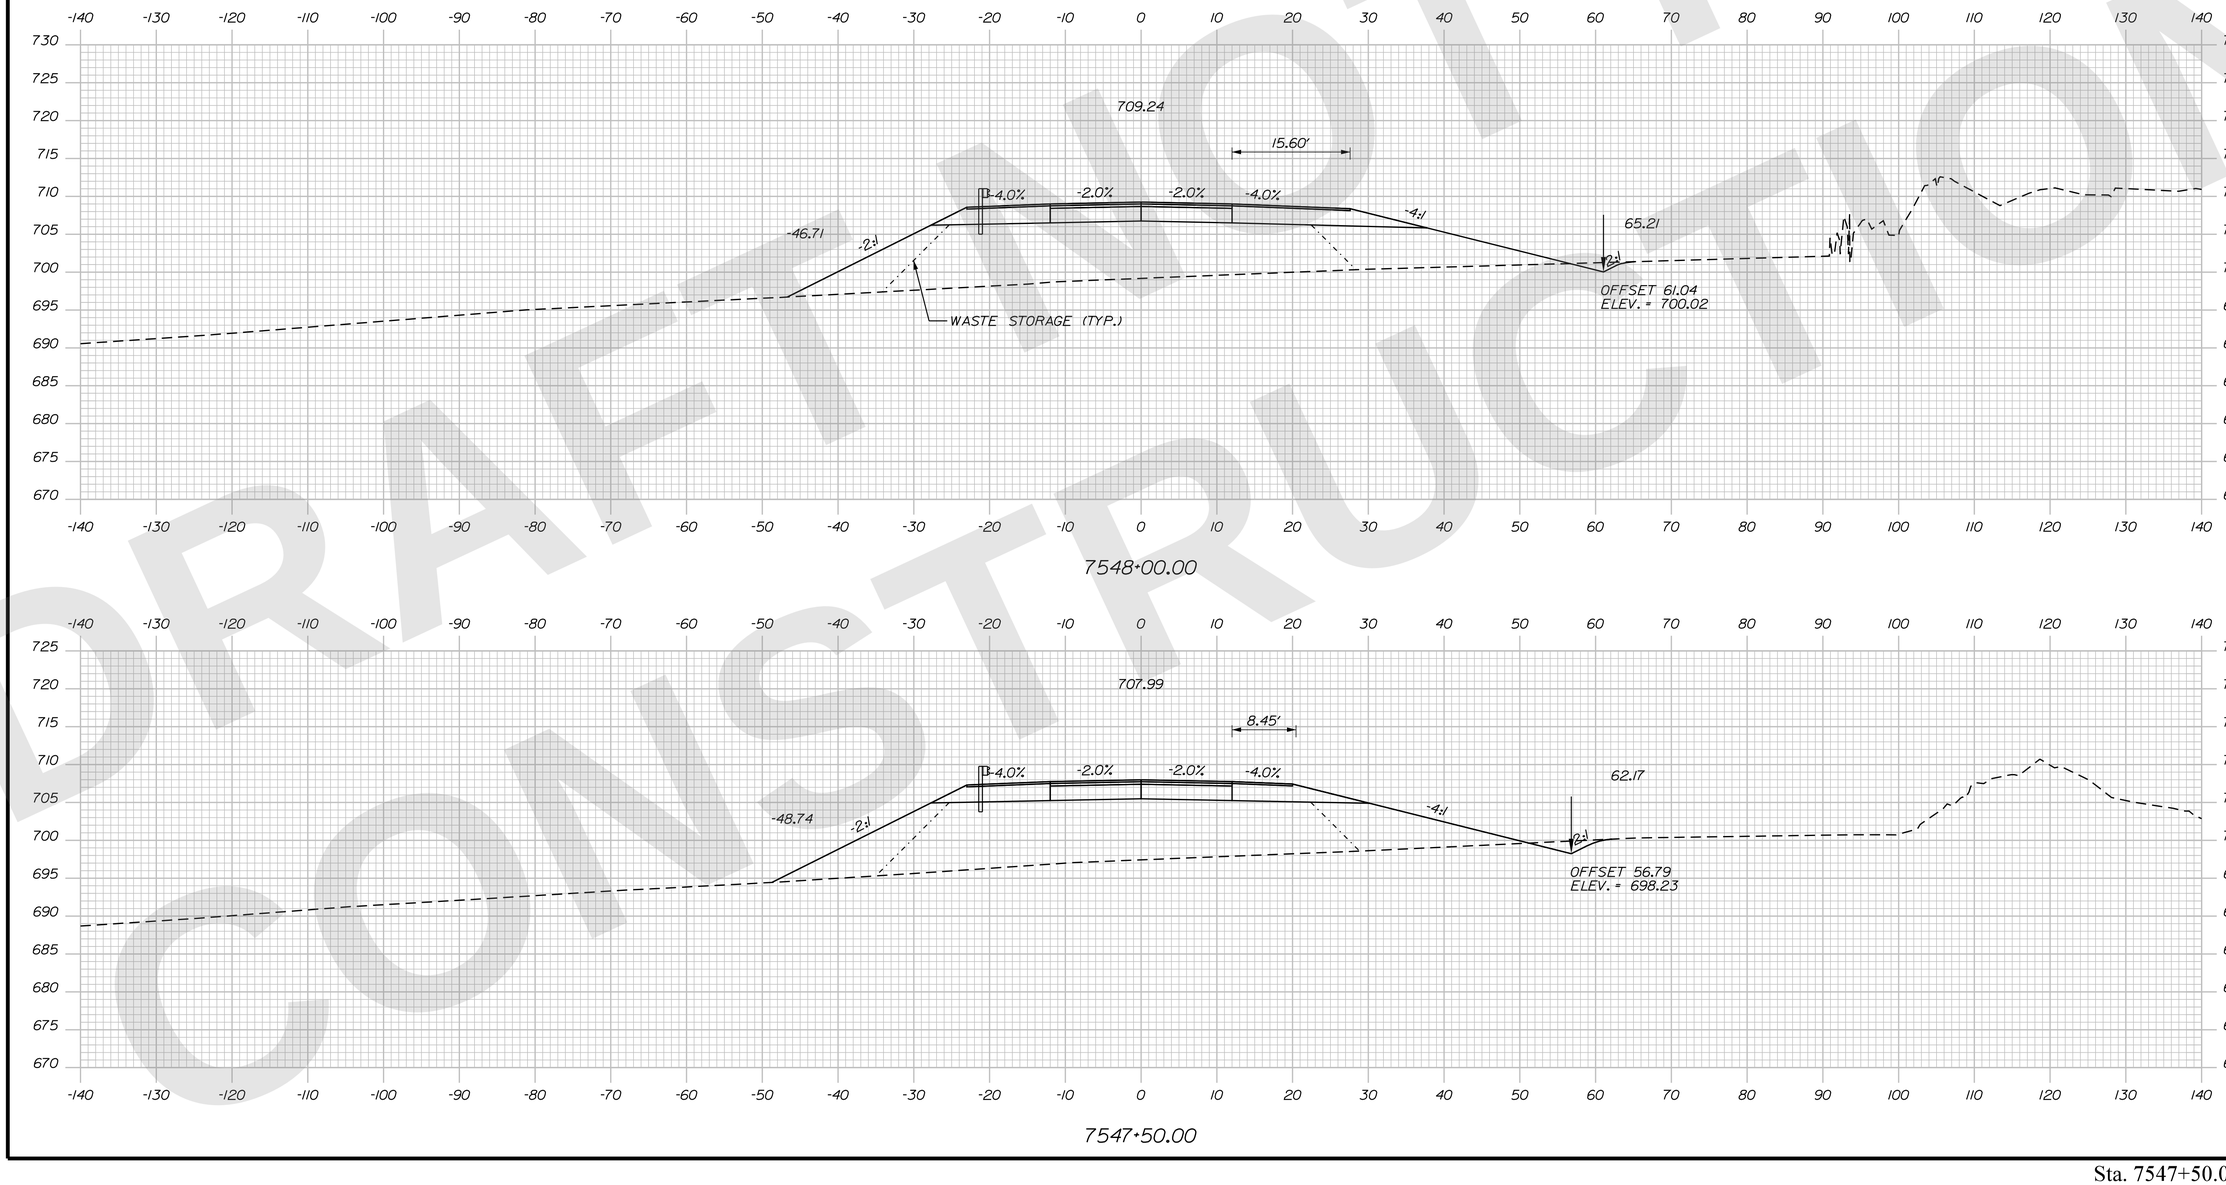

STATE OF MAINE
DEPARTMENT OF TRANSPORTATION

CAPITAL PROJECTS

WIN 6462.92

HIGHWAY PLANS

vhb

	R.M.	BY	DATE
PROJ. MANAGER			
DESIGN-DETAILED	ZBW	JBD	9/2/2025
CHECKED-REVIEWED	ECF	AG	9/2/2025
DESIGN2-DETAILED2			
DESIGN3-DETAILED3			
REVISIONS 1			
REVISIONS 2			
REVISIONS 3			
REVISIONS 4			
FIELD CHANGES			

PRESQUE ISLE
PRESQUE ISLE BYPASS

CROSS SECTIONS

SHEET NUMBER
H-248
352
OF 747

Sta. 7547+50.00 to Sta. 7548+00.00

Filename: ...\H5_01_Xsects_PL_BYPASS.dgn Division: HIGHWAY Username: jamesdavis Date:9/2/2025

DRAFT NOT FOR CONSTRUCTION

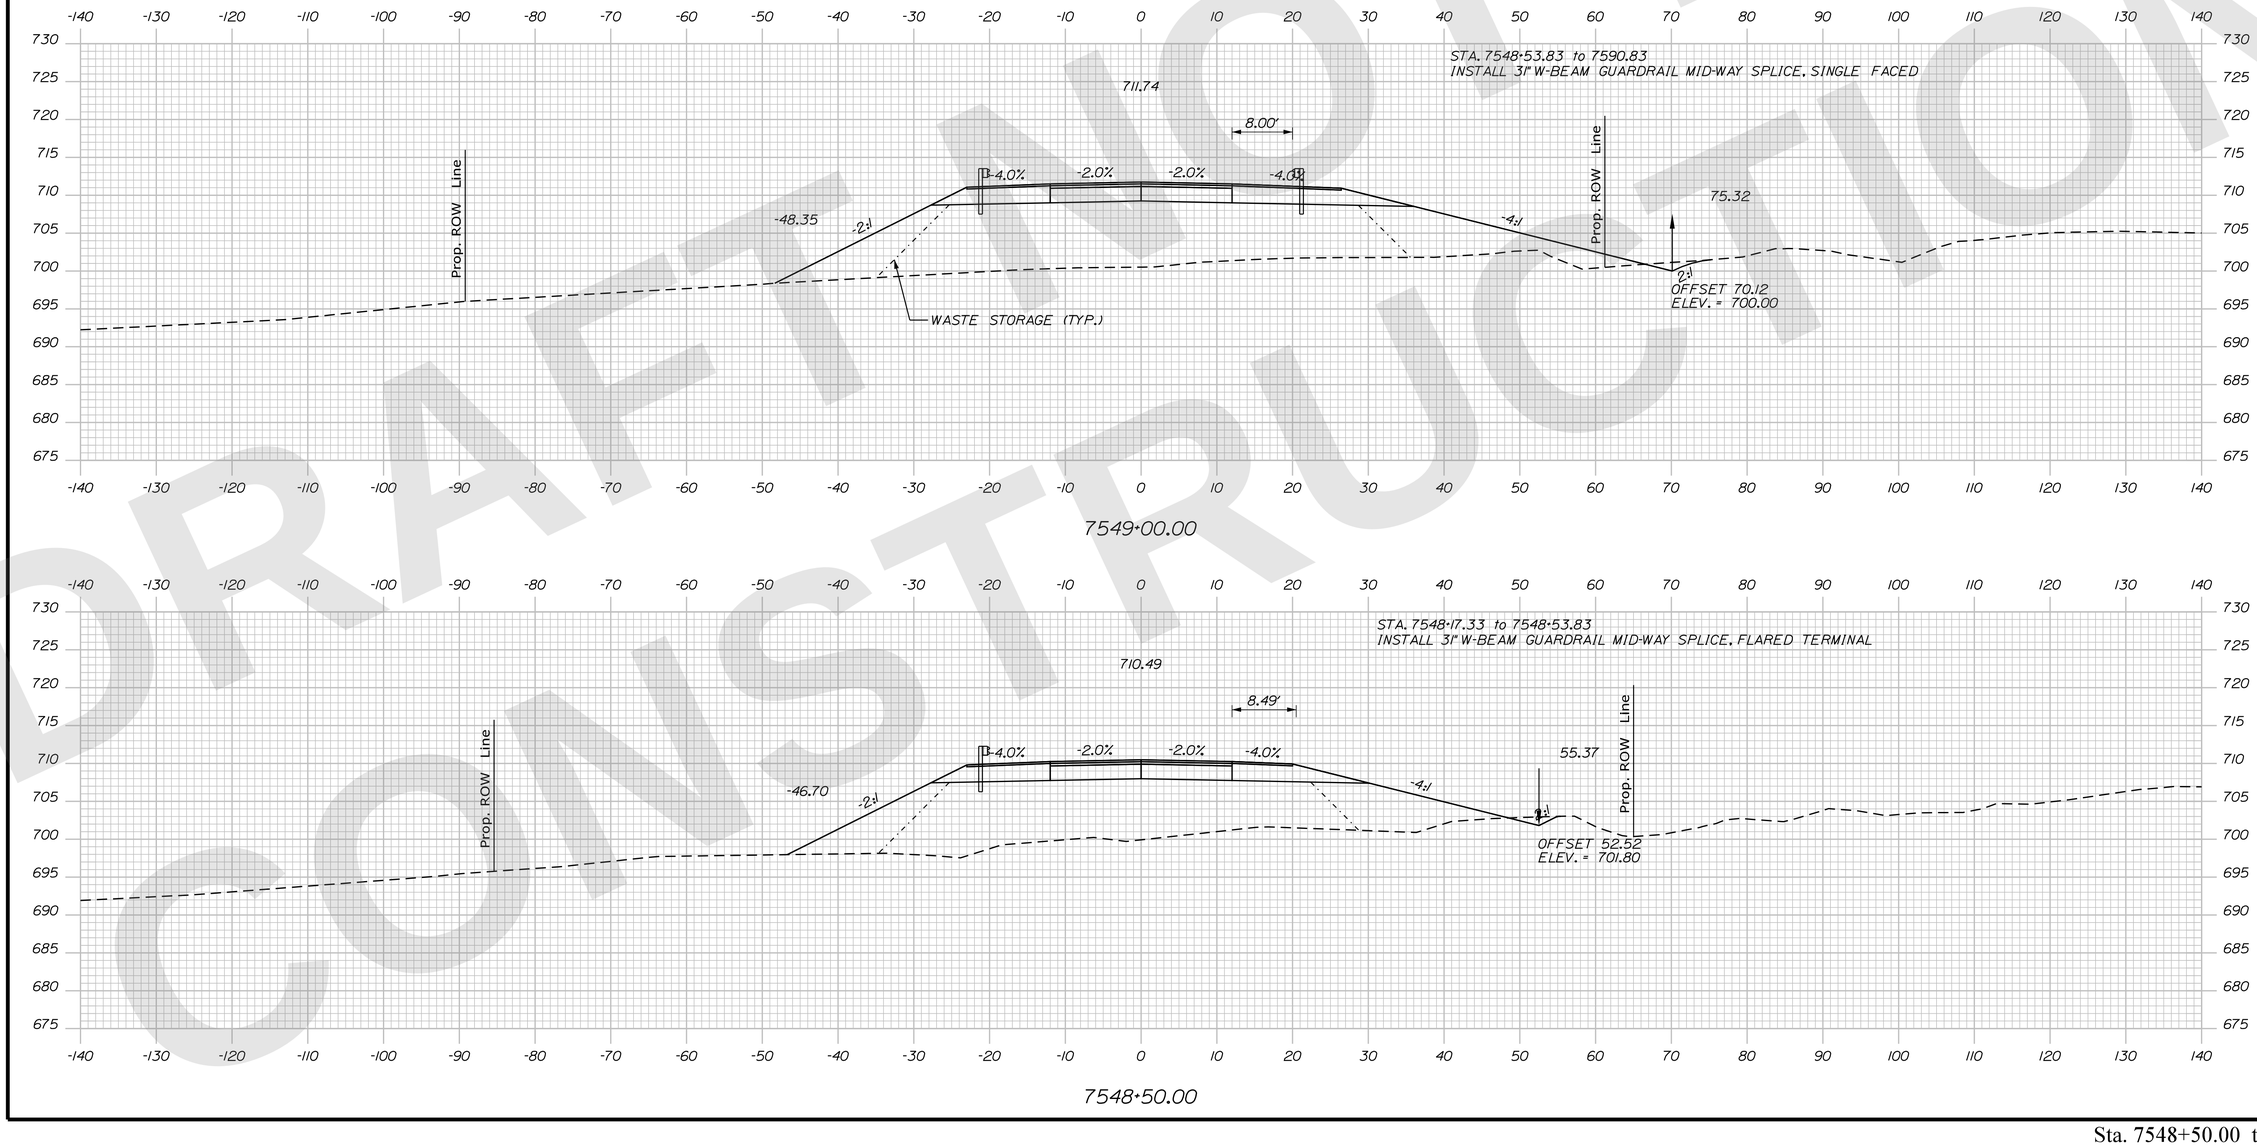

STATE OF MAINE
DEPARTMENT OF TRANSPORTATION

CAPITAL PROJECTS

WIN 6462.92

HIGHWAY PLANS

vhb

PROJ. MANAGER	R.M.	DATE
DESIGN-DETAILED	ZBW	JBD	9/2/2025
CHECKED-REVIEWED	ECF	AG	9/2/2025
DESIGN2-DETAILED2			
DESIGN3-DETAILED3			
REVISIONS 1			
REVISIONS 2			
REVISIONS 3			
REVISIONS 4			
FIELD CHANGES			

PRESQUE ISLE
PRESQUE ISLE BYPASS

CROSS SECTIONS

SHEET NUMBER
H-249
353
OF 747

Sta. 7548+50.00 to Sta. 7549+00.00

DRAFT NOT FOR CONSTRUCTION

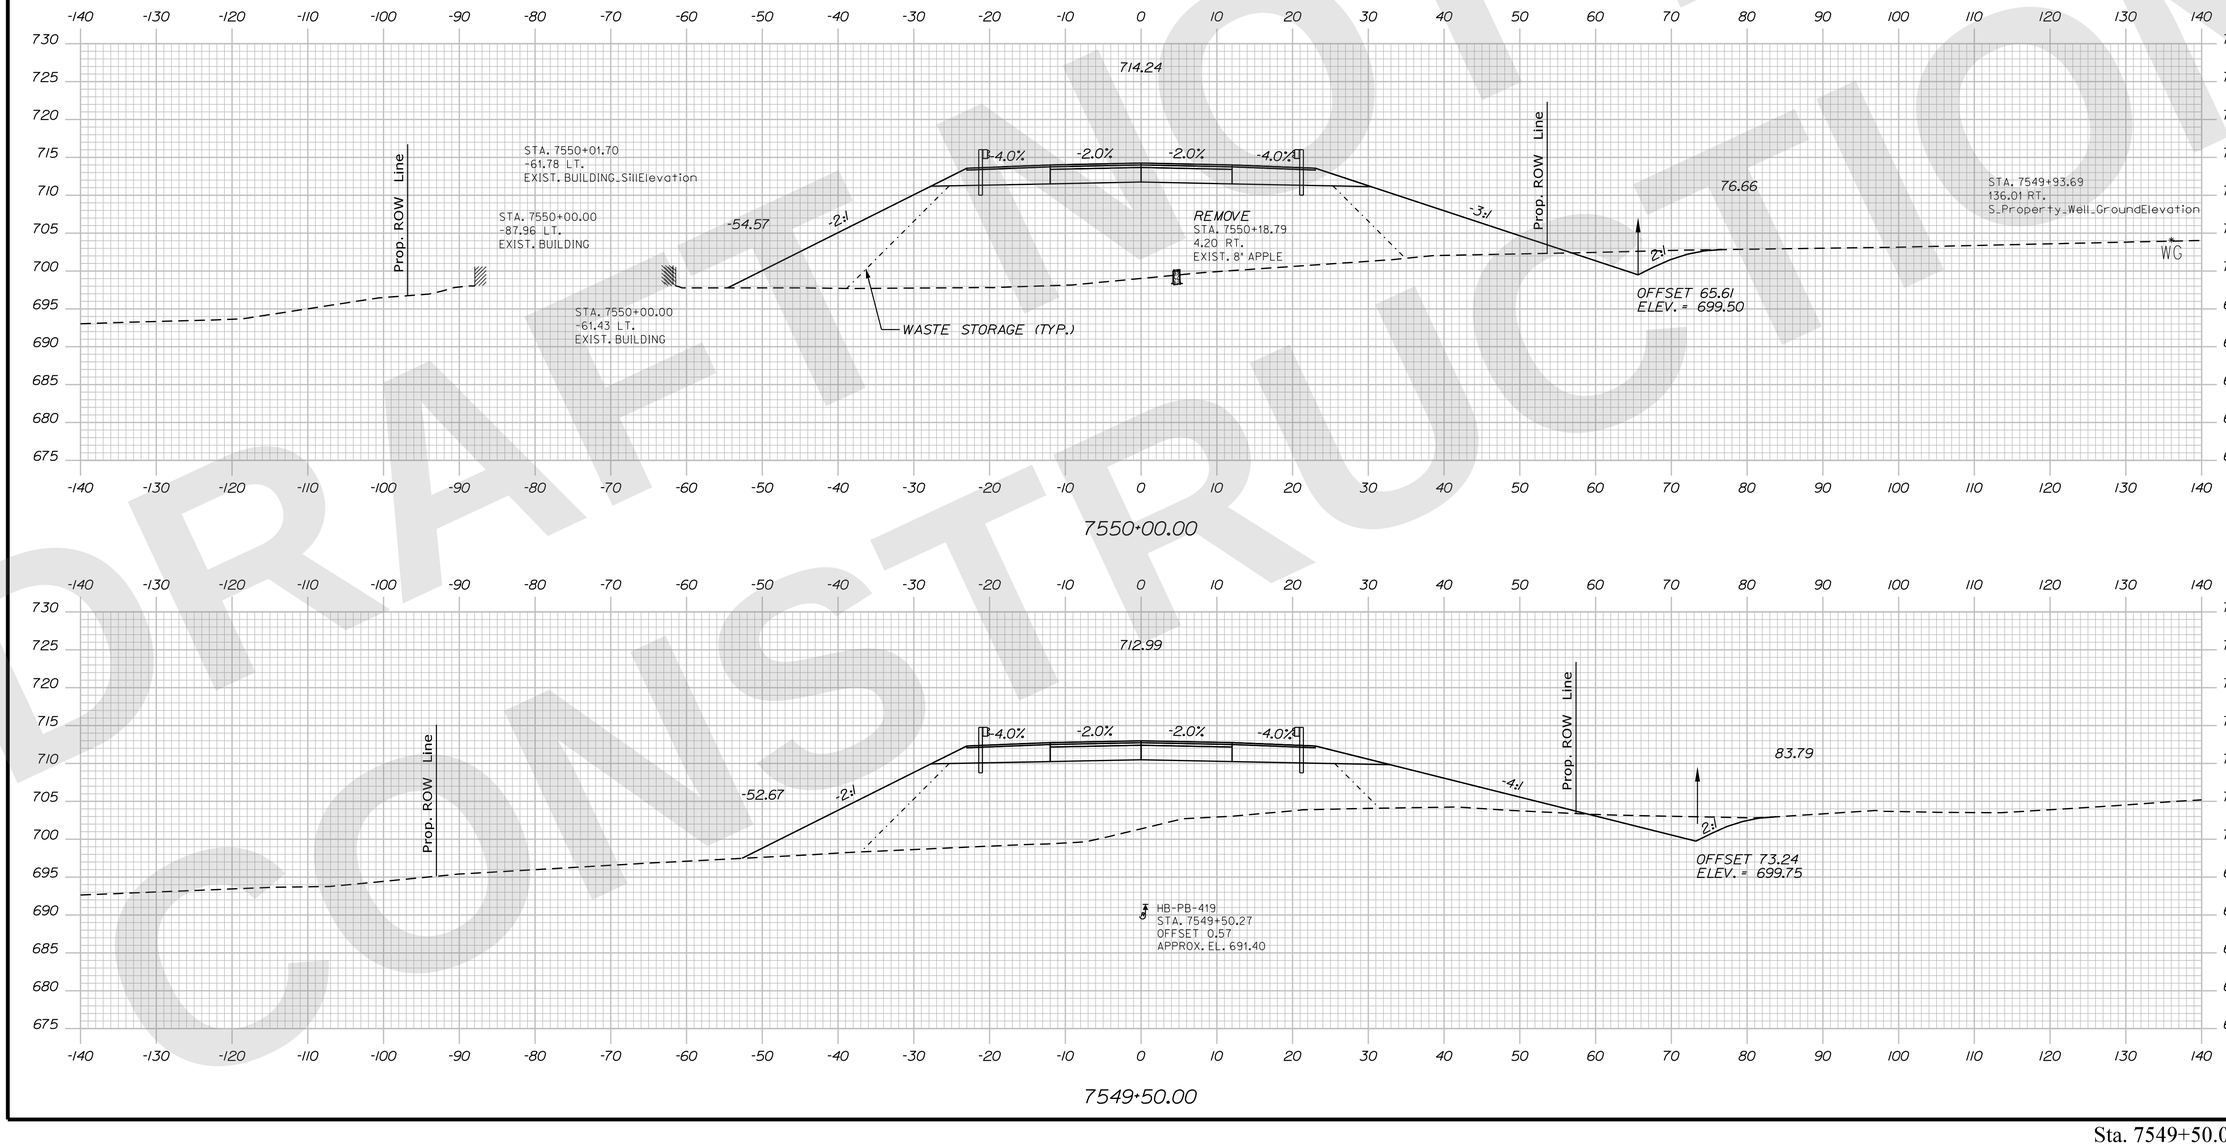

Sta. 7549+50.00 to Sta. 7550+00.00

STATE OF MAINE
DEPARTMENT OF TRANSPORTATION

CAPITAL PROJECTS

WIN
6462.92

HIGHWAY PLANS

vhb

PROJ. MANAGER	R.M.	DATE
DESIGN-DETAILED	ZBW	JBD	9/2/2025
CHECKED-REVIEWED	ECF	AG	9/2/2025
DESIGN2-DETAILED2			
DESIGN3-DETAILED3			
REVISIONS 1			
REVISIONS 2			
REVISIONS 3			
REVISIONS 4			
FIELD CHANGES			

PRESQUE ISLE
PRESQUE ISLE BYPASS

CROSS SECTIONS

SHEET NUMBER
H-250
354
OF 747

Filename: ...\H5_01_Xsects_PL_BYPASS.dgn Division: HIGHWAY Username: jamesdavis Date:9/2/2025

DRAFT NOT FOR CONSTRUCTION

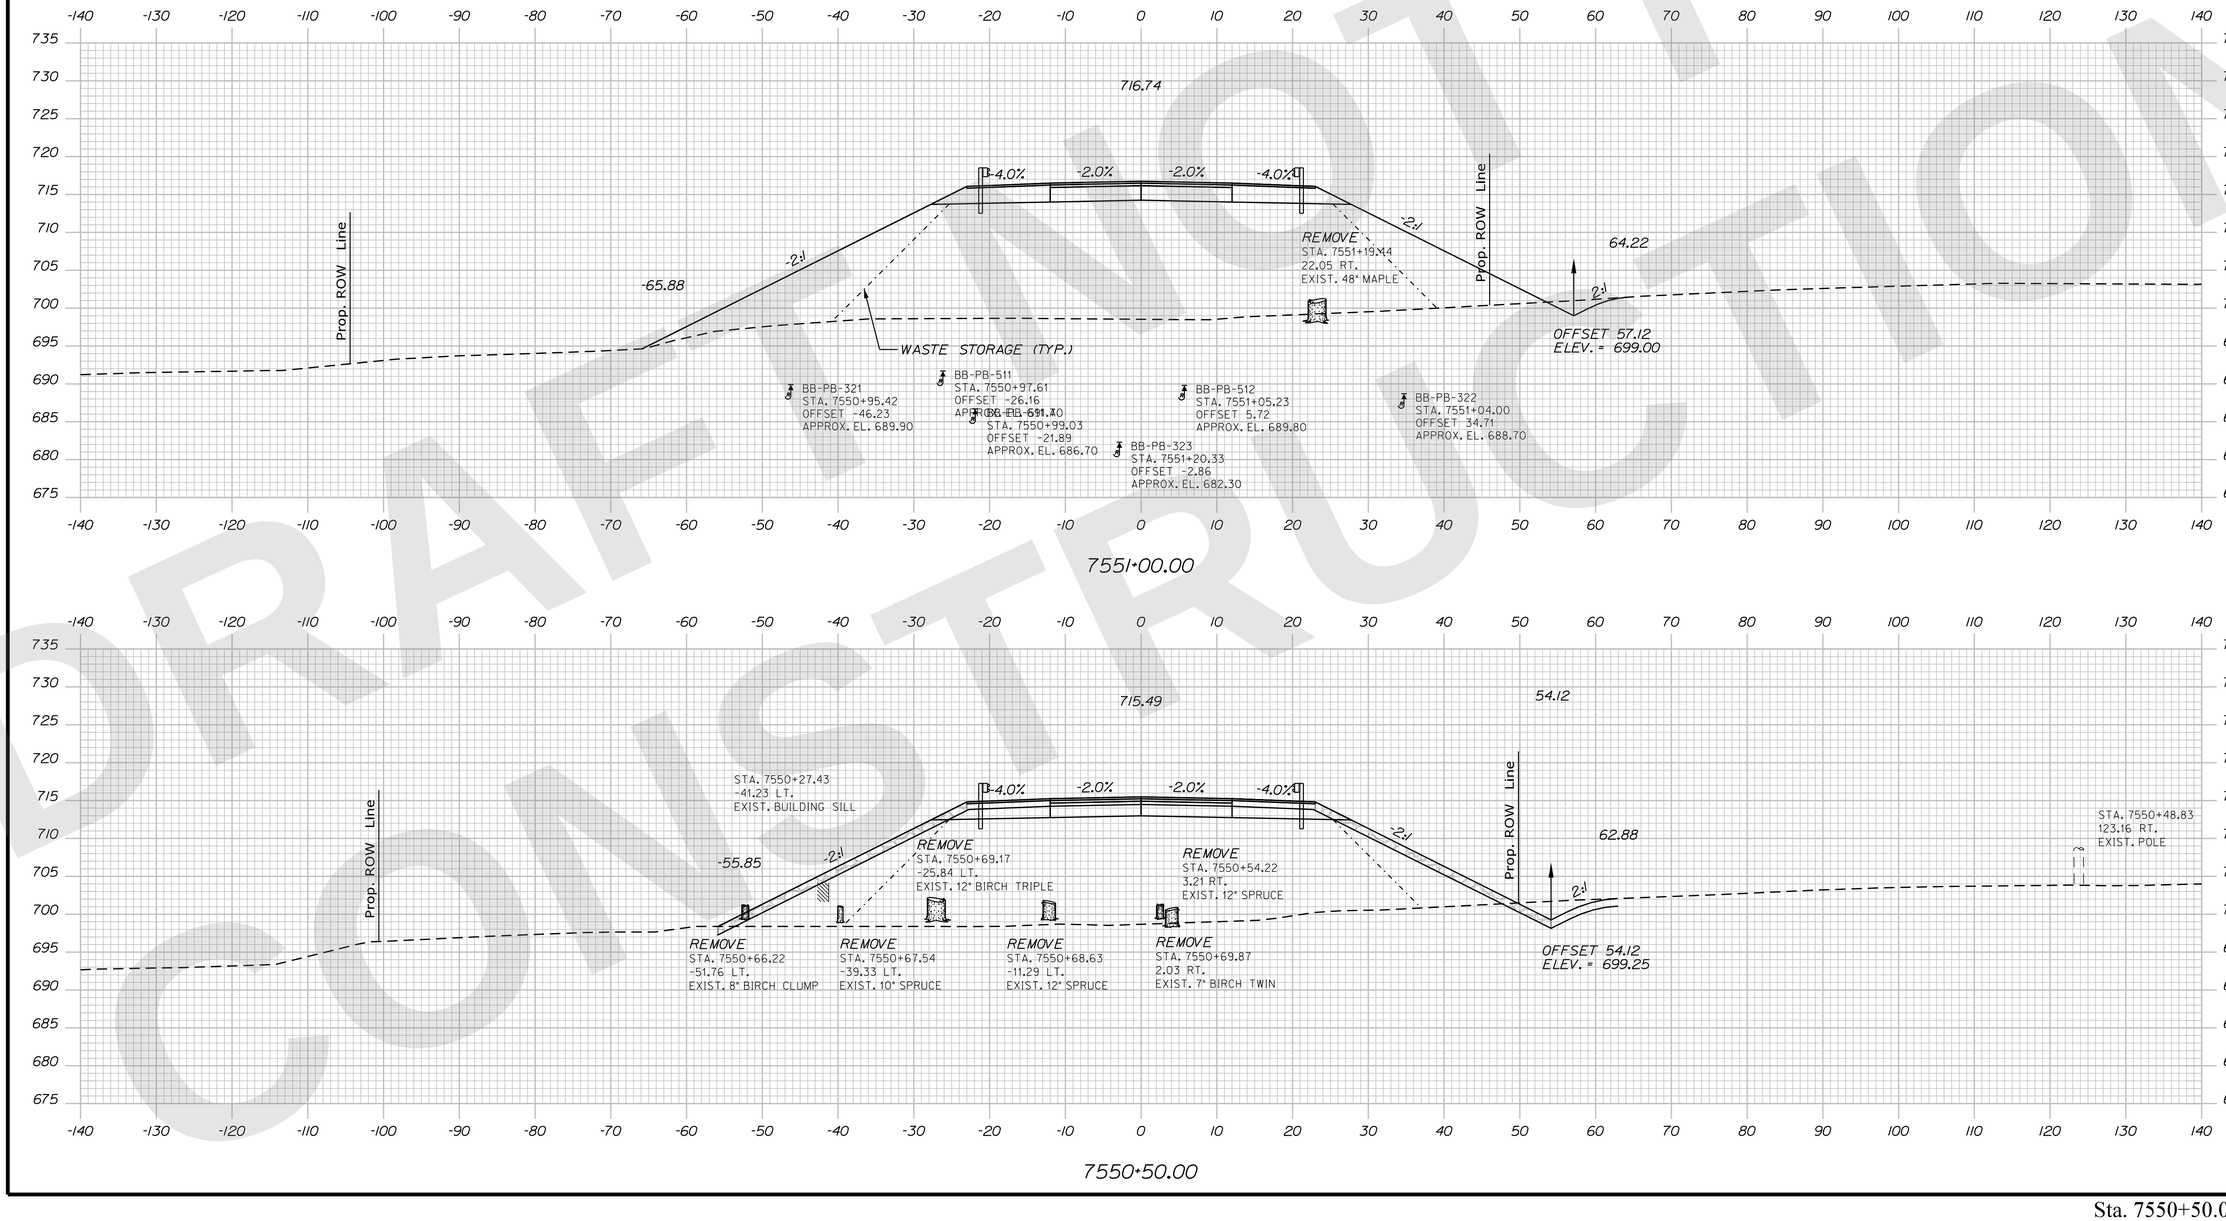

Sta. 7550+50.00 to Sta. 7551+00.00

STATE OF MAINE
DEPARTMENT OF TRANSPORTATION

CAPITAL PROJECTS

WIN 6462.92

HIGHWAY PLANS

vhb

PROJ. MANAGER	R.M.		
DESIGN-DETAILED	ZBW	JBD	9/2/2025
CHECKED-REVIEWED	ECF	AG	9/2/2025
DESIGN2-DETAILED2			
DESIGN3-DETAILED3			
REVISIONS 1			
REVISIONS 2			
REVISIONS 3			
REVISIONS 4			
FIELD CHANGES			

PRESQUE ISLE
PRESQUE ISLE BYPASS

CROSS SECTIONS

SHEET NUMBER
H-251
355
OF 747

Filename: ...\H5_01_Xsects_PL_BYPASS.dgn Division: HIGHWAY Username: jamesdavis Date:9/2/2025

Filename: ...\H5_01_Xsects_PL_BYPASS.dgn Division: HIGHWAY Username: jamesdavis Date:9/2/2025

DRAFT NOT FOR CONSTRUCTION

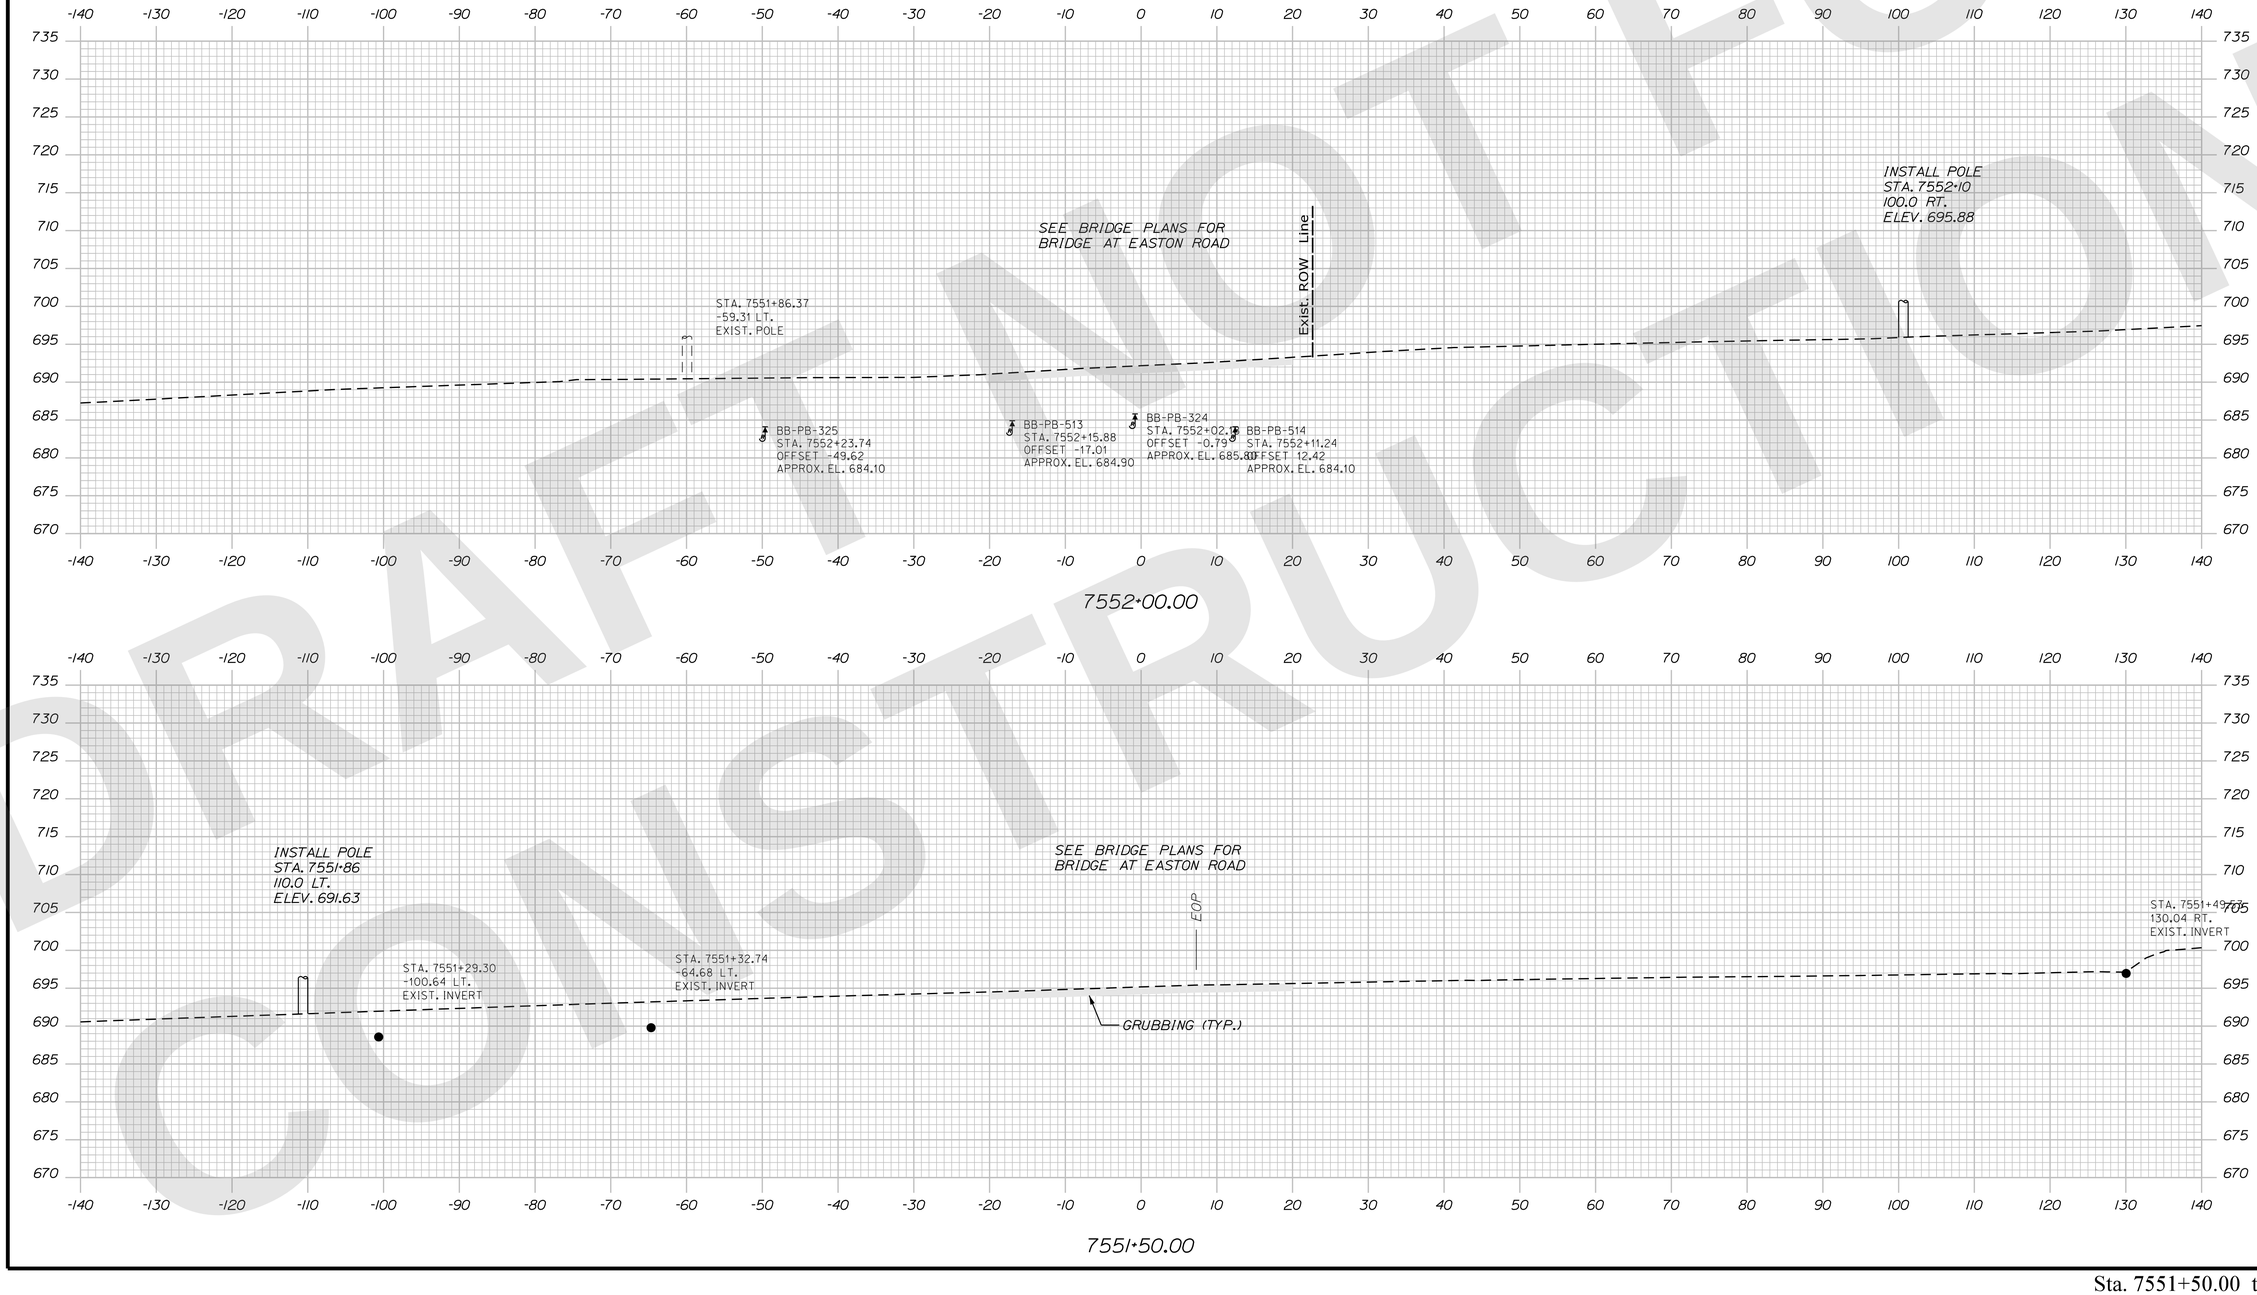

STATE OF MAINE
DEPARTMENT OF TRANSPORTATION

CAPITAL PROJECTS

WIN 6462.92

HIGHWAY PLANS

vhb

	R.M.	BY	DATE
PROJ. MANAGER			
DESIGN-DETAILED	ZBW	JBD	9/2/2025
CHECKED-REVIEWED	ECF	AG	9/2/2025
DESIGN2-DETAILED2			
DESIGN3-DETAILED3			
REVISIONS 1			
REVISIONS 2			
REVISIONS 3			
REVISIONS 4			
FIELD CHANGES			

PRESQUE ISLE
PRESQUE ISLE BYPASS

CROSS SECTIONS

SHEET NUMBER
H-252
356
OF 747

Sta. 7551+50.00 to Sta. 7552+00.00

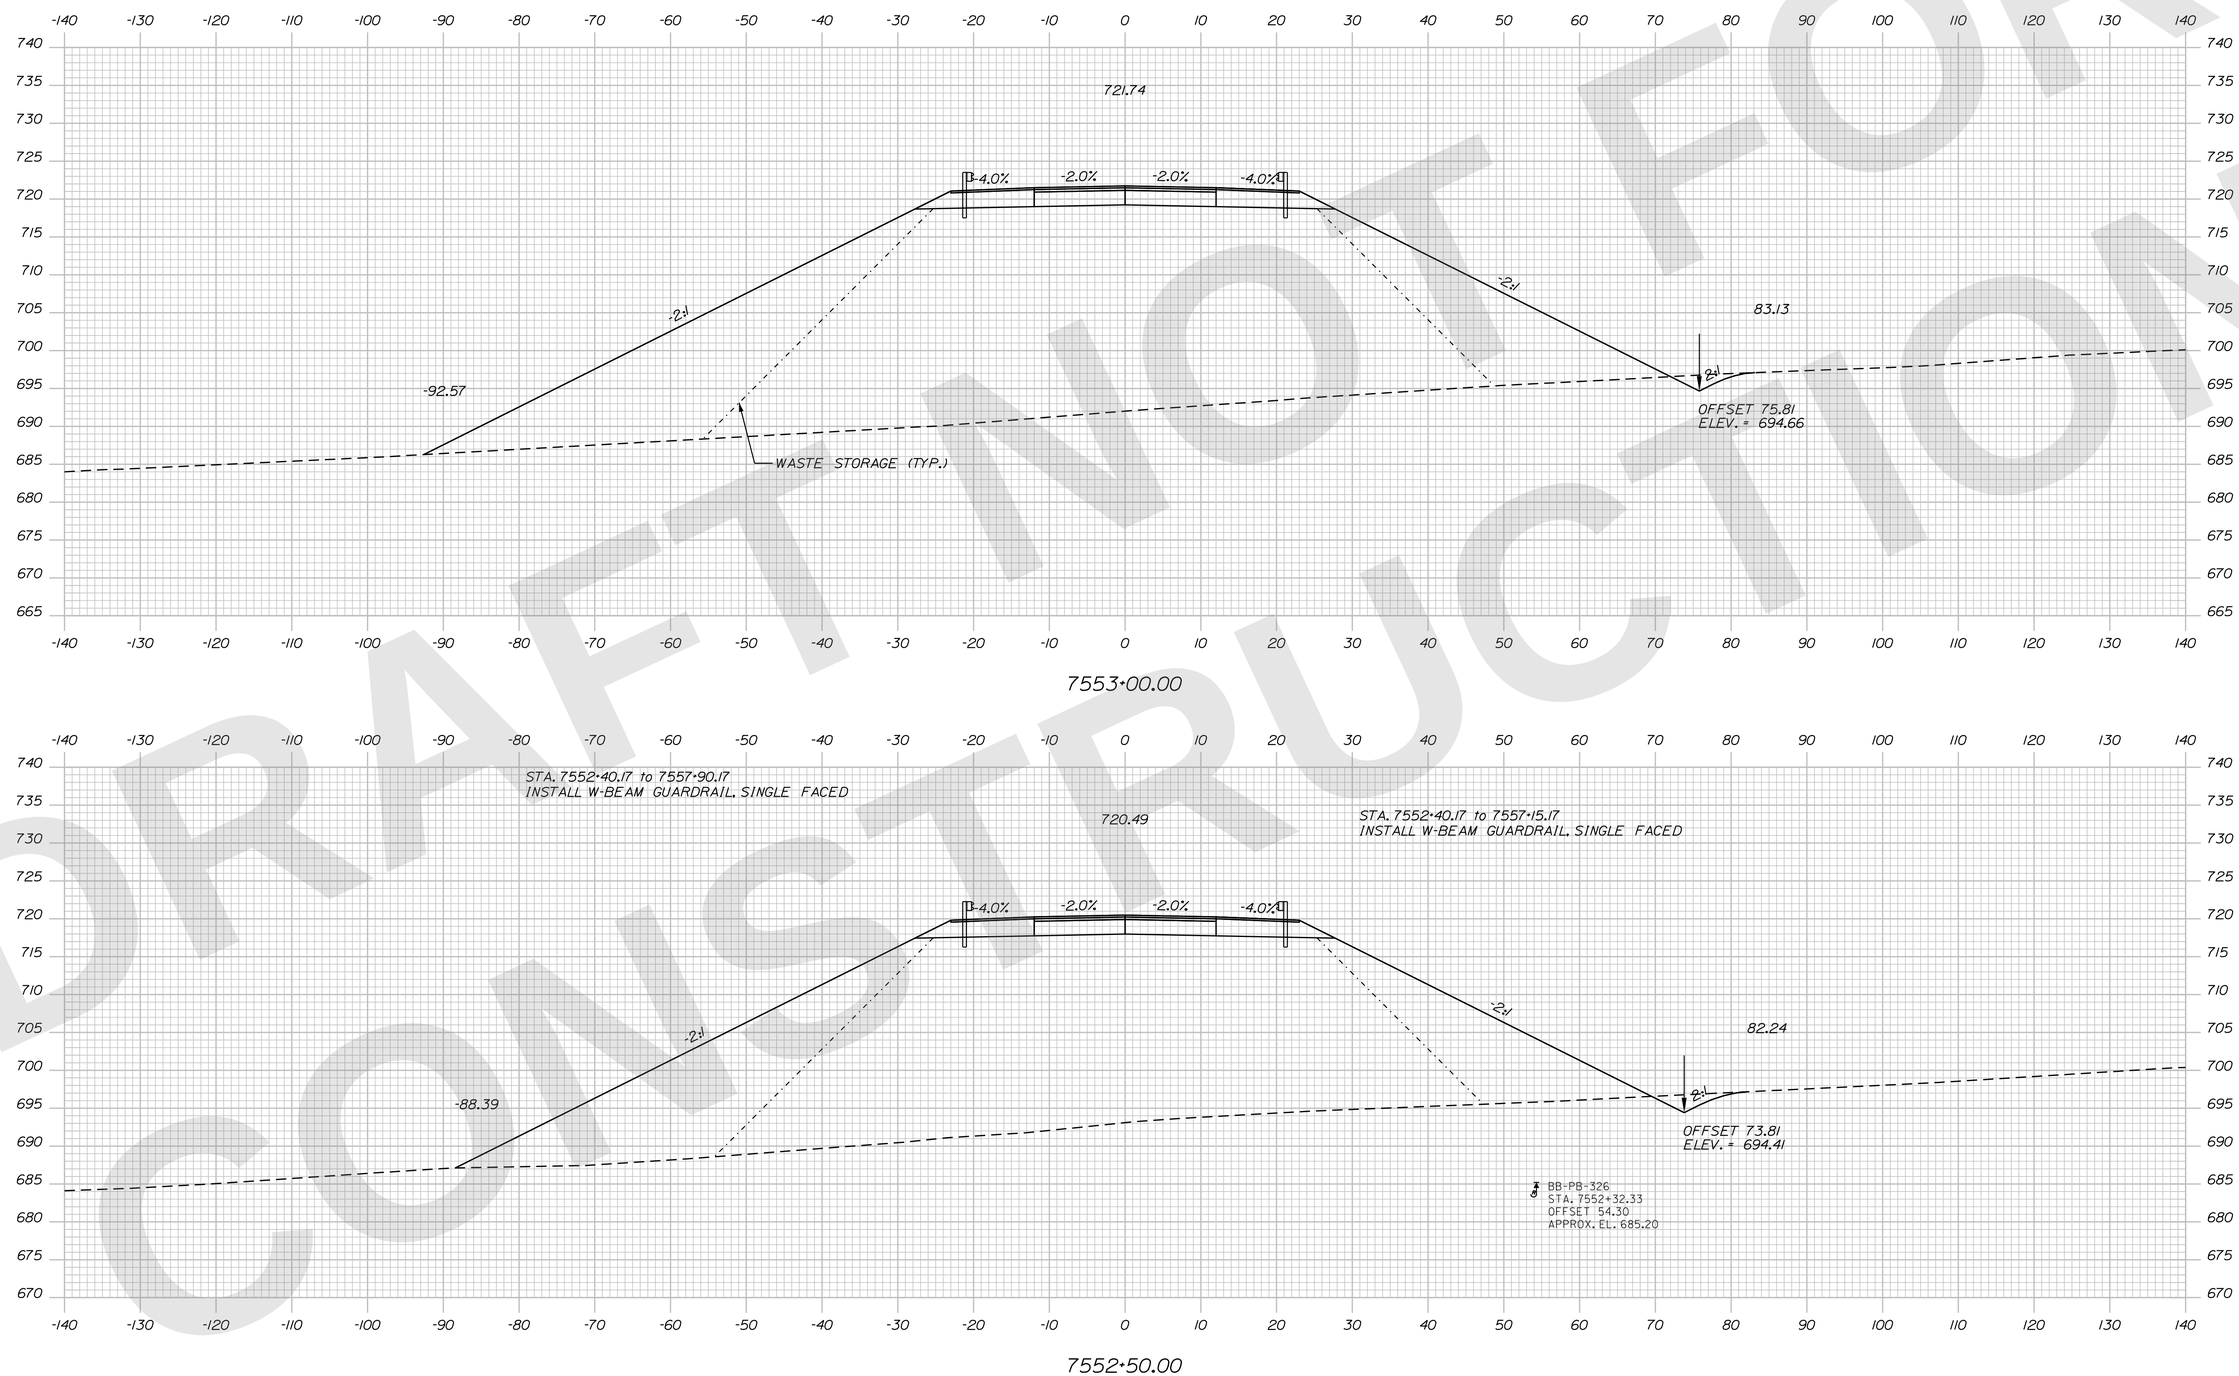

Sta. 7552+50.00 to Sta. 7553+00.00

STATE OF MAINE
DEPARTMENT OF TRANSPORTATION

CAPITAL PROJECTS

WIN 6462.92

HIGHWAY PLANS

vhb

PROJ. MANAGER	R.M.	DATE
DESIGN-DETAILED	ZBW	JBD	9/2/2025
CHECKED-REVIEWED	ECF	AG	9/2/2025
DESIGN2-DETAILED2			
DESIGN3-DETAILED3			
REVISIONS 1			
REVISIONS 2			
REVISIONS 3			
REVISIONS 4			
FIELD CHANGES			

PRESQUE ISLE
PRESQUE ISLE BYPASS

CROSS SECTIONS

SHEET NUMBER
H-253
357
OF 747

Filename: ...\H5_01_Xsects_PL_BYPASS.dgn Division: HIGHWAY Username: jamesdavis Date:9/2/2025

DRAFT NOT FOR CONSTRUCTION

DRAFT NOT FOR CONSTRUCTION

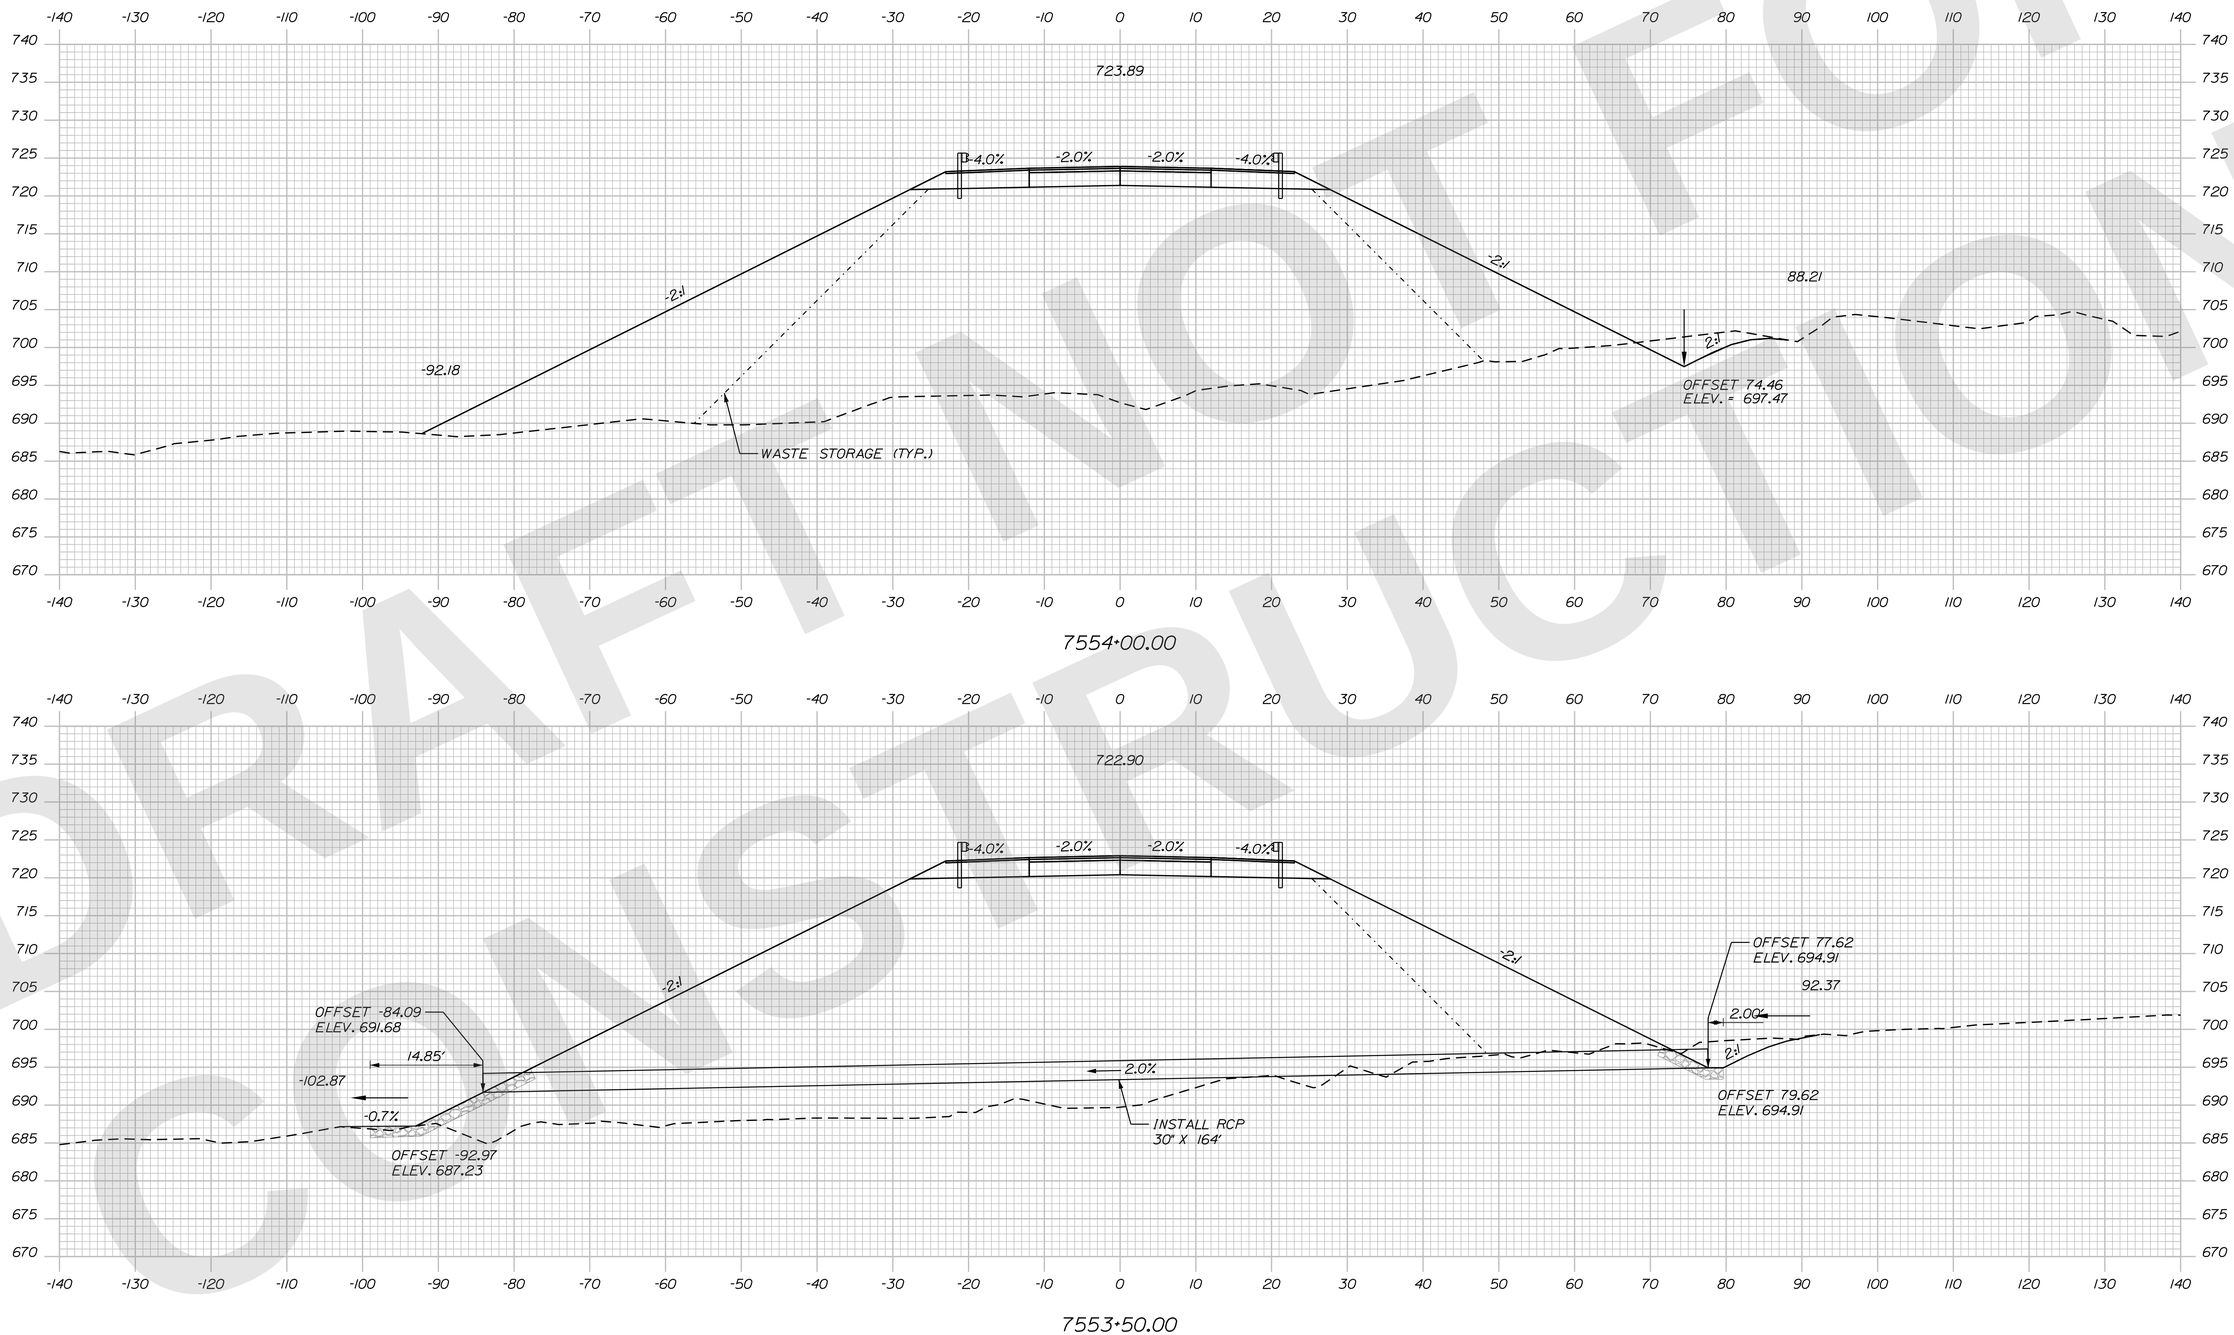

Sta. 7553+50.00 to Sta. 7554+00.00

STATE OF MAINE
DEPARTMENT OF TRANSPORTATION

CAPITAL PROJECTS

WIN
6462.92

HIGHWAY PLANS

vhb

PROJ. MANAGER	R.M.		
DESIGN-DETAILED	ZBW	JBD	9/2/2025
CHECKED-REVIEWED	ECF	AG	9/2/2025
DESIGN2-DETAILED2			
DESIGN3-DETAILED3			
REVISIONS 1			
REVISIONS 2			
REVISIONS 3			
REVISIONS 4			
FIELD CHANGES			

PRESQUE ISLE
PRESQUE ISLE BYPASS

CROSS SECTIONS

SHEET NUMBER
H-254
358
OF 747

Filename: ...\H5_01_Xsects_PI_BYPASS.dgn Division: HIGHWAY Username: jamesdavis Date:9/2/2025

DRAFT NOT FOR CONSTRUCTION

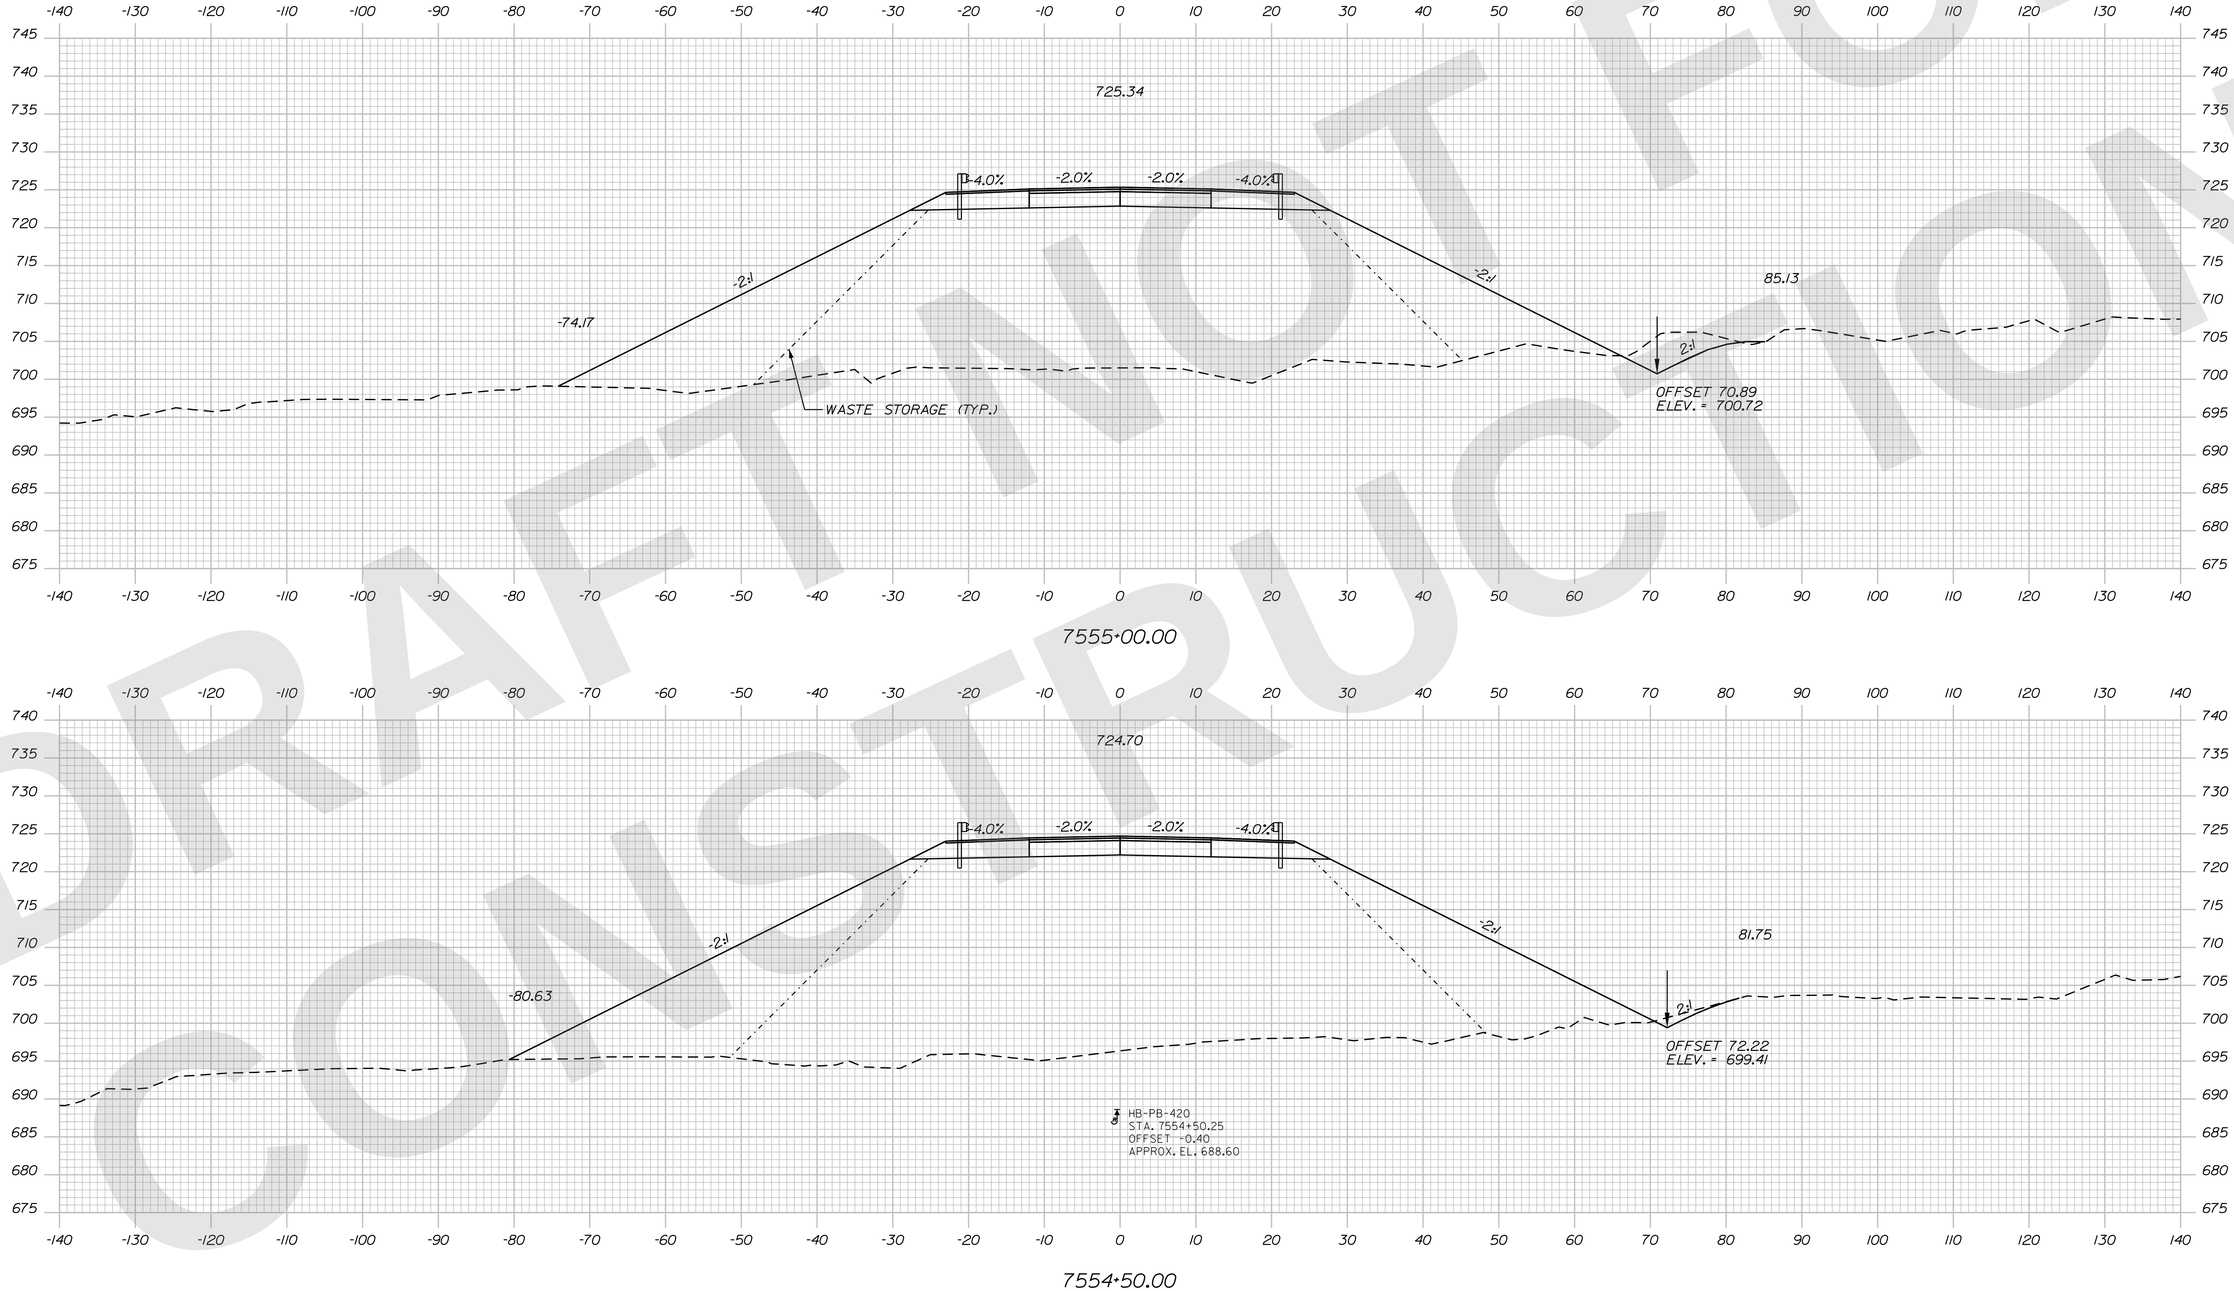

STATE OF MAINE
DEPARTMENT OF TRANSPORTATION

CAPITAL PROJECTS

WIN 6462.92

HIGHWAY PLANS

vhb

	R.M.	DATE
PROJ. MANAGER		
DESIGN-DETAILED	ZBW	9/2/2025
CHECKED-REVIEWED	ECF	9/2/2025
DESIGN2-DETAILED2		
DESIGN3-DETAILED3		
REVISIONS 1		
REVISIONS 2		
REVISIONS 3		
REVISIONS 4		
FIELD CHANGES		

PRESQUE ISLE
PRESQUE ISLE BYPASS

CROSS SECTIONS

SHEET NUMBER
H-255
359
OF 747

Sta. 7554+50.00 to Sta. 7555+00.00

Filename: ...\H5_01_Xsects_PL_BYPASS.dgn Division: HIGHWAY Username: jamesdavis Date:9/2/2025

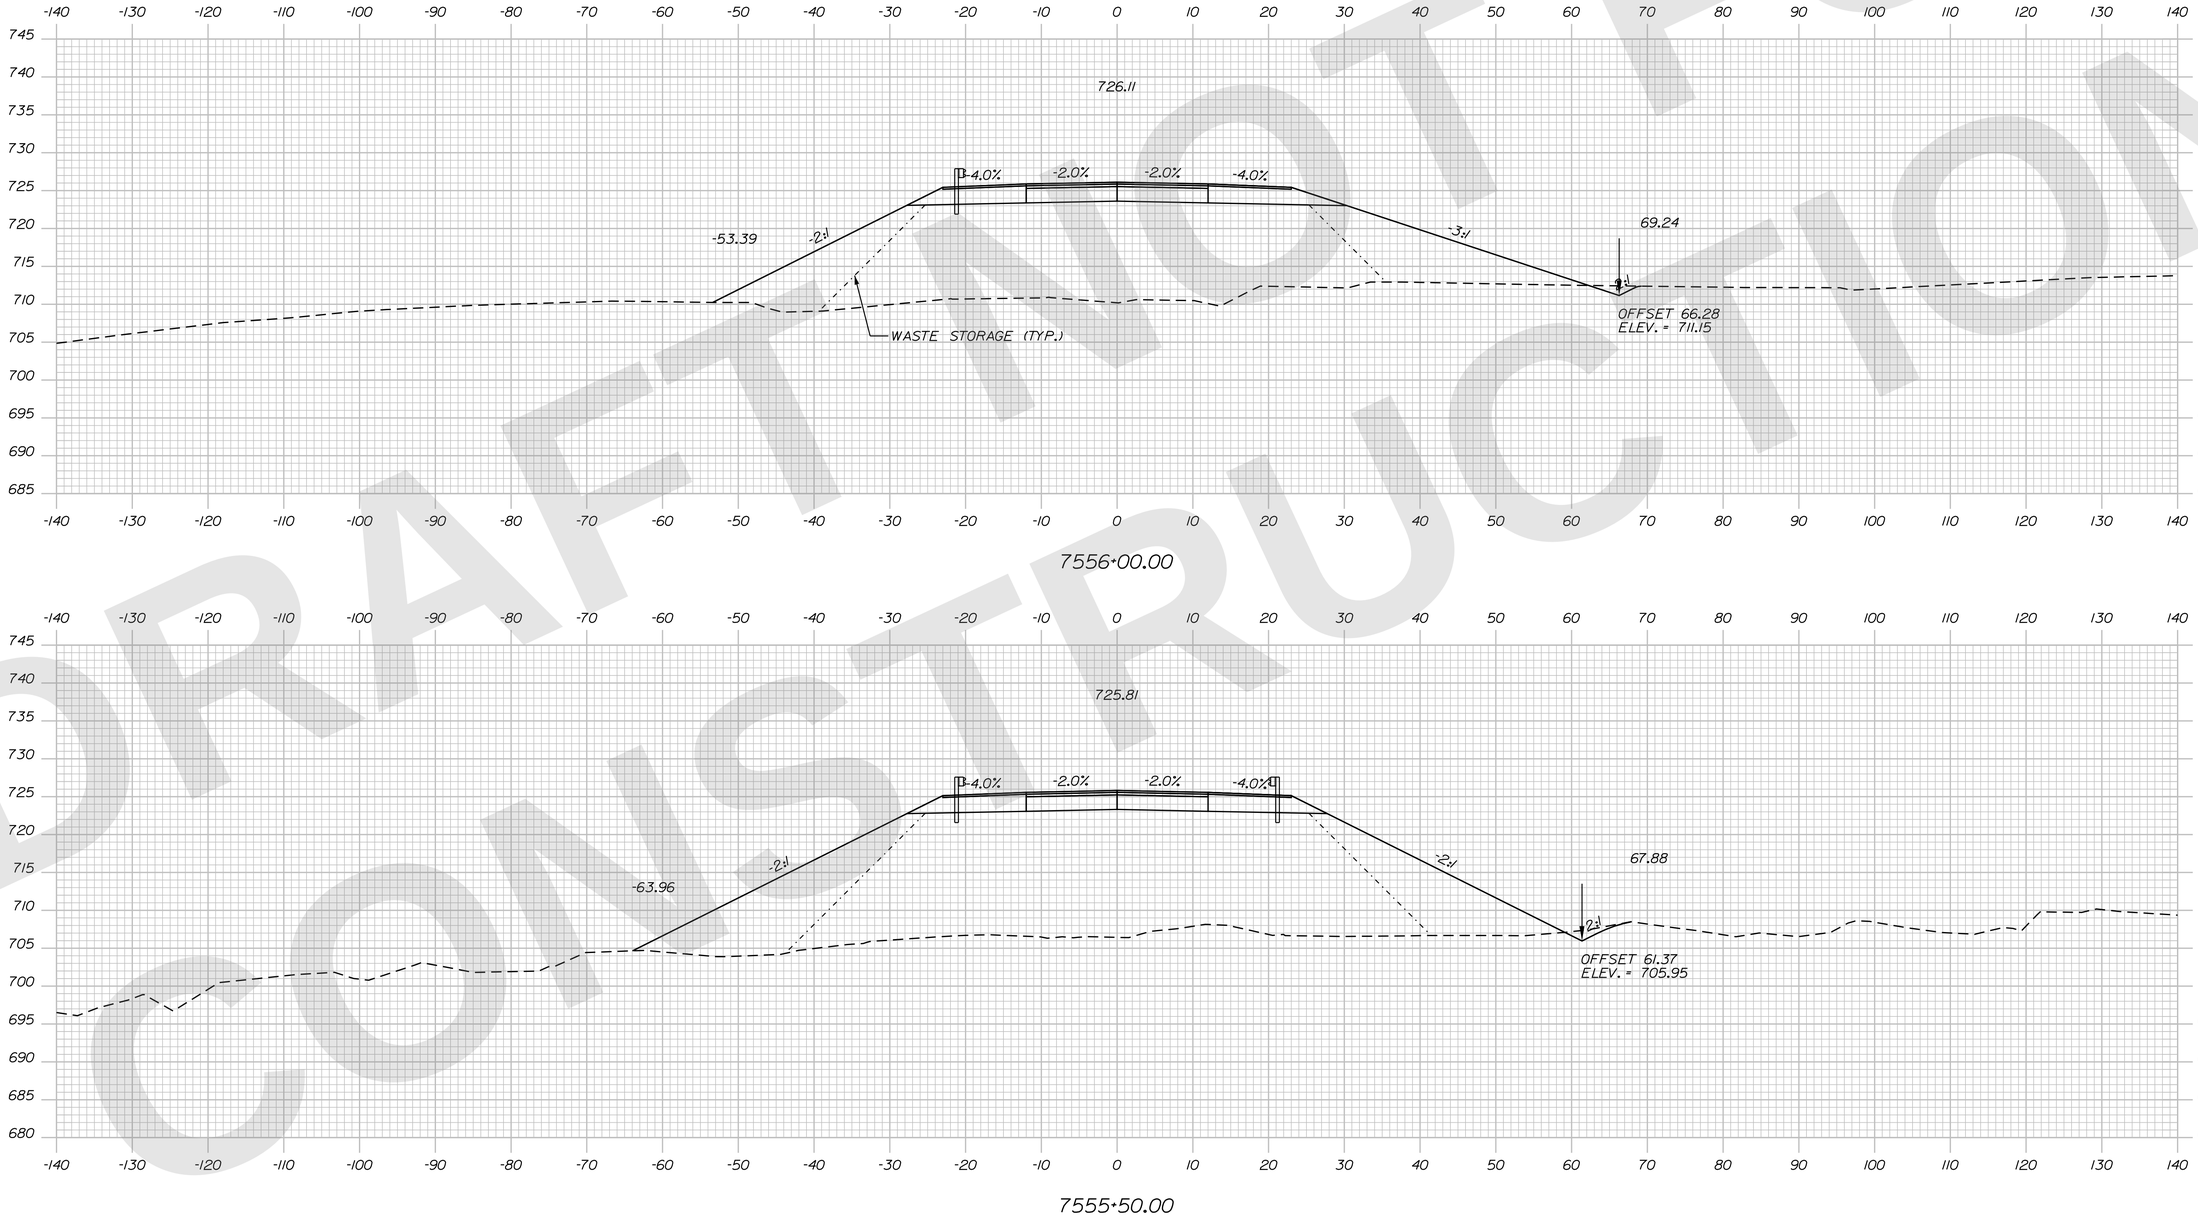

DRAFT NOT FOR CONSTRUCTION

STATE OF MAINE
DEPARTMENT OF TRANSPORTATION

CAPITAL PROJECTS

WIN 6462.92

HIGHWAY PLANS

vhb

	R.M.	BY	DATE
PROJ. MANAGER			
DESIGN-DETAILED	ZBW	JBD	9/2/2025
CHECKED-REVIEWED	ECF	AG	9/2/2025
DESIGN2-DETAILED2			
DESIGN3-DETAILED3			
REVISIONS 1			
REVISIONS 2			
REVISIONS 3			
REVISIONS 4			
FIELD CHANGES			

PRESQUE ISLE
PRESQUE ISLE BYPASS

CROSS SECTIONS

SHEET NUMBER
H-256
360
OF 747

Sta. 7555+50.00 to Sta. 7556+00.00

Filename: ...\H5_01_Xsects_PL_BYPASS.dgn Division: HIGHWAY Username: jamesdavis Date:9/2/2025

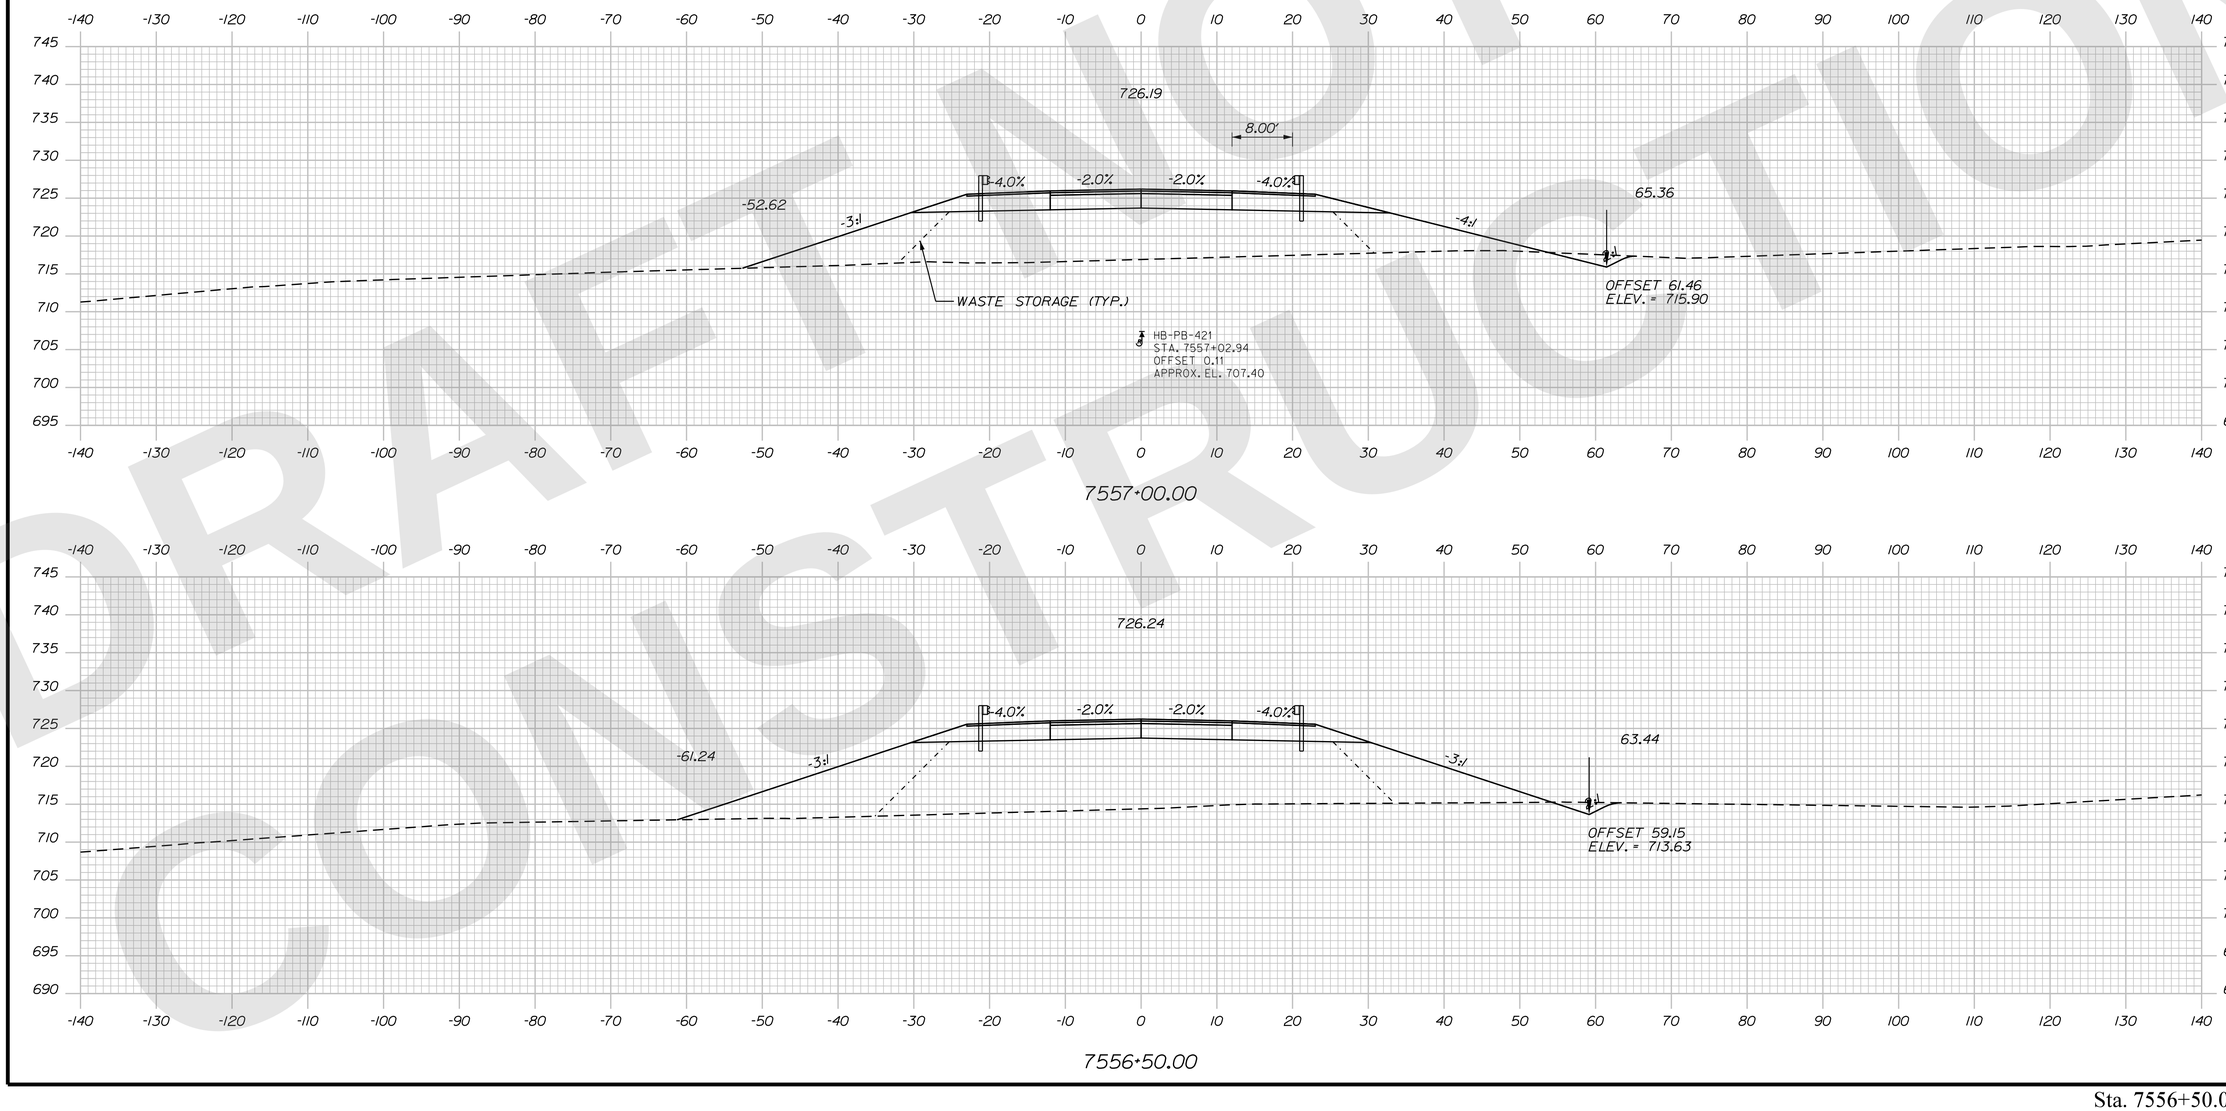

STATE OF MAINE
DEPARTMENT OF TRANSPORTATION

CAPITAL PROJECTS

WIN 6462.92

HIGHWAY PLANS

vhb

	R.M.	BY	DATE
PROJ. MANAGER			
DESIGN-DETAILED	ZBW	JBD	9/2/2025
CHECKED-REVIEWED	ECF	AG	9/2/2025
DESIGN2-DETAILED2			
DESIGN3-DETAILED3			
REVISIONS 1			
REVISIONS 2			
REVISIONS 3			
REVISIONS 4			
FIELD CHANGES			

PRESQUE ISLE
PRESQUE ISLE BYPASS

CROSS SECTIONS

SHEET NUMBER
H-257
361
OF 747

Sta. 7556+50.00 to Sta. 7557+00.00

Filename: ...\H5_01_Xsects_PI_BYPASS.dgn Division: HIGHWAY Username: jamesdavis Date:9/2/2025

DRAFT NOT FOR CONSTRUCTION

Filename: ...\H5_01_Xsects_PI_BYPASS.dgn Division: HIGHWAY Username: jamesdavis Date:9/2/2025

DRAFT NOT FOR CONSTRUCTION

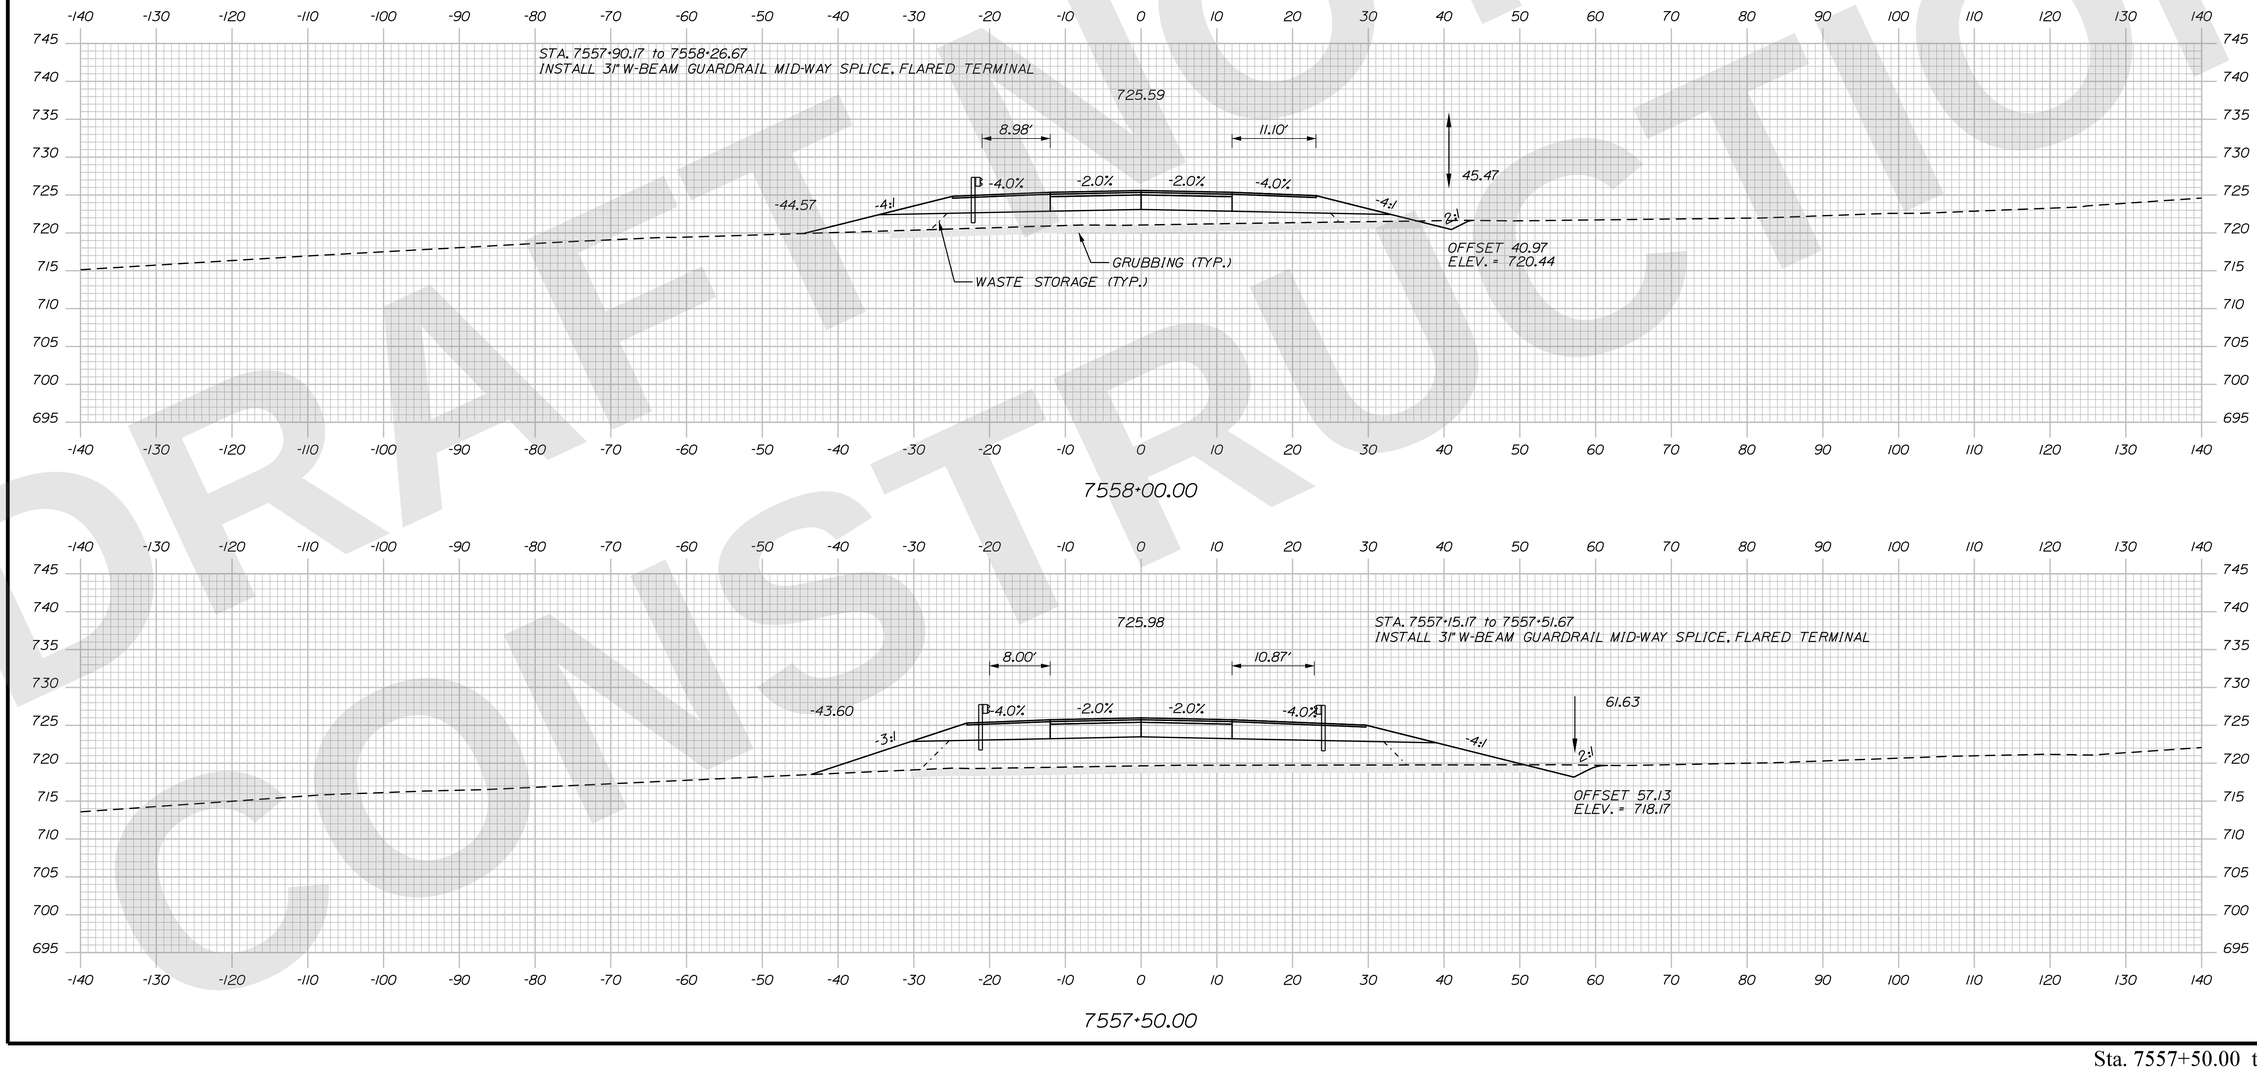

STATE OF MAINE
DEPARTMENT OF TRANSPORTATION

CAPITAL PROJECTS

WIN 6462.92

HIGHWAY PLANS

vhb

	R.M.	BY	DATE
PROJ. MANAGER			
DESIGN-DETAILED	ZBW	JBD	9/2/2025
CHECKED-REVIEWED	ECF	AG	9/2/2025
DESIGN2-DETAILED2			
DESIGN3-DETAILED3			
REVISIONS 1			
REVISIONS 2			
REVISIONS 3			
REVISIONS 4			
FIELD CHANGES			

PRESQUE ISLE
PRESQUE ISLE BYPASS

CROSS SECTIONS

SHEET NUMBER
H-258
362
OF 747

Sta. 7557+50.00 to Sta. 7558+00.00

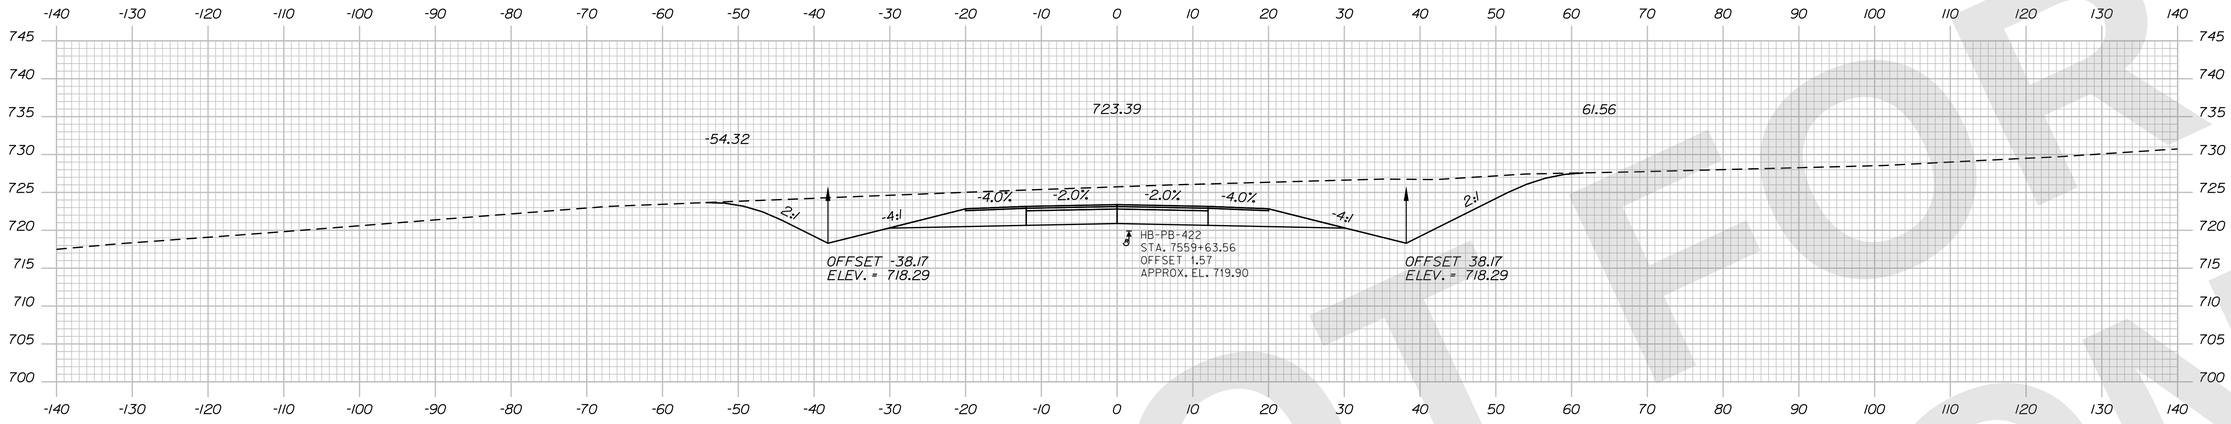

7559+50.00

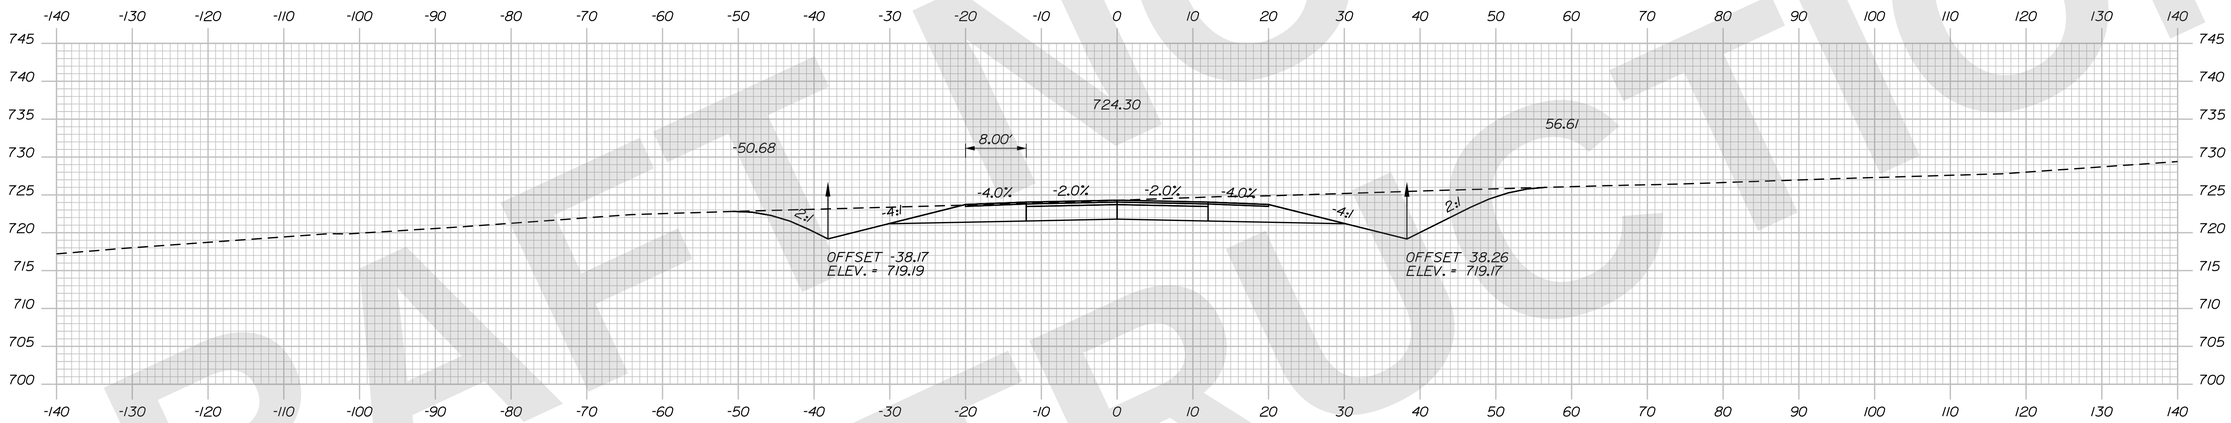

7559+00.00

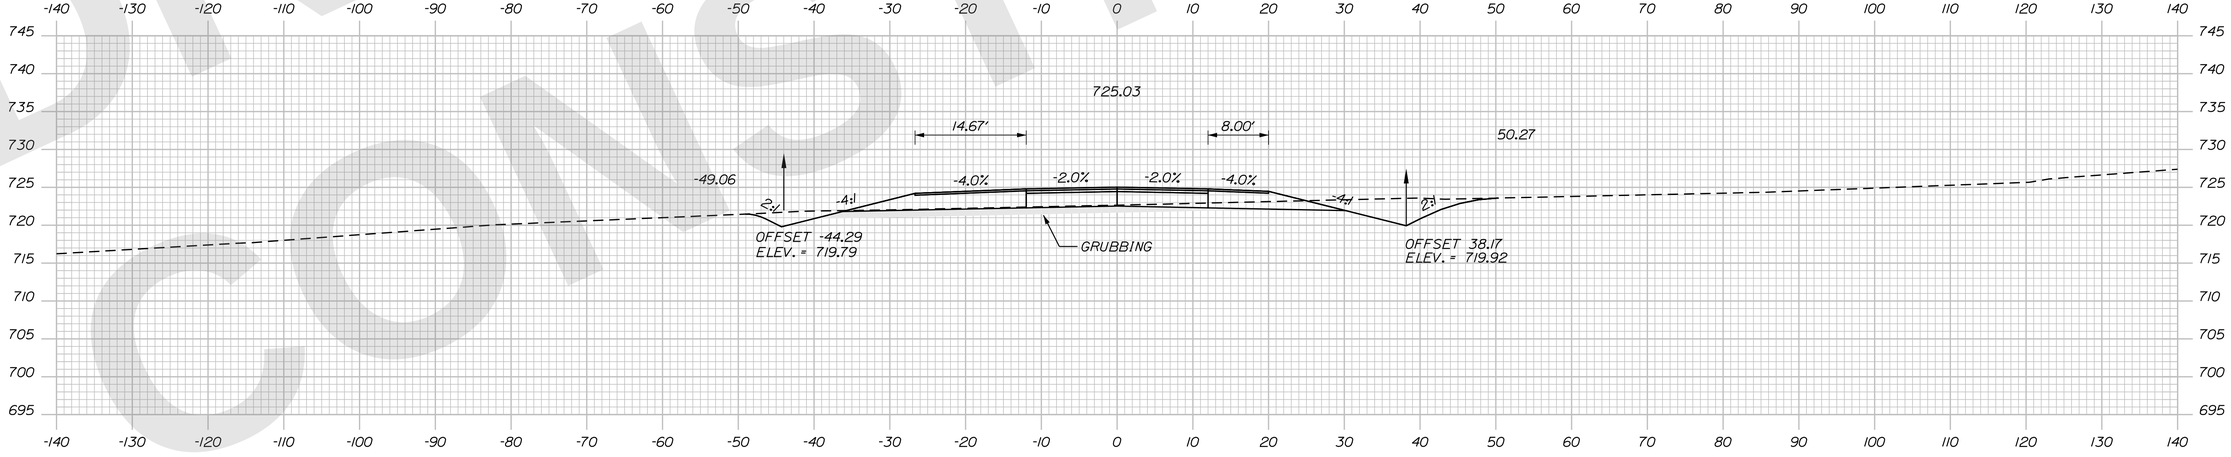

7558+50.00

STATE OF MAINE
DEPARTMENT OF TRANSPORTATION

CAPITAL PROJECTS

WIN
6462.92

HIGHWAY PLANS

vhb

PROJ. MANAGER	R.M.	BY	DATE
DESIGN-DETAILED	ZBW	JBD	9/2/2025
CHECKED-REVIEWED	ECF	AG	9/2/2025
DESIGN2-DETAILED2			
DESIGN3-DETAILED3			
REVISIONS 1			
REVISIONS 2			
REVISIONS 3			
REVISIONS 4			
FIELD CHANGES			

PRESQUE ISLE
PRESQUE ISLE BYPASS

CROSS SECTIONS

SHEET NUMBER
H-259
363
OF 747

Sta. 7558+50.00 to Sta. 7559+50.00

Filename: ...\H5_01_Xsects_PI_BYPASS.dgn Division: HIGHWAY Username: jamesdavis Date:9/2/2025

DRAFT NOT FOR CONSTRUCTION

Filename: ...\H5_01_Xsects_PI_BYPASS.dgn Division: HIGHWAY Username: jamesdavis Date:9/2/2025

DRAFT NOT FOR CONSTRUCTION

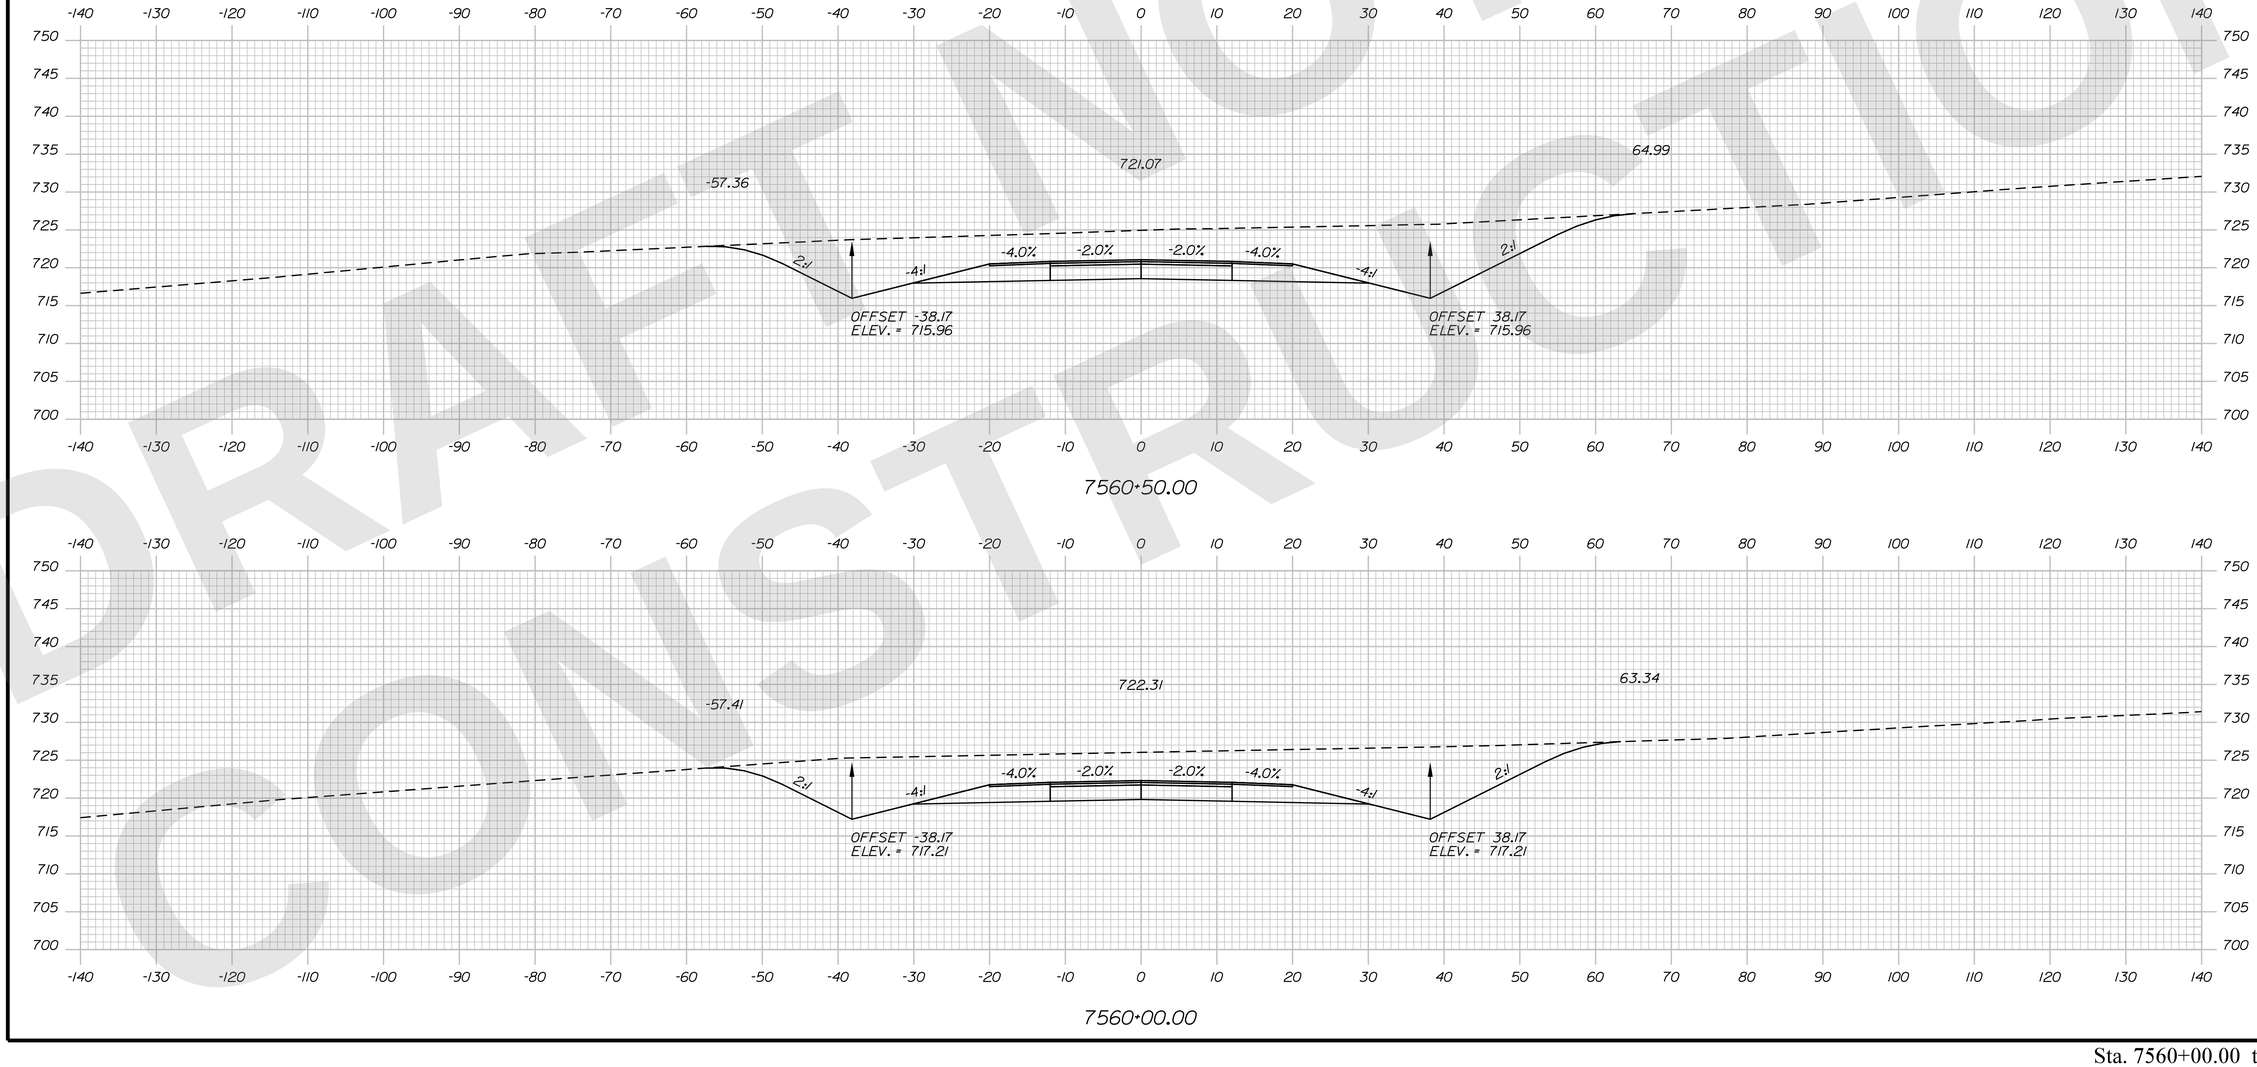

STATE OF MAINE
DEPARTMENT OF TRANSPORTATION

CAPITAL PROJECTS

WIN
6462.92

HIGHWAY PLANS

vhb

	R.M.	BY	DATE
PROJ. MANAGER			
DESIGN-DETAILED	ZBW	JBD	9/2/2025
CHECKED-REVIEWED		EOF	
DESIGN2-DETAILED2		AG	9/2/2025
DESIGN3-DETAILED3			
REVISIONS 1			
REVISIONS 2			
REVISIONS 3			
REVISIONS 4			
FIELD CHANGES			

PRESQUE ISLE
PRESQUE ISLE BYPASS

CROSS SECTIONS

SHEET NUMBER
H-260
364
OF 747

Sta. 7560+00.00 to Sta. 7560+50.00

Filename: ...\H5_01_Xsects_PI_BYPASS.dgn Division: HIGHWAY
Username: jamesdavis Date:9/2/2025

DRAFT NOT FOR CONSTRUCTION

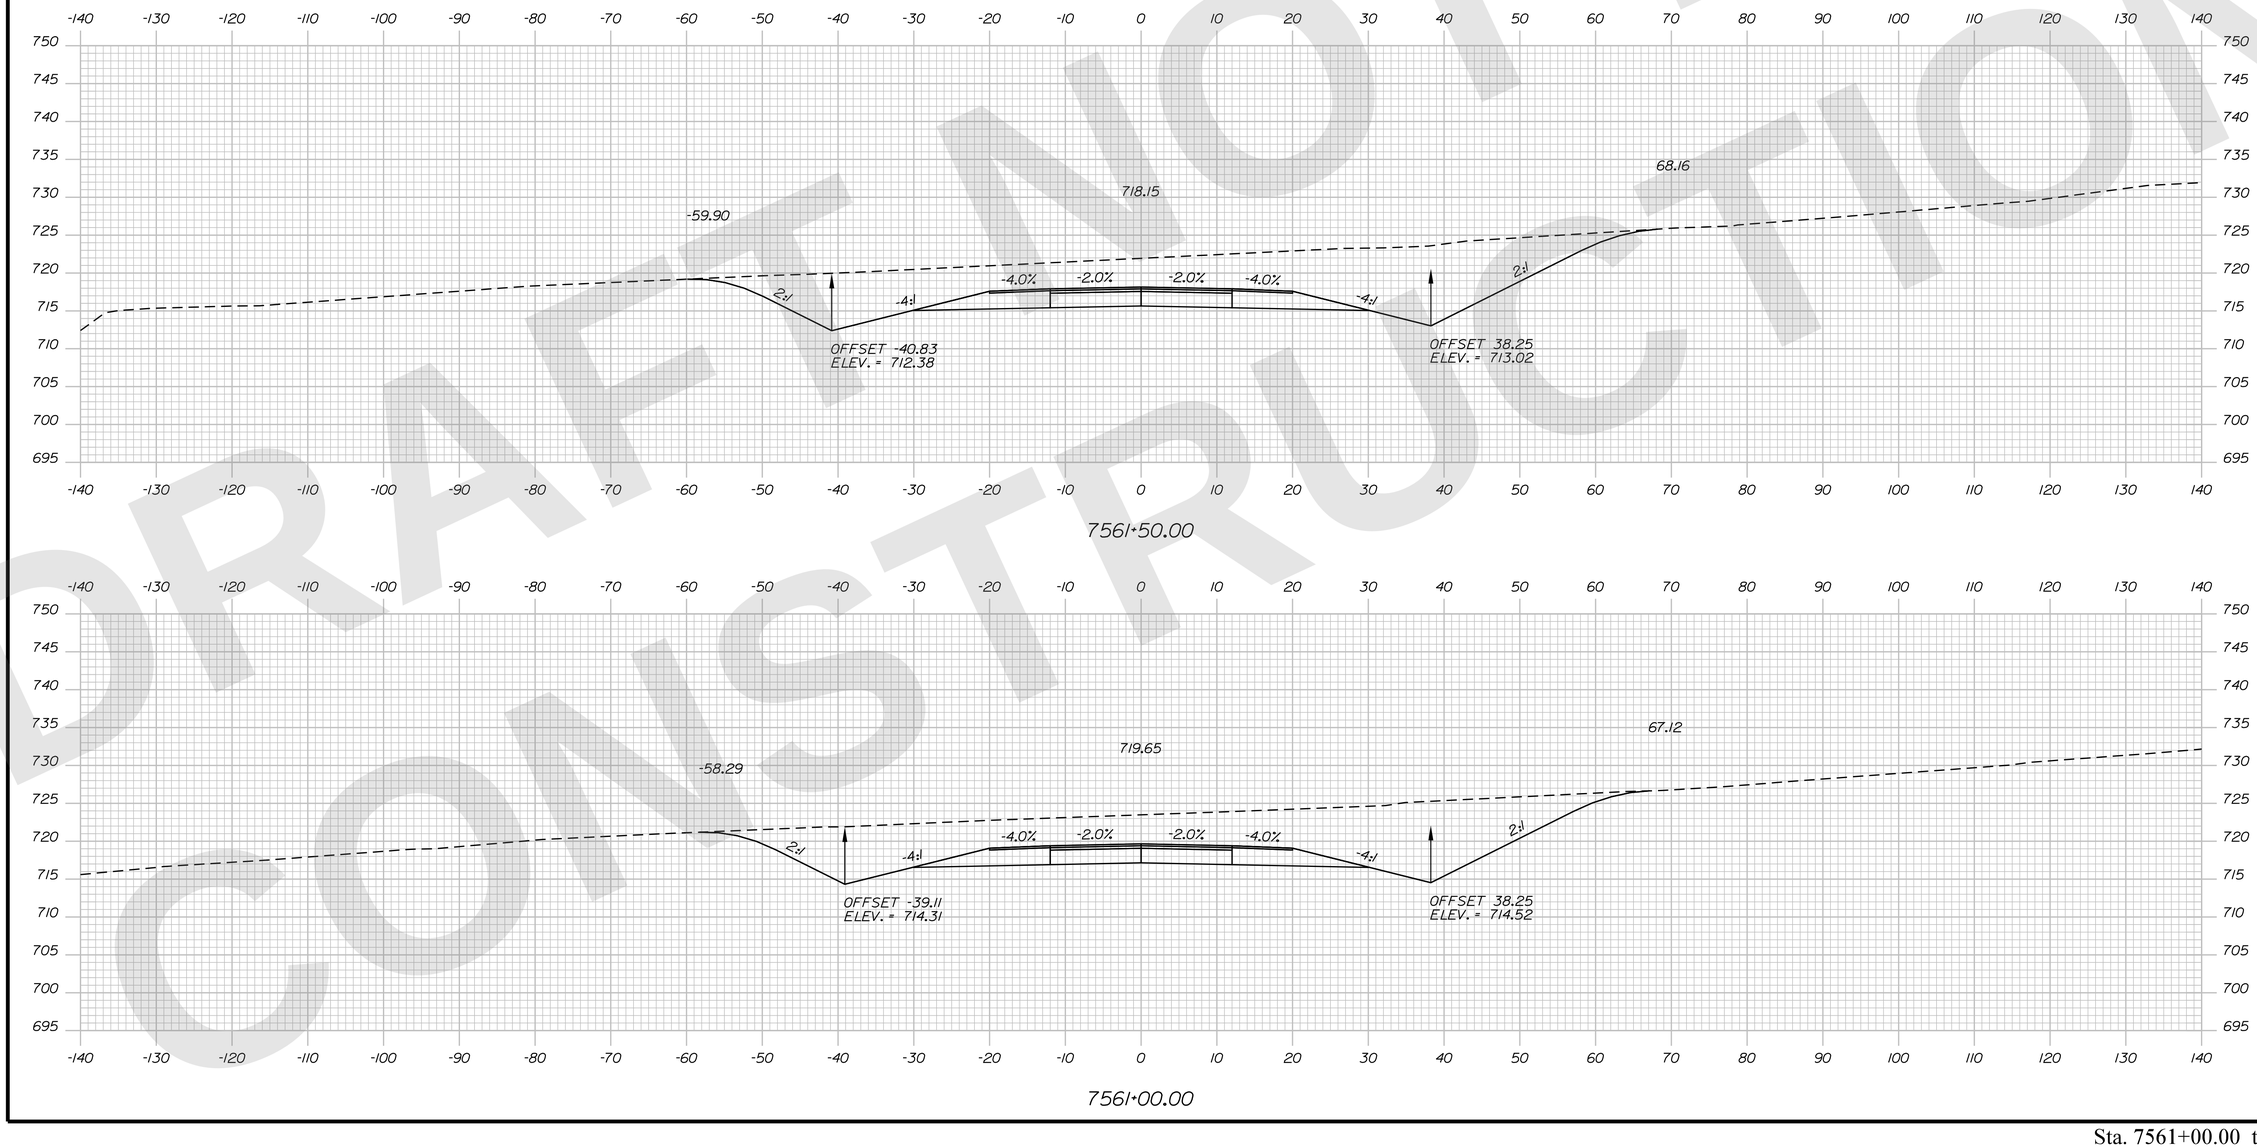

STATE OF MAINE
DEPARTMENT OF TRANSPORTATION

CAPITAL PROJECTS

WIN
6462.92

HIGHWAY PLANS

vhb

	R.M.	BY	DATE
PROJ. MANAGER			
DESIGN-DETAILED	ZBW	JBD	9/2/2025
CHECKED-REVIEWED	EOF	AG	9/2/2025
DESIGN2-DETAILED2			
DESIGN3-DETAILED3			
REVISIONS 1			
REVISIONS 2			
REVISIONS 3			
REVISIONS 4			
FIELD CHANGES			

PRESQUE ISLE
PRESQUE ISLE BYPASS

CROSS SECTIONS

SHEET NUMBER
H-261
365
OF 747

Sta. 7561+00.00 to Sta. 7561+50.00

DRAFT NOT FOR CONSTRUCTION

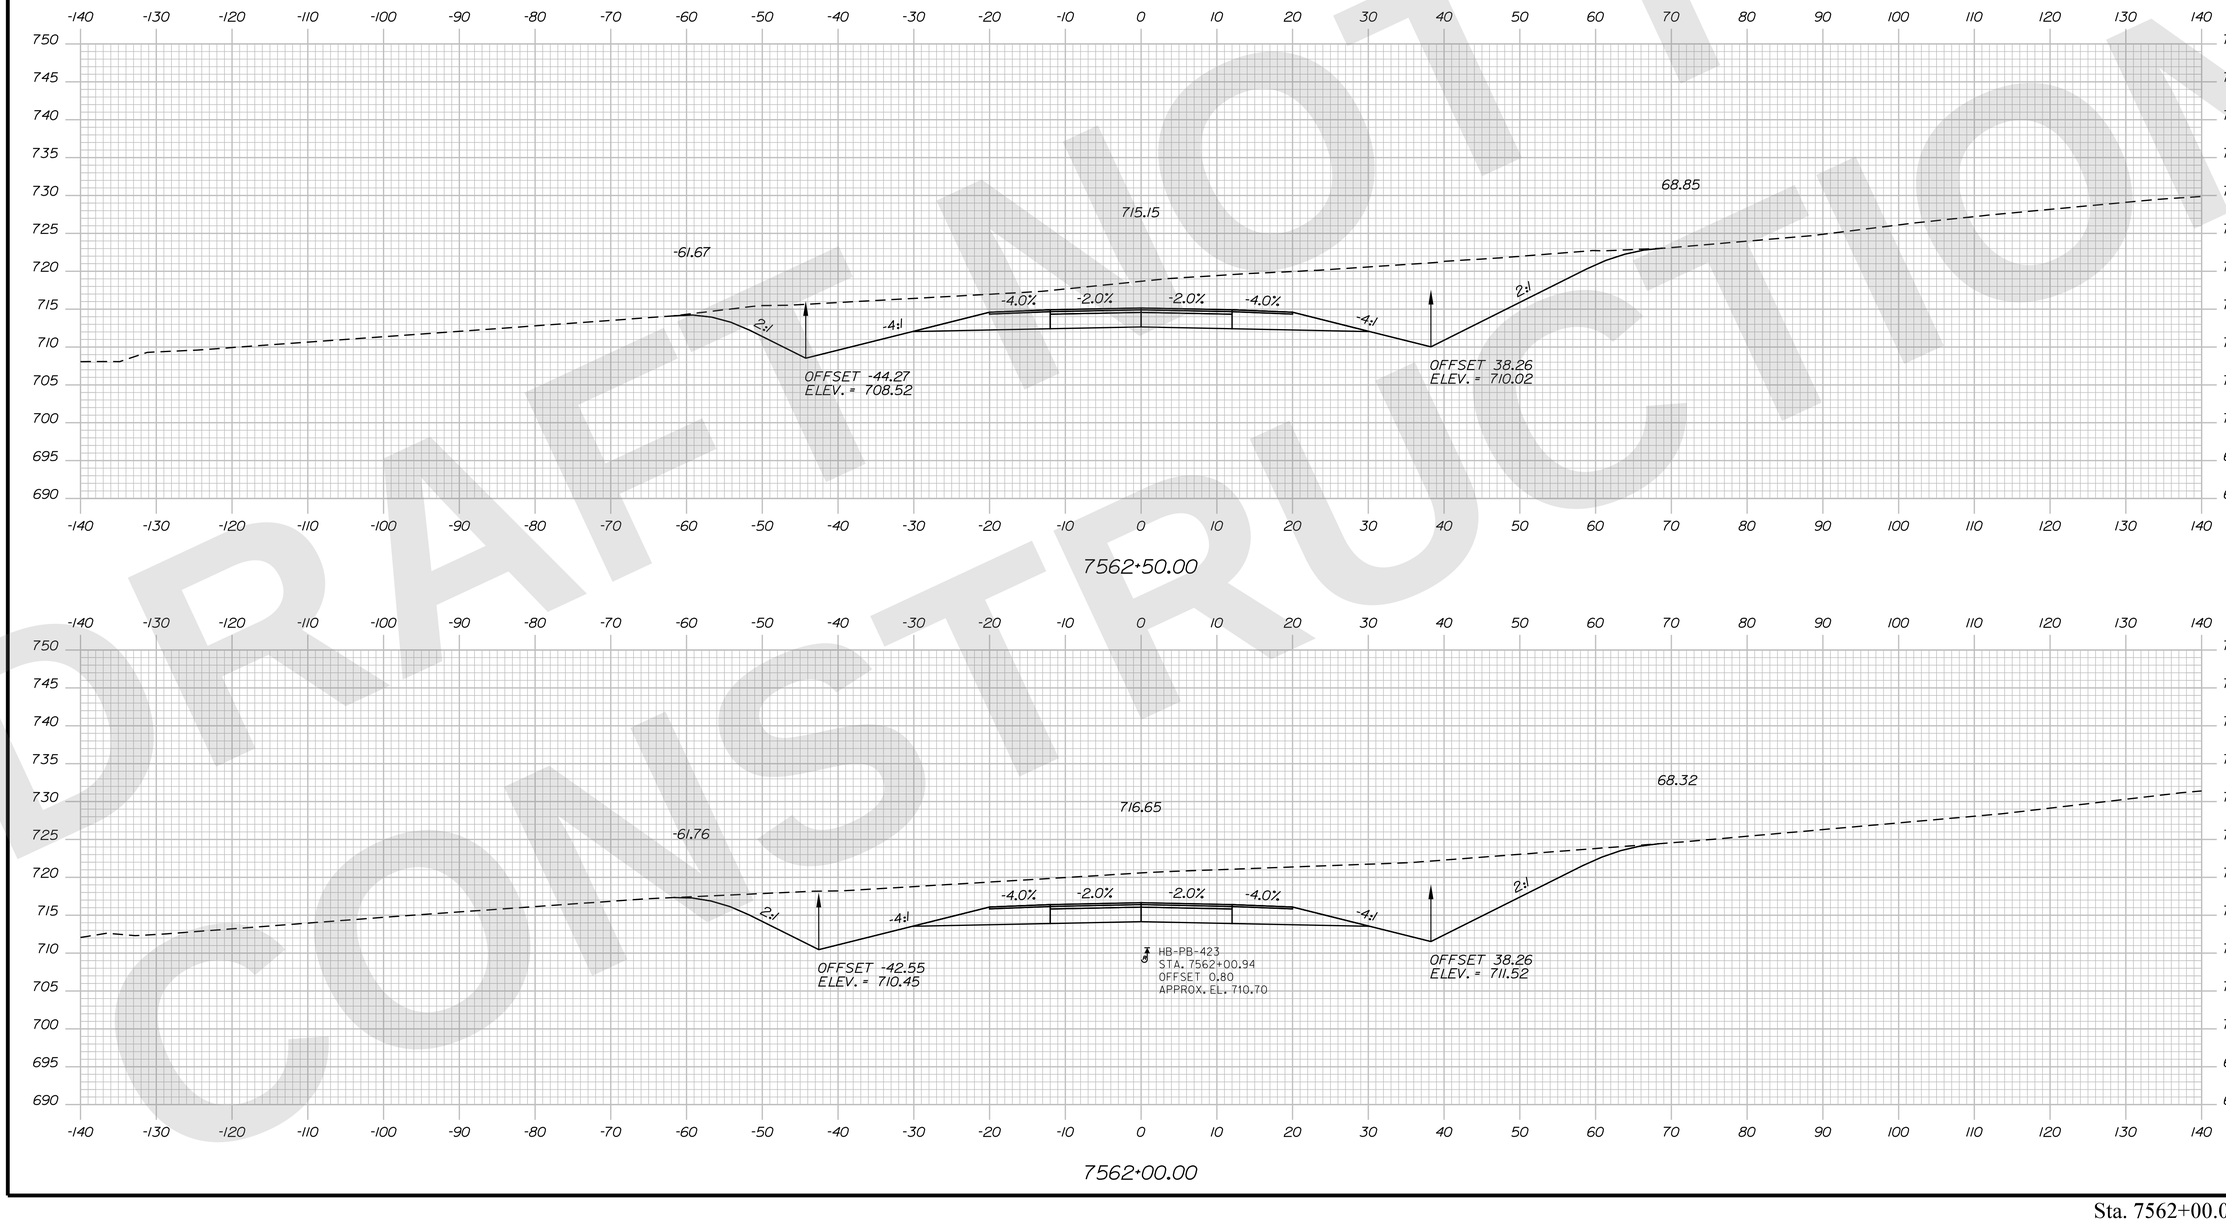

Sta. 7562+00.00 to Sta. 7562+50.00

STATE OF MAINE
DEPARTMENT OF TRANSPORTATION

CAPITAL PROJECTS

WIN 6462.92

HIGHWAY PLANS

vhb

	R.M.	BY	DATE
PROJ. MANAGER			
DESIGN-DETAILED	ZBW	JBD	9/2/2025
CHECKED-REVIEWED	ECF	AG	9/2/2025
DESIGN2-DETAILED2			
DESIGN3-DETAILED3			
REVISIONS 1			
REVISIONS 2			
REVISIONS 3			
REVISIONS 4			
FIELD CHANGES			

PRESQUE ISLE
PRESQUE ISLE BYPASS

CROSS SECTIONS

SHEET NUMBER
H-262
366
OF 747

Filename: ...\H5_01_Xsects_PI_BYPASS.dgn Division: HIGHWAY Username: jamesdavis Date:9/2/2025

Filename: ...\H5_01_Xsects_PL_BYPASS.dgn Division: HIGHWAY Username: jamesdavis Date:9/2/2025

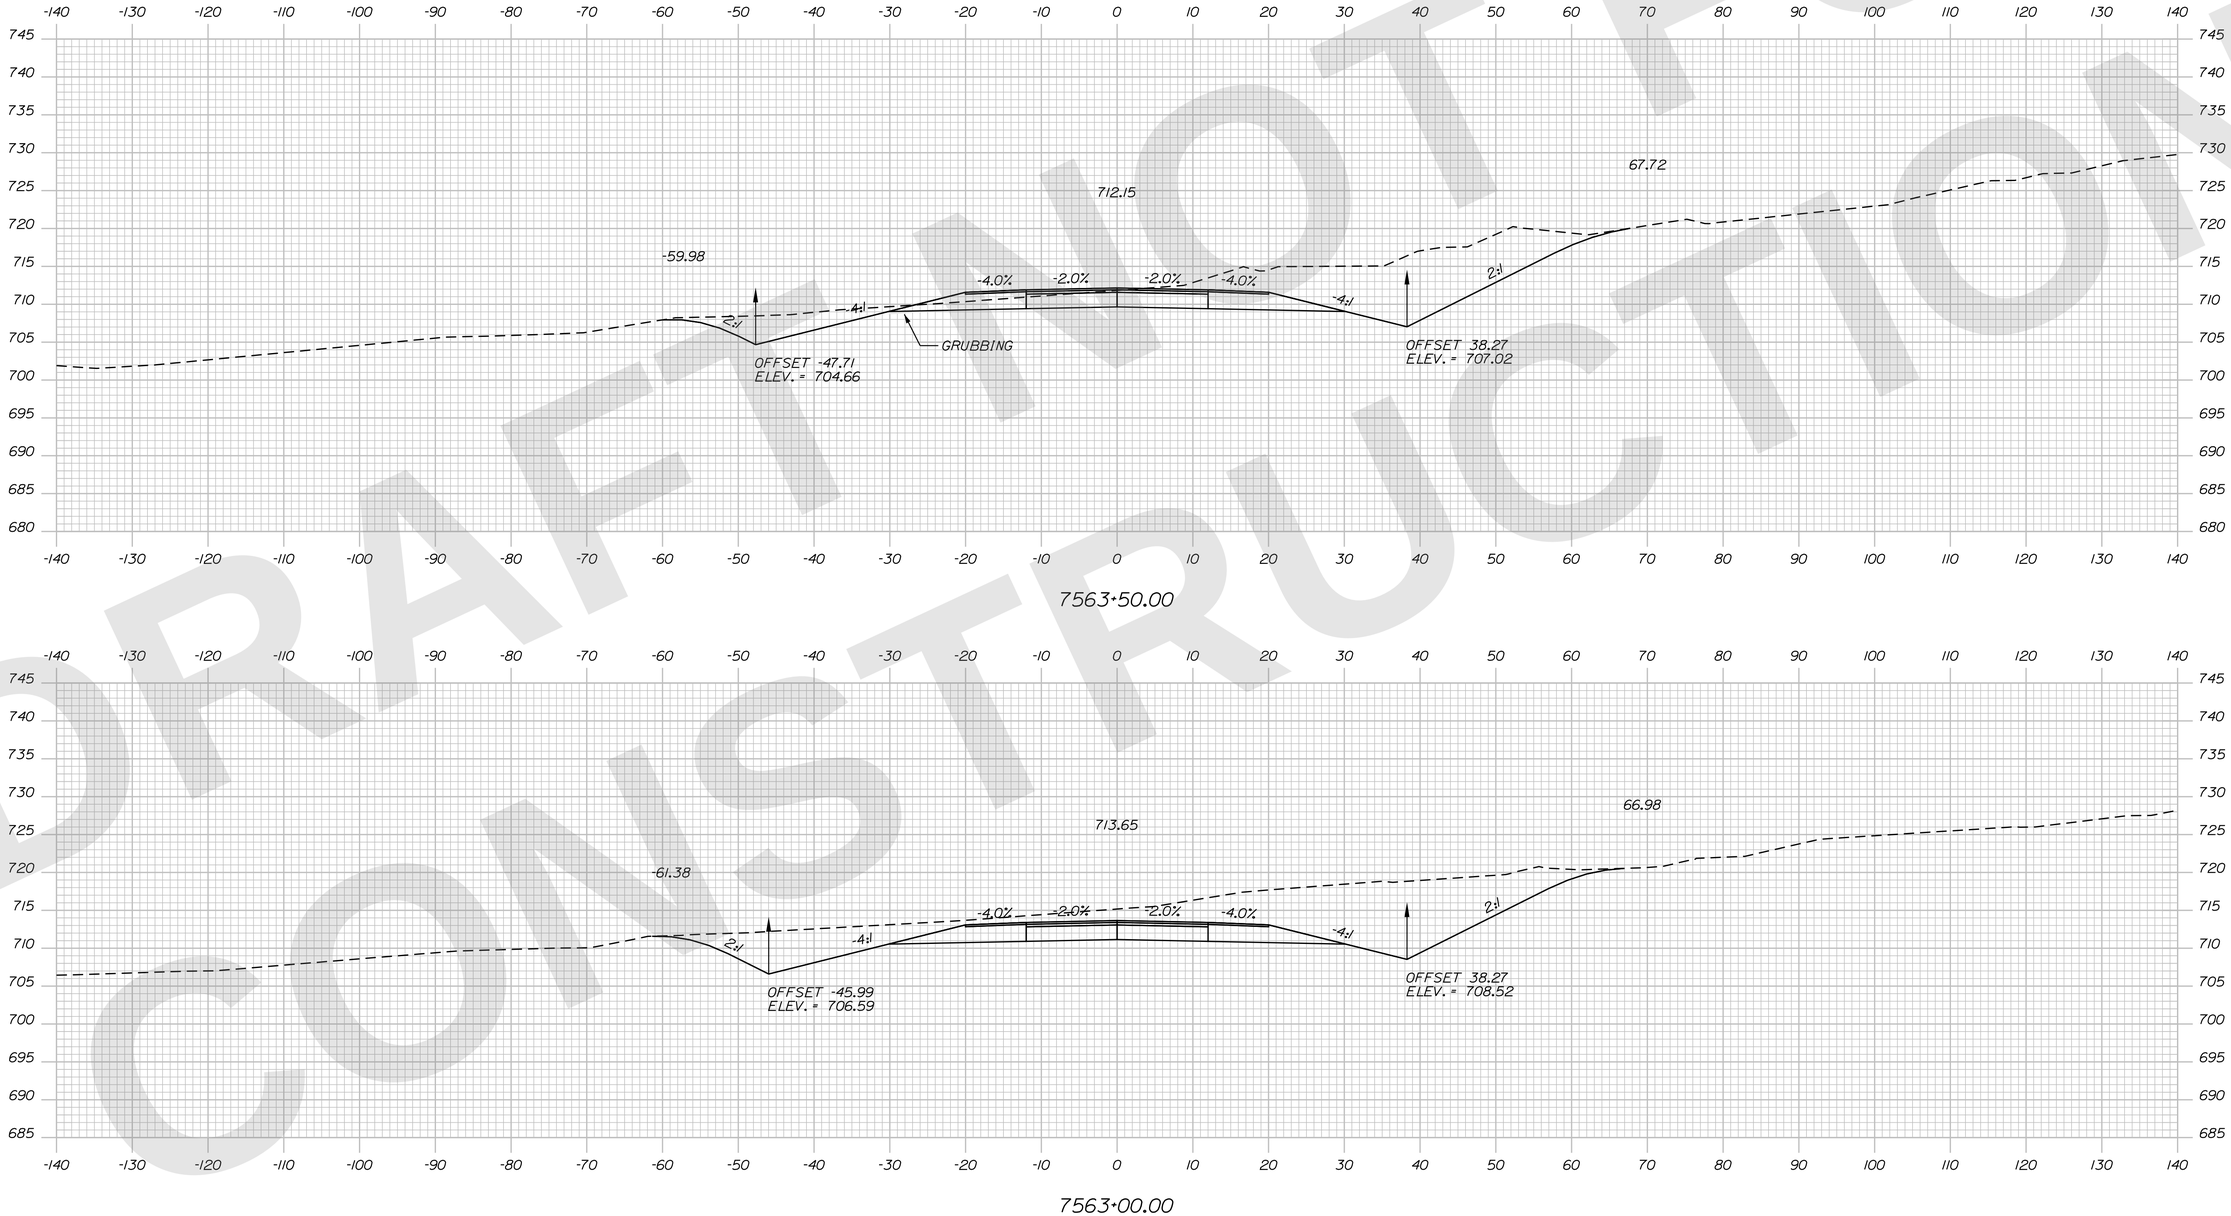

STATE OF MAINE
DEPARTMENT OF TRANSPORTATION

CAPITAL PROJECTS

WIN 6462.92

HIGHWAY PLANS

vhb

	R.M.	BY	DATE
PROJ. MANAGER			
DESIGN-DETAILED	ZBW	JBD	9/2/2025
CHECKED-REVIEWED	ECF	AG	9/2/2025
DESIGN2-DETAILED2			
DESIGN3-DETAILED3			
REVISIONS 1			
REVISIONS 2			
REVISIONS 3			
REVISIONS 4			
FIELD CHANGES			

PRESQUE ISLE
PRESQUE ISLE BYPASS

CROSS SECTIONS

SHEET NUMBER
H-263
367
OF 747

Sta. 7563+00.00 to Sta. 7563+50.00

DRAFT NOT FOR CONSTRUCTION

Filename: ...\H5_01_Xsects_PL_BYPASS.dgn Division: HIGHWAY Username: jamesdavis Date:9/2/2025

DRAFT NOT FOR CONSTRUCTION

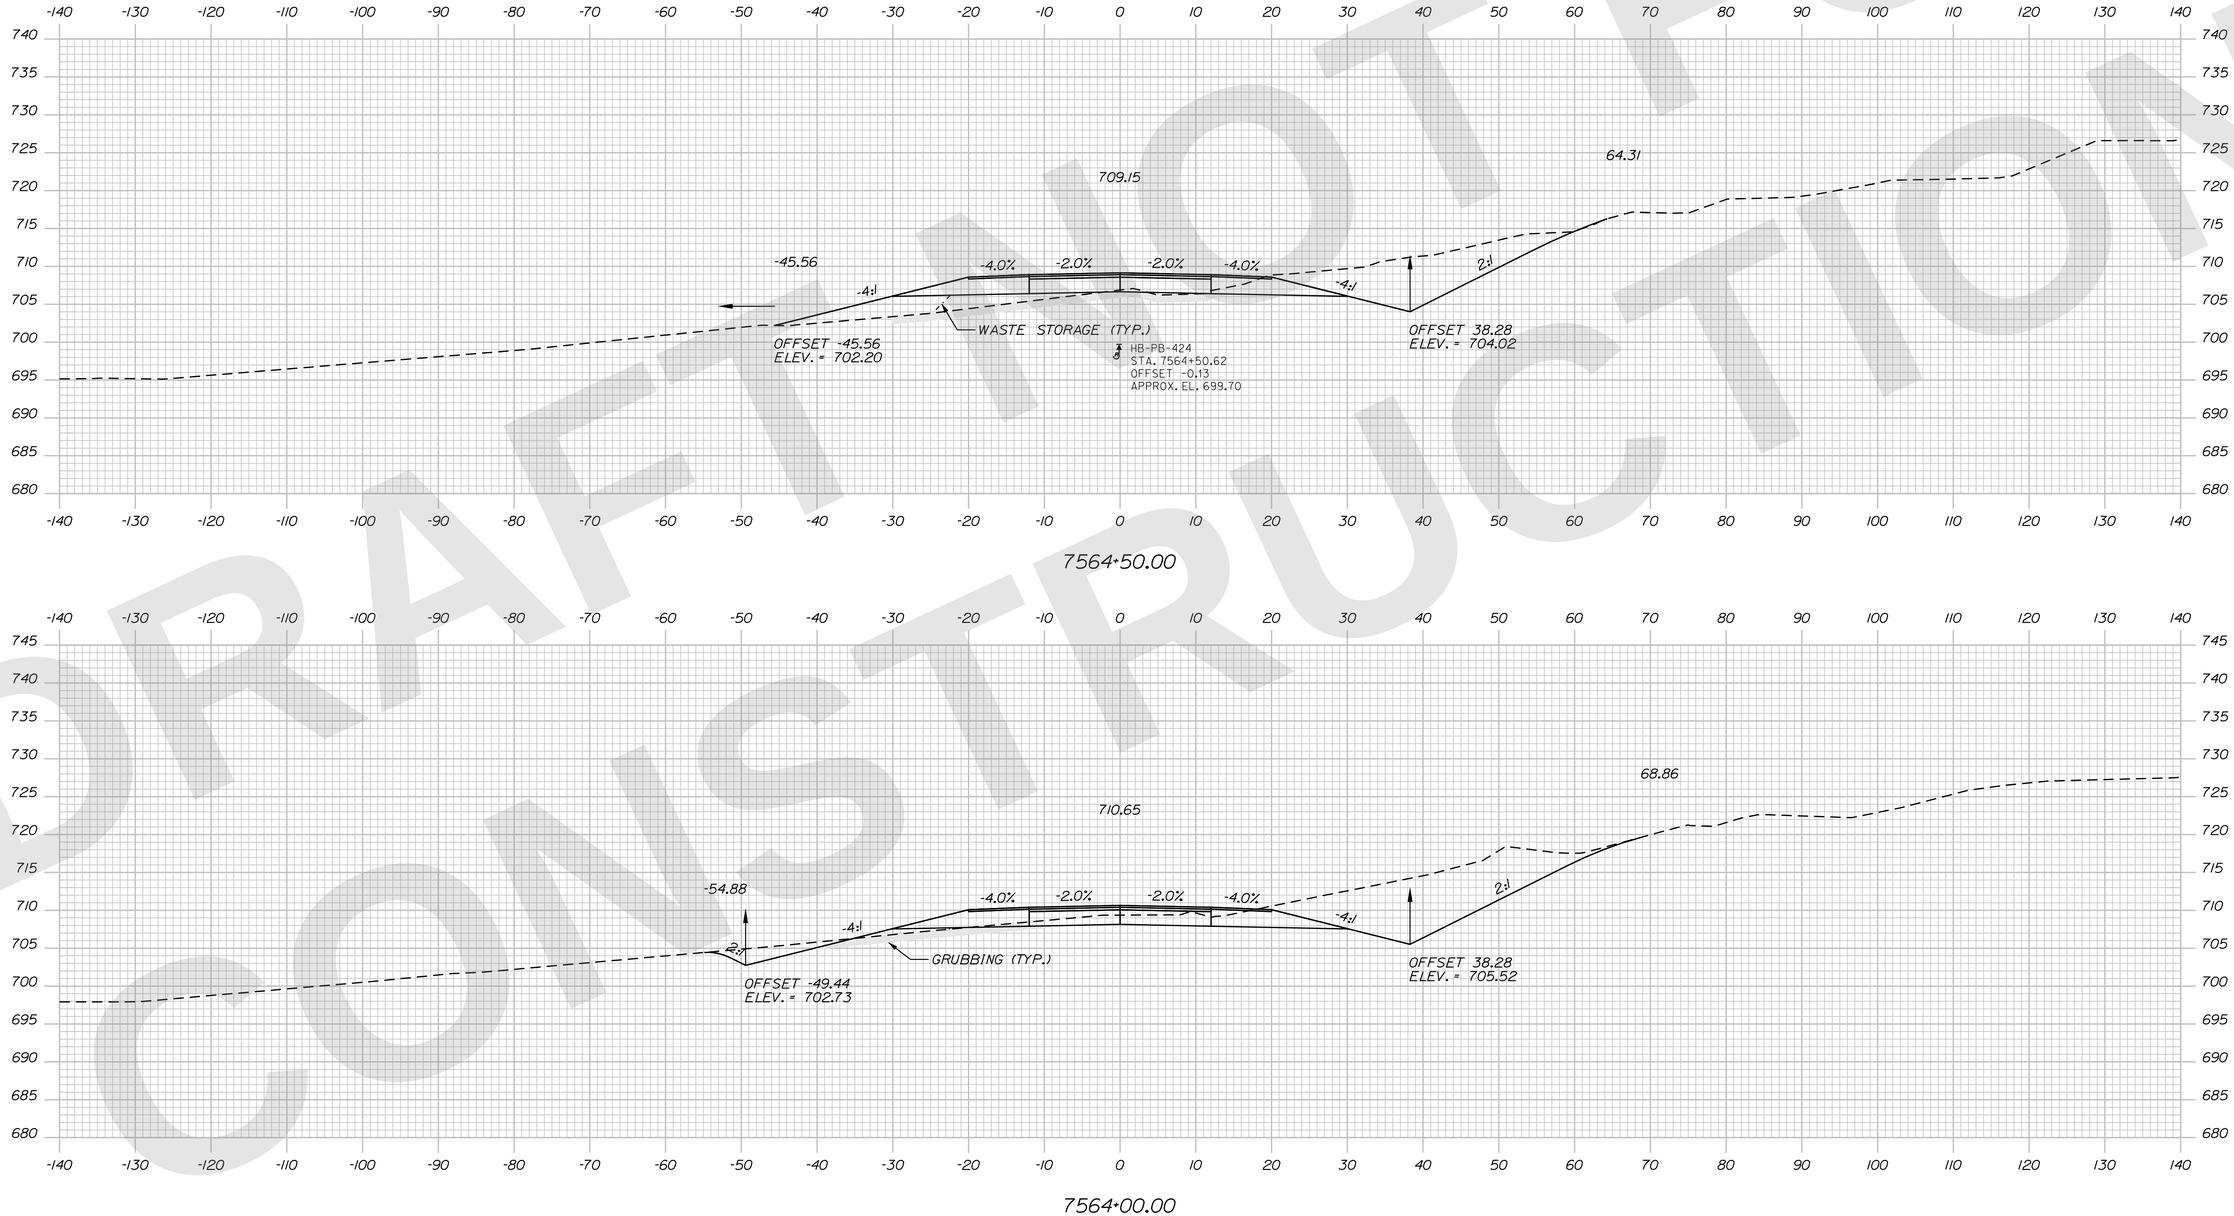

STATE OF MAINE
DEPARTMENT OF TRANSPORTATION

CAPITAL PROJECTS

WIN 6462.92

HIGHWAY PLANS

vhb

	R.M.	BY	DATE
PROJ. MANAGER			
DESIGN-DETAILED	ZBW	JBD	9/2/2025
CHECKED-REVIEWED	ECF	AG	9/2/2025
DESIGN2-DETAILED2			
DESIGN3-DETAILED3			
REVISIONS 1			
REVISIONS 2			
REVISIONS 3			
REVISIONS 4			
FIELD CHANGES			

PRESQUE ISLE
PRESQUE ISLE BYPASS

CROSS SECTIONS

SHEET NUMBER
H-264
368
OF 747

Sta. 7564+00.00 to Sta. 7564+50.00

DRAFT NOT FOR CONSTRUCTION

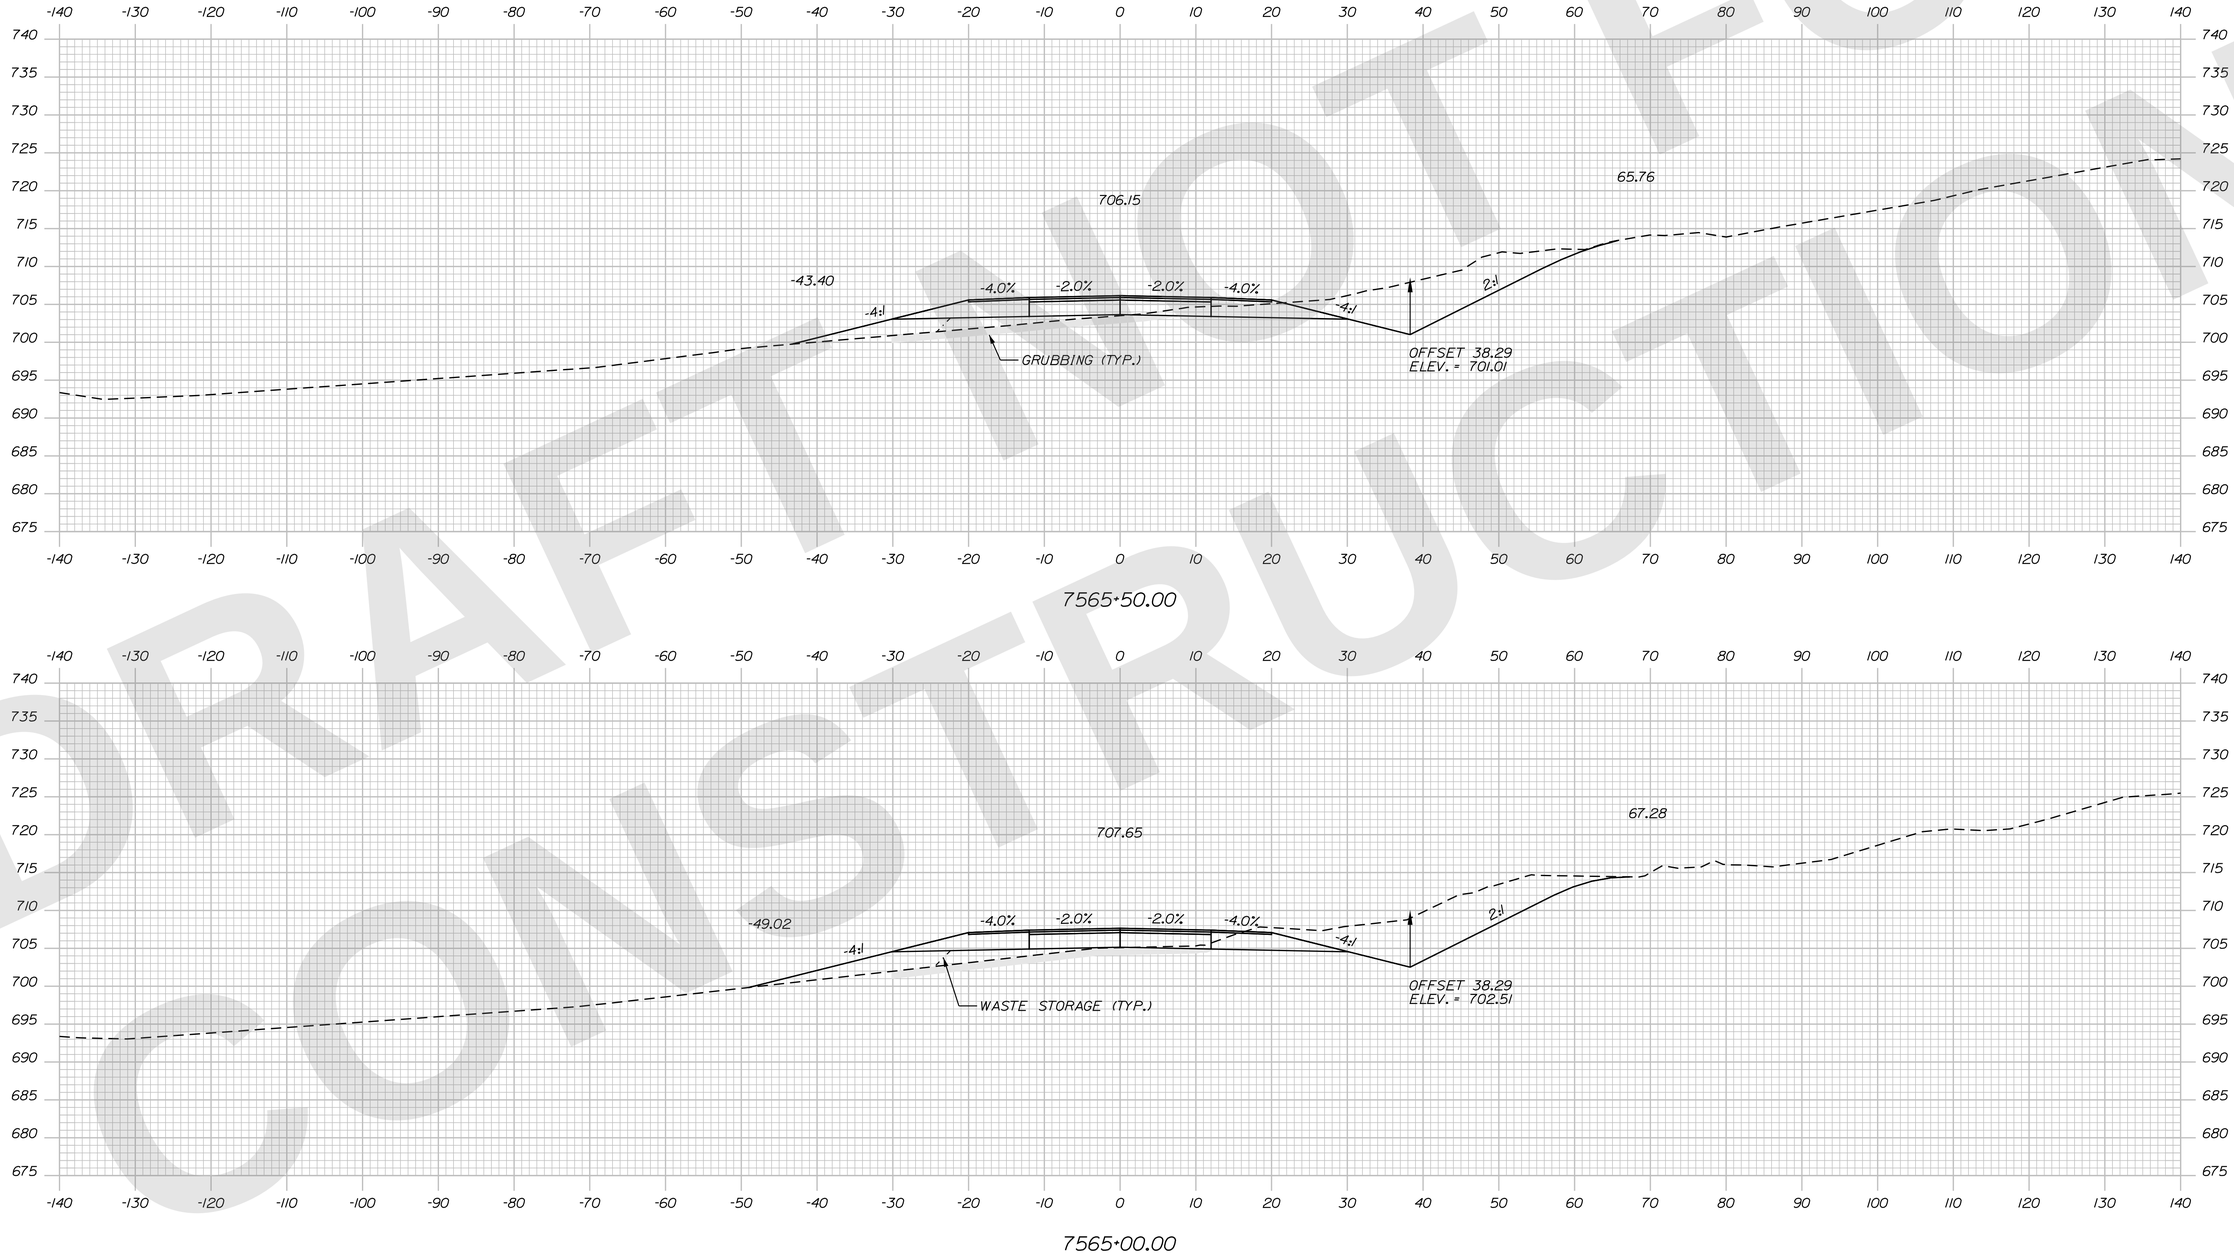

Filename: ...\H5_01_Xsects_PL_BYPASS.dgn Division: HIGHWAY Username: jamesdavis Date:9/2/2025

STATE OF MAINE
DEPARTMENT OF TRANSPORTATION

CAPITAL PROJECTS

WIN 6462.92

HIGHWAY PLANS

vhb

	R.M.	BY	DATE
PROJ. MANAGER			
DESIGN-DETAILED	ZBW	JBD	9/2/2025
CHECKED-REVIEWED	ECF	AG	9/2/2025
DESIGN2-DETAILED2			
DESIGN3-DETAILED3			
REVISIONS 1			
REVISIONS 2			
REVISIONS 3			
REVISIONS 4			
FIELD CHANGES			

PRESQUE ISLE
PRESQUE ISLE BYPASS

CROSS SECTIONS

SHEET NUMBER
H-265
369
OF 747

Sta. 7565+00.00 to Sta. 7565+50.00

Filename: ...\H5_01_Xsects_PL_BYPASS.dgn Division: HIGHWAY Username: jamesdavis Date:9/2/2025

DRAFT NOT FOR CONSTRUCTION

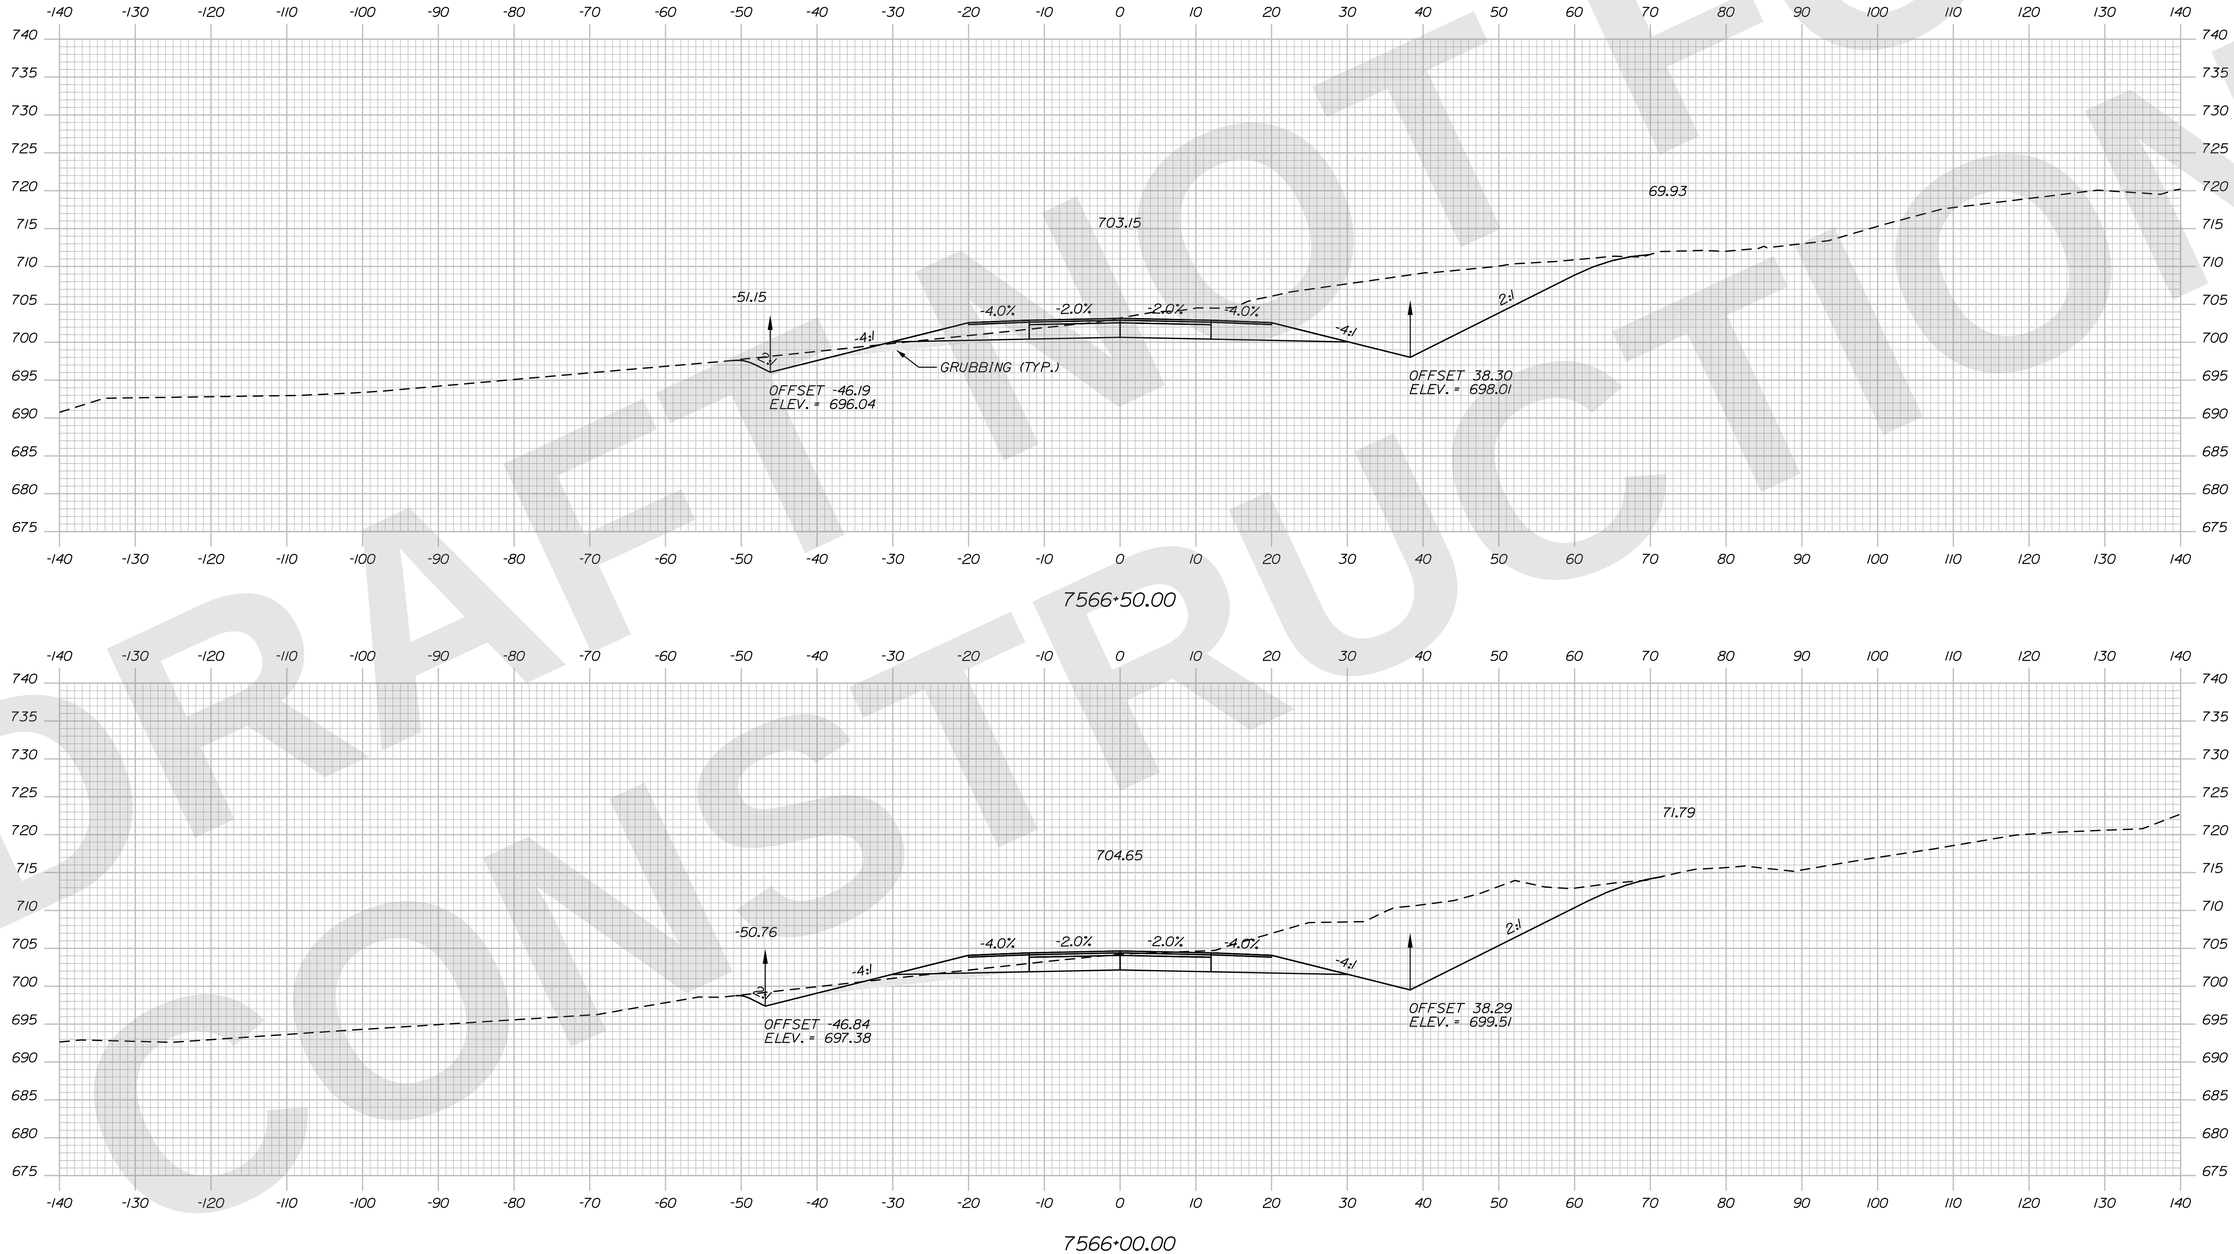

STATE OF MAINE
DEPARTMENT OF TRANSPORTATION

CAPITAL PROJECTS

WIN 6462.92

HIGHWAY PLANS

vhb

	R.M.	BY	DATE
PROJ. MANAGER			
DESIGN-DETAILED	ZBW	JBD	9/2/2025
CHECKED-REVIEWED	ECF	AG	9/2/2025
DESIGN2-DETAILED2			
DESIGN3-DETAILED3			
REVISIONS 1			
REVISIONS 2			
REVISIONS 3			
REVISIONS 4			
FIELD CHANGES			

PRESQUE ISLE
PRESQUE ISLE BYPASS

CROSS SECTIONS

SHEET NUMBER
H-266
370
OF 747

Sta. 7566+00.00 to Sta. 7566+50.00

DRAFT NOT FOR CONSTRUCTION

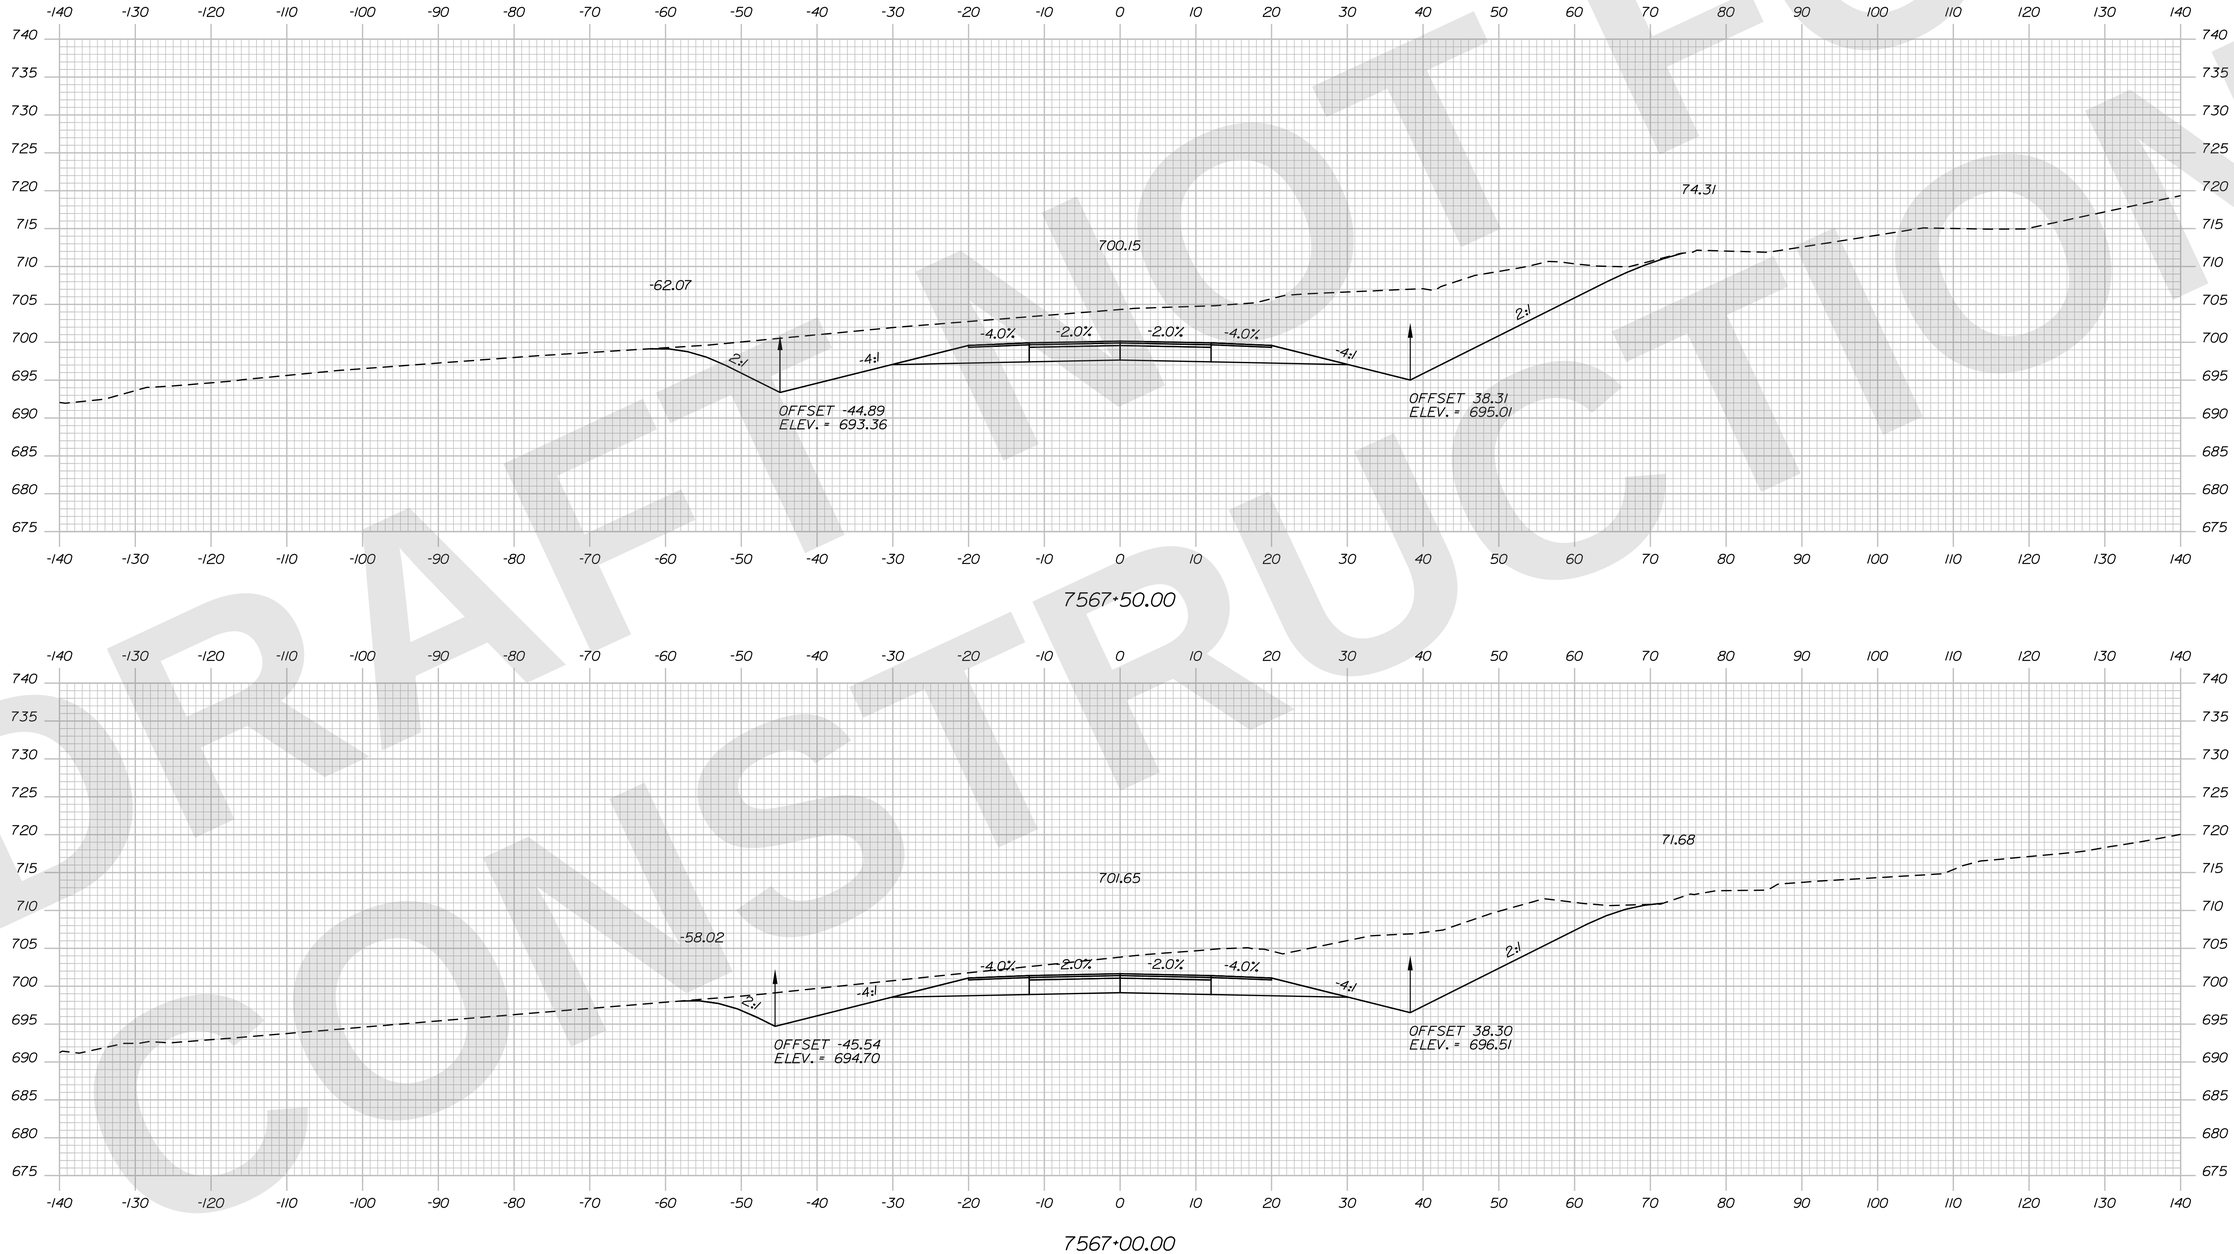

STATE OF MAINE
DEPARTMENT OF TRANSPORTATION

CAPITAL PROJECTS

WIN 6462.92

HIGHWAY PLANS

vhb

	R.M.	BY	DATE
PROJ. MANAGER			
DESIGN-DETAILED	ZBW	JBD	9/2/2025
CHECKED-REVIEWED	ECF	AG	9/2/2025
DESIGN2-DETAILED2			
DESIGN3-DETAILED3			
REVISIONS 1			
REVISIONS 2			
REVISIONS 3			
REVISIONS 4			
FIELD CHANGES			

PRESQUE ISLE
PRESQUE ISLE BYPASS

CROSS SECTIONS

SHEET NUMBER
H-267
371
OF 747

Sta. 7567+00.00 to Sta. 7567+50.00

Filename: ...\H5_01_Xsects_PL_BYPASS.dgn Division: HIGHWAY Username: jamesdavis Date:9/2/2025

DRAFT NOT FOR CONSTRUCTION

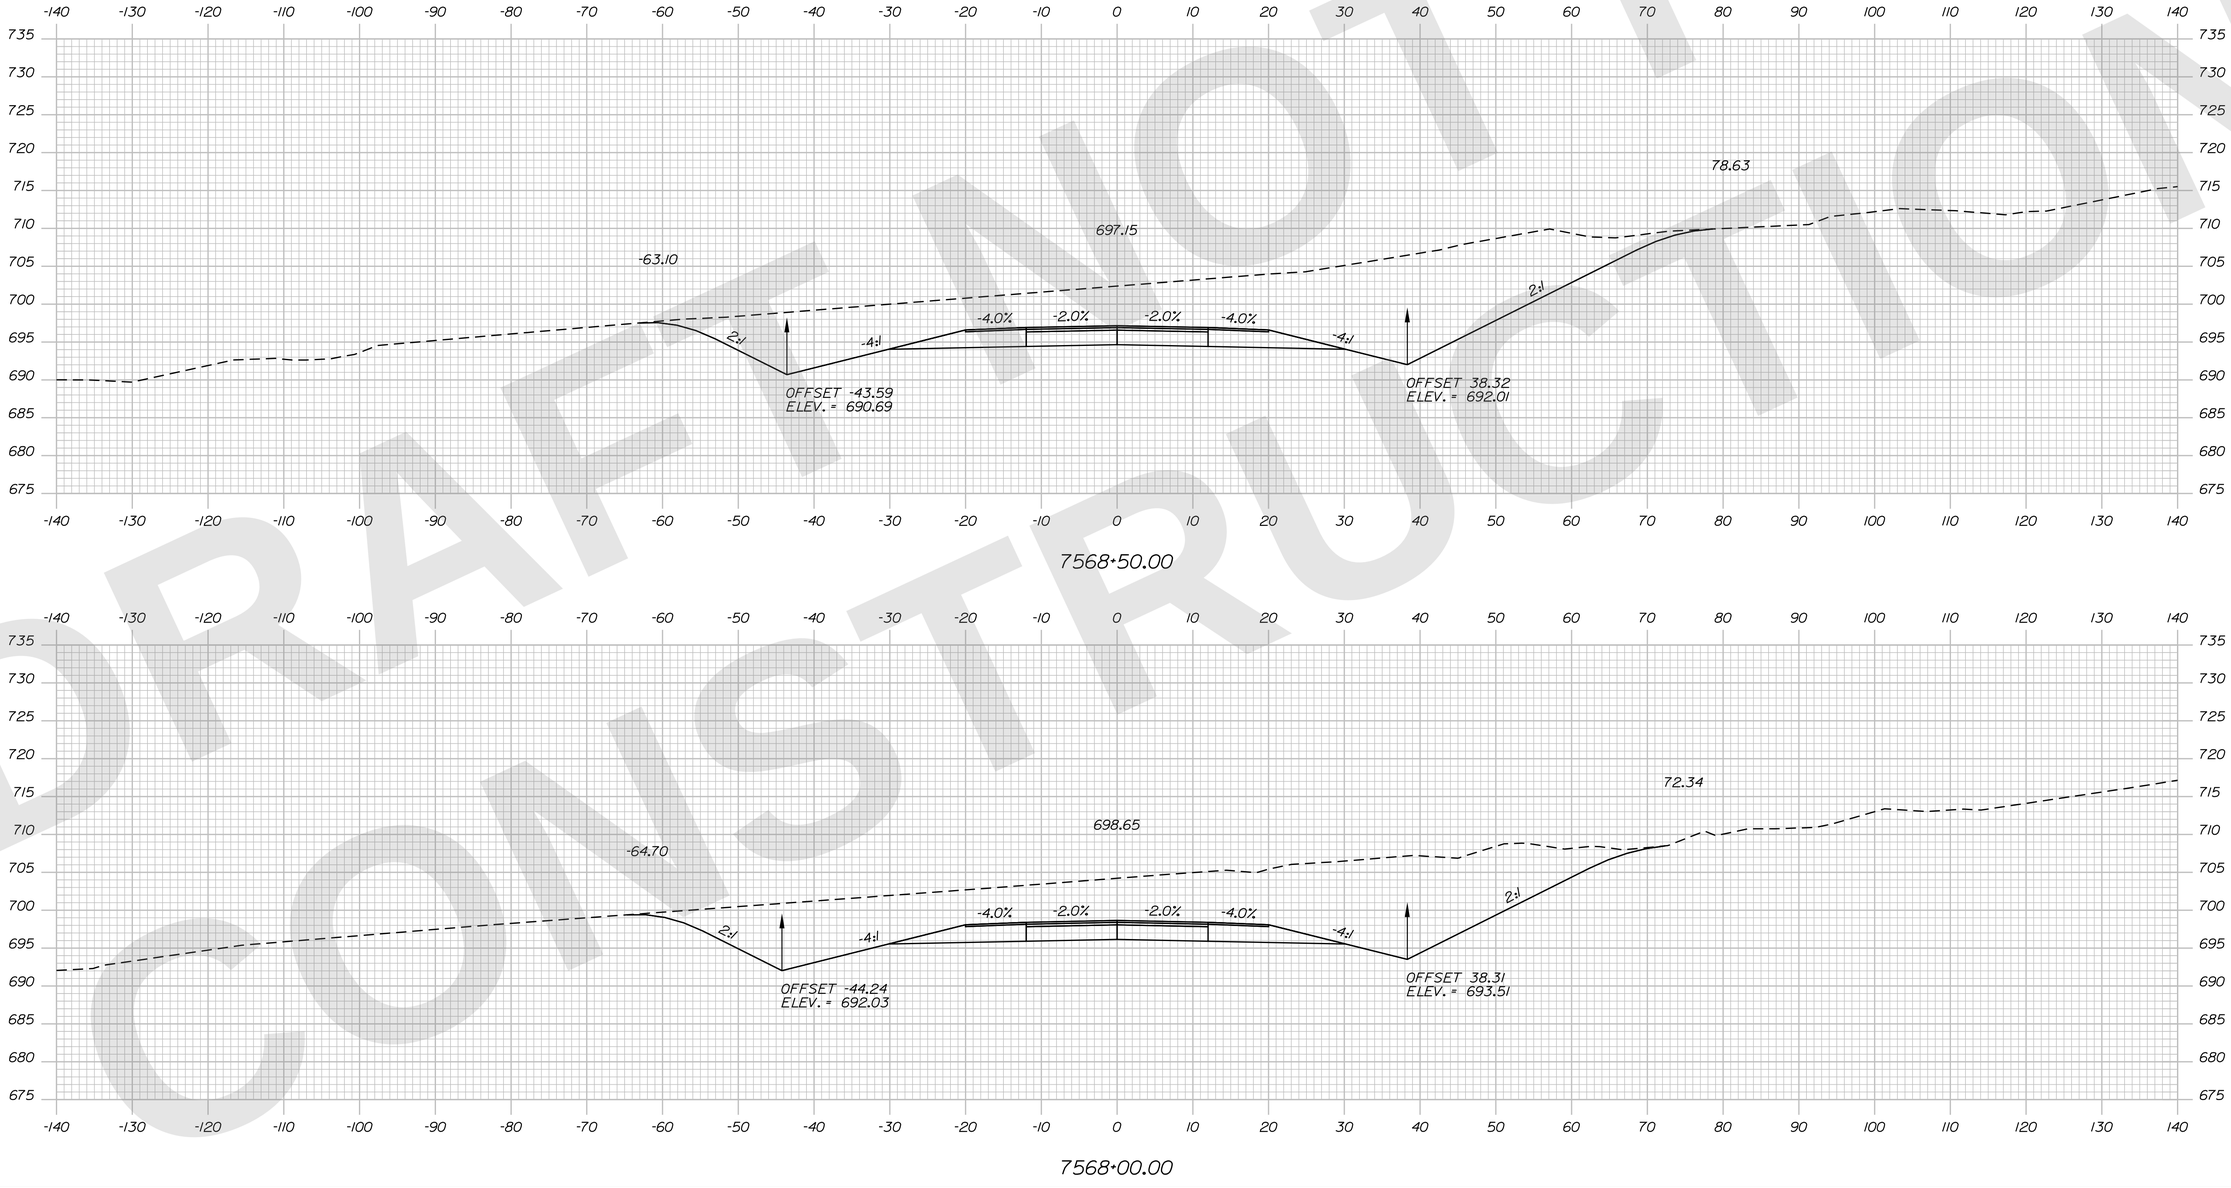

STATE OF MAINE
DEPARTMENT OF TRANSPORTATION

CAPITAL PROJECTS

WIN 6462.92

HIGHWAY PLANS

vhb

	R.M.	BY	DATE
PROJ. MANAGER			
DESIGN-DETAILED	ZBW	JBD	9/2/2025
CHECKED-REVIEWED	EOF	AG	9/2/2025
DESIGN2-DETAILED2			
DESIGN3-DETAILED3			
REVISIONS 1			
REVISIONS 2			
REVISIONS 3			
REVISIONS 4			
FIELD CHANGES			

PRESQUE ISLE
PRESQUE ISLE BYPASS

CROSS SECTIONS

SHEET NUMBER
H-268
372
OF 747

Sta. 7568+00.00 to Sta. 7568+50.00

Filename: ...\H5_01_Xsects_PI_BYPASS.dgn Division: HIGHWAY Username: jamesdavis Date:9/2/2025

Username: jamesdavis Date:9/2/2025
Division: HIGHWAY
Filename: ...\H5_01_Xsects_PI_BYPASS.dgn

DRAFT NOT FOR CONSTRUCTION

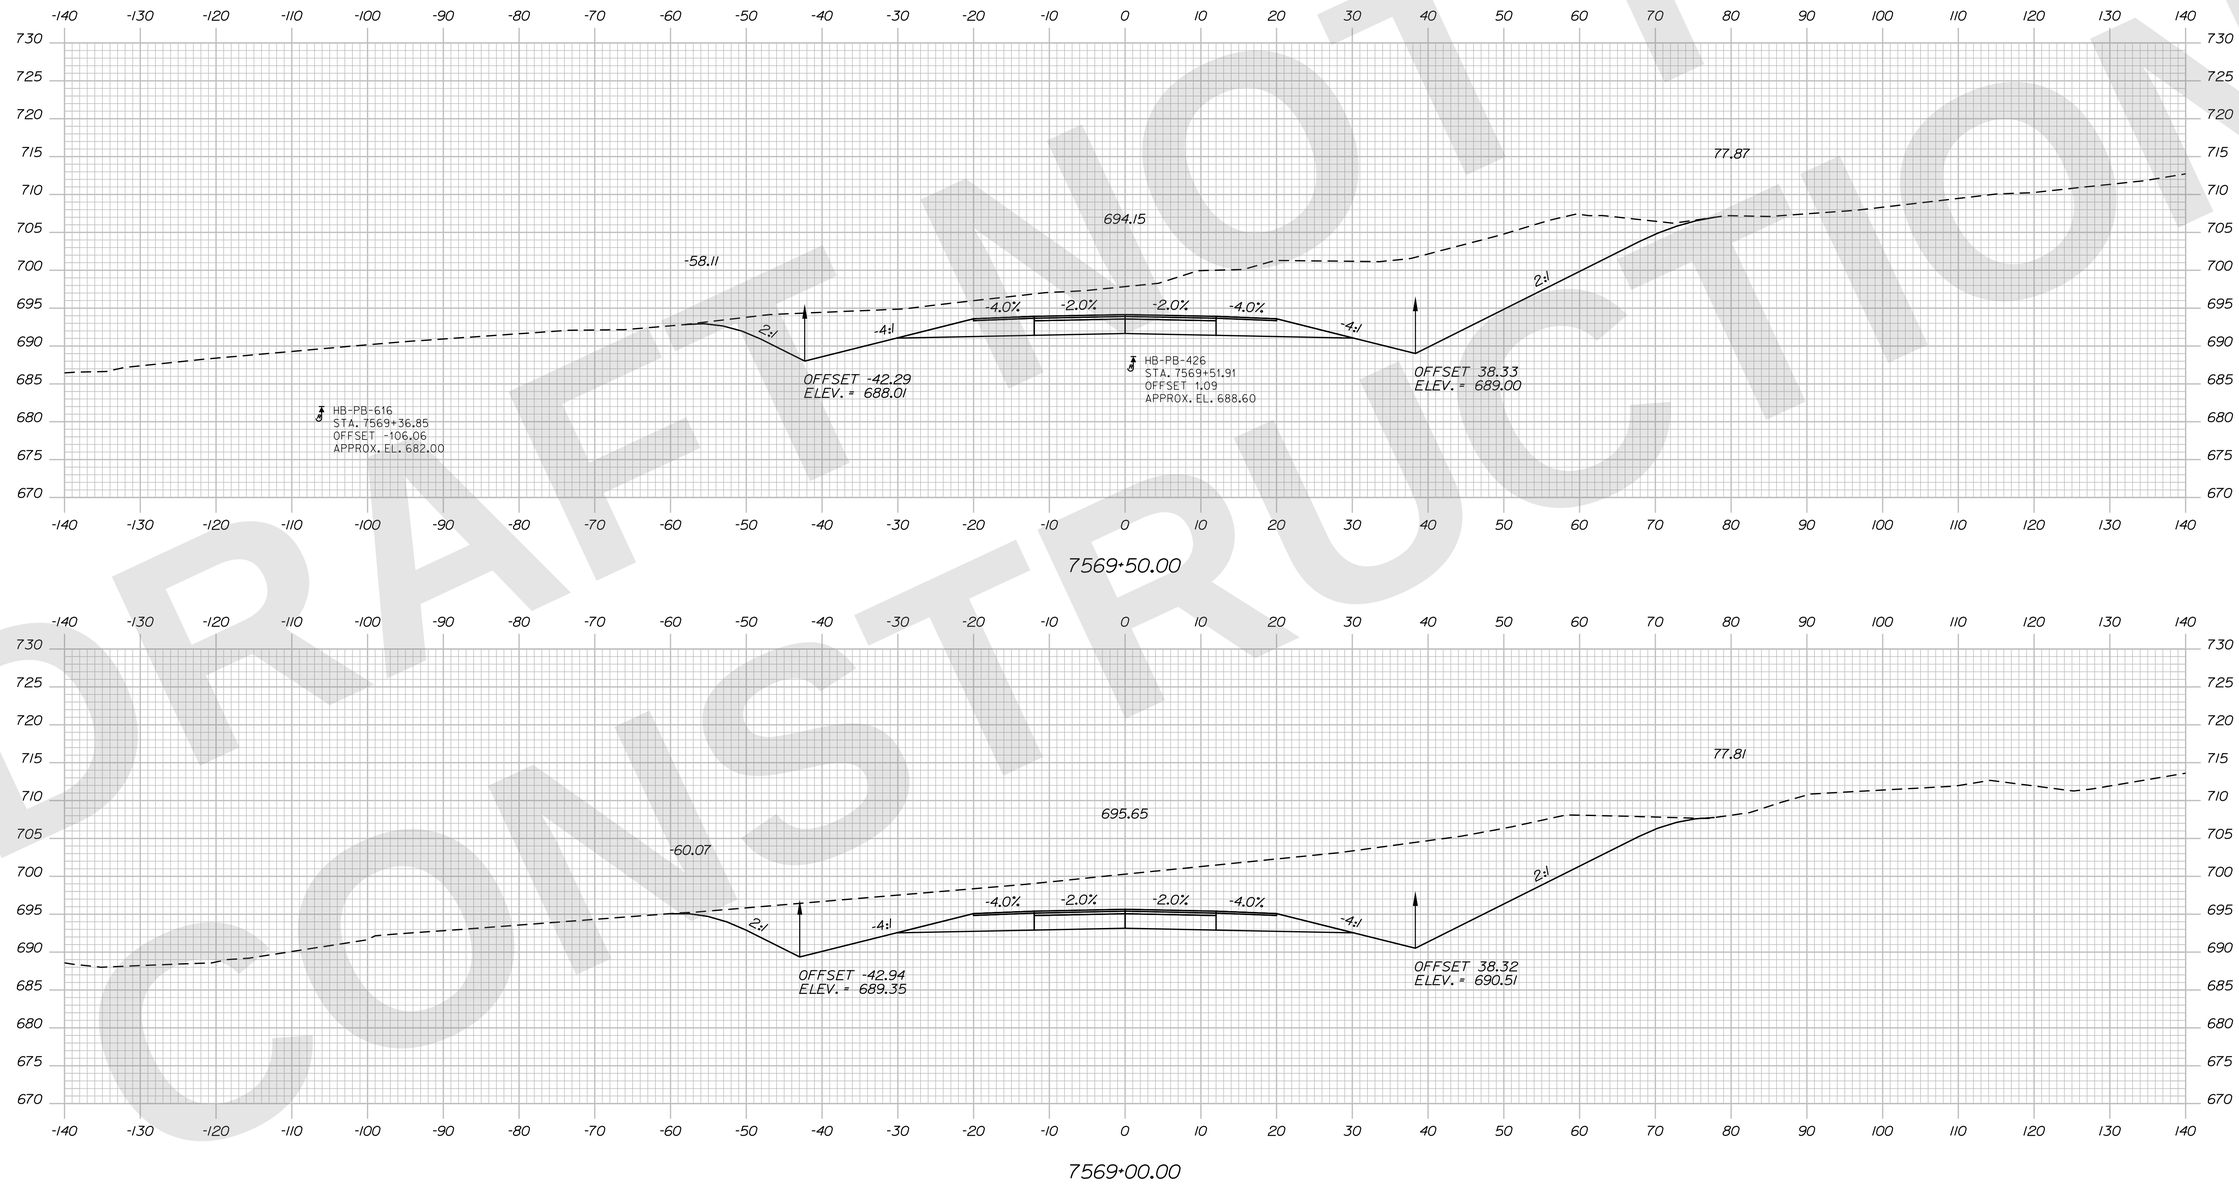

STATE OF MAINE
DEPARTMENT OF TRANSPORTATION

CAPITAL PROJECTS

WIN 6462.92 HIGHWAY PLANS

vhb

	R.M.	BY	DATE
PROJ. MANAGER			
DESIGN-DETAILED	ZBW	JBD	9/2/2025
CHECKED-REVIEWED	ECF	AG	9/2/2025
DESIGN2-DETAILED2			
DESIGN3-DETAILED3			
REVISIONS 1			
REVISIONS 2			
REVISIONS 3			
REVISIONS 4			
FIELD CHANGES			

PRESQUE ISLE
PRESQUE ISLE BYPASS

CROSS SECTIONS

SHEET NUMBER
H-269
373
OF 747

Sta. 7569+00.00 to Sta. 7569+50.00

Filename: ...\H5_01_Xsects_PI_BYPASS.dgn Division: HIGHWAY Username: jamesdavis Date:9/2/2025

DRAFT NOT FOR CONSTRUCTION

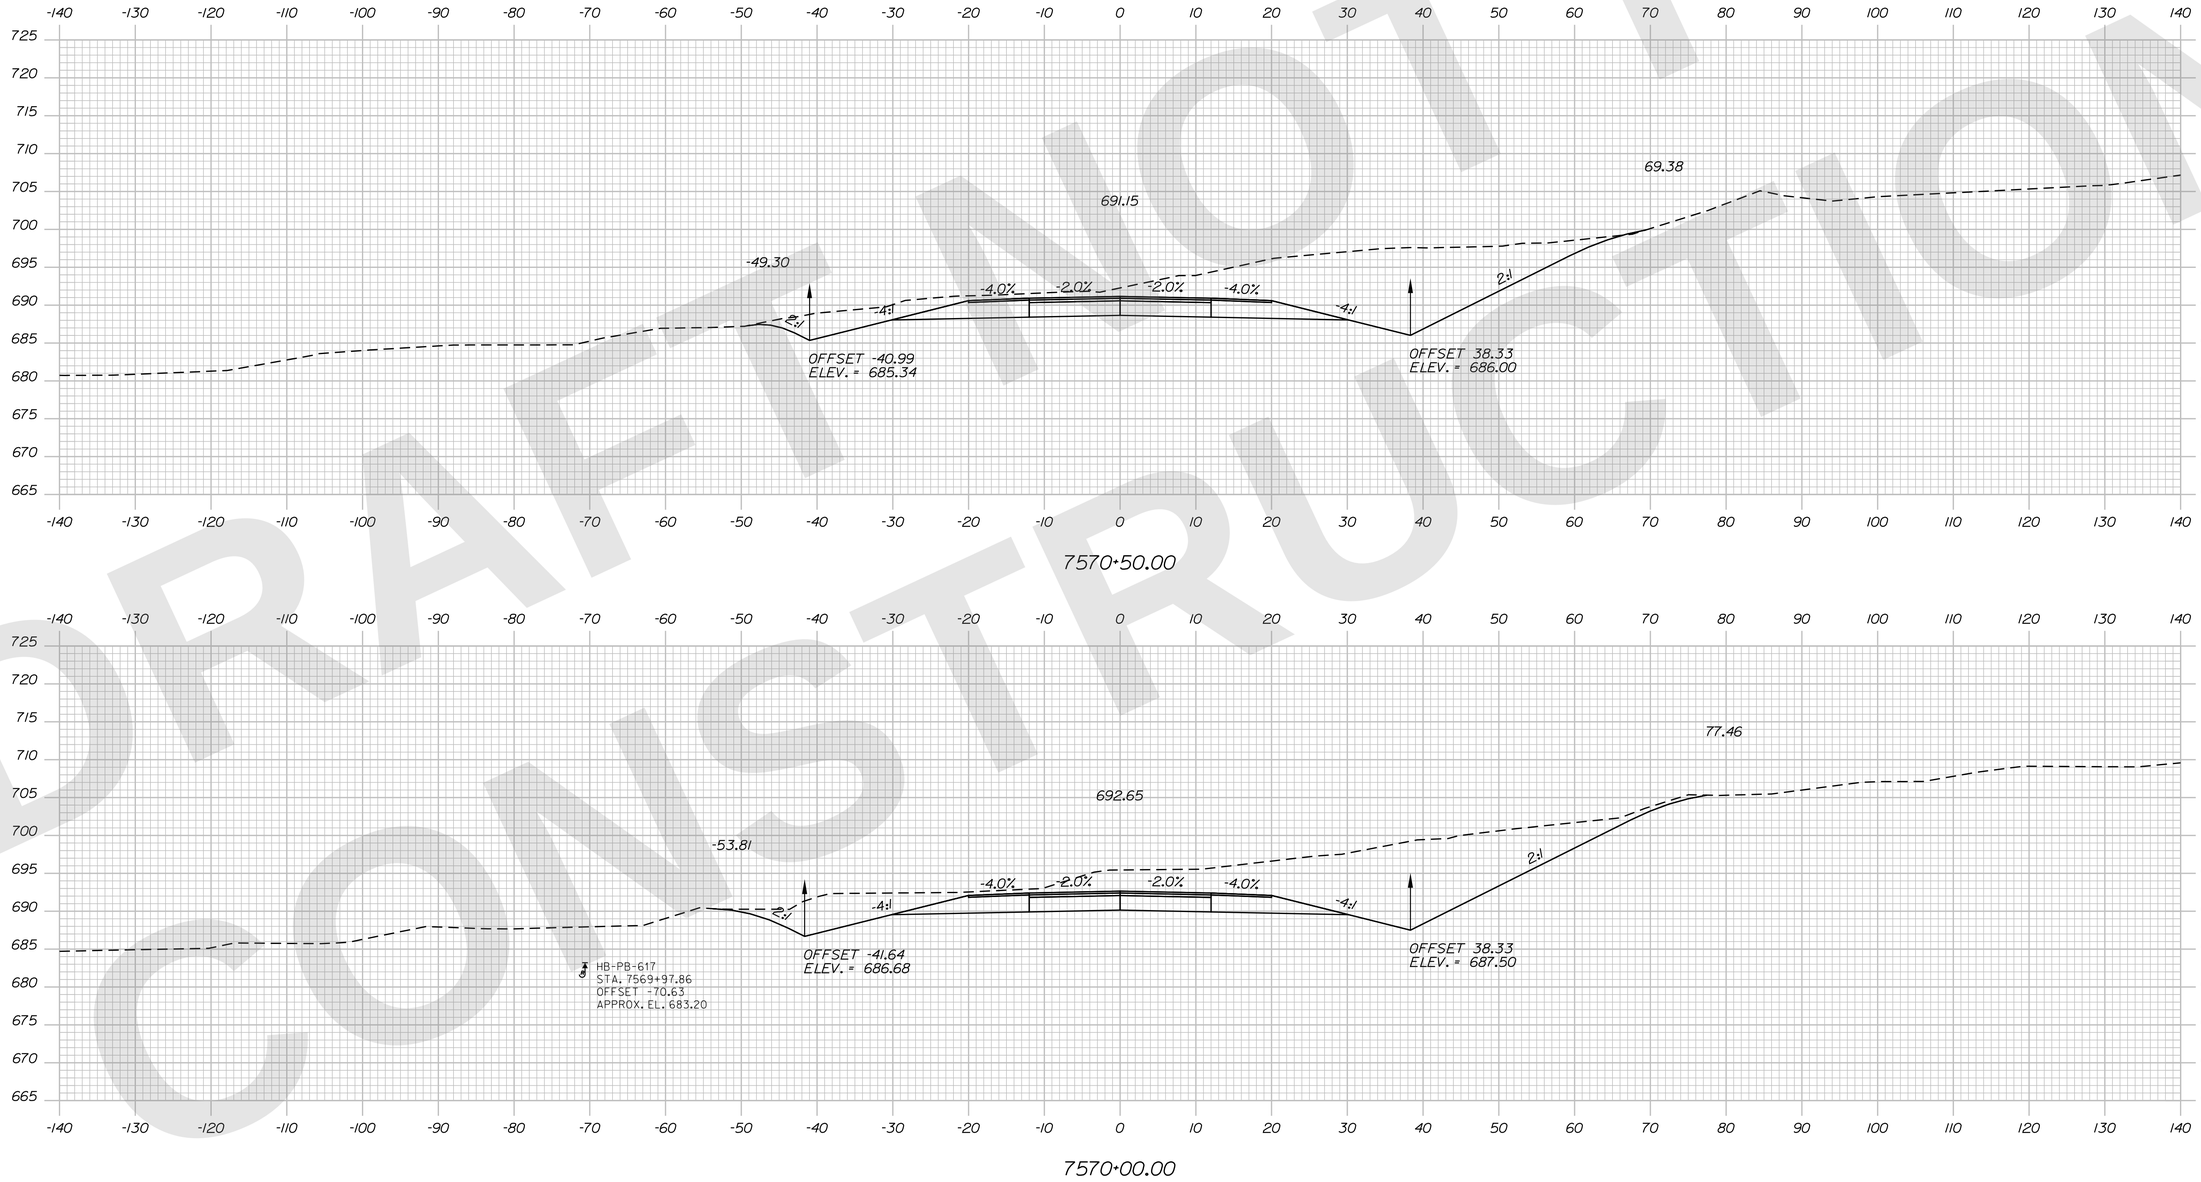

STATE OF MAINE
DEPARTMENT OF TRANSPORTATION

CAPITAL PROJECTS

WIN 6462.92

HIGHWAY PLANS

vhb

	R.M.	BY	DATE
PROJ. MANAGER			
DESIGN-DETAILED	ZBW	JGD	9/2/2025
CHECKED-REVIEWED	ECF	AG	9/2/2025
DESIGN2-DETAILED2			
DESIGN3-DETAILED3			
REVISIONS 1			
REVISIONS 2			
REVISIONS 3			
REVISIONS 4			
FIELD CHANGES			

PRESQUE ISLE
PRESQUE ISLE BYPASS

CROSS SECTIONS

SHEET NUMBER
H-270
374
OF 747

Sta. 7570+00.00 to Sta. 7570+50.00

Filename: ...\H5_01_Xsects_PL_BYPASS.dgn Division: HIGHWAY Username: jamesdavis Date:9/2/2025

DRAFT NOT FOR CONSTRUCTION

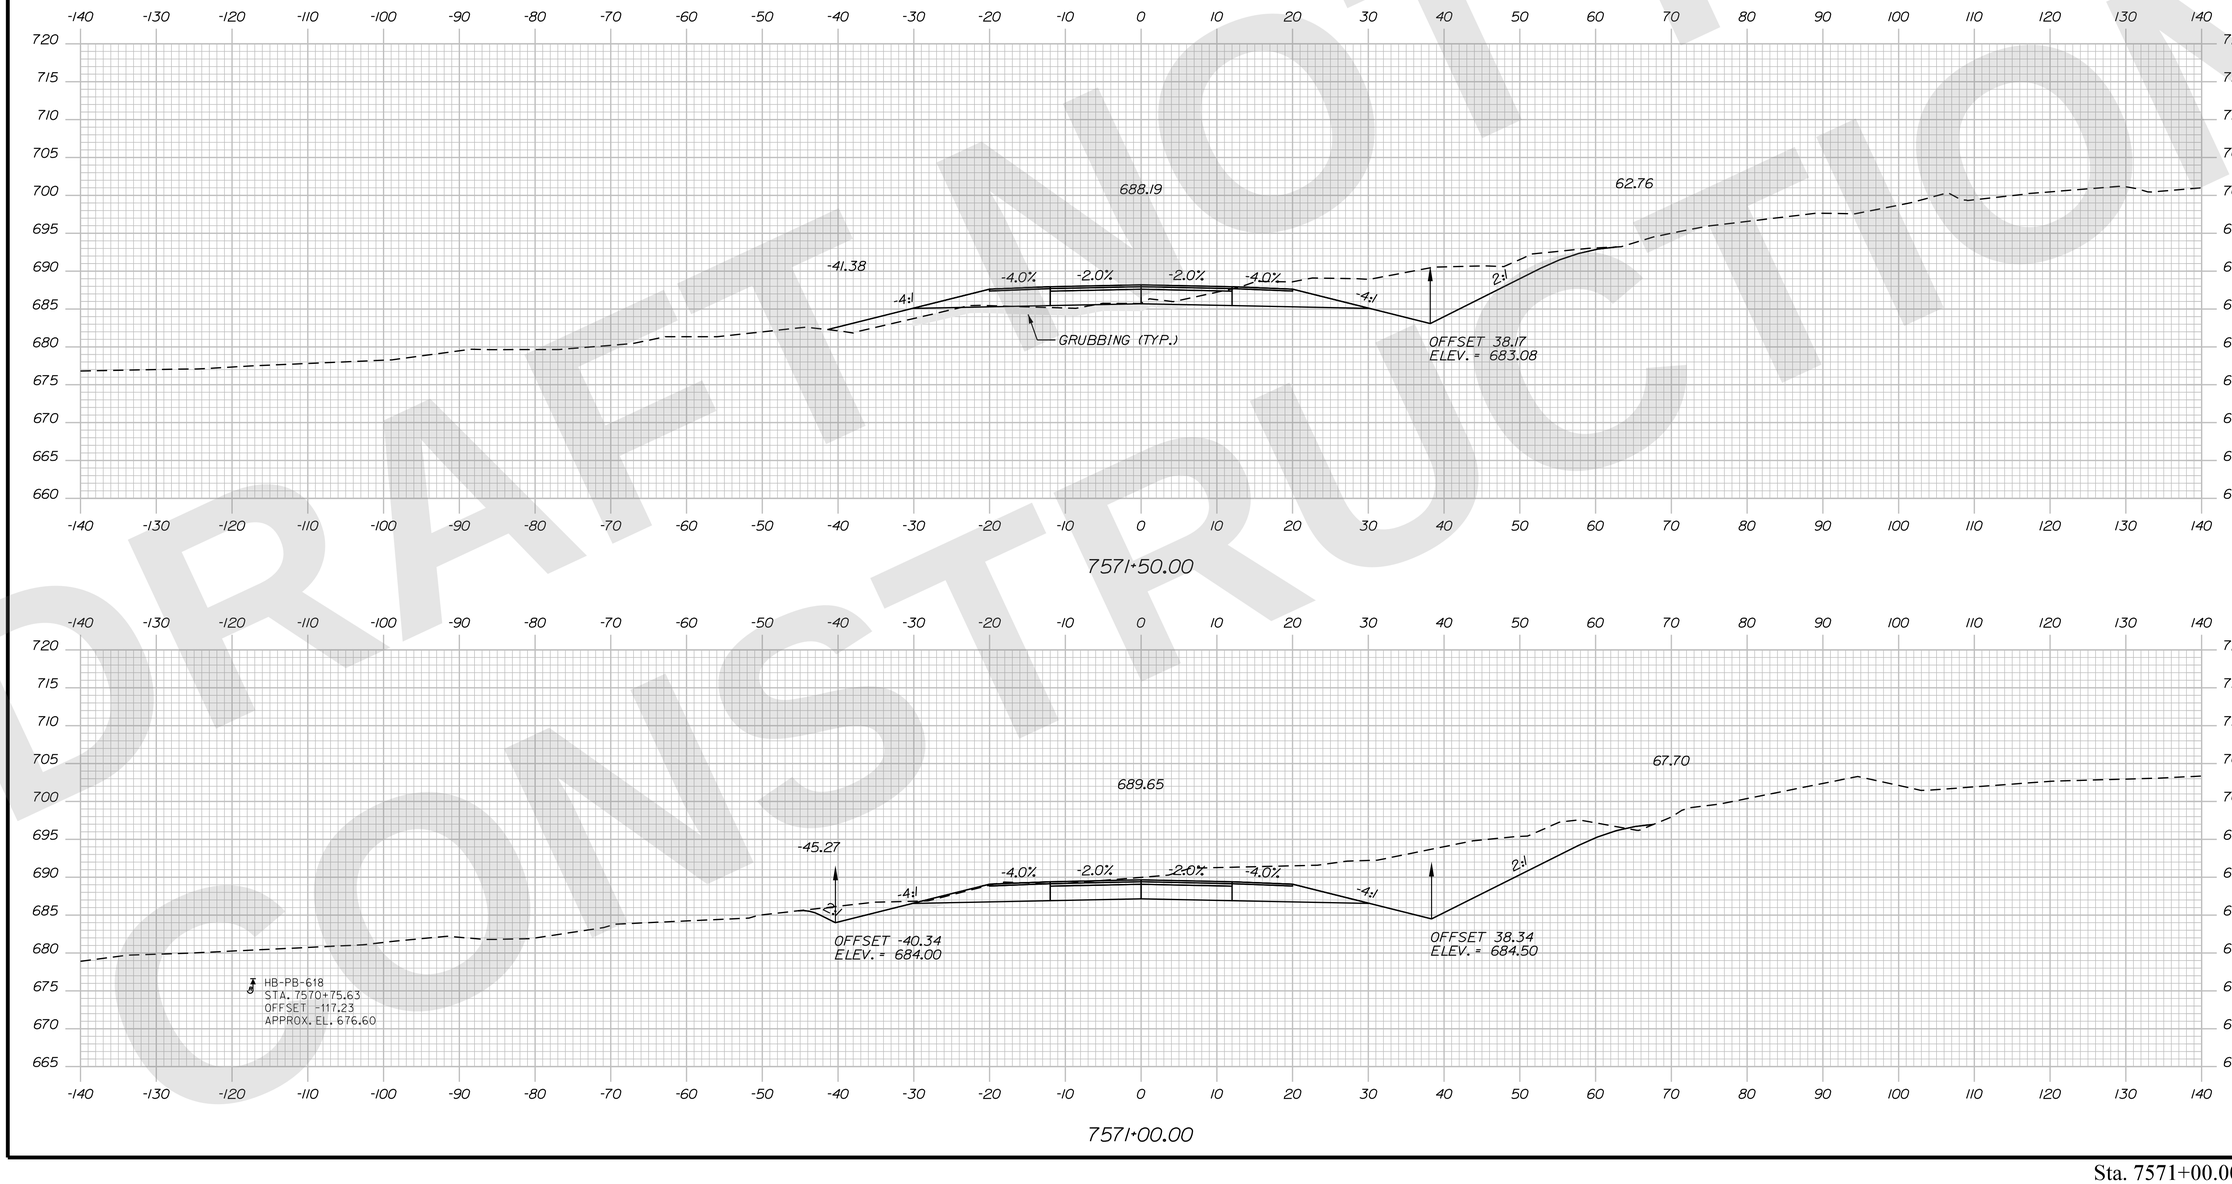

Sta. 7571+00.00 to Sta. 7571+50.00

STATE OF MAINE
DEPARTMENT OF TRANSPORTATION

CAPITAL PROJECTS

WIN 6462.92

HIGHWAY PLANS

vhb

	R.M.	BY	DATE
PROJ. MANAGER			
DESIGN-DETAILED	ZBW	JBD	9/2/2025
CHECKED-REVIEWED	ECF	AG	9/2/2025
DESIGN2-DETAILED2			
DESIGN3-DETAILED3			
REVISIONS 1			
REVISIONS 2			
REVISIONS 3			
REVISIONS 4			
FIELD CHANGES			

PRESQUE ISLE
PRESQUE ISLE BYPASS

CROSS SECTIONS

SHEET NUMBER
H-271
375
OF 747

Filename: ...\H5_01_Xsects_PI_BYPASS.dgn Division: HIGHWAY Username: jamesdavis Date:9/2/2025

DRAFT NOT FOR CONSTRUCTION

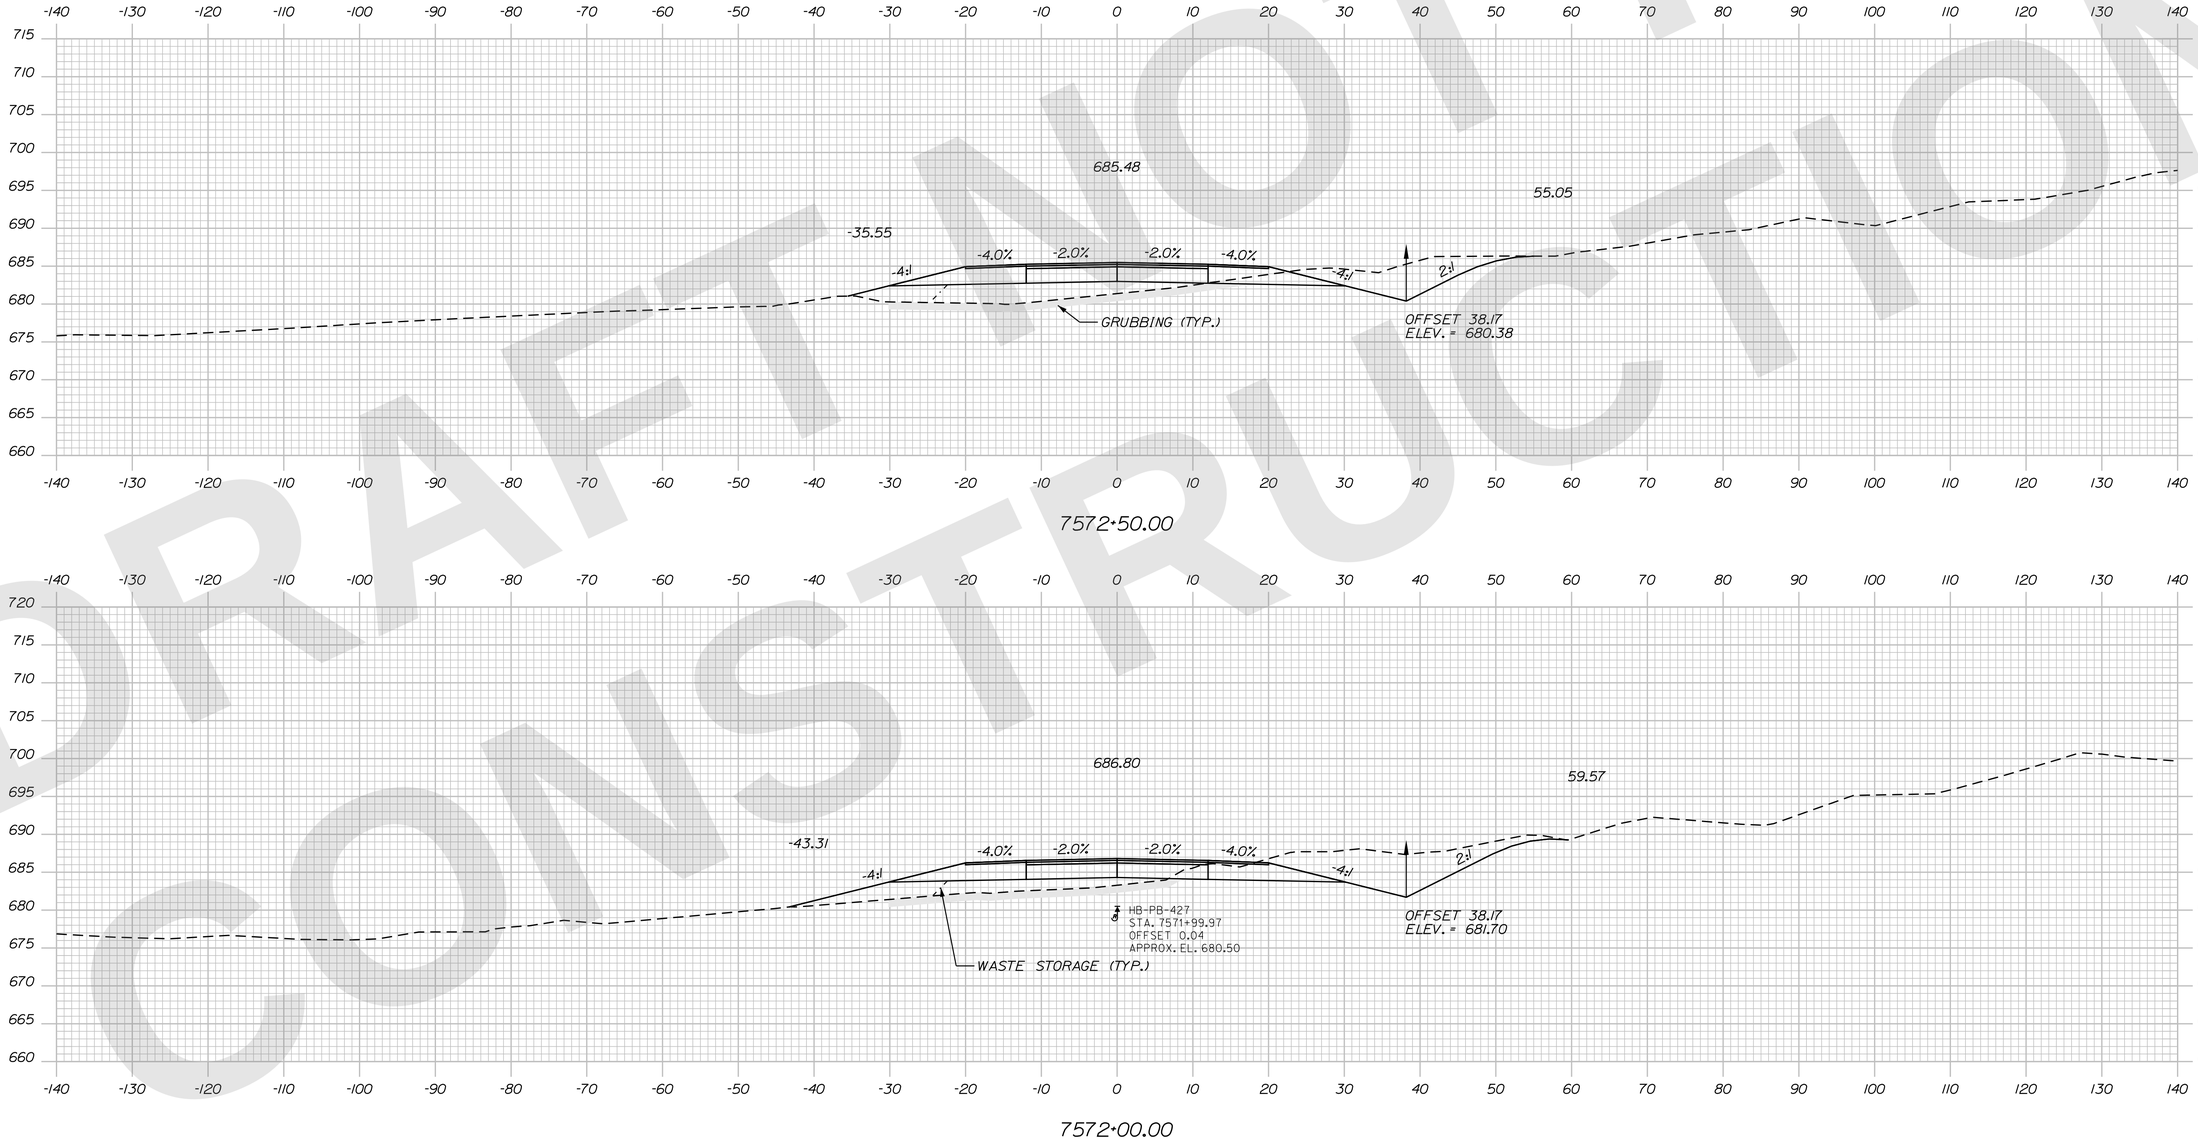

STATE OF MAINE
DEPARTMENT OF TRANSPORTATION

CAPITAL PROJECTS

WIN 6462.92

HIGHWAY PLANS

vhb

	R.M.	BY	DATE
PROJ. MANAGER			
DESIGN-DETAILED	ZBW	JBD	9/2/2025
CHECKED-REVIEWED	ECF	AG	9/2/2025
DESIGN2-DETAILED2			
DESIGN3-DETAILED3			
REVISIONS 1			
REVISIONS 2			
REVISIONS 3			
REVISIONS 4			
FIELD CHANGES			

PRESQUE ISLE
PRESQUE ISLE BYPASS

CROSS SECTIONS

SHEET NUMBER
H-272
376
OF 747

Sta. 7572+00.00 to Sta. 7572+50.00

DRAFT NOT FOR CONSTRUCTION

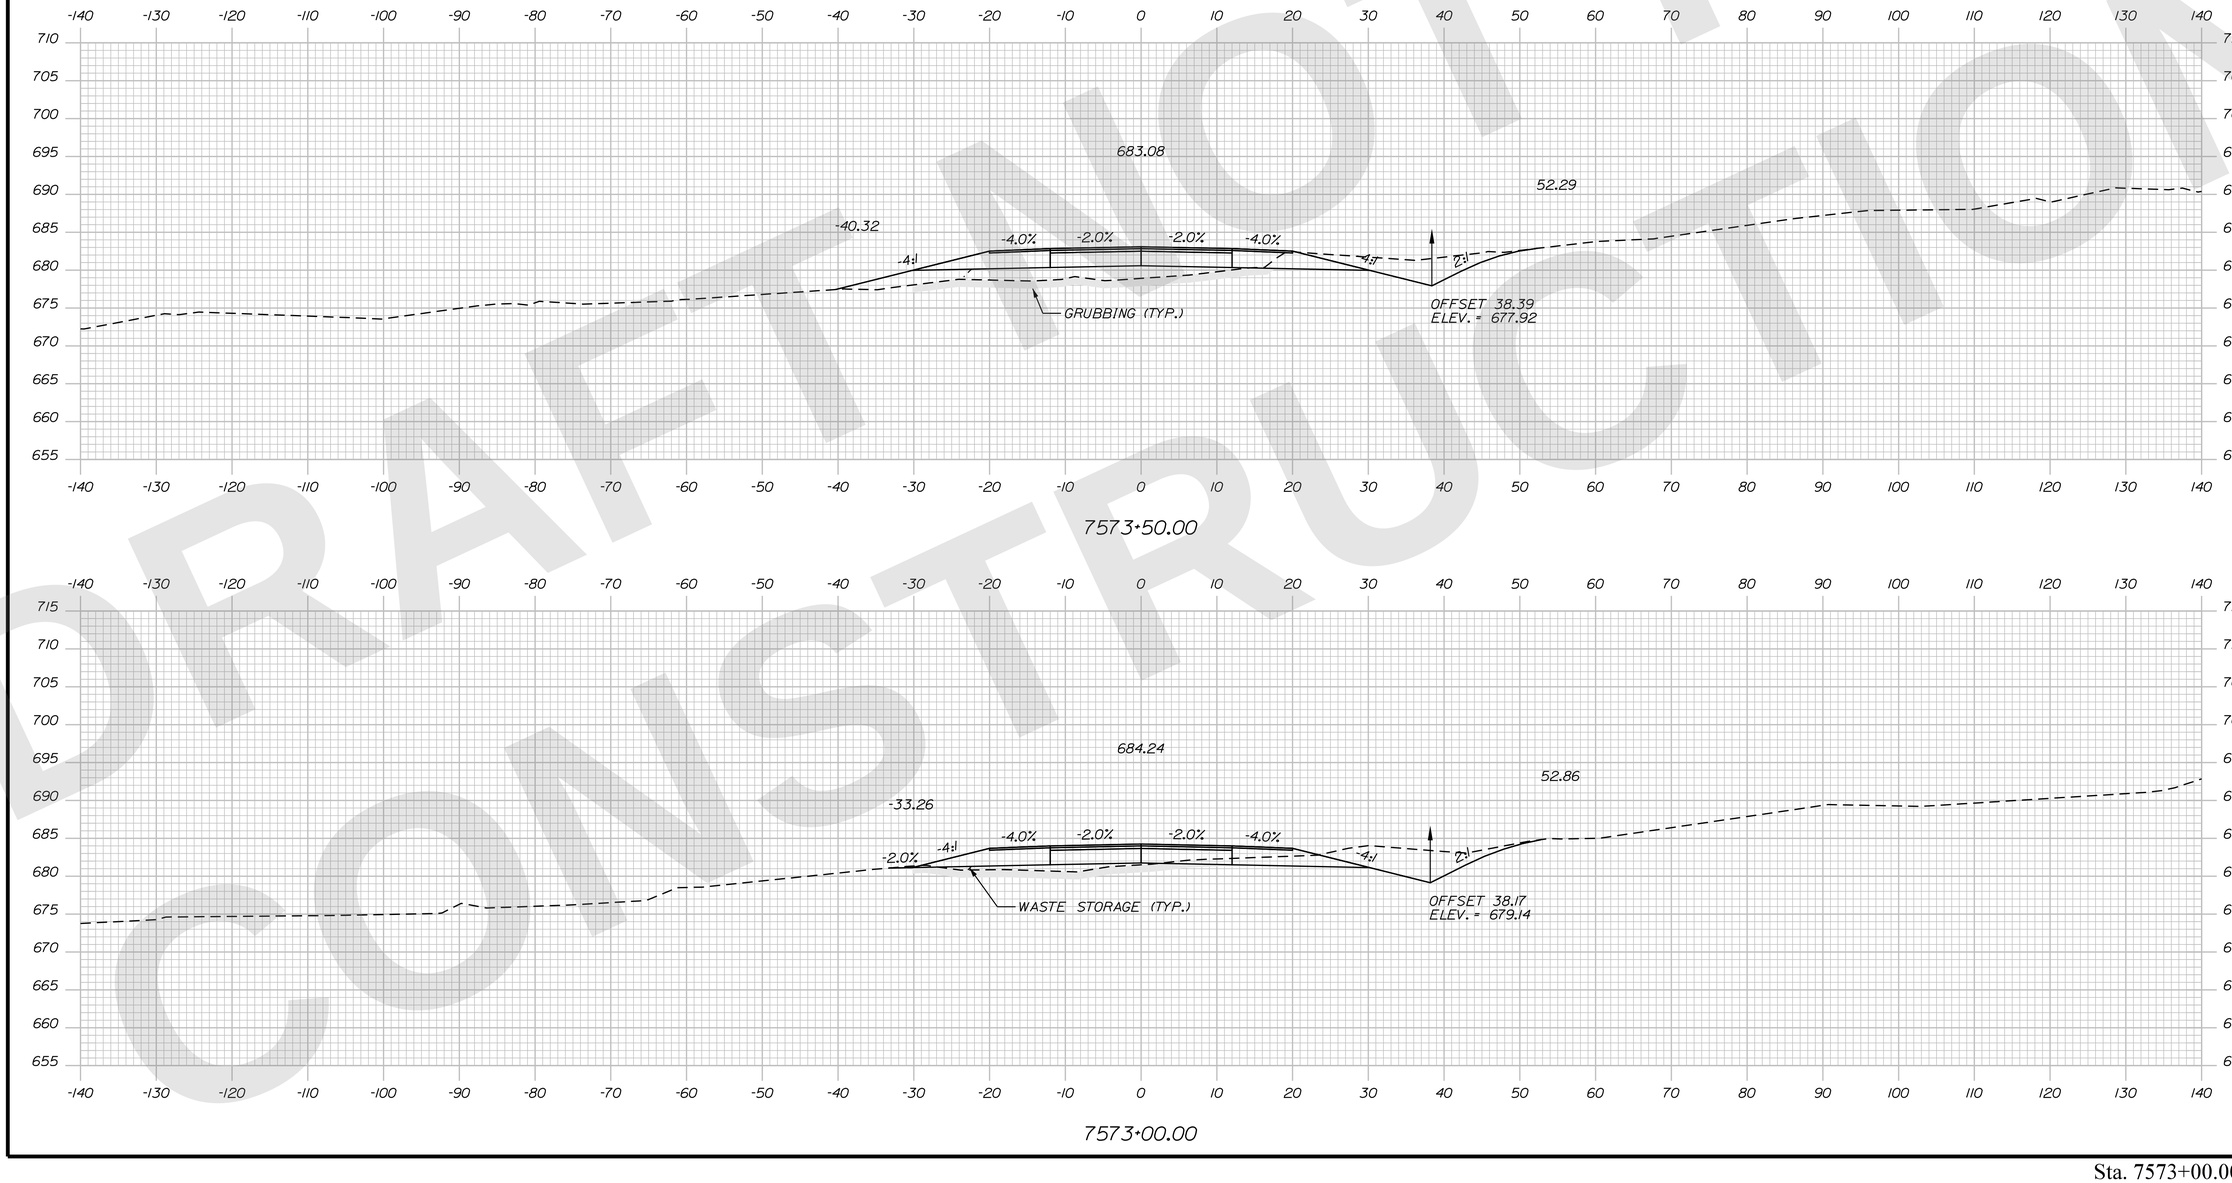

Sta. 7573+00.00 to Sta. 7573+50.00

STATE OF MAINE
DEPARTMENT OF TRANSPORTATION

CAPITAL PROJECTS

WIN 6462.92

HIGHWAY PLANS

vhb

	R.M.	BY	DATE
PROJ. MANAGER			
DESIGN-DETAILED	ZBW	JBD	9/2/2025
CHECKED-REVIEWED	ECF	AG	9/2/2025
DESIGN2-DETAILED2			
DESIGN3-DETAILED3			
REVISIONS 1			
REVISIONS 2			
REVISIONS 3			
REVISIONS 4			
FIELD CHANGES			

PRESQUE ISLE
PRESQUE ISLE BYPASS

CROSS SECTIONS

SHEET NUMBER
H-273
377
OF 747

Filename: ...\H5_01_Xsects_PL_BYPASS.dgn Division: HIGHWAY Username: jamesdavis Date:9/2/2025

DRAFT NOT FOR CONSTRUCTION

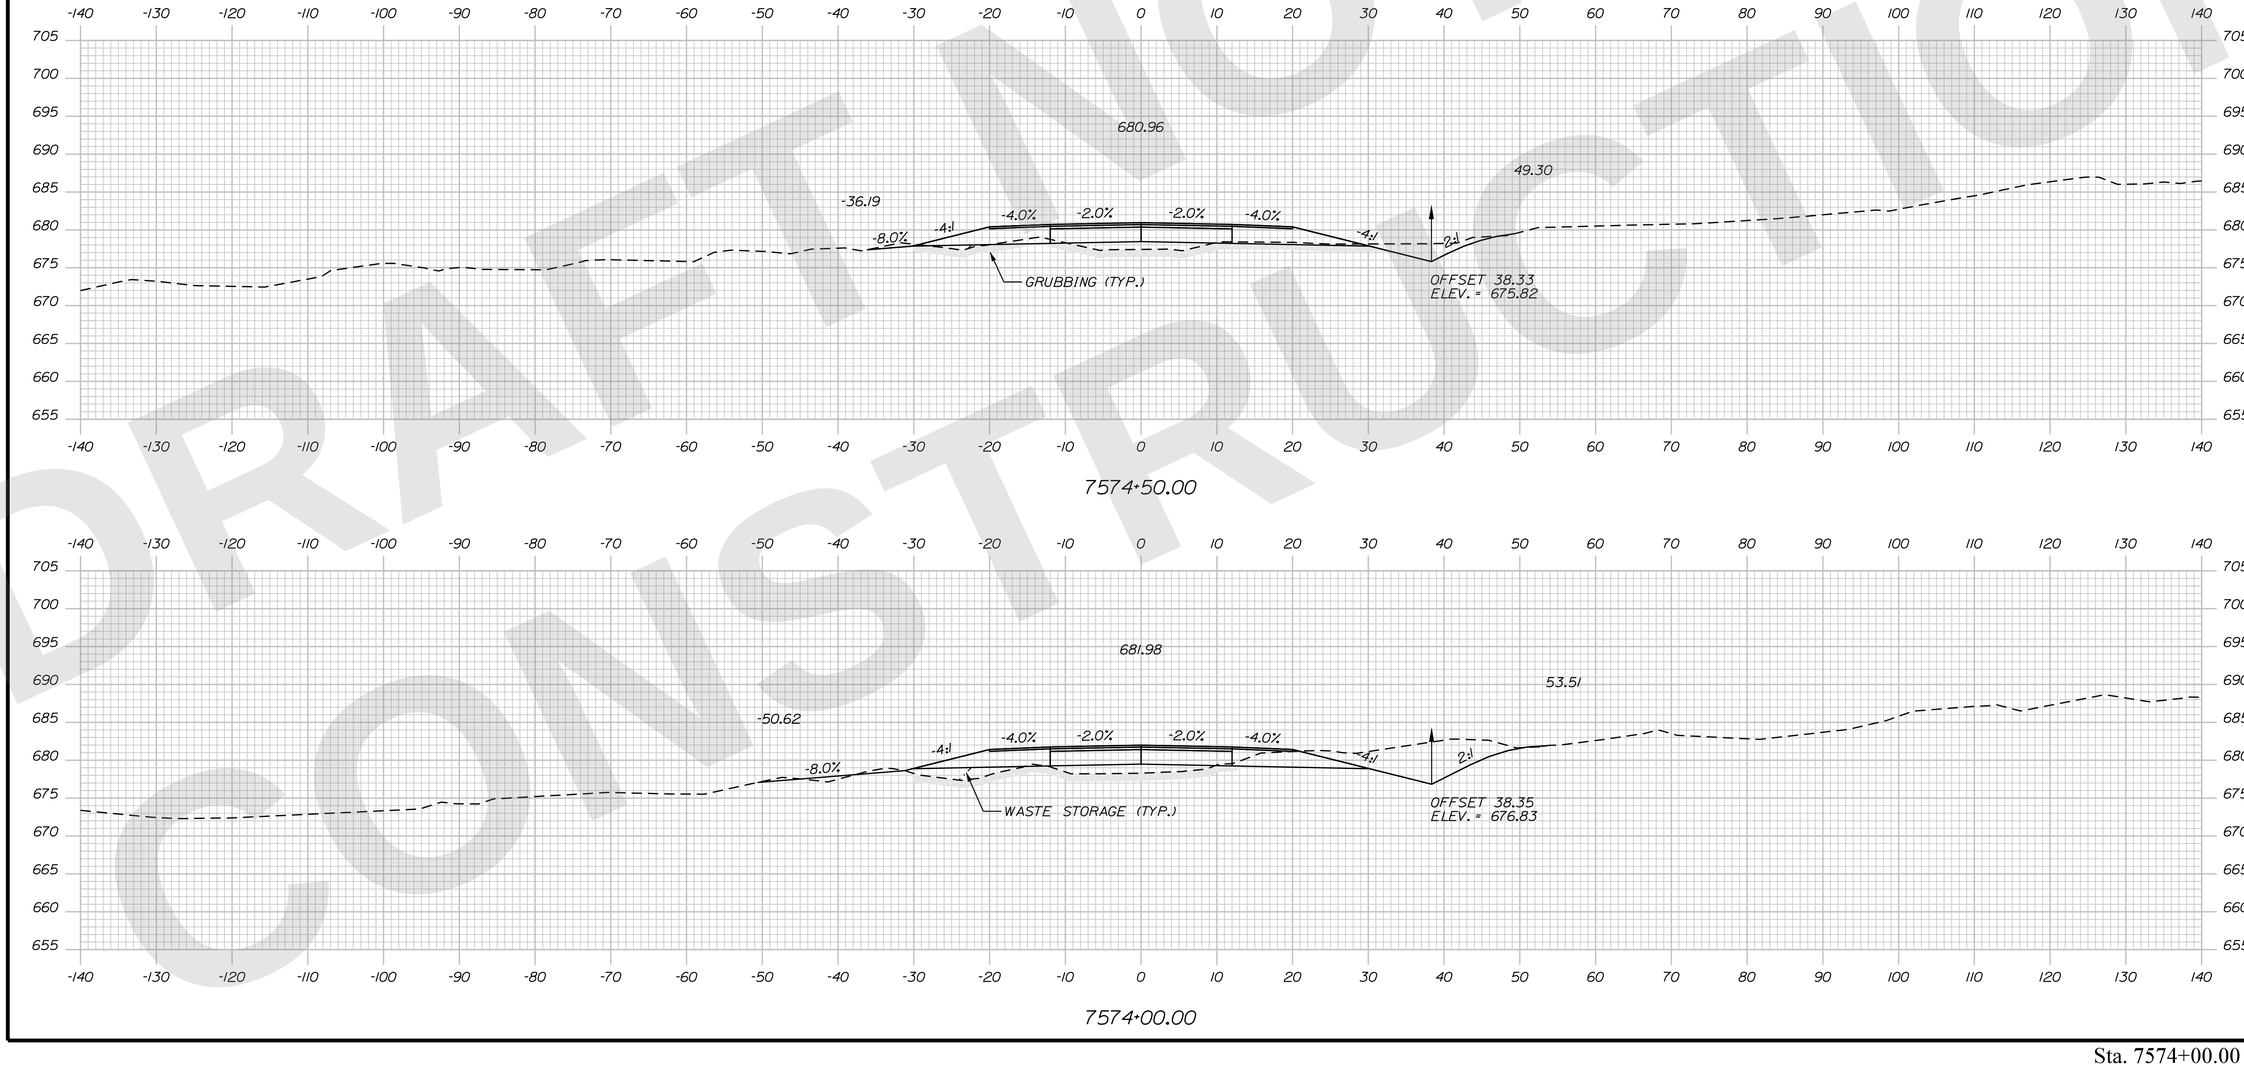

STATE OF MAINE
DEPARTMENT OF TRANSPORTATION

CAPITAL PROJECTS

WIN 6462.92

HIGHWAY PLANS

vhb

	R.M.	BY	DATE
PROJ. MANAGER			
DESIGN-DETAILED	ZBW	JBD	9/2/2025
CHECKED-REVIEWED	EOF	AG	9/2/2025
DESIGN2-DETAILED2			
DESIGN3-DETAILED3			
REVISIONS 1			
REVISIONS 2			
REVISIONS 3			
REVISIONS 4			
FIELD CHANGES			

PRESQUE ISLE
PRESQUE ISLE BYPASS

CROSS SECTIONS

SHEET NUMBER
H-274
378
OF 747

Sta. 7574+00.00 to Sta. 7574+50.00

Filename: ...\H5_01_Xsects_PI_BYPASS.dgn Division: HIGHWAY Username: jamesdavis Date:9/2/2025

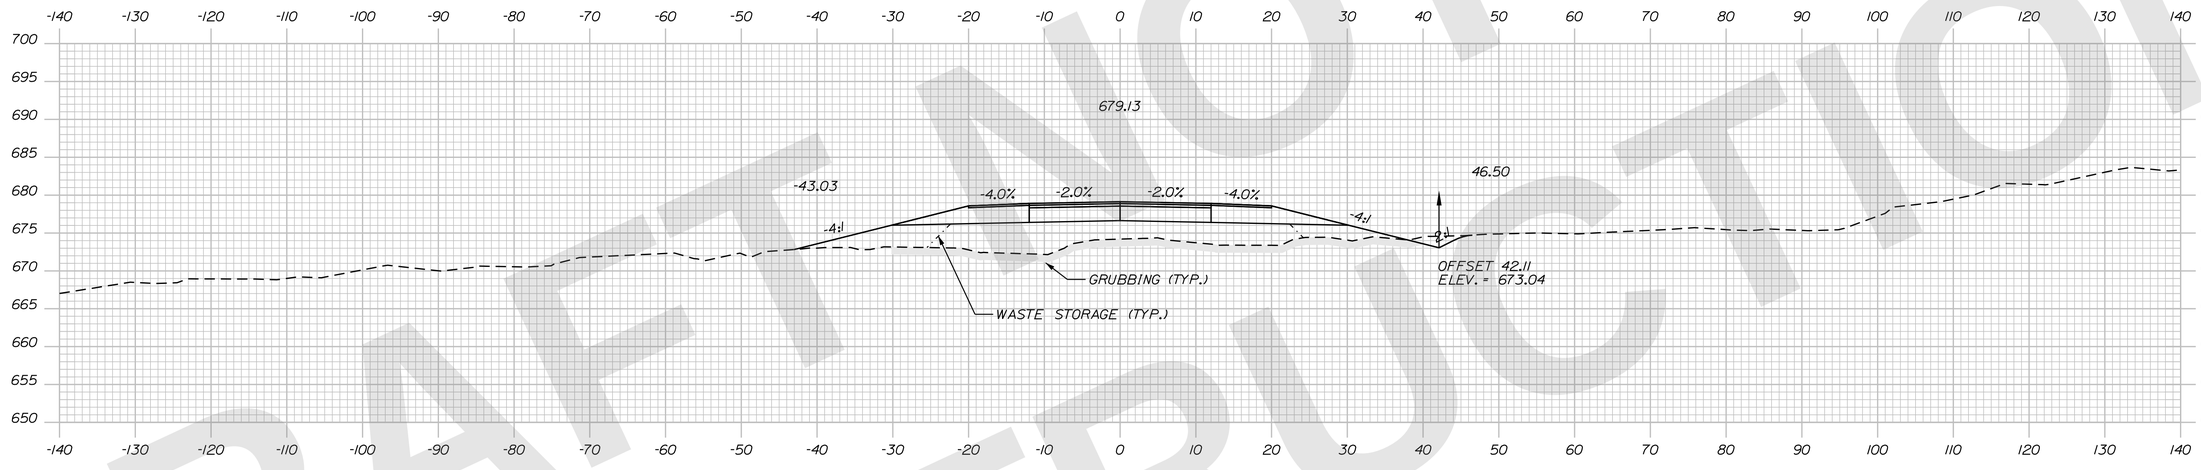

7575+50.00

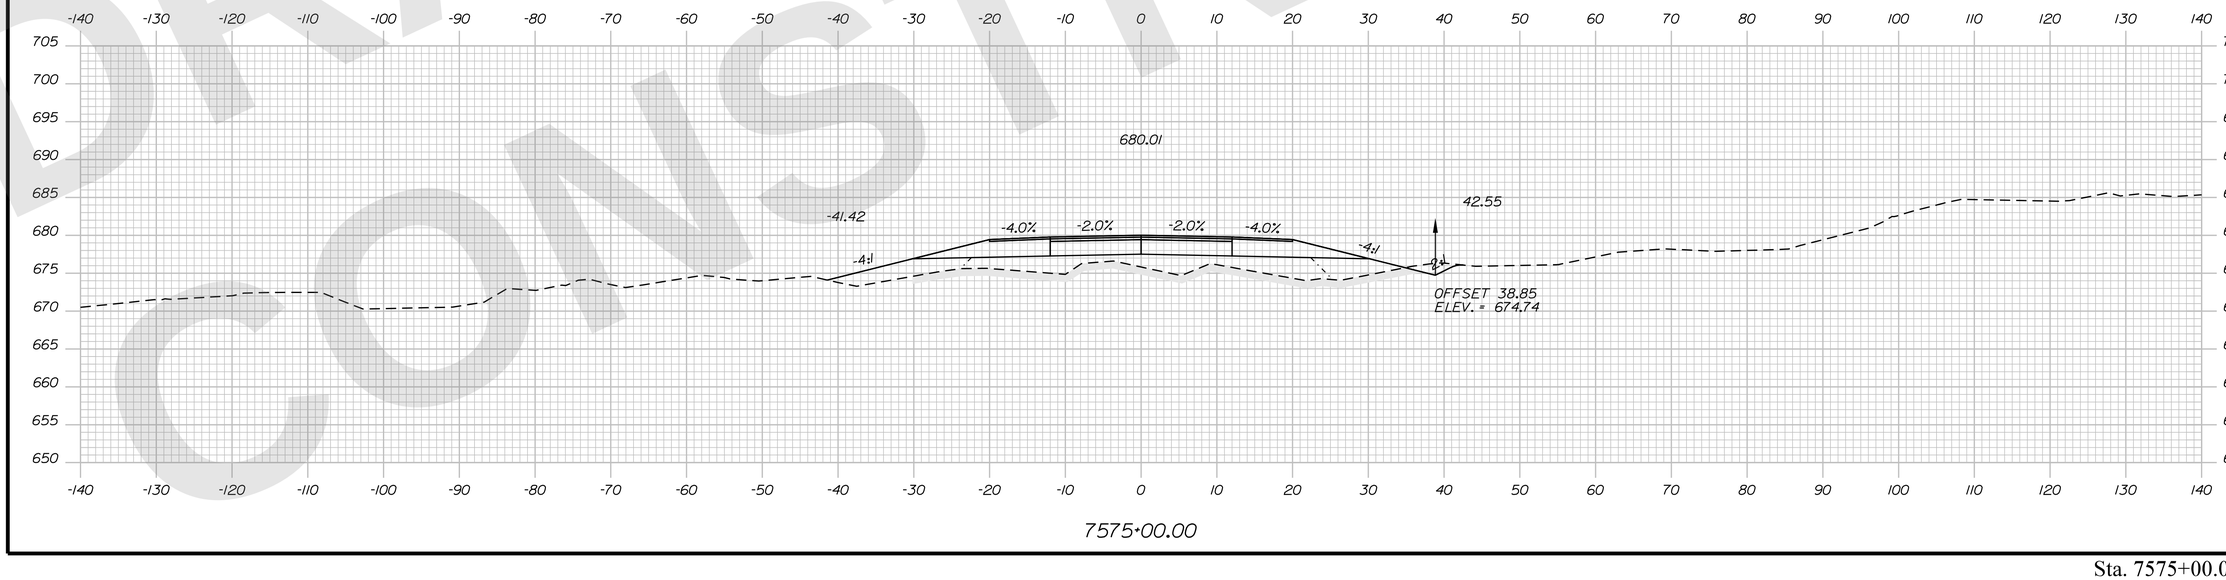

7575+00.00

STATE OF MAINE
DEPARTMENT OF TRANSPORTATION

CAPITAL PROJECTS

WIN
6462.92

HIGHWAY PLANS

vhb

	R.M.	BY	DATE
PROJ. MANAGER			
DESIGN-DETAILED	ZBW	JBD	9/2/2025
CHECKED-REVIEWED	ECF	AG	9/2/2025
DESIGN2-DETAILED2			
DESIGN3-DETAILED3			
REVISIONS 1			
REVISIONS 2			
REVISIONS 3			
REVISIONS 4			
FIELD CHANGES			

PRESQUE ISLE
PRESQUE ISLE BYPASS

CROSS SECTIONS

SHEET NUMBER
H-275
379
OF 747

DRAFT NOT FOR CONSTRUCTION

Filename: ...\H5_01_Xsects_PI_BYPASS.dgn Division: HIGHWAY Username: jamesdavis Date:9/2/2025

Sta. 7575+00.00 to Sta. 7575+50.00

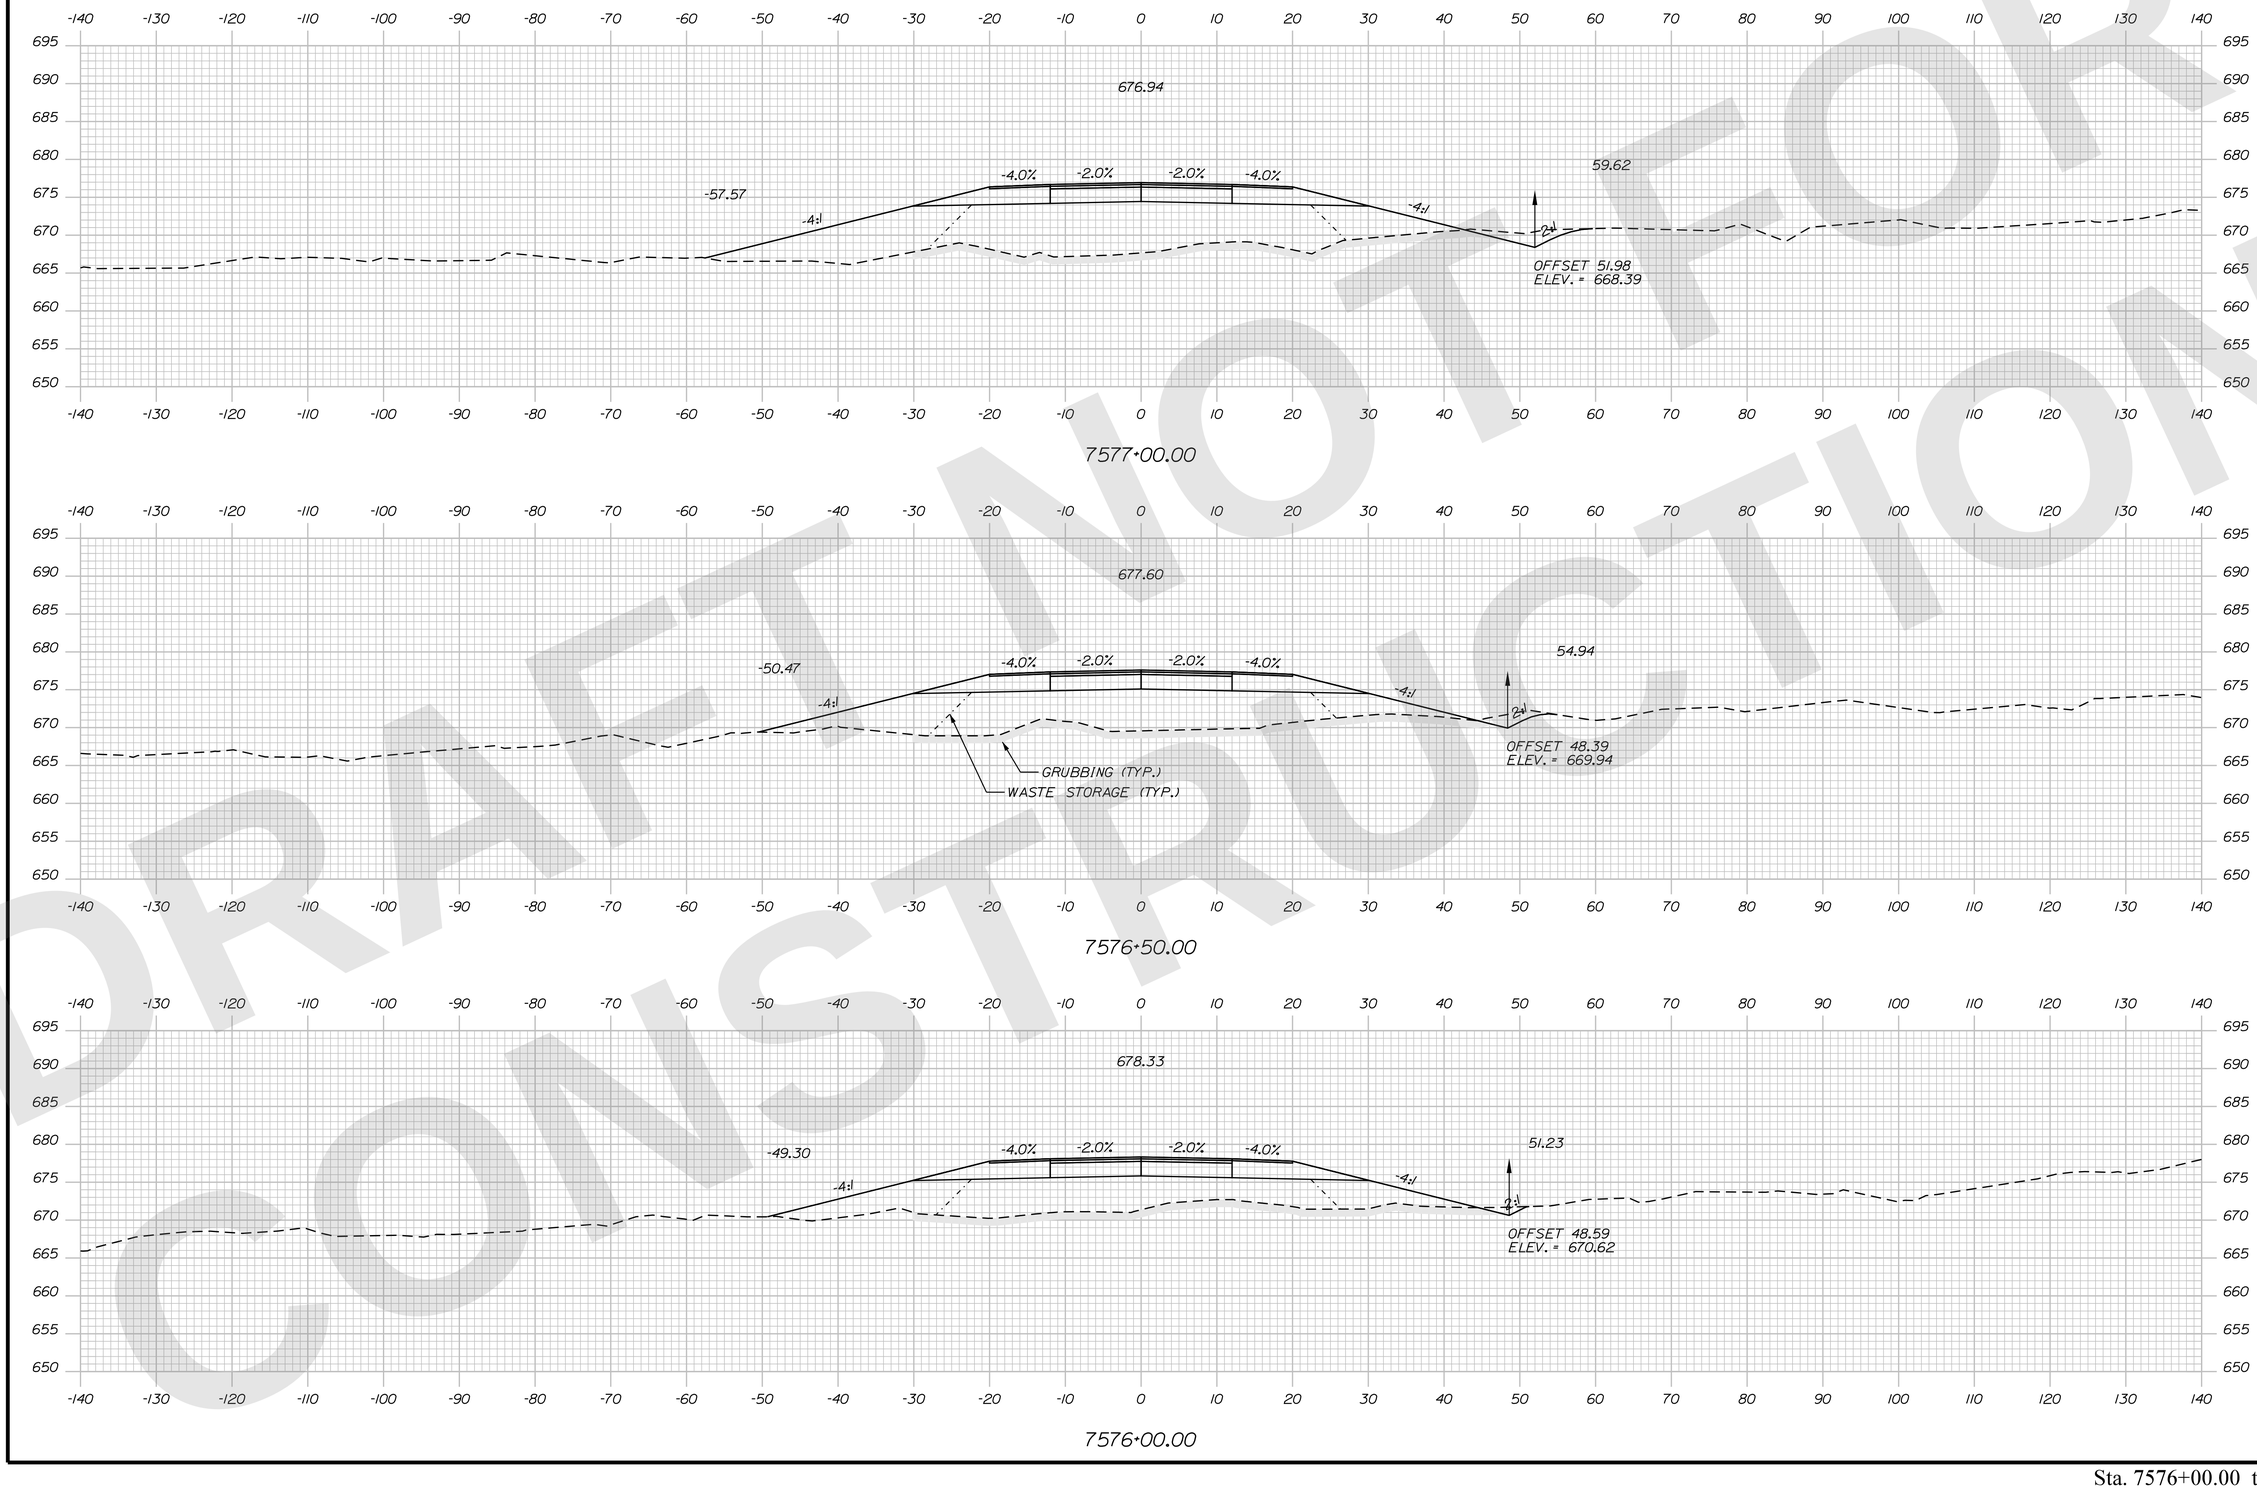

STATE OF MAINE
DEPARTMENT OF TRANSPORTATION

CAPITAL PROJECTS

WIN
6462.92

HIGHWAY PLANS

vhb

PROJ. MANAGER	R.M.	DATE
DESIGN-DETAILED	ZBW	9/2/2025
CHECKED-REVIEWED	ECF	9/2/2025
DESIGN2-DETAILED2		
DESIGN3-DETAILED3		
REVISIONS 1		
REVISIONS 2		
REVISIONS 3		
REVISIONS 4		
FIELD CHANGES		

BY	
JBD	
AG	

PRESQUE ISLE
PRESQUE ISLE BYPASS

CROSS SECTIONS

SHEET NUMBER
H-276
380
OF 747

Sta. 7576+00.00 to Sta. 7577+00.00

Filename: ...\H5_01_Xsects_PL_BYPASS.dgn Division: HIGHWAY Username: jamesdavis Date:9/2/2025

DRAFT NOT FOR CONSTRUCTION

DRAFT NOT FOR CONSTRUCTION

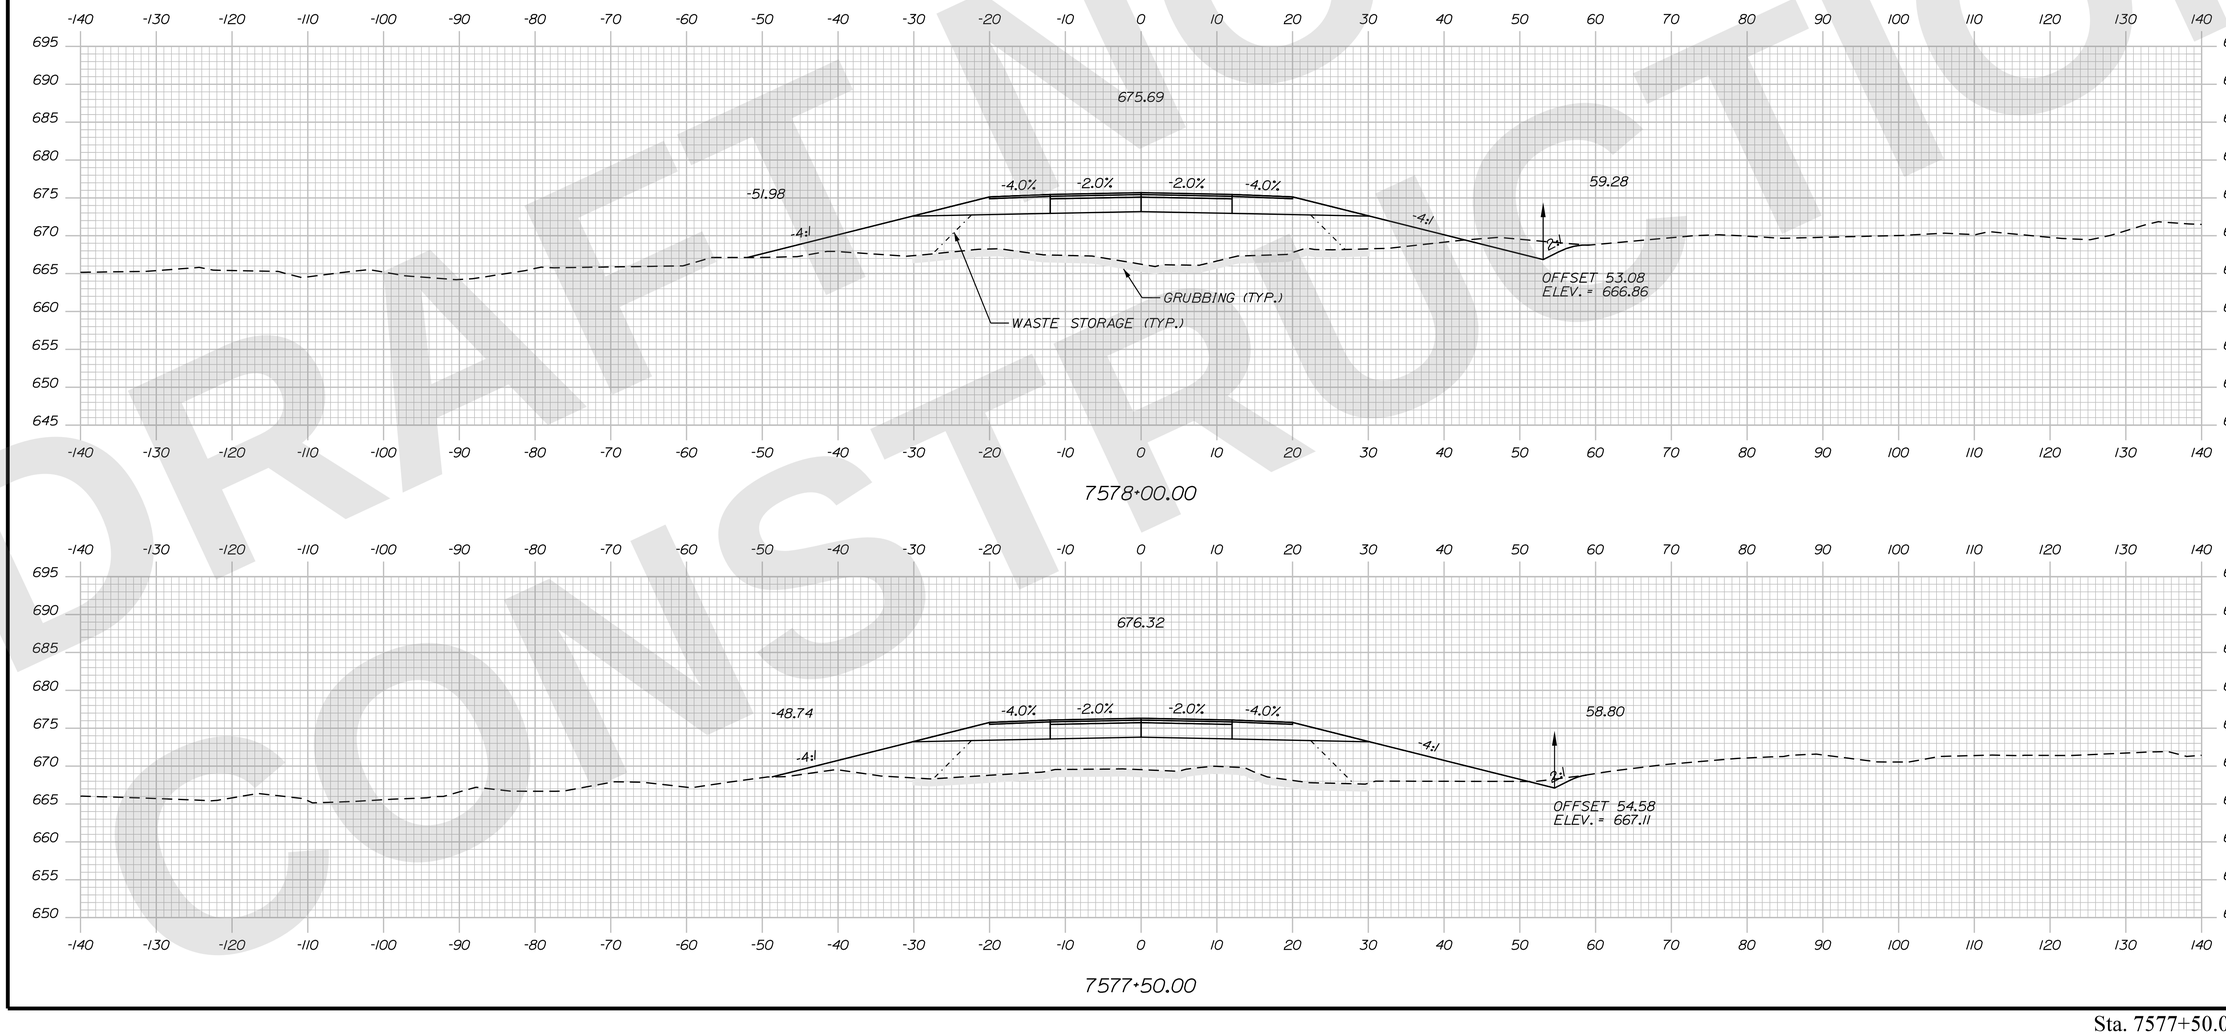

Sta. 7577+50.00 to Sta. 7578+00.00

STATE OF MAINE
DEPARTMENT OF TRANSPORTATION

CAPITAL PROJECTS

WIN
6462.92

HIGHWAY PLANS

vhb

	BY	DATE
R.M.	JBD	9/2/2025
	AG	9/2/2025
PROJ. MANAGER		
DESIGN-DETAILED	ZBW	
CHECKED-REVIEWED	ECF	
DESIGN2-DETAILED2		
DESIGN3-DETAILED3		
REVISIONS 1		
REVISIONS 2		
REVISIONS 3		
REVISIONS 4		
FIELD CHANGES		

PRESQUE ISLE
PRESQUE ISLE BYPASS

CROSS SECTIONS

SHEET NUMBER
H-277
381
OF 747

Filename: ...\H5_01_Xsects_PI_BYPASS.dgn Division: HIGHWAY Username: jamesdavis Date:9/2/2025

STATE OF MAINE
DEPARTMENT OF TRANSPORTATION

CAPITAL PROJECTS

WIN
6462.92

HIGHWAY PLANS

vhb

	R.M.	BY	DATE
PROJ. MANAGER			
DESIGN-DETAILED	ZBW	JBD	9/2/2025
CHECKED-REVIEWED	ECF	AG	9/2/2025
DESIGN2-DETAILED2			
DESIGN3-DETAILED3			
REVISIONS 1			
REVISIONS 2			
REVISIONS 3			
REVISIONS 4			
FIELD CHANGES			

PRESQUE ISLE
PRESQUE ISLE BYPASS

CROSS SECTIONS

SHEET NUMBER
H-278
382
OF 747

Sta. 7578+50.00 to Sta. 7579+50.00

DRAFT NOT FOR CONSTRUCTION

Filename: ...\H5_01_Xsects_PI_BYPASS.dgn Division: HIGHWAY Username: jamesdavis Date:9/2/2025

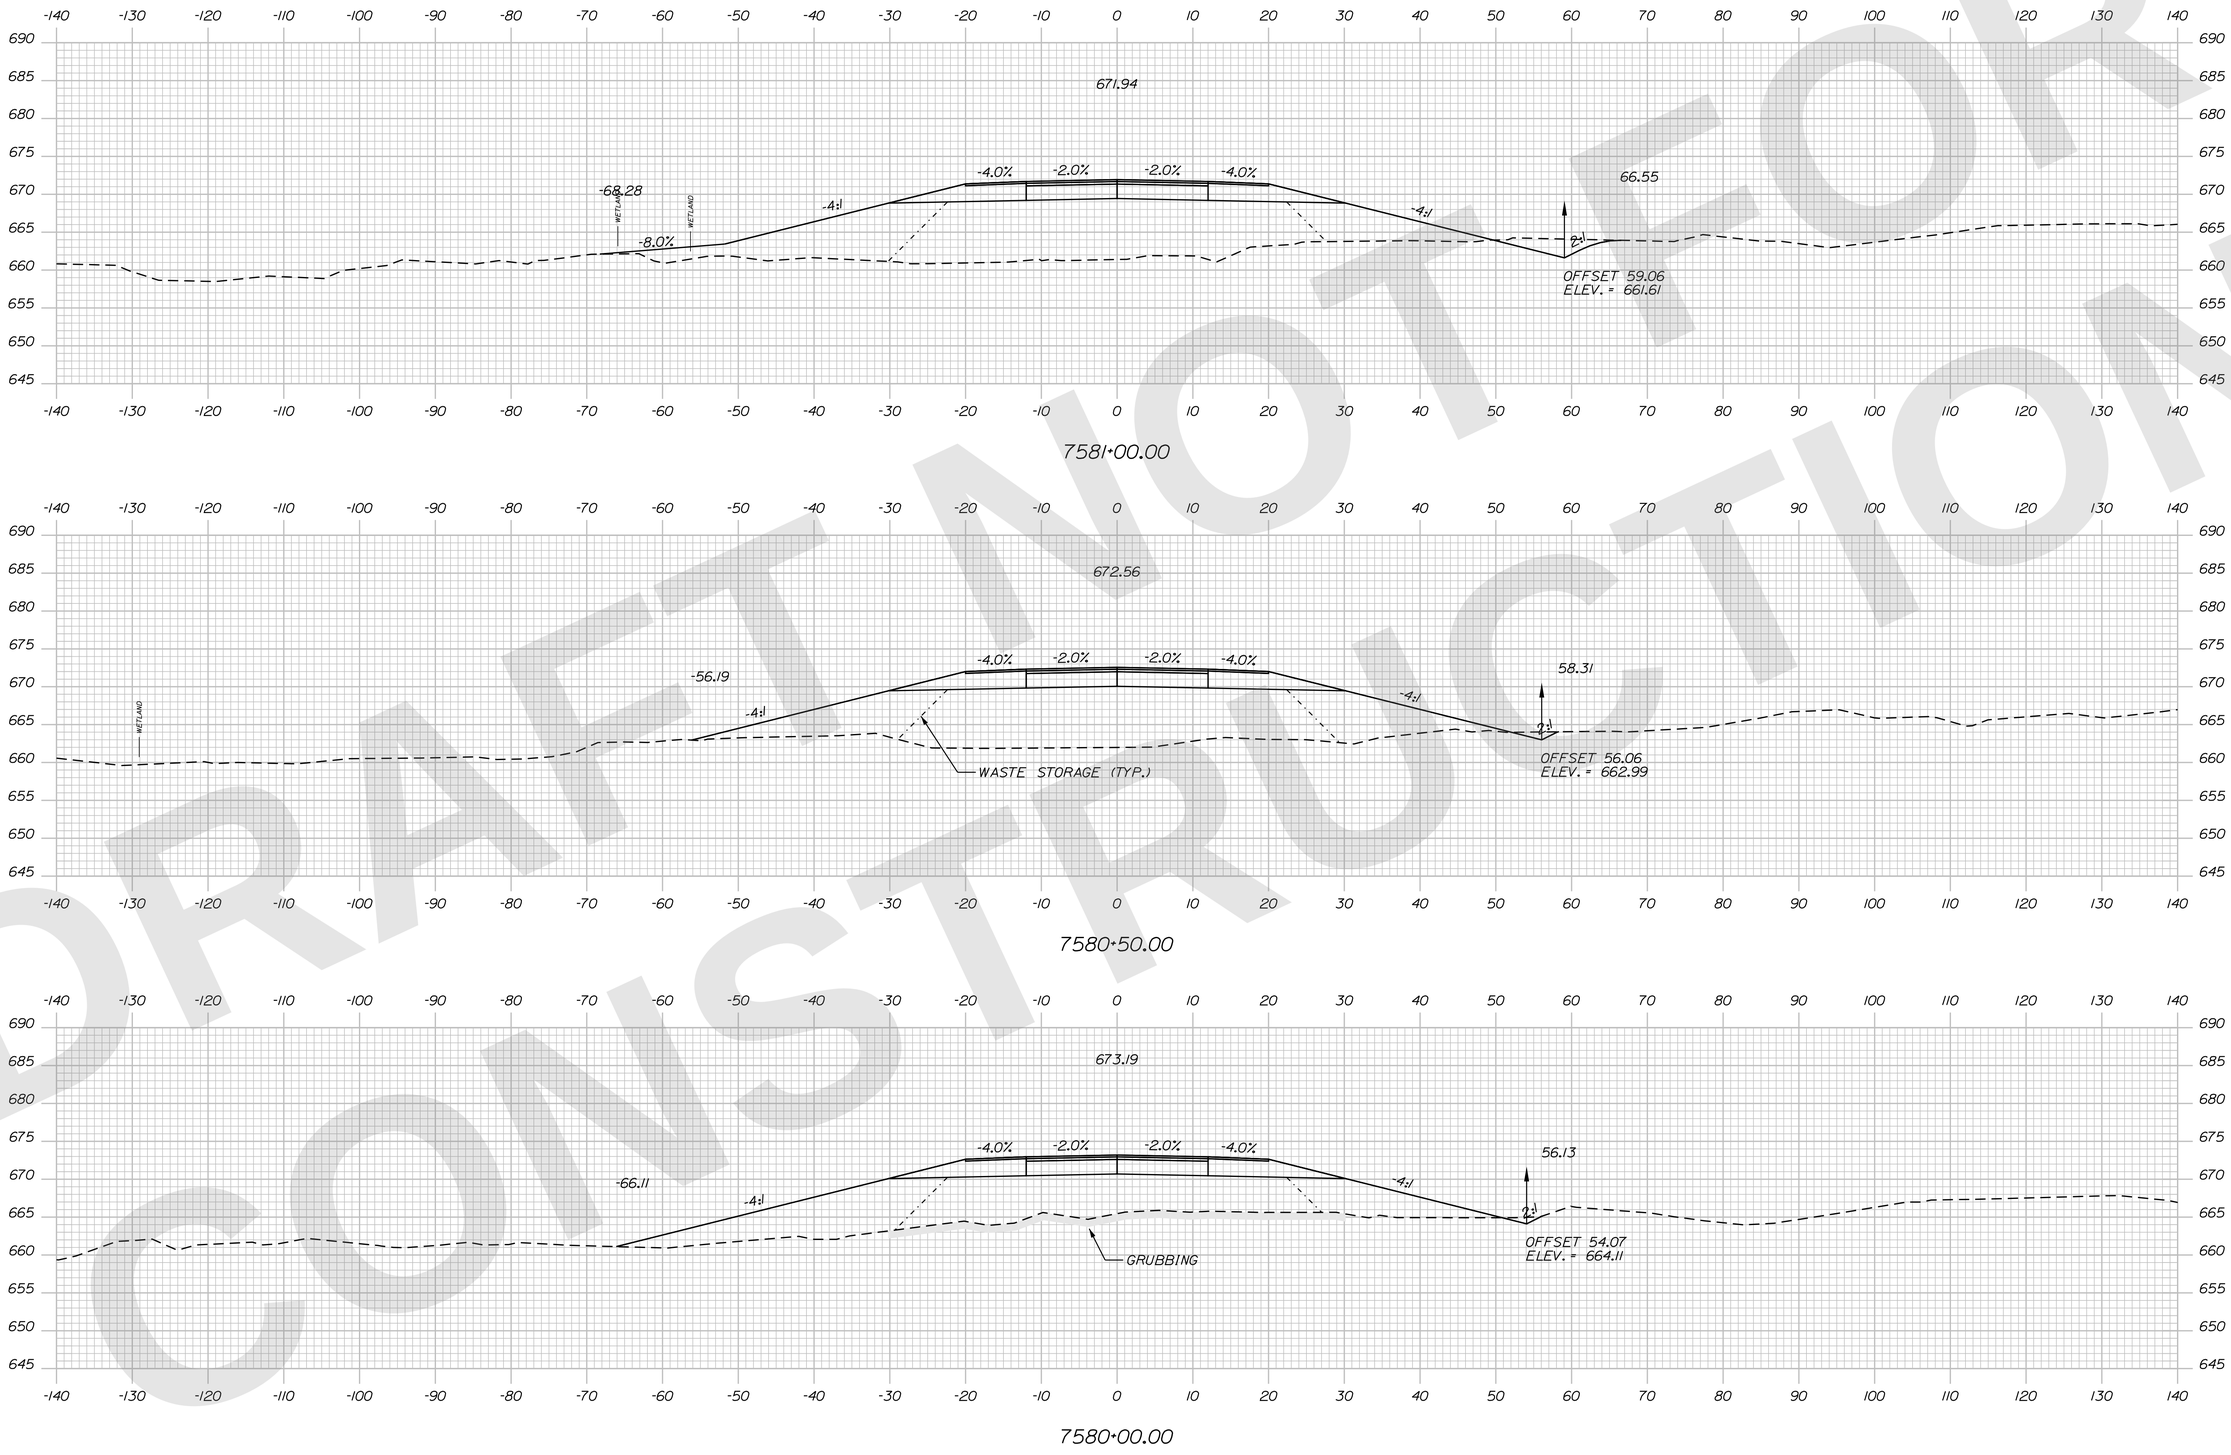

DRAFT NOT FOR CONSTRUCTION

Filename: ...\H5_01_Xsects_PL_BYPASS.dgn Division: HIGHWAY Username: jamesdavis Date:9/2/2025

STATE OF MAINE
DEPARTMENT OF TRANSPORTATION

CAPITAL PROJECTS

WIN
6462.92

HIGHWAY PLANS

vhb

	R.M.	BY	DATE
PROJ. MANAGER			
DESIGN-DETAILED	ZBW	JBD	9/2/2025
CHECKED-REVIEWED	ECF	AG	9/2/2025
DESIGN2-DETAILED2			
DESIGN3-DETAILED3			
REVISIONS 1			
REVISIONS 2			
REVISIONS 3			
REVISIONS 4			
FIELD CHANGES			

PRESQUE ISLE
PRESQUE ISLE BYPASS

CROSS SECTIONS

SHEET NUMBER
H-279
383
OF 747

Sta. 7580+00.00 to Sta. 7581+00.00

Filename: ...\H5_01_Xsects_PL_BYPASS.dgn Division: HIGHWAY Username: jamesdavis Date:9/2/2025

DRAFT NOT FOR CONSTRUCTION

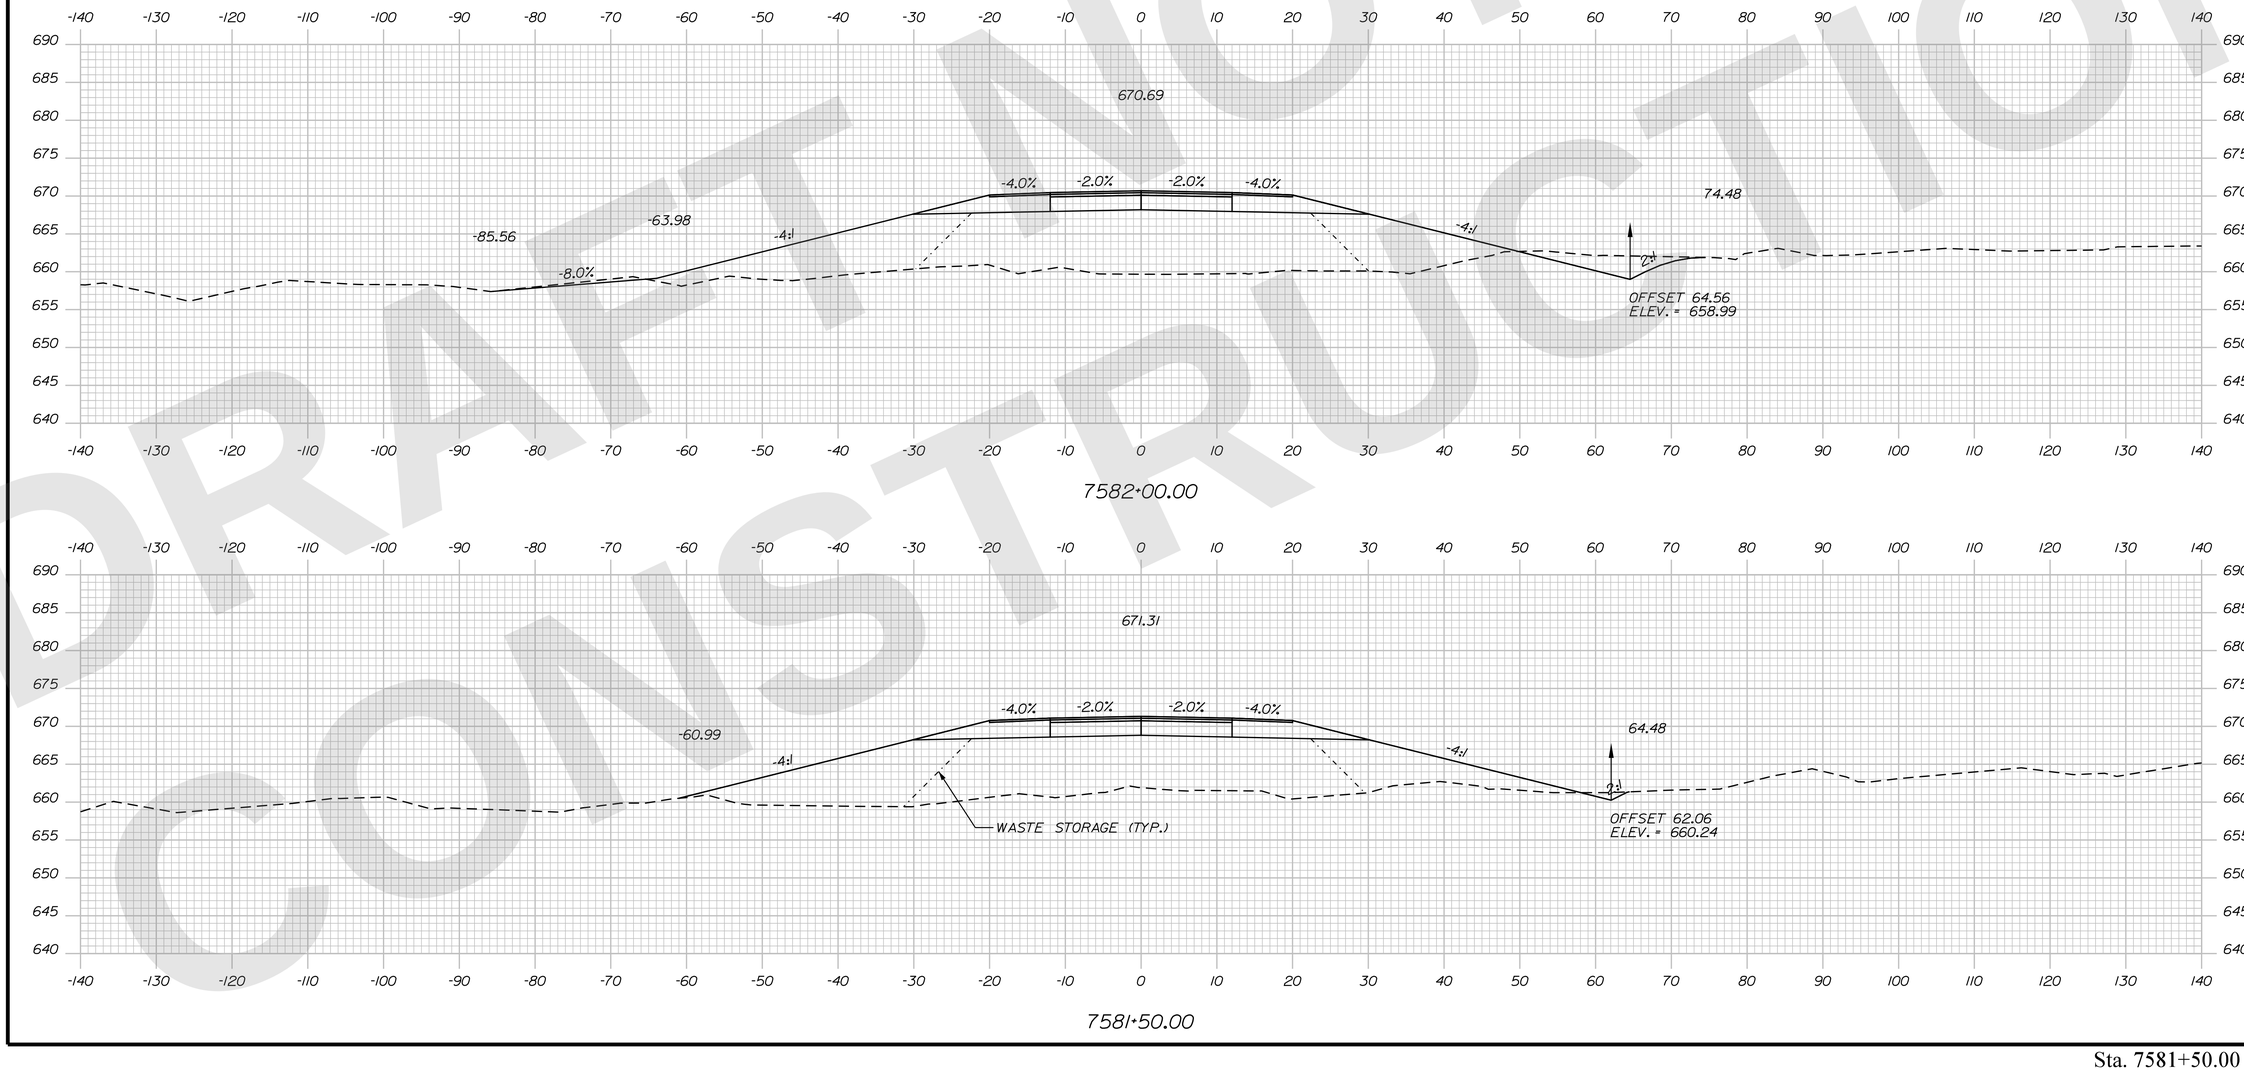

Sta. 7581+50.00 to Sta. 7582+00.00

STATE OF MAINE
DEPARTMENT OF TRANSPORTATION

CAPITAL PROJECTS

WIN 6462.92

HIGHWAY PLANS

vhb

	R.M.	BY	DATE
PROJ. MANAGER			
DESIGN-DETAILED	ZBW	JBD	9/2/2025
CHECKED-REVIEWED	ECF	AG	9/2/2025
DESIGN2-DETAILED2			
DESIGN3-DETAILED3			
REVISIONS 1			
REVISIONS 2			
REVISIONS 3			
REVISIONS 4			
FIELD CHANGES			

PRESQUE ISLE
PRESQUE ISLE BYPASS

CROSS SECTIONS

SHEET NUMBER
H-280
384
OF 747

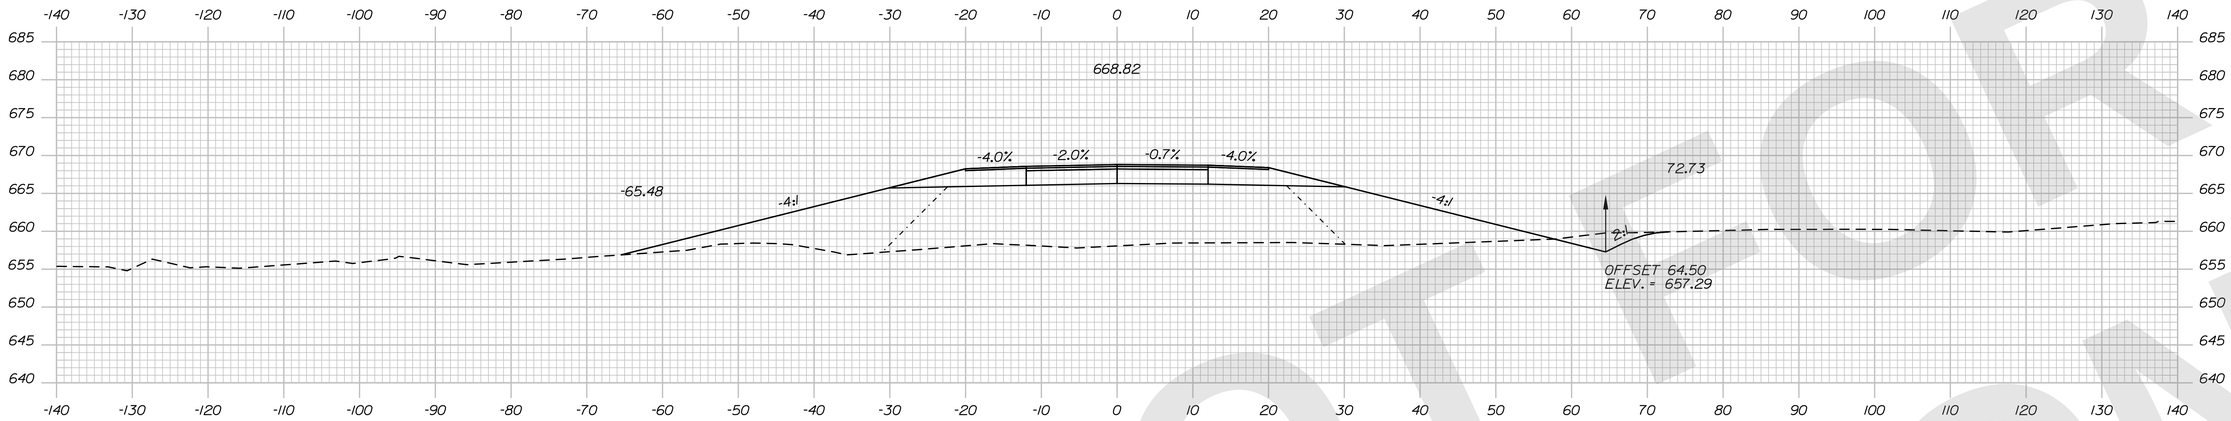

7583+50.00

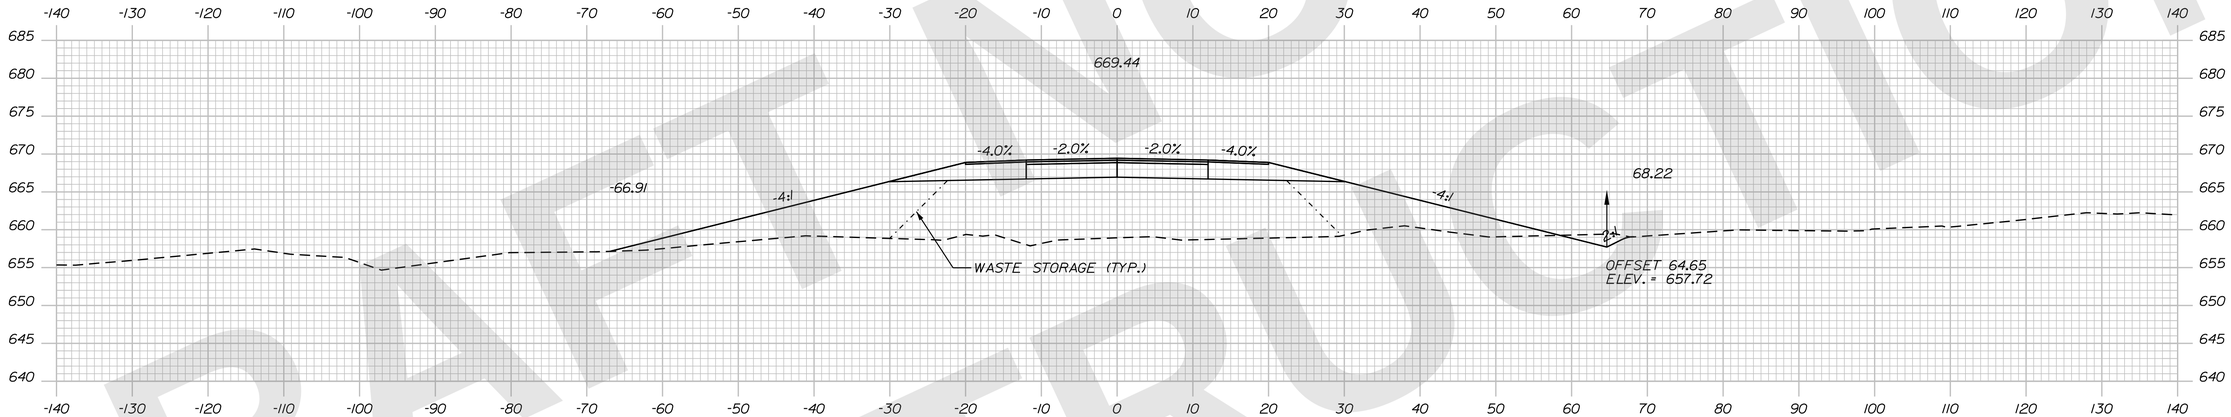

7583+00.00

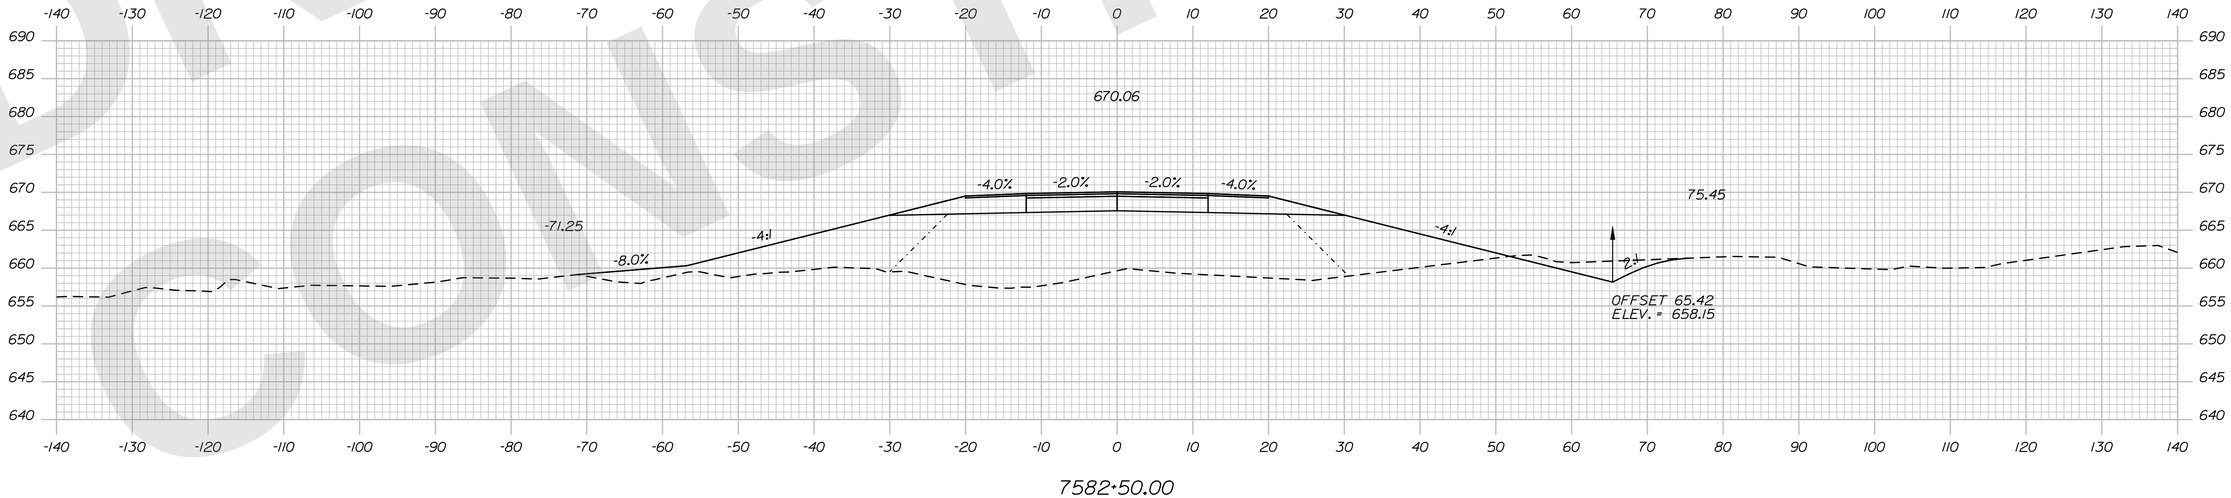

7582+50.00

STATE OF MAINE
DEPARTMENT OF TRANSPORTATION

CAPITAL PROJECTS

WIN
6462.92

HIGHWAY PLANS

vhb

R.M.	PROJ. MANAGER	
JBD	DESIGN-DETAILED	ZBW
AG	CHECKED-REVIEWED	ECF
	DESIGN2-DETAILED2	
	DESIGN3-DETAILED3	
	REVISIONS 1	
	REVISIONS 2	
	REVISIONS 3	
	REVISIONS 4	
BY	FIELD CHANGES	
9/2/2025	DATE	9/2/2025

PRESQUE ISLE
PRESQUE ISLE BYPASS

CROSS SECTIONS

SHEET NUMBER
H-281
385
OF 747

Sta. 7582+50.00 to Sta. 7583+50.00

Username: jamesdavis Date:9/2/2025
Division: HIGHWAY
Filename: ...\H5_01_Xsects_PI_BYPASS.dgn

DRAFT NOT FOR CONSTRUCTION

Filename: ...\H5_01_Xsects_PI_BYPASS.dgn Division: HIGHWAY Username: jamesdavis Date:9/2/2025

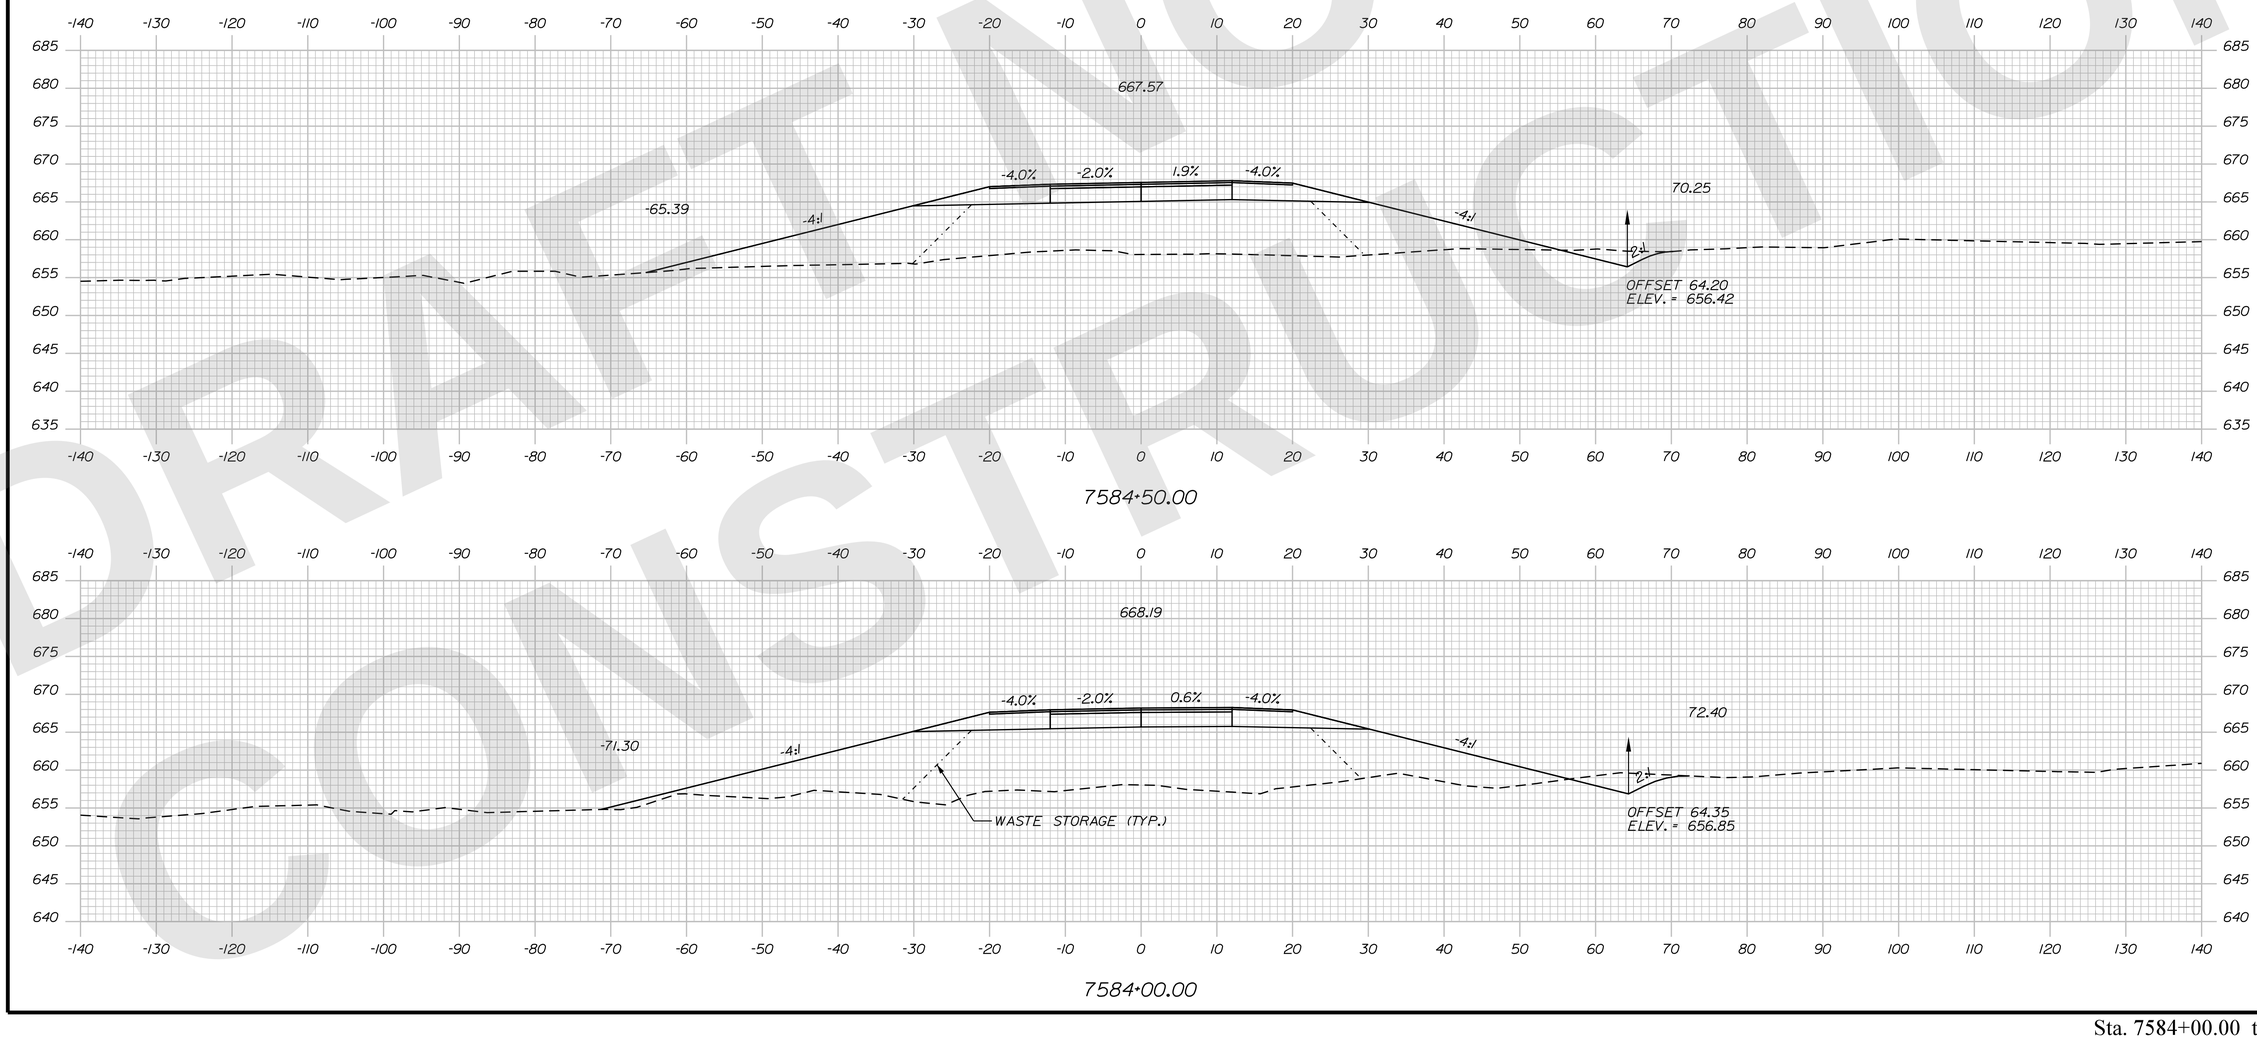

DRAFT NOT FOR CONSTRUCTION

STATE OF MAINE
DEPARTMENT OF TRANSPORTATION

CAPITAL PROJECTS

WIN 6462.92

HIGHWAY PLANS

vhb

PROJ. MANAGER	R.M.	BY	DATE
DESIGN-DETAILED	ZBW	JBD	9/2/2025
CHECKED-REVIEWED	ECF	AG	9/2/2025
DESIGN2-DETAILED2			
DESIGN3-DETAILED3			
REVISIONS 1			
REVISIONS 2			
REVISIONS 3			
REVISIONS 4			
FIELD CHANGES			

PRESQUE ISLE
PRESQUE ISLE BYPASS

CROSS SECTIONS

SHEET NUMBER
H-282
386
OF 747

Sta. 7584+00.00 to Sta. 7584+50.00

Filename: ...\H5_01_Xsects_PI_BYPASS.dgn Division: HIGHWAY Username: jamesdavis Date:9/2/2025

DRAFT NOT FOR CONSTRUCTION

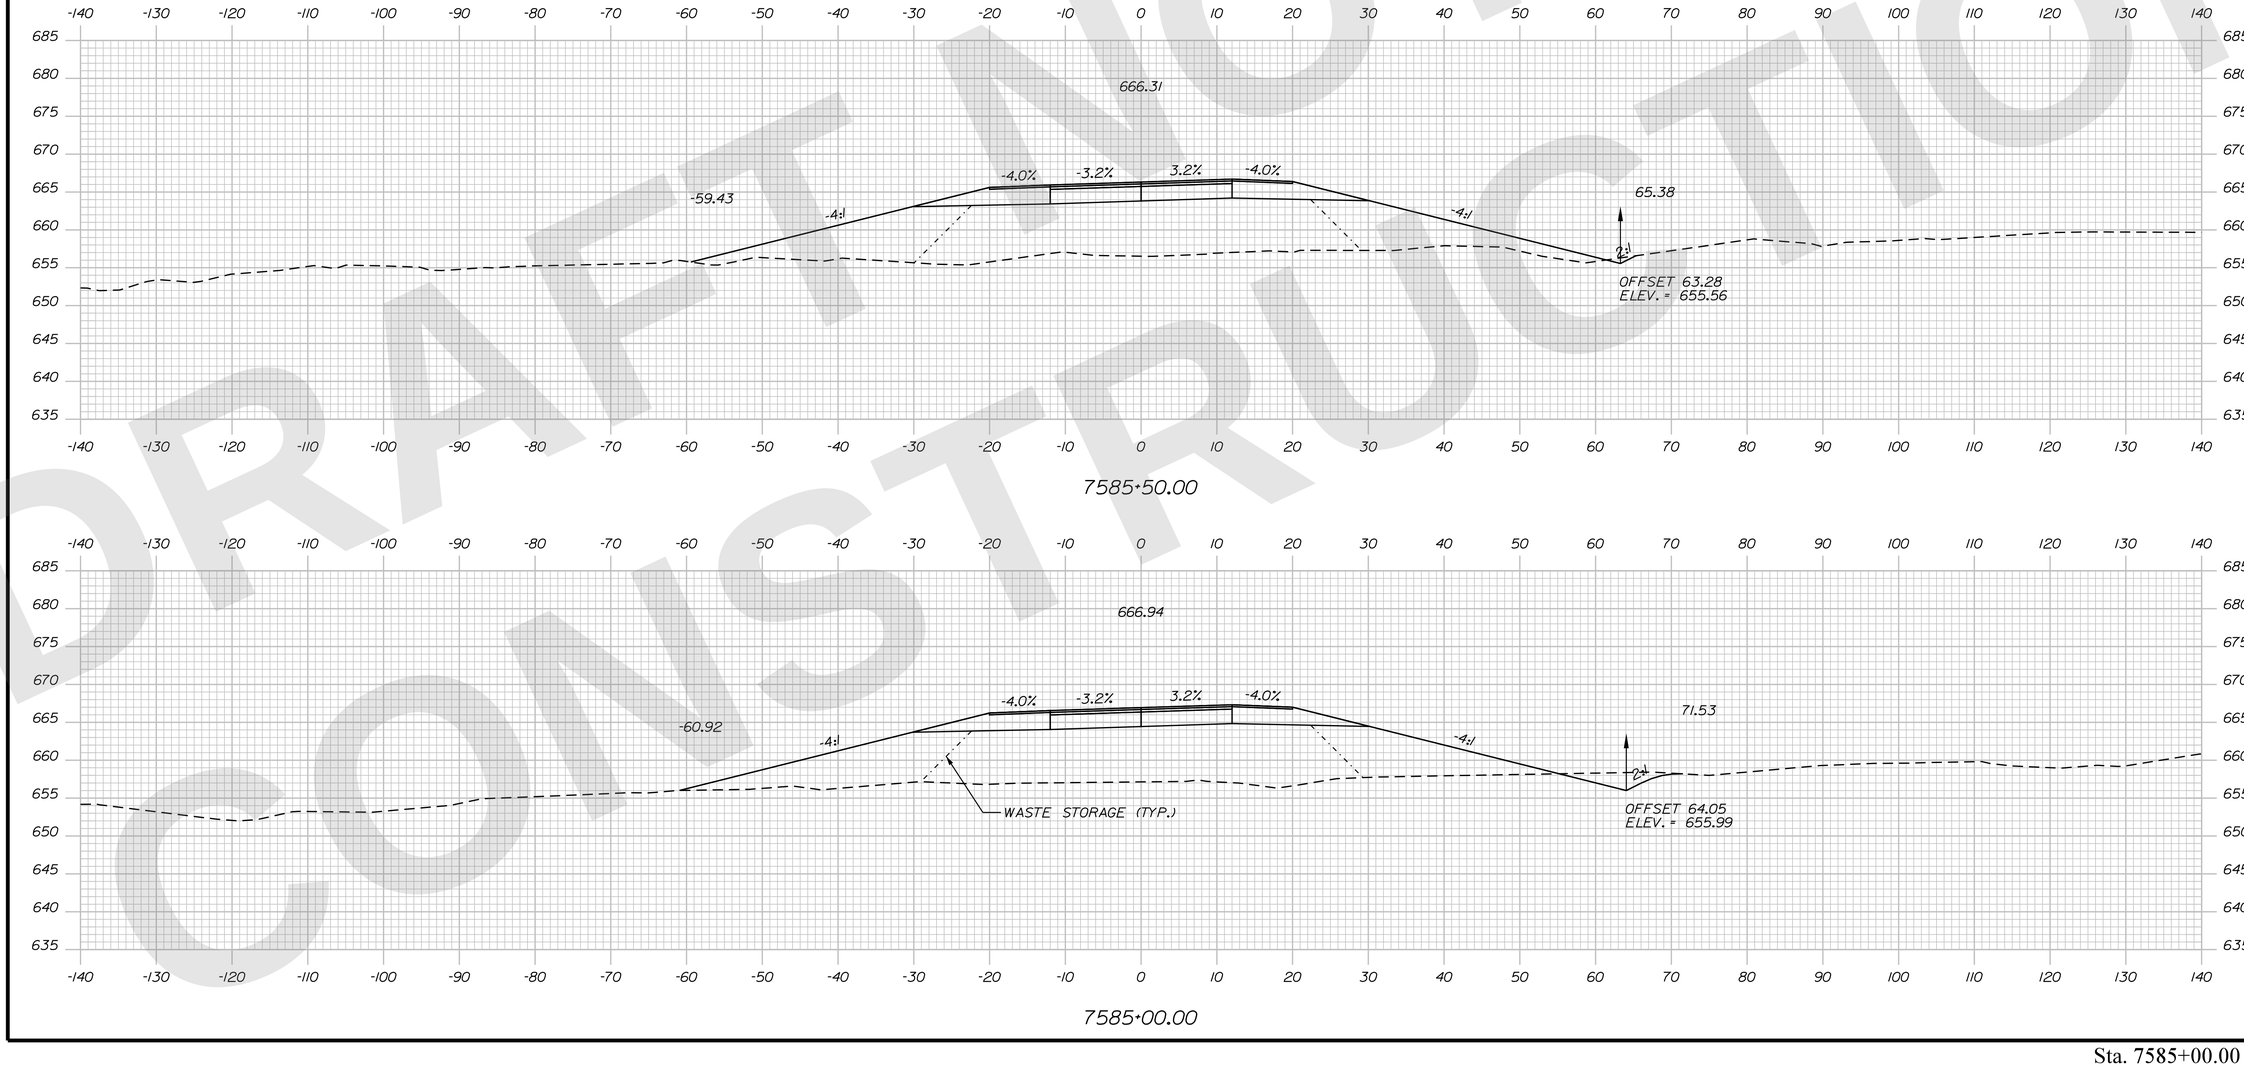

STATE OF MAINE
DEPARTMENT OF TRANSPORTATION

CAPITAL PROJECTS

WIN 6462.92

HIGHWAY PLANS

vhb

	R.M.	BY	DATE
PROJ. MANAGER			
DESIGN-DETAILED	ZBW	JBD	9/2/2025
CHECKED-REVIEWED		EOF	
DESIGN2-DETAILED2		AG	9/2/2025
DESIGN3-DETAILED3			
REVISIONS 1			
REVISIONS 2			
REVISIONS 3			
REVISIONS 4			
FIELD CHANGES			

PRESQUE ISLE
PRESQUE ISLE BYPASS

CROSS SECTIONS

SHEET NUMBER
H-283
387
OF 747

Sta. 7585+00.00 to Sta. 7585+50.00

Filename: ...\H5_01_Xsects_PI_BYPASS.dgn Division: HIGHWAY Username: jamesdavis Date:9/2/2025

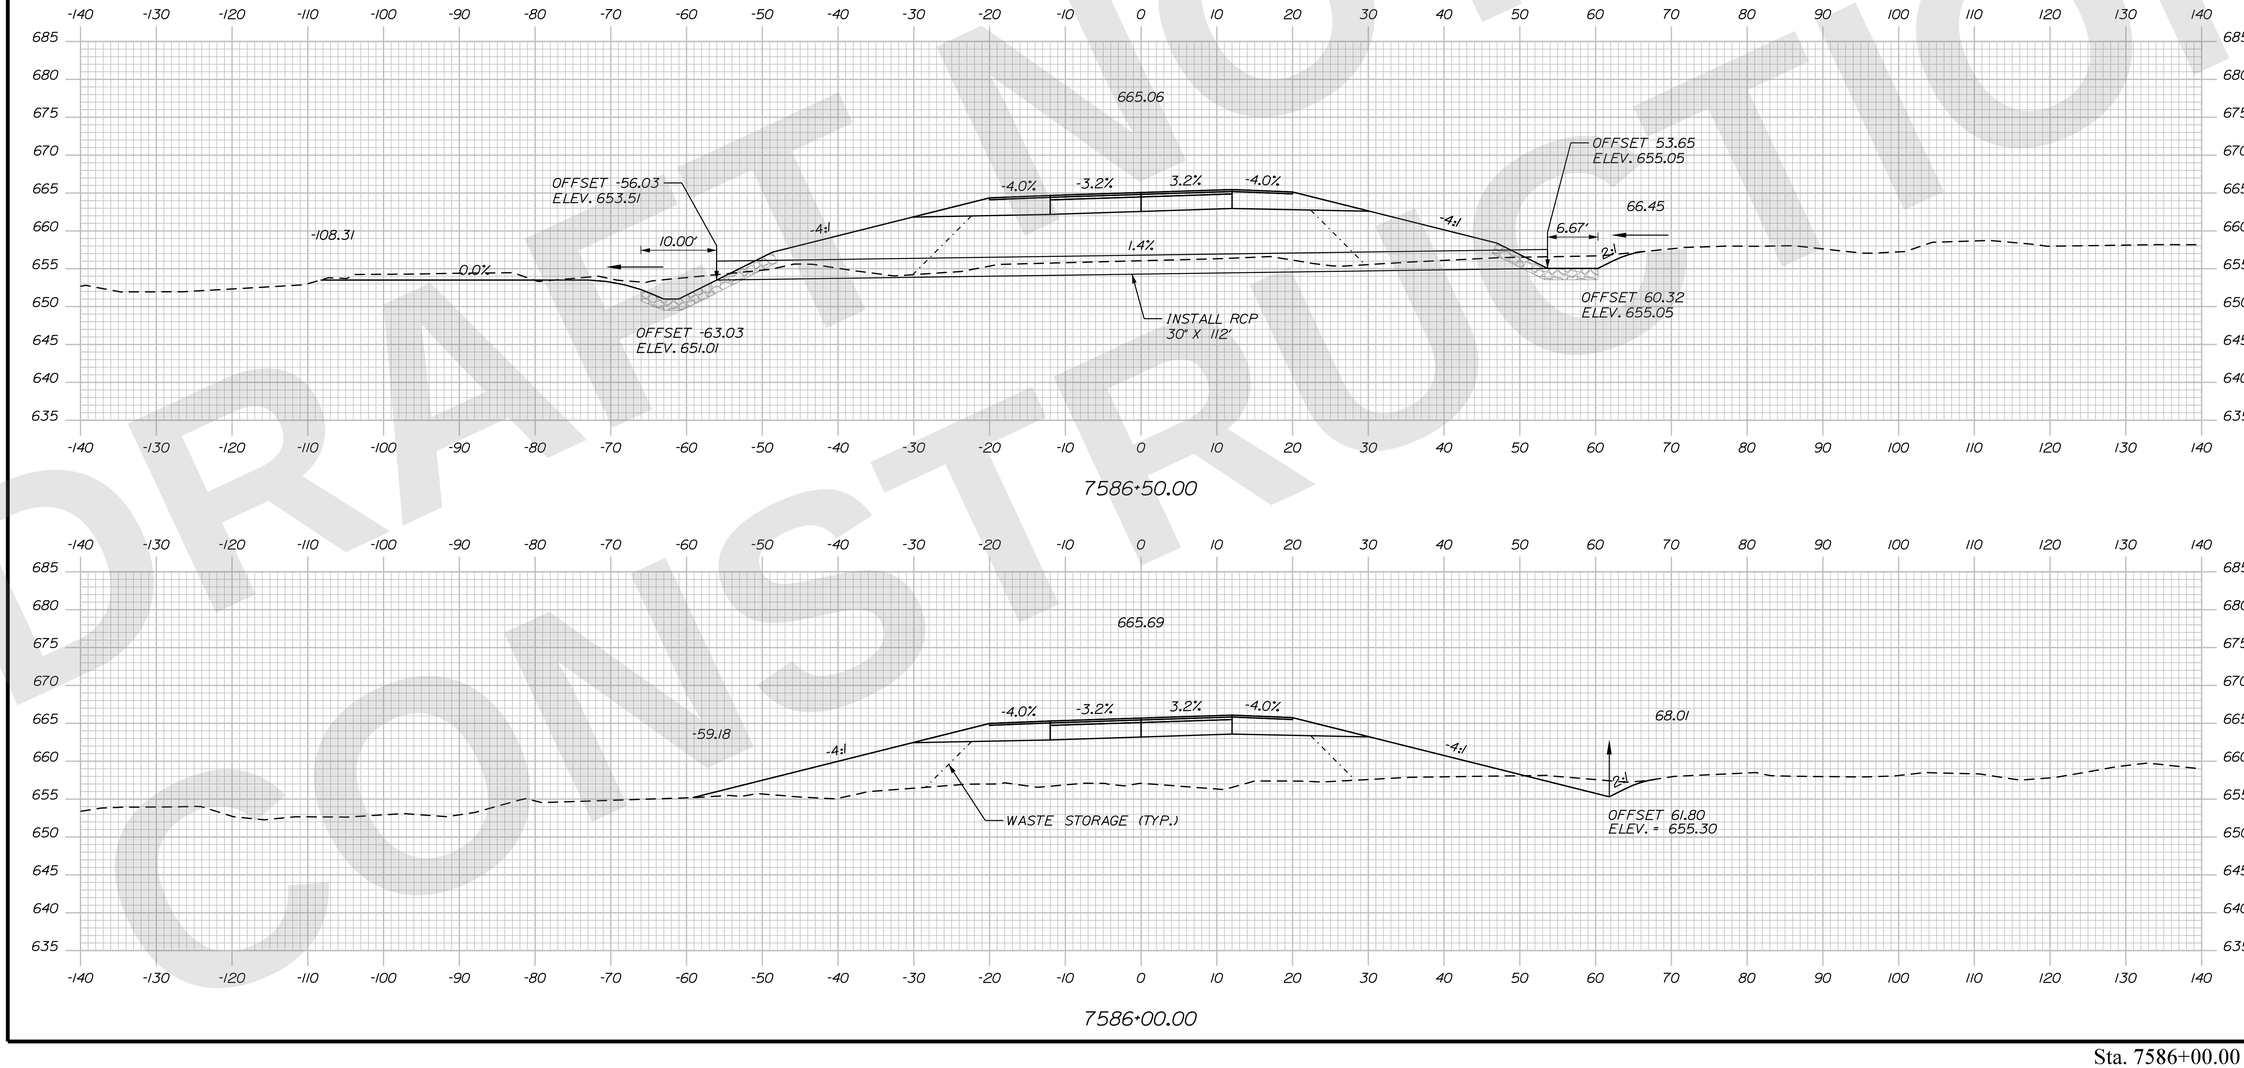

DRAFT NOT FOR CONSTRUCTION

STATE OF MAINE
DEPARTMENT OF TRANSPORTATION

CAPITAL PROJECTS

WIN 6462.92

HIGHWAY PLANS

vhb

	R.M.	BY	DATE
PROJ. MANAGER			
DESIGN-DETAILED	ZBW	JBD	9/2/2025
CHECKED-REVIEWED	ECF	AG	9/2/2025
DESIGN2-DETAILED2			
DESIGN3-DETAILED3			
REVISIONS 1			
REVISIONS 2			
REVISIONS 3			
REVISIONS 4			
FIELD CHANGES			

PRESQUE ISLE
PRESQUE ISLE BYPASS

CROSS SECTIONS

SHEET NUMBER
H-284
388
OF 747

Sta. 7586+00.00 to Sta. 7586+50.00

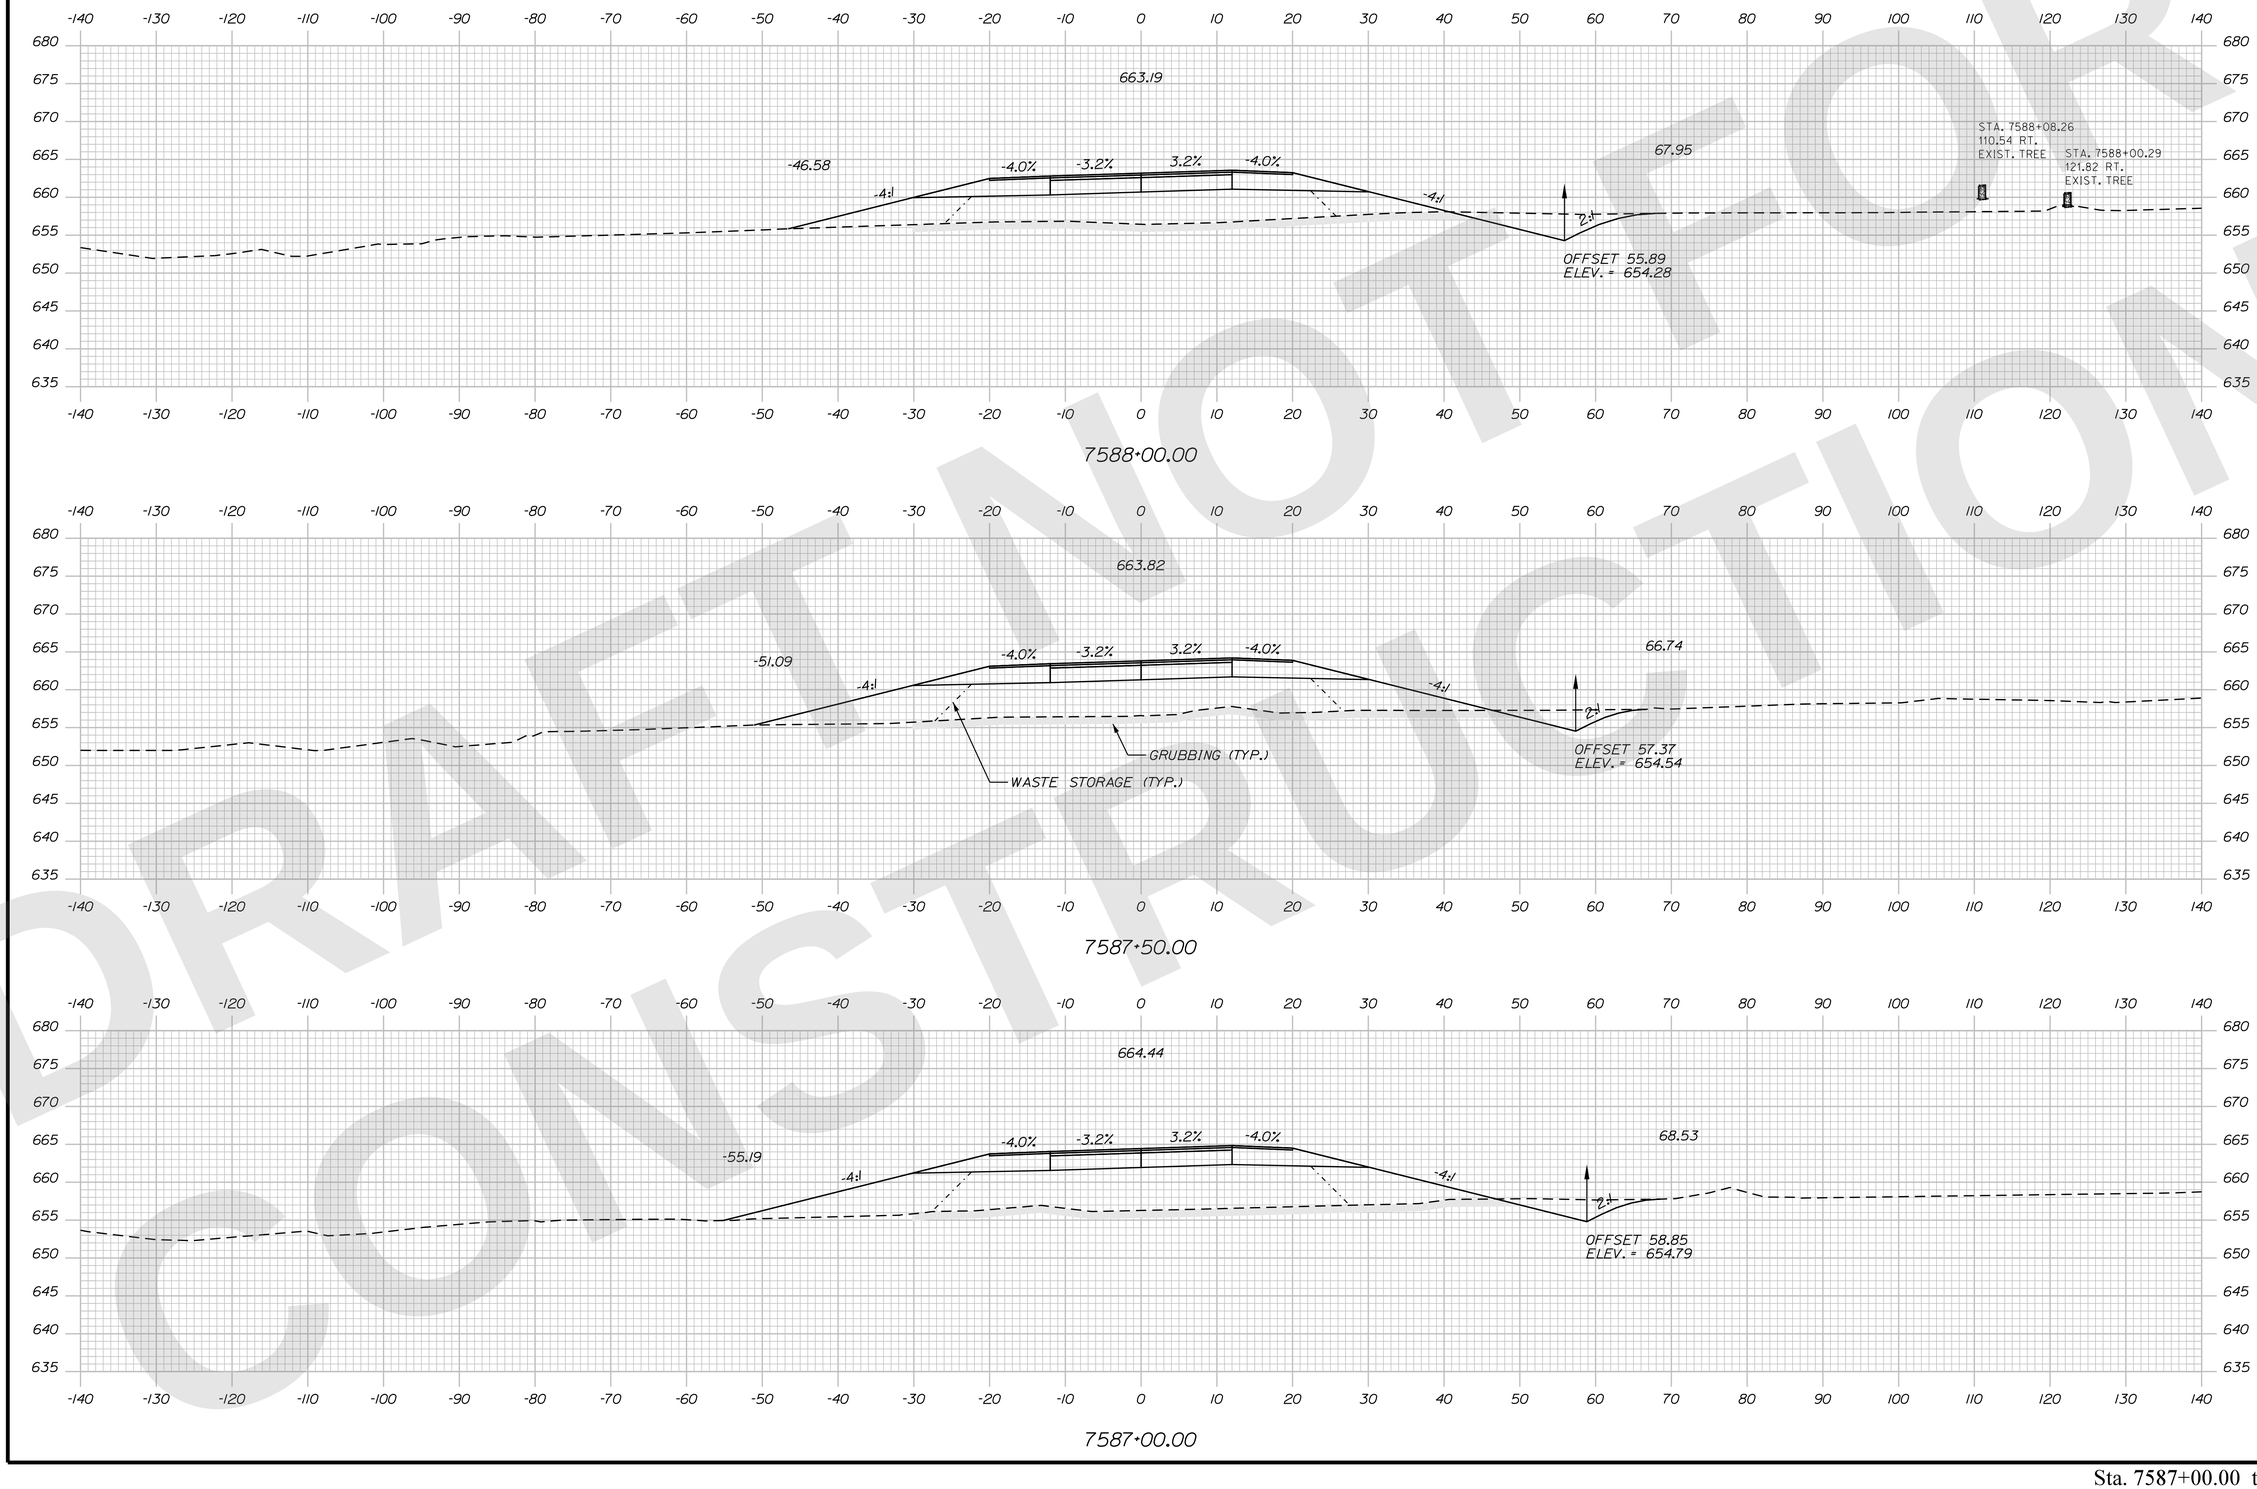

STATE OF MAINE
DEPARTMENT OF TRANSPORTATION

CAPITAL PROJECTS

WIN
6462.92

HIGHWAY PLANS

vhb

PROJ. MANAGER	R.M.	DATE
DESIGN-DETAILED	ZBW	9/2/2025
CHECKED-REVIEWED	ECF	9/2/2025
DESIGN2-DETAILED2		
DESIGN3-DETAILED3		
REVISIONS 1		
REVISIONS 2		
REVISIONS 3		
REVISIONS 4		
FIELD CHANGES		

PRESQUE ISLE
PRESQUE ISLE BYPASS

CROSS SECTIONS

SHEET NUMBER
H-285
389
OF 747

Sta. 7587+00.00 to Sta. 7588+00.00

Filename: ...\H5_01_Xsects_PL_BYPASS.dgn Division: HIGHWAY Username: jamesdavis Date:9/2/2025

DRAFT NOT FOR CONSTRUCTION

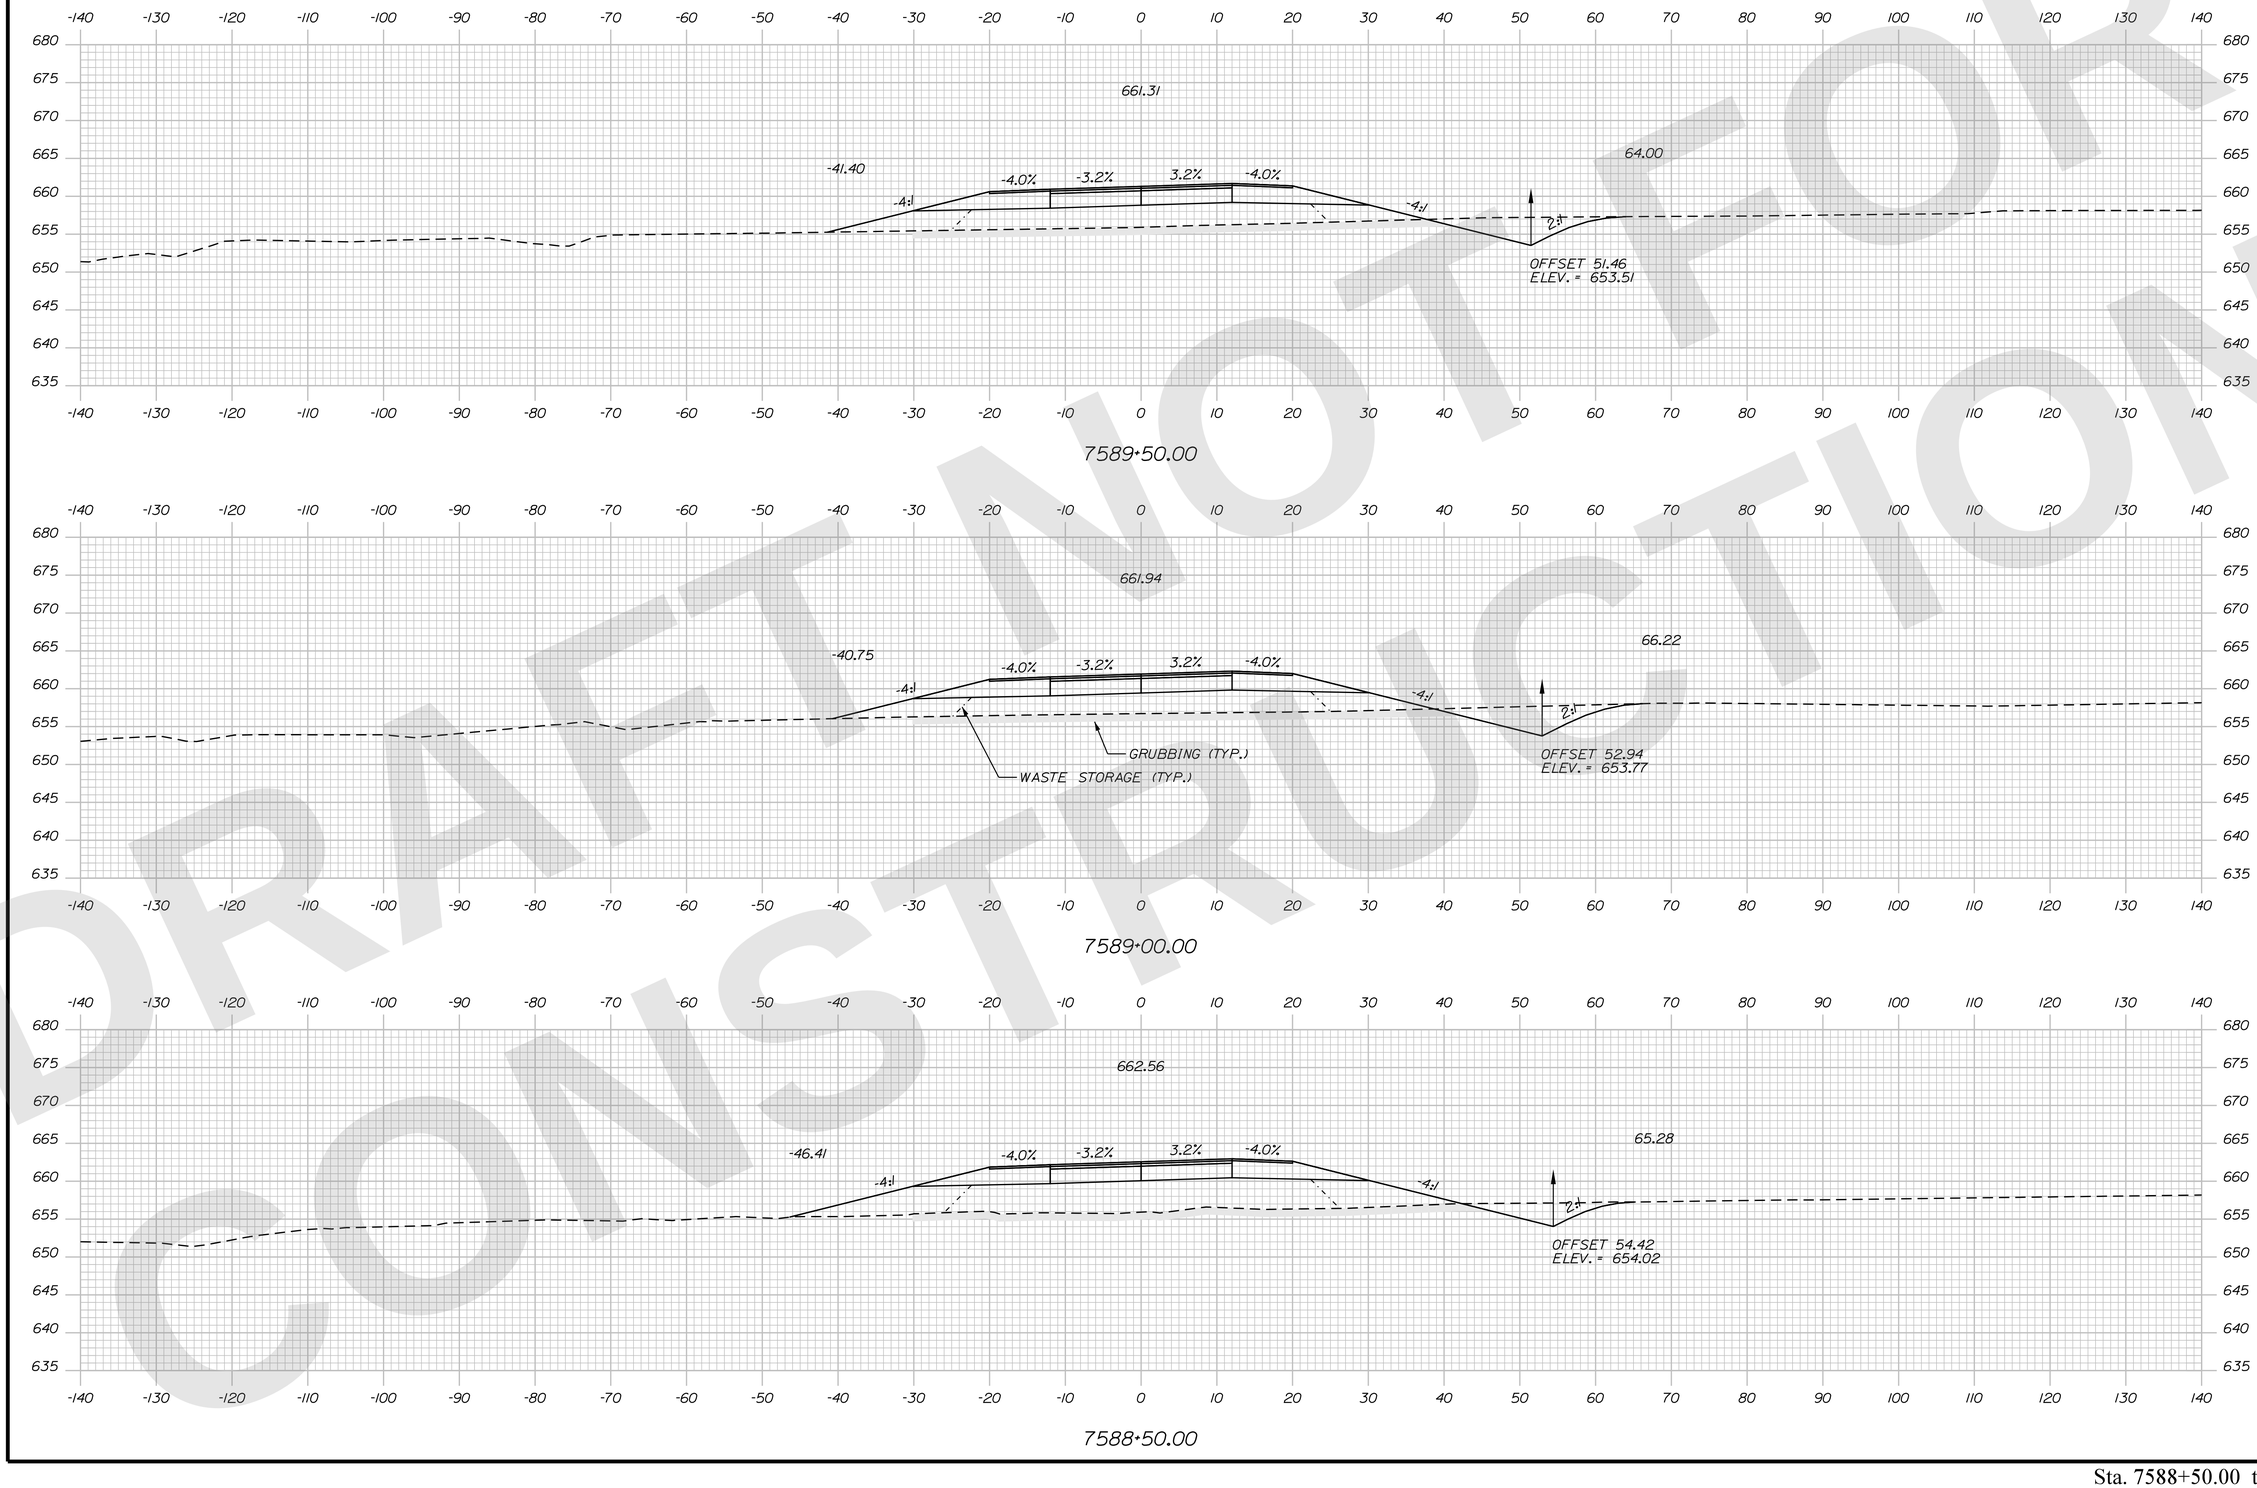

PRELIMINARY NOT FOR CONSTRUCTION

STATE OF MAINE
DEPARTMENT OF TRANSPORTATION

CAPITAL PROJECTS

WIN 6462.92

HIGHWAY PLANS

vhb

PROJ. MANAGER		
DESIGN-DETAILED	ZBW	
CHECKED-REVIEWED	ECF	
DESIGN2-DETAILED2		
DESIGN3-DETAILED3		
REVISIONS 1		
REVISIONS 2		
REVISIONS 3		
REVISIONS 4		
FIELD CHANGES		

R.M.	BY	DATE
	JBD	9/2/2025
	AG	9/2/2025

PRESQUE ISLE
PRESQUE ISLE BYPASS

CROSS SECTIONS

SHEET NUMBER
H-286
390
OF 747

Sta. 7588+50.00 to Sta. 7589+50.00

Filename: ...\H5_01_Xsects_PI_BYPASS.dgn Division: HIGHWAY Username: jamesdavis Date:9/2/2025

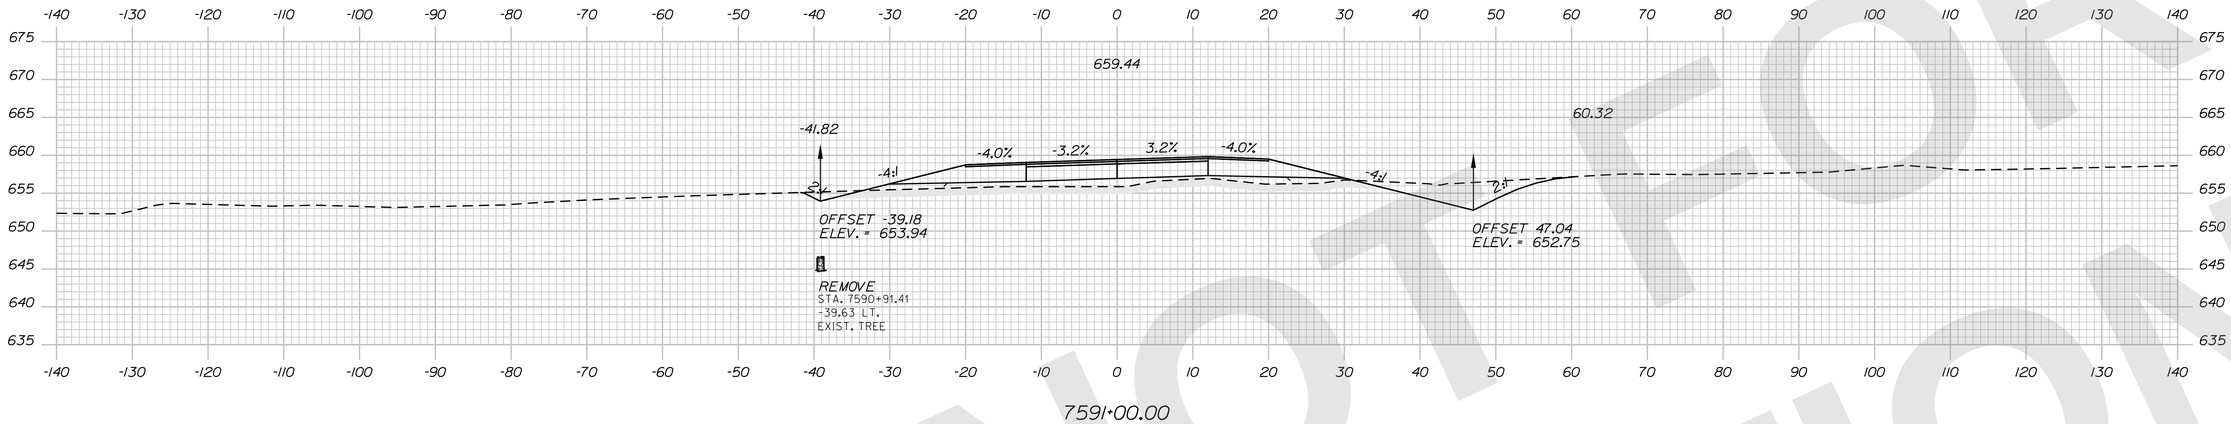

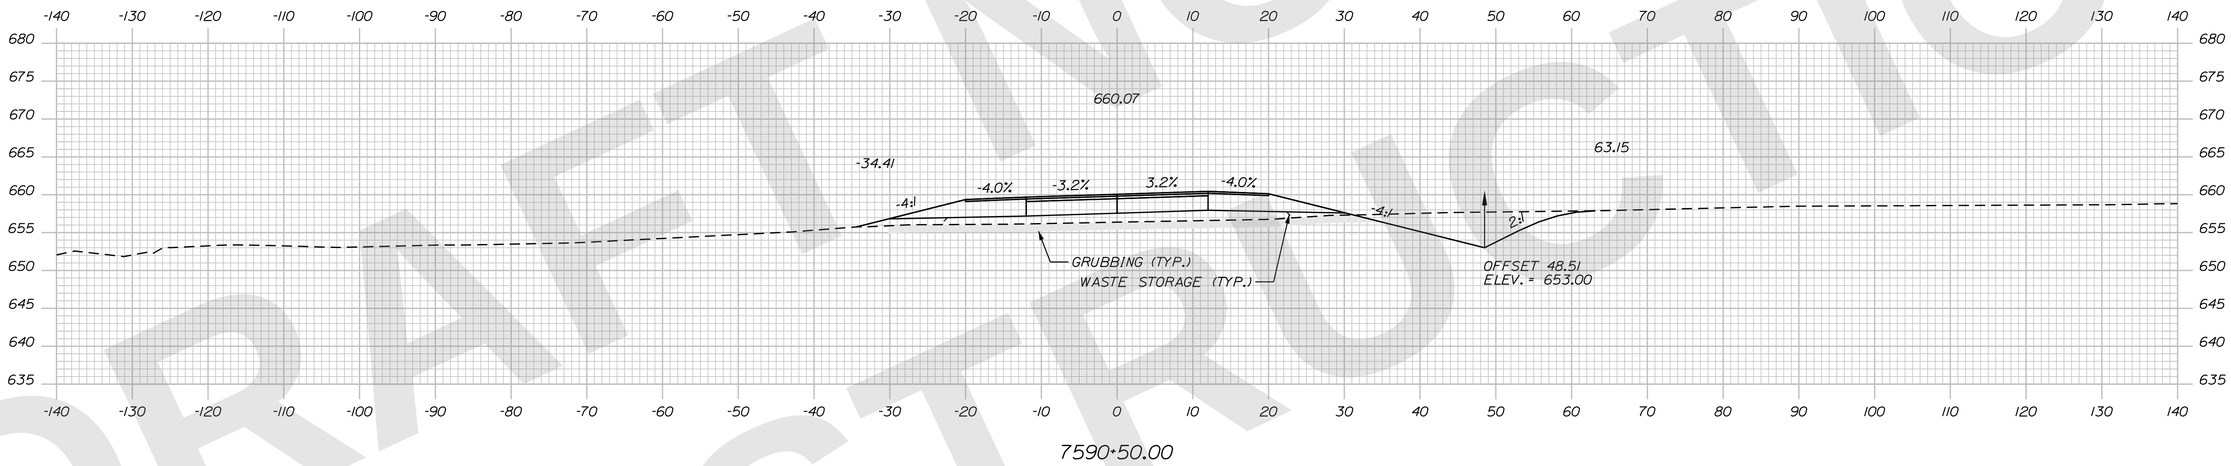

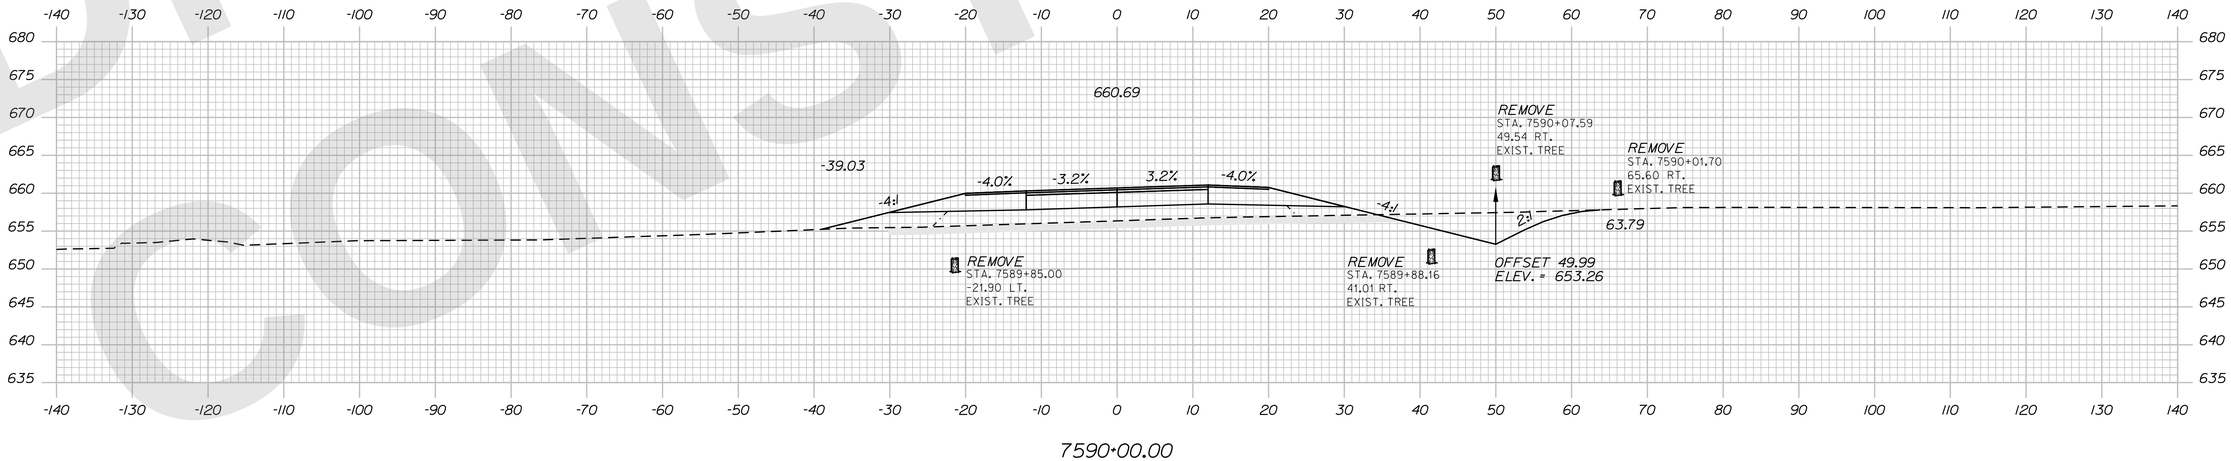

STATE OF MAINE
DEPARTMENT OF TRANSPORTATION

CAPITAL PROJECTS

WIN
6462.92

HIGHWAY PLANS

vhb

	R.M.	DATE
PROJ. MANAGER		
DESIGN-DETAILED	ZBW	9/2/2025
CHECKED-REVIEWED	ECF	
DESIGN2-DETAILED2		
DESIGN3-DETAILED3		
REVISIONS 1	JBD	9/2/2025
REVISIONS 2	AG	
REVISIONS 3		
REVISIONS 4		
FIELD CHANGES		

PRESQUE ISLE
PRESQUE ISLE BYPASS

CROSS SECTIONS

SHEET NUMBER
H-287
391
OF 747

Sta. 7590+00.00 to Sta. 7591+00.00

DRAFT NOT FOR CONSTRUCTION

Filename: ...\H5_01_Xsects_PL_BYPASS.dgn Division: HIGHWAY Username: jamesdavis Date:9/2/2025

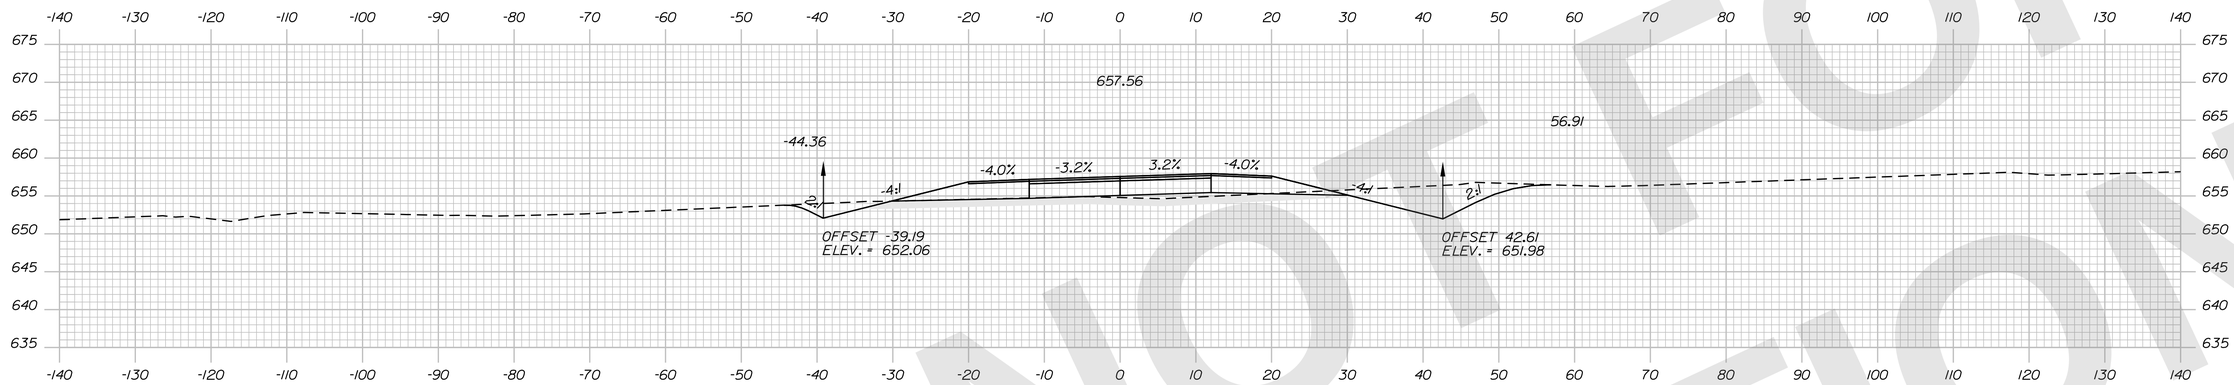

7592+50.00

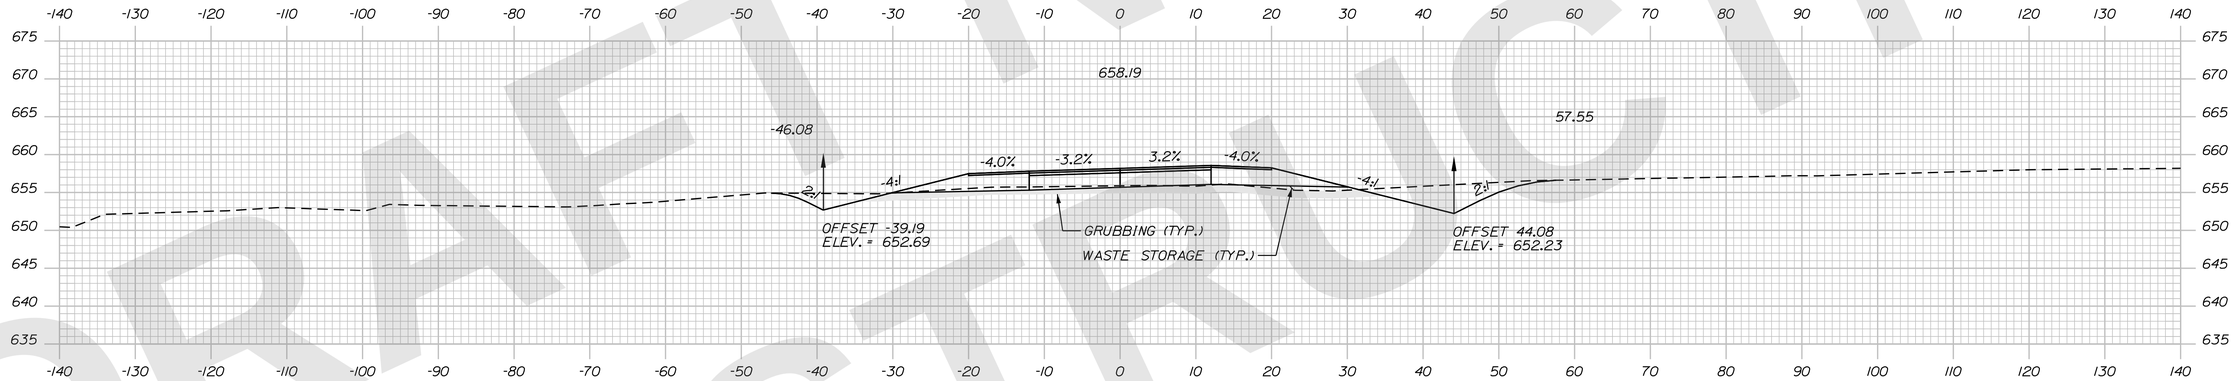

7592+00.00

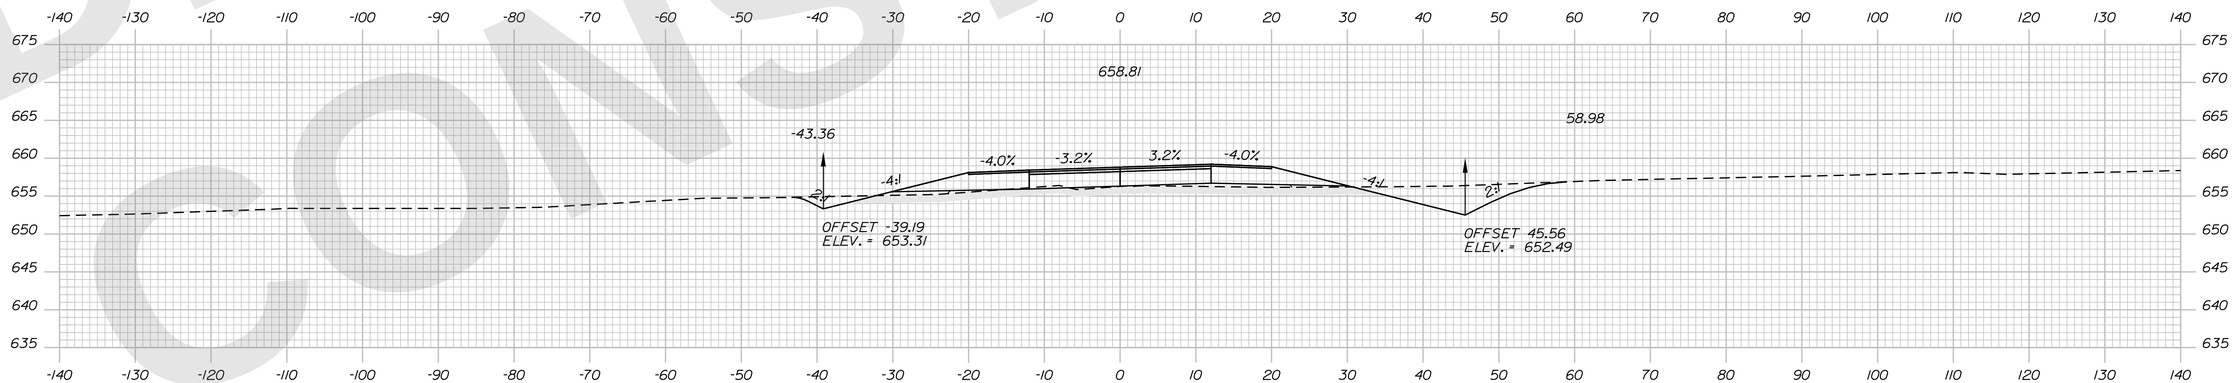

7591+50.00

DRAFT NOT FOR CONSTRUCTION

STATE OF MAINE
DEPARTMENT OF TRANSPORTATION

CAPITAL PROJECTS

WIN 6462.92

HIGHWAY PLANS

vhb

	R.M.	BY	DATE
PROJ. MANAGER			
DESIGN-DETAILED	ZBW	JBD	9/2/2025
CHECKED-REVIEWED	ECF	AG	9/2/2025
DESIGN2-DETAILED2			
DESIGN3-DETAILED3			
REVISIONS 1			
REVISIONS 2			
REVISIONS 3			
REVISIONS 4			
FIELD CHANGES			

PRESQUE ISLE
PRESQUE ISLE BYPASS

CROSS SECTIONS

SHEET NUMBER
H-288
392
OF 747

Sta. 7591+50.00 to Sta. 7592+50.00

Filename: ...\H5_01_Xsects_PL_BYPASS.dgn Division: HIGHWAY Username: jamesdavis Date:9/2/2025

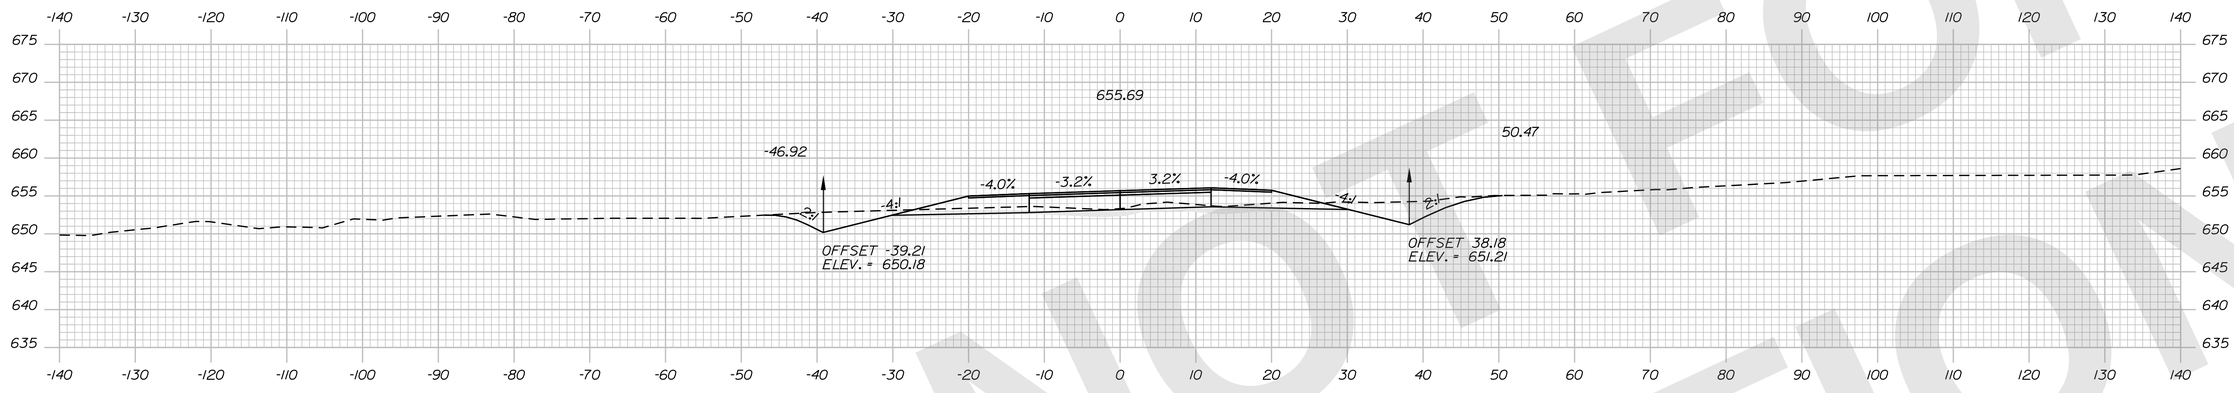

7594+00.00

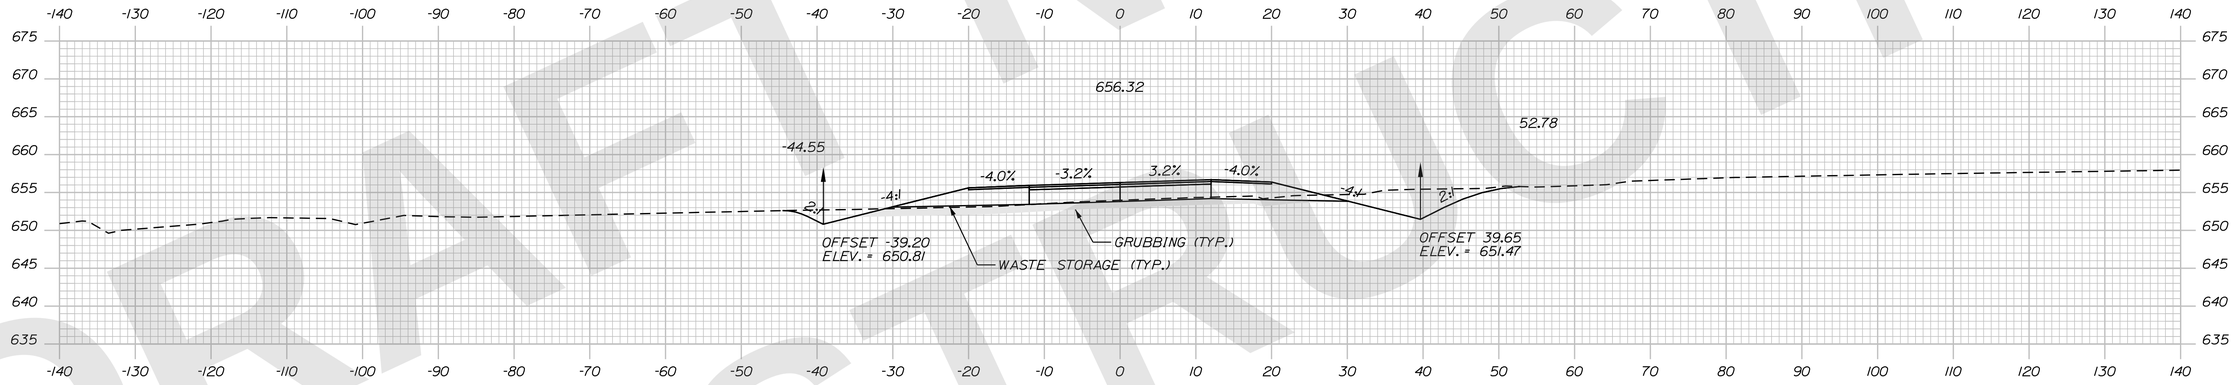

7593+50.00

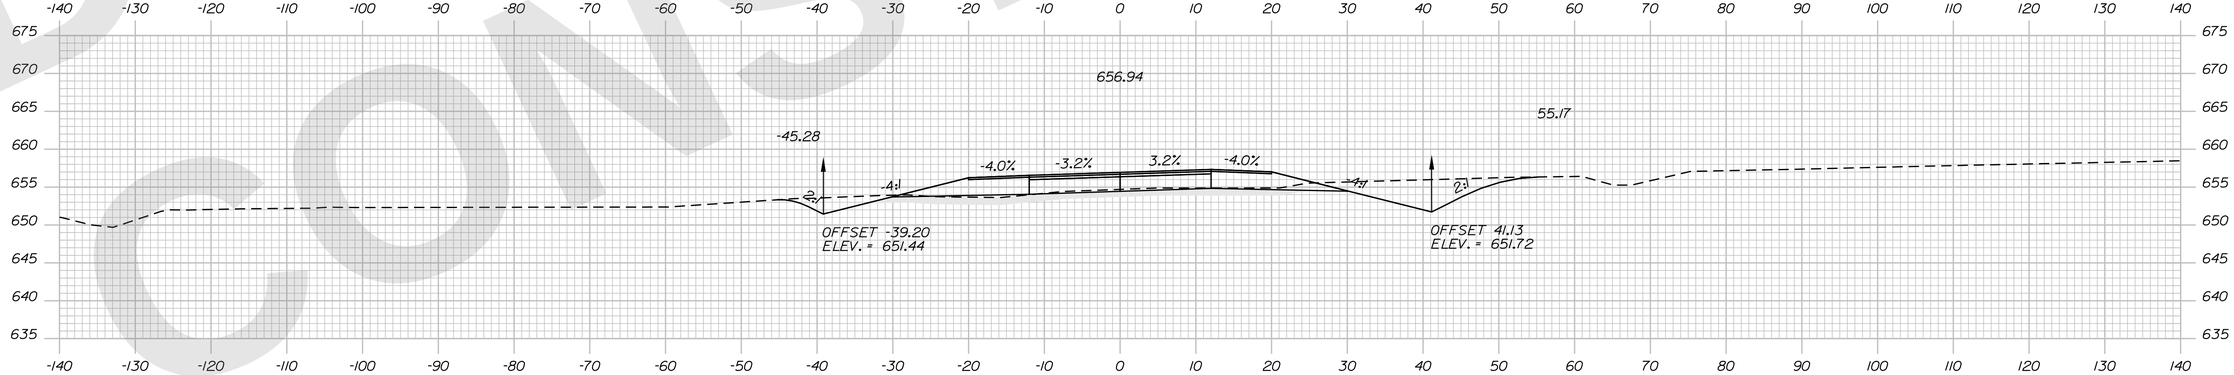

7593+00.00

Sta. 7593+00.00 to Sta. 7594+00.00

STATE OF MAINE
DEPARTMENT OF TRANSPORTATION

CAPITAL PROJECTS

WIN
6462.92

HIGHWAY PLANS

vhb

PROJ. MANAGER	R.M.	DATE
DESIGN-DETAILED	ZBW	9/2/2025
CHECKED-REVIEWED	ECF	9/2/2025
DESIGN2-DETAILED2		
DESIGN3-DETAILED3		
REVISIONS 1		
REVISIONS 2		
REVISIONS 3		
REVISIONS 4		
FIELD CHANGES		

PRESQUE ISLE
PRESQUE ISLE BYPASS

CROSS SECTIONS

SHEET NUMBER
H-289
393
OF 747

PRELIMINARY NOT FOR CONSTRUCTION

Filename: ...\H5_01_Xsects_PL_BYPASS.dgn Division: HIGHWAY Username: jamesdavis Date:9/2/2025

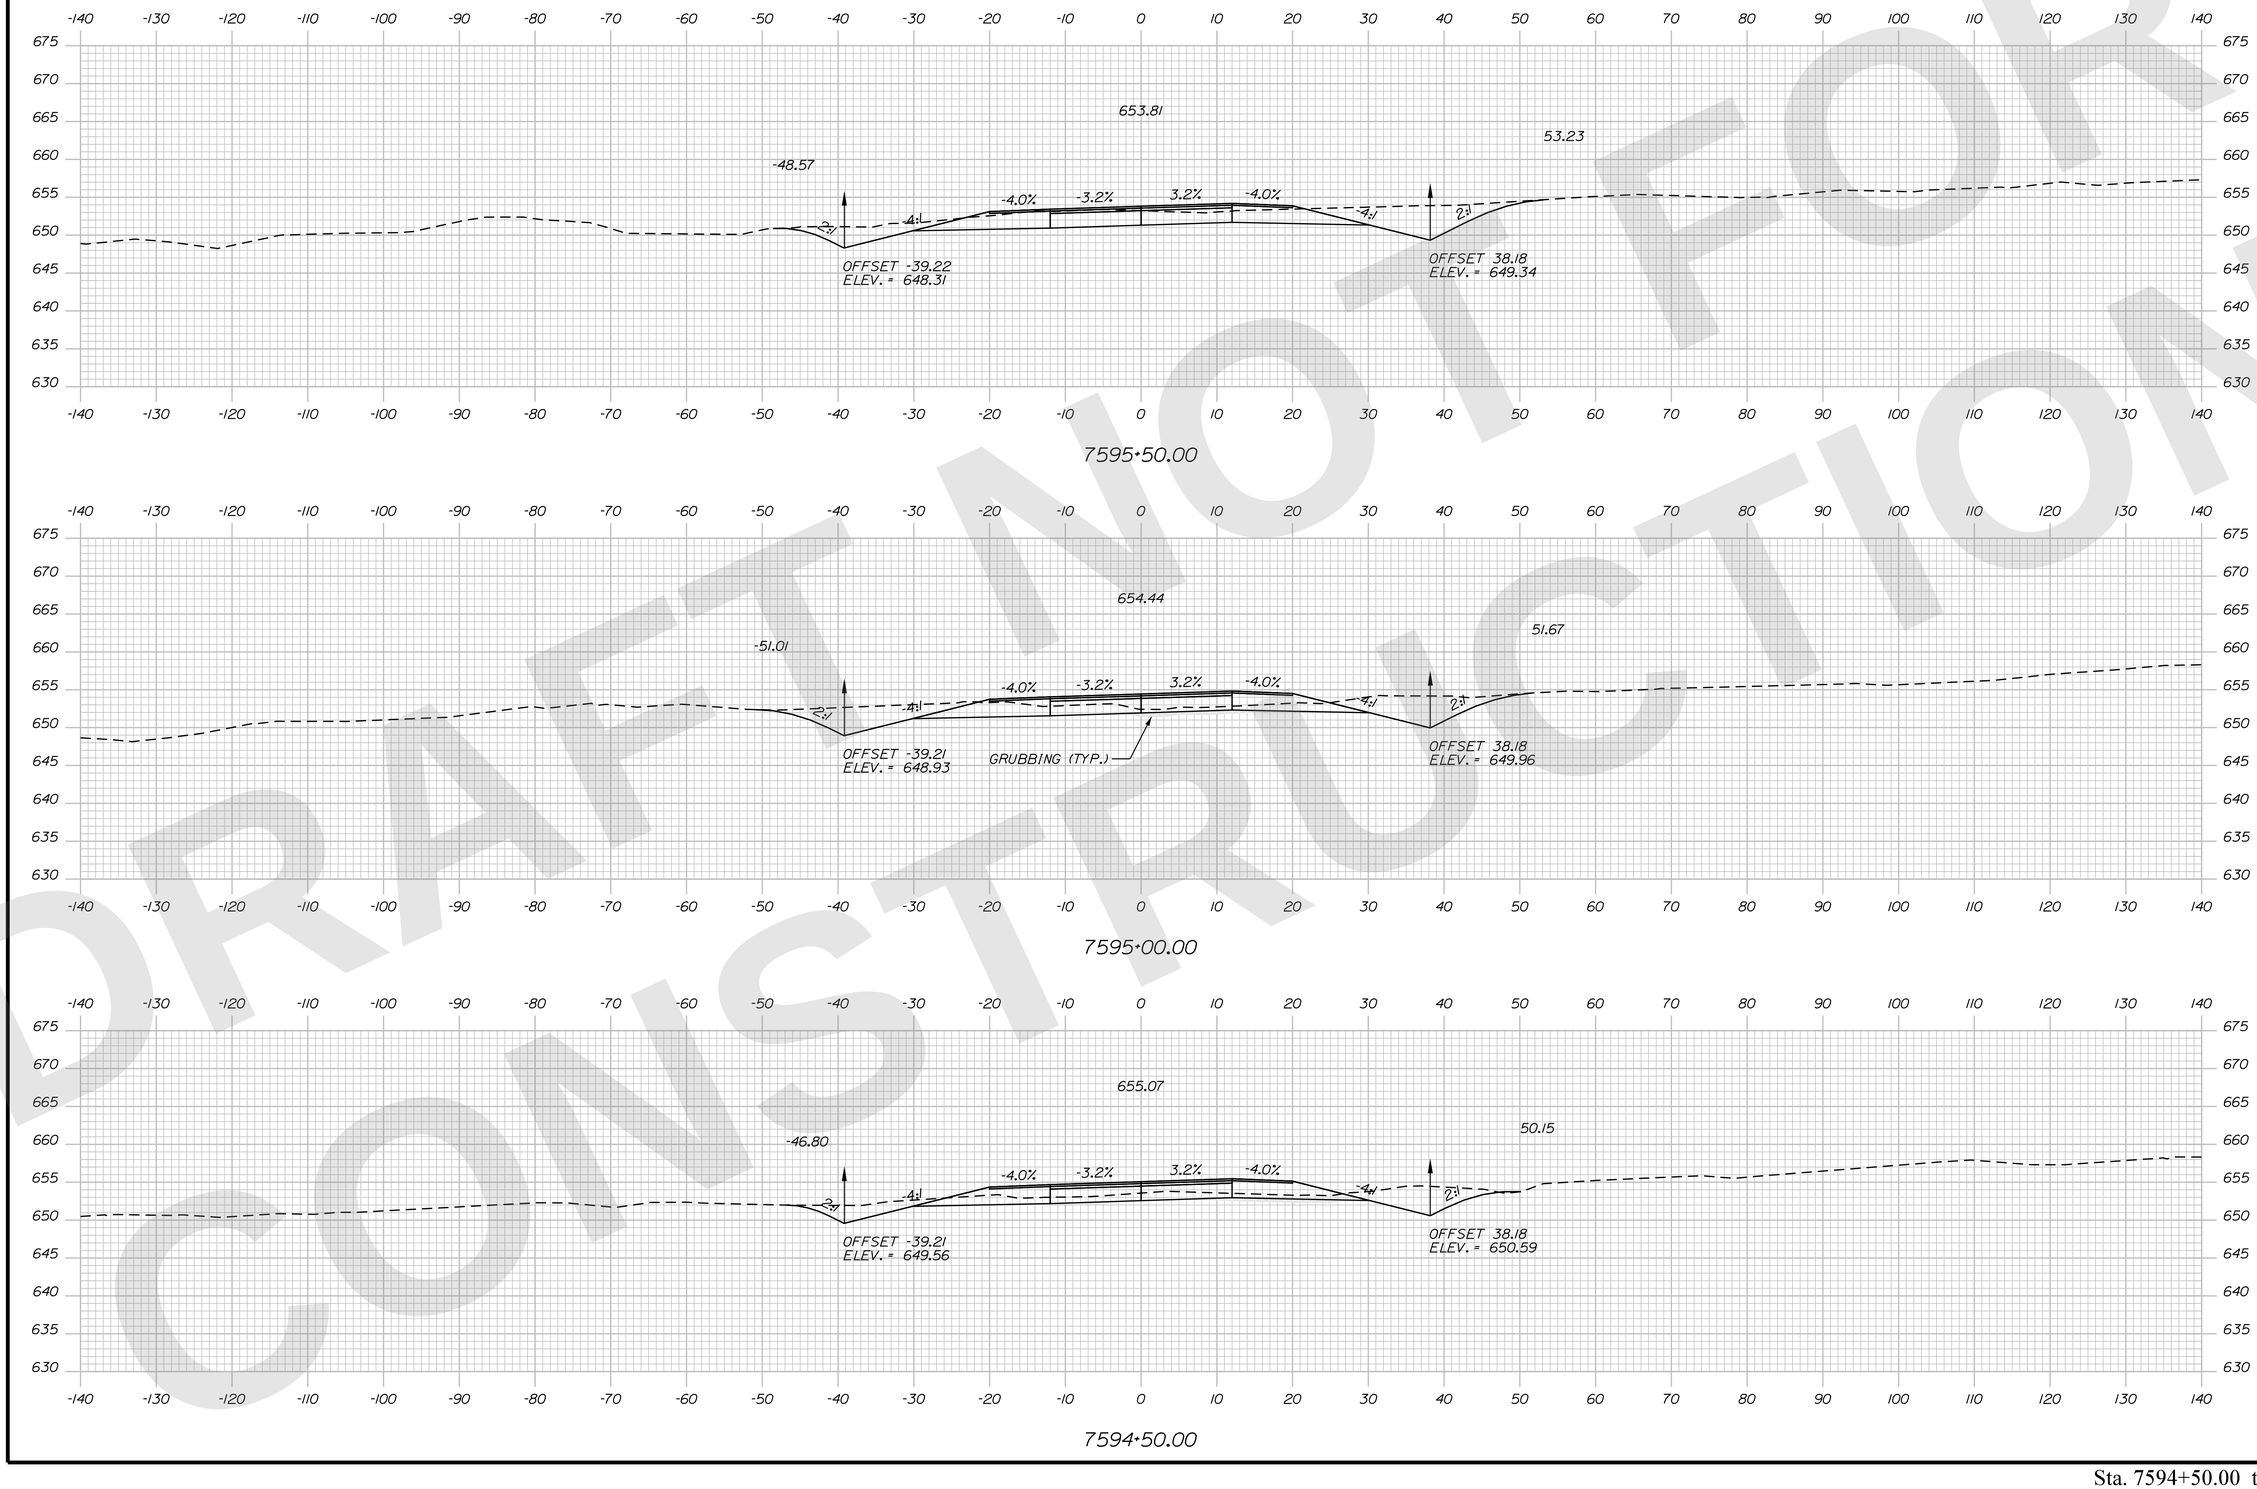

DRAFT NOT FOR CONSTRUCTION

Filename: ...\H5_01_Xsects_PL_BYPASS.dgn Division: HIGHWAY Username: jamesdavis Date:9/2/2025

STATE OF MAINE
DEPARTMENT OF TRANSPORTATION

CAPITAL PROJECTS

WIN
6462.92

HIGHWAY PLANS

vhb

PROJ. MANAGER	R.M.	DATE
DESIGN-DETAILED	ZBW	JBD 9/2/2025
CHECKED-REVIEWED	ECF	AG 9/2/2025
DESIGN2-DETAILED2		
DESIGN3-DETAILED3		
REVISIONS 1		
REVISIONS 2		
REVISIONS 3		
REVISIONS 4		
FIELD CHANGES		

PRESQUE ISLE
PRESQUE ISLE BYPASS

CROSS SECTIONS

SHEET NUMBER
H-290
394
OF 747

Sta. 7594+50.00 to Sta. 7595+50.00

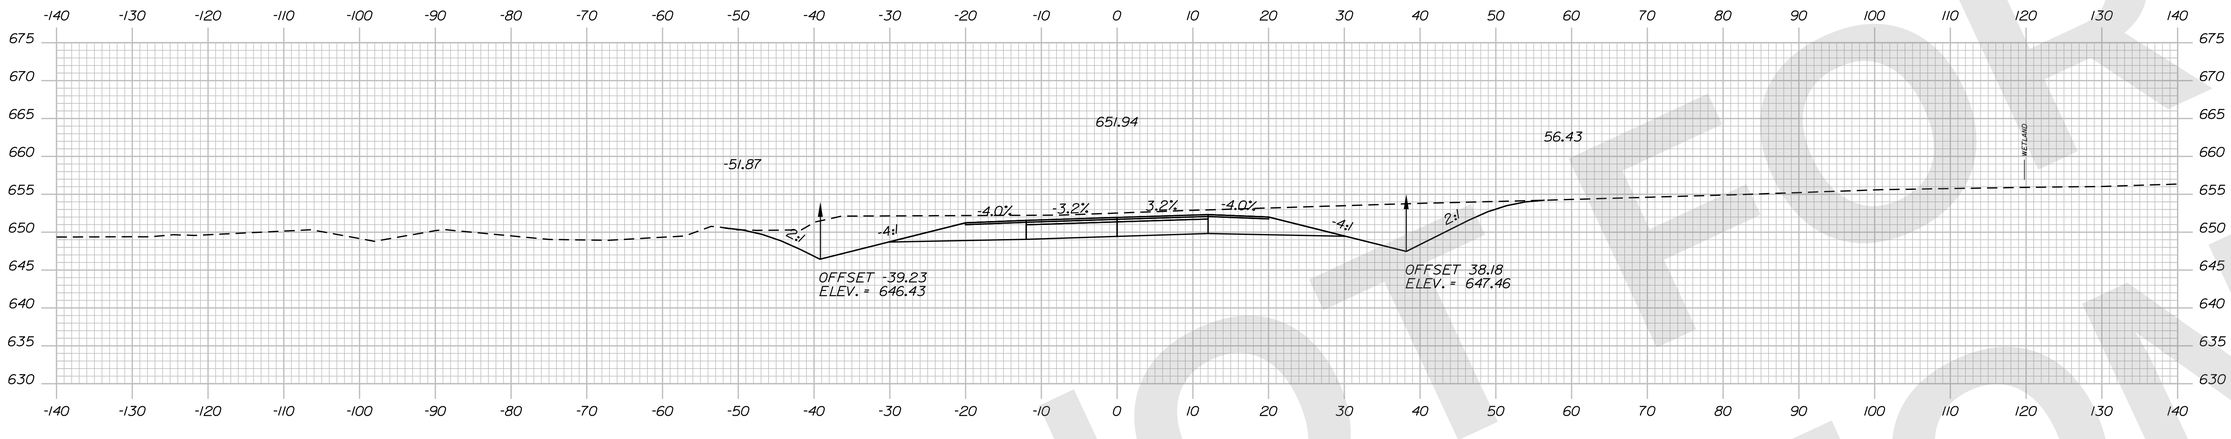

7597+00.00

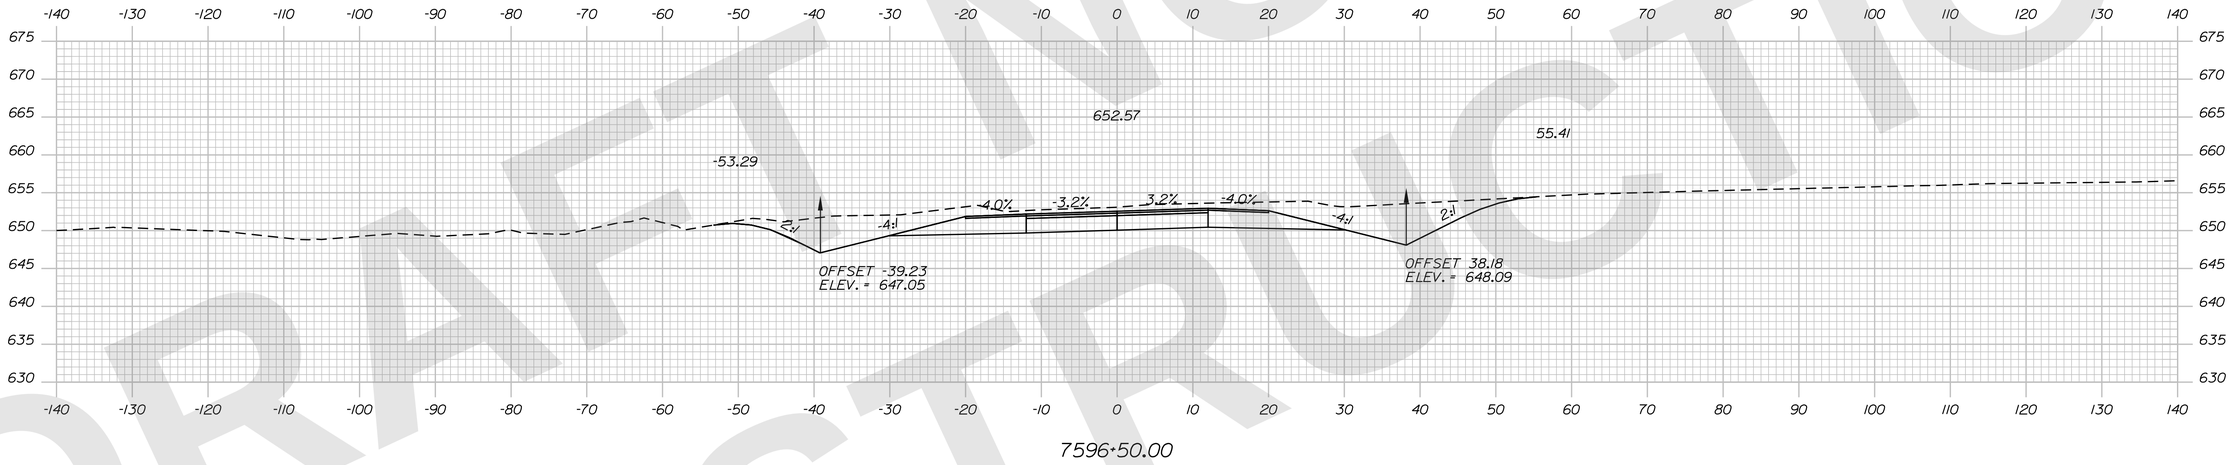

7596+50.00

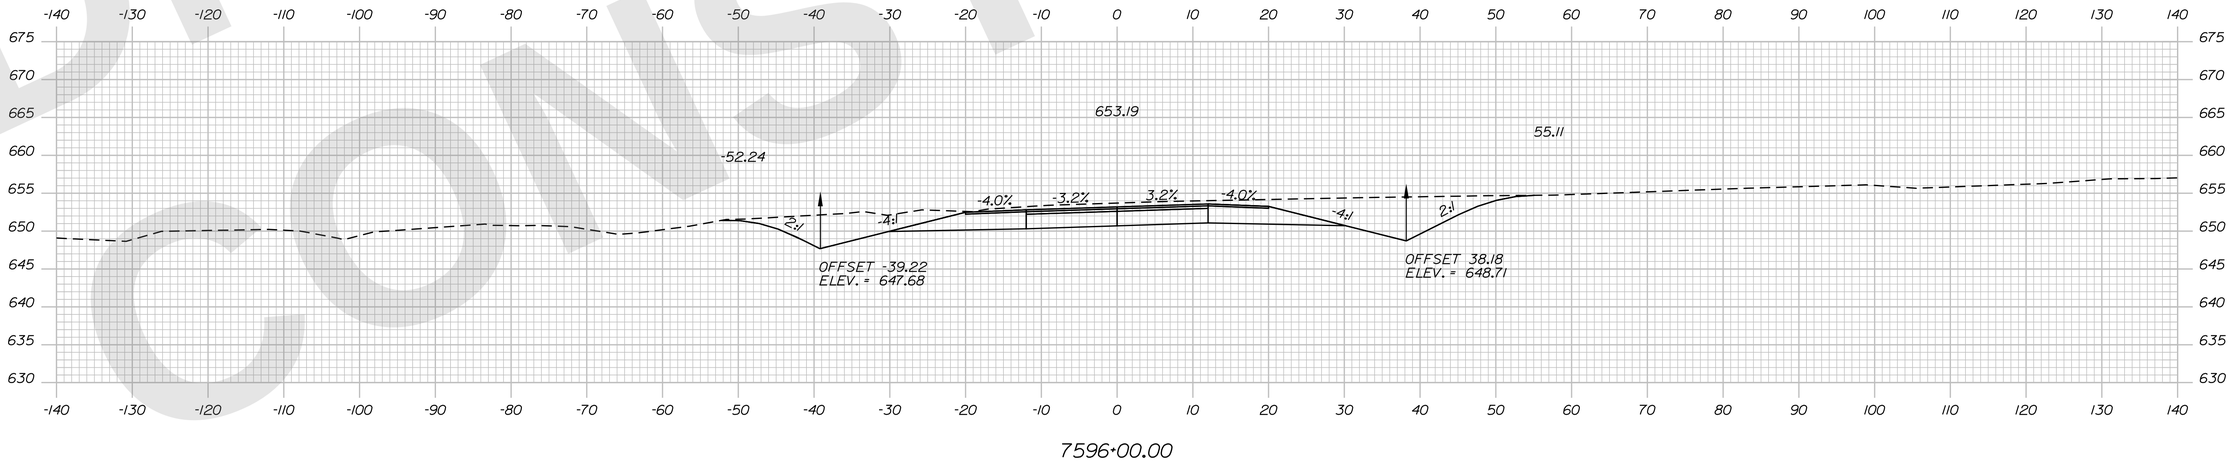

7596+00.00

Sta. 7596+00.00 to Sta. 7597+00.00

DRAFT NOT FOR CONSTRUCTION

Filename: ...\H5_01_Xsects_PL_BYPASS.dgn Username: jamesdavis Division: HIGHWAY Date:9/2/2025

STATE OF MAINE
DEPARTMENT OF TRANSPORTATION

CAPITAL PROJECTS

WIN
6462.92

HIGHWAY PLANS

vhb

	R.M.	BY	DATE
PROJ. MANAGER			
DESIGN-DETAILED	ZBW	JBD	9/2/2025
CHECKED-REVIEWED	ECF	AG	9/2/2025
DESIGN2-DETAILED2			
DESIGN3-DETAILED3			
REVISIONS 1			
REVISIONS 2			
REVISIONS 3			
REVISIONS 4			
FIELD CHANGES			

PRESQUE ISLE
PRESQUE ISLE BYPASS

CROSS SECTIONS

SHEET NUMBER
H-291
395
OF 747

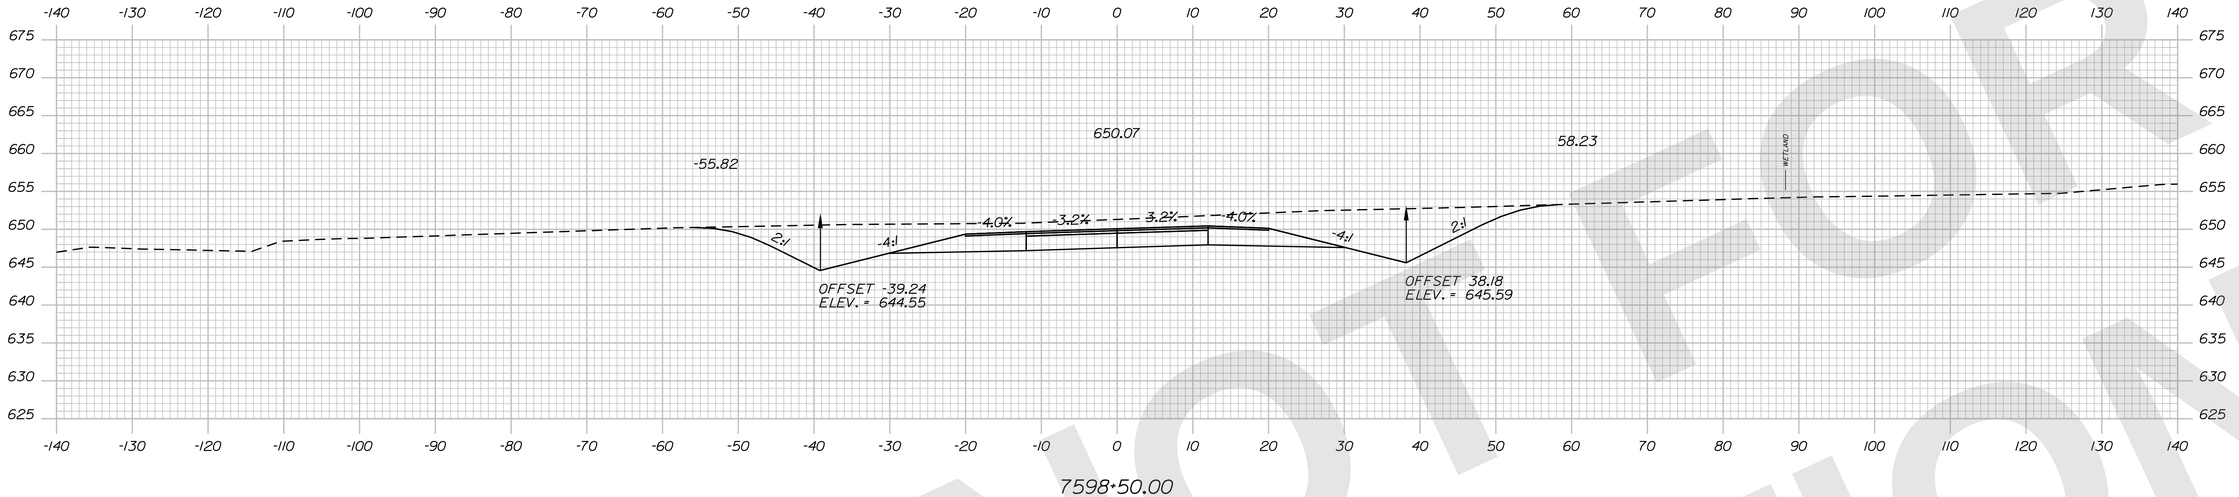

7598+50.00

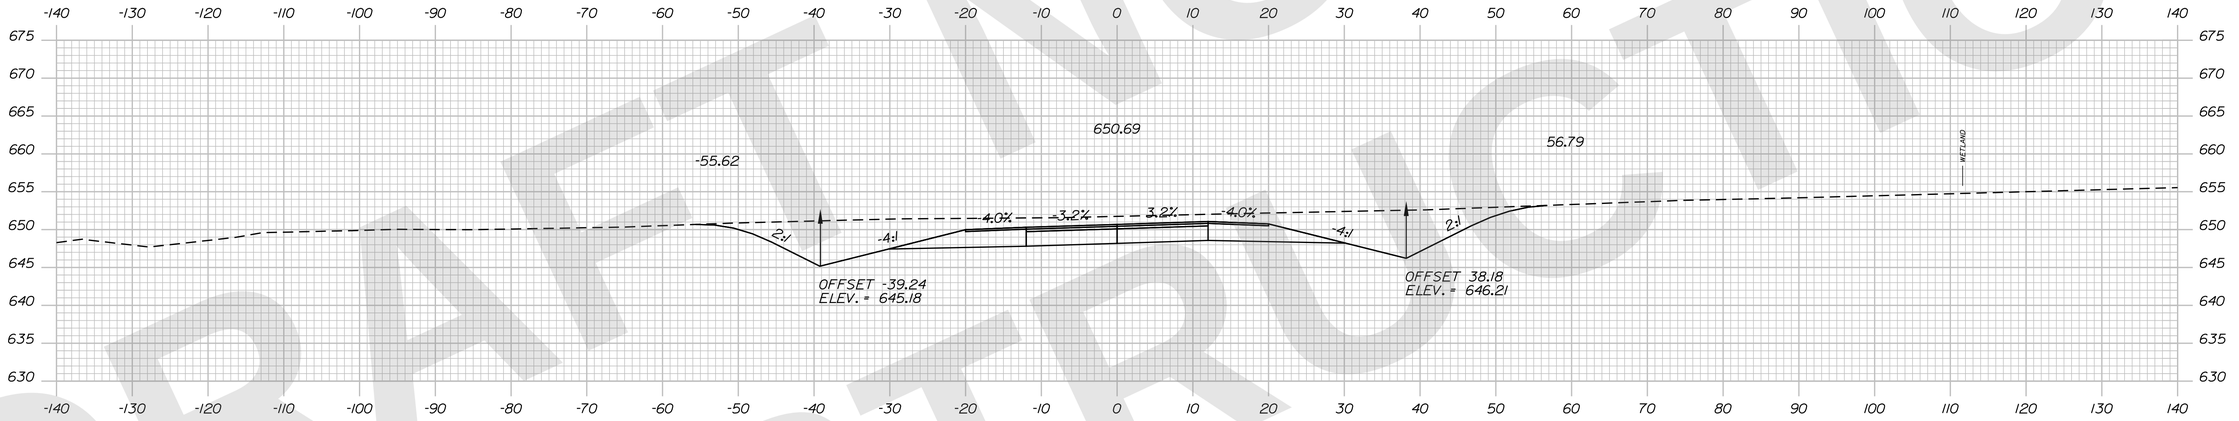

7598+00.00

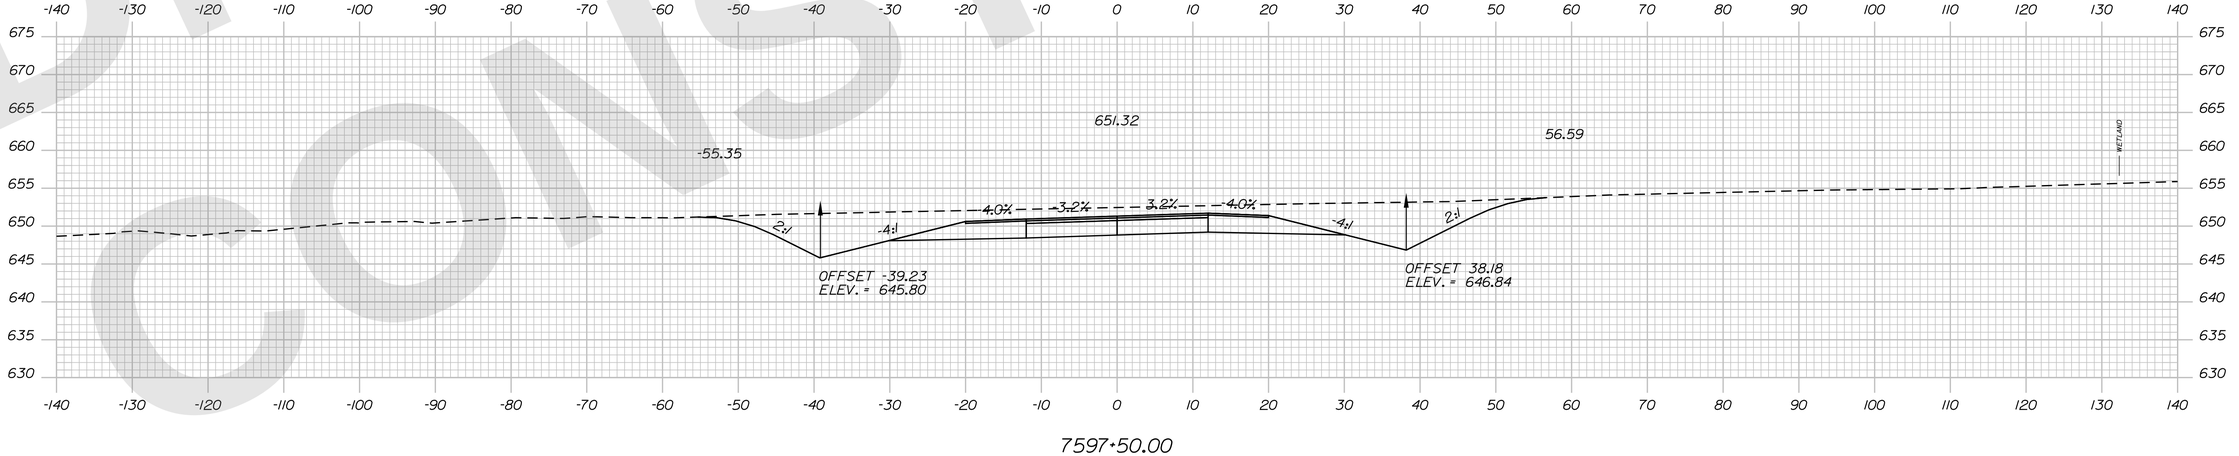

7597+50.00

Sta. 7597+50.00 to Sta. 7598+50.00

STATE OF MAINE
DEPARTMENT OF TRANSPORTATION

CAPITAL PROJECTS

WIN 6462.92

HIGHWAY PLANS

vhb

	R.M.	DATE
DESIGN-DETAILED	ZBW	9/2/2025
CHECKED-REVIEWED	ECF	
DESIGN2-DETAILED2		
DESIGN3-DETAILED3		
REVISIONS 1		
REVISIONS 2		
REVISIONS 3		
REVISIONS 4		
FIELD CHANGES		

PROJ. MANAGER

PRESQUE ISLE
PRESQUE ISLE BYPASS

CROSS SECTIONS

SHEET NUMBER
H-292
396
OF 747

Username: jamesdavis Date:9/2/2025
Division: HIGHWAY
Filename: ...\H5_01_Xsects_PI_BYPASS.dgn

DRAFT NOT FOR CONSTRUCTION

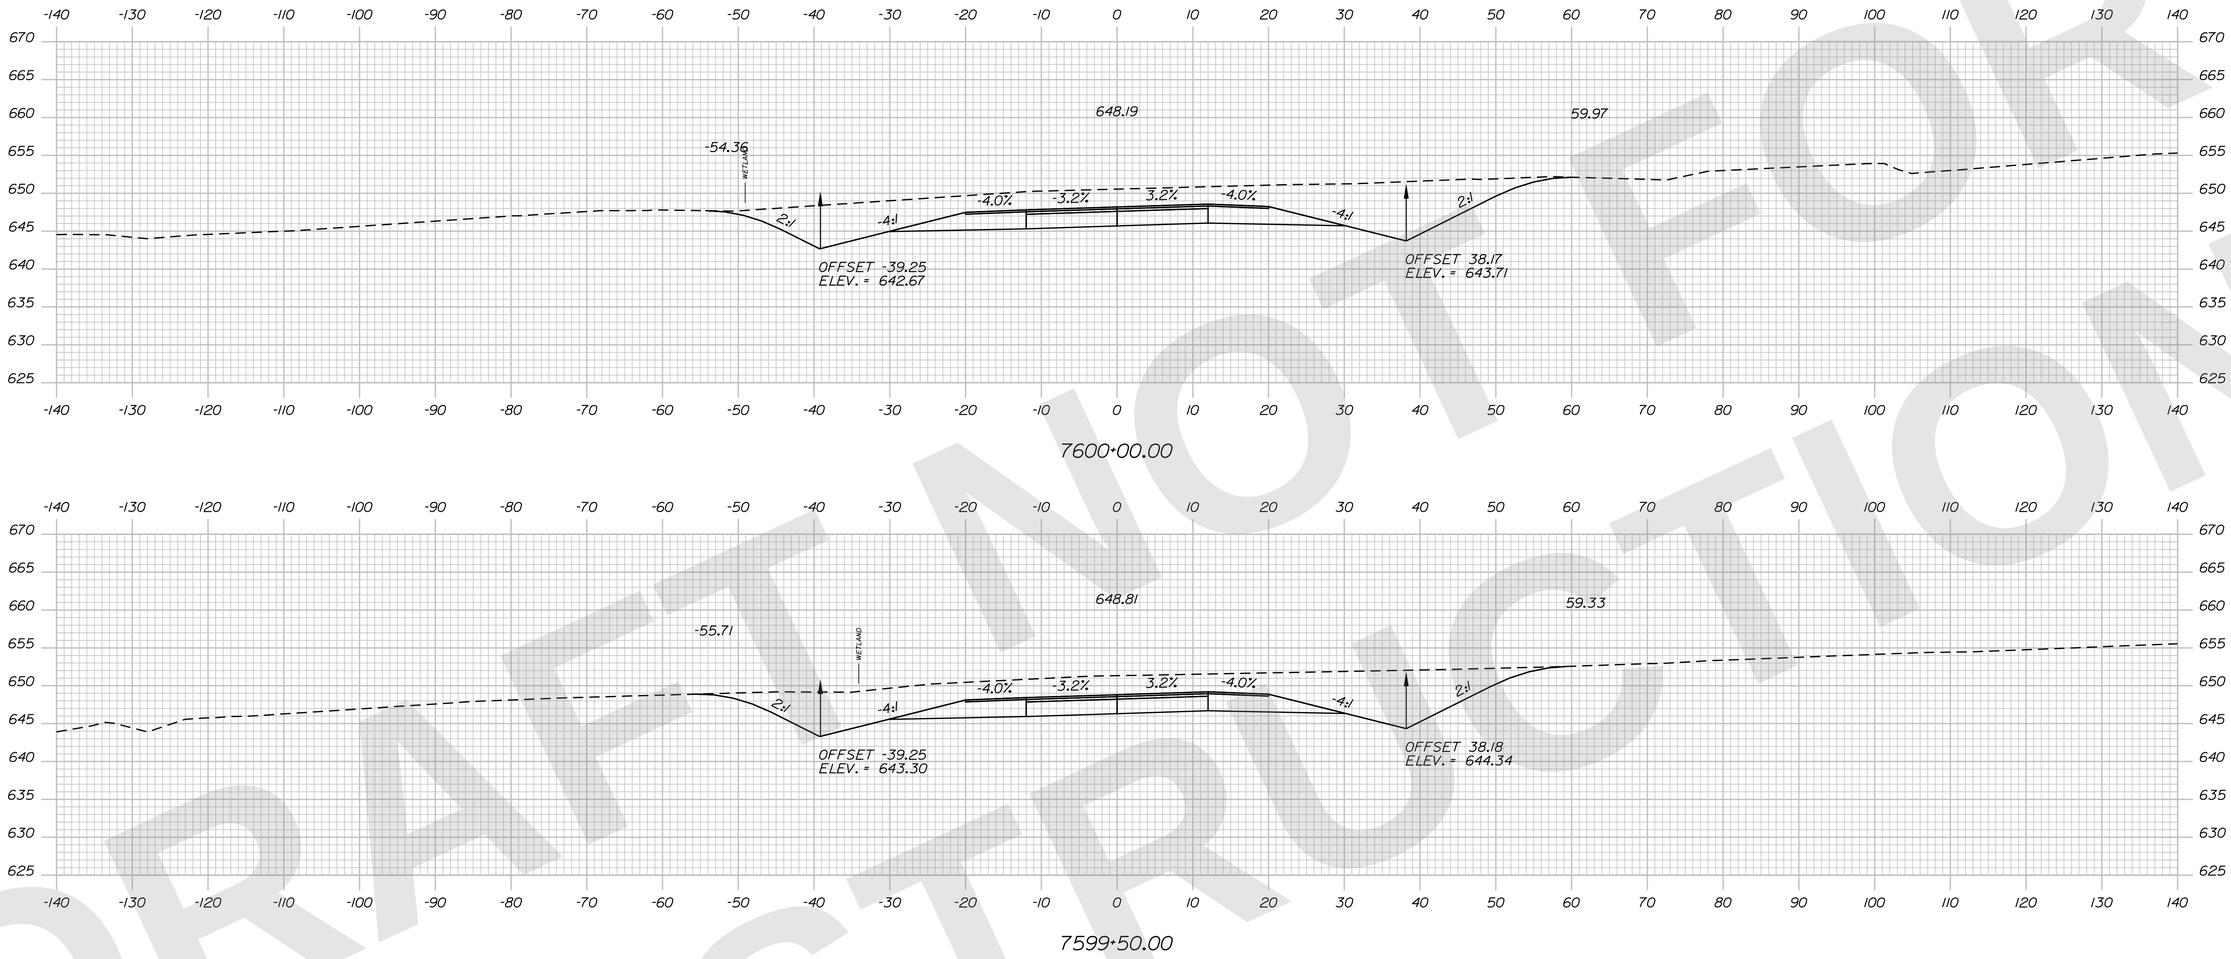

STATE OF MAINE
DEPARTMENT OF TRANSPORTATION

CAPITAL PROJECTS

WIN 6462.92

HIGHWAY PLANS

vhb

	R.M.	BY	DATE
PROJ. MANAGER			
DESIGN-DETAILED	ZBW	JBD	9/2/2025
CHECKED-REVIEWED	ECF	AG	9/2/2025
DESIGN2-DETAILED2			
DESIGN3-DETAILED3			
REVISIONS 1			
REVISIONS 2			
REVISIONS 3			
REVISIONS 4			
FIELD CHANGES			

PRESQUE ISLE
PRESQUE ISLE BYPASS

CROSS SECTIONS

SHEET NUMBER
H-293
397
OF 747

Sta. 7599+00.00 to Sta. 7600+00.00

Filename: ...\H5_01_Xsects_PI_BYPASS.dgn Division: HIGHWAY Username: jamesdavis Date:9/2/2025

DRAFT NOT FOR CONSTRUCTION

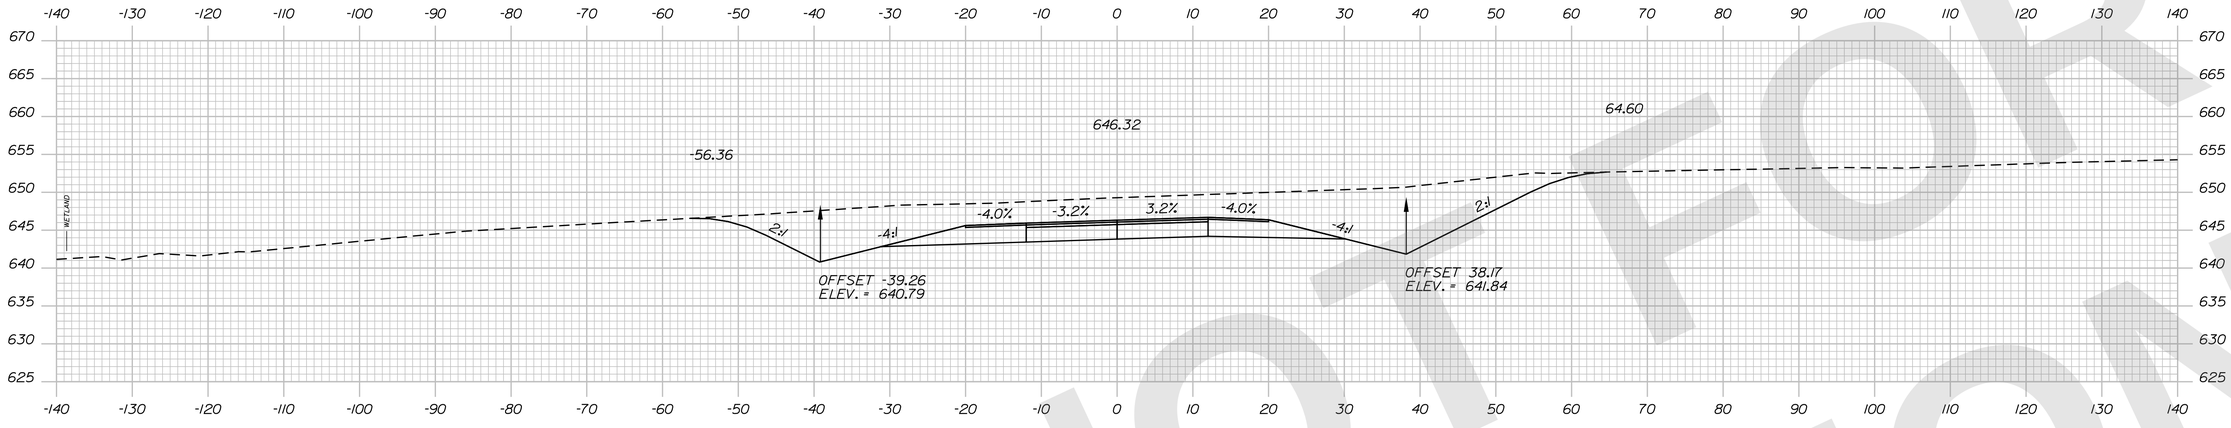

7601+50.00

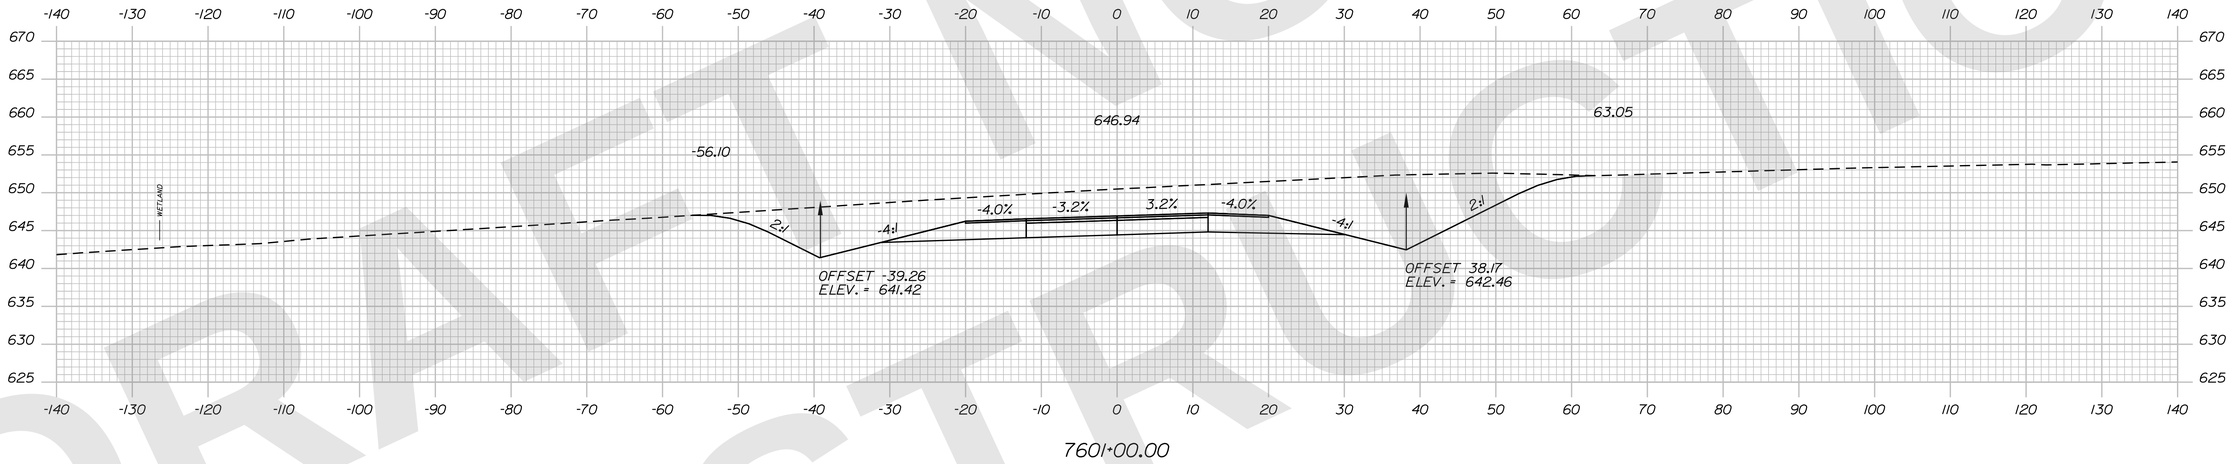

7601+00.00

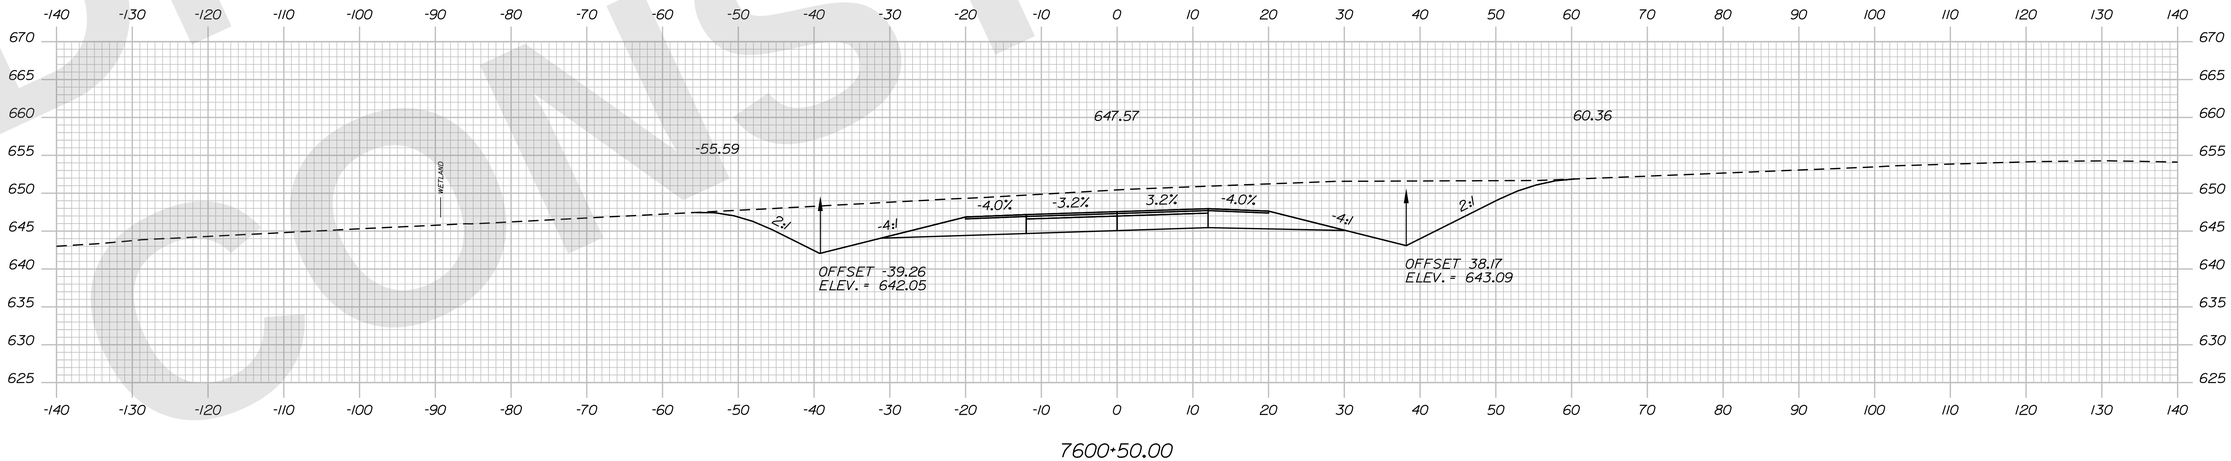

7600+50.00

STATE OF MAINE
DEPARTMENT OF TRANSPORTATION

CAPITAL PROJECTS

WIN
6462.92

HIGHWAY PLANS

vhb

	R.M.	BY	DATE
PROJ. MANAGER			
DESIGN-DETAILED	ZBW	JBD	9/2/2025
CHECKED-REVIEWED	ECF	AG	9/2/2025
DESIGN2-DETAILED2			
DESIGN3-DETAILED3			
REVISIONS 1			
REVISIONS 2			
REVISIONS 3			
REVISIONS 4			
FIELD CHANGES			

PRESQUE ISLE
PRESQUE ISLE BYPASS

CROSS SECTIONS

SHEET NUMBER
H-294
398
OF 747

Sta. 7600+50.00 to Sta. 7601+50.00

Filename: ...\H5_01_Xsects_PL_BYPASS.dgn Division: HIGHWAY Username: jamesdavis Date:9/2/2025

DRAFT NOT FOR CONSTRUCTION

Filename: ...\H5_01_Xsects_PI_BYPASS.dgn Division: HIGHWAY Username: jamesdavis Date:9/2/2025

DRAFT NOT FOR CONSTRUCTION

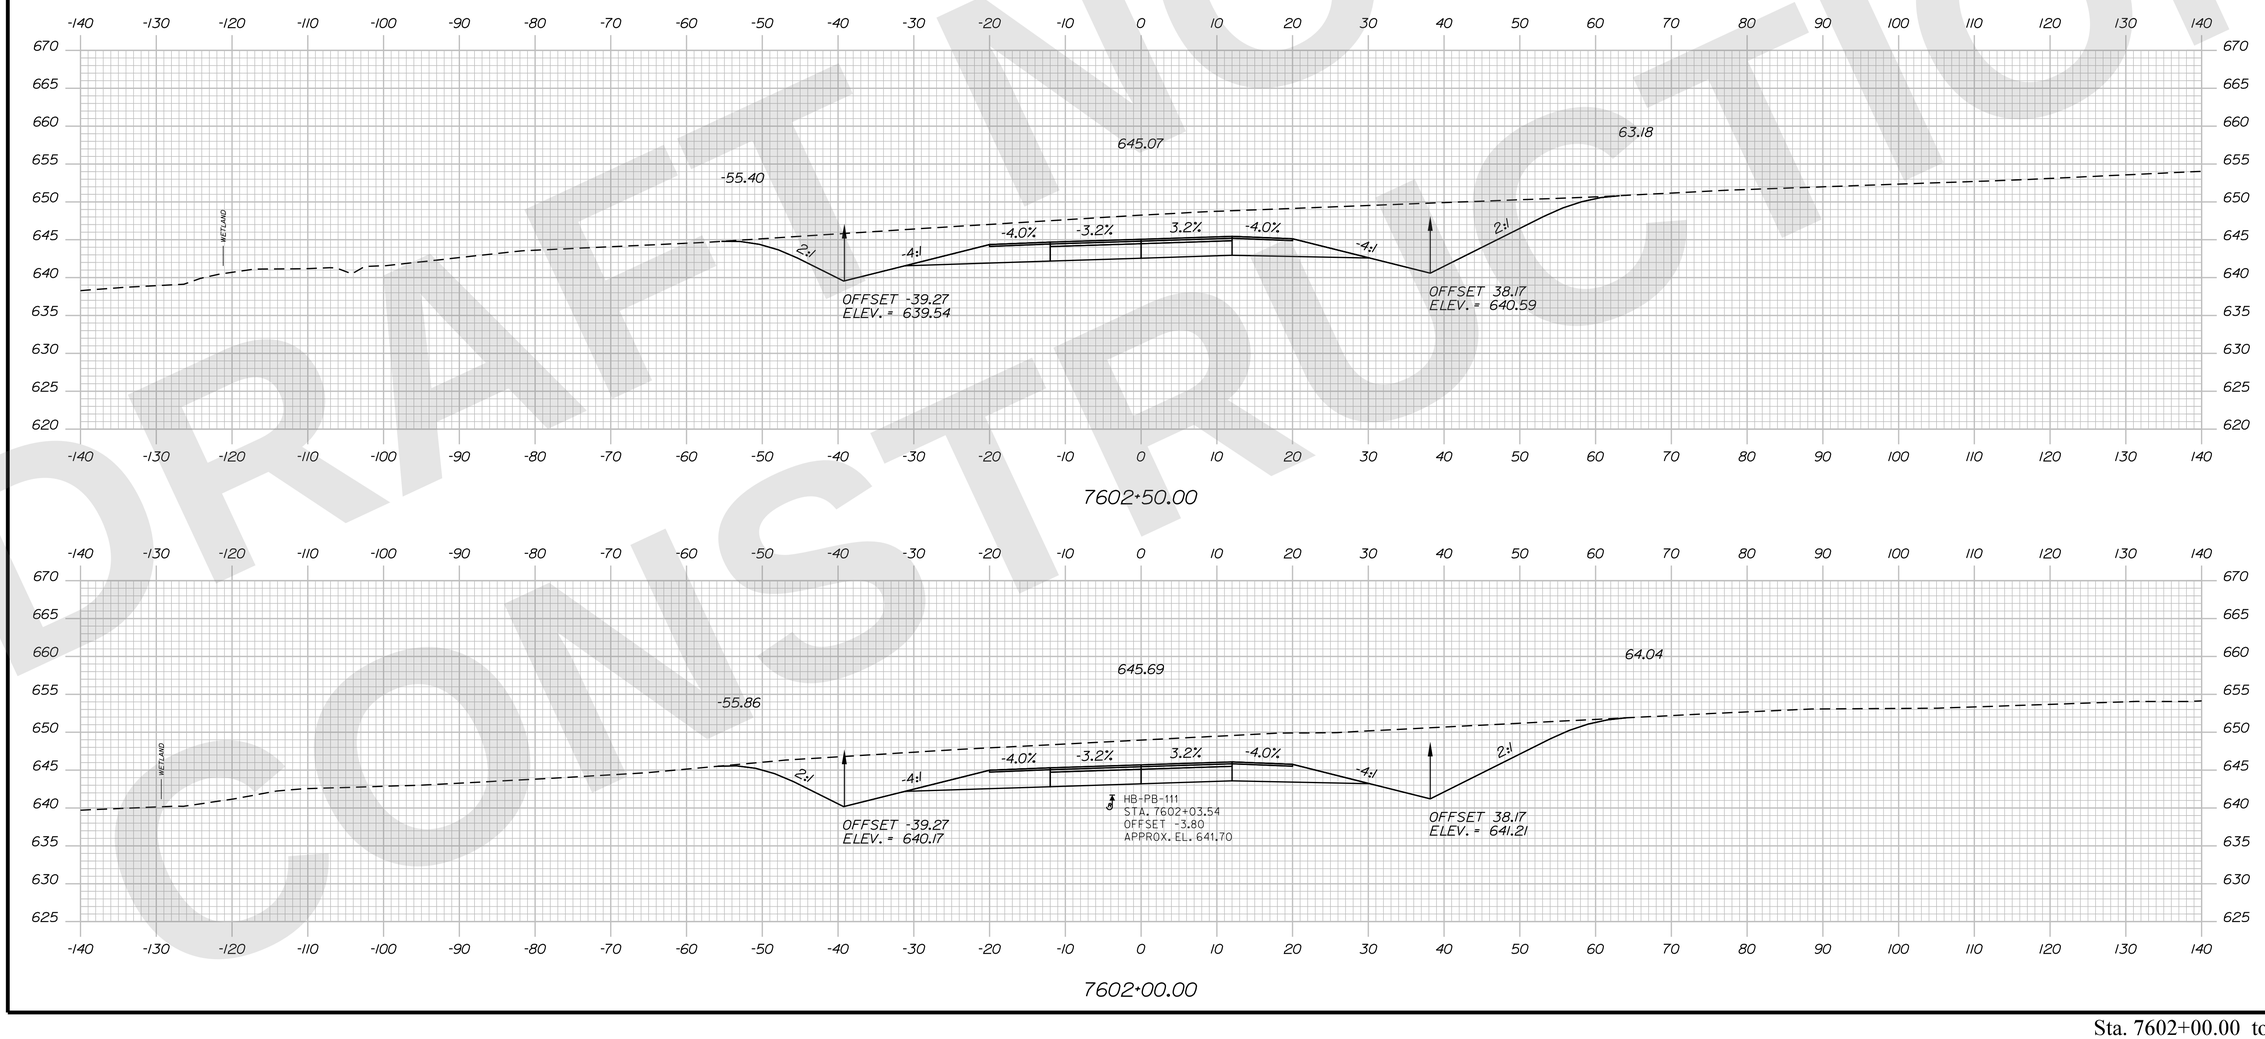

STATE OF MAINE
DEPARTMENT OF TRANSPORTATION

CAPITAL PROJECTS

WIN 6462.92

HIGHWAY PLANS

vhb

PROJ. MANAGER	R.M.	BY	DATE
DESIGN-DETAILED	ZBW	JBD	9/2/2025
CHECKED-REVIEWED	ECF	AG	9/2/2025
DESIGN2-DETAILED2			
DESIGN3-DETAILED3			
REVISIONS 1			
REVISIONS 2			
REVISIONS 3			
REVISIONS 4			
FIELD CHANGES			

PRESQUE ISLE
PRESQUE ISLE BYPASS

CROSS SECTIONS

SHEET NUMBER
H-295
399
OF 747

Sta. 7602+00.00 to Sta. 7602+50.00

Filename: ...\H5_01_Xsects_PI_BYPASS.dgn Division: HIGHWAY Username: jamesdavis Date:9/2/2025

DRAFT NOT FOR CONSTRUCTION

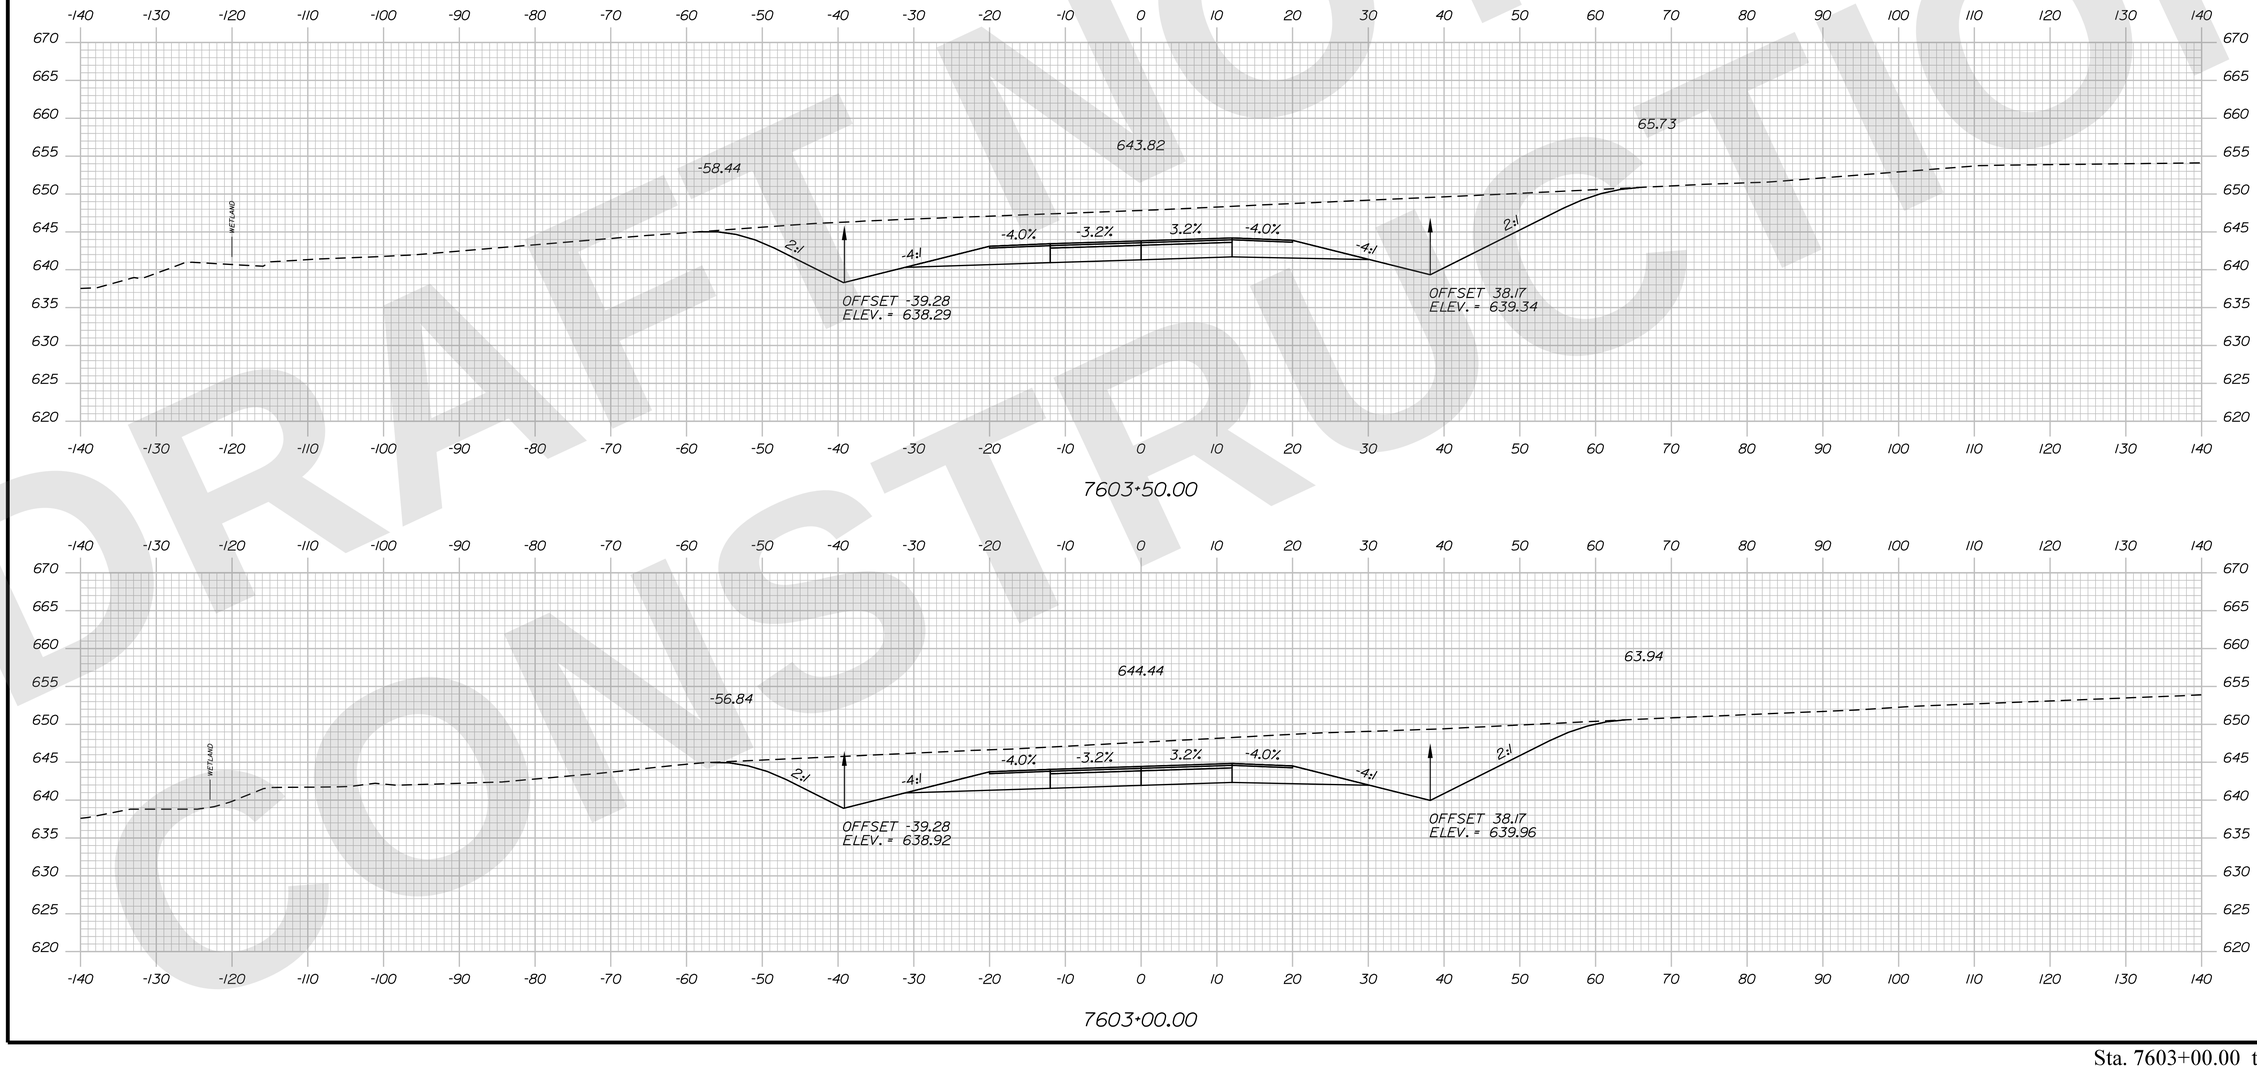

STATE OF MAINE
DEPARTMENT OF TRANSPORTATION

CAPITAL PROJECTS

WIN 6462.92

HIGHWAY PLANS

vhb

	R.M.	BY	DATE
PROJ. MANAGER			
DESIGN-DETAILED	ZBW	JBD	9/2/2025
CHECKED-REVIEWED	EOF	AG	9/2/2025
DESIGN2-DETAILED2			
DESIGN3-DETAILED3			
REVISIONS 1			
REVISIONS 2			
REVISIONS 3			
REVISIONS 4			
FIELD CHANGES			

PRESQUE ISLE
PRESQUE ISLE BYPASS

CROSS SECTIONS

SHEET NUMBER
H-296
400
OF 747

Sta. 7603+00.00 to Sta. 7603+50.00

DRAFT NOT FOR CONSTRUCTION

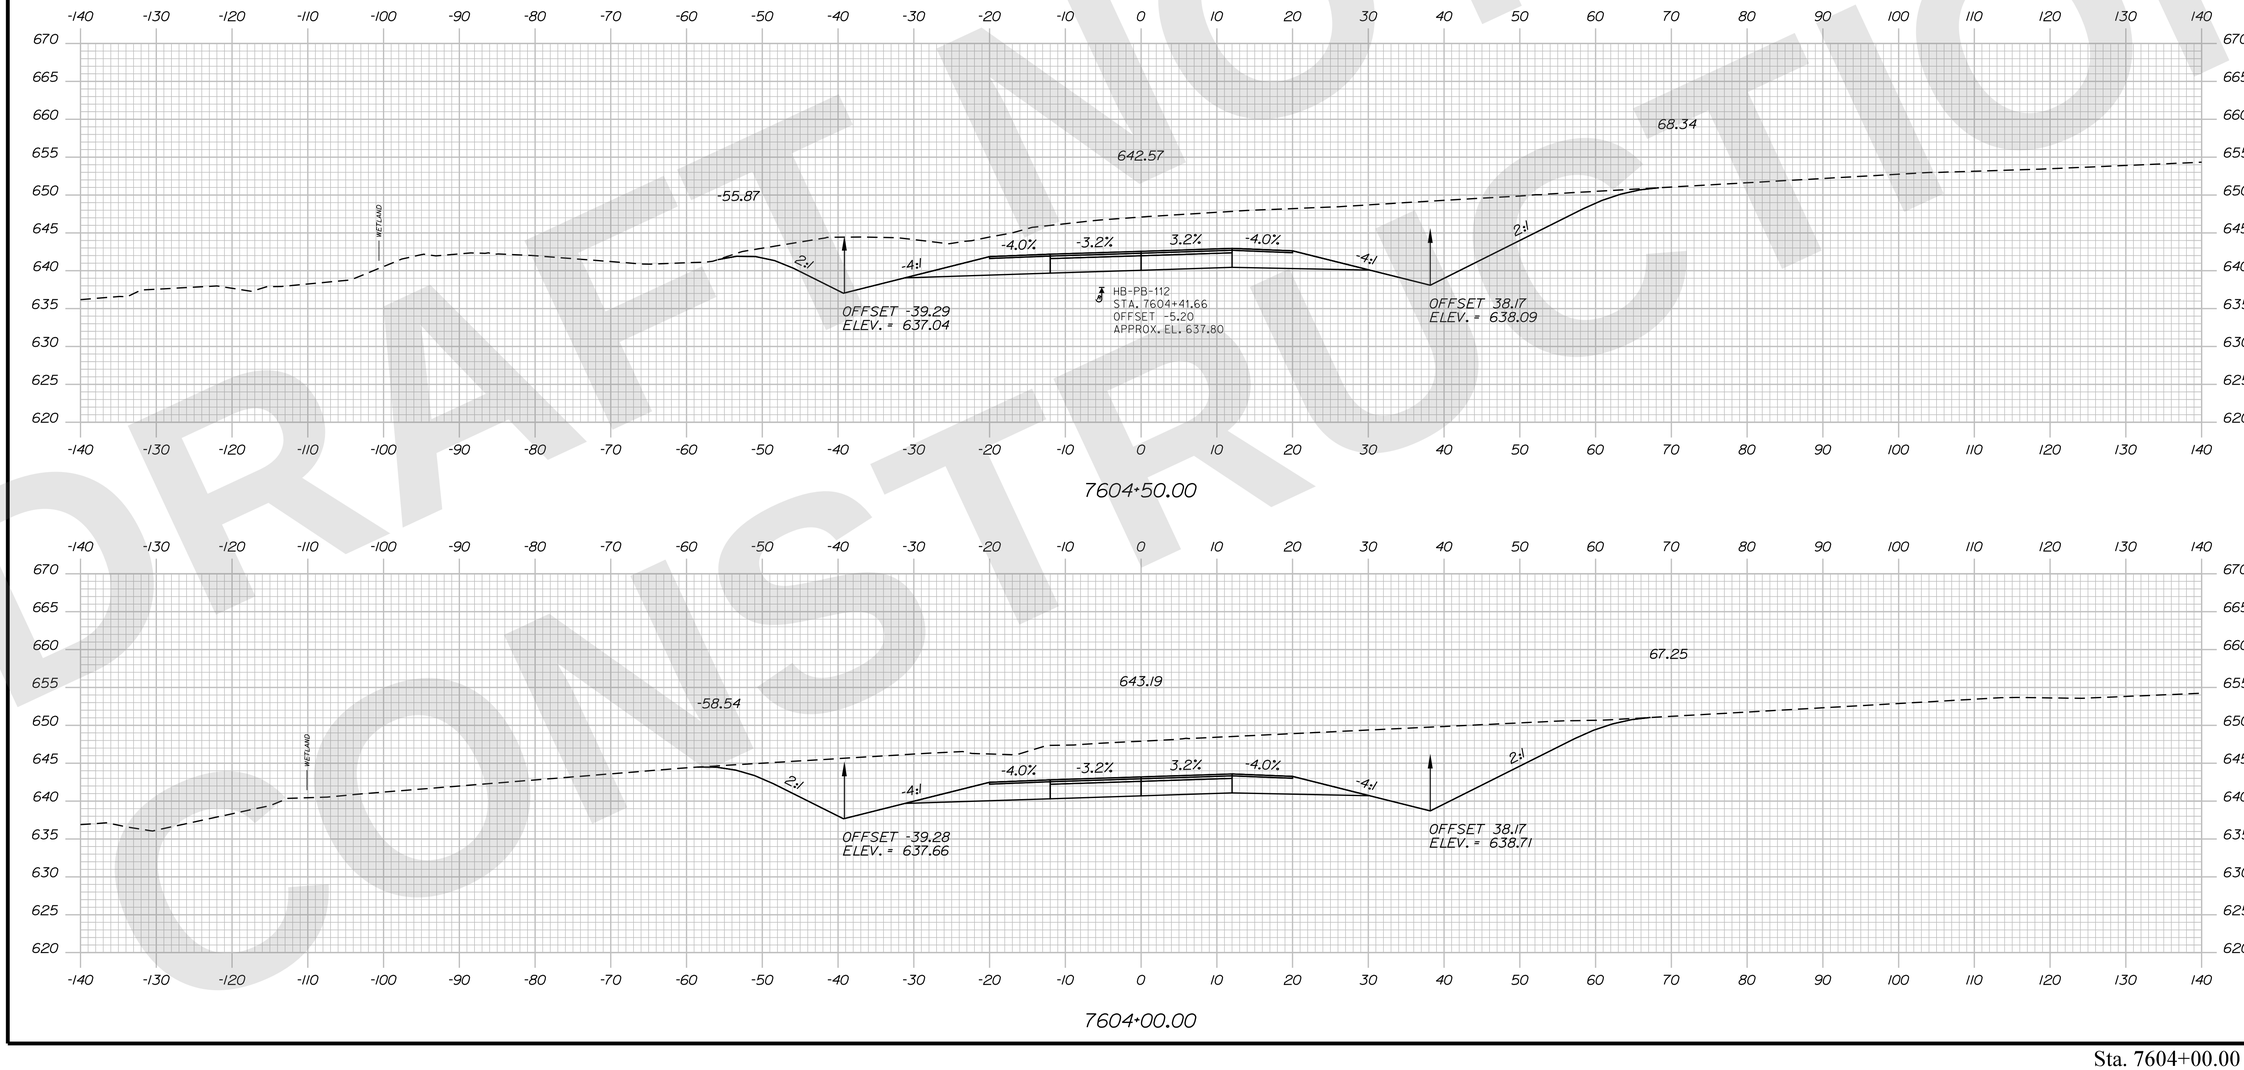

STATE OF MAINE
DEPARTMENT OF TRANSPORTATION

CAPITAL PROJECTS

WIN 6462.92

HIGHWAY PLANS

vhb

	R.M.	BY	DATE
PROJ. MANAGER			
DESIGN-DETAILED	ZBW	JBD	9/2/2025
CHECKED-REVIEWED	ECF	AG	9/2/2025
DESIGN2-DETAILED2			
DESIGN3-DETAILED3			
REVISIONS 1			
REVISIONS 2			
REVISIONS 3			
REVISIONS 4			
FIELD CHANGES			

PRESQUE ISLE
PRESQUE ISLE BYPASS

CROSS SECTIONS

SHEET NUMBER
H-297
401
OF 747

Sta. 7604+00.00 to Sta. 7604+50.00

Filename: ...\H5_01_Xsects_PL_BYPASS.dgn Division: HIGHWAY Username: jamesdavis Date:9/2/2025

DRAFT NOT FOR CONSTRUCTION

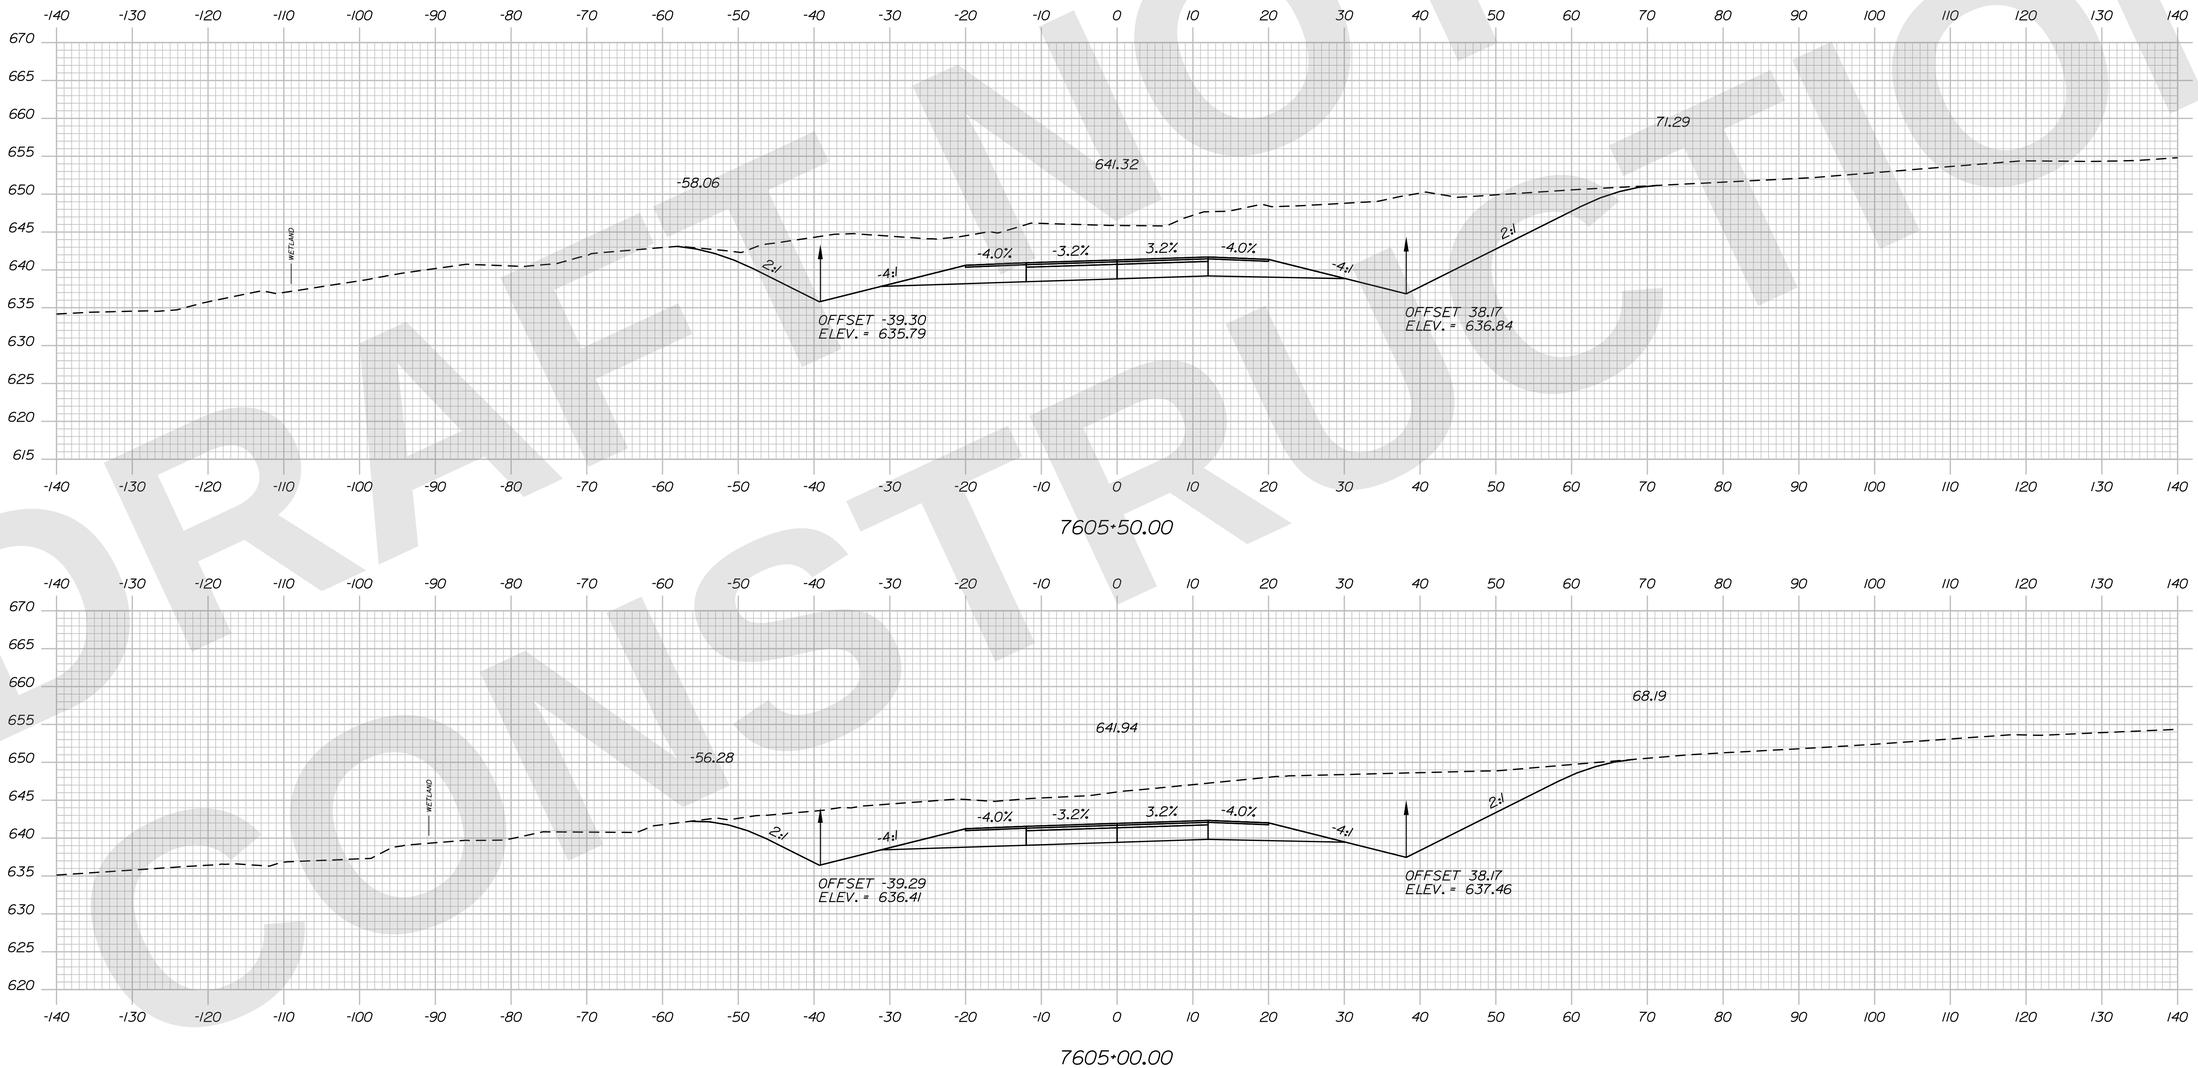

Sta. 7605+00.00 to Sta. 7605+50.00

Filename: ...\H5_01_Xsects_PI_BYPASS.dgn Division: HIGHWAY Username: jamesdavis Date:9/2/2025

STATE OF MAINE
DEPARTMENT OF TRANSPORTATION

CAPITAL PROJECTS

WIN
6462.92

HIGHWAY PLANS

vhb

	BY	DATE
PROJ. MANAGER	R.M.	
DESIGN-DETAILED	ZBW	9/2/2025
CHECKED-REVIEWED	EOF	
DESIGN2-DETAILED2	AG	9/2/2025
DESIGN3-DETAILED3		
REVISIONS 1		
REVISIONS 2		
REVISIONS 3		
REVISIONS 4		
FIELD CHANGES		

PRESQUE ISLE
PRESQUE ISLE BYPASS

CROSS SECTIONS

SHEET NUMBER
H-298
402
OF 747

DRAFT NOT FOR CONSTRUCTION

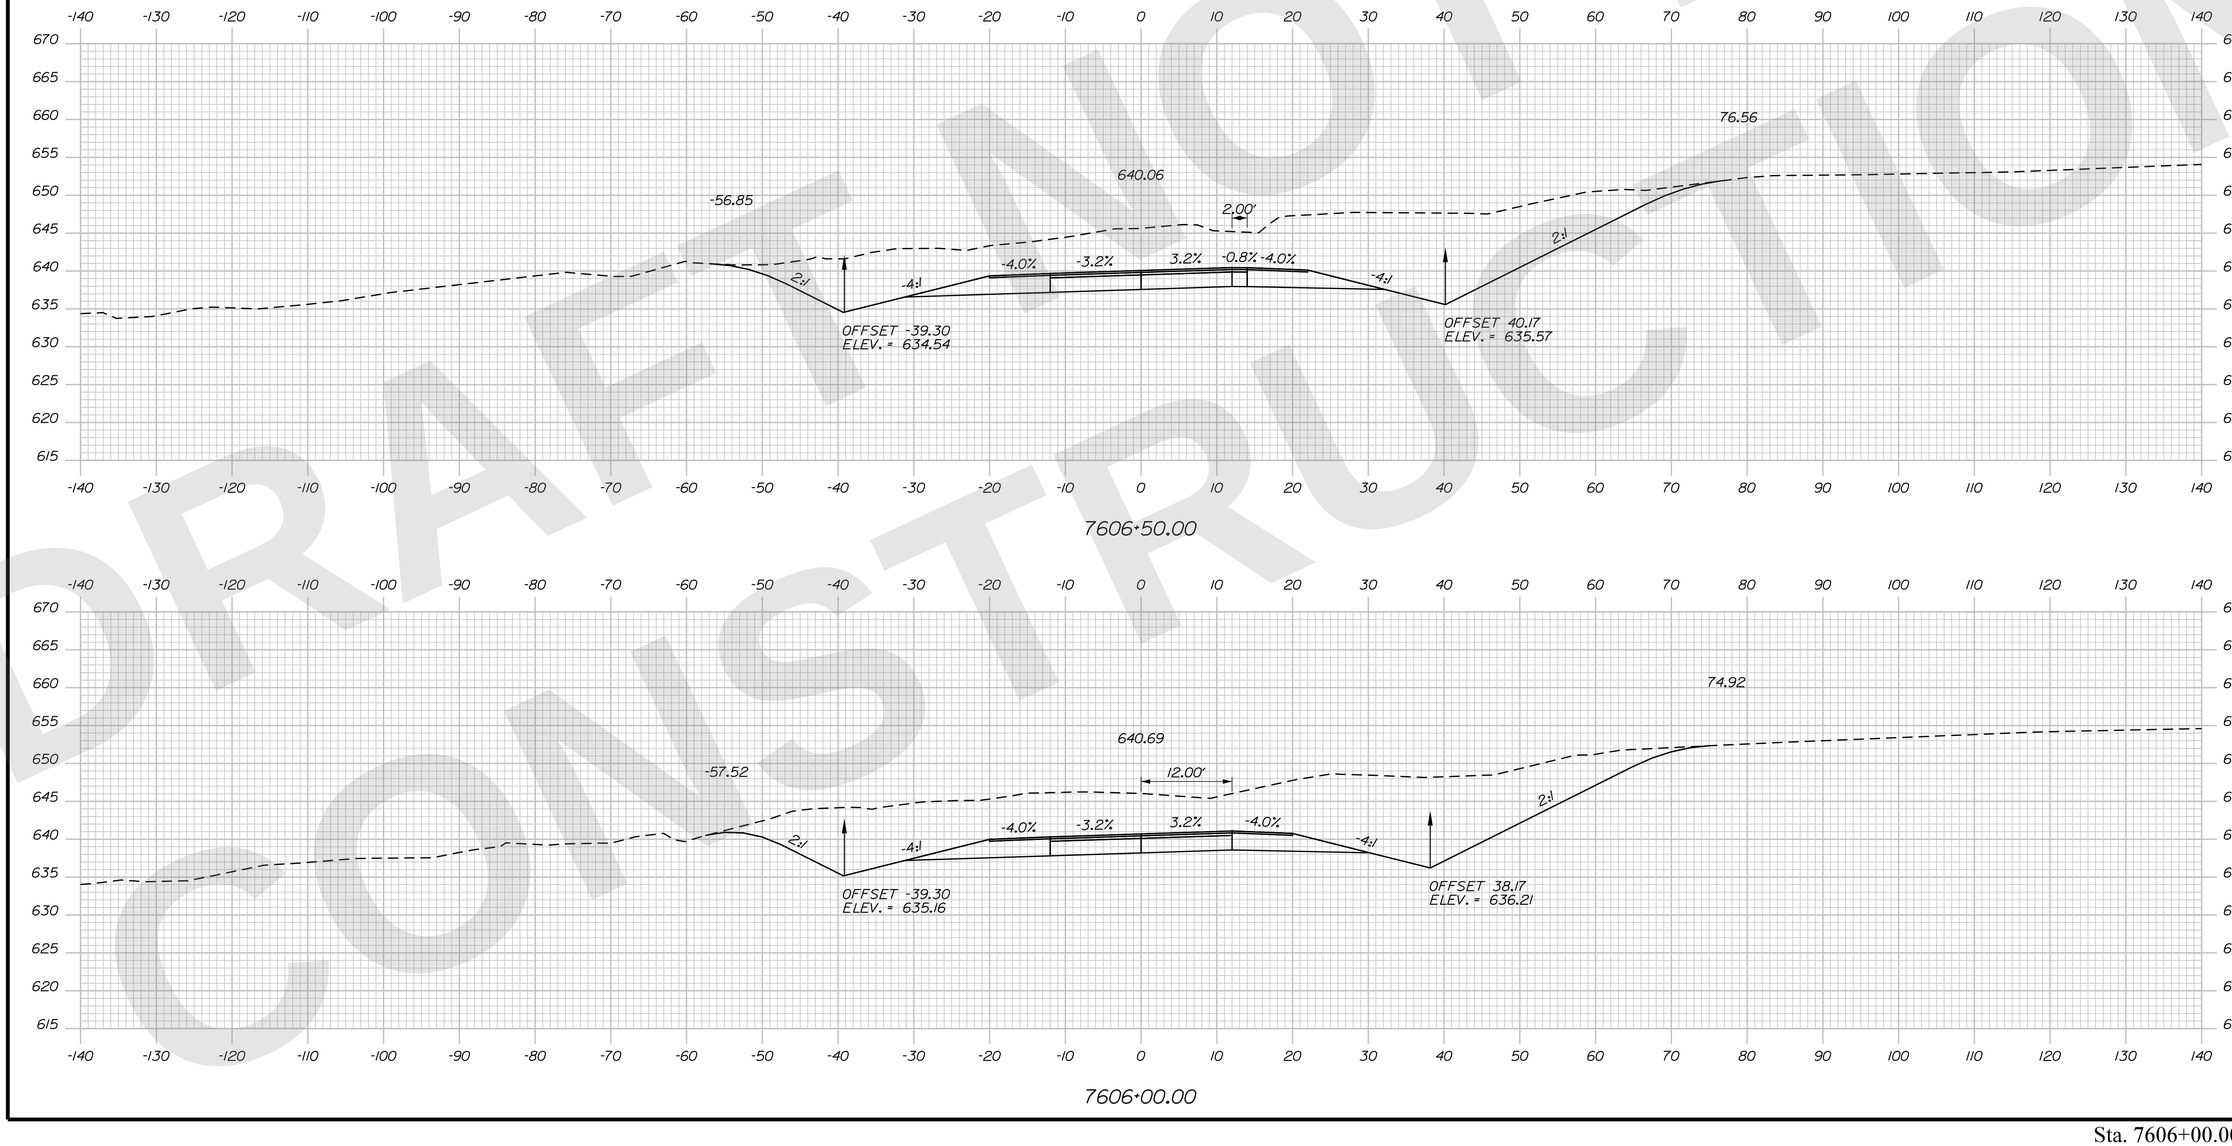

STATE OF MAINE
DEPARTMENT OF TRANSPORTATION

CAPITAL PROJECTS

WIN 6462.92

HIGHWAY PLANS

vhb

	R.M.	BY	DATE
PROJ. MANAGER			
DESIGN-DETAILED	ZBW	JBD	9/2/2025
CHECKED-REVIEWED	ECF	AG	9/2/2025
DESIGN2-DETAILED2			
DESIGN3-DETAILED3			
REVISIONS 1			
REVISIONS 2			
REVISIONS 3			
REVISIONS 4			
FIELD CHANGES			

PRESQUE ISLE
PRESQUE ISLE BYPASS

CROSS SECTIONS

SHEET NUMBER
H-299
403
OF 747

Sta. 7606+00.00 to Sta. 7606+50.00

Filename: ...\H5_01_Xsects_PI_BYPASS.dgn Division: HIGHWAY Username: jamesdavis Date:9/2/2025

Filename: ...\H5_01_Xsects_PL_BYPASS.dgn Division: HIGHWAY Username: jamesdavis Date:9/2/2025

DRAFT NOT FOR CONSTRUCTION

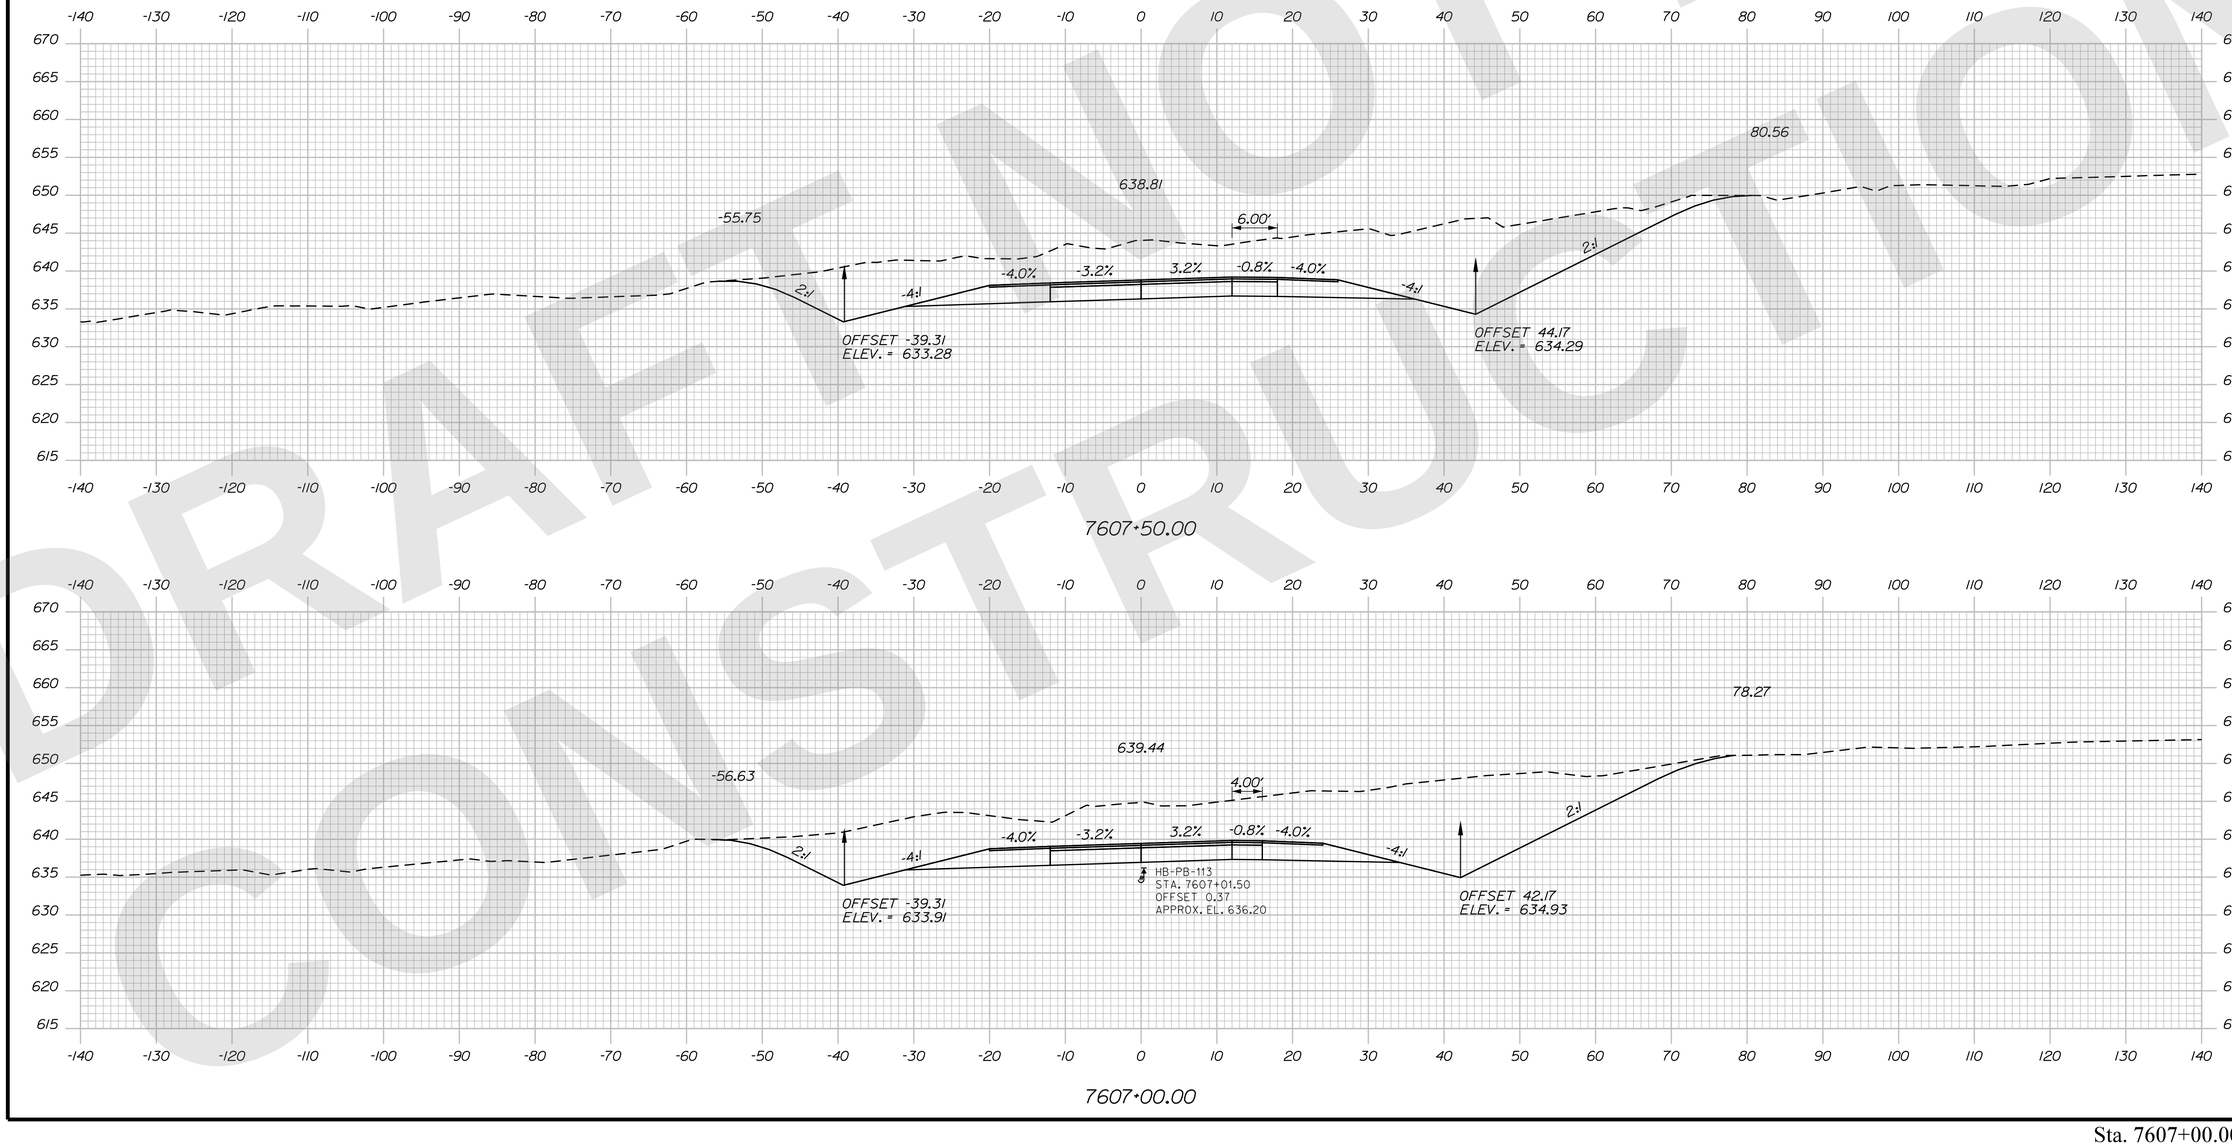

STATE OF MAINE
DEPARTMENT OF TRANSPORTATION

CAPITAL PROJECTS

WIN 6462.92

HIGHWAY PLANS

vhb

	R.M.	BY	DATE
PROJ. MANAGER			
DESIGN-DETAILED	ZBW	JBD	9/2/2025
CHECKED-REVIEWED	ECF	AG	9/2/2025
DESIGN2-DETAILED2			
DESIGN3-DETAILED3			
REVISIONS 1			
REVISIONS 2			
REVISIONS 3			
REVISIONS 4			
FIELD CHANGES			

PRESQUE ISLE
PRESQUE ISLE BYPASS

CROSS SECTIONS

SHEET NUMBER
H-300
404
OF 747

Sta. 7607+00.00 to Sta. 7607+50.00

DRAFT NOT FOR CONSTRUCTION

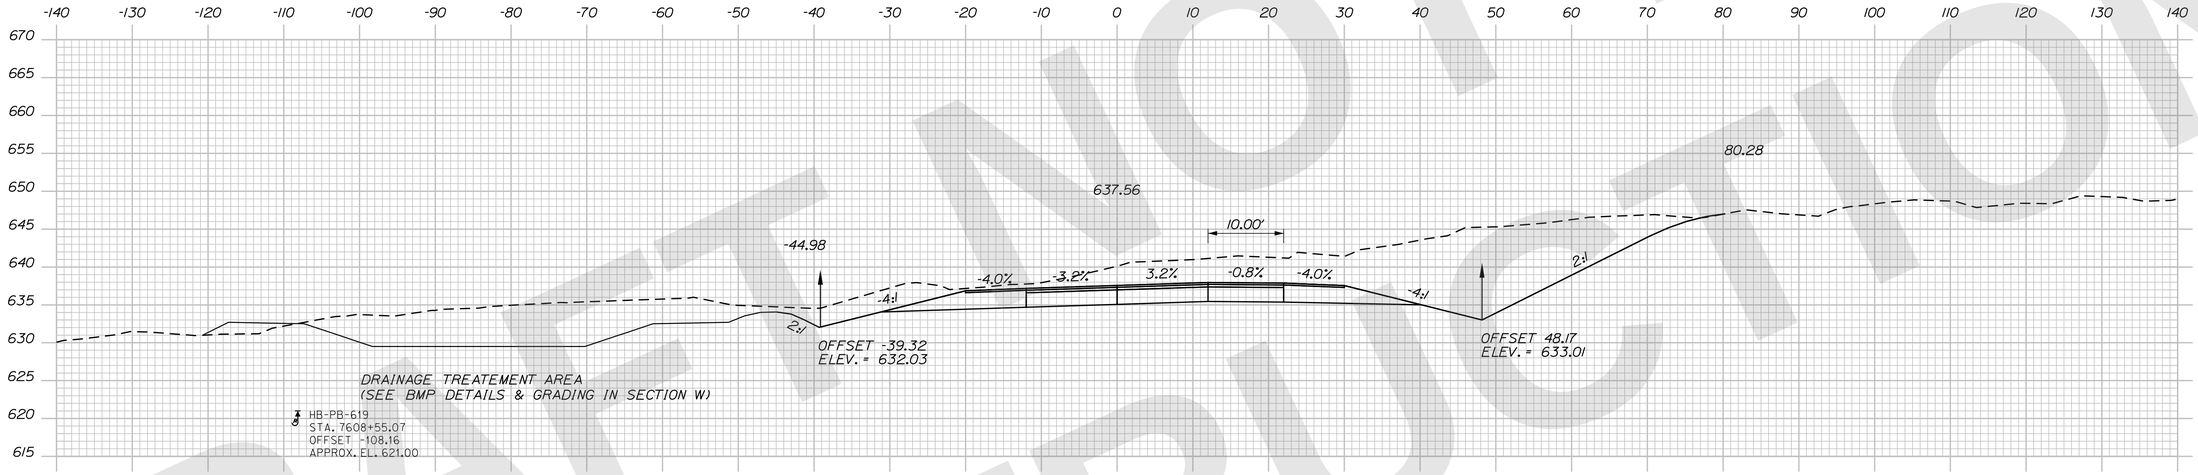

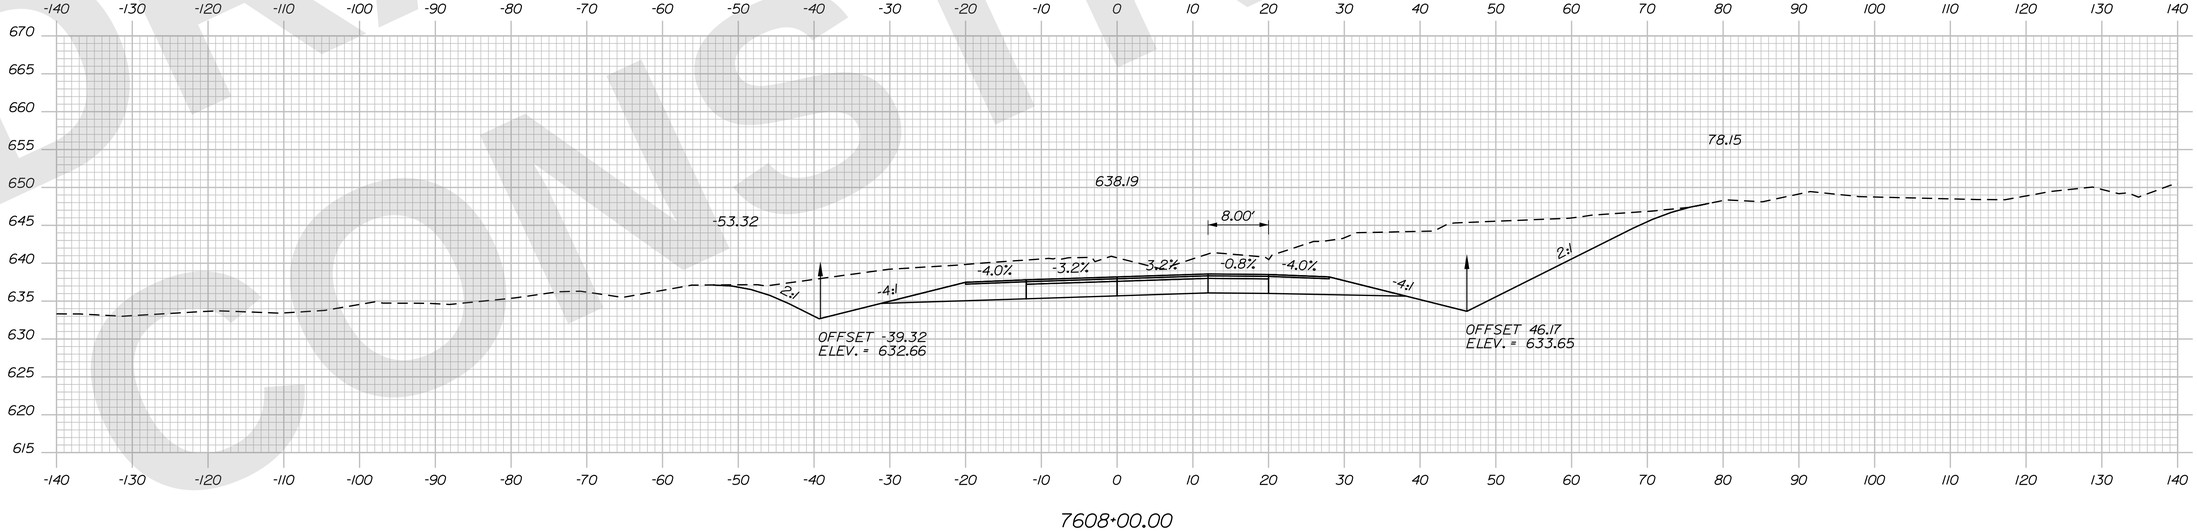

STATE OF MAINE
DEPARTMENT OF TRANSPORTATION

CAPITAL PROJECTS

WIN
6462.92

HIGHWAY PLANS

vhb

	R.M.	BY	DATE
PROJ. MANAGER			
DESIGN-DETAILED	ZBW	JBD	9/2/2025
CHECKED-REVIEWED	EOF	AG	9/2/2025
DESIGN2-DETAILED2			
DESIGN3-DETAILED3			
REVISIONS 1			
REVISIONS 2			
REVISIONS 3			
REVISIONS 4			
FIELD CHANGES			

PRESQUE ISLE
PRESQUE ISLE BYPASS

CROSS SECTIONS

SHEET NUMBER
H-301
405
OF 747

Sta. 7608+00.00 to Sta. 7608+50.00

Filename: ...\H5_01_Xsects_PI_BYPASS.dgn Division: HIGHWAY Username: jamesdavis Date:9/2/2025

DRAFT NOT FOR CONSTRUCTION

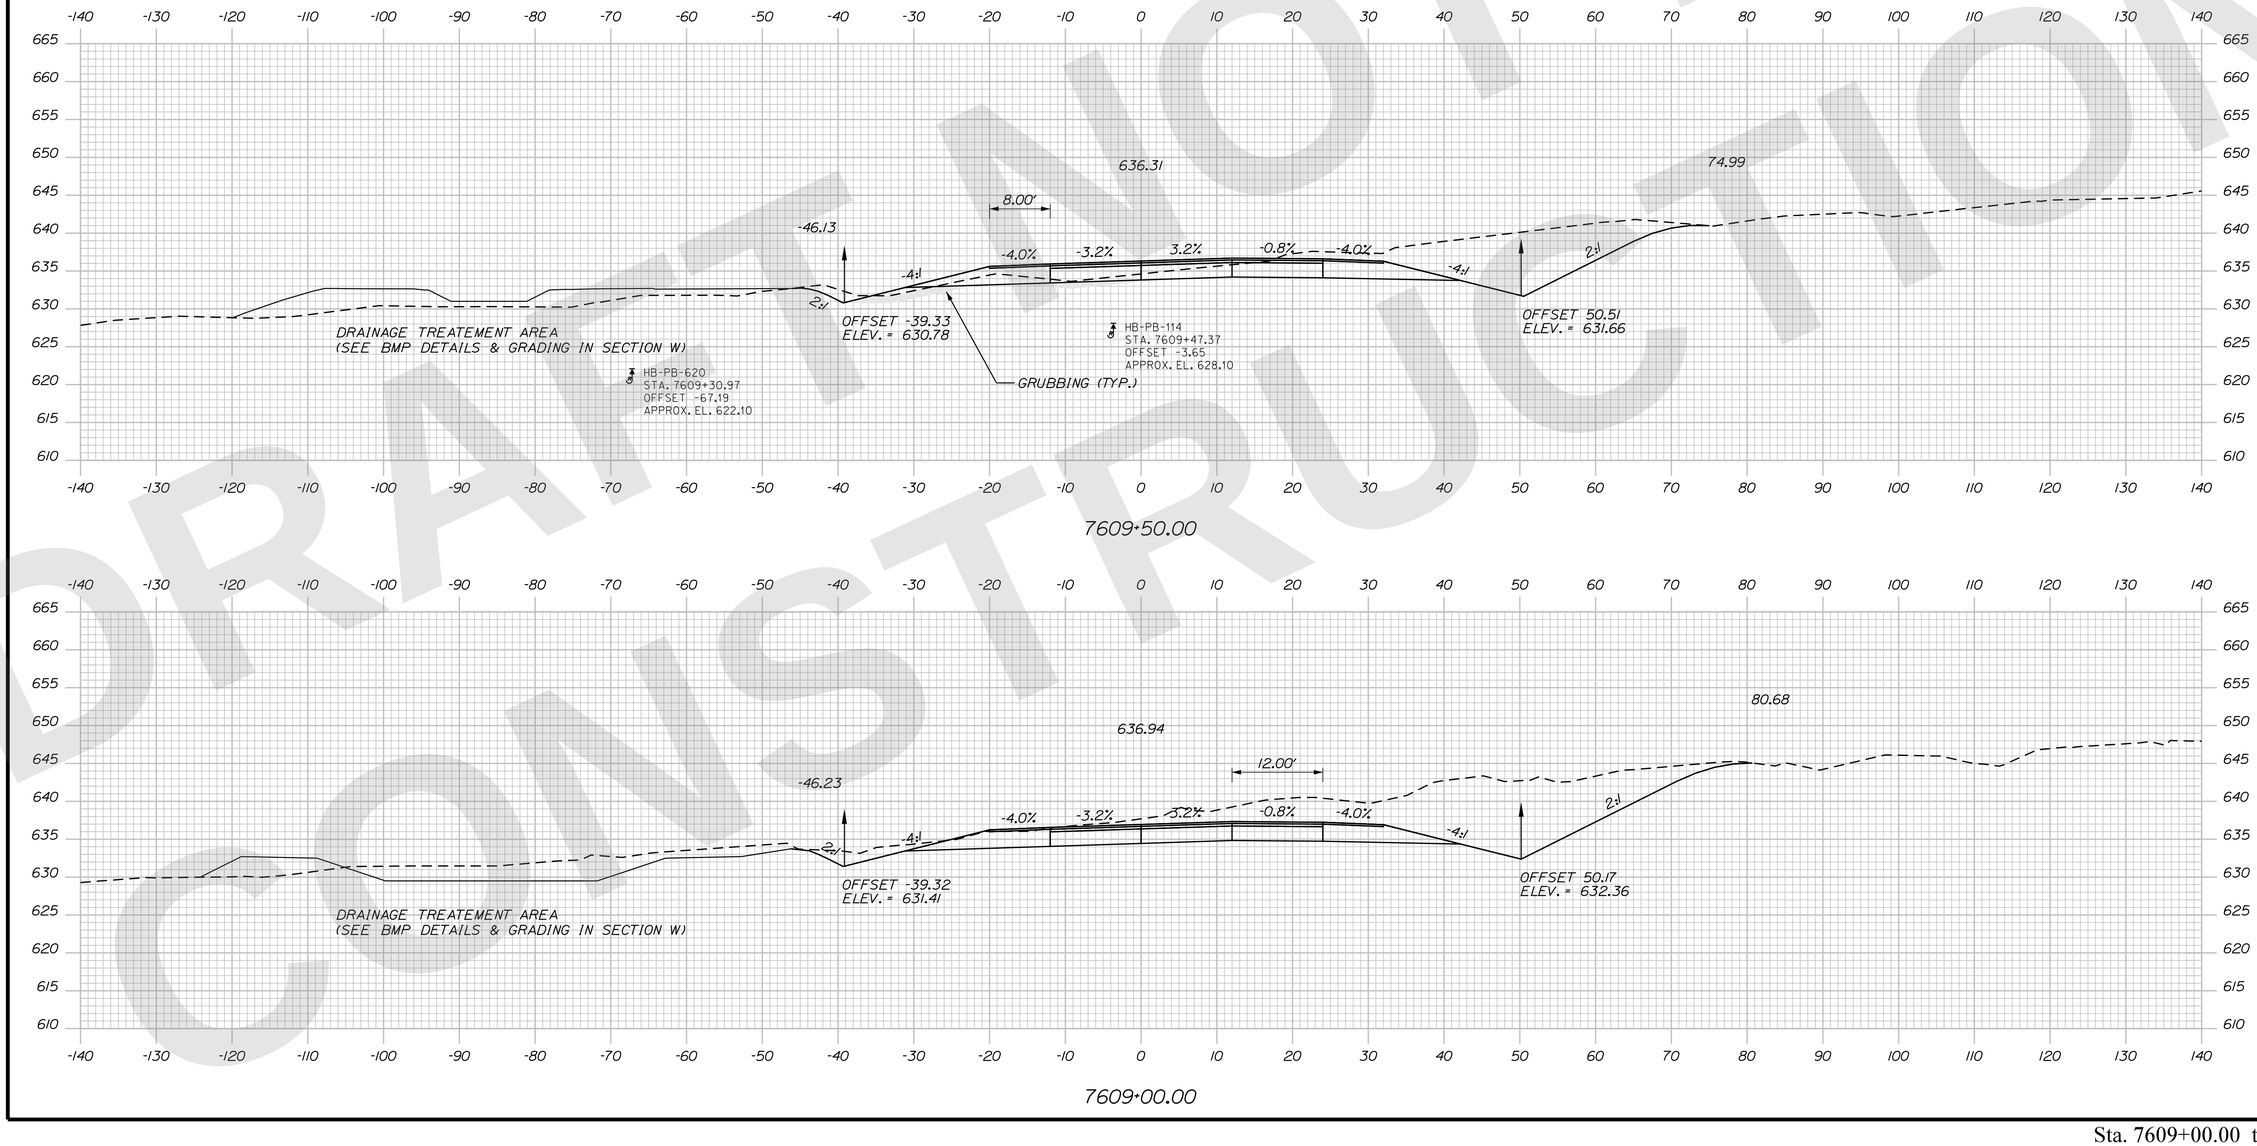

Sta. 7609+00.00 to Sta. 7609+50.00

STATE OF MAINE
DEPARTMENT OF TRANSPORTATION

CAPITAL PROJECTS

WIN 6462.92

HIGHWAY PLANS

vhb

	R.M.	BY	DATE
PROJ. MANAGER			
DESIGN-DETAILED	ZBW	JBD	9/2/2025
CHECKED-REVIEWED	ECF	AG	9/2/2025
DESIGN2-DETAILED2			
DESIGN3-DETAILED3			
REVISIONS 1			
REVISIONS 2			
REVISIONS 3			
REVISIONS 4			
FIELD CHANGES			

PRESQUE ISLE
PRESQUE ISLE BYPASS

CROSS SECTIONS

SHEET NUMBER
H-302
406
OF 747

Filename: ...\H5_01_Xsects_PL_BYPASS.dgn Division: HIGHWAY Username: jamesdavis Date:9/2/2025

Filename: ...\H5_01_Xsects_PI_BYPASS.dgn Division: HIGHWAY Username: jamesdavis Date:9/2/2025

DRAFT NOT FOR CONSTRUCTION

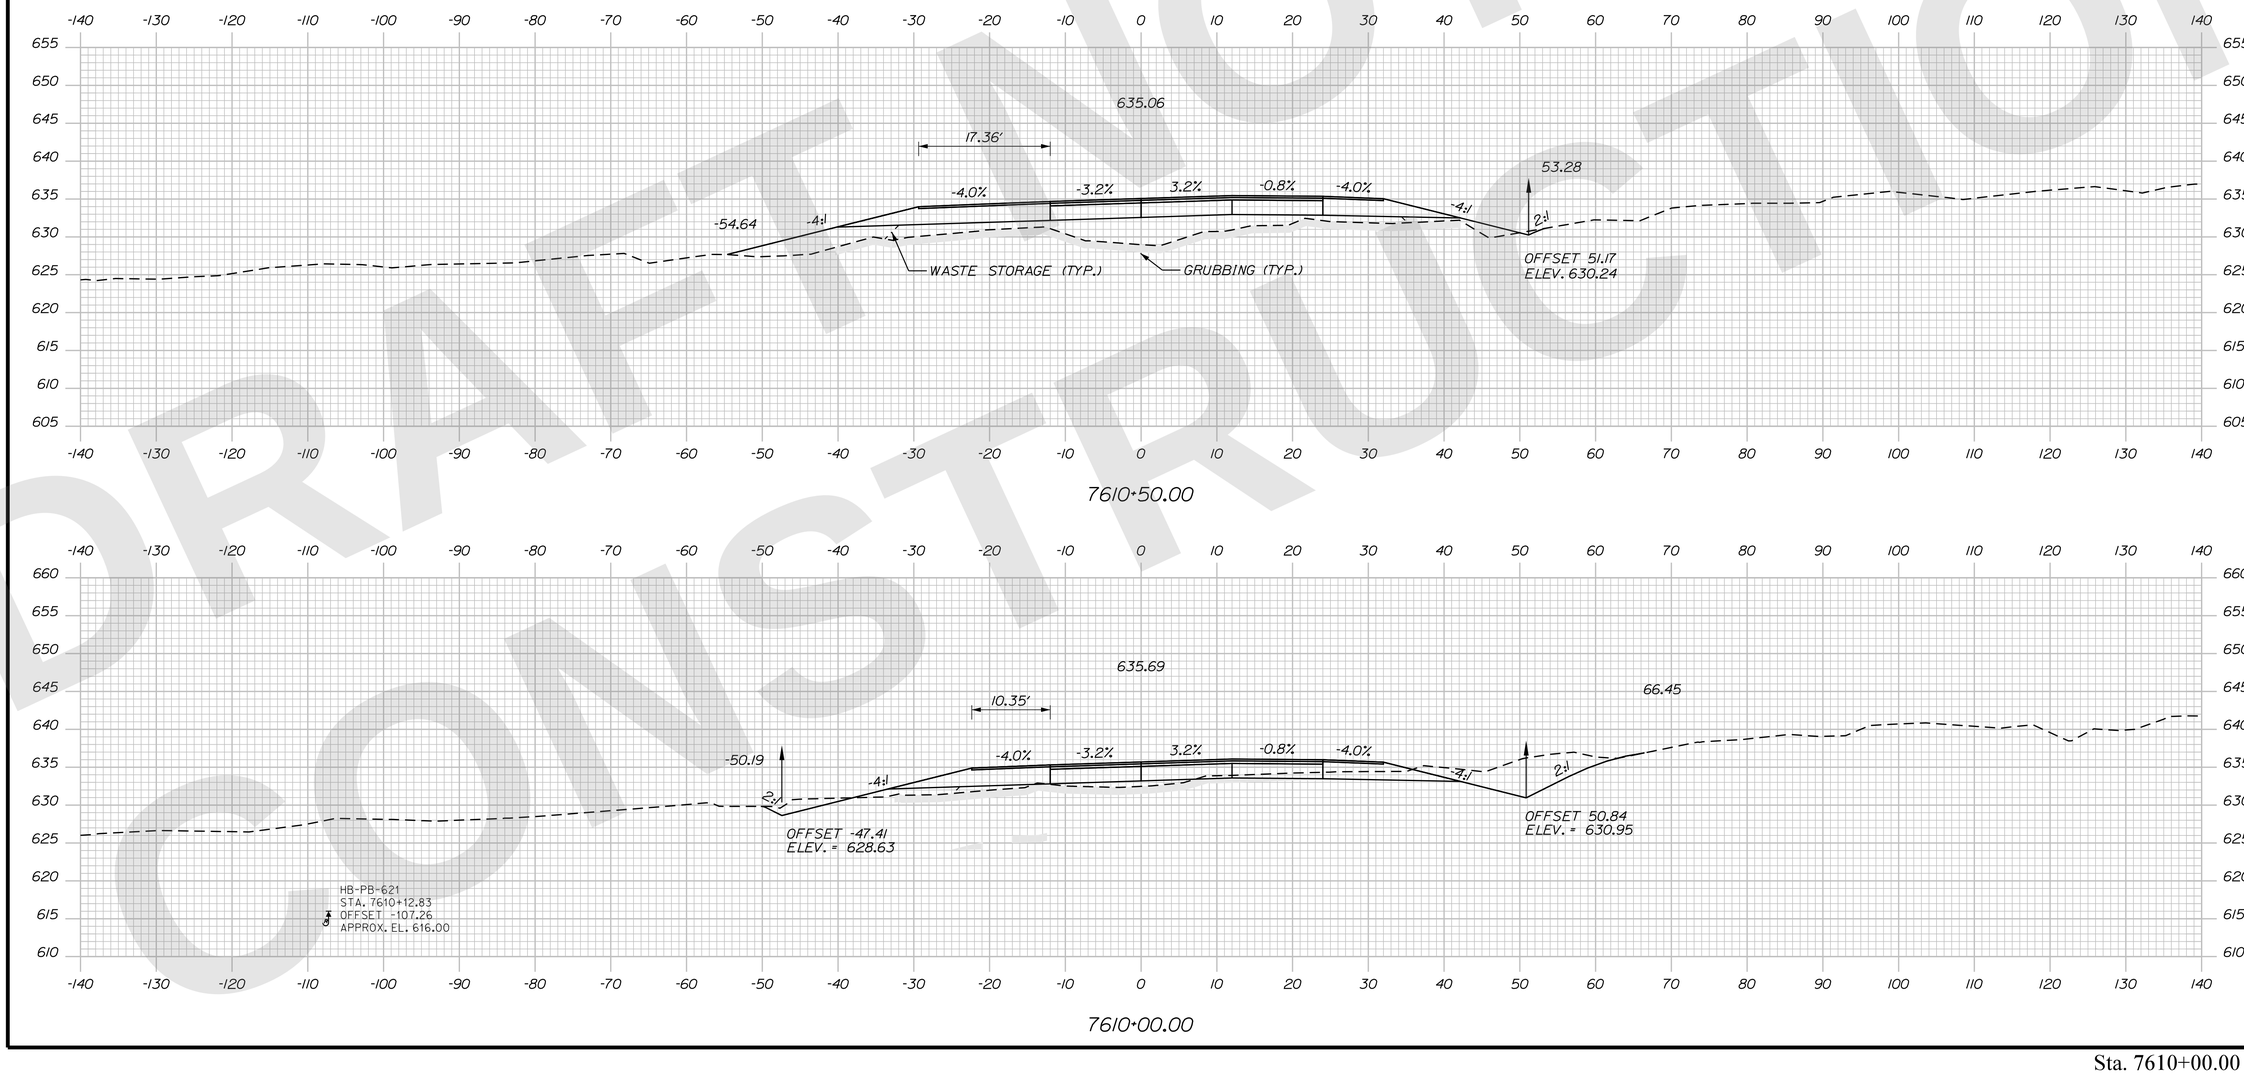

STATE OF MAINE
DEPARTMENT OF TRANSPORTATION

CAPITAL PROJECTS

WIN 6462.92

HIGHWAY PLANS

vhb

	R.M.	BY	DATE
PROJ. MANAGER			
DESIGN-DETAILED	ZBW	JBD	9/2/2025
CHECKED-REVIEWED	ECF	AG	9/2/2025
DESIGN2-DETAILED2			
DESIGN3-DETAILED3			
REVISIONS 1			
REVISIONS 2			
REVISIONS 3			
REVISIONS 4			
FIELD CHANGES			

PRESQUE ISLE
PRESQUE ISLE BYPASS

CROSS SECTIONS

SHEET NUMBER
H-303
407
OF 747

Sta. 7610+00.00 to Sta. 7610+50.00

DRAFT NOT FOR CONSTRUCTION

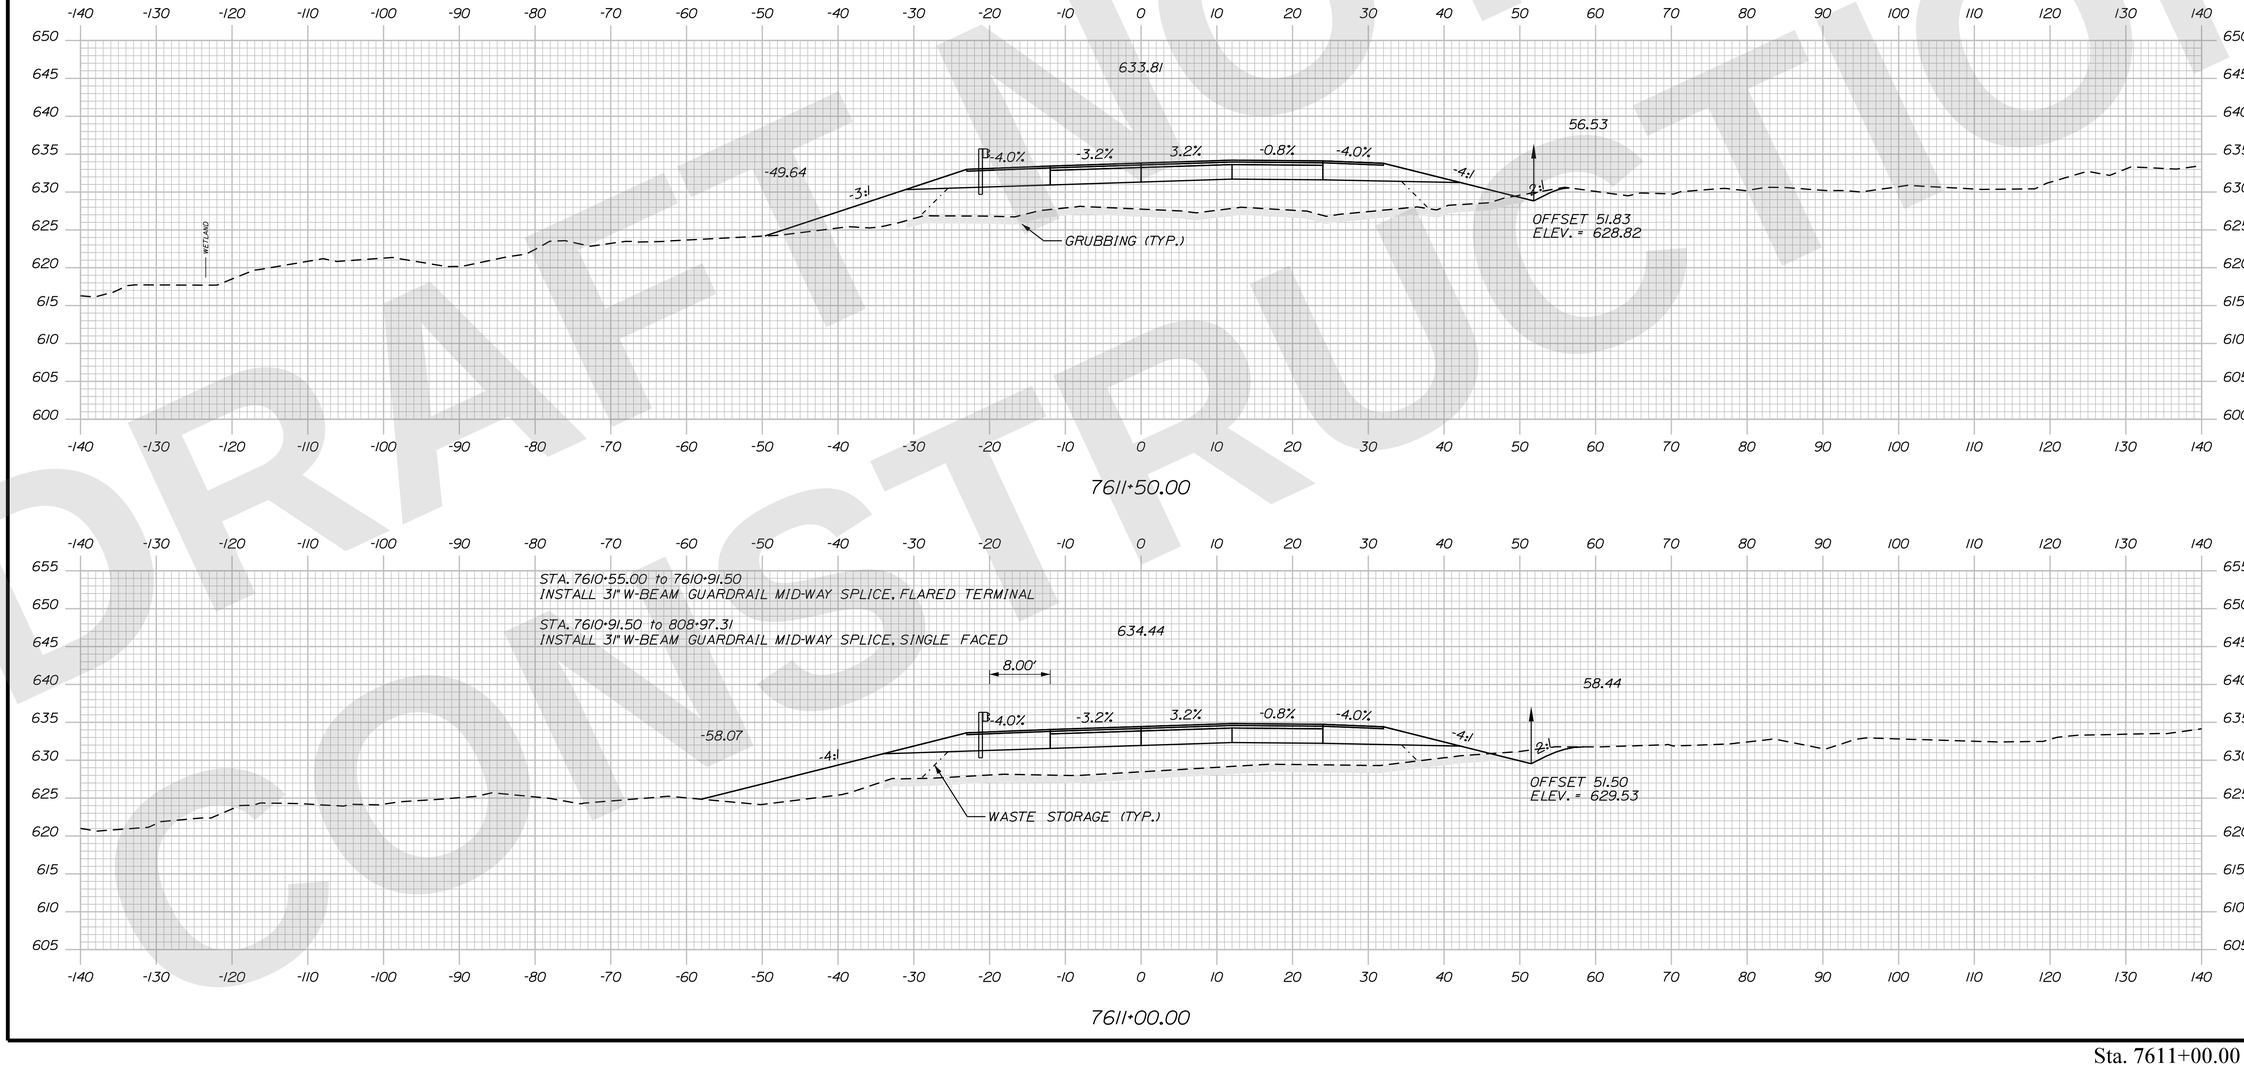

STATE OF MAINE
DEPARTMENT OF TRANSPORTATION

CAPITAL PROJECTS

WIN 6462.92

HIGHWAY PLANS

vhb

	R.M.	BY	DATE
PROJ. MANAGER			
DESIGN-DETAILED	ZBW	JBD	9/2/2025
CHECKED-REVIEWED	ECF	AG	9/2/2025
DESIGN2-DETAILED2			
DESIGN3-DETAILED3			
REVISIONS 1			
REVISIONS 2			
REVISIONS 3			
REVISIONS 4			
FIELD CHANGES			

PRESQUE ISLE
PRESQUE ISLE BYPASS

CROSS SECTIONS

SHEET NUMBER
H-304
408
OF 747

Sta. 7611+00.00 to Sta. 7611+50.00

Filename: ...\H5_01_Xsects_PI_BYPASS.dgn Division: HIGHWAY Username: jamesdavis Date:9/2/2025

DRAFT NOT FOR CONSTRUCTION

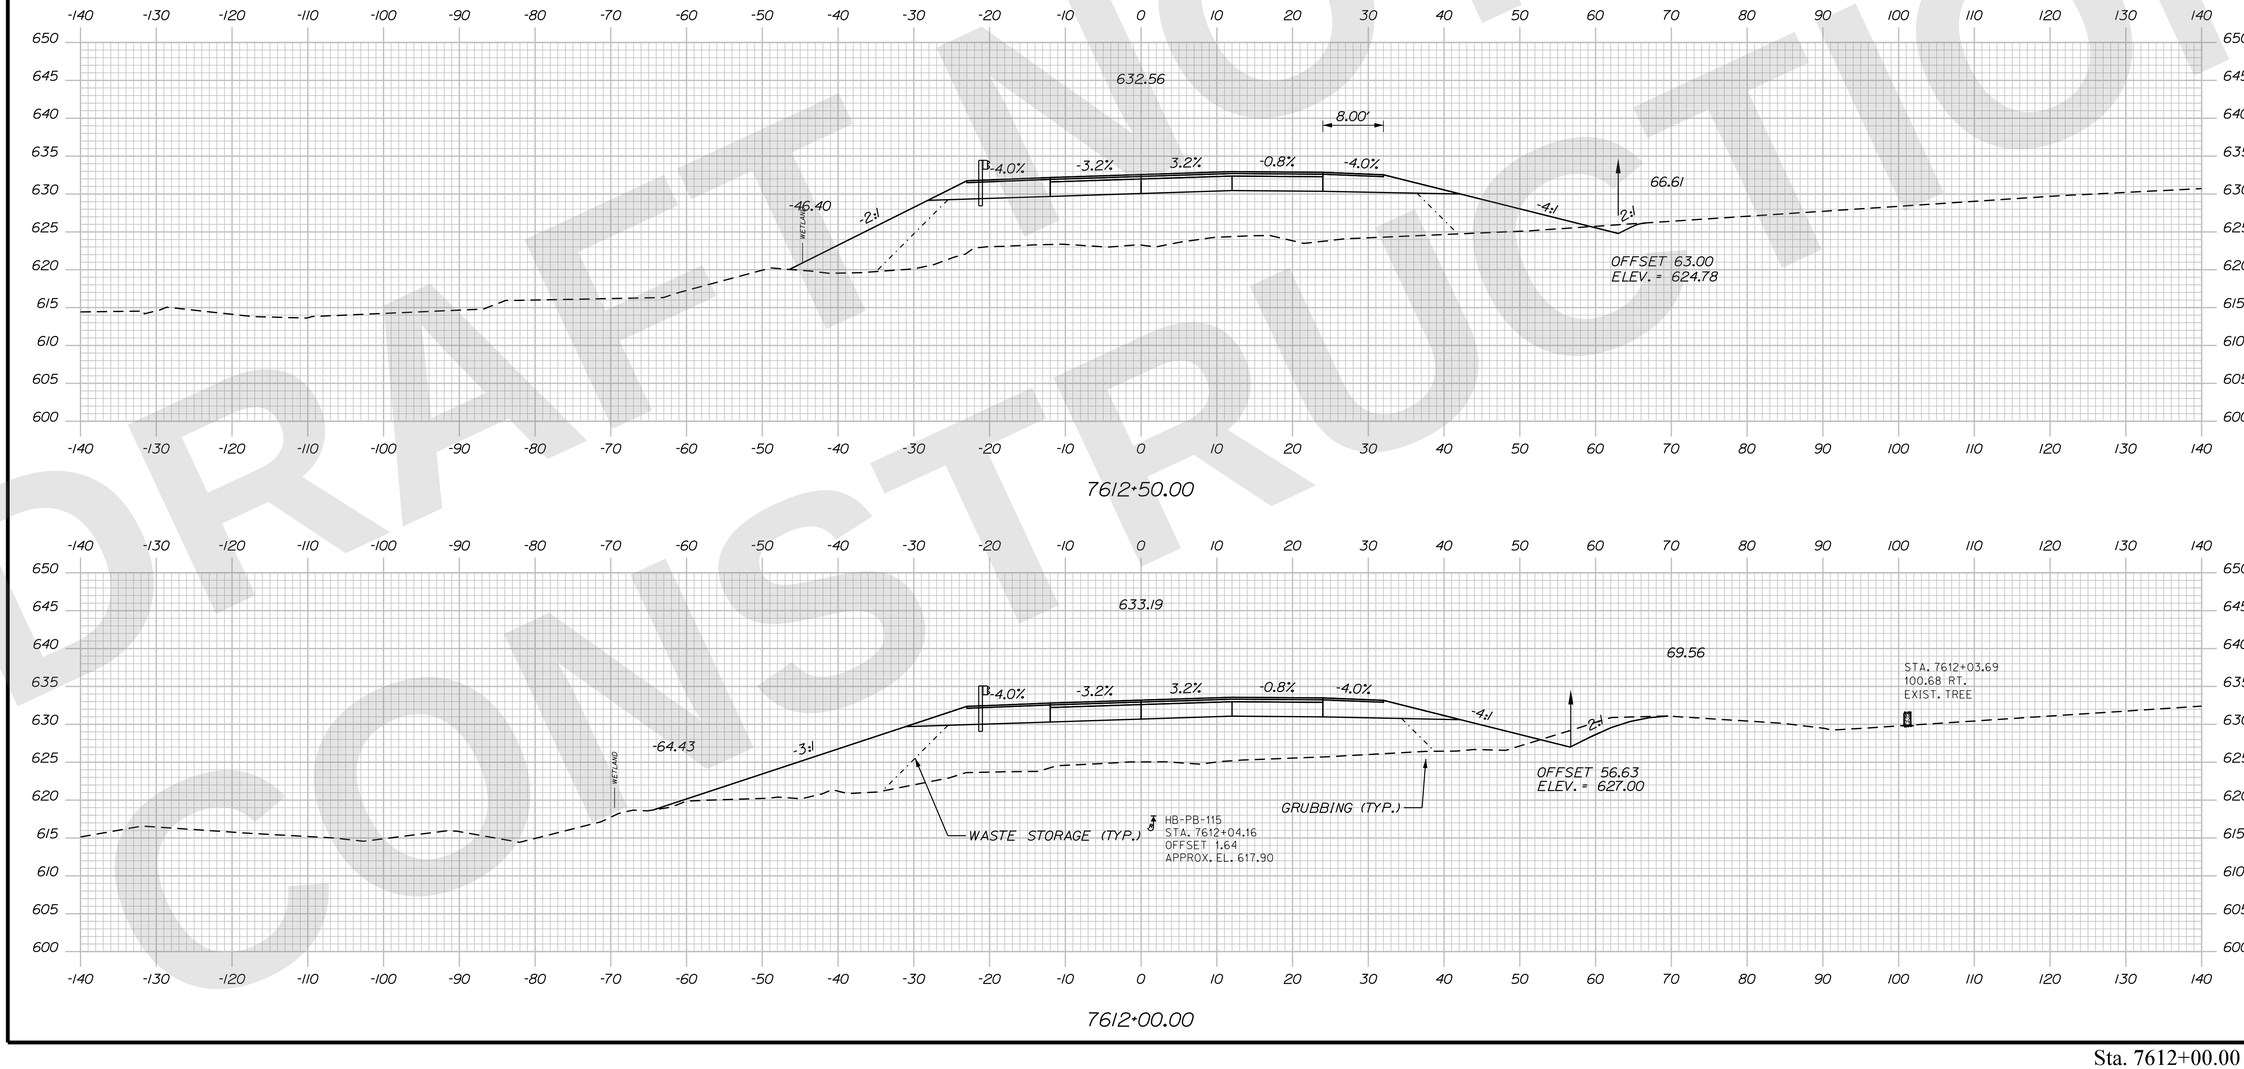

STATE OF MAINE
DEPARTMENT OF TRANSPORTATION

CAPITAL PROJECTS

WIN 6462.92

HIGHWAY PLANS

vhb

	R.M.	BY	DATE
PROJ. MANAGER			
DESIGN-DETAILED	ZBW	JBD	9/2/2025
CHECKED-REVIEWED	ECF	AG	9/2/2025
DESIGN2-DETAILED2			
DESIGN3-DETAILED3			
REVISIONS 1			
REVISIONS 2			
REVISIONS 3			
REVISIONS 4			
FIELD CHANGES			

PRESQUE ISLE
PRESQUE ISLE BYPASS

CROSS SECTIONS

SHEET NUMBER
H-305
409
OF 747

Sta. 7612+00.00 to Sta. 7612+50.00

Filename: ...\H5_01_Xsects_PI_BYPASS.dgn Division: HIGHWAY Username: jamesdavis Date:9/2/2025

Filename: ...\H5_01_Xsects_PI_BYPASS.dgn Division: HIGHWAY Username: jamesdavis Date:9/2/2025

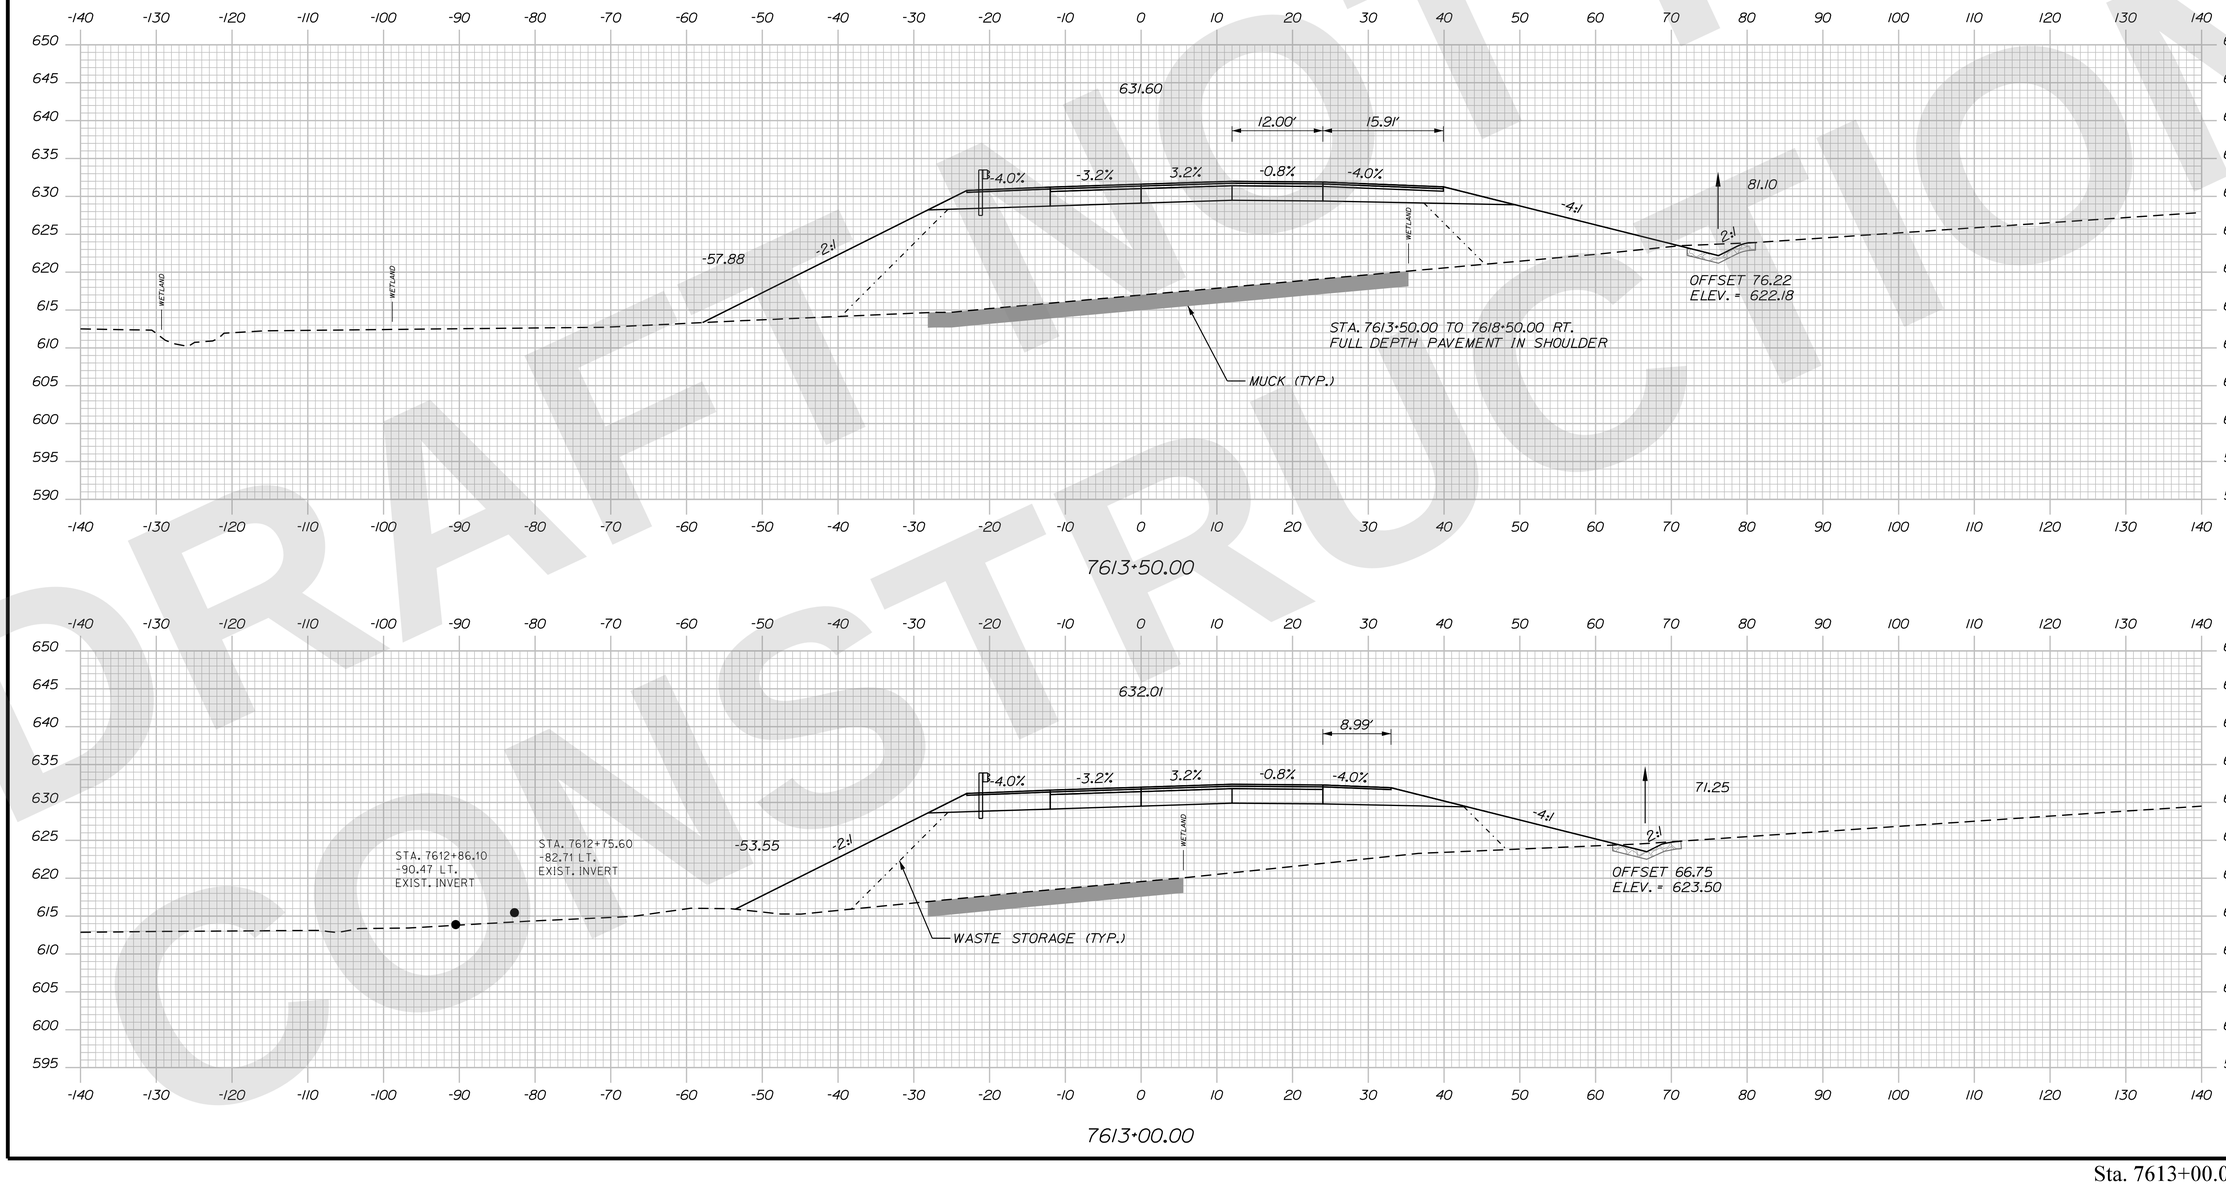

DRAFT NOT FOR CONSTRUCTION

STATE OF MAINE
DEPARTMENT OF TRANSPORTATION

CAPITAL PROJECTS

WIN 6462.92

HIGHWAY PLANS

vhb

	R.M.	BY	DATE
PROJ. MANAGER			
DESIGN-DETAILED	ZBW	JBD	9/2/2025
CHECKED-REVIEWED	ECF	AG	9/2/2025
DESIGN2-DETAILED2			
DESIGN3-DETAILED3			
REVISIONS 1			
REVISIONS 2			
REVISIONS 3			
REVISIONS 4			
FIELD CHANGES			

PRESQUE ISLE
PRESQUE ISLE BYPASS

CROSS SECTIONS

SHEET NUMBER
H-306
410
OF 747

Sta. 7613+00.00 to Sta. 7613+50.00

DRAFT NOT FOR CONSTRUCTION

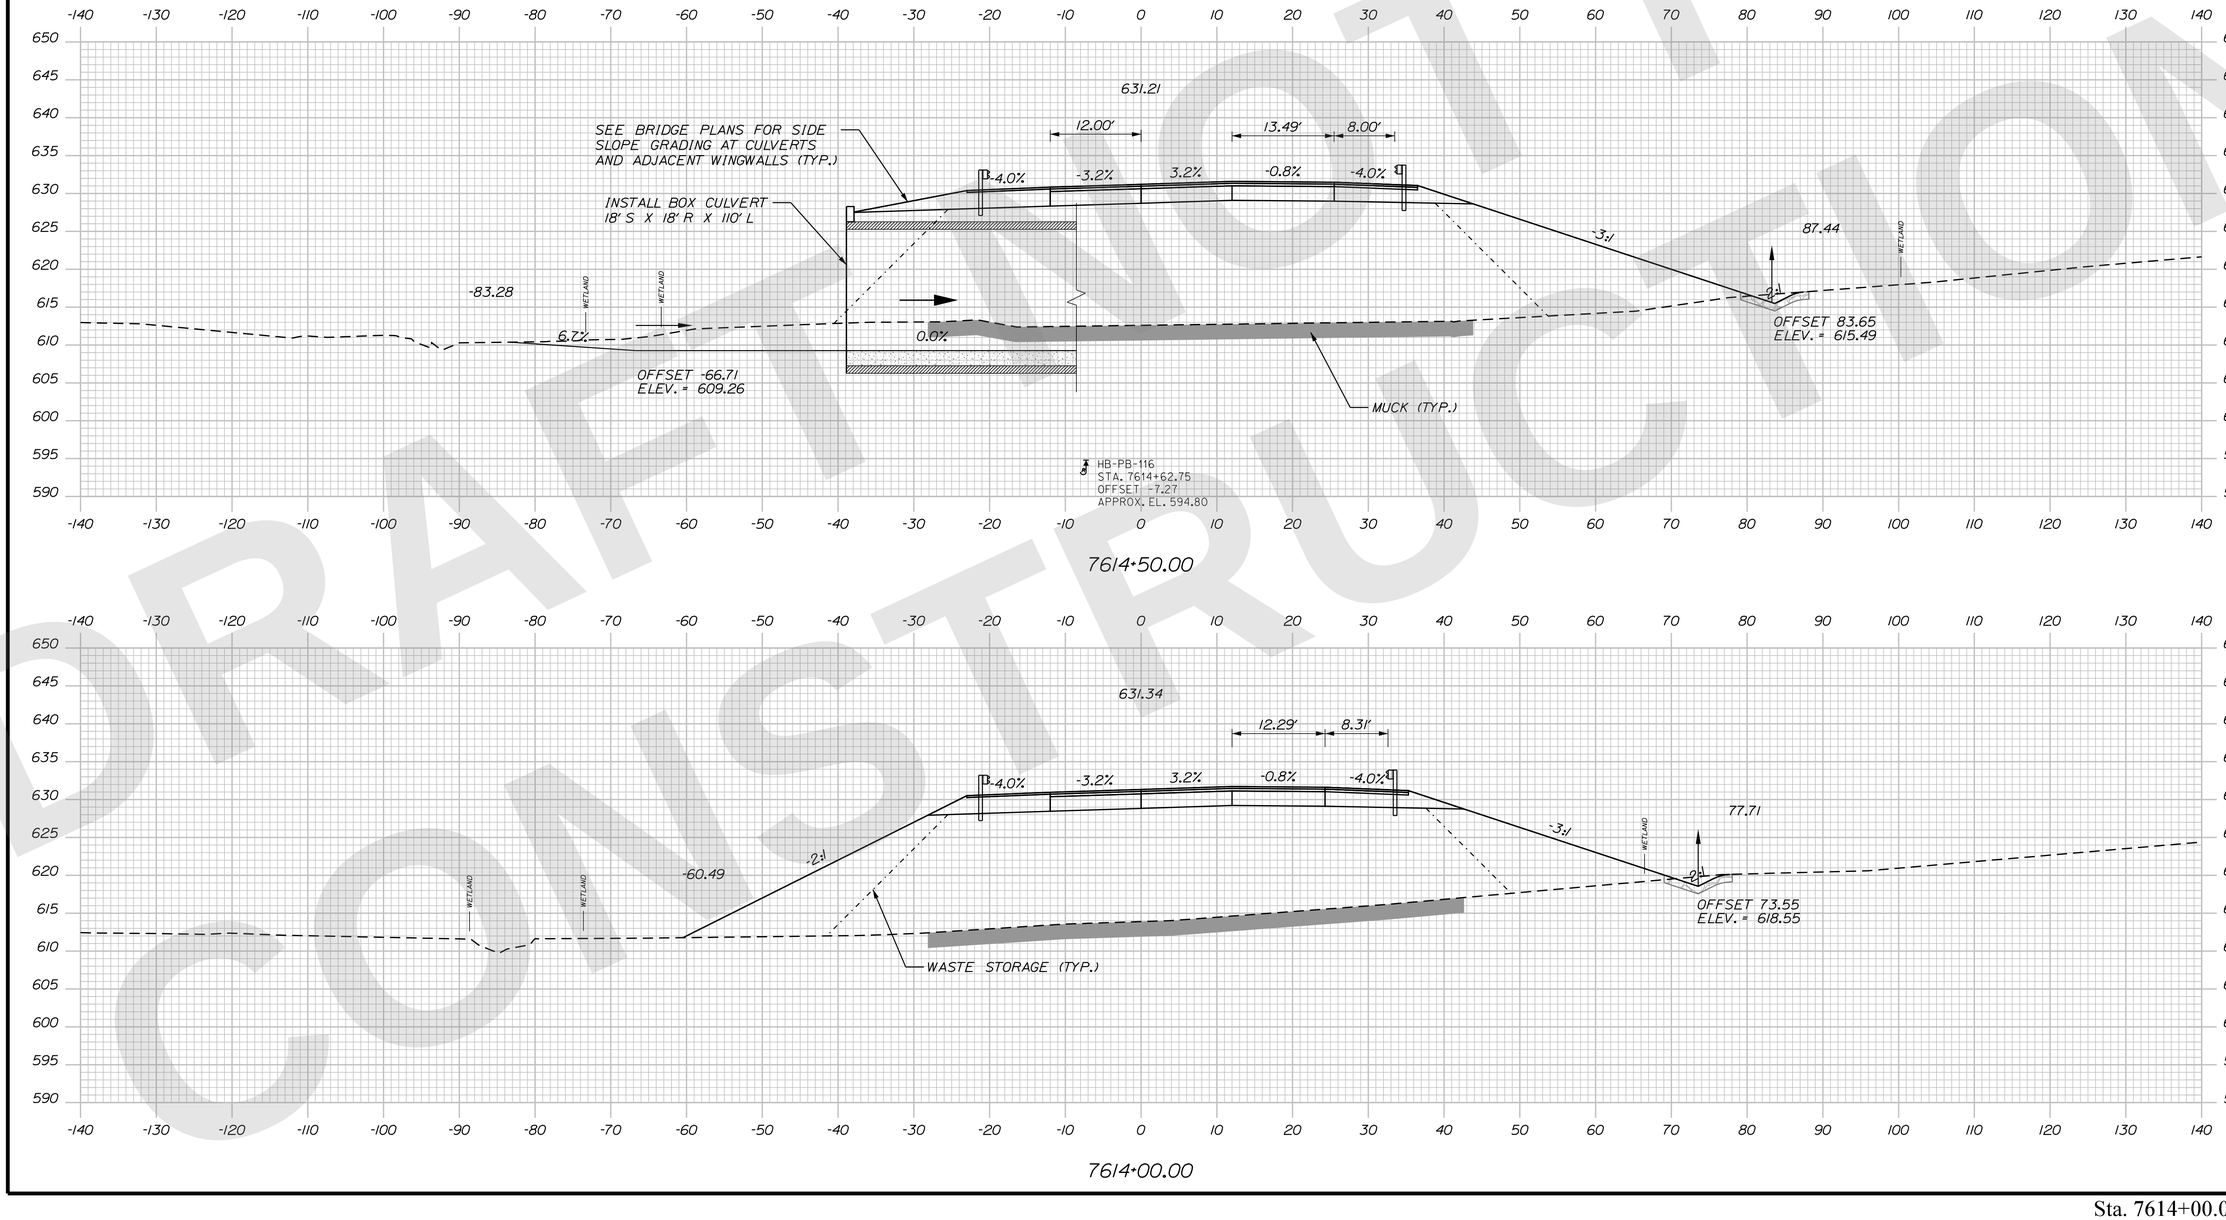

Sta. 7614+00.00 to Sta. 7614+50.00

STATE OF MAINE
DEPARTMENT OF TRANSPORTATION

CAPITAL PROJECTS

WIN
6462.92

HIGHWAY PLANS

vhb

	R.M.	BY	DATE
PROJ. MANAGER			
DESIGN-DETAILED	ZBW	JBD	9/2/2025
CHECKED-REVIEWED	ECF	AG	9/2/2025
DESIGN2-DETAILED2			
DESIGN3-DETAILED3			
REVISIONS 1			
REVISIONS 2			
REVISIONS 3			
REVISIONS 4			
FIELD CHANGES			

PRESQUE ISLE
PRESQUE ISLE BYPASS

CROSS SECTIONS

SHEET NUMBER
H-307
411
OF 747

Filename: ...\H5_01_Xsects_PI_BYPASS.dgn Division: HIGHWAY Username: jamesdavis Date:9/2/2025

Username: jamesdavis Date:9/2/2025
Division: HIGHWAY
Filename: ...\H5_01_Xsects_PI_BYPASS.dgn

DRAFT NOT FOR CONSTRUCTION

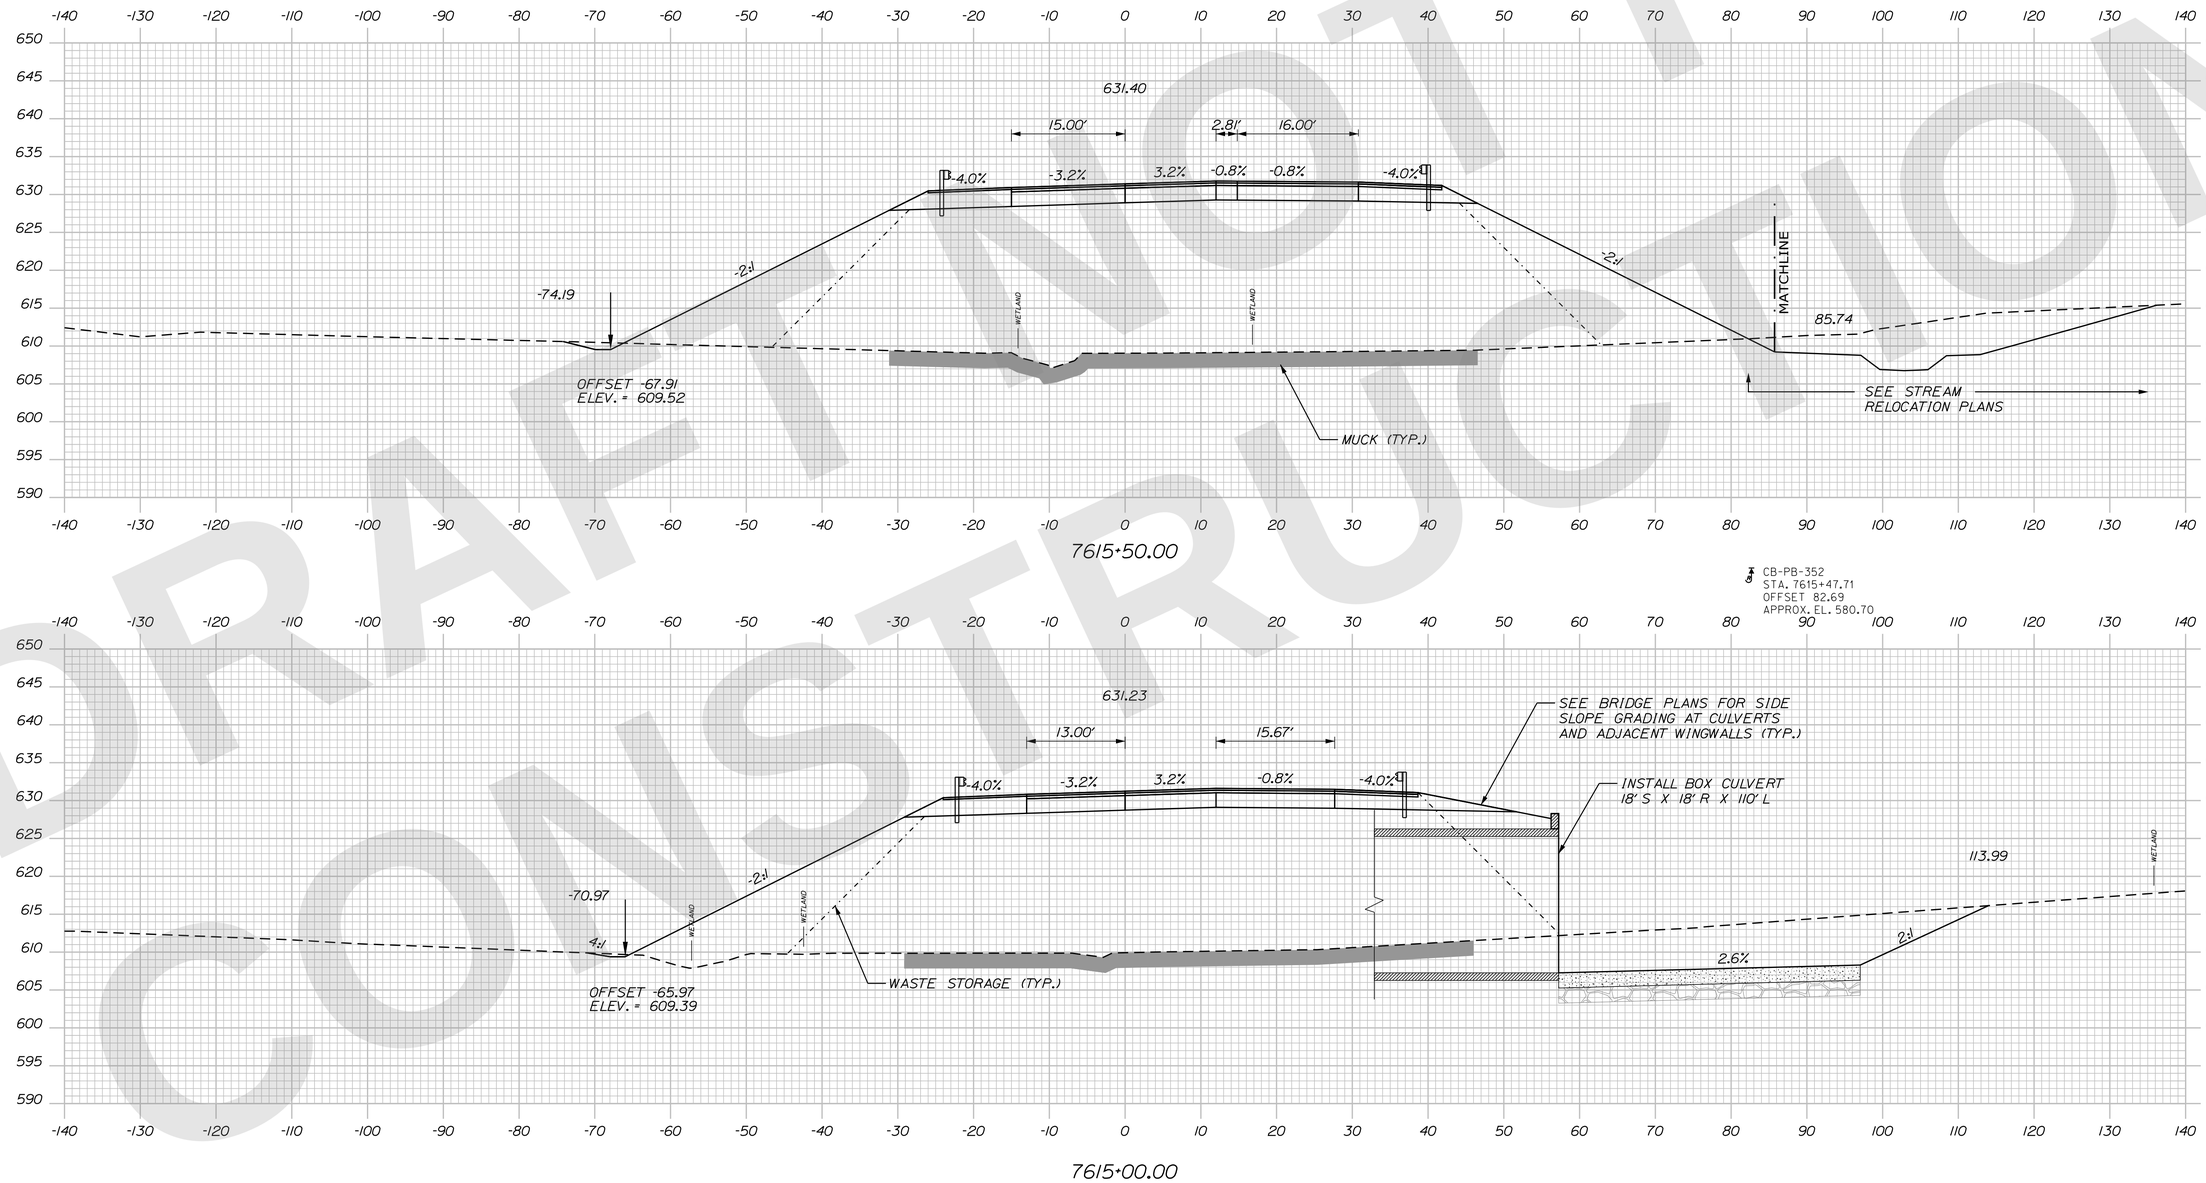

STATE OF MAINE
DEPARTMENT OF TRANSPORTATION

CAPITAL PROJECTS

WIN 6462.92

HIGHWAY PLANS

vhb

	R.M.	BY	DATE
PROJ. MANAGER			
DESIGN-DETAILED	ZBW	JBD	9/2/2025
CHECKED-REVIEWED	ECF	AG	9/2/2025
DESIGN2-DETAILED2			
DESIGN3-DETAILED3			
REVISIONS 1			
REVISIONS 2			
REVISIONS 3			
REVISIONS 4			
FIELD CHANGES			

PRESQUE ISLE
PRESQUE ISLE BYPASS

CROSS SECTIONS

SHEET NUMBER
H-308
412
OF 747

Sta. 7615+00.48 to Sta. 7615+50.00

Filename: ...\H5_01_Xsects_PI_BYPASS.dgn Division: HIGHWAY Username: jamesdavis Date:9/2/2025

DRAFT NOT FOR CONSTRUCTION

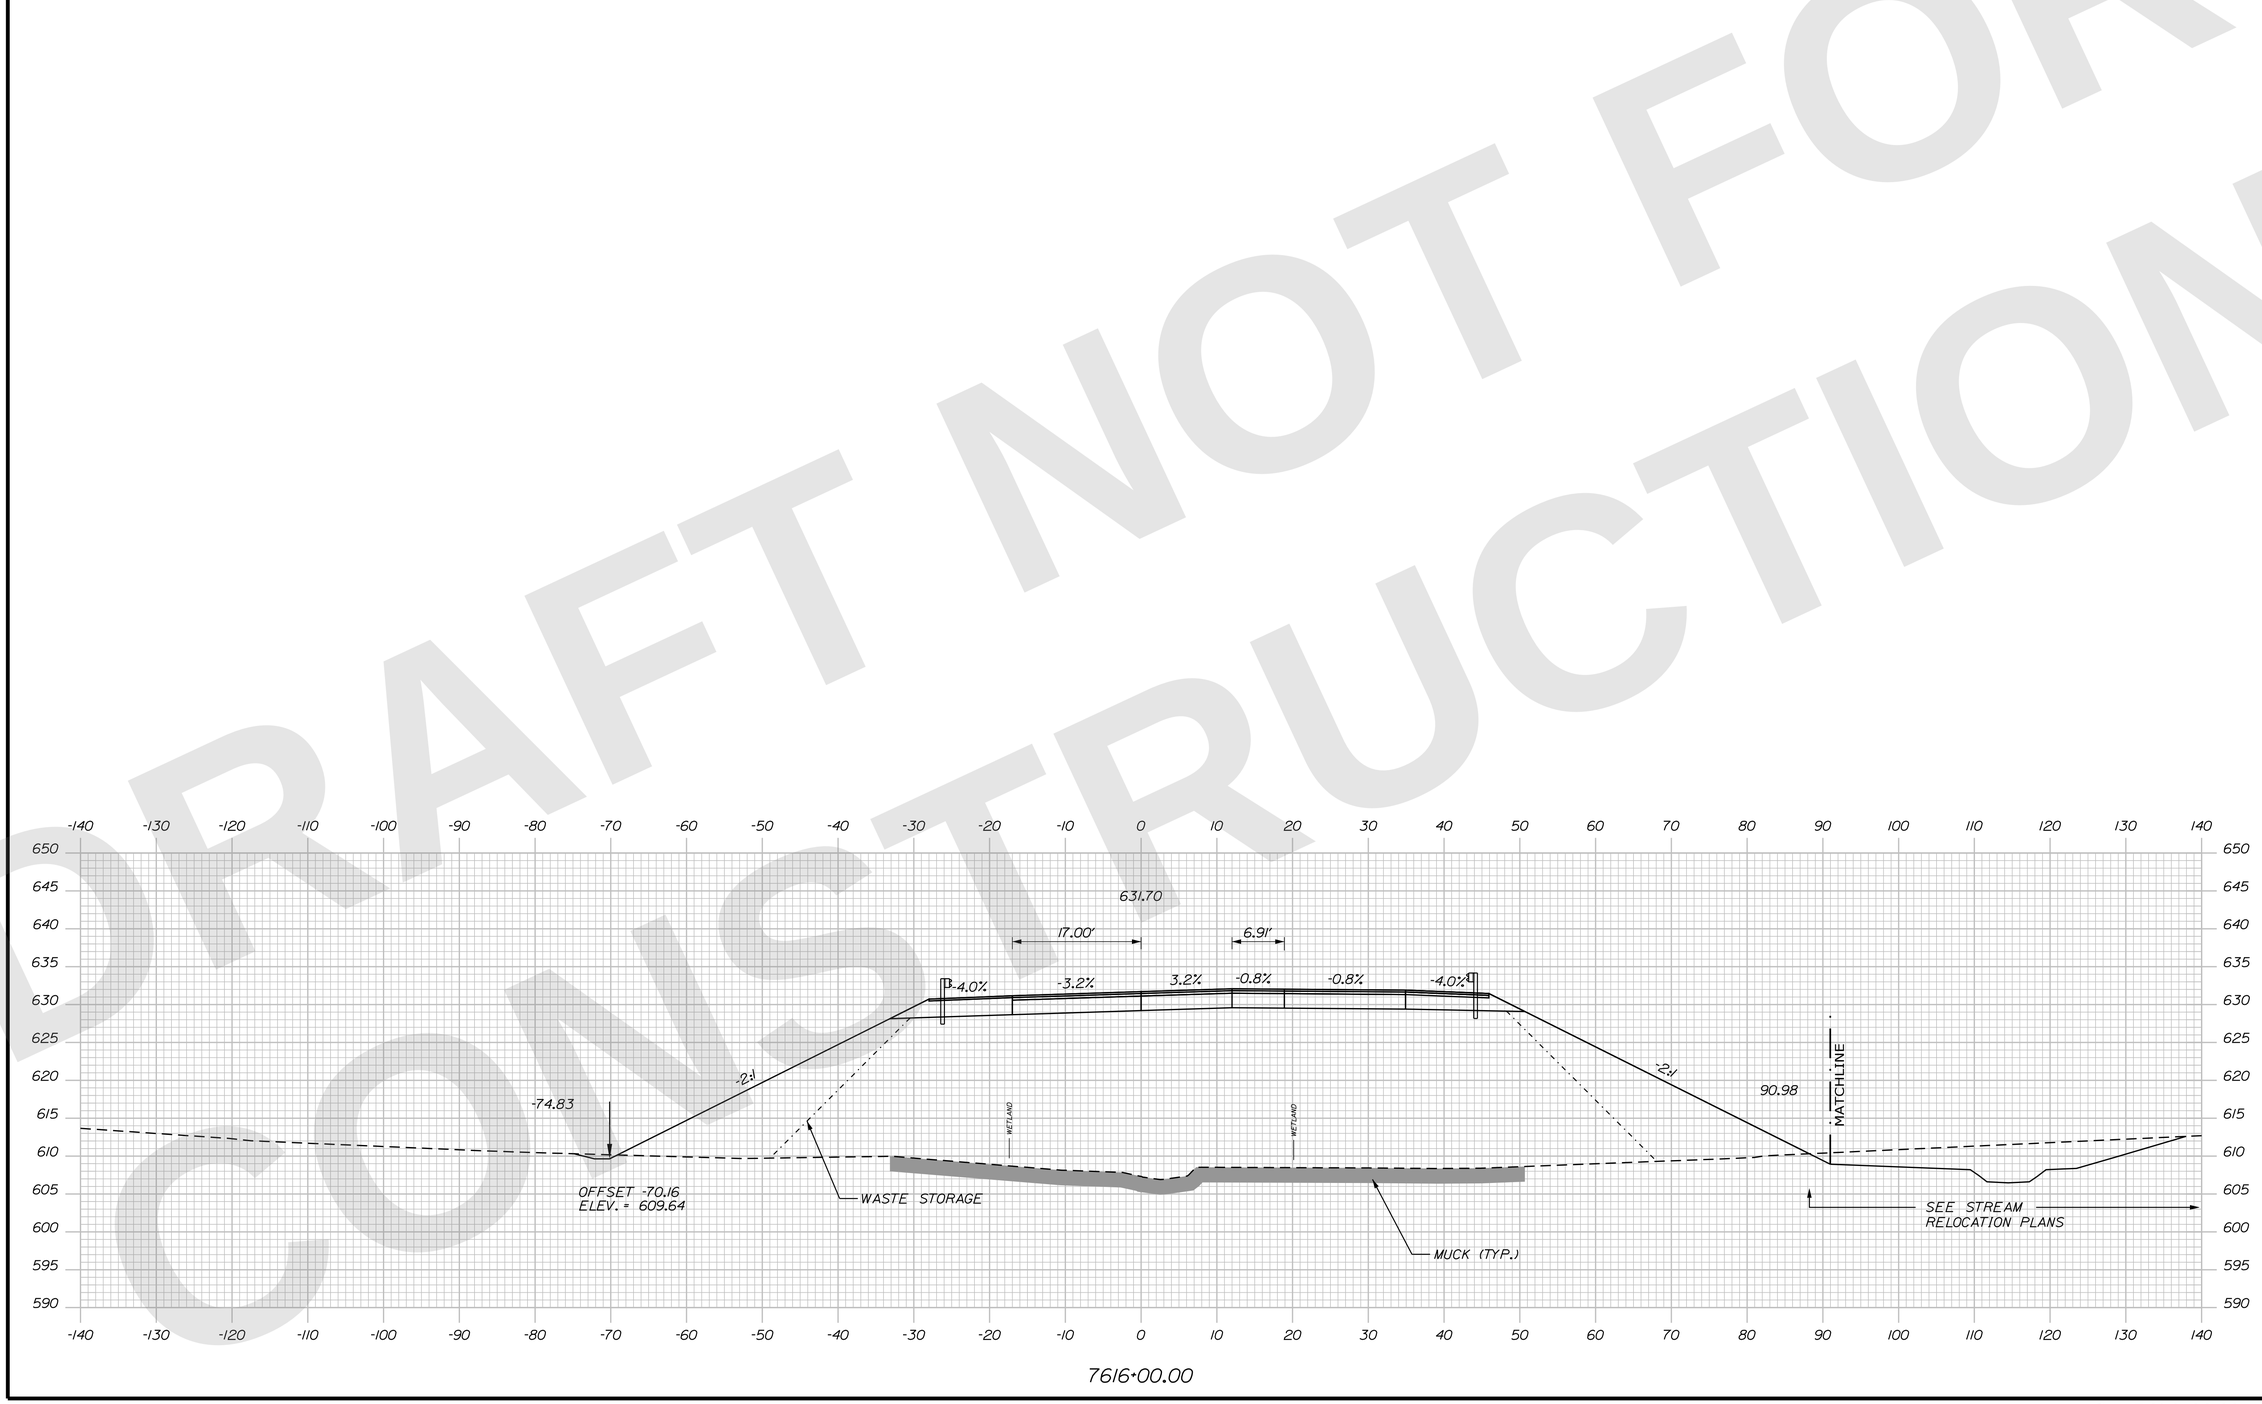

PROJ. MANAGER	R.M.		
DESIGN-DETAILED	ZBW	JBD	9/2/2025
CHECKED-REVIEWED	ECF	AG	9/2/2025
DESIGN2-DETAILED2			
DESIGN3-DETAILED3			
REVISIONS 1			
REVISIONS 2			
REVISIONS 3			
REVISIONS 4			
FIELD CHANGES			

STATE OF MAINE
DEPARTMENT OF TRANSPORTATION

CAPITAL PROJECTS

WIN
6462.92

HIGHWAY PLANS

PRESQUE ISLE
PRESQUE ISLE BYPASS

CROSS SECTIONS

SHEET NUMBER
H-309
413
OF 747

Sta. 7616+00.00 to Sta. 7616+00.00

Filename: ...\H5_01_Xsects_PL_BYPASS.dgn Division: HIGHWAY Username: jamesdavis Date:9/2/2025

DRAFT NOT FOR CONSTRUCTION

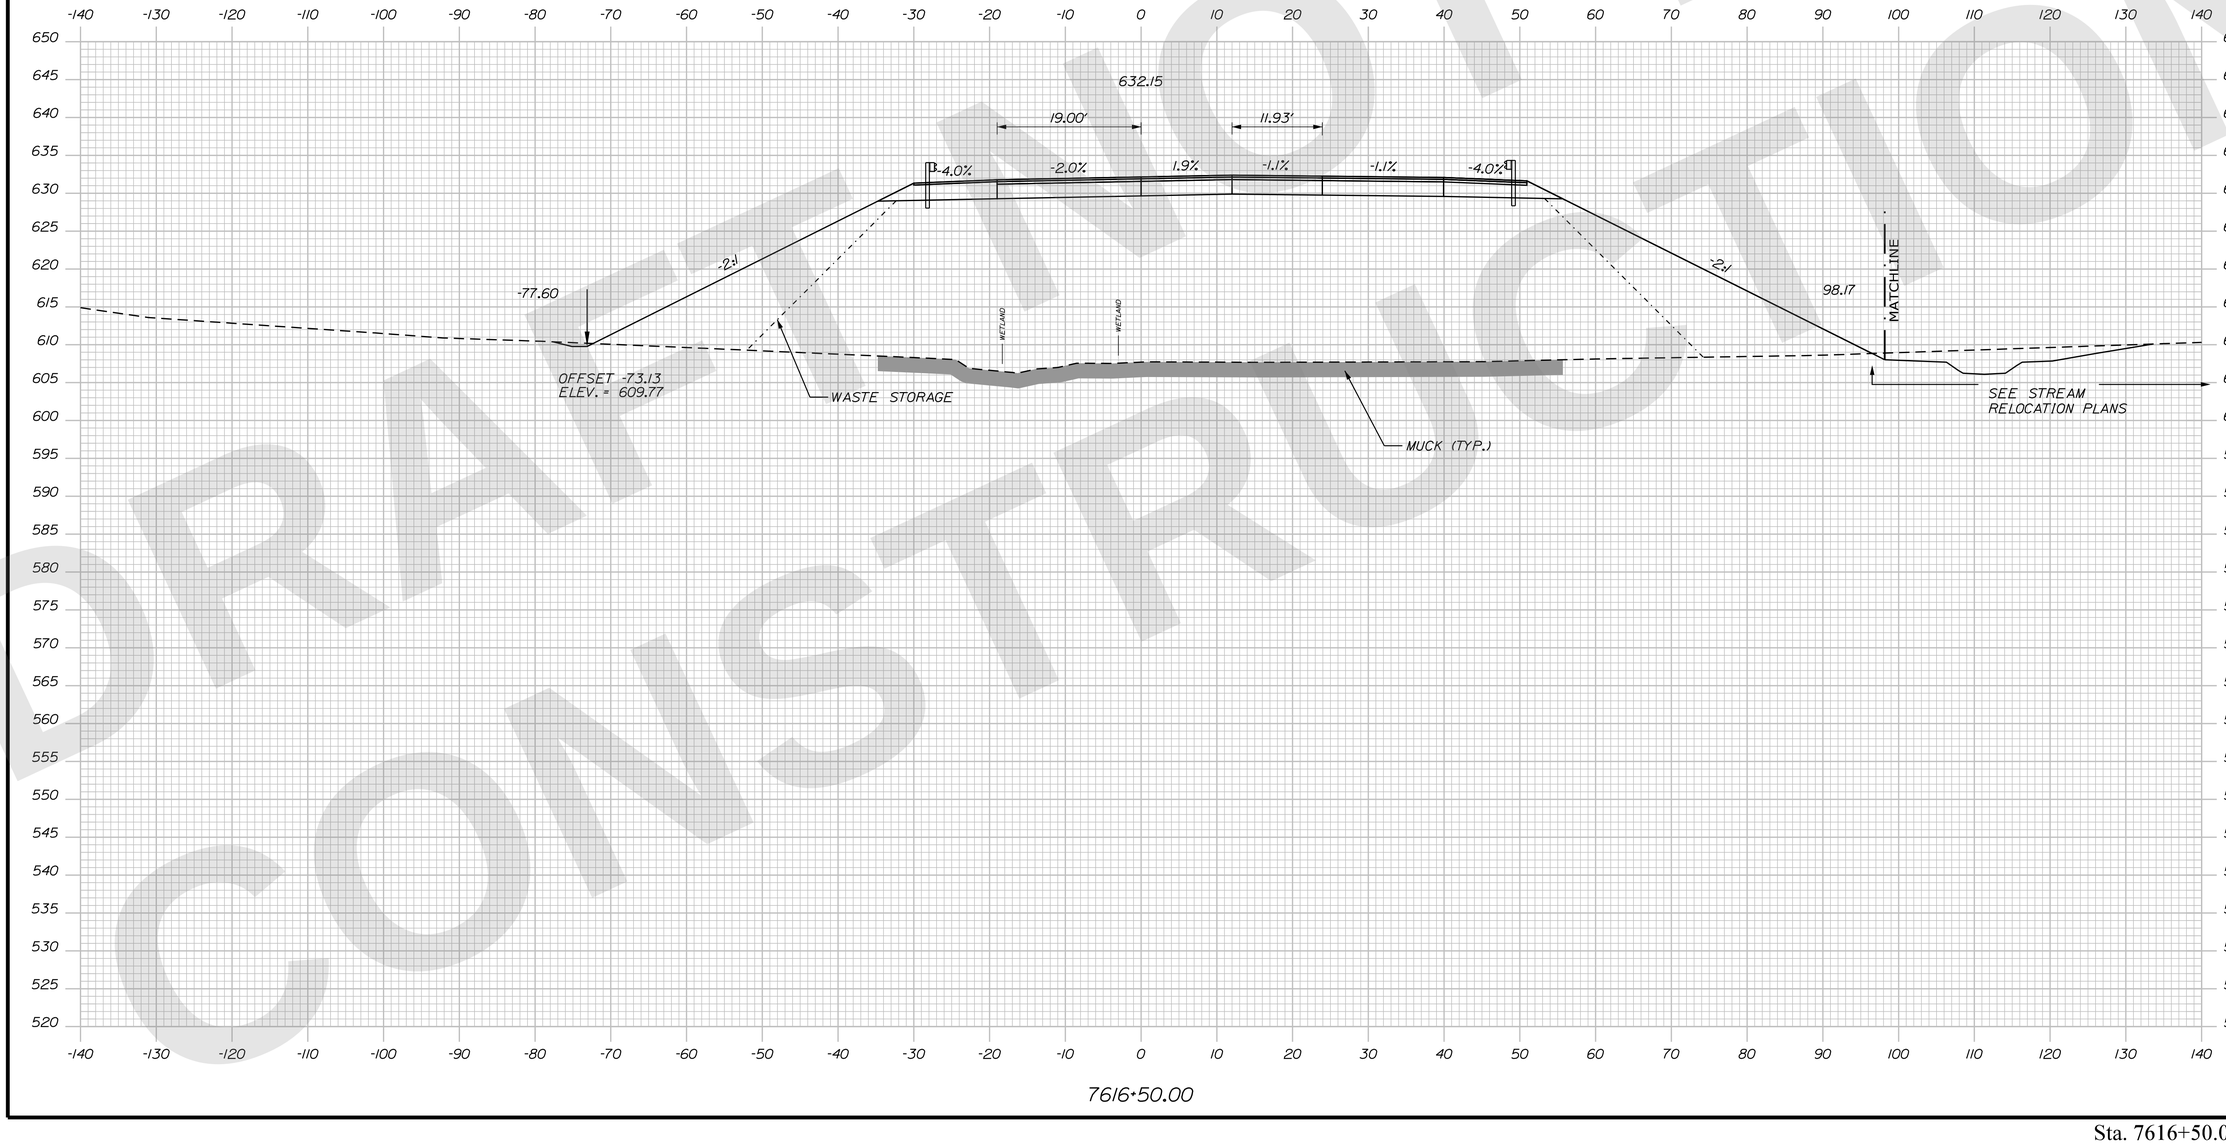

STATE OF MAINE
DEPARTMENT OF TRANSPORTATION

CAPITAL PROJECTS

WIN
6462.92

HIGHWAY PLANS

vhb

	BY	DATE
R.M.		
PROJ. MANAGER		
DESIGN-DETAILED	ZBW	9/2/2025
CHECKED-REVIEWED	ECF	
DESIGN2-DETAILED2		
DESIGN3-DETAILED3		
REVISIONS 1	JBD	9/2/2025
REVISIONS 2	AG	
REVISIONS 3		
REVISIONS 4		
FIELD CHANGES		

PRESQUE ISLE
PRESQUE ISLE BYPASS

CROSS SECTIONS

SHEET NUMBER
H-310
414
OF 747

Sta. 7616+50.00 to Sta. 7616+50.00

DRAFT NOT FOR CONSTRUCTION

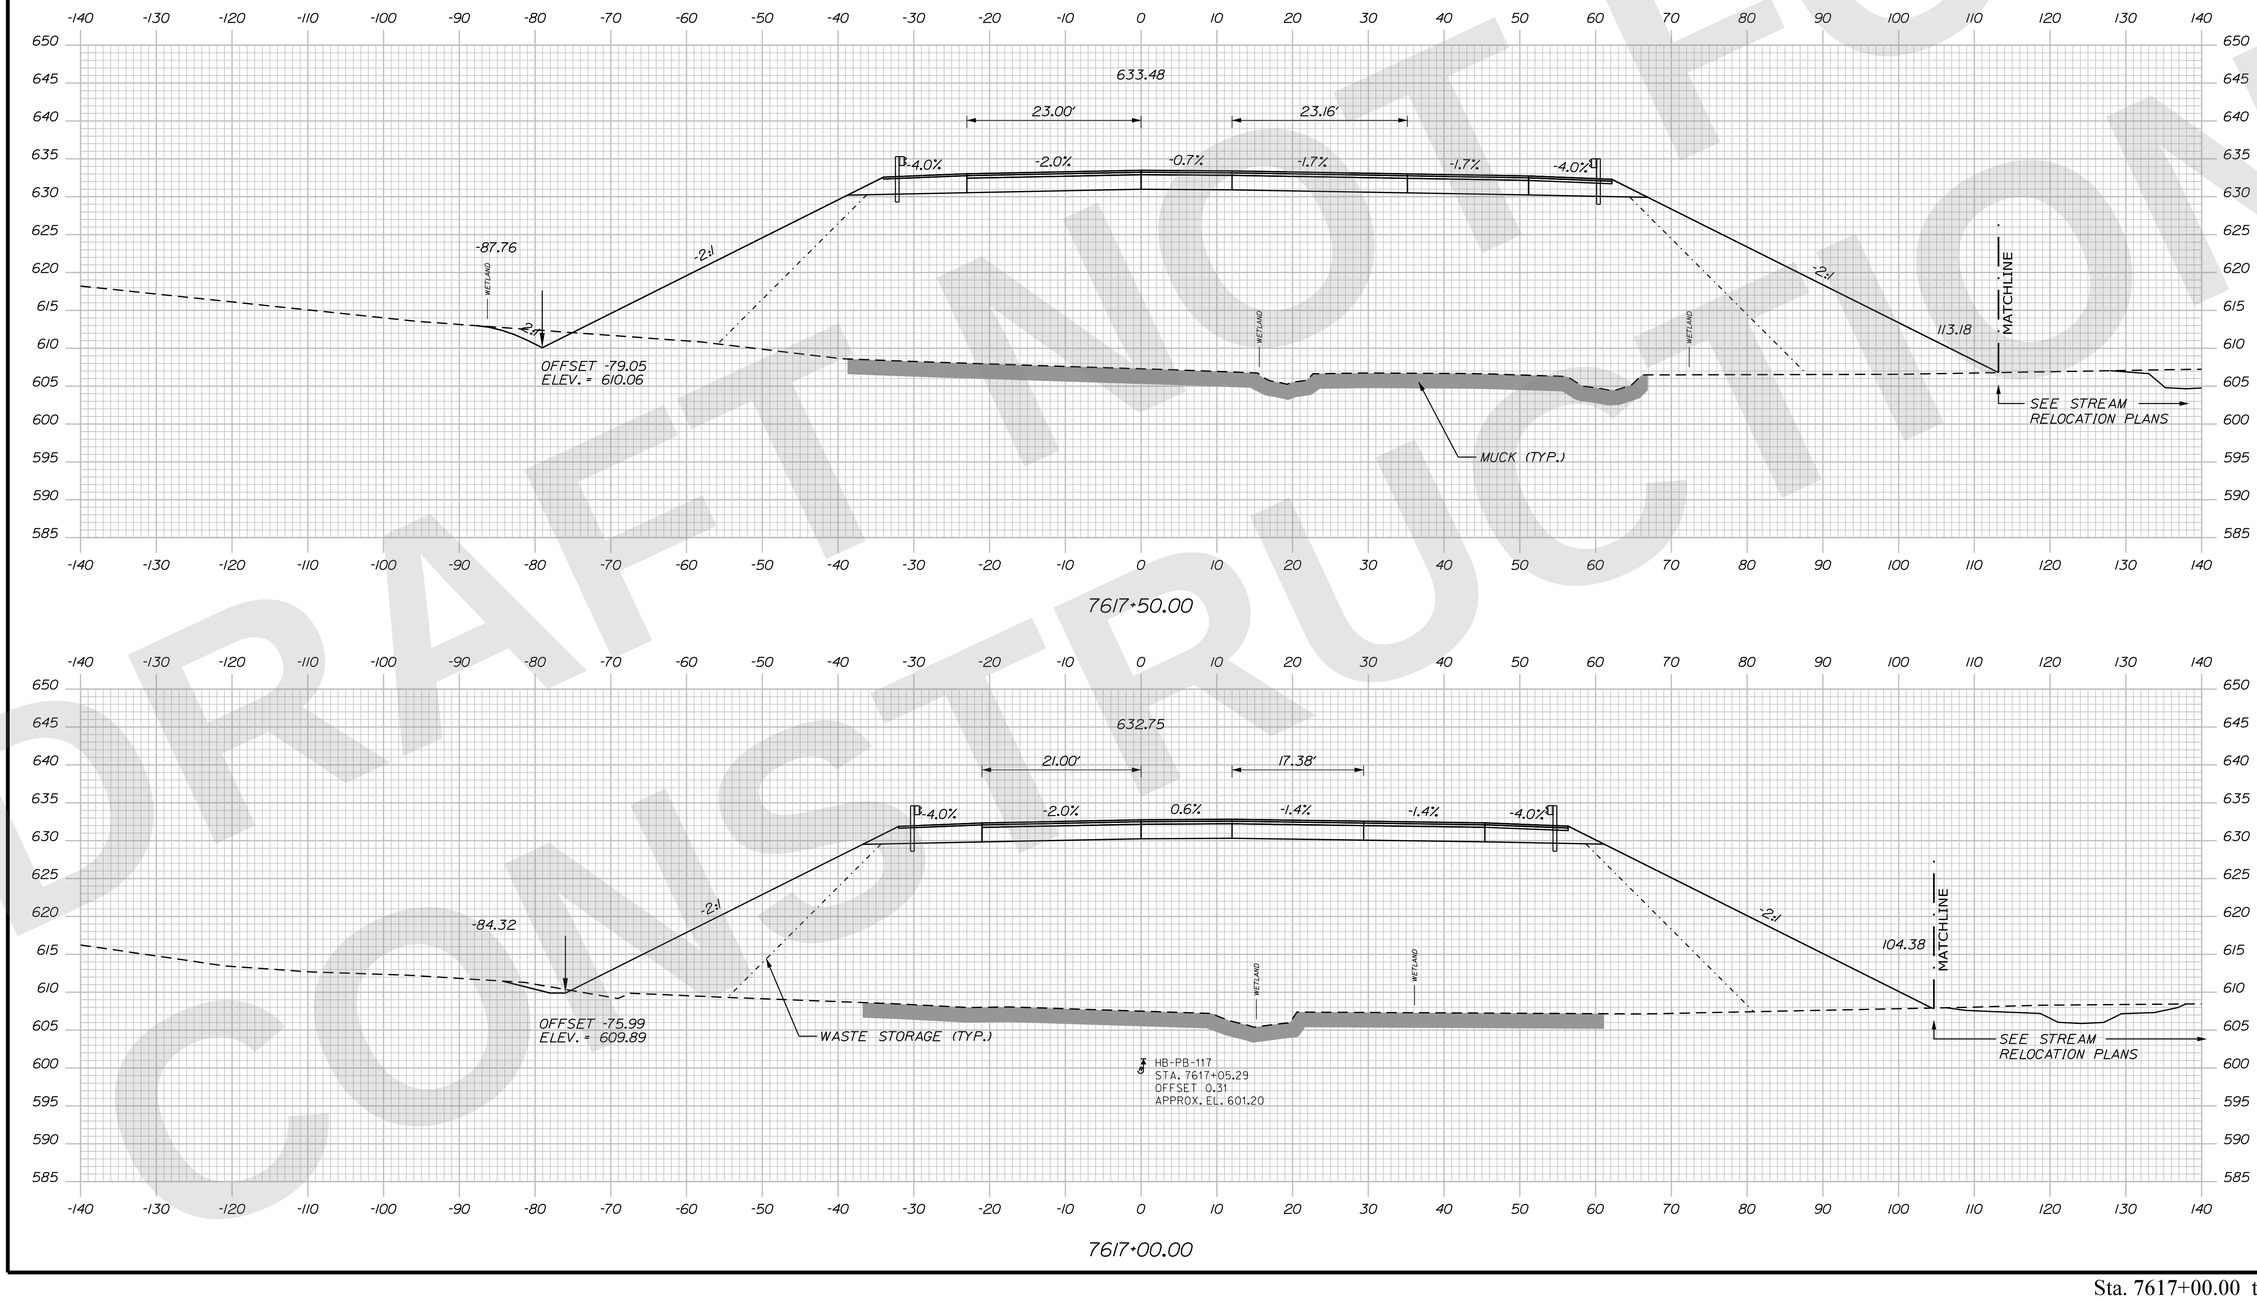

STATE OF MAINE
DEPARTMENT OF TRANSPORTATION

CAPITAL PROJECTS

WIN 6462.92

HIGHWAY PLANS

vhb

		DATE
R.M.	JBD	9/2/2025
PROJ. MANAGER	ZBW	
DESIGN-DETAILED	ECF	
CHECKED-REVIEWED	AG	9/2/2025
DESIGN2-DETAILED2		
DESIGN3-DETAILED3		
REVISIONS 1		
REVISIONS 2		
REVISIONS 3		
REVISIONS 4		
FIELD CHANGES		

PRESQUE ISLE
PRESQUE ISLE BYPASS

CROSS SECTIONS

SHEET NUMBER
H-311
415
OF 747

Sta. 7617+00.00 to Sta. 7617+50.00

Filename: ...\H5_01_Xsects_PI_BYPASS.dgn Division: HIGHWAY Username: jamesdavis Date:9/2/2025

DRAFT NOT FOR CONSTRUCTION

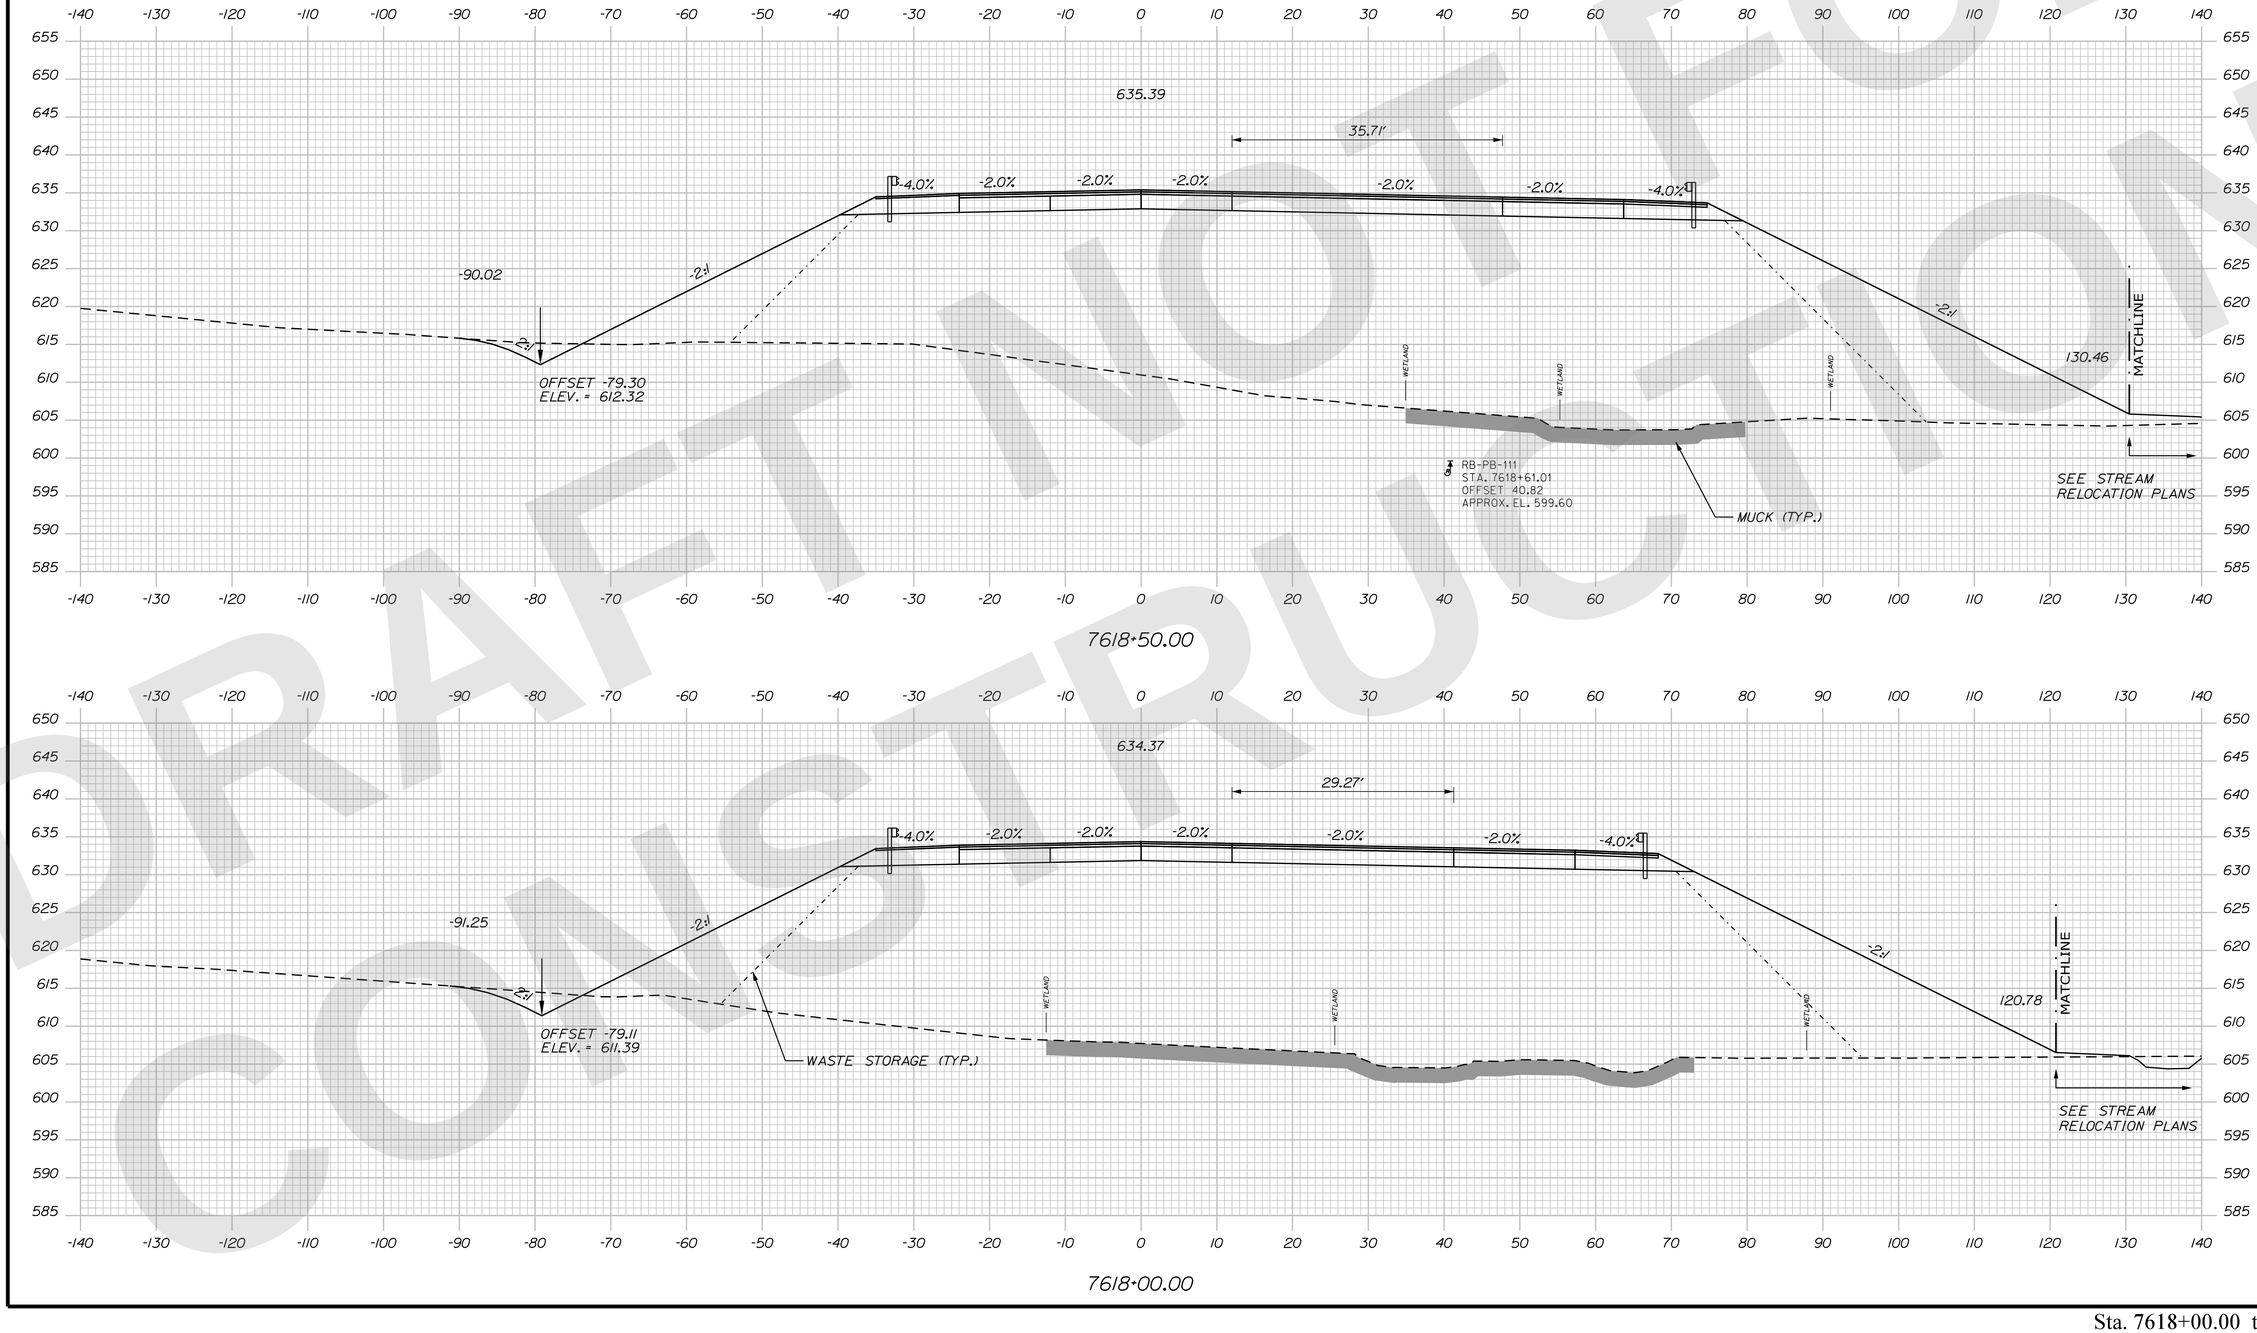

STATE OF MAINE
DEPARTMENT OF TRANSPORTATION

CAPITAL PROJECTS

WIN
6462.92

HIGHWAY PLANS

vhb

PROJ. MANAGER	R.M.		
DESIGN-DETAILED	ZBW	JBD	9/2/2025
CHECKED-REVIEWED	ECF	AG	9/2/2025
DESIGN2-DETAILED2			
DESIGN3-DETAILED3			
REVISIONS 1			
REVISIONS 2			
REVISIONS 3			
REVISIONS 4			
FIELD CHANGES			

PRESQUE ISLE
PRESQUE ISLE BYPASS

CROSS SECTIONS

SHEET NUMBER
H-312
416
OF 747

Sta. 7618+00.00 to Sta. 7618+50.00

Filename: ...\H5_01_Xsects_PI_BYPASS.dgn Division: HIGHWAY Username: jamesdavis Date:9/2/2025

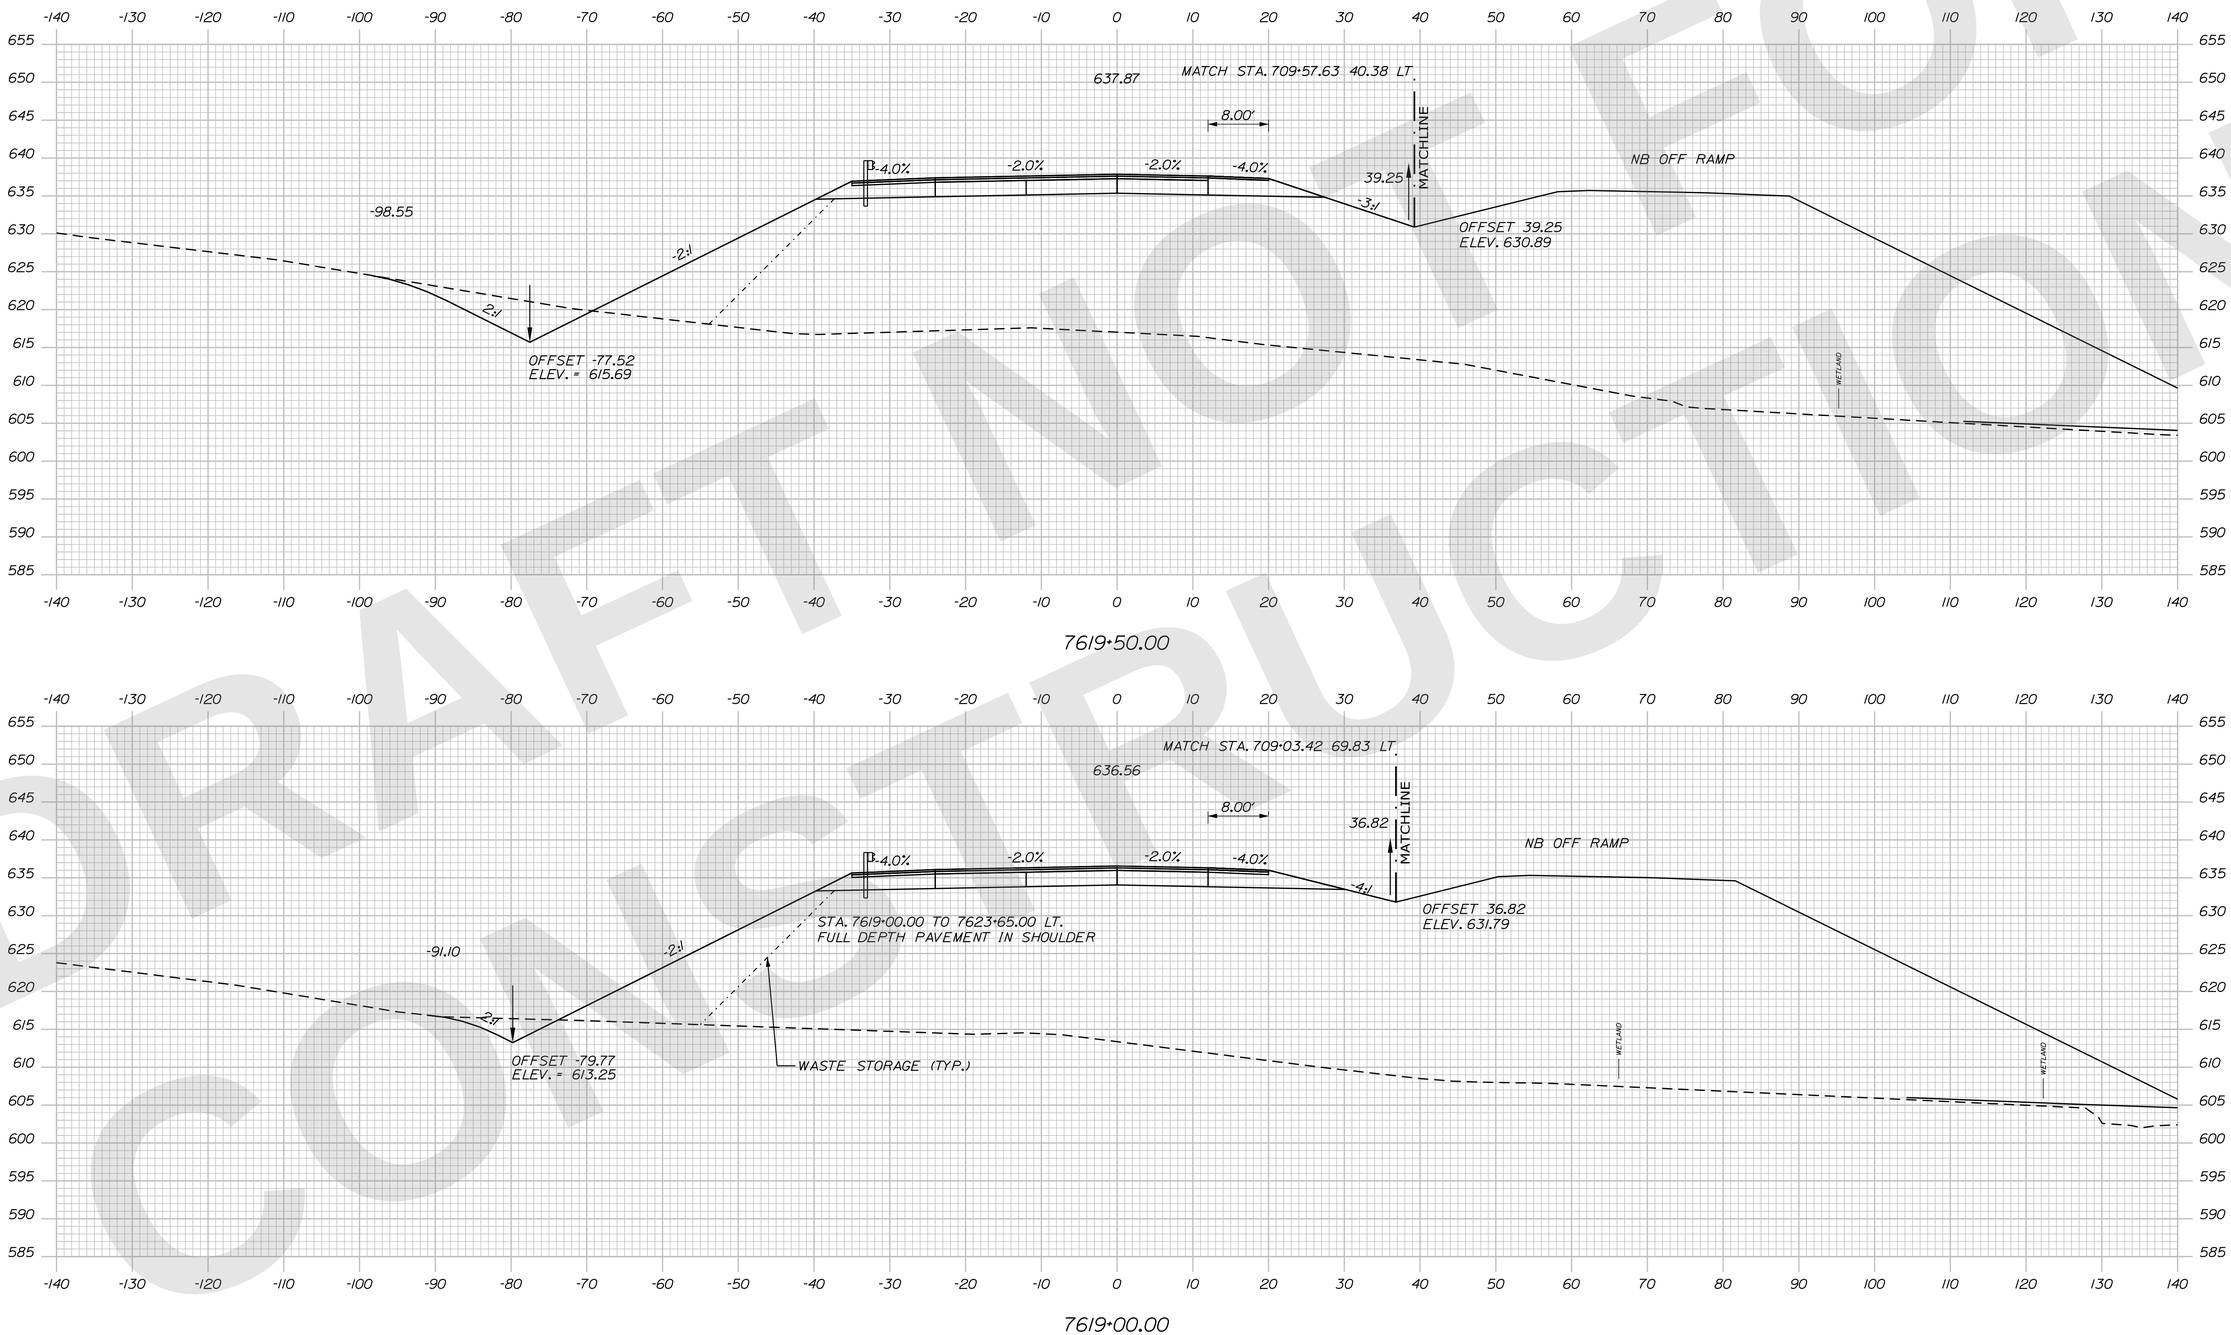

STATE OF MAINE
DEPARTMENT OF TRANSPORTATION

CAPITAL PROJECTS

WIN 6462.92

HIGHWAY PLANS

vhb

PROJ. MANAGER	R.M.	DATE
DESIGN-DETAILED	ZBW	9/2/2025
CHECKED-REVIEWED	ECF	9/2/2025
DESIGN2-DETAILED2		
DESIGN3-DETAILED3		
REVISIONS 1		
REVISIONS 2		
REVISIONS 3		
REVISIONS 4		
FIELD CHANGES		

PRESQUE ISLE
PRESQUE ISLE BYPASS

CROSS SECTIONS

SHEET NUMBER
H-313
417
OF 747

Sta. 7619+00.00 to Sta. 7619+50.00

Filename: ...\H5_01_Xsects_PI_BYPASS.dgn Division: HIGHWAY Username: jamesdavis Date:9/2/2025

DRAFT NOT FOR CONSTRUCTION

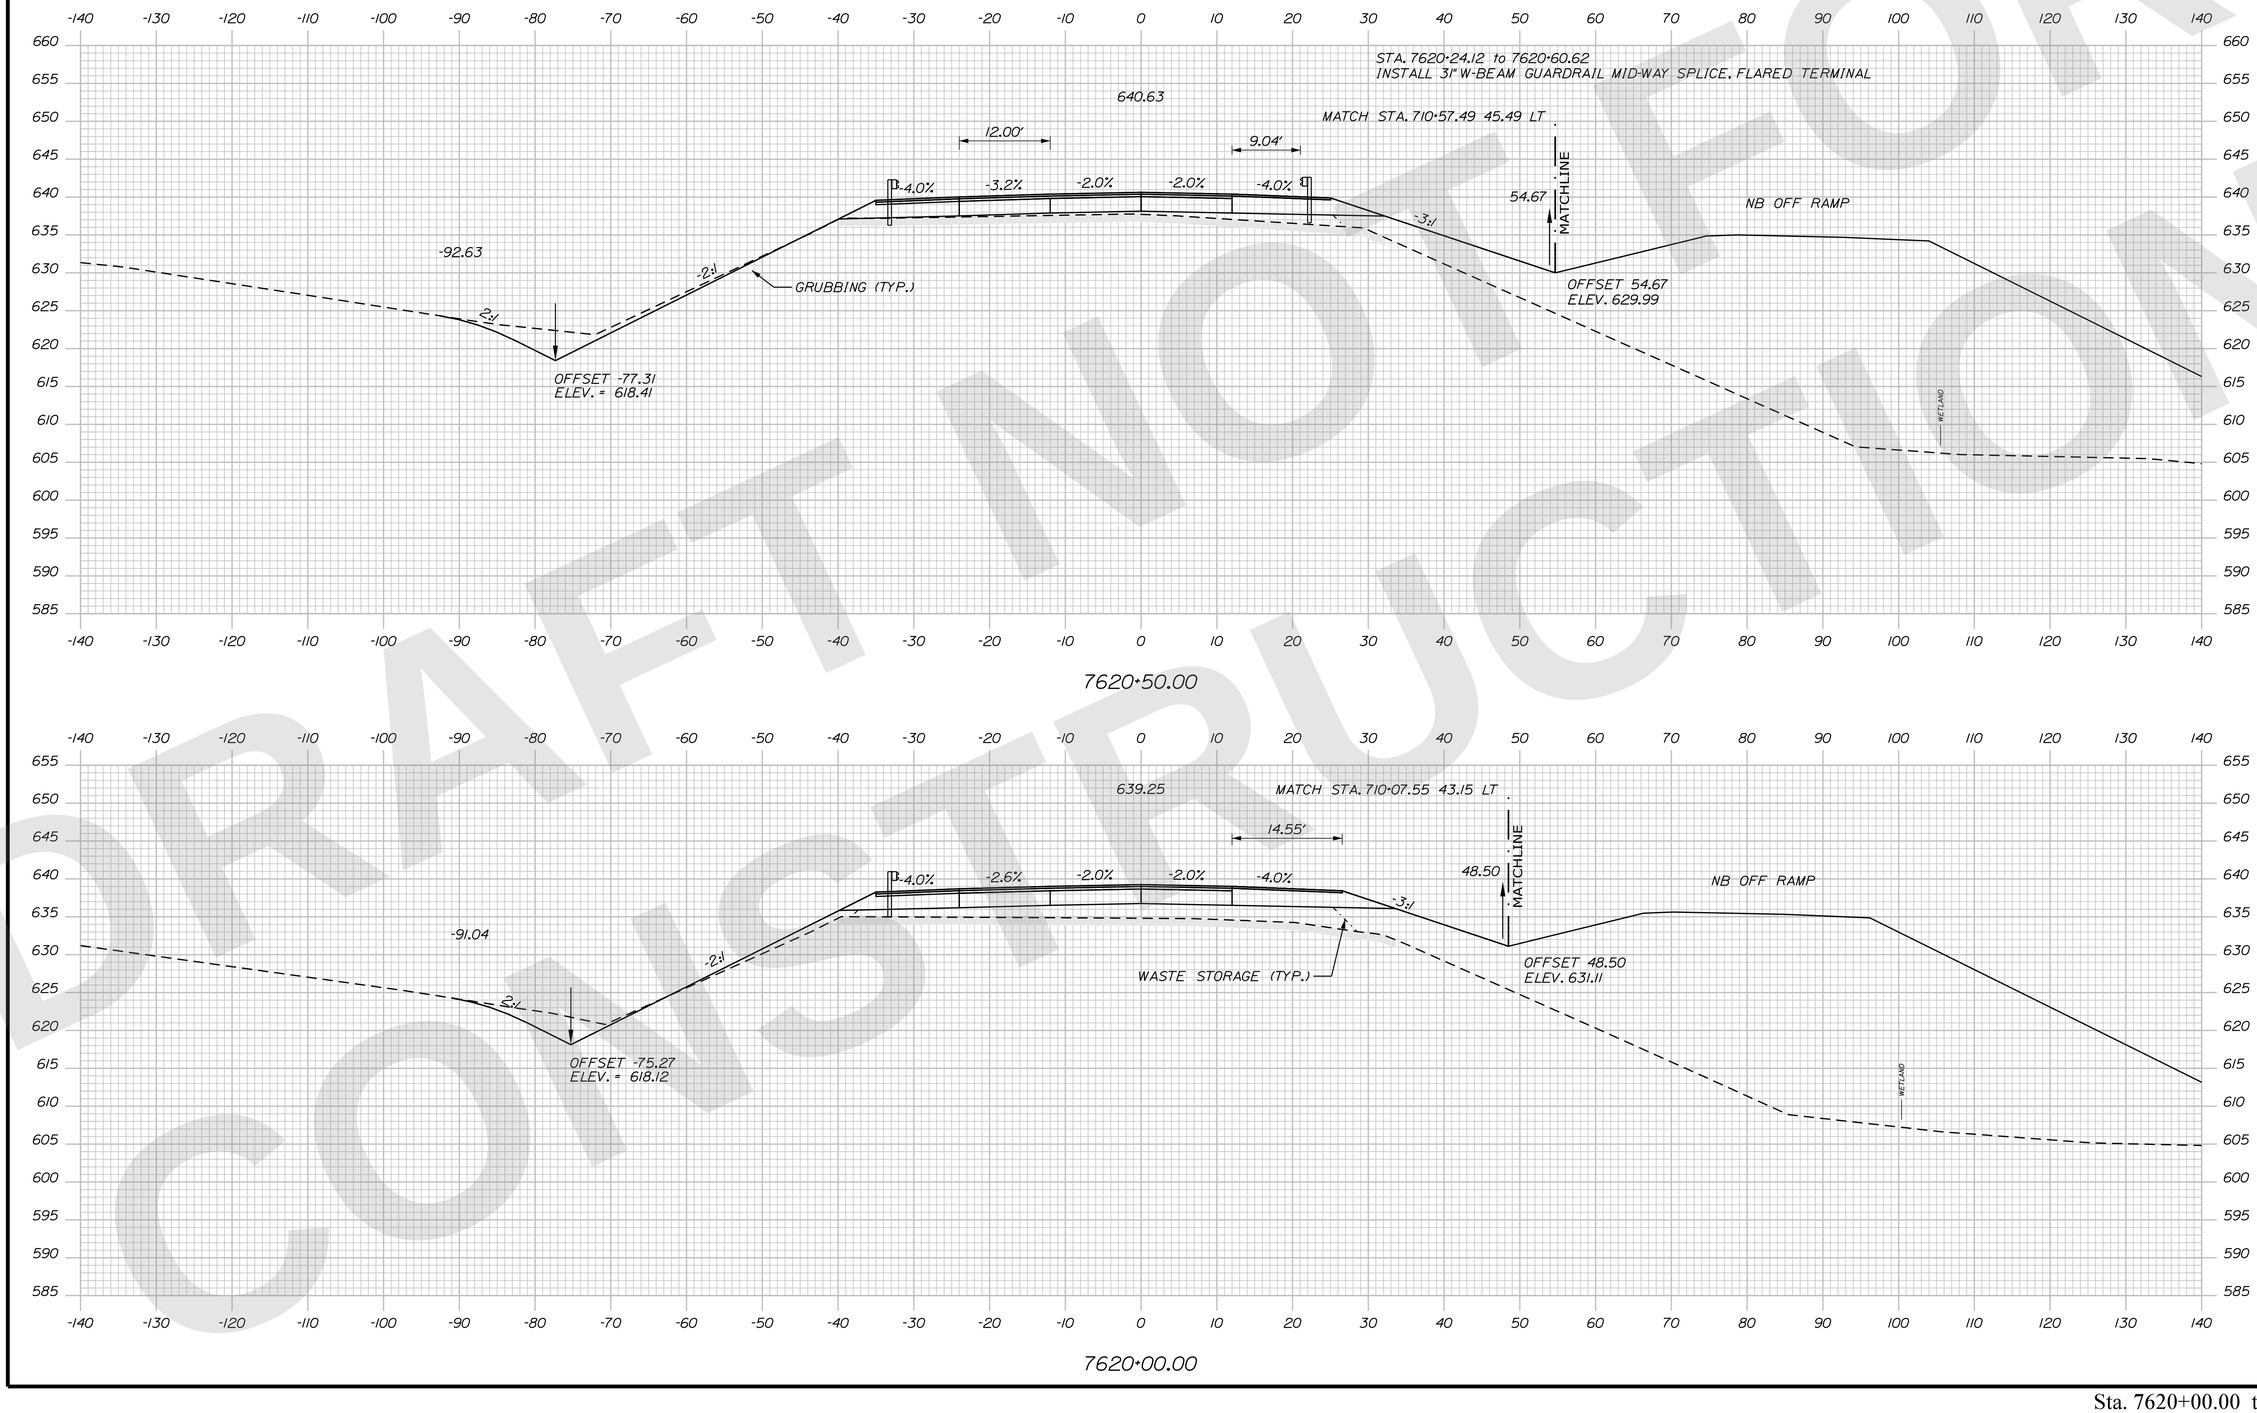

DRAFT NOT FOR CONSTRUCTION

Filename: ...\H5_01_Xsects_PL_BYPASS.dgn Username: jamesdavis
Division: HIGHWAY Date:9/2/2025

STATE OF MAINE
DEPARTMENT OF TRANSPORTATION

CAPITAL PROJECTS

WIN 6462.92

HIGHWAY PLANS

vhb

	R.M.	BY	DATE
PROJ. MANAGER			
DESIGN-DETAILED	ZBW	JBD	9/2/2025
CHECKED-REVIEWED	ECF	AG	9/2/2025
DESIGN2-DETAILED2			
DESIGN3-DETAILED3			
REVISIONS 1			
REVISIONS 2			
REVISIONS 3			
REVISIONS 4			
FIELD CHANGES			

PRESQUE ISLE
PRESQUE ISLE BYPASS

CROSS SECTIONS

SHEET NUMBER
H-314
418
OF 747

Sta. 7620+00.00 to Sta. 7620+50.00

DRAFT NOT FOR CONSTRUCTION

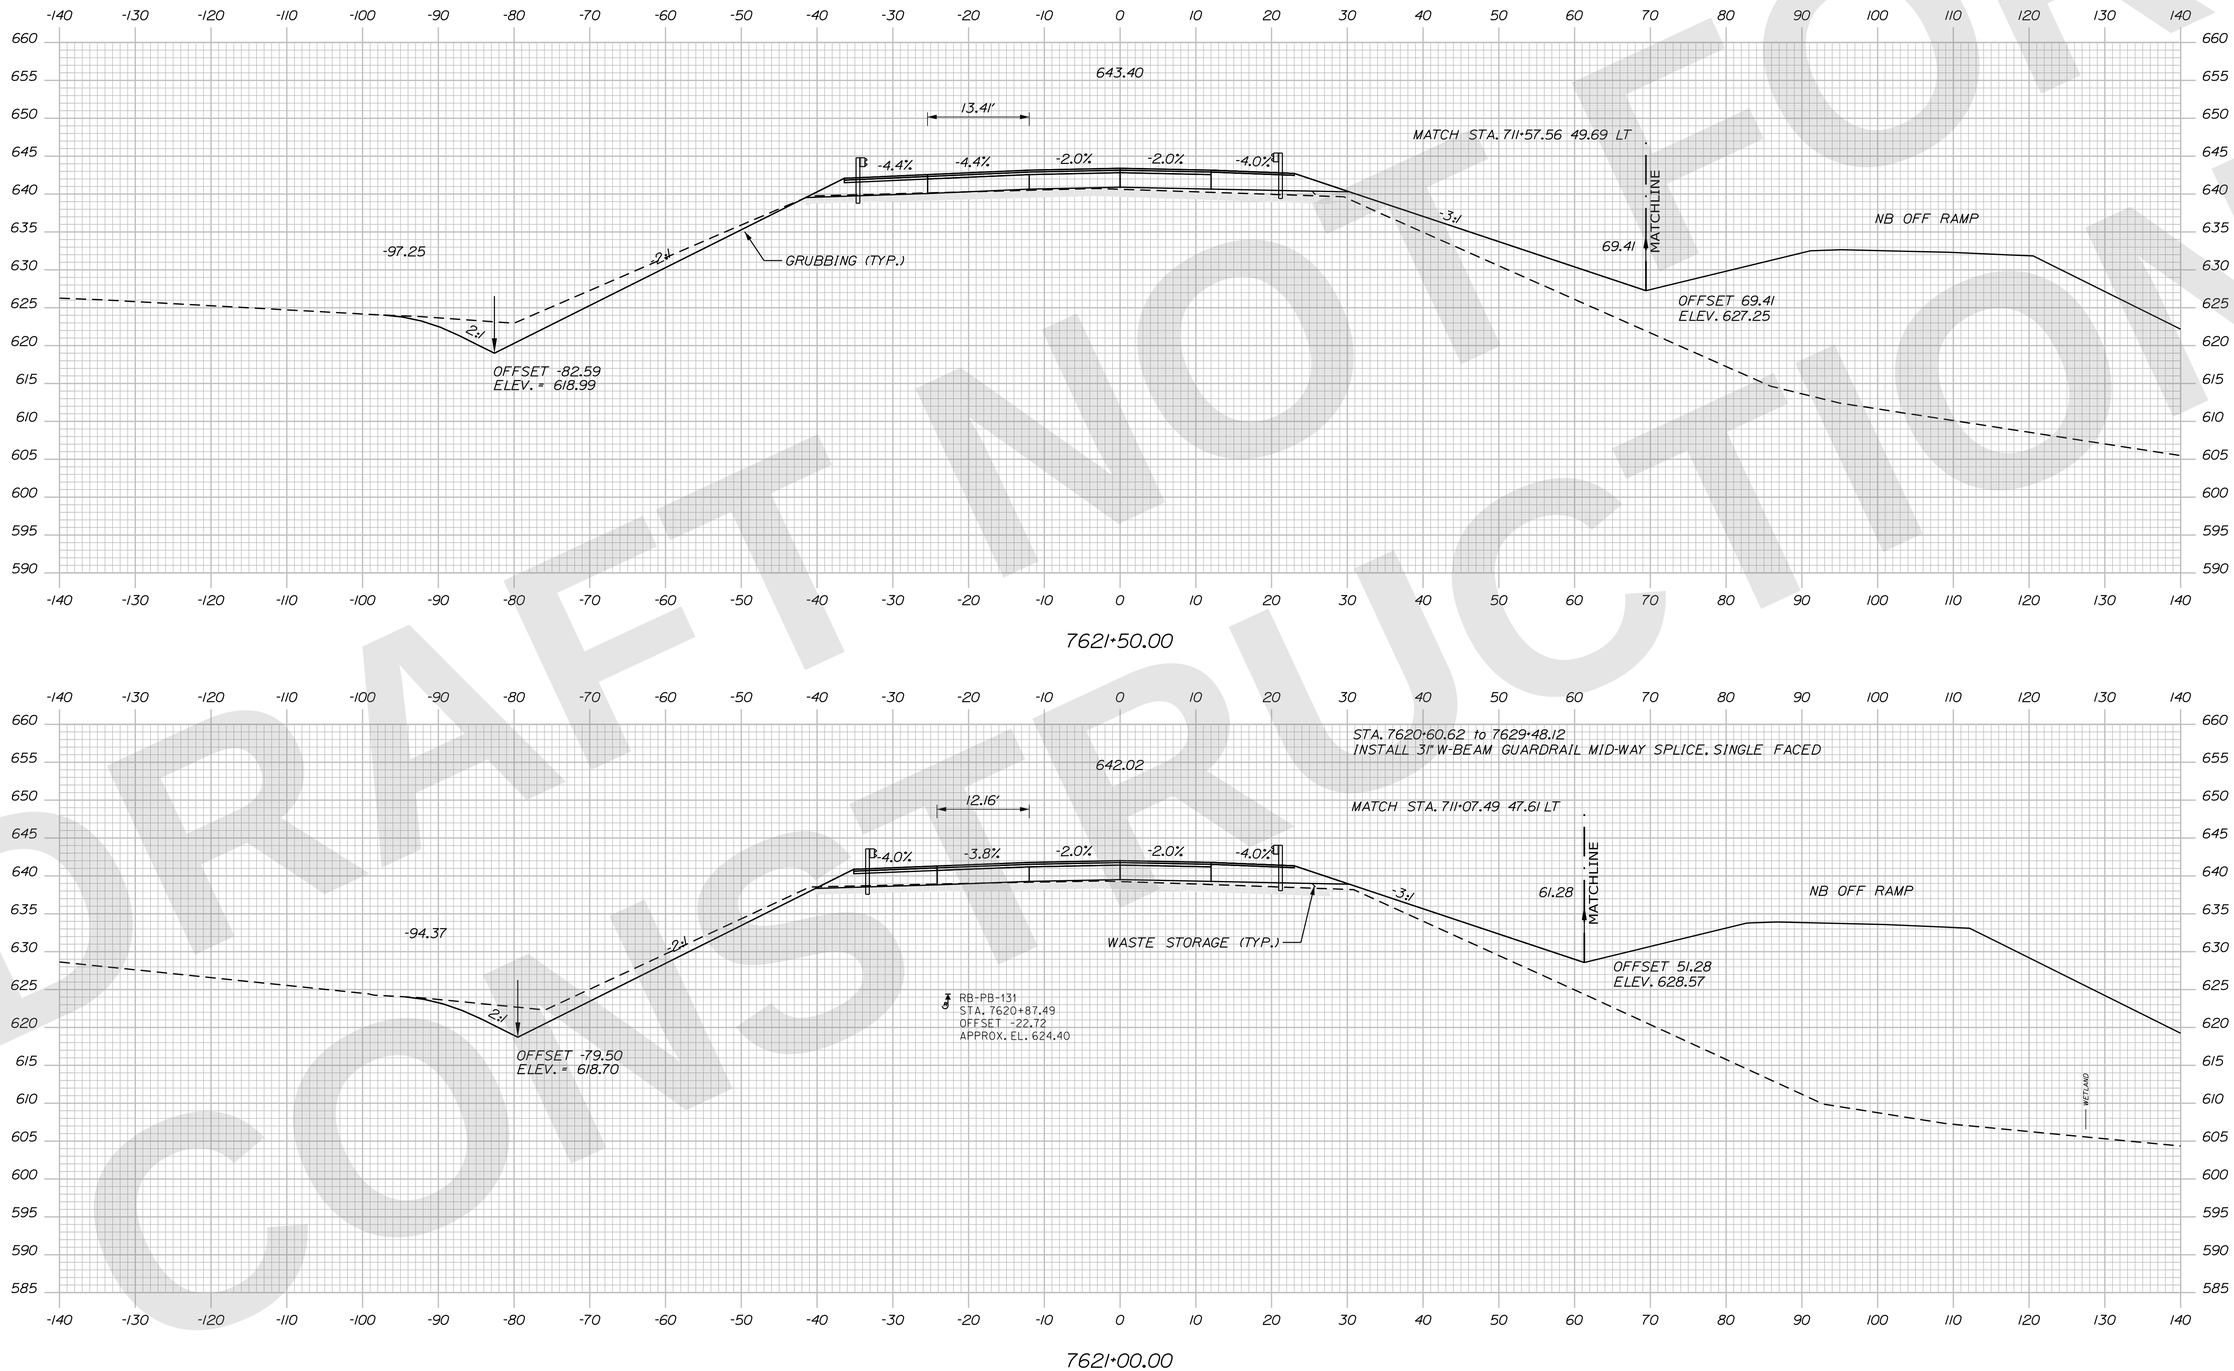

Sta. 7621+00.00 to Sta. 7621+50.00

STATE OF MAINE
DEPARTMENT OF TRANSPORTATION

CAPITAL PROJECTS

WIN 6462.92

HIGHWAY PLANS

vhb

PROJ. MANAGER	R.M.		
DESIGN-DETAILED	ZBW	JBD	9/2/2025
CHECKED-REVIEWED	ECF	AG	9/2/2025
DESIGN2-DETAILED2			
DESIGN3-DETAILED3			
REVISIONS 1			
REVISIONS 2			
REVISIONS 3			
REVISIONS 4			
FIELD CHANGES			

PRESQUE ISLE
PRESQUE ISLE BYPASS

CROSS SECTIONS

SHEET NUMBER
H-315
419
OF 747

Filename: ...\H5_01_Xsects_PL_BYPASS.dgn Division: HIGHWAY Username: jamesdavis Date:9/2/2025

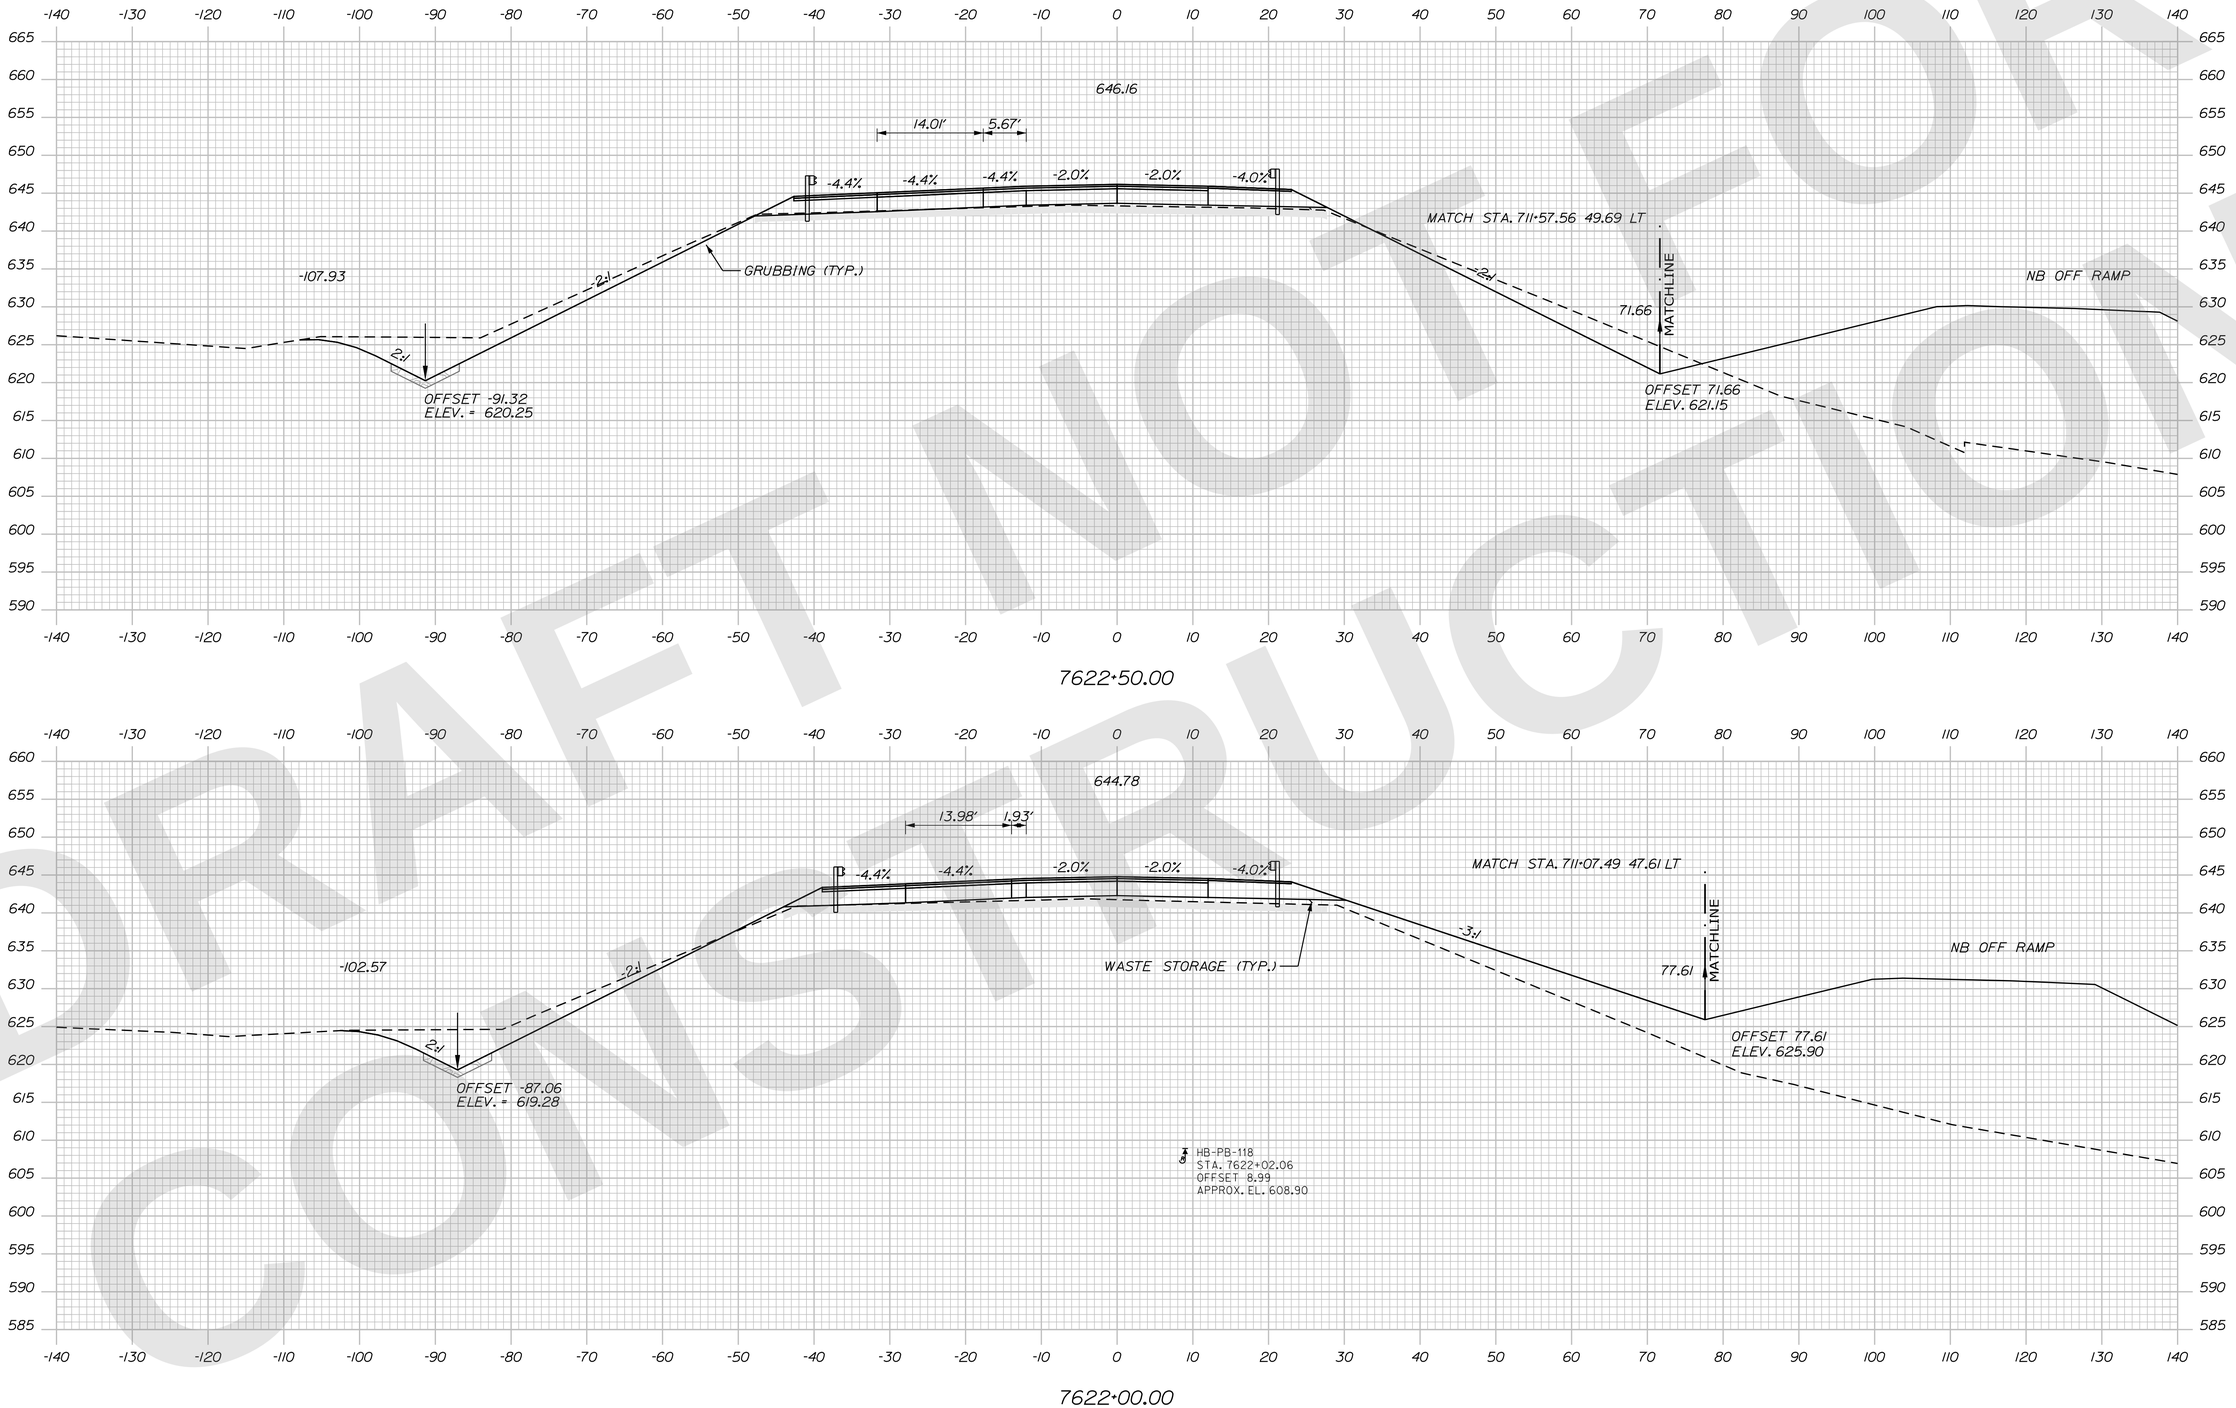

Sta. 7622+00.00 to Sta. 7622+50.00

STATE OF MAINE
DEPARTMENT OF TRANSPORTATION

CAPITAL PROJECTS

WIN
6462.92

HIGHWAY PLANS

vhb

PROJ. MANAGER	R.M.	DATE
DESIGN-DETAILED	ZBW	9/2/2025
CHECKED-REVIEWED	ECF	9/2/2025
DESIGN2-DETAILED2		
DESIGN3-DETAILED3		
REVISIONS 1		
REVISIONS 2		
REVISIONS 3		
REVISIONS 4		
FIELD CHANGES		

PRESQUE ISLE
PRESQUE ISLE BYPASS

CROSS SECTIONS

SHEET NUMBER
H-316
420
OF 747

Filename: ...\H5_01_Xsects_PL_BYPASS.dgn Division: HIGHWAY Username: jamesdavis Date:9/2/2025

DRAFT NOT FOR CONSTRUCTION

Username: jamesdavis Date:9/2/2025
Division: HIGHWAY
Filename: ...\H5_01_Xsects_PI_BYPASS.dgn

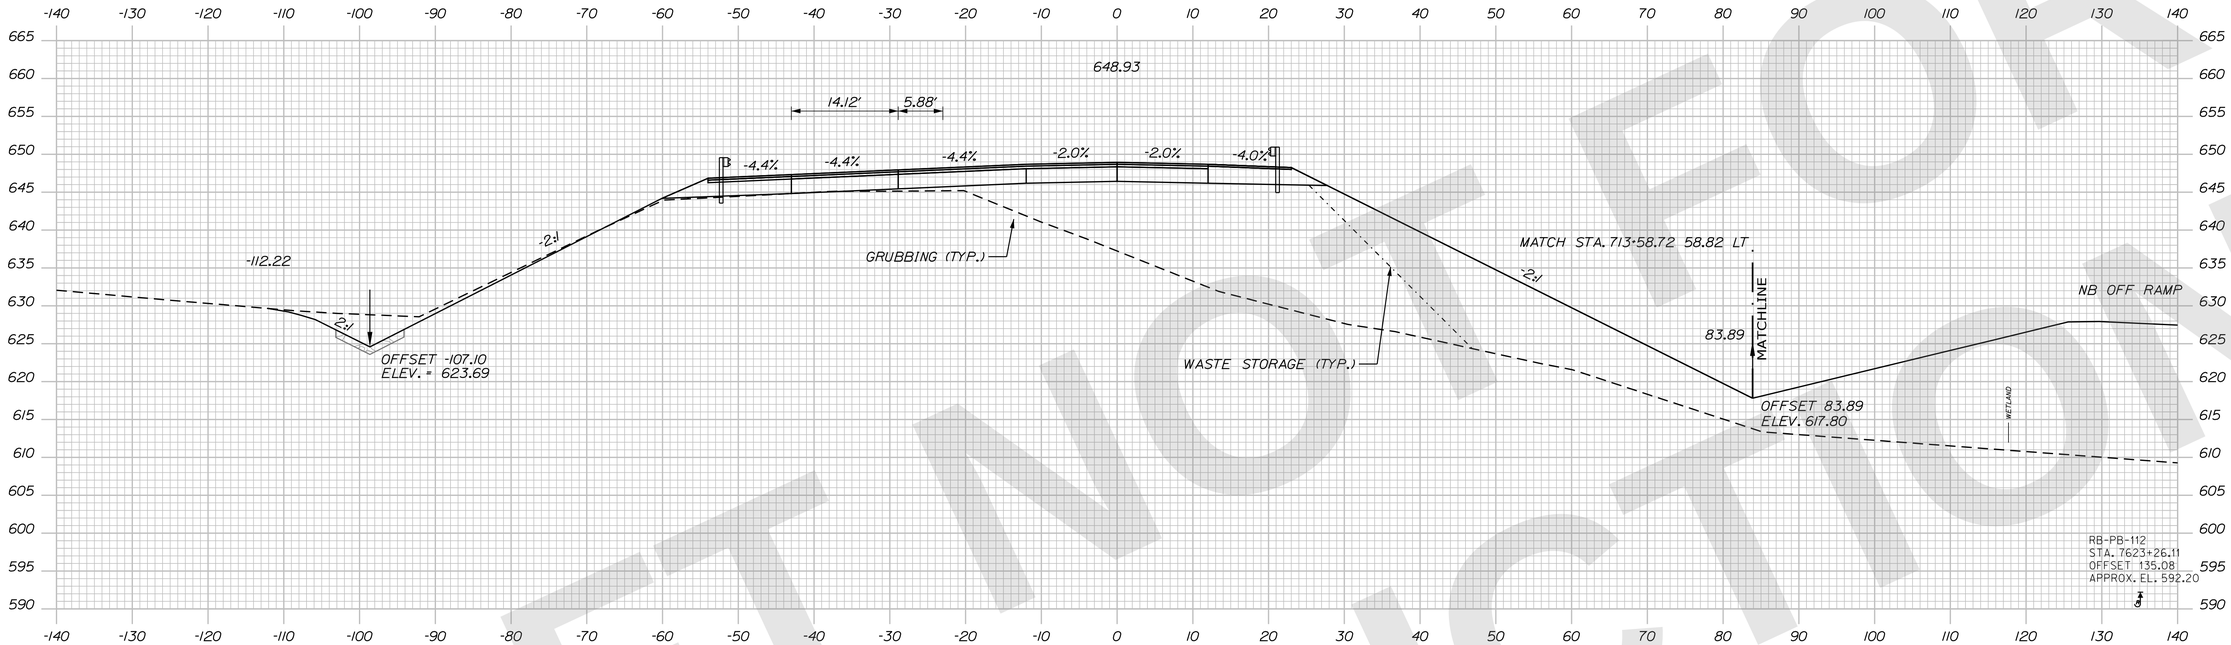

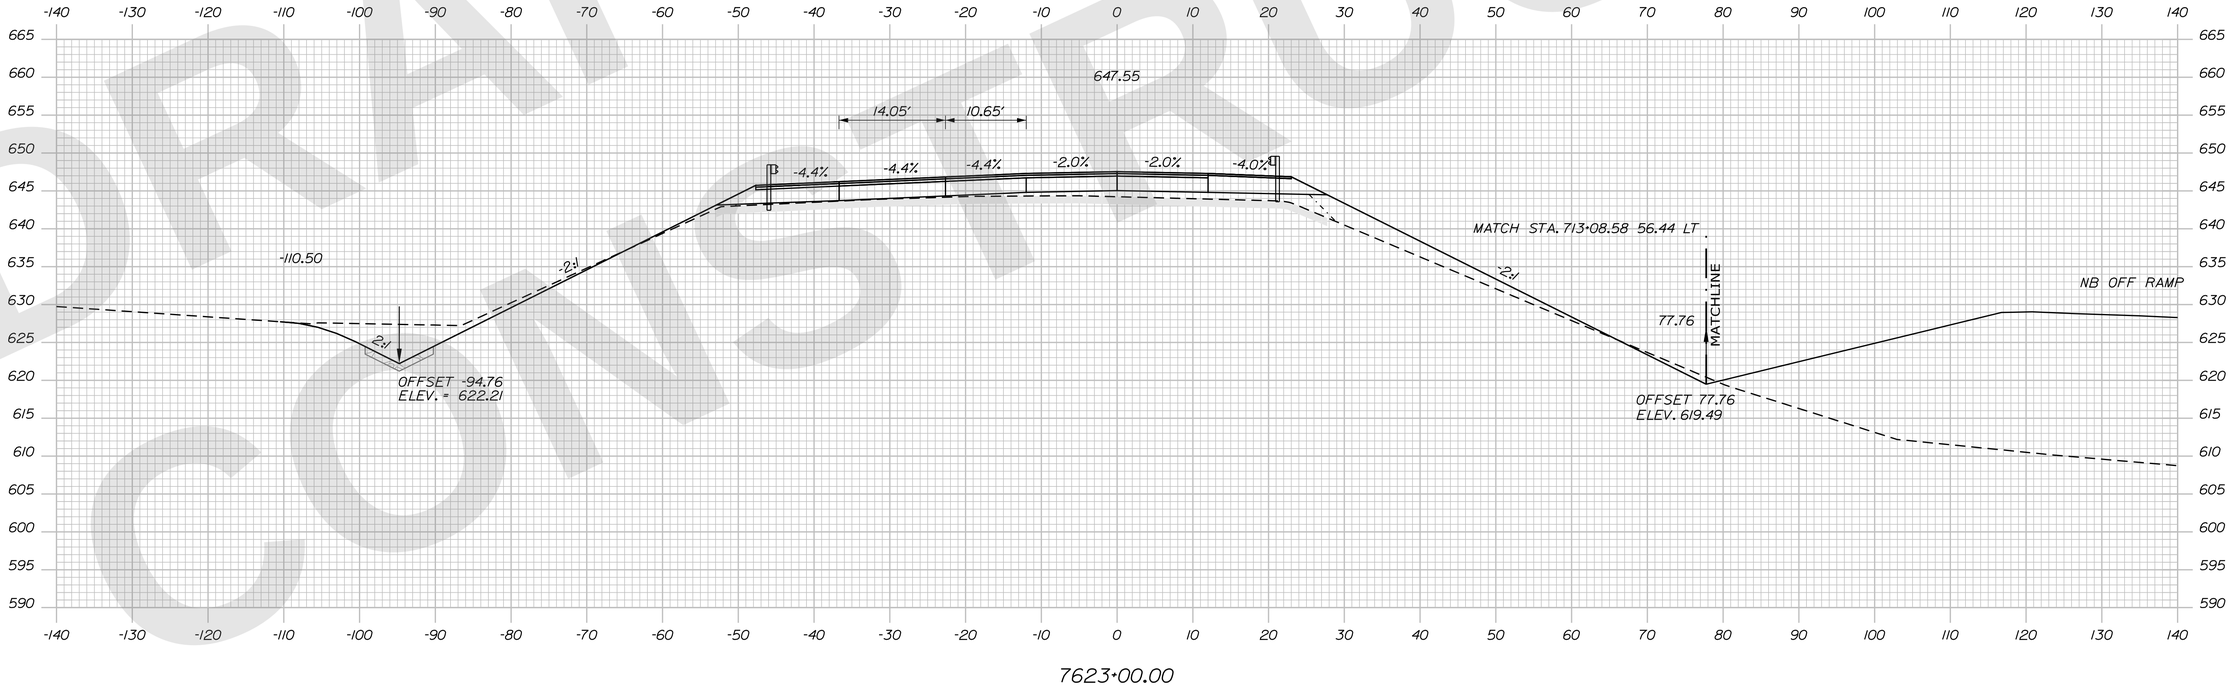

Sta. 7623+00.00 to Sta. 7623+50.00

STATE OF MAINE
DEPARTMENT OF TRANSPORTATION

CAPITAL PROJECTS

WIN
6462.92

HIGHWAY PLANS

vhb

	R.M.	BY	DATE
PROJ. MANAGER			
DESIGN-DETAILED	ZBW	JBD	9/2/2025
CHECKED-REVIEWED	ECF	AG	9/2/2025
DESIGN2-DETAILED2			
DESIGN3-DETAILED3			
REVISIONS 1			
REVISIONS 2			
REVISIONS 3			
REVISIONS 4			
FIELD CHANGES			

PRESQUE ISLE
PRESQUE ISLE BYPASS

CROSS SECTIONS

SHEET NUMBER
H-317
421
OF 747

DRAFT NOT FOR CONSTRUCTION

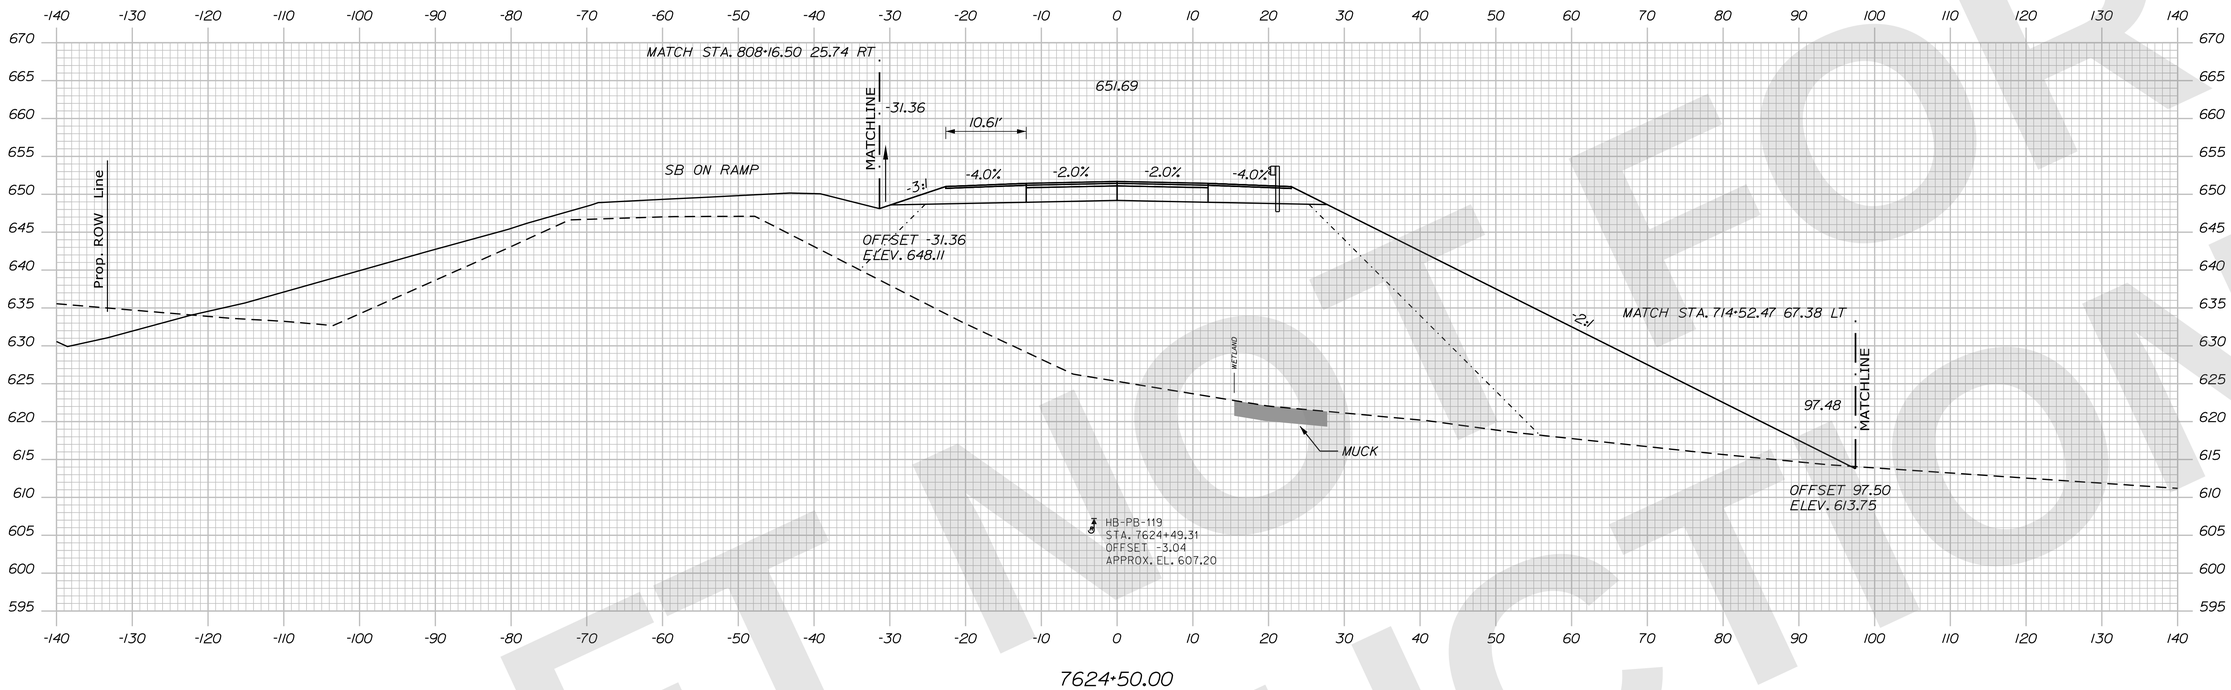

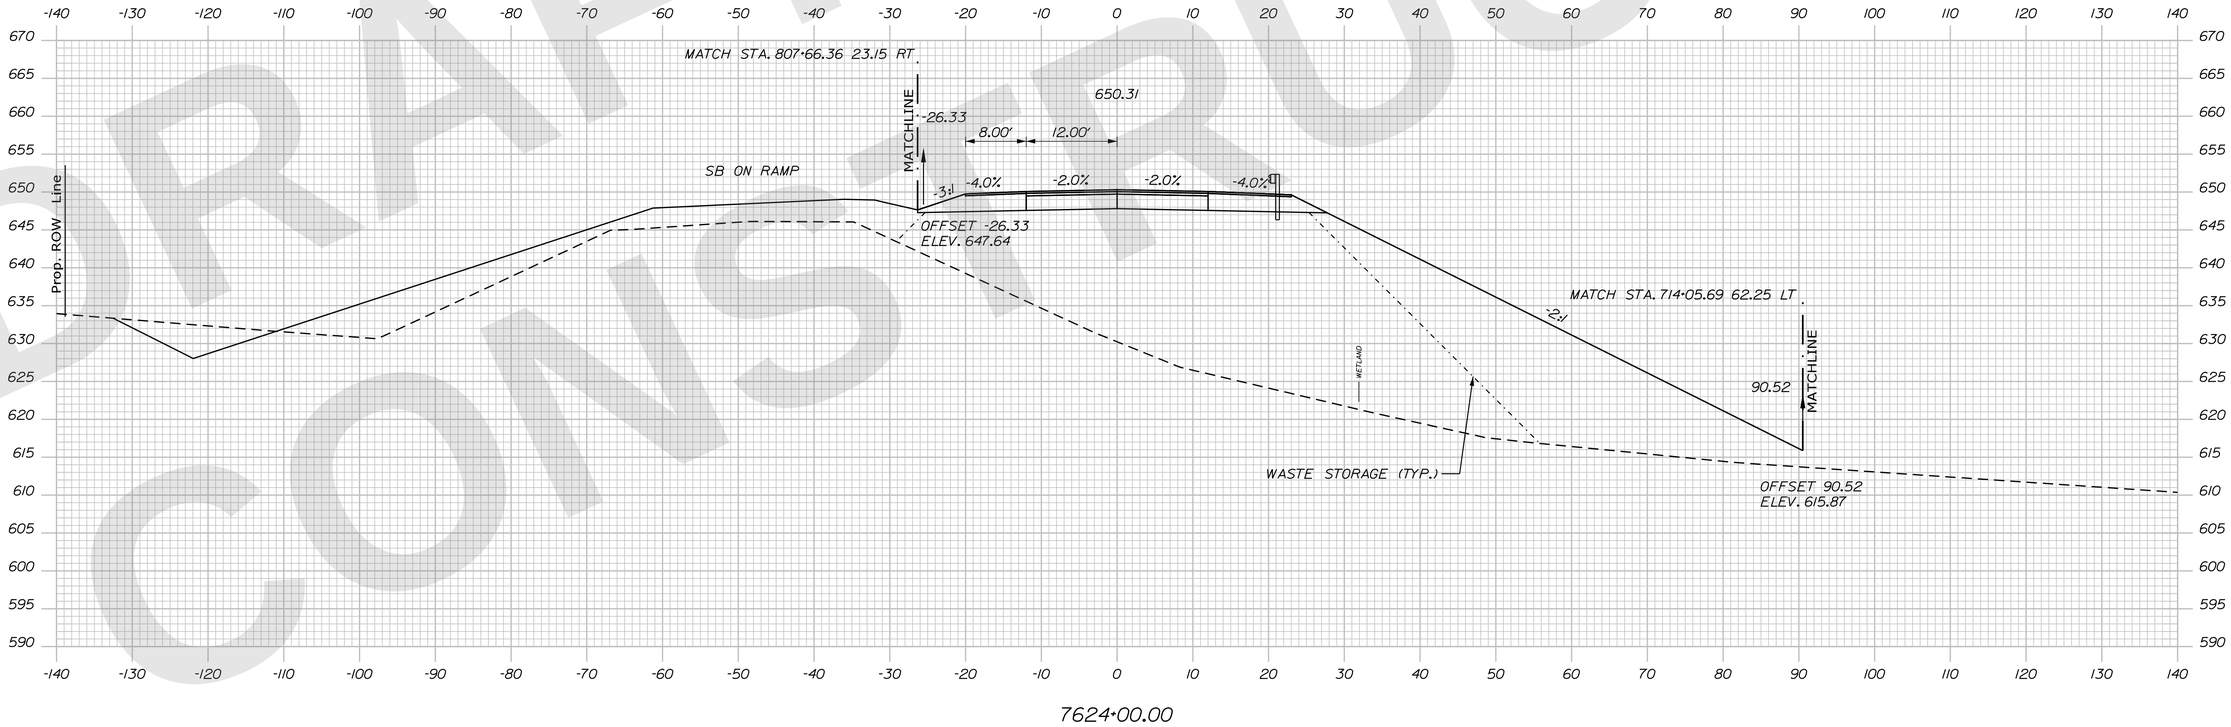

STATE OF MAINE
DEPARTMENT OF TRANSPORTATION

CAPITAL PROJECTS

WIN
6462.92

HIGHWAY PLANS

vhb

	R.M.	DATE
PROJ. MANAGER		
DESIGN-DETAILED	ZBW	9/2/2025
CHECKED-REVIEWED	ECF	9/2/2025
DESIGN2-DETAILED2		
DESIGN3-DETAILED3		
REVISIONS 1		
REVISIONS 2		
REVISIONS 3		
REVISIONS 4		
FIELD CHANGES		

PRESQUE ISLE
PRESQUE ISLE BYPASS

CROSS SECTIONS

SHEET NUMBER
H-318
422
OF 747

Sta. 7624+00.00 to Sta. 7624+50.00

Username: jamesdavis Date:9/2/2025
Division: HIGHWAY
Filename: ...\H5_01_Xsects_PI_BYPASS.dgn

PREFERRED ALTERNATIVE
CONSTRUCTION