




GENERAL ELEVATION

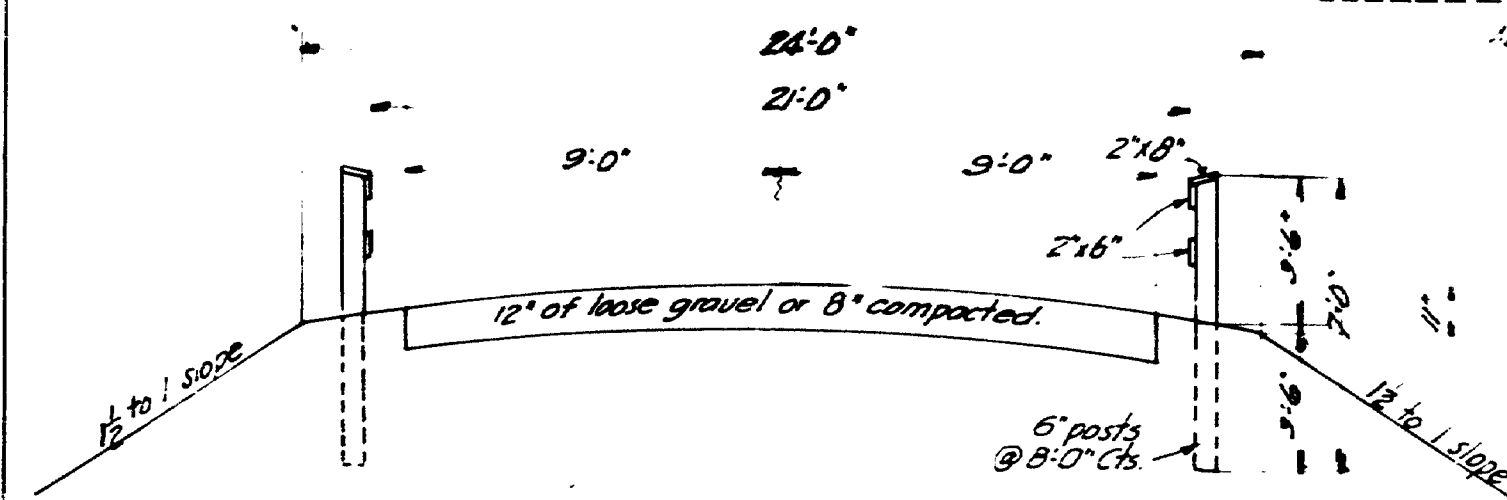

SECTION OF FILL

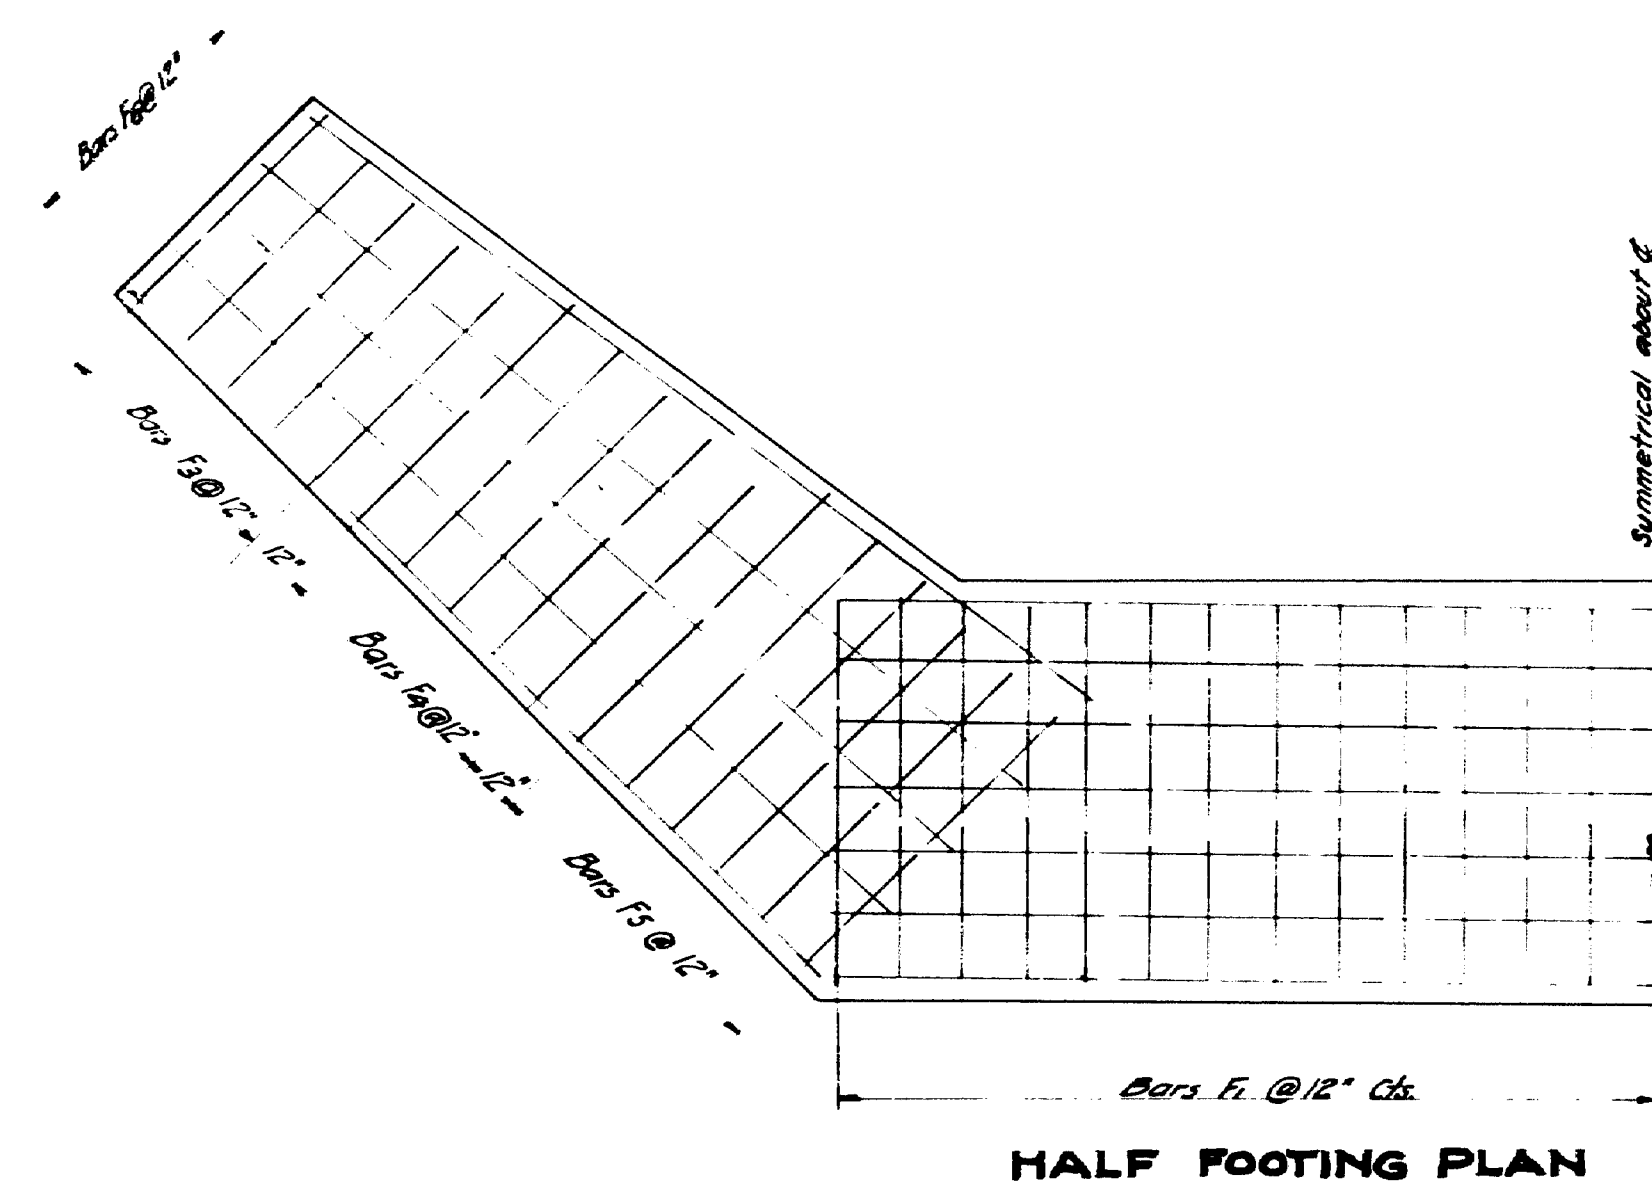


HALF FOOTING PLAN

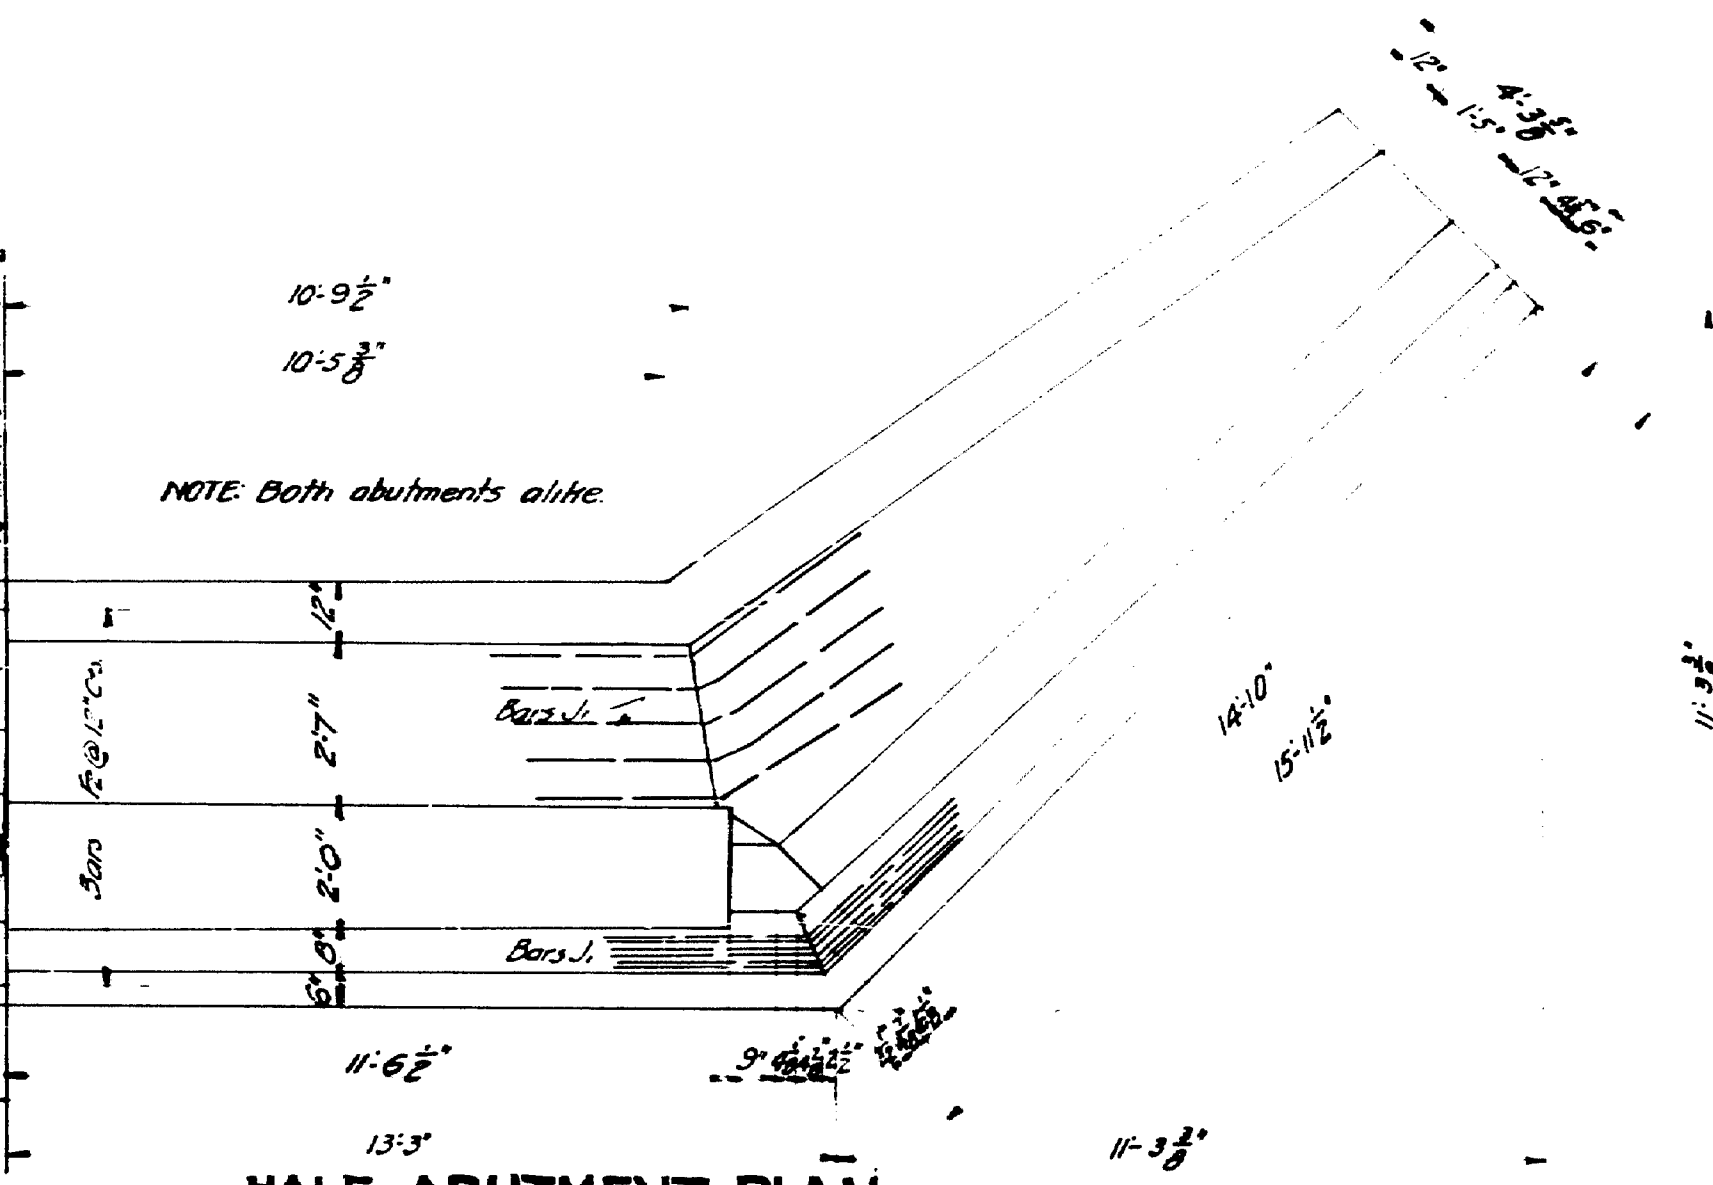


HALF ABUTMENT PLAN


NOTE: Bars J1 1"-10'-0" long 11 in each wing, 5 in back and 5 in front spaced 1'-6" vertically, and staggered front and back.

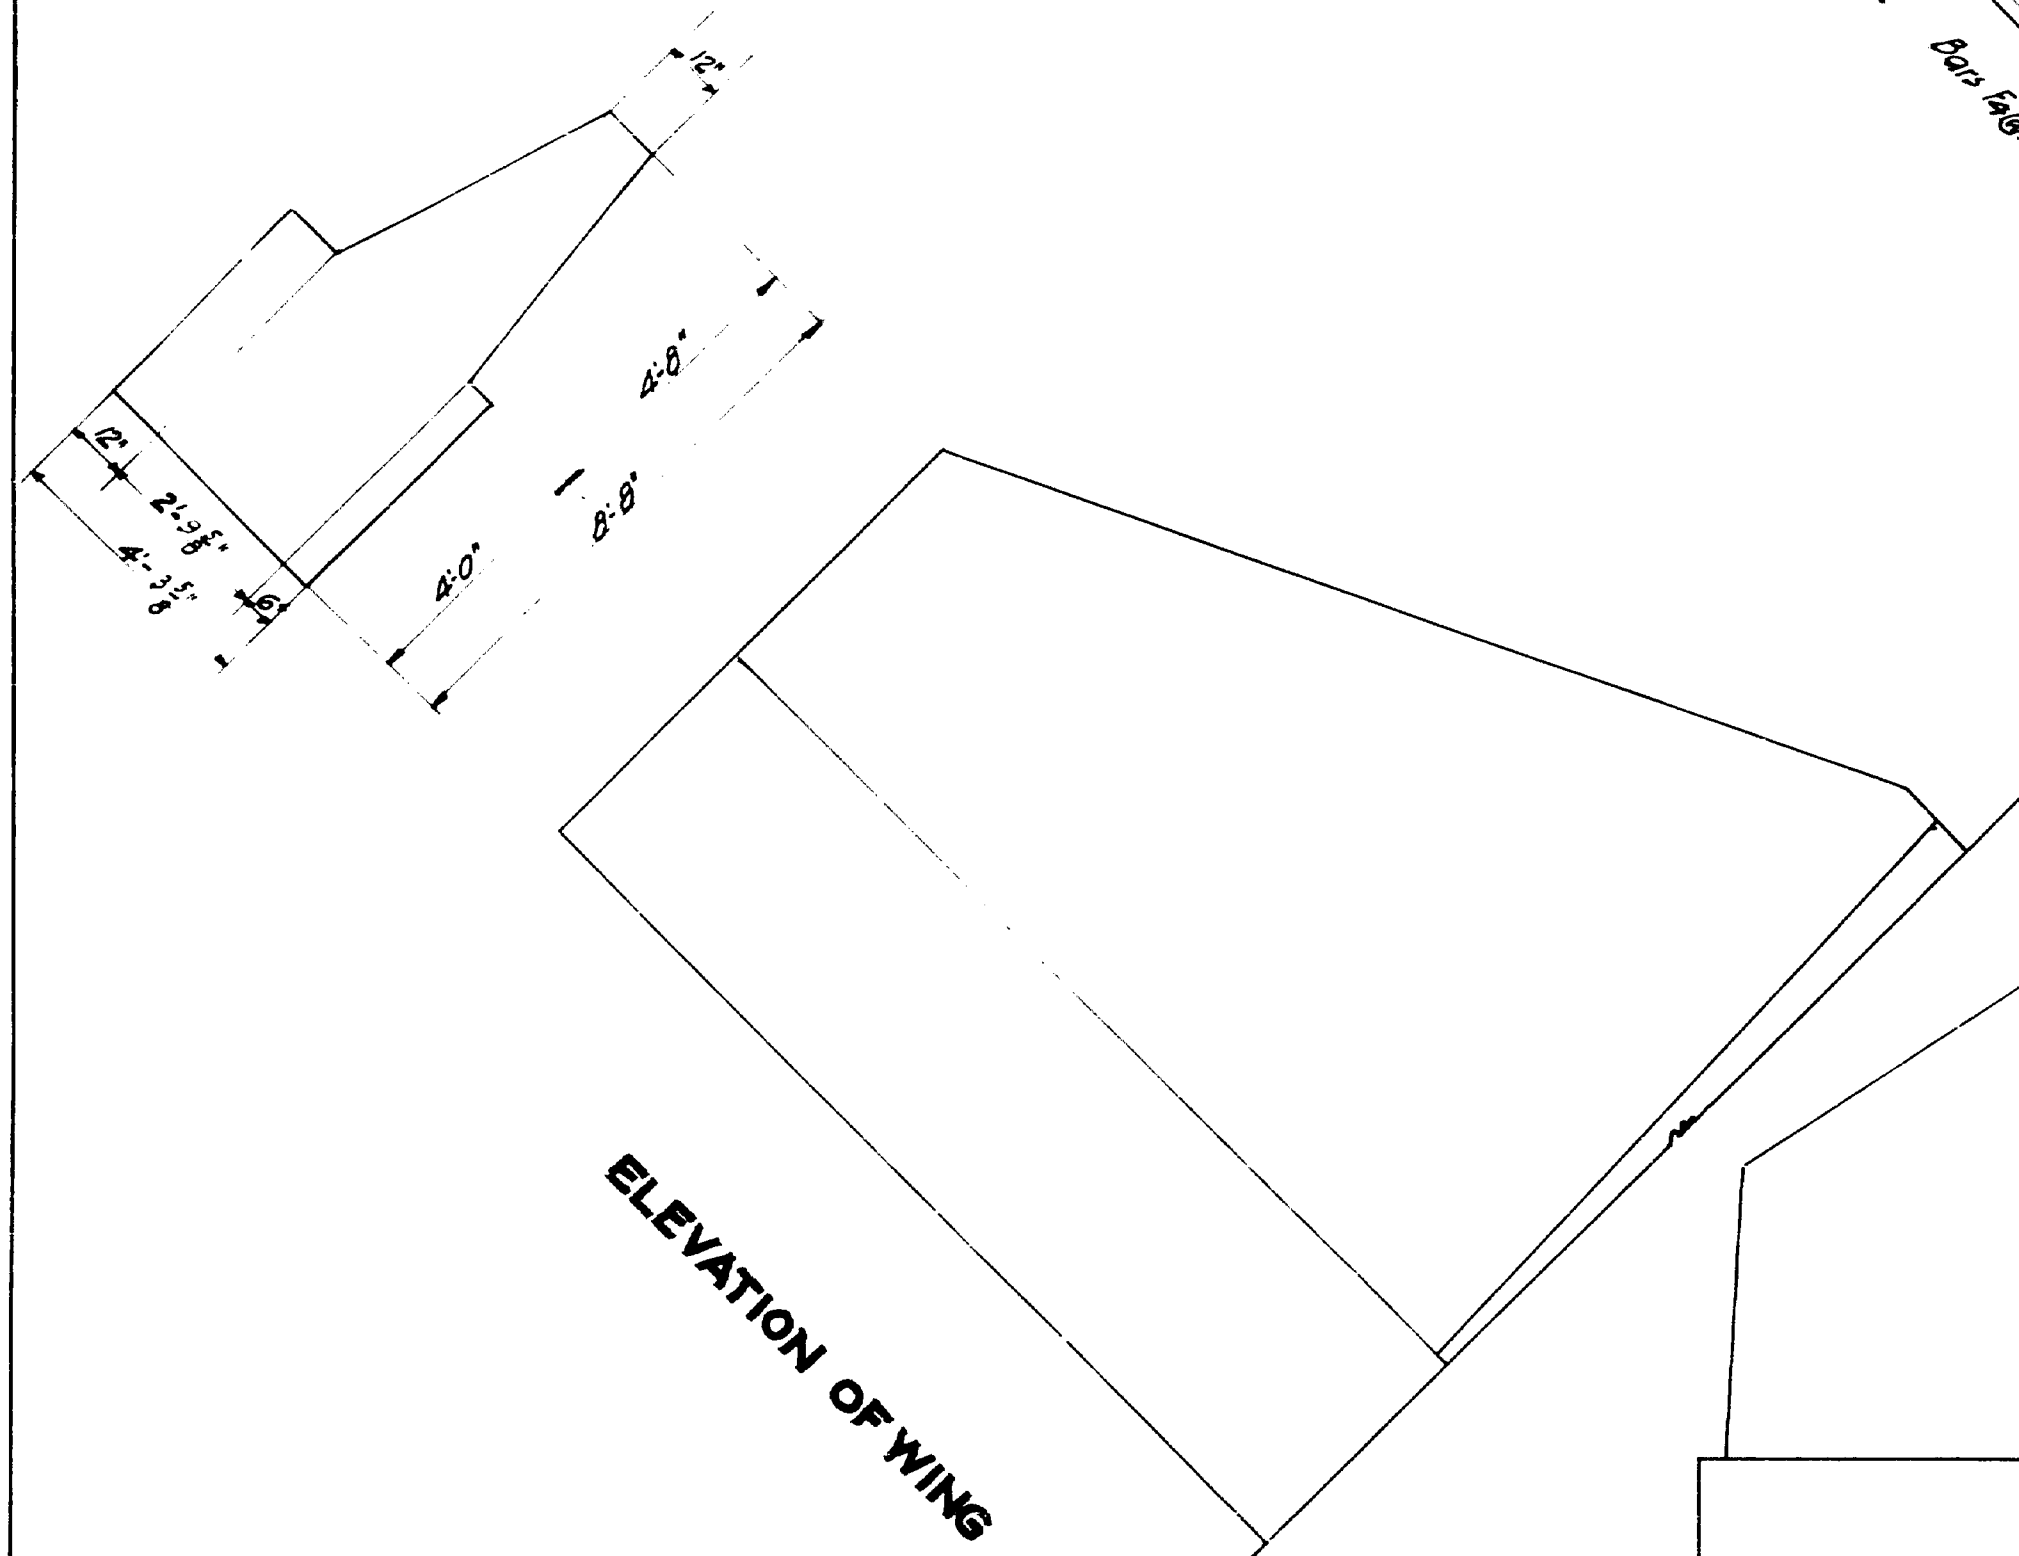

ELEVATION OF WING

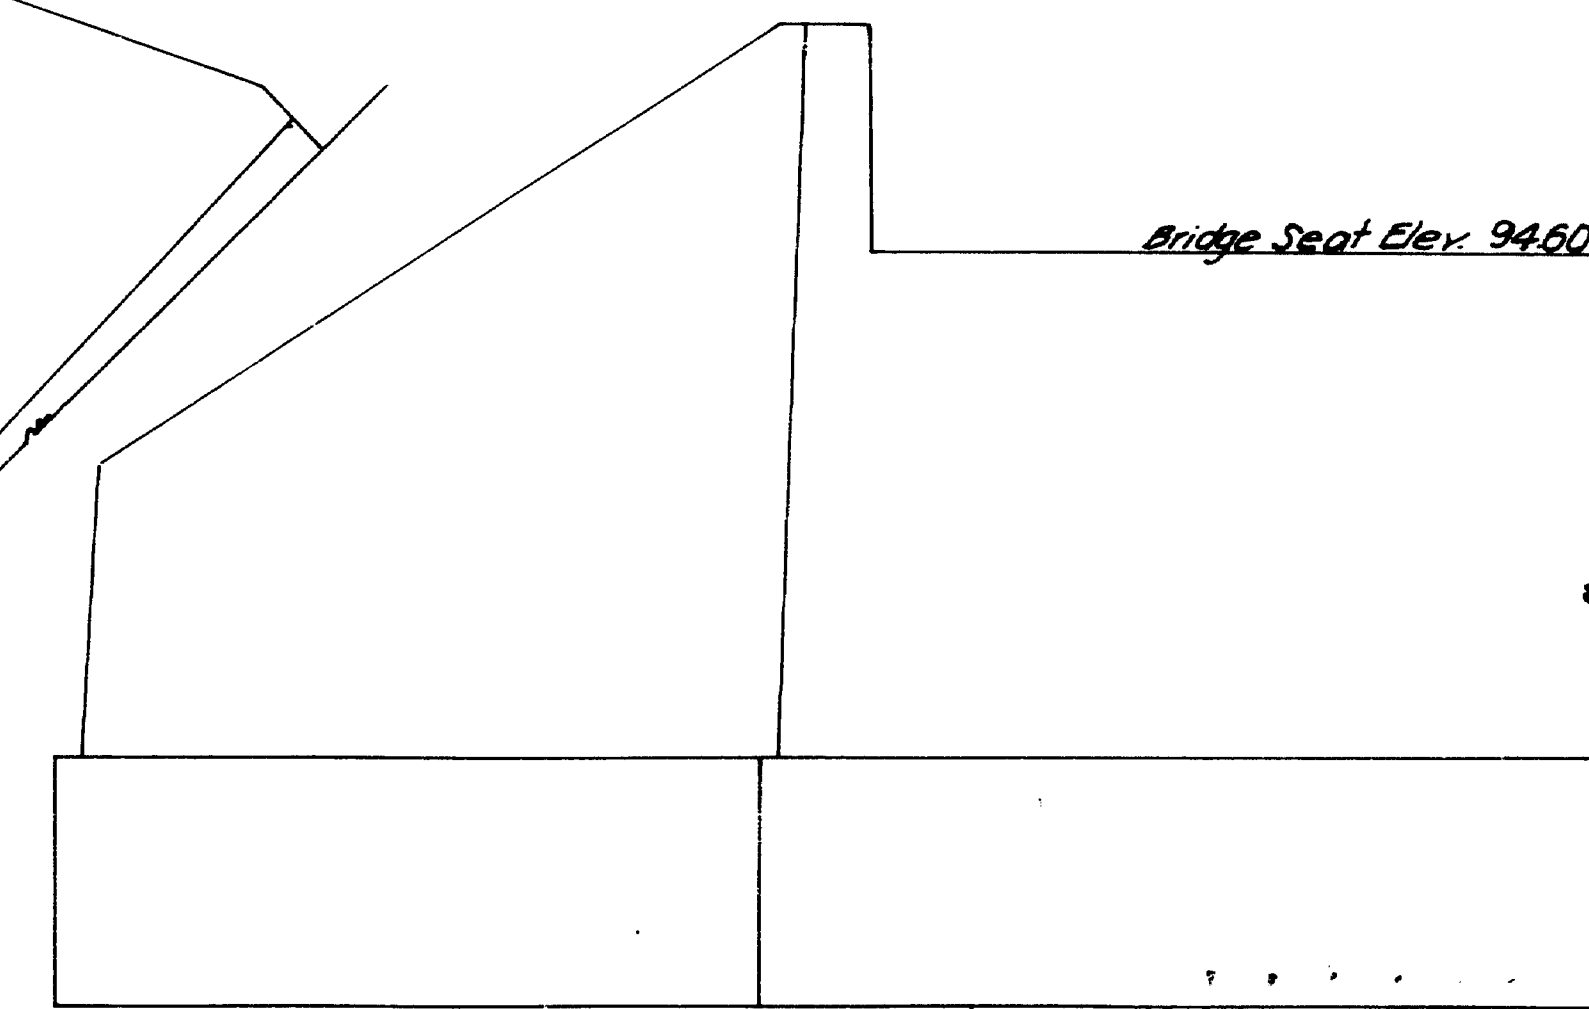



HALF ELEVATION

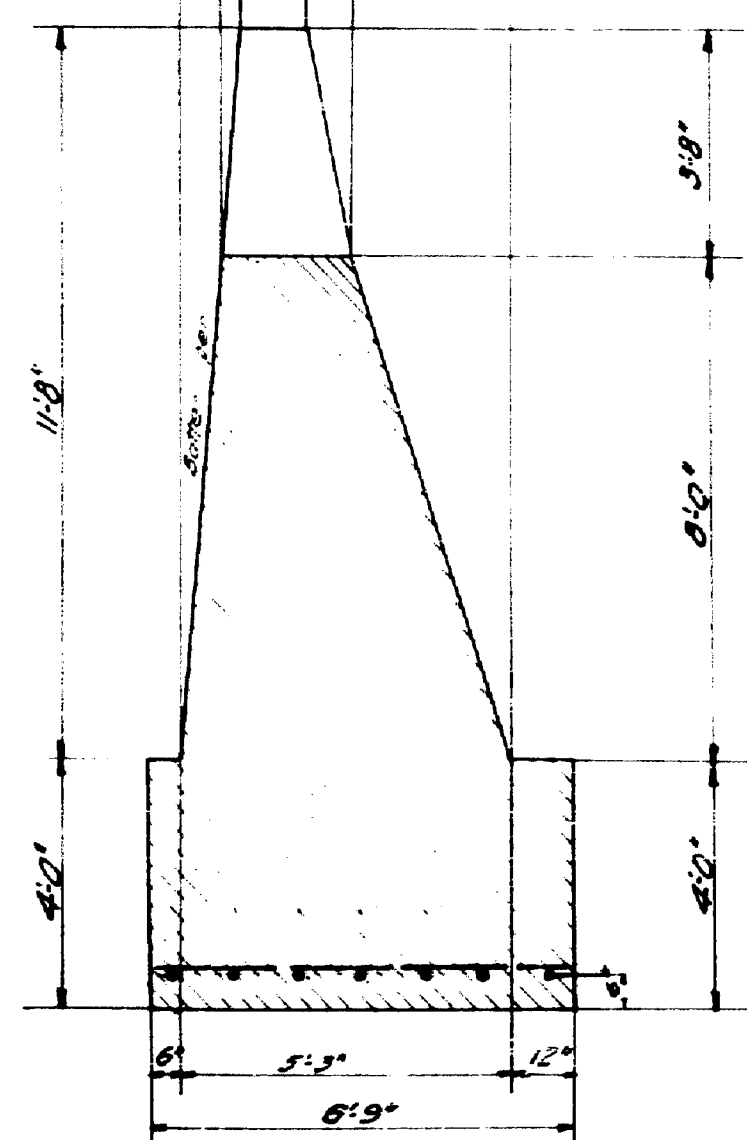

SECTION OF ABUTMENT

STEEL SCHEDULE STRAIGHT BARS				
Mark	Size	No. reqd.	Length	Location
F1	3/4"	5A	6'-6"	Abutment Footings
F2	1/2"	14	26'-3"	
F3	1/2"	20	4'-2"	
F4	1/2"	20	5'-0"	
F5	1/2"	20	6'-0"	
J1	1"	44	10'-0"	Corner Bars in Wings

MAINE HIGHWAY COMMISSION
BRIDGE OVER
PRESTILE STREAM
IN THE TOWN OF
WESTFIELD, AROOSTOOK CO. ME
SHEET 1 OF 2
MAY 29, 1921.

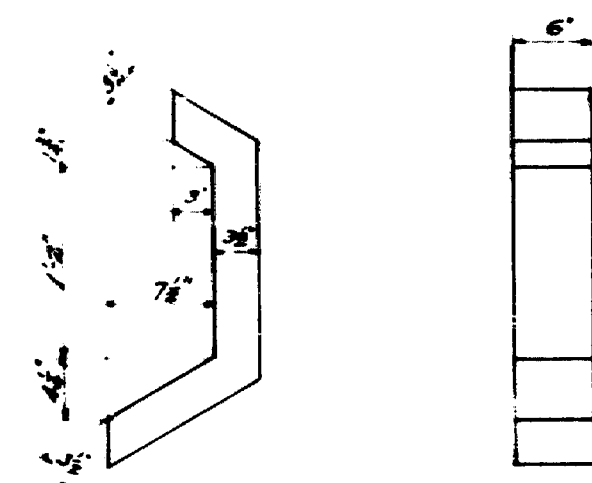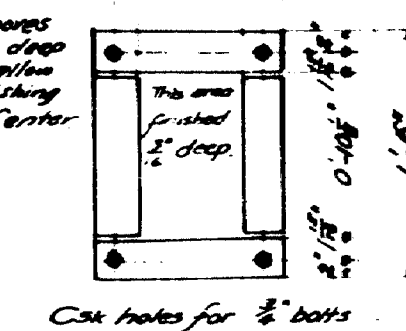

LONGITUDINAL DETAILS.



1-14