
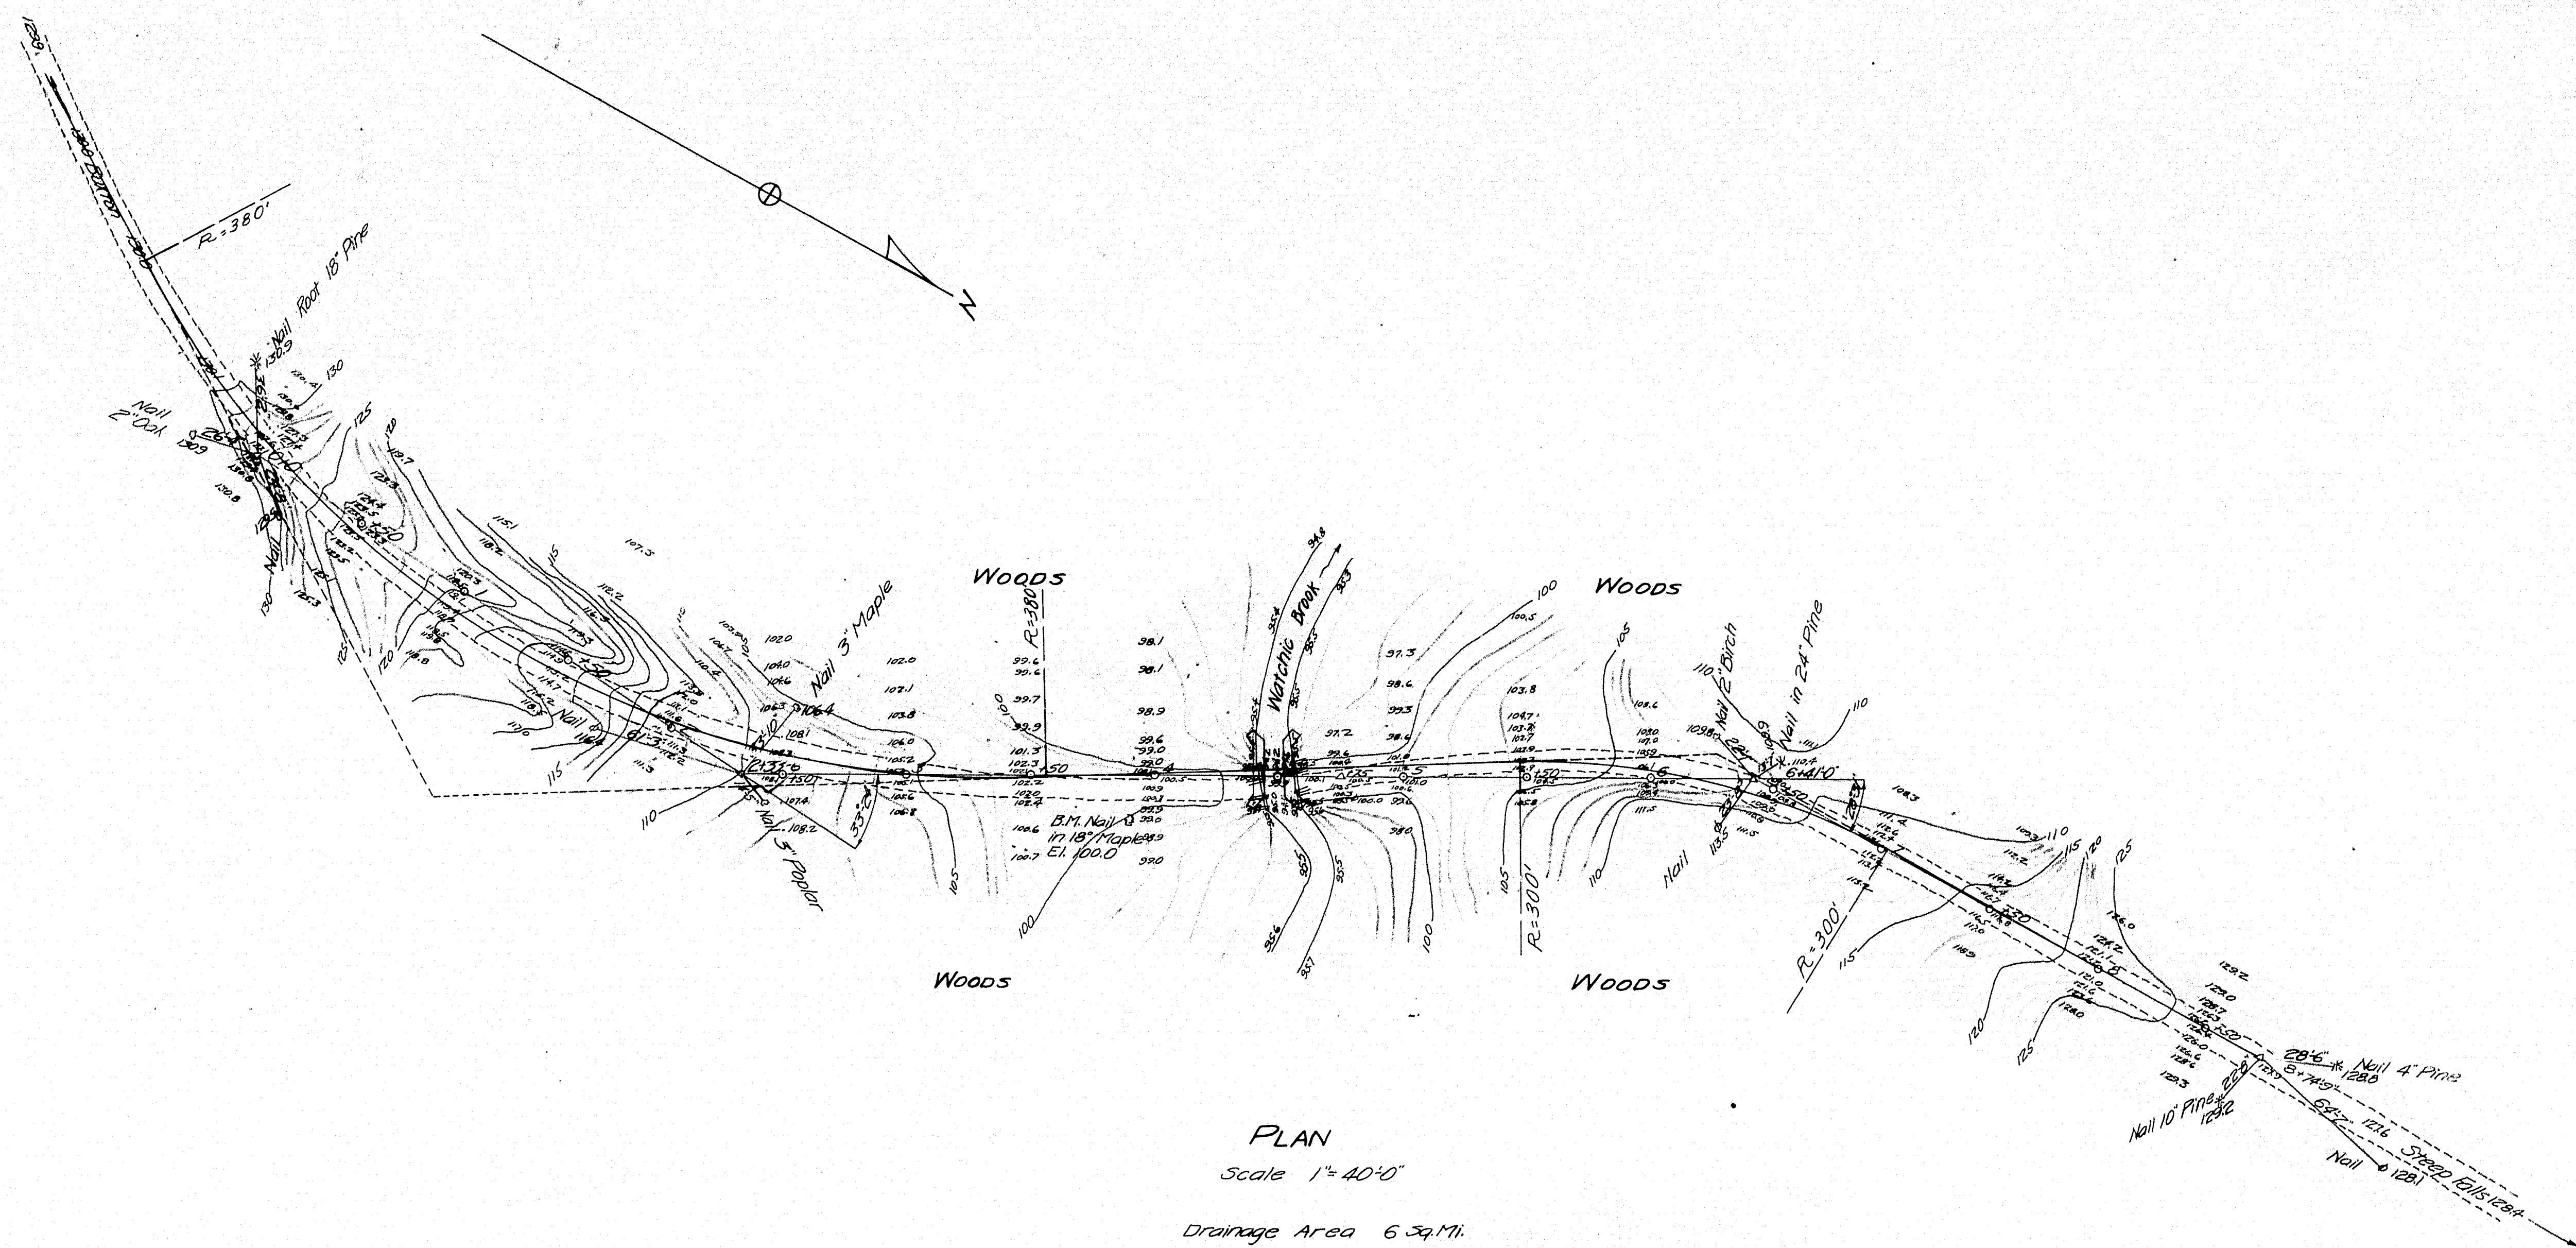
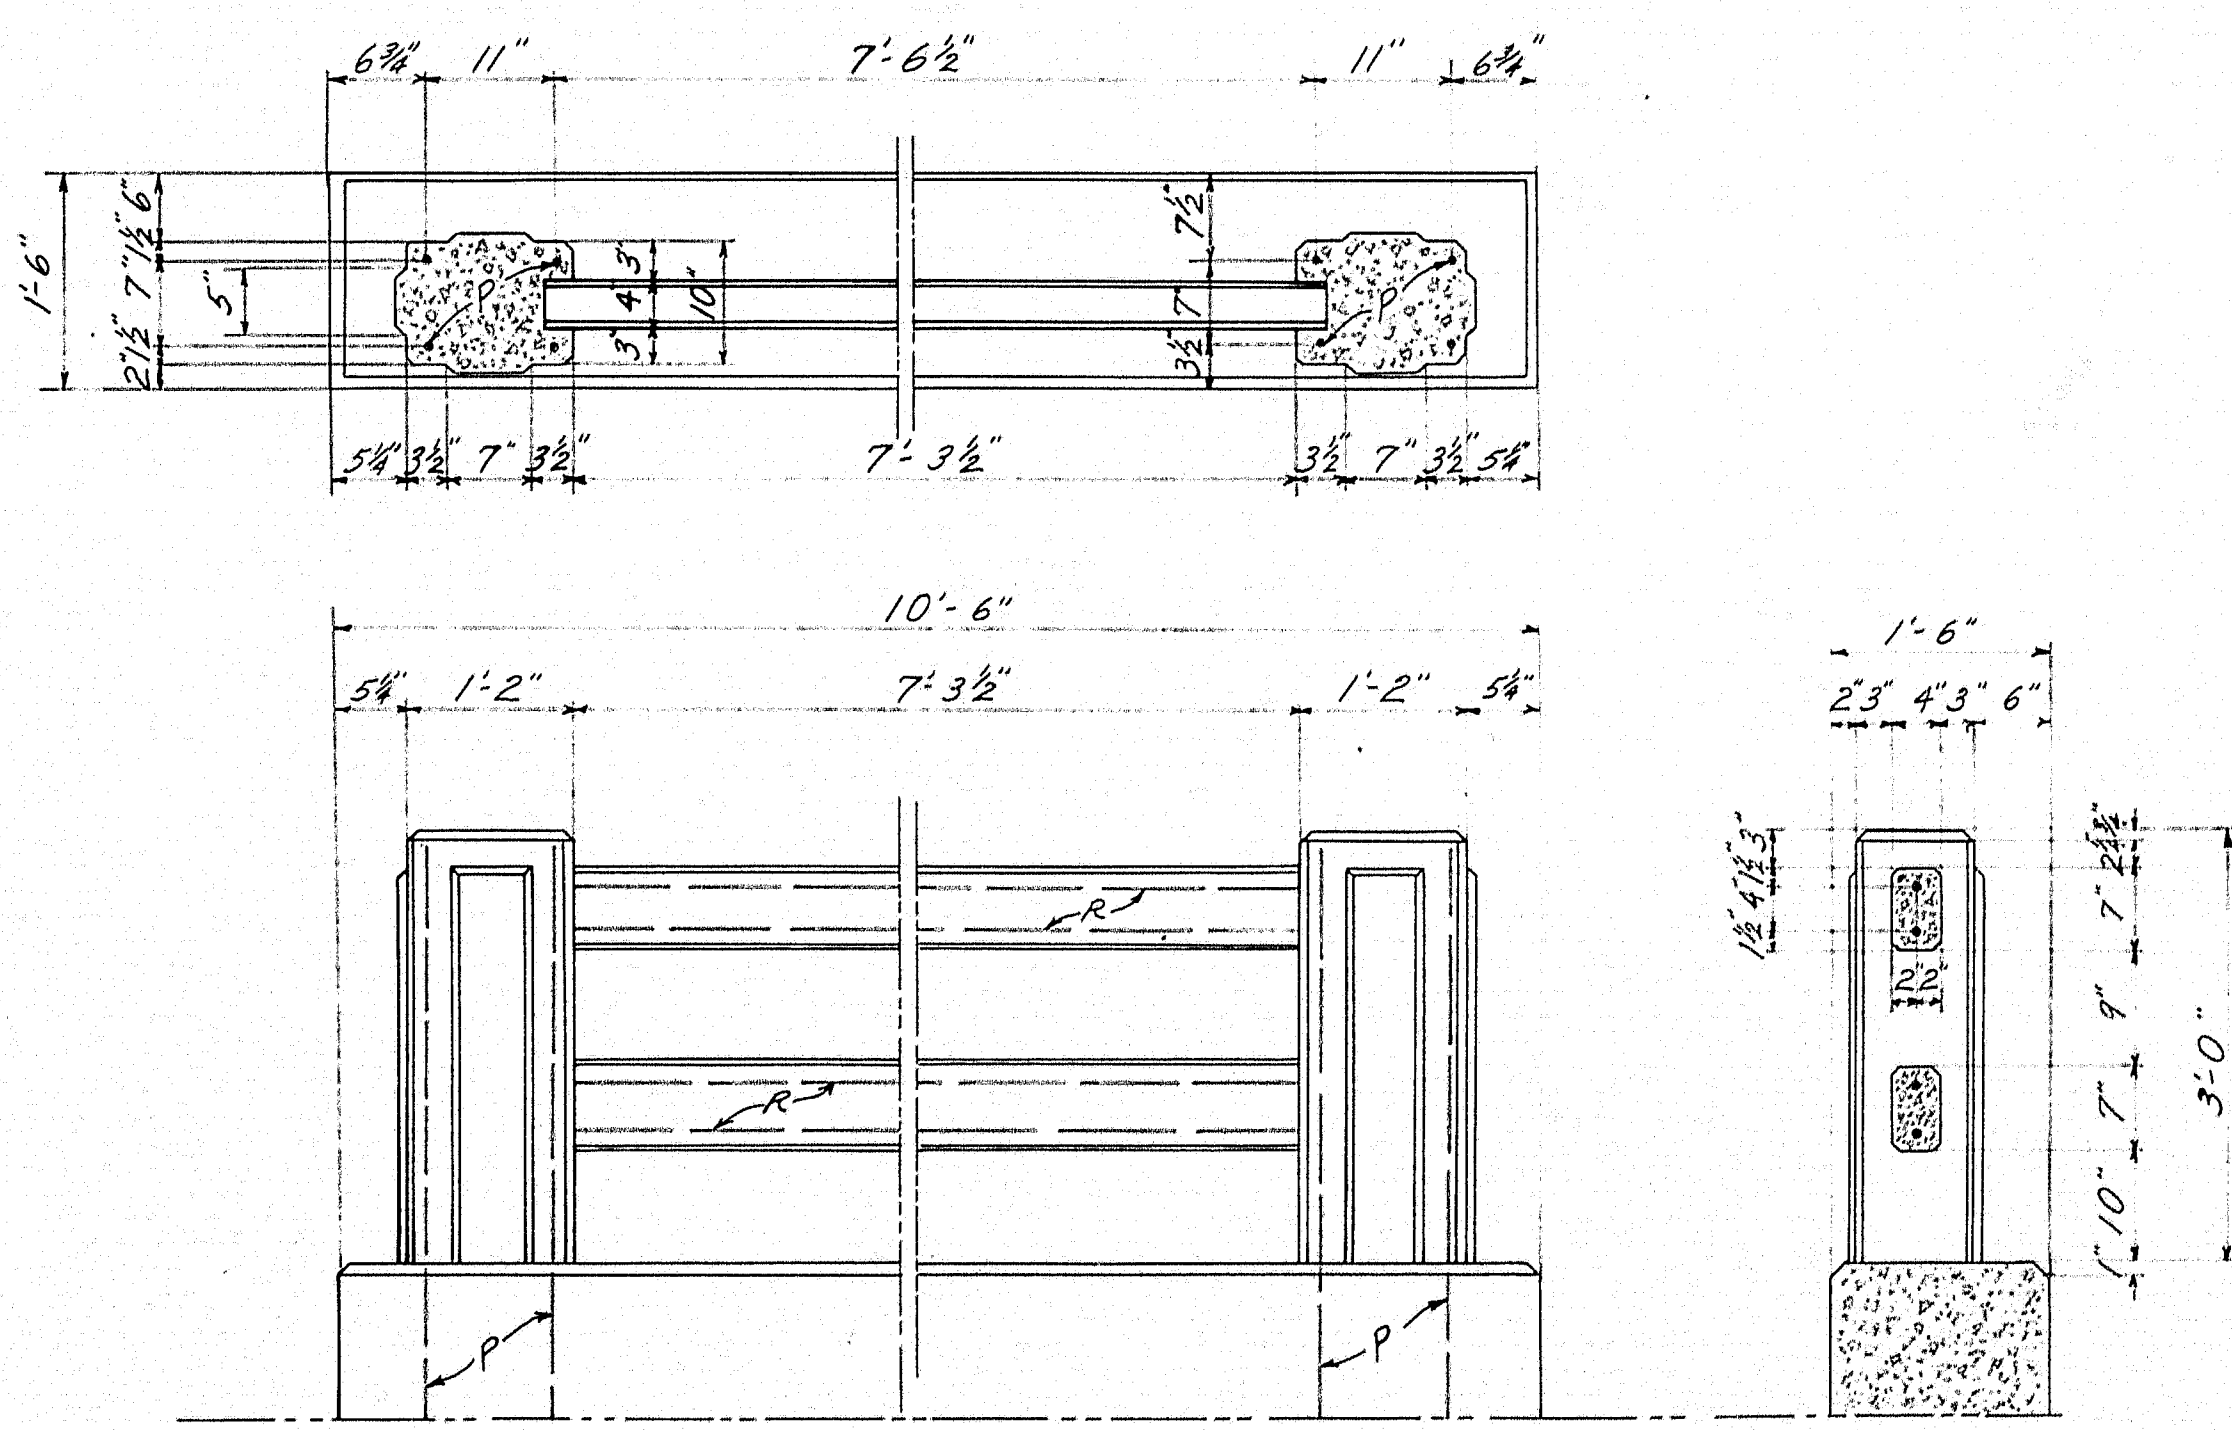
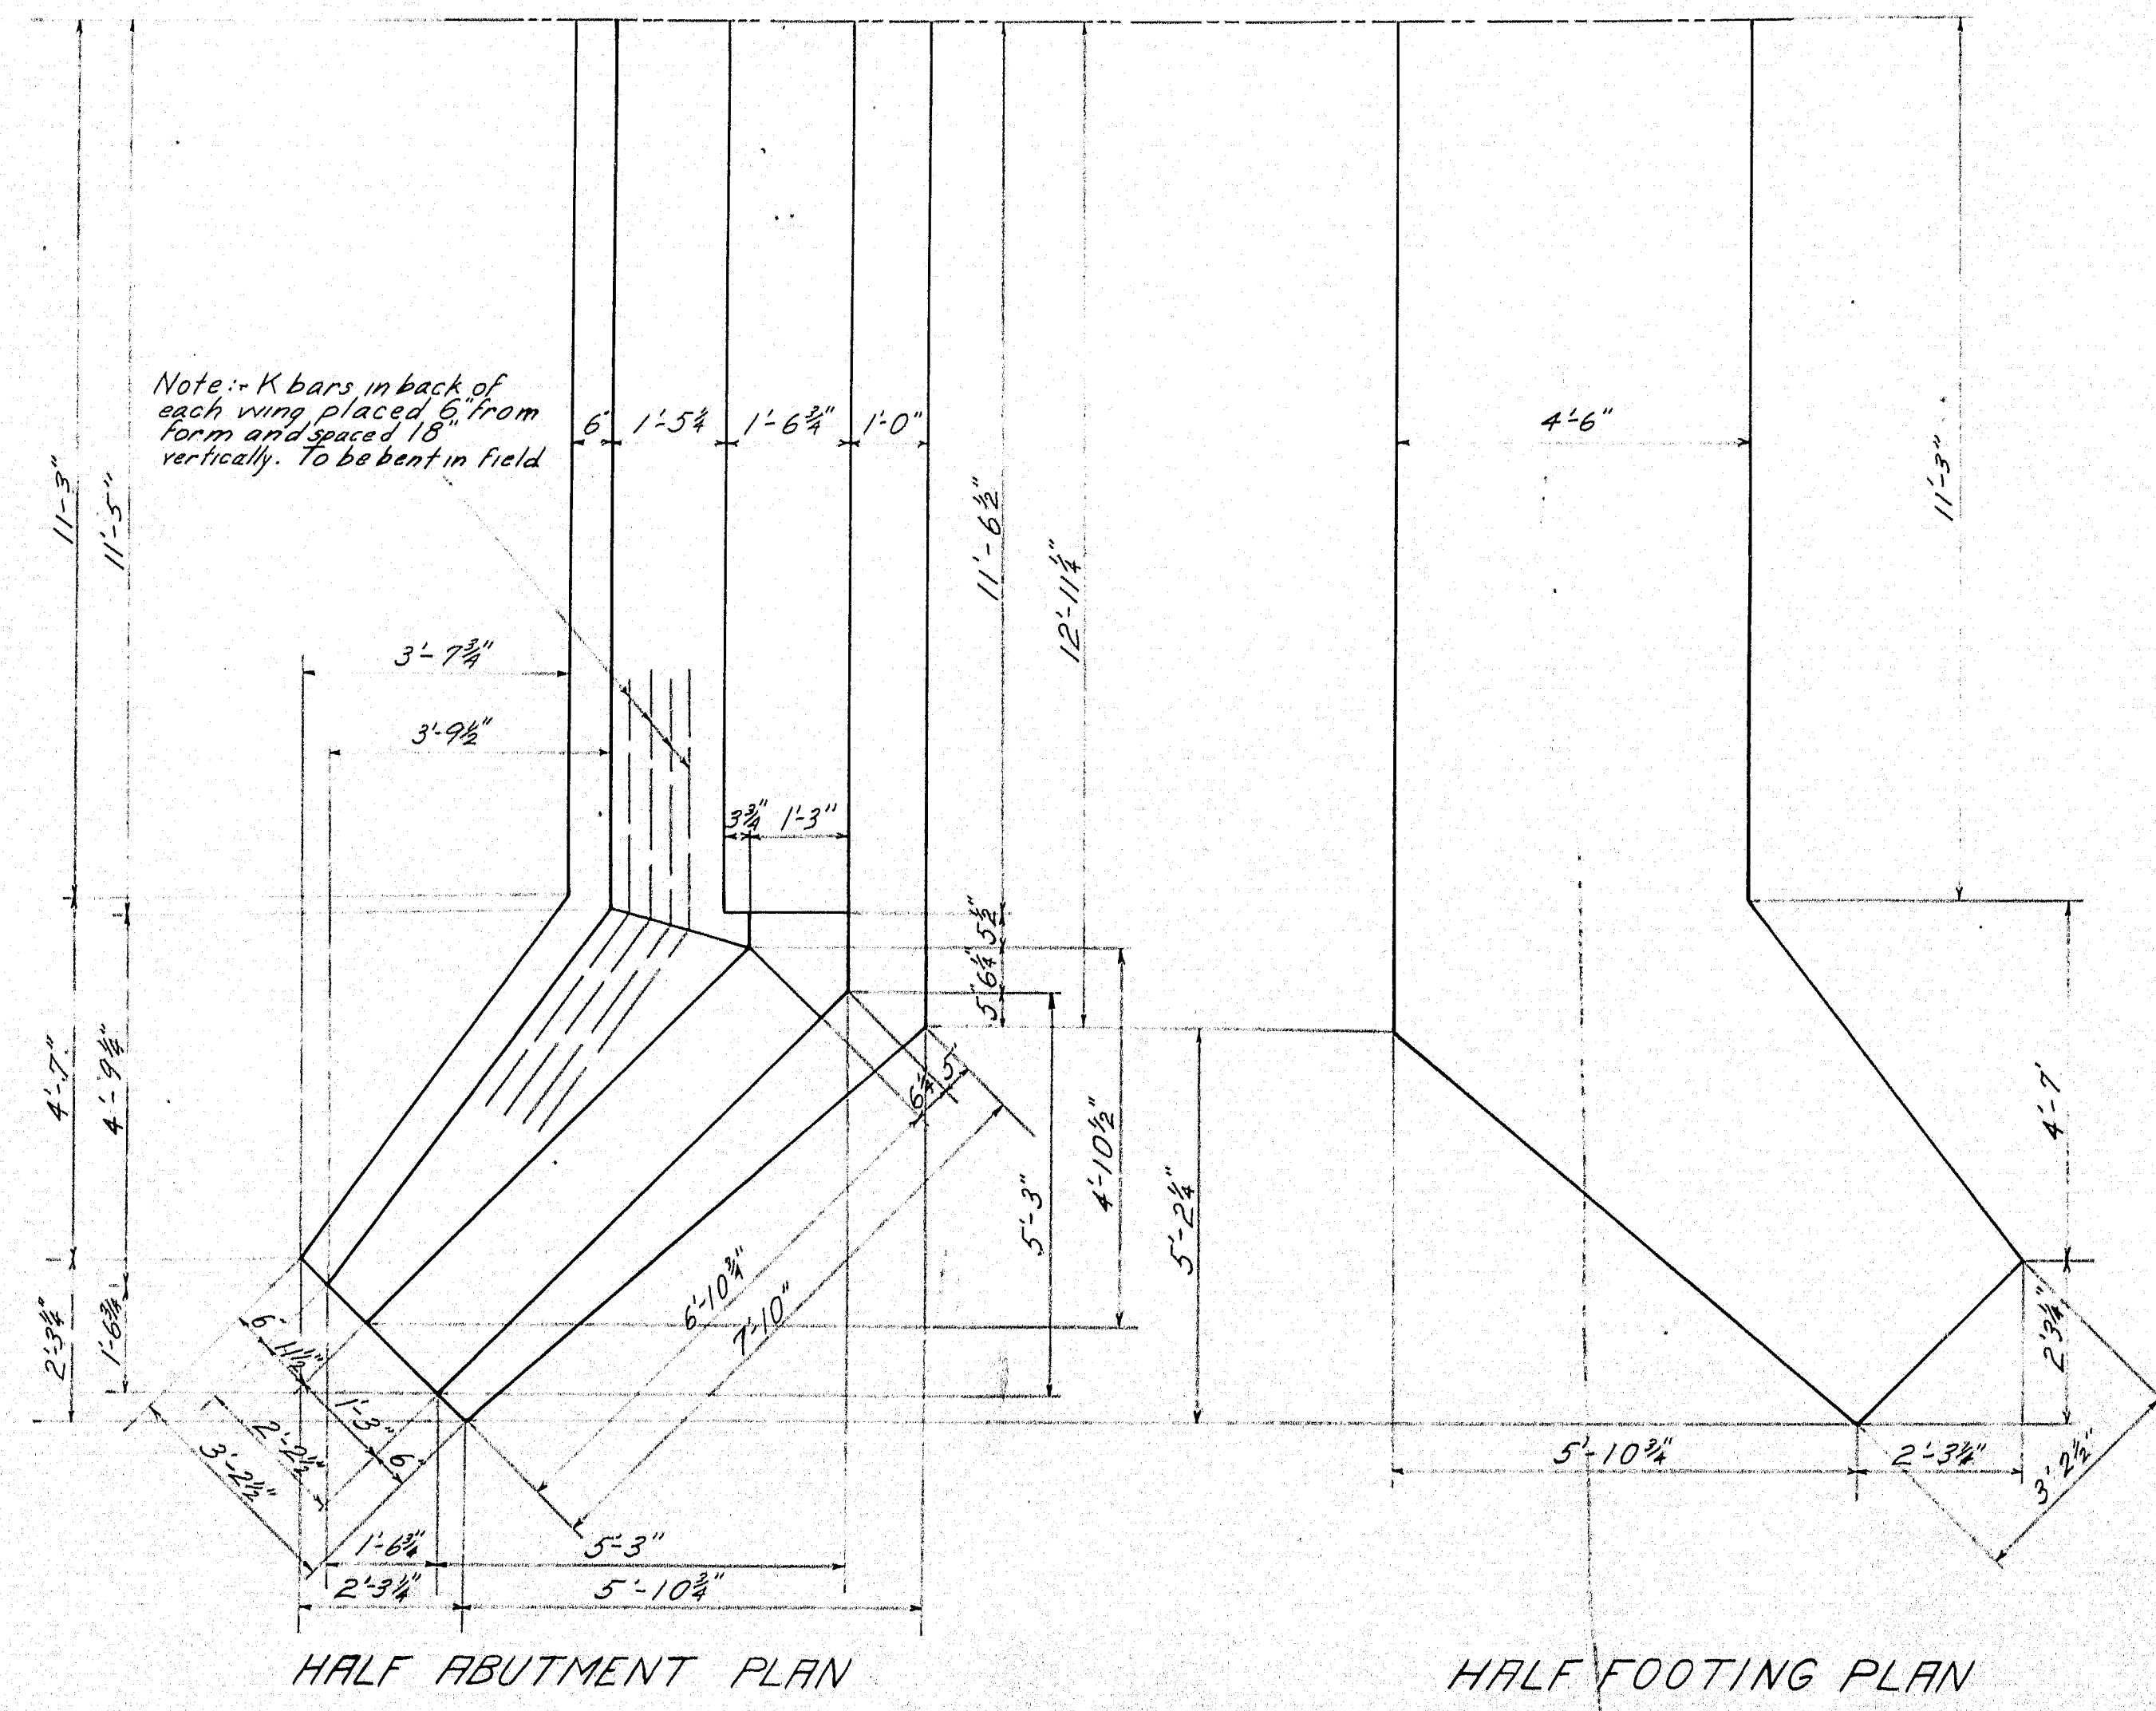
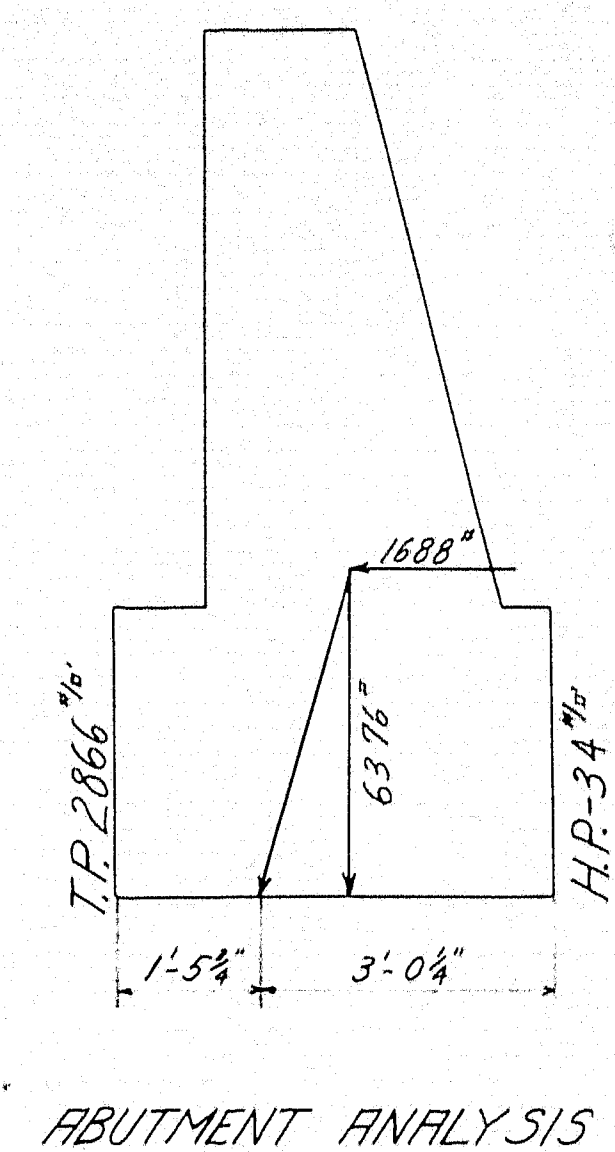
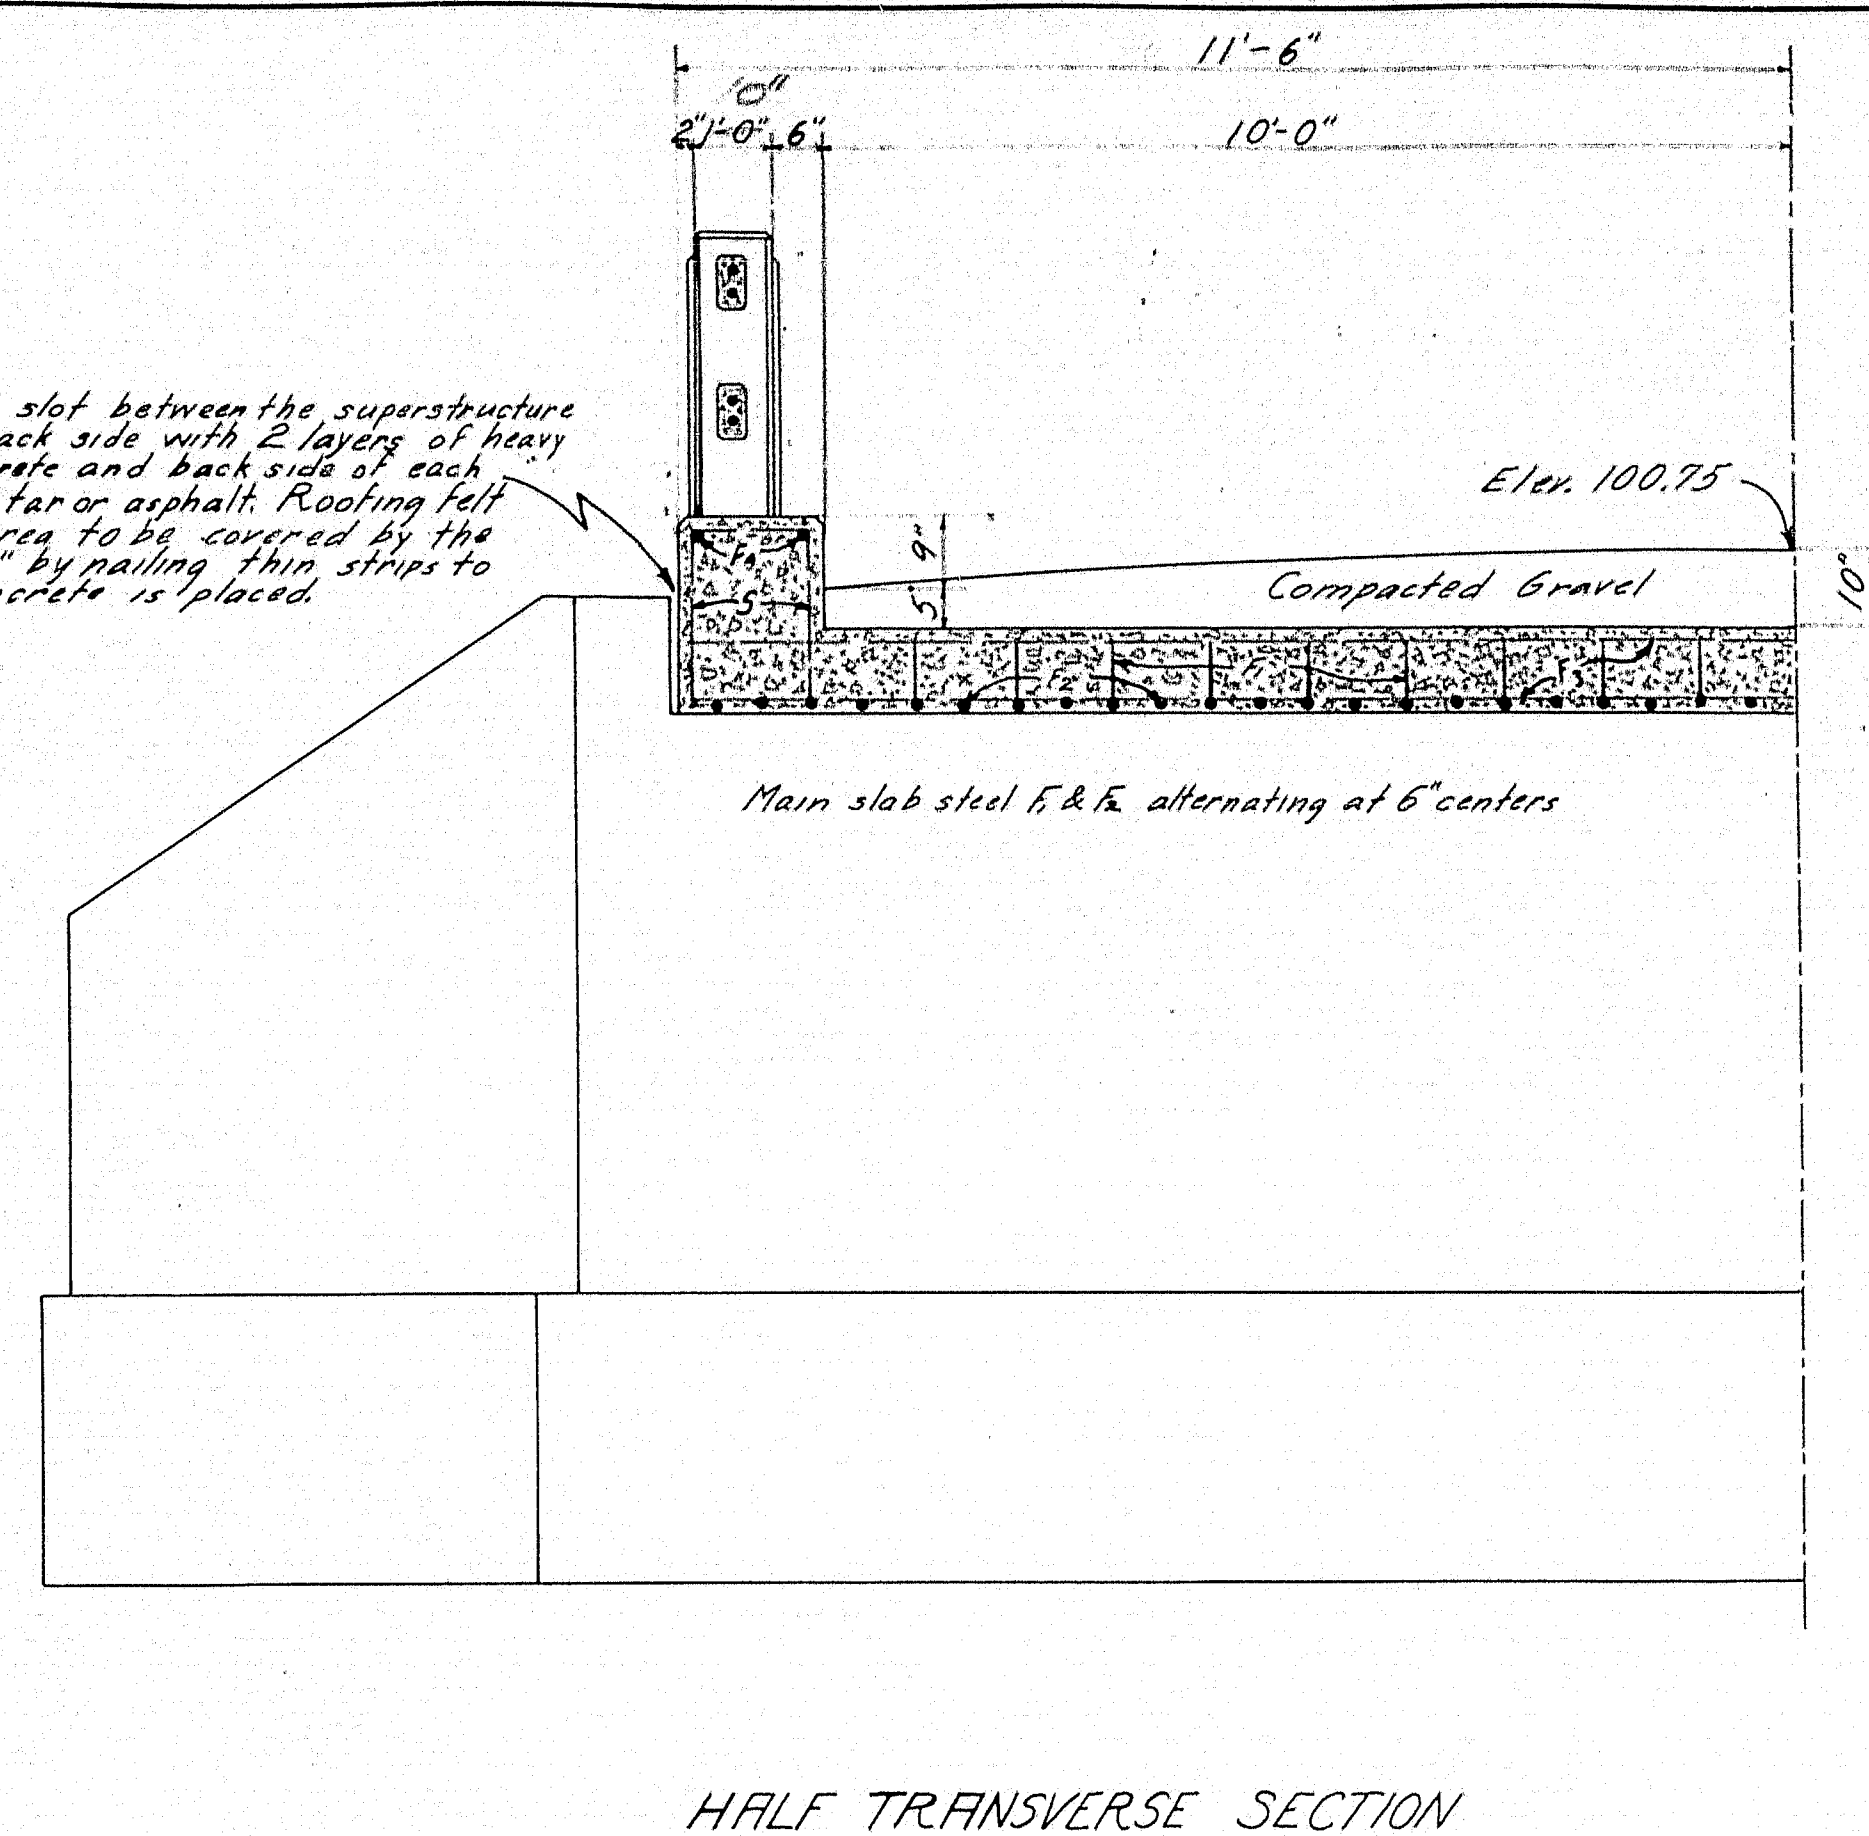


MAINE HIGHWAY COMMISSION
BRIDGE DIVISION
WATCHIC BROOK BRIDGE
IN THE TOWN OF
STANDISH, CUMBERLAND CO.
SURVEY PLAN
SHEET 1 OF 2 AUGUSTA ME., NOV. 1926

4-193

Surveyed by C.L.P.
Worked and traced by C.L.P.

0 1 2 3 4 5 INCHES

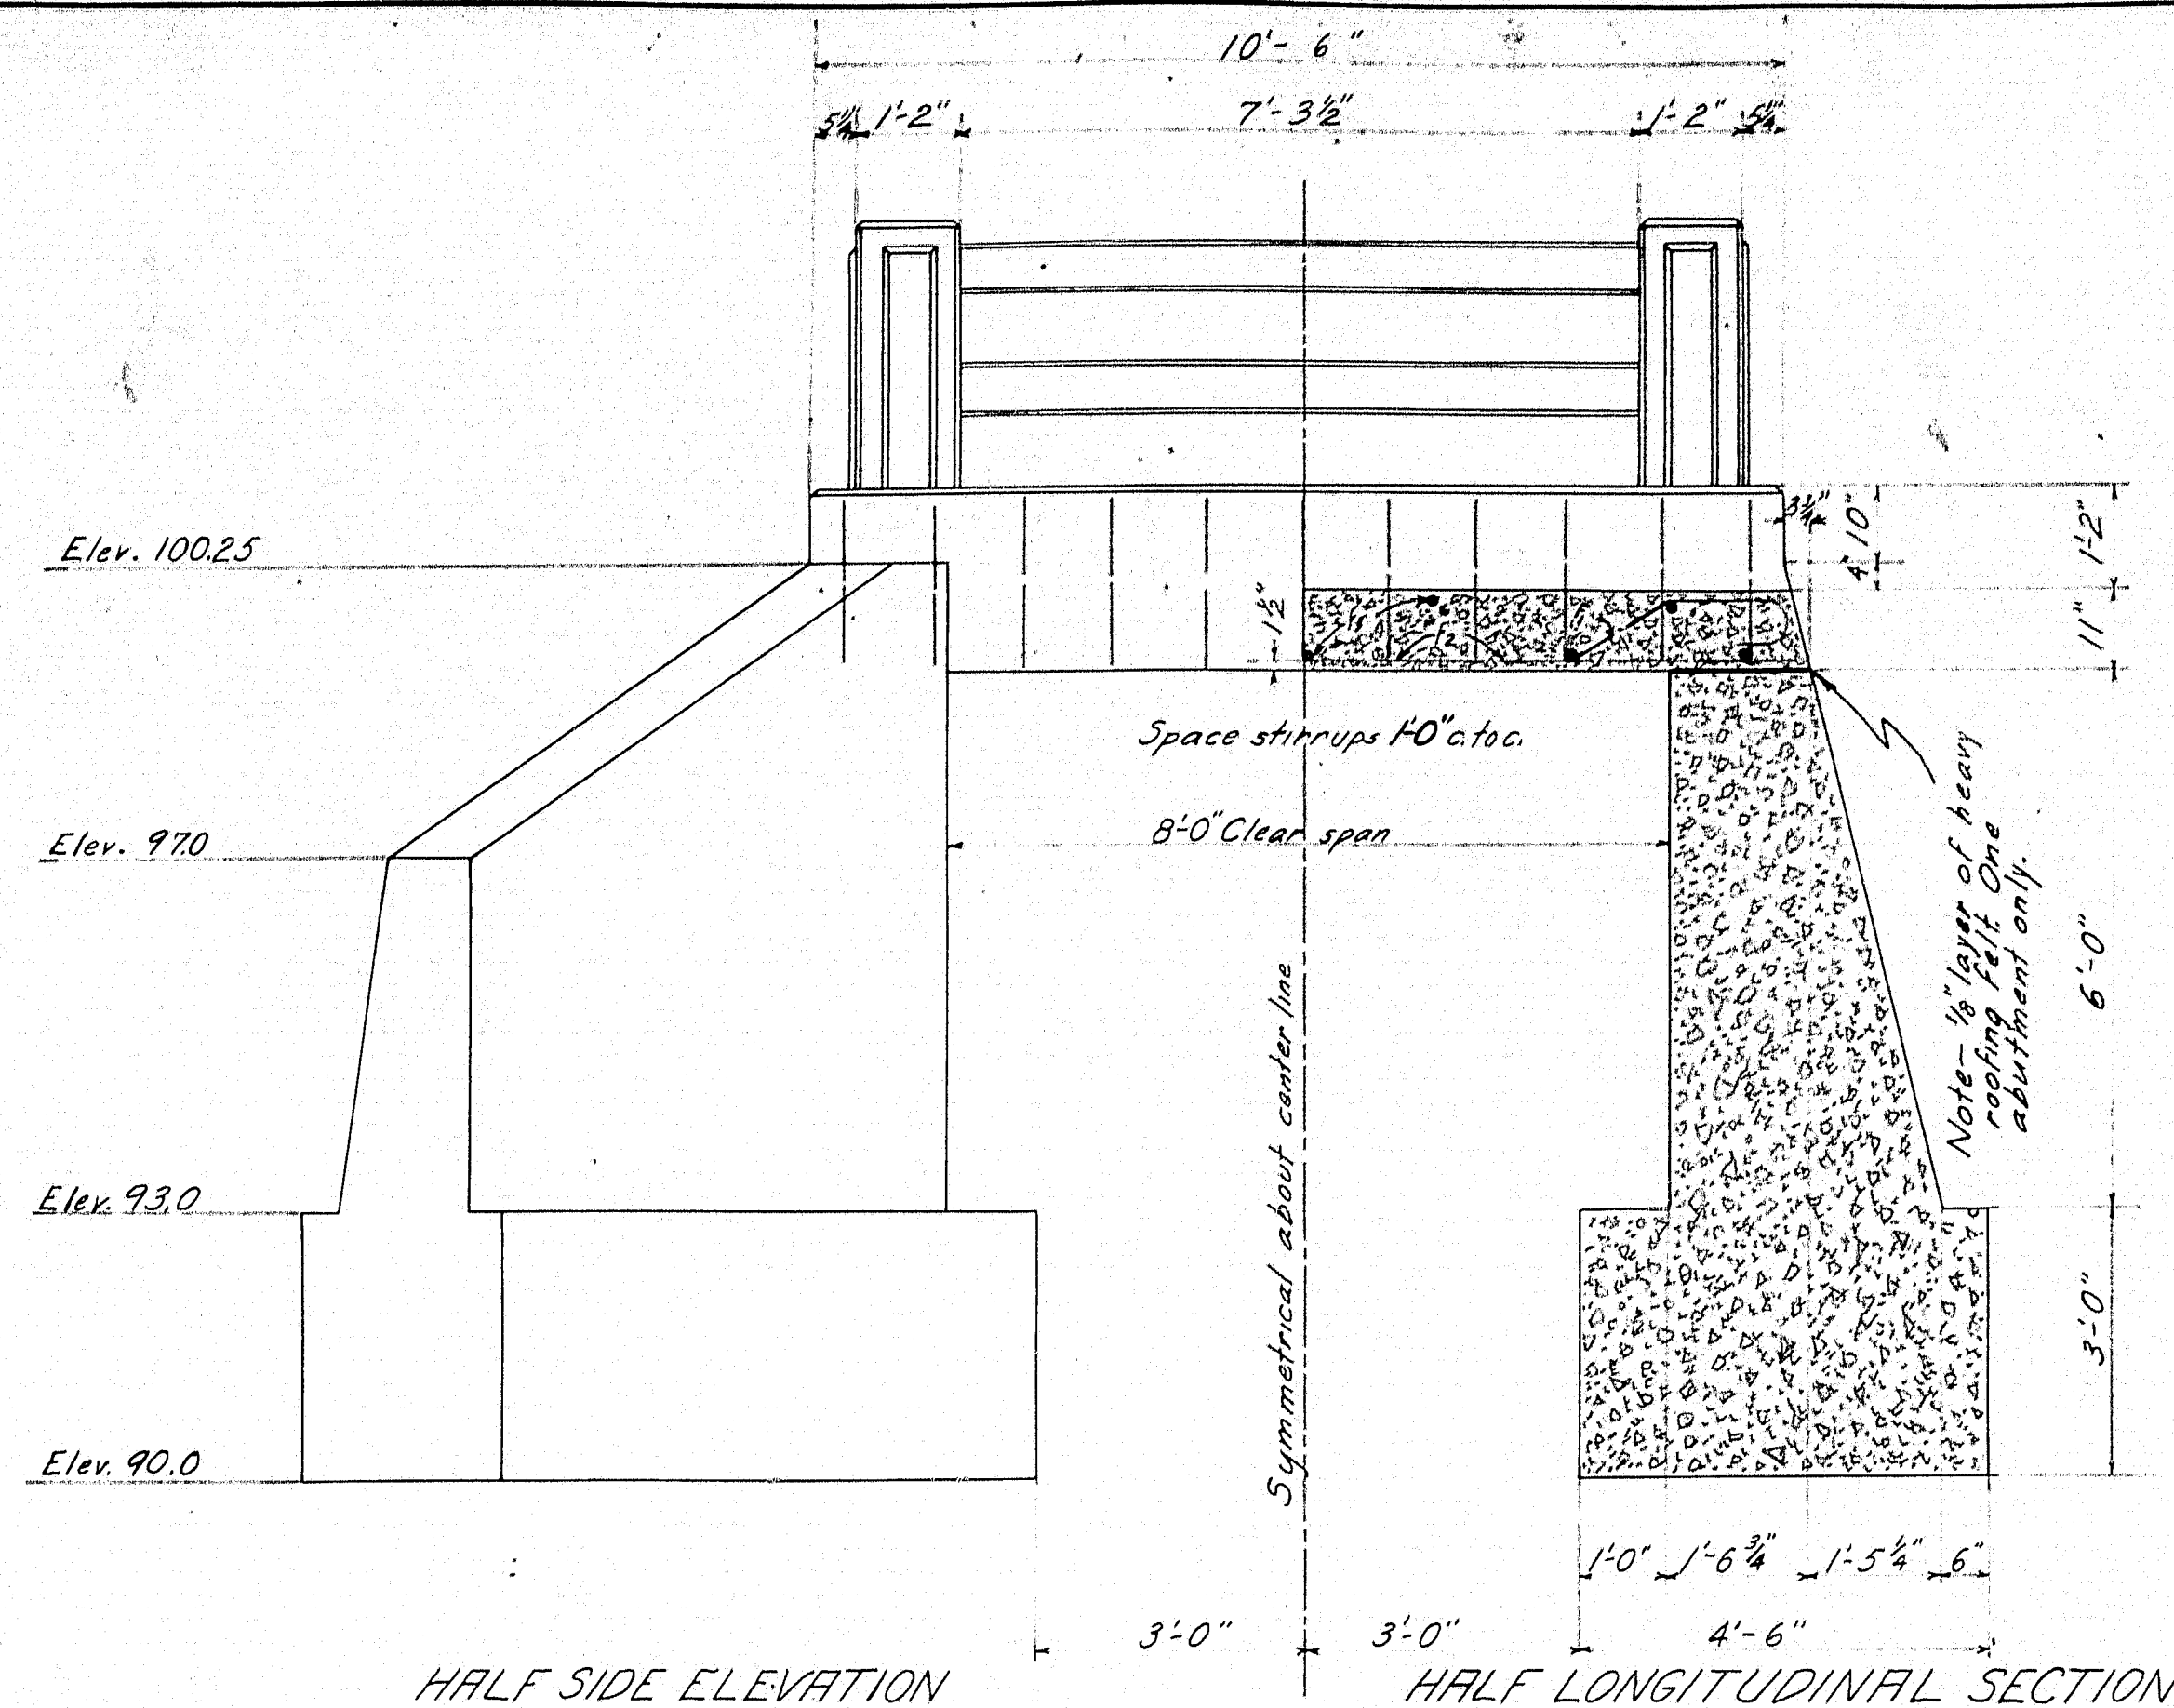

STEEL SCHEDULE				
Mark	Size	No. reqd.	Length	Location
S	1/2"	22	4'-11"	Curbs - bent
F1	3/4"	23	12'-8 1/4"	Slab - bent
F2	3/4"	22	10'-9 1/2"	Slab - straight
F3	1/2"	9	22'-9"	"
F4	1/2"	4	10'-1 1/2"	Curbs "
K	3/4"	16	6'-0"	Abuts. (bent in field)
P	1/4"	16	4'-0"	Posts - straight
R	3/8"	8	7'-7 1/2"	Rails - straight

All steel dimensions are to center line of bars
All steel to be plain rounds, structural grade

MAINE HIGHWAY COMMISSION
BRIDGE DIVISION
WATCHIC BROOK BRIDGE
IN THE TOWN OF
STANDISH, CUMBERLAND CO.
BRIDGE DETAILS
SHEET 2 OF 2 AUGUSTA ME., MAR. 1927