

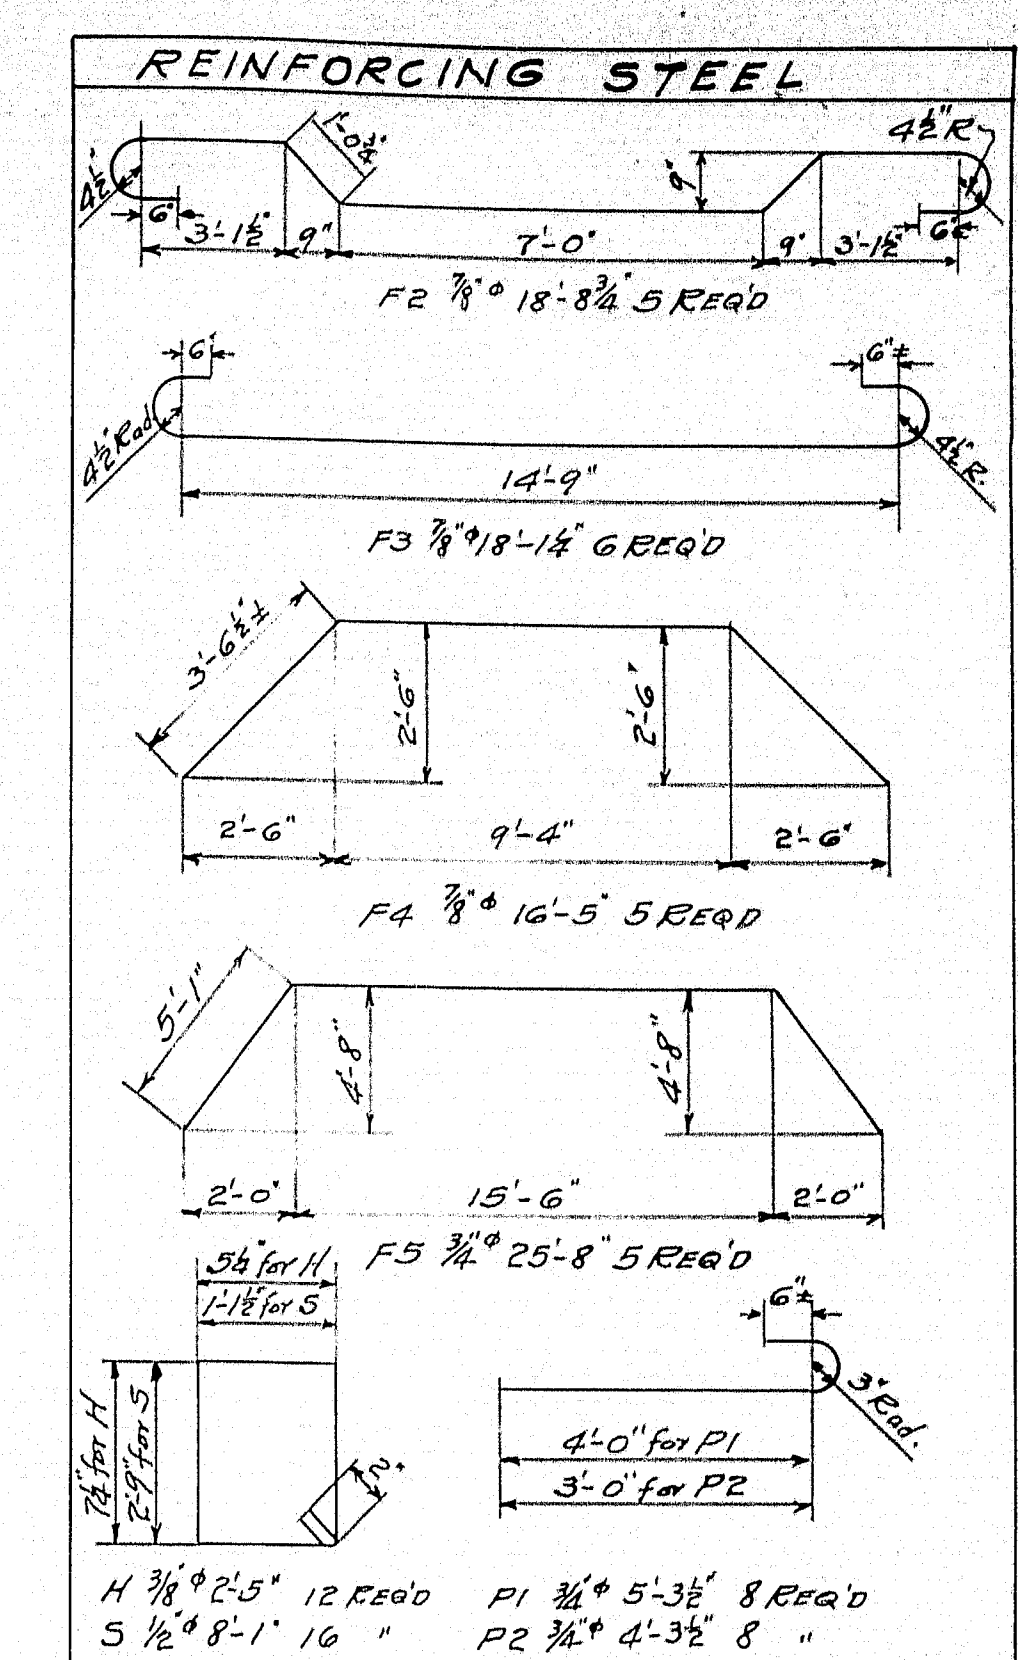
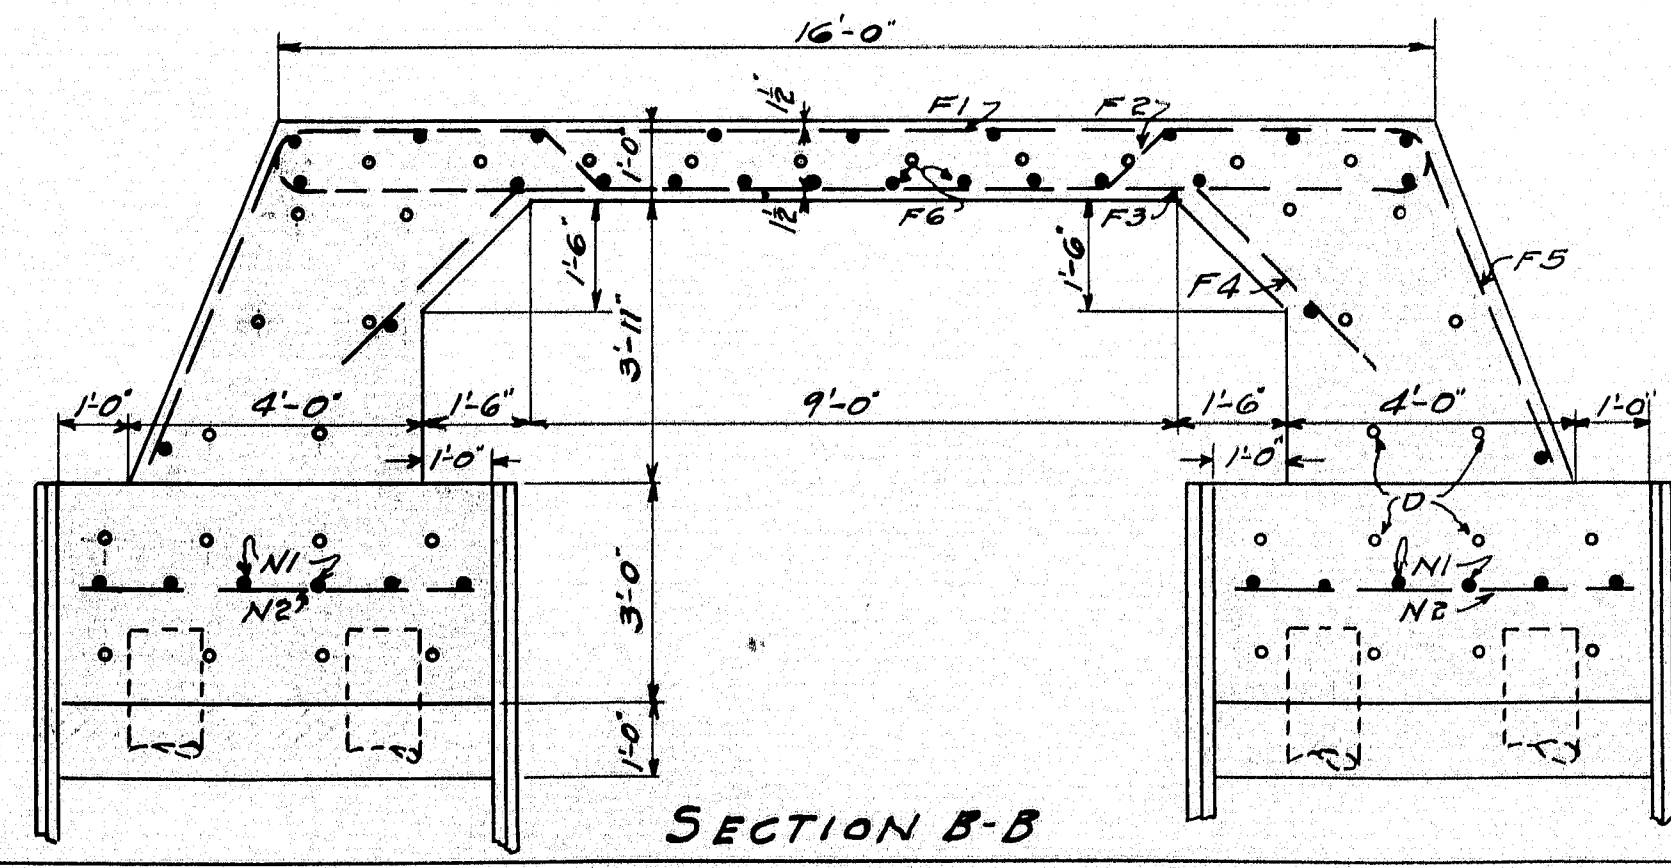
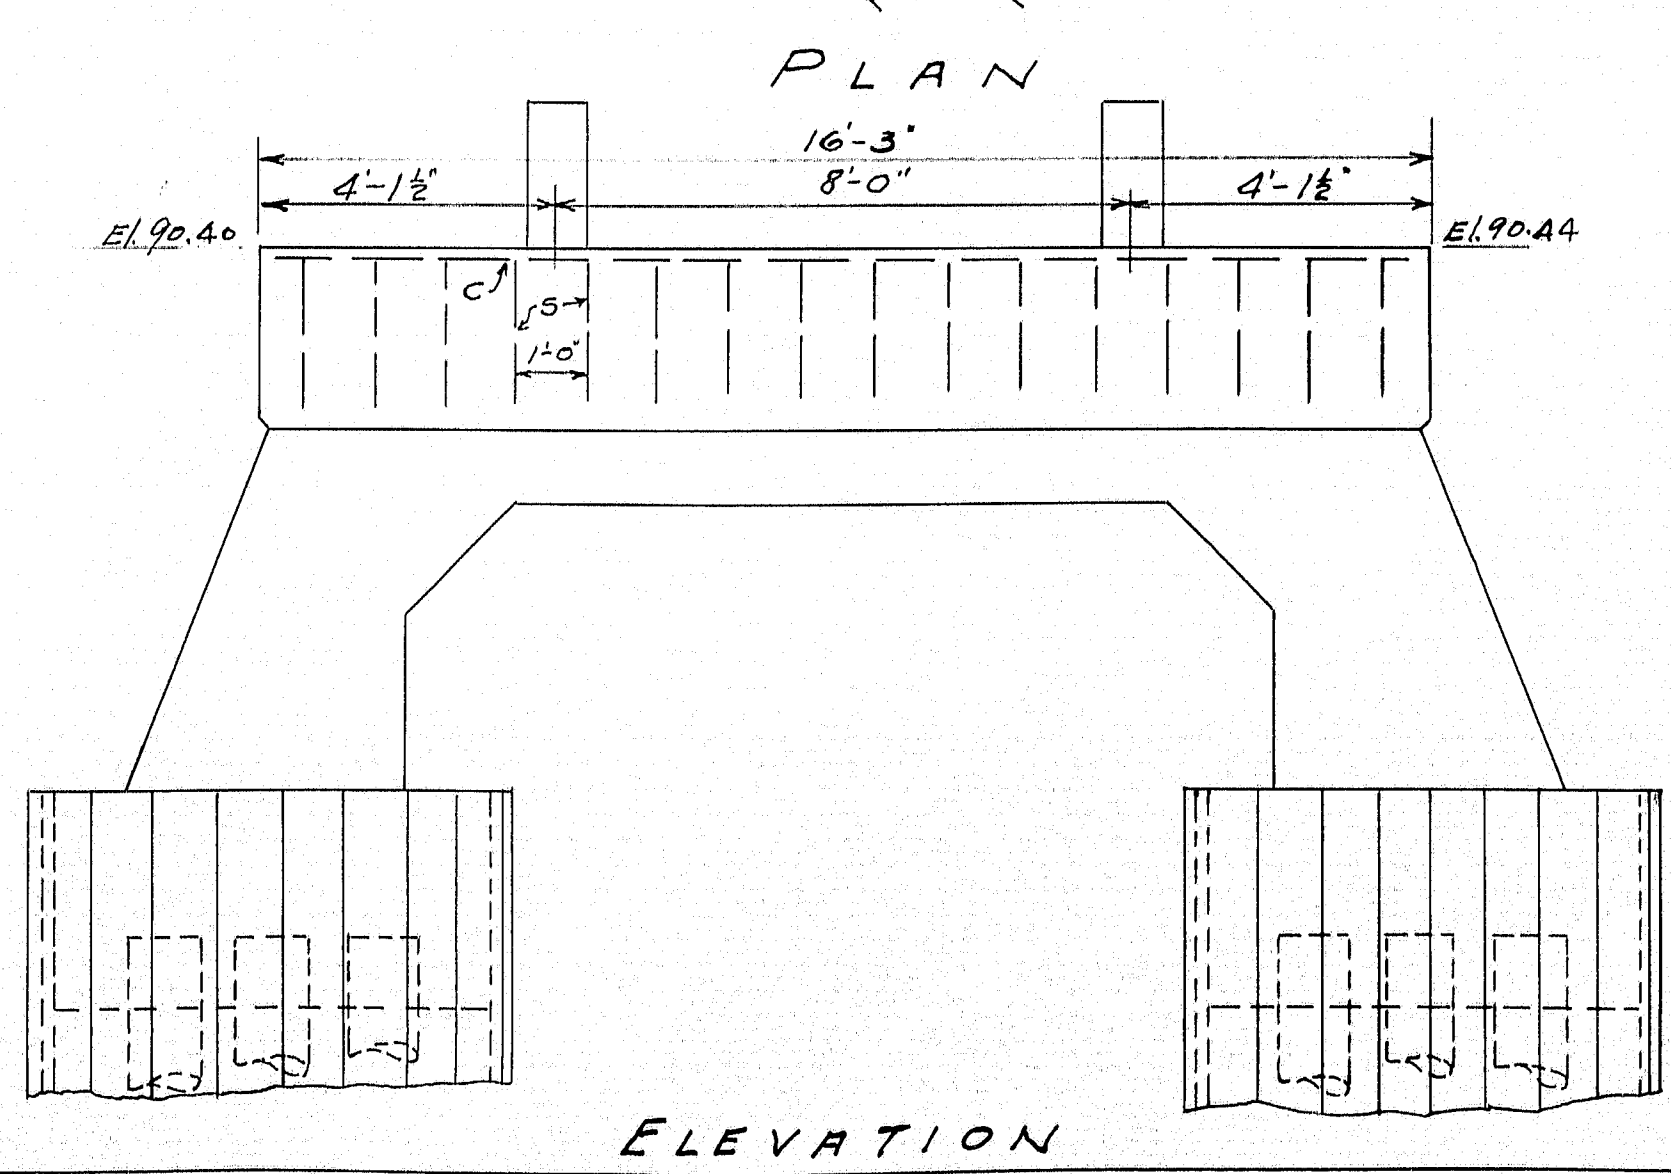
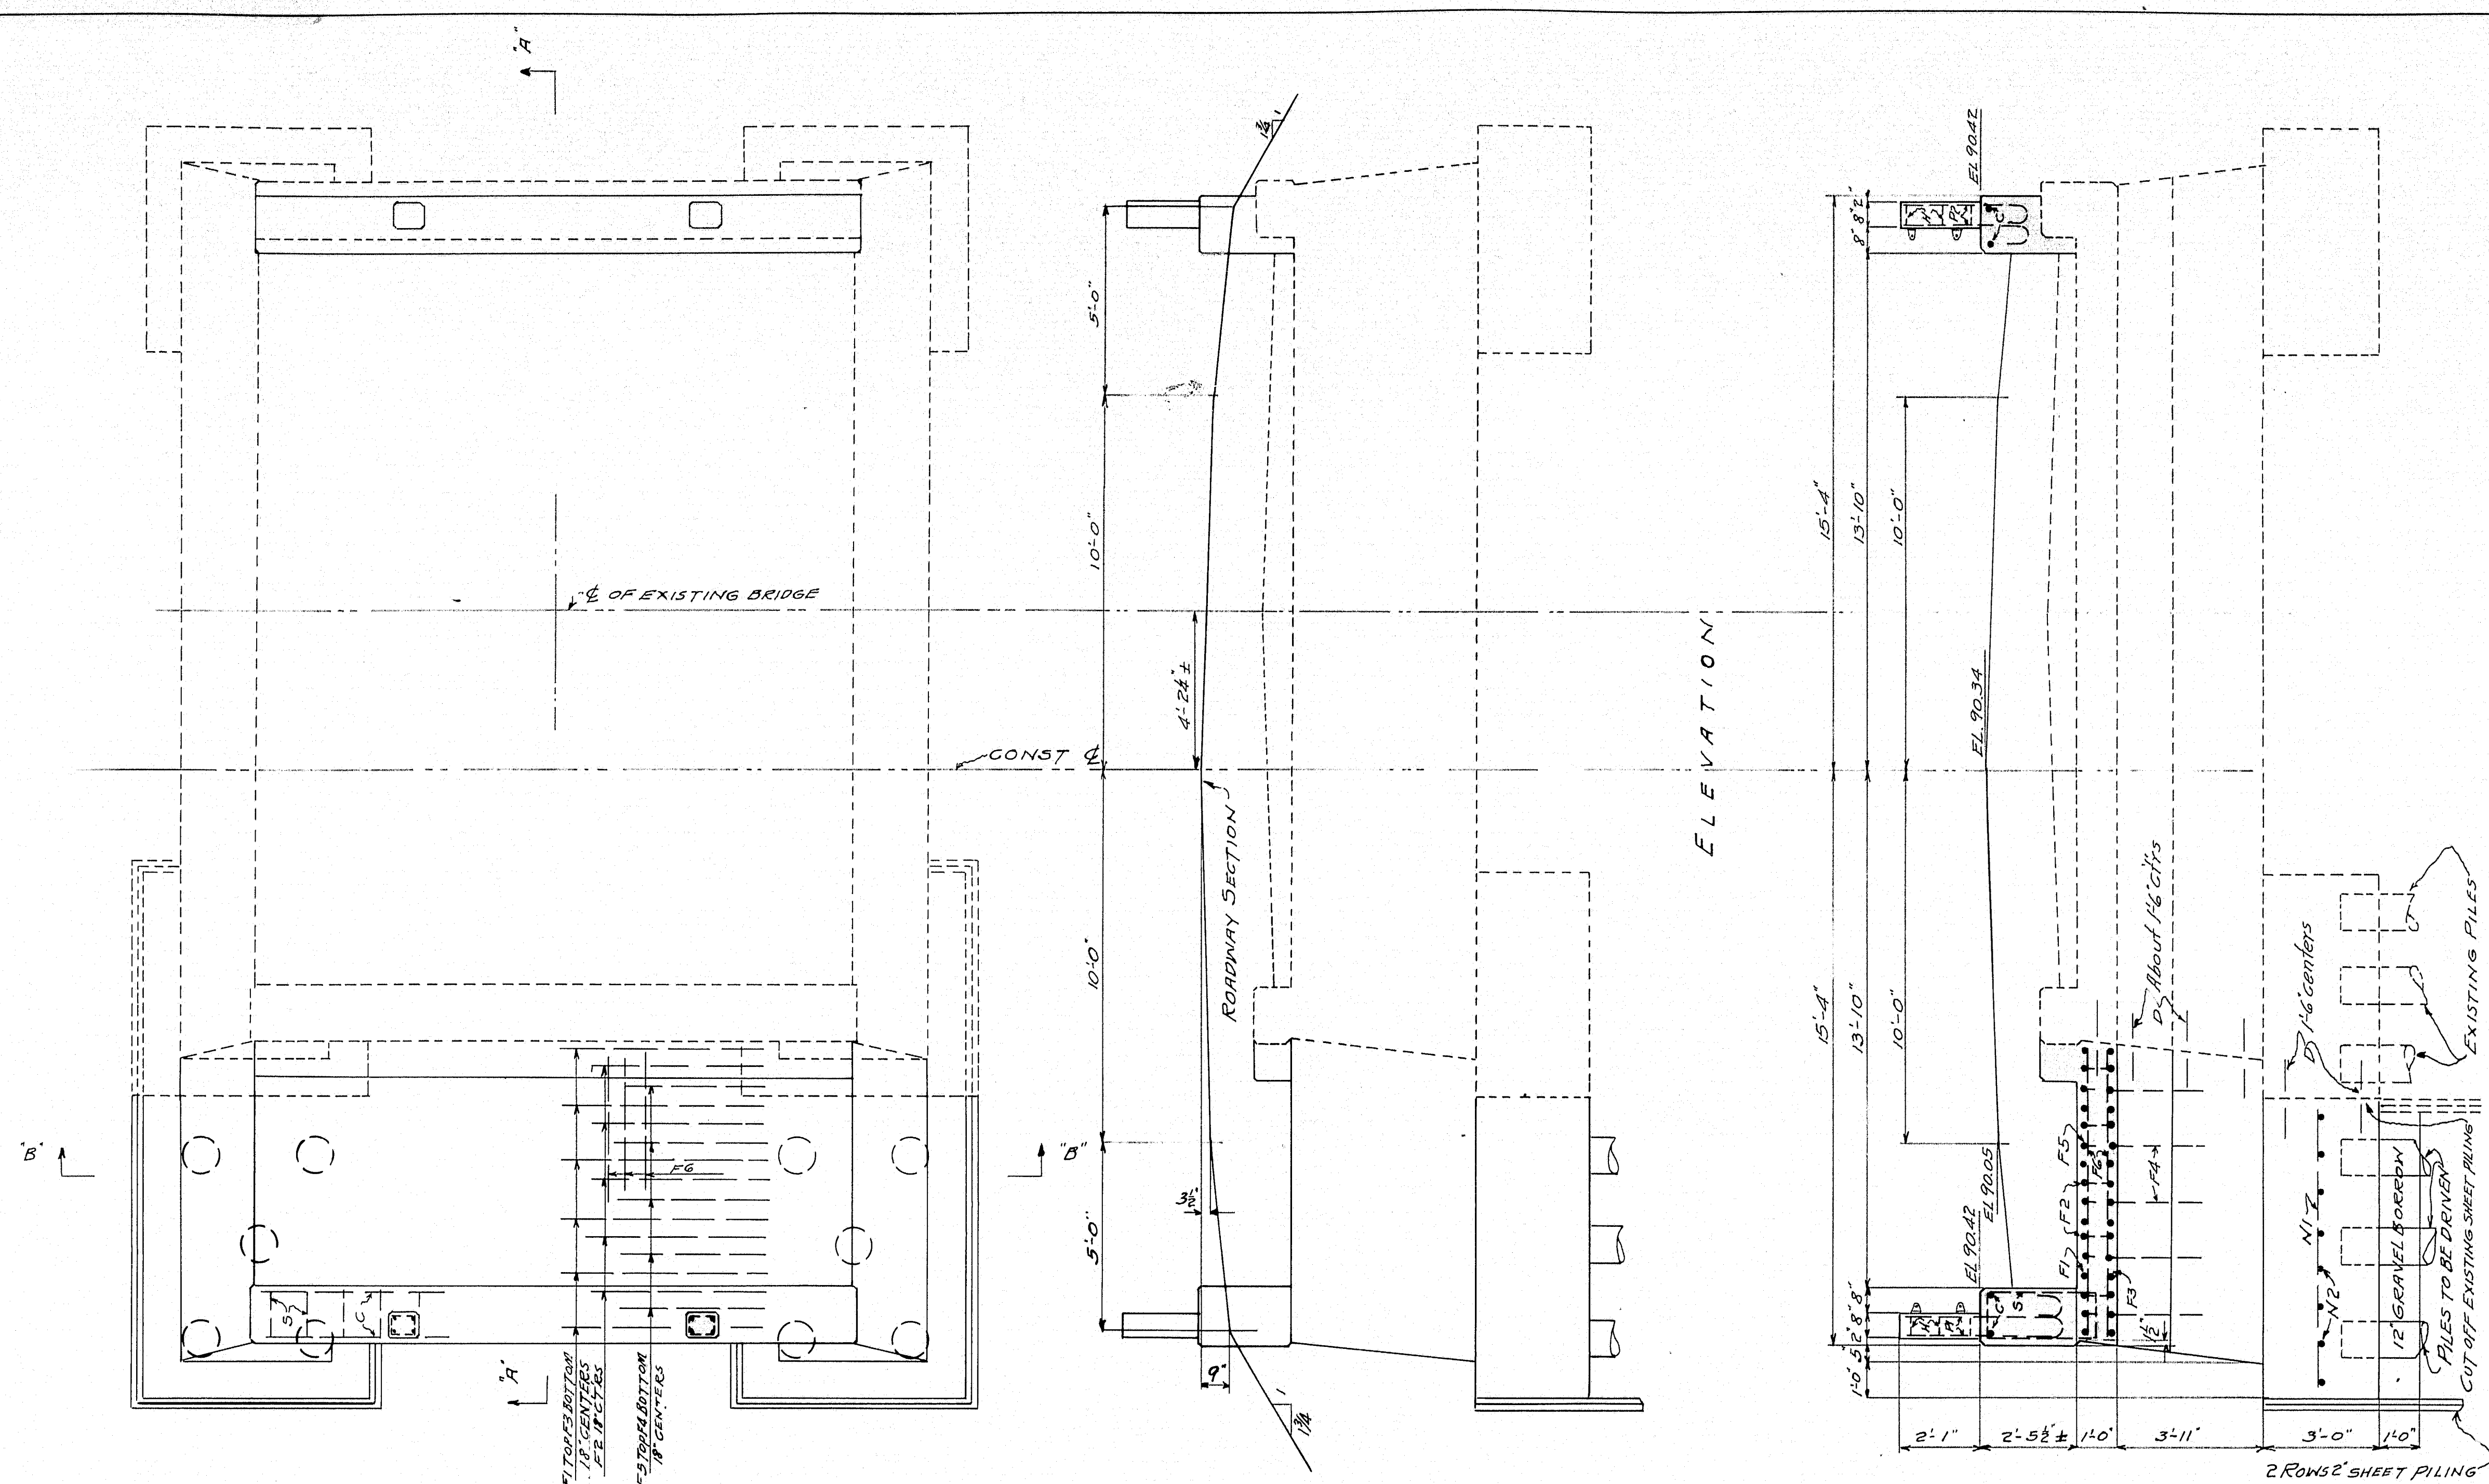


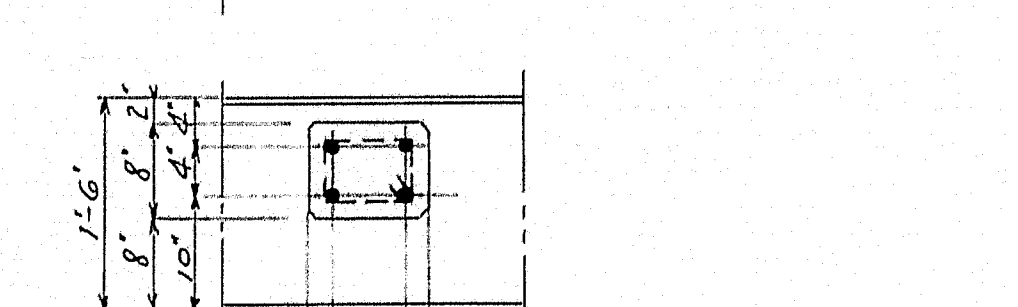

STRAIGHT BARS			
MARK	SIZE	NO	LENGTH
F1	3/4"	6	15'-8"
F2	3/4"	25	7'-6"
F3	3/4"	12	7'-6"
F4	3/4"	16	5'-6"
F5	3/4"	38	2'-0"
F6	3/4"	4	16'-0"

ALL DIMENSIONS TO $\frac{1}{2}$ STEEL

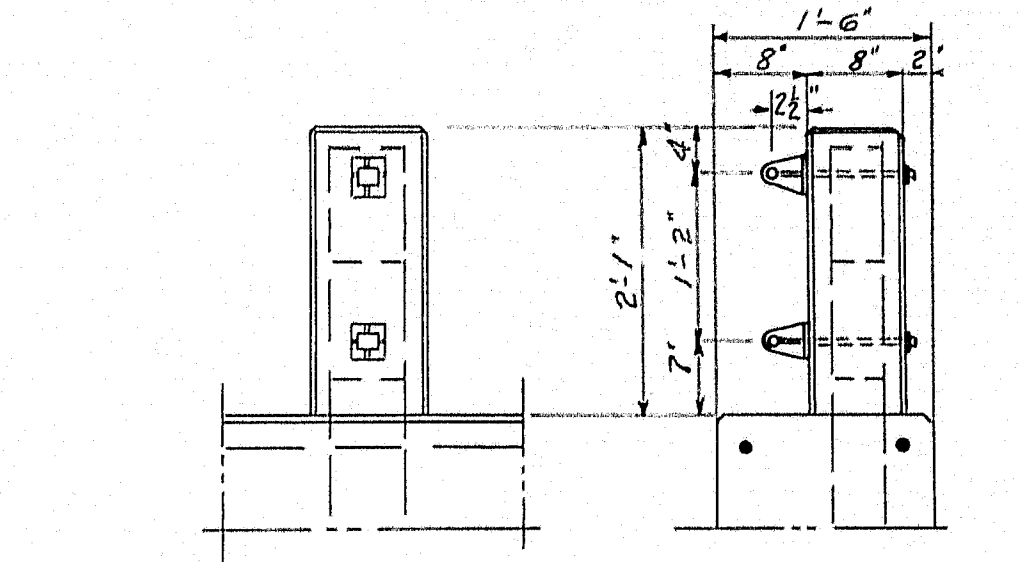

DESIGN BY T.W. CHECK BY J.W. TOWN BRIDGE 03-23 2914

STATE HIGHWAY COMMISSION
BRIDGE DIVISION
WATCHIC BRIDGE
OVER
PAGE BROOK
IN THE TOWN OF
STANDISH - CUMBERLAND COUNTY
DETAILS OF BRIDGE EXTENSION
SHEET 1 OF 1 AUGUSTA ME AUG. 1941