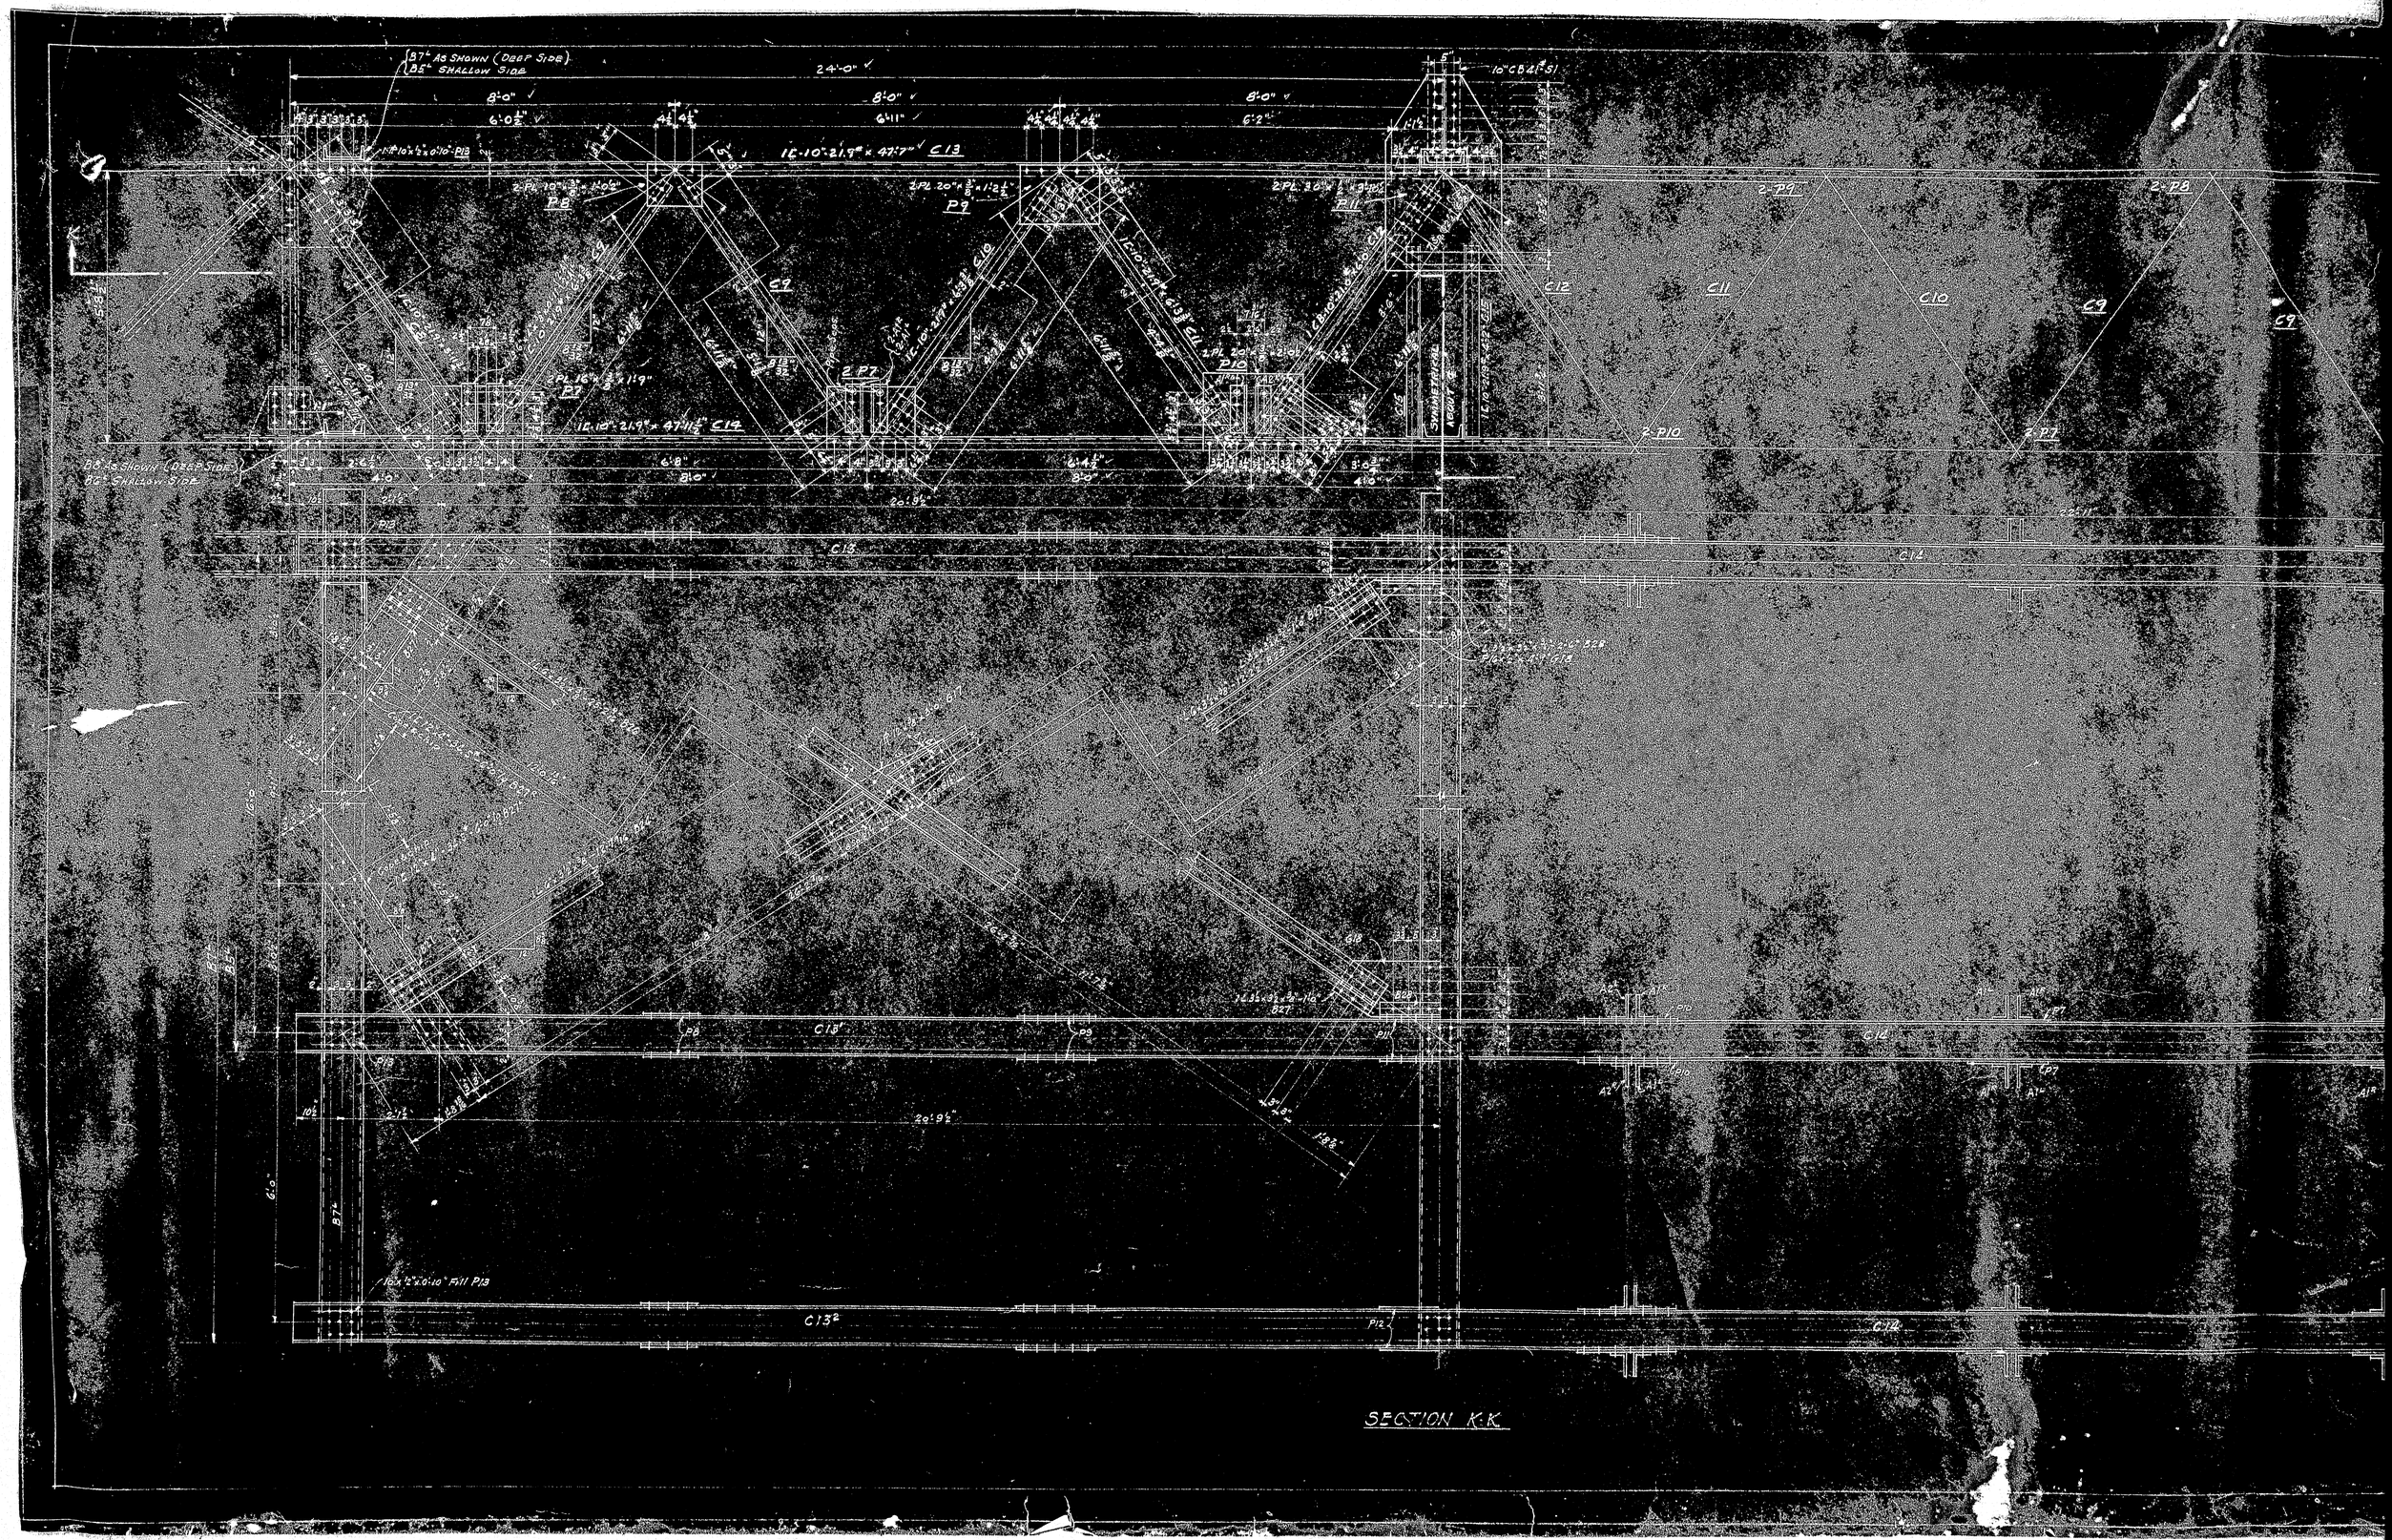
SECTION K-K