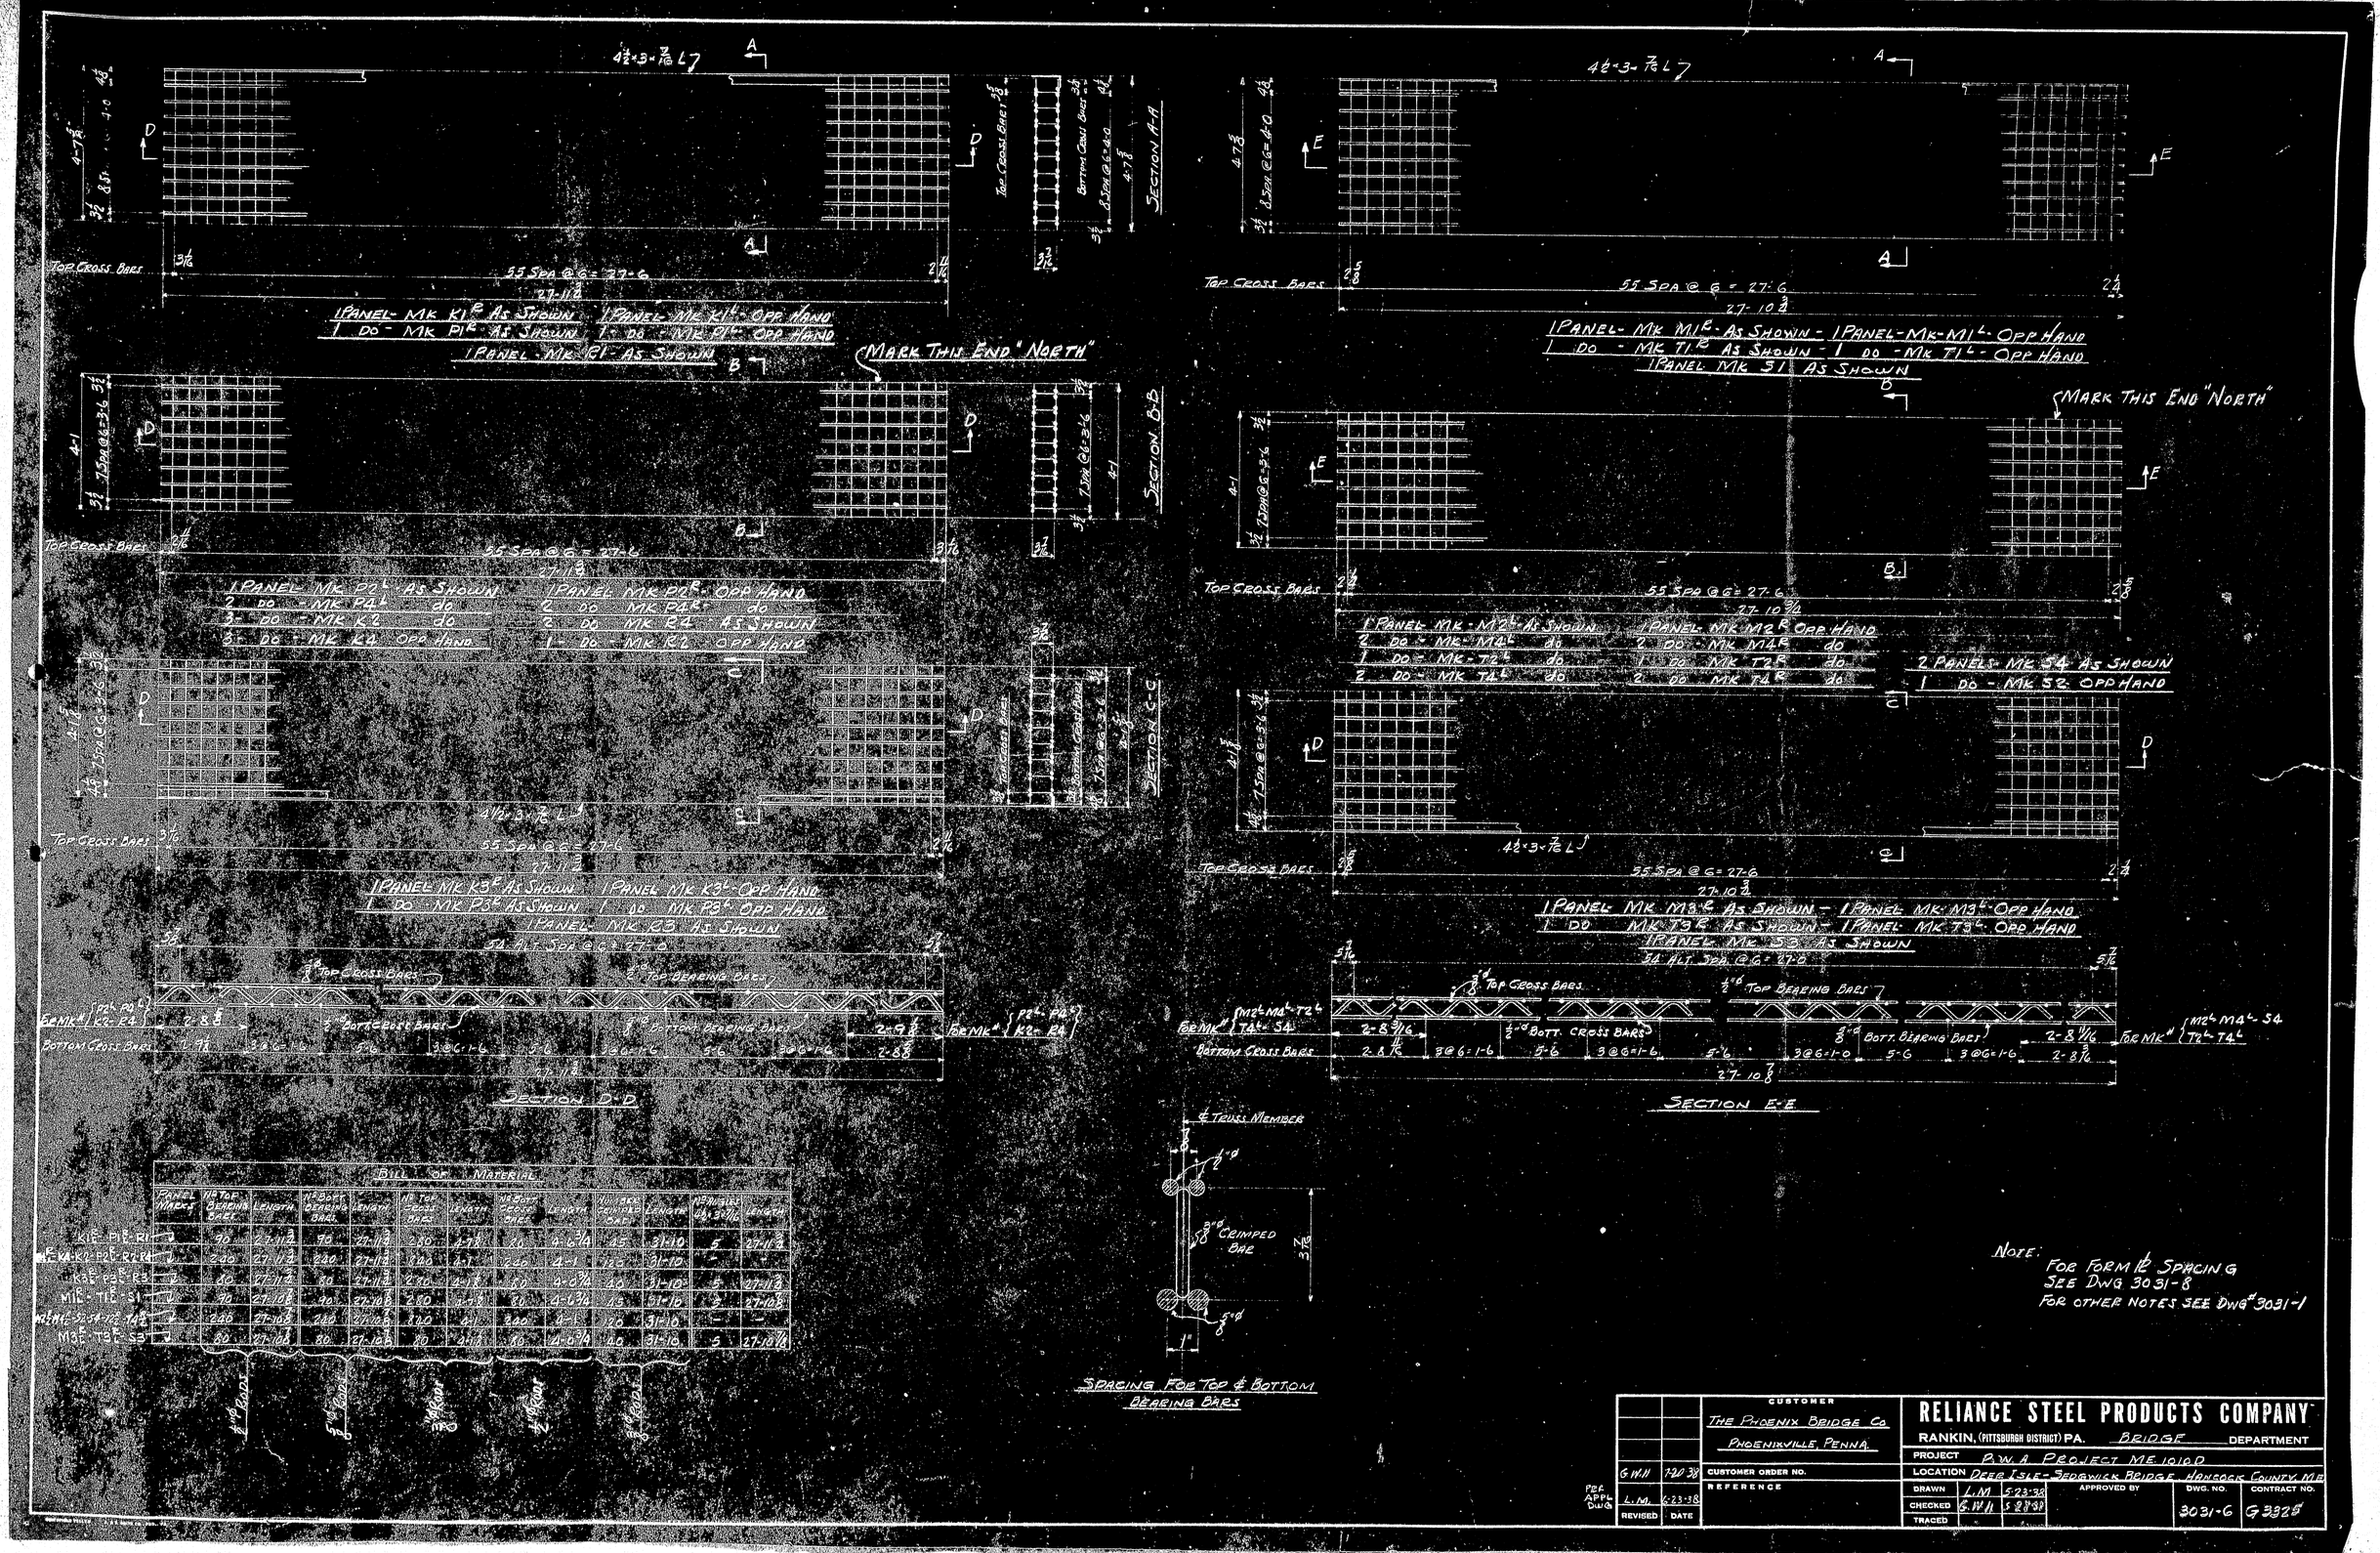

Bill of Material

Panel Marks	No. Top Bearing Bars	Length	No. Bott. Bearing Bars	Length	No. Top Cross Bars	Length	No. Bott. Cross Bars	Length	No. Top Cross Bars	Length	No. Bott. Bearing Bars	Length
K1R - P1R - R1	90	27-11 3/8	90	27-11 3/8	280	4-7 5/8	280	4-6 3/4	45	31-10	5	27-11 3/8
M1R - K4 - K2 - P2R - R2 - R4	240	27-11 3/8	240	27-11 3/8	240	4-1	240	4-1	120	31-10	-	-
K3R - P3R - R3	80	27-11 3/8	80	27-11 3/8	280	4-7 5/8	280	4-0 3/4	40	31-10	5	27-11 3/8
M1L - T1L - S1	90	27-10 3/8	90	27-10 3/8	280	4-7 5/8	280	4-6 3/4	45	31-10	5	27-10 3/8
M2L - S2 - S4 - T2L - T4L	240	27-10 3/8	240	27-10 3/8	240	4-1	240	4-1	120	31-10	-	-
M3L - T3L - S3	80	27-10 3/8	80	27-10 3/8	80	4-7 5/8	80	4-0 3/4	40	31-10	5	27-10 3/8

		Customer	The Phoenix Bridge Co. Phoenixville, Penna.
G.W.H.	7-20-38	Customer Order No.	
L.M.	6-23-38	Reference	
Revised	Date		

RELIANCE STEEL PRODUCTS COMPANY

RANKIN, (PITTSBURGH DISTRICT) PA. BRIDGE DEPARTMENT

Project: P.W.A. Project ME 1010 D

Location: Deer Isle - Sedgwick Bridge, Hancock County, Me.

Drawn	L.M.	5-23-38	Approved by	Dwg. No.	Contract No.
Checked	G.W.H.	5-27-38		3031-6	G 3325
Traced					