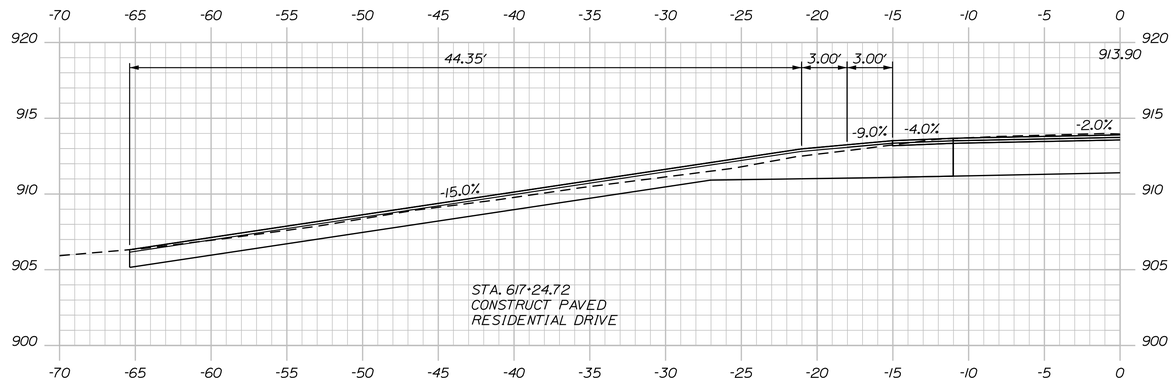

617+24.72 (SKEWED DRIVE SECTION)

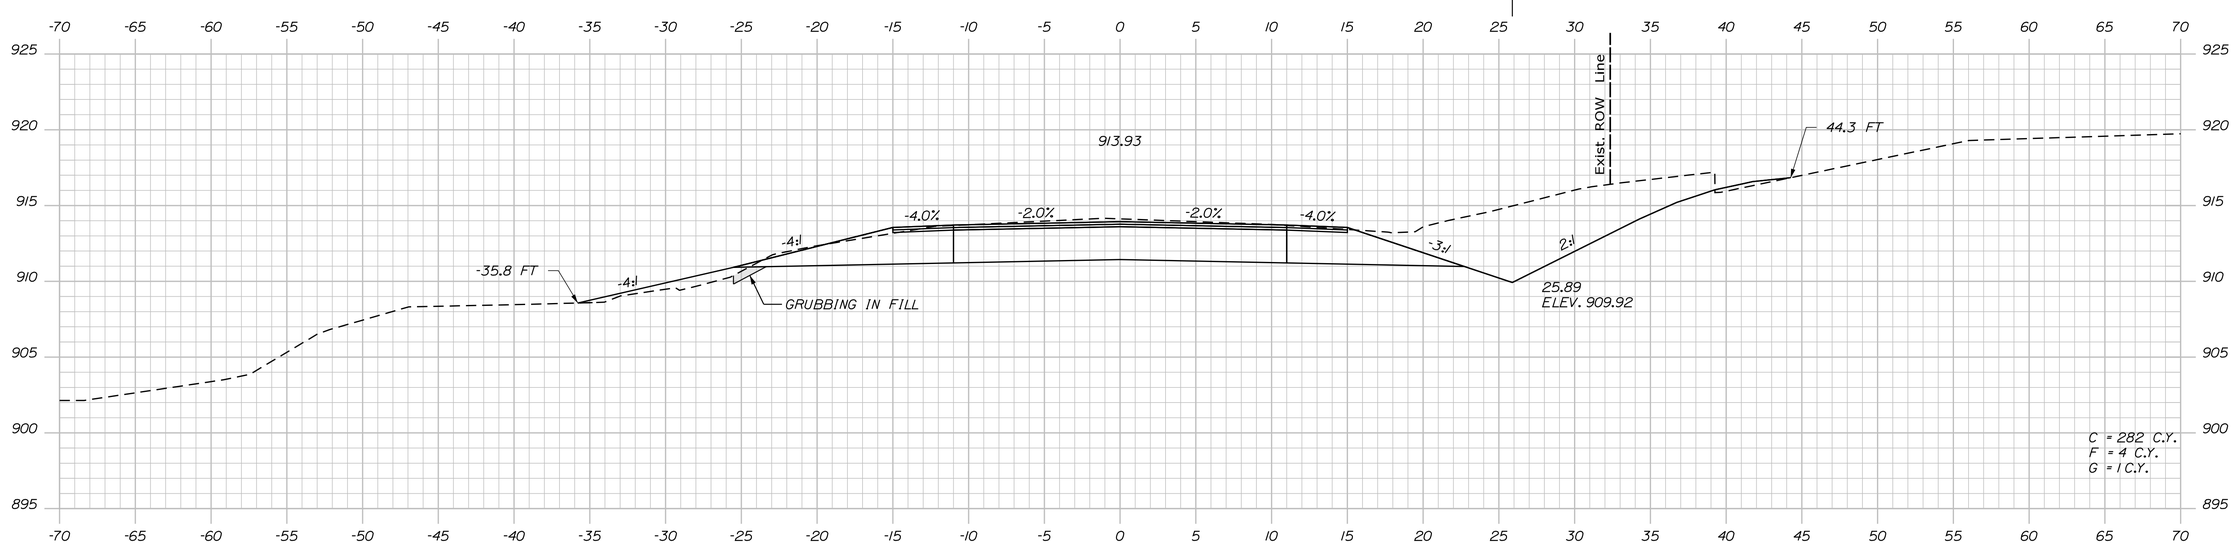

617+00.00

Sta. 617+00.00 to Sta. 617+24.72

STATE OF MAINE
DEPARTMENT OF TRANSPORTATION

STP-1824(700)X

WIN
WIN 18247.00

HIGHWAY PLANS

PROJ. MANAGER	$PROJMANAGER$	BY	DATE
DESIGN-DETAILED	$designer1$	$detailer1$	$projdate1$
CHECKED-REVIEWED	-----	-----	----- SIGNATURE
DESIGN2-DETAILED2	$designer2$	$detailer2$	$projdate2$
DESIGN3-DETAILED3	$designer3$	$detailer3$	$projdate3$
REVISIONS 1	-----	-----	$revdate1$ P.E. NUMBER
REVISIONS 2	-----	-----	$revdate2$
REVISIONS 3	$revision3$		$revdate3$
REVISIONS 4	$revision4$		$revdate4$ DATE
FIELD CHANGES	$fieldchange$		$fielddate$

MADRID \ PHILLIPS
ROUTE 4

CROSS SECTIONS

SHEET NUMBER

207

OF 532

Filename: ...\MSTA\207_XSECT_617+00_140.dgn Division: HIGHWAY Username: mdebowski Date:2/25/2019

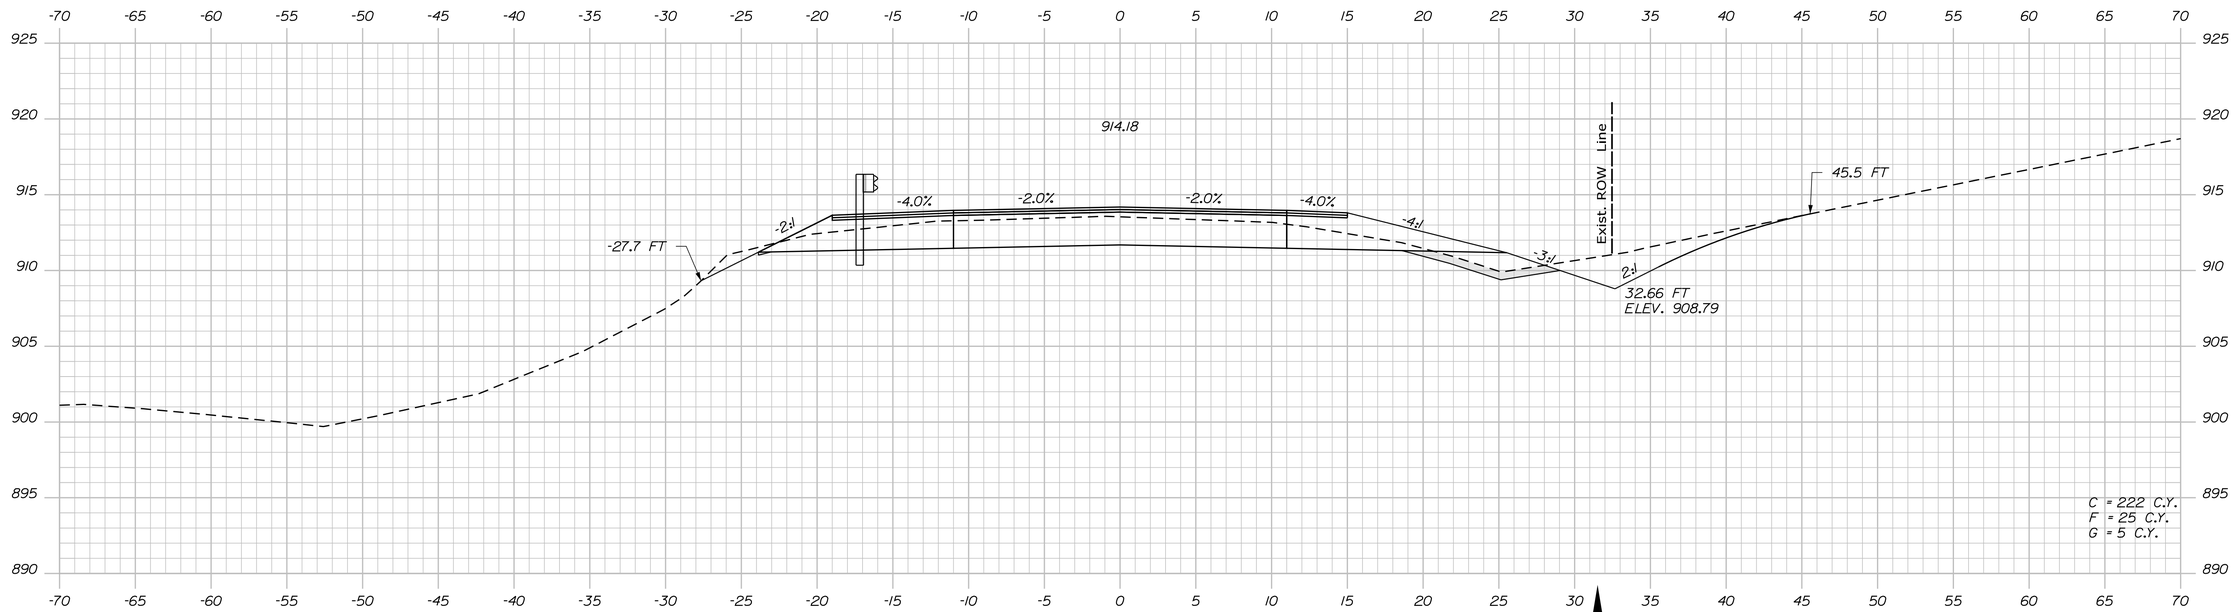

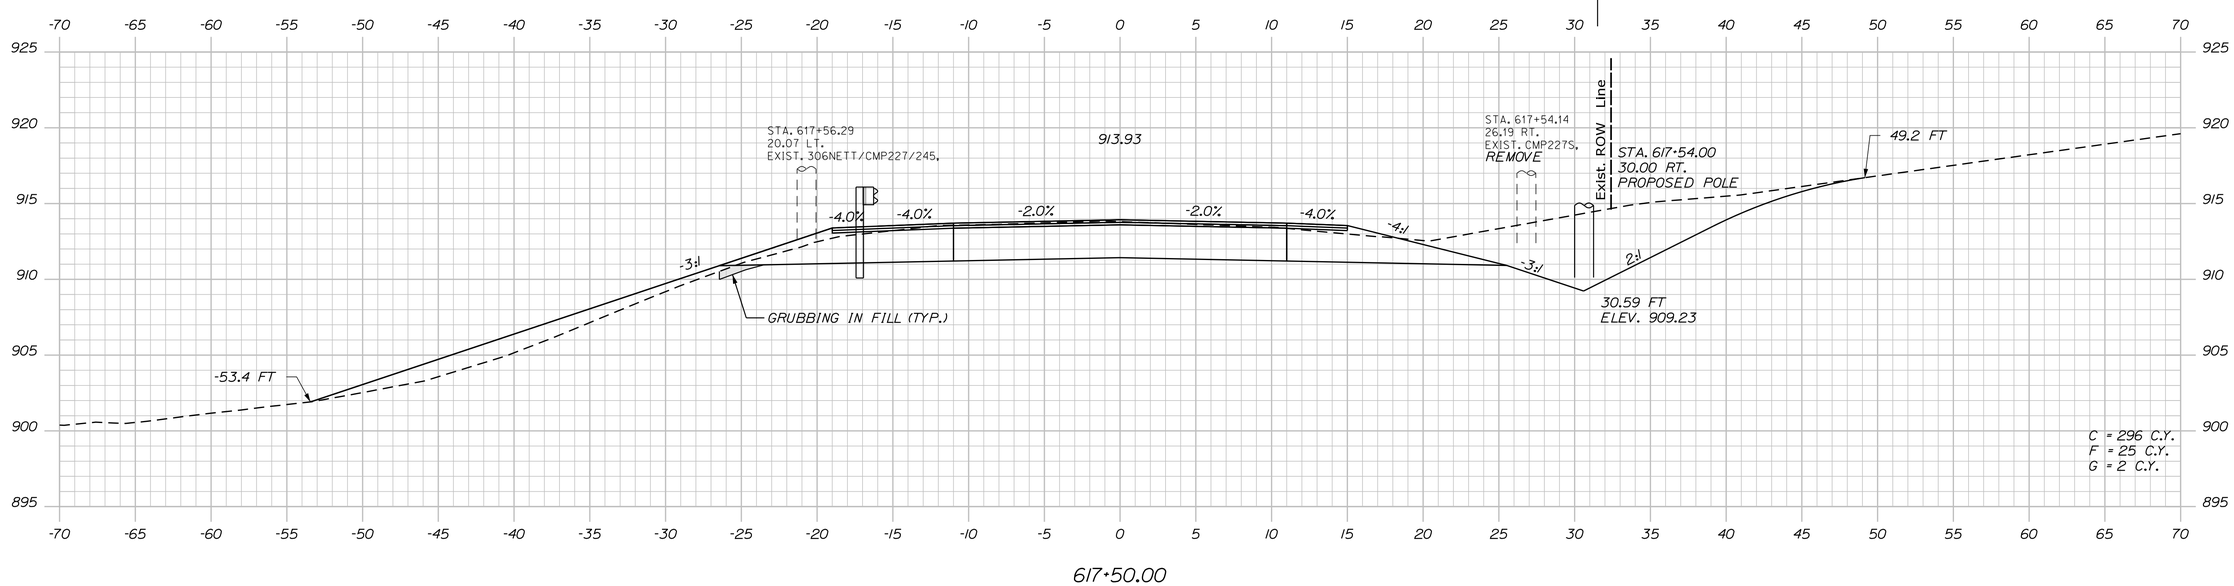

STATE OF MAINE
DEPARTMENT OF TRANSPORTATION

STP-1824(700)X

WIN
WIN 18247.00

HIGHWAY PLANS

		BY	DATE
PROJ. MANAGER	$PROJMANAGER$		
DESIGN-DETAILED	$designer1$	$detailer1$	$projdate1$
CHECKED-REVIEWED	------	------	------
DESIGN2-DETAILED2	$designer2$	$detailer2$	$projdate2$
DESIGN3-DETAILED3	$designer3$	$detailer3$	$projdate3$
REVISIONS 1	------		$revdate1$
REVISIONS 2	------		$revdate2$
REVISIONS 3	$revision3$		$revdate3$
REVISIONS 4	$revision4$		$revdate4$
FIELD CHANGES	$fieldchange$		$fielddate$

SIGNATURE

P.E. NUMBER

DATE

MADRID \ PHILLIPS
ROUTE 4

CROSS SECTIONS

SHEET NUMBER

208

OF 532

Sta. 617+50.00 to Sta. 618+00.00

Filename: ...\MSTA\208_XSECT_617+50_141.dgn Division: HIGHWAY Username: mdebowski Date:2/25/2019

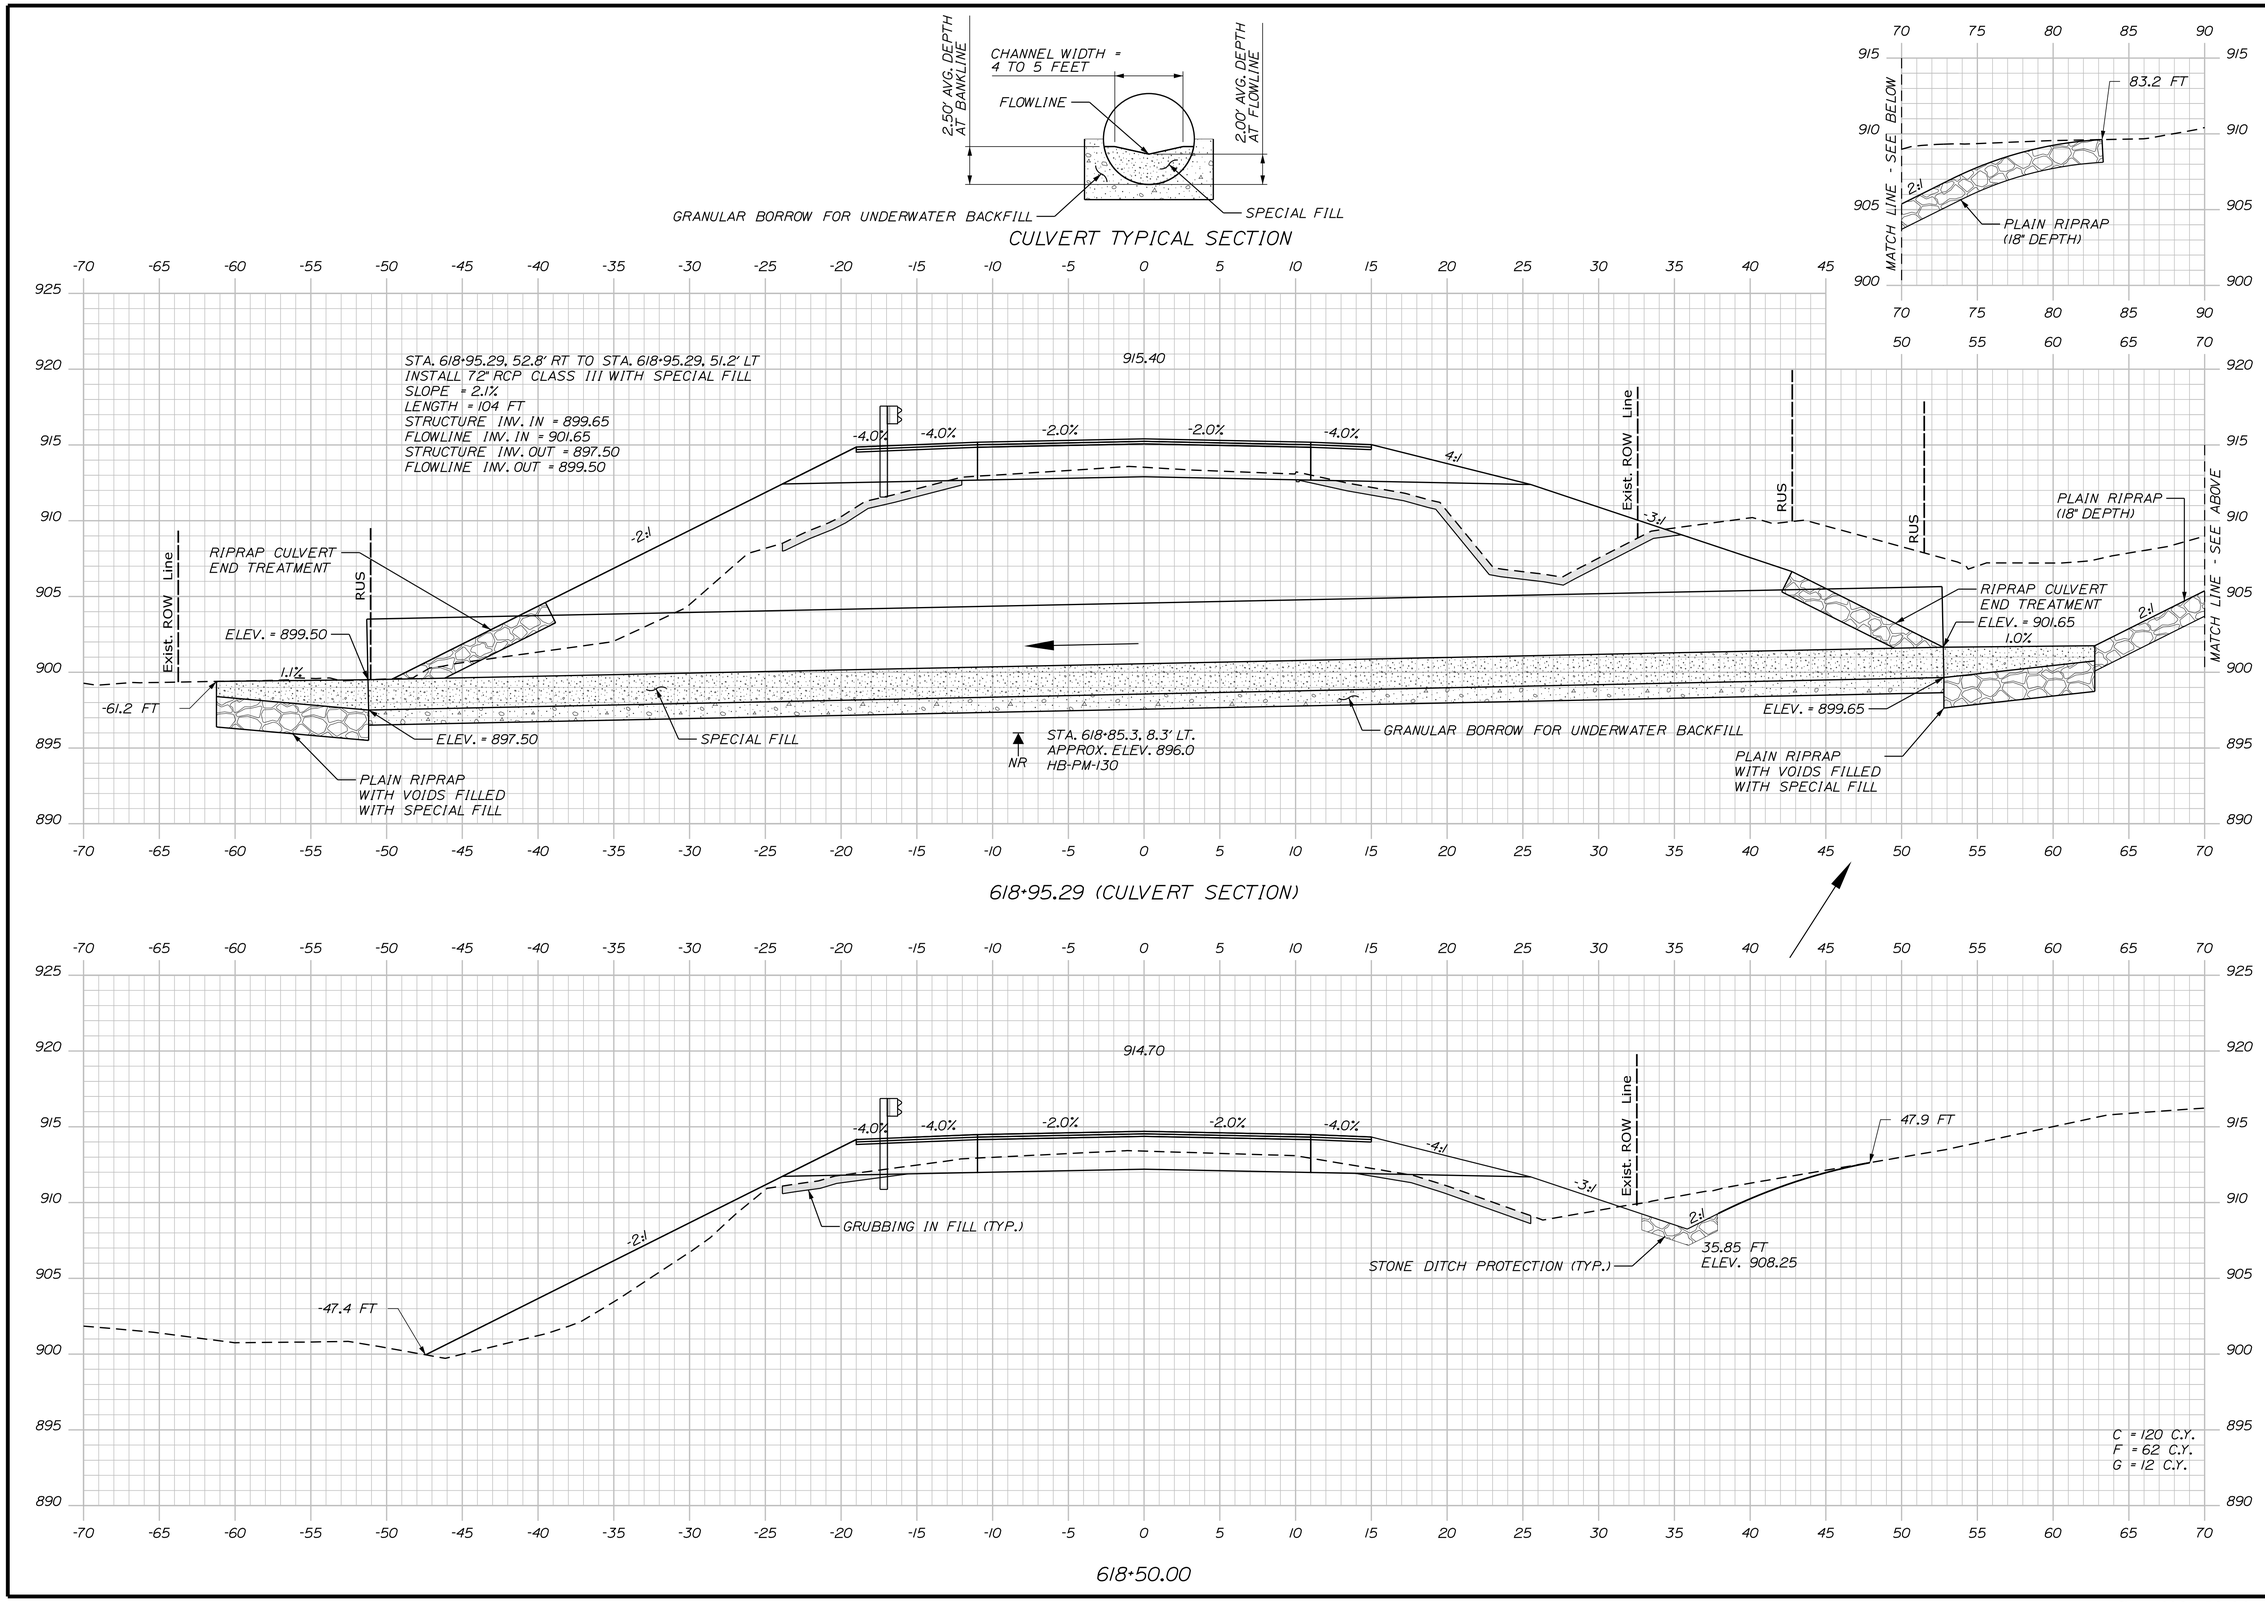

STATE OF MAINE
DEPARTMENT OF TRANSPORTATION

STP-1824(700)X

WIN
WIN 18247.00

HIGHWAY PLANS

PROJ. MANAGER #PROJMANAGER$		BY	DATE
DESIGN-DETAILED	$designer1$	$detailer1$	$projdate1$
CHECKED-REVIEWED	-----	-----	-----
DESIGN2-DETAILED2	$designer2$	$detailer2$	$projdate2$
DESIGN3-DETAILED3	$designer3$	$detailer3$	$projdate3$
REVISIONS 1	-----	-----	$revdate1$
REVISIONS 2	-----	-----	$revdate2$
REVISIONS 3	$revision3$		$revdate3$
REVISIONS 4	$revision4$		$revdate4$
FIELD CHANGES	$fieldchange$		$fielddate$

SIGNATURE

P.E. NUMBER

DATE

MADRID \ PHILLIPS
ROUTE 4

CROSS SECTIONS

SHEET NUMBER

209

OF 532

Filename: ...\MSTA\209_XSECT_618+50_142.dgn Division: HIGHWAY Username: mdebowski Date:2/25/2019

Sta. 618+50.00 to Sta. 618+95.29

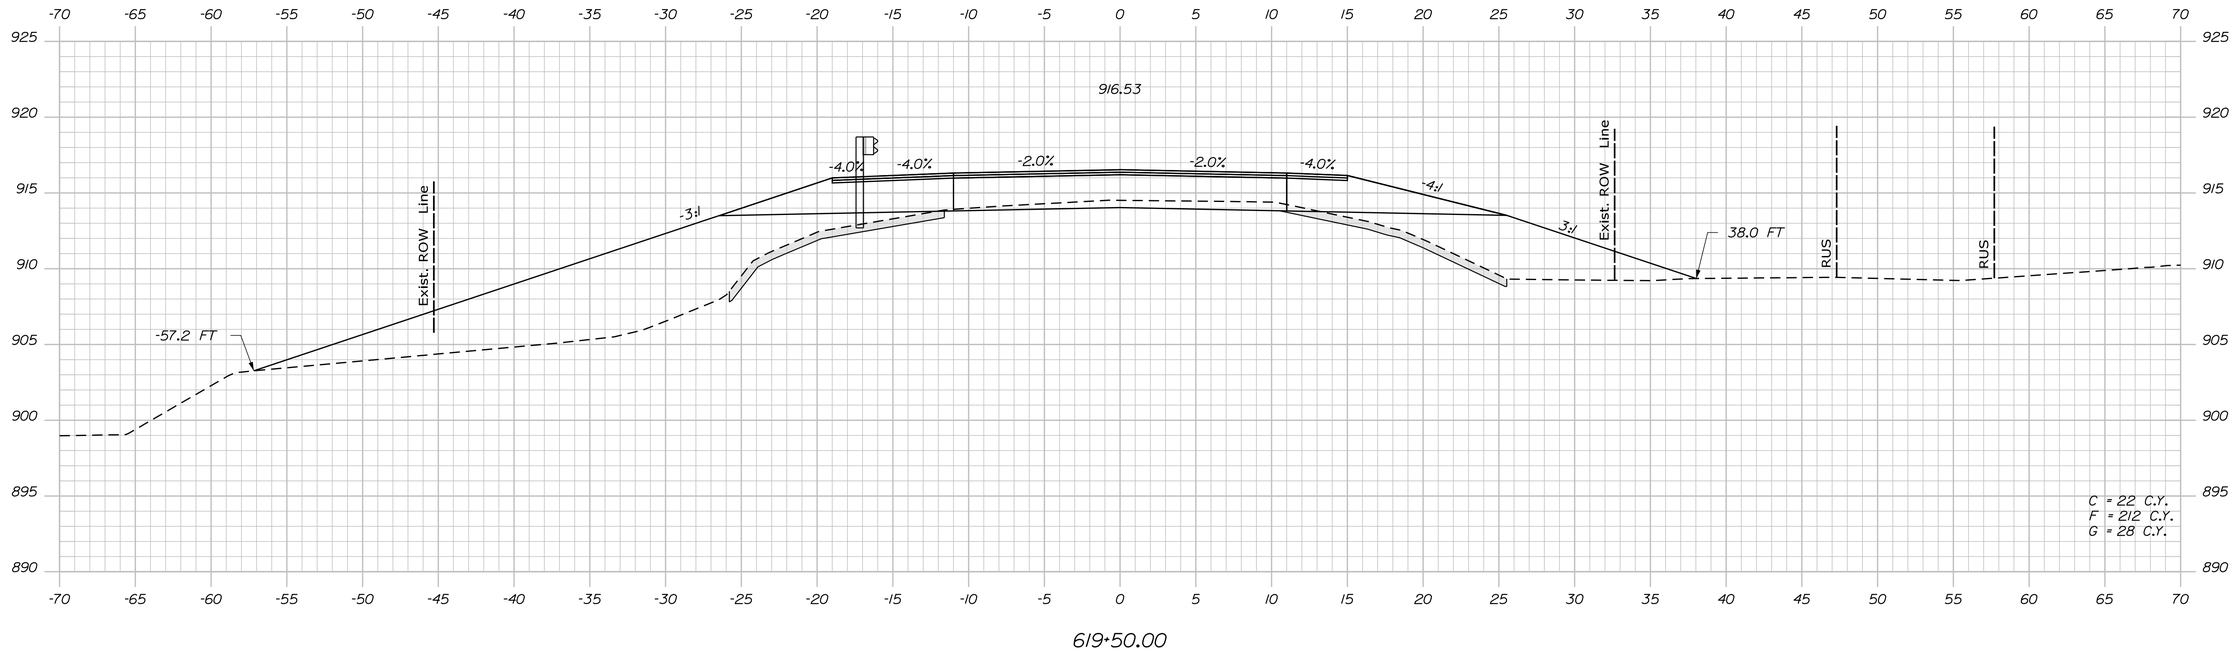

619+50.00

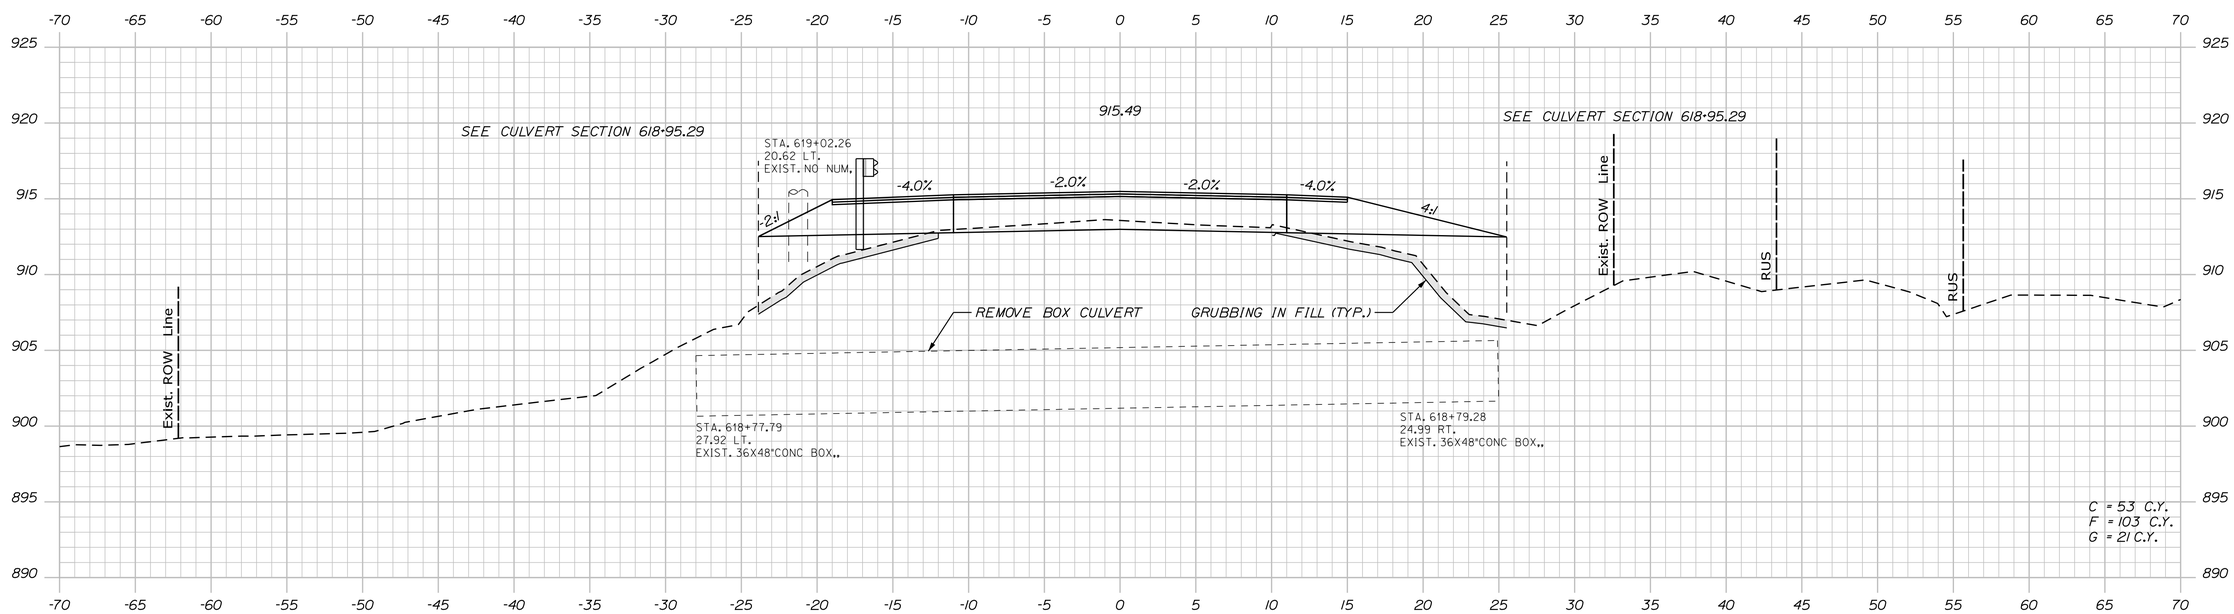

619+00.00

STATE OF MAINE
DEPARTMENT OF TRANSPORTATION

STP-1824(700)X

WIN
WIN 18247.00

HIGHWAY PLANS

PROJ. MANAGER #PROJMANAGER$	BY	DATE
DESIGN-DETAILED $designer1$	$detailer1$	$projdate1$
CHECKED-REVIEWED ----	----	----
DESIGN2-DETAILED2 $designer2$	$detailer2$	$projdate2$
DESIGN3-DETAILED3 $designer3$	$detailer3$	$projdate3$
REVISIONS 1 ------	------	$revdate1$
REVISIONS 2 ------	------	$revdate2$
REVISIONS 3 $revision3$	$revdate3$	$revdate3$
REVISIONS 4 $revision4$	$revdate4$	$revdate4$
FIELD CHANGES $fieldchange$	$fieldchange$	$fielddate$

SIGNATURE

P.E. NUMBER

DATE

MADRID \ PHILLIPS
ROUTE 4

CROSS SECTIONS

SHEET NUMBER

210

OF 532

Filename: ...\MSTA\210_XSECT_619-00_143.dgn Division: HIGHWAY Username: mdebowski Date:2/25/2019

Sta. 619+00.00 to Sta. 619+50.00

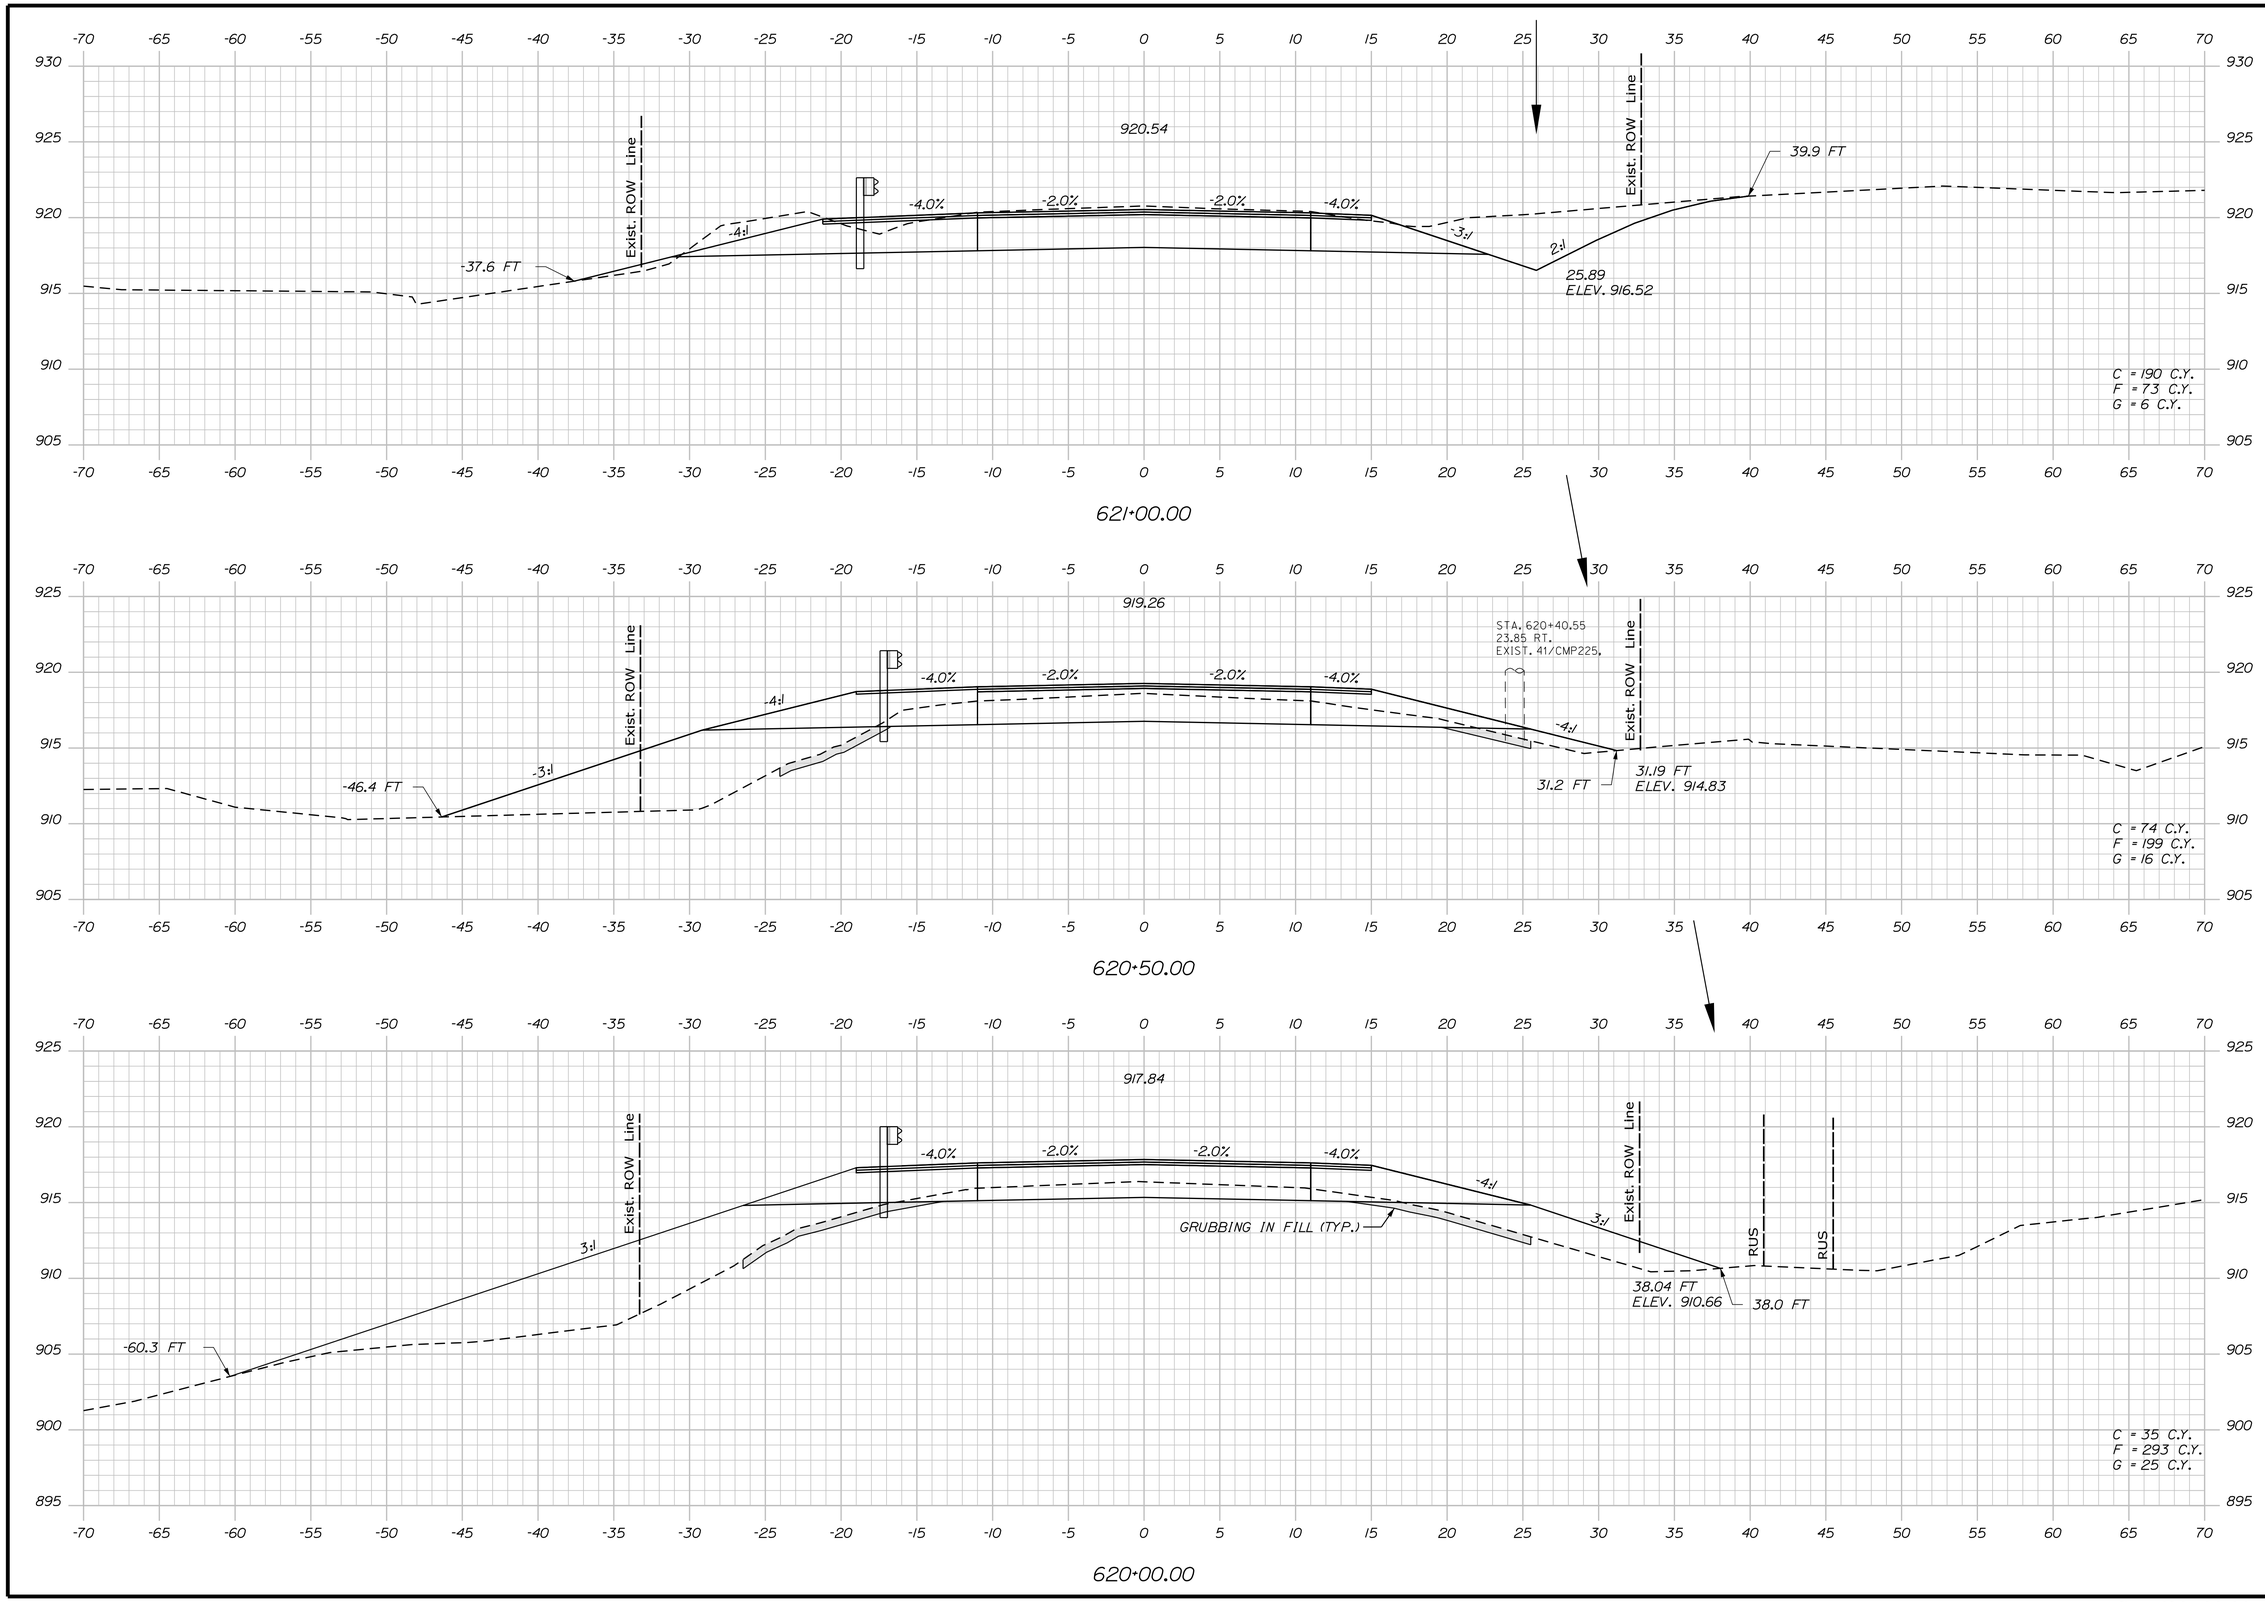

STATE OF MAINE
DEPARTMENT OF TRANSPORTATION

STP-1824(700)X

WIN
WIN 18247.00

HIGHWAY PLANS

		BY	DATE
PROJ. MANAGER	$PROJMANAGER$	$detailer$	$projdate$
DESIGN-DETAILED	$designer1$	$detailer2$	$projdate2$
CHECKED-REVIEWED	-----	-----	-----
DESIGN2-DETAILED2	$designer2$	$detailer2$	$projdate2$
DESIGN3-DETAILED3	$designer3$	$detailer3$	$projdate3$
REVISIONS 1	-----	-----	$revdate1$
REVISIONS 2	-----	-----	$revdate2$
REVISIONS 3	$revision3$	$revdate3$	$revdate3$
REVISIONS 4	$revision4$	$revdate4$	$revdate4$
FIELD CHANGES	$fieldchange$	$fieldate$	$fieldate$

SIGNATURE

P.E. NUMBER

DATE

MADRID \ PHILLIPS
ROUTE 4

CROSS SECTIONS

SHEET NUMBER

211

OF 532

Sta. 620+00.00 to Sta. 621+00.00

Filename: ...\MSTA\211_XSECT_620+00_144.dgn Division: HIGHWAY Username: mdebowski Date:2/25/2019

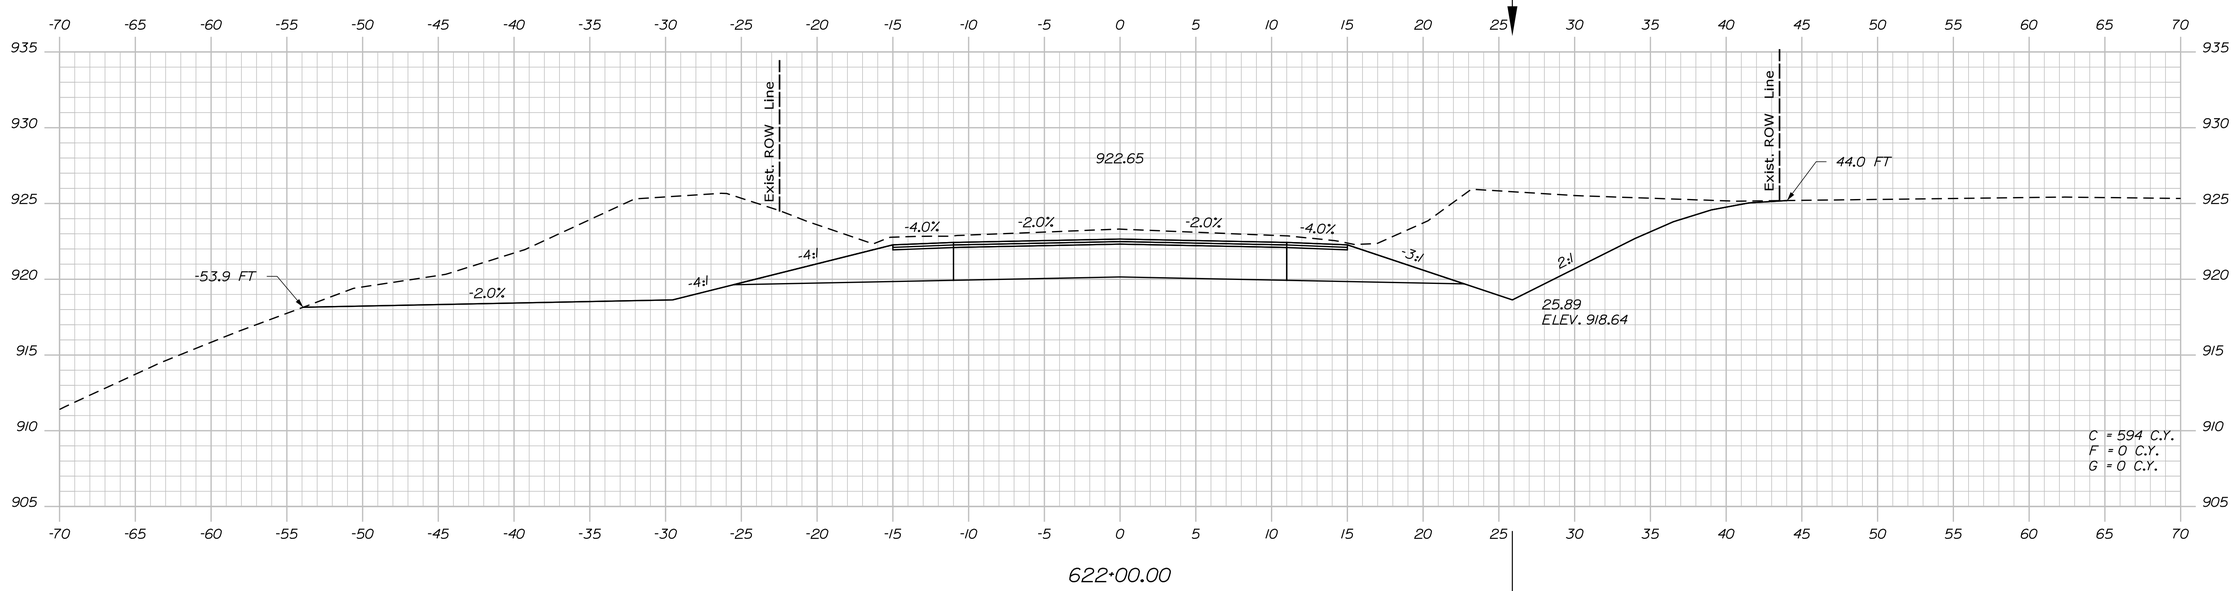

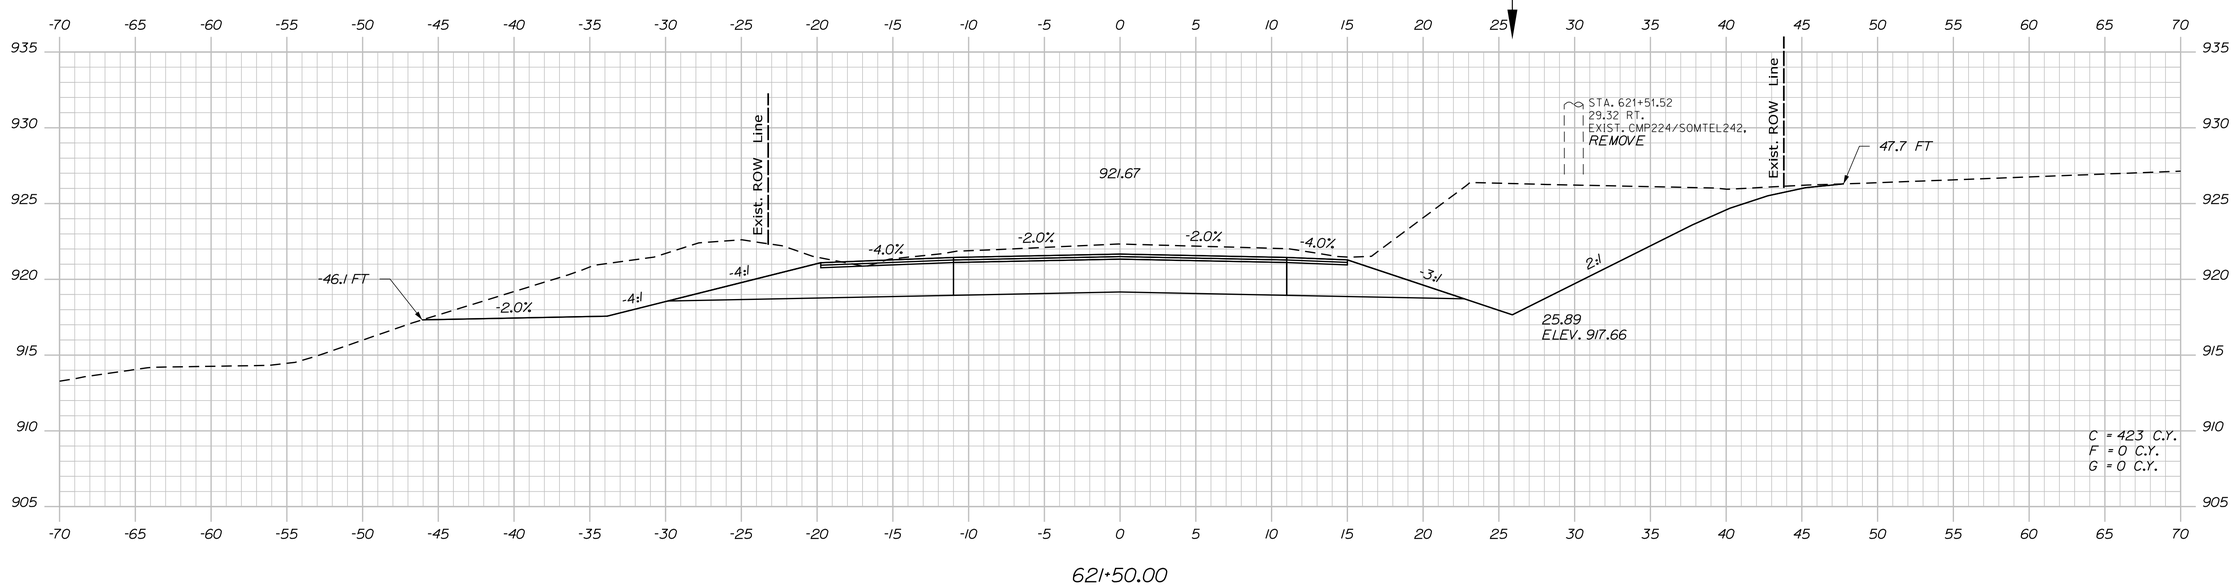

STATE OF MAINE
DEPARTMENT OF TRANSPORTATION

STP-1824(700)X

WIN
WIN 18247.00

HIGHWAY PLANS

PROJ. MANAGER	$PROJMANAGER$	BY	DATE
DESIGN-DETAILED	$designer1$	$detailer1$	$projdate1$
CHECKED-REVIEWED	-----	-----	-----
DESIGN2-DETAILED2	$designer2$	$detailer2$	$projdate2$
DESIGN3-DETAILED3	$designer3$	$detailer3$	$projdate3$
REVISIONS 1	-----	-----	$revdate1$
REVISIONS 2	-----	-----	$revdate2$
REVISIONS 3	$revision3$	-----	$revdate3$
REVISIONS 4	$revision4$	-----	$revdate4$
FIELD CHANGES	$fieldchange$		$fielddate$

SIGNATURE

P.E. NUMBER

DATE

MADRID \ PHILLIPS
ROUTE 4

CROSS SECTIONS

SHEET NUMBER

212

OF 532

Filename: ...\MSTA\212_XSECT_621+50_145.dgn Division: HIGHWAY Username: mdebowski Date:2/25/2019

Sta. 621+50.00 to Sta. 622+00.00

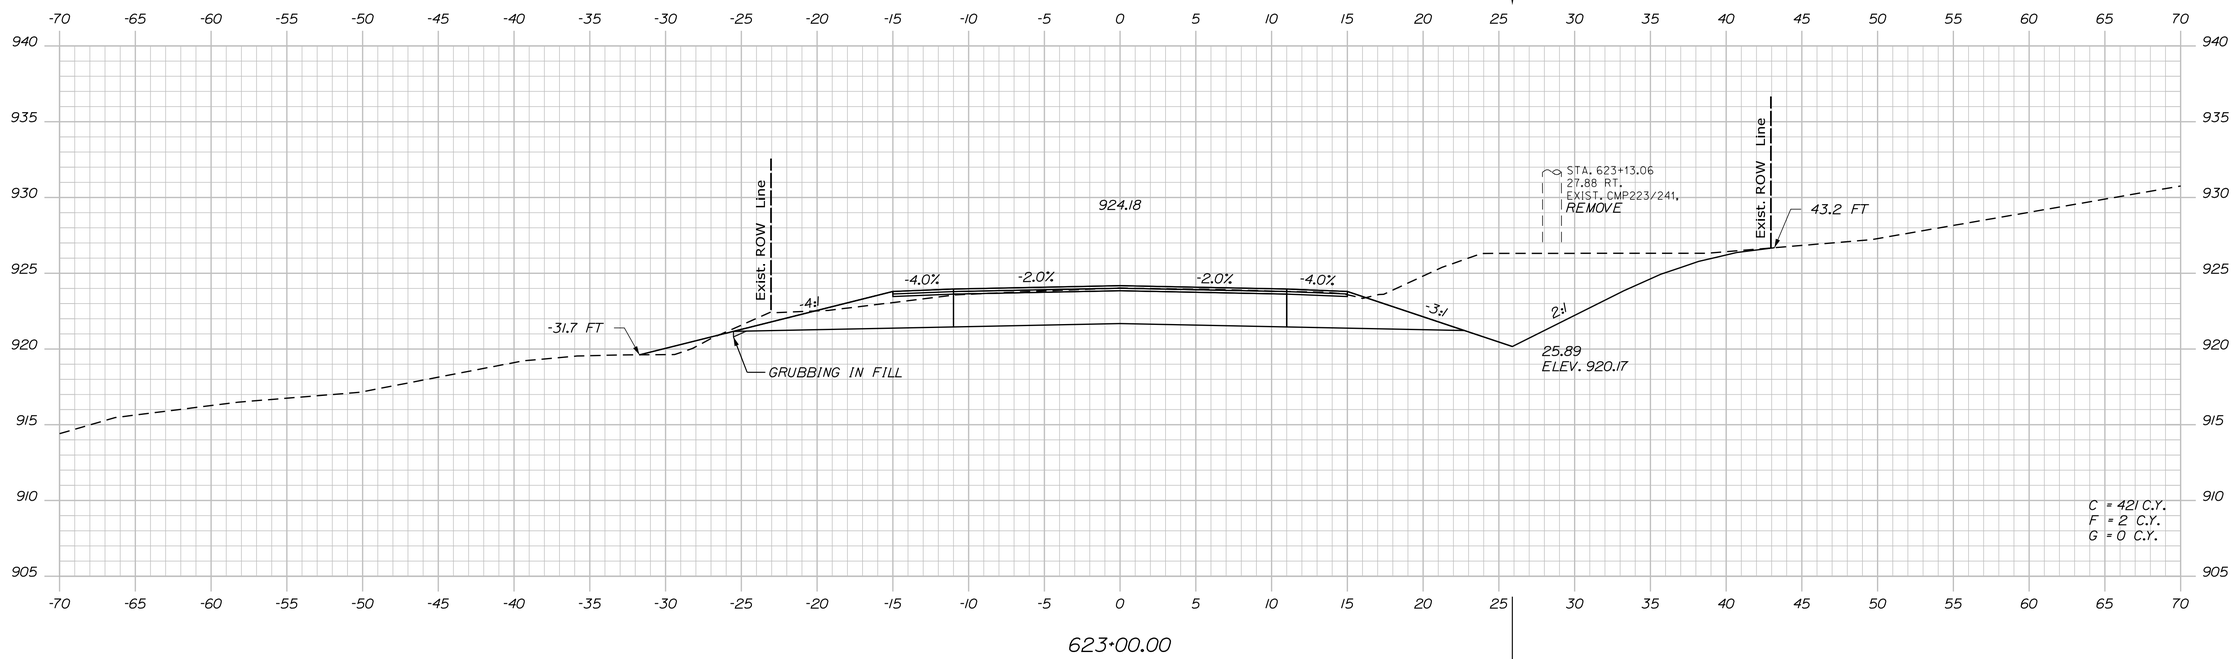

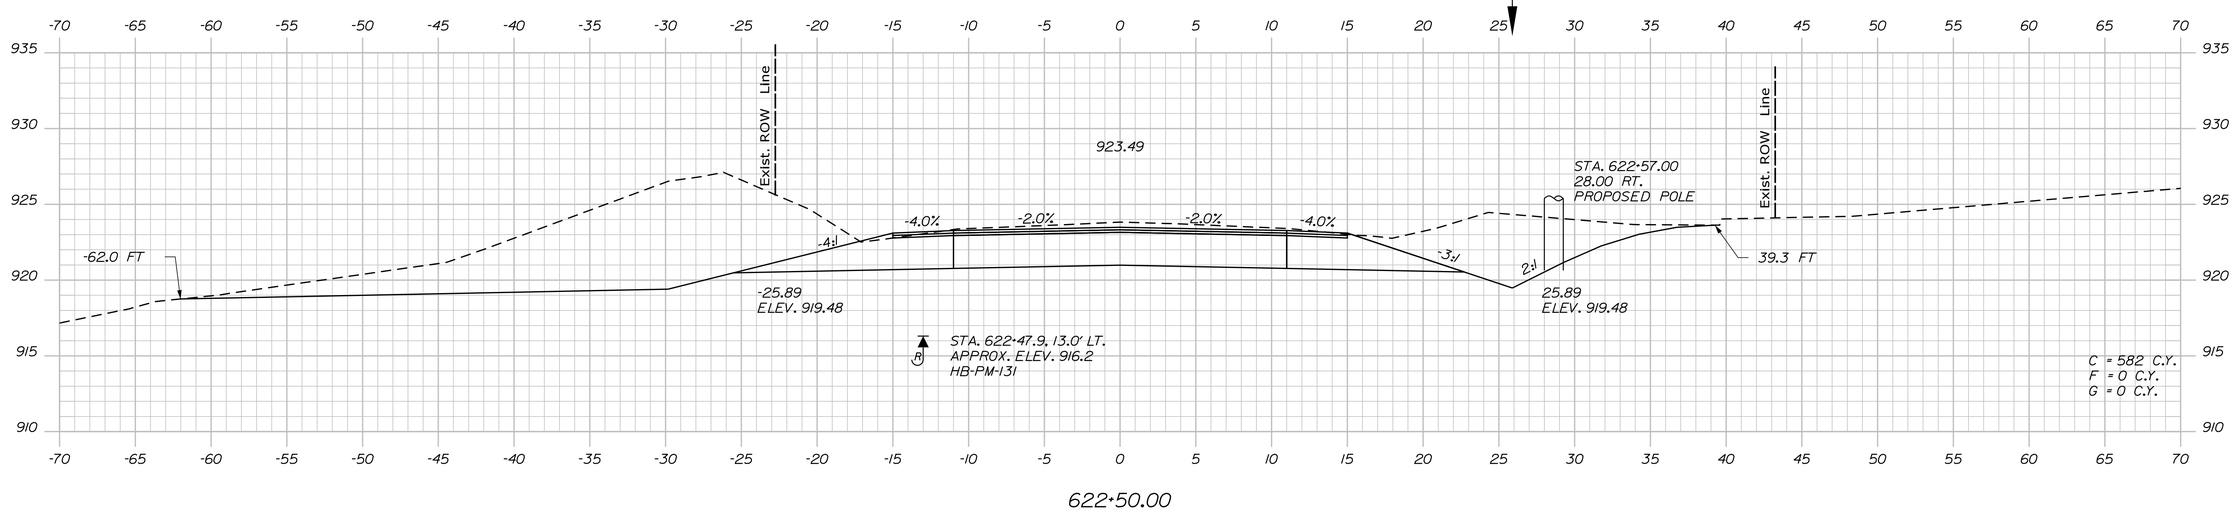

STATE OF MAINE
DEPARTMENT OF TRANSPORTATION

STP-1824(700)X

WIN
WIN 18247.00

HIGHWAY PLANS

PROJ. MANAGER	$PROJMANAGER$	BY	DATE
DESIGN-DETAILED	$designer1$	$detailer1$	$projdate1$
CHECKED-REVIEWED	-----	-----	-----
DESIGN2-DETAILED2	$designer2$	$detailer2$	$projdate2$
DESIGN3-DETAILED3	$designer3$	$detailer3$	$projdate3$
REVISIONS 1	-----	-----	$revdate1$
REVISIONS 2	-----	-----	$revdate2$
REVISIONS 3	$revision3$		$revdate3$
REVISIONS 4	$revision4$		$revdate4$
FIELD CHANGES	$fieldchange$		$fielddate$

SIGNATURE

P.E. NUMBER

DATE

MADRID \ PHILLIPS
ROUTE 4

CROSS SECTIONS

SHEET NUMBER

213

OF 532

Sta. 622+50.00 to Sta. 623+00.00

Filename: ...\MSTA\213_XSECT_622+50_146.dgn Division: HIGHWAY Username: mdebowski Date:2/25/2019

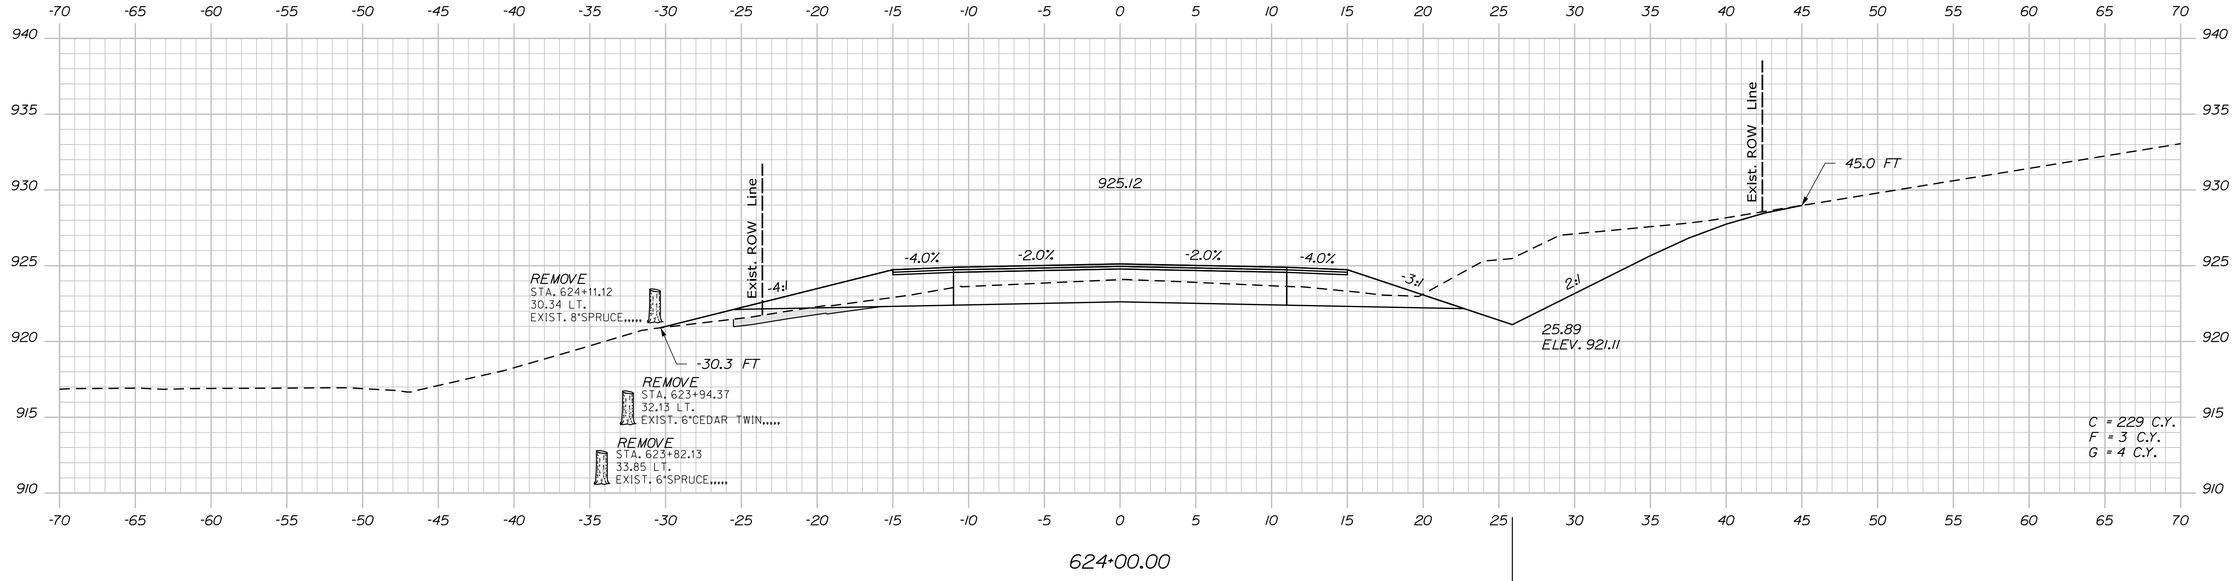

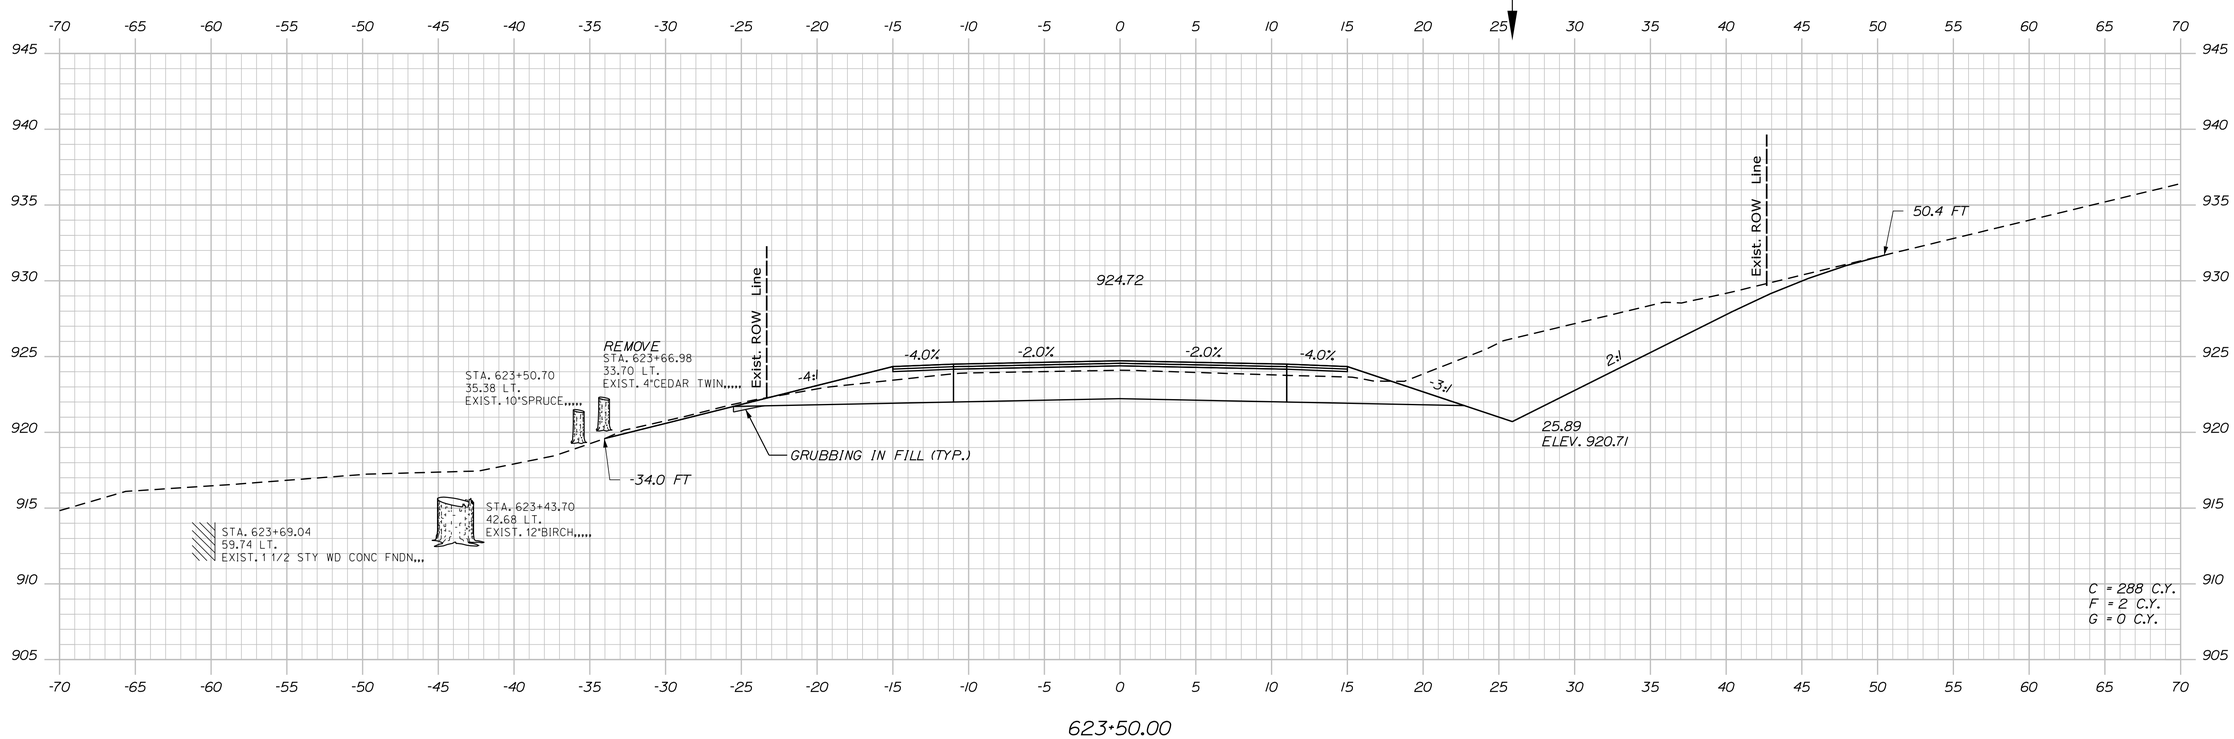

Sta. 623+50.00 to Sta. 624+00.00

STATE OF MAINE
DEPARTMENT OF TRANSPORTATION

STP-1824(700)X

WIN
WIN 18247.00

HIGHWAY PLANS

PROJ. MANAGER $PROJMANAGER$	BY	DATE
DESIGN-DETAILED $design-DETAILED	$detailer1$	$projdate1$
CHECKED-REVIEWED ----	----	----
DESIGN2-DETAILED2 $design-DETAILED2	$detailer2$	$projdate2$
DESIGN3-DETAILED3 $design-DETAILED3	$detailer3$	$projdate3$
REVISIONS 1 ----		$revdate1$
REVISIONS 2 ----		$revdate2$
REVISIONS 3 $revision3$		$revdate3$
REVISIONS 4 $revision4$		$revdate4$
FIELD CHANGES $fieldchange$		$fielddate$

SIGNATURE

P.E. NUMBER

DATE

MADRID \ PHILLIPS
ROUTE 4

CROSS SECTIONS

SHEET NUMBER

214

OF 532

Filename: ...\MSTA\214_XSECT_623+50_147.dgn Division: HIGHWAY Username: mdebowski Date:2/25/2019

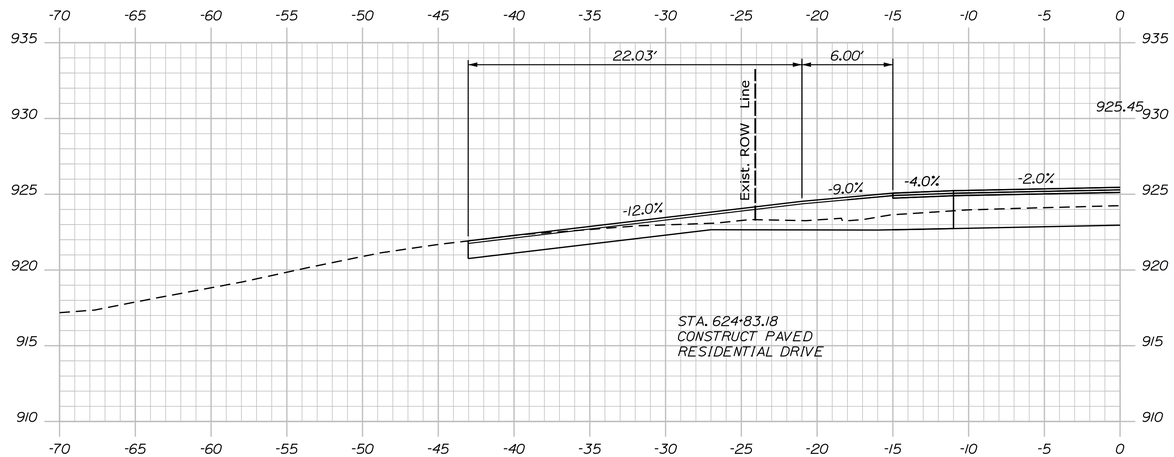

624+83.18 (SKEWED DRIVE SECTION)

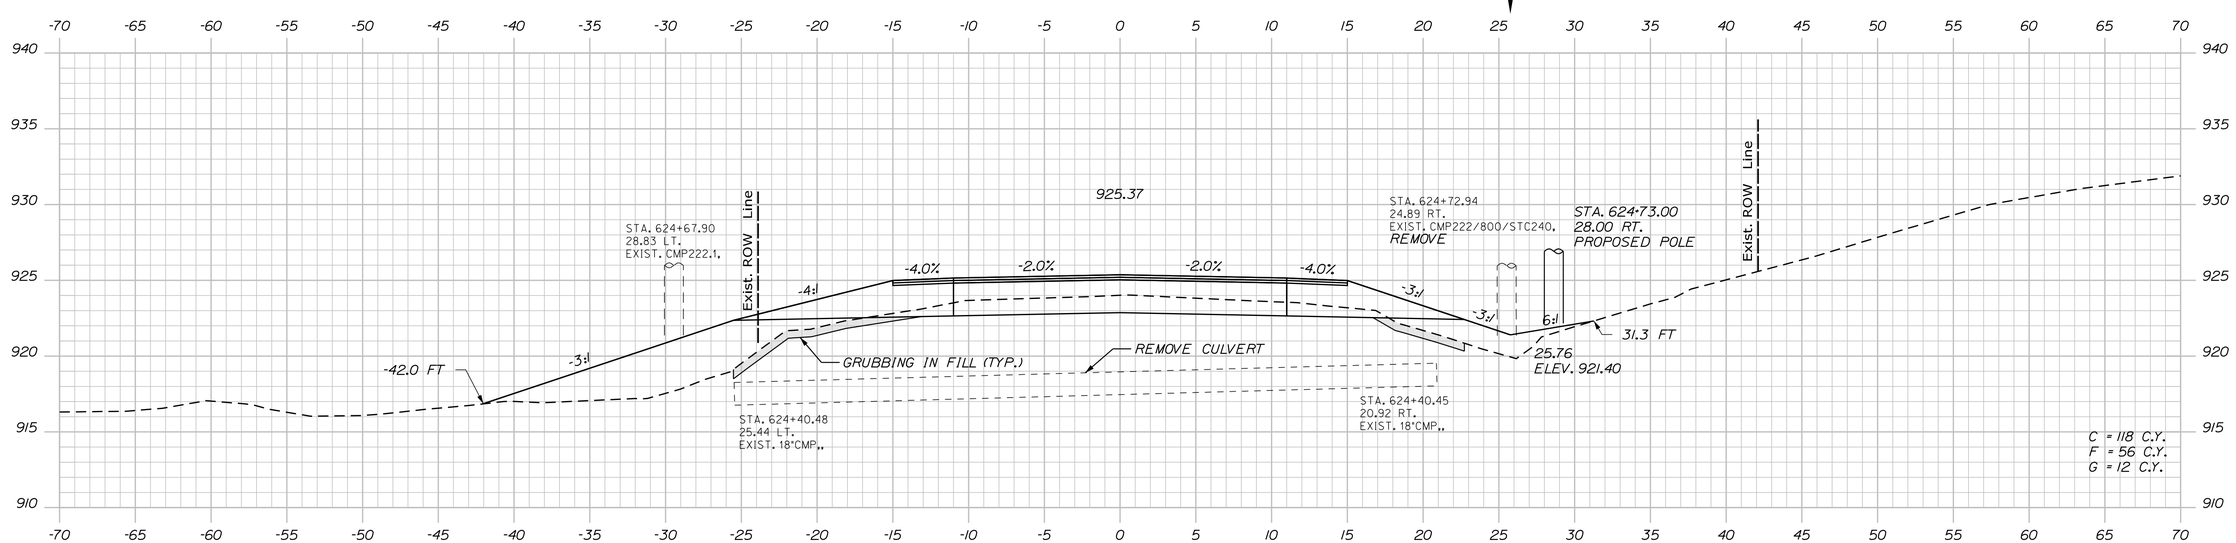

624+50.00

STATE OF MAINE
DEPARTMENT OF TRANSPORTATION

STP-1824(700)X

WIN
WIN 18247.00

HIGHWAY PLANS

PROJ. MANAGER	$PROJMANAGER$	BY	DATE
DESIGN-DETAILED	$designer1$	$detailer1$	$projdate1$
CHECKED-REVIEWED	-----	-----	-----
DESIGN2-DETAILED2	$designer2$	$detailer2$	$projdate2$
DESIGN3-DETAILED3	$designer3$	$detailer3$	$projdate3$
REVISIONS 1	-----		$revdate1$
REVISIONS 2	-----		$revdate2$
REVISIONS 3	$revision3$		$revdate3$
REVISIONS 4	$revision4$		$revdate4$
FIELD CHANGES	$fieldchange$		$fielddate$

SIGNATURE

P.E. NUMBER

DATE

MADRID \ PHILLIPS
ROUTE 4

CROSS SECTIONS

SHEET NUMBER

215

OF 532

Filename: ...\MSTA\215_XSECT_624+50_148.dgn Division: HIGHWAY Username: mdebowski Date:2/25/2019

Sta. 624+50.00 to Sta. 624+83.18

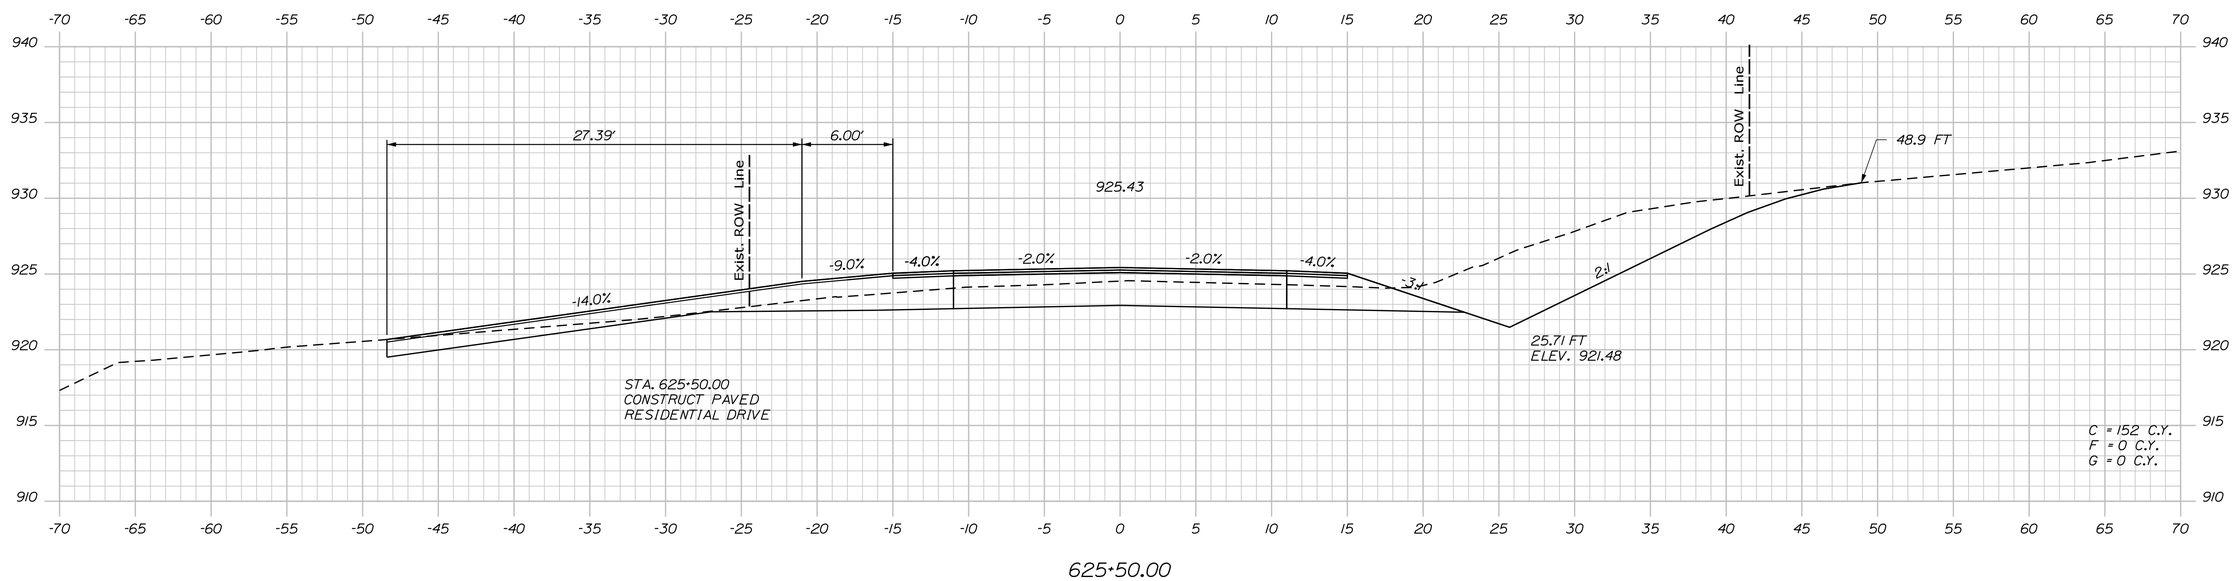

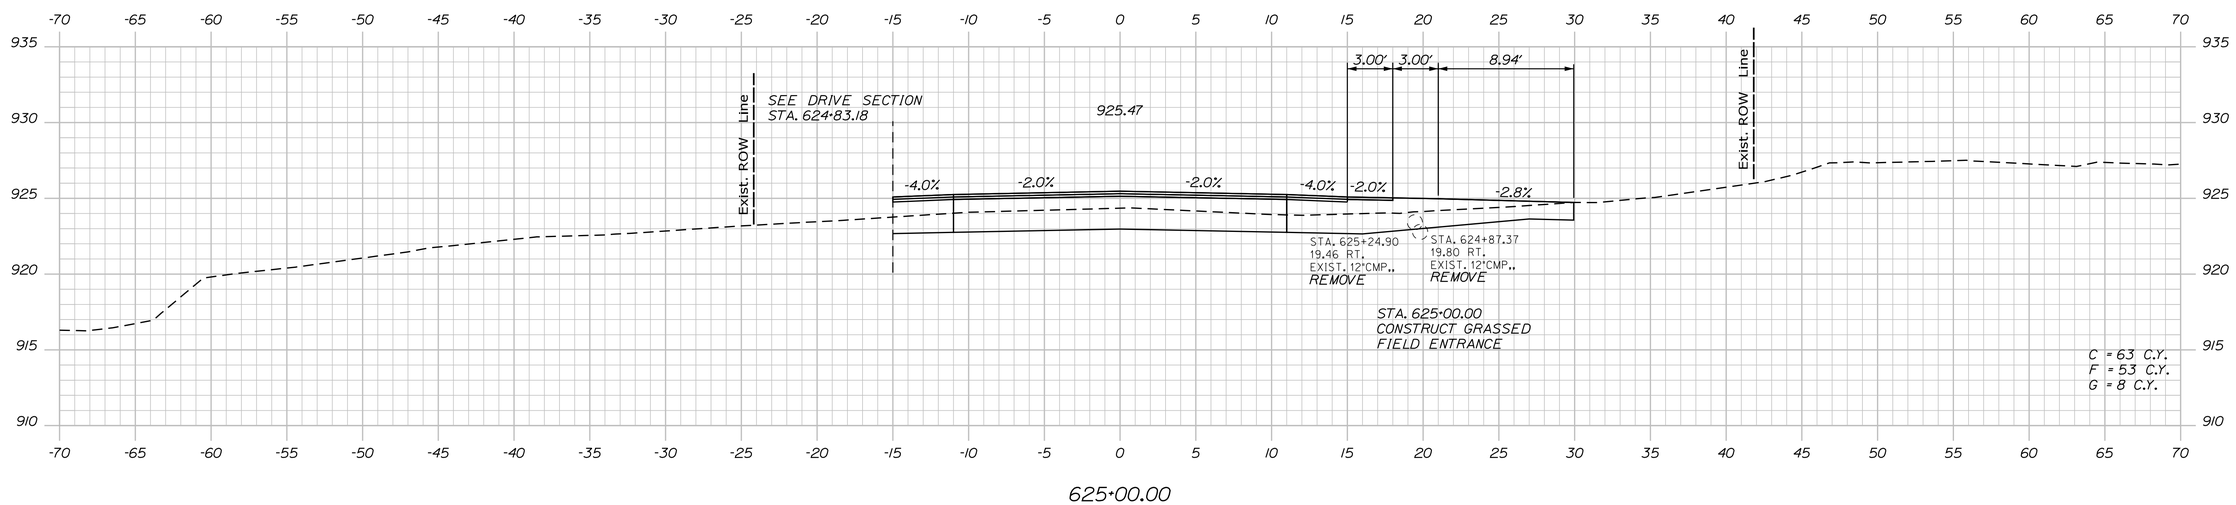

STATE OF MAINE
DEPARTMENT OF TRANSPORTATION

STP-1824(700)X

WIN
WIN 18247.00

HIGHWAY PLANS

PROJ. MANAGER	$PROJMANAGER$	BY	DATE
DESIGN-DETAILED	$designer1$	$detailer1$	$projdate1$
CHECKED-REVIEWED	-----	-----	-----
DESIGN2-DETAILED2	$designer2$	$detailer2$	$projdate2$
DESIGN3-DETAILED3	$designer3$	$detailer3$	$projdate3$
REVISIONS 1	-----		$revdate1$
REVISIONS 2	-----		$revdate2$
REVISIONS 3	$revision3$		$revdate3$
REVISIONS 4	$revision4$		$revdate4$
FIELD CHANGES	$fieldchange$		$fielddate$

SIGNATURE

P.E. NUMBER

DATE

MADRID \ PHILLIPS
ROUTE 4

CROSS SECTIONS

SHEET NUMBER

216

OF 532

Filename: ...\MSTA\216_XSECT_625+00_149.dgn Division: HIGHWAY Username: mdebowski Date:2/25/2019

Sta. 625+00.00 to Sta. 625+50.00

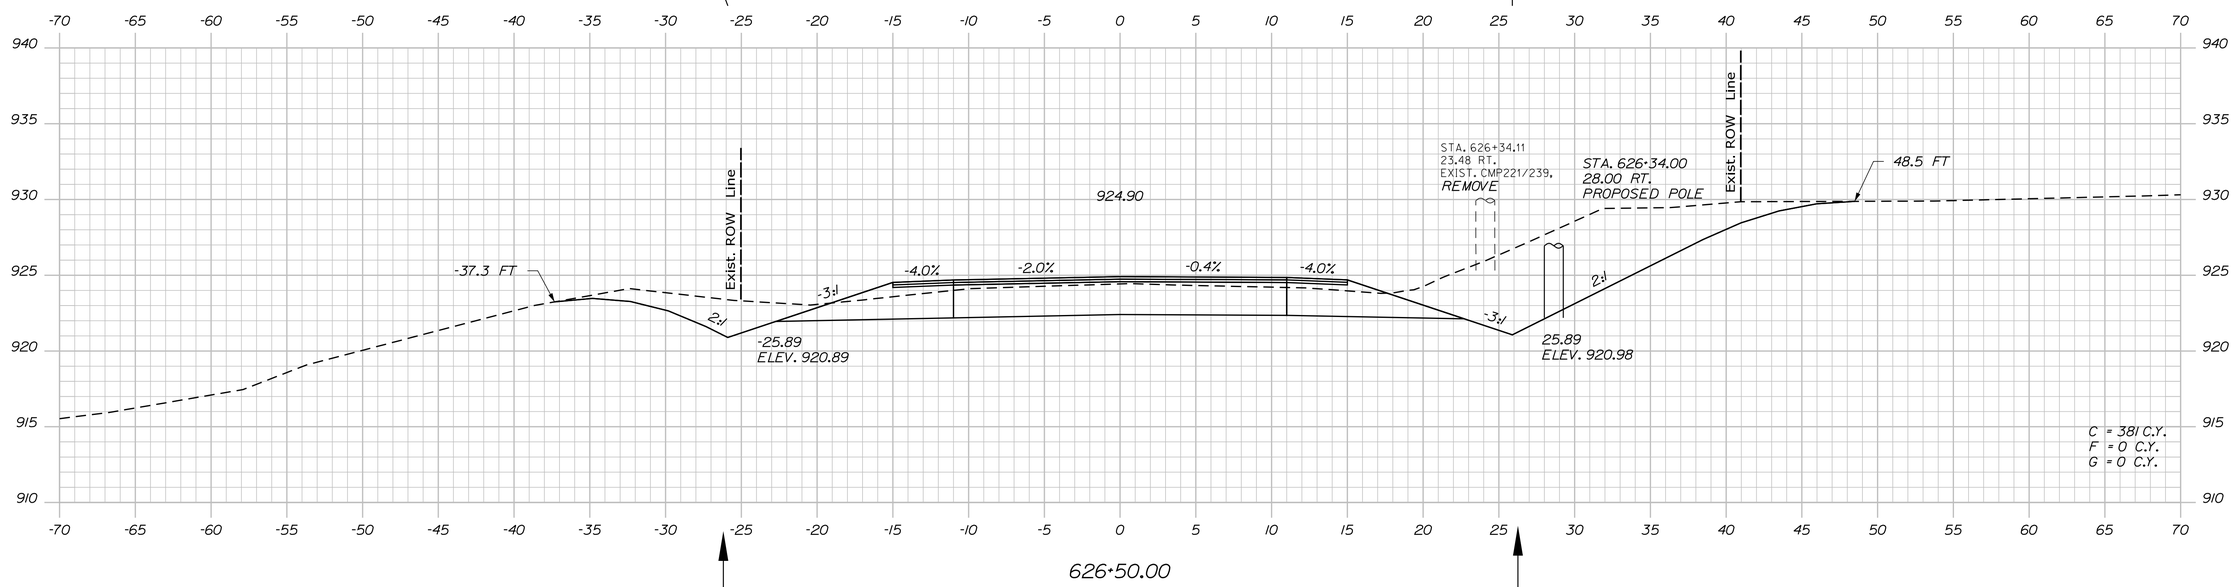

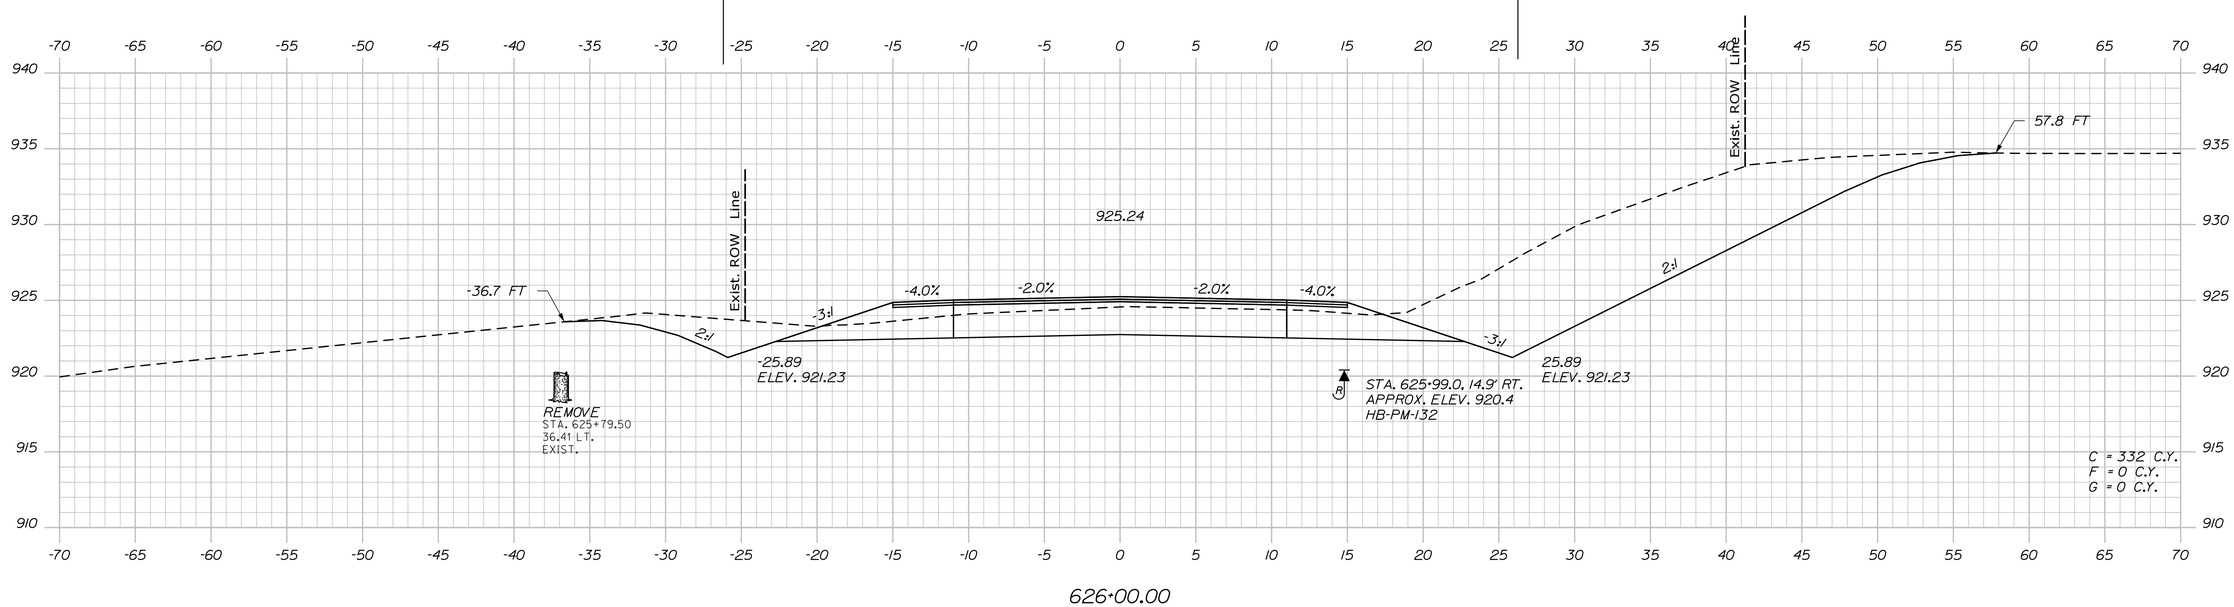

STATE OF MAINE
DEPARTMENT OF TRANSPORTATION

STP-1824(700)X

WIN
WIN 18247.00

HIGHWAY PLANS

PROJ. MANAGER	$PROJ.MANAGER$	BY	DATE
DESIGN-DETAILED	$designer1$	$detailer1$	$projdate1$
CHECKED-REVIEWED	------	------	------
DESIGN2-DETAILED2	$designer2$	$detailer2$	$projdate2$
DESIGN3-DETAILED3	$designer3$	$detailer3$	$projdate3$
REVISIONS 1	------	------	$revdate1$
REVISIONS 2	------	------	$revdate2$
REVISIONS 3	$revision3$		$revdate3$
REVISIONS 4	$revision4$		$revdate4$
FIELD CHANGES	$fieldchange$		$fielddate$

SIGNATURE

P.E. NUMBER

DATE

MADRID \ PHILLIPS
ROUTE 4

CROSS SECTIONS

SHEET NUMBER

217

OF 532

Sta. 626+00.00 to Sta. 626+50.00

Filename: ...\MSTA\217_XSECT_626+00_150.dgn Division: HIGHWAY Username: mdebowski Date:2/25/2019

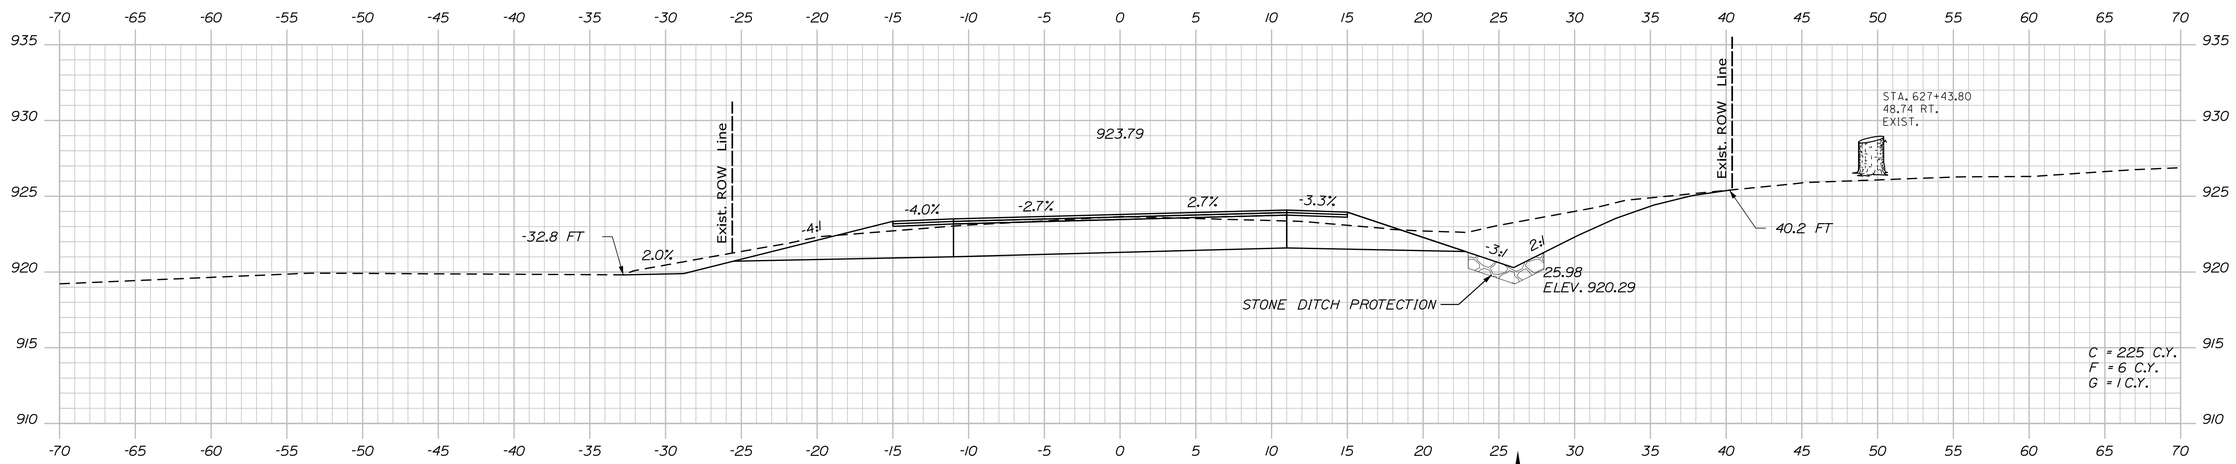

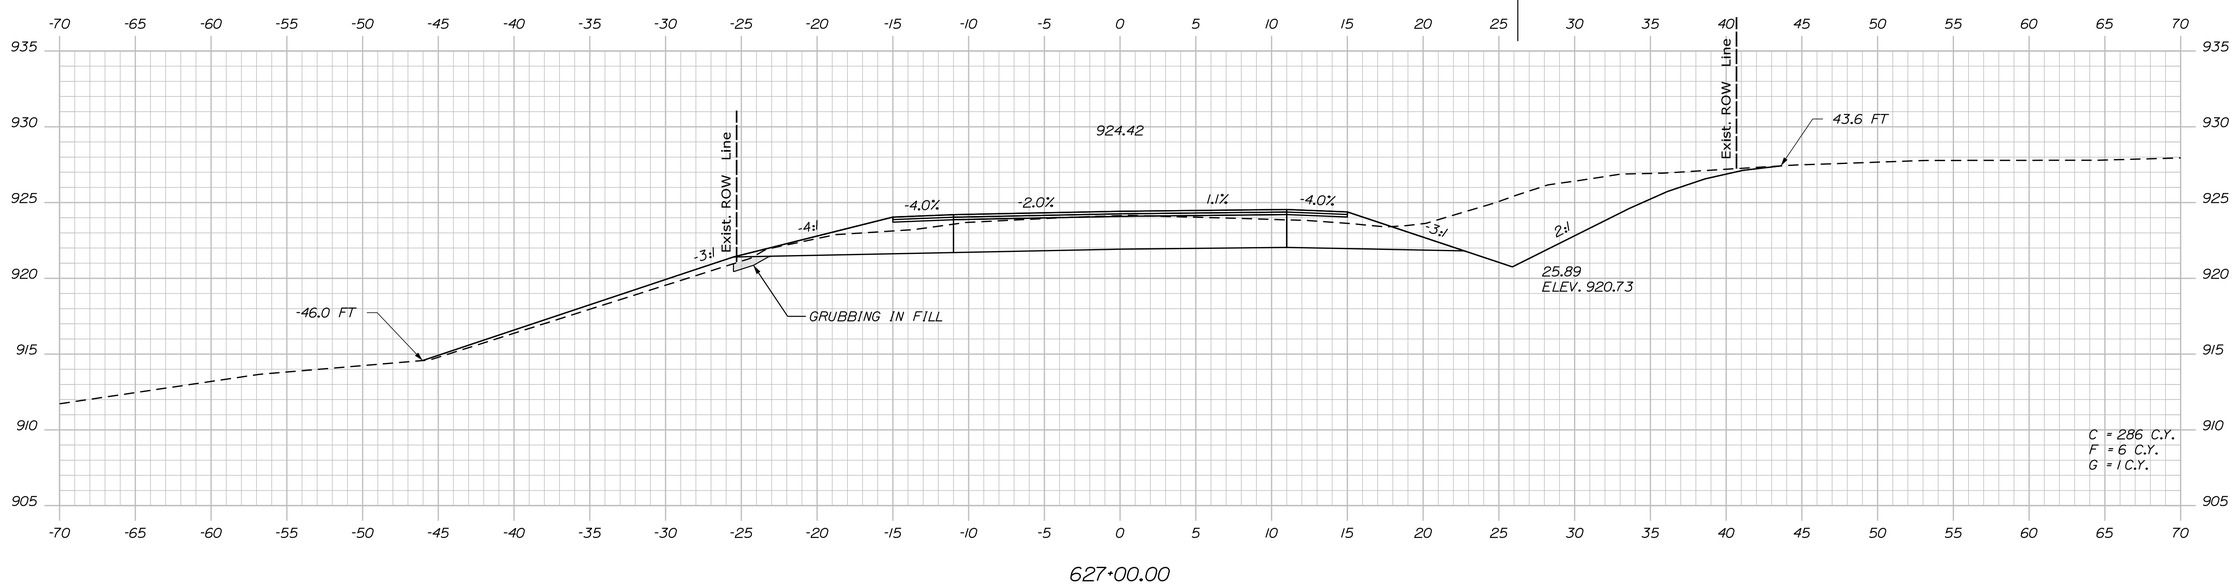

STATE OF MAINE
DEPARTMENT OF TRANSPORTATION

STP-1824(700)X

WIN
WIN 18247.00

HIGHWAY PLANS

PROJ. MANAGER	$PROJMANAGER$	BY	DATE
DESIGN-DETAILED	$designer1$	$detailer1$	$projdate1$
CHECKED-REVIEWED	-----	-----	-----
DESIGN2-DETAILED2	$designer2$	$detailer2$	$projdate2$
DESIGN3-DETAILED3	$designer3$	$detailer3$	$projdate3$
REVISIONS 1	-----	-----	$revdate1$
REVISIONS 2	-----	-----	$revdate2$
REVISIONS 3	$revision3$		$revdate3$
REVISIONS 4	$revision4$		$revdate4$
FIELD CHANGES	$fieldchange$		$fielddate$

SIGNATURE

P.E. NUMBER

DATE

MADRID \ PHILLIPS
ROUTE 4

CROSS SECTIONS

SHEET NUMBER

218

OF 532

Sta. 627+00.00 to Sta. 627+50.00

Filename: ...\MSTA\218_XSECT_627+00_151.dgn Division: HIGHWAY Username: mdebowski Date:2/25/2019

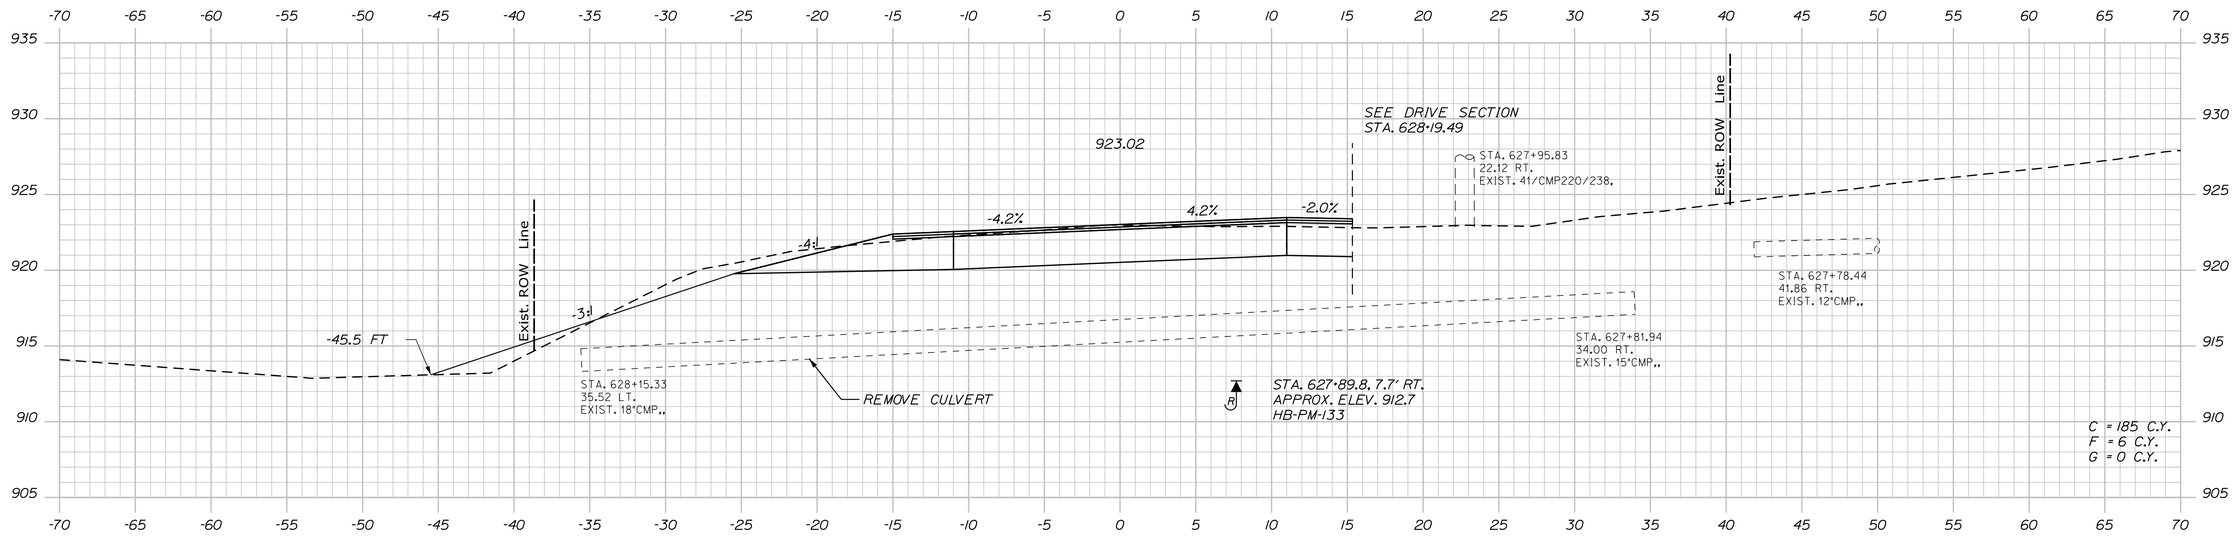

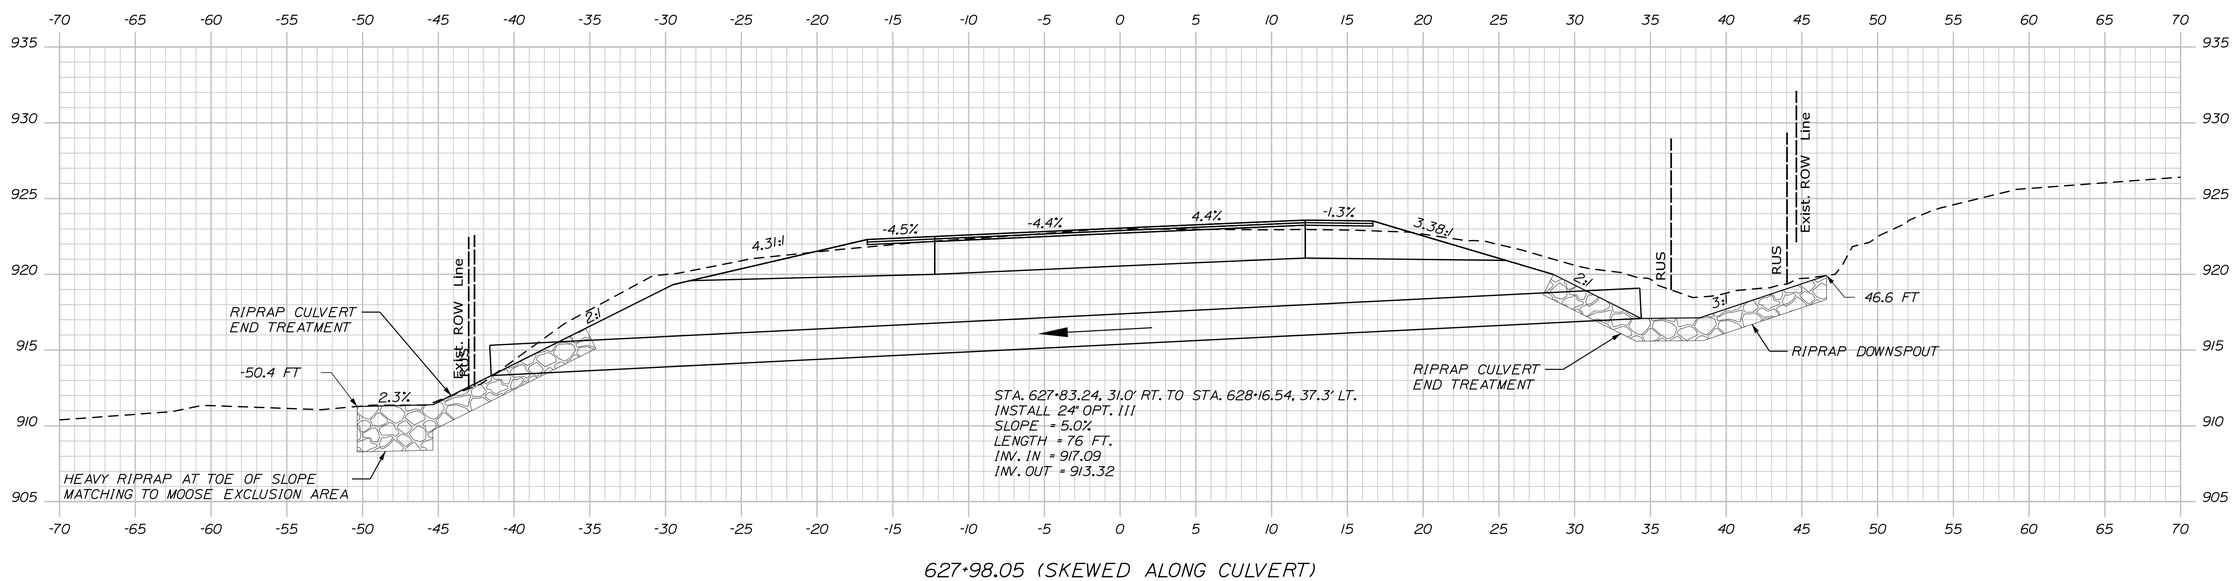

STATE OF MAINE
DEPARTMENT OF TRANSPORTATION

STP-1824(700)X

WIN
WIN 18247.00

HIGHWAY PLANS

PROJ. MANAGER	#PROJMANAGER$	BY	DATE
DESIGN-DETAILED	$designer1$	$detailer1$	$projdate1$
CHECKED-REVIEWED	-----	-----	-----
DESIGN2-DETAILED2	$designer2$	$detailer2$	$projdate2$
DESIGN3-DETAILED3	$designer3$	$detailer3$	$projdate3$
REVISIONS 1	-----	-----	$revdate1$
REVISIONS 2	-----	-----	$revdate2$
REVISIONS 3	$revision3$	-----	$revdate3$
REVISIONS 4	$revision4$	-----	$revdate4$
FIELD CHANGES	$fieldchange$	-----	$fielddate$

SIGNATURE

P.E. NUMBER

DATE

MADRID \ PHILLIPS
ROUTE 4

CROSS SECTIONS

SHEET NUMBER

219

OF 532

Filename: ...\MSTA\219_XSECT_627+98_152.dgn Division: HIGHWAY Username: mdebowski Date:2/25/2019

Sta. 627+98.05 to Sta. 628+00.00

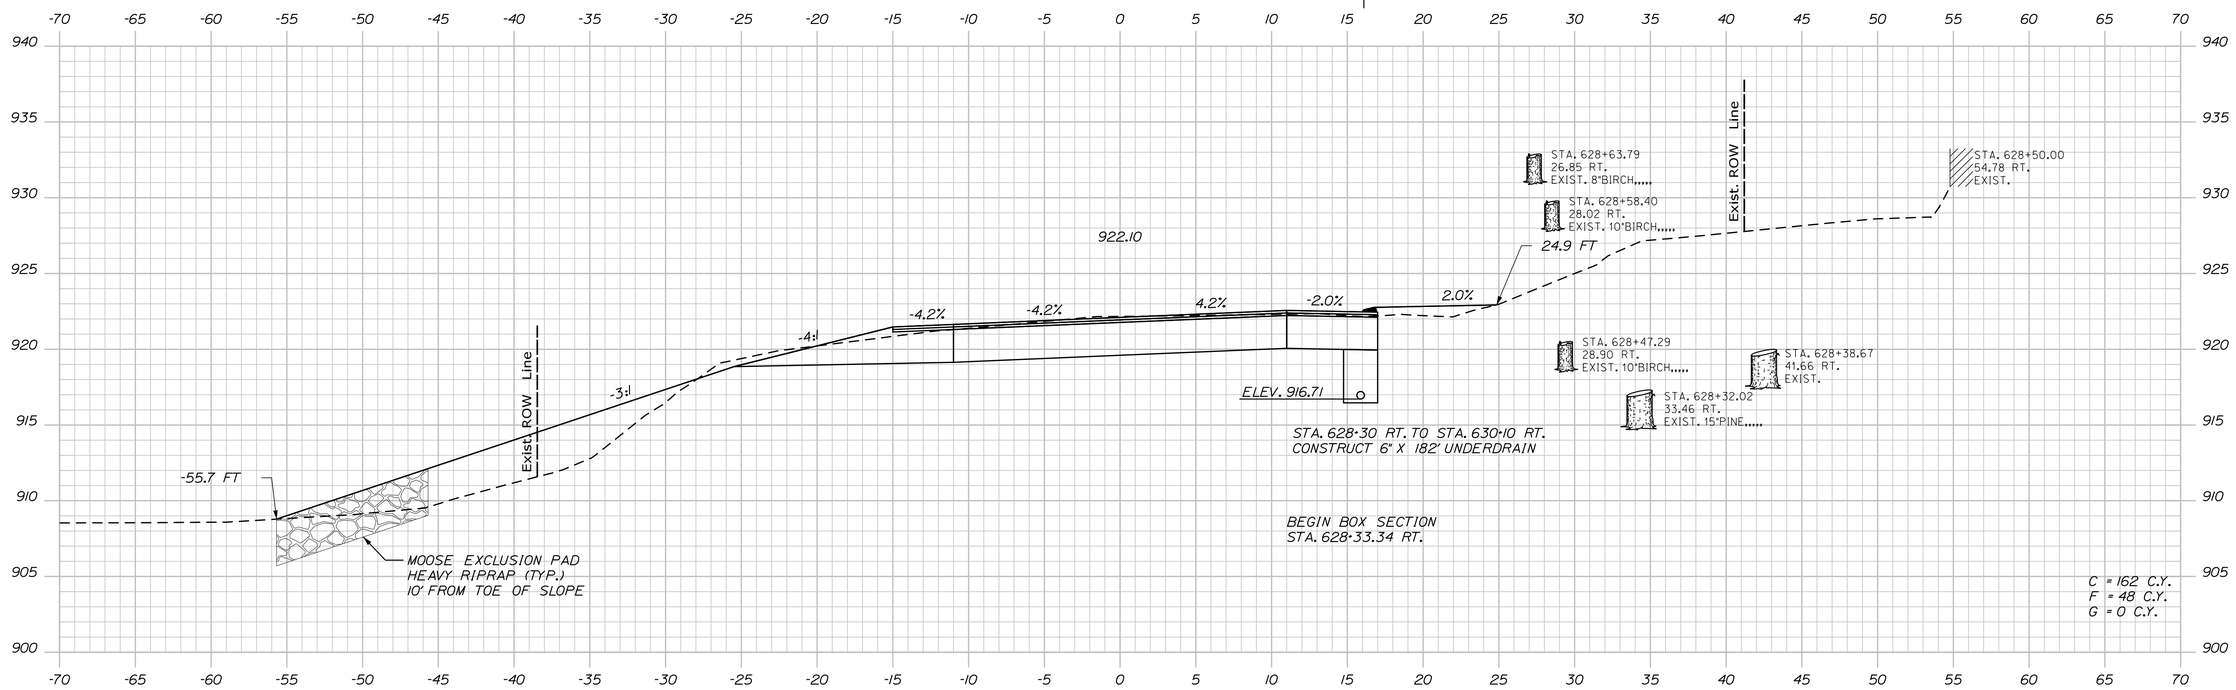

628+50.00

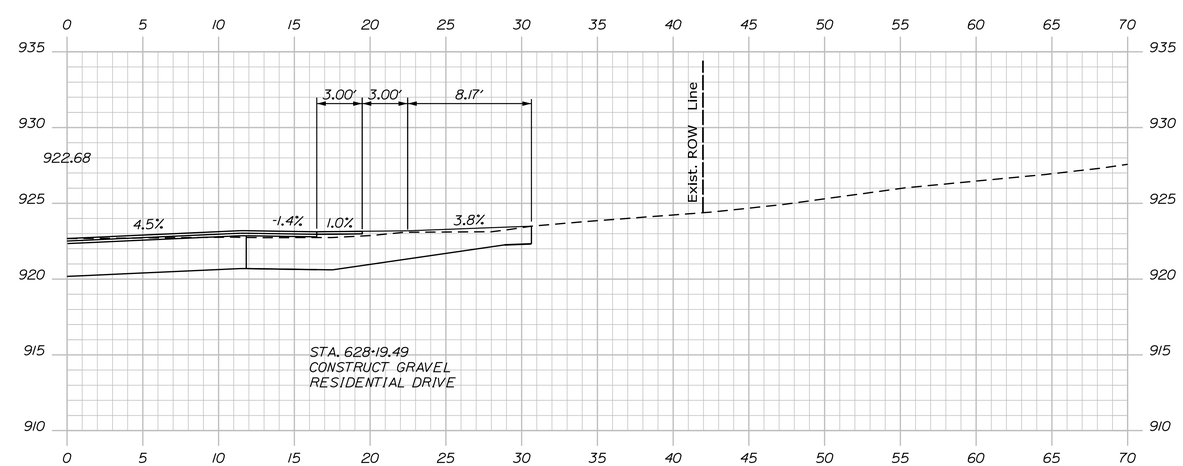

628+19.49 (SKEWED DRIVE SECTION)

STATE OF MAINE
DEPARTMENT OF TRANSPORTATION

STP-1824(700)X

WIN
WIN 18247.00

HIGHWAY PLANS

PROJ. MANAGER	$PROJMANAGER$	BY	DATE
DESIGN-DETAILED	$designer1$	$detailer1$	$projdate1$
CHECKED-REVIEWED	-----	-----	-----
DESIGN2-DETAILED2	$designer2$	$detailer2$	$projdate2$
DESIGN3-DETAILED3	$designer3$	$detailer3$	$projdate3$
REVISIONS 1	-----	-----	$revdate1$
REVISIONS 2	-----	-----	$revdate2$
REVISIONS 3	$revision3$		$revdate3$
REVISIONS 4	$revision4$		$revdate4$
FIELD CHANGES	$fieldchange$		$fielddate$

SIGNATURE

P.E. NUMBER

DATE

MADRID \ PHILLIPS
ROUTE 4

CROSS SECTIONS

SHEET NUMBER
220
OF 532

Filename: ...\MSTA\220_XSECT_628+19_153.dgn Division: HIGHWAY Username: mdebowski Date:2/25/2019

Sta. 628+19.49 to Sta. 628+50.00

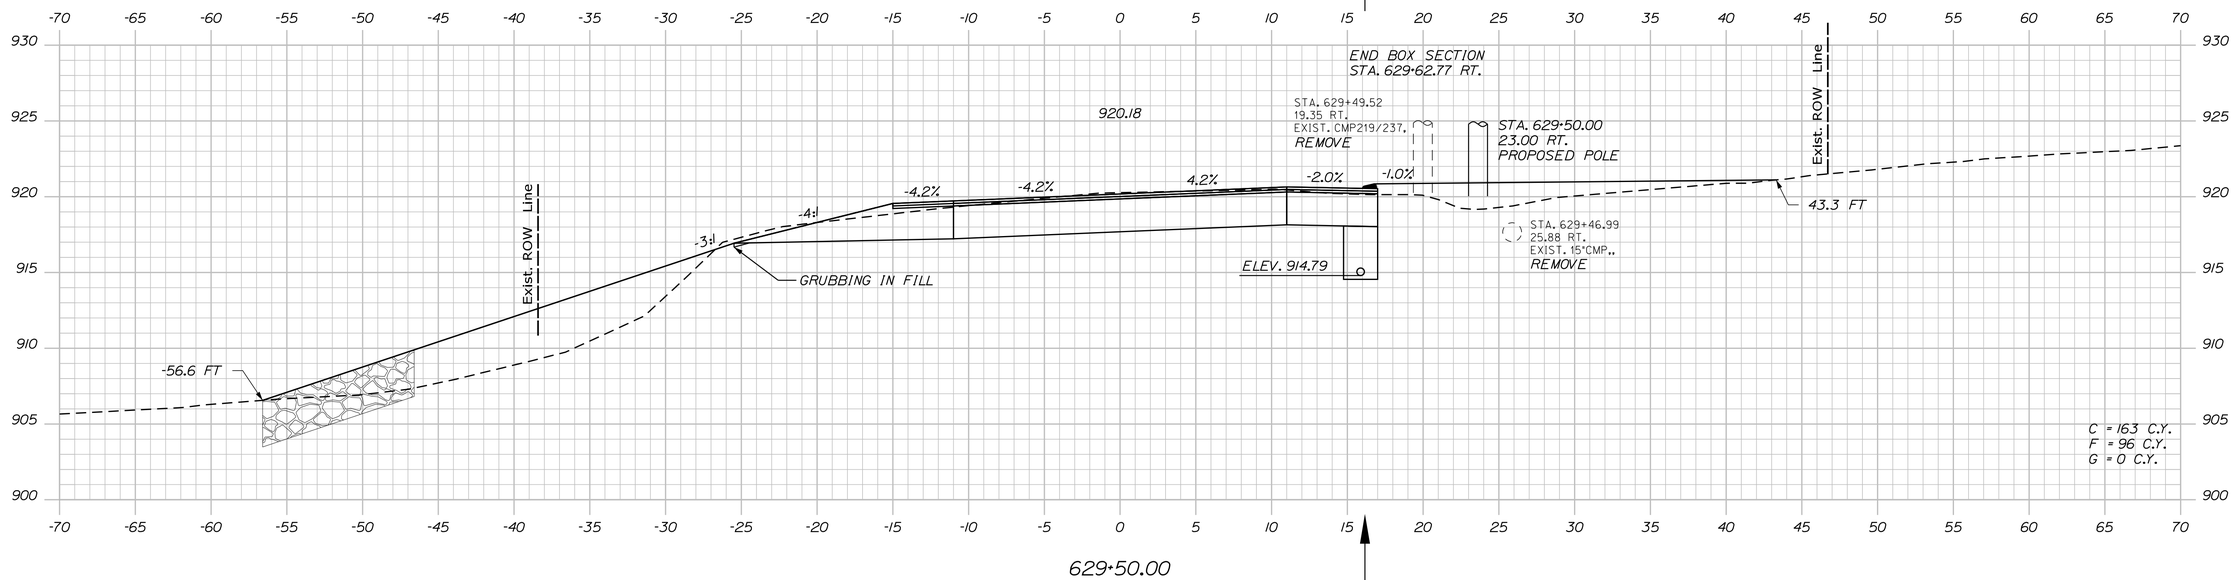

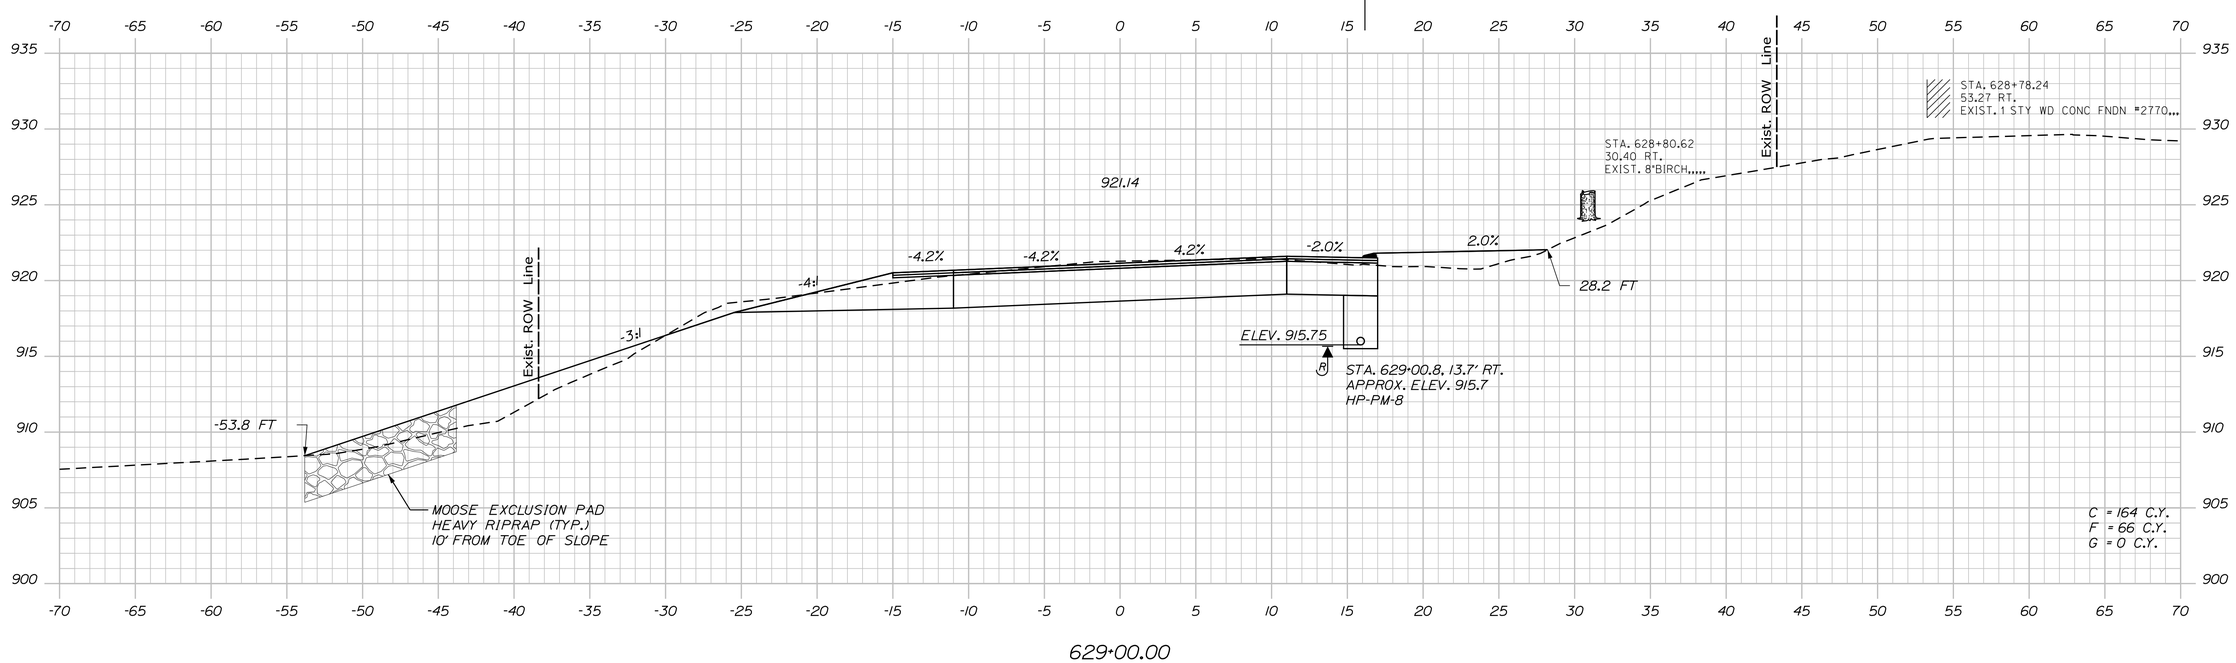

STATE OF MAINE
DEPARTMENT OF TRANSPORTATION

STP-1824(700)X

WIN
WIN 18247.00

HIGHWAY PLANS

PROJ. MANAGER #PROJMANAGER$	BY	DATE
DESIGN-DETAILED $designer1$	$detailer1$	$projdate1$
CHECKED-REVIEWED ----	----	----
DESIGN2-DETAILED2 $designer2$	$detailer2$	$projdate2$
DESIGN3-DETAILED3 $designer3$	$detailer3$	$projdate3$
REVISIONS 1 ------	------	$revdate1$
REVISIONS 2 ------	------	$revdate2$
REVISIONS 3 $revision3$	$revby3$	$revdate3$
REVISIONS 4 $revision4$	$revby4$	$revdate4$
FIELD CHANGES $fieldchange$	$fieldby$	$fieldate$

SIGNATURE

P.E. NUMBER

DATE

MADRID \ PHILLIPS
ROUTE 4

CROSS SECTIONS

SHEET NUMBER

221

OF 532

Filename: ...\MSTA\221_XSECT_629+00_154.dgn Division: HIGHWAY Username: mdebowski Date:2/25/2019

Sta. 629+00.00 to Sta. 629+50.00

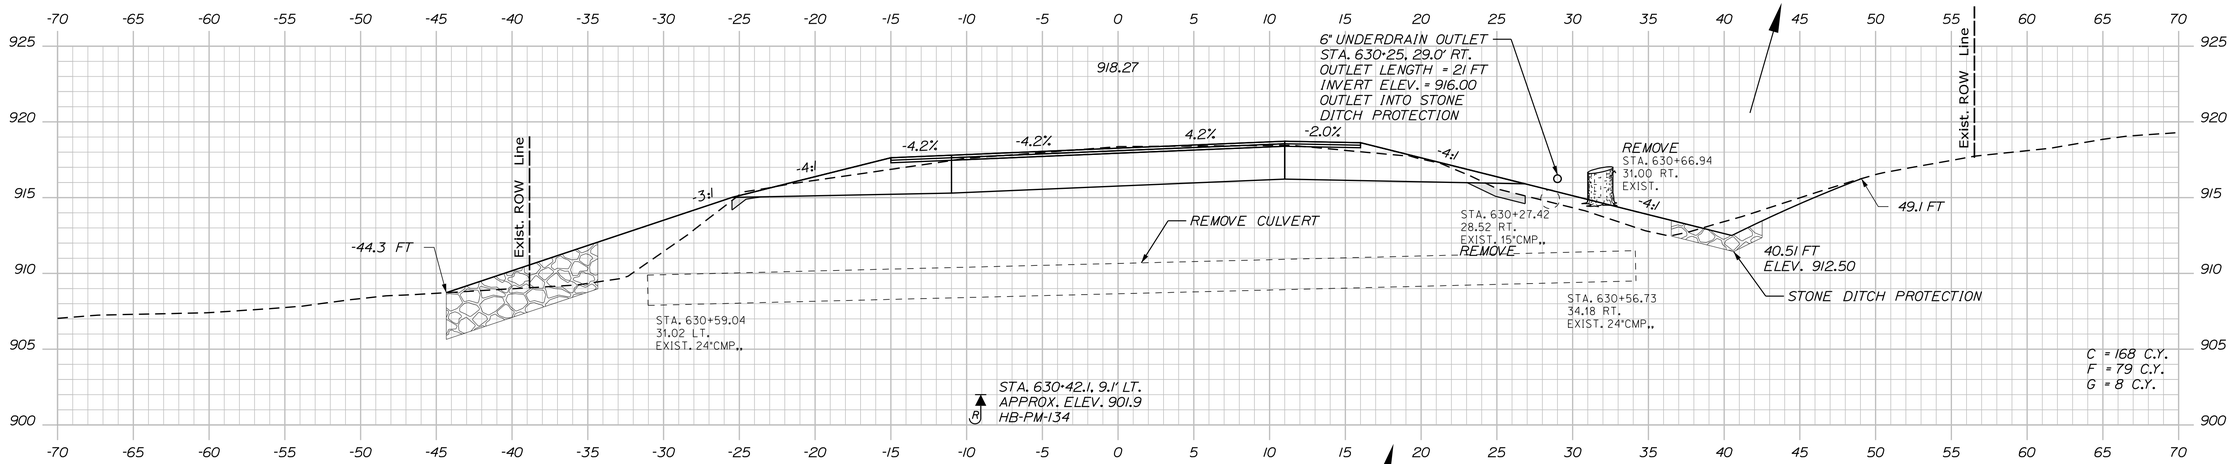

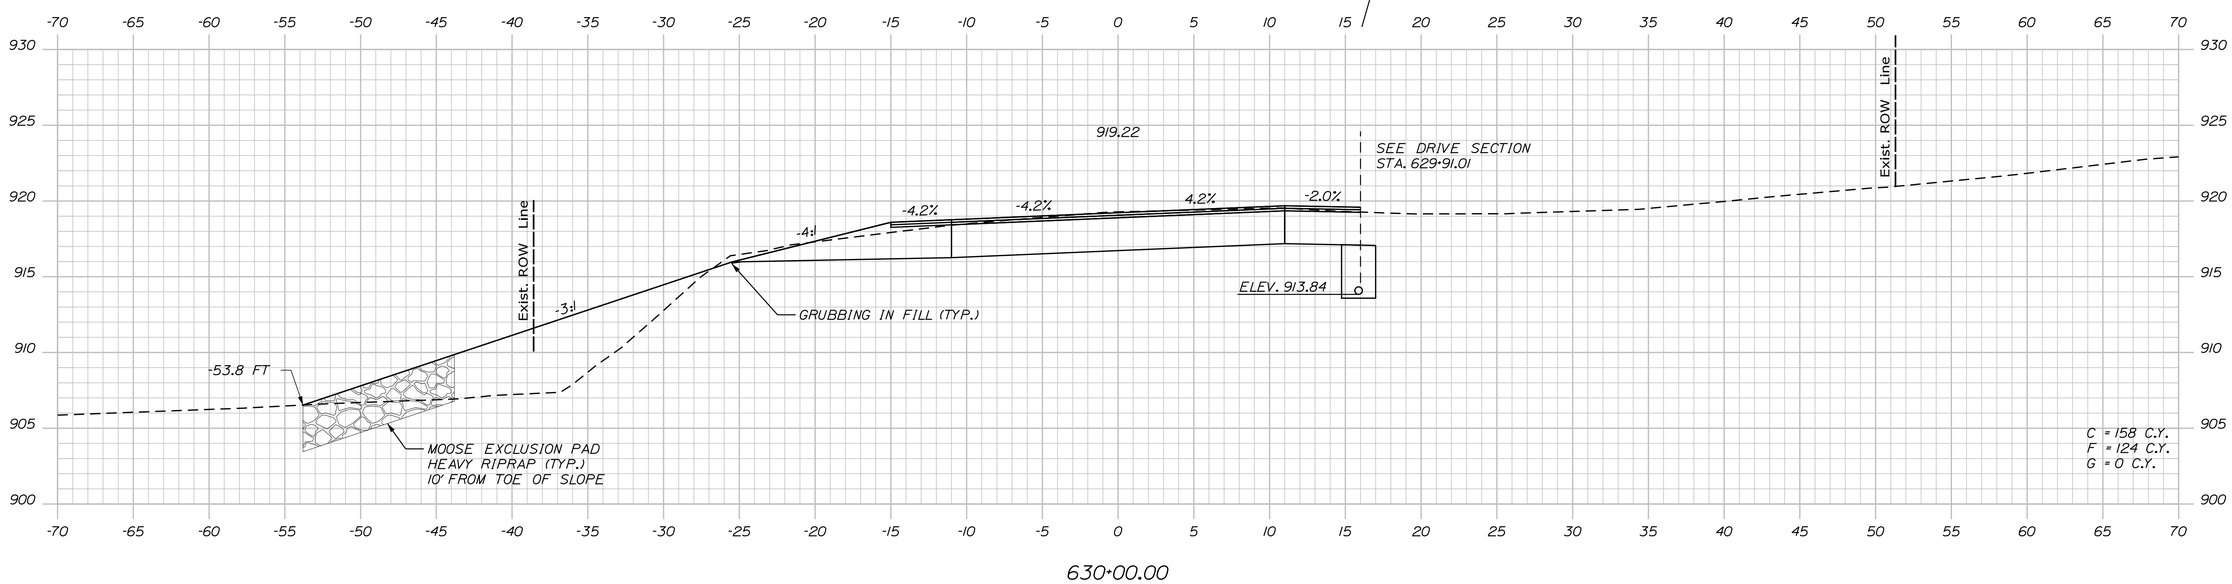

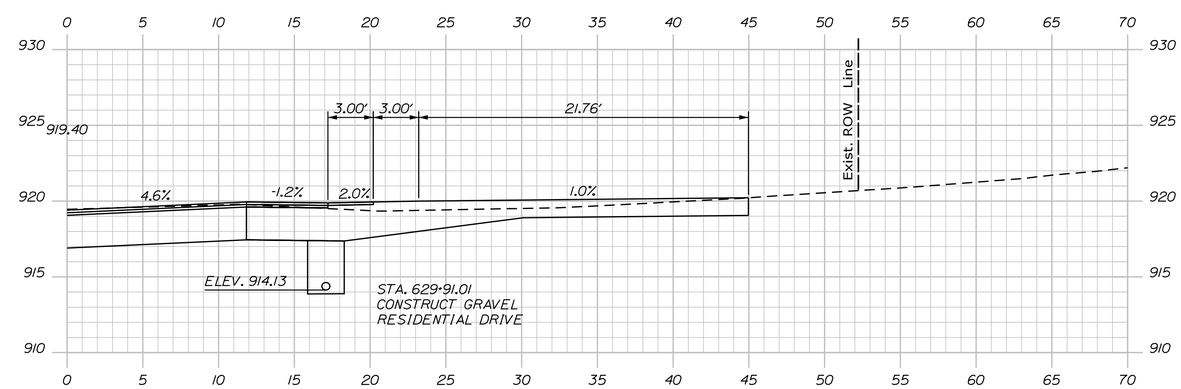

629+91.01 (SKEWED DRIVE SECTION)

STATE OF MAINE
DEPARTMENT OF TRANSPORTATION

STP-1824(700)X

WIN
WIN 18247.00

HIGHWAY PLANS

PROJ. MANAGER	$PROJMANAGER$	BY	DATE
DESIGN-DETAILED	$designer1$	$detailer1$	$projdate1$
CHECKED-REVIEWED	-----	-----	-----
DESIGN2-DETAILED2	$designer2$	$detailer2$	$projdate2$
DESIGN3-DETAILED3	$designer3$	$detailer3$	$projdate3$
REVISIONS 1	-----	-----	$revdate1$
REVISIONS 2	-----	-----	$revdate2$
REVISIONS 3	$revision3$		$revdate3$
REVISIONS 4	$revision4$		$revdate4$
FIELD CHANGES	$fieldchange$		$fielddate$

SIGNATURE

P.E. NUMBER

DATE

MADRID \ PHILLIPS
ROUTE 4

CROSS SECTIONS

SHEET NUMBER
222
OF 532

Filename: ...\MSTA\222_XSECT_629-91_155.dgn Division: HIGHWAY Username: mdebowski Date:2/25/2019

Sta. 629+91.01 to Sta. 630+50.00

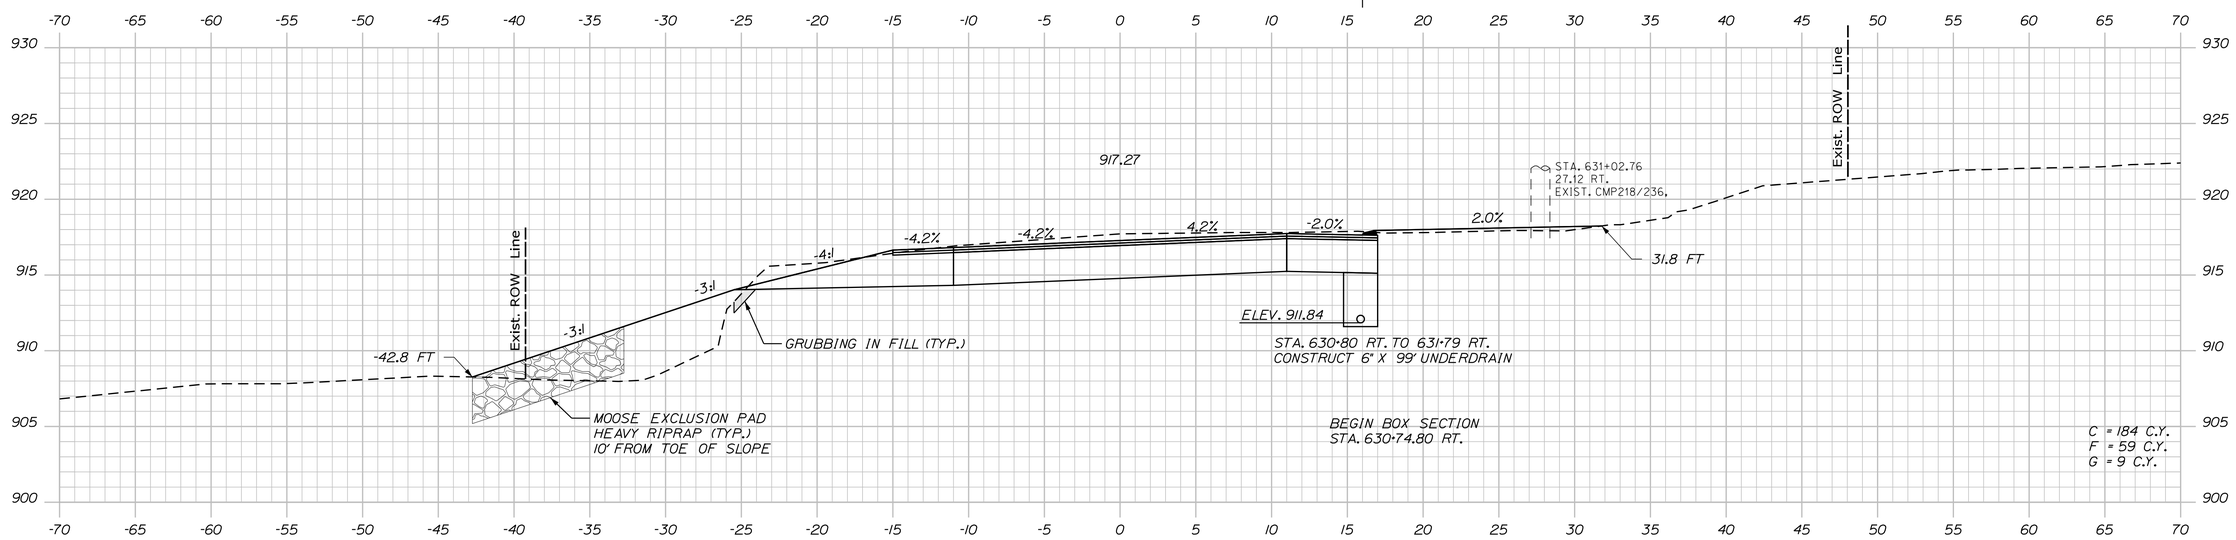

631+00.00

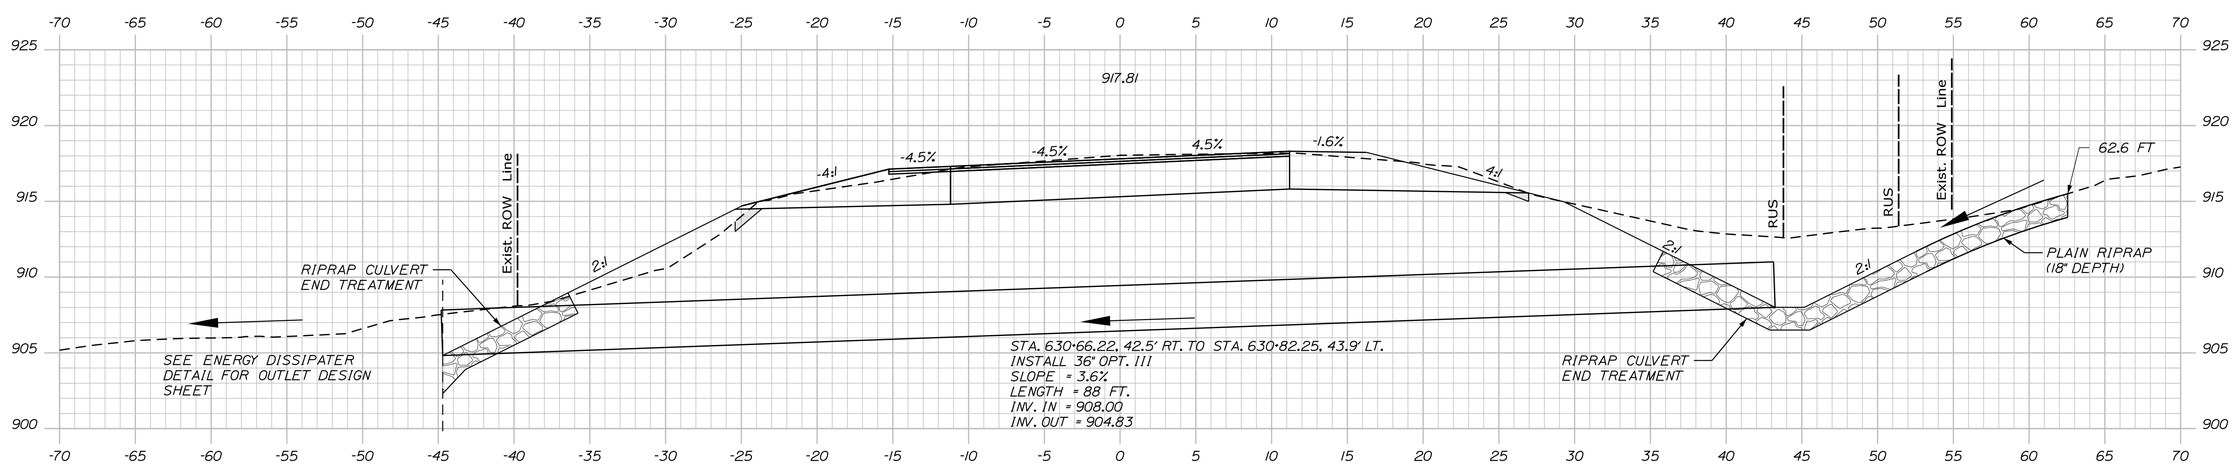

630+73.90 (SKEWED ALONG CULVERT)

STATE OF MAINE
DEPARTMENT OF TRANSPORTATION

STP-1824(700)X

WIN
WIN 18247.00

HIGHWAY PLANS

PROJ. MANAGER $PROJMANAGER$	BY	DATE
DESIGN-DETAILED	$detailer1$	$projdate1$
CHECKED-REVIEWED	-----	-----
DESIGN2-DETAILED2	$detailer2$	$projdate2$
DESIGN3-DETAILED3	$detailer3$	$projdate3$
REVISIONS 1	-----	$revdate1$
REVISIONS 2	-----	$revdate2$
REVISIONS 3	$revision3$	$revdate3$
REVISIONS 4	$revision4$	$revdate4$
FIELD CHANGES	$fieldchange$	$fielddate$

SIGNATURE

P.E. NUMBER

DATE

MADRID \ PHILLIPS
ROUTE 4

CROSS SECTIONS

SHEET NUMBER

223

OF 532

Sta. 630+57.96 to Sta. 631+00.00

Filename: ...\MSTA\223_XSECT_630+57_156.dgn Division: HIGHWAY Username: mdebowski Date:2/25/2019

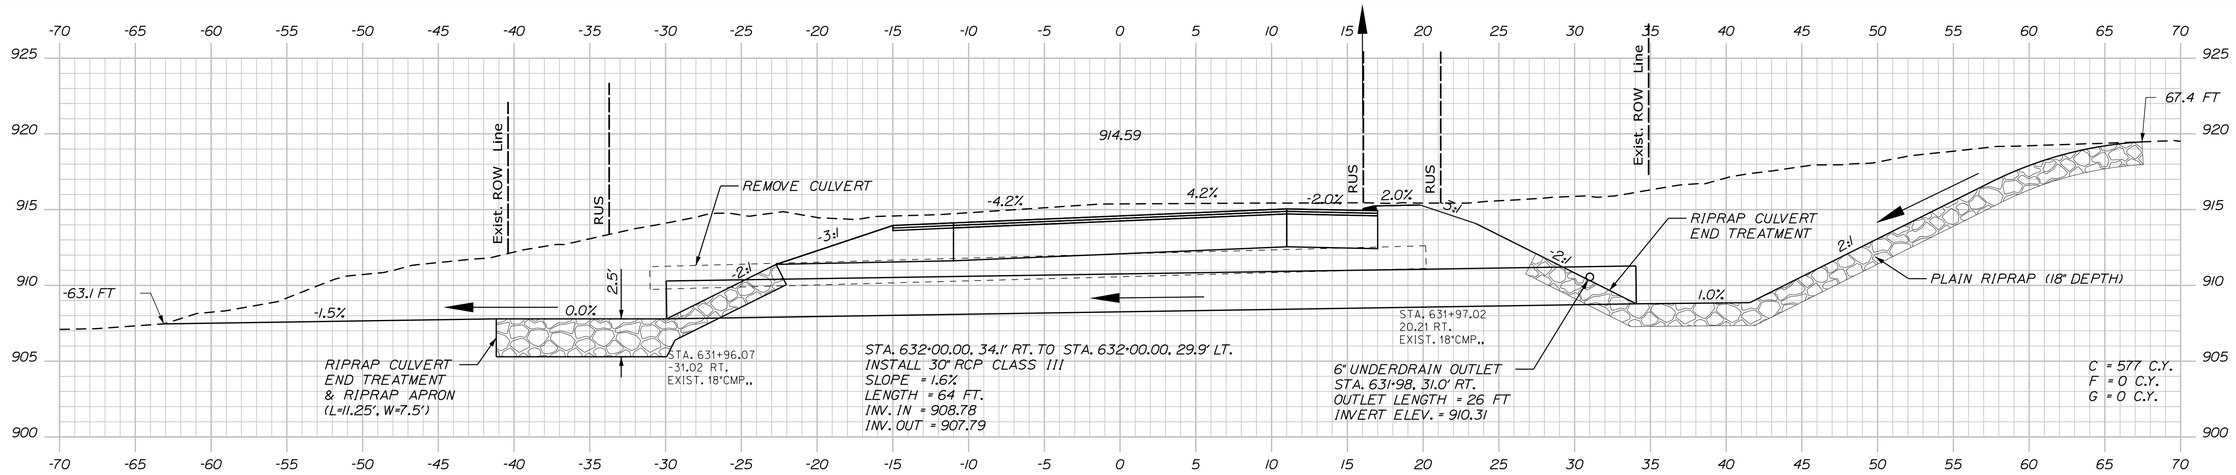

632+00.00

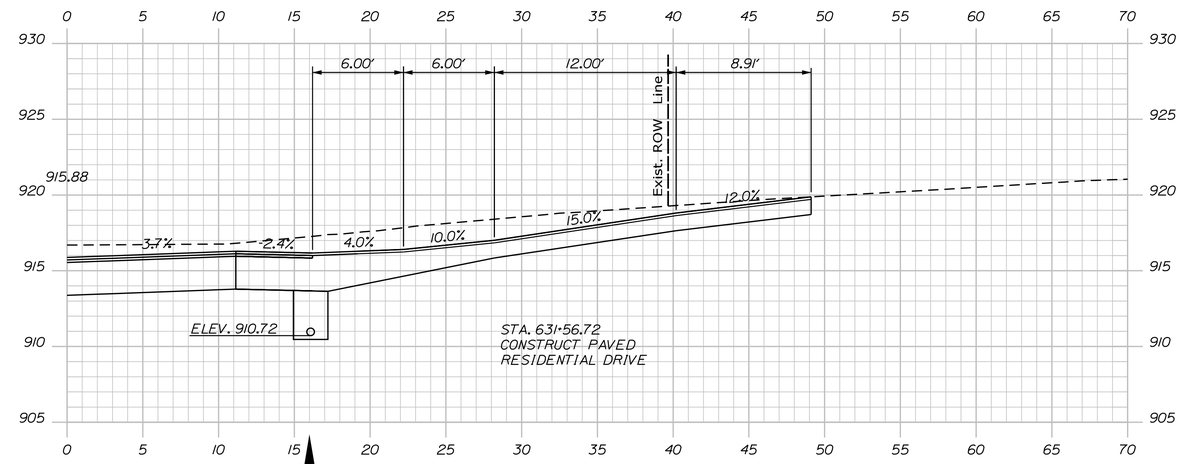

631+56.72 (SKEWED DRIVE SECTION)

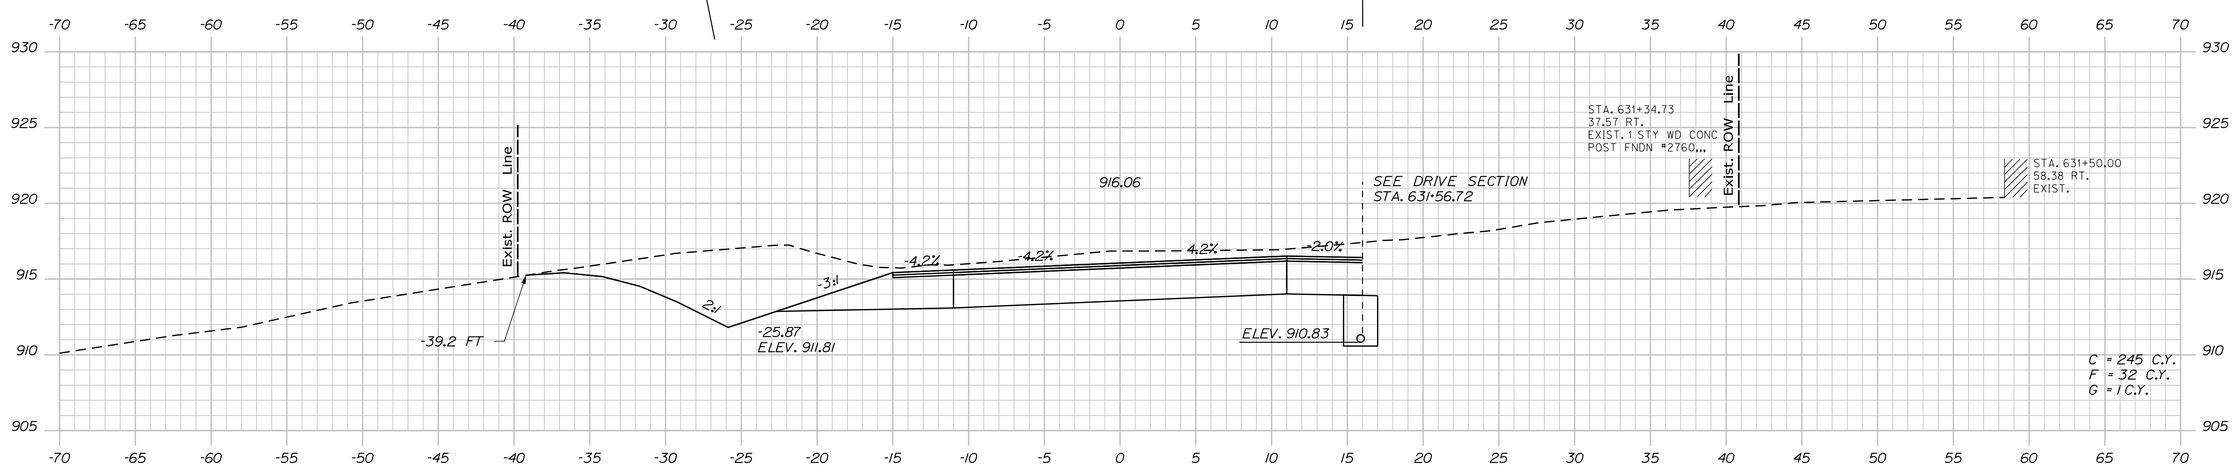

631+50.00

STATE OF MAINE
DEPARTMENT OF TRANSPORTATION

STP-1824(700)X

WIN
WIN 18247.00

HIGHWAY PLANS

		BY	DATE
PROJ. MANAGER	$PROJMANAGER$		
DESIGN-DETAILED	$designer1$	$detailer1$	$projdate1$
CHECKED-REVIEWED	-----	-----	-----
DESIGN2-DETAILED2	$designer2$	$detailer2$	$projdate2$
DESIGN3-DETAILED3	$designer3$	$detailer3$	$projdate3$
REVISIONS 1	-----	-----	$revdate1$
REVISIONS 2	-----	-----	$revdate2$
REVISIONS 3	$revision3$		$revdate3$
REVISIONS 4	$revision4$		$revdate4$
FIELD CHANGES	$fieldchange$		$fielddate$

SIGNATURE

P.E. NUMBER

DATE

MADRID \ PHILLIPS
ROUTE 4

CROSS SECTIONS

SHEET NUMBER

224

OF 532

Sta. 631+50.00 to Sta. 632+00.00

Filename: ...\MSTA\224_XSECT_631+50_157.dgn Division: HIGHWAY Username: mdebowski Date:2/25/2019

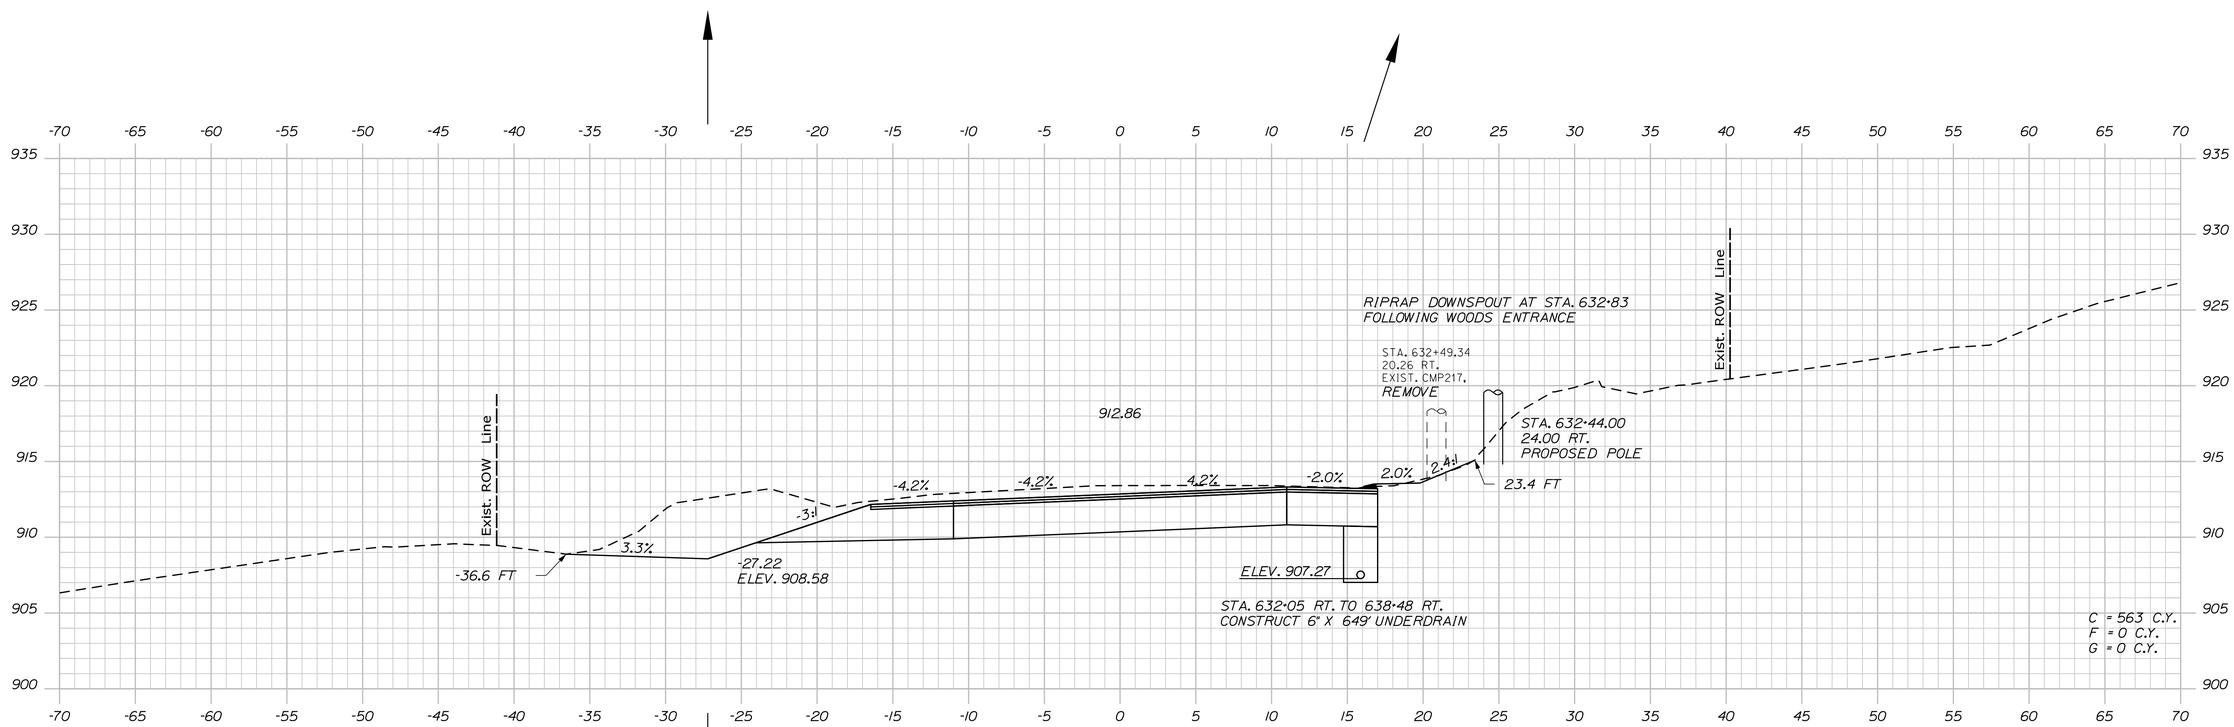

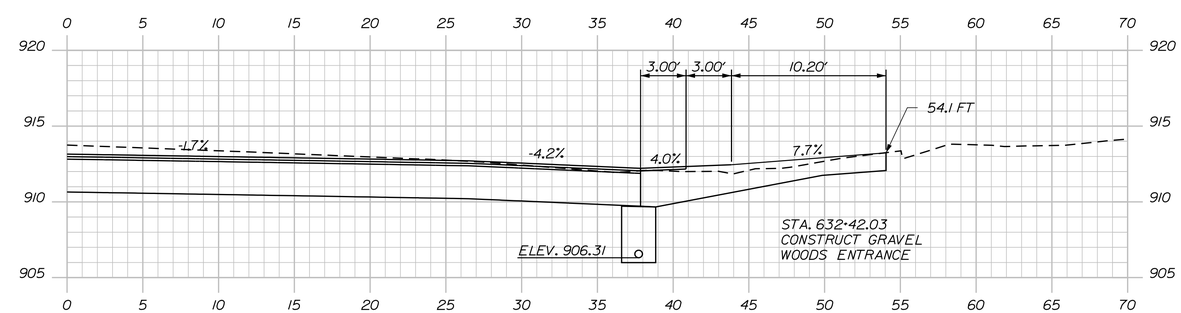

632+42.03 (SKEWED DRIVE SECTION)

STATE OF MAINE
DEPARTMENT OF TRANSPORTATION

STP-1824(700)X

WIN
WIN 18247.00

HIGHWAY PLANS

PROJ. MANAGER	$PROJMANAGER$	BY	DATE
DESIGN-DETAILED	$designer1$	$detailer1$	$projdate1$
CHECKED-REVIEWED	-----	-----	-----
DESIGN2-DETAILED2	$designer2$	$detailer2$	$projdate2$
DESIGN3-DETAILED3	$designer3$	$detailer3$	$projdate3$
REVISIONS 1	-----	-----	$revdate1$
REVISIONS 2	-----	-----	$revdate2$
REVISIONS 3	$revision3$		$revdate3$
REVISIONS 4	$revision4$		$revdate4$
FIELD CHANGES	$fieldchange$		$fielddate$

SIGNATURE

P.E. NUMBER

DATE

MADRID \ PHILLIPS
ROUTE 4

CROSS SECTIONS

SHEET NUMBER
225
OF 532

Filename: ...\MSTA\225_XSECT_632+42_158.dgn Division: HIGHWAY Username: mdebowski Date:2/25/2019

Sta. 632+42.03 to Sta. 632+50.00

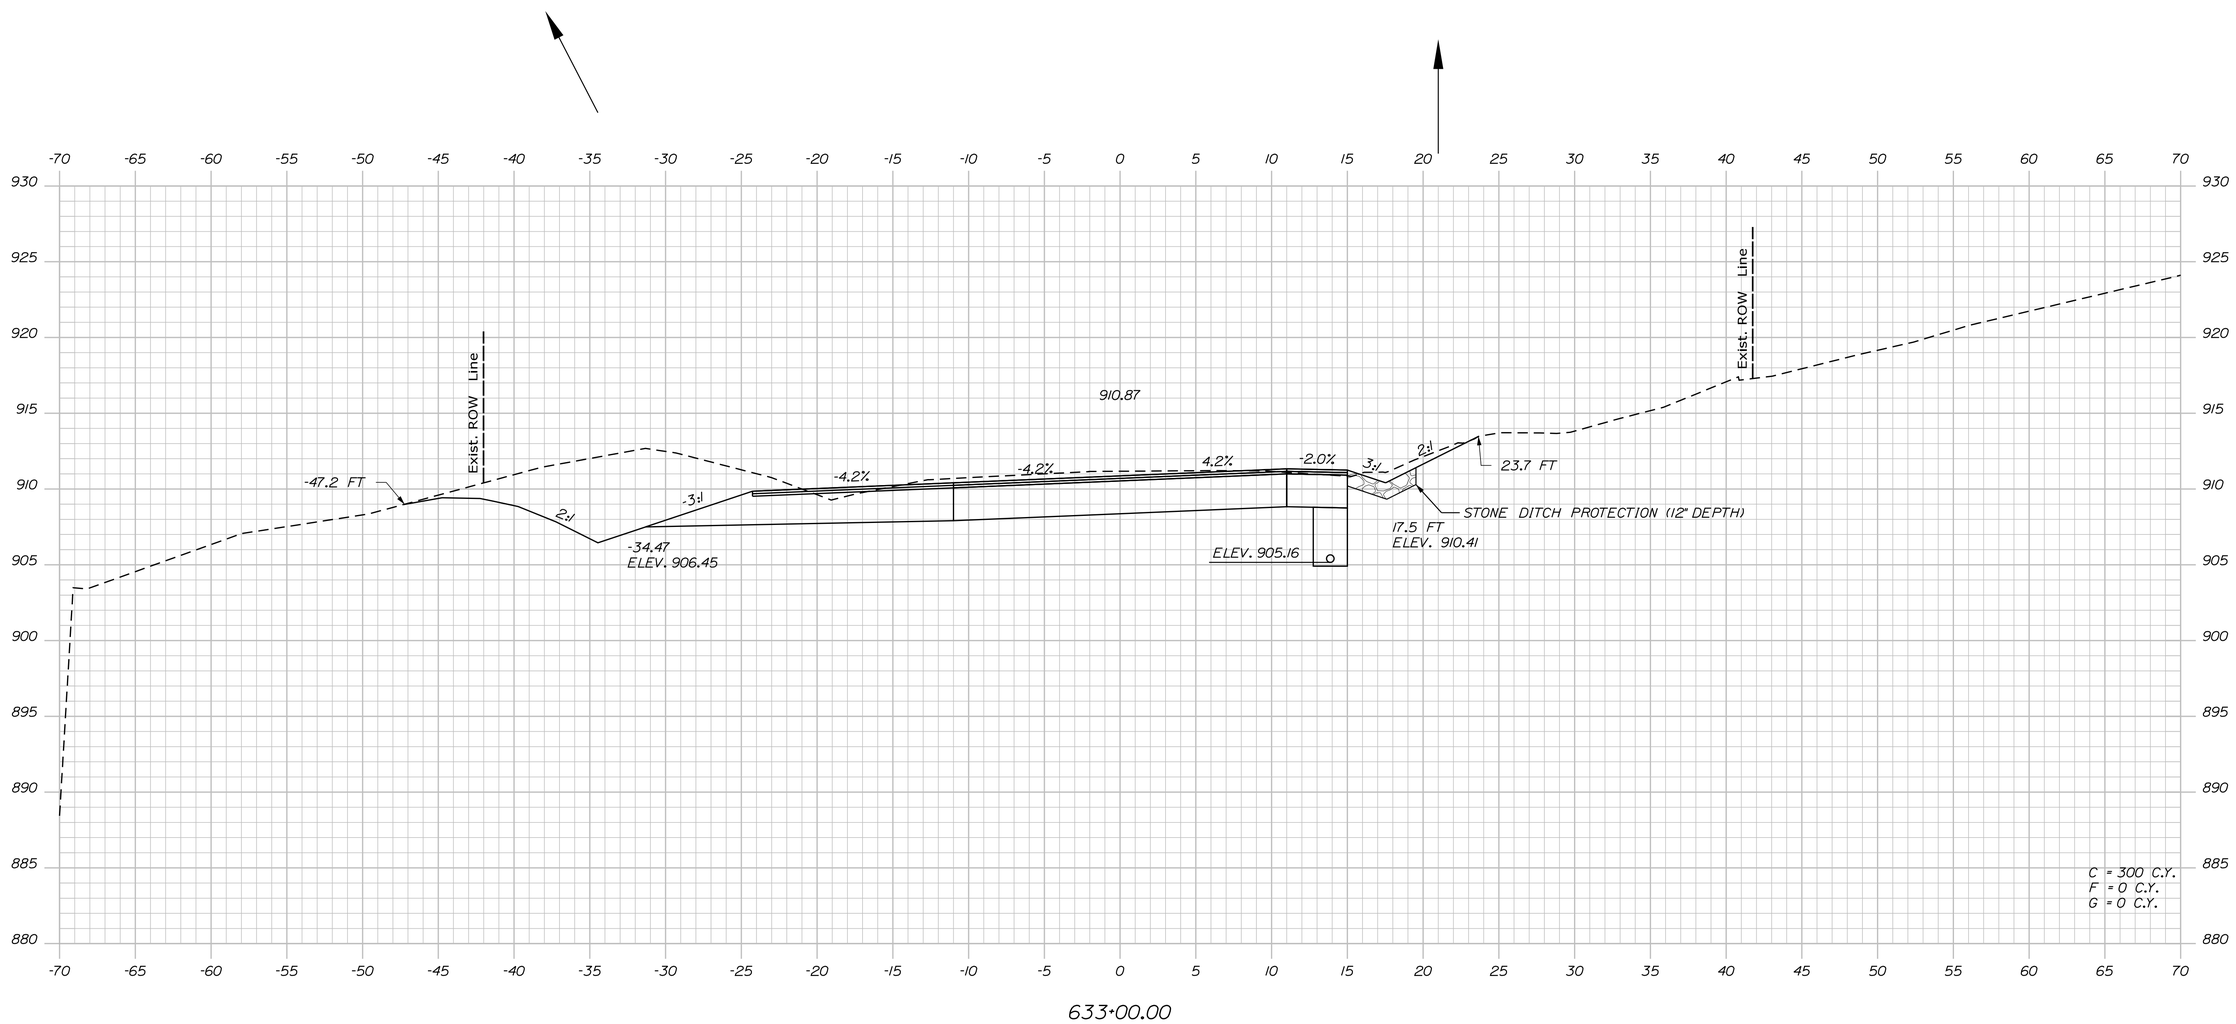

STATE OF MAINE
DEPARTMENT OF TRANSPORTATION

STP-1824(700)X

WIN
WIN 18247.00

HIGHWAY PLANS

PROJ. MANAGER	$PROJMANAGER$	BY	DATE
DESIGN-DETAILED	$designer1$	$detailer1$	$projdate1$
CHECKED-REVIEWED	-----	-----	-----
DESIGN2-DETAILED2	$designer2$	$detailer2$	$projdate2$
DESIGN3-DETAILED3	$designer3$	$detailer3$	$projdate3$
REVISIONS 1	-----		$revdate1$
REVISIONS 2	-----		$revdate2$
REVISIONS 3	$revision3$		$revdate3$
REVISIONS 4	$revision4$		$revdate4$
FIELD CHANGES	$fieldchange$		$fielddate$

SIGNATURE

P.E. NUMBER

DATE

MADRID \ PHILLIPS
ROUTE 4

CROSS SECTIONS

SHEET NUMBER

226

OF 532

Filename: ...\MSTA\226_XSECT_633+00_159.dgn Division: HIGHWAY Username: mdebowski Date:2/25/2019

Sta. 633+00.00 to Sta. 633+00.00

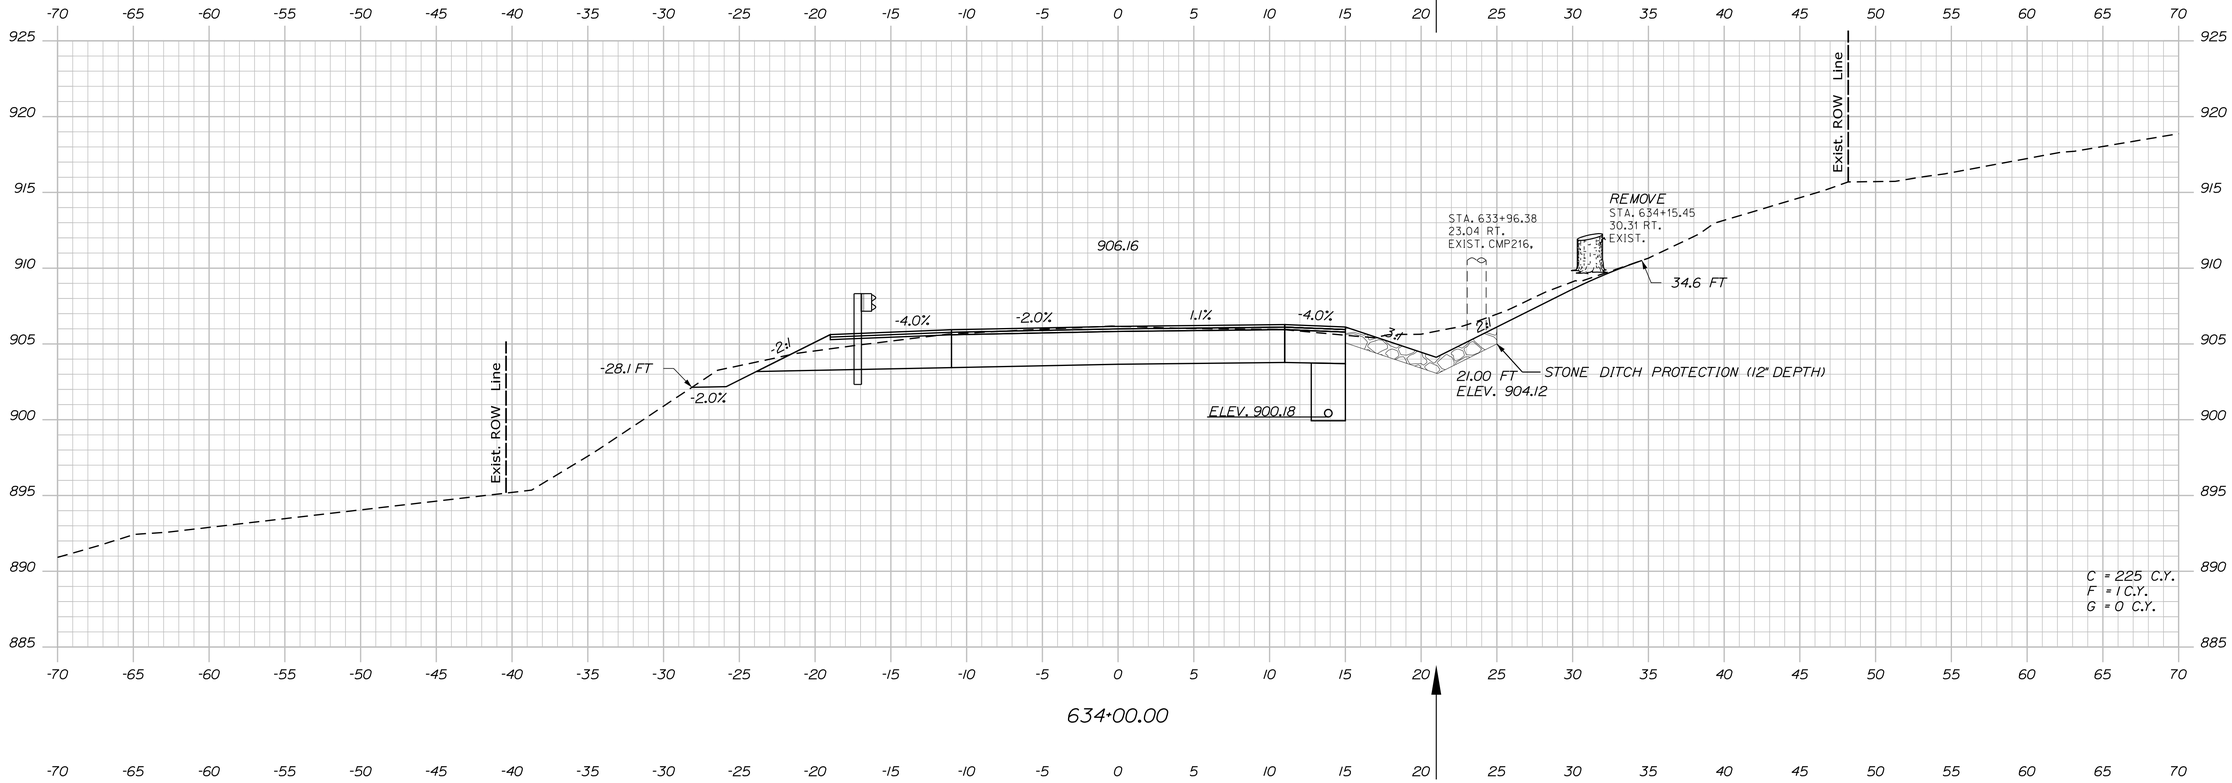

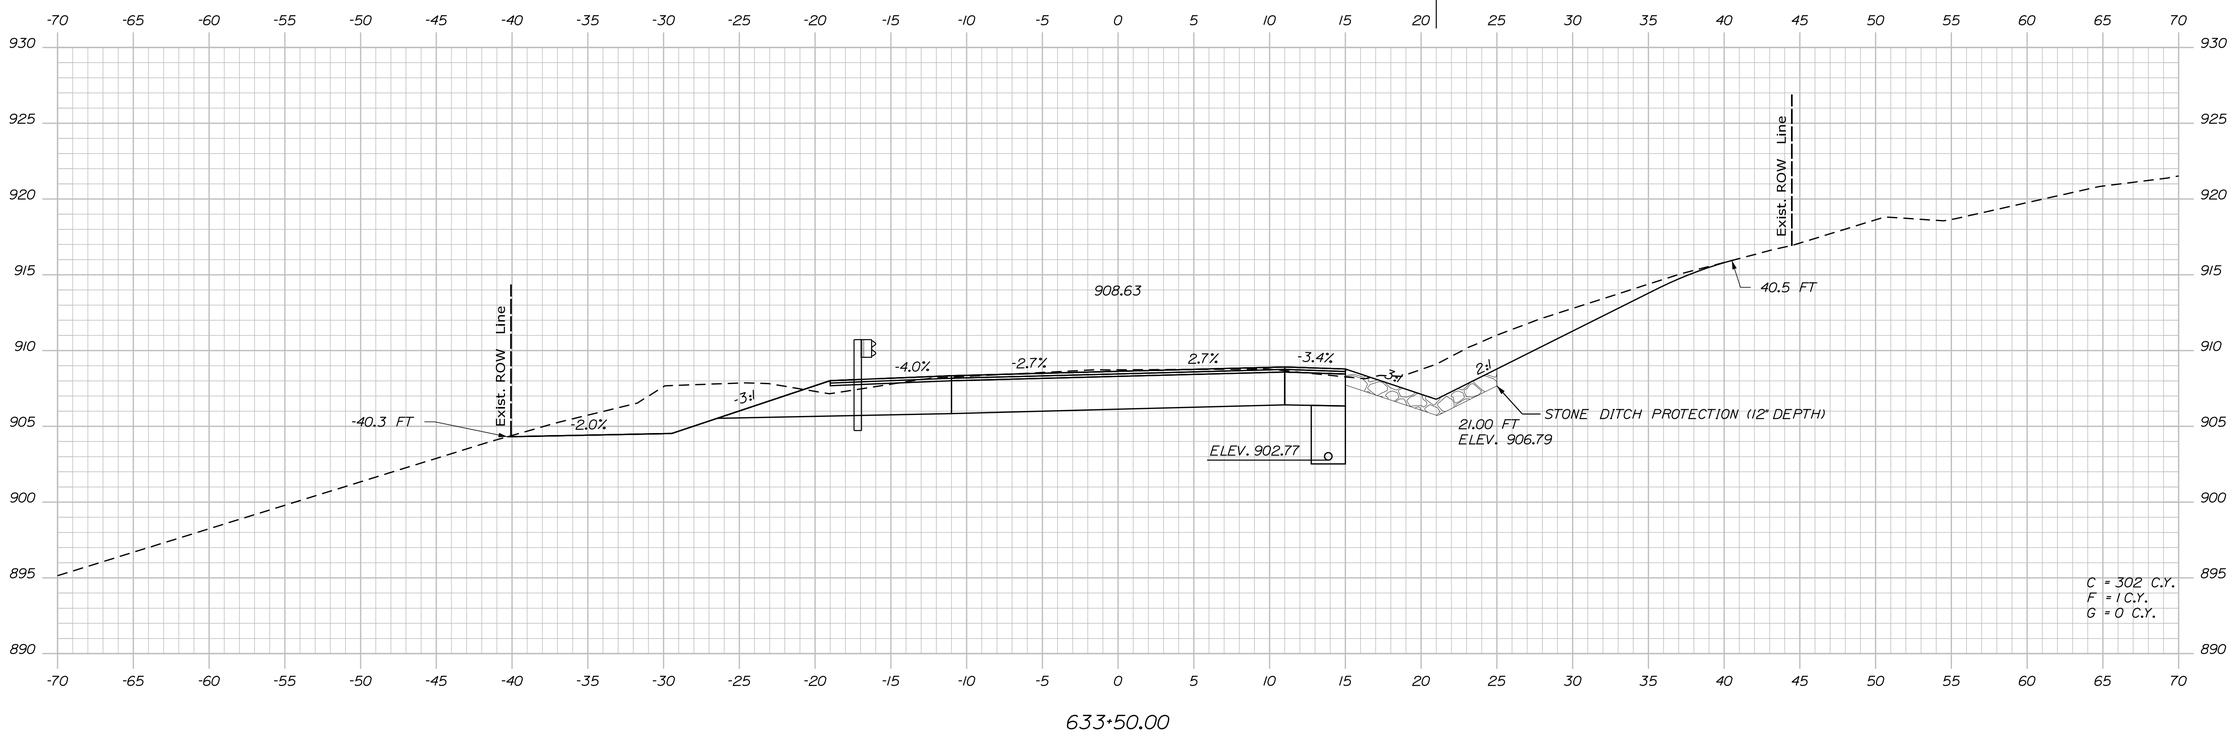

STATE OF MAINE
DEPARTMENT OF TRANSPORTATION

STP-1824(700)X

WIN
WIN 18247.00

HIGHWAY PLANS

PROJ. MANAGER	$PROJMANAGER$		
DESIGN-DETAILED	$design1$	$detailer1$	$projdate1$
CHECKED-REVIEWED	----	----	----
DESIGN2-DETAILED2	$design2$	$detailer2$	$projdate2$
DESIGN3-DETAILED3	$design3$	$detailer3$	$projdate3$
REVISIONS 1	------		$revdate1$
REVISIONS 2	------		$revdate2$
REVISIONS 3	$revision3$		$revdate3$
REVISIONS 4	$revision4$		$revdate4$
FIELD CHANGES	$fieldchange$		$fielddate$

SIGNATURE

P.E. NUMBER

DATE

MADRID \ PHILLIPS
ROUTE 4

CROSS SECTIONS

SHEET NUMBER

227

OF 532

Sta. 633+50.00 to Sta. 634+00.00

Filename: ...\MSTA\227_XSECT_633+50_160.dgn Division: HIGHWAY Username: mdebowski Date:2/25/2019

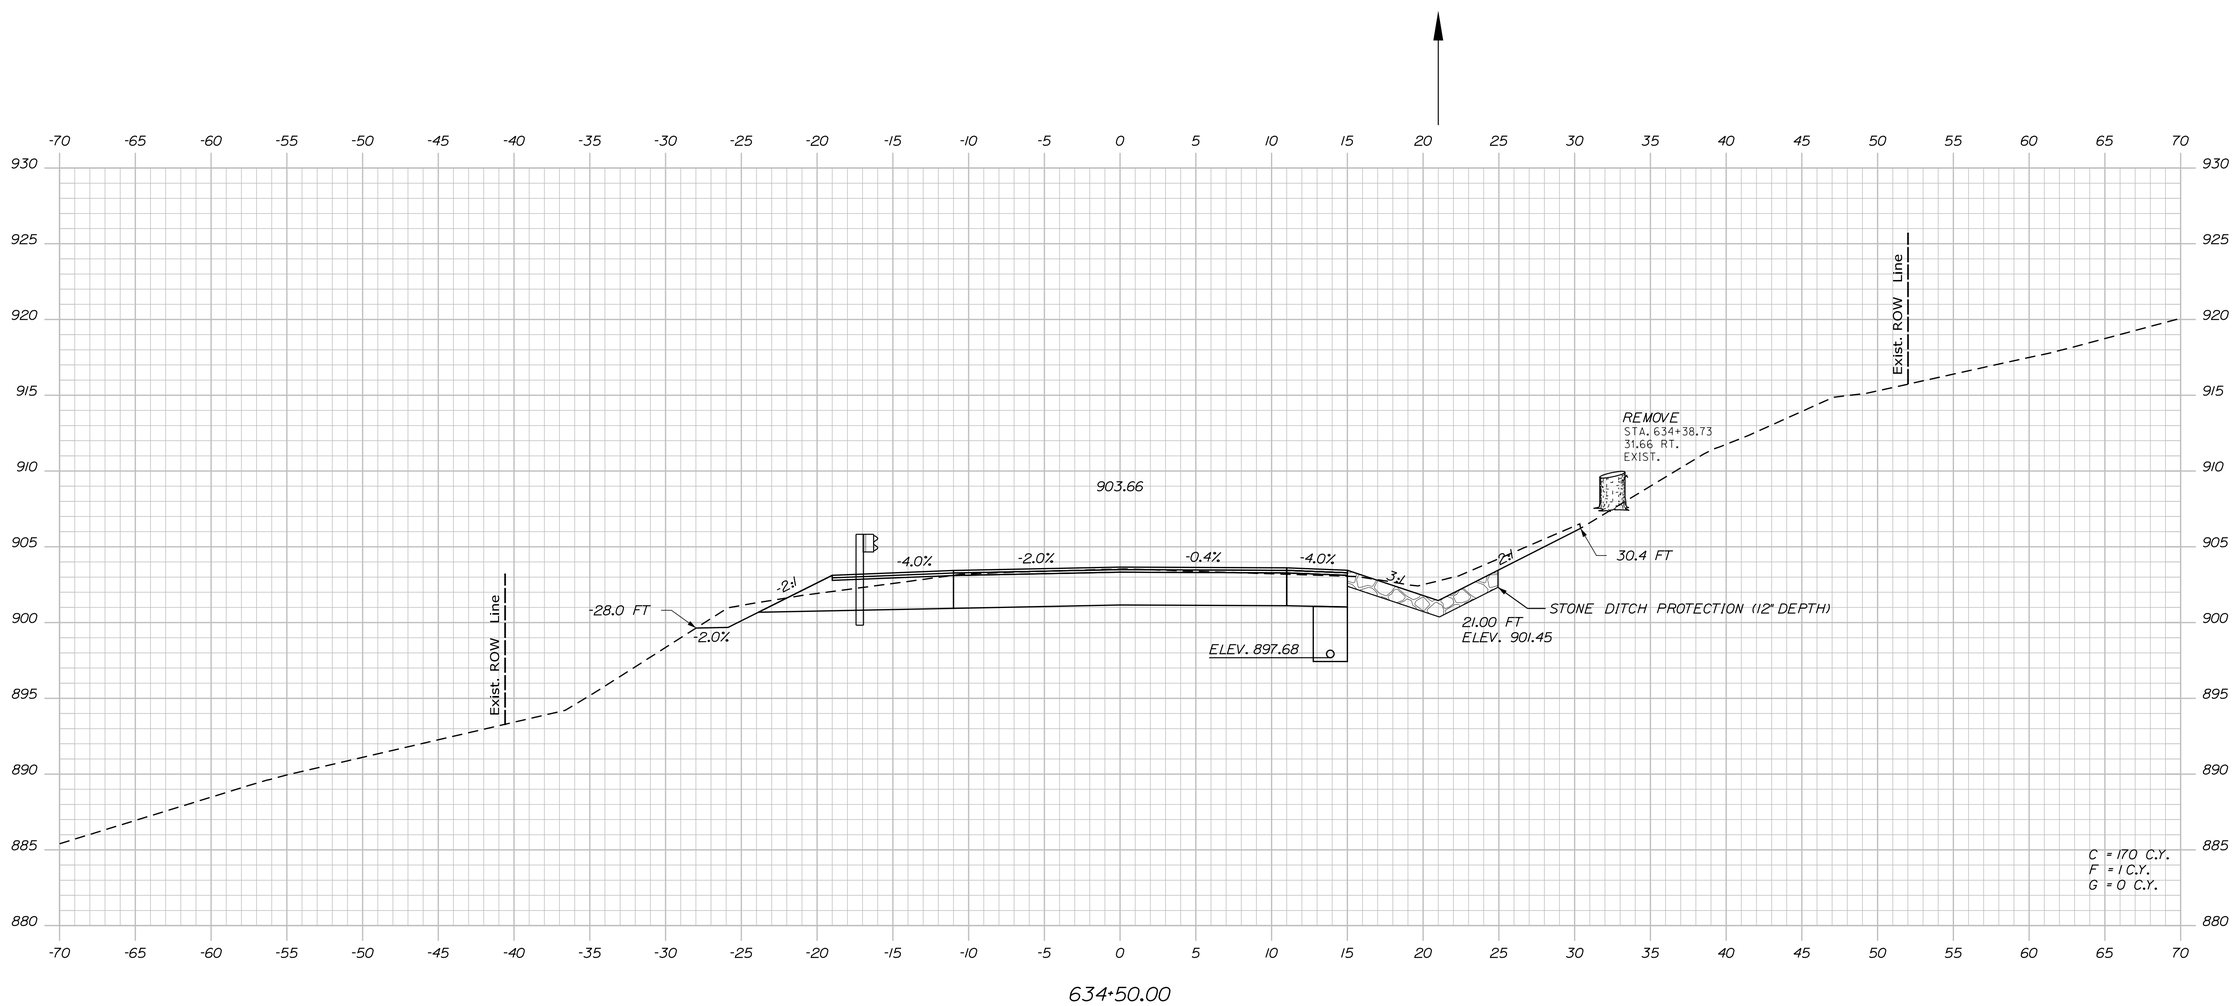

STATE OF MAINE
DEPARTMENT OF TRANSPORTATION

STP-1824(700)X

WIN
WIN 18247.00

HIGHWAY PLANS

		BY	DATE
PROJ. MANAGER	$PROJMANAGER$		
DESIGN-DETAILED	$designer1$	$detailer1$	$projdate1$
CHECKED-REVIEWED	------	------	------
DESIGN2-DETAILED2	$designer2$	$detailer2$	$projdate2$
DESIGN3-DETAILED3	$designer3$	$detailer3$	$projdate3$
REVISIONS 1	------		$revdate1$
REVISIONS 2	------		$revdate2$
REVISIONS 3	$revision3$		$revdate3$
REVISIONS 4	$revision4$		$revdate4$
FIELD CHANGES	$fieldchange$		$fieldate$

SIGNATURE

P.E. NUMBER

DATE

MADRID \ PHILLIPS
ROUTE 4

CROSS SECTIONS

SHEET NUMBER
228
OF 532

Filename: ...\MSTA\228_XSECT_634+50_161.dgn Division: HIGHWAY Username: mdebowski Date:2/25/2019

Sta. 634+50.00 to Sta. 634+50.00

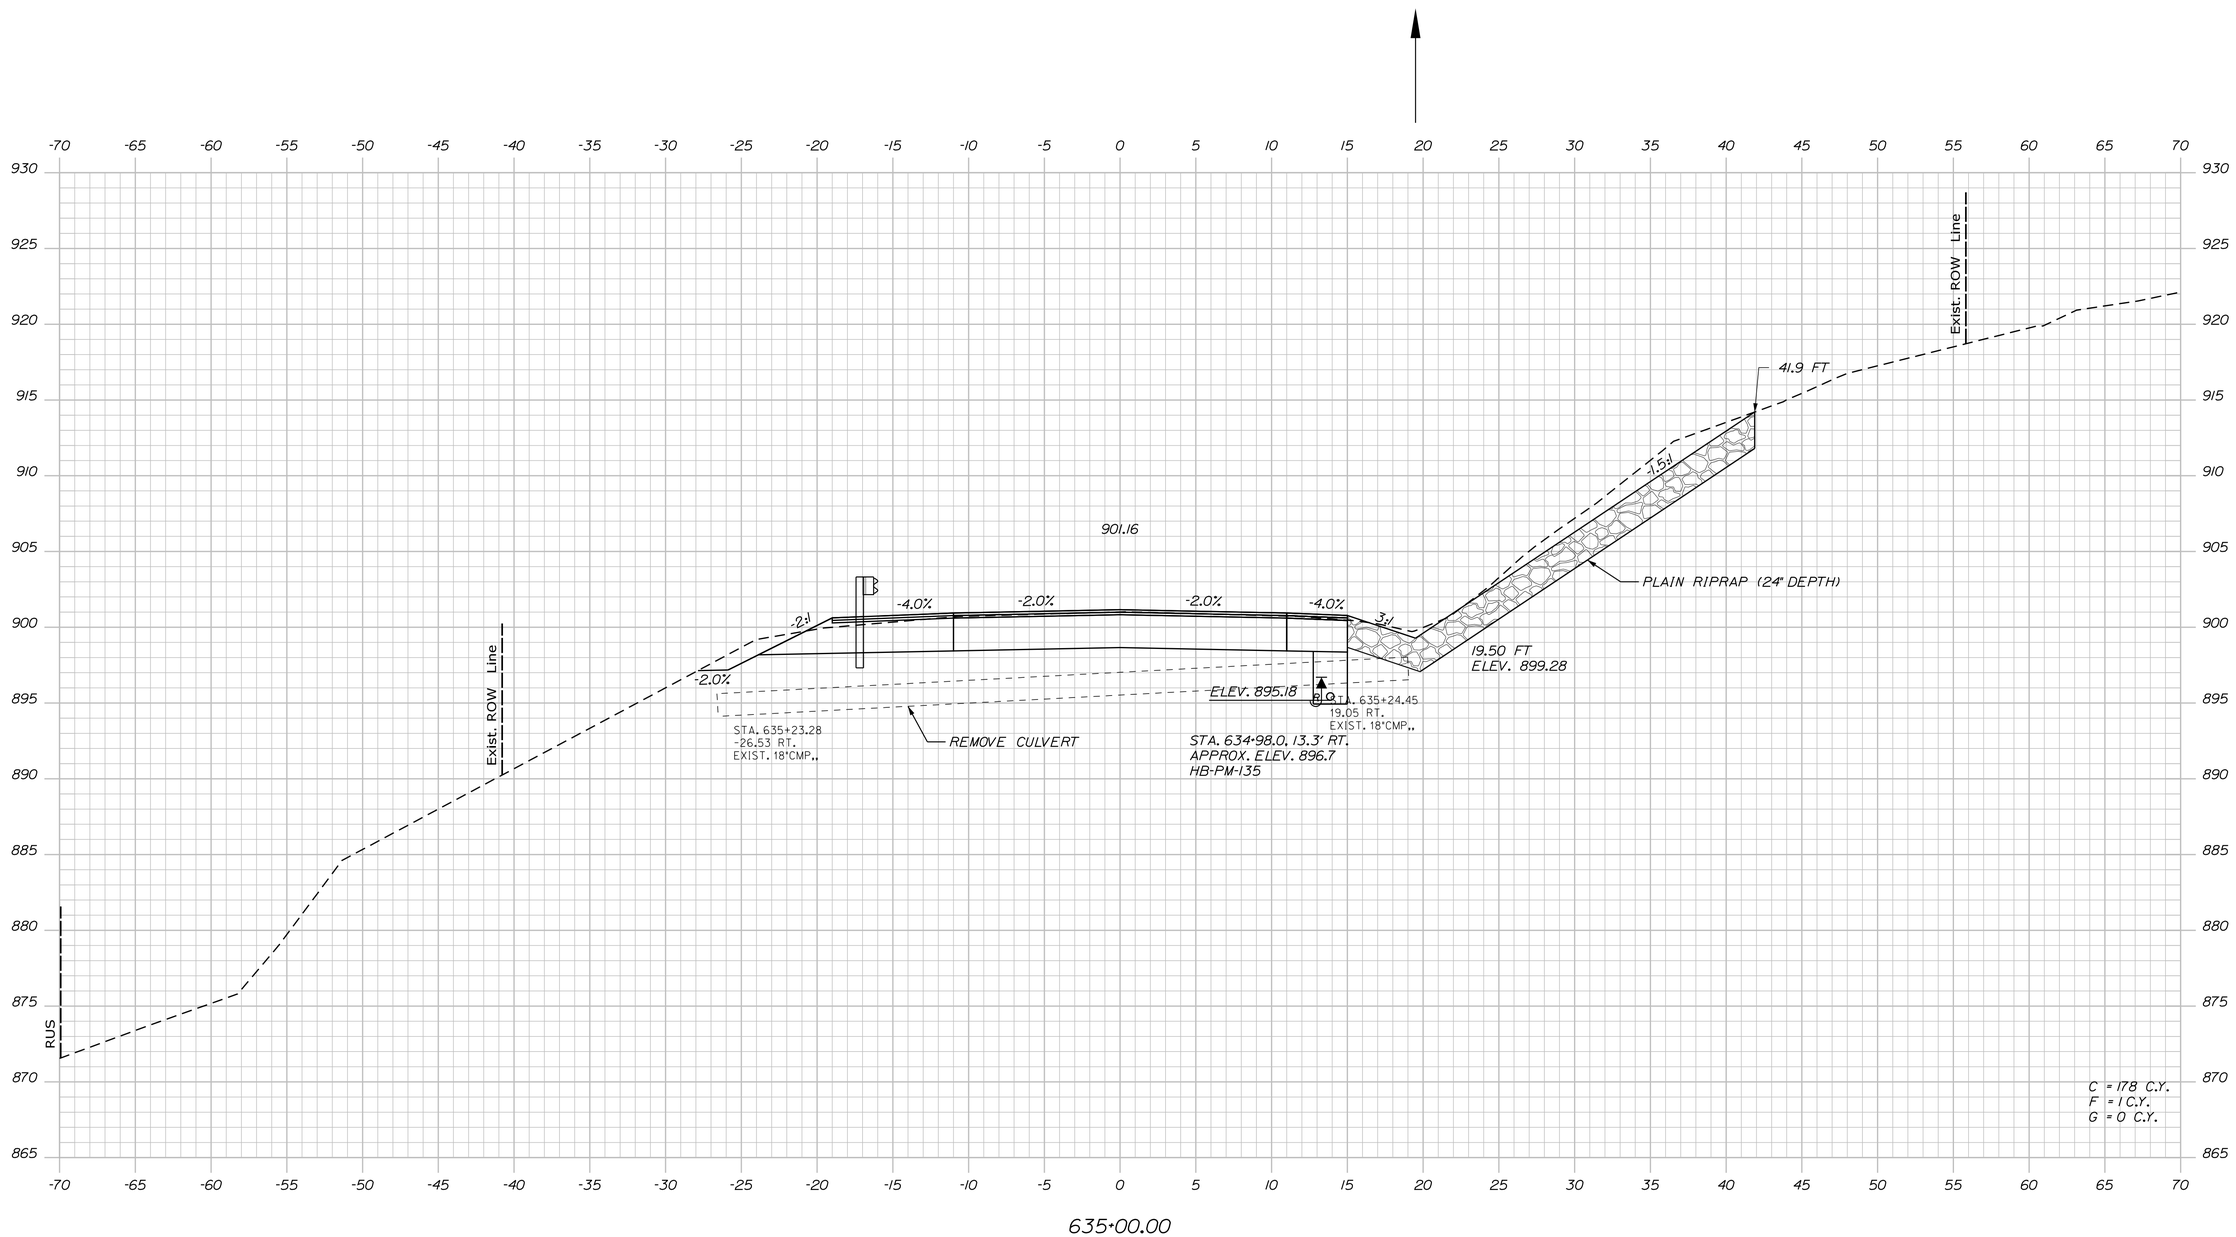

STATE OF MAINE
DEPARTMENT OF TRANSPORTATION

STP-1824(700)X

WIN
WIN 18247.00

HIGHWAY PLANS

PROJ. MANAGER	$PROJMANAGER$	BY	DATE
DESIGN-DETAILED	$designer1$	$detailer1$	$proj date1$
CHECKED-REVIEWED	-----	-----	-----
DESIGN2-DETAILED2	$designer2$	$detailer2$	$proj date2$
DESIGN3-DETAILED3	$designer3$	$detailer3$	$proj date3$
REVISIONS 1	-----	-----	$revdate1$
REVISIONS 2	-----	-----	$revdate2$
REVISIONS 3	$revision3$	-----	$revdate3$
REVISIONS 4	$revision4$	-----	$revdate4$
FIELD CHANGES	$fieldchange$	-----	$fielddate$

SIGNATURE

P.E. NUMBER

DATE

MADRID \ PHILLIPS
ROUTE 4

CROSS SECTIONS

SHEET NUMBER

229

OF 532

Filename: ...\MSTA\229_XSECT_635-00_162.dgn Division: HIGHWAY Username: mdebowski Date:2/25/2019

Sta. 635+00.00 to Sta. 635+00.00

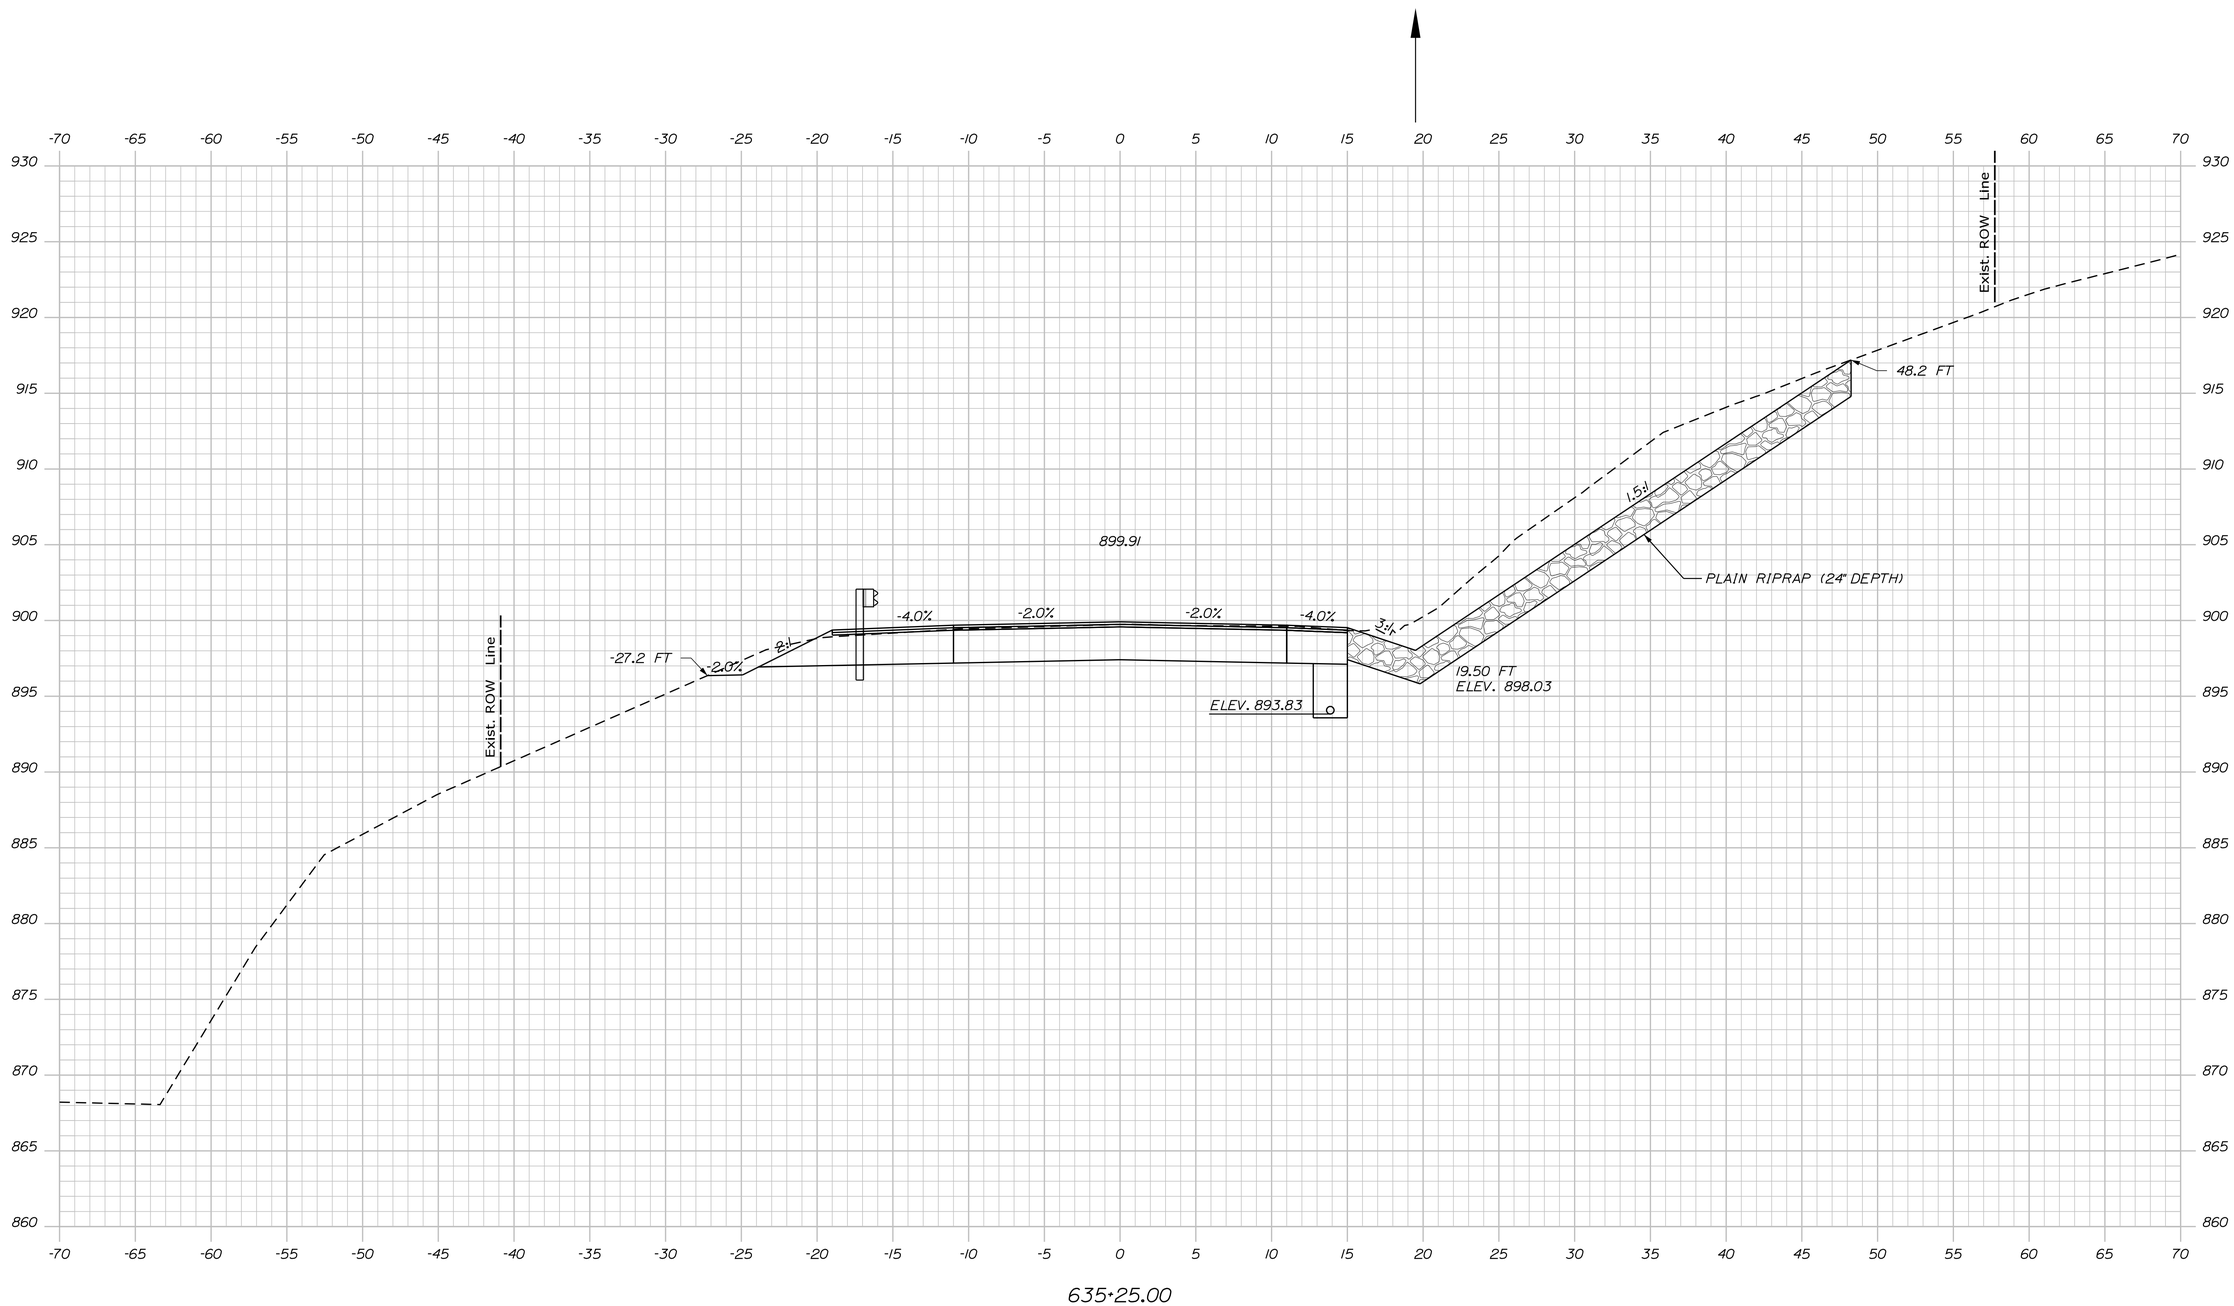

Filename: ...\MSTA\230_XSECT_635+25_163.dgn Division: HIGHWAY Username: mdebowski Date:2/25/2019

STATE OF MAINE
DEPARTMENT OF TRANSPORTATION

STP-1824(700)X

WIN
WIN 18247.00

HIGHWAY PLANS

PROJ. MANAGER	$PROJMANAGER$	BY	DATE
DESIGN-DETAILED	$designer1$	$detailer1$	$projdate1$
CHECKED-REVIEWED	-----	-----	-----
DESIGN2-DETAILED2	$designer2$	$detailer2$	$projdate2$
DESIGN3-DETAILED3	$designer3$	$detailer3$	$projdate3$
REVISIONS 1	-----	-----	$revdate1$
REVISIONS 2	-----	-----	$revdate2$
REVISIONS 3	$revision3$	$revdate3$	$revdate3$
REVISIONS 4	$revision4$	$revdate4$	$revdate4$
FIELD CHANGES	$fieldchange$	$fieldate$	$fieldate$

SIGNATURE

P.E. NUMBER

DATE

MADRID \ PHILLIPS
ROUTE 4

CROSS SECTIONS

SHEET NUMBER

230

OF 532

Sta. 635+25.00 to Sta. 635+25.00

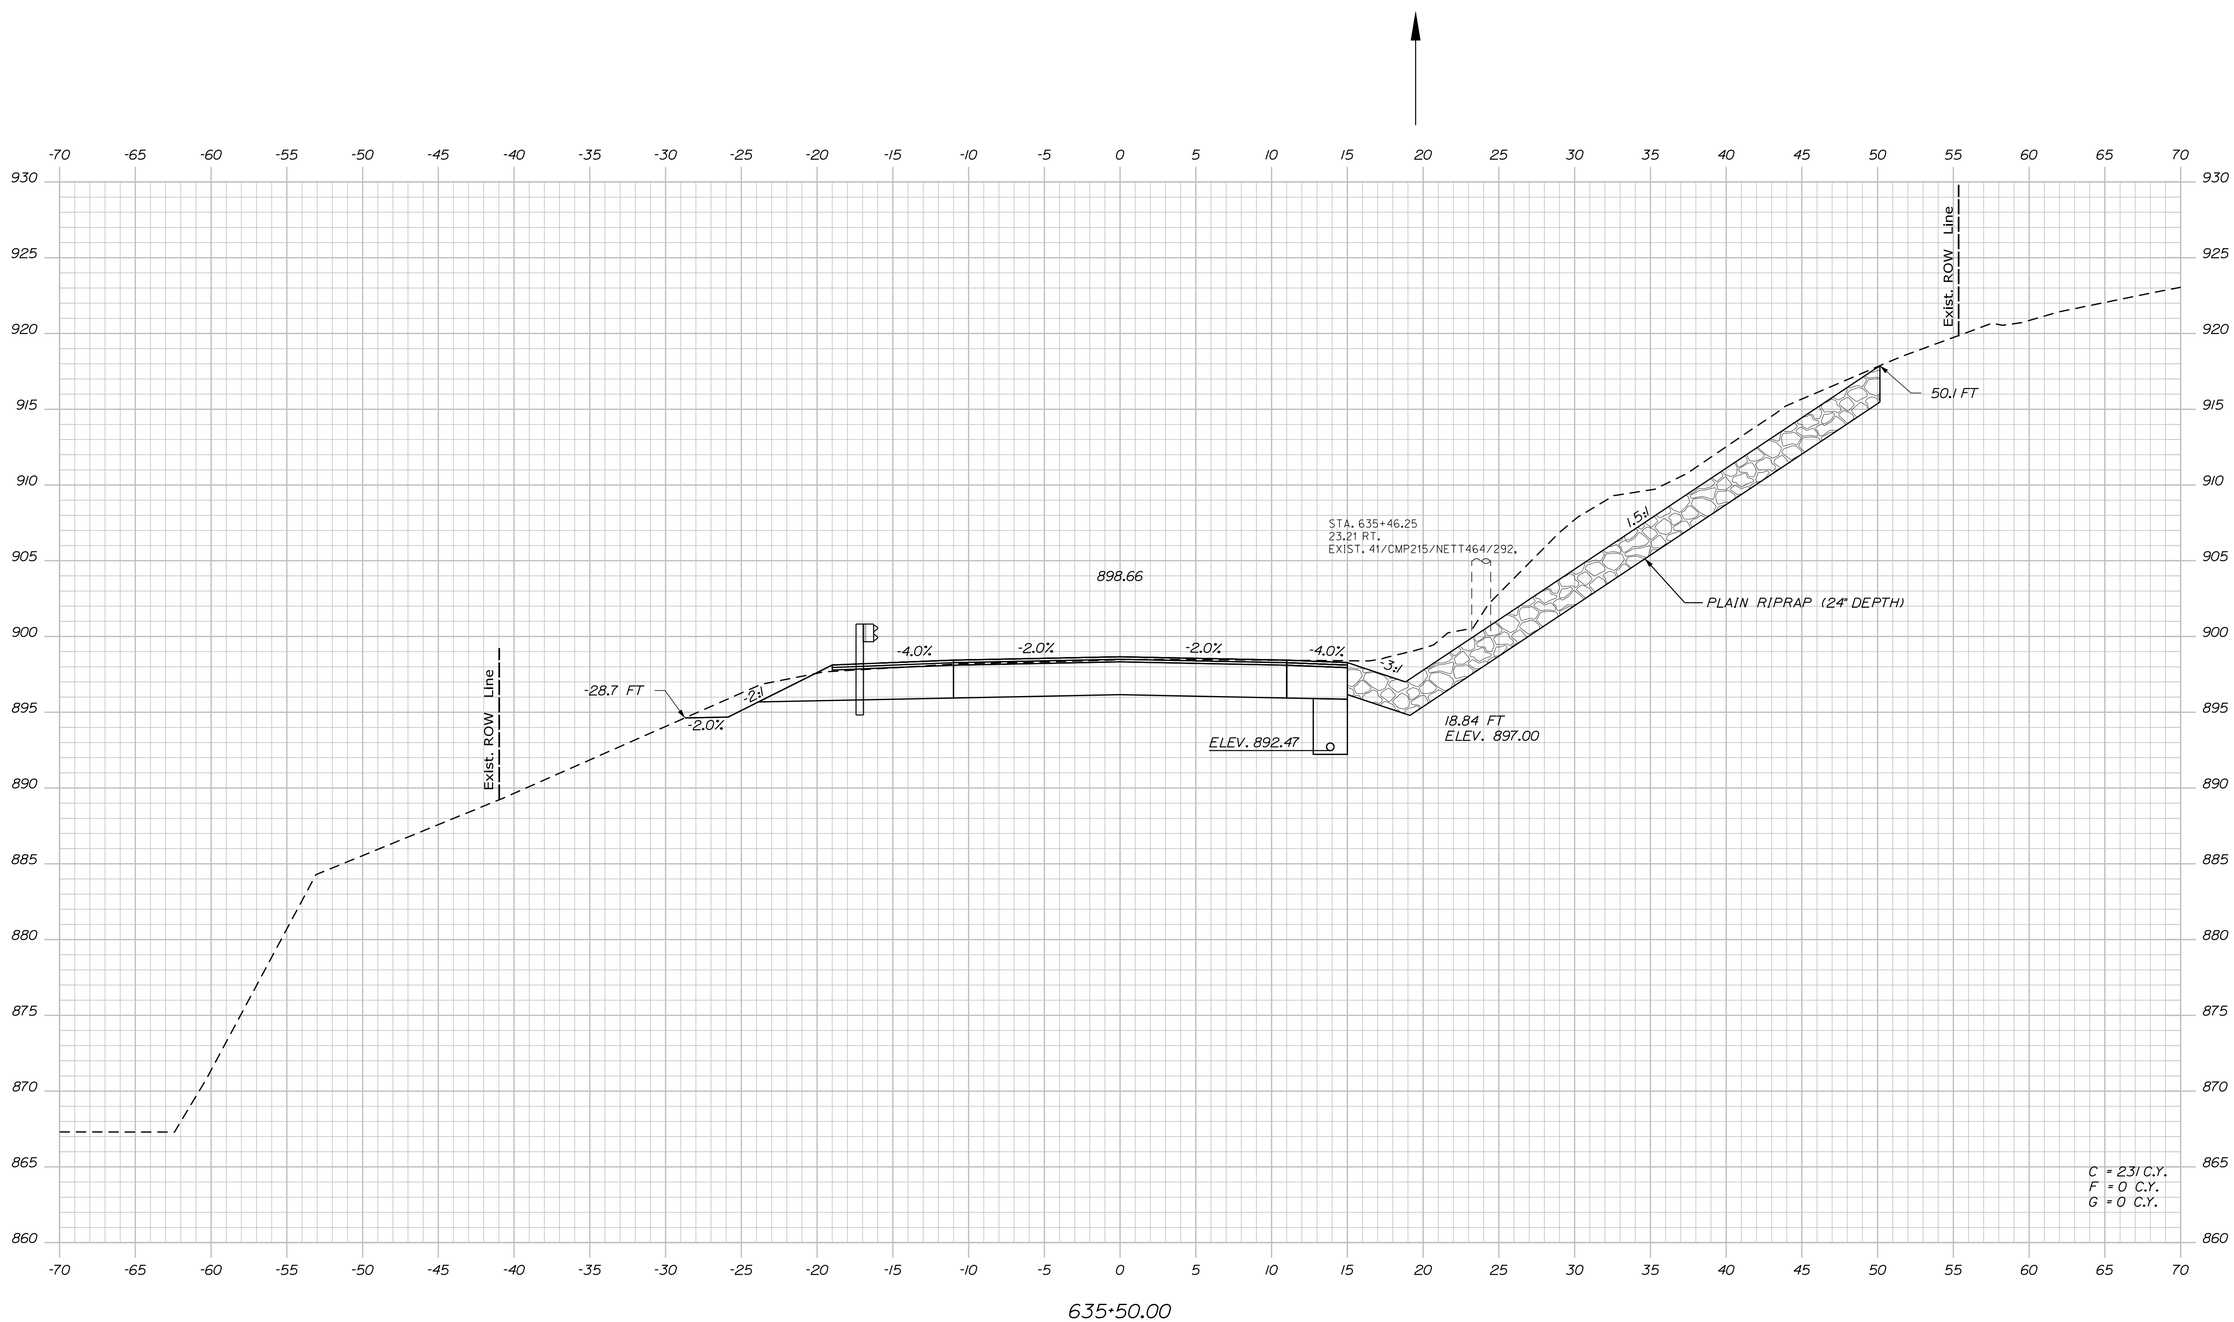

STATE OF MAINE
DEPARTMENT OF TRANSPORTATION

STP-1824(700)X

WIN
WIN 18247.00

HIGHWAY PLANS

PROJ. MANAGER	$PROJMANAGER$	BY	DATE
DESIGN-DETAILED	$designer1$	$detailer1$	$projdate1$
CHECKED-REVIEWED	-----	-----	-----
DESIGN2-DETAILED2	$designer2$	$detailer2$	$projdate2$
DESIGN3-DETAILED3	$designer3$	$detailer3$	$projdate3$
REVISIONS 1	-----	-----	$revdate1$
REVISIONS 2	-----	-----	$revdate2$
REVISIONS 3	$revision3$		$revdate3$
REVISIONS 4	$revision4$		$revdate4$
FIELD CHANGES	$fieldchange$		$fielddate$

SIGNATURE

P.E. NUMBER

DATE

MADRID \ PHILLIPS
ROUTE 4

CROSS SECTIONS

SHEET NUMBER

231

OF 532

Filename: ...\MSTA\231_XSECT_635+50_164.dgn Division: HIGHWAY Username: mdebowski Date:2/25/2019

Sta. 635+50.00 to Sta. 635+50.00

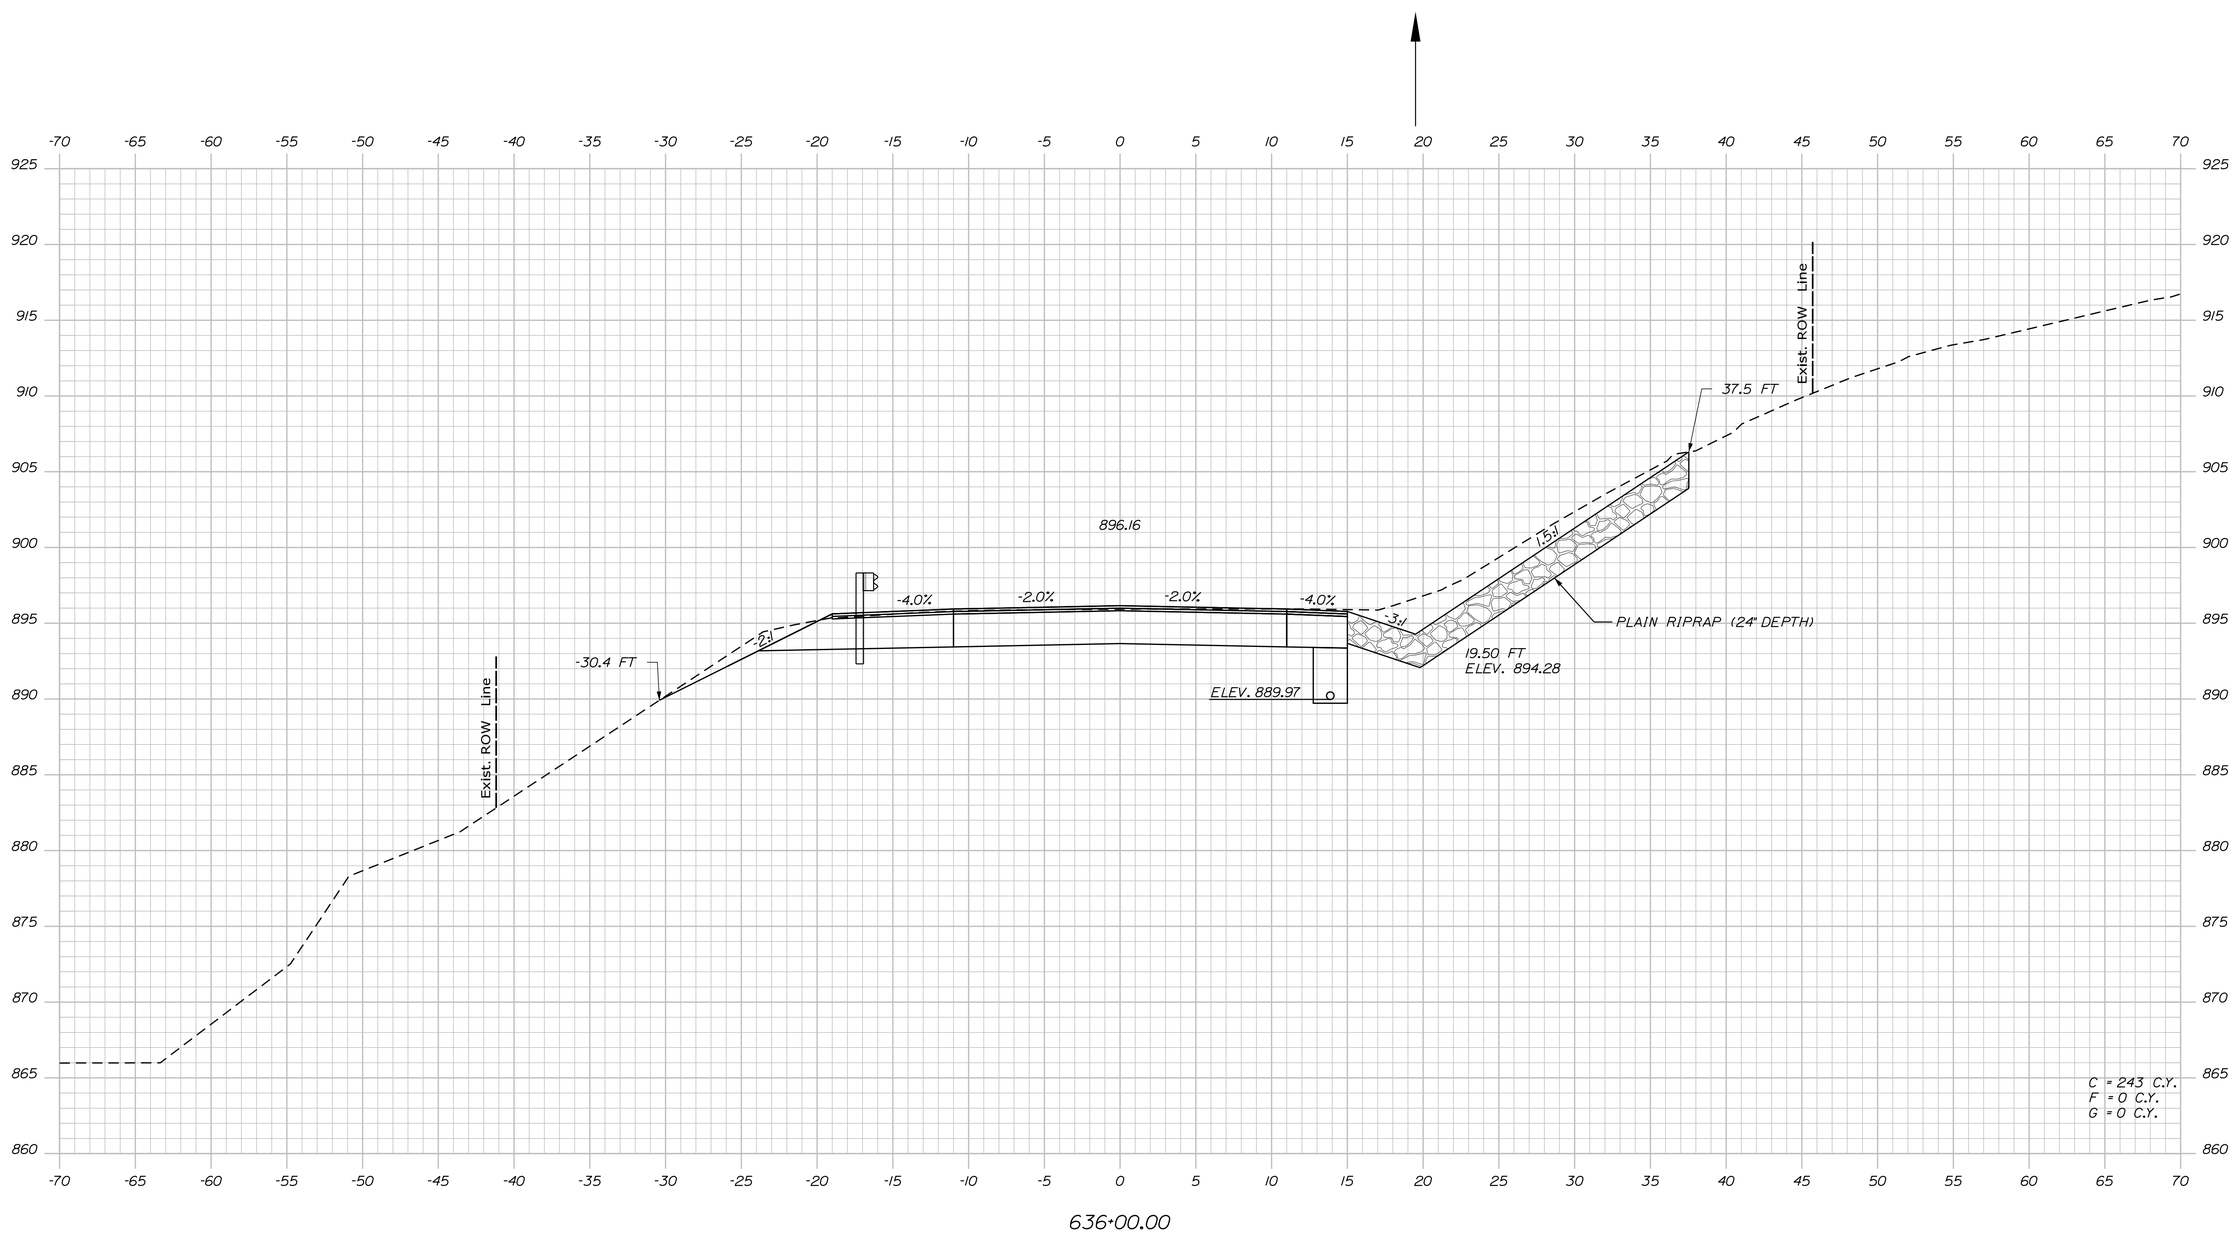

Filename: ...\MSTA\232_XSECT_636+00_165.dgn Division: HIGHWAY Username: mdebowski Date:2/25/2019

STATE OF MAINE
DEPARTMENT OF TRANSPORTATION

STP-1824(700)X

WIN
WIN 18247.00

HIGHWAY PLANS

PROJ. MANAGER	$PROJMANAGER$	BY	DATE
DESIGN-DETAILED	$designer1$	$detailer1$	$projdate1$
CHECKED-REVIEWED	-----	-----	-----
DESIGN2-DETAILED2	$designer2$	$detailer2$	$projdate2$
DESIGN3-DETAILED3	$designer3$	$detailer3$	$projdate3$
REVISIONS 1	-----	-----	$revdate1$
REVISIONS 2	-----	-----	$revdate2$
REVISIONS 3	$revision3$	-----	$revdate3$
REVISIONS 4	$revision4$	-----	$revdate4$
FIELD CHANGES	$fieldchange$	-----	$fielddate$

SIGNATURE

P.E. NUMBER

DATE

MADRID \ PHILLIPS
ROUTE 4

CROSS SECTIONS

SHEET NUMBER

232

OF 532

Sta. 636+00.00 to Sta. 636+00.00

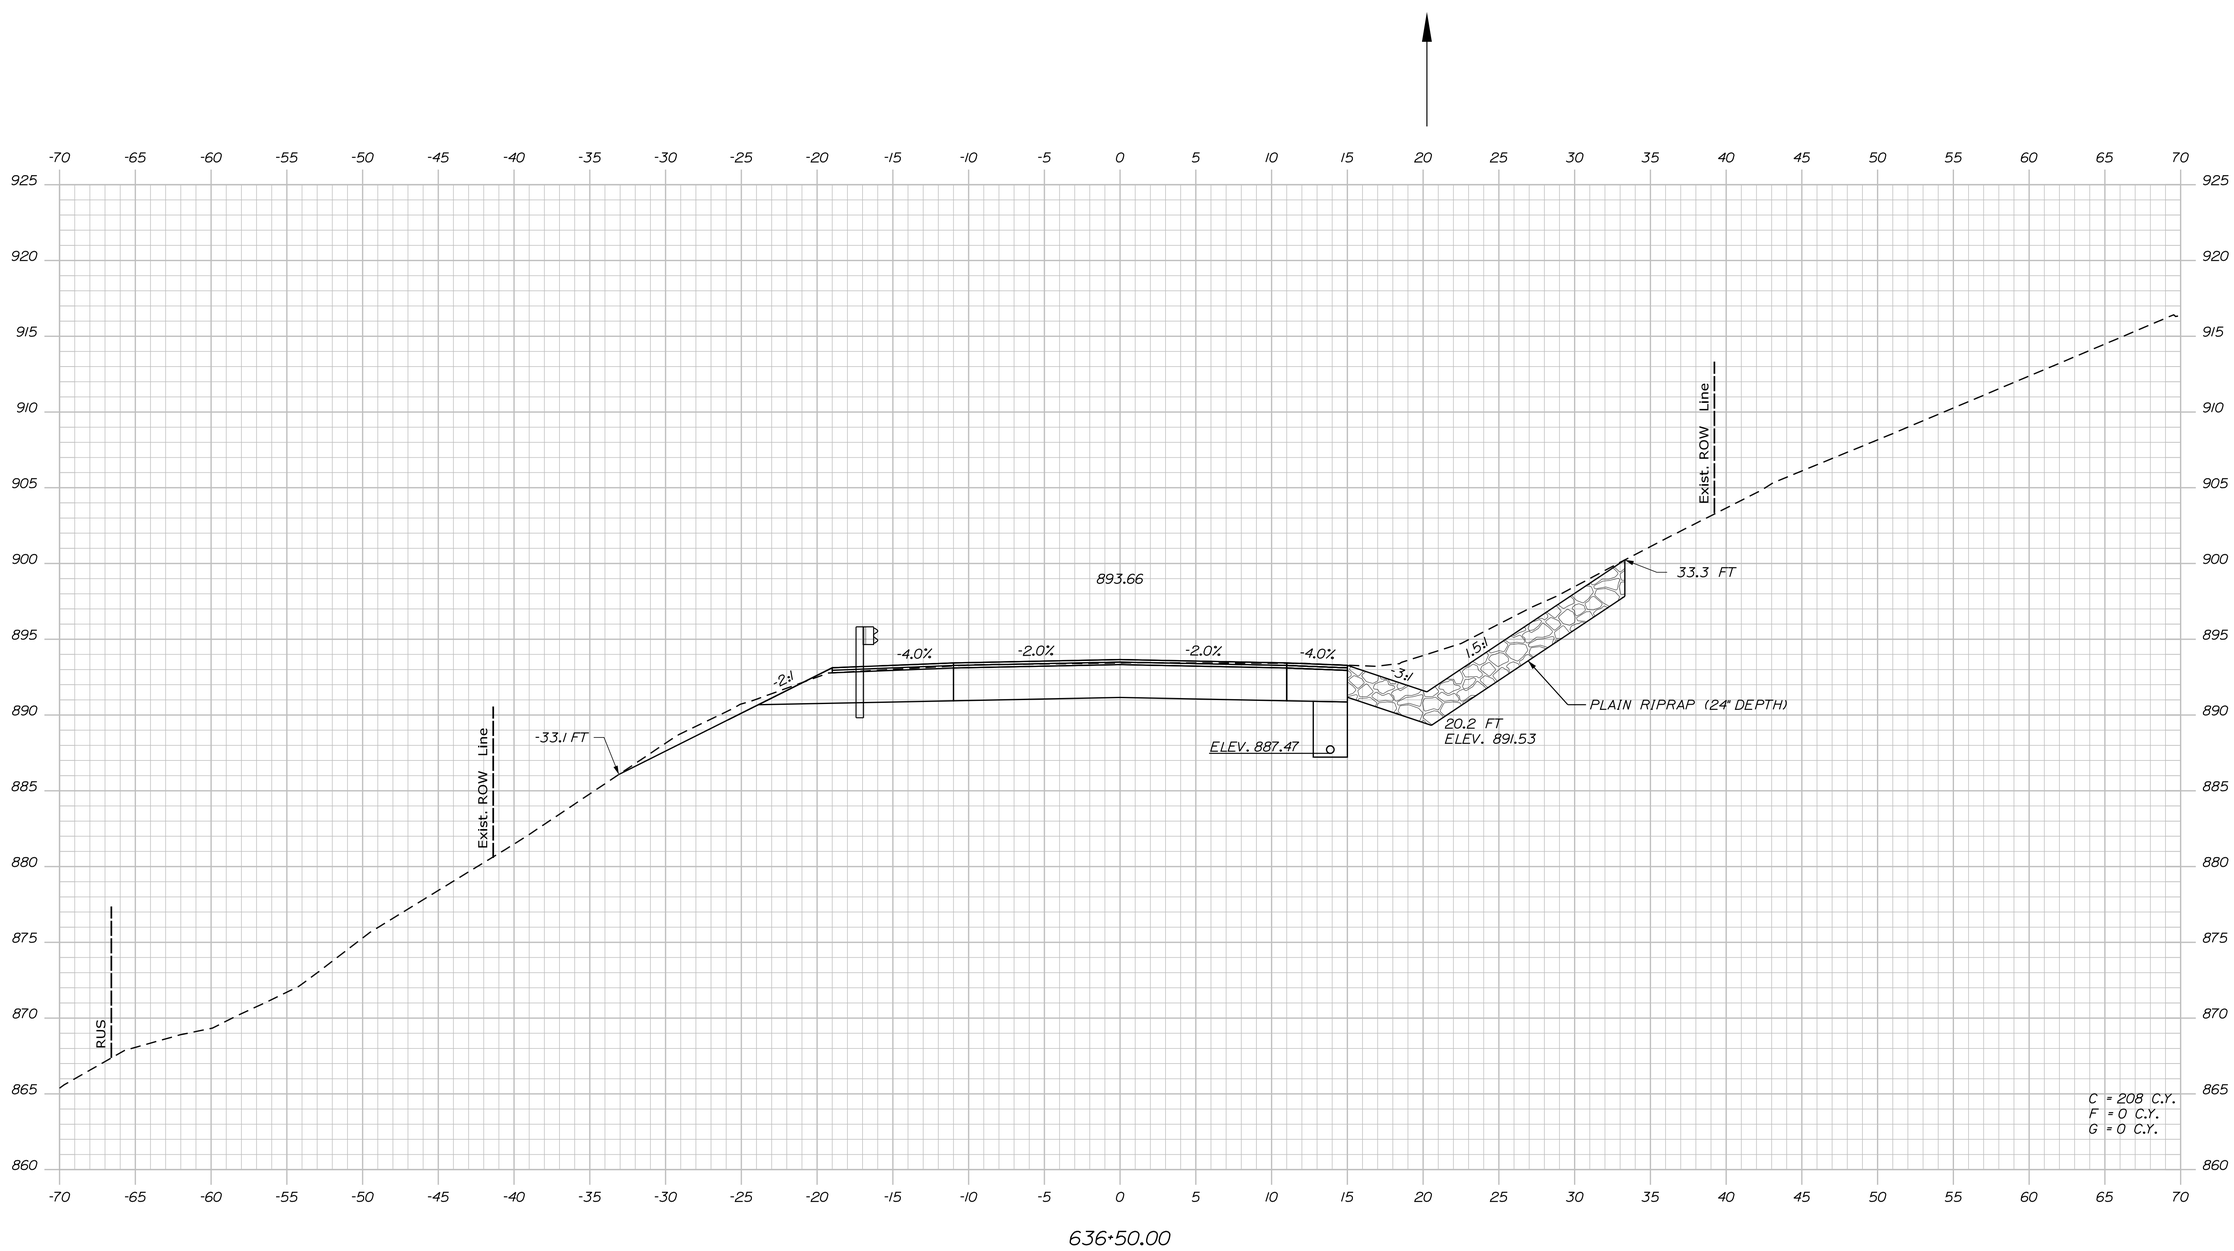

STATE OF MAINE
DEPARTMENT OF TRANSPORTATION

STP-1824(700)X

WIN
WIN 18247.00

HIGHWAY PLANS

PROJ. MANAGER	$PROJMANAGER$	BY	DATE
DESIGN-DETAILED	$designer1$	$detailer1$	$projdate1$
CHECKED-REVIEWED	-----	-----	-----
DESIGN2-DETAILED2	$designer2$	$detailer2$	$projdate2$
DESIGN3-DETAILED3	$designer3$	$detailer3$	$projdate3$
REVISIONS 1	-----	-----	$revdate1$
REVISIONS 2	-----	-----	$revdate2$
REVISIONS 3	$revision3$		$revdate3$
REVISIONS 4	$revision4$		$revdate4$
FIELD CHANGES	$fieldchange$		$fielddate$

SIGNATURE

P.E. NUMBER

DATE

MADRID \ PHILLIPS
ROUTE 4

CROSS SECTIONS

SHEET NUMBER

233

OF 532

Filename: ...\MSTA\233_XSECT_636-50_166.dgn Division: HIGHWAY Username: mdebowski Date:2/25/2019

Sta. 636+50.00 to Sta. 636+50.00

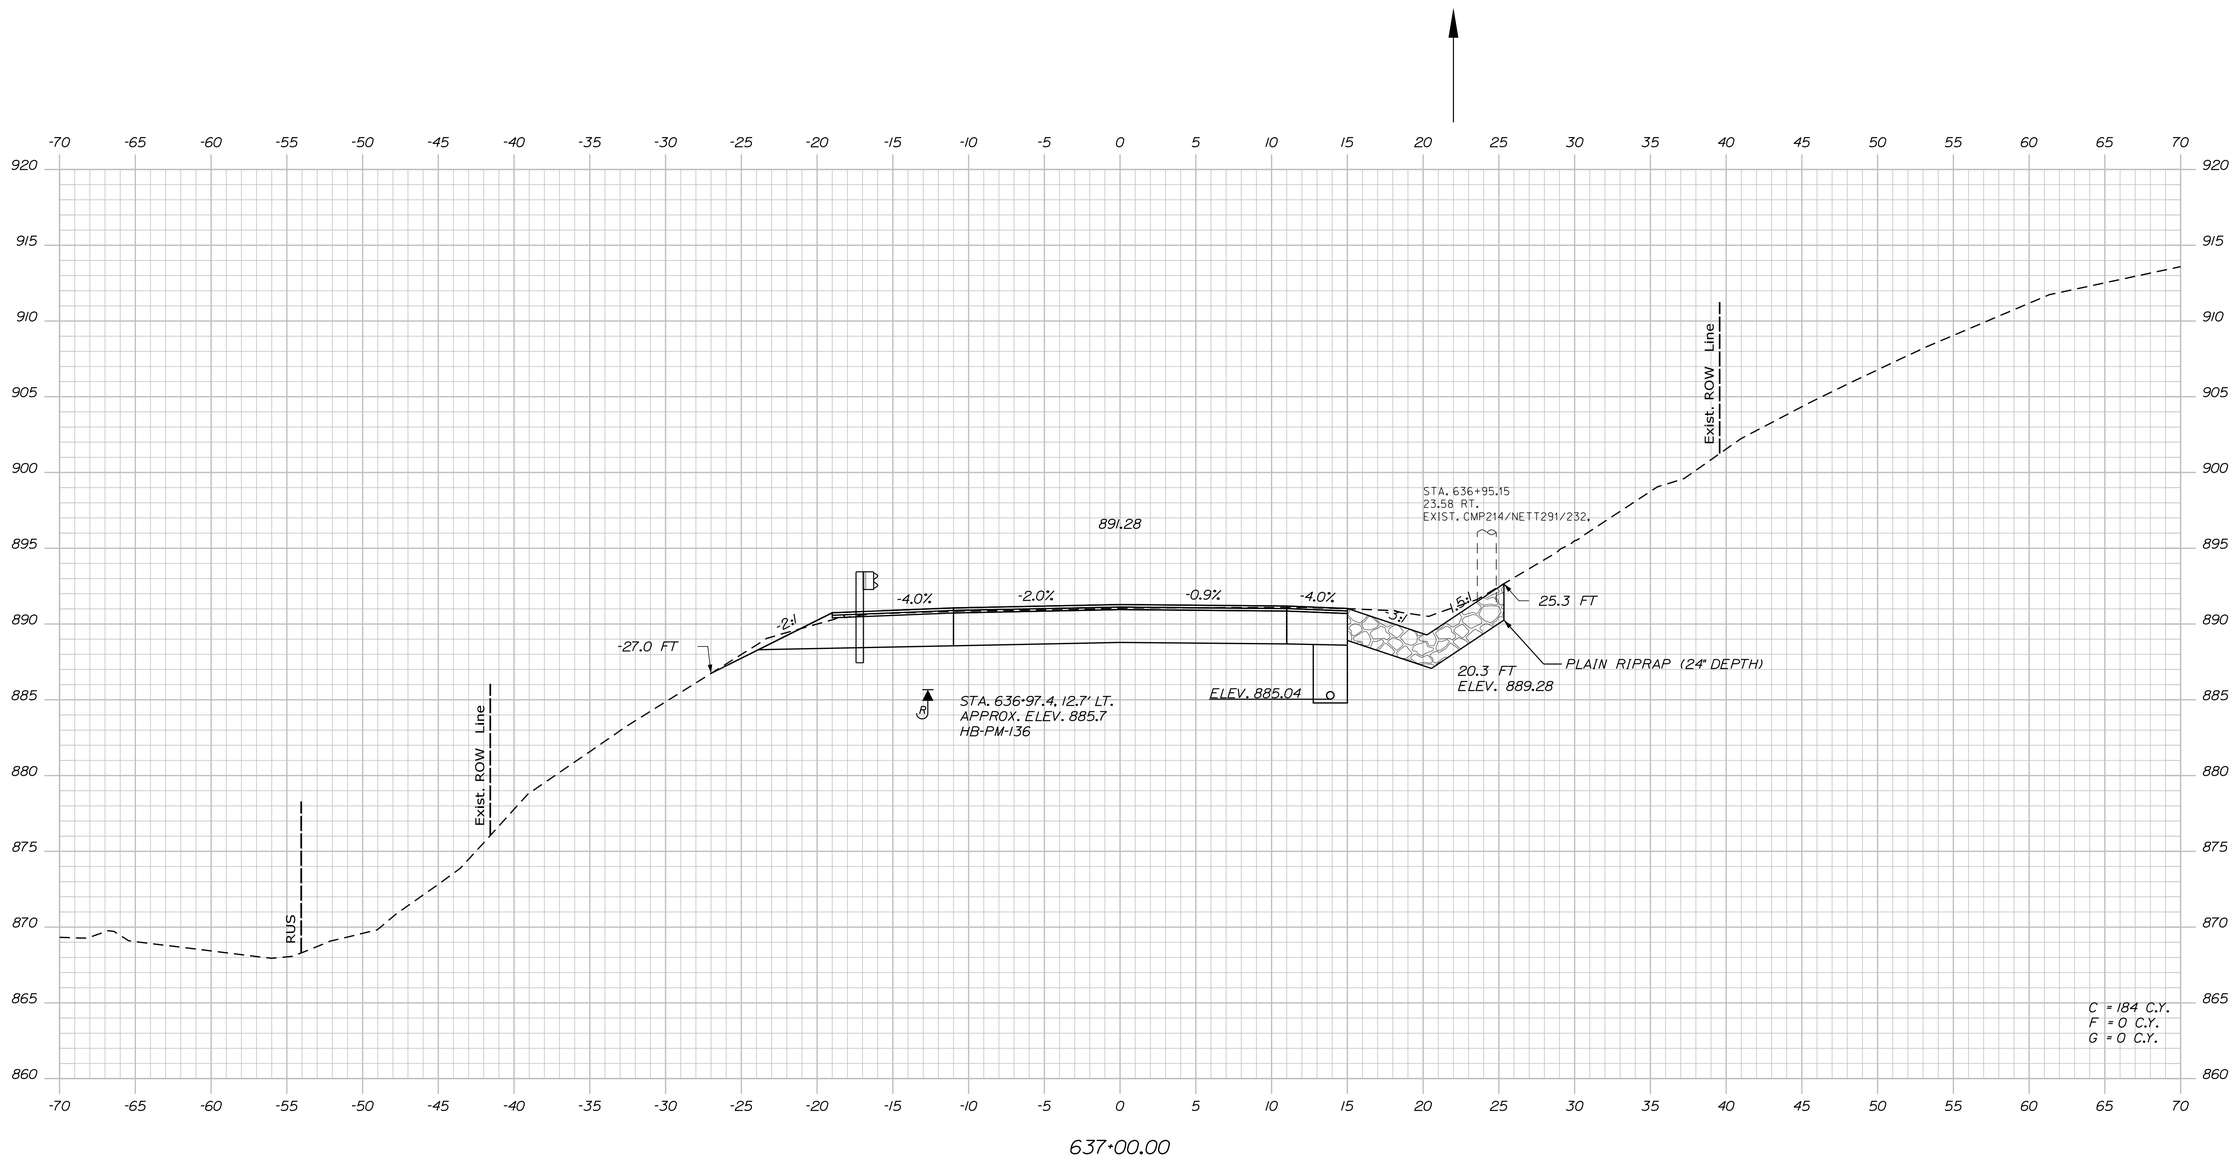

STATE OF MAINE
DEPARTMENT OF TRANSPORTATION

STP-1824(700)X

WIN
WIN 18247.00

HIGHWAY PLANS

PROJ. MANAGER	$PROJMANAGER$	BY	DATE
DESIGN-DETAILED	$designer1$	$detailer1$	$projdate1$
CHECKED-REVIEWED	-----	-----	-----
DESIGN2-DETAILED2	$designer2$	$detailer2$	$projdate2$
DESIGN3-DETAILED3	$designer3$	$detailer3$	$projdate3$
REVISIONS 1	-----	-----	$revdate1$
REVISIONS 2	-----	-----	$revdate2$
REVISIONS 3	$revision3$		$revdate3$
REVISIONS 4	$revision4$		$revdate4$
FIELD CHANGES	$fieldchange$		$fielddate$

SIGNATURE

P.E. NUMBER

DATE

MADRID \ PHILLIPS
ROUTE 4

CROSS SECTIONS

SHEET NUMBER

234

OF 532

Filename: ...\MSTA\234_XSECT_637-00_167.dgn Division: HIGHWAY Username: mdebowski Date:2/25/2019

Sta. 637+00.00 to Sta. 637+00.00

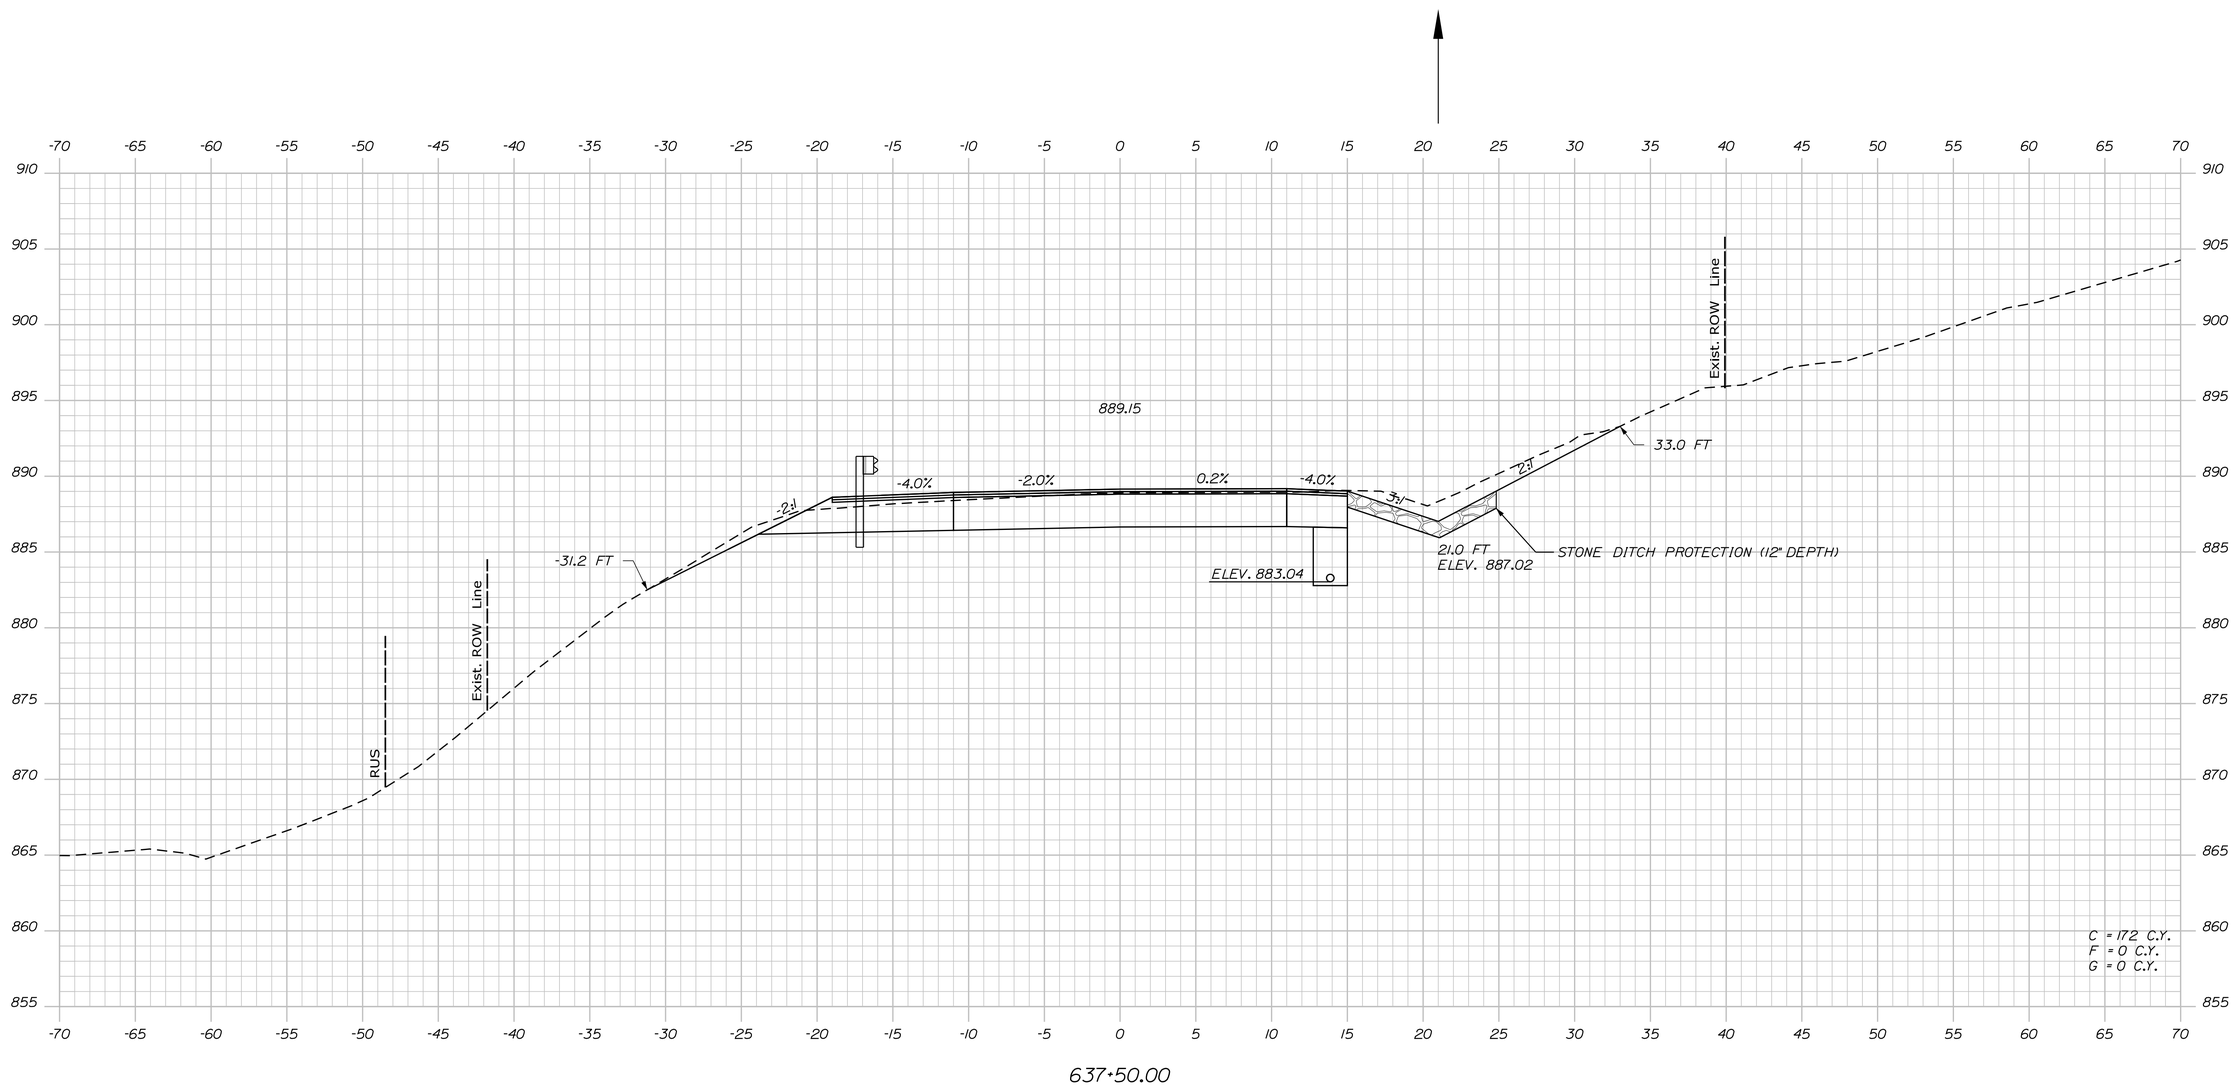

STATE OF MAINE
DEPARTMENT OF TRANSPORTATION

STP-1824(700)X

WIN
WIN 18247.00

HIGHWAY PLANS

PROJ. MANAGER	$PROJMANAGER$	BY	DATE	
DESIGN-DETAILED	$designer1$	$detailer1$	$projdate1$	
CHECKED-REVIEWED	-----	-----	-----	SIGNATURE
DESIGN2-DETAILED2	$designer2$	$detailer2$	$projdate2$	
DESIGN3-DETAILED3	$designer3$	$detailer3$	$projdate3$	P.E. NUMBER
REVISIONS 1	-----	-----	$revdate1$	
REVISIONS 2	-----	-----	$revdate2$	
REVISIONS 3	$revision3$		$revdate3$	
REVISIONS 4	$revision4$		$revdate4$	DATE
FIELD CHANGES	$fieldchange$		$fielddate$	

MADRID \ PHILLIPS
ROUTE 4

CROSS SECTIONS

SHEET NUMBER

235

OF 532

Sta. 637+50.00 to Sta. 637+50.00

Filename: ...\MSTA\235_XSECT_637-50_168.dgn Division: HIGHWAY Username: mdebowski Date:2/25/2019

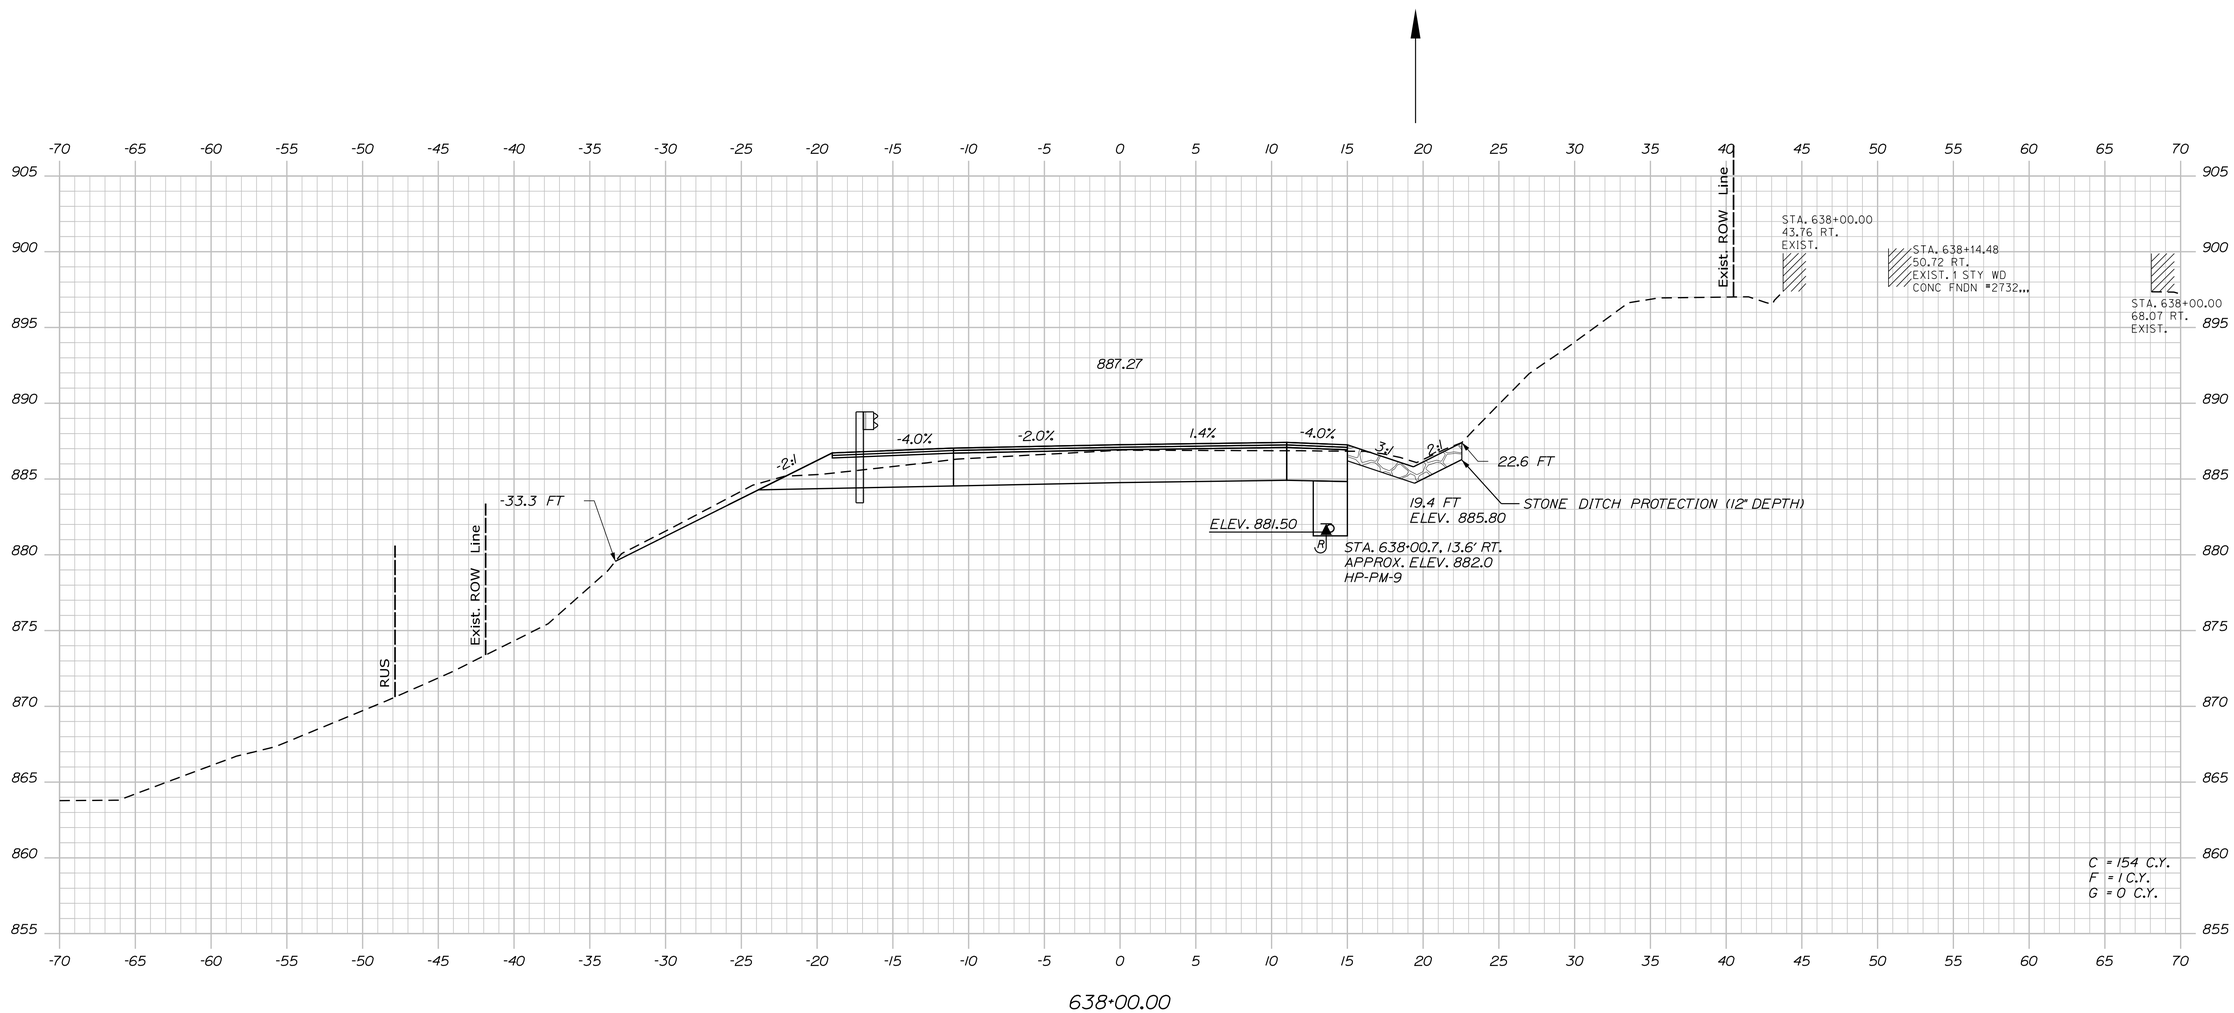

Filename: ...\MSTA\236_XSECT_638+00_169.dgn Division: HIGHWAY Username: mdebowski Date:2/25/2019

STATE OF MAINE
DEPARTMENT OF TRANSPORTATION

STP-1824(700)X

WIN
WIN 18247.00

HIGHWAY PLANS

PROJ. MANAGER	$PROJ.MANAGER$	BY	DATE
DESIGN-DETAILED	$designer1$	$detailer1$	$projdate1$
CHECKED-REVIEWED	-----	-----	-----
DESIGN2-DETAILED2	$designer2$	$detailer2$	$projdate2$
DESIGN3-DETAILED3	$designer3$	$detailer3$	$projdate3$
REVISIONS 1	-----		$revdate1$
REVISIONS 2	-----		$revdate2$
REVISIONS 3	$revision3$		$revdate3$
REVISIONS 4	$revision4$		$revdate4$
FIELD CHANGES	$fieldchange$		$fielddate$

SIGNATURE

P.E. NUMBER

DATE

MADRID \ PHILLIPS
ROUTE 4

CROSS SECTIONS

SHEET NUMBER

236

OF 532

Sta. 638+00.00 to Sta. 638+00.00

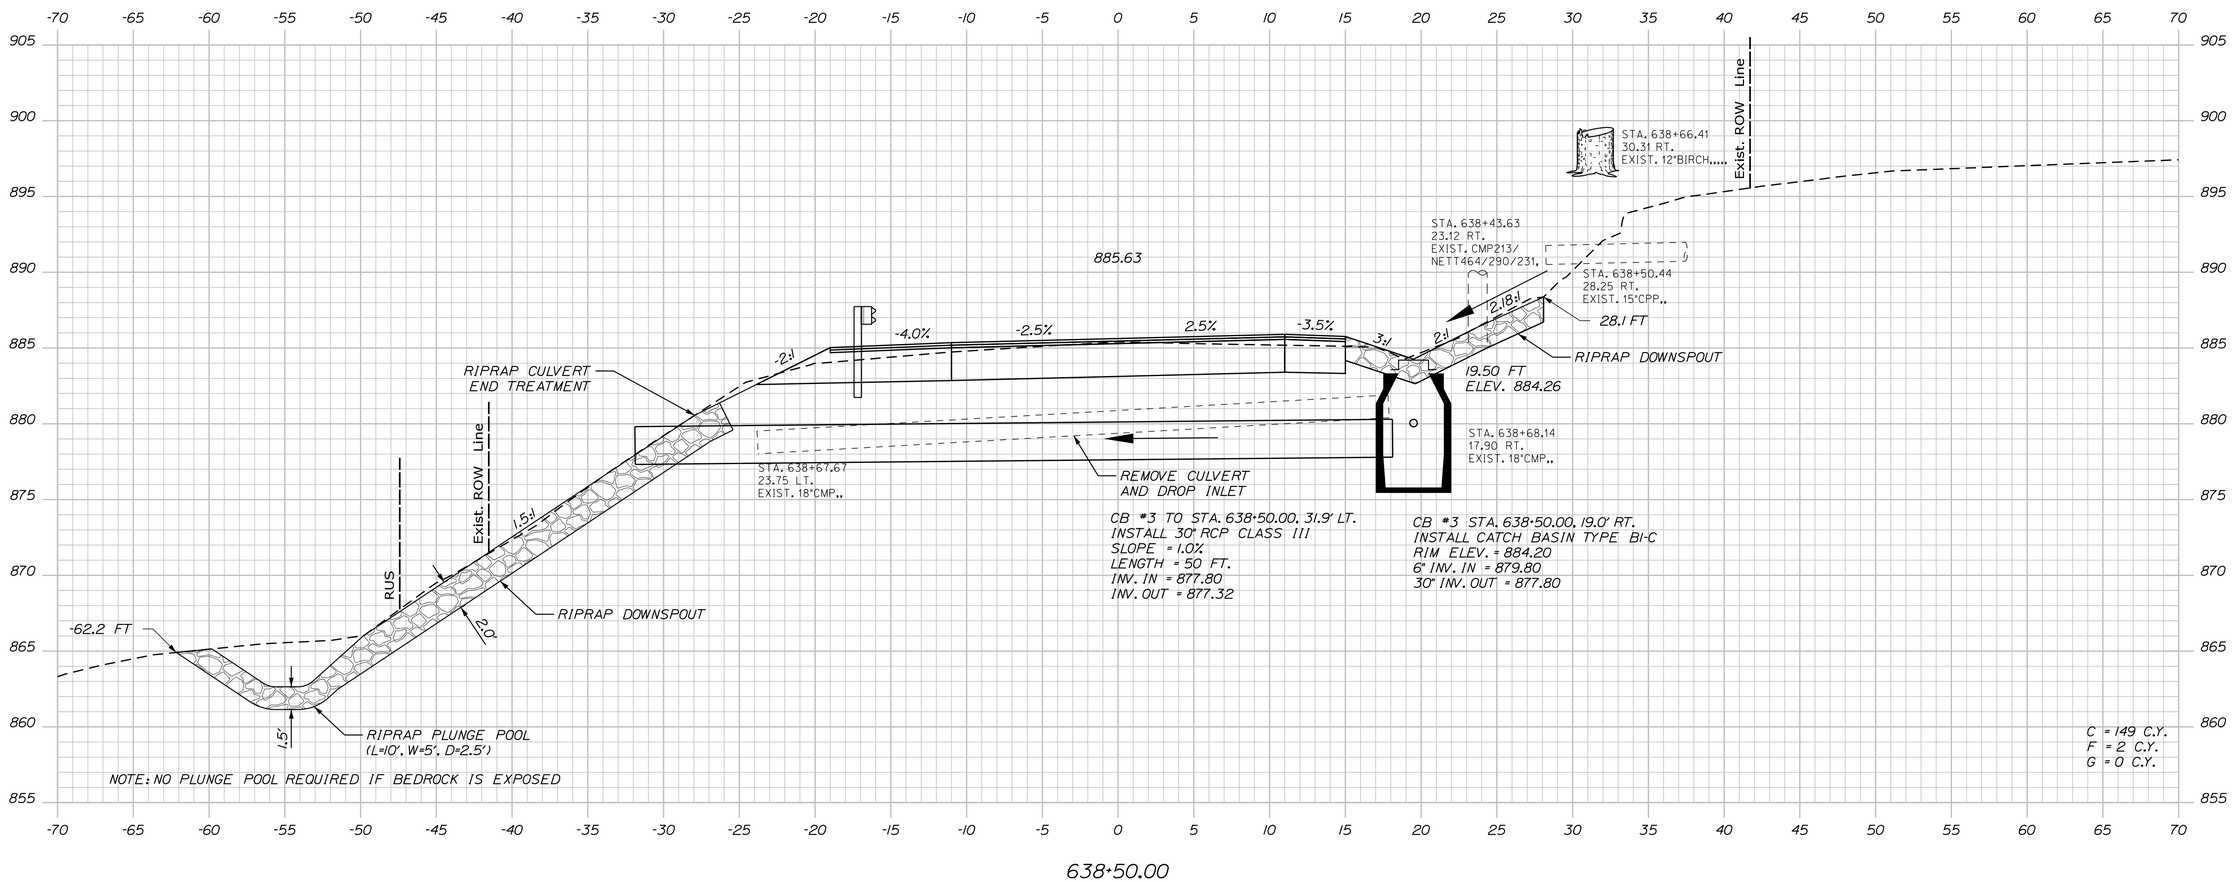

Filename: ...\MSTA\237_XSECT_638+50_170.dgn Division: HIGHWAY Username: mdebowski Date:2/25/2019

STATE OF MAINE
DEPARTMENT OF TRANSPORTATION

STP-1824(700)X

WIN
WIN 18247.00

HIGHWAY PLANS

PROJ. MANAGER	$PROJMANAGER$	BY	DATE
DESIGN-DETAILED	$designer1$	$detailer1$	$projdate1$
CHECKED-REVIEWED	-----	-----	-----
DESIGN2-DETAILED2	$designer2$	$detailer2$	$projdate2$
DESIGN3-DETAILED3	$designer3$	$detailer3$	$projdate3$
REVISIONS 1	-----	-----	$revdate1$
REVISIONS 2	-----	-----	$revdate2$
REVISIONS 3	$revision3$	-----	$revdate3$
REVISIONS 4	$revision4$	-----	$revdate4$
FIELD CHANGES	$fieldchange$	-----	$fielddate$

SIGNATURE

P.E. NUMBER

DATE

MADRID \ PHILLIPS
ROUTE 4

CROSS SECTIONS

SHEET NUMBER

237

OF 532

Sta. 638+50.00 to Sta. 638+50.00

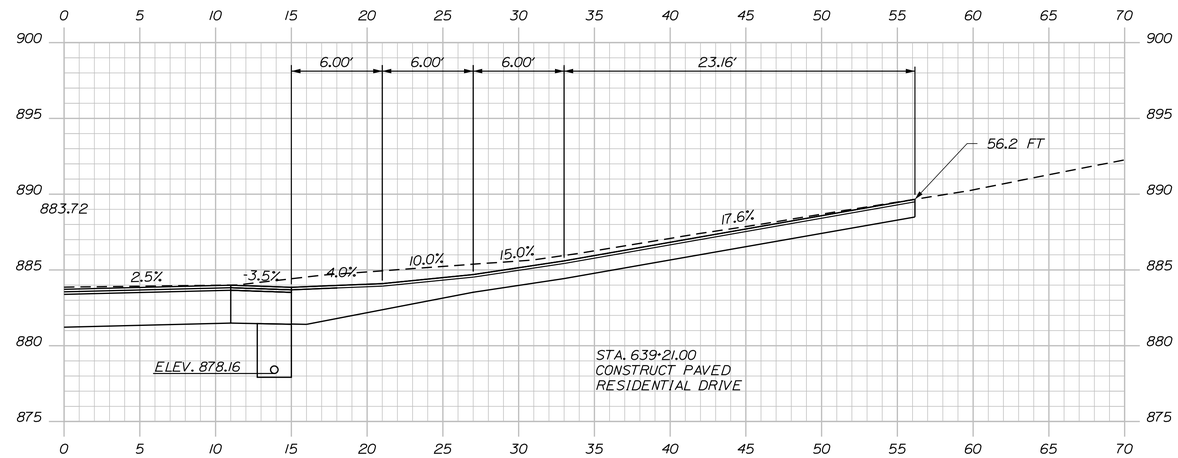

639+21.00 (SKEWED DRIVE SECTION)

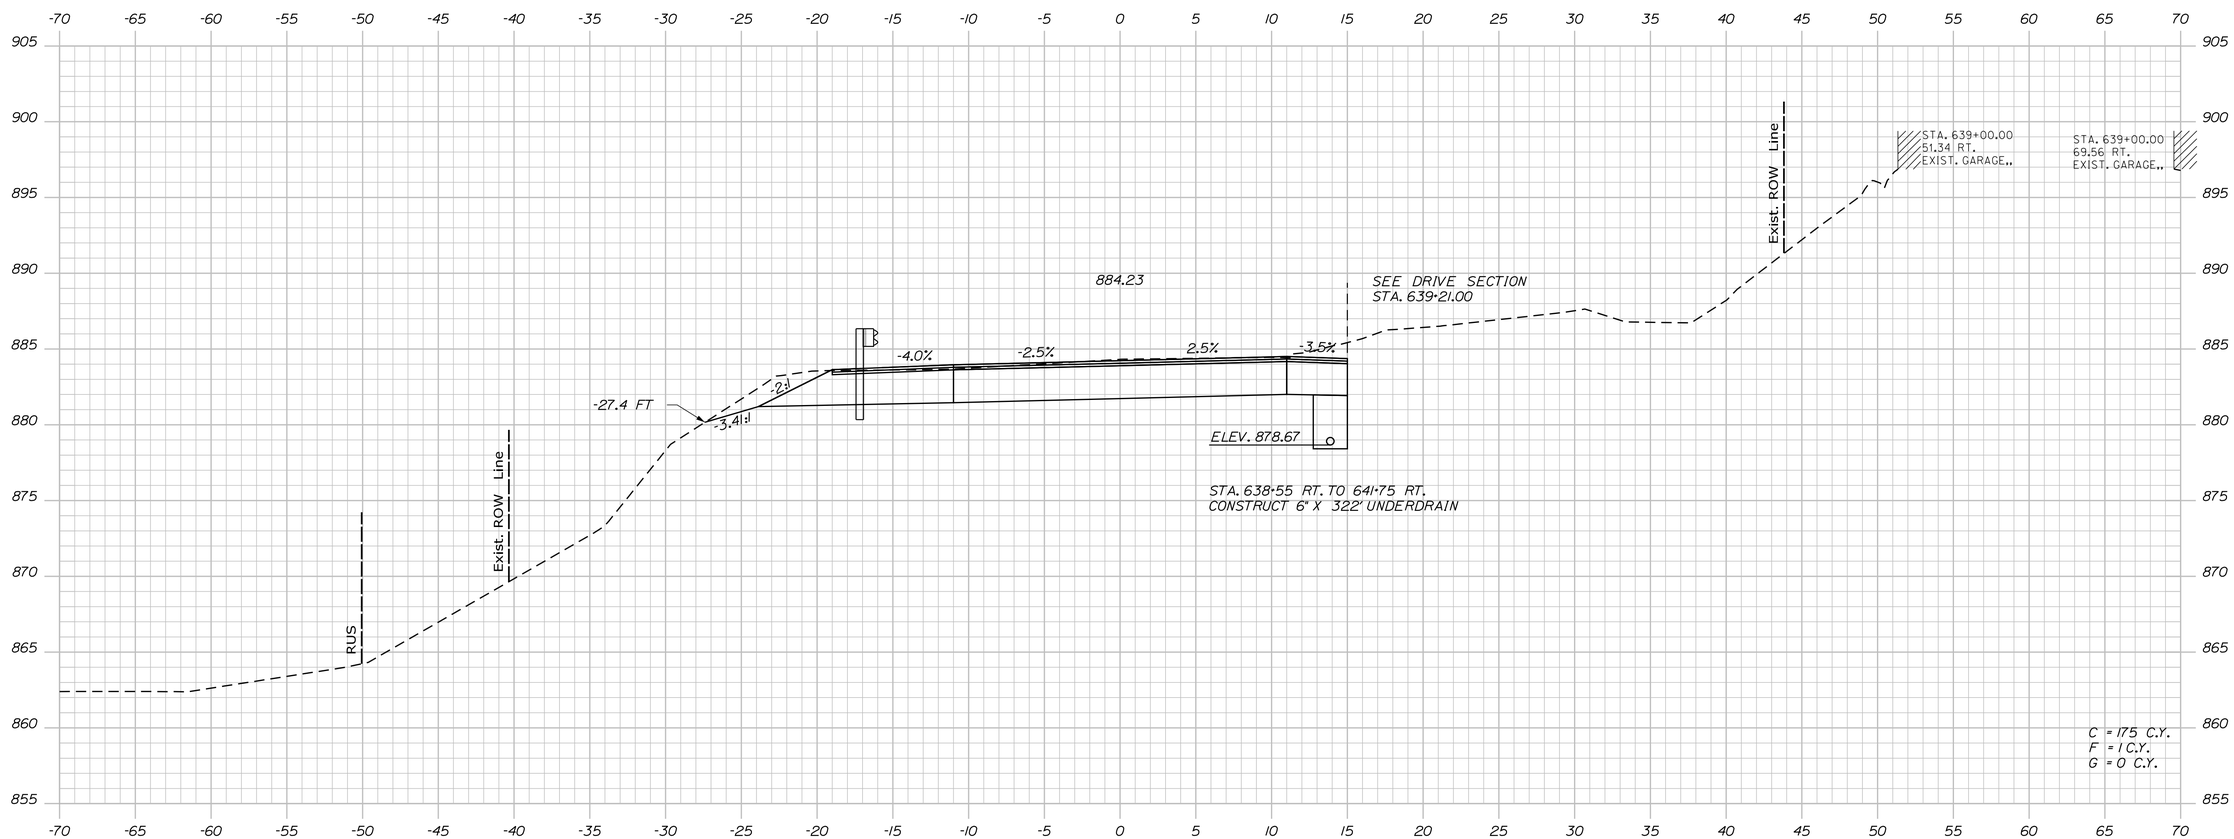

639+00.00

STATE OF MAINE
DEPARTMENT OF TRANSPORTATION

STP-1824(700)X

WIN
WIN 18247.00

HIGHWAY PLANS

		BY	DATE
PROJ. MANAGER	$PROJMANAGER$	$detailer1$	$projdate1$
DESIGN-DETAILED	$designer1$	$detailer2$	$projdate2$
CHECKED-REVIEWED	-----	-----	$projdate3$
DESIGN2-DETAILED2	$designer2$	$detailer3$	$revdate1$
DESIGN3-DETAILED3	$designer3$	-----	$revdate2$
REVISIONS 1	-----	-----	$revdate3$
REVISIONS 2	-----	$revision3$	$revdate4$
REVISIONS 3	$revision3$	$revision4$	$fielddate$
REVISIONS 4	$revision4$	$fieldchange$	
FIELD CHANGES	$fieldchange$		

SIGNATURE

P.E. NUMBER

DATE

MADRID \ PHILLIPS
ROUTE 4

CROSS SECTIONS

SHEET NUMBER

238

OF 532

Sta. 639+00.00 to Sta. 639+21.00

Filename: ...\MSTA\238_XSECT_639+00_171.dgn Division: HIGHWAY Username: mdebowski Date:2/25/2019

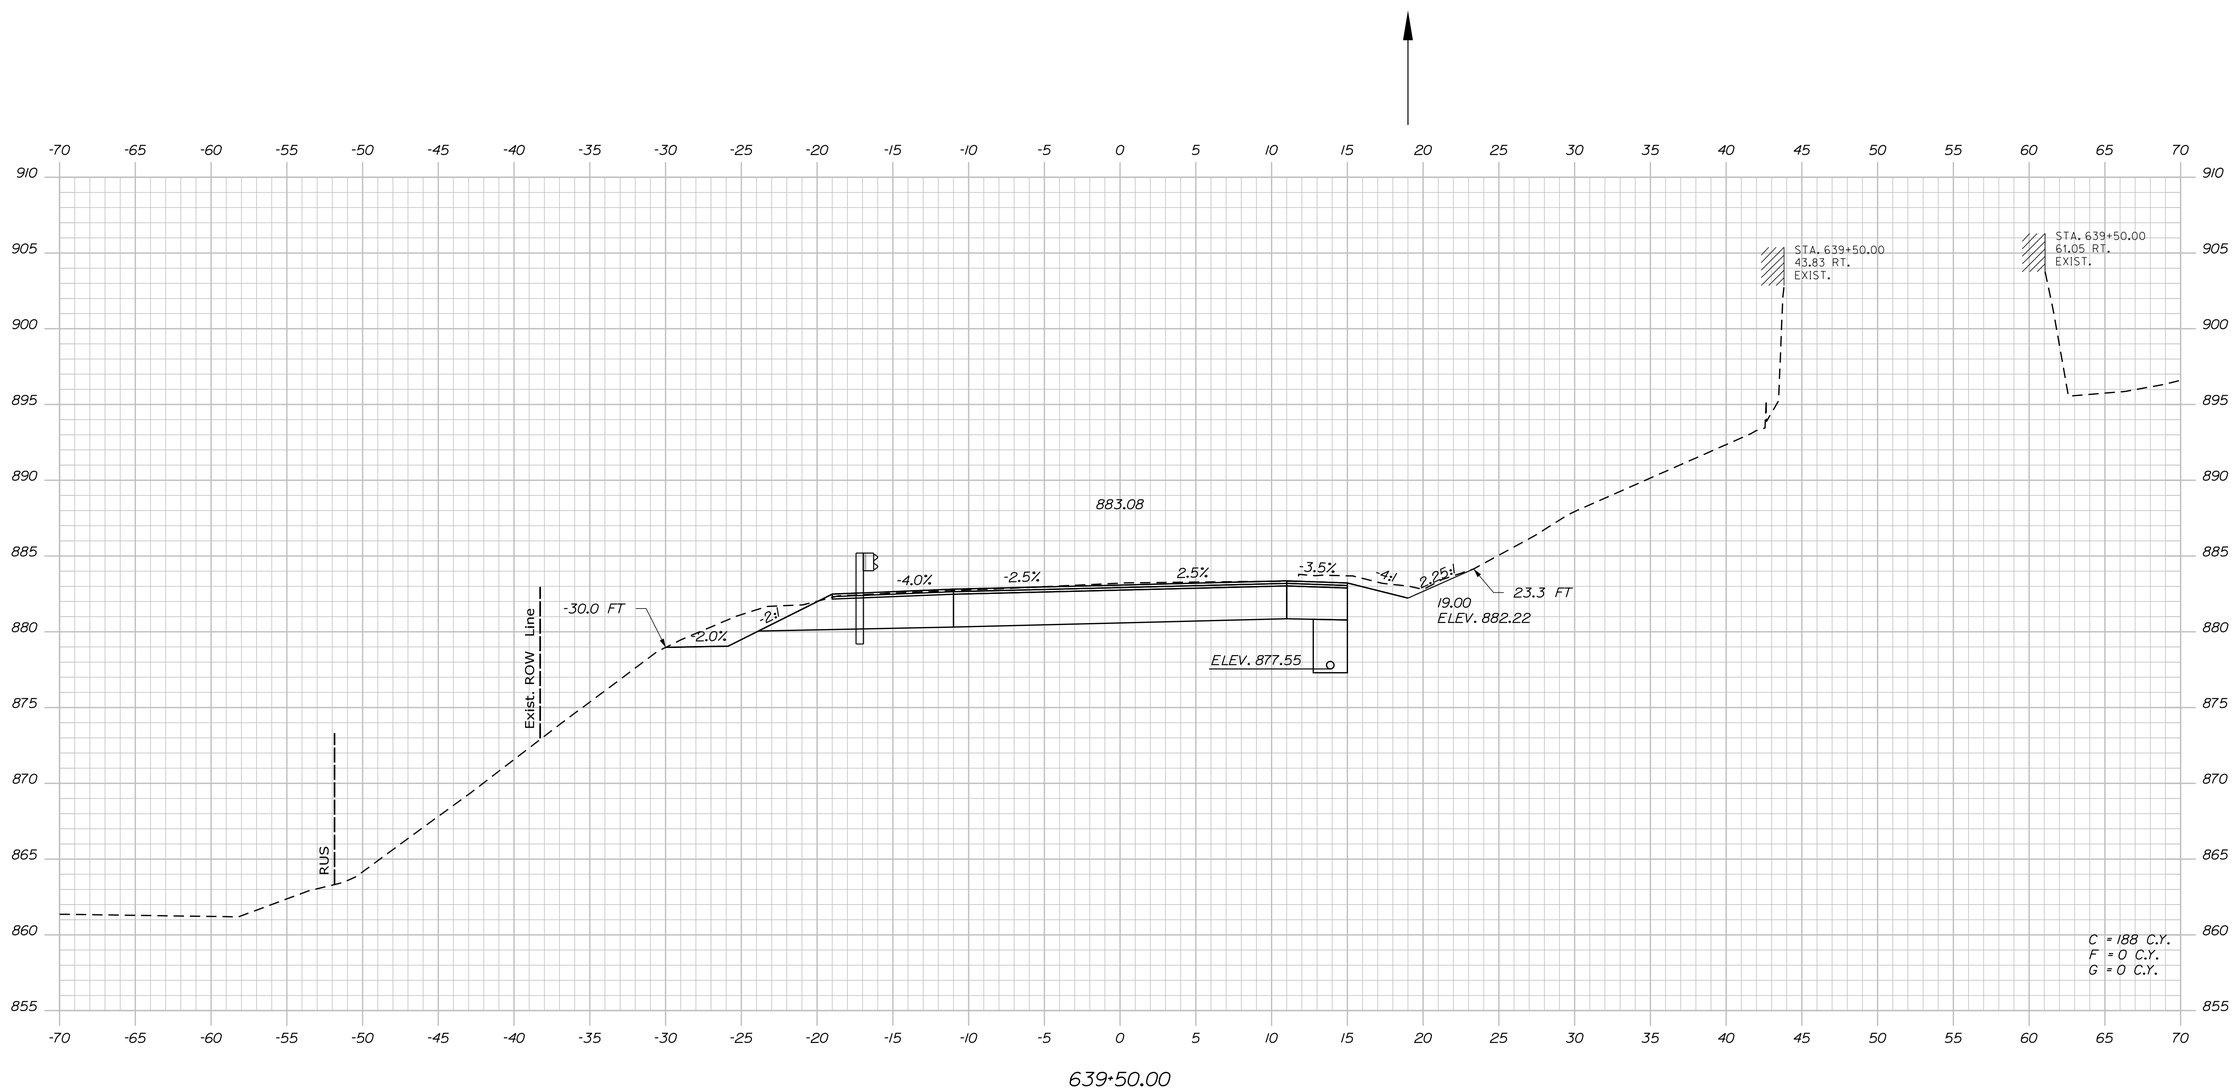

STATE OF MAINE
DEPARTMENT OF TRANSPORTATION

STP-1824(700)X

WIN
WIN 18247.00

HIGHWAY PLANS

PROJ. MANAGER	$PROJMANAGER$	BY	DATE
DESIGN-DETAILED	$designer1$	$detailer1$	$projdate1$
CHECKED-REVIEWED	-----	-----	-----
DESIGN2-DETAILED2	$designer2$	$detailer2$	$projdate2$
DESIGN3-DETAILED3	$designer3$	$detailer3$	$projdate3$
REVISIONS 1	-----	-----	$revdate1$
REVISIONS 2	-----	-----	$revdate2$
REVISIONS 3	$revision3$		$revdate3$
REVISIONS 4	$revision4$		$revdate4$
FIELD CHANGES	$fieldchange$		$fielddate$

SIGNATURE

P.E. NUMBER

DATE

MADRID \ PHILLIPS
ROUTE 4

CROSS SECTIONS

SHEET NUMBER

239

OF 532

Filename: ...\MSTA\239_XSECT_639+50_172.dgn Division: HIGHWAY Username: mdebowski Date:2/25/2019

Sta. 639+50.00 to Sta. 639+50.00

Filename: ...\MSTA\240_XSECT_640-00_173.dgn Division: HIGHWAY Username: mdebowski Date:2/25/2019

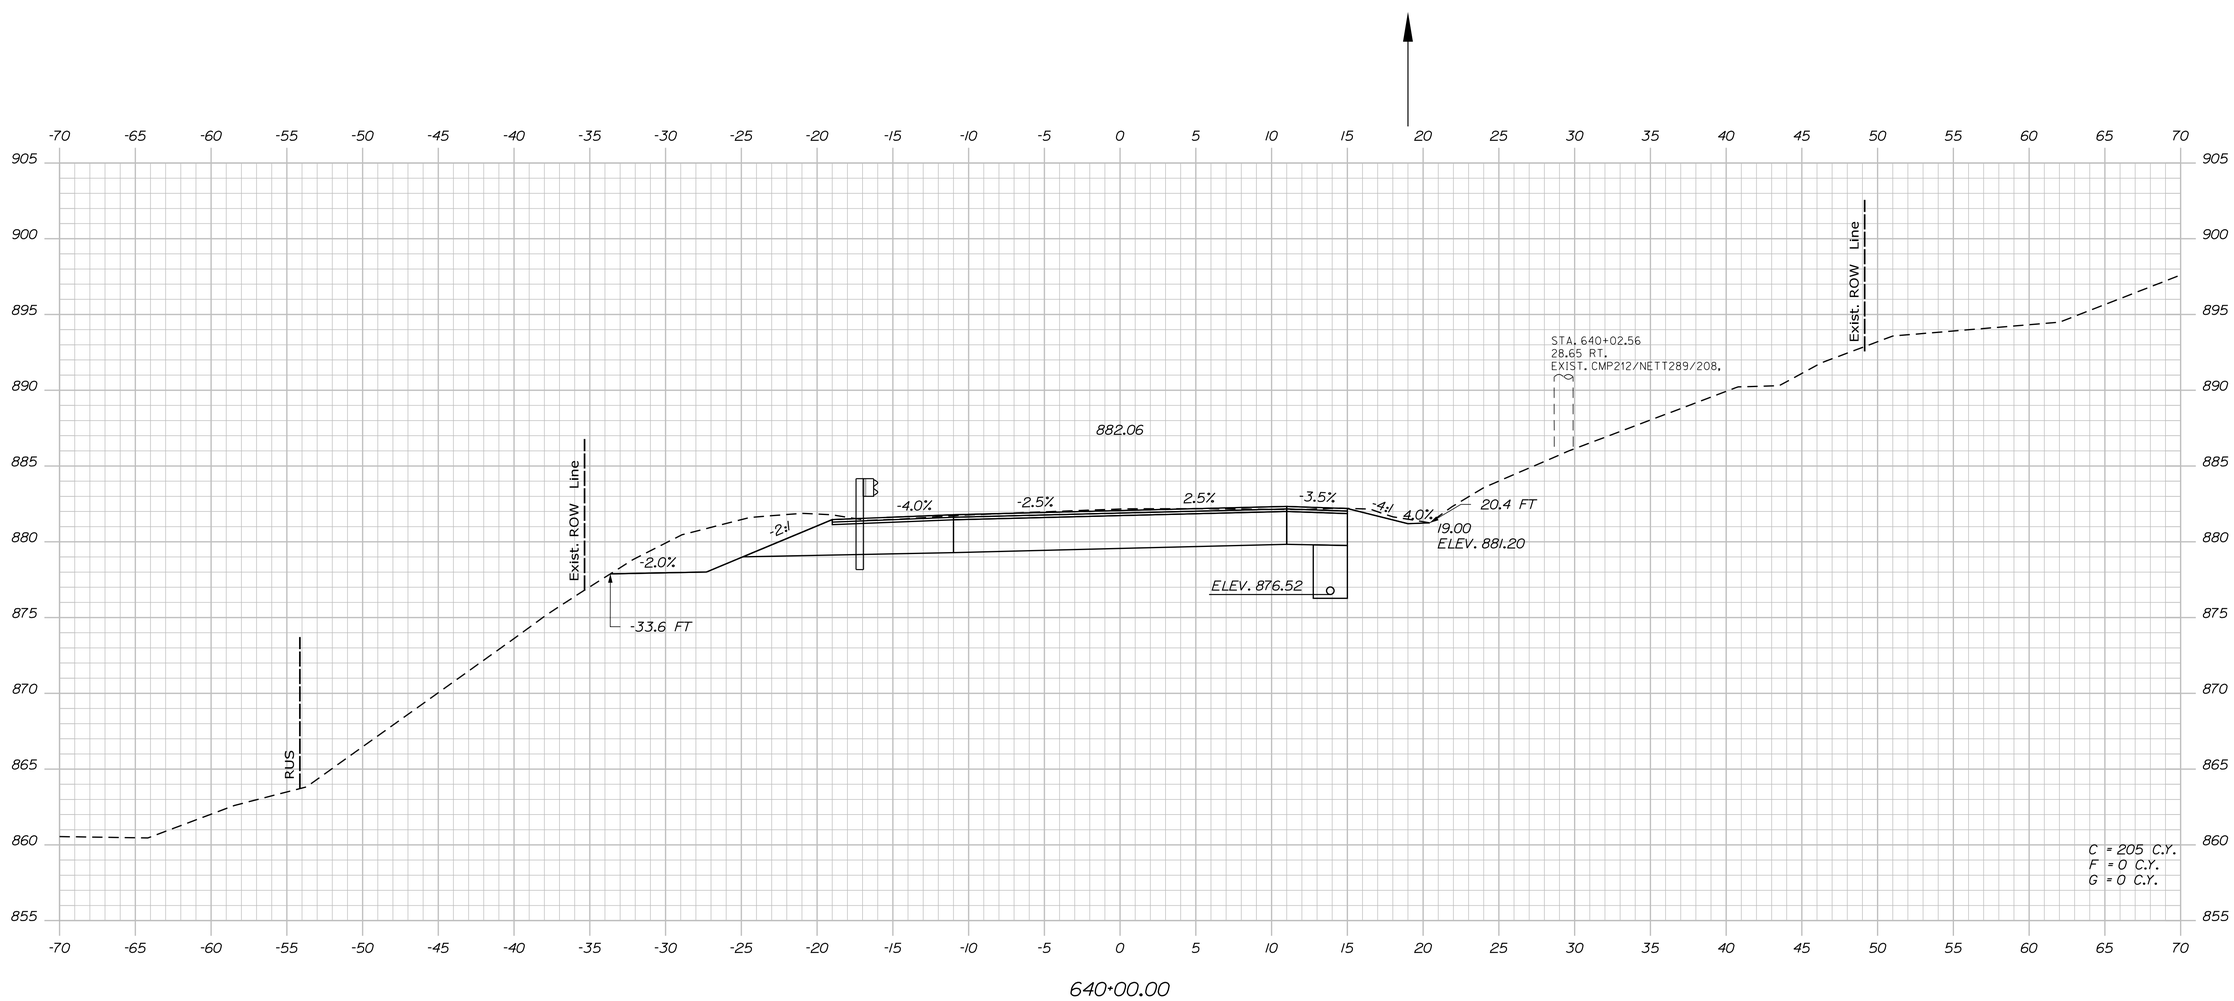

PROJ. MANAGER	$PROJMANAGER$	BY	DATE
DESIGN-DETAILED	$designer1$	$detailer1$	$projdate1$
CHECKED-REVIEWED	-----	-----	-----
DESIGN2-DETAILED2	$designer2$	$detailer2$	$projdate2$
DESIGN3-DETAILED3	$designer3$	$detailer3$	$projdate3$
REVISIONS 1	-----	-----	$revdate1$
REVISIONS 2	-----	-----	$revdate2$
REVISIONS 3	$revision3$		$revdate3$
REVISIONS 4	$revision4$		$revdate4$
FIELD CHANGES	$fieldchange$		$fielddate$

SIGNATURE

P.E. NUMBER

DATE

STATE OF MAINE
DEPARTMENT OF TRANSPORTATION

STP-1824(700)X

WIN
WIN 18247.00

HIGHWAY PLANS

MADRID \ PHILLIPS
ROUTE 4

CROSS SECTIONS

SHEET NUMBER
240
OF 532

Sta. 640+00.00 to Sta. 640+00.00

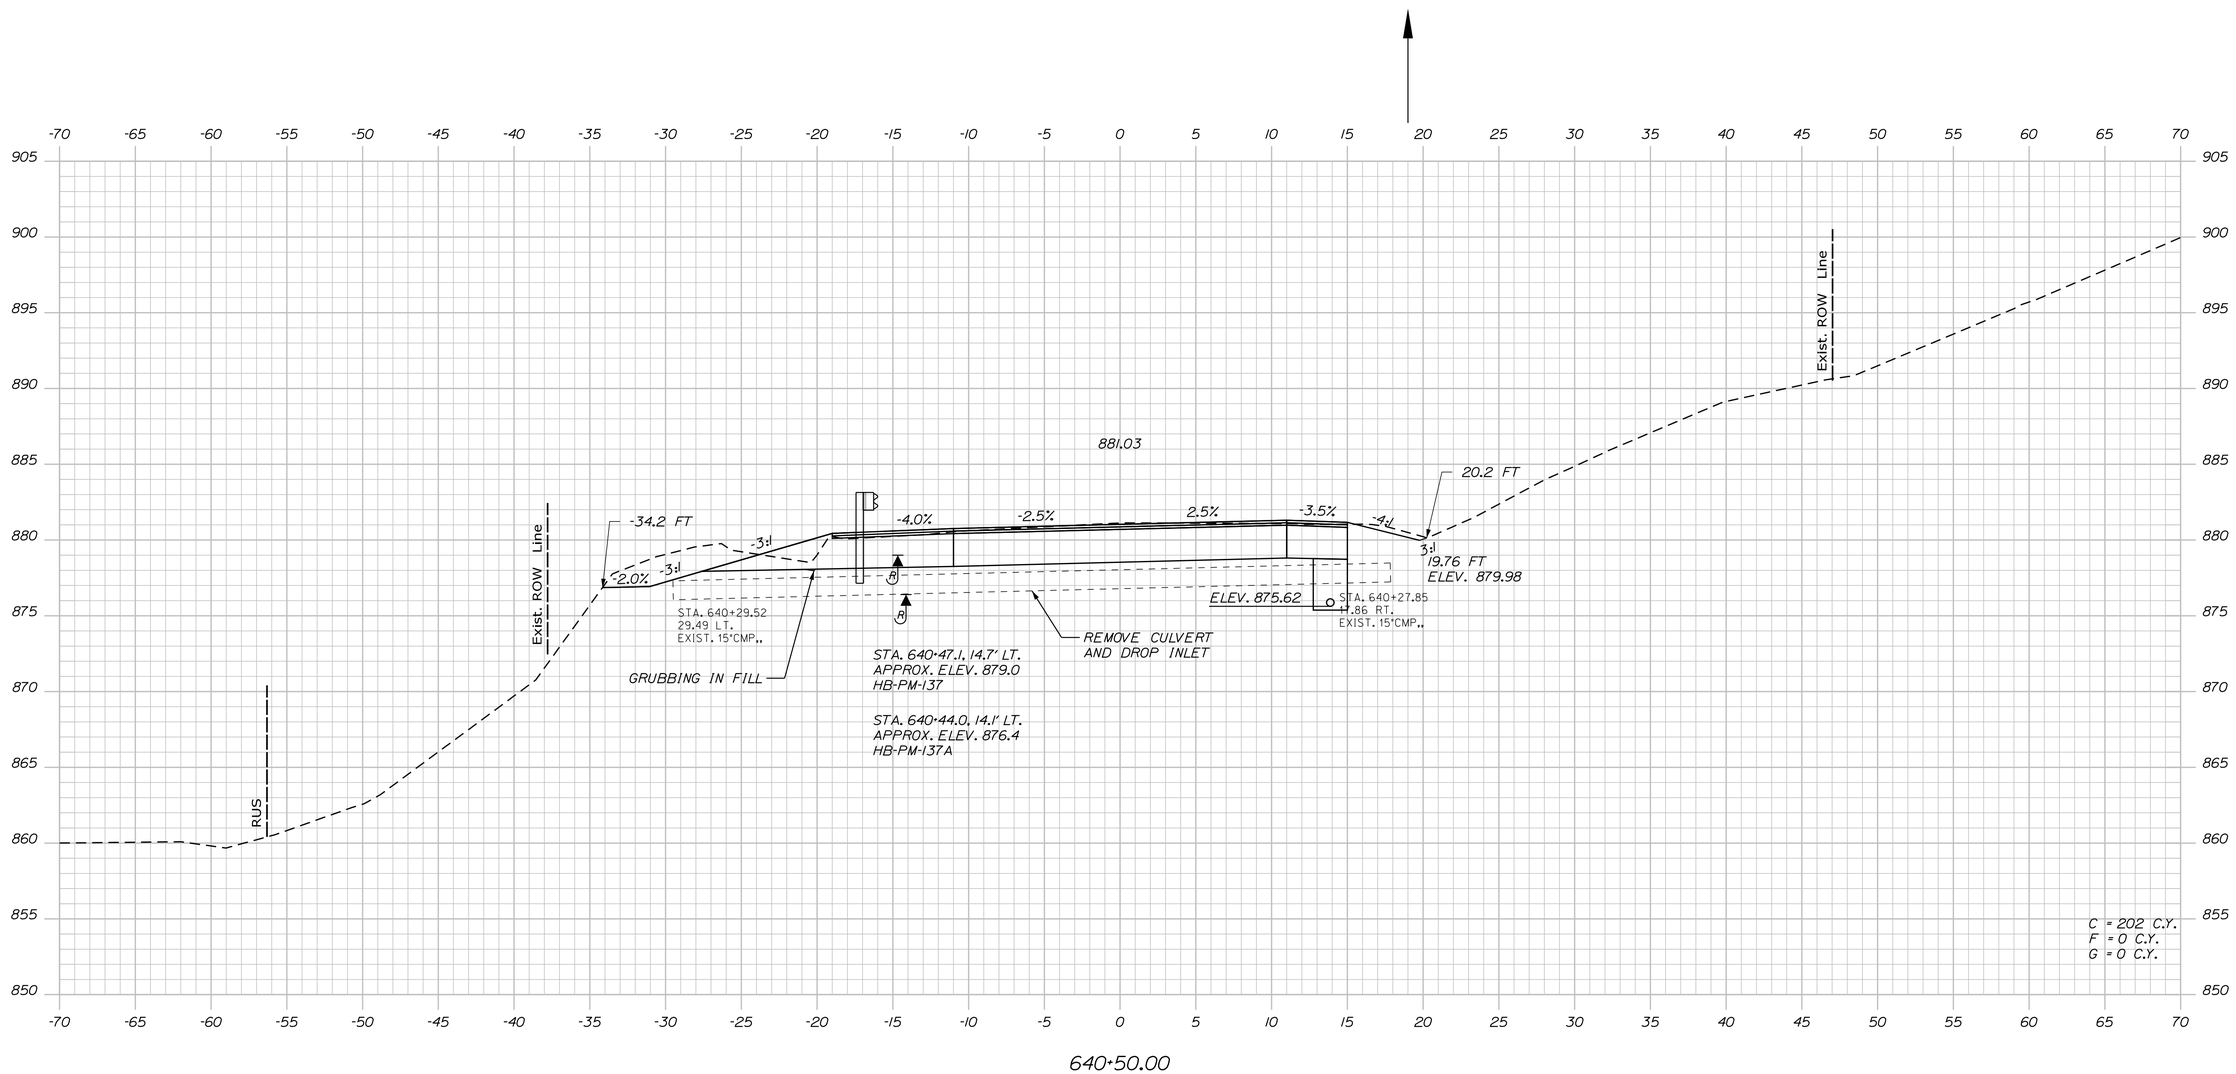

STATE OF MAINE
DEPARTMENT OF TRANSPORTATION

STP-1824(700)X

WIN
WIN 18247.00

HIGHWAY PLANS

PROJ. MANAGER	#PROJMANAGER#	BY	DATE
DESIGN-DETAILED	$designer1$	$detailer1$	$projdate1$
CHECKED-REVIEWED	-----	-----	-----
DESIGN2-DETAILED2	$designer2$	$detailer2$	$projdate2$
DESIGN3-DETAILED3	$designer3$	$detailer3$	$projdate3$
REVISIONS 1	-----	-----	$revdate1$
REVISIONS 2	-----	-----	$revdate2$
REVISIONS 3	$revision3$		$revdate3$
REVISIONS 4	$revision4$		$revdate4$
FIELD CHANGES	$fieldchange$		$fielddate$

SIGNATURE

P.E. NUMBER

DATE

MADRID \ PHILLIPS
ROUTE 4

CROSS SECTIONS

SHEET NUMBER

241

OF 532

Filename: ...\MSTA\241_XSECT_640+50_174.dgn Division: HIGHWAY Username: mdebowski Date:2/25/2019

Sta. 640+50.00 to Sta. 640+50.00

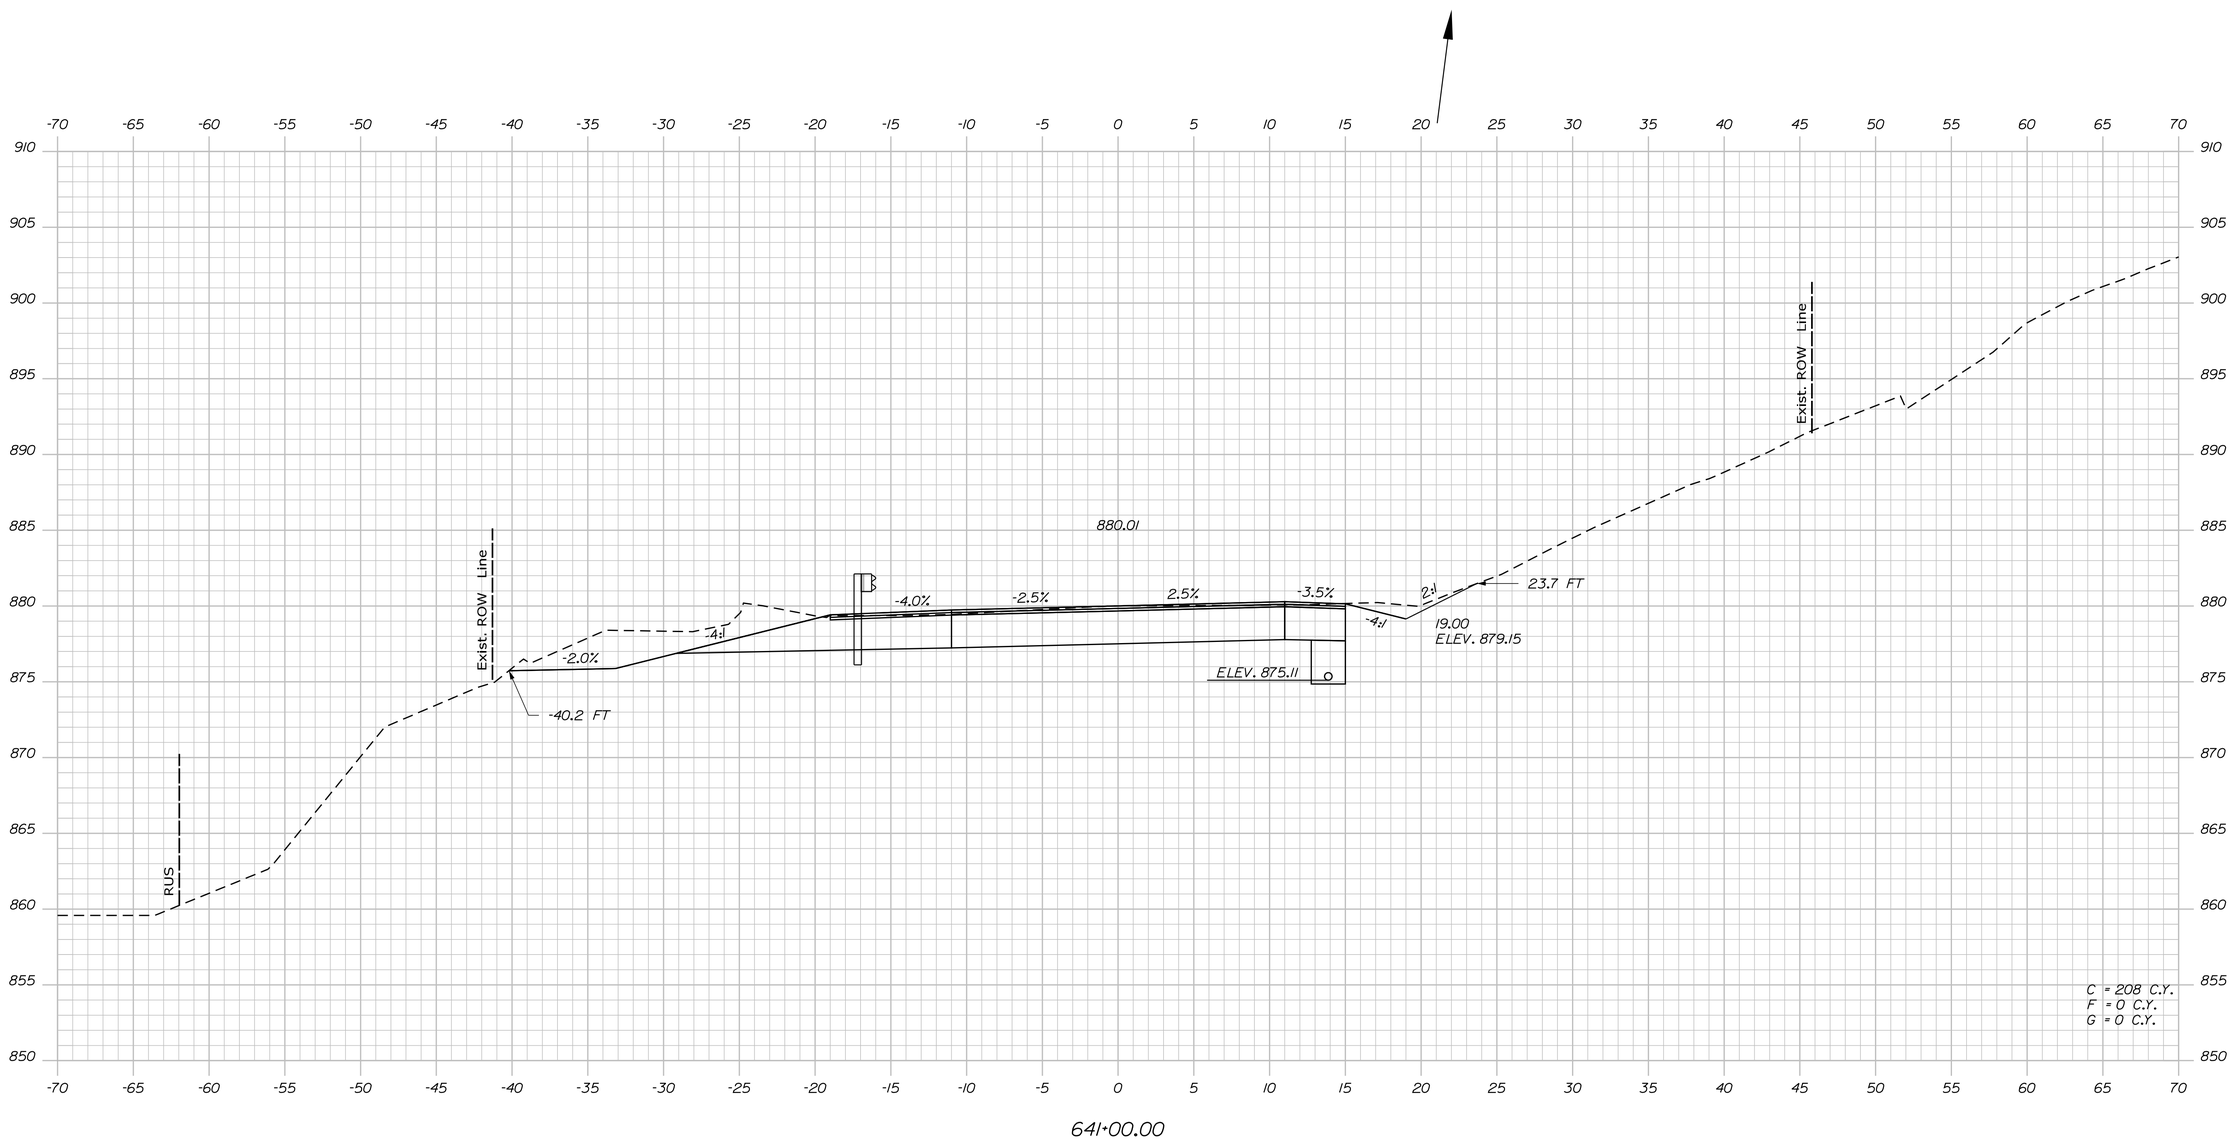

STATE OF MAINE
DEPARTMENT OF TRANSPORTATION

STP-1824(700)X

WIN
WIN 18247.00

HIGHWAY PLANS

PROJ. MANAGER	$PROJMANAGER$	BY	DATE
DESIGN-DETAILED	$designer1$	$detailer1$	$projdate1$
CHECKED-REVIEWED	-----	-----	-----
DESIGN2-DETAILED2	$designer2$	$detailer2$	$projdate2$
DESIGN3-DETAILED3	$designer3$	$detailer3$	$projdate3$
REVISIONS 1	-----	-----	$revdate1$
REVISIONS 2	-----	-----	$revdate2$
REVISIONS 3	$revision3$		$revdate3$
REVISIONS 4	$revision4$		$revdate4$
FIELD CHANGES	$fieldchange$		$fielddate$

SIGNATURE

P.E. NUMBER

DATE

MADRID \ PHILLIPS
ROUTE 4

CROSS SECTIONS

SHEET NUMBER

242

OF 532

Filename: ...\MSTA\242_XSECT_641+00_175.dgn Division: HIGHWAY Username: mdebowski Date:2/25/2019

Sta. 641+00.00 to Sta. 641+00.00

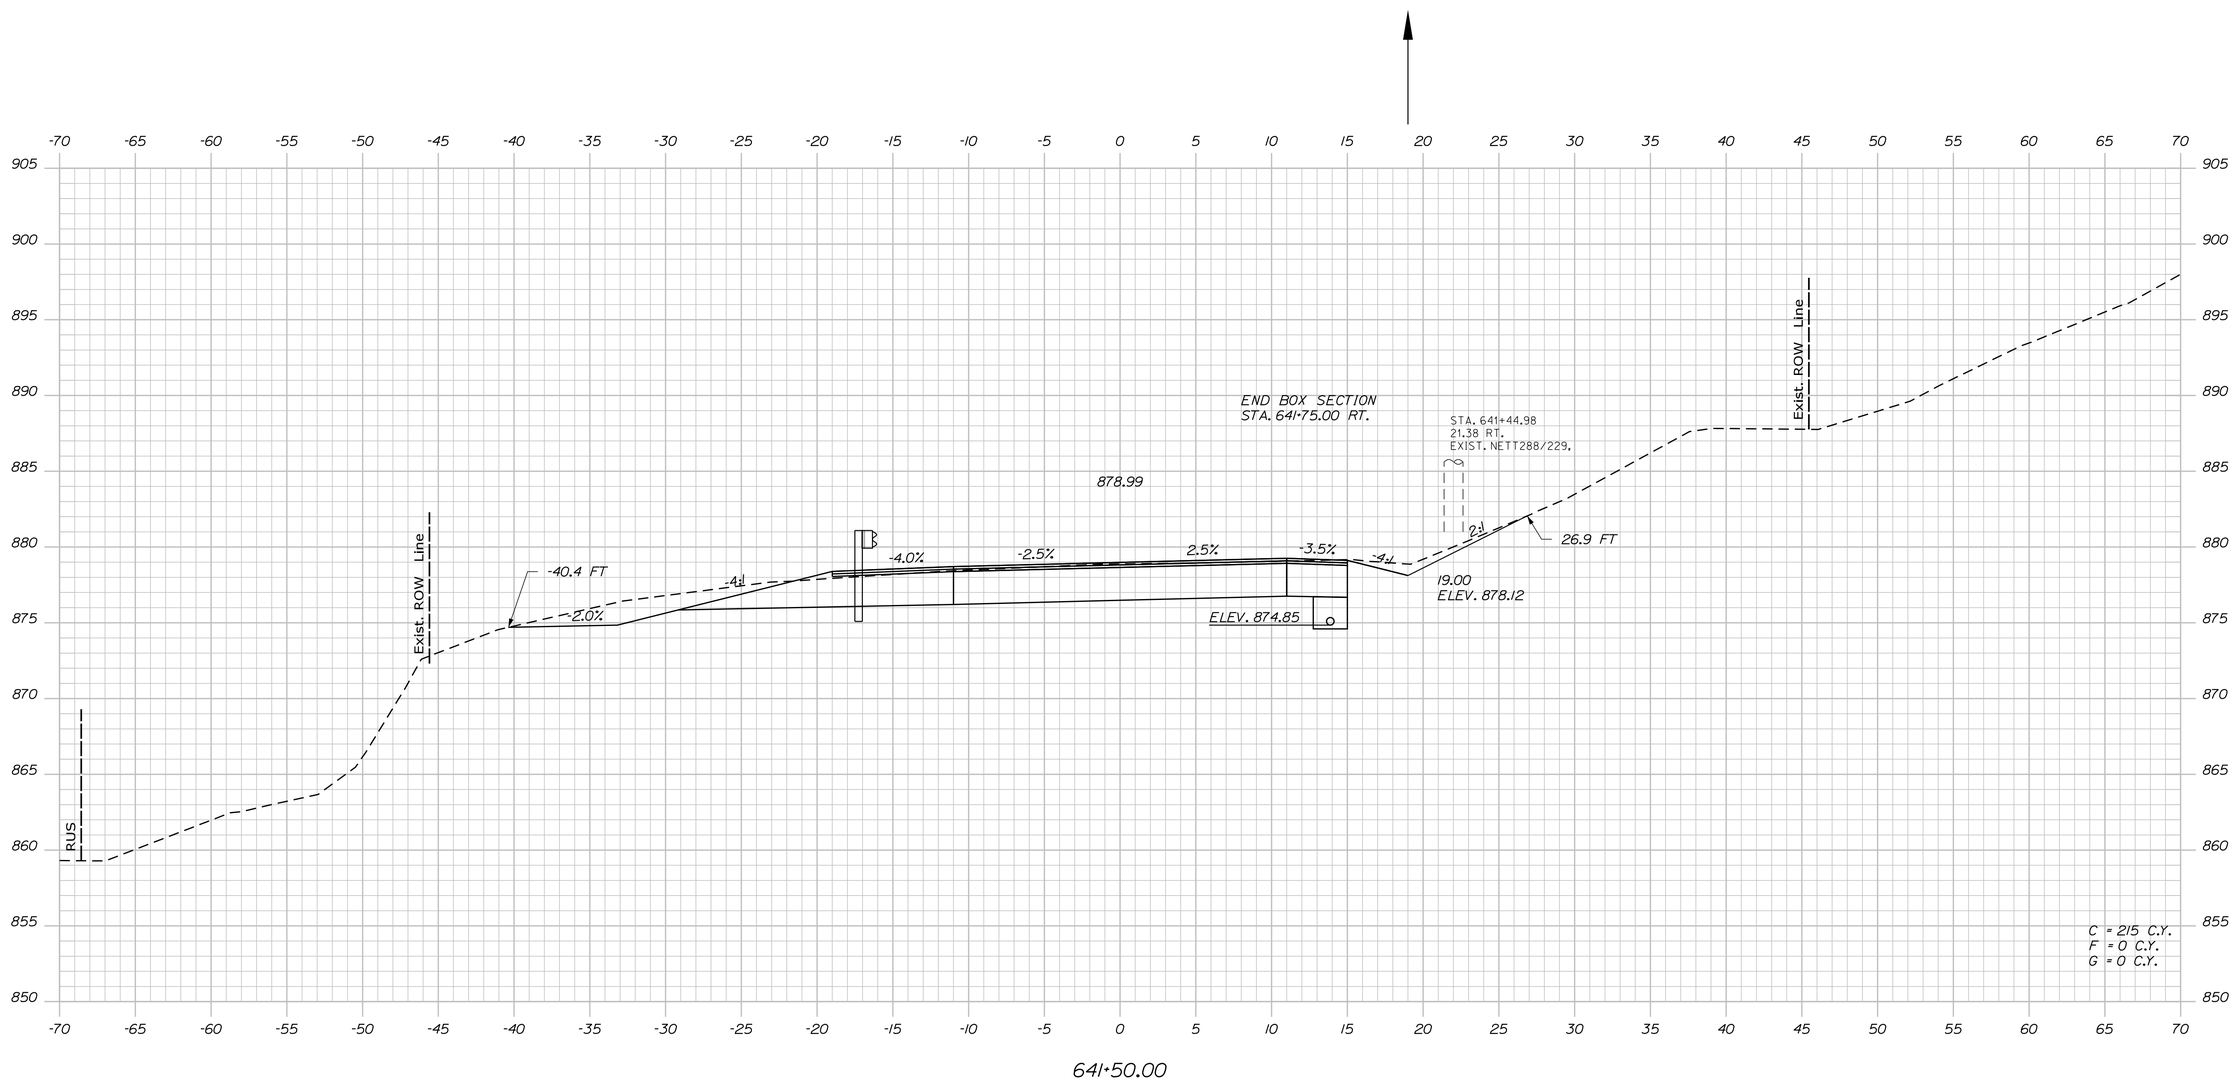

STATE OF MAINE
DEPARTMENT OF TRANSPORTATION

STP-1824(700)X

WIN
WIN 18247.00

HIGHWAY PLANS

		BY	DATE
PROJ. MANAGER	$PROJMANAGER$		
DESIGN-DETAILED	$designer1$	$detailer1$	$projdate1$
CHECKED-REVIEWED	------	------	------
DESIGN2-DETAILED2	$designer2$	$detailer2$	$projdate2$
DESIGN3-DETAILED3	$designer3$	$detailer3$	$projdate3$
REVISIONS 1	------		$revdate1$
REVISIONS 2	------		$revdate2$
REVISIONS 3	$revision3$		$revdate3$
REVISIONS 4	$revision4$		$revdate4$
FIELD CHANGES	$fieldchange$		$fieldate$

SIGNATURE

P.E. NUMBER

DATE

MADRID \ PHILLIPS
ROUTE 4

CROSS SECTIONS

SHEET NUMBER

243

OF 532

Filename: ...\MSTA\243_XSECT_641+50_176.dgn Division: HIGHWAY Username: mdebowski Date:2/25/2019

Sta. 641+50.00 to Sta. 641+50.00

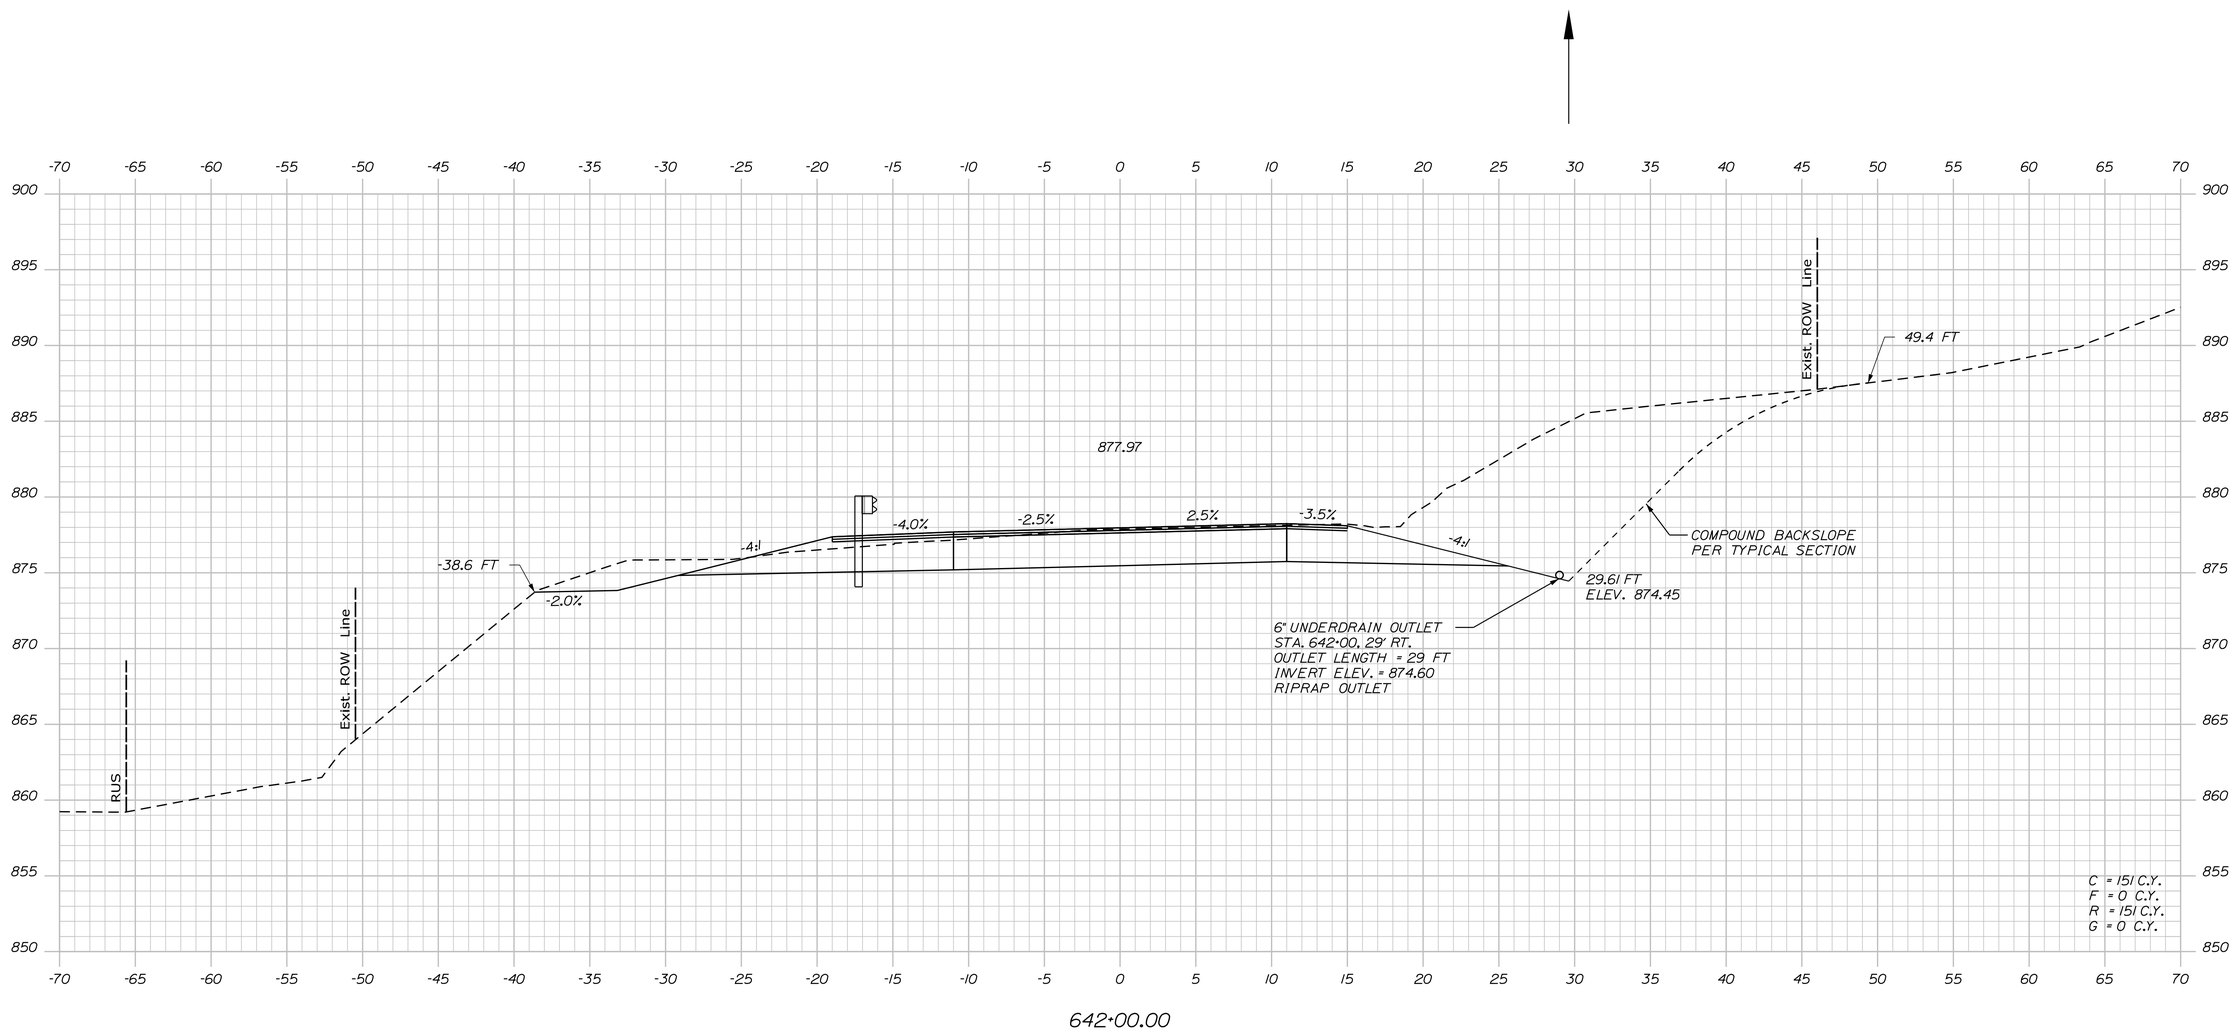

STATE OF MAINE
DEPARTMENT OF TRANSPORTATION

STP-1824(700)X

WIN
WIN 18247.00

HIGHWAY PLANS

PROJ. MANAGER	$PROJMANAGER$	BY	DATE
DESIGN-DETAILED	$designer1$	$detailer1$	$projdate1$
CHECKED-REVIEWED	------	------	------
DESIGN2-DETAILED2	$designer2$	$detailer2$	$projdate2$
DESIGN3-DETAILED3	$designer3$	$detailer3$	$projdate3$
REVISIONS 1	------		$revdate1$
REVISIONS 2	------		$revdate2$
REVISIONS 3	$revision3$		$revdate3$
REVISIONS 4	$revision4$		$revdate4$
FIELD CHANGES	$fieldchange$		$fielddate$

SIGNATURE

P.E. NUMBER

DATE

MADRID \ PHILLIPS
ROUTE 4

CROSS SECTIONS

SHEET NUMBER

244

OF 532

Sta. 642+00.00 to Sta. 642+00.00

Filename: ...\MSTA\244_XSECT_642+00_177.dgn Division: HIGHWAY Username: mdebowski Date:2/25/2019

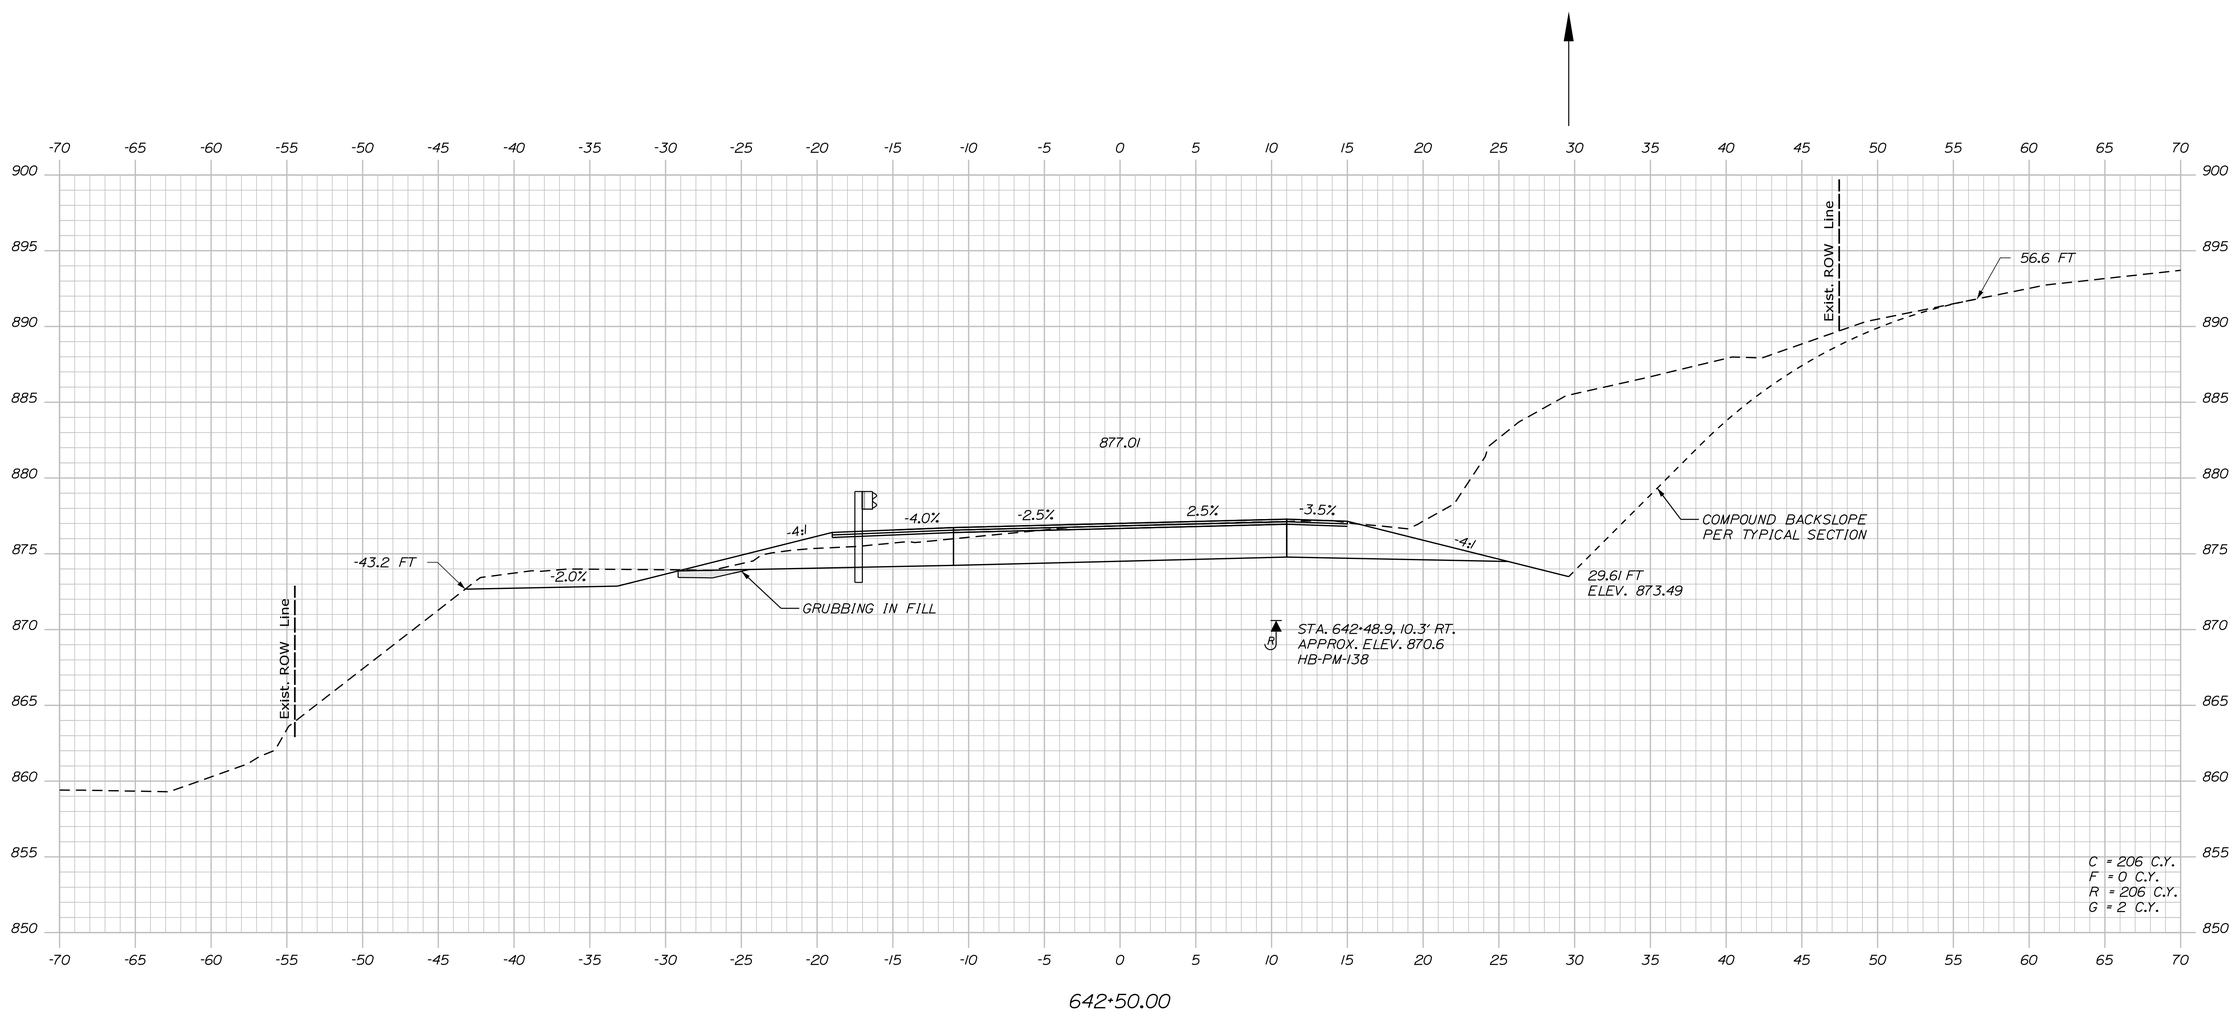

STATE OF MAINE
DEPARTMENT OF TRANSPORTATION

STP-1824(700)X

WIN
WIN 18247.00

HIGHWAY PLANS

		BY	DATE
PROJ. MANAGER	$PROJMANAGER$		
DESIGN-DETAILED	$designer1$	$detailer1$	$projdate1$
CHECKED-REVIEWED	------	------	------
DESIGN2-DETAILED2	$designer2$	$detailer2$	$projdate2$
DESIGN3-DETAILED3	$designer3$	$detailer3$	$projdate3$
REVISIONS 1	------		$revdate1$
REVISIONS 2	------		$revdate2$
REVISIONS 3	$revision3$		$revdate3$
REVISIONS 4	$revision4$		$revdate4$
FIELD CHANGES	$fieldchange$		$fieldate$

SIGNATURE

P.E. NUMBER

DATE

MADRID \ PHILLIPS
ROUTE 4

CROSS SECTIONS

SHEET NUMBER

245

OF 532

Filename: ...\MSTA\245_XSECT_642+50_178.dgn Division: HIGHWAY Username: mdebowski Date:2/25/2019

Sta. 642+50.00 to Sta. 642+50.00

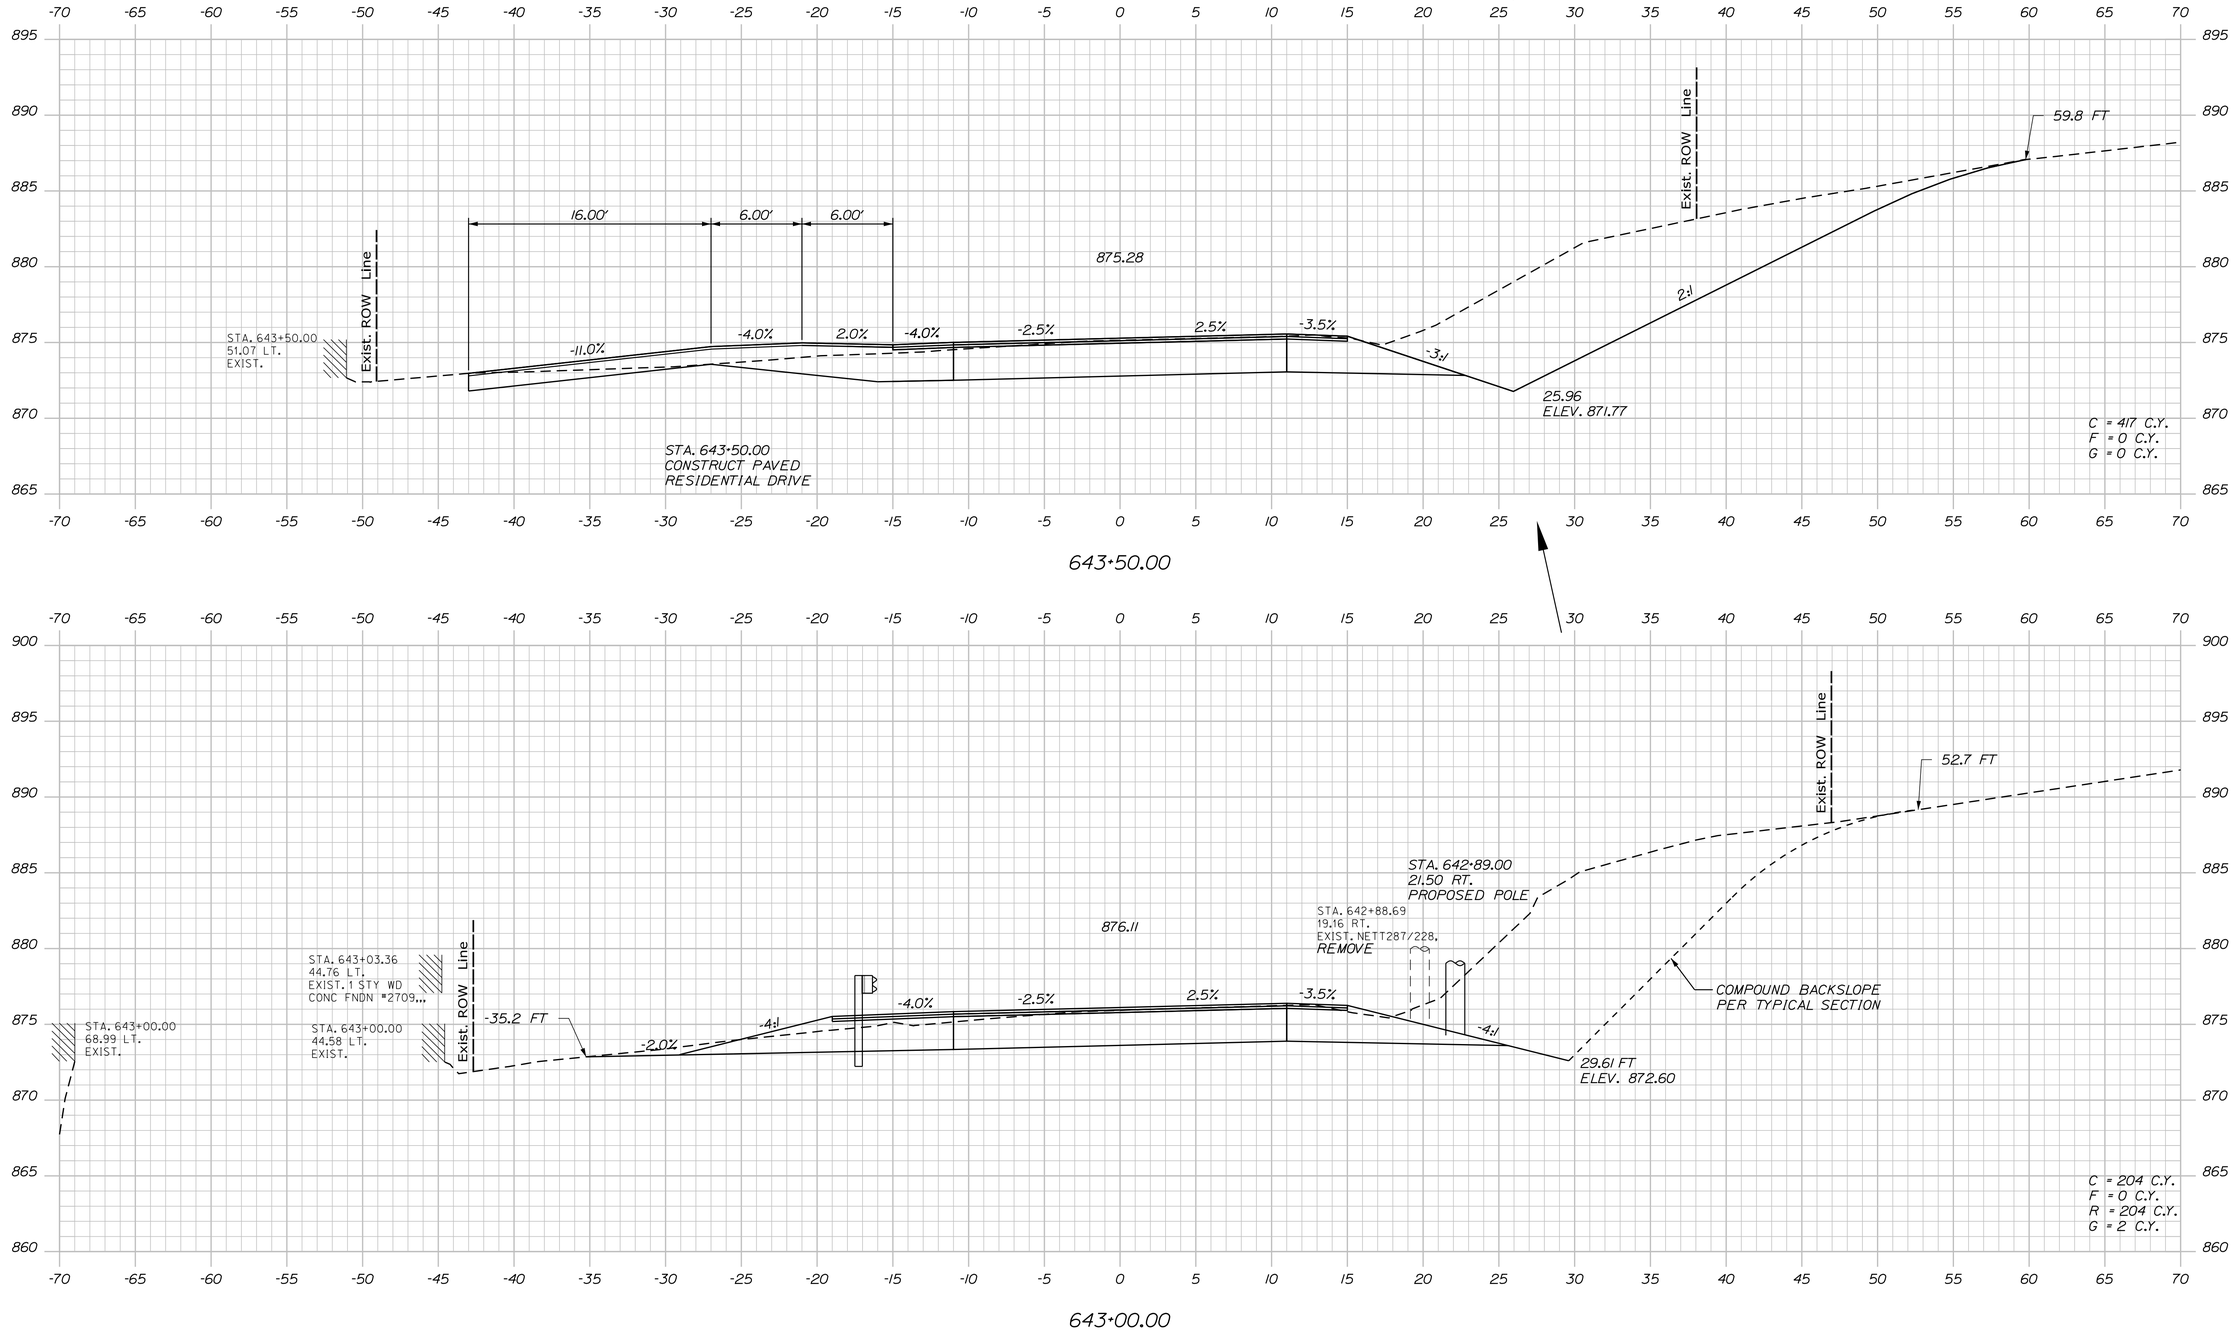

Sta. 643+00.00 to Sta. 643+50.00

STATE OF MAINE
DEPARTMENT OF TRANSPORTATION

STP-1824(700)X

WIN
WIN 18247.00

HIGHWAY PLANS

PROJ. MANAGER $PROJMANAGER$	BY	DATE
DESIGN-DETAILED $designer1$	$detailer1$	$projdate1$
CHECKED-REVIEWED ----	----	----
DESIGN2-DETAILED2 $designer2$	$detailer2$	$projdate2$
DESIGN3-DETAILED3 $designer3$	$detailer3$	$projdate3$
REVISIONS 1 ----	----	$revdate1$
REVISIONS 2 ----	----	$revdate2$
REVISIONS 3 $revision3$		$revdate3$
REVISIONS 4 $revision4$		$revdate4$
FIELD CHANGES $fieldchange$		$fielddate$

SIGNATURE

P.E. NUMBER

DATE

MADRID \ PHILLIPS
ROUTE 4

CROSS SECTIONS

SHEET NUMBER

246

OF 532

Filename: ...\MSTA\246_XSECT_643+00_179.dgn Division: HIGHWAY Username: mdebowski Date:2/25/2019

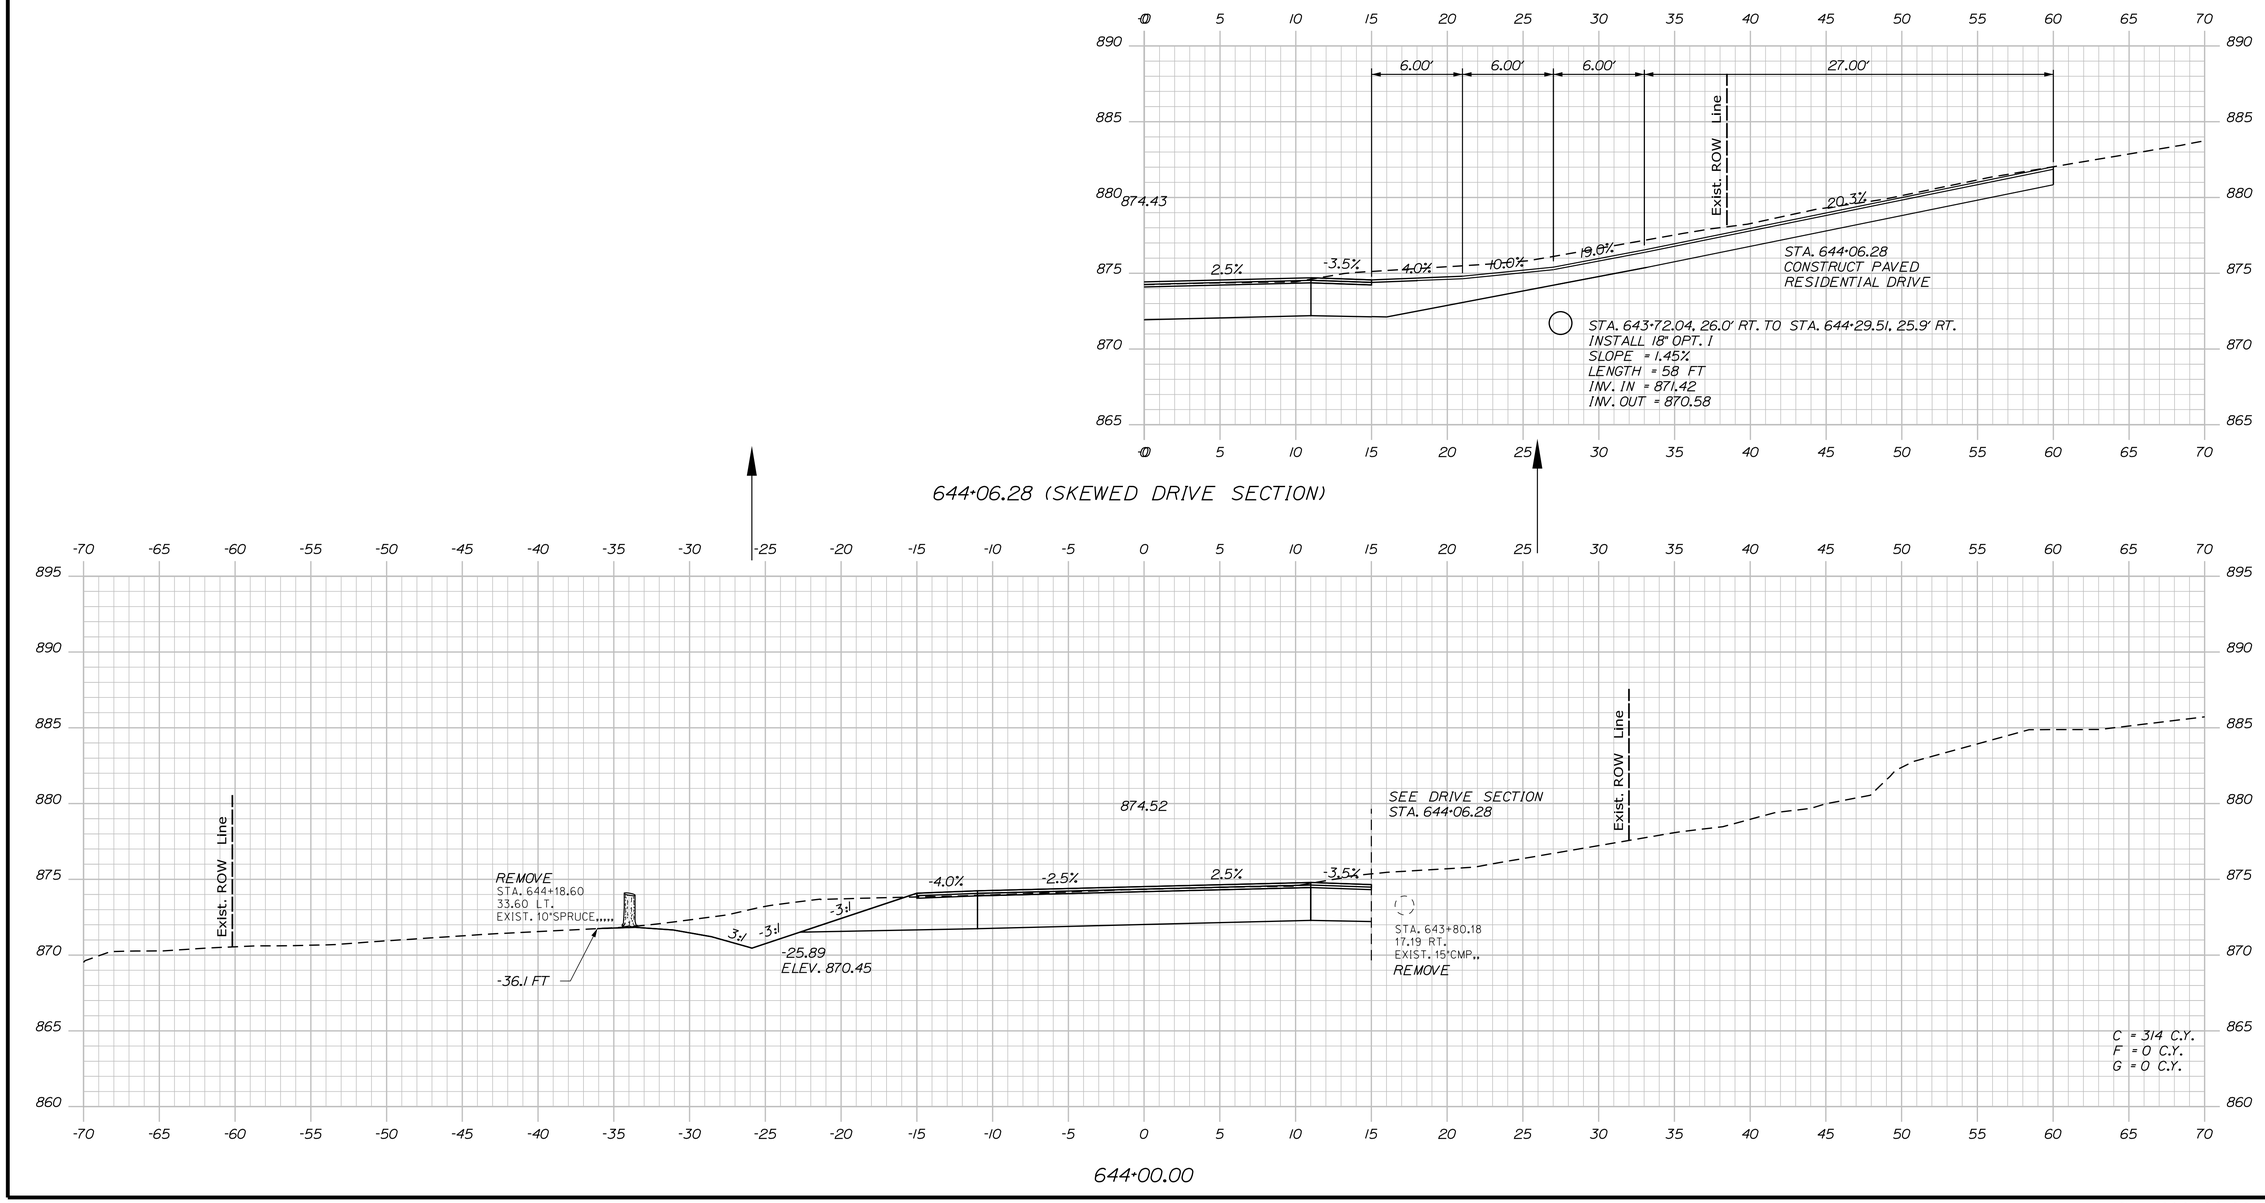

STATE OF MAINE
DEPARTMENT OF TRANSPORTATION

STP-1824(700)X

WIN
WIN 18247.00

HIGHWAY PLANS

PROJ. MANAGER	$PROJMANAGER$	BY	DATE	
DESIGN-DETAILED	$designer1$	$detailer1$	$projdate1$	SIGNATURE
CHECKED-REVIEWED	-----	-----	-----	
DESIGN2-DETAILED2	$designer2$	$detailer2$	$projdate2$	
DESIGN3-DETAILED3	$designer3$	$detailer3$	$projdate3$	P.E. NUMBER
REVISIONS 1	-----	-----	$revdate1$	
REVISIONS 2	-----	-----	$revdate2$	
REVISIONS 3	$revision3$		$revdate3$	DATE
REVISIONS 4	$revision4$		$revdate4$	
FIELD CHANGES	$fieldchange$		$fielddate$	

MADRID \ PHILLIPS
ROUTE 4

CROSS SECTIONS

SHEET NUMBER
247
OF 532

Filename: ...\MSTA\247_XSECT_644+00_180.dgn Division: HIGHWAY Username: mdebowski Date:2/25/2019

Sta. 644+00.00 to Sta. 644+06.28

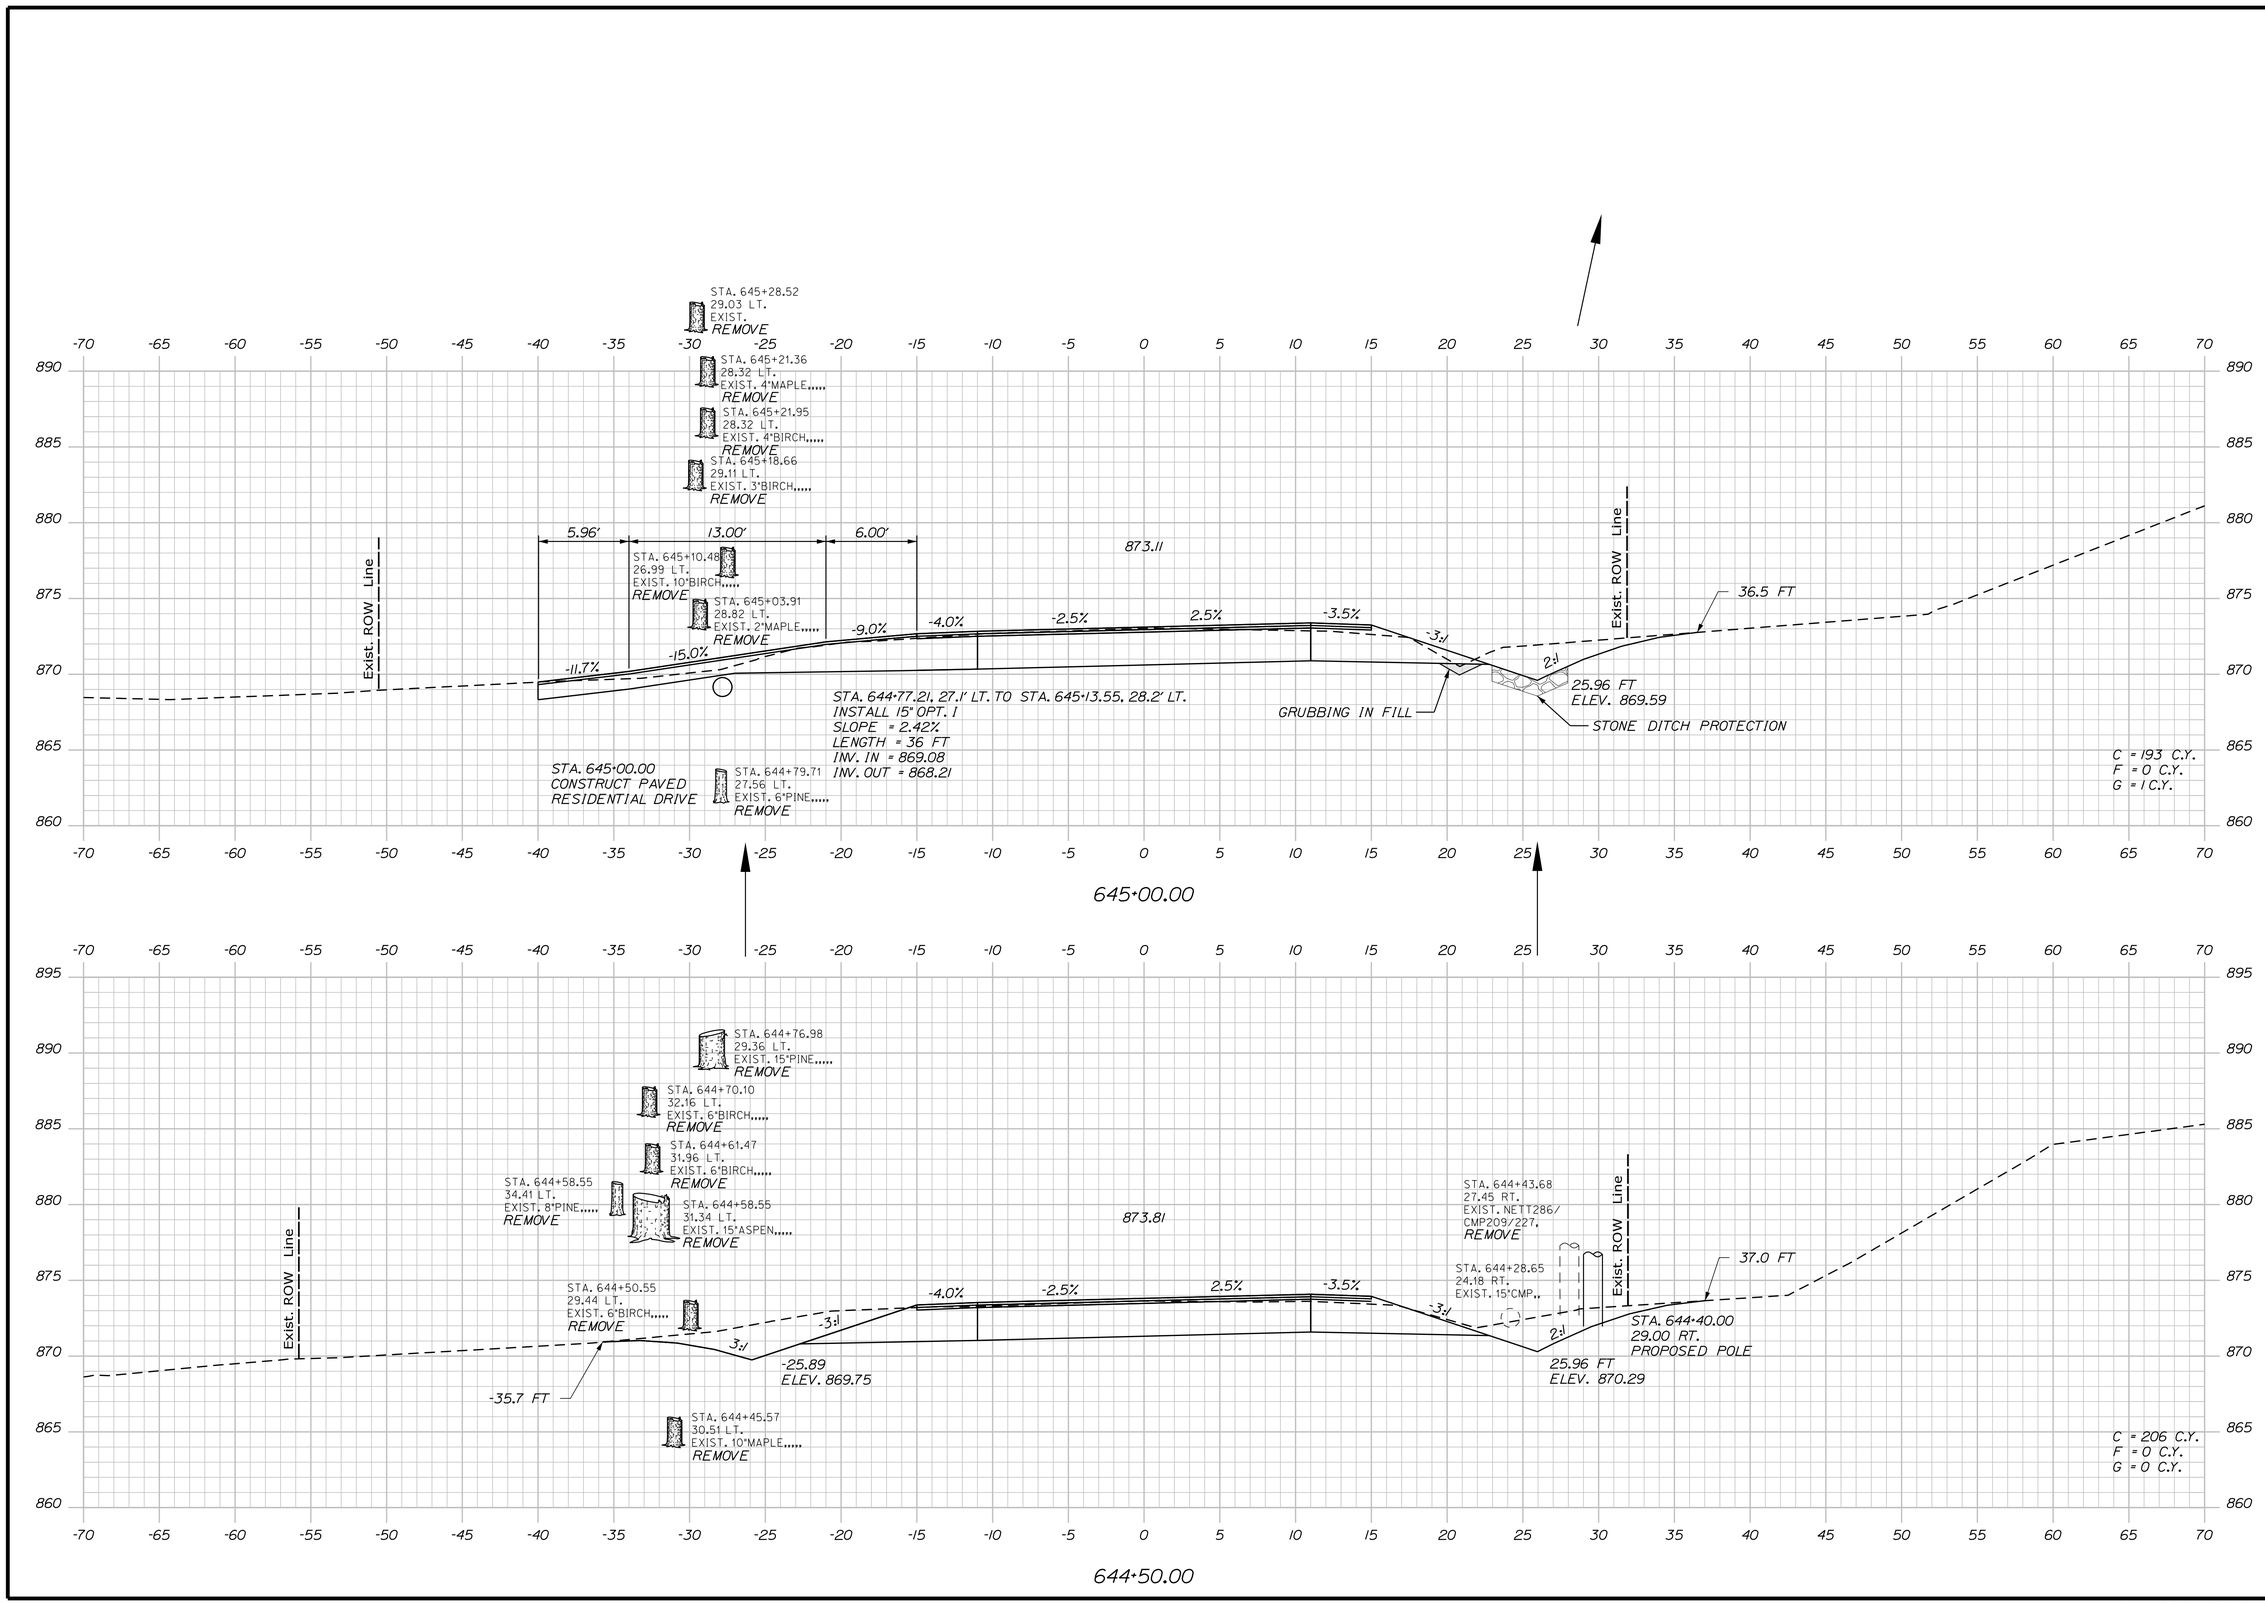

STATE OF MAINE
DEPARTMENT OF TRANSPORTATION

STP-1824(700)X

WIN
WIN 18247.00

HIGHWAY PLANS

PROJ. MANAGER	$PROJMANAGER$	BY	DATE
DESIGN-DETAILED	$designer1$	$detailer1$	$projdate1$
CHECKED-REVIEWED	-----	-----	-----
DESIGN2-DETAILED2	$designer2$	$detailer2$	$projdate2$
DESIGN3-DETAILED3	$designer3$	$detailer3$	$projdate3$
REVISIONS 1	-----	-----	$revdate1$
REVISIONS 2	$revision2$		$revdate2$
REVISIONS 3	$revision3$		$revdate3$
REVISIONS 4	$revision4$		$revdate4$
FIELD CHANGES	$fieldchange$		$fielddate$

SIGNATURE

P.E. NUMBER

DATE

MADRID \ PHILLIPS
ROUTE 4

CROSS SECTIONS

SHEET NUMBER

248

OF 532

Filename: ...\MSTA\248_XSECT_644+50_181.dgn Division: HIGHWAY Username: mdebowski Date:2/25/2019

Sta. 644+50.00 to Sta. 645+00.00

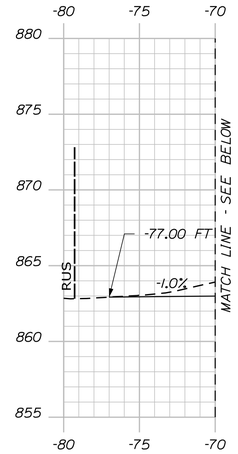

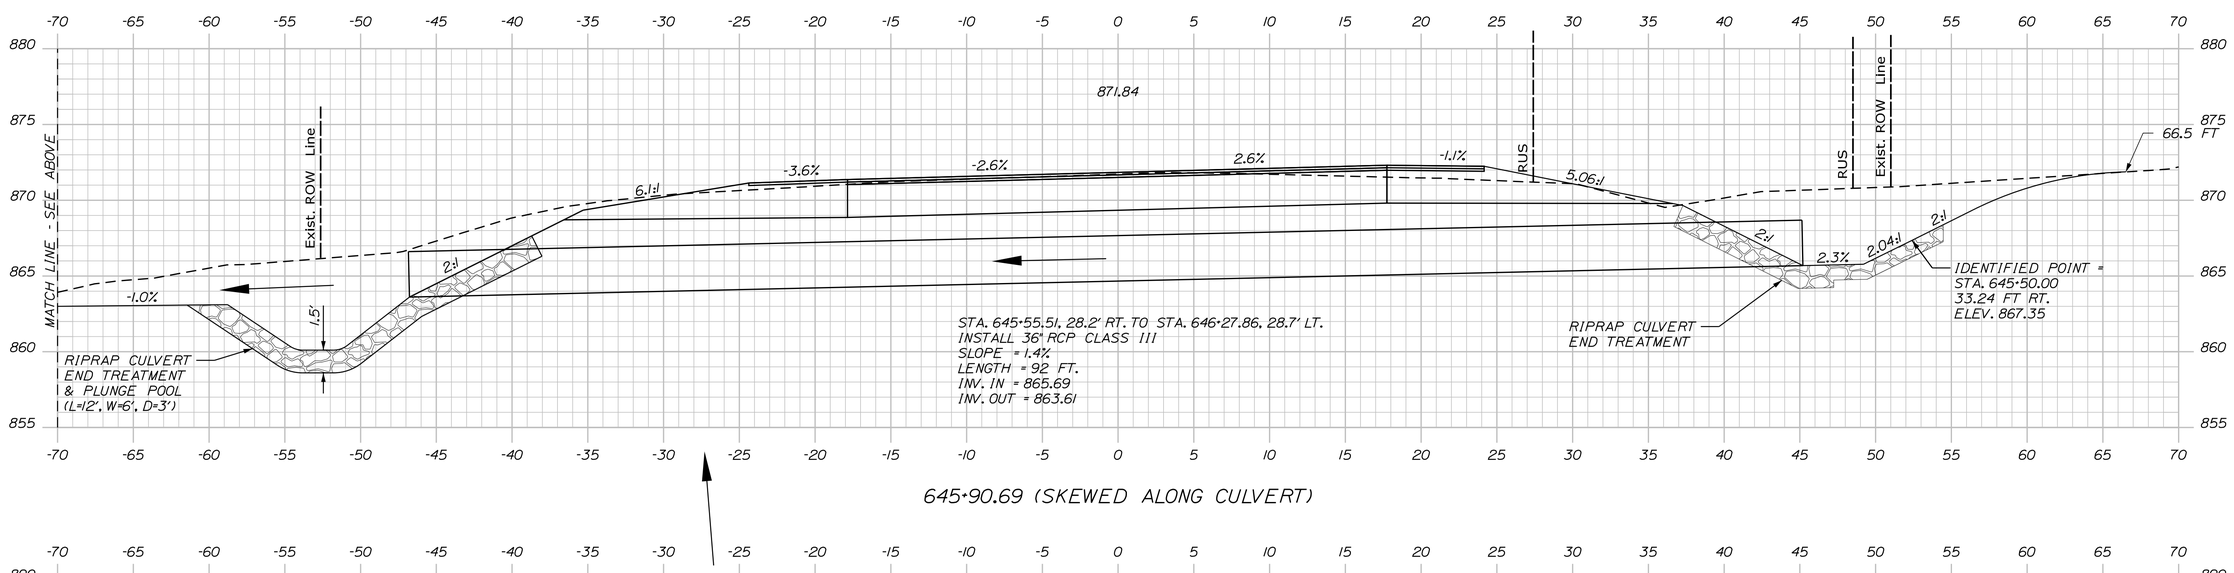

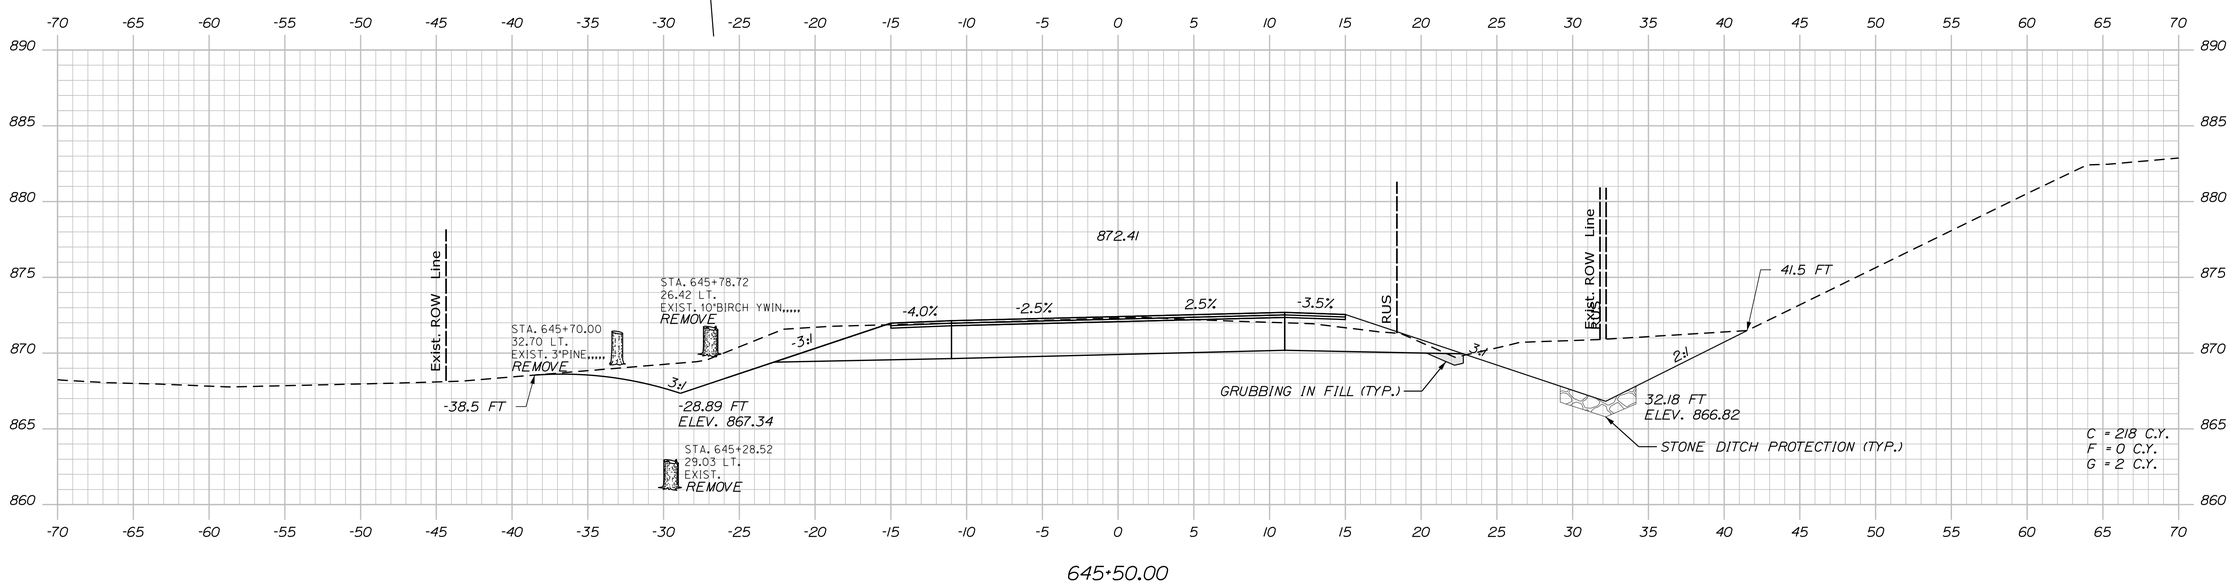

STATE OF MAINE
DEPARTMENT OF TRANSPORTATION

STP-1824(700)X

WIN
WIN 18247.00

HIGHWAY PLANS

PROJ. MANAGER	$PROJMANAGER$	BY	DATE
DESIGN-DETAILED	$designer1$	$detailer1$	$projdate1$
CHECKED-REVIEWED	-----	-----	-----
DESIGN2-DETAILED2	$designer2$	$detailer2$	$projdate2$
DESIGN3-DETAILED3	$designer3$	$detailer3$	$projdate3$
REVISIONS 1	-----		$revdate1$
REVISIONS 2	-----		$revdate2$
REVISIONS 3	$revision3$		$revdate3$
REVISIONS 4	$revision4$		$revdate4$
FIELD CHANGES	$fieldchange$		$fielddate$

SIGNATURE

P.E. NUMBER

DATE

MADRID \ PHILLIPS
ROUTE 4

CROSS SECTIONS

SHEET NUMBER

249

OF 532

Filename: ...\MSTA\249_XSECT_645+50_182.dgn Division: HIGHWAY Username: mdebowski Date:2/25/2019

Sta. 645+50.00 to Sta. 645+90.69

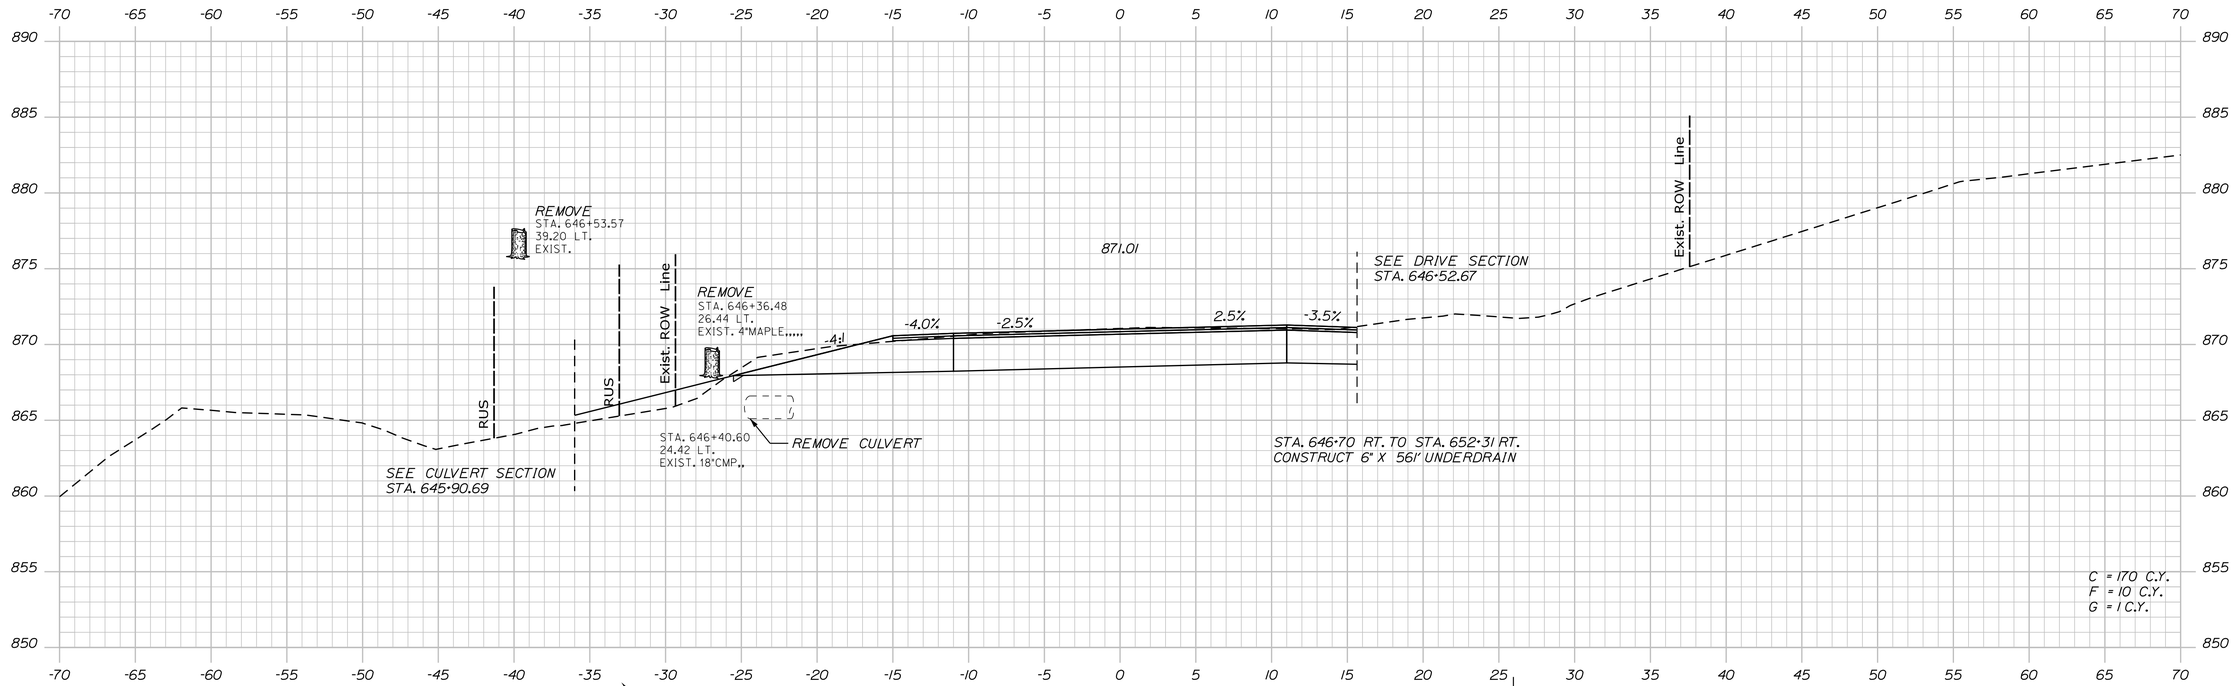

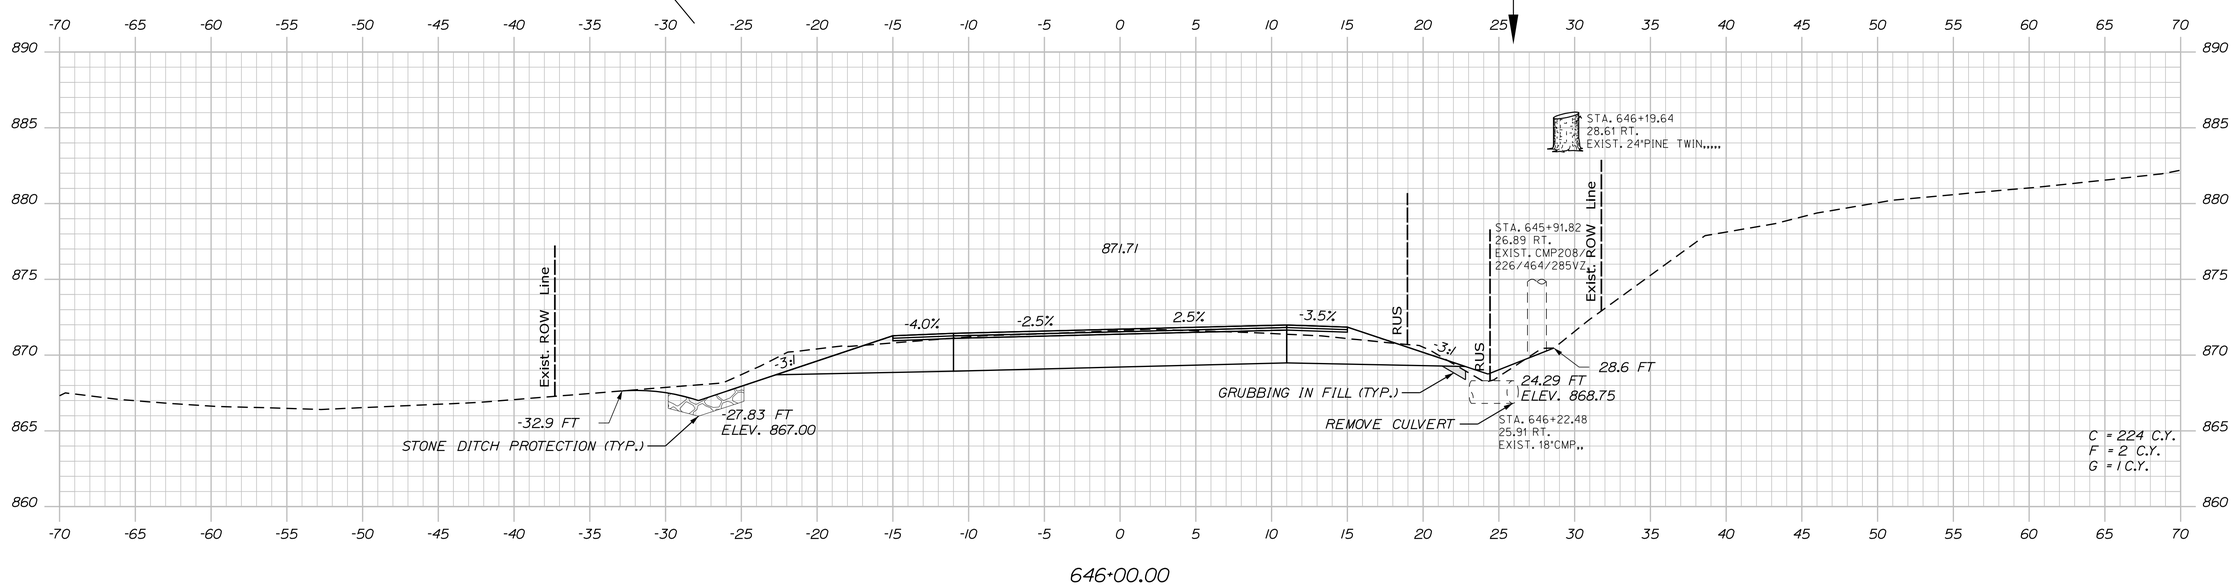

STATE OF MAINE
DEPARTMENT OF TRANSPORTATION

STP-1824(700)X

WIN
WIN 18247.00

HIGHWAY PLANS

PROJ. MANAGER	$PROJMANAGER$	BY	DATE
DESIGN-DETAILED	$designer1$	$detailer1$	$projdate1$
CHECKED-REVIEWED	-----	-----	-----
DESIGN2-DETAILED2	$designer2$	$detailer2$	$projdate2$
DESIGN3-DETAILED3	$designer3$	$detailer3$	$projdate3$
REVISIONS 1	-----	-----	$revdate1$
REVISIONS 2	-----	-----	$revdate2$
REVISIONS 3	$revision3$		$revdate3$
REVISIONS 4	$revision4$		$revdate4$
FIELD CHANGES	$fieldchange$		$fielddate$

SIGNATURE

P.E. NUMBER

DATE

MADRID \ PHILLIPS
ROUTE 4

CROSS SECTIONS

SHEET NUMBER

250

OF 532

Sta. 646+00.00 to Sta. 646+50.00

Filename: ...\MSTA\250_XSECT_646-00_183.dgn Division: HIGHWAY Username: mdebowski Date:2/25/2019

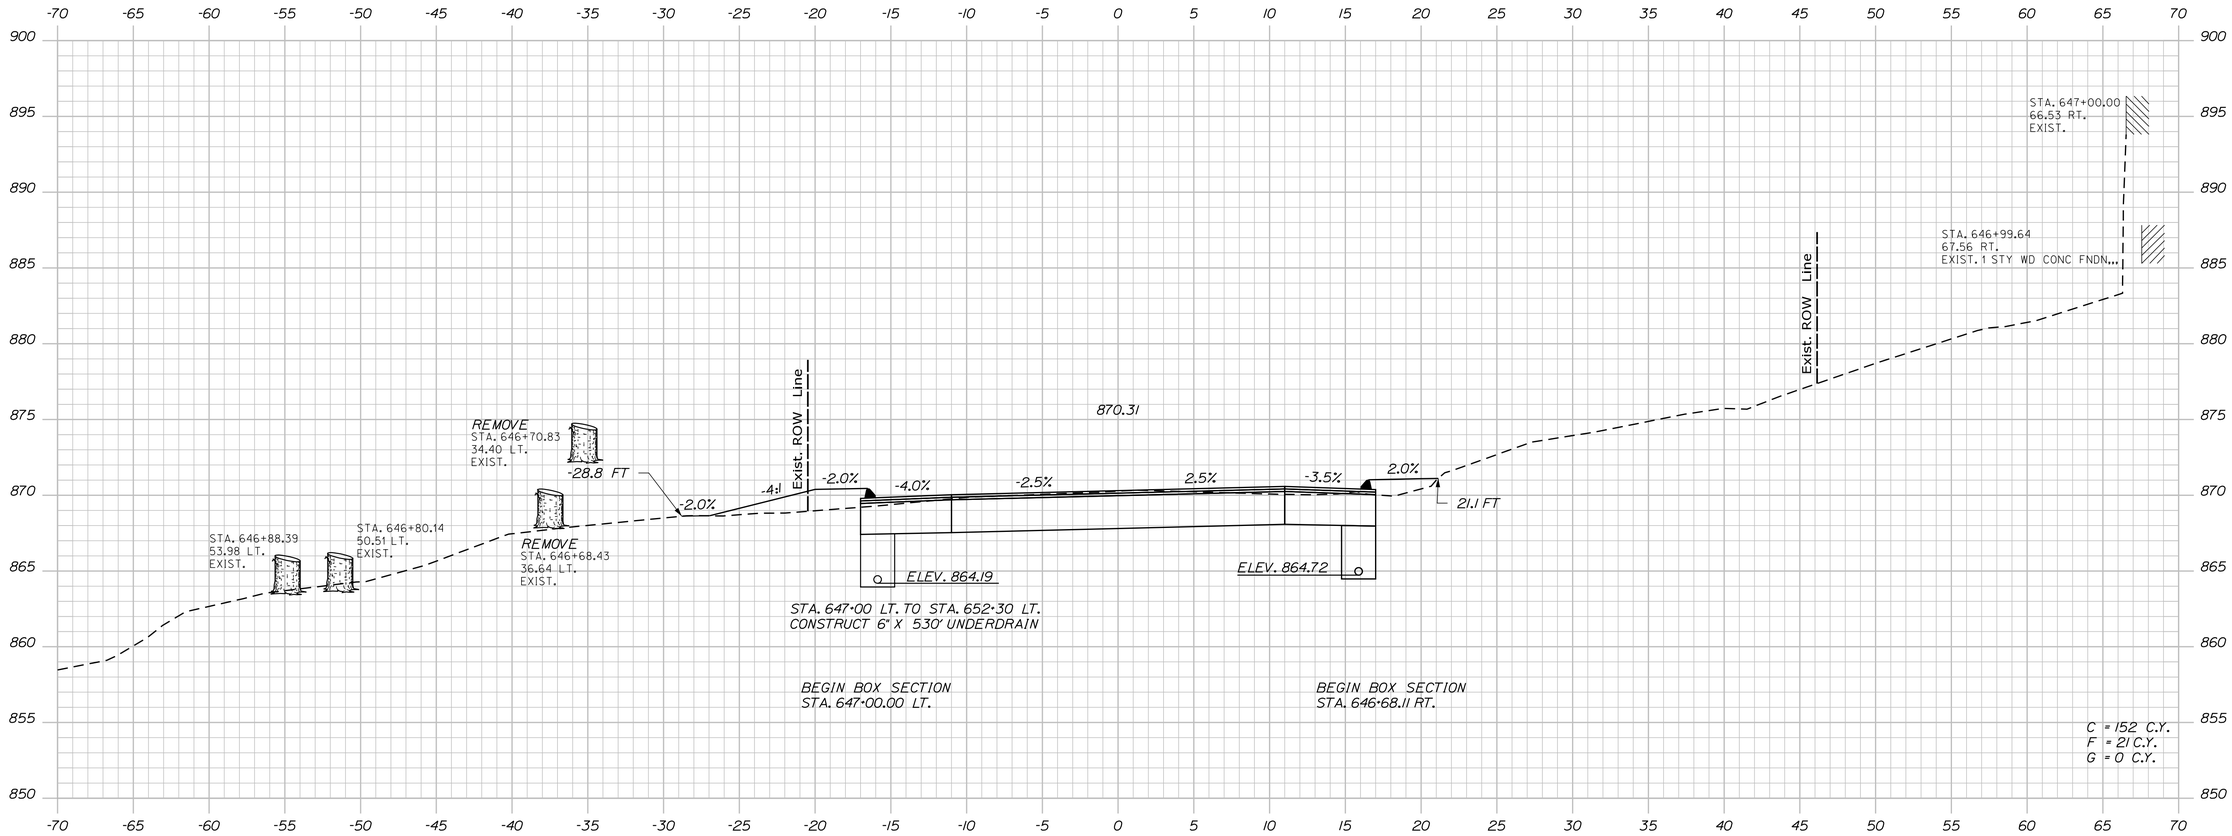

647+00.00

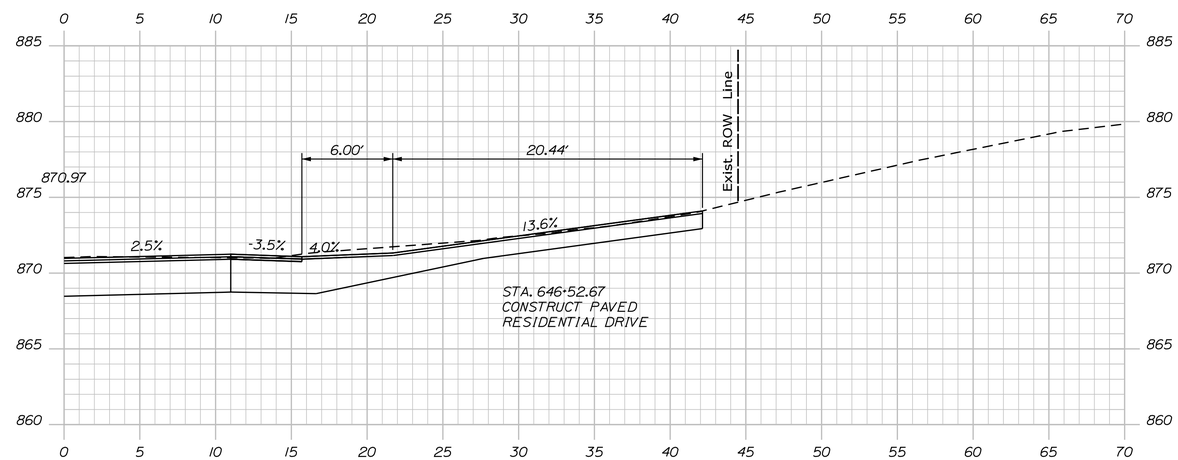

646+52.67 (SKEWED DRIVE SECTION)

STATE OF MAINE
DEPARTMENT OF TRANSPORTATION

STP-1824(700)X

WIN
WIN 18247.00

HIGHWAY PLANS

PROJ. MANAGER	$PROJMANAGER$	BY	DATE
DESIGN-DETAILED	$designer1$	$detailer1$	$projdate1$
CHECKED-REVIEWED	-----	-----	-----
DESIGN2-DETAILED2	$designer2$	$detailer2$	$projdate2$
DESIGN3-DETAILED3	$designer3$	$detailer3$	$projdate3$
REVISIONS 1	-----		$revdate1$
REVISIONS 2	-----		$revdate2$
REVISIONS 3	$revision3$		$revdate3$
REVISIONS 4	$revision4$		$revdate4$
FIELD CHANGES	$fieldchange$		$fielddate$

SIGNATURE

P.E. NUMBER

DATE

MADRID \ PHILLIPS
ROUTE 4

CROSS SECTIONS

SHEET NUMBER

251

OF 532

Filename: ...\MSTA\251_XSECT_646+52_184.dgn Division: HIGHWAY Username: mdebowski Date:2/25/2019

Sta. 646+52.67 to Sta. 647+00.00

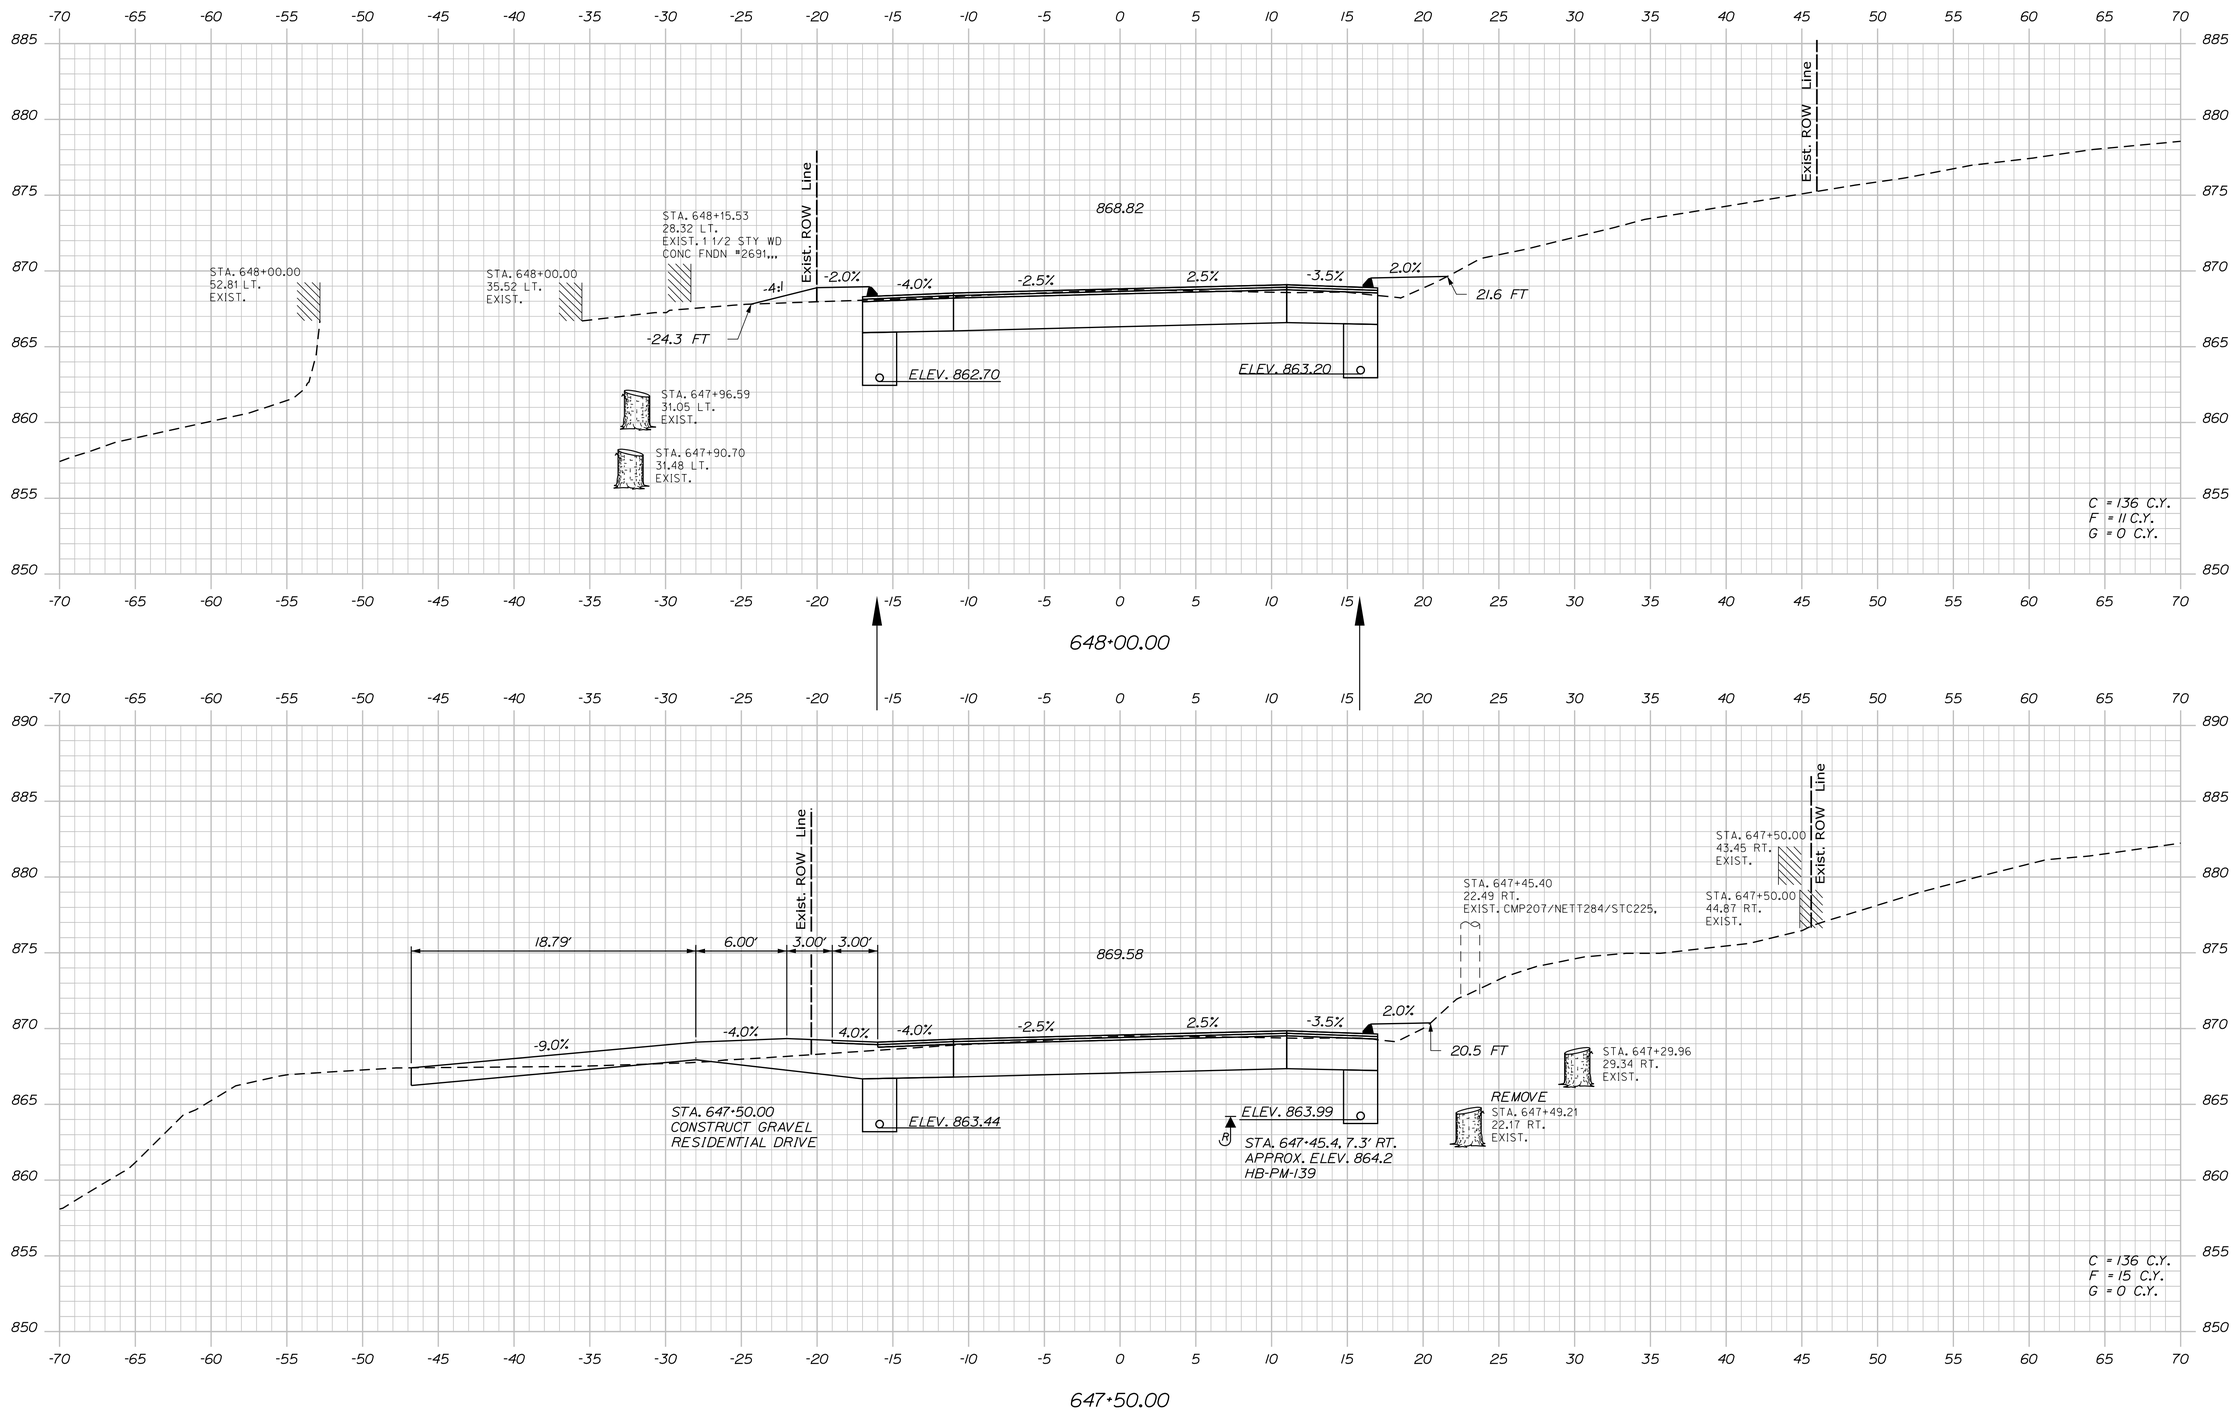

STATE OF MAINE
DEPARTMENT OF TRANSPORTATION

STP-1824(700)X

WIN
WIN 18247.00

HIGHWAY PLANS

		BY	DATE
PROJ. MANAGER	$PROJMANAGER$		
DESIGN-DETAILED	$designer1$	$detailer1$	$projdate1$
CHECKED-REVIEWED	----	----	----
DESIGN2-DETAILED2	$designer2$	$detailer2$	$projdate2$
DESIGN3-DETAILED3	$designer3$	$detailer3$	$projdate3$
REVISIONS 1	------		$revdate1$
REVISIONS 2	------		$revdate2$
REVISIONS 3	$revision3$		$revdate3$
REVISIONS 4	$revision4$		$revdate4$
FIELD CHANGES	$fieldchange$		$fielddate$

SIGNATURE

P.E. NUMBER

DATE

MADRID \ PHILLIPS
ROUTE 4

CROSS SECTIONS

SHEET NUMBER

252

OF 532

Sta. 647+50.00 to Sta. 648+00.00

Filename: ...\MSTA\252_XSECT_647+50_185.dgn Division: HIGHWAY Username: mdebowski Date:2/25/2019

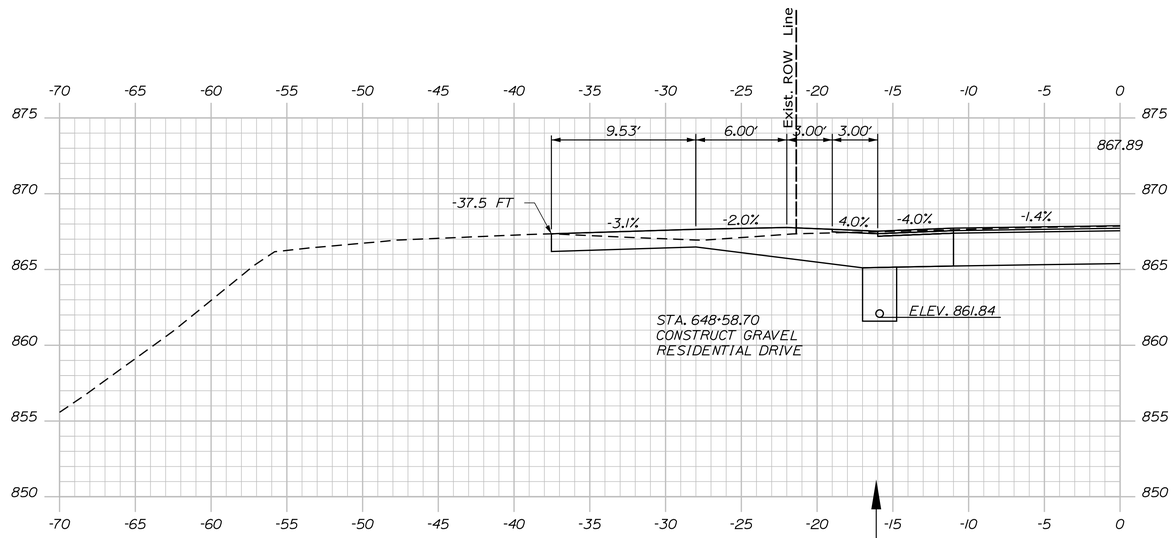

648+58.70 (DRIVE SECTION)

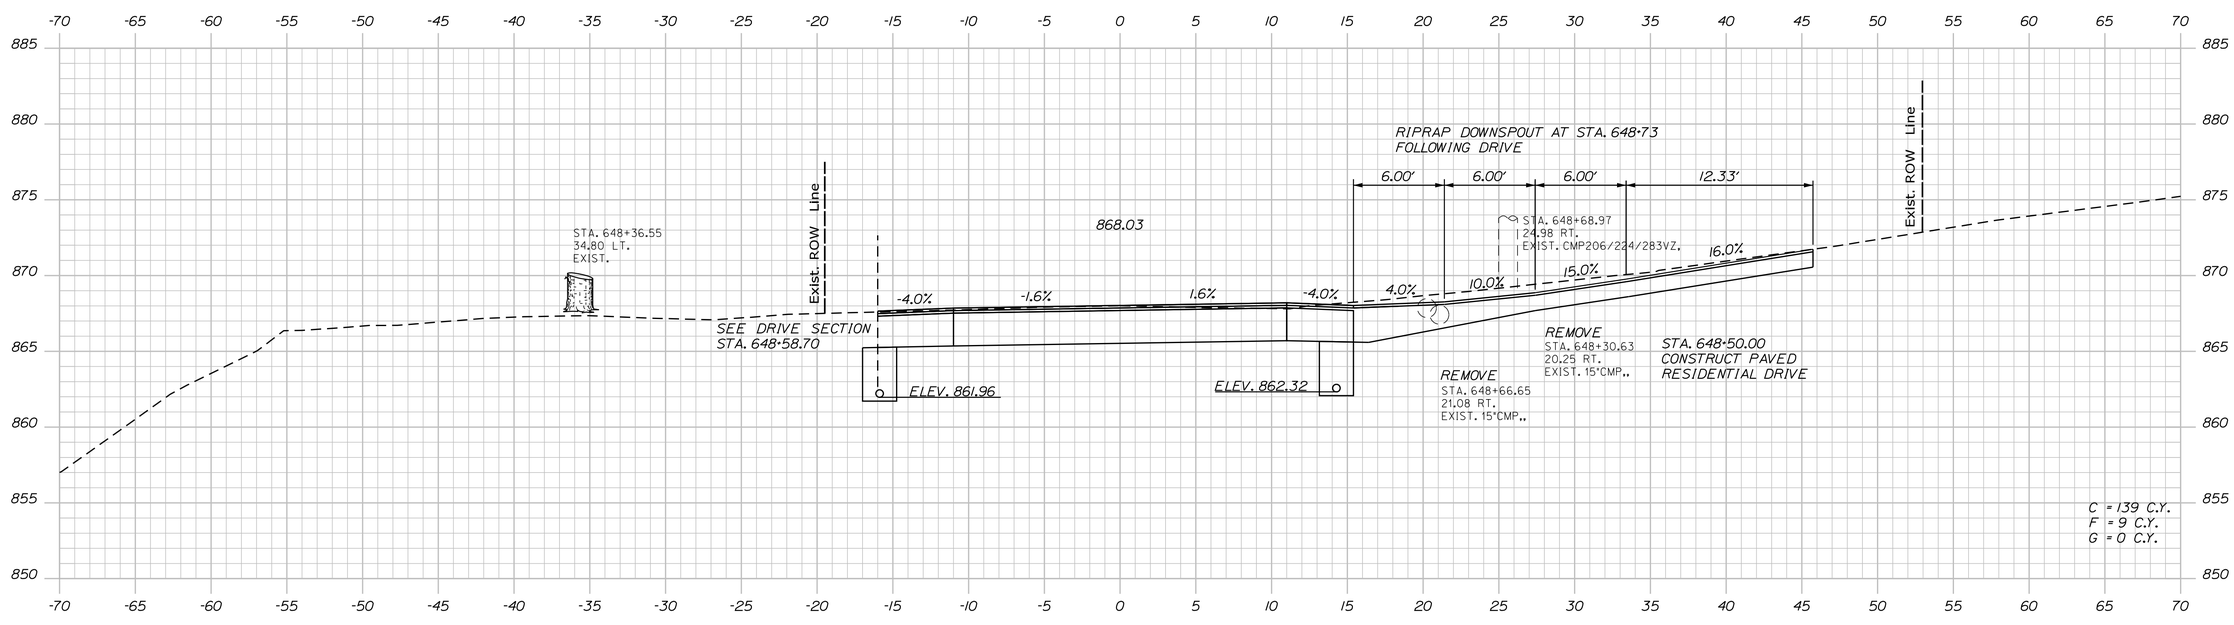

648+50.00

STATE OF MAINE
DEPARTMENT OF TRANSPORTATION

STP-1824(700)X

WIN
WIN 18247.00

HIGHWAY PLANS

PROJ. MANAGER	$PROJMANAGER$	BY	DATE
DESIGN-DETAILED	$designer1$	$detailer1$	$projdate1$
CHECKED-REVIEWED	------	------	------
DESIGN2-DETAILED2	$designer2$	$detailer2$	$projdate2$
DESIGN3-DETAILED3	$designer3$	$detailer3$	$projdate3$
REVISIONS 1	------	------	$revdate1$
REVISIONS 2	------	------	$revdate2$
REVISIONS 3	$revision3$		$revdate3$
REVISIONS 4	$revision4$		$revdate4$
FIELD CHANGES	$fieldchange$		$fielddate$

SIGNATURE

P.E. NUMBER

DATE

MADRID \ PHILLIPS
ROUTE 4

CROSS SECTIONS

SHEET NUMBER

253

OF 532

Filename: ...\MSTA\253_XSECT_648+50_186.dgn Division: HIGHWAY Username: mdebowski Date:2/25/2019

Sta. 648+50.00 to Sta. 648+58.70

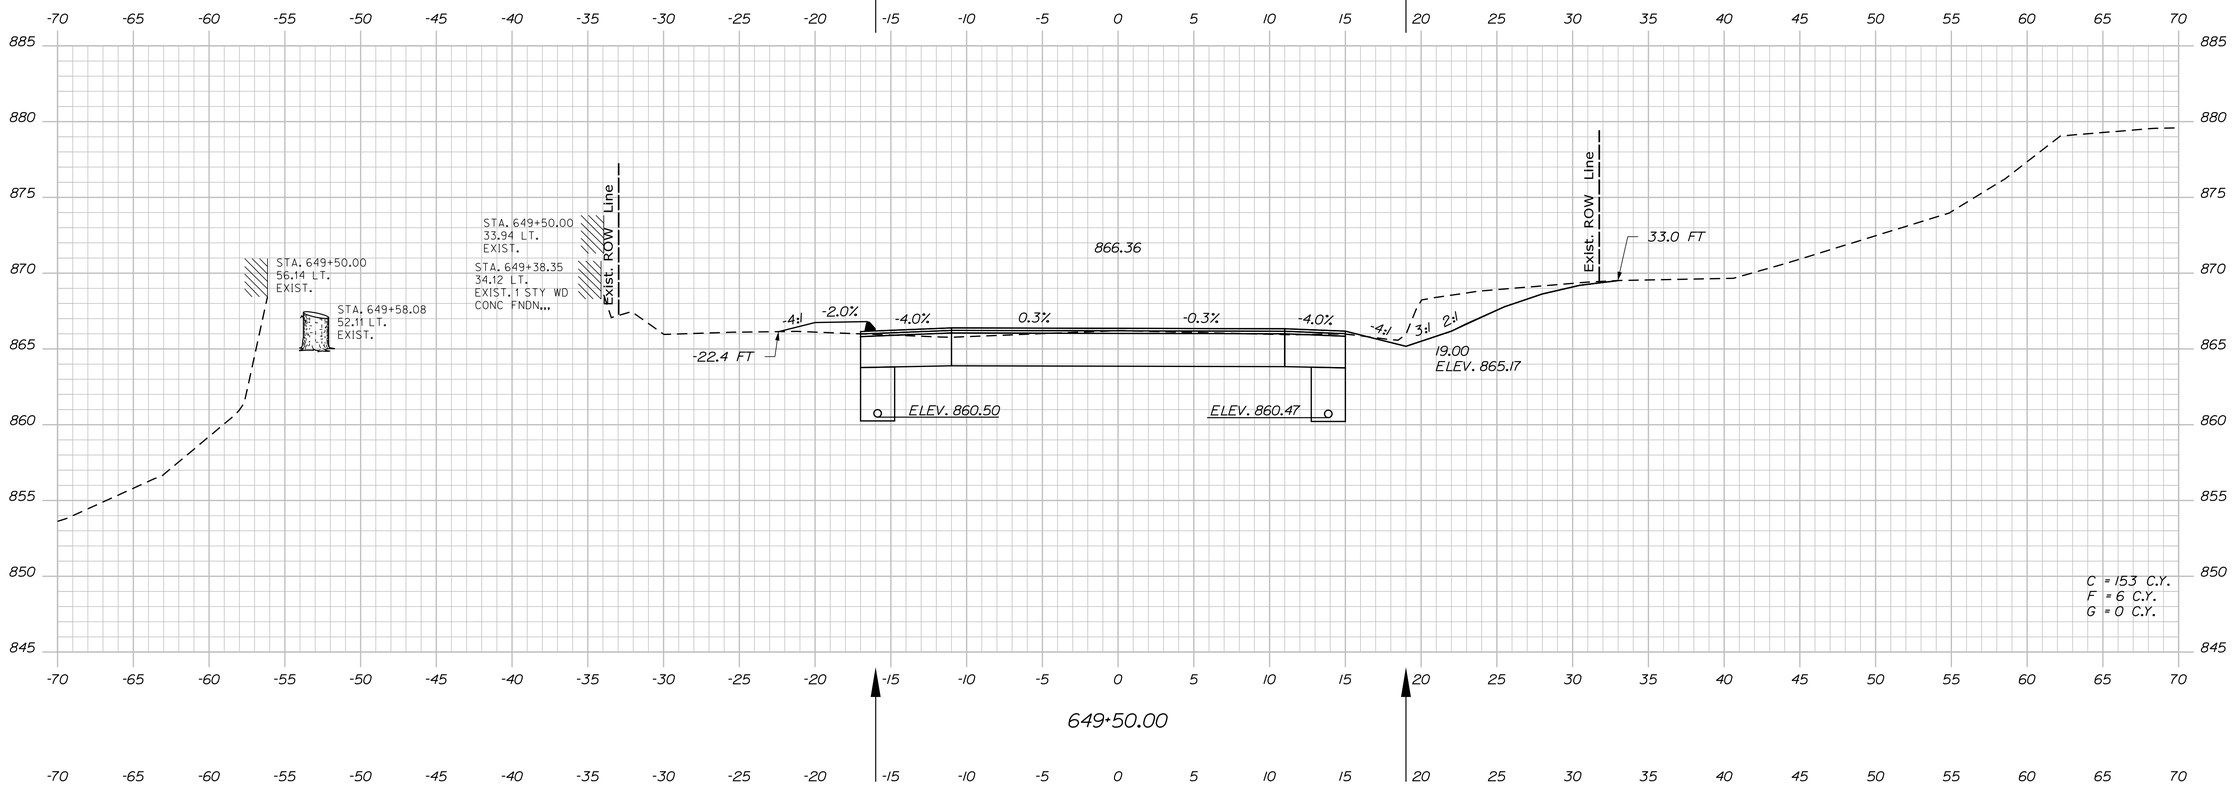

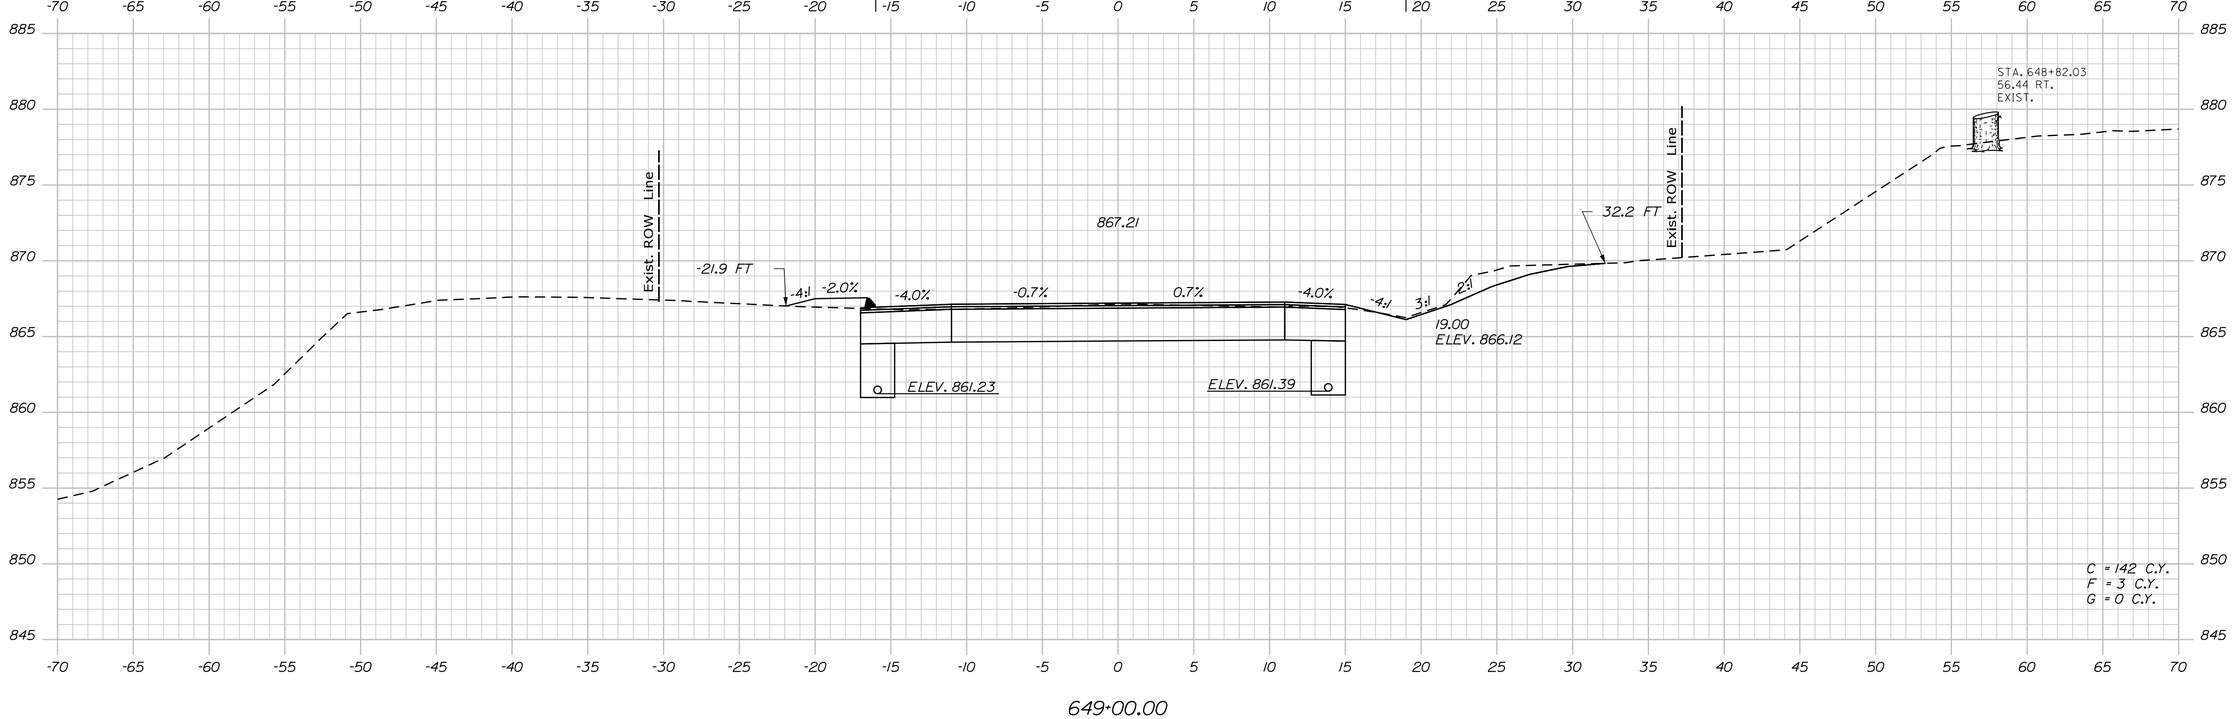

STATE OF MAINE
DEPARTMENT OF TRANSPORTATION

STP-1824(700)X

WIN
WIN 18247.00

HIGHWAY PLANS

		BY	DATE
PROJ. MANAGER	$PROJMANAGER$		
DESIGN-DETAILED	$designer1$	$detailer1$	$projdate1$
CHECKED-REVIEWED	----	----	----
DESIGN2-DETAILED2	$designer2$	$detailer2$	$projdate2$
DESIGN3-DETAILED3	$designer3$	$detailer3$	$projdate3$
REVISIONS 1	----	----	$revdate1$
REVISIONS 2	----	----	$revdate2$
REVISIONS 3	$revision3$		$revdate3$
REVISIONS 4	$revision4$		$revdate4$
FIELD CHANGES	$fieldchange$		$fielddate$

SIGNATURE

P.E. NUMBER

DATE

MADRID \ PHILLIPS
ROUTE 4

CROSS SECTIONS

SHEET NUMBER

254

OF 532

Sta. 649+00.00 to Sta. 649+50.00

Filename: ...\MSTA\254_XSECT_649+00_187.dgn Division: HIGHWAY Username: mdebowski Date:2/25/2019

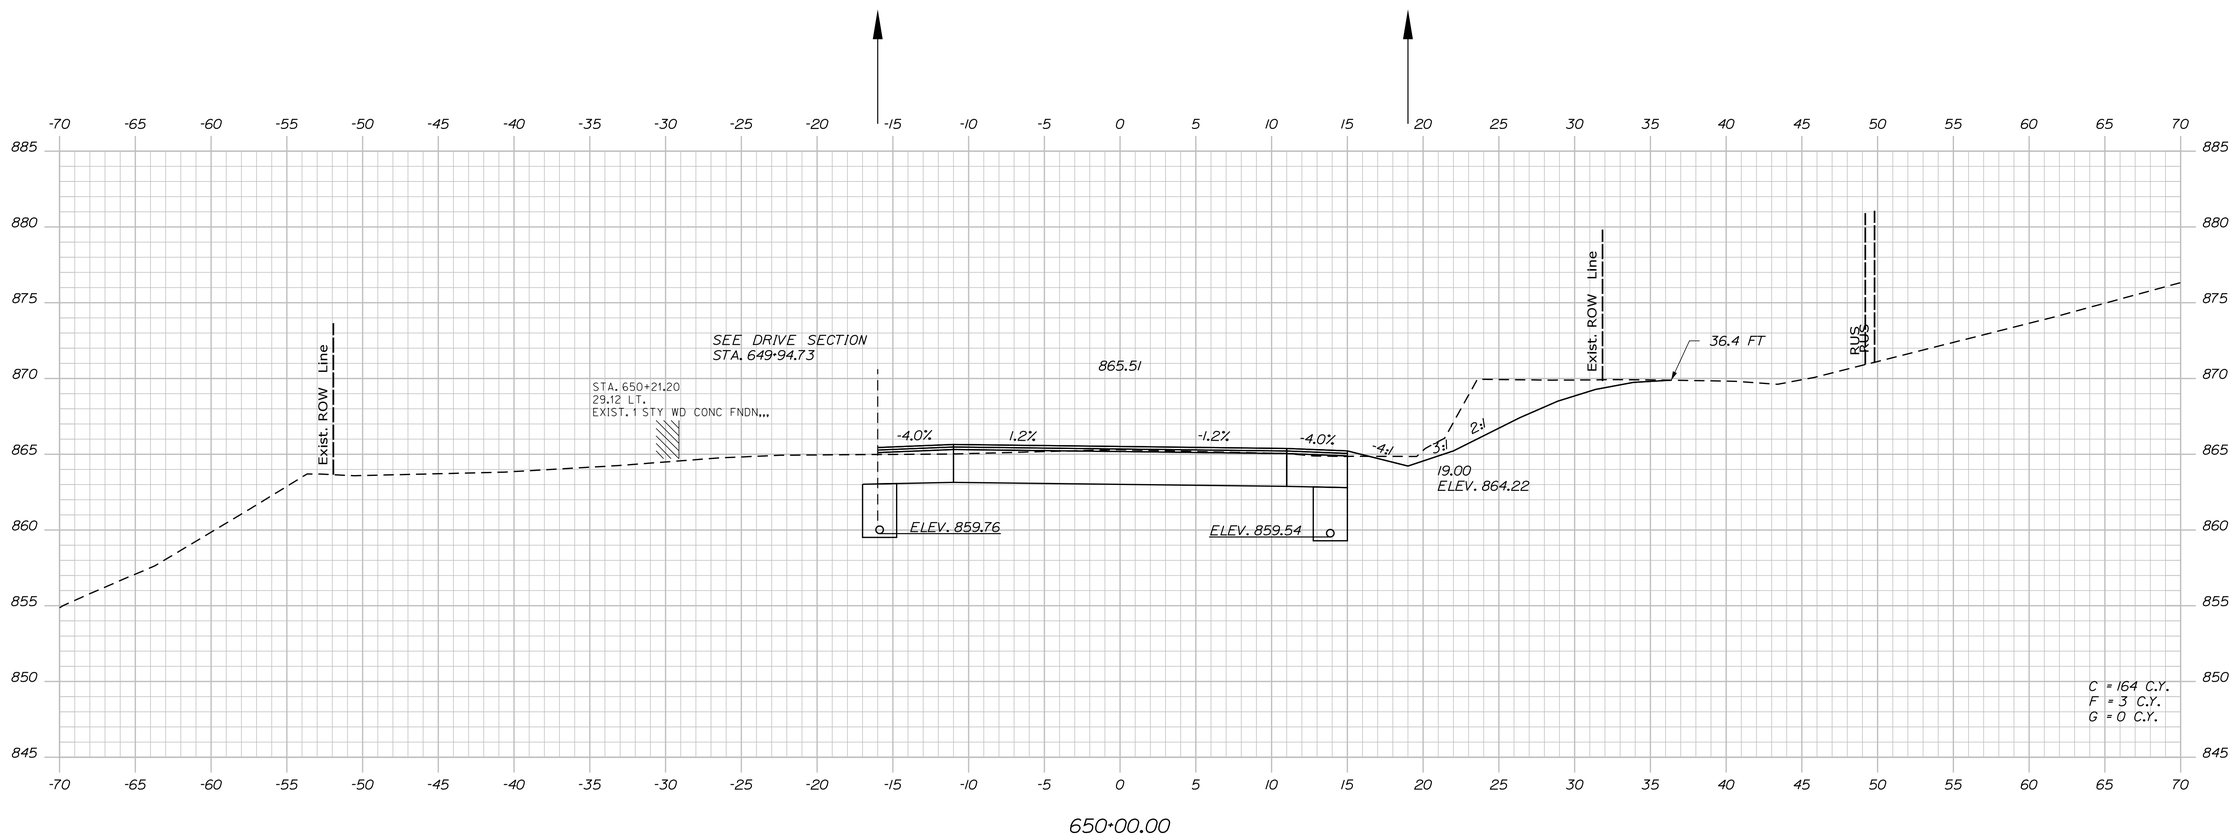

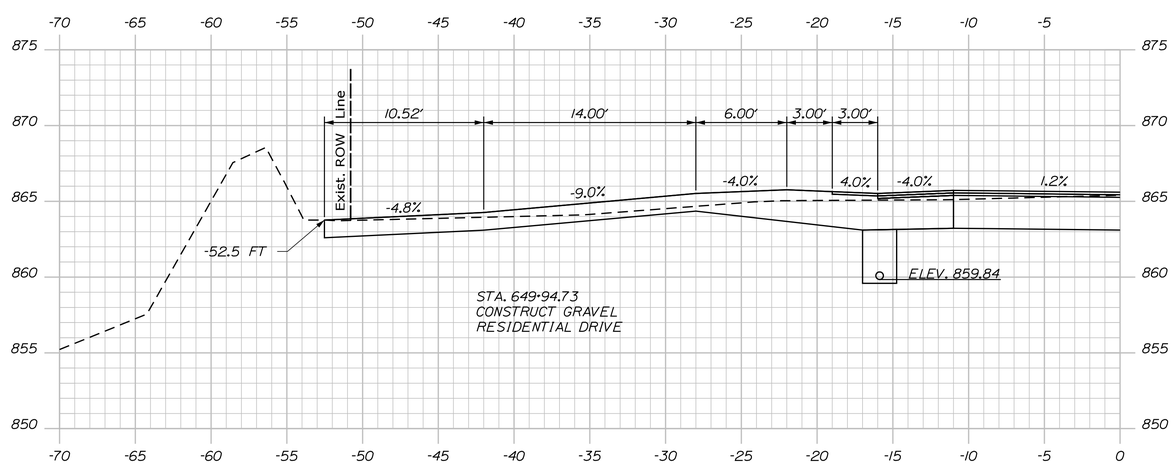

STATE OF MAINE
DEPARTMENT OF TRANSPORTATION

STP-1824(700)X

WIN
WIN 18247.00

HIGHWAY PLANS

PROJ. MANAGER	$PROJMANAGER$	BY	DATE
DESIGN-DETAILED	$designer1$	$detailer1$	$projdate1$
CHECKED-REVIEWED	-----	-----	-----
DESIGN2-DETAILED2	$designer2$	$detailer2$	$projdate2$
DESIGN3-DETAILED3	$designer3$	$detailer3$	$projdate3$
REVISIONS 1	-----		$revdate1$
REVISIONS 2	-----		$revdate2$
REVISIONS 3	$revision3$		$revdate3$
REVISIONS 4	$revision4$		$revdate4$
FIELD CHANGES	$fieldchange$		$fielddate$

SIGNATURE

P.E. NUMBER

DATE

MADRID \ PHILLIPS
ROUTE 4

CROSS SECTIONS

SHEET NUMBER

255

OF 532

Sta. 649+94.73 to Sta. 650+00.00

Filename: ...\MSTA\255_XSECT_649+94_188.dgn Division: HIGHWAY Username: mdebowski Date:2/25/2019

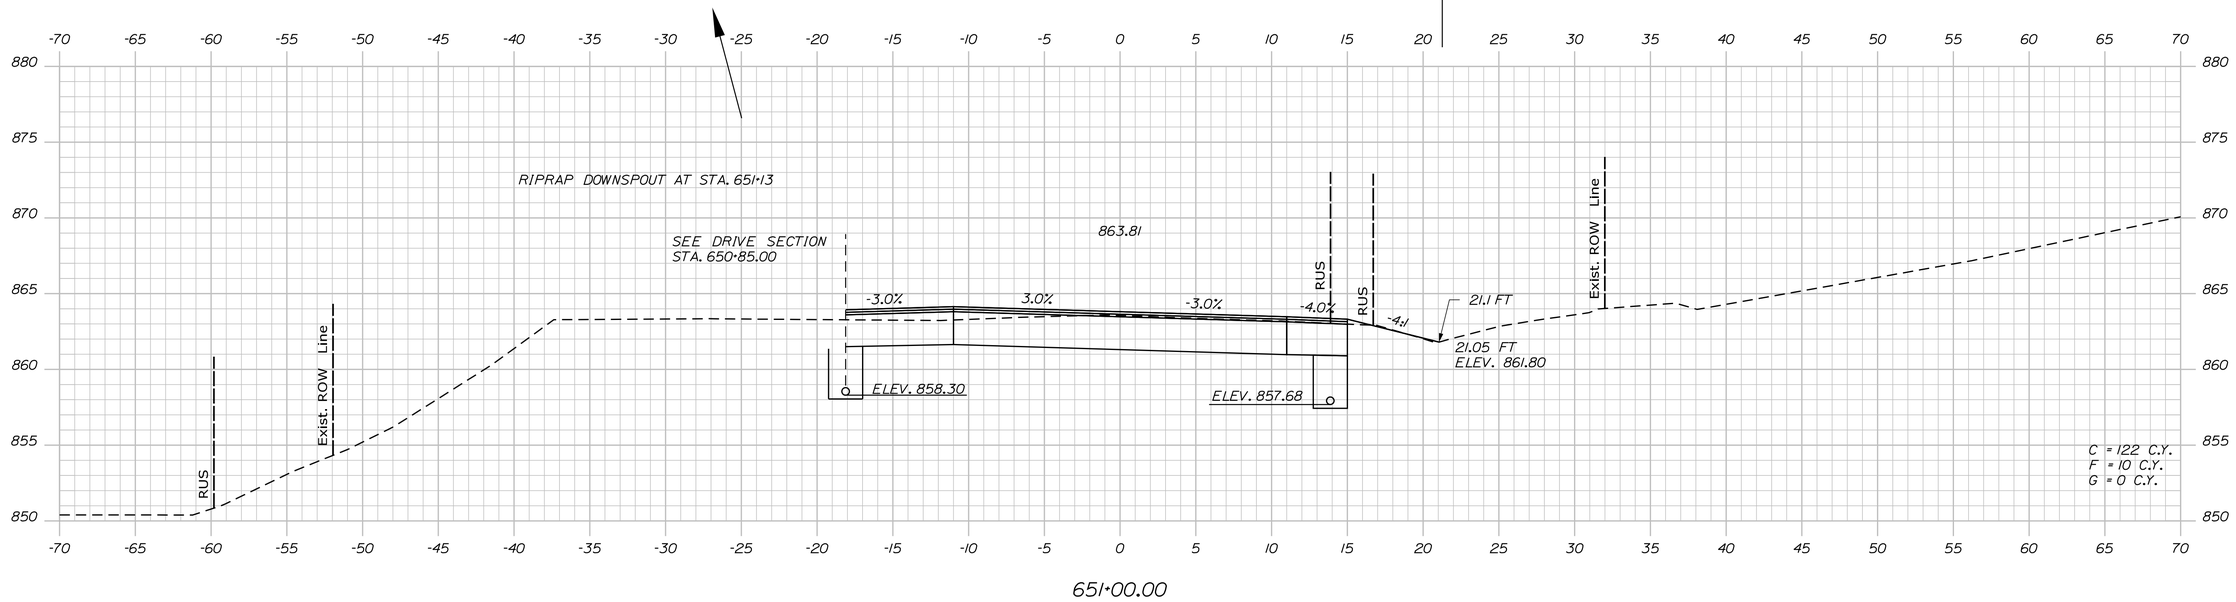

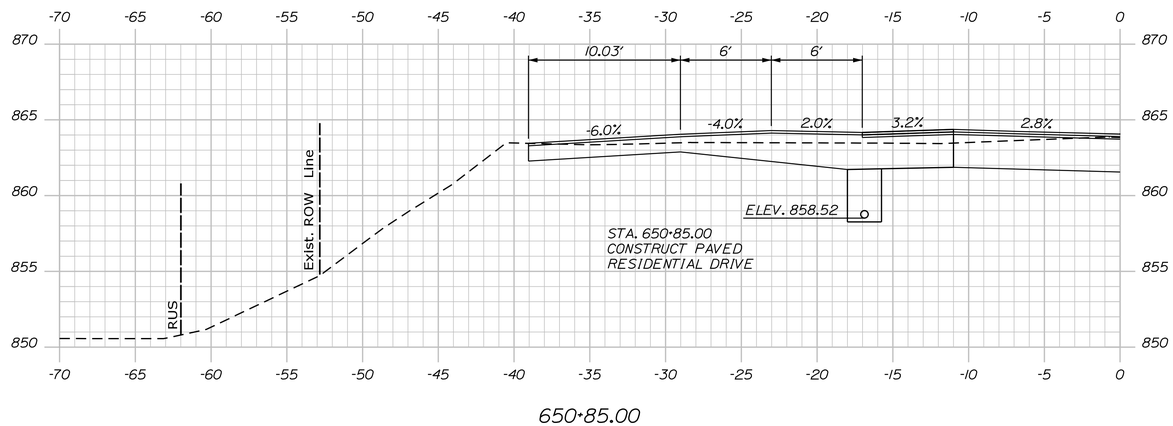

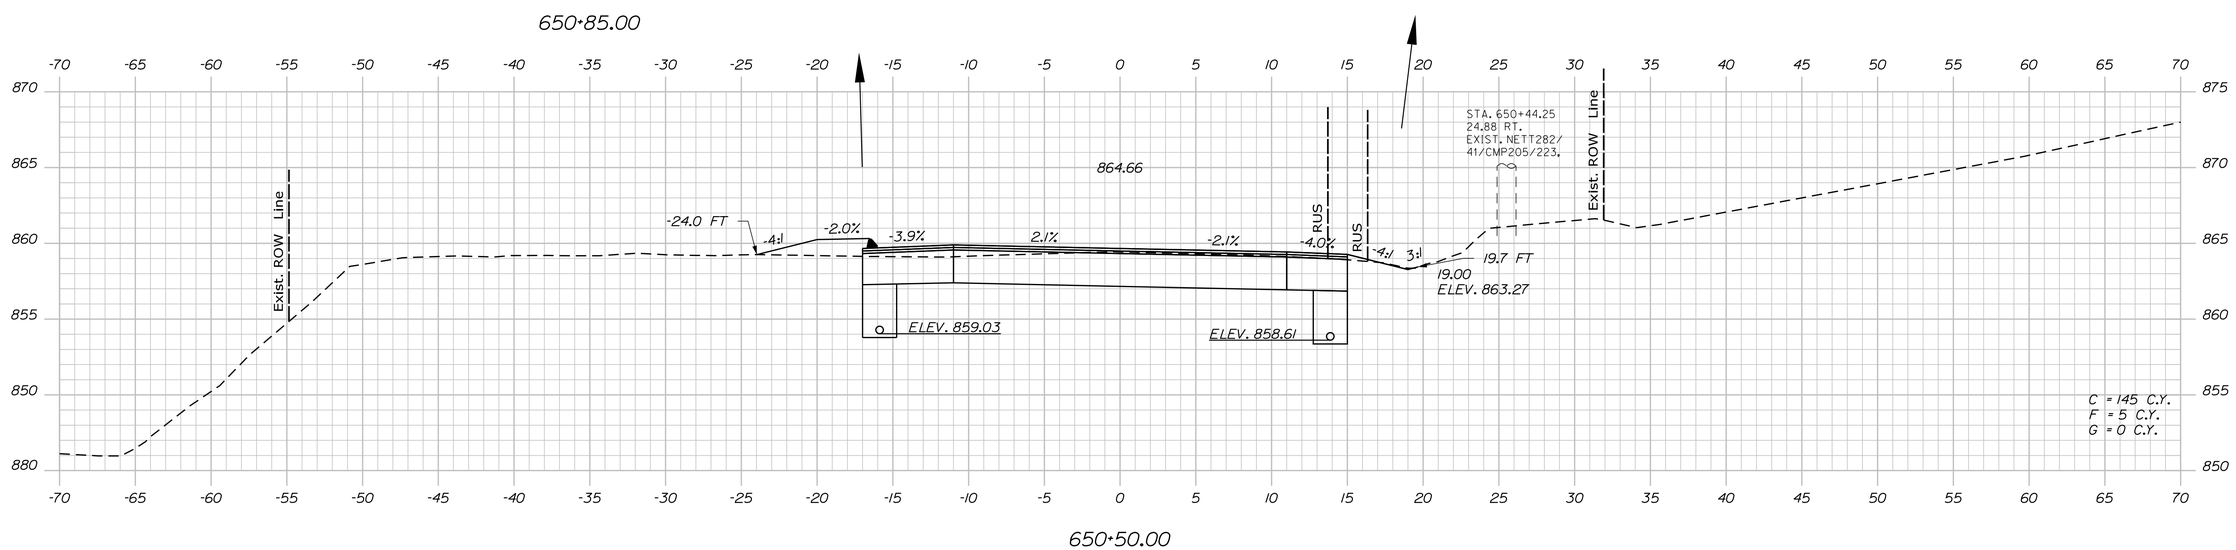

STATE OF MAINE
DEPARTMENT OF TRANSPORTATION

STP-1824(700)X

WIN
WIN 18247.00

HIGHWAY PLANS

PROJ. MANAGER #PROJMANAGER$	BY	DATE
DESIGN-DETAILED $designer1$	$detailer1$	$projdate1$
CHECKED-REVIEWED ----	----	----
DESIGN2-DETAILED2 $designer2$	$detailer2$	$projdate2$
DESIGN3-DETAILED3 $designer3$	$detailer3$	$projdate3$
REVISIONS 1 ----		$revdate1$
REVISIONS 2 ----		$revdate2$
REVISIONS 3 $revision3$		$revdate3$
REVISIONS 4 $revision4$		$revdate4$
FIELD CHANGES $fieldchange$		$fielddate$

SIGNATURE

P.E. NUMBER

DATE

MADRID \ PHILLIPS
ROUTE 4

CROSS SECTIONS

SHEET NUMBER

256

OF 532

Sta. 650+50.00 to Sta. 651+00.00

Filename: ...\MSTA\256_XSECT_650+50_189.dgn Division: HIGHWAY Username: mdebowski Date:2/25/2019

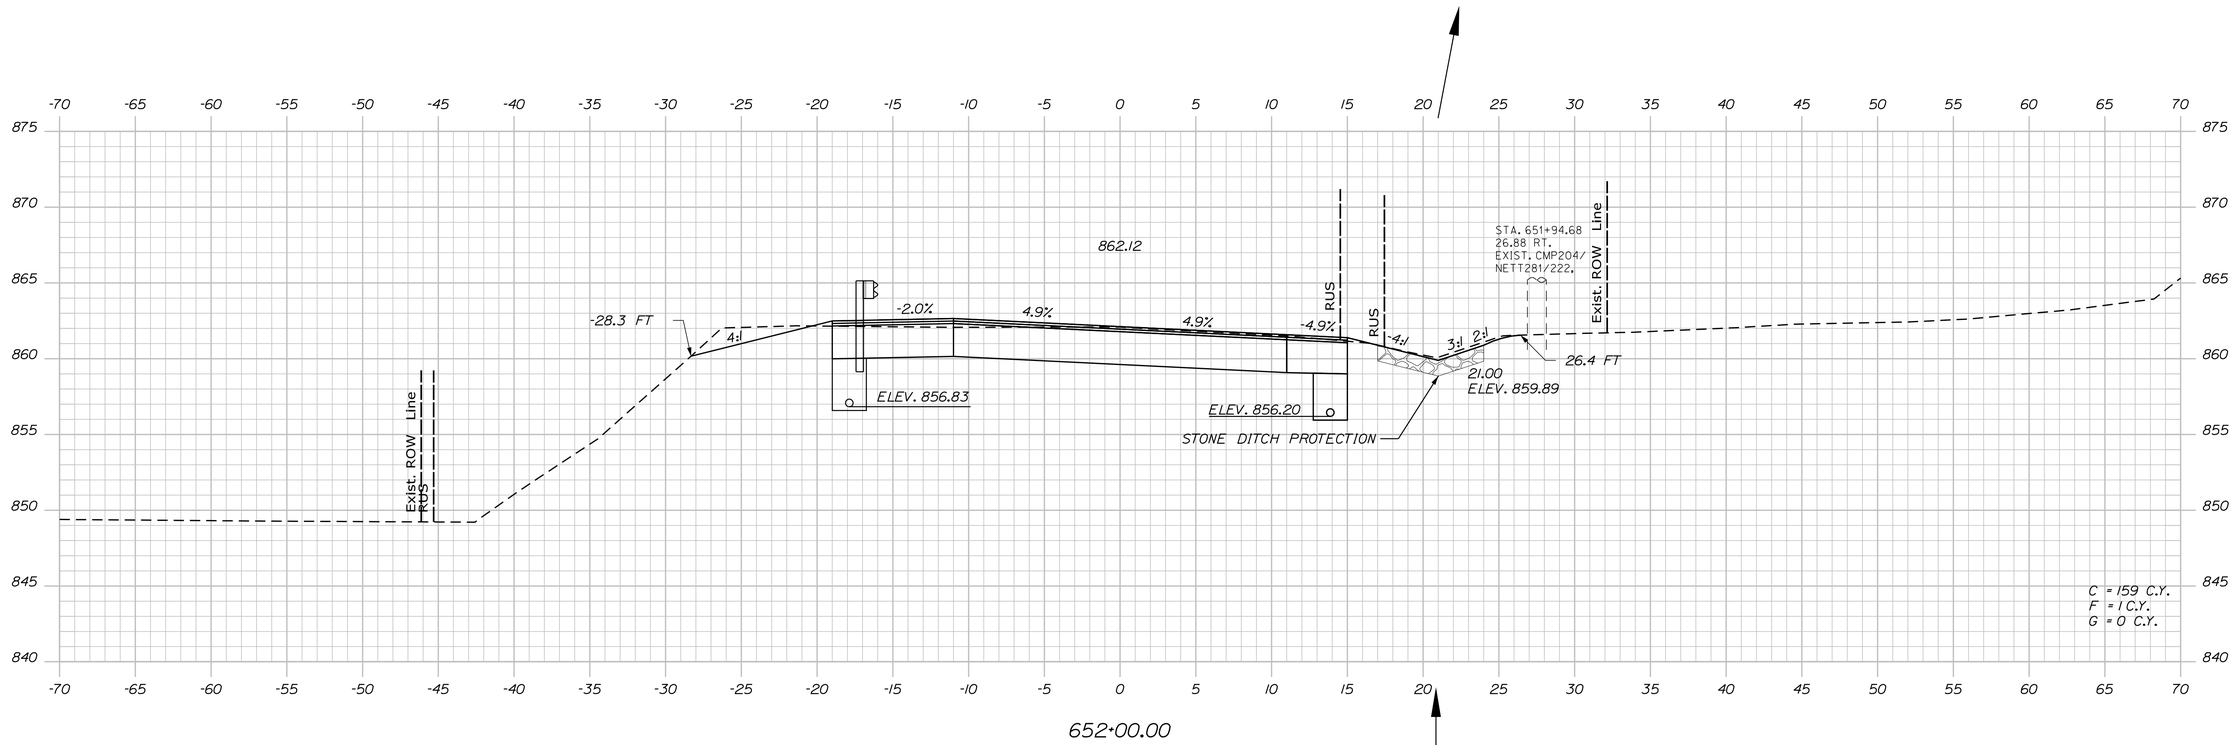

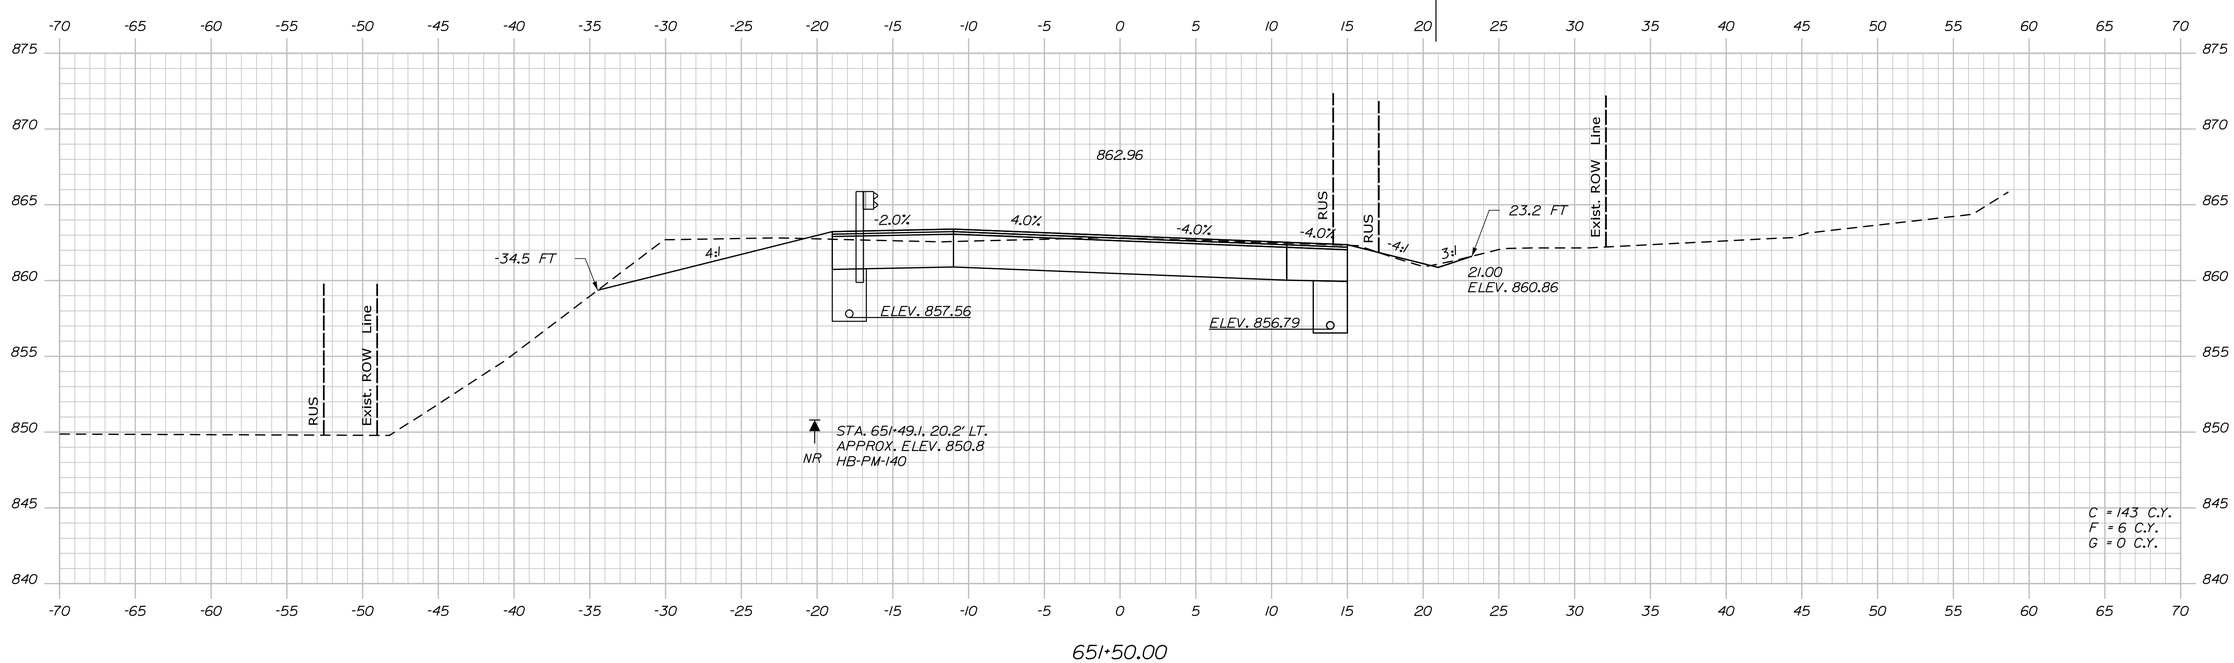

STATE OF MAINE
DEPARTMENT OF TRANSPORTATION

STP-1824(700)X

WIN
WIN 18247.00

HIGHWAY PLANS

		BY	DATE
PROJ. MANAGER	$PROJMANAGER$		
DESIGN-DETAILED	$designer1$	$detailer1$	$projdate1$
CHECKED-REVIEWED	-----	-----	-----
DESIGN2-DETAILED2	$designer2$	$detailer2$	$projdate2$
DESIGN3-DETAILED3	$designer3$	$detailer3$	$projdate3$
REVISIONS 1	-----		$revdate1$
REVISIONS 2	-----		$revdate2$
REVISIONS 3	$revision3$		$revdate3$
REVISIONS 4	$revision4$		$revdate4$
FIELD CHANGES	$fieldchange$		$fielddate$

SIGNATURE

P.E. NUMBER

DATE

MADRID \ PHILLIPS
ROUTE 4

CROSS SECTIONS

SHEET NUMBER

257

OF 532

Sta. 651+50.00 to Sta. 652+00.00

Filename: ...\MSTA\257_XSECT_651+50_190.dgn Division: HIGHWAY Username: mdebowski Date:2/25/2019

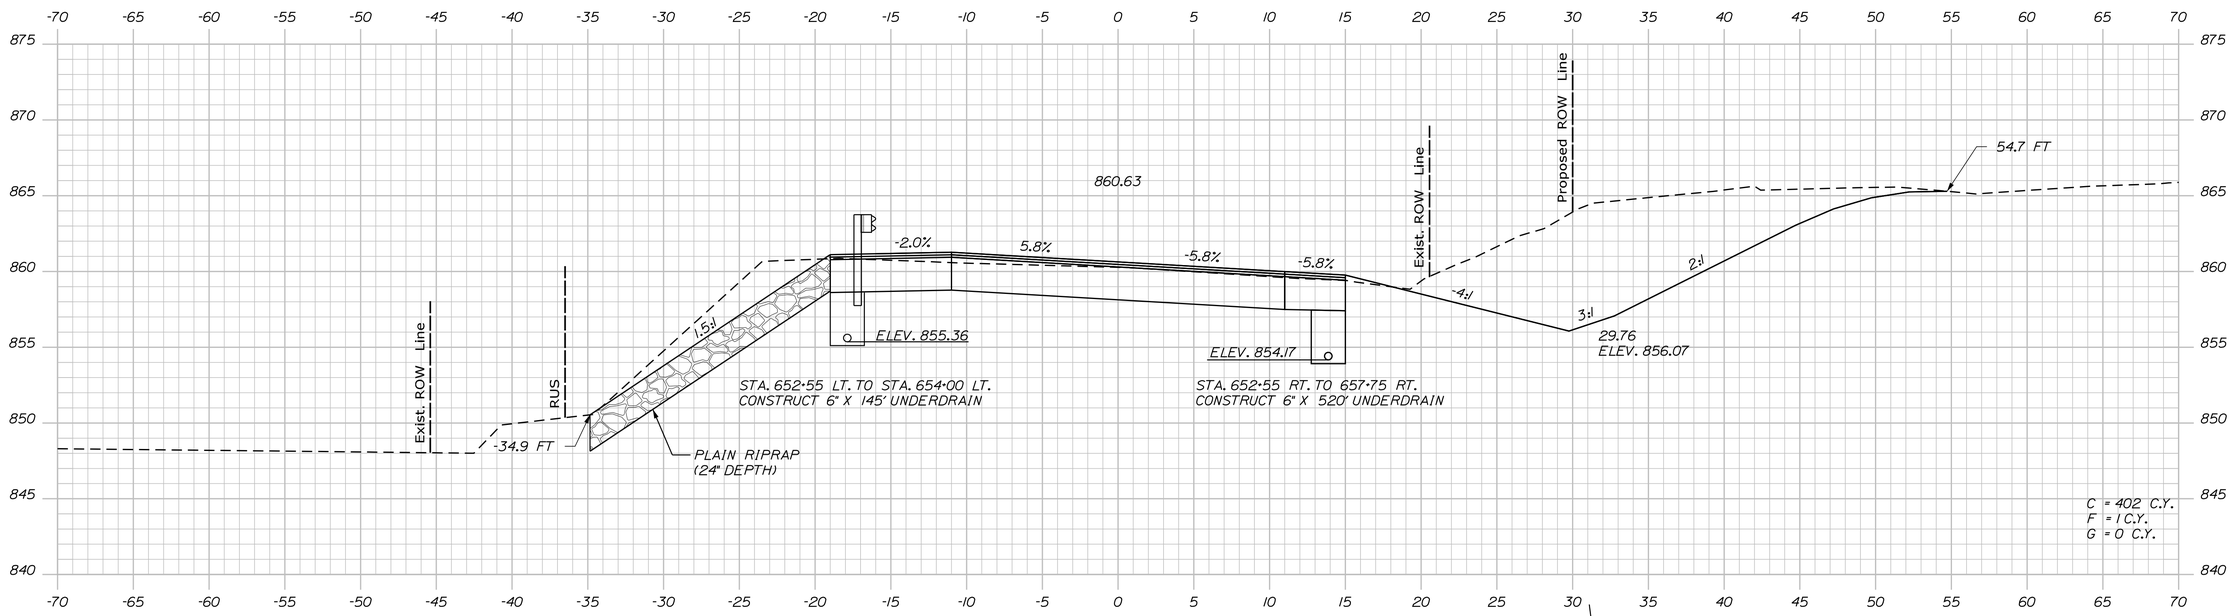

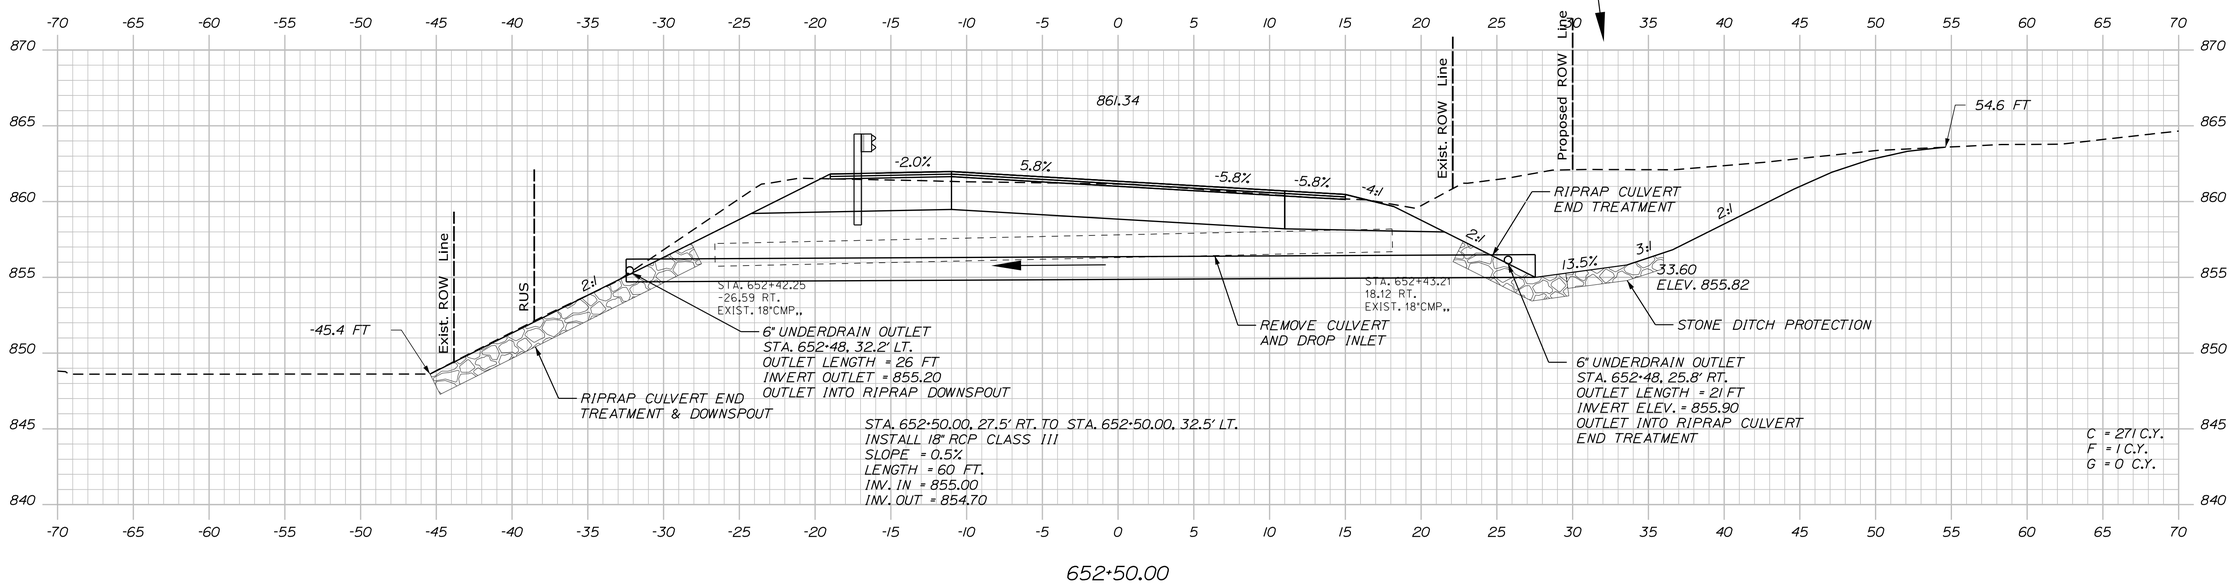

STATE OF MAINE
DEPARTMENT OF TRANSPORTATION

STP-1824(700)X

WIN
WIN 18247.00

HIGHWAY PLANS

PROJ. MANAGER	$PROJMANAGER$	BY	DATE
DESIGN-DETAILED	$designer1$	$detailer1$	$projdate1$
CHECKED-REVIEWED	-----	-----	-----
DESIGN2-DETAILED2	$designer2$	$detailer2$	$projdate2$
DESIGN3-DETAILED3	$designer3$	$detailer3$	$projdate3$
REVISIONS 1	-----	-----	$revdate1$
REVISIONS 2	-----	-----	$revdate2$
REVISIONS 3	$revision3$		$revdate3$
REVISIONS 4	$revision4$		$revdate4$
FIELD CHANGES	$fieldchange$		$fielddate$

SIGNATURE

P.E. NUMBER

DATE

MADRID \ PHILLIPS
ROUTE 4

CROSS SECTIONS

SHEET NUMBER

258

OF 532

Filename: ...\MSTA\258_XSECT_652+50_191.dgn Division: HIGHWAY Username: mdebowski Date:2/25/2019

Sta. 652+50.00 to Sta. 653+00.00

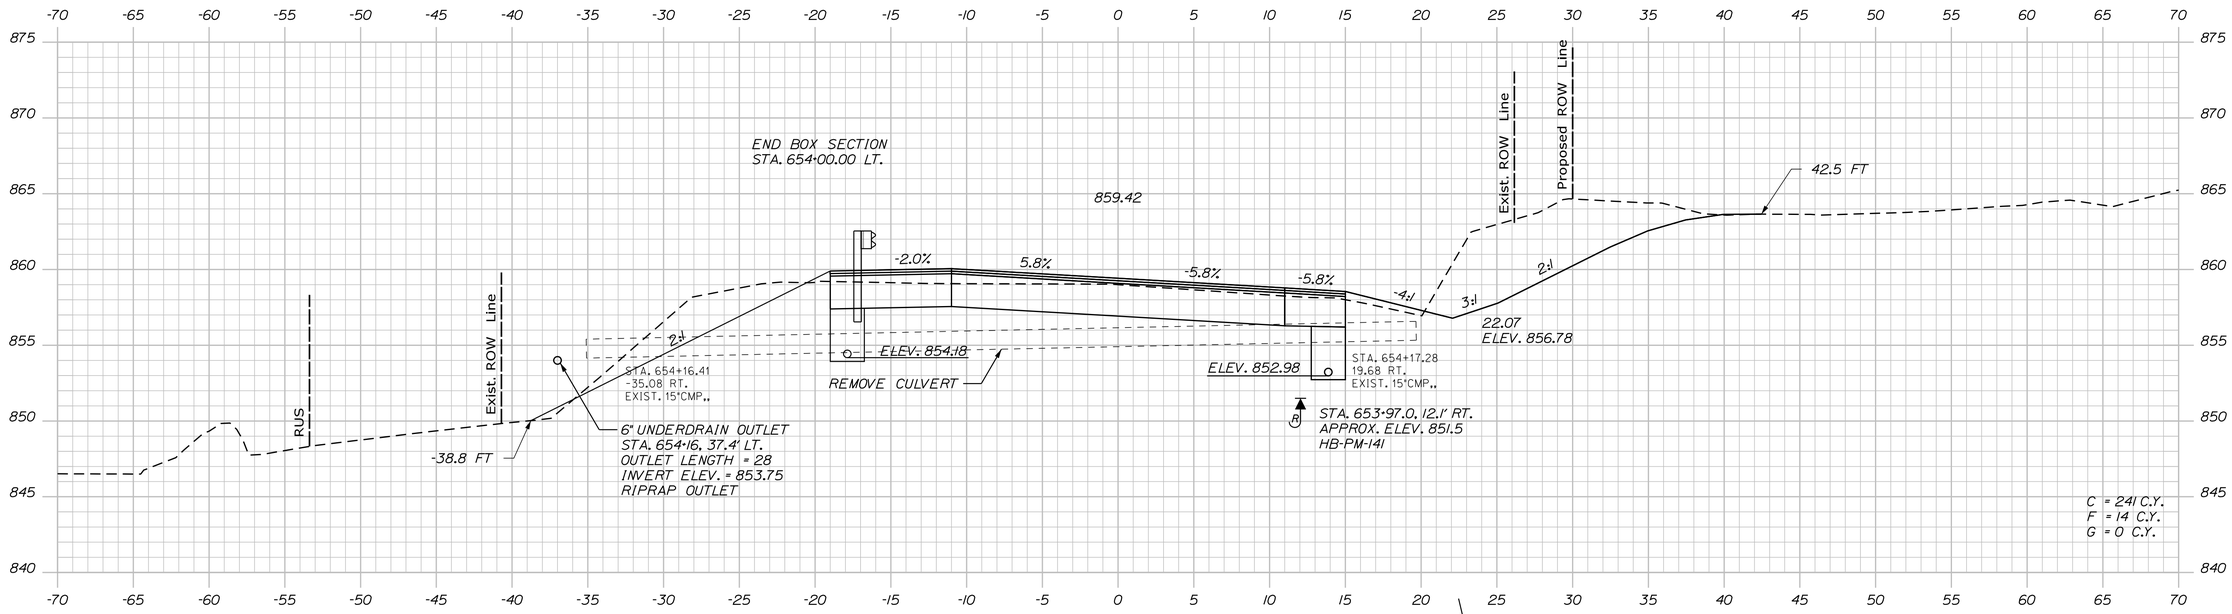

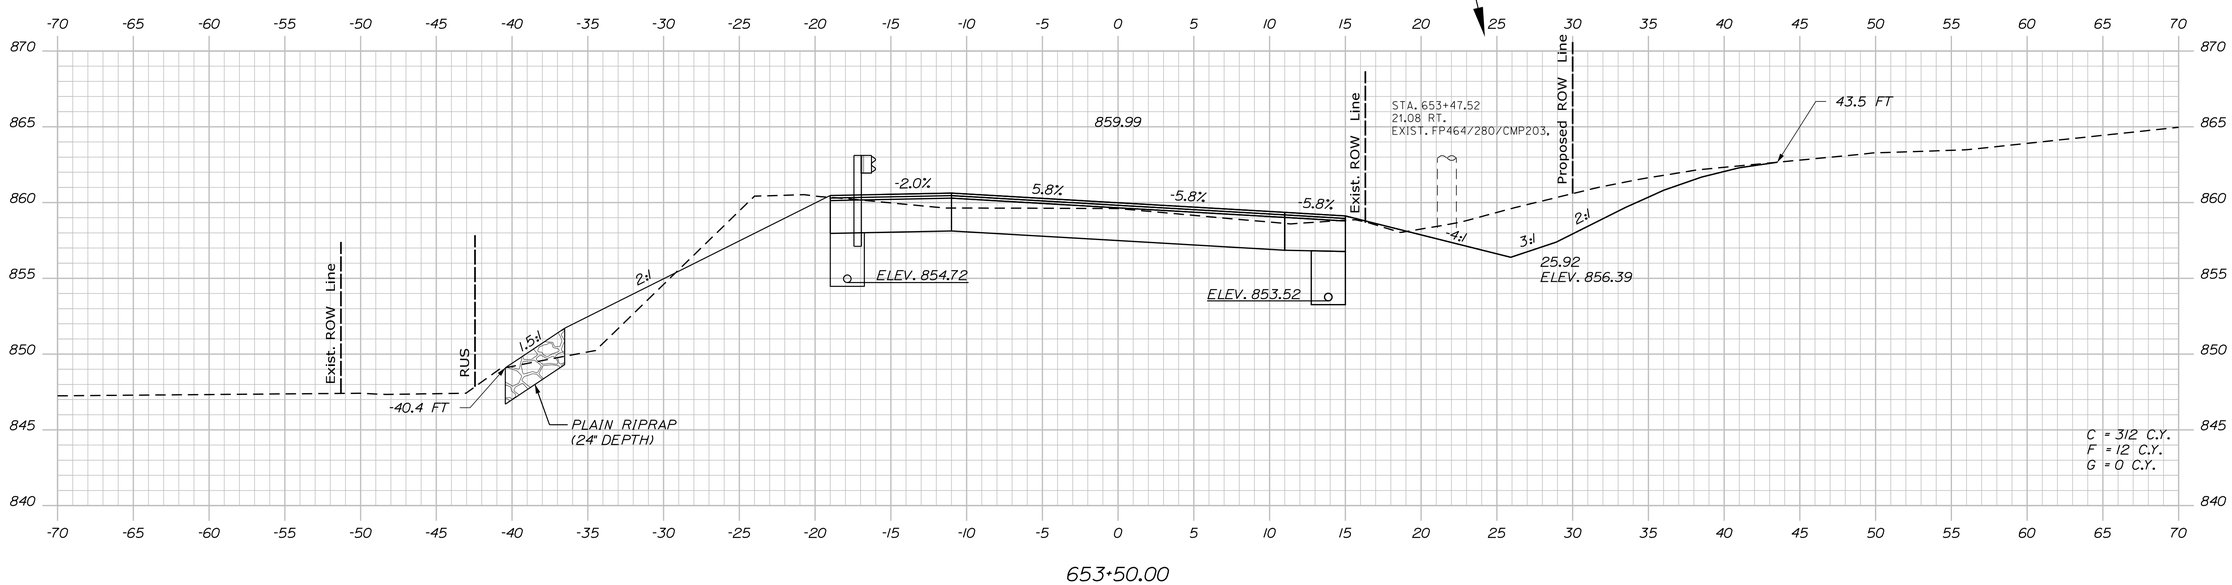

STATE OF MAINE
DEPARTMENT OF TRANSPORTATION

STP-1824(700)X

WIN
WIN 18247.00

HIGHWAY PLANS

PROJ. MANAGER	$PROJMANAGER$	BY	DATE
DESIGN-DETAILED	$designer1$	$detailer1$	$projdate1$
CHECKED-REVIEWED	-----	-----	-----
DESIGN2-DETAILED2	$designer2$	$detailer2$	$projdate2$
DESIGN3-DETAILED3	$designer3$	$detailer3$	$projdate3$
REVISIONS 1	-----	-----	$revdate1$
REVISIONS 2	$revision2$	$revision2$	$revdate2$
REVISIONS 3	$revision3$	$revision3$	$revdate3$
REVISIONS 4	$revision4$	$revision4$	$revdate4$
FIELD CHANGES	$fieldchange$	$fieldchange$	$fielddate$

SIGNATURE

P.E. NUMBER

DATE

MADRID \ PHILLIPS
ROUTE 4

CROSS SECTIONS

SHEET NUMBER

259

OF 532

Filename: ...\MSTA\259_XSECT_653+50_192.dgn Division: HIGHWAY Username: mdebowski Date:2/25/2019

Sta. 653+50.00 to Sta. 654+00.00

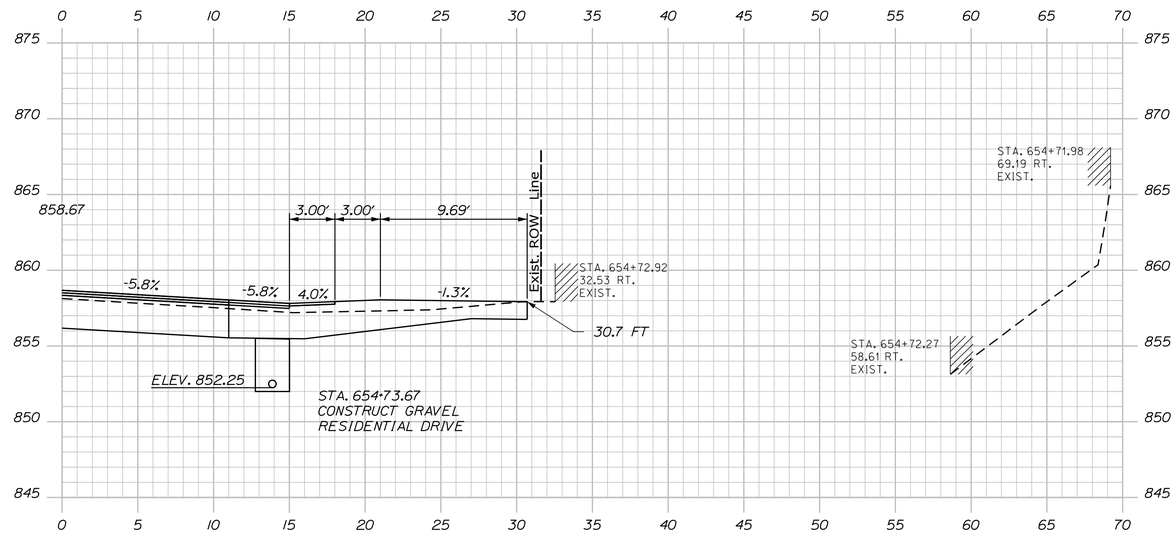

654+73.67 (DRIVE SECTION)

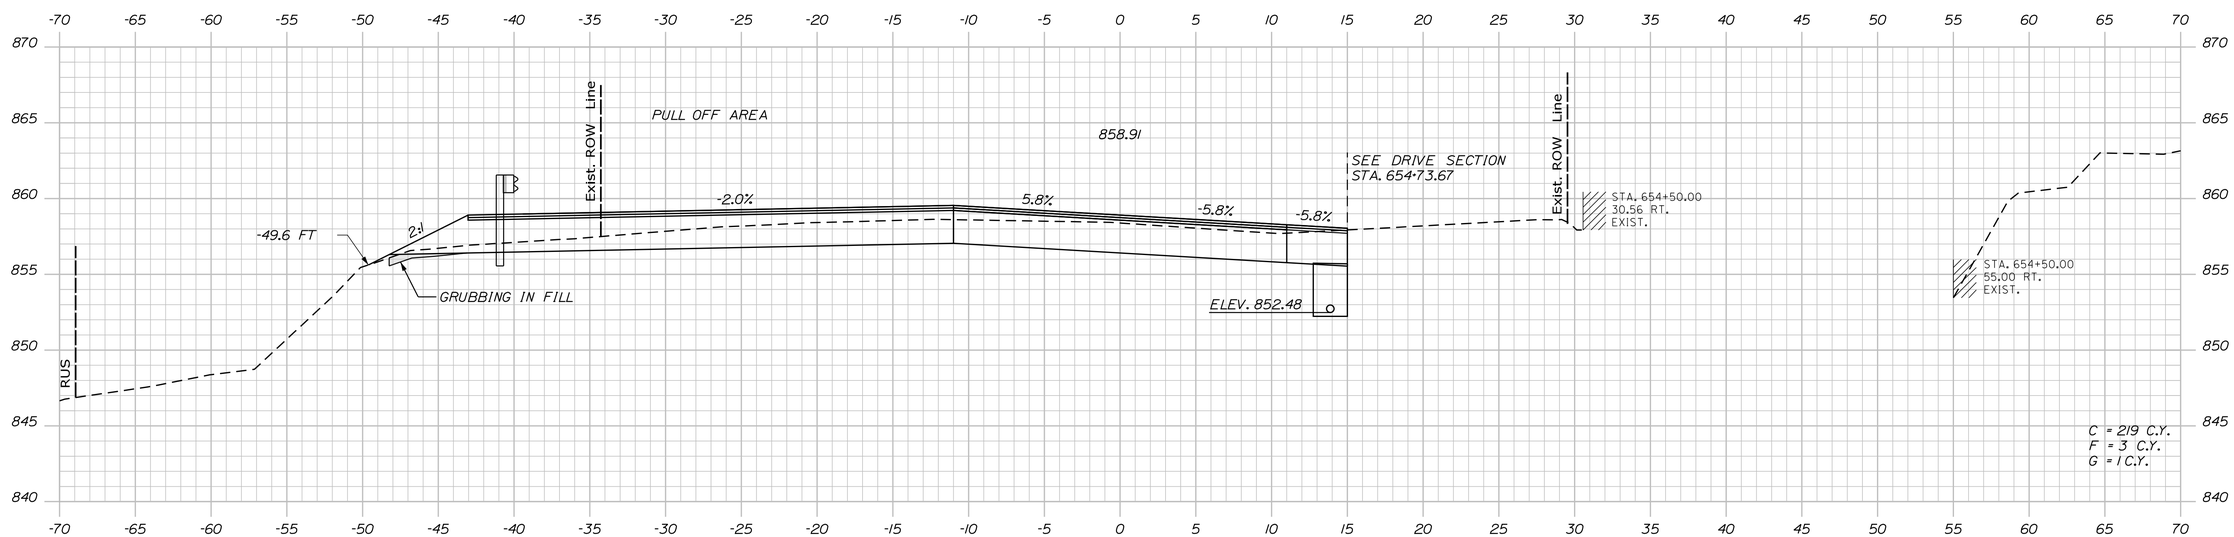

654+50.00

STATE OF MAINE
DEPARTMENT OF TRANSPORTATION

STP-1824(700)X

WIN
WIN 18247.00

HIGHWAY PLANS

		BY	DATE
PROJ. MANAGER	$PROJMANAGER$		
DESIGN-DETAILED	$designer1$	$detailer1$	$projdate1$
CHECKED-REVIEWED	-----	-----	-----
DESIGN2-DETAILED2	$designer2$	$detailer2$	$projdate2$
DESIGN3-DETAILED3	$designer3$	$detailer3$	$projdate3$
REVISIONS 1	-----	-----	$revdate1$
REVISIONS 2	-----	-----	$revdate2$
REVISIONS 3	$revision3$		$revdate3$
REVISIONS 4	$revision4$		$revdate4$
FIELD CHANGES	$fieldchange$		$fielddate$

SIGNATURE

P.E. NUMBER

DATE

MADRID \ PHILLIPS
ROUTE 4

CROSS SECTIONS

SHEET NUMBER

260

OF 532

Filename: ...\MSTA\260_XSECT_654-50_193.dgn Division: HIGHWAY Username: mdebowski Date:2/25/2019

Sta. 654+50.00 to Sta. 654+73.67

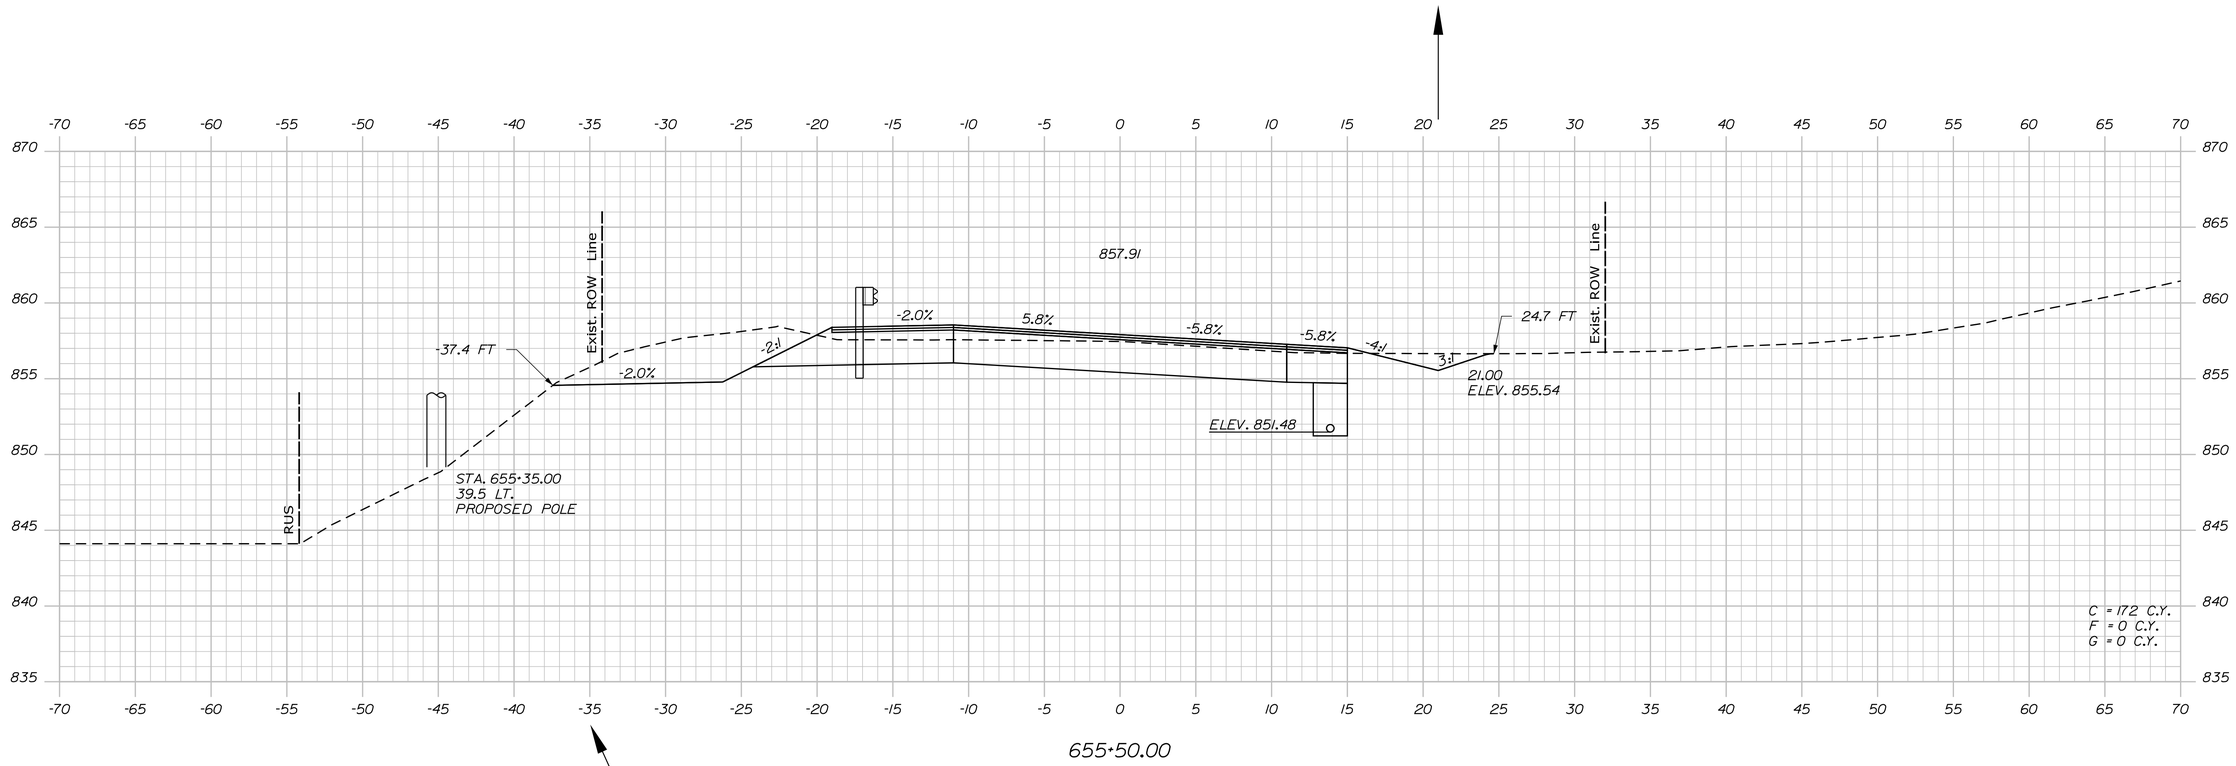

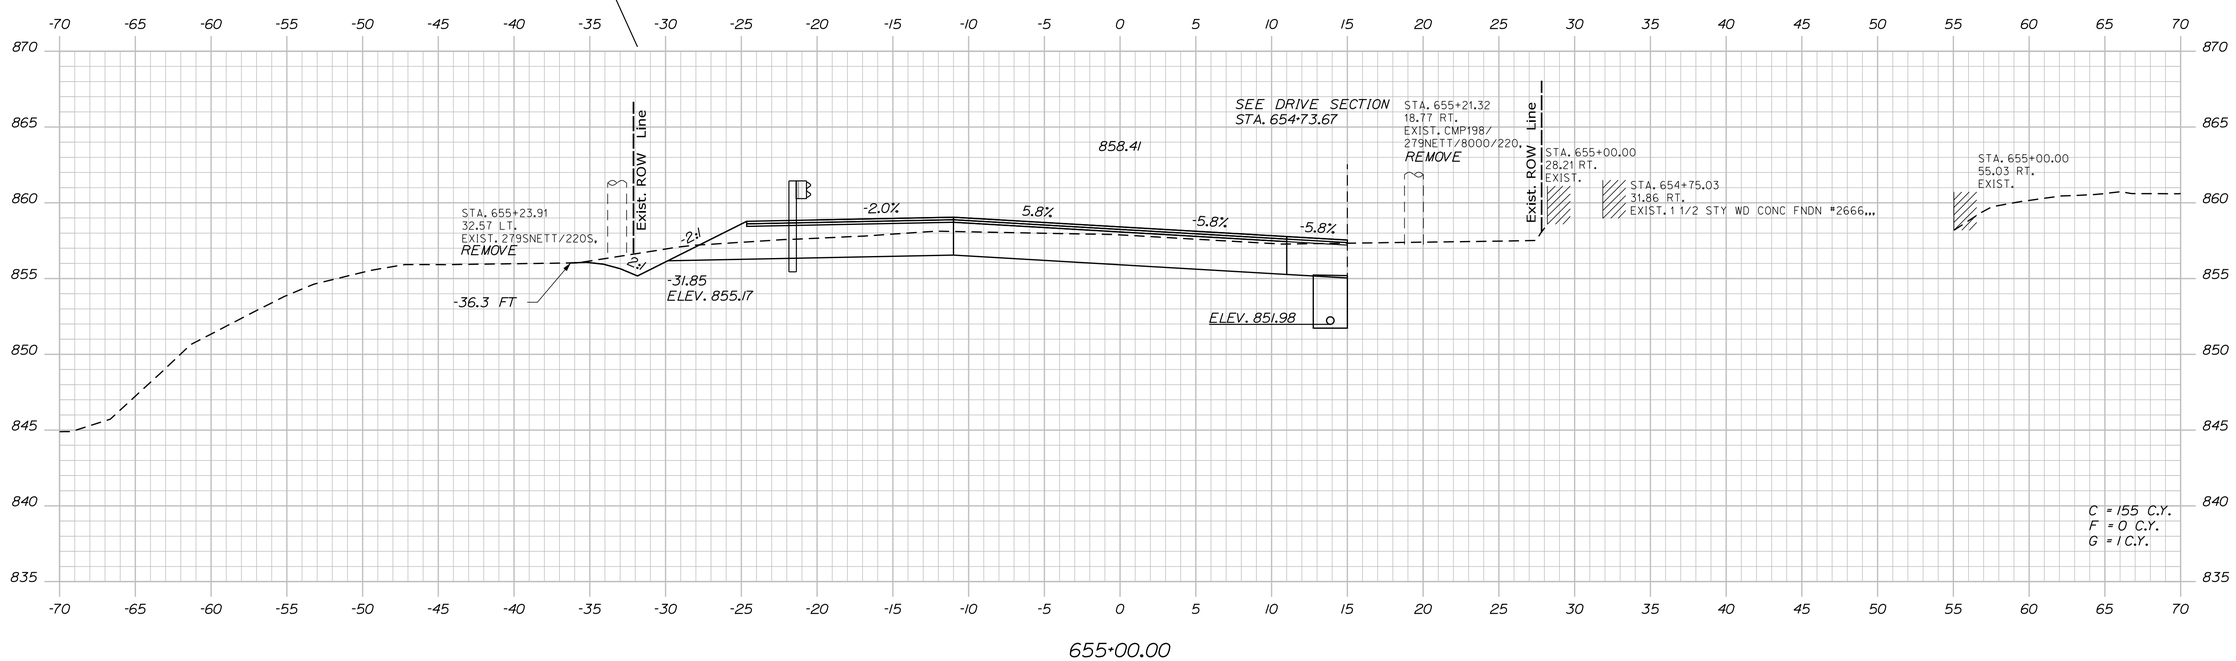

STATE OF MAINE
DEPARTMENT OF TRANSPORTATION

STP-1824(700)X

WIN
WIN 18247.00

HIGHWAY PLANS

PROJ. MANAGER #PROJMANAGER$				
DESIGN-DETAILED	$designer1$	$detailer1$	$projdate1$	SIGNATURE
CHECKED-REVIEWED	-----	-----	-----	
DESIGN2-DETAILED2	$designer2$	$detailer2$	$projdate2$	
DESIGN3-DETAILED3	$designer3$	$detailer3$	$projdate3$	P.E. NUMBER
REVISIONS 1	-----		$revdate1$	
REVISIONS 2	-----		$revdate2$	
REVISIONS 3	$revision3$		$revdate3$	DATE
REVISIONS 4	$revision4$		$revdate4$	
FIELD CHANGES	$fieldchange$		$fielddate$	

MADRID \ PHILLIPS
ROUTE 4

CROSS SECTIONS

SHEET NUMBER
261
OF 532

Sta. 655+00.00 to Sta. 655+50.00

Filename: ...\MSTA\261_XSECT_655+00_194.dgn Division: HIGHWAY Username: mdebowski Date:2/25/2019

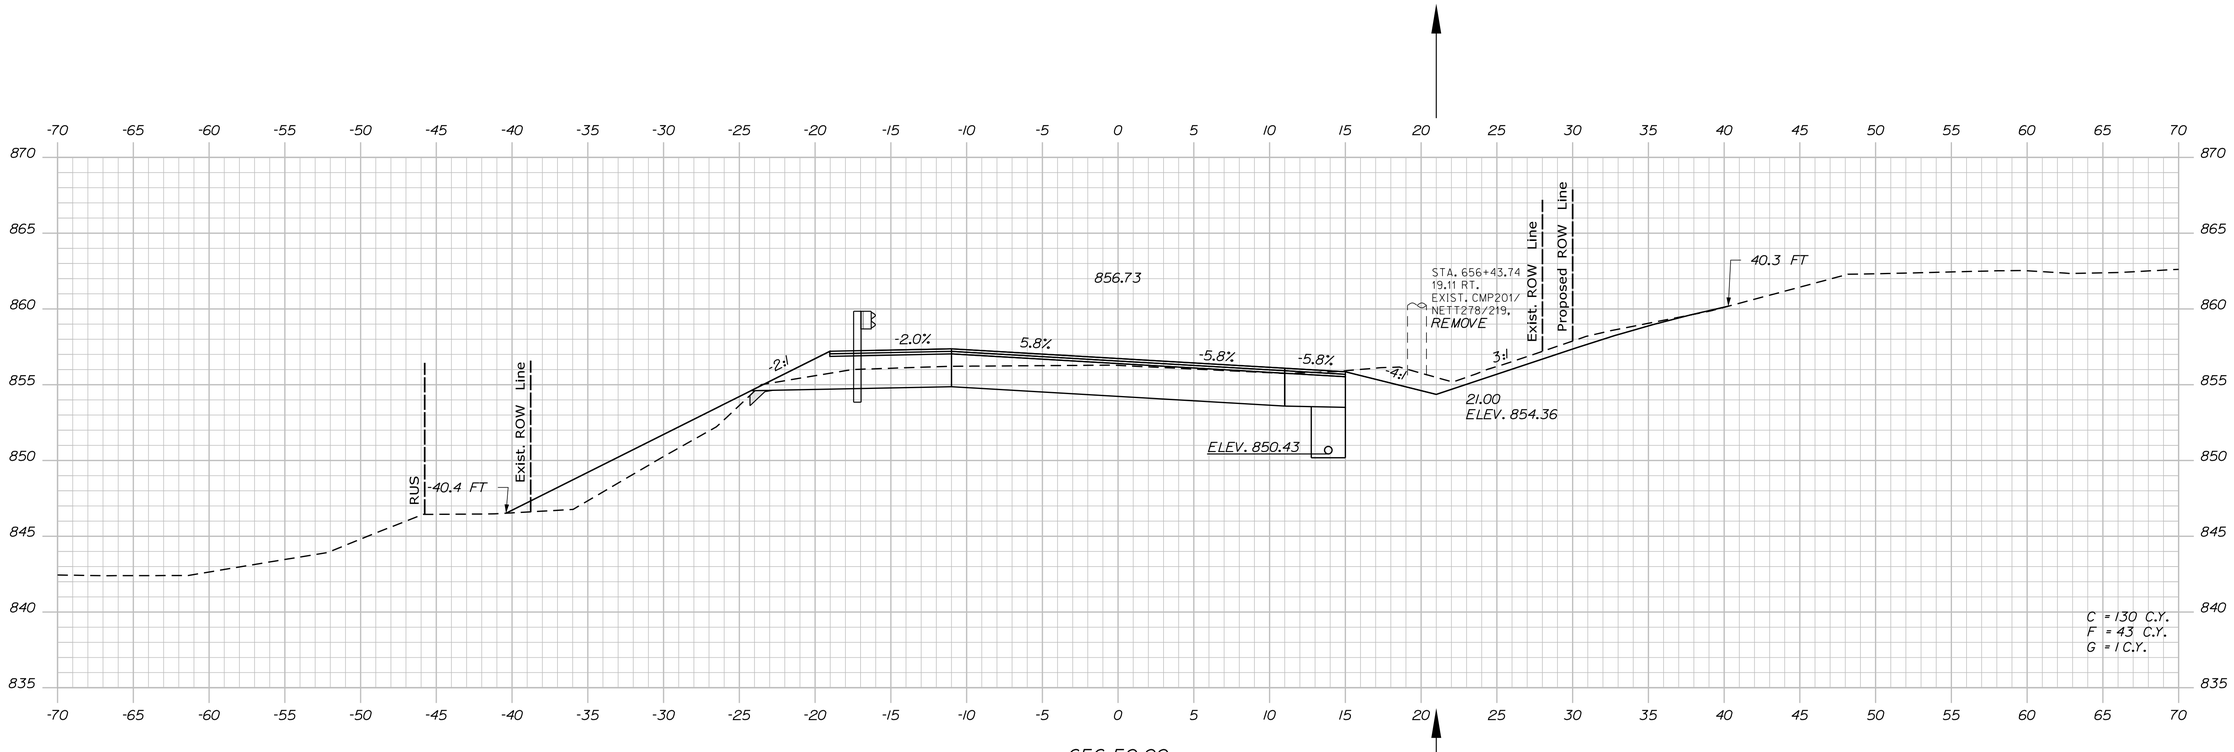

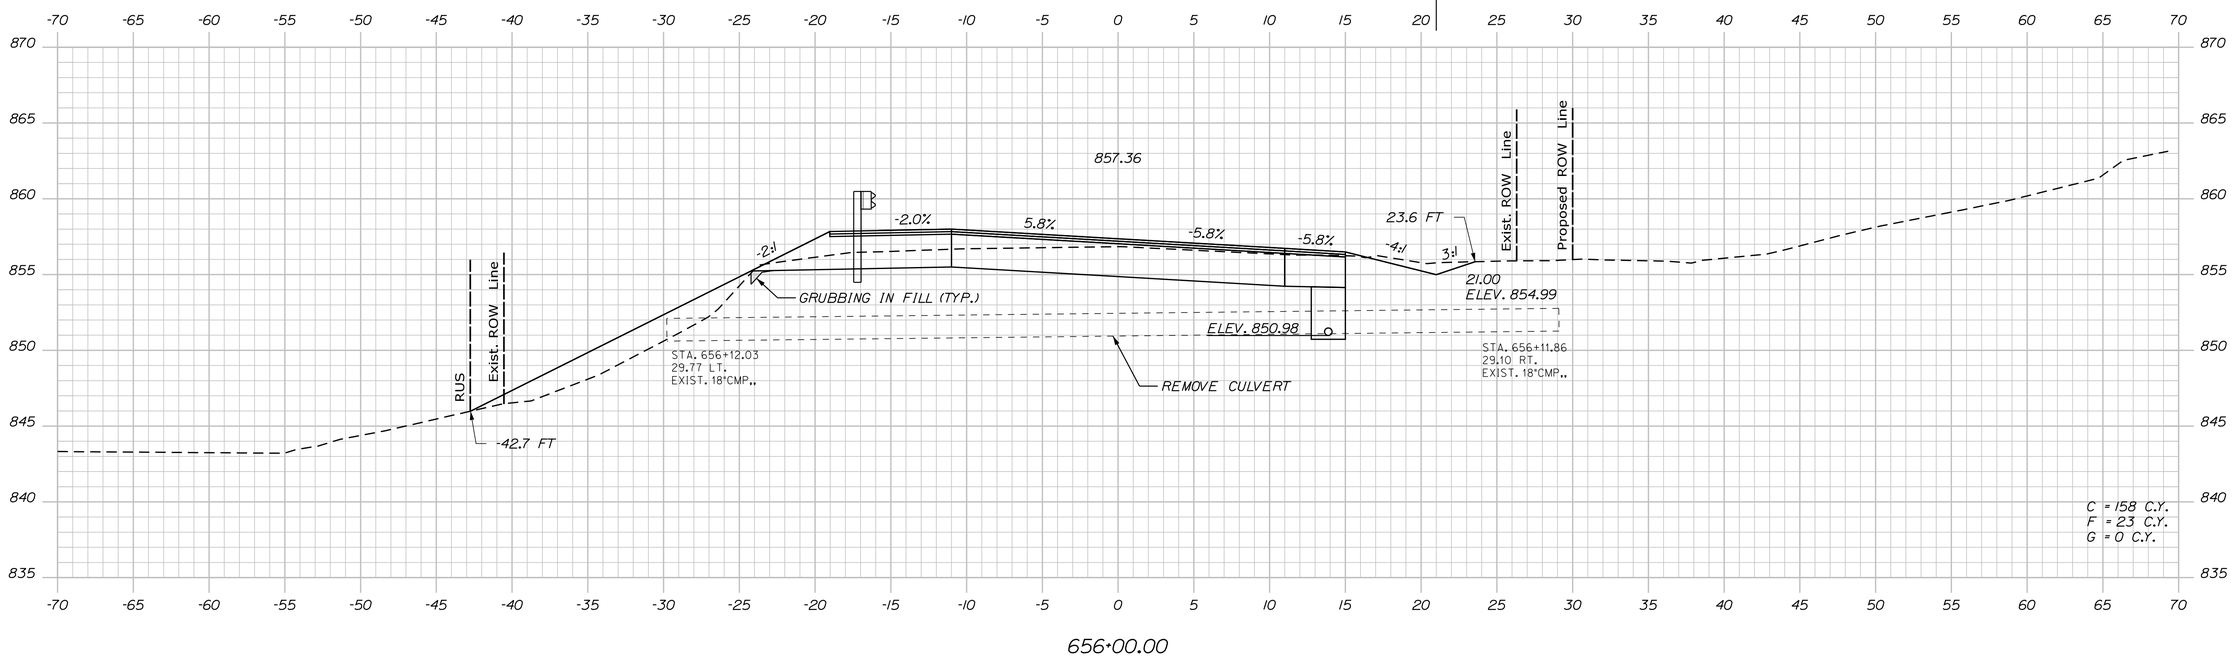

STATE OF MAINE
DEPARTMENT OF TRANSPORTATION

STP-1824(700)X

WIN
WIN 18247.00

HIGHWAY PLANS

PROJ. MANAGER	$PROJMANAGER$	BY	DATE
DESIGN-DETAILED	$designer1$	$detailer1$	$projdate1$
CHECKED-REVIEWED	-----	-----	-----
DESIGN2-DETAILED2	$designer2$	$detailer2$	$projdate2$
DESIGN3-DETAILED3	$designer3$	$detailer3$	$projdate3$
REVISIONS 1	-----	-----	$revdate1$
REVISIONS 2	-----	-----	$revdate2$
REVISIONS 3	$revision3$		$revdate3$
REVISIONS 4	$revision4$		$revdate4$
FIELD CHANGES	$fieldchange$		$fielddate$

SIGNATURE

P.E. NUMBER

DATE

MADRID \ PHILLIPS
ROUTE 4

CROSS SECTIONS

SHEET NUMBER

262

OF 532

Filename: ...\MSTA\262_XSECT_656+00_195.dgn Division: HIGHWAY Username: mdebowski Date:2/25/2019

Sta. 656+00.00 to Sta. 656+50.00

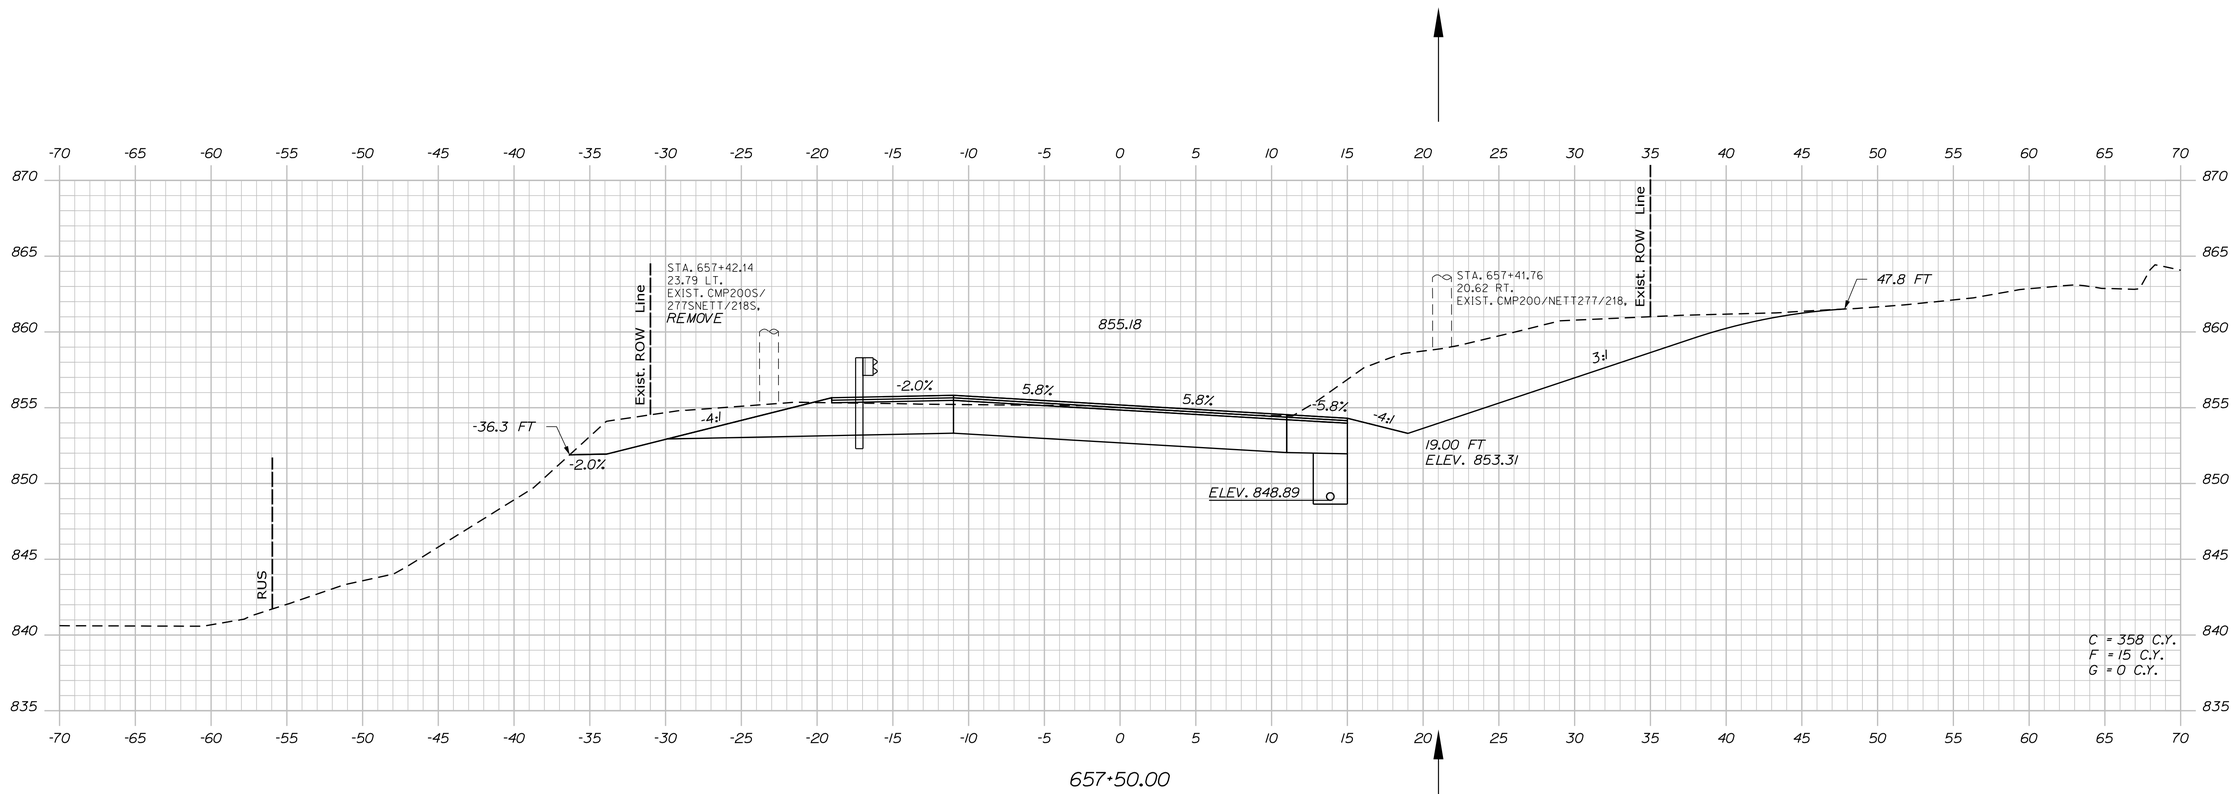

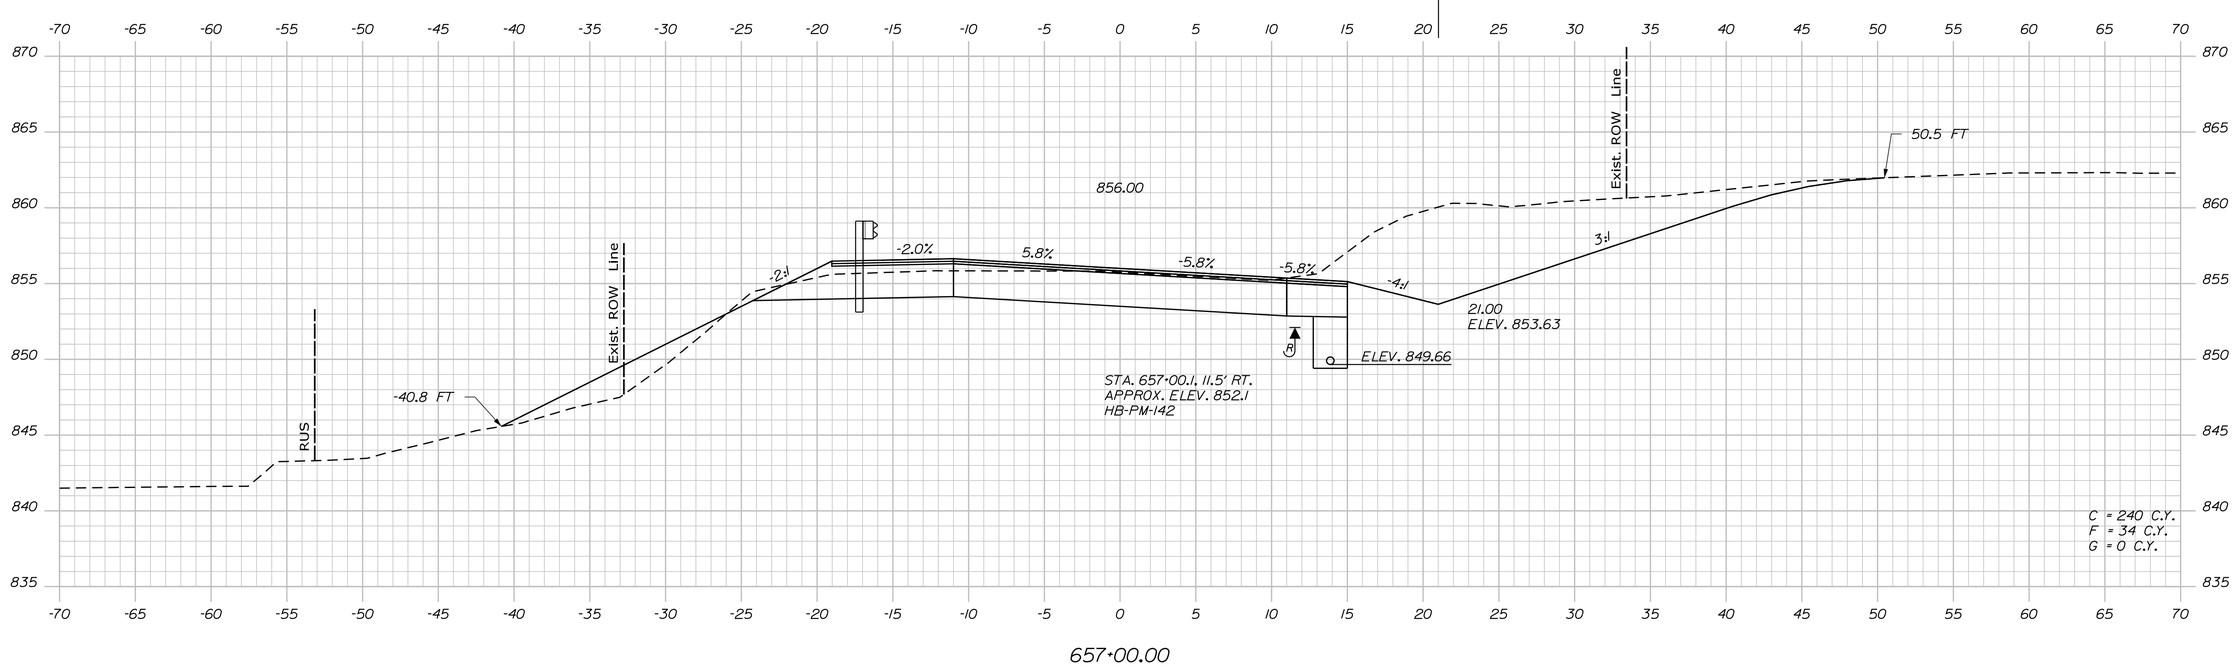

STATE OF MAINE
DEPARTMENT OF TRANSPORTATION

STP-1824(700)X

WIN
WIN 18247.00

HIGHWAY PLANS

		BY	DATE
PROJ. MANAGER	$PROJMANAGER$		
DESIGN-DETAILED	$designer1$	$detailer1$	$projdate1$
CHECKED-REVIEWED	-----	-----	-----
DESIGN2-DETAILED2	$designer2$	$detailer2$	$projdate2$
DESIGN3-DETAILED3	$designer3$	$detailer3$	$projdate3$
REVISIONS 1	-----		$revdate1$
REVISIONS 2	-----		$revdate2$
REVISIONS 3	$revision3$		$revdate3$
REVISIONS 4	$revision4$		$revdate4$
FIELD CHANGES	$fieldchange$		$fielddate$

SIGNATURE

P.E. NUMBER

DATE

MADRID \ PHILLIPS
ROUTE 4

CROSS SECTIONS

SHEET NUMBER

263

OF 532

Sta. 657+00.00 to Sta. 657+50.00

Filename: ...\MSTA\263_XSECT_657-00_196.dgn Division: HIGHWAY Username: mdebowski Date:2/25/2019

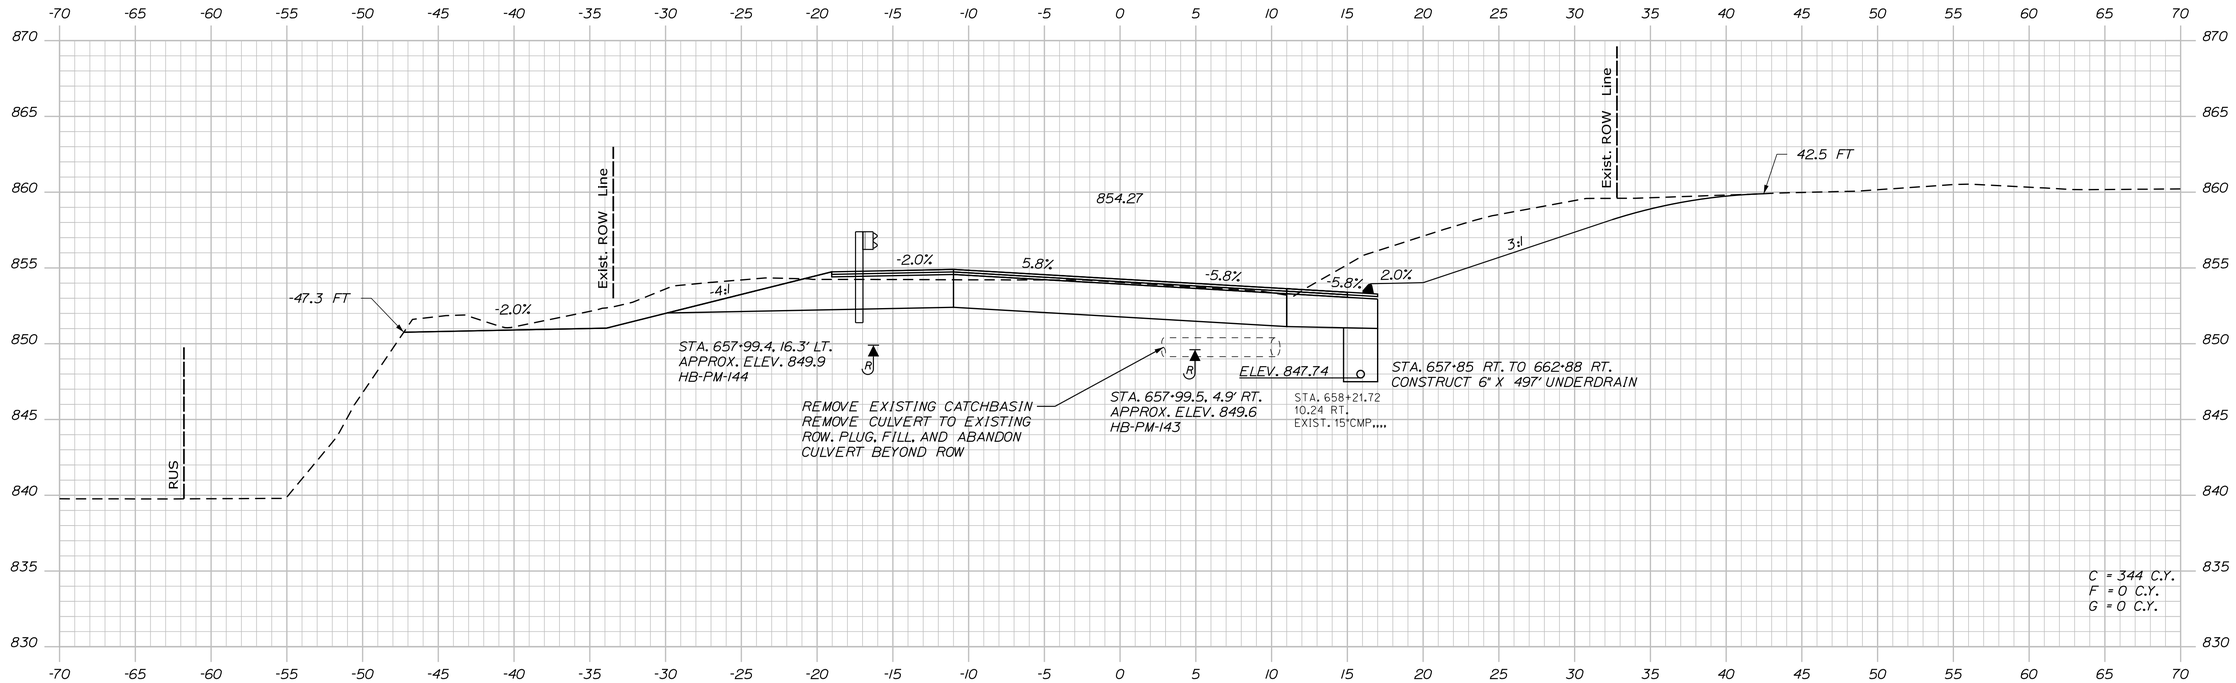

658+00.00

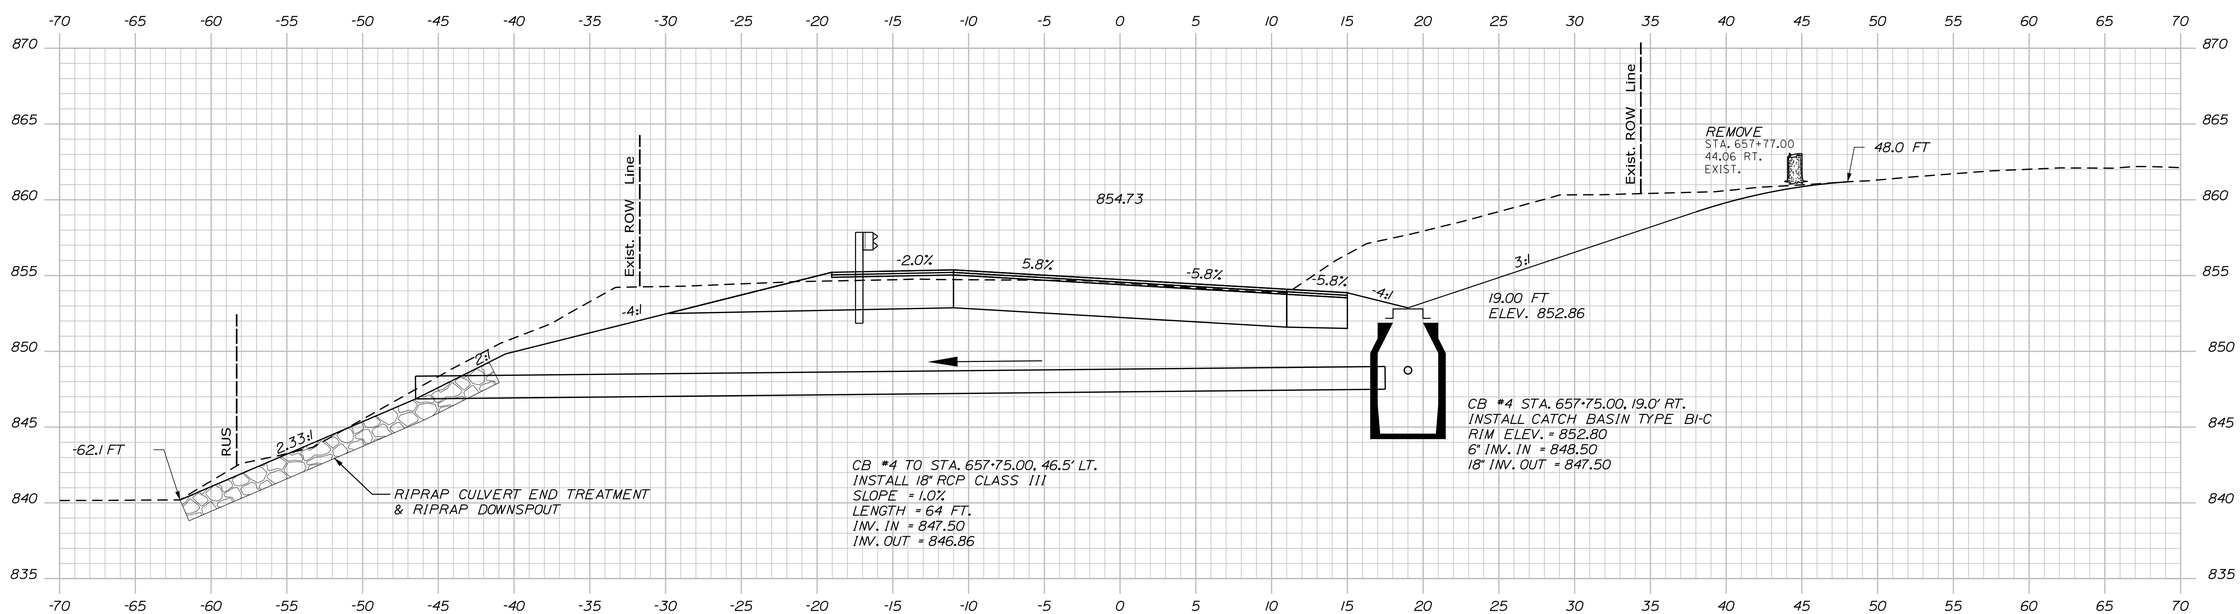

657+75.00 (CULVERT SECTION)

STATE OF MAINE
DEPARTMENT OF TRANSPORTATION

STP-1824(700)X

WIN
WIN 18247.00

HIGHWAY PLANS

PROJ. MANAGER #PROJMANAGER$	BY	DATE
DESIGN-DETAILED $designer1$	$detailer1$	$projdate1$
CHECKED-REVIEWED ----	----	----
DESIGN2-DETAILED2 $designer2$	$detailer2$	$projdate2$
DESIGN3-DETAILED3 $designer3$	$detailer3$	$projdate3$
REVISIONS 1 ----	----	$revdate1$
REVISIONS 2 ----	----	$revdate2$
REVISIONS 3 $revision3$		$revdate3$
REVISIONS 4 $revision4$		$revdate4$
FIELD CHANGES $fieldchange$		$fielddate$

SIGNATURE

P.E. NUMBER

DATE

MADRID \ PHILLIPS
ROUTE 4

CROSS SECTIONS

SHEET NUMBER
264
OF 532

Filename: ...\MSTA\264_XSECT_657+75_197.dgn Division: HIGHWAY Username: mdebowski Date:2/25/2019

Sta. 657+75.00 to Sta. 658+00.00

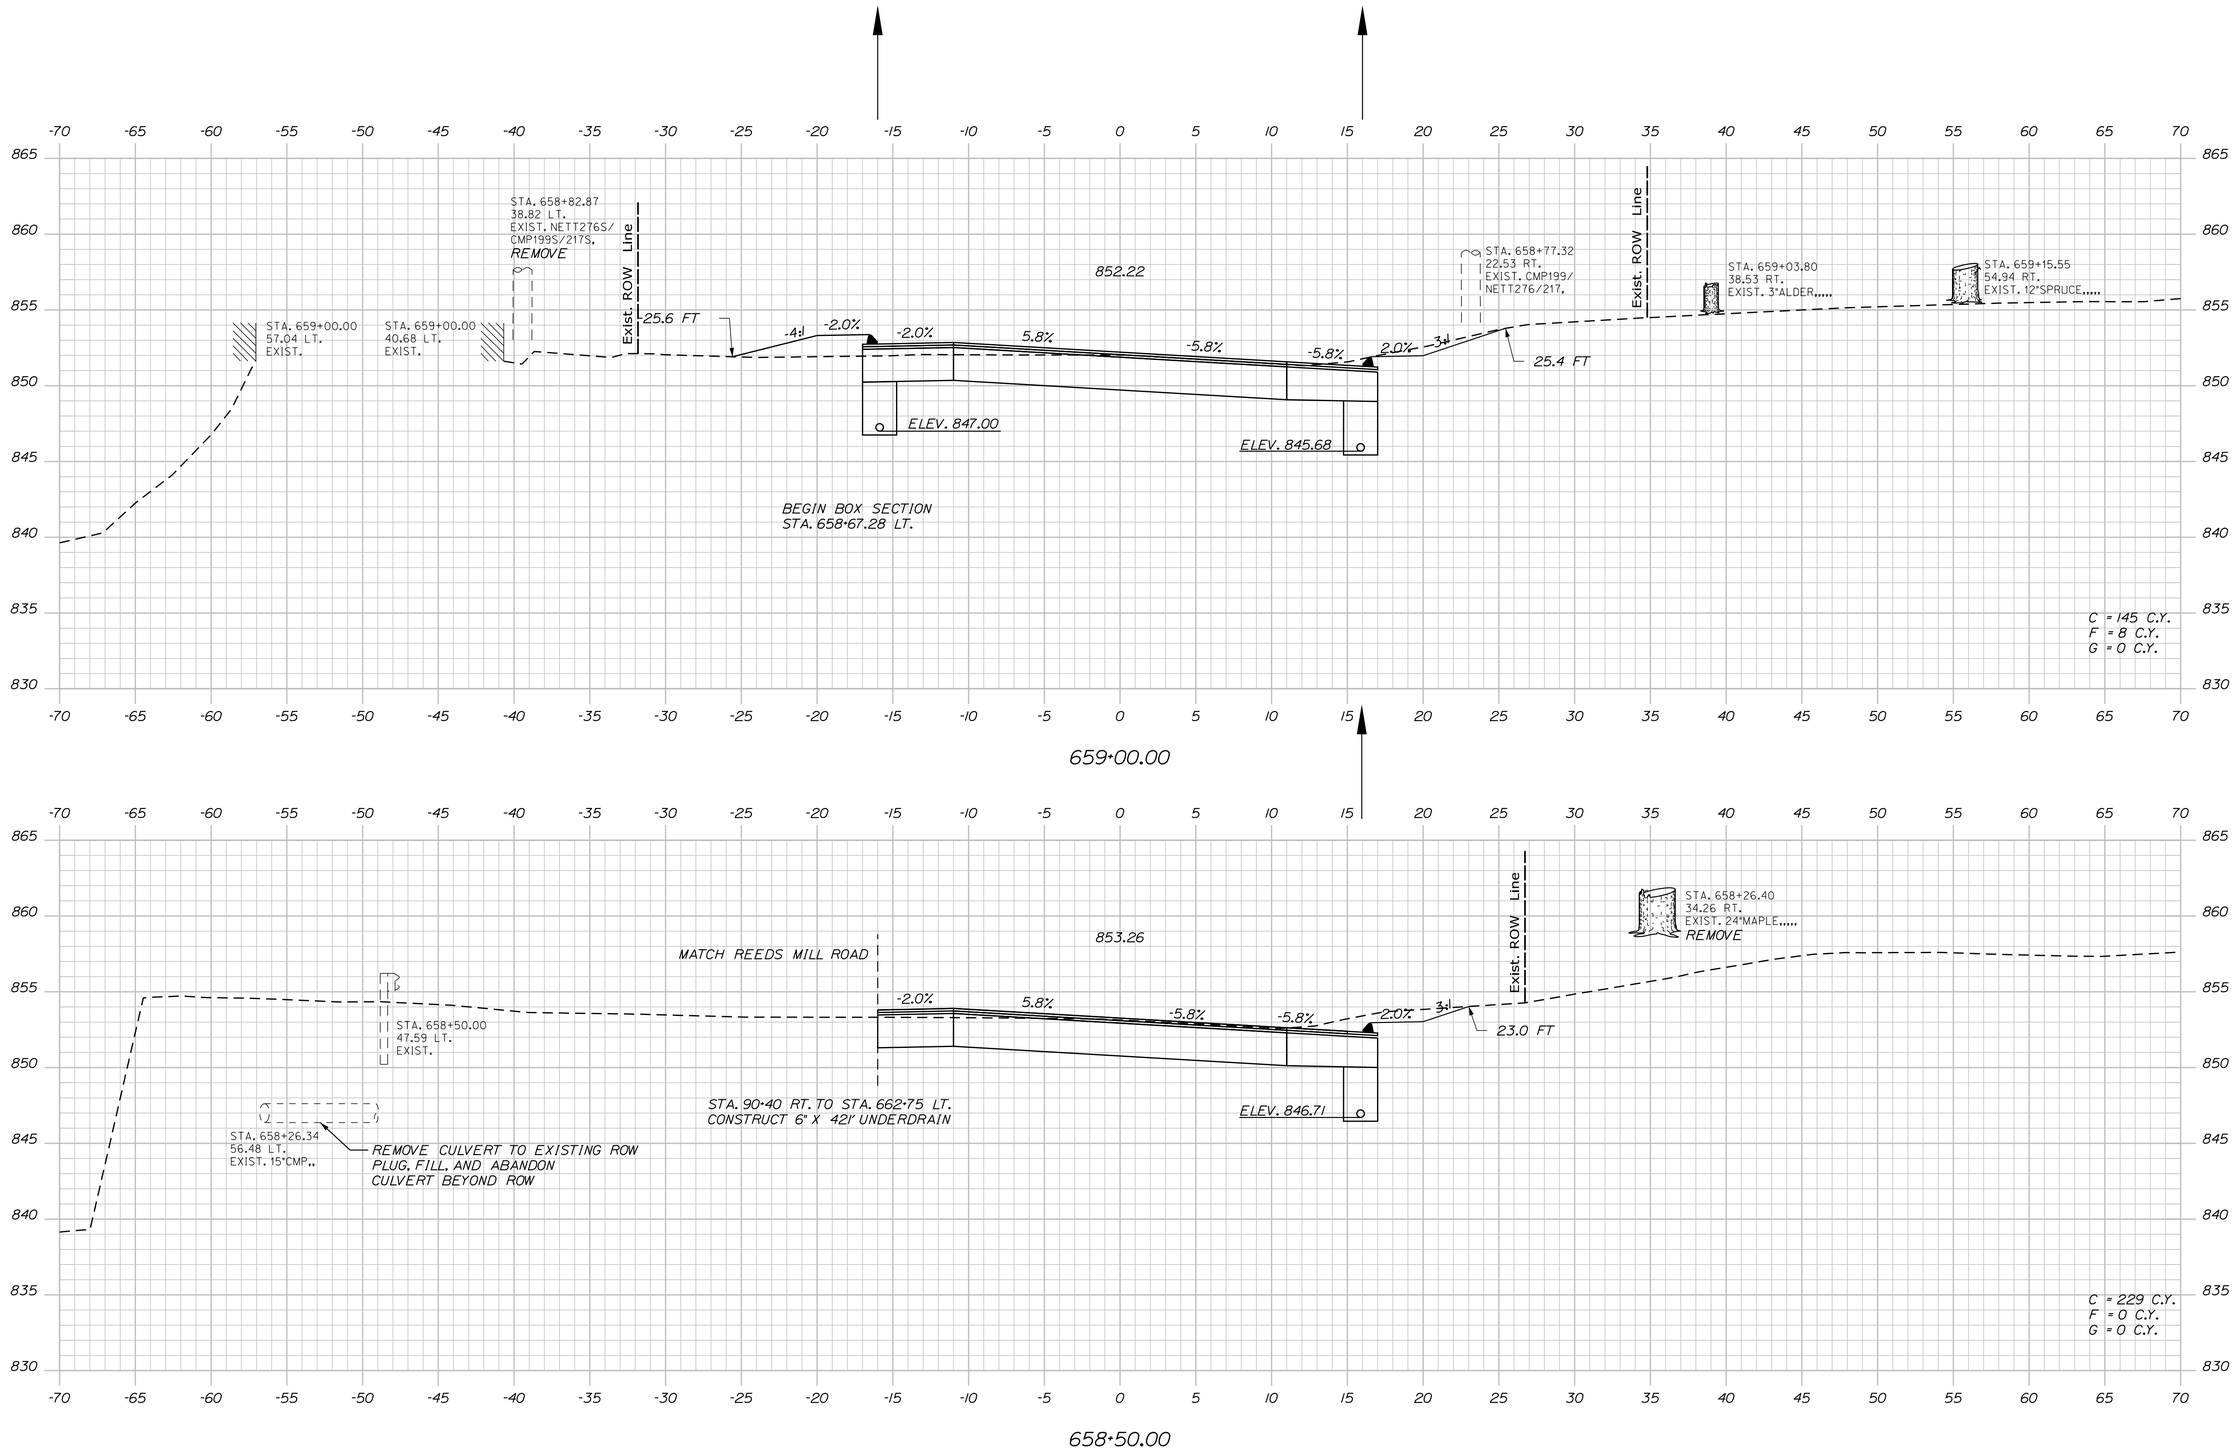

STATE OF MAINE
DEPARTMENT OF TRANSPORTATION

STP-1824(700)X

WIN
WIN 18247.00

HIGHWAY PLANS

PROJ. MANAGER	$PROJMANAGER$		
DESIGN-DETAILED	$designer1$	$detailer1$	$projdate1$
CHECKED-REVIEWED	-----	-----	-----
DESIGN2-DETAILED2	$designer2$	$detailer2$	$projdate2$
DESIGN3-DETAILED3	$designer3$	$detailer3$	$projdate3$
REVISIONS 1	-----		$revdate1$
REVISIONS 2	-----		$revdate2$
REVISIONS 3	$revision3$		$revdate3$
REVISIONS 4	$revision4$		$revdate4$
FIELD CHANGES	$fieldchange$		$fielddate$

BY | DATE | SIGNATURE | P.E. NUMBER | DATE

MADRID \ PHILLIPS
ROUTE 4

CROSS SECTIONS

SHEET NUMBER
265
OF 532

Sta. 658+50.00 to Sta. 659+00.00

Filename: ...\MSTA\265_XSECT_658-50_198.dgn Division: HIGHWAY Username: mdebowski Date:2/25/2019

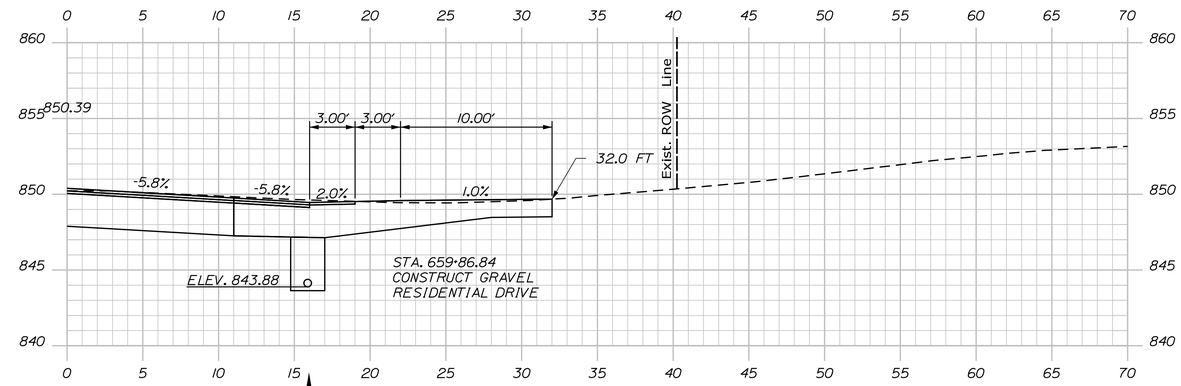

659+86.84 (DRIVE SECTION)

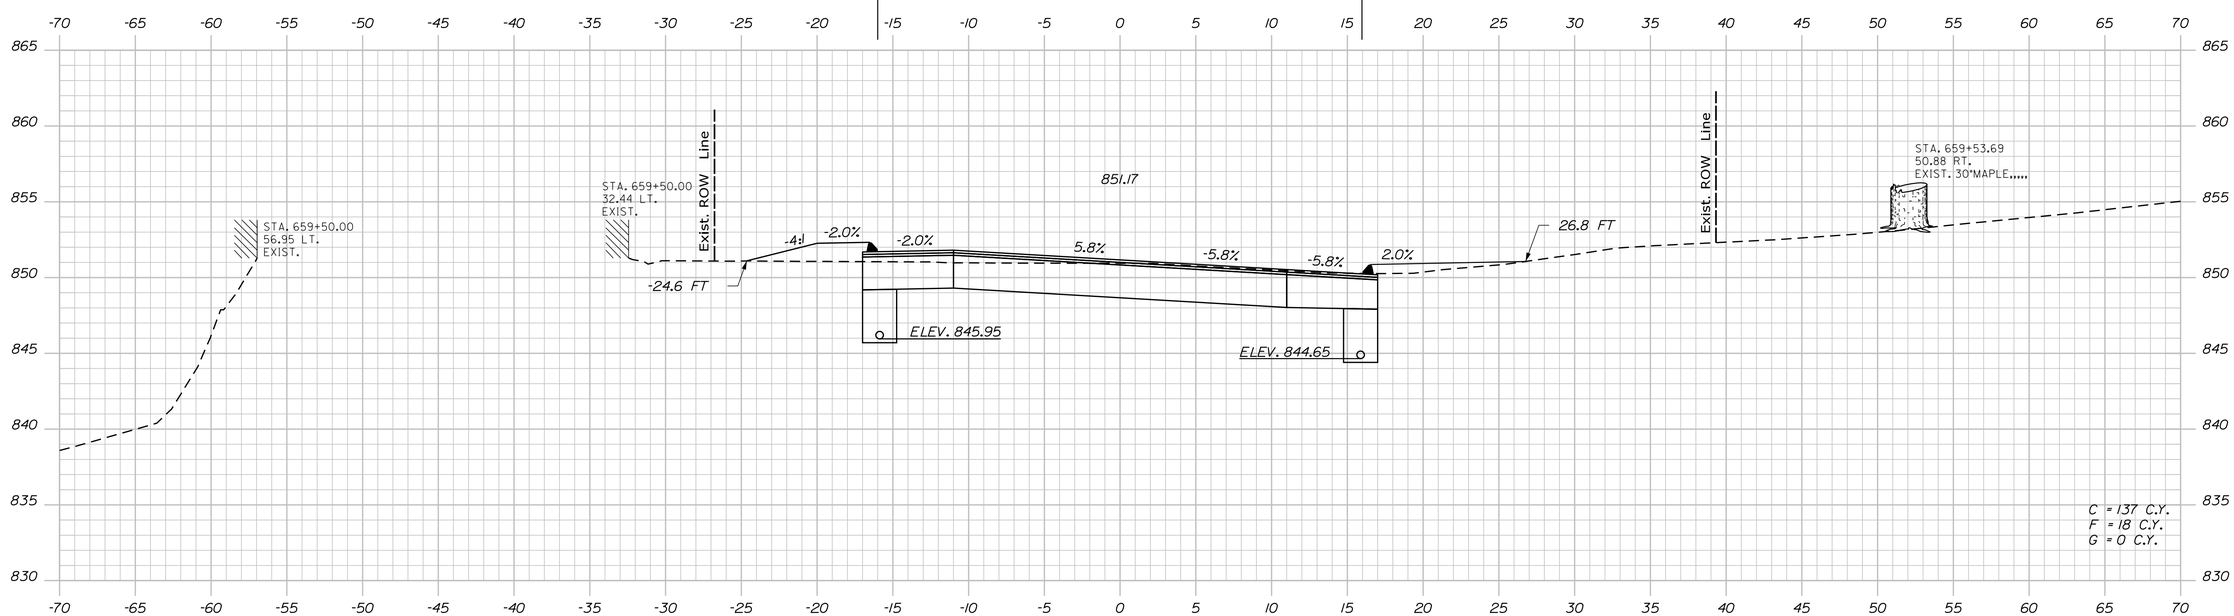

659+50.00

Filename: ...\MSTA\266_XSECT_659+50_199.dgn Division: HIGHWAY Username: mdebowski Date:2/25/2019

STATE OF MAINE
DEPARTMENT OF TRANSPORTATION

STP-1824(700)X

WIN
WIN 18247.00

HIGHWAY PLANS

PROJ. MANAGER	$PROJMANAGER$		
DESIGN-DETAILED	$designer1$	$detailer1$	$projdate1$
CHECKED-REVIEWED	-----	-----	-----
DESIGN2-DETAILED2	$designer2$	$detailer2$	$projdate2$
DESIGN3-DETAILED3	$designer3$	$detailer3$	$projdate3$
REVISIONS 1	-----		$revdate1$
REVISIONS 2	-----		$revdate2$
REVISIONS 3	$revision3$		$revdate3$
REVISIONS 4	$revision4$		$revdate4$
FIELD CHANGES	$fieldchange$		$fieldate$

SIGNATURE

P.E. NUMBER

DATE

MADRID \ PHILLIPS
ROUTE 4

CROSS SECTIONS

SHEET NUMBER

266

OF 532

Sta. 659+50.00 to Sta. 659+86.84

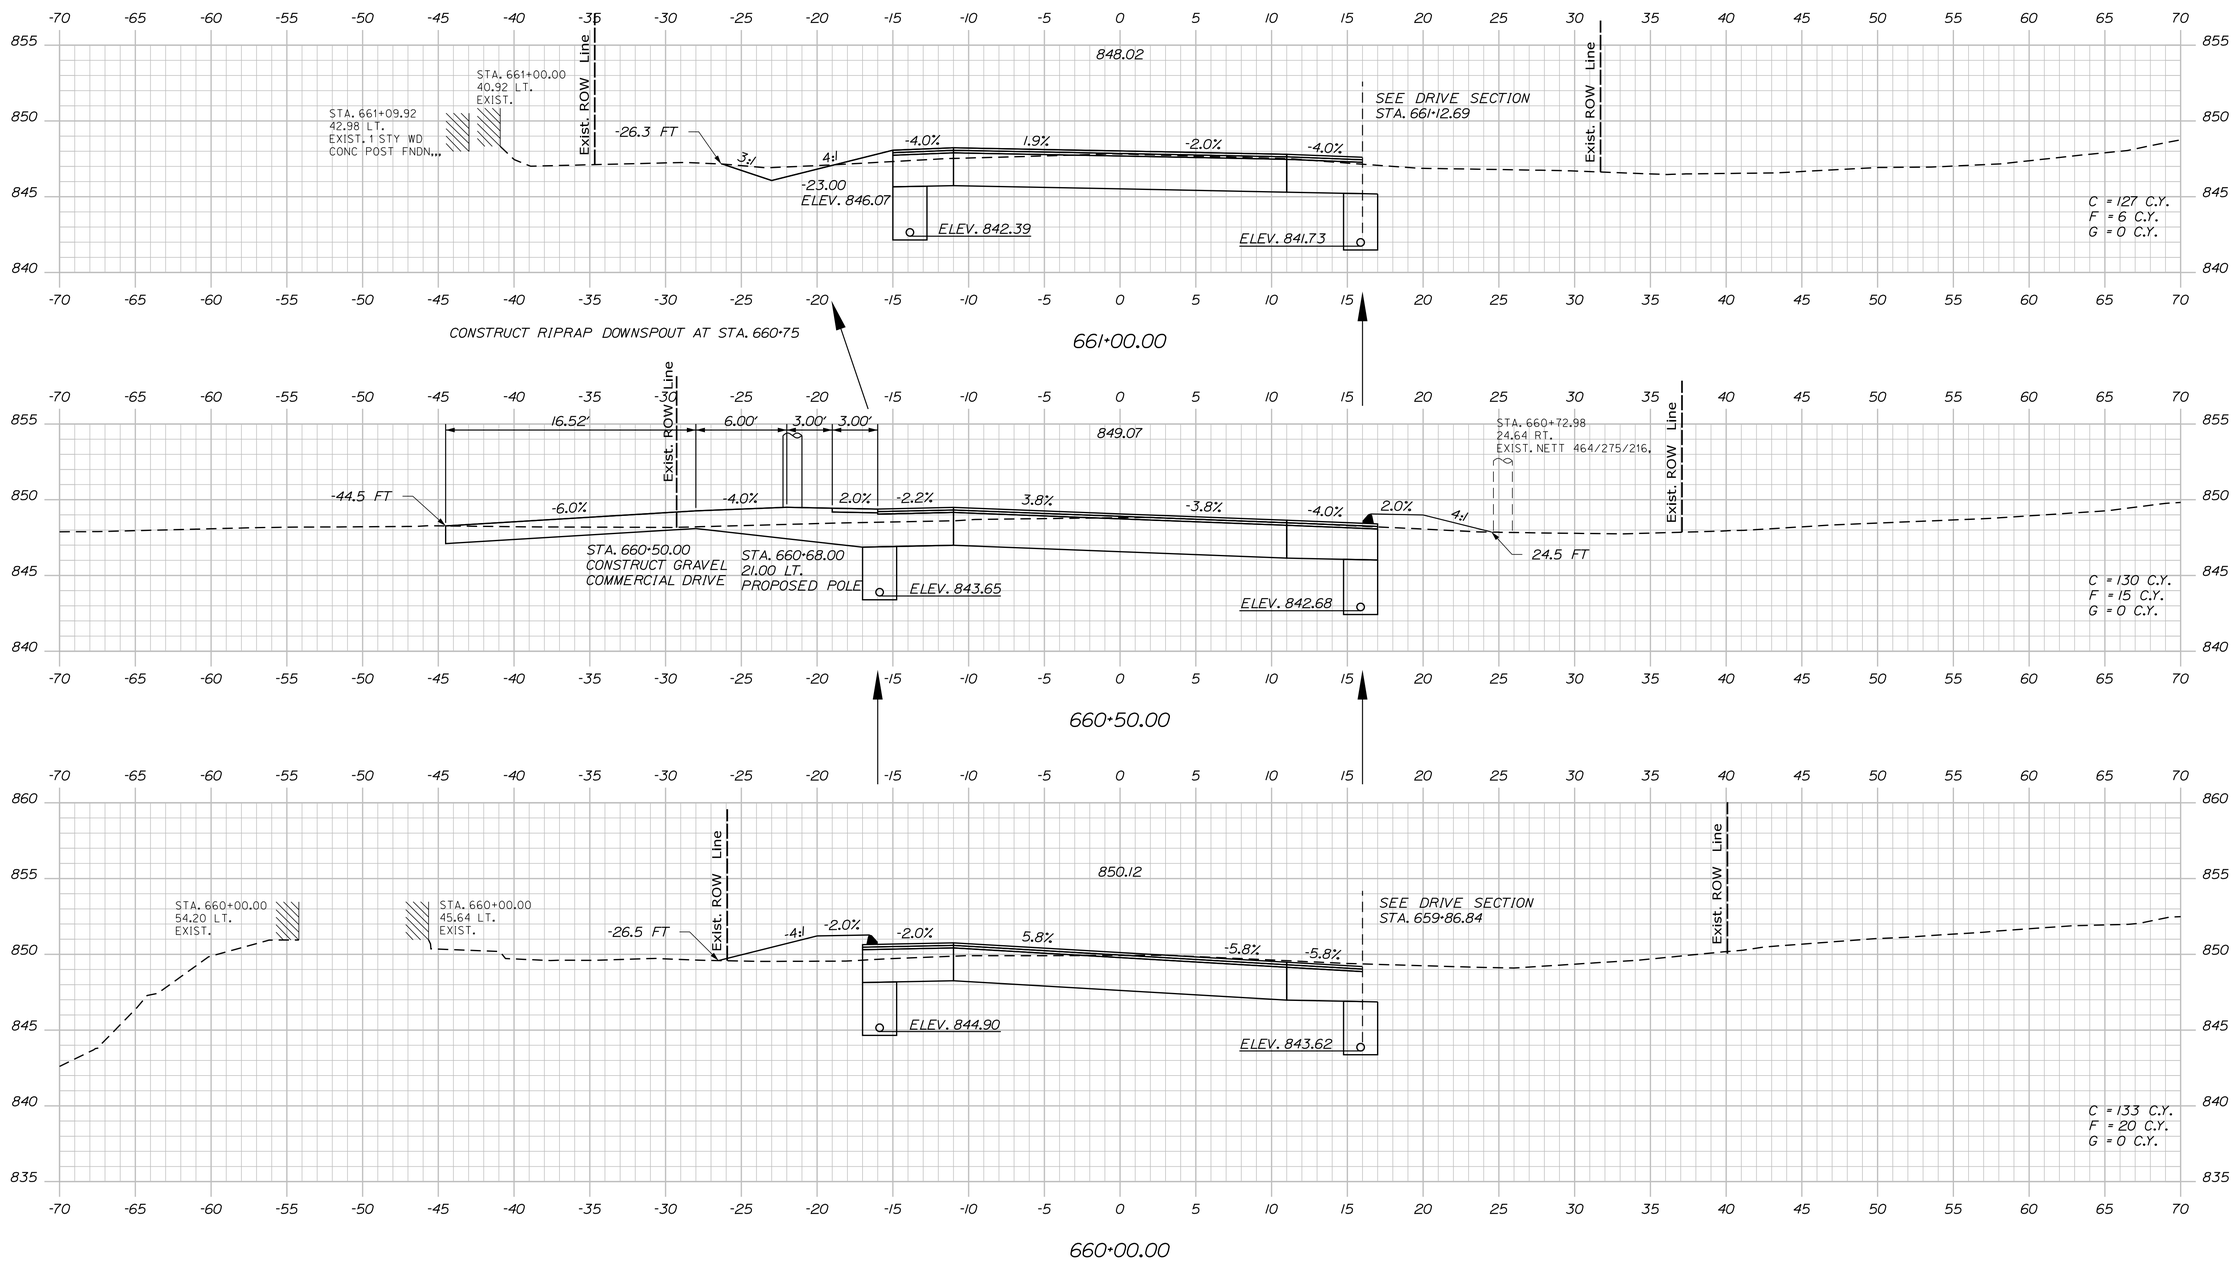

STATE OF MAINE
DEPARTMENT OF TRANSPORTATION

STP-1824(700)X

WIN
WIN 18247.00

HIGHWAY PLANS

PROJ. MANAGER	$PROJMANAGER$	BY	DATE
DESIGN-DETAILED	$designer1$	$detailer1$	$projdate1$
CHECKED-REVIEWED	-----	-----	-----
DESIGN2-DETAILED2	$designer2$	$detailer2$	$projdate2$
DESIGN3-DETAILED3	$designer3$	$detailer3$	$projdate3$
REVISIONS 1	-----	-----	$revdate1$
REVISIONS 2	$revision2$		$revdate2$
REVISIONS 3	$revision3$		$revdate3$
REVISIONS 4	$revision4$		$revdate4$
FIELD CHANGES	$fieldchange$		$fielddate$

SIGNATURE

P.E. NUMBER

DATE

MADRID \ PHILLIPS
ROUTE 4

CROSS SECTIONS

SHEET NUMBER

267

OF 532

Sta. 660+00.00 to Sta. 661+00.00

Filename: ...\MSTA\267_XSECT_660+00_200.dgn Division: HIGHWAY Username: mdebowski Date:2/25/2019

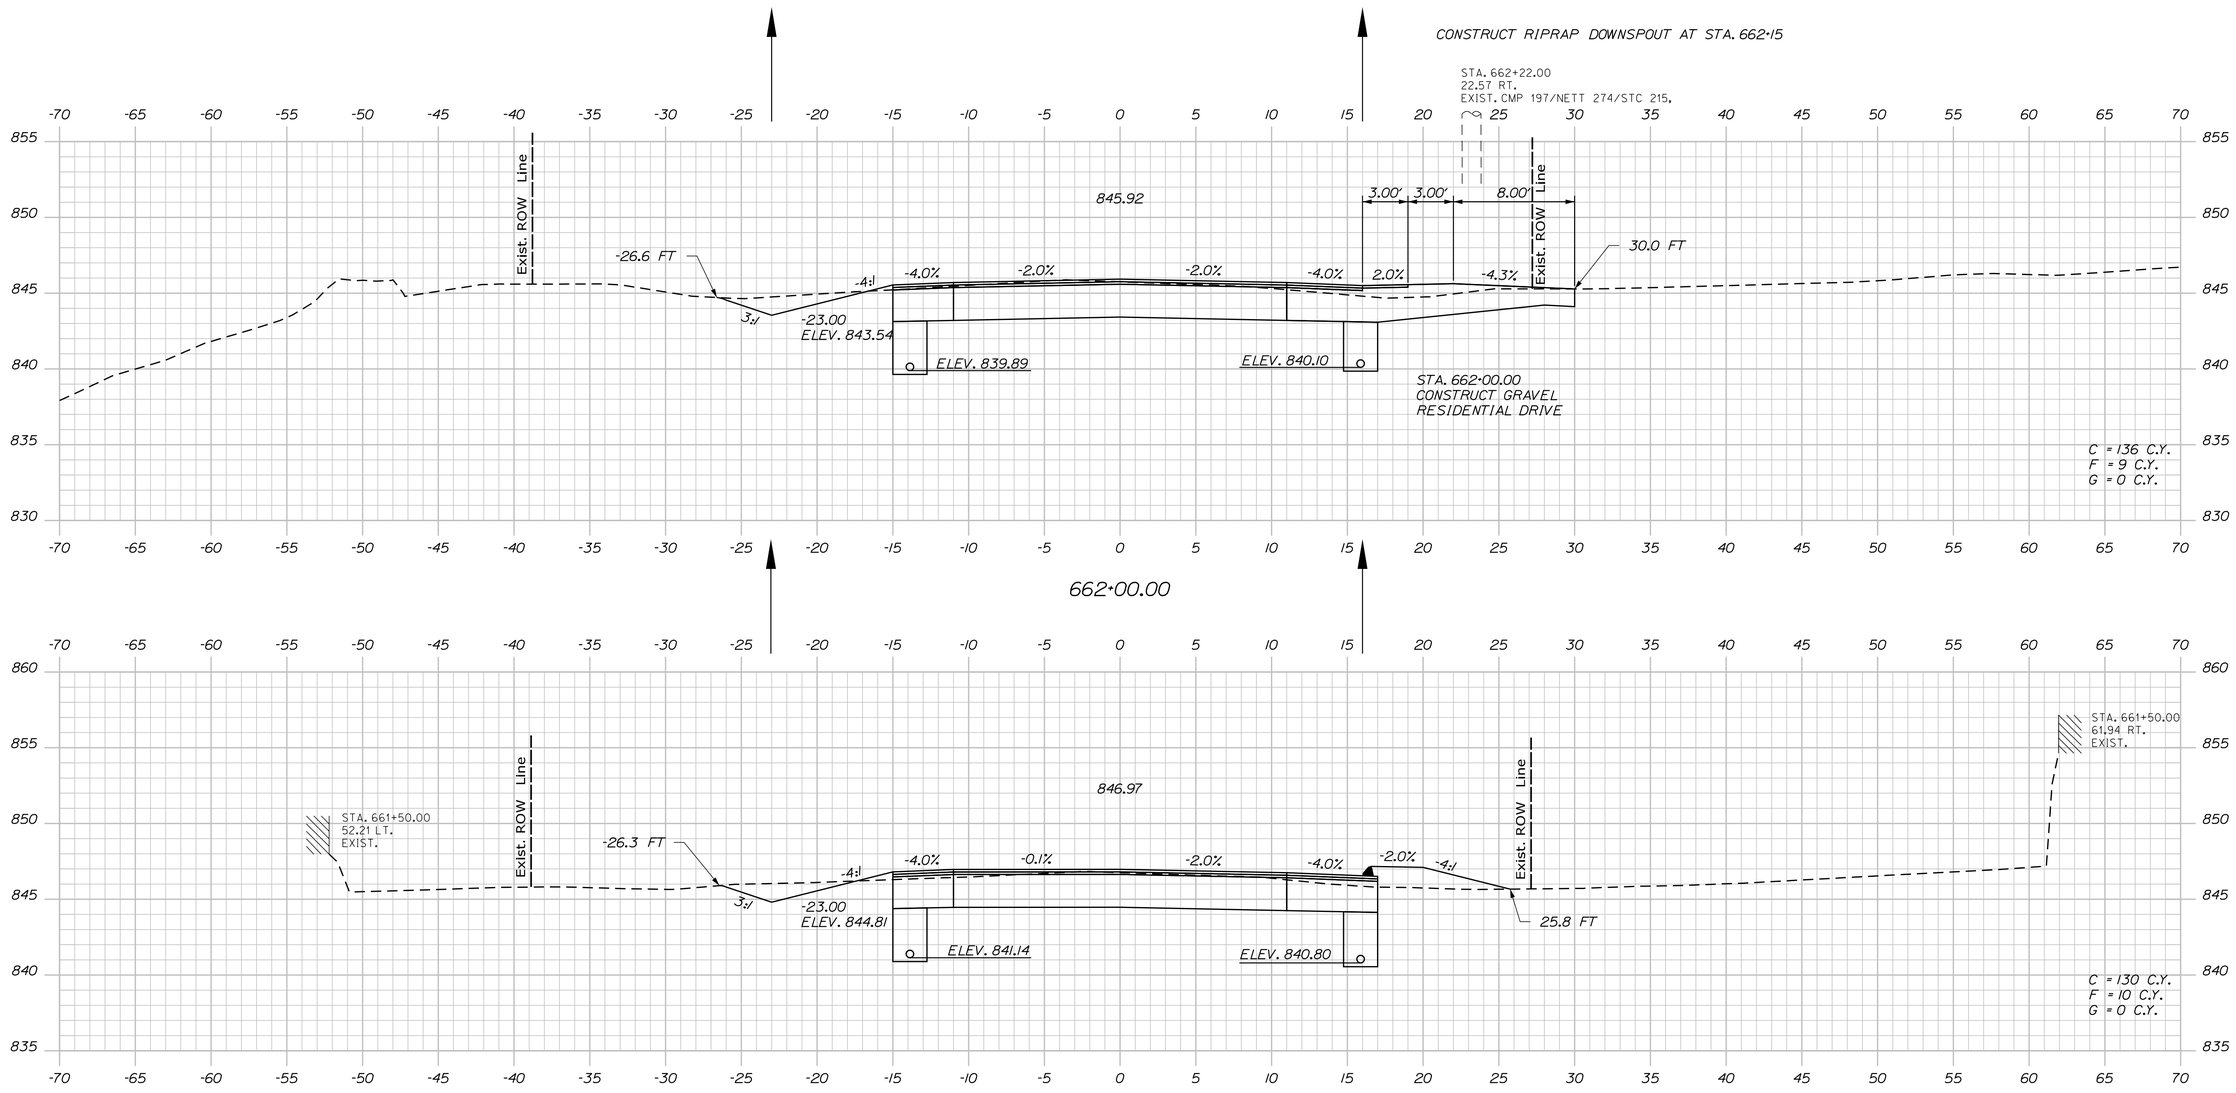

STATE OF MAINE
DEPARTMENT OF TRANSPORTATION

STP-1824(700)X

WIN
WIN 18247.00

HIGHWAY PLANS

PROJ. MANAGER	$PROJMANAGER$	BY	DATE
DESIGN-DETAILED	$designer1$	$detailer1$	$projdate1$
CHECKED-REVIEWED	-----	-----	-----
DESIGN2-DETAILED2	$designer2$	$detailer2$	$projdate2$
DESIGN3-DETAILED3	$designer3$	$detailer3$	$projdate3$
REVISIONS 1	-----	-----	$revdate1$
REVISIONS 2	-----	-----	$revdate2$
REVISIONS 3	$revision3$		$revdate3$
REVISIONS 4	$revision4$		$revdate4$
FIELD CHANGES	$fieldchange$		$fielddate$

SIGNATURE

P.E. NUMBER

DATE

MADRID \ PHILLIPS
ROUTE 4

CROSS SECTIONS

SHEET NUMBER

268

OF 532

Sta. 661+12.69 to Sta. 662+00.00

Filename: ...\MSTA\268_XSECT_661+12_201.dgn Division: HIGHWAY Username: mdebowski Date:2/25/2019

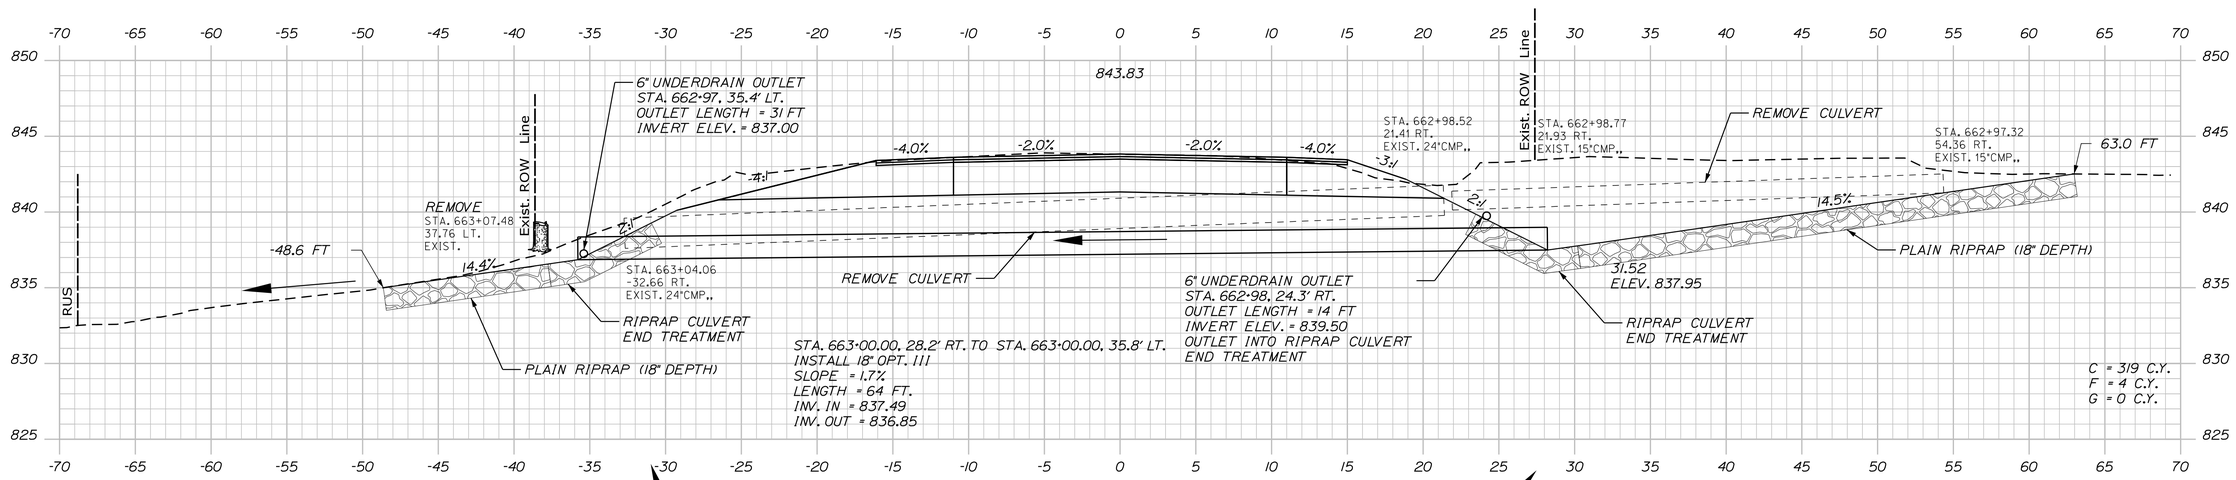

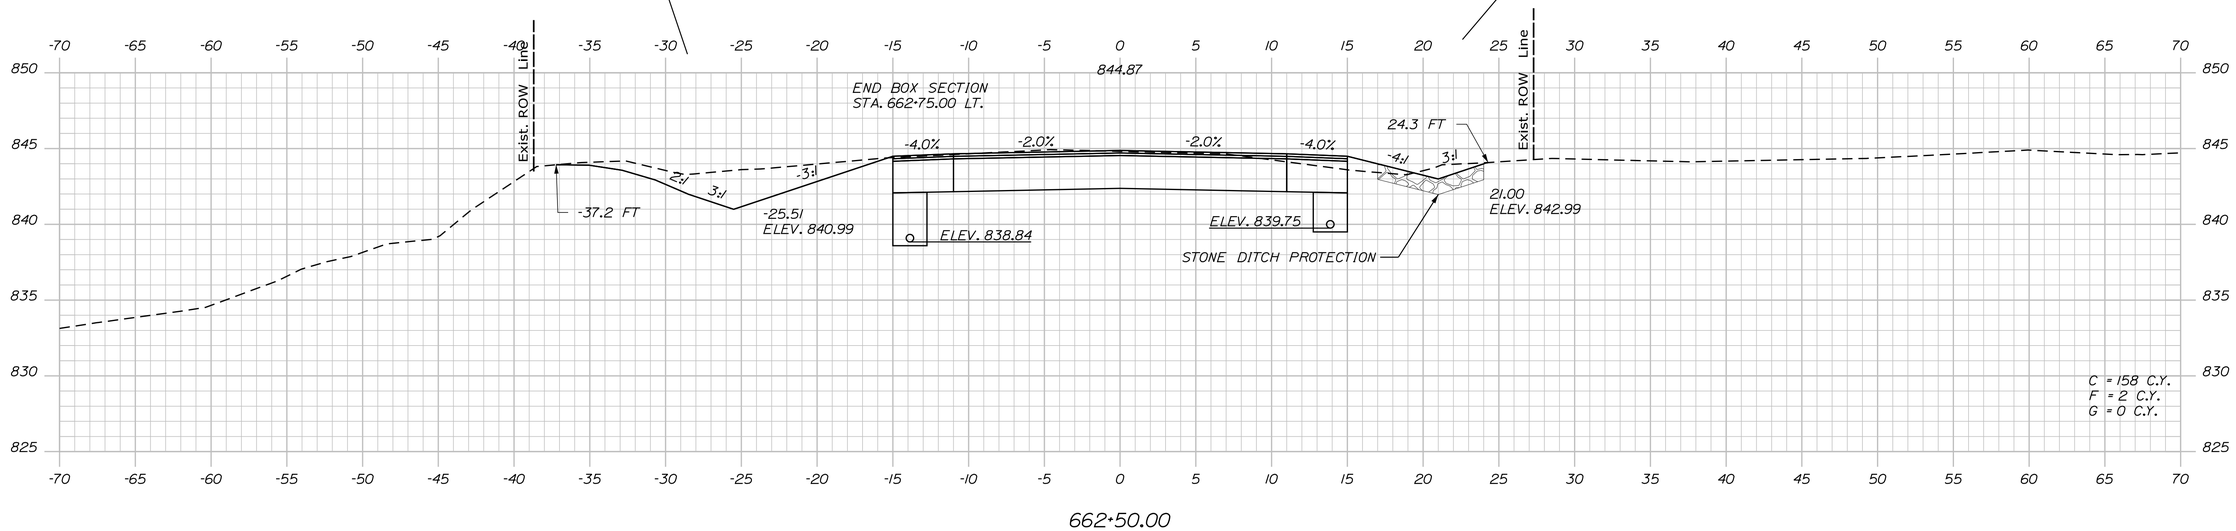

STATE OF MAINE
DEPARTMENT OF TRANSPORTATION

STP-1824(700)X

WIN
WIN 18247.00

HIGHWAY PLANS

PROJ. MANAGER	$PROJMANAGER$	BY	DATE
DESIGN-DETAILED	$designer1$	$detailer1$	$projdate1$
CHECKED-REVIEWED	-----	-----	-----
DESIGN2-DETAILED2	$designer2$	$detailer2$	$projdate2$
DESIGN3-DETAILED3	$designer3$	$detailer3$	$projdate3$
REVISIONS 1	-----	-----	$revdate1$
REVISIONS 2	-----	-----	$revdate2$
REVISIONS 3	$revision3$		$revdate3$
REVISIONS 4	$revision4$		$revdate4$
FIELD CHANGES	$fieldchange$		$fielddate$

SIGNATURE

P.E. NUMBER

DATE

MADRID \ PHILLIPS
ROUTE 4

CROSS SECTIONS

SHEET NUMBER

269

OF 532

Filename: ...\MSTA\269_XSECT_662-50_202.dgn Division: HIGHWAY Username: mdebowski Date:2/25/2019

Sta. 662+50.00 to Sta. 663+00.00

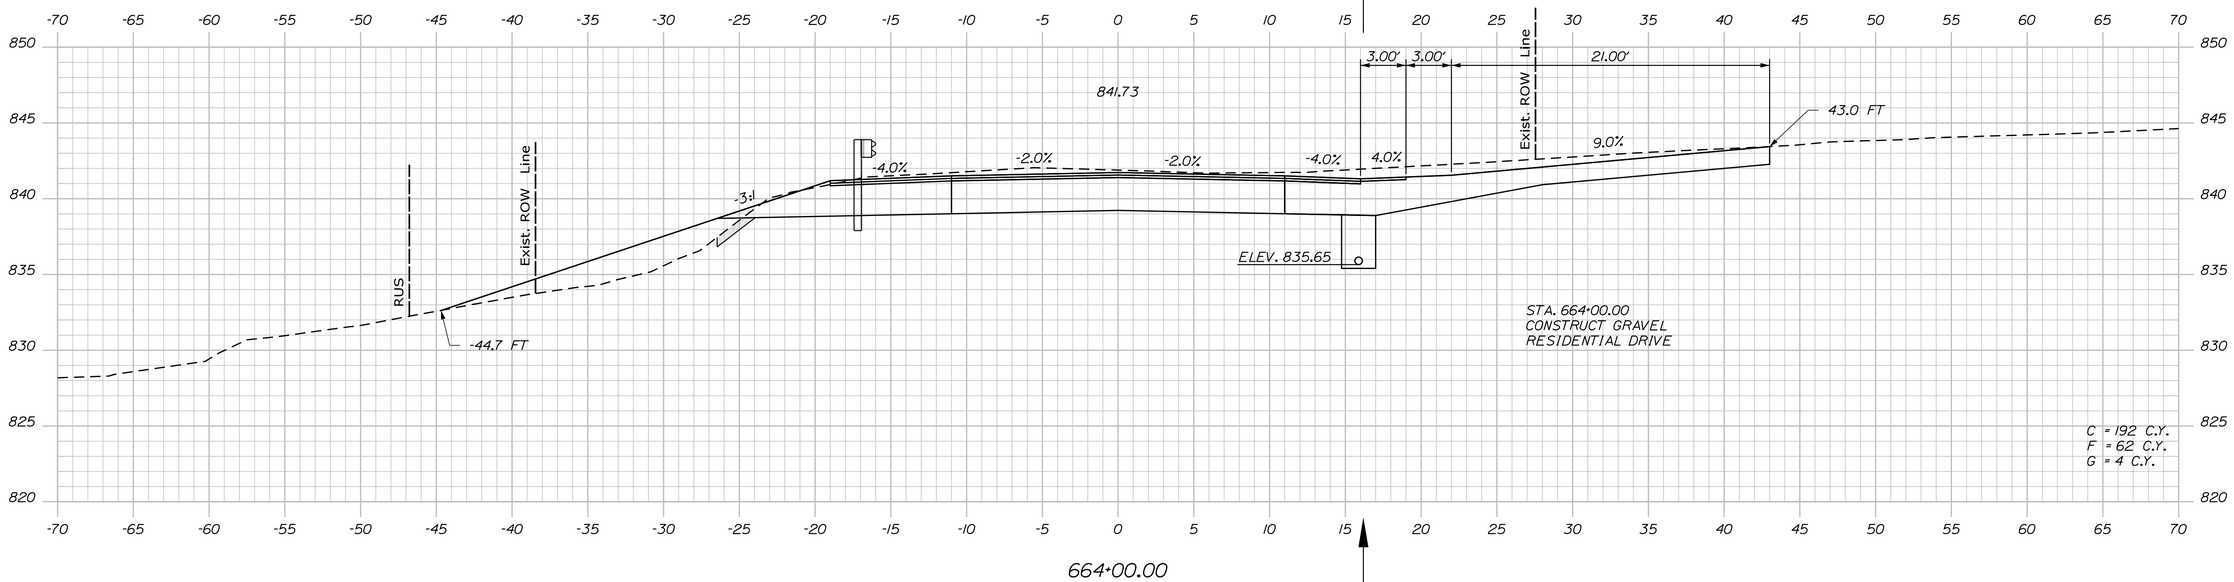

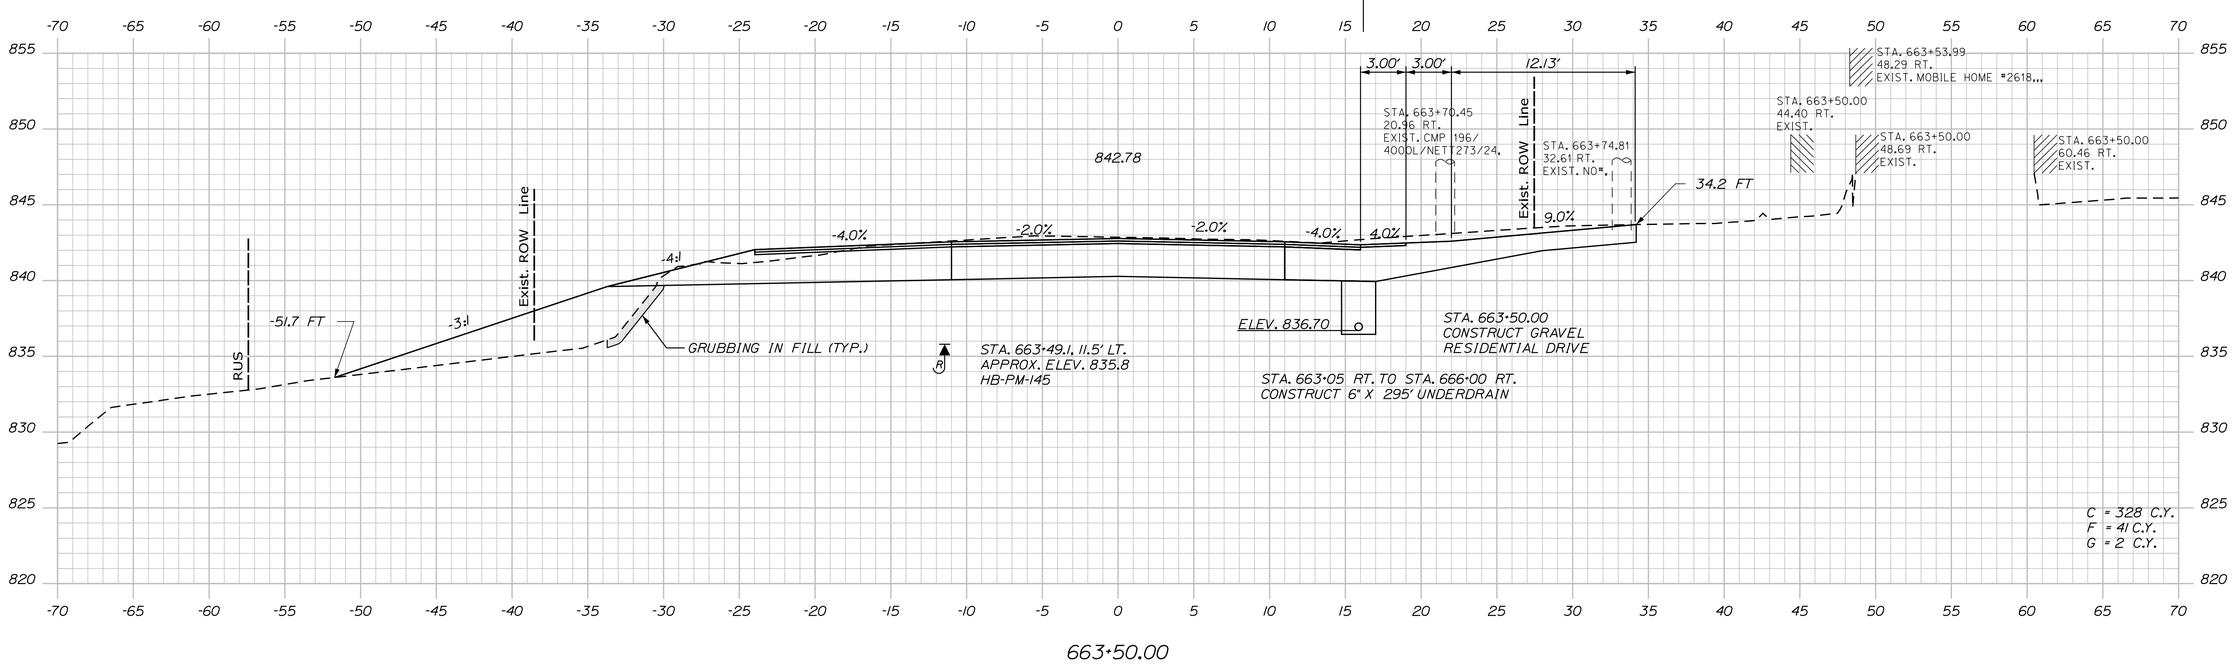

STATE OF MAINE
DEPARTMENT OF TRANSPORTATION

STP-1824(700)X

WIN
WIN 18247.00

HIGHWAY PLANS

PROJ. MANAGER #PROJMANAGER$		BY	DATE
DESIGN-DETAILED	$designer1$	$detailer1$	$projdate1$
CHECKED-REVIEWED	-----	-----	-----
DESIGN2-DETAILED2	$designer2$	$detailer2$	$projdate2$
DESIGN3-DETAILED3	$designer3$	$detailer3$	$projdate3$
REVISIONS 1	-----		$revdate1$
REVISIONS 2	-----		$revdate2$
REVISIONS 3	$revision3$		$revdate3$
REVISIONS 4	$revision4$		$revdate4$
FIELD CHANGES	$fieldchange$		$fielddate$

SIGNATURE

P.E. NUMBER

DATE

MADRID \ PHILLIPS
ROUTE 4

CROSS SECTIONS

SHEET NUMBER

270

OF 532

Sta. 663+50.00 to Sta. 664+00.00

Filename: ...\MSTA\270_XSECT_663-50_203.dgn Division: HIGHWAY Username: mdebowski Date:2/25/2019

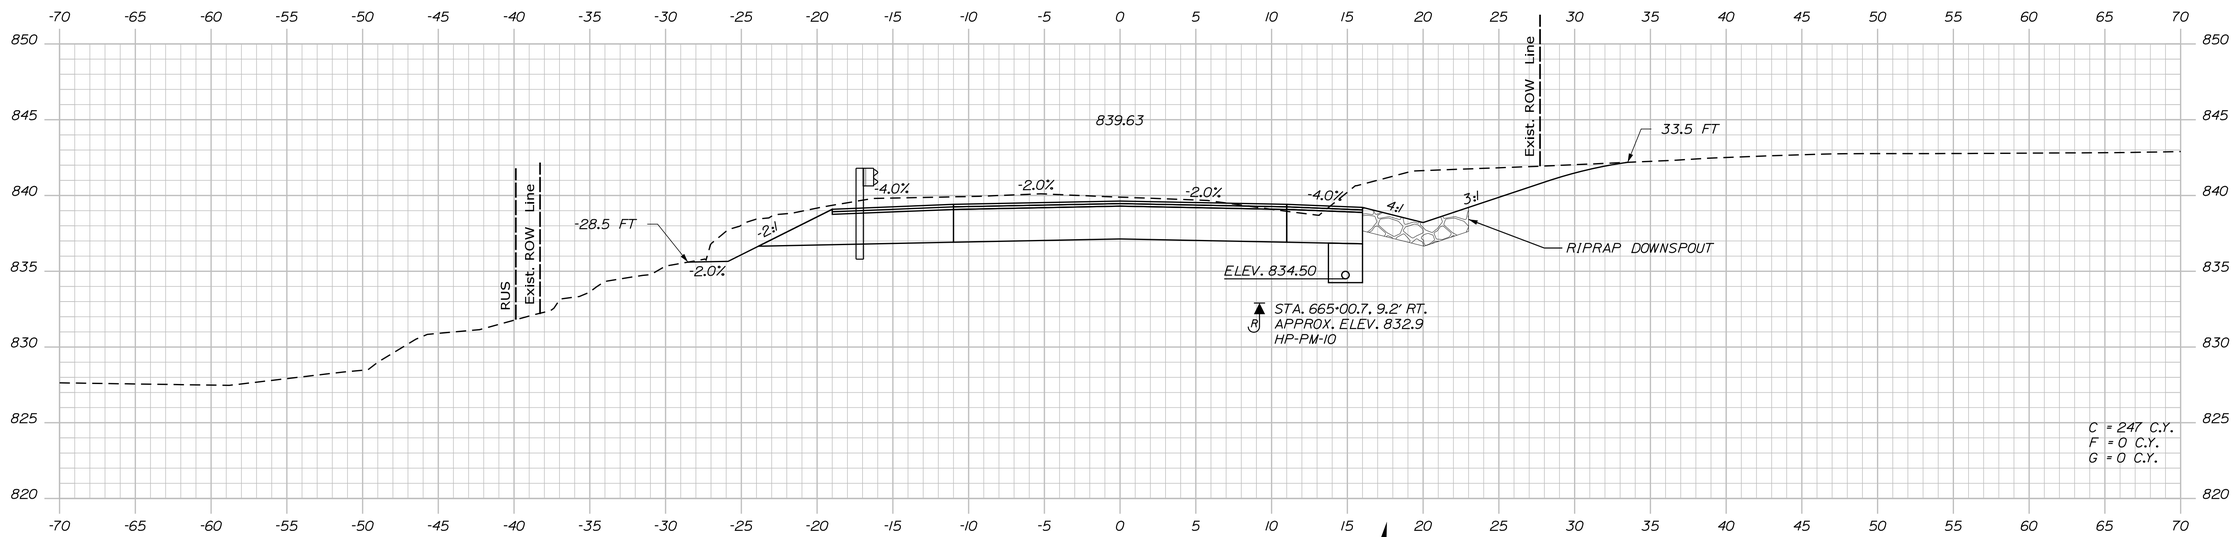

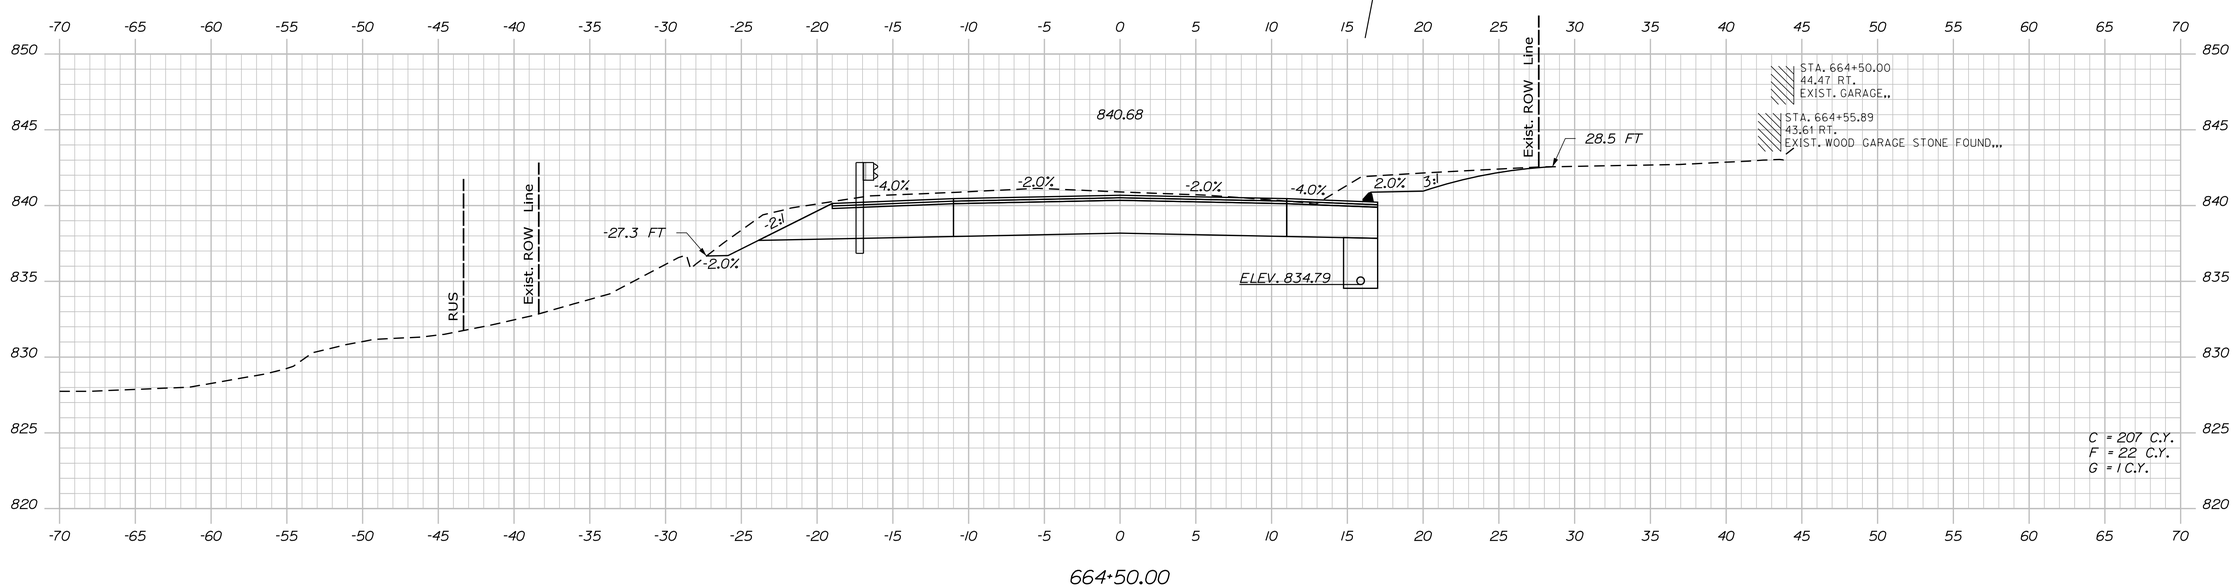

STATE OF MAINE
DEPARTMENT OF TRANSPORTATION

STP-1824(700)X

WIN
WIN 18247.00

HIGHWAY PLANS

PROJ. MANAGER	$PROJMANAGER$	BY	DATE	
DESIGN-DETAILED	$designer1$	$detailer1$	$projdate1$	SIGNATURE
CHECKED-REVIEWED	-----	-----	-----	
DESIGN2-DETAILED2	$designer2$	$detailer2$	$projdate2$	
DESIGN3-DETAILED3	$designer3$	$detailer3$	$projdate3$	P.E. NUMBER
REVISIONS 1	-----	-----	$revdate1$	
REVISIONS 2	-----	-----	$revdate2$	
REVISIONS 3	$revision3$		$revdate3$	DATE
REVISIONS 4	$revision4$		$revdate4$	
FIELD CHANGES	$fieldchange$		$fielddate$	

MADRID \ PHILLIPS
ROUTE 4

CROSS SECTIONS

SHEET NUMBER

271

OF 532

Filename: ...\MSTA\271_XSECT_664+50_204.dgn Division: HIGHWAY Username: mdebowski Date:2/25/2019

Sta. 664+50.00 to Sta. 665+00.00

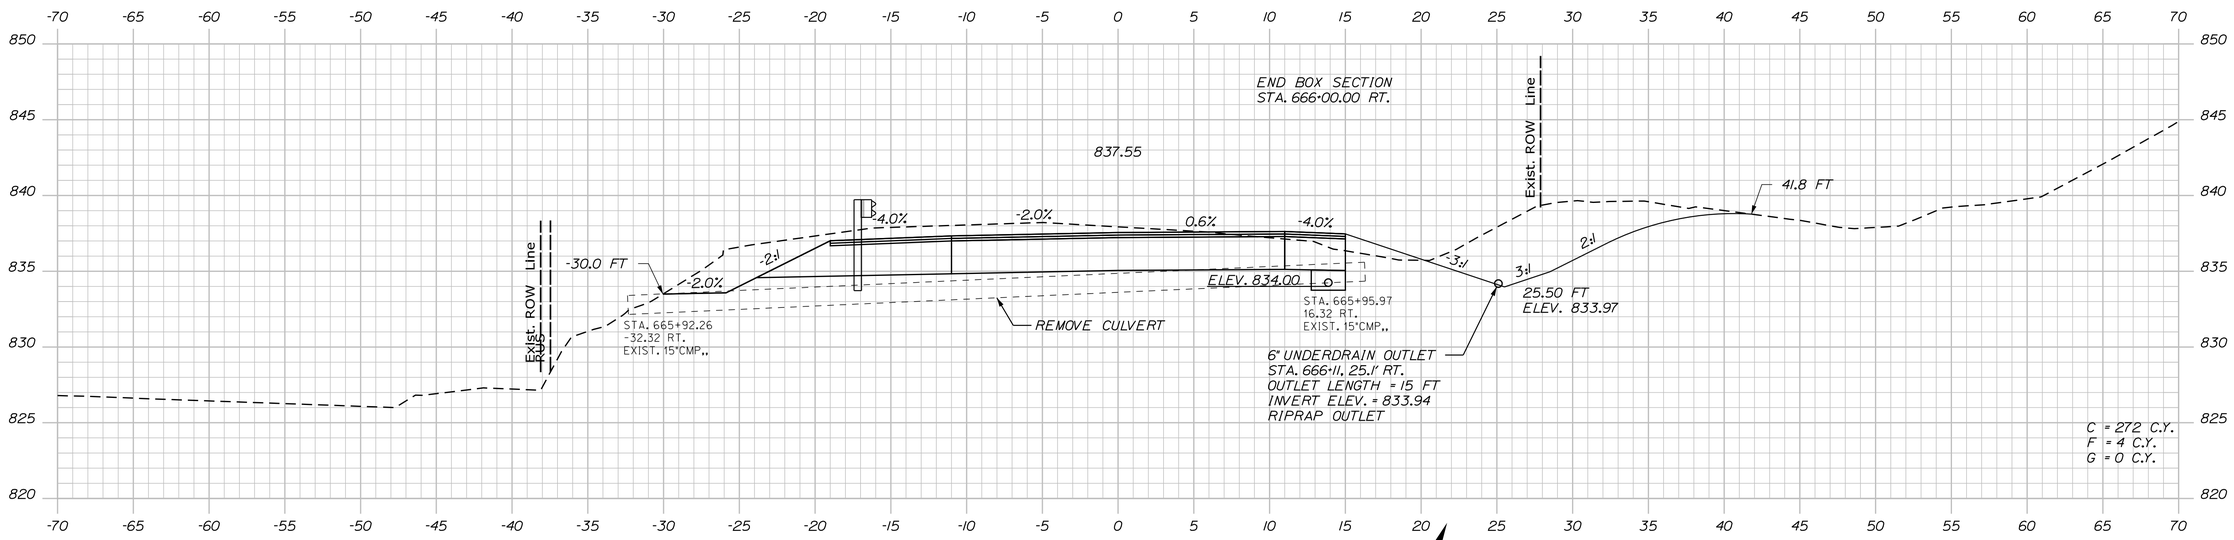

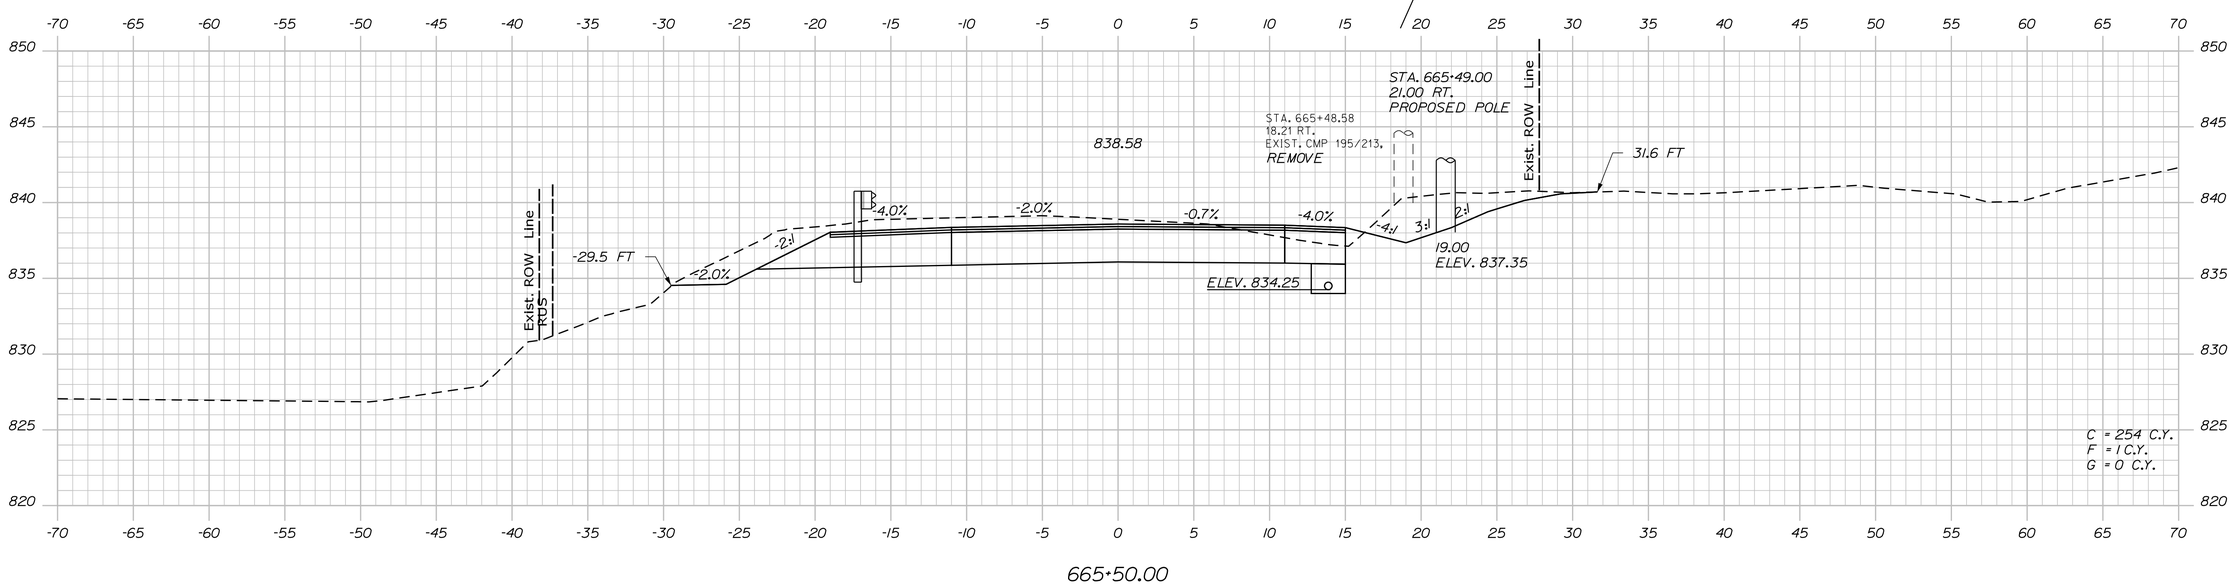

STATE OF MAINE
DEPARTMENT OF TRANSPORTATION

STP-1824(700)X

WIN
WIN 18247.00

HIGHWAY PLANS

PROJ. MANAGER	$PROJMANAGER$	BY	DATE
DESIGN-DETAILED	$designer1$	$detailer1$	$projdate1$
CHECKED-REVIEWED	-----	-----	-----
DESIGN2-DETAILED2	$designer2$	$detailer2$	$projdate2$
DESIGN3-DETAILED3	$designer3$	$detailer3$	$projdate3$
REVISIONS 1	-----	-----	$revdate1$
REVISIONS 2	-----	-----	$revdate2$
REVISIONS 3	$revision3$	-----	$revdate3$
REVISIONS 4	$revision4$	-----	$revdate4$
FIELD CHANGES	$fieldchange$	-----	$fielddate$

SIGNATURE

P.E. NUMBER

DATE

MADRID \ PHILLIPS
ROUTE 4

CROSS SECTIONS

SHEET NUMBER

272

OF 532

Sta. 665+50.00 to Sta. 666+00.00

Filename: ...\MSTA\272_XSECT_665+50_205.dgn Division: HIGHWAY Username: mdebowski Date:2/25/2019

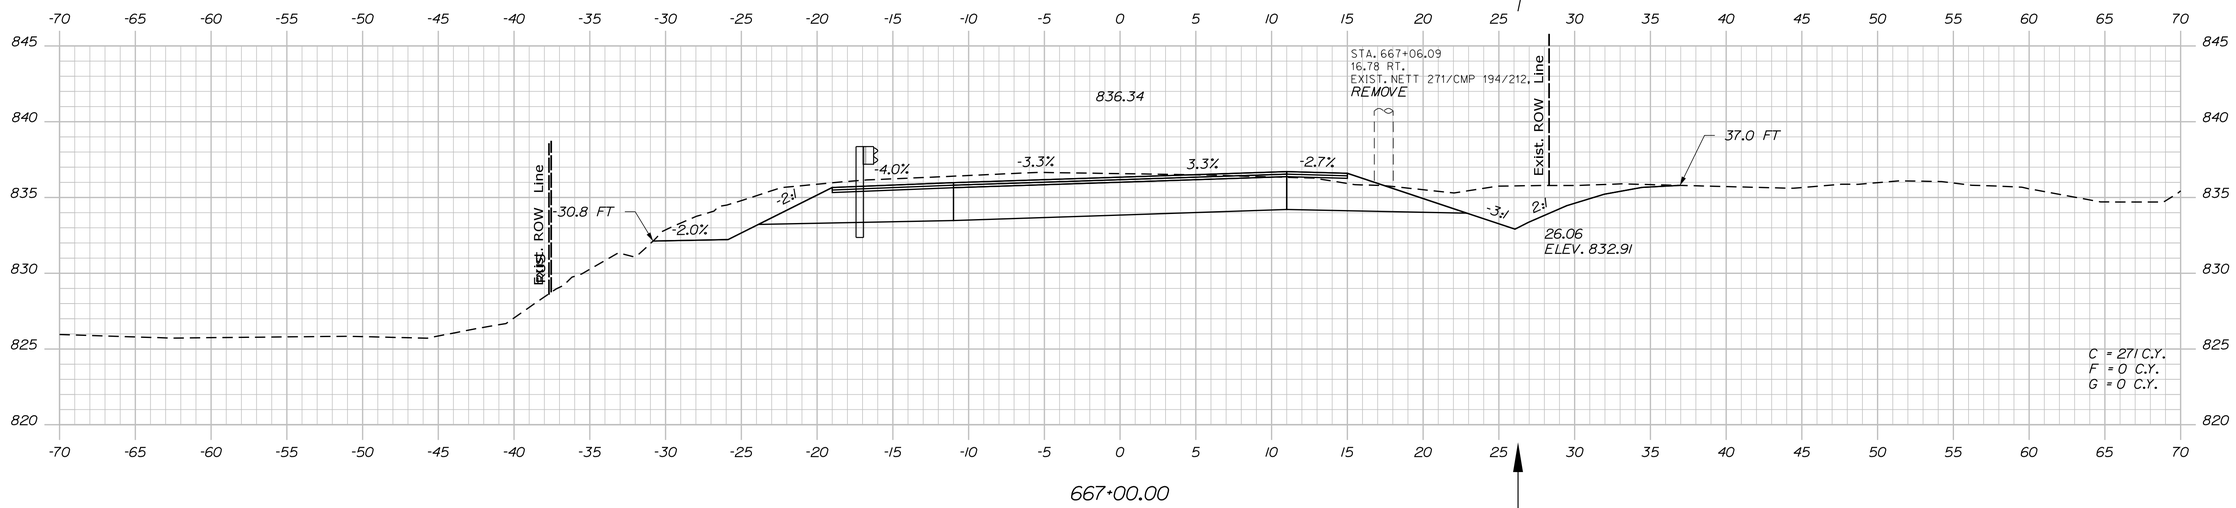

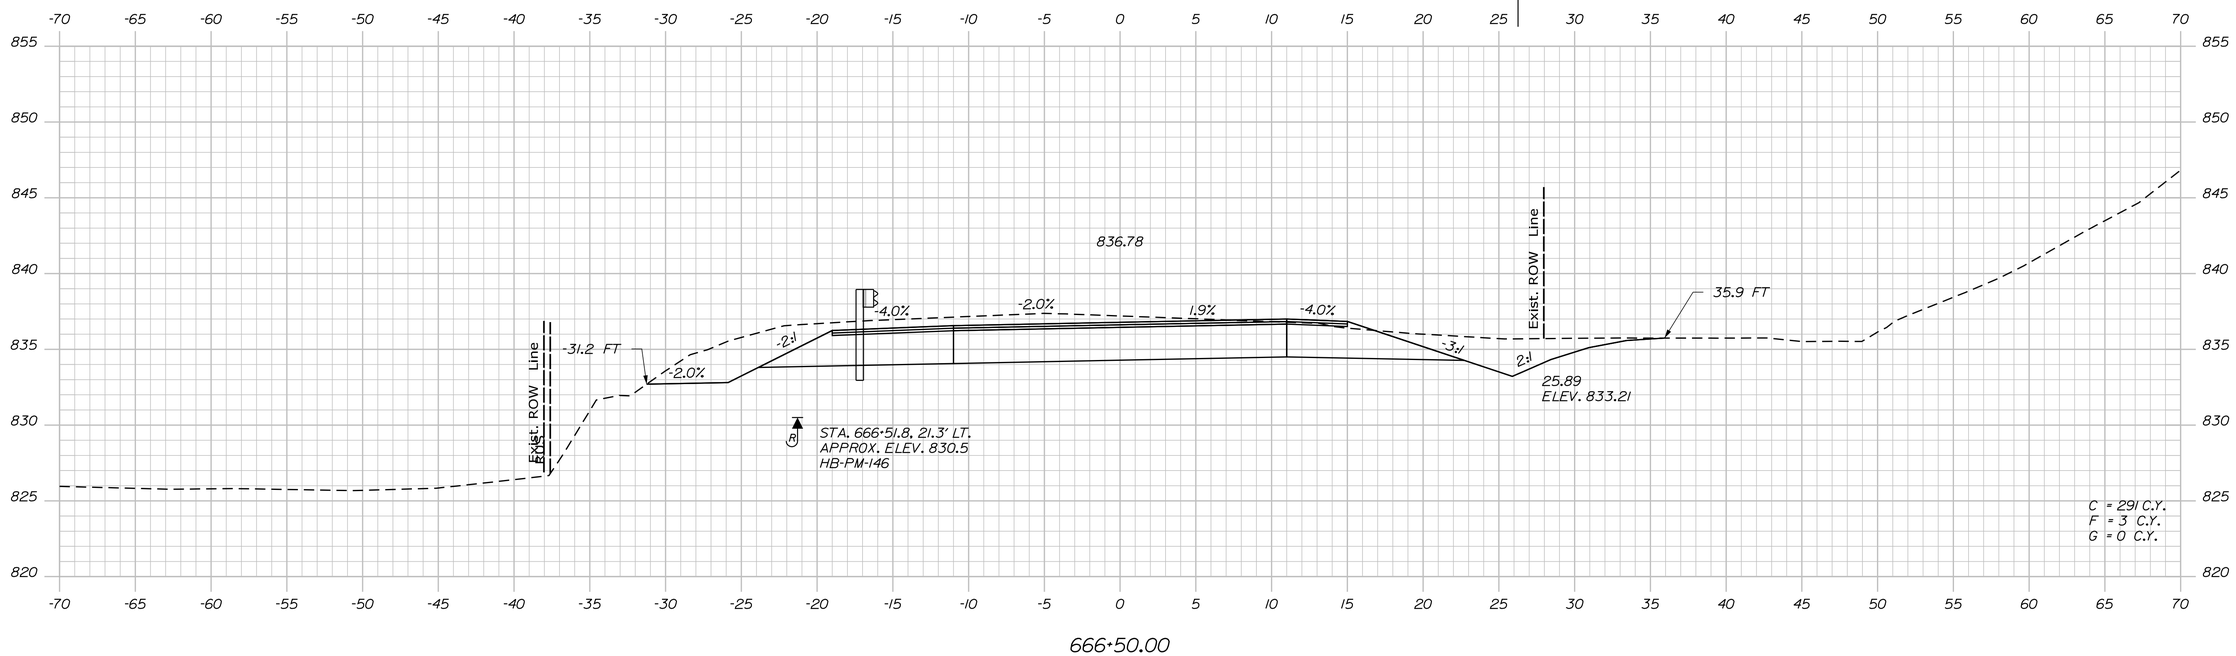

STATE OF MAINE
DEPARTMENT OF TRANSPORTATION

STP-1824(700)X

WIN
WIN 18247.00

HIGHWAY PLANS

		BY	DATE
PROJ. MANAGER	$PROJMANAGER$		
DESIGN-DETAILED	$designer1$	$detailer1$	$projdate1$
CHECKED-REVIEWED	-----	-----	-----
DESIGN2-DETAILED2	$designer2$	$detailer2$	$projdate2$
DESIGN3-DETAILED3	$designer3$	$detailer3$	$projdate3$
REVISIONS 1	-----		$revdate1$
REVISIONS 2	-----		$revdate2$
REVISIONS 3	$revision3$		$revdate3$
REVISIONS 4	$revision4$		$revdate4$
FIELD CHANGES	$fieldchange$		$fielddate$

SIGNATURE

P.E. NUMBER

DATE

MADRID \ PHILLIPS
ROUTE 4

CROSS SECTIONS

SHEET NUMBER

273

OF 532

Sta. 666+50.00 to Sta. 667+00.00

Filename: ...\MSTA\273_XSECT_666+50_206.dgn Division: HIGHWAY Username: mdebowski Date:2/25/2019

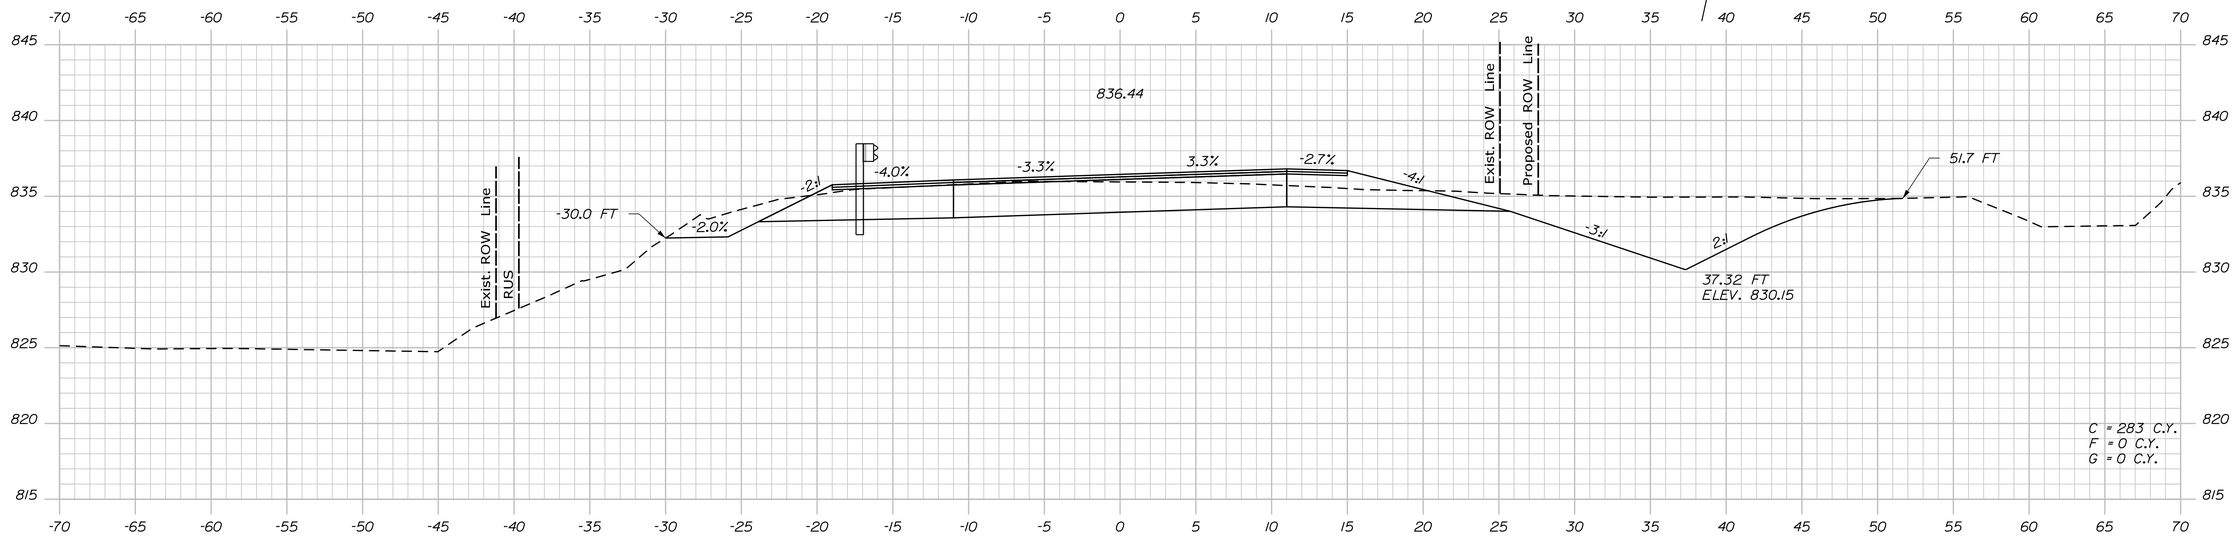

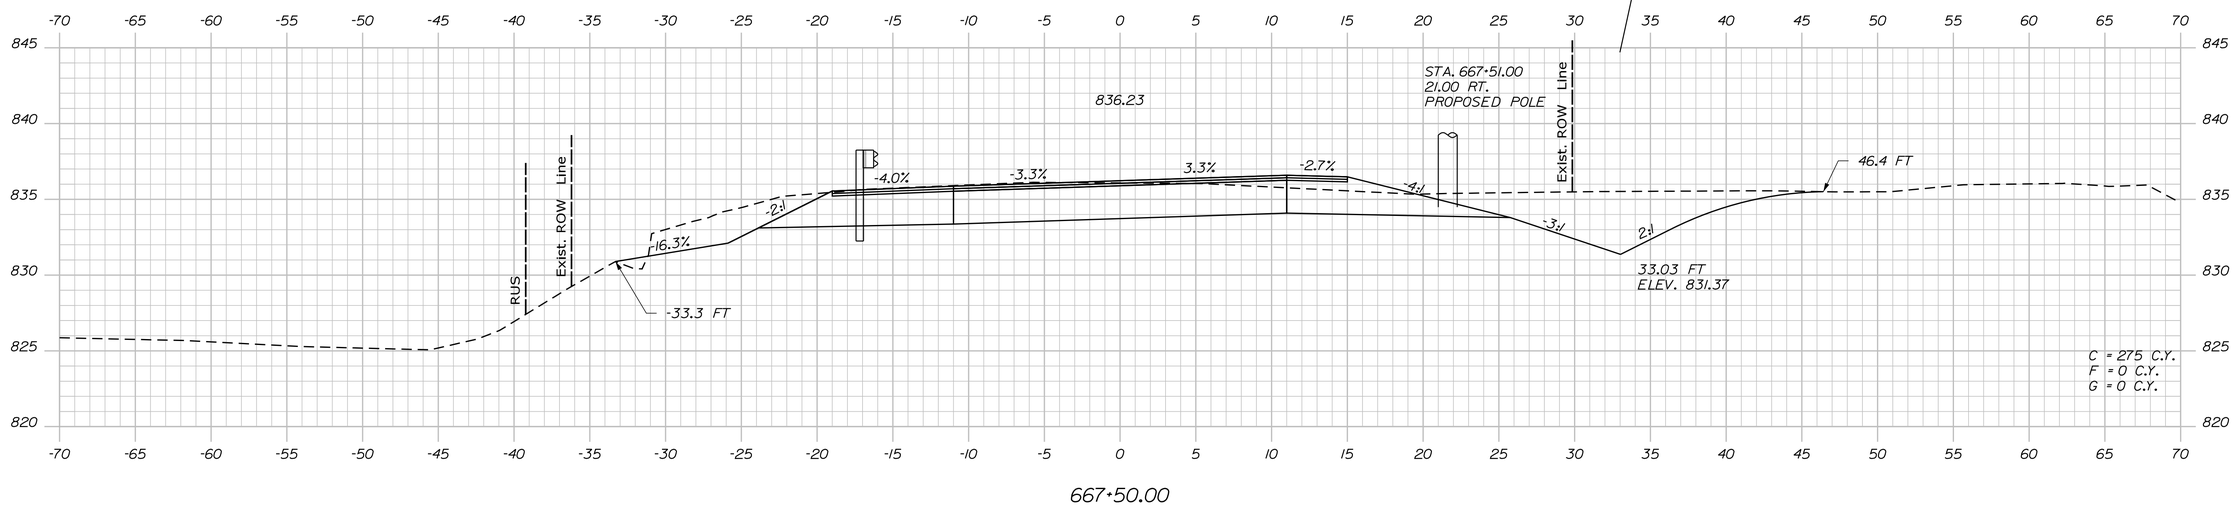

STATE OF MAINE
DEPARTMENT OF TRANSPORTATION

STP-1824(700)X

WIN
WIN 18247.00

HIGHWAY PLANS

PROJ. MANAGER	$PROJMANAGER$	BY	DATE
DESIGN-DETAILED	$designer1$	$detailer1$	$projdate1$
CHECKED-REVIEWED	-----	-----	-----
DESIGN2-DETAILED2	$designer2$	$detailer2$	$projdate2$
DESIGN3-DETAILED3	$designer3$	$detailer3$	$projdate3$
REVISIONS 1	-----	-----	$revdate1$
REVISIONS 2	-----	-----	$revdate2$
REVISIONS 3	$revision3$		$revdate3$
REVISIONS 4	$revision4$		$revdate4$
FIELD CHANGES	$fieldchange$		$fielddate$

SIGNATURE

P.E. NUMBER

DATE

MADRID \ PHILLIPS
ROUTE 4

CROSS SECTIONS

SHEET NUMBER

274

OF 532

Sta. 667+50.00 to Sta. 668+00.00

Filename: ...\MSTA\274_XSECT_667-50_207.dgn Division: HIGHWAY Username: mdebowski Date:2/25/2019

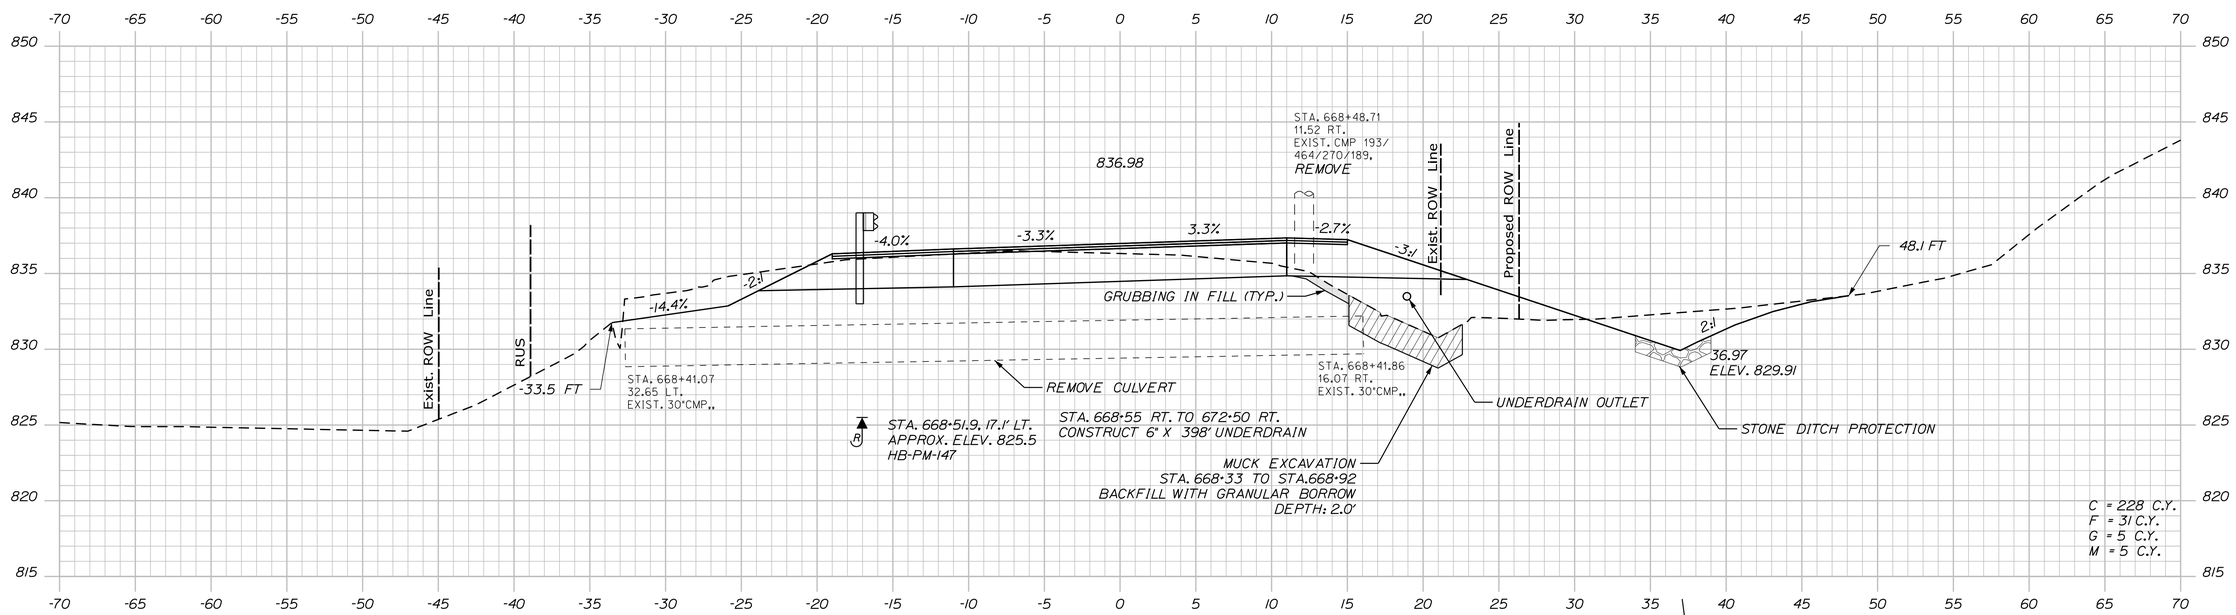

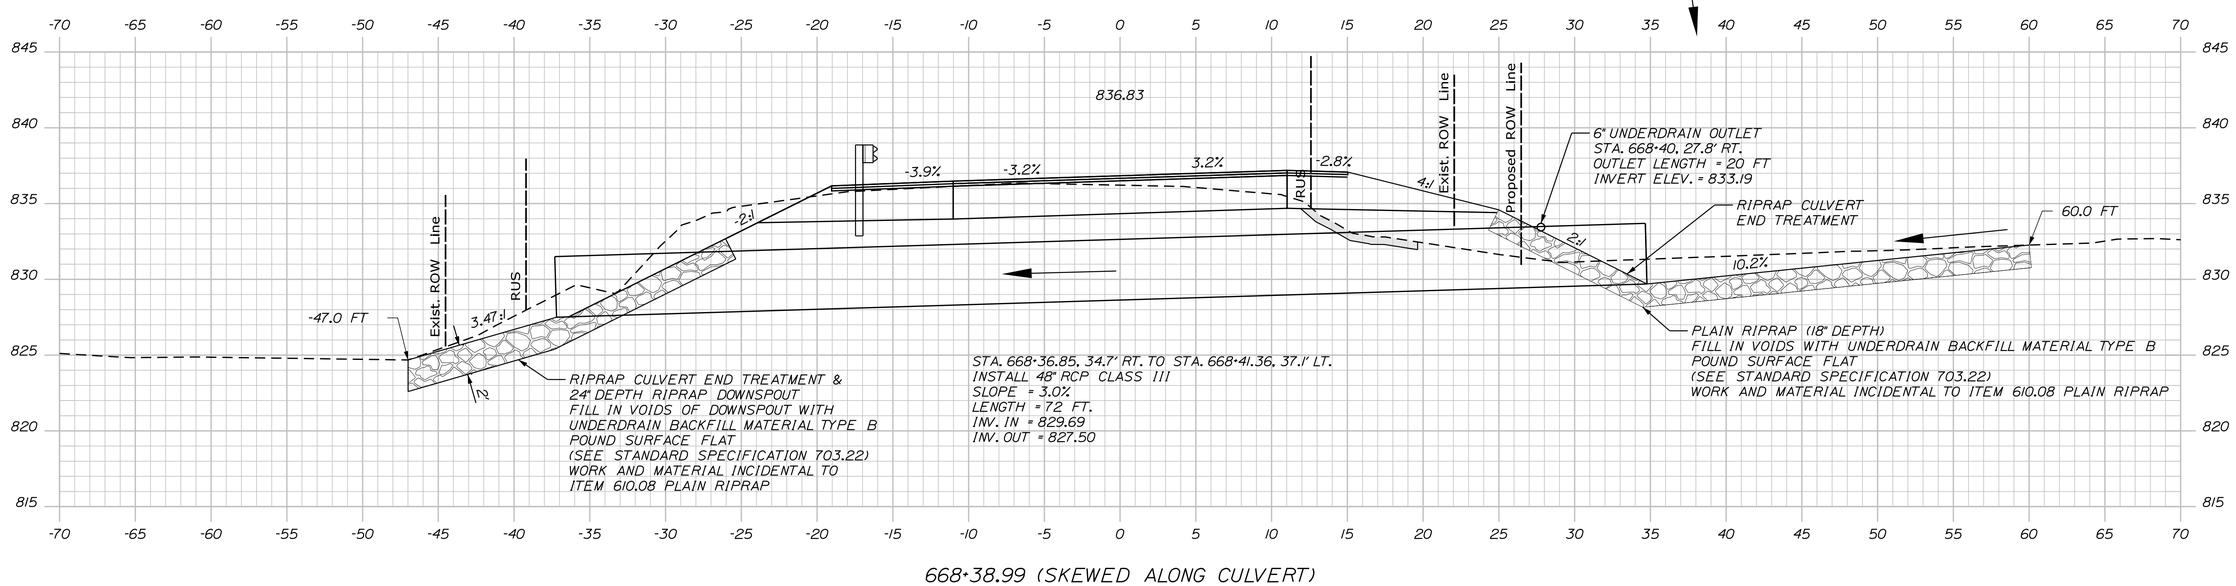

STATE OF MAINE
DEPARTMENT OF TRANSPORTATION

STP-1824(700)X

WIN
WIN 18247.00

HIGHWAY PLANS

PROJ. MANAGER	$PROJMANAGER$	BY	DATE
DESIGN-DETAILED	$designer1$	$detailer1$	$projdate1$
CHECKED-REVIEWED	-----	-----	-----
DESIGN2-DETAILED2	$designer2$	$detailer2$	$projdate2$
DESIGN3-DETAILED3	$designer3$	$detailer3$	$projdate3$
REVISIONS 1	-----	-----	$revdate1$
REVISIONS 2	-----	-----	$revdate2$
REVISIONS 3	$revision3$		$revdate3$
REVISIONS 4	$revision4$		$revdate4$
FIELD CHANGES	$fieldchange$		$fielddate$

SIGNATURE

P.E. NUMBER

DATE

MADRID \ PHILLIPS
ROUTE 4

CROSS SECTIONS

SHEET NUMBER

275

OF 532

Sta. 668+40.83 to Sta. 668+50.00

Filename: ...\MSTA\275_XSECT_668+40_208.dgn Division: HIGHWAY Username: mdebowski Date:2/25/2019

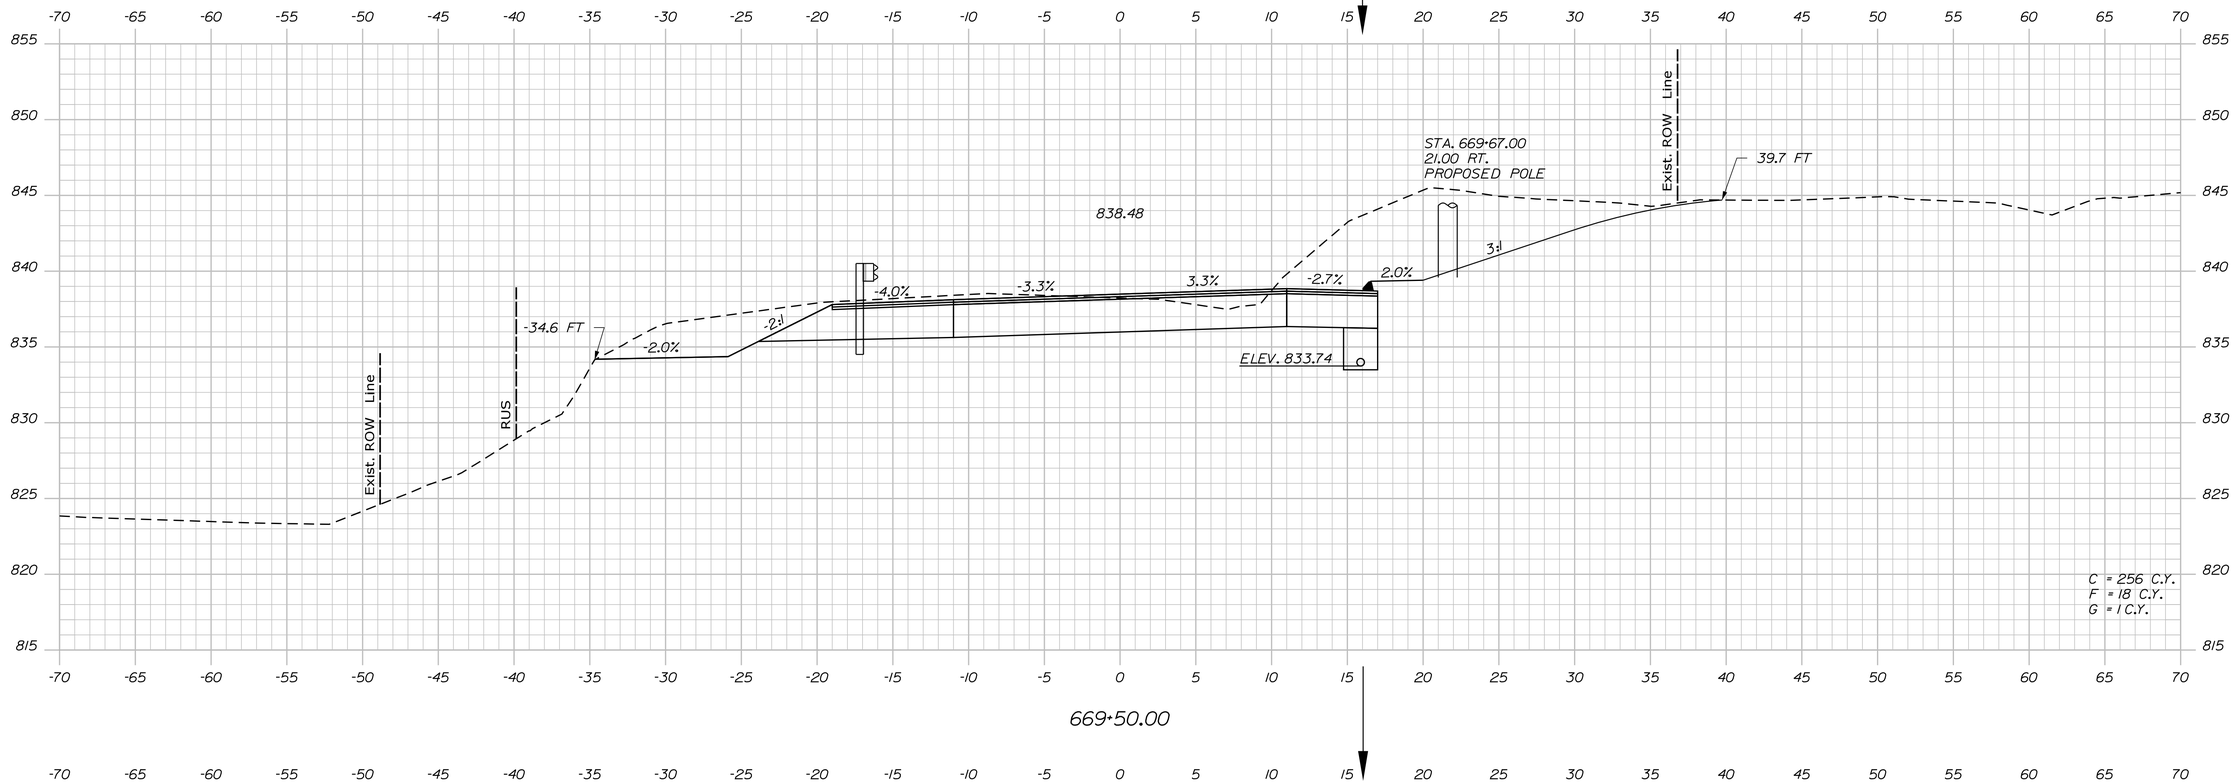

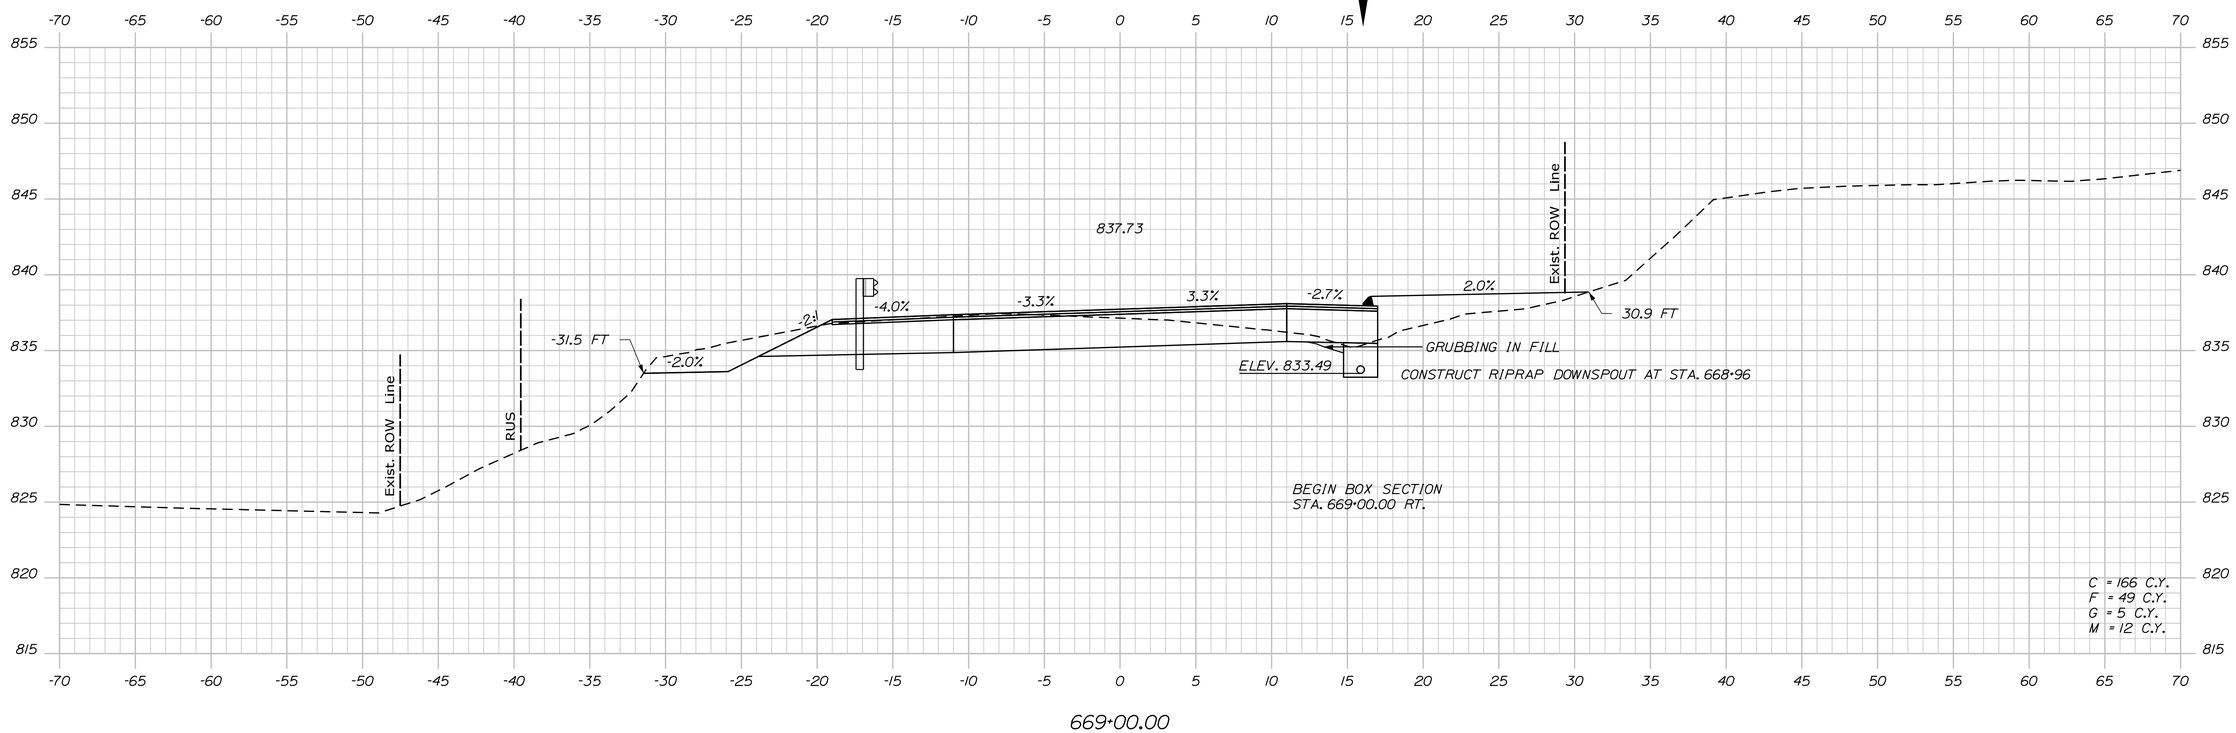

STATE OF MAINE
DEPARTMENT OF TRANSPORTATION

STP-1824(700)X

WIN
WIN 18247.00

HIGHWAY PLANS

		BY	DATE
PROJ. MANAGER	$PROJMANAGER$		
DESIGN-DETAILED	$designer1$	$detailer1$	$projdate1$
CHECKED-REVIEWED	----	----	----
DESIGN2-DETAILED2	$designer2$	$detailer2$	$projdate2$
DESIGN3-DETAILED3	$designer3$	$detailer3$	$projdate3$
REVISIONS 1	----	----	$revdate1$
REVISIONS 2	----	----	$revdate2$
REVISIONS 3	$revision3$		$revdate3$
REVISIONS 4	$revision4$		$revdate4$
FIELD CHANGES	$fieldchange$		$fielddate$

SIGNATURE

P.E. NUMBER

DATE

MADRID \ PHILLIPS
ROUTE 4

CROSS SECTIONS

SHEET NUMBER

276

OF 532

Sta. 669+00.00 to Sta. 669+50.00

Filename: ...\MSTA\276_XSECT_669+00_209.dgn Division: HIGHWAY Username: mdebowski Date:2/25/2019

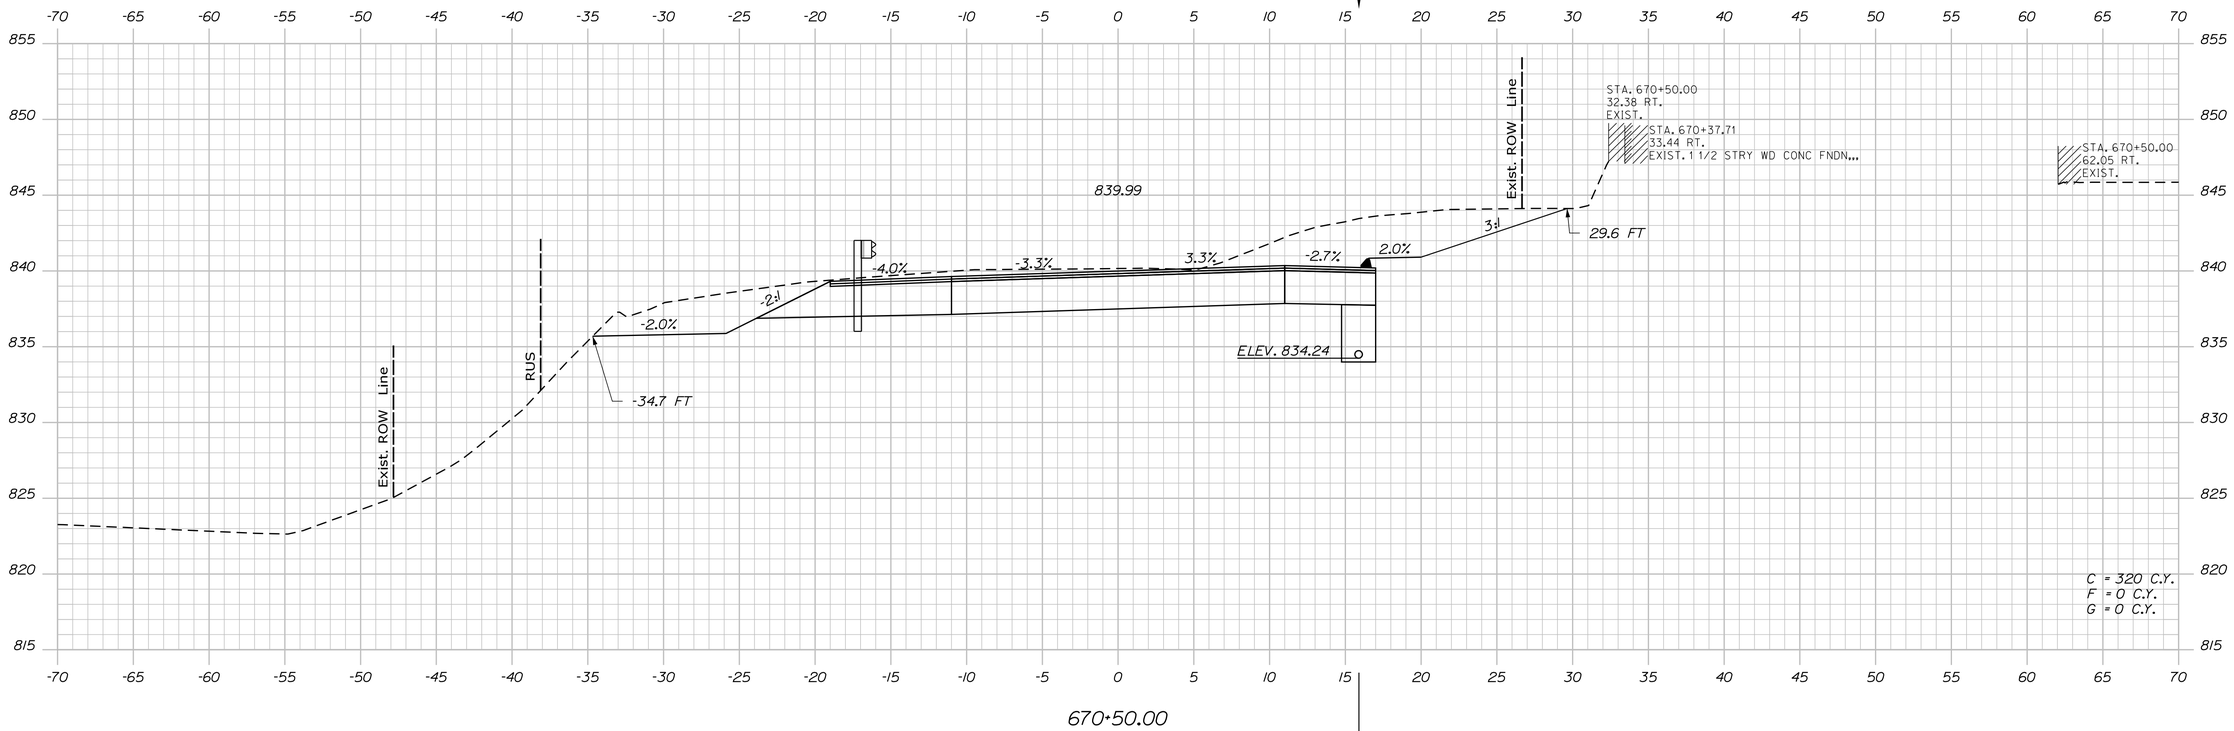

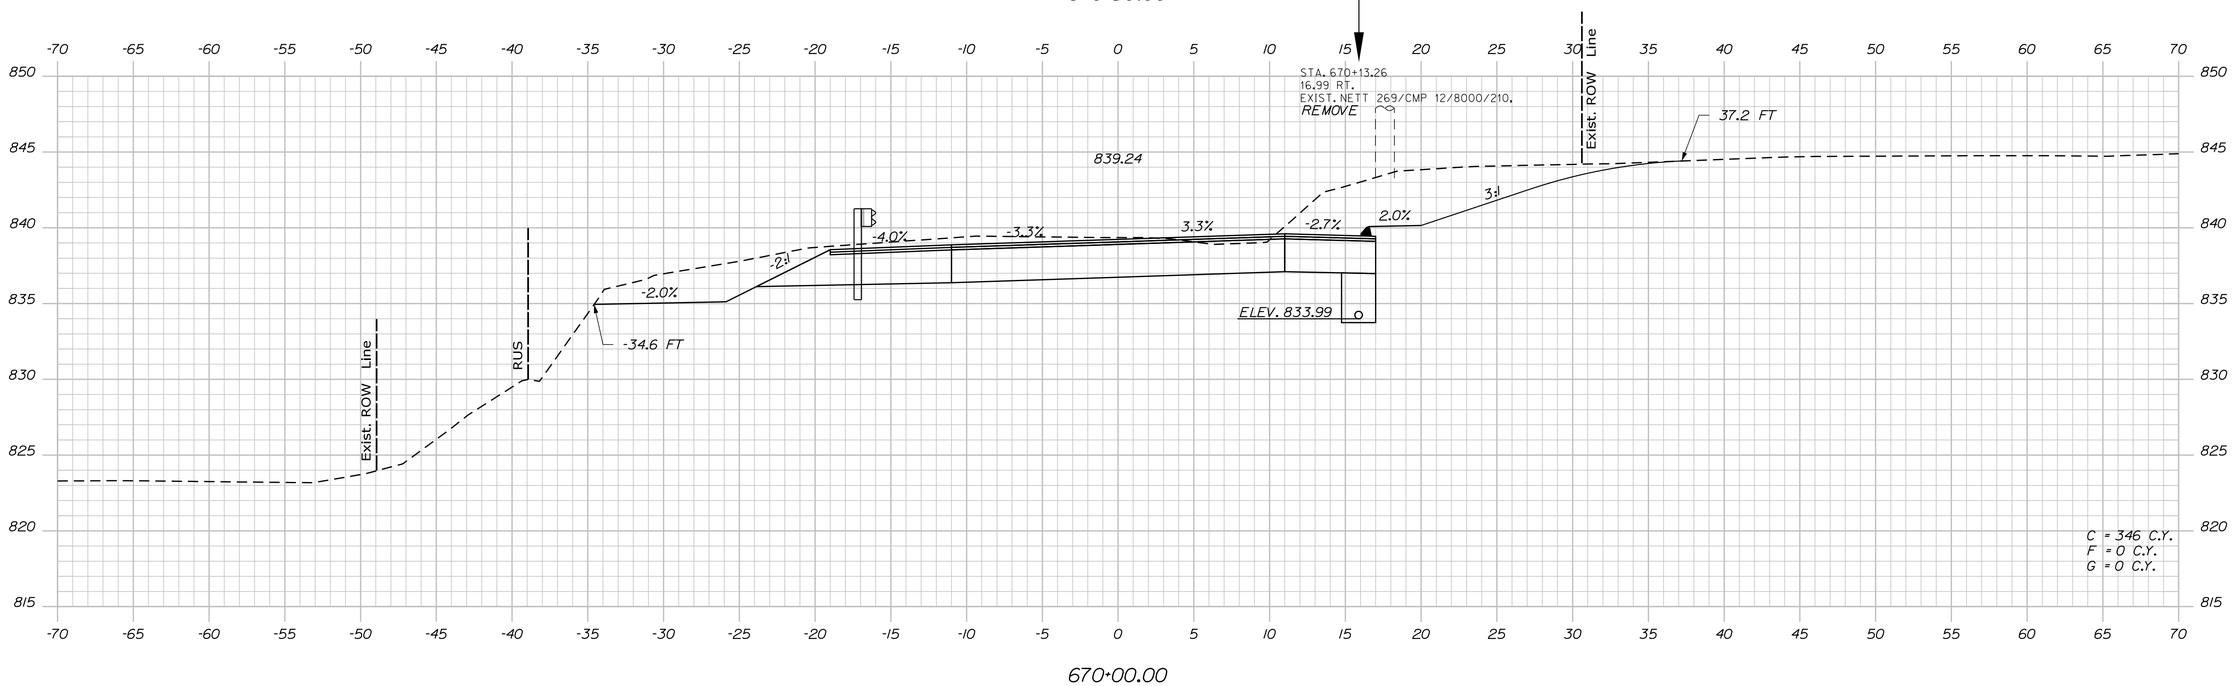

STATE OF MAINE
DEPARTMENT OF TRANSPORTATION

STP-1824(700)X

WIN
WIN 18247.00

HIGHWAY PLANS

PROJ. MANAGER #PROJMANAGER$		BY	DATE
DESIGN-DETAILED	$designer1$	$detailer1$	$projdate1$
CHECKED-REVIEWED	-----	-----	-----
DESIGN2-DETAILED2	$designer2$	$detailer2$	$projdate2$
DESIGN3-DETAILED3	$designer3$	$detailer3$	$projdate3$
REVISIONS 1	-----		$revdate1$
REVISIONS 2	-----		$revdate2$
REVISIONS 3	$revision3$		$revdate3$
REVISIONS 4	$revision4$		$revdate4$
FIELD CHANGES	$fieldchange$		$fielddate$

SIGNATURE

P.E. NUMBER

DATE

MADRID \ PHILLIPS
ROUTE 4

CROSS SECTIONS

SHEET NUMBER

277

OF 532

Sta. 670+00.00 to Sta. 670+50.00

Filename: ...\MSTA\277_XSECT_670-00_210.dgn Division: HIGHWAY Username: mdebowski Date:2/25/2019

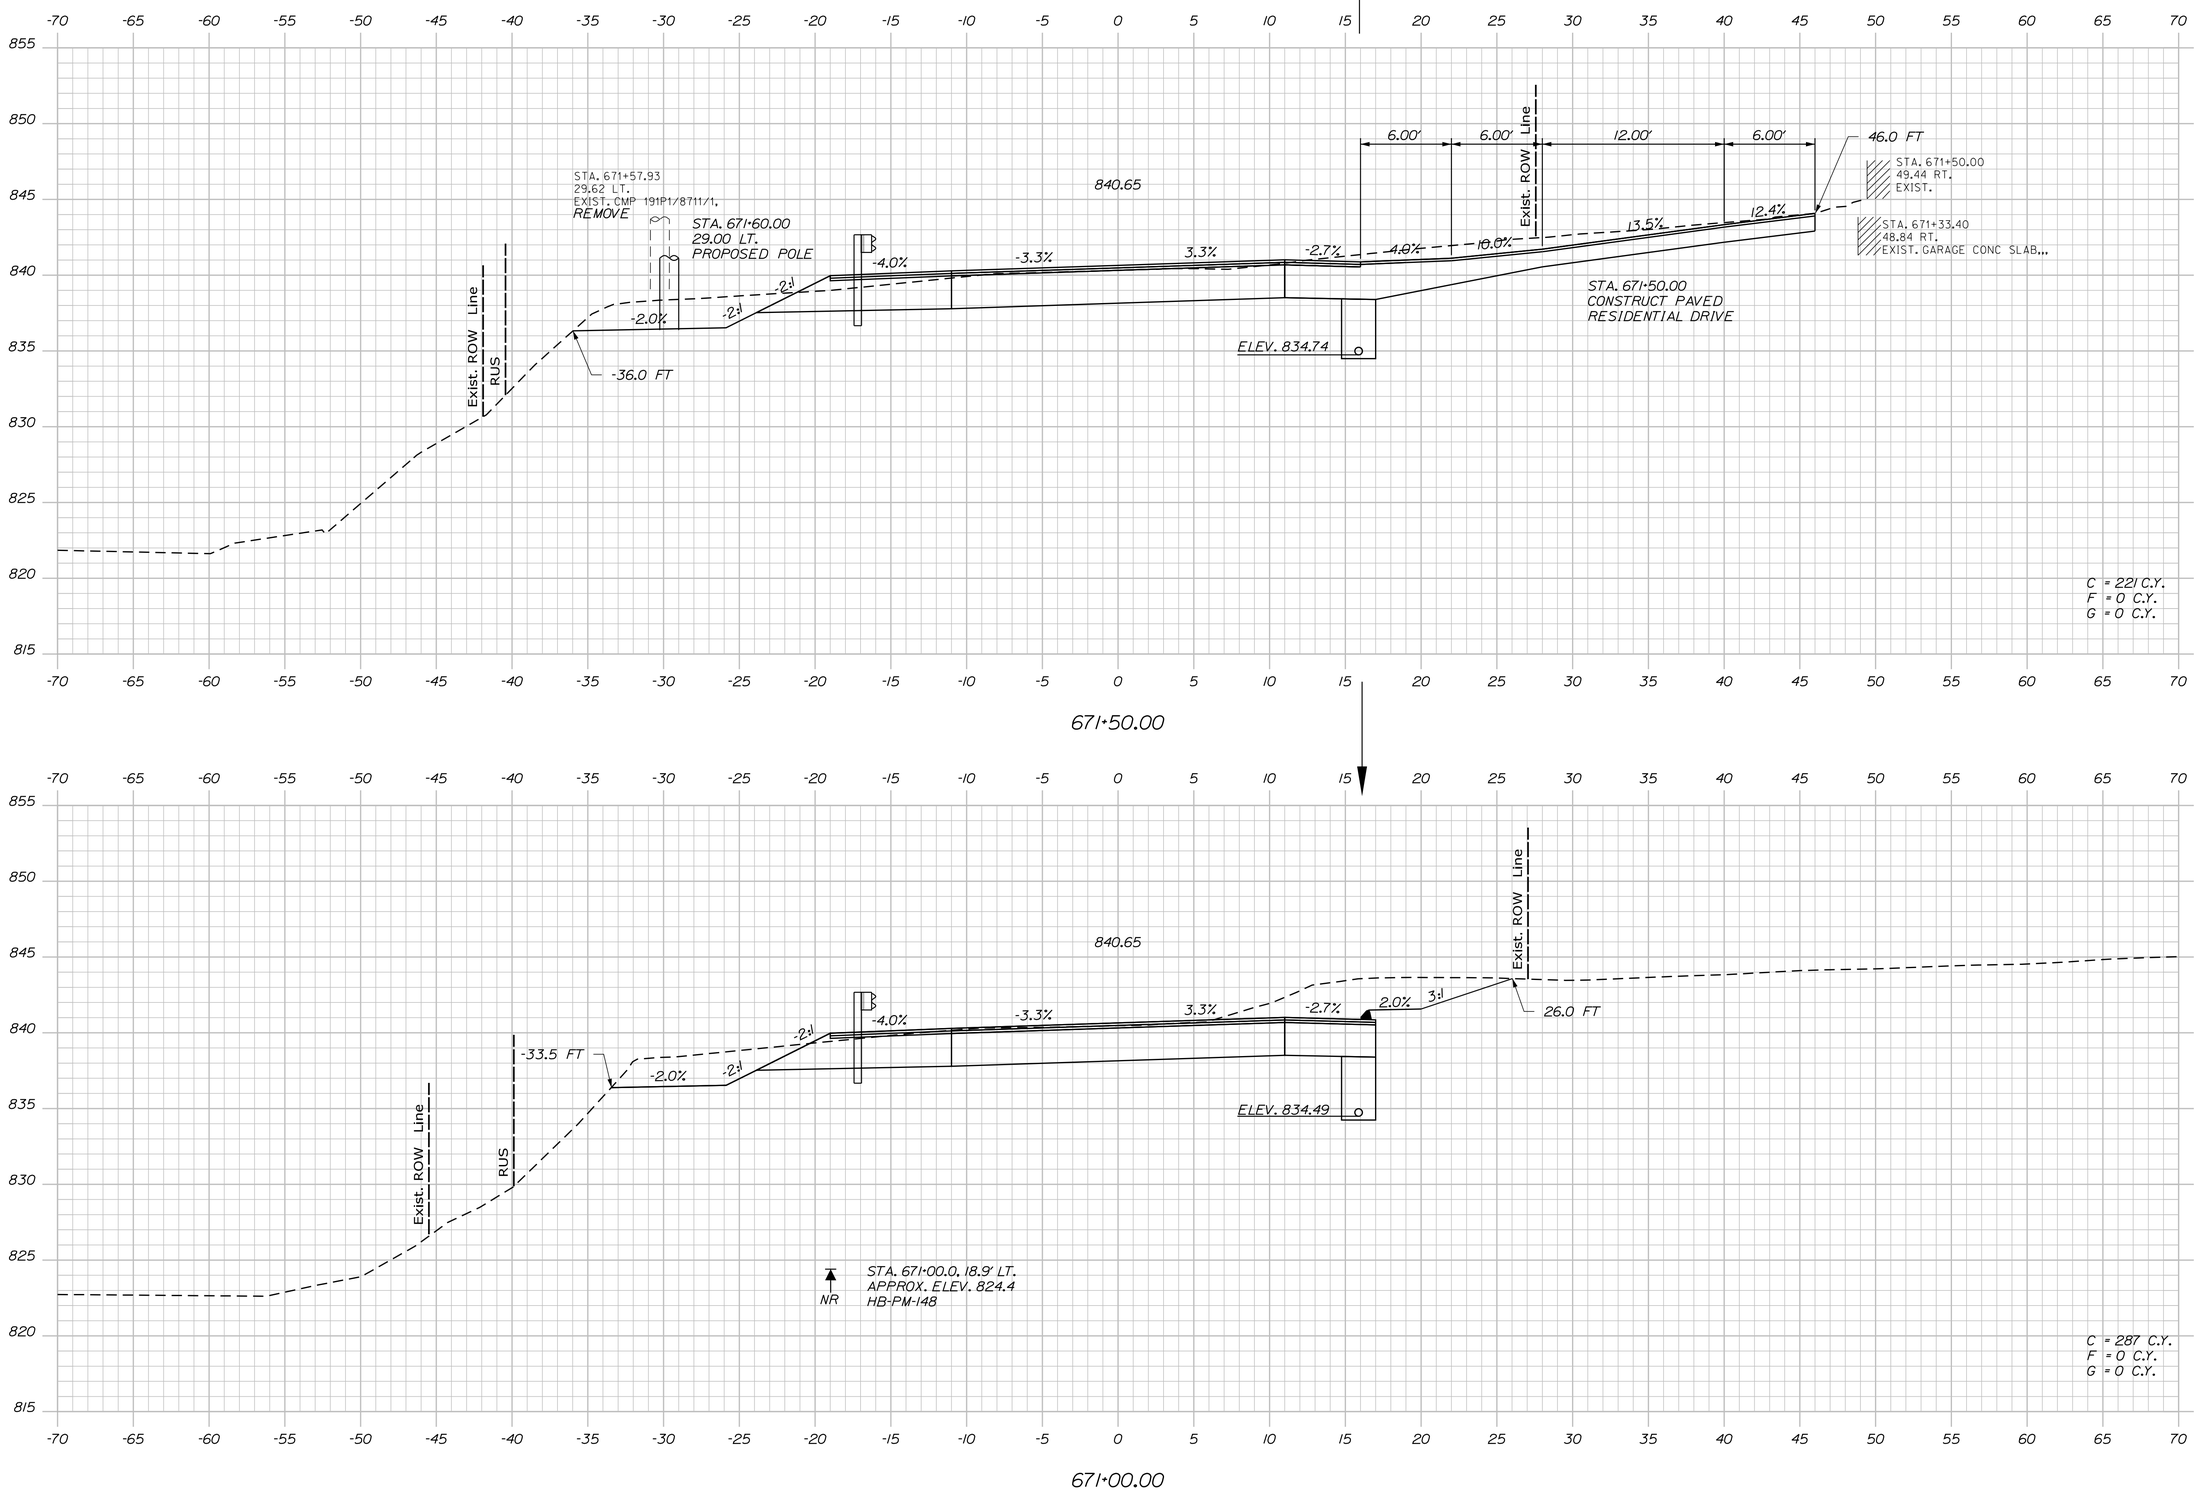

STATE OF MAINE
DEPARTMENT OF TRANSPORTATION

STP-1824(700)X

WIN
WIN 18247.00

HIGHWAY PLANS

PROJ. MANAGER $PROJMANAGER$		BY	DATE
DESIGN-DETAILED	$designer1$	$detailer1$	$projdate1$
CHECKED-REVIEWED	-----	-----	-----
DESIGN2-DETAILED2	$designer2$	$detailer2$	$projdate2$
DESIGN3-DETAILED3	$designer3$	$detailer3$	$projdate3$
REVISIONS 1	-----	-----	$revdate1$
REVISIONS 2	-----	-----	$revdate2$
REVISIONS 3	$revision3$		$revdate3$
REVISIONS 4	$revision4$		$revdate4$
FIELD CHANGES	$fieldchange$		$fielddate$

SIGNATURE

P.E. NUMBER

DATE

MADRID \ PHILLIPS
ROUTE 4

CROSS SECTIONS

SHEET NUMBER

278

OF 532

Sta. 671+00.00 to Sta. 671+50.00

Filename: ...\MSTA\278_XSECT_671+00_211.dgn Division: HIGHWAY Username: mdebowski Date:2/25/2019

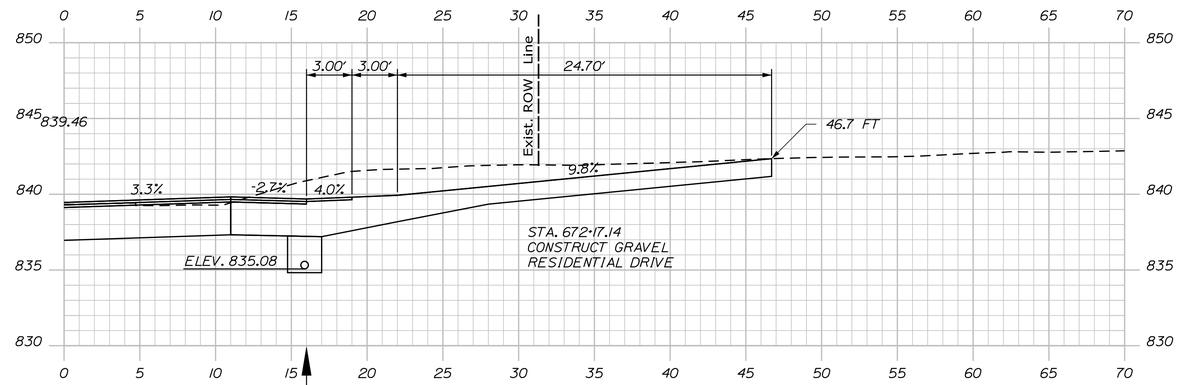

672+17.14 (DRIVE SECTION)

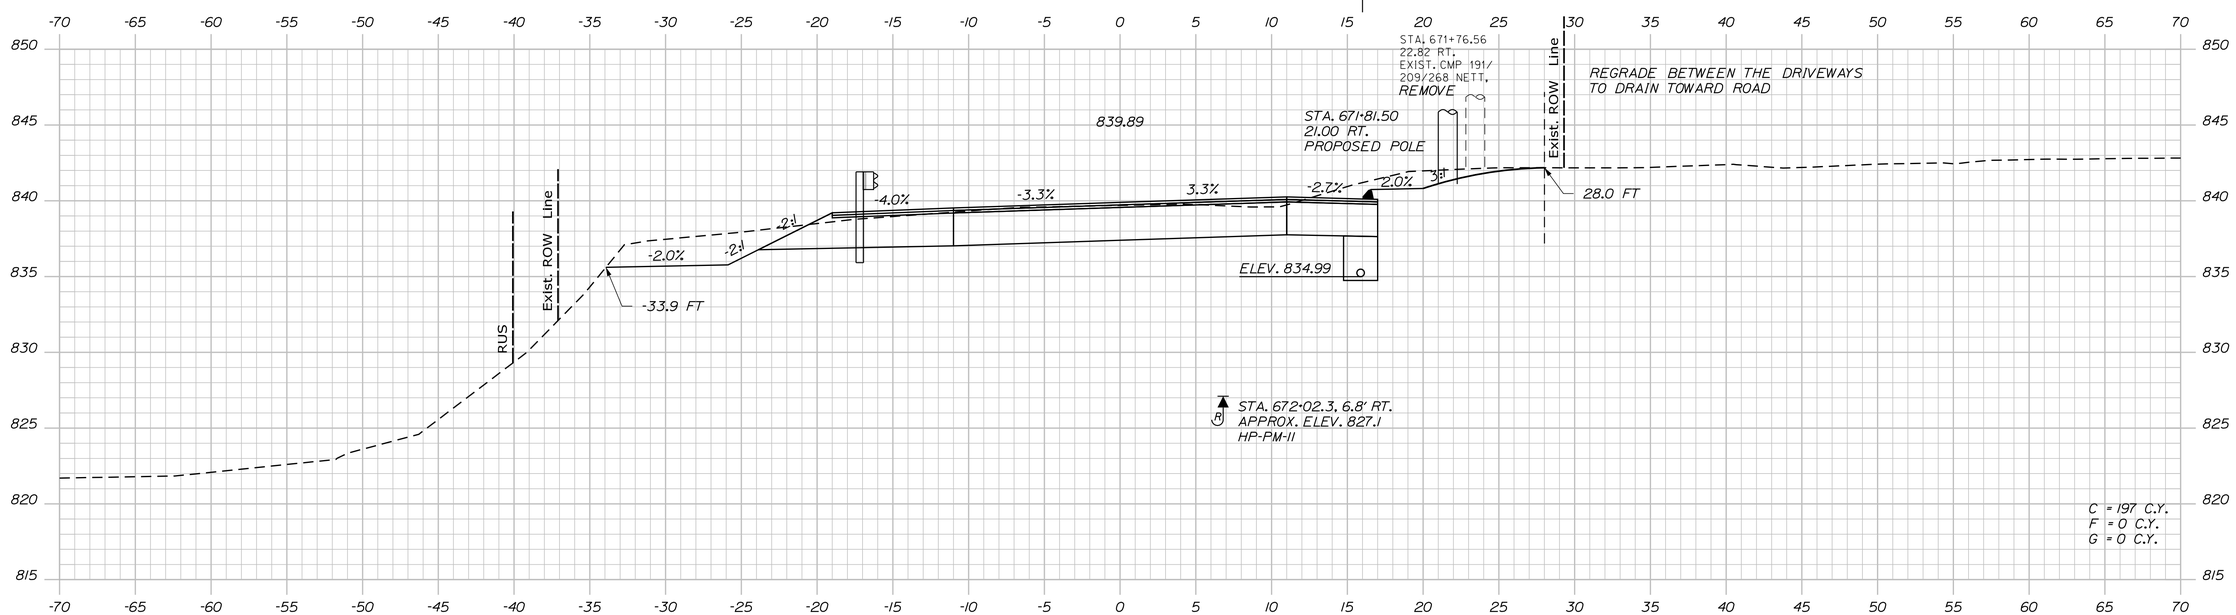

672+00.00

PROJ. MANAGER	$PROJMANAGER$	BY	DATE
DESIGN-DETAILED	$designer1$	$detailer1$	$projdate1$
CHECKED-REVIEWED	-----	-----	-----
DESIGN2-DETAILED2	$designer2$	$detailer2$	$projdate2$
DESIGN3-DETAILED3	$designer3$	$detailer3$	$projdate3$
REVISIONS 1	-----	-----	$revdate1$
REVISIONS 2	-----	-----	$revdate2$
REVISIONS 3	$revision3$		$revdate3$
REVISIONS 4	$revision4$		$revdate4$
FIELD CHANGES	$fieldchange$		$fielddate$

SIGNATURE

P.E. NUMBER

DATE

STATE OF MAINE
DEPARTMENT OF TRANSPORTATION

STP-1824(700)X

WIN
WIN 18247.00

HIGHWAY PLANS

MADRID \ PHILLIPS
ROUTE 4

CROSS SECTIONS

SHEET NUMBER
279
OF 532

Filename: ...\MSTA\279_XSECT_672-00_212.dgn Division: HIGHWAY Username: mdebowski Date:2/25/2019

Sta. 672+00.00 to Sta. 672+17.14

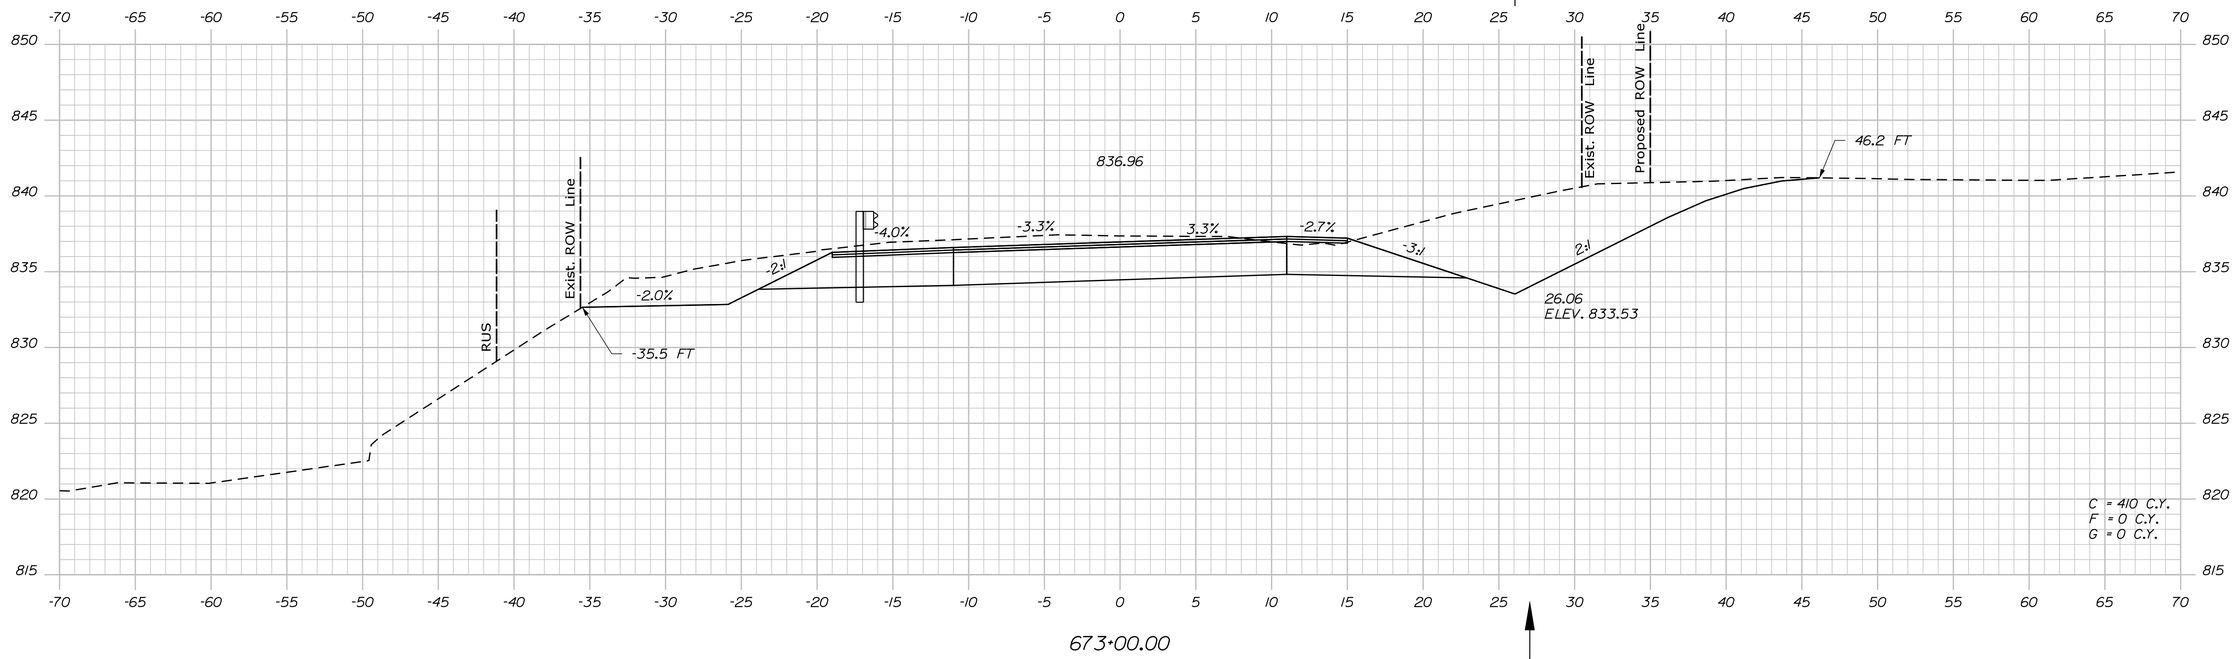

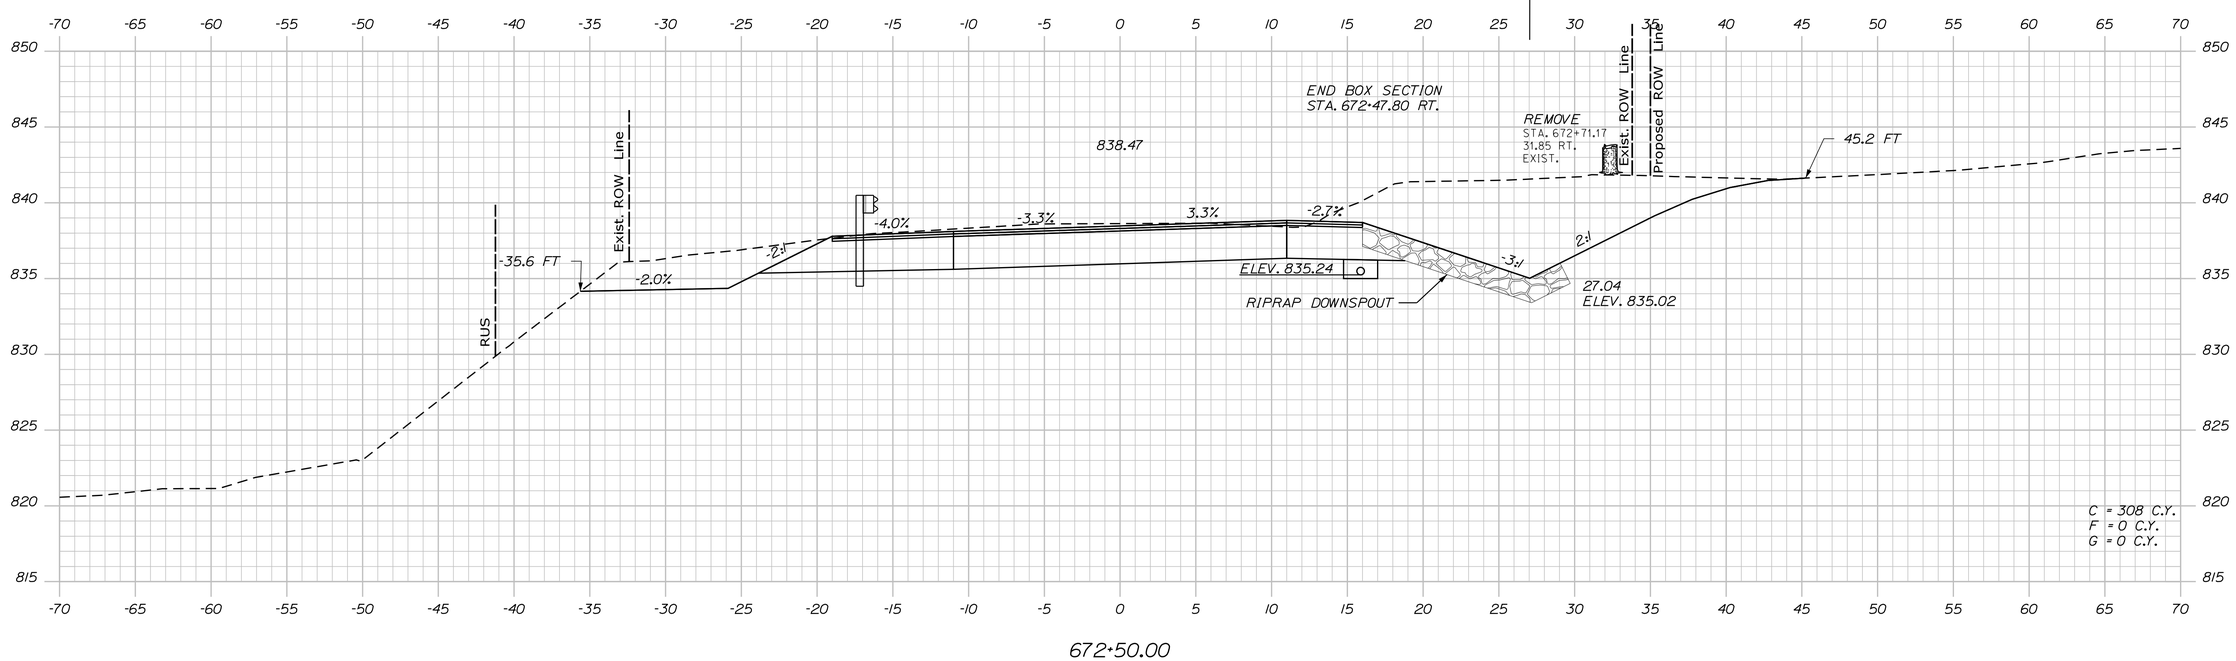

STATE OF MAINE
DEPARTMENT OF TRANSPORTATION

STP-1824(700)X

WIN
WIN 18247.00

HIGHWAY PLANS

PROJ. MANAGER	$PROJMANAGER$	BY	DATE
DESIGN-DETAILED	$designer1$	$detailer1$	$projdate1$
CHECKED-REVIEWED	-----	-----	-----
DESIGN2-DETAILED2	$designer2$	$detailer2$	$projdate2$
DESIGN3-DETAILED3	$designer3$	$detailer3$	$projdate3$
REVISIONS 1	-----	-----	$revdate1$
REVISIONS 2	-----	-----	$revdate2$
REVISIONS 3	$revision3$		$revdate3$
REVISIONS 4	$revision4$		$revdate4$
FIELD CHANGES	$fieldchange$		$fielddate$

SIGNATURE

P.E. NUMBER

DATE

MADRID \ PHILLIPS
ROUTE 4

CROSS SECTIONS

SHEET NUMBER

280

OF 532

Sta. 672+50.00 to Sta. 673+00.00

Filename: ...\MSTA\280_XSECT_672-50_213.dgn Division: HIGHWAY Username: mdebowski Date:2/25/2019

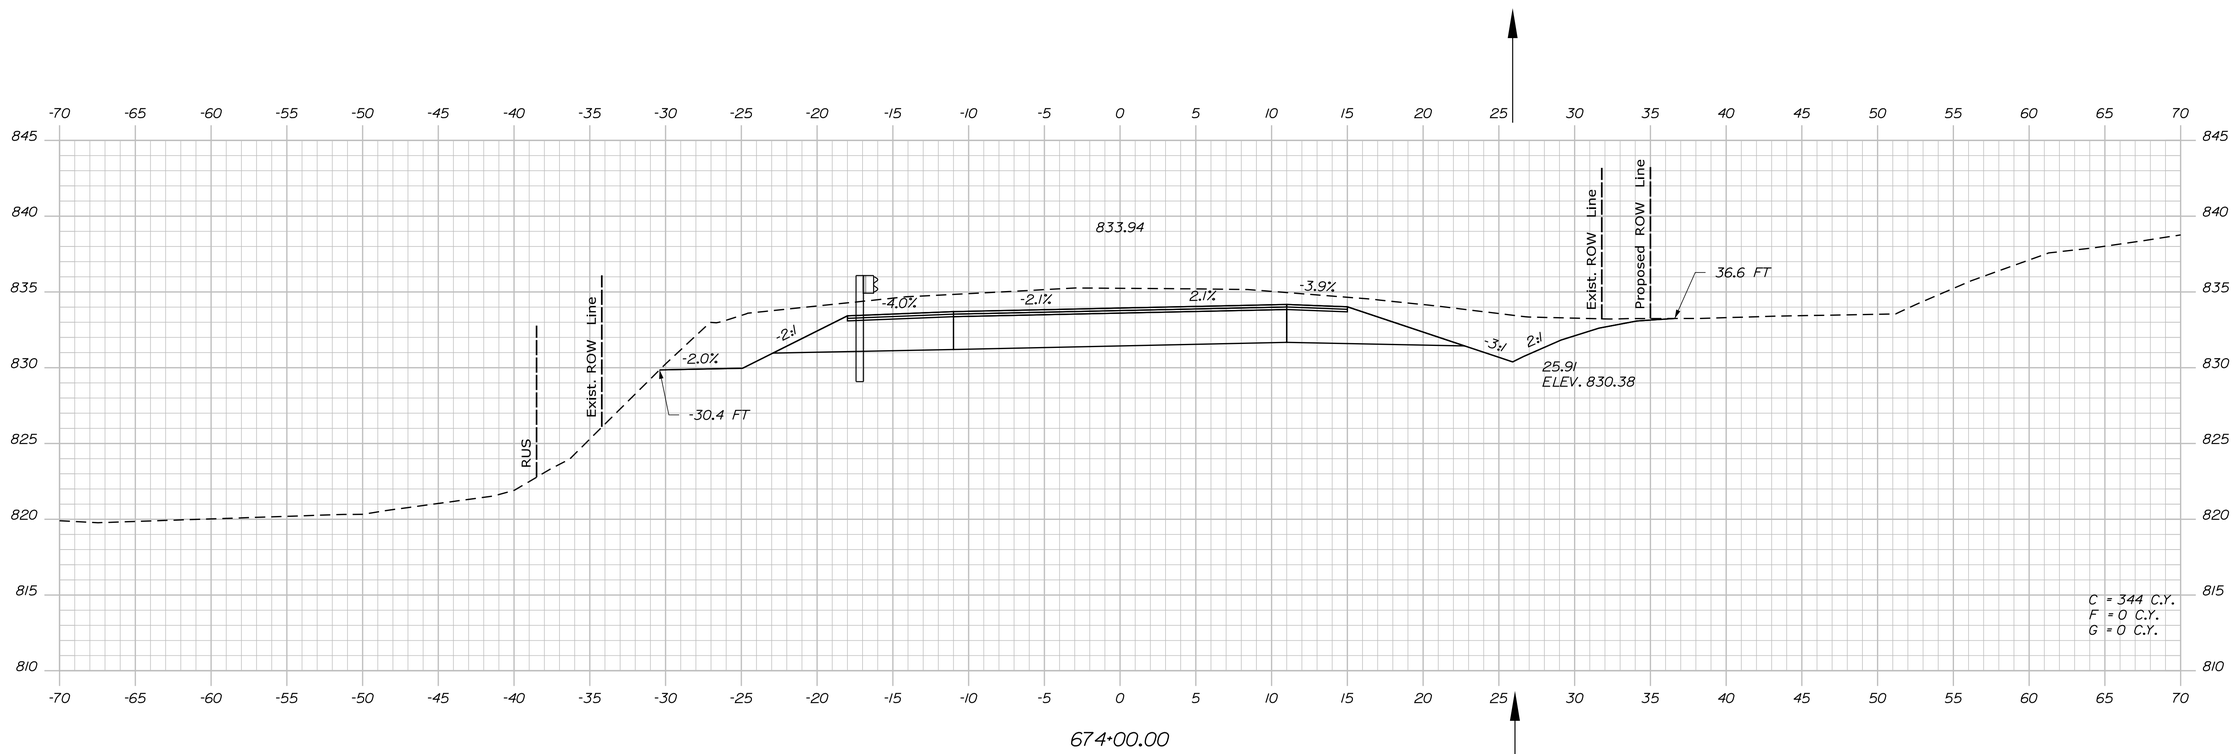

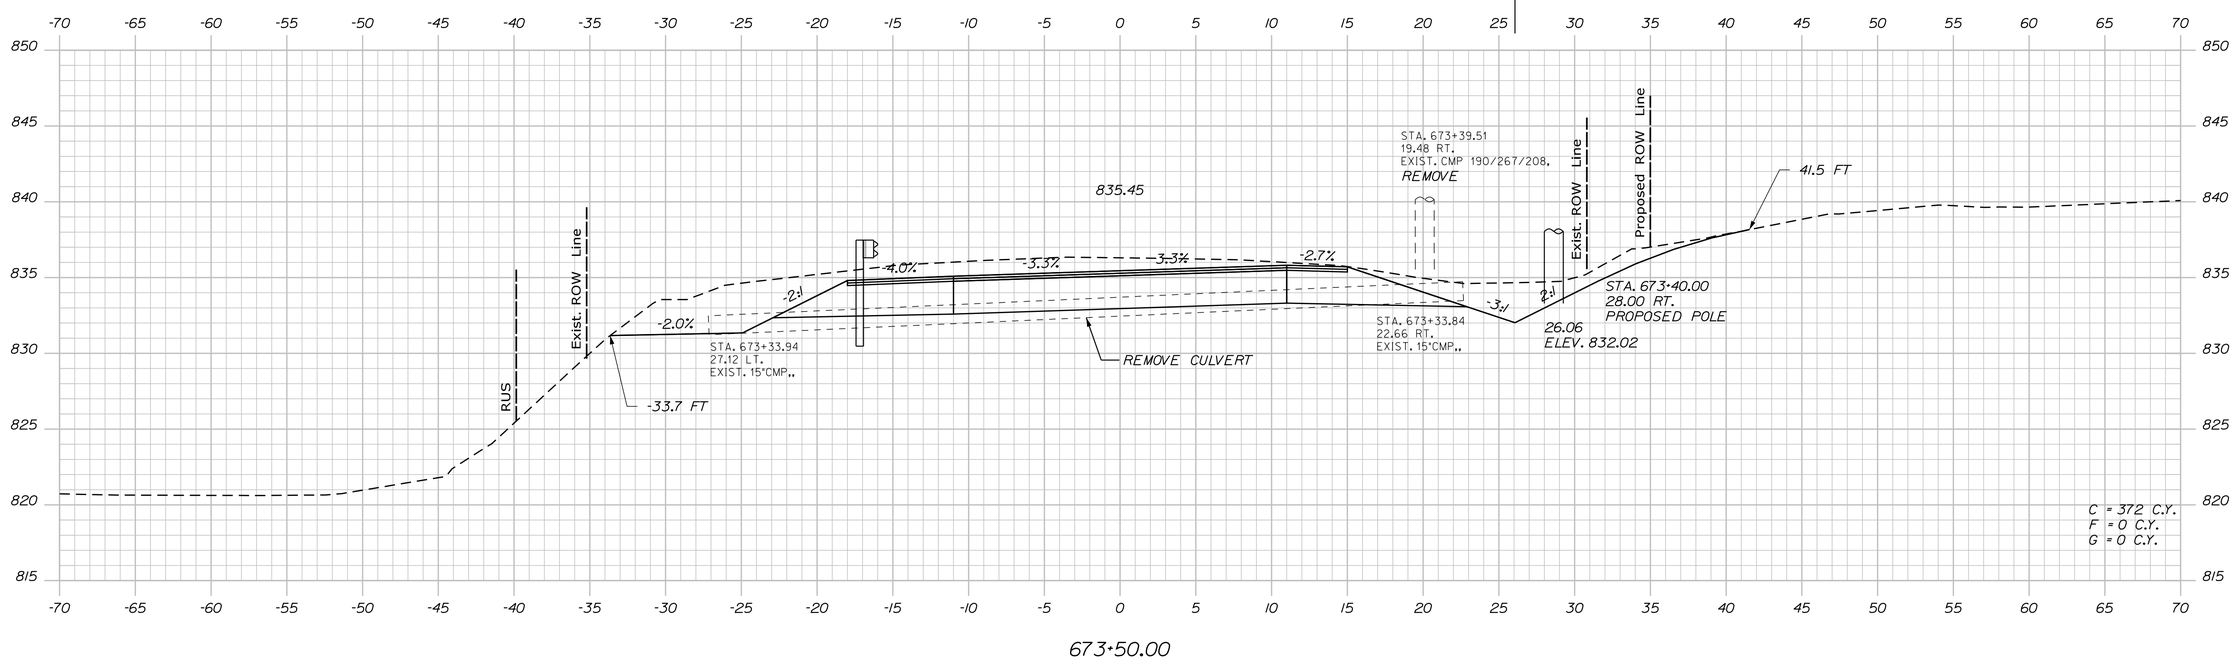

STATE OF MAINE
DEPARTMENT OF TRANSPORTATION

STP-1824(700)X

WIN
WIN 18247.00

HIGHWAY PLANS

PROJ. MANAGER	$PROJMANAGER$	BY	DATE
DESIGN-DETAILED	$designer1$	$detailer1$	$projdate1$
CHECKED-REVIEWED	-----	-----	-----
DESIGN2-DETAILED2	$designer2$	$detailer2$	$projdate2$
DESIGN3-DETAILED3	$designer3$	$detailer3$	$projdate3$
REVISIONS 1	-----	-----	$revdate1$
REVISIONS 2	-----	-----	$revdate2$
REVISIONS 3	$revision3$		$revdate3$
REVISIONS 4	$revision4$		$revdate4$
FIELD CHANGES	$fieldchange$		$fielddate$

SIGNATURE

P.E. NUMBER

DATE

MADRID \ PHILLIPS
ROUTE 4

CROSS SECTIONS

SHEET NUMBER

281

OF 532

Sta. 673+50.00 to Sta. 674+00.00

Filename: ...\MSTA\281_XSECT_673+50_214.dgn Division: HIGHWAY Username: mdebowski Date:2/25/2019

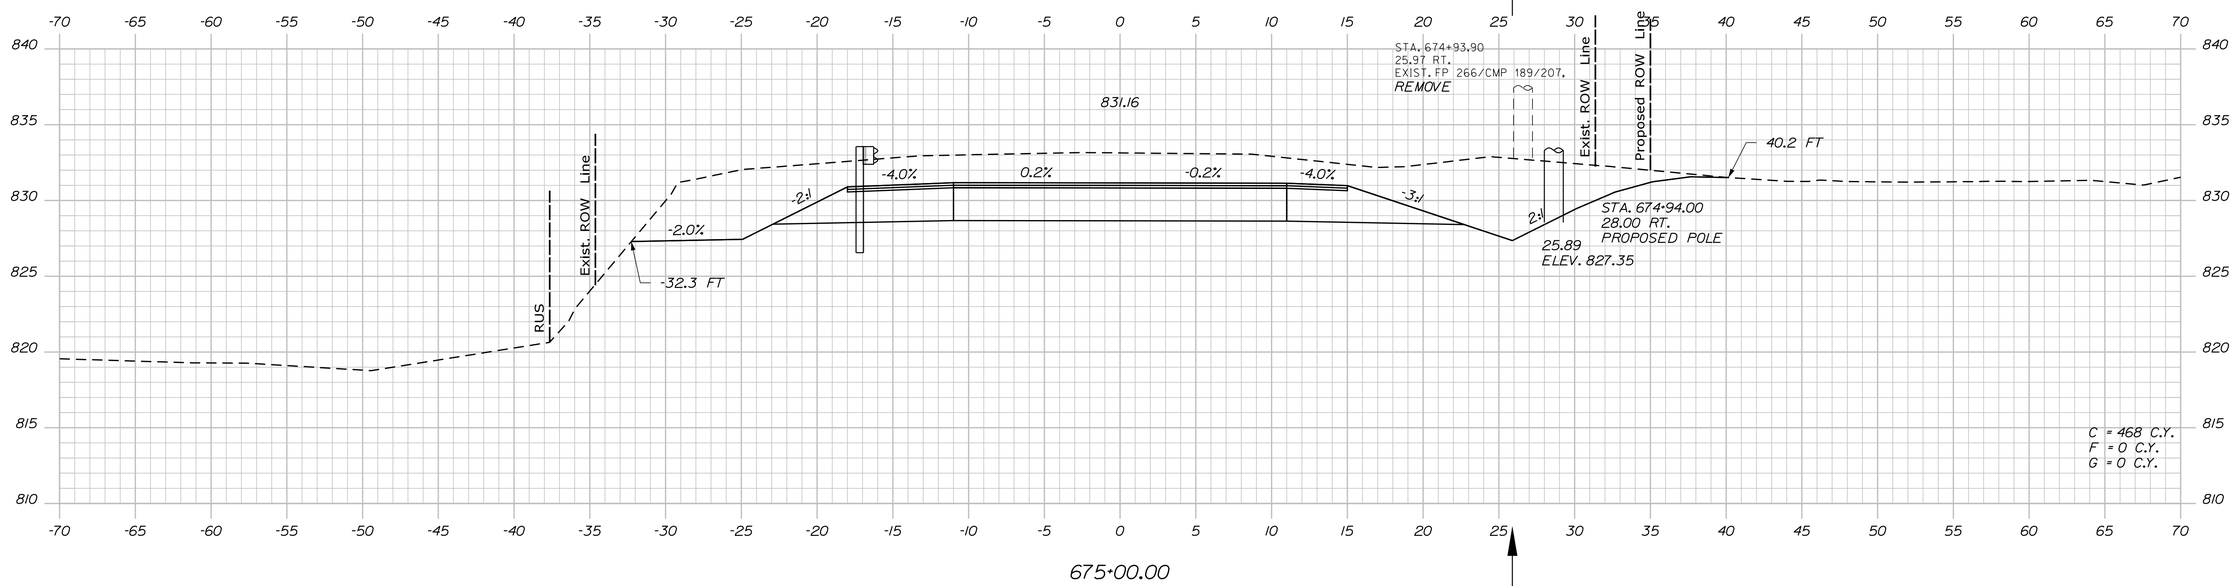

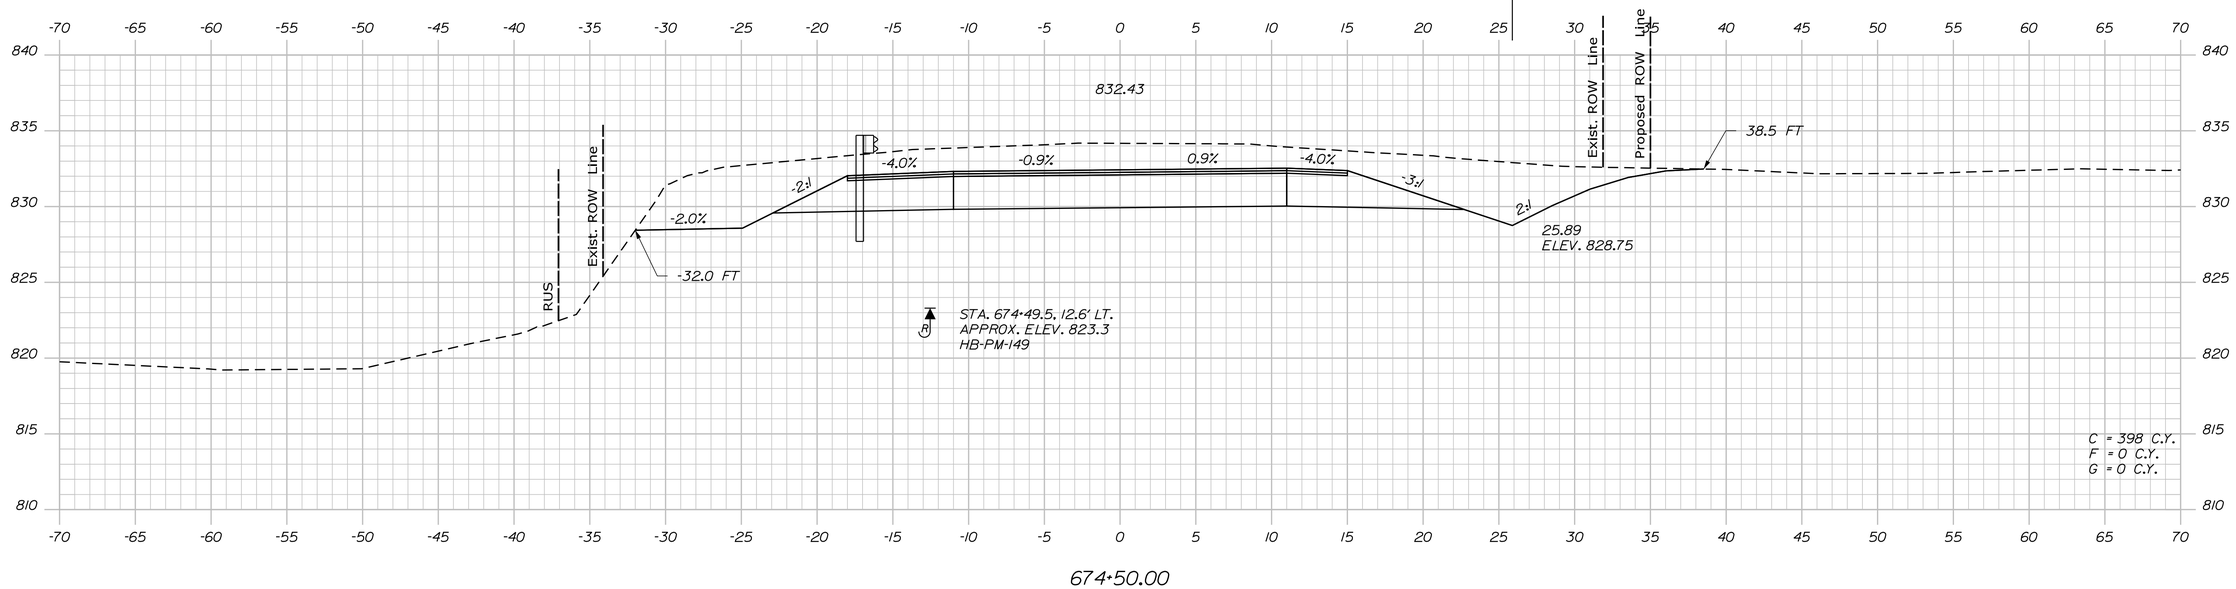

STATE OF MAINE
DEPARTMENT OF TRANSPORTATION

STP-1824(700)X

WIN
WIN 18247.00

HIGHWAY PLANS

		BY	DATE
PROJ. MANAGER	$PROJMANAGER$		
DESIGN-DETAILED	$designer1$	$detailer1$	$projdate1$
CHECKED-REVIEWED	-----	-----	-----
DESIGN2-DETAILED2	$designer2$	$detailer2$	$projdate2$
DESIGN3-DETAILED3	$designer3$	$detailer3$	$projdate3$
REVISIONS 1	-----	-----	$revdate1$
REVISIONS 2	-----	-----	$revdate2$
REVISIONS 3	$revision3$		$revdate3$
REVISIONS 4	$revision4$		$revdate4$
FIELD CHANGES	$fieldchange$		$fielddate$

SIGNATURE

P.E. NUMBER

DATE

MADRID \ PHILLIPS
ROUTE 4

CROSS SECTIONS

SHEET NUMBER

282

OF 532

Sta. 674+50.00 to Sta. 675+00.00

Filename: ...\MSTA\282_XSECT_674+50_215.dgn Division: HIGHWAY Username: mdebowski Date:2/25/2019

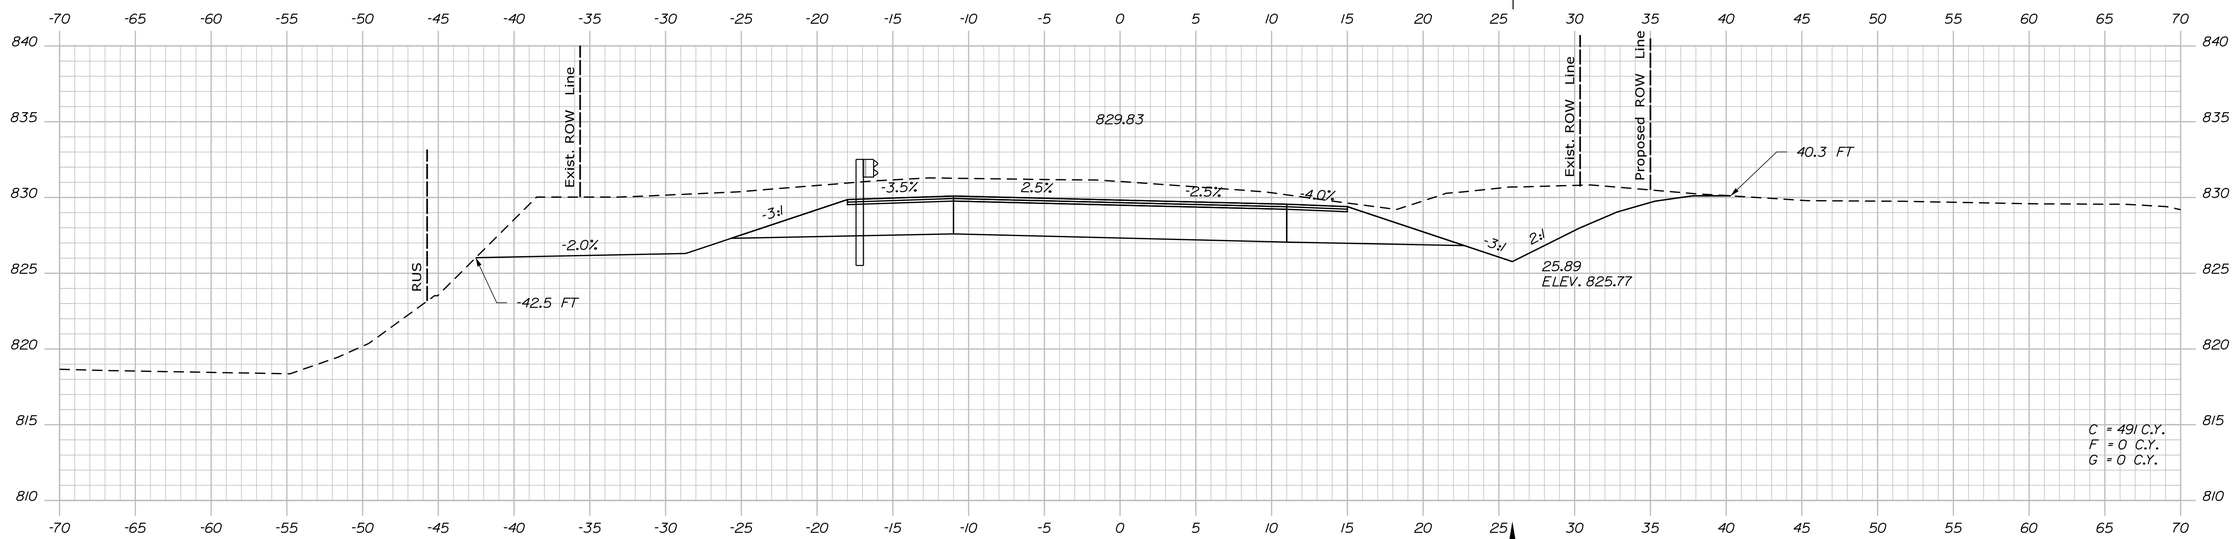

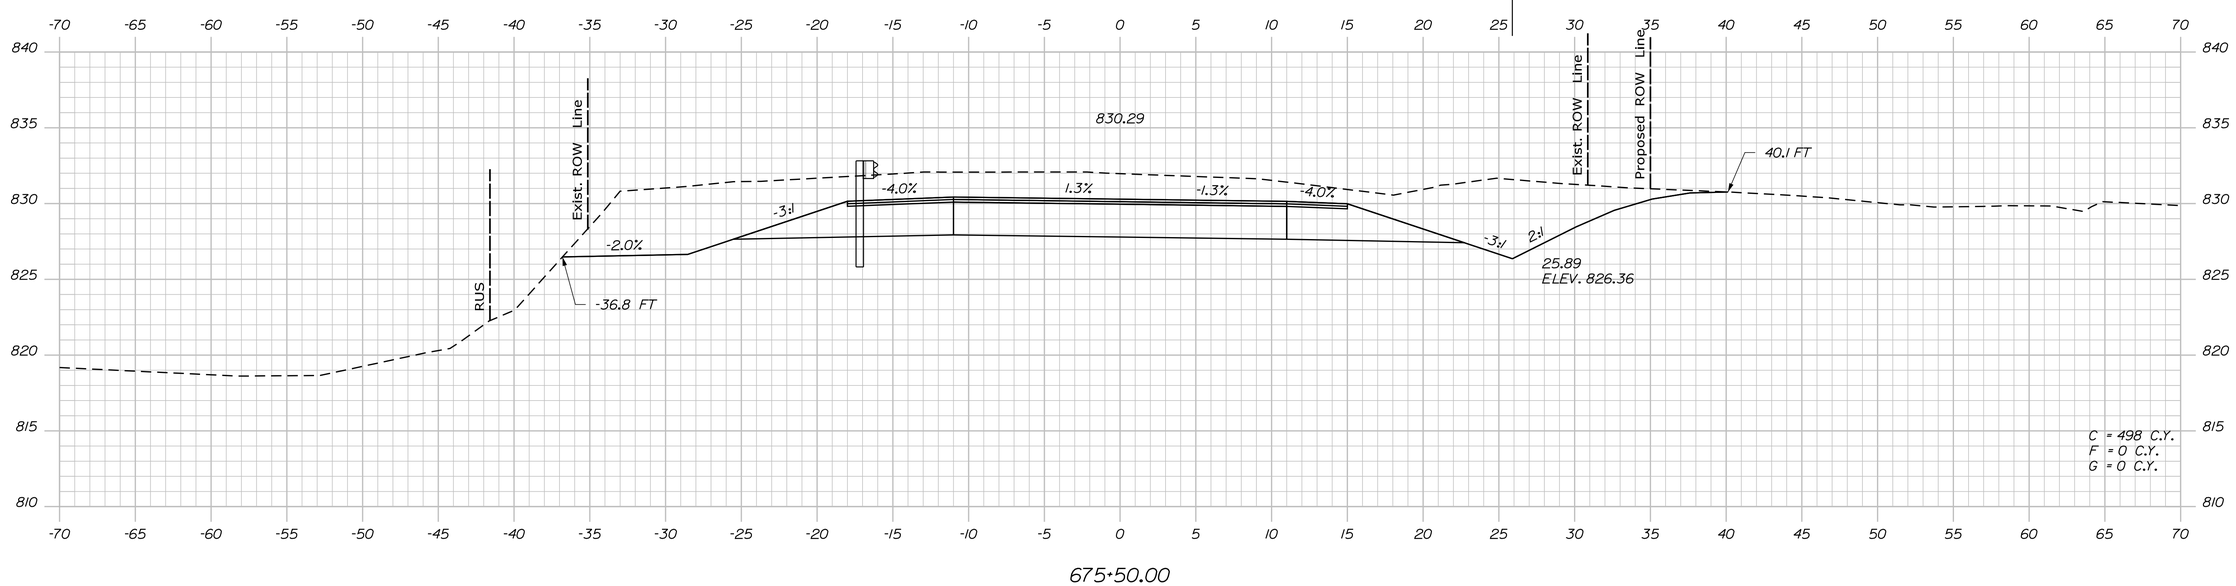

STATE OF MAINE
DEPARTMENT OF TRANSPORTATION

STP-1824(700)X

WIN
WIN 18247.00

HIGHWAY PLANS

PROJ. MANAGER	$PROJMANAGER$	BY	DATE
DESIGN-DETAILED	$designer1$	$detailer1$	$projdate1$
CHECKED-REVIEWED	-----	-----	-----
DESIGN2-DETAILED2	$designer2$	$detailer2$	$projdate2$
DESIGN3-DETAILED3	$designer3$	$detailer3$	$projdate3$
REVISIONS 1	-----	-----	$revdate1$
REVISIONS 2	-----	-----	$revdate2$
REVISIONS 3	$revision3$		$revdate3$
REVISIONS 4	$revision4$		$revdate4$
FIELD CHANGES	$fieldchange$		$fielddate$

SIGNATURE

P.E. NUMBER

DATE

MADRID \ PHILLIPS
ROUTE 4

CROSS SECTIONS

SHEET NUMBER

283

OF 532

Filename: ...\MSTA\283_XSECT_675+50_216.dgn Division: HIGHWAY Username: mdebowski Date:2/25/2019

Sta. 675+50.00 to Sta. 676+00.00

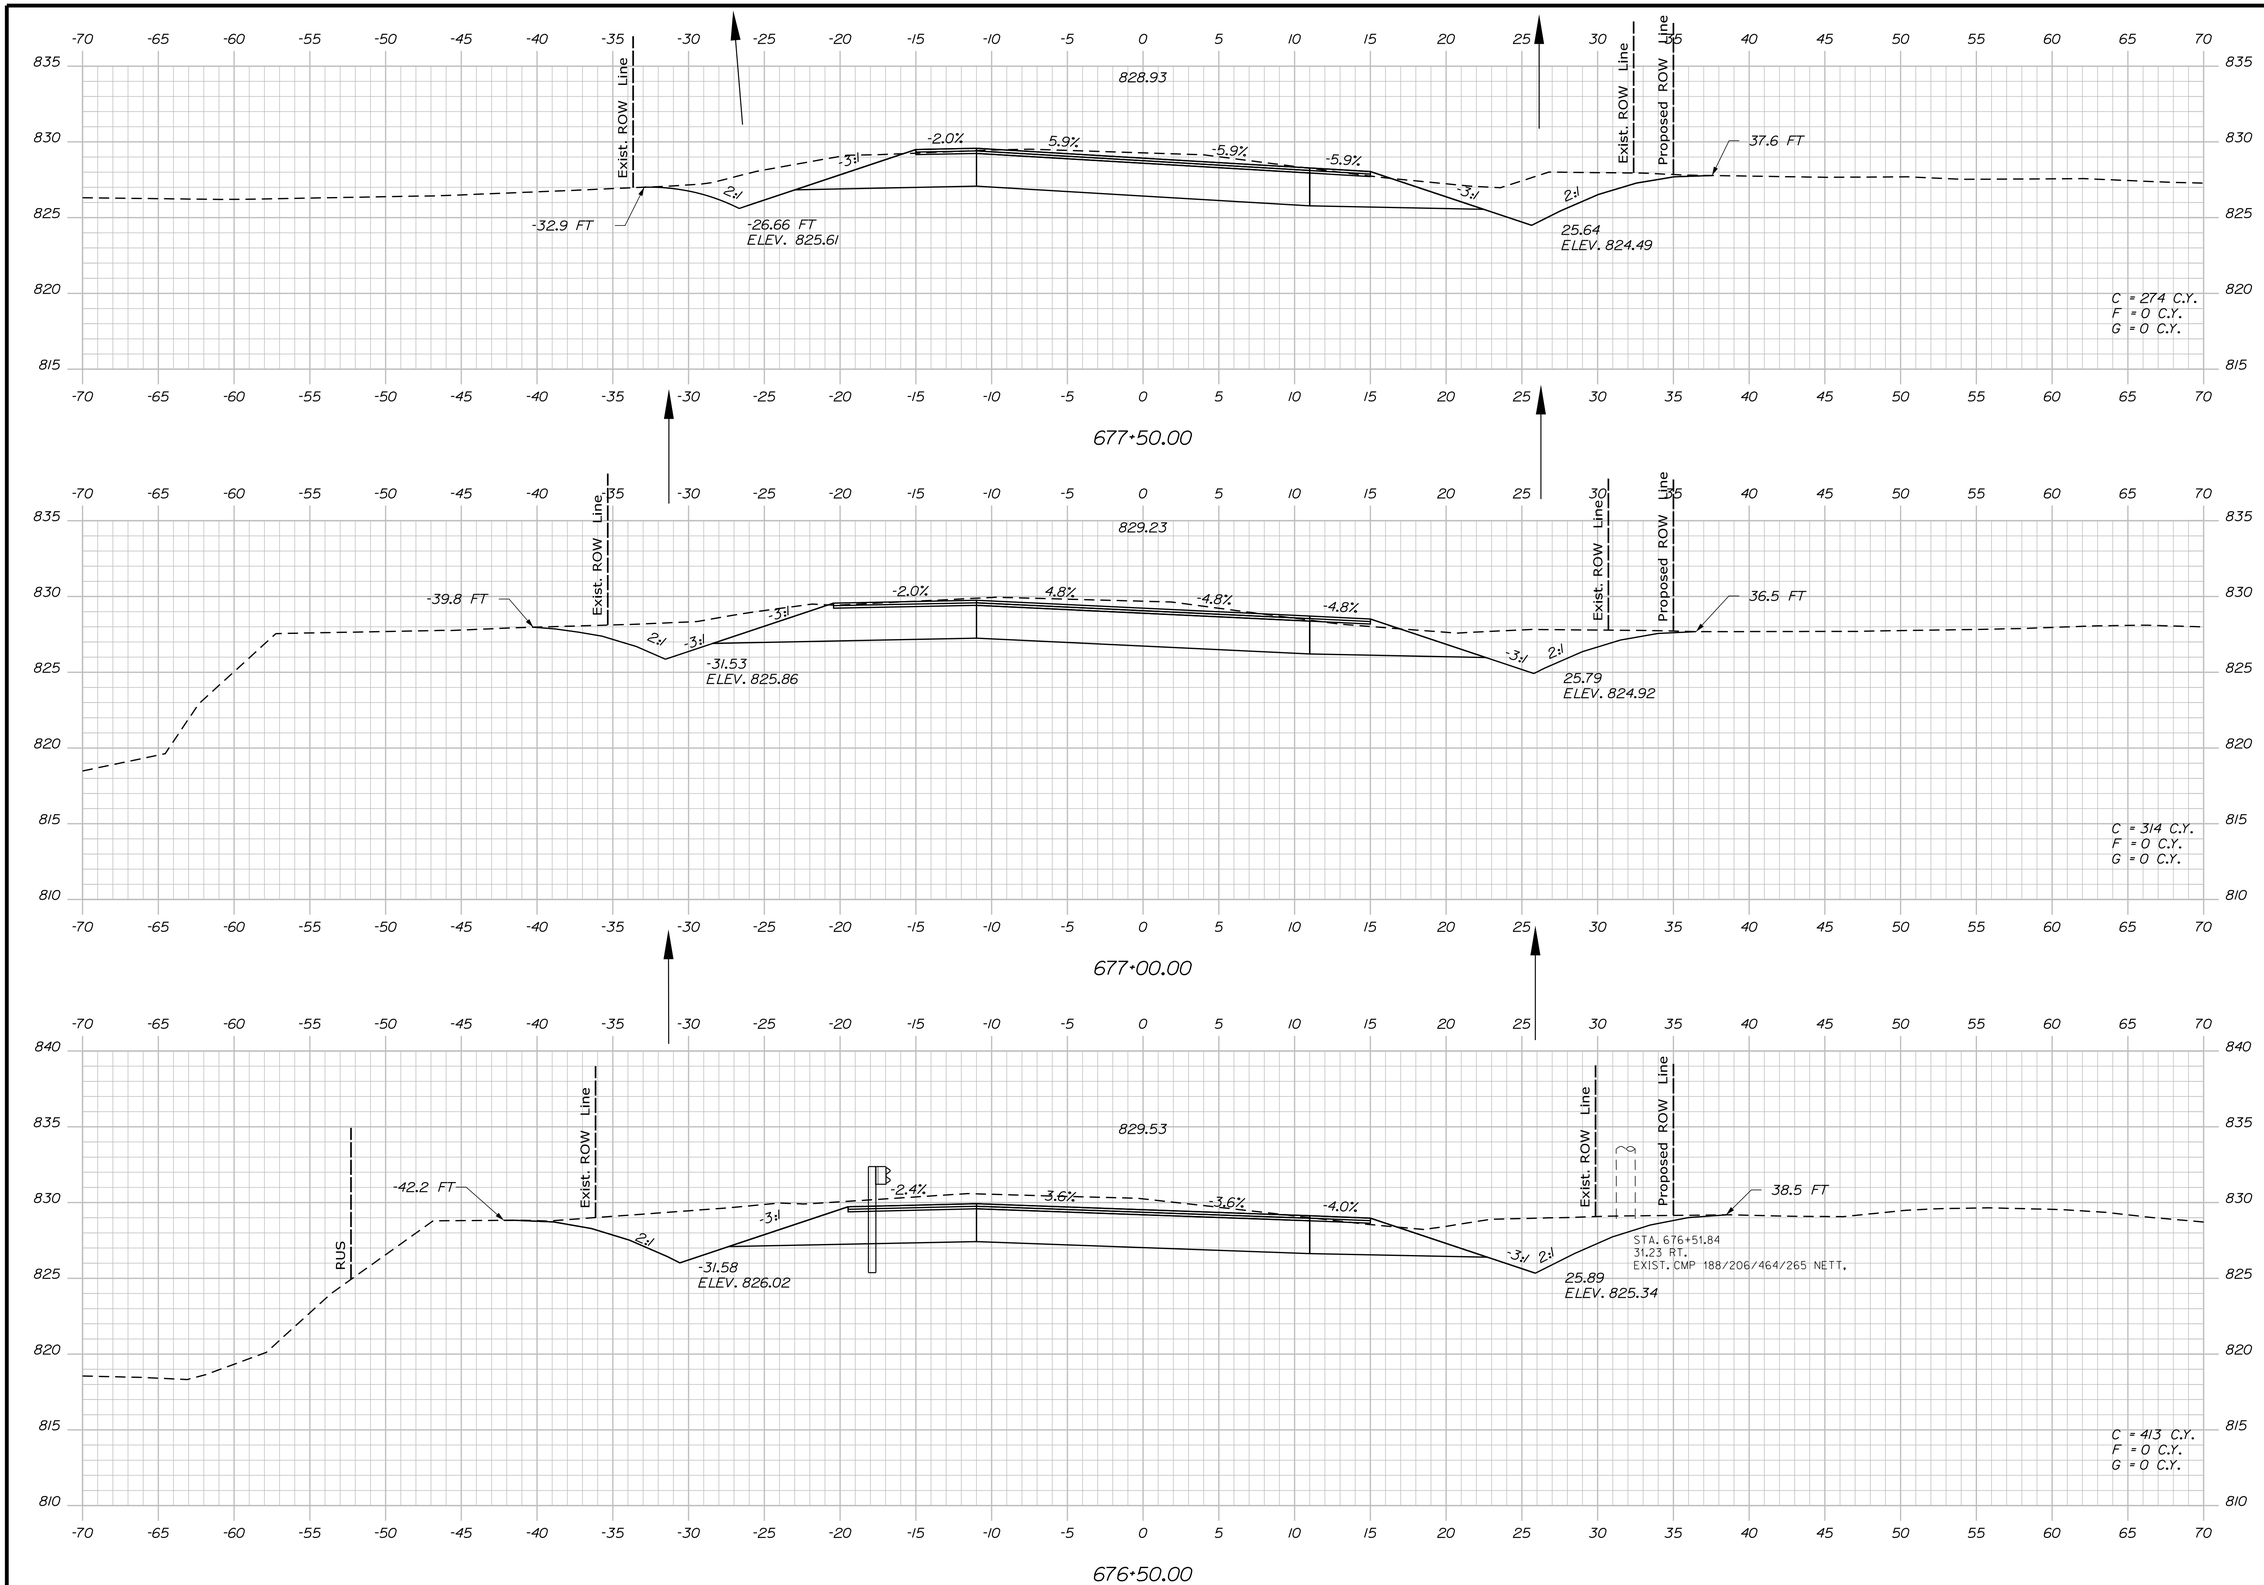

STATE OF MAINE
DEPARTMENT OF TRANSPORTATION

STP-1824(700)X

WIN
WIN 18247.00

HIGHWAY PLANS

PROJ. MANAGER	$PROJMANAGER$		
DESIGN-DETAILED	$designer1$	$detailer1$	$projdate1$
CHECKED-REVIEWED	-----	-----	-----
DESIGN2-DETAILED2	$designer2$	$detailer2$	$projdate2$
DESIGN3-DETAILED3	$designer3$	$detailer3$	$projdate3$
REVISIONS 1	-----	-----	$revdate1$
REVISIONS 2	-----	-----	$revdate2$
REVISIONS 3	$revision3$		$revdate3$
REVISIONS 4	$revision4$		$revdate4$
FIELD CHANGES	$fieldchange$		$fielddate$

BY | DATE | SIGNATURE | P.E. NUMBER | DATE

MADRID \ PHILLIPS
ROUTE 4

CROSS SECTIONS

SHEET NUMBER

284

OF 532

Sta. 676+50.00 to Sta. 677+50.00

Filename: ...\MSTA\284_XSECT_676+50_217.dgn Division: HIGHWAY Username: mdebowski Date:2/25/2019

678+72.76 (DRIVE SECTION)

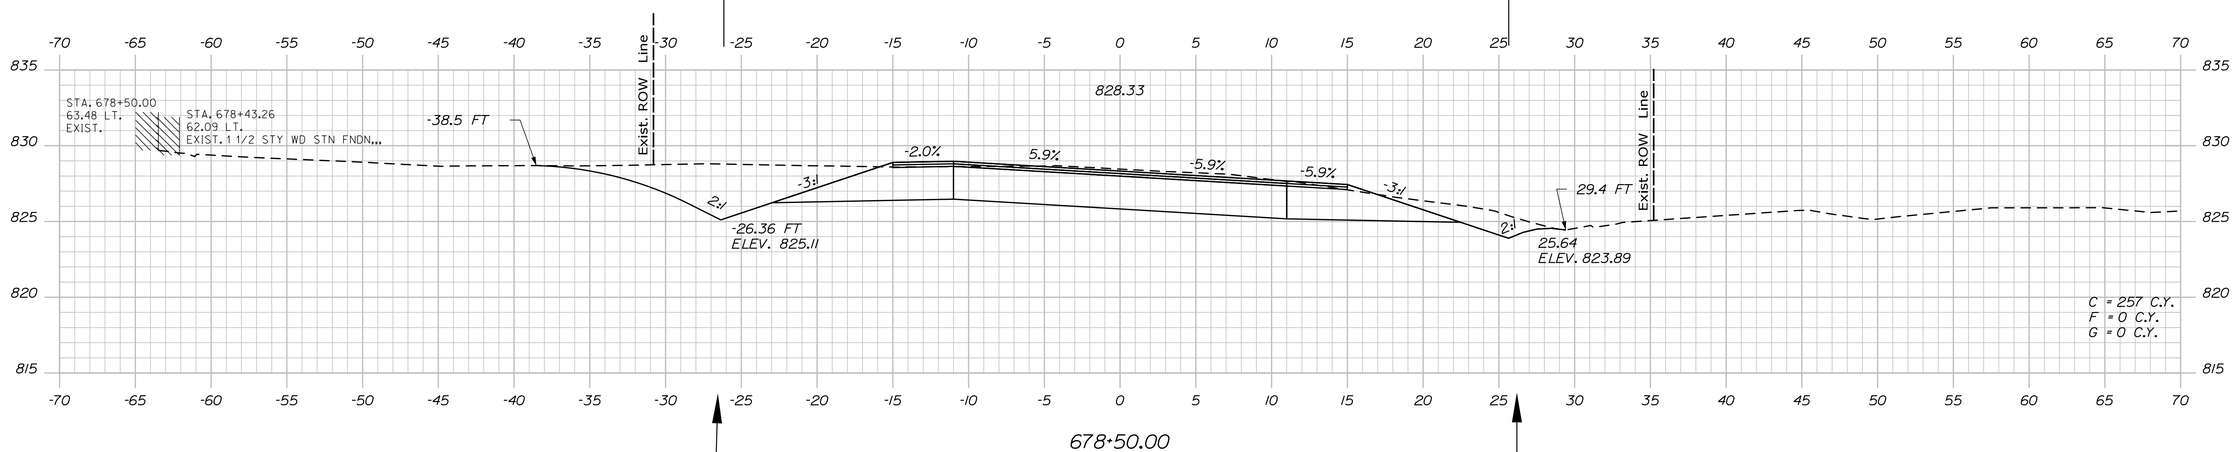

678+50.00

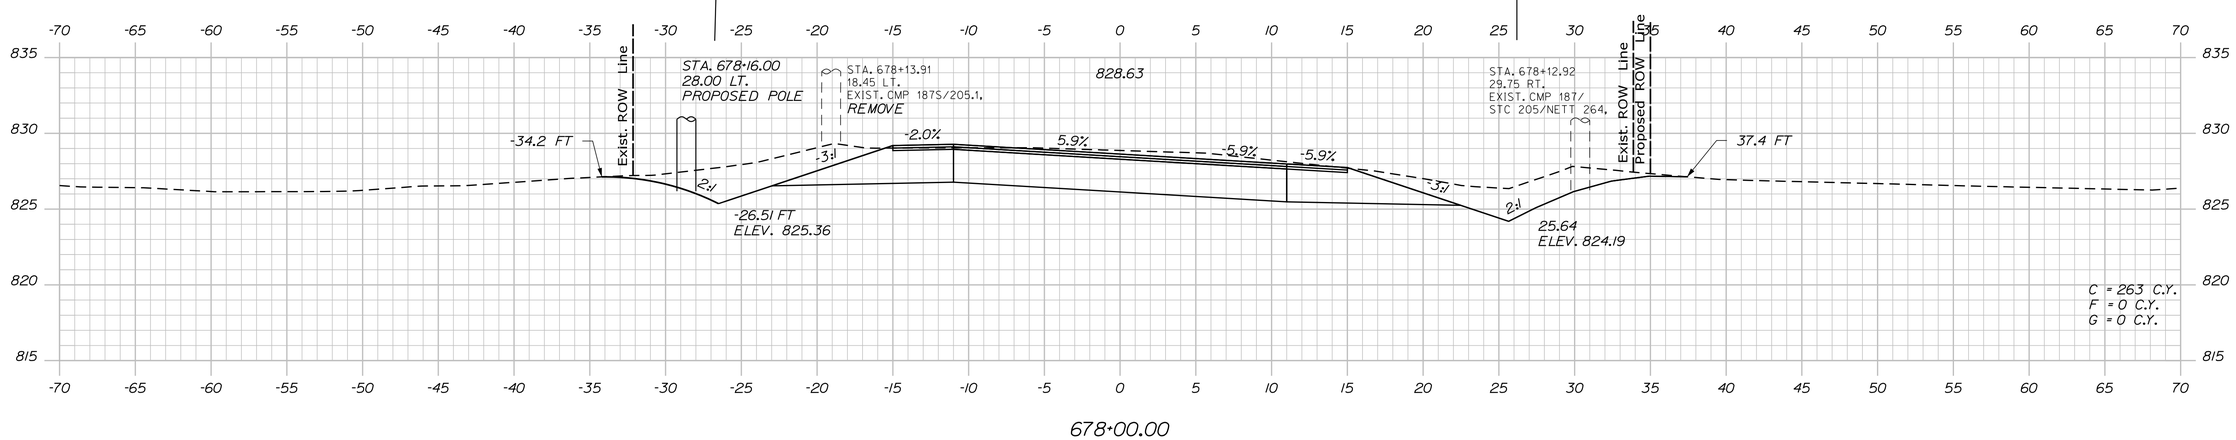

678+00.00

STATE OF MAINE
DEPARTMENT OF TRANSPORTATION

STP-1824(700)X

WIN
WIN 18247.00

HIGHWAY PLANS

PROJ. MANAGER $PROJMANAGER$	BY	DATE
DESIGN-DETAILED $designer1$	$detailer1$	$projdate1$
CHECKED-REVIEWED -----	-----	-----
DESIGN2-DETAILED2 $designer2$	$detailer2$	$projdate2$
DESIGN3-DETAILED3 $designer3$	$detailer3$	$projdate3$
REVISIONS 1 -----	-----	$revdate1$
REVISIONS 2 -----	-----	$revdate2$
REVISIONS 3 $revision3$	$revision3$	$revdate3$
REVISIONS 4 $revision4$	$revision4$	$revdate4$
FIELD CHANGES $fieldchange$	$fieldchange$	$fielddate$

SIGNATURE

P.E. NUMBER

DATE

MADRID \ PHILLIPS
ROUTE 4

CROSS SECTIONS

SHEET NUMBER

285

OF 532

Sta. 678+00.00 to Sta. 678+72.76

Filename: ...\MSTA\285_XSECT_678+00_218.dgn Division: HIGHWAY Username: mdebowski Date:2/25/2019

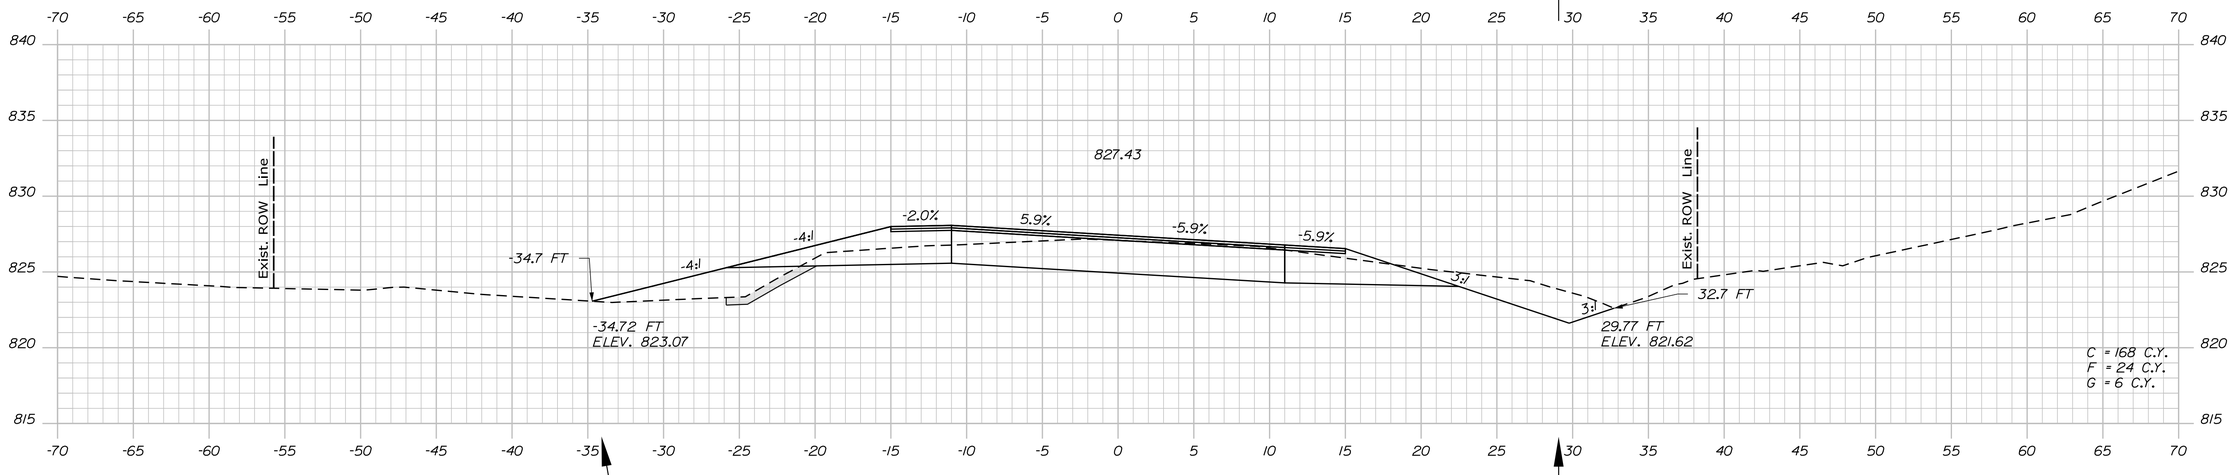

680+00.00

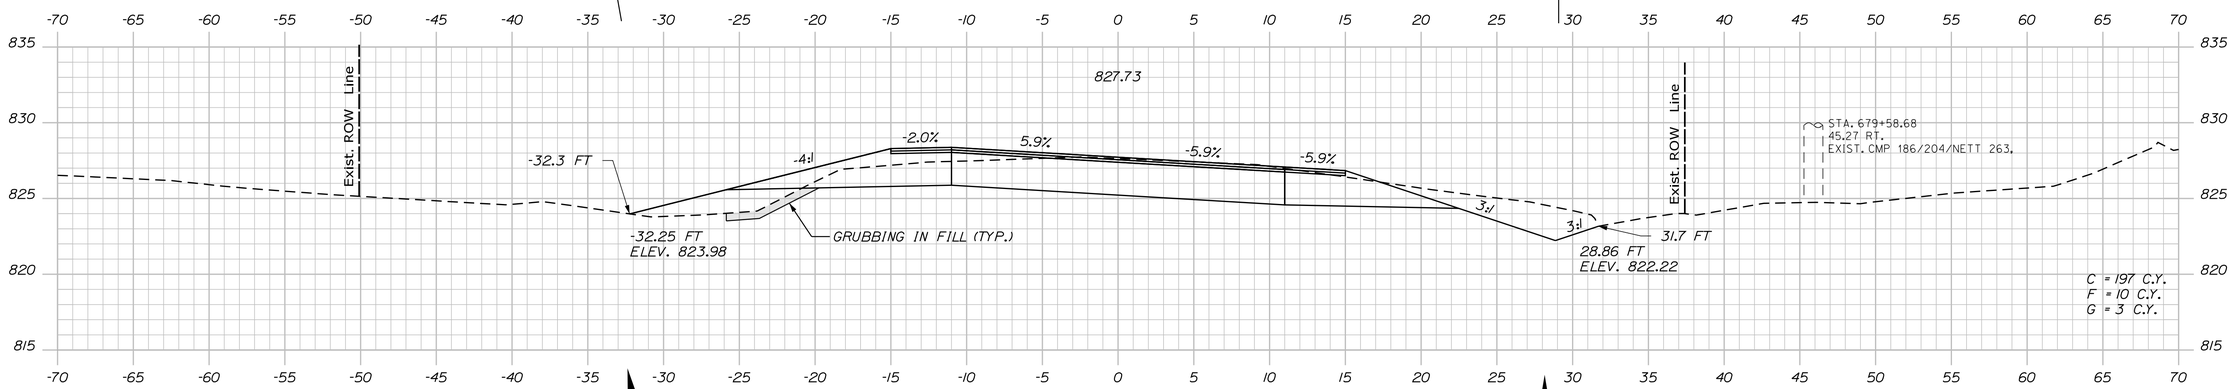

679+50.00

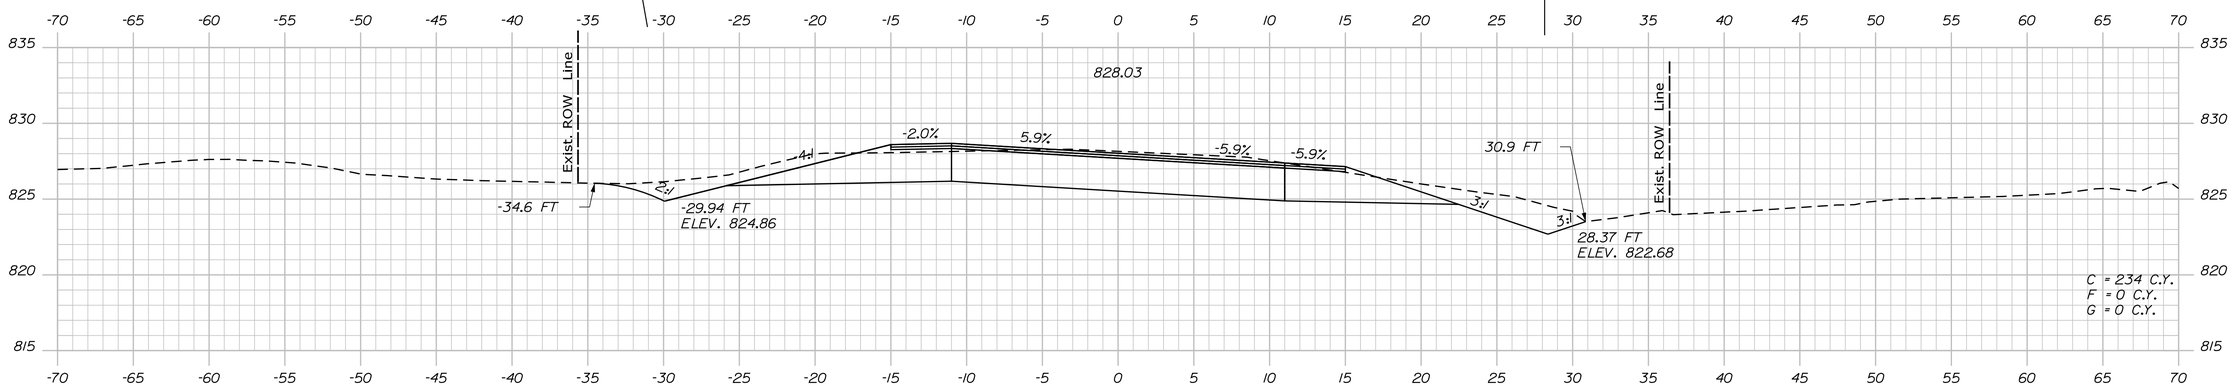

679+00.00

STATE OF MAINE
DEPARTMENT OF TRANSPORTATION

STP-1824(700)X

WIN
WIN 18247.00

HIGHWAY PLANS

PROJ. MANAGER	$PROJMANAGER$	BY	DATE
DESIGN-DETAILED	$designer1$	$detailer1$	$projdate1$
CHECKED-REVIEWED	-----	-----	-----
DESIGN2-DETAILED2	$designer2$	$detailer2$	$projdate2$
DESIGN3-DETAILED3	$designer3$	$detailer3$	$projdate3$
REVISIONS 1	-----	-----	$revdate1$
REVISIONS 2	-----	-----	$revdate2$
REVISIONS 3	$revision3$	-----	$revdate3$
REVISIONS 4	$revision4$	-----	$revdate4$
FIELD CHANGES	$fieldchange$		$fielddate$

SIGNATURE

P.E. NUMBER

DATE

MADRID \ PHILLIPS
ROUTE 4

CROSS SECTIONS

SHEET NUMBER

286

OF 532

Sta. 679+00.00 to Sta. 680+00.00

Filename: ...\MSTA\286_XSECT_679+00_219.dgn Division: HIGHWAY Username: mdebowski Date:2/25/2019

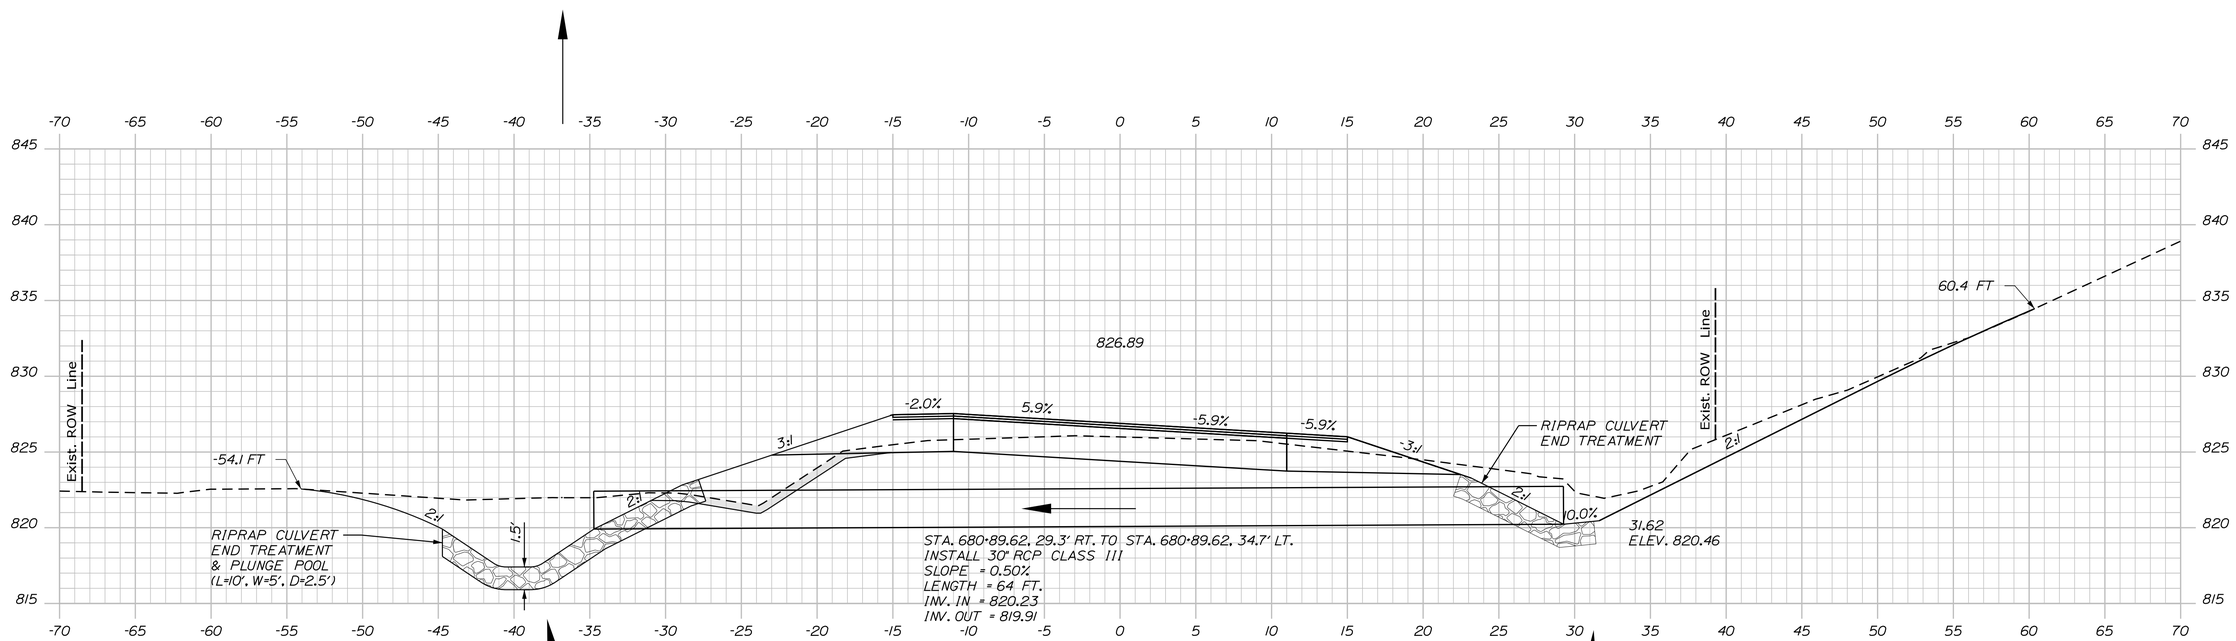

680+89.62 (CULVERT SECTION)

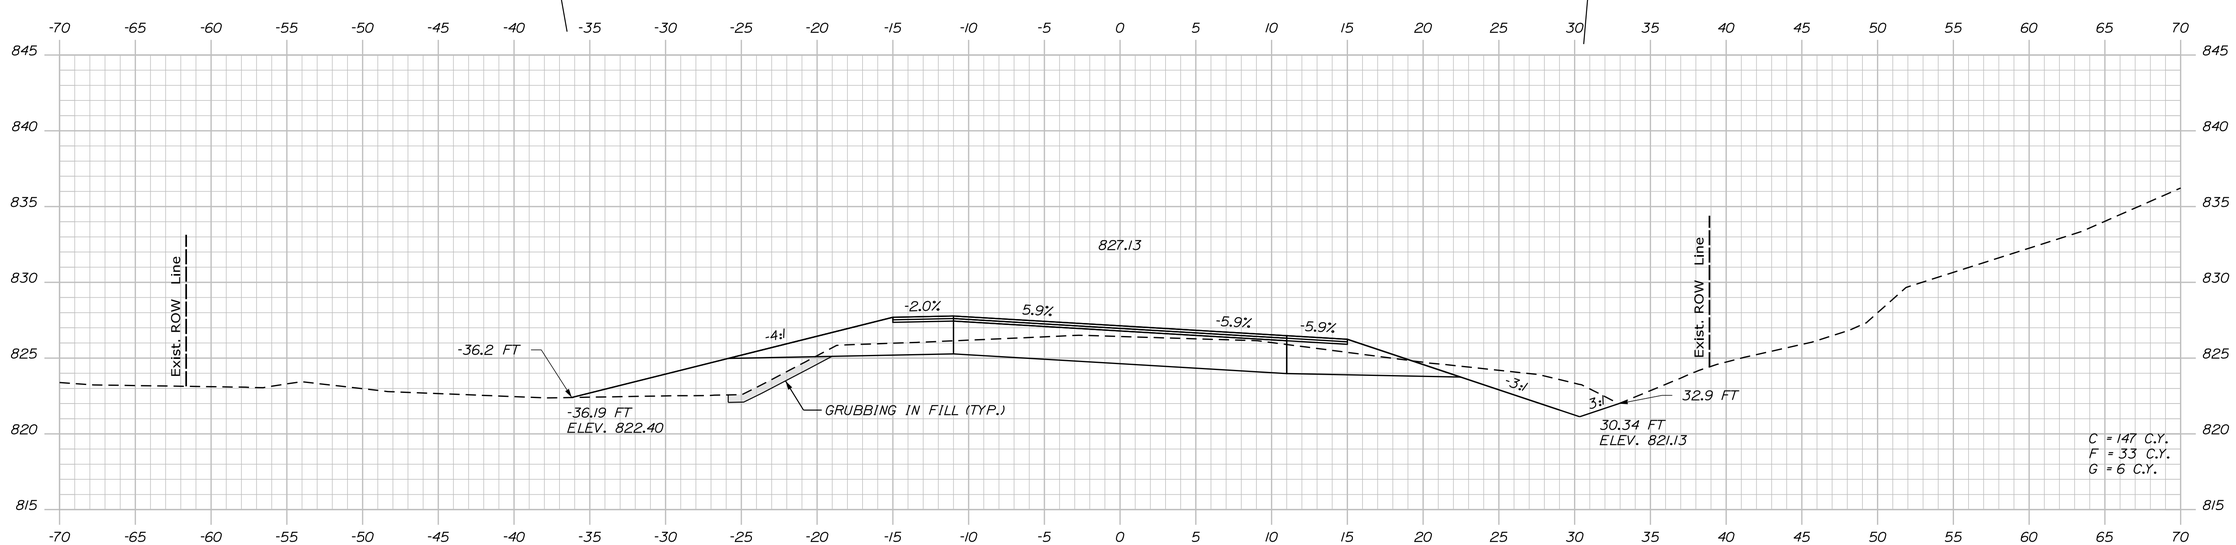

680+50.00

STATE OF MAINE
DEPARTMENT OF TRANSPORTATION

STP-1824(700)X

WIN
WIN 18247.00

HIGHWAY PLANS

PROJ. MANAGER	$PROJMANAGER$	BY	DATE
DESIGN-DETAILED	$designer1$	$detailer1$	$projdate1$
CHECKED-REVIEWED	-----	-----	-----
DESIGN2-DETAILED2	$designer2$	$detailer2$	$projdate2$
DESIGN3-DETAILED3	$designer3$	$detailer3$	$projdate3$
REVISIONS 1	-----	-----	$revdate1$
REVISIONS 2	-----	-----	$revdate2$
REVISIONS 3	$revision3$		$revdate3$
REVISIONS 4	$revision4$		$revdate4$
FIELD CHANGES	$fieldchange$		$fielddate$

SIGNATURE

P.E. NUMBER

DATE

MADRID \ PHILLIPS
ROUTE 4

CROSS SECTIONS

SHEET NUMBER

287

OF 532

Filename: ...\MSTA\287_XSECT_680+50_220.dgn Division: HIGHWAY Username: mdebowski Date:2/25/2019

Sta. 680+50.00 to Sta. 680+89.62

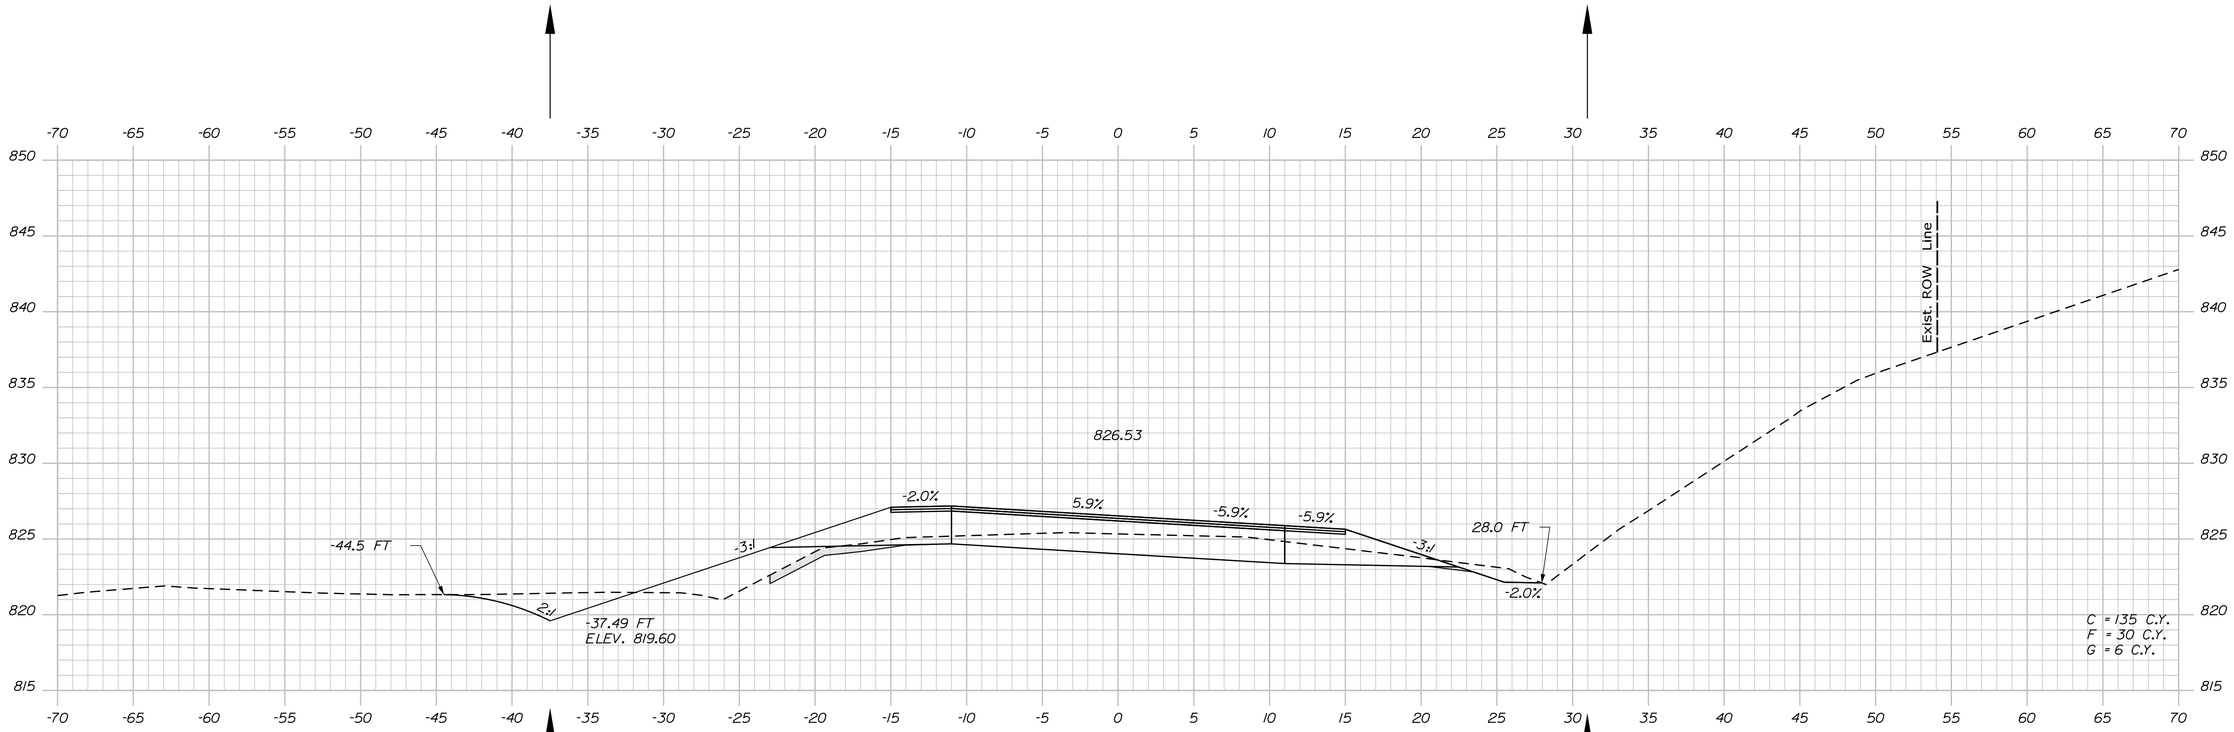

681+50.00

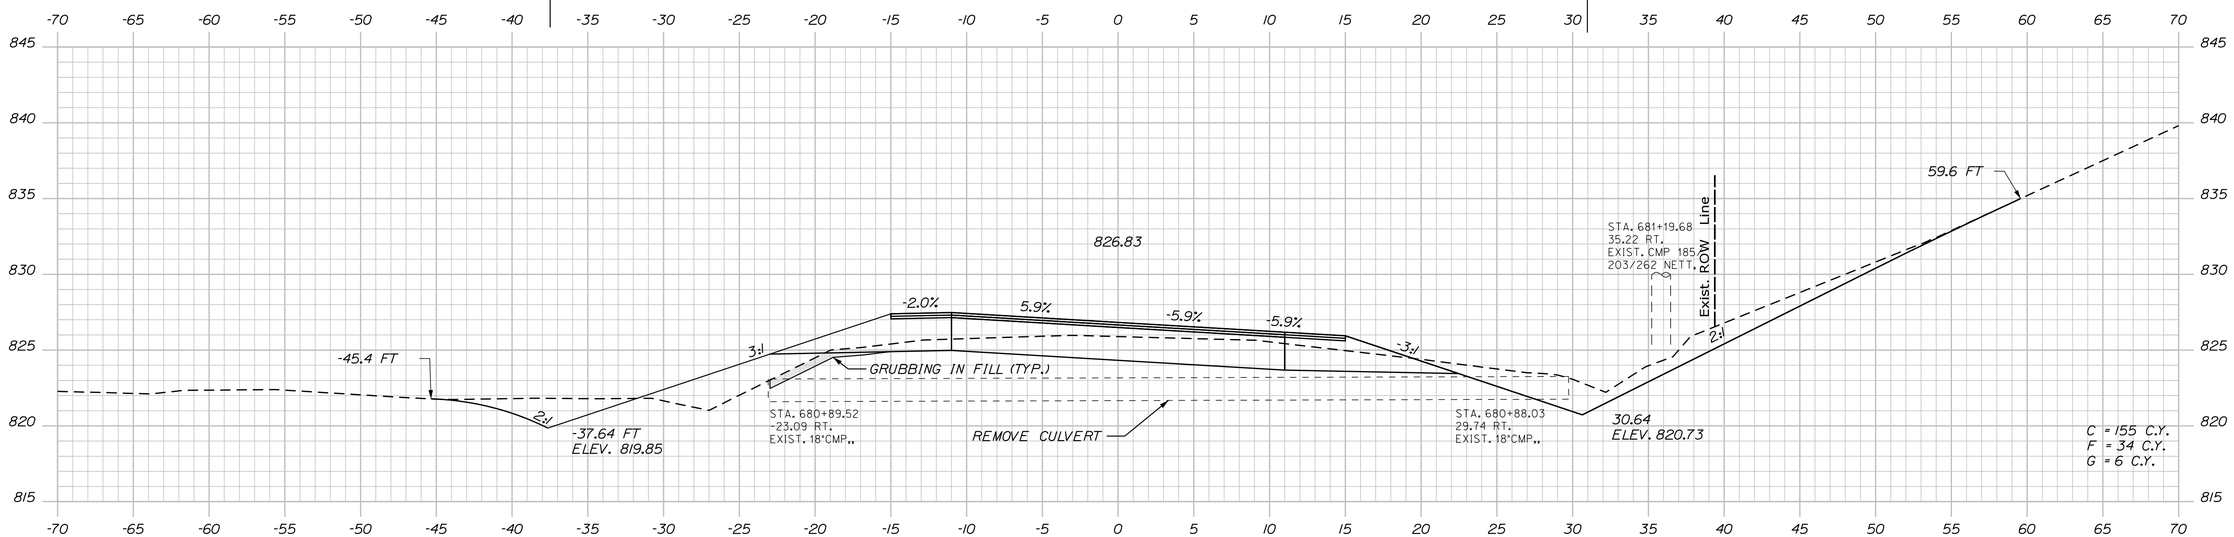

681+00.00

STATE OF MAINE
DEPARTMENT OF TRANSPORTATION

STP-1824(700)X

WIN
WIN 18247.00

HIGHWAY PLANS

PROJ. MANAGER	#PROJMANAGER$	BY	DATE
DESIGN-DETAILED	$designer1$	$detailer1$	$projdate1$
CHECKED-REVIEWED	-----	-----	-----
DESIGN2-DETAILED2	$designer2$	$detailer2$	$projdate2$
DESIGN3-DETAILED3	$designer3$	$detailer3$	$projdate3$
REVISIONS 1	-----	-----	$revdate1$
REVISIONS 2	-----	-----	$revdate2$
REVISIONS 3	$revision3$	$revision3$	$revdate3$
REVISIONS 4	$revision4$	$revision4$	$revdate4$
FIELD CHANGES	$fieldchange$	$fieldchange$	$fielddate$

SIGNATURE

P.E. NUMBER

DATE

MADRID \ PHILLIPS
ROUTE 4

CROSS SECTIONS

SHEET NUMBER

288

OF 532

Filename: ...\MSTA\288_XSECT_681+00_221.dgn Division: HIGHWAY Username: mdebowski Date:2/25/2019

Sta. 681+00.00 to Sta. 681+50.00

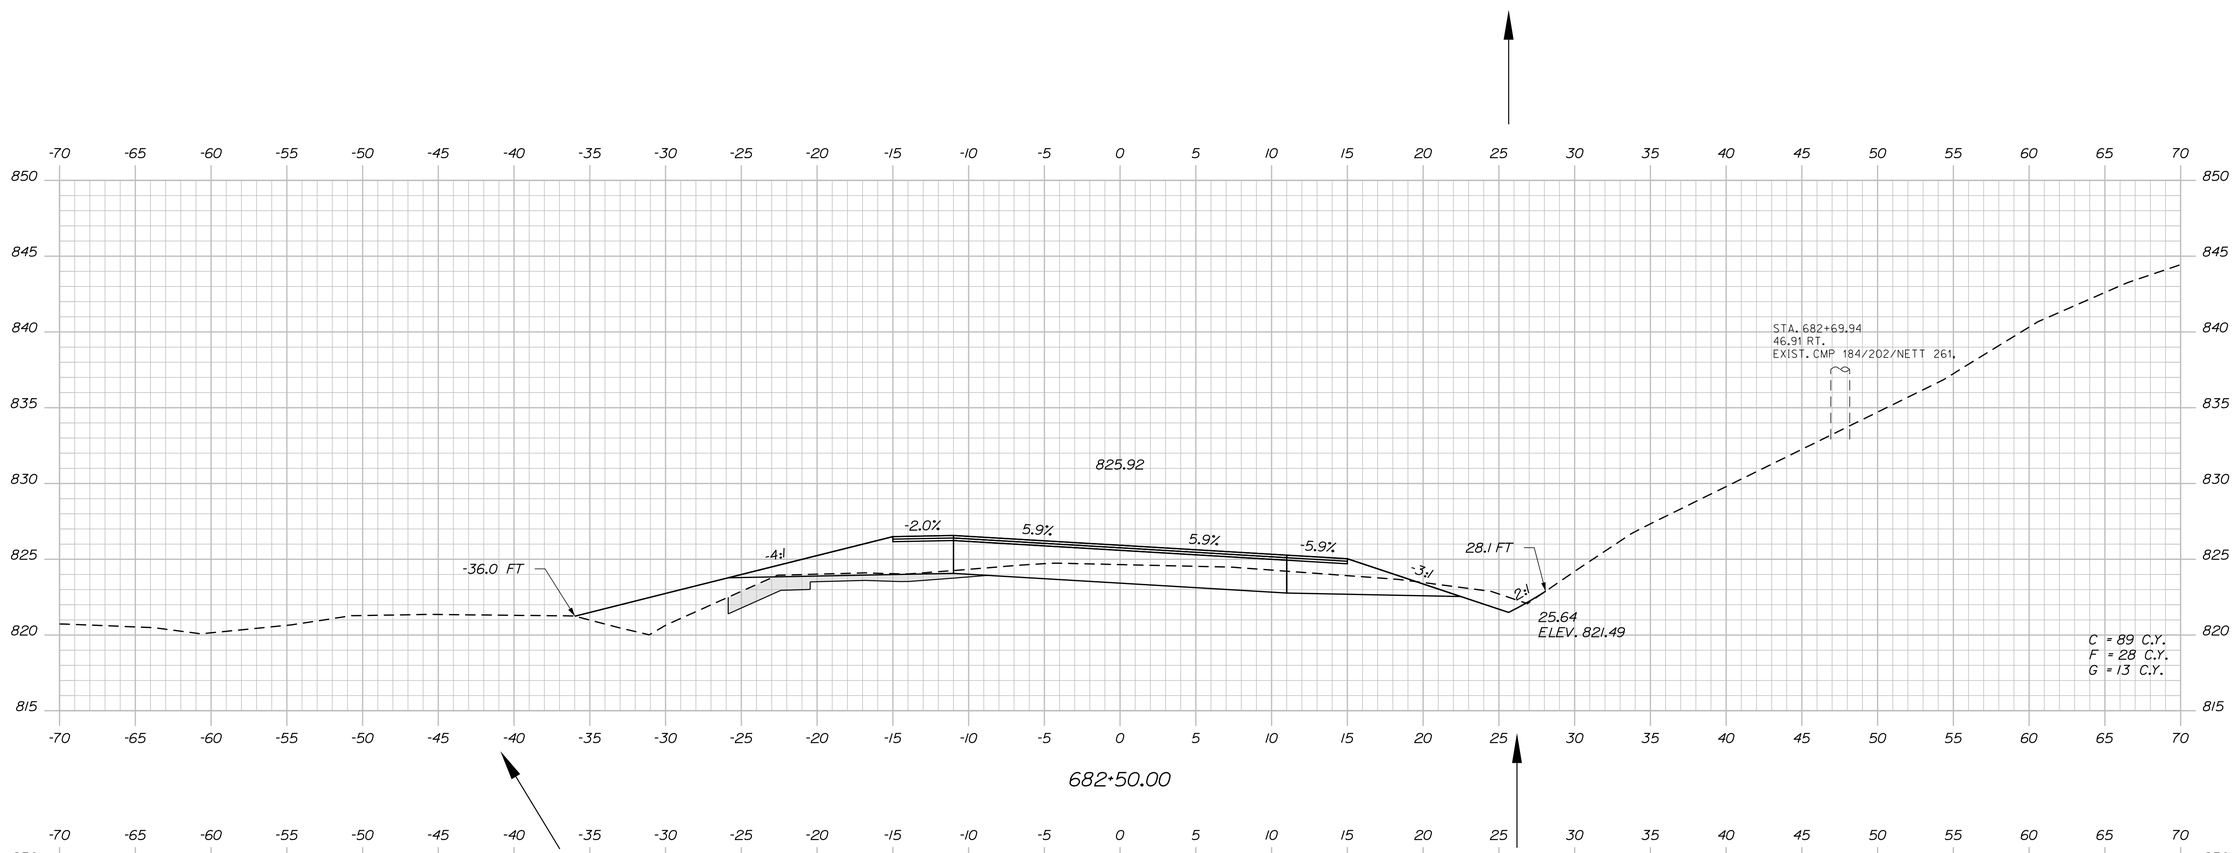

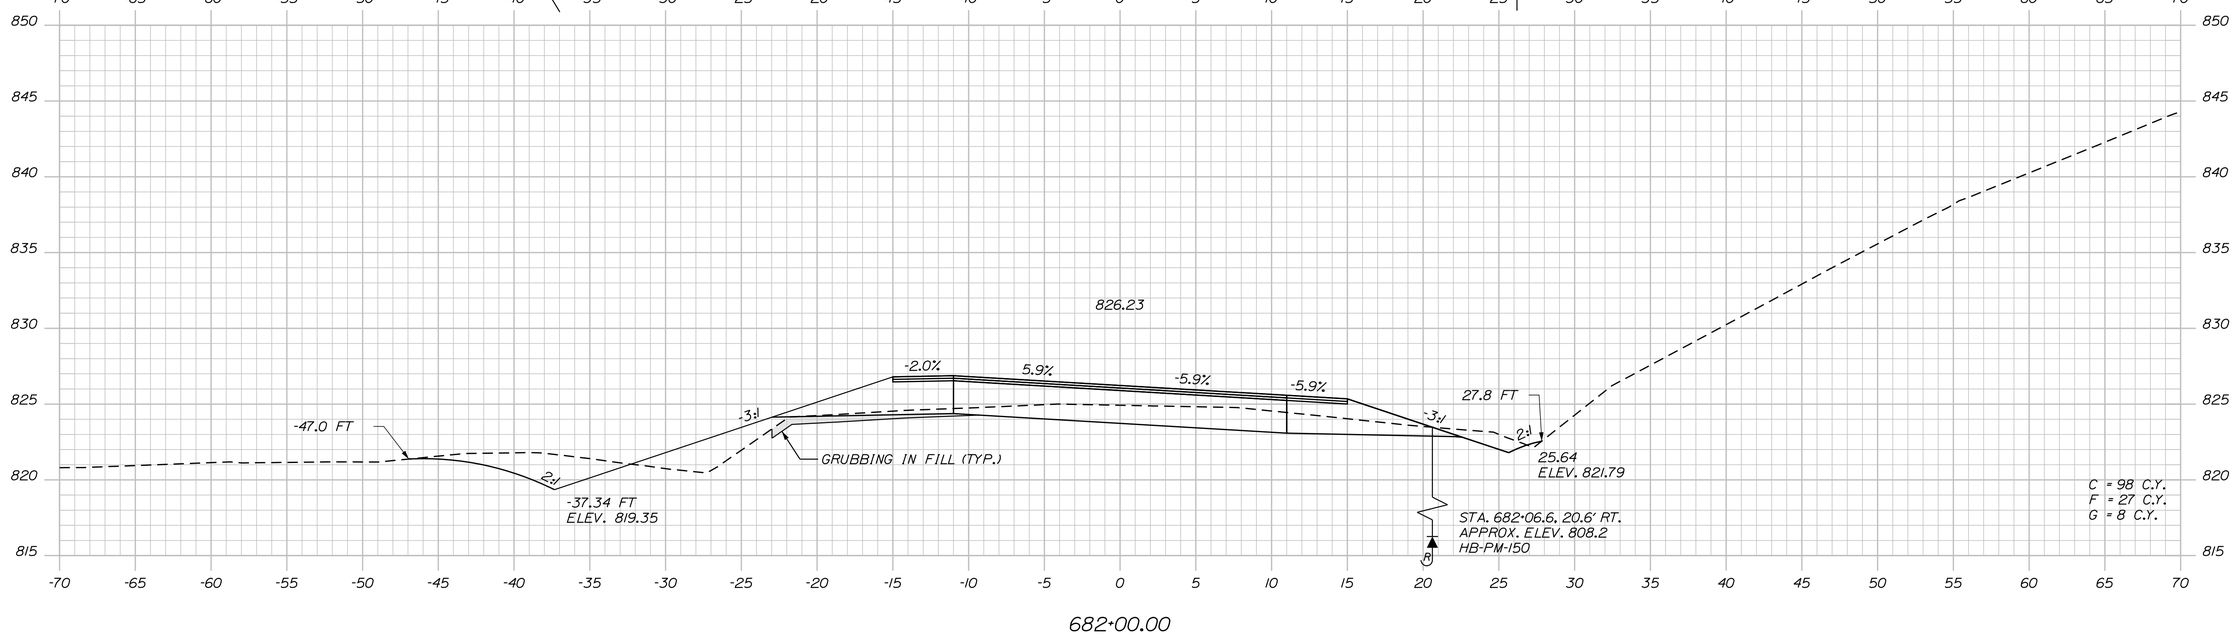

STATE OF MAINE
DEPARTMENT OF TRANSPORTATION

STP-1824(700)X

WIN
WIN 18247.00

HIGHWAY PLANS

		BY	DATE
PROJ. MANAGER	$PROJMANAGER$	$detailer1$	$projdate1$
DESIGN-DETAILED	$designer1$	$detailer2$	$projdate2$
CHECKED-REVIEWED	-----	$detailer3$	$projdate3$
DESIGN2-DETAILED2	$designer2$	-----	$revdate1$
DESIGN3-DETAILED3	$designer3$	-----	$revdate2$
REVISIONS 1	-----	$revision3$	$revdate3$
REVISIONS 2	-----	$revision4$	$revdate4$
REVISIONS 3	$revision1$	$fieldchange$	$fielddate$
REVISIONS 4	$revision2$		
FIELD CHANGES	$fieldchange1$		

SIGNATURE

P.E. NUMBER

DATE

MADRID \ PHILLIPS
ROUTE 4

CROSS SECTIONS

SHEET NUMBER

289

OF 532

Filename: ...\MSTA\289_XSECT_682+00_222.dgn Division: HIGHWAY Username: mdebowski Date:2/25/2019

Sta. 682+00.00 to Sta. 682+50.00

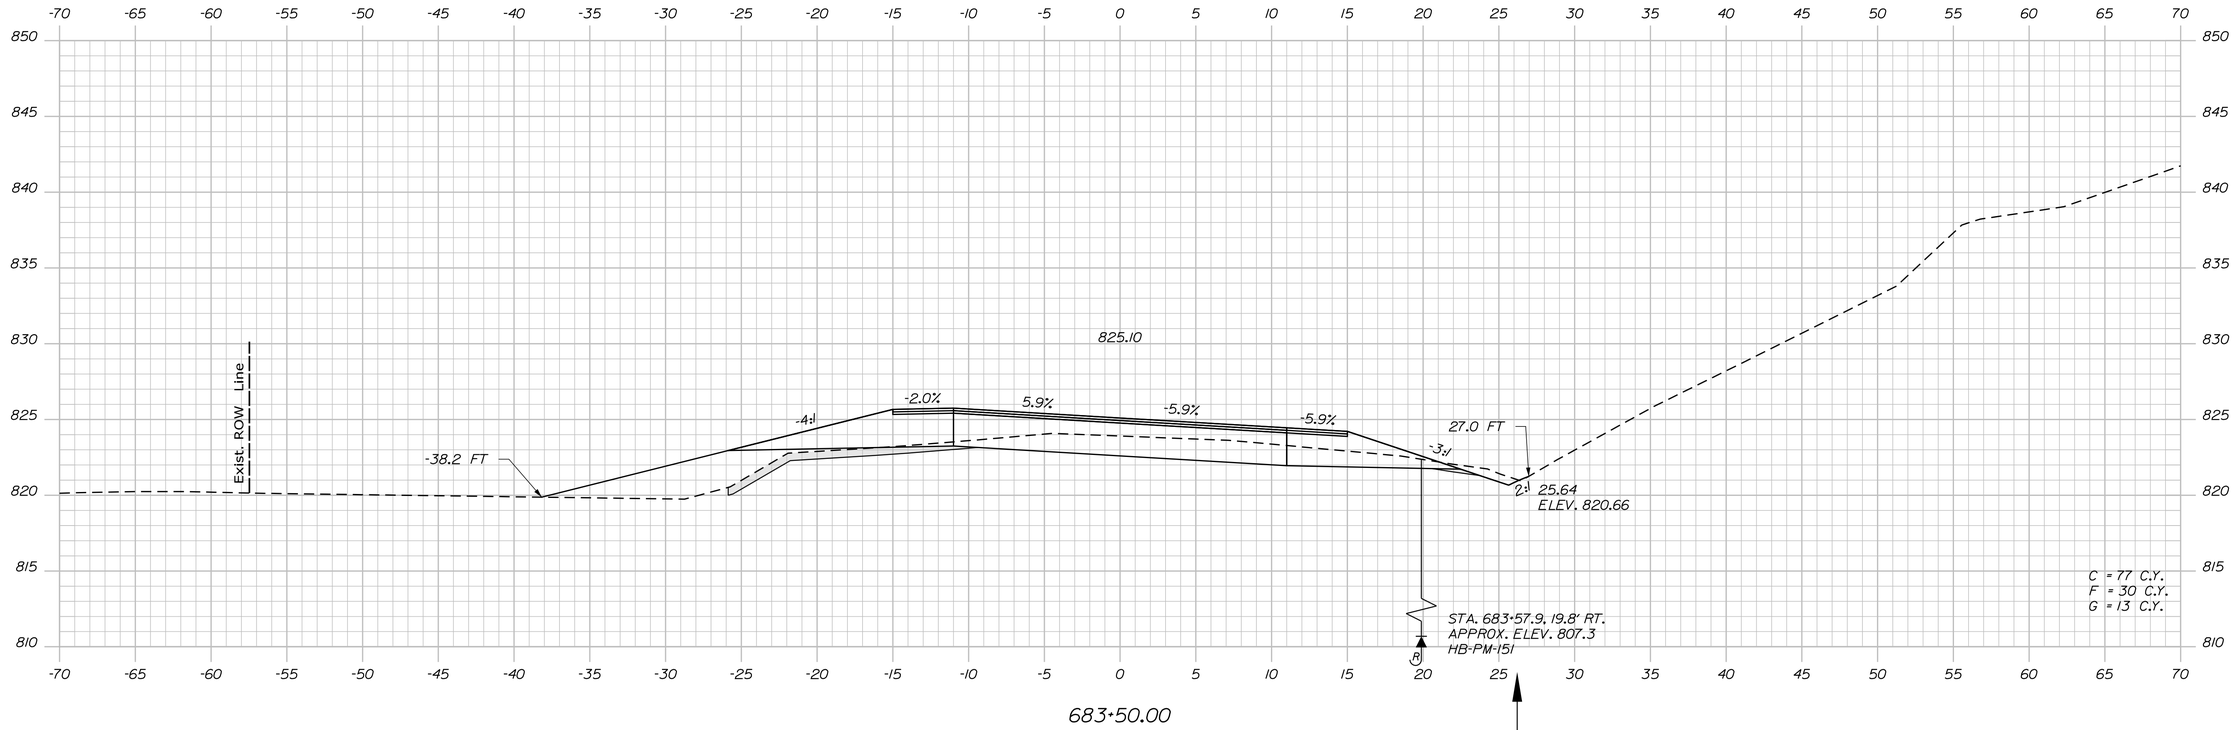

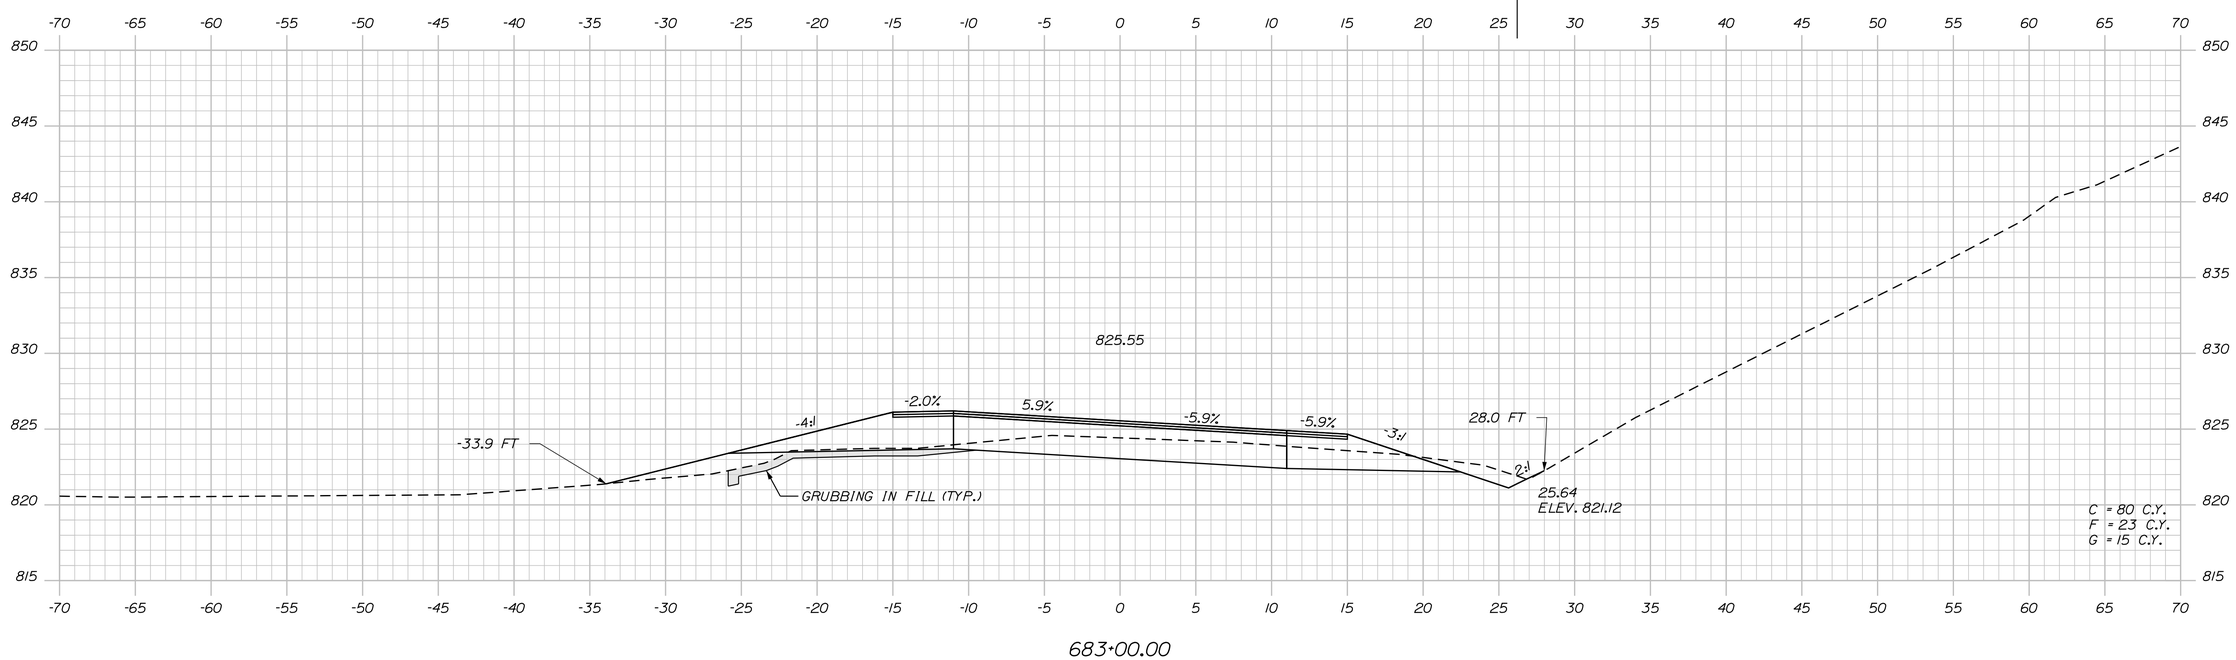

STATE OF MAINE
DEPARTMENT OF TRANSPORTATION

STP-1824(700)X

WIN
WIN 18247.00

HIGHWAY PLANS

PROJ. MANAGER	$PROJMANAGER$	BY	DATE
DESIGN-DETAILED	$designer1$	$detailer1$	$projdate1$
CHECKED-REVIEWED	-----	-----	-----
DESIGN2-DETAILED2	$designer2$	$detailer2$	$projdate2$
DESIGN3-DETAILED3	$designer3$	$detailer3$	$projdate3$
REVISIONS 1	-----		$revdate1$
REVISIONS 2	-----		$revdate2$
REVISIONS 3	$revision3$		$revdate3$
REVISIONS 4	$revision4$		$revdate4$
FIELD CHANGES	$fieldchange$		$fielddate$

SIGNATURE

P.E. NUMBER

DATE

MADRID \ PHILLIPS
ROUTE 4

CROSS SECTIONS

SHEET NUMBER

290

OF 532

Sta. 683+00.00 to Sta. 683+50.00

Filename: ...\MSTA\290_XSECT_683+00_223.dgn Division: HIGHWAY Username: mdebowski Date:2/25/2019

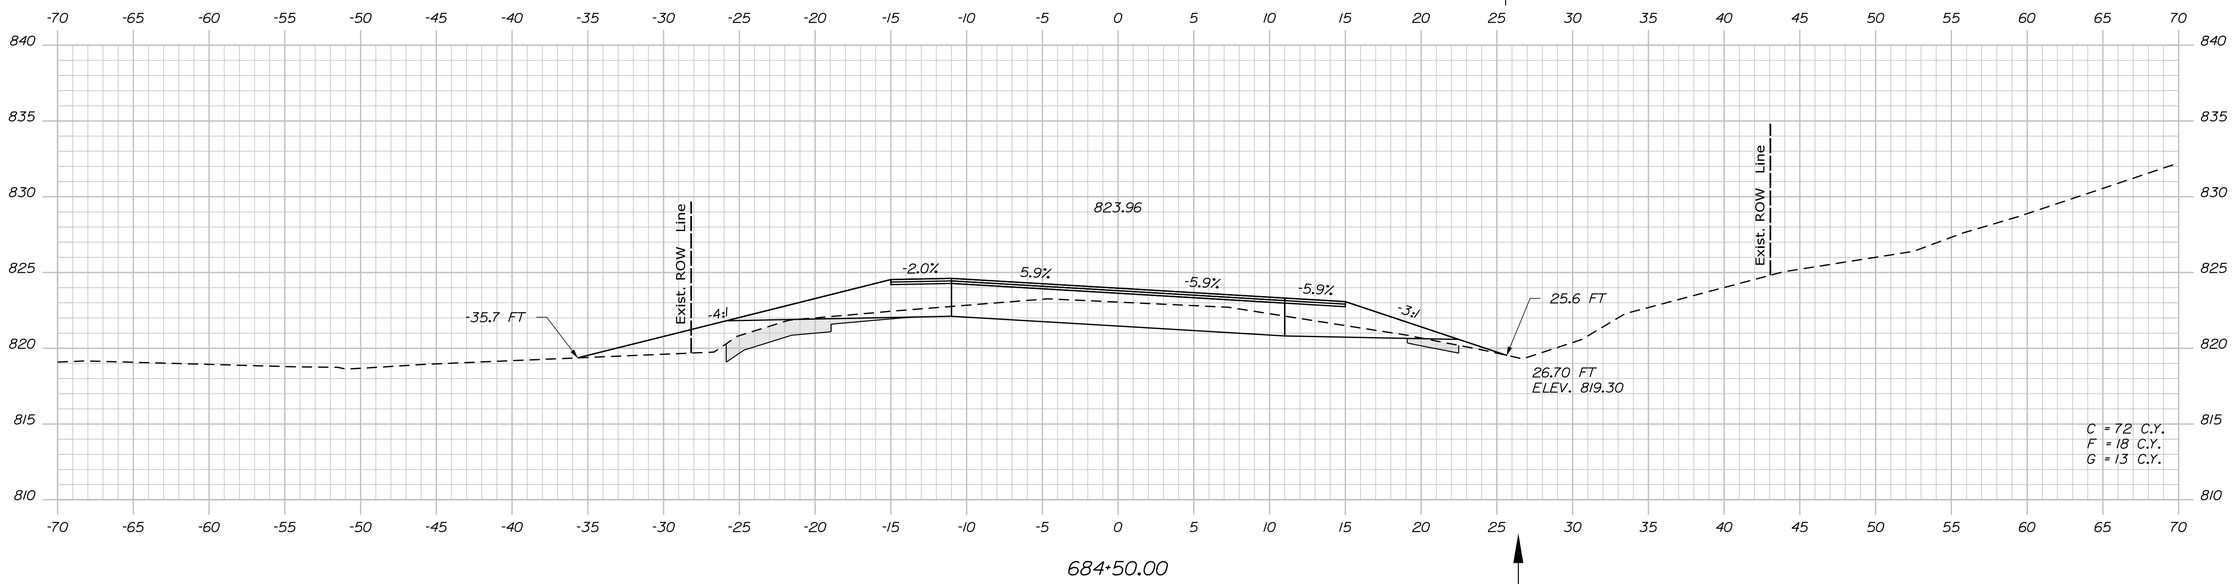

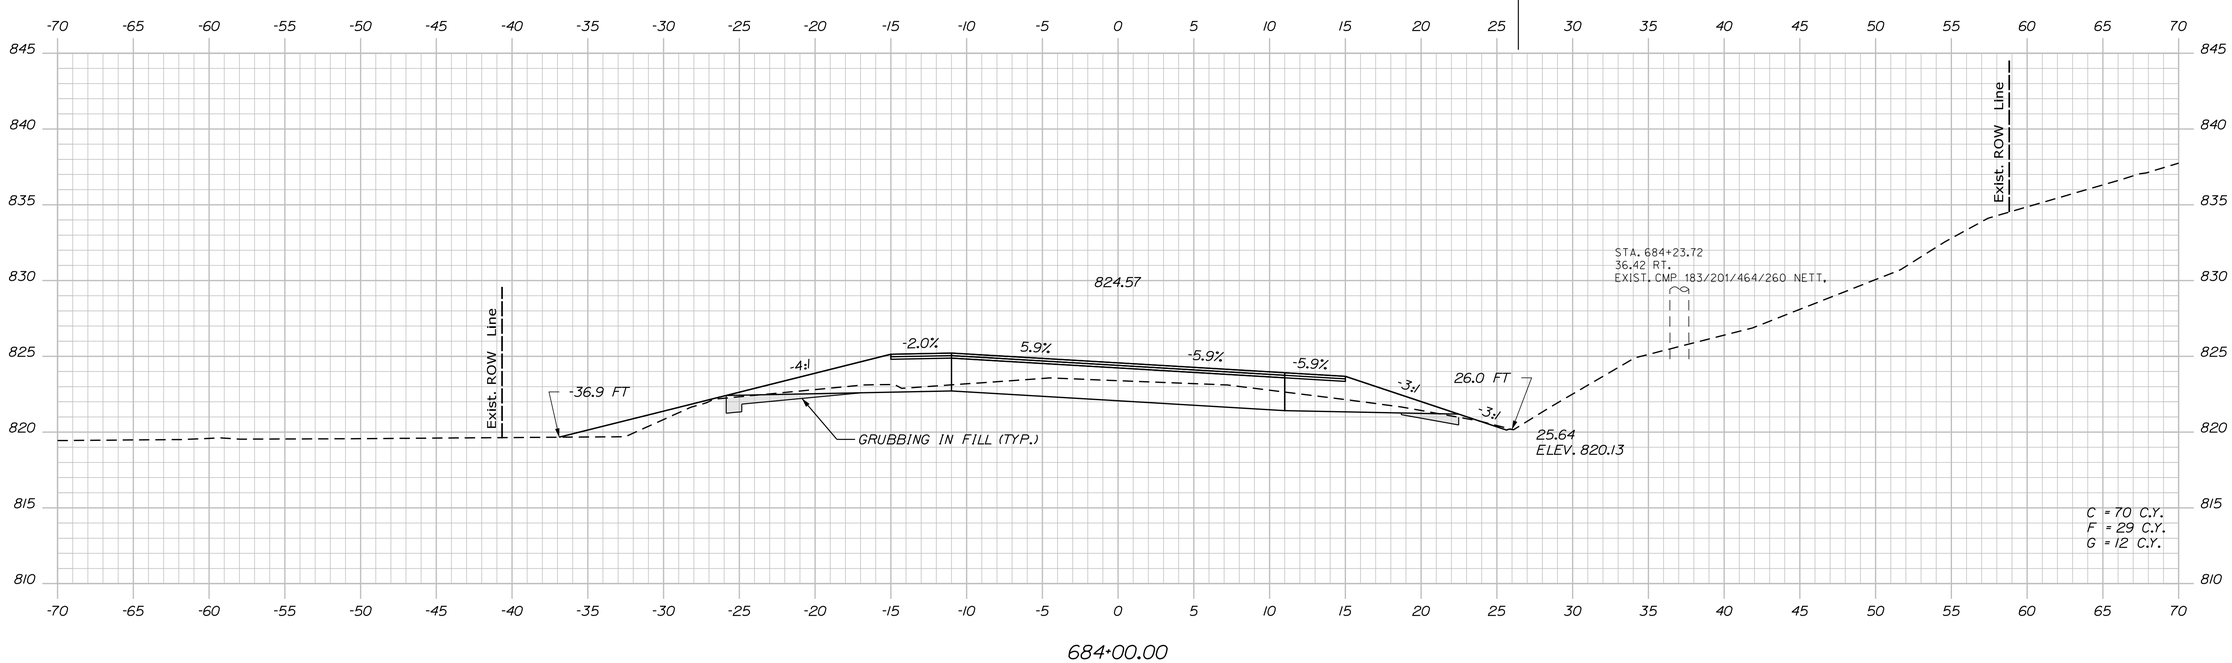

STATE OF MAINE
DEPARTMENT OF TRANSPORTATION

STP-1824(700)X

WIN
WIN 18247.00

HIGHWAY PLANS

PROJ. MANAGER	$PROJMANAGER$	BY	DATE
DESIGN-DETAILED	$designer1$	$detailer1$	$projdate1$
CHECKED-REVIEWED	-----	-----	-----
DESIGN2-DETAILED2	$designer2$	$detailer2$	$projdate2$
DESIGN3-DETAILED3	$designer3$	$detailer3$	$projdate3$
REVISIONS 1	-----	-----	$revdate1$
REVISIONS 2	-----	-----	$revdate2$
REVISIONS 3	$revision3$		$revdate3$
REVISIONS 4	$revision4$		$revdate4$
FIELD CHANGES	$fieldchange$		$fielddate$

SIGNATURE

P.E. NUMBER

DATE

MADRID \ PHILLIPS
ROUTE 4

CROSS SECTIONS

SHEET NUMBER

291

OF 532

Sta. 684+00.00 to Sta. 684+50.00

Filename: ...\MSTA\291_XSECT_684+00_224.dgn Division: HIGHWAY Username: mdebowski Date:2/25/2019

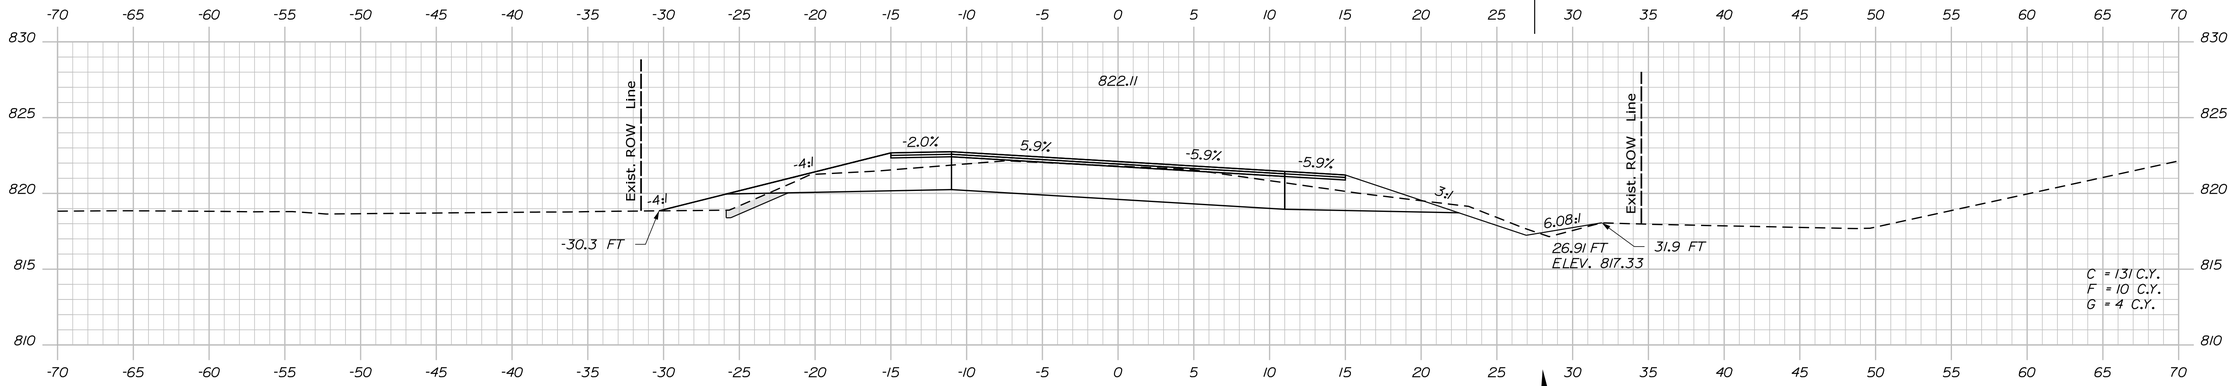

686+00.00

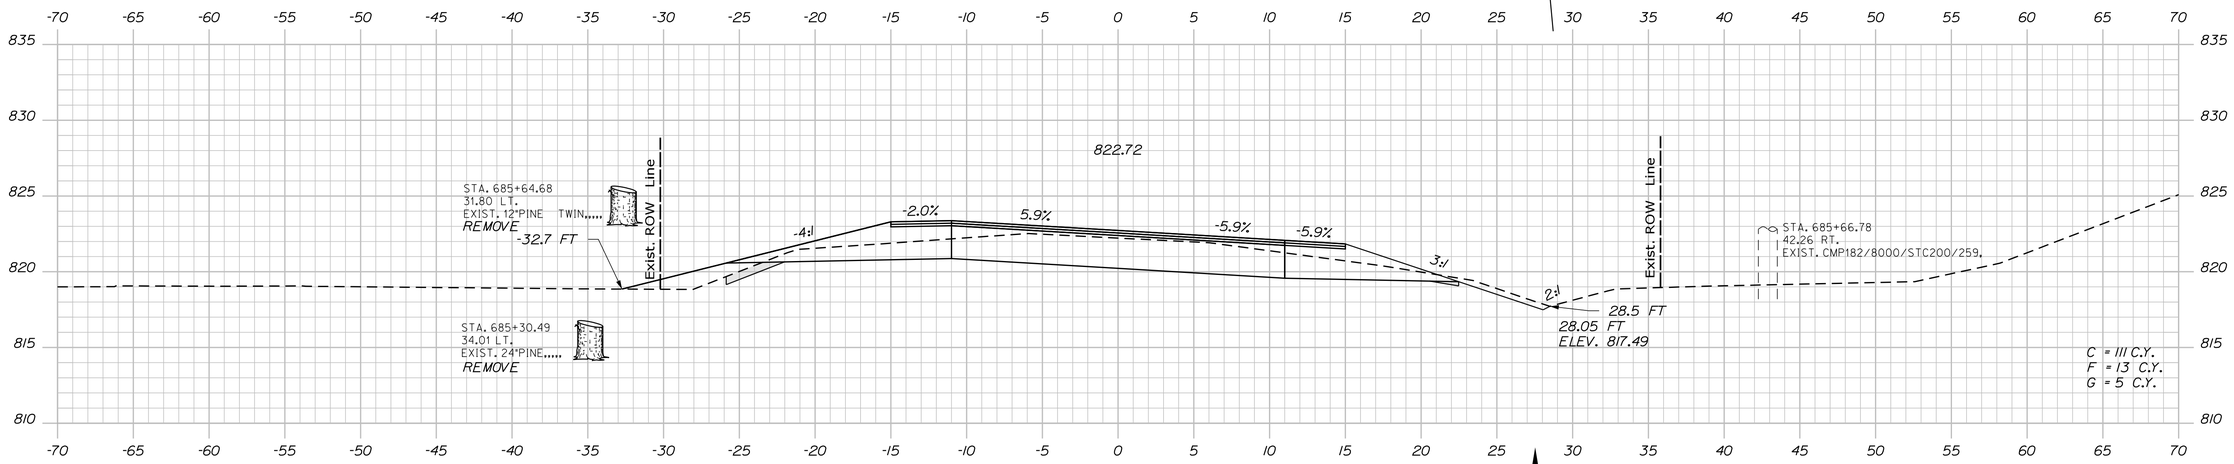

685+50.00

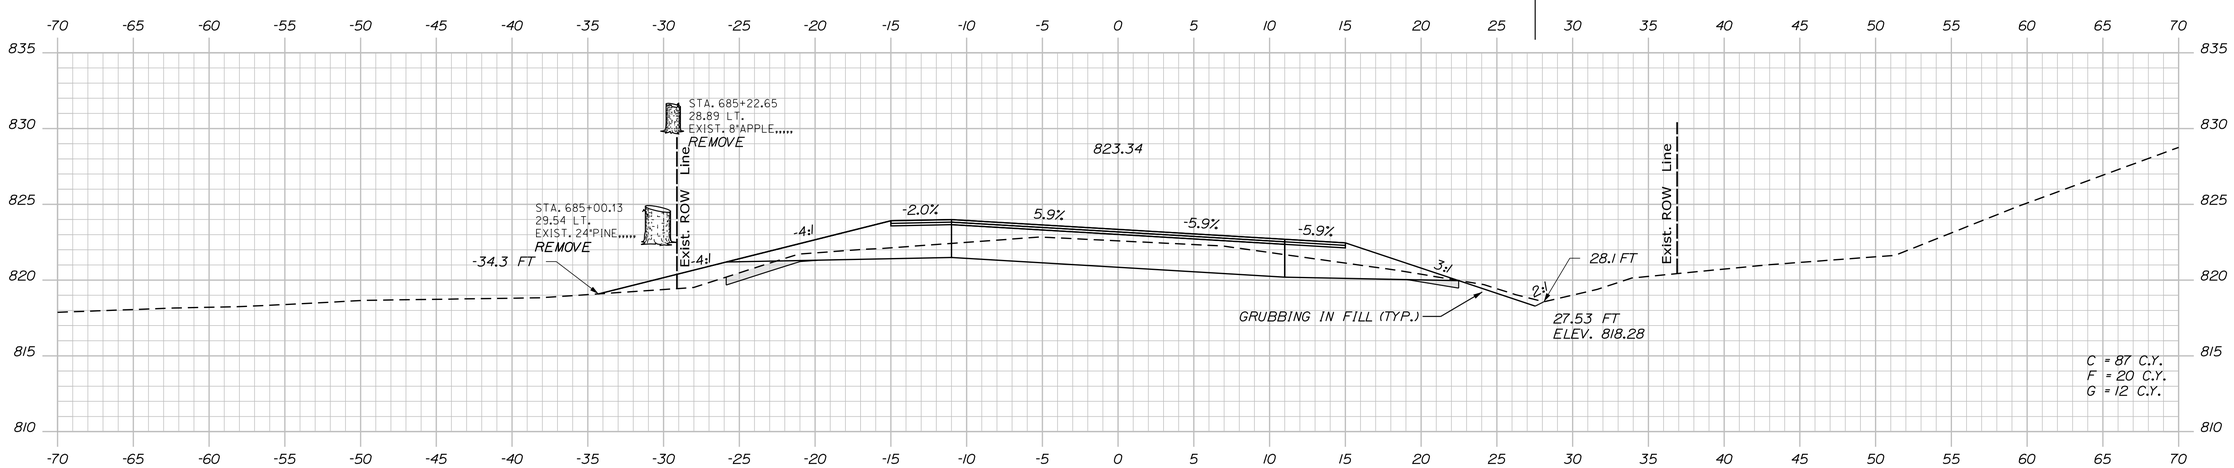

685+00.00

STATE OF MAINE
DEPARTMENT OF TRANSPORTATION

STP-1824(700)X

WIN
WIN 18247.00

HIGHWAY PLANS

PROJ. MANAGER	$PROJMANAGER$	BY	DATE
DESIGN-DETAILED	$designer1$	$detailer1$	$projdate1$
CHECKED-REVIEWED	-----	-----	-----
DESIGN2-DETAILED2	$designer2$	$detailer2$	$projdate2$
DESIGN3-DETAILED3	$designer3$	$detailer3$	$projdate3$
REVISIONS 1	-----	-----	$revdate1$
REVISIONS 2	-----	-----	$revdate2$
REVISIONS 3	$revision3$		$revdate3$
REVISIONS 4	$revision4$		$revdate4$
FIELD CHANGES	$fieldchange$		$fielddate$

SIGNATURE

P.E. NUMBER

DATE

MADRID \ PHILLIPS
ROUTE 4

CROSS SECTIONS

SHEET NUMBER

292

OF 532

Filename: ...\MSTA\292_XSECT_685+00_225.dgn Division: HIGHWAY Username: mdebowski Date:2/25/2019

Sta. 685+00.00 to Sta. 686+00.00

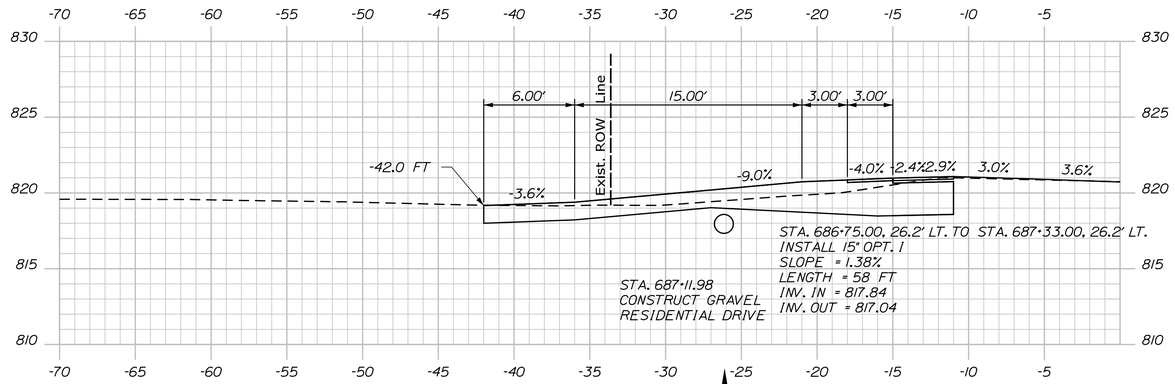

687+11.98 (DRIVE SECTION)

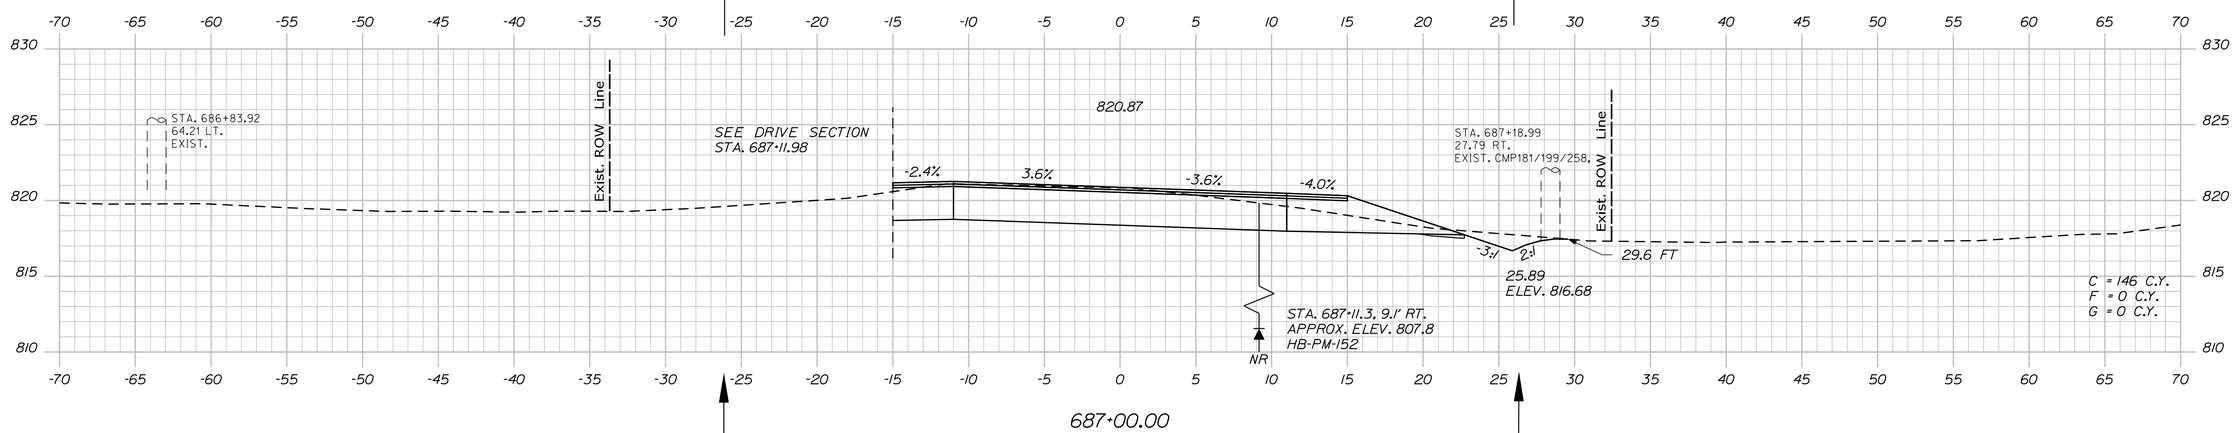

687+00.00

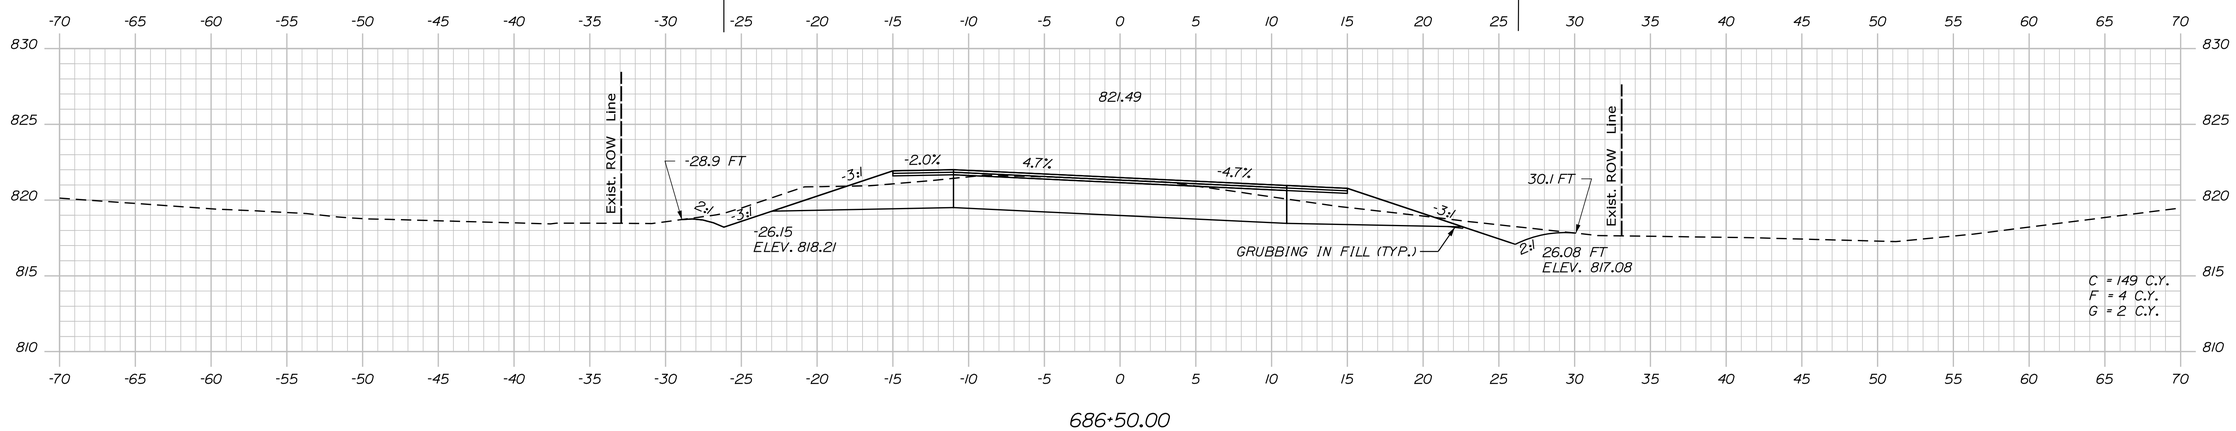

686+50.00

STATE OF MAINE
DEPARTMENT OF TRANSPORTATION

STP-1824(700)X

WIN
WIN 18247.00

HIGHWAY PLANS

PROJ. MANAGER	$PROJMANAGER$	BY	DATE
DESIGN-DETAILED	$designer1$	$detailer1$	$projdate1$
CHECKED-REVIEWED	-----	-----	-----
DESIGN2-DETAILED2	$designer2$	$detailer2$	$projdate2$
DESIGN3-DETAILED3	$designer3$	$detailer3$	$projdate3$
REVISIONS 1	-----	-----	$revdate1$
REVISIONS 2	-----	-----	$revdate2$
REVISIONS 3	$revision3$		$revdate3$
REVISIONS 4	$revision4$		$revdate4$
FIELD CHANGES	$fieldchange$		$fielddate$

SIGNATURE

P.E. NUMBER

DATE

MADRID \ PHILLIPS
ROUTE 4

CROSS SECTIONS

SHEET NUMBER

293

OF 532

Filename: ...\MSTA\293_XSECT_686+50_226.dgn Division: HIGHWAY Username: mdebowski Date:2/25/2019

Sta. 686+50.00 to Sta. 687+11.98

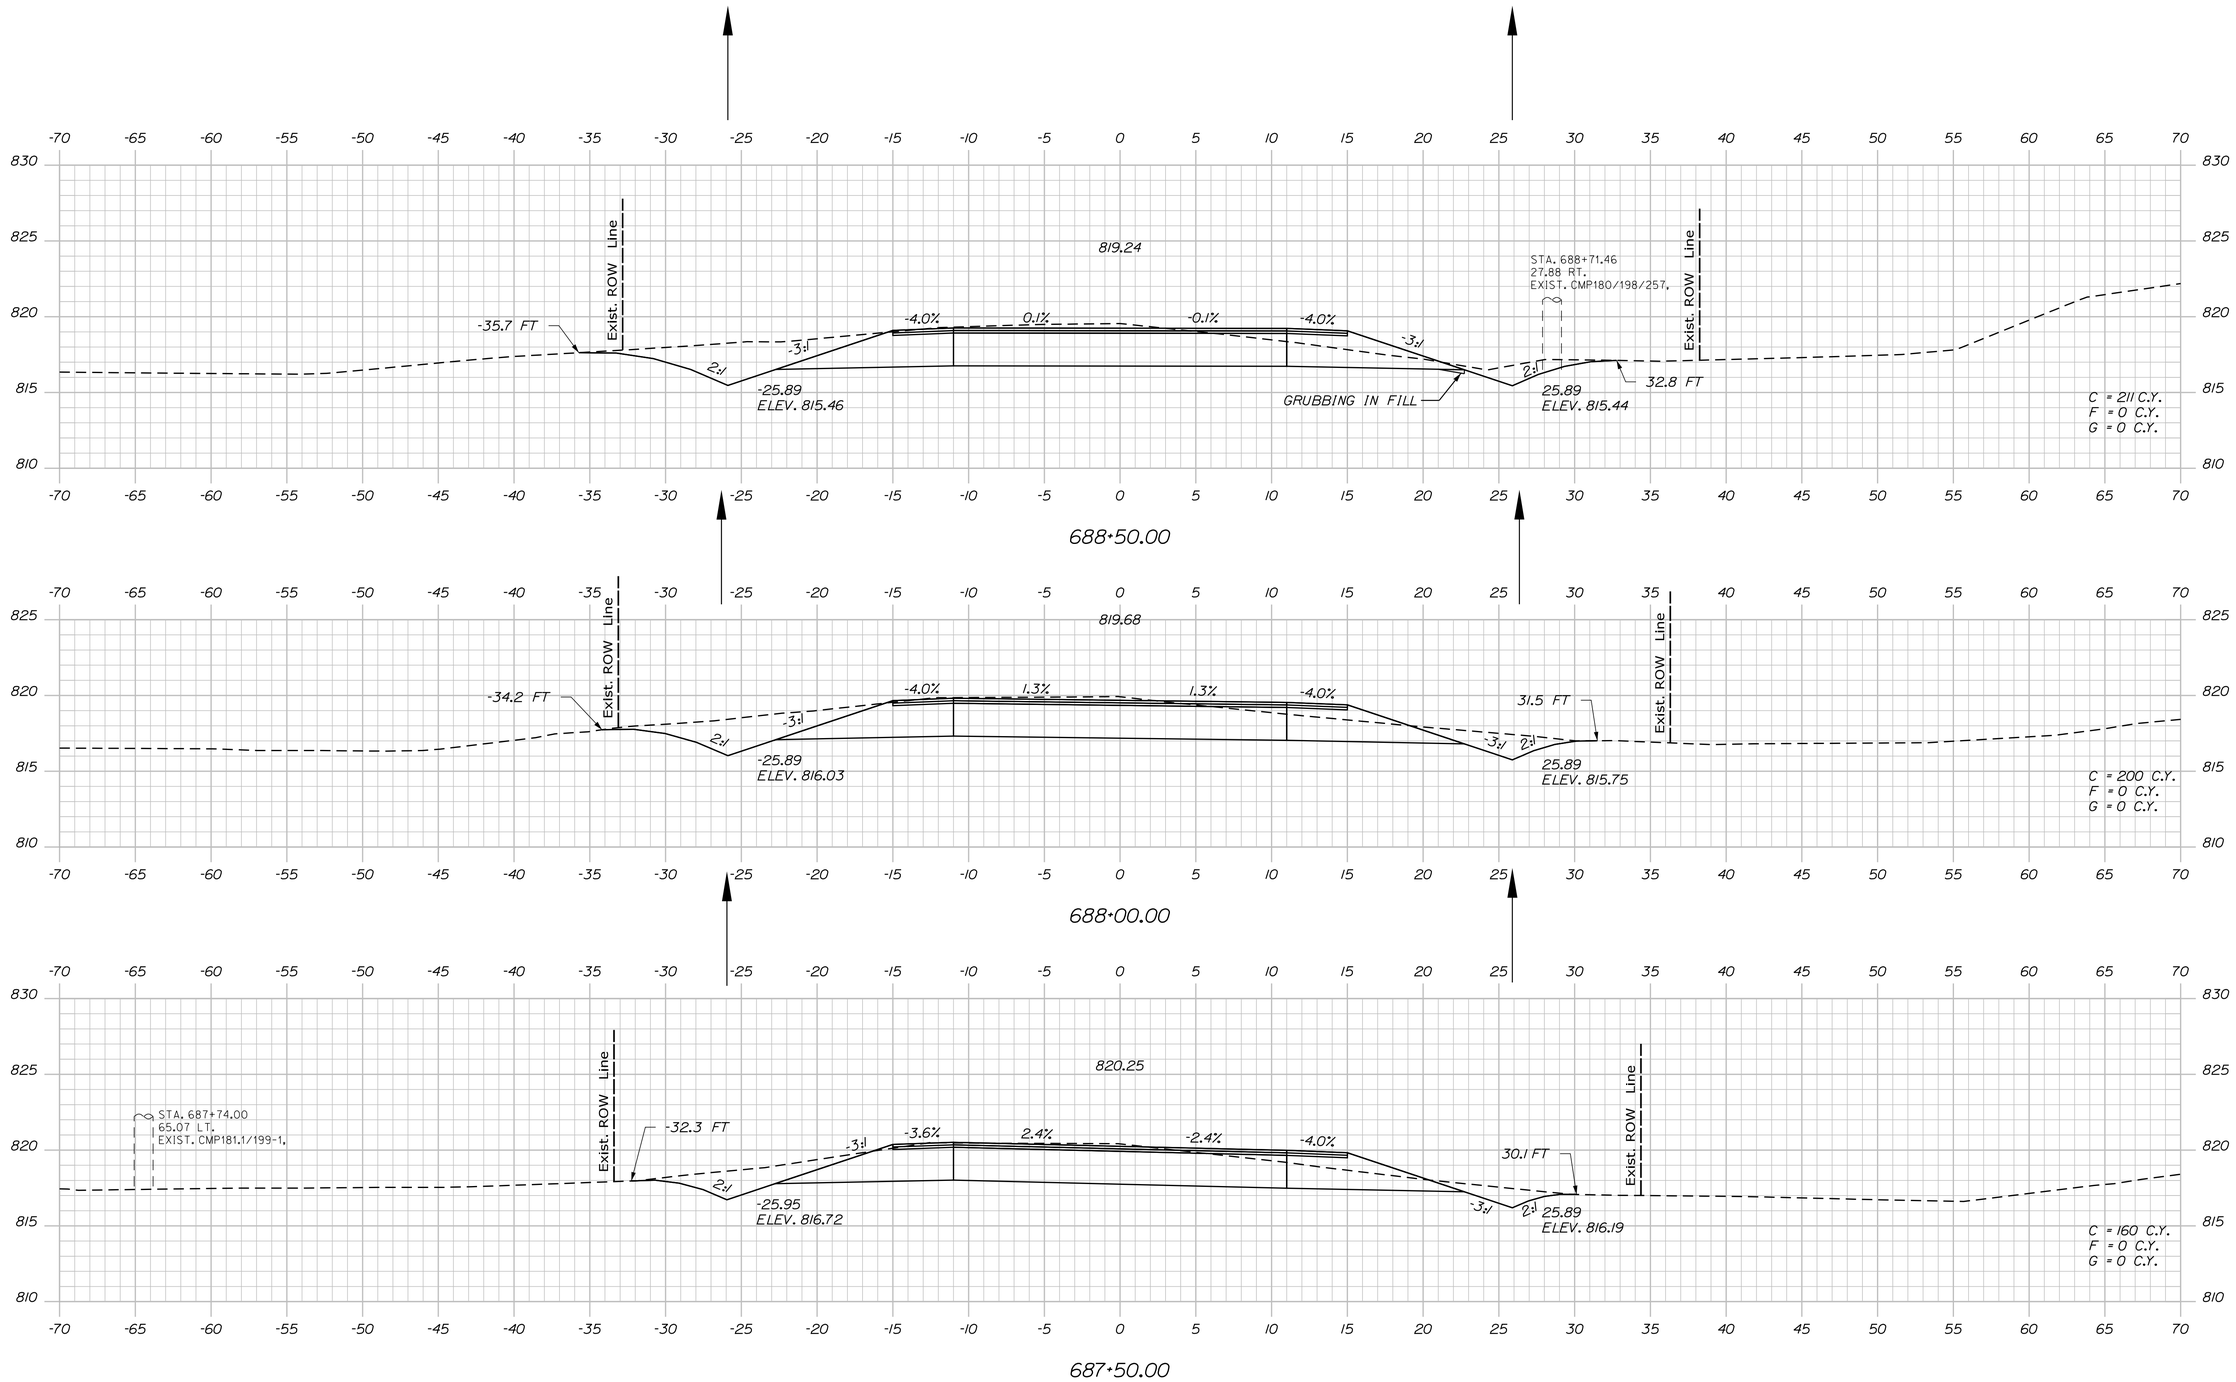

STATE OF MAINE
DEPARTMENT OF TRANSPORTATION

STP-1824(700)X

WIN
WIN 18247.00

HIGHWAY PLANS

		BY	DATE
PROJ. MANAGER	$PROJMANAGER$		
DESIGN-DETAILED	$designer1$	$detailer1$	$projdate1$
CHECKED-REVIEWED	-----	-----	-----
DESIGN2-DETAILED2	$designer2$	$detailer2$	$projdate2$
DESIGN3-DETAILED3	$designer3$	$detailer3$	$projdate3$
REVISIONS 1	-----	-----	$revdate1$
REVISIONS 2	-----	-----	$revdate2$
REVISIONS 3	$revision3$	-----	$revdate3$
REVISIONS 4	$revision4$	-----	$revdate4$
FIELD CHANGES	$fieldchange$		$fielddate$

SIGNATURE

P.E. NUMBER

DATE

MADRID \ PHILLIPS
ROUTE 4

CROSS SECTIONS

SHEET NUMBER

294

OF 532

Filename: ...\MSTA\294_XSECT_687+50_227.dgn Division: HIGHWAY Username: mdebowski Date:2/25/2019

Sta. 687+50.00 to Sta. 688+50.00

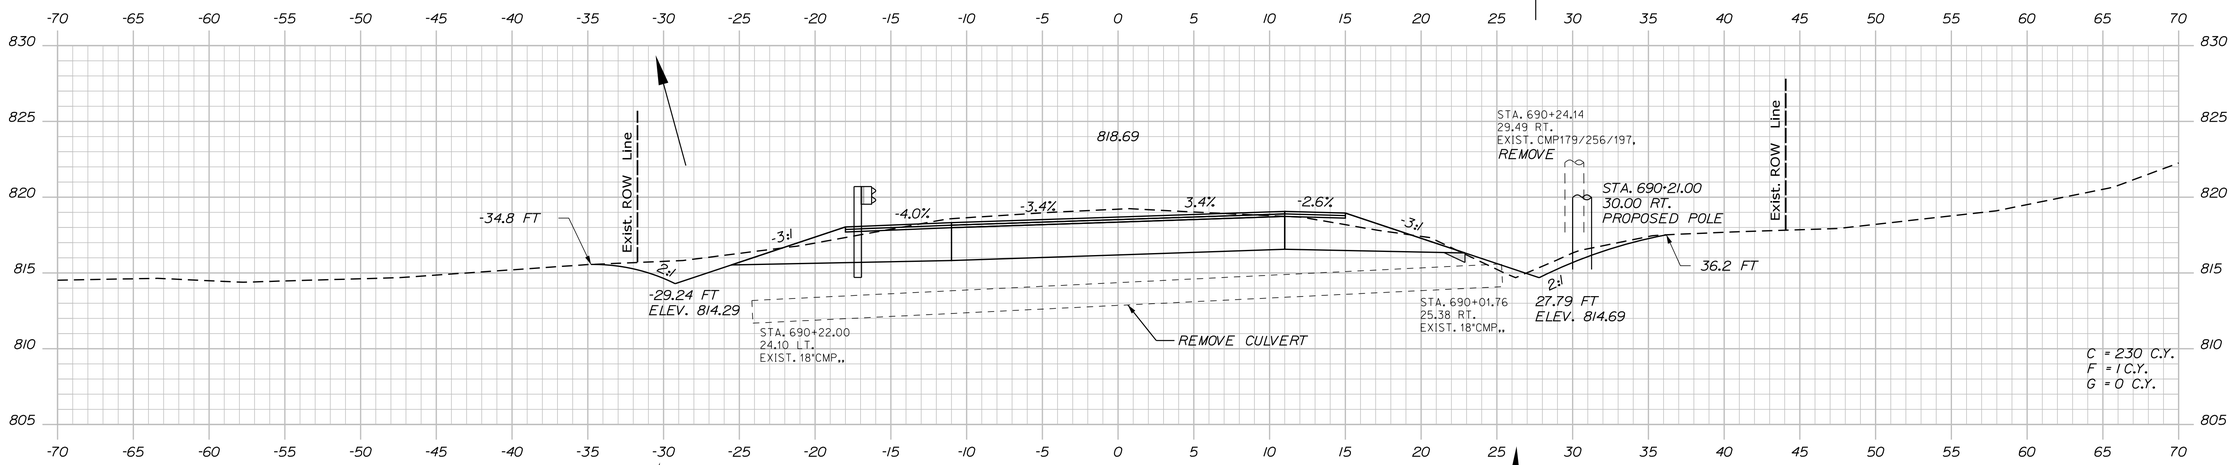

690+00.00

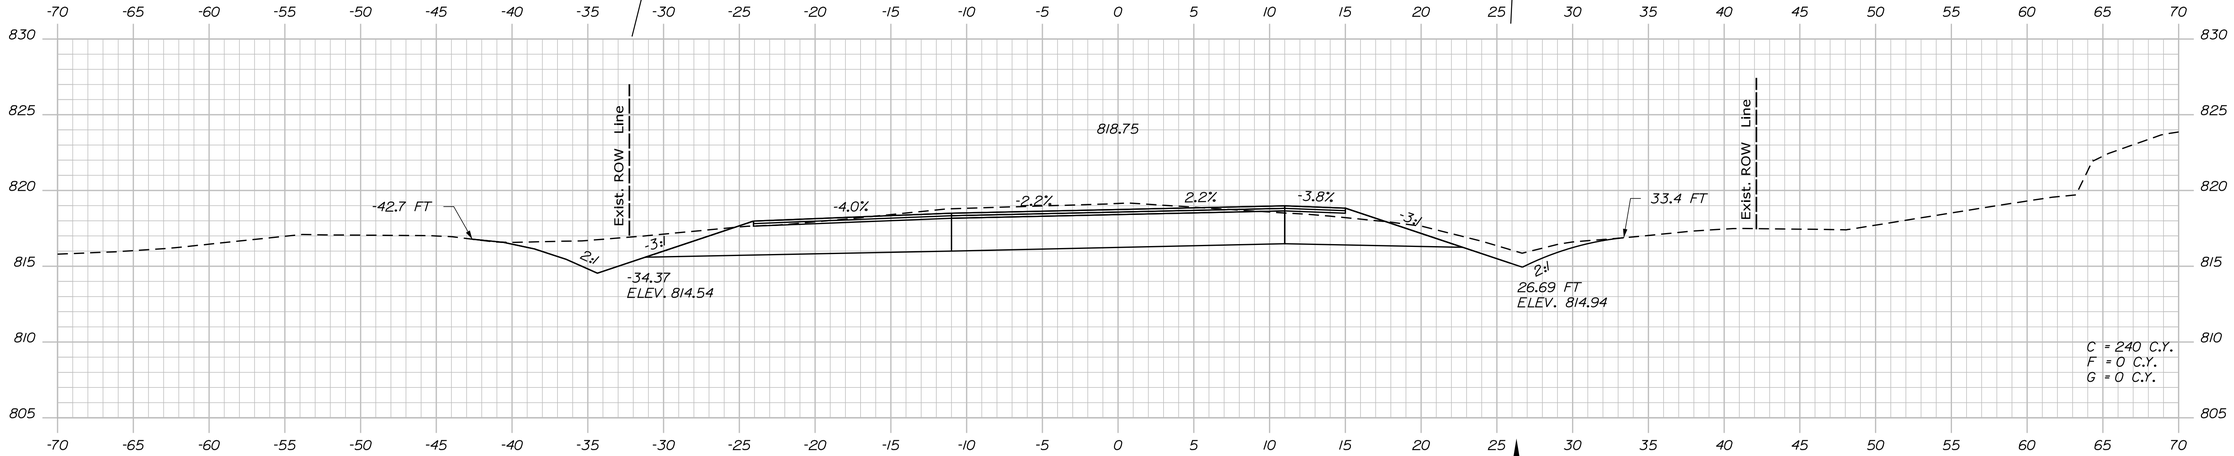

689+50.00

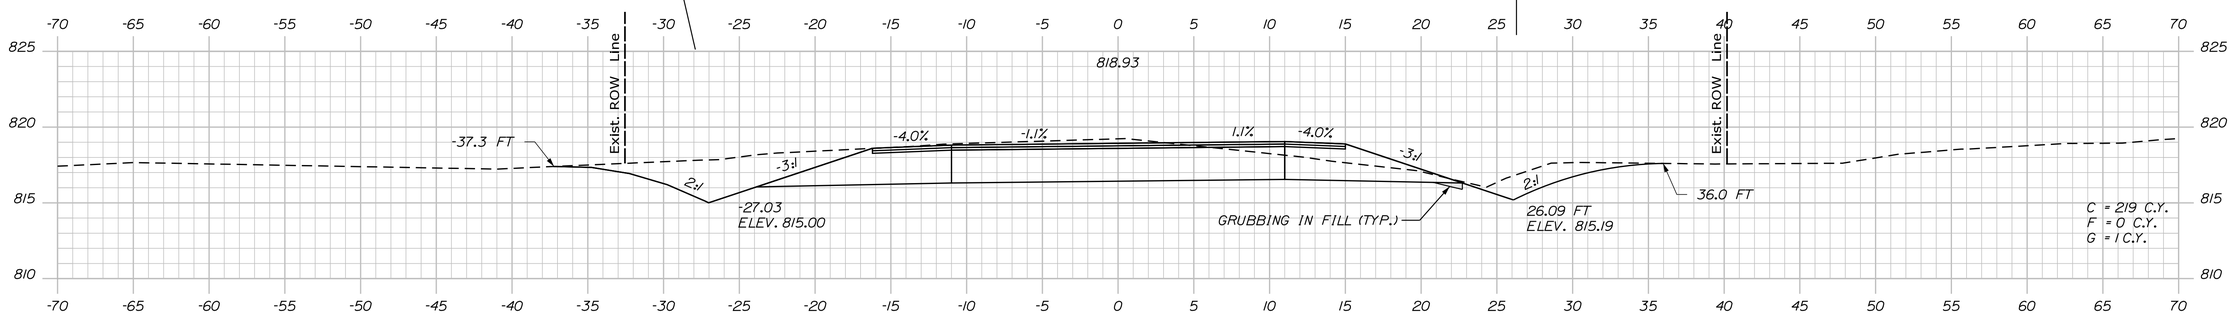

689+00.00

STATE OF MAINE
DEPARTMENT OF TRANSPORTATION

STP-1824(700)X

WIN
WIN 18247.00

HIGHWAY PLANS

PROJ. MANAGER	$PROJMANAGER$	BY	DATE
DESIGN-DETAILED	$designer1$	$detailer1$	$projdate1$
CHECKED-REVIEWED	-----	-----	-----
DESIGN2-DETAILED2	$designer2$	$detailer2$	$projdate2$
DESIGN3-DETAILED3	$designer3$	$detailer3$	$projdate3$
REVISIONS 1	-----	-----	$revdate1$
REVISIONS 2	-----	-----	$revdate2$
REVISIONS 3	$revision3$	-----	$revdate3$
REVISIONS 4	$revision4$	-----	$revdate4$
FIELD CHANGES	$fieldchange$	$fieldchange$	$fielddate$

SIGNATURE

P.E. NUMBER

DATE

MADRID \ PHILLIPS
ROUTE 4

CROSS SECTIONS

SHEET NUMBER

295

OF 532

Sta. 689+00.00 to Sta. 690+00.00

Filename: ...\MSTA\295_XSECT_689+00_228.dgn Division: HIGHWAY Username: mdebowski Date:2/25/2019

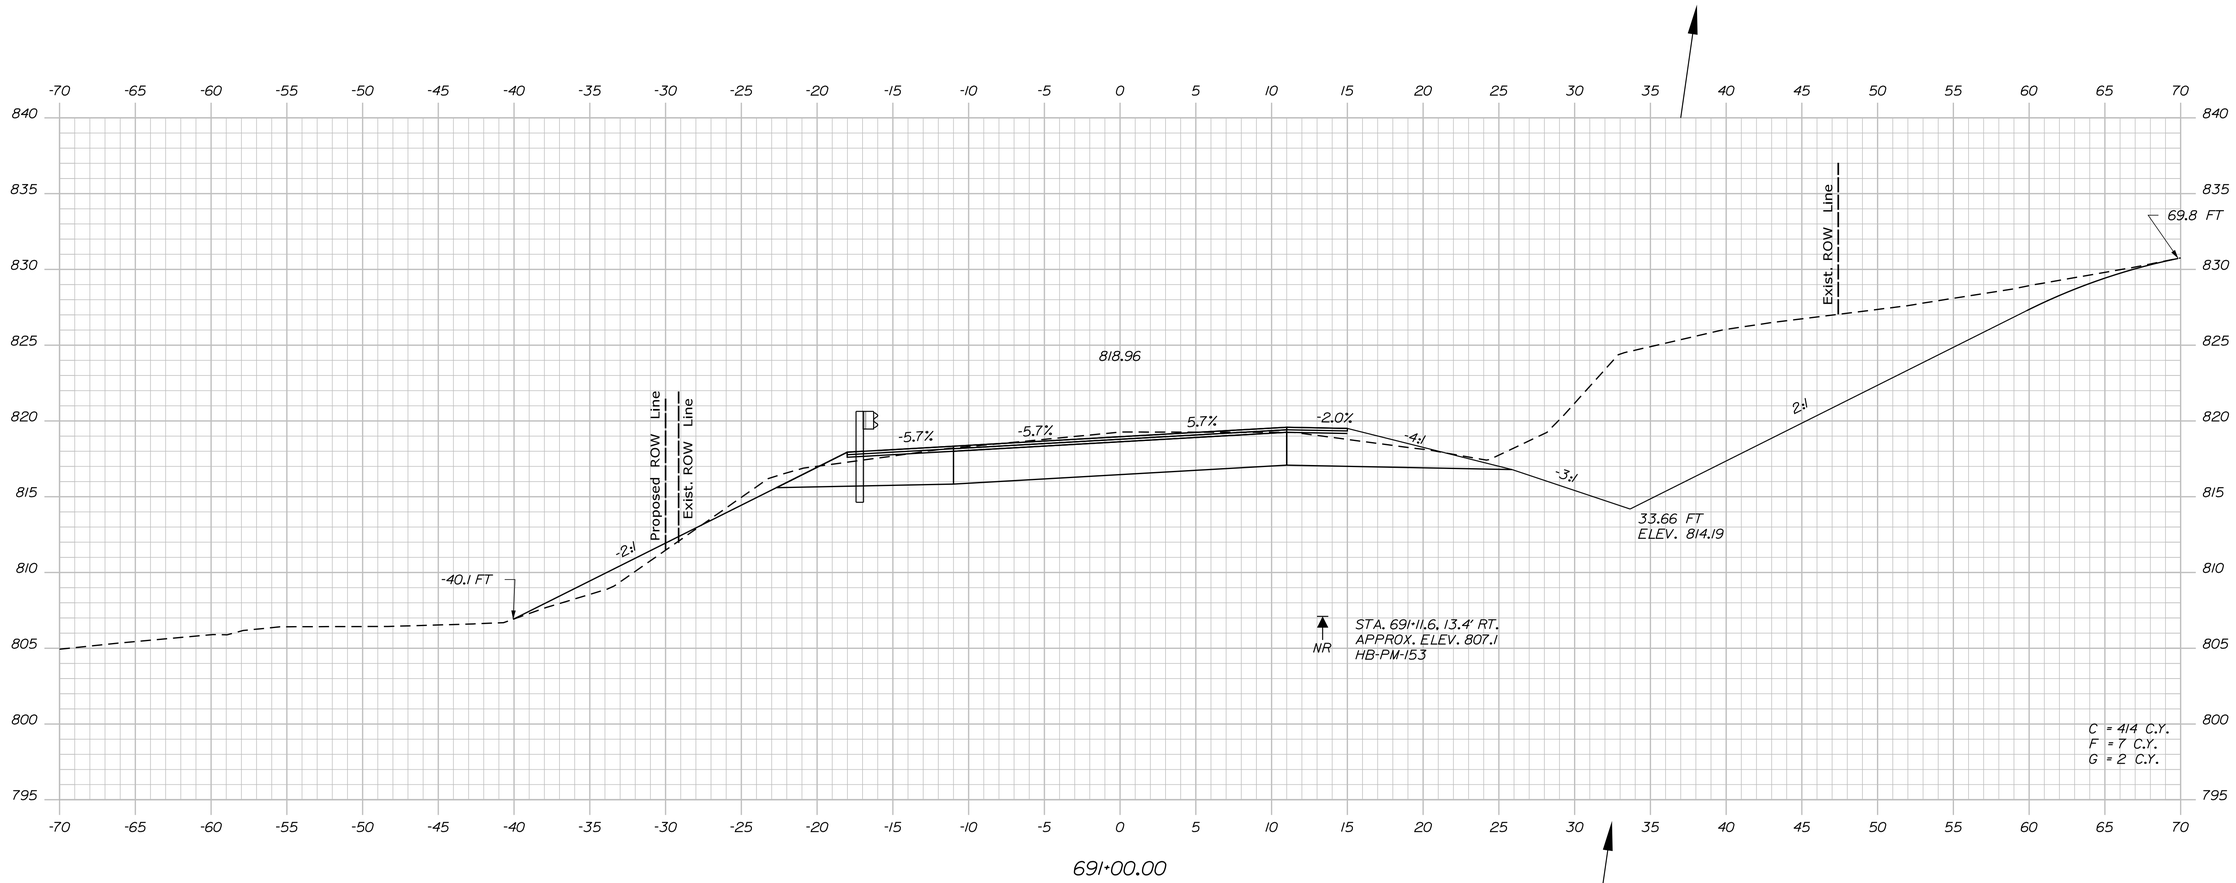

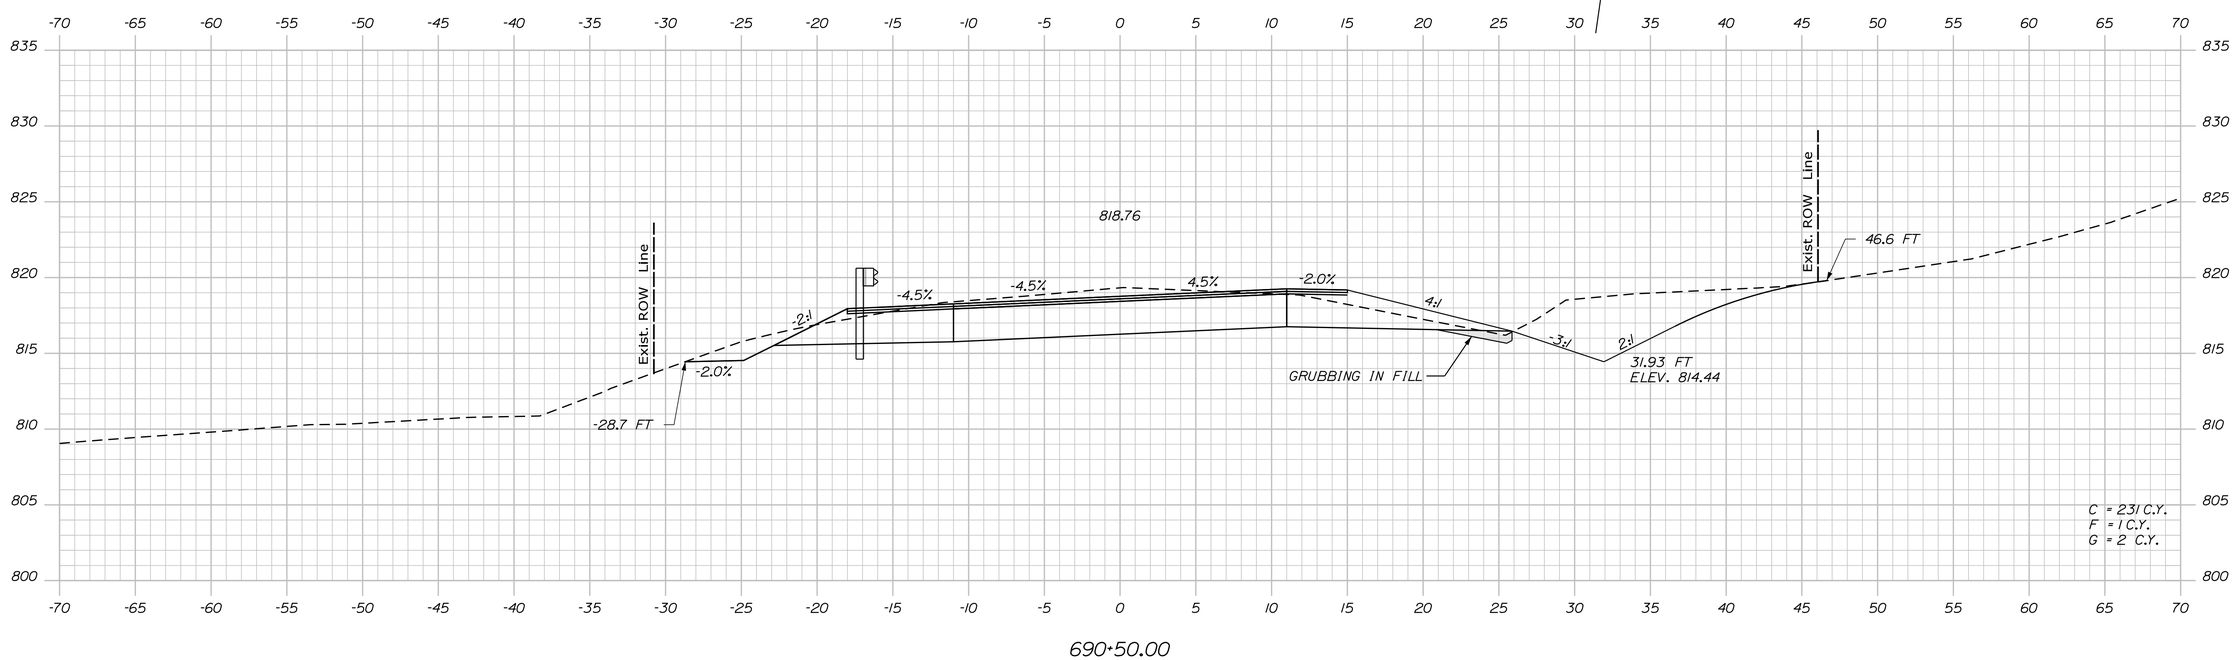

STATE OF MAINE
DEPARTMENT OF TRANSPORTATION

STP-1824(700)X

WIN
WIN 18247.00

HIGHWAY PLANS

PROJ. MANAGER	$PROJMANAGER$	BY	DATE	SIGNATURE
DESIGN-DETAILED	$designer1$	$detailer1$	$projdate1$	
CHECKED-REVIEWED	-----	-----	-----	
DESIGN2-DETAILED2	$designer2$	$detailer2$	$projdate2$	
DESIGN3-DETAILED3	$designer3$	$detailer3$	$projdate3$	P.E. NUMBER
REVISIONS 1	-----	-----	$revdate1$	
REVISIONS 2	-----	-----	$revdate2$	
REVISIONS 3	$revision3$		$revdate3$	DATE
REVISIONS 4	$revision4$		$revdate4$	
FIELD CHANGES	$fieldchange$		$fielddate$	

MADRID \ PHILLIPS
ROUTE 4

CROSS SECTIONS

SHEET NUMBER
296
OF 532

Sta. 690+50.00 to Sta. 691+00.00

Filename: ...\MSTA\296_XSECT_690-50_229.dgn Division: HIGHWAY Username: mdebowski Date:2/25/2019

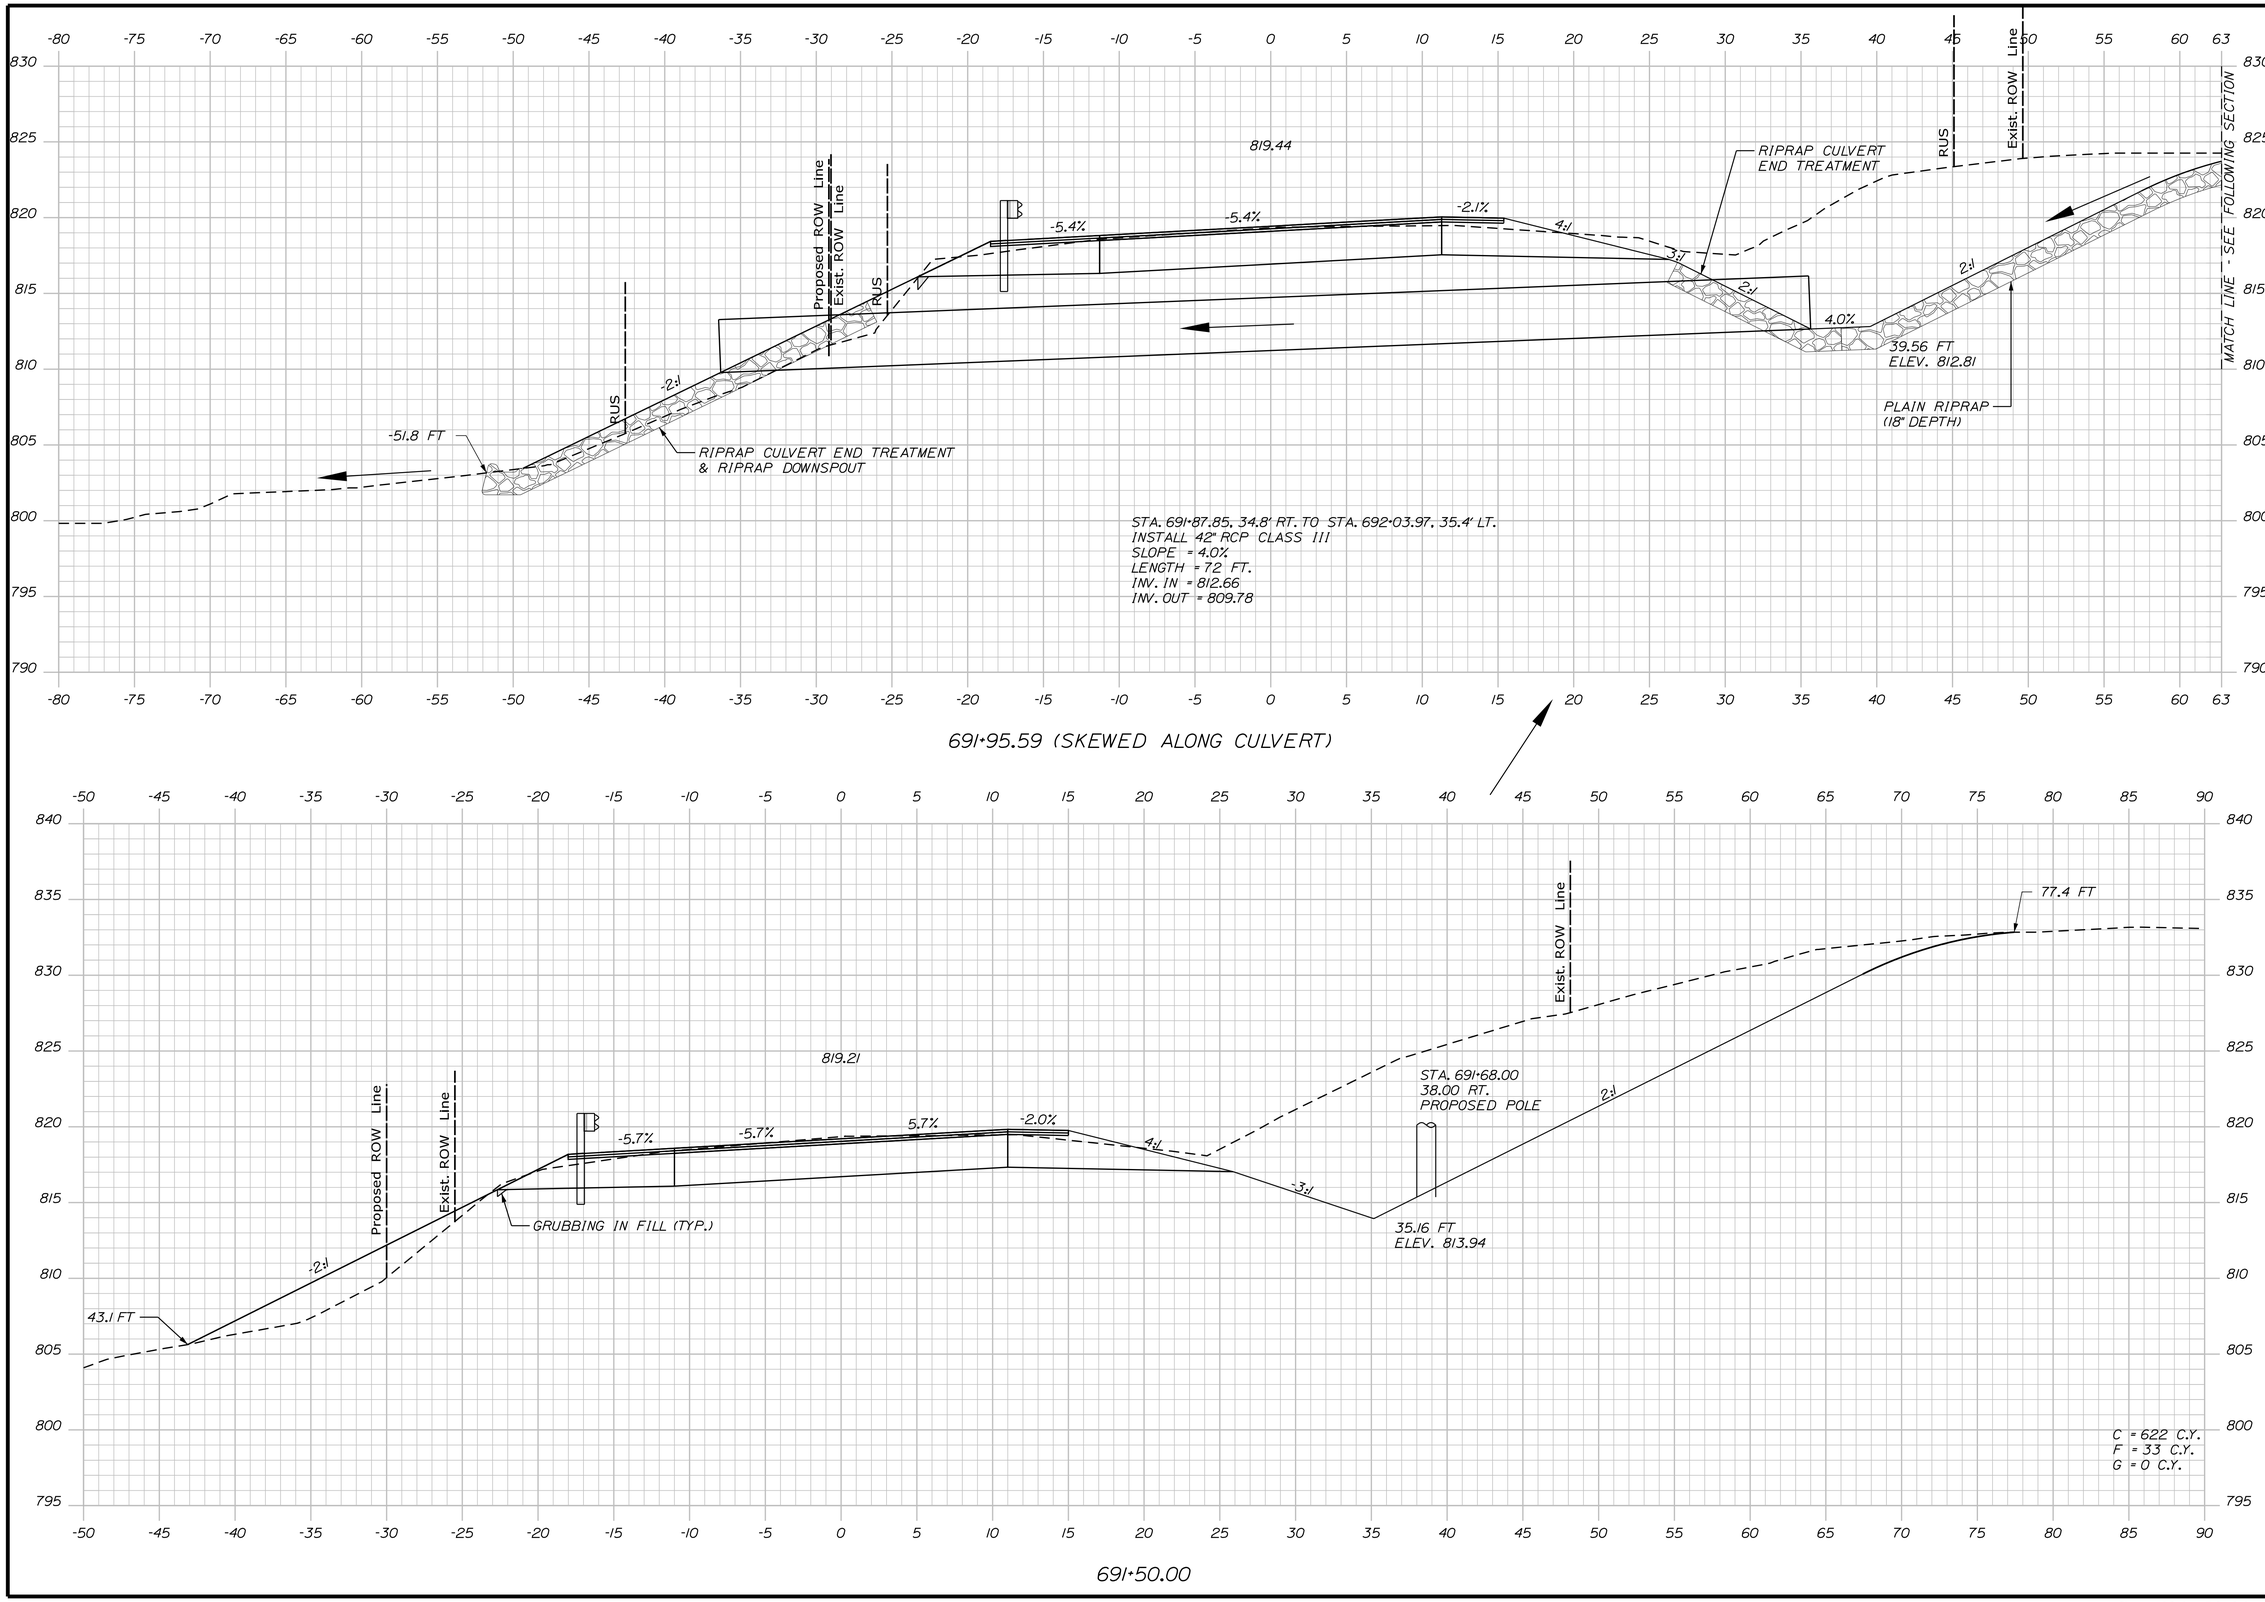

STATE OF MAINE
DEPARTMENT OF TRANSPORTATION

STP-1824(700)X

WIN
WIN 18247.00

HIGHWAY PLANS

PROJ. MANAGER	$PROJMANAGER$	BY	DATE
DESIGN-DETAILED	$designer1$	$detailer1$	$projdate1$
CHECKED-REVIEWED	-----	-----	-----
DESIGN2-DETAILED2	$designer2$	$detailer2$	$projdate2$
DESIGN3-DETAILED3	$designer3$	$detailer3$	$projdate3$
REVISIONS 1	-----	-----	$revdate1$
REVISIONS 2	-----	-----	$revdate2$
REVISIONS 3	$revision3$		$revdate3$
REVISIONS 4	$revision4$		$revdate4$
FIELD CHANGES	$fieldchange$		$fielddate$

SIGNATURE

P.E. NUMBER

DATE

MADRID \ PHILLIPS
ROUTE 4

CROSS SECTIONS

SHEET NUMBER

297

OF 532

Sta. 691+50.00 to Sta. 691+95.59

Filename: ...\MSTA\297_XSECT_691+50_230.dgn Division: HIGHWAY Username: mdebowski Date:2/25/2019

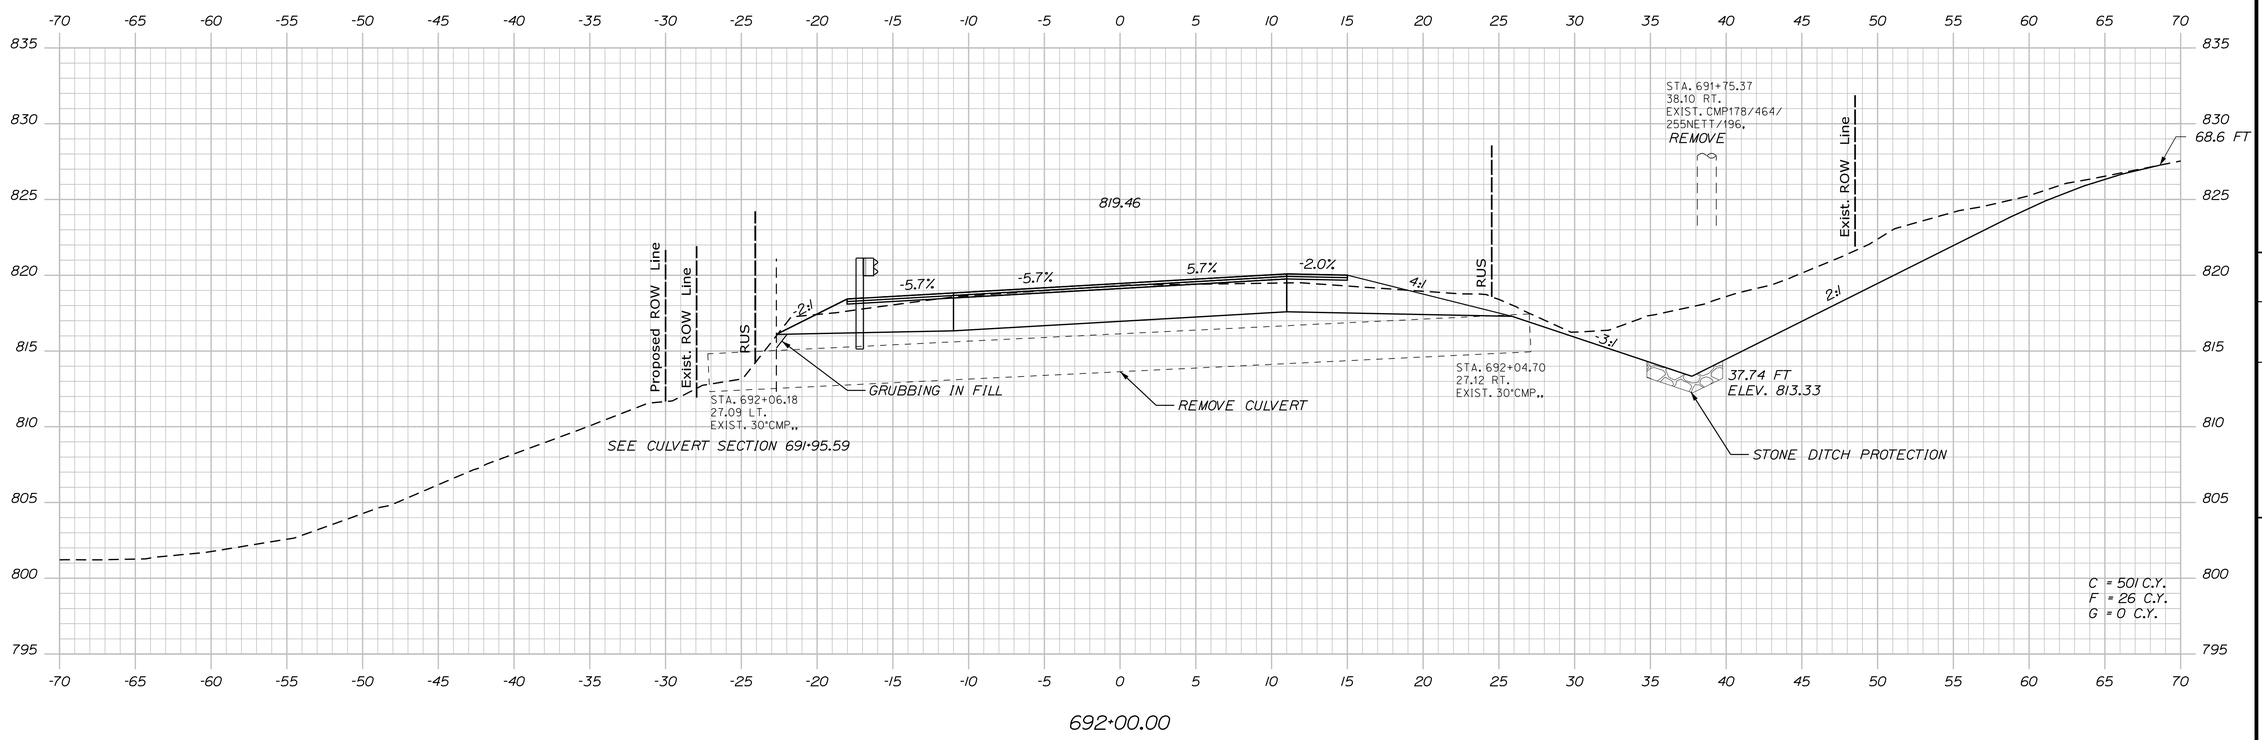

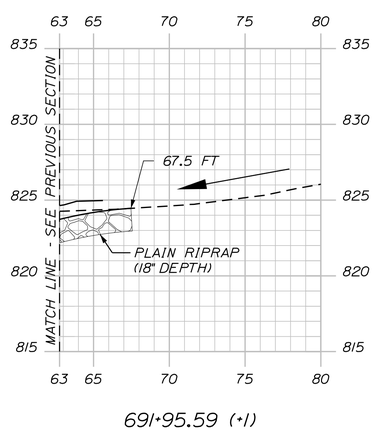

STATE OF MAINE
DEPARTMENT OF TRANSPORTATION

STP-1824(700)X

WIN
WIN 18247.00

HIGHWAY PLANS

		BY	DATE
PROJ. MANAGER	#PROJMANAGER$		
DESIGN-DETAILED	$designer1$	$detailer1$	$projdate1$
CHECKED-REVIEWED	-----	-----	-----
DESIGN2-DETAILED2	$designer2$	$detailer2$	$projdate2$
DESIGN3-DETAILED3	$designer3$	$detailer3$	$projdate3$
REVISIONS 1	-----	-----	$revdate1$
REVISIONS 2	-----	-----	$revdate2$
REVISIONS 3	$revision3$		$revdate3$
REVISIONS 4	$revision4$		$revdate4$
FIELD CHANGES	$fieldchange$		$fielddate$

SIGNATURE

P.E. NUMBER

DATE

MADRID \ PHILLIPS
ROUTE 4

CROSS SECTIONS

SHEET NUMBER

298

OF 532

Filename: ...\MSTA\298_XSECT_691+95_231.dgn Division: HIGHWAY Username: mdebowski Date:2/25/2019

Sta. 691+95.59 to Sta. 692+00.00

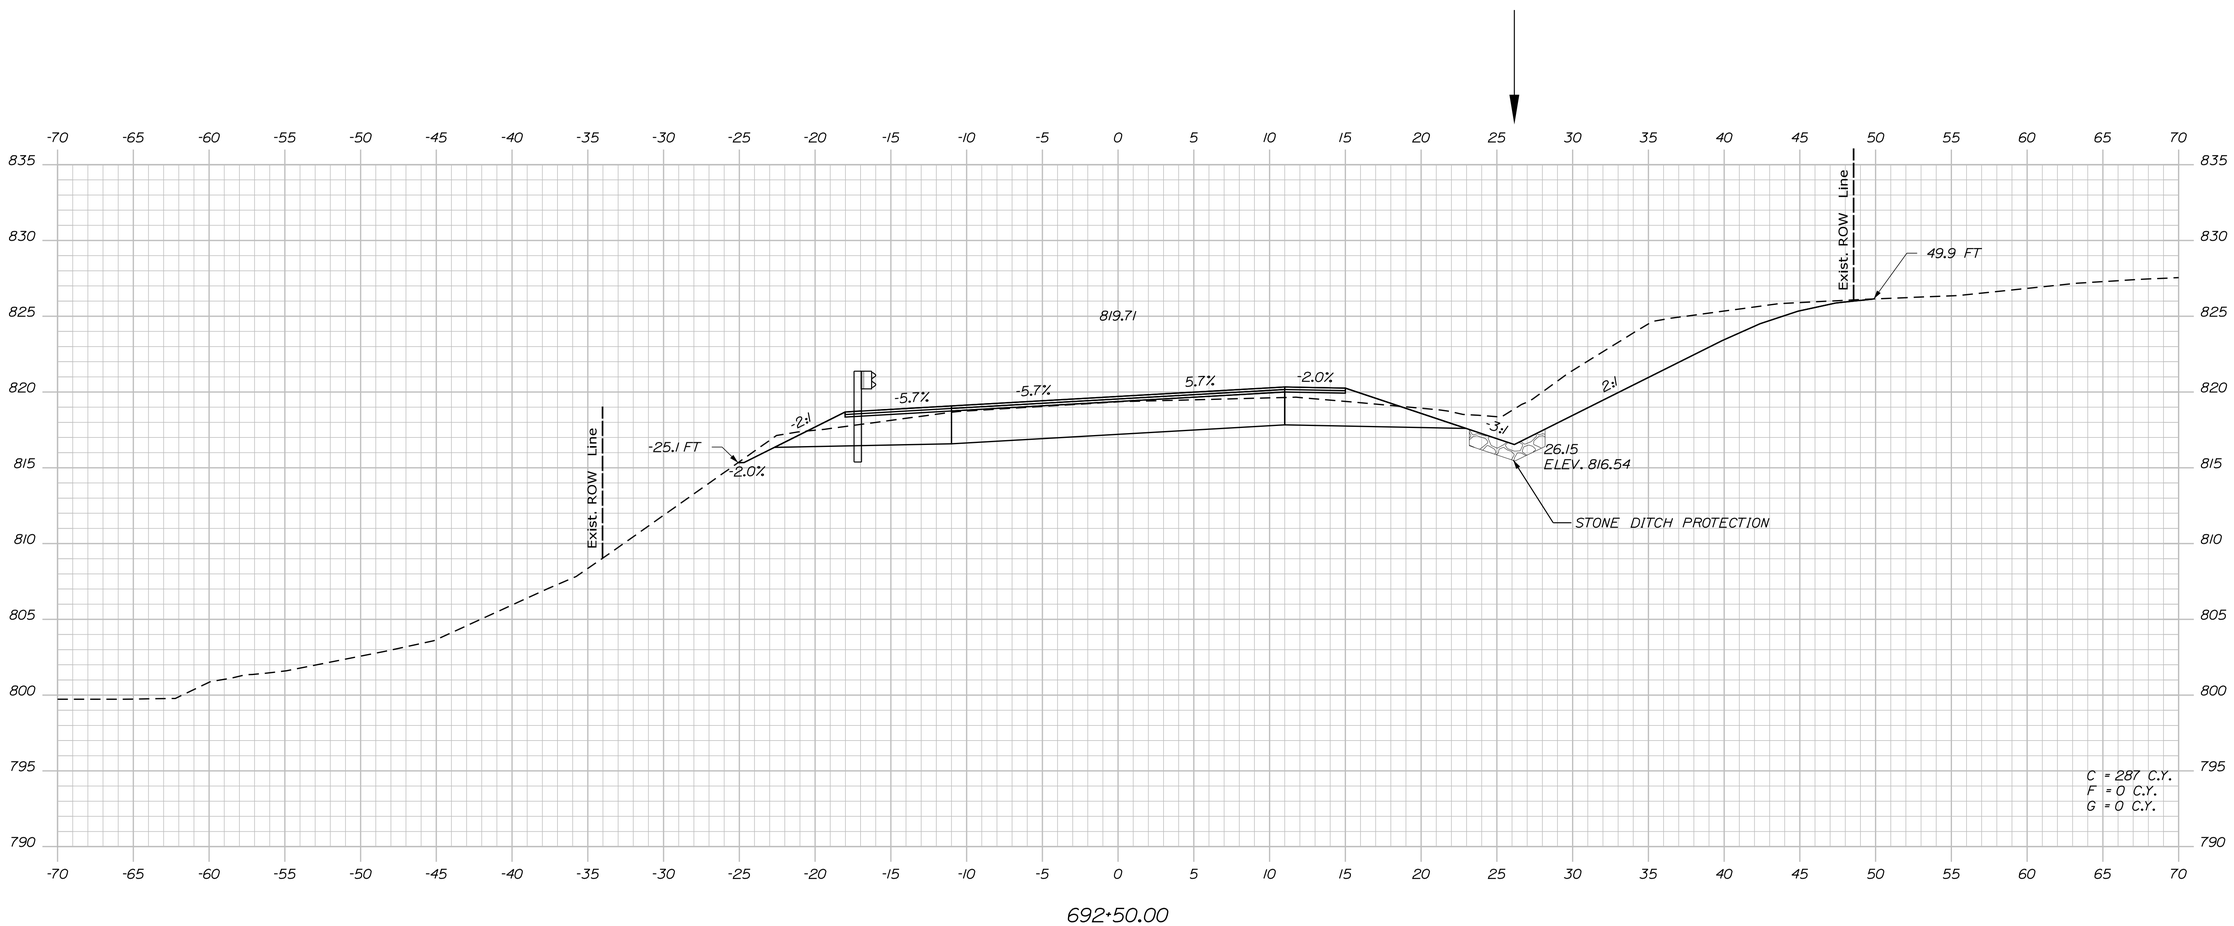

STATE OF MAINE
DEPARTMENT OF TRANSPORTATION

STP-1824(700)X

WIN
WIN 18247.00

HIGHWAY PLANS

		BY	DATE
PROJ. MANAGER	$PROJMANAGER$		
DESIGN-DETAILED	$designer1$	$detailer1$	$projdate1$
CHECKED-REVIEWED	------	------	------
DESIGN2-DETAILED2	$designer2$	$detailer2$	$projdate2$
DESIGN3-DETAILED3	$designer3$	$detailer3$	$projdate3$
REVISIONS 1	------		$revdate1$
REVISIONS 2	------		$revdate2$
REVISIONS 3	$revision3$		$revdate3$
REVISIONS 4	$revision4$		$revdate4$
FIELD CHANGES	$fieldchange$		$fielddate$

SIGNATURE

P.E. NUMBER

DATE

MADRID \ PHILLIPS
ROUTE 4

CROSS SECTIONS

SHEET NUMBER

299

OF 532

Sta. 692+50.00 to Sta. 692+50.00

Filename: ...\MSTA\299_XSECT_692+50_232.dgn Division: HIGHWAY Username: mdebowski Date:2/25/2019

Filename: ...\MSTA\300_XSECT_693+00_233.dgn Division: HIGHWAY Username: mdebowski Date:2/25/2019

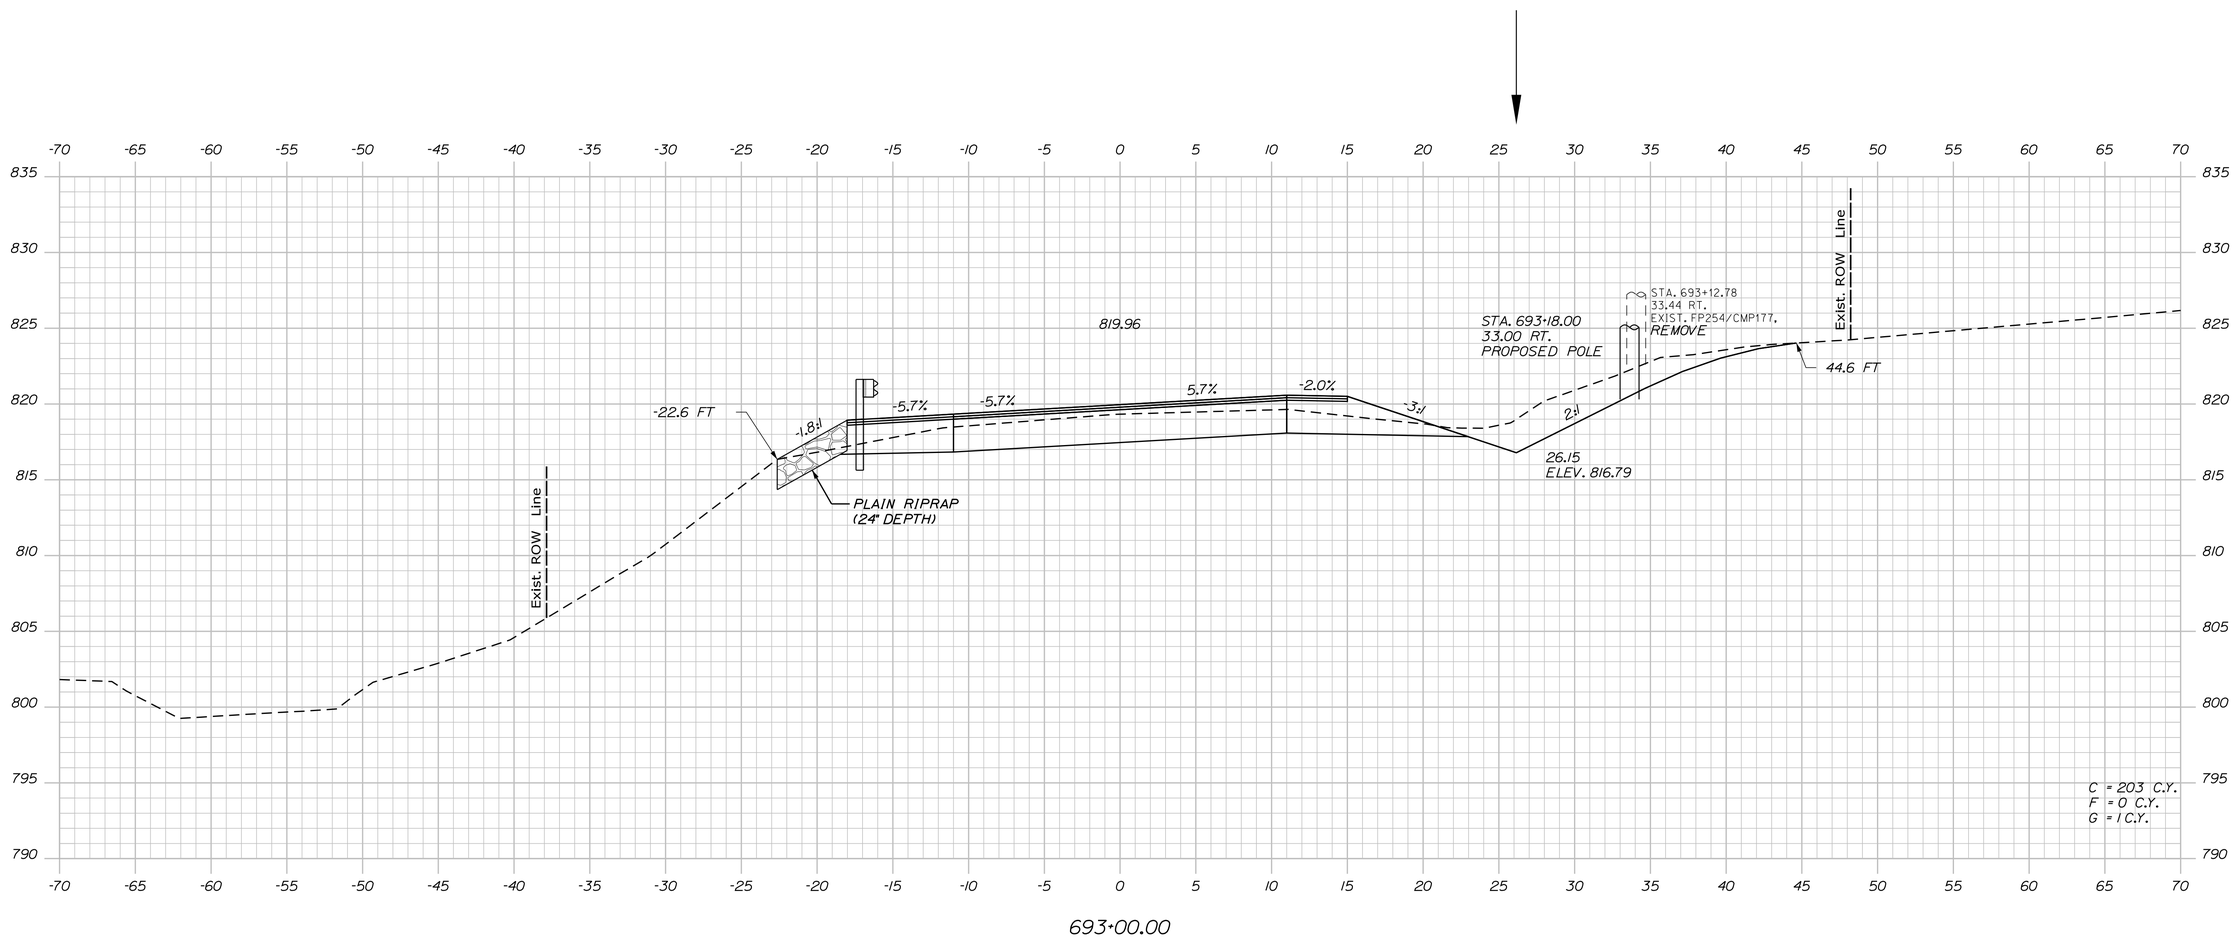

STATE OF MAINE
DEPARTMENT OF TRANSPORTATION

STP-1824(700)X

WIN
WIN 18247.00

HIGHWAY PLANS

PROJ. MANAGER	$PROJMANAGER$	BY	DATE
DESIGN-DETAILED	$designer1$	$detailer1$	$projdate1$
CHECKED-REVIEWED	-----	-----	-----
DESIGN2-DETAILED2	$designer2$	$detailer2$	$projdate2$
DESIGN3-DETAILED3	$designer3$	$detailer3$	$projdate3$
REVISIONS 1	-----	-----	$revdate1$
REVISIONS 2	-----	-----	$revdate2$
REVISIONS 3	$revision3$		$revdate3$
REVISIONS 4	$revision4$		$revdate4$
FIELD CHANGES	$fieldchange$		$fieldate$

SIGNATURE

P.E. NUMBER

DATE

MADRID \ PHILLIPS
ROUTE 4

CROSS SECTIONS

SHEET NUMBER

300

OF 532

Sta. 693+00.00 to Sta. 693+00.00

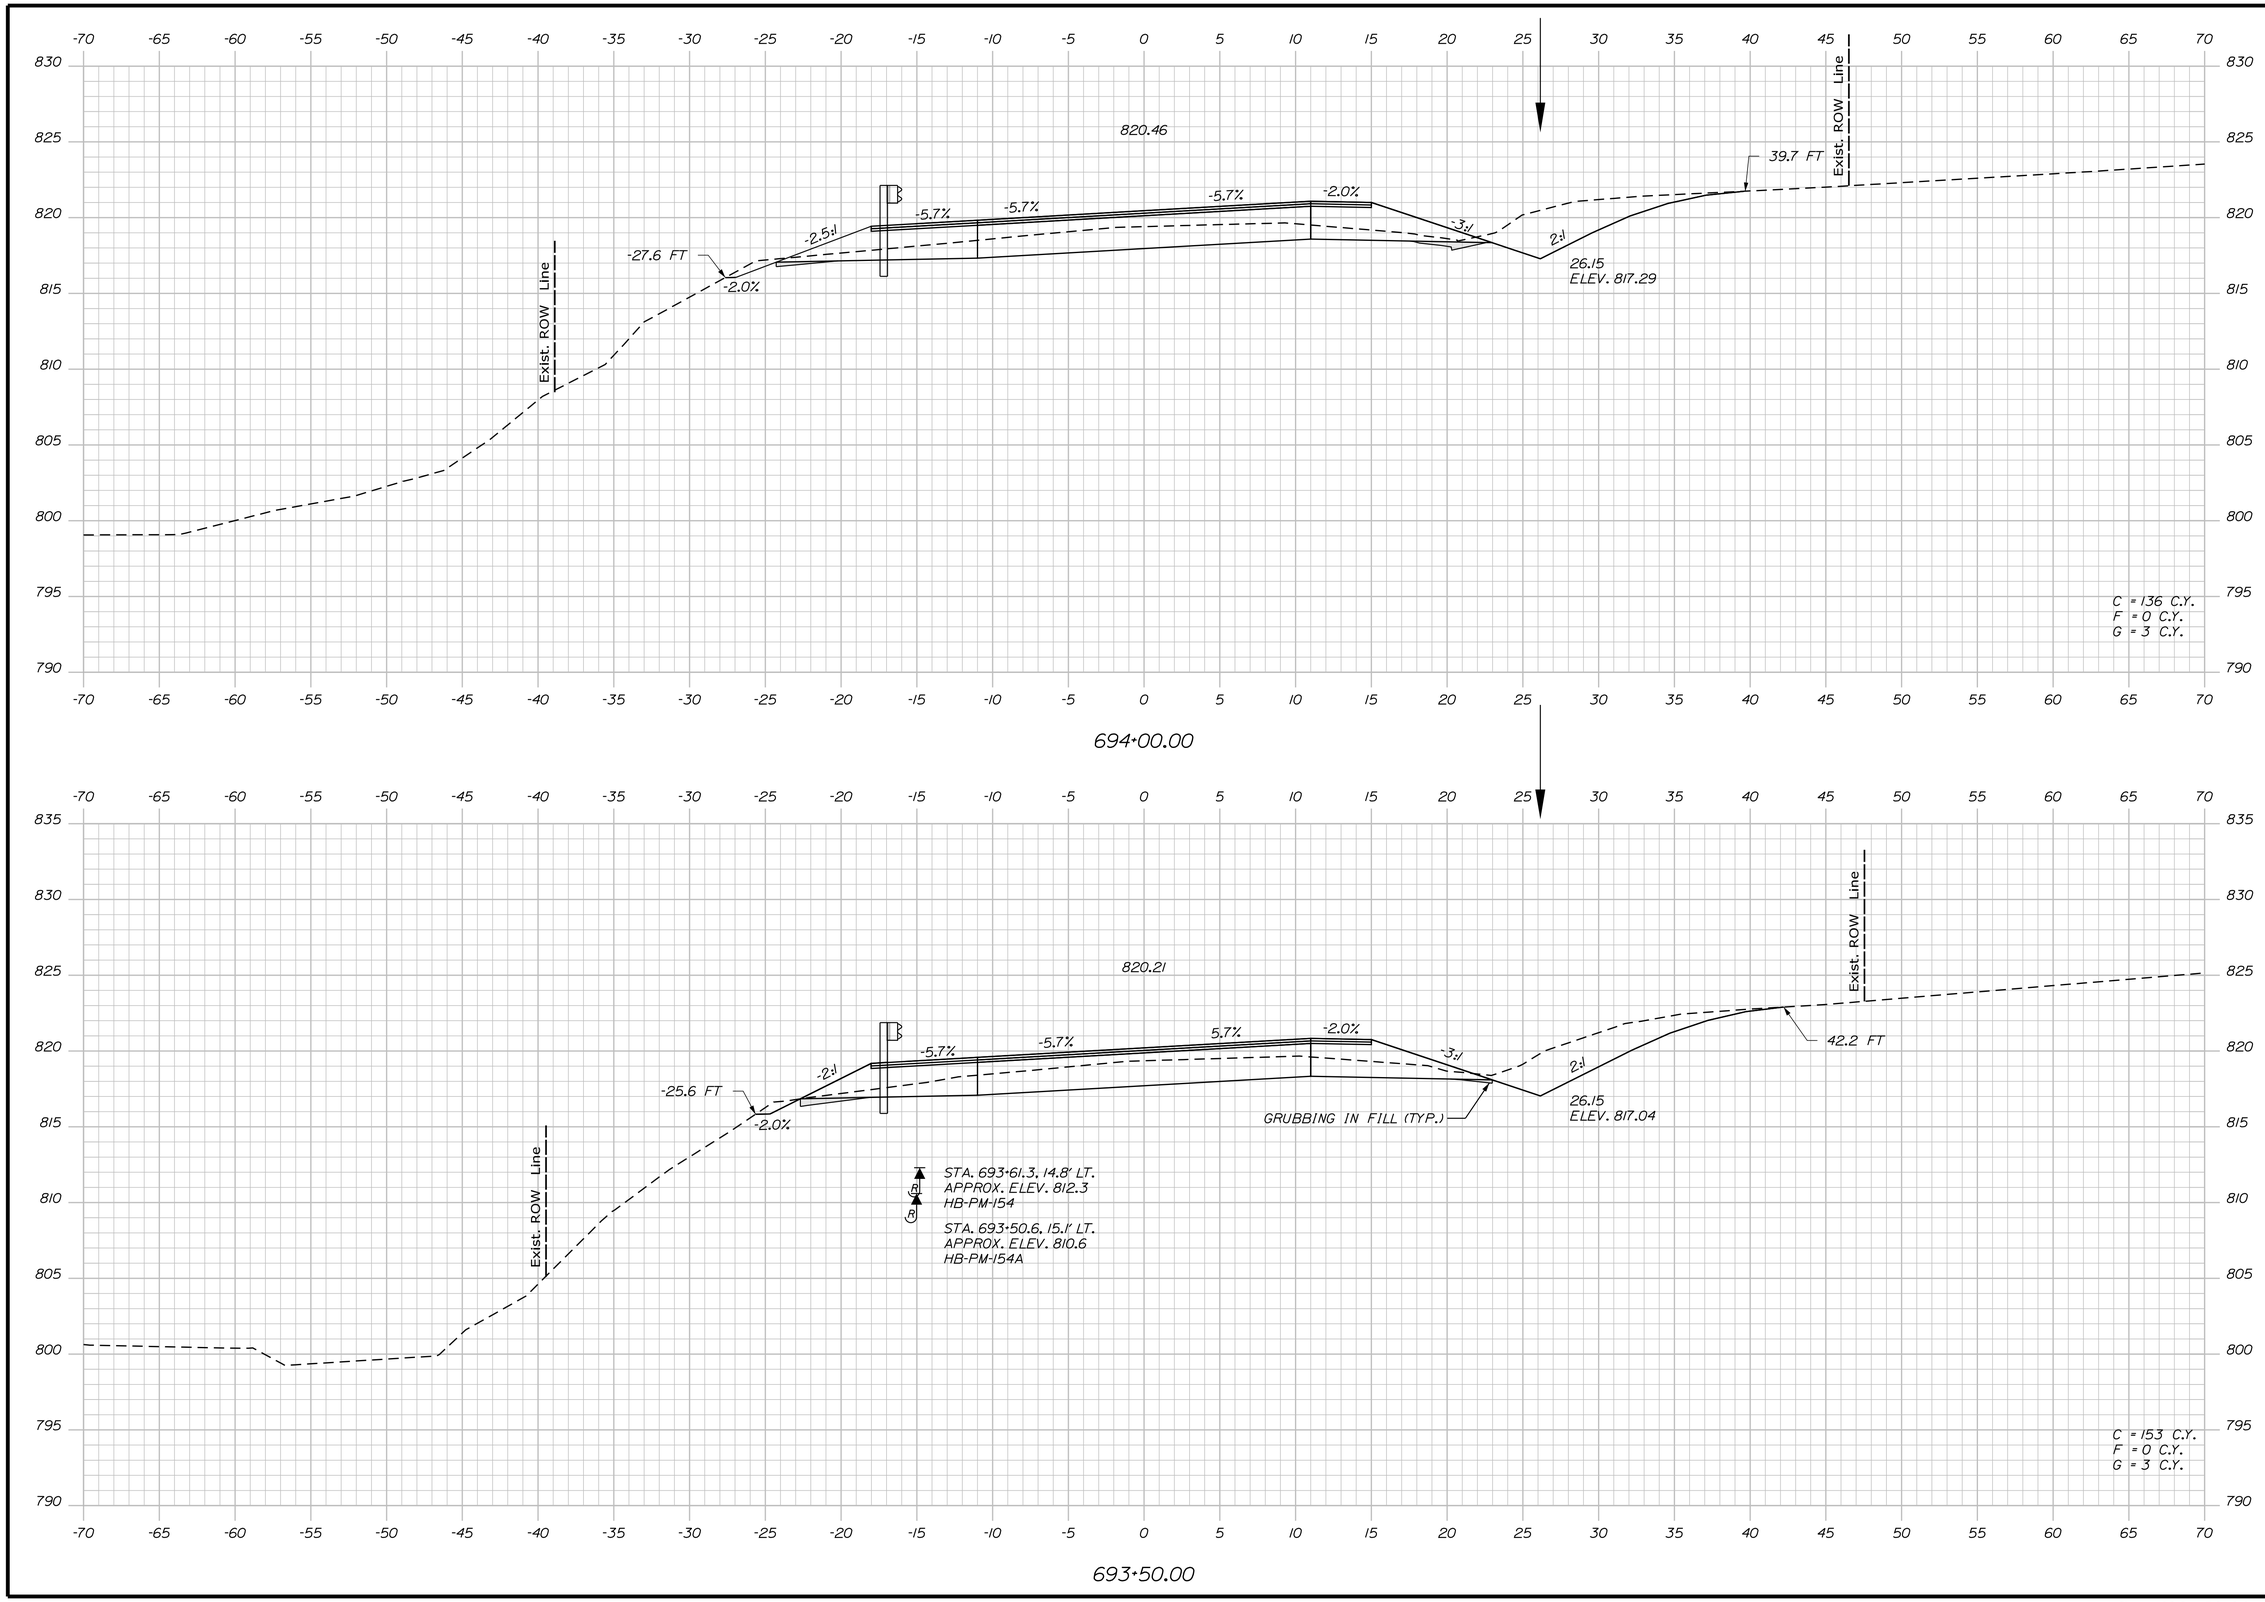

STATE OF MAINE
DEPARTMENT OF TRANSPORTATION

STP-1824(700)X

WIN
WIN 18247.00

HIGHWAY PLANS

PROJ. MANAGER	$PROJMANAGER$	BY	DATE
DESIGN-DETAILED	$designer1$	$detailer1$	$projdate1$
CHECKED-REVIEWED	-----	-----	-----
DESIGN2-DETAILED2	$designer2$	$detailer2$	$projdate2$
DESIGN3-DETAILED3	$designer3$	$detailer3$	$projdate3$
REVISIONS 1	-----	-----	$revdate1$
REVISIONS 2	-----	-----	$revdate2$
REVISIONS 3	$revision3$	$revision3$	$revdate3$
REVISIONS 4	$revision4$	$revision4$	$revdate4$
FIELD CHANGES	$fieldchange$	$fieldchange$	$fielddate$

SIGNATURE

P.E. NUMBER

DATE

MADRID \ PHILLIPS
ROUTE 4

CROSS SECTIONS

SHEET NUMBER

301

OF 532

Filename: ...\MSTA\301_XSECT_693+50_234.dgn Division: HIGHWAY Username: mdebowski Date:2/25/2019

Sta. 693+50.00 to Sta. 694+00.00

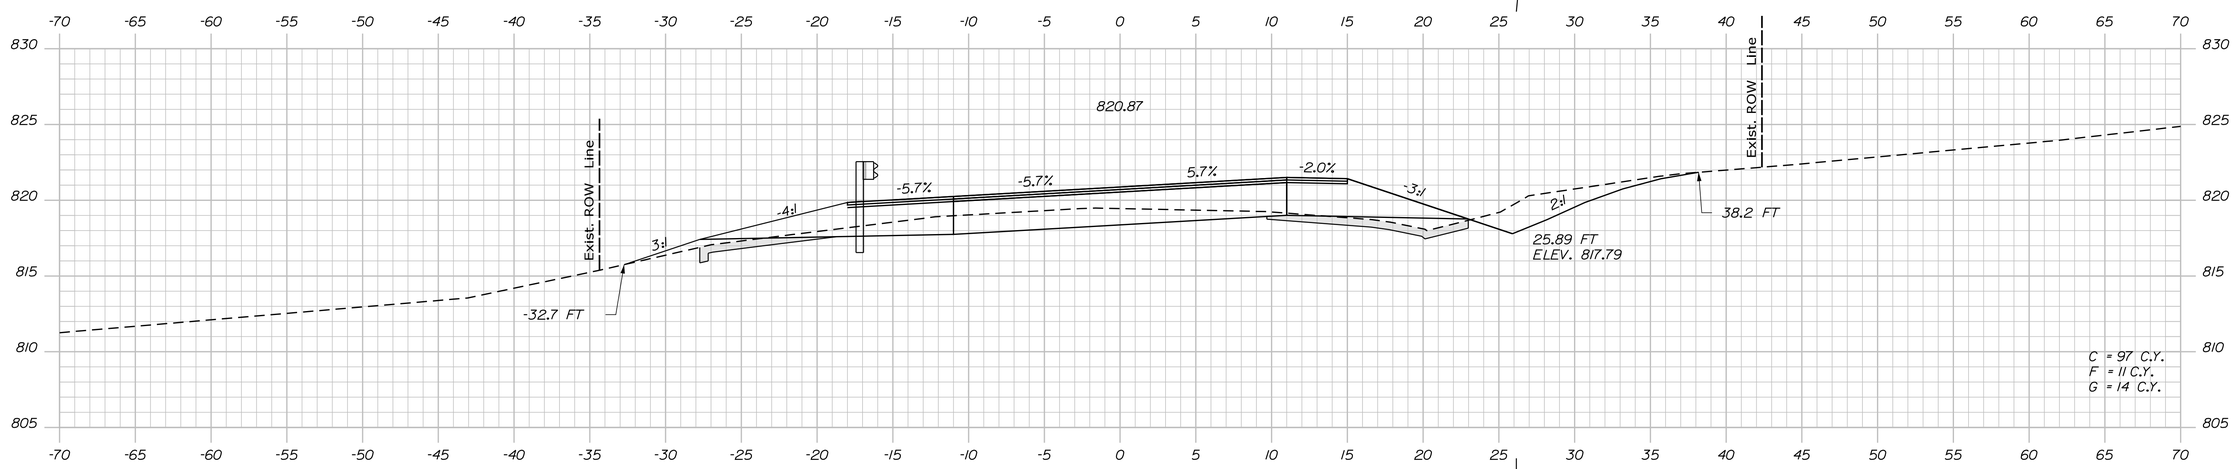

695+00.00

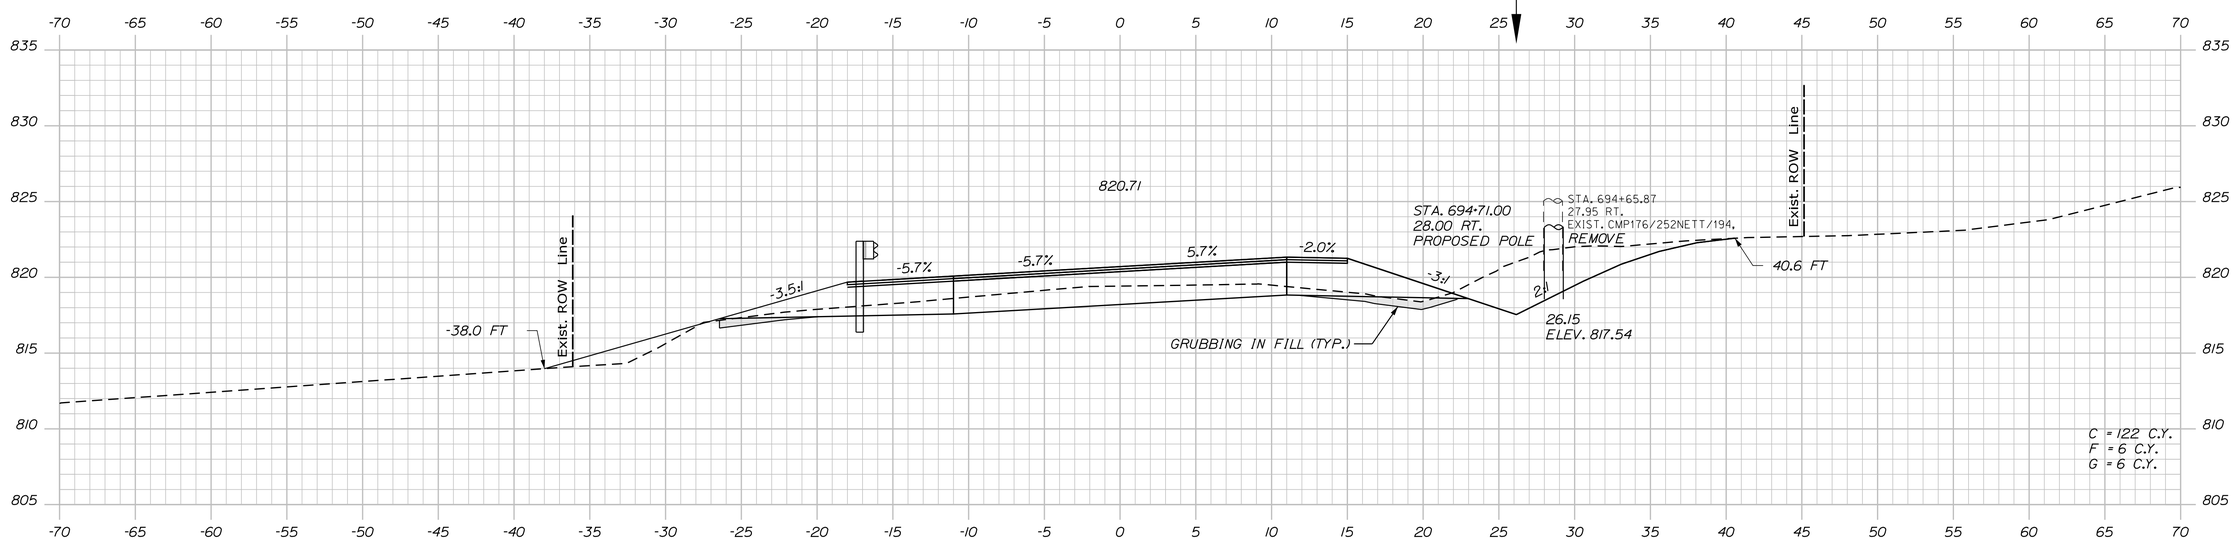

694+50.00

STATE OF MAINE
DEPARTMENT OF TRANSPORTATION

STP-1824(700)X

WIN
WIN 18247.00

HIGHWAY PLANS

PROJ. MANAGER	#PROJMANAGER$	BY	DATE
DESIGN-DETAILED	$designer1$	$detailer1$	$projdate1$
CHECKED-REVIEWED	-----	-----	-----
DESIGN2-DETAILED2	$designer2$	$detailer2$	$projdate2$
DESIGN3-DETAILED3	$designer3$	$detailer3$	$projdate3$
REVISIONS 1	-----	-----	$revdate1$
REVISIONS 2	-----	-----	$revdate2$
REVISIONS 3	$revision3$	$revdate3$	$revdate3$
REVISIONS 4	$revision4$	$revdate4$	$revdate4$
FIELD CHANGES	$fieldchange$	$fieldate$	$fieldate$

SIGNATURE

P.E. NUMBER

DATE

MADRID \ PHILLIPS
ROUTE 4

CROSS SECTIONS

SHEET NUMBER

302

OF 532

Filename: ...\MSTA\302_XSECT_694+50_235.dgn Division: HIGHWAY Username: mdebowski Date:2/25/2019

Sta. 694+50.00 to Sta. 695+00.00

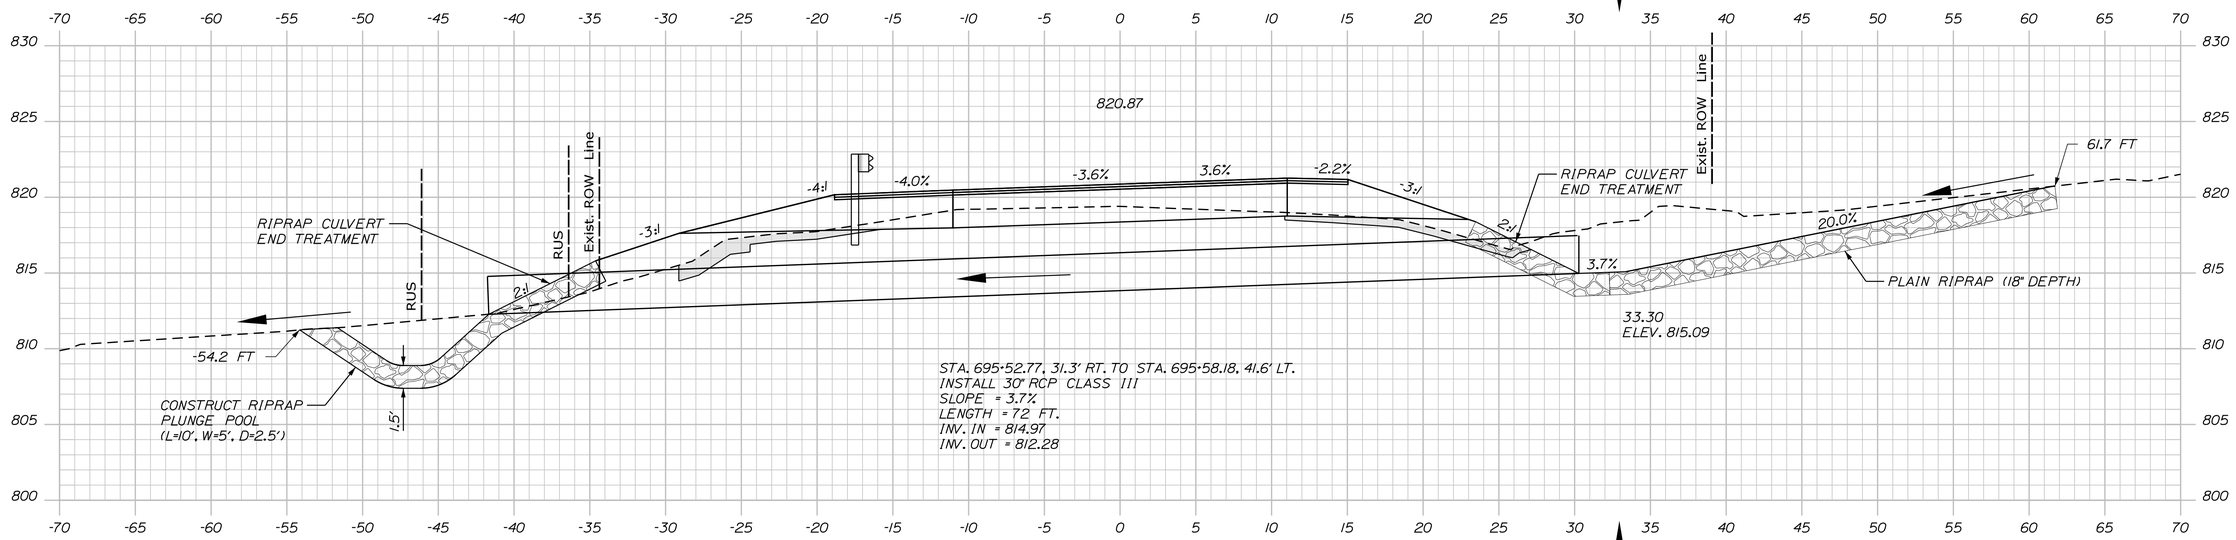

695+55.09 (SKEWED ALONG CULVERT)

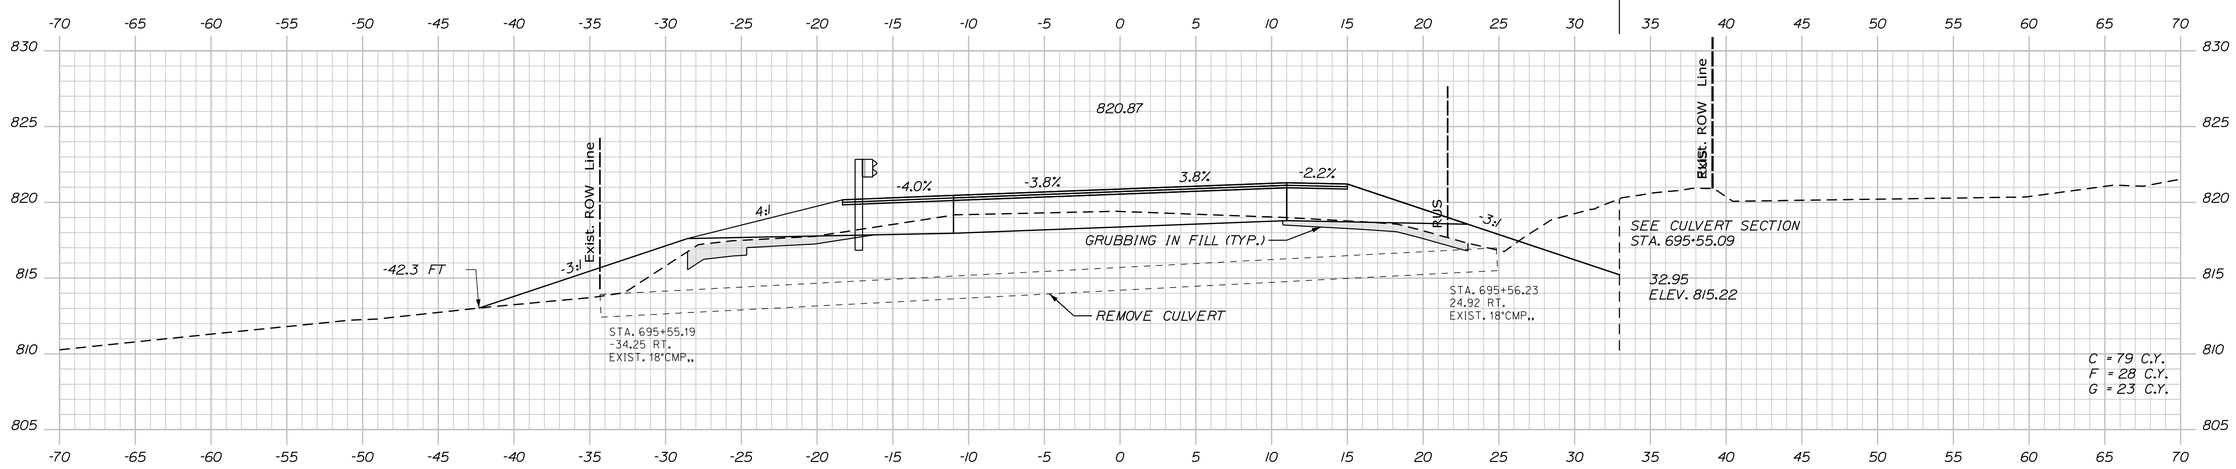

695+50.00

STATE OF MAINE
DEPARTMENT OF TRANSPORTATION

STP-1824(700)X

WIN
WIN 18247.00

HIGHWAY PLANS

PROJ. MANAGER	BY	DATE
DESIGN-DETAILED	$designer1$	$prodate1$
CHECKED-REVIEWED	-----	-----
DESIGN2-DETAILED2	$designer2$	$prodate2$
DESIGN3-DETAILED3	$designer3$	$prodate3$
REVISIONS 1	-----	$revdate1$
REVISIONS 2	$revision3$	$revdate2$
REVISIONS 3	$revision3$	$revdate3$
REVISIONS 4	$revision4$	$revdate4$
FIELD CHANGES	$fieldchange$	$fieldate$

SIGNATURE

P.E. NUMBER

DATE

MADRID \ PHILLIPS
ROUTE 4

CROSS SECTIONS

SHEET NUMBER

303

OF 532

Sta. 695+50.00 to Sta. 695+55.09

Filename: ...\MSTA\303_XSECT_695+50_236.dgn Division: HIGHWAY Username: mdebowski Date:2/25/2019

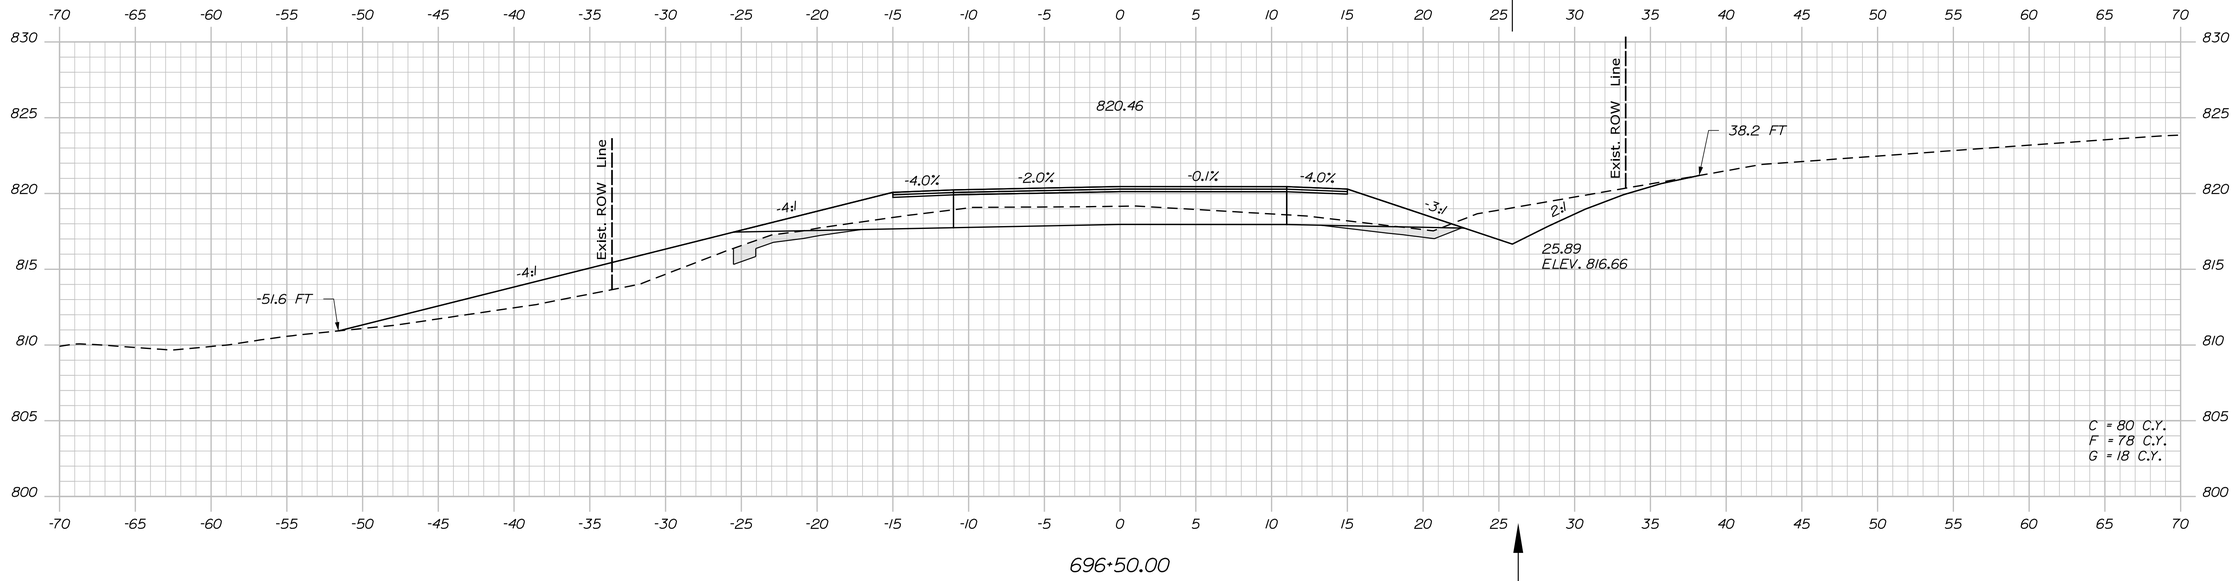

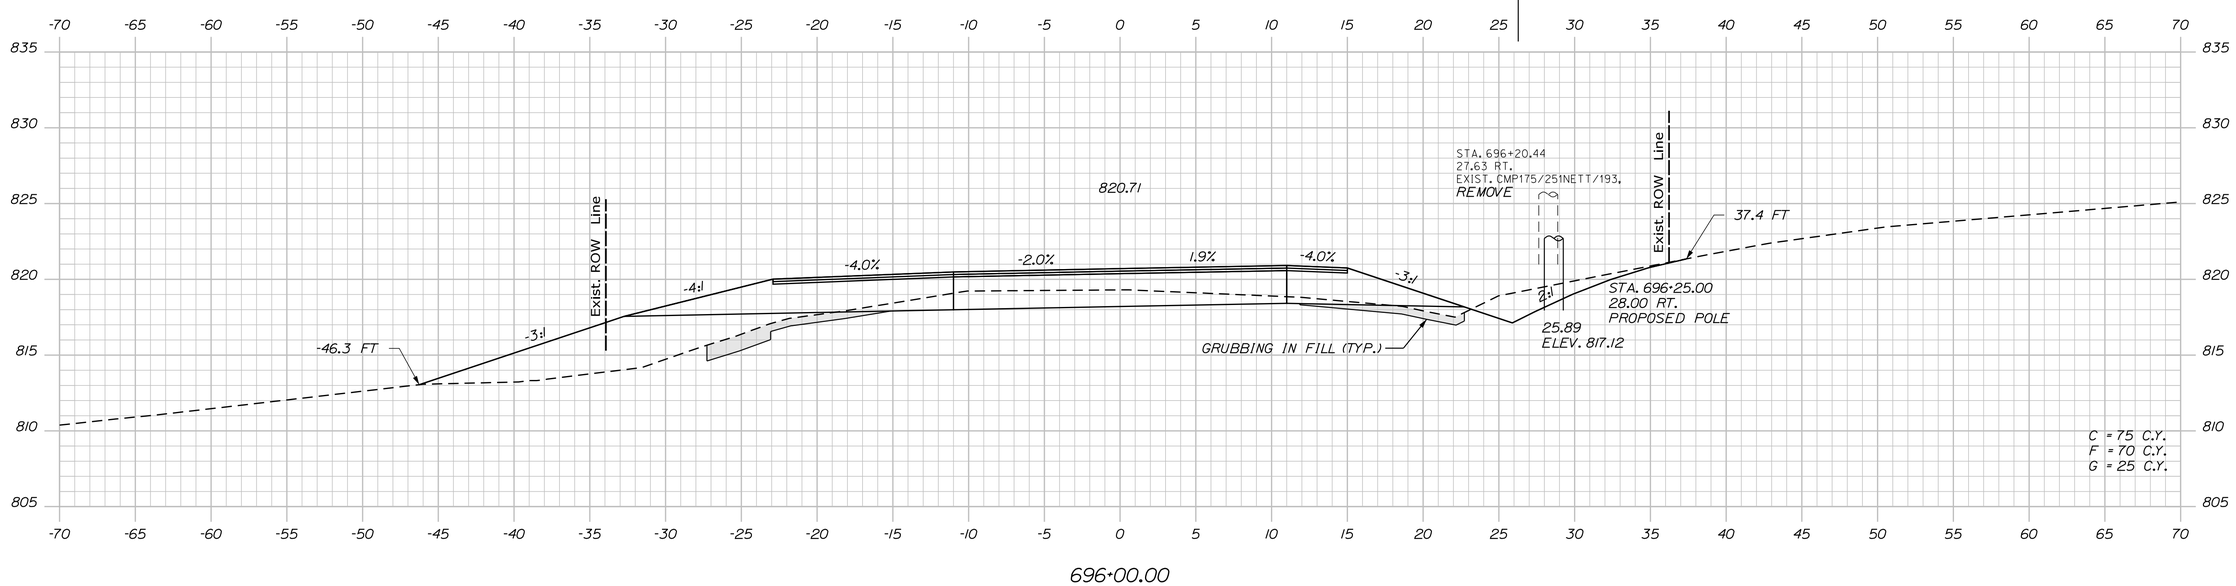

STATE OF MAINE
DEPARTMENT OF TRANSPORTATION

STP-1824(700)X

WIN
WIN 18247.00

HIGHWAY PLANS

PROJ. MANAGER	$PROJMANAGER$	BY	DATE
DESIGN-DETAILED	$designer1$	$detailer1$	$projdate1$
CHECKED-REVIEWED	-----	-----	-----
DESIGN2-DETAILED2	$designer2$	$detailer2$	$projdate2$
DESIGN3-DETAILED3	$designer3$	$detailer3$	$projdate3$
REVISIONS 1	-----	-----	$revdate1$
REVISIONS 2	-----	-----	$revdate2$
REVISIONS 3	$revision3$		$revdate3$
REVISIONS 4	$revision4$		$revdate4$
FIELD CHANGES	$fieldchange$		$fielddate$

SIGNATURE

P.E. NUMBER

DATE

MADRID \ PHILLIPS
ROUTE 4

CROSS SECTIONS

SHEET NUMBER

304

OF 532

Sta. 696+00.00 to Sta. 696+50.00

Filename: ...\MSTA\304_XSECT_696+00_237.dgn Division: HIGHWAY Username: mdebowski Date:2/25/2019

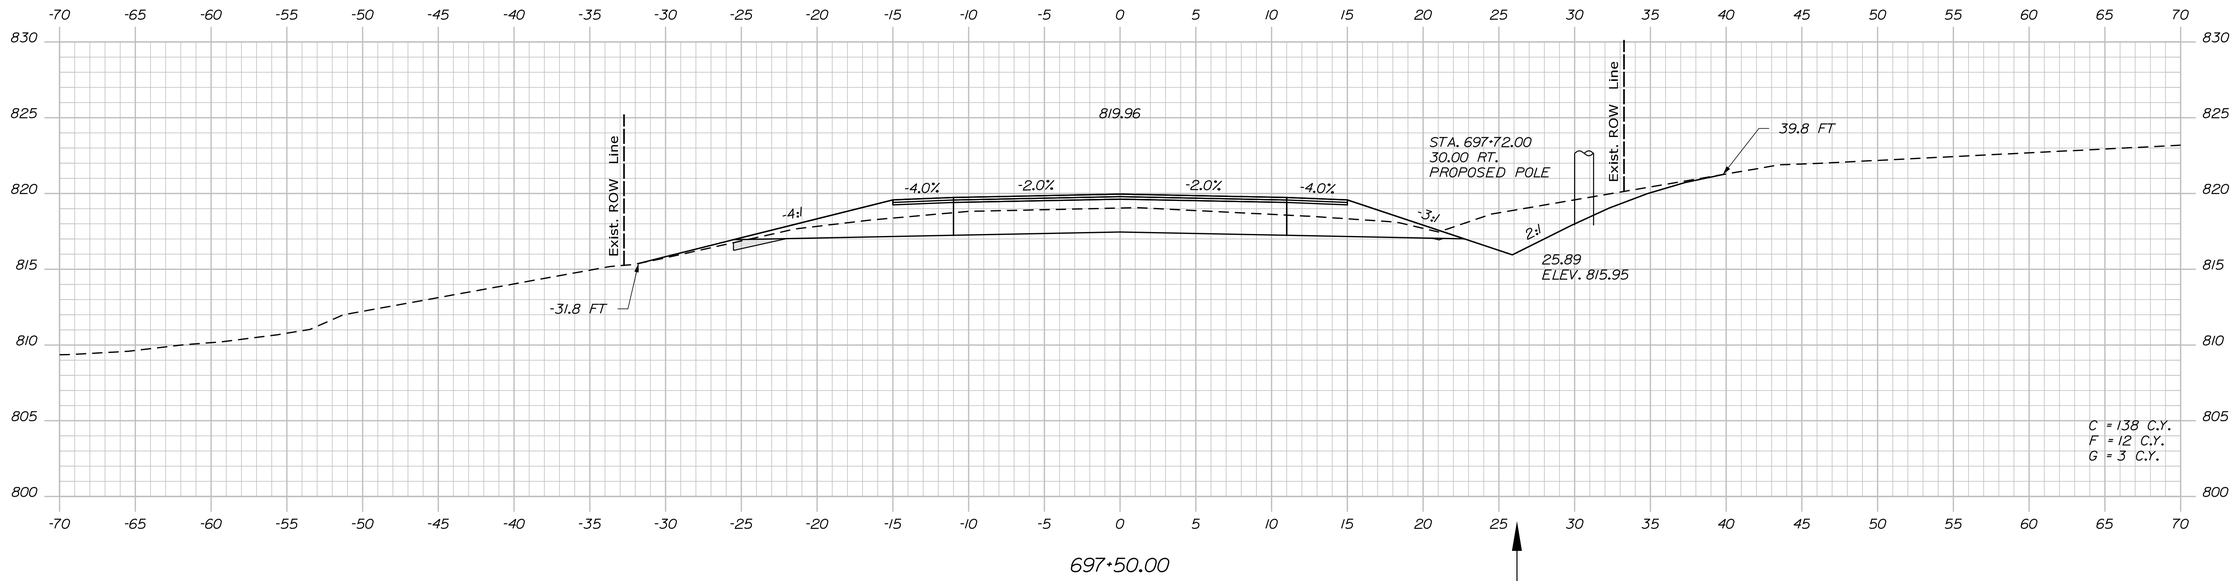

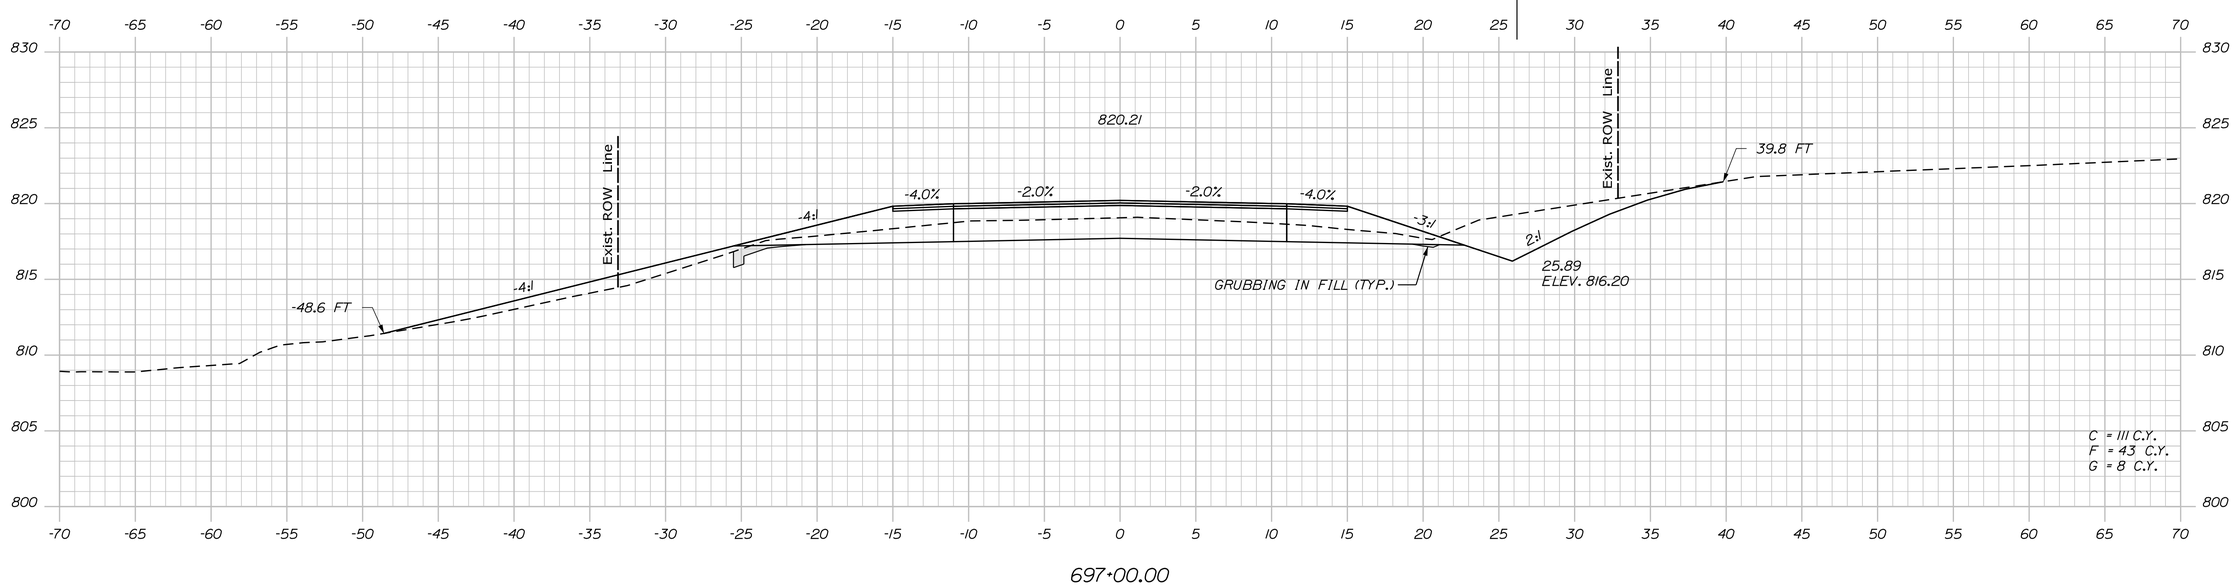

STATE OF MAINE
DEPARTMENT OF TRANSPORTATION

STP-1824(700)X

WIN
WIN 18247.00

HIGHWAY PLANS

PROJ. MANAGER	$PROJMANAGER$	BY	DATE
DESIGN-DETAILED	$designer1$	$detailer1$	$projdate1$
CHECKED-REVIEWED	-----	-----	-----
DESIGN2-DETAILED2	$designer2$	$detailer2$	$projdate2$
DESIGN3-DETAILED3	$designer3$	$detailer3$	$projdate3$
REVISIONS 1	-----	-----	$revdate1$
REVISIONS 2	-----	-----	$revdate2$
REVISIONS 3	$revision3$		$revdate3$
REVISIONS 4	$revision4$		$revdate4$
FIELD CHANGES	$fieldchange$		$fielddate$

SIGNATURE

P.E. NUMBER

DATE

MADRID \ PHILLIPS
ROUTE 4

CROSS SECTIONS

SHEET NUMBER

305

OF 532

Sta. 697+00.00 to Sta. 697+50.00

Filename: ...\MSTA\305_XSECT_697-00_238.dgn Division: HIGHWAY Username: mdebowski Date:2/25/2019

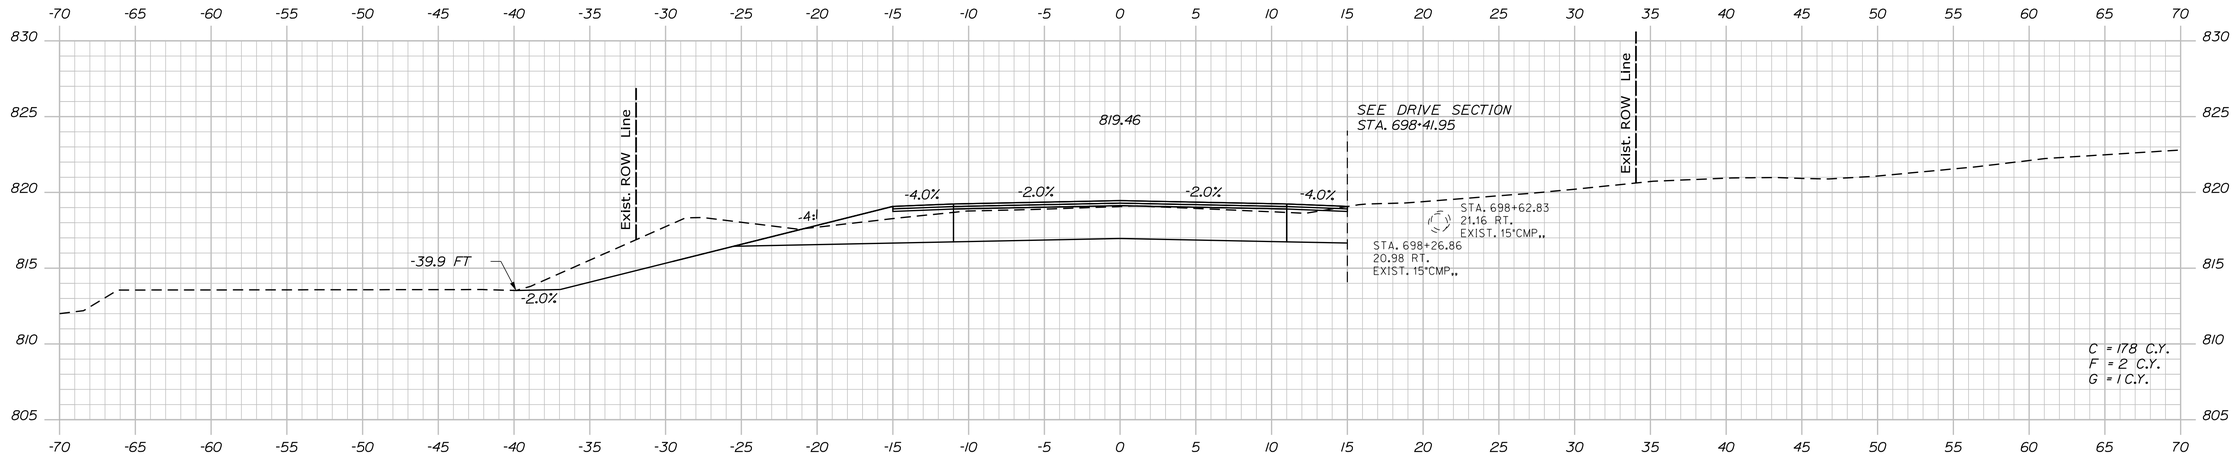

698+50.00

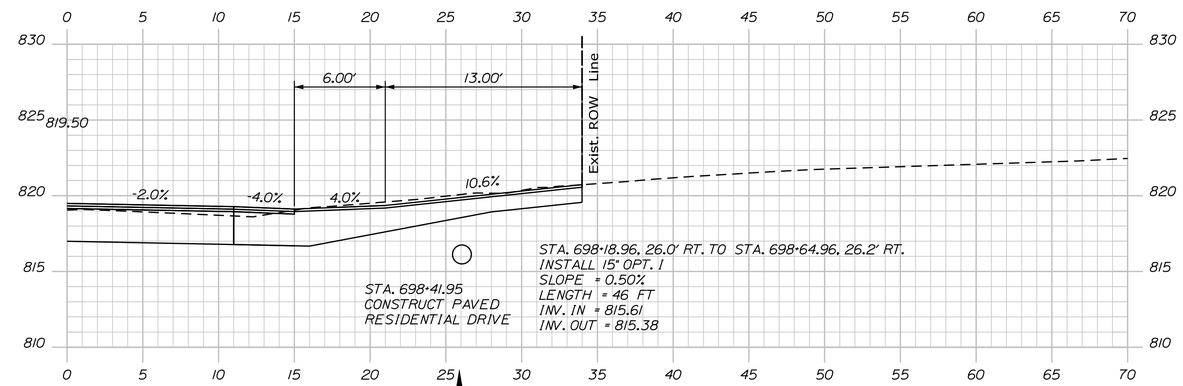

698+41.95 (DRIVE SECTION)

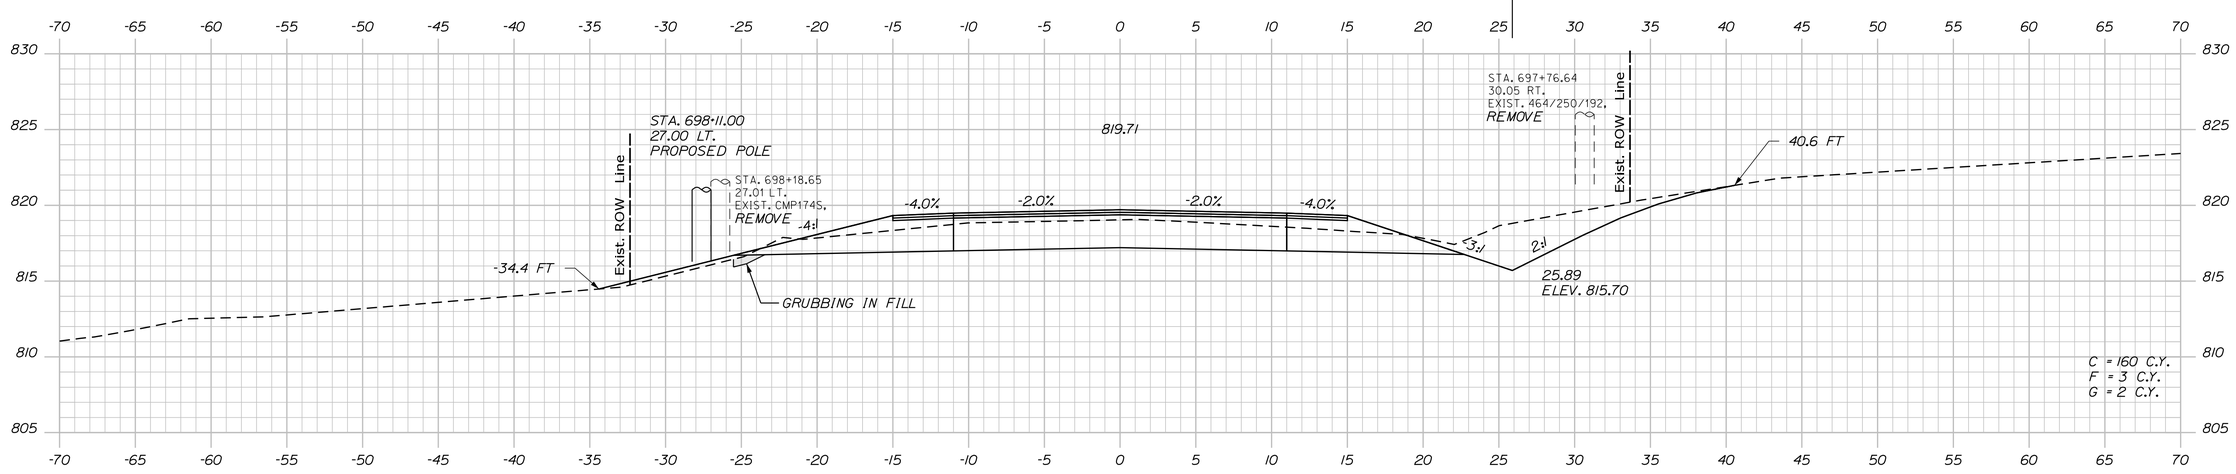

698+00.00

STATE OF MAINE
DEPARTMENT OF TRANSPORTATION

STP-1824(700)X

WIN
WIN 18247.00

HIGHWAY PLANS

PROJ. MANAGER	$PROJMANAGER$	BY	DATE	SIGNATURE
DESIGN-DETAILED	$designer1$	$detailer1$	$projdate1$	
CHECKED-REVIEWED	-----	-----	-----	
DESIGN2-DETAILED2	$designer2$	$detailer2$	$projdate2$	P.E. NUMBER
DESIGN3-DETAILED3	$designer3$	$detailer3$	$projdate3$	
REVISIONS 1	-----	-----	$revdate1$	
REVISIONS 2	-----	-----	$revdate2$	
REVISIONS 3	$revision3$		$revdate3$	DATE
REVISIONS 4	$revision4$		$revdate4$	
FIELD CHANGES	$fieldchange$		$fielddate$	

MADRID \ PHILLIPS
ROUTE 4

CROSS SECTIONS

SHEET NUMBER
306
OF 532

Filename: ...\MSTA\306_XSECT_698+00_239.dgn Division: HIGHWAY Username: mdebowski Date:2/25/2019

Sta. 698+00.00 to Sta. 698+50.00

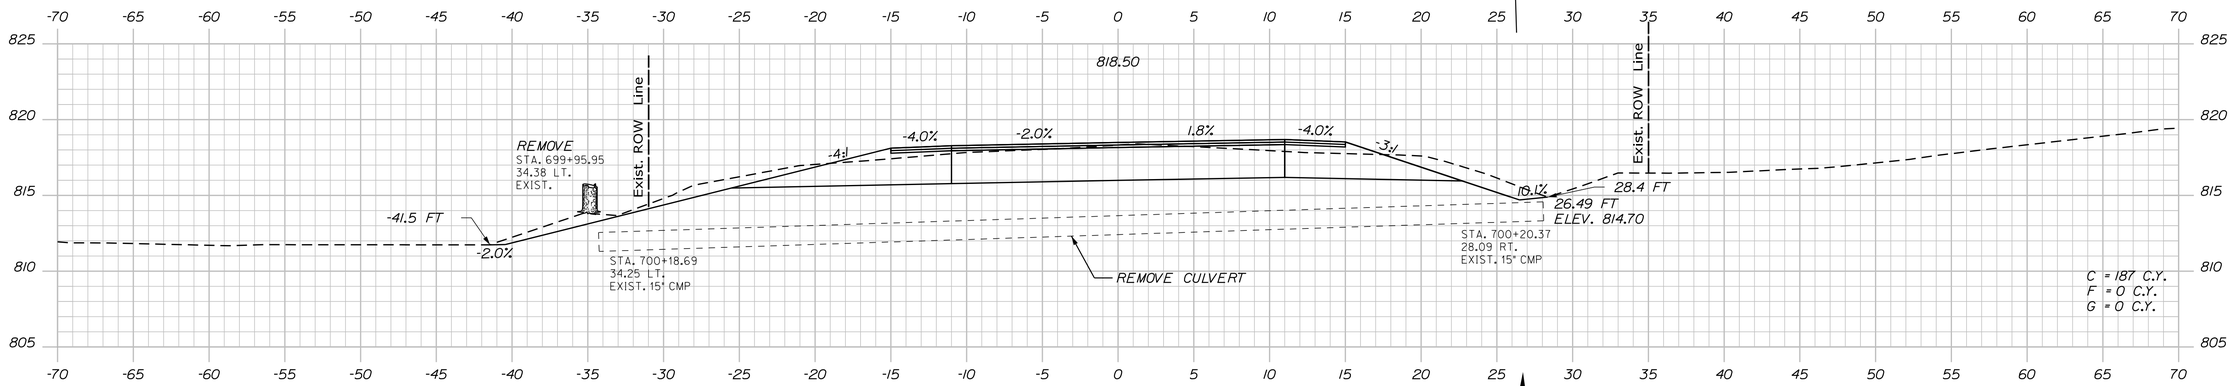

700+00.00

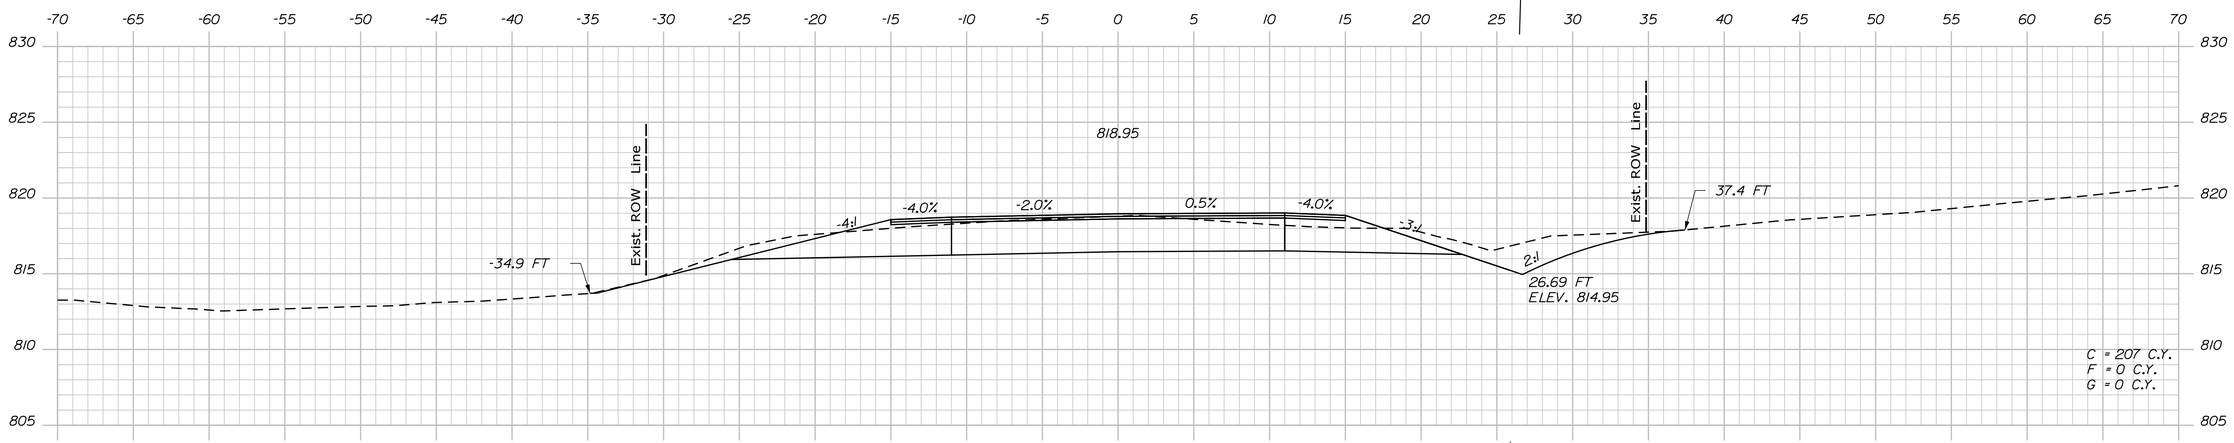

699+50.00

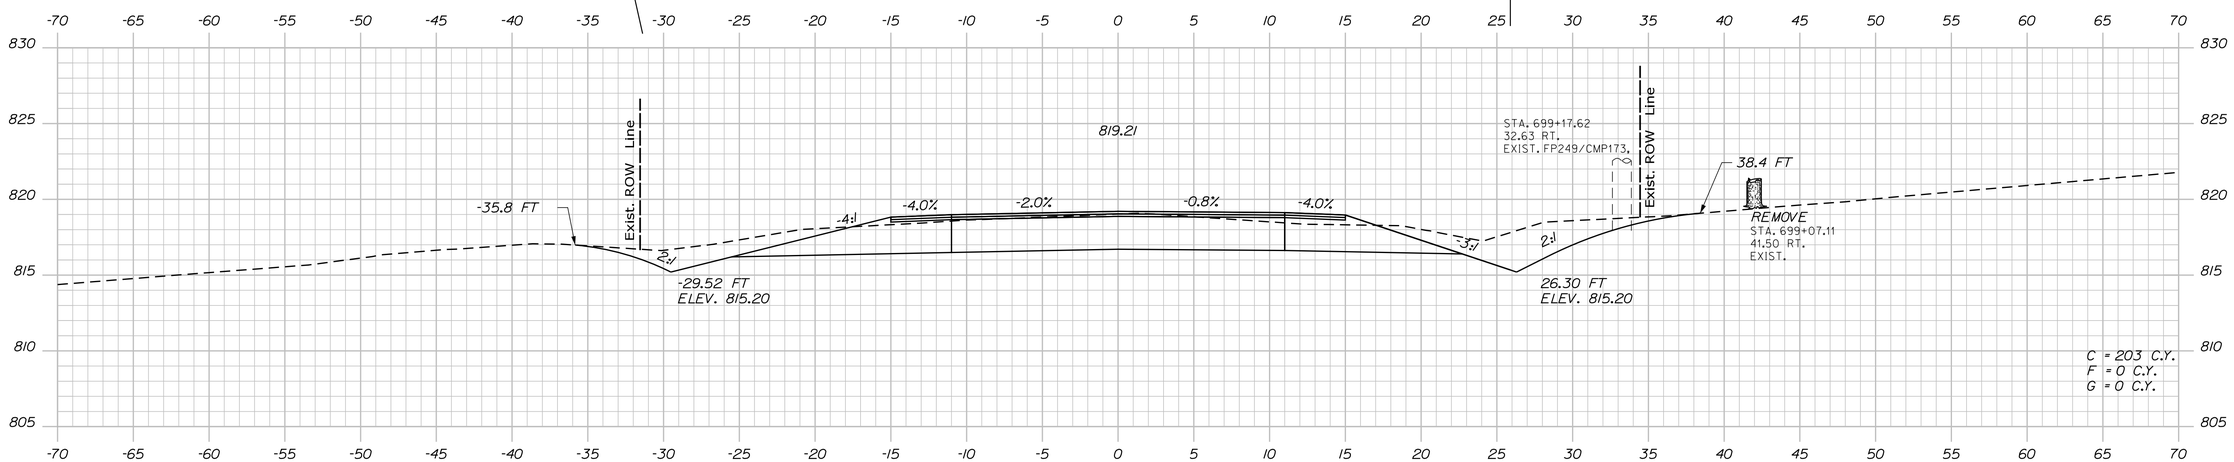

699+00.00

STATE OF MAINE
DEPARTMENT OF TRANSPORTATION

STP-1824(700)X

WIN
WIN 18247.00

HIGHWAY PLANS

PROJ. MANAGER	$PROJMANAGER$		
DESIGN-DETAILED	$designer1$	$detailer1$	$projdate1$
CHECKED-REVIEWED	----	----	----
DESIGN2-DETAILED2	$designer2$	$detailer2$	$projdate2$
DESIGN3-DETAILED3	$designer3$	$detailer3$	$projdate3$
REVISIONS 1	----	----	$revdate1$
REVISIONS 2	----	----	$revdate2$
REVISIONS 3	$revision3$		$revdate3$
REVISIONS 4	$revision4$		$revdate4$
FIELD CHANGES	$fieldchange$		$fielddate$

BY | DATE

SIGNATURE

P.E. NUMBER

DATE

MADRID \ PHILLIPS
ROUTE 4

CROSS SECTIONS

SHEET NUMBER

307

OF 532

Filename: ...\MSTA\307_XSECT_699+00_240.dgn Division: HIGHWAY Username: mdebowski Date:2/25/2019

Sta. 699+00.00 to Sta. 700+00.00

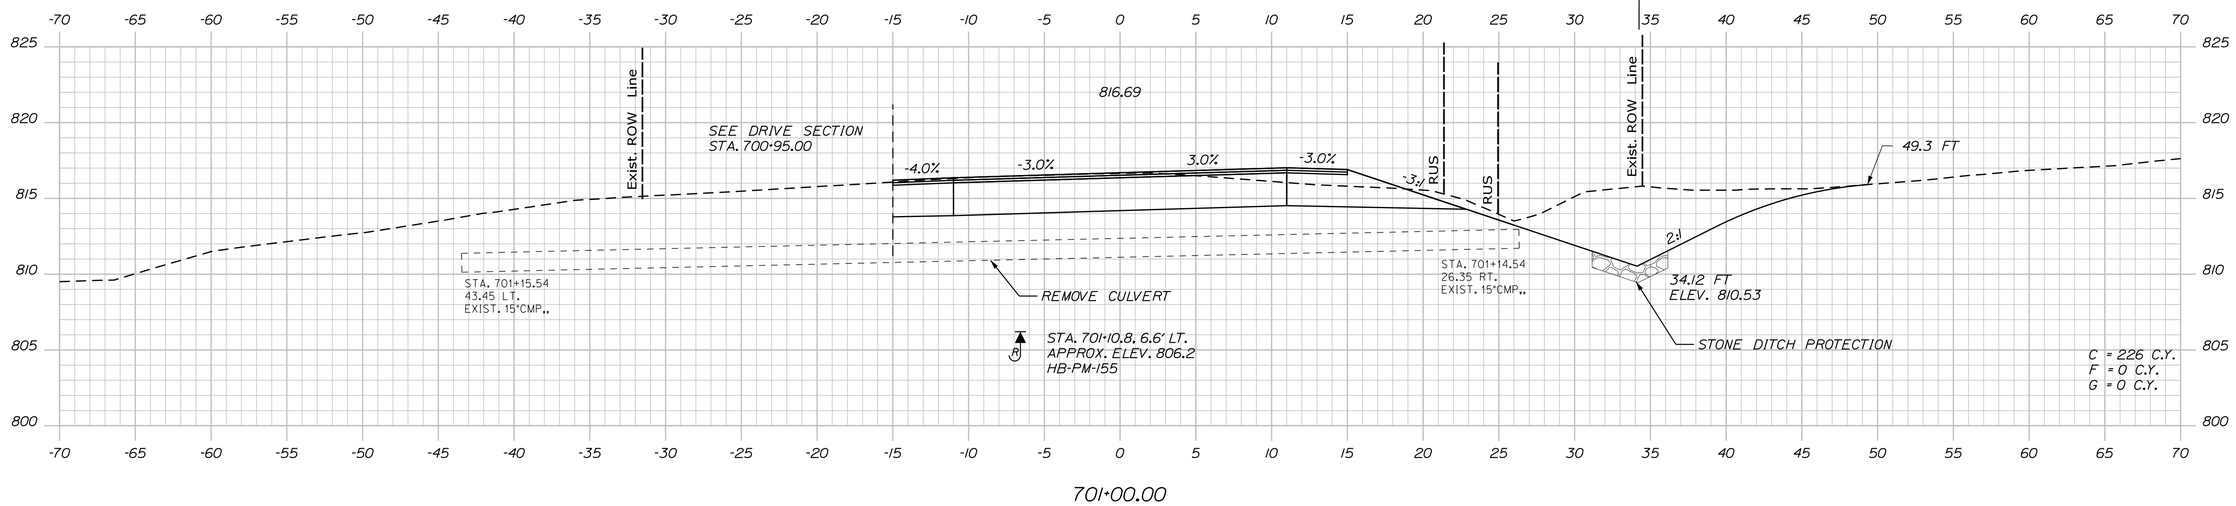

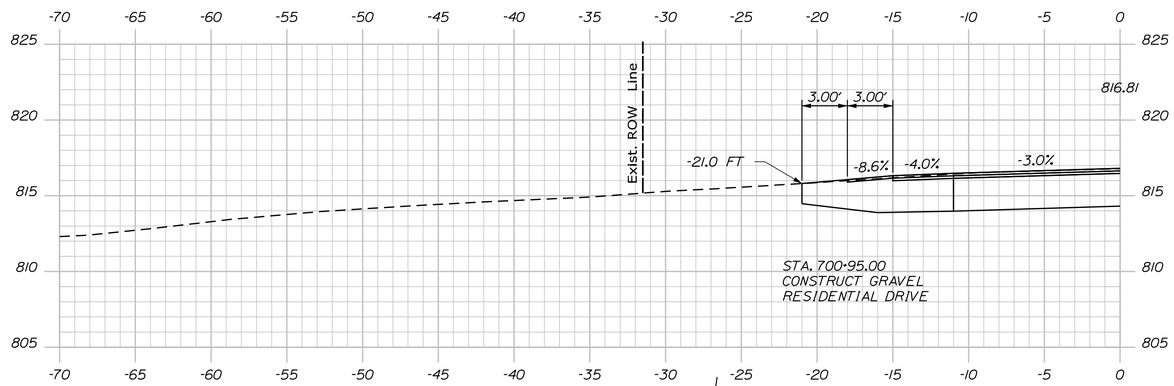

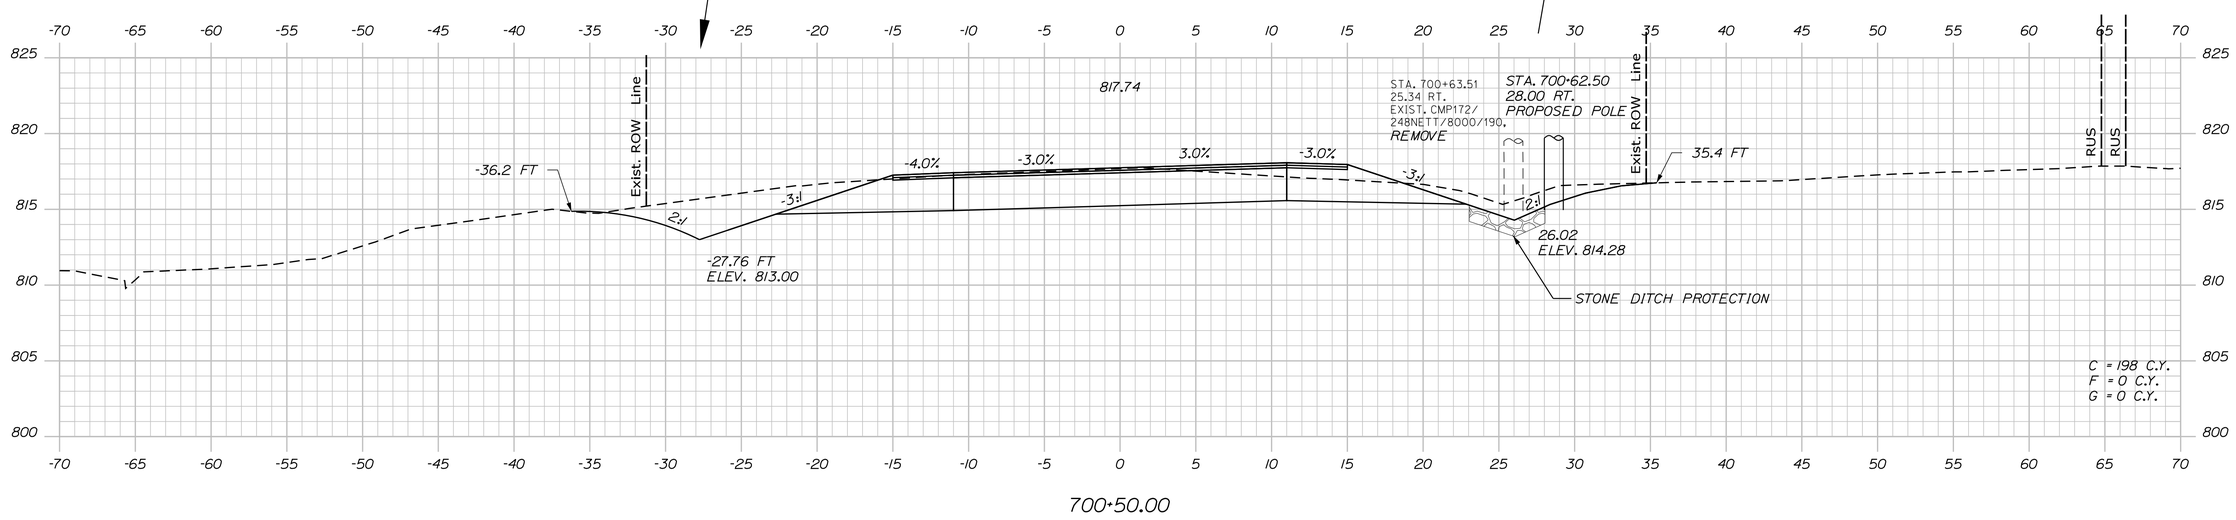

STATE OF MAINE
DEPARTMENT OF TRANSPORTATION

STP-1824(700)X

WIN
WIN 18247.00

HIGHWAY PLANS

PROJ. MANAGER	$PROJMANAGER$	BY	DATE
DESIGN-DETAILED	$designer1$	$detailer1$	$projdate1$
CHECKED-REVIEWED	------	------	------
DESIGN2-DETAILED2	$designer2$	$detailer2$	$projdate2$
DESIGN3-DETAILED3	$designer3$	$detailer3$	$projdate3$
REVISIONS 1	------	------	$revdate1$
REVISIONS 2	------	------	$revdate2$
REVISIONS 3	$revision3$	------	$revdate3$
REVISIONS 4	$revision4$	------	$revdate4$
FIELD CHANGES	$fieldchange$	------	$fielddate$

SIGNATURE

P.E. NUMBER

DATE

MADRID \ PHILLIPS
ROUTE 4

CROSS SECTIONS

SHEET NUMBER

308

OF 532

Filename: ...\MSTA\308_XSECT_700+50_241.dgn Division: HIGHWAY Username: mdebowski Date:2/25/2019

Sta. 700+50.00 to Sta. 701+00.00

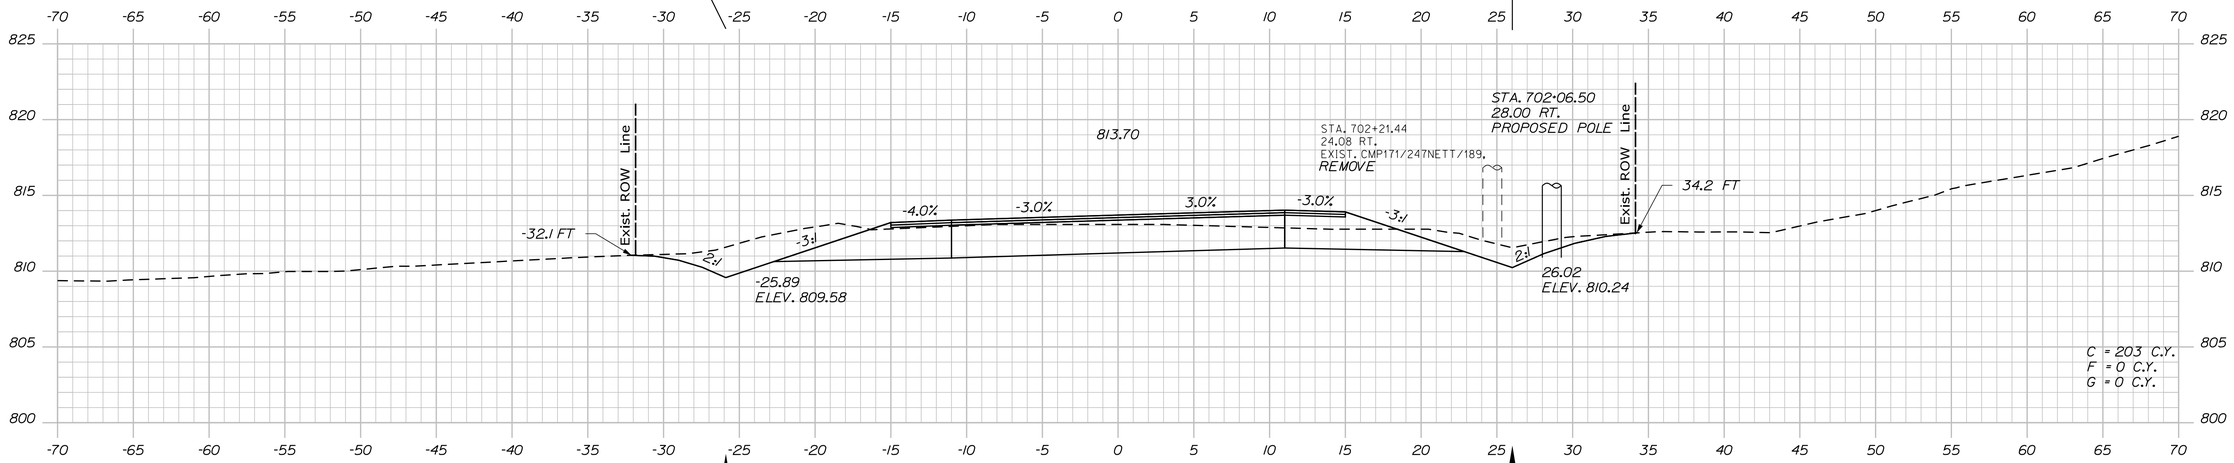

702+00.00

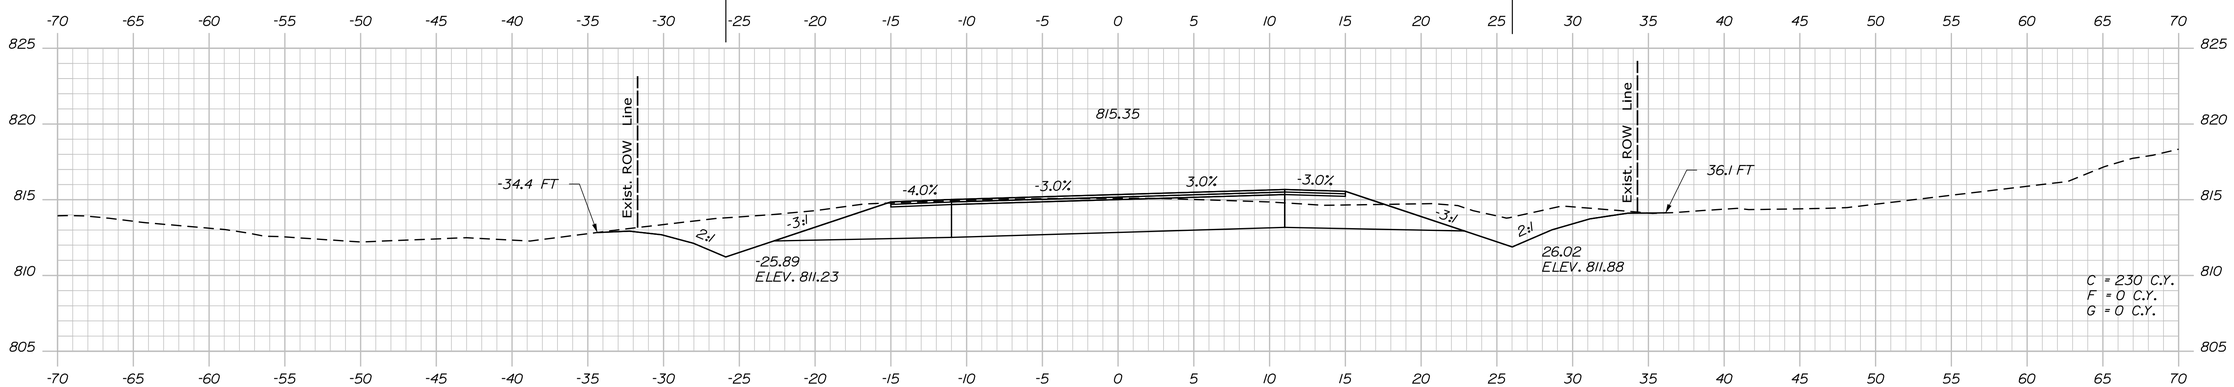

701+50.00

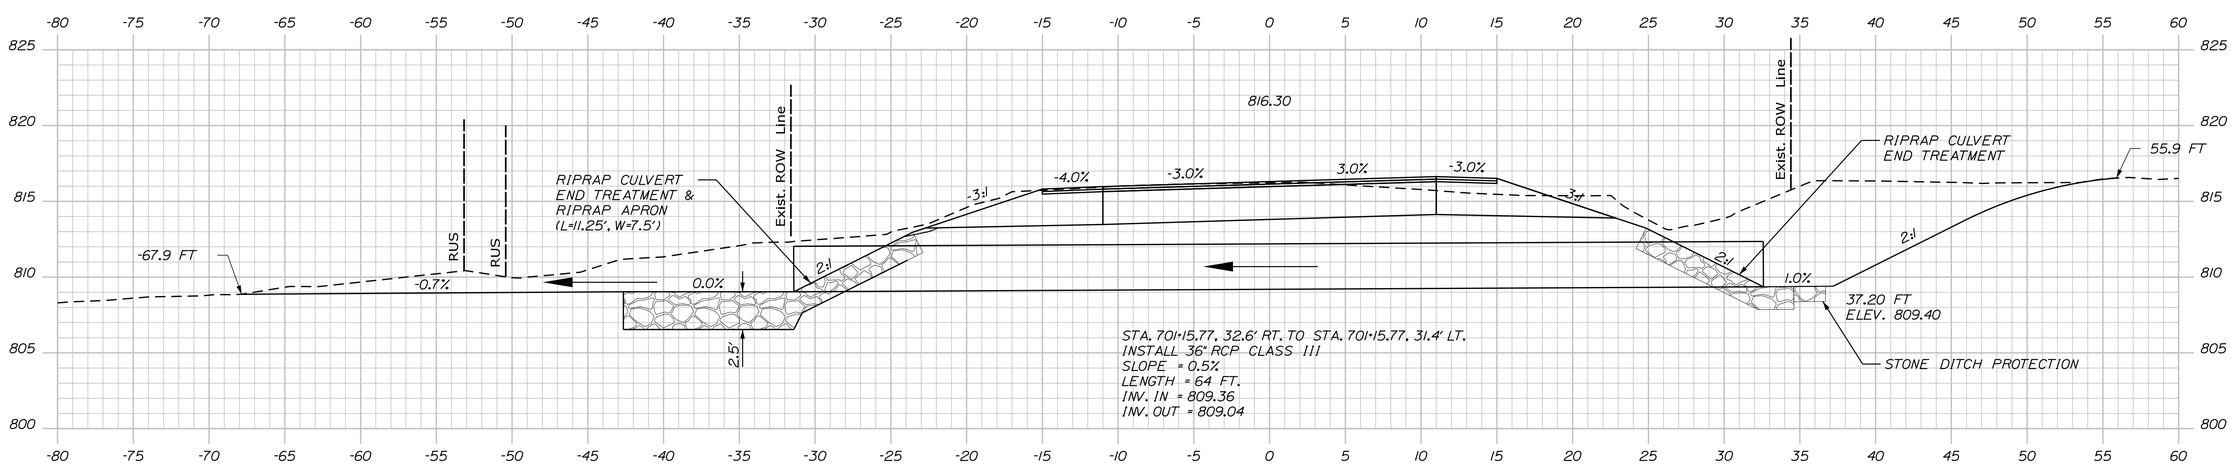

701+15.77 (CULVERT SECTION)

STATE OF MAINE
DEPARTMENT OF TRANSPORTATION

STP-1824(700)X

WIN
WIN 18247.00

HIGHWAY PLANS

PROJ. MANAGER	$PROJMANAGER$	BY	DATE
DESIGN-DETAILED	$designer1$	$detailer1$	$proj date1$
CHECKED-REVIEWED	-----	-----	-----
DESIGN2-DETAILED2	$designer2$	$detailer2$	$proj date2$
DESIGN3-DETAILED3	$designer3$	$detailer3$	$proj date3$
REVISIONS 1	-----	-----	$revdate1$
REVISIONS 2	-----	-----	$revdate2$
REVISIONS 3	$revision3$	-----	$revdate3$
REVISIONS 4	$revision4$	-----	$revdate4$
FIELD CHANGES	$fieldchange$	-----	$fielddate$

SIGNATURE

P.E. NUMBER

DATE

MADRID \ PHILLIPS
ROUTE 4

CROSS SECTIONS

SHEET NUMBER

309

OF 532

Filename: ...\MSTA\309_XSECT_701+15_242.dgn Division: HIGHWAY Username: mdebowski Date:2/25/2019

Sta. 701+15.77 to Sta. 702+00.00

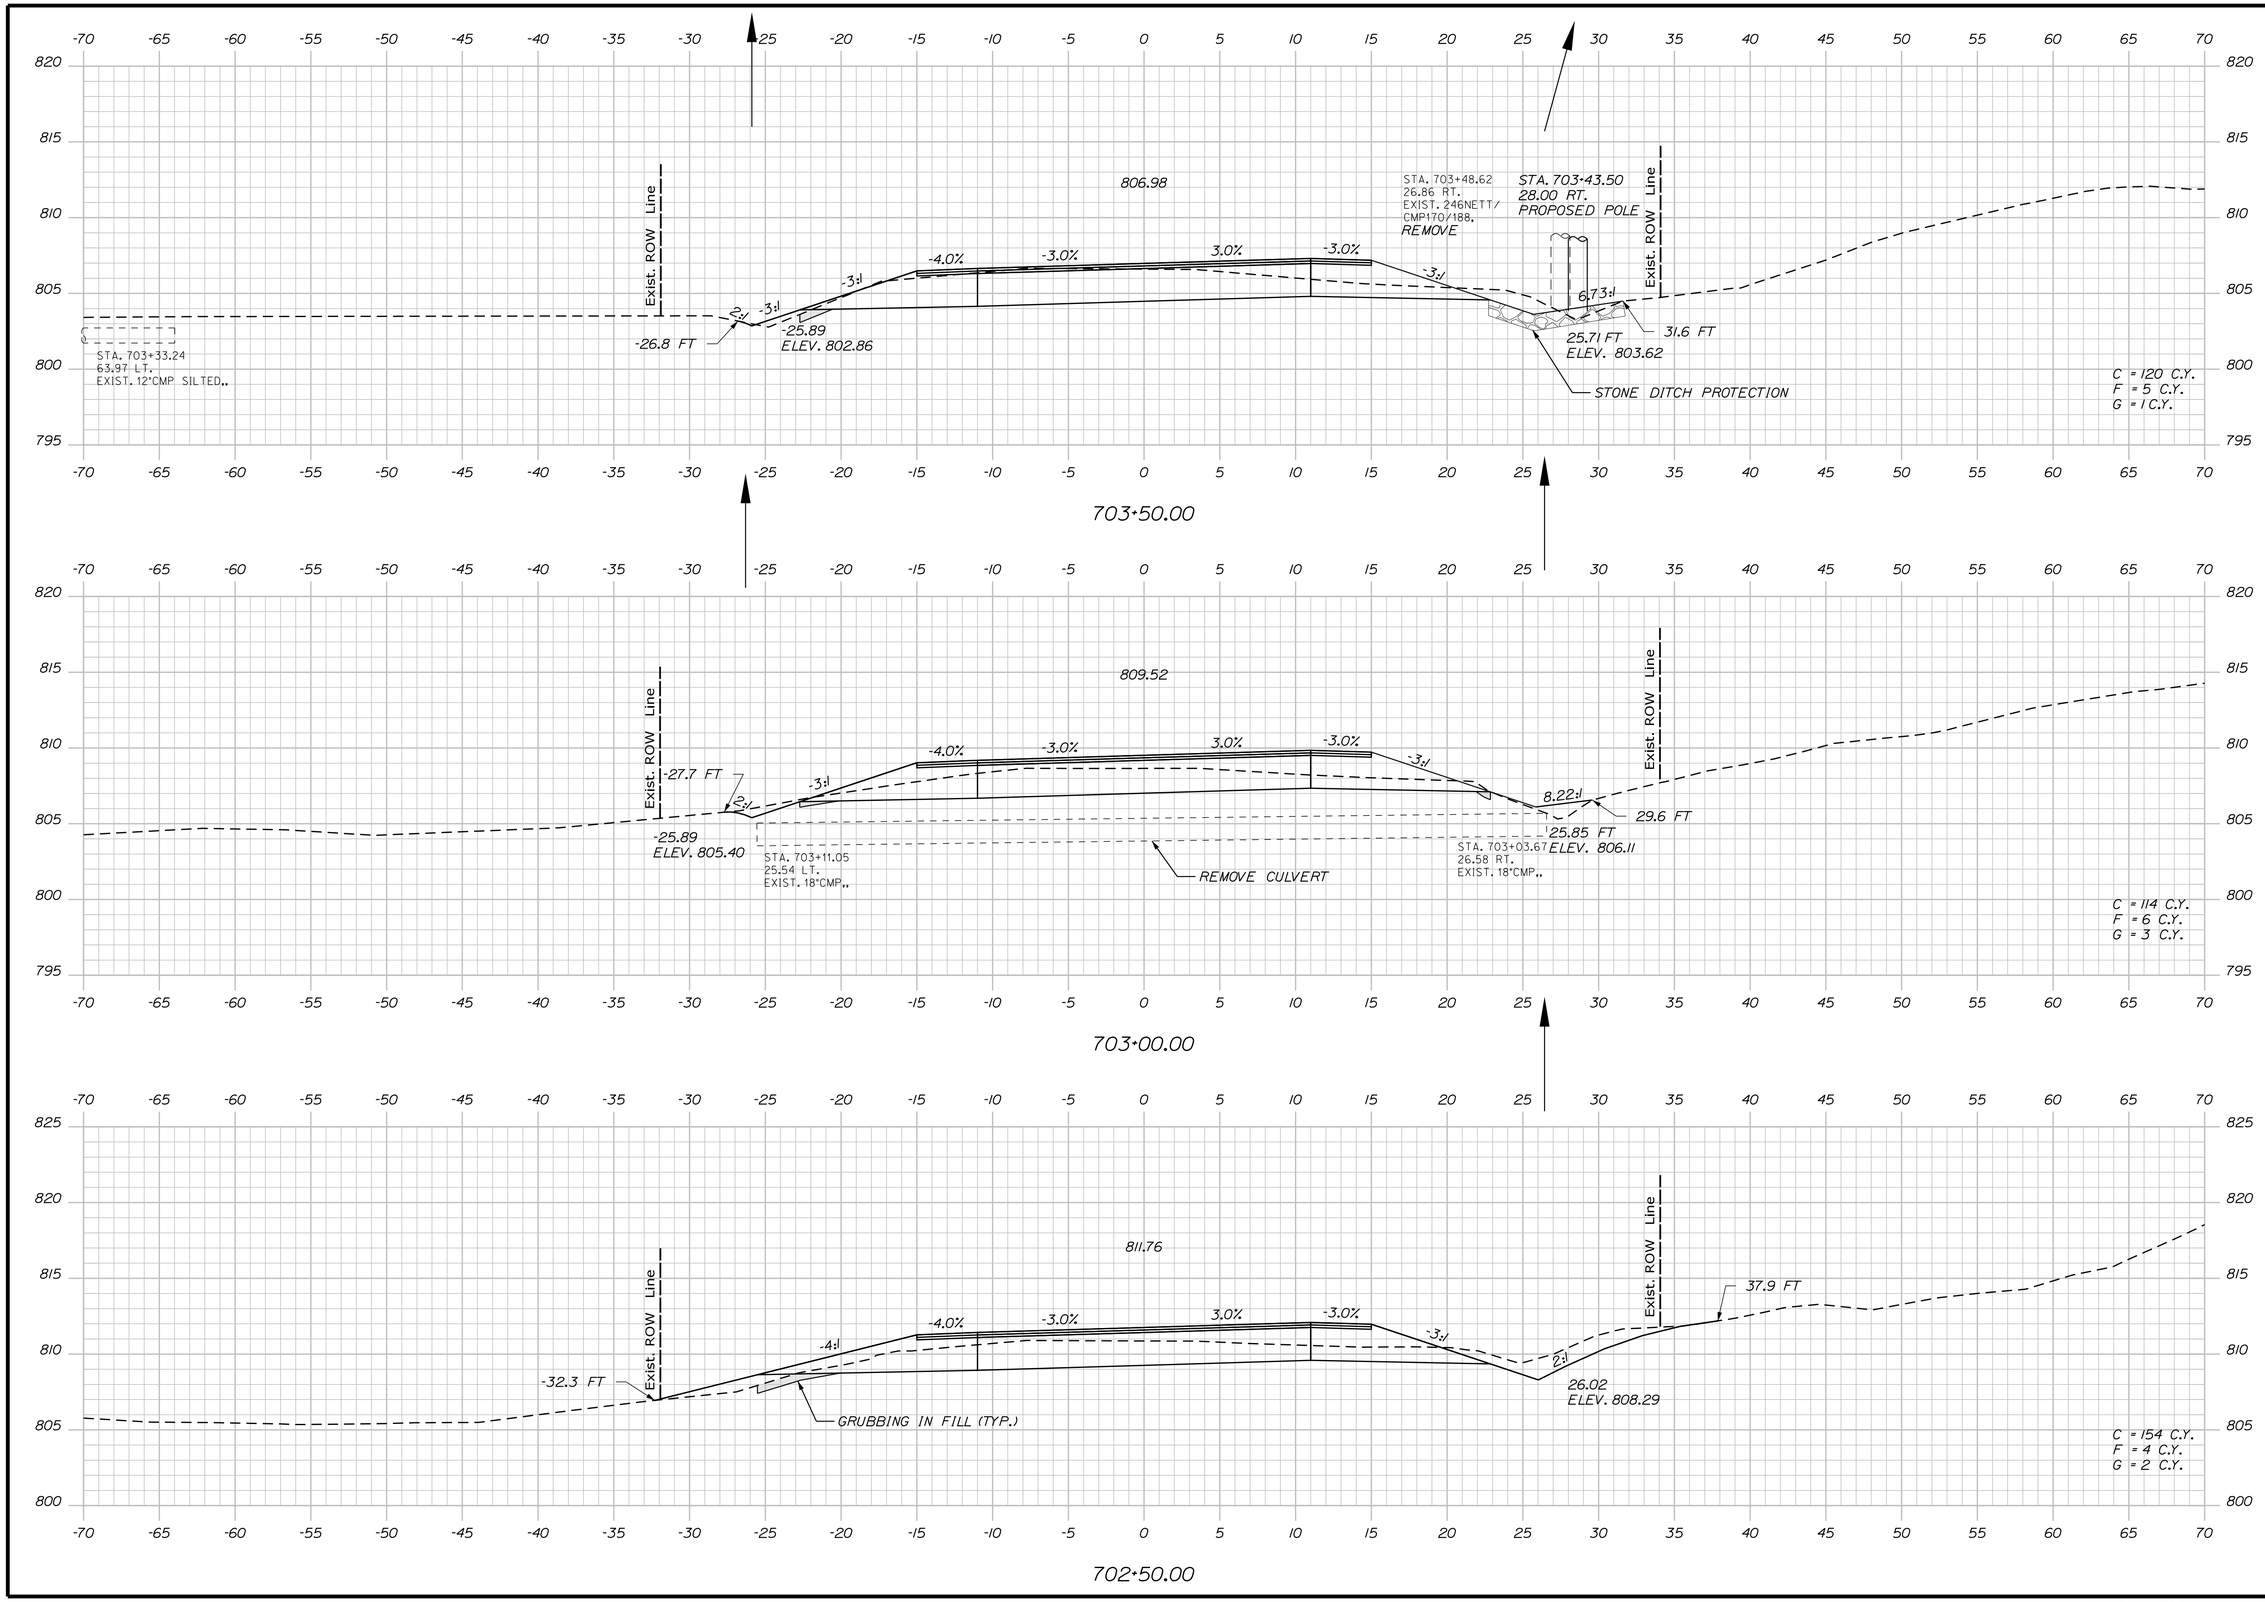

Sta. 702+50.00 to Sta. 703+50.00

STATE OF MAINE
DEPARTMENT OF TRANSPORTATION

STP-1824(700)X

WIN
WIN 18247.00

HIGHWAY PLANS

PROJ. MANAGER $PROJMANAGER$	BY	DATE
DESIGN-DETAILED $designer1$	$detailer1$	$projdate1$
CHECKED-REVIEWED ----	----	----
DESIGN2-DETAILED2 $designer2$	$detailer2$	$projdate2$
DESIGN3-DETAILED3 $designer3$	$detailer3$	$projdate3$
REVISIONS 1 ----	----	$revdate1$
REVISIONS 2 ----	----	$revdate2$
REVISIONS 3 $revision3$	$revision3$	$revdate3$
REVISIONS 4 $revision4$	$revision4$	$revdate4$
FIELD CHANGES $fieldchange$	$fieldchange$	$fieldate$

SIGNATURE

P.E. NUMBER

DATE

MADRID \ PHILLIPS
ROUTE 4

CROSS SECTIONS

SHEET NUMBER

310

OF 532

Filename: ...\MSTA\310_XSECT_702+50_243.dgn Division: HIGHWAY Username: mdebowski Date:2/25/2019

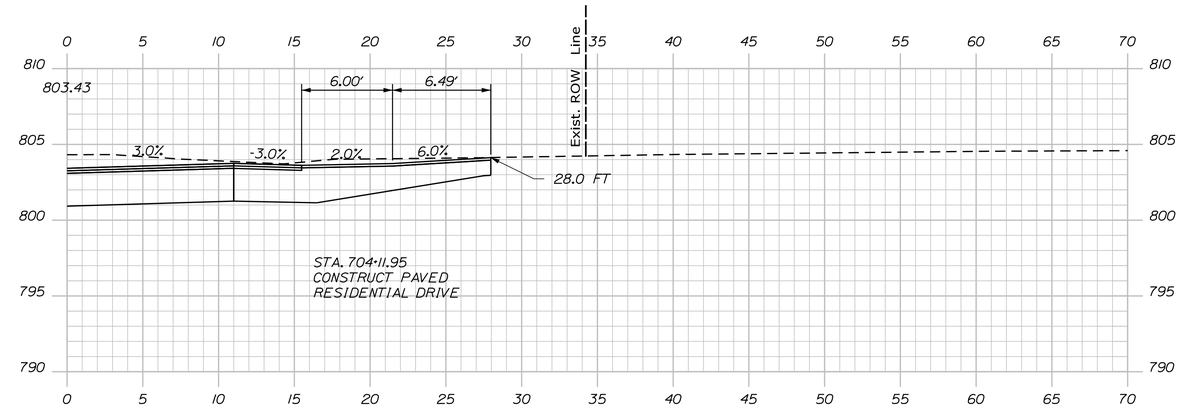

704+11.95 (DRIVE SECTION)

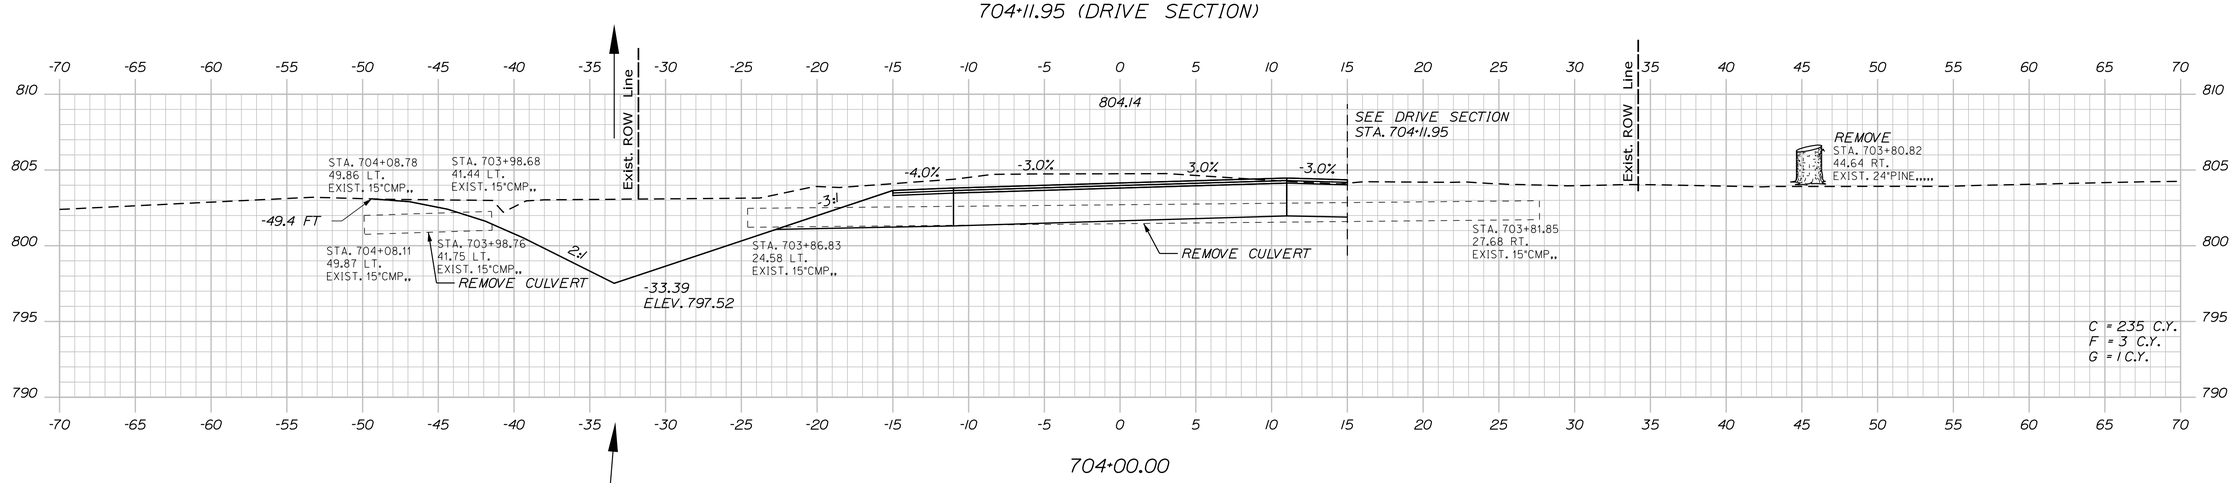

704+00.00

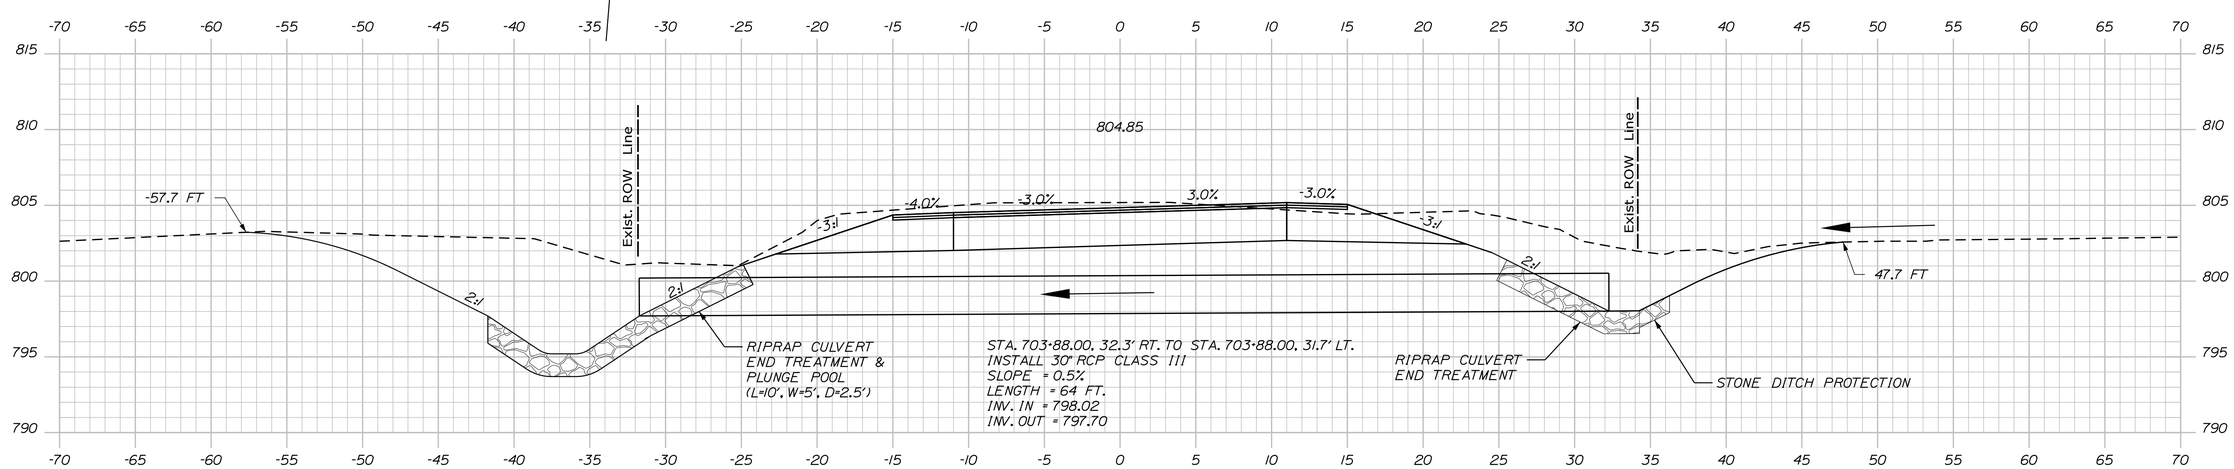

703+88.00 (CULVERT SECTION)

STATE OF MAINE
DEPARTMENT OF TRANSPORTATION

STP-1824(700)X

WIN
WIN 18247.00

HIGHWAY PLANS

PROJ. MANAGER	$PROJMANAGER$	BY	DATE
DESIGN-DETAILED	$designer1$	$detailer1$	$projdate1$
CHECKED-REVIEWED	-----	-----	-----
DESIGN2-DETAILED2	$designer2$	$detailer2$	$projdate2$
DESIGN3-DETAILED3	$designer3$	$detailer3$	$projdate3$
REVISIONS 1	-----		$revdate1$
REVISIONS 2	-----		$revdate2$
REVISIONS 3	$revision3$		$revdate3$
REVISIONS 4	$revision4$		$revdate4$
FIELD CHANGES	$fieldchange$		$fielddate$

SIGNATURE

P.E. NUMBER

DATE

MADRID \ PHILLIPS
ROUTE 4

CROSS SECTIONS

SHEET NUMBER

311

OF 532

Filename: ...\MSTA\311_XSECT_703+88_244.dgn Division: HIGHWAY Username: mdebowski Date:2/25/2019

Sta. 703+88.00 to Sta. 704+11.95

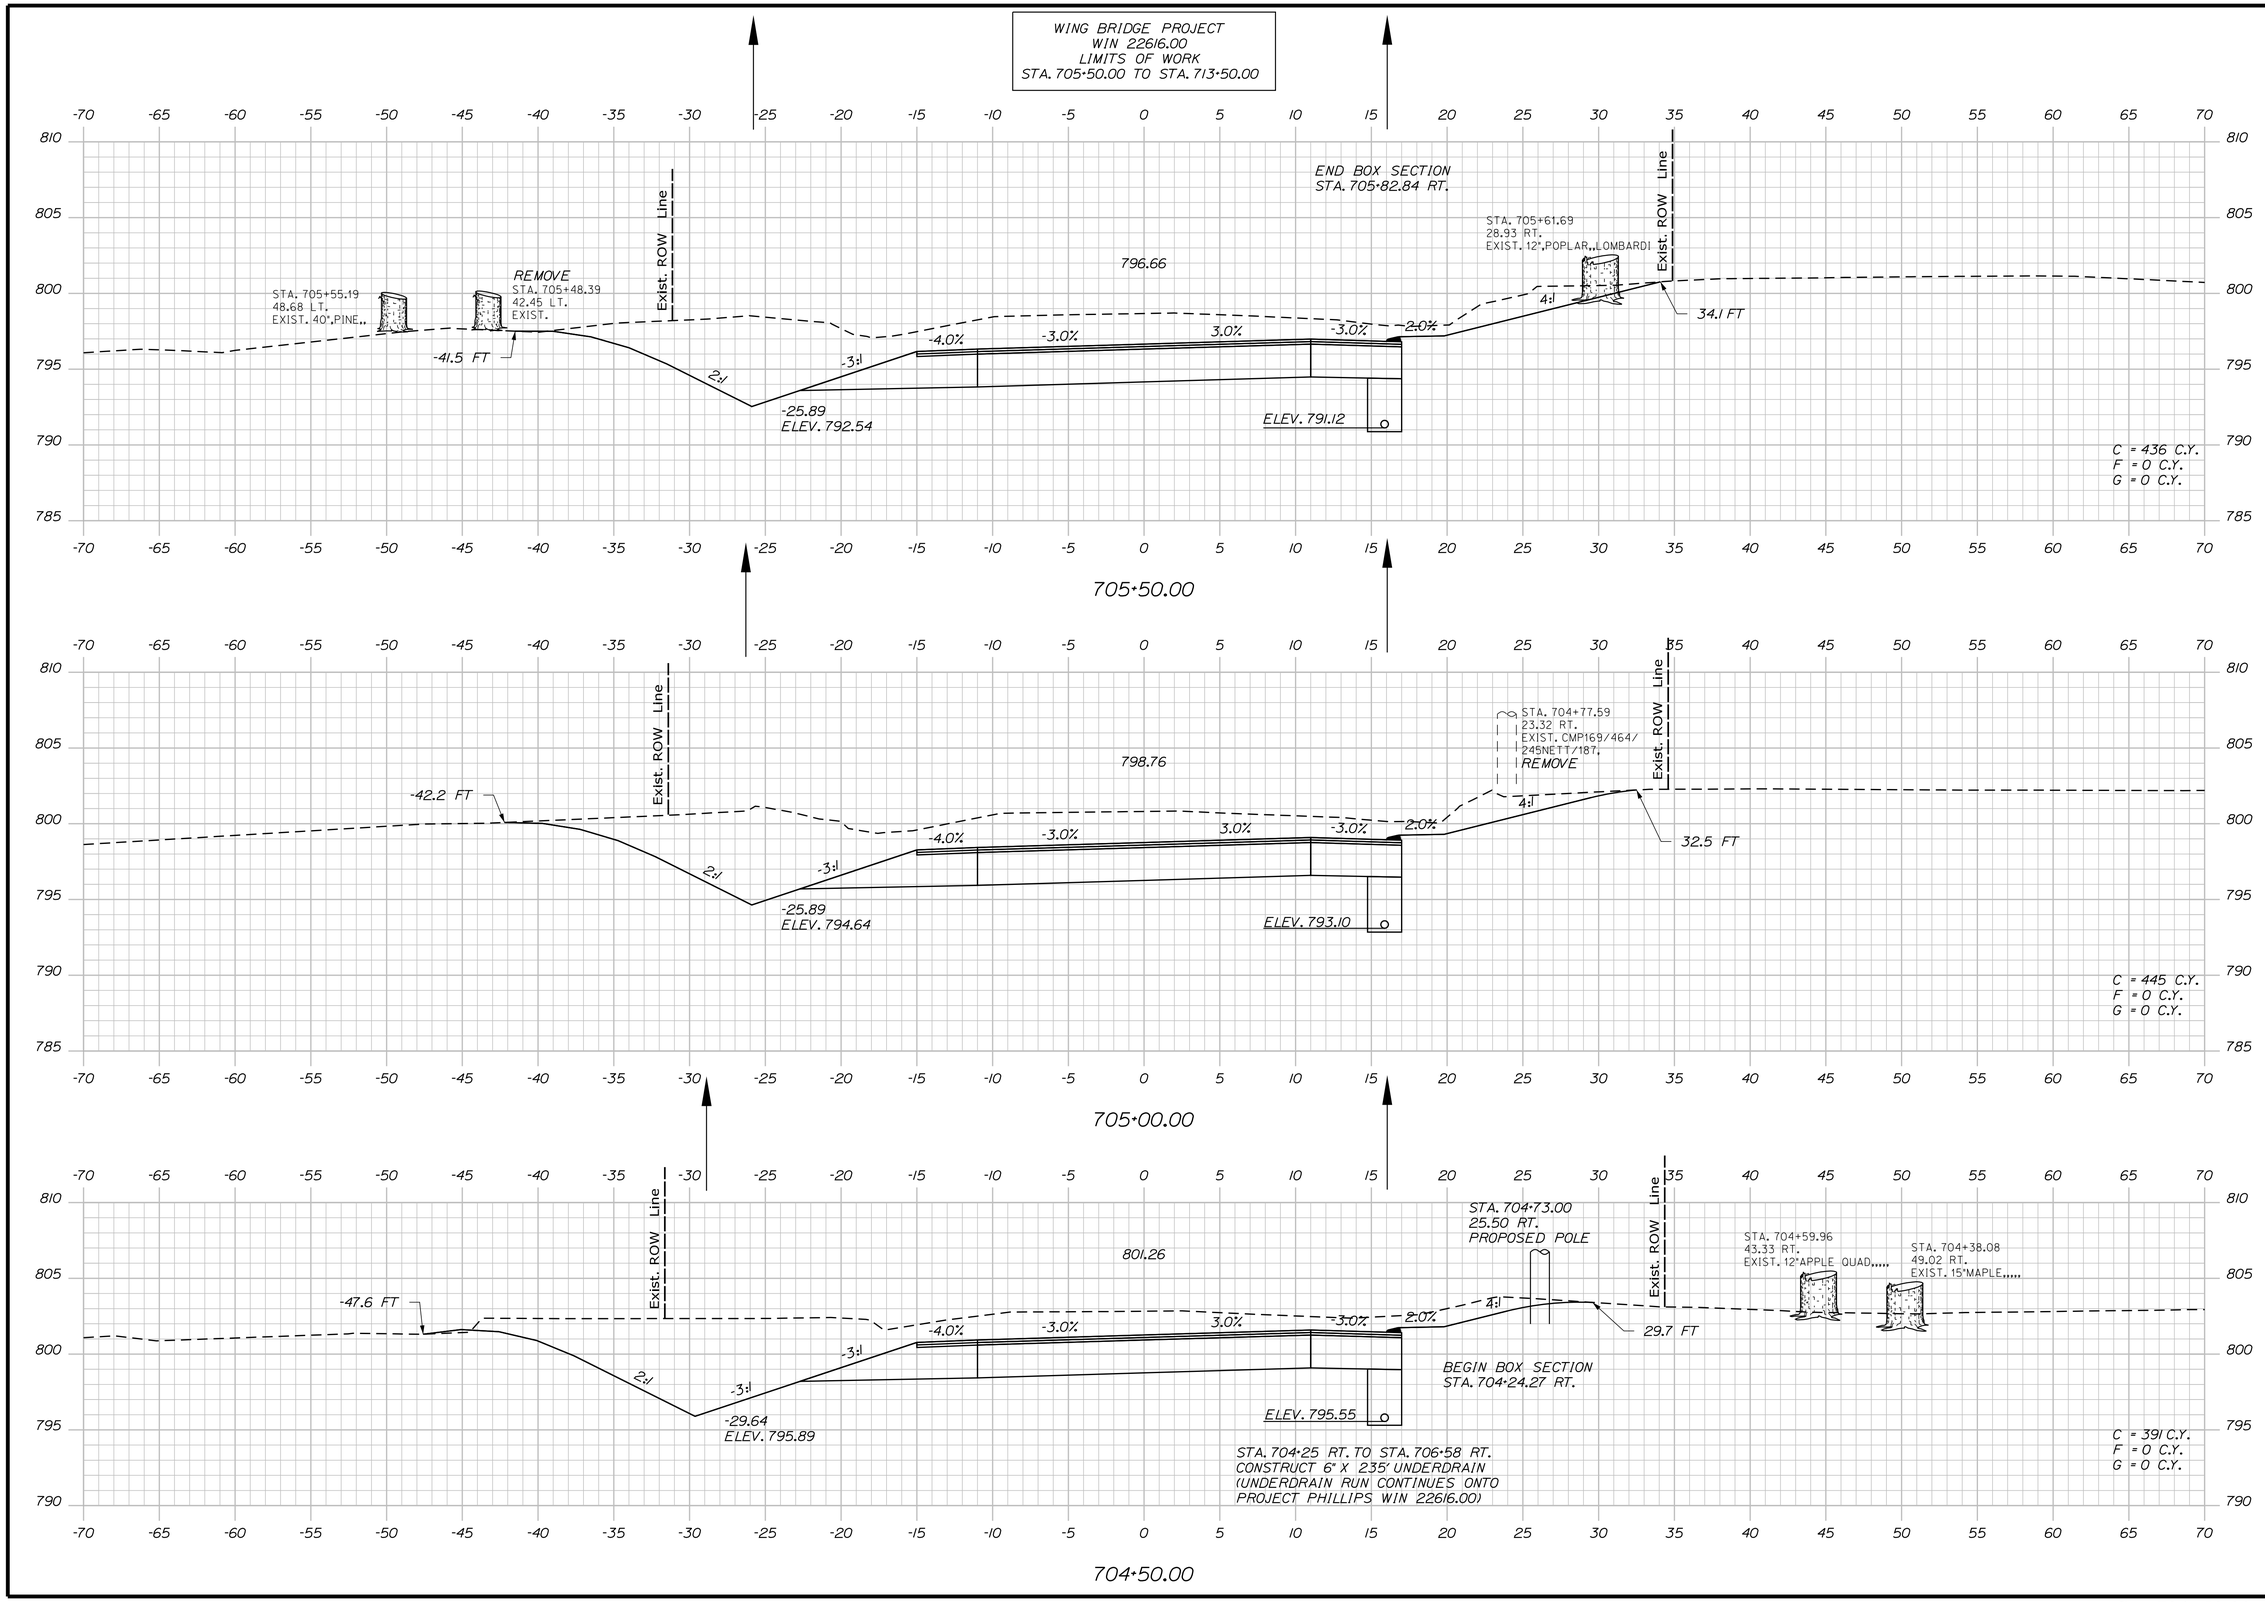

STATE OF MAINE
DEPARTMENT OF TRANSPORTATION

STP-1824(700)X

WIN
WIN 18247.00

HIGHWAY PLANS

	BY	DATE
PROJ. MANAGER $PROJMANAGER$		
DESIGN-DETAILED	$designer1$	$projdate1$
CHECKED-REVIEWED	------	------
DESIGN2-DETAILED2	$designer2$	$projdate2$
DESIGN3-DETAILED3	$designer3$	$projdate3$
REVISIONS 1	------	$revdate1$
REVISIONS 2	------	$revdate2$
REVISIONS 3	$revision3$	$revdate3$
REVISIONS 4	$revision4$	$revdate4$
FIELD CHANGES	$fieldchange$	$fieldate$

SIGNATURE

P.E. NUMBER

DATE

MADRID \ PHILLIPS
ROUTE 4

CROSS SECTIONS

SHEET NUMBER

312

OF 532

Filename: ...\MSTA\312_XSECT_704+50_245.dgn Division: HIGHWAY Username: mdebowski Date:2/25/2019

Sta. 704+50.00 to Sta. 705+50.00

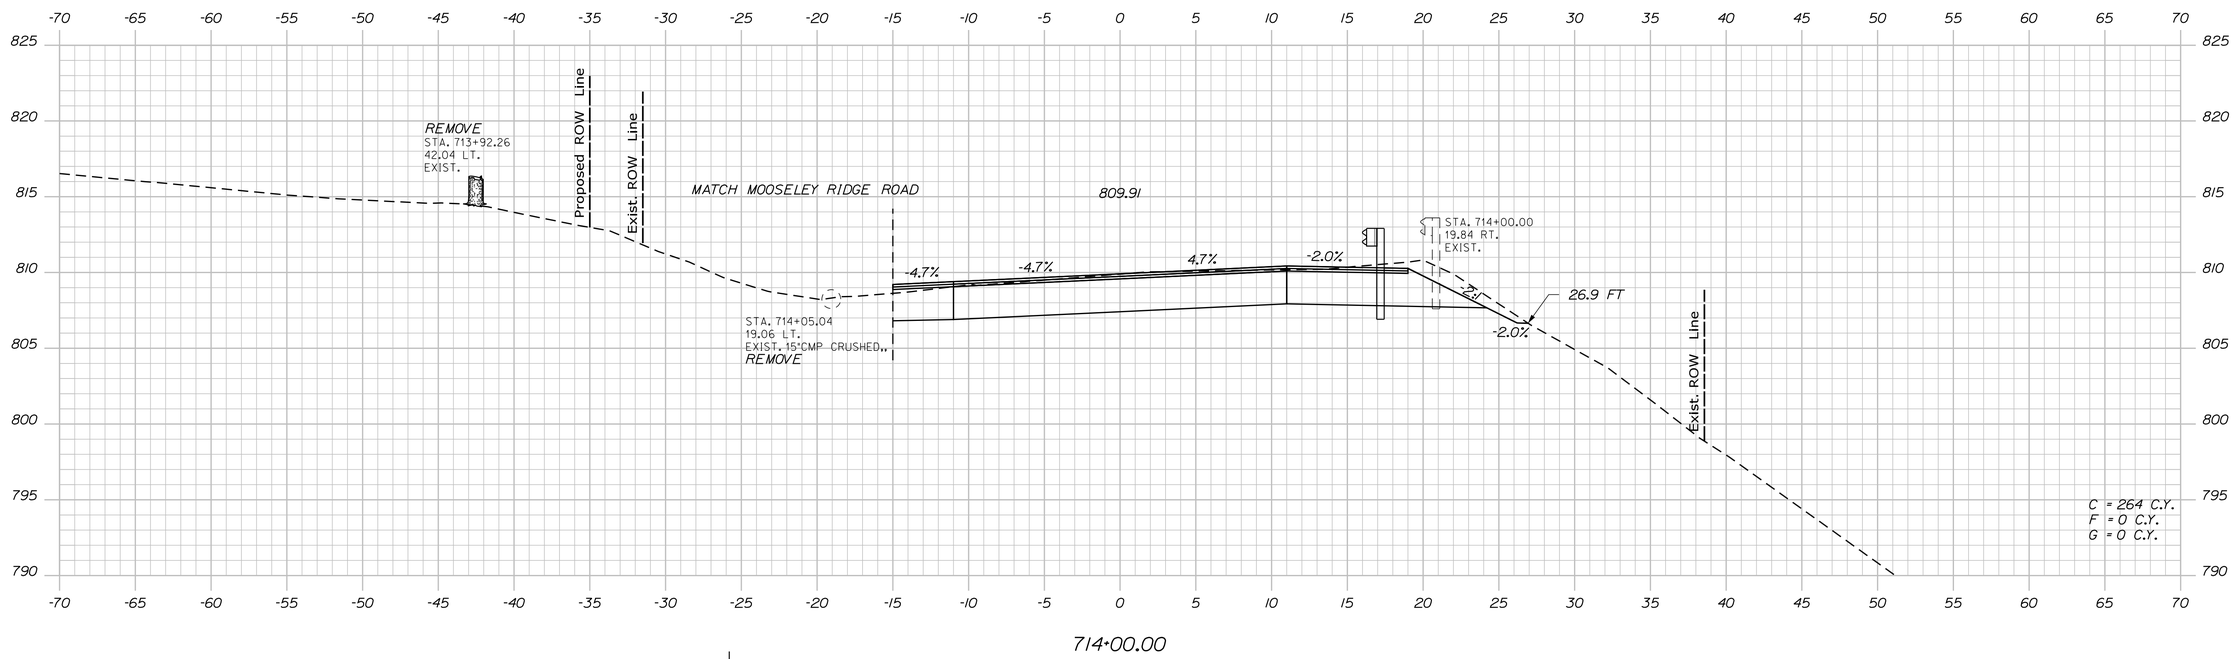

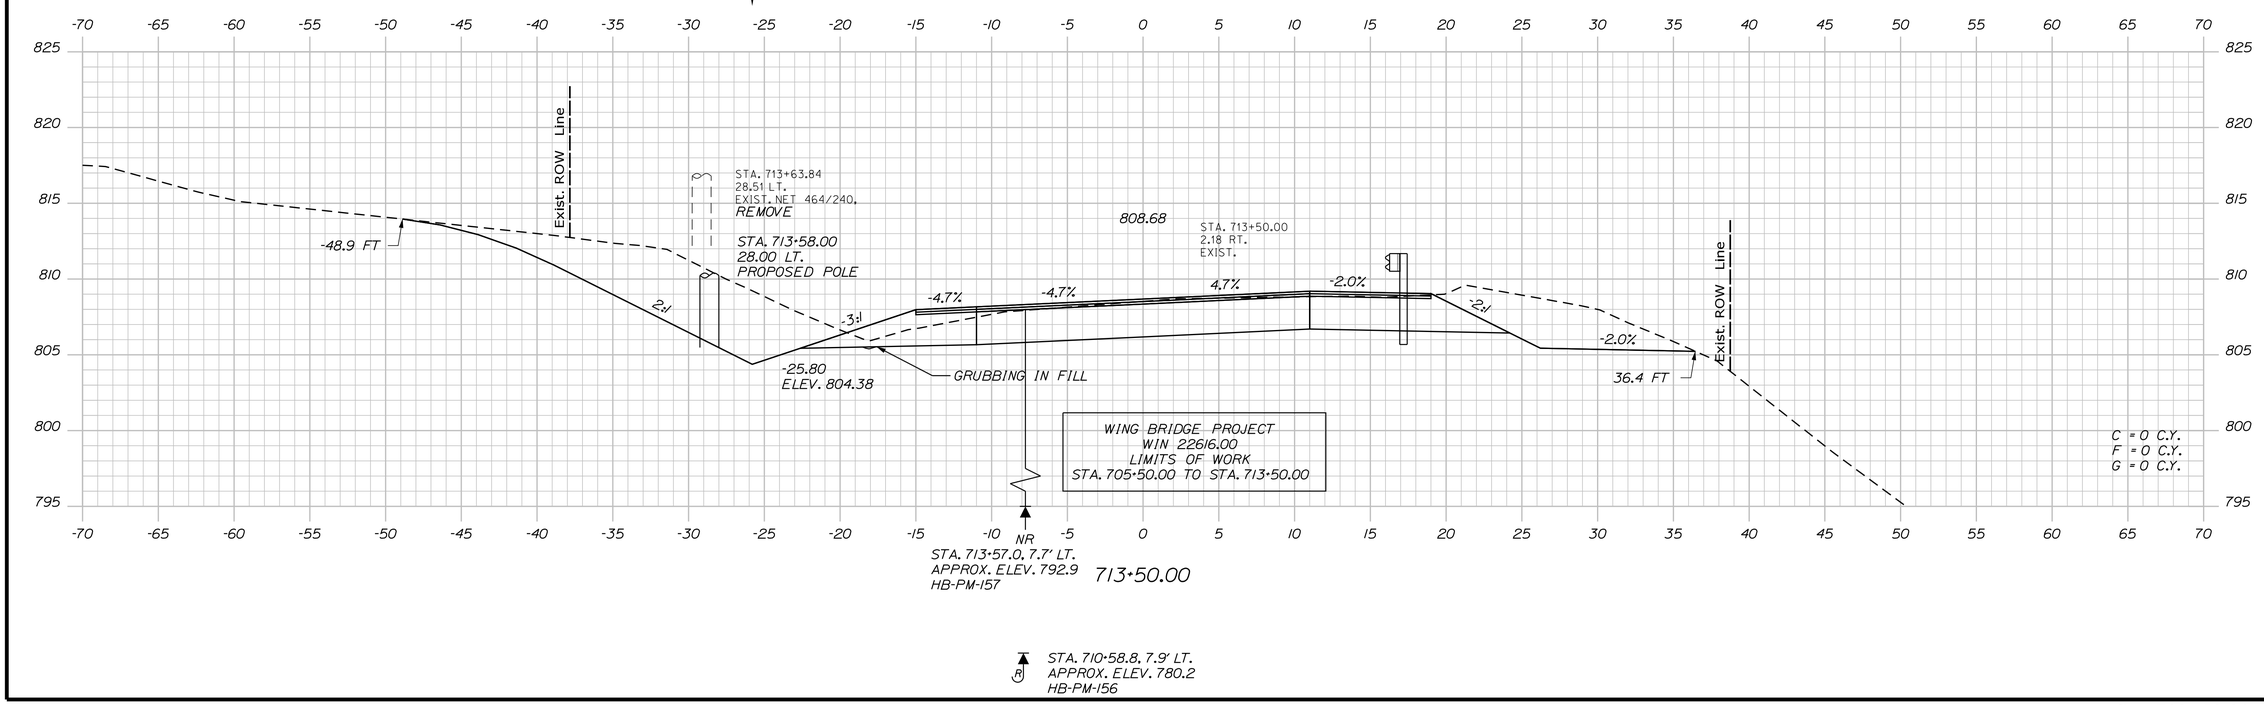

STATE OF MAINE
DEPARTMENT OF TRANSPORTATION

STP-1824(700)X

WIN
WIN 18247.00

HIGHWAY PLANS

	BY	DATE
PROJ.MANAGER $PROJMANAGER$	BY	DATE
DESIGN-DETAILED	$detailer1$	$prodate1$
CHECKED-REVIEWED	-----	-----
DESIGN2-DETAILED2	$detailer2$	$prodate2$
DESIGN3-DETAILED3	$detailer3$	$prodate3$
REVISIONS 1	-----	$revdate1$
REVISIONS 2	-----	$revdate2$
REVISIONS 3	$revision3$	$revdate3$
REVISIONS 4	$revision4$	$revdate4$
FIELD CHANGES	$fieldchange$	$fielddate$

SIGNATURE

P.E. NUMBER

DATE

PROJ. MANAGER $PROJMANAGER$ BY

MADRID \ PHILLIPS
ROUTE 4

CROSS SECTIONS

SHEET NUMBER

313

OF 532

Filename: ...\MSTA\313_XSECT_713+50_246.dgn Division: HIGHWAY Username: mdebowski Date:2/25/2019

Sta. 713+50.00 to Sta. 714+00.00

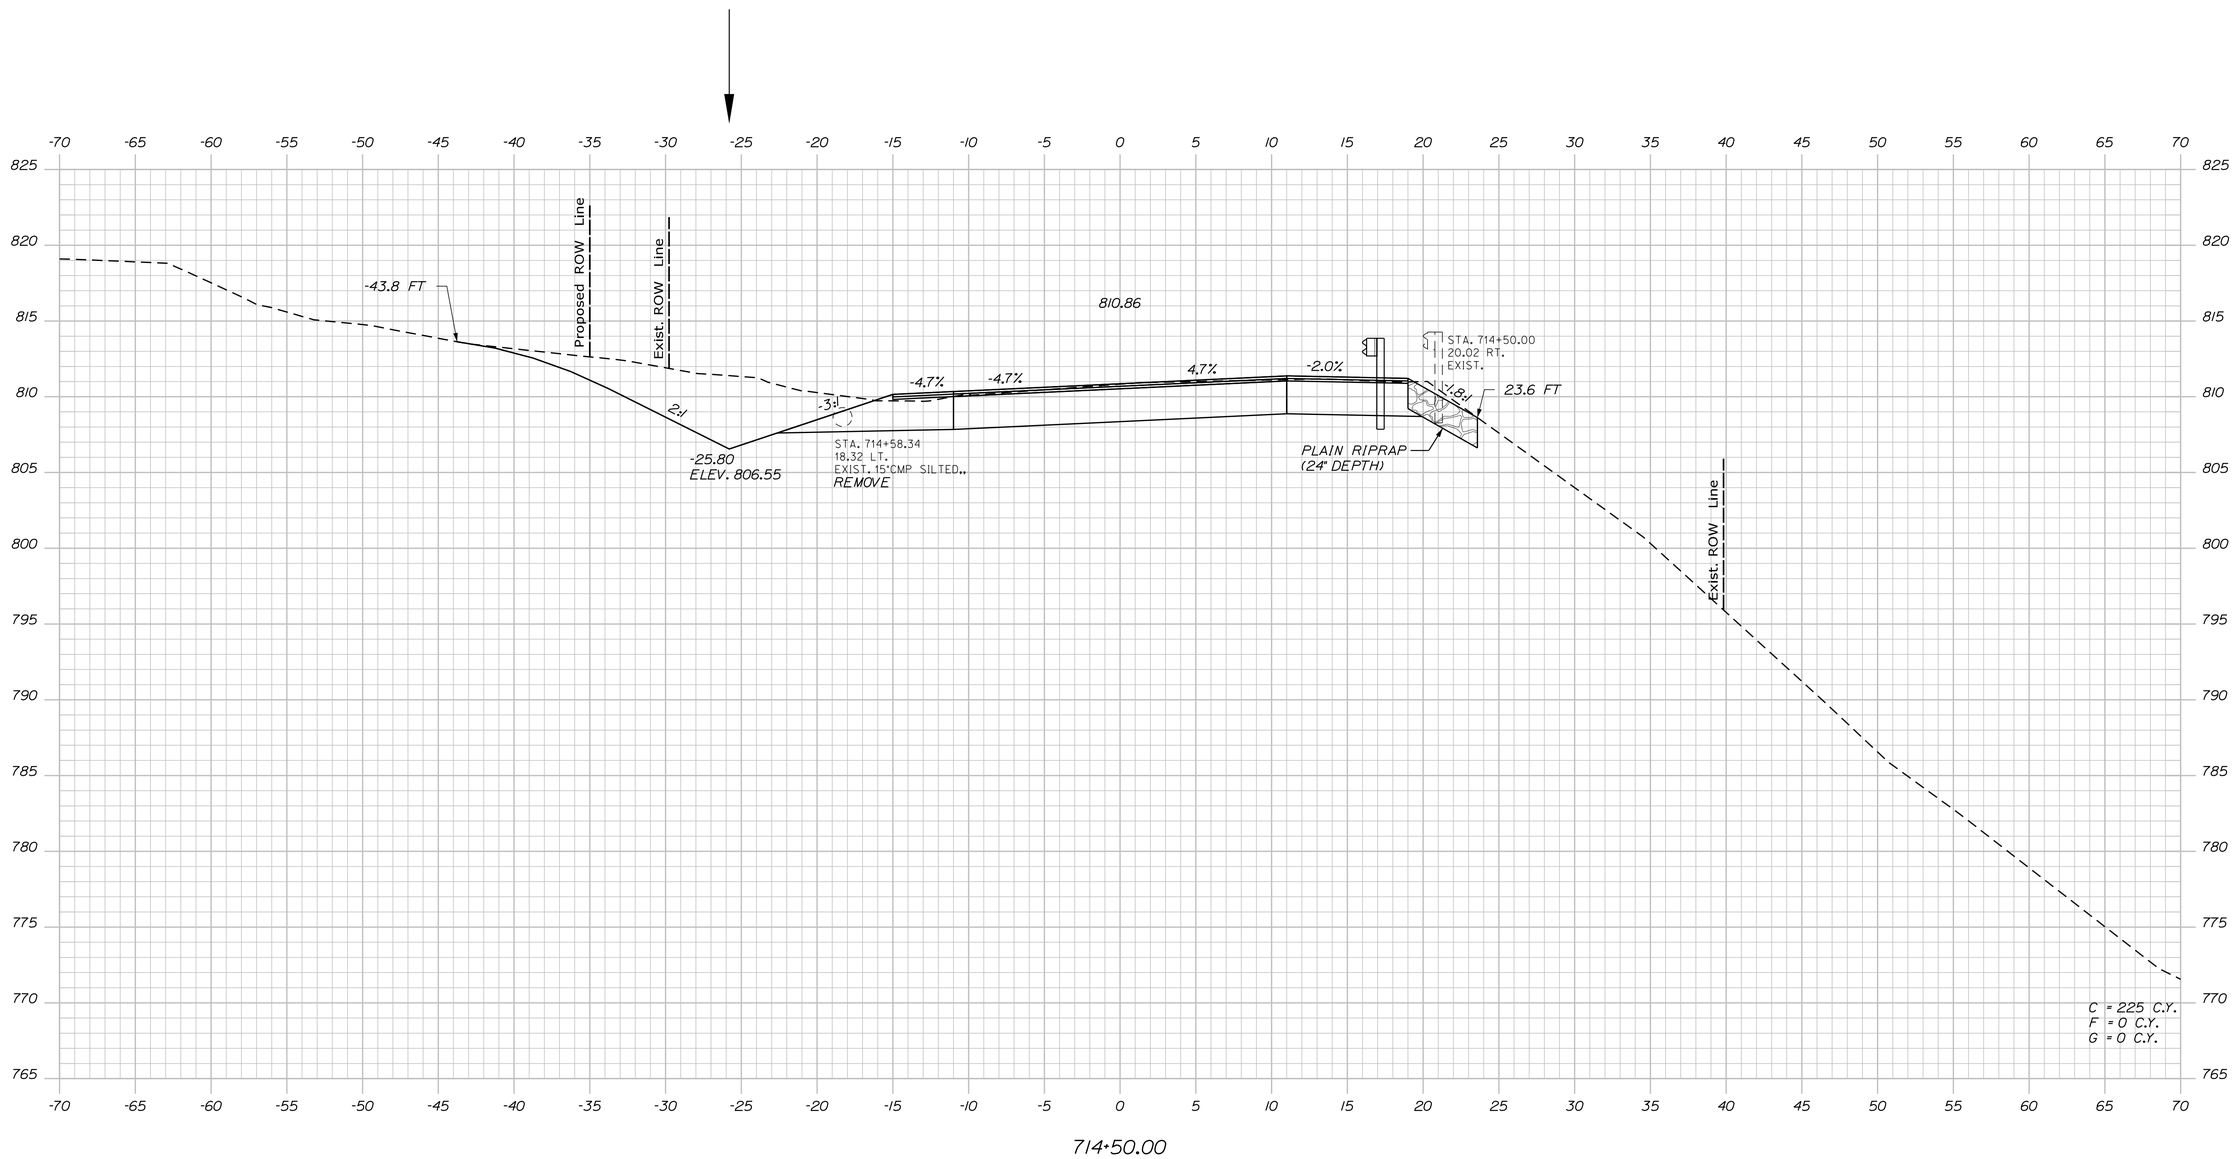

STATE OF MAINE
DEPARTMENT OF TRANSPORTATION

STP-1824(700)X

WIN
WIN 18247.00

HIGHWAY PLANS

PROJ. MANAGER	$PROJMANAGER$	BY	DATE
DESIGN-DETAILED	$designer1$	$detailer1$	$projdate1$
CHECKED-REVIEWED	-----	-----	-----
DESIGN2-DETAILED2	$designer2$	$detailer2$	$projdate2$
DESIGN3-DETAILED3	$designer3$	$detailer3$	$projdate3$
REVISIONS 1	-----	-----	$revdate1$
REVISIONS 2	-----	-----	$revdate2$
REVISIONS 3	$revision3$		$revdate3$
REVISIONS 4	$revision4$		$revdate4$
FIELD CHANGES	$fieldchange$		$fielddate$

SIGNATURE

P.E. NUMBER

DATE

MADRID \ PHILLIPS
ROUTE 4

CROSS SECTIONS

SHEET NUMBER

314

OF 532

Sta. 714+50.00 to Sta. 714+50.00

Filename: ...\MSTA\314_XSECT_714+50_247.dgn Division: HIGHWAY Username: mdebowski Date:2/25/2019

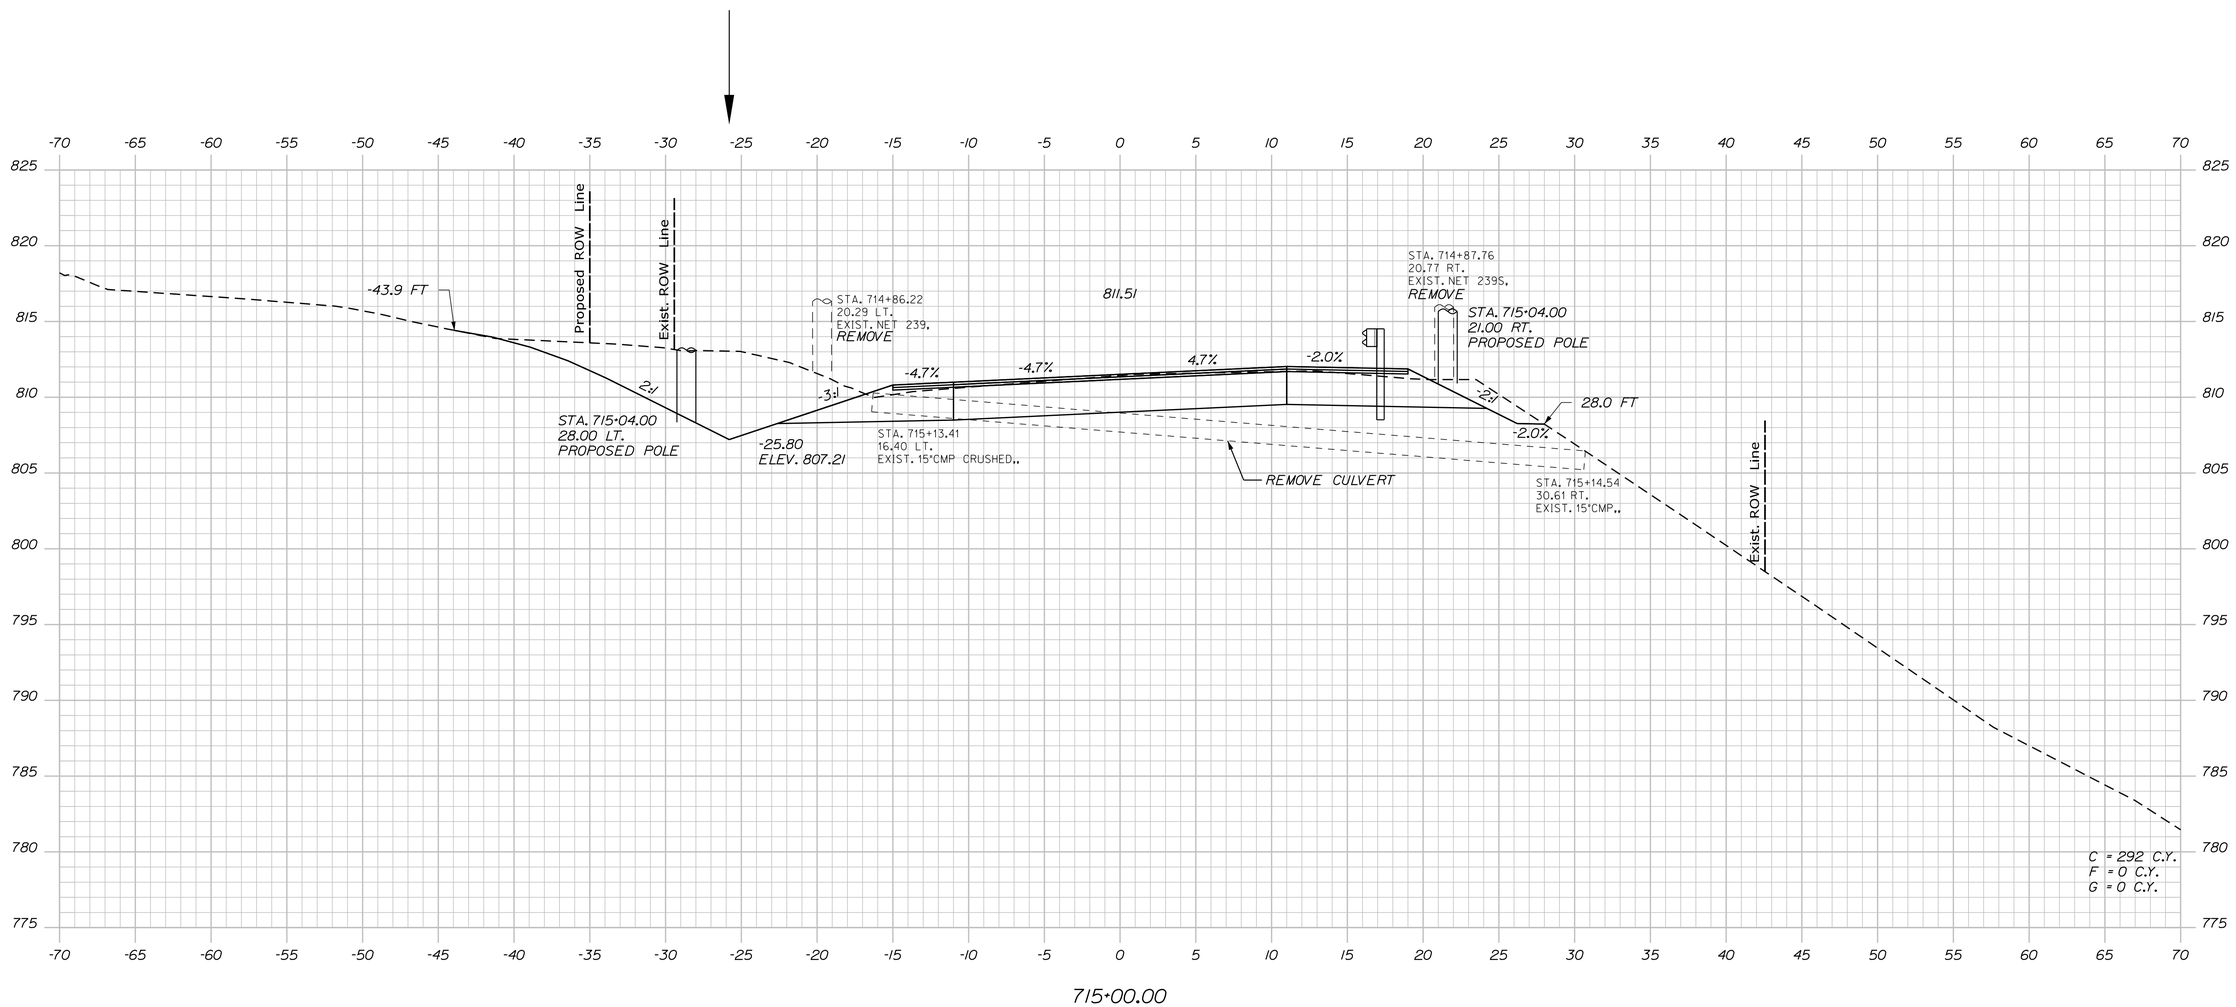

STATE OF MAINE
DEPARTMENT OF TRANSPORTATION

STP-1824(700)X

WIN
WIN 18247.00

HIGHWAY PLANS

PROJ. MANAGER	$PROJMANAGER$	BY	DATE
DESIGN-DETAILED	$designer1$	$detailer1$	$projdate1$
CHECKED-REVIEWED	-----	-----	-----
DESIGN2-DETAILED2	$designer2$	$detailer2$	$projdate2$
DESIGN3-DETAILED3	$designer3$	$detailer3$	$projdate3$
REVISIONS 1	-----		$revdate1$
REVISIONS 2	-----		$revdate2$
REVISIONS 3	$revision3$		$revdate3$
REVISIONS 4	$revision4$		$revdate4$
FIELD CHANGES	$fieldchange$		$fieldate$

SIGNATURE

P.E. NUMBER

DATE

MADRID \ PHILLIPS
ROUTE 4

CROSS SECTIONS

SHEET NUMBER

315

OF 532

Filename: ...\MSTA\315_XSECT_715+00_248.dgn Division: HIGHWAY Username: mdebowski Date:2/25/2019

Sta. 715+00.00 to Sta. 715+00.00

Filename: ...\MSTA\316_XSECT_715+50_249.dgn Division: HIGHWAY Username: mdebowski Date:2/25/2019

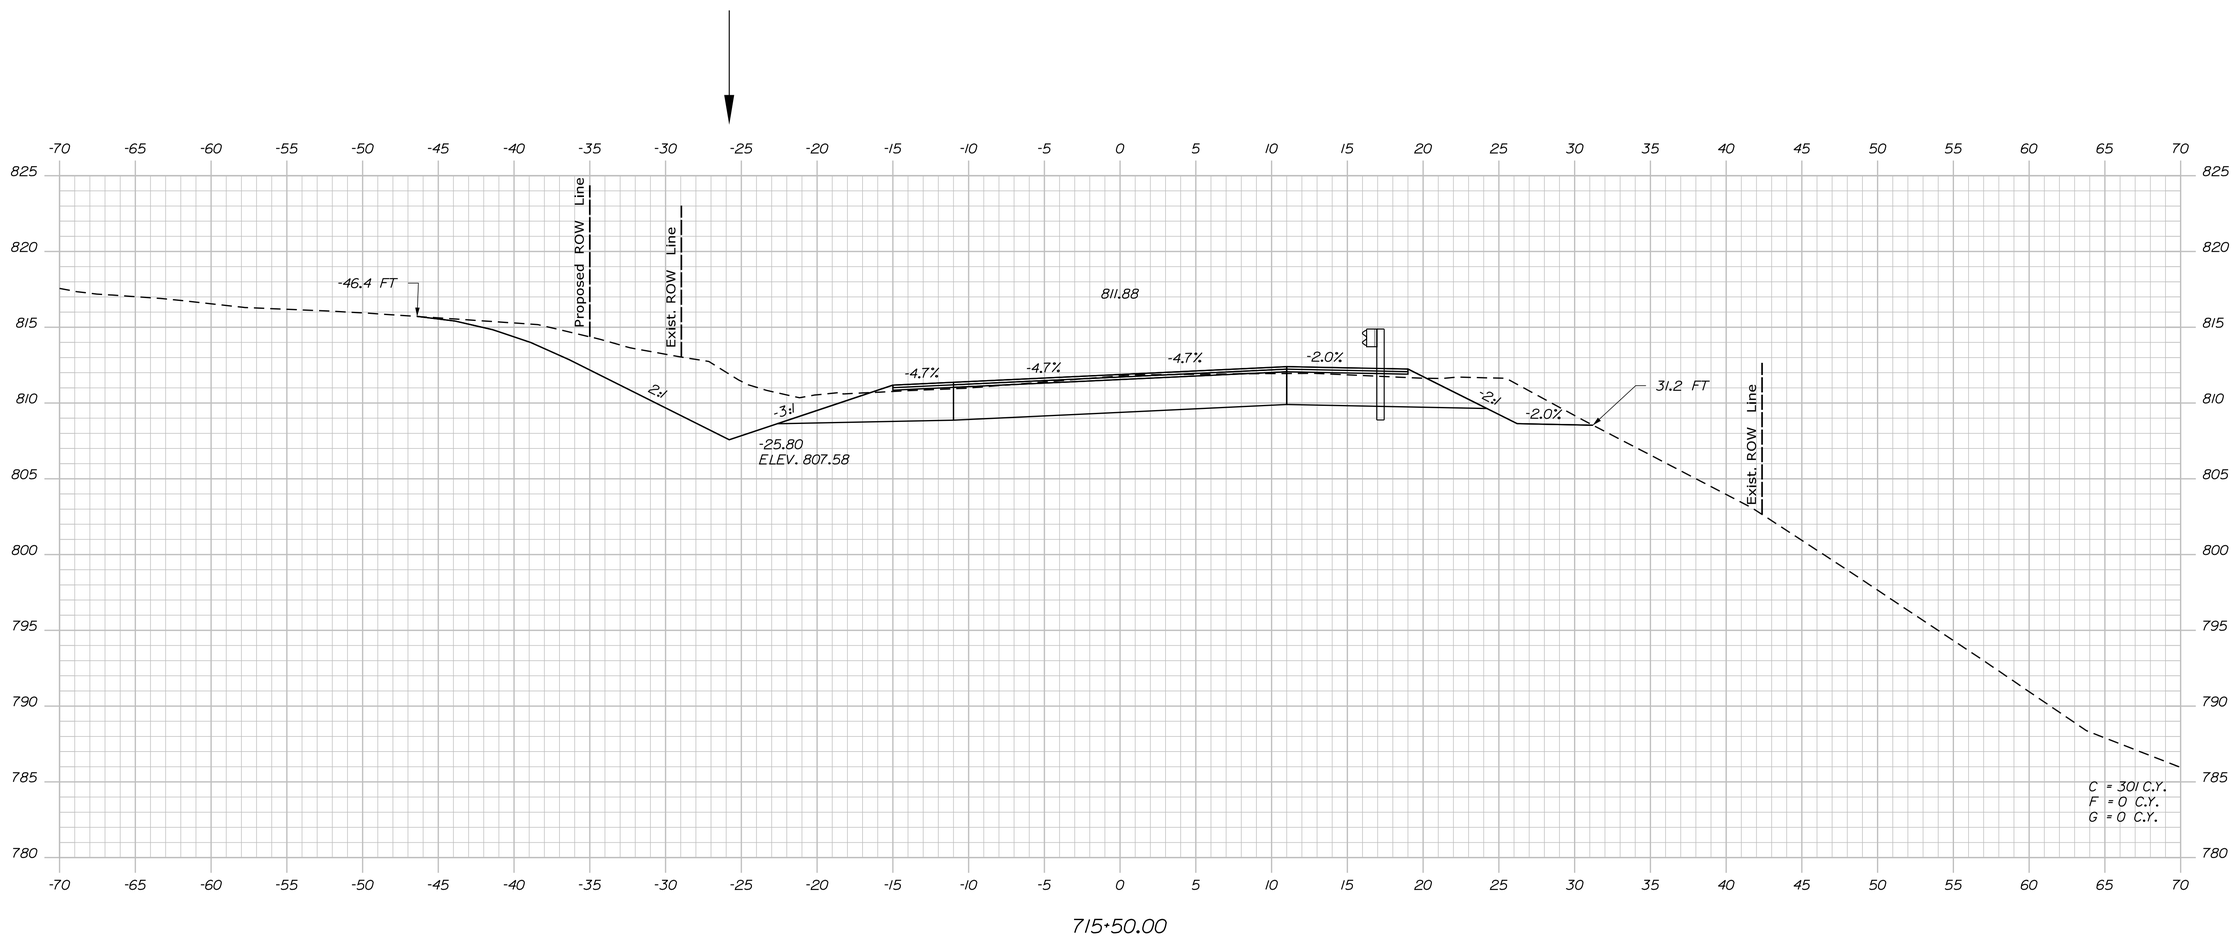

STATE OF MAINE
DEPARTMENT OF TRANSPORTATION

STP-1824(700)X

WIN
WIN 18247.00

HIGHWAY PLANS

PROJ. MANAGER	$PROJMANAGER$	BY	DATE
DESIGN-DETAILED	$designer1$	$detailer1$	$projdate1$
CHECKED-REVIEWED	-----	-----	-----
DESIGN2-DETAILED2	$designer2$	$detailer2$	$projdate2$
DESIGN3-DETAILED3	$designer3$	$detailer3$	$projdate3$
REVISIONS 1	-----	-----	$revdate1$
REVISIONS 2	-----	-----	$revdate2$
REVISIONS 3	$revision3$		$revdate3$
REVISIONS 4	$revision4$		$revdate4$
FIELD CHANGES	$fieldchange$		$fieldate$

SIGNATURE

P.E. NUMBER

DATE

MADRID \ PHILLIPS
ROUTE 4

CROSS SECTIONS

SHEET NUMBER

316

OF 532

Sta. 715+50.00 to Sta. 715+50.00

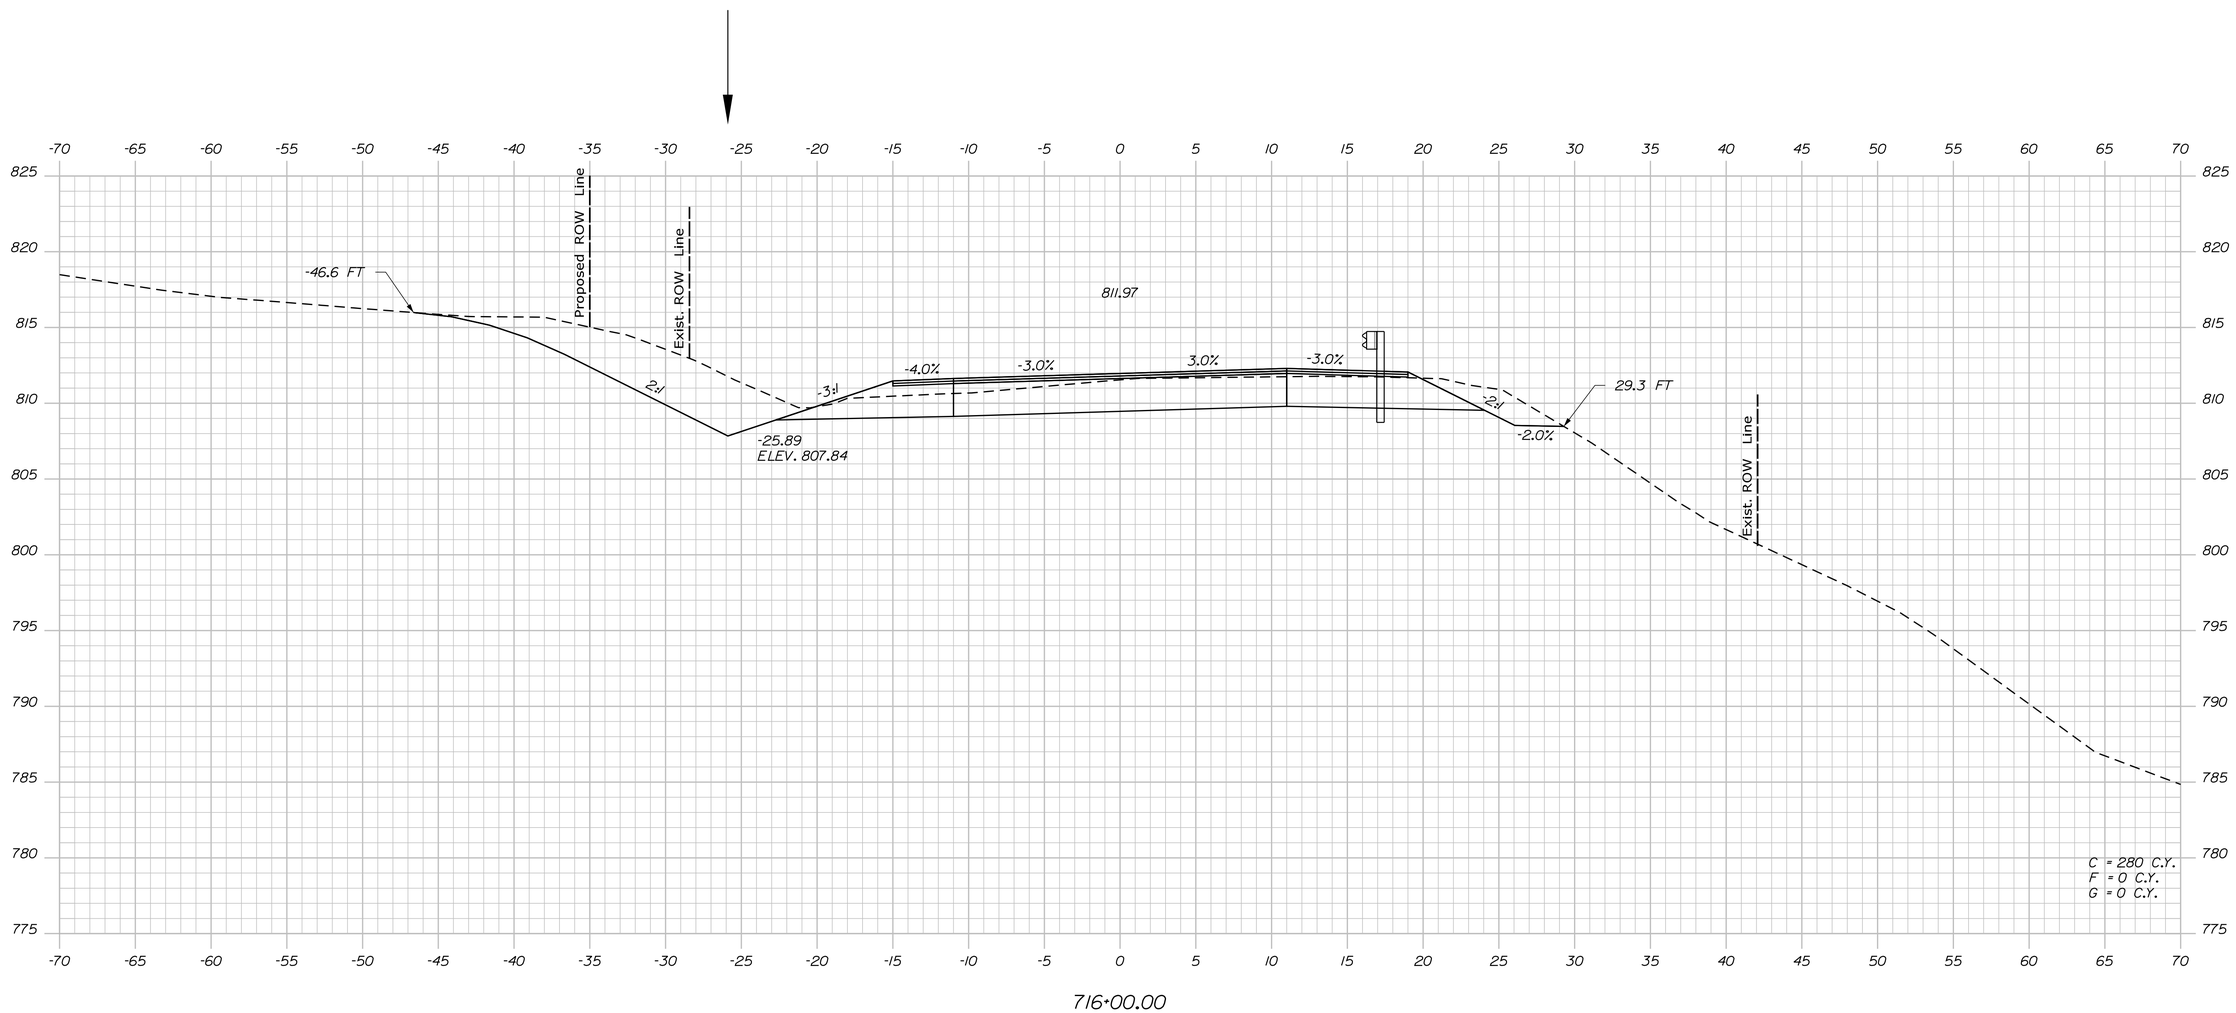

PROJ. MANAGER	$PROJMANAGER$	BY	DATE
DESIGN-DETAILED	$designer1$	$detailer1$	$projdate1$
CHECKED-REVIEWED	-----	-----	-----
DESIGN2-DETAILED2	$designer2$	$detailer2$	$projdate2$
DESIGN3-DETAILED3	$designer3$	$detailer3$	$projdate3$
REVISIONS 1	-----		$revdate1$
REVISIONS 2	-----		$revdate2$
REVISIONS 3	$revision3$		$revdate3$
REVISIONS 4	$revision4$		$revdate4$
FIELD CHANGES	$fieldchange$		$fielddate$

SIGNATURE

P.E. NUMBER

DATE

STATE OF MAINE
DEPARTMENT OF TRANSPORTATION

STP-1824(700)X

WIN
WIN 18247.00

HIGHWAY PLANS

MADRID \ PHILLIPS
ROUTE 4

CROSS SECTIONS

SHEET NUMBER

317

OF 532

Filename: ...\MSTA\317_XSECT_716-00_250.dgn Division: HIGHWAY Username: mdebowski Date:2/25/2019

Sta. 716+00.00 to Sta. 716+00.00

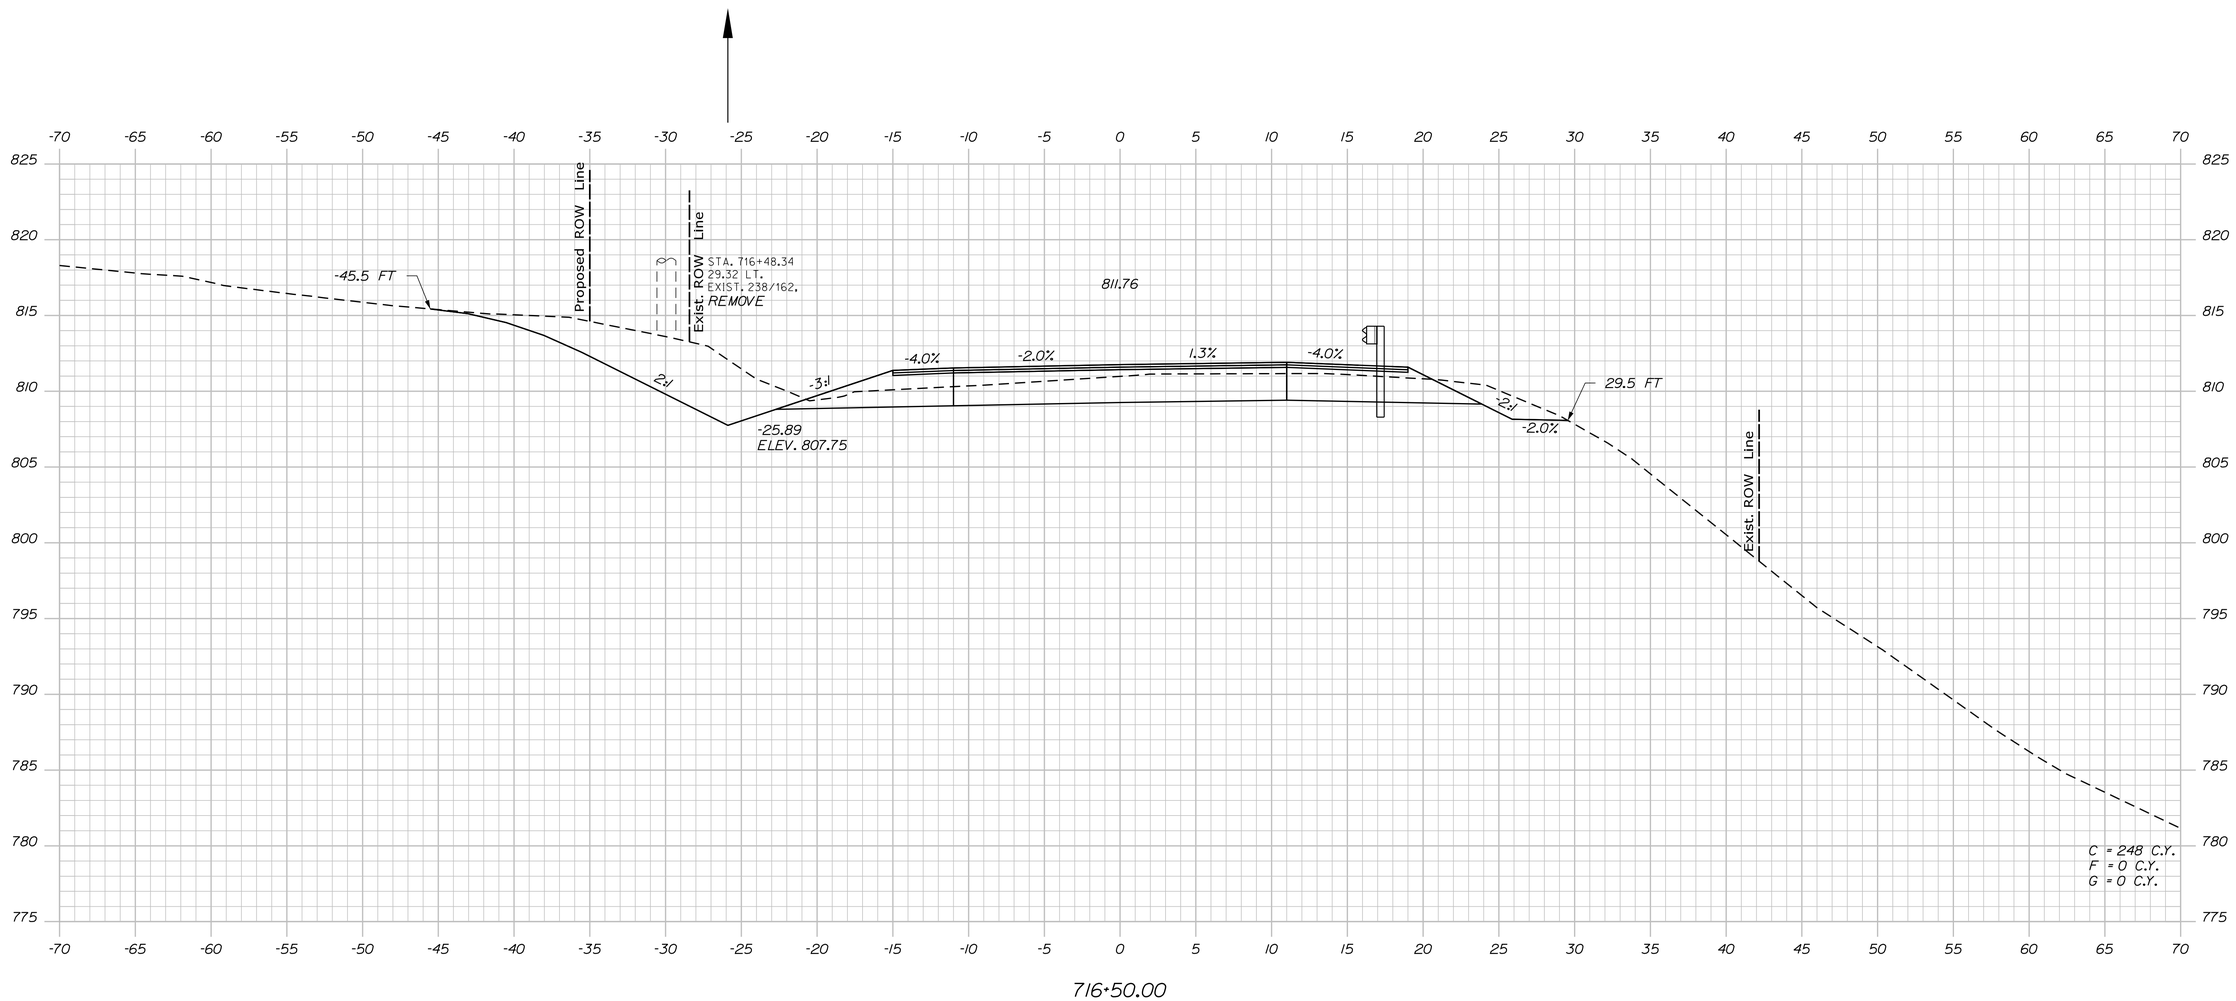

STATE OF MAINE
DEPARTMENT OF TRANSPORTATION

STP-1824(700)X

WIN
WIN 18247.00

HIGHWAY PLANS

PROJ. MANAGER	$PROJMANAGER$	BY	DATE
DESIGN-DETAILED	$designer1$	$detailer1$	$prjdate1$
CHECKED-REVIEWED	-----	-----	-----
DESIGN2-DETAILED2	$designer2$	$detailer2$	$prjdate2$
DESIGN3-DETAILED3	$designer3$	$detailer3$	$prjdate3$
REVISIONS 1	-----	-----	$revdate1$
REVISIONS 2	-----	-----	$revdate2$
REVISIONS 3	$revision3$	-----	$revdate3$
REVISIONS 4	$revision4$	-----	$revdate4$
FIELD CHANGES	$fieldchange$	-----	$fielddate$

SIGNATURE

P.E. NUMBER

DATE

MADRID \ PHILLIPS
ROUTE 4

CROSS SECTIONS

SHEET NUMBER

318

OF 532

Filename: ...\MSTA\318_XSECT_716+50_251.dgn Division: HIGHWAY Username: mdebowski Date:2/25/2019

Sta. 716+50.00 to Sta. 716+50.00

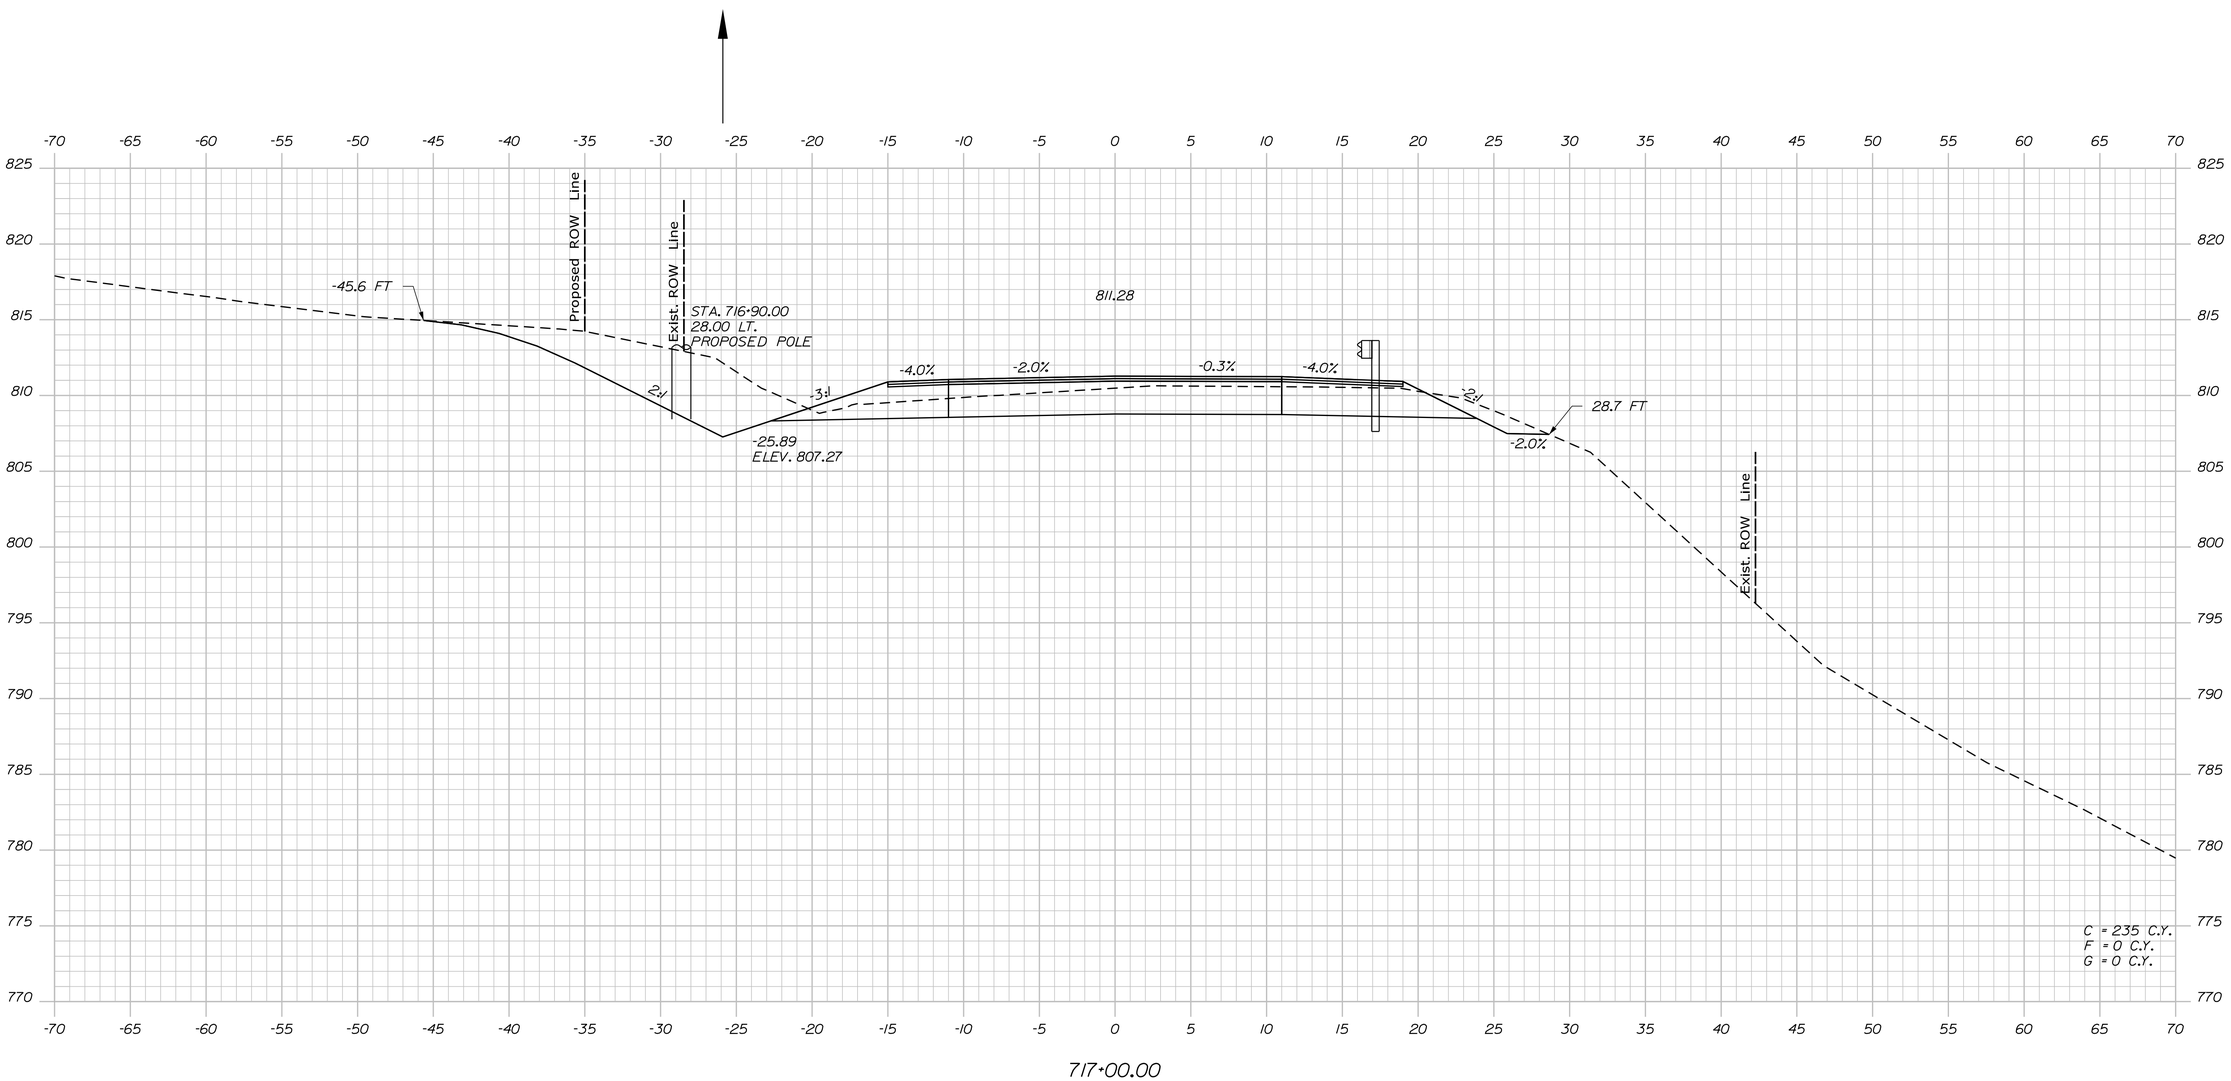

STATE OF MAINE
DEPARTMENT OF TRANSPORTATION

STP-1824(700)X

WIN
WIN 18247.00

HIGHWAY PLANS

PROJ. MANAGER	$PROJMANAGER$	BY	DATE
DESIGN-DETAILED	$designer1$	$detailer1$	$projdate1$
CHECKED-REVIEWED	-----	-----	-----
DESIGN2-DETAILED2	$designer2$	$detailer2$	$projdate2$
DESIGN3-DETAILED3	$designer3$	$detailer3$	$projdate3$
REVISIONS 1	-----	-----	$revdate1$
REVISIONS 2	-----	-----	$revdate2$
REVISIONS 3	$revision3$	-----	$revdate3$
REVISIONS 4	$revision4$	-----	$revdate4$
FIELD CHANGES	$fieldchange$		$fielddate$

SIGNATURE

P.E. NUMBER

DATE

MADRID \ PHILLIPS
ROUTE 4

CROSS SECTIONS

SHEET NUMBER

319

OF 532

Filename: ...\MSTA\319_XSECT_717-00_252.dgn Division: HIGHWAY Username: mdebowski Date:2/25/2019

Sta. 717+00.00 to Sta. 717+00.00

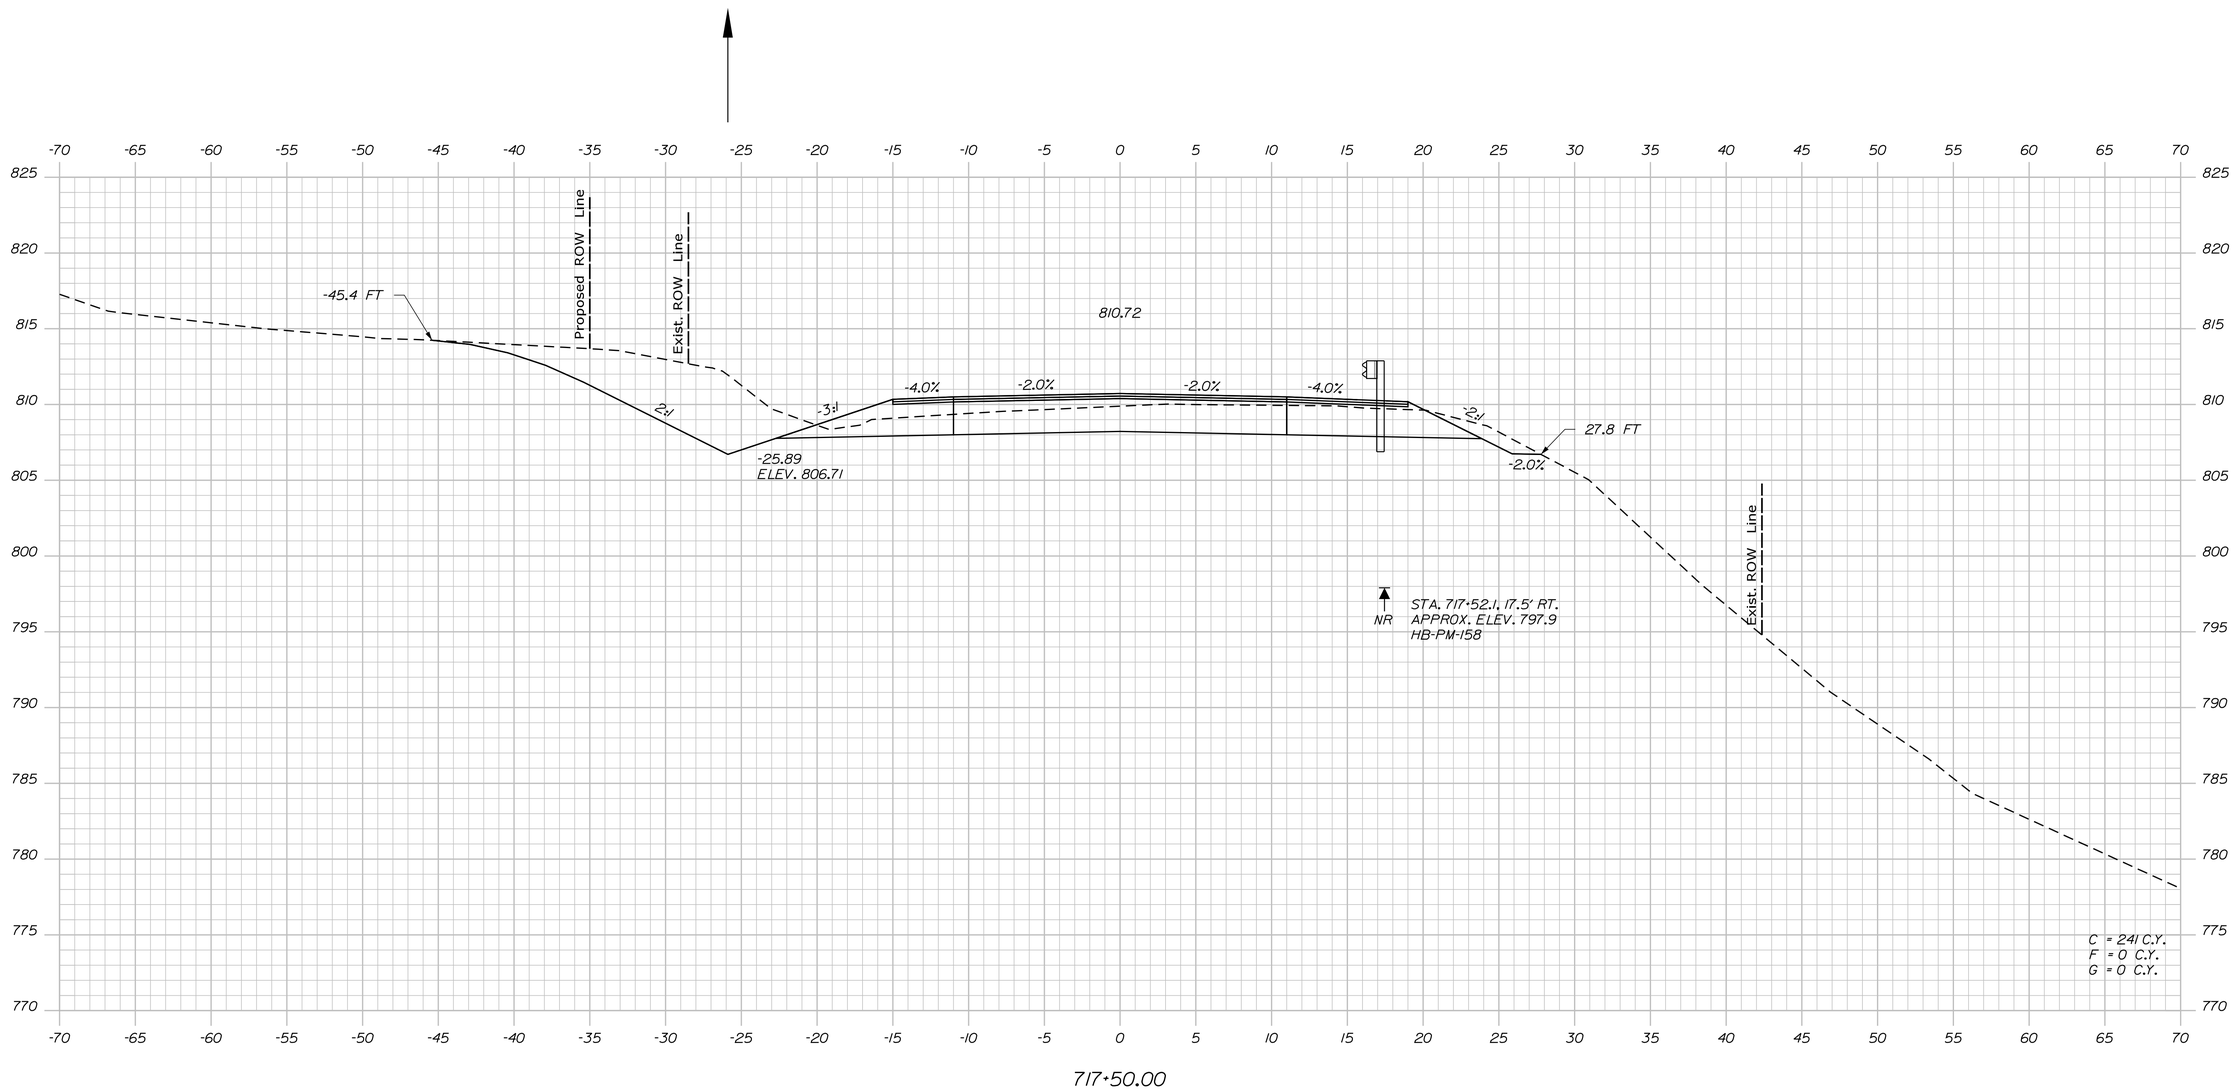

STATE OF MAINE
DEPARTMENT OF TRANSPORTATION

STP-1824(700)X

WIN
WIN 18247.00

HIGHWAY PLANS

PROJ. MANAGER	$PROJMANAGER$	BY	DATE
DESIGN-DETAILED	$designer1$	$detailer1$	$projdate1$
CHECKED-REVIEWED	-----	-----	-----
DESIGN2-DETAILED2	$designer2$	$detailer2$	$projdate2$
DESIGN3-DETAILED3	$designer3$	$detailer3$	$projdate3$
REVISIONS 1	-----	-----	$revdate1$
REVISIONS 2	-----	-----	$revdate2$
REVISIONS 3	-----	$revision3$	$revdate3$
REVISIONS 4	-----	$revision4$	$revdate4$
FIELD CHANGES	-----	$fieldchange$	$fielddate$

SIGNATURE

P.E. NUMBER

DATE

MADRID \ PHILLIPS
ROUTE 4

CROSS SECTIONS

SHEET NUMBER

320

OF 532

Sta. 717+50.00 to Sta. 717+50.00

Filename: ...\MSTA\320_XSECT_717+50_253.dgn Division: HIGHWAY Username: mdebowski Date:2/25/2019

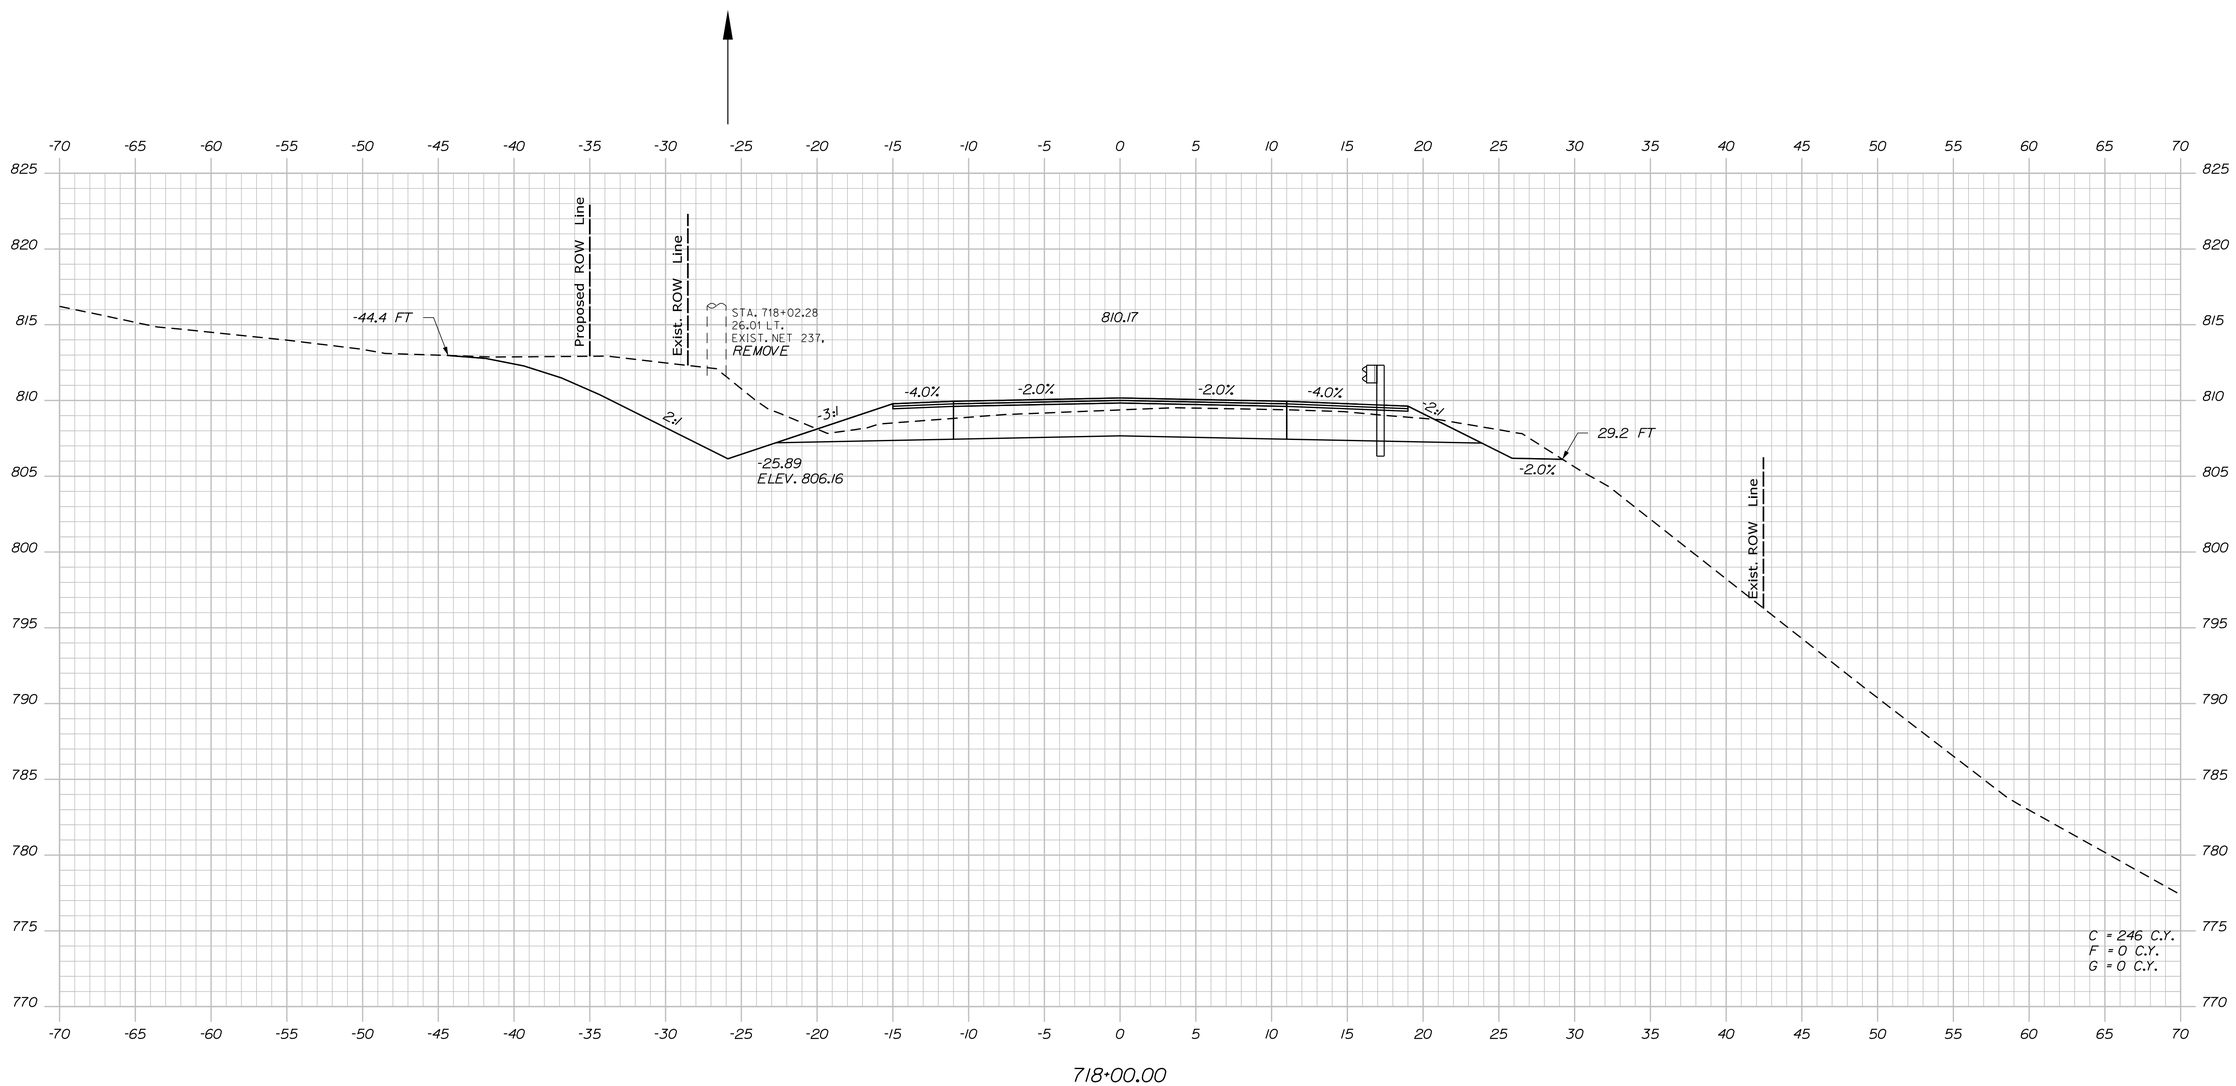

STATE OF MAINE
DEPARTMENT OF TRANSPORTATION

STP-1824(700)X

WIN
WIN 18247.00

HIGHWAY PLANS

PROJ. MANAGER	$PROJMANAGER$	BY	DATE
DESIGN-DETAILED	$designer1$	$detailer1$	$projdate1$
CHECKED-REVIEWED	-----	-----	-----
DESIGN2-DETAILED2	$designer2$	$detailer2$	$projdate2$
DESIGN3-DETAILED3	$designer3$	$detailer3$	$projdate3$
REVISIONS 1	-----	-----	$revdate1$
REVISIONS 2	-----	-----	$revdate2$
REVISIONS 3	$revision3$	-----	$revdate3$
REVISIONS 4	$revision4$	-----	$revdate4$
FIELD CHANGES	$fieldchange$	-----	$fielddate$

SIGNATURE

P.E. NUMBER

DATE

MADRID \ PHILLIPS
ROUTE 4

CROSS SECTIONS

SHEET NUMBER

321

OF 532

Filename: ...\MSTA\321_XSECT_718+00_254.dgn Division: HIGHWAY Username: mdebowski Date:2/25/2019

Sta. 718+00.00 to Sta. 718+00.00

Filename: ...\MSTA\322_XSECT_718+50_255.dgn Division: HIGHWAY Username: mdebowski Date:2/25/2019

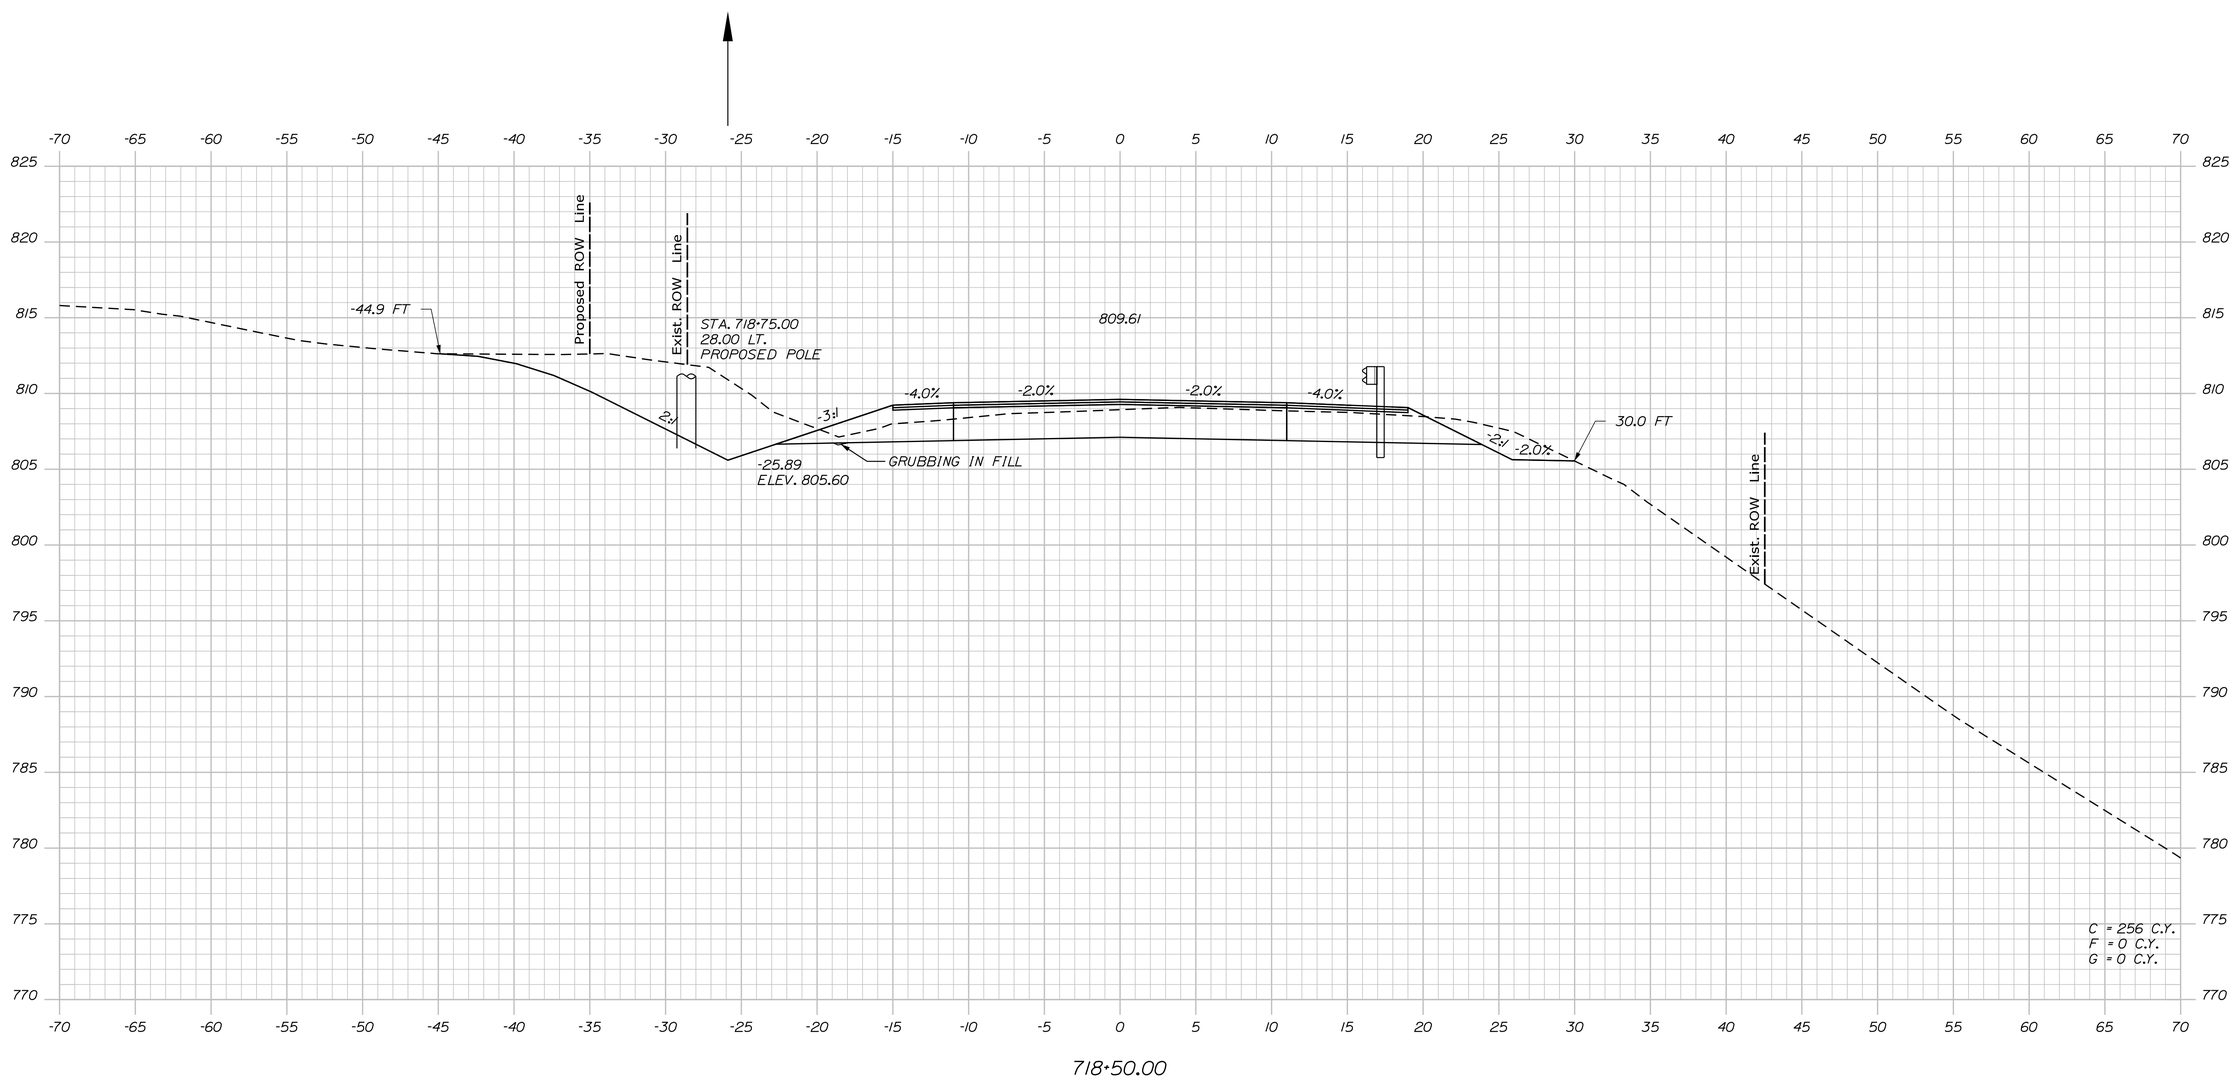

STATE OF MAINE
DEPARTMENT OF TRANSPORTATION

STP-1824(700)X

WIN
WIN 18247.00

HIGHWAY PLANS

PROJ. MANAGER	$PROJMANAGER$	BY	DATE
DESIGN-DETAILED	$designer1$	$detailer1$	$projdate1$
CHECKED-REVIEWED	-----	-----	-----
DESIGN2-DETAILED2	$designer2$	$detailer2$	$projdate2$
DESIGN3-DETAILED3	$designer3$	$detailer3$	$projdate3$
REVISIONS 1	-----	-----	$revdate1$
REVISIONS 2	-----	-----	$revdate2$
REVISIONS 3	$revision3$	-----	$revdate3$
REVISIONS 4	$revision4$	-----	$revdate4$
FIELD CHANGES	$fieldchange$	-----	$fielddate$

SIGNATURE

P.E. NUMBER

DATE

MADRID \ PHILLIPS
ROUTE 4

CROSS SECTIONS

SHEET NUMBER

322

OF 532

Sta. 718+50.00 to Sta. 718+50.00

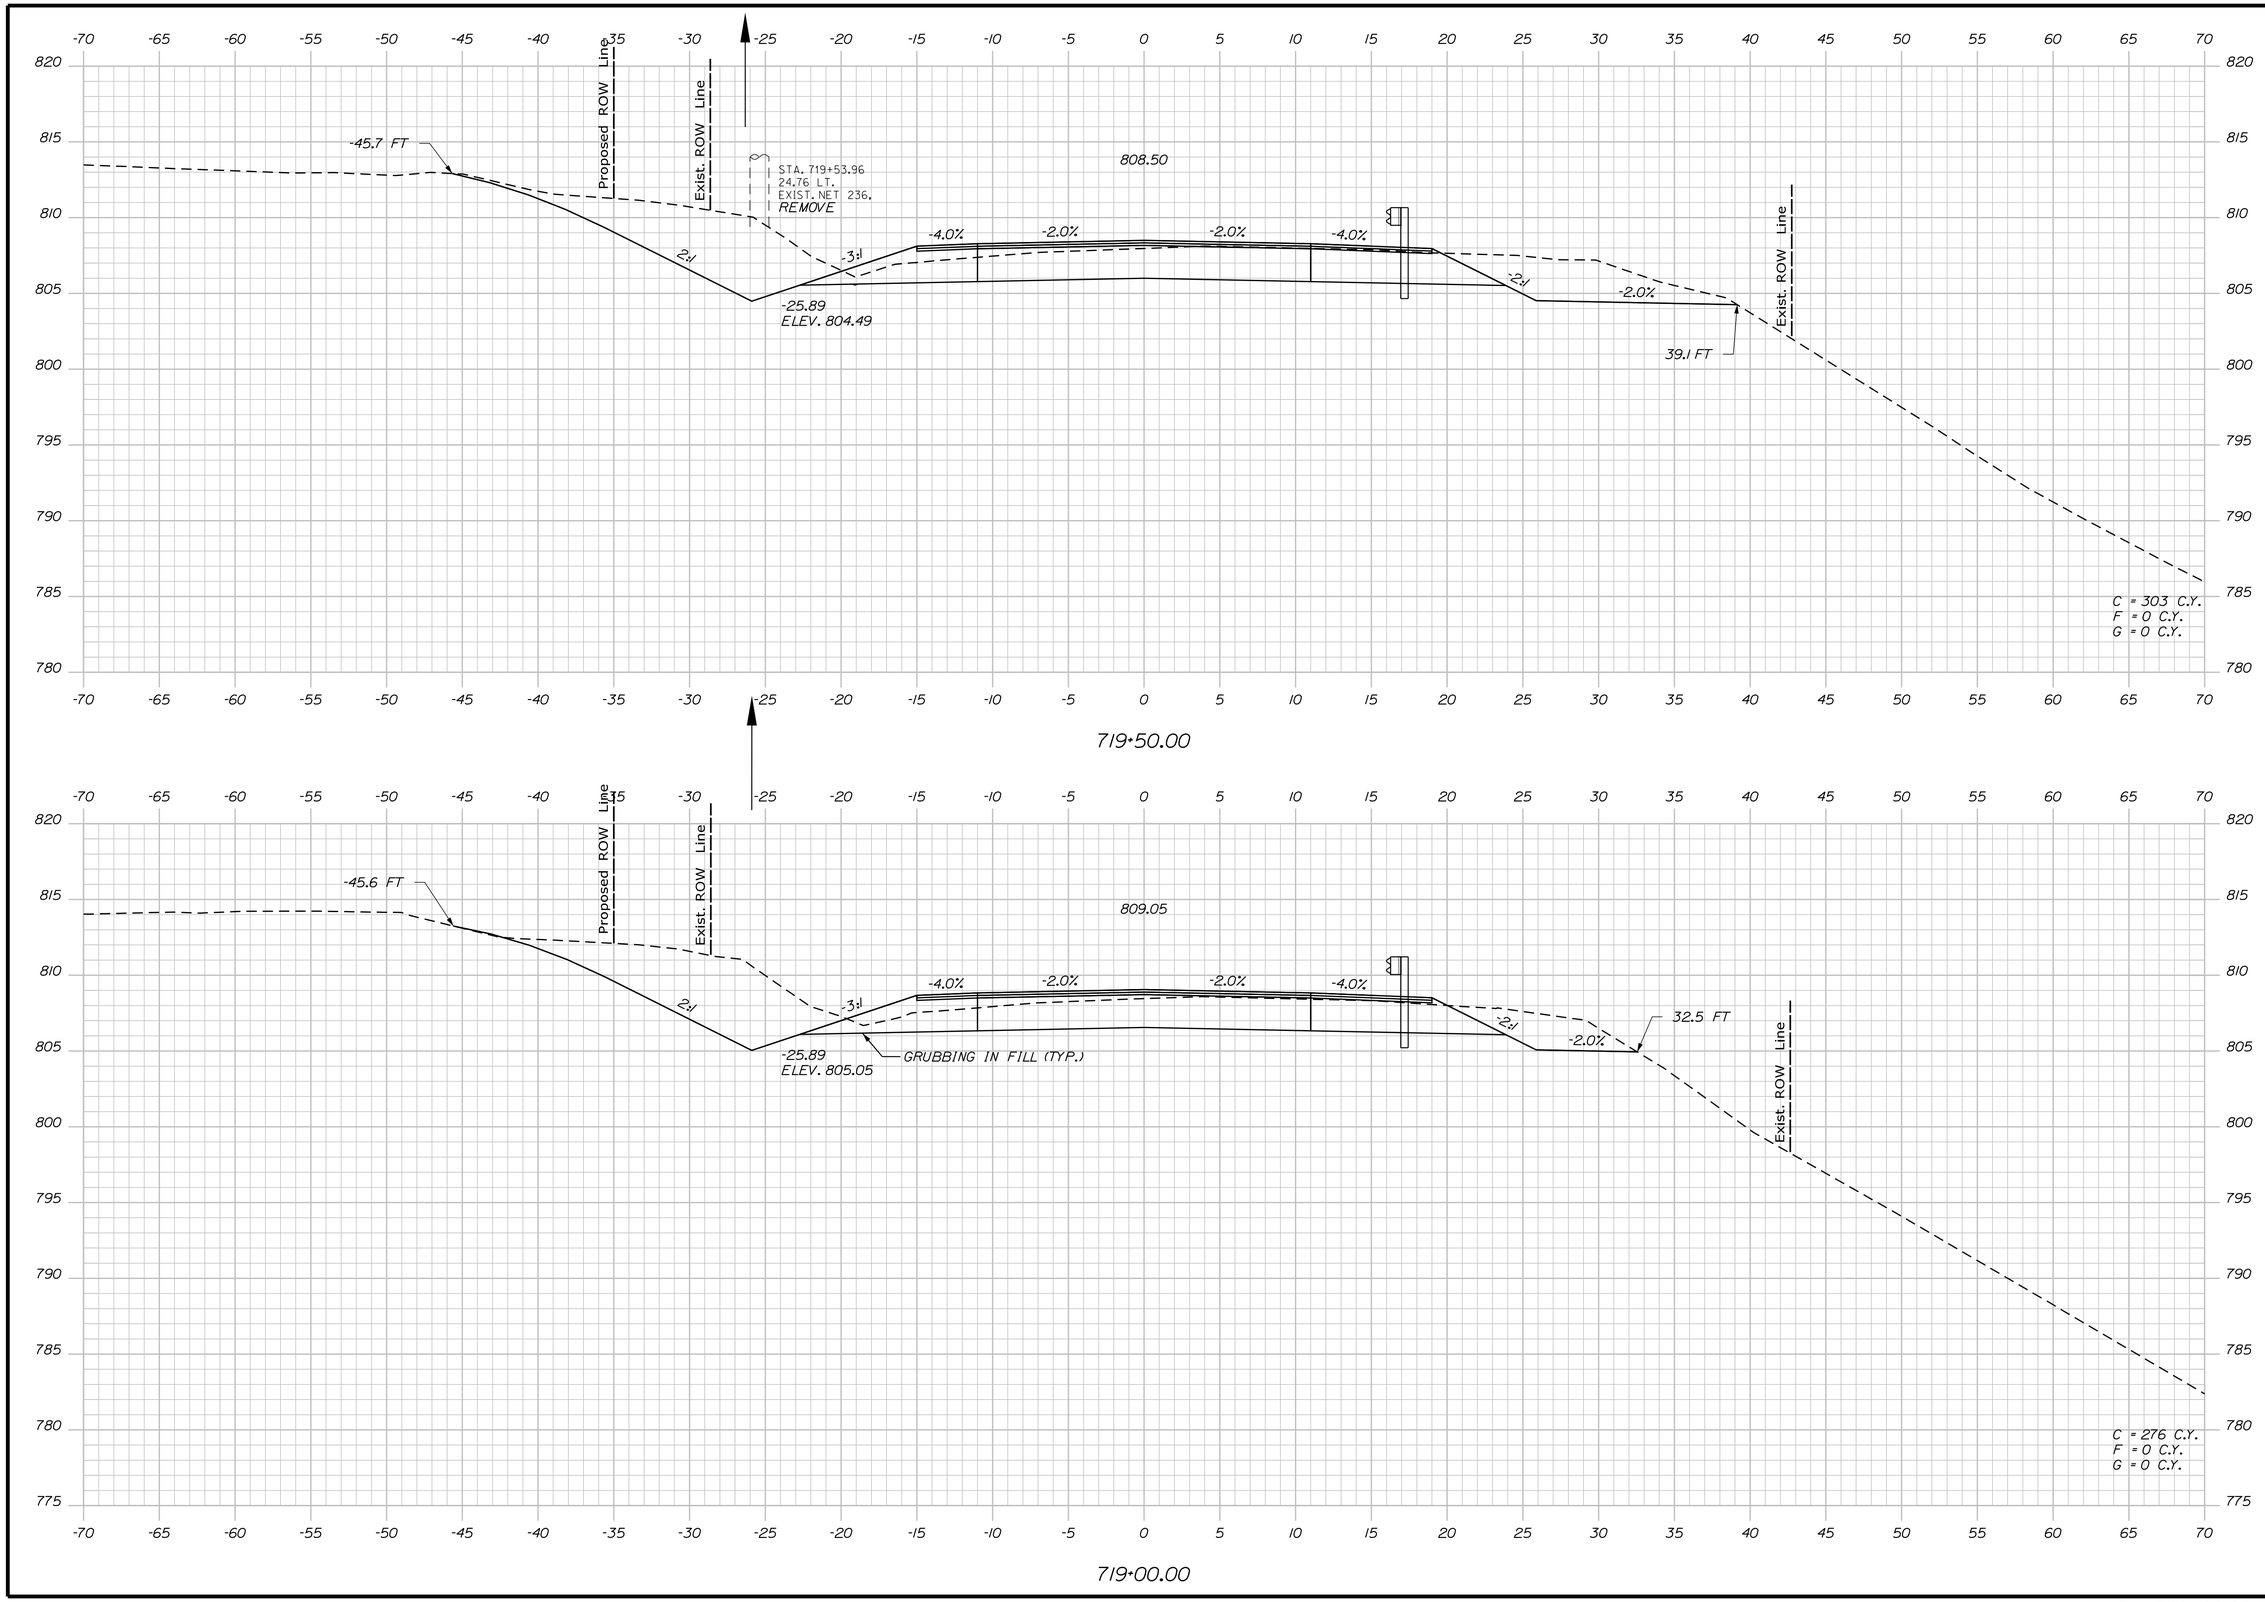

STATE OF MAINE
DEPARTMENT OF TRANSPORTATION

STP-1824(700)X

WIN
WIN 18247.00

HIGHWAY PLANS

PROJ. MANAGER	$PROJMANAGER$	BY	DATE
DESIGN-DETAILED	$designer1$	$detailer1$	$projdate1$
CHECKED-REVIEWED	-----	-----	-----
DESIGN2-DETAILED2	$designer2$	$detailer2$	$projdate2$
DESIGN3-DETAILED3	$designer3$	$detailer3$	$projdate3$
REVISIONS 1	-----	-----	$revdate1$
REVISIONS 2	-----	-----	$revdate2$
REVISIONS 3	$revision3$	-----	$revdate3$
REVISIONS 4	$revision4$	-----	$revdate4$
FIELD CHANGES	$fieldchange$	-----	$fielddate$

SIGNATURE

P.E. NUMBER

DATE

MADRID \ PHILLIPS
ROUTE 4

CROSS SECTIONS

SHEET NUMBER

323

OF 532

Sta. 719+00.00 to Sta. 719+50.00

Filename: ...\MSTA\323_XSECT_719+00_256.dgn Division: HIGHWAY Username: mdebowski Date:2/25/2019

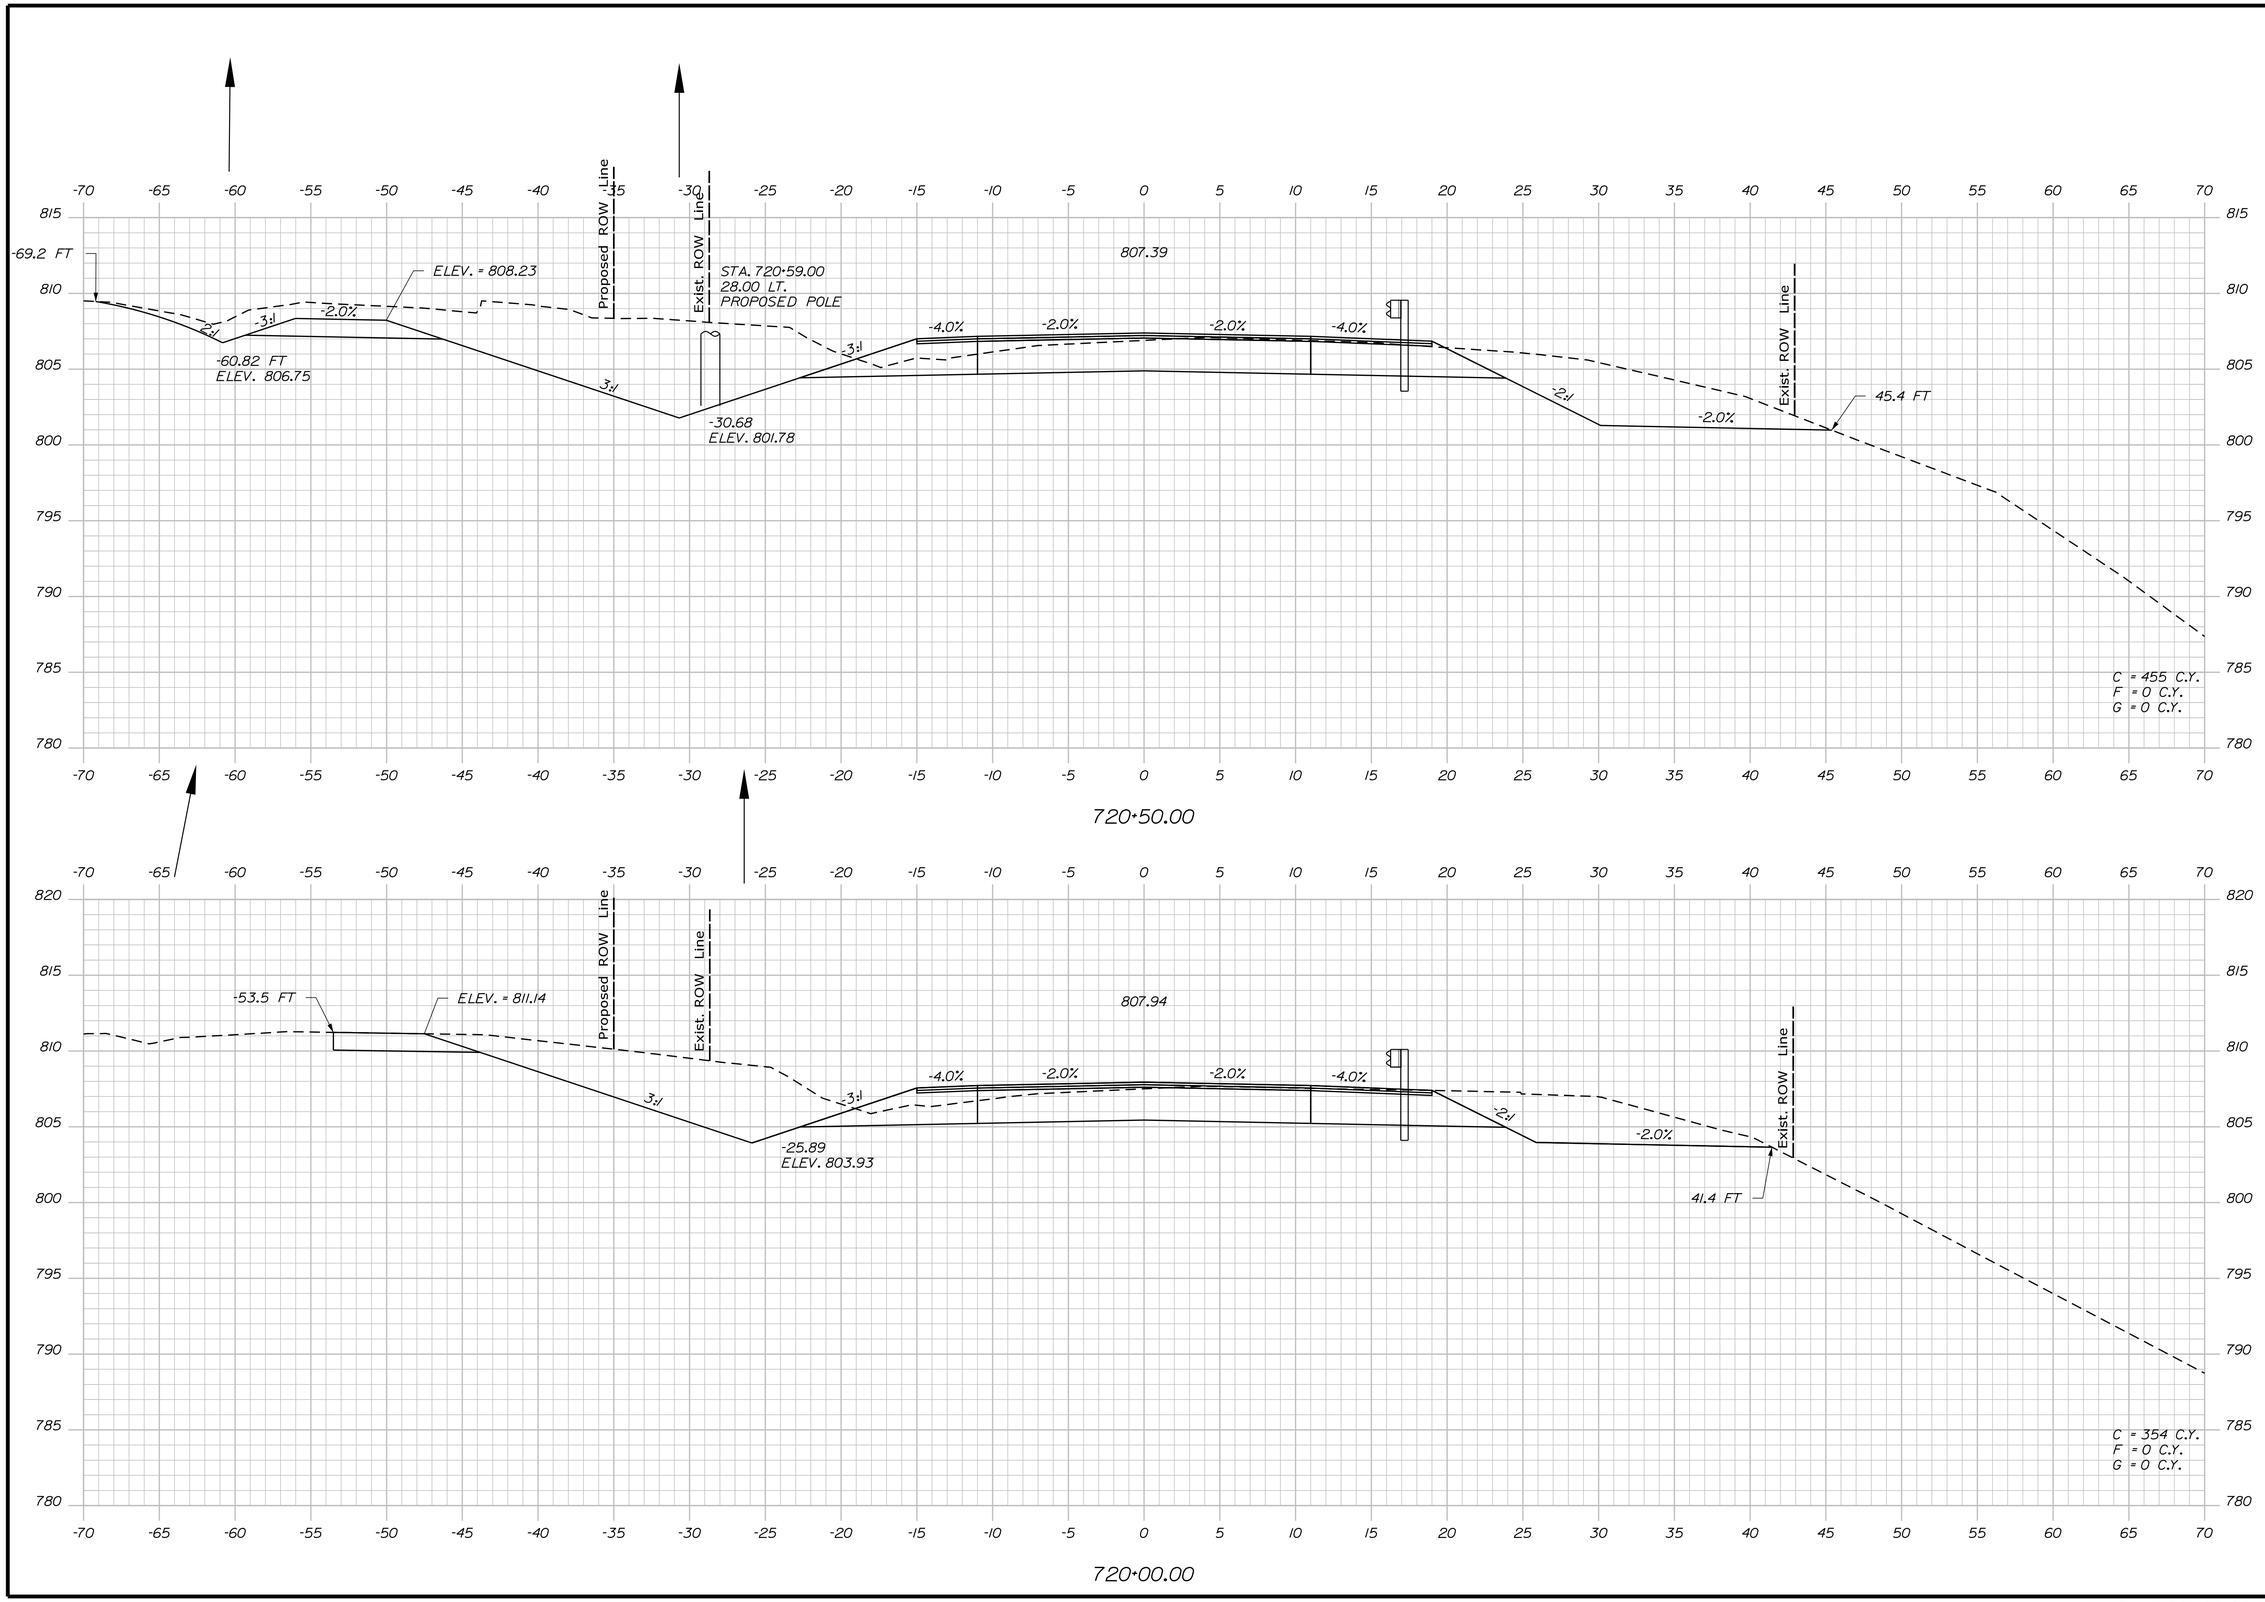

Filename: ...\MSTA\324_XSECT_720+00_257.dgn Division: HIGHWAY Username: mdebowski Date:2/25/2019

STATE OF MAINE
DEPARTMENT OF TRANSPORTATION

STP-1824(700)X

WIN
WIN 18247.00

HIGHWAY PLANS

PROJ. MANAGER $PROJMANAGER$	BY	DATE
DESIGN-DETAILED $designer1$	$detailer1$	$projdate1$
CHECKED-REVIEWED ----	----	----
DESIGN2-DETAILED2 $designer2$	$detailer2$	$projdate2$
DESIGN3-DETAILED3 $designer3$	$detailer3$	$projdate3$
REVISIONS 1 ----	----	$revdate1$
REVISIONS 2 ----	----	$revdate2$
REVISIONS 3 $revision3$	$revdate3$	$revdate3$
REVISIONS 4 $revision4$	$revdate4$	$revdate4$
FIELD CHANGES $fieldchange$	$fieldchange$	$fieldchange$

SIGNATURE

P.E. NUMBER

DATE

MADRID \ PHILLIPS
ROUTE 4

CROSS SECTIONS

SHEET NUMBER

324

OF 532

Sta. 720+00.00 to Sta. 720+50.00

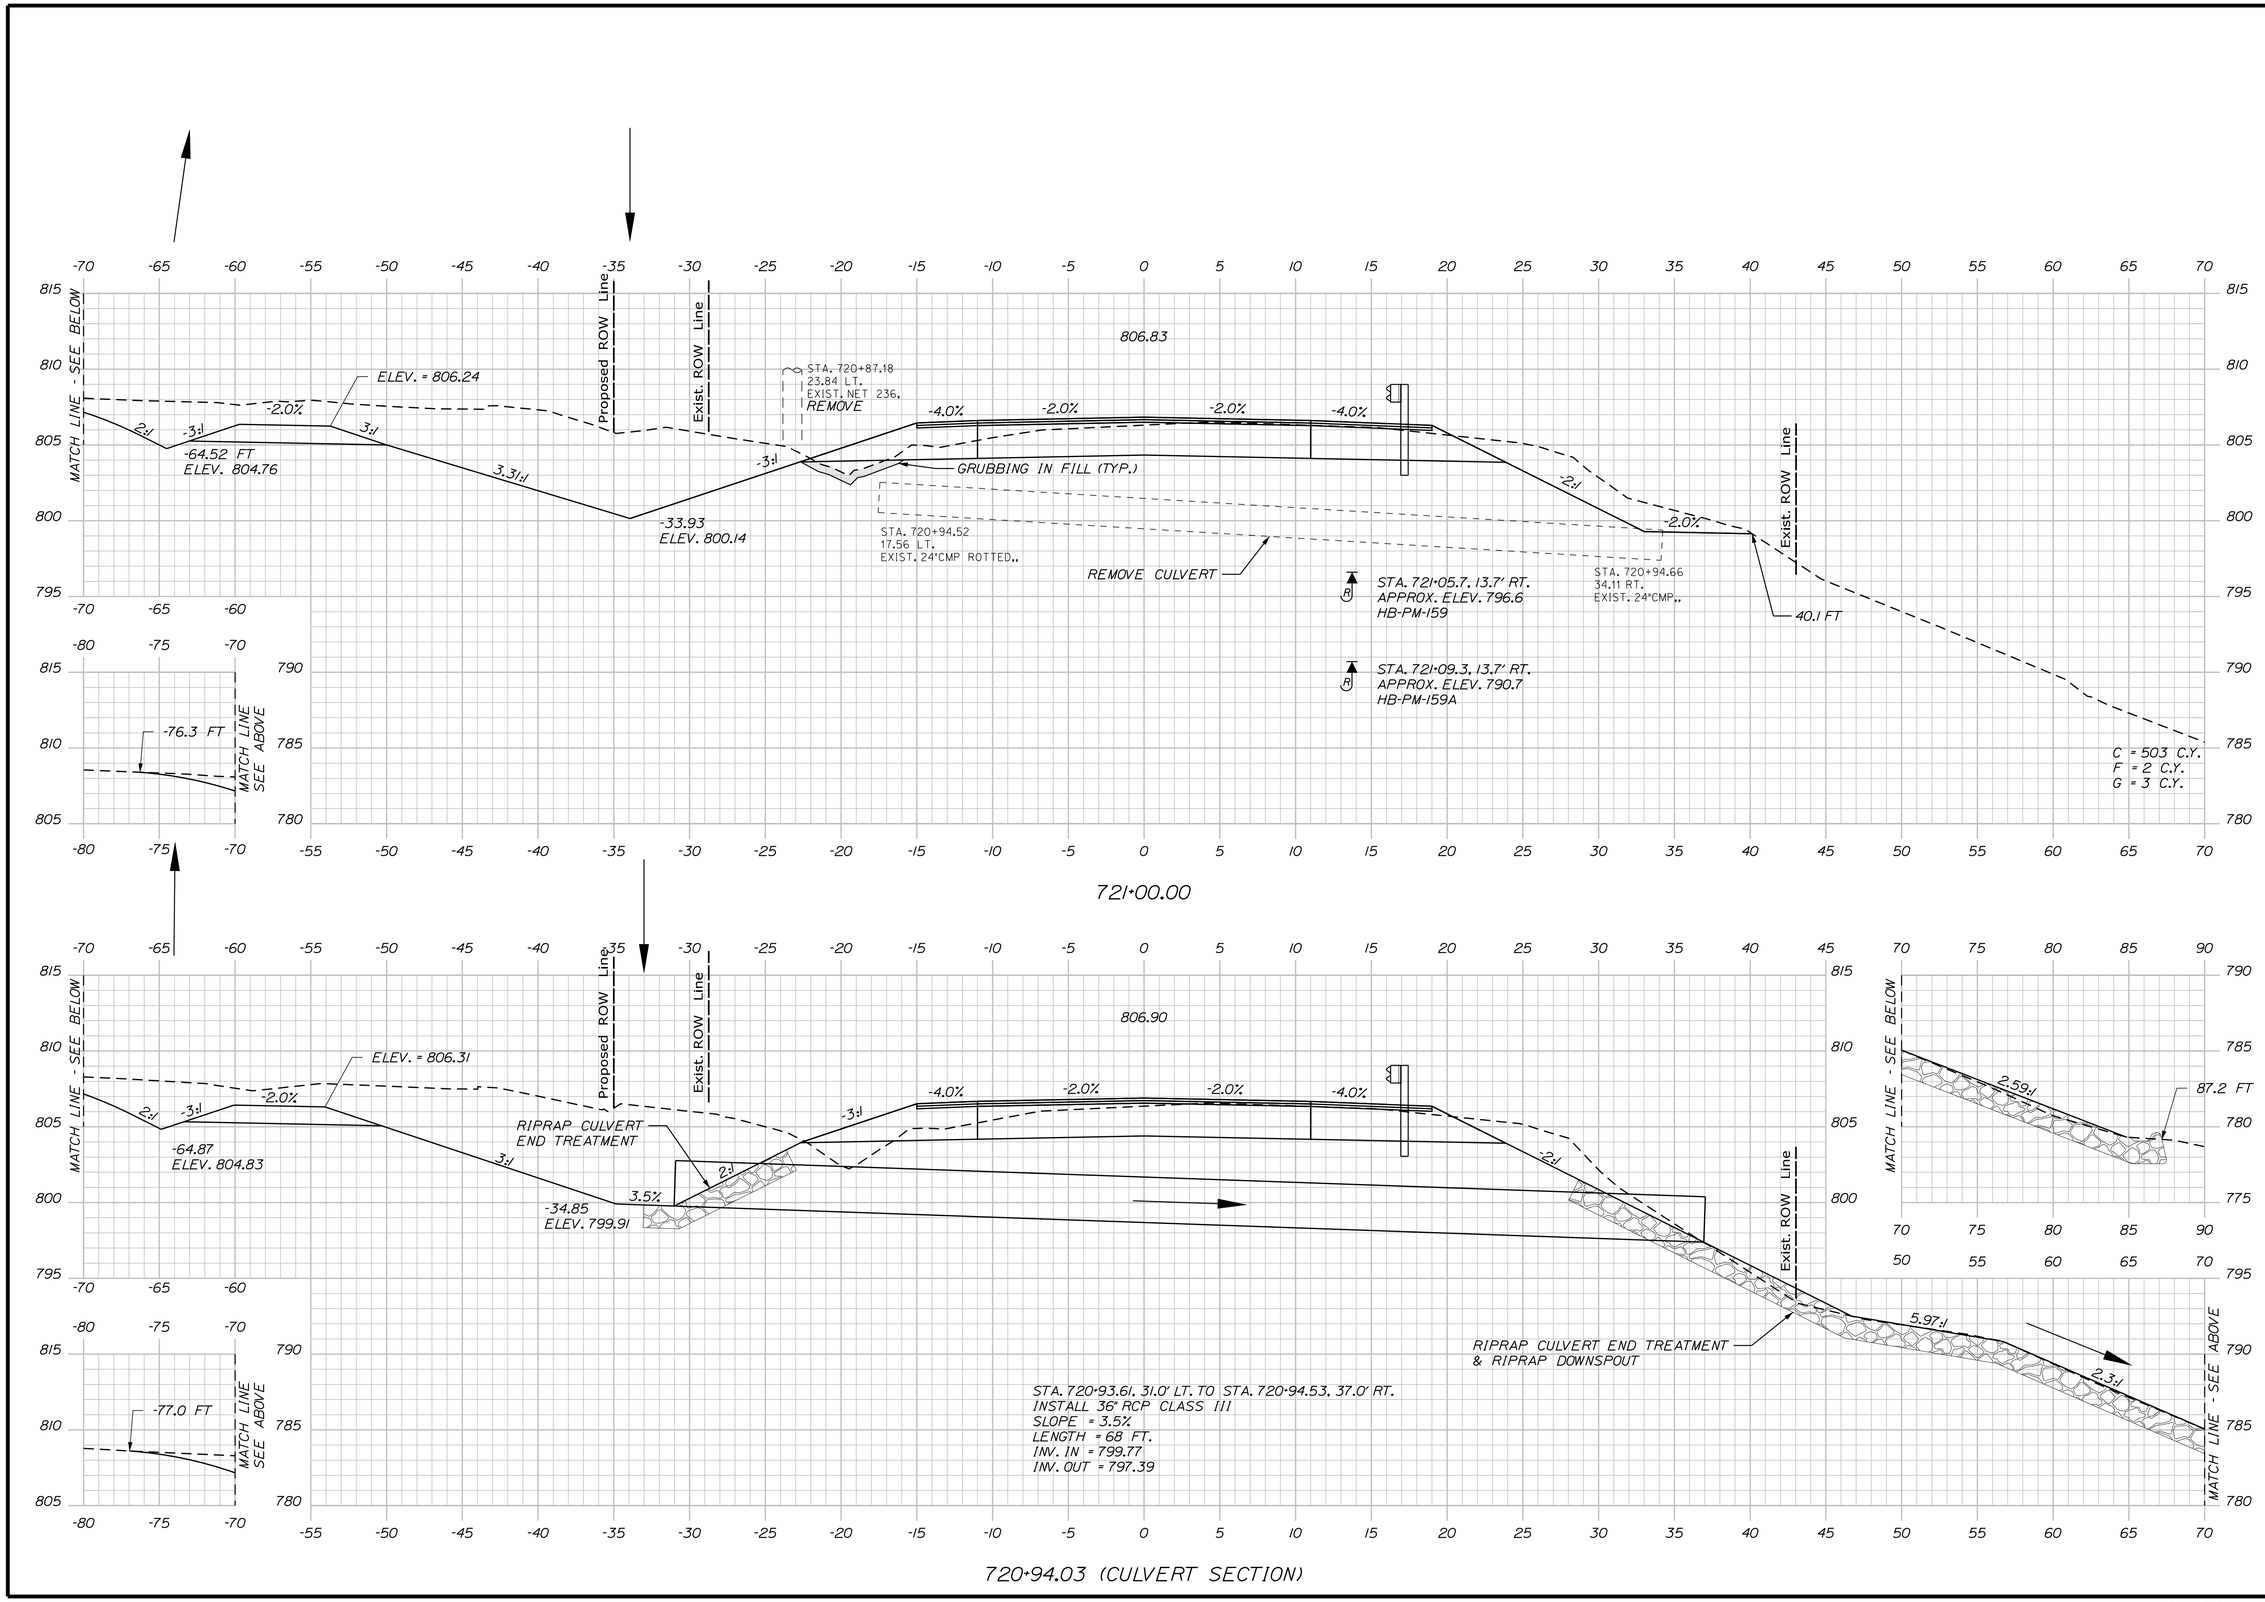

STATE OF MAINE
DEPARTMENT OF TRANSPORTATION

STP-1824(700)X

WIN
WIN 18247.00

HIGHWAY PLANS

PROJ. MANAGER #PROJMANAGER#	BY	DATE
DESIGN-DETAILED $designer1$	$detailer1$	$projdate1$
CHECKED-REVIEWED ----	----	----
DESIGN2-DETAILED2 $designer2$	$detailer2$	$projdate2$
DESIGN3-DETAILED3 $designer3$	$detailer3$	$projdate3$
REVISIONS 1 ------		$revdate1$
REVISIONS 2 ------		$revdate2$
REVISIONS 3 $revision3$		$revdate3$
REVISIONS 4 $revision4$		$revdate4$
FIELD CHANGES $fieldchange$		$fielddate$

SIGNATURE

P.E. NUMBER

DATE

MADRID \ PHILLIPS
ROUTE 4

CROSS SECTIONS

SHEET NUMBER
325
OF 532

Sta. 720+94.03 to Sta. 721+00.00

Filename: ...\MSTA\325_XSECT_720+94_258.dgn Division: HIGHWAY Username: mdebowski Date:2/25/2019

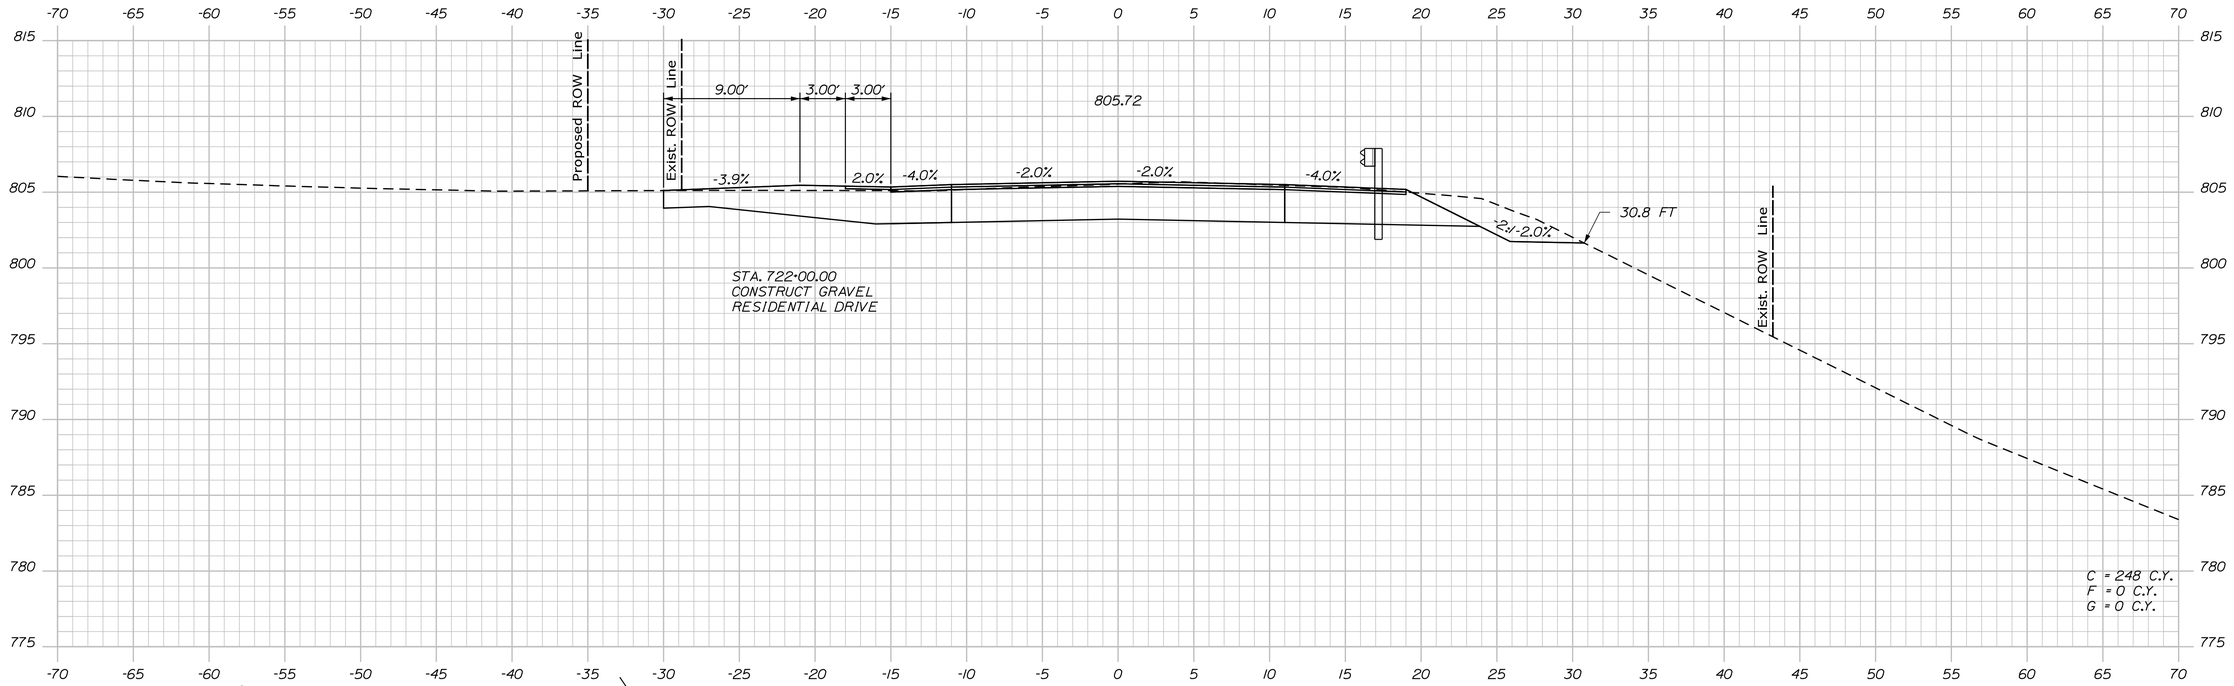

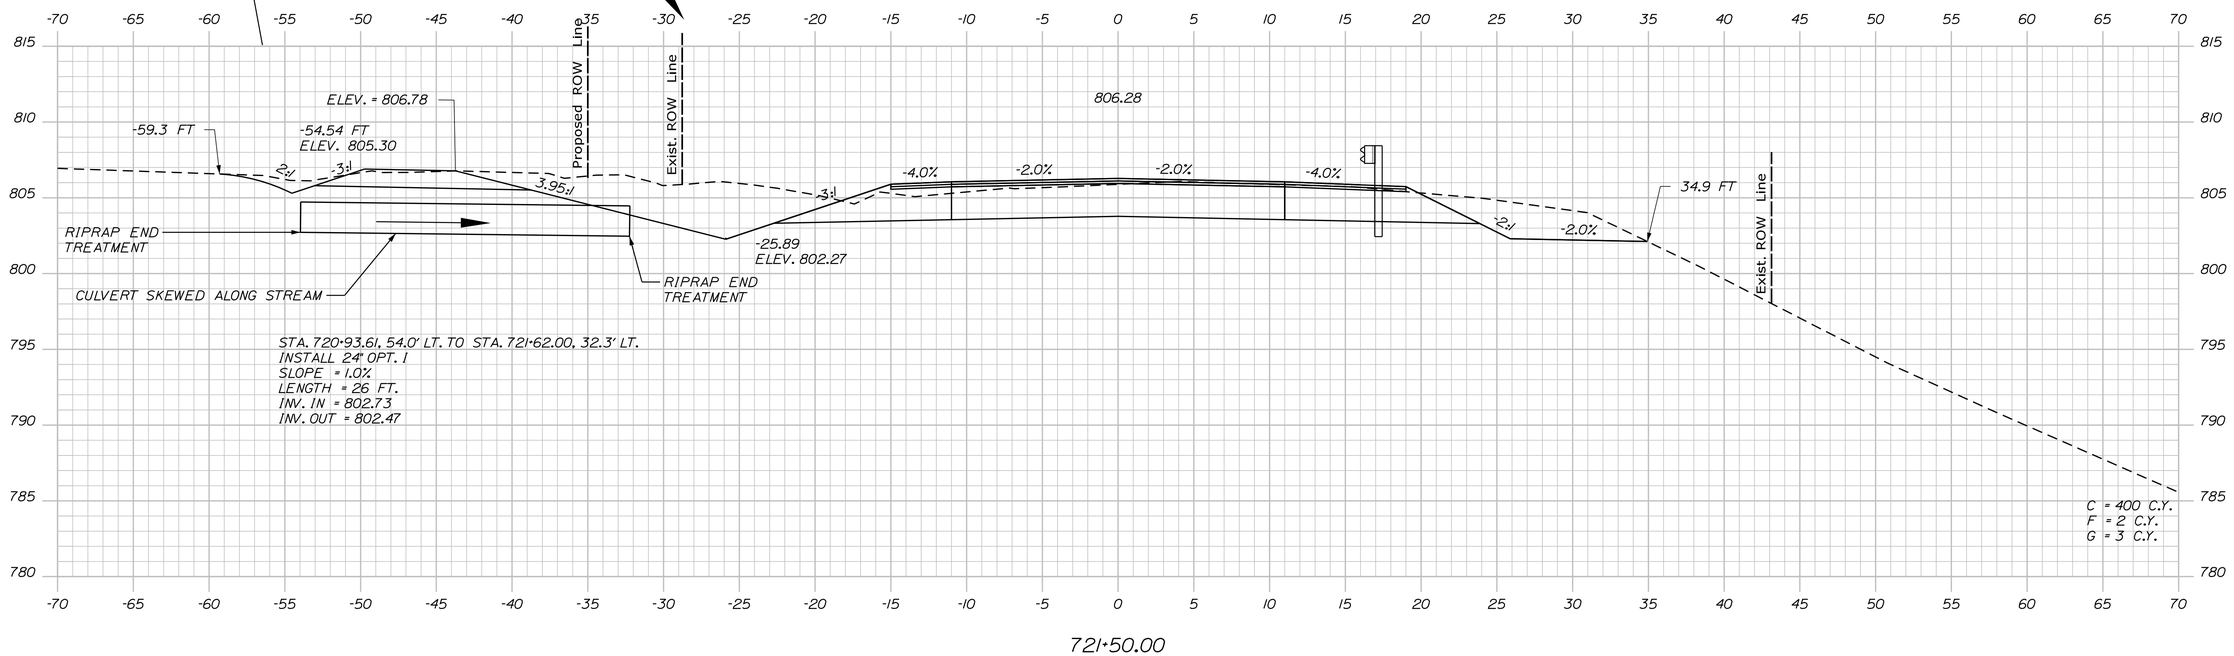

STATE OF MAINE
DEPARTMENT OF TRANSPORTATION

STP-1824(700)X

WIN
WIN 18247.00

HIGHWAY PLANS

PROJ. MANAGER	$PROJMANAGER$		
DESIGN-DETAILED	$designer1$	$detailer1$	$projdate1$
CHECKED-REVIEWED	-----	-----	-----
DESIGN2-DETAILED2	$designer2$	$detailer2$	$projdate2$
DESIGN3-DETAILED3	$designer3$	$detailer3$	$projdate3$
REVISIONS 1	-----		$revdate1$
REVISIONS 2	-----		$revdate2$
REVISIONS 3	$revision3$		$revdate3$
REVISIONS 4	$revision4$		$revdate4$
FIELD CHANGES	$fieldchange$		$fielddate$

SIGNATURE

P.E. NUMBER

DATE

MADRID \ PHILLIPS
ROUTE 4

CROSS SECTIONS

SHEET NUMBER

326

OF 532

Sta. 721+50.00 to Sta. 722+00.00

Filename: ...\MSTA\326_XSECT_721+50_259.dgn Division: HIGHWAY Username: mdebowski Date:2/25/2019

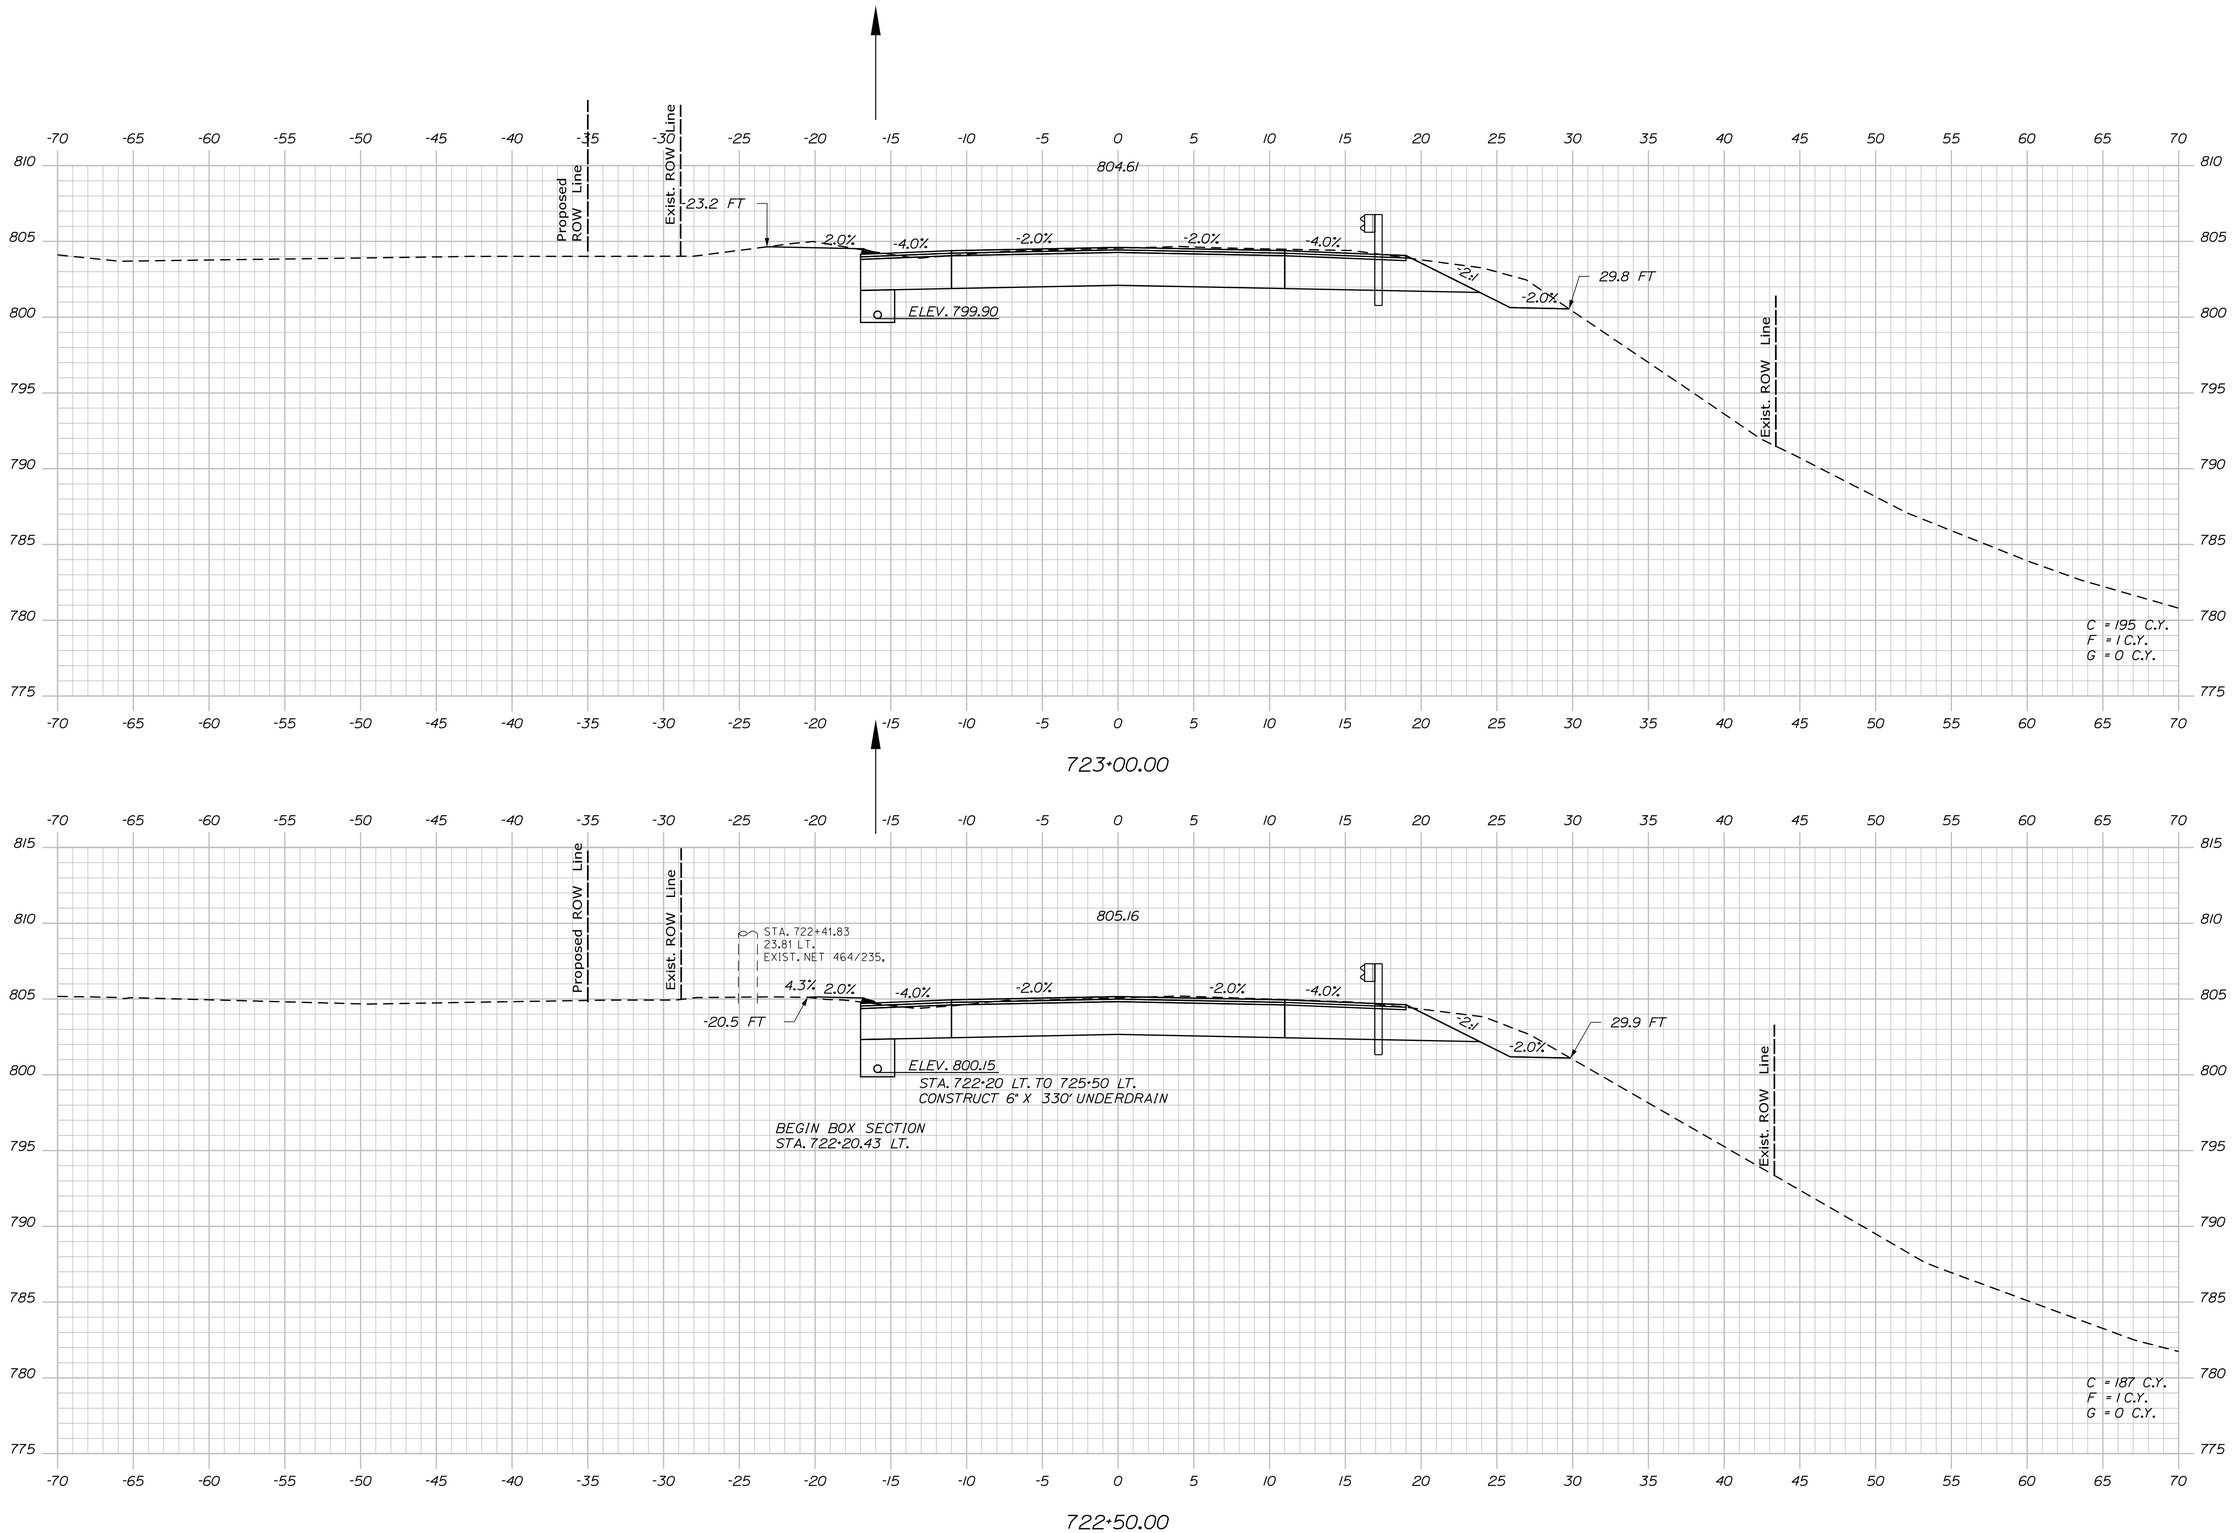

STATE OF MAINE
DEPARTMENT OF TRANSPORTATION

STP-1824(700)X

WIN
WIN 18247.00

HIGHWAY PLANS

PROJ. MANAGER	$PROJMANAGER$	BY	DATE
DESIGN-DETAILED	$designer1$	$detailer1$	$projdate1$
CHECKED-REVIEWED	------	------	------
DESIGN2-DETAILED2	$designer2$	$detailer2$	$projdate2$
DESIGN3-DETAILED3	$designer3$	$detailer3$	$projdate3$
REVISIONS 1	------		$revdate1$
REVISIONS 2	------		$revdate2$
REVISIONS 3	$revision3$		$revdate3$
REVISIONS 4	$revision4$		$revdate4$
FIELD CHANGES	$fieldchange$		$fieldate$

SIGNATURE

P.E. NUMBER

DATE

MADRID \ PHILLIPS
ROUTE 4

CROSS SECTIONS

SHEET NUMBER

327

OF 532

Sta. 722+50.00 to Sta. 723+00.00

Filename: ...\MSTA\327_XSECT_722+50_260.dgn Division: HIGHWAY Username: mdebowski Date:2/25/2019

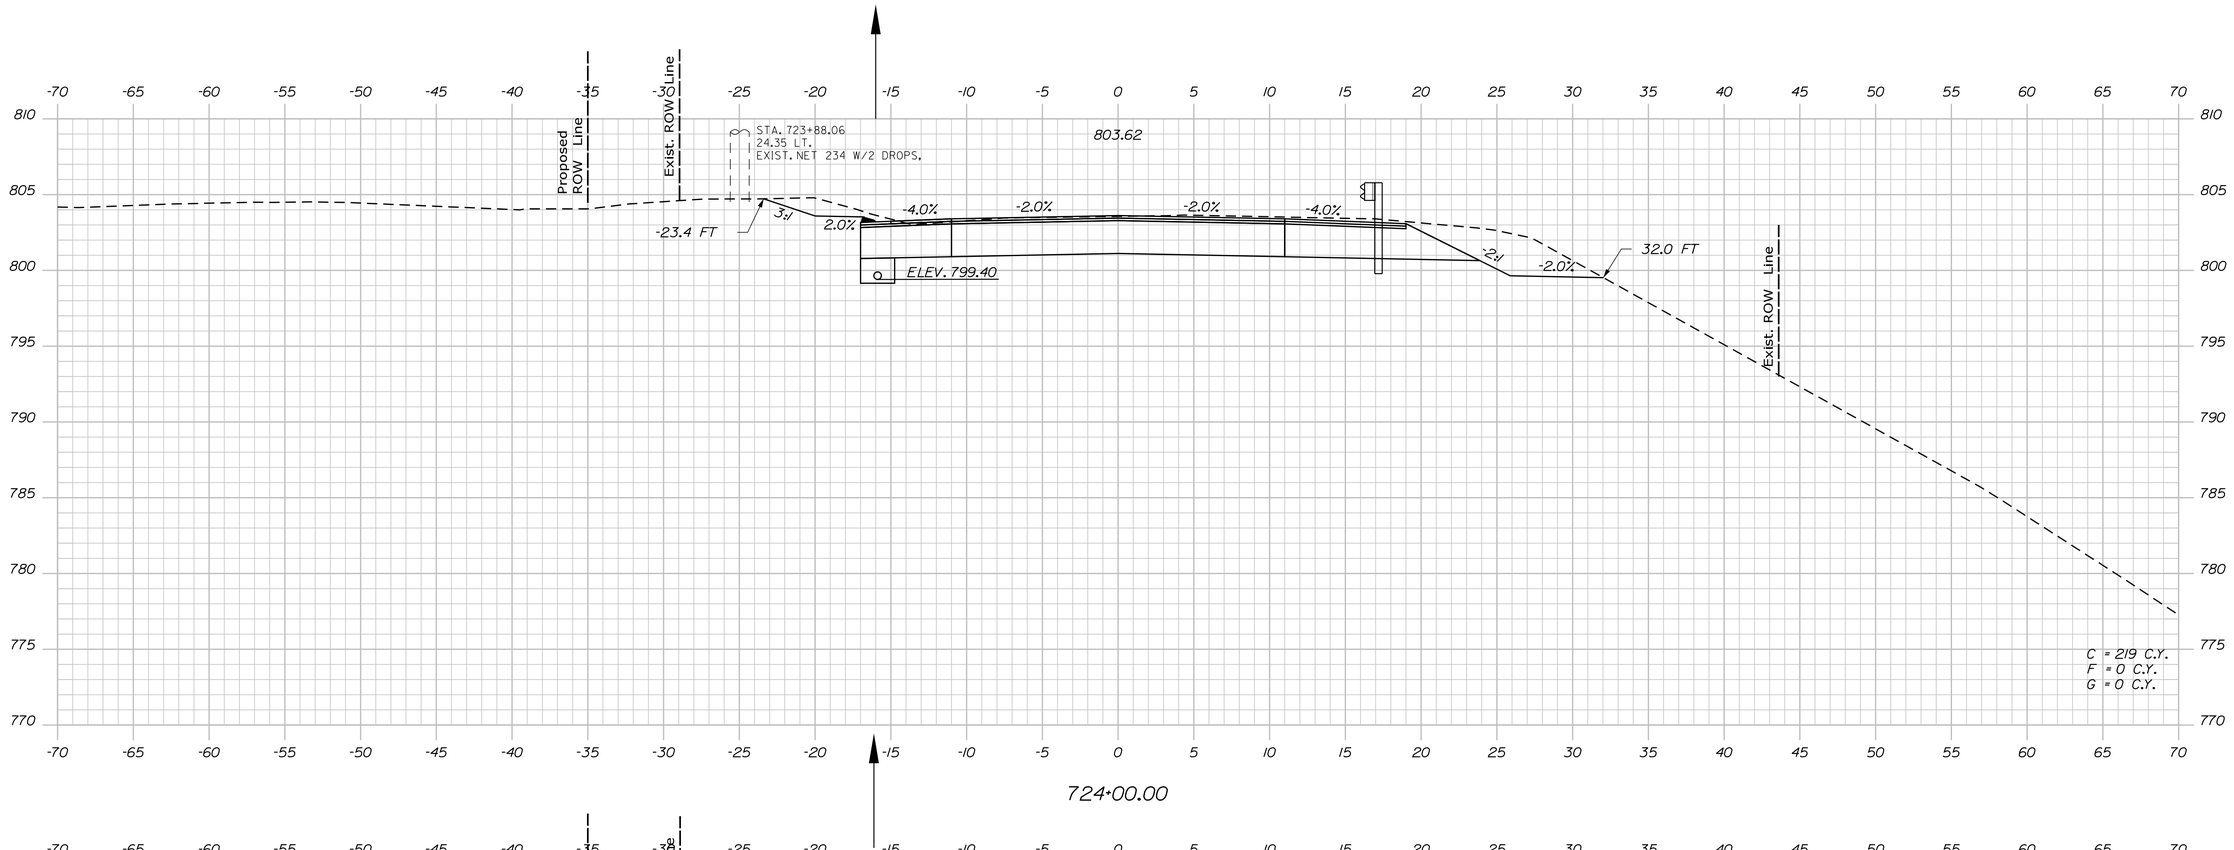

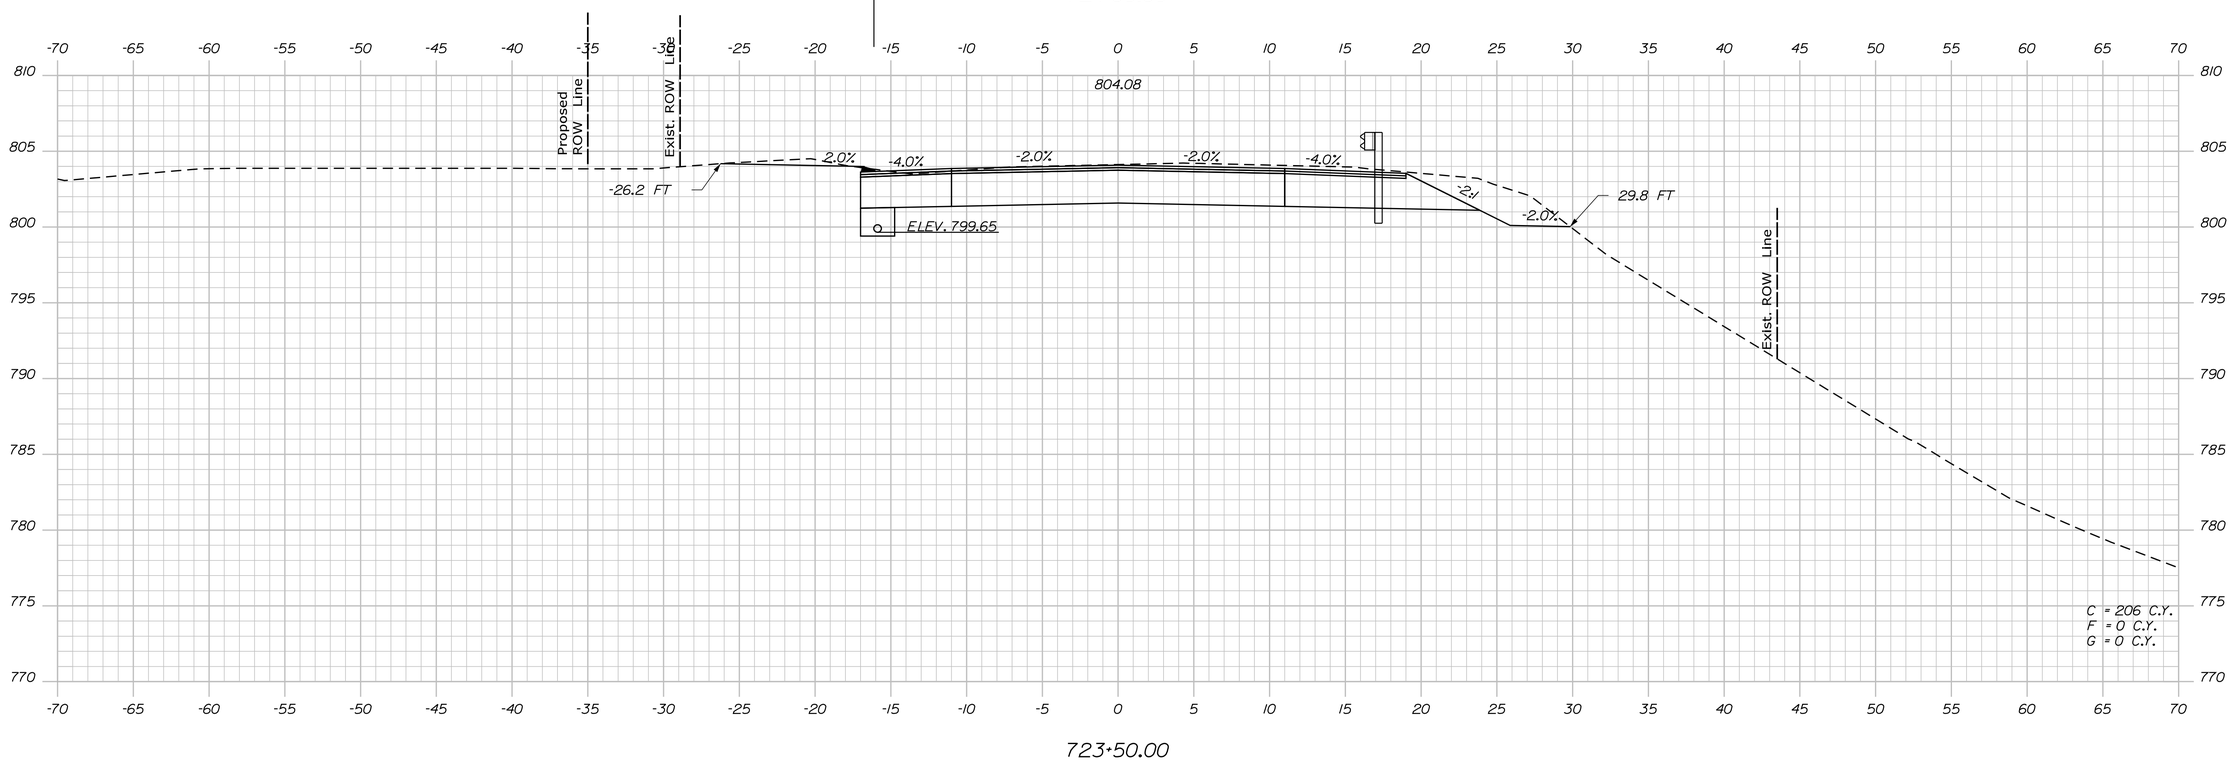

STATE OF MAINE
DEPARTMENT OF TRANSPORTATION

STP-1824(700)X

WIN
WIN 18247.00

HIGHWAY PLANS

PROJ. MANAGER	$PROJMANAGER$		
DESIGN-DETAILED	$designer1$	$detailer1$	$projdate1$
CHECKED-REVIEWED	----	----	----
DESIGN2-DETAILED2	$designer2$	$detailer2$	$projdate2$
DESIGN3-DETAILED3	$designer3$	$detailer3$	$projdate3$
REVISIONS 1	------		$revdate1$
REVISIONS 2	------		$revdate2$
REVISIONS 3	$revision3$		$revdate3$
REVISIONS 4	$revision4$		$revdate4$
FIELD CHANGES	$fieldchange$		$fielddate$

SIGNATURE

P.E. NUMBER

DATE

MADRID \ PHILLIPS
ROUTE 4

CROSS SECTIONS

SHEET NUMBER

328

OF 532

Sta. 723+50.00 to Sta. 724+00.00

Filename: ...\MSTA\328_XSECT_723+50_261.dgn Division: HIGHWAY Username: mdebowski Date:2/25/2019

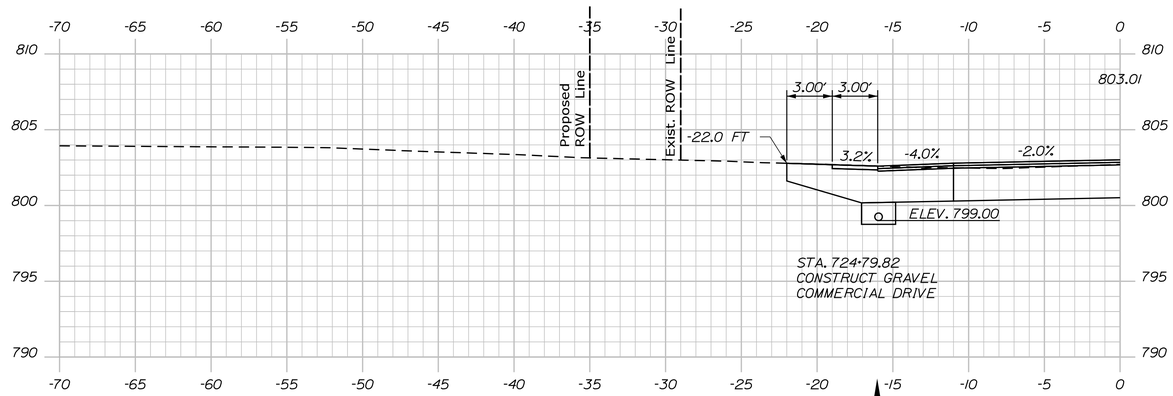

724+79.82 (DRIVE SECTION)

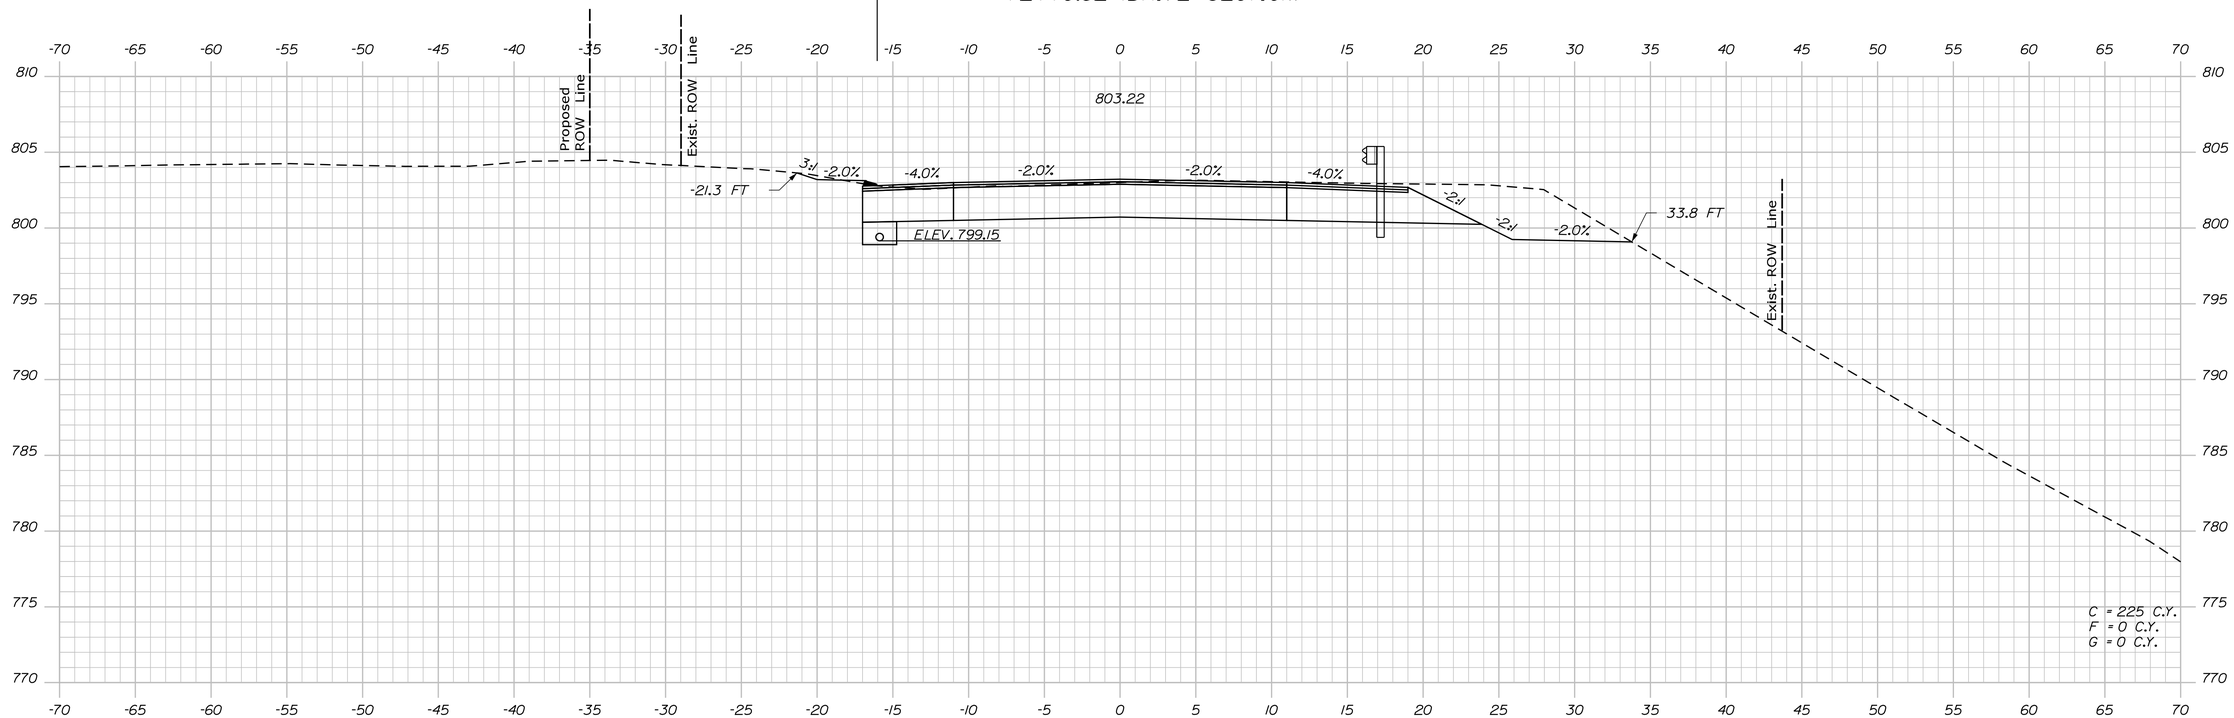

724+50.00

Sta. 724+50.00 to Sta. 724+79.82

STATE OF MAINE
DEPARTMENT OF TRANSPORTATION

STP-1824(700)X

WIN
WIN 18247.00

HIGHWAY PLANS

PROJ. MANAGER $PROJMANAGER$	BY	DATE
DESIGN-DETAILED $designer1$	$detailer1$	$projdate1$
CHECKED-REVIEWED ----	----	----
DESIGN2-DETAILED2 $designer2$	$detailer2$	$projdate2$
DESIGN3-DETAILED3 $designer3$	$detailer3$	$projdate3$
REVISIONS 1 ----		$revdate1$
REVISIONS 2 ----		$revdate2$
REVISIONS 3 $revision3$		$revdate3$
REVISIONS 4 $revision4$		$revdate4$
FIELD CHANGES $fieldchange$		$fielddate$

SIGNATURE

P.E. NUMBER

DATE

MADRID \ PHILLIPS
ROUTE 4

CROSS SECTIONS

SHEET NUMBER

329

OF 532

Filename: ...\MSTA\329_XSECT_724+50_262.dgn Division: HIGHWAY Username: mdebowski Date:2/25/2019

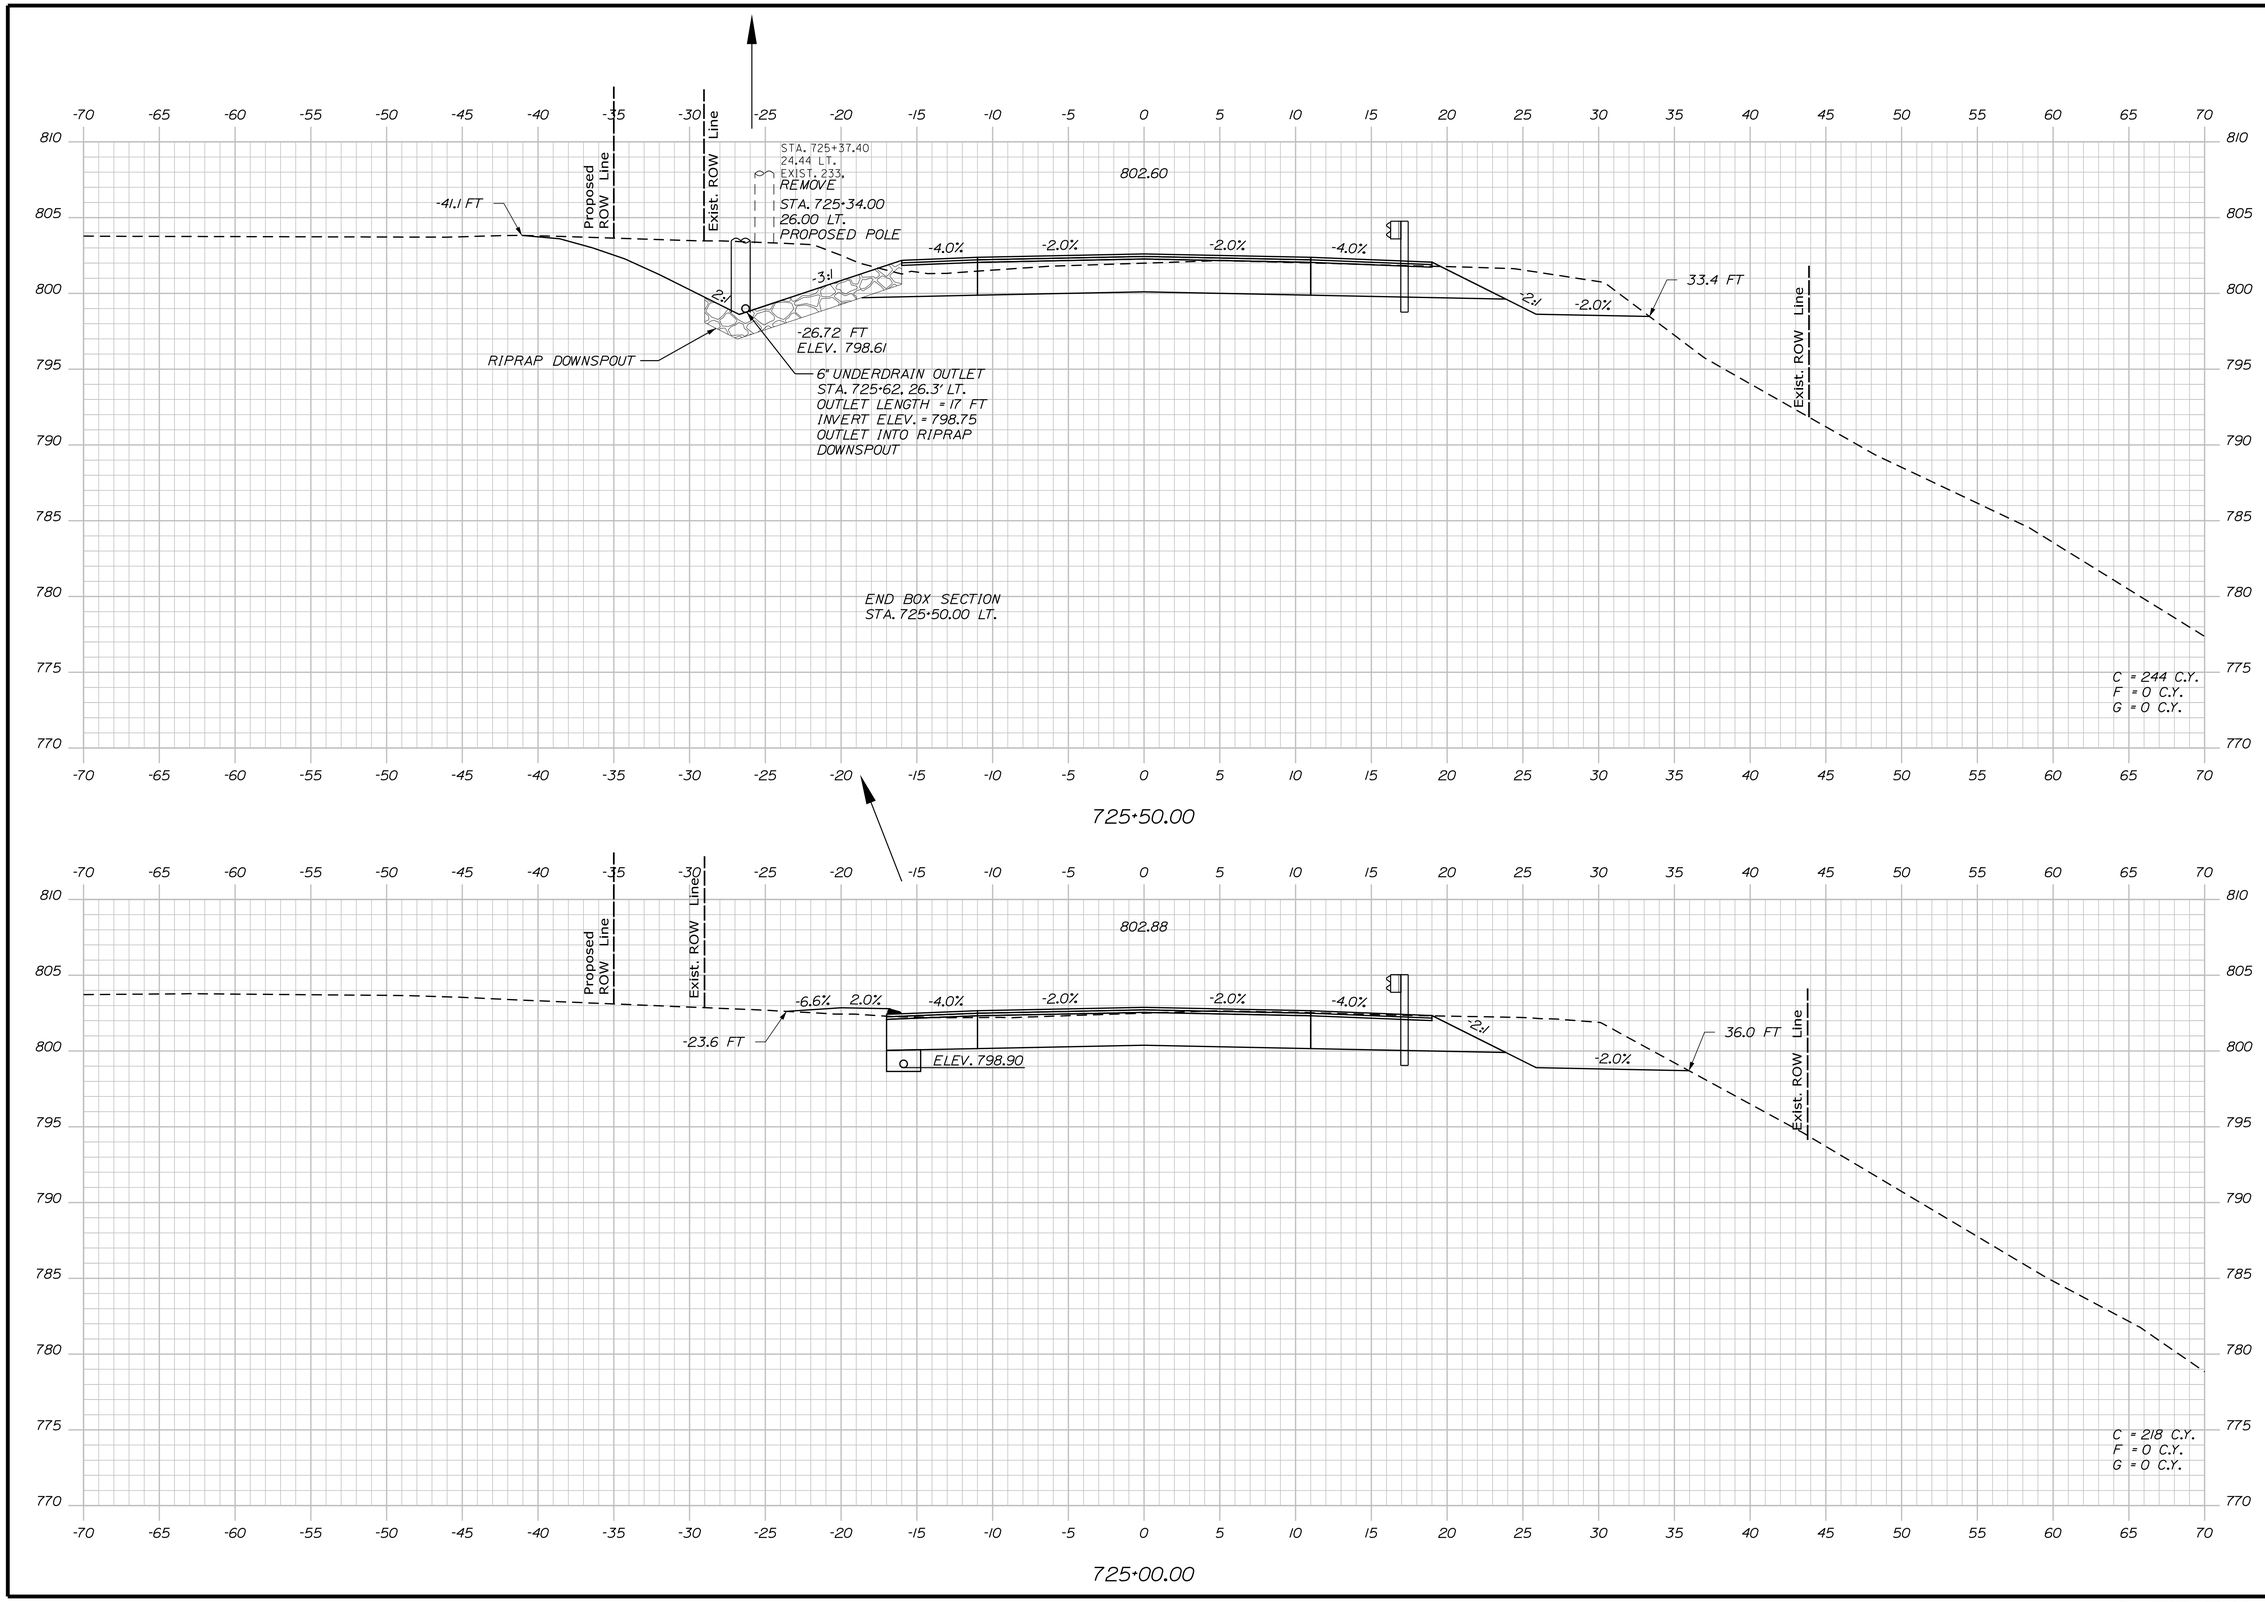

STATE OF MAINE
DEPARTMENT OF TRANSPORTATION

STP-1824(700)X

WIN
WIN 18247.00

HIGHWAY PLANS

PROJ. MANAGER	$PROJMANAGER$	BY	DATE
DESIGN-DETAILED	$designer1$	$detailer1$	$projdate1$
CHECKED-REVIEWED	----	----	----
DESIGN2-DETAILED2	$designer2$	$detailer2$	$projdate2$
DESIGN3-DETAILED3	$designer3$	$detailer3$	$projdate3$
REVISIONS 1	----	----	$revdate1$
REVISIONS 2	----	----	$revdate2$
REVISIONS 3	$revision3$		$revdate3$
REVISIONS 4	$revision4$		$revdate4$
FIELD CHANGES	$fieldchange$		$fielddate$

SIGNATURE

P.E. NUMBER

DATE

MADRID \ PHILLIPS
ROUTE 4

CROSS SECTIONS

SHEET NUMBER

330

OF 532

Filename: ...\MSTA\330_XSECT_725-00_263.dgn Division: HIGHWAY Username: mdebowski Date:2/25/2019

Sta. 725+00.00 to Sta. 725+50.00

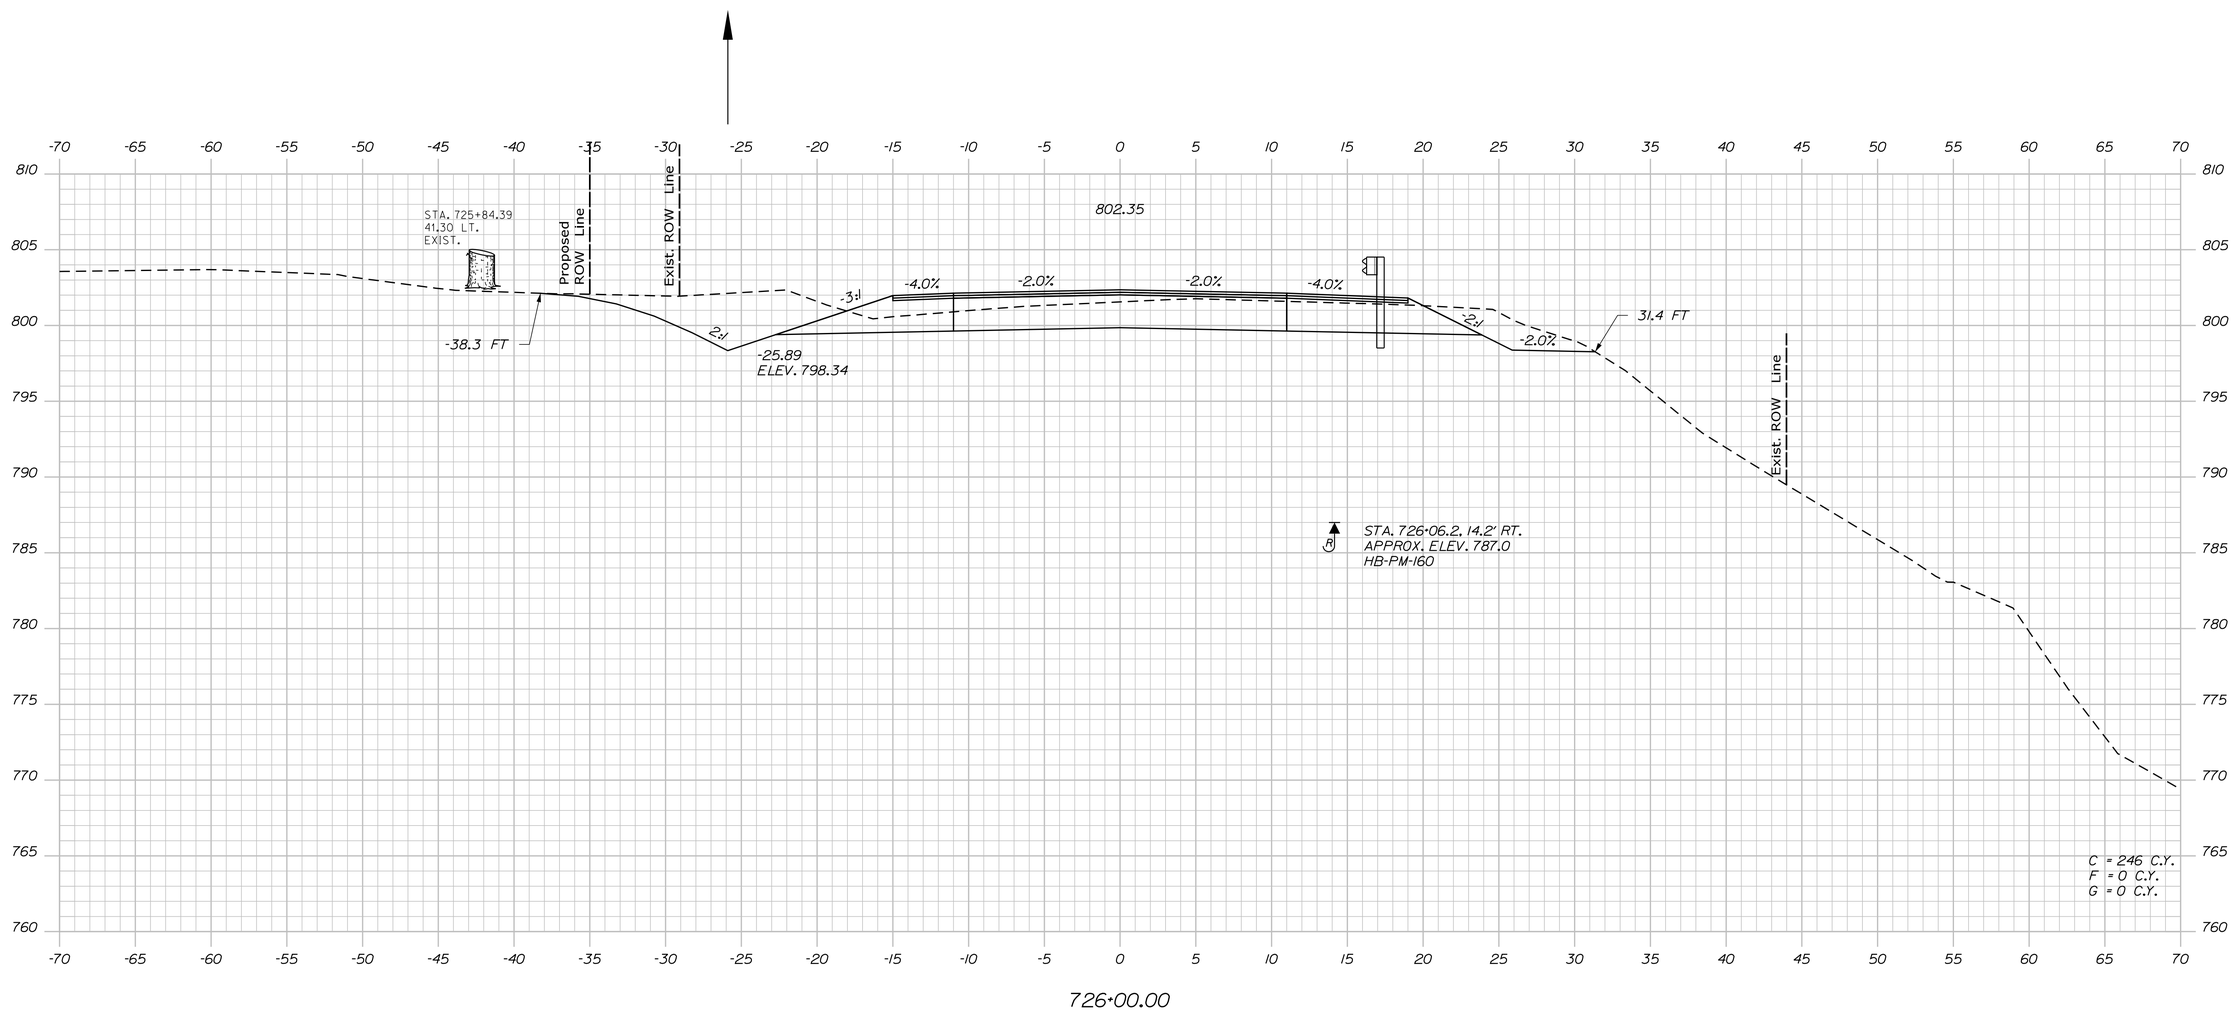

STATE OF MAINE
DEPARTMENT OF TRANSPORTATION

STP-1824(700)X

WIN
WIN 18247.00

HIGHWAY PLANS

PROJ. MANAGER	$PROJMANAGER$	BY	DATE
DESIGN-DETAILED	$designer1$	$detailer1$	$prodate1$
CHECKED-REVIEWED	-----	-----	-----
DESIGN2-DETAILED2	$designer2$	$detailer2$	$prodate2$
DESIGN3-DETAILED3	$designer3$	$detailer3$	$prodate3$
REVISIONS 1	-----		$revdate1$
REVISIONS 2	-----		$revdate2$
REVISIONS 3	$revision3$		$revdate3$
REVISIONS 4	$revision4$		$revdate4$
FIELD CHANGES	$fieldchange$		$fielddate$

SIGNATURE

P.E. NUMBER

DATE

MADRID \ PHILLIPS
ROUTE 4

CROSS SECTIONS

SHEET NUMBER

331

OF 532

Sta. 726+00.00 to Sta. 726+00.00

Filename: ...\MSTA\331_XSECT_726+00_264.dgn Division: HIGHWAY Username: mdebowski Date:2/25/2019

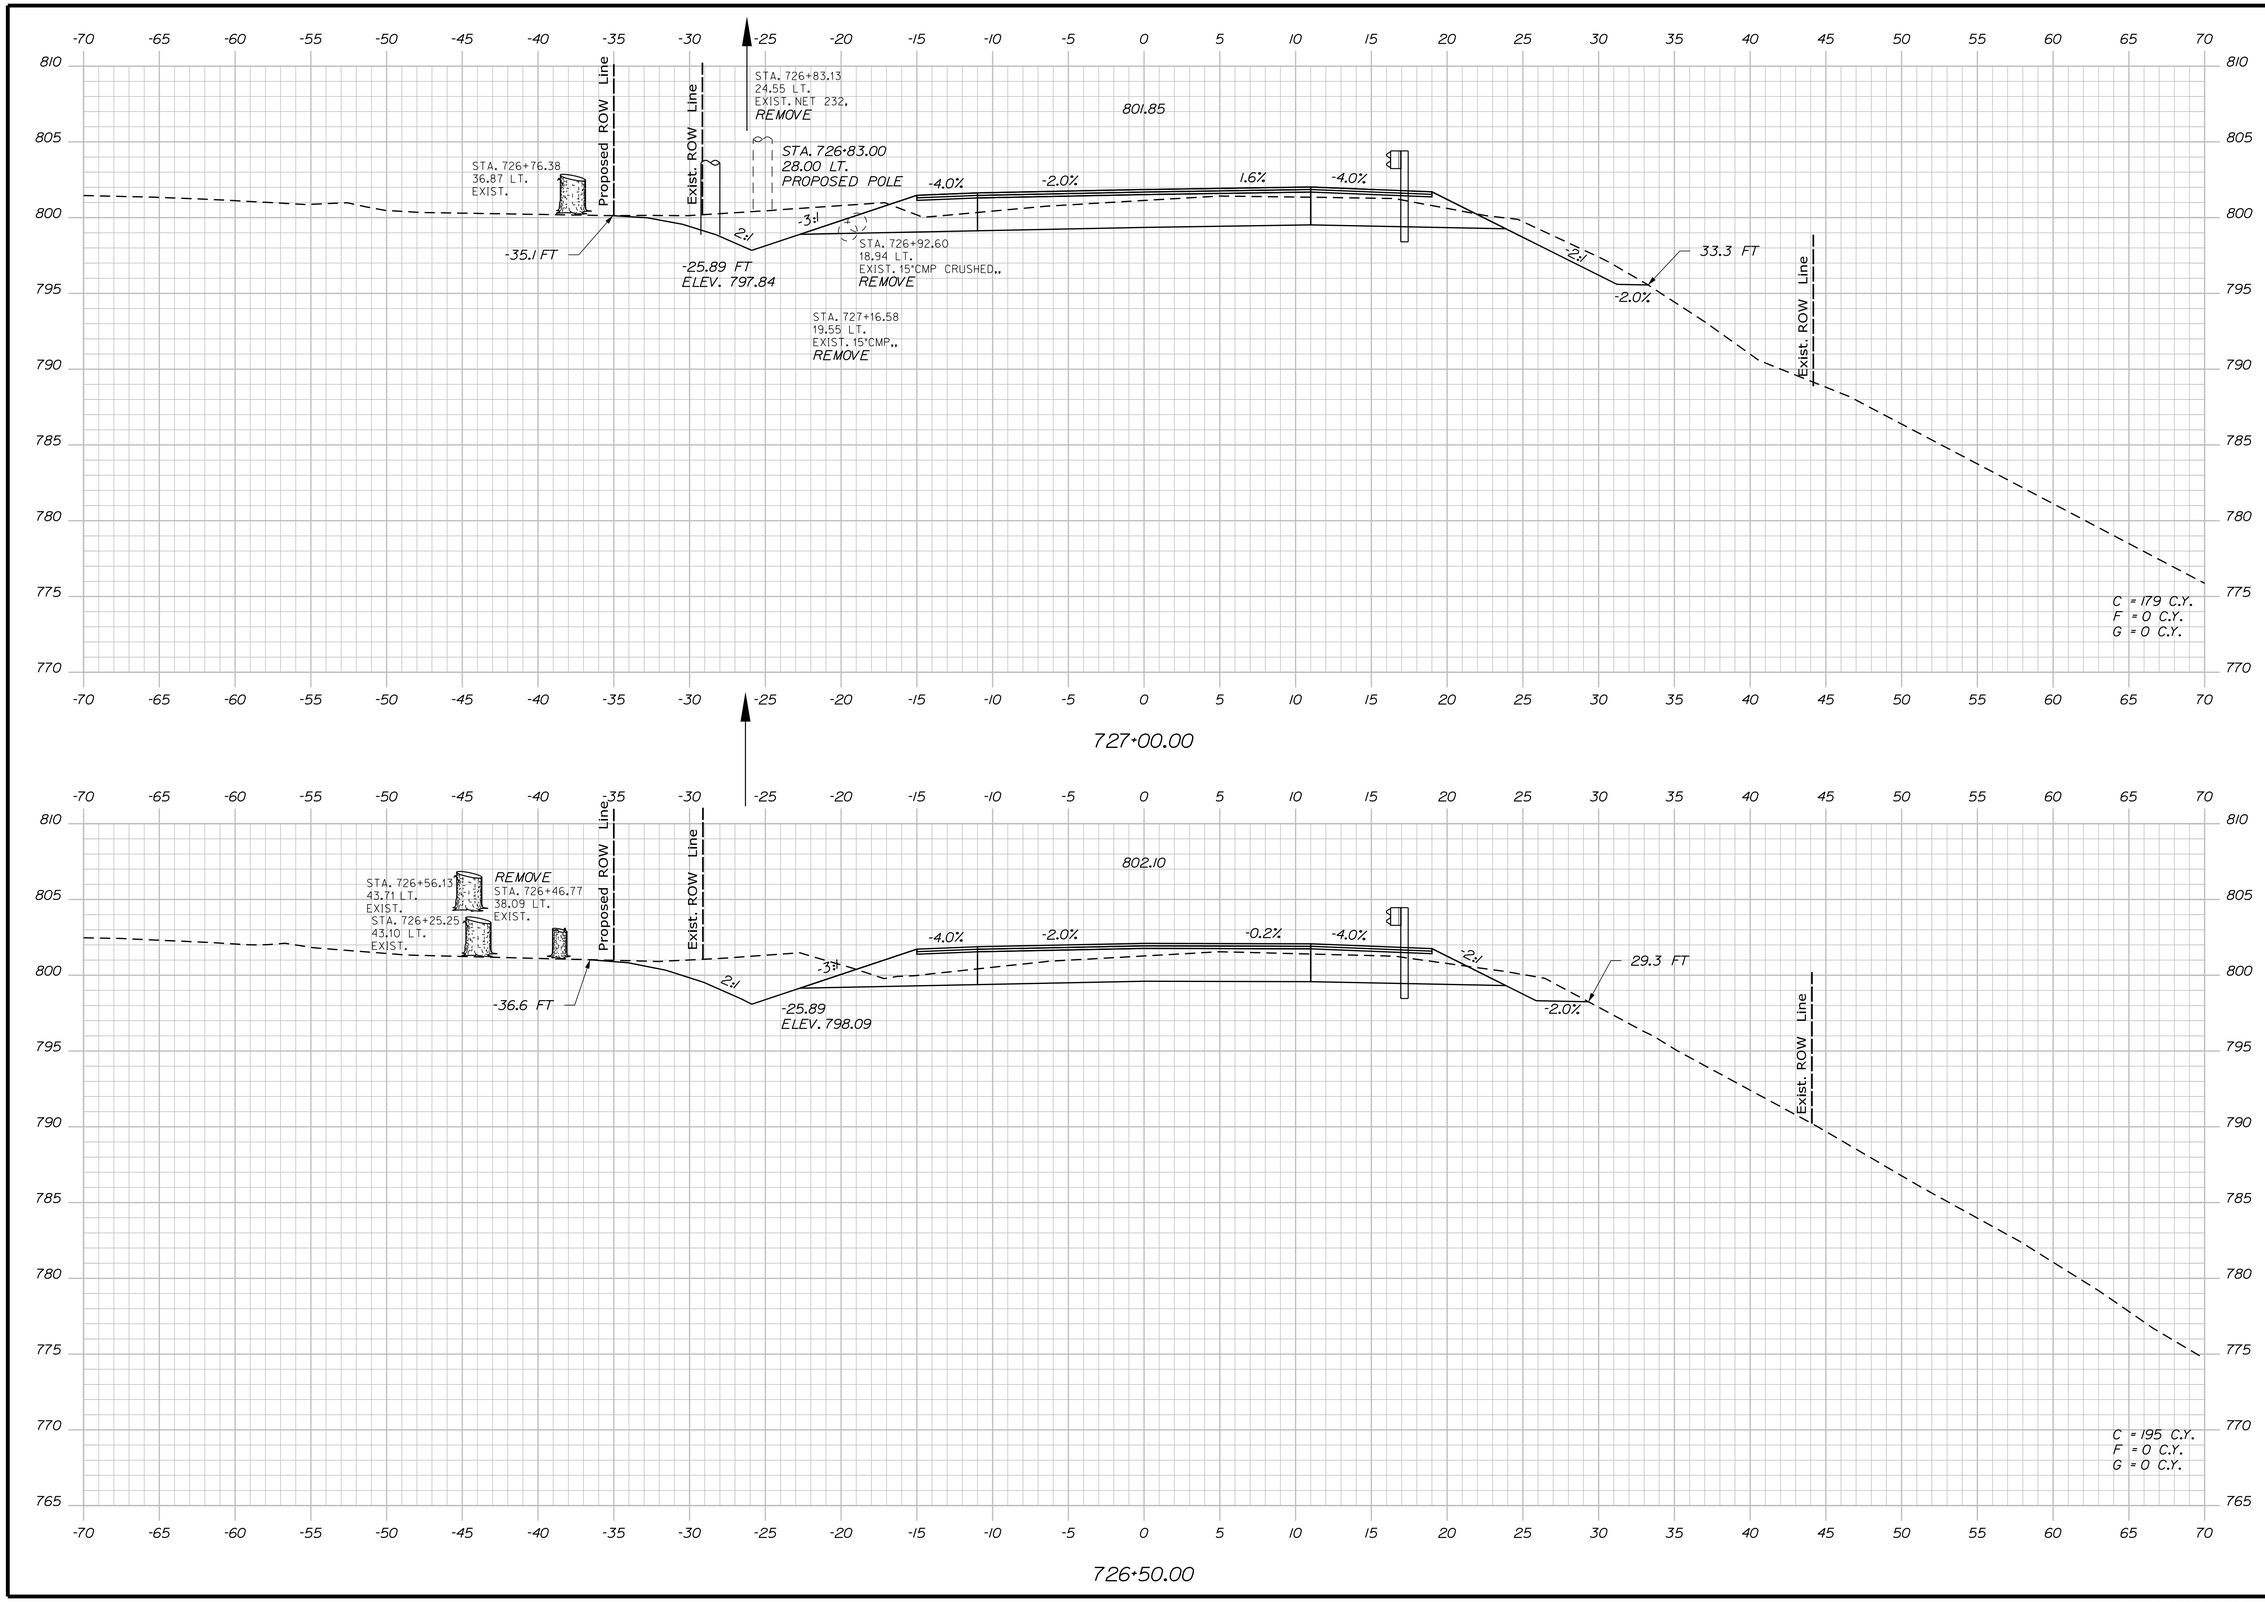

STATE OF MAINE
DEPARTMENT OF TRANSPORTATION

STP-1824(700)X

WIN
WIN 18247.00

HIGHWAY PLANS

PROJ. MANAGER	$PROJMANAGER$	BY	DATE
DESIGN-DETAILED	$designer1$	$detailer1$	$projdate1$
CHECKED-REVIEWED	------	------	------
DESIGN2-DETAILED2	$designer2$	$detailer2$	$projdate2$
DESIGN3-DETAILED3	$designer3$	$detailer3$	$projdate3$
REVISIONS 1	------	------	$revdate1$
REVISIONS 2	------	------	$revdate2$
REVISIONS 3	$revision3$	$revdate3$	$revdate3$
REVISIONS 4	$revision4$	$revdate4$	$revdate4$
FIELD CHANGES	$fieldchange$	$fieldate$	$fieldate$

SIGNATURE

P.E. NUMBER

DATE

MADRID \ PHILLIPS
ROUTE 4

CROSS SECTIONS

SHEET NUMBER

332

OF 532

Filename: ...\MSTA\332_XSECT_726+50_265.dgn Division: HIGHWAY Username: mdebowski Date:2/25/2019

Sta. 726+50.00 to Sta. 727+00.00

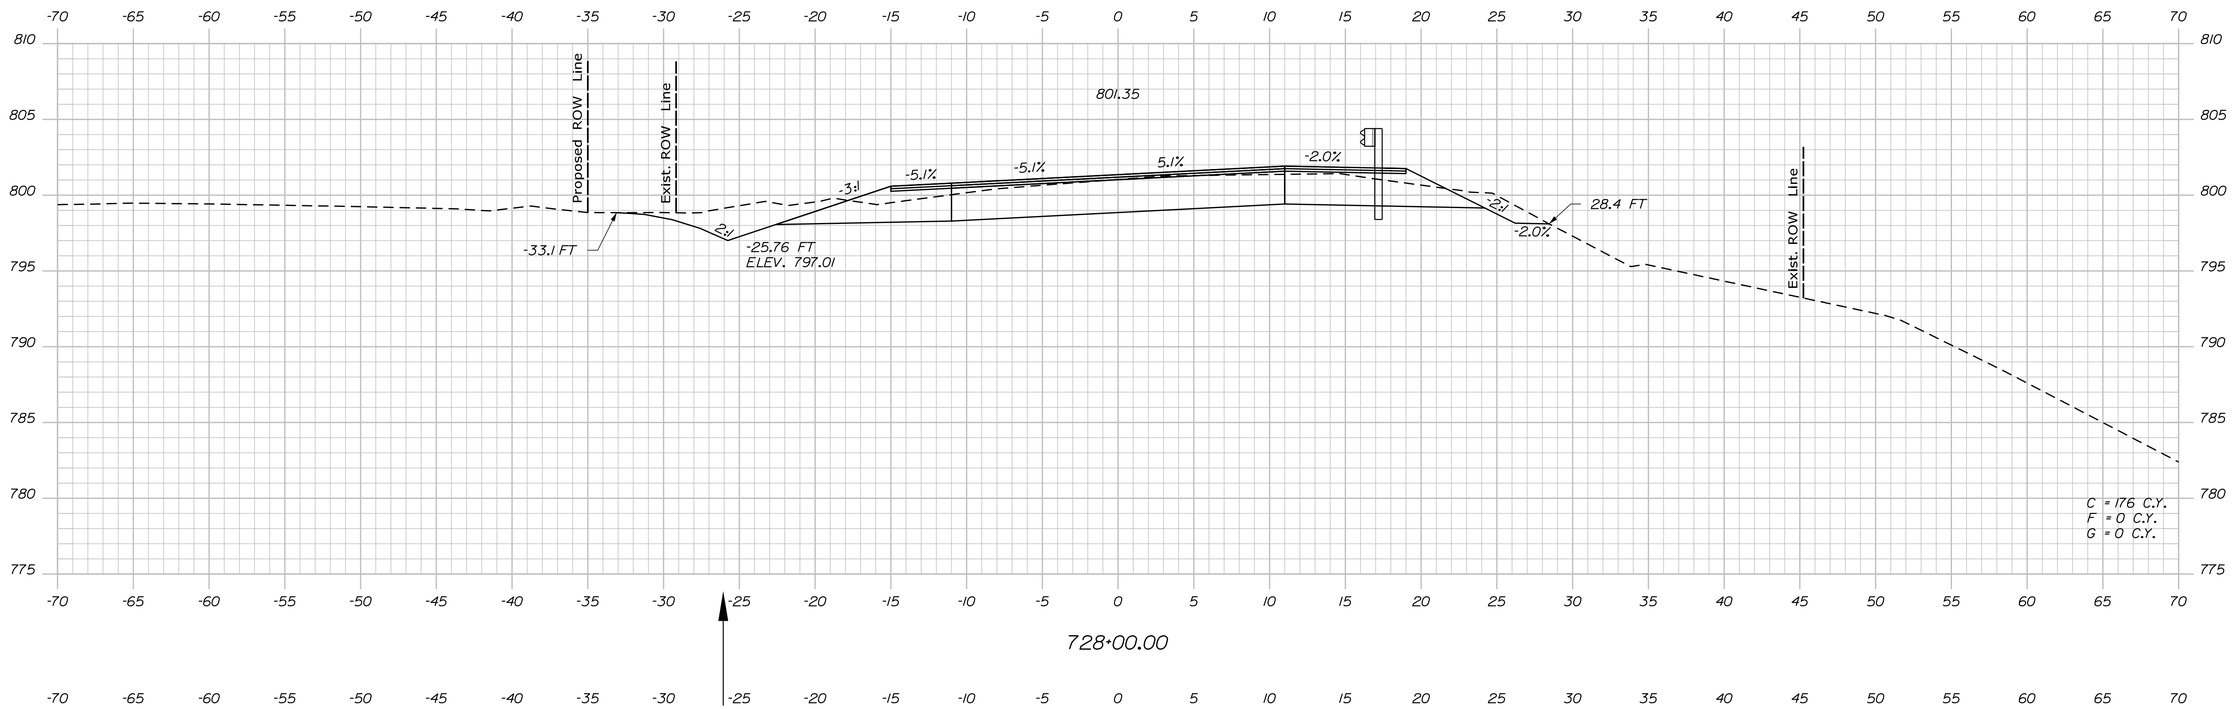

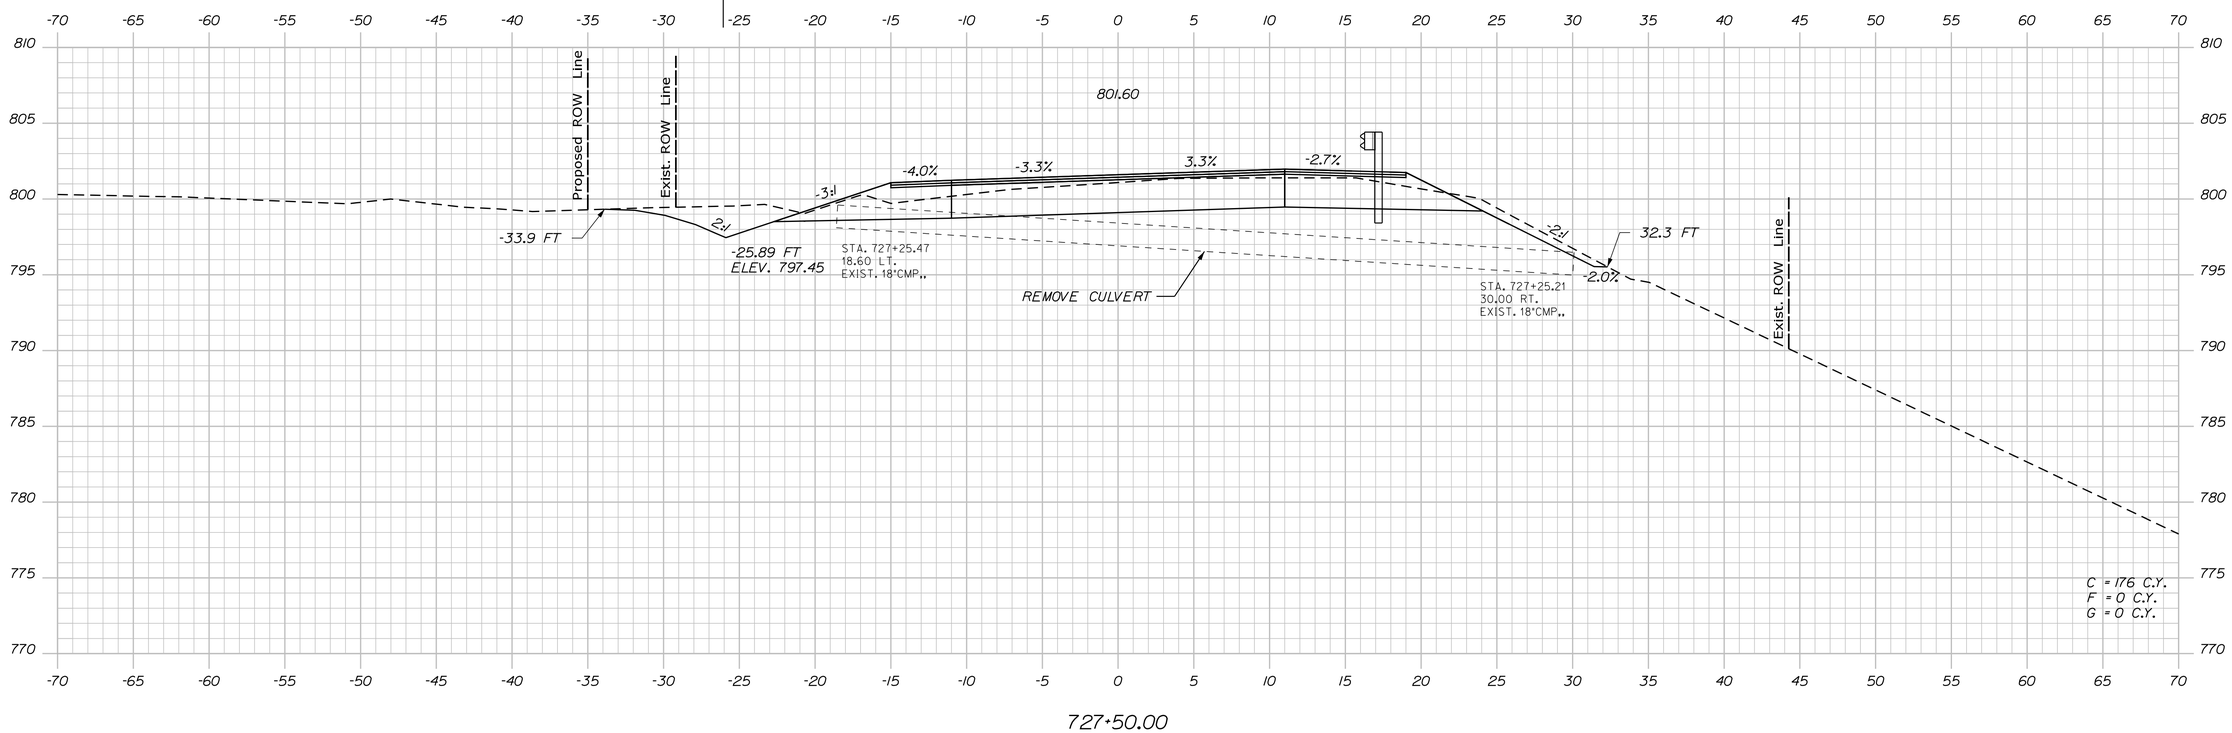

STATE OF MAINE
DEPARTMENT OF TRANSPORTATION

STP-1824(700)X

WIN
WIN 18247.00

HIGHWAY PLANS

		BY	DATE
PROJ. MANAGER	$PROJMANAGER$		
DESIGN-DETAILED	$designer1$	$detailer1$	$projdate1$
CHECKED-REVIEWED	-----	-----	-----
DESIGN2-DETAILED2	$designer2$	$detailer2$	$projdate2$
DESIGN3-DETAILED3	$designer3$	$detailer3$	$projdate3$
REVISIONS 1	-----		$revdate1$
REVISIONS 2	-----		$revdate2$
REVISIONS 3	$revision3$		$revdate3$
REVISIONS 4	$revision4$		$revdate4$
FIELD CHANGES	$fieldchange$		$fielddate$

SIGNATURE

P.E. NUMBER

DATE

MADRID \ PHILLIPS
ROUTE 4

CROSS SECTIONS

SHEET NUMBER

333

OF 532

Sta. 727+50.00 to Sta. 728+00.00

Filename: ...\MSTA\333_XSECT_727+50_266.dgn Division: HIGHWAY Username: mdebowski Date:2/25/2019

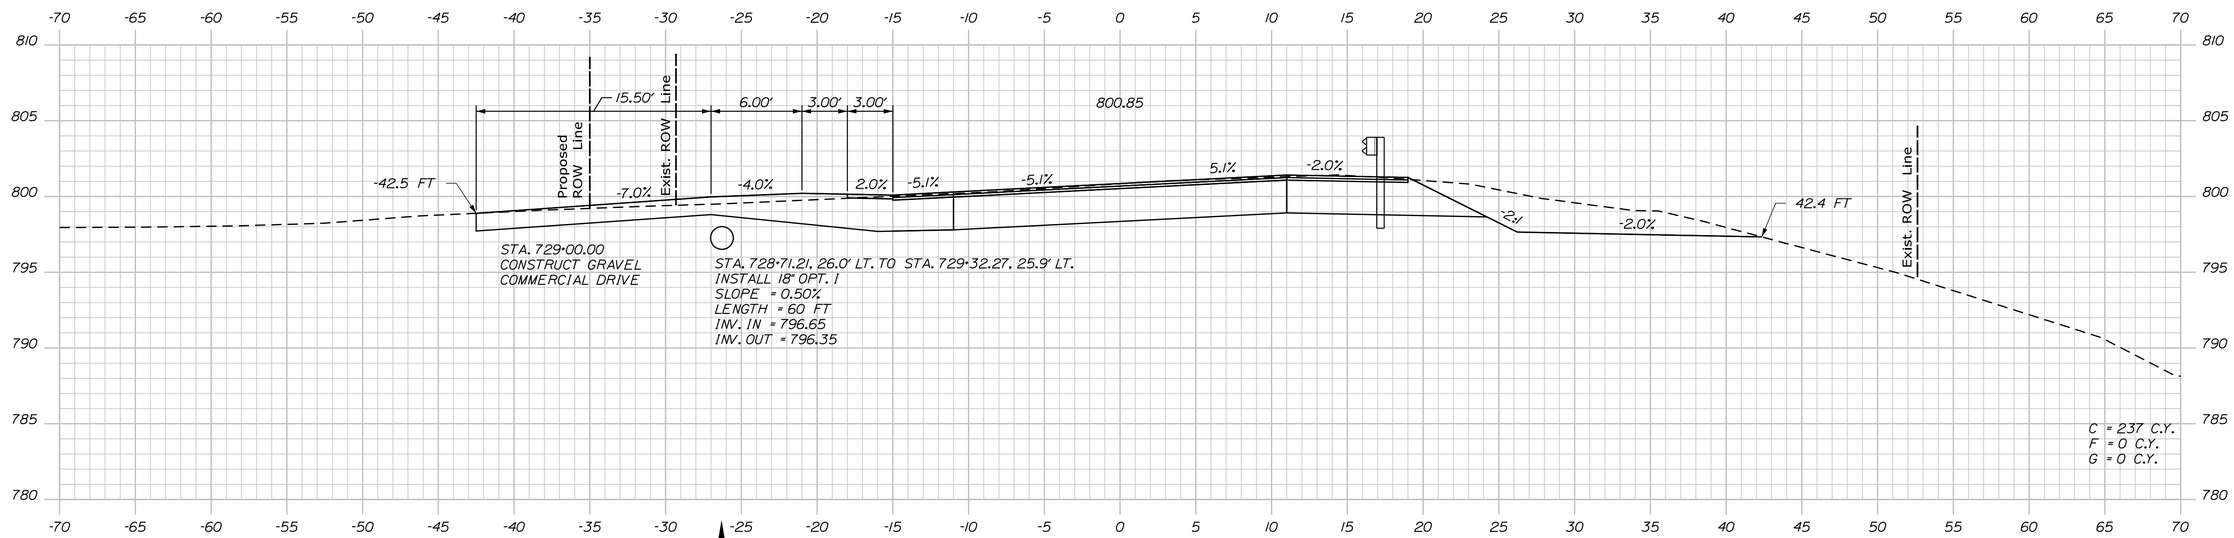

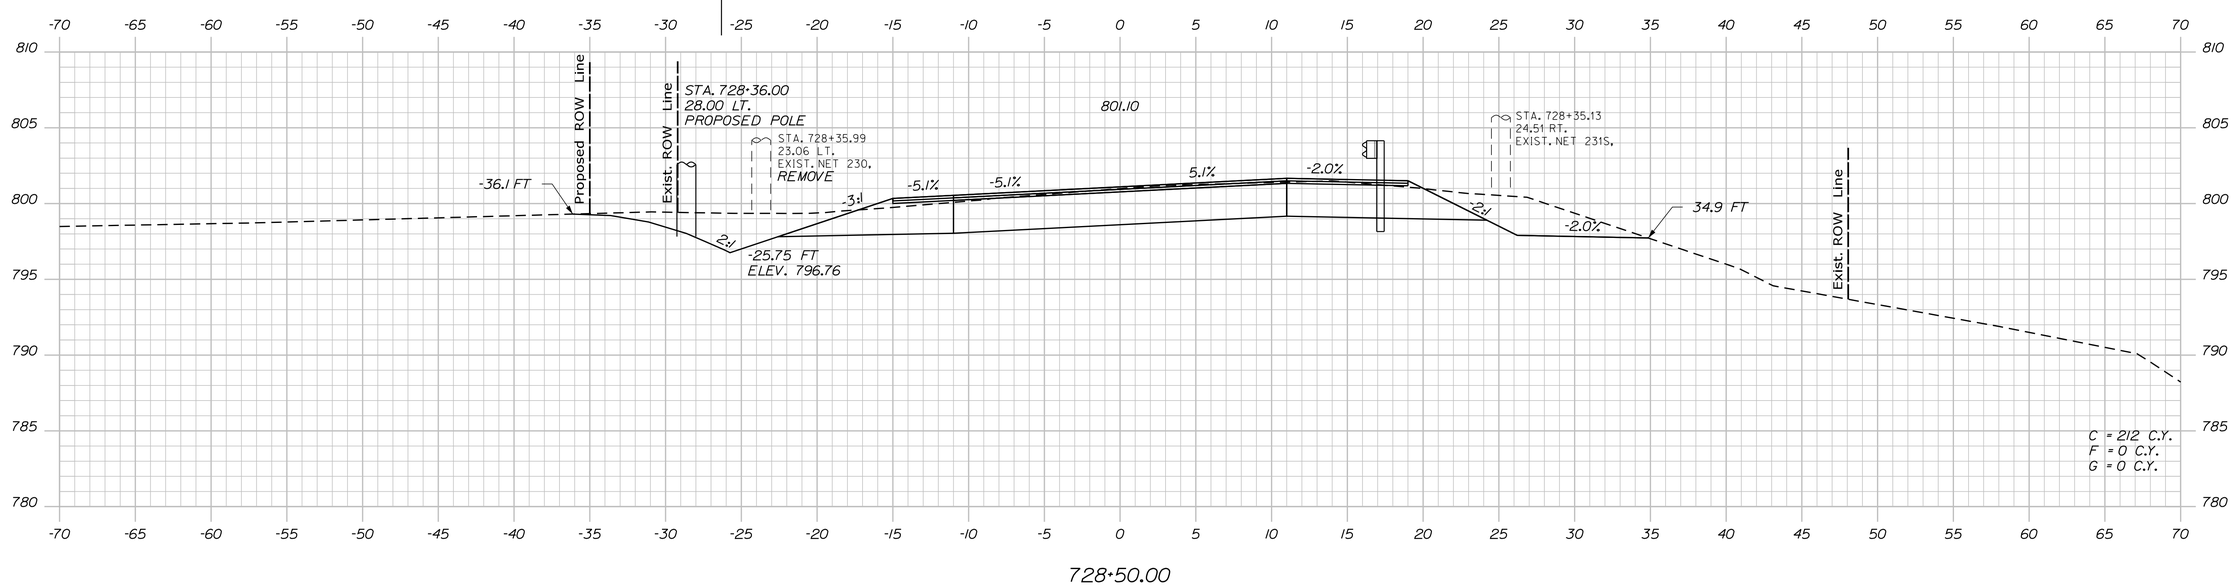

STATE OF MAINE
DEPARTMENT OF TRANSPORTATION

STP-1824(700)X

WIN
WIN 18247.00

HIGHWAY PLANS

PROJ. MANAGER	$PROJMANAGER$	BY	DATE
DESIGN-DETAILED	$designer1$	$detailer1$	$projdate1$
CHECKED-REVIEWED	-----	-----	-----
DESIGN2-DETAILED2	$designer2$	$detailer2$	$projdate2$
DESIGN3-DETAILED3	$designer3$	$detailer3$	$projdate3$
REVISIONS 1	-----	-----	$revdate1$
REVISIONS 2	-----	-----	$revdate2$
REVISIONS 3	$revision3$	-----	$revdate3$
REVISIONS 4	$revision4$	-----	$revdate4$
FIELD CHANGES	$fieldchange$		$fielddate$

SIGNATURE

P.E. NUMBER

DATE

MADRID \ PHILLIPS
ROUTE 4

CROSS SECTIONS

SHEET NUMBER

334

OF 532

Sta. 728+50.00 to Sta. 729+00.00

Filename: ...\MSTA\334_XSECT_728+50_267.dgn Division: HIGHWAY Username: mdebowski Date:2/25/2019

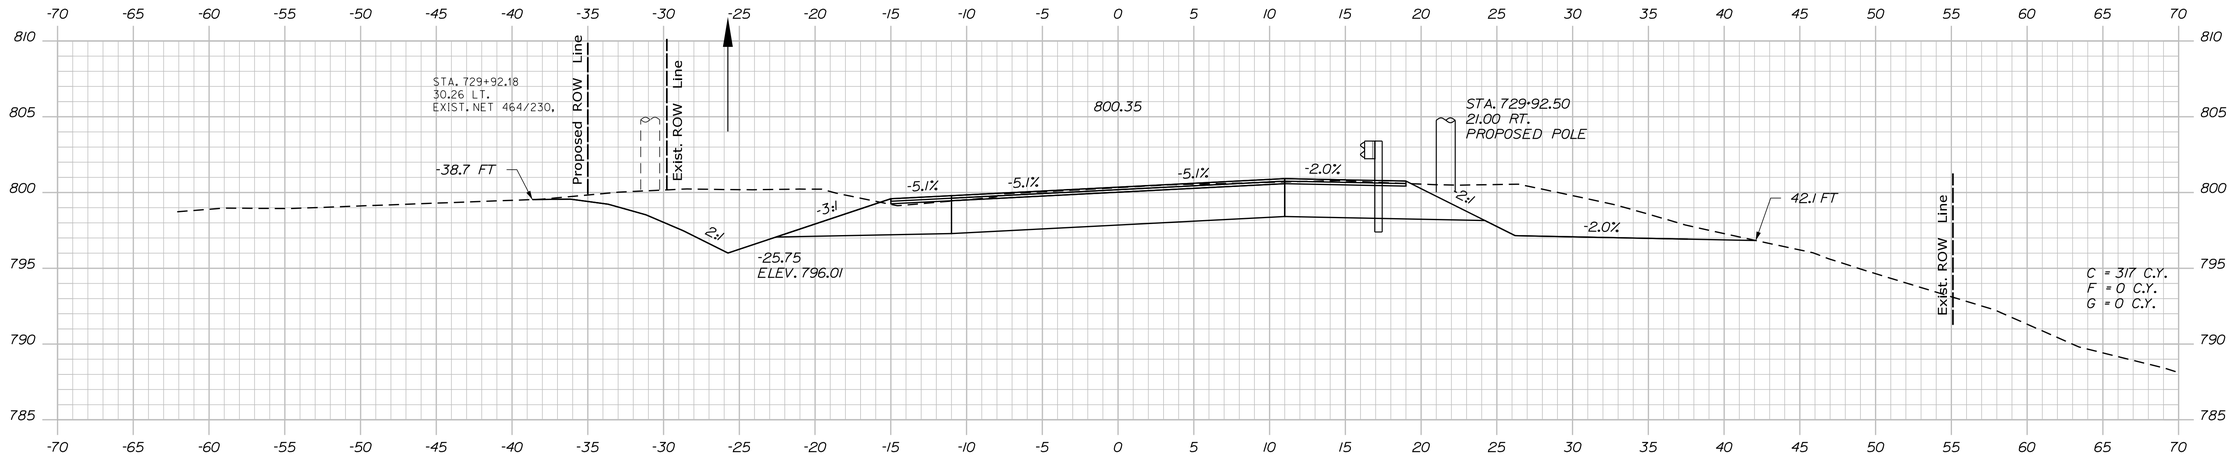

730+00.00

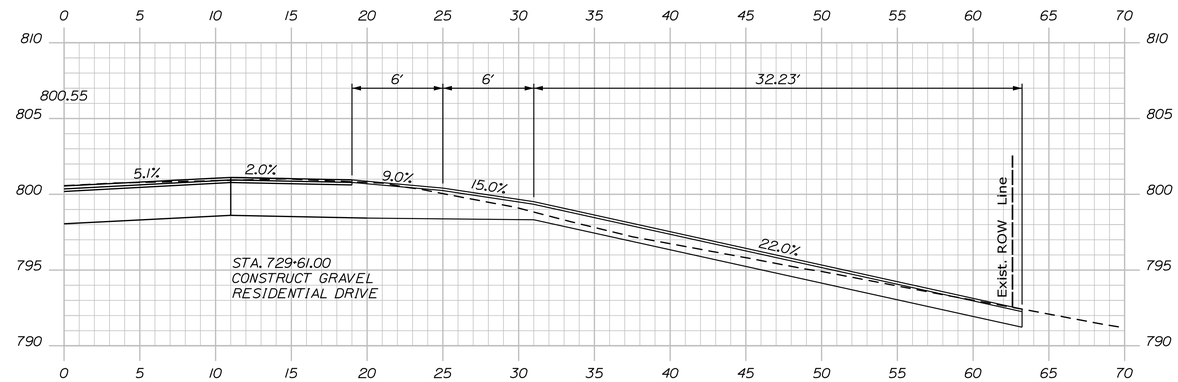

729+61.00 (DRIVE SECTION)

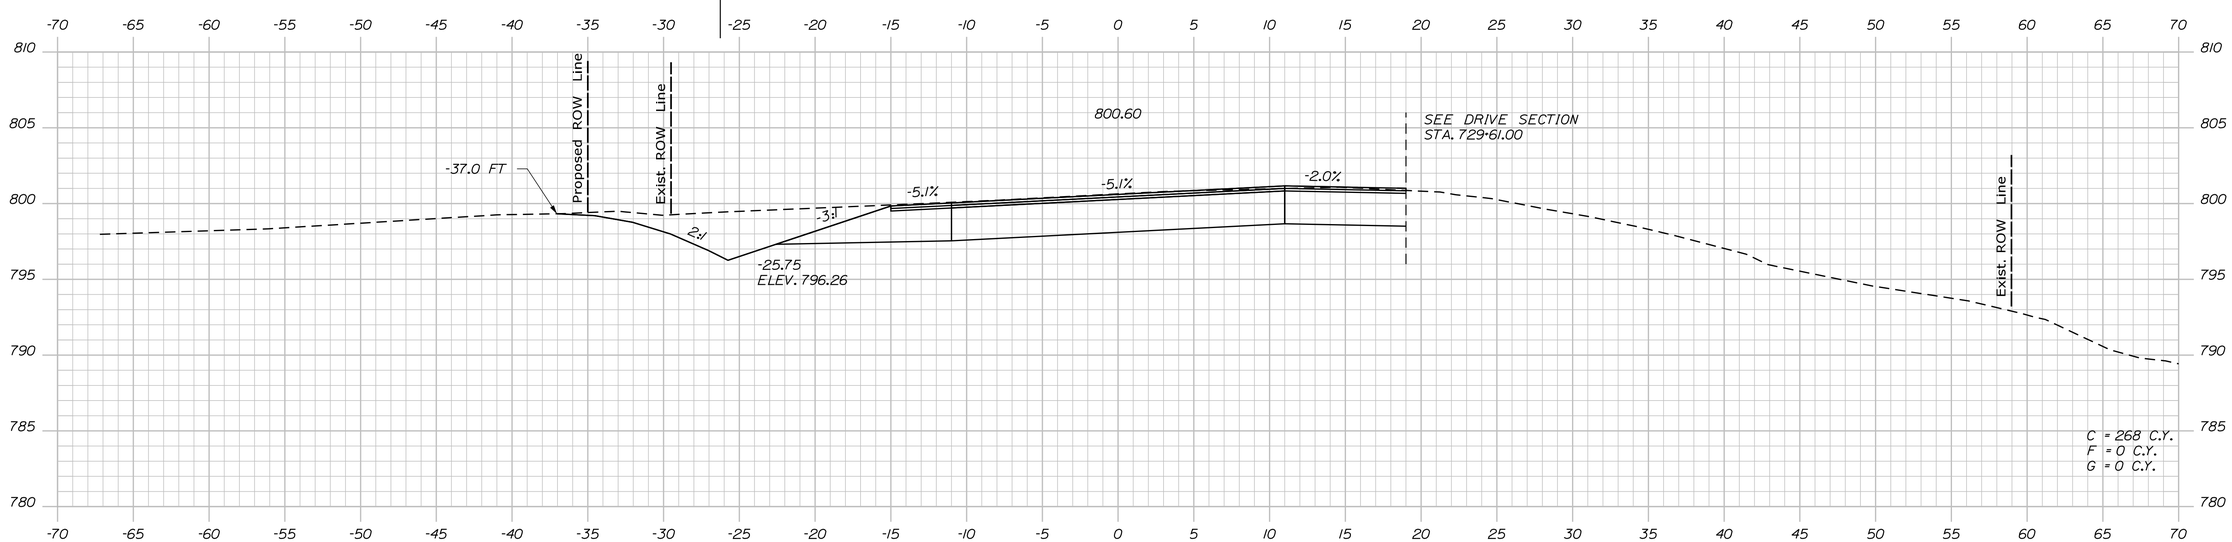

729+50.00

STATE OF MAINE
DEPARTMENT OF TRANSPORTATION

STP-1824(700)X

WIN
WIN 18247.00

HIGHWAY PLANS

	BY	DATE
PROJ. MANAGER $PROJMANAGER$		
DESIGN-DETAILED	$designer1$	$projdate1$
CHECKED-REVIEWED	------	------
DESIGN2-DETAILED2	$designer2$	$projdate2$
DESIGN3-DETAILED3	$designer3$	$projdate3$
REVISIONS 1	------	$revdate1$
REVISIONS 2	------	$revdate2$
REVISIONS 3	$revision3$	$revdate3$
REVISIONS 4	$revision4$	$revdate4$
FIELD CHANGES	$fieldchange$	$fielddate$

SIGNATURE

P.E. NUMBER

DATE

MADRID \ PHILLIPS
ROUTE 4

CROSS SECTIONS

SHEET NUMBER
335
OF 532

Sta. 729+50.00 to Sta. 730+00.00

Filename: ...\MSTA\335_XSECT_729+50_268.dgn Division: HIGHWAY Username: mdebowski Date:2/25/2019

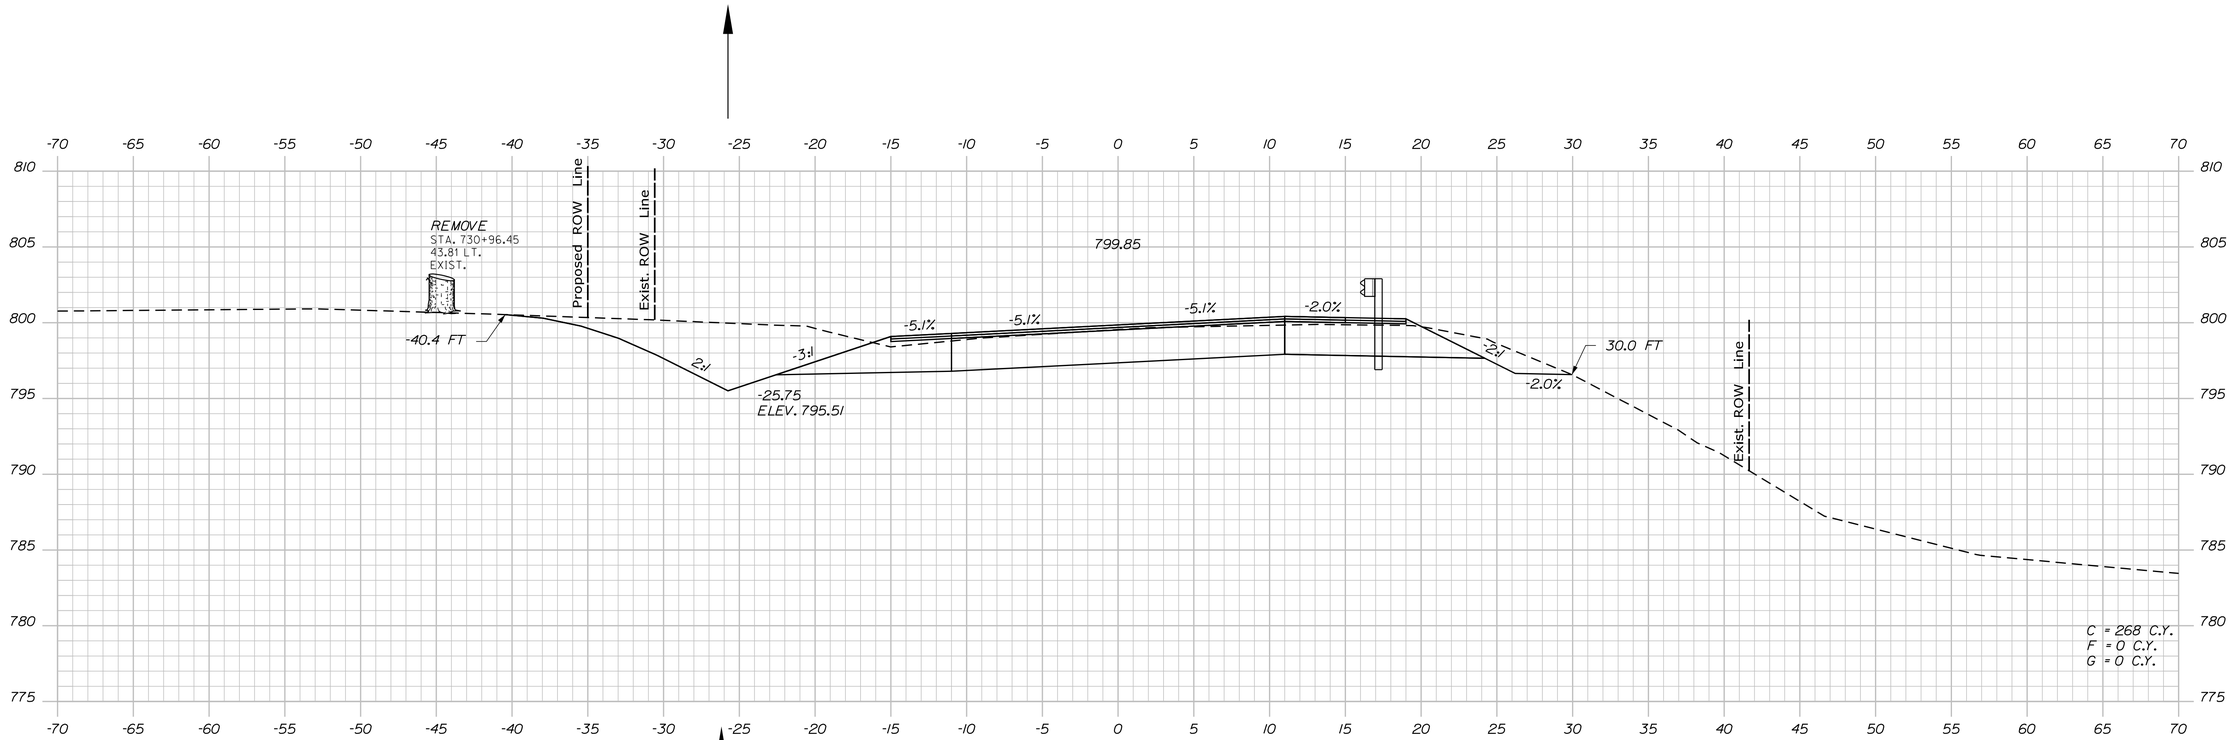

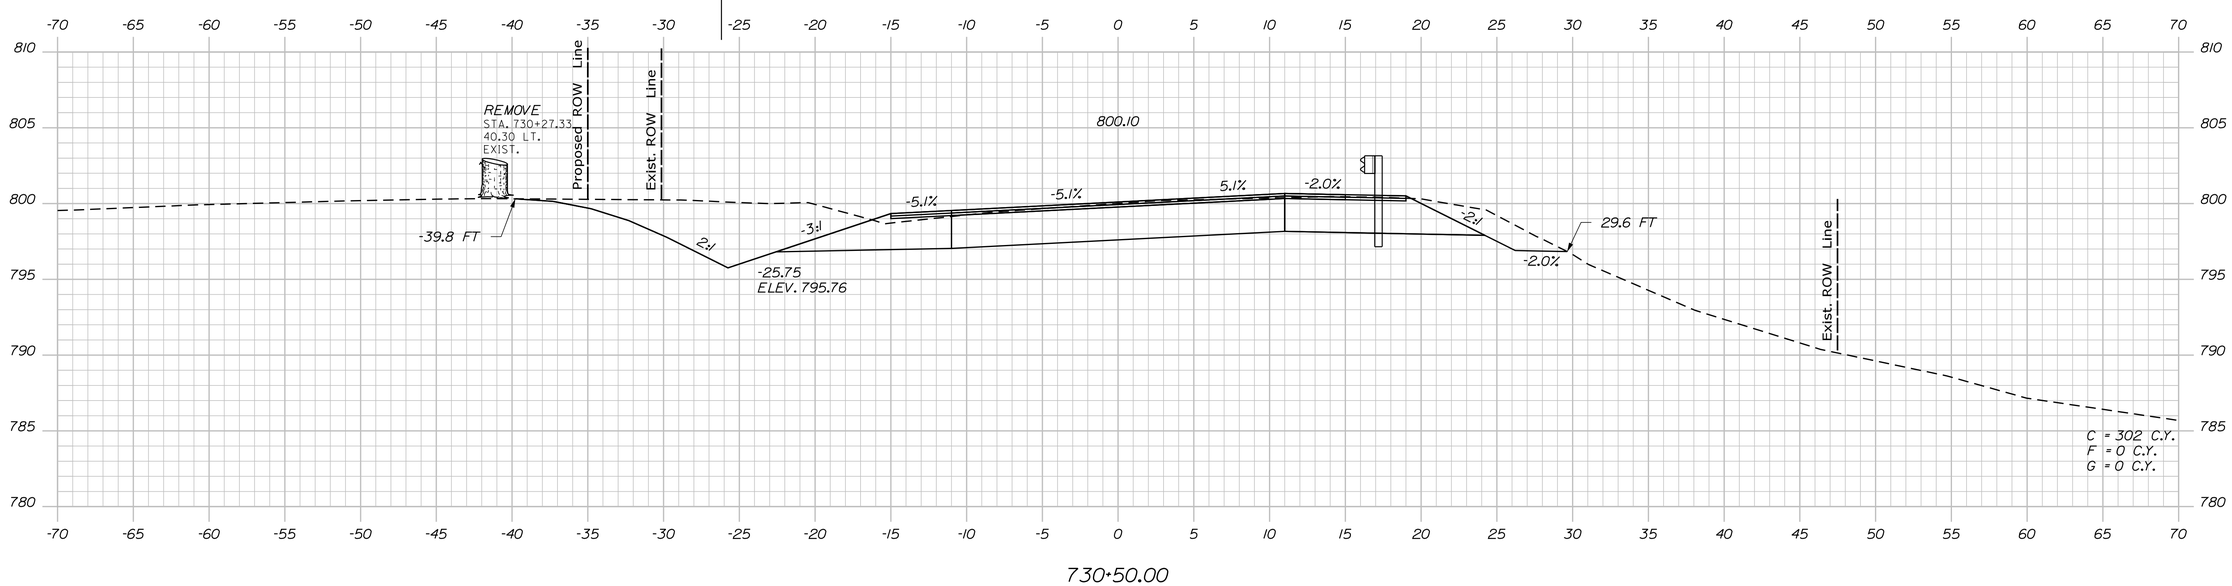

STATE OF MAINE
DEPARTMENT OF TRANSPORTATION

STP-1824(700)X

WIN
WIN 18247.00

HIGHWAY PLANS

PROJ. MANAGER	$PROJMANAGER$		
DESIGN-DETAILED	$designer1$	$detailer1$	$projdate1$
CHECKED-REVIEWED	-----	-----	-----
DESIGN2-DETAILED2	$designer2$	$detailer2$	$projdate2$
DESIGN3-DETAILED3	$designer3$	$detailer3$	$projdate3$
REVISIONS 1	-----	-----	$revdate1$
REVISIONS 2	-----	-----	$revdate2$
REVISIONS 3	$revision3$		$revdate3$
REVISIONS 4	$revision4$		$revdate4$
FIELD CHANGES	$fieldchange$		$fielddate$

SIGNATURE

P.E. NUMBER

DATE

MADRID \ PHILLIPS
ROUTE 4

CROSS SECTIONS

SHEET NUMBER

336

OF 532

Sta. 730+50.00 to Sta. 731+00.00

Filename: ...\MSTA\336_XSECT_730+50_269.dgn Division: HIGHWAY Username: mdebowski Date:2/25/2019

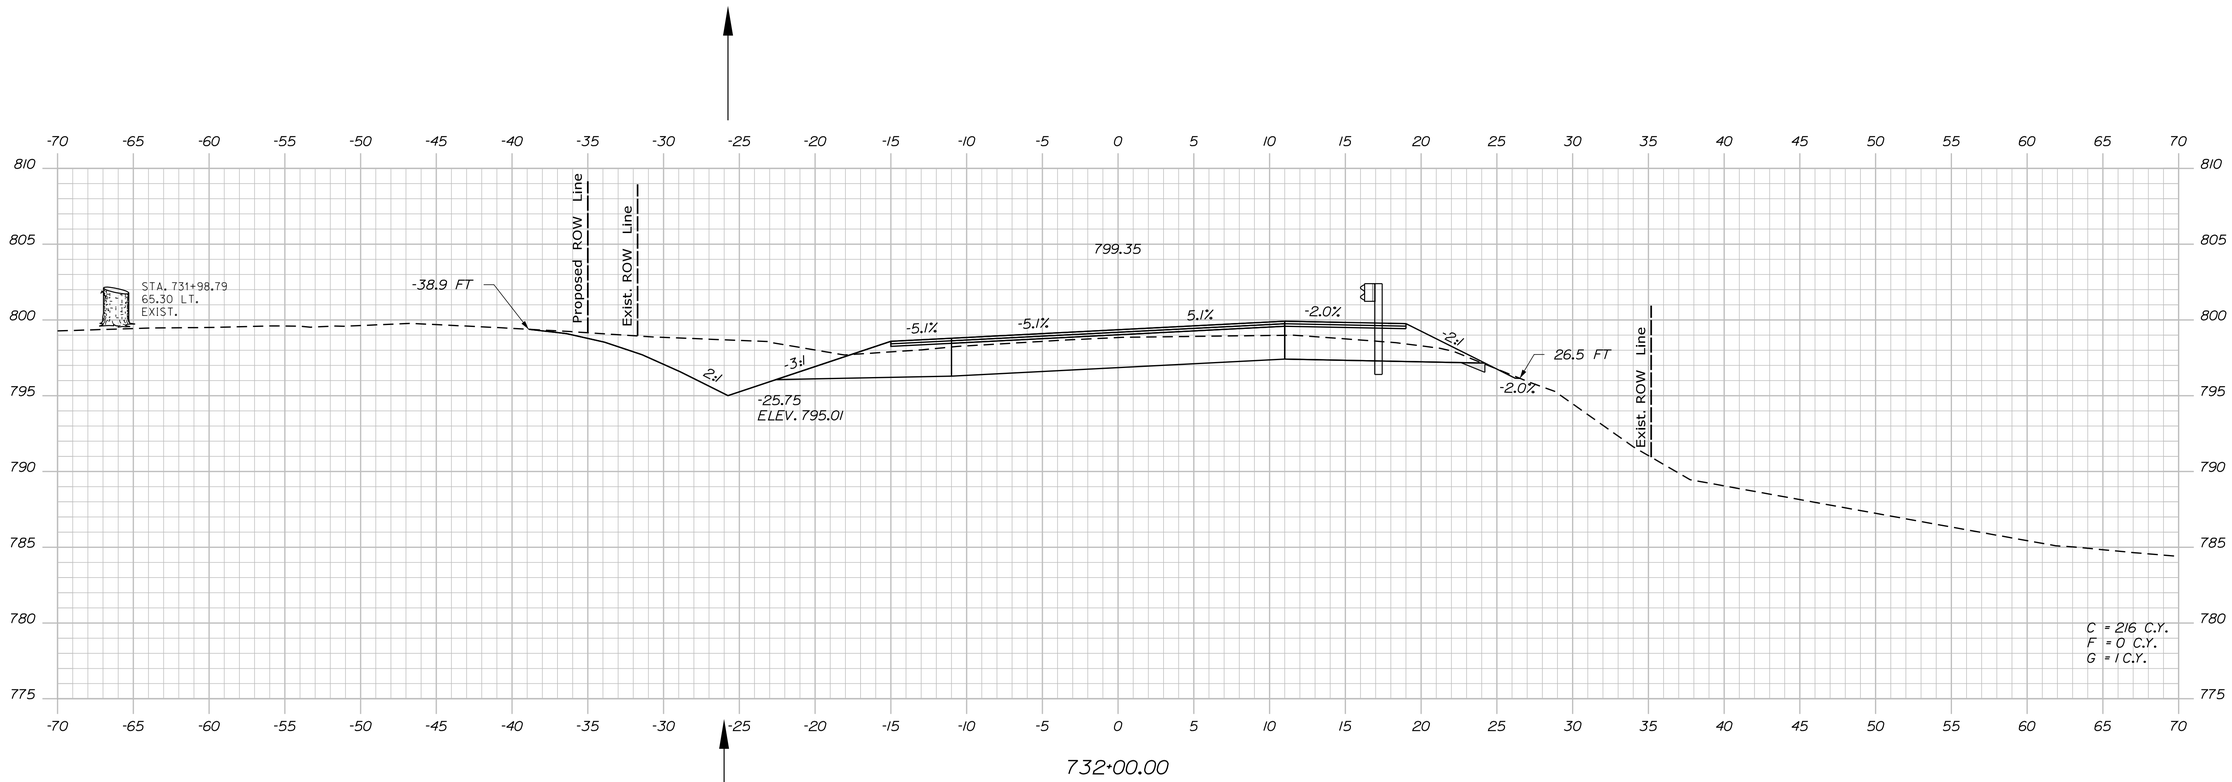

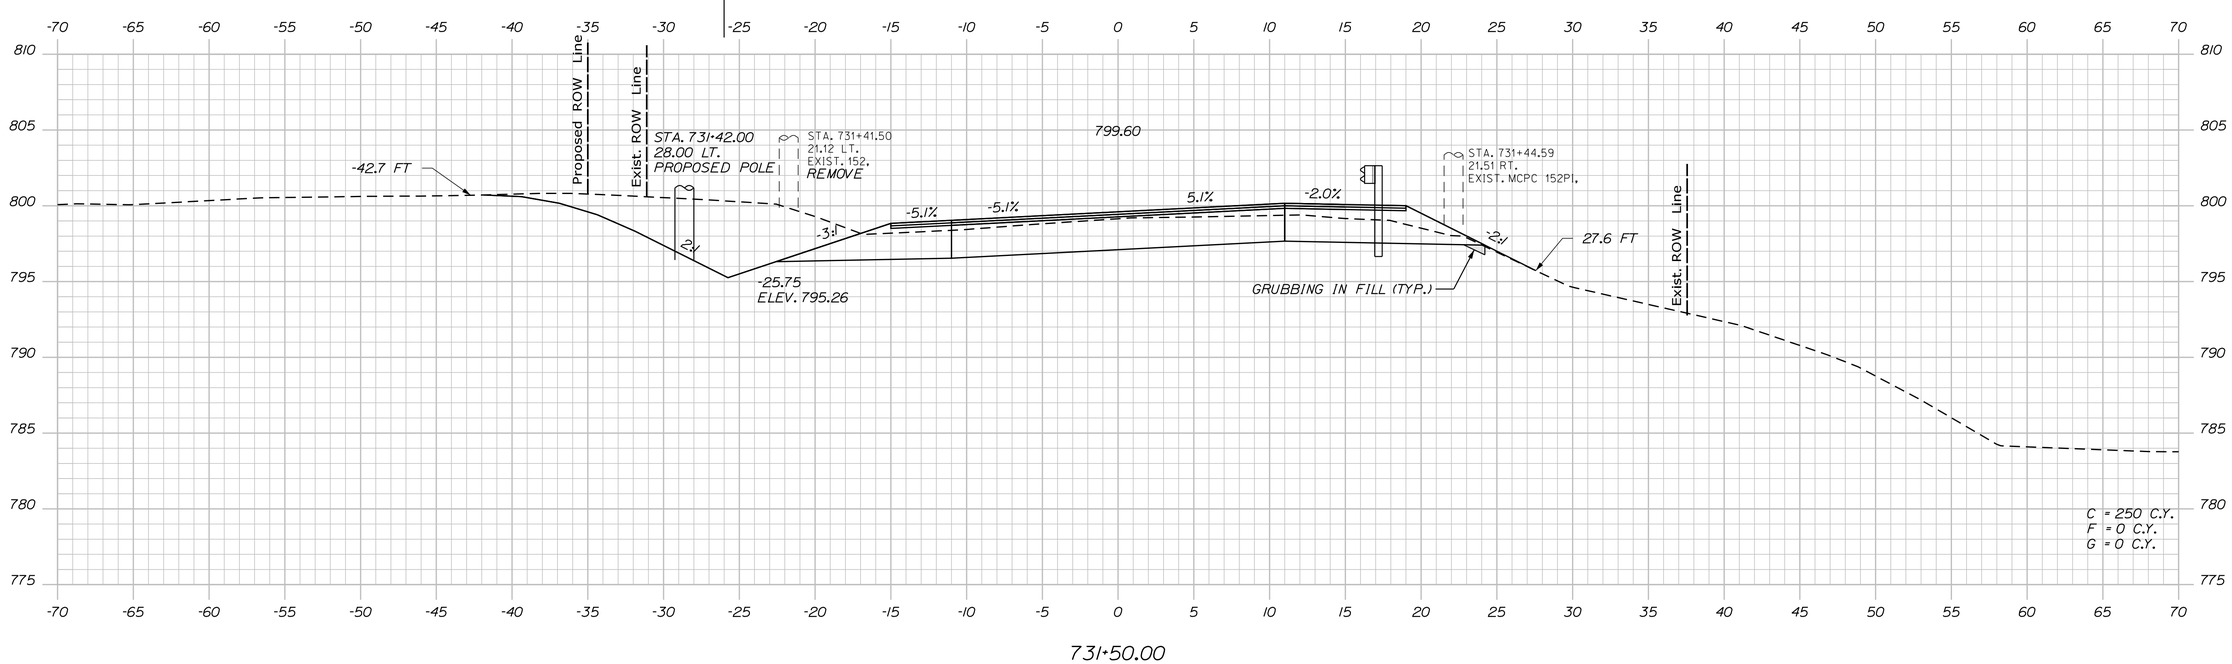

STATE OF MAINE
DEPARTMENT OF TRANSPORTATION

STP-1824(700)X

WIN
WIN 18247.00

HIGHWAY PLANS

PROJ. MANAGER	$PROJMANAGER$	BY	DATE
DESIGN-DETAILED	$designer1$	$detailer1$	$projdate1$
CHECKED-REVIEWED	-----	-----	-----
DESIGN2-DETAILED2	$designer2$	$detailer2$	$projdate2$
DESIGN3-DETAILED3	$designer3$	$detailer3$	$projdate3$
REVISIONS 1	-----	-----	$revdate1$
REVISIONS 2	-----	-----	$revdate2$
REVISIONS 3	$revision3$		$revdate3$
REVISIONS 4	$revision4$		$revdate4$
FIELD CHANGES	$fieldchange$		$fielddate$

SIGNATURE

P.E. NUMBER

DATE

MADRID \ PHILLIPS
ROUTE 4

CROSS SECTIONS

SHEET NUMBER

337

OF 532

Sta. 731+50.00 to Sta. 732+00.00

Filename: ...\MSTA\337_XSECT_731+50_270.dgn Division: HIGHWAY Username: mdebowski Date:2/25/2019

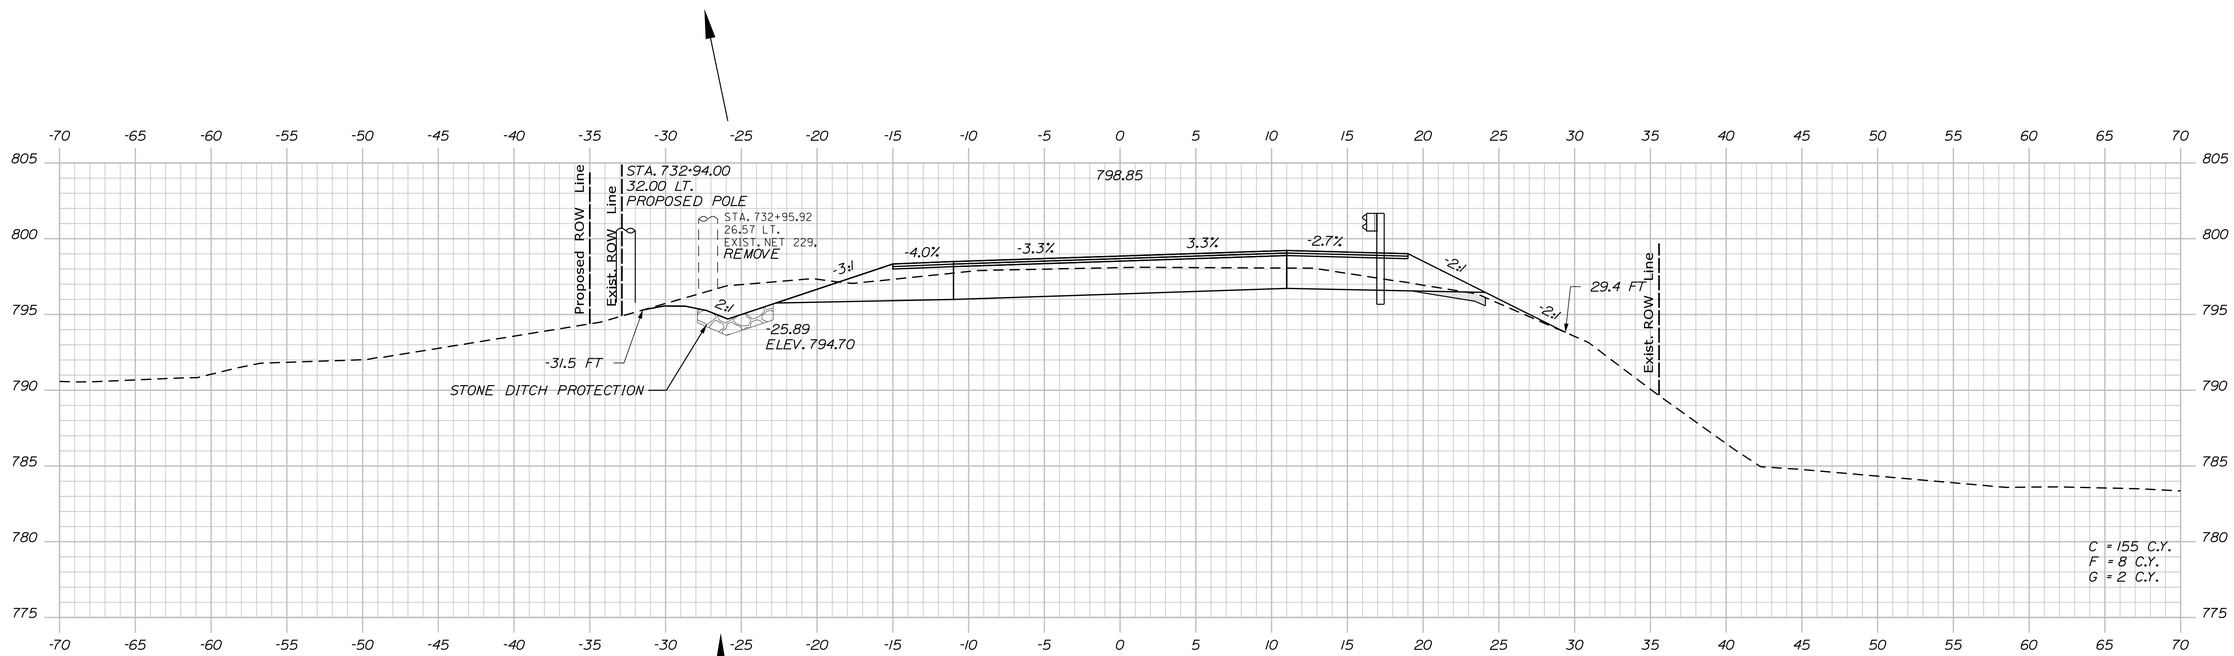

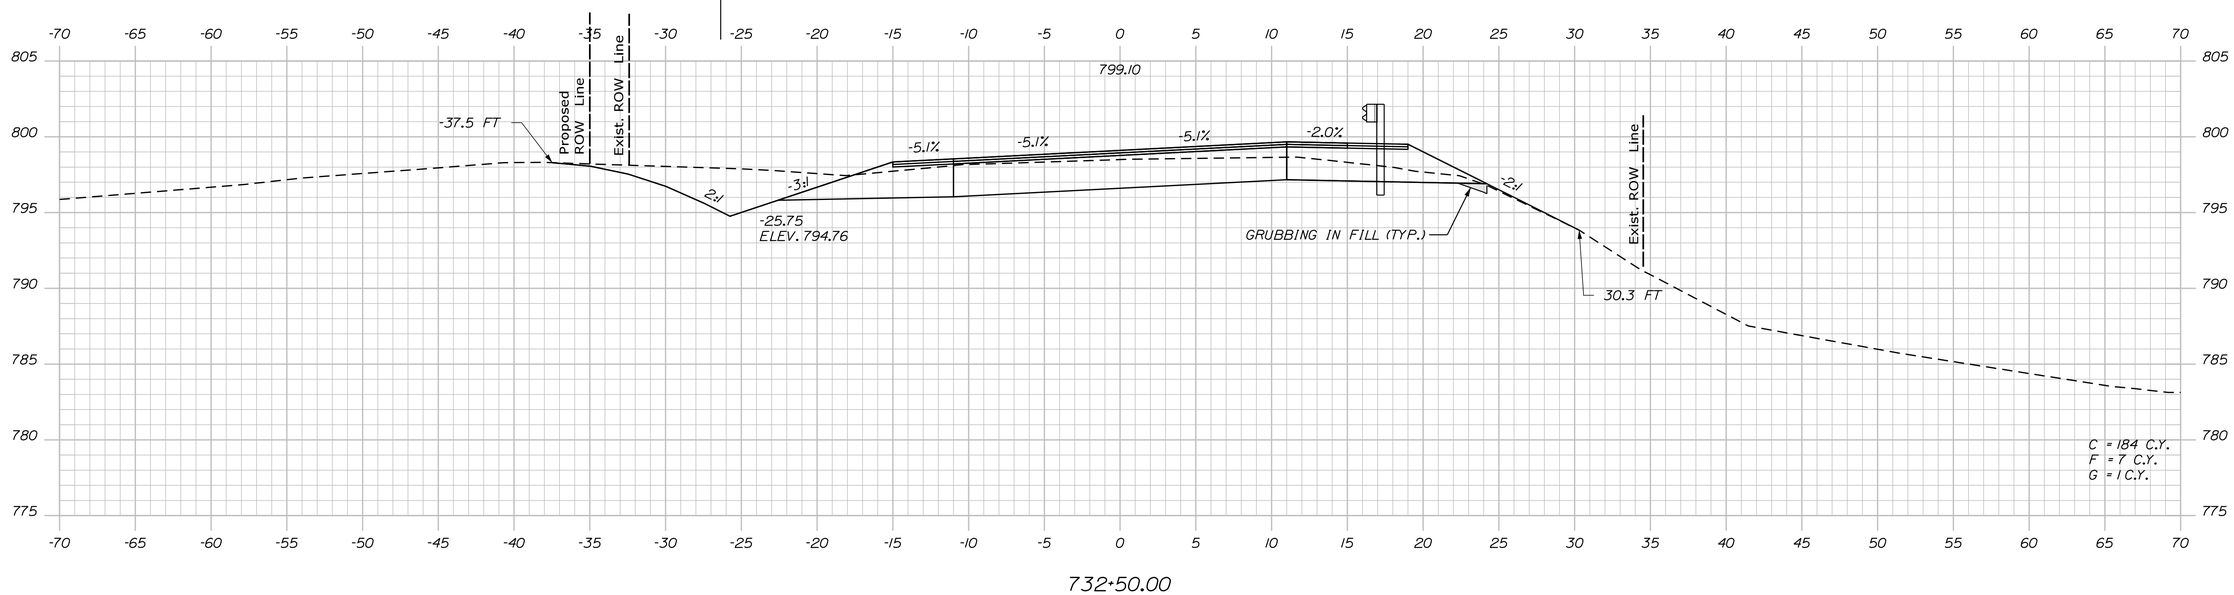

STATE OF MAINE
DEPARTMENT OF TRANSPORTATION

STP-1824(700)X

WIN
WIN 18247.00

HIGHWAY PLANS

PROJ. MANAGER	$PROJMANAGER$	BY	DATE
DESIGN-DETAILED	$designer1$	$detailer1$	$projdate1$
CHECKED-REVIEWED	-----	-----	-----
DESIGN2-DETAILED2	$designer2$	$detailer2$	$projdate2$
DESIGN3-DETAILED3	$designer3$	$detailer3$	$projdate3$
REVISIONS 1	-----	-----	$revdate1$
REVISIONS 2	-----	-----	$revdate2$
REVISIONS 3	$revision3$	-----	$revdate3$
REVISIONS 4	$revision4$	-----	$revdate4$
FIELD CHANGES	$fieldchange$	-----	$fielddate$

SIGNATURE

P.E. NUMBER

DATE

MADRID \ PHILLIPS
ROUTE 4

CROSS SECTIONS

SHEET NUMBER

338

OF 532

Sta. 732+50.00 to Sta. 733+00.00

Filename: ...\MSTA\338_XSECT_732+50_271.dgn Division: HIGHWAY Username: mdebowski Date:2/25/2019

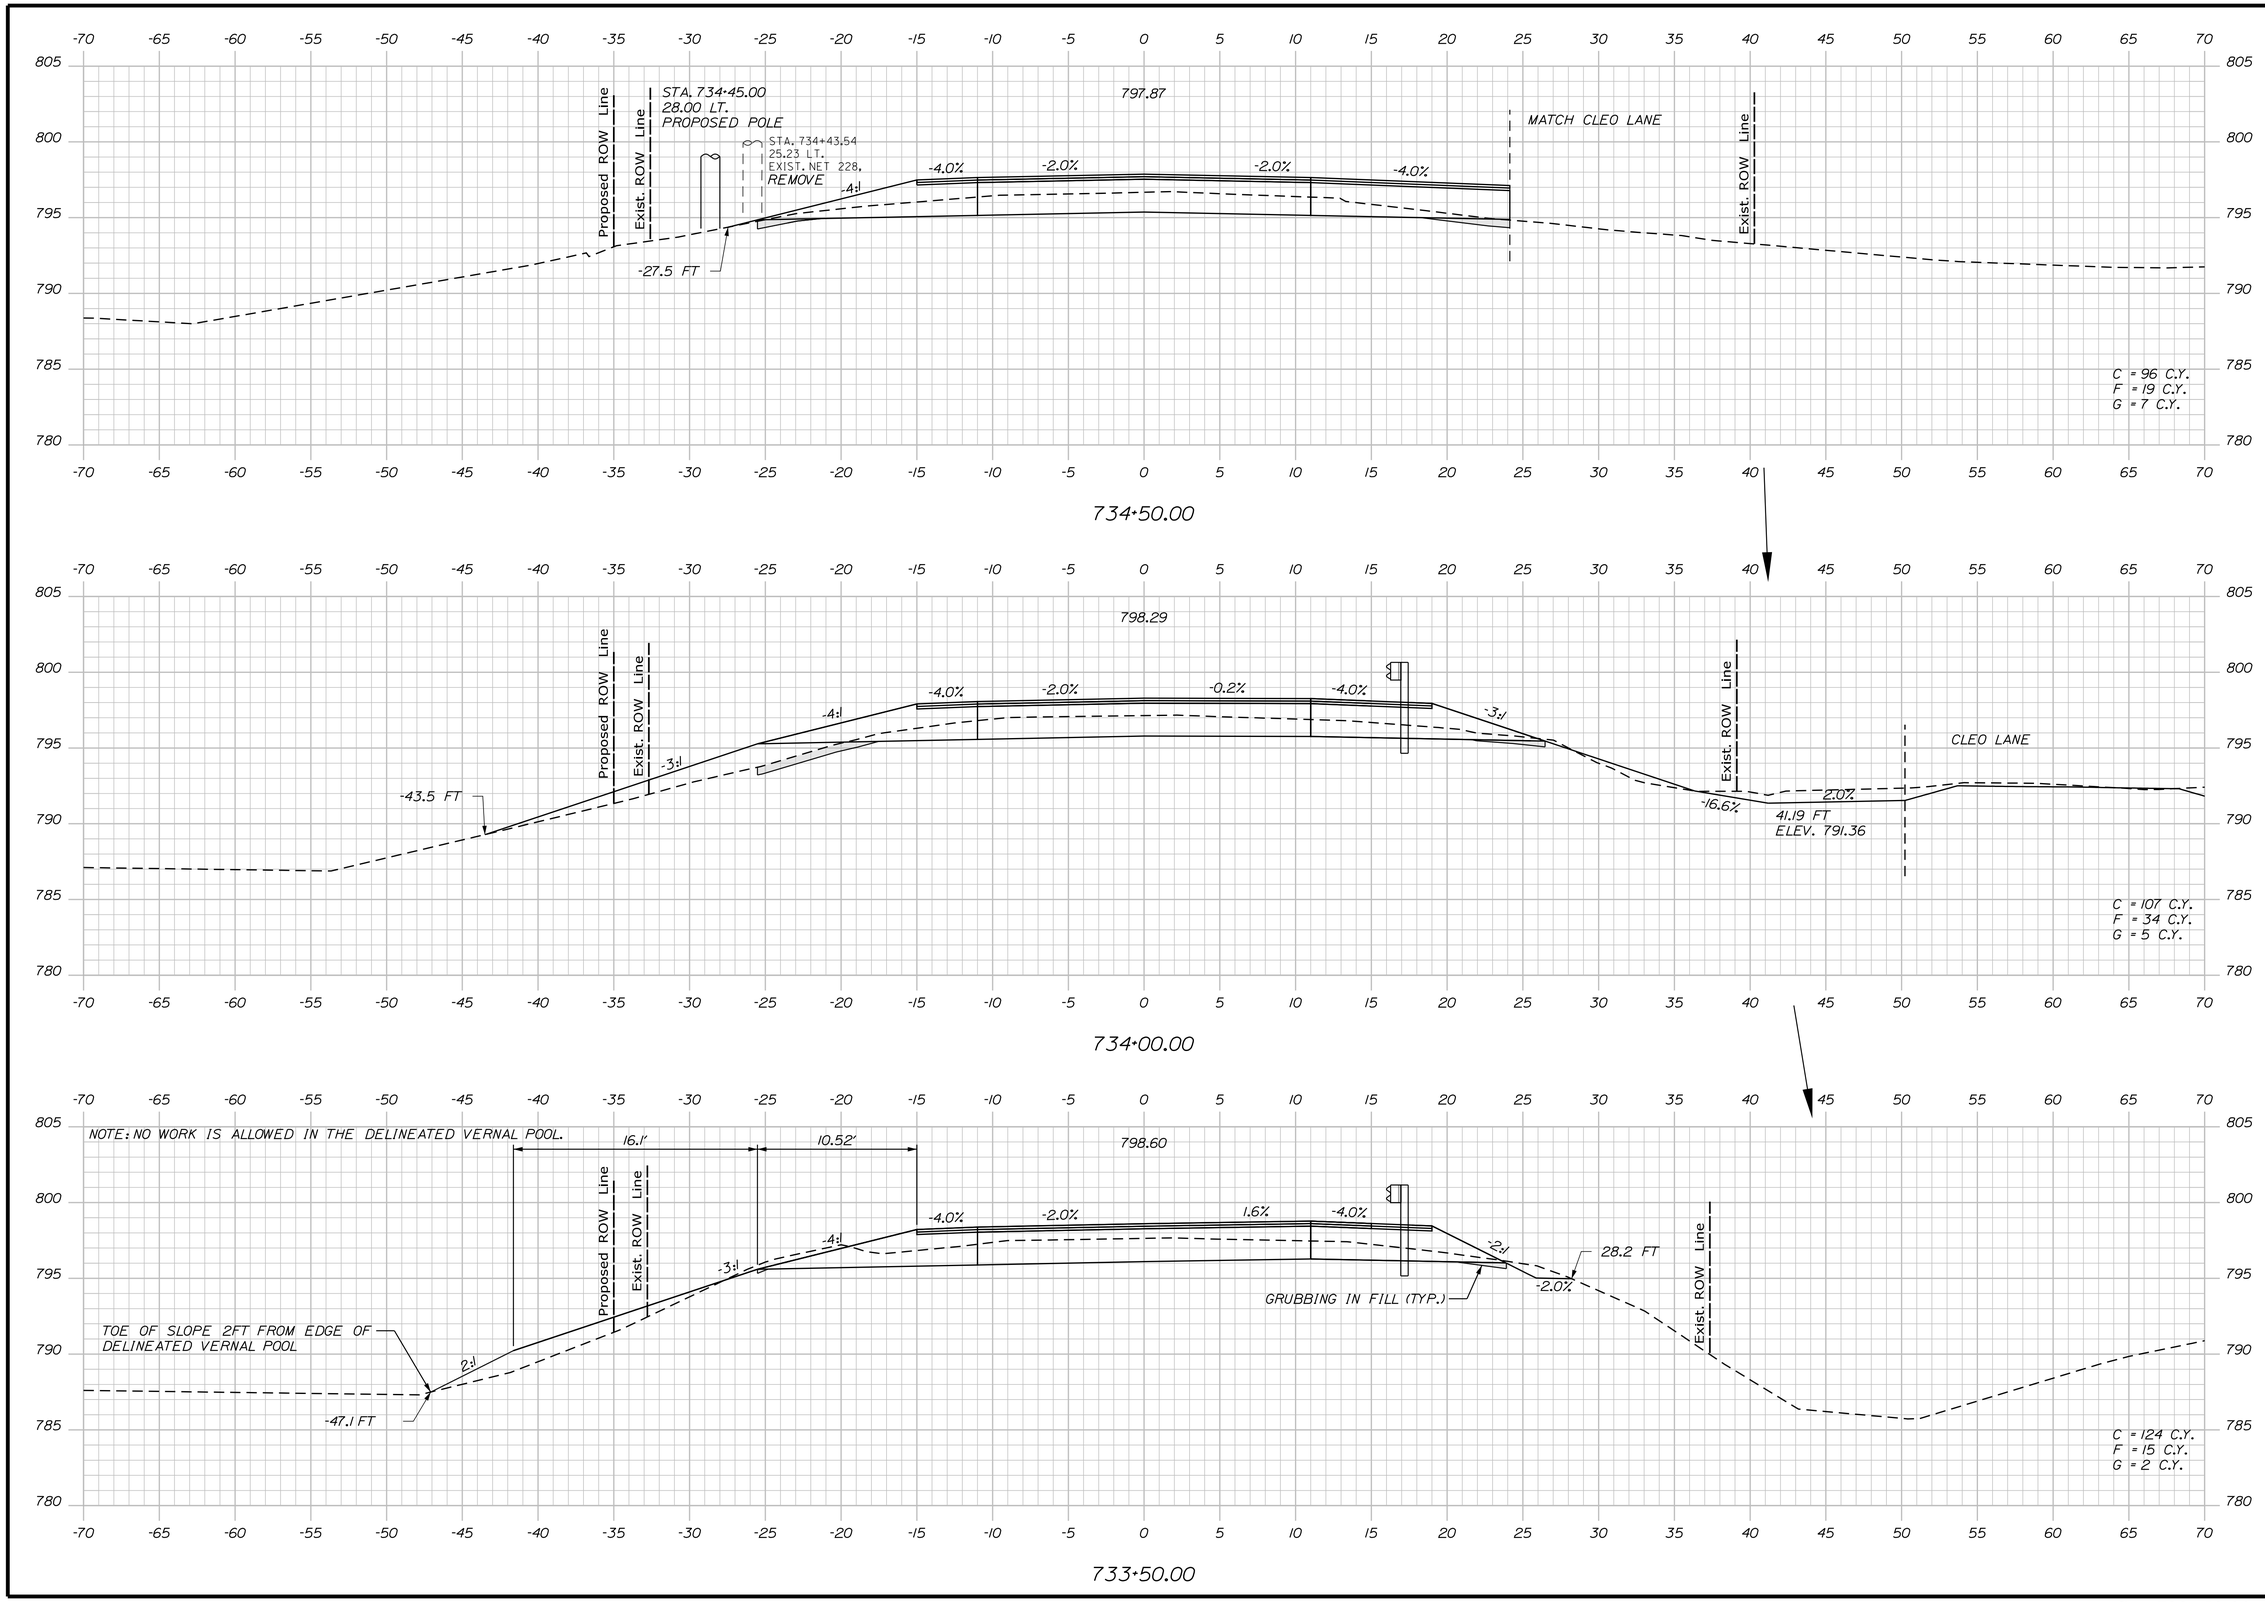

STATE OF MAINE
DEPARTMENT OF TRANSPORTATION

STP-1824(700)X

WIN
WIN 18247.00

HIGHWAY PLANS

PROJ. MANAGER	$PROJMANAGER$	BY	DATE
DESIGN-DETAILED	$designer1$	$detailer1$	$projdate1$
CHECKED-REVIEWED	-----	-----	-----
DESIGN2-DETAILED2	$designer2$	$detailer2$	$projdate2$
DESIGN3-DETAILED3	$designer3$	$detailer3$	$projdate3$
REVISIONS 1	-----	-----	$revdate1$
REVISIONS 2	-----	-----	$revdate2$
REVISIONS 3	$revision3$	$revision3$	$revdate3$
REVISIONS 4	$revision4$	$revision4$	$revdate4$
FIELD CHANGES	$fieldchange$	$fieldchange$	$fielddate$

SIGNATURE

P.E. NUMBER

DATE

MADRID \ PHILLIPS
ROUTE 4

CROSS SECTIONS

SHEET NUMBER

339

OF 532

Filename: ...\MSTA\339_XSECT_733-50_272.dgn Division: HIGHWAY Username: mdebowski Date:2/25/2019

Sta. 733+50.00 to Sta. 734+50.00

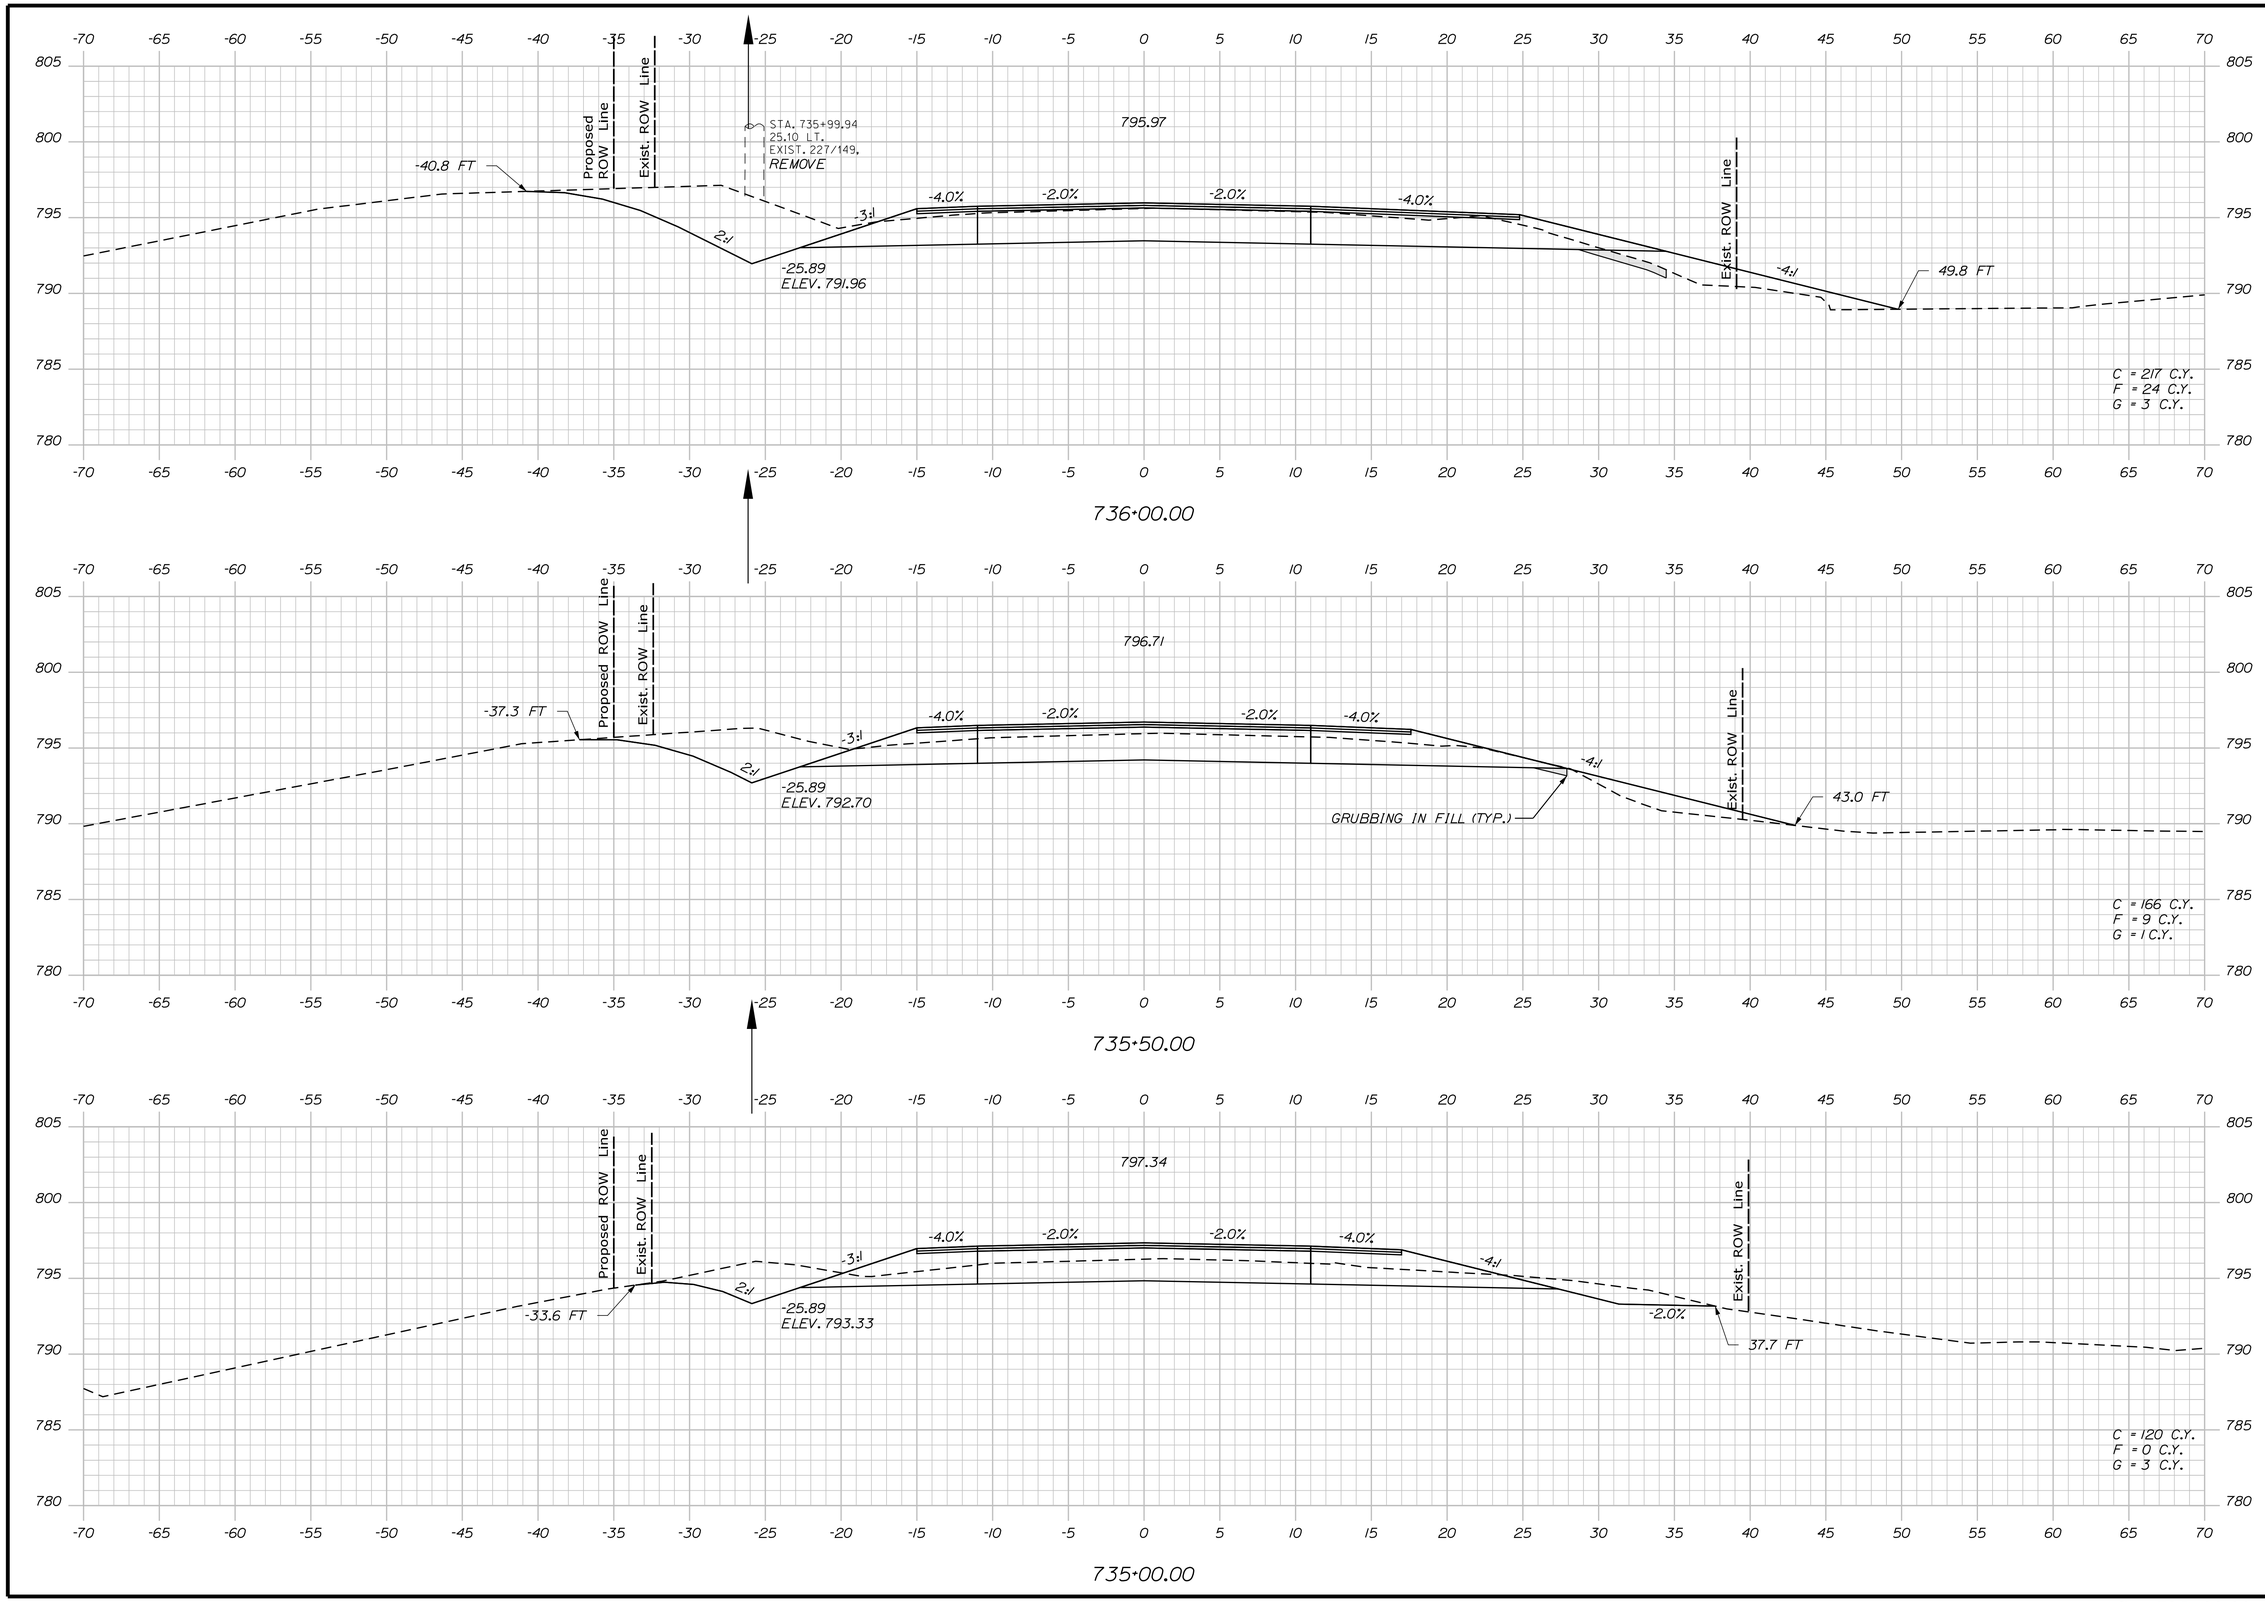

STATE OF MAINE
DEPARTMENT OF TRANSPORTATION

STP-1824(700)X

WIN
WIN 18247.00

HIGHWAY PLANS

PROJ. MANAGER	$PROJMANAGER$	BY	DATE
DESIGN-DETAILED	$designer1$	$detailer1$	$projdate1$
CHECKED-REVIEWED	-----	-----	-----
DESIGN2-DETAILED2	$designer2$	$detailer2$	$projdate2$
DESIGN3-DETAILED3	$designer3$	$detailer3$	$projdate3$
REVISIONS 1	-----	-----	$revdate1$
REVISIONS 2	-----	-----	$revdate2$
REVISIONS 3	$revision3$		$revdate3$
REVISIONS 4	$revision4$		$revdate4$
FIELD CHANGES	$fieldchange$		$fielddate$

SIGNATURE

P.E. NUMBER

DATE

MADRID \ PHILLIPS
ROUTE 4

CROSS SECTIONS

SHEET NUMBER

340

OF 532

Filename: ...\MSTA\340_XSECT_735-00_273.dgn Division: HIGHWAY Username: mdebowski Date:2/25/2019

Sta. 735+00.00 to Sta. 736+00.00

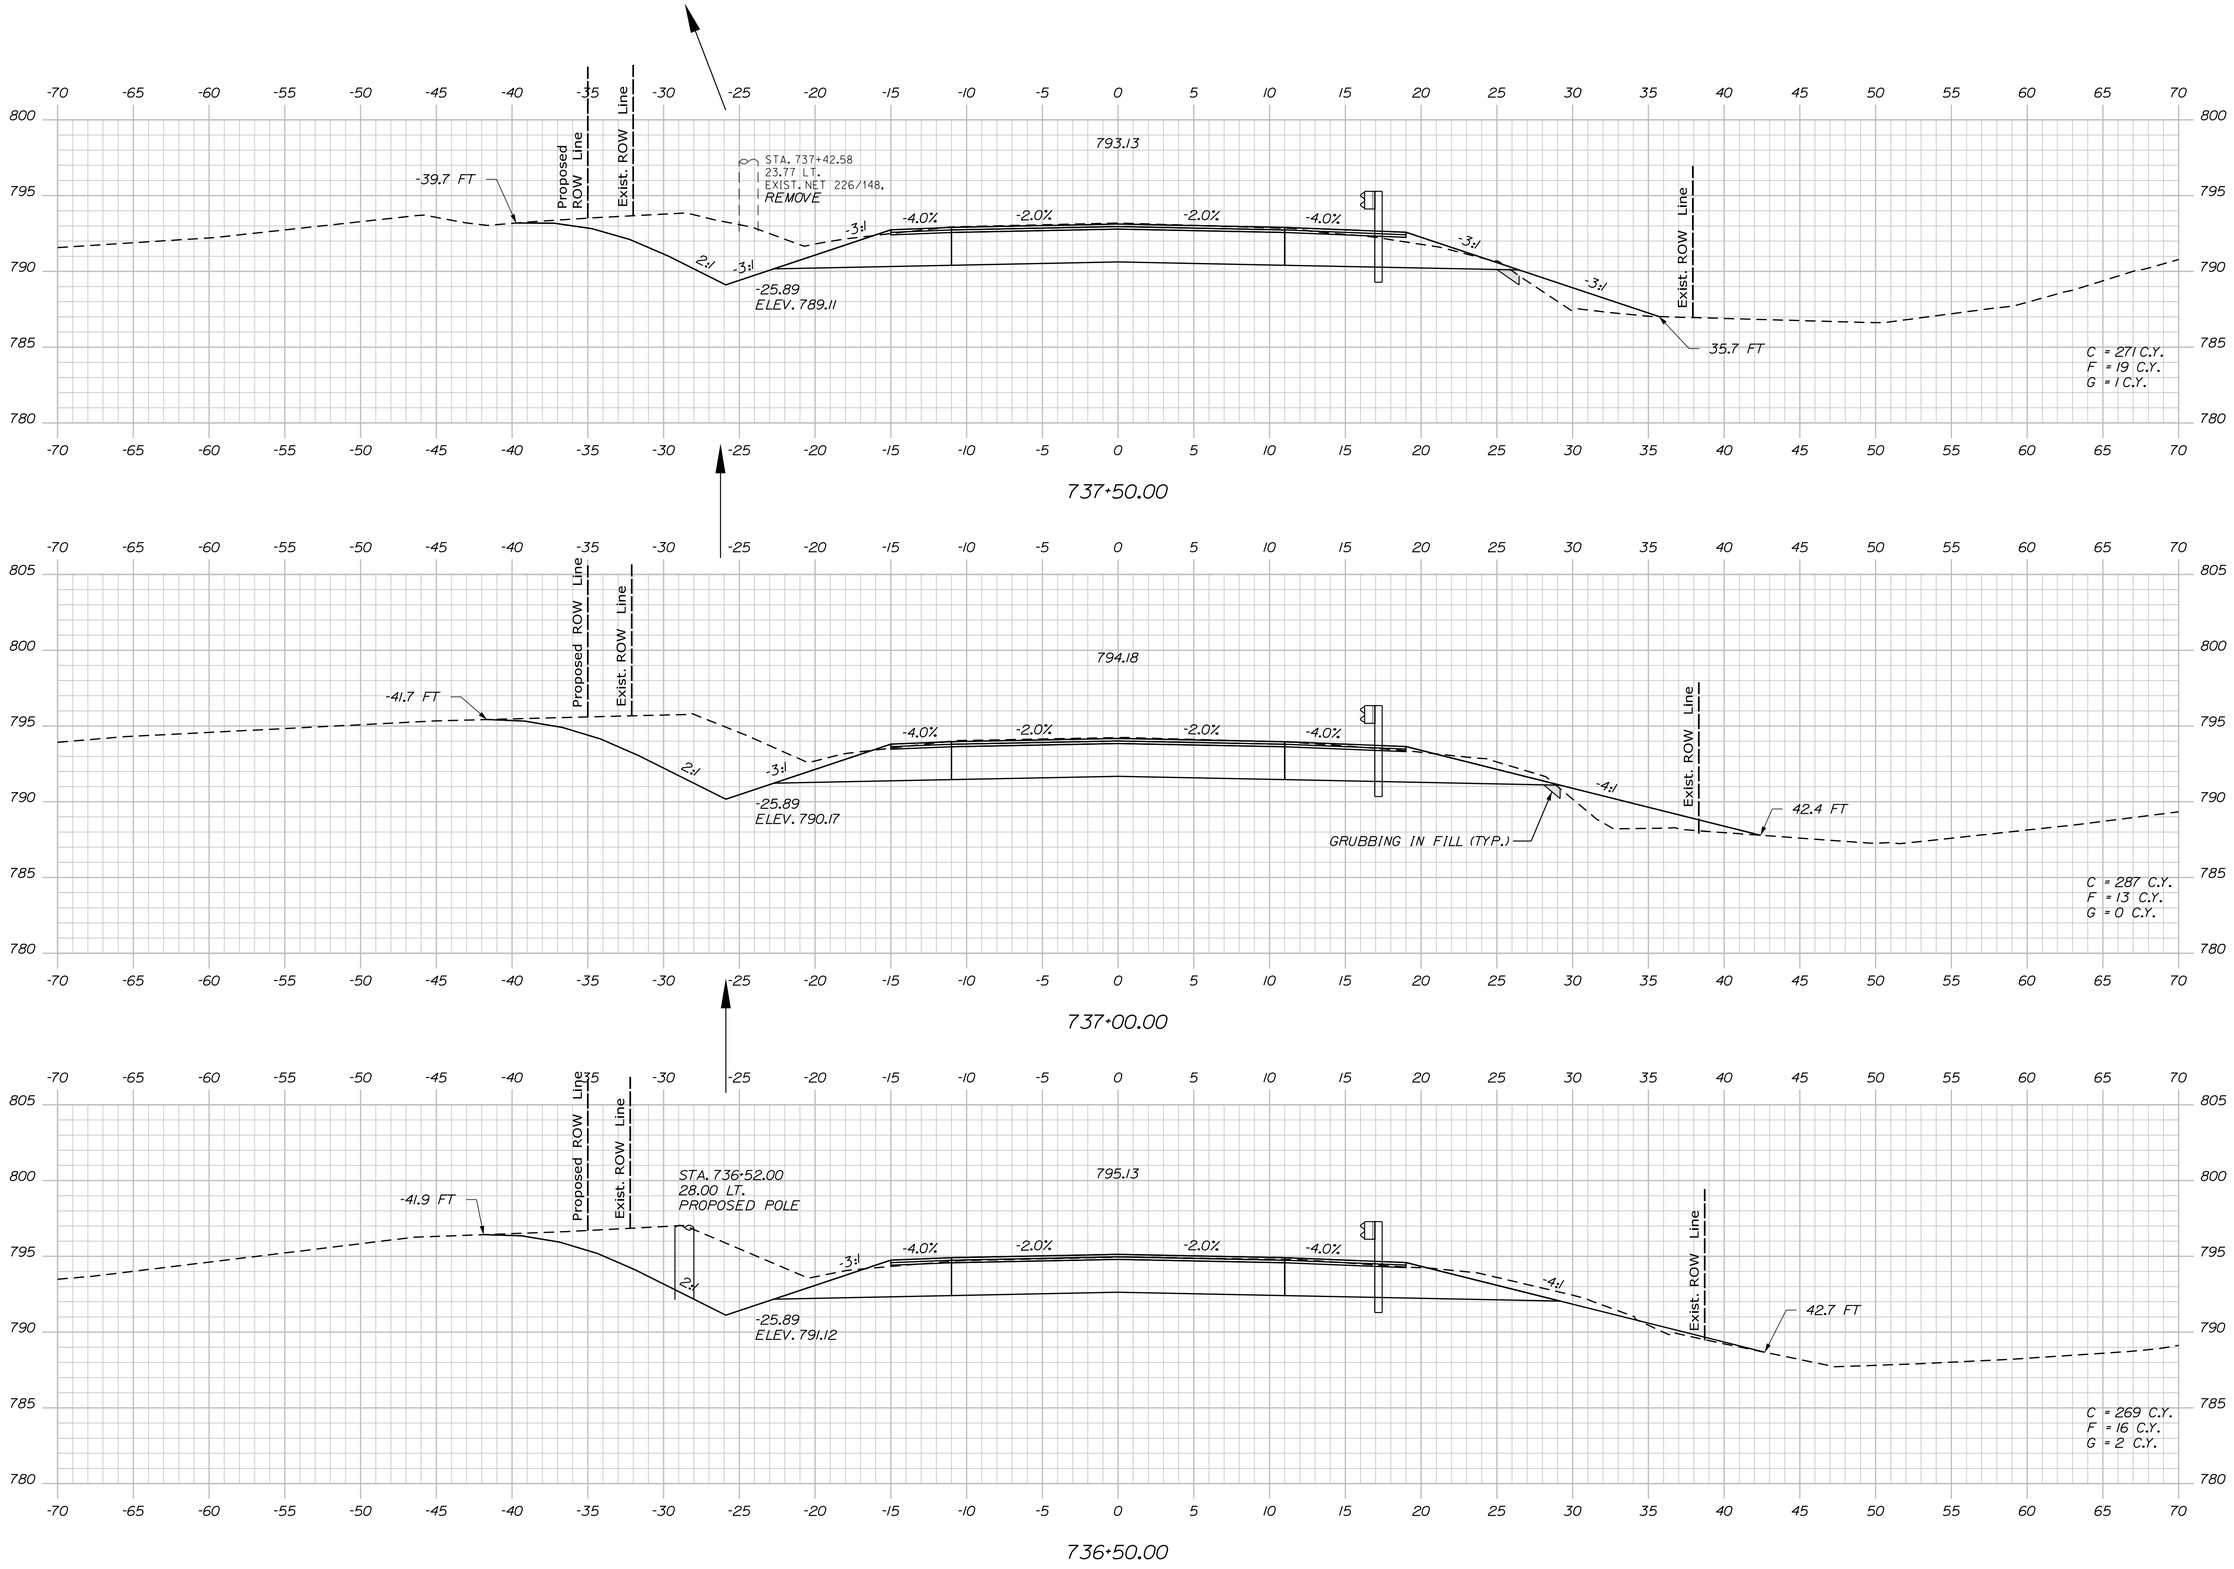

STATE OF MAINE
DEPARTMENT OF TRANSPORTATION

STP-1824(700)X

WIN
WIN 18247.00

HIGHWAY PLANS

PROJ. MANAGER	$PROJMANAGER$	BY	DATE
DESIGN-DETAILED	$designer1$	$detailer1$	$projdate1$
CHECKED-REVIEWED	-----	-----	-----
DESIGN2-DETAILED2	$designer2$	$detailer2$	$projdate2$
DESIGN3-DETAILED3	$designer3$	$detailer3$	$projdate3$
REVISIONS 1	-----	-----	$revdate1$
REVISIONS 2	-----	-----	$revdate2$
REVISIONS 3	$revision3$	$revdate3$	$revdate3$
REVISIONS 4	$revision4$	$revdate4$	$revdate4$
FIELD CHANGES	$fieldchange$	$fielddate$	$fielddate$

SIGNATURE

P.E. NUMBER

DATE

MADRID \ PHILLIPS
ROUTE 4

CROSS SECTIONS

SHEET NUMBER

341

OF 532

Sta. 736+50.00 to Sta. 737+50.00

Filename: ...\MSTA\341_XSECT_736+50_274.dgn Division: HIGHWAY Username: mdebowski Date:2/25/2019

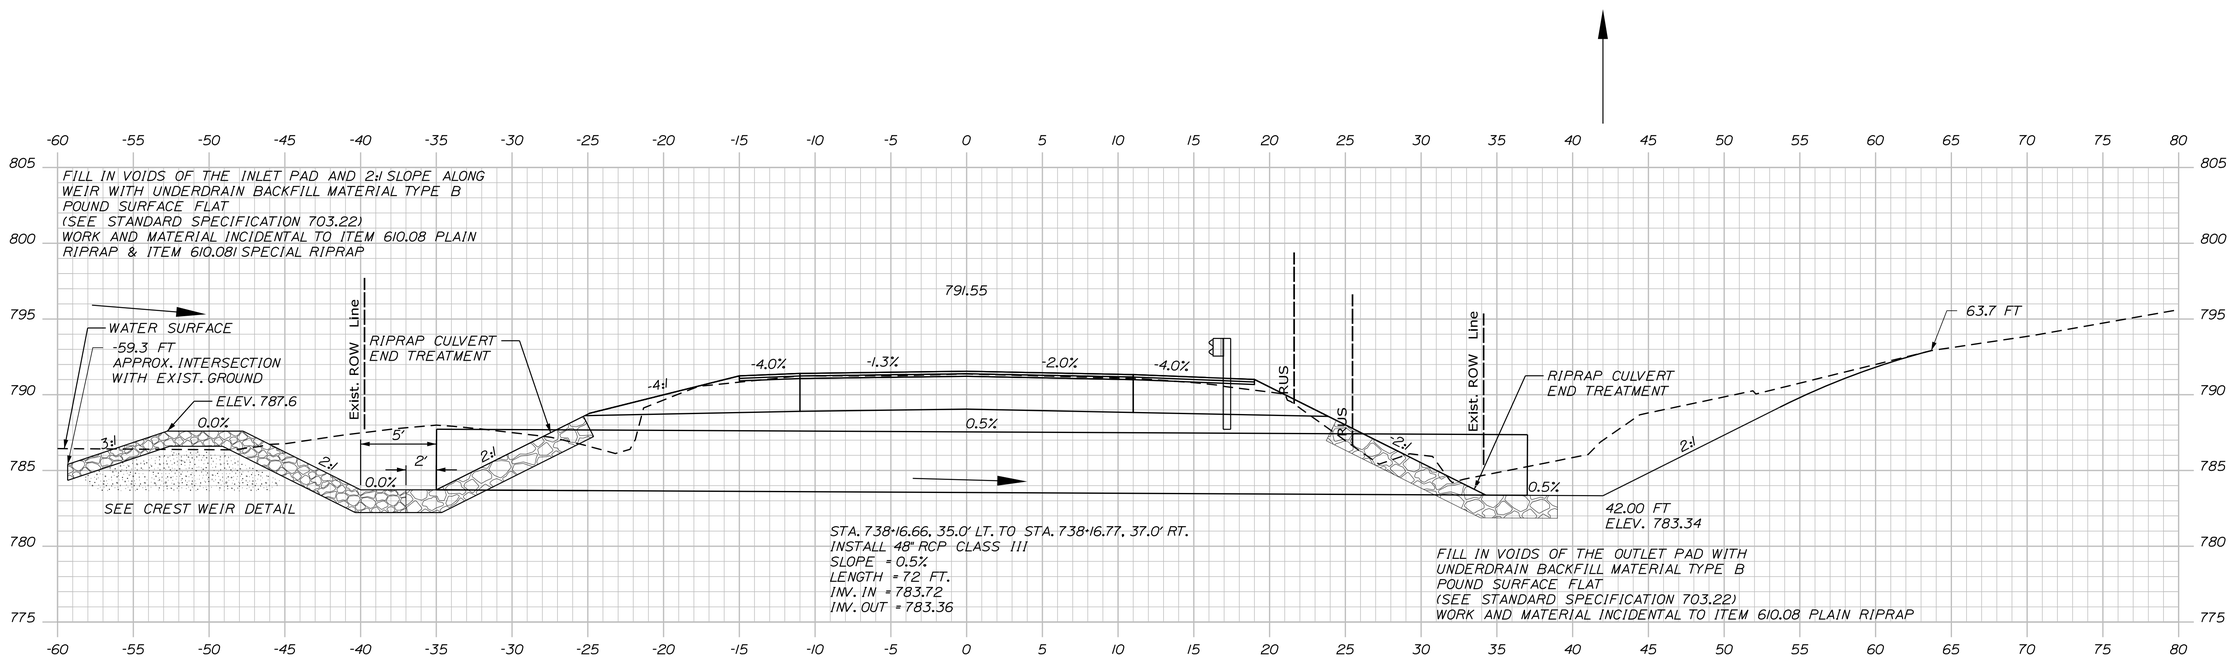

738+16.71 (CULVERT SECTION)

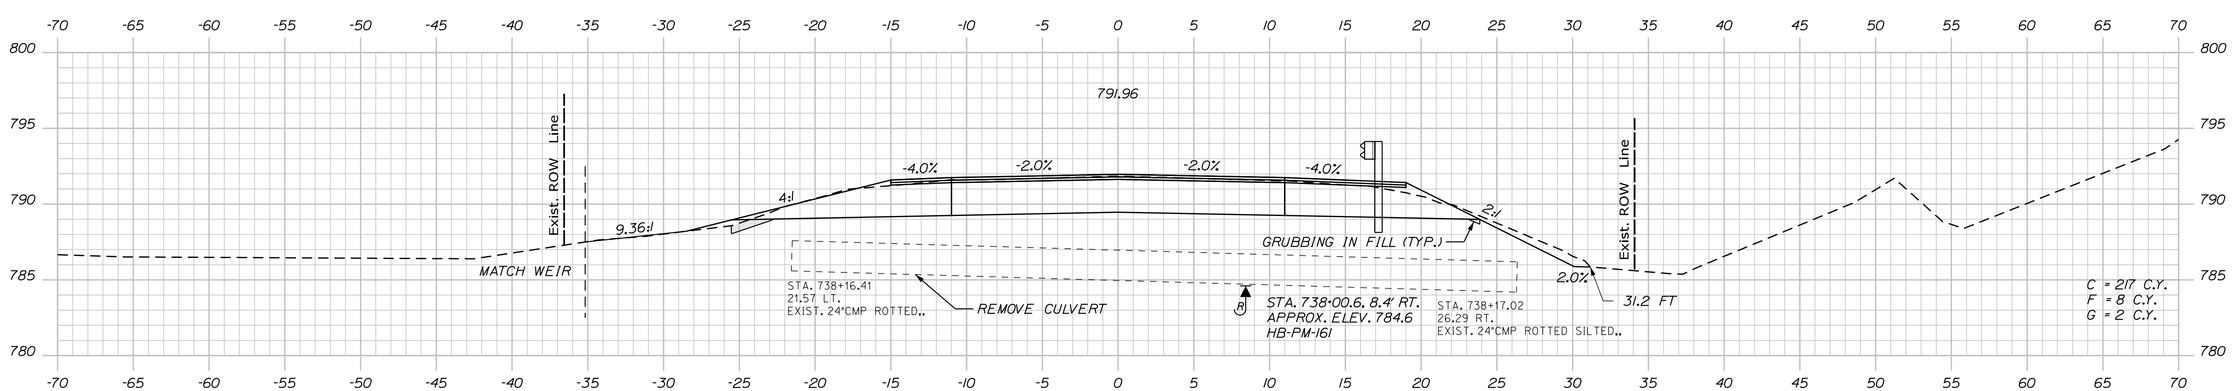

738+00.00

STATE OF MAINE
DEPARTMENT OF TRANSPORTATION

STP-1824(700)X

WIN
WIN 18247.00

HIGHWAY PLANS

PROJ. MANAGER	$PROJMANAGER$	BY	DATE
DESIGN-DETAILED	$designer1$	$detailer1$	$projdate1$
CHECKED-REVIEWED	-----	-----	-----
DESIGN2-DETAILED2	$designer2$	$detailer2$	$projdate2$
DESIGN3-DETAILED3	$designer3$	$detailer3$	$projdate3$
REVISIONS 1	-----	-----	$revdate1$
REVISIONS 2	-----	-----	$revdate2$
REVISIONS 3	$revision3$		$revdate3$
REVISIONS 4	$revision4$		$revdate4$
FIELD CHANGES	$fieldchange$		$fielddate$

SIGNATURE

P.E. NUMBER

DATE

MADRID \ PHILLIPS
ROUTE 4

CROSS SECTIONS

SHEET NUMBER

342

OF 532

Sta. 738+00.00 to Sta. 738+16.71

Filename: ...\MSTA\342_XSECT_738+00_275.dgn Division: HIGHWAY Username: mdebowski Date:2/25/2019

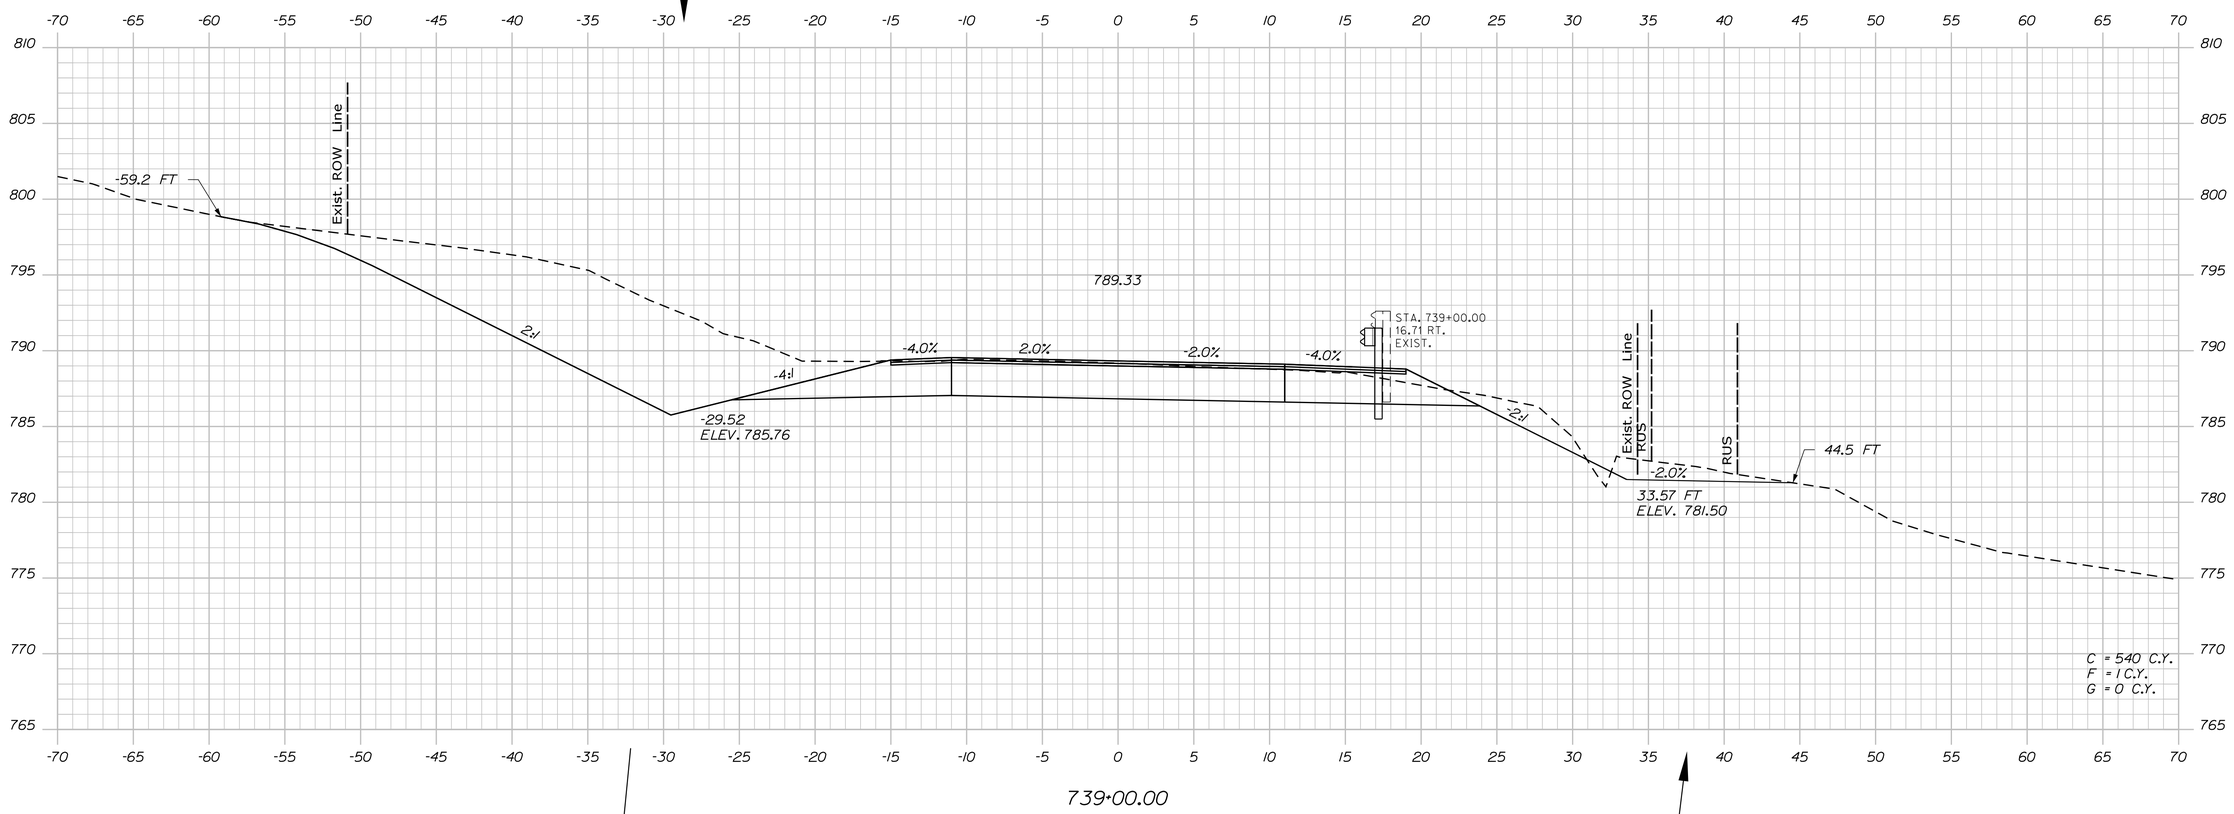

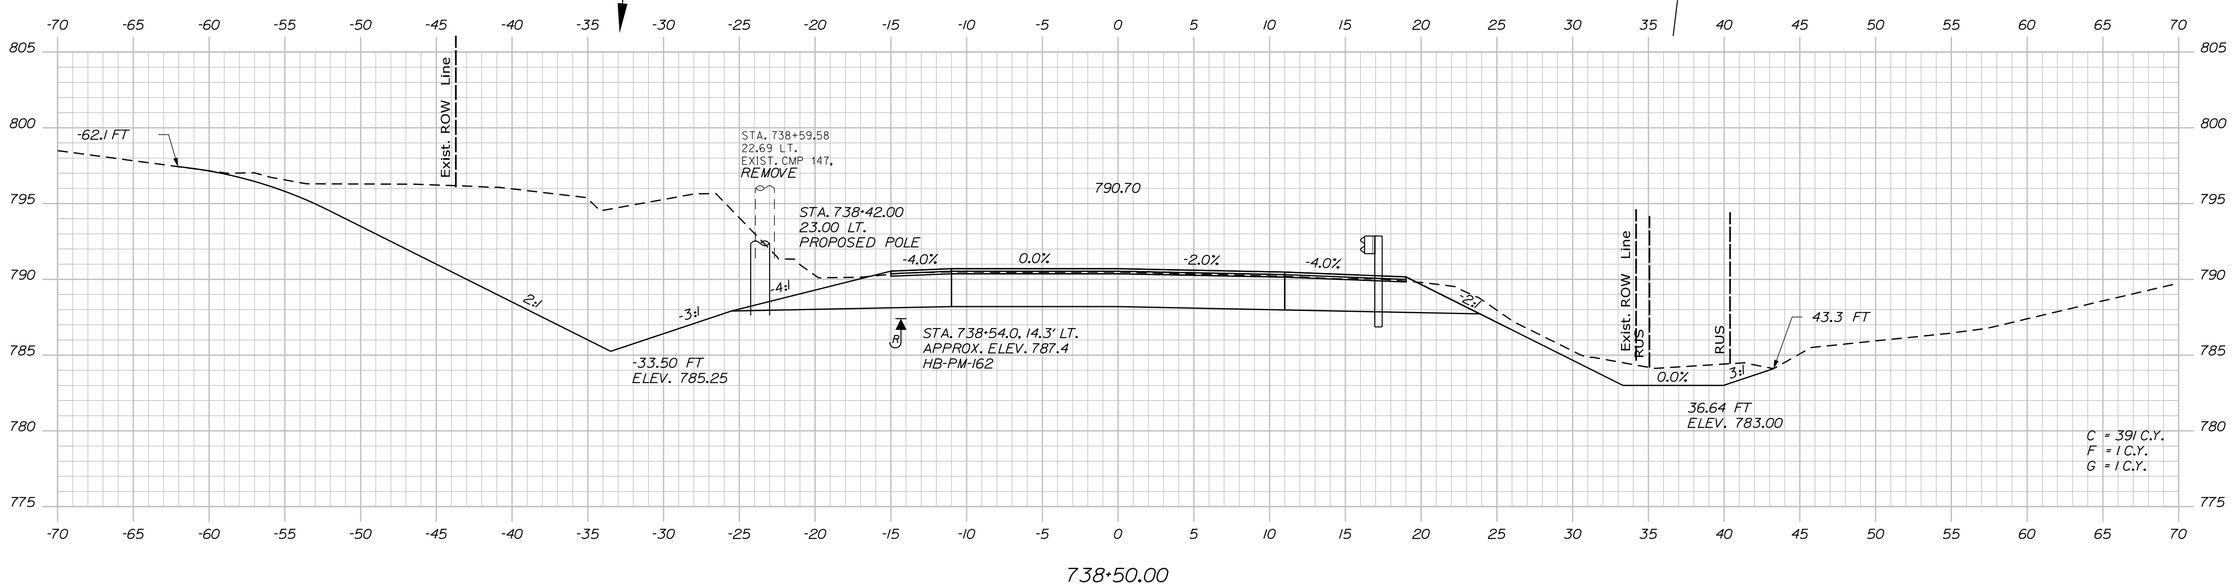

STATE OF MAINE
DEPARTMENT OF TRANSPORTATION

STP-1824(700)X

WIN
WIN 18247.00

HIGHWAY PLANS

		BY	DATE
PROJ. MANAGER	$PROJMANAGER$		
DESIGN-DETAILED	$designer1$	$detailer1$	$projdate1$
CHECKED-REVIEWED	-----	-----	-----
DESIGN2-DETAILED2	$designer2$	$detailer2$	$projdate2$
DESIGN3-DETAILED3	$designer3$	$detailer3$	$projdate3$
REVISIONS 1	-----	-----	$revdate1$
REVISIONS 2	-----	-----	$revdate2$
REVISIONS 3	$revision3$		$revdate3$
REVISIONS 4	$revision4$		$revdate4$
FIELD CHANGES	$fieldchange$		$fielddate$

SIGNATURE

P.E. NUMBER

DATE

MADRID \ PHILLIPS
ROUTE 4

CROSS SECTIONS

SHEET NUMBER

343

OF 532

Sta. 738+50.00 to Sta. 739+00.00

Filename: ...\MSTA\343_XSECT_738+50_276.dgn Division: HIGHWAY Username: mdebowski Date:2/25/2019

Filename: ...\MSTA\344_XSECT_739+50_277.dgn Division: HIGHWAY Username: mdebowski Date:2/25/2019

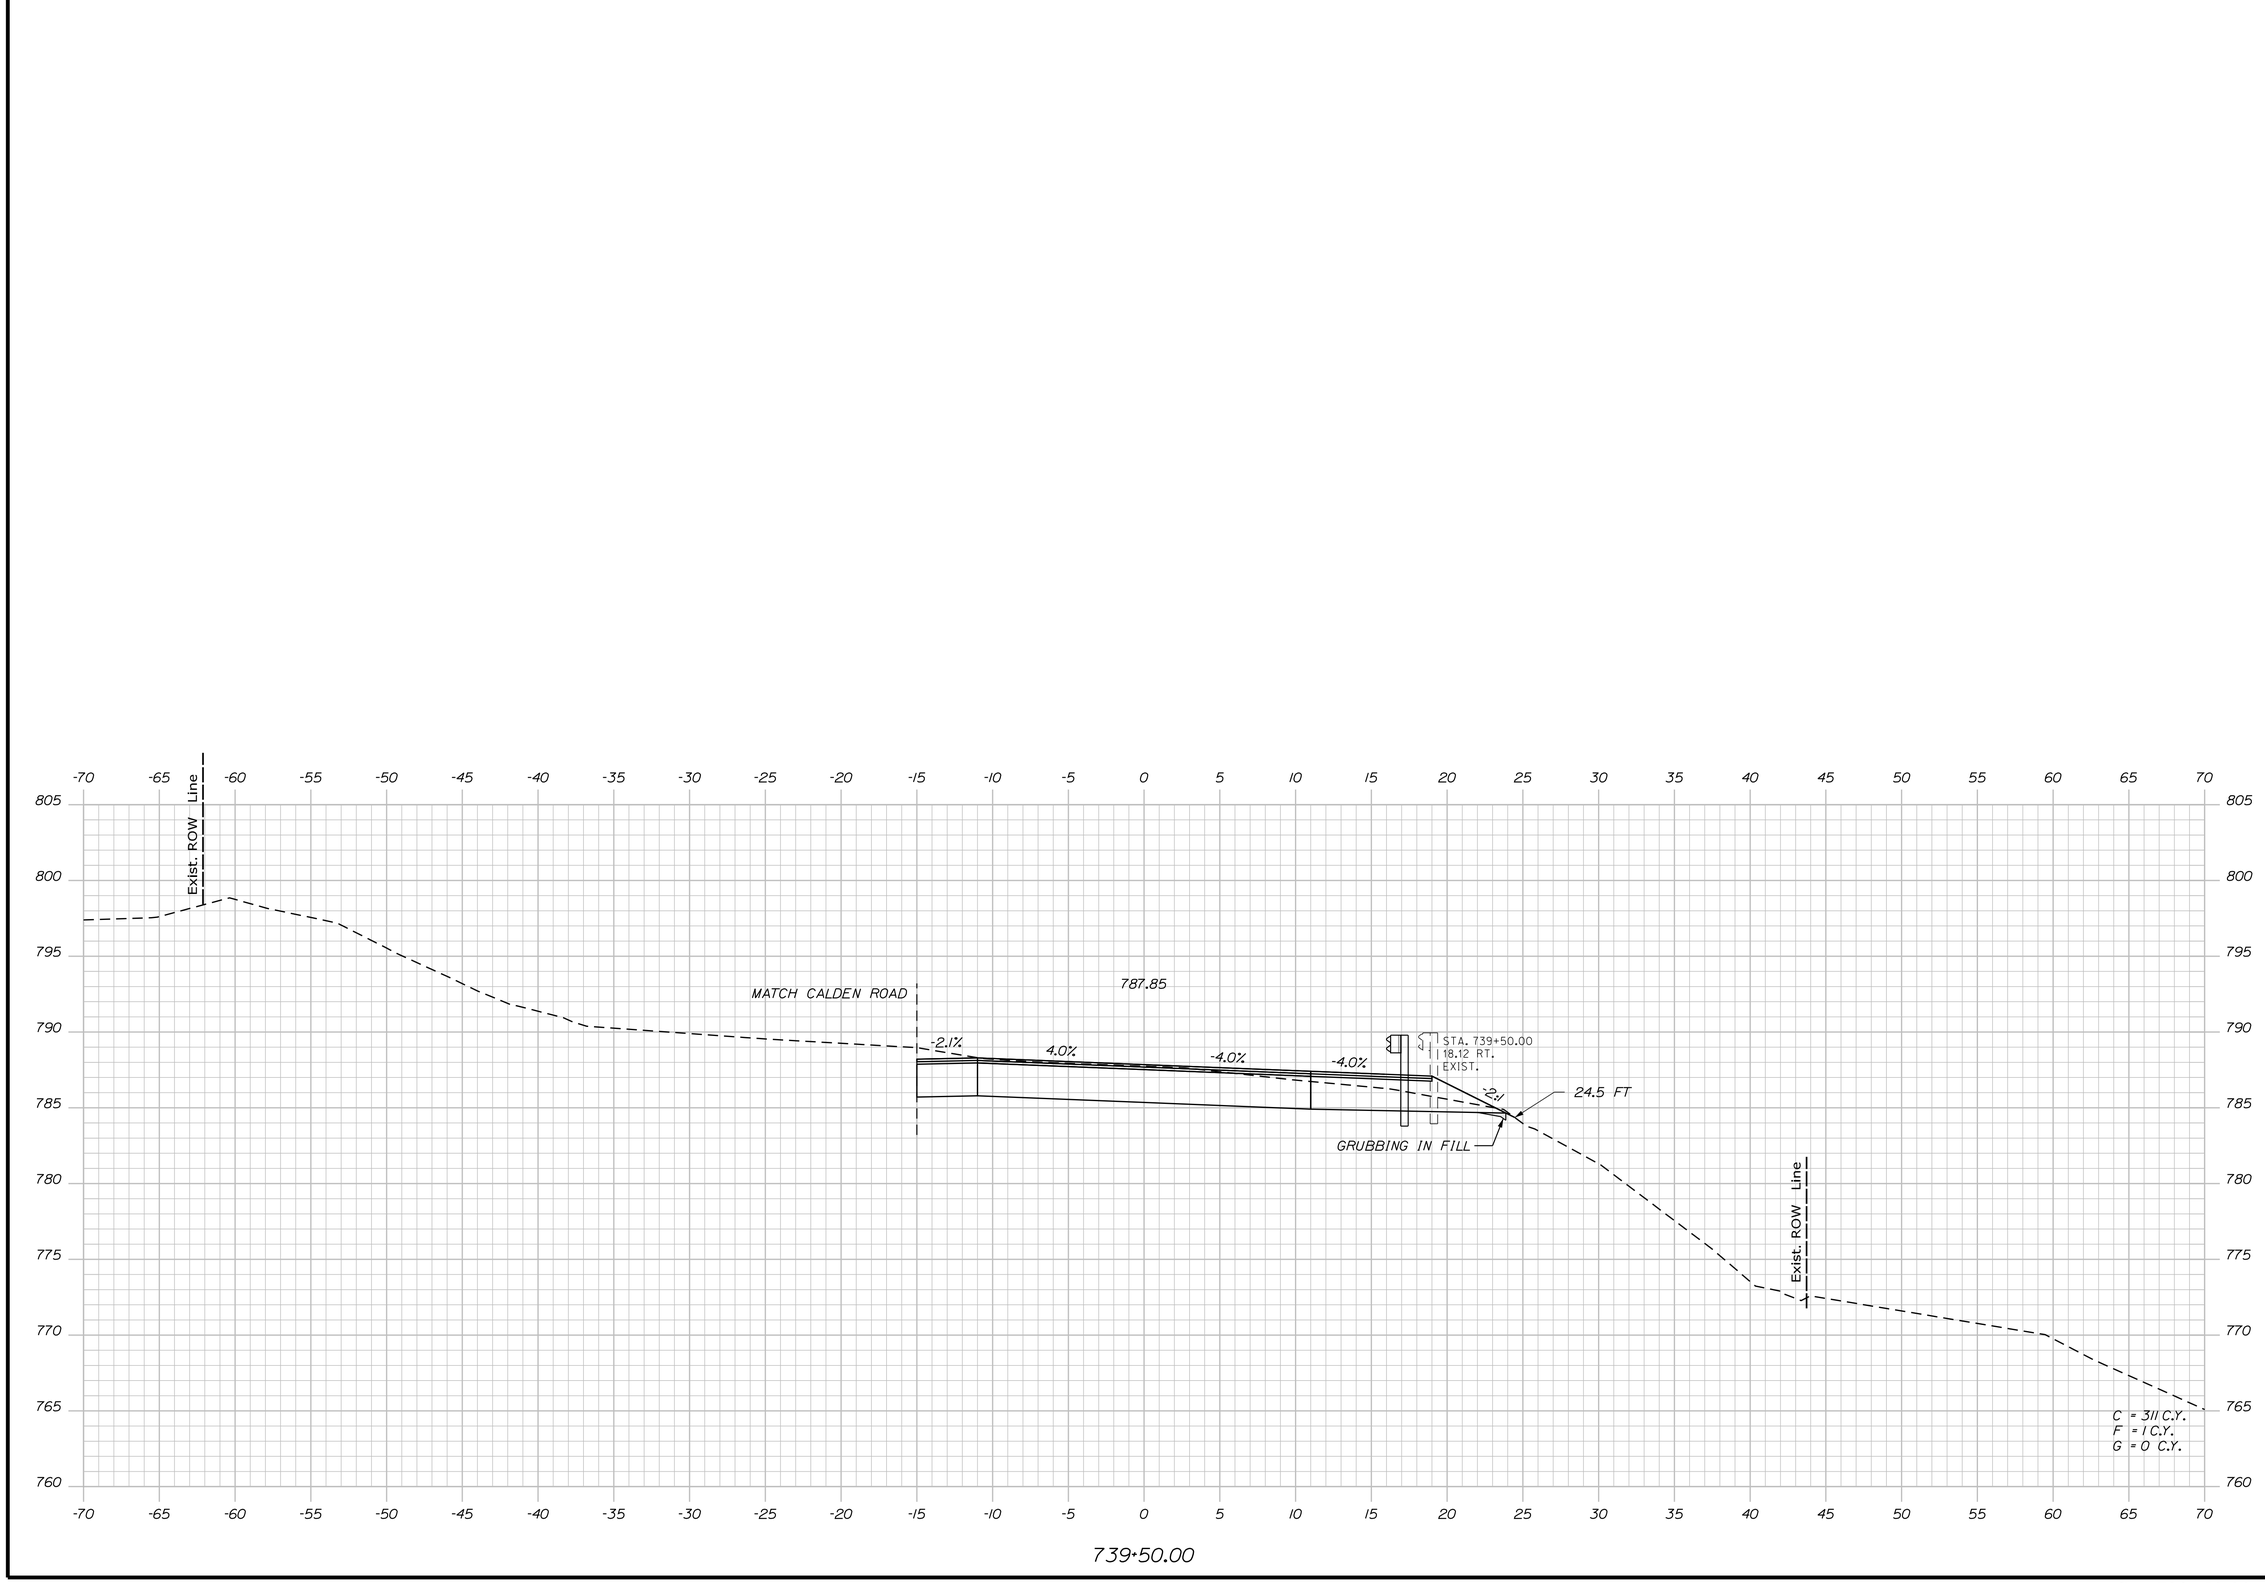

PROJ. MANAGER	$PROJMANAGER$	BY	DATE
DESIGN-DETAILED	$designer1$	$detailer1$	$projdate1$
CHECKED-REVIEWED	-----	-----	-----
DESIGN2-DETAILED2	$designer2$	$detailer2$	$projdate2$
DESIGN3-DETAILED3	$designer3$	$detailer3$	$projdate3$
REVISIONS 1	-----	-----	$revdate1$
REVISIONS 2	-----	-----	$revdate2$
REVISIONS 3	$revision3$	-----	$revdate3$
REVISIONS 4	$revision4$	-----	$revdate4$
FIELD CHANGES	$fieldchange$	-----	$fielddate$

SIGNATURE

P.E. NUMBER

DATE

STATE OF MAINE
DEPARTMENT OF TRANSPORTATION

STP-1824(700)X

WIN
WIN 18247.00

HIGHWAY PLANS

MADRID \ PHILLIPS
ROUTE 4

CROSS SECTIONS

SHEET NUMBER

344

OF 532

Sta. 739+50.00 to Sta. 739+50.00

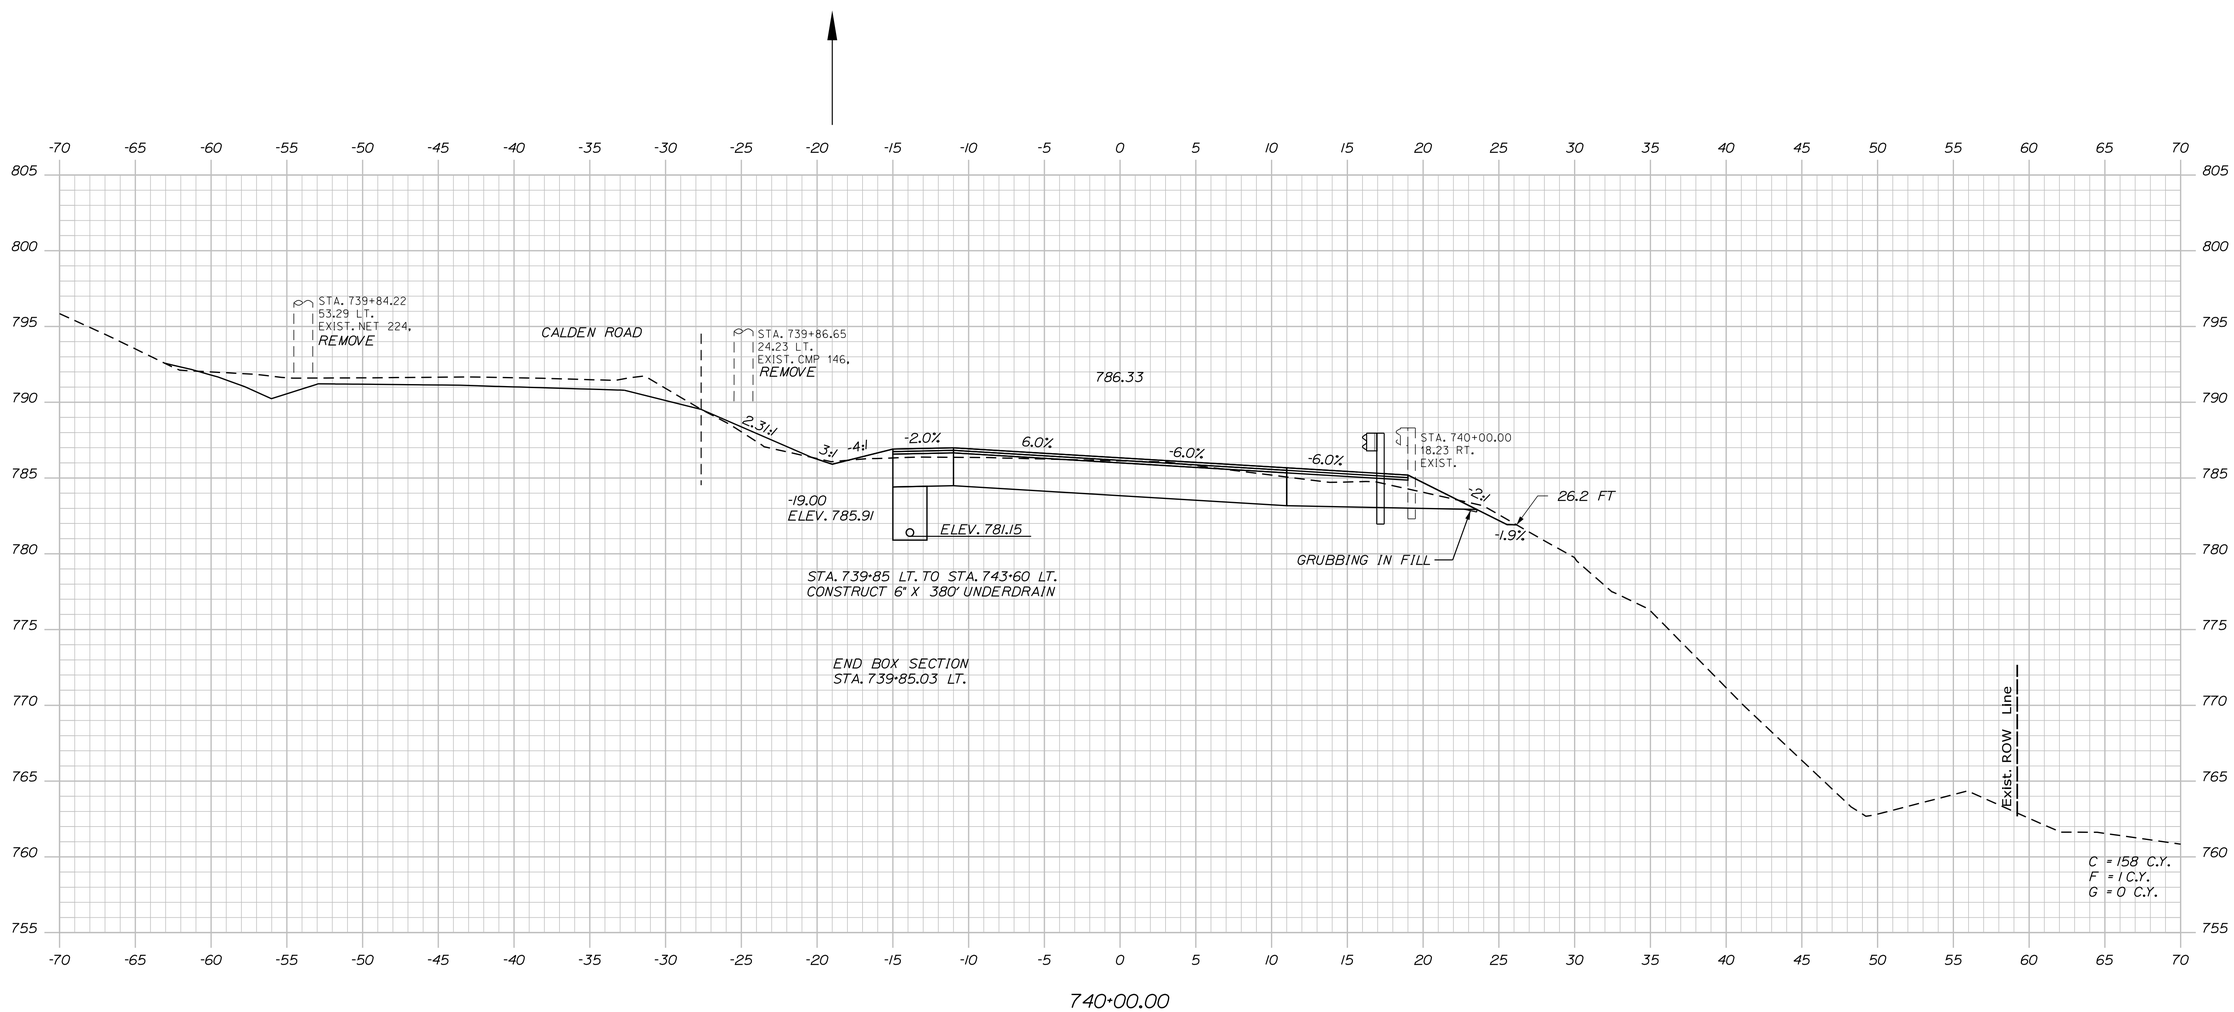

STATE OF MAINE
DEPARTMENT OF TRANSPORTATION

STP-1824(700)X

WIN
WIN 18247.00

HIGHWAY PLANS

		BY	DATE
PROJ. MANAGER	$PROJMANAGER$		
DESIGN-DETAILED	$designer1$	$detailer1$	$projdate1$
CHECKED-REVIEWED	------	------	------
DESIGN2-DETAILED2	$designer2$	$detailer2$	$projdate2$
DESIGN3-DETAILED3	$designer3$	$detailer3$	$projdate3$
REVISIONS 1	------		$revdate1$
REVISIONS 2	------		$revdate2$
REVISIONS 3	$revision3$		$revdate3$
REVISIONS 4	$revision4$		$revdate4$
FIELD CHANGES	$fieldchange$		$fieldate$

SIGNATURE

P.E. NUMBER

DATE

MADRID \ PHILLIPS
ROUTE 4

CROSS SECTIONS

SHEET NUMBER

345

OF 532

Filename: ...\MSTA\345_XSECT_740+00_278.dgn Division: HIGHWAY Username: mdebowski Date:2/25/2019

Sta. 740+00.00 to Sta. 740+00.00

Filename: ...\MSTA\346_XSECT_740+50_279.dgn Division: HIGHWAY Username: mdebowski Date:2/25/2019

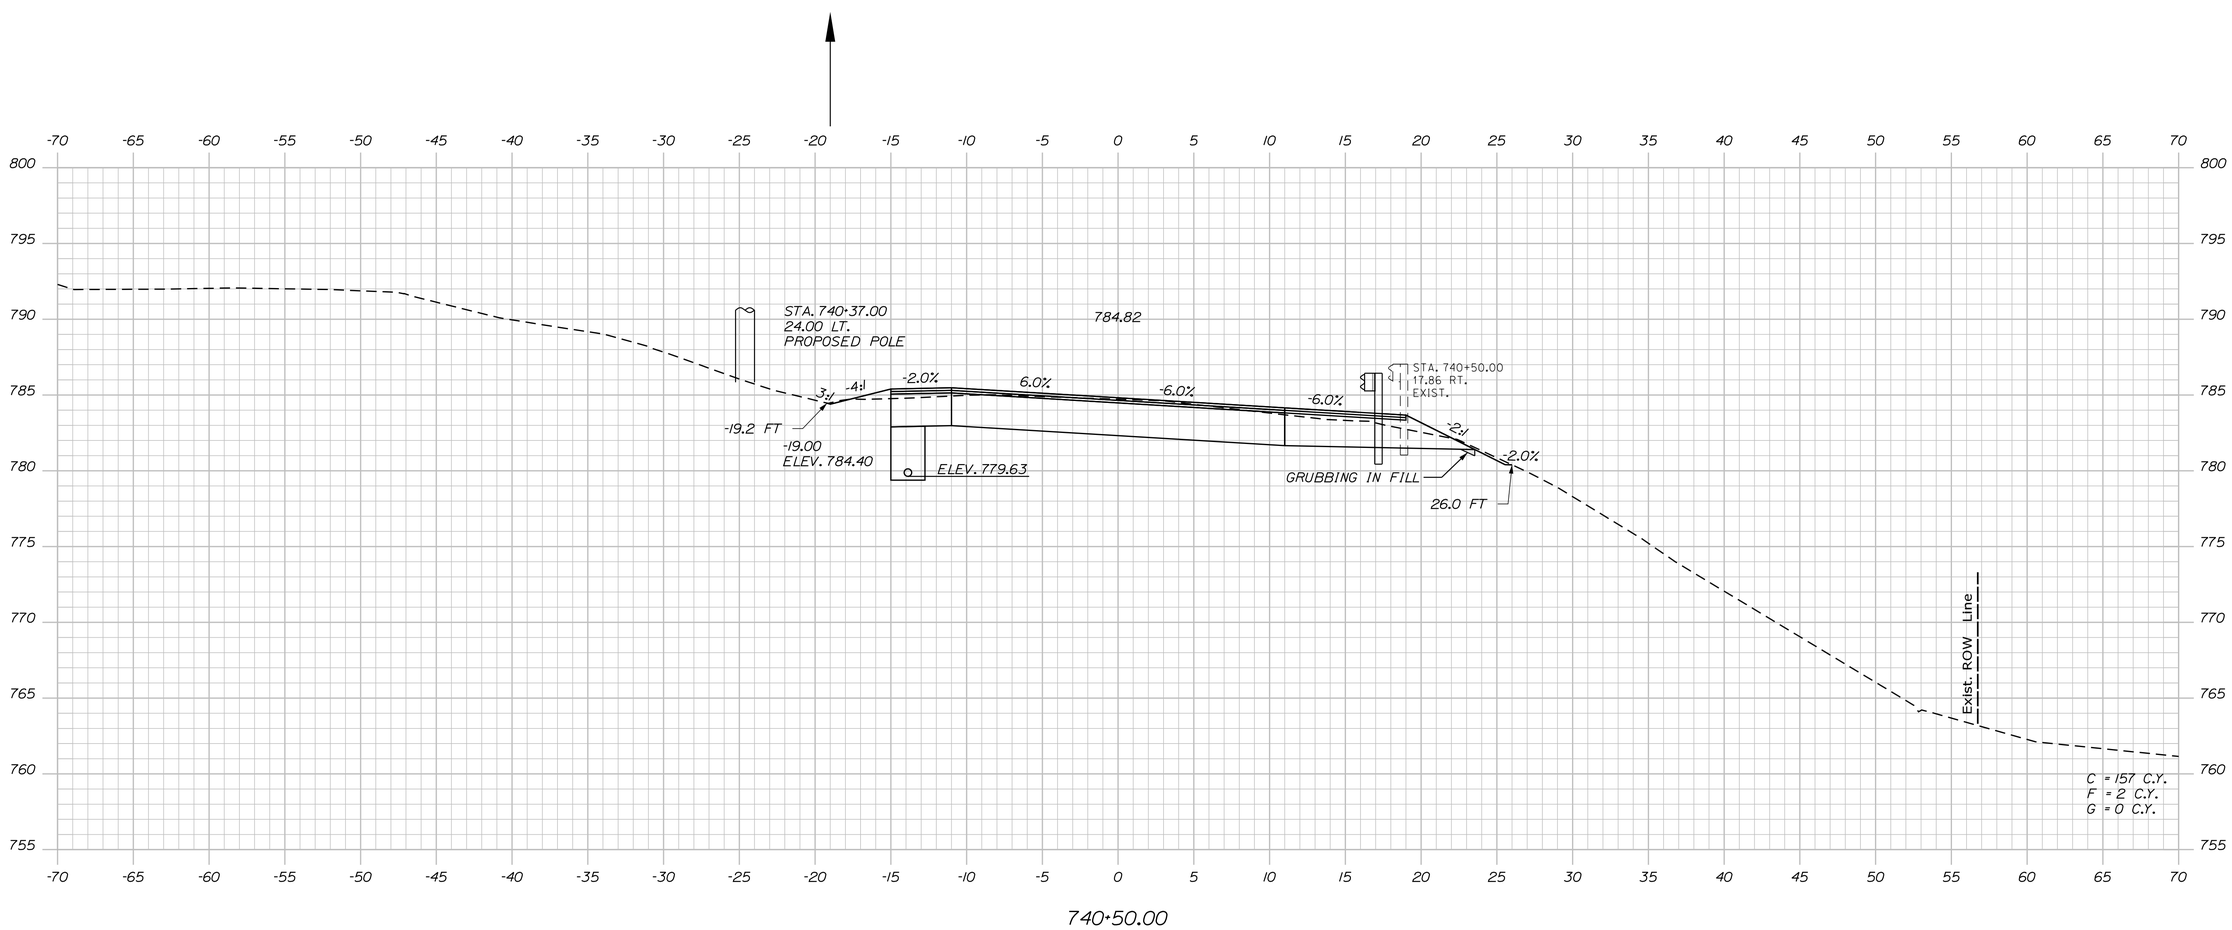

STATE OF MAINE
DEPARTMENT OF TRANSPORTATION

STP-1824(700)X

WIN
WIN 18247.00

HIGHWAY PLANS

PROJ. MANAGER	$PROJMANAGER$	BY	DATE
DESIGN-DETAILED	$designer1$	$detailer1$	$projdate1$
CHECKED-REVIEWED	-----	-----	-----
DESIGN2-DETAILED2	$designer2$	$detailer2$	$projdate2$
DESIGN3-DETAILED3	$designer3$	$detailer3$	$projdate3$
REVISIONS 1	-----	-----	$revdate1$
REVISIONS 2	-----	-----	$revdate2$
REVISIONS 3	$revision3$		$revdate3$
REVISIONS 4	$revision4$		$revdate4$
FIELD CHANGES	$fieldchange$		$fielddate$

SIGNATURE

P.E. NUMBER

DATE

MADRID \ PHILLIPS
ROUTE 4

CROSS SECTIONS

SHEET NUMBER

346

OF 532

Sta. 740+50.00 to Sta. 740+50.00

Filename: ...\MSTA\347_XSECT_741+00_280.dgn Division: HIGHWAY Username: mdebowski Date:2/25/2019

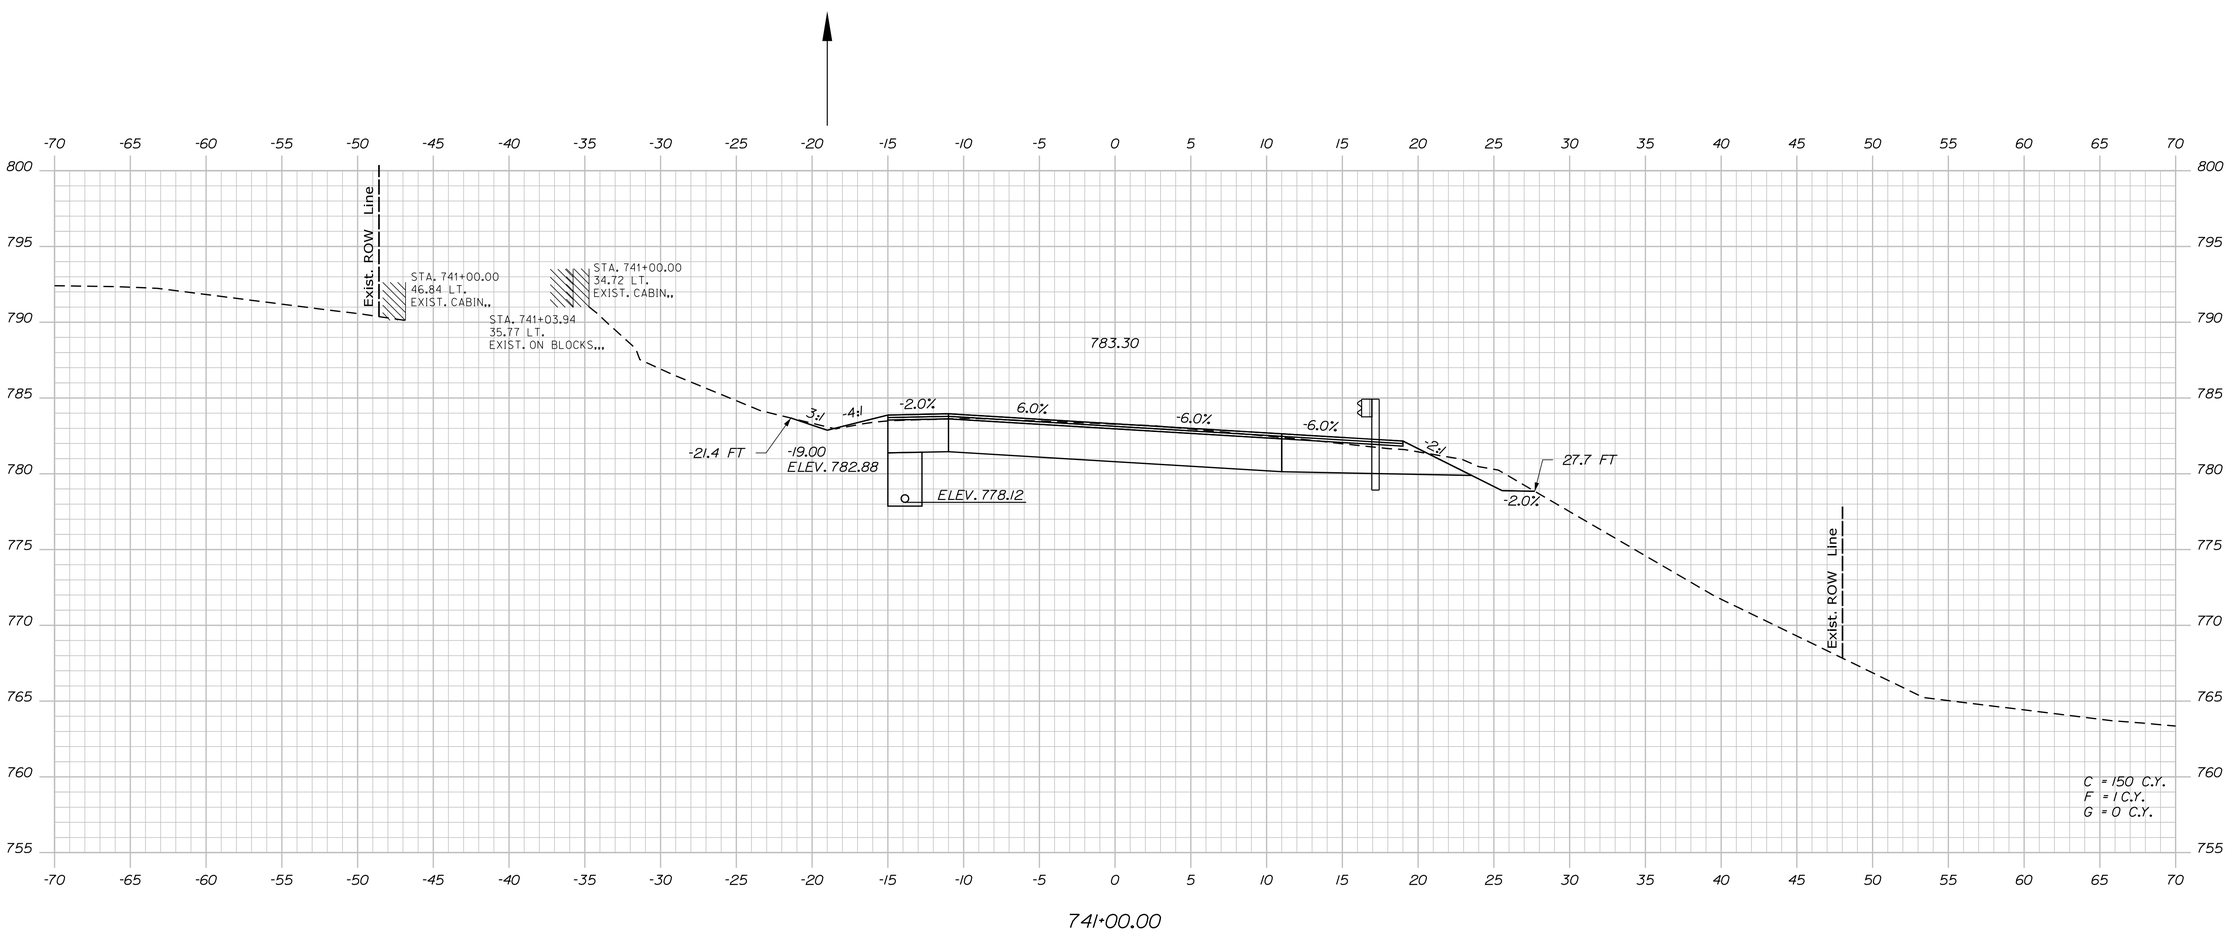

STATE OF MAINE
DEPARTMENT OF TRANSPORTATION

STP-1824(700)X

WIN
WIN 18247.00

HIGHWAY PLANS

PROJ. MANAGER	$PROJMANAGER$	BY	DATE
DESIGN-DETAILED	$designer1$	$detailer1$	$projdate1$
CHECKED-REVIEWED	-----	-----	-----
DESIGN2-DETAILED2	$designer2$	$detailer2$	$projdate2$
DESIGN3-DETAILED3	$designer3$	$detailer3$	$projdate3$
REVISIONS 1	-----		$revdate1$
REVISIONS 2	-----		$revdate2$
REVISIONS 3	$revision3$		$revdate3$
REVISIONS 4	$revision4$		$revdate4$
FIELD CHANGES	$fieldchange$		$fieldate$

SIGNATURE

P.E. NUMBER

DATE

MADRID \ PHILLIPS
ROUTE 4

CROSS SECTIONS

SHEET NUMBER

347

OF 532

Sta. 741+00.00 to Sta. 741+00.00

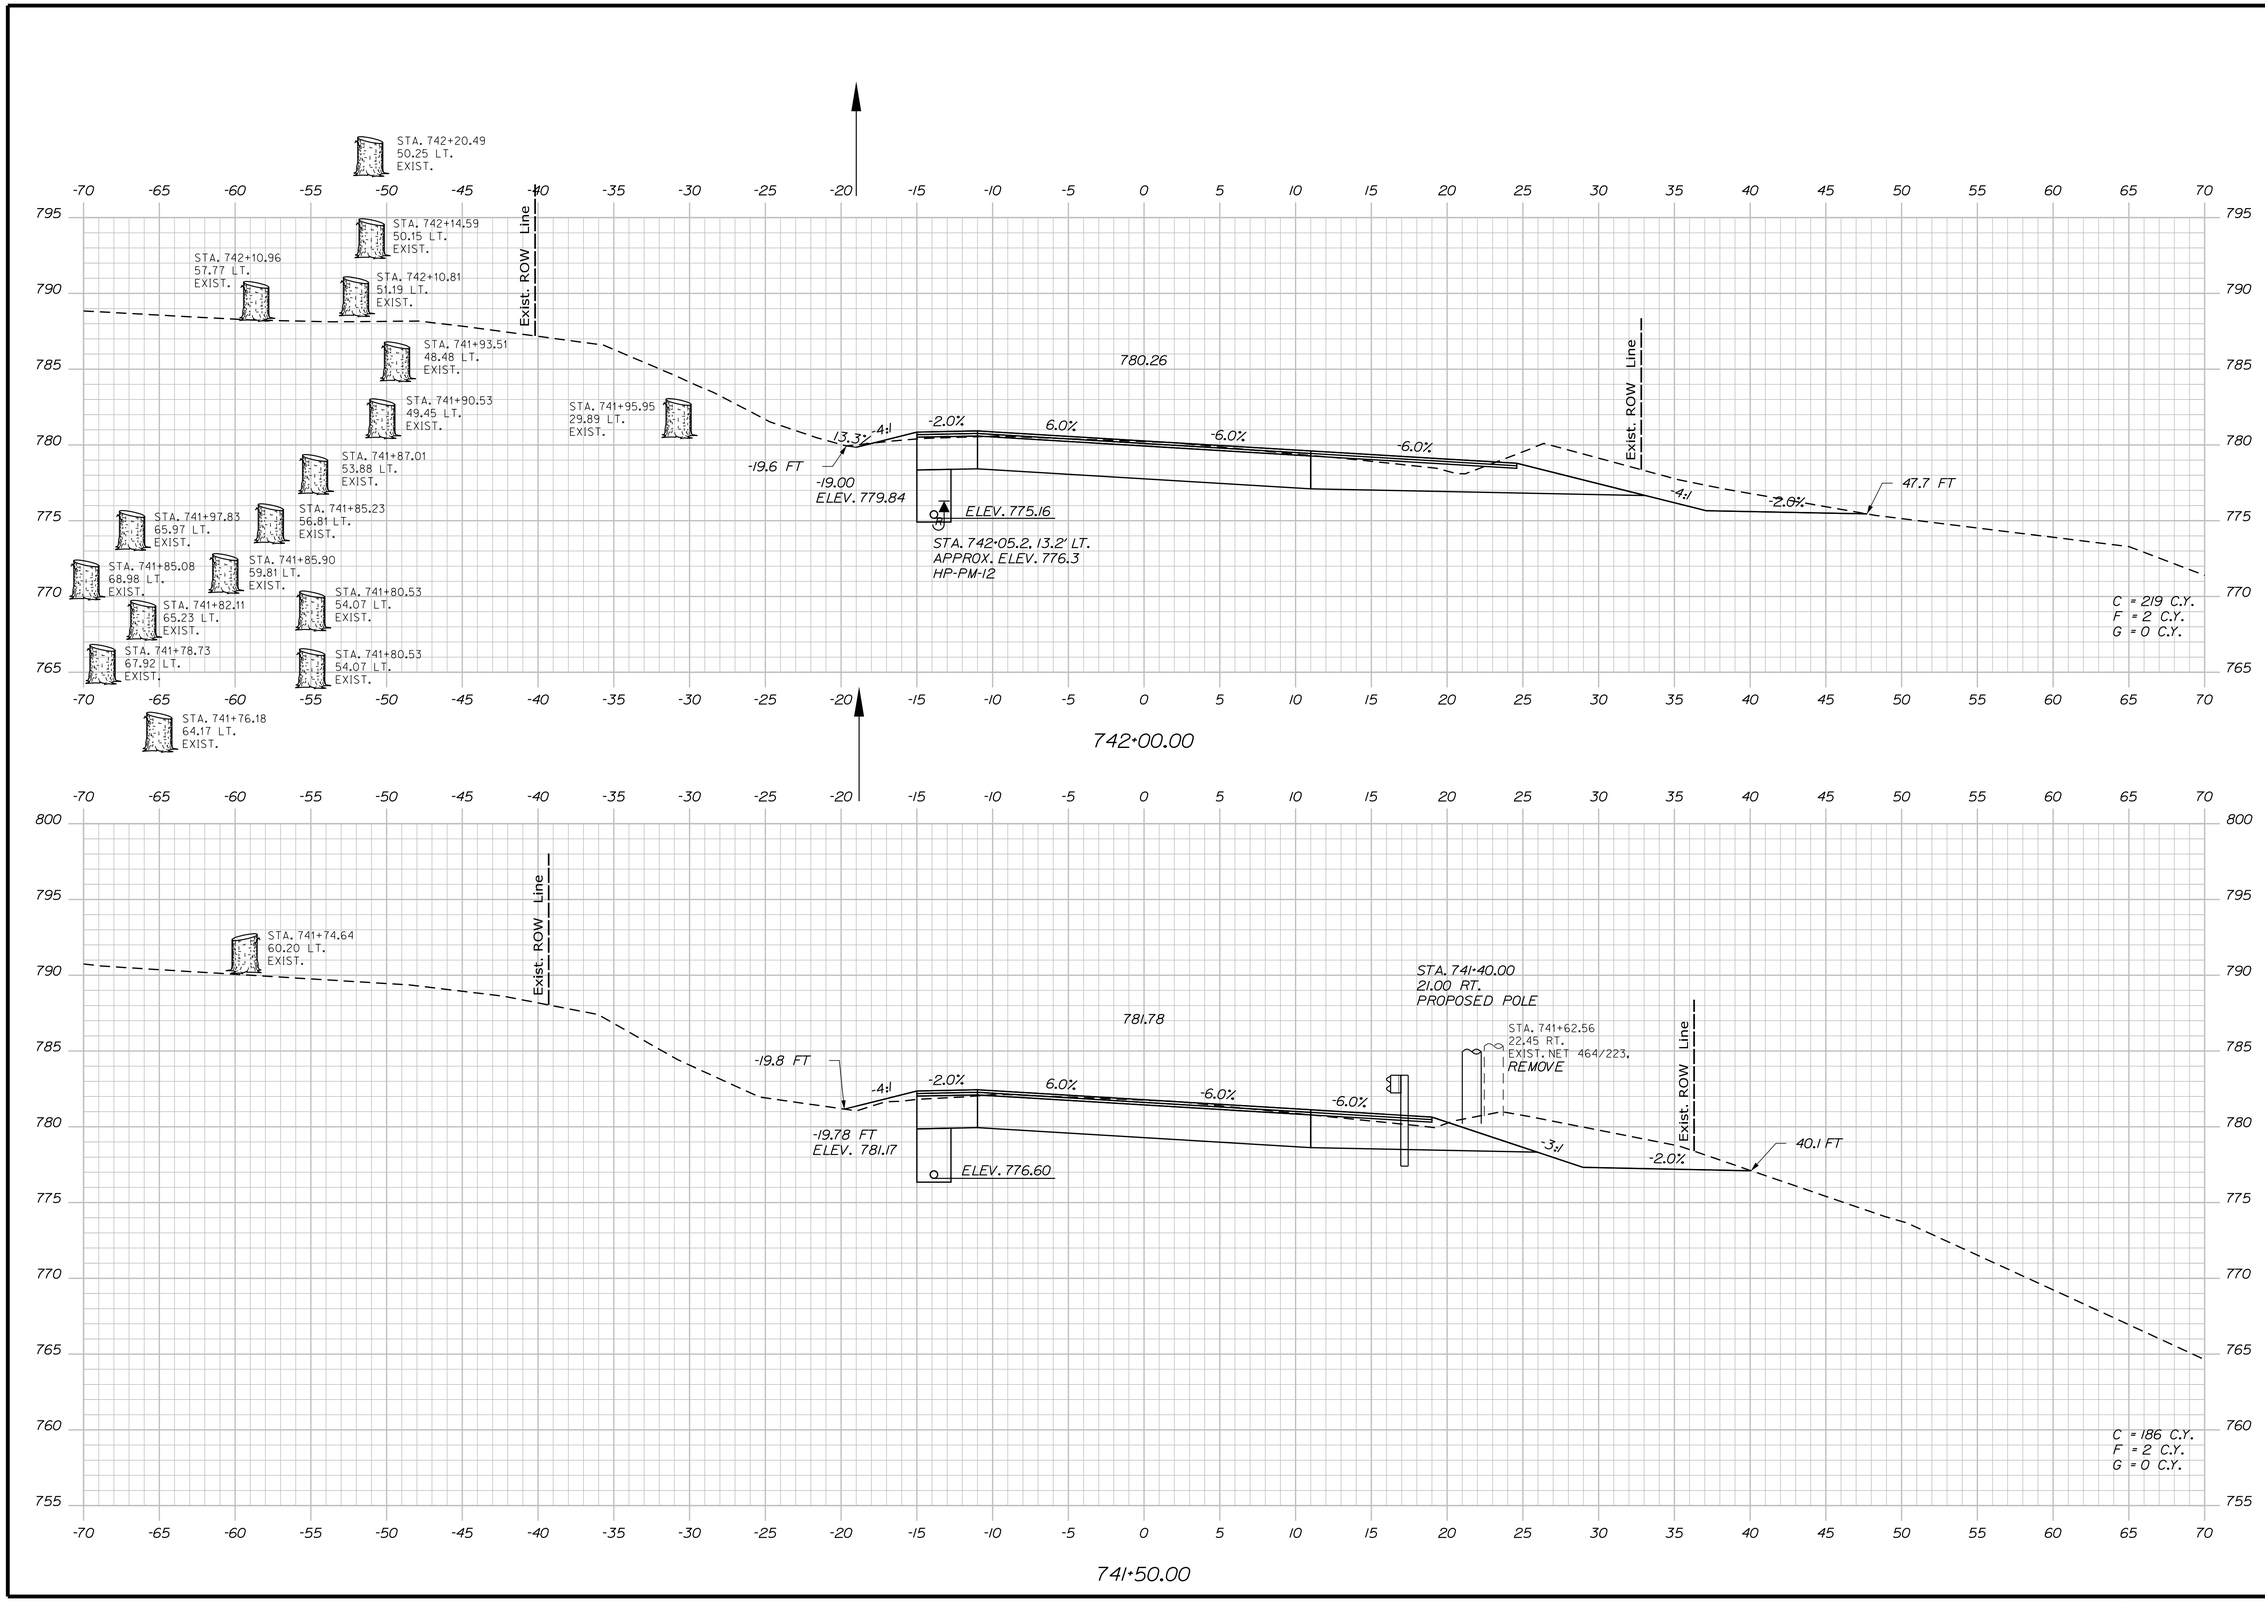

STATE OF MAINE
DEPARTMENT OF TRANSPORTATION

STP-1824(700)X

WIN
WIN 18247.00

HIGHWAY PLANS

PROJ. MANAGER	$PROJMANAGER$	BY	DATE
DESIGN-DETAILED	$designer1$	$detailer1$	$projdate1$
CHECKED-REVIEWED	-----	-----	-----
DESIGN2-DETAILED2	$designer2$	$detailer2$	$projdate2$
DESIGN3-DETAILED3	$designer3$	$detailer3$	$projdate3$
REVISIONS 1	-----	-----	$revdate1$
REVISIONS 2	-----	-----	$revdate2$
REVISIONS 3	$revision3$	$revdate3$	$revdate3$
REVISIONS 4	$revision4$	$revdate4$	$revdate4$
FIELD CHANGES	$fieldchange$	$fielddate$	$fielddate$

SIGNATURE

P.E. NUMBER

DATE

MADRID \ PHILLIPS
ROUTE 4

CROSS SECTIONS

SHEET NUMBER

348

OF 532

Filename: ...\MSTA\348_XSECT_741+50_281.dgn Division: HIGHWAY Username: mdebowski Date:2/25/2019

Sta. 741+50.00 to Sta. 742+00.00

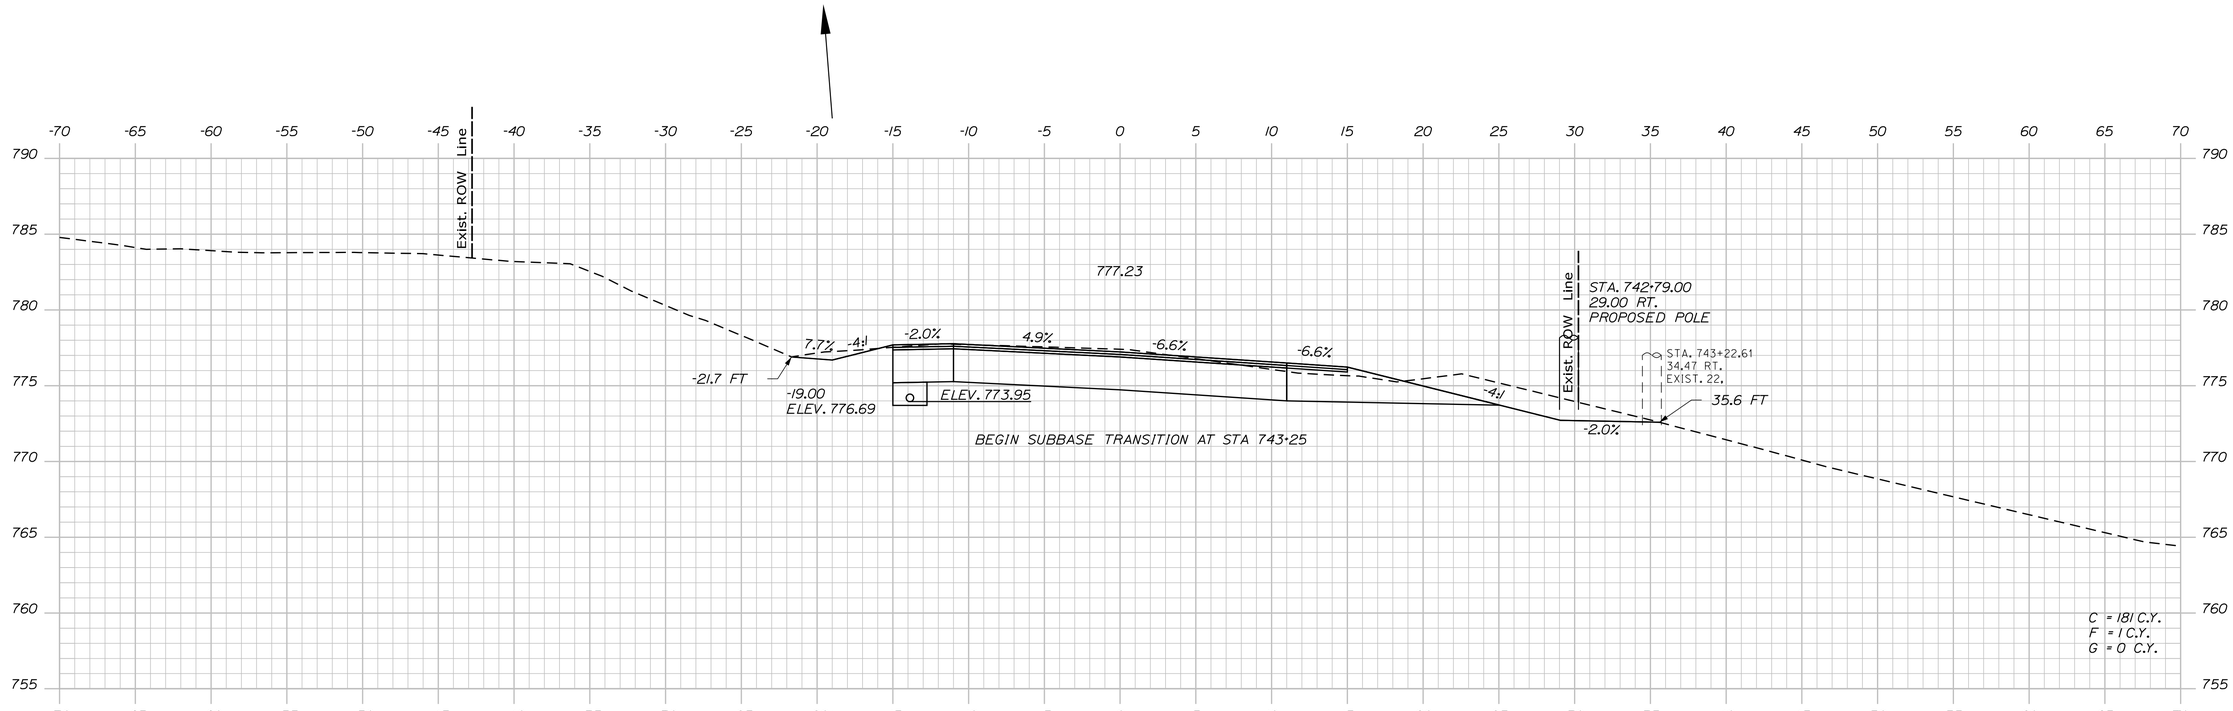

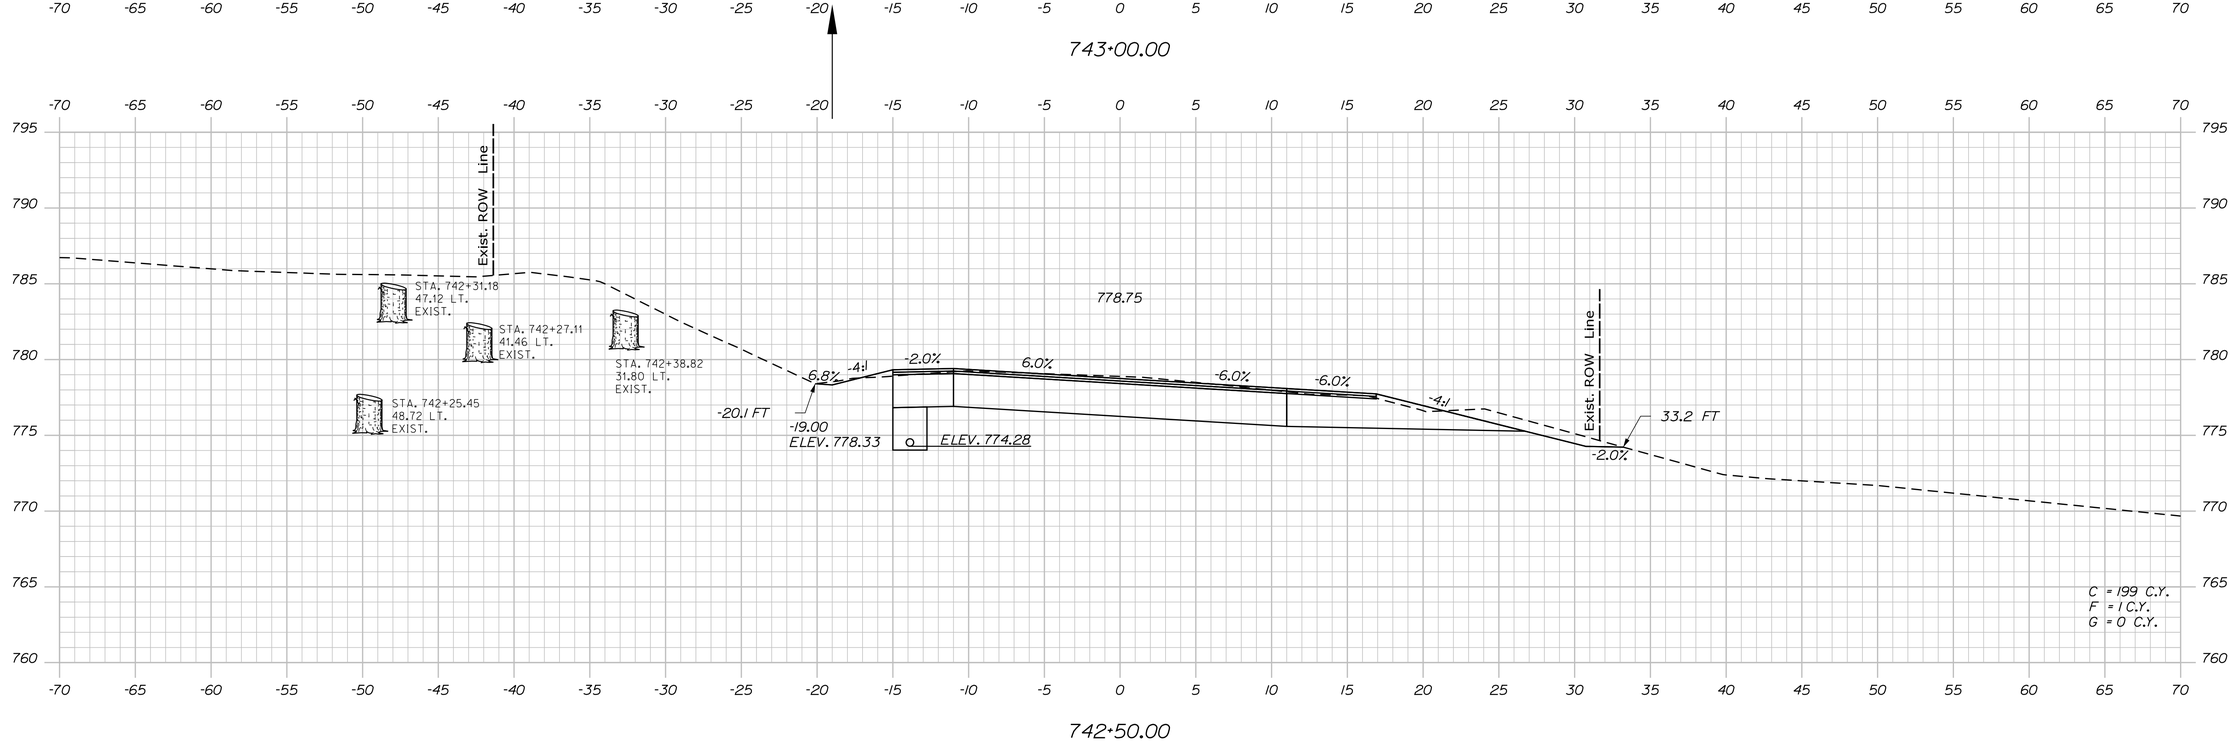

STATE OF MAINE
DEPARTMENT OF TRANSPORTATION

STP-1824(700)X

WIN
WIN 18247.00

HIGHWAY PLANS

PROJ. MANAGER	$PROJMANAGER$	BY	DATE
DESIGN-DETAILED	$designer1$	$detailer1$	$projdate1$
CHECKED-REVIEWED	-----	-----	-----
DESIGN2-DETAILED2	$designer2$	$detailer2$	$projdate2$
DESIGN3-DETAILED3	$designer3$	$detailer3$	$projdate3$
REVISIONS 1	-----	-----	$revdate1$
REVISIONS 2	-----	-----	$revdate2$
REVISIONS 3	$revision3$		$revdate3$
REVISIONS 4	$revision4$		$revdate4$
FIELD CHANGES	$fieldchange$		$fielddate$

SIGNATURE

P.E. NUMBER

DATE

MADRID \ PHILLIPS
ROUTE 4

CROSS SECTIONS

SHEET NUMBER

349

OF 532

Filename: ...\MSTA\349_XSECT_742+50_282.dgn Division: HIGHWAY Username: mdebowski Date:2/25/2019

Sta. 742+50.00 to Sta. 743+00.00

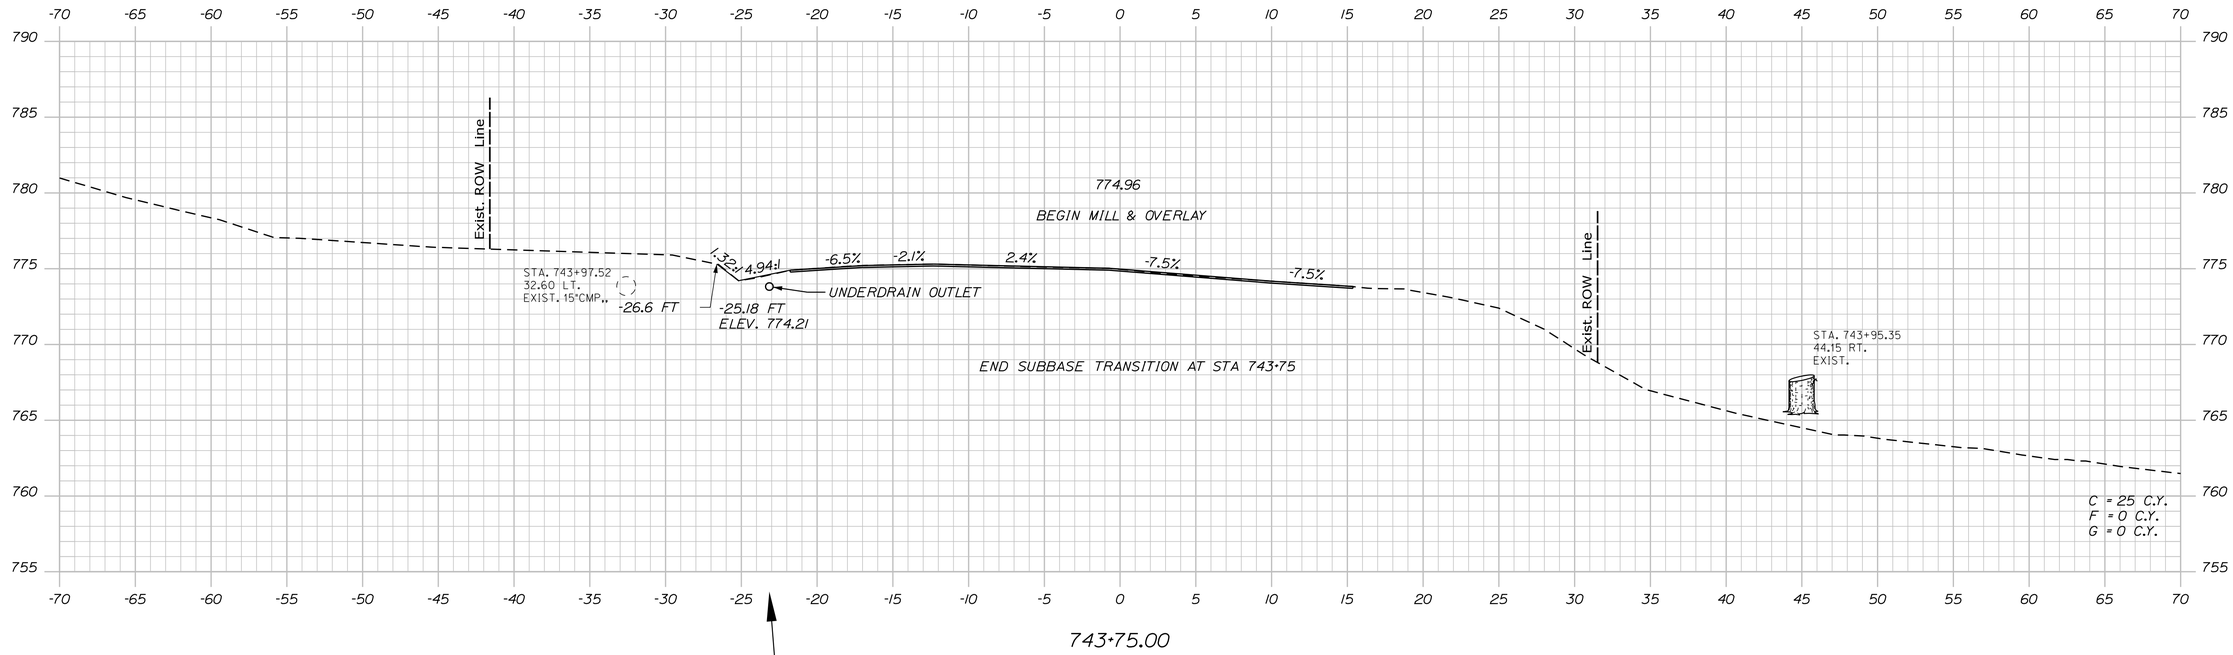

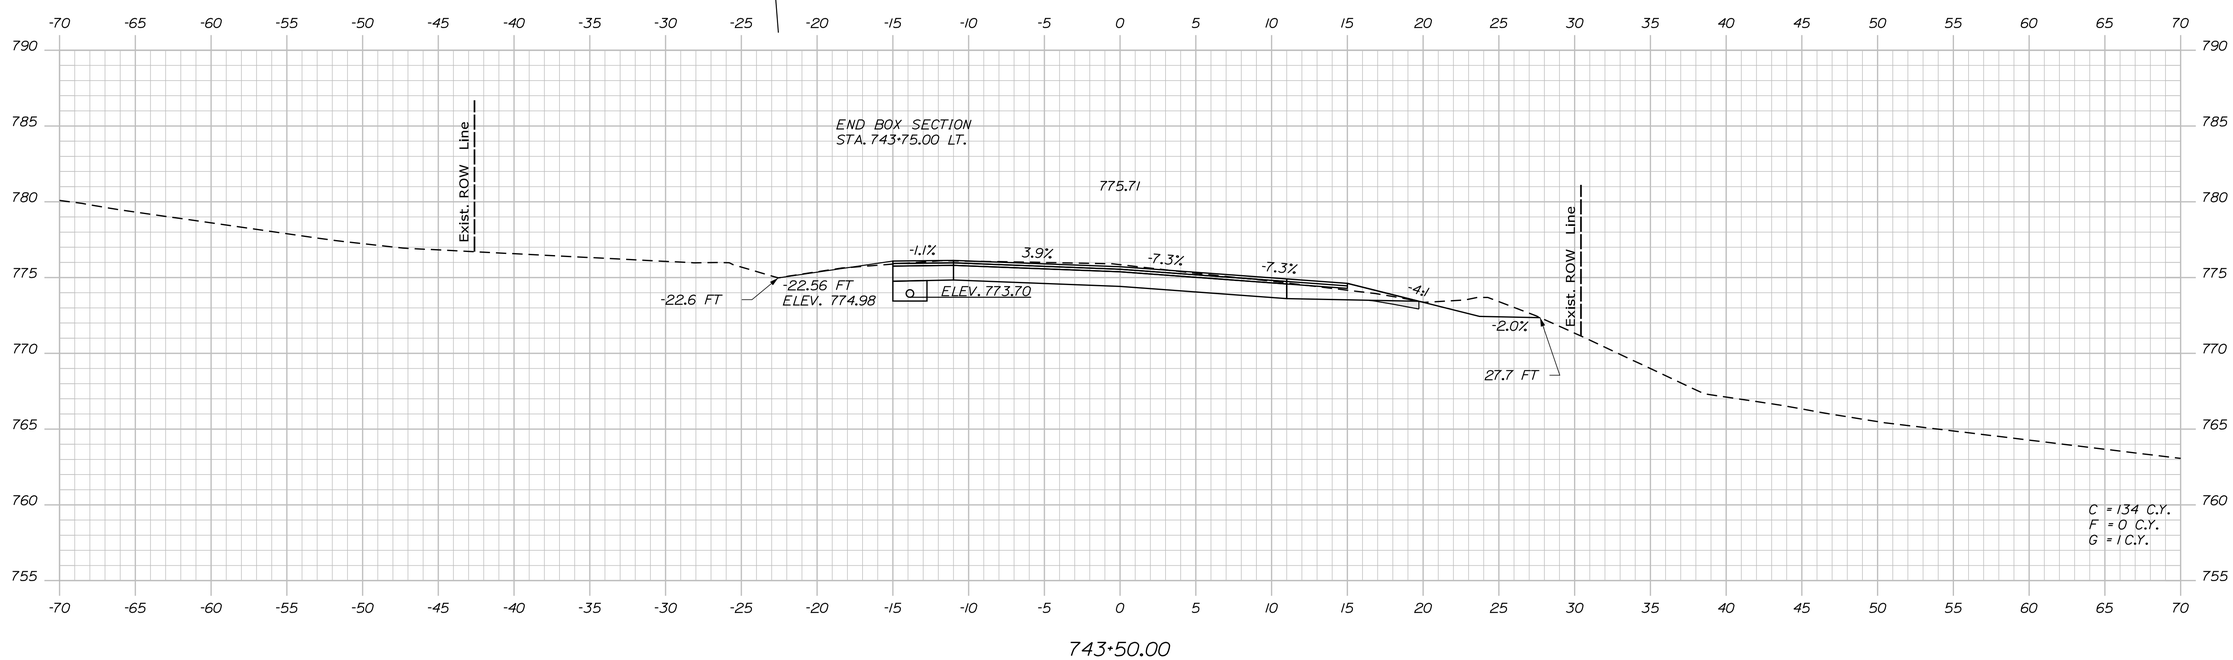

STATE OF MAINE
DEPARTMENT OF TRANSPORTATION

STP-1824(700)X

WIN
WIN 18247.00

HIGHWAY PLANS

PROJ. MANAGER	$PROJMANAGER$	BY	DATE
DESIGN-DETAILED	$designer1$	$detailer1$	$projdate1$
CHECKED-REVIEWED	-----	-----	-----
DESIGN2-DETAILED2	$designer2$	$detailer2$	$projdate2$
DESIGN3-DETAILED3	$designer3$	$detailer3$	$projdate3$
REVISIONS 1	-----	-----	$revdate1$
REVISIONS 2	-----	-----	$revdate2$
REVISIONS 3	$revision3$		$revdate3$
REVISIONS 4	$revision4$		$revdate4$
FIELD CHANGES	$fieldchange$		$fielddate$

SIGNATURE

P.E. NUMBER

DATE

MADRID \ PHILLIPS
ROUTE 4

CROSS SECTIONS

SHEET NUMBER

350

OF 532

Filename: ...\MSTA\350_XSECT_743+50_283.dgn Division: HIGHWAY Username: mdebowski Date:2/25/2019

Sta. 743+50.00 to Sta. 743+75.00

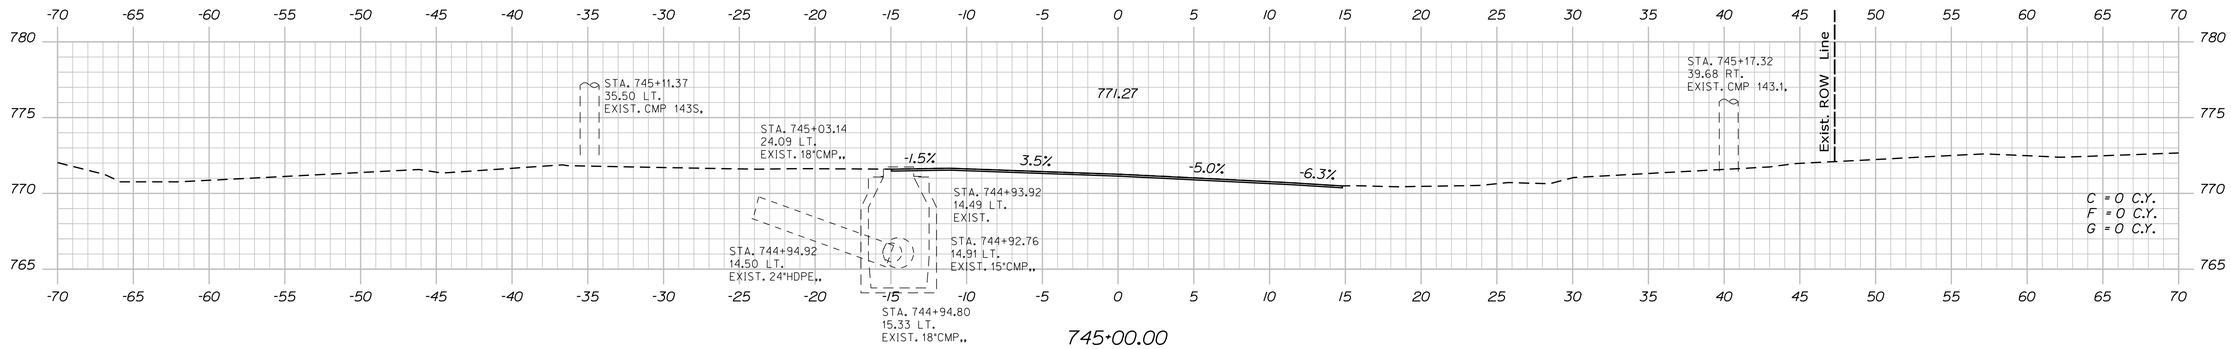

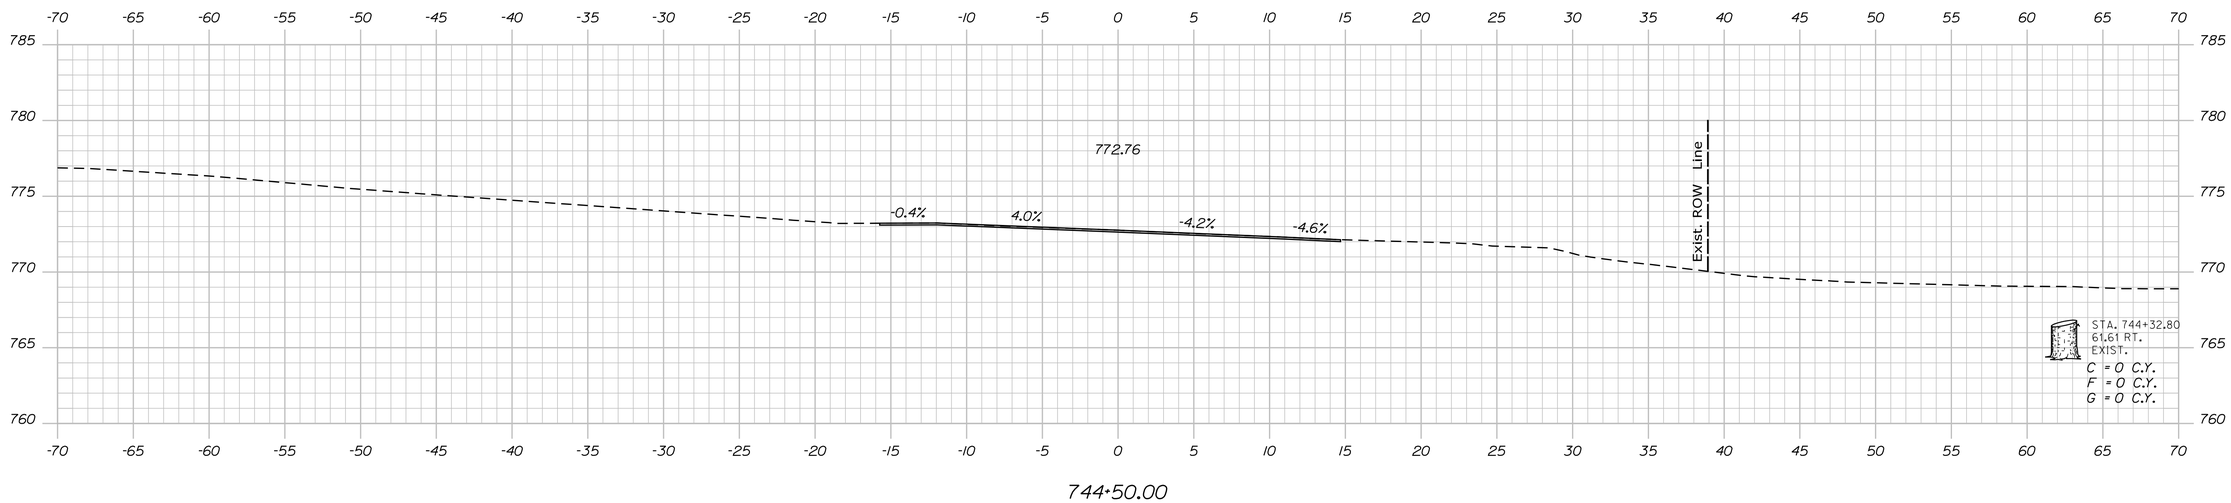

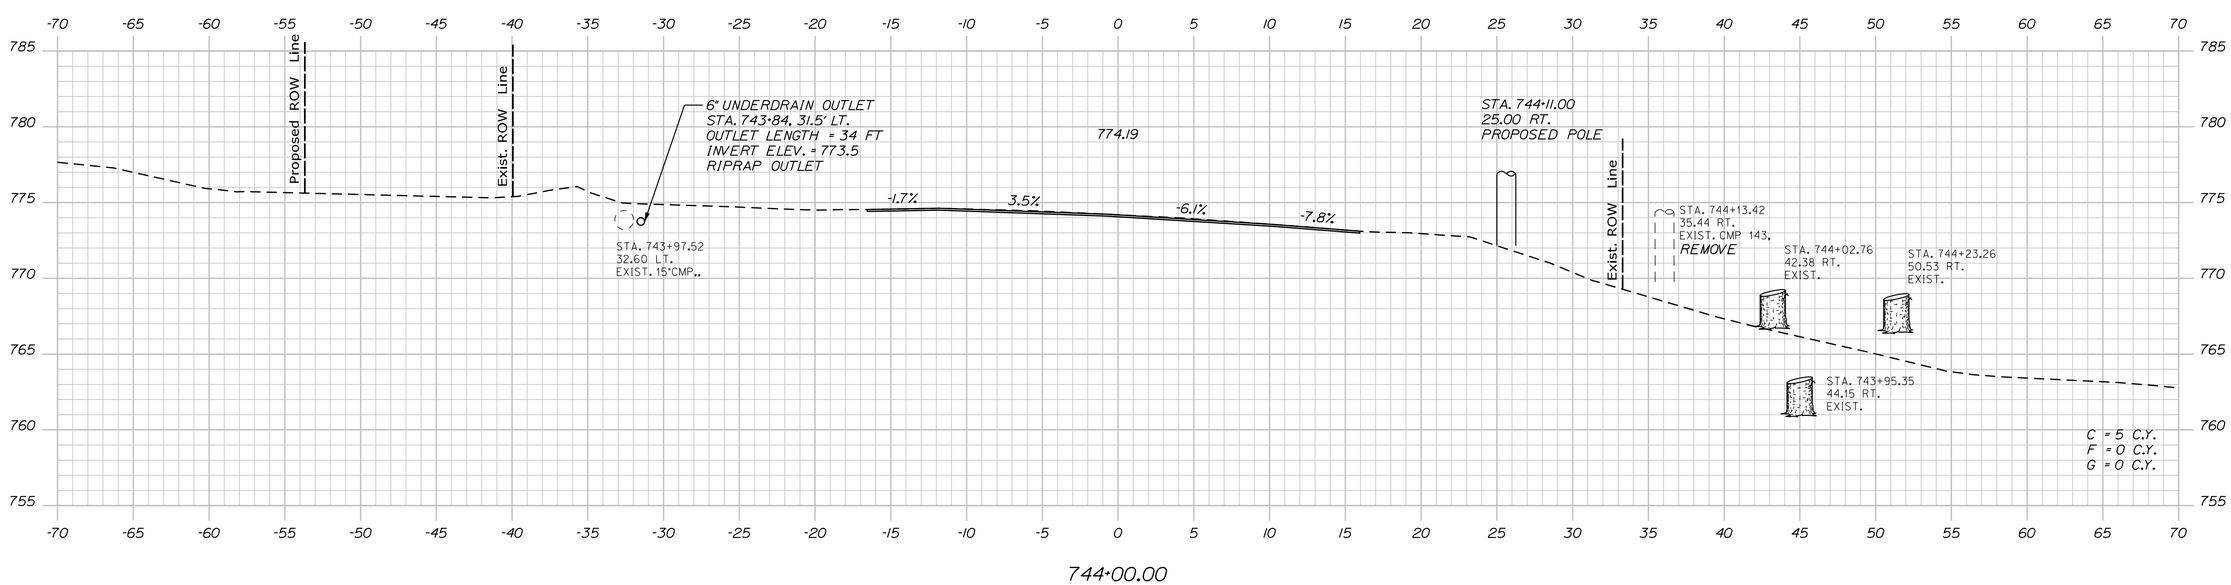

STATE OF MAINE
DEPARTMENT OF TRANSPORTATION

STP-1824(700)X

WIN
WIN 18247.00

HIGHWAY PLANS

PROJ. MANAGER	$PROJMANAGER$	BY	DATE
DESIGN-DETAILED	$designer1$	$detailer1$	$projdate1$
CHECKED-REVIEWED	-----	-----	-----
DESIGN2-DETAILED2	$designer2$	$detailer2$	$projdate2$
DESIGN3-DETAILED3	$designer3$	$detailer3$	$projdate3$
REVISIONS 1	-----	-----	$revdate1$
REVISIONS 2	-----	-----	$revdate2$
REVISIONS 3	$revision3$		$revdate3$
REVISIONS 4	$revision4$		$revdate4$
FIELD CHANGES	$fieldchange$		$fielddate$

SIGNATURE

P.E. NUMBER

DATE

MADRID \ PHILLIPS
ROUTE 4

CROSS SECTIONS

SHEET NUMBER

351

OF 532

Sta. 744+00.00 to Sta. 745+00.00

Filename: ...\MSTA\351_XSECT_744+00_284.dgn Division: HIGHWAY Username: mdebowski Date:2/25/2019

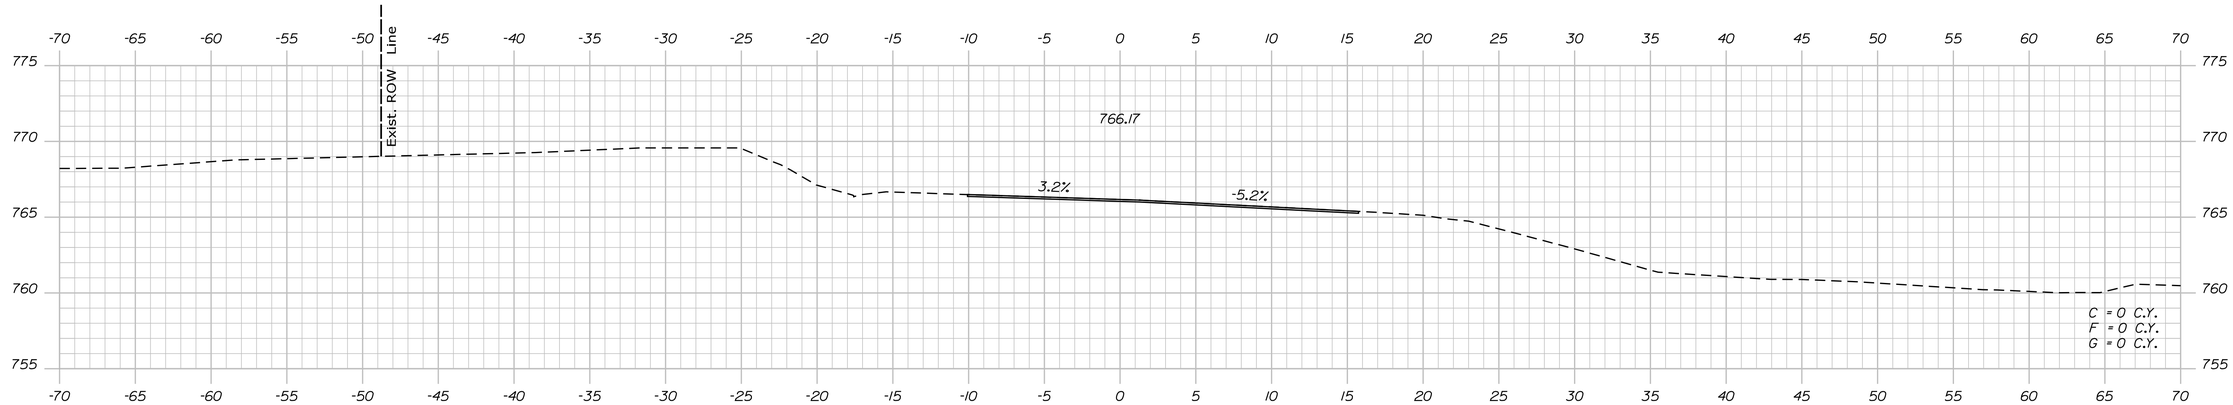

746+50.00

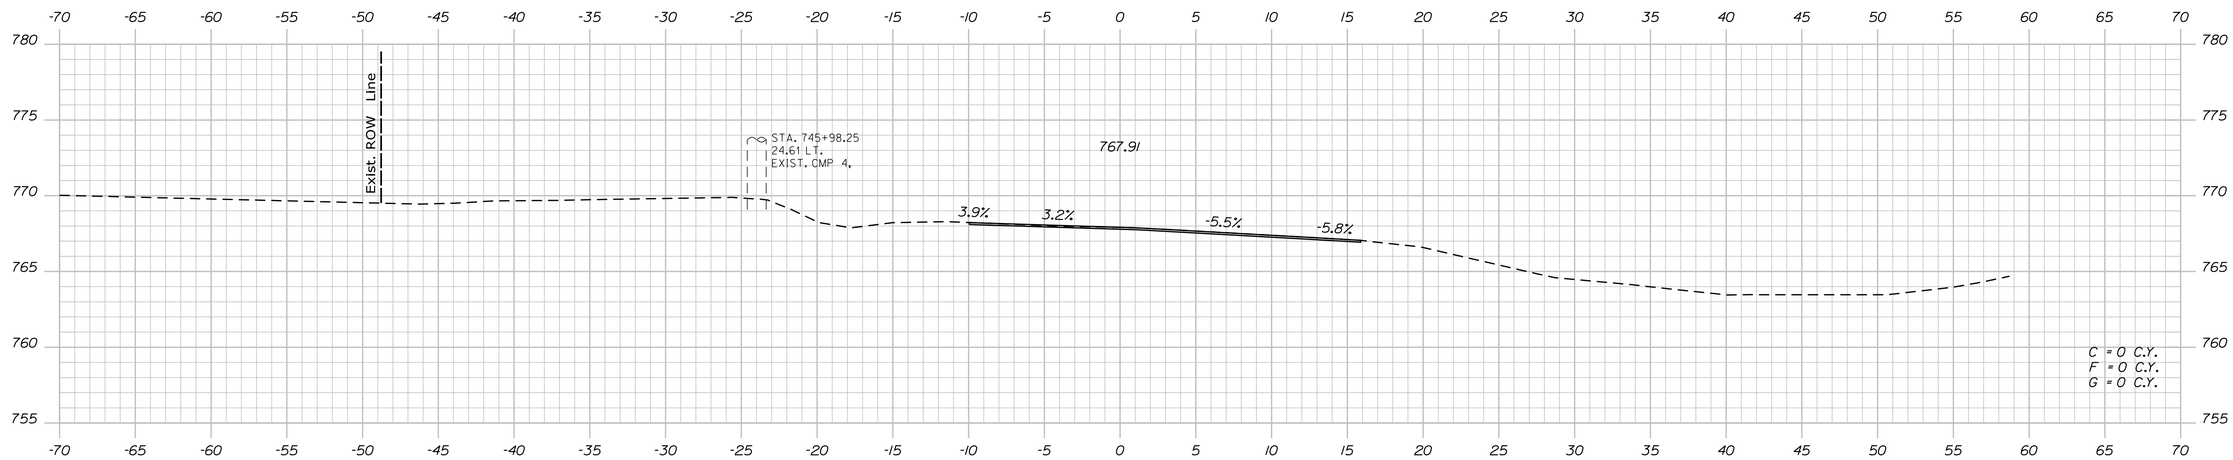

746+00.00

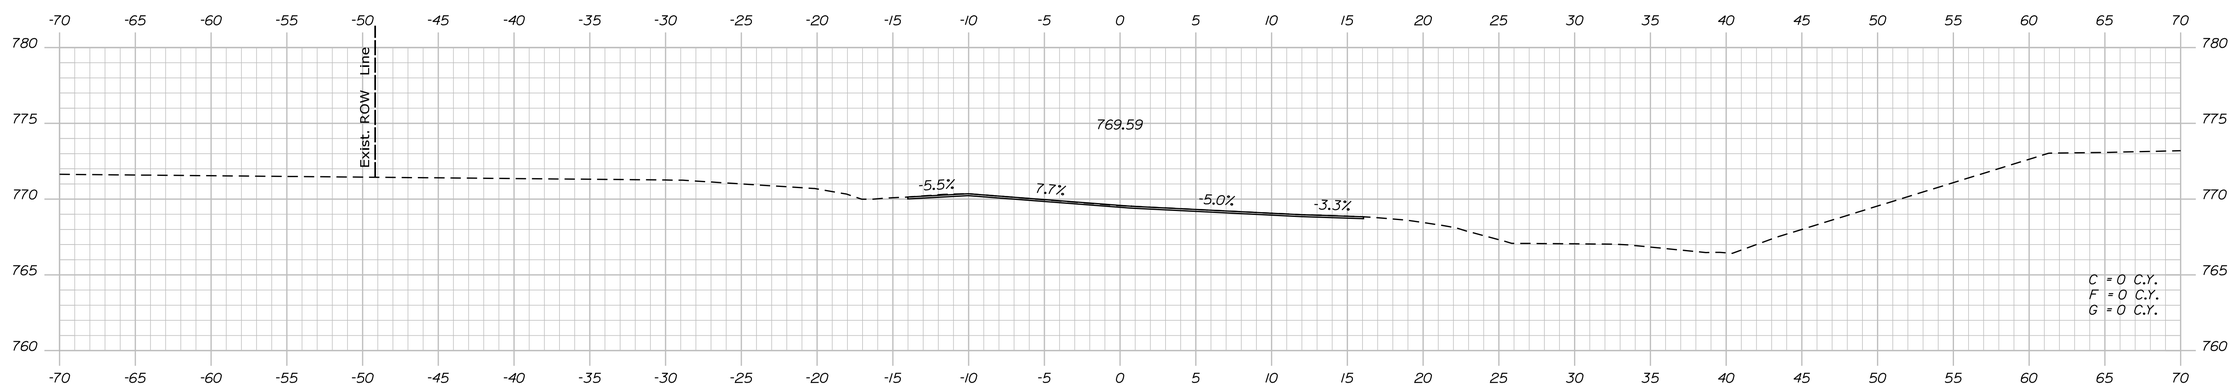

745+50.00

STATE OF MAINE
DEPARTMENT OF TRANSPORTATION

STP-1824(700)X

WIN
WIN 18247.00

HIGHWAY PLANS

PROJ. MANAGER	$PROJ.MANAGER$	BY	DATE
DESIGN-DETAILED	$designer1$	$detailer1$	$projdate1$
CHECKED-REVIEWED	-----	-----	-----
DESIGN2-DETAILED2	$designer2$	$detailer2$	$projdate2$
DESIGN3-DETAILED3	$designer3$	$detailer3$	$projdate3$
REVISIONS 1	-----	-----	$revdate1$
REVISIONS 2	-----	-----	$revdate2$
REVISIONS 3	$revision3$	$revdate3$	$revdate3$
REVISIONS 4	$revision4$	$revdate4$	$revdate4$
FIELD CHANGES	$fieldchanges$	$fielddate$	$fielddate$

SIGNATURE

P.E. NUMBER

DATE

MADRID \ PHILLIPS
ROUTE 4

CROSS SECTIONS

SHEET NUMBER

352

OF 532

Sta. 745+50.00 to Sta. 746+50.00

Filename: ...\MSTA\352_XSECT_745+50_285.dgn Division: HIGHWAY Username: mdebowski Date:2/25/2019

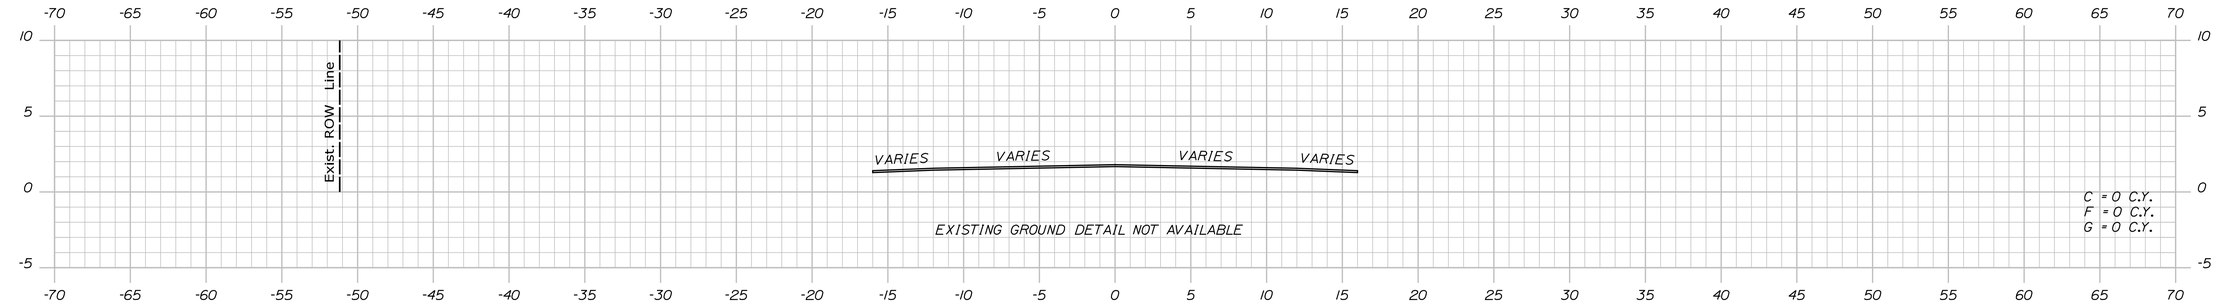

748+00.00

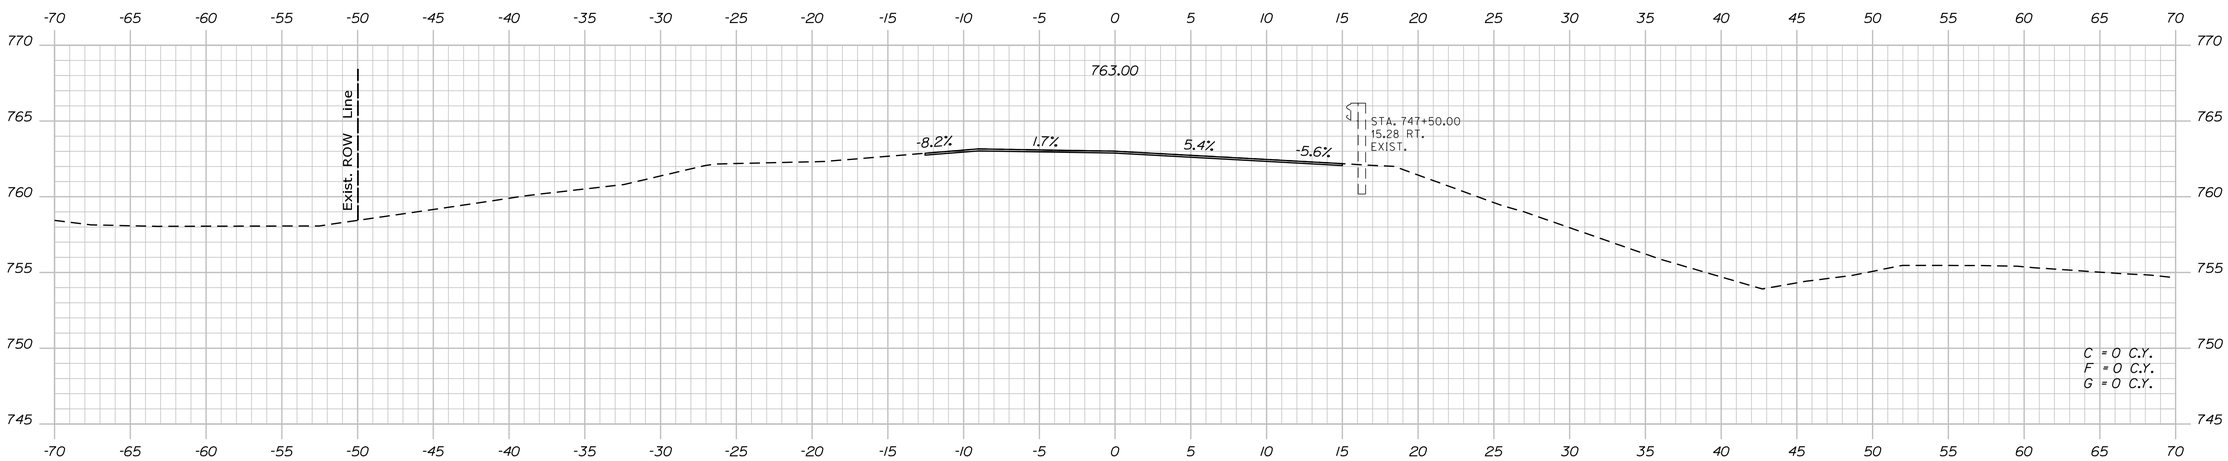

747+50.00

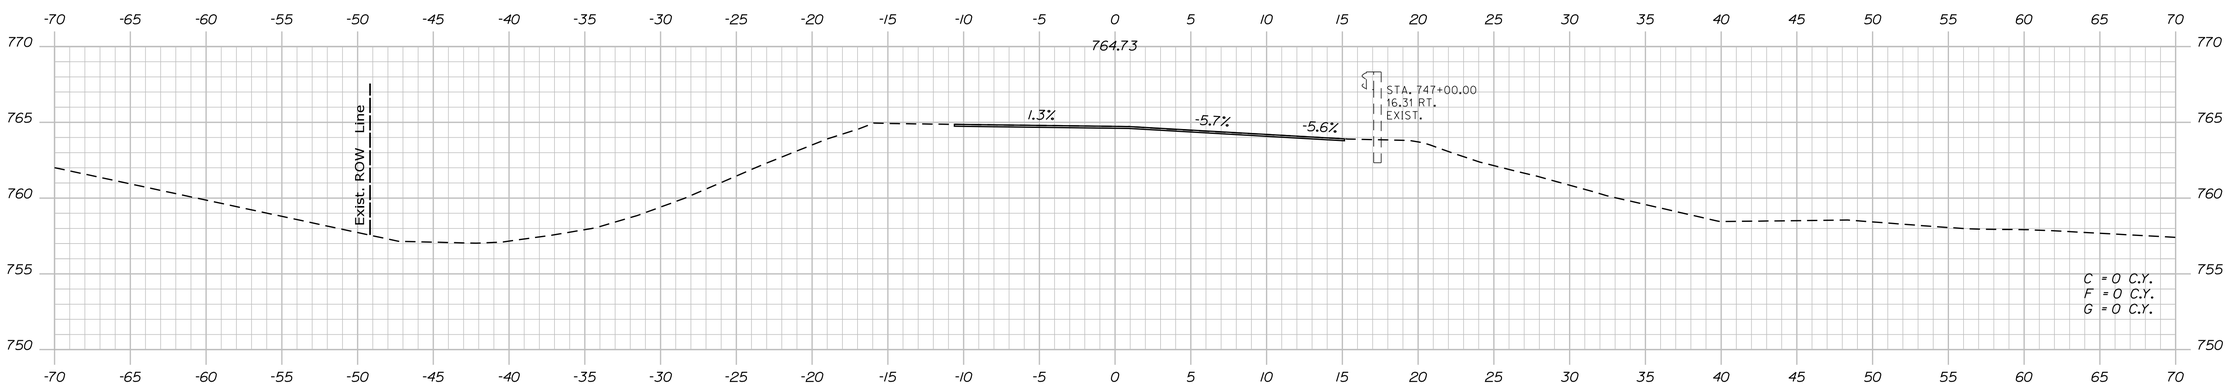

747+00.00

STATE OF MAINE
DEPARTMENT OF TRANSPORTATION

STP-1824(700)X

WIN
WIN 18247.00

HIGHWAY PLANS

PROJ. MANAGER	#PROJMANAGER$	BY	DATE
DESIGN-DETAILED	$designer1$	$detailer1$	$projdate1$
CHECKED-REVIEWED	-----	-----	-----
DESIGN2-DETAILED2	$designer2$	$detailer2$	$projdate2$
DESIGN3-DETAILED3	$designer3$	$detailer3$	$projdate3$
REVISIONS 1	-----	-----	$revdate1$
REVISIONS 2	-----	-----	$revdate2$
REVISIONS 3	$revision3$	$revision3$	$revdate3$
REVISIONS 4	$revision4$	$revision4$	$revdate4$
FIELD CHANGES	$fieldchange$	$fieldchange$	$fielddate$

SIGNATURE

P.E. NUMBER

DATE

MADRID \ PHILLIPS
ROUTE 4

CROSS SECTIONS

SHEET NUMBER

353

OF 532

Filename: ...\MSTA\353_XSECT_747+00_286.dgn Division: HIGHWAY Username: mdebowski Date:2/25/2019

Sta. 747+00.00 to Sta. 748+00.00

Filename: ...\MSTA\354_XSECT_748+41_287.dgn Division: HIGHWAY Username: mdebowski Date:2/25/2019

PROJ. MANAGER	$PROJMANAGER$	BY	DATE
DESIGN-DETAILED	$designer1$	$detailer1$	$projdate1$
CHECKED-REVIEWED	-----	-----	SIGNATURE
DESIGN2-DETAILED2	$designer2$	$detailer2$	$projdate2$
DESIGN3-DETAILED3	$designer3$	$detailer3$	$projdate3$
REVISIONS 1	-----	-----	$revdate1$ P.E. NUMBER
REVISIONS 2	-----	-----	$revdate2$
REVISIONS 3	$revision3$		$revdate3$
REVISIONS 4	$revision4$		$revdate4$ DATE
FIELD CHANGES	$fieldchange$		$fielddate$

STATE OF MAINE
DEPARTMENT OF TRANSPORTATION

STP-1824(700)X

WIN
WIN 18247.00

HIGHWAY PLANS

MADRID \ PHILLIPS
ROUTE 4

CROSS SECTIONS

SHEET NUMBER

354

OF 532

Sta. 748+41.49 to Sta. 748+41.49

SMALL FALLS ENTRANCE
LIMIT OF WORK STA. 21+15.33

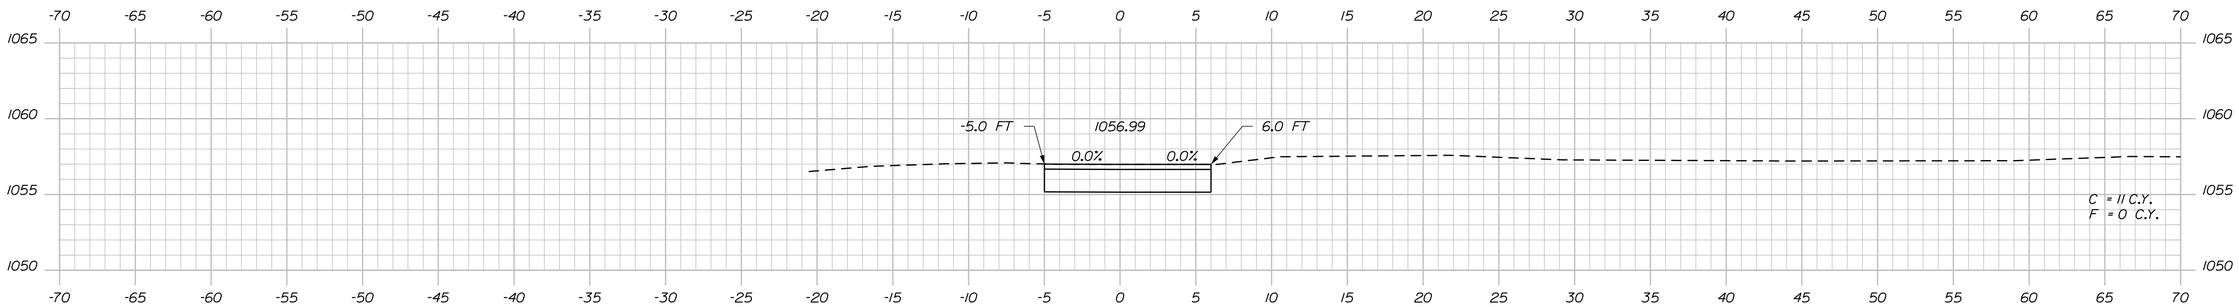

21+15.33

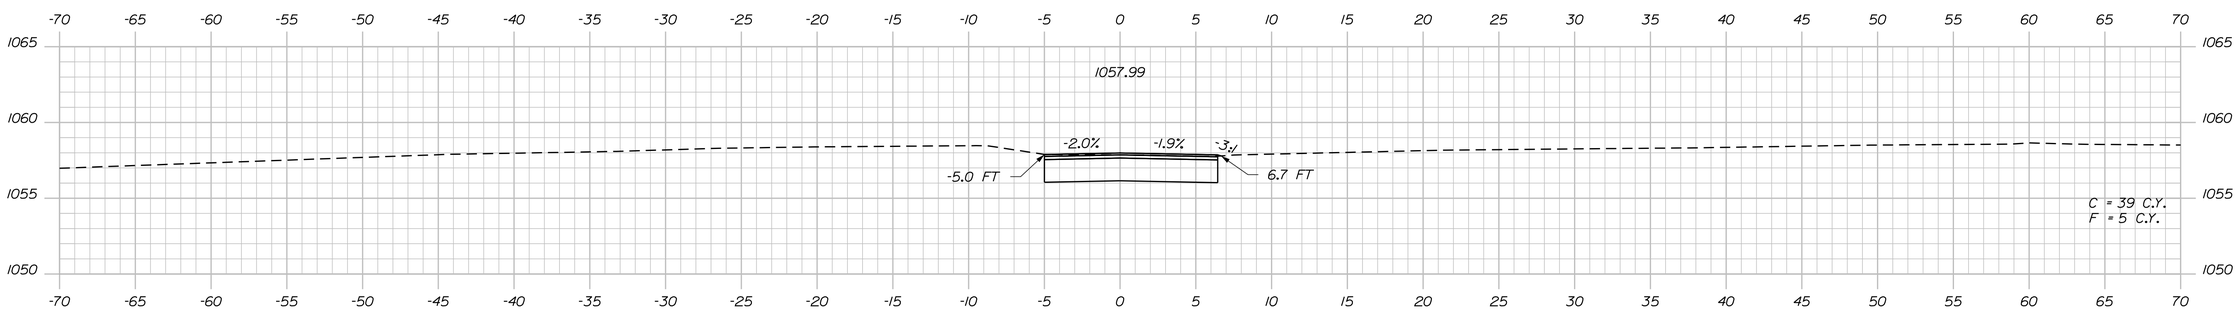

21+00.00

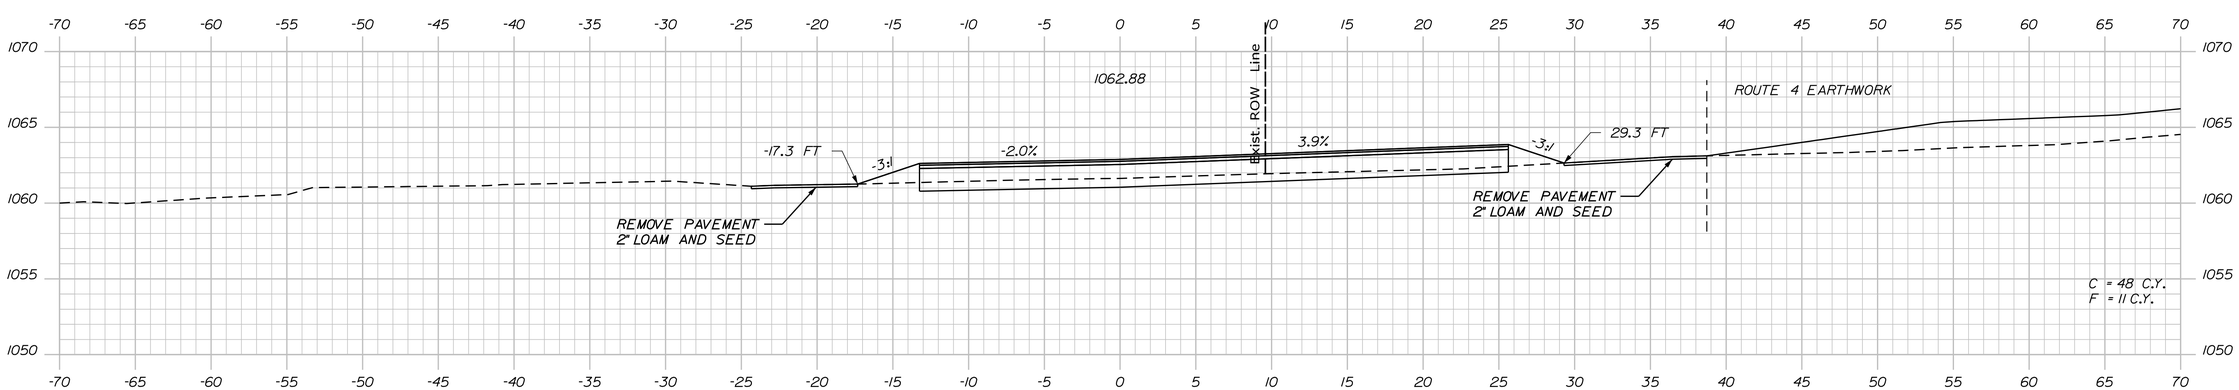

20+50.00

STATE OF MAINE
DEPARTMENT OF TRANSPORTATION

STP-1824(700)X

WIN
WIN 18247.00

HIGHWAY PLANS

PROJ. MANAGER	$PROJMANAGER$			
DESIGN-DETAILED	$designer1$	$detailer1$	$projdate1$	
CHECKED-REVIEWED	-----	-----	-----	SIGNATURE
DESIGN2-DETAILED2	$designer2$	$detailer2$	$projdate2$	
DESIGN3-DETAILED3	$designer3$	$detailer3$	$projdate3$	P.E. NUMBER
REVISIONS 1	-----	-----	$revdate1$	
REVISIONS 2	-----	-----	$revdate2$	
REVISIONS 3	$revision3$		$revdate3$	DATE
REVISIONS 4	$revision4$		$revdate4$	
FIELD CHANGES	$fieldchange$		$fielddate$	

MADRID \ PHILLIPS
ROUTE 4

CROSS SECTIONS

SHEET NUMBER
355
OF 532

Filename: ...\355_XSECT_ FALLS ENTRANCE, STA. 20+50 to 21+15.33.dgn Username: mdebowski Date:2/25/2019

Small Falls Entrance, Sta. 20+50.00 to Sta. 21+15.33

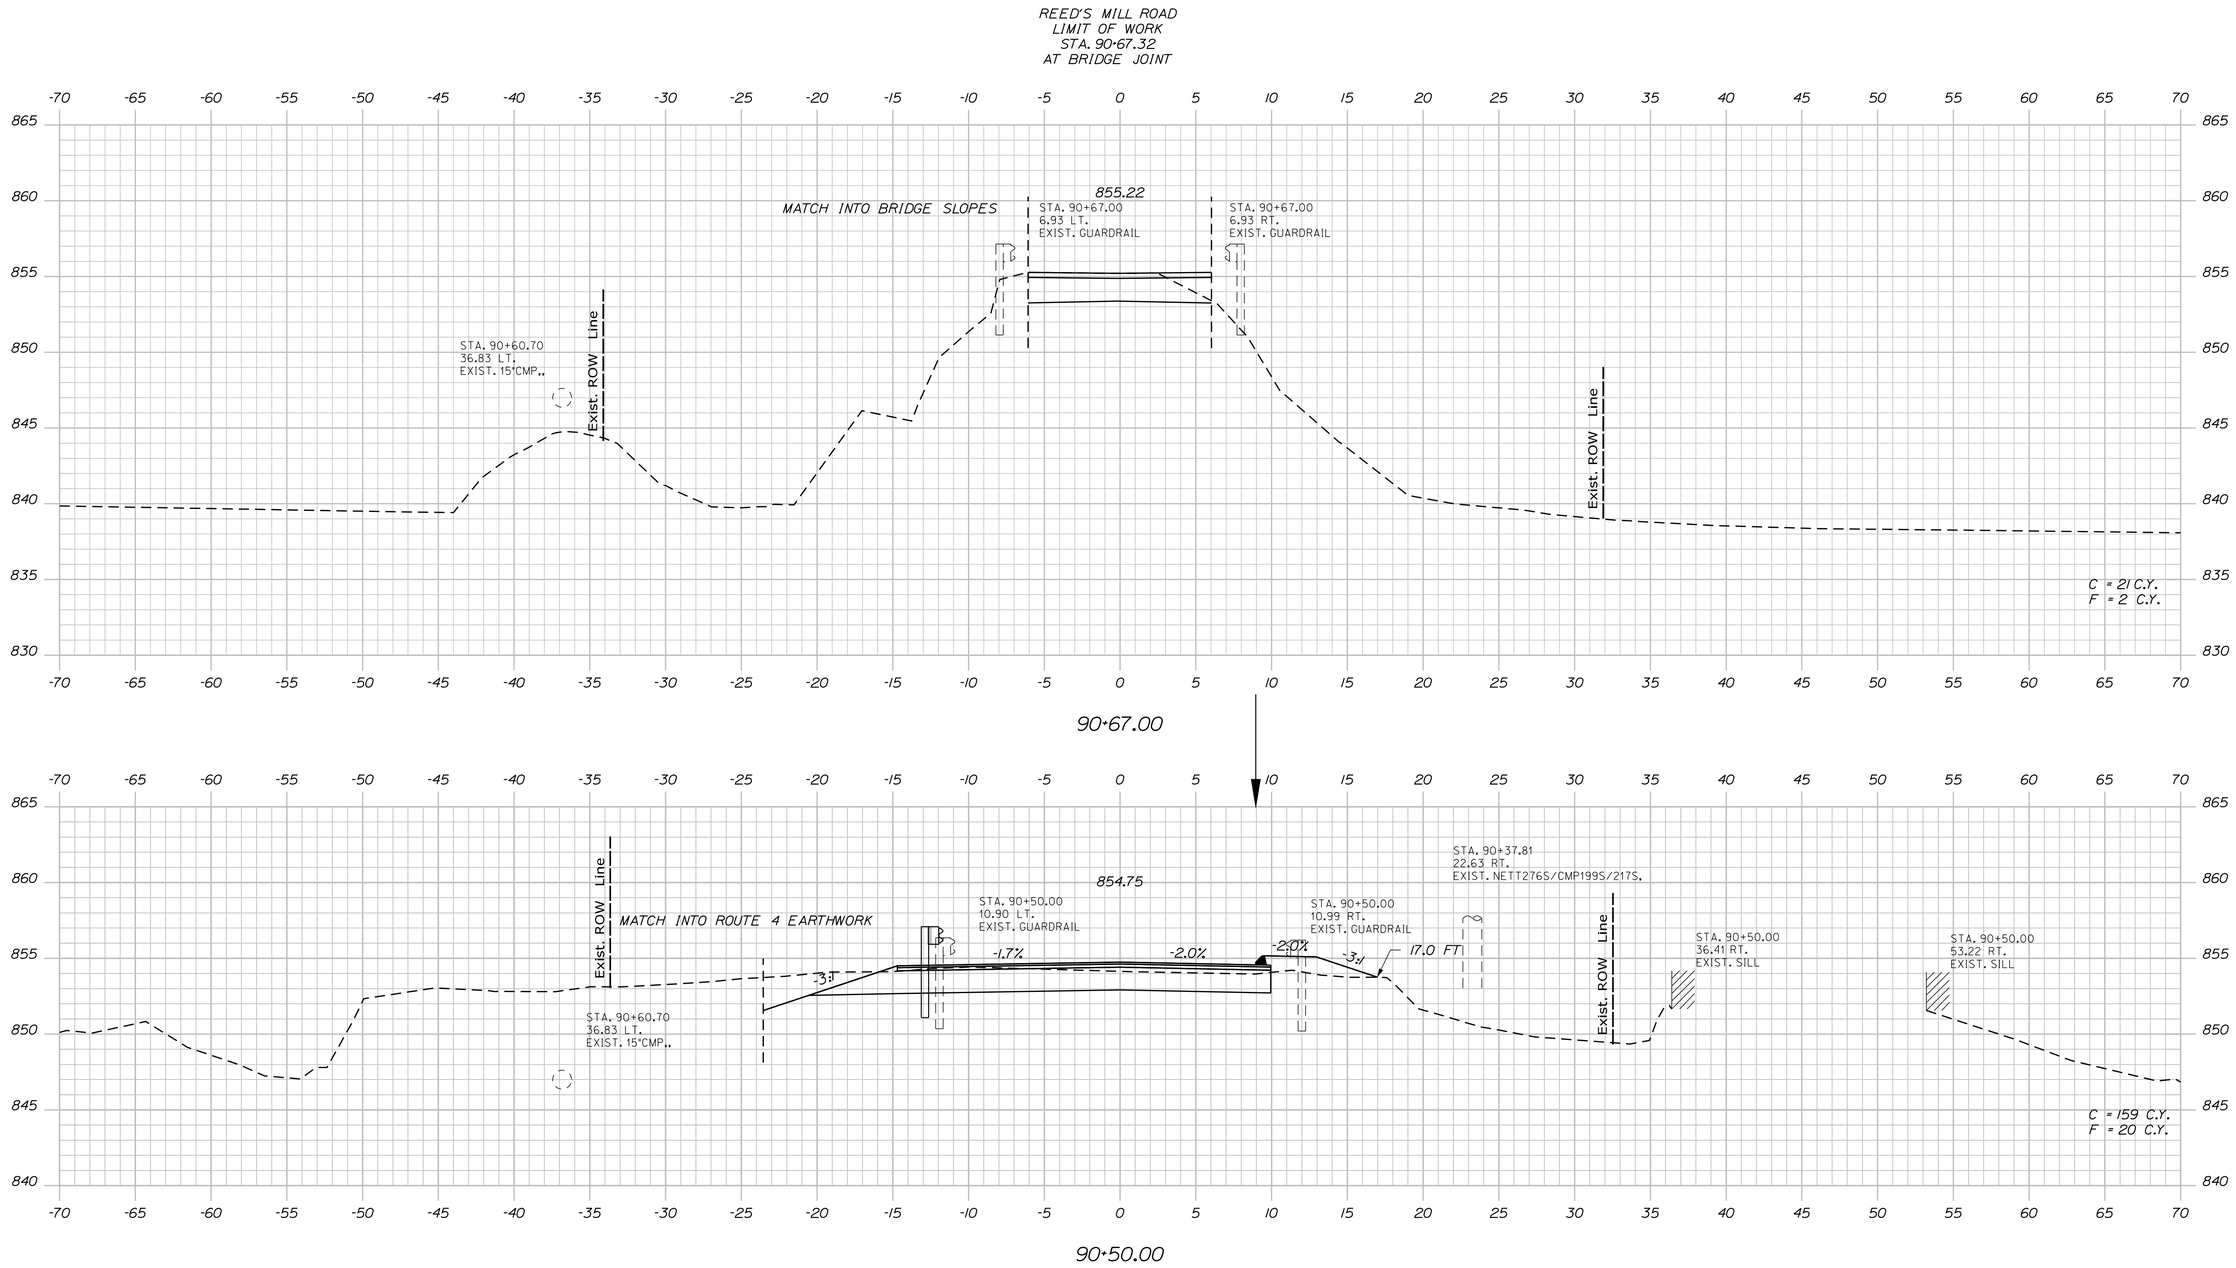

STATE OF MAINE
DEPARTMENT OF TRANSPORTATION

STP-1824(700)X

WIN
WIN 18247.00

HIGHWAY PLANS

		BY	DATE
PROJ. MANAGER	$PROJMANAGER$		
DESIGN-DETAILED	$designer1$	$detailer1$	$projdate1$
CHECKED-REVIEWED	------	------	------
DESIGN2-DETAILED2	$designer2$	$detailer2$	$projdate2$
DESIGN3-DETAILED3	$designer3$	$detailer3$	$projdate3$
REVISIONS 1	------		$revdate1$
REVISIONS 2	------		$revdate2$
REVISIONS 3	$revision3$		$revdate3$
REVISIONS 4	$revision4$		$revdate4$
FIELD CHANGES	$fieldchange$		$fieldate$

SIGNATURE

P.E. NUMBER

DATE

MADRID \ PHILLIPS
ROUTE 4

CROSS SECTIONS

SHEET NUMBER
356
OF 532

Filename: ...\356_XSECT_S MILL ROAD, STA. 90+50.00 to HIGHWAY Username: mdebowski Date:2/25/2019

Reed's Mill Road, Sta. 90+50.00 to Sta. 90+67.00

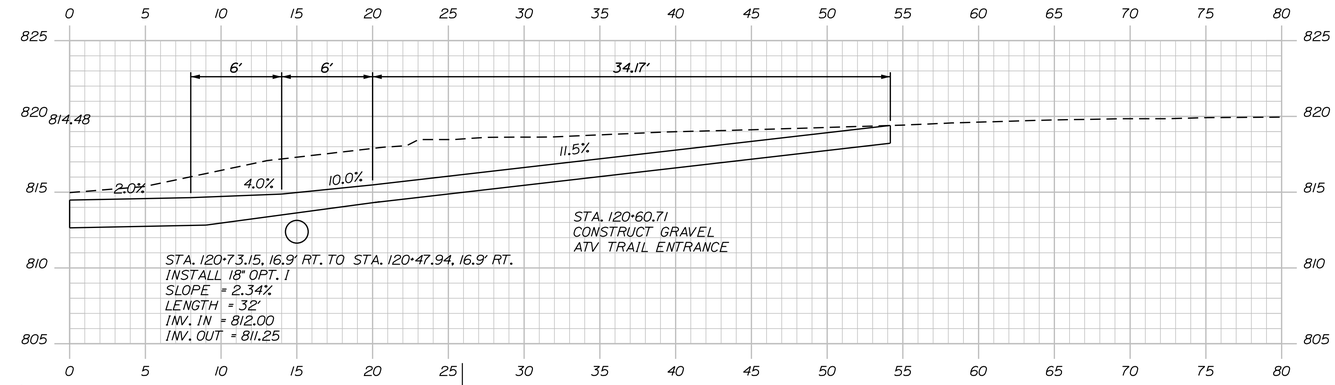

120+60.71 (DRIVE SECTION)

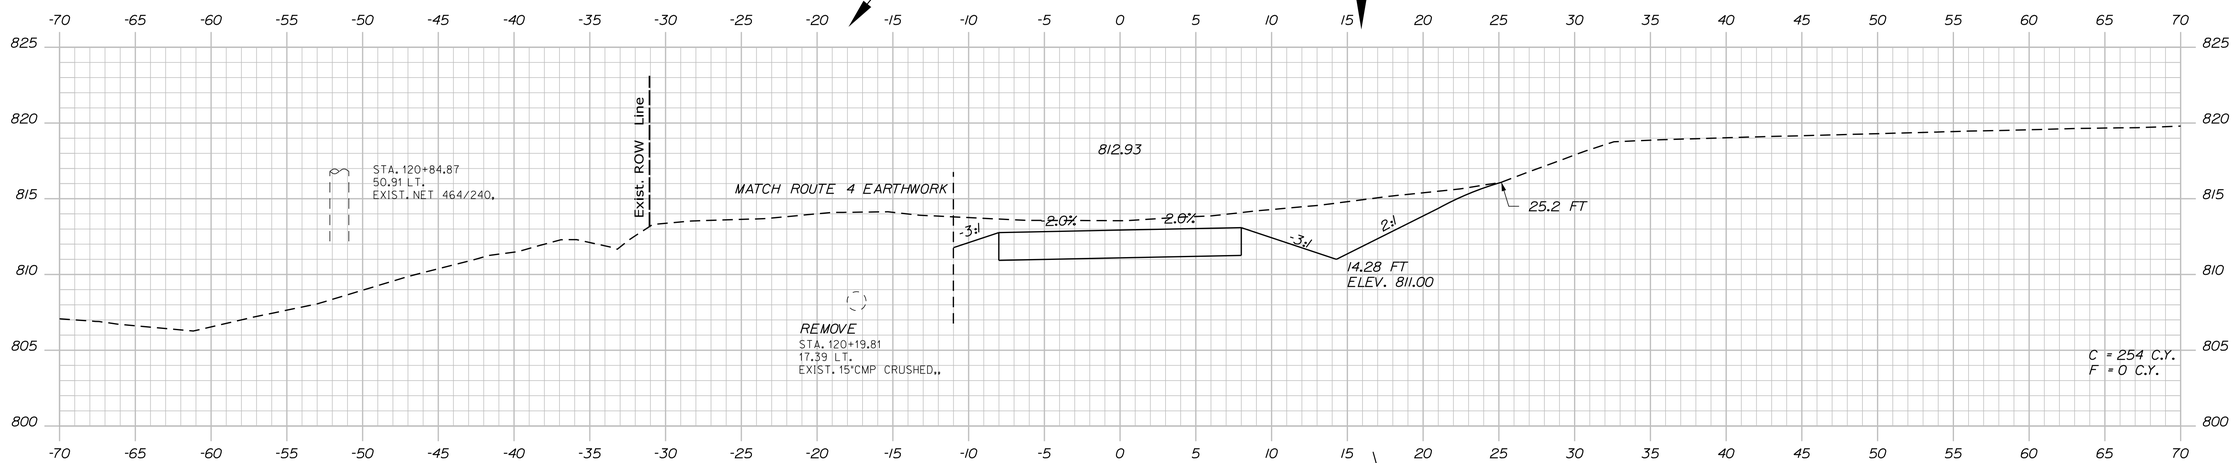

120+50.00

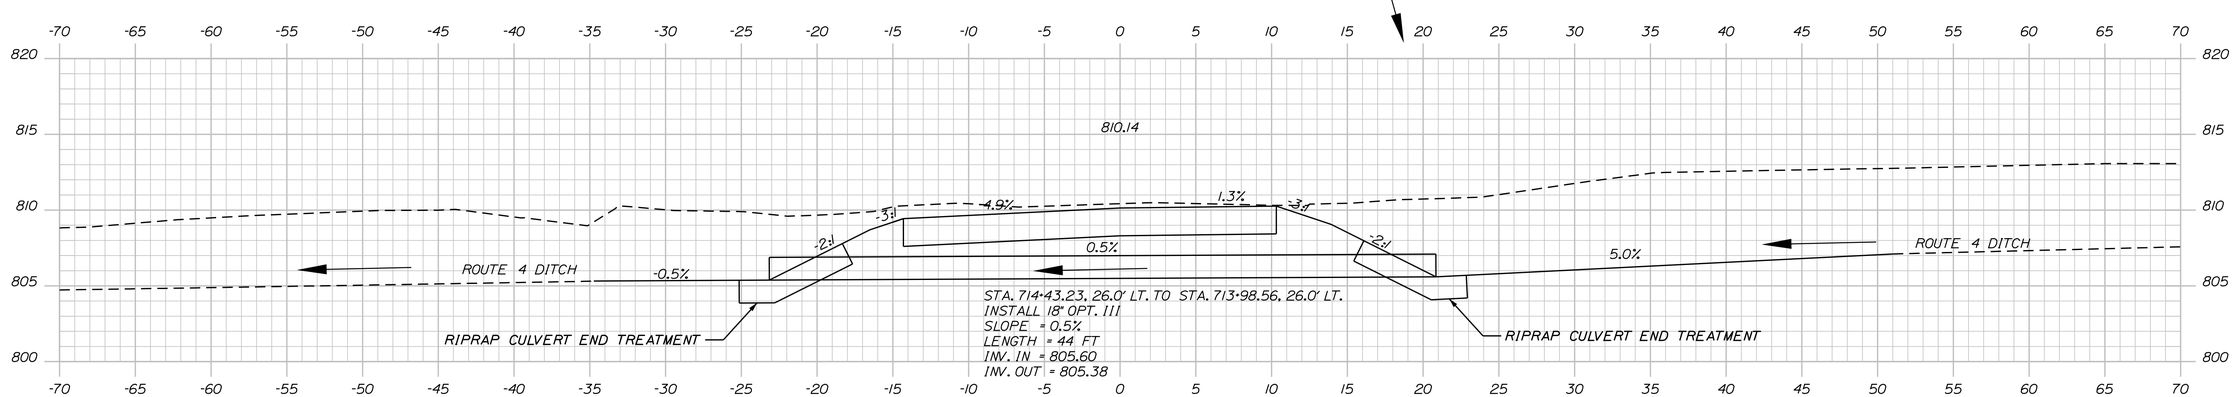

120+26.10

STATE OF MAINE
DEPARTMENT OF TRANSPORTATION

STP-1824(700)X

WIN
WIN 18247.00

HIGHWAY PLANS

PROJ. MANAGER	$PROJMANAGER$	BY	DATE
DESIGN-DETAILED	$designer1$	$detailer1$	$projdate1$
CHECKED-REVIEWED	-----	-----	-----
DESIGN2-DETAILED2	$designer2$	$detailer2$	$projdate2$
DESIGN3-DETAILED3	$designer3$	$detailer3$	$projdate3$
REVISIONS 1	-----		$revdate1$
REVISIONS 2	-----		$revdate2$
REVISIONS 3	$revision3$		$revdate3$
REVISIONS 4	$revision4$		$revdate4$
FIELD CHANGES	$fieldchange$		$fielddate$

SIGNATURE

P.E. NUMBER

DATE

MADRID \ PHILLIPS
ROUTE 4

CROSS SECTIONS

SHEET NUMBER
357
OF 532

Mooseley Ridge Road, Sta. 120+26.10 to Sta. 120+60.71

Filename: ...\357_XSECT_LEY RIDGE ROAD, STA. 120+26.00 TO 120+60.71.dgn Username: mdebowski Date:2/25/2019

Filename: ...\358_XSECT_LEY RIDGE ROAD, STA. 121+00.00 HIGHWAY

Username: mdebowski Date:2/25/2019

MOOSELEY RIDGE ROAD
LIMIT OF WORK
121+00.00

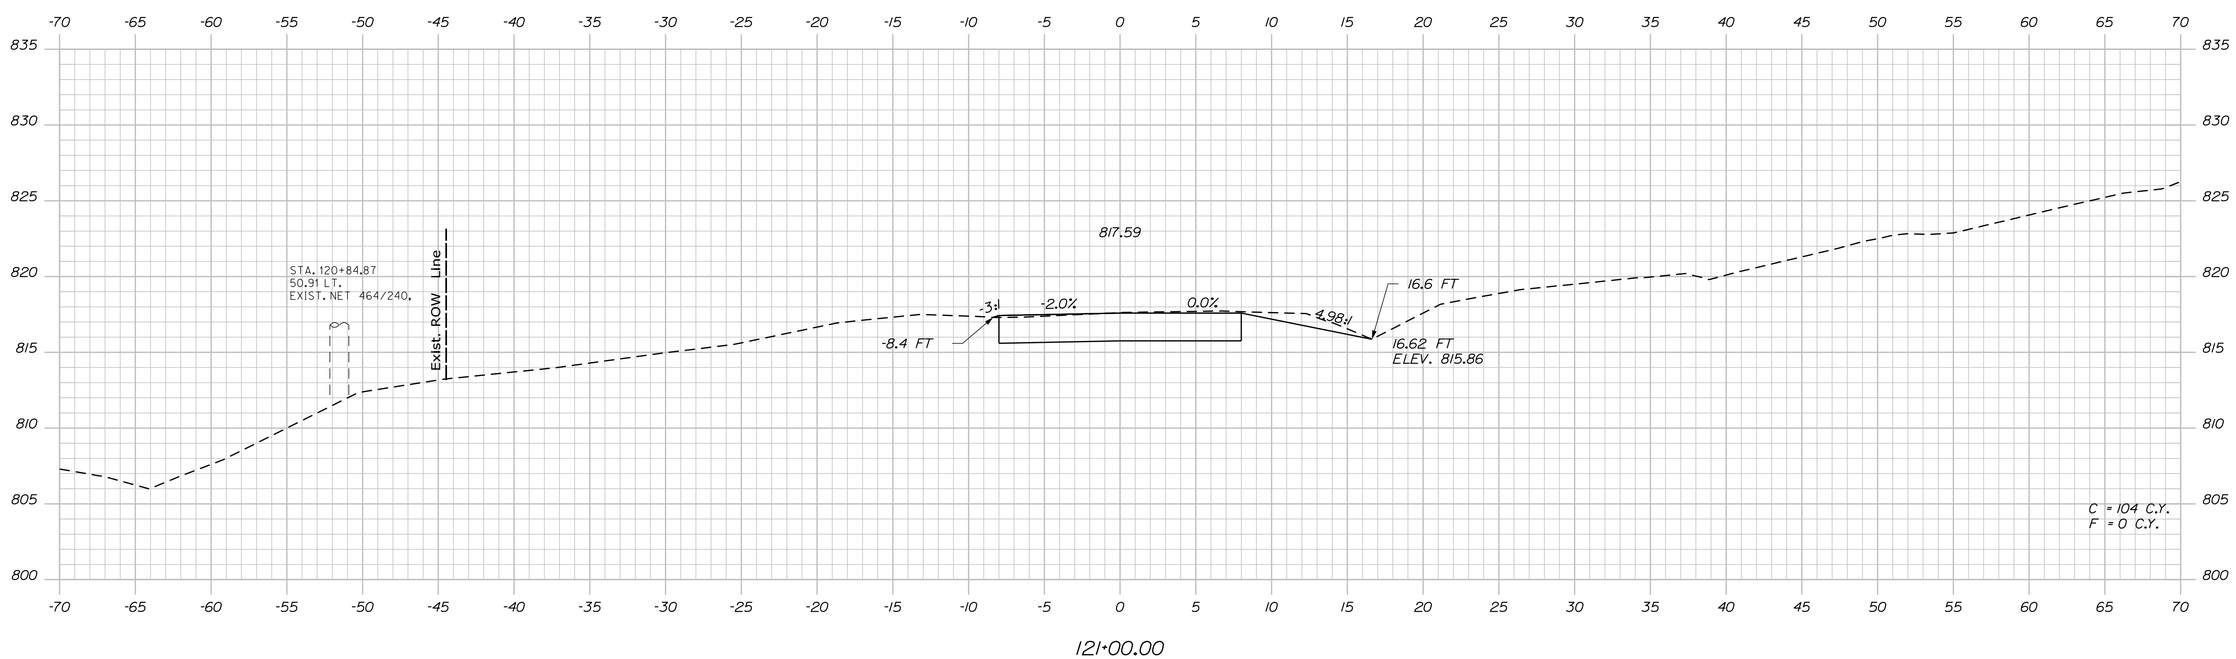

PROJ. MANAGER #PROJMANAGER#	BY	DATE
DESIGN-DETAILED $designer1$	$detailer1$	$projdate1$
CHECKED-REVIEWED -----	-----	SIGNATURE
DESIGN2-DETAILED2 $designer2$	$detailer2$	$projdate2$
DESIGN3-DETAILED3 $designer3$	$detailer3$	$projdate3$
REVISIONS 1 -----		$revdate1$ P.E. NUMBER
REVISIONS 2 -----		$revdate2$
REVISIONS 3 $revision3$		$revdate3$
REVISIONS 4 $revision4$		$revdate4$ DATE
FIELD CHANGES $fieldchange$		$fielddate$

STATE OF MAINE
DEPARTMENT OF TRANSPORTATION

STP-1824(700)X

WIN
WIN 18247.00

HIGHWAY PLANS

MADRID \ PHILLIPS
ROUTE 4

CROSS SECTIONS

SHEET NUMBER

358

OF 532

Mooseley Ridge Road, Sta. 121+00.00 to Sta. 121+00.00

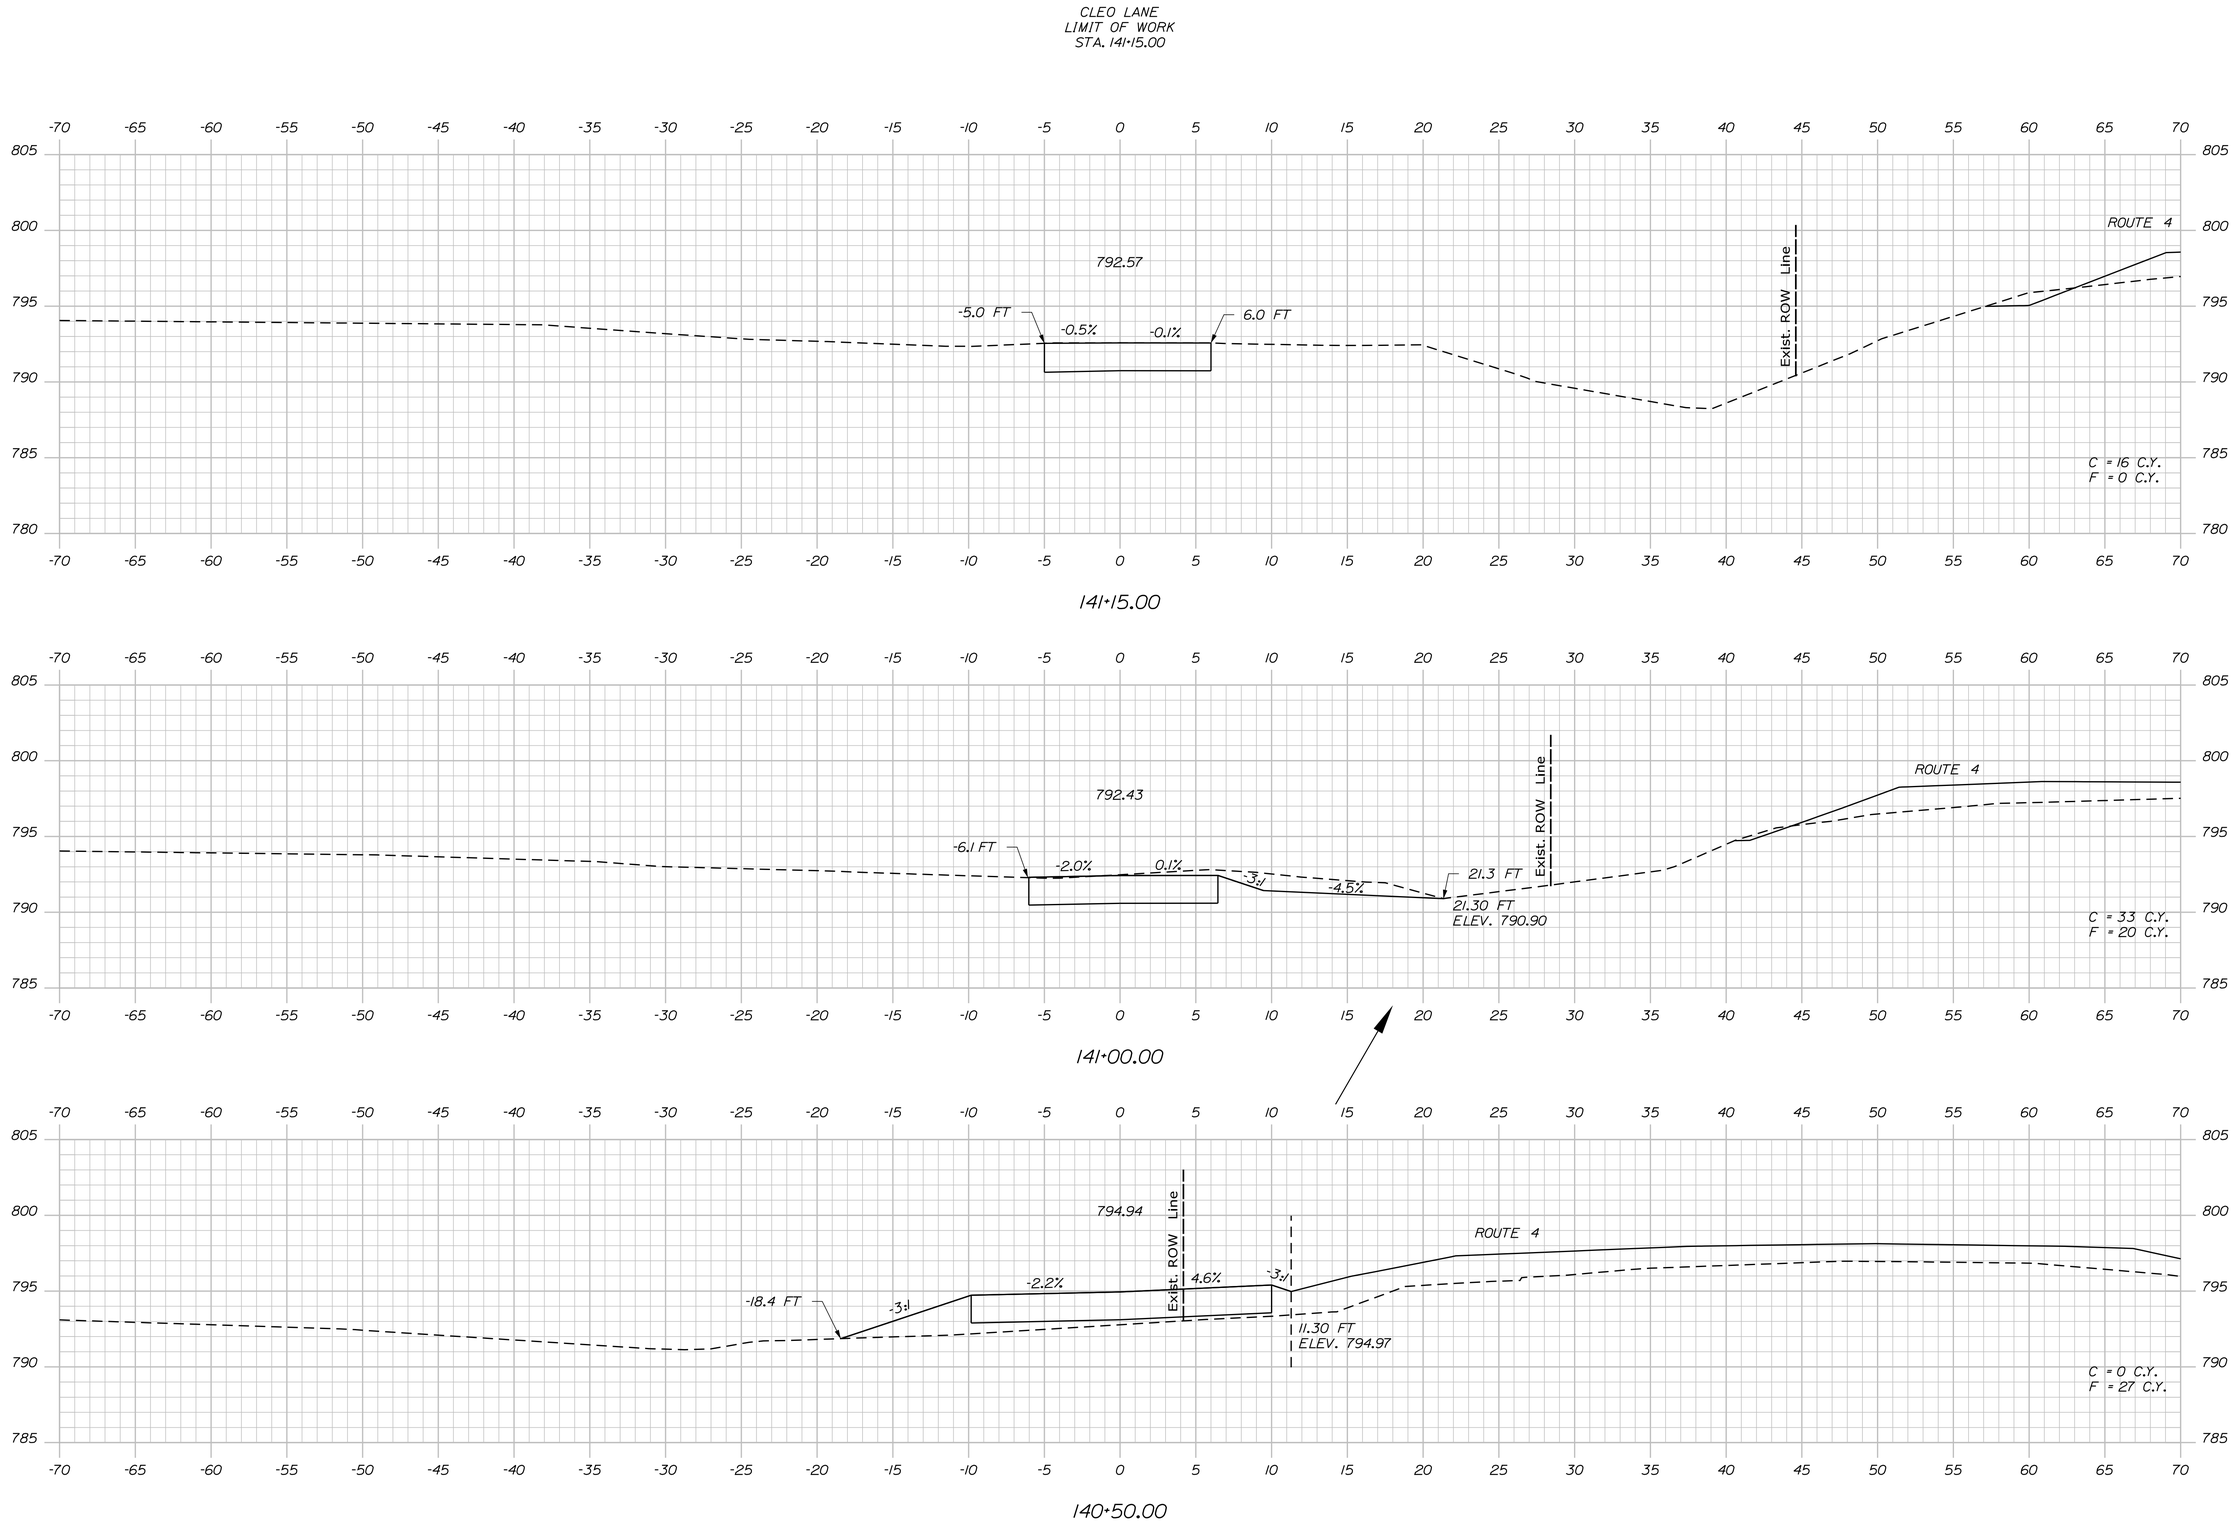

STATE OF MAINE
DEPARTMENT OF TRANSPORTATION

STP-1824(700)X

WIN
WIN 18247.00

HIGHWAY PLANS

PROJ. MANAGER	$PROJMANAGER$	BY	DATE
DESIGN-DETAILED	$designer1$	$detailer1$	$projdate1$
CHECKED-REVIEWED	-----	-----	-----
DESIGN2-DETAILED2	$designer2$	$detailer2$	$projdate2$
DESIGN3-DETAILED3	$designer3$	$detailer3$	$projdate3$
REVISIONS 1	-----	-----	$revdate1$
REVISIONS 2	-----	-----	$revdate2$
REVISIONS 3	$revision3$		$revdate3$
REVISIONS 4	$revision4$		$revdate4$
FIELD CHANGES	$fieldchange$		$fielddate$

SIGNATURE

P.E. NUMBER

DATE

MADRID \ PHILLIPS
ROUTE 4

CROSS SECTIONS

SHEET NUMBER

359

OF 532

Filename: ...\359_XSECT_LANE, STA. 140+50_003.dgn Division: HIGHWAY Username: mdebowski Date:2/25/2019

Cleo Lane, Sta. 140+50.00 to Sta. 141+15.00

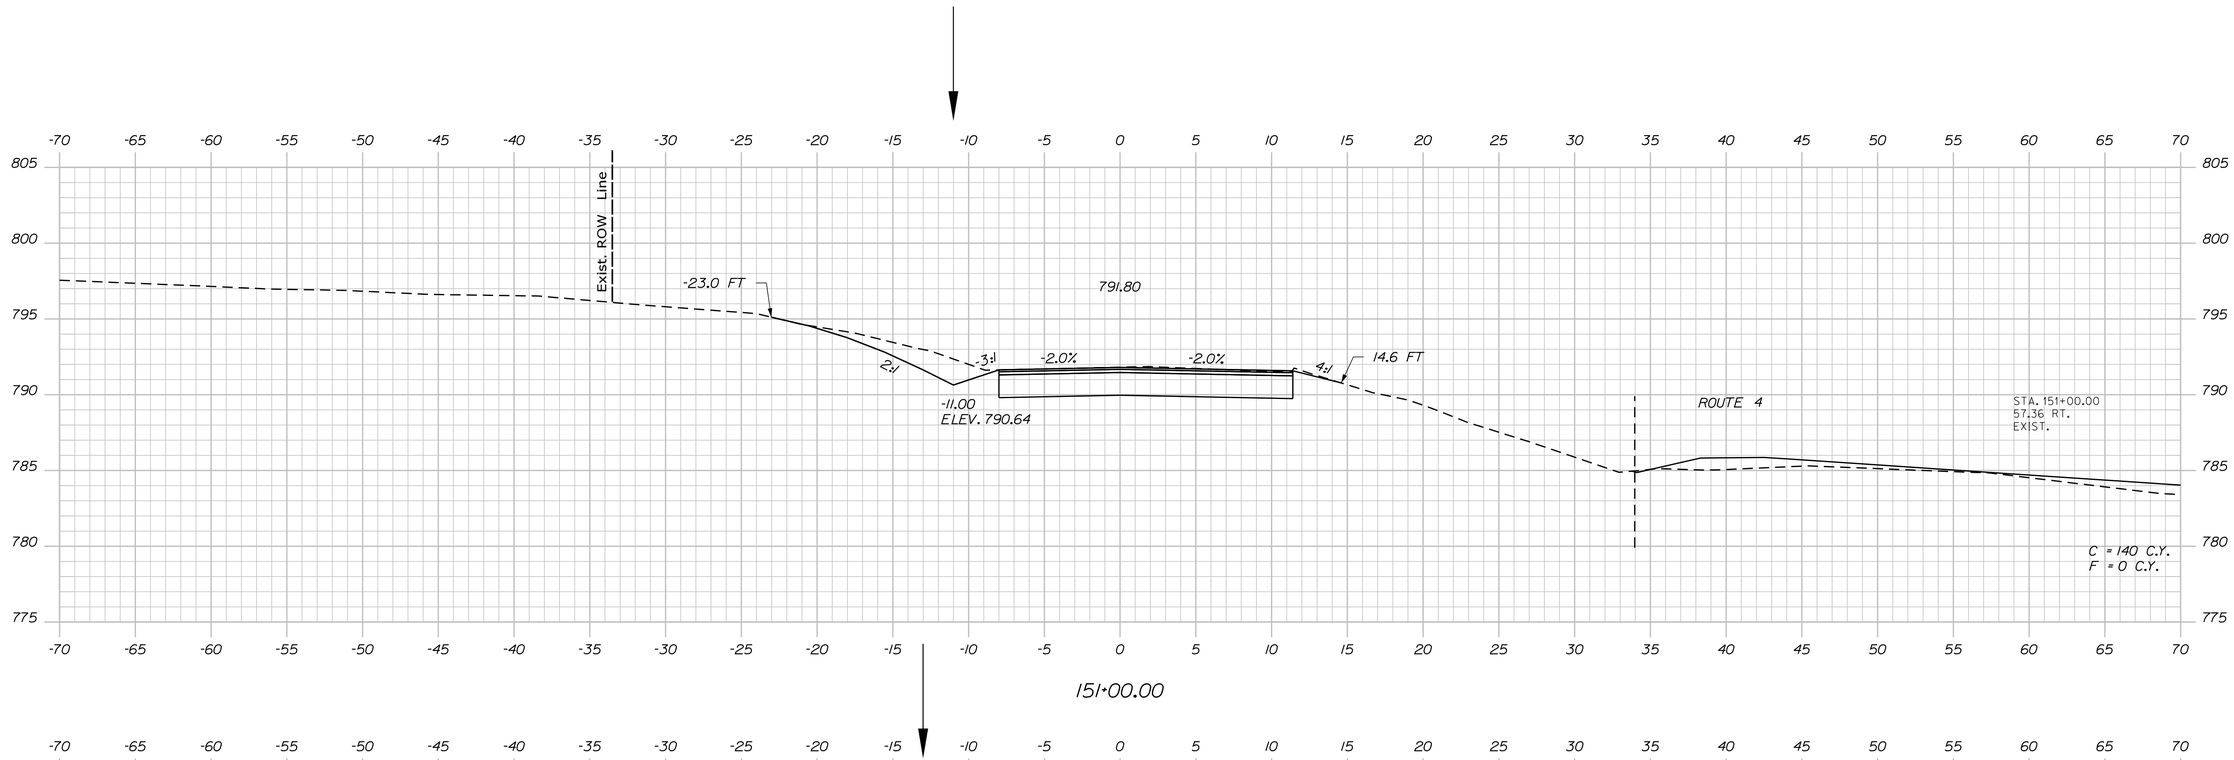

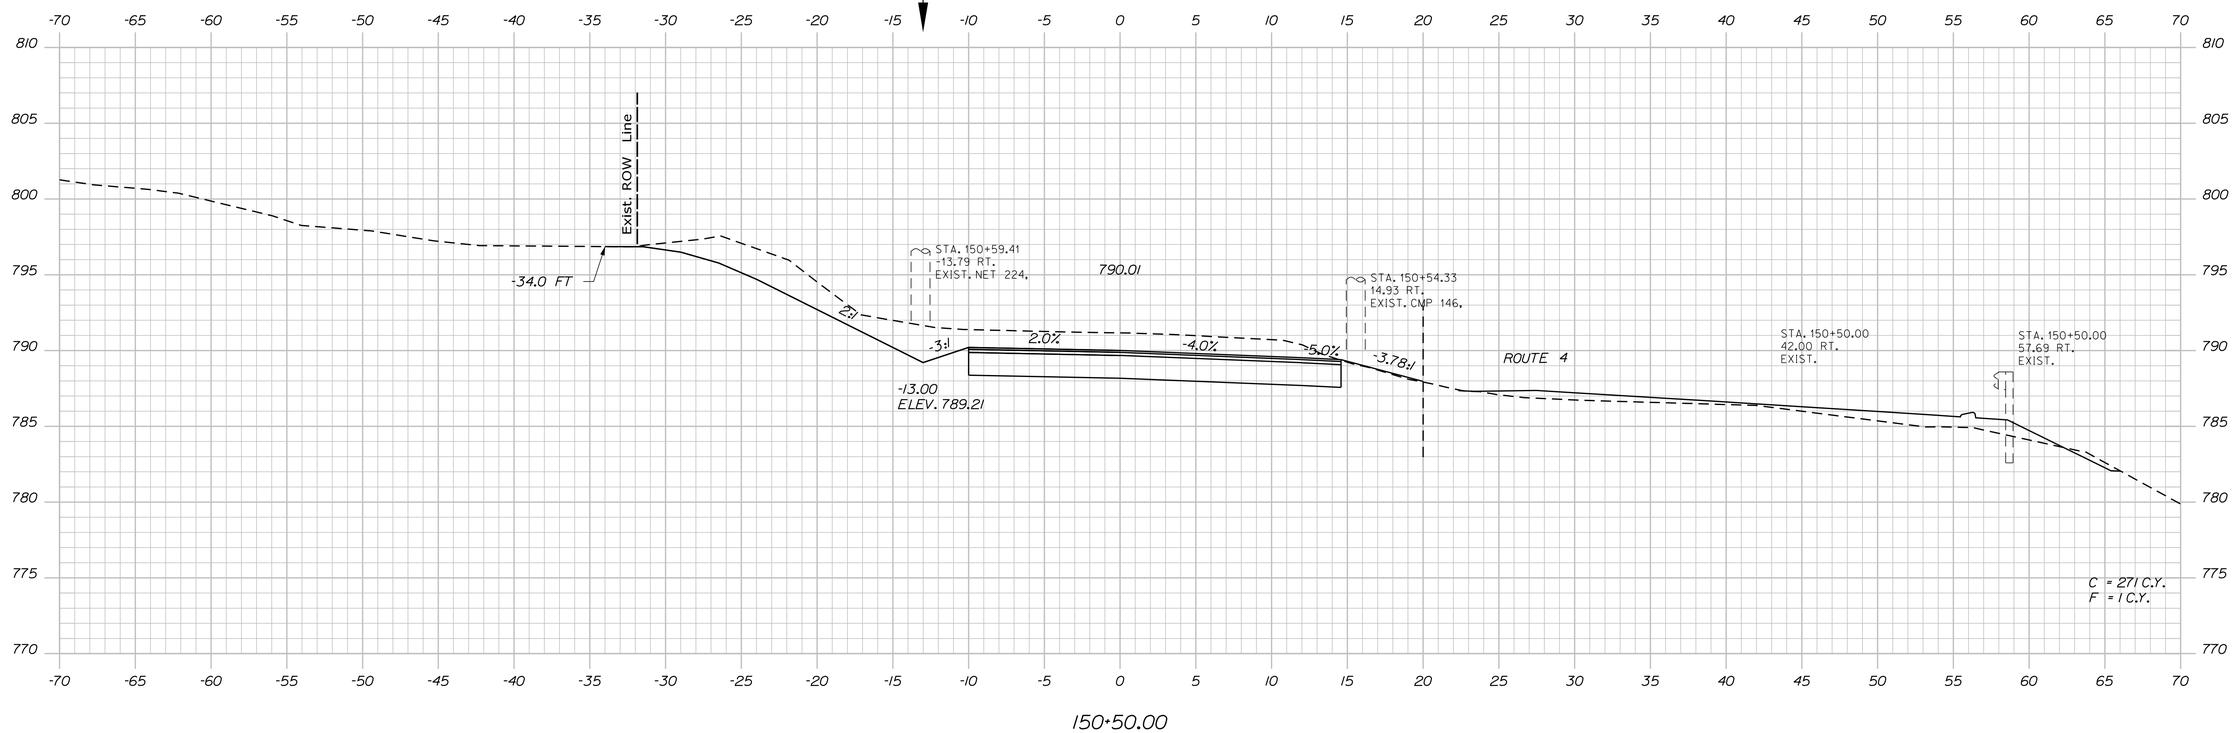

STATE OF MAINE
DEPARTMENT OF TRANSPORTATION

STP-1824(700)X

WIN
WIN 18247.00

HIGHWAY PLANS

PROJ. MANAGER	$PROJMANAGER$	BY	DATE	
DESIGN-DETAILED	$designer1$	$detailer1$	$projdate1$	SIGNATURE
CHECKED-REVIEWED	----	----	----	
DESIGN2-DETAILED2	$designer2$	$detailer2$	$projdate2$	
DESIGN3-DETAILED3	$designer3$	$detailer3$	$projdate3$	P.E. NUMBER
REVISIONS 1	------		$revdate1$	
REVISIONS 2	------		$revdate2$	
REVISIONS 3	$revision3$		$revdate3$	DATE
REVISIONS 4	$revision4$		$revdate4$	
FIELD CHANGES	$fieldchange$		$fielddate$	

MADRID \ PHILLIPS
ROUTE 4

CROSS SECTIONS

SHEET NUMBER
360
OF 532

Calden Road, Sta. 150+50.00 to Sta. 151+00.00

Filename: ...\360_XSECT_N ROAD, STA. 150+50_0001.dgn Division: HIGHWAY Username: mdebowski Date:2/25/2019

Filename: ...\361_XSECT_N ROAD, STA. 151+25_005.dgn Division: HIGHWAY Username: mdebowski Date:2/25/2019

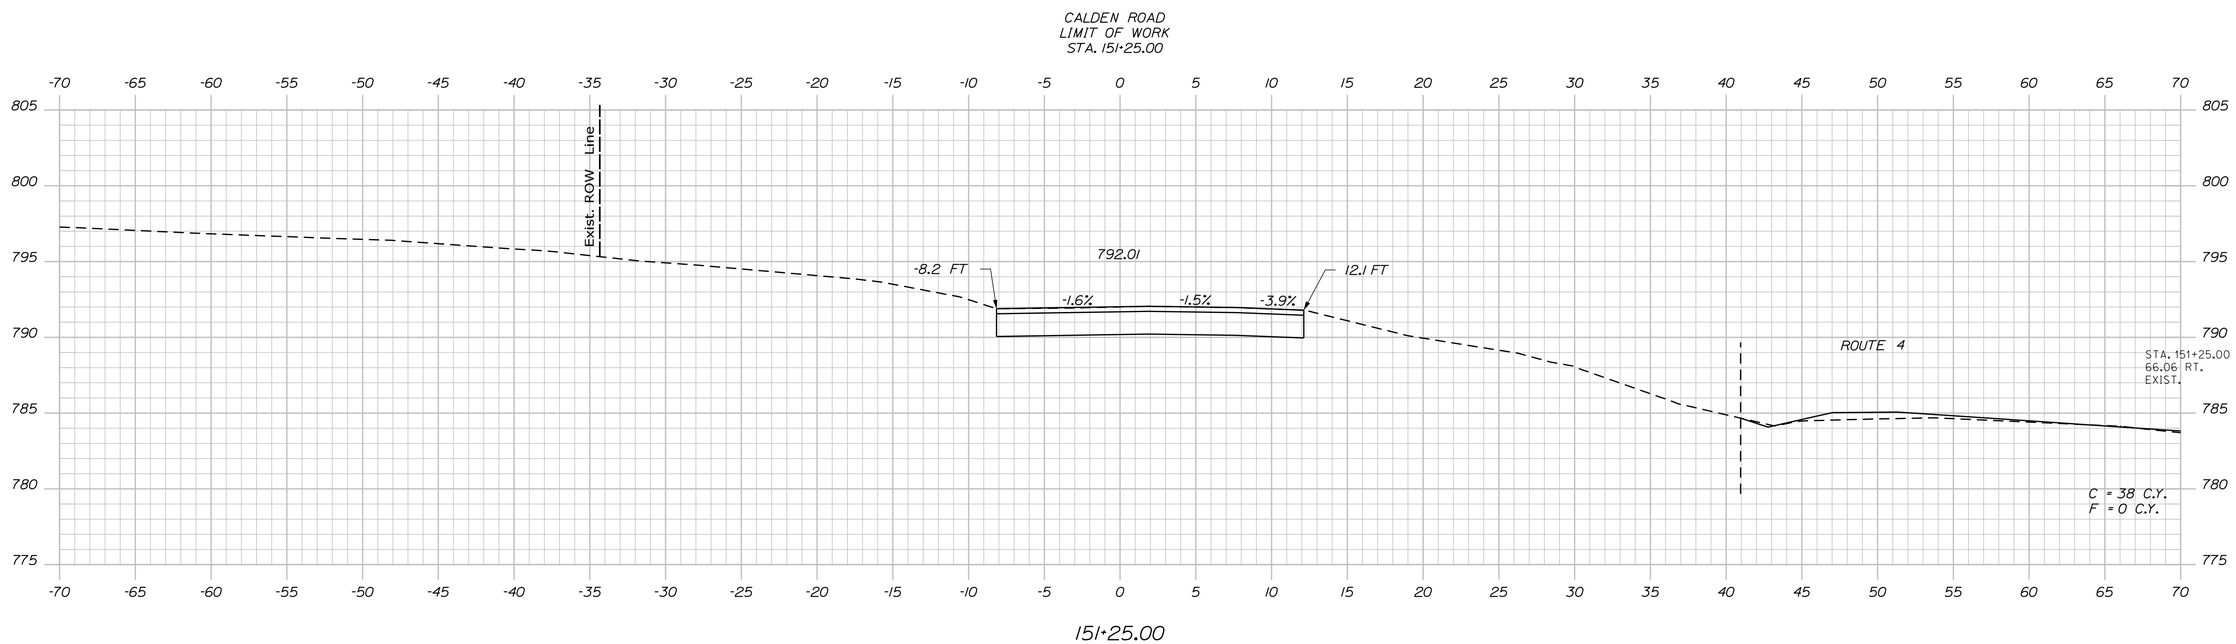

PROJ. MANAGER #PROJMANAGER#	BY	DATE
DESIGN-DETAILED $designer1$	$detailer1$	$projdate1$
CHECKED-REVIEWED -----	-----	SIGNATURE
DESIGN2-DETAILED2 $designer2$	$detailer2$	$projdate2$
DESIGN3-DETAILED3 $designer3$	$detailer3$	$projdate3$
REVISIONS 1 -----	-----	$revdate1$ P.E. NUMBER
REVISIONS 2 -----	-----	$revdate2$
REVISIONS 3 $revision3$		$revdate3$
REVISIONS 4 $revision4$		$revdate4$ DATE
FIELD CHANGES $fieldchange$		$fielddate$

STATE OF MAINE
DEPARTMENT OF TRANSPORTATION

STP-1824(700)X

WIN
WIN 18247.00

HIGHWAY PLANS

MADRID \ PHILLIPS
ROUTE 4

CROSS SECTIONS

SHEET NUMBER

361

OF 532

Calden Road, Sta. 151+25.00 to Sta. 151+25.00

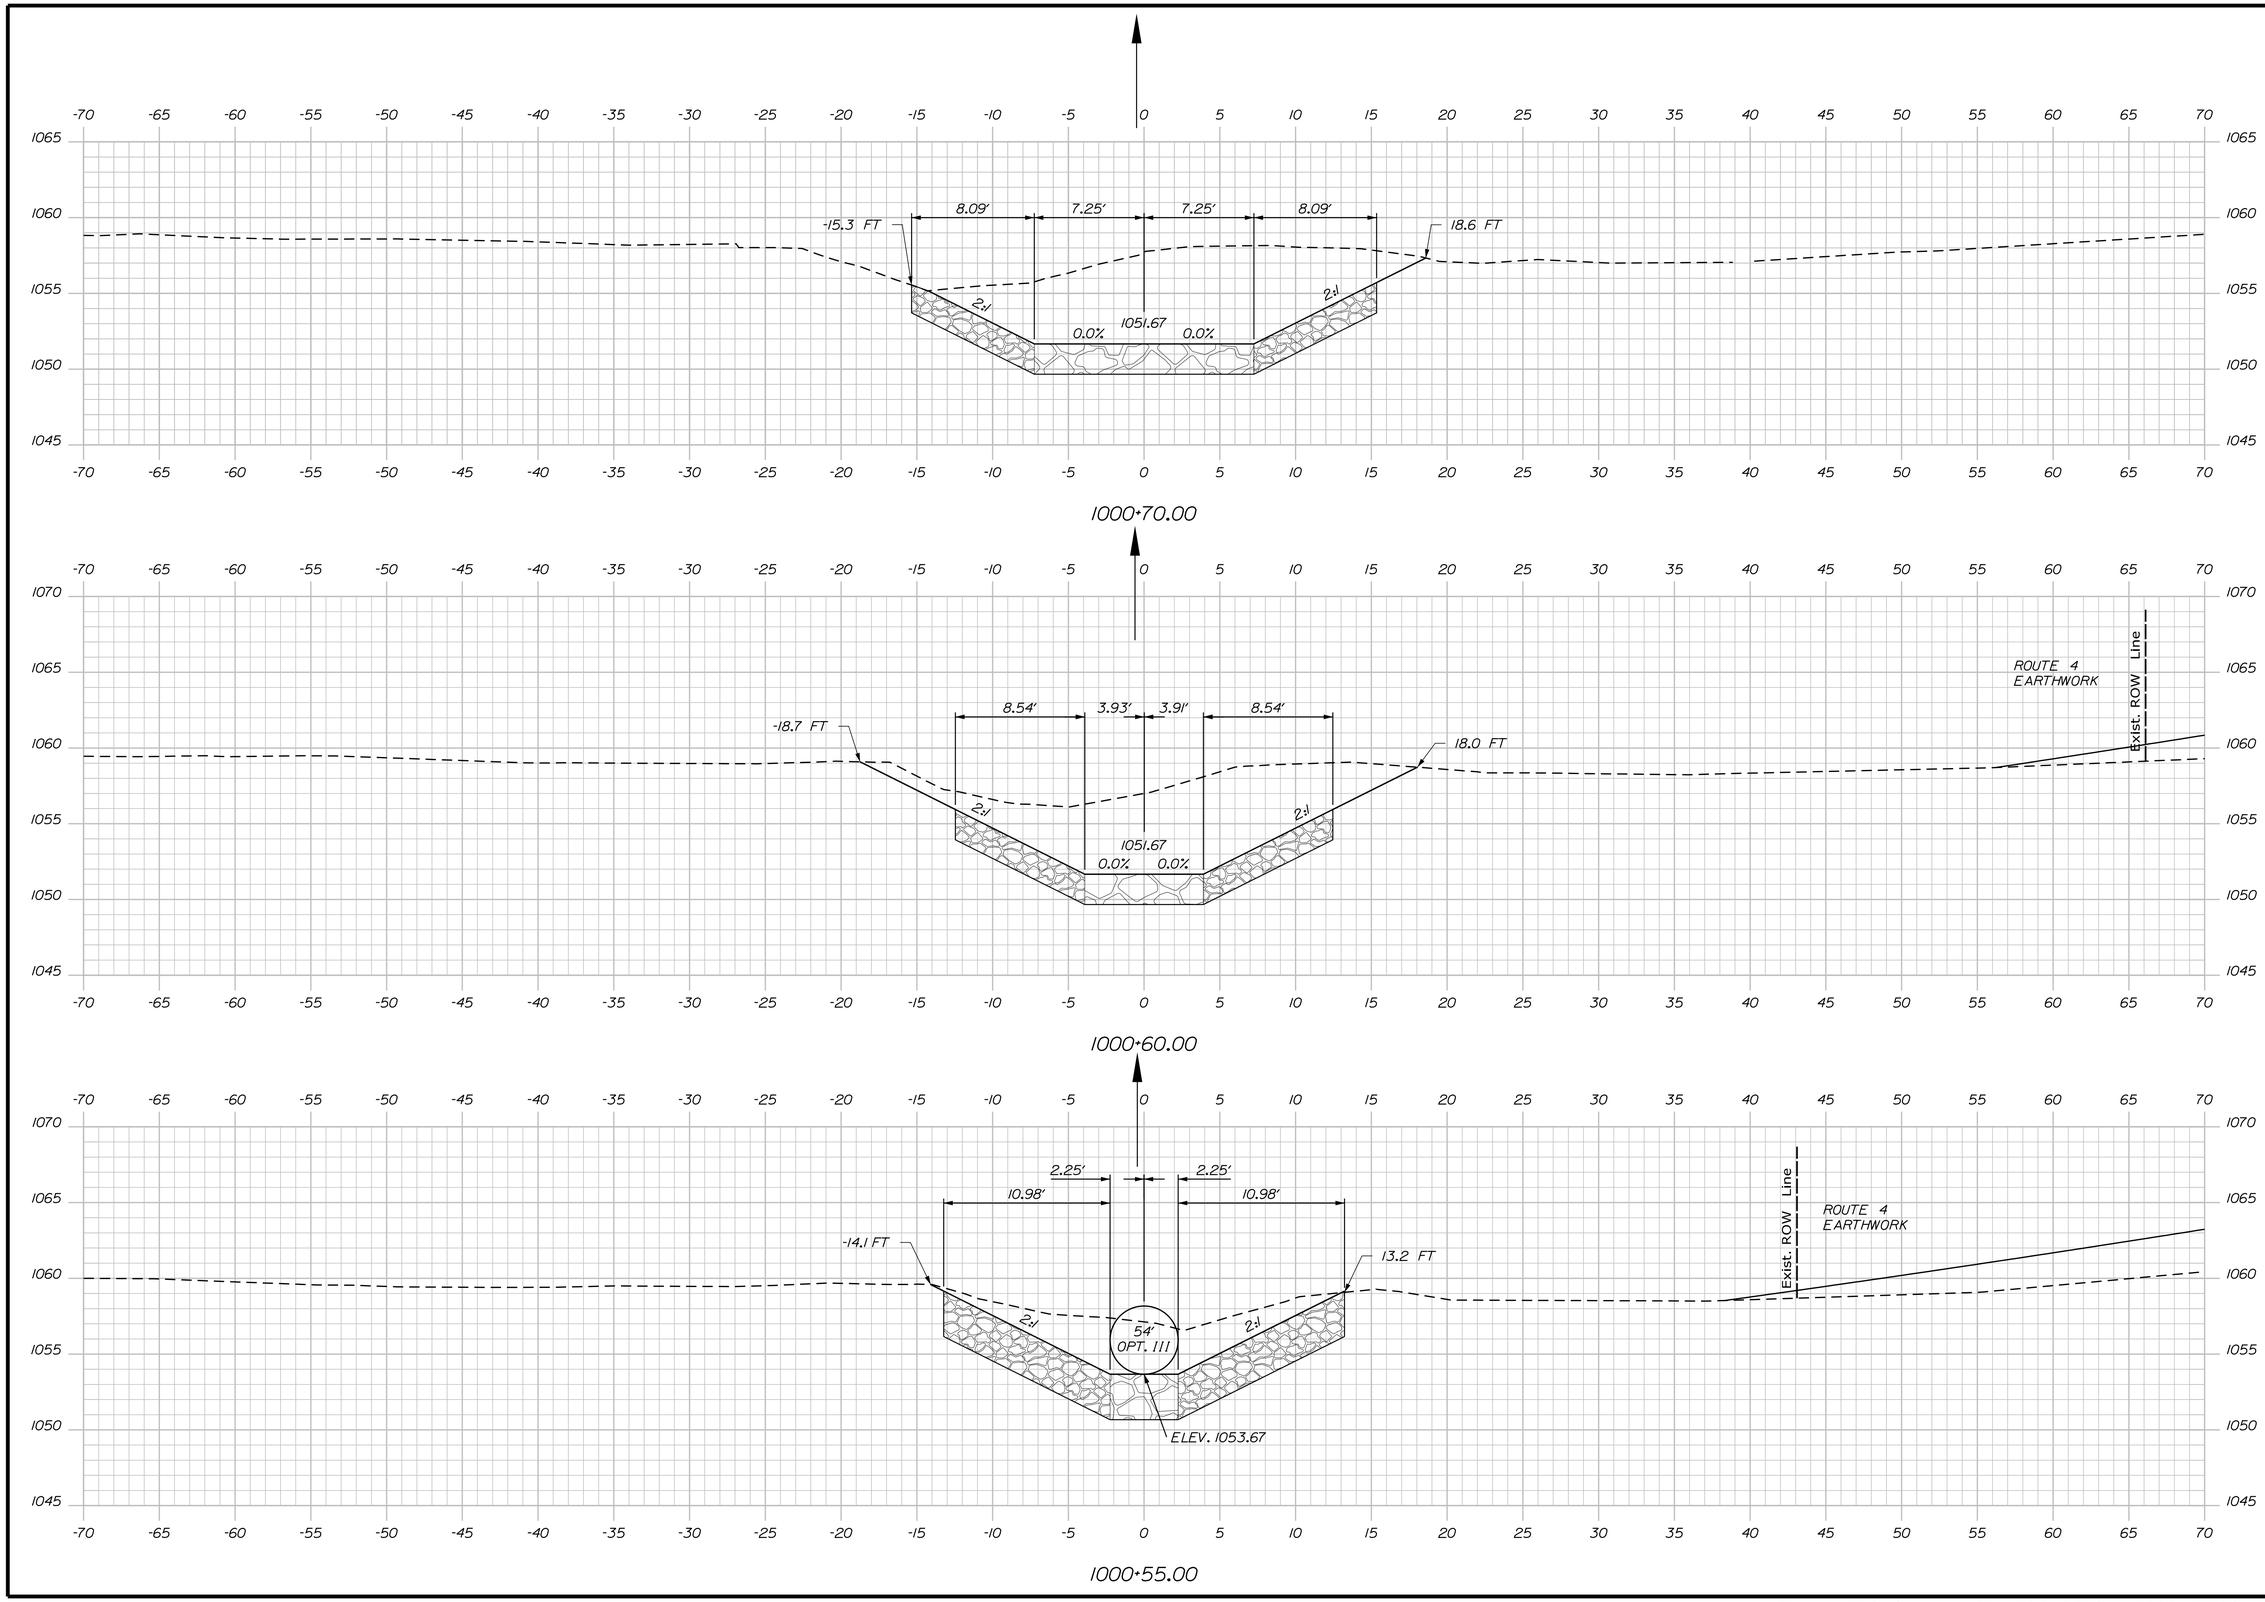

STATE OF MAINE
DEPARTMENT OF TRANSPORTATION

STP-1824(700)X

WIN
WIN 18247.00

HIGHWAY PLANS

PROJ. MANAGER $PROJMANAGER$		BY	DATE
DESIGN-DETAILED	$designer1$	$detailer1$	$projdate1$
CHECKED-REVIEWED	-----	-----	-----
DESIGN2-DETAILED2	$designer2$	$detailer2$	$projdate2$
DESIGN3-DETAILED3	$designer3$	$detailer3$	$projdate3$
REVISIONS 1	-----	-----	$revdate1$
REVISIONS 2	-----	-----	$revdate2$
REVISIONS 3	$revision3$		$revdate3$
REVISIONS 4	$revision4$		$revdate4$
FIELD CHANGES	$fieldchange$		$fielddate$

SIGNATURE

P.E. NUMBER

DATE

MADRID \ PHILLIPS
ROUTE 4

CROSS SECTIONS

SHEET NUMBER

362

OF 532

Filename: ...\362_XSECT_Y DISSIPATER AT STA. 504+05 Username: mdebowski Date:2/25/2019

Energy Dissipater at Sta. 504+05, Sta. 1000+55.00 to Sta. 1000+70.00

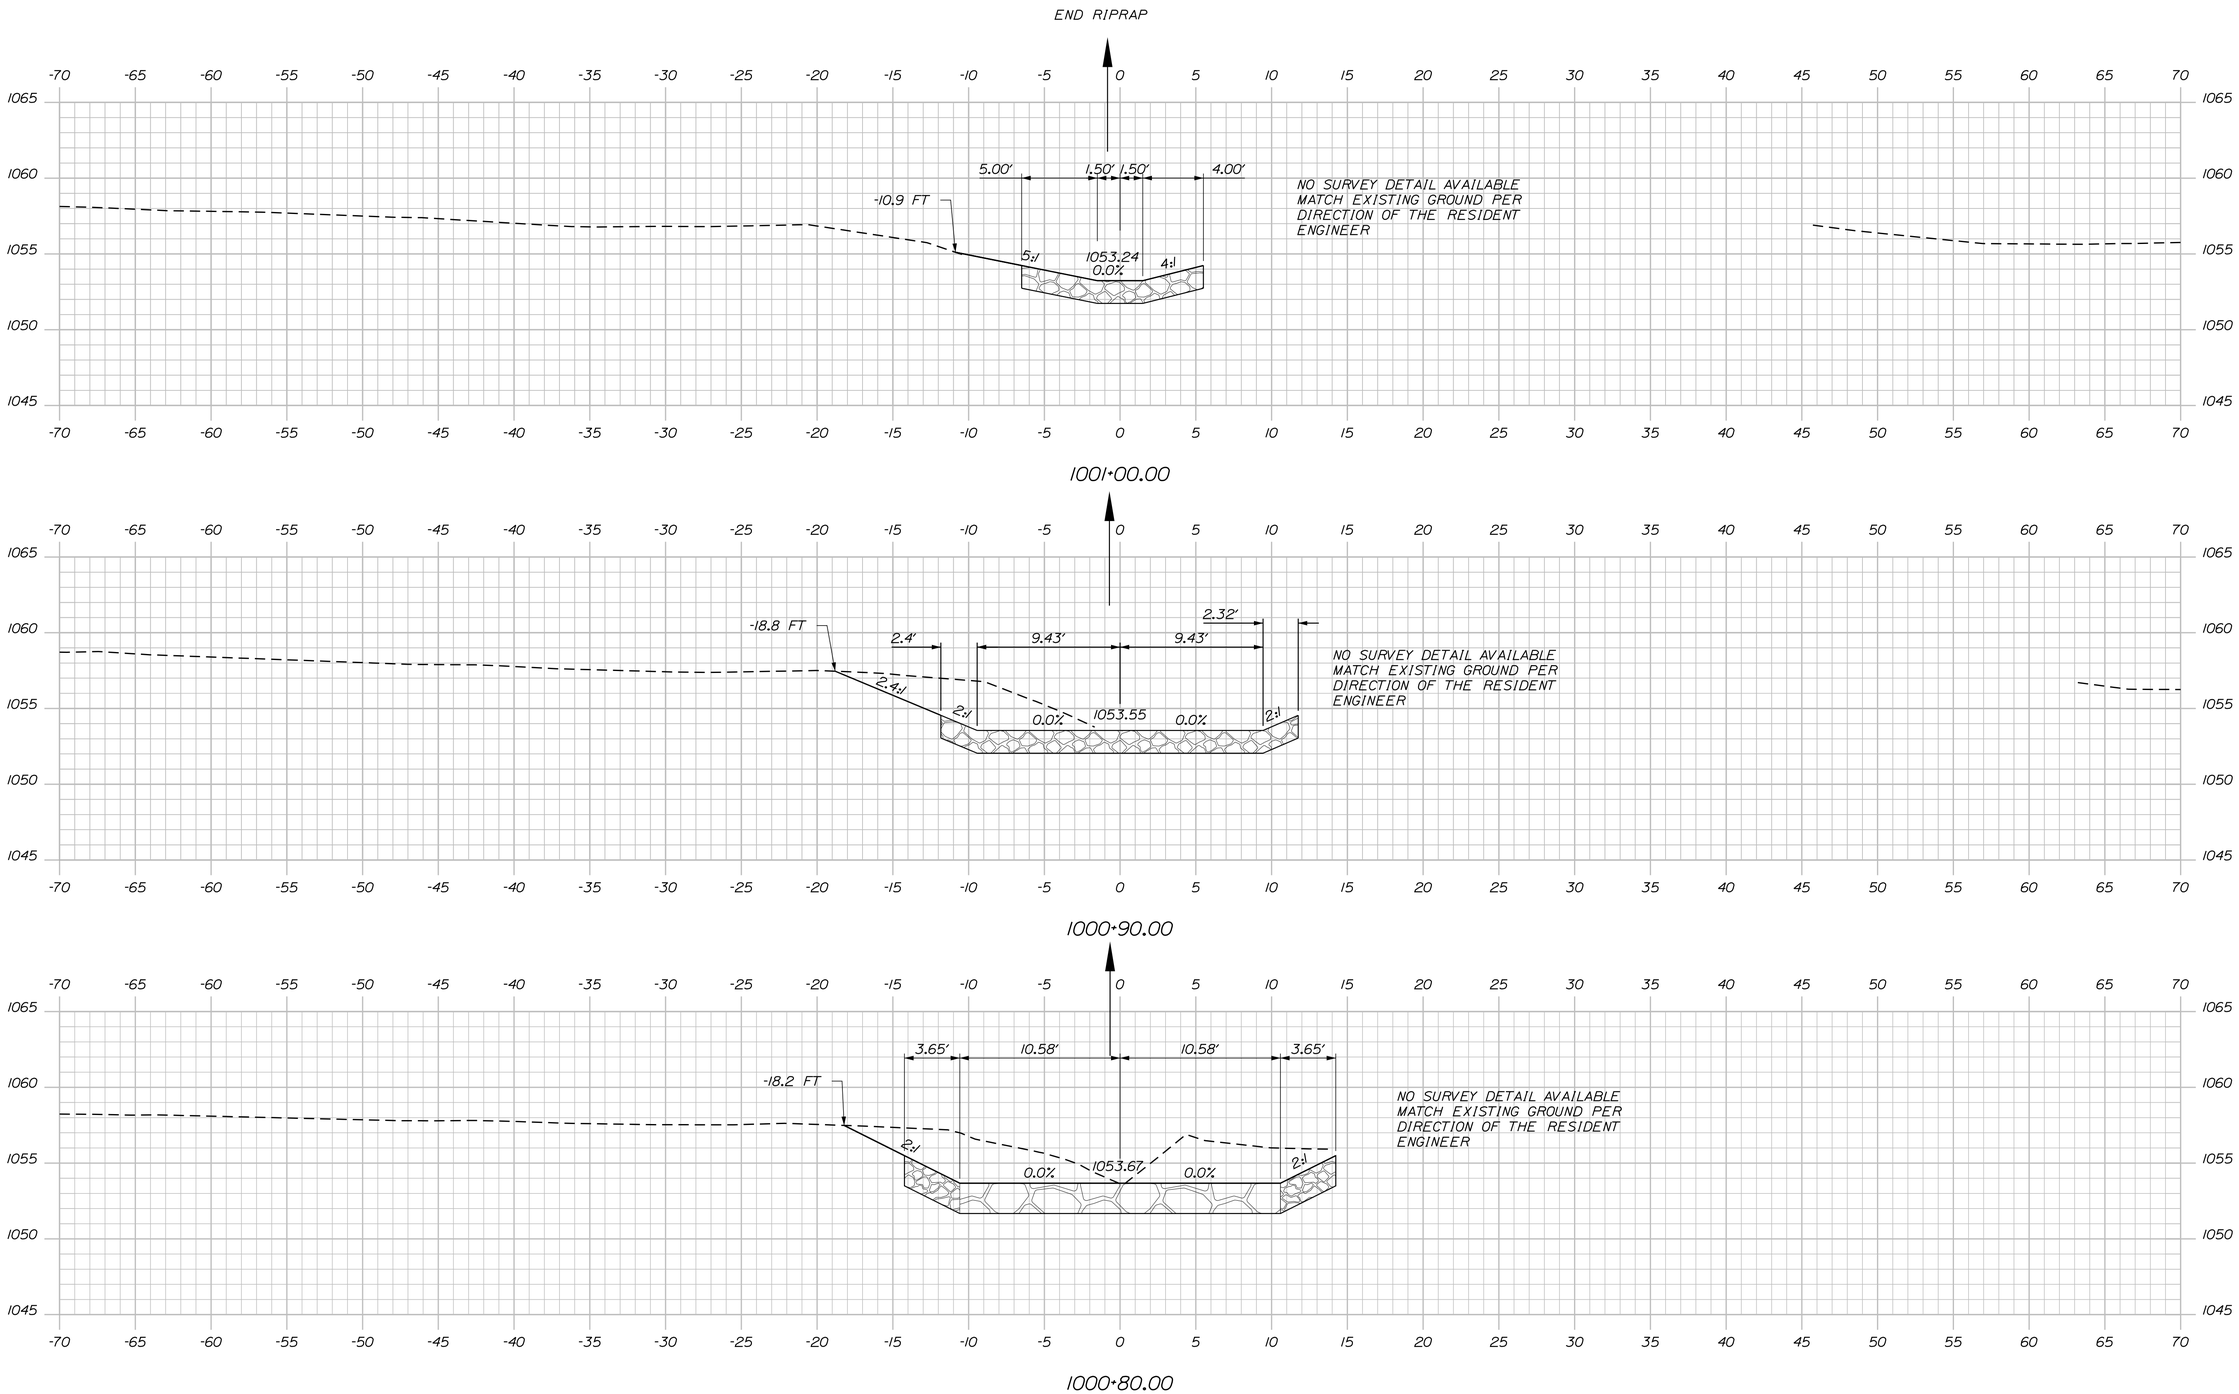

STATE OF MAINE
DEPARTMENT OF TRANSPORTATION

STP-1824(700)X

WIN
WIN 18247.00

HIGHWAY PLANS

	BY	DATE
PROJ. MANAGER	$PROJMANAGER$	
DESIGN-DETAILED	$designer1$	$projdate1$
CHECKED-REVIEWED	------	------
DESIGN2-DETAILED2	$designer2$	$projdate2$
DESIGN3-DETAILED3	$designer3$	$projdate3$
REVISIONS 1	------	$revdate1$
REVISIONS 2	------	$revdate2$
REVISIONS 3	$revision3$	$revdate3$
REVISIONS 4	$revision4$	$revdate4$
FIELD CHANGES	$fieldchange$	$fieldate$

SIGNATURE

P.E. NUMBER

DATE

MADRID \ PHILLIPS
ROUTE 4

CROSS SECTIONS

SHEET NUMBER

363

OF 532

Filename: ...\363_XSECT_Y DISSIPATER AT STA. 504+05_0001.dgn Date:2/25/2019

Username: mdebowski

Energy Dissipater at Sta. 504+05, Sta. 1000+80.00 to Sta. 1001+00.00

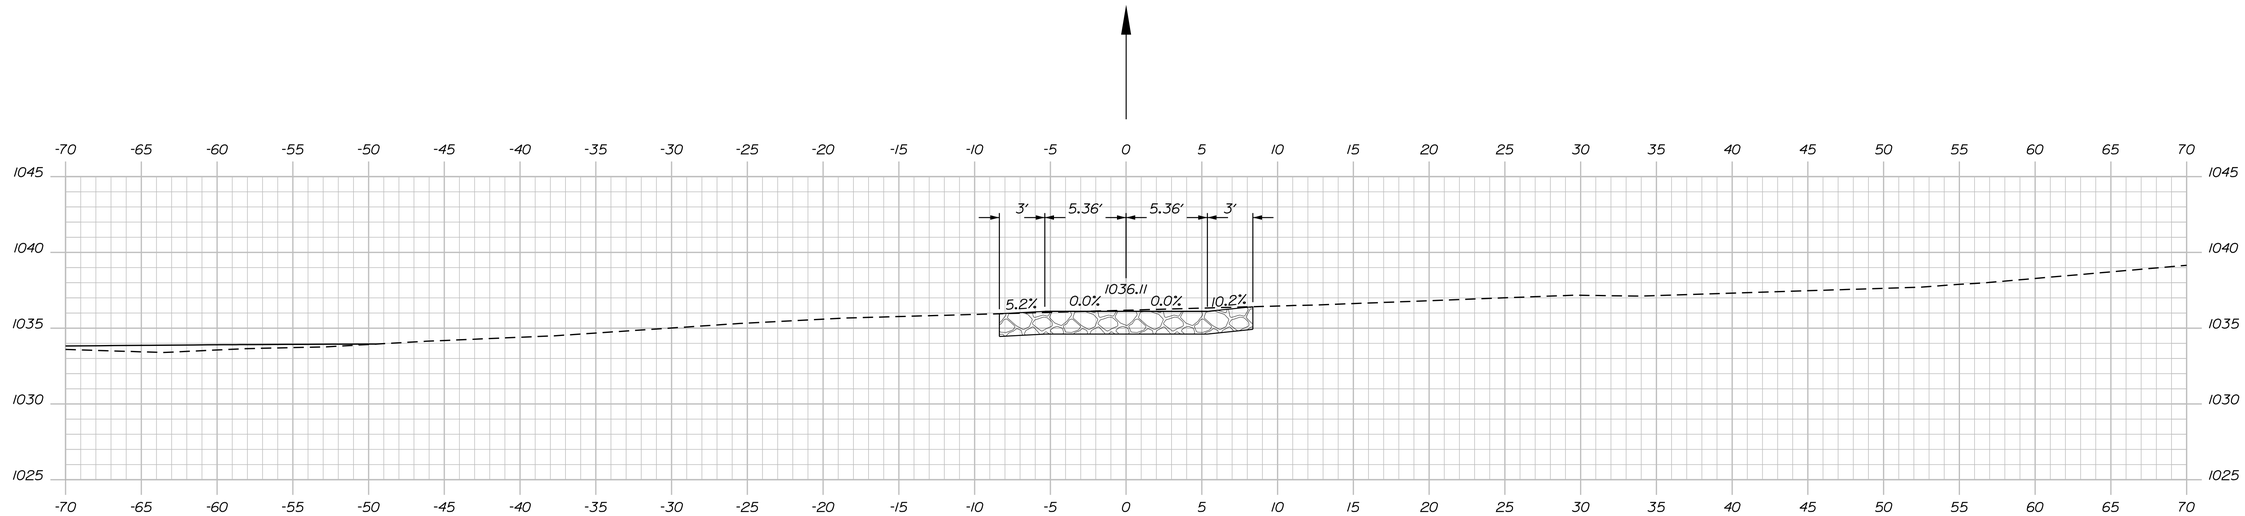

1002+70.00

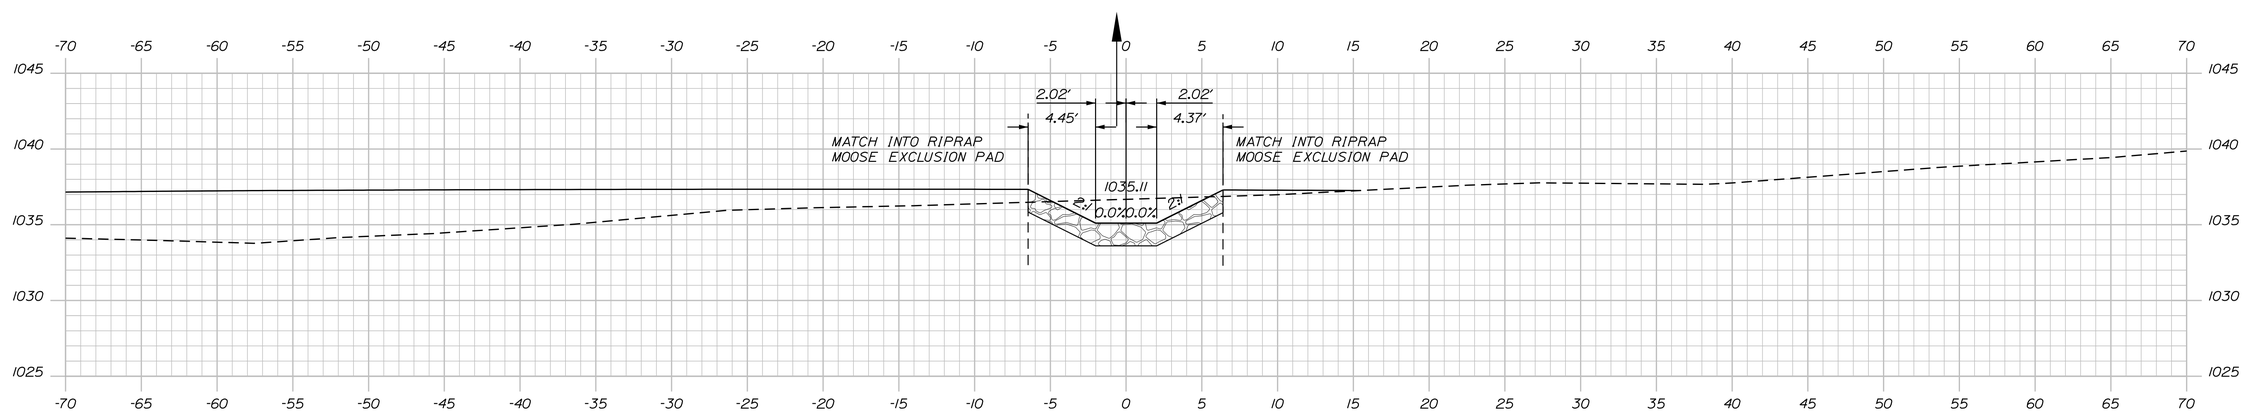

1002+60.00

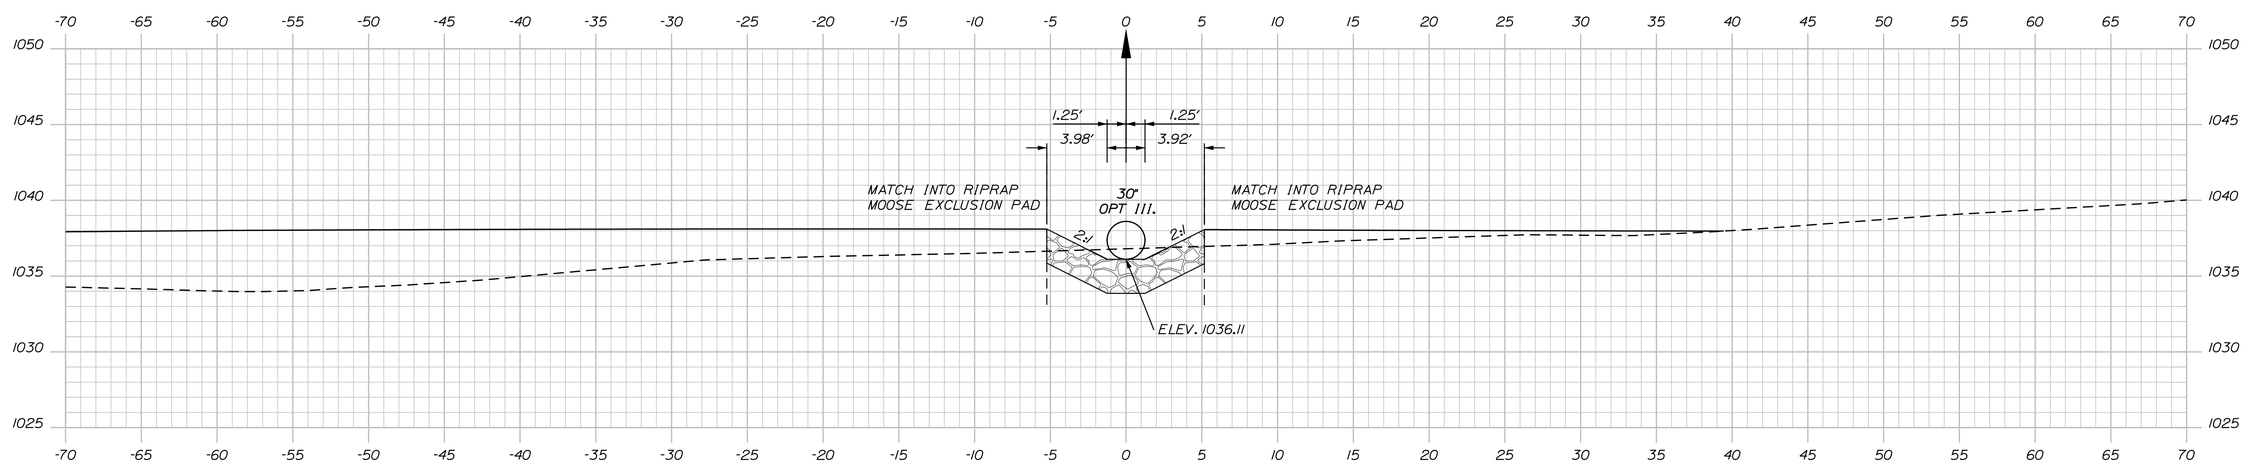

1002+57.70

STATE OF MAINE
DEPARTMENT OF TRANSPORTATION

STP-1824(700)X

WIN
WIN 18247.00

HIGHWAY PLANS

PROJ. MANAGER	BY	DATE
DESIGN-DETAILED	$detailer1$	$projdate1$
CHECKED-REVIEWED	-----	-----
DESIGN2-DETAILED2	$detailer2$	$projdate2$
DESIGN3-DETAILED3	$detailer3$	$projdate3$
REVISIONS 1	-----	$revdate1$
REVISIONS 2	-----	$revdate2$
REVISIONS 3	$revision3$	$revdate3$
REVISIONS 4	$revision4$	$revdate4$
FIELD CHANGES	$fieldchange$	$fielddate$

SIGNATURE

P.E. NUMBER

DATE

MADRID \ PHILLIPS
ROUTE 4

CROSS SECTIONS

SHEET NUMBER

364

OF 532

Filename: ...\364_XSECT_Y DISSIPATER AT STA. 511+43 HIGHWAY

Username: mdebowski

Date:2/25/2019

Energy Dissipater at Sta. 511+43, Sta. 1002+57.70 to Sta. 1002+70.00

Filename: ...\365_XSECT_Y DISSIPATER AT STA. 511+43.dgn Username: mdebowski Date:2/25/2019

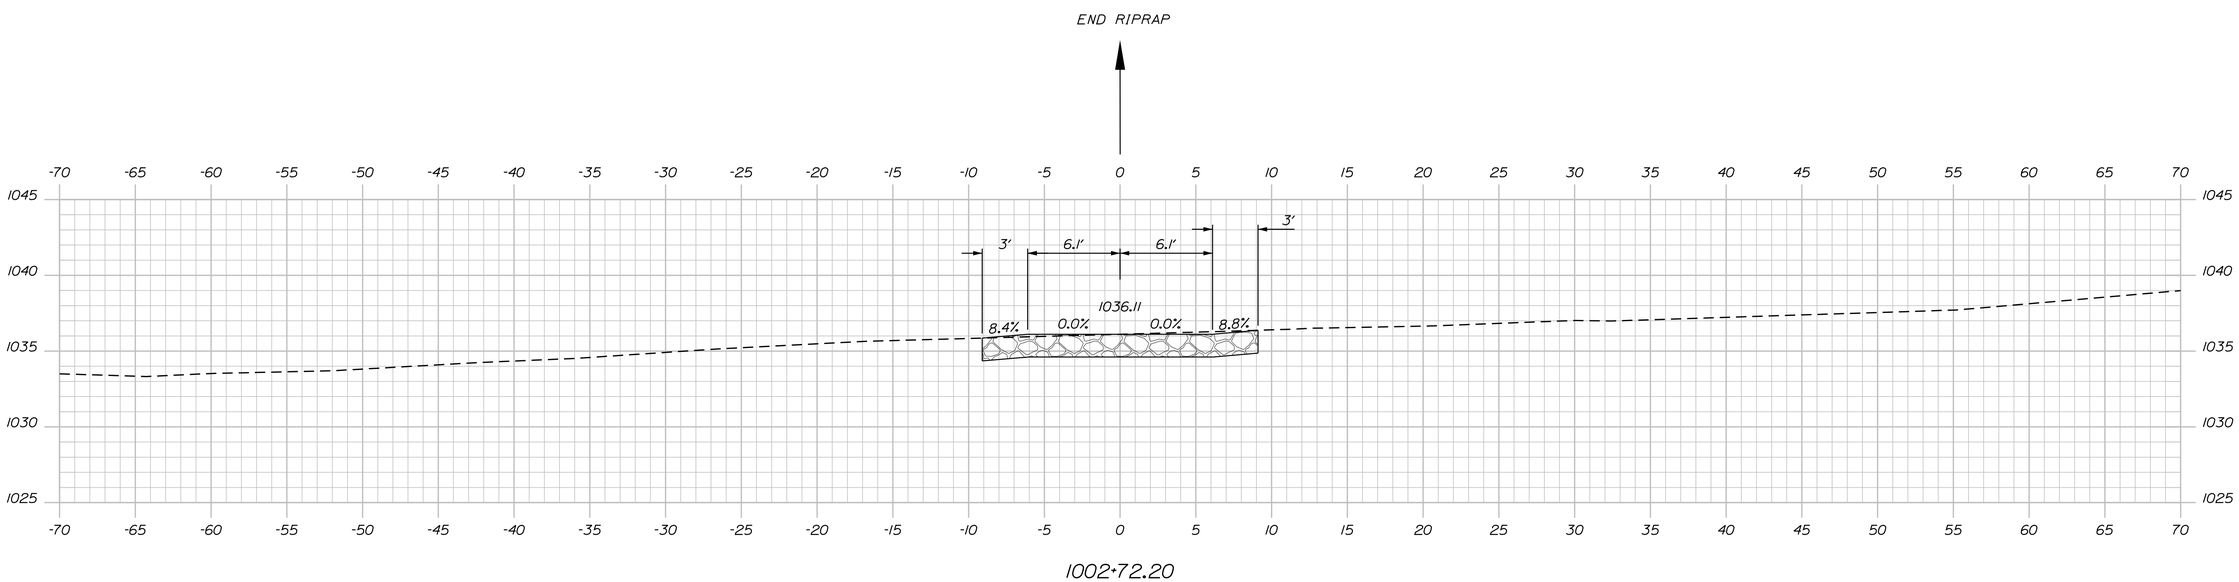

PROJ. MANAGER	$PROJMANAGER$	BY	DATE
DESIGN-DETAILED	$designer1$	$detailer1$	$projdate1$
CHECKED-REVIEWED	-----	-----	-----
DESIGN2-DETAILED2	$designer2$	$detailer2$	$projdate2$
DESIGN3-DETAILED3	$designer3$	$detailer3$	$projdate3$
REVISIONS 1	-----	-----	$revdate1$
REVISIONS 2	-----	-----	$revdate2$
REVISIONS 3	$revision3$		$revdate3$
REVISIONS 4	$revision4$		$revdate4$
FIELD CHANGES	$fieldchange$		$fielddate$

SIGNATURE

P.E. NUMBER

DATE

STATE OF MAINE
DEPARTMENT OF TRANSPORTATION

STP-1824(700)X

WIN
WIN 18247.00

HIGHWAY PLANS

MADRID \ PHILLIPS
ROUTE 4

CROSS SECTIONS

SHEET NUMBER

365

OF 532

Energy Dissipater at Sta. 511+43, Sta. 1002+72.20 to Sta. 1002+72.20

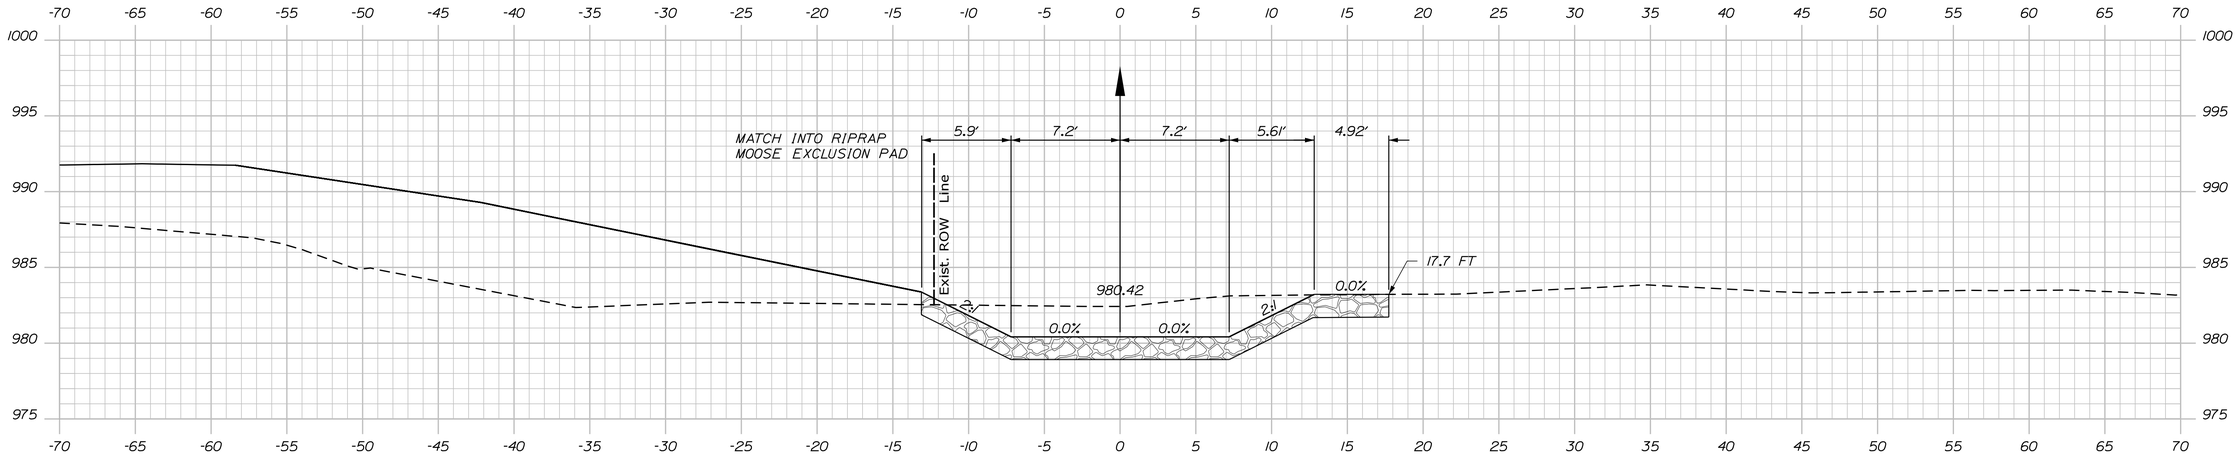

1003+70.00

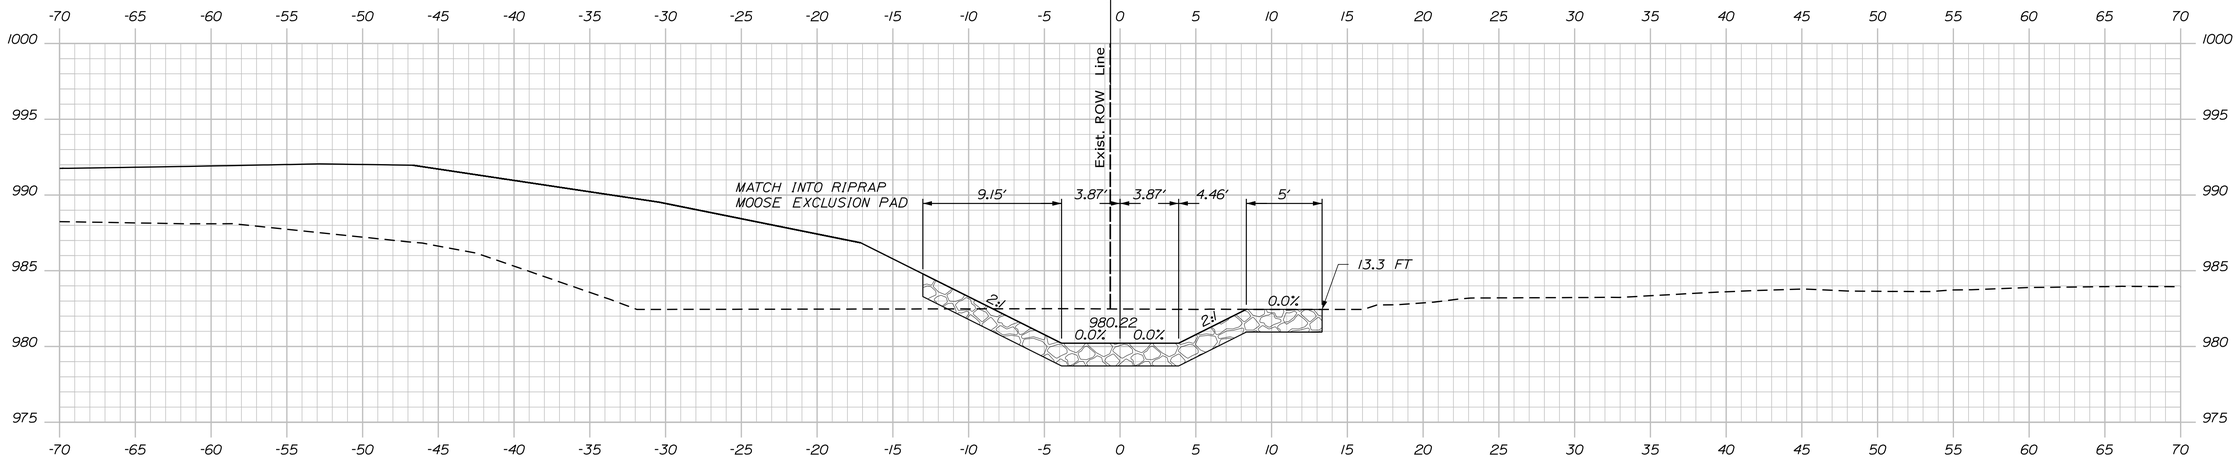

1003+60.00

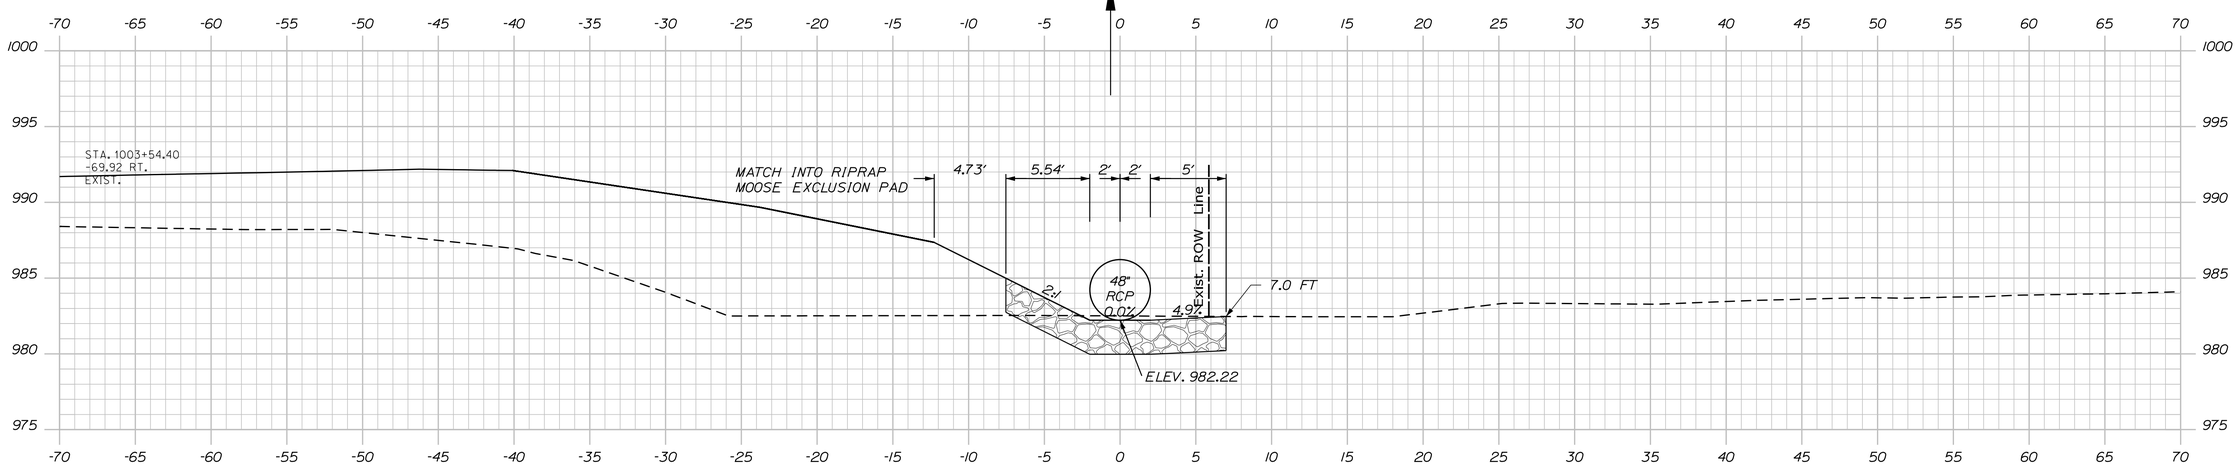

1003+54.40

STATE OF MAINE
DEPARTMENT OF TRANSPORTATION

STP-1824(700)X

WIN
WIN 18247.00

HIGHWAY PLANS

PROJ. MANAGER	$PROJMANAGER$	BY	DATE
DESIGN-DETAILED	$designer1$	$detailer1$	$projdate1$
CHECKED-REVIEWED	-----	-----	-----
DESIGN2-DETAILED2	$designer2$	$detailer2$	$projdate2$
DESIGN3-DETAILED3	$designer3$	$detailer3$	$projdate3$
REVISIONS 1	-----	-----	$revdate1$
REVISIONS 2	-----	-----	$revdate2$
REVISIONS 3	$revision3$		$revdate3$
REVISIONS 4	$revision4$		$revdate4$
FIELD CHANGES	$fieldchange$		$fielddate$

SIGNATURE

P.E. NUMBER

DATE

MADRID \ PHILLIPS
ROUTE 4

CROSS SECTIONS

SHEET NUMBER

366

OF 532

Filename: ...\366_XSECT_Y DISSIPATER AT STA. 536+76.DGN Date:2/25/2019 Time:10:06:34 AM Username: mdebowski

Energy Dissipater at Sta. 536+76, Sta. 1003+54.40 to Sta. 1003+70.00

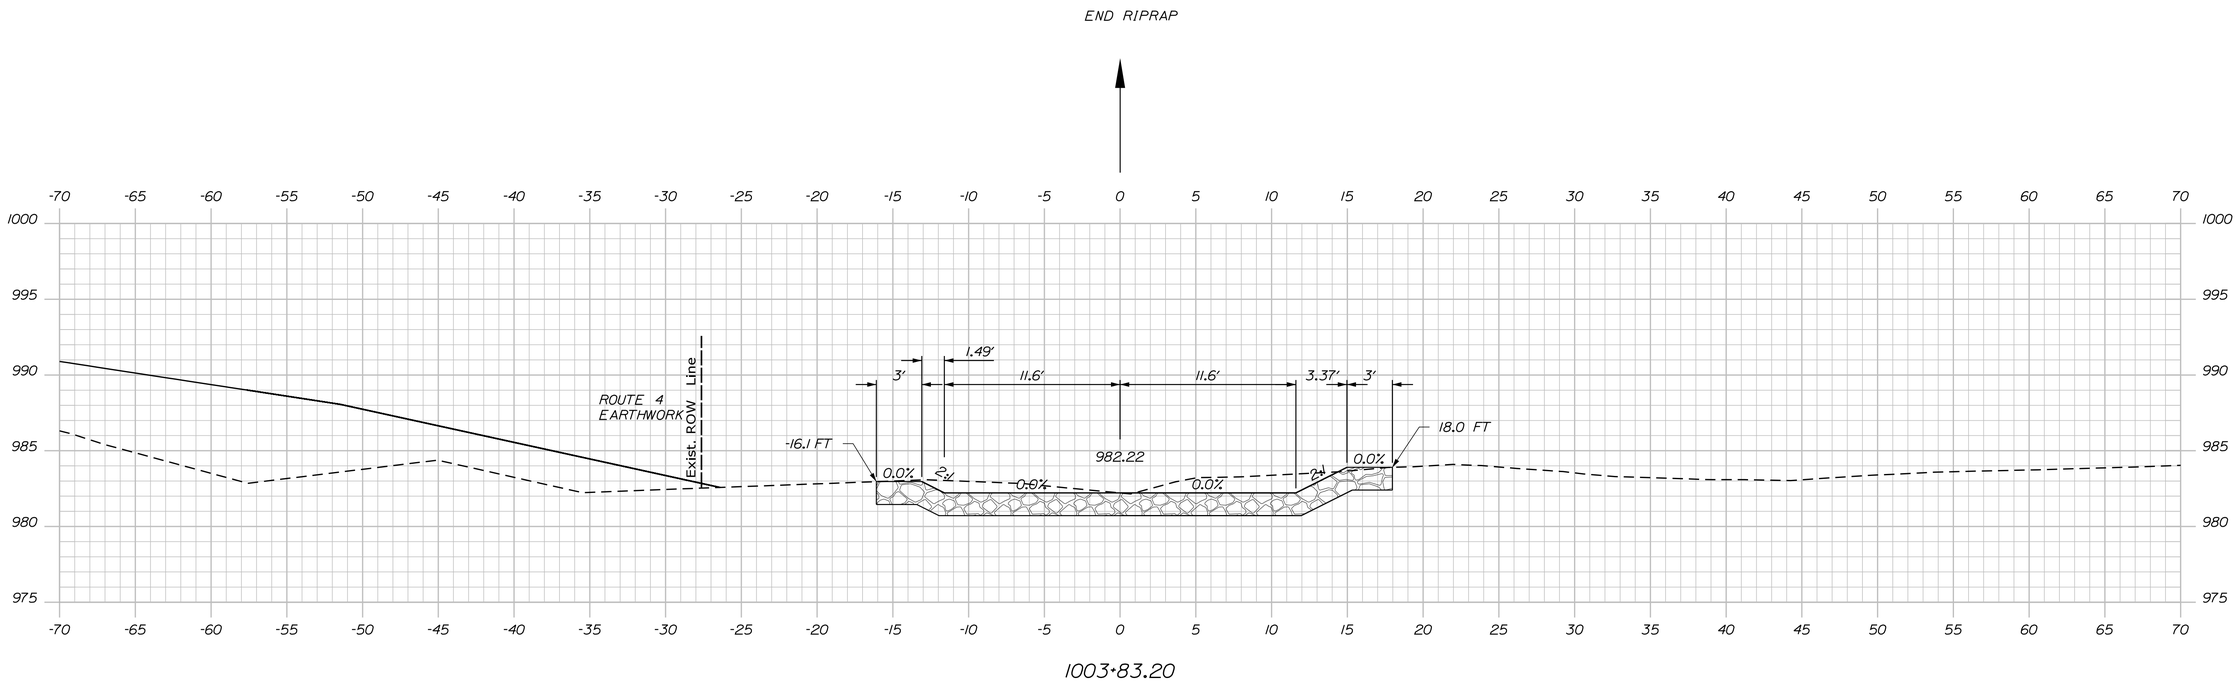

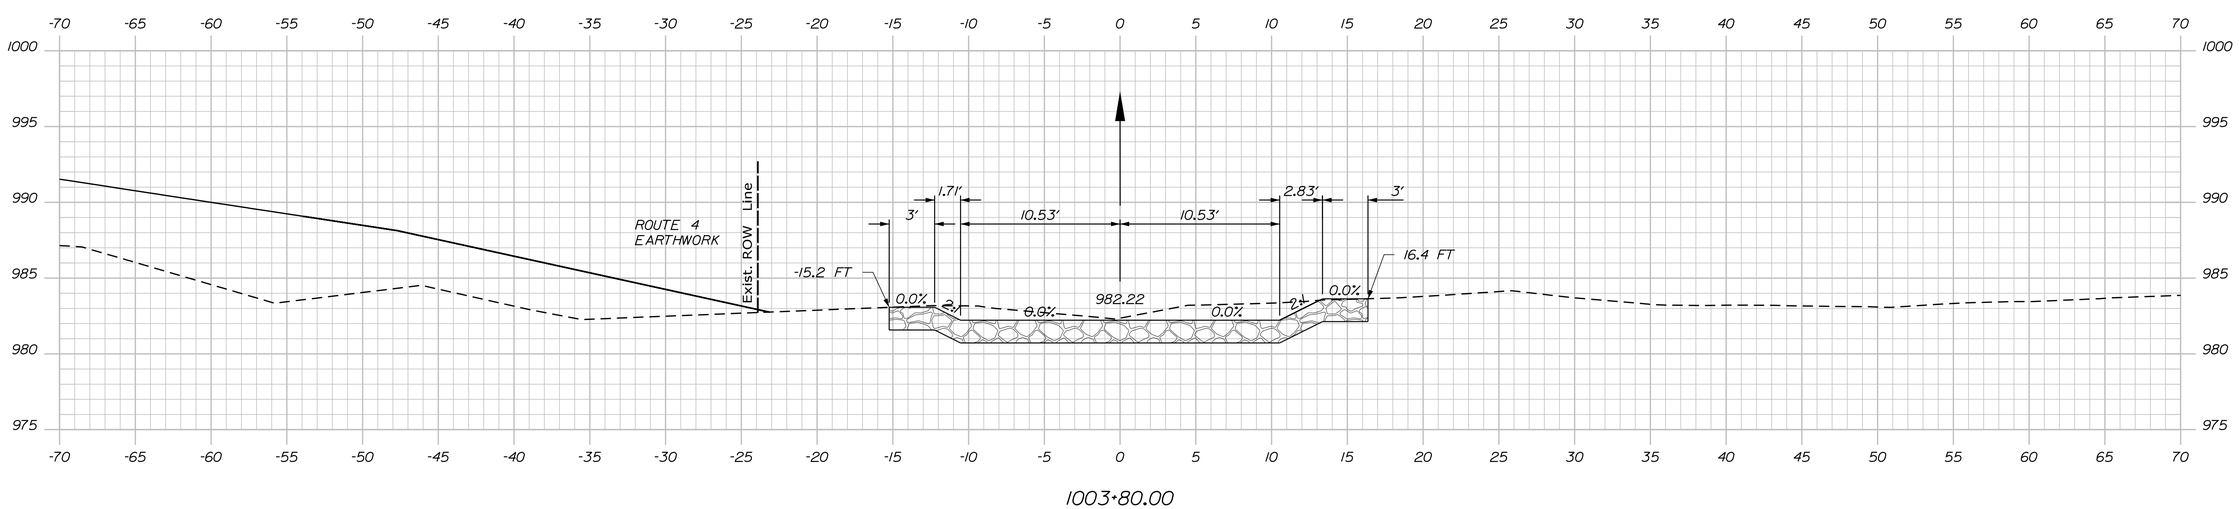

STATE OF MAINE
DEPARTMENT OF TRANSPORTATION

STP-1824(700)X

WIN
WIN 18247.00

HIGHWAY PLANS

PROJ. MANAGER	$PROJMANAGER$	BY	DATE
DESIGN-DETAILED	$designer1$	$detailer1$	$projdate1$
CHECKED-REVIEWED	-----	-----	-----
DESIGN2-DETAILED2	$designer2$	$detailer2$	$projdate2$
DESIGN3-DETAILED3	$designer3$	$detailer3$	$projdate3$
REVISIONS 1	-----	-----	$revdate1$
REVISIONS 2	-----	-----	$revdate2$
REVISIONS 3	$revision3$	-----	$revdate3$
REVISIONS 4	$revision4$	-----	$revdate4$
FIELD CHANGES	$fieldchange$	-----	$fielddate$

SIGNATURE

P.E. NUMBER

DATE

MADRID \ PHILLIPS
ROUTE 4

CROSS SECTIONS

SHEET NUMBER

367

OF 532

Energy Dissipater at Sta. 536+76, Sta. 1003+80.00 to Sta. 1003+83.20

Filename: ...\367_XSECT_Y DISSIPATER AT STA. 536+76 ORIGINAL.dgn Username: mdebowski Date:2/25/2019

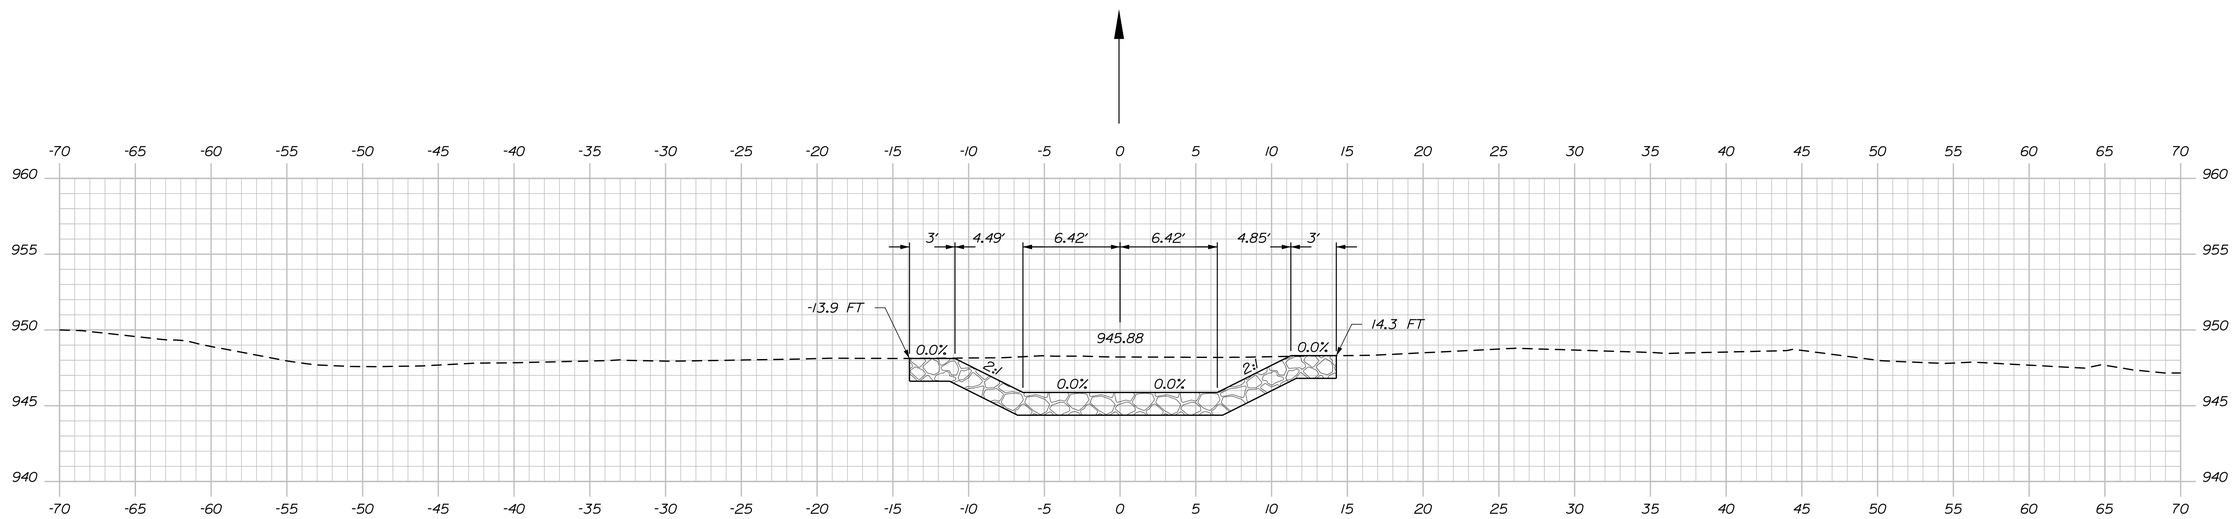

1004+60.00

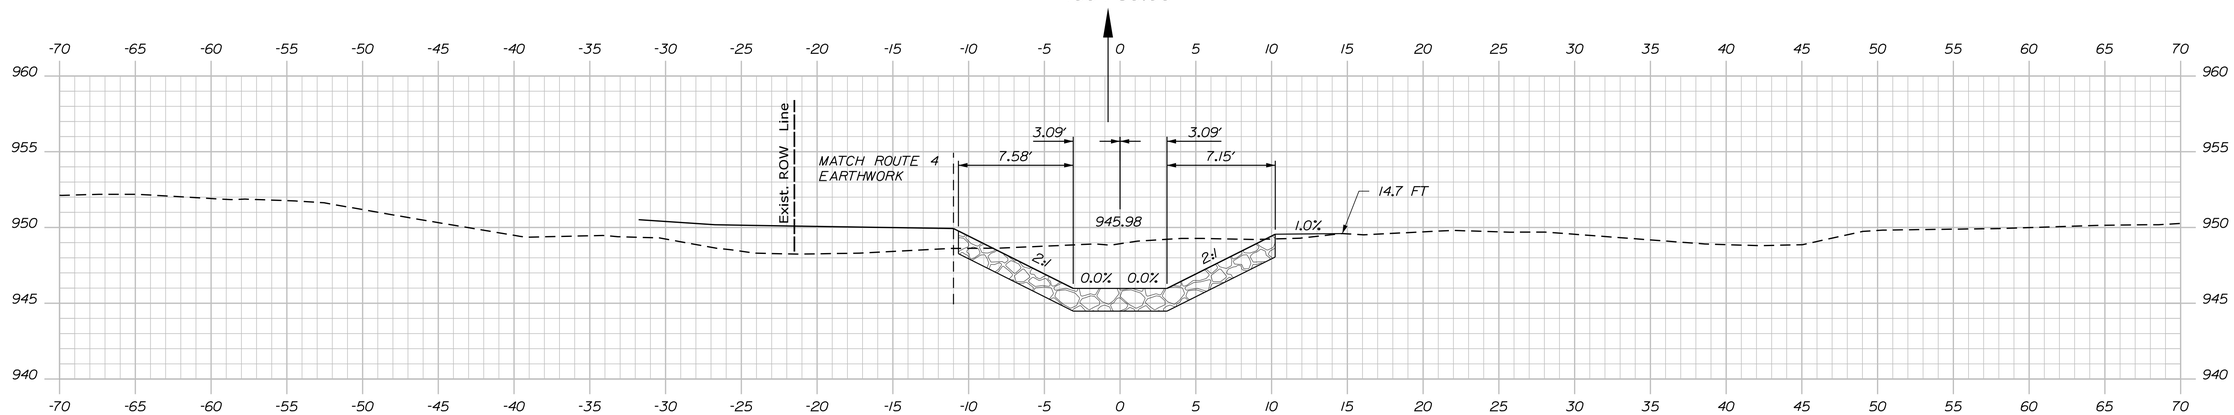

1004+50.00

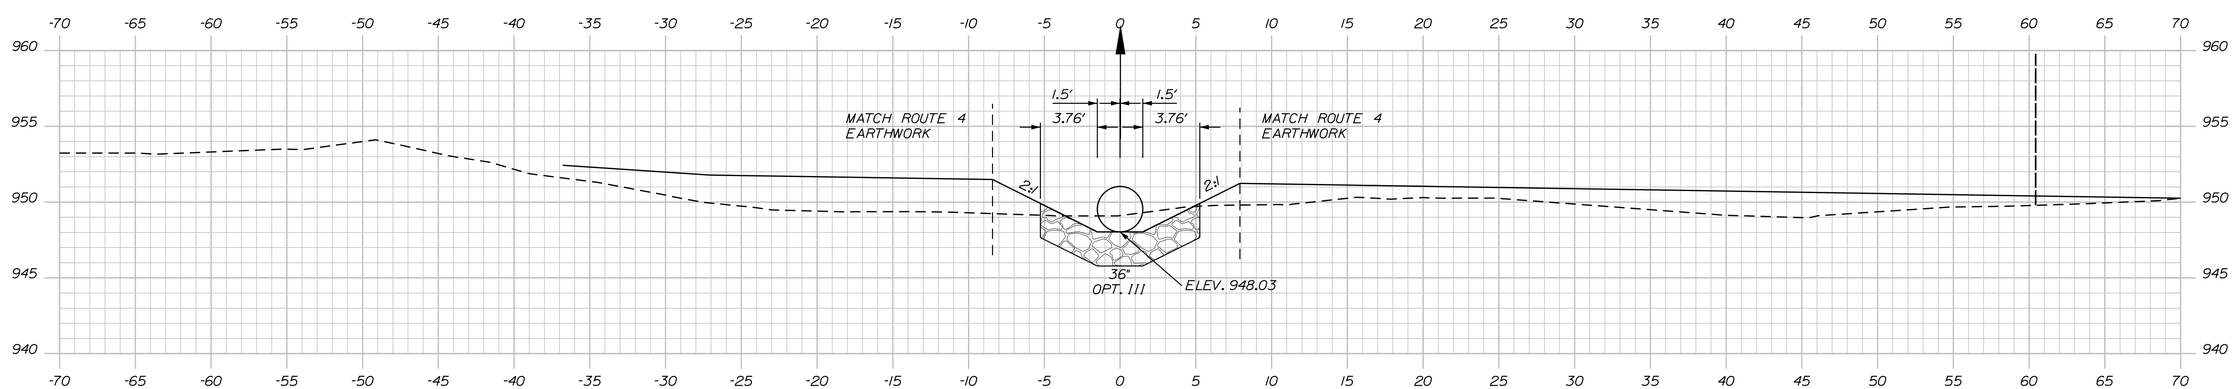

1004+45.20

STATE OF MAINE
DEPARTMENT OF TRANSPORTATION

STP-1824(700)X

WIN
WIN 18247.00

HIGHWAY PLANS

PROJ. MANAGER	$PROJMANAGER$	BY	DATE
DESIGN-DETAILED	$designer1$	$detailer1$	$projdate1$
CHECKED-REVIEWED	-----	-----	-----
DESIGN2-DETAILED2	$designer2$	$detailer2$	$projdate2$
DESIGN3-DETAILED3	$designer3$	$detailer3$	$projdate3$
REVISIONS 1	-----	-----	$revdate1$
REVISIONS 2	-----	-----	$revdate2$
REVISIONS 3	$revision3$	-----	$revdate3$
REVISIONS 4	$revision4$	-----	$revdate4$
FIELD CHANGES	$fieldchange$	-----	$fieldate$

SIGNATURE

P.E. NUMBER

DATE

MADRID \ PHILLIPS
ROUTE 4

CROSS SECTIONS

SHEET NUMBER

368

OF 532

Filename: ...\368_XSECT_Y DISSIPATER AT STA. 566+00.DGN Date:2/25/2019 Time:10:06:07 AM Version: 8.11.09.702 Usersetup: ...\MAINWAY Username: mdebowski

Energy Dissipater at Sta. 566+00, Sta. 1004+45.20 to Sta. 1004+60.00

Filename: ...\369_XSECT_Y DISSIPATER AT STA. 566+00 ROUTE 4 Division 0 HIGHWAY Username: mdebowski Date:2/25/2019

END RIPRAP

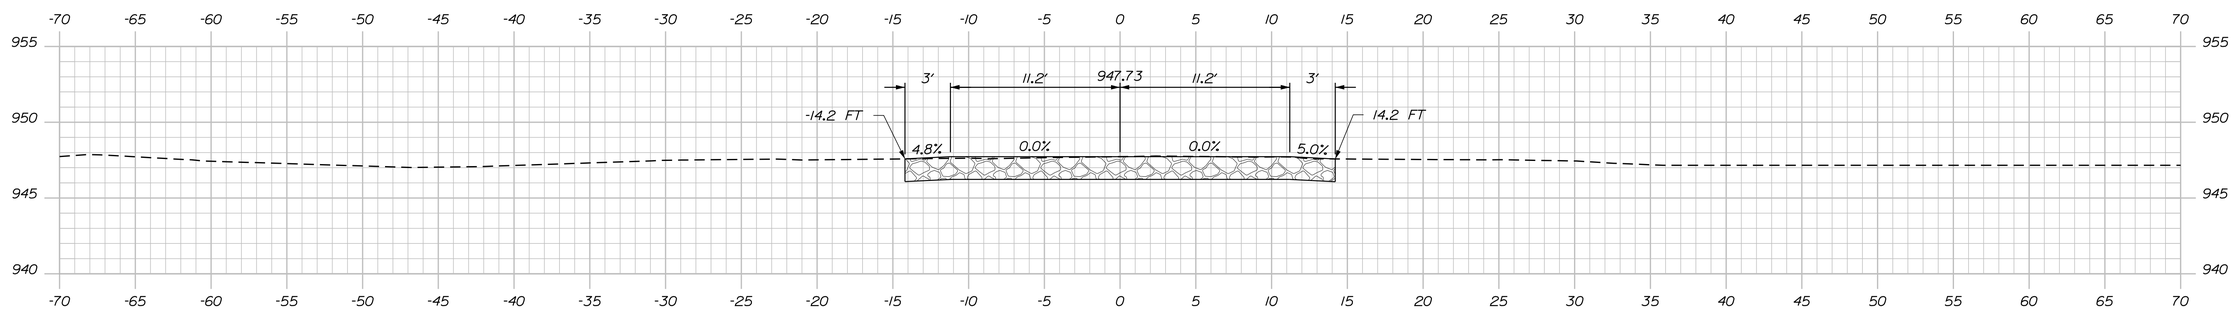

1004+74.40

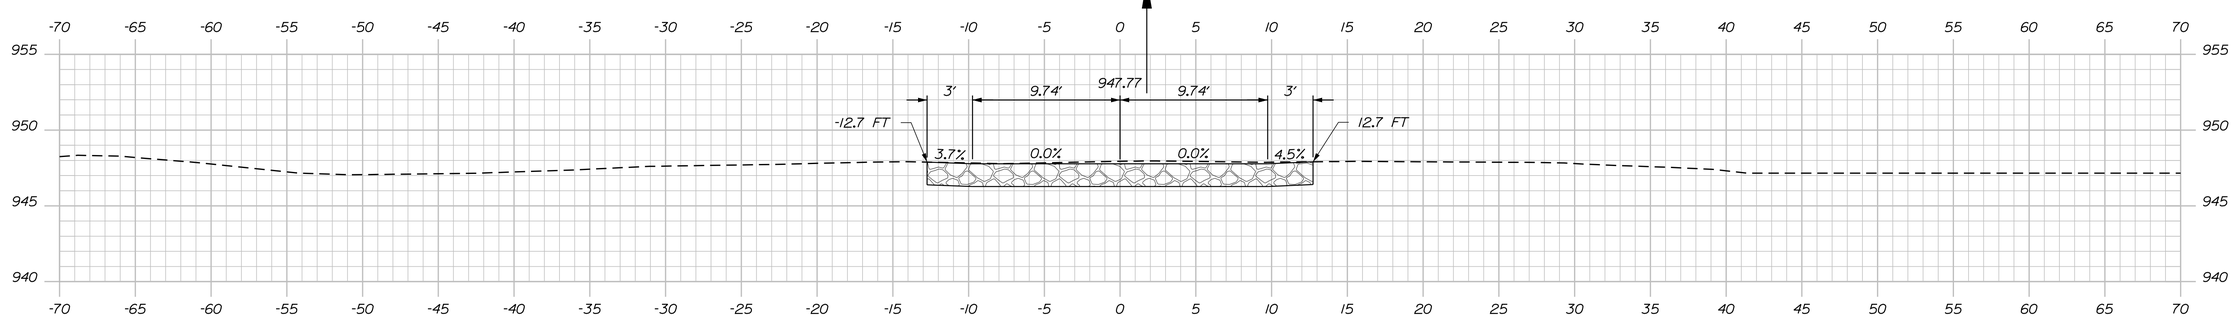

1004+70.00

STATE OF MAINE
DEPARTMENT OF TRANSPORTATION

STP-1824(700)X

WIN
WIN 18247.00

HIGHWAY PLANS

PROJ. MANAGER	$PROJMANAGER$	BY	DATE
DESIGN-DETAILED	$designer1$	$detailer1$	$projdate1$
CHECKED-REVIEWED	------	------	------
DESIGN2-DETAILED2	$designer2$	$detailer2$	$projdate2$
DESIGN3-DETAILED3	$designer3$	$detailer3$	$projdate3$
REVISIONS 1	------		$revdate1$
REVISIONS 2	------		$revdate2$
REVISIONS 3	$revision3$		$revdate3$
REVISIONS 4	$revision4$		$revdate4$
FIELD CHANGES	$fieldchange$		$fieldate$

SIGNATURE

P.E. NUMBER

DATE

MADRID \ PHILLIPS
ROUTE 4

CROSS SECTIONS

SHEET NUMBER

369

OF 532

Energy Dissipater at Sta. 566+00, Sta. 1004+70.00 to Sta. 1004+74.40

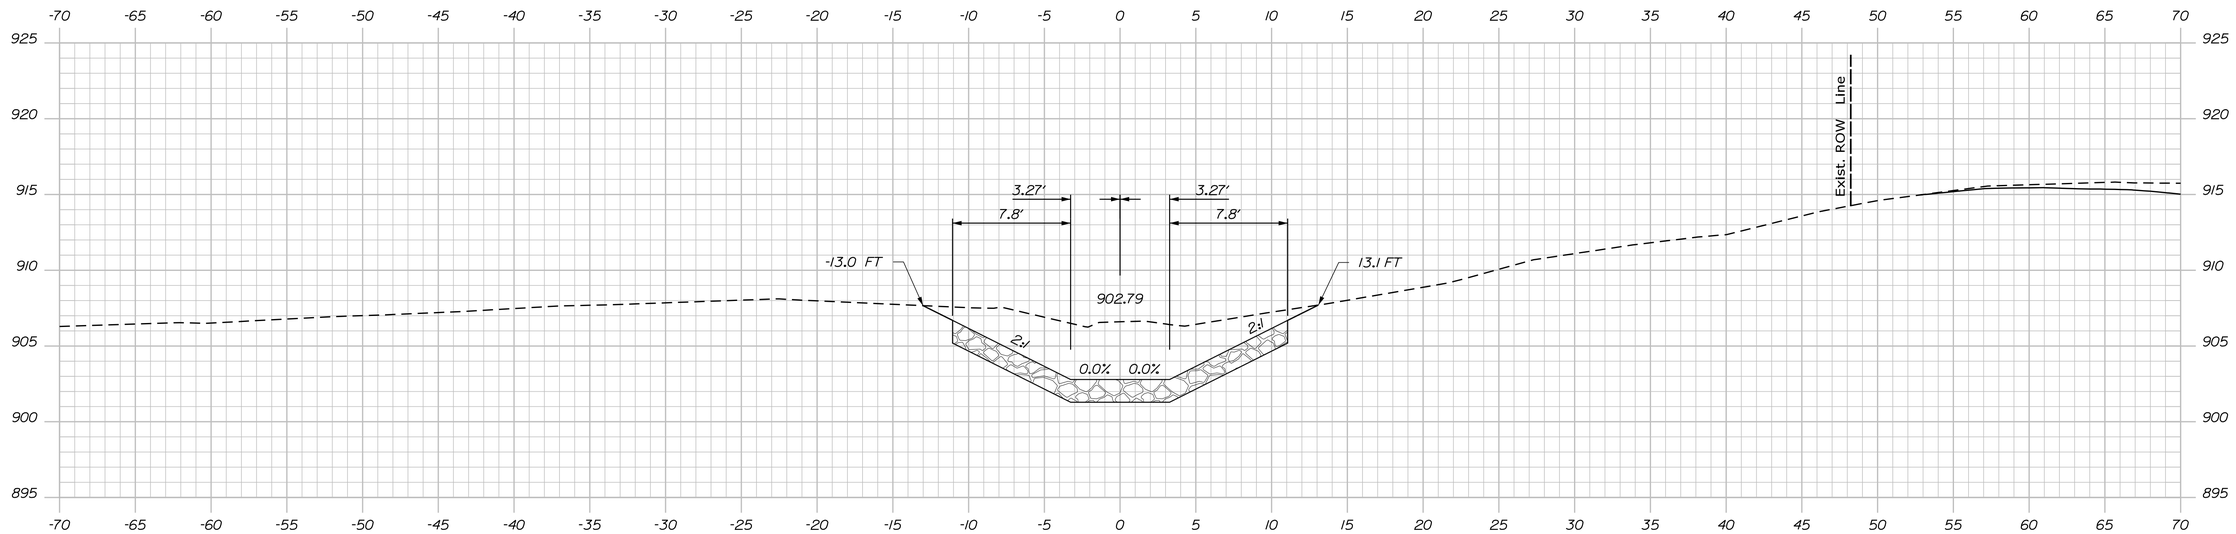

1005+50.00

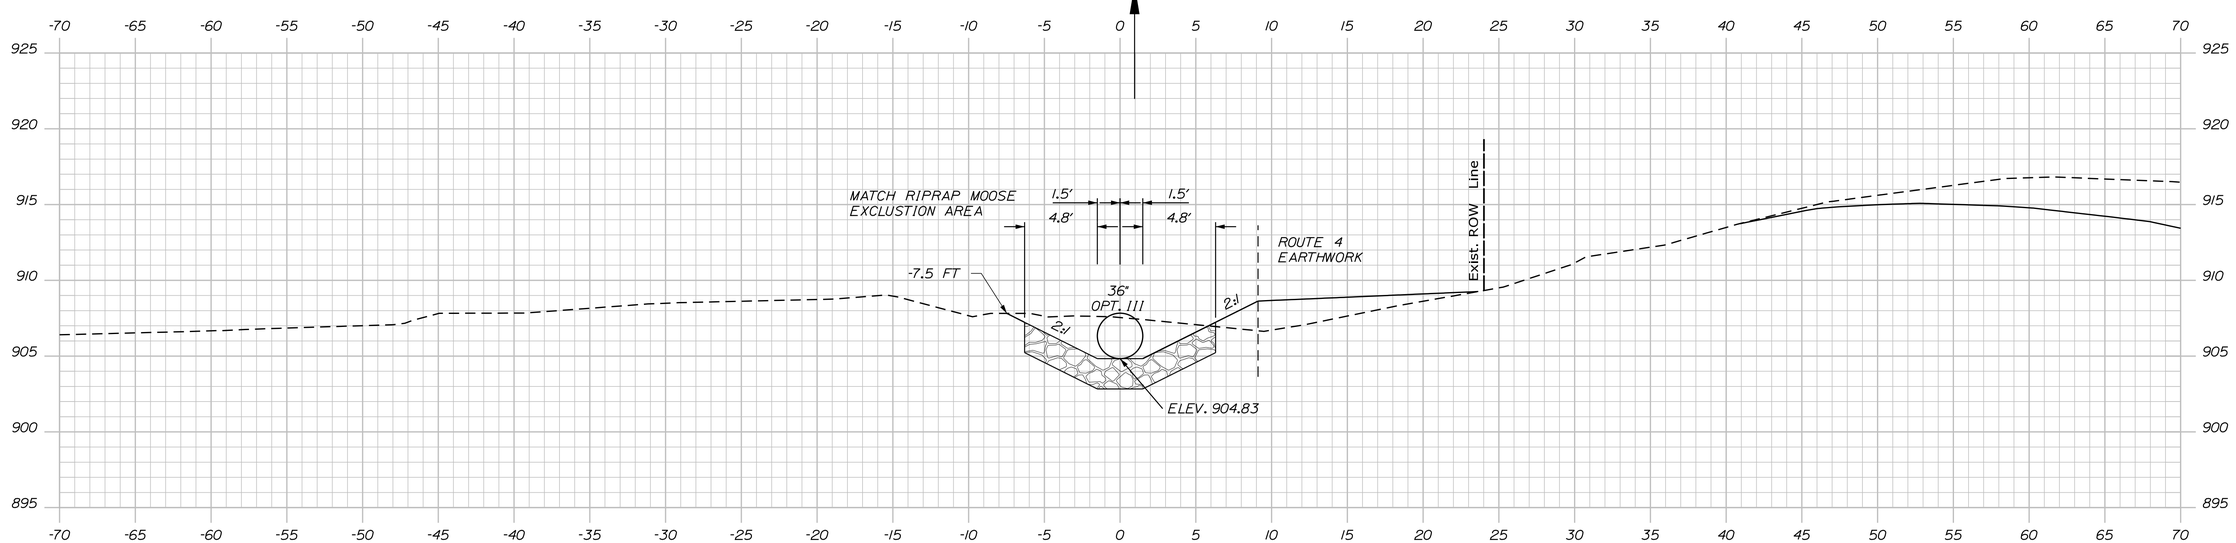

1005+44.70

STATE OF MAINE
DEPARTMENT OF TRANSPORTATION

STP-1824(700)X

WIN
WIN 18247.00

HIGHWAY PLANS

PROJ. MANAGER	$PROJMANAGER$	BY	DATE
DESIGN-DETAILED	$designer1$	$detailer1$	$projdate1$
CHECKED-REVIEWED	-----	-----	-----
DESIGN2-DETAILED2	$designer2$	$detailer2$	$projdate2$
DESIGN3-DETAILED3	$designer3$	$detailer3$	$projdate3$
REVISIONS 1	-----	-----	$revdate1$
REVISIONS 2	-----	-----	$revdate2$
REVISIONS 3	$revision3$		$revdate3$
REVISIONS 4	$revision4$		$revdate4$
FIELD CHANGES	$fieldchange$		$fielddate$

SIGNATURE

P.E. NUMBER

DATE

MADRID \ PHILLIPS
ROUTE 4

CROSS SECTIONS

SHEET NUMBER

370

OF 532

Filename: ...\370_XSECT_Y DISSIPATER AT STA. 630+74.dgn Date:2/25/2019 Username: mdebowski

Energy Dissipater at Sta. 630+74, Sta. 1005+44.70 to Sta. 1005+50.00

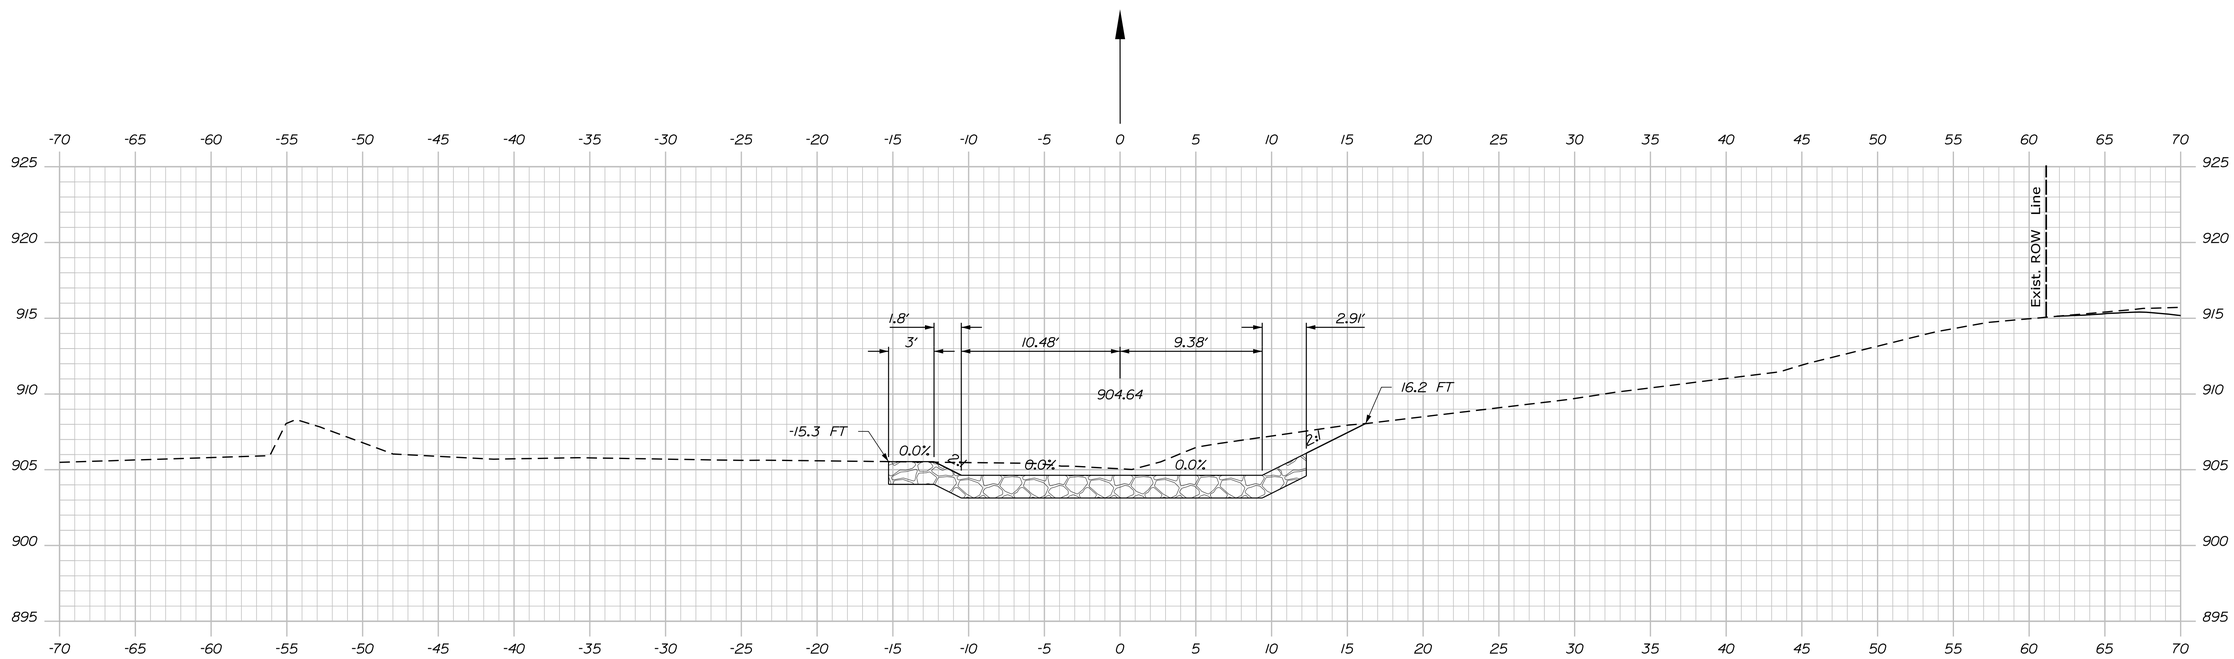

1005+70.00

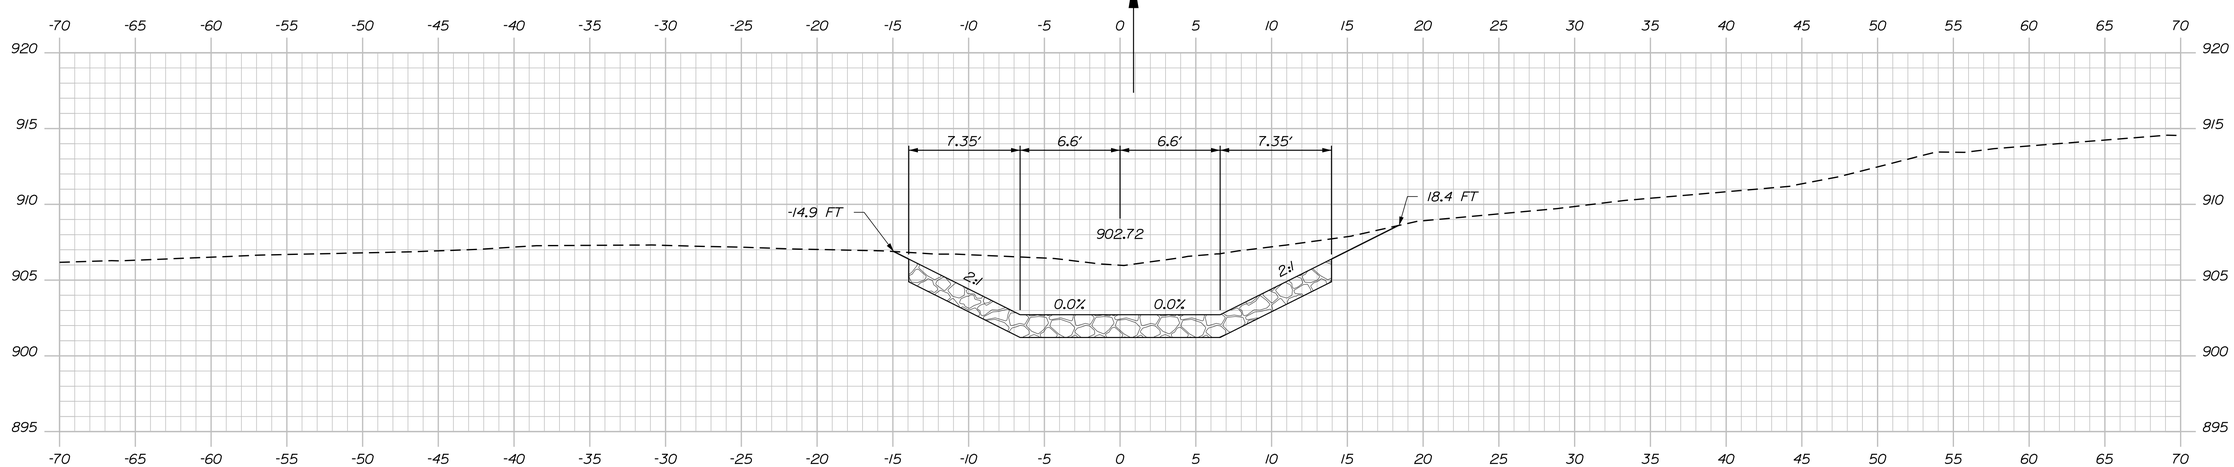

1005+60.00

STATE OF MAINE
DEPARTMENT OF TRANSPORTATION

STP-1824(700)X

WIN
WIN 18247.00

HIGHWAY PLANS

		BY	DATE
PROJ. MANAGER	$PROJMANAGER$		
DESIGN-DETAILED	$designer1$	$detailer1$	$projdate1$
CHECKED-REVIEWED	-----	-----	-----
DESIGN2-DETAILED2	$designer2$	$detailer2$	$projdate2$
DESIGN3-DETAILED3	$designer3$	$detailer3$	$projdate3$
REVISIONS 1	-----		$revdate1$
REVISIONS 2	-----		$revdate2$
REVISIONS 3	$revision3$		$revdate3$
REVISIONS 4	$revision4$		$revdate4$
FIELD CHANGES	$fieldchange$		$fieldate$

SIGNATURE

P.E. NUMBER

DATE

MADRID \ PHILLIPS
ROUTE 4

CROSS SECTIONS

SHEET NUMBER

371

OF 532

Filename: ...\371_XSECT_Y DISSIPATER AT STA. 630+74 Sta. 1005+60.00 to Sta. 1005+70.00 HIGHWAY

Username: mdebowski

Date:2/25/2019

Energy Dissipater at Sta. 630+74, Sta. 1005+60.00 to Sta. 1005+70.00

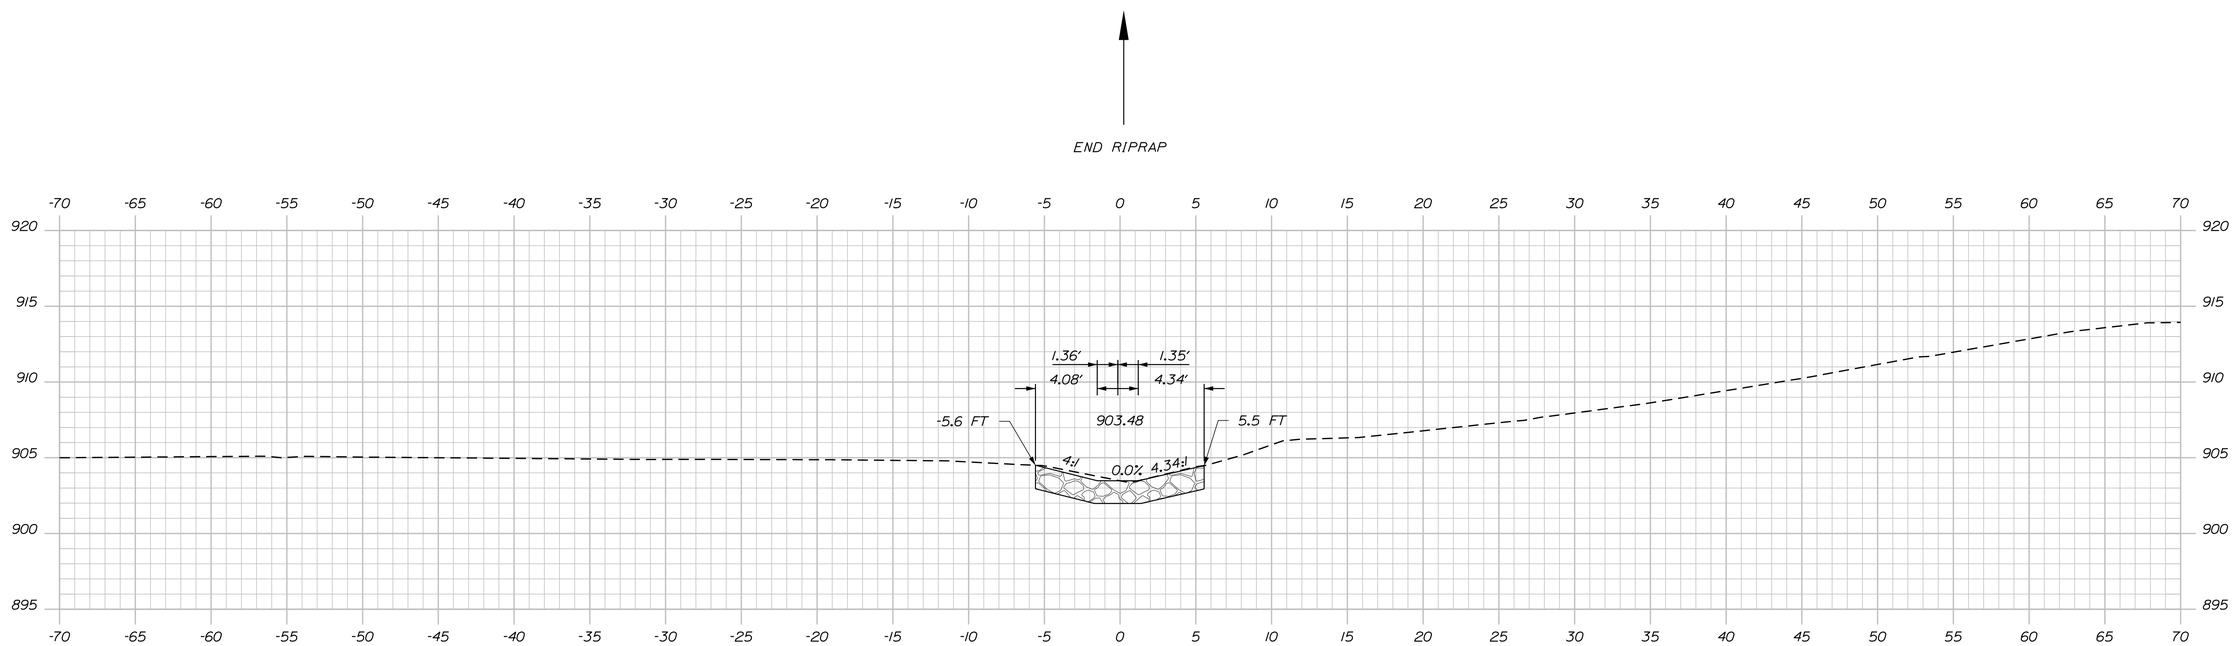

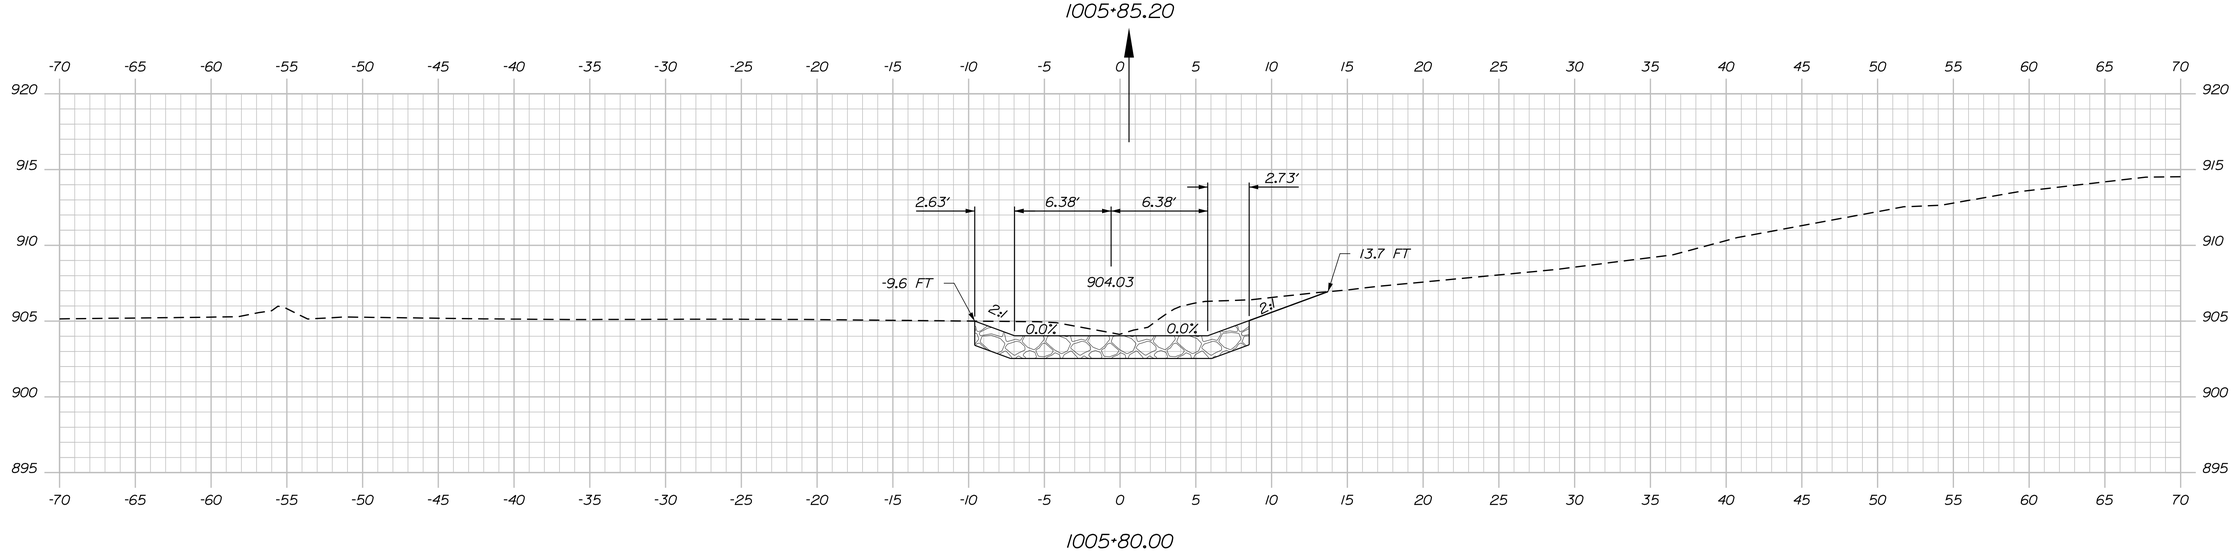

STATE OF MAINE
DEPARTMENT OF TRANSPORTATION

STP-1824(700)X

WIN
WIN 18247.00

HIGHWAY PLANS

		BY	DATE
PROJ. MANAGER	$PROJMANAGER$		
DESIGN-DETAILED	$designer1$	$detailer1$	$projdate1$
CHECKED-REVIEWED	------	------	------
DESIGN2-DETAILED2	$designer2$	$detailer2$	$projdate2$
DESIGN3-DETAILED3	$designer3$	$detailer3$	$projdate3$
REVISIONS 1	------		$revdate1$
REVISIONS 2	------		$revdate2$
REVISIONS 3	$revision3$		$revdate3$
REVISIONS 4	$revision4$		$revdate4$
FIELD CHANGES	$fieldchange$		$fieldate$

SIGNATURE

P.E. NUMBER

DATE

MADRID \ PHILLIPS
ROUTE 4

CROSS SECTIONS

SHEET NUMBER

372

OF 532

Filename: ...\372_XSECT_Y DISSIPATER AT STA. 630+74 Sta. 1005+80.00 HIGHWAY Username: mdebowski Date:2/25/2019

Energy Dissipater at Sta. 630+74, Sta. 1005+80.00 to Sta. 1005+85.20

NOTES:

1. ALL WORK TO CONFORM TO MAINE DEPARTMENT OF TRANSPORTATION STANDARD SPECIFICATIONS FOR HIGHWAYS AND BRIDGES AND STANDARD DETAILS

2. ALL PROPOSED WORK SHALL BE IN CONFORMANCE WITH THE "MANUAL ON UNIFORM TRAFFIC CONTROL DEVICES FOR STREETS AND HIGHWAYS", AND "STANDARD HIGHWAY SIGNS", U.S.D.O.T., F.H.W.A. LATEST EDITION.

3. THE CONTRACTOR SHALL REMOVE ALL EXISTING PAVEMENT MARKINGS THAT CONFLICT WITH PROPOSED MARKINGS (INCIDENTAL TO 627 ITEMS).

4. STRIPING SHOWN ON THE PLANS IS FOR ESTIMATING PURPOSES ONLY. THE ACTUAL STRIPING SHALL BE DETERMINED IN THE FIELD, AS DIRECTED BY THE RESIDENT.

5. PASSING ZONES ARE TO BE DETERMINED BY THE RESIDENT.

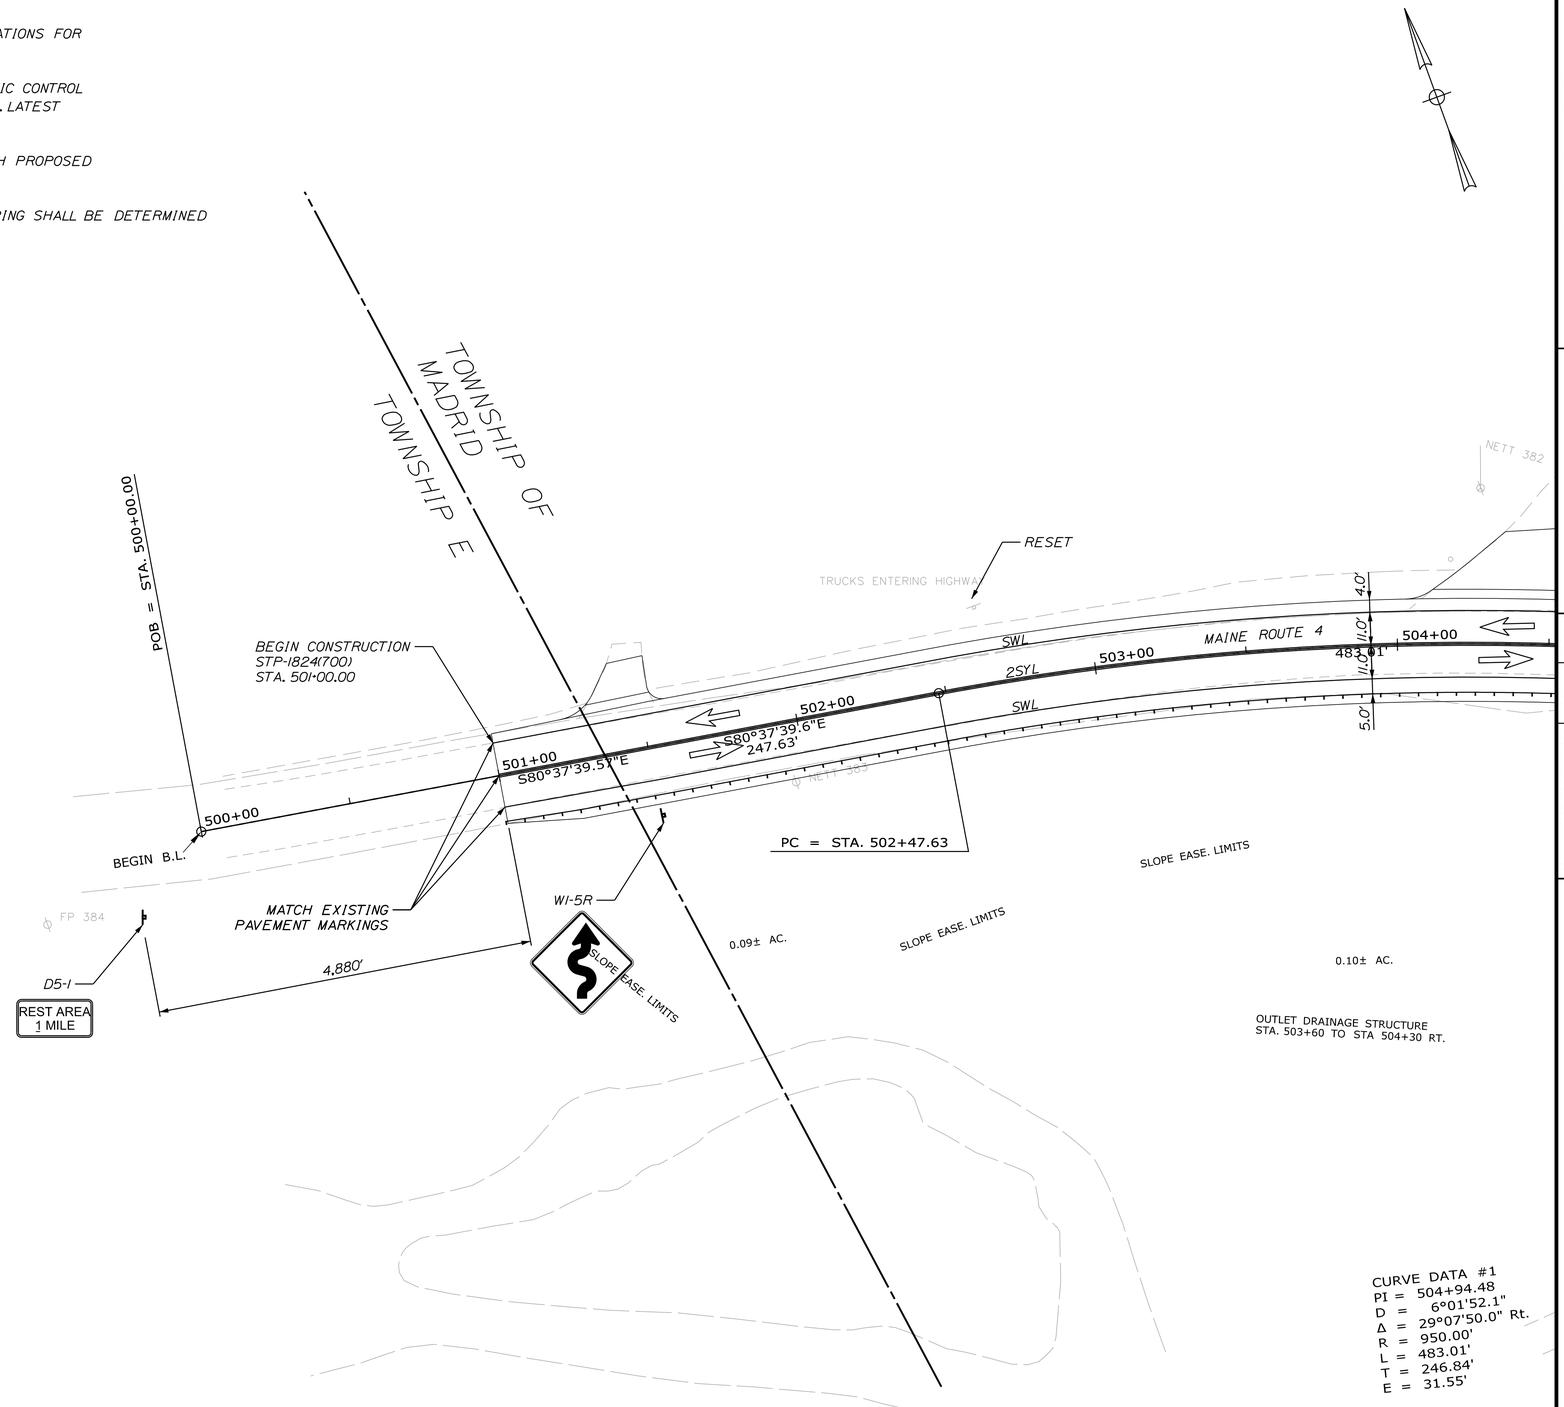

SCALE OF FEET

PLAN 25 0 25 50

LEGEND

SWL	SOLID WHITE 4" LINE
SYL	SOLID YELLOW 4" LINE
2SYL	TWO SOLID YELLOW 4" LINES
SB	STOP BAR (24")
	EXISTING SINGLE SIGN POST
	EXISTING DOUBLE SIGN POST
	PROPOSED SINGLE SIGN POST
	PROPOSED DOUBLE SIGN POST
	CENTERLINE
	DIRECTIONAL FLOW ARROW

STATE OF MAINE
DEPARTMENT OF TRANSPORTATION

STP-1824(700)X

WIN
WIN 18247.00

HIGHWAY PLANS

	BY	DATE
PROJ. MANAGER #PROJMANAGER$	$designer1$	$projdate1$
DESIGN-DETAILED	$designer1$	$projdate1$
CHECKED-REVIEWED	-----	-----
DESIGN2-DETAILED2	$designer2$	$projdate2$
DESIGN3-DETAILED3	$designer3$	$projdate3$
REVISIONS 1	-----	$revdate1$
REVISIONS 2	-----	$revdate2$
REVISIONS 3	$revision3$	$revdate3$
REVISIONS 4	$revision4$	$revdate4$
FIELD CHANGES	$fieldchange$	$fielddate$

SIGNATURE

P.E. NUMBER

DATE

MADRID \ PHILLIPS
ROUTE 4

SIGNS & PVMT. MARKINGS

SHEET NUMBER

373

OF 532

Sta. 500+00.00 to Sta. 504+00.00

Filename: ...\HIGHWAY\MSTA\373_SMP_Plan1.dgn Division: HIGHWAY Username: mdebowski Date:2/25/2019

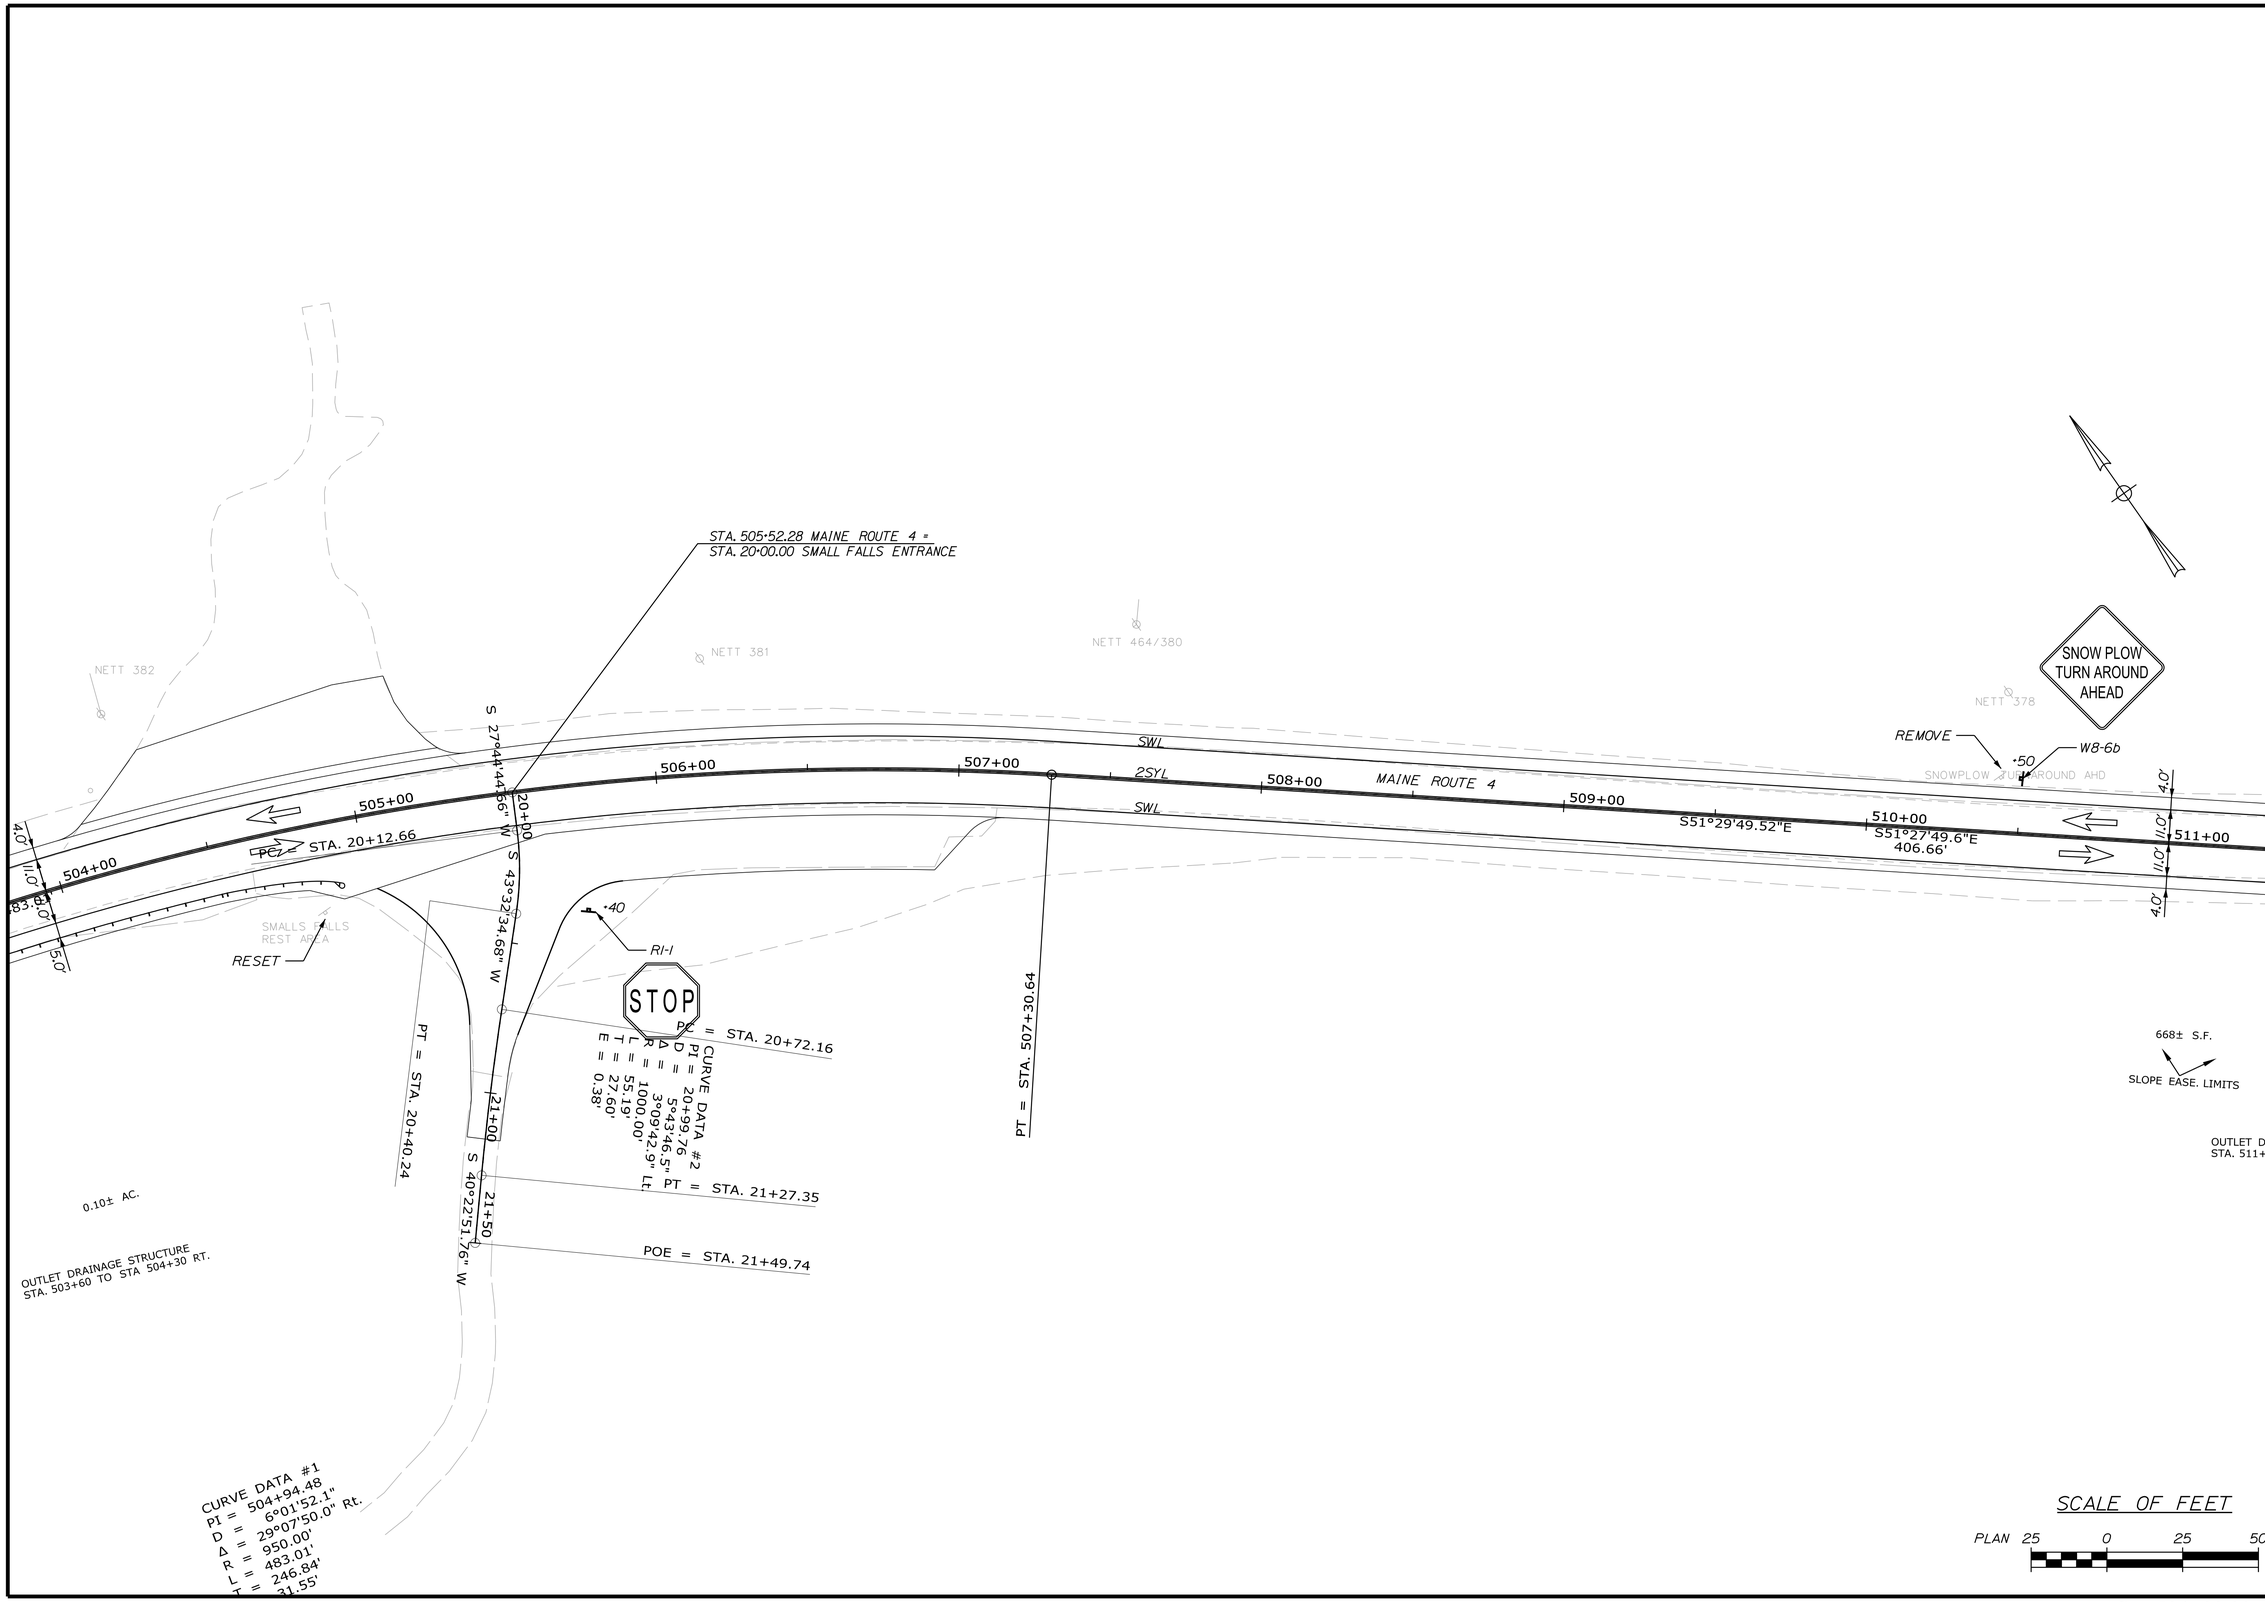

STATE OF MAINE
DEPARTMENT OF TRANSPORTATION

STP-1824(700)X

WIN
WIN 18247.00

HIGHWAY PLANS

PROJ. MANAGER	$PROJMANAGER$	BY	DATE
DESIGN-DETAILED	$designer1$	$detailer1$	$projdate1$
CHECKED-REVIEWED	------	------	------
DESIGN2-DETAILED2	$designer2$	$detailer2$	$projdate2$
DESIGN3-DETAILED3	$designer3$	$detailer3$	$projdate3$
REVISIONS 1	------	------	$revdate1$
REVISIONS 2	------	------	$revdate2$
REVISIONS 3	$revision3$	------	$revdate3$
REVISIONS 4	$revision4$	------	$revdate4$
FIELD CHANGES	$fieldchange$	------	$fielddate$

SIGNATURE

P.E. NUMBER

DATE

MADRID \ PHILLIPS
ROUTE 4

SIGNS & PVMT. MARKINGS

SHEET NUMBER

374

OF 532

Sta. 504+00.00 to Sta. 511+00.00

Filename: ...\HIGHWAY\MSTA\374_SMP_Plan2.dgn Division: HIGHWAY Username: mdebowski Date:2/25/2019

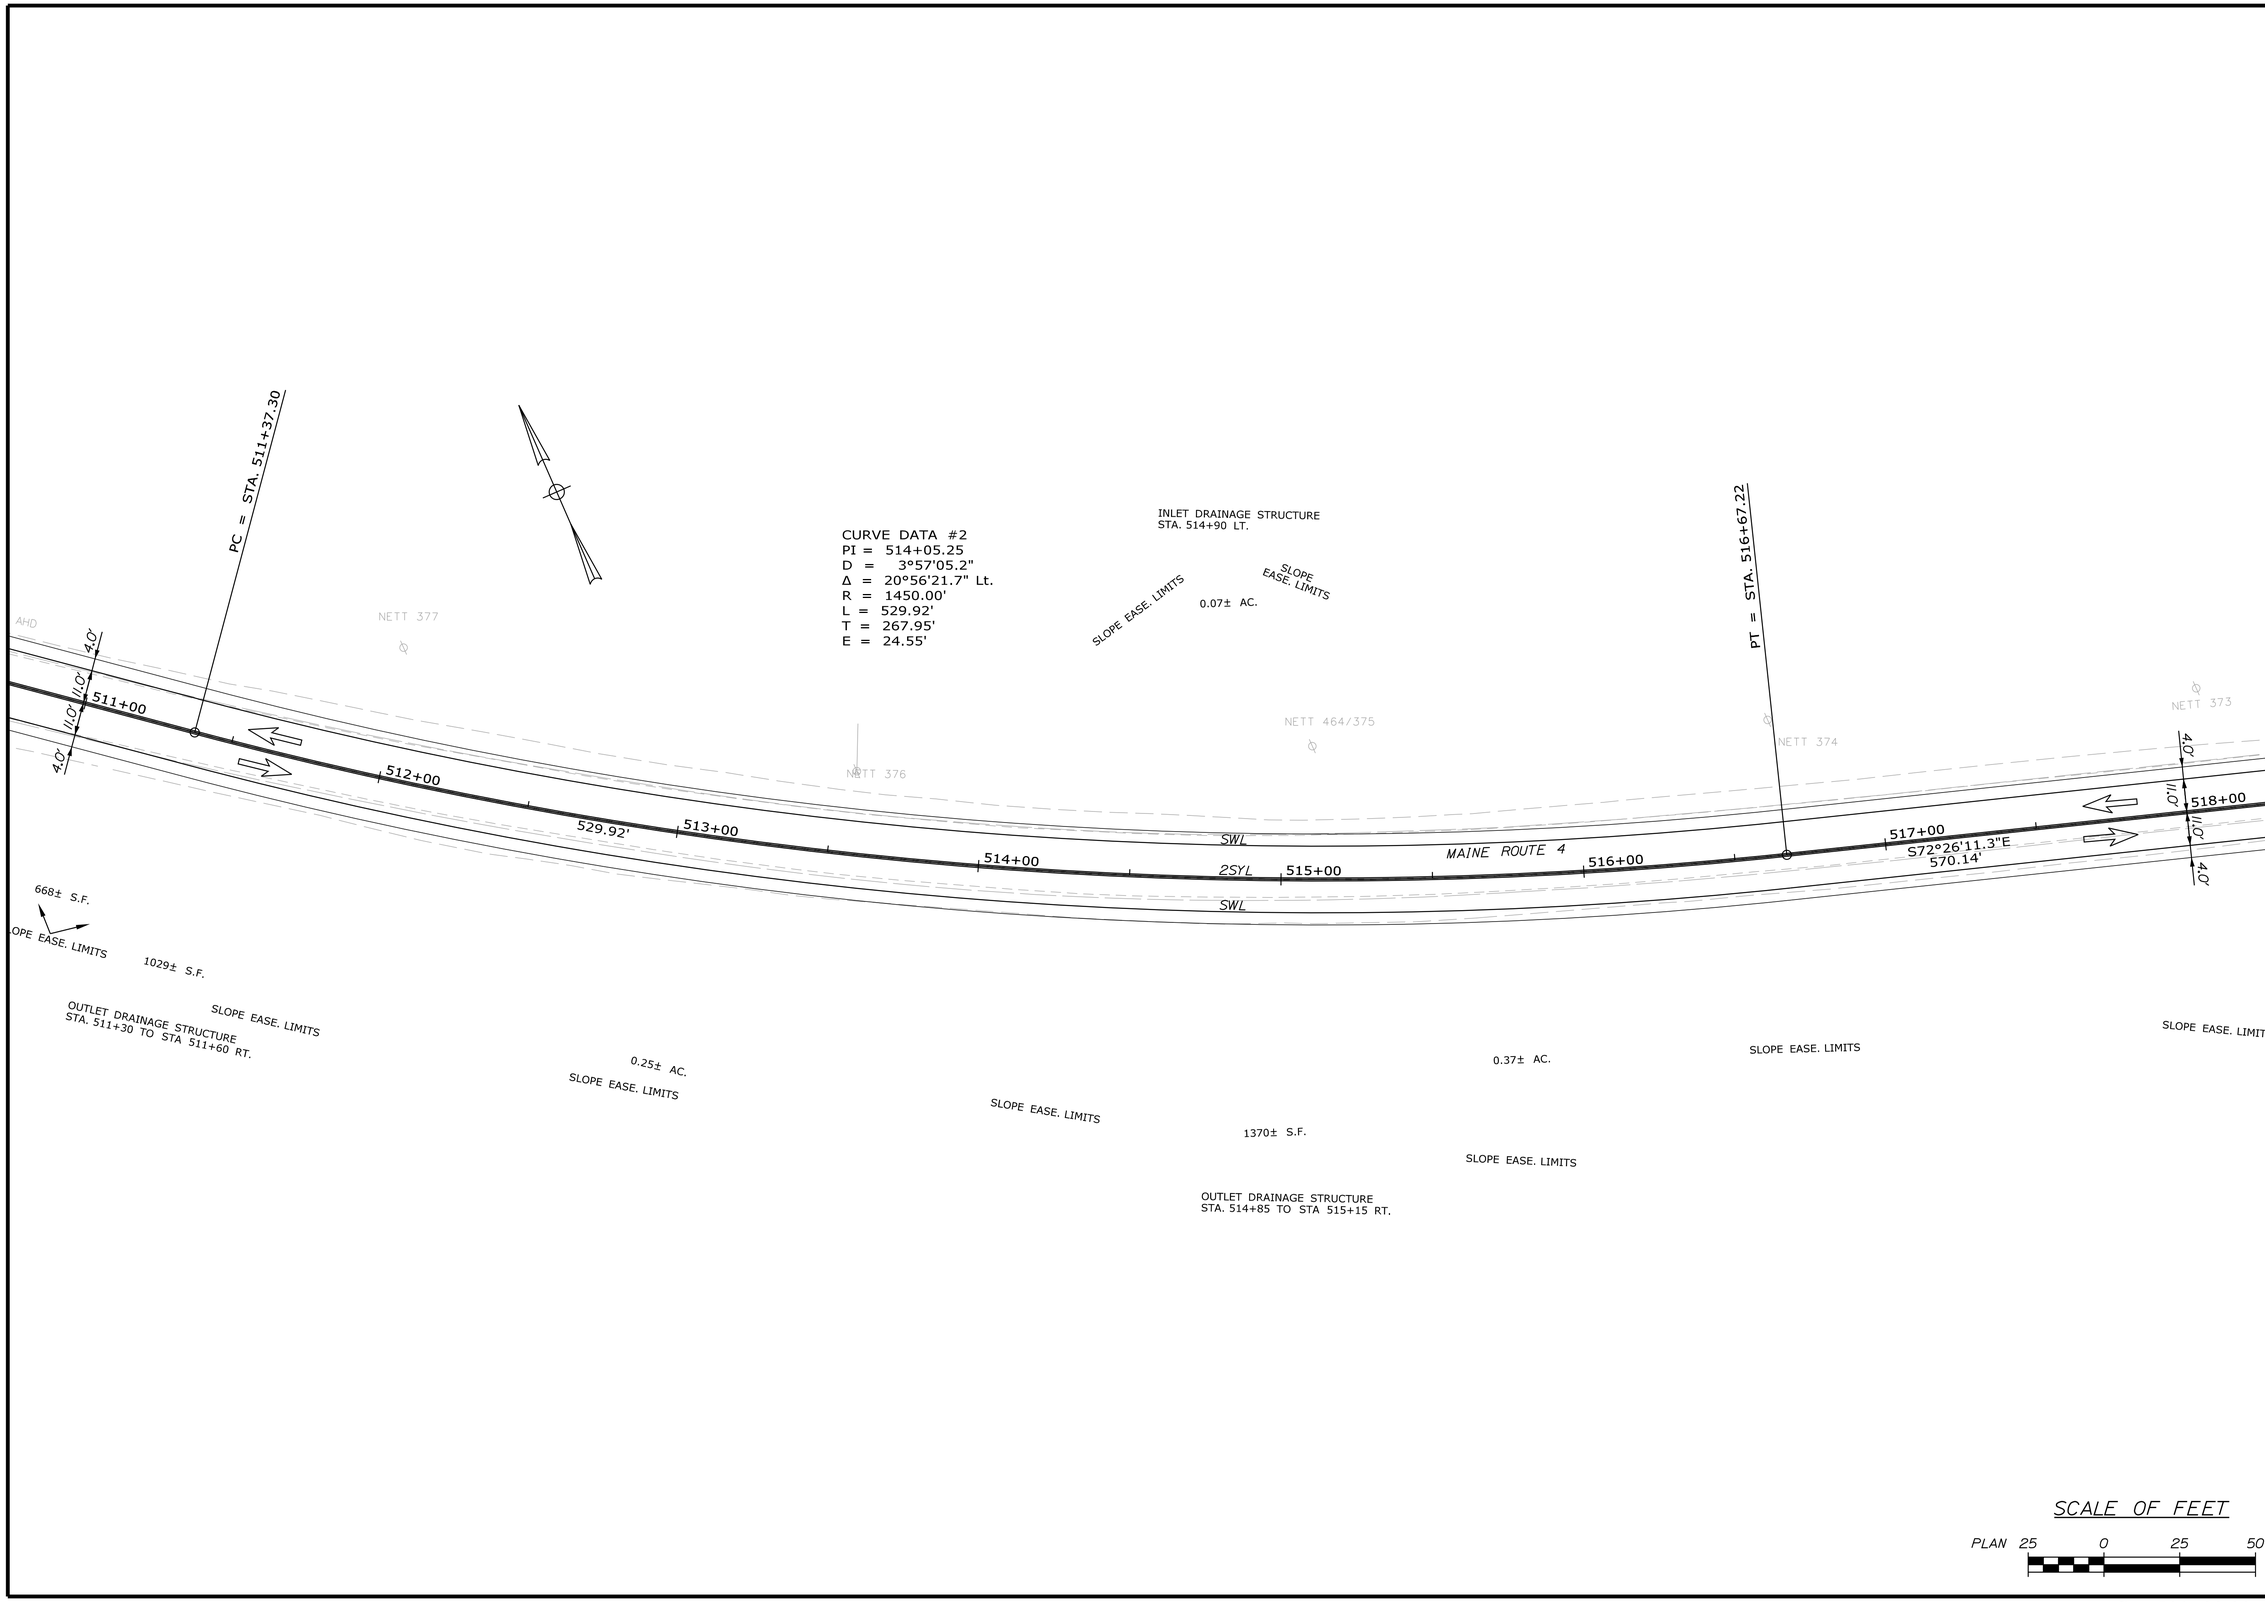

STATE OF MAINE
DEPARTMENT OF TRANSPORTATION

STP-1824(700)X

WIN
WIN 18247.00

HIGHWAY PLANS

		BY	DATE
PROJ. MANAGER	$PROJMANAGER$		
DESIGN-DETAILED	$designer1$	$detailer1$	$projdate1$
CHECKED-REVIEWED	-----	-----	-----
DESIGN2-DETAILED2	$designer2$	$detailer2$	$projdate2$
DESIGN3-DETAILED3	$designer3$	$detailer3$	$projdate3$
REVISIONS 1	-----		$revdate1$
REVISIONS 2	-----		$revdate2$
REVISIONS 3	$revision3$		$revdate3$
REVISIONS 4	$revision4$		$revdate4$
FIELD CHANGES	$fieldchanges$		$fielddate$

SIGNATURE

P.E. NUMBER

DATE

MADRID \ PHILLIPS
ROUTE 4

SIGNS & PVMT. MARKINGS

SHEET NUMBER

375

OF 532

Sta. 511+00.00 to Sta. 518+00.00

Filename: ...\HIGHWAY\MSTA\375_SMP_Plan3.dgn Division: HIGHWAY Username: mdebowski Date:2/25/2019

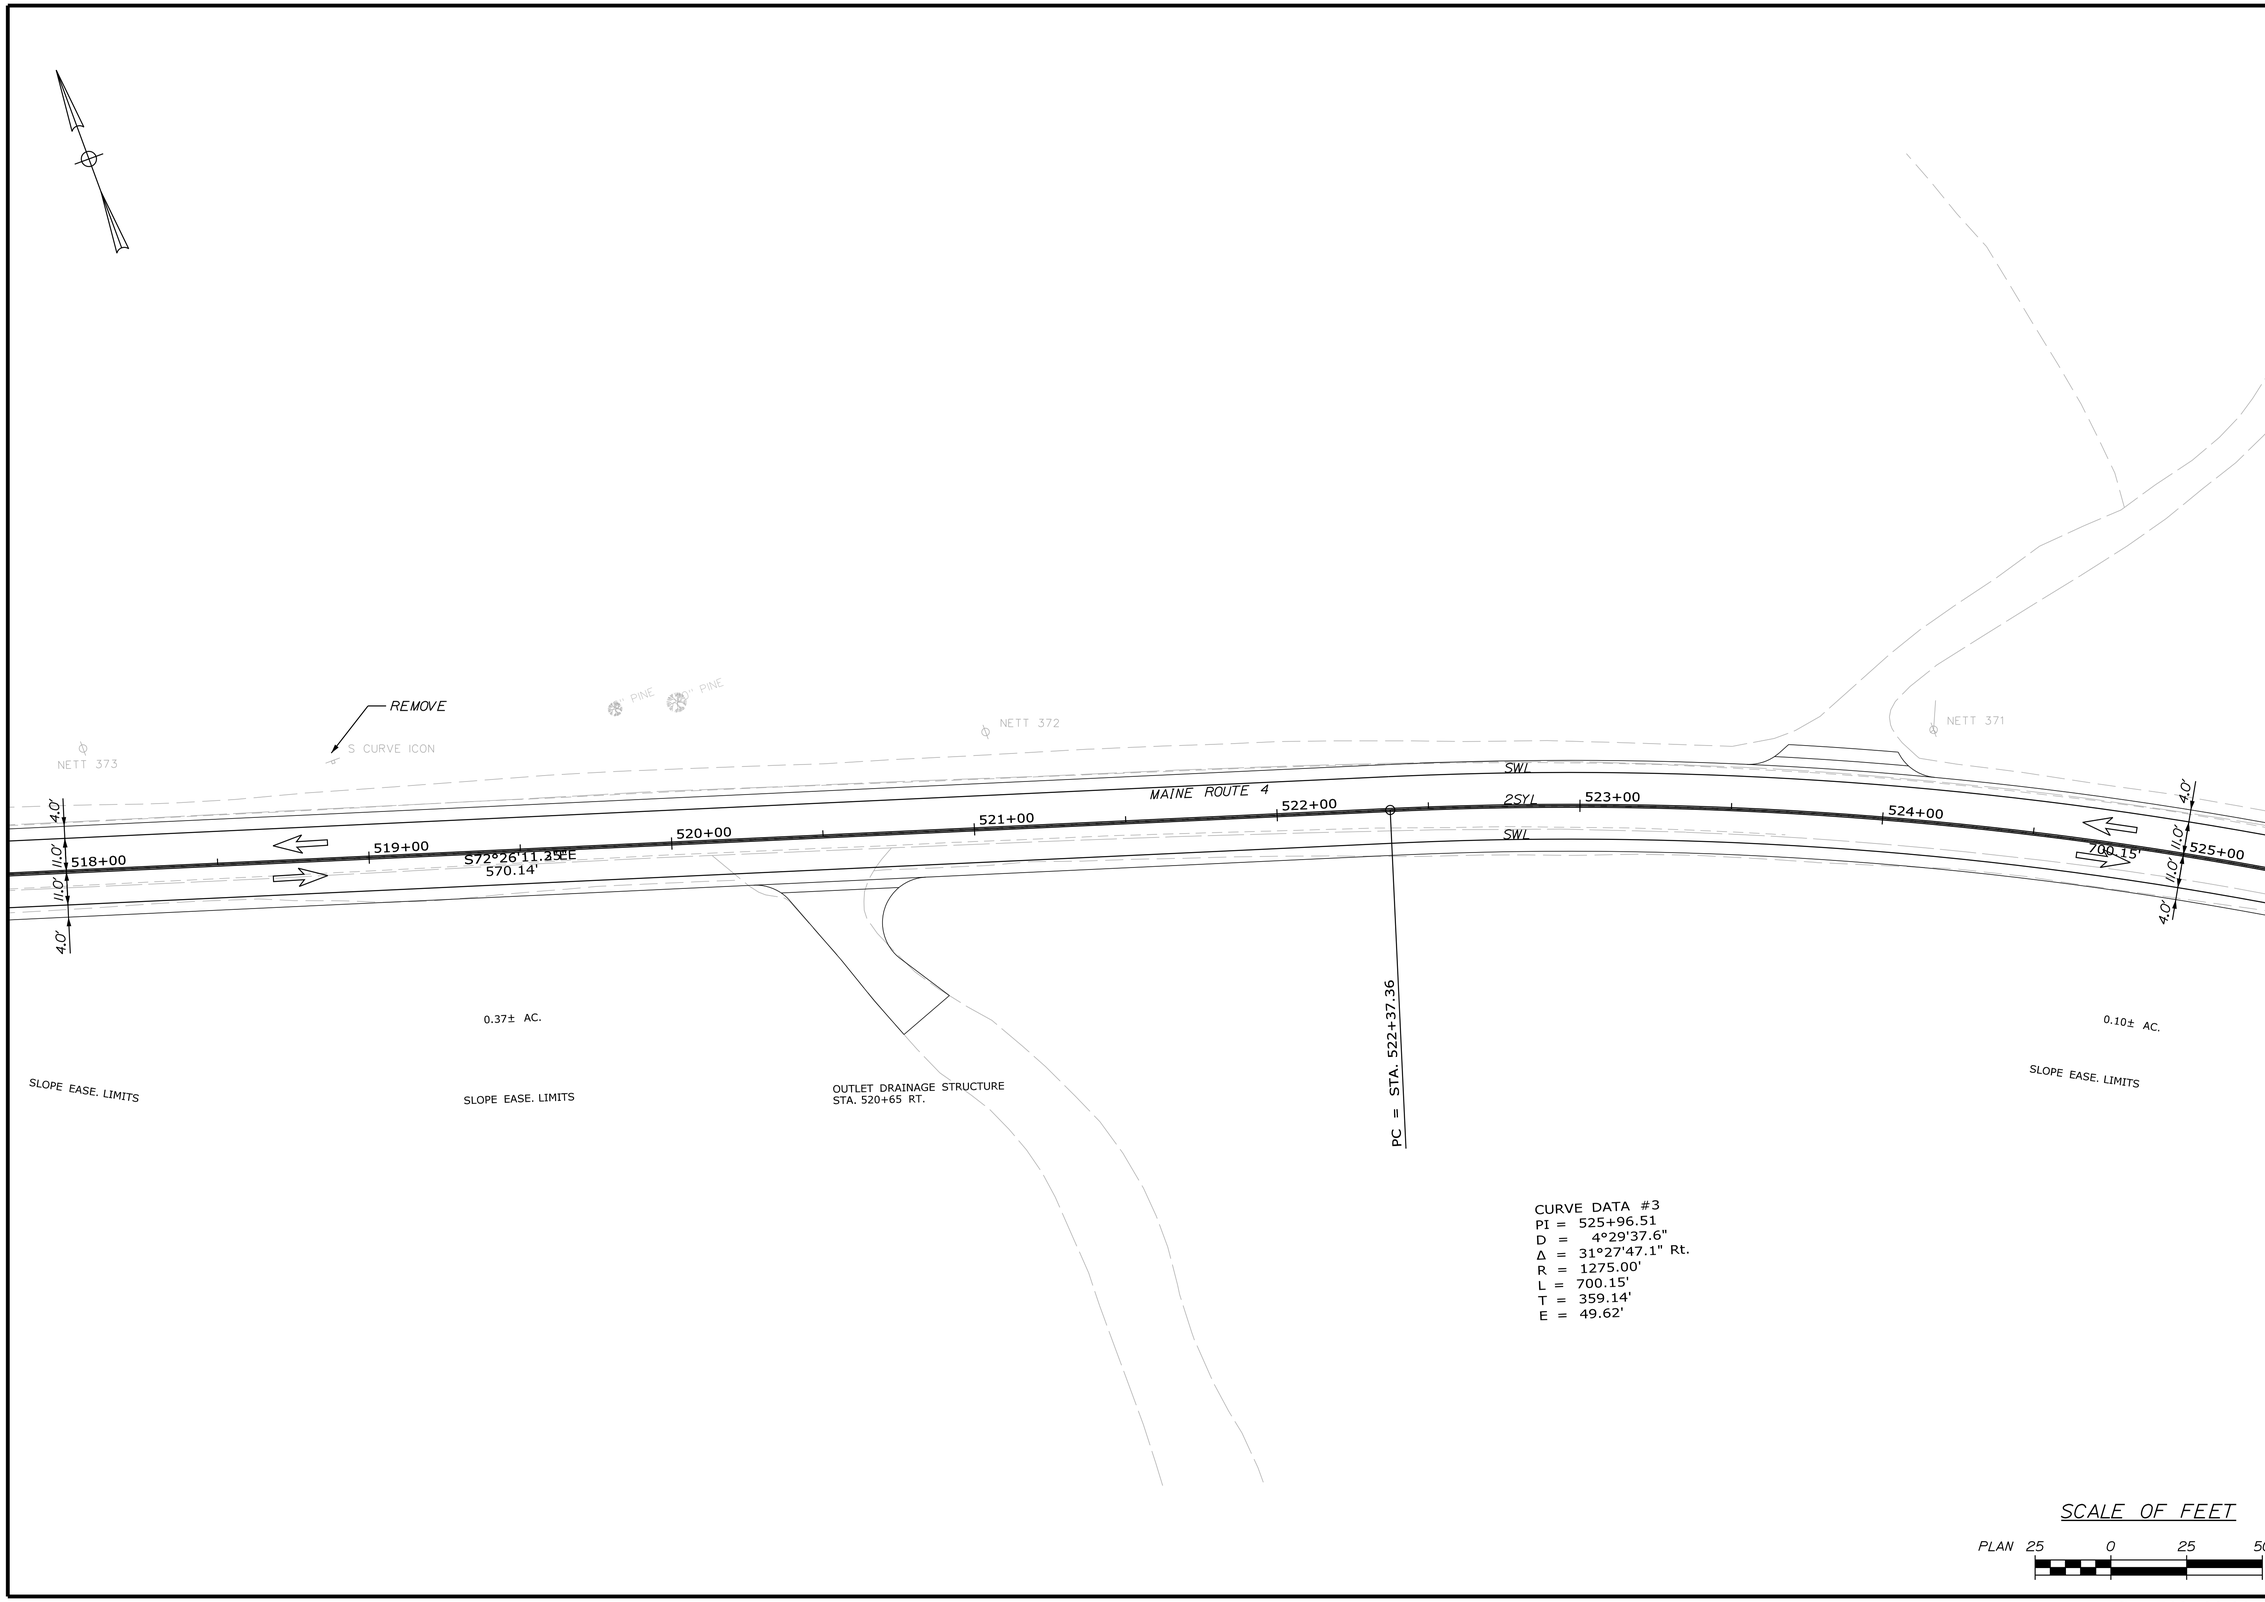

STATE OF MAINE
DEPARTMENT OF TRANSPORTATION

STP-1824(700)X

WIN
WIN 18247.00

HIGHWAY PLANS

	BY	DATE
PROJ. MANAGER	$PROJMANAGER$	
DESIGN-DETAILED	$designer1$	$projdate1$
CHECKED-REVIEWED	------	------
DESIGN2-DETAILED2	$designer2$	$projdate2$
DESIGN3-DETAILED3	$designer3$	$projdate3$
REVISIONS 1	------	$revdate1$
REVISIONS 2	------	$revdate2$
REVISIONS 3	$revision3$	$revdate3$
REVISIONS 4	$revision4$	$revdate4$
FIELD CHANGES	$fieldchange$	$fieldate$

SIGNATURE

P.E. NUMBER

DATE

MADRID \ PHILLIPS
ROUTE 4

SIGNS & PVMT. MARKINGS

SHEET NUMBER
376
OF 532

Sta. 518+00.00 to Sta. 525+00.00

Filename: ...\HIGHWAY\MSTA\376_SMP_Plan4.dgn Division: HIGHWAY Username: mdebowski Date:2/25/2019

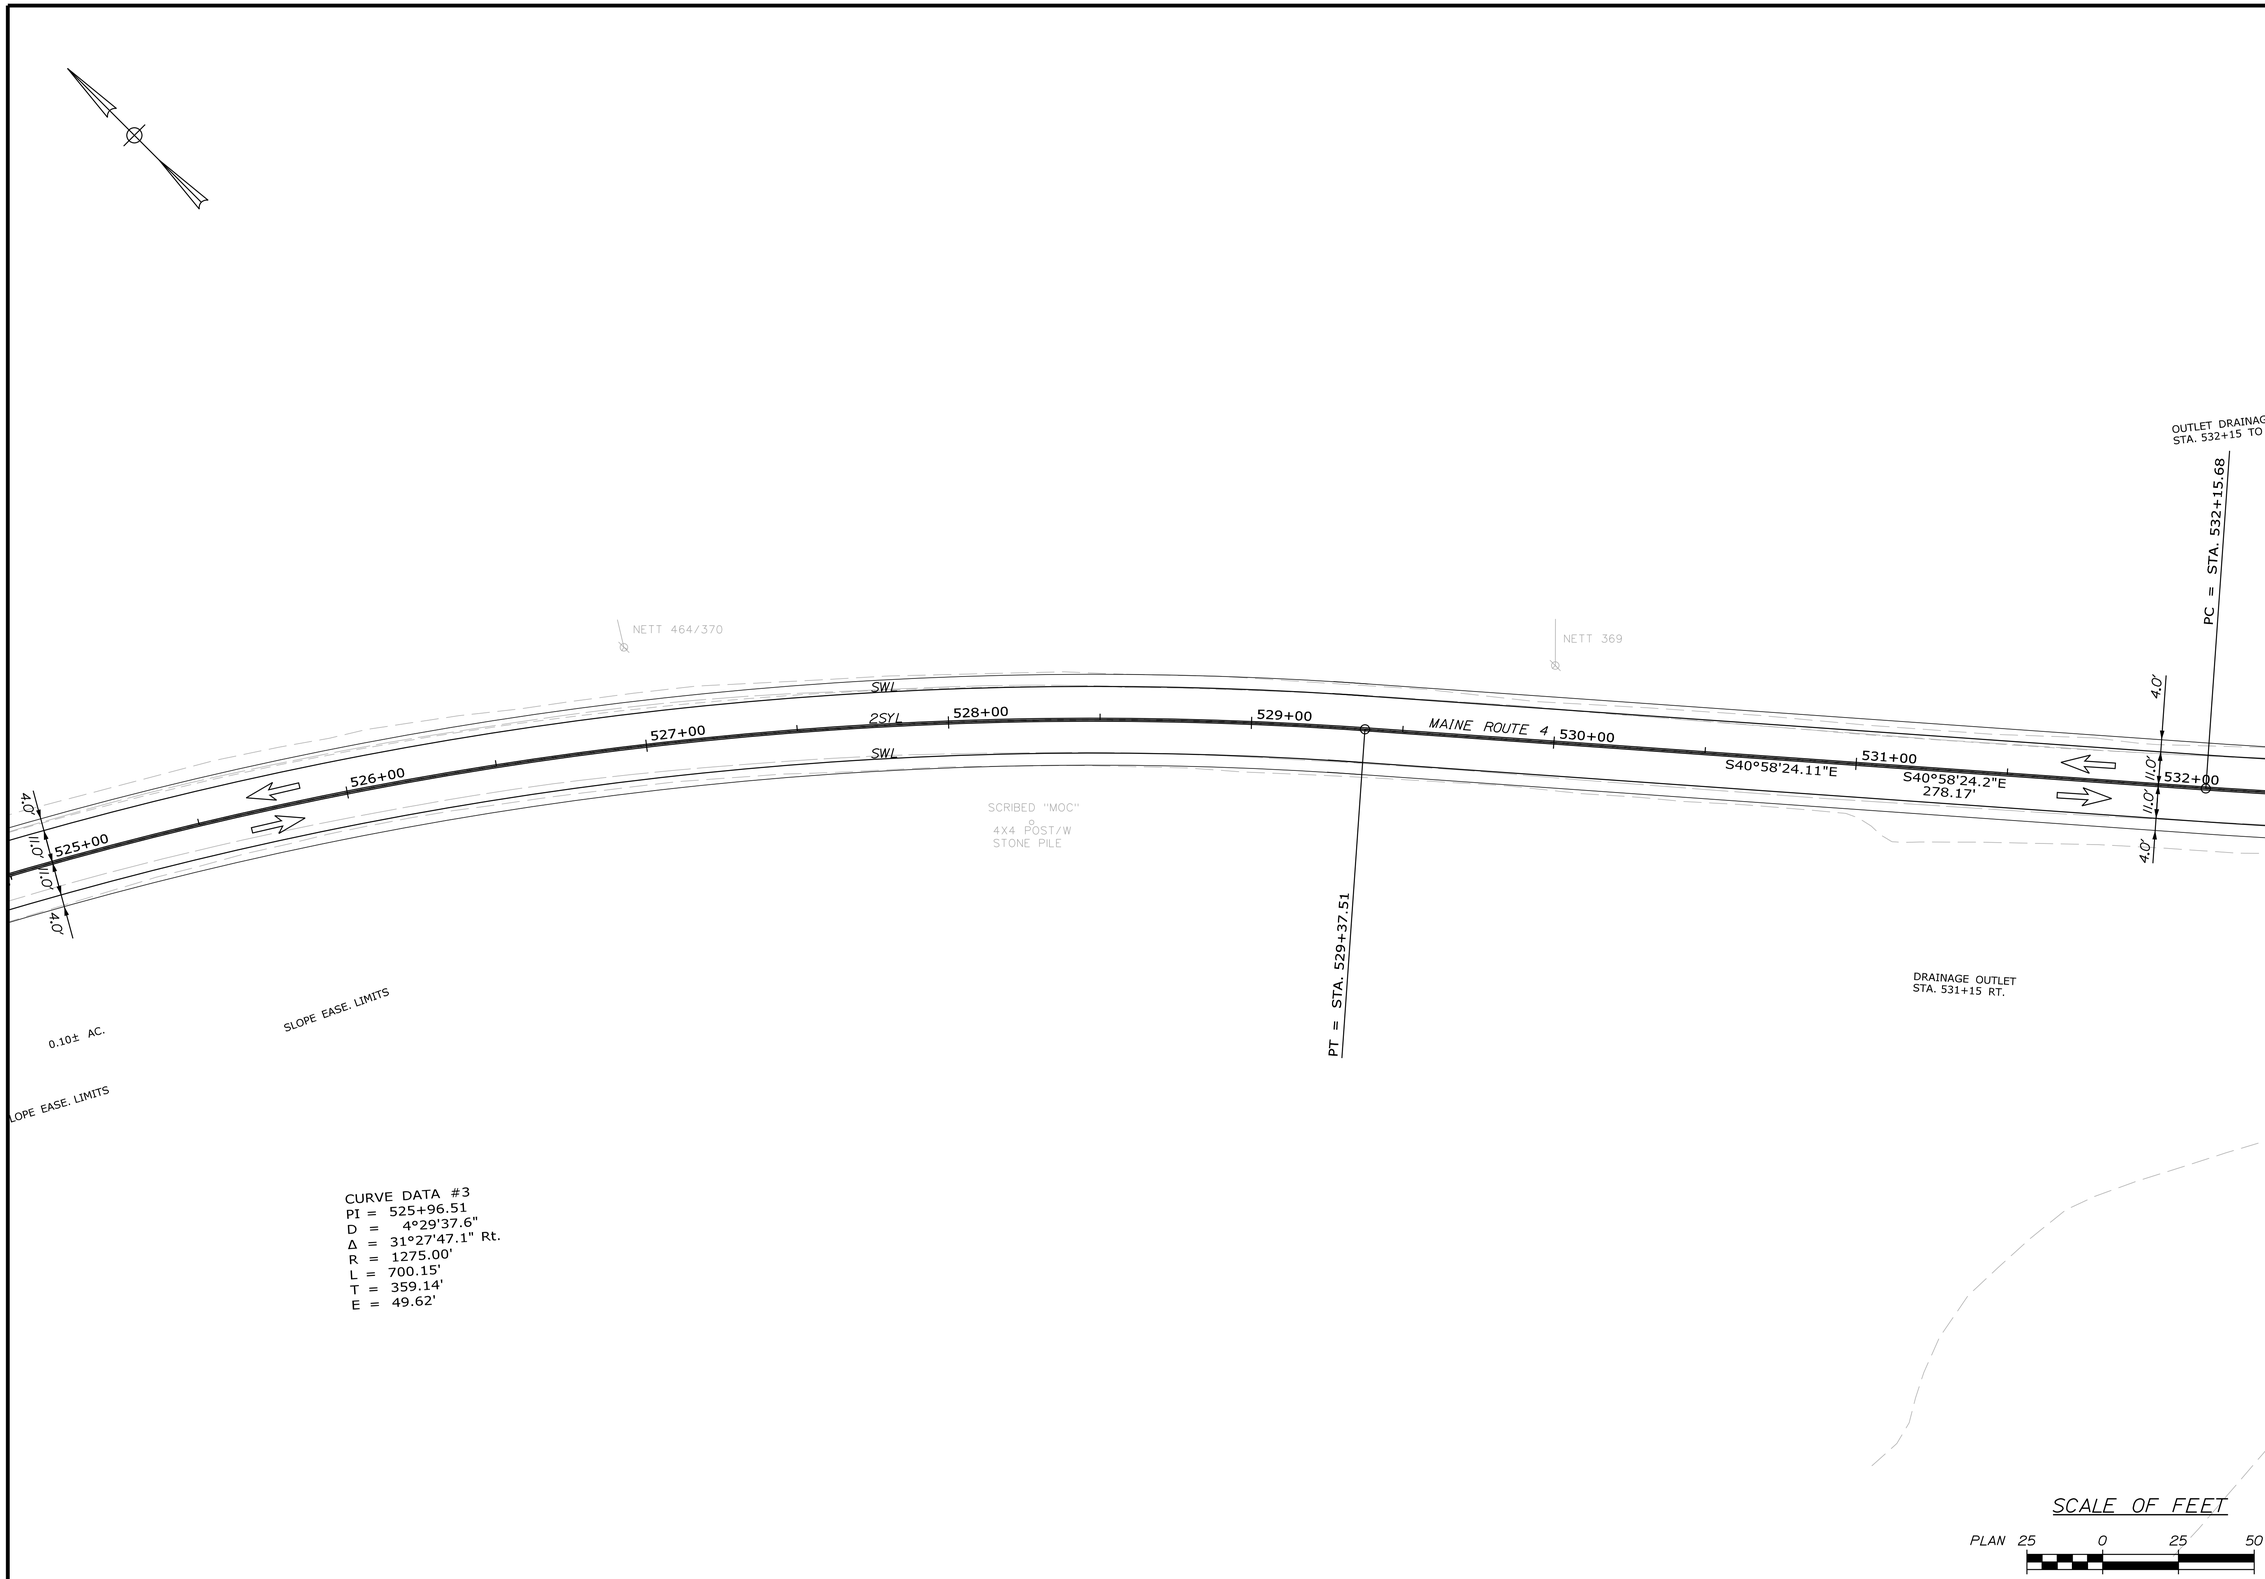

STATE OF MAINE
DEPARTMENT OF TRANSPORTATION

STP-1824(700)X

WIN
WIN 18247.00

HIGHWAY PLANS

PROJ. MANAGER	$PROJMANAGER$	BY	DATE
DESIGN-DETAILED	$designer1$	$detailer1$	$projdate1$
CHECKED-REVIEWED	-----	-----	-----
DESIGN2-DETAILED2	$designer2$	$detailer2$	$projdate2$
DESIGN3-DETAILED3	$designer3$	$detailer3$	$projdate3$
REVISIONS 1	-----		$revdate1$
REVISIONS 2	-----		$revdate2$
REVISIONS 3	$revision3$		$revdate3$
REVISIONS 4	$revision4$		$revdate4$
FIELD CHANGES	$fieldchange$		$fielddate$

SIGNATURE

P.E. NUMBER

DATE

MADRID \ PHILLIPS
ROUTE 4

SIGNS & PVMT. MARKINGS

SHEET NUMBER
377
OF 532

Sta. 525+00.00 to Sta. 532+00.00

Filename: ...\HIGHWAY\MSTA\377_SMP_Plan5.dgn Division: HIGHWAY Username: mdebowski Date:2/25/2019

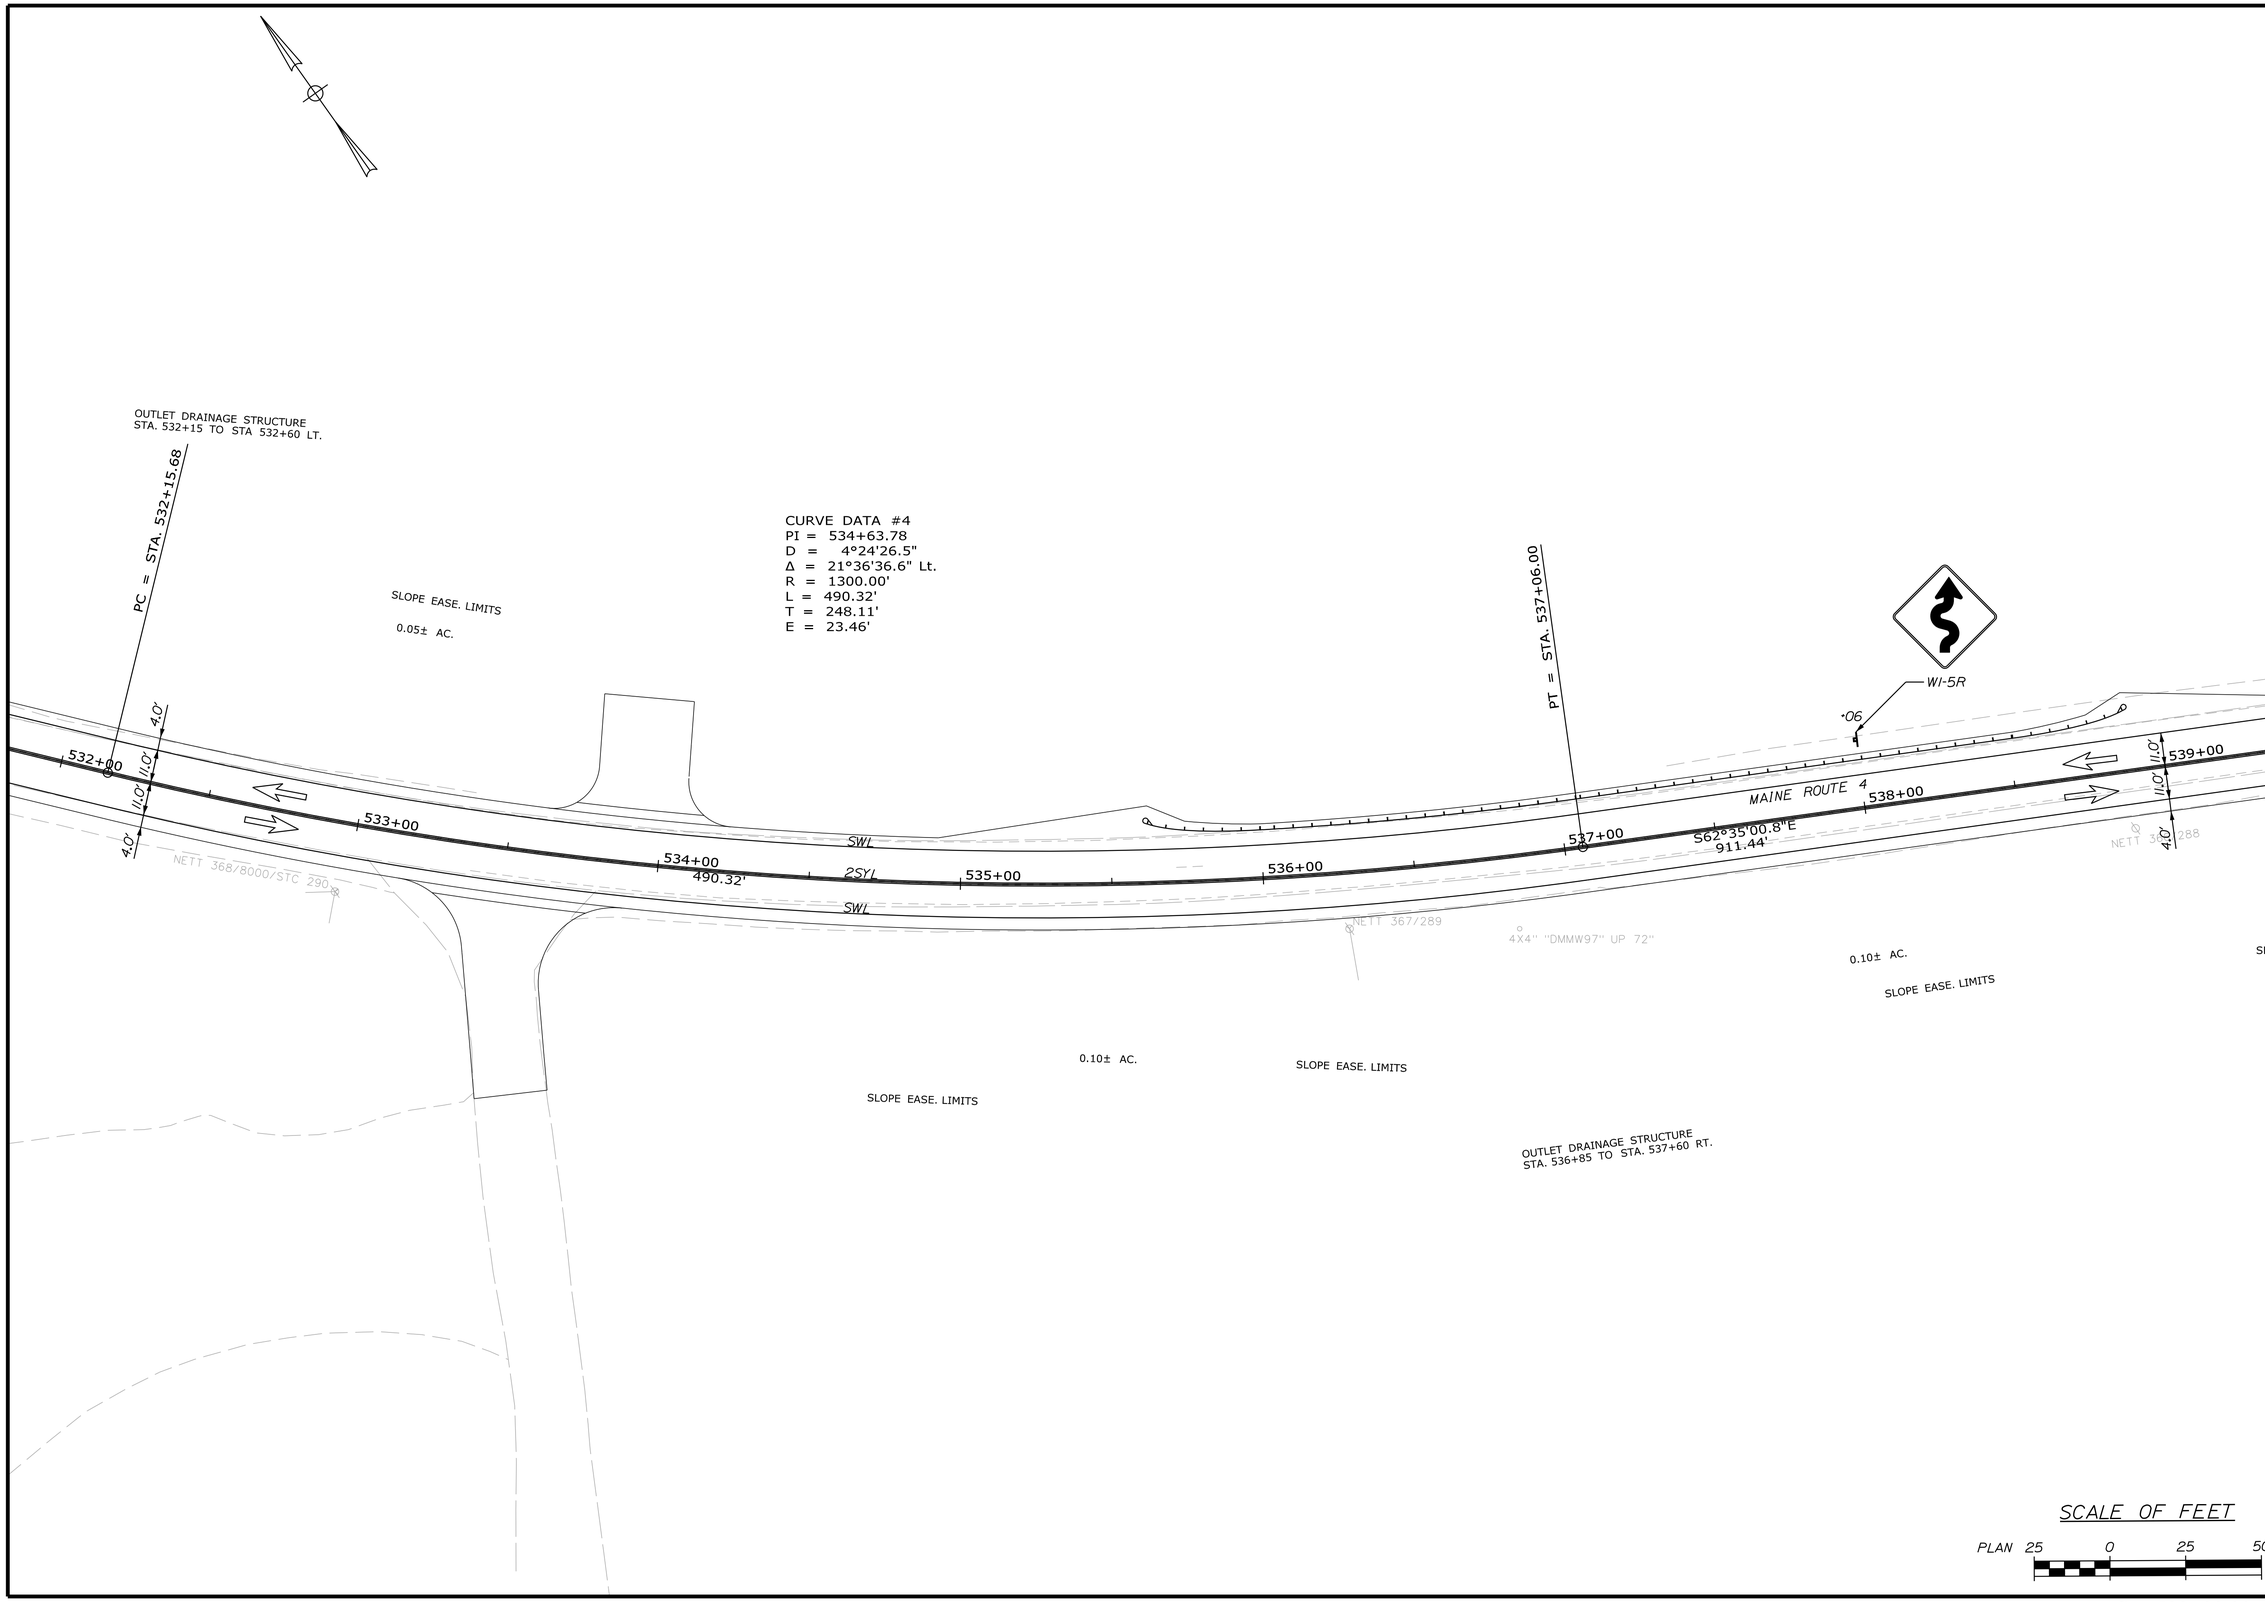

STATE OF MAINE
DEPARTMENT OF TRANSPORTATION

STP-1824(700)X

WIN
WIN 18247.00

HIGHWAY PLANS

		BY	DATE	SIGNATURE
PROJ. MANAGER	$PROJMANAGER$			
DESIGN-DETAILED	$designer1$	$detailer1$	$projdate1$	-----
CHECKED-REVIEWED	-----	-----	-----	-----
DESIGN2-DETAILED2	$designer2$	$detailer2$	$projdate2$	-----
DESIGN3-DETAILED3	$designer3$	$detailer3$	$projdate3$	-----
REVISIONS 1	-----		$revdate1$	P.E. NUMBER
REVISIONS 2	-----		$revdate2$	
REVISIONS 3	$revision3$		$revdate3$	
REVISIONS 4	$revision4$		$revdate4$	DATE
FIELD CHANGES	$fieldchanges$		$fielddate$	

MADRID \ PHILLIPS
ROUTE 4

SIGNS & PVMT. MARKINGS

SHEET NUMBER
378
OF 532

Filename: ...\HIGHWAY\MSTA\378_SMP_Plan6.dgn Division: HIGHWAY Username: mdebowski Date:2/25/2019

Sta. 532+00.00 to Sta. 539+00.00

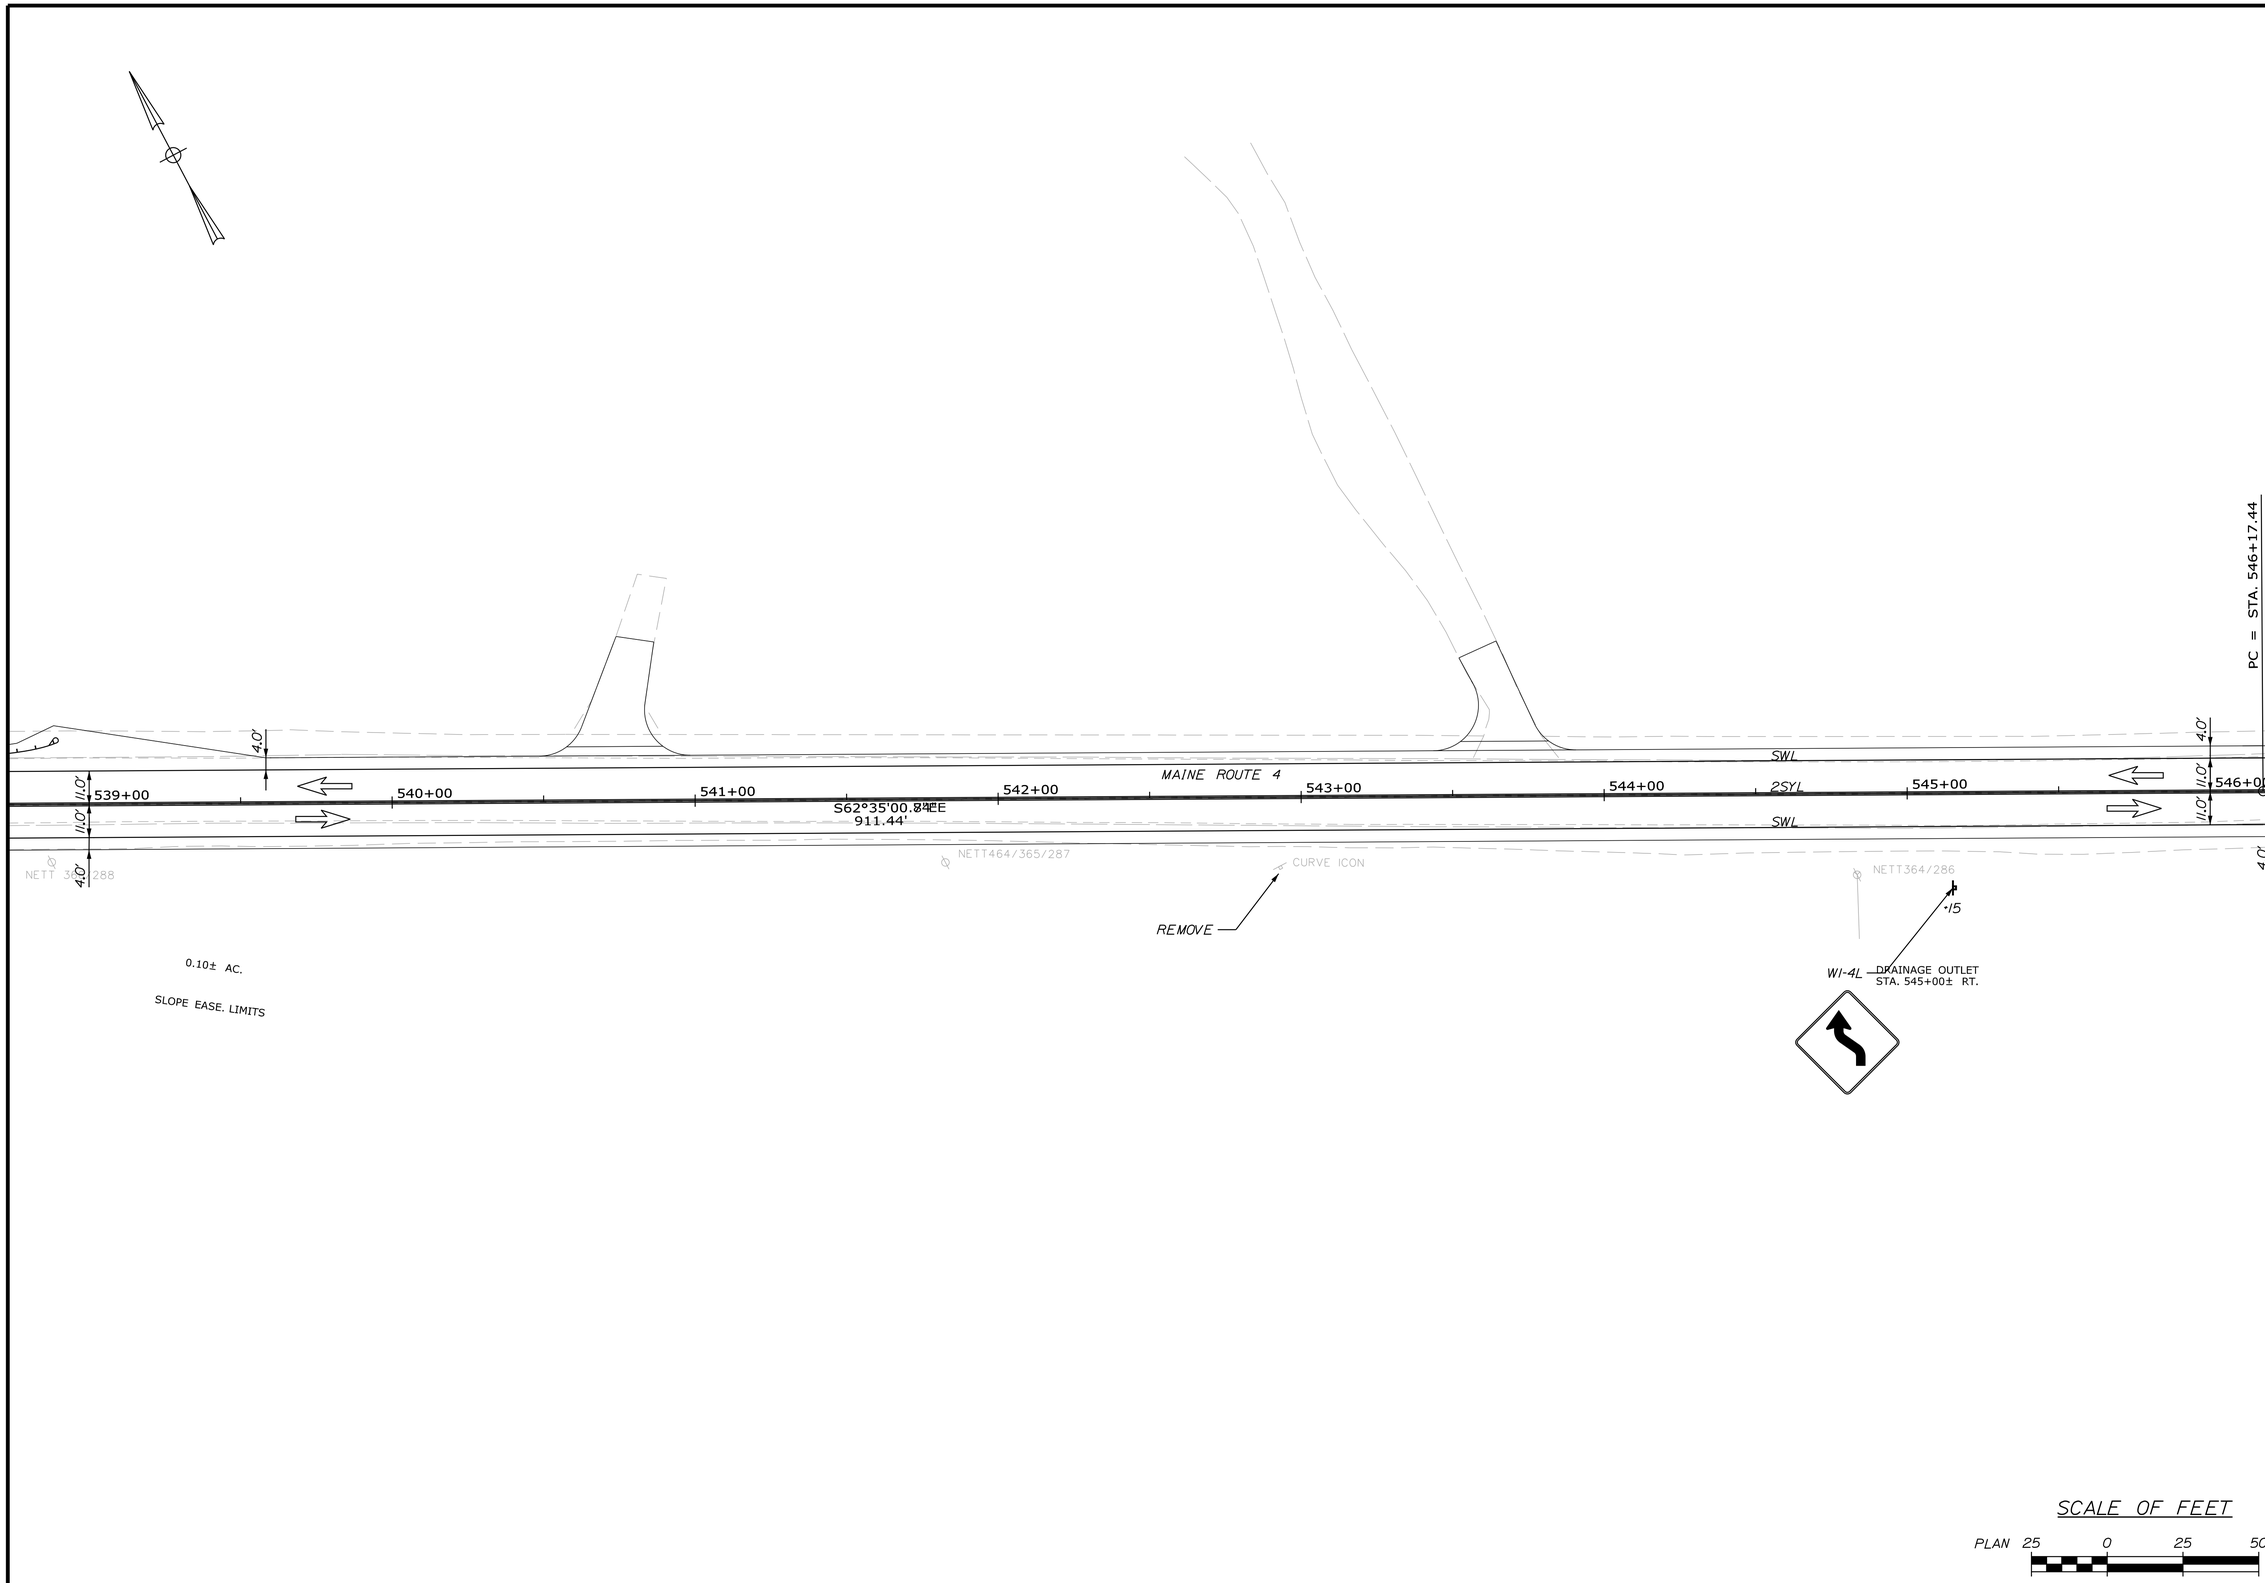

STATE OF MAINE
DEPARTMENT OF TRANSPORTATION

STP-1824(700)X

WIN
WIN 18247.00

HIGHWAY PLANS

PROJ. MANAGER	$PROJMANAGER$	BY	DATE
DESIGN-DETAILED	$designer1$	$detailer1$	$projdate1$
CHECKED-REVIEWED	-----	-----	-----
DESIGN2-DETAILED2	$designer2$	$detailer2$	$projdate2$
DESIGN3-DETAILED3	$designer3$	$detailer3$	$projdate3$
REVISIONS 1	-----	-----	$revdate1$
REVISIONS 2	-----	-----	$revdate2$
REVISIONS 3	$revision3$		$revdate3$
REVISIONS 4	$revision4$		$revdate4$
FIELD CHANGES	$fieldchange$		$fielddate$

SIGNATURE

P.E. NUMBER

DATE

MADRID \ PHILLIPS
ROUTE 4

SIGNS & PVMT. MARKINGS

SHEET NUMBER
379
OF 532

Filename: ...\HIGHWAY\MSTA\379_SMP_Plan7.dgn Division: HIGHWAY Username: mdebowski Date:2/25/2019

Sta. 539+00.00 to Sta. 546+00.00

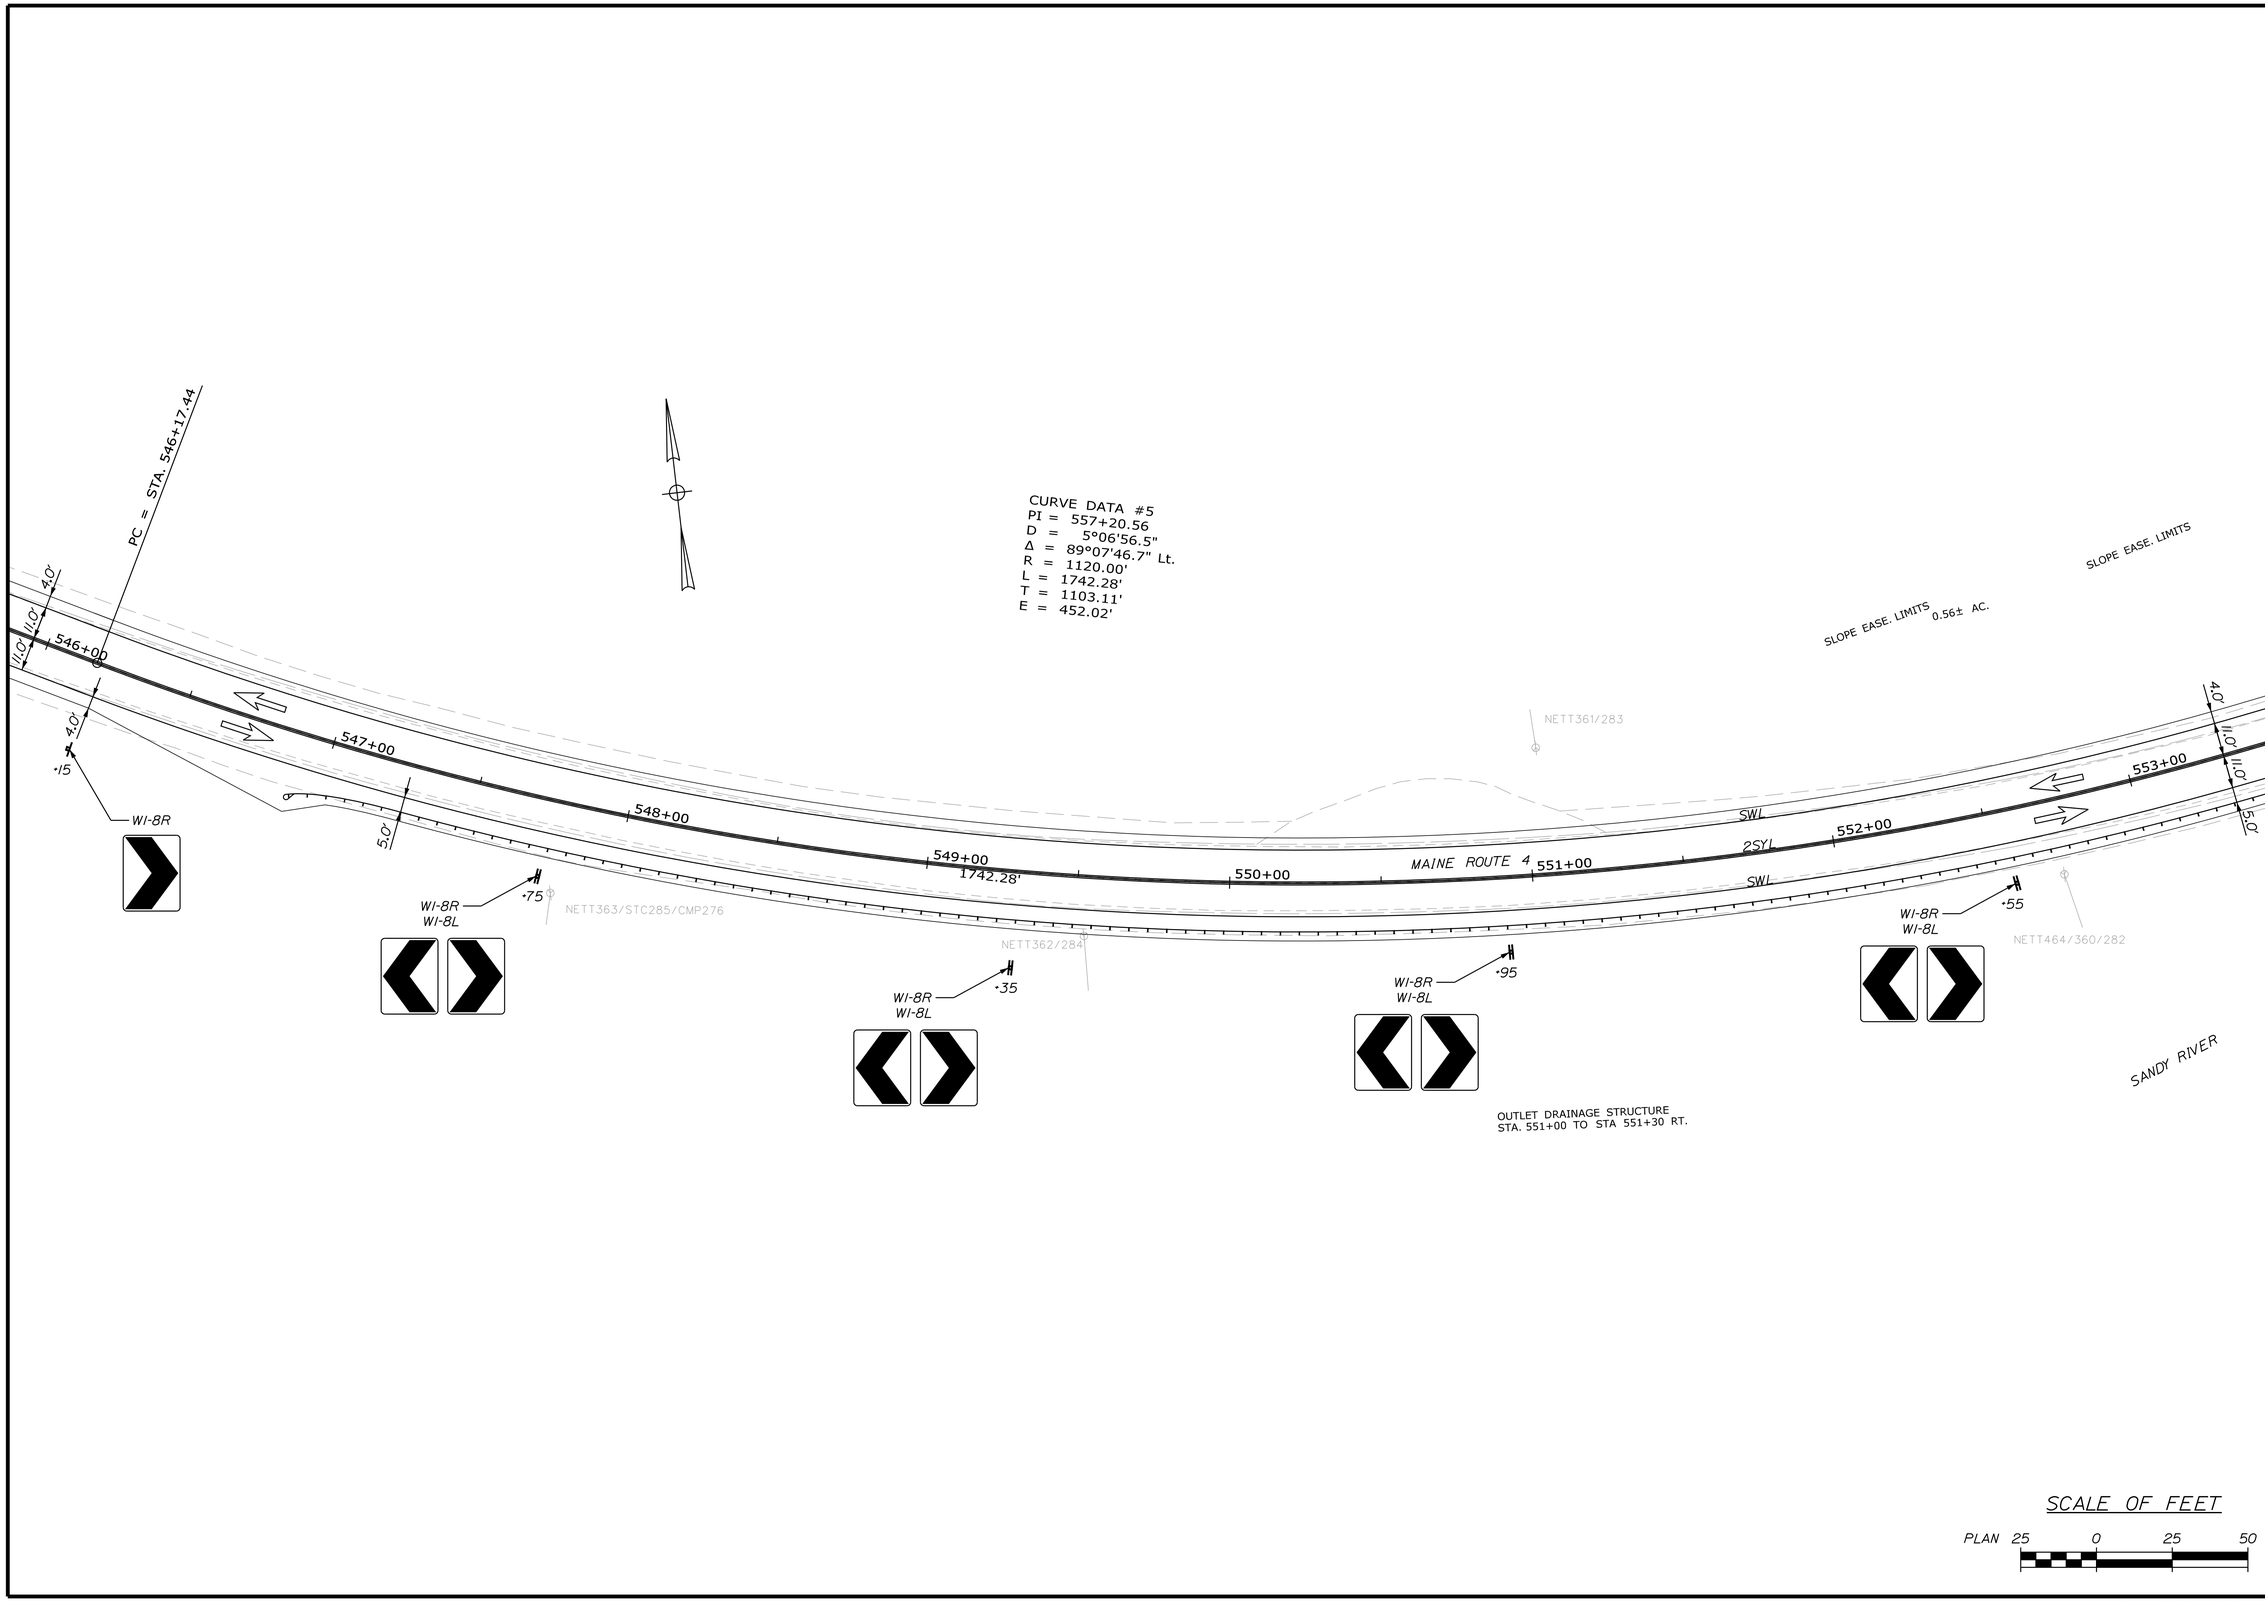

STATE OF MAINE
DEPARTMENT OF TRANSPORTATION

STP-1824(700)X

WIN
WIN 18247.00

HIGHWAY PLANS

	BY	DATE
PROJ. MANAGER $PROJMANAGER$		
DESIGN-DETAILED	$designer1$	$projdate1$
CHECKED-REVIEWED	------	------
DESIGN2-DETAILED2	$designer2$	$projdate2$
DESIGN3-DETAILED3	$designer3$	$projdate3$
REVISIONS 1	------	$revdate1$
REVISIONS 2	------	$revdate2$
REVISIONS 3	$revision3$	$revdate3$
REVISIONS 4	$revision4$	$revdate4$
FIELD CHANGES	$fieldchange$	$fielddate$

SIGNATURE

P.E. NUMBER

DATE

MADRID \ PHILLIPS
ROUTE 4

SIGNS & PVMT. MARKINGS

SHEET NUMBER
380
OF 532

Sta. 546+00.00 to Sta. 553+00.00

Filename: ...\HIGHWAY\MSTA\380_SMP_Plan8.dgn Division: HIGHWAY Username: mdebowski Date:2/25/2019

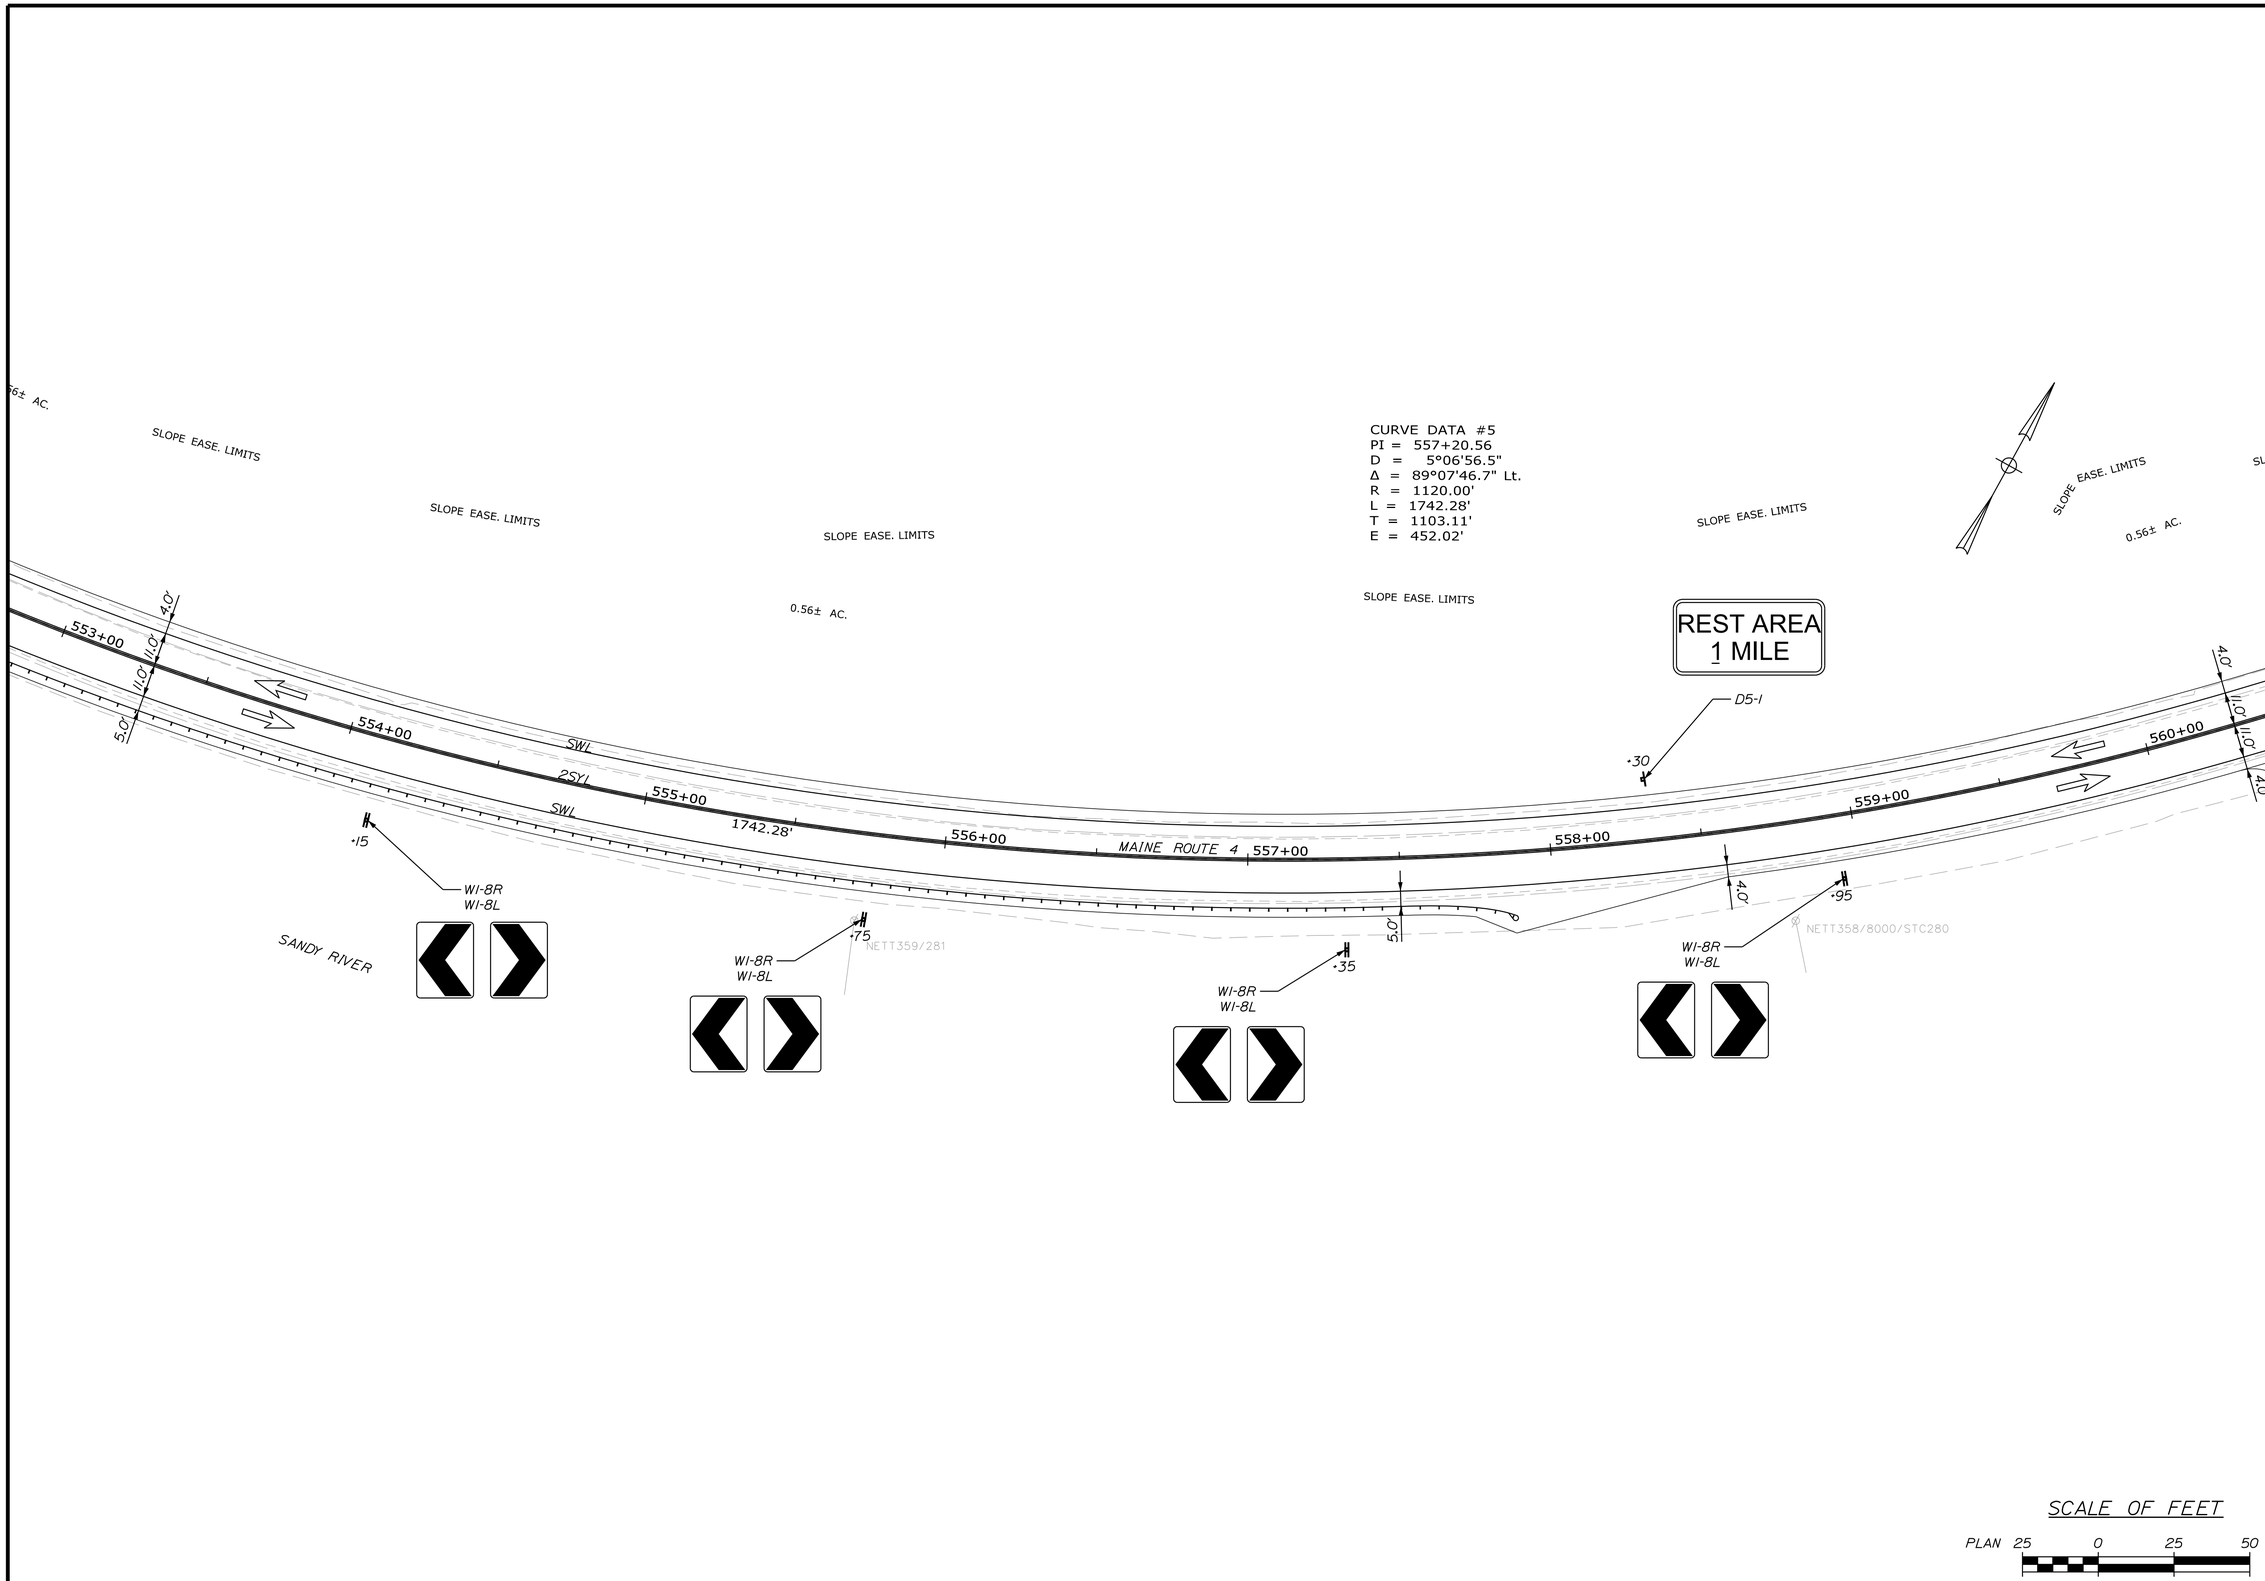

STATE OF MAINE
DEPARTMENT OF TRANSPORTATION

STP-1824(700)X

WIN
WIN 18247.00

HIGHWAY PLANS

PROJ. MANAGER	$PROJMANAGER$				
DESIGN-DETAILED	$designer1$	$detailer1$	$projdate1$	SIGNATURE	
CHECKED-REVIEWED	-----	-----	-----		
DESIGN2-DETAILED2	$designer2$	$detailer2$	$projdate2$		
DESIGN3-DETAILED3	$designer3$	$detailer3$	$projdate3$	P.E. NUMBER	
REVISIONS 1	-----	-----	$revdate1$		
REVISIONS 2	-----	-----	$revdate2$		
REVISIONS 3	$revision3$		$revdate3$	DATE	
REVISIONS 4	$revision4$		$revdate4$		
FIELD CHANGES	$fieldchange$		$fielddate$		

MADRID \ PHILLIPS
ROUTE 4

SIGNS & PVMT. MARKINGS

SHEET NUMBER
381
OF 532

Sta. 553+00.00 to Sta. 560+00.00

Filename: ...\HIGHWAY\MSTA\381_SMP_Plan9.dgn Division: HIGHWAY Username: mdebowski Date:2/25/2019

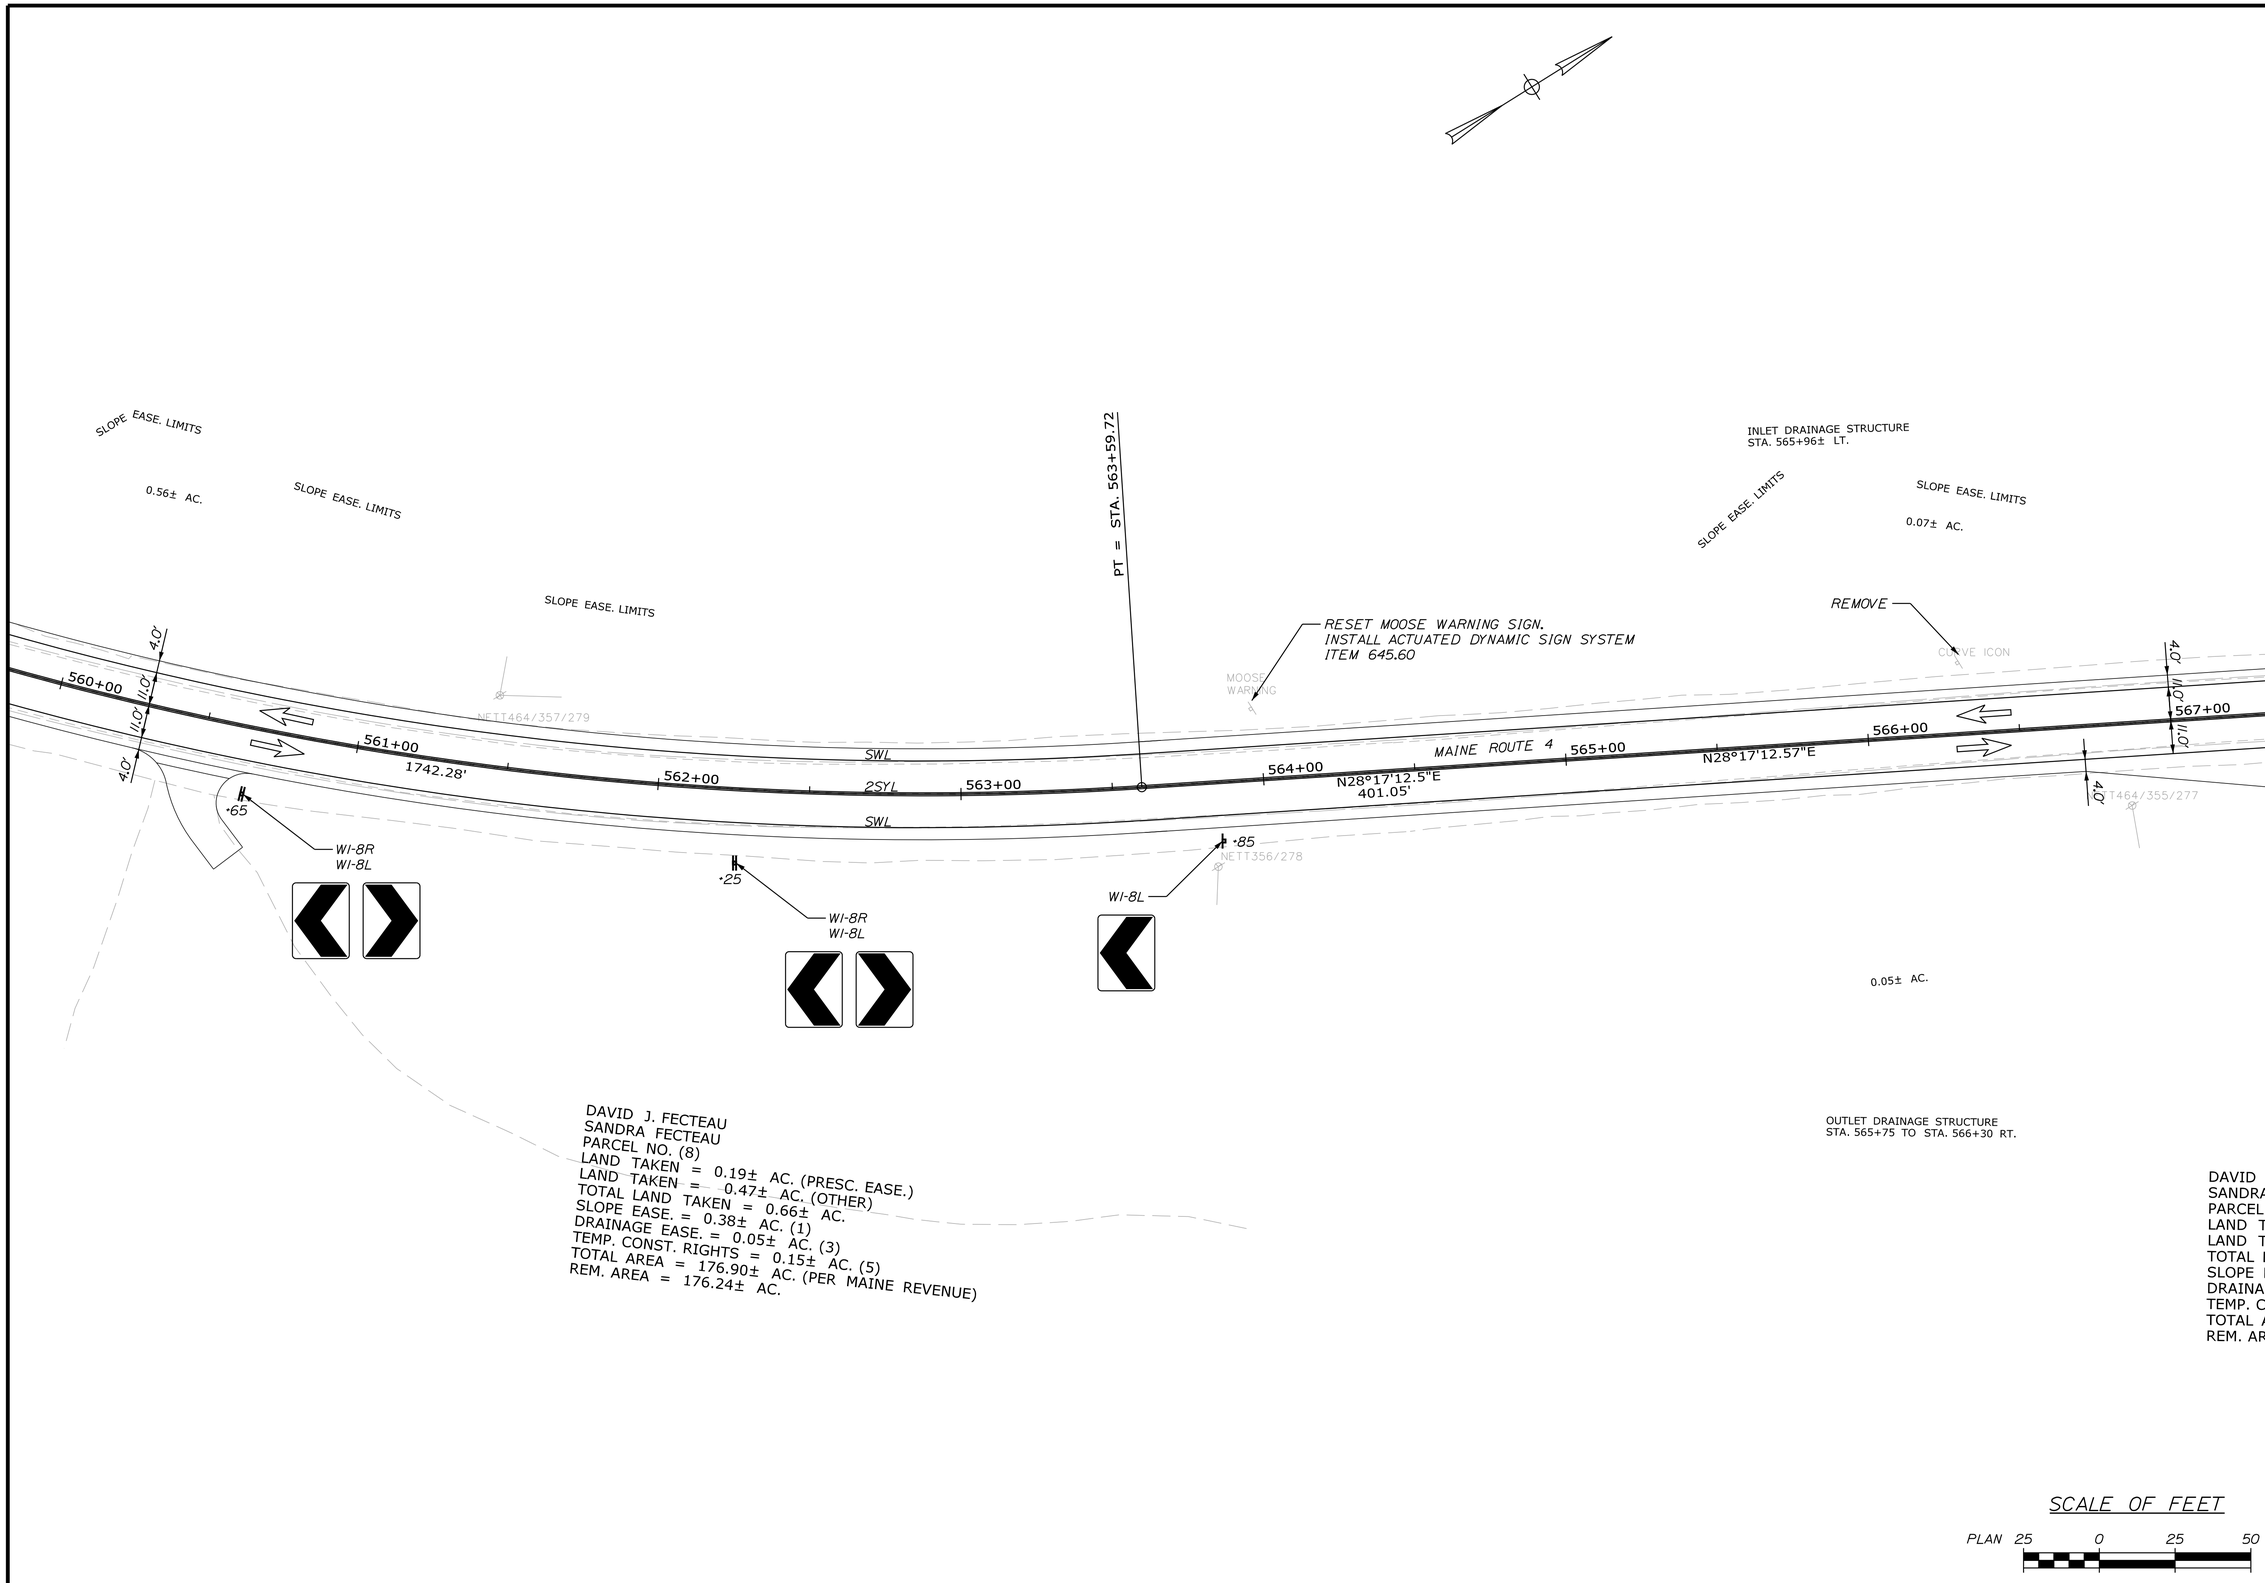

STATE OF MAINE
DEPARTMENT OF TRANSPORTATION

STP-1824(700)X

WIN
WIN 18247.00

HIGHWAY PLANS

	BY	DATE
PROJ. MANAGER #PROJMANAGER$	$designer1$	$projdate1$
DESIGN-DETAILED	$designer2$	$projdate2$
CHECKED-REVIEWED	$designer3$	$projdate3$
DESIGN2-DETAILED2	$revision1$	$revdate1$
DESIGN3-DETAILED3	$revision2$	$revdate2$
REVISIONS 1	$revision3$	$revdate3$
REVISIONS 2	$revision4$	$revdate4$
REVISIONS 3	$fieldchange$	$fielddate$
REVISIONS 4		
FIELD CHANGES		

SIGNATURE

P.E. NUMBER

DATE

MADRID \ PHILLIPS
ROUTE 4

SIGNS & PVMT. MARKINGS

SHEET NUMBER
382
OF 532

Filename: ...\MSTA\382_SMP_Plan10.dgn Division: HIGHWAY Username: mdebowski Date:2/25/2019

Sta. 560+00.00 to Sta. 567+00.00

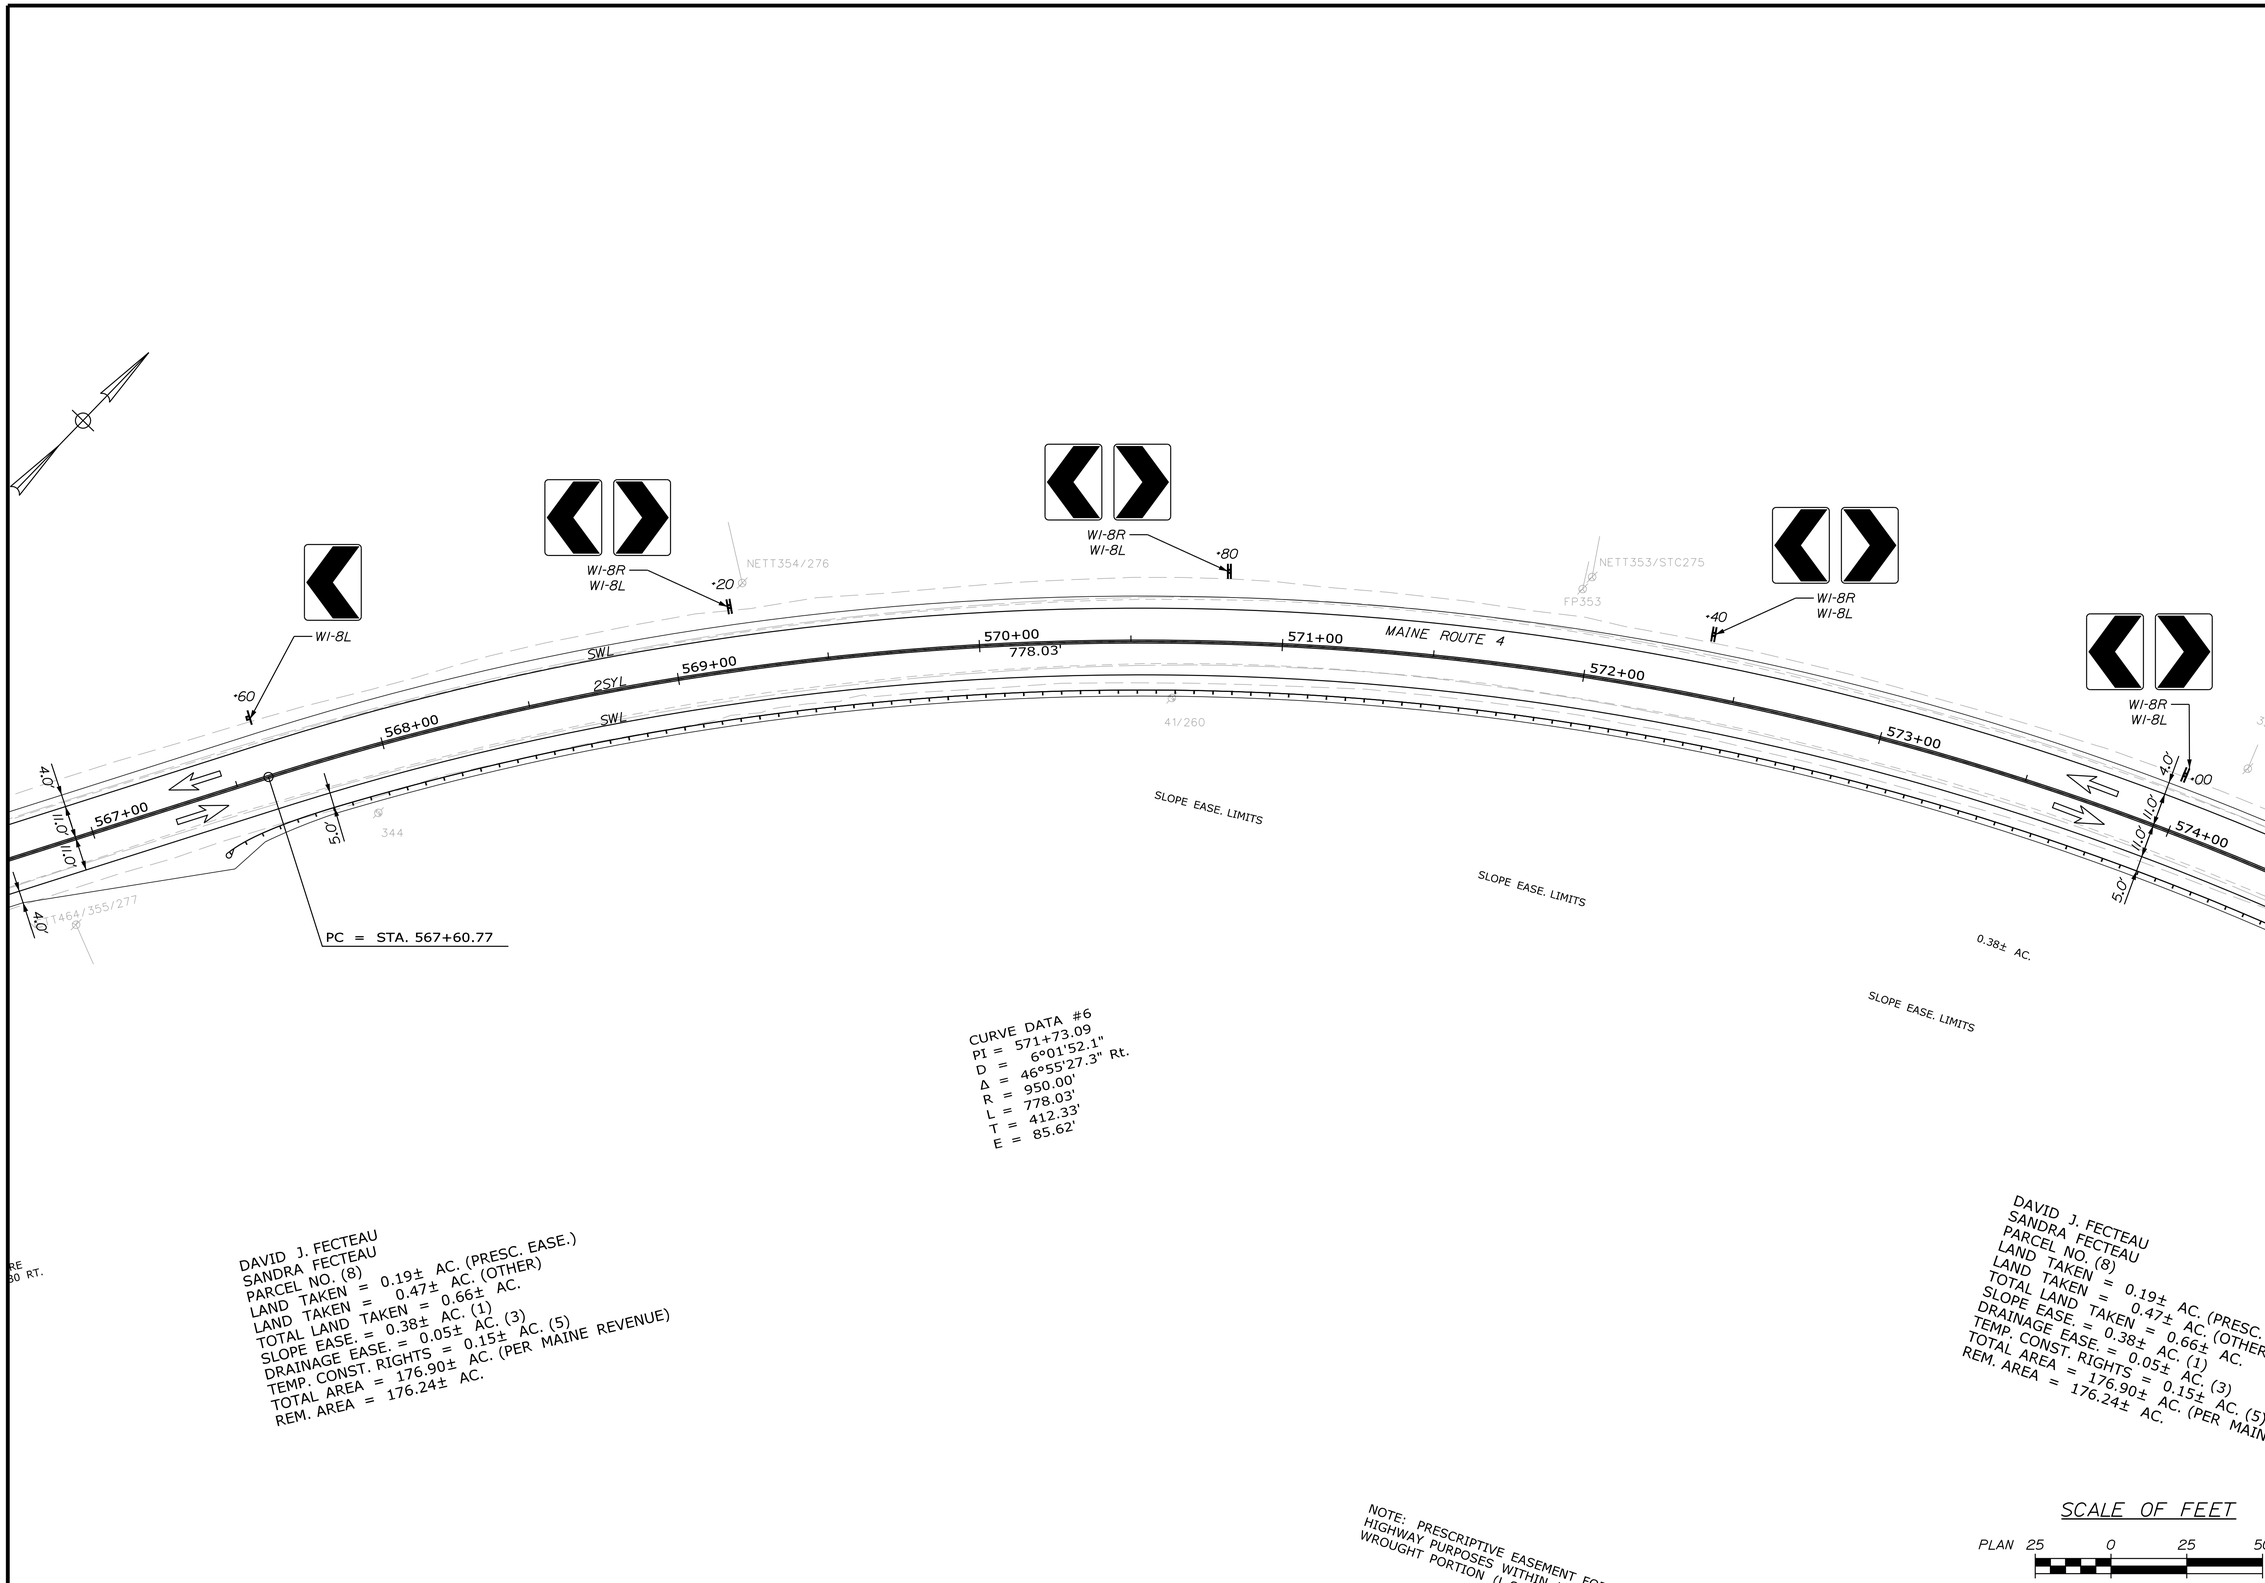

STATE OF MAINE
DEPARTMENT OF TRANSPORTATION

STP-1824(700)X

WIN
WIN 18247.00

HIGHWAY PLANS

PROJ. MANAGER	$PROJMANAGER$	BY	DATE
DESIGN-DETAILED	$designer1$	$detailer1$	$projdate1$
CHECKED-REVIEWED	-----	-----	-----
DESIGN2-DETAILED2	$designer2$	$detailer2$	$projdate2$
DESIGN3-DETAILED3	$designer3$	$detailer3$	$projdate3$
REVISIONS 1	-----	-----	$revdate1$
REVISIONS 2	-----	-----	$revdate2$
REVISIONS 3	$revision3$		$revdate3$
REVISIONS 4	$revision4$		$revdate4$
FIELD CHANGES	$fieldchange$		$fielddate$

SIGNATURE

P.E. NUMBER

DATE

MADRID \ PHILLIPS
ROUTE 4

SIGNS & PVMT. MARKINGS

SHEET NUMBER

383

OF 532

Sta. 567+00.00 to Sta. 574+00.00

Filename: ...\MSTA\383_SMP_Plan11.dgn Division: HIGHWAY Username: mdebowski Date:2/25/2019

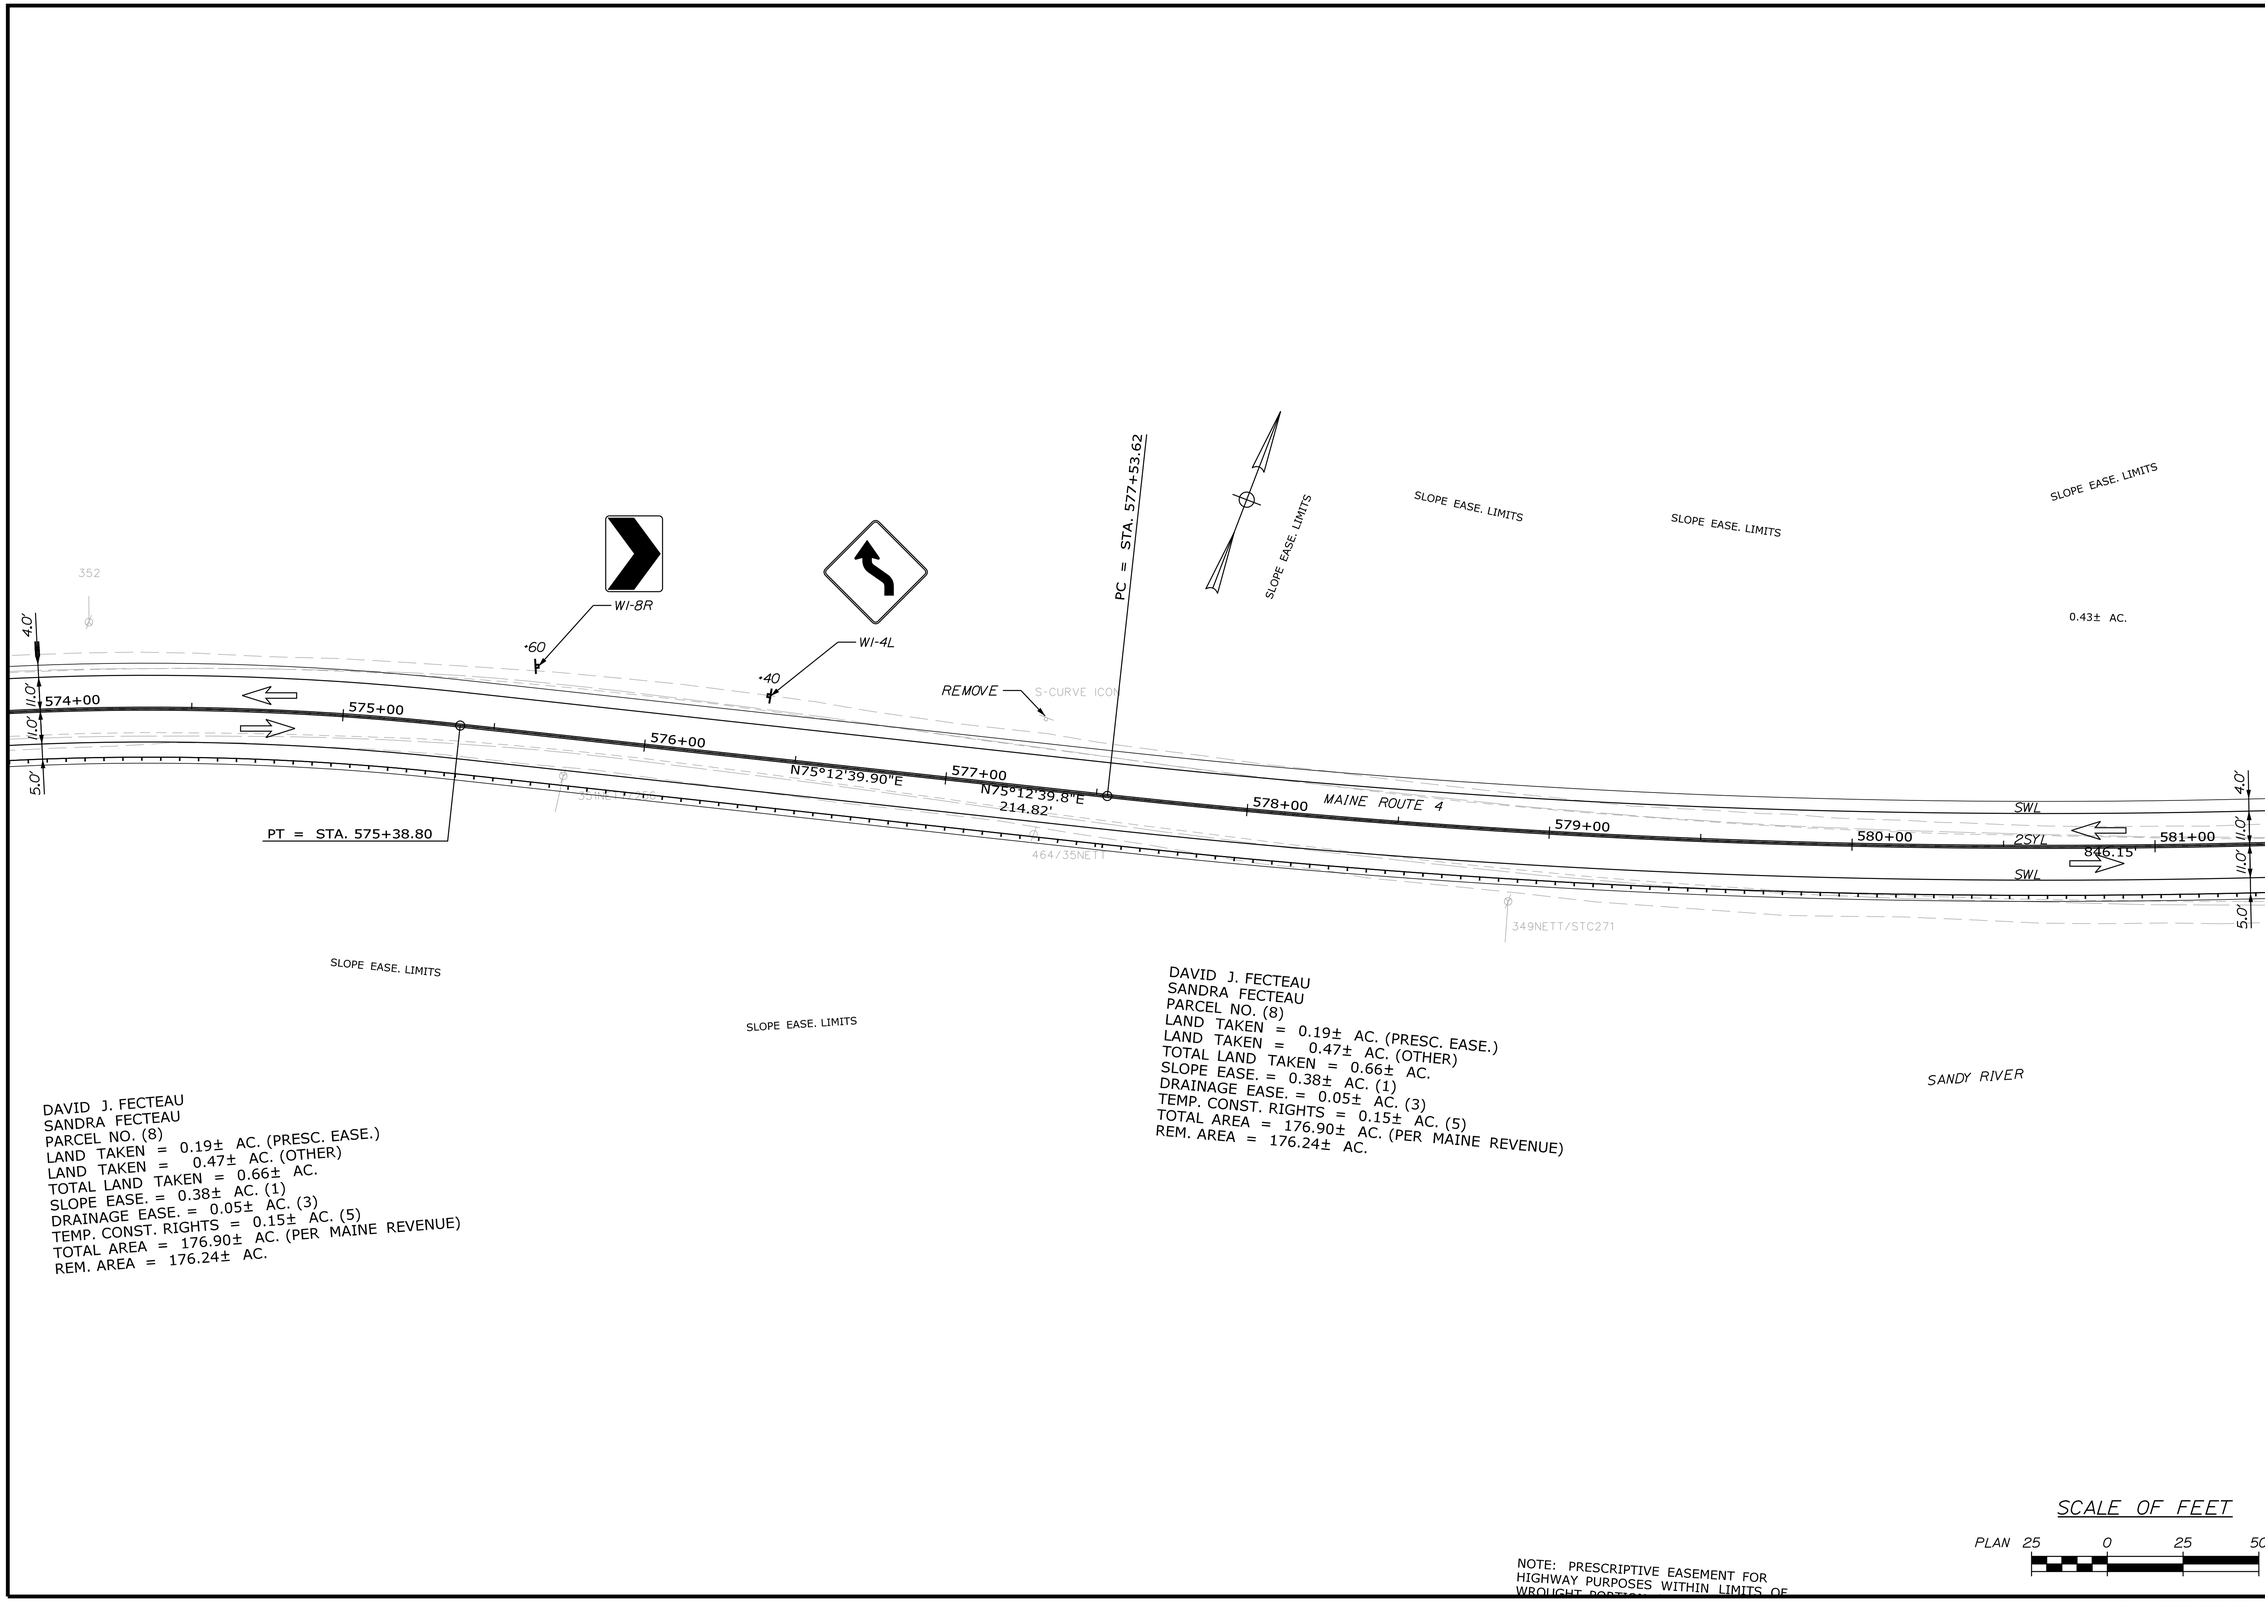

STATE OF MAINE
DEPARTMENT OF TRANSPORTATION

STP-1824(700)X

WIN
WIN 18247.00

HIGHWAY PLANS

PROJ. MANAGER	$PROJMANAGER$	BY	DATE
DESIGN-DETAILED	$designer1$	$detailer1$	$projdate1$
CHECKED-REVIEWED	-----	-----	-----
DESIGN2-DETAILED2	$designer2$	$detailer2$	$projdate2$
DESIGN3-DETAILED3	$designer3$	$detailer3$	$projdate3$
REVISIONS 1	-----		$revdate1$
REVISIONS 2	-----		$revdate2$
REVISIONS 3	$revision3$		$revdate3$
REVISIONS 4	$revision4$		$revdate4$
FIELD CHANGES	$fieldchange$		$fielddate$

SIGNATURE

P.E. NUMBER

DATE

MADRID \ PHILLIPS
ROUTE 4

SIGNS & PVMT. MARKINGS

SHEET NUMBER

384

OF 532

Sta. 574+00.00 to Sta. 581+00.00

Filename: ...\MSTA\384_SMP_Plan12.dgn Division: HIGHWAY Username: mdebowski Date:2/25/2019

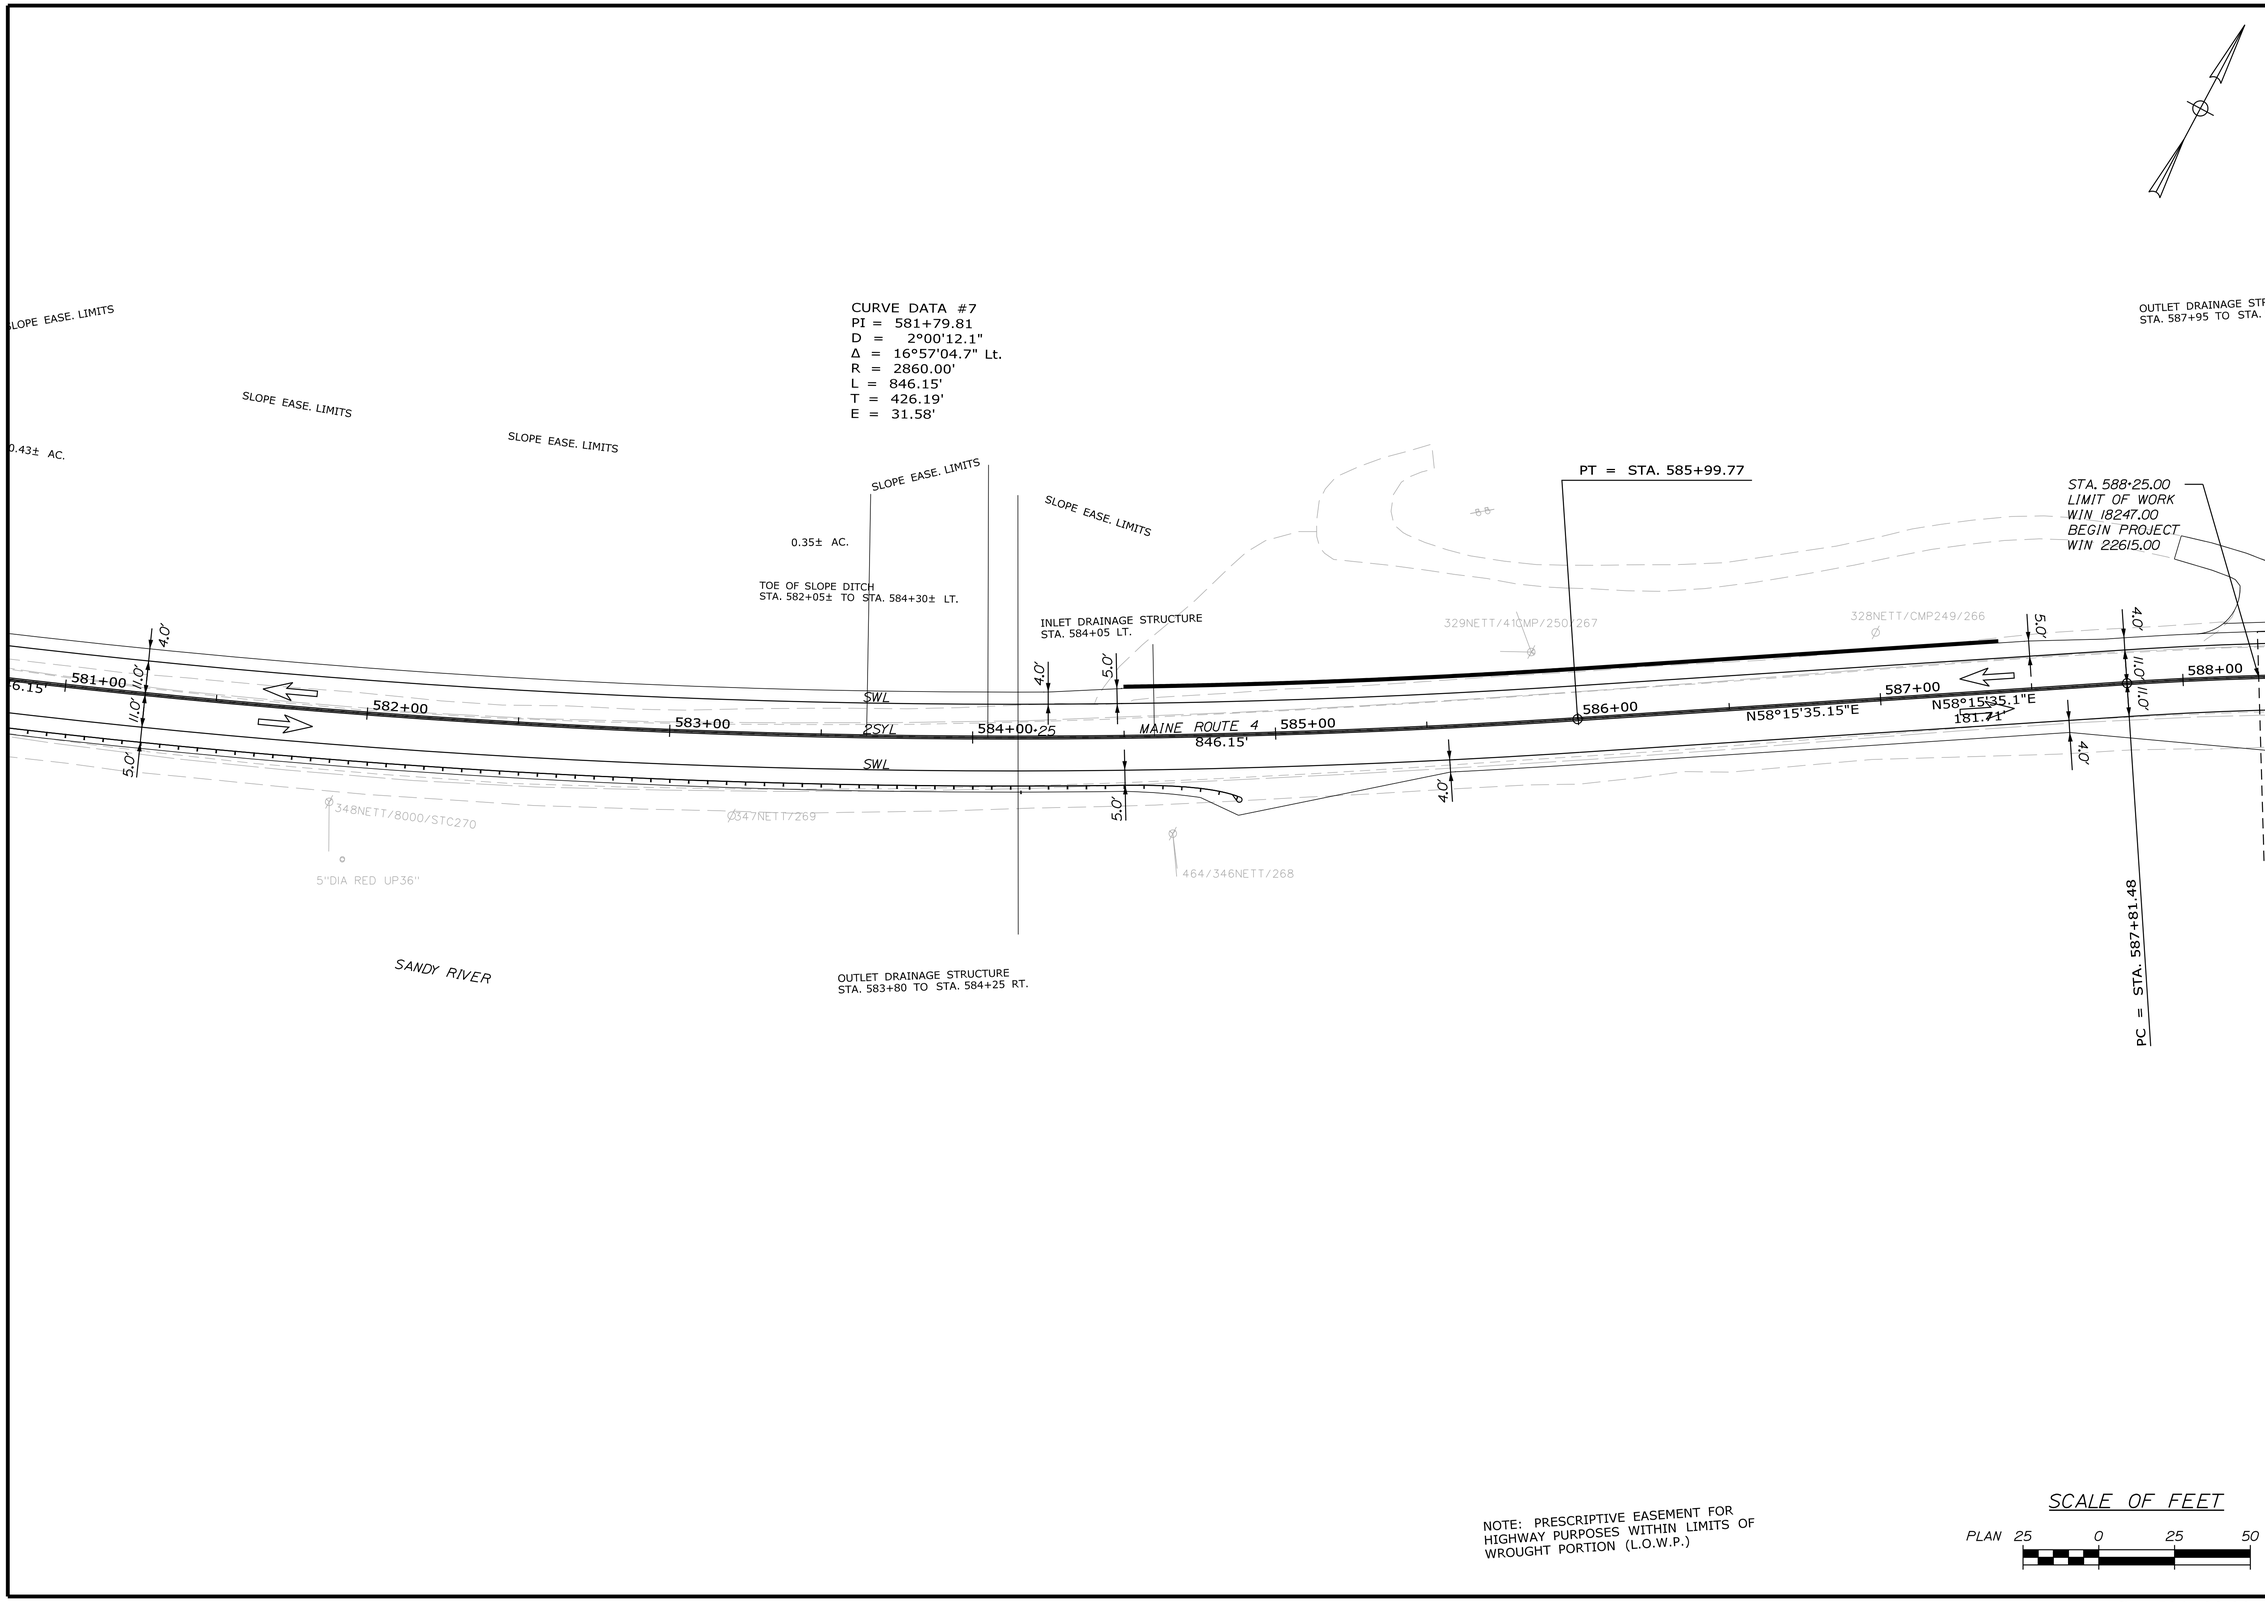

NOTE: PRESCRIPTIVE EASEMENT FOR HIGHWAY PURPOSES WITHIN LIMITS OF WROUGHT PORTION (L.O.W.P.)

SCALE OF FEET

PLAN 25 0 25 50

STATE OF MAINE
DEPARTMENT OF TRANSPORTATION

STP-1824(700)X

WIN
WIN 18247.00

HIGHWAY PLANS

		BY	DATE
PROJ. MANAGER	$PROJMANAGER$		
DESIGN-DETAILED	$designer1$	$detailer1$	$projdate1$
CHECKED-REVIEWED	-----	-----	-----
DESIGN2-DETAILED2	$designer2$	$detailer2$	$projdate2$
DESIGN3-DETAILED3	$designer3$	$detailer3$	$projdate3$
REVISIONS 1	-----		$revdate1$
REVISIONS 2	-----		$revdate2$
REVISIONS 3	$revision3$		$revdate3$
REVISIONS 4	$revision4$		$revdate4$
FIELD CHANGES	$fieldchange$		$fieldate$

SIGNATURE

P.E. NUMBER

DATE

MADRID \ PHILLIPS
ROUTE 4

SIGNS & PVMT. MARKINGS

SHEET NUMBER

385

OF 532

Filename: ...\MSTA\385_SMP_Plan13.dgn Division: HIGHWAY Username: mdebowski Date:2/25/2019

Sta. 581+00.00 to Sta. 588+00.00

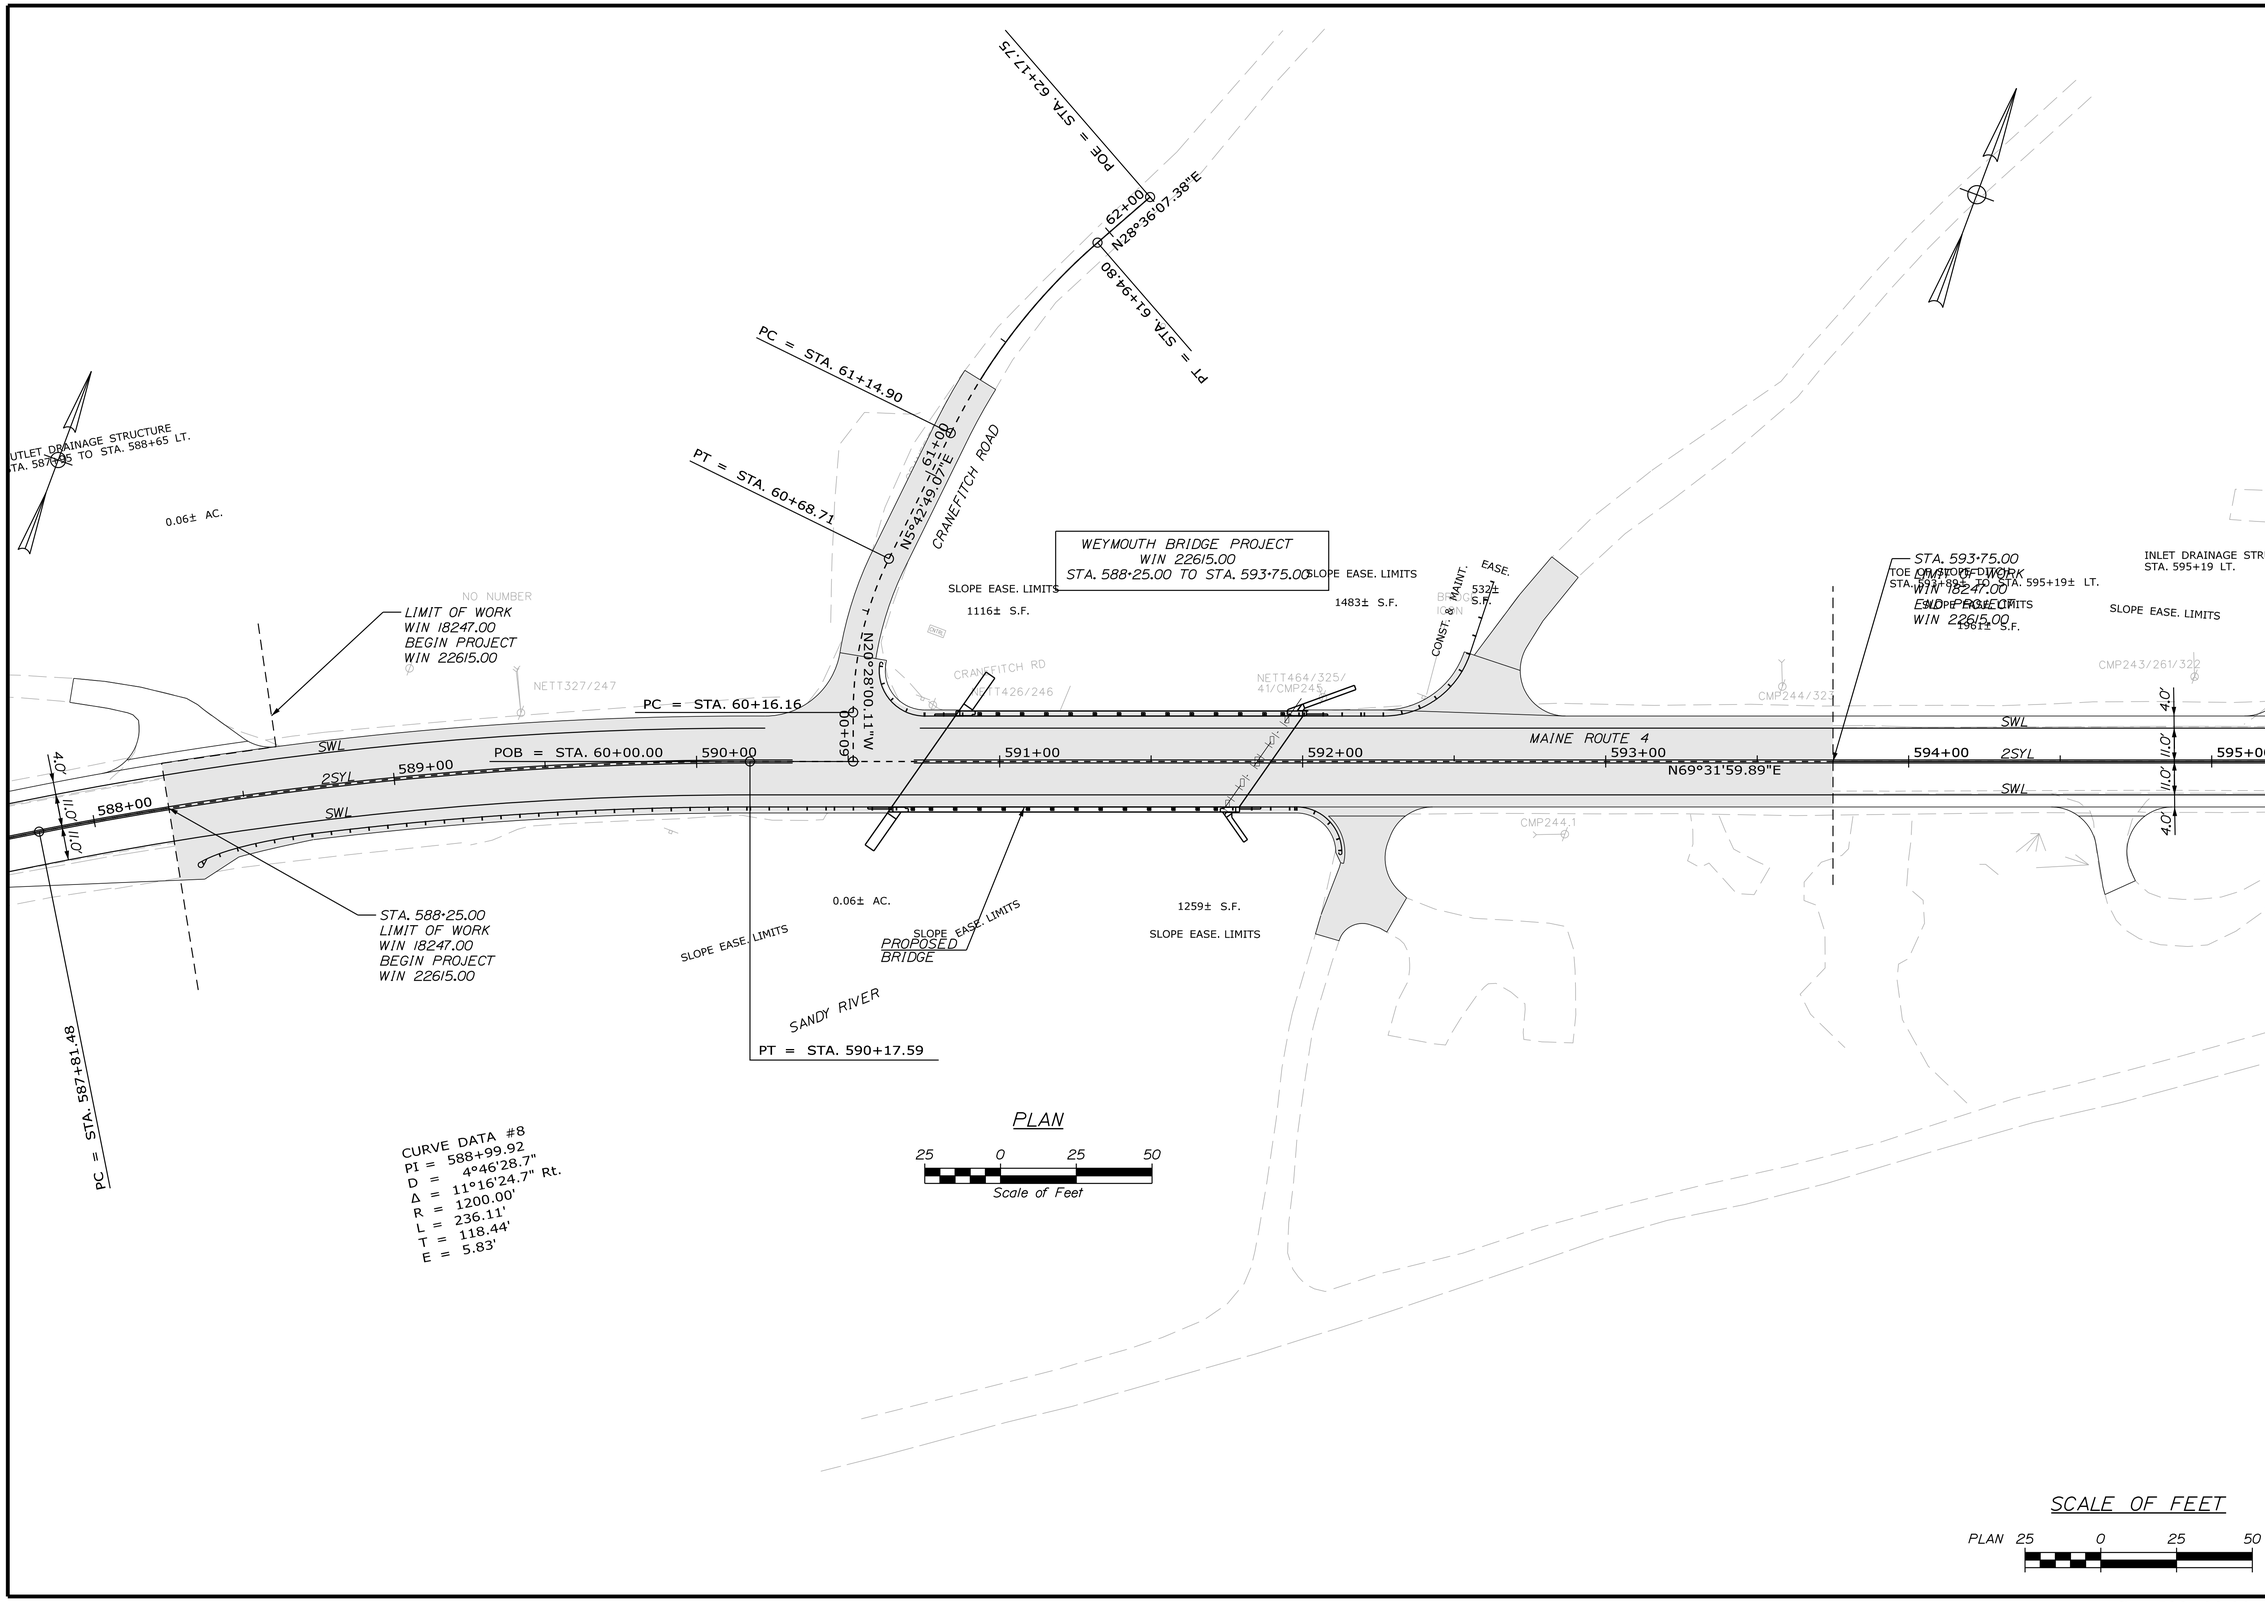

STATE OF MAINE
DEPARTMENT OF TRANSPORTATION

STP-1824(700)X

WIN
WIN 18247.00

HIGHWAY PLANS

	BY	DATE
PROJ. MANAGER #PROJMANAGER$		
DESIGN-DETAILED	$designer1$	$project1$
CHECKED-REVIEWED	-----	-----
DESIGN2-DETAILED2	$designer2$	$project2$
DESIGN3-DETAILED3	$designer3$	$project3$
REVISIONS 1	-----	$revdate1$
REVISIONS 2	-----	$revdate2$
REVISIONS 3	$revision3$	$revdate3$
REVISIONS 4	$revision4$	$revdate4$
FIELD CHANGES	$fieldchange$	$fielddate$

SIGNATURE
P.E. NUMBER
DATE

MADRID \ PHILLIPS
ROUTE 4

SIGNS & PVMT. MARKINGS

SHEET NUMBER
386
OF 532

Sta. 588+00.00 to Sta. 595+00.00

Filename: ...\MSTA\386_SMP_Plan14.dgn Division: HIGHWAY Username: mdebowski Date:2/25/2019

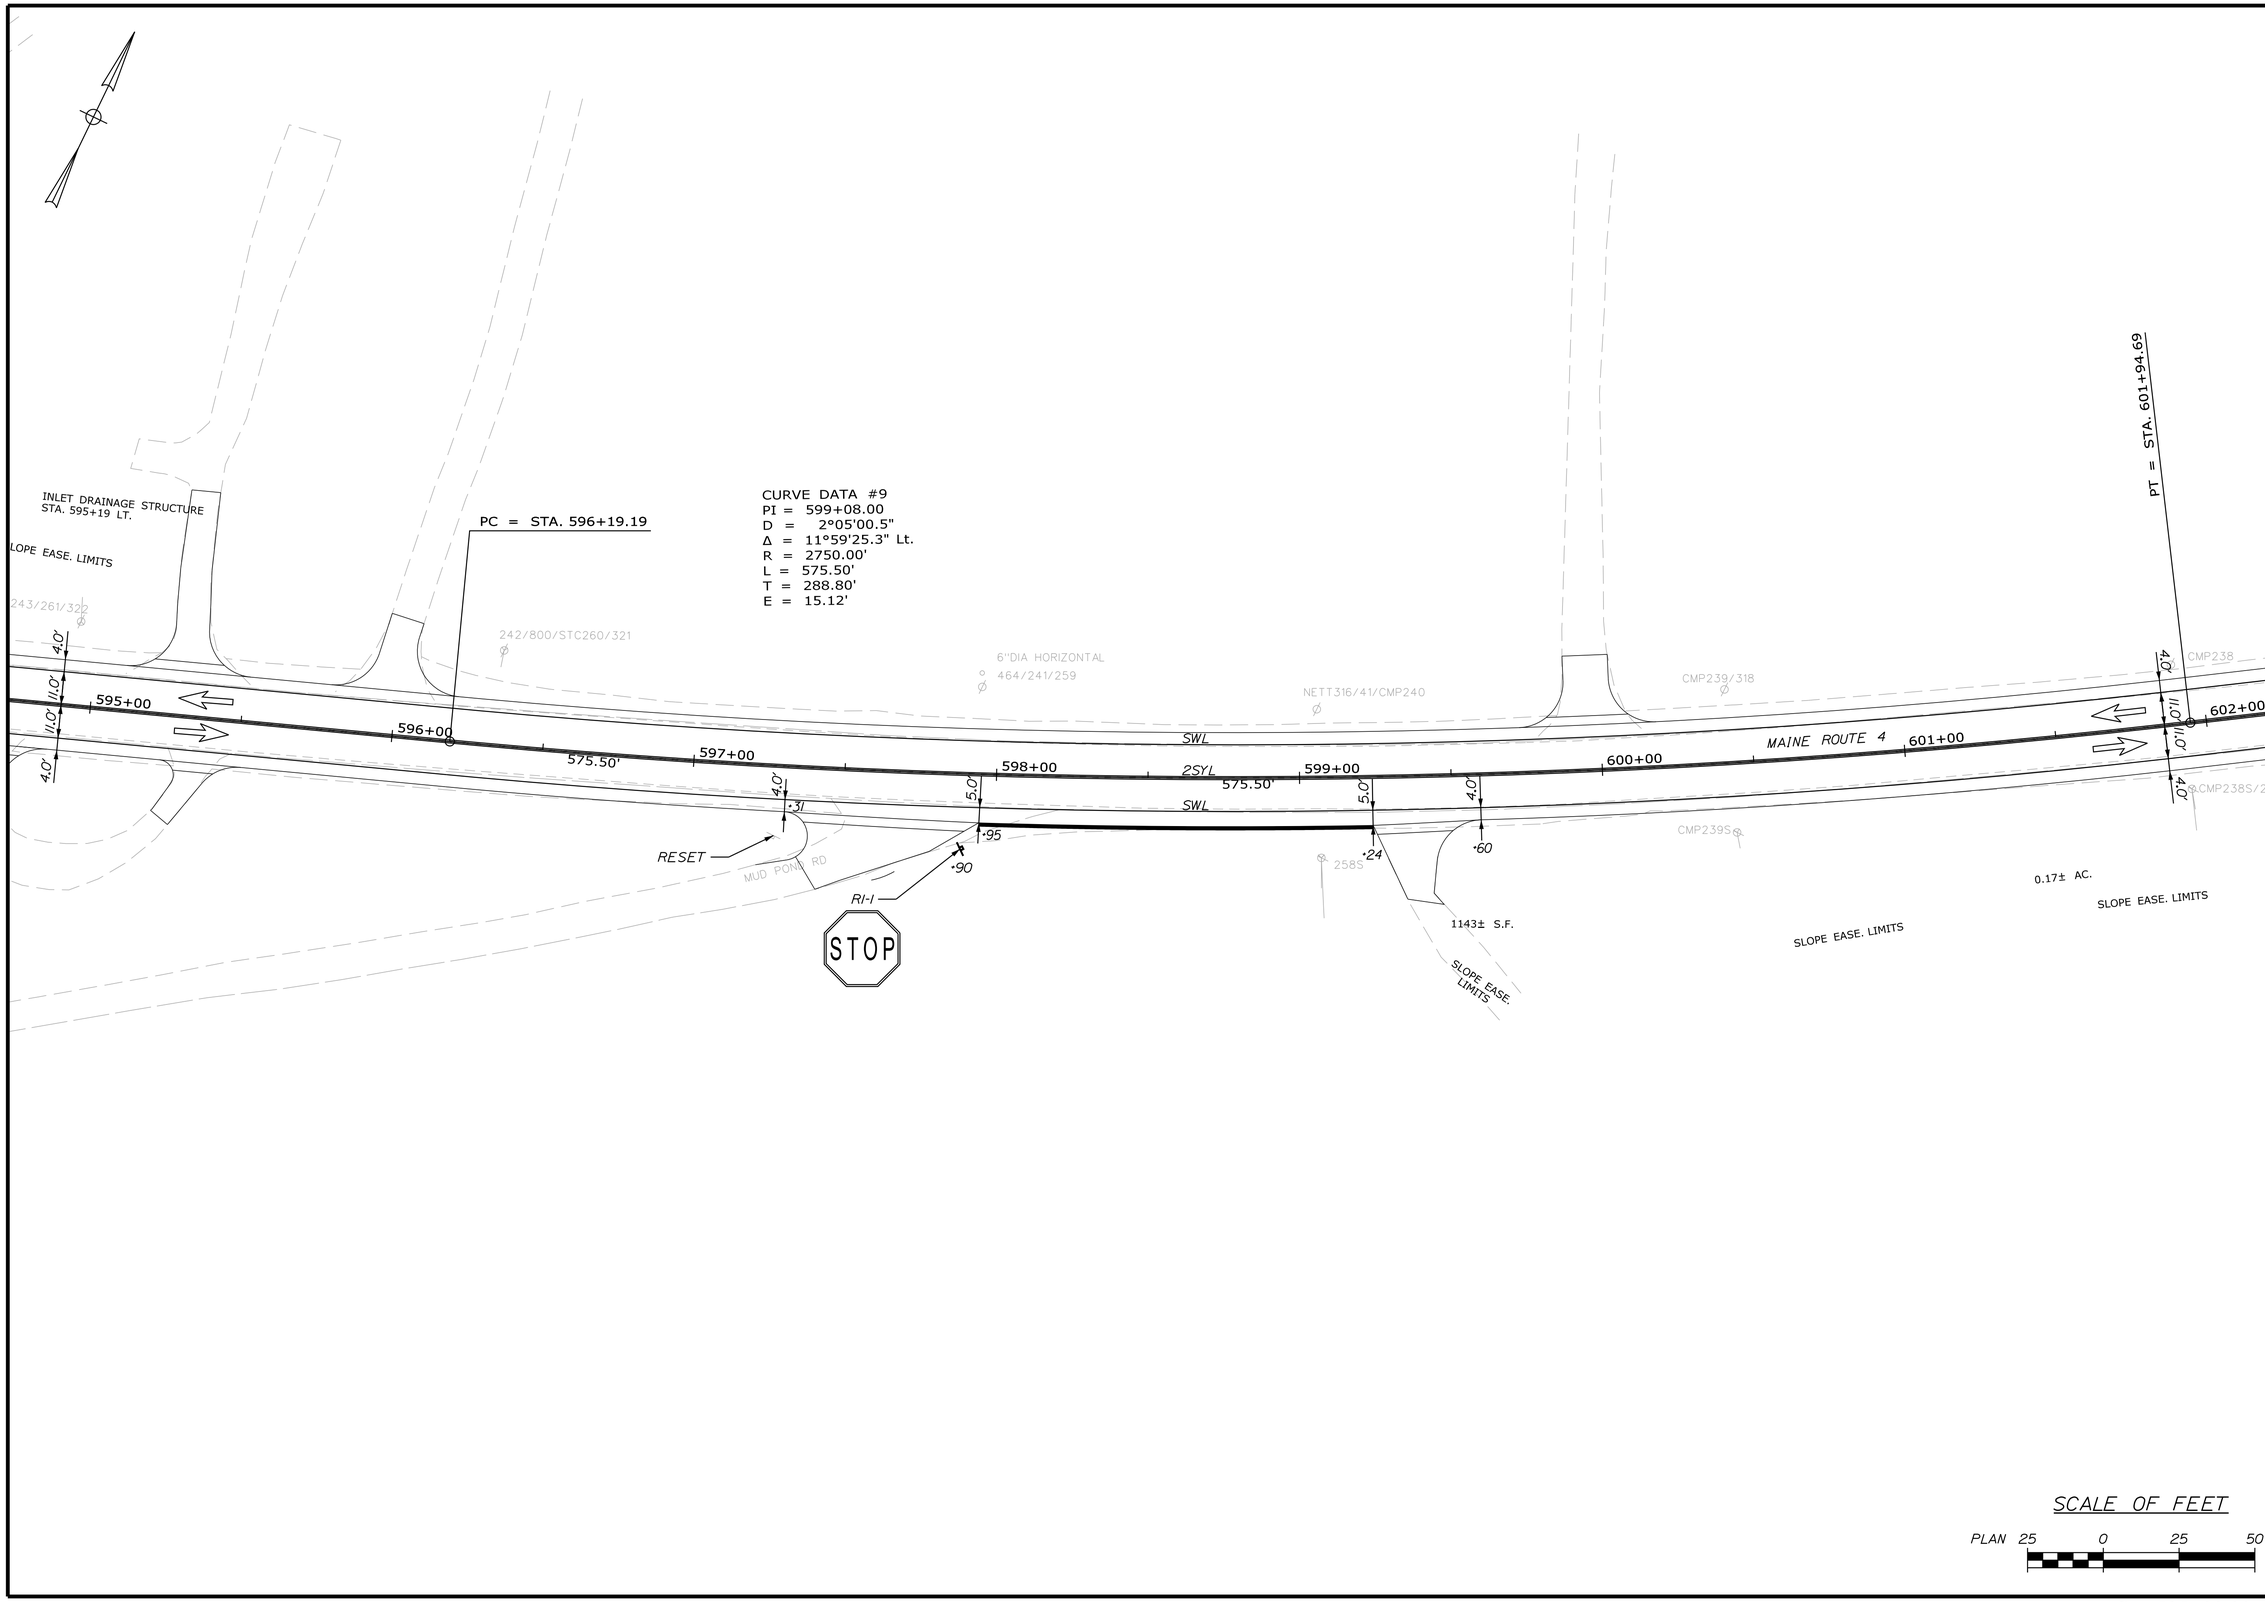

STATE OF MAINE
DEPARTMENT OF TRANSPORTATION

STP-1824(700)X

WIN
WIN 18247.00

HIGHWAY PLANS

PROJ. MANAGER $PROJMANAGER$	BY	DATE
DESIGN-DETAILED $designer1$	$detailer1$	$projdate1$
CHECKED-REVIEWED ----	----	----
DESIGN2-DETAILED2 $designer2$	$detailer2$	$projdate2$
DESIGN3-DETAILED3 $designer3$	$detailer3$	$projdate3$
REVISIONS 1 ----	----	$revdate1$
REVISIONS 2 ----	----	$revdate2$
REVISIONS 3 $revision3$		$revdate3$
REVISIONS 4 $revision4$		$revdate4$
FIELD CHANGES $fieldchange$		$fieldate$

SIGNATURE

P.E. NUMBER

DATE

MADRID \ PHILLIPS
ROUTE 4

SIGNS & PVMT. MARKINGS

SHEET NUMBER
387
OF 532

Sta. 595+00.00 to Sta. 602+00.00

Filename: ...\MSTA\387_SMP_Plan15.dgn Division: HIGHWAY Username: mdebowski Date:2/25/2019

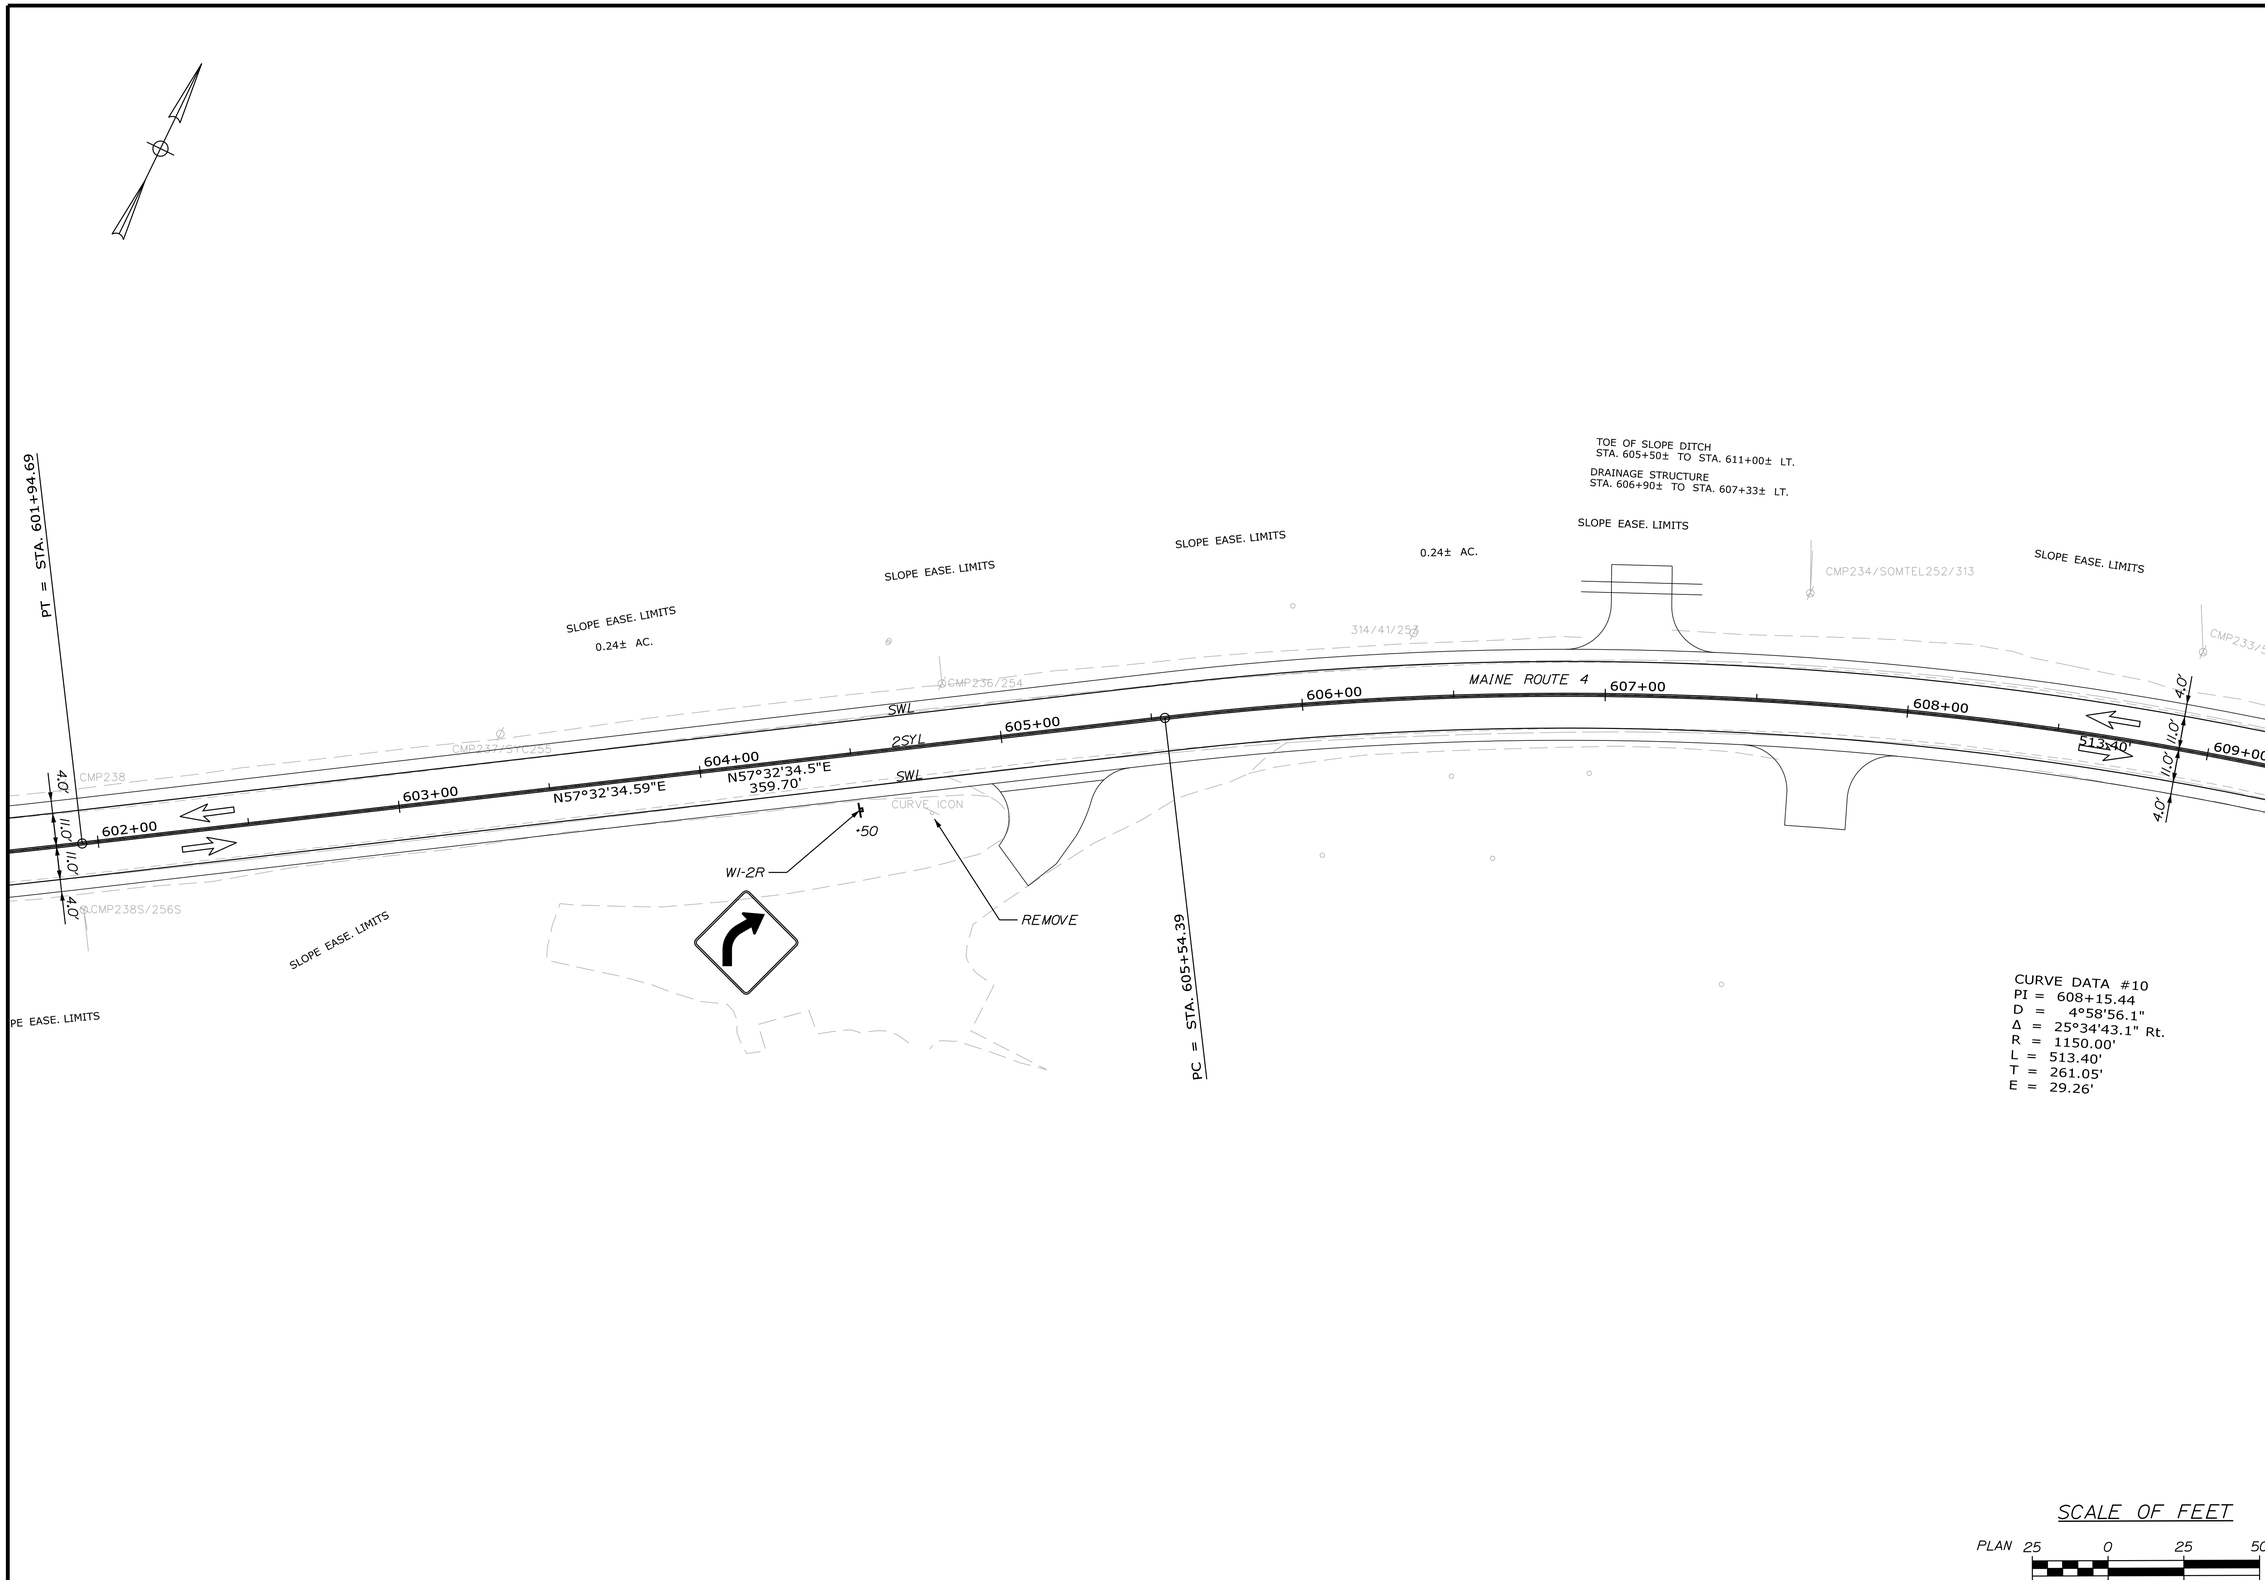

CURVE DATA #10
PI = 608+15.44
D = 4°58'56.1"
Δ = 25°34'43.1" Rt.
R = 1150.00'
L = 513.40'
T = 261.05'
E = 29.26'

STATE OF MAINE
DEPARTMENT OF TRANSPORTATION

STP-1824(700)X

WIN
WIN 18247.00

HIGHWAY PLANS

		BY	DATE
PROJ. MANAGER	#PROJMANAGER$	$designer1$	$plotdate1$
DESIGN-DETAILED		$designer2$	$plotdate2$
CHECKED-REVIEWED		$designer3$	$plotdate3$
DESIGN2-DETAILED2			
DESIGN3-DETAILED3			
REVISIONS 1			$revdate1$
REVISIONS 2			$revdate2$
REVISIONS 3	$revision3$		$revdate3$
REVISIONS 4	$revision4$		$revdate4$
FIELD CHANGES	$fieldchange$		$fielddate$

SIGNATURE

P.E. NUMBER

DATE

MADRID \ PHILLIPS
ROUTE 4

SIGNS & PVMT. MARKINGS

SHEET NUMBER
388
OF 532

Sta. 602+00.00 to Sta. 609+00.00

Filename: ...\MSTA\388_SMP_Plan16.dgn Division: HIGHWAY Username: mdebowski Date:2/25/2019

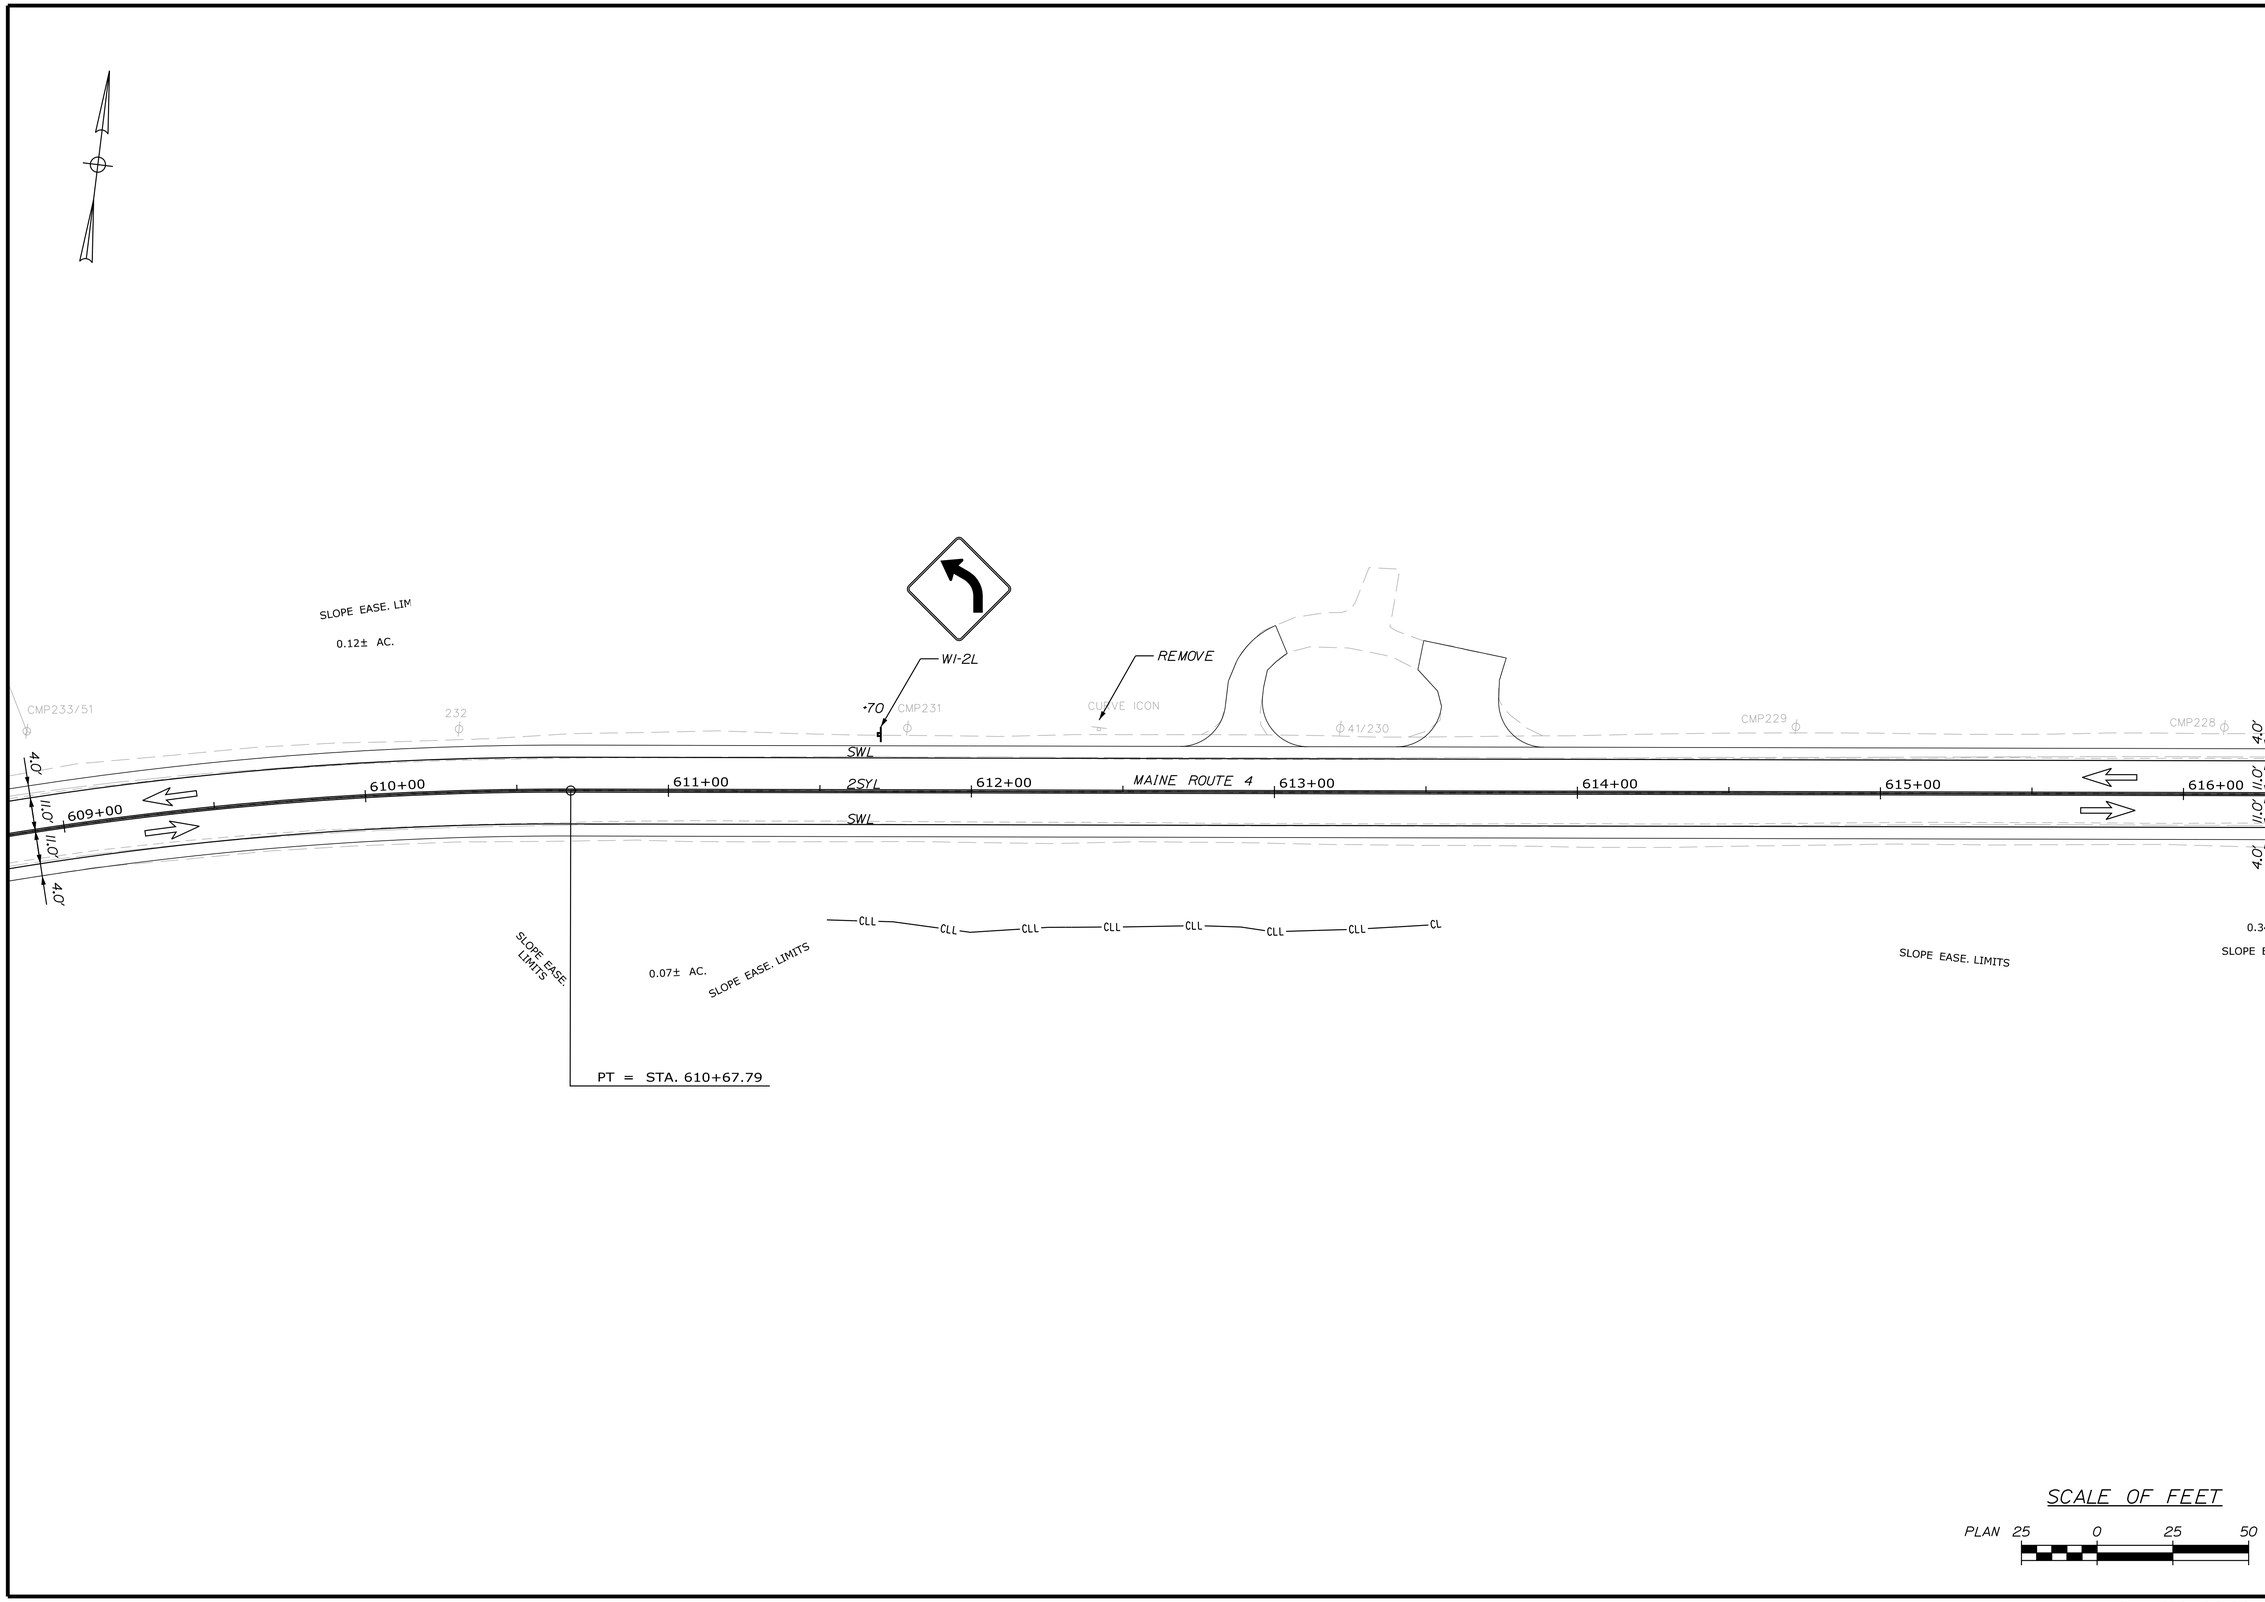

SCALE OF FEET

PLAN 25 0 25 50

STATE OF MAINE
DEPARTMENT OF TRANSPORTATION

STP-1824(700)X

WIN
WIN 18247.00

HIGHWAY PLANS

PROJ. MANAGER	BY	DATE
DESIGN-DETAILED	$designer1$	$projdate1$
CHECKED-REVIEWED	-----	-----
DESIGN2-DETAILED2	$designer2$	$projdate2$
DESIGN3-DETAILED3	$designer3$	$projdate3$
REVISIONS 1	-----	$revdate1$
REVISIONS 2	-----	$revdate2$
REVISIONS 3	$revision3$	$revdate3$
REVISIONS 4	$revision4$	$revdate4$
FIELD CHANGES	$fieldchange$	$fieldate$

SIGNATURE

P.E. NUMBER

DATE

MADRID \ PHILLIPS
ROUTE 4

SIGNS & PVMT. MARKINGS

SHEET NUMBER

389

OF 532

Sta. 609+00.00 to Sta. 616+00.00

Filename: ...\MSTA\389_SMP_Plan17.dgn Division: HIGHWAY Username: mdebowski Date:2/25/2019

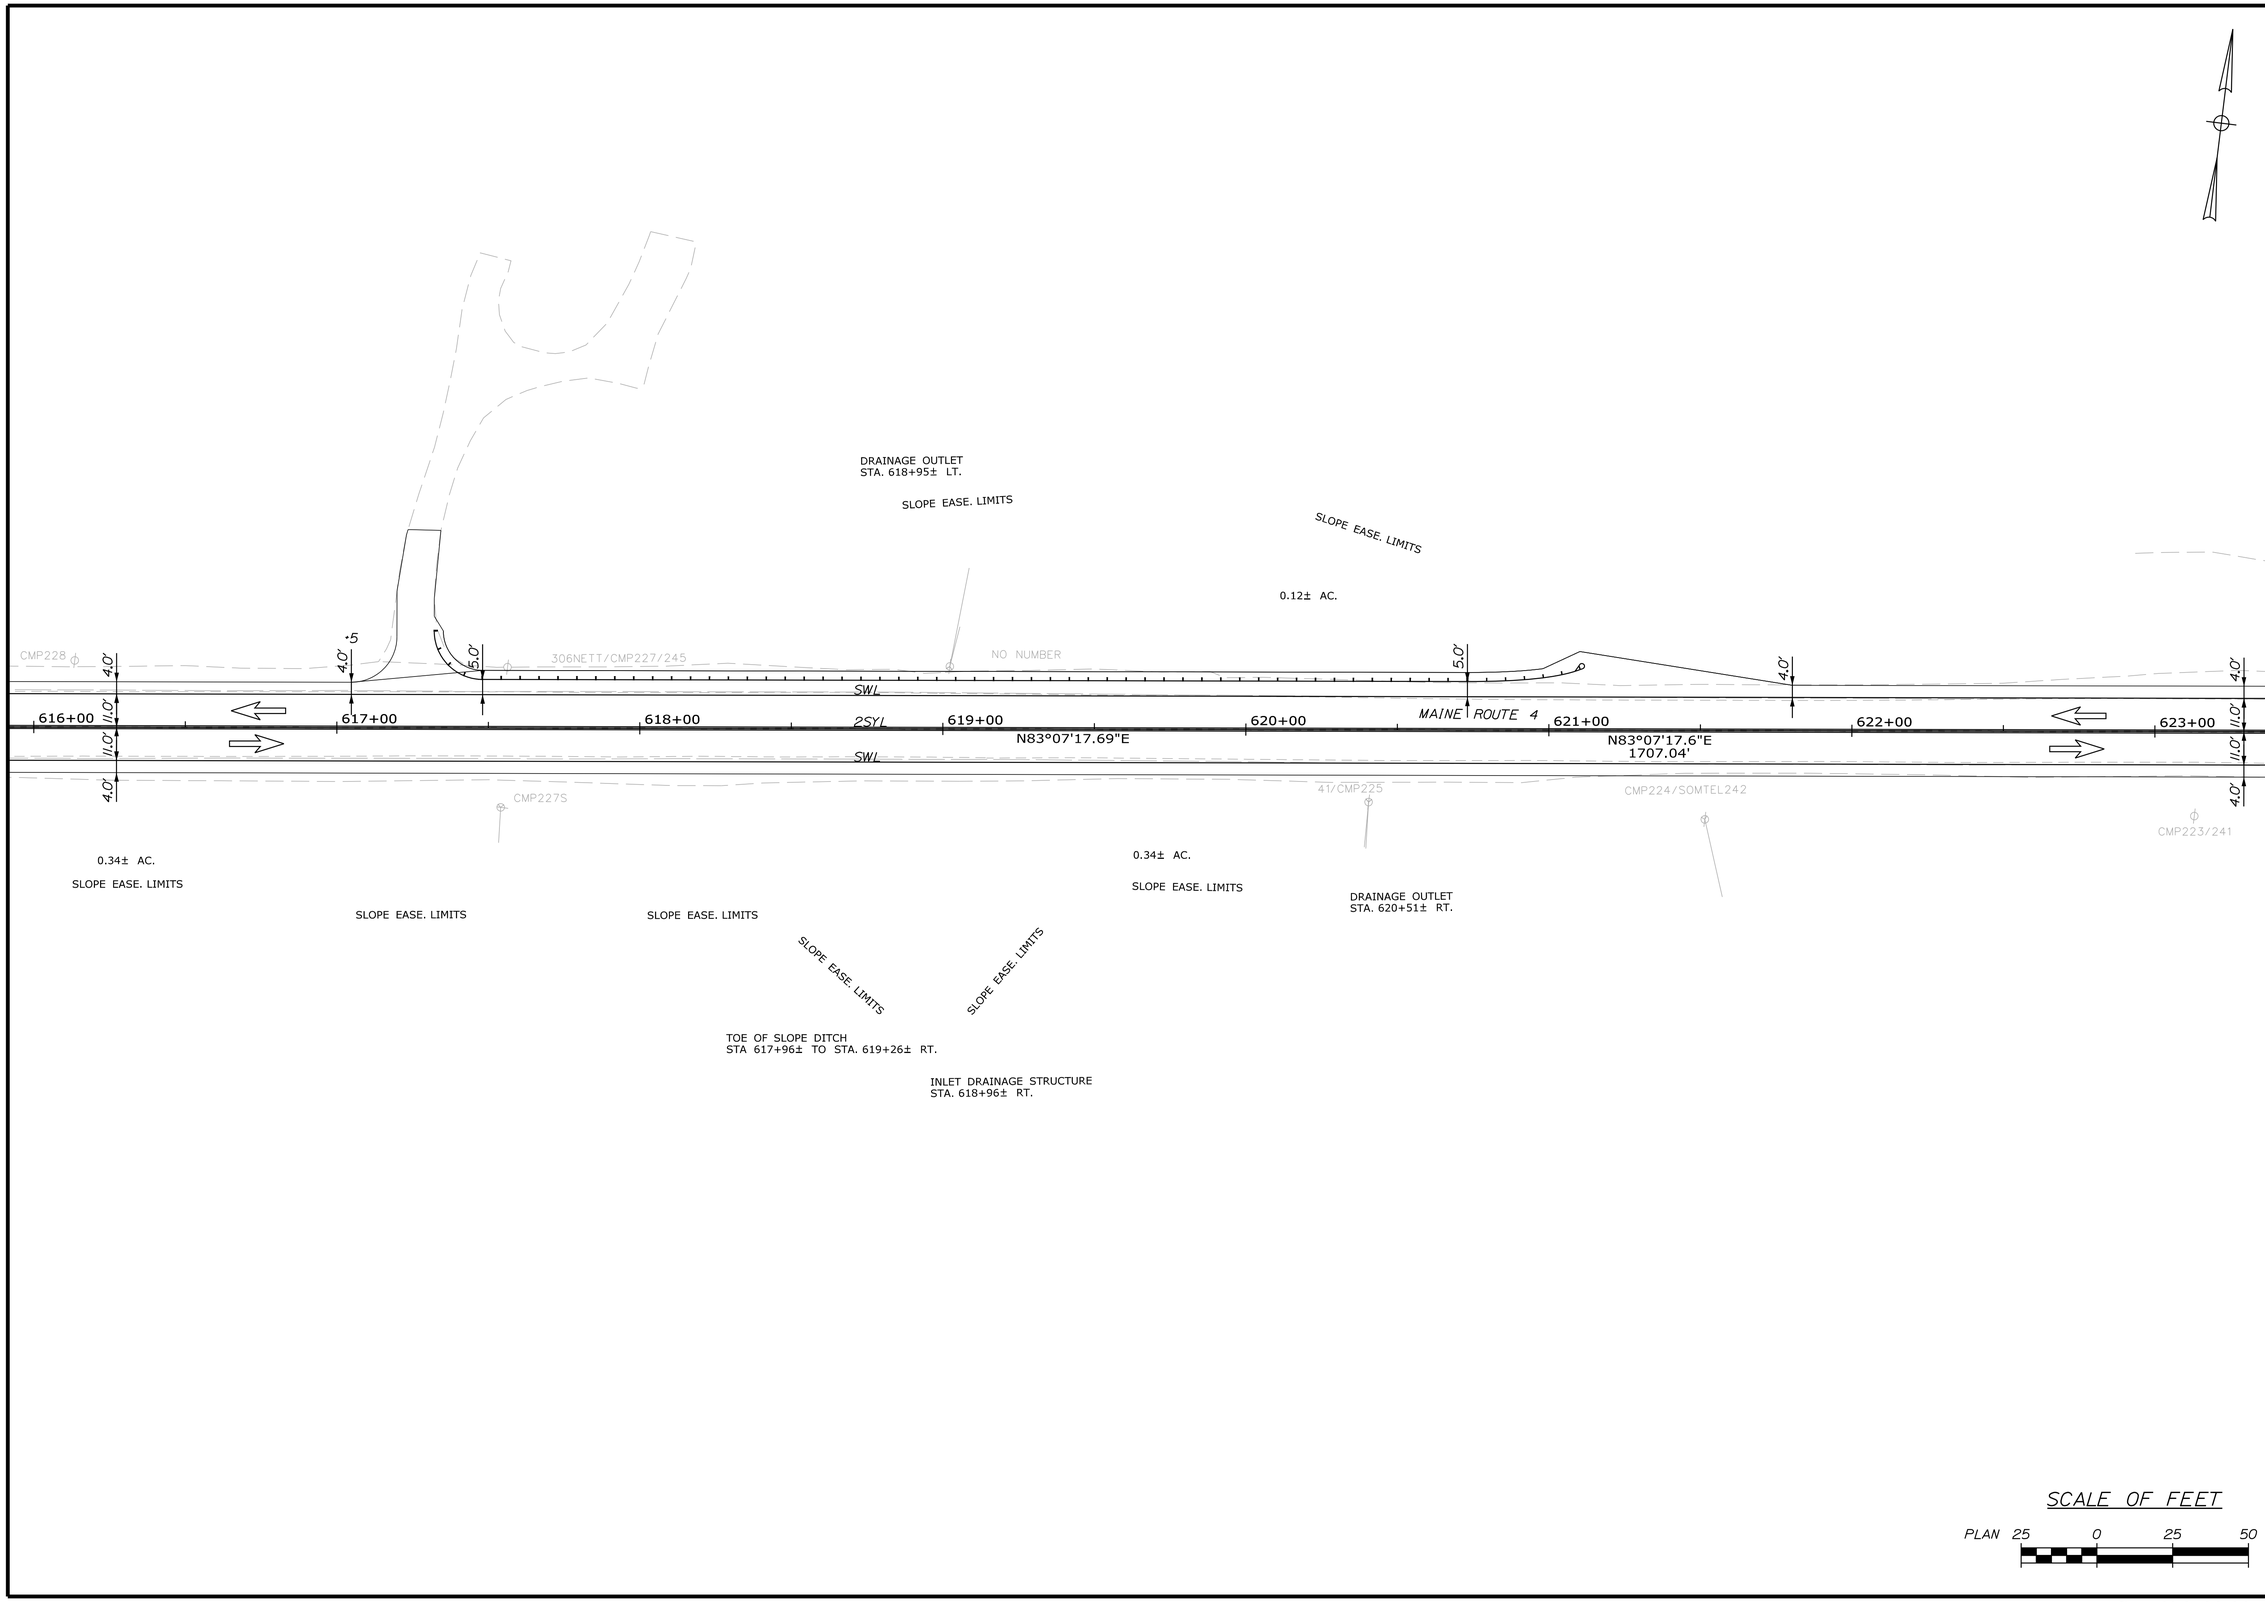

STATE OF MAINE
DEPARTMENT OF TRANSPORTATION

STP-1824(700)X

WIN
WIN 18247.00

HIGHWAY PLANS

		BY	DATE
PROJ. MANAGER	$PROJMANAGER$	$detailer1$	$projdate1$
DESIGN-DETAILED	$designer1$	$detailer2$	$projdate2$
CHECKED-REVIEWED	-----	-----	$projdate3$
DESIGN2-DETAILED2	$designer2$	$detailer3$	$projdate4$
DESIGN3-DETAILED3	$designer3$	$detailer4$	$projdate5$
REVISIONS 1	-----	-----	$revdate1$
REVISIONS 2	-----	-----	$revdate2$
REVISIONS 3	$revision3$		$revdate3$
REVISIONS 4	$revision4$		$revdate4$
FIELD CHANGES	$fieldchange$		$fielddate$

SIGNATURE

P.E. NUMBER

DATE

MADRID \ PHILLIPS
ROUTE 4

SIGNS & PVMT. MARKINGS

SHEET NUMBER

390

OF 532

Sta. 616+00.00 to Sta. 623+00.00

Filename: ...\MSTA\390_SMP_Plan18.dgn Division: HIGHWAY Username: mdebowski Date:2/25/2019

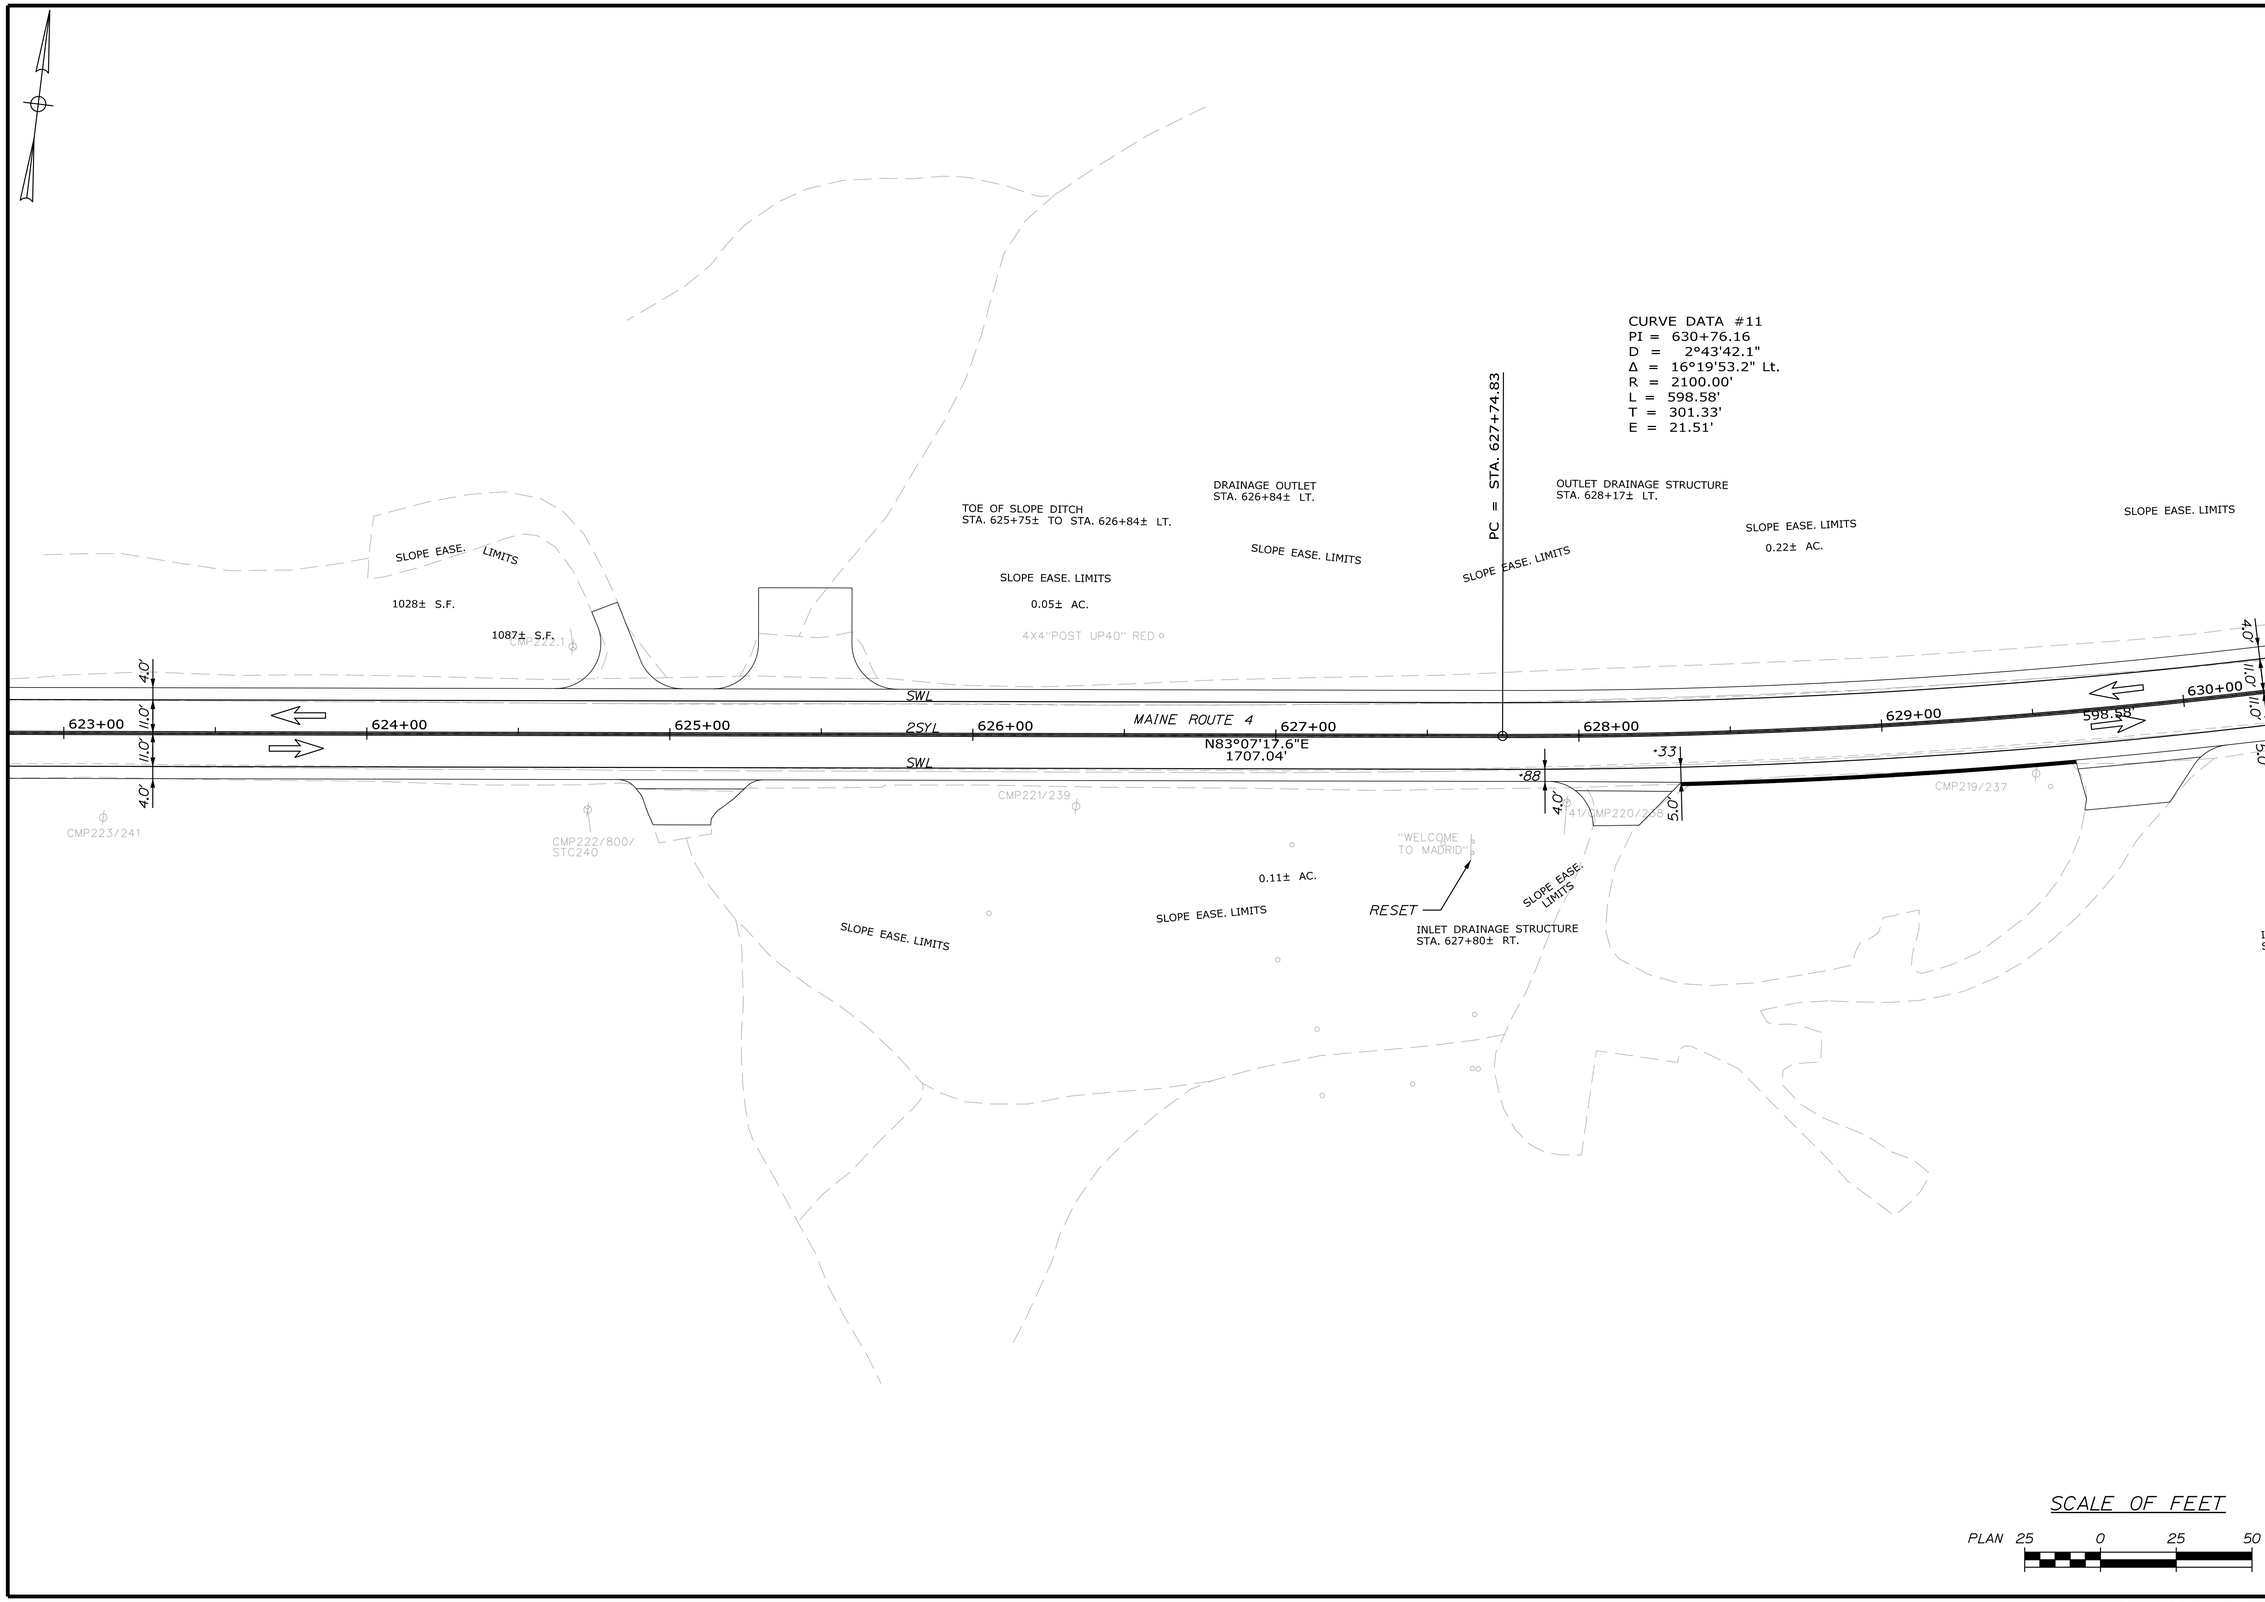

STATE OF MAINE
DEPARTMENT OF TRANSPORTATION

STP-1824(700)X

WIN
WIN 18247.00

HIGHWAY PLANS

		BY	DATE
PROJ. MANAGER	$PROJMANAGER$		
DESIGN-DETAILED	$design1$	$detailer1$	$projdate1$
CHECKED-REVIEWED	-----	-----	-----
DESIGN2-DETAILED2	$design2$	$detailer2$	$projdate2$
DESIGN3-DETAILED3	$design3$	$detailer3$	$projdate3$
REVISIONS 1	-----	-----	$revdate1$
REVISIONS 2	-----	-----	$revdate2$
REVISIONS 3	$revision3$		$revdate3$
REVISIONS 4	$revision4$		$revdate4$
FIELD CHANGES	$fieldchange$		$fielddate$

SIGNATURE

P.E. NUMBER

DATE

MADRID \ PHILLIPS
ROUTE 4

SIGNS & PVMT. MARKINGS

SHEET NUMBER
391
OF 532

Sta. 623+00.00 to Sta. 630+00.00

Filename: ...\MSTA\391_SMP_Plan19.dgn Division: HIGHWAY Username: mdebowski Date:2/25/2019

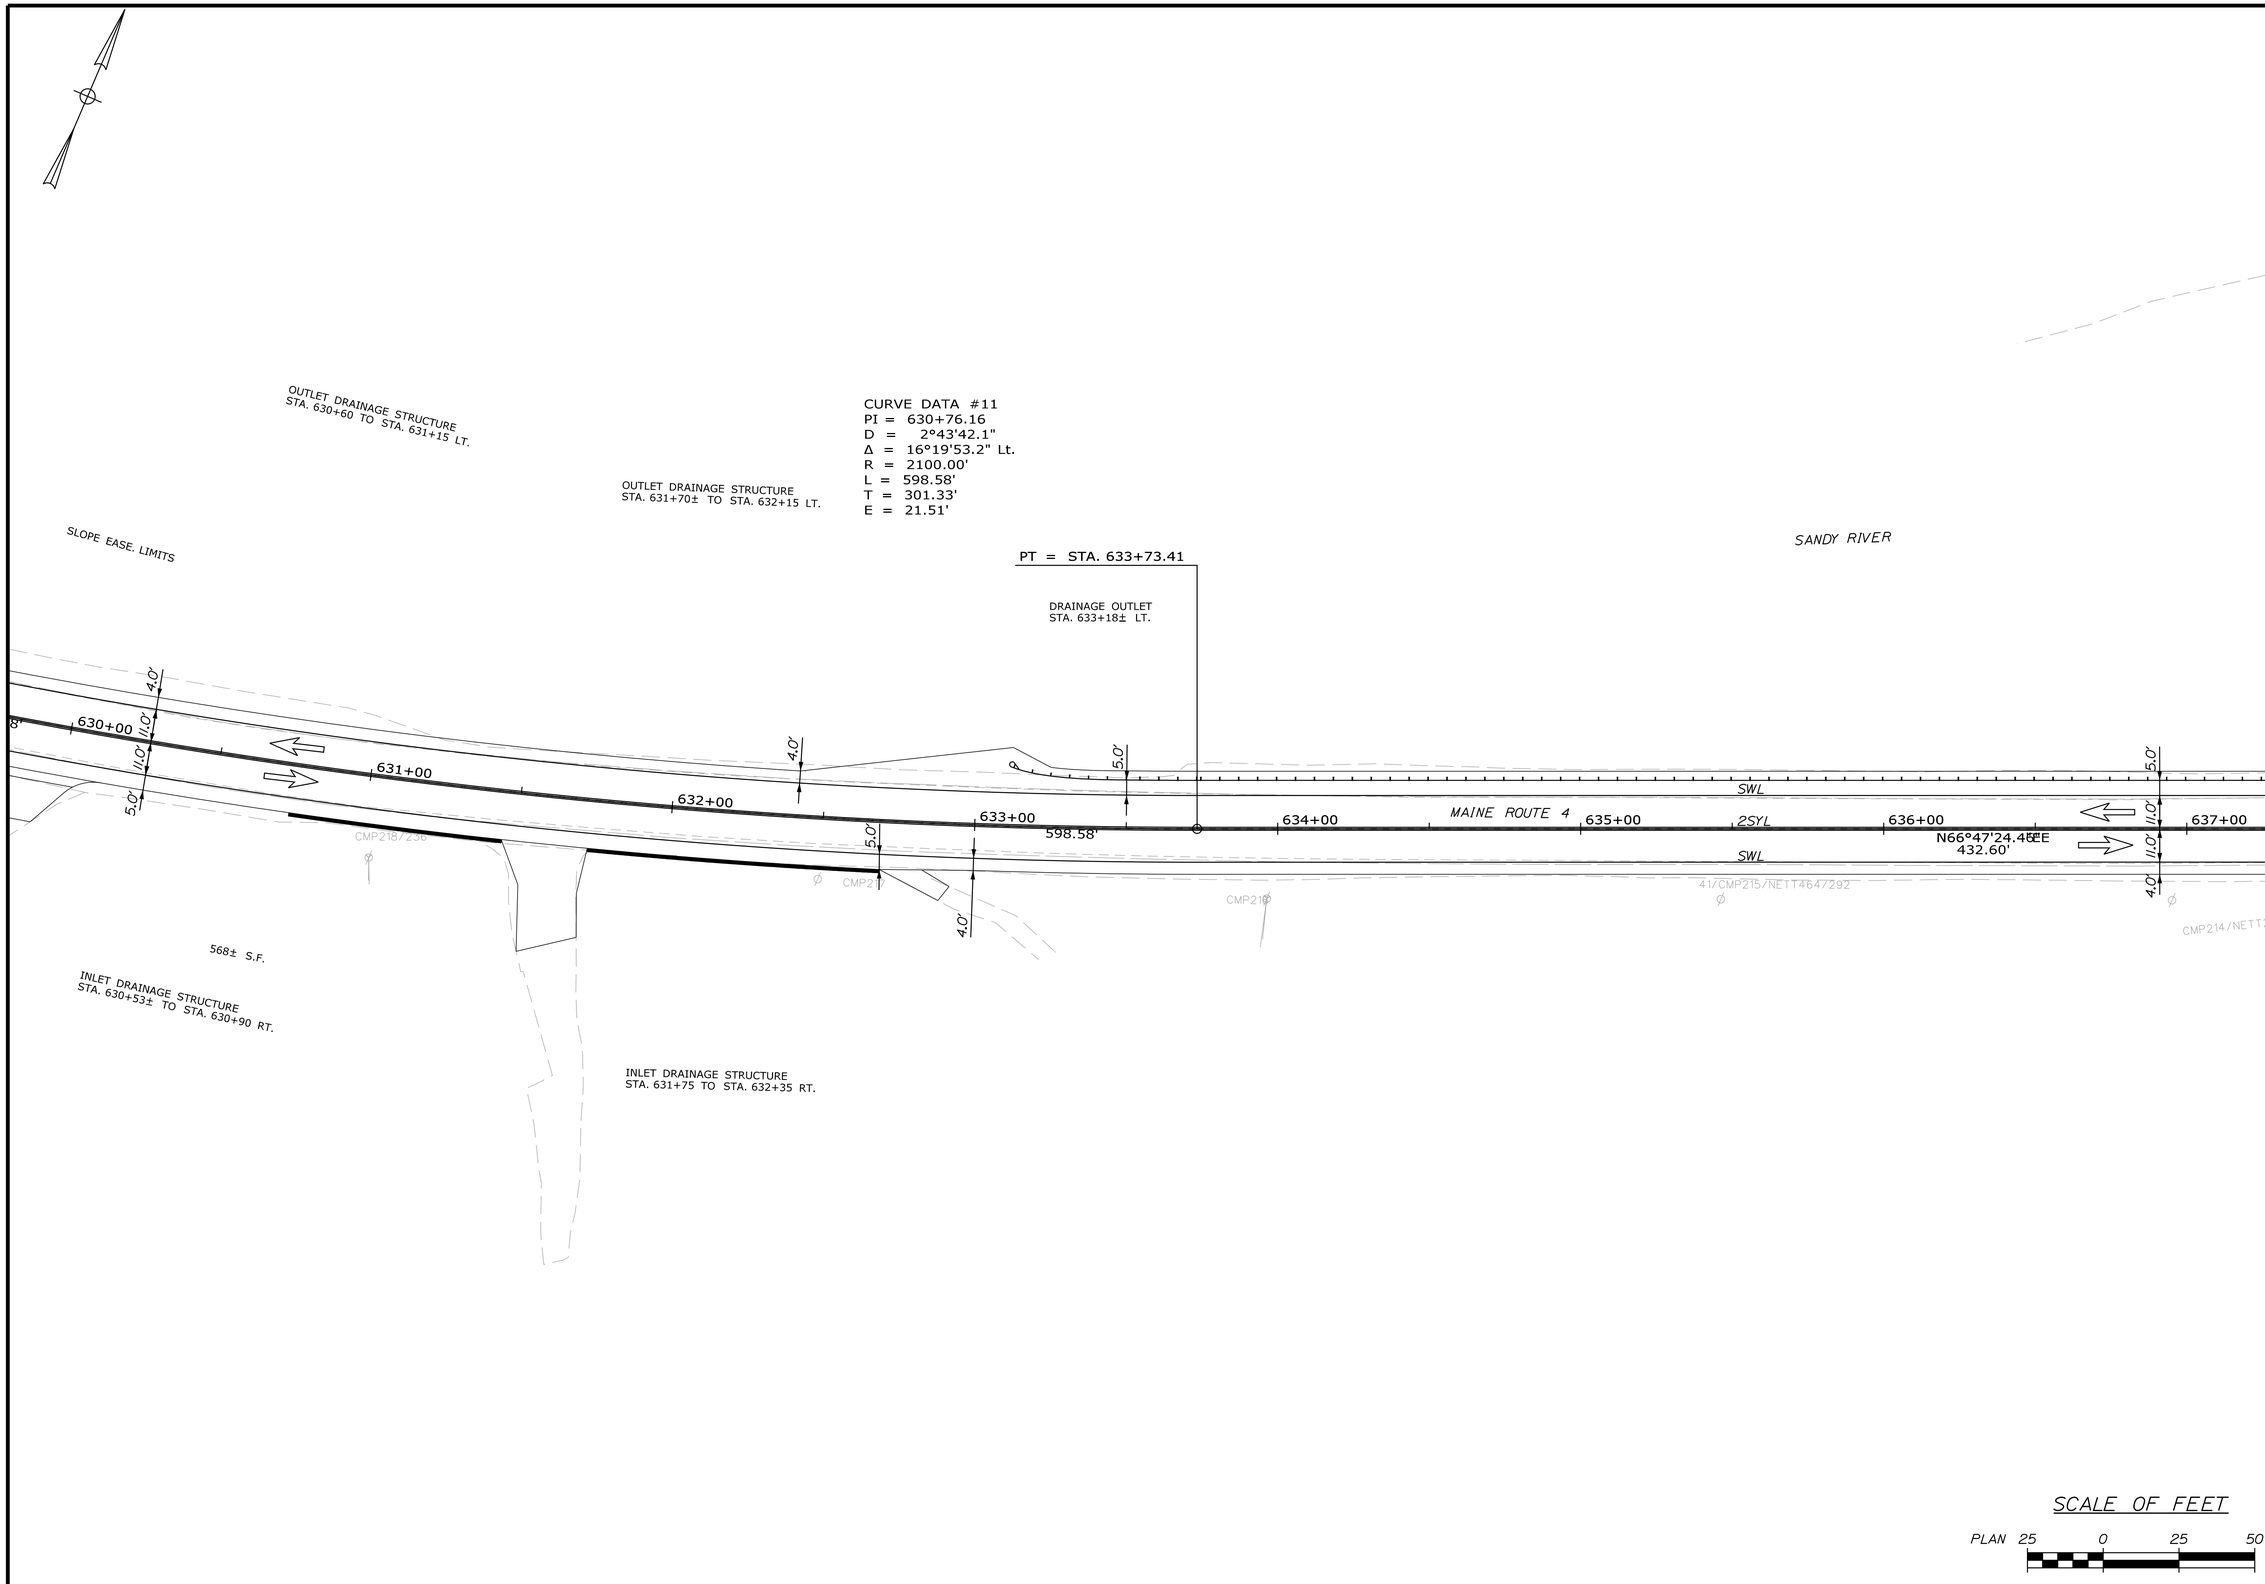

STATE OF MAINE
DEPARTMENT OF TRANSPORTATION

STP-1824(700)X

WIN
WIN 18247.00

HIGHWAY PLANS

PROJ. MANAGER	$PROJMANAGER$	BY	DATE
DESIGN-DETAILED	$designer1$	$detailer1$	$projdate1$
CHECKED-REVIEWED	-----	-----	-----
DESIGN2-DETAILED2	$designer2$	$detailer2$	$projdate2$
DESIGN3-DETAILED3	$designer3$	$detailer3$	$projdate3$
REVISIONS 1	-----	-----	$revdate1$
REVISIONS 2	-----	-----	$revdate2$
REVISIONS 3	$revision3$	-----	$revdate3$
REVISIONS 4	$revision4$	-----	$revdate4$
FIELD CHANGES	$fieldchange$	-----	$fielddate$

SIGNATURE

P.E. NUMBER

DATE

MADRID \ PHILLIPS
ROUTE 4

SIGNS & PVMT. MARKINGS

SHEET NUMBER
392
OF 532

Sta. 623+00.00 to Sta. 637+00.00

Filename: ...\MSTA\392_SMP_Plan20.dgn Division: HIGHWAY Username: mdebowski Date:2/25/2019

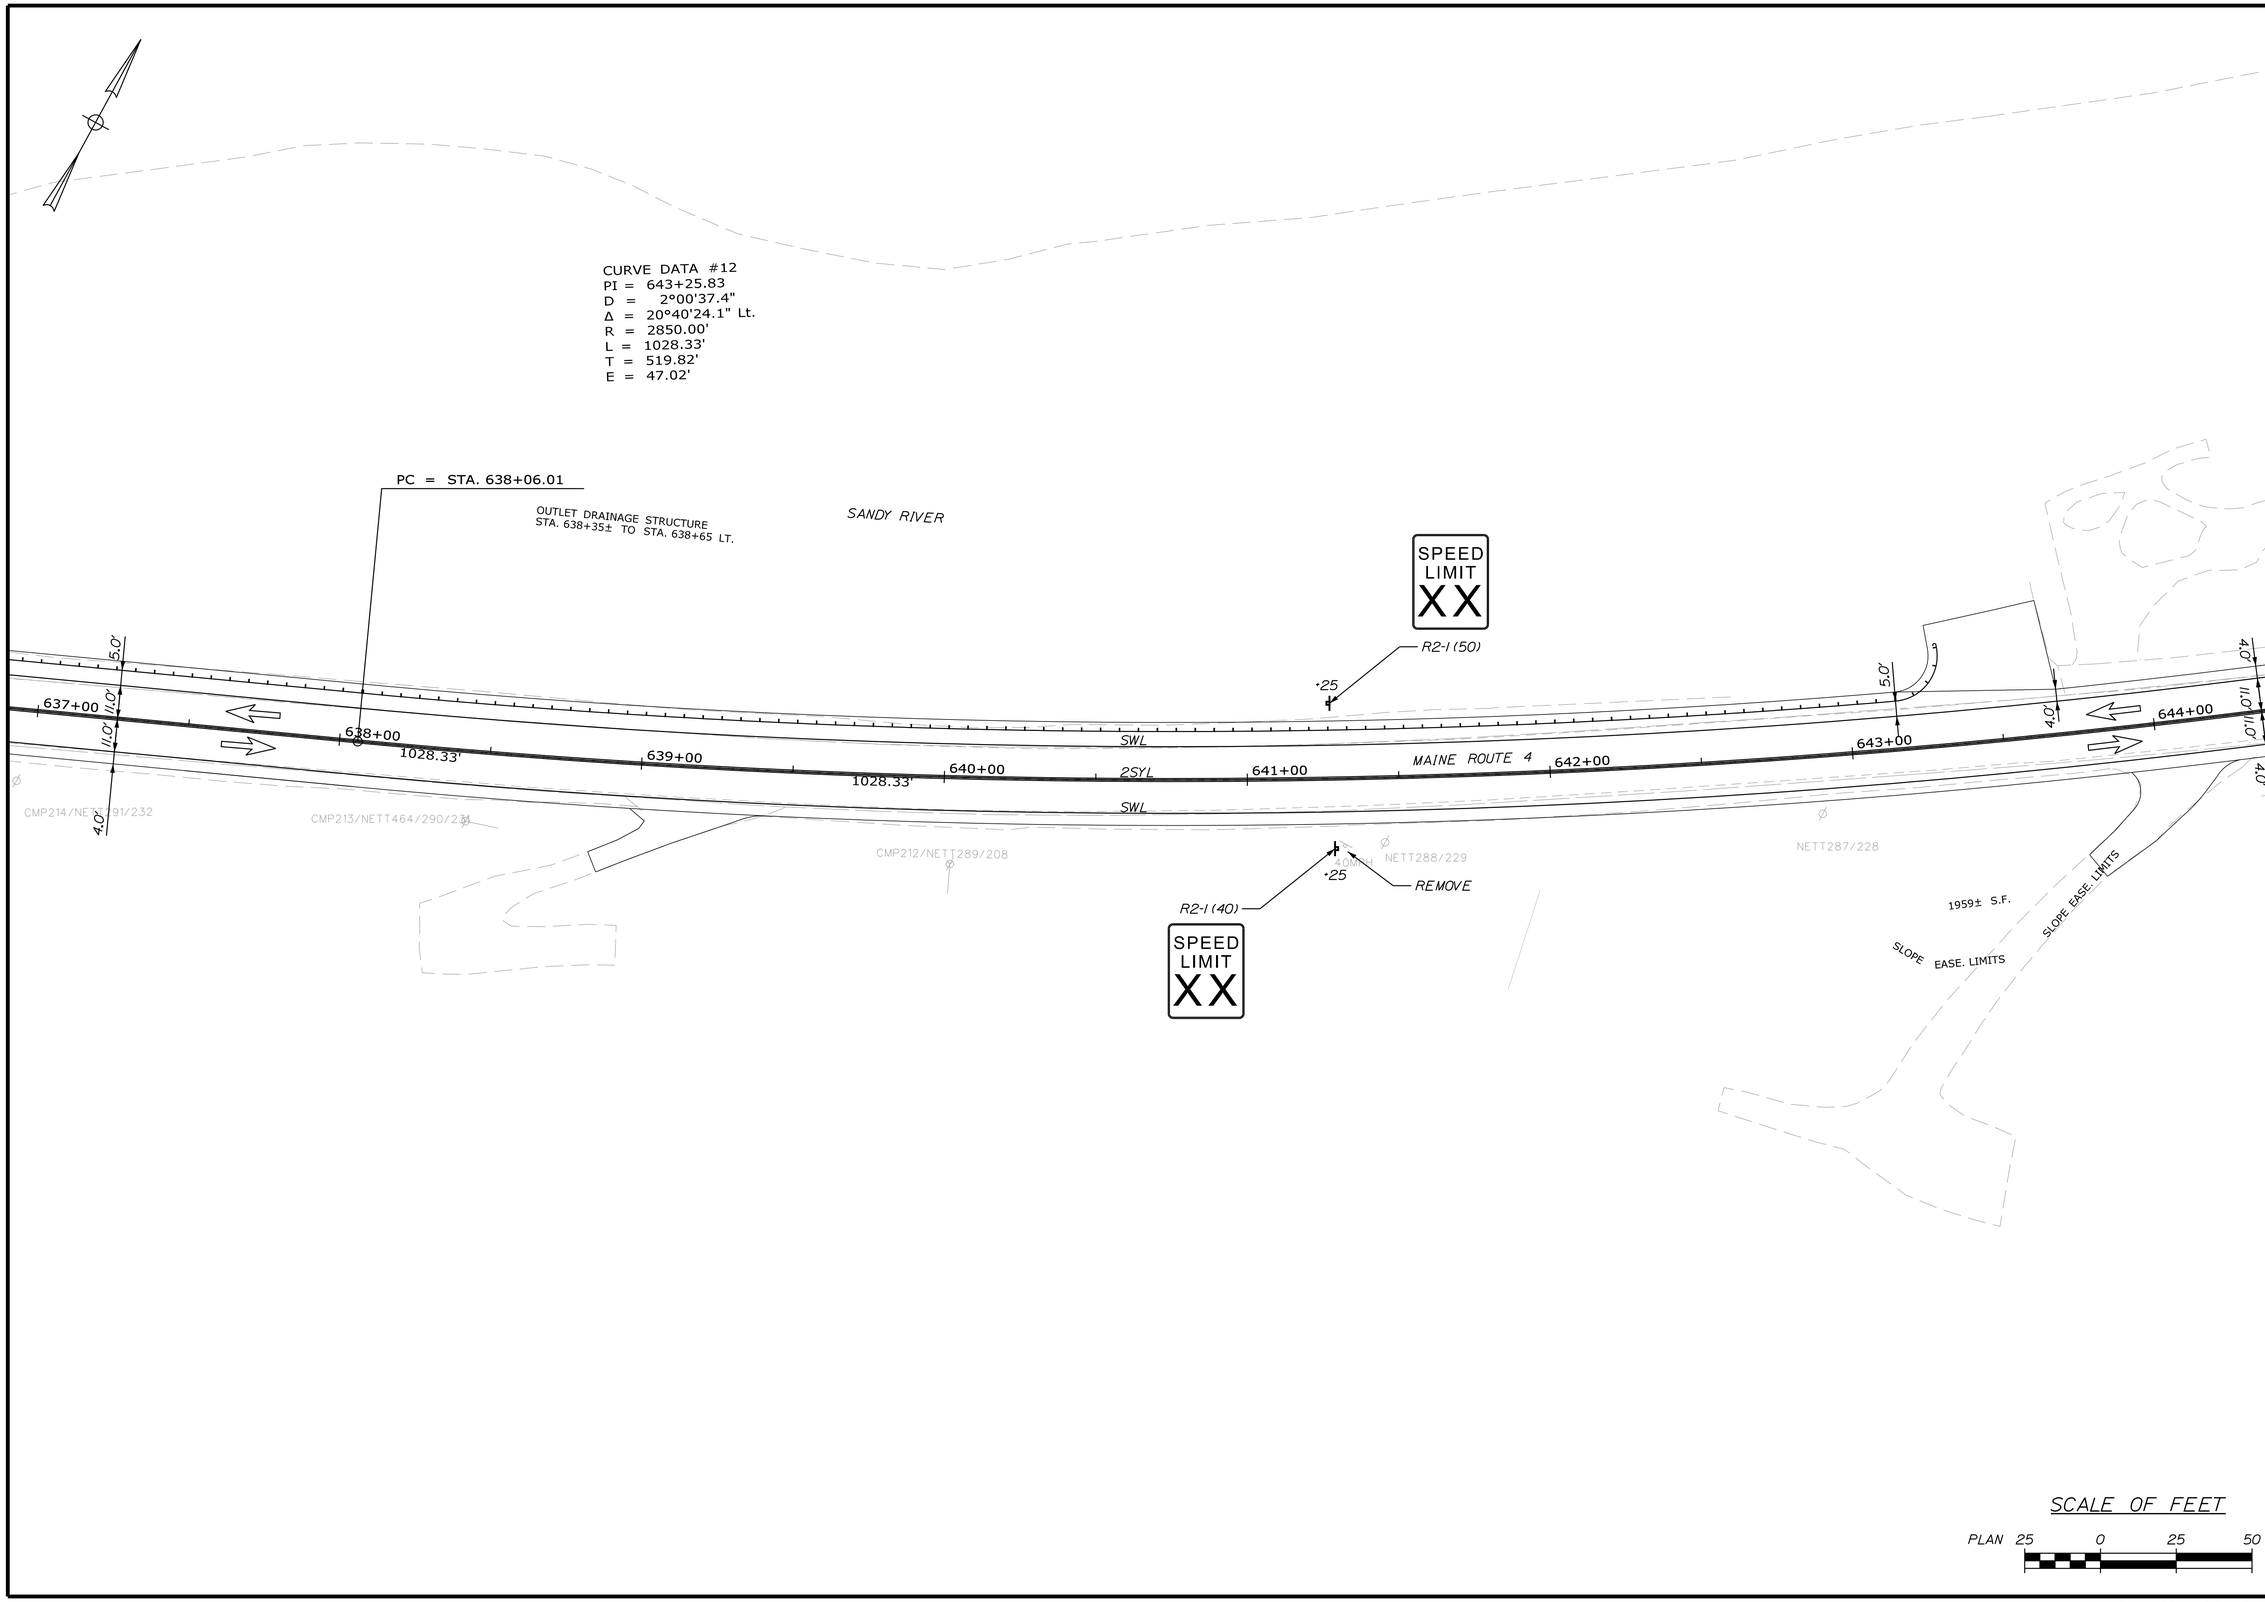

STATE OF MAINE
DEPARTMENT OF TRANSPORTATION

STP-1824(700)X

WIN
WIN 18247.00

HIGHWAY PLANS

		BY	DATE
PROJ. MANAGER	$PROJMANAGER$		
DESIGN-DETAILED	$designer1$	$detailer1$	$projdate1$
CHECKED-REVIEWED	-----	-----	-----
DESIGN2-DETAILED2	$designer2$	$detailer2$	$projdate2$
DESIGN3-DETAILED3	$designer3$	$detailer3$	$projdate3$
REVISIONS 1	-----	-----	$revdate1$
REVISIONS 2	-----	-----	$revdate2$
REVISIONS 3	$revision3$		$revdate3$
REVISIONS 4	$revision4$		$revdate4$
FIELD CHANGES	$fieldchange$		$fielddate$

SIGNATURE

P.E. NUMBER

DATE

MADRID \ PHILLIPS
ROUTE 4

SIGNS & PVMT. MARKINGS

SHEET NUMBER
393
OF 532

Sta. 637+00.00 to Sta. 644+00.00

Filename: ...\MSTA\393_SMP_Plan21.dgn Division: HIGHWAY Username: mdebowski Date:2/25/2019

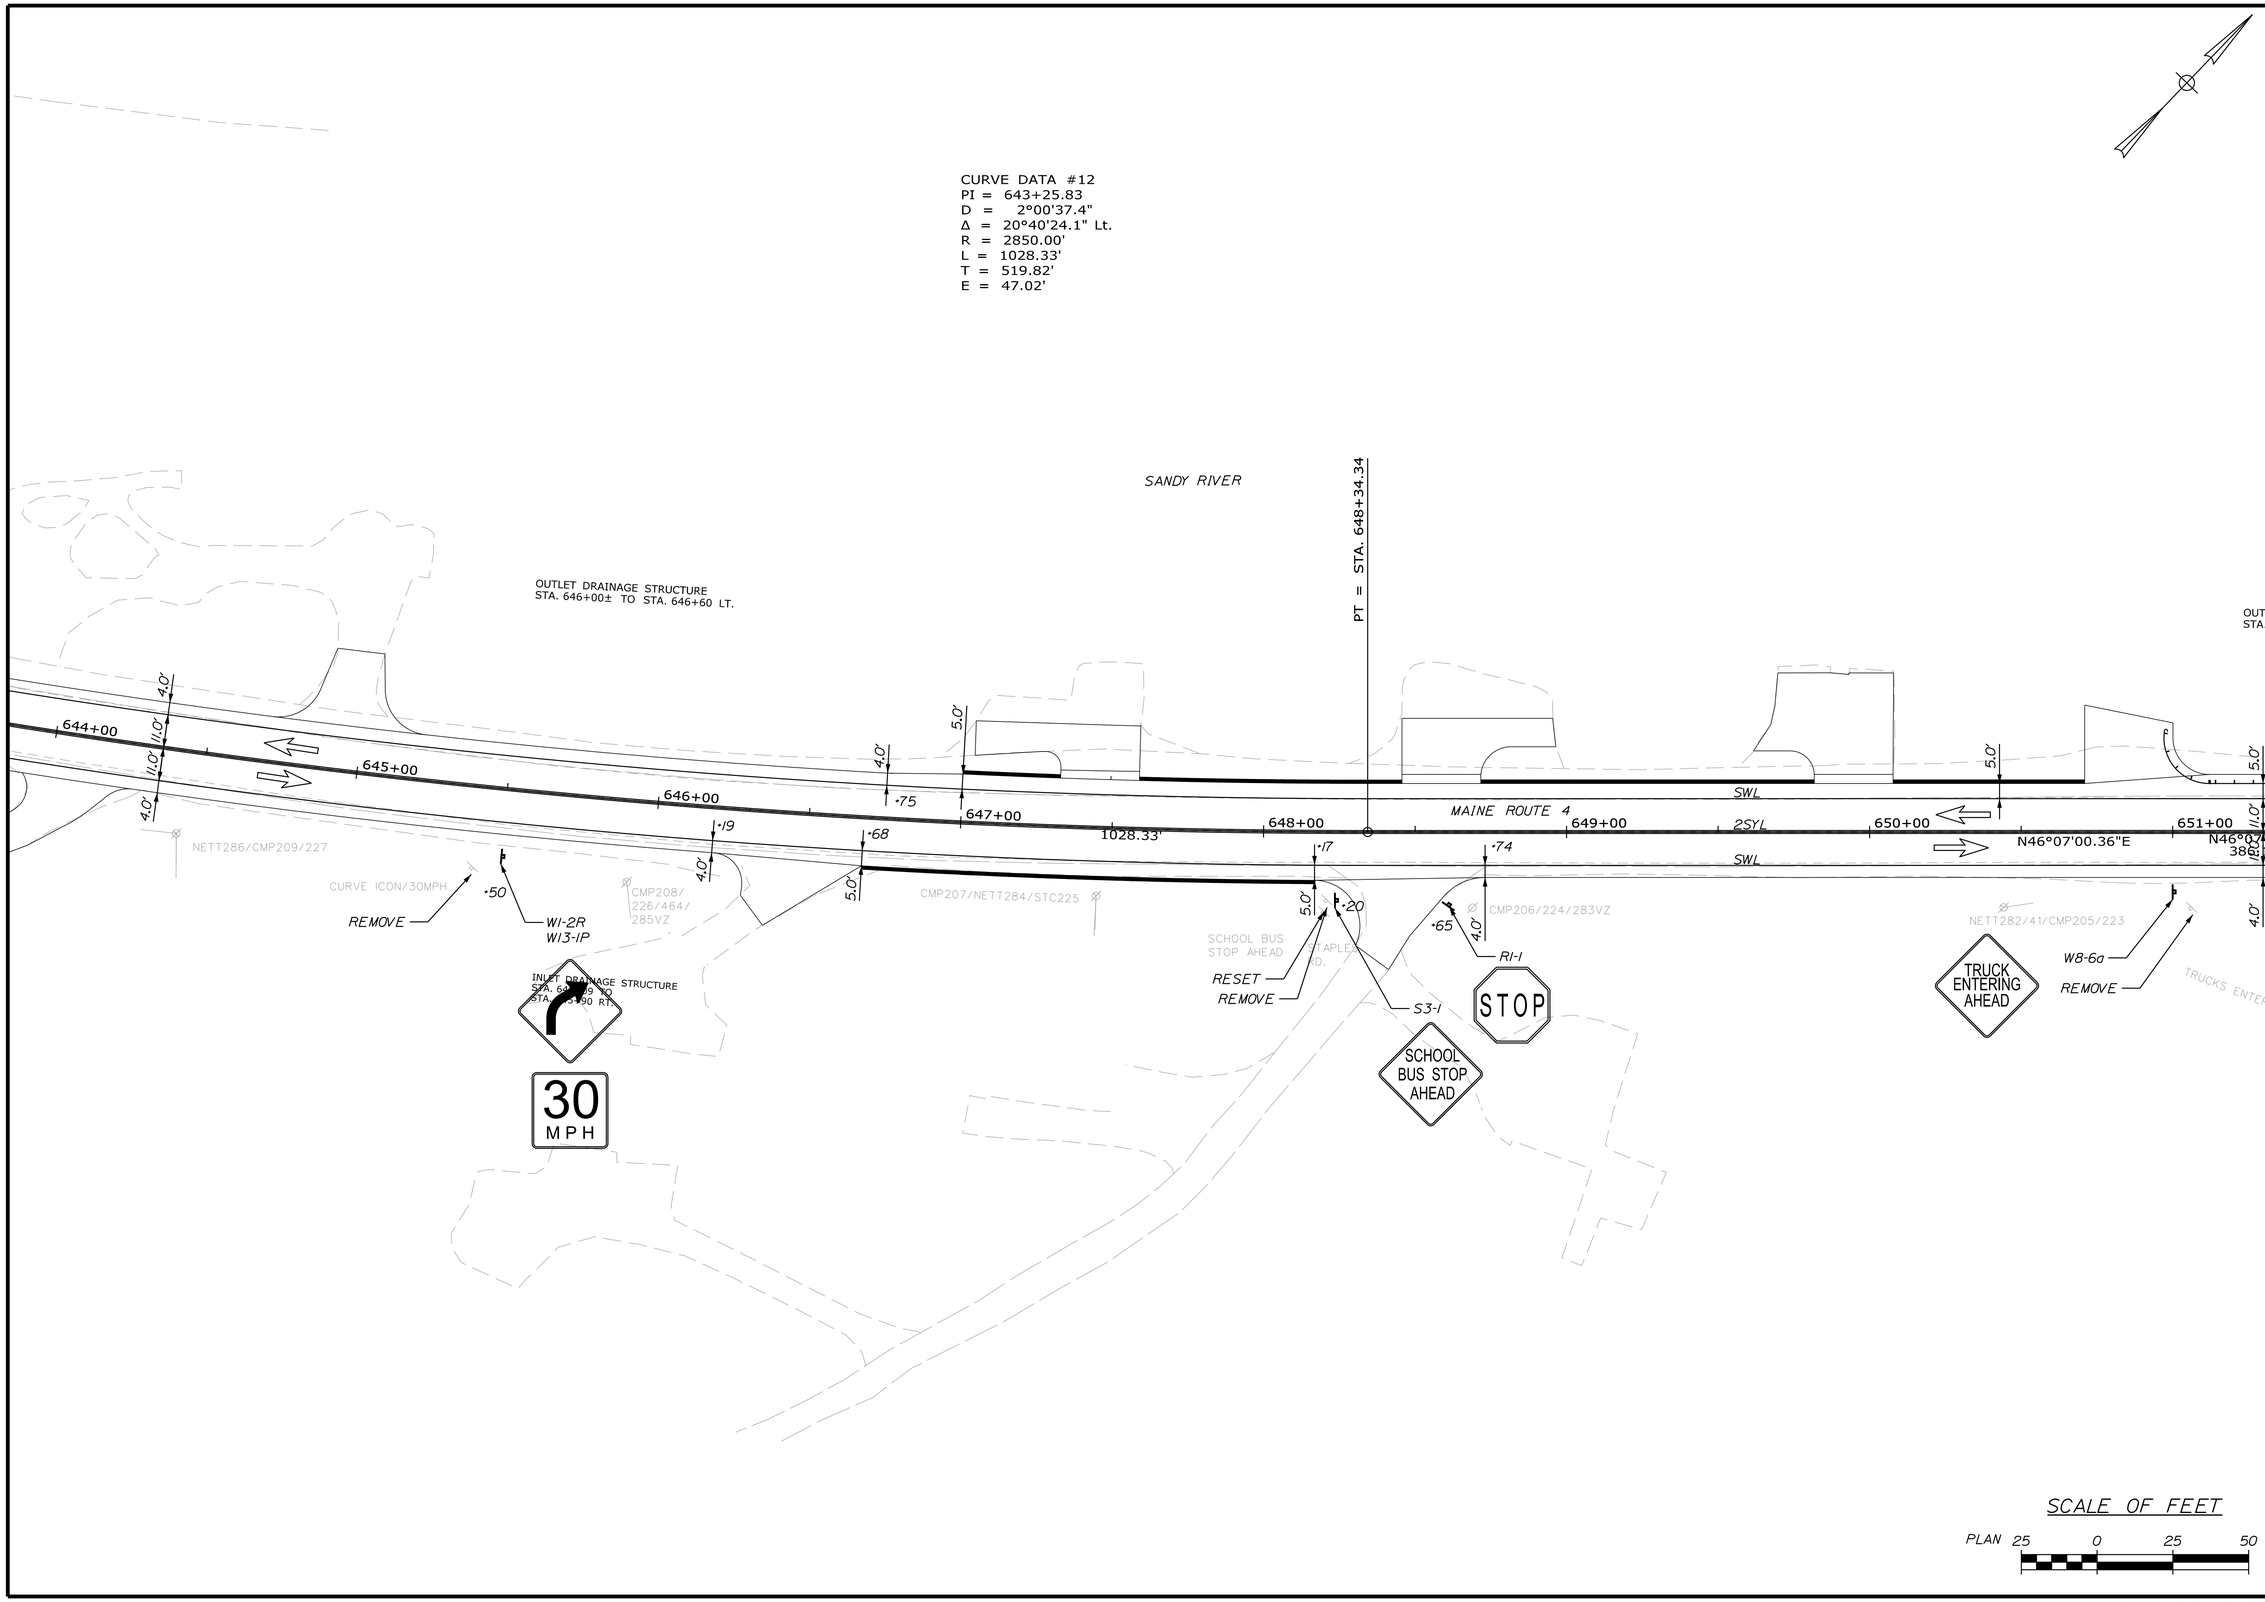

STATE OF MAINE
DEPARTMENT OF TRANSPORTATION

STP-1824(700)X

WIN
WIN 18247.00

HIGHWAY PLANS

	BY	DATE
PROJ. MANAGER		
DESIGN-DETAILED	$designer1$	$prodate1$
CHECKED-REVIEWED	-----	-----
DESIGN2-DETAILED2	$designer2$	$prodate2$
DESIGN3-DETAILED3	$designer3$	$prodate3$
REVISIONS 1	-----	$revdate1$
REVISIONS 2	-----	$revdate2$
REVISIONS 3	$revision3$	$revdate3$
REVISIONS 4	$revision4$	$revdate4$
FIELD CHANGES	$fieldchange$	$fielddate$

SIGNATURE

P.E. NUMBER

DATE

MADRID \ PHILLIPS
ROUTE 4

SIGNS & PVMT. MARKINGS

SHEET NUMBER
394
OF 532

Sta. 644+00.00 to Sta. 651+00.00

Filename: ...\MSTA\394_SMP_Plan22.dgn Division: HIGHWAY Username: mdebowski Date:2/25/2019

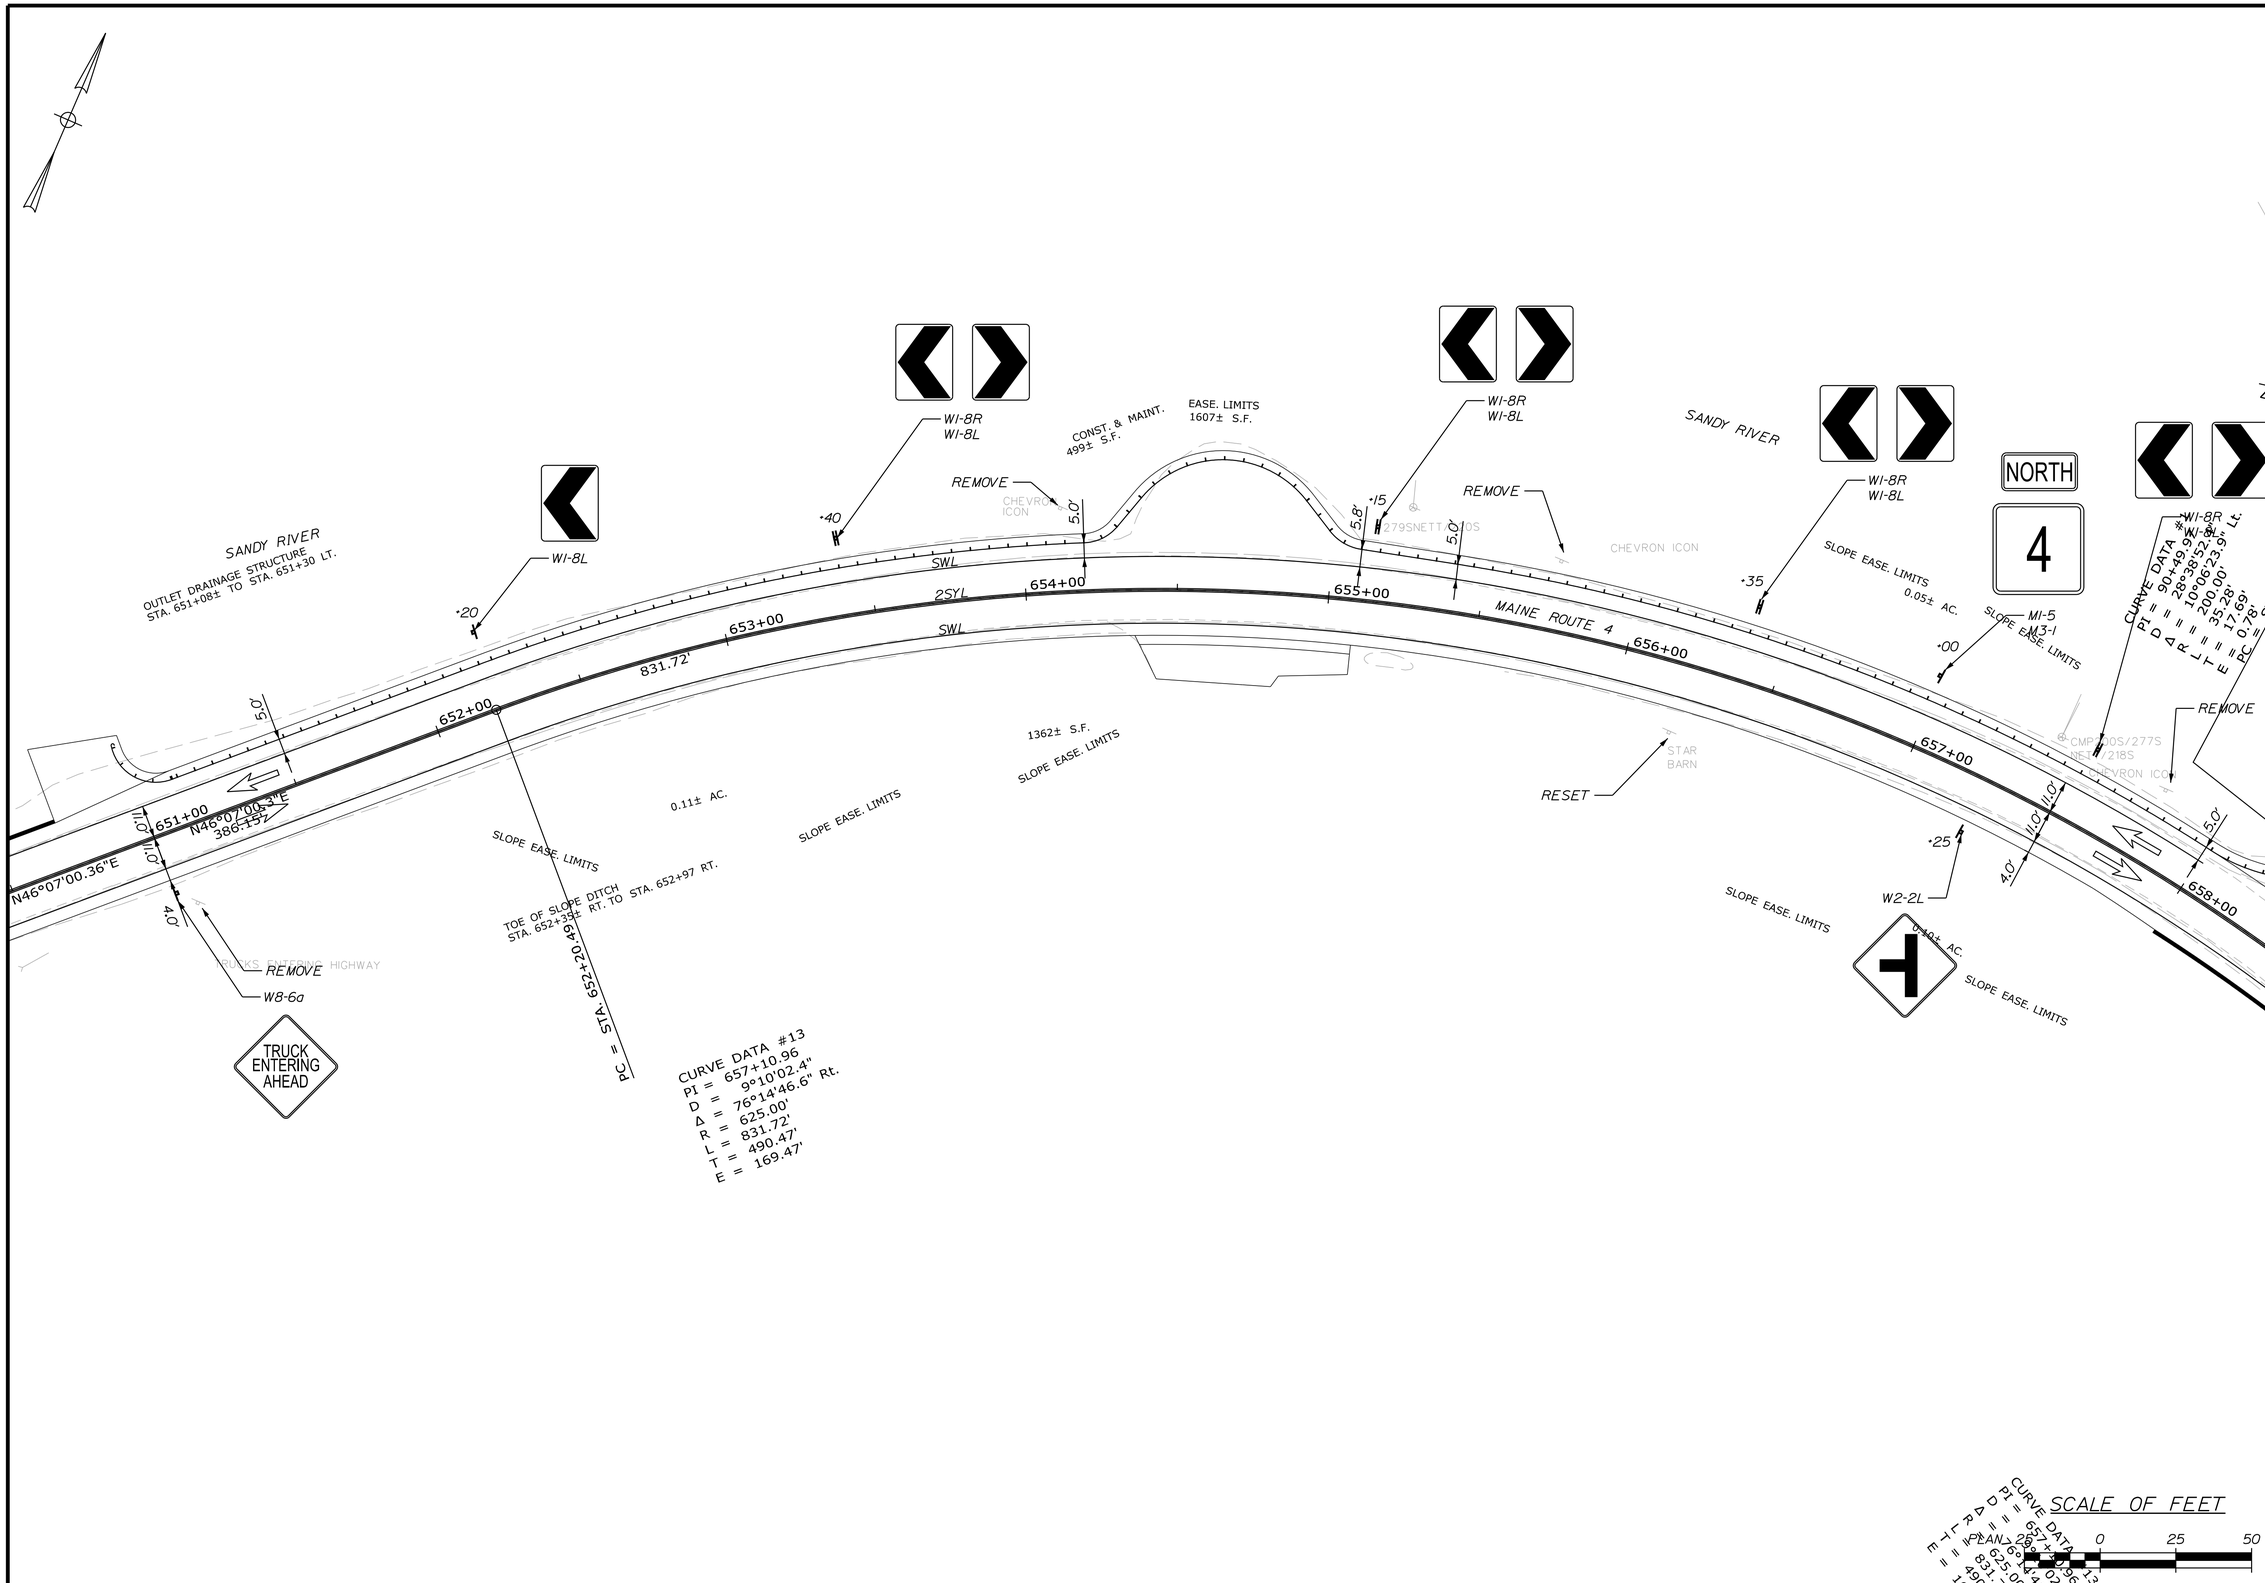

STATE OF MAINE
DEPARTMENT OF TRANSPORTATION

STP-1824(700)X

WIN
WIN 18247.00

HIGHWAY PLANS

PROJ. MANAGER #PROJMANAGER$	BY	DATE
DESIGN-DETAILED	$designer1$	$detailer1$	$projdate1$
CHECKED-REVIEWED	-----	-----	-----
DESIGN2-DETAILED2	$designer2$	$detailer2$	$projdate2$
DESIGN3-DETAILED3	$designer3$	$detailer3$	$projdate3$
REVISIONS 1	-----		$revdate1$
REVISIONS 2	-----		$revdate2$
REVISIONS 3	$revision3$		$revdate3$
REVISIONS 4	$revision4$		$revdate4$
FIELD CHANGES	$fieldchange$		$fielddate$

SIGNATURE

P.E. NUMBER

DATE

MADRID \ PHILLIPS
ROUTE 4

SIGNS & PVMT. MARKINGS

SHEET NUMBER
395
OF 532

Sta. 651+00.00 to Sta. 658+00.00

Filename: ...\MSTA\395_SMP_Plan23.dgn Division: HIGHWAY Username: mdebowski Date:2/25/2019

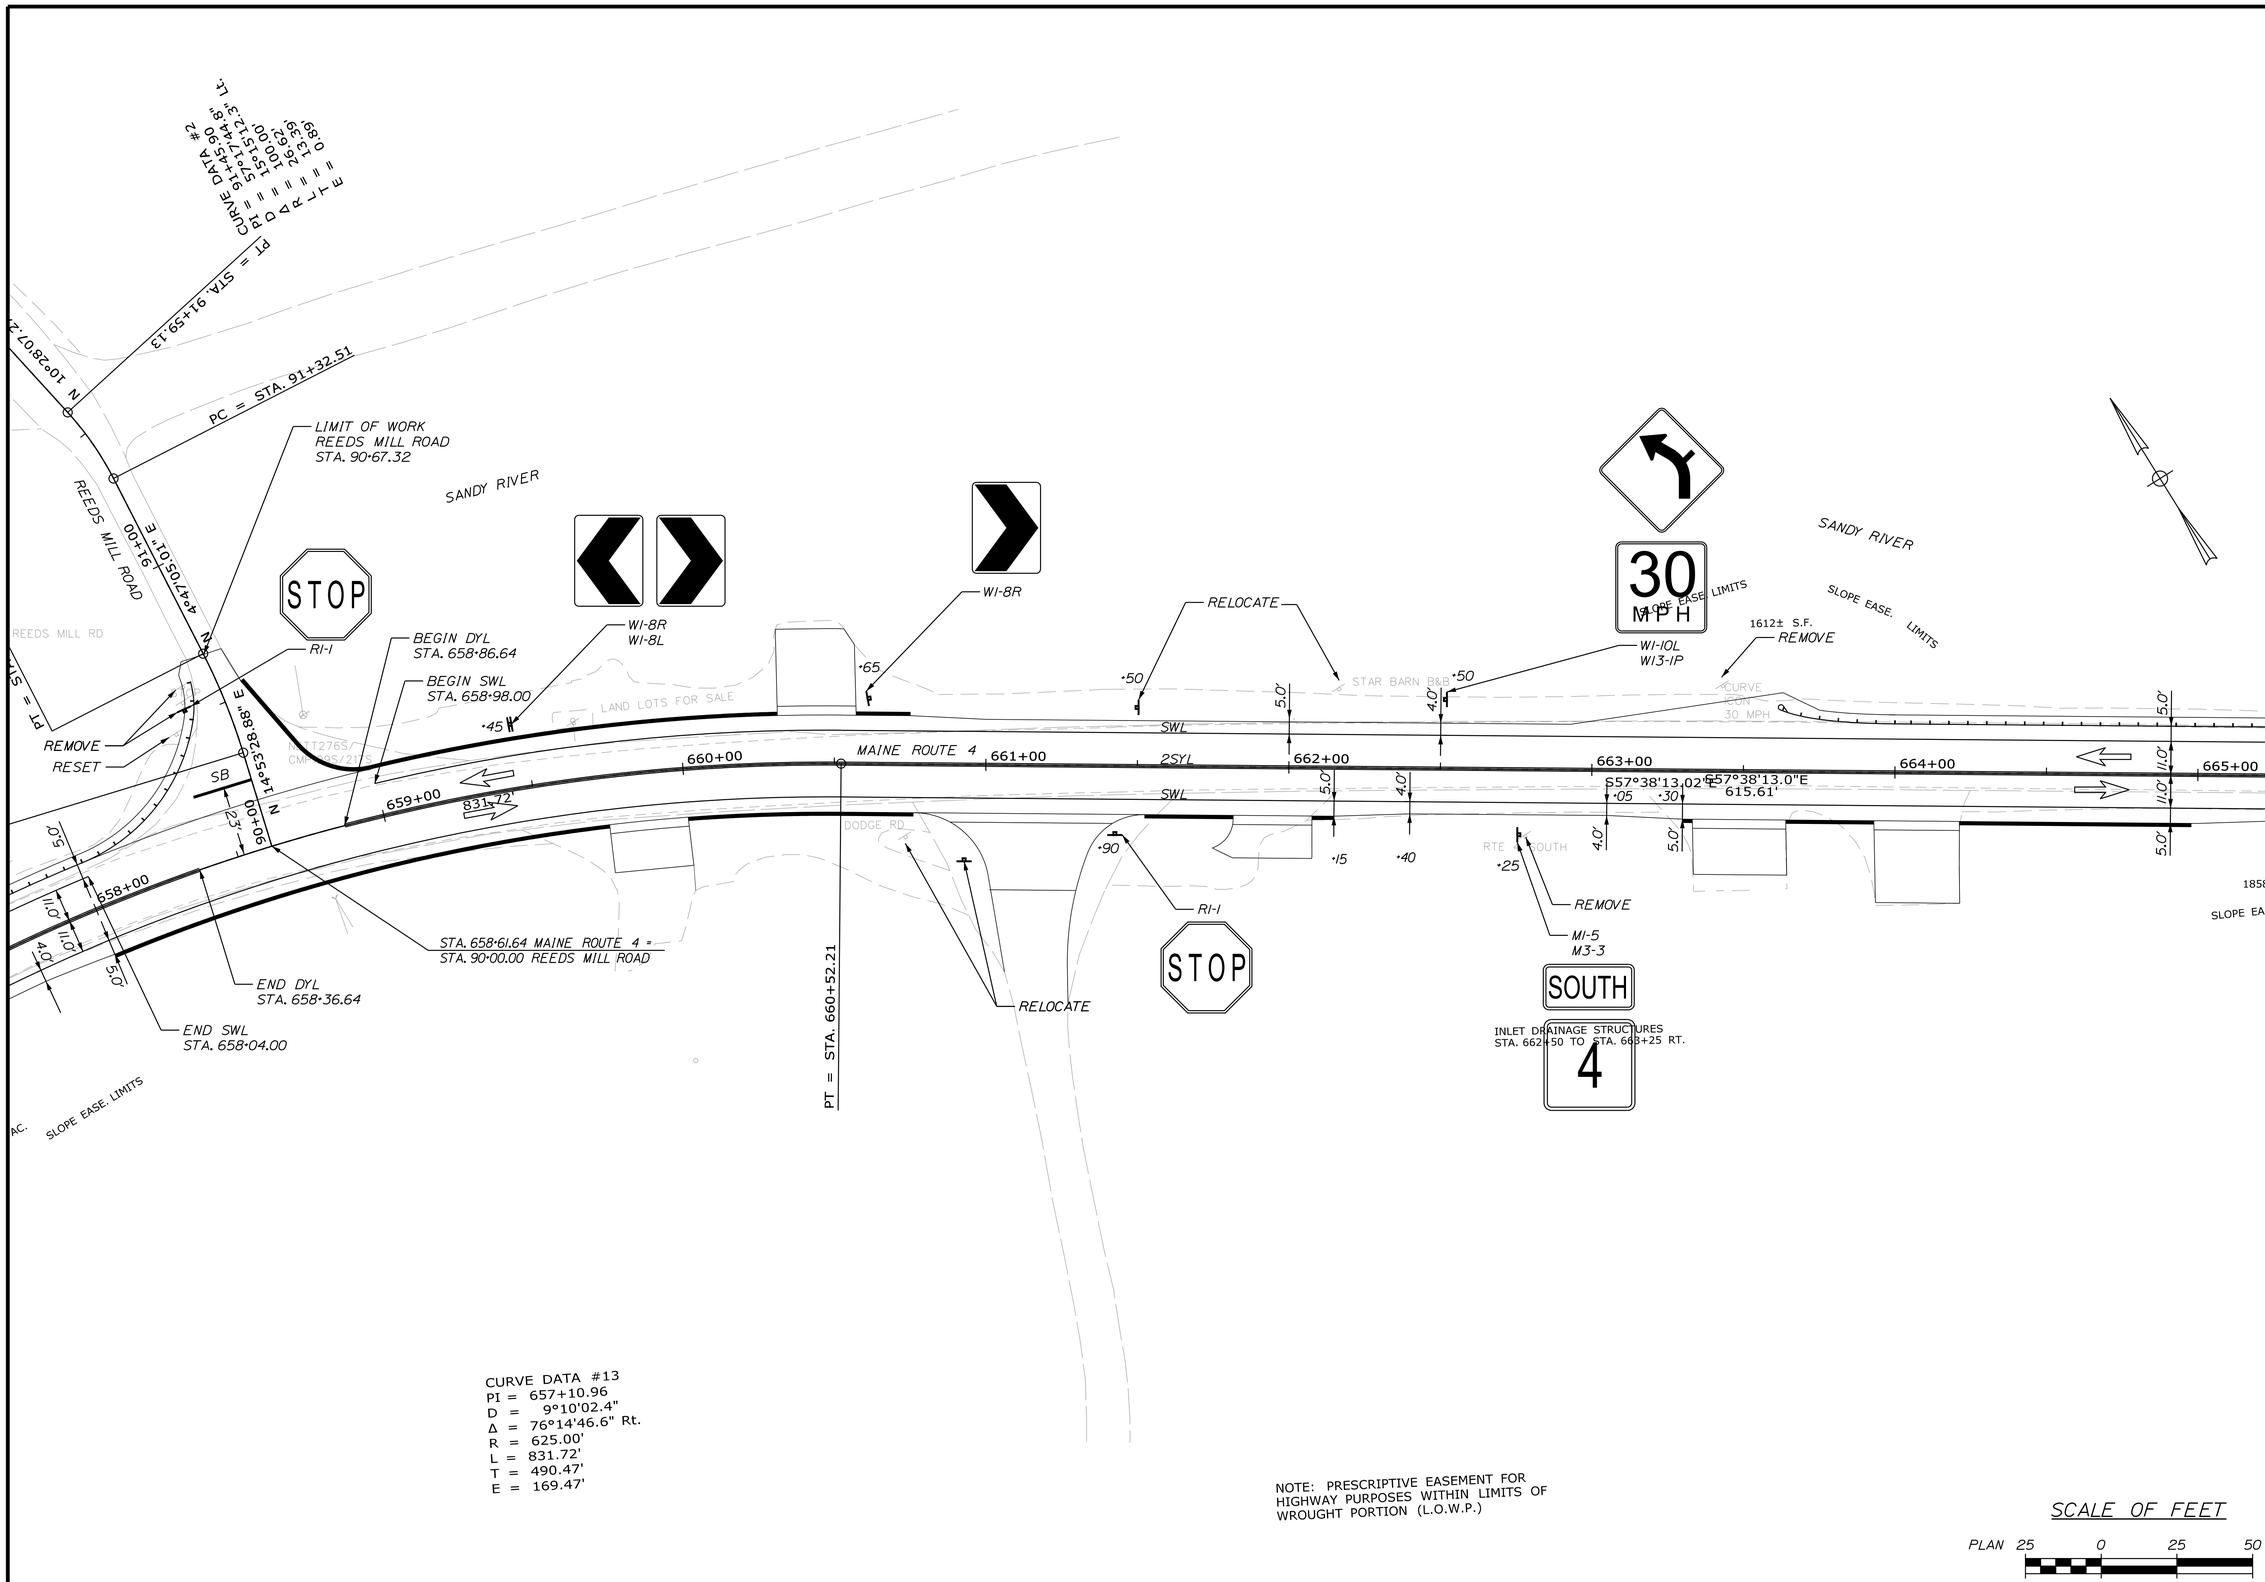

CURVE DATA #13
PI = 657+10.96
D = 9°10'02.4"
Δ = 76°14'46.6" Rt.
R = 625.00'
L = 831.72'
T = 490.47'
E = 169.47'

NOTE: PRESCRIPTIVE EASEMENT FOR HIGHWAY PURPOSES WITHIN LIMITS OF WROUGHT PORTION (L.O.W.P.)

SCALE OF FEET
PLAN 25 0 25 50

STATE OF MAINE
DEPARTMENT OF TRANSPORTATION

STP-1824(700)X

WIN
WIN 18247.00

HIGHWAY PLANS

	BY	DATE
PROJ. MANAGER #PROJMANAGER$	$designer1$	$projdate1$
DESIGN-DETAILED	$designer2$	$projdate2$
CHECKED-REVIEWED	-----	-----
DESIGN2-DETAILED2	$designer3$	$projdate3$
DESIGN3-DETAILED3	-----	-----
REVISIONS 1	-----	$revdate1$
REVISIONS 2	$revision3$	$revdate2$
REVISIONS 3	$revision4$	$revdate3$
REVISIONS 4	$fieldchange$	$fieldate$
FIELD CHANGES		

SIGNATURE
P.E. NUMBER
DATE

MADRID \ PHILLIPS
ROUTE 4

SIGNS & PVMT. MARKINGS

SHEET NUMBER
396
OF 532

Sta. 658+00.00 to Sta. 665+00.00

Filename: ...\MSTA\396_SMP_Plan24.dgn Division: HIGHWAY Username: mdebowski Date:2/25/2019

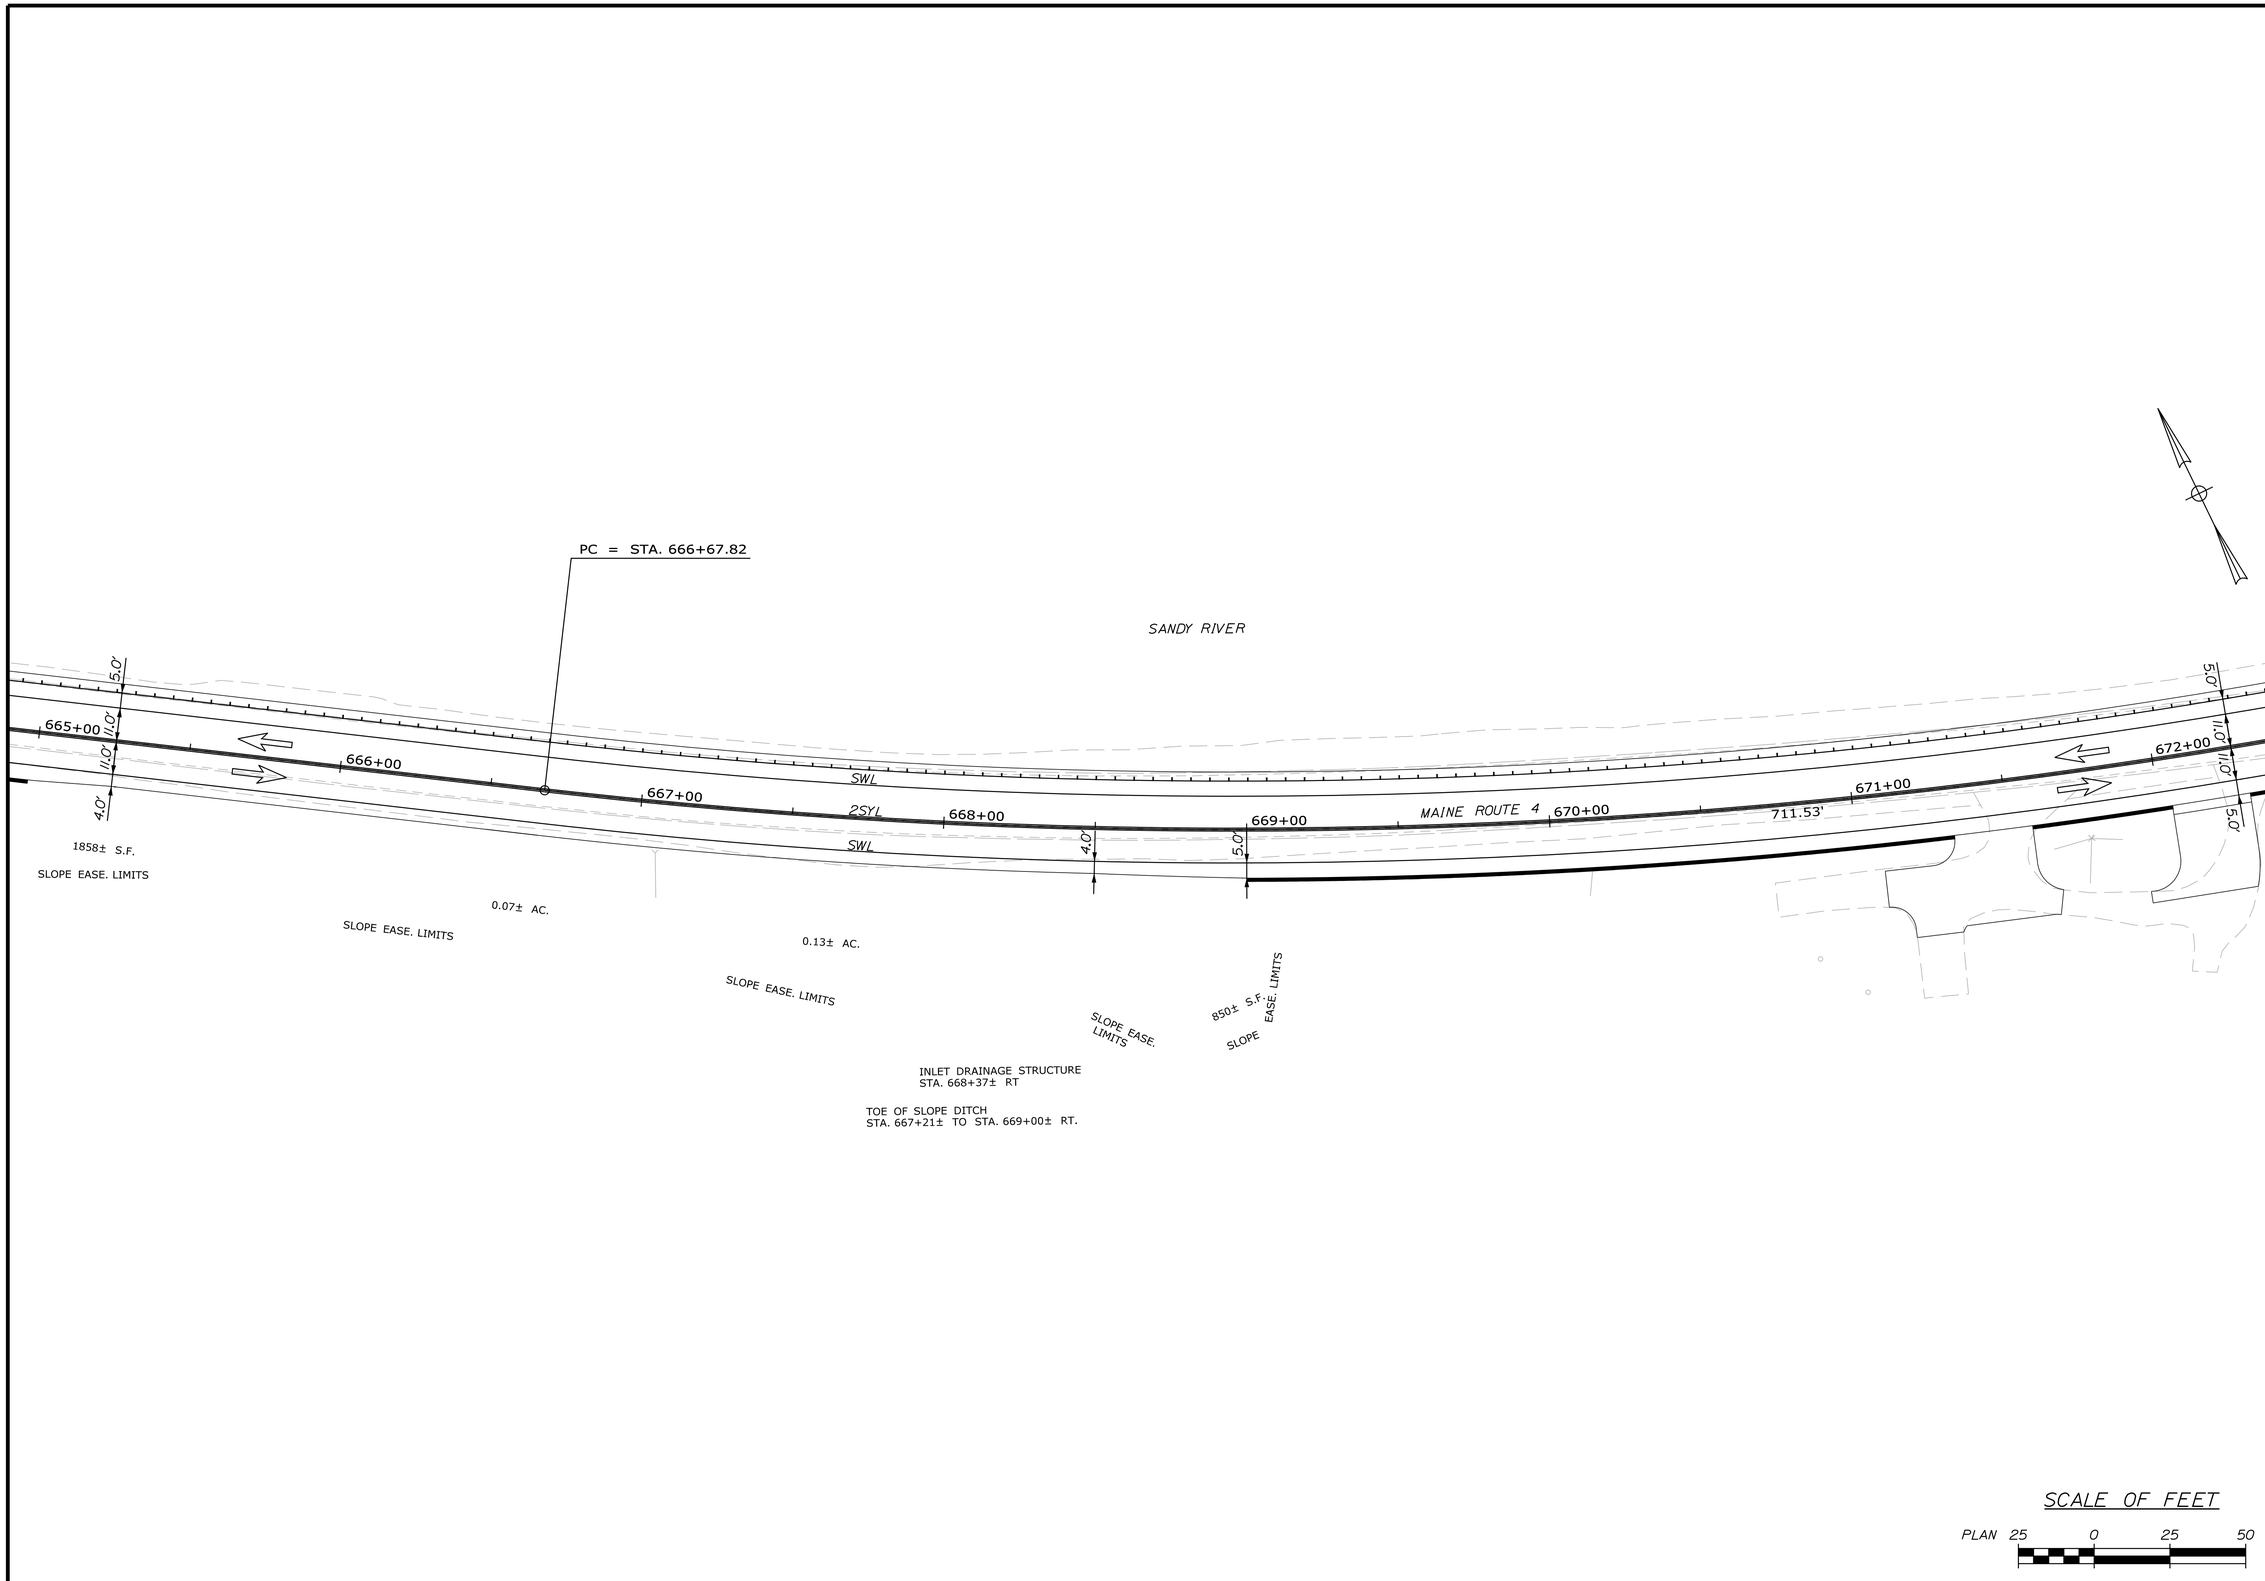

STATE OF MAINE
DEPARTMENT OF TRANSPORTATION

STP-1824(700)X

WIN
WIN 18247.00

HIGHWAY PLANS

		BY	DATE
PROJ. MANAGER	$PROJMANAGER$	$detailer1$	$projdate1$
DESIGN-DETAILED	$designer1$	$detailer2$	$projdate2$
CHECKED-REVIEWED	-----	-----	-----
DESIGN2-DETAILED2	$designer2$	$detailer3$	$projdate3$
DESIGN3-DETAILED3	$designer3$	$detailer4$	$projdate4$
REVISIONS 1	-----	-----	$revdate1$
REVISIONS 2	-----	-----	$revdate2$
REVISIONS 3	$revision3$	-----	$revdate3$
REVISIONS 4	$revision4$	-----	$revdate4$
FIELD CHANGES	$fieldchange$	-----	$fielddate$

SIGNATURE

P.E. NUMBER

DATE

MADRID \ PHILLIPS
ROUTE 4

SIGNS & PVMT. MARKINGS

SHEET NUMBER
397
OF 532

Sta. 665+00.00 to Sta. 672+00.00

Filename: ...\MSTA\397_SMP_Plan25.dgn Division: HIGHWAY Username: mdebowski Date:2/25/2019

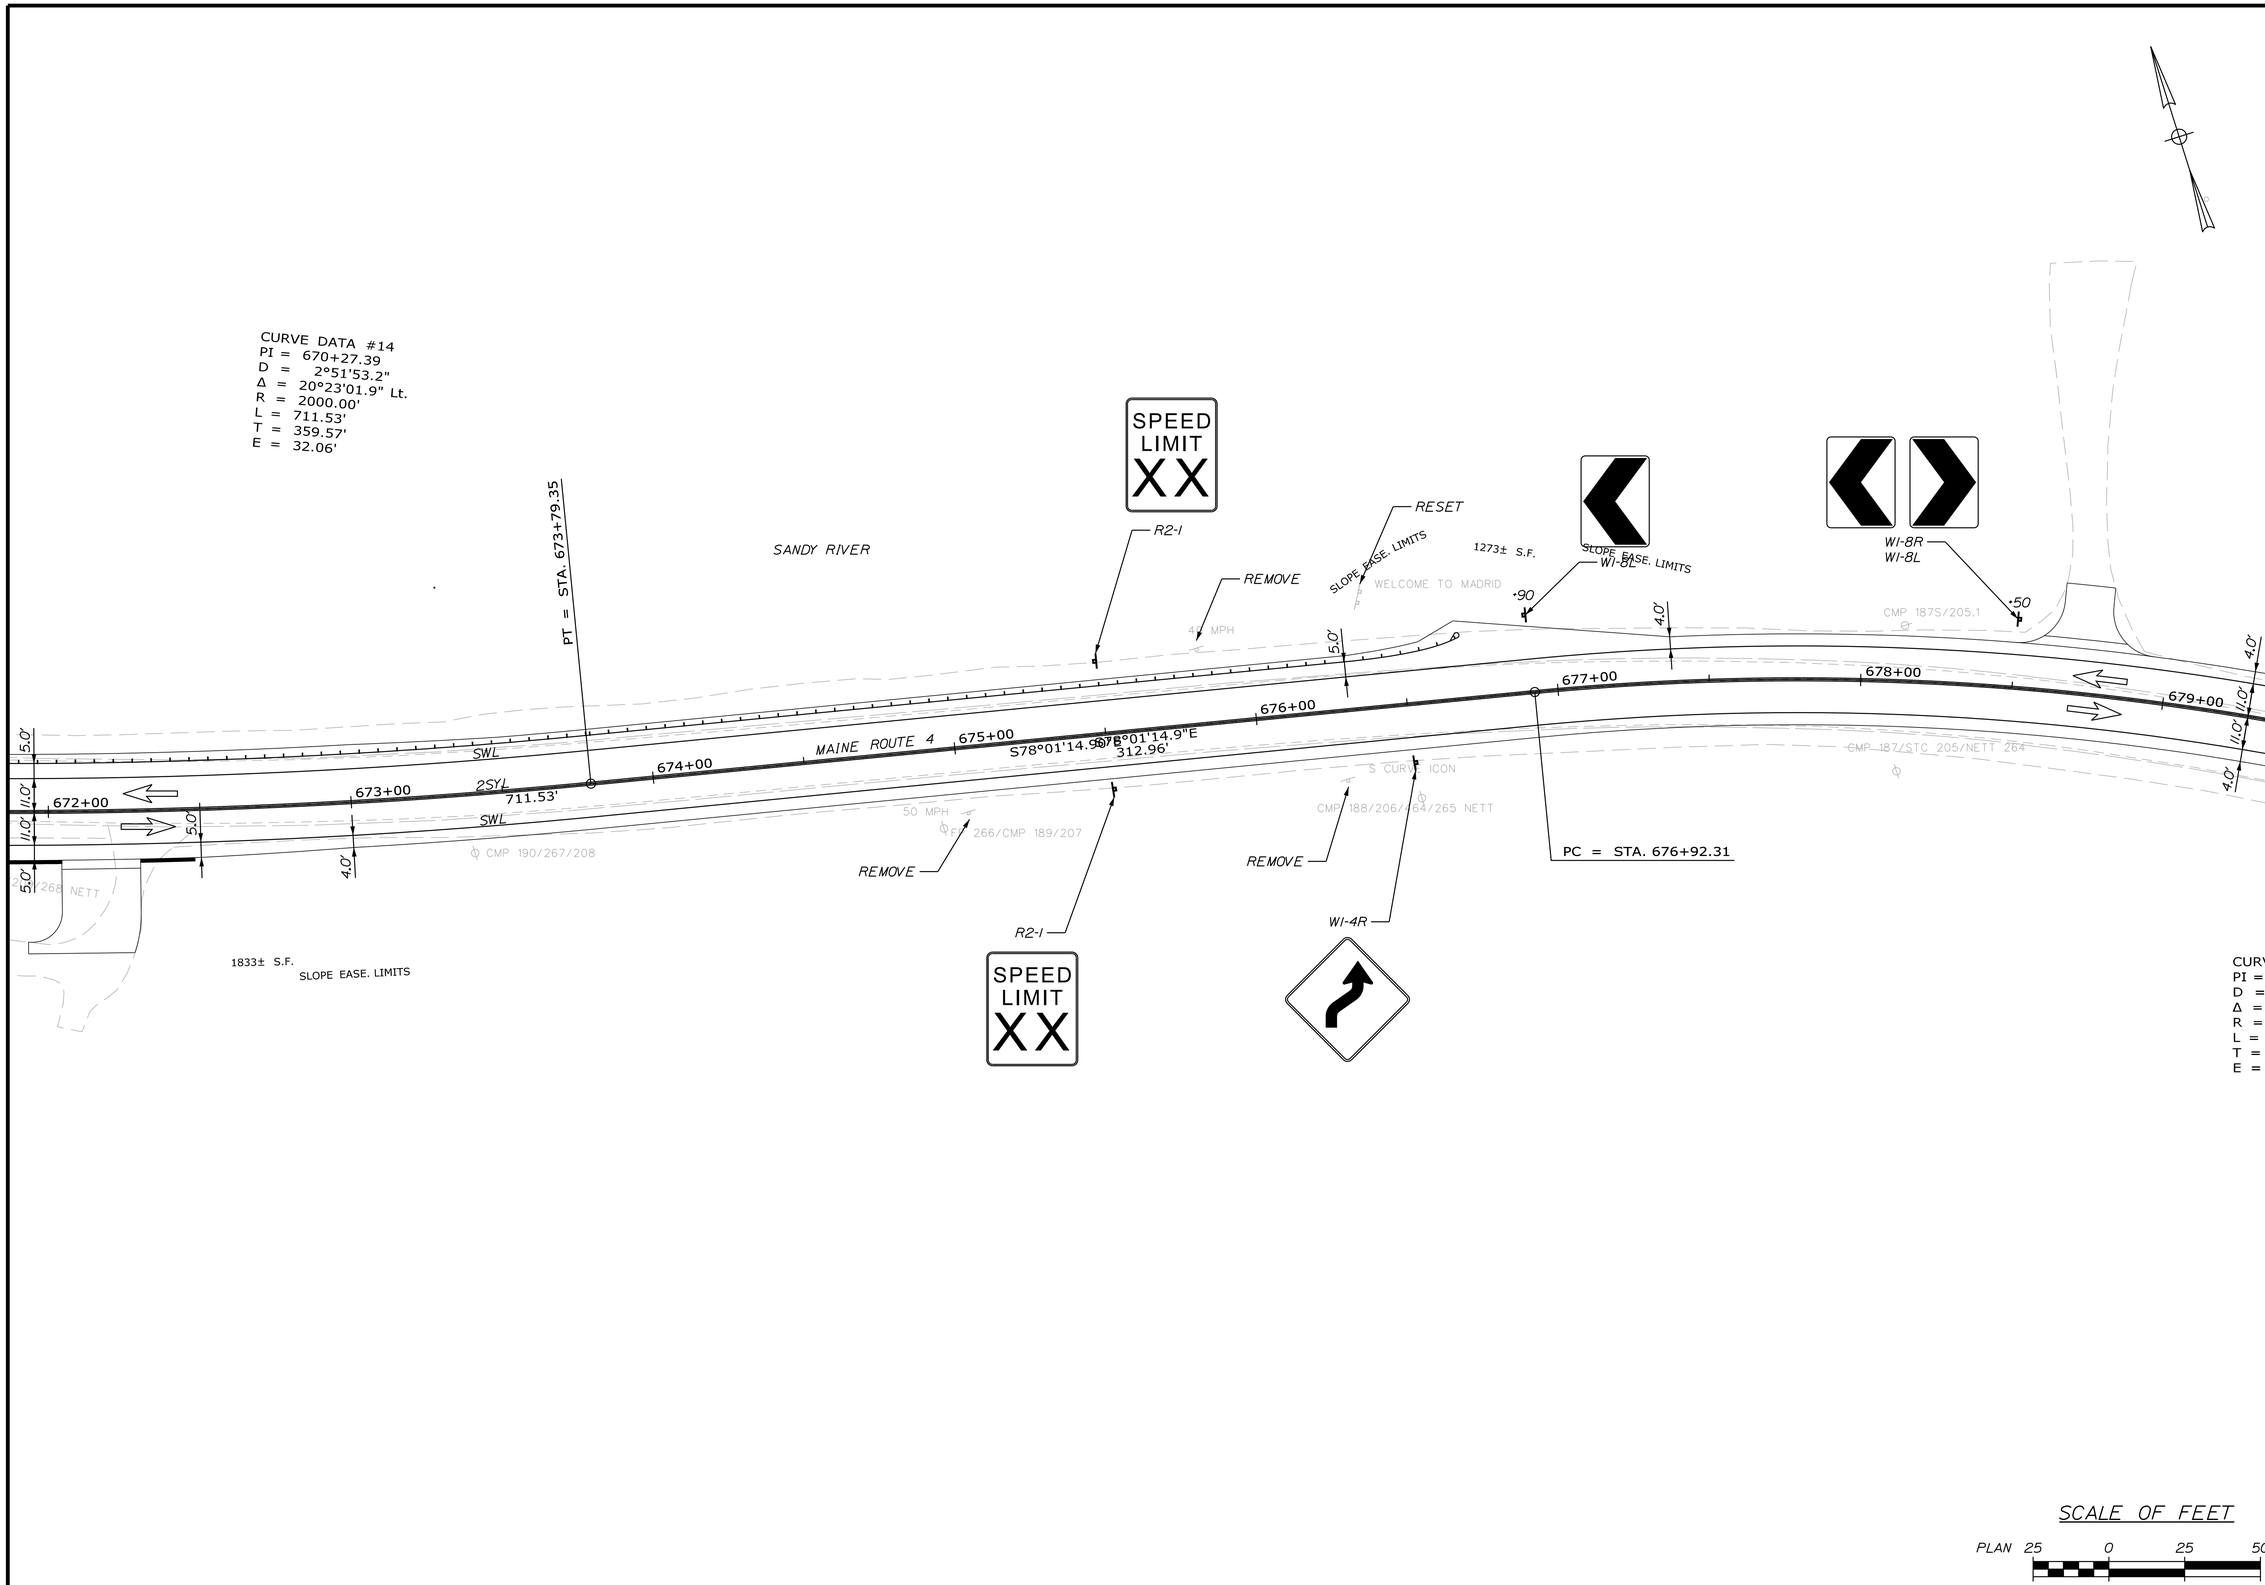

STATE OF MAINE
DEPARTMENT OF TRANSPORTATION

STP-1824(700)X

WIN
WIN 18247.00

HIGHWAY PLANS

	BY	DATE
PROJ. MANAGER	$PROJMANAGER$	
DESIGN-DETAILED	$designer1$	$detailer1$	$projdate1$
CHECKED-REVIEWED	-----	-----	-----
DESIGN2-DETAILED2	$designer2$	$detailer2$	$projdate2$
DESIGN3-DETAILED3	$designer3$	$detailer3$	$projdate3$
REVISIONS 1	-----	-----	$revdate1$
REVISIONS 2	-----	-----	$revdate2$
REVISIONS 3	$revision3$		$revdate3$
REVISIONS 4	$revision4$		$revdate4$
FIELD CHANGES	$fieldchange$		$fieldate$

SIGNATURE

P.E. NUMBER

DATE

MADRID \ PHILLIPS
ROUTE 4

SIGNS & PVMT. MARKINGS

SHEET NUMBER
398
OF 532

Sta. 672+00.00 to Sta. 679+00.00

Filename: ...\MSTA\398_SMP_Plan26.dgn Division: HIGHWAY Username: mdebowski Date:2/25/2019

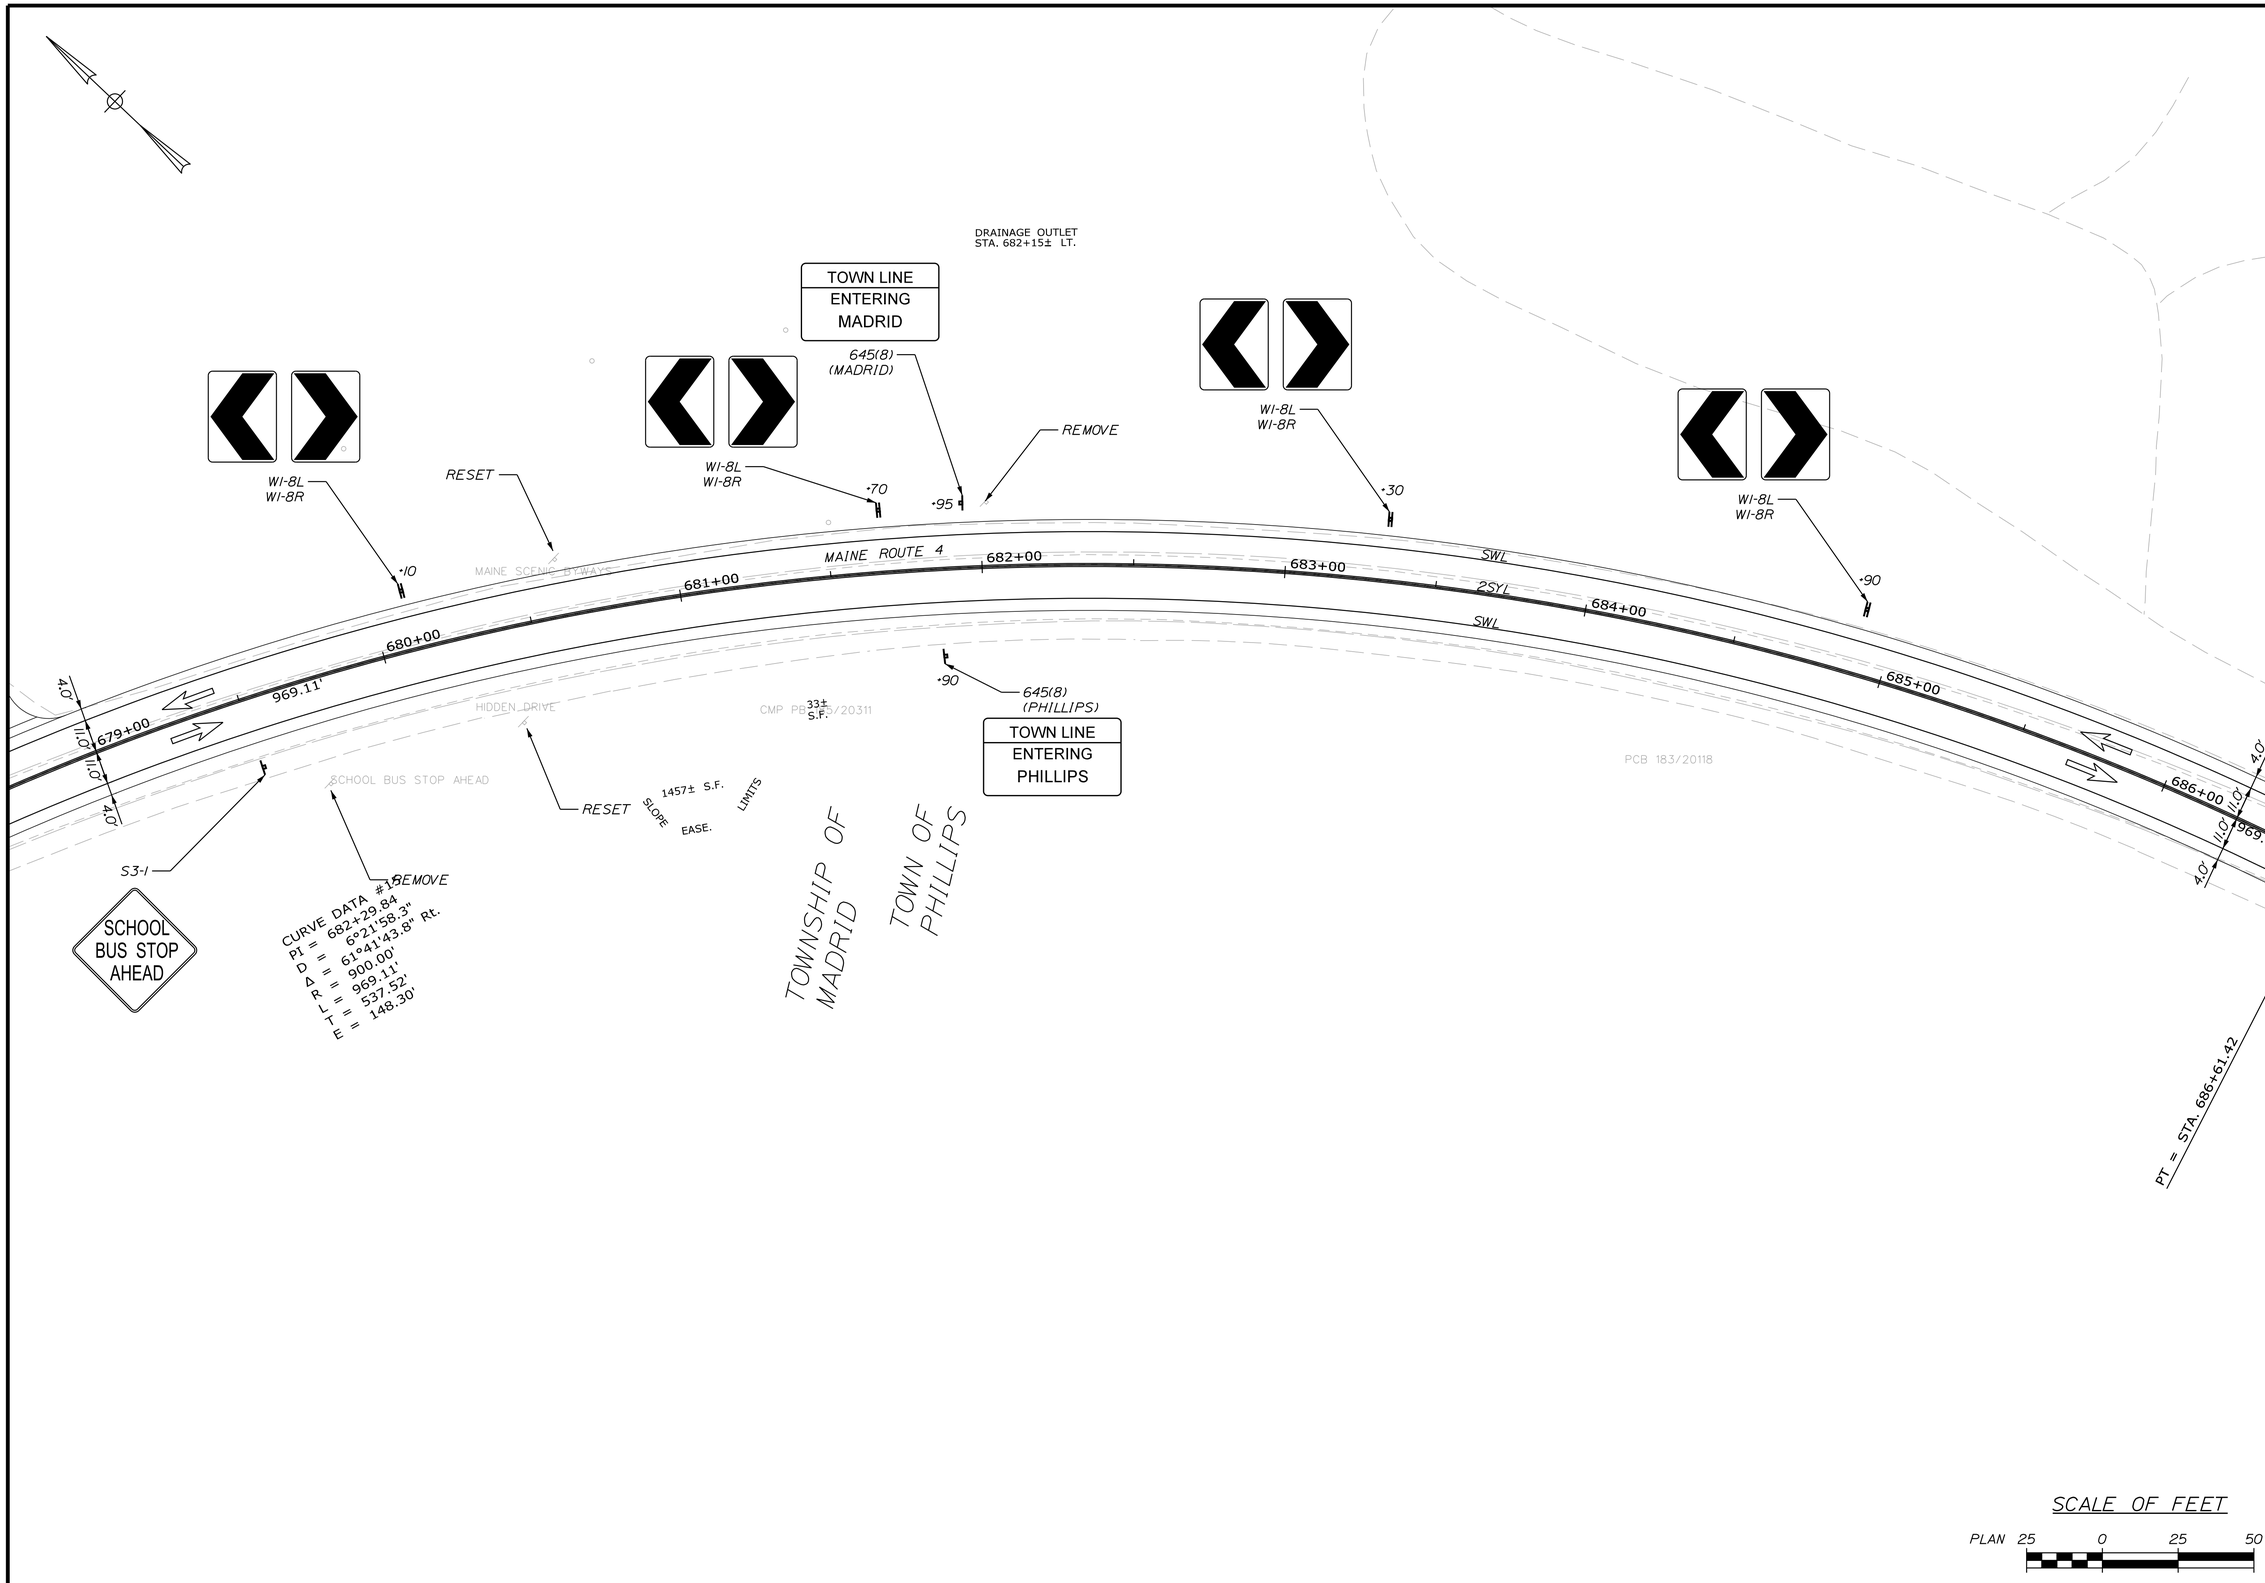

STATE OF MAINE
DEPARTMENT OF TRANSPORTATION

STP-1824(700)X

WIN
WIN 18247.00

HIGHWAY PLANS

		BY	DATE
PROJ. MANAGER	$PROJMANAGER$		
DESIGN-DETAILED	$designer1$	$detailer1$	$projdate1$
CHECKED-REVIEWED	-----	-----	-----
DESIGN2-DETAILED2	$designer2$	$detailer2$	$projdate2$
DESIGN3-DETAILED3	$designer3$	$detailer3$	$projdate3$
REVISIONS 1	-----		$revdate1$
REVISIONS 2	$revision2$		$revdate2$
REVISIONS 3	$revision3$		$revdate3$
REVISIONS 4	$revision4$		$revdate4$
FIELD CHANGES	$fieldchange$		$fielddate$

SIGNATURE

P.E. NUMBER

DATE

MADRID \ PHILLIPS
ROUTE 4

SIGNS & PVMT. MARKINGS

SHEET NUMBER
399
OF 532

Sta. 679+00.00 to Sta. 686+00.00

Filename: ...\MSTA\399_SMP_Plan27.dgn Division: HIGHWAY Username: mdebowski Date:2/25/2019

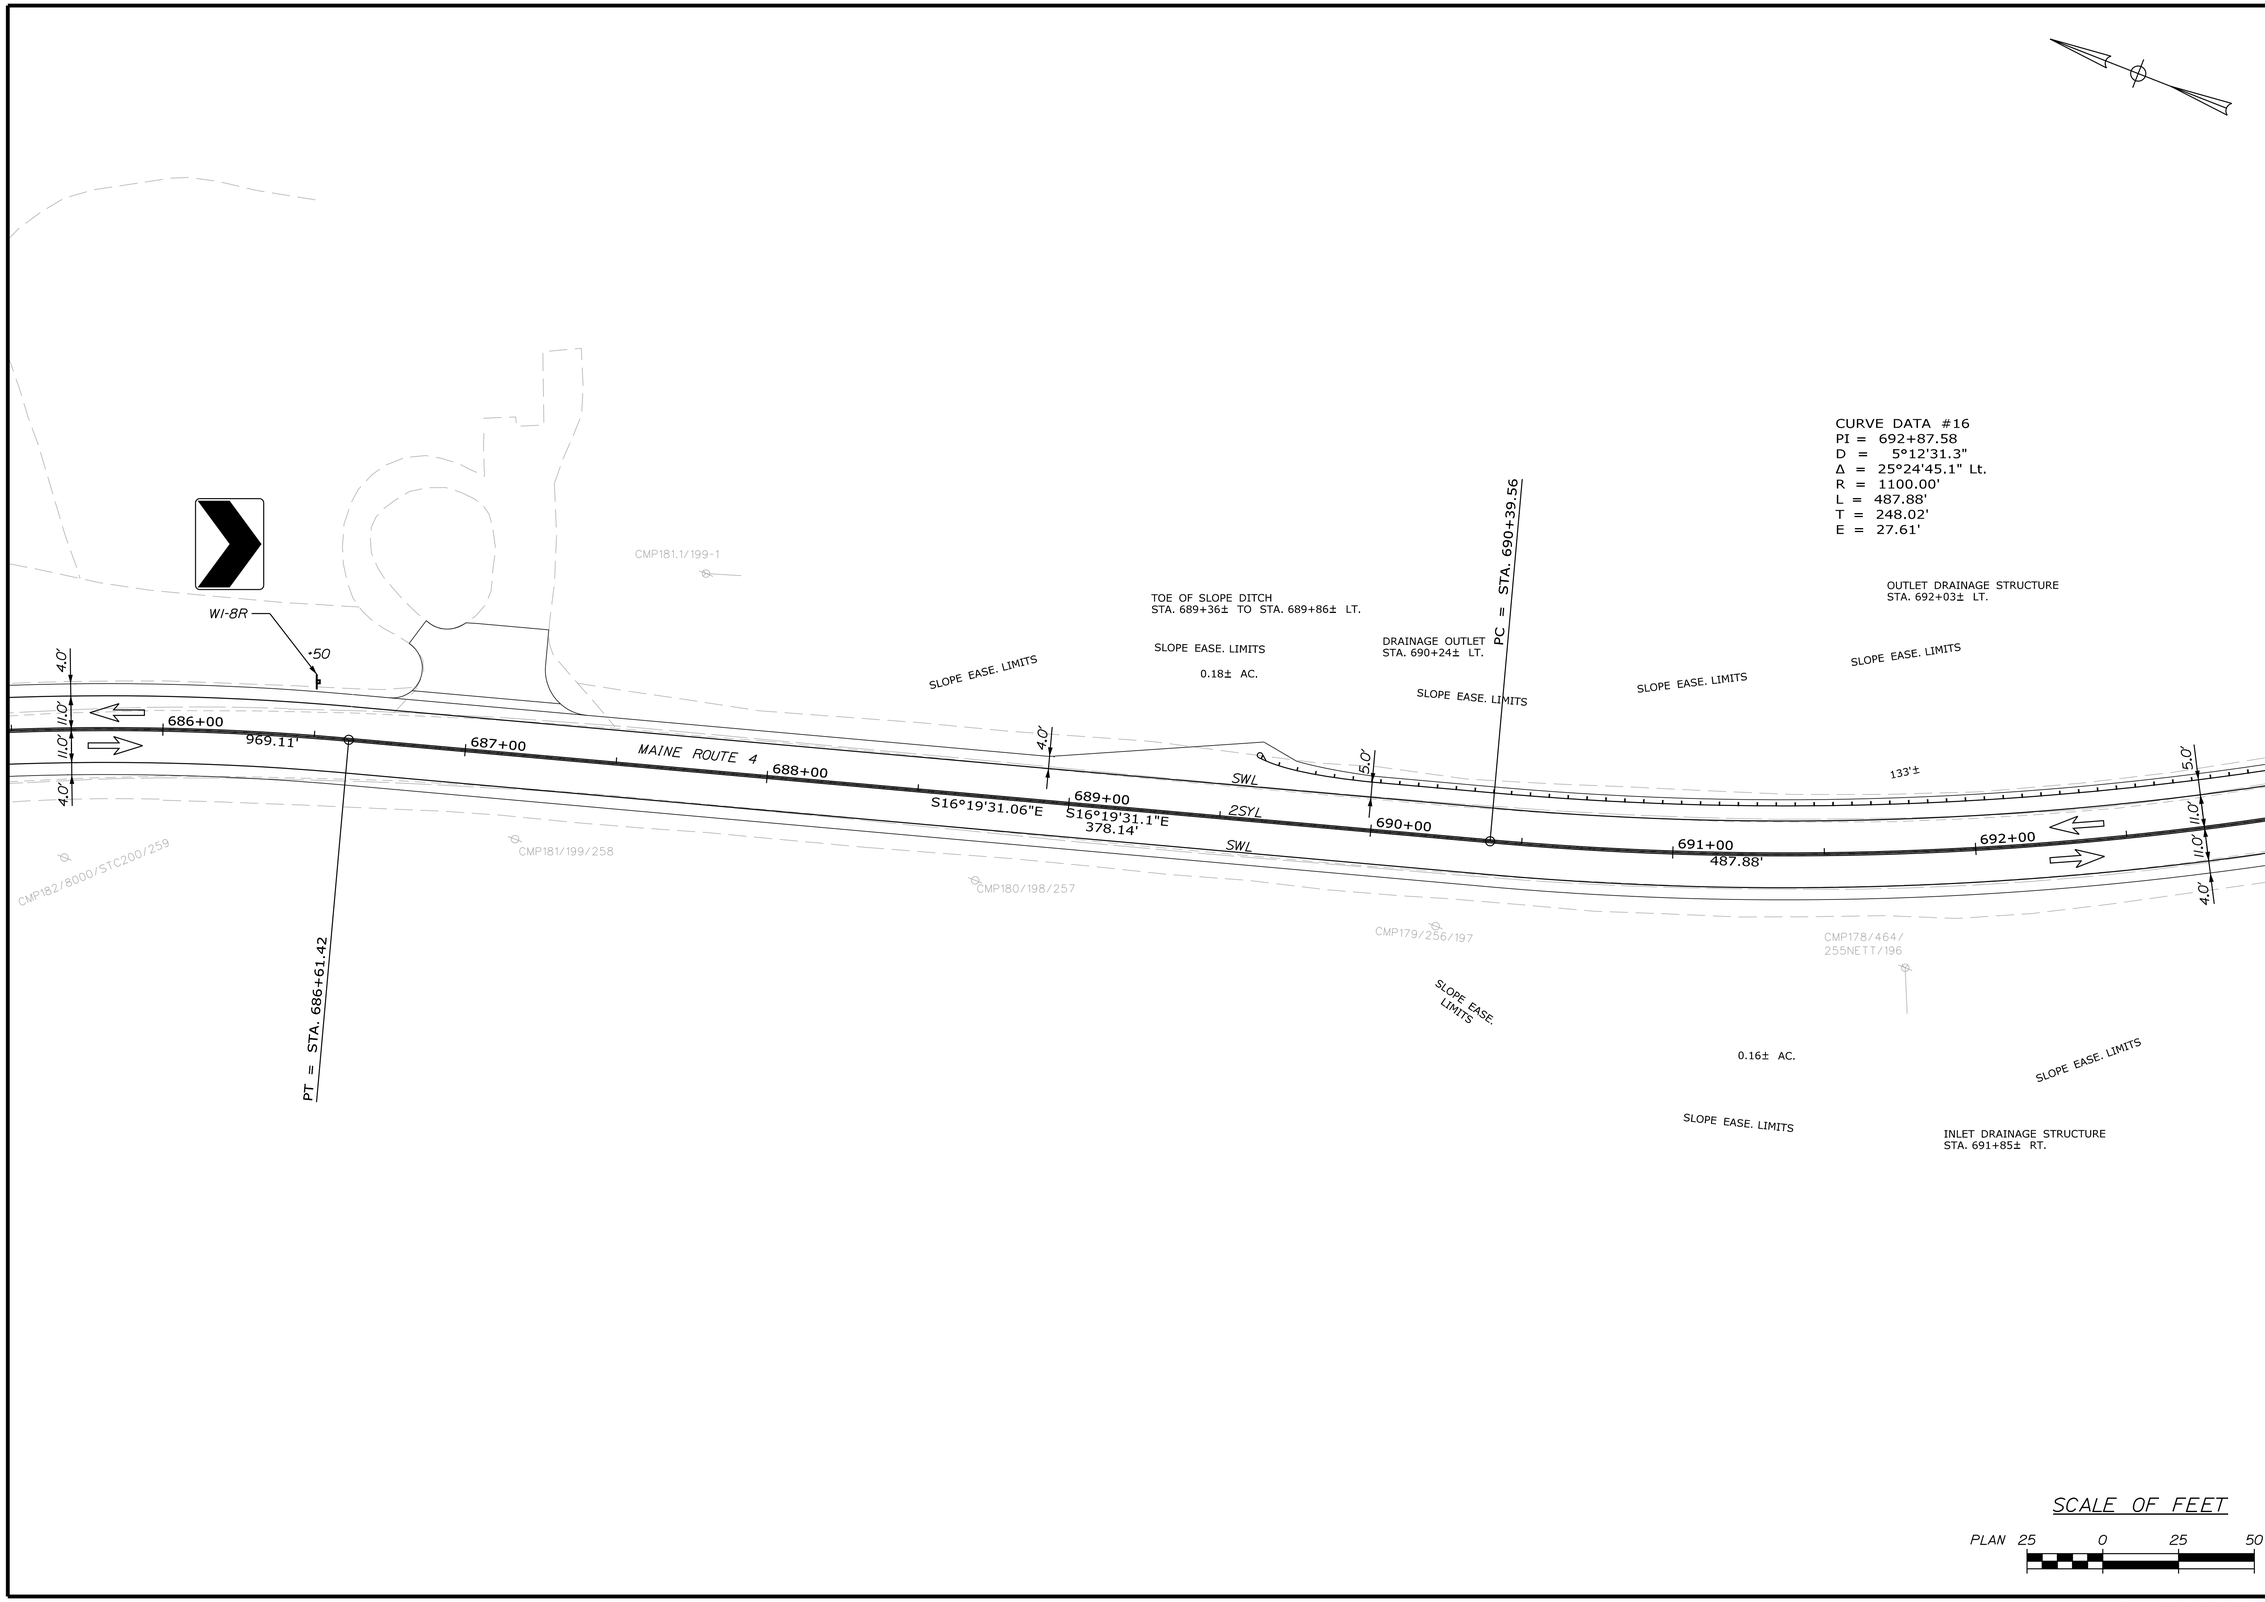

STATE OF MAINE
DEPARTMENT OF TRANSPORTATION

STP-1824(700)X

WIN
WIN 18247.00

HIGHWAY PLANS

PROJ. MANAGER	BY	DATE
DESIGN-DETAILED	$designer1$	$detailer1$	$projdate1$
CHECKED-REVIEWED	-----	-----	-----
DESIGN2-DETAILED2	$designer2$	$detailer2$	$projdate2$
DESIGN3-DETAILED3	$designer3$	$detailer3$	$projdate3$
REVISIONS 1	-----	-----	$revdate1$
REVISIONS 2	-----	-----	$revdate2$
REVISIONS 3	$revision3$	-----	$revdate3$
REVISIONS 4	$revision4$	-----	$revdate4$
FIELD CHANGES	$fieldchange$	-----	$fielddate$

SIGNATURE

P.E. NUMBER

DATE

MADRID \ PHILLIPS
ROUTE 4

SIGNS & PVMT. MARKINGS

SHEET NUMBER

400

OF 532

Sta. 686+00.00 to Sta. 692+50.00

Filename: ...\MSTA\400_SMP_Plan28.dgn Division: HIGHWAY Username: mdebowski Date:2/25/2019

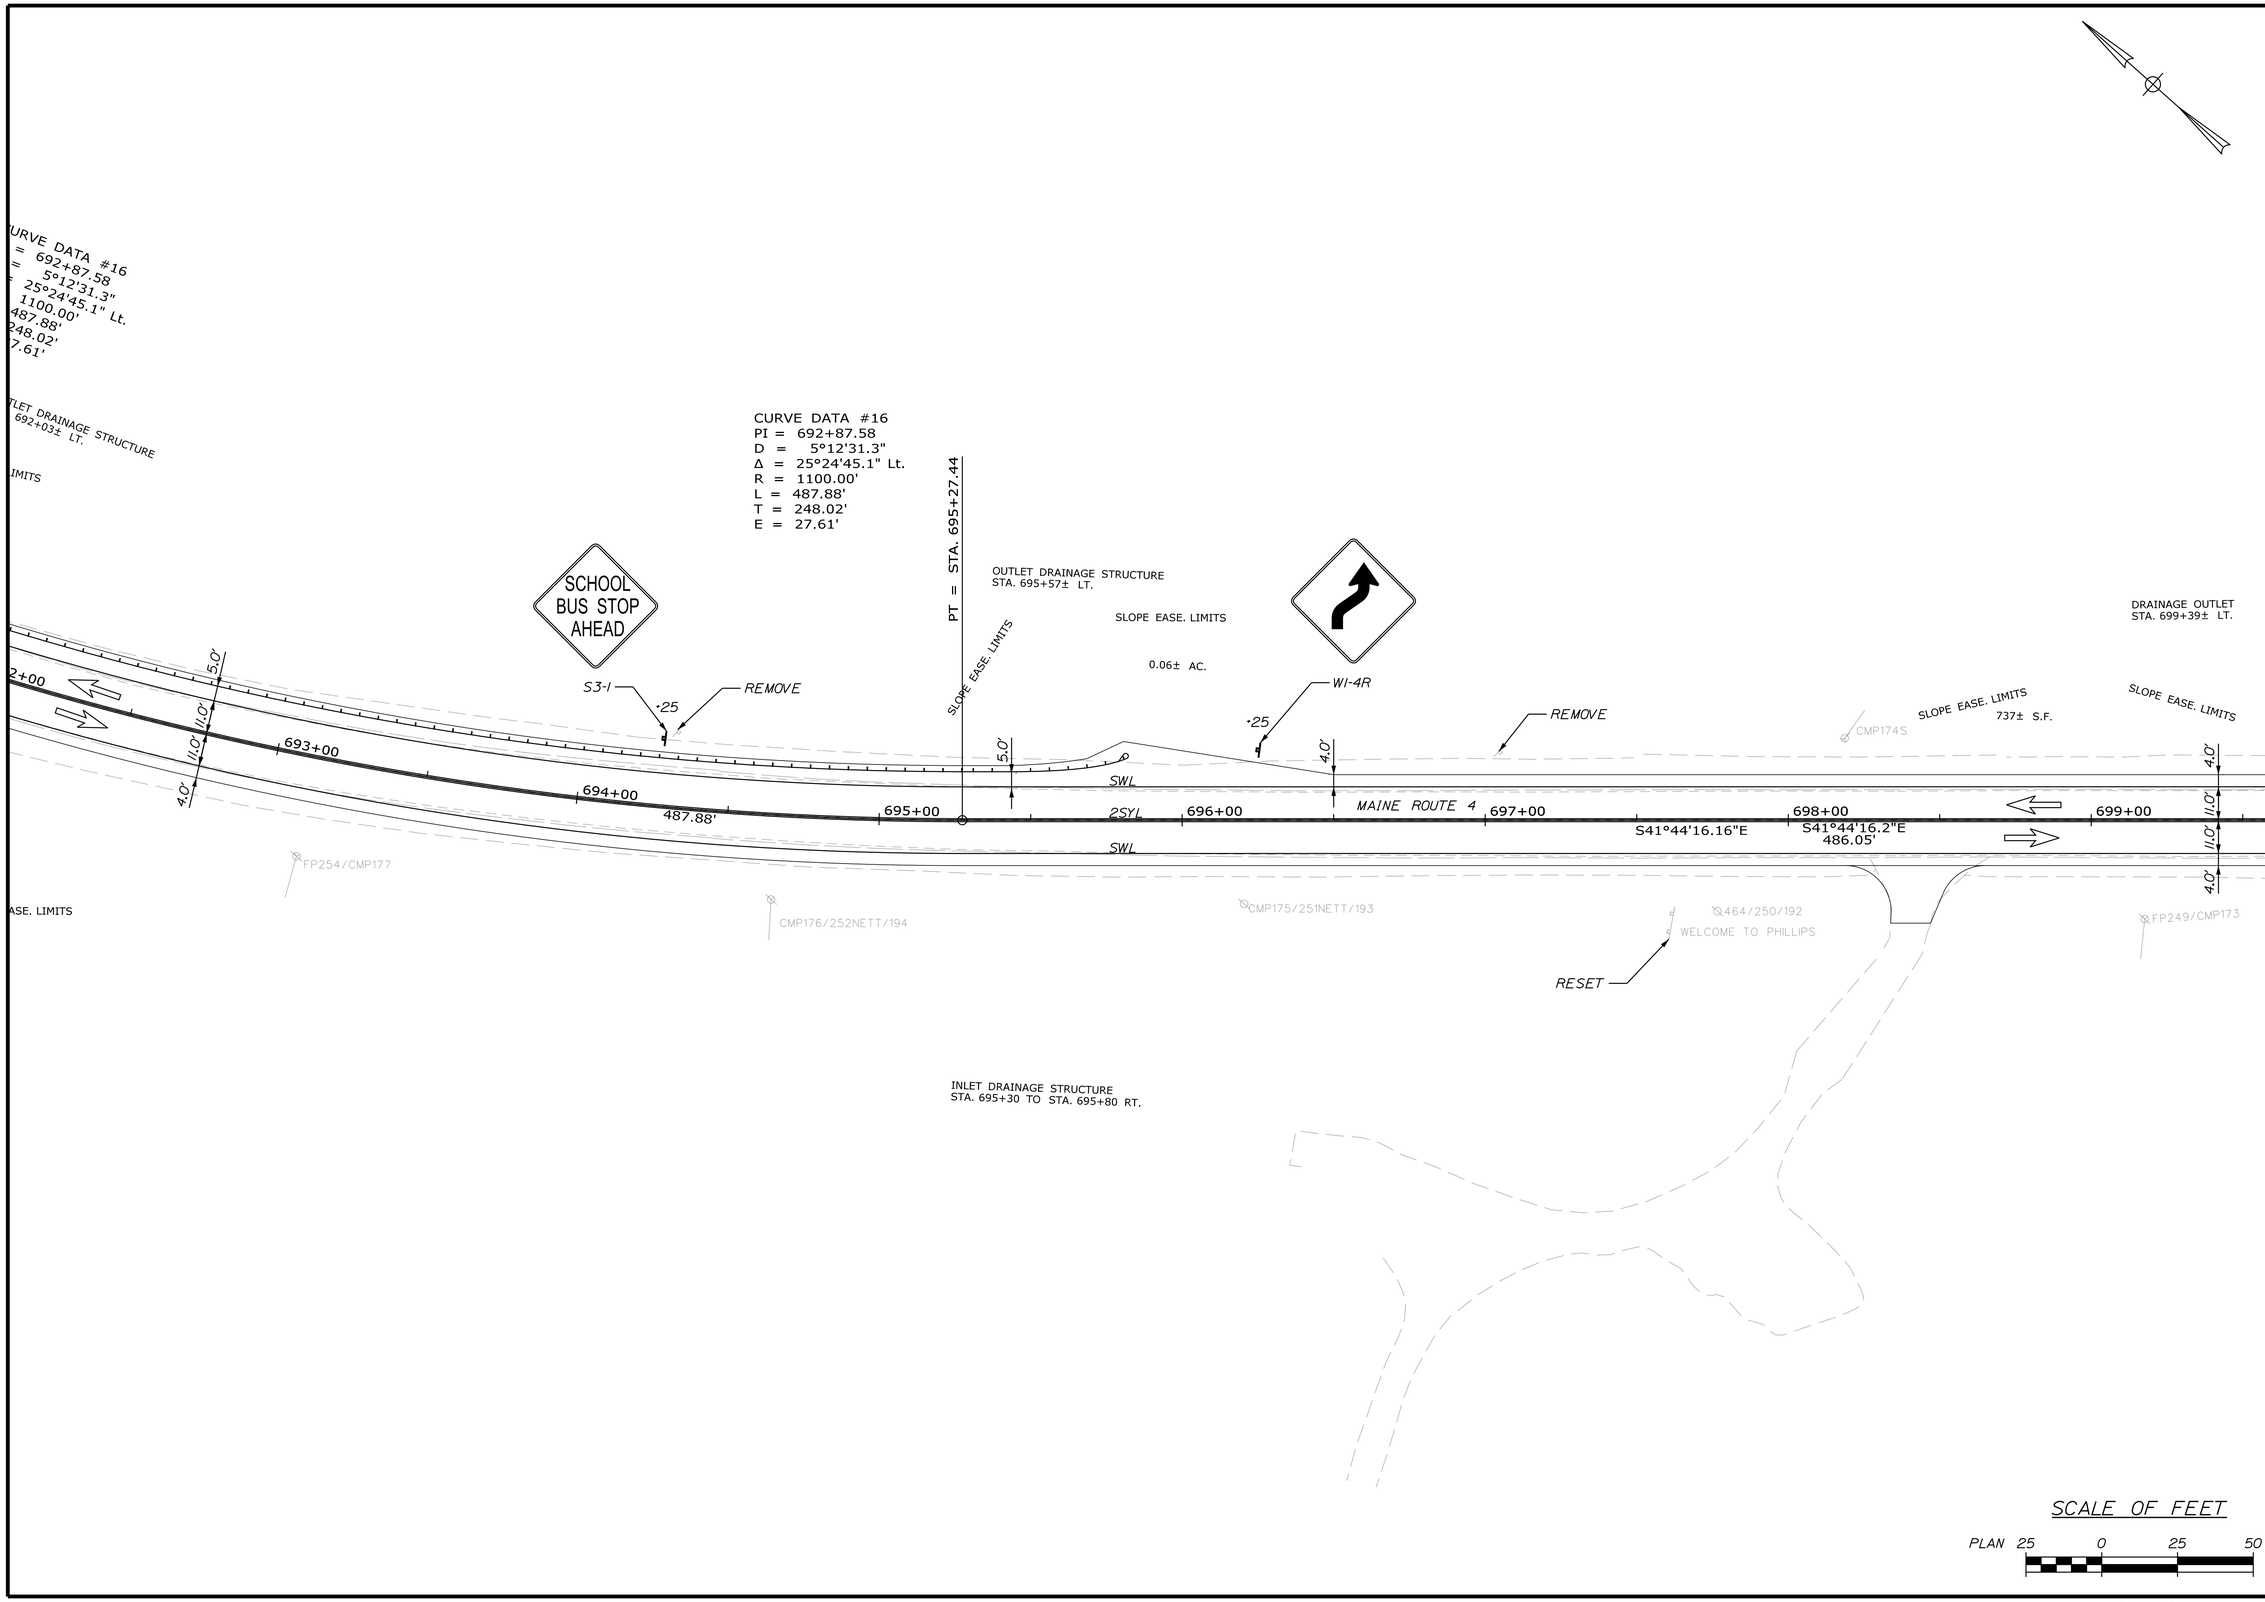

STATE OF MAINE
DEPARTMENT OF TRANSPORTATION

STP-1824(700)X

WIN
WIN 18247.00

HIGHWAY PLANS

		BY	DATE
PROJ. MANAGER	$PROJMANAGER$	$detailer$	$prndate$
DESIGN-DETAILED	$designer1$	$detailer1$	$prndate1$
CHECKED-REVIEWED	-----	-----	-----
DESIGN2-DETAILED2	$designer2$	$detailer2$	$prndate2$
DESIGN3-DETAILED3	$designer3$	$detailer3$	$prndate3$
REVISIONS 1	-----	-----	$revdate1$
REVISIONS 2	-----	-----	$revdate2$
REVISIONS 3	$revision3$		$revdate3$
REVISIONS 4	$revision4$		$revdate4$
FIELD CHANGES	$fieldchange$		$fielddate$

SIGNATURE

P.E. NUMBER

DATE

MADRID \ PHILLIPS
ROUTE 4

SIGNS & PVMT. MARKINGS

SHEET NUMBER

401

OF 532

Sta. 692+50.00 to Sta. 699+00.00

Filename: ...\MSTA\401_SMP_Plan29.dgn Division: HIGHWAY Username: mdebowski Date:2/25/2019

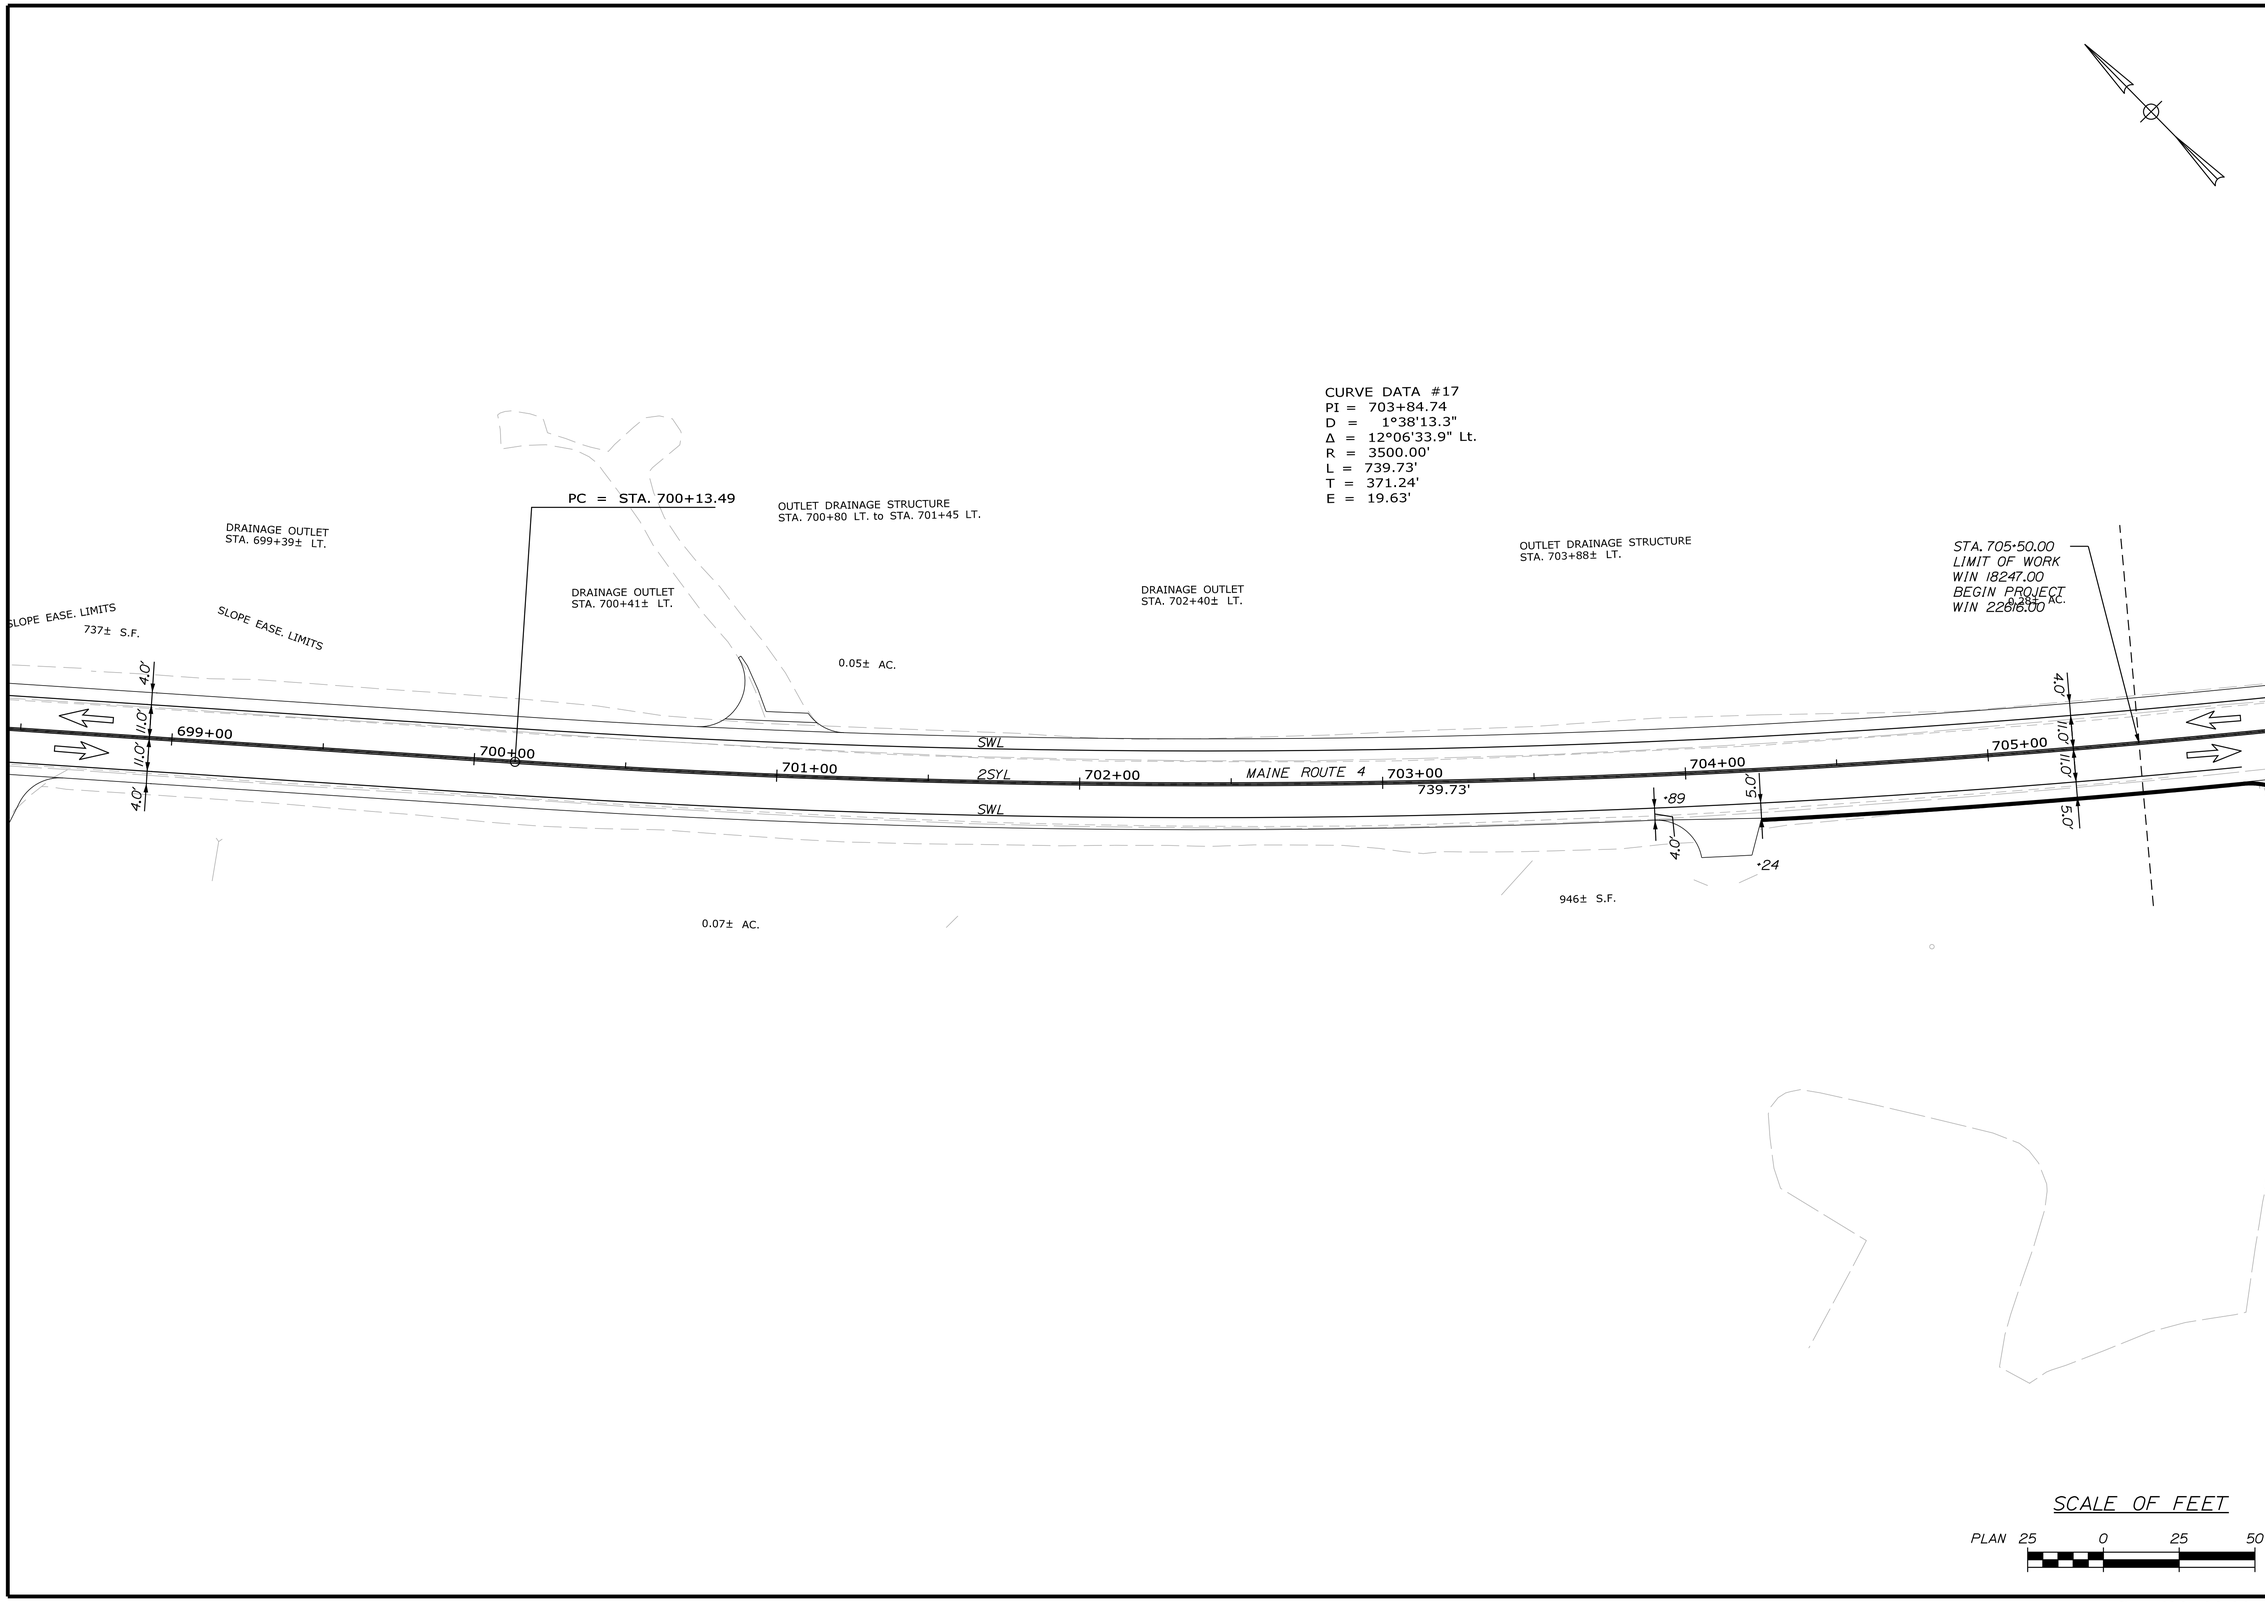

STATE OF MAINE
DEPARTMENT OF TRANSPORTATION

STP-1824(700)X

WIN
WIN 18247.00

HIGHWAY PLANS

PROJ. MANAGER	$PROJMANAGER$	BY	DATE
DESIGN-DETAILED	$designer1$	$detailer1$	$projdate1$
CHECKED-REVIEWED	-----	-----	-----
DESIGN2-DETAILED2	$designer2$	$detailer2$	$projdate2$
DESIGN3-DETAILED3	$designer3$	$detailer3$	$projdate3$
REVISIONS 1	-----	-----	$revdate1$
REVISIONS 2	-----	-----	$revdate2$
REVISIONS 3	$revision3$		$revdate3$
REVISIONS 4	$revision4$		$revdate4$
FIELD CHANGES	$fieldchange$		$fielddate$

SIGNATURE

P.E. NUMBER

DATE

MADRID \ PHILLIPS
ROUTE 4

SIGNS & PVMT. MARKINGS

SHEET NUMBER
402
OF 532

Sta. 699+00.00 to Sta. 705+50.00

Filename: ...\MSTA\402_SMP_Plan30.dgn Division: HIGHWAY Username: mdebowski Date:2/25/2019

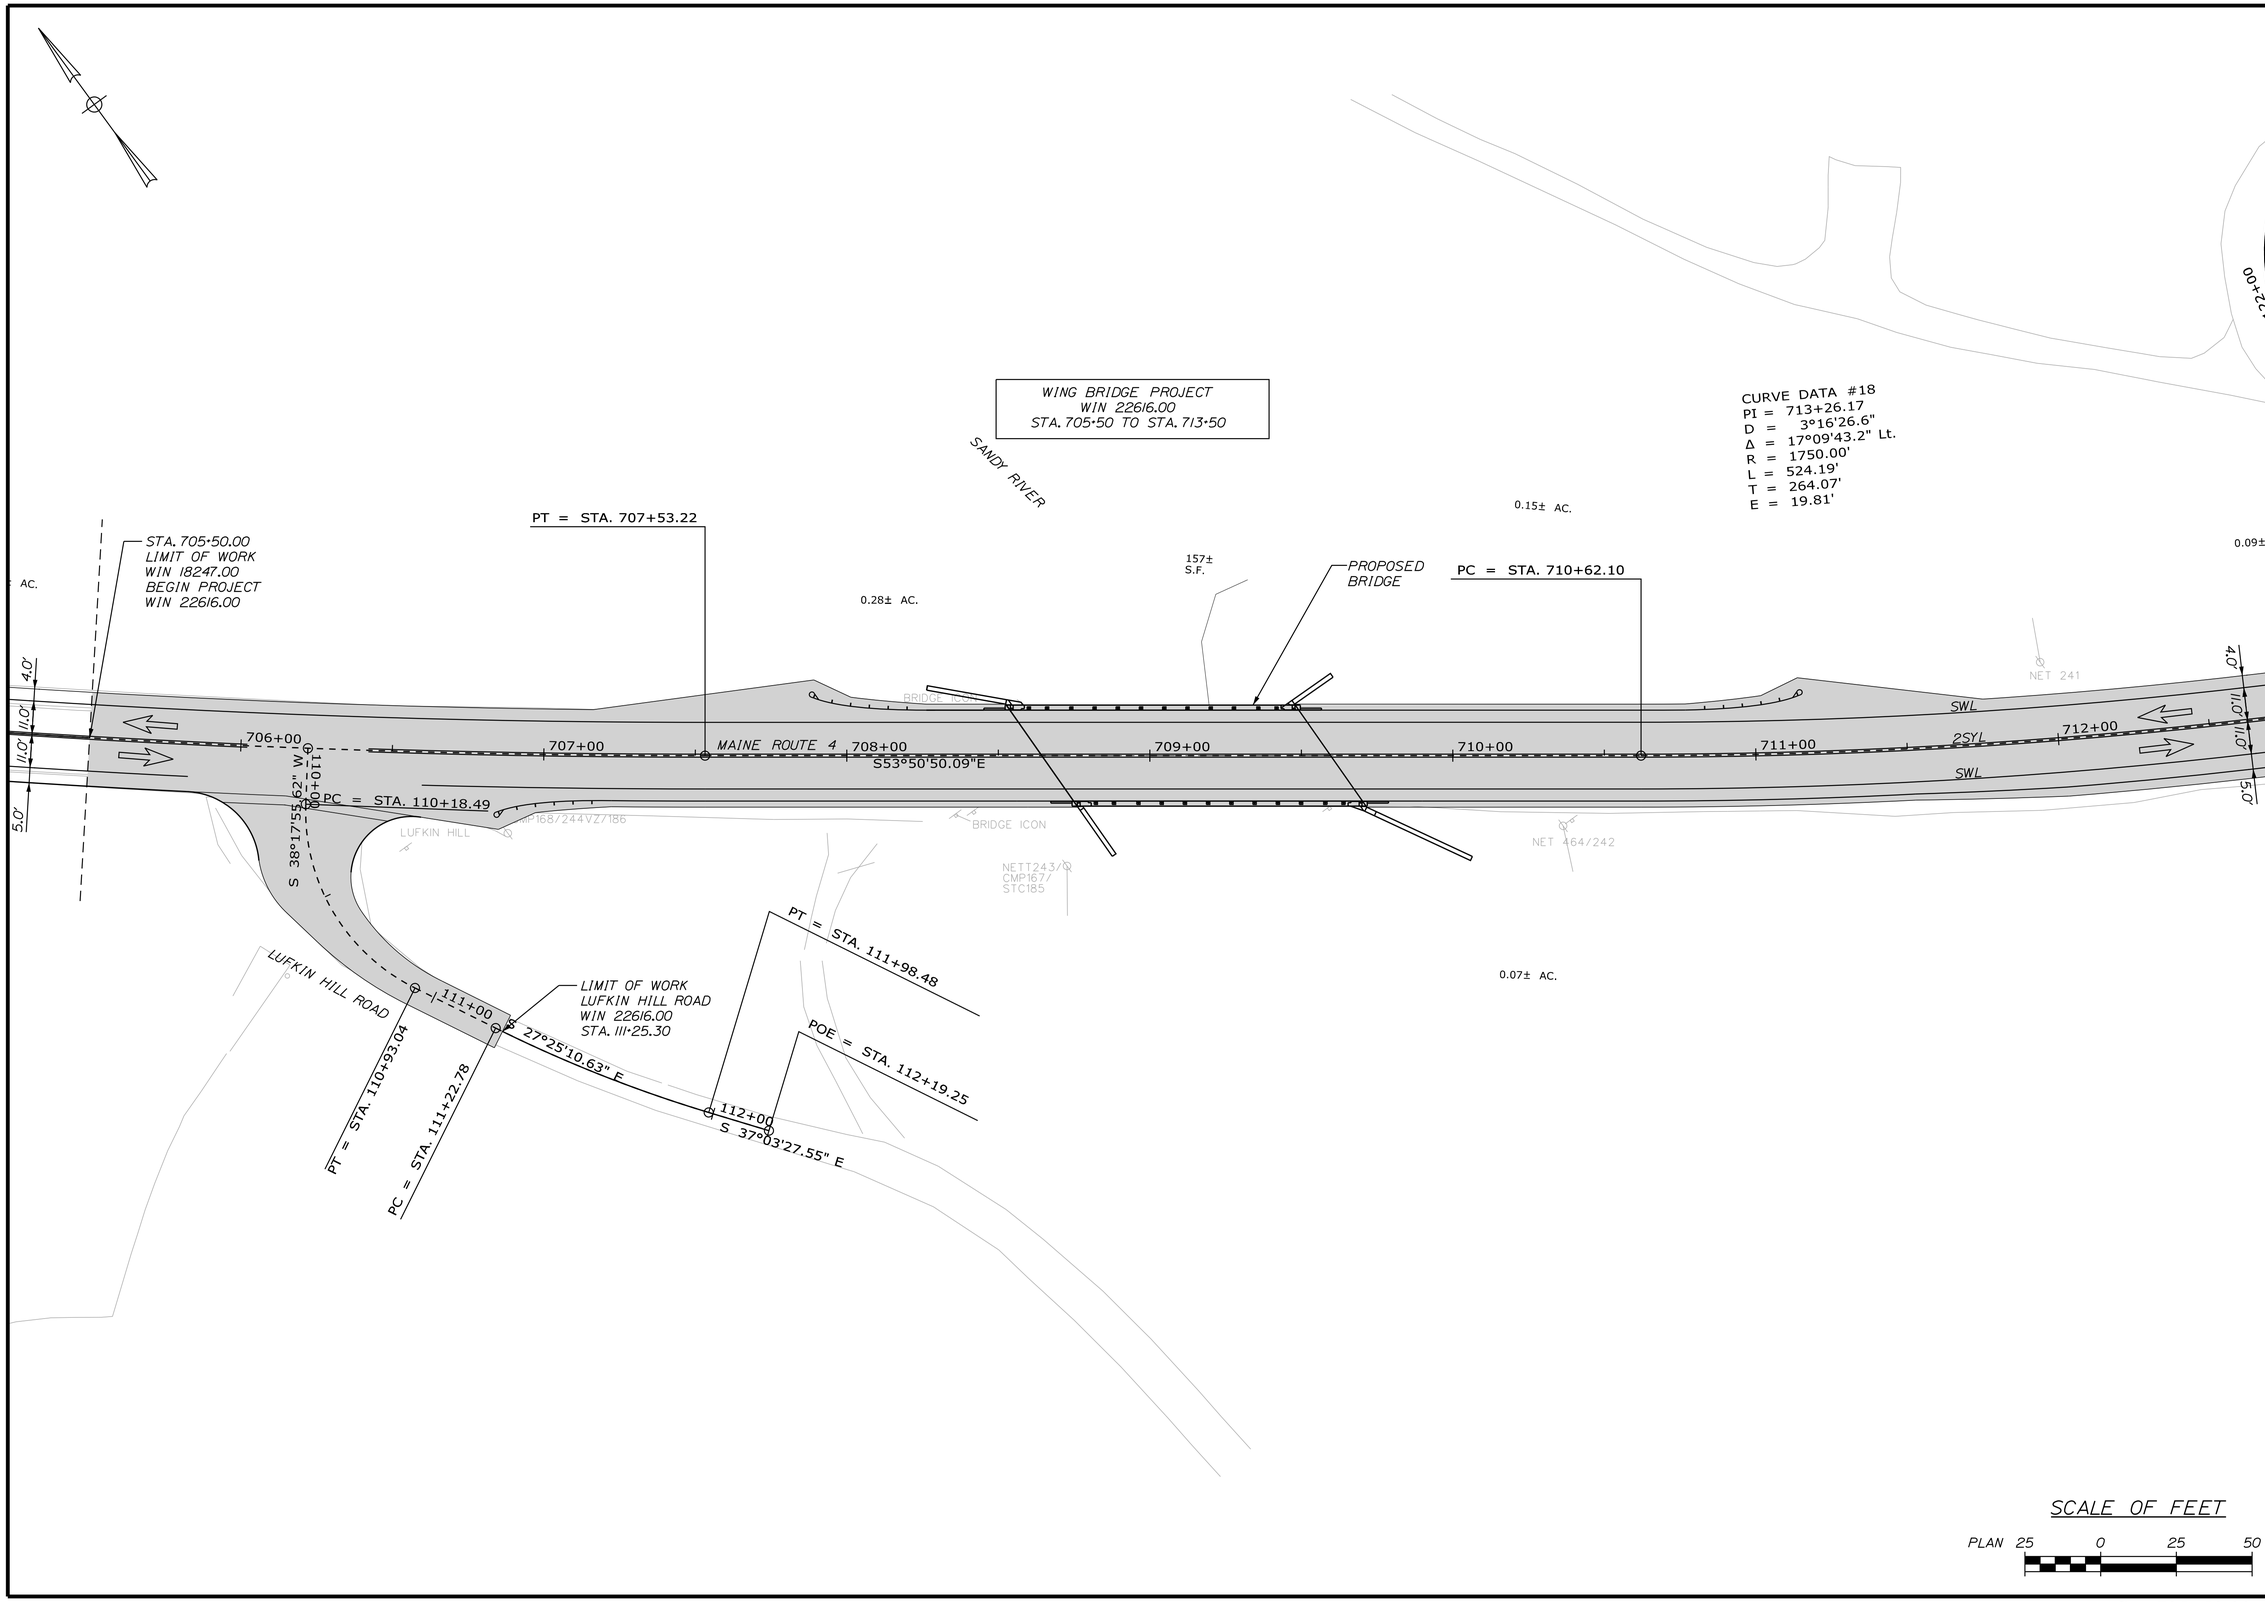

STATE OF MAINE
DEPARTMENT OF TRANSPORTATION

STP-1824(700)X

WIN
WIN 18247.00

HIGHWAY PLANS

PROJ. MANAGER	$PROJMANAGER$	BY	DATE	
DESIGN-DETAILED	$designer1$	$detailer1$	$projdate1$	SIGNATURE
CHECKED-REVIEWED	-----	-----	-----	-----
DESIGN2-DETAILED2	$designer2$	$detailer2$	$projdate2$	
DESIGN3-DETAILED3	$designer3$	$detailer3$	$projdate3$	P.E. NUMBER
REVISIONS 1	-----	-----	$revdate1$	
REVISIONS 2	$revision2$		$revdate2$	
REVISIONS 3	$revision3$		$revdate3$	DATE
REVISIONS 4	$revision4$		$revdate4$	
FIELD CHANGES	$fieldchange$		$fielddate$	

MADRID \ PHILLIPS
ROUTE 4

SIGNS & PVMT. MARKINGS

SHEET NUMBER
403
OF 532

Filename: ...\MSTA\403_SMP_Plan31.dgn Division: HIGHWAY Username: mdebowski Date:2/25/2019

Sta. 705+50.00 to Sta. 712+50.00

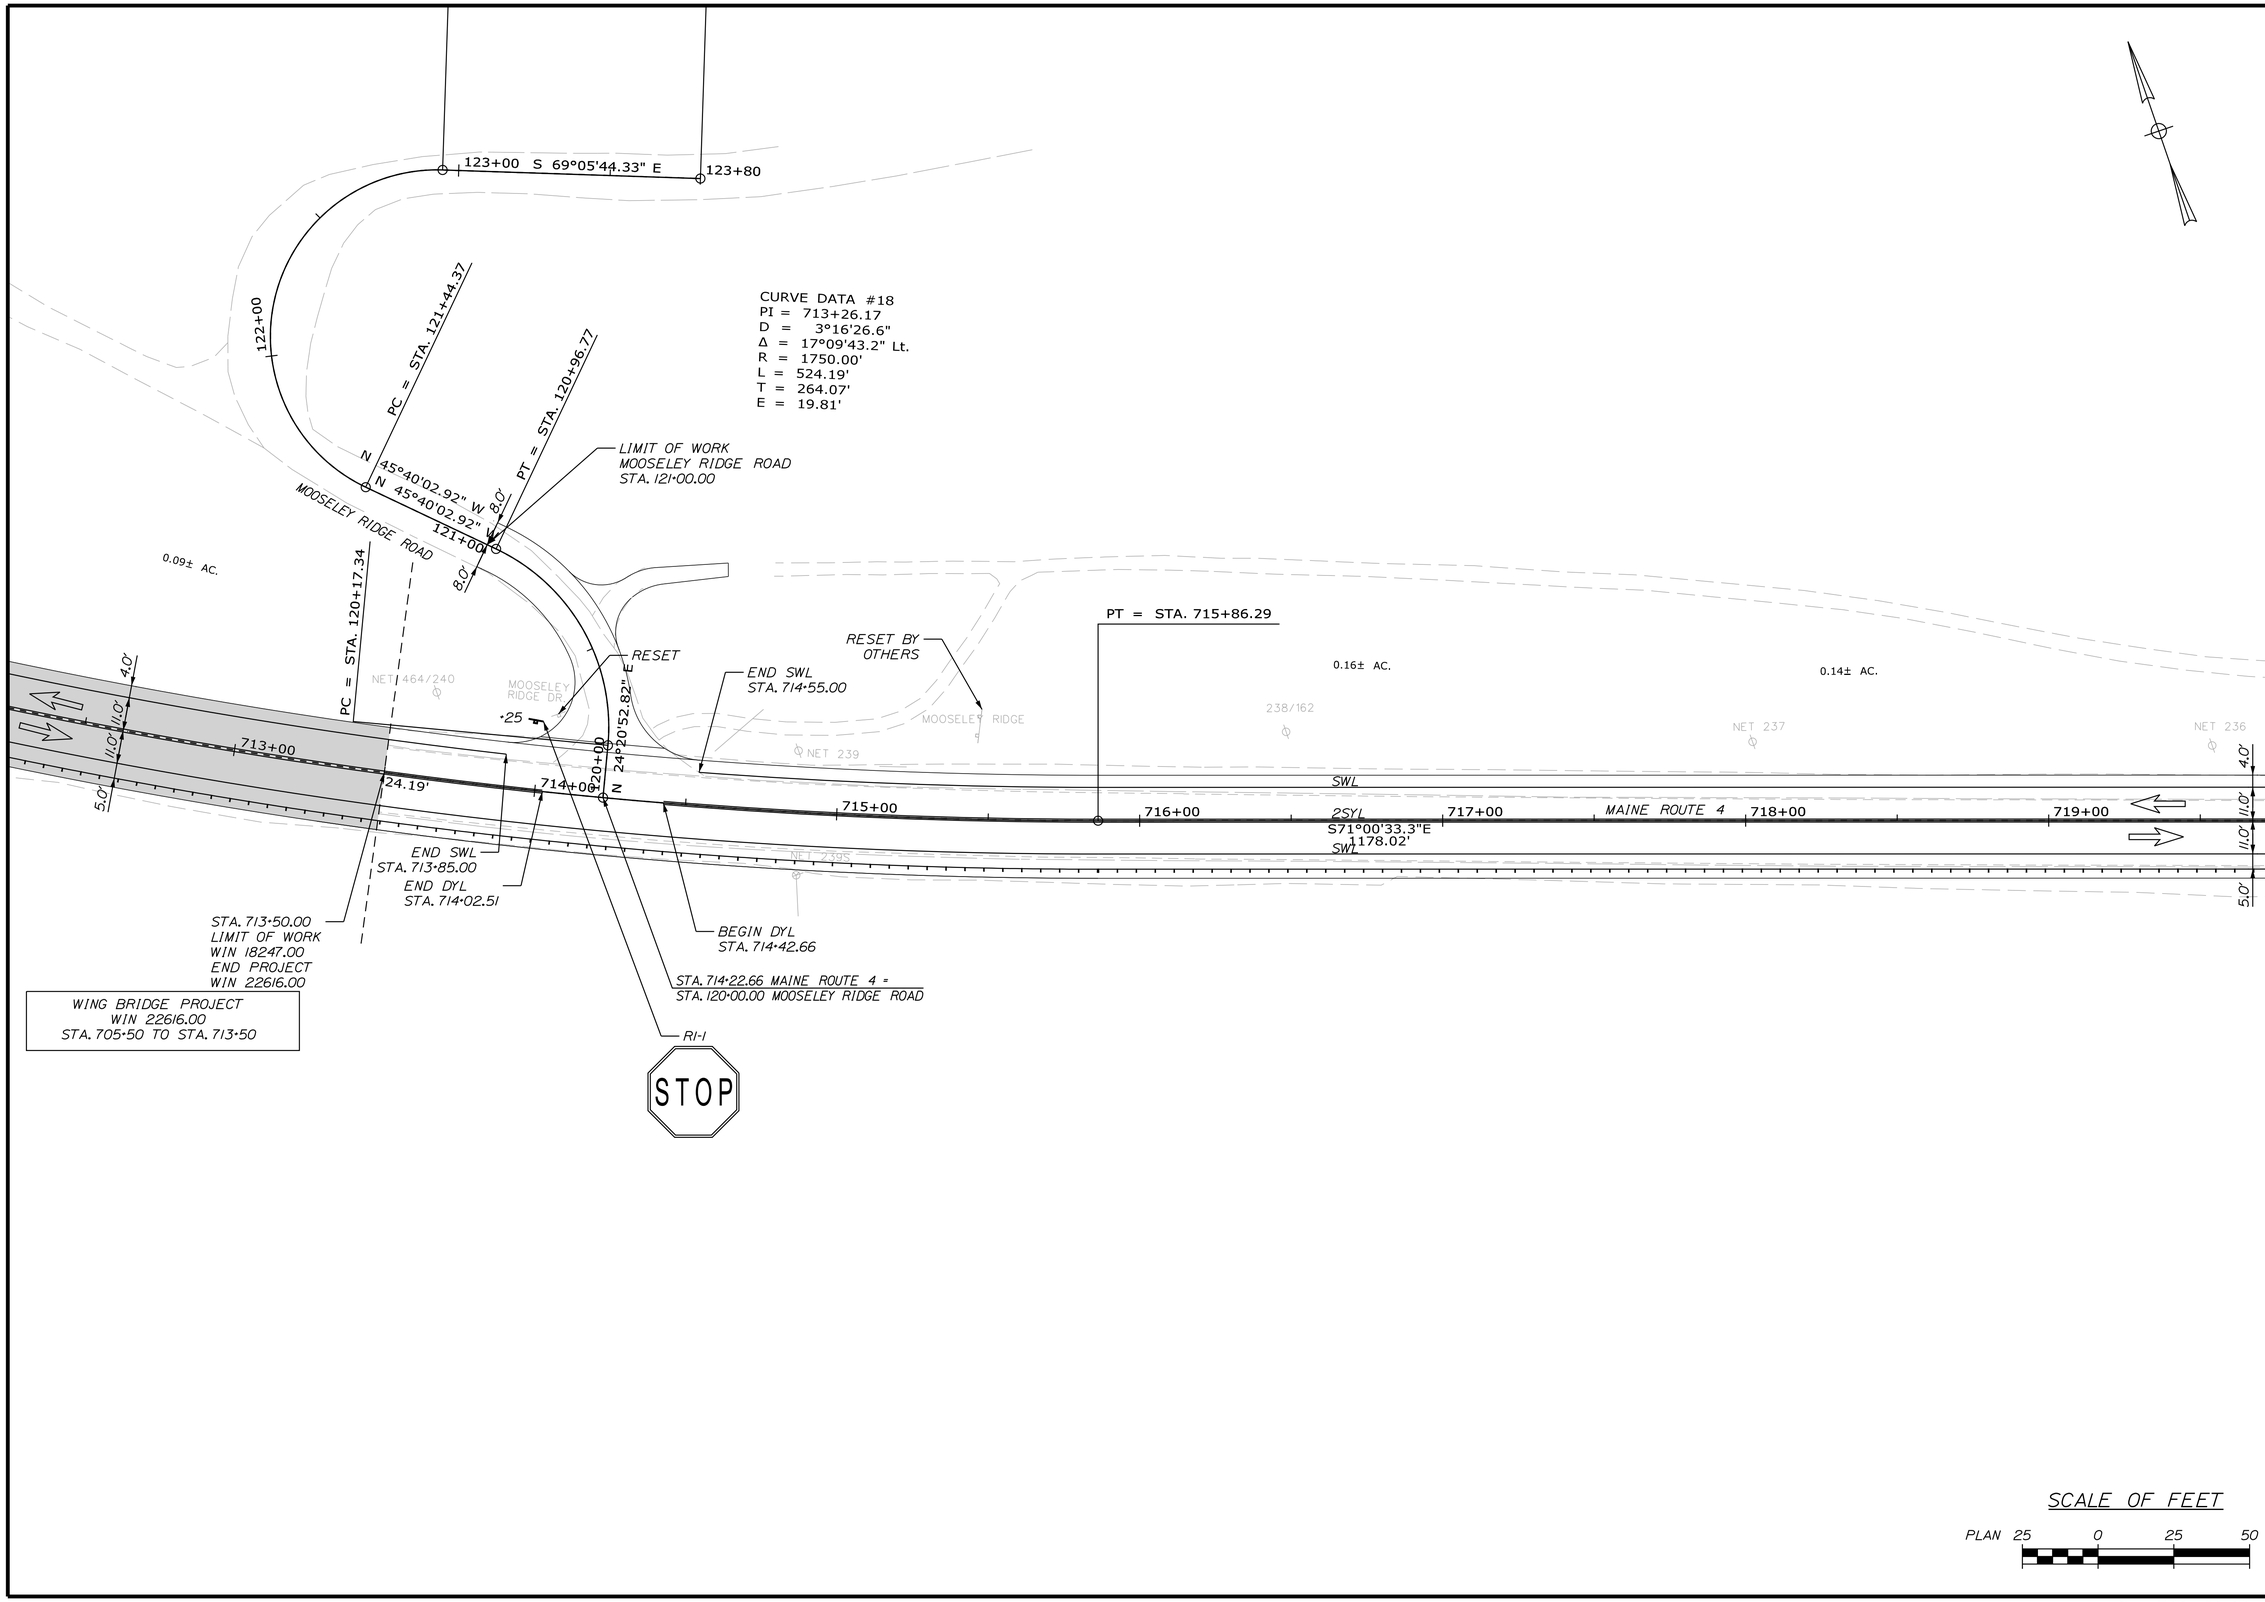

STATE OF MAINE
DEPARTMENT OF TRANSPORTATION

STP-1824(700)X

WIN
WIN 18247.00

HIGHWAY PLANS

		BY	DATE
PROJ. MANAGER	$PROJMANAGER$	$designer1$	$prodate1$
DESIGN-DETAILED		$detailer1$	$prodate1$
CHECKED-REVIEWED		-----	-----
DESIGN2-DETAILED2		$designer2$	$prodate2$
		$detailer2$	$prodate2$
DESIGN3-DETAILED3		$designer3$	$prodate3$
		$detailer3$	$prodate3$
REVISIONS 1		-----	$revdate1$
REVISIONS 2		-----	$revdate2$
REVISIONS 3		$revision3$	$revdate3$
REVISIONS 4		$revision4$	$revdate4$
FIELD CHANGES		$fieldchange$	$fielddate$

SIGNATURE

P.E. NUMBER

DATE

MADRID \ PHILLIPS
ROUTE 4

SIGNS & PVMT. MARKINGS

SHEET NUMBER
404
OF 532

Sta. 712+50.00 to Sta. 719+50.00

Filename: ...\MSTA\404_SMP_Plan32.dgn Division: HIGHWAY Username: mdebowski Date:2/25/2019

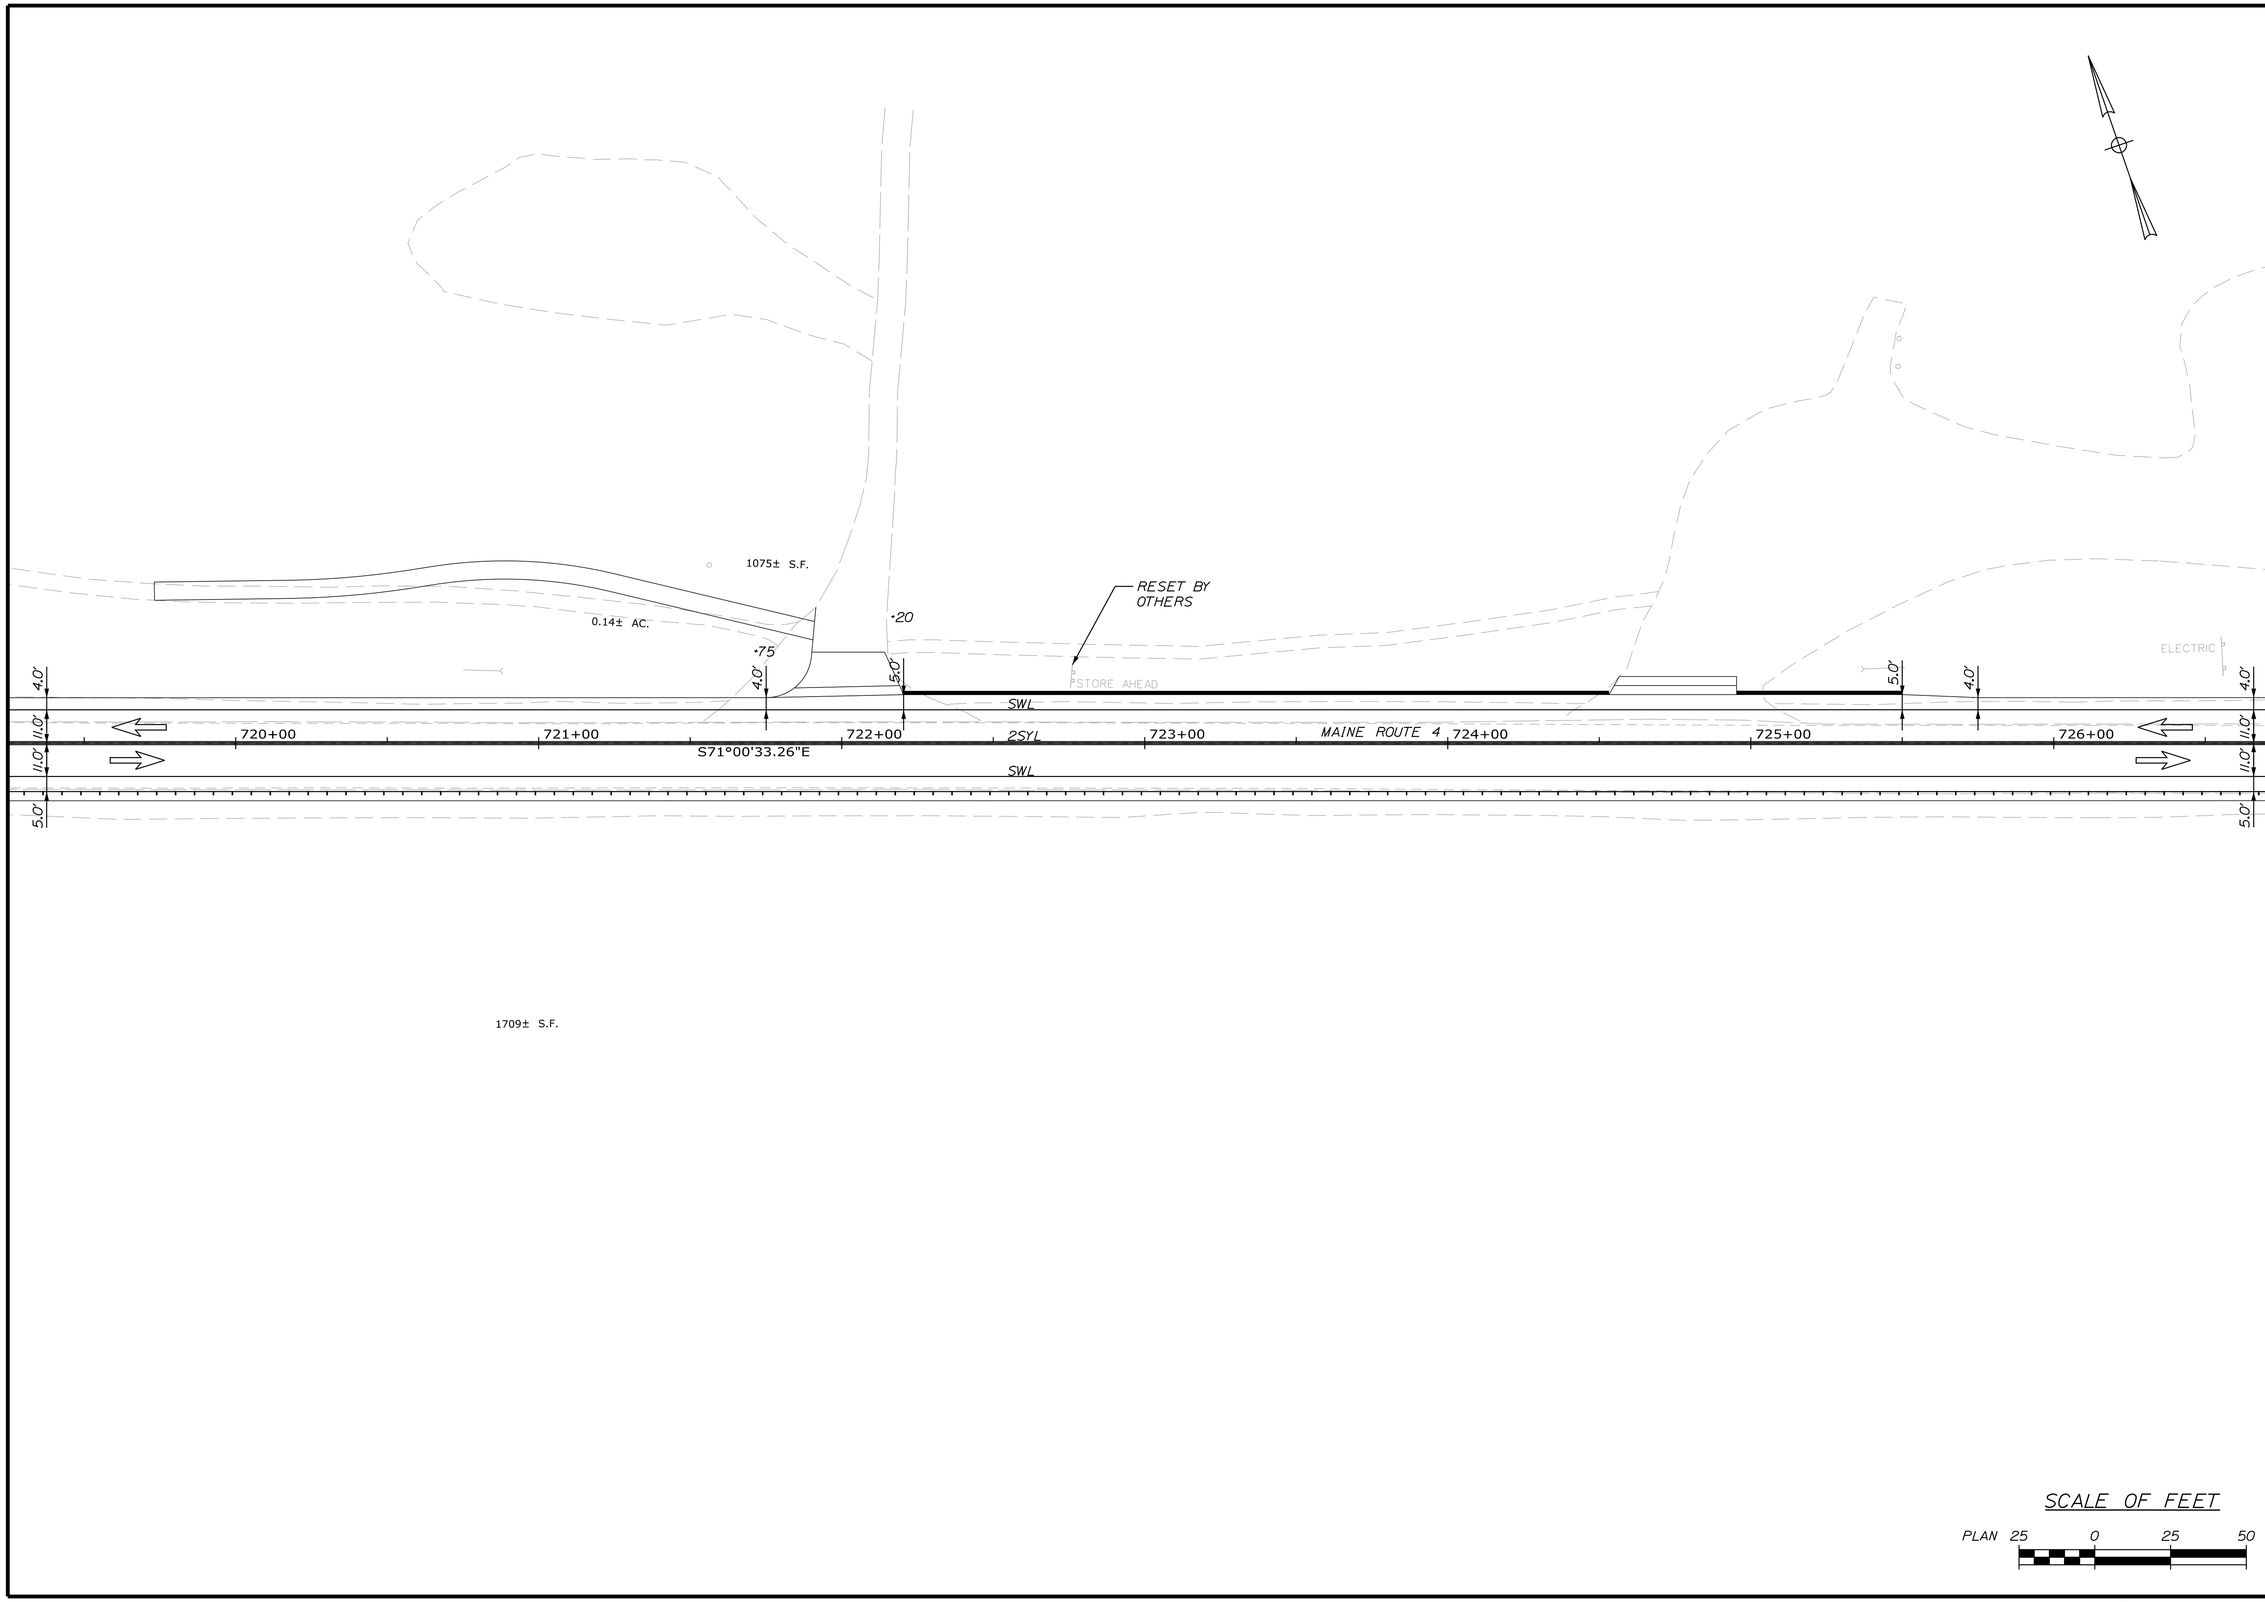

STATE OF MAINE
DEPARTMENT OF TRANSPORTATION

STP-1824(700)X

WIN
WIN 18247.00

HIGHWAY PLANS

PROJ. MANAGER	$PROJMANAGER$	BY	DATE
DESIGN-DETAILED	$designer1$	$detailer1$	$projdate1$
CHECKED-REVIEWED	-----	-----	-----
DESIGN2-DETAILED2	$designer2$	$detailer2$	$projdate2$
DESIGN3-DETAILED3	$designer3$	$detailer3$	$projdate3$
REVISIONS 1	-----	-----	$revdate1$
REVISIONS 2	-----	-----	$revdate2$
REVISIONS 3	$revision3$		$revdate3$
REVISIONS 4	$revision4$		$revdate4$
FIELD CHANGES	$fieldchange$		$fielddate$

SIGNATURE

P.E. NUMBER

DATE

MADRID \ PHILLIPS
ROUTE 4

SIGNS & PVMT. MARKINGS

SHEET NUMBER

405

OF 532

Sta. 712+50.00 to Sta. 726+50.00

Filename: ...\MSTA\405_SMP_Plan33.dgn Division: HIGHWAY Username: mdebowski Date:2/25/2019

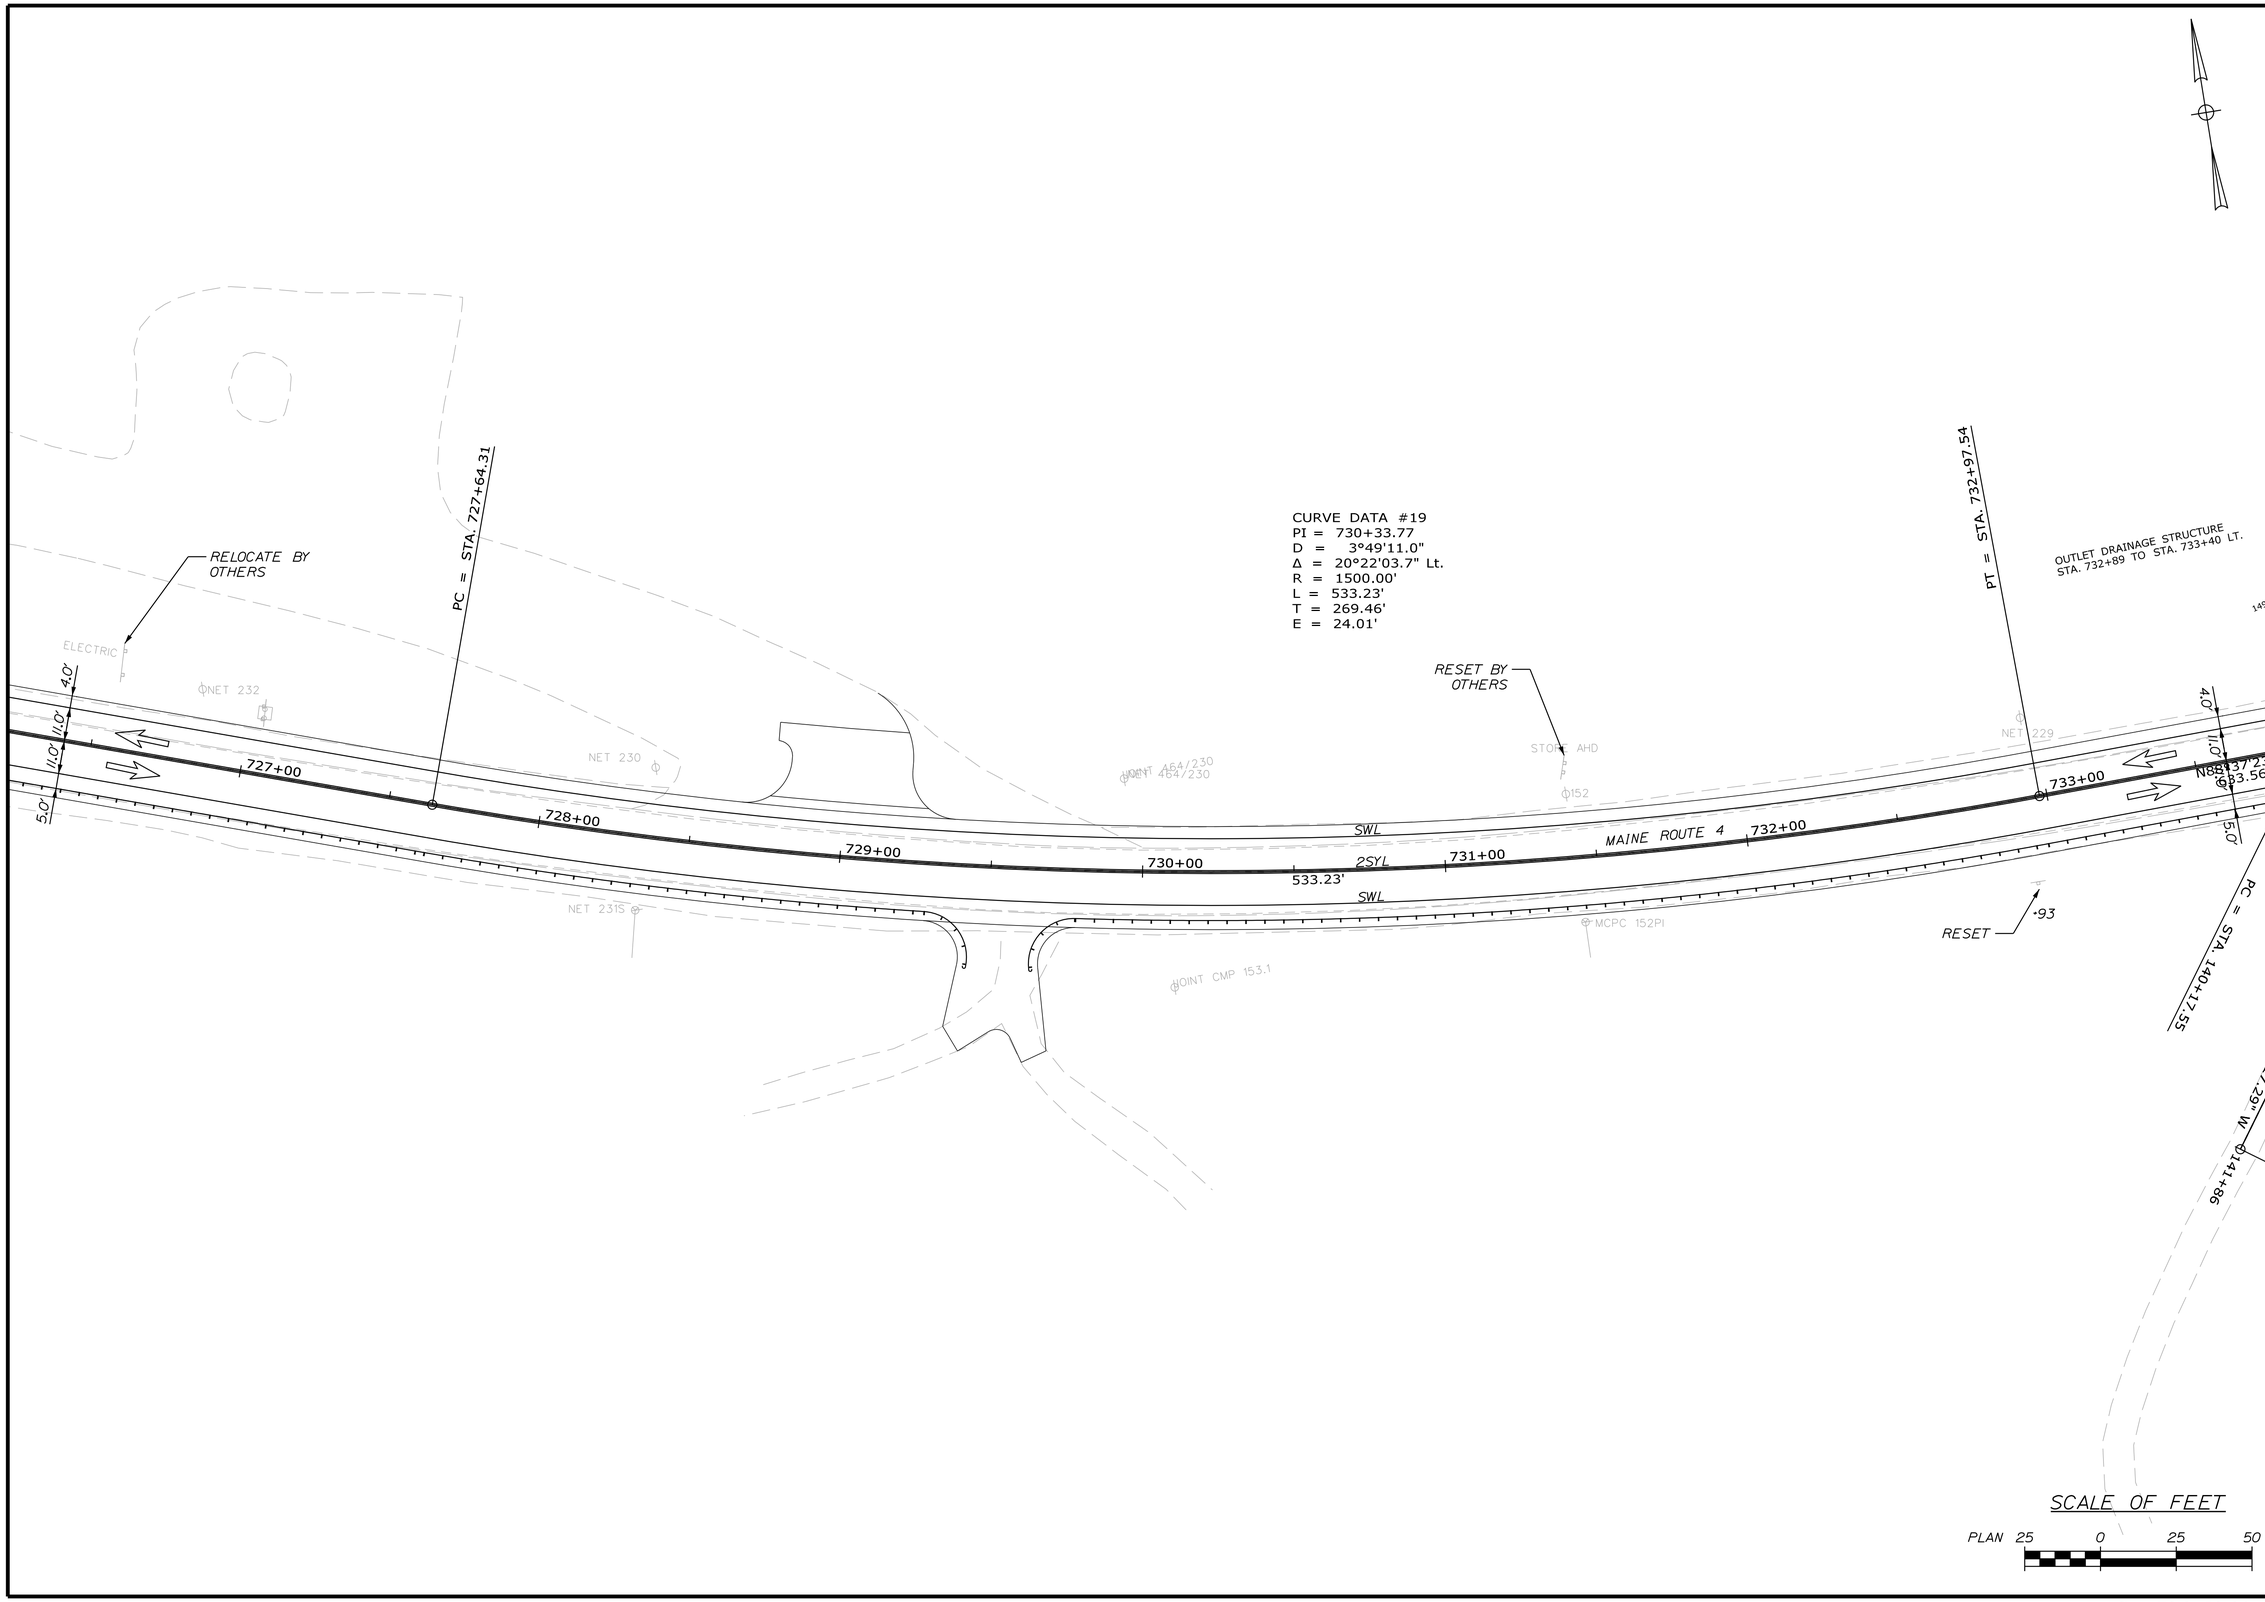

STATE OF MAINE
DEPARTMENT OF TRANSPORTATION

STP-1824(700)X

WIN
WIN 18247.00

HIGHWAY PLANS

	BY	DATE
PROJ. MANAGER	$PROJMANAGER$	
DESIGN-DETAILED	$designer1$	$projdate1$
CHECKED-REVIEWED	------	------
DESIGN2-DETAILED2	$designer2$	$projdate2$
DESIGN3-DETAILED3	$designer3$	$projdate3$
REVISIONS 1	------	$revdate1$
REVISIONS 2	------	$revdate2$
REVISIONS 3	$revision3$	$revdate3$
REVISIONS 4	$revision4$	$revdate4$
FIELD CHANGES	$fieldchange$	$fieldate$

SIGNATURE

P.E. NUMBER

DATE

MADRID \ PHILLIPS
ROUTE 4

SIGNS & PVMT. MARKINGS

SHEET NUMBER
406
OF 532

Sta. 726+50.00 to Sta. 733+50.00

Filename: ...\MSTA\406_SMP_Plan34.dgn Division: HIGHWAY Username: mdebowski Date:2/25/2019

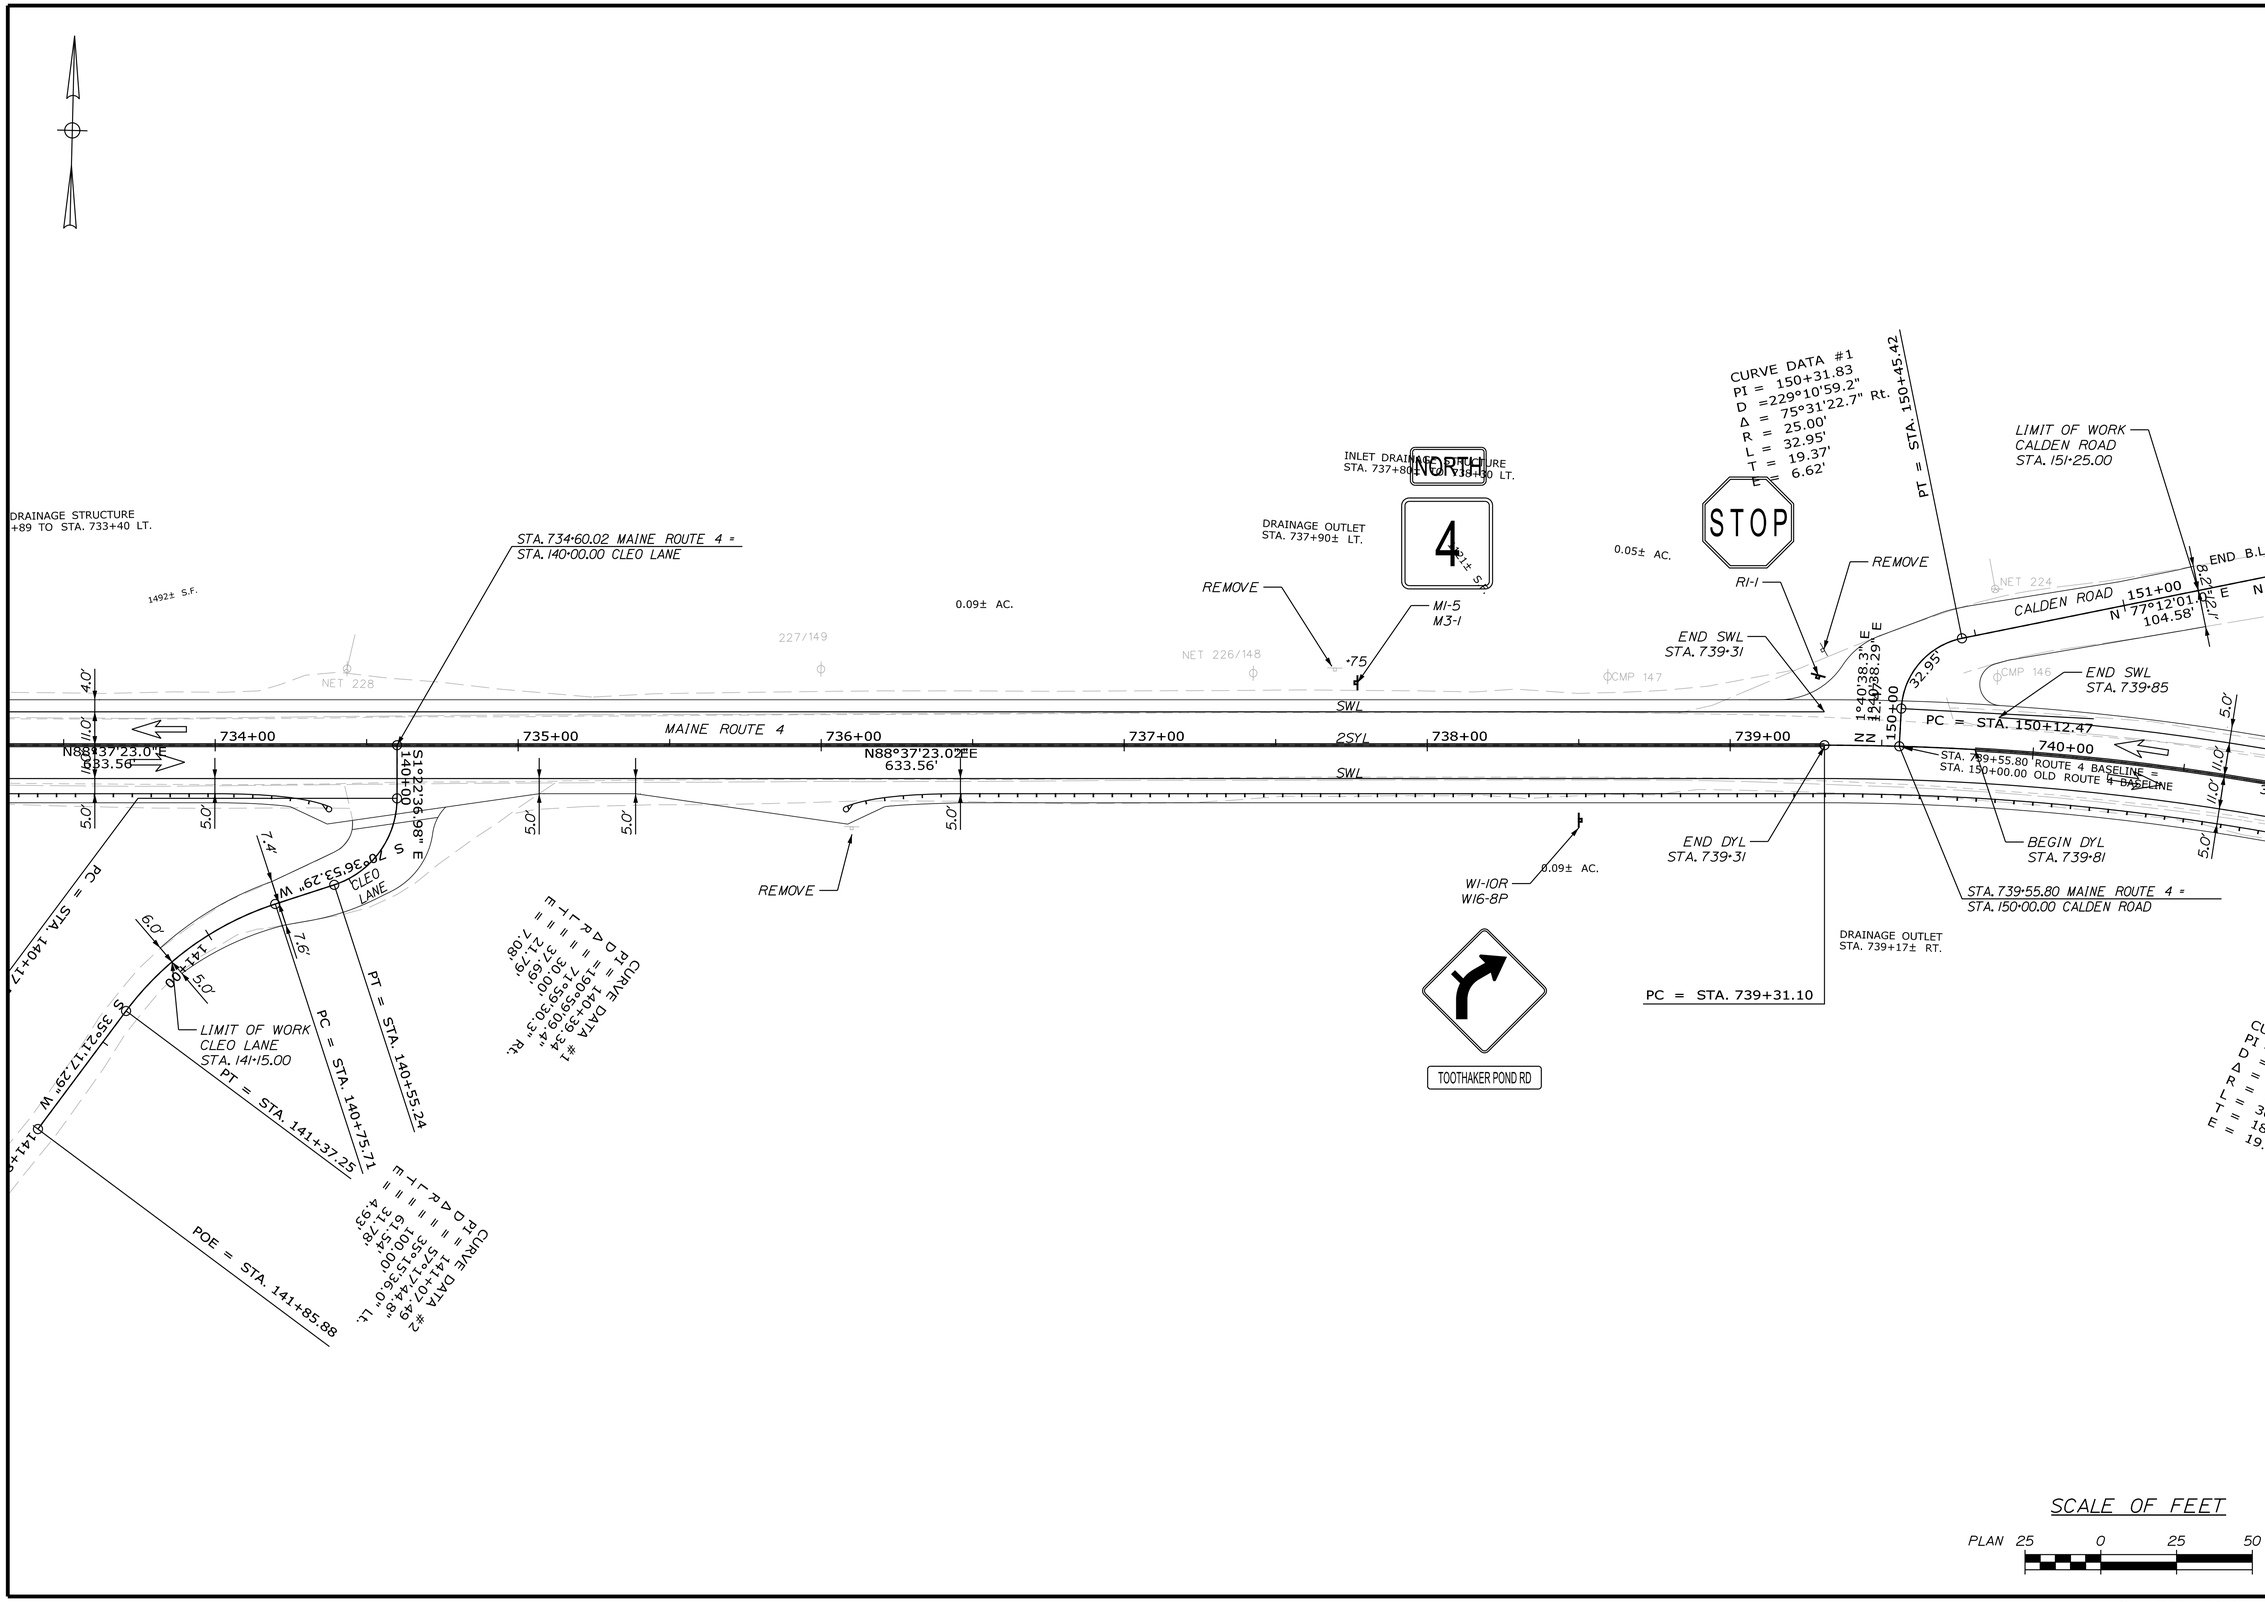

STATE OF MAINE
DEPARTMENT OF TRANSPORTATION

STP-1824(700)X

WIN
WIN 18247.00

HIGHWAY PLANS

PROJ. MANAGER $PROJMANAGER$			
DESIGN-DETAILED	$designer1$	$detailer1$	$projdate1$
CHECKED-REVIEWED	-----	-----	-----
DESIGN2-DETAILED2	$designer2$	$detailer2$	$projdate2$
DESIGN3-DETAILED3	$designer3$	$detailer3$	$projdate3$
REVISIONS 1	-----	-----	$revdate1$
REVISIONS 2	$revision2$		$revdate2$
REVISIONS 3	$revision3$		$revdate3$
REVISIONS 4	$revision4$		$revdate4$
FIELD CHANGES	$fieldchanges$		$fielddate$

SIGNATURE
P.E. NUMBER
DATE

MADRID \ PHILLIPS
ROUTE 4

SIGNS & PVMT. MARKINGS

SHEET NUMBER
407
OF 532

Sta. 733+50.00 to Sta. 740+50.00

Filename: ...\MSTA\407_SMP_Plan35.dgn Division: HIGHWAY Username: mdebowski Date:2/25/2019

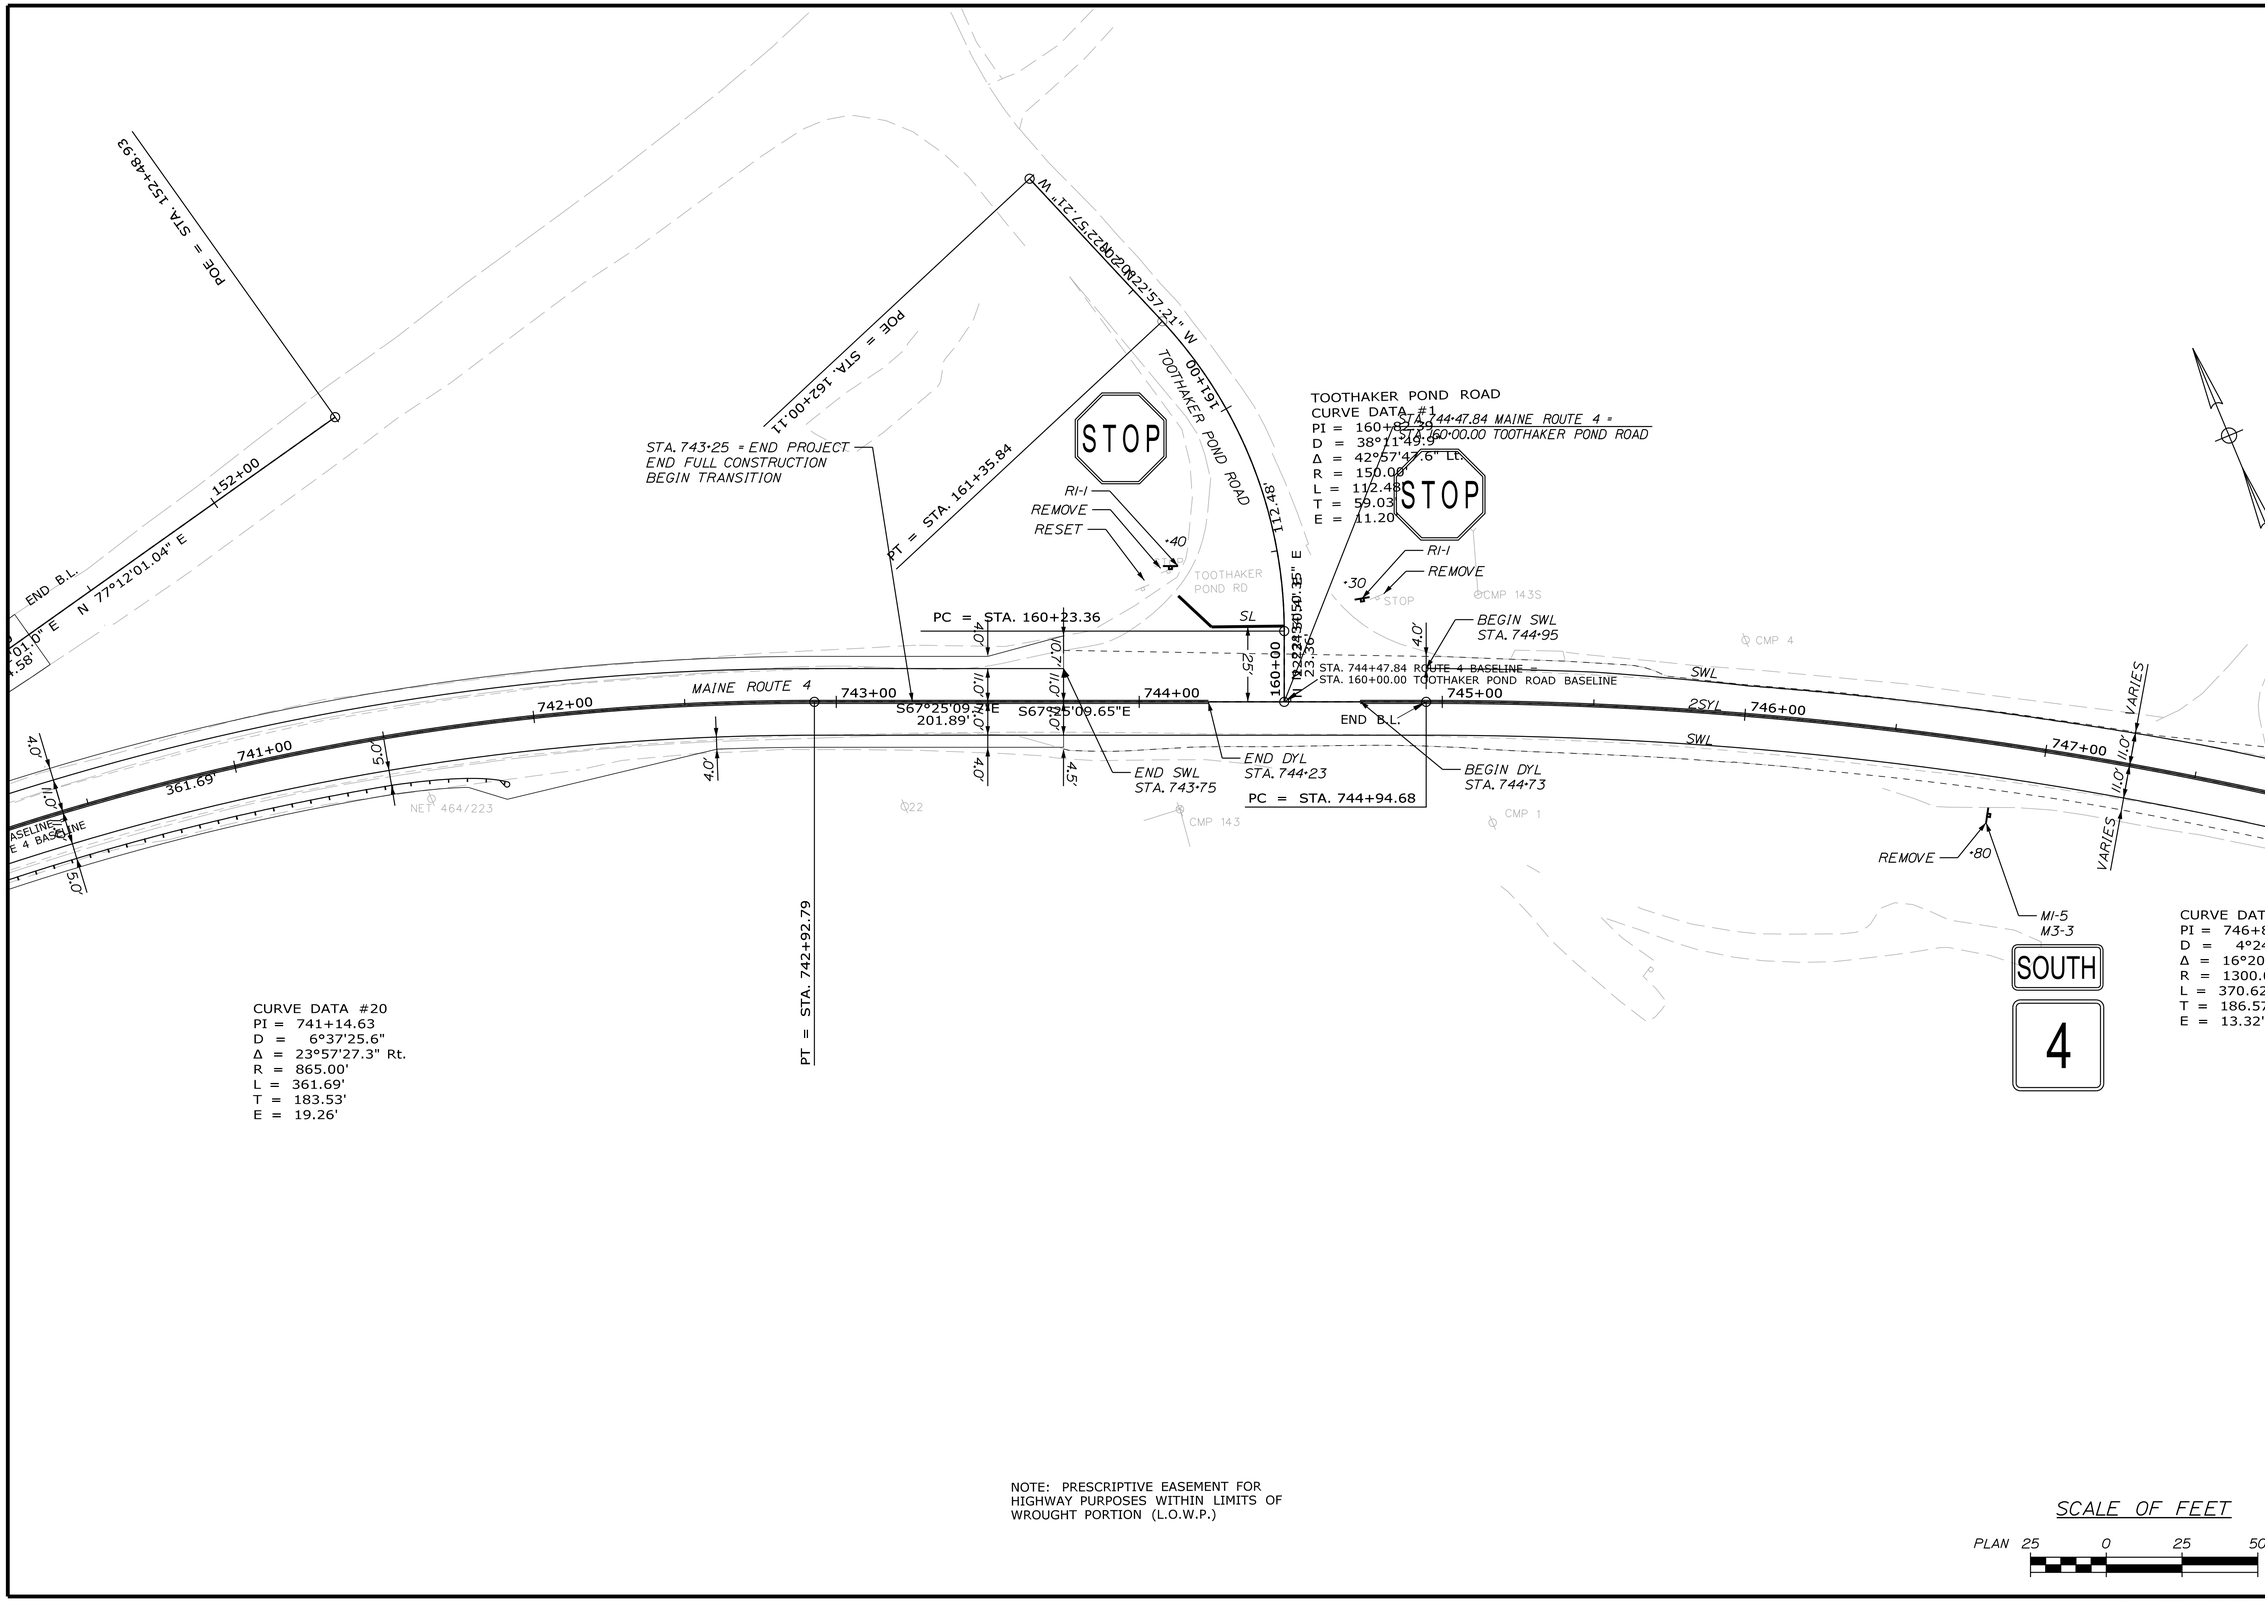

STATE OF MAINE
DEPARTMENT OF TRANSPORTATION

STP-1824(700)X

WIN
WIN 18247.00

HIGHWAY PLANS

		BY	DATE
PROJ. MANAGER	$PROJMANAGER$		
DESIGN-DETAILED	$designer1$	$detailer1$	$projdate1$
CHECKED-REVIEWED	-----	-----	-----
DESIGN2-DETAILED2	$designer2$	$detailer2$	$projdate2$
DESIGN3-DETAILED3	$designer3$	$detailer3$	$projdate3$
REVISIONS 1	-----	-----	$revdate1$
REVISIONS 2	$revision2$		$revdate2$
REVISIONS 3	$revision3$		$revdate3$
REVISIONS 4	$revision4$		$revdate4$
FIELD CHANGES	$fieldchange$		$fielddate$

SIGNATURE

P.E. NUMBER

DATE

MADRID \ PHILLIPS
ROUTE 4

SIGNS & PVMT. MARKINGS

SHEET NUMBER

408

OF 532

Sta. 740+50.00 to Sta. 746+00.00

Filename: ...\MSTA\408_SMP_Plan36.dgn Division: HIGHWAY Username: mdebowski Date:2/25/2019

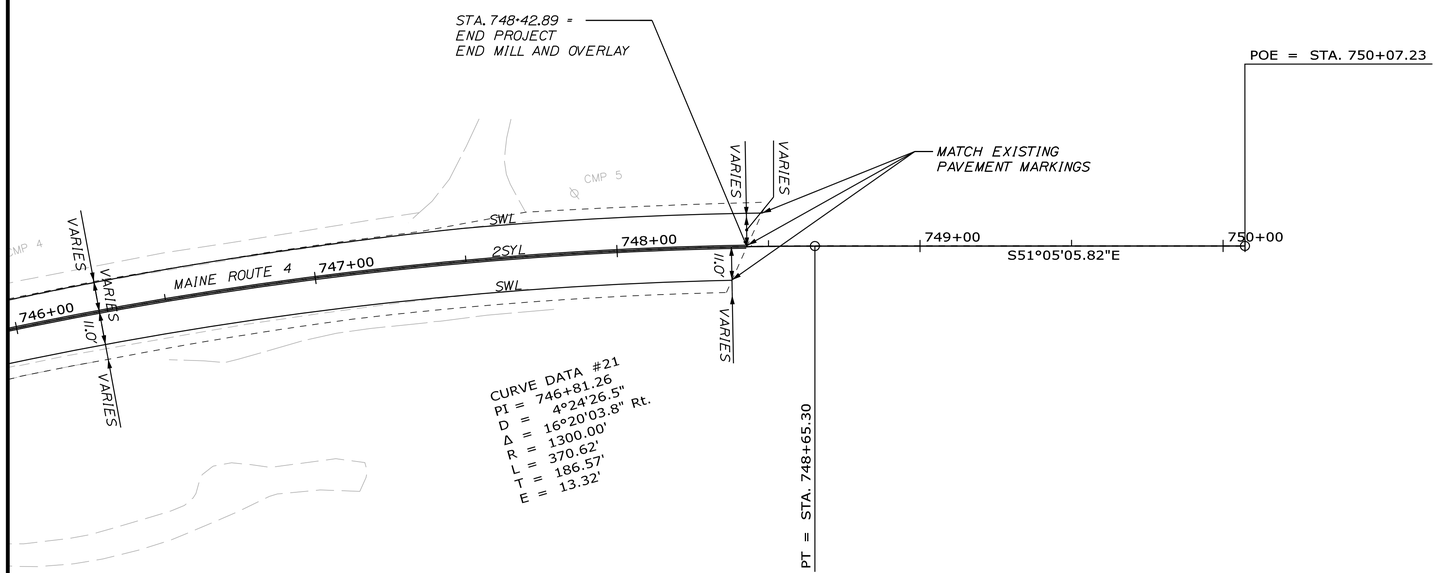

SCALE OF FEET

PLAN 25 0 25 50

STATE OF MAINE
DEPARTMENT OF TRANSPORTATION

STP-1824(700)X

WIN
WIN 18247.00

HIGHWAY PLANS

PROJ. MANAGER #PROJMANAGER$		BY	DATE
DESIGN-DETAILED	$designer1$	$detailer1$	$projdate1$
CHECKED-REVIEWED	-----	-----	-----
DESIGN2-DETAILED2	$designer2$	$detailer2$	$projdate2$
DESIGN3-DETAILED3	$designer3$	$detailer3$	$projdate3$
REVISIONS 1	-----	-----	$revdate1$
REVISIONS 2	-----	-----	$revdate2$
REVISIONS 3	$revision3$		$revdate3$
REVISIONS 4	$revision4$		$revdate4$
FIELD CHANGES	$fieldchange$		$fielddate$

SIGNATURE

P.E. NUMBER

DATE

MADRID \ PHILLIPS
ROUTE 4

SIGNS & PVMT. MARKINGS

SHEET NUMBER

409

OF 532

Sta. 746+00.00 to Sta. 751+00.00

Filename: ...\MSTA\409_SMP_Plan37.dgn Division: HIGHWAY Username: mdebowski Date:2/25/2019

PROPOSED SIGN SUMMARY

ITEM NUMBER	IDENTIFI-CATION NUMBER	SIZE OF SIGN		TEXT	TEXT DIMENSIONS			COLOR		TYPE	SUPPORT	NUMBER OF SIGNS REQUIRED	SIGN AREA (SQ. FT.)		REMARKS
		WIDTH	HEIGHT		LETTER HEIGHT	VERTICAL SPACING	SHIELD/ ARROW	BACK-GROUND	LEGEND BORDER				NOM. AREA	TOTAL AREA	
645.291	D5-1	66"	36"	REST AREA 1 MILE	TEXT DIMENSIONS SHALL CONFORM TO "STANDARD HIGHWAY SIGNS"			BLUE	WHITE	TYPE II	TWO 6" X 6" WOOD POSTS	2	16.50	33.00	
645.292	M1-5	30"	24"	4				WHITE	BLACK	TYPE II	4" X 4" WOOD POST	4	5.00	20.00	
645.292	M3-1	24"	12"	NORTH				WHITE	BLACK	TYPE II	---	2	2.00	4.00	MOUNT WITH M1-5
645.292	M3-3	24"	12"	SOUTH				WHITE	BLACK	TYPE II	---	2	2.00	4.00	MOUNT WITH M1-5
645.292	R1-1	30"	30"	STOP				RED	WHITE	TYPE II	4" X 4" WOOD POST	9	6.25	56.25	
645.292	R2-1	24"	30"	SPEED LIMIT XX				WHITE	BLACK	TYPE II	U CHANNEL	4	5.00	20.00	SPEED LIMIT NUMBERS TO BE PROVIDED BY MAINE DOT
645.292	W1-2L	30"	30"					YELLOW	BLACK	TYPE II	4" X 4" WOOD POST	1	6.25	6.25	
645.292	W1-2R	30"	30"					YELLOW	BLACK	TYPE II	4" X 4" WOOD POST	2	6.25	12.50	
645.292	W1-4L	30"	30"					YELLOW	BLACK	TYPE II	4" X 4" WOOD POST	2	6.25	12.50	
645.292	W1-4R	30"	30"					YELLOW	BLACK	TYPE II	4" X 4" WOOD POST	2	6.25	12.50	
645.292	W1-5R	30"	30"					YELLOW	BLACK	TYPE II	4" X 4" WOOD POST	2	6.25	12.50	
645.292	W1-8L	18"	24"					YELLOW	BLACK	TYPE II	U CHANNEL	28	3.00	84.00	
645.292	W1-8R	18"	24"					YELLOW	BLACK	TYPE II	U CHANNEL	28	3.00	84.00	

SIGN SUMMARY NOTES:

1. SIGN TEXT SHALL CONFORM TO MUTCD.
2. SIGN TYPE AND LOCATIONS SHALL BE IN ACCORDANCE WITH MUTCD.
3. ALL SIGNS TO BE BREAKAWAY.
4. THE COST OF BREAKAWAY SUPPORTS FOR TYPE II SIGNS SHALL BE INCIDENTAL TO ITEMS 645.291 AND 645.292.
5. SIGN LOCATIONS ARE APPROXIMATE AND TO BE VERIFIED IN THE FIELD.

STATE OF MAINE
DEPARTMENT OF TRANSPORTATION

STP-1824(700)X

WIN 18247.00

HIGHWAY PLANS

PROJ. MANAGER	E. MARTIN	BY	DATE
DESIGN-DETAILED	S. BADALIS	-----	-----
CHECKED-REVIEWED	M. DEBOWSKI	-----	-----
DESIGN2-DETAILED2	-----	-----	-----
DESIGN3-DETAILED3	-----	-----	-----
REVISIONS 1	-----		-----
REVISIONS 2	-----		-----
REVISIONS 3	-----		-----
REVISIONS 4	-----		-----
FIELD CHANGES	-----		-----

SIGNATURE

P.E. NUMBER

DATE

MADRID \ PHILLIPS
ME ROUTE 4

SIGN SUMMARY

SHEET NUMBER

410

OF 532

Filename: Division: HIGHWAY Username: COMMON Date:2/21/2011

PROPOSED SIGN SUMMARY

ITEM NUMBER	IDENTIFI-CATION NUMBER	SIZE OF SIGN		TEXT	TEXT DIMENSIONS				COLOR		TYPE	SUPPORT	NUMBER OF SIGNS REQUIRED	SIGN AREA (SQ. FT.)		REMARKS
		WIDTH	HEIGHT		LETTER HEIGHT	VERTICAL SPACING		SHIELD/ ARROW	BACK-GROUND	LEGEND BORDER				NOM. AREA	TOTAL AREA	
645.292	W1-10L	36"	36"		TEXT DIMENSIONS SHALL CONFORM TO "STANDARD HIGHWAY SIGNS"				YELLOW	BLACK	TYPE II	4" X 6" WOOD POST	1	9.00	9.00	
645.292	W1-10R	36"	36"						YELLOW	BLACK	TYPE II	4" X 6" WOOD POST	1	9.00	9.00	
645.292	W2-2L	30"	30"						YELLOW	BLACK	TYPE II	4" X 4" WOOD POST	1	9.00	9.00	
645.292	W8-6a	36"	36"						YELLOW	BLACK	TYPE II	4" X 4" WOOD POST	1	9.00	9.00	
645.292	W8-6b	36"	36"						YELLOW	BLACK	TYPE II	4" X 4" WOOD POST	1	9.00	9.00	
645.292	W13-1P	18"	18"						YELLOW	BLACK	TYPE II	---	2	2.25	4.50	MOUNT WITH W1-10L & W1-2R
645.292	W16-8P	24"	8"						YELLOW	BLACK	TYPE II	---	1	1.33	1.33	MOUNT WITH W1-10R
645.292	S3-1	36"	36"						YELLOW	BLACK	TYPE II	4" X 4" WOOD POST	3	9.00	27.00	
645.291	645(8) (MADRID)	48"	27"		TEXT DIMENSIONS SHALL CONFORM TO "MAINE STANDARD DETAILS 2014 EDITIONS"				GREEN	WHITE	TYPE II	4" X 4" WOOD POST	1	9.00	9.00	
645.291	645(8) (PHILLIPS)	48"	27"	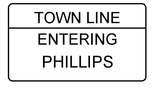					GREEN	WHITE	TYPE II	4" X 4" WOOD POST	1	9.00	9.00	

STATE OF MAINE
DEPARTMENT OF TRANSPORTATION

STP-1824(700)X

WIN 18247.00

HIGHWAY PLANS

		BY	DATE
PROJ. MANAGER	E. MARTIN		
DESIGN-DETAILED	S. BABALIS		
CHECKED-REVIEWED	M. DEBOWSKI		
DESIGN2-DETAILED2			
DESIGN3-DETAILED3			
REVISIONS 1			
REVISIONS 2			
REVISIONS 3			
REVISIONS 4			
FIELD CHANGES			

SIGNATURE

P.E. NUMBER

DATE

MADRID \ PHILLIPS
ME ROUTE 4

SIGN SUMMARY

SHEET NUMBER

411

OF 532

Filename: Division: HIGHWAY Username: COMMON Date:2/21/2011