




STATE OF MAINE
DEPARTMENT OF TRANSPORTATION



MERCER
SOMERSET COUNTY
RTE. 2\BEECH HILL RD.

02292600

PROJECT LENGTH : 0.00 MILES

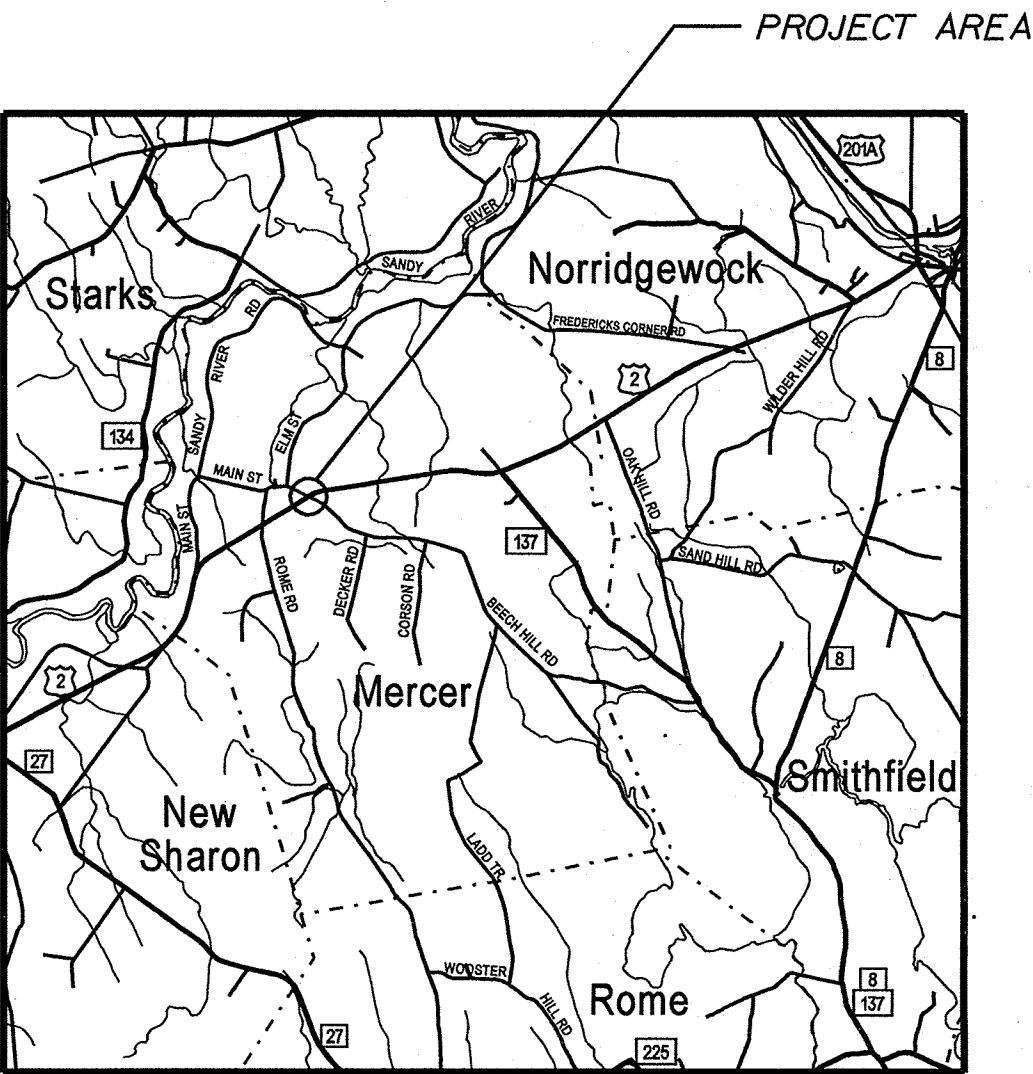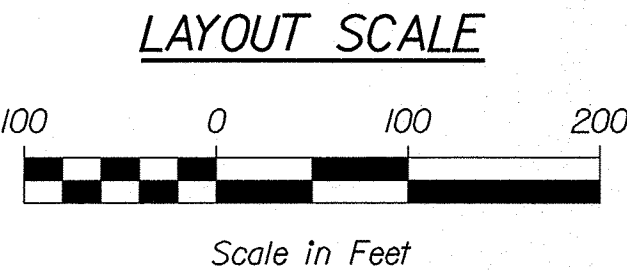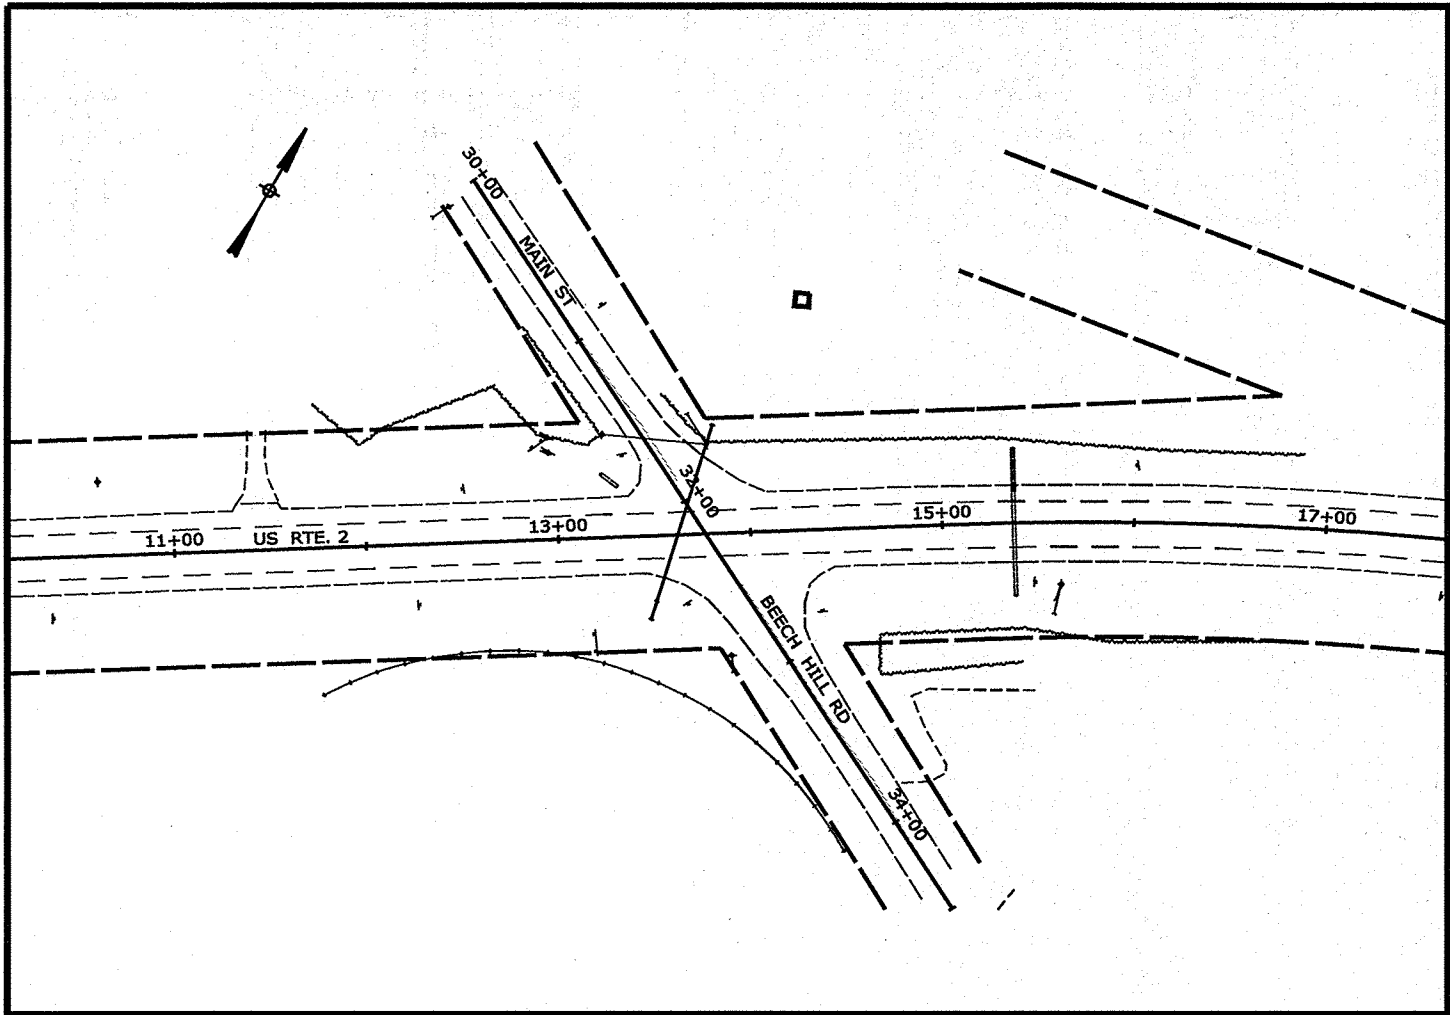

LOCATION MAP

INDEX OF SHEETS

Description	Sheet No.
Title Sheet	1
Plan	2

STATE OF MAINE DEPARTMENT OF TRANSPORTATION	APPROVED	DATE
	COMMISSIONER: <i>[Signature]</i>	8-13-17
	CHIEF ENGINEER: <i>[Signature]</i>	8-8-17



PROJECT INFORMATION	PROGRAM	MULTIMODAL	SIGNATURE	4226	P.E. NUMBER	6/18/19	DATE
	PROJECT MANAGER	A. GODFREY/M. MORIN					
	DESIGNER	TMSI ENGINEERS					
	CONSULTANT						
	PROJECT RESIDENT						
	CONTRACTOR						
	PROJECT COMPLETION DATE						

MERCER RTE. 2\BEECH HILL RD.	TITLE SHEET
---------------------------------	-------------

SHEET NUMBER	1
OF 2	

PROJECT LOCATION:	INTERSECTION OF RTE. 2 AND BEECH HILL RD. IN THE TOWN OF MERCER.
PROGRAM AREA:	MULTIMODAL
SCOPE OF WORK:	INTERSECTION AND TRAFFIC SAFETY IMPROVEMENTS.

WIN 22926.00

Date:6/18/2019

Username: morin

Division: HIGHWAY

Filename: ... \HIGHWAY\MSTA\001_Title_01.dgn

OF 2