STATE OF MAINE
DEPARTMENT OF TRANSPORTATION

MaineDOT

SANFORD

YORK COUNTY
COTTAGE STREET

WIN 022642.00
NHPP - 2264(200)
PROJECT LENGTH : 0.76 MILES

PUBLIC MEETING
OCTOBER 17, 2022

PLAN
50 0 50 100
Scale of Feet

vhb

TYPICAL SECTION
River Street

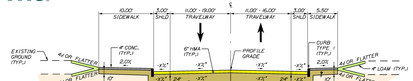

NORMAL

7'SHOULDER WITH CURB TYPE 1 & 10'SIDEWALK
STATION TO STATION
313+21.00 TO 315+85.00, LT.

(2) VARIABLE WIDTH TRAVEL LANES
STATION TO STATION
313+21.00 TO 315+85.00

7'SHOULDER WITH CURB TYPE 1 & 5.5'SIDEWALK
STATION TO STATION
313+21.00 TO 315+85.00, RT.

TYPICAL SECTION
Route 202 Cottage Street

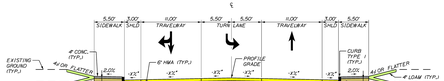

NORMAL

(2) 11' WIDE TRAVEL LANES & LEFT TURN LANE
STATION TO STATION
100+90.00 TO 102+15.00

TYPICAL SECTION
Route 202 Cottage Street

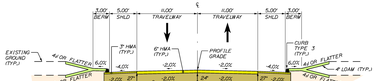

NORMAL

(2) 11' WIDE TRAVEL LANES
STATION TO STATION
123+50.00 TO 129+50.00
135+75.00 TO 137+25.00

TYPICAL SECTION
Route 202 Cottage Street

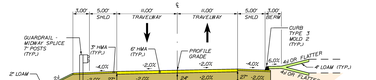

SUPERELEVATED
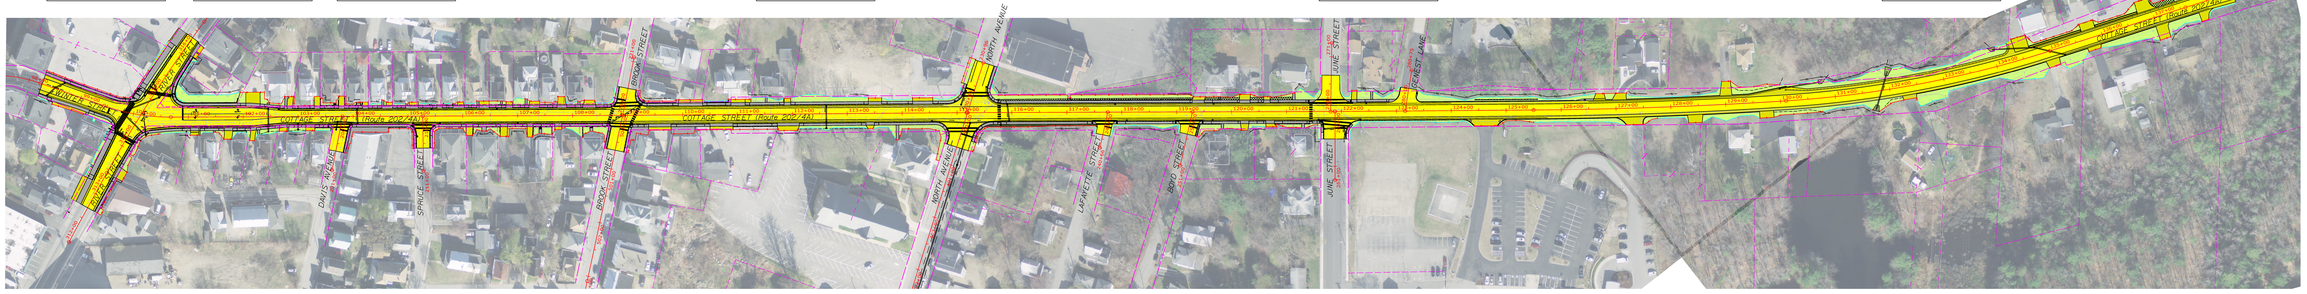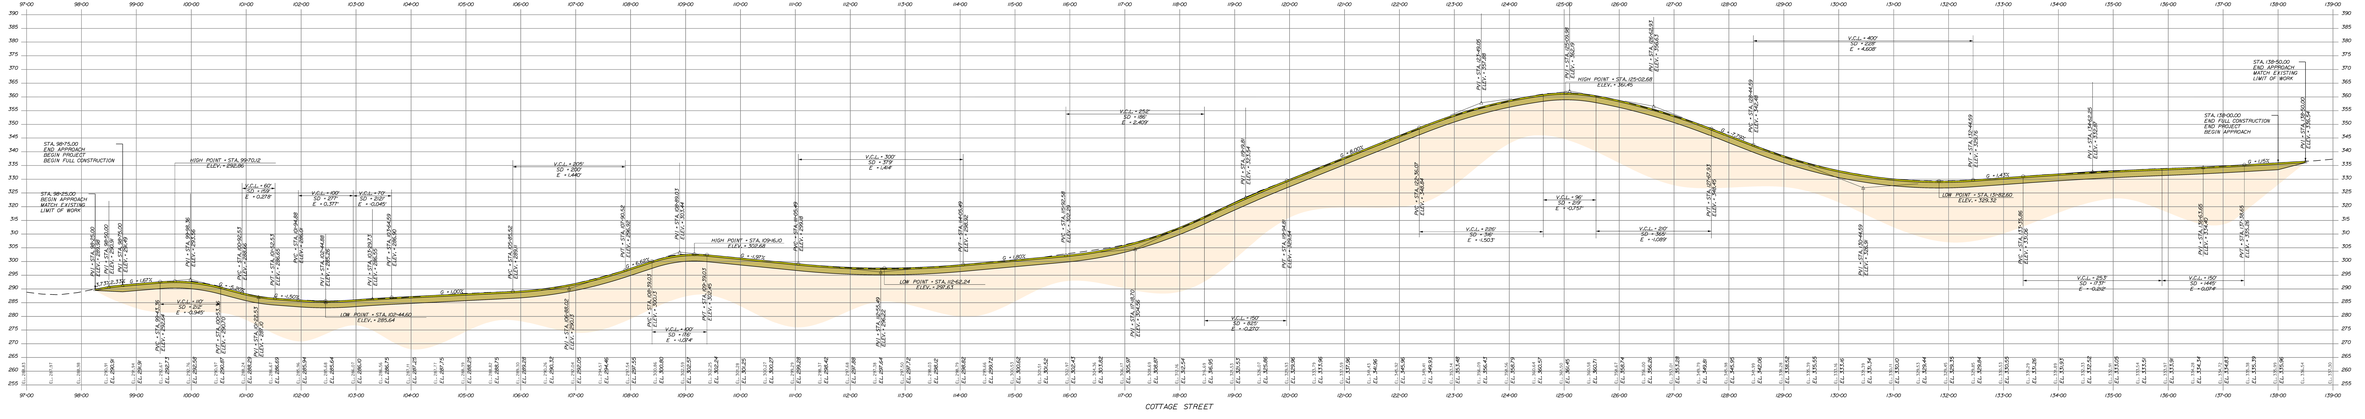
(2) 11' WIDE TRAVEL LANES
STATION TO STATION
130+25.00 TO 135+90.00