DEPARTMENT OF TRANSPORTATION

MaineDOT

SANFORD

YORK COUNTY
DOWNTOWN IMPROVEMENTS

WIN 24395.01

PROJECT LENGTH: 1.00 MILES

PUBLIC MEETING
OCTOBER 17, 2022

vhb

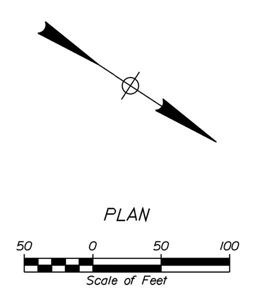

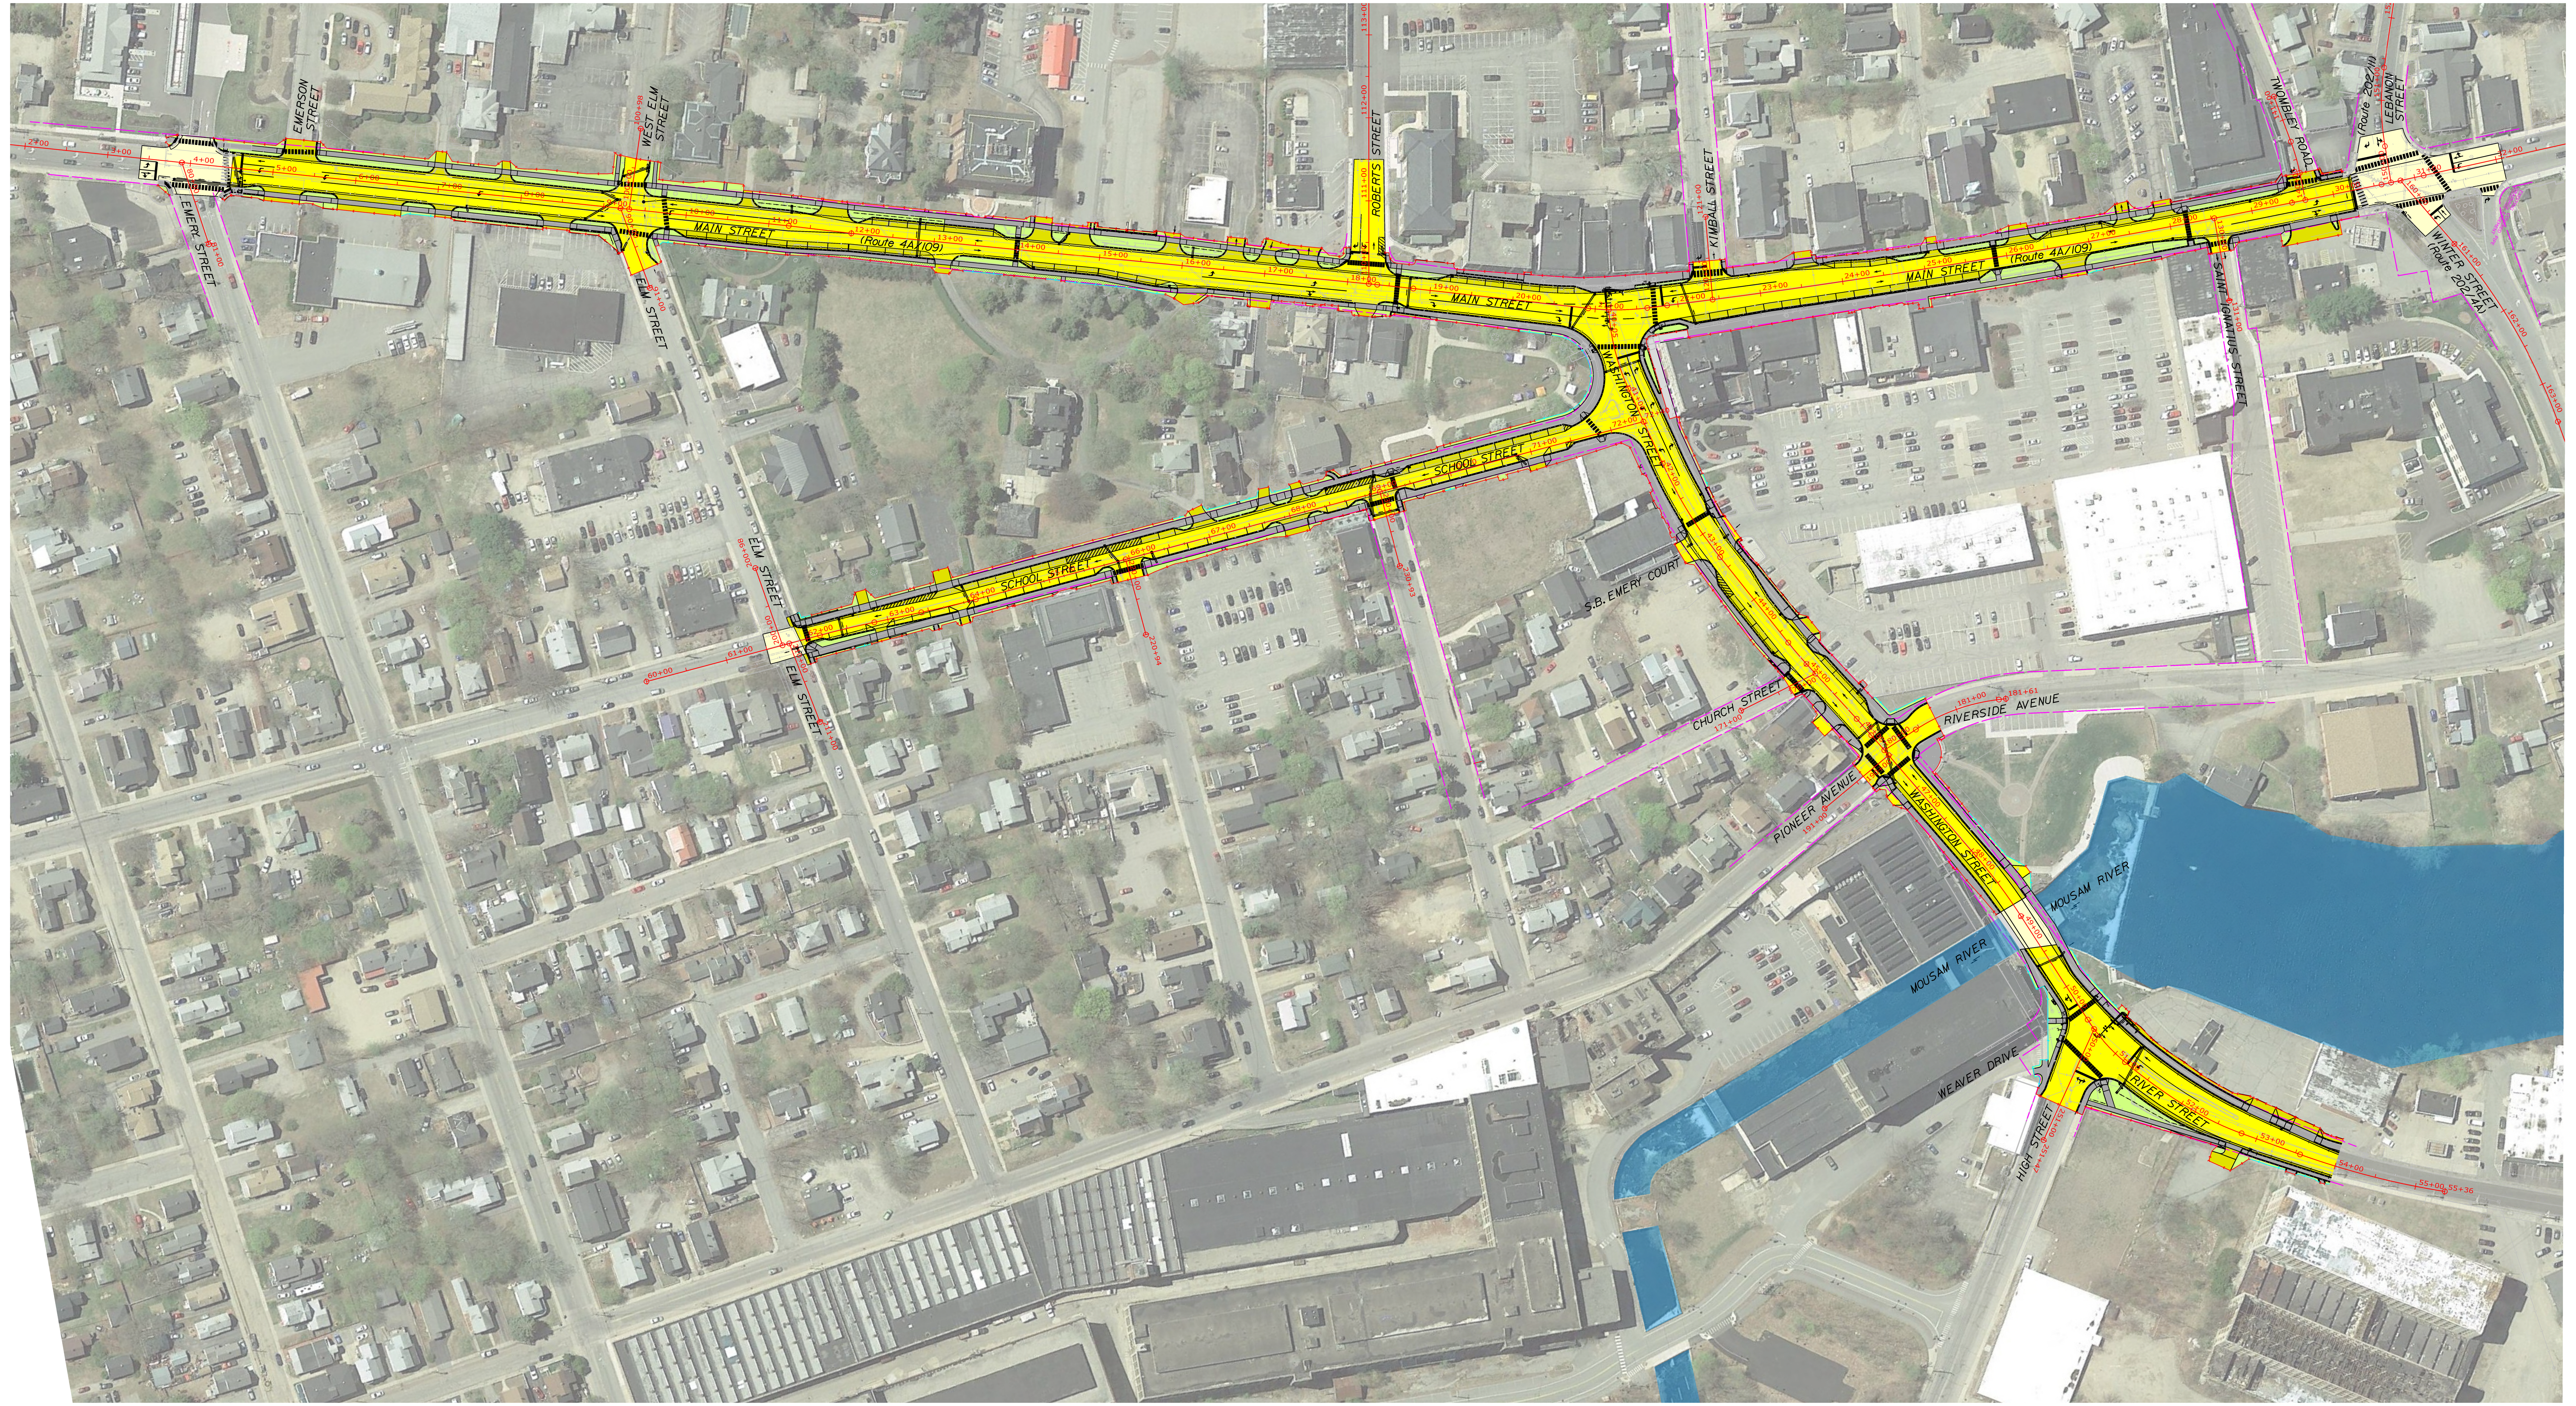

COLOR KEY

TYPICAL SECTION
Main Street

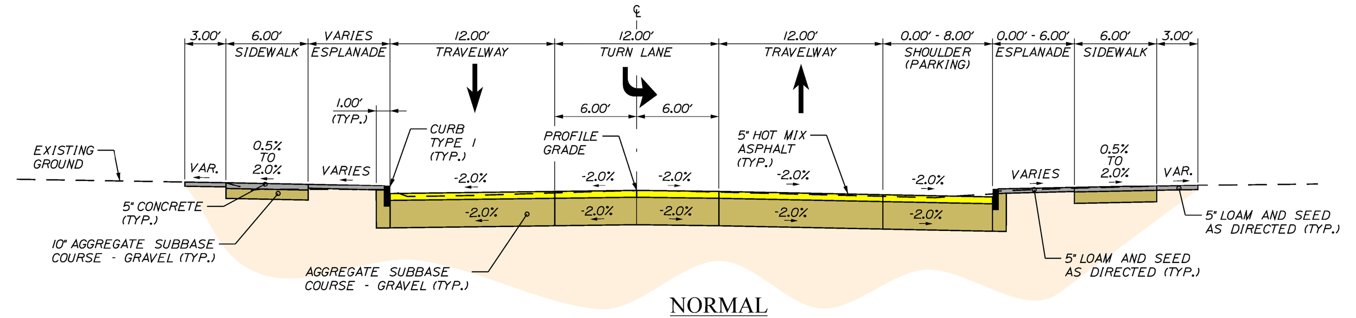

NORMAL

(3) 12' WIDTH TRAVEL LANES
STATION TO STATION
4+50.00 TO 11+24.00

TYPICAL SECTION
Main Street

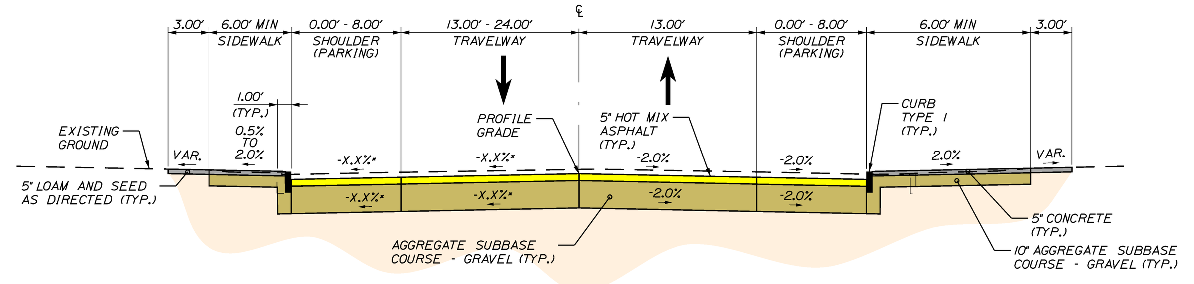

NORMAL

(2) VARIABLE WIDTH TRAVEL LANES
STATION TO STATION
23+21.00 TO 27+70.00

TYPICAL SECTION
School Street

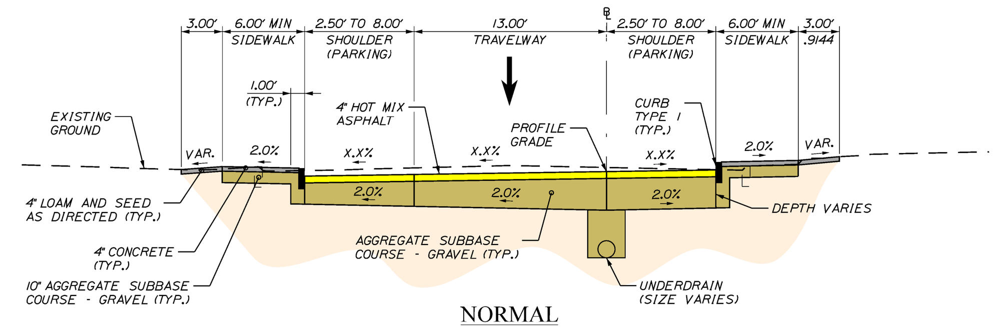

NORMAL

(2) VARIABLE WIDTH TRAVEL LANES
STATION TO STATION
61+91.61 TO 72+10.00

TYPICAL SECTION
Washington Street

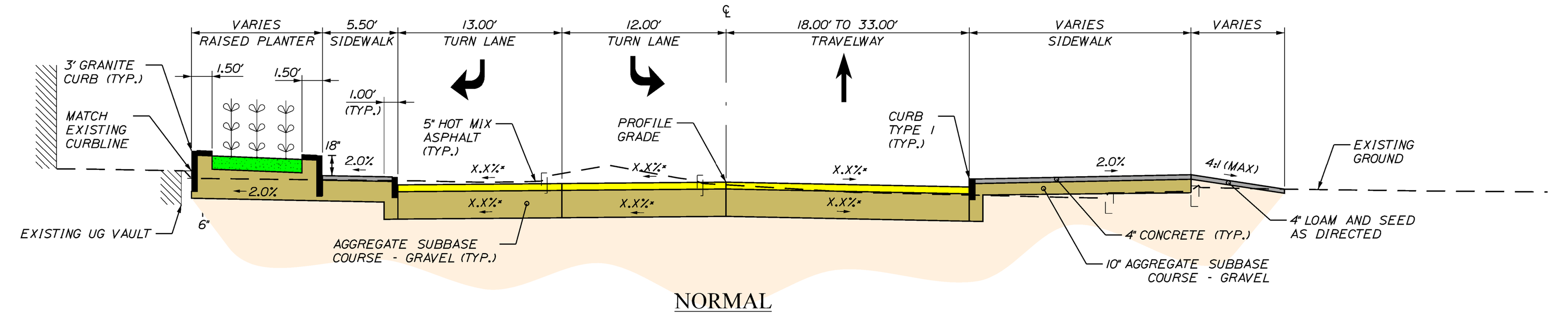

NORMAL

(3) VARIABLE WIDTH TRAVEL LANES
STATION TO STATION
40+50.00 TO 41+50.00

TYPICAL SECTION
Washington Street

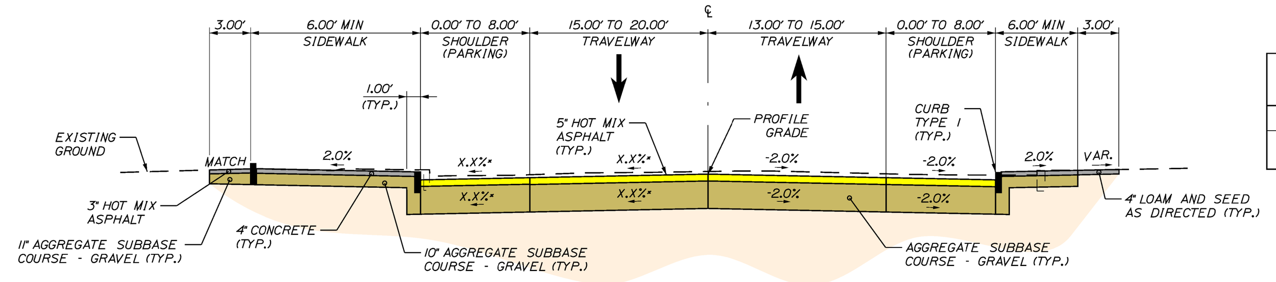

NORMAL

(2) VARIABLE WIDTH TRAVEL LANES
STATION TO STATION
42+85.00 TO 46+50.00