FINAL HVAC
NOT FOR CONSTRUCTION
11/11/2024

STATE OF MAINE
DEPARTMENT OF TRANSPORTATION

WINDHAM

CUMBERLAND COUNTY

NORTH WINDHAM IMPROVEMENTS

WIN: 26662.00


PROJECT LENGTH: 5.03 MILES


PLAN LEGEND

Town, County, State		Catch Basins	Existing / Proposed
Property Lines		Manholes	Existing / Proposed
R/W Lines-Existing		Proposed Underdrain	
R/W Lines-Proposed		Proposed Ditch	
Culvert-Existing		Existing Ditch	
Culvert Proposed		Utility Poles	Existing / Proposed
Curbing	Existing / Proposed	Fire Hydrants	Existing / Proposed
Type 1		Existing Water Line	W
Type 3		Existing San. Sewer	
Type 5		Existing San. Sewer Manhole	
Outline of Bodies of Water		Guardrail-Existing	
Exposed Bedrock		Guardrail-Proposed	
Buildings		Centerline-Existing	
Trees	Conifer / Deciduous	Centerline-Proposed	10+00
Tree Line		Travelway-Existing	
Clearing Limit Line	CLL	Travelway-Proposed	
Railroad			

Boring — HB-XXX-###
Pavement Core — PC-#
Test Pit — TP-XXX-###

Probe — P-#.#X
#.# = Depth
X = W (Weathered Rock)
R (Refusal)
NR (No Refusal)

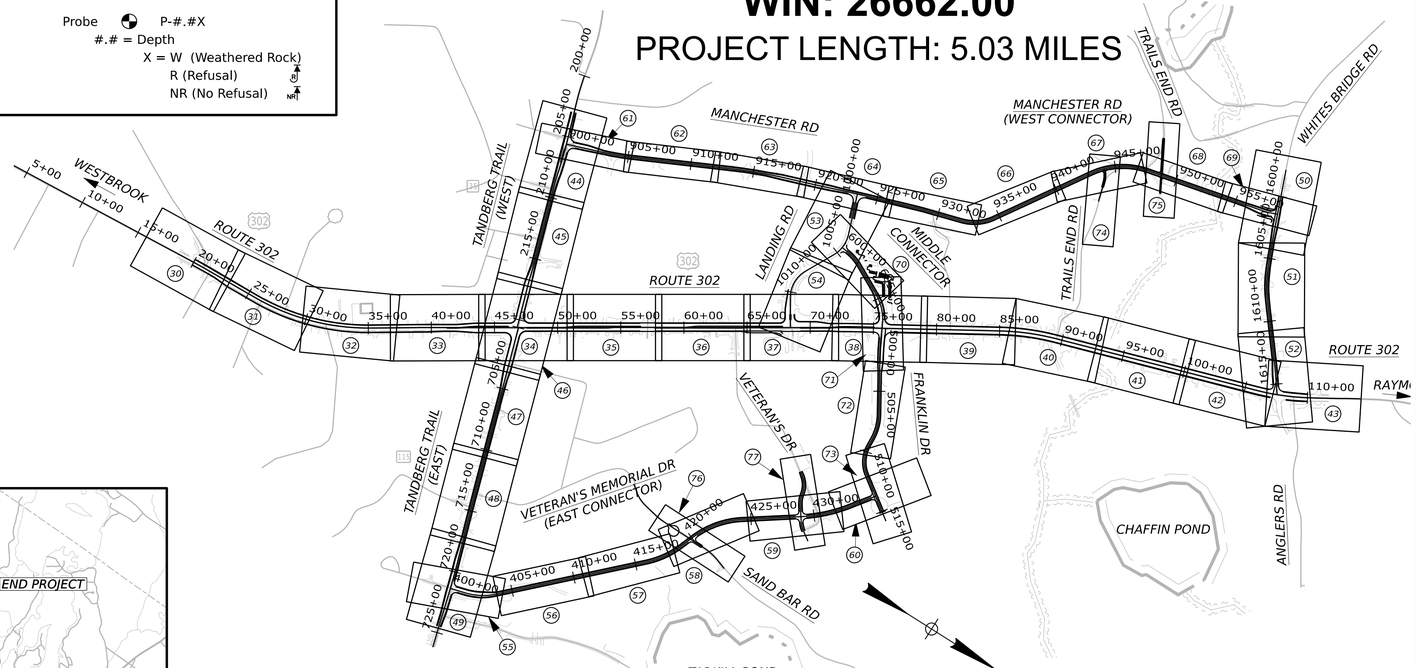

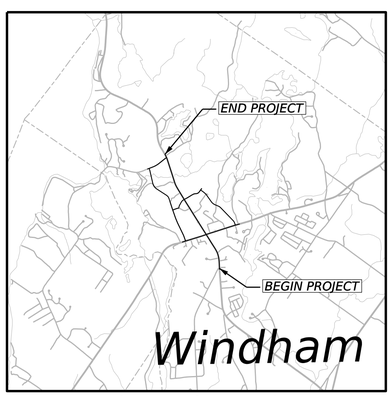

LOCATION MAP

TRAFFIC DATA

Current (XXXX) AADT	X
Future (20XX) AADT	X
DHV - % of AADT	X
Design Hour Volume	X
% Heavy Trucks (AADT)	X
% Heavy Trucks (DHV)	X
Directional Distribution (DHV)	X
18-kip Equivalent P 2.0	X
18-kip Equivalent P 2.5	X
Design Speed (mph)	X
Corridor Priority	X

LAYOUT SCALE

600 0 600 1200

Scale in Feet

PROJECT LOCATION:	X
PROGRAM AREA:	HIGHWAY PROGRAM
SCOPE OF WORK:	RECONSTRUCTION

INDEX OF SHEETS

Description	Sheet No.
Title Sheet	1
Traffic Data	X
Sheet Layout	2
Typical Sections	3-19
Superelevation Tables	20-21
Estimated Quantities	X
Drainage Sheet	X
Construction Notes	X
Traffic Signal Plans	22-29
Plans	30-54
Route 302	30-43
Tandberg Trail (East & West)	44-49
Whites Bridge Rd	50-52
Landing Rd	53-54
Plan / Profile	55-75
East Connector (Veterans Memorial Rd)	55-60
West Connector (Manchester Rd)	61-69
Middle Connector	70-71
Franklin Drive	72-73
Trails End Rd	74-75
Sand Bar Rd (East & West)	76
Veteran's Drive	77
Profiles	78-91
Route 302	78-84
Tandberg Trail (East & West)	85-88
Whites Bridge Rd	89-90
Landing Rd	91
Geometric Curb Layout	X
Cross - Sections	92-322
West Connector (Manchester Rd)	92-141
Route 302	142-216
Tandberg Trail (West)	217-231
Tandberg Trail (East)	232-250
Middle Connector	251-257
Whites Bridge Rd	258-274
Landing Rd	275-282
East Connector (Veterans Memorial Rd)	283-310
Franklin Dr	311-322
Right of Way Map	X

STATE OF MAINE
DEPARTMENT OF TRANSPORTATION
APPROVED
DATE
COMMISSIONER:
CHIEF ENGINEER:

PROJECT INFORMATION

PROGRAM	Highway
PROJECT MANAGER	Ernie Martin
DESIGNER	Ethan Flynn
CONSULTANT	VHB
PROJECT RESIDENT	
CONTRACTOR	
COMPLETION DATE	

SIGNATURE
P.E. NUMBER
DATE

WINDHAM
ROUTE 302
TITLE SHEET

WINDHAM
WIN 26662.00

SHEET NUMBER
1
OF 322

Username: JAMESDAVIS Date: 11/11/2024

Filename: c:\bms\vhb-pw-01\dms97340\001_Title_Sheet.dgn

GORHAM

SEBAGO LAKE BASIN

WESTBROOK

ROUTE 302

TANDBERG TRAIL (WEST)

MANCHESTER RD

MANCHESTER RD (WEST CONNECTOR)

LANDING RD

MIDDLE CONNECTOR

TRAILS END RD

WHITES BRIDGE RD

VETERAN'S DR

FRANKLIN DR

TANDBERG TRAIL (EAST)

VETERAN'S MEMORIAL DR (EAST CONNECTOR)

SAND BAR RD

ANGLERS RD

RAYMOND

GRAY

COLLINS POND

TARKILL POND

CHAFFIN POND

PETTINGILL POND

MILL POND

MUD PONDS

SHEET LAYOUT PLAN

400 0 400 800

Scale of Feet

STATE OF MAINE
DEPARTMENT OF TRANSPORTATION

CAPITAL PROJECTS

WIN
26662.00

HIGHWAY PLANS

vhb

	BY	DATE
PROJ MANAGER	ERNIE MARTIN	
DESIGN-DETAILED	JBD	11/11/2024
CHECKED-REVIEWED	BRT	11/11/2024
DESIGN2-DETAILED2	AG	
DESIGN3-DETAILED3		
REVISIONS 1		
REVISIONS 2		
REVISIONS 3		
REVISIONS 4		
FIELD CHANGES		

WINDHAM
ROUTE 302

SHEET LAYOUT
(1 OF 1)

SHEET NUMBER

2

OF 322

Username: JAMESDAVIS Date: 11/11/2024

Filename: c:\bms\vhb-pw-01\dms97340\002_Sheet_Layout.dgn


NOTES:

1. THE PAVEMENT AND BASE DEPTHS AS SHOWN ON THE PLANS ARE INTENDED TO BE NOMINAL.
2. WHEN SUPERELEVATION EXCEEDS THE SLOPE OF THE LOW SIDE SHOULDER, THE LOW SIDE SHOULDER SHALL HAVE THE SAME SLOPE AS THE TRAVELWAY.
3. CROWNS FOR BOTH NORMAL AND SUPERELEVATION SECTIONS FOR ALL COURSES OF SUBBASE AND PAVEMENT SHALL BE STRAIGHT.
4. THE ALGEBRAIC DIFFERENCE BETWEEN THE SHOULDER AND TRAVELWAY CROSS SLOPES 'ROLLOVER' SHALL NOT EXCEED 8%.
5. THE STATIONING SHOWN UNDER EACH TYPICAL IS APPROXIMATE.
6. 2" OF DIRTY BORROW SHALL BE USED FOR ALL DISTURBED SLOPES OTHER THAN LAWN AREAS, 4" OF LOAM SHALL BE USED IN ALL LAWN AREAS.

* SEE SUPERELEVATION TABLE FOR CROSS SLOPES

** SEE PLANS FOR VARYING LANE WIDTHS AND CONFIGURATIONS


ROUTE 302

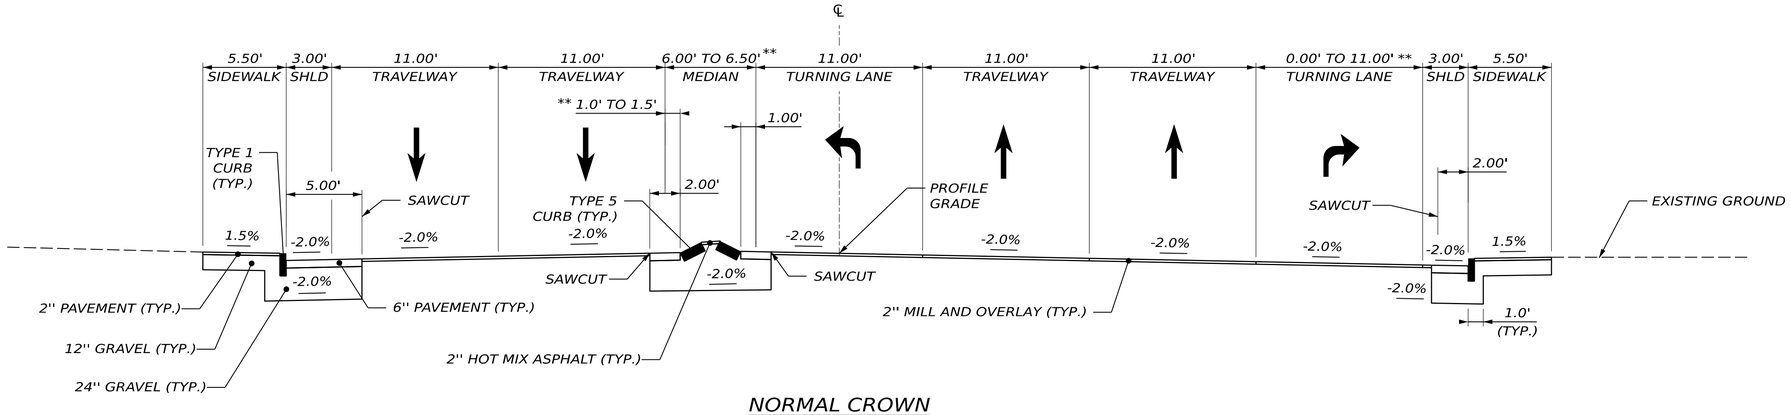

NORMAL CROWN

(6) TRAVEL LANES WITH RAISED ISLAND
STATION TO STATION
43+50.00 TO 46+05.00 55+00.00 TO 56+50.00 65+50.00 TO 67+75.00

ROUTE 302

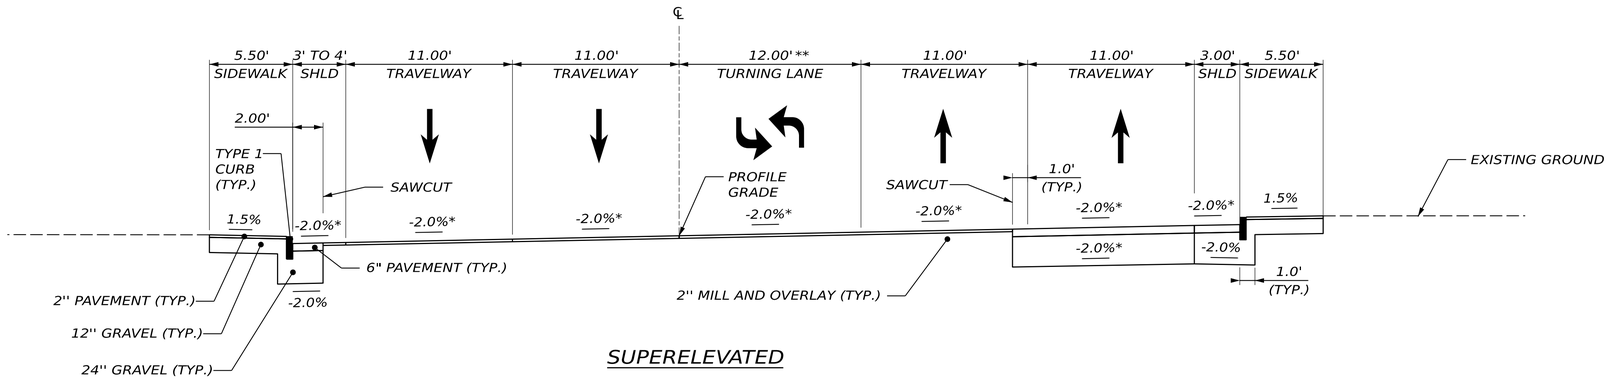

SUPERELEVATED

(5) TRAVEL LANES WITH CENTER TURN LANE
STATION TO STATION
22+00.00 TO 39+75.00 69+25.00 TO 83+00.00 91+00.00 TO 107+00.00

STATE OF MAINE
DEPARTMENT OF TRANSPORTATION
CAPITAL PROJECTS
WIN 26662.00
HIGHWAY PLANS

vhb

PROJ MANAGER	ERNIE MARTIN		
DESIGN-DETAILED	JBD	BRT	11/11/2024
CHECKED-REVIEWED	ECF	AG	11/11/2024
DESIGN2-DETAILED2			
DESIGN3-DETAILED3			
REVISIONS 1			
REVISIONS 2			
REVISIONS 3			
REVISIONS 4			
FIELD CHANGES			

WINDHAM
ROUTE 302

TYPICAL SECTIONS
(1 OF 17)

SHEET NUMBER
3
OF 322

Date: 11/11/2024
Username: BTOMIC

Filename: c:\bms\vhb-pw-01\dms97340\003_Typical_Sections.dgn


NOTES:

1. THE PAVEMENT AND BASE DEPTHS AS SHOWN ON THE PLANS ARE INTENDED TO BE NOMINAL.
2. WHEN SUPERELEVATION EXCEEDS THE SLOPE OF THE LOW SIDE SHOULDER, THE LOW SIDE SHOULDER SHALL HAVE THE SAME SLOPE AS THE TRAVELWAY.
3. CROWNS FOR BOTH NORMAL AND SUPERELEVATION SECTIONS FOR ALL COURSES OF SUBBASE AND PAVEMENT SHALL BE STRAIGHT.
4. THE ALGEBRAIC DIFFERENCE BETWEEN THE SHOULDER AND TRAVELWAY CROSS SLOPES 'ROLLOVER' SHALL NOT EXCEED 8%.
5. THE STATIONING SHOWN UNDER EACH TYPICAL IS APPROXIMATE.
6. 2" OF DIRTY BORROW SHALL BE USED FOR ALL DISTURBED SLOPES OTHER THAN LAWN AREAS, 4" OF LOAM SHALL BE USED IN ALL LAWN AREAS.

* SEE SUPERELEVATION TABLE FOR CROSS SLOPES

** SEE PLANS FOR VARYING LANE WIDTHS AND CONFIGURATIONS


ROUTE 302

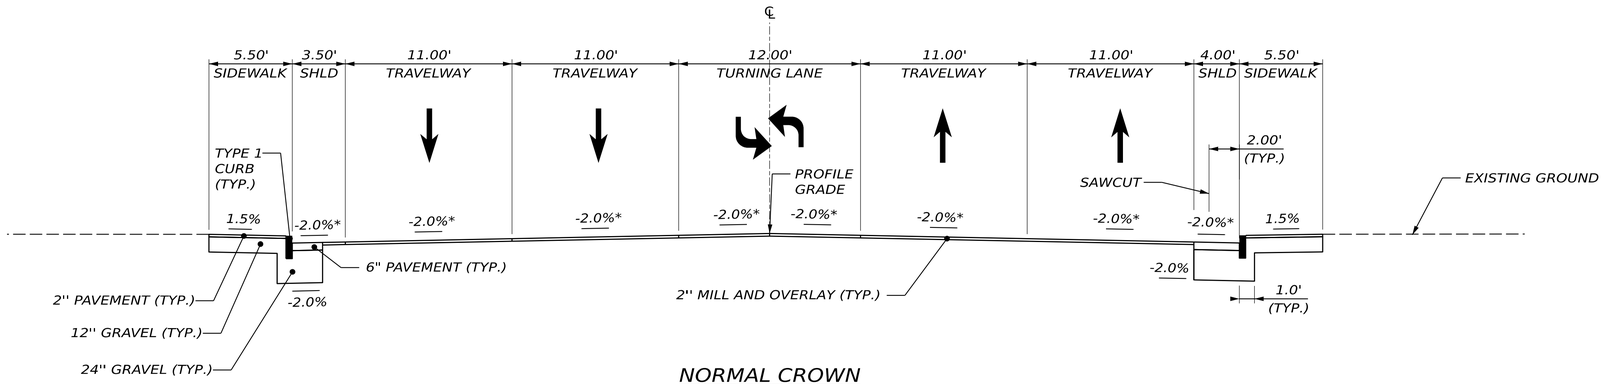

NORMAL CROWN

(5) TRAVEL LANES WITH CENTER TURN LANE
STATION TO STATION
78+50.00 TO 104+00.00

ROUTE 302

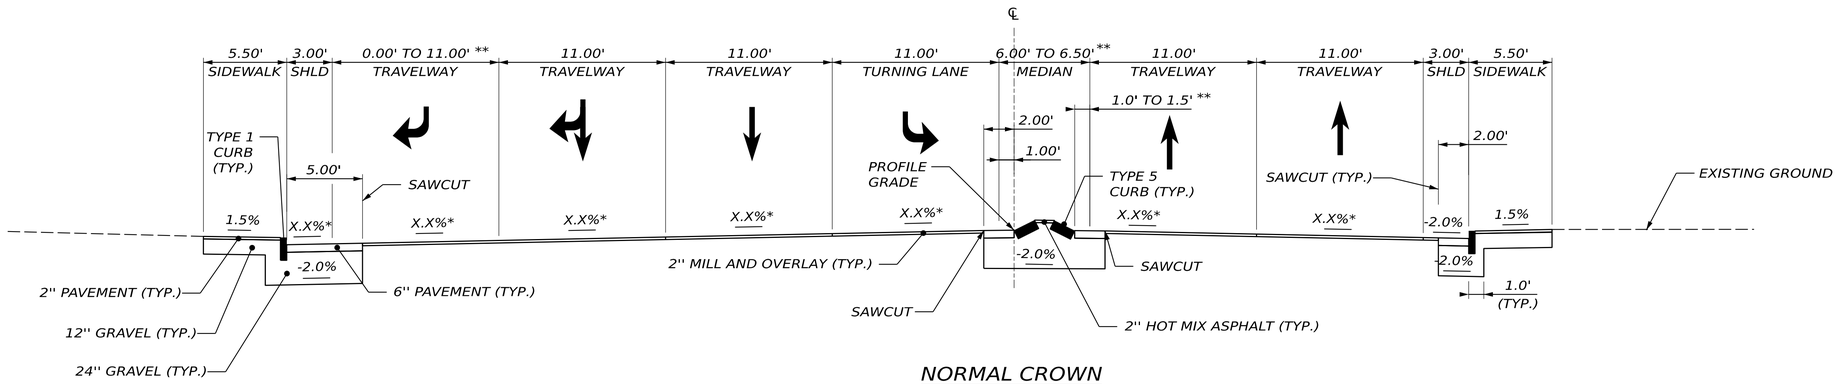

NORMAL CROWN

(5) TO (6) TRAVEL LANES WITH RAISED ISLAND
STATION TO STATION
47+55.00 TO 50+50.00
57+66.00 TO 60+00.00
69+10.00 TO 71+50.00

STATE OF MAINE
DEPARTMENT OF TRANSPORTATION

CAPITAL PROJECTS

WIN 26662.00

HIGHWAY PLANS

vhb

PROJ MANAGER	ERNIE MARTIN		
DESIGN-DETAILED	JBD	BRT	11/11/2024
CHECKED-REVIEWED	ECF	AG	11/11/2024
DESIGN2-DETAILED2			
DESIGN3-DETAILED3			
REVISIONS 1			
REVISIONS 2			
REVISIONS 3			
REVISIONS 4			
FIELD CHANGES			

WINDHAM
ROUTE 302

TYPICAL SECTIONS
(2 OF 17)

SHEET NUMBER

4

OF 322

Date: 11/11/2024

Username: BTOMIC


Filename: c:\bms\vhb-pw-01\dms97340\003_Typical_Sections.dgn

NOTES:

1. THE PAVEMENT AND BASE DEPTHS AS SHOWN ON THE PLANS ARE INTENDED TO BE NOMINAL.
2. WHEN SUPERELEVATION EXCEEDS THE SLOPE OF THE LOW SIDE SHOULDER, THE LOW SIDE SHOULDER SHALL HAVE THE SAME SLOPE AS THE TRAVELWAY.
3. CROWNS FOR BOTH NORMAL AND SUPERELEVATION SECTIONS FOR ALL COURSES OF SUBBASE AND PAVEMENT SHALL BE STRAIGHT.
4. THE ALGEBRAIC DIFFERENCE BETWEEN THE SHOULDER AND TRAVELWAY CROSS SLOPES 'ROLLOVER' SHALL NOT EXCEED 8%.
5. THE STATIONING SHOWN UNDER EACH TYPICAL IS APPROXIMATE.
6. 2" OF DIRTY BORROW SHALL BE USED FOR ALL DISTURBED SLOPES OTHER THAN LAWN AREAS, 4" OF LOAM SHALL BE USED IN ALL LAWN AREAS.

* SEE SUPERELEVATION TABLE FOR CROSS SLOPES


WEST CONNECTOR WITH MILL AND FILL TYPICAL SECTION

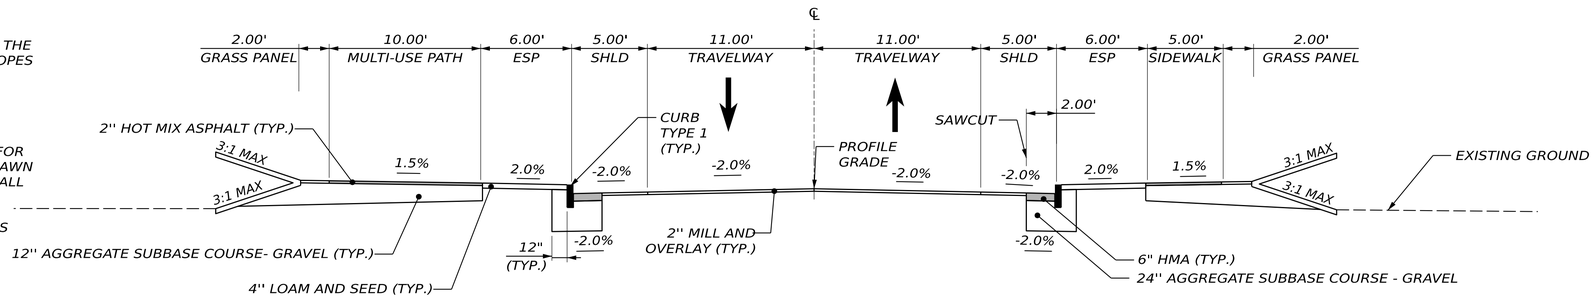

NORMAL

(2) 11' WIDE TRAVEL LANES
STATION TO STATION
903+00.00 TO 916+00.00
922+50.00 TO 929+00.00

WEST CONNECTOR MILL AND FILL WITH RAISED MEDIAN TYPICAL SECTION

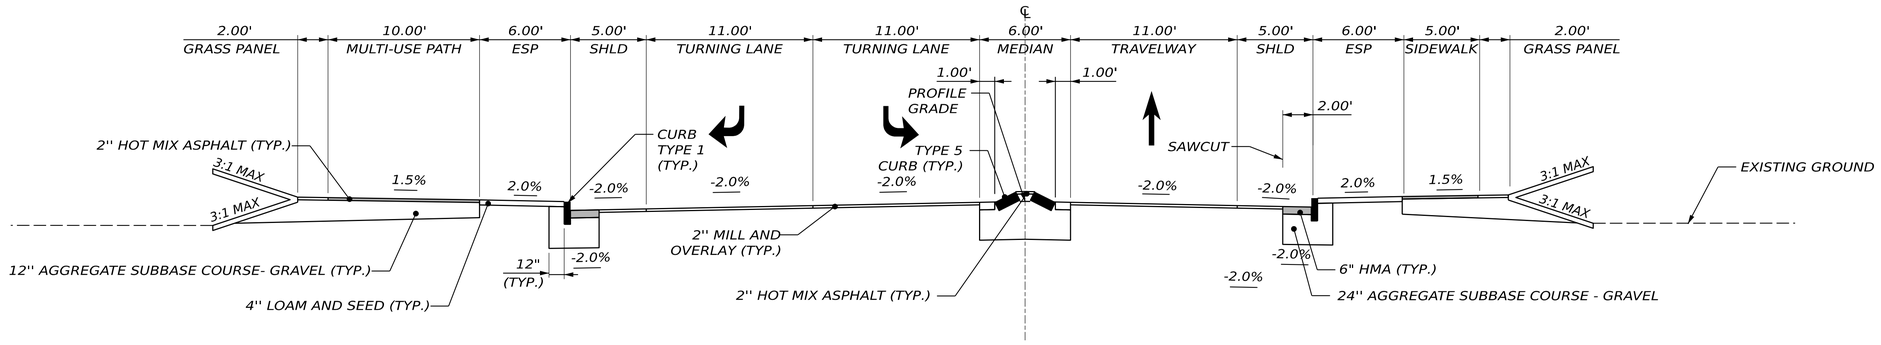

NORMAL

(3) 11' WIDE TRAVEL LANES WITH 4' RAISED ISLAND
STATION TO STATION
900+70.00 TO 901+75.00

STATE OF MAINE
DEPARTMENT OF TRANSPORTATION

CAPITAL PROJECTS

WIN 26662.00

HIGHWAY PLANS

vhb

PROJ MANAGER	ERNIE MARTIN		
DESIGN-DETAILED	JBD	BRT	11/11/2024
CHECKED-REVIEWED	ECF	AG	11/11/2024
DESIGN2-DETAILED2			
DESIGN3-DETAILED3			
REVISIONS 1			
REVISIONS 2			
REVISIONS 3			
REVISIONS 4			
FIELD CHANGES			

WINDHAM
WEST CONNECTOR

TYPICAL SECTIONS
(3 OF 17)

SHEET NUMBER

5

OF 322

Date: 11/11/2024

Username: BTOMIC

Filename: c:\bms\vhb-pw-01\dms97340\003_Typical_Sections.dgn


NOTES:

1. THE PAVEMENT AND BASE DEPTHS AS SHOWN ON THE PLANS ARE INTENDED TO BE NOMINAL.
2. WHEN SUPERELEVATION EXCEEDS THE SLOPE OF THE LOW SIDE SHOULDER, THE LOW SIDE SHOULDER SHALL HAVE THE SAME SLOPE AS THE TRAVELWAY.
3. CROWNS FOR BOTH NORMAL AND SUPERELEVATION SECTIONS FOR ALL COURSES OF SUBBASE AND PAVEMENT SHALL BE STRAIGHT.
4. THE ALGEBRAIC DIFFERENCE BETWEEN THE SHOULDER AND TRAVELWAY CROSS SLOPES 'ROLLOVER' SHALL NOT EXCEED 8%.
5. THE STATIONING SHOWN UNDER EACH TYPICAL IS APPROXIMATE.
6. 2" OF DIRTY BORROW SHALL BE USED FOR ALL DISTURBED SLOPES OTHER THAN LAWN AREAS, 4" OF LOAM SHALL BE USED IN ALL LAWN AREAS.

* SEE SUPERELEVATION TABLE FOR CROSS SLOPES

** SEE LANE WIDTH TABLE FOR VARYING LANE WIDTHS NEAR INTERSECTION


WEST CONNECTOR NEW TYPICAL SECTION

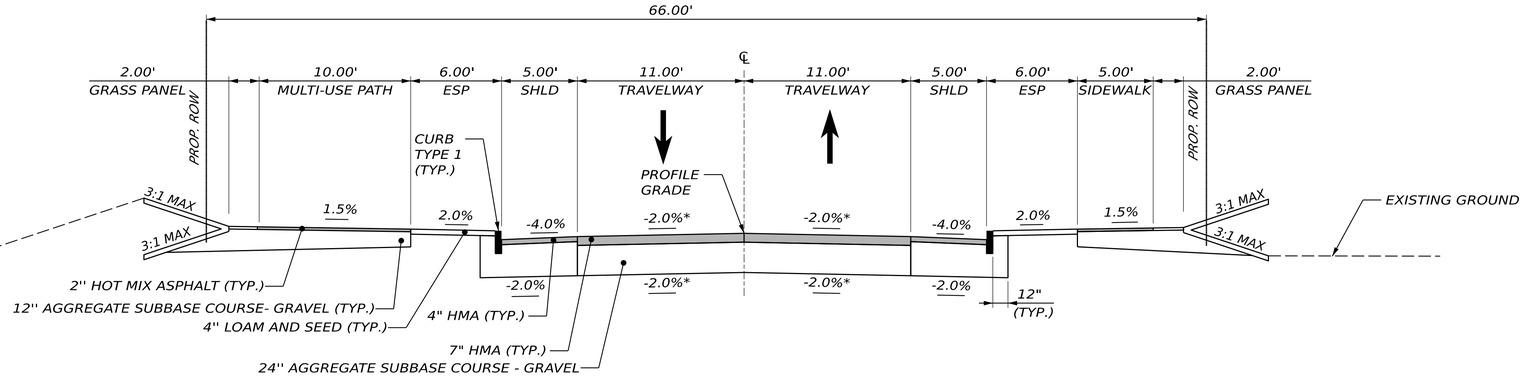

NORMAL

(2) 11' WIDE TRAVEL LANES
STATION TO STATION
929+50.00 TO 955+87.00

WEST CONNECTOR MILL AND FILL WITH TURN LANE TYPICAL SECTION

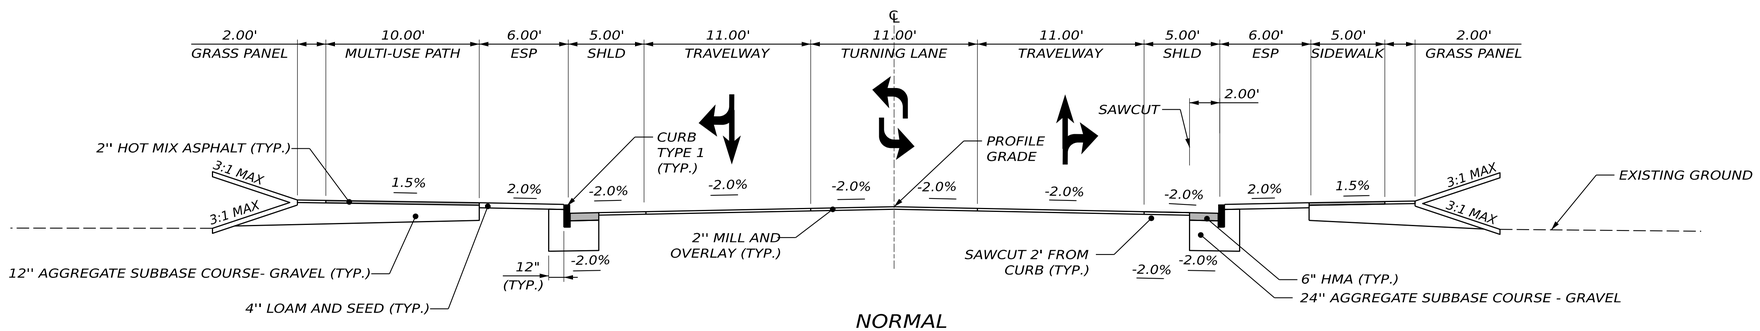

NORMAL

(3) 11' WIDE TRAVEL LANES
STATION TO STATION
917+50.50 TO 920+88.00

STATE OF MAINE
DEPARTMENT OF TRANSPORTATION

CAPITAL PROJECTS

WIN 26662.00

HIGHWAY PLANS

vhb

PROJ MANAGER	ERNIE MARTIN	
DESIGN-DETAILED	JBD	BRT 11/11/2024
CHECKED-REVIEWED	ECF	AG 11/11/2024
DESIGN2-DETAILED2		
DESIGN3-DETAILED3		
REVISIONS 1		
REVISIONS 2		
REVISIONS 3		
REVISIONS 4		
FIELD CHANGES		

WINDHAM
WEST CONNECTOR

TYPICAL SECTIONS
(4 OF 17)

SHEET NUMBER

6

OF 322

Date: 11/11/2024

Username: BTOMIC


Filename: c:\bms\vhb-pw-01\dms97340\003_Typical_Sections.dgn

NOTES:

1. THE PAVEMENT AND BASE DEPTHS AS SHOWN ON THE PLANS ARE INTENDED TO BE NOMINAL.
2. WHEN SUPERELEVATION EXCEEDS THE SLOPE OF THE LOW SIDE SHOULDER, THE LOW SIDE SHOULDER SHALL HAVE THE SAME SLOPE AS THE TRAVELWAY.
3. CROWNS FOR BOTH NORMAL AND SUPERELEVATION SECTIONS FOR ALL COURSES OF SUBBASE AND PAVEMENT SHALL BE STRAIGHT.
4. THE ALGEBRAIC DIFFERENCE BETWEEN THE SHOULDER AND TRAVELWAY CROSS SLOPES 'ROLLOVER' SHALL NOT EXCEED 8%.
5. THE STATIONING SHOWN UNDER EACH TYPICAL IS APPROXIMATE.
6. 2" OF DIRTY BORROW SHALL BE USED FOR ALL DISTURBED SLOPES OTHER THAN LAWN AREAS, 4" OF LOAM SHALL BE USED IN ALL LAWN AREAS.

* SEE SUPERELEVATION TABLE FOR CROSS SLOPES

WEST CONNECTOR WITH RAISED MEDIAN TYPICAL SECTION

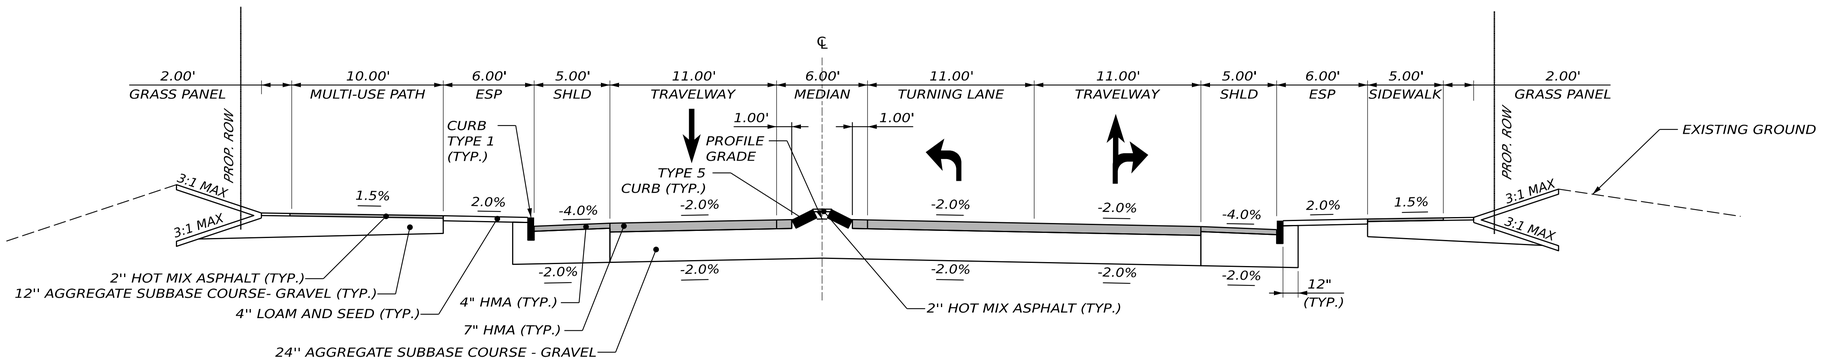

NORMAL

(3) 11' WIDE TRAVEL LANES WITH 4' RAISED ISLAND
STATION TO STATION
957+00.00 TO 957+90.00

STATE OF MAINE
DEPARTMENT OF TRANSPORTATION

CAPITAL PROJECTS

WIN 26662.00

HIGHWAY PLANS

vhb

PROJ MANAGER	ERNIE MARTIN	BY	DATE
DESIGN-DETAILED	JBD	BRT	11/11/2024
CHECKED-REVIEWED	ECF	AG	11/11/2024
DESIGN2-DETAILED2			
DESIGN3-DETAILED3			
REVISIONS 1			
REVISIONS 2			
REVISIONS 3			
REVISIONS 4			
FIELD CHANGES			

WINDHAM
WEST CONNECTOR

TYPICAL SECTIONS
(5 OF 17)

SHEET NUMBER

7

OF 322

Date: 11/11/2024

Username: BTOMIC


Filename: c:\bms\vhb-pw-01\dms97340\003_Typical_Sections.dgn

NOTES:

1. THE PAVEMENT AND BASE DEPTHS AS SHOWN ON THE PLANS ARE INTENDED TO BE NOMINAL.
2. WHEN SUPERELEVATION EXCEEDS THE SLOPE OF THE LOW SIDE SHOULDER, THE LOW SIDE SHOULDER SHALL HAVE THE SAME SLOPE AS THE TRAVELWAY.
3. CROWNS FOR BOTH NORMAL AND SUPERELEVATION SECTIONS FOR ALL COURSES OF SUBBASE AND PAVEMENT SHALL BE STRAIGHT.
4. THE ALGEBRAIC DIFFERENCE BETWEEN THE SHOULDER AND TRAVELWAY CROSS SLOPES 'ROLLOVER' SHALL NOT EXCEED 8%.
5. THE STATIONING SHOWN UNDER EACH TYPICAL IS APPROXIMATE.
6. 2" OF DIRTY BORROW SHALL BE USED FOR ALL DISTURBED SLOPES OTHER THAN LAWN AREAS, 4" OF LOAM SHALL BE USED IN ALL LAWN AREAS.

* SEE SUPERELEVATION TABLE FOR CROSS SLOPES


WHITES BRIDGE ROAD WITH MILL AND FILL TYPICAL SECTION

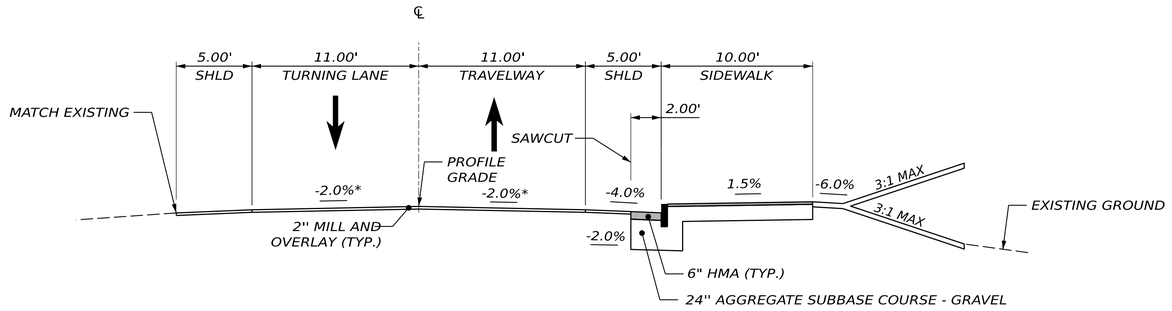

NORMAL

5' WIDE SHOULDER WITH CURB	(2) 11' WIDE TRAVEL LANES
STATION TO STATION	STATION TO STATION
1603+75.00 TO 1609+77.00	1603+75.00 TO 1613+00.00*

WHITES BRIDGE ROAD WITH TURN LANE TYPICAL SECTION

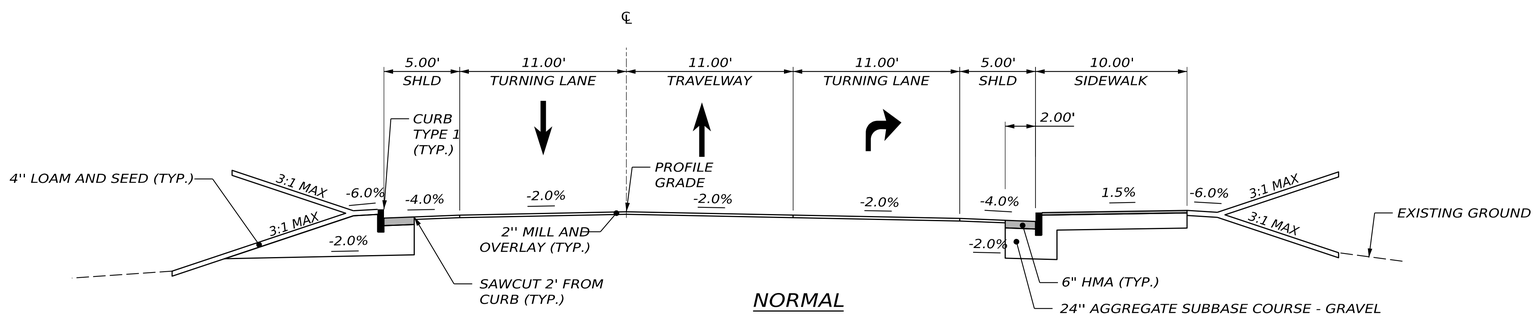

NORMAL

(3) 11' WIDE TRAVEL LANES
STATION TO STATION
1614+25.00 TO 1615+15.00

STATE OF MAINE
DEPARTMENT OF TRANSPORTATION

CAPITAL PROJECTS

WIN 26662.00

HIGHWAY PLANS

vhb

PROJ MANAGER	ERNIE MARTIN	
DESIGN-DETAILED	JBD	BRT 11/11/2024
CHECKED-REVIEWED	ECF	AG 11/11/2024
DESIGN2-DETAILED2		
DESIGN3-DETAILED3		
REVISIONS 1		
REVISIONS 2		
REVISIONS 3		
REVISIONS 4		
FIELD CHANGES		

WINDHAM
WHITES BRIDGE ROAD

TYPICAL SECTIONS
(6 OF 17)

SHEET NUMBER

8

OF 322

Date: 11/11/2024

Username: BTOMIC


Filename: c:\bms\vhb-pw-01\dms97340\003_Typical_Sections.dgn

NOTES:

1. THE PAVEMENT AND BASE DEPTHS AS SHOWN ON THE PLANS ARE INTENDED TO BE NOMINAL.
2. WHEN SUPERELEVATION EXCEEDS THE SLOPE OF THE LOW SIDE SHOULDER, THE LOW SIDE SHOULDER SHALL HAVE THE SAME SLOPE AS THE TRAVELWAY.
3. CROWNS FOR BOTH NORMAL AND SUPERELEVATION SECTIONS FOR ALL COURSES OF SUBBASE AND PAVEMENT SHALL BE STRAIGHT.
4. THE ALGEBRAIC DIFFERENCE BETWEEN THE SHOULDER AND TRAVELWAY CROSS SLOPES 'ROLLOVER' SHALL NOT EXCEED 8%.
5. THE STATIONING SHOWN UNDER EACH TYPICAL IS APPROXIMATE.
6. 2" OF DIRTY BORROW SHALL BE USED FOR ALL DISTURBED SLOPES OTHER THAN LAWN AREAS, 4" OF LOAM SHALL BE USED IN ALL LAWN AREAS.


* SEE SUPERELEVATION TABLE FOR CROSS SLOPES

WHITES BRIDGE ROAD WITH MILL AND FILL TYPICAL SECTION

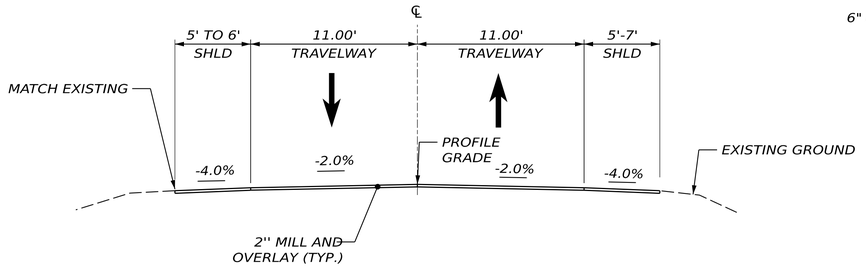


NORMAL

(2) 11' WIDE TRAVEL LANES
STATION TO STATION
1598+50.00 TO 1600+00.00

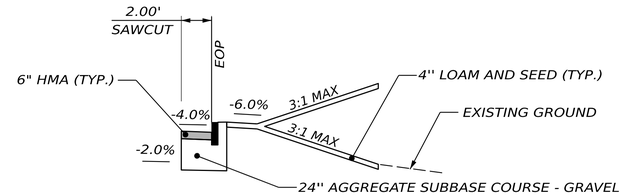

5' WIDE SHOULDER WITH CURB
STATION TO STATION
1600+77.00 TO 1600+96.00 RT
1609+75.00 TO 1615+25.00 LT


WHITES BRIDGE ROAD WITH ADDED TURN LANE TYPICAL SECTION

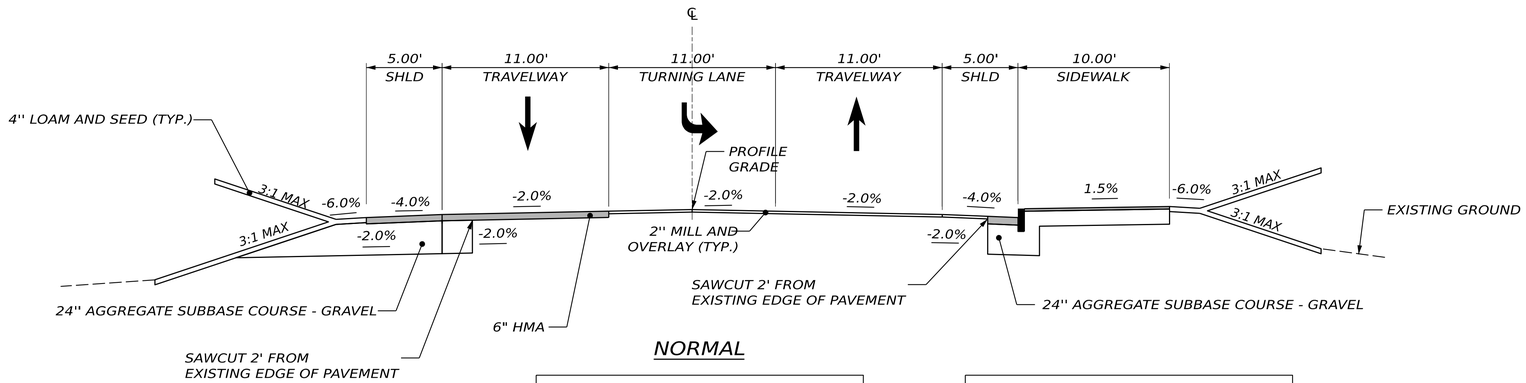

NORMAL

(3) 11' WIDE TRAVEL LANES
STATION TO STATION
1601+60.00 TO 1602+50.00

5' WIDE SIDEWALK
STATION TO STATION
1602+00.00 TO 1603+75.00

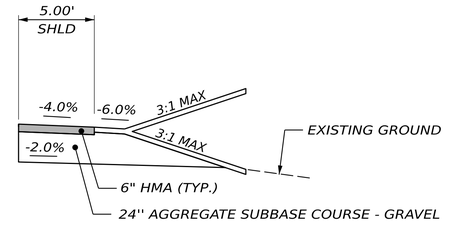

5' WIDE SHOULDER
STATION TO STATION
1600+85.00 TO 1602+00.00 RT
1603+75.00 TO 1609+77.00 LT

STATE OF MAINE
DEPARTMENT OF TRANSPORTATION
CAPITAL PROJECTS
WIN 26662.00
HIGHWAY PLANS

vhb

PROJ MANAGER	ERNIE MARTIN	
DESIGN-DETAILED	JBD	BRT 11/11/2024
CHECKED-REVIEWED	ECF	AG 11/11/2024
DESIGN2-DETAILED2		
DESIGN3-DETAILED3		
REVISIONS 1		
REVISIONS 2		
REVISIONS 3		
REVISIONS 4		
FIELD CHANGES		

WINDHAM
WHITES BRIDGE ROAD
TYPICAL SECTIONS
(7 OF 17)

SHEET NUMBER
9
OF 322

Date: 11/11/2024
Username: BTOMIC


Filename: c:\bms\vhb-pw-01\dms97340\003_Typical_Sections.dgn

NOTES:

1. THE PAVEMENT AND BASE DEPTHS AS SHOWN ON THE PLANS ARE INTENDED TO BE NOMINAL.
2. WHEN SUPERELEVATION EXCEEDS THE SLOPE OF THE LOW SIDE SHOULDER, THE LOW SIDE SHOULDER SHALL HAVE THE SAME SLOPE AS THE TRAVELWAY.
3. CROWNS FOR BOTH NORMAL AND SUPERELEVATION SECTIONS FOR ALL COURSES OF SUBBASE AND PAVEMENT SHALL BE STRAIGHT.
4. THE ALGEBRAIC DIFFERENCE BETWEEN THE SHOULDER AND TRAVELWAY CROSS SLOPES 'ROLLOVER' SHALL NOT EXCEED 8%.
5. THE STATIONING SHOWN UNDER EACH TYPICAL IS APPROXIMATE.
6. 2" OF DIRTY BORROW SHALL BE USED FOR ALL DISTURBED SLOPES OTHER THAN LAWN AREAS, 4" OF LOAM SHALL BE USED IN ALL LAWN AREAS.

* SEE SUPERELEVATION TABLE FOR CROSS SLOPES


TANDBERG TRAIL MILL AND OVERLAY INTERSECTION WITH VETERANS MEMORIAL DRIVE TYPICAL SECTION

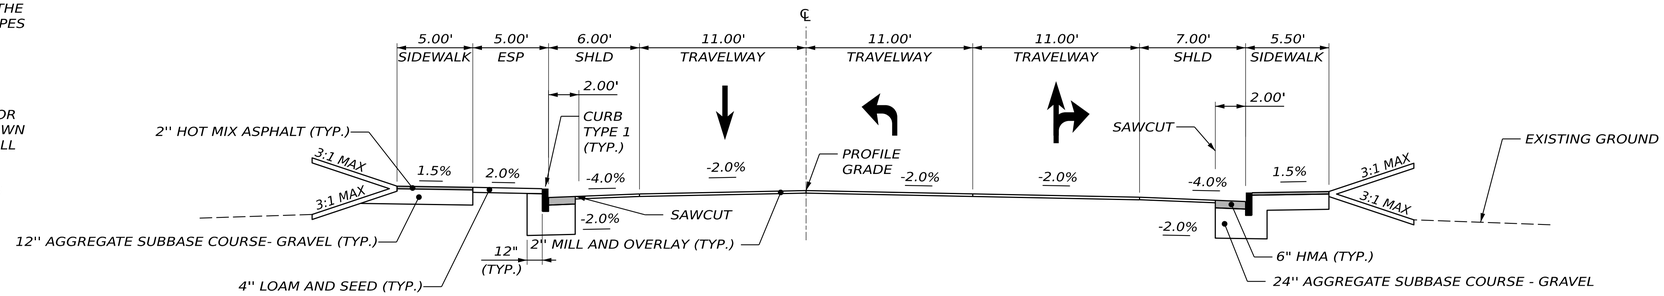

NORMAL

(3) 11' WIDE TRAVEL LANES
STATION TO STATION
719+00.00 TO 720+70.00

TANDBERG TRAIL MILL AND FILL INTERSECTION WITH VETERANS MEMORIAL DRIVE TYPICAL SECTION

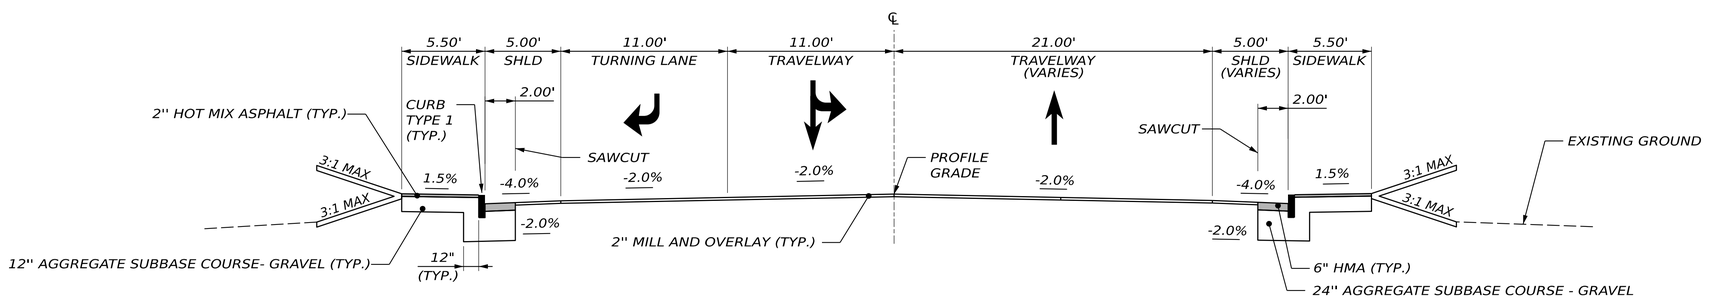

NORMAL

(3) VARYING WIDTH TRAVEL LANES
STATION TO STATION
721+85.00 TO 723+35.00

STATE OF MAINE
DEPARTMENT OF TRANSPORTATION

CAPITAL PROJECTS

WIN 26662.00

HIGHWAY PLANS

vhb

PROJ MANAGER	ERNIE MARTIN	
DESIGN-DETAILED	JBD	BRT 11/11/2024
CHECKED-REVIEWED	ECF	AG 11/11/2024
DESIGN2-DETAILED2		
DESIGN3-DETAILED3		
REVISIONS 1		
REVISIONS 2		
REVISIONS 3		
REVISIONS 4		
FIELD CHANGES		

WINDHAM
TANDBERG TRAIL

TYPICAL SECTIONS
(8 OF 17)

SHEET NUMBER

10

OF 322

Date: 11/11/2024

Username: BTOMIC


Filename: c:\bms\vhb-pw-01\dms97340\003_Typical_Sections.dgn

NOTES:

1. THE PAVEMENT AND BASE DEPTHS AS SHOWN ON THE PLANS ARE INTENDED TO BE NOMINAL.
2. WHEN SUPERELEVATION EXCEEDS THE SLOPE OF THE LOW SIDE SHOULDER, THE LOW SIDE SHOULDER SHALL HAVE THE SAME SLOPE AS THE TRAVELWAY.
3. CROWNS FOR BOTH NORMAL AND SUPERELEVATION SECTIONS FOR ALL COURSES OF SUBBASE AND PAVEMENT SHALL BE STRAIGHT.
4. THE ALGEBRAIC DIFFERENCE BETWEEN THE SHOULDER AND TRAVELWAY CROSS SLOPES 'ROLLOVER' SHALL NOT EXCEED 8%.
5. THE STATIONING SHOWN UNDER EACH TYPICAL IS APPROXIMATE.
6. 2" OF DIRTY BORROW SHALL BE USED FOR ALL DISTURBED SLOPES OTHER THAN LAWN AREAS, 4" OF LOAM SHALL BE USED IN ALL LAWN AREAS.

* SEE SUPERELEVATION TABLE FOR CROSS SLOPES


TANDBERG TRAIL MILL AND OVERLAY INTERSECTION WITH ROUTE 302 TYPICAL SECTION

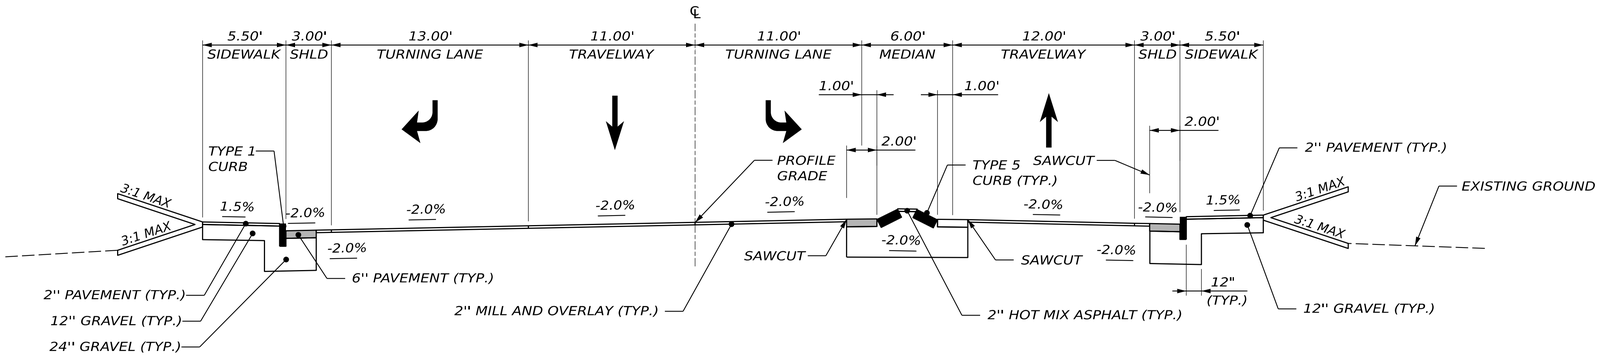

NORMAL

(4) VARYING WIDTH TRAVEL LANES WITH RAISED ISLAND
STATION TO STATION
701+00.00 TO 703+25.00

TANDBERG TRAIL WITH MILL AND OVERLAY TYPICAL SECTION

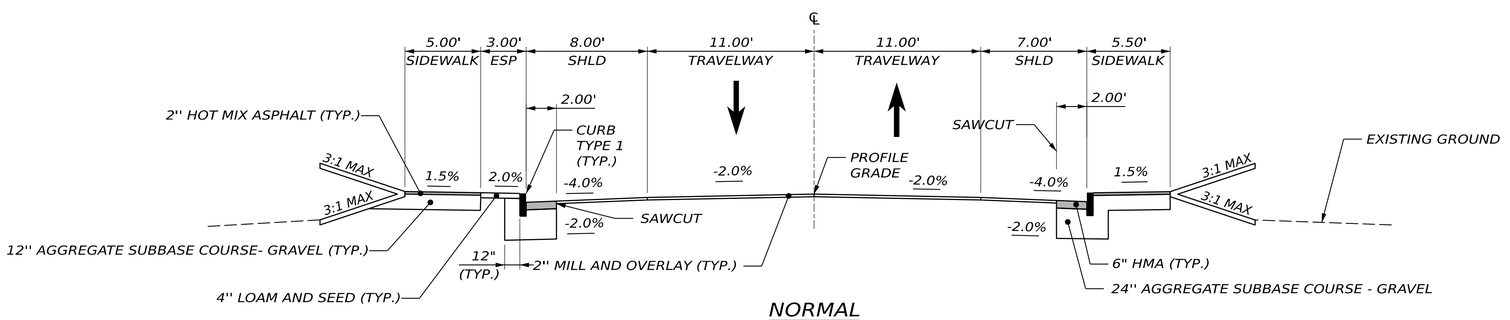

NORMAL

(2) 11' WIDE TRAVEL LANES
STATION TO STATION
705+40.00 TO 717+00.00

STATE OF MAINE
DEPARTMENT OF TRANSPORTATION

CAPITAL PROJECTS

WIN 26662.00

HIGHWAY PLANS

vhb

PROJ MANAGER	ERNIE MARTIN		
DESIGN-DETAILED	JBD	BRT	11/11/2024
CHECKED-REVIEWED	ECF	AG	11/11/2024
DESIGN2-DETAILED2			
DESIGN3-DETAILED3			
REVISIONS 1			
REVISIONS 2			
REVISIONS 3			
REVISIONS 4			
FIELD CHANGES			

WINDHAM
TANDBERG TRAIL

TYPICAL SECTIONS
(9 OF 17)

SHEET NUMBER

11

OF 322

Date: 11/11/2024

Username: BTOMIC


Filename: c:\bms\vhb-pw-01\dms97340\003_Typical_Sections.dgn

NOTES:

1. THE PAVEMENT AND BASE DEPTHS AS SHOWN ON THE PLANS ARE INTENDED TO BE NOMINAL.
2. WHEN SUPERELEVATION EXCEEDS THE SLOPE OF THE LOW SIDE SHOULDER, THE LOW SIDE SHOULDER SHALL HAVE THE SAME SLOPE AS THE TRAVELWAY.
3. CROWNS FOR BOTH NORMAL AND SUPERELEVATION SECTIONS FOR ALL COURSES OF SUBBASE AND PAVEMENT SHALL BE STRAIGHT.
4. THE ALGEBRAIC DIFFERENCE BETWEEN THE SHOULDER AND TRAVELWAY CROSS SLOPES 'ROLLOVER' SHALL NOT EXCEED 8%.
5. THE STATIONING SHOWN UNDER EACH TYPICAL IS APPROXIMATE.
6. 2" OF DIRTY BORROW SHALL BE USED FOR ALL DISTURBED SLOPES OTHER THAN LAWN AREAS, 4" OF LOAM SHALL BE USED IN ALL LAWN AREAS.

* SEE SUPERELEVATION TABLE FOR CROSS SLOPES

TANDBERG TRAIL MILL AND FILL INTERSECTION WITH ROUTE 302 TYPICAL SECTION

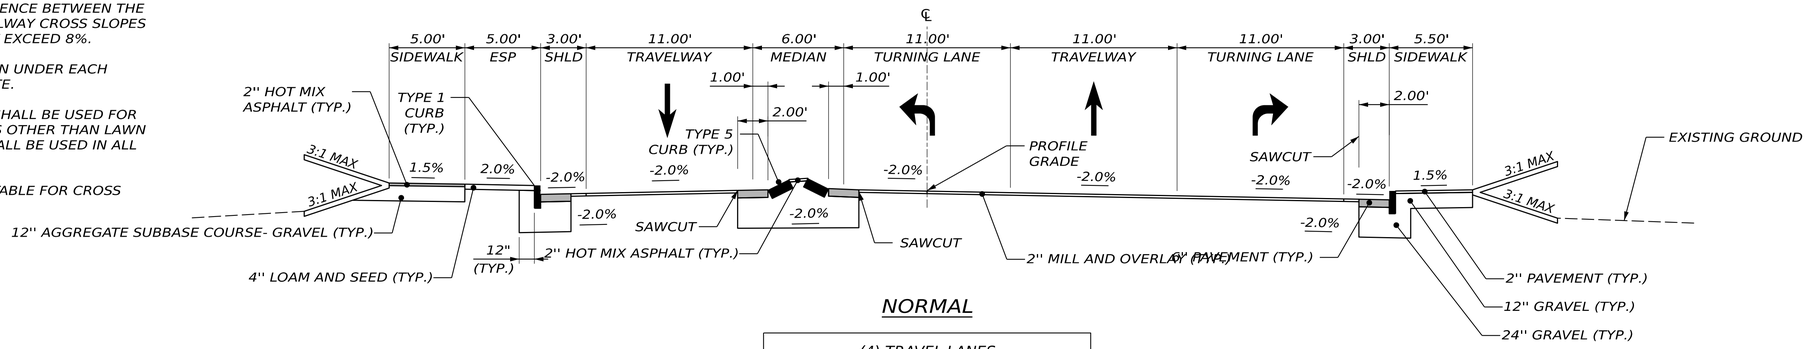

NORMAL

(4) TRAVEL LANES WITH RAISED ISLAND
STATION TO STATION
217+00.00 TO 219+50.00

STATE OF MAINE
DEPARTMENT OF TRANSPORTATION
CAPITAL PROJECTS
WIN 26662.00
HIGHWAY PLANS

vhb

PROJ MANAGER	ERNIE MARTIN	
DESIGN-DETAILED	JBD	11/11/2024
CHECKED-REVIEWED	ECF	11/11/2024
DESIGN2-DETAILED2		
DESIGN3-DETAILED3		
REVISIONS 1		
REVISIONS 2		
REVISIONS 3		
REVISIONS 4		
FIELD CHANGES		

WINDHAM
TANDBERG TRAIL

TYPICAL SECTIONS
(10 OF 17)

SHEET NUMBER
12
OF 322

Username: BTOMIC Date: 11/11/2024


Filename: c:\bms\vhb-pw-01\dms97340\003_Typical_Sections.dgn

NOTES:

1. THE PAVEMENT AND BASE DEPTHS AS SHOWN ON THE PLANS ARE INTENDED TO BE NOMINAL.
2. WHEN SUPERELEVATION EXCEEDS THE SLOPE OF THE LOW SIDE SHOULDER, THE LOW SIDE SHOULDER SHALL HAVE THE SAME SLOPE AS THE TRAVELWAY.
3. CROWNS FOR BOTH NORMAL AND SUPERELEVATION SECTIONS FOR ALL COURSES OF SUBBASE AND PAVEMENT SHALL BE STRAIGHT.
4. THE ALGEBRAIC DIFFERENCE BETWEEN THE SHOULDER AND TRAVELWAY CROSS SLOPES 'ROLLOVER' SHALL NOT EXCEED 8%.
5. THE STATIONING SHOWN UNDER EACH TYPICAL IS APPROXIMATE.
6. 2" OF DIRTY BORROW SHALL BE USED FOR ALL DISTURBED SLOPES OTHER THAN LAWN AREAS, 4" OF LOAM SHALL BE USED IN ALL LAWN AREAS.

* SEE SUPERELEVATION TABLE FOR CROSS SLOPES


TANDBERG TRAIL MILL AND OVERLAY INTERSECTION WITH MANCHESTER ROAD TYPICAL SECTION

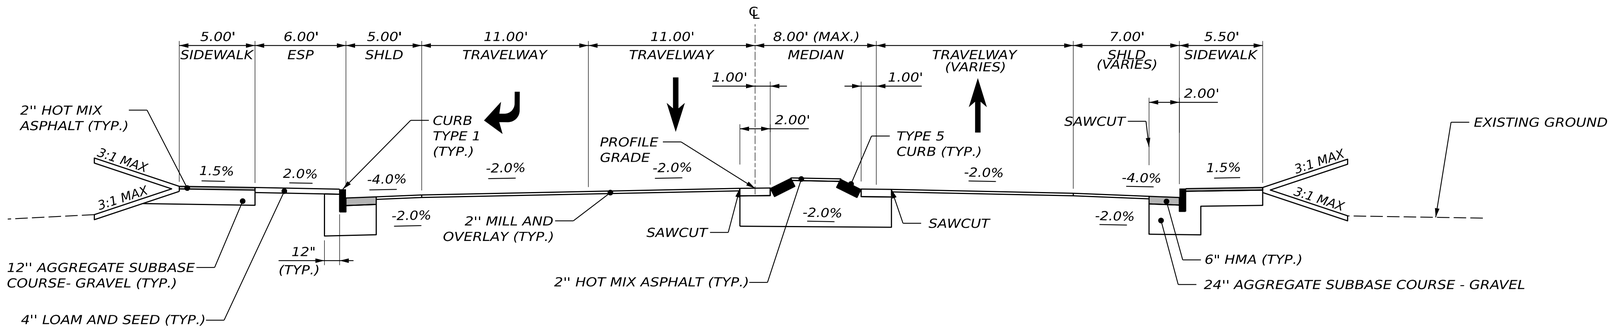

NORMAL

(3) TRAVEL LANES WITH RAISED ISLAND
STATION TO STATION
208+76.00 TO 209+60.00

TANDBERG TRAIL WITH OVERLAY AND FILL TYPICAL SECTION

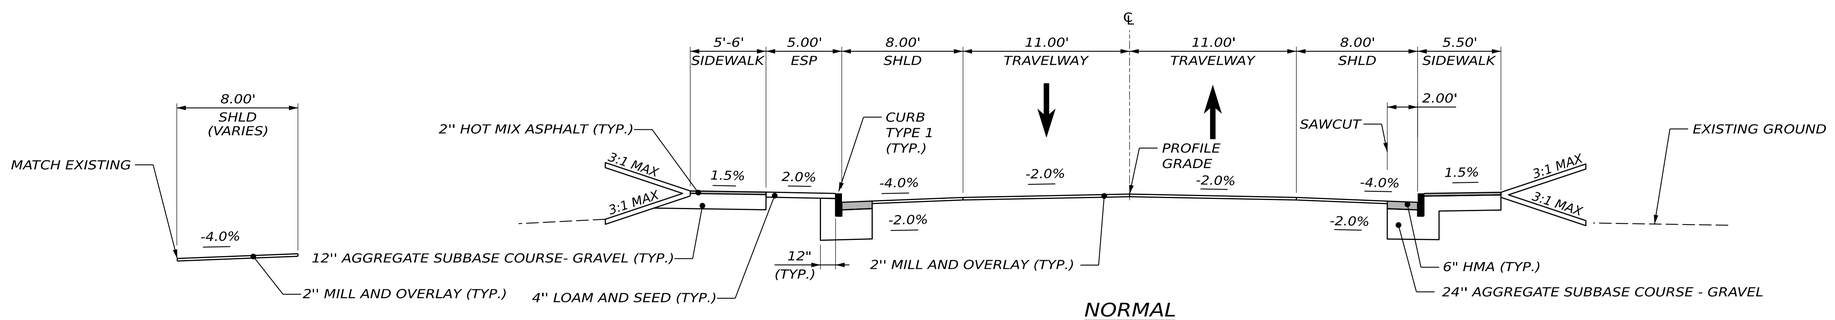

NORMAL

8' WIDE SHOULDER
STATION TO STATION
209+65.00 TO 214+38.00

5.5' WIDE SIDE WALK WITH 4' TO 5' ESPLANADE
STATION TO STATION
208+76.00 TO 209+65.00

(2) 11' WIDE TRAVEL LANES
STATION TO STATION
209+60.00 TO 215+50.00

STATE OF MAINE
DEPARTMENT OF TRANSPORTATION
CAPITAL PROJECTS
WIN 26662.00
HIGHWAY PLANS

vhb

PROJ MANAGER	ERNIE MARTIN	
DESIGN-DETAILED	JBD	BRT 11/11/2024
CHECKED-REVIEWED	ECF	AG 11/11/2024
DESIGN2-DETAILED2		
DESIGN3-DETAILED3		
REVISIONS 1		
REVISIONS 2		
REVISIONS 3		
REVISIONS 4		
FIELD CHANGES		

WINDHAM
TANDBERG TRAIL

TYPICAL SECTIONS
(11 OF 17)

SHEET NUMBER
13
OF 322

Date: 11/11/2024
Username: BTOMIC


Filename: c:\bms\vhb-pw-01\dms97340\003_Typical_Sections.dgn

NOTES:

1. THE PAVEMENT AND BASE DEPTHS AS SHOWN ON THE PLANS ARE INTENDED TO BE NOMINAL.
2. WHEN SUPERELEVATION EXCEEDS THE SLOPE OF THE LOW SIDE SHOULDER, THE LOW SIDE SHOULDER SHALL HAVE THE SAME SLOPE AS THE TRAVELWAY.
3. CROWNS FOR BOTH NORMAL AND SUPERELEVATION SECTIONS FOR ALL COURSES OF SUBBASE AND PAVEMENT SHALL BE STRAIGHT.
4. THE ALGEBRAIC DIFFERENCE BETWEEN THE SHOULDER AND TRAVELWAY CROSS SLOPES 'ROLLOVER' SHALL NOT EXCEED 8%.
5. THE STATIONING SHOWN UNDER EACH TYPICAL IS APPROXIMATE.
6. 2" OF DIRTY BORROW SHALL BE USED FOR ALL DISTURBED SLOPES OTHER THAN LAWN AREAS, 4" OF LOAM SHALL BE USED IN ALL LAWN AREAS.

* SEE SUPERELEVATION TABLE FOR CROSS SLOPES


TANDBERG TRAIL WITH MILL AND OVERLAY TYPICAL SECTION

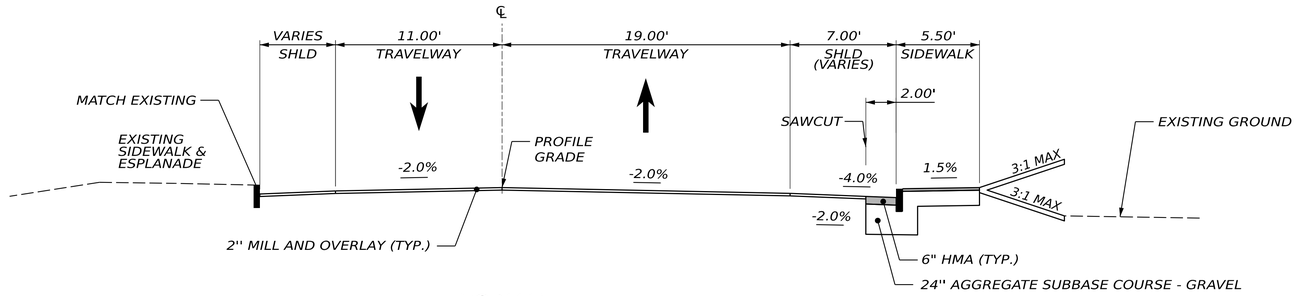

NORMAL

(2) VARYING WIDTH TRAVEL LANES
STATION TO STATION
203+00 TO 204+19.00

TANDBERG TRAIL MILL AND OVERLAY INTERSECTION WITH MANCHESTER ROAD TYPICAL SECTION

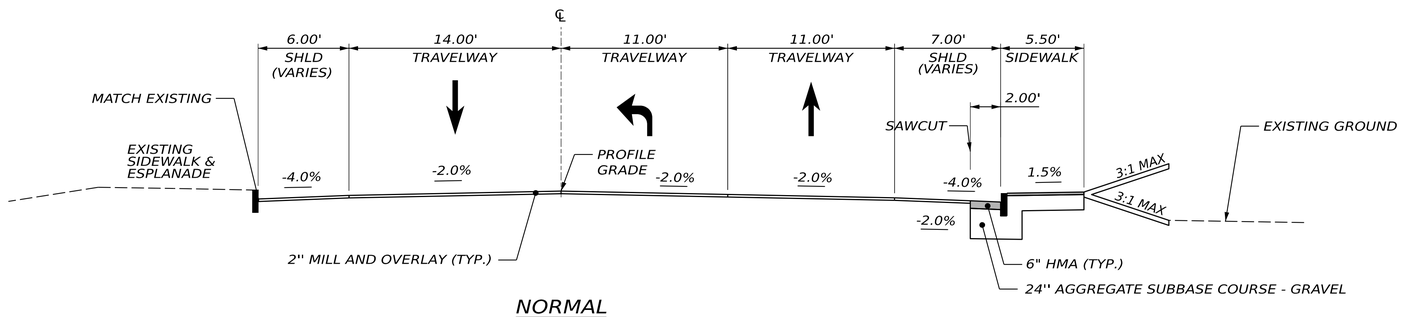

NORMAL

(3) VARYING WIDTH TRAVEL LANES
STATION TO STATION
204+19.00 TO 204+84.00

STATE OF MAINE
DEPARTMENT OF TRANSPORTATION

CAPITAL PROJECTS

WIN 26662.00

HIGHWAY PLANS

vhb

PROJ MANAGER	ERNIE MARTIN	
DESIGN-DETAILED	JBD	BRT 11/11/2024
CHECKED-REVIEWED	ECF	AG 11/11/2024
DESIGN2-DETAILED2		
DESIGN3-DETAILED3		
REVISIONS 1		
REVISIONS 2		
REVISIONS 3		
REVISIONS 4		
FIELD CHANGES		

WINDHAM
TANDBERG TRAIL

TYPICAL SECTIONS
(12 OF 17)

SHEET NUMBER

14

OF 322

Date: 11/11/2024

Username: BTOMIC


Filename: c:\bms\vhb-pw-01\dms97340\003_Typical_Sections.dgn

NOTES:

1. THE PAVEMENT AND BASE DEPTHS AS SHOWN ON THE PLANS ARE INTENDED TO BE NOMINAL.
2. WHEN SUPERELEVATION EXCEEDS THE SLOPE OF THE LOW SIDE SHOULDER, THE LOW SIDE SHOULDER SHALL HAVE THE SAME SLOPE AS THE TRAVELWAY.
3. CROWNS FOR BOTH NORMAL AND SUPERELEVATION SECTIONS FOR ALL COURSES OF SUBBASE AND PAVEMENT SHALL BE STRAIGHT.
4. THE ALGEBRAIC DIFFERENCE BETWEEN THE SHOULDER AND TRAVELWAY CROSS SLOPES 'ROLLOVER' SHALL NOT EXCEED 8%.
5. THE STATIONING SHOWN UNDER EACH TYPICAL IS APPROXIMATE.
6. 2" OF DIRTY BORROW SHALL BE USED FOR ALL DISTURBED SLOPES OTHER THAN LAWN AREAS, 4" OF LOAM SHALL BE USED IN ALL LAWN AREAS.

* SEE SUPERELEVATION TABLE FOR CROSS SLOPES


LANDINGS ROAD WITH MILL AND FILL TYPICAL SECTION

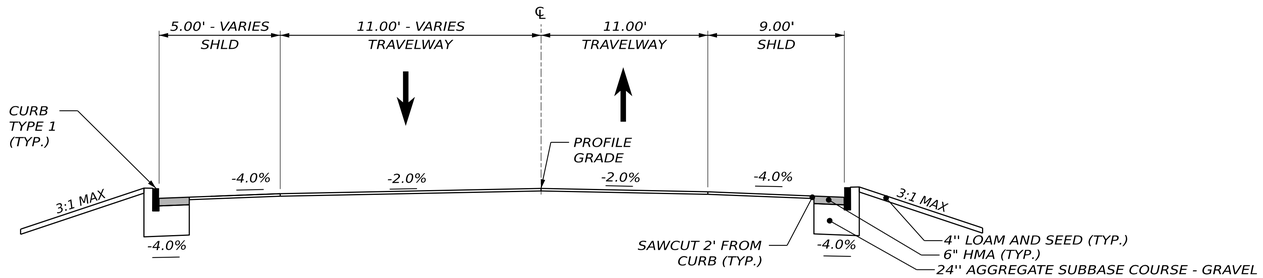

NORMAL

(3) 11' WIDE TRAVEL LANES
STATION TO STATION
1002+00.00 TO 1007+00.00

LANDINGS ROAD WITH MILL AND FILL TYPICAL SECTION

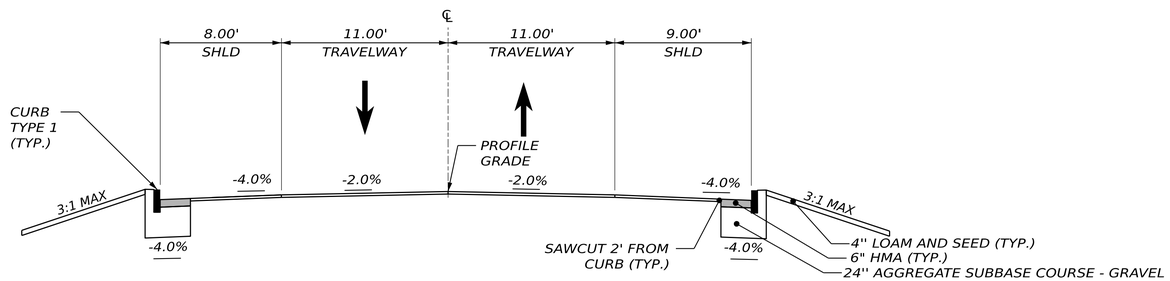

NORMAL

(3) 11' WIDE TRAVEL LANES
STATION TO STATION
1000+75.00 TO 1002+00.00

STATE OF MAINE
DEPARTMENT OF TRANSPORTATION

CAPITAL PROJECTS

WIN 26662.00

HIGHWAY PLANS

vhb

PROJ MANAGER	ERNIE MARTIN		
DESIGN-DETAILED	JBD	BRT	11/11/2024
CHECKED-REVIEWED	ECF	AG	11/11/2024
DESIGN2-DETAILED2			
DESIGN3-DETAILED3			
REVISIONS 1			
REVISIONS 2			
REVISIONS 3			
REVISIONS 4			
FIELD CHANGES			

WINDHAM
LANDINGS ROAD

TYPICAL SECTIONS
(13 OF 17)

SHEET NUMBER

15

OF 322

Date: 11/11/2024

Username: BTOMIC


Filename: c:\bms\vhb-pw-01\dms97340\003_Typical_Sections.dgn

NOTES:

1. THE PAVEMENT AND BASE DEPTHS AS SHOWN ON THE PLANS ARE INTENDED TO BE NOMINAL.
2. WHEN SUPERELEVATION EXCEEDS THE SLOPE OF THE LOW SIDE SHOULDER, THE LOW SIDE SHOULDER SHALL HAVE THE SAME SLOPE AS THE TRAVELWAY.
3. CROWNS FOR BOTH NORMAL AND SUPERELEVATION SECTIONS FOR ALL COURSES OF SUBBASE AND PAVEMENT SHALL BE STRAIGHT.
4. THE ALGEBRAIC DIFFERENCE BETWEEN THE SHOULDER AND TRAVELWAY CROSS SLOPES 'ROLLOVER' SHALL NOT EXCEED 8%.
5. THE STATIONING SHOWN UNDER EACH TYPICAL IS APPROXIMATE.
6. 2" OF DIRTY BORROW SHALL BE USED FOR ALL DISTURBED SLOPES OTHER THAN LAWN AREAS, 4" OF LOAM SHALL BE USED IN ALL LAWN AREAS.

* SEE SUPERELEVATION TABLE FOR CROSS SLOPES


LANDINGS ROAD WITH MILL AND FILL AND THREE RIGHT TRAVELWAYS TYPICAL SECTION

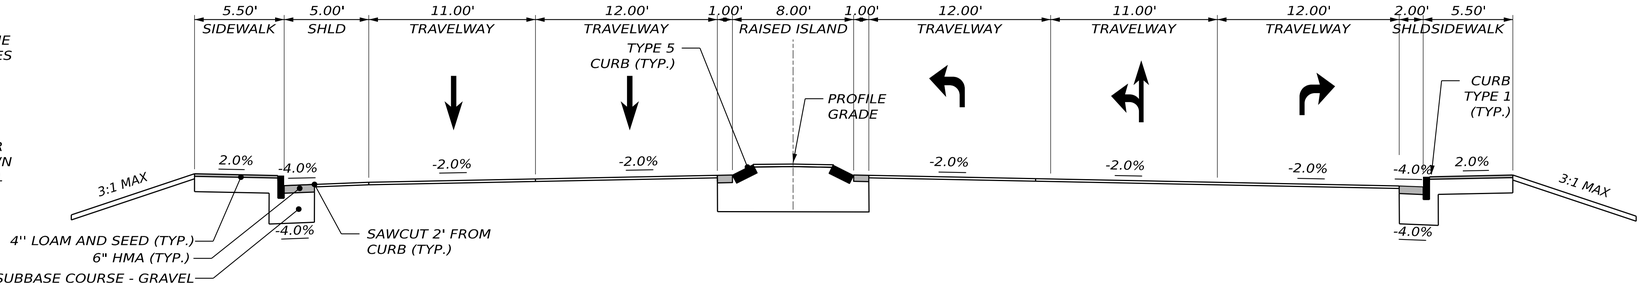

NORMAL

(3) 11' WIDE TRAVEL LANES
STATION TO STATION
1011+50.00 TO 1012+25.00

LANDINGS ROAD WITH MILL AND FILL TYPICAL SECTION

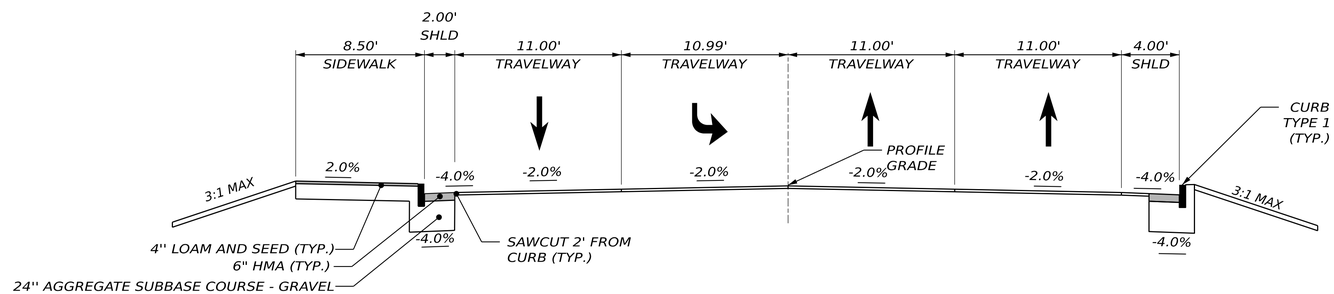

NORMAL

(3) 11' WIDE TRAVEL LANES
STATION TO STATION
1007+90.00 TO 1010+00.00

STATE OF MAINE
DEPARTMENT OF TRANSPORTATION
CAPITAL PROJECTS
WIN 26662.00
HIGHWAY PLANS

vhb

PROJ MANAGER	ERNIE MARTIN	
DESIGN-DETAILED	JBD	BRT 11/11/2024
CHECKED-REVIEWED	ECF	AG 11/11/2024
DESIGN2-DETAILED2		
DESIGN3-DETAILED3		
REVISIONS 1		
REVISIONS 2		
REVISIONS 3		
REVISIONS 4		
FIELD CHANGES		

WINDHAM
LANDINGS ROAD
TYPICAL SECTIONS
(14 OF 17)

SHEET NUMBER
16
OF 322


Date: 11/11/2024
Username: BTOMIC
Filename: c:\bms\vhb-pw-01\dms97340\003_Typical_Sections.dgn

NOTES:

1. THE PAVEMENT AND BASE DEPTHS AS SHOWN ON THE PLANS ARE INTENDED TO BE NOMINAL.
2. WHEN SUPERELEVATION EXCEEDS THE SLOPE OF THE LOW SIDE SHOULDER, THE LOW SIDE SHOULDER SHALL HAVE THE SAME SLOPE AS THE TRAVELWAY.
3. CROWNS FOR BOTH NORMAL AND SUPERELEVATION SECTIONS FOR ALL COURSES OF SUBBASE AND PAVEMENT SHALL BE STRAIGHT.
4. THE ALGEBRAIC DIFFERENCE BETWEEN THE SHOULDER AND TRAVELWAY CROSS SLOPES 'ROLLOVER' SHALL NOT EXCEED 8%.
5. THE STATIONING SHOWN UNDER EACH TYPICAL IS APPROXIMATE.
6. 2" OF DIRTY BORROW SHALL BE USED FOR ALL DISTURBED SLOPES OTHER THAN LAWN AREAS, 4" OF LOAM SHALL BE USED IN ALL LAWN AREAS.

* SEE SUPERELEVATION TABLE FOR CROSS SLOPES


VETERANS MEMORIAL DRIVE
NEW TYPICAL SECTION

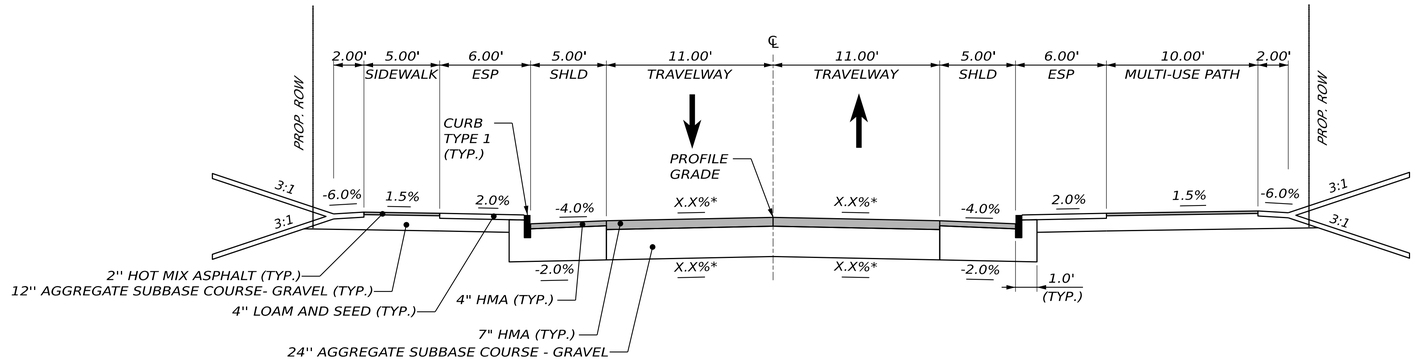

NORMAL

(2) 11' WIDE TRAVEL LANES
STATION TO STATION
403+50.00 TO 435+50.00

VETERANS MEMORIAL DRIVE
WITH RAISED MEDIAN TYPICAL SECTION

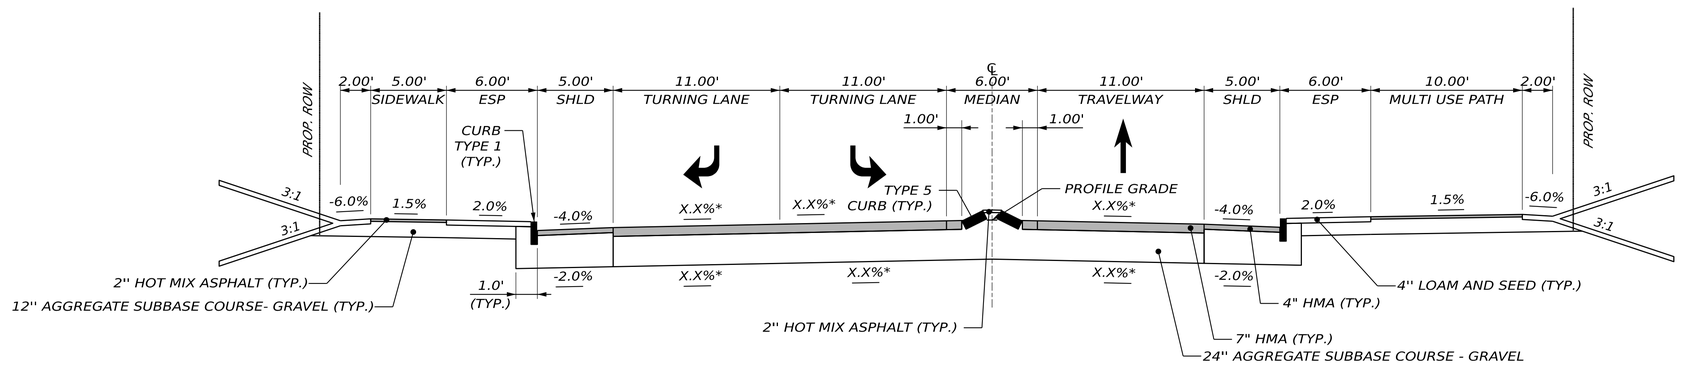

NORMAL

(3) 11' WIDE TRAVEL LANES WITH RAISED ISLAND
STATION TO STATION
400+40.00 TO 402+52.00

STATE OF MAINE
DEPARTMENT OF TRANSPORTATION

CAPITAL PROJECTS

WIN 26662.00

HIGHWAY PLANS

vhb

PROJ MANAGER	ERNIE MARTIN		
DESIGN-DETAILED	JBD	BRT	11/11/2024
CHECKED-REVIEWED	ECF	AG	11/11/2024
DESIGN2-DETAILED2			
DESIGN3-DETAILED3			
REVISIONS 1			
REVISIONS 2			
REVISIONS 3			
REVISIONS 4			
FIELD CHANGES			

WINDHAM
VETERANS MEMORIAL DRIVE

TYPICAL SECTIONS
(15 OF 17)

SHEET NUMBER
17
OF 322

Date: 11/11/2024
Username: BTOMIC


Filename: c:\bms\vhb-pw-01\dms97340\003_Typical_Sections.dgn

NOTES:

1. THE PAVEMENT AND BASE DEPTHS AS SHOWN ON THE PLANS ARE INTENDED TO BE NOMINAL.
2. WHEN SUPERELEVATION EXCEEDS THE SLOPE OF THE LOW SIDE SHOULDER, THE LOW SIDE SHOULDER SHALL HAVE THE SAME SLOPE AS THE TRAVELWAY.
3. CROWNS FOR BOTH NORMAL AND SUPERELEVATION SECTIONS FOR ALL COURSES OF SUBBASE AND PAVEMENT SHALL BE STRAIGHT.
4. THE ALGEBRAIC DIFFERENCE BETWEEN THE SHOULDER AND TRAVELWAY CROSS SLOPES 'ROLLOVER' SHALL NOT EXCEED 8%.
5. THE STATIONING SHOWN UNDER EACH TYPICAL IS APPROXIMATE.
6. 2" OF DIRTY BORROW SHALL BE USED FOR ALL DISTURBED SLOPES OTHER THAN LAWN AREAS, 4" OF LOAM SHALL BE USED IN ALL LAWN AREAS.

* SEE SUPERELEVATION TABLE FOR CROSS SLOPES


MIDDLE CONNECTOR NEW TYPICAL SECTION

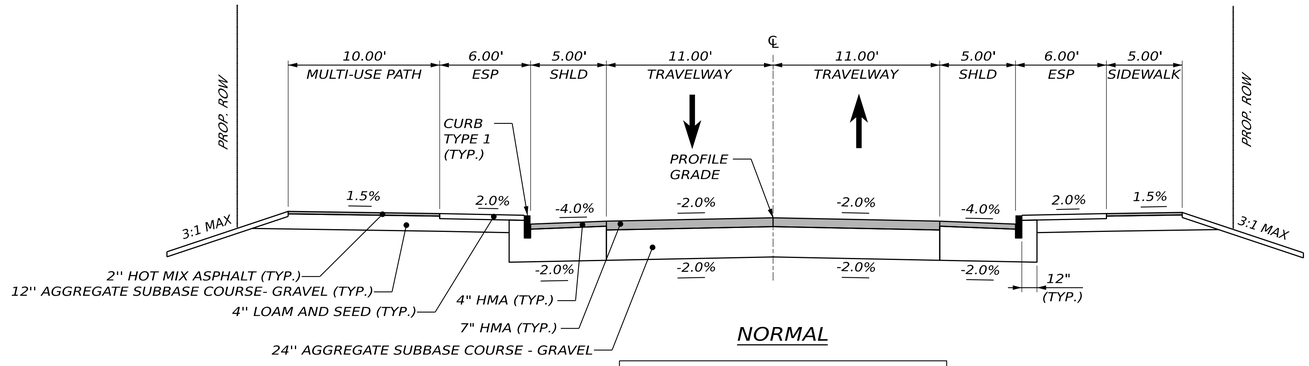

NORMAL

(2) 11' WIDE TRAVEL LANES
STATION TO STATION
600+45.00 TO 604+25.00

MIDDLE CONNECTOR WITH RAISED MEDIAN TYPICAL SECTION

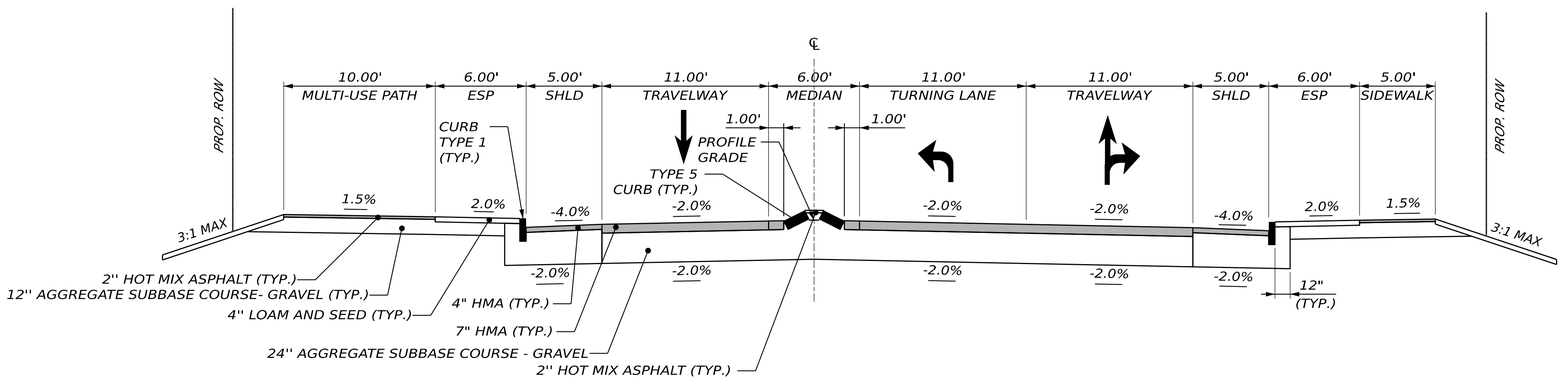

NORMAL

(3) 11' WIDE TRAVEL LANES WITH RAISED ISLAND
STATION TO STATION
605+50.00 TO 606+75.00

STATE OF MAINE
DEPARTMENT OF TRANSPORTATION

CAPITAL PROJECTS

WIN 26662.00

HIGHWAY PLANS

vhb

PROJ MANAGER	ERNIE MARTIN		
DESIGN-DETAILED	JBD	BRT	11/11/2024
CHECKED-REVIEWED	ECF	AG	11/11/2024
DESIGN2-DETAILED2			
DESIGN3-DETAILED3			
REVISIONS 1			
REVISIONS 2			
REVISIONS 3			
REVISIONS 4			
FIELD CHANGES			

WINDHAM
MIDDLE CONNECTOR

TYPICAL SECTIONS
(16 OF 17)

SHEET NUMBER

18

OF 322

Date: 11/11/2024

Username: BTOMIC


Filename: c:\bms\vhb-pw-01\dms97340\003_Typical_Sections.dgn

NOTES:

1. THE PAVEMENT AND BASE DEPTHS AS SHOWN ON THE PLANS ARE INTENDED TO BE NOMINAL.
2. WHEN SUPERELEVATION EXCEEDS THE SLOPE OF THE LOW SIDE SHOULDER, THE LOW SIDE SHOULDER SHALL HAVE THE SAME SLOPE AS THE TRAVELWAY.
3. CROWNS FOR BOTH NORMAL AND SUPERELEVATION SECTIONS FOR ALL COURSES OF SUBBASE AND PAVEMENT SHALL BE STRAIGHT.
4. THE ALGEBRAIC DIFFERENCE BETWEEN THE SHOULDER AND TRAVELWAY CROSS SLOPES 'ROLLOVER' SHALL NOT EXCEED 8%.
5. THE STATIONING SHOWN UNDER EACH TYPICAL IS APPROXIMATE.
6. 2" OF DIRTY BORROW SHALL BE USED FOR ALL DISTURBED SLOPES OTHER THAN LAWN AREAS, 4" OF LOAM SHALL BE USED IN ALL LAWN AREAS.

* SEE SUPERELEVATION TABLE FOR CROSS SLOPES


FRANKLIN DRIVE WITH MILL AND FILL TYPICAL SECTION

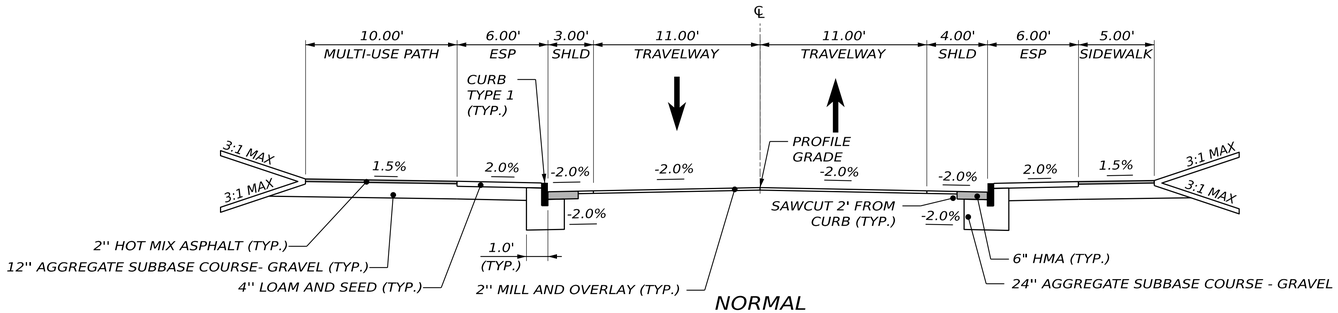

NORMAL

(2) 11' WIDE TRAVEL LANES
STATION TO STATION
503+56.45 TO 513+25.00 +/-

FRANKLIN DRIVE MILL AND FILL WITH RAISED MEDIAN TYPICAL SECTION

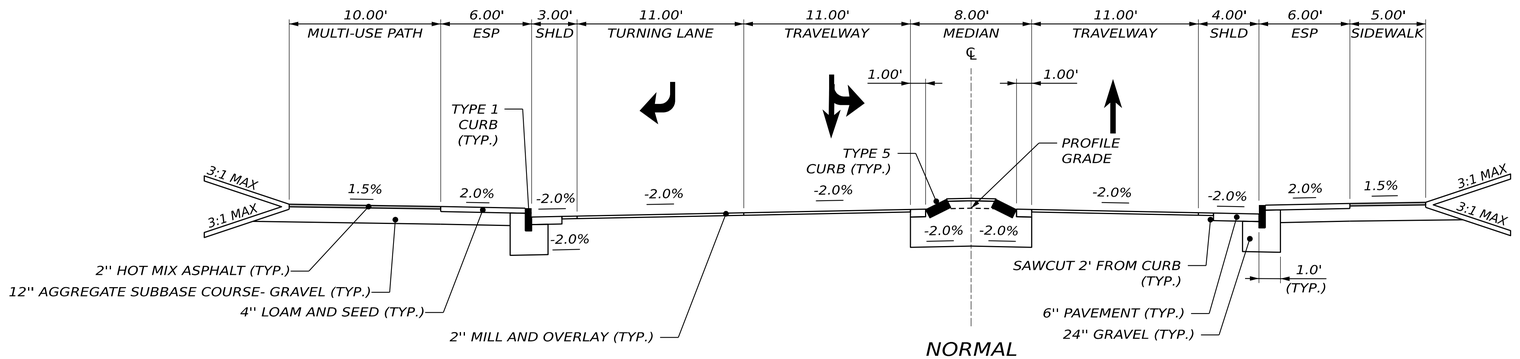

NORMAL

(3) 11' WIDE TRAVEL LANES WITH RAISED ISLAND
STATION TO STATION
500+50.00 TO 501+86.90

STATE OF MAINE
DEPARTMENT OF TRANSPORTATION

CAPITAL PROJECTS

WIN 26662.00

HIGHWAY PLANS

vhb

PROJ MANAGER	ERNIE MARTIN		
DESIGN-DETAILED	JBD	BRT	11/11/2024
CHECKED-REVIEWED	ECF	AG	11/11/2024
DESIGN2-DETAILED2			
DESIGN3-DETAILED3			
REVISIONS 1			
REVISIONS 2			
REVISIONS 3			
REVISIONS 4			
FIELD CHANGES			

WINDHAM
FRANKLIN DRIVE

TYPICAL SECTIONS
(17 OF 17)

SHEET NUMBER

19

OF 322

Date: 11/11/2024

Username: BTOMIC

Filename: c:\bms\vhb-pw-01\dms97340\003_Typical_Sections.dgn

WEST CONNECTOR CROSS SLOPE TABLE				
LEFT SHOULDER	LEFT TRAVELWAY	STATION	RIGHT TRAVELWAY	RIGHT SHOULDER
INTERSECTION TRANSITION				
MATCH	MATCH		MATCH	MATCH
0.7%	0.7%	900+23.00	-0.4%	-0.4%
-0.7%	-0.7%	900+50.00	-2.0%	-4.0%
-1.7%	-1.7%	901+00.00	-2.0%	-4.0%
NORMAL CROWN				
-4.0%	-2.0%	901+50.00	-2.0%	-4.0%
↓	↓	↓	↓	↓
-4.0%	-2.0%	931+00.00	-2.0%	-4.0%
TRANSITION				
-4.0%	-2.0%	931+50.00	-2.0%	-4.0%
FULLY SUPERELEVATED				
-4.0%	-3.2%	932+00.00	3.2%	-4.0%
↓	↓	TO	↓	↓
-4.0%	-3.2%	934+50.00	3.2%	-4.0%
TRANSITION				
-4.0%	-2.0%	935+00.00	0.6%	-4.0%
NORMAL CROWN				
-4.0%	-2.0%	935+50.00	-2.0%	-4.0%
↓	↓	TO	↓	↓
-4.0%	-2.0%	942+50.00	-2.0%	-4.0%
TRANSITION				
-4.0%	1.0%	943+00.00	-2.0%	-4.0%
FULLY SUPERELEVATED				
-4.0%	2.8%	943+25.00	-2.8%	-4.0%
↓	↓	TO	↓	↓
-4.0%	2.8%	947+50.00	-2.8%	-4.0%
TRANSITION				
-4.0%	-0.4%	948+00.00	-2.0%	-4.0%
NORMAL CROWN				
-4.0%	-2.0%	948+50.00	-2.0%	-4.0%
INTERSECTION TRANSITION				
-4.0%	-2.0%	958+00.00	-1.9%	-4.0%
↓	-0.2%	958+26.00	0.0%	↓
MATCH	MATCH		MATCH	MATCH

VETERANS MEMORIAL DRIVE CROSS SLOPE TABLE				
LEFT SHOULDER	LEFT TRAVELWAY	STATION	RIGHT TRAVELWAY	RIGHT SHOULDER
INTERSECTION TRANSITION				
MATCH	MATCH	400+22.00	MATCH	MATCH
-4.0%	-2.0%	400+50.00	-1.9%	-4.0%
-4.0%	-2.0%	401+00.00	-2.0%	-4.0%
FULLY SUPERELEVATED				
-4.0%	-3.0%	401+25.00	3.0%	-4.0%
↓	↓	TO	↓	↓
-4.0%	-3.0%	403+50.00	3.0%	-4.0%
TRANSITION				
-4.0%	-2.0%	404+00.00	0.5%	-4.0%
NORMAL CROWN				
-4.0%	-2.0%	404+50.00	-2.0%	-4.0%
↓	↓	TO	↓	↓
-4.0%	-2.0%	415+25.00	-2.0%	-4.0%
TRANSITION				
-4.0%	-2.0%	415+50.00	-0.2%	-4.0%
FULLY SUPERELEVATED				
-4.0%	-2.6%	416+00.00	2.6%	-4.0%
↓	↓	TO	↓	↓
-4.0%	-2.6%	418+75.00	2.6%	-4.0%
TRANSITION				
-4.0%	-2.0%	419+00.00	1.0%	-4.0%
NORMAL CROWN				
-4.0%	-2.0%	419+00.00	-2.0%	-4.0%
↓	↓	TO	↓	↓
-4.0%	-2.0%	419+50.00	-2.0%	-4.0%
TRANSITION				
-4.0%	-1.0%	420+00.00	-2.0%	-4.0%
FULLY SUPERELEVATED				
-4.0%	2.6%	420+25.00	-2.6%	-4.0%
↓	↓	TO	↓	↓
-4.0%	2.6%	424+25.00	-2.6%	-4.0%
TRANSITION				
-4.0%	1.0%	424+50.00	-2.0%	-4.0%
NORMAL CROWN				
-4.0%	-2.0%	425+00.00	-2.0%	-4.0%
↓	↓	TO	↓	↓
-4.0%	-2.0%	428+50.00	-2.0%	-4.0%
TRANSITION				
-4.0%	-2.0%	429+00.00	0.8%	-4.0%
FULLY SUPERELEVATED				
-4.0%	-2.2%	429+25.00	2.2%	-4.0%
↓	↓	TO	↓	↓
-4.0%	-2.2%	432+75.00	2.2%	-4.0%
TRANSITION				
-4.0%	-2.0%	433+00.00	0.8%	-4.0%
-4.0%	-2.0%	433+50.00	-2.0%	-4.0%
INTERSECTION TRANSITION				
-4.0%	-2.0%	434+00.00	-2.0%	-4.0%
↓	↓	TO	↓	↓
-4.0%	-2.0%	435+00.00	-2.0%	-4.0%
-4.0%	-1.5%	435+25.00	-1.0%	-4.0%
MATCH	MATCH	435+50.00	MATCH	MATCH

MIDDLE CONNECTOR CROSS SLOPE TABLE				
LEFT SHOULDER	LEFT TRAVELWAY	STATION	RIGHT TRAVELWAY	RIGHT SHOULDER
INTERSECTION TRANSITION				
MATCH	MATCH	600+20.00	MATCH	MATCH
-4.0%	2.0%	600+50.00	-2.0%	-4.0%
FULLY SUPERELEVATED				
-4.0%	3.2%	600+75.00	-3.2%	-4.0%
↓	↓	TO	↓	↓
-4.0%	3.2%	602+00.00	-3.2%	-4.0%
TRANSITION				
-4.0%	0.6%	602+50.00	-2.0%	-4.0%
NORMAL CROWN				
-4.0%	-2.0%	603+00.00	-2.0%	-4.0%
↓	↓	TO	↓	↓
-4.0%	-2.0%	603+75.00	-4.0%	-2.0%
TRANSITION				
-4.0%	1.0%	604+00.00	-2.0%	-4.0%
-4.0%	2.5%	604+50.00	-2.0%	-4.0%
FULLY SUPERELEVATED				
-4.0%	3.2%	604+75.00	-3.2%	-4.0%
↓	↓	TO	↓	↓
-4.0%	3.2%	605+50.00	-3.2%	-4.0%
INTERSECTION TRANSITION				
-4.0%	2.9%	606+00.00	-3.0%	-4.0%
-4.0%	1.5%	606+50.00	-1.4%	-4.0%
-2.0%	0.1%	607+00.00	-0.1%	-2.5%
MATCH	MATCH	607+09.00	MATCH	MATCH

STATE OF MAINE
DEPARTMENT OF TRANSPORTATION

CAPITAL PROJECTS

WIN 26662.00

HIGHWAY PLANS

vhb

PROJ MANAGER	ERNIE MARTIN		
DESIGNED-DETAILED	JBD	BRT	11/11/2024
CHECKED-REVIEWED	ECF	AG	11/11/2024
DESIGN2-DETAILED2			
DESIGN3-DETAILED3			
REVISIONS 1			
REVISIONS 2			
REVISIONS 3			
REVISIONS 4			
FIELD CHANGES			

WINDHAM
ROUTE 302

SUPERELEVATION TABLES
(1 OF 2)

SHEET NUMBER

20

OF 322

Date: 11/11/2024

Username: BTOMIC

Filename: c:\bms\vhb-pw-01\dms97340\003_Typical_Sections.dgn

WHITES BRIDGE ROAD				
CROSS SLOPE TABLE				
LEFT SHOULDER	LEFT TRAVELWAY	STATION	RIGHT TRAVELWAY	RIGHT SHOULDER
INTERSECTION TRANSITION				
MATCH	MATCH	1598+00	MATCH	MATCH
-4.5%	-2.6%	1598+50.00	-4.3%	-4.6%
NORMAL CROWN				
-4.0%	-2.0%	1599+00.00	-2.0%	-4.0%
↓	↓	TO	↓	↓
-4.0%	-2.0%	1604+75.00	-2.0%	-4.0%
TRANSITION				
-4.0%	-2.0%	1605+00.00	-0.8%	-4.0%
↓	↓	1605+25.00	0.5%	↓
-4.0%	-2.0%	1605+50.00	1.8%	-4.0%
FULLY SUPERELEVATED				
-4.0%	-3.0%	1605+75.00	3.0%	-4.0%
↓	↓	TO	↓	↓
-4.0%	-3.0%	1608+25.00	3.0%	-4.0%
TRANSITION				
-4.0%	-2.0%	1608+50.00	1.8%	-4.0%
↓	↓	1609+75.00	0.5%	↓
-4.0%	-2.0%	1609+00.00	-0.8%	-4.0%
NORMAL CROWN				
-4.0%	-2.0%	1609+25.00	-2.0%	-4.0%
↓	↓	TO	↓	↓
-4.0%	-2.0%	1614+75.00	-2.0%	-4.0%
INTERSECTION TRANSITION				
-4.0%	-2.4%	1615+00.00	-2.2%	-4.0%
↓	-1.9%	1615+25.00	-1.7%	↓
MATCH	MATCH	1615+50.00	MATCH	MATCH

STATE OF MAINE
DEPARTMENT OF TRANSPORTATION

CAPITAL PROJECTS

WIN
26662.00

HIGHWAY PLANS

vhb

	ERNIE MARTIN	BY	DATE
PROJ. MANAGER			
DESIGNED-DETAILED	JBD	BRT	11/11/2024
CHECKED-REVIEWED	ECF	AG	11/11/2024
DESIGN2-DETAILED2			
DESIGN3-DETAILED3			
REVISIONS 1			
REVISIONS 2			
REVISIONS 3			
REVISIONS 4			
FIELD CHANGES			

WINDHAM
ROUTE 302

SUPERELEVATION TABLES
(2 OF 2)

SHEET NUMBER

21

OF 322

Username: BTOMIC Date: 11/11/2024


Filename: c:\bms\vhb-pw-01\dms97340\003_Typical_Sections.dgn

LIST OF WORK ITEMS


EQUIPMENT AND WORK ITEMS 643.71	QUANTITY
FURNISH AND INSTALL NEW ATCC GROUND MOUNT CABINET AND ATC CONTROLLER COMPLETE WITH ALL ANCILLARY EQUIPMENT AND WIRING INCLUDING FIELD MONITORING UNIT WITH INTEGRATION INTO EXISTING TOWN SIGNAL MANAGEMENT SYSTEM	1
FURNISH AND INSTALL NEW ONE-WAY, 3-SECTION, 12-INCH TRAFFIC SIGNAL HEAD, WITH LED MODULES, TUNNEL VISORS, AND 5-INCH LOUVERED BACKPLATE WITH 3-INCH RETROFEFLECTIVITY MOUNTED ON MAST ARMS WITH ASTROBRACKETS	8
FURNISH AND INSTALL 4-CHANNEL PREEMPTION PHASE SELECTOR WITH SYSTEM CHASSIS	4
FURNISH AND INSTALL LIGHT-BASED PREEMPTION RECIEVERS WITH DETECTOR CABLE	1
FURNISH AND INSTALL PREEMPTION CONFIRMATION RED STROBE WITH CABLE	4
FURNISH AND INSTALL MAST ARM MOUNTED SIGNS	7
IMPLEMENT LOCAL AND SYSTEM SIGNAL TIMINGS	-

THE LISTED QUANTITIES ARE APPROXIMATE AND ARE FURNISHED FOR INFORMATION ONLY.

SYSTEM DESIGN VOLUMES AM (PM)

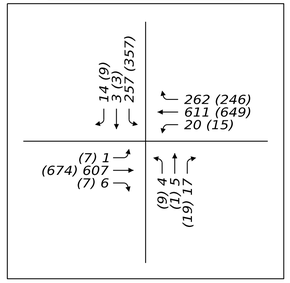

PROPOSED INDICATIONS

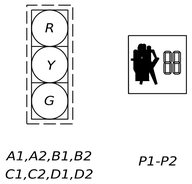

A1,A2,B1,B2
C1,C2,D1,D2

P1-P2

NOTE:
ALL INDICATIONS SHALL BE 12" LIGHT EMITTING DIODES (LED'S) WITH 5" LOUVERED RETROREFLECTIVE BACKPLATES

DETECTOR SCHEDULE


DETECTOR ZONE NO.	LOCATION	Ø CALLED	Ø EXT.	MODE A=ADVANCE B=STOPLINE	DELAY TIME	EXT. TIME
⑴	ROUTE 302 NB THRU-LEFT	6	6	B	-	-
⑵	ROUTE 302 NB THRU-RIGHT	6	6	B	-	-
⑶	ROUTE 302 SB THRU-LEFT	2	2	B	-	-
⑷	ROUTE 302 SB THRU-RIGHT	2	2	B	-	-
⑸	RIVER ROAD EB THRU-LEFT	8	8	B	-	-
⑹	RIVER ROAD EB RIGHT	8	8	B	-	-
⑺	LEFT TURNING LEAF DR WB LEFT-THRU-RIGHT	4	4	B	-	-


STRUCTURE LIST

STRUCTURE	DESCRIPTION	FOUNDATION
A-C	CONTROLLER CABINET	L48"xW36"xH48"
A-M1	35' MAST ARM	T.B.D.
A-P1	8' PEDESTAL POLE	24" DIAMETER
B-P1	8' PEDESTAL POLE	24" DIAMETER
C-M1	50' MAST ARM / 30' MAST ARM	T.B.D.
C-P1	8' PEDESTAL POLE	24" DIAMETER
D-P1	8' PEDESTAL POLE	24" DIAMETER

PROPOSED PHASE SEQUENCE

NEMA RING AND BARRIER DIAGRAM

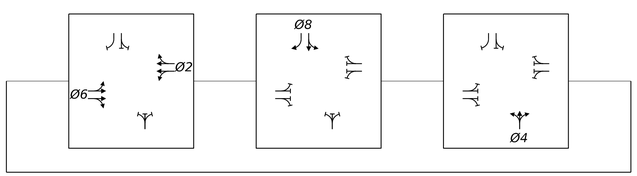

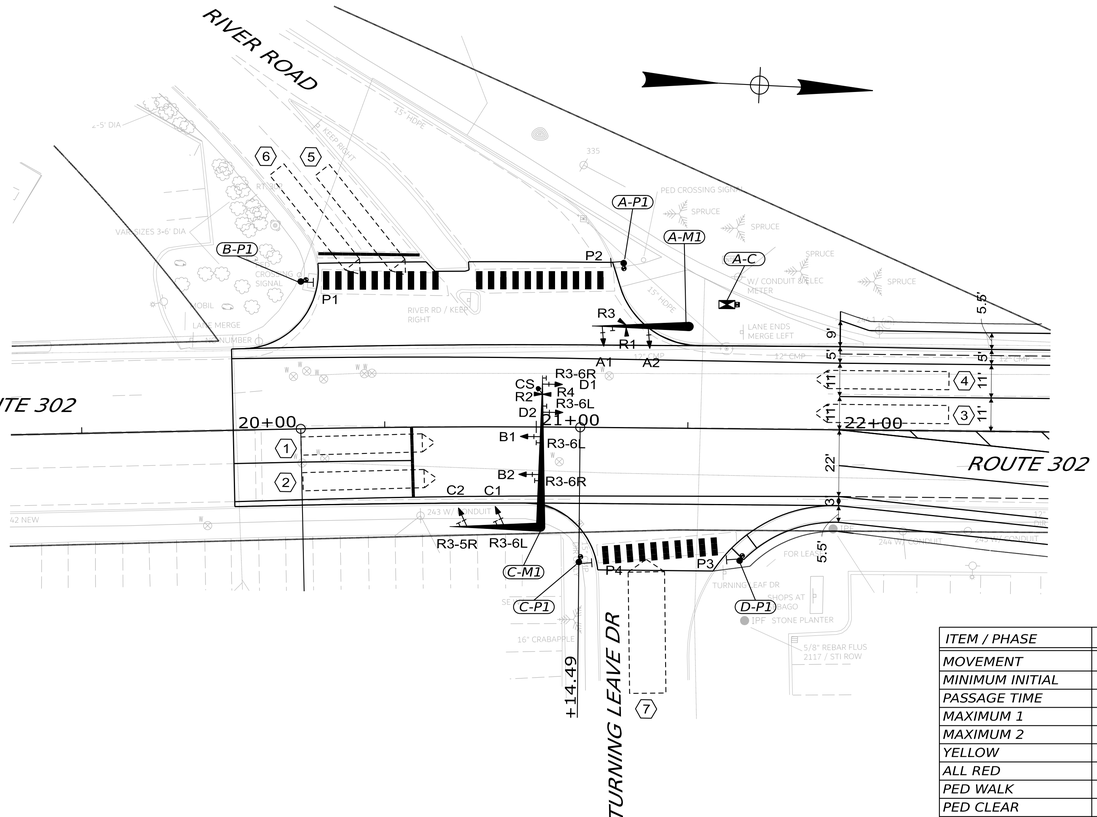

SIGNAL TIMING SCHEDULE

ITEM / PHASE	Ø 1	Ø 2	Ø 3	Ø 4	Ø 5	Ø 6	Ø 7	Ø 8
MOVEMENT								
MINIMUM INITIAL								
PASSAGE TIME								
MAXIMUM 1								
MAXIMUM 2								
YELLOW								
ALL RED								
PED WALK								
PED CLEAR								
DYN MAX LIMIT								
DYN MAX STEP								
RECALL								
DETECTOR								
PRE-EMPT PRIORITY								
FLASH								
DUAL ENTRY								

TO BE COMPLETED

NOTES: S = SOFT RECALL Y = YELLOW
O = RECALL OFF R = RED
MAX 2 UNDER COORDINATION
IF APPLICABLE, COORDINATION PATTERNS AND TIME-OF-DAY PLANS SHALL BE PROVIDED AFTER CONTRACT AWARD.

STATE OF MAINE
DEPARTMENT OF TRANSPORTATION
CAPITAL PROJECTS
WIN 26662.00
HIGHWAY PLANS

vhb

	ERNIE MARTIN	DATE
PROJ. MANAGER		
DESIGN-DETAILED	JBD	11/11/2024
CHECKED-REVIEWED	ECF	11/11/2024
DESIGN2-DETAILED2		
DESIGN3-DETAILED3		
REVISIONS 1	BRT	
REVISIONS 2	AG	
REVISIONS 3		
REVISIONS 4		
FIELD CHANGES		

WINDHAM
RT 302/RIVER RD/TUR. LEAF DR.
TRAFFIC SIGNAL PLAN
(1 OF 8)

SHEET NUMBER
22
OF 322

Date: 11/11/2024
Username: JAROBERT

Filename: c:\bms\vhb-pw-01\dms97340\00x_Signal_01.dgn


LIST OF WORK ITEMS

EQUIPMENT AND WORK ITEMS 643.71	QUANTITY

TO BE COMPLETED


THE LISTED QUANTITIES ARE APPROXIMATE AND ARE FURNISHED FOR INFORMATION ONLY.

SYSTEM DESIGN VOLUMES AM (PM)

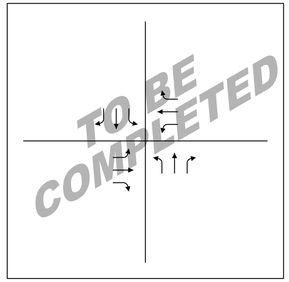

TO BE COMPLETED

PROPOSED INDICATIONS

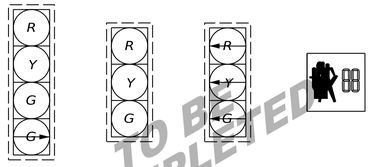


TO BE COMPLETED

NOTE:
ALL INDICATIONS SHALL BE 12" LIGHT EMITTING DIODES (LED'S) WITH 5" LOUVERED RETROREFLECTIVE BACKPLATES

DETECTOR SCHEDULE

DETECTOR ZONE NO.	LOCATION	Ø CALLED	Ø EXT.	MODE A=ADVANCE B=STOPLINE	DELAY TIME	EXT. TIME
⬡						
⬡						
⬡						
⬡						
⬡						
⬡						
⬡						
⬡						
⬡						
⬡						
⬡						
⬡						

TO BE COMPLETED

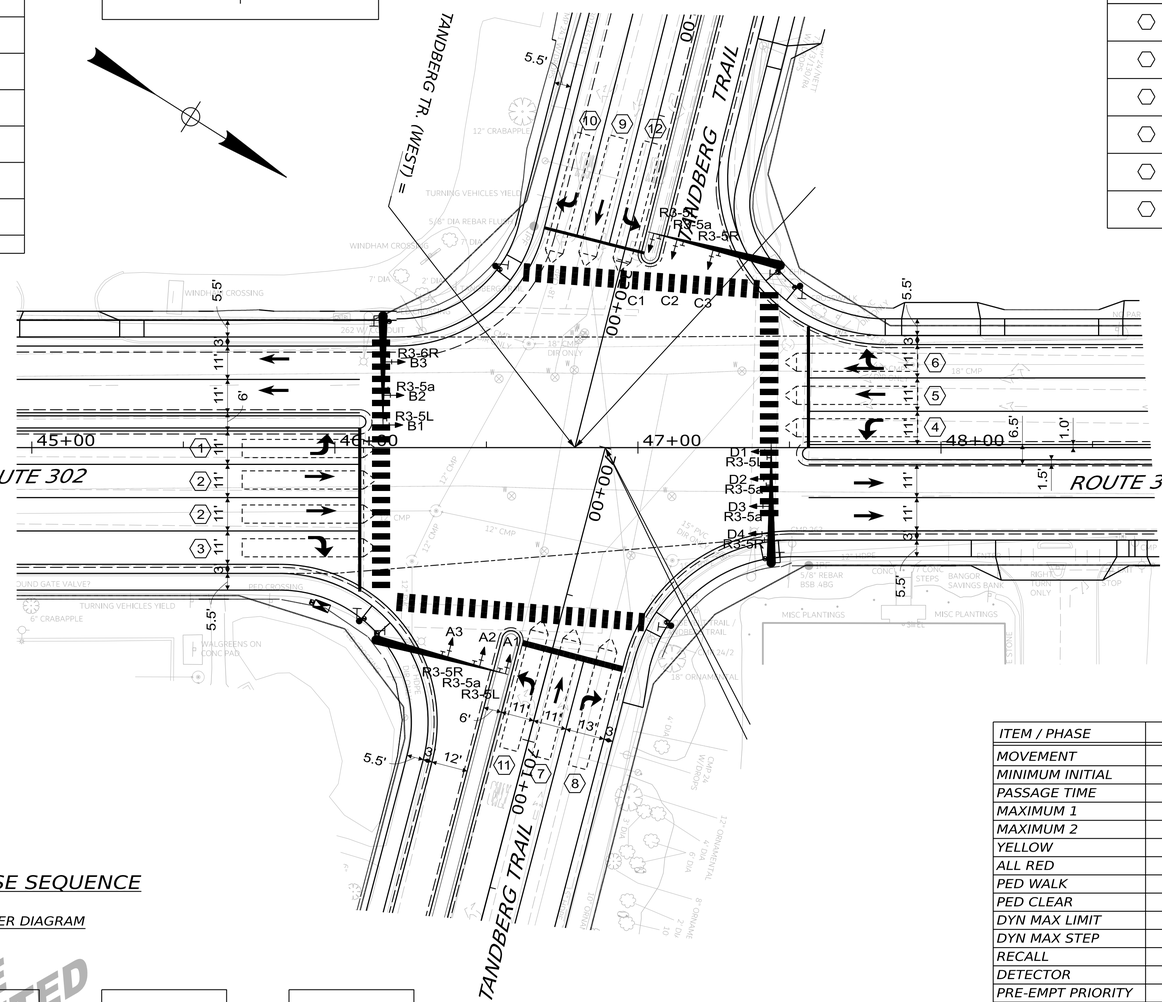


STRUCTURE LIST

STRUCTURE	DESCRIPTION	FOUNDATION

TO BE COMPLETED

PROPOSED PHASE SEQUENCE

NEMA RING AND BARRIER DIAGRAM

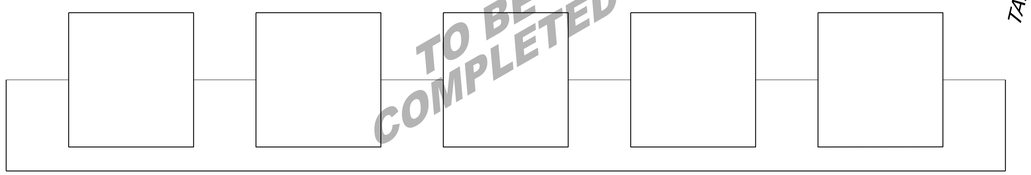

TO BE COMPLETED

OVERLAP PHASING:
OVL A = 4+5
OVL B = 4+6

SIGNAL TIMING SCHEDULE

ITEM / PHASE	Ø 1	Ø 2	Ø 3	Ø 4	Ø 5	Ø 6	Ø 7	Ø 8
MOVEMENT								
MINIMUM INITIAL								
PASSAGE TIME								
MAXIMUM 1								
MAXIMUM 2								
YELLOW								
ALL RED								
PED WALK								
PED CLEAR								
DYN MAX LIMIT								
DYN MAX STEP								
RECALL								
DETECTOR								
PRE-EMPT PRIORITY								
FLASH								
DUAL ENTRY								

TO BE COMPLETED

NOTES: S = SOFT RECALL Y = YELLOW
O = RECALL OFF R = RED
MAX 2 UNDER COORDINATION
IF APPLICABLE, COORDINATION PATTERNS AND TIME-OF-DAY PLANS SHALL BE PROVIDED AFTER CONTRACT AWARD.

STATE OF MAINE
DEPARTMENT OF TRANSPORTATION
CAPITAL PROJECTS
WIN 26662.00
HIGHWAY PLANS

vhb

PROJ MANAGER	ERNIE MARTIN		
DESIGN-DETAILED	JBD	BRT	11/11/2024
CHECKED-REVIEWED	ECF	AG	11/11/2024
DESIGN2-DETAILED2			
DESIGN3-DETAILED3			
REVISIONS 1			
REVISIONS 2			
REVISIONS 3			
REVISIONS 4			
FIELD CHANGES			

WINDHAM
RT 302/TANDBERT TR/RT 35
TRAFFIC SIGNAL PLAN
(2 OF 8)

SHEET NUMBER
23
OF 322

Date: 11/11/2024
Username: JAROBERT

Filename: c:\bms\vhb-pw-01\dms97340\00x_Signal_02.dgn


LIST OF WORK ITEMS

EQUIPMENT AND WORK ITEMS 643.71	QUANTITY

TO BE COMPLETED


THE LISTED QUANTITIES ARE APPROXIMATE AND ARE FURNISHED FOR INFORMATION ONLY.

SYSTEM DESIGN VOLUMES AM (PM)

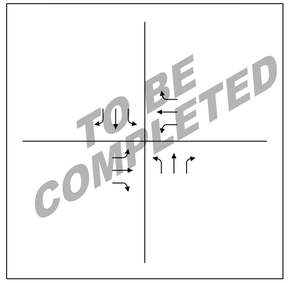

TO BE COMPLETED

PROPOSED INDICATIONS

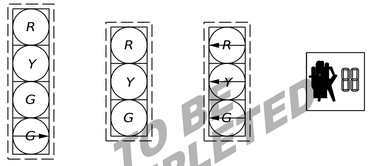


TO BE COMPLETED

NOTE:
ALL INDICATIONS SHALL BE 12" LIGHT EMITTING DIODES (LED'S) WITH 5" LOUVERED RETROREFLECTIVE BACKPLATES

DETECTOR SCHEDULE

DETECTOR ZONE NO.	LOCATION	Ø CALLED	Ø EXT.	MODE A=ADVANCE B=STOPLINE	DELAY TIME	EXT. TIME
⬡						
⬡						
⬡						
⬡						
⬡						
⬡						
⬡						
⬡						
⬡						
⬡						
⬡						

TO BE COMPLETED

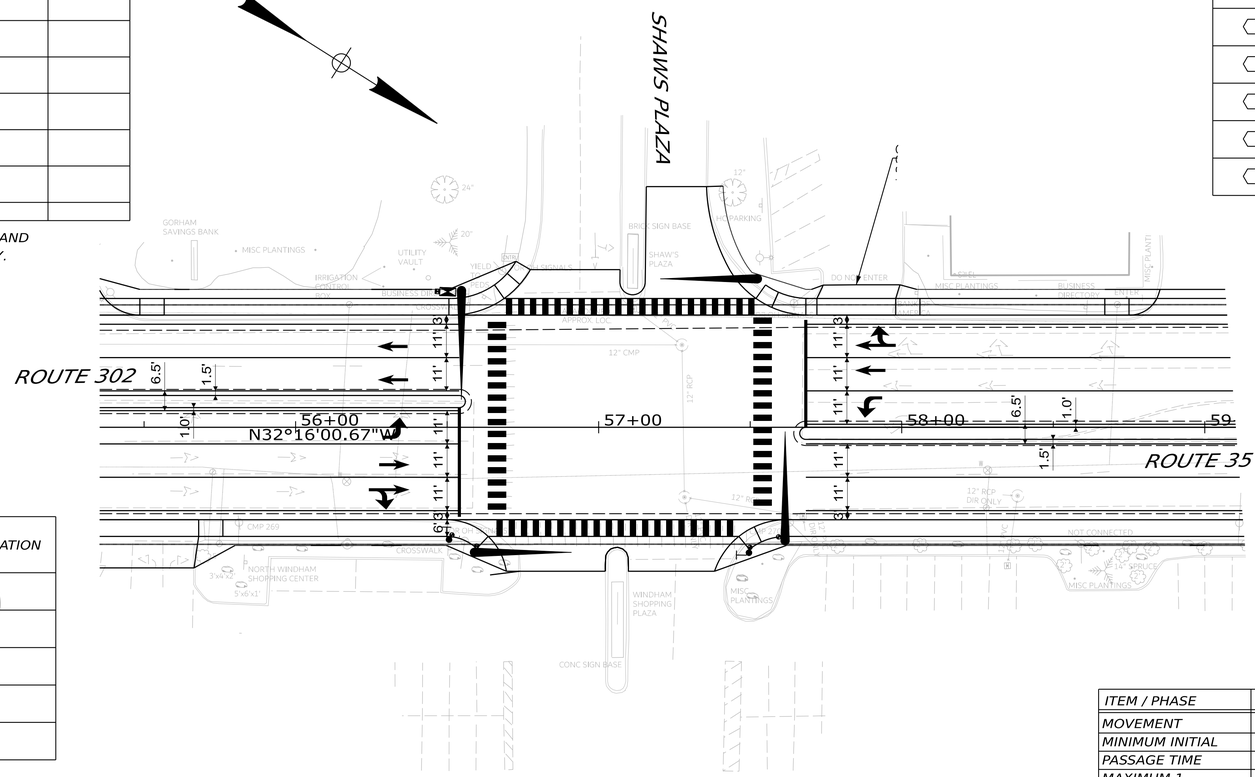

STRUCTURE LIST

STRUCTURE	DESCRIPTION	FOUNDATION

TO BE COMPLETED

SIGNAL TIMING SCHEDULE


ITEM / PHASE	Ø 1	Ø 2	Ø 3	Ø 4	Ø 5	Ø 6	Ø 7	Ø 8
MOVEMENT								
MINIMUM INITIAL								
PASSAGE TIME								
MAXIMUM 1								
MAXIMUM 2								
YELLOW								
ALL RED								
PED WALK								
PED CLEAR								
DYN MAX LIMIT								
DYN MAX STEP								
RECALL								
DETECTOR								
PRE-EMPT PRIORITY								
FLASH								
DUAL ENTRY								

TO BE COMPLETED

NOTES: S = SOFT RECALL Y = YELLOW
O = RECALL OFF R = RED
MAX 2 UNDER COORDINATION
IF APPLICABLE, COORDINATION PATTERNS AND TIME-OF-DAY PLANS SHALL BE PROVIDED AFTER CONTRACT AWARD.

PROPOSED PHASE SEQUENCE

NEMA RING AND BARRIER DIAGRAM

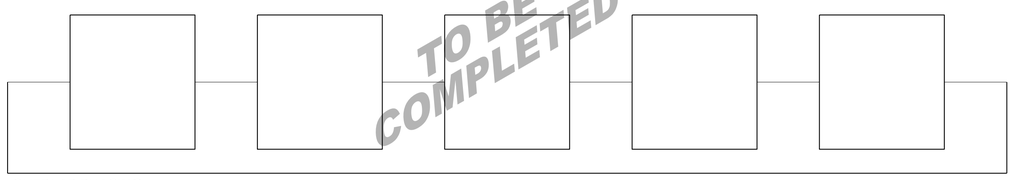

TO BE COMPLETED

OVERLAP PHASING:
OVL A = 4+5
OVL B = 4+6

STATE OF MAINE
DEPARTMENT OF TRANSPORTATION
CAPITAL PROJECTS
WIN 26662.00
HIGHWAY PLANS

vhb

PROJ MANAGER	ERNIE MARTIN		
DESIGN-DETAILED	JBD	BRT	11/11/2024
CHECKED-REVIEWED	ECF	AG	11/11/2024
DESIGN2-DETAILED2			
DESIGN3-DETAILED3			
REVISIONS 1			
REVISIONS 2			
REVISIONS 3			
REVISIONS 4			
FIELD CHANGES			

WINDHAM
RT 302/SHAWS PLAZA
TRAFFIC SIGNAL PLAN
(3 OF 8)

SHEET NUMBER
24
OF 322

Date: 11/11/2024
Username: JAROBERT

Filename: c:\bms\vhb-pw-01\dms97340\00x_Signal_03.dgn


LIST OF WORK ITEMS

EQUIPMENT AND WORK ITEMS 643.71	QUANTITY

THE LISTED QUANTITIES ARE APPROXIMATE AND ARE FURNISHED FOR INFORMATION ONLY.


TO BE COMPLETED

SYSTEM DESIGN VOLUMES AM (PM)

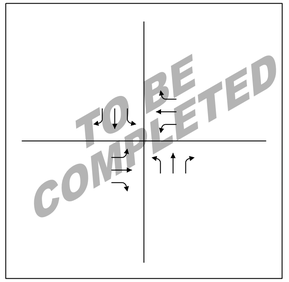

TO BE COMPLETED

PROPOSED INDICATIONS

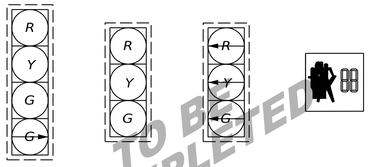


TO BE COMPLETED

NOTE:
ALL INDICATIONS SHALL BE 12" LIGHT EMITTING DIODES (LED'S) WITH 5" LOUVERED RETROREFLECTIVE BACKPLATES

DETECTOR SCHEDULE

DETECTOR ZONE NO.	LOCATION	Ø CALLED	Ø EXT.	MODE A=ADVANCE B=STOPLINE	DELAY TIME	EXT. TIME
⬡						
⬡						
⬡						
⬡						
⬡						
⬡						
⬡						
⬡						
⬡						
⬡						
⬡						
⬡						

TO BE COMPLETED

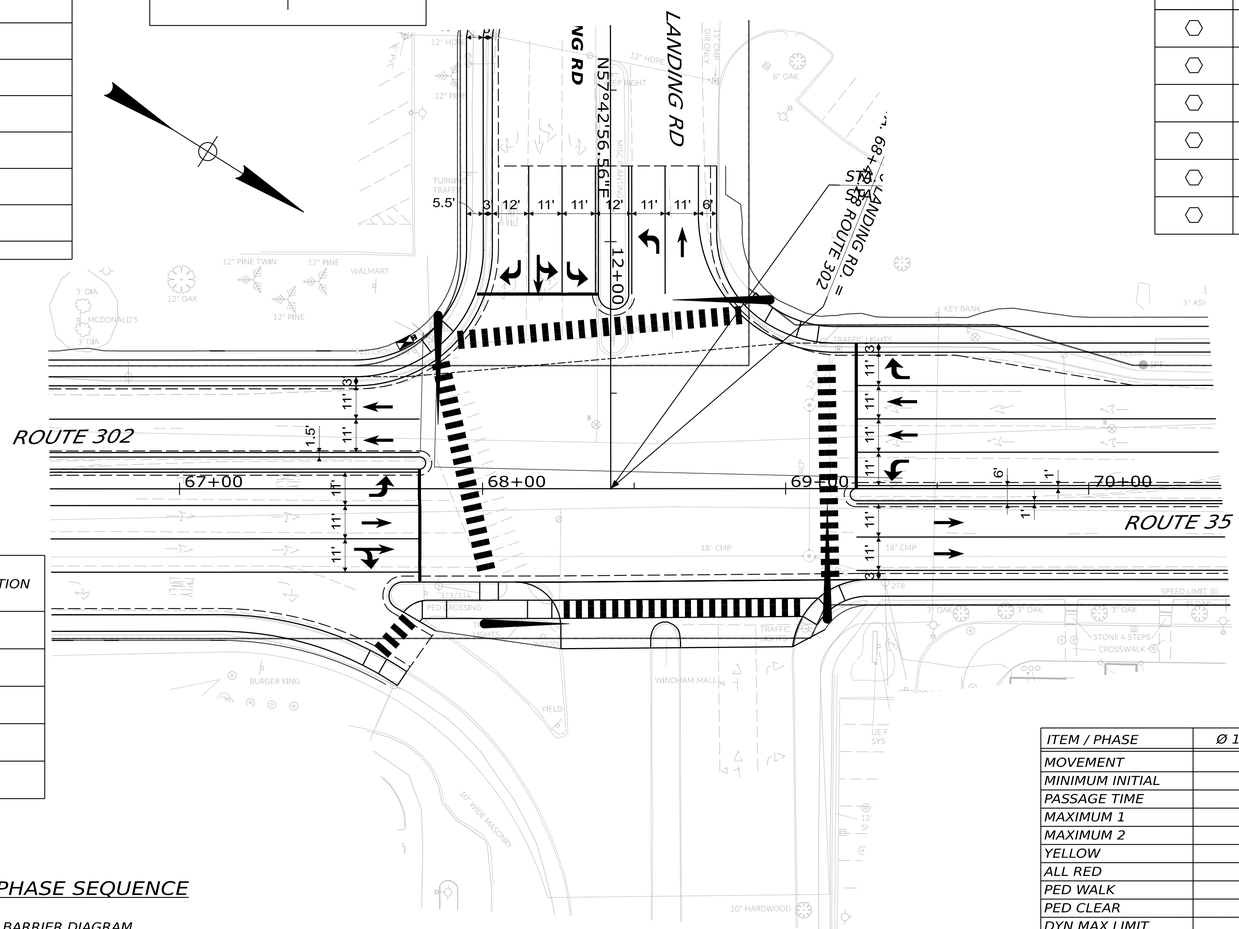

STRUCTURE LIST

STRUCTURE	DESCRIPTION	FOUNDATION

TO BE COMPLETED

SIGNAL TIMING SCHEDULE


ITEM / PHASE	Ø 1	Ø 2	Ø 3	Ø 4	Ø 5	Ø 6	Ø 7	Ø 8
MOVEMENT								
MINIMUM INITIAL								
PASSAGE TIME								
MAXIMUM 1								
MAXIMUM 2								
YELLOW								
ALL RED								
PED WALK								
PED CLEAR								
DYN MAX LIMIT								
DYN MAX STEP								
RECALL								
DETECTOR								
PRE-EMPT PRIORITY								
FLASH								
DUAL ENTRY								

TO BE COMPLETED

NOTES: S = SOFT RECALL Y = YELLOW
O = RECALL OFF R = RED
MAX 2 UNDER COORDINATION
IF APPLICABLE, COORDINATION PATTERNS AND TIME-OF-DAY PLANS SHALL BE PROVIDED AFTER CONTRACT AWARD.

PROPOSED PHASE SEQUENCE

NEMA RING AND BARRIER DIAGRAM

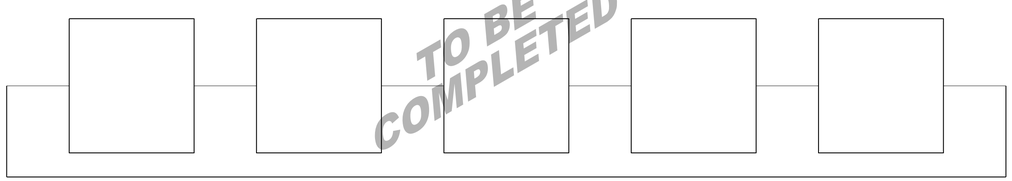

TO BE COMPLETED

OVERLAP PHASING:
OVL A = 4+5
OVL B = 4+6

STATE OF MAINE
DEPARTMENT OF TRANSPORTATION

CAPITAL PROJECTS

WIN
26662.00

HIGHWAY PLANS

vhb

PROJ. MANAGER	ERNIE MARTIN		
DESIGN-DETAILED	JBD	BRT	11/11/2024
CHECKED-REVIEWED	ECF	AG	11/11/2024
DESIGN2-DETAILED2			
DESIGN3-DETAILED3			
REVISIONS 1			
REVISIONS 2			
REVISIONS 3			
REVISIONS 4			
FIELD CHANGES			

WINDHAM
RT 302/LANDING RD

TRAFFIC SIGNAL PLAN
(4 OF 8)

SHEET NUMBER
25
OF 322

Date: 11/11/2024
Username: JAROBERT

Filename: c:\bms\vhb-pw-01\dms97340\00x_Signal_04.dgn


LIST OF WORK ITEMS

EQUIPMENT AND WORK ITEMS 643.71	QUANTITY

TO BE COMPLETED


THE LISTED QUANTITIES ARE APPROXIMATE AND ARE FURNISHED FOR INFORMATION ONLY.

SYSTEM DESIGN VOLUMES AM (PM)

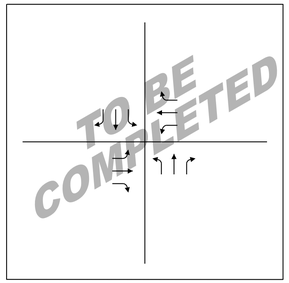

TO BE COMPLETED

PROPOSED INDICATIONS

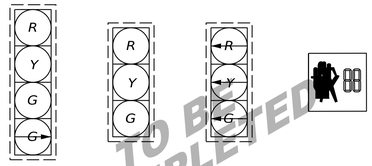


TO BE COMPLETED

NOTE:
ALL INDICATIONS SHALL BE 12" LIGHT EMITTING DIODES (LED'S) WITH 5" LOUVERED RETROREFLECTIVE BACKPLATES

DETECTOR SCHEDULE

DETECTOR ZONE NO.	LOCATION	Ø CALLED	Ø EXT.	MODE A=ADVANCE B=STOPLINE	DELAY TIME	EXT. TIME
⬡						
⬡						
⬡						
⬡						
⬡						
⬡						
⬡						
⬡						
⬡						
⬡						
⬡						
⬡						

TO BE COMPLETED

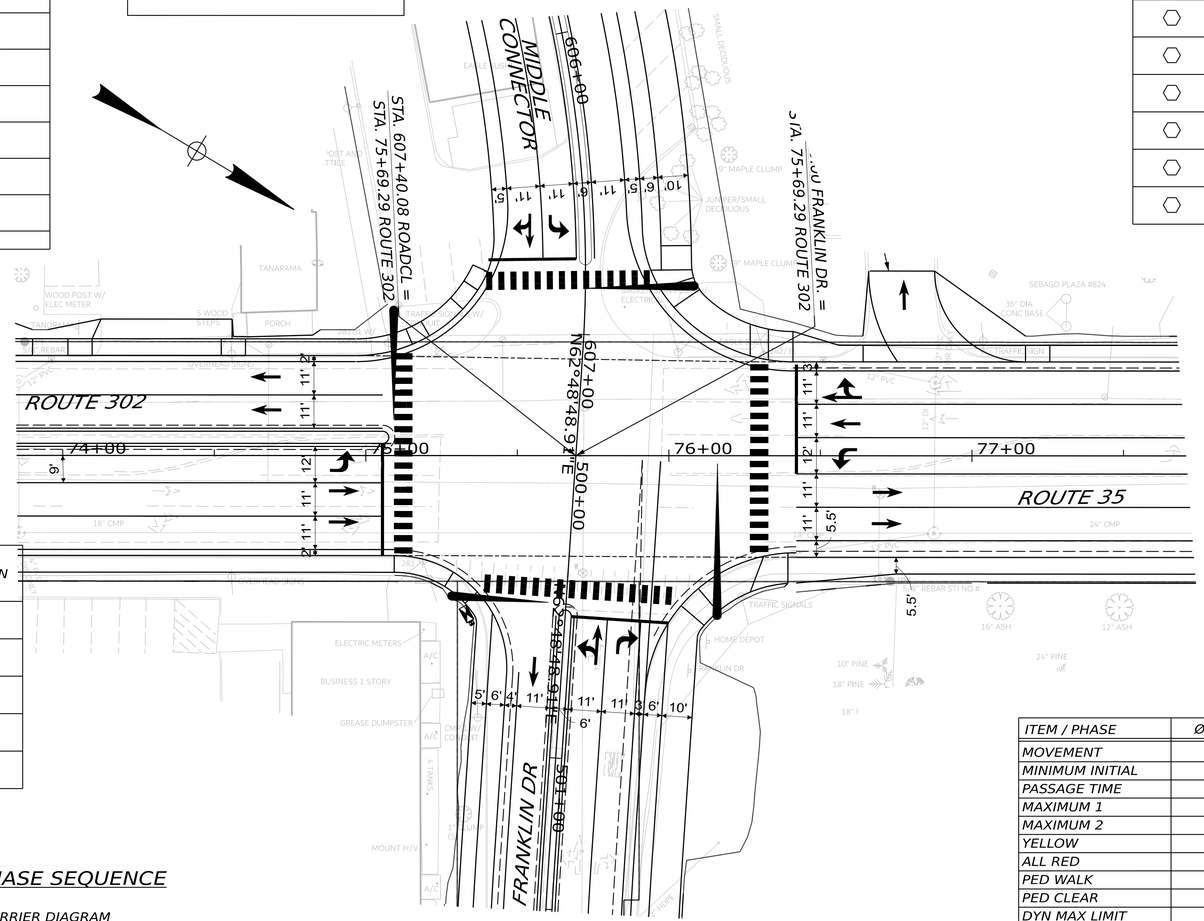


STRUCTURE LIST

STRUCTURE	DESCRIPTION	FOUNDATION

TO BE COMPLETED

PROPOSED PHASE SEQUENCE

NEMA RING AND BARRIER DIAGRAM

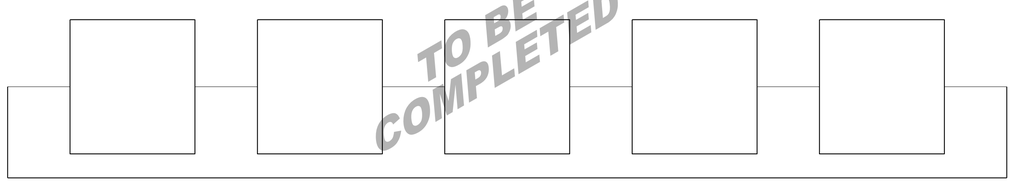

TO BE COMPLETED

OVERLAP PHASING:
OVL A = 4+5
OVL B = 4+6

SIGNAL TIMING SCHEDULE

ITEM / PHASE	Ø 1	Ø 2	Ø 3	Ø 4	Ø 5	Ø 6	Ø 7	Ø 8
MOVEMENT								
MINIMUM INITIAL								
PASSAGE TIME								
MAXIMUM 1								
MAXIMUM 2								
YELLOW								
ALL RED								
PED WALK								
PED CLEAR								
DYN MAX LIMIT								
DYN MAX STEP								
RECALL								
DETECTOR								
PRE-EMPT PRIORITY								
FLASH								
DUAL ENTRY								

TO BE COMPLETED

NOTES: S = SOFT RECALL Y = YELLOW
O = RECALL OFF R = RED
MAX 2 UNDER COORDINATION
IF APPLICABLE, COORDINATION PATTERNS AND TIME-OF-DAY PLANS SHALL BE PROVIDED AFTER CONTRACT AWARD.

STATE OF MAINE
DEPARTMENT OF TRANSPORTATION

CAPITAL PROJECTS

WIN
26662.00

HIGHWAY PLANS

vhb

PROJ. MANAGER	ERNIE MARTIN		
DESIGN-DETAILED	JBD	BRT	11/11/2024
CHECKED-REVIEWED	ECF	AG	11/11/2024
DESIGN2-DETAILED2			
DESIGN3-DETAILED3			
REVISIONS 1			
REVISIONS 2			
REVISIONS 3			
REVISIONS 4			
FIELD CHANGES			

WINDHAM
RT 302/FRANK. DR/MIDD. CONN.

TRAFFIC SIGNAL PLAN
(5 OF 8)

SHEET NUMBER
26
OF 322

Date: 11/11/2024
Username: JAROBERT

Filename: c:\bms\vhb-pw-01\dms97340\00x_Signal_05.dgn


LIST OF WORK ITEMS

EQUIPMENT AND WORK ITEMS 643.71	QUANTITY

TO BE COMPLETED


THE LISTED QUANTITIES ARE APPROXIMATE AND ARE FURNISHED FOR INFORMATION ONLY.

SYSTEM DESIGN VOLUMES AM (PM)

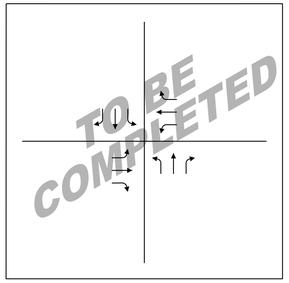

TO BE COMPLETED

PROPOSED INDICATIONS

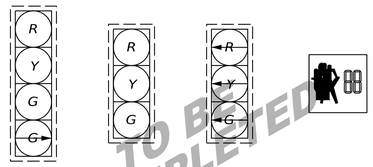


TO BE COMPLETED

NOTE:
ALL INDICATIONS SHALL BE 12" LIGHT EMITTING DIODES (LED'S) WITH 5" LOUVERED RETROREFLECTIVE BACKPLATES

DETECTOR SCHEDULE

DETECTOR ZONE NO.	LOCATION	Ø CALLED	Ø EXT.	MODE A=ADVANCE B=STOPLINE	DELAY TIME	EXT. TIME
⬡						
⬡						
⬡						
⬡						
⬡						
⬡						
⬡						
⬡						
⬡						
⬡						
⬡						
⬡						

TO BE COMPLETED

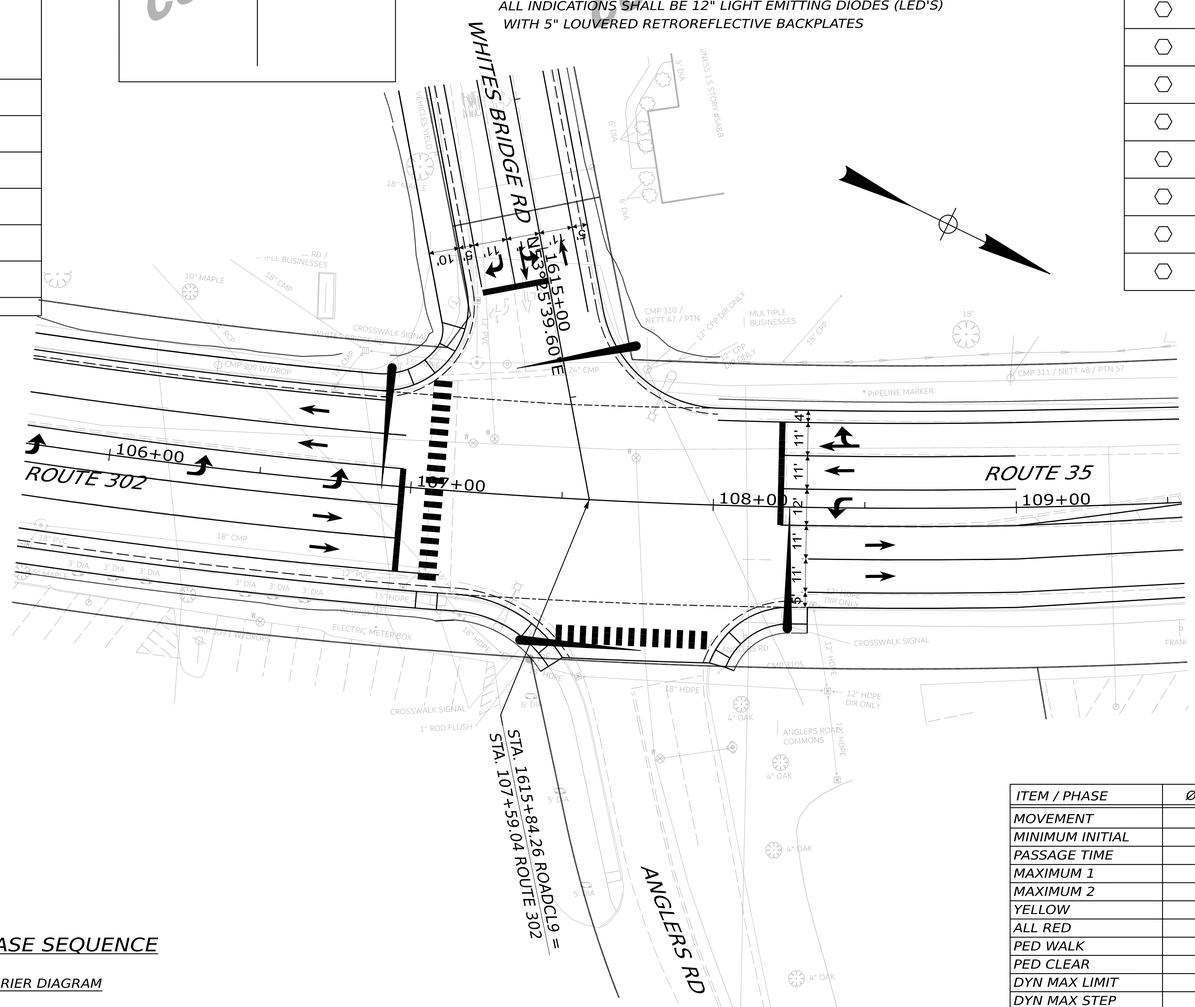


STRUCTURE LIST

STRUCTURE	DESCRIPTION	FOUNDATION

TO BE COMPLETED

PROPOSED PHASE SEQUENCE

NEMA RING AND BARRIER DIAGRAM

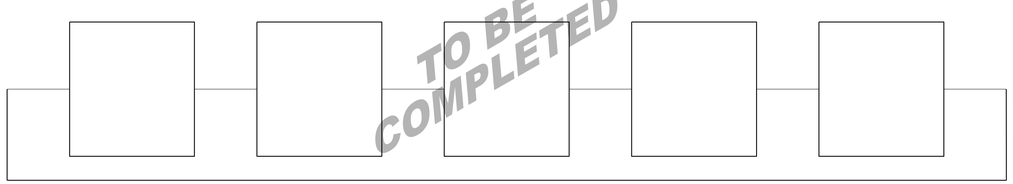

TO BE COMPLETED

OVERLAP PHASING:
OVL A = 4+5
OVL B = 4+6

SIGNAL TIMING SCHEDULE

ITEM / PHASE	Ø 1	Ø 2	Ø 3	Ø 4	Ø 5	Ø 6	Ø 7	Ø 8
MOVEMENT								
MINIMUM INITIAL								
PASSAGE TIME								
MAXIMUM 1								
MAXIMUM 2								
YELLOW								
ALL RED								
PED WALK								
PED CLEAR								
DYN MAX LIMIT								
DYN MAX STEP								
RECALL								
DETECTOR								
PRE-EMPT PRIORITY								
FLASH								
DUAL ENTRY								

TO BE COMPLETED

NOTES: S = SOFT RECALL Y = YELLOW
O = RECALL OFF R = RED
MAX 2 UNDER COORDINATION
IF APPLICABLE, COORDINATION PATTERNS AND TIME-OF-DAY PLANS SHALL BE PROVIDED AFTER CONTRACT AWARD.

STATE OF MAINE
DEPARTMENT OF TRANSPORTATION
CAPITAL PROJECTS
WIN 26662.00
HIGHWAY PLANS

vhb

PROJ MANAGER	ERNIE MARTIN	
DESIGN-DETAILED	JBD	11/11/2024
CHECKED-REVIEWED	ECF	11/11/2024
DESIGN2-DETAILED2	AG	
DESIGN3-DETAILED3	BRT	
REVISIONS 1		
REVISIONS 2		
REVISIONS 3		
REVISIONS 4		
FIELD CHANGES		

WINDHAM
RT 302/WHT. BR. RD/ANGL. RD
TRAFFIC SIGNAL PLAN
(6 OF 8)

SHEET NUMBER
27
OF 322

Date: 11/11/2024
Username: JAROBERT

Filename: c:\bms\vhb-pw-01\dms97340\00x_Signal_06.dgn


LIST OF WORK ITEMS

EQUIPMENT AND WORK ITEMS 643.71	QUANTITY

TO BE COMPLETED


THE LISTED QUANTITIES ARE APPROXIMATE AND ARE FURNISHED FOR INFORMATION ONLY.

SYSTEM DESIGN VOLUMES AM (PM)

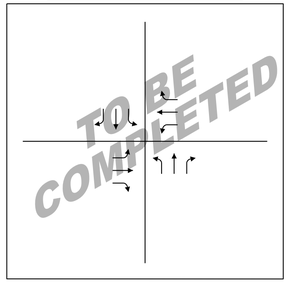

TO BE COMPLETED

PROPOSED INDICATIONS

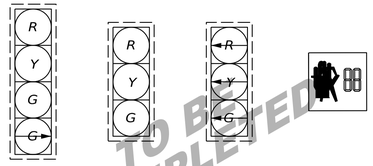


TO BE COMPLETED

NOTE:
ALL INDICATIONS SHALL BE 12" LIGHT EMITTING DIODES (LED'S) WITH 5" LOUVERED RETROREFLECTIVE BACKPLATES

DETECTOR SCHEDULE

DETECTOR ZONE NO.	LOCATION	Ø CALLED	Ø EXT.	MODE A=ADVANCE B=STOPLINE	DELAY TIME	EXT. TIME
⬡						
⬡						
⬡						
⬡						
⬡						
⬡						
⬡						
⬡						
⬡						
⬡						
⬡						
⬡						

TO BE COMPLETED

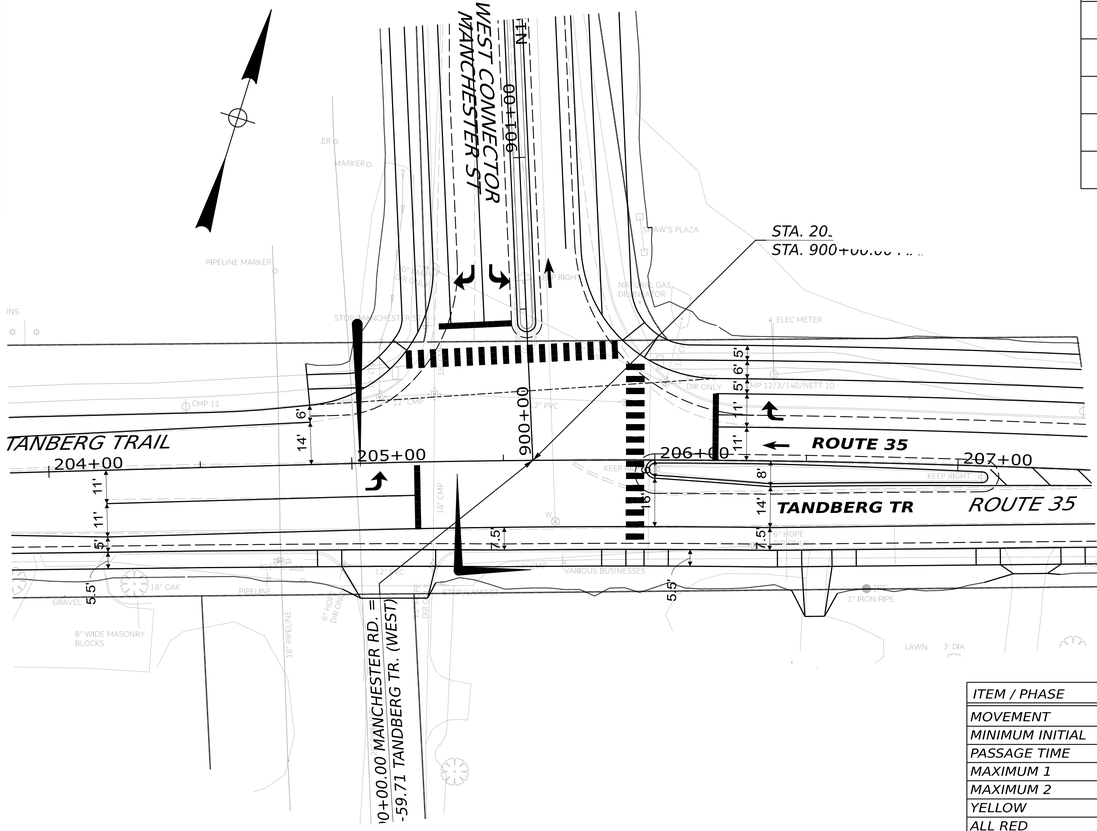

STRUCTURE LIST

STRUCTURE	DESCRIPTION	FOUNDATION

TO BE COMPLETED

SIGNAL TIMING SCHEDULE


ITEM / PHASE	Ø 1	Ø 2	Ø 3	Ø 4	Ø 5	Ø 6	Ø 7	Ø 8
MOVEMENT								
MINIMUM INITIAL								
PASSAGE TIME								
MAXIMUM 1								
MAXIMUM 2								
YELLOW								
ALL RED								
PED WALK								
PED CLEAR								
DYN MAX LIMIT								
DYN MAX STEP								
RECALL								
DETECTOR								
PRE-EMPT PRIORITY								
FLASH								
DUAL ENTRY								

TO BE COMPLETED

NOTES: S = SOFT RECALL Y = YELLOW
O = RECALL OFF R = RED
MAX 2 UNDER COORDINATION
IF APPLICABLE, COORDINATION PATTERNS AND TIME-OF-DAY PLANS SHALL BE PROVIDED AFTER CONTRACT AWARD.

PROPOSED PHASE SEQUENCE

NEMA RING AND BARRIER DIAGRAM

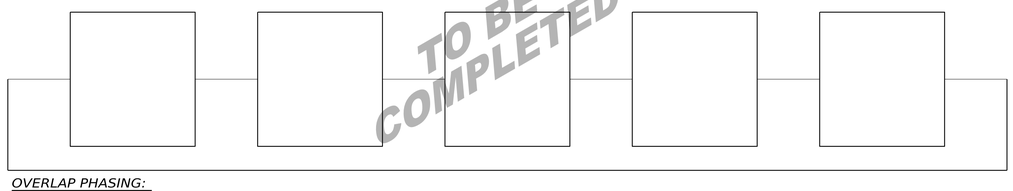

TO BE COMPLETED

OVERLAP PHASING:
OVL A = 4+5
OVL B = 4+6

STATE OF MAINE
DEPARTMENT OF TRANSPORTATION
CAPITAL PROJECTS
WIN 26662.00
HIGHWAY PLANS

vhb

		BY	DATE
PROJ. MANAGER	ERNIE MARTIN		
DESIGN-DETAILED	JBD	BRT	11/11/2024
CHECKED-REVIEWED	ECF	AG	11/11/2024
DESIGN2-DETAILED2			
DESIGN3-DETAILED3			
REVISIONS 1			
REVISIONS 2			
REVISIONS 3			
REVISIONS 4			
FIELD CHANGES			

WINDHAM
TANDBERT TR/WEST CONN.

TRAFFIC SIGNAL PLAN
(7 OF 8)

SHEET NUMBER
28
OF 322

Date: 11/11/2024
Username: JAROBERT

Filename: c:\bms\vhb-pw-01\dms97340\00x_Signal_07.dgn


LIST OF WORK ITEMS

EQUIPMENT AND WORK ITEMS 643.71	QUANTITY


TO BE COMPLETED

THE LISTED QUANTITIES ARE APPROXIMATE AND ARE FURNISHED FOR INFORMATION ONLY.

SYSTEM DESIGN VOLUMES AM (PM)

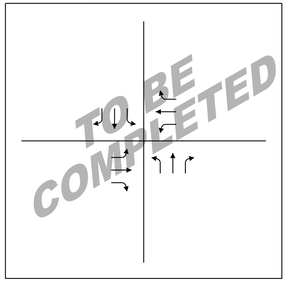

PROPOSED INDICATIONS

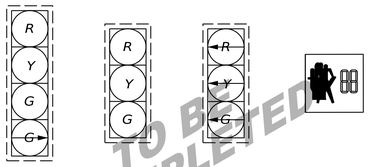


NOTE:
ALL INDICATIONS SHALL BE 12" LIGHT EMITTING DIODES (LED'S) WITH 5" LOUVERED RETROREFLECTIVE BACKPLATES

DETECTOR SCHEDULE

DETECTOR ZONE NO.	LOCATION	Ø CALLED	Ø EXT.	MODE A=ADVANCE B=STOPLINE	DELAY TIME	EXT. TIME
⬡						
⬡						
⬡						
⬡						
⬡						
⬡						
⬡						
⬡						
⬡						
⬡						
⬡						
⬡						

TO BE COMPLETED

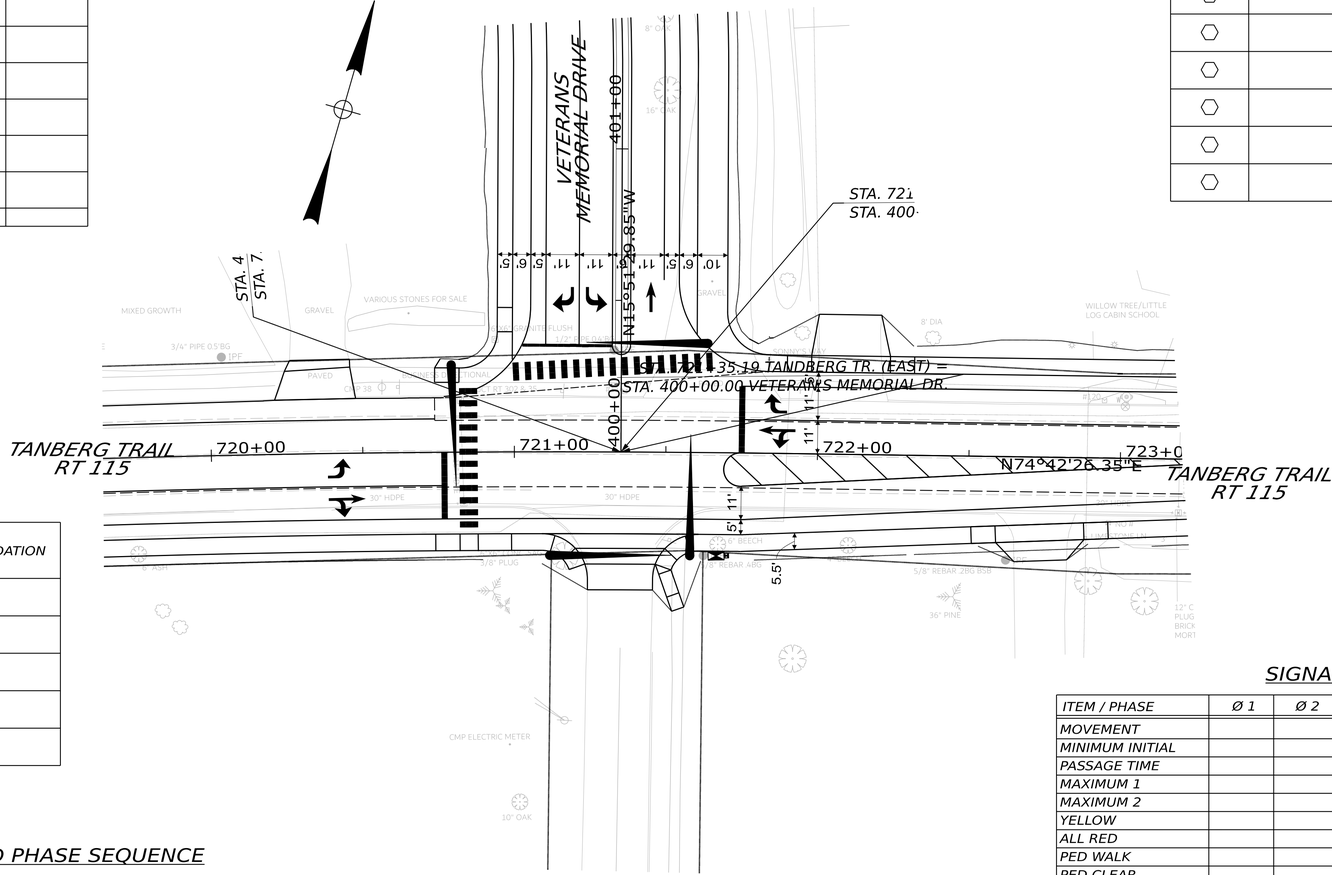

STRUCTURE LIST

STRUCTURE	DESCRIPTION	FOUNDATION

TO BE COMPLETED

SIGNAL TIMING SCHEDULE


ITEM / PHASE	Ø 1	Ø 2	Ø 3	Ø 4	Ø 5	Ø 6	Ø 7	Ø 8
MOVEMENT								
MINIMUM INITIAL								
PASSAGE TIME								
MAXIMUM 1								
MAXIMUM 2								
YELLOW								
ALL RED								
PED WALK								
PED CLEAR								
DYN MAX LIMIT								
DYN MAX STEP								
RECALL								
DETECTOR								
PRE-EMPT PRIORITY								
FLASH								
DUAL ENTRY								

TO BE COMPLETED

NOTES: S = SOFT RECALL Y = YELLOW
O = RECALL OFF R = RED
MAX 2 UNDER COORDINATION
IF APPLICABLE, COORDINATION PATTERNS AND TIME-OF-DAY PLANS SHALL BE PROVIDED AFTER CONTRACT AWARD.

PROPOSED PHASE SEQUENCE

NEMA RING AND BARRIER DIAGRAM

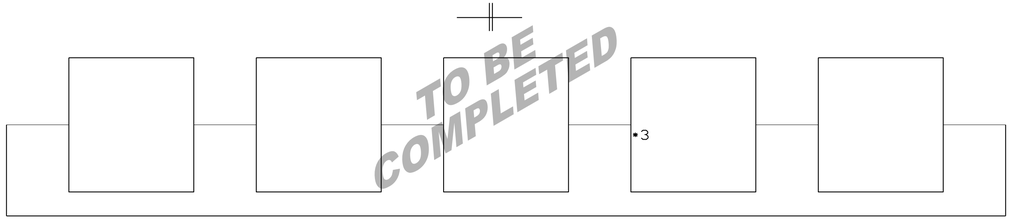

OVERLAP PHASING:
OVL A = 4+5
OVL B = 4+6

STATE OF MAINE
DEPARTMENT OF TRANSPORTATION
CAPITAL PROJECTS
WIN 26662.00
HIGHWAY PLANS

vhb

PROJ MANAGER	ERNIE MARTIN		
DESIGN-DETAILED	JBD	BRT	11/11/2024
CHECKED-REVIEWED	ECF	AG	11/11/2024
DESIGN2-DETAILED2			
DESIGN3-DETAILED3			
REVISIONS 1			
REVISIONS 2			
REVISIONS 3			
REVISIONS 4			
FIELD CHANGES			

WINDHAM
TANDBERG TR/VETER. M. DR
TRAFFIC SIGNAL PLAN
(8 OF 8)

SHEET NUMBER
29
OF 322

Date: 11/11/2024
Username: JAROBERT

Filename: c:\bms\vhb-pw-01\dms97340\00x_Signal_08.dgn

ROJA LLC
TAX MAP/LOT: 53/33C
BOOK/PAGE: 39277/171, 15616/281
POR: 10

RANDALL SCOTT VARNEY
PAMELA R. VARNEY
TAX MAP/LOT: 53/32-C1
BOOK/PAGE: 11399/348
POR: 7

SCOTT VARNEY'S AUTO SALES INC.
TAX MAP/LOT: 53/32C
BOOK/PAGE: 31393/57
POR: 8

LCH REAL ESTATE HOLDINGS, LLC
TAX MAP/LOT: 53/32
BOOK/PAGE: 35413/147
POR: 9

TAX MAP/LOT: 53/14

TAX MAP/LOT: 53/15

CHESTER G. RICH TRUST
DONALD L. RICH, TRUSTEE
TAX MAP/LOT: 53/17
BOOK/PAGE: 7008/41
POR: 6

ROUTE 302

16+00 17+00 18+00 19+00 20+00 21+00 22+00 23+00

WHITE WAVE LLC
TAX MAP/LOT: 14/9B8
BOOK/PAGE: 28116/273
POR: 1

PC = 20+22.28

PT = 21+14.49

WHITE WAVE LLC
TAX MAP/LOT: 14/9B9
BOOK/PAGE: 28116/273
POR: 2

SHOPS AT SEBAGO
TAX MAP/LOT: 14/9B10
BOOK/PAGE: 27188/30
POR: 4

TAX MAP/LOT: 14/9B4

TAX MAP/LOT: 14/9B3

TAX MAP/LOT: 14/9B2

CURVE DATA
PI = 20+68.39
D = 01°54'35.49"
Δ = 01°45'39.92" (RT)
R = 3000.00'
L = 92.21'
T = 46.11'
E = 0.35'

BAKER BROOK FARM CREAMERY LLC
TAX MAP/LOT: 14/9B12
BOOK/PAGE: 32517/82
POR: 3

TAX MAP/LOT: 14/9B11

SLOPE EASEMENT LIMITS SEE DOT FILE NO. 3-269

STATE OF MAINE
DEPARTMENT OF TRANSPORTATION
CAPITAL PROJECTS
WIN 26662.00
HIGHWAY PLANS

vhb

	BY	DATE
ERNIE MARTIN	BRT	11/11/2024
	AG	11/11/2024
PROJ MANAGER		
DESIGN-DETAILED	BRT	
CHECKED-REVIEWED	AG	
DESIGN2-DETAILED2	ECF	
DESIGN3-DETAILED3		
REVISIONS 1		
REVISIONS 2		
REVISIONS 3		
REVISIONS 4		
FIELD CHANGES		

WINDHAM
ROUTE 302

PLANS
(1 OF 14)

SHEET NUMBER
30
OF 322

Date: 11/11/2024
Username: JAMESDAVIS

Filename: c:\bms\vhb-pw-01\dms97340\004_Plans-Profiles_Route302.dgn

STATE OF MAINE
DEPARTMENT OF TRANSPORTATION

CAPITAL PROJECTS

WIN
26662.00

HIGHWAY PLANS

vhb

	BY	DATE
PROJ MANAGER	ERNIE MARTIN	
DESIGN-DETAILED	JBD	11/11/2024
CHECKED-REVIEWED	BRT	11/11/2024
DESIGN2-DETAILED2	ECF	
DESIGN2-DETAILED2	AG	
DESIGN3-DETAILED3		
REVISIONS 1		
REVISIONS 2		
REVISIONS 3		
REVISIONS 4		
FIELD CHANGES		

WINDHAM
ROUTE 302

PLANS
(2 OF 14)

SHEET NUMBER

31

OF 322

Date: 11/11/2024

Username: BTOMIC

Filename: c:\bms\vhb-pw-01\dms97340\004_Plans-Profiles_Route302.dgn

ADEMI LLC
TAX MAP/LOT: 53/33A
BOOK/PAGE: 20813/79
POR: 13

CURVE DATA
PI = 30+51.77
D = 03°13'40.55"
Δ = 30°36'32.63" (LT)
R = 1775.00'
L = 948.26'
T = 485.74'
E = 65.26'

J & K INVESTMENTS, LLC
TAX MAP/LOT: 54/1
BOOK/PAGE: 31676/63
POR: 20

KEVIN L. CIDRE
TAX MAP/LOT: 54/2
BOOK/PAGE: 39939/283
POR: 21

TOWN OF WINDHAM
(ARLINGTON CEMETERY)
TAX MAP/LOT: 67/24
BOOK/PAGE: 1409/180
POR: 22

COVERED PIPE DRAIN EASEMENT
SEE DOT FILE NO. 3-269

PT = 35+14.29

ROUTE 302

30+00 31+00 32+00 33+00 34+00 35+00 36+00 37+00

N32°48'59.30"W

SLOPE EASEMENT LIMITS
SEE DOT FILE NO. 3-269

INLET DRAINAGE
STRUCTURE EASEMENT
SEE DOT FILE NO. 3-269

RELOCATE SIGN

REMOVE TREES

ABRAM J. WILMOT
TAX MAP/LOT: 54/5A-1
BOOK/PAGE: 36833/161
POR: 19

REGIONAL SCHOOL UNIT NO. 14
TAX MAP/LOT: 67/21
BOOK/PAGE: 30002/222
POR: 23

BUSQUE CONSTRUCTION CO., INC.
TAX MAP/LOT: 67/23
BOOK/PAGE: 20917/107
POR: 24

ADVANCE STORES COMPANY, INC.
TAX MAP/LOT: 67/22
BOOK/PAGE: 22514/211
POR: 25

TAX MAP/LOT: 54/44A
REGIONAL SCHOOL UNIT NO. 14
TAX MAP/LOT: 67/21
BOOK/PAGE: 30002/222
POR: 23

STATE OF MAINE
DEPARTMENT OF TRANSPORTATION

CAPITAL PROJECTS

WIN
26662.00

HIGHWAY PLANS

vhb

	BY	DATE
PROJ MANAGER	ERNIE MARTIN	
DESIGNED-DETAILED	JBD	11/11/2024
CHECKED-REVIEWED	ECF	11/11/2024
DESIGN2-DETAILED2	BRT	
DESIGN3-DETAILED3	AG	
REVISIONS 1		
REVISIONS 2		
REVISIONS 3		
REVISIONS 4		
FIELD CHANGES		

WINDHAM
ROUTE 302

PLANS
(3 OF 14)

SHEET NUMBER
32
OF 322

Date: 11/11/2024
Username: JAMESDAVIS

Filename: c:\bms\vhb-pw-01\dms97340\004_Plans-Profiles_Route302.dgn

TOWN OF WINDHAM
(ARLINGTON CEMETERY)
TAX MAP/LOT: 67/24
BOOK/PAGE: 1409/180
POR: 22

726 ROOSEVELT TRAIL LLC
TAX MAP/LOT: 67/25A
BOOK/PAGE: 38765/71
POR: 28

WINDHAM RENTAL CENTER INC.
TAX MAP/LOT: 67/25
BOOK/PAGE: 14116/251
POR: 29

JAY P. HACKETT
TAX MAP/LOT: 67/26
BOOK/PAGE: 13193/183
POR: 31

J.P. HACKETT INC.
TAX MAP/LOT: 67/27
BOOK/PAGE: 15380/104
POR: 33

SYKEA REALTY II LL
TAX MAP/LOT: 67/28
BOOK/PAGE: 37024/231
POR: 36

CAN WE CLOSE THIS DRIVE, HEADSTONES ARE TOO CLOSE TO DESIGN PROPERLY

DISCUSS BACKCURB AGAINST BUILDING

ROUTE 302

37+00 38+00 39+00 40+00 41+00 42+00 43+00 44+00

N32°48'59.30"W

PC = 38+83.87

PT = 39+31.83

10' WIDE EASEMENT TO N. WINDHAM UNION CHURCH
SEE C.C.R.D. 27742/1

22' WIDE EASEMENT TO N. WINDHAM UNION CHURCH
SEE C.C.R.D. PLAN 197/542

ELEANOR HEIDRICH
TAX MAP/LOT: 67/19
BOOK/PAGE: 33842/153
POR: 27

CURVE DATA
PI = 39+07.85
D = 01°08'45.30"
Δ = 00°32'58.63" (RT)
R = 5000.00'
L = 47.96'
T = 23.98'
E = 0.06'

REGIONAL SCHOOL UNIT NO. 14
TAX MAP/LOT: 67/21
BOOK/PAGE: 30002/222
POR: 23

NORTH WINDHAM UNION CHURCH
TAX MAP/LOT: 67/20
BOOK/PAGE: 7652/302, 2367/107, 2394/361, 386/111
POR: 26

DOMINIC REALI REALTY LLC
C/O AMATOS SANDWICH SHOPS, INC.
TAX MAP/LOT: 67/18
BOOK/PAGE: 30763/191
POR: 30

SABATTUS PROPERTY MANAGEMENT LLC
TAX MAP/LOT: 67/17
BOOK/PAGE: 32347/224
POR: 32

ELKKATRAV INC.
TAX MAP/LOT: 67/16
BOOK/PAGE: 12595/105
POR: 34

485 WINDHAM LLC
TAX MAP/LOT: 67/14
BOOK/PAGE: 25324/194
POR: 35

STATE OF MAINE
DEPARTMENT OF TRANSPORTATION

CAPITAL PROJECTS

WIN
26662.00

HIGHWAY PLANS

vhb

	BY	DATE
PROJ. MANAGER	ERNIE MARTIN	
DESIGN-DETAILED	JBD	11/11/2024
CHECKED-REVIEWED	ECF	11/11/2024
DESIGN2-DETAILED2		
DESIGN3-DETAILED3		
REVISIONS 1	BRT	
REVISIONS 2	AG	
REVISIONS 3		
REVISIONS 4		
FIELD CHANGES		

WINDHAM
ROUTE 302

PLANS
(4 OF 14)

SHEET NUMBER
33
OF 322

Date: 11/11/2024
Username: BTOMIC

Filename: c:\bms\vhb-pw-01\dms97340\004_Plans-Profiles_Route302.dgn

WINDHAM CROSSING
TAX MAP/LOT: 67/29
BOOK/PAGE: 4911/166
POR: 37

SYKEA REALTY II LLC
TAX MAP/LOT: 67/28
BOOK/PAGE: 37024/231
POR: 36

IRVING OIL PROPERTIES LLC
TAX MAP/LOT: 67/39
BOOK/PAGE: 28914/176, 26529/336
POR: 39

DEERING INVESTMENTS INC.
TAX MAP/LOT: 67/40
BOOK/PAGE: 9696/65
POR: 41

DEERING INVESTMENTS IN
TAX MAP/LOT: 67/42
BOOK/PAGE: 9696/65
POR: 43

485 WINDHAM LLC
TAX MAP/LOT: 67/14
BOOK/PAGE: 25324/194
POR: 35

CROSS REALTY, LLC
TAX MAP/LOT: 67/55
BOOK/PAGE: 37975/254
POR: 38

CUMBERLAND FARMS INC.
TAX MAP/LOT: 67/52
BOOK/PAGE: 6302/2
POR: 40

WINDHAM Q, LLC
TAX MAP/LOT: 67/51
BOOK/PAGE: 34137/108
POR: 42

TANDBERG TR
ROUTE 35

ROUTE 115
TANDBERG TR

ROUTE 302

N71°54'23.43"E 219.00

STA. 46+79.20 ROUTE 302 =
STA. 220+63.14 TANDBERG TR. (WEST)

STA. 46+89.22 ROUTE 302 =
STA. 700+00.00 TANDBERG TR. (EAST)

44+00 45+00 46+00 47+00 48+00 49+00 50+00 51+00

218+00 219+00 700+00 701+00 702+00

STATE OF MAINE
DEPARTMENT OF TRANSPORTATION

CAPITAL PROJECTS

WIN
26662.00

HIGHWAY PLANS

	BY:	DATE
PROJ MANAGER	ERNIE MARTIN	
DESIGN-DETAILED	JBD	11/11/2024
CHECKED-REVIEWED	BRT	11/11/2024
DESIGN2-DETAILED2	ECF	
DESIGN3-DETAILED3	AG	
REVISIONS 1		
REVISIONS 2		
REVISIONS 3		
REVISIONS 4		
FIELD CHANGES		

WINDHAM
ROUTE 302

PLANS
(5 OF 14)

SHEET NUMBER
34
OF 322

Date: 11/11/2024
Username: BTOMIC

Filename: c:\bms\vhb-pw-01\dms97340\004_Plans-Profiles_Route302.dgn

DEERING
INVESTMENTS INC.
TAX MAP/LOT: 67/42
BOOK/PAGE: 9696/65
POR: 43

DEERING ASSOCIATES LLC
TAX MAP/LOT: 67/43
BOOK/PAGE: 17310/252
POR: 44

JONATHAN N. BURNHAM
TAX MAP/LOT: 67/44
BOOK/PAGE: 12835/344
POR: 47

THE RICH FAMILY LIMITED PARTNERSHIP
TAX MAP/LOT: 67/45
BOOK/PAGE: 29156/212
POR: 48

GORHAM SAVINGS BANK
TAX MAP/LOT: 67/46A
BOOK/PAGE: 12454/21
POR: 50

B33 WINDHAM II LLC
TAX MAP/LOT: 70/1A
BOOK/PAGE: 38370/320
POR: 51

ACCESS EASEMENT
TO POR 51
SEE C.C.R.D.
4311/186

ROUTE 302

51+00 52+00 53+00 54+00 55+00 56+00 57+00 58+00

N32°16'00.67"W

WINDHAM Q, LLC
TAX MAP/LOT: 67/51
BOOK/PAGE: 34137/108
POR: 42

SNELL PARTNERSHIP
TAX MAP/LOT: 67/50
BOOK/PAGE: 37439/256
POR: 45

PF WINDHAM, LLC
TAX MAP/LOT: 67/47-1
BOOK/PAGE: 33737/185
POR: 46

NORTH WINDHAM SHOPPING CENTER, LLC
TAX MAP/LOT: 67/47
BOOK/PAGE: 15916/300
POR: 49

PARKING EASEMENT
TO POR 45
SEE C.C.R.D. 37439/256

ANCHOR & GUY EASEMENT
TO STATE OF MAINE
FROM NORTH WINDHAM
SHOPPING CENTER LLC
SEE BK 26443, PG 85
SEE DOT FILE NO. 3-407

CATCH BASIN & PIPE DRAIN EASEMENT
SEE DOT FILE NO. 3-407

STATE OF MAINE
DEPARTMENT OF TRANSPORTATION

CAPITAL PROJECTS

WIN
26662.00

HIGHWAY PLANS

vhb

	ERNIE MARTIN	BY	DATE
PROJ MANAGER			
DESIGN-DETAILED	JBD	BRT	11/11/2024
CHECKED-REVIEWED	ECF	AG	11/11/2024
DESIGN2-DETAILED2			
DESIGN3-DETAILED3			
REVISIONS 1			
REVISIONS 2			
REVISIONS 3			
REVISIONS 4			
FIELD CHANGES			

WINDHAM
ROUTE 302

PLANS
(6 OF 14)

SHEET NUMBER
35
OF 322

Date: 11/11/2024
Username: JAMESDAVIS

Filename: c:\bms\vhb-pw-01\dms97340\004_Plans-Profiles_Route302.dgn

FLEET BANK OF MAINE
TAX MAP/LOT: 70/1
BOOK/PAGE: 10276/124
POR: 52

STEVEN A. RICH
PAMELA L. RICH
TAX MAP/LOT: 70/3
BOOK/PAGE: 20181/265
POR: 54

MAINE BANK & TRUST COMPANY
TAX MAP/LOT: 70/4
BOOK/PAGE: 12055/232
POR: 56

ROOSEVELT TRAIL ACQUISITION LLC
TAX MAP/LOT: 70/5
BOOK/PAGE: 31104/185
POR: 58

W/S NORTH WINDHAM PROPERTIES
LIMITED PARTNERSHIP
TAX MAP/LOT: 18A/48A
BOOK/PAGE: 11394/292
POR: 60

SHOULD WE CLOSE THIS DRIVE SINCE IT IS SO CLOSE TO INTERSECTION?

ROUTE 302

WINDHAM SHOPPING PLAZA INC.
TAX MAP/LOT: 70/18
BOOK/PAGE: 11652/147
POR: 53

NEW LEAF REALTY, LLC
TAX MAP/LOT: 70/17A
BOOK/PAGE: 40512/174
POR: 55

R FARM PROPERTIES, LLC
TAX MAP/LOT: 70/17
BOOK/PAGE: 38159/61
POR: 57

CATCH BASIN & PIPE DRAIN EASEMENT
SEE DOT FILE NO. 3-407

EVERGREEN CREDIT UNION
TAX MAP/LOT: 70/15
BOOK/PAGE: 26238/23
POR: 59

STATE OF MAINE
DEPARTMENT OF TRANSPORTATION

CAPITAL PROJECTS

WIN
26662.00

HIGHWAY PLANS

	ERNIE MARTIN	DATE
PROJ MANAGER		
DESIGN-DETAILED	JBD	BRT 11/11/2024
CHECKED-REVIEWED	ECF	AG 11/11/2024
DESIGN2-DETAILED2		
DESIGN3-DETAILED3		
REVISIONS 1		
REVISIONS 2		
REVISIONS 3		
REVISIONS 4		
FIELD CHANGES		

WINDHAM
ROUTE 302

PLANS
(7 OF 14)

SHEET NUMBER
36
OF 322

Date: 11/11/2024
Username: BTOMIC

Filename: c:\bms\vhb-pw-01\dms97340\004_Plans-Profiles_Route302.dgn

W/S NORTH WINDHAM PROPERTIES
LIMITED PARTNERSHIP
TAX MAP/LOT: 18A/48A
BOOK/PAGE: 11394/292
POR: 60

W/S ROUTE 302 LIMITED PARTNERSHIP
c/o MCDONALDS CORP.
TAX MAP/LOT: 18A/48A-1
BOOK/PAGE: 11394/310
POR: 61

PT = 10+42.81

KEY BANK OF MAINE
TAX MAP/LOT: 70/22
BOOK/PAGE: 11823/174
POR: 65

DT RETAIL PROPERTIES, LLC
TAX MAP/LOT: 70/6
BOOK/PAGE: 30630/124
POR: 66

CUMBERLAND COUNTY TEA
FEDERAL CREDIT UNION
TAX MAP/LOT: 70/7
BOOK/PAGE: 22327/348
POR: 67

LANDING RD

N57°42'56.56"E

STA. 68+42.28 ROUTE 302 =
STA. 1012+81.50 LANDING RD.

ROUTE 302

CURB EASEMENT LIMITS
SEE DOT FILE NO. 3-278

JONLEE WINDHAM LLC
TAX MAP/LOT: 70/14L-3
BOOK/PAGE: 14194/120
POR: 62

JONLEE WINDHAM LLC
TAX MAP/LOT: 70/14-2
BOOK/PAGE: 14194/120
POR: 63

JONLEE WINDHAM LLC
TAX MAP/LOT: 70/14
BOOK/PAGE: 14194/120
POR: 64

STATE OF MAINE
DEPARTMENT OF TRANSPORTATION

CAPITAL PROJECTS

WIN
26662.00

HIGHWAY PLANS

vhb

PROJ. MANAGER	ERNIE MARTIN		
DESIGN-DETAILED	JBD	BRT	11/11/2024
CHECKED-REVIEWED	ECF	AG	11/11/2024
DESIGN2-DETAILED2			
DESIGN3-DETAILED3			
REVISIONS 1			
REVISIONS 2			
REVISIONS 3			
REVISIONS 4			
FIELD CHANGES			

WINDHAM
ROUTE 302

PLANS
(8 OF 14)

SHEET NUMBER

37

OF 322

Date: 11/11/2024

Username: BTOMIC

Filename: c:\bms\vhb-pw-01\dms97340\004_Plans-Profiles_Route302.dgn

ARC LWWDMME001, LLC
TAX MAP/LOT: 18A/48B
BOOK/PAGE: 30727/31
POR: 234

AND COUNTY TEACHERS
CREDIT UNION
: 70/7
22327/348

ROOSEVELT TRAIL LLC
TAX MAP/LOT: 70/8
BOOK/PAGE: 31621/235
POR: 69

JOY REAL ESTATE
OF WINDHAM, LLC
TAX MAP/LOT: 70/9
BOOK/PAGE: 38460/330
POR: 70

JOY REAL ESTATE OF WINDHAM, LLC
TAX MAP/LOT: 70/10
BOOK/PAGE: 35042/345
POR: 71

K MAN, LLC
TAX MAP/LOT: 71/1
BOOK/PAGE: 34703/161, 34893/175
POR: 76

YARMOUTH ROUTE ONE, LLC
TAX MAP/LOT: 71/2
BOOK/PAGE: 35573/142
POR: 77

CURVE DATA
PI = 605+86.66
D = 14°19'26.20"
Δ = 35°17'10.31" (RT)
R = 400.00'
L = 246.34'
T = 127.22'
E = 19.74'

MIDDLE CONNECTOR

ROUTE 302

FRANKLIN DR

PT = 607+05.78

PC = 72+85.46

PT = 73+52.77

PC = 501+30.79

PT = 502+45.13

N52°48'.9"E

N30°58

72+00 73+00 74+00 75+00 76+00 77+00 78+00 79+00 500+00 501+00 502+00 503+00 504+00 505+00 506+00 507+00

C. N. BROWN COMPANY
TAX MAP/LOT: 70/11
BOOK/PAGE: 34584/89
POR: 68

CURVE DATA
PI = 73+19.12
D = 01°54'35.49"
Δ = 01°17'07.81" (RT)
R = 3000.00'
L = 67.31'
T = 33.66'
E = 0.19'

C.N. BROWN COMPANY
TAX MAP/LOT: 70/11B
BOOK/PAGE: 9919/203
POR: 72

JONLEE WINDHAM LLC
TAX MAP/LOT: 70/14
BOOK/PAGE: 14194/120
POR: 64

JLB WINDHAM LLC
TAX MAP/LOT: 70/26-1
BOOK/PAGE: 22854/243
POR:74

NORWAY SAVINGS BANK
TAX MAP/LOT: 70/26A
BOOK/PAGE: 10638/59, 11561/227
POR: 75

STATE OF MAINE
DEPARTMENT OF TRANSPORTATION

CAPITAL PROJECTS

WIN
26662.00

HIGHWAY PLANS

vhb

		DATE
PROJ MANAGER	ERNIE MARTIN	
DESIGN-DETAILED	JBD	11/11/2024
CHECKED-REVIEWED	ECF	11/11/2024
DESIGN2-DETAILED2	BRT	
DESIGN3-DETAILED3	AG	
REVISIONS 1		
REVISIONS 2		
REVISIONS 3		
REVISIONS 4		
FIELD CHANGES		

WINDHAM
ROUTE 302

PLANS
(9 OF 14)

SHEET NUMBER
38
OF 322

Date: 11/11/2024
Username: JAMESDAVIS

Filename: c:\bms\vhb-pw-01\dms97340\004_Plans-Profiles_Route302.dgn

NORTH WINDHAM REALTY, LLC
TAX MAP/LOT: 71/3-3
BOOK/PAGE: 36105/153
POR: 80

YARMOUTH ROUTE ONE, LLC
C/O VIP INC.
TAX MAP/LOT: 71/3-1
BOOK/PAGE: 36385/95
POR: 78

AMATO DRIVE, LLC
TAX MAP/LOT: 71/3-2
BOOK/PAGE: 26243/41
POR: 82

ROOSEVELT TRAIL 840, LLC
TAX MAP/LOT: 71/49C
BOOK/PAGE: 27990/190
POR: 83

20' WIDE ACCESS EASEMENT
TO POR 83
SEE C.C.R.D. 27990/190
C.C.R.D. PLAN 211438

SBS INVESTMENT GROUP
TAX MAP/LOT: 71/49
BOOK/PAGE: 24186/228
POR: 85

RICHARDSON WINDHAM PROPERTIES
TAX MAP/LOT: 71/49B
BOOK/PAGE: 12455/275
POR: 86

ROUTE 302

79+00
N30°58'52.86"W
80+00
81+00
82+00
83+00
84+00
85+00
86+00

11' 11' 12' 12' 11' 11' 5.5' 5.5'

CATCH BASIN & PIPE DRAIN EASEMENT
SEE DOT FILE NO. 3-278

PC = 84+99.84

WENDCO OF MAINE, LLC
TAX MAP/LOT: 71/26A-1
BOOK/PAGE: 30135/111
POR: 79

HANNA REALTY ASSOCIATES, LLC
TAX MAP/LOT: 71/6
BOOK/PAGE: 34365/90
POR: 81

HANNA REALTY ASSOCIATES, LLC
TAX MAP/LOT: 71/7
BOOK/PAGE: 34365/90
POR: 84

SEBAGO LAKE HOLDINGS, LLC
TAX MAP/LOT: 18/25B
BOOK/PAGE: 22505/78
POR: 94

RDA ASSOCIATES LLC
TAX MAP/LOT: 18/25
BOOK/PAGE: 28117/95
POR: 95

STATE OF MAINE
DEPARTMENT OF TRANSPORTATION

CAPITAL PROJECTS

WIN
26662.00

HIGHWAY PLANS

	BY	DATE
ERNIE MARTIN		
PROJ MANAGER		
DESIGN-DETAILED	JBD	11/11/2024
CHECKED-REVIEWED	ECF	11/11/2024
DESIGN2-DETAILED2	AG	
DESIGN3-DETAILED3		
REVISIONS 1		
REVISIONS 2		
REVISIONS 3		
REVISIONS 4		
FIELD CHANGES		

WINDHAM
ROUTE 302

PLANS
(10 OF 14)

SHEET NUMBER
39
OF 322

Date: 11/11/2024
Username: JAMESDAVIS

Filename: c:\bms\vhb-pw-01\dms97340\004_Plans-Profiles_Route302.dgn

6 TRAIL'S END, LLC
TAX MAP/LOT: 71/50C
BOOK/PAGE: 33888/141
POR: 89

RICHARDSON WINDHAM PROPERTIES
TAX MAP/LOT: 71/49A
BOOK/PAGE: 12455/275
POR: 87

IDA M. BROWN
TAX MAP/LOT: 71/50B
BOOK/PAGE: 3556/173
POR: 88

CAMPBELL PROPERTIES, LLC
TAX MAP/LOT: 71/50G
BOOK/PAGE: 38137/186
POR: 91

ROBERT M. BABB, JR.
CARLA J. BABB
TAX MAP/LOT: 71/50F
BOOK/PAGE: 21507/333
POR: 92

868 302, LLC
TAX MAP/LOT: 71/50E
BOOK/PAGE: 37323/167
POR: 93

25' WIDE R/W
SEE C.C.R.D. PLAN 189/16

TRAILS END RD

ROUTE 302

86+00 87+00 88+00 89+00 90+00 91+00 92+00 93+00

PT = 89+47.24

SLOPE EASEMENT LIMITS
SEE DOT FILE NO. 3-278

EXISTING GUARDRAIL TO REMAIN

CURVE DATA
PI = 87+24.53
D = 02°56'17.68"
Δ = 13°08'44.64" (RT)
R = 1950.00'
L = 447.40'
T = 224.68'
E = 12.90

NICHOLAS CATRUCH
TAX MAP/LOT: 18/25A
BOOK/PAGE: 38434/206
POR: 96

CATCH BASIN & PIPE DRAIN EASEMENT
SEE DOT FILE NO. 3-407

RDA ASSOCIATES LLC
TAX MAP/LOT: 18/25
BOOK/PAGE: 28117/95
POR: 95

CEK, LLC
TAX MAP/LOT: 18/22
BOOK/PAGE: 16026/27
POR: 97

STATE OF MAINE
DEPARTMENT OF TRANSPORTATION
CAPITAL PROJECTS
WIN 26662.00
HIGHWAY PLANS

vhb

	BY	DATE
PROJ MANAGER	ERNIE MARTIN	
DESIGN-DETAILED	JBD	11/11/2024
CHECKED-REVIEWED	ECF	11/11/2024
DESIGN2-DETAILED2	AG	
DESIGN3-DETAILED3		
REVISIONS 1		
REVISIONS 2		
REVISIONS 3		
REVISIONS 4		
FIELD CHANGES		

WINDHAM
ROUTE 302

PLANS
(11 OF 14)

SHEET NUMBER
40
OF 322

Date: 11/11/2024
Username: JAMESDAVIS

Filename: c:\bms\vhb-pw-01\dms97340\004_Plans-Profiles_Route302.dgn

868 302, LLC
TAX MAP/LOT: 71/50E
BOOK/PAGE: 37323/167
POR: 93

BLAINE A. THOMPSON
KATHLEEN M. DENNIS
TAX MAP/LOT: 18/51A
BOOK/PAGE: 28005/291
POR: 99

GREGORY W. THOMPSON
VIRGINIA M. THOMPSON
TAX MAP/LOT: 18/51C
BOOK/PAGE: 4331/11
POR: 100

TWO EISENHOWER DRIVE, LLC
TAX MAP/LOT: 18/51
BOOK/PAGE: 39943/173
POR: 101

TAX MAP/LOT: 18/51B
POR: 104

OUTLET DRAINAGE EASEMENT
SEE DOT FILE NO. 3-278

CULVERT EXTENSION EASEMENT
SEE DOT FILE NO. 3-278

SLOPE EASEMENT LIMITS
SEE DOT FILE NO. 3-278

SLOPE EASEMENT LIMITS
SEE DOT FILE NO. 3-278

ROUTE 302

93+00 94+00 95+00 96+00 97+00 98+00 99+00 100+00

N17°50'08.22"W

EXISTING GUARDRAIL TO REMAIN

SLOPE EASEMENT LIMITS
SEE DOT FILE NO. 3-278

CULVERT EXTENSION EASEMENT
SEE DOT FILE NO. 3-278

JAMAR INC.
TAX MAP/LOT: 18/21
BOOK/PAGE: 26308/93
POR: 98

MARTIN A. LIPPMAN LIVING TRUST
MARTIN A. LIPPMAN TRUSTEE
TAX MAP/LOT: 18/20
BOOK/PAGE: 33539/242
POR: 102

JAMAR INC.
TAX MAP/LOT: 18/19A
BOOK/PAGE: 36443/252
POR: 103

STATE OF MAINE
DEPARTMENT OF TRANSPORTATION

CAPITAL PROJECTS

WIN
26662.00

HIGHWAY PLANS

vhb

	ERNIE MARTIN	BY	DATE
PROJ MANAGER			
DESIGN-DETAILED	JBD	BRT	11/11/2024
CHECKED-REVIEWED	ECF	AG	11/11/2024
DESIGN2-DETAILED2			
DESIGN3-DETAILED3			
REVISIONS 1			
REVISIONS 2			
REVISIONS 3			
REVISIONS 4			
FIELD CHANGES			

WINDHAM
ROUTE 302

PLANS
(12 OF 14)

SHEET NUMBER

41

OF 322

Date: 11/11/2024

Username: JAMESDAVIS

Filename: c:\bms\vhb-pw-01\dms97340\004_Plans-Profiles_Route302.dgn

CURVE DATA
PI = 1613+96.16
D = 01°54'35.49"
Δ = 02°09'36.23" (RT)
R = 3000.00'
L = 113.10'
T = 56.56'
E = 0.53'

PC = 1613+39.60

PT = 1614+52.70

PC = 105+81.78

TWO EISENHOWER DRIVE, LLC
TAX MAP/LOT: 18/51B
BOOK/PAGE: 38316/230
POR: 104

TWO EISENHOWER DRIVE, LLC
TAX MAP/LOT: 18/52
BOOK/PAGE: 39943/173
POR: 107

SEAHORSE ALLEY, LLC
TAX MAP/LOT: 18/1
BOOK/PAGE: 32702/127
POR: 108

OUTLET DRAINAGE EASEMENT
SEE DOT FILE NO. 3-278

SLOPE EASEMENT LIMITS
SEE DOT FILE NO. 3-278

WHITES BRIDGE RD

ROUTE 302

MICHAEL R. ST. PIERRE
RACHEL T. ST. PIERRE
TAX MAP/LOT: 18/19B
BOOK/PAGE: 13027/325
POR: 105

RONALD A. GLANTZ
TAX MAP/LOT: 18/19
BOOK/PAGE: 35879/265, 22108/181
POR: 106

DTP REALTY, LLC
TAX MAP/LOT: 80/15A-1
BOOK/PAGE: 35586/314, 22477/147
POR: 109

CATCH BASIN & PIPE DRAIN EASEMENT
SEE DOT FILE NO. 3-407

STATE OF MAINE
DEPARTMENT OF TRANSPORTATION

CAPITAL PROJECTS

WIN 26662.00

HIGHWAY PLANS

	BY	DATE
PROJ MANAGER	ERNIE MARTIN	
DESIGN-DETAILED	JBD	11/11/2024
CHECKED-REVIEWED	BRT	11/11/2024
DESIGN2-DETAILED2	ECF	AG
DESIGN3-DETAILED3		
REVISIONS 1		
REVISIONS 2		
REVISIONS 3		
REVISIONS 4		
FIELD CHANGES		

WINDHAM
ROUTE 302

PLANS
(13 OF 14)

SHEET NUMBER
42
OF 322

Date: 11/11/2024
Username: JAMESDAVIS

Filename: c:\bms\vhb-pw-01\dms97340\004_Plans-Profiles_Route302.dgn

CURVE DATA
PI = 108+18.38
D = 02°11'53.24"
Δ = 13°29'36.05" (LT)
R = 2600.00'
L = 471.01'
T = 236.60'
E = 13.95'

912 ROOSEVELT TRAIL LLC
TAX MAP/LOT: 18/14A
BOOK/PAGE: 39959/65
POR: 116

LDPS REALTY CORP.
TAX MAP/LOT: 18/14A-13
BOOK/PAGE: 38807/206
POR: 117

ANGLERS CORNER REALTY, LLC
TAX MAP/LOT: 80/15A
BOOK/PAGE: 32435/149, 29985/152
POR: 110

TAX MAP/LOT: 80/66

FB ACQUISITION COMPANY, LLC
TAX MAP/LOT: 80/65
BOOK/PAGE: 38804/277
POR: 112

WAWP
TAX MAP/LOT: 80/64
BOOK/PAGE: 15467/5
POR: 114

JEFFREY KILBURN
CAROL S. KILBURN
TAX MAP/LOT: 80/64B
BOOK/PAGE: 33483/21
POR: 115

SORAIA MATARI
SLOIMAN MATARI
MAINEMARI, LLC
TAX MAP/LOT: 80/57
BOOK/PAGE: 39649/44
POR: 113

WHITES BRIDGE RD
ROUTE 302
N31°19'44.28"W
PT = 110+52.79
END = 114+19.05
1613+00
1614+00
1615+00
1616+39.60 E
107+00
108+00
109+00
110+00
111+00
112+00
113+00
114+00

STATE OF MAINE
DEPARTMENT OF TRANSPORTATION
CAPITAL PROJECTS
WIN 26662.00
HIGHWAY PLANS

PROJ MANAGER	ERNIE MARTIN		
DESIGN-DETAILED	JBD	BRT	11/11/2024
CHECKED-REVIEWED	ECF	AG	11/11/2024
DESIGN2-DETAILED2			
DESIGN3-DETAILED3			
REVISIONS 1			
REVISIONS 2			
REVISIONS 3			
REVISIONS 4			
FIELD CHANGES			

WINDHAM
ROUTE 302

PLANS
(14 OF 14)

SHEET NUMBER
43
OF 322

Date: 11/11/2024
Username: JAMESDAVIS
Filename: c:\bms\vhb-pw-01\dms97340\004_Plans-Profiles_Route302.dgn

TOWN OF WINDHAM
TAX MAP/LOT: 69/15
BOOK/PAGE: 12331/88
POR: 239

FRED T. KINNEY
TAX MAP/LOT: 69/14
BOOK/PAGE: 15944/157
POR: 300

100' WIDE PORTLAND PIPELINE EASEMENT
LOCATION PER C.C.R.D. PLAN 196/170
ALSO SEE C.C.R.D. 1646/149, 1646/298, 4314/195

WEST CONN

902+00

601+00

N19°17'48.32"W

RIGHT OF WAY RESERVED
TO SHAW'S REALTY CO.
IN C.C.R.D. BK 12391, PG 282

10' 6' 5' 22' 6' 11' 5' 6' 10'

CATCH BASIN & COVERED PIPE EASEMENT
SEE DOT FILE NO. 3-326

INLET DRAINAGE STRUCTURE EASEMENT
SEE DOT FILE NO. 3-645

STA. 205+59.71 TANDBERG TR. (WEST) =
STA. 900+00.00 MANCHESTER RD.

SLOPE EASEMENT LIMITS
SEE DOT FILE NO. 3-645

SLOPE EASEMENT LIMITS
SEE DOT FILE NO. 3-645

B33 WINDHAM II LLC
TAX MAP/LOT: 70/1A
BOOK/PAGE: 38370/320
POR: 51

CURVE DATA
PI = 208+43.08
D = 05°43'46.48"
Δ = 03°49'58.21" (LT)
R = 1000.00'
L = 66.90'
T = 33.46'
E = 0.56'

48 TANDBERG PRO
TAX MAP/LOT: 67/34
BOOK/PAGE: 39461/77
POR: 309

PC = 208+09.61

PT = 208+76.51

ROUTE 35

TANDBERG TR

203+00 204+00 205+00 206+00 207+00 208+00 209+00 210+00

900+00

N71°10'10.23"E

N76°09'47.51"E

MICHAEL WALKER
CHERISSIA WALKER
TAX MAP/LOT: 69/1B
BOOK/PAGE: 29048/96
POR: 301

PORTLAND PIPELINE EASEMENT
SEE C.C.R.D. PLAN 195/391

PC = 204+93.62

DIANE M. KELLEY
TAX MAP/LOT: 68/19A
BOOK/PAGE: 18222/252
POR: 304

DONNA M. EMERSON
TAX MAP/LOT: 68/19
BOOK/PAGE: 28357/284
POR: 305

PT = 207+98.66

MARK CHAPLIN
TAX MAP/LOT: 68/18
BOOK/PAGE: 38948/221
POR: 306

TRAVIS FRANCIS AUCLAIR
TAX MAP/LOT: 68/19B
BOOK/PAGE: 37925/59
POR: 303

CURVE DATA
PI = 206+46.24
D = 01°38'13.28"
Δ = 04°59'37.28" (RT)
R = 3500.00'
L = 305.05'
T = 152.62'
E = 3.33'

DJC BROS, LLC
TAX MAP/LOT: 68/19E
BOOK/PAGE: 39408/25
POR: 302

P.L.

5/8" REBAR FIRM BSB 2BG

STATE OF MAINE
DEPARTMENT OF TRANSPORTATION

CAPITAL PROJECTS

WIN
26662.00

HIGHWAY PLANS

vhb

	BY	DATE
PROJ MANAGER	ERNIE MARTIN	
DESIGN-DETAILED	JBD	11/11/2024
CHECKED-REVIEWED	ECF	11/11/2024
DESIGN2-DETAILED2	AG	
DESIGN3-DETAILED3		
REVISIONS 1		
REVISIONS 2		
REVISIONS 3		
REVISIONS 4		
FIELD CHANGES		

WINDHAM
TANDBERG TRAIL (WEST)

PLANS
(1 OF 6)

SHEET NUMBER

44

OF 322

Date: 11/11/2024

Username: JAMESDAVIS

Filename: c:\bms\vhb-pw-01\dms97340\005_Plans-Profiles_Tandberg_Rd.dgn

48 TANDBERG PROPERTIES LLC
TAX MAP/LOT: 67/34
BOOK/PAGE: 39461/77
POR: 309

MARTIN LABERGE
TAX MAP/LOT: 67/35
BOOK/PAGE: 35496/19
POR: 310

B33 WINDHAM II LLC
TAX MAP/LOT: 70/1A
BOOK/PAGE: 38370/320
POR: 51

DEERING INVESTMENTS INC.
TAX MAP/LOT: 67/43A
BOOK/PAGE: 17310/252
POR: 314

DEERING INVESTMENTS INC.
TAX MAP/LOT: 67/43
BOOK/PAGE: 3696/65
POR: 315

PROPOSED 10' WIDE WATER MAIN EASEMENT SHOWN ON C.C.R.D. 196/176/18

ACCESS EASEMENT TO DEERING ASSOCIATES, LLC & SHAW'S PLAZA SEE C.C.R.D. 8696/151

CURVE DATA
PI = 216+92.68
D = 05°43'46.48"
Δ = 02°19'54.71" (LT)
R = 1000.00
L = 40.70'
T = 20.35'
E = 0.21'

PC = 216+72.32

PT = 217+13.02

ROUTE 35
TANDBERG TR

210+00 | 211+00 | 212+00 N72°19'49.30"E | 213+00 | 214+00 | 215+00 | 216+00 N74°14'18.13"E | 217+00

MARK CHAPLIN
TAX MAP/LOT: 68/2
BOOK/PAGE: 14407/46
POR: 307

G & K MOTORS, INC.
TAX MAP/LOT: 68/1
BOOK/PAGE: 16832/90
POR: 308

53 TANDBERG TRAIL LLC
TAX MAP/LOT: 67/33
BOOK/PAGE: 39680/199
POR: 311

JAMES CUMMINGS
DD CUMMINGS REAL ESTATE, LLC
TAX MAP/LOT: 67/32
BOOK/PAGE: 39861/245
POR: 312

WINDHAM RENTALS LLC
TAX MAP/LOT: 67/31
BOOK/PAGE: 39436/157
POR: 313

RUSTLERS REAL ESTATE H
TAX MAP/LOT: 67/30
BOOK/PAGE: 38997/176
POR: 316

80.8481'

PC = 215+74.62

PT = 216+07.92

OUTLET DRAINAGE EASEMENT SEE DOT FILE NO. 3-200

CURVE DATA
PI = 215+91.27
D = 05°43'46.48"
Δ = 01°54'28.83" (RT)
R = 1000.00'
L = 33.30'
T = 16.65'
E = 0.14'

STATE OF MAINE
DEPARTMENT OF TRANSPORTATION

CAPITAL PROJECTS

WIN
26662.00

HIGHWAY PLANS

vhb

	DATE	BY
REVISIONS 1	11/11/2024	BRT
REVISIONS 2	11/11/2024	AG
REVISIONS 3		
REVISIONS 4		
FIELD CHANGES		

PROJ. MANAGER: ERNIE MARTIN
DESIGN-DETAILED: JBD
CHECKED-REVIEWED: ECF
DESIGN2-DETAILED2:
DESIGN3-DETAILED3:

WINDHAM
TANDBERG TRAIL (WEST)

PLANS
(2 OF 6)

SHEET NUMBER
45
OF 322

Date: 11/11/2024
Username: JAMESDAVIS

Filename: c:\bms\vhb-pw-01\dms97340\005_Plans-Profiles_Tandberg_Rd.dgn

DEERING INVESTMENTS INC.
TAX MAP/LOT: 67/38
BOOK/PAGE: 9696/65
POR: 317

DEERING INVESTMENTS INC.
TAX MAP/LOT: 67/39
BOOK/PAGE: 9696/65
POR: 41

IRVING OIL PROPERTIES LLC
TAX MAP/LOT: 67/39
TAX MAP/LOT: 289114/176, 26529/336
BOOK/PAGE:
POR: 39

CROSS REALTY, LLC
TAX MAP/LOT: 67/155
BOOK/PAGE: 3797/51/254
POR: 38

485 WINDHAM LLC
TAX MAP/LOT: 67/14
BOOK/PAGE: 25324/194
POR: 35

WINDHAM CROSSING
TAX MAP/LOT: 67/29
BOOK/PAGE: 4911/166
POR: 37

ERS REAL ESTATE HOLDINGS LLC
/LOT: 67/30
GE: 38997/176
S

PT = 217+13.02

INLET DRAINAGE STRUCTURE EASEMENT
SEE DOT FILE NO. 3-645

ROUTE 302

ROUTE 35
TANDBERG TR

ROUTE 115
TANDBERG TR

N71°54'23.43"E

STA. 700+00.00 TANDBERG TR. (EAST) =
STA. 46+89.22 ROUTE 302

STA. 220+63.14 TANDBERG TR. (WEST) =
STA. 46+79.20 ROUTE 302

217+00 218+00 219+00 220+00 700+00 701+00 702+00 703+00

47+00 48+00 49+00 46+00 45+00

STATE OF MAINE
DEPARTMENT OF TRANSPORTATION

CAPITAL PROJECTS

WIN
26662.00

HIGHWAY PLANS

vhb

	ERNIE MARTIN	DATE
PROJ. MANAGER		
DESIGN-DETAILED	BRT	11/11/2024
CHECKED-REVIEWED	AG	11/11/2024
DESIGN2-DETAILED2		
DESIGN3-DETAILED3		
REVISIONS 1		
REVISIONS 2		
REVISIONS 3		
REVISIONS 4		
FIELD CHANGES		

WINDHAM
TANDBERG TRAIL (WEST)

PLANS
(3 OF 6)

SHEET NUMBER

46

OF 322

Date: 11/11/2024

Username: BTOMIC

Filename: c:\bms\vhb-pw-01\dms97340\005_Plans-Profiles_Tandberg_Rd.dgn

TANDBERG TRAIL ASSOCIATES, LLC
TAX MAP/LOT: 67/78
BOOK/PAGE: 18945/121
POR: 318

TYNO PROPERTIES, LLC
TAX MAP/LOT: 67/79
BOOK/PAGE: 35647/65
POR: 320

ROBIE HOLDINGS, LLC
TAX MAP/LOT: 67/80
BOOK/PAGE: 39077/110
POR: 322

12.5' WIDE ACCESS & UTILITY EASEMENT TO POR 325
SEE C.C.R.D. 39077/110

12.5' WIDE ACCESS & UTILITY EASEMENT TO POR 322
SEE C.C.R.D. 38433/221

KEEPER-WINDHAM, LLC
TAX MAP/LOT: 67/80-1
BOOK/PAGE: 38433/221
POR: 325

SOUTHERN MAINE ALTERNATIVE
TO RESIDENTIAL TREATMENT
TAX MAP/LOT: 67/81
BOOK/PAGE: 12710/304
POR: 326

CATCH BASIN & PIPE DRAIN EASEMENT
SEE DOT FILE NO. 3-494

ROUTE 115
TANDBERG TR

N72°25'58.09"E

75 TANDBERG TRAIL, LLC
TAX MAP/LOT: 67/10
BOOK/PAGE: 37031/98
POR: 319

DAVID H. SAWYER
TAX MAP/LOT: 67/9
BOOK/PAGE: 16593/239
POR: 321

JACK AND ROSE, LLC
TAX MAP/LOT: 67/8
BOOK/PAGE: 32889/129
POR: 323

AARON S. BENNETT
TAX MAP/LOT: 67/7
BOOK/PAGE: 18023/237
POR: 324

REGIONAL SCHOOL UNIT NO. 14
TAX MAP/LOT: 67/21
BOOK/PAGE: 30002/222
POR: 23

CATHY L. FORTIER
TAX MAP/LOT: 67/6A
BOOK/PAGE: 9563/97
POR: 327

STATE OF MAINE
DEPARTMENT OF TRANSPORTATION

CAPITAL PROJECTS

WIN
26662.00

HIGHWAY PLANS

vhb

	ERNIE MARTIN	BY	DATE
PROJ MANAGER			
DESIGN-DETAILED	JBD	BRT	11/11/2024
CHECKED-REVIEWED	ECF	AG	11/11/2024
DESIGN2-DETAILED2			
DESIGN3-DETAILED3			
REVISIONS 1			
REVISIONS 2			
REVISIONS 3			
REVISIONS 4			
FIELD CHANGES			

WINDHAM
TANDBERG TRAIL (EAST)

PLANS
(4 OF 6)

SHEET NUMBER
47
OF 322

Date: 11/11/2024
Username: JAMESDAVIS

Filename: c:\bms\vhb-pw-01\dms97340\005_Plans-Profiles_Tandberg_Rd.dgn

TKT HOLDING LLC
TAX MAP/LOT: 67/82
BOOK/PAGE: 34065/145
POR: 330

CAITLYN DAWN PLANER
TAX MAP/LOT: 67/84
BOOK/PAGE: 36455/223

C.R. TANDBERG, INC.
TAX MAP/LOT: 67/83
BOOK/PAGE: 13988/207
POR: 331

ROY A. CLARK
MARIA M. CLARK
TAX MAP/LOT: 18/31-1
BOOK/PAGE: 9065/215
POR: 334

HOPPY HOLLOW PROPERTIES, LLC
TAX MAP/LOT: 18/31-2
BOOK/PAGE: 37957/307
POR: 335

JANELLE L. GOFF
RICHARD J. GOFF, JR
TAX MAP/LOT: 18/37-3
BOOK/PAGE: 14316/116
POR: 337

BRAGDON
TAX MAP/LOT
BOOK/PAGE:
POR: 338

MARCIA S. MULLEN
TAX MAP/LOT: 18/37A
BOOK/PAGE: 25885/264
POR: 336

PC = 713+40.36

PT = 714+14.62

CURVE DATA
PI = 713+77.49
D = 00°36'11.21"
Δ = 00°26'52.46" (LT)
R = 9500.00'
L = 74.27'
T = 37.13'
E = 0.07'

ACCESS EASEMENT TO PORs 336, 337, 338, 339

DRAINAGE STRUCTURE EASEMENT
SEE CCRD BK 22135, PG 17
SEE DOT FILE NO. 3-494

20' WIDE ACCESS EASEMENT
SEE C.C.R.D. 25885/264

711+00 712+00 713+00 714+00 715+00 716+00 717+00

ROUTE 115
TANDBERG TR

N71°59'05.63"E

11' 6' 11' 6'

CATCH BASIN & PIPE DRAIN EASEMENT
SEE DOT FILE NO. 3-494

KEC PROPERTIES, LLC
TAX MAP/LOT: 67/5
BOOK/PAGE: 29442/225
POR: 328

THREE STONES, LLC
TAX MAP/LOT: 67/3
BOOK/PAGE: 21527/137
POR: 329

CBP LLC
TAX MAP/LOT: 67/2
BOOK/PAGE: 25134/150, 25134/148
POR: 332

MICHAEL C. PRESSEY
ALLYSON H. NICHOLSON
TAX MAP/LOT: 67/1
BOOK/PAGE: 34205/233
POR: 333

STEPHEN JALBERT
STEPHANIE LIND
TAX MAP/LOT: 55/72
BOOK/PAGE: 40180/18
POR: 341

STATE OF MAINE
DEPARTMENT OF TRANSPORTATION
CAPITAL PROJECTS
WIN 26662.00
HIGHWAY PLANS

vhb

	DATE	BY
ERNIE MARTIN		
PROJ MANAGER		
DESIGNED-DETAILED	11/11/2024	BRT
CHECKED-REVIEWED	11/11/2024	AG
DESIGN2-DETAILED2		
DESIGN3-DETAILED3		
REVISIONS 1		
REVISIONS 2		
REVISIONS 3		
REVISIONS 4		
FIELD CHANGES		

WINDHAM
TANDBERG TRAIL (EAST)

PLANS
(5 OF 6)

SHEET NUMBER
48
OF 322

Date: 11/11/2024
Username: JAMESDAVIS

Filename: c:\bms\vhb-pw-01\dms97340\005_Plans-Profiles_Tandberg_Rd.dgn

BRAGDON PROPERTY 108 LLC
TAX MAP/LOT: 18/37-2
BOOK/PAGE: 25823/345
POR: 338

AGM LLC
TAX MAP/LOT: 18/37-1
BOOK/PAGE: 20760/262
POR: 339

DIRENZO RENTALS LLC
TAX MAP/LOT: 18/38A
BOOK/PAGE: 26204/206
POR: 340

MATTY S. DIRENZO, SR.
TAX MAP/LOT: 18/38
BOOK/PAGE: 22450/342
POR: 349

ULTIMATE PROPERTY MANAGEMENT, LLC
TAX MAP/LOT: 18/39
BOOK/PAGE: 35183/36
POR: 350

EDGECOMB WOODS
YC MANCHESTER WOODS LP
TAX MAP/LOT: 18/43
BOOK/PAGE: 21594/34, 21589/259
POR: 351

CHRISTOPHER J. MCDONALD
TAX MAP/LOT: 55/72A
BOOK/PAGE: 34958/225
POR: 342

VANCE PROPERTIES LLC
TAX MAP/LOT: 55/71
BOOK/PAGE: 22466/1
POR: 343

VANCE PROPERTIES LLC
TAX MAP/LOT: 55/70
BOOK/PAGE: 22465/347
POR: 344

KURT J. CHRISTIANSEN
TAX MAP/LOT: 55/70-1
BOOK/PAGE: 23215/276
POR: 345

RYAN M. CYR
TAX MAP/LOT: 55/69
BOOK/PAGE: 35370/21
POR: 346

WOODRIDGE ASSOCIATES, INC.
TAX MAP/LOT: 55/70A
BOOK/PAGE: 12454/308
POR: 365

CURVE DATA
PI = 402+51.51
D = 11°27'32.96"
Δ = 28°27'17.90" (LT)
R = 500.00'
L = 248.32'
T = 126.82'
E = 15.82'

CURVE DATA
PI = 724+19.48
D = 00°42'58.31"
Δ = 00°31'34.33" (RT)
R = 8000.00'
L = 73.47'
T = 36.74'
E = 0.08'

CURVE DATA
PI = 720+65.78
D = 01°08'45.30"
Δ = 02°43'20.73" (RT)
R = 5000.00'
L = 237.58'
T = 118.81'
E = 1.41'

PC = 719+46.97
PT = 721+84.55
PC = 723+82.78
PT = 724+56.22

STA. 721+35.19 TANDBERG TR. (EAST) = STA. 400+00.00 VETERANS MEMORIAL DR.

VETERANS MEMORIAL DRIVE
TANDBERG TR
ROUTE 115

ACCESS EASEMENT TO PORs 336, 337, 338, 339

CATCH BASIN & PIPE DRAIN EASEMENT SEE DOT FILE NO. 3-494

"RASPBERRY WAY" UNKNOWN EASEMENT SEE C.C.R.D. PLAN 206/161, 206/285

DRIVEWAY & UTILITY EASEMENT TO PORs 344 & 345 SEE C.C.R.D. PLAN 206/433

STATE OF MAINE
DEPARTMENT OF TRANSPORTATION
CAPITAL PROJECTS
WIN 26662.00
HIGHWAY PLANS

vhb

	ERNIE MARTIN	BY	DATE
PROJ MANAGER			
DESIGN-DETAILED	JBD	BRT	11/11/2024
CHECKED-REVIEWED	ECF	AG	11/11/2024
DESIGN2-DETAILED2			
DESIGN3-DETAILED3			
REVISIONS 1			
REVISIONS 2			
REVISIONS 3			
REVISIONS 4			
FIELD CHANGES			

WINDHAM
TANDBERG TRAIL (EAST)
PLANS
(6 OF 6)

SHEET NUMBER
49
OF 322

Date: 11/11/2024
Username: JAMESDAVIS

Filename: c:\bms\vhb-pw-01\dms97340\005_Plans-Profiles_Tandberg_Rd.dgn

TAX MAP/LOT: 18/12B

STEVEN R. GREER
TAX MAP/LOT: 18/12C
BOOK/PAGE:31745/182
POR: 217

SHAWN GOOGINS
TAX MAP/LOT: 18/12G
BOOK/PAGE: 39971/42
POR: 216

JUSTIN P. AHERN
MELISSA F. MEYMARIS
TAX MAP/LOT: 18/12D
BOOK/PAGE: 32429/329
POR: 214

CATHERINE IACONETA
TAX MAP/LOT: 18/12E
BOOK/PAGE: 34778/149
POR: 213

JAMES B. KIMBERLIN
DEBORAH I. KIMBERLIN
TAX MAP/LOT: 18/12F
BOOK/PAGE: 17601/296
POR: 212

100' WIDE EASEMENT
FOR CENTRAL MAINE POWER
SECTION #189
SEE C.C.R.D. PLAN 140/34

100' WIDE EASEMENT
FOR PORTLAND PIPELINE CO.
SEE C.C.R.D. PLAN 140/34

CURVE DATA
PI = 1603+37.91
D = 00°34'22.65"
Δ = 01°40'39.67" (LT)
R = 10000.00'
L = 292.81'
T = 146.42'
E = 1.07'

START = 1597+86.37

PC = 1601+91.49

1598+00 1599+00 1600+00 1601+00 1602+00 1603+00 1604+00

N68°39'06.06"E

WHITES BRIDGE RD

WEST CONNECTOR

STA. 1601+43.99 ROADCL9 =
STA. 958+47.45 MANCHESTER RD.

956+00

TAX MAP/LOT: 18/4-2

CRAIG WALKER SMITH
TAX MAP/LOT: 18/4-3
BOOK/PAGE: 39301/130
POR: 218

JAMES BOUDREAU
KATHERINE BROWN
TAX MAP/LOT: 18/4-4
BOOK/PAGE: 39902/219
POR: 215

REALVEST, INC.
TAX MAP/LOT: 18/4-5D
BOOK/PAGE: 6590/1
POR: 211

30' WIDE DRAINAGE EASEMENT
SEE C.C.R.D. PLAN 127/14

100' WIDE EASEMENT
FOR CENTRAL MAINE POWER
SECTION #189
SEE C.C.R.D. PLAN 127/14, 135/24

40' WIDE DRAINAGE EASEMENT
SEE C.C.R.D. PLAN 127/14, 135/24

STATE OF MAINE
DEPARTMENT OF TRANSPORTATION

CAPITAL PROJECTS

WIN
26662.00

HIGHWAY PLANS

vhb

		BY	DATE
PROJ MANAGER	ERNIE MARTIN		
DESIGN-DETAILED	JBD	BRT	11/11/2024
CHECKED-REVIEWED	ECF	AG	11/11/2024
DESIGN2-DETAILED2			
DESIGN3-DETAILED3			
REVISIONS 1			
REVISIONS 2			
REVISIONS 3			
REVISIONS 4			
FIELD CHANGES			

WINDHAM
WHITES BRIDGE RD

PLANS
(1 OF 3)

SHEET NUMBER

50

OF 322

Date: 11/11/2024

Username: BTOMIC

Filename: c:\bms\vhb-pw-01\dms97340\007_Plan-Profiles_White_Bridges_Rd.dgn

CURVE DATA
PI = 1606+99.69
D = 05°43'46.48"
Δ = 15°42'23.02" (LT)
R = 1000.00'
L = 274.13'
T = 137.93'
E = 9.47'

100' WIDE EASEMENT
FOR PORTLAND PIPELINE CO.
SEE C.C.R.D. PLAN 140/34

NORTHSIDE BAPTIST CHURCH
TAX MAP/LOT: 18/12-1
BOOK/PAGE: 28616/288
POR: 209

NEW GEN ESTATES, LLC
TAX MAP/LOT: 18/12
BOOK/PAGE: 39757/158
POR: 208

DAWN M. ARNOTT
ALEN S. LARSON II
TAX MAP/LOT: 18/13A
BOOK/PAGE: 40121/170
POR: 204

CYNTHIA T. AMBRIZ
TAX MAP/LOT: 18/13
BOOK/PAGE: 31721/297
POR: 203

PT = 1604+84.31
PC = 1605+61.77
PT = 1608+35.89

1604+00
1605+00
N66°58'26.39"E
1606+00
1607+00
1608+00
1609+00
1610+00
1611+00
N51°16'03.37"E
WHITES BRIDGE RD

REALVEST, INC.
TAX MAP/LOT: 18/4-5C
BOOK/PAGE: 6590/1
POR: 210

REALVEST, INC.
TAX MAP/LOT: 18/4-5B
BOOK/PAGE: 6510/269
POR: 207

REALVEST, INC.
TAX MAP/LOT: 18/4-5A
BOOK/PAGE: 6510/269
POR: 206

ANDREW KEELEY
MICHAEL KEELEY
TAX MAP/LOT: 18/4-5
BOOK/PAGE: 36805/20
POR: 205

APPLE TREE SELF STORAGE OF WINDHAM, LLC
TAX MAP/LOT: 18/2A
BOOK/PAGE: 25169/197
POR: 202

100' WIDE EASEMENT
FOR PORTLAND PIPELINE CO.
SEE C.C.R.D. PLAN 127/14, 135/24

STATE OF MAINE
DEPARTMENT OF TRANSPORTATION
CAPITAL PROJECTS
WIN 26662.00
HIGHWAY PLANS

vhb

	BY	DATE
PROJ MANAGER	ERNIE MARTIN	
DESIGN-DETAILED	JBD	11/11/2024
CHECKED-REVIEWED	ECF	11/11/2024
DESIGN2-DETAILED2	AG	
DESIGN3-DETAILED3		
REVISIONS 1	BRT	
REVISIONS 2		
REVISIONS 3		
REVISIONS 4		
FIELD CHANGES		

WINDHAM
WHITES BRIDGE RD
PLANS
(2 OF 3)

SHEET NUMBER
51
OF 322

Date: 11/11/2024
Username: BTOMIC

Filename: c:\bms\vhb-pw-01\dms97340\007_Plan-Profiles_White_Bridges_Rd.dgn

912 ROOSEVELT TRAIL LLC
TAX MAP/LOT: 18/14A
BOOK/PAGE: 39959/65
POR: 116

LIPPS REALTY CORP.
TAX MAP/LOT: 18/14
BOOK/PAGE: 38872/206
POR: 200

LIPPS REALTY CORP.
TAX MAP/LOT: 18/14A-13
BOOK/PAGE: 38872/206
POR: 117

FB ACQUISITION COMPANY, LLC
TAX MAP/LOT: 80/65
BOOK/PAGE: 38804/277
POR: 112

WHITES BRIDGE RD

1611+00
1612+00
1613+00
1614+00
1615+00
110+00
109+00
108+00
107+00
106+00
105+00

N53°25'39.60"E
°16'03.37"E

PC = 1613+39.60
PT = 1614+52.70

CURVE DATA
PI = 1613+96.16
D = 01°54'35.49"
Δ = 02°09'36.23" (RT)
R = 3000.00'
L = 113.10'
T = 56.56'
E = 0.53'

STA. 1615+84.26 ROADCL9 =
STA. 107+59.04 ROUTE 302

SEAHORSE ALLEY, LLC
TAX MAP/LOT: 18/1
BOOK/PAGE: 32702/127
POR: 108

SEAHORSE ALLEY, LLC
TAX MAP/LOT: 18/1
BOOK/PAGE: 32702/127
POR: 108

OUTLET DRAINAGE EASEMENT
SEE DOT FILE NO. 3.278

JOANNE MATTIACE
MARGARET TERRY
TAX MAP/LOT: 18/2
BOOK/PAGE: 35040/201
POR: 201

ANGLERS CORNER REALTY, LLC
TAX MAP/LOT: 80/15A
BOOK/PAGE: 32435/149, 29985/152
POR: 110

DTP REALTY, LLC
TAX MAP/LOT: 80/15A-1
BOOK/PAGE: 35586/314, 22477/147
POR: 109

DITCH BASIN & PIPE DRAIN EASEMENT
SEE DOT FILE NO. 3.407

TAX MAP/LOT: 80/66

STATE OF MAINE
DEPARTMENT OF TRANSPORTATION

CAPITAL PROJECTS

WIN
26662.00

HIGHWAY PLANS

vhb

	BY	DATE
PROJ. MANAGER	ERNIE MARTIN	
DESIGN-DETAILED	JBD	11/11/2024
CHECKED-REVIEWED	BRT	11/11/2024
DESIGN2-DETAILED2	AG	
DESIGN3-DETAILED3		
REVISIONS 1		
REVISIONS 2		
REVISIONS 3		
REVISIONS 4		
FIELD CHANGES		

WINDHAM
WHITES BRIDGE RD

PLANS
(3 OF 3)

SHEET NUMBER

52

OF 322

Date: 11/11/2024
Username: BTOMIC

Filename: c:\bms\vhb-pw-01\dms97340\007_Plan-Profiles_White_Bridges_Rd.dgn

COVERED MARINA, LLC
TAX MAP/LOT: 18A/48C
BOOK/PAGE: 33901/267
POR: 235

COVERED MARINA, LLC
TAX MAP/LOT: 18A/48C
BOOK/PAGE: 33901/267
POR: 235

DRAINAGE EASEMENT
C.C.R.D. PLAN 205/539, 205/171

20' WIDE ACCESS AND MAINT. EASEMENT
FOR PORTLAND PIPELINE CO.
SEE C.C.R.D. 1194/102
FOR PORTLAND PIPELINE CO.
SEE C.C.R.D. PLAN 205/539, 205/171
C.C.R.D. PLAN 205/539, 205/171

30' WIDE ACCESS EASEMENT
C.C.R.D. PLAN 205/539, 205/171

100' WIDE EASEMENT
FOR PORTLAND PIPELINE CO.
SEE C.C.R.D. 4714/100
SEE C.C.R.D. 1194/126
C.G.R.D. PLAN 194/126

STA. 1000+00.00 LANDING RD. =
STA. 923+40.62 MANCHESTER RD.

STA. 1004+43.93 LANDING RD. =
STA. 600+00.00 ROADCL

WEST CONNECTOR

LANDING RD

MIDDLE CONNECTOR

PT = 924+77.33

PC = 922+93.98

PC = 3+27.65

PT = 5+34.50

PT = 602+00.29

PC = 600+60.73

N70°11'21.97"E

N07°32'15.52"E

S62°24'13.49"

N20°00'02.77"W

CURVE DATA
PI = 919+79.35
D = 01°25'56.62"
Δ = 00°38'41.40" (LT)
R = 4000.00'
L = 45.02'

CURVE DATA
PI = 4+37.41
D = 22°55'05.92"
Δ = 47°24'24.54" (RT)
R = 250.00'
L = 206.85'
T = 109.76'
E = 23.03'

CURVE DATA
PI = 601+31.23
D = 14°19'26.20"
Δ = 19°59'22.08" (RT)
R = 400.00'
L = 139.55'
T = 70.49'
E = 6.16'

STATE OF MAINE
DEPARTMENT OF TRANSPORTATION

CAPITAL PROJECTS

WIN
26662.00

HIGHWAY PLANS

vhb

PROJ MANAGER	ERNIE MARTIN	BY	DATE
DESIGN-DETAILED	JBD	BRT	11/11/2024
CHECKED-REVIEWED	ECF	AG	11/11/2024
DESIGN2-DETAILED2			
DESIGN3-DETAILED3			
REVISIONS 1			
REVISIONS 2			
REVISIONS 3			
REVISIONS 4			
FIELD CHANGES			

WINDHAM
LANDING ROAD

PLANS
(1 OF 2)

SHEET NUMBER

53

OF 322

Username: BTOMIC Date: 11/11/2024

Filename: c:\bms\vhb-pw-01\dms97340\010_Plan-Profiles_Landing_Rd.dgn

E DATA
501+31.23
.4°19'26.20"
19°59'22.08" (RT)
00.00'
39.55'
0.49'
.16'

CURVE DATA
PI = 9+30.21
D = 23°52'23.67"
Δ = 59°52'49.95" (LT)
R = 240.00'
L = 250.83'
T = 138.23'
E = 36.96'

CUMBERLAND COUNTY TEACHERS FEDERAL CREDIT UNION
TAX MAP/LOT: 70/7
BOOK/PAGE: 22227/348
POR: 67

DT RETAIL PROPERTIES, LLC
TAX MAP/LOT: 70/6
BOOK/PAGE: 39630/124
POR: 66

KEY BANK OF MAINE
TAX MAP/LOT: 70/22
BOOK/PAGE: 11831/74
POR: 65

WS NORTH WINDHAM PROPERTIES LIMITED PARTNERSHIP
TAX MAP/LOT: 18A/8A
BOOK/PAGE: 11394/92
POR: 69

PC = 7+91.98

PT = 10+42.81

S62°24'13.49"E

N57°42'56.56"E

STA. 1012+81.50 LANDING RD. =
STA. 68+42.28 ROUTE 302

ROUTE 302

LANDING RD

7+00
8+00
9+00
10+00
11+00
12+00
68+00
67+00
66+00
69+00

STATE OF MAINE
DEPARTMENT OF TRANSPORTATION

CAPITAL PROJECTS

WIN
26662.00

HIGHWAY PLANS

vhb

	ERNIE MARTIN:	BY:	DATE
PROJ MANAGER			
DESIGN-DETAILED	JBD	BRT	11/11/2024
CHECKED-REVIEWED	ECF	AG	11/11/2024
DESIGN2-DETAILED2			
DESIGN3-DETAILED3			
REVISIONS 1			
REVISIONS 2			
REVISIONS 3			
REVISIONS 4			
FIELD CHANGES			

WINDHAM LANDING ROAD

PLANS
(2 OF 2)

SHEET NUMBER


54


OF 322

Date: 11/11/2024

Username: BTOMIC

Filename: c:\bms\vhb-pw-01\dms97340\010_Plan-Profiles_Landing_Rd.dgn

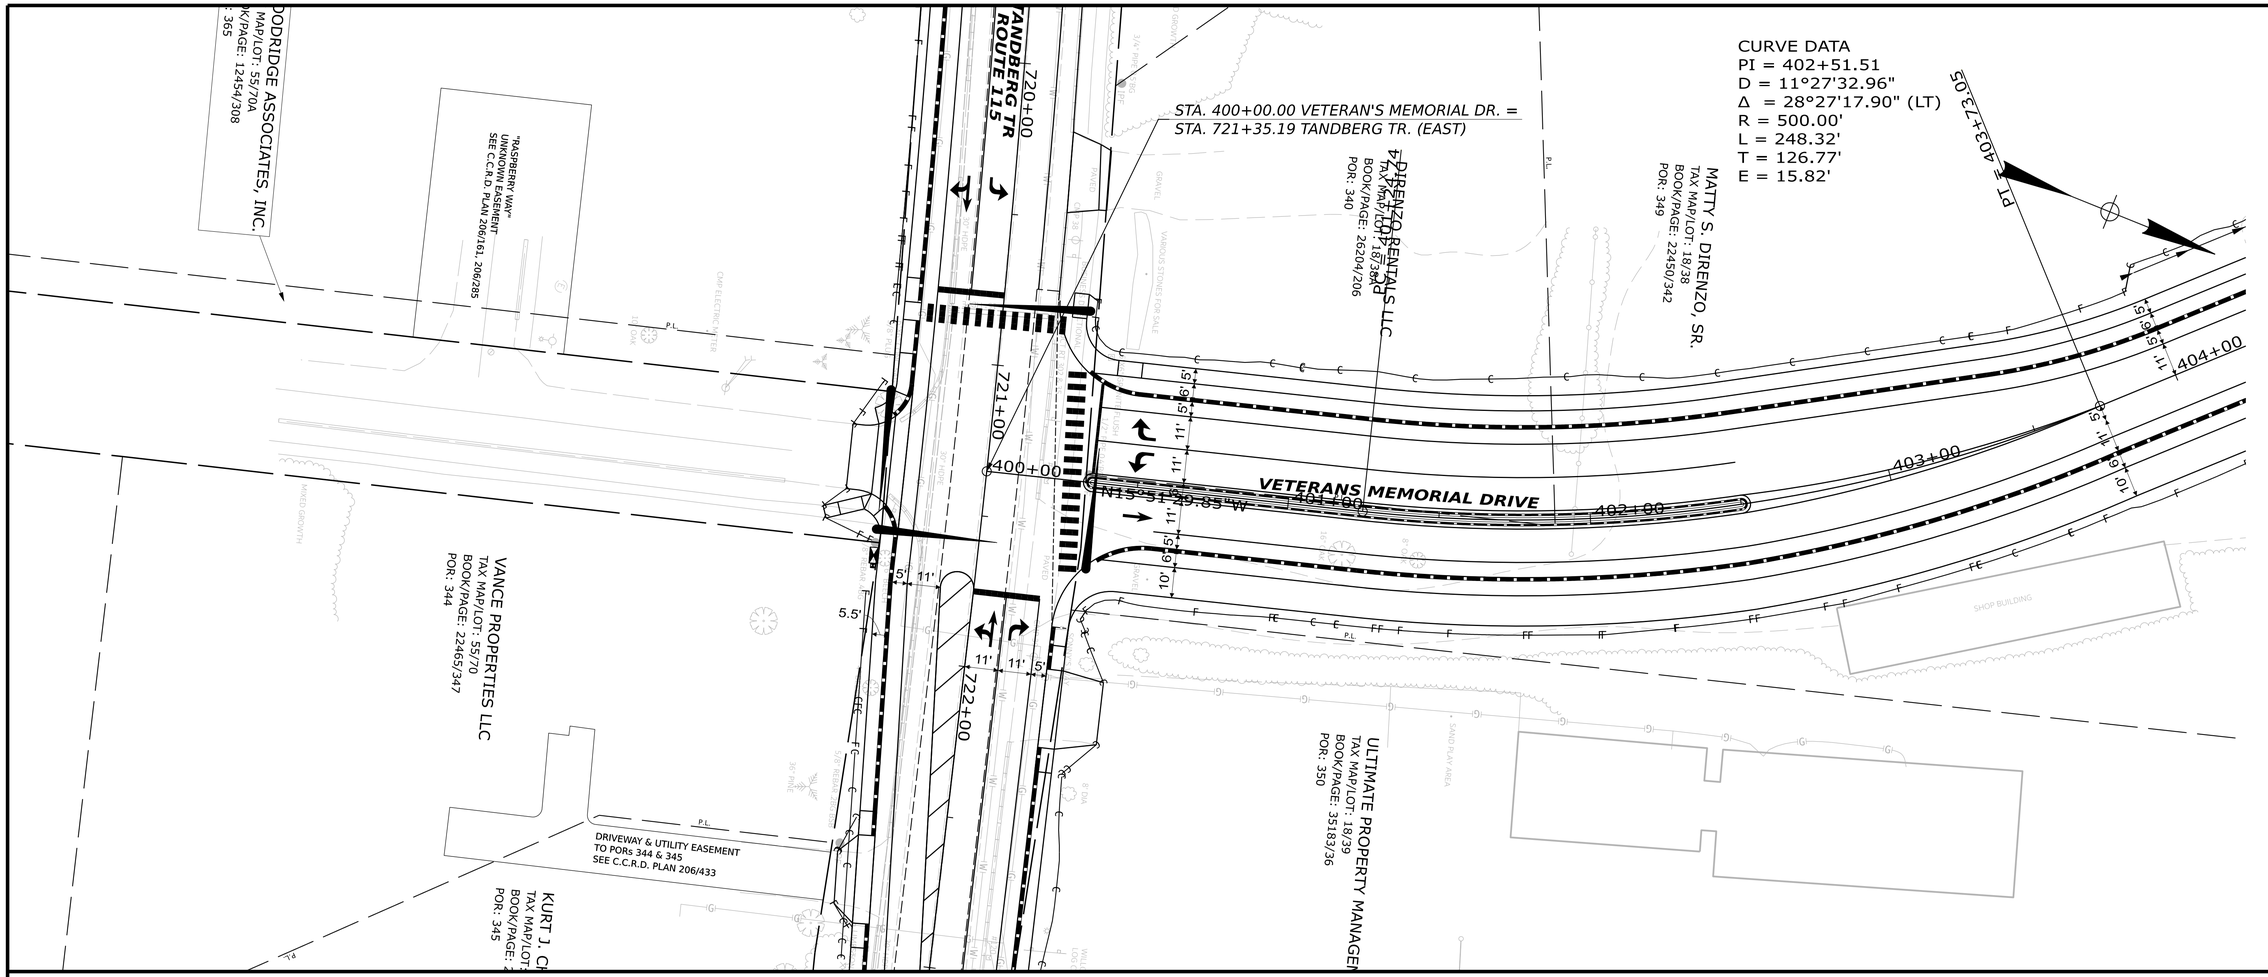

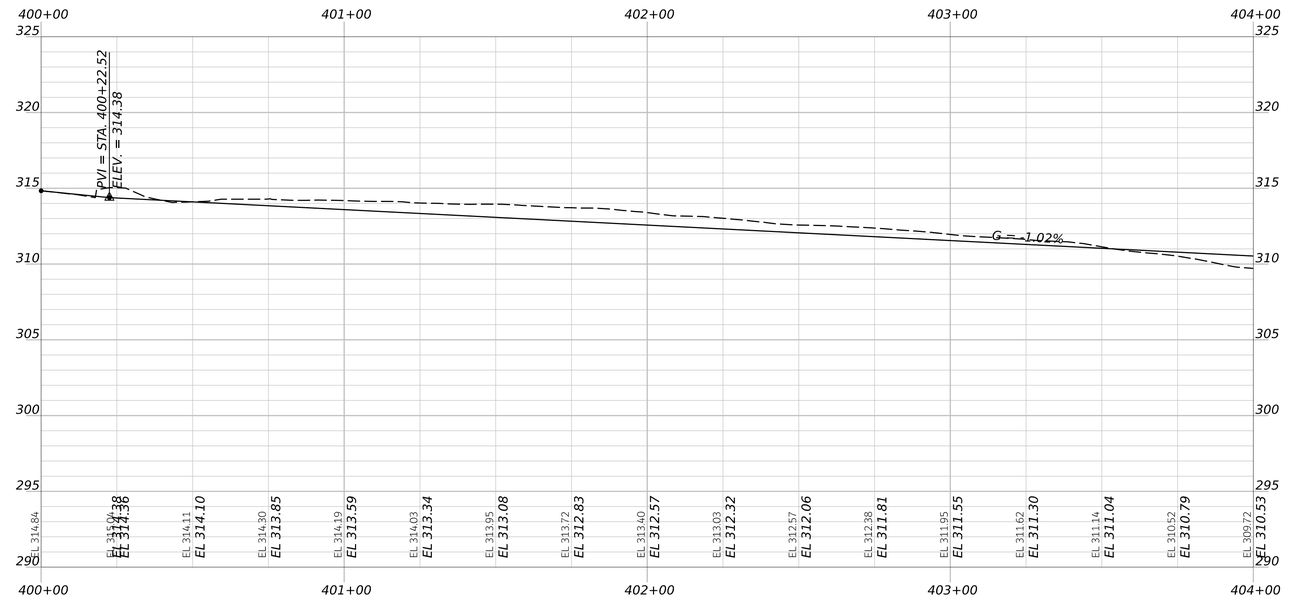

STATE OF MAINE
DEPARTMENT OF TRANSPORTATION

CAPITAL PROJECTS

HIGHWAY PLANS

WIN 00.629962

vhb

PROJ MANAGER	ERNIE MARTIN		
DESIGN-DETAILED	JBD	BRT	11/11/2024
CHECKED-REVIEWED	ECF	PG	11/11/2024
DESIGN2-DETAILED2			
DESIGN3-DETAILED3			
REVISIONS 1			
REVISIONS 2			
REVISIONS 3			
REVISIONS 4			
FIELD CHANGES			

WINDHAM
VETERANS MEMORIAL DRIVE

PLAN/PROFILE
(1 OF 6)


SHEET NUMBER


55

OF 322

Username: JAMESDAVIS Date: 11/11/2024

Filename: c:\bms\vhb-pw-01\dms97340\008_Plan-Profiles_Veterans Memorial Drive.dgn

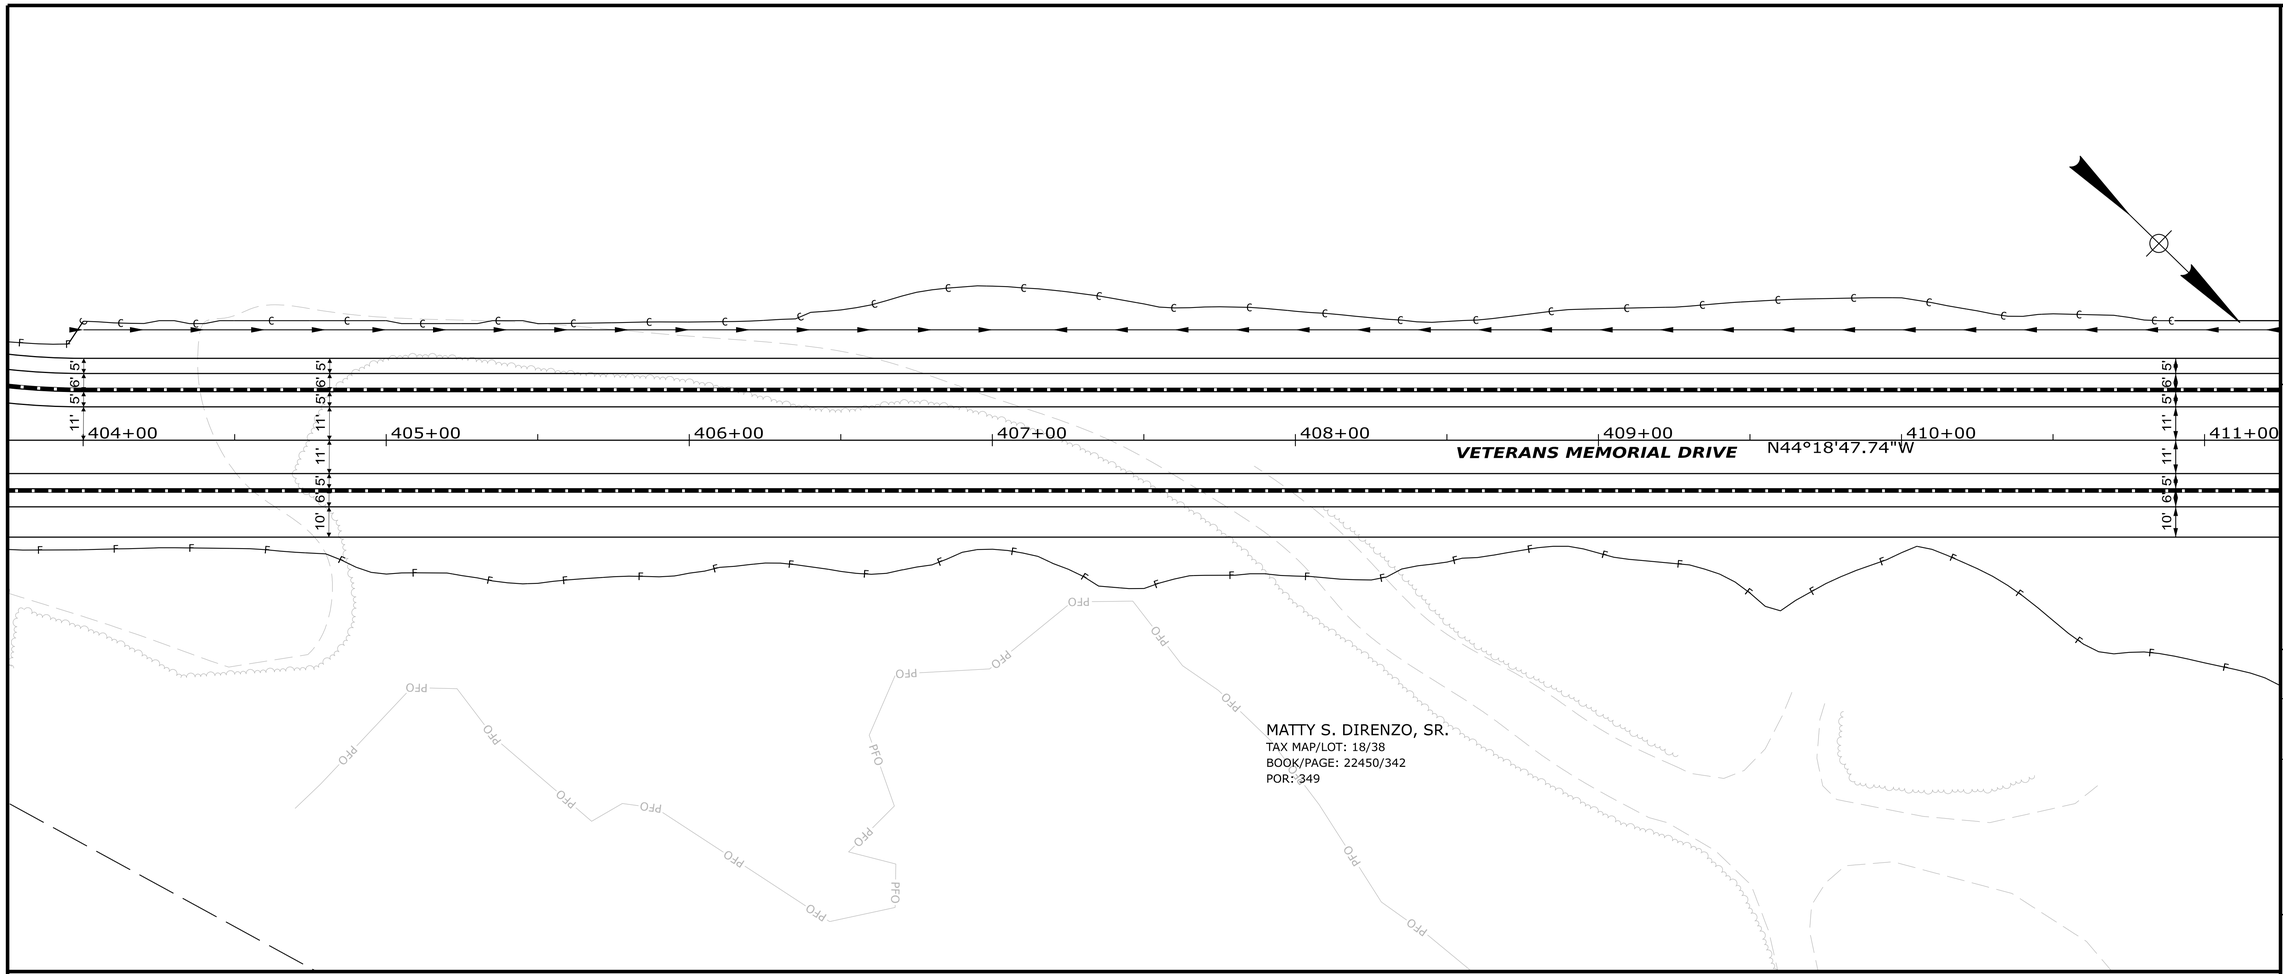

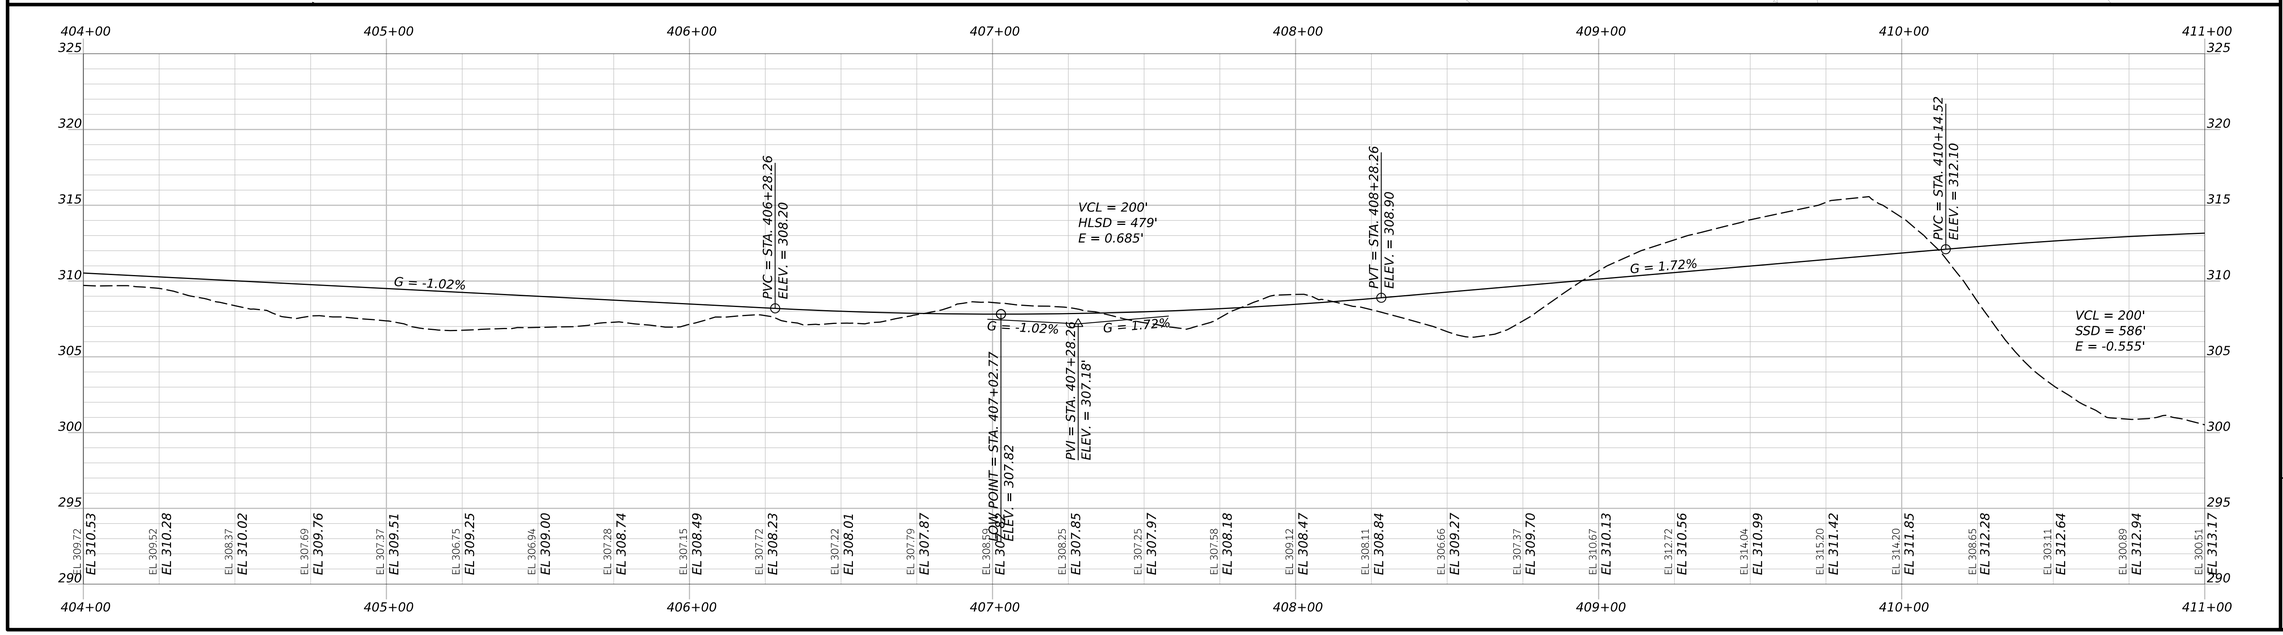

STATE OF MAINE
DEPARTMENT OF TRANSPORTATION

CAPITAL PROJECTS

WIN
26662.00

HIGHWAY PLANS

vhb

PROJ MANAGER	ERNIE MARTIN		
DESIGN-DETAILED	JBD	BRT	11/11/2024
CHECKED-REVIEWED	ECF	AG	11/11/2024
DESIGN2-DETAILED2			
DESIGN3-DETAILED3			
REVISIONS 1			
REVISIONS 2			
REVISIONS 3			
REVISIONS 4			
FIELD CHANGES			

WINDHAM
VETERANS MEMORIAL DRIVE

PLAN/PROFILE
(2 OF 6)

SHEET NUMBER

56

OF 322

Username: JAMESDAVIS Date: 11/11/2024

Filename: c:\bms\vhb-pw-01\dms97340\008_Plan-Profiles_Veterans Memorial Drive.dgn

KAMM REALTY TRUST
TAX MAP/LOT: 18/32A
BOOK/PAGE: 28621/100
POR: 356

CURVE DATA
PI = 417+40.74
D = 08°11'06.40"
Δ = 24°50'01.96" (LT)
R = 700.00'
L = 303.40'
T = 154.12'
E = 16.77'

PC = 415+86.62

411+00 412+00 413+00 414+00 415+00 416+00 417+00 418+00


VETERANS MEMORIAL DRIVE

10' 6.5' 11' 11' 6.5' 5' 6' 5'

10' 6.5' 11' 11' 6.5' 5' 6' 5'

MATTY S. DIRENZO, SR.
TAX MAP/LOT: 18/38
BOOK/PAGE: 22450/342
POR: 349

WETLAND AREA

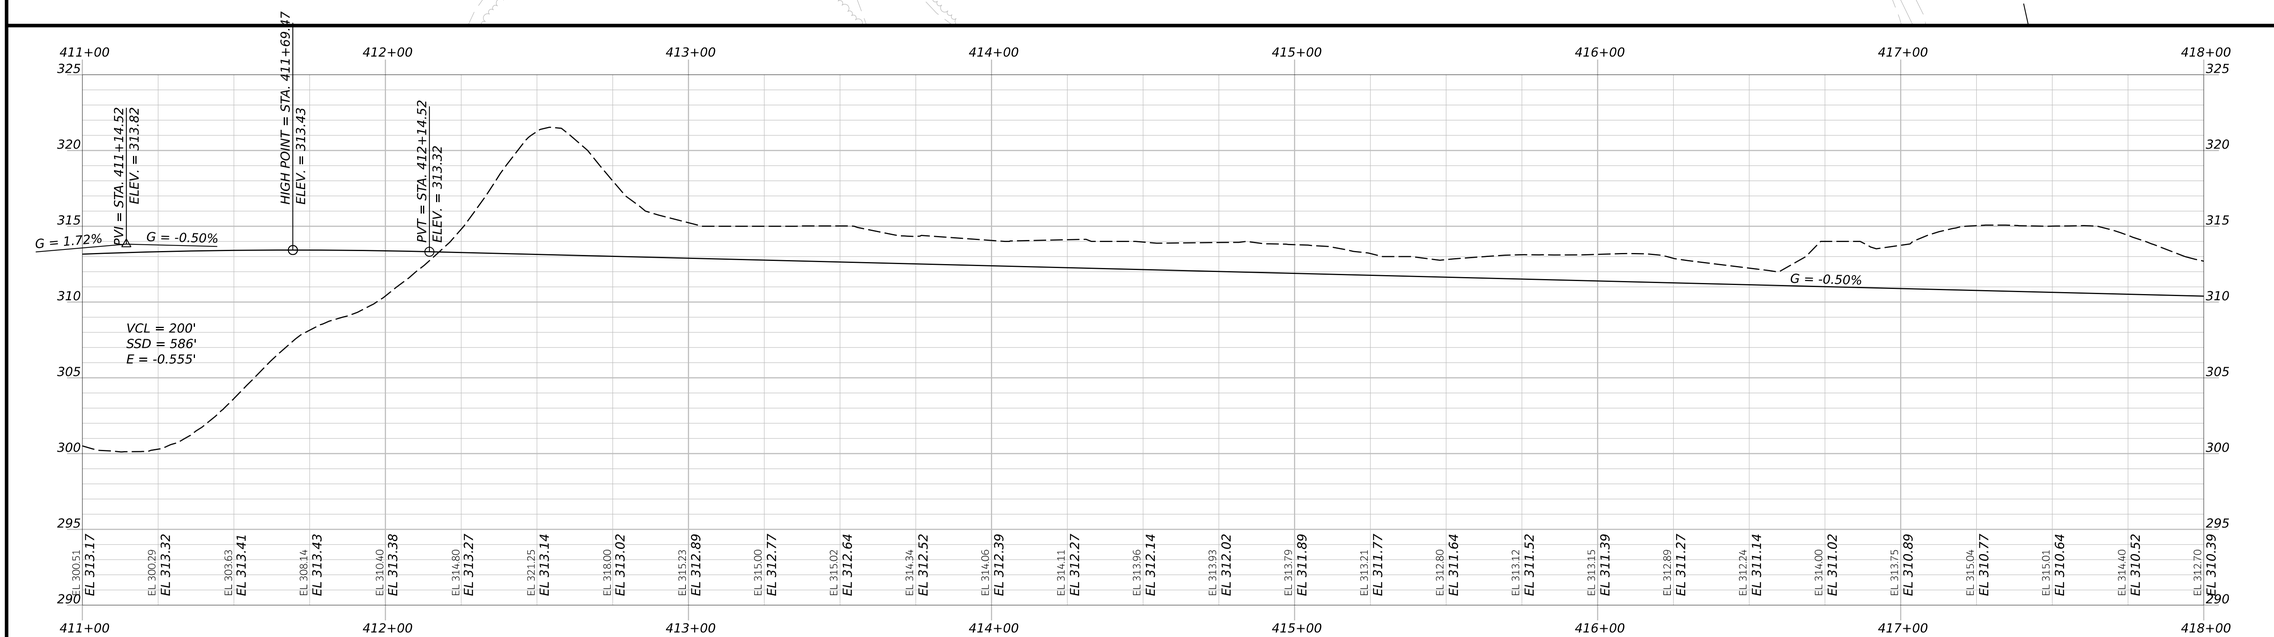

STATE OF MAINE
DEPARTMENT OF TRANSPORTATION

CAPITAL PROJECTS

WIN
26662.00

HIGHWAY PLANS

vhb

PROJ. MANAGER	ERNIE MARTIN		
DESIGN-DETAILED	JBD	BRT	11/11/2024
CHECKED-REVIEWED	ECF	AG	11/11/2024
DESIGN2-DETAILED2			
DESIGN3-DETAILED3			
REVISIONS 1			
REVISIONS 2			
REVISIONS 3			
REVISIONS 4			
FIELD CHANGES			

WINDHAM
VETERANS MEMORIAL DRIVE

PLAN/PROFILE
(3 OF 6)

SHEET NUMBER
57
OF 322

Username: JAMESDAVIS Date: 11/11/2024

Filename: c:\bms\vhb-pw-01\dms97340\008_Plan-Profiles_Veterans Memorial Drive.dgn

STA. 806+42.95 SANDBAR RD =
STA. 419+84.69 VETERAN'S MEMORIAL DR.

805+00

PT = 418+90.02

806+00

421+00

422+00

423+00

424+00

425+00

420+00

419+00

418+00

N69°08'49.70"W

VETERANS MEMORIAL DRIVE

NEW MARBLEHEAD NORTH HOUSING CORP.
C/O AVESTA HOUSING
TAX MAP/LOT: 18/32H
BOOK/PAGE: 8611/6
POR: 360

JACQUELINE C. MAYBERRY
CORINNE MAYBERRY WONG
TAX MAP/LOT: 18/32K
BOOK/PAGE: 16863/205
POR: 357

STA. 419+84.69 VETERAN'S MEMORIAL DR. =
STA. 806+42.95 SANDBAR RD

SANDBAR RD

807+00

PC = 420+92.97

808+00

CURVE DATA
PI = 422+27.03
D = 08°11'06.40"
Δ = 34°07'35.83" (RT)
R = 700.00'
L = 416.94'
T = 214.86'
E = 32.23'

MB PROPERTIES, INC.
TAX MAP/LOT: 18/32-1
BOOK/PAGE: 31214/283
POR: 359

PT = 424+29.11


KAMM REALTY TRUST
TAX MAP/LOT: 18/32A
BOOK/PAGE: 28531/109

MIXED GROWTH

PFO

5' 6' 11' 11' 5' 6' 10'

5' 6' 5' 11' 11' 5' 6' 5'

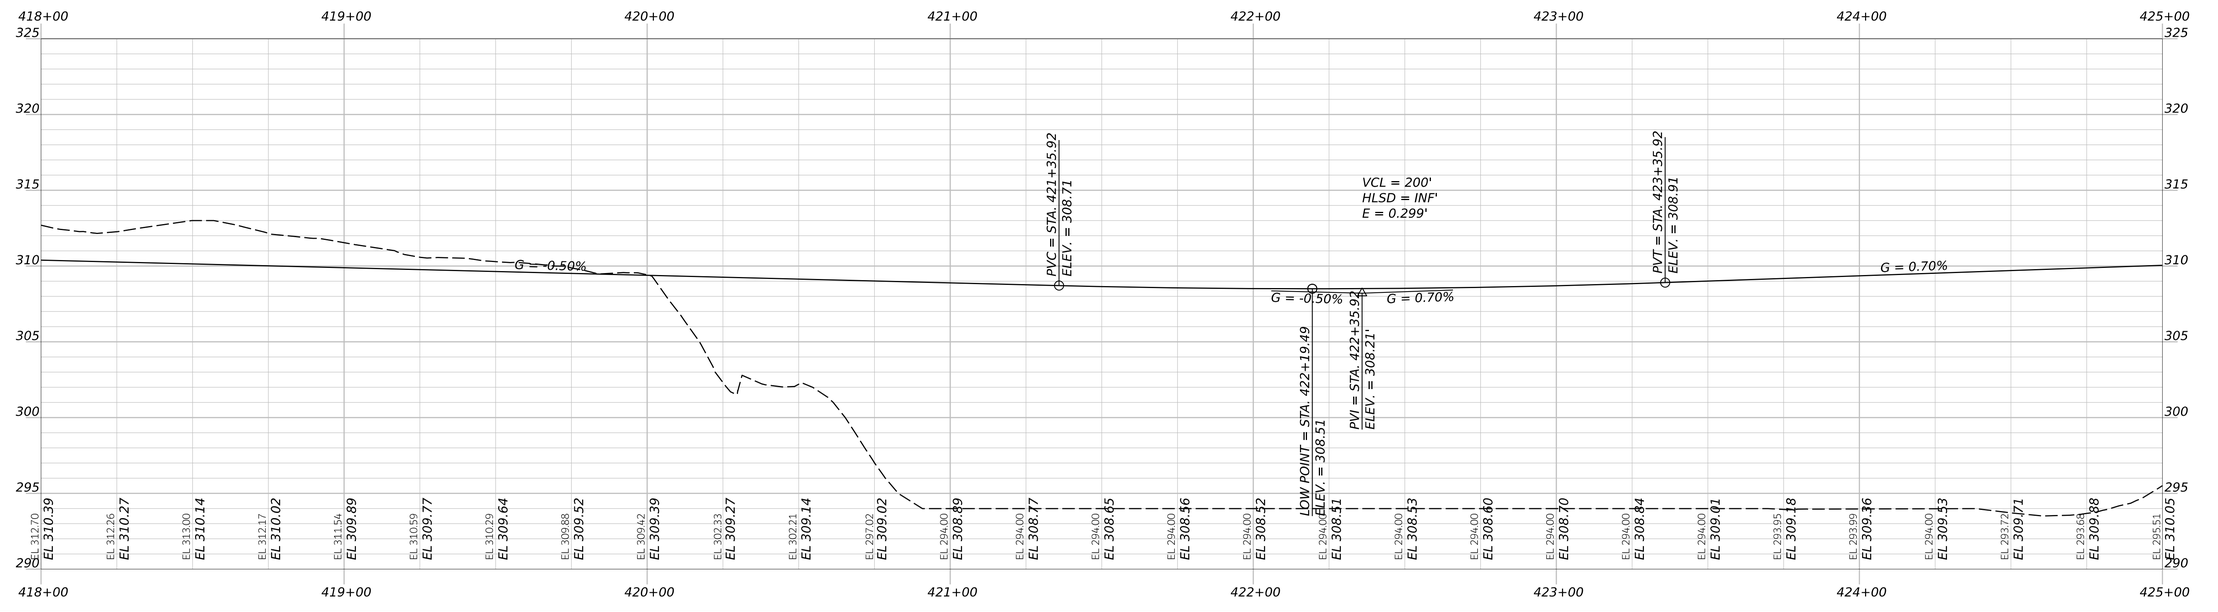

STATE OF MAINE
DEPARTMENT OF TRANSPORTATION

CAPITAL PROJECTS

WIN
26662.00

HIGHWAY PLANS

vhb

PROJ MANAGER	ERNIE MARTIN	BY	DATE
DESIGN-DETAILED	JBD	BRT	11/11/2024
CHECKED-REVIEWED	ECF	AG	11/11/2024
DESIGN2-DETAILED2			
DESIGN3-DETAILED3			
REVISIONS 1			
REVISIONS 2			
REVISIONS 3			
REVISIONS 4			
FIELD CHANGES			

WINDHAM
VETERANS MEMORIAL DRIVE

PLAN/PROFILE
(4 OF 6)

SHEET NUMBER

58

OF 322

Date: 11/11/2024

Username: JAMESDAVIS

Filename: c:\bms\vhb-pw-01\dms97340\008_Plan-Profiles_Veterans Memorial Drive.dgn

NEW MARBLEHEAD NORTH HOUSING CORP.
C/O AVESTA HOUSING
TAX MAP/LOT: 18/32H
BOOK/PAGE: 8611/6
POR: 360

STA. 428+96.00 VETERAN'S MEMORIAL DR. =
STA. 2003+65.56 VETERANSCL

MB PROPERTIES, INC.
TAX MAP/LOT: 18/32-1
BOOK/PAGE: 31214/283
POR: 359

VET. MEMORIAL DR
PC = 429+00.14
2003+00
2002+00

50' WIDE ACCESS EASEMENT
SEE C.C.R.D. 10766/348
C.C.R.D. PLAN 201/428

50' WIDE
SEE C.C.R.D. 10767/17

CURVE DATA
PI = 430+95.83
D = 04°46'28.73"
Δ = 18°31'27.30" (LT)
R = 1200.00'
L = 387.97'
T = 195.69'
E = 15.85'

JONLEE WINDHAM LLC
TAX MAP/LOT: 70/14
BOOK/PAGE: 14194/120
POR: 64

425+00 426+00 427+00 428+00 429+00 430+00 431+00 432+00

N35°01'13.87"W

VETERANS MEMORIAL DRIVE

5' 6' 11' 11' 5' 6' 10'

5/8" REBAR PLS 2055 UPF

5/8" REBAR 0.6'AG 1328 WAYNE T. WOOD UPF

5/8" REBAR UPF

3/4" REBAR 0.3'AG 492 UPF

5/8" REBAR

50' WIDE ACCESS EASEMENT
SEE C.C.R.D. 10766/348
C.C.R.D. PLAN 201/428

NEW GEN ESTATES, LLC
TAX MAP/LOT: (PART OF) 18/26-2
BOOK/PAGE: 40556/273
POR: TBD


2004+00

2005+

BENCH

GRAVEL

MONITOR WELL

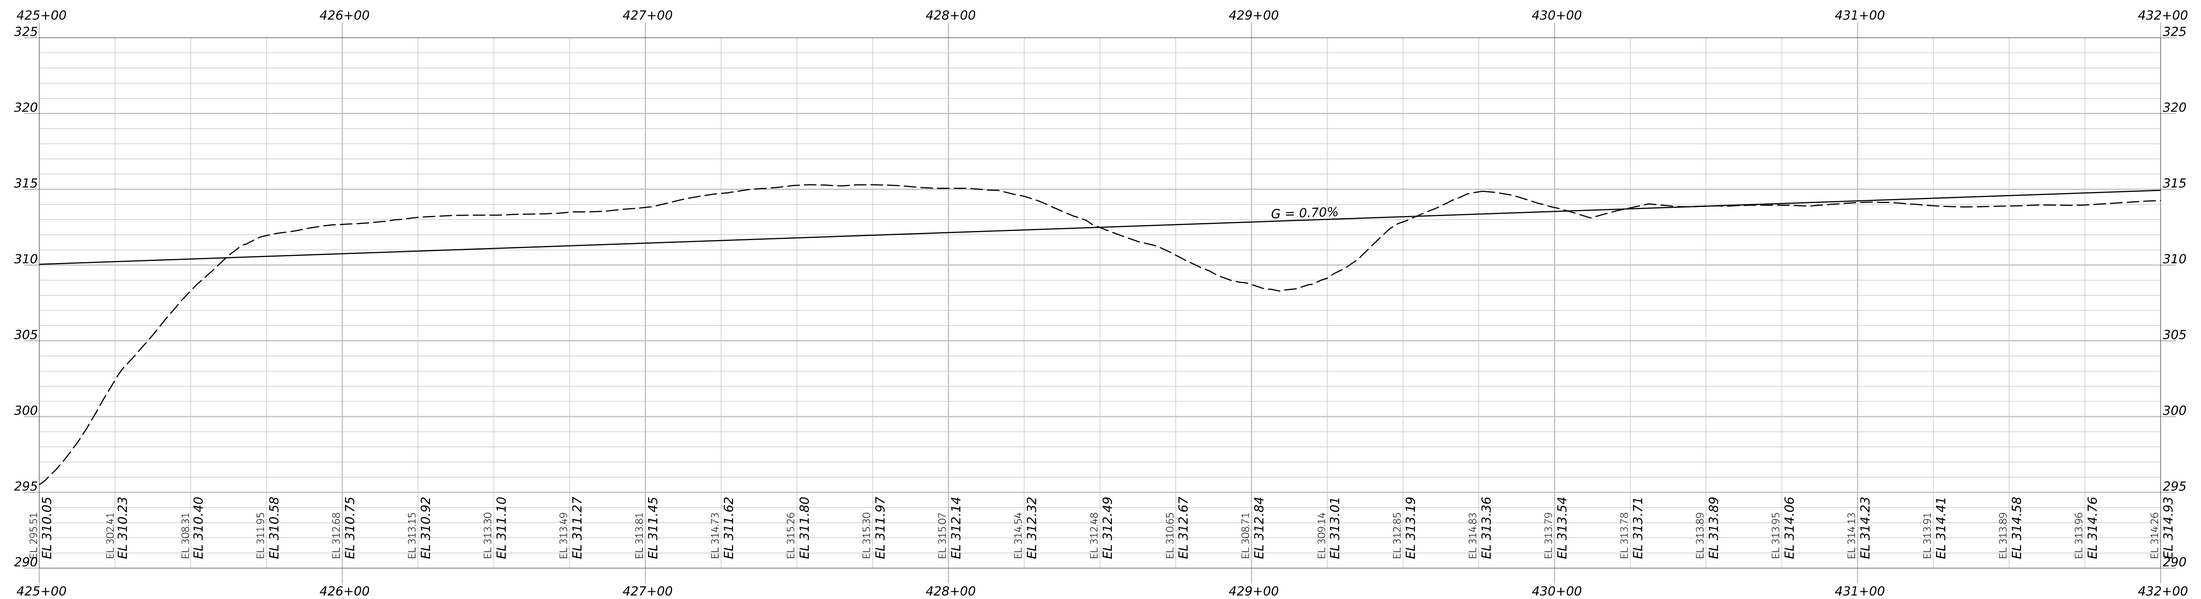

STATE OF MAINE
DEPARTMENT OF TRANSPORTATION
CAPITAL PROJECTS
WIN 26662.00
HIGHWAY PLANS

vhb


PROJ. MANAGER	ERNIE MARTIN		
DESIGN-DETAILED	JBD	BRT	11/11/2024
CHECKED-REVIEWED	ECF	AG	11/11/2024
DESIGN2-DETAILED2			
DESIGN3-DETAILED3			
REVISIONS 1			
REVISIONS 2			
REVISIONS 3			
REVISIONS 4			
FIELD CHANGES			


WINDHAM
VETERANS MEMORIAL DRIVE
PLAN/PROFILE
(5 OF 6)

SHEET NUMBER
59
OF 322

Username: JAMESDAVIS Date: 11/11/2024

Filename: c:\bms\vhb-pw-01\dms97340\008_Plan-Profiles_Veterans Memorial Drive.dgn

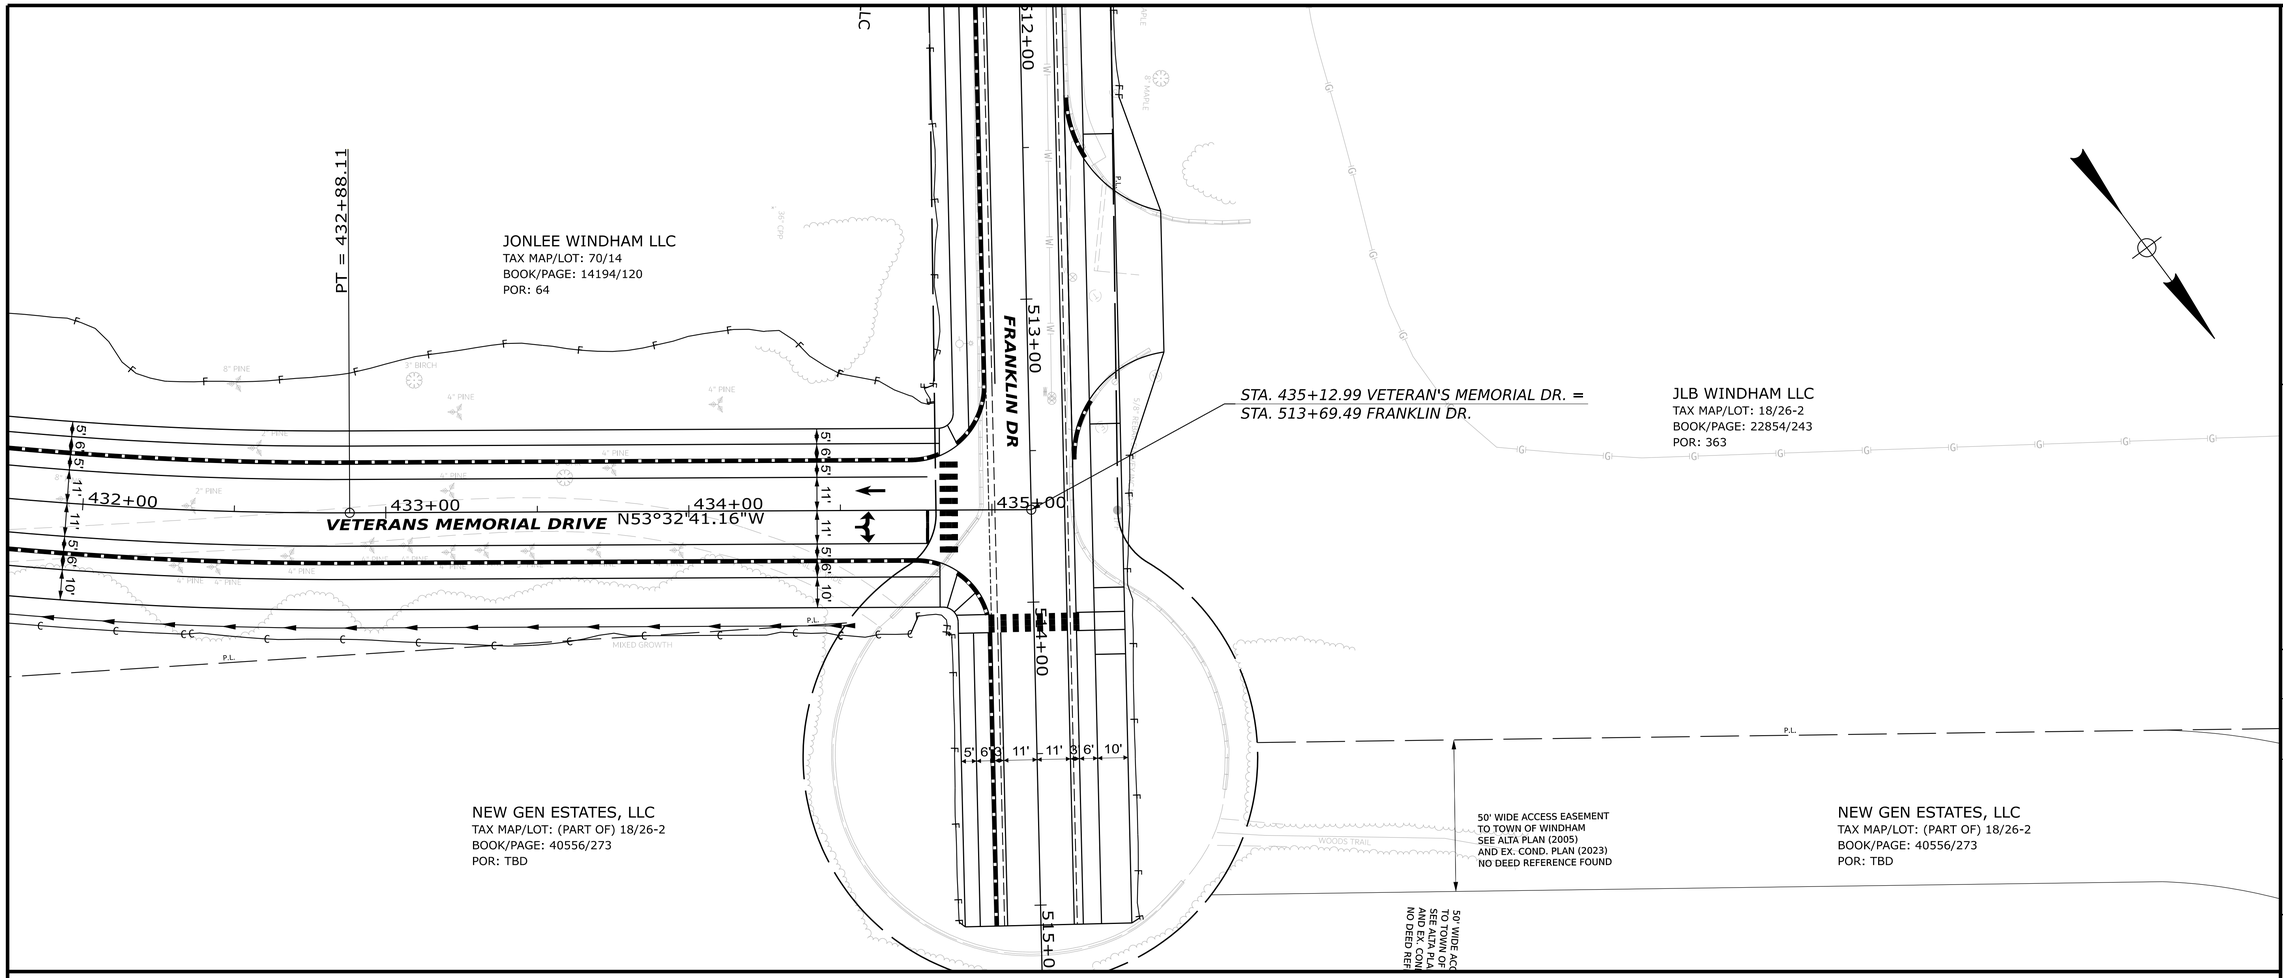

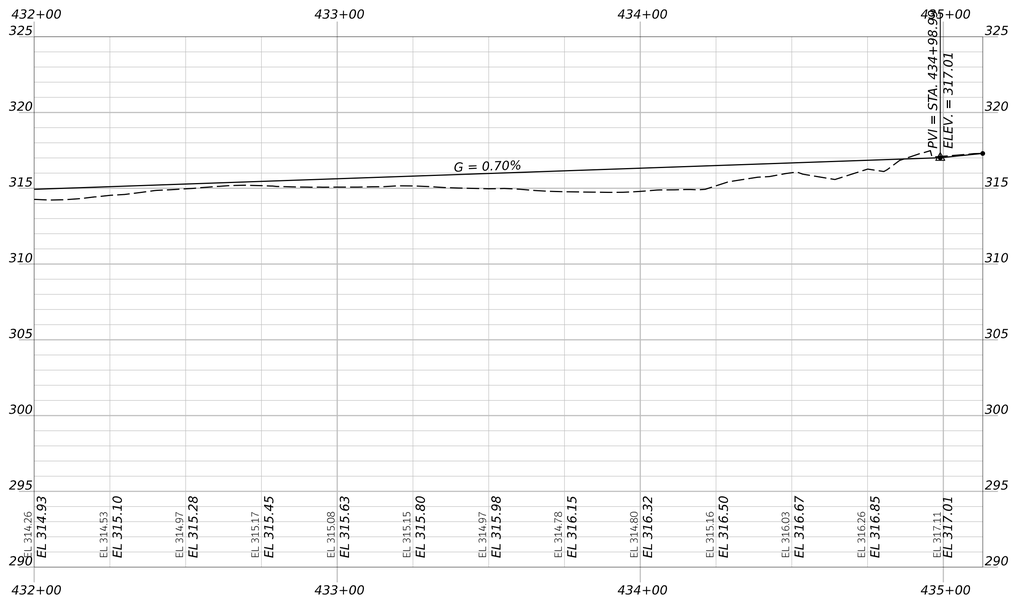

STATE OF MAINE
DEPARTMENT OF TRANSPORTATION

CAPITAL PROJECTS

WIN
26662.00

HIGHWAY PLANS

vhb

PROJ MANAGER	ERNIE MARTIN			
DESIGN-DETAILED	JBD	BRT	11/11/2024	
CHECKED-REVIEWED	ECF	AG	11/11/2024	
DESIGN2-DETAILED2				
DESIGN3-DETAILED3				
REVISIONS 1				
REVISIONS 2				
REVISIONS 3				
REVISIONS 4				
FIELD CHANGES				

WINDHAM
VETERANS MEMORIAL DRIVE

PLAN/PROFILE
(6 OF 6)


SHEET NUMBER

60

OF 322

Username: JAMESDAVIS Date: 11/11/2024

Filename: c:\bms\vhb-pw-01\dms97340\008_Plan-Profiles_Veterans Memorial Drive.dgn

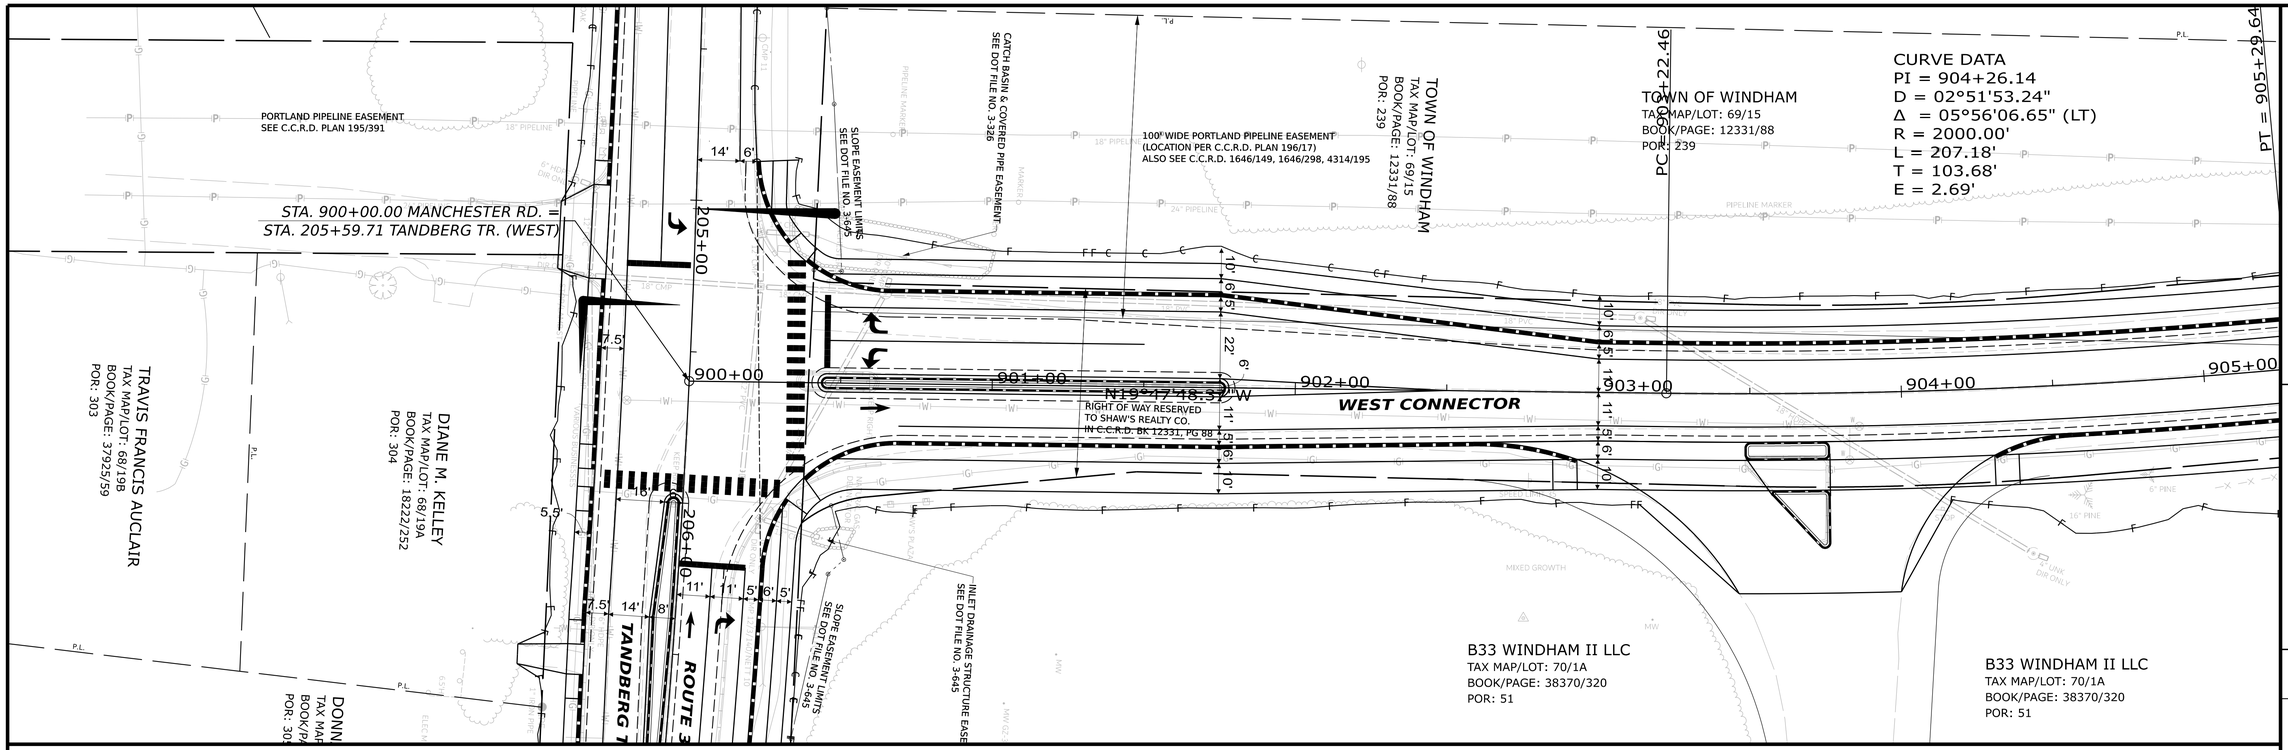

STATE OF MAINE
DEPARTMENT OF TRANSPORTATION

CAPITAL PROJECTS

WIN 26662.00

HIGHWAY PLANS

vhb

	ERNIE MARTIN	BY	DATE
PROJ MANAGER			
DESIGN-DETAILED	JBD	BRT	11/11/2024
CHECKED-REVIEWED	ECF	AG	11/11/2024
DESIGN2-DETAILED2			
DESIGN3-DETAILED3			
REVISIONS 1			
REVISIONS 2			
REVISIONS 3			
REVISIONS 4			
FIELD CHANGES			

WINDHAM
MANCHESTER RD

PLAN/PROFILE
(1 OF 9)


SHEET NUMBER


61

OF 322

Username: JAMESDAVIS Date: 11/11/2024

Filename: c:\bms\vhb-pw-01\dms97340\009_Plan_Profiles_West_Connector.dgn

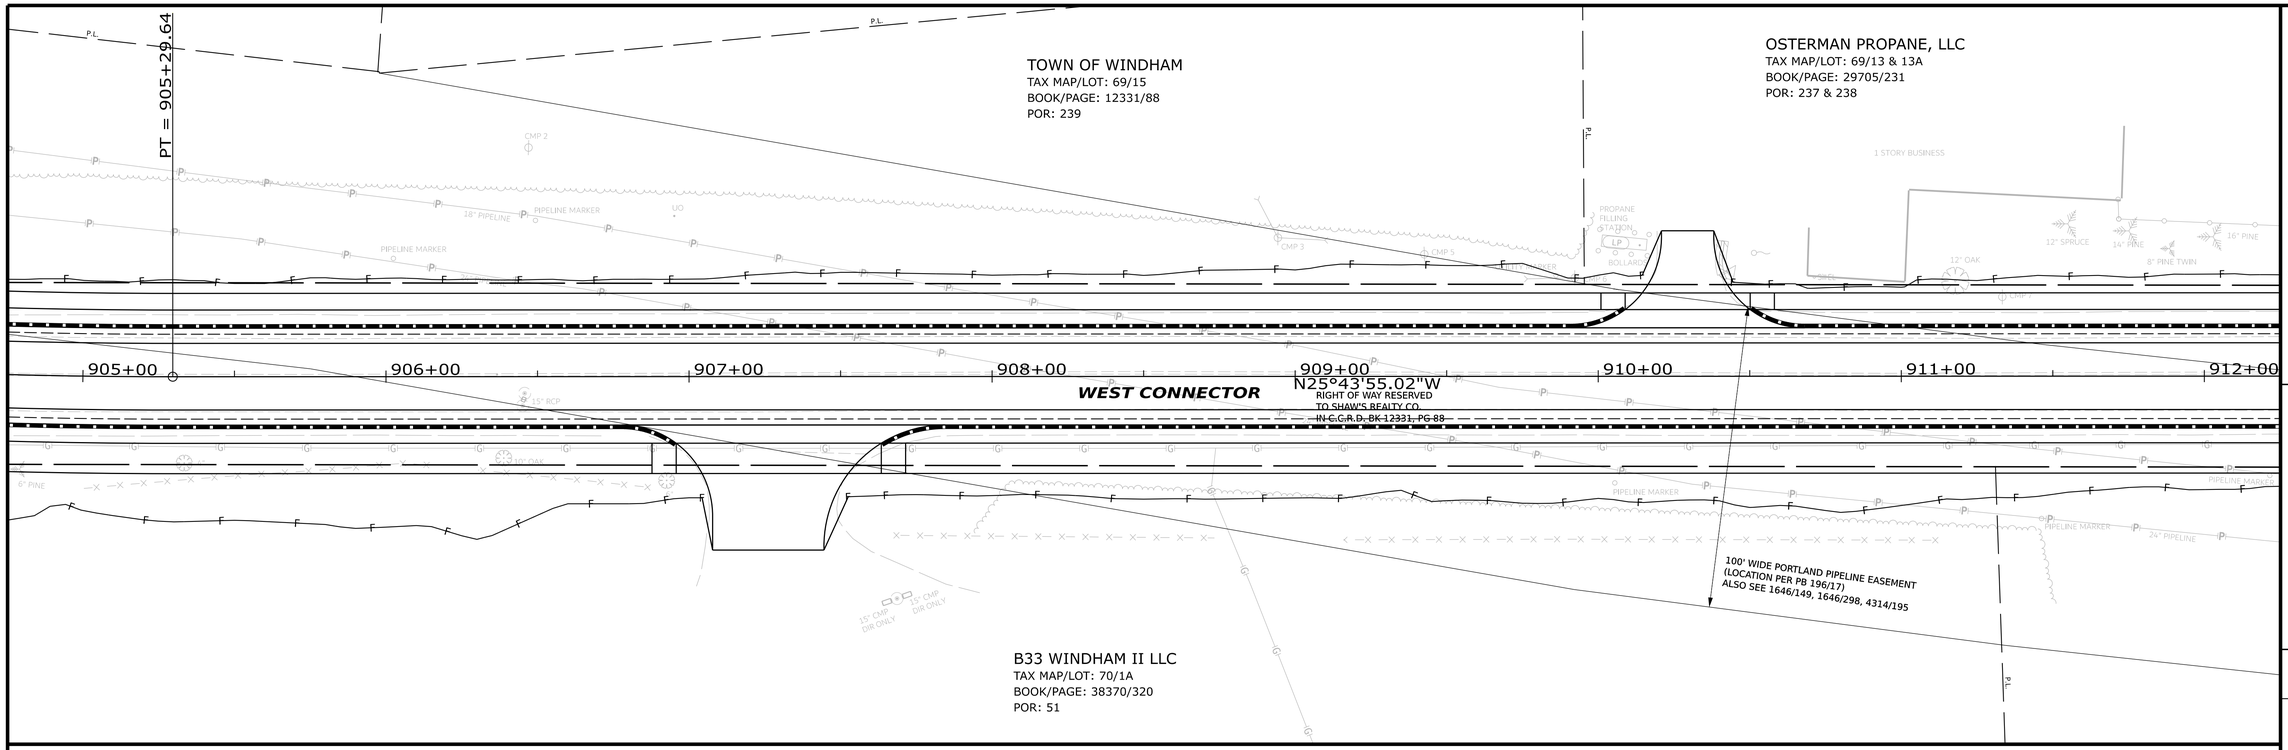

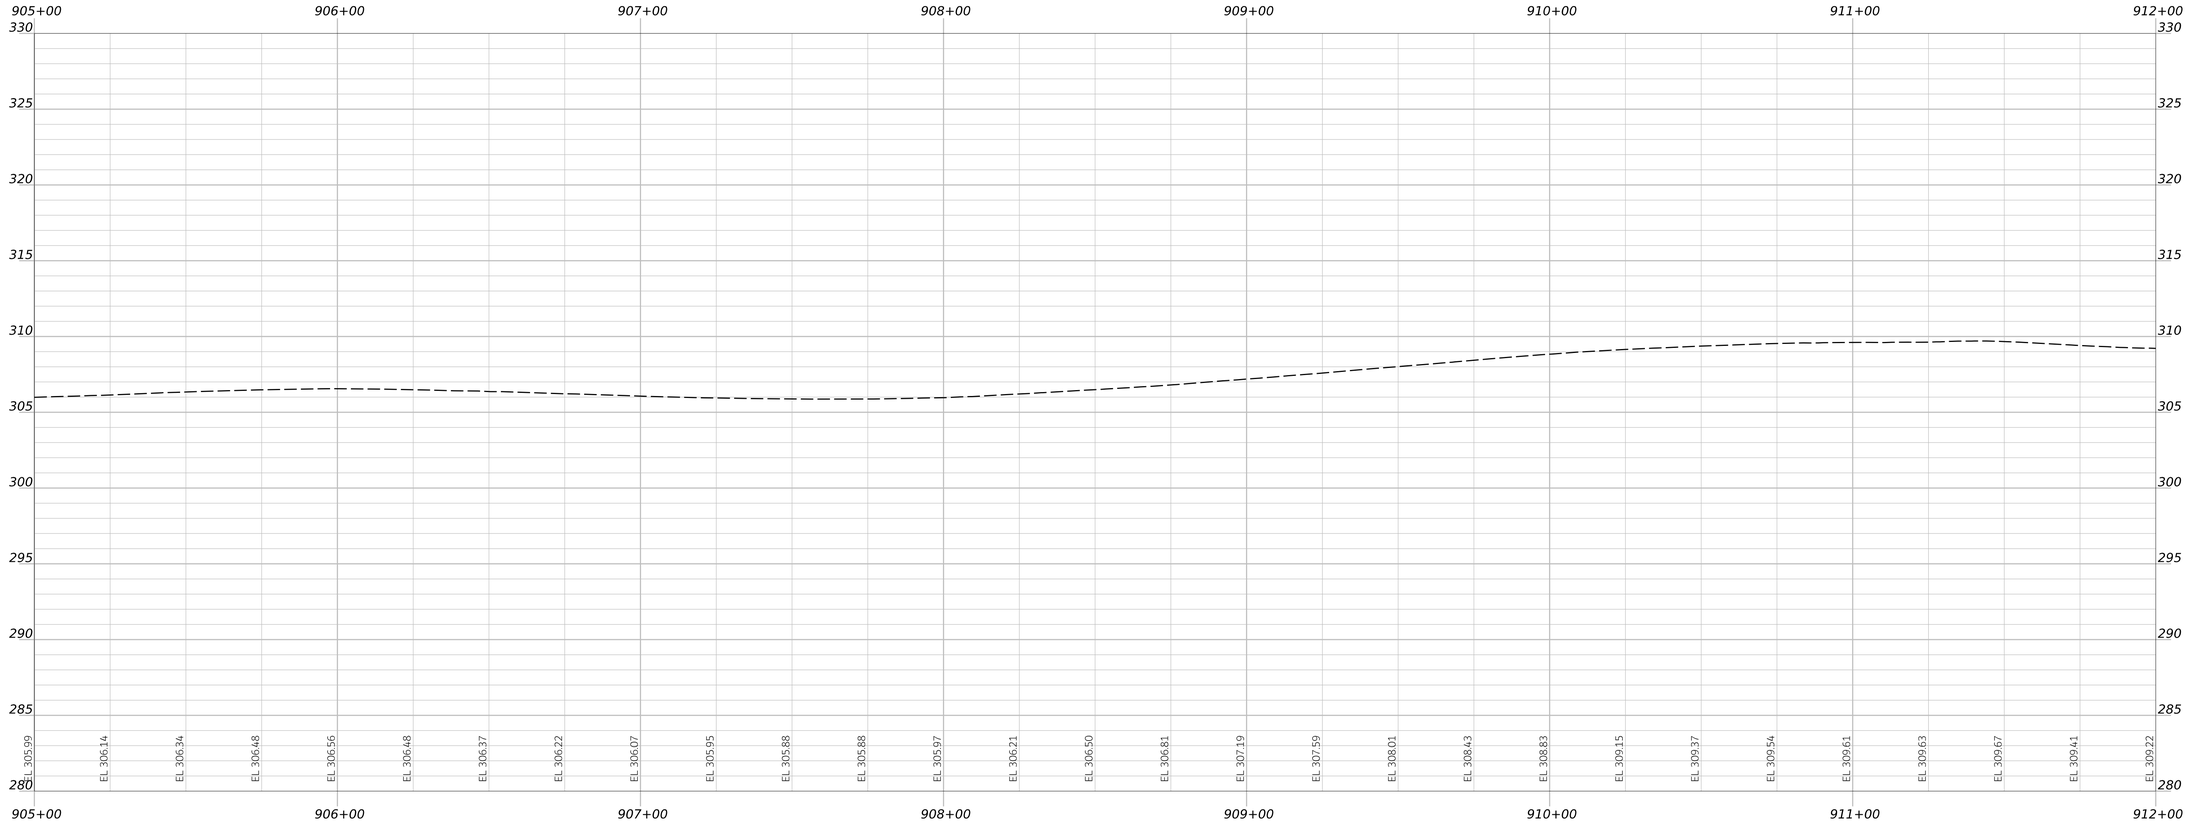

STATE OF MAINE
DEPARTMENT OF TRANSPORTATION

CAPITAL PROJECTS

WIN 26662.00

HIGHWAY PLANS

vhb

	BY	DATE
PROJ MANAGER	ERNIE MARTIN	
DESIGN-DETAILED	JBD	11/11/2024
CHECKED-REVIEWED	ECF	11/11/2024
DESIGN2-DETAILED2		
DESIGN3-DETAILED3		
REVISIONS 1		
REVISIONS 2		
REVISIONS 3		
REVISIONS 4		
FIELD CHANGES		

WINDHAM
MANCHESTER RD

PLAN/PROFILE
(2 OF 9)

SHEET NUMBER

62

OF 322

Username: JAMESDAVIS

Date: 11/11/2024

Filename: c:\bms\vhb-pw-01\dms97340\009_Plan_Profiles_West_Connector.dgn

OSTERMAN PROPANE, LLC
TAX MAP/LOT: 69/13 & 13A
BOOK/PAGE: 29705/231
POR: 237 & 238

ROBIE HOLDINGS, LLC
TAX MAP/LOT: 18A/48D-01
BOOK/PAGE: 37273/340
POR: 236

STORM WATER DRAINAGE EASEMENT
TO W/S DEVELOPMENT ASSOC.
SEE C.C.R.D. 11394/295
C.C.R.D. PLAN 205/539,
205/171, 194/126

WEST CONNECTOR

912+00 913+00 914+00 915+00 916+00 917+00 918+00 919+00

N19°21'20.97"W

PC = 913+17.64

PT = 917+62.78

100' WIDE PORTLAND PIPELINE EASEMENT
(LOCATION PER PB 196/17)
ALSO SEE 1646/149, 1646/298, 4314/195

CURVE DATA
PI = 915+40.44
D = 01°25'56.62"
Δ = 06°22'34.05" (RT)
R = 4000.00'
L = 445.14'
T = 222.80'
E = 6.20'

W/S NORTH WINDHAM PROPERTIES LIMITED PARTNERSHIP
TAX MAP/LOT: 18A/48A
BOOK/PAGE: 11394/292
POR: 60

912+00 913+00 914+00 915+00 916+00 917+00 918+00 919+00

335 330 325 320 315 310 305 300 295 290 285

EL 309.22 EL 309.07 EL 308.96 EL 308.85 EL 308.78 EL 308.77 EL 308.81 EL 308.86 EL 308.91 EL 309.01 EL 309.15 EL 309.29 EL 309.41 EL 309.54 EL 309.69 EL 309.93 EL 310.07 EL 310.21 EL 310.30 EL 310.42 EL 310.53 EL 310.69 EL 310.86 EL 310.98 EL 311.07 EL 311.25 EL 311.39 EL 311.41 EL 311.40

912+00 913+00 914+00 915+00 916+00 917+00 918+00 919+00

STATE OF MAINE
DEPARTMENT OF TRANSPORTATION
CAPITAL PROJECTS
WIN 26662.00
HIGHWAY PLANS

vhb


PROJ MANAGER	ERNIE MARTIN	
DESIGN-DETAILED	JBD	BRT 11/11/2024
CHECKED-REVIEWED	ECF	AG 11/11/2024
DESIGN2-DETAILED2		
DESIGN3-DETAILED3		
REVISIONS 1		
REVISIONS 2		
REVISIONS 3		
REVISIONS 4		
FIELD CHANGES		


WINDHAM
MANCHESTER RD
PLAN/PROFILE
(3 OF 9)

SHEET NUMBER
63
OF 322

Username: JAMESDAVIS Date: 11/11/2024

Filename: c:\bms\vhb-pw-01\dms97340\009_Plan_Profiles_West_Connector.dgn

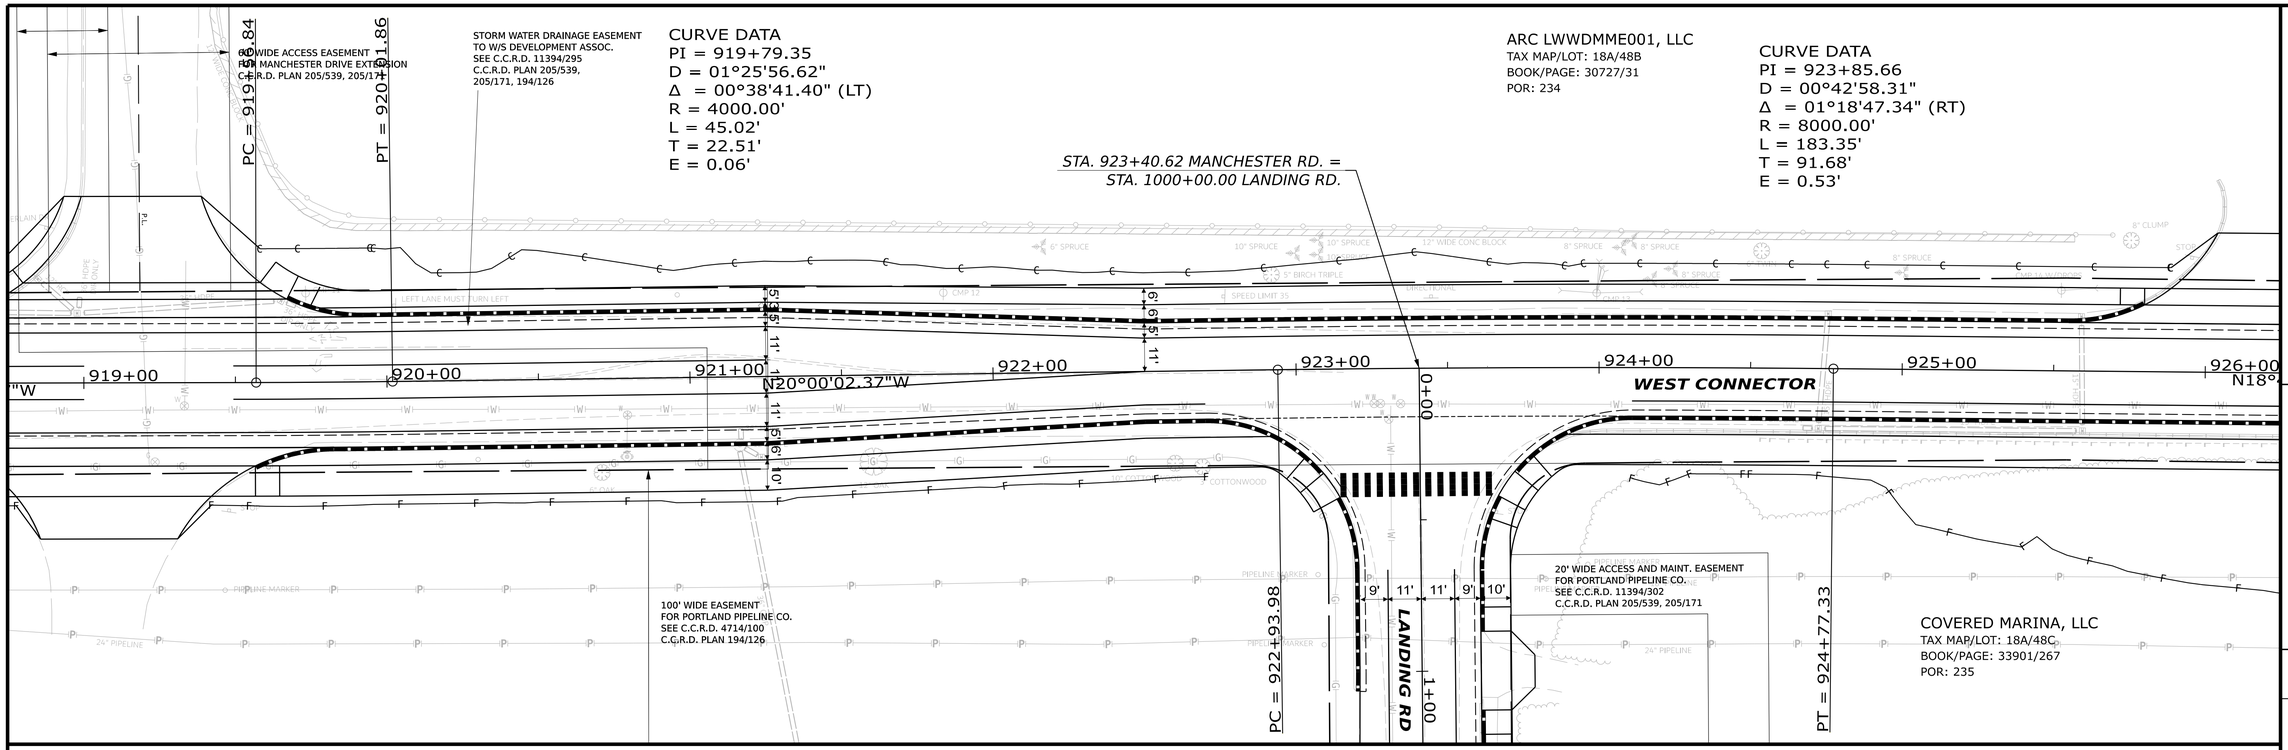

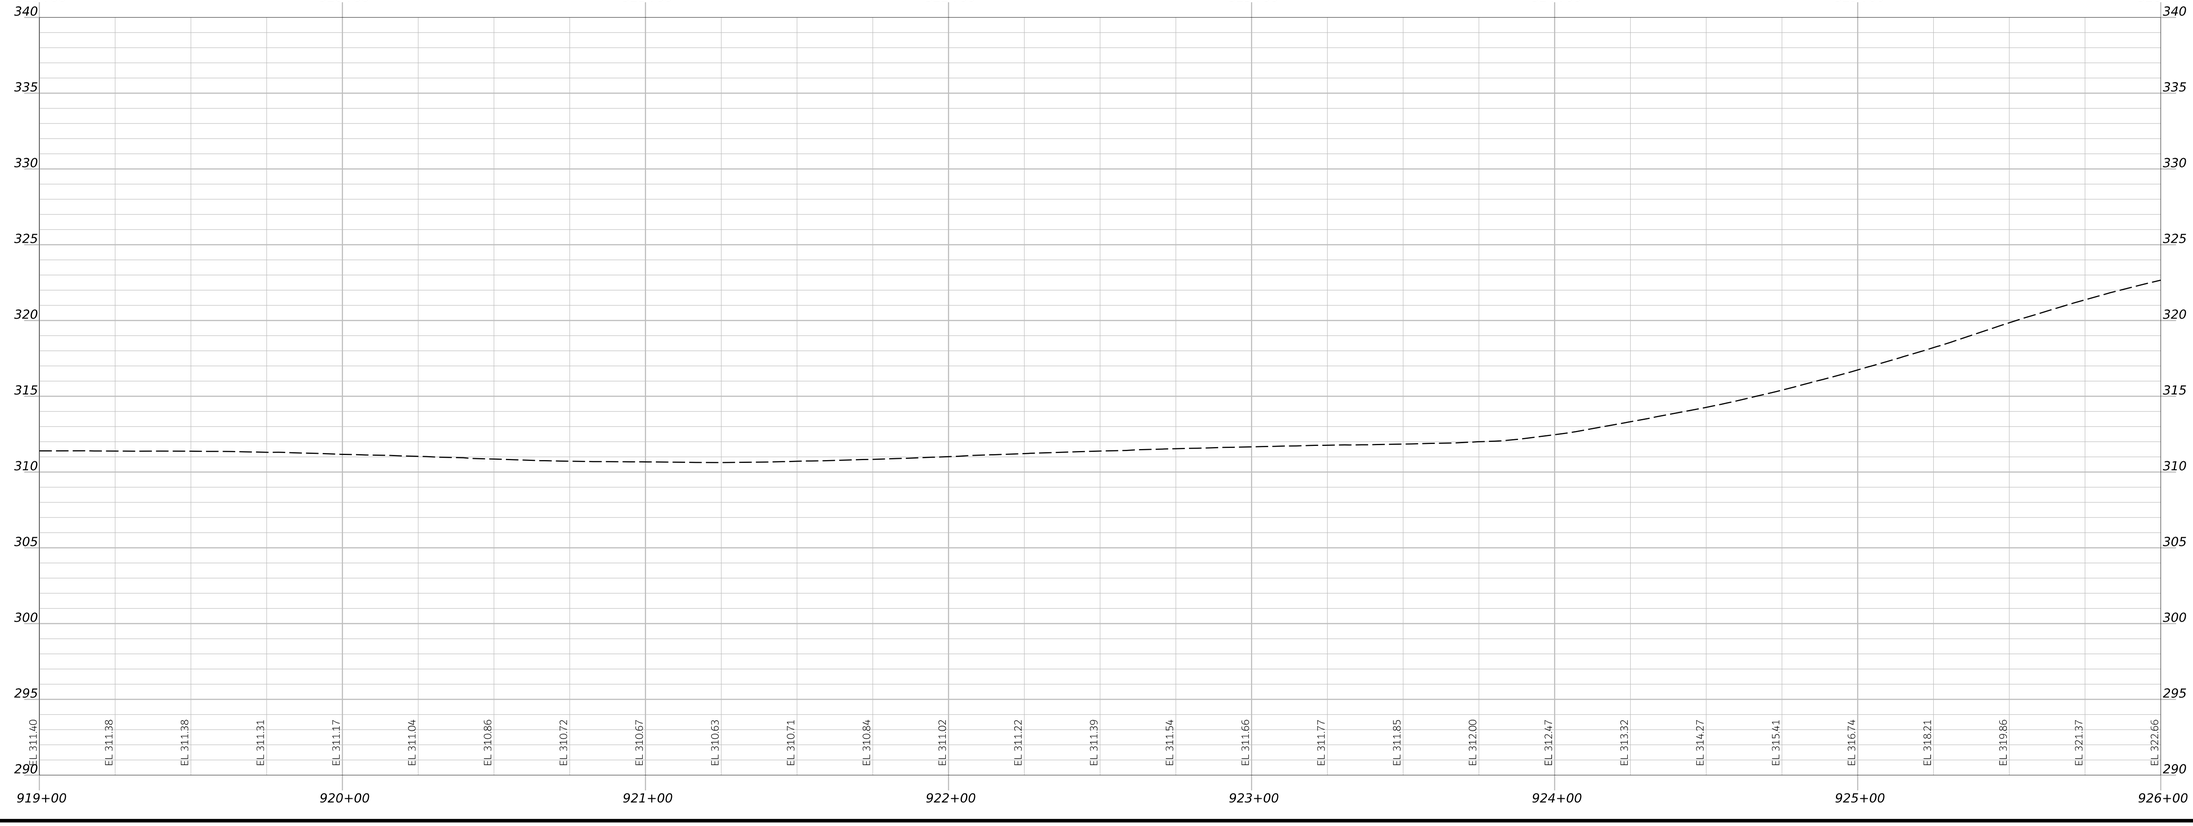

STATE OF MAINE
DEPARTMENT OF TRANSPORTATION

CAPITAL PROJECTS

WIN
26662.00

HIGHWAY PLANS

vhb

PROJ MANAGER	ERNIE MARTIN		
DESIGN-DETAILED	JBD	BRT	11/11/2024
CHECKED-REVIEWED	ECF	AG	11/11/2024
DESIGN2-DETAILED2			
DESIGN3-DETAILED3			
REVISIONS 1			
REVISIONS 2			
REVISIONS 3			
REVISIONS 4			
FIELD CHANGES			

WINDHAM
MANCHESTER RD
PLAN/PROFILE
(4 OF 9)

SHEET NUMBER

64

OF 322

Username: JAMESDAVIS Date: 11/11/2024

Filename: c:\bms\vhb-pw-01\dms97340\009_Plan_Profiles_West_Connector.dgn

ARC LWWDMME001, LLC
TAX MAP/LOT: 18A/48B
BOOK/PAGE: 30727/31
POR: 234

CURVE DATA
PI = 928+50.00
D = 01°54'35.49"
Δ = 02°20'28.97" (RT)
R = 3000.00'
L = 122.59'
T = 61.31'
E = 0.63'

MANCHESTER HOMESTEAD, LLC
TAX MAP/LOT: 18A/48
BOOK/PAGE: 37807/64
POR: 233

CONSERVATION RESTRICTION AREA
VERNAL POOL PRESERVATION AREA
SEE C.C.R.D. 22427/285

CURVE DATA
PI = 933+28.68
D = 15°16'43.95"
Δ = 40°43'24.30" (LT)
R = 375.00'
L = 266.53'
T = 139.18'
E = 24.99'

PC = 931+89.50

926+00
N18°41'15.03"W
927+00
928+00
929+00
930+00
931+00
932+00
933+00
N16°20'46.06"W

WEST CONNECTOR

60' WIDE ACCESS EASEMENT
FOR MANCHESTER DRIVE EXTENSION
C.C.R.D. PLAN 205/539, 205/171

60' WIDE ACCESS EASEMENT
FOR MANCHESTER DRIVE EXTENSION
C.C.R.D. PLAN 209/286

~~100' WIDE~~ EASEMENT
FOR PORTLAND PIPELINE CO.
SEE C.C.R.D. 22427/276
C.C.R.D. PLAN 205/539, 205/171

DRAINAGE EASEMENT
C.C.R.D. PLAN 205/539, 205/171

COVERED MARINA, LLC
TAX MAP/LOT: 18A/48C
BOOK/PAGE: 33901/267
POR: 235

PC = 927+88.13

ARC LWWDMME001, LLC
TAX MAP/LOT: 18A/48B
BOOK/PAGE: 30727/31
POR: 234

PT = 929+22.63

NORTH WINDHAM REALTY, LLC
TAX MAP/LOT: 71/3-3
BOOK/PAGE: 36105/153
POR: 80

100' WIDE EASEMENT
FOR PORTLAND PIPELINE CO.
SEE C.C.R.D. 4714/100, 1646/142
C.C.R.D. PLAN 209/286

926+00 927+00 928+00 929+00 930+00 931+00 932+00 933+00

355 350 345 340 335 330 325 320 315 310 305

PVI = STA. 928+00.00
ELEV. = 328.13

G = 1.25%

PVC = STA. 929+76.28
ELEV. = 330.32

G = 1.25%

VCL = 150'
HLSD = 261'
E = 0.662'

PVI = STA. 930+51.26'
ELEV. = 331.26'

G = 4.78%

PVT = STA. 931+26.28
ELEV. = 334.84

G = 4.78%

PVC = STA. 932+56.29
ELEV. = 341.05

VCL = 250'
SSD = 268'
E = -2.356'

EL 322.66 EL 323.78 EL 324.74 EL 325.48 EL 326.07 EL 326.67 EL 327.20 EL 327.66
EL 328.13 EL 328.13 EL 328.36 EL 328.44 EL 328.63 EL 328.75 EL 328.91 EL 329.06 EL 329.21 EL 329.37 EL 329.54 EL 329.68 EL 329.87 EL 330.00 EL 330.12 EL 330.31 EL 330.38 EL 330.69 EL 330.60 EL 331.21 EL 330.91 EL 331.88 EL 329.92 EL 332.70 EL 331.52 EL 333.67 EL 333.81 EL 334.78 EL 336.20 EL 335.97 EL 337.72 EL 337.17 EL 338.34 EL 338.36 EL 339.07 EL 339.55 EL 339.67 EL 340.75 EL 339.06 EL 341.89 EL 341.77 EL 342.85

926+00 927+00 928+00 929+00 930+00 931+00 932+00 933+00

STATE OF MAINE
DEPARTMENT OF TRANSPORTATION
CAPITAL PROJECTS
WIN 26662.00
HIGHWAY PLANS

vhb

	BY	DATE
PROJ MANAGER	ERNIE MARTIN	
DESIGN-DETAILED	JBD	11/11/2024
CHECKED-REVIEWED	BRT	11/11/2024
DESIGN2-DETAILED2	AG	
DESIGN3-DETAILED3	ECF	
REVISIONS 1		
REVISIONS 2		
REVISIONS 3		
REVISIONS 4		
FIELD CHANGES		

WINDHAM
MANCHESTER RD
PLAN/PROFILE
(5 OF 9)

SHEET NUMBER
65
OF 322

Username: JAMESDAVIS Date: 11/11/2024

Filename: c:\bms\vhb-pw-01\dms97340\009_Plan_Profiles_West_Connector.dgn

CURVE DATA
PI = 933+28.68
D = 15°16'43.95"
Δ = 40°43'24.30" (LT)
R = 375.00'
L = 266.53'
T = 139.18'
E = 24.99'

CONSERVATION RESTRICTION AREA
VERNAL POOL PRESERVATION AREA
SEE C.C.R.D. 22427/285

MANCHESTER HOMESTEAD, LLC
TAX MAP/LOT: 18A/48
BOOK/PAGE: 37807/64
POR: 233

PT = 934+56.04


933+00 934+00 935+00 936+00 937+00 WEST CONNECTOR 938+00 939+00 940+00

N57°04'10.36"W

NORTH WINDHAM
REALTY, LLC
TAX MAP/LOT: 71/3-3
BOOK/PAGE: 36105/153
POR: 80

RENE LARRIVEE
KATHY LARRIVEE
TAX MAP/LOT: 71/50D-1
BOOK/PAGE: 8476/89
POR: 241

P.I. 934+14.66

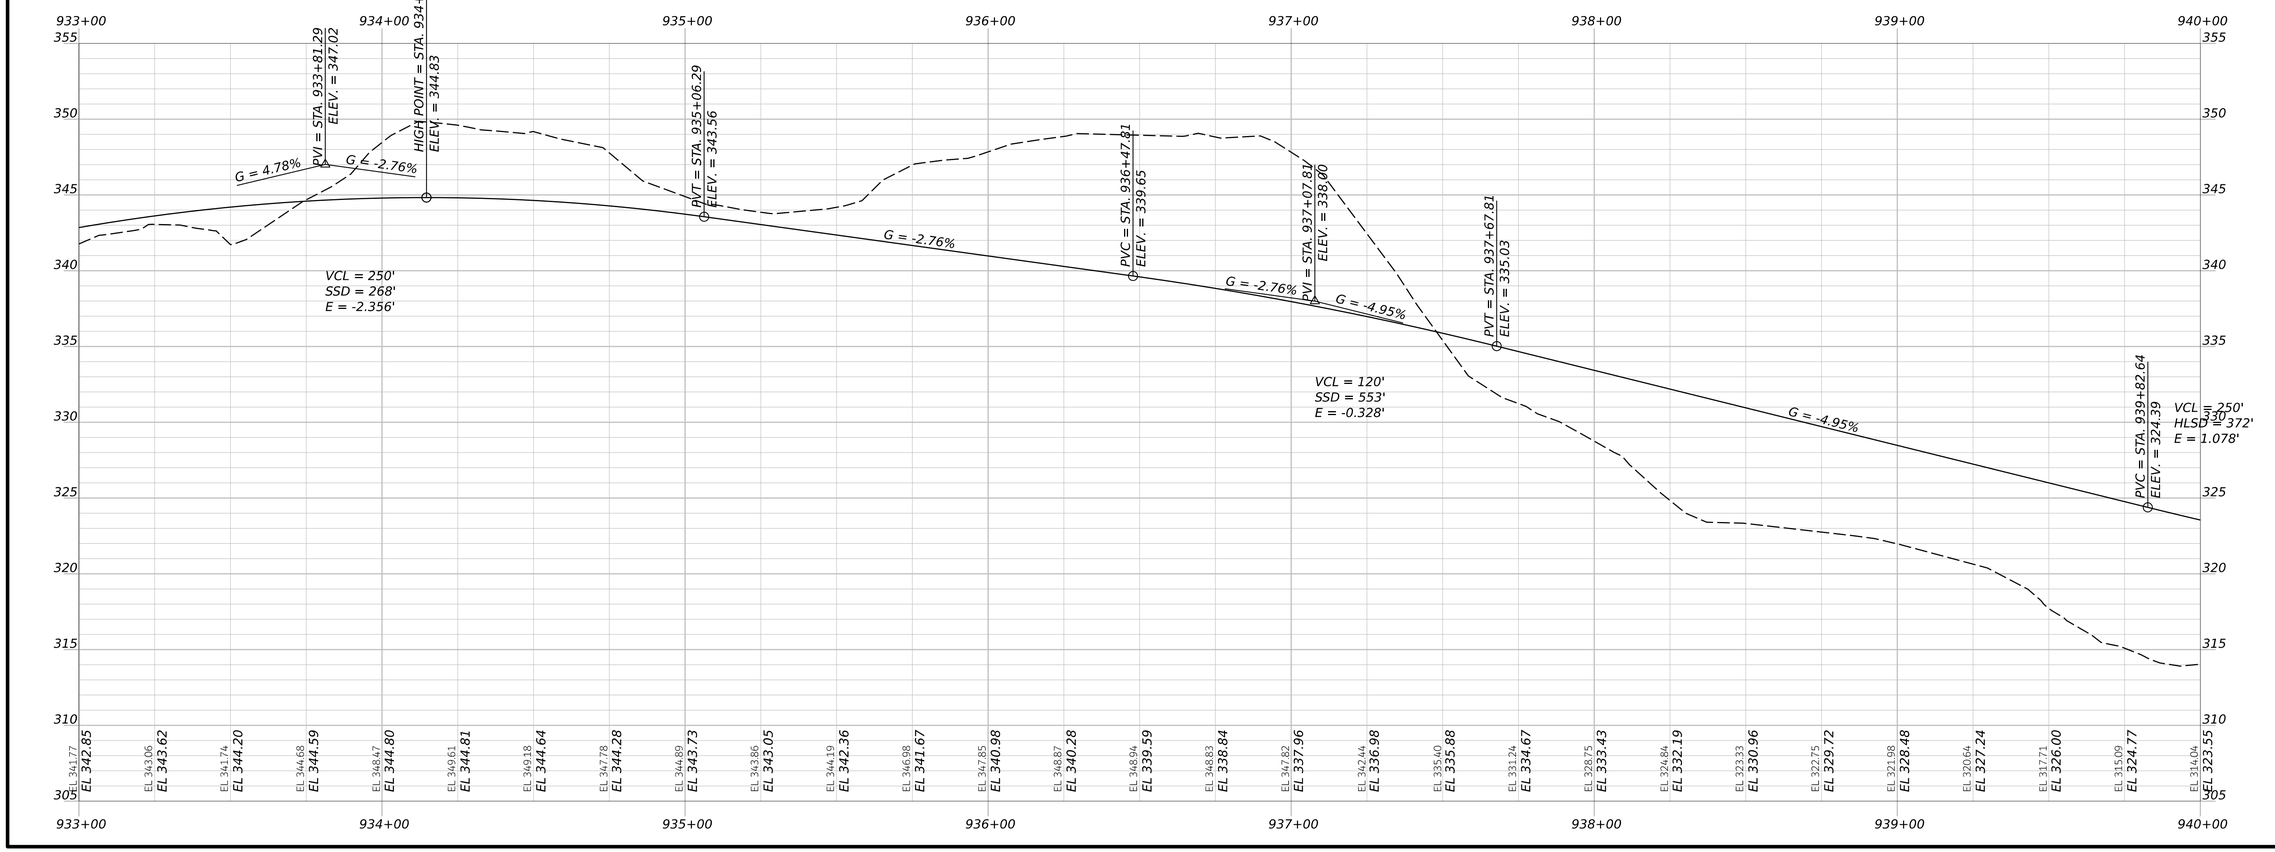

STATE OF MAINE
DEPARTMENT OF TRANSPORTATION
CAPITAL PROJECTS
WIN 26662.00
HIGHWAY PLANS

vhb

PROJ. MANAGER	ERNIE MARTIN	BY
DESIGN-DETAILED	JBD	BRT
CHECKED-REVIEWED	ECF	AG
DESIGN2-DETAILED2		
DESIGN3-DETAILED3		
REVISIONS 1		
REVISIONS 2		
REVISIONS 3		
REVISIONS 4		
FIELD CHANGES		

BY	DATE
BRT	11/11/2024
AG	11/11/2024

WINDHAM
MANCHESTER RD
PLAN/PROFILE
(6 OF 9)

SHEET NUMBER
66
OF 322

Username: JAMESDAVIS Date: 11/11/2024

Filename: c:\bms\vhb-pw-01\dms97340\009_Plan_Profiles_West_Connector.dgn

MANCHESTER HOMESTEAD, LLC
TAX MAP/LOT: 18A/48
BOOK/PAGE: 37807/64
POR: 233

STA. 944+11.42 MANCHESTER RD. =
STA. 300+00.00 TRAILS END RD (EAST)

JEWISH COMMUNITY CENTER
TAX MAP/LOT: 72/51
BOOK/PAGE: 15141/209
POR: 230

WEST CONNECTOR

940+00 941+00 942+00 943+00 944+00 945+00 946+00 947+00

300+00

PC 943+00.92

301+00

= 947+61.99


CURVE DATA
PI = 945+43.51
D = 09°32'57.47"
Δ = 44°01'45.14" (RT)
R = 600.00'
L = 461.07'
T = 242.59'
E = 47.19'

TINA M. RICHARDSON
TAX MAP/LOT: 71/50-3
BOOK/PAGE: 15877/138, 15262/325
POR: 231

TINA M RICHARDSON
TAX MAP/LOT: 71/50-3
BOOK/PAGE: 15877/138 15262/325
POR: 231

BRIAN MCDOUGALL
TAX MAP/LOT: 71/50D-2
BOOK/PAGE: 34055/147
POR: 232

GAS LINE WITNESS STAKE
GAS PIPELINE MARKER
SET 5/8" REBAR 4"AG PLS 1023 & IPF
2016 C.J. BELDING
PFO
P.L.

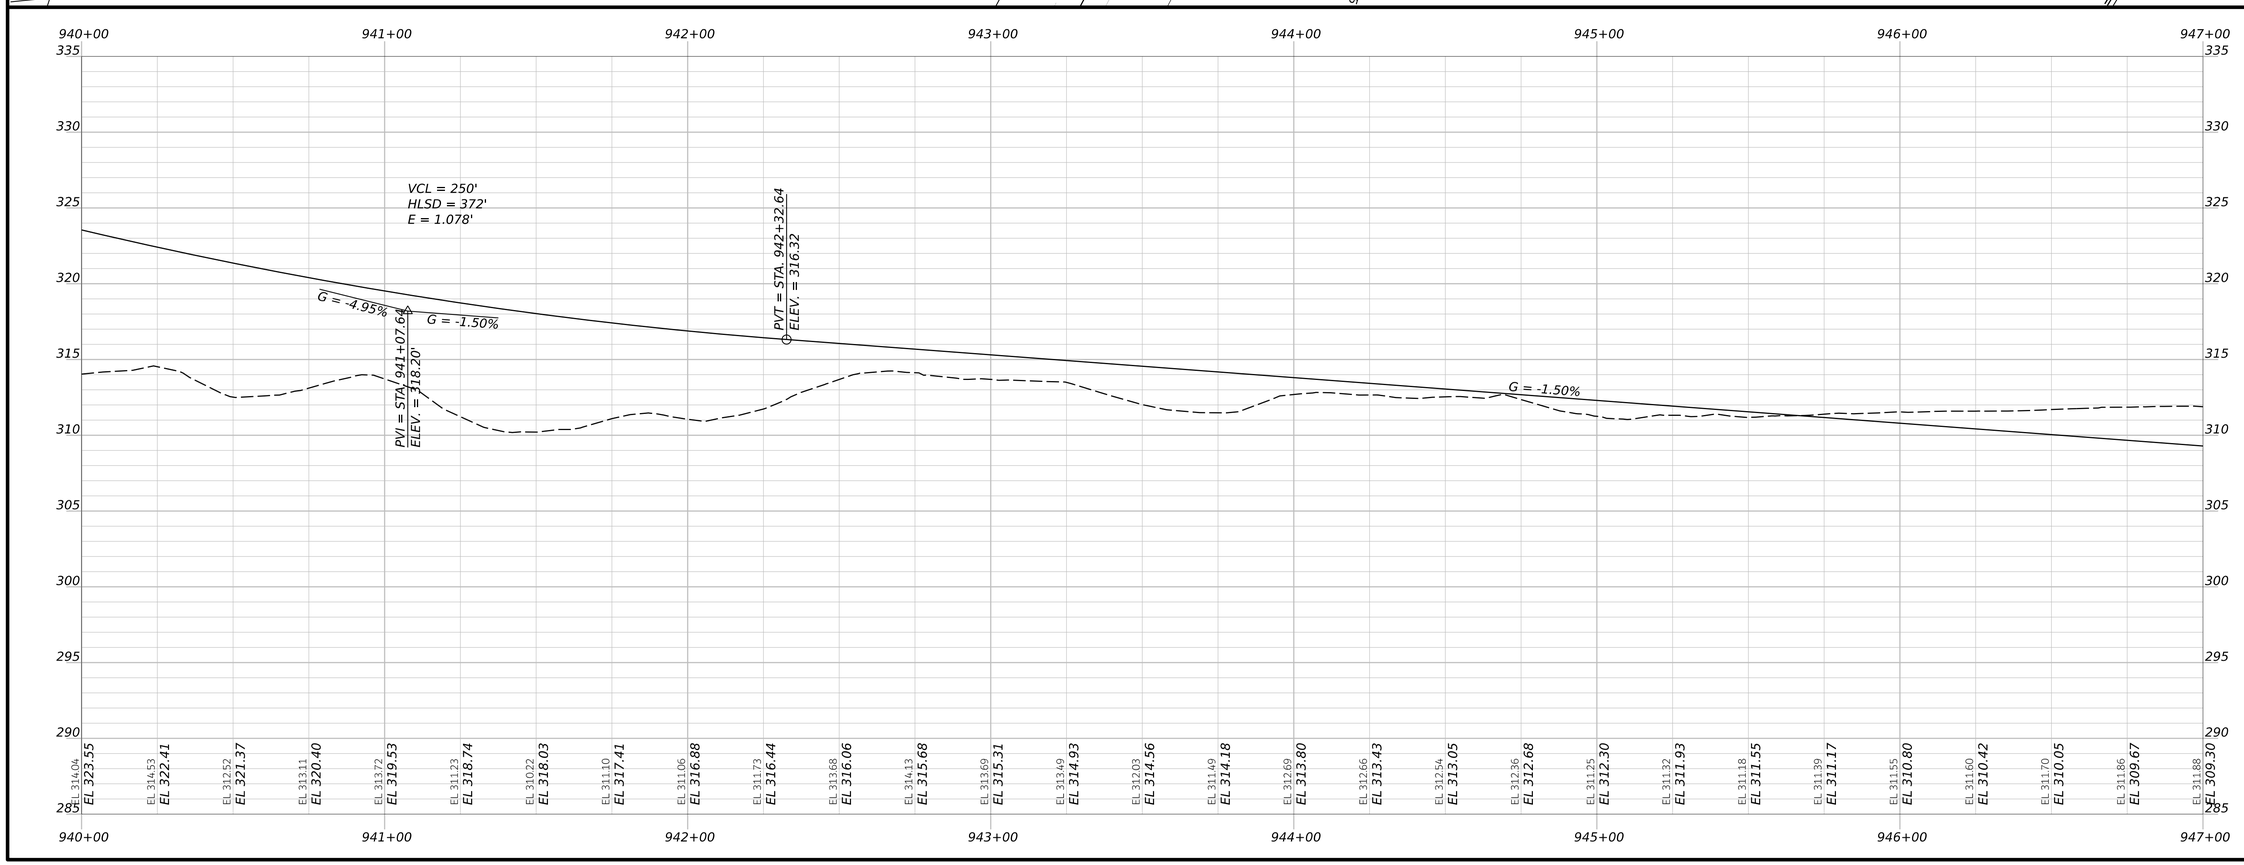

STATE OF MAINE
DEPARTMENT OF TRANSPORTATION
CAPITAL PROJECTS
HIGHWAY PLANS
WIN 26662.00

vhb

PROJ MANAGER	ERNIE MARTIN		
DESIGN-DETAILED	JBD	BRT	11/11/2024
CHECKED-REVIEWED	ECF	AG	11/11/2024
DESIGN2-DETAILED2			
DESIGN3-DETAILED3			
REVISIONS 1			
REVISIONS 2			
REVISIONS 3			
REVISIONS 4			
FIELD CHANGES			

WINDHAM
MANCHESTER RD
PLAN/PROFILE
(7 OF 9)

SHEET NUMBER
67
OF 322

Username: JAMESDAVIS Date: 11/11/2024

Filename: c:\bms\vhb-pw-01\dms97340\009_Plan_Profiles_West_Connector.dgn

JEWISH COMMUNITY CENTER
TAX MAP/LOT: 72/51
BOOK/PAGE: 15141/209
POR: 230

TINA M. RICHARDSON
TAX MAP/LOT: 18/5
BOOK/PAGE: 22848/175
POR: 219

REALVEST, INC.
TAX MAP/LOT: 18/4-5D
BOOK/PAGE: 6590/1
POR: 211

STA. 948+76.51 MANCHESTER RD. =
STA. 1202+92.68 TRAILS END RD (WEST)

1202+00

1203+00

1204+

947+00 948+00 949+00 950+00 951+00 952+00 953+00 954+00

WEST CONNECTOR

N13°02'25.22"W

PT = 947+61.99

100' WIDE EASEMENT
FOR CENTRAL MAINE POWER
SECTION #189

GAS LINE WITNESS STAKE
GAS WITNESS STAKE
WETLAND AREA
PFO
P.L.

947+00 948+00 949+00 950+00 951+00 952+00 953+00 954+00

325 320 315 310 305 300 295 290 285 280 275

PVC = STA. 947+32.40
ELEV. = 308.81

G = -1.50%

PVI = STA. 948+57.40
ELEV. = 306.93

G = -1.50%

G = -4.93%

VCL = 250'
SSD = 440'
E = -1.072'

PVT = STA. 949+82.40
ELEV. = 300.76

G = -4.93%

PVC = STA. 950+72.40
ELEV. = 296.32

VCL = 500'
HLSD = 255'
E = 6.210'

G = -4.93%

G = 5.00%

LOW POINT = STA. 952+20.67
ELEV. = 290.20

EL. 311.88 EL. 309.30
EL. 311.49 EL. 308.92
EL. 310.25 EL. 308.52
EL. 309.34 EL. 308.04
EL. 308.53 EL. 307.48
EL. 307.78 EL. 306.83
EL. 307.65 EL. 306.09
EL. 307.45 EL. 305.27
EL. 305.54 EL. 304.36
EL. 301.04 EL. 303.37
EL. 300.64 EL. 302.29
EL. 299.36 EL. 301.13
EL. 296.75 EL. 299.90
EL. 289.96 EL. 298.66
EL. 290.53 EL. 297.43
EL. 296.97 EL. 296.20
EL. 299.05 EL. 295.04
EL. 297.43 EL. 294.00
EL. 291.65 EL. 293.09
EL. 290.32 EL. 292.31
EL. 281.96 EL. 291.65
EL. 281.72 EL. 291.11
EL. 291.44 EL. 290.70
EL. 278.36 EL. 290.41
EL. 276.86 EL. 290.24
EL. 277.43 EL. 290.29
EL. 277.66 EL. 290.49
EL. 278.32 EL. 290.83

947+00 948+00 949+00 950+00 951+00 952+00 953+00 954+00

STATE OF MAINE
DEPARTMENT OF TRANSPORTATION

CAPITAL PROJECTS

WIN
26662.00

HIGHWAY PLANS

vhb

PROJ MANAGER	ERNIE MARTIN	
DESIGN-DETAILED	JBD	BRT 11/11/2024
CHECKED-REVIEWED	ECF	AG 11/11/2024
DESIGN2-DETAILED2		
DESIGN3-DETAILED3		
REVISIONS 1		
REVISIONS 2		
REVISIONS 3		
REVISIONS 4		
FIELD CHANGES		


WINDHAM
MANCHESTER RD


PLAN/PROFILE
(8 OF 9)

SHEET NUMBER
68
OF 322

Username: JAMESDAVIS Date: 11/11/2024

Filename: c:\bms\vhb-pw-01\dms97340\009_Plan_Profiles_West_Connector.dgn

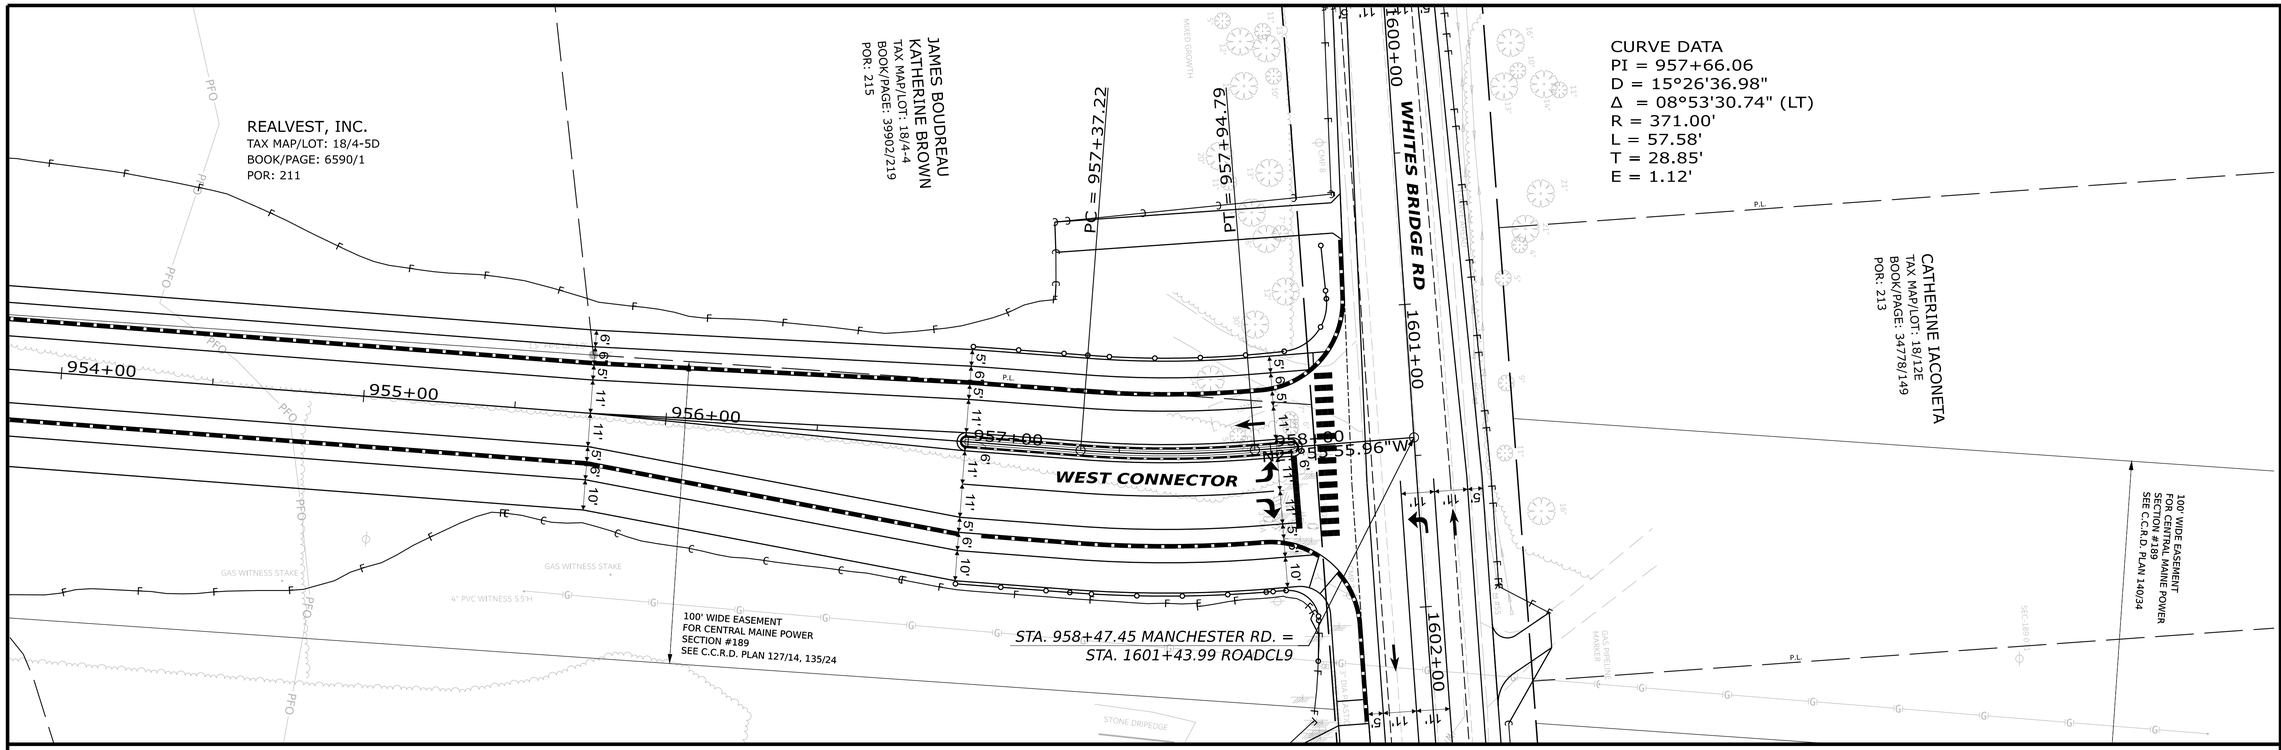

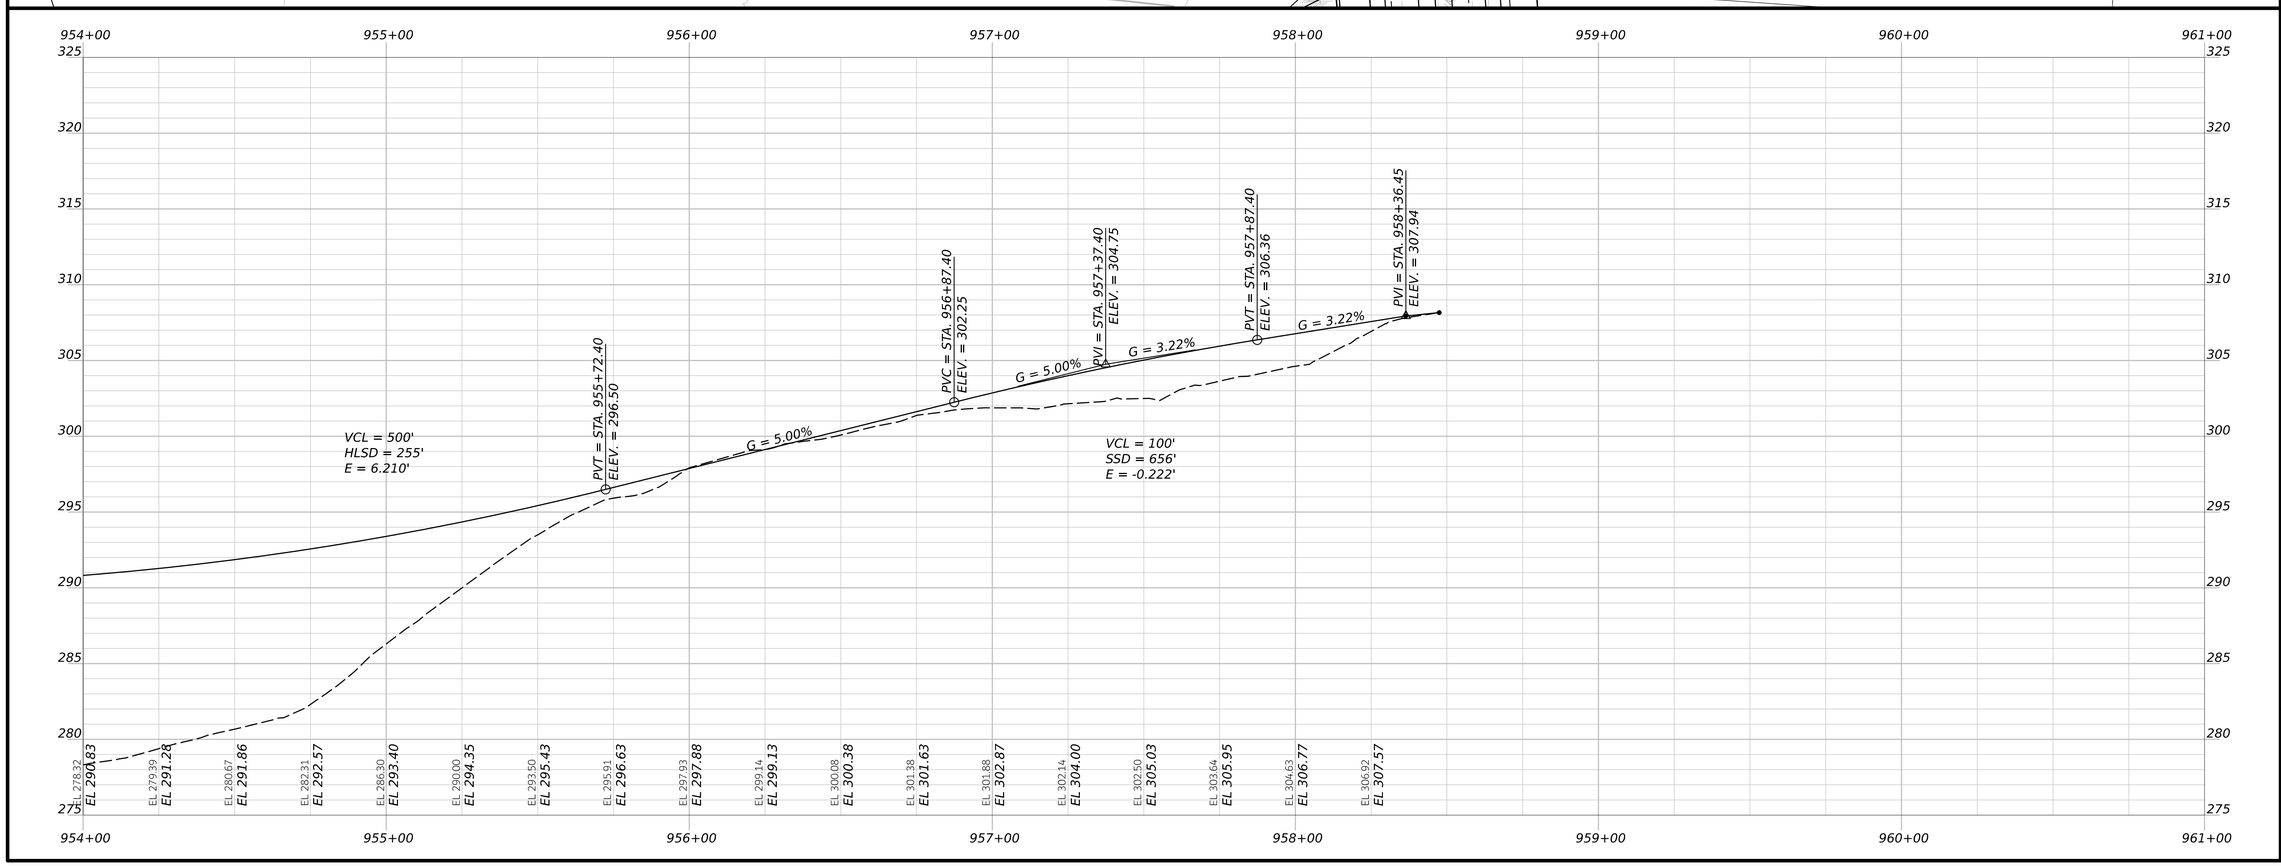

STATE OF MAINE
DEPARTMENT OF TRANSPORTATION

CAPITAL PROJECTS

WIN 26662.00

HIGHWAY PLANS

vhb

	BY	DATE
PROJ MANAGER	ERNIE MARTIN	
DESIGN-DETAILED	JBD	11/11/2024
CHECKED-REVIEWED	ECF	11/11/2024
DESIGN2-DETAILED2	PG	11/11/2024
DESIGN3-DETAILED3		
REVISIONS 1		
REVISIONS 2		
REVISIONS 3		
REVISIONS 4		
FIELD CHANGES		

WINDHAM
MANCHESTER RD

PLAN/PROFILE
(9 OF 9)


SHEET NUMBER


69

OF 322

Username: JAMESDAVIS Date: 11/11/2024

Filename: c:\bms\vhb-pw-01\dms97340\009_Plan_Profiles_West_Connector.dgn

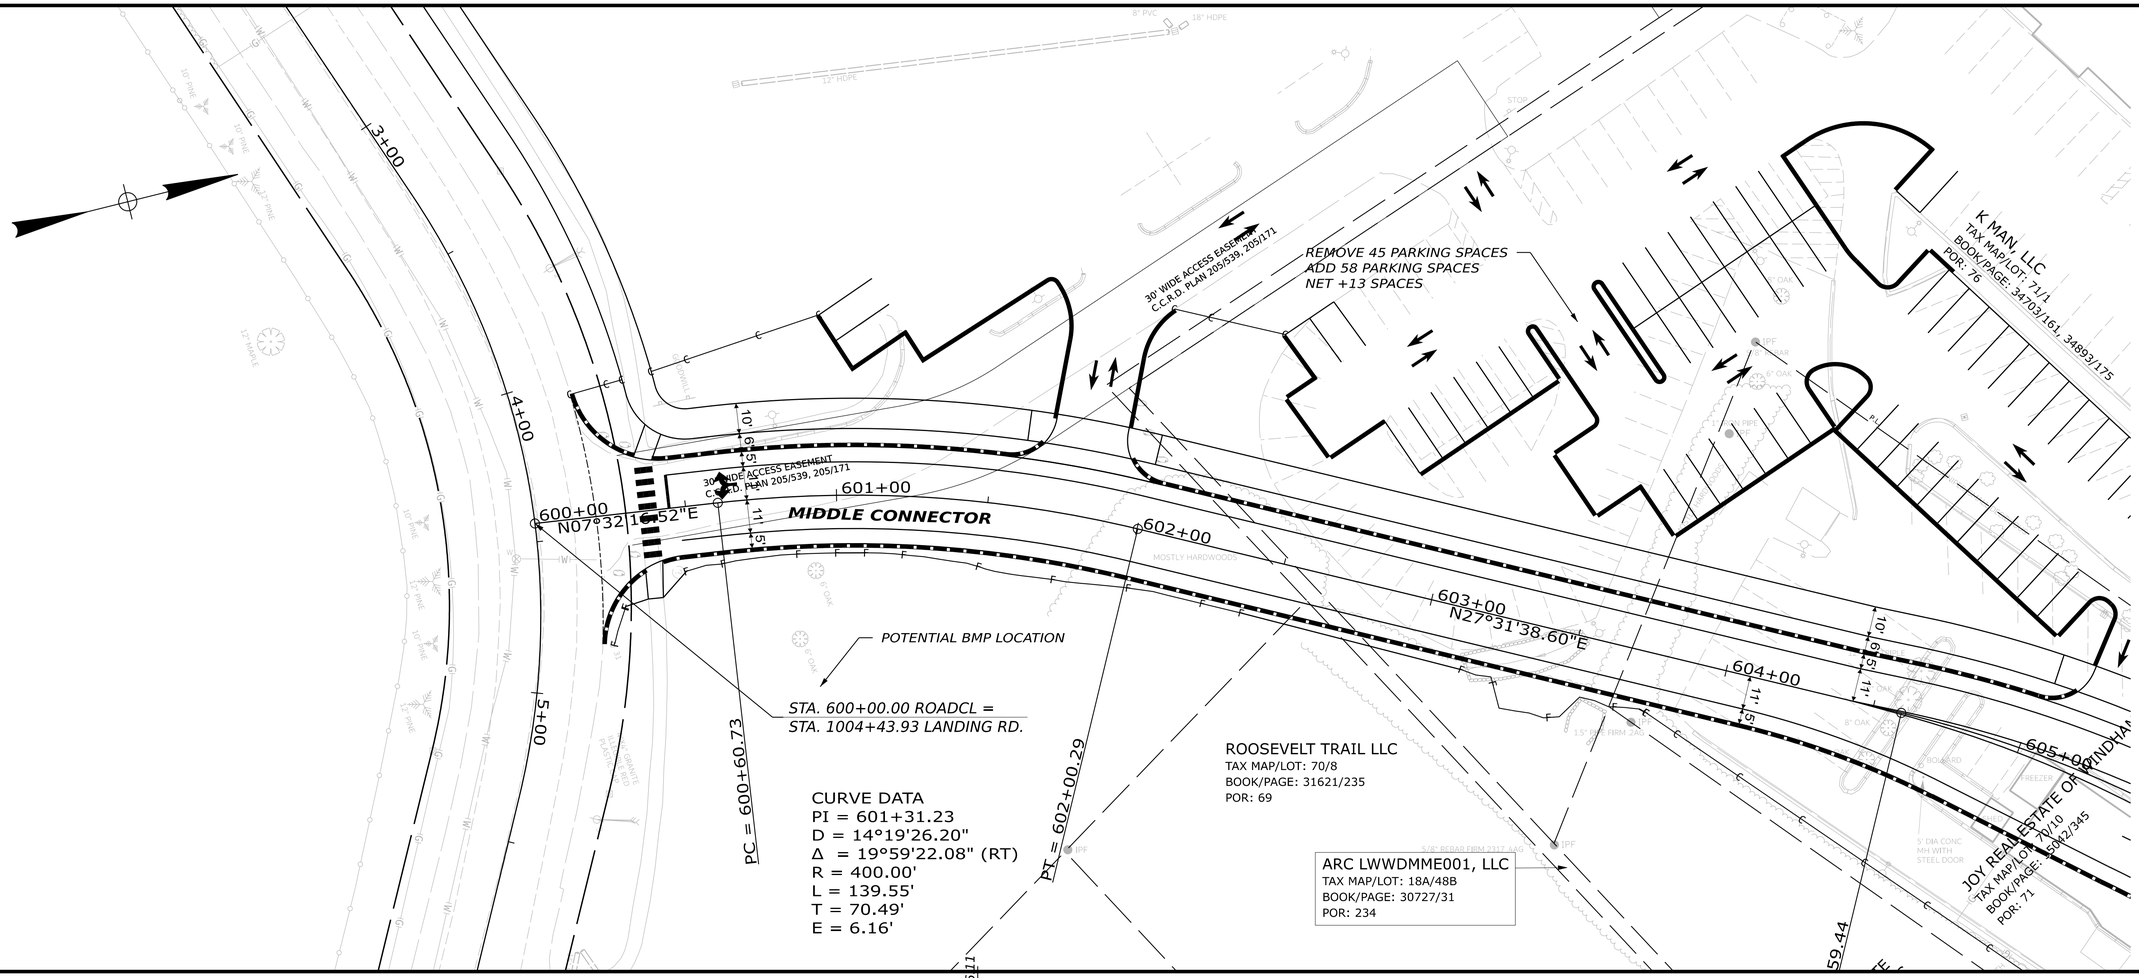

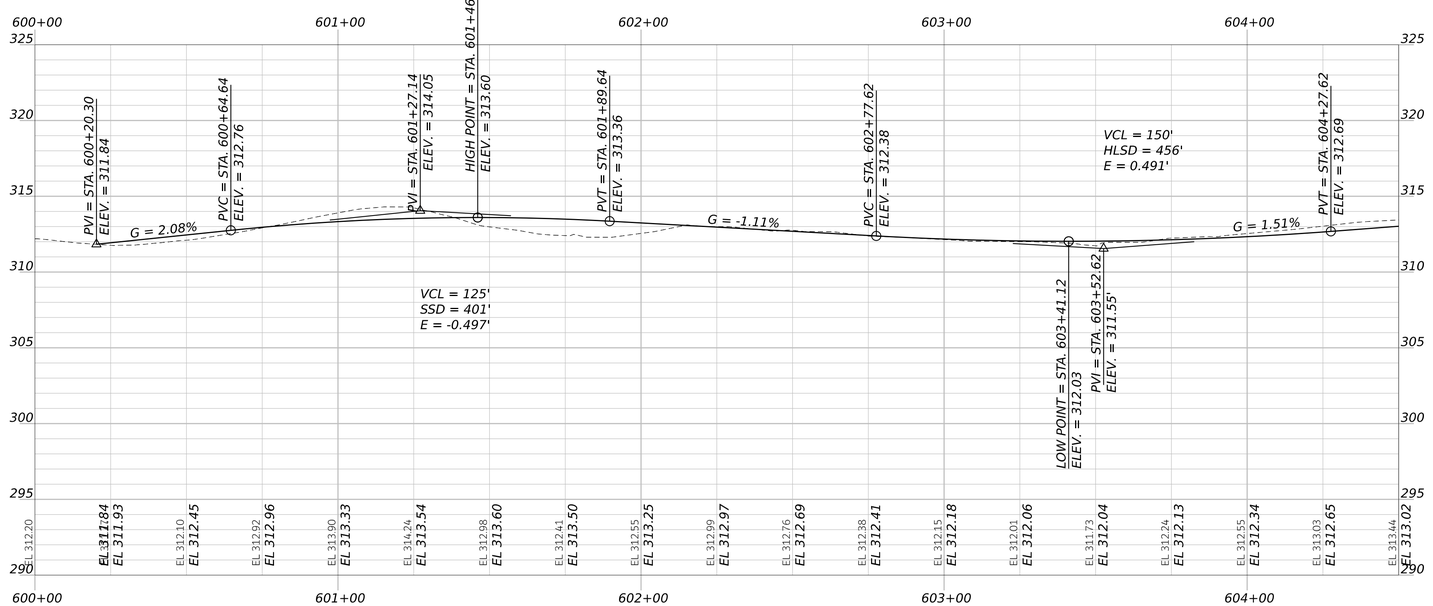

STATE OF MAINE
DEPARTMENT OF TRANSPORTATION

CAPITAL PROJECTS

WIN
26662.00

HIGHWAY PLANS

ERNIE MARTIN			
PROJ MANAGER			
DESIGN1-DETAILED	JBD	BRT	11/11/2024
CHECKED-REVIEWED	ECF	AG	11/11/2024
DESIGN2-DETAILED2			
DESIGN3-DETAILED3			
REVISIONS 1			
REVISIONS 2			
REVISIONS 3			
REVISIONS 4			
FIELD CHANGES			

WINDHAM
MIDDLE CONNECTOR
PLAN/PROFILE
(1 OF 2)

SHEET NUMBER
70
OF 322

Username: JAMESDAVIS Date: 11/11/2024

Filename: c:\bms\vhb-pw-01\dms97340\011_Plan-Profiles_Middle_Connector.dgn

K MAN, LLC
TAX MAP/LOT: 71/1
BOOK/PAGE: 34703/161, 34893/175
POR: 76

K MAN, LLC
TAX MAP/LOT: 71/1
BOOK/PAGE: 34703/161
POR: 76

ADD SIGNAGE FOR
RIGHT TURN IN ONLY

JOY REAL ESTATE OF WINDHAM, LLC
TAX MAP/LOT: 70/10
BOOK/PAGE: 15042/345
POR: 71

JOY REAL ESTATE OF WINDHAM, LLC
TAX MAP/LOT: 70/9
BOOK/PAGE: 38460/330
POR: 70

JLB WINDHAM LLC
TAX MAP/LOT: 70/26-1
BOOK/PAGE: 22854/243
POR:74

NORWAY SAVINGS BANK
TAX MAP/LOT: 70/26A
BOOK/PAGE: 10638/59, 11561/227
POR: 75

C.N. BROWN COMPANY
TAX MAP/LOT: 70/11B
BOOK/PAGE: 9919/203
POR: 72

MIDDLE CONNECTOR

ROUTE 302

FRANKLIN DR


STA. 607+40.08 ROADCL =
STA. 75+69.29 ROUTE 302


N62°48'48.91"E

N27°31'38.60"E

CURVE DATA
PI = 605+86.66
D = 14°19'26.20"
Δ = 35°17'10.31" (RT)
R = 400.00'
L = 246.34'
T = 127.22'
E = 19.74'

PT = 607+95.78

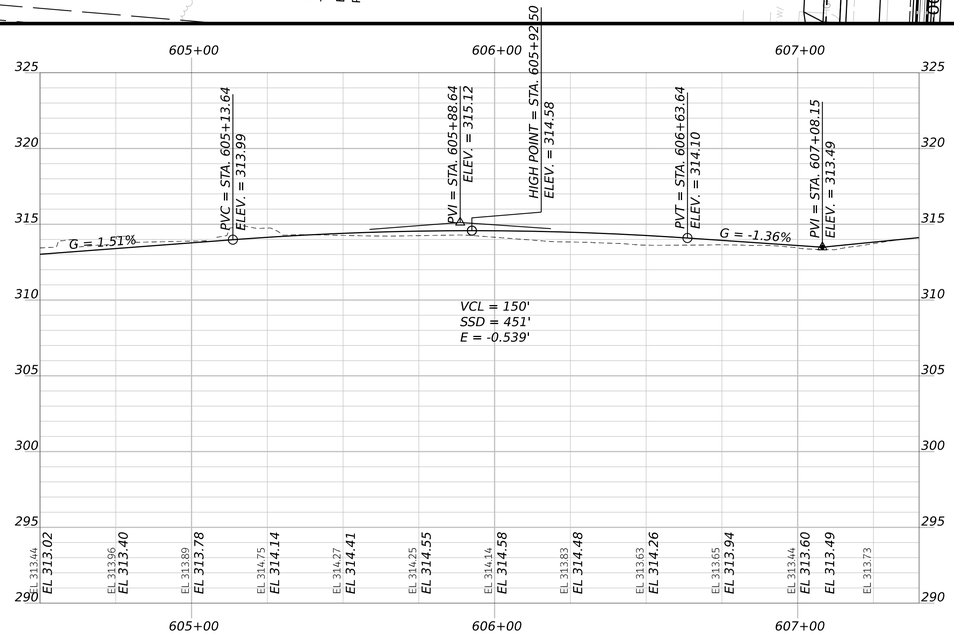

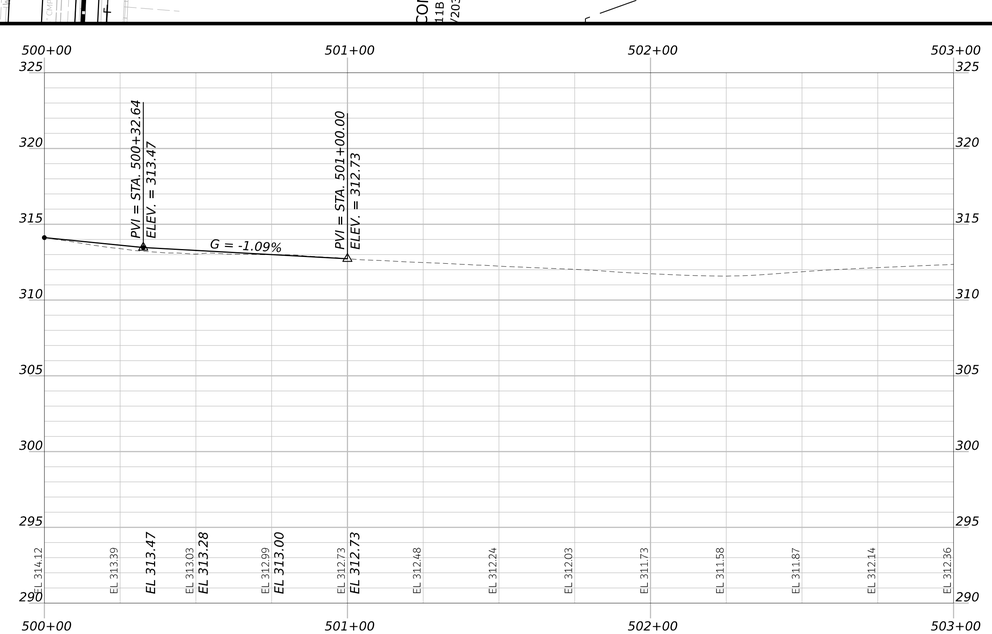

STATE OF MAINE
DEPARTMENT OF TRANSPORTATION

CAPITAL PROJECTS

WIN
26662.00

HIGHWAY PLANS

vhb

PROJ MANAGER	ERNIE MARTIN	BY	DATE
DESIGN-DETAILED	JBD	BRT	11/11/2024
CHECKED-REVIEWED	ECF	AG	11/11/2024
DESIGN2-DETAILED2			
DESIGN3-DETAILED3			
REVISIONS 1			
REVISIONS 2			
REVISIONS 3			
REVISIONS 4			
FIELD CHANGES			

WINDHAM
MIDDLE CONNECTOR
PLAN/PROFILE
(2 OF 2)

SHEET NUMBER
71
OF 322

Date: 11/11/2024
Username: JAMESDAVIS

Filename: c:\bms\vhb-pw-01\dms97340\011_Plan-Profiles_Middle_Connector.dgn

JLB WINDHAM LLC
TAX MAP/LOT: 18/26-2
BOOK/PAGE: 22854/243
POR: 363

CURVE DATA
PI = 501+88.00
D = 03°38'57.89"
Δ = 04°10'24.48" (LT)
R = 1570.00'
L = 114.36'
T = 57.21'
E = 1.04'

FRANKLIN DR

N58°38'24.43"E

PC = 509+52.82

N86°29'52.72"E


PC = 506+81.53

JONLEE WINDHAM LLC
TAX MAP/LOT: 70/14
BOOK/PAGE: 14194/120
POR: 64

CURVE DATA
PI = 507+84.45
D = 13°48'22.36"
Δ = 27°51'28.29" (RT)
R = 415.00'
L = 201.78'
T = 102.92'
E = 12.57'

PC = 508+83.31

HANNAFORD BROS.CO.
ATTN: REAL ESTATE DEPT.
TAX MAP/LOT: 70/14A
BOOK/PAGE: 12300/288
POR: 73

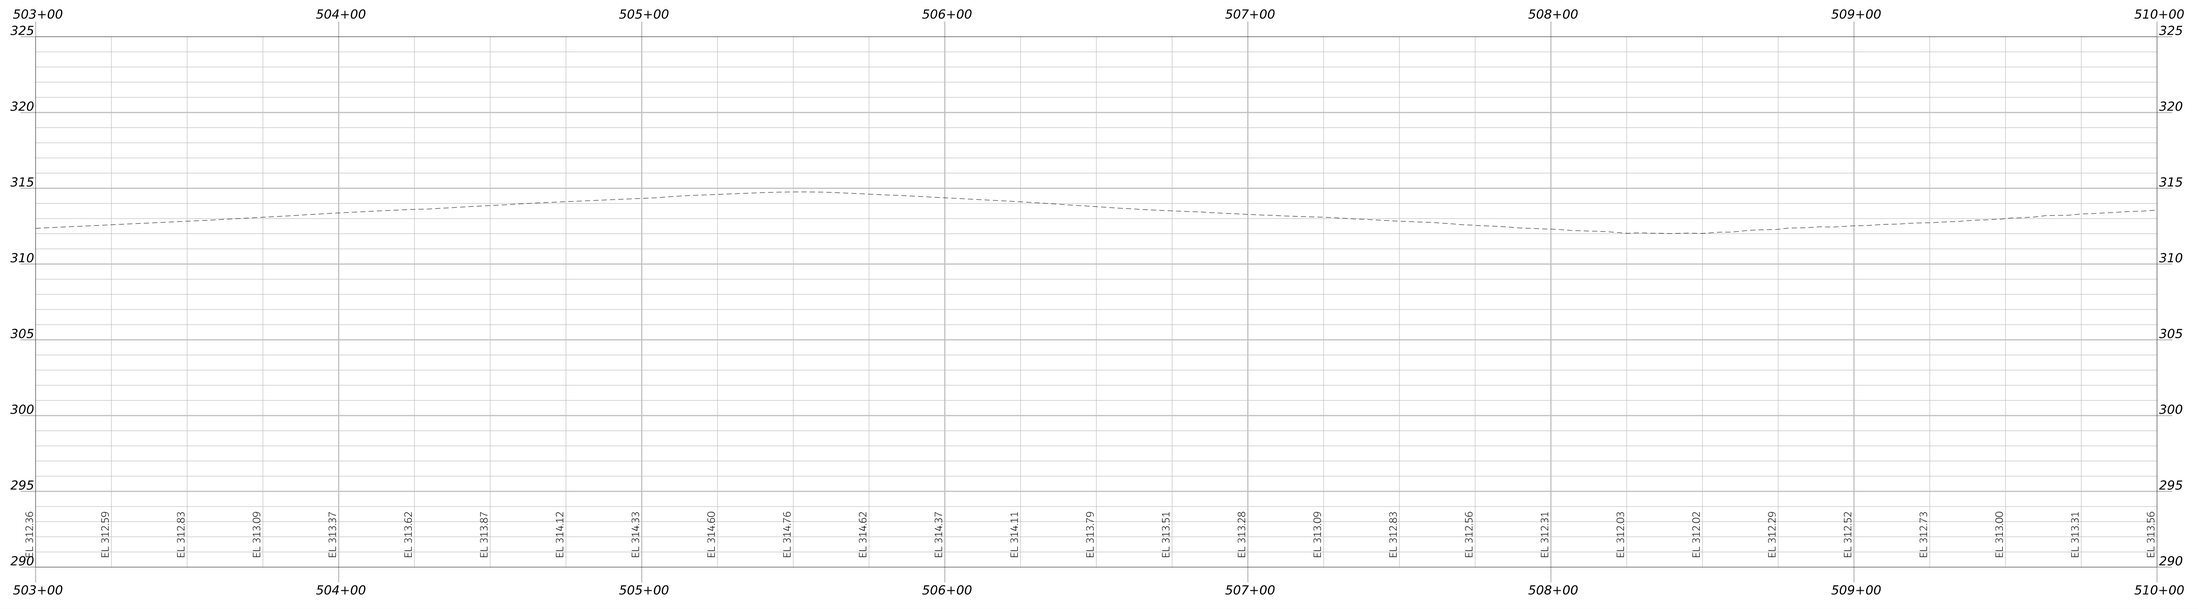

STATE OF MAINE
DEPARTMENT OF TRANSPORTATION
CAPITAL PROJECTS
WIN 26662.00
HIGHWAY PLANS

vhb


PROJ. MANAGER	ERNIE MARTIN	BY	DATE
DESIGN-DETAILED	JBD	BRT	11/11/2024
CHECKED-REVIEWED	ECF	AG	11/11/2024
DESIGN2-DETAILED2			
DESIGN3-DETAILED3			
REVISIONS 1			
REVISIONS 2			
REVISIONS 3			
REVISIONS 4			
FIELD CHANGES			


WINDHAM
FRANKLIN DRIVE
PLAN/PROFILE
(1 OF 2)

SHEET NUMBER
72
OF 322

Date: 11/11/2024
Username: JAMESDAVIS

Filename: c:\bms\vhb-pw-01\dms97340\006_Plans-Profiles_Franklin_Dr.dgn

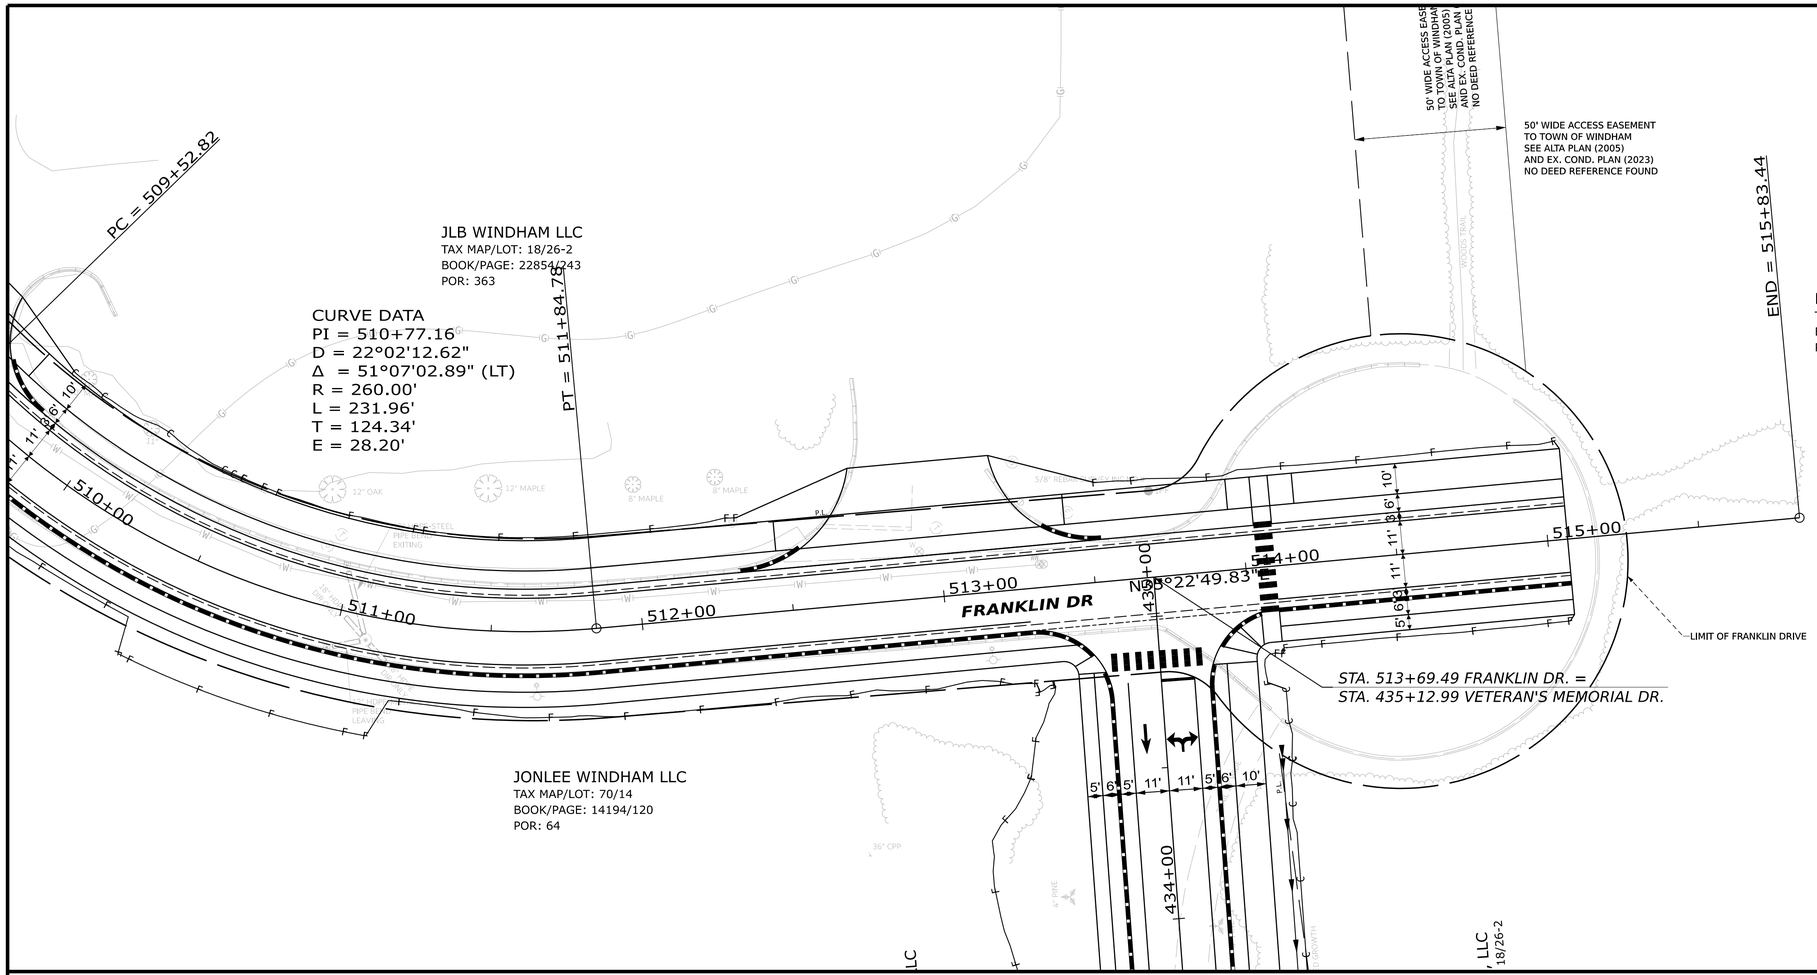

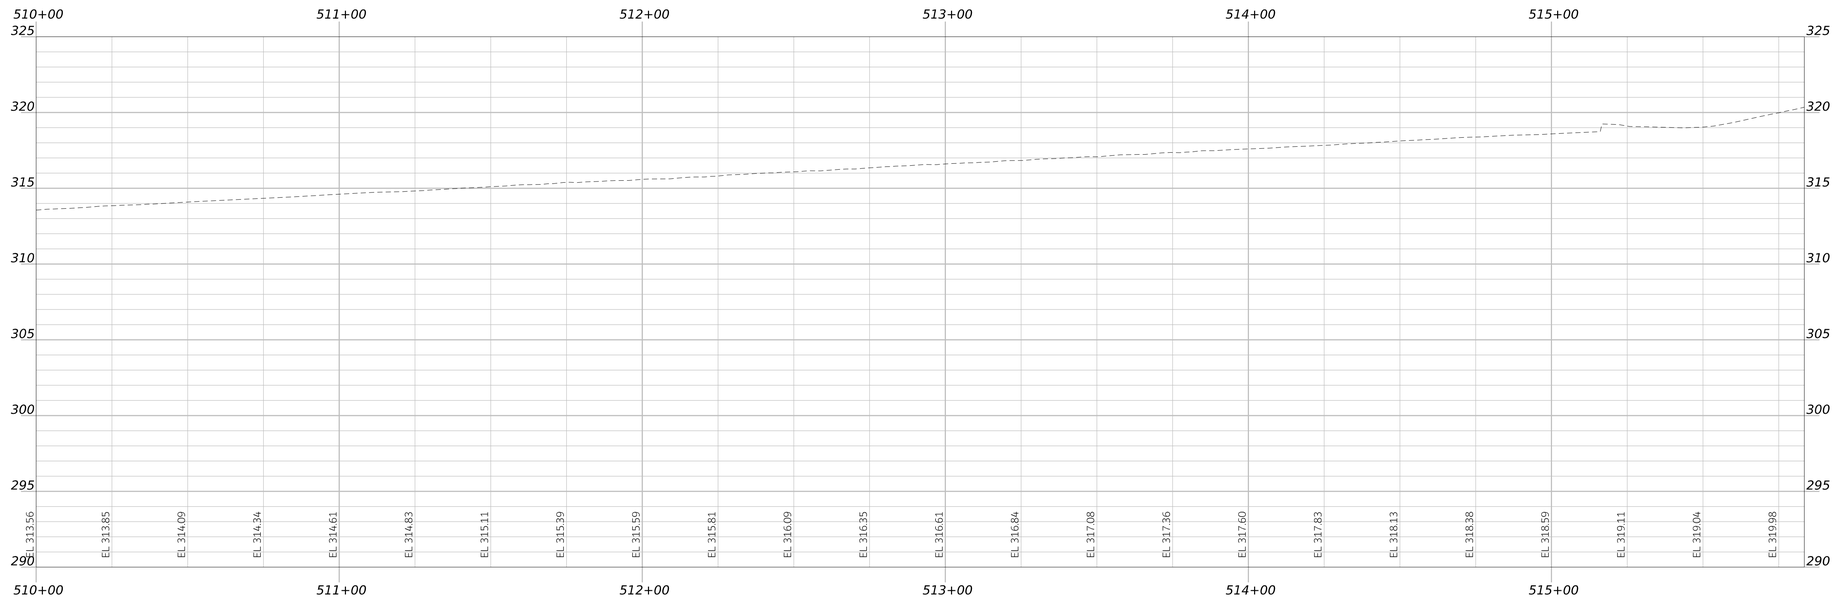

STATE OF MAINE
DEPARTMENT OF TRANSPORTATION

CAPITAL PROJECTS

WIN
26662.00

HIGHWAY PLANS

vhb

PROJ MANAGER	ERNIE MARTIN		
DESIGN-DETAILED	JBD	BRT	11/11/2024
CHECKED-REVIEWED	ECF	AG	11/11/2024
DESIGN2-DETAILED2			
DESIGN3-DETAILED3			
REVISIONS 1			
REVISIONS 2			
REVISIONS 3			
REVISIONS 4			
FIELD CHANGES			

WINDHAM
FRANKLIN DRIVE

PLAN/PROFILE
(2 OF 2)


SHEET NUMBER


73

OF 322

Username: JAMESDAVIS Date: 11/11/2024

Filename: c:\bms\vhb-pw-01\dms97340\006_Plans-Profiles_Franklin_Dr.dgn

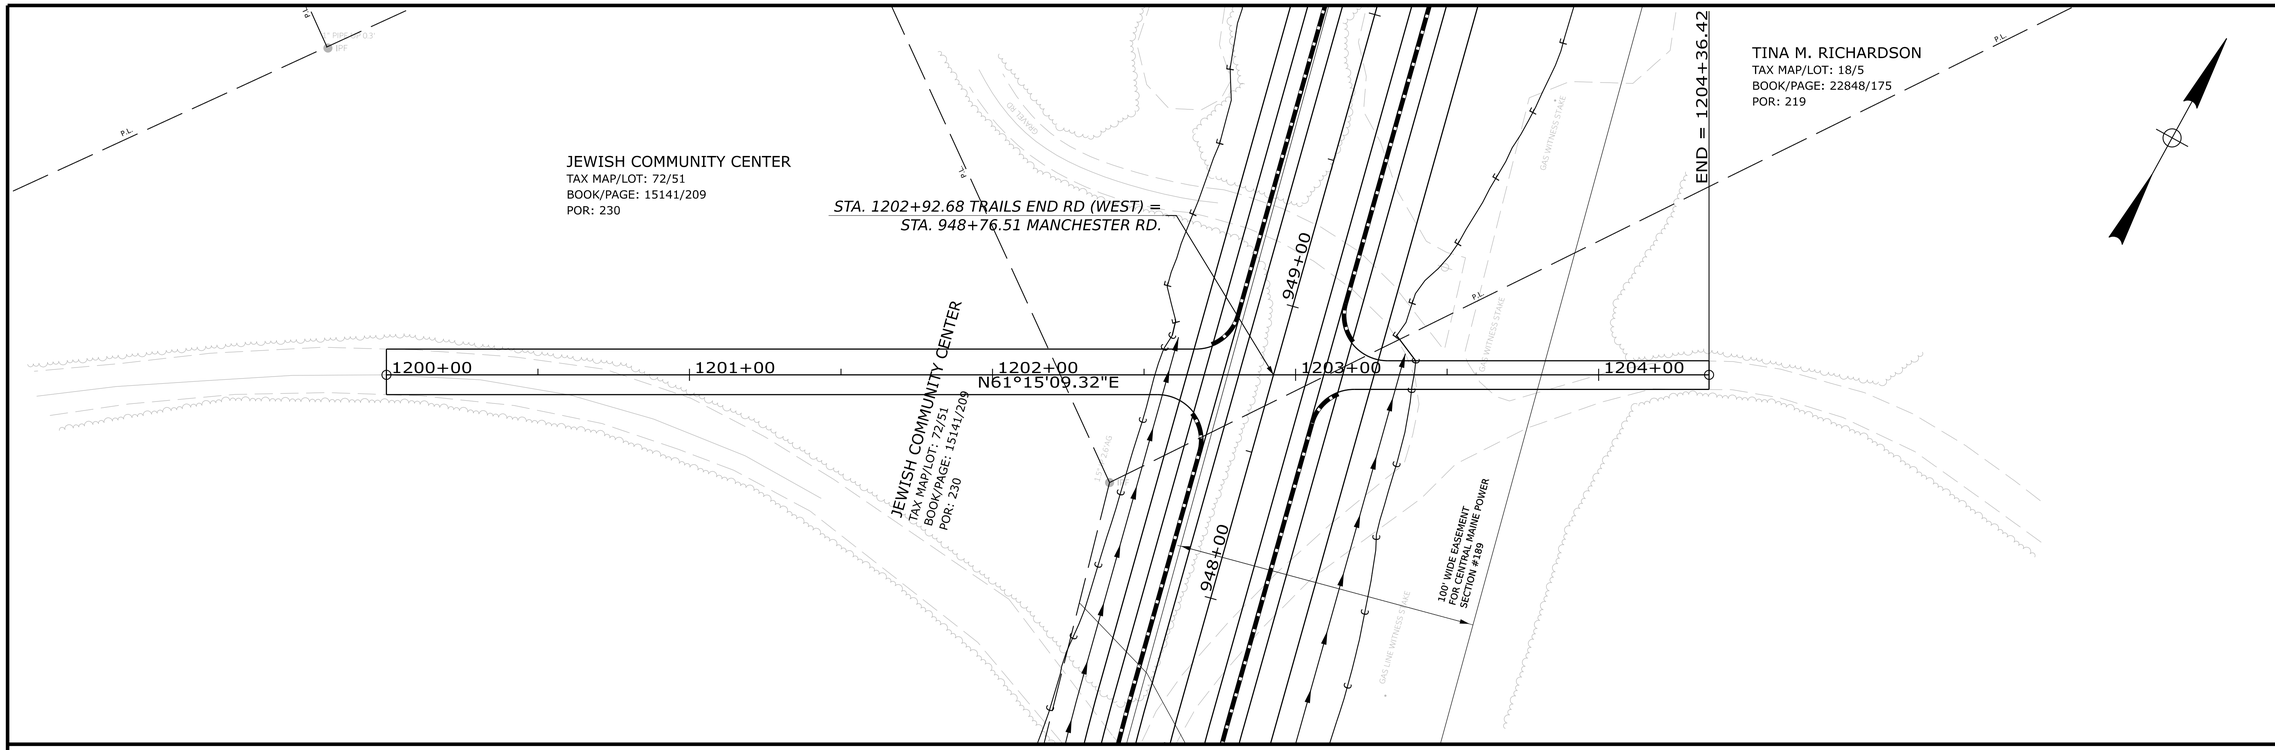

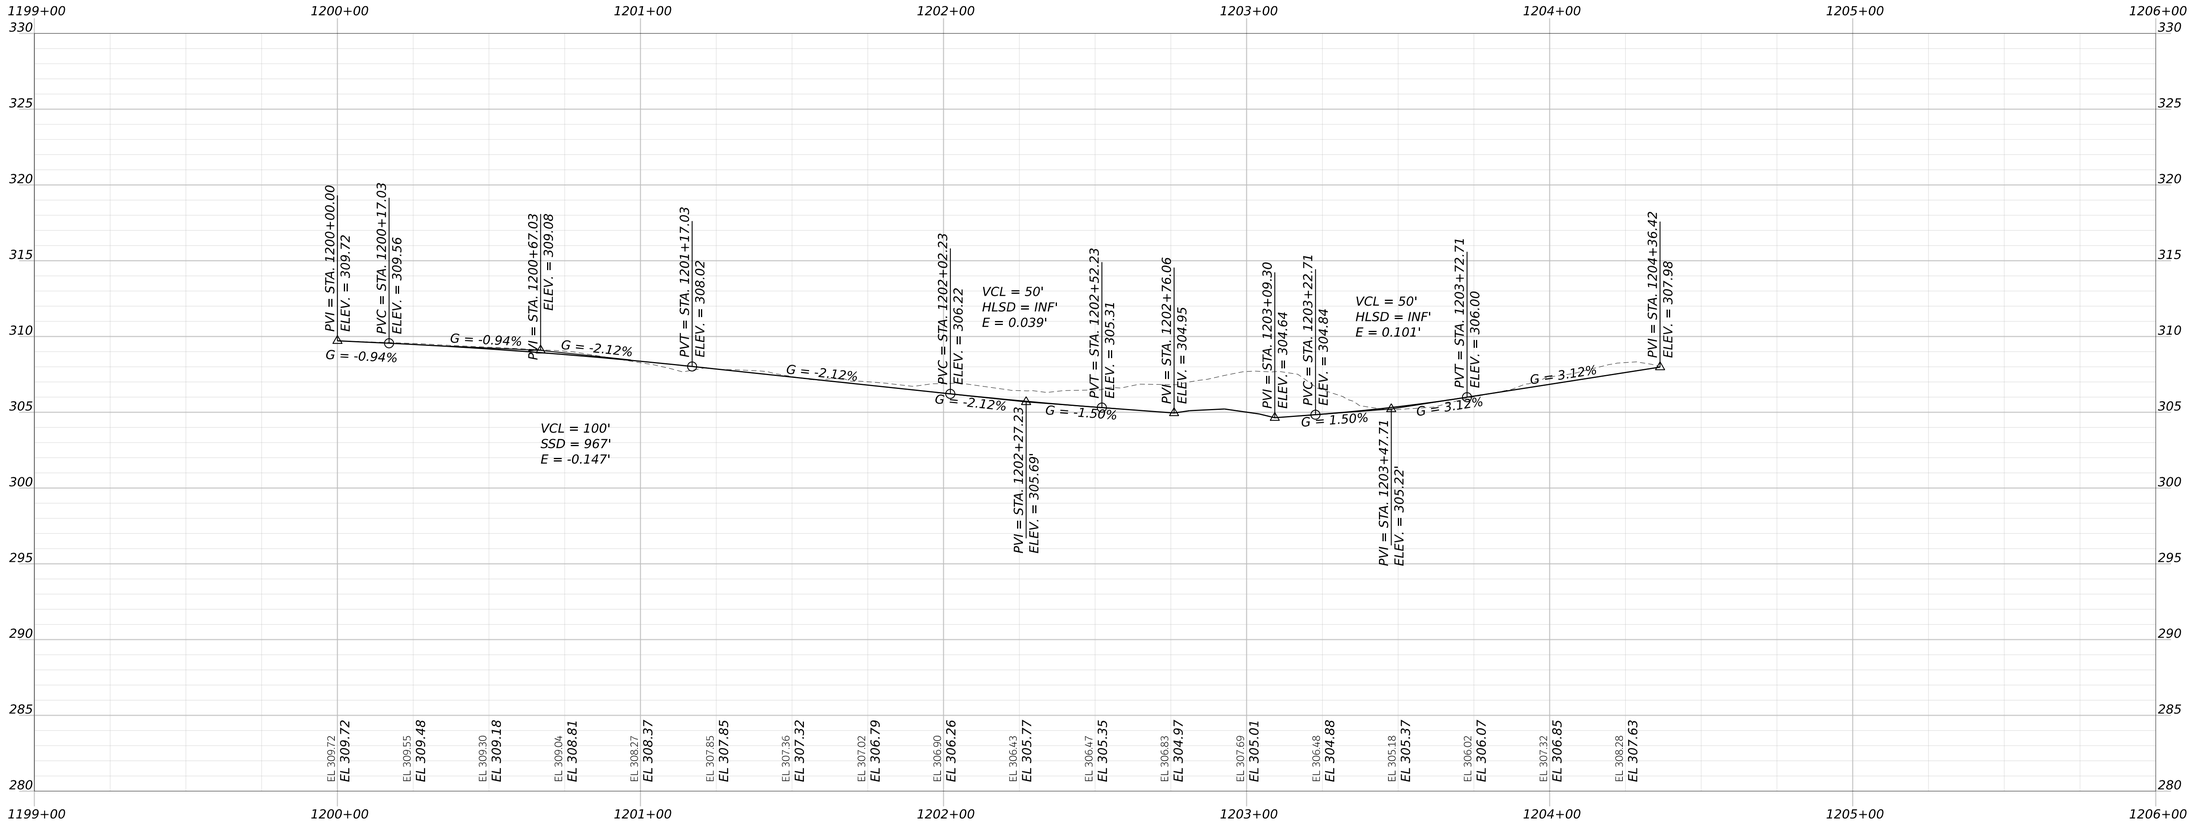

STATE OF MAINE
DEPARTMENT OF TRANSPORTATION

CAPITAL PROJECTS

WIN
26662.00

HIGHWAY PLANS

vhb

PROJ MANAGER	ERNIE MARTIN	
DESIGN-DETAILED	JBD	BRT 11/11/2024
CHECKED-REVIEWED	ECF	AG 11/11/2024
DESIGN2-DETAILED2		
DESIGN3-DETAILED3		
REVISIONS 1		
REVISIONS 2		
REVISIONS 3		
REVISIONS 4		
FIELD CHANGES		

WINDHAM
TRAILS END ROAD

PLAN/PROFILE
(1 OF 2)


SHEET NUMBER


74

OF 322

Username: JAMESDAVIS Date: 11/11/2024

Filename: c:\bms\vhb-pw-01\dms97340\012_Plan-Profiles_Trails_End_Tr.dgn

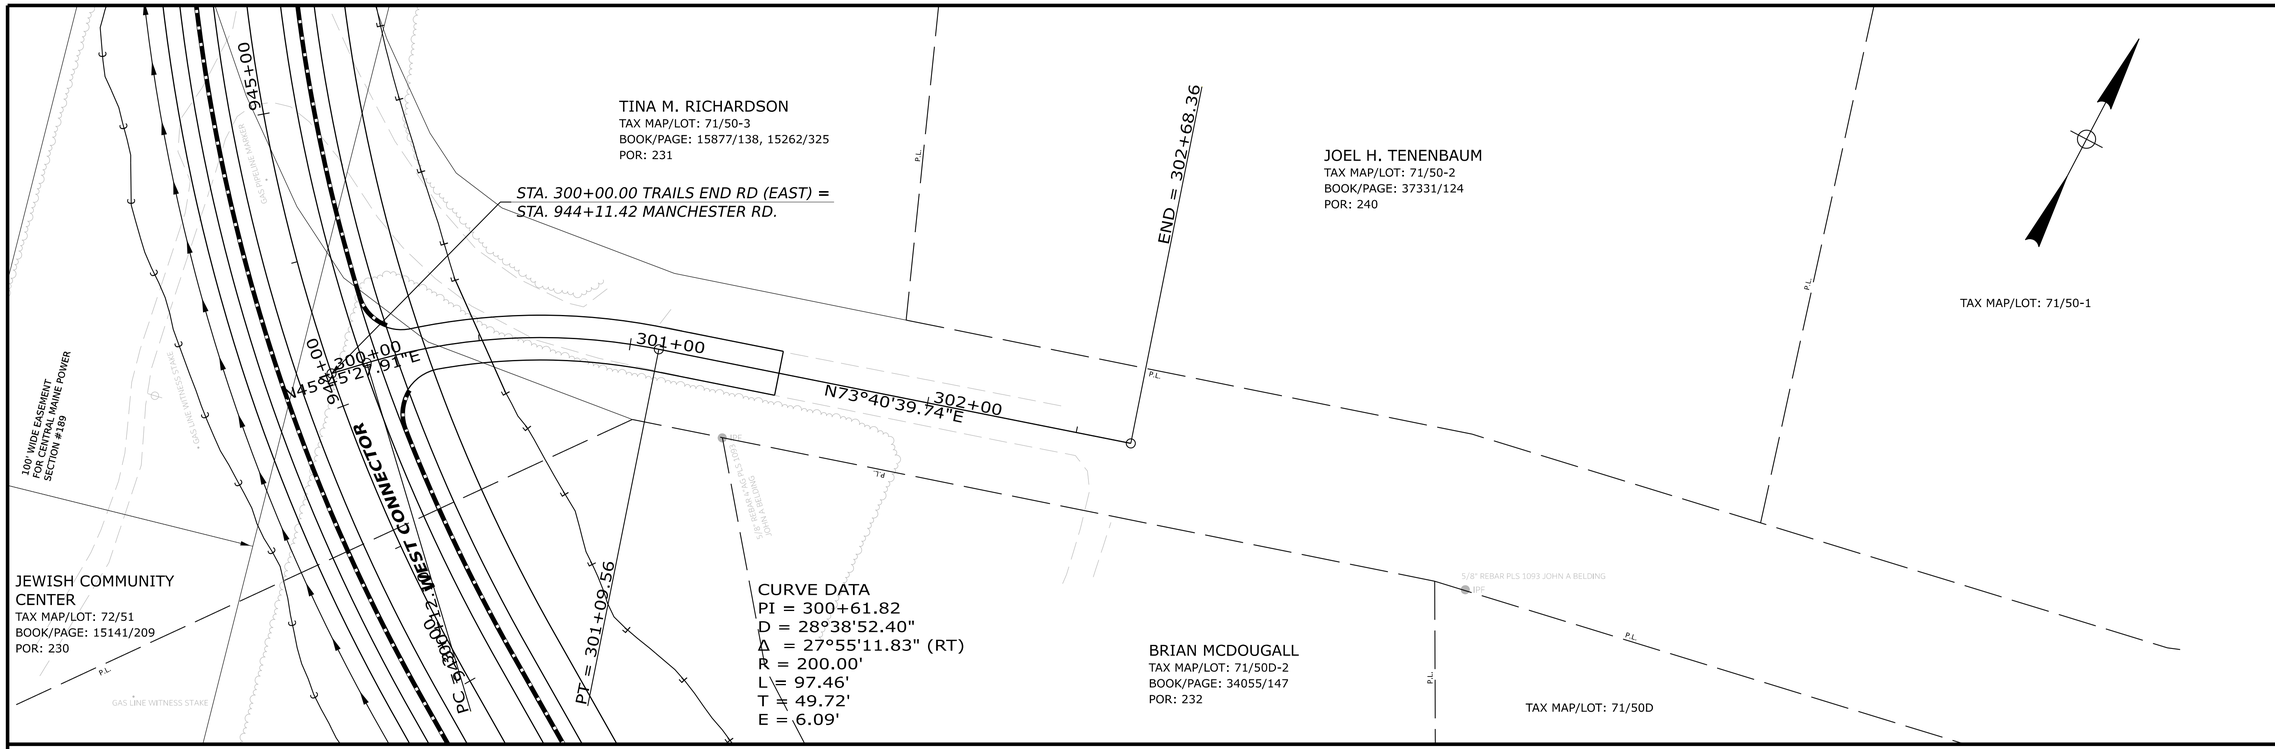

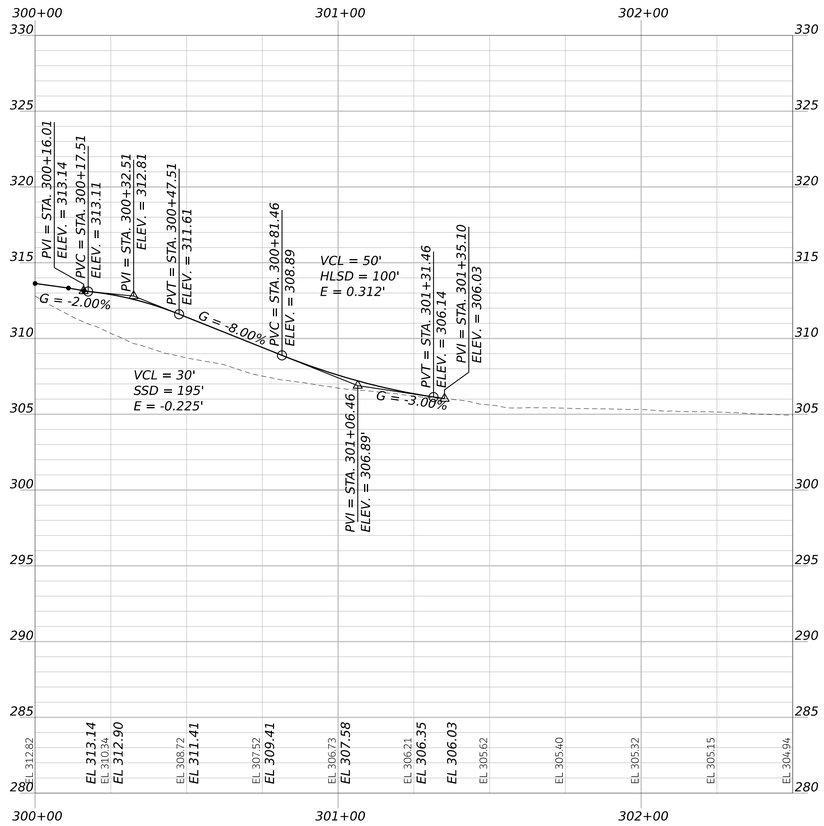

STATE OF MAINE
DEPARTMENT OF TRANSPORTATION

CAPITAL PROJECTS

WIN
26662.00

HIGHWAY PLANS

vhb

	BY	DATE
PROJ. MANAGER	ERNIE MARTIN	
DESIGN-DETAILED	JBD	BRT 11/11/2024
CHECKED-REVIEWED	ECF	AG 11/11/2024
DESIGN2-DETAILED2		
DESIGN3-DETAILED3		
REVISIONS 1		
REVISIONS 2		
REVISIONS 3		
REVISIONS 4		
FIELD CHANGES		

WINDHAM
TRAILS END ROAD
PLAN/PROFILE
(2 OF 2)


SHEET NUMBER

75

OF 322

Username: JAMESDAVIS Date: 11/11/2024

Filename: c:\bms\vhb-pw-01\dms97340\012_Plan-Profiles_Trails_End_Tr.dgn

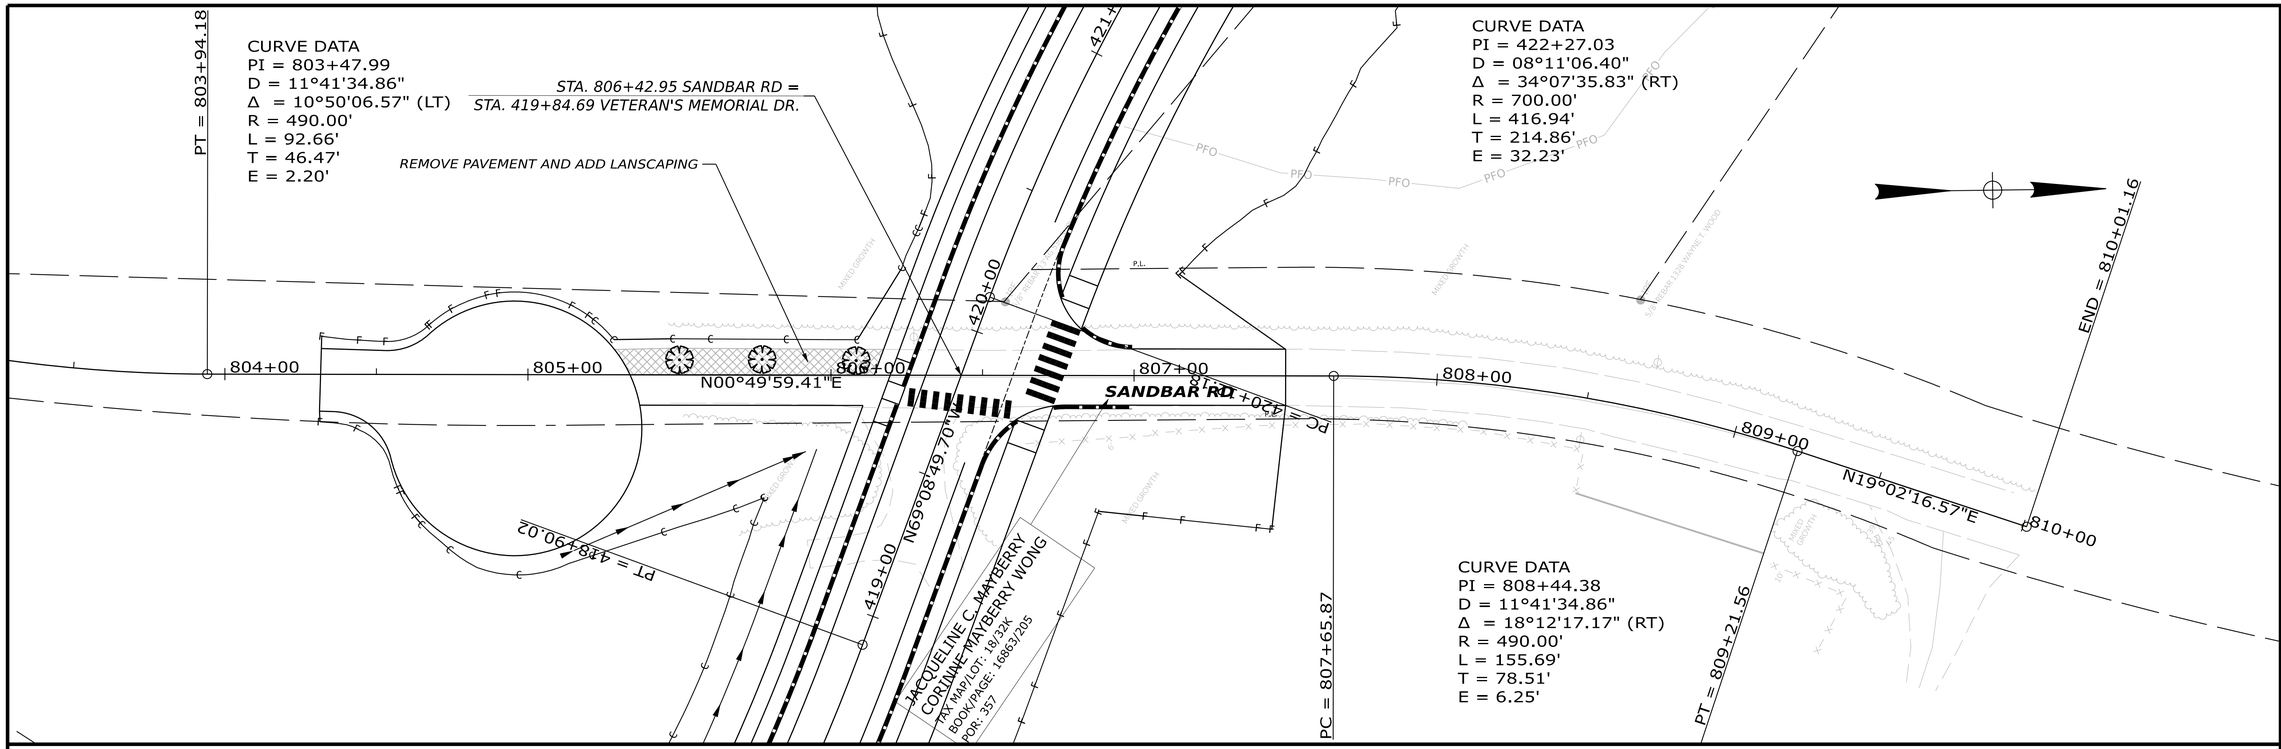

STATE OF MAINE
DEPARTMENT OF TRANSPORTATION

CAPITAL PROJECTS

WIN 26662.00

HIGHWAY PLANS

vhb

	ERNIE MARTIN	BY:	DATE:
PROJ. MANAGER			
DESIGN-DETAILED	JBD	BRT	11/11/2024
CHECKED-REVIEWED	ECF	AG	11/11/2024
DESIGN2-DETAILED2			
DESIGN3-DETAILED3			
REVISIONS 1			
REVISIONS 2			
REVISIONS 3			
REVISIONS 4			
FIELD CHANGES			

WINDHAM
SAND BAR RD
PLAN/PROFILE
(1 OF 1)


SHEET NUMBER


76


OF 322

Username: JAMESDAVIS Date: 11/11/2024

Filename: c:\bms\vhb-pw-01\dms97340\012a_Plan-Profiles_Sandbar_Rd.dgn

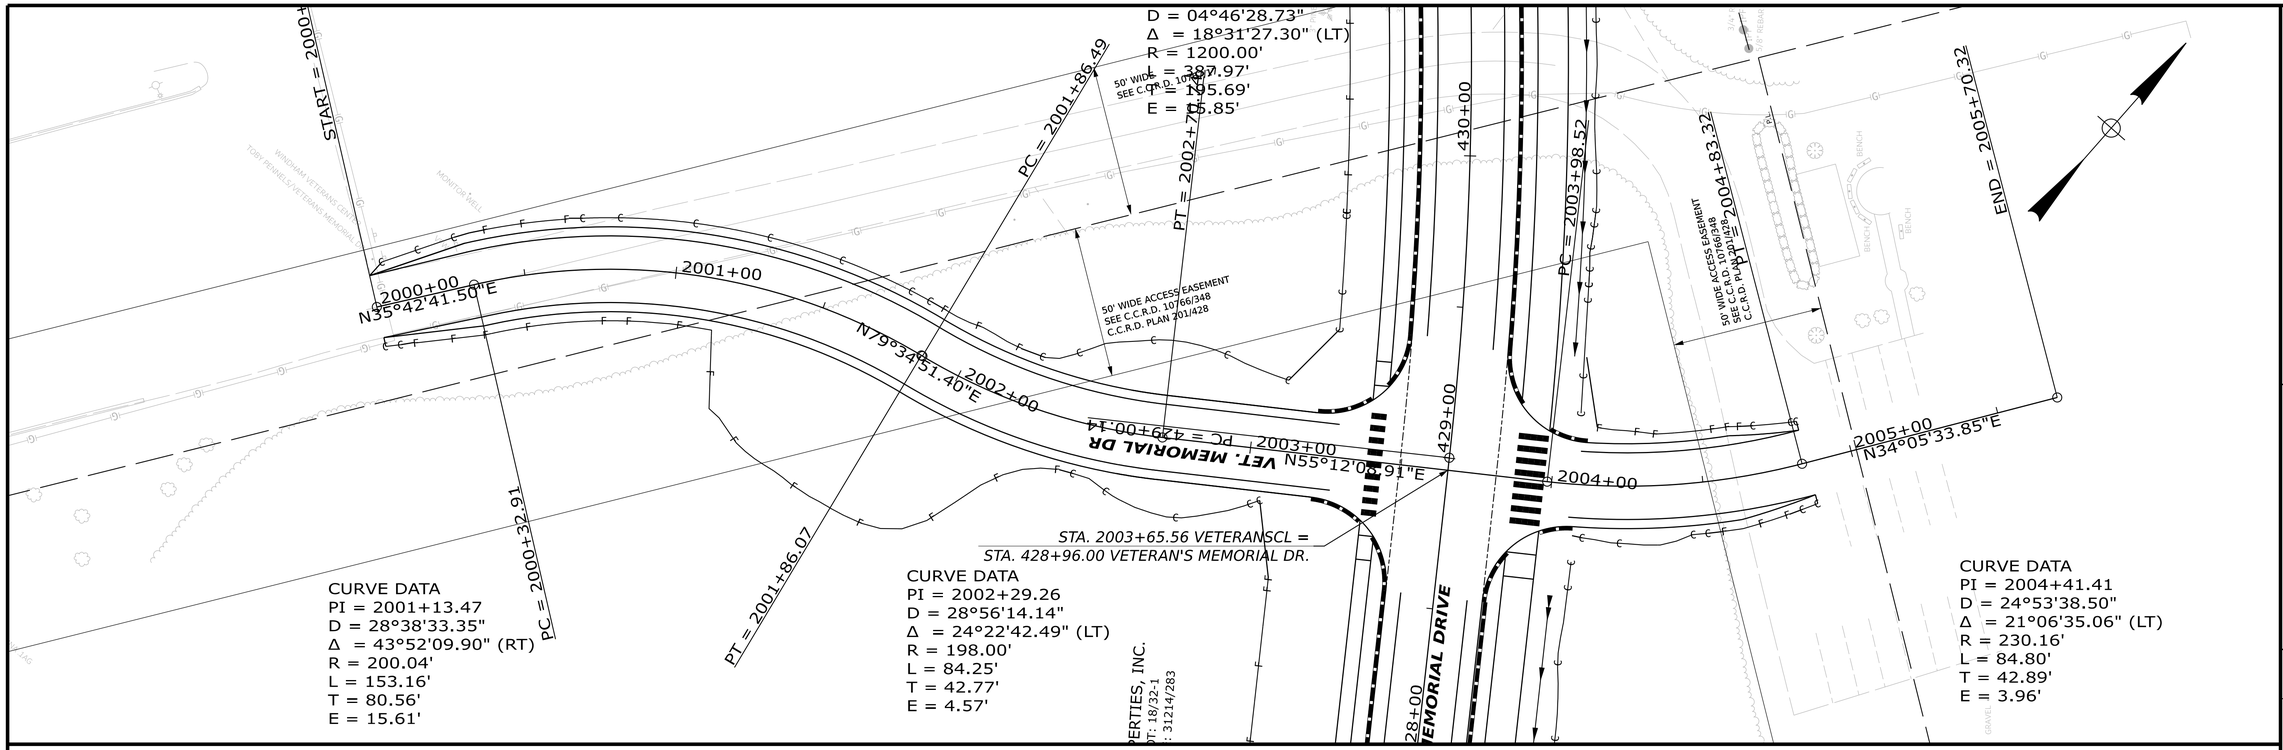
START = 2000+00.00
N35°42'41.50"E
2000+00
2001+00
2002+00
2003+00
2004+00
2005+00
N79°34'51.40"E
N55°12'01.91"E
N34°05'33.85"E
PC = 2000+32.91
PT = 2001+86.07
PC = 2001+86.49
PT = 2002+74.46
PC = 2003+98.52
PT = 2004+83.22
END = 2005+70.32
D = 04°46'28.73"
Δ = 18°31'27.30" (LT)
R = 1200.00'
L = 387.97'
T = 195.69'
E = 15.85'
50' WIDE ACCESS EASEMENT
SEE C.C.R.D. 10766/348
C.C.R.D. PLAN 201/428
VET. MEMORIAL DR
PC = 2002+00.14
STA. 2003+65.56 VETERANSCL =
STA. 428+96.00 VETERAN'S MEMORIAL DR.
428+00
429+00
430+00
CURVE DATA
PI = 2001+13.47
D = 28°38'33.35"
Δ = 43°52'09.90" (RT)
R = 200.04'
L = 153.16'
T = 80.56'
E = 15.61'
CURVE DATA
PI = 2002+29.26
D = 28°56'14.14"
Δ = 24°22'42.49" (LT)
R = 198.00'
L = 84.25'
T = 42.77'
E = 4.57'
CURVE DATA
PI = 2004+41.41
D = 24°53'38.50"
Δ = 21°06'35.06" (LT)
R = 230.16'
L = 84.80'
T = 42.89'
E = 3.96'
PERTIES, INC.
DOT: 18/32-1
E: 31214/283
BENCH
BENCH
BENCH

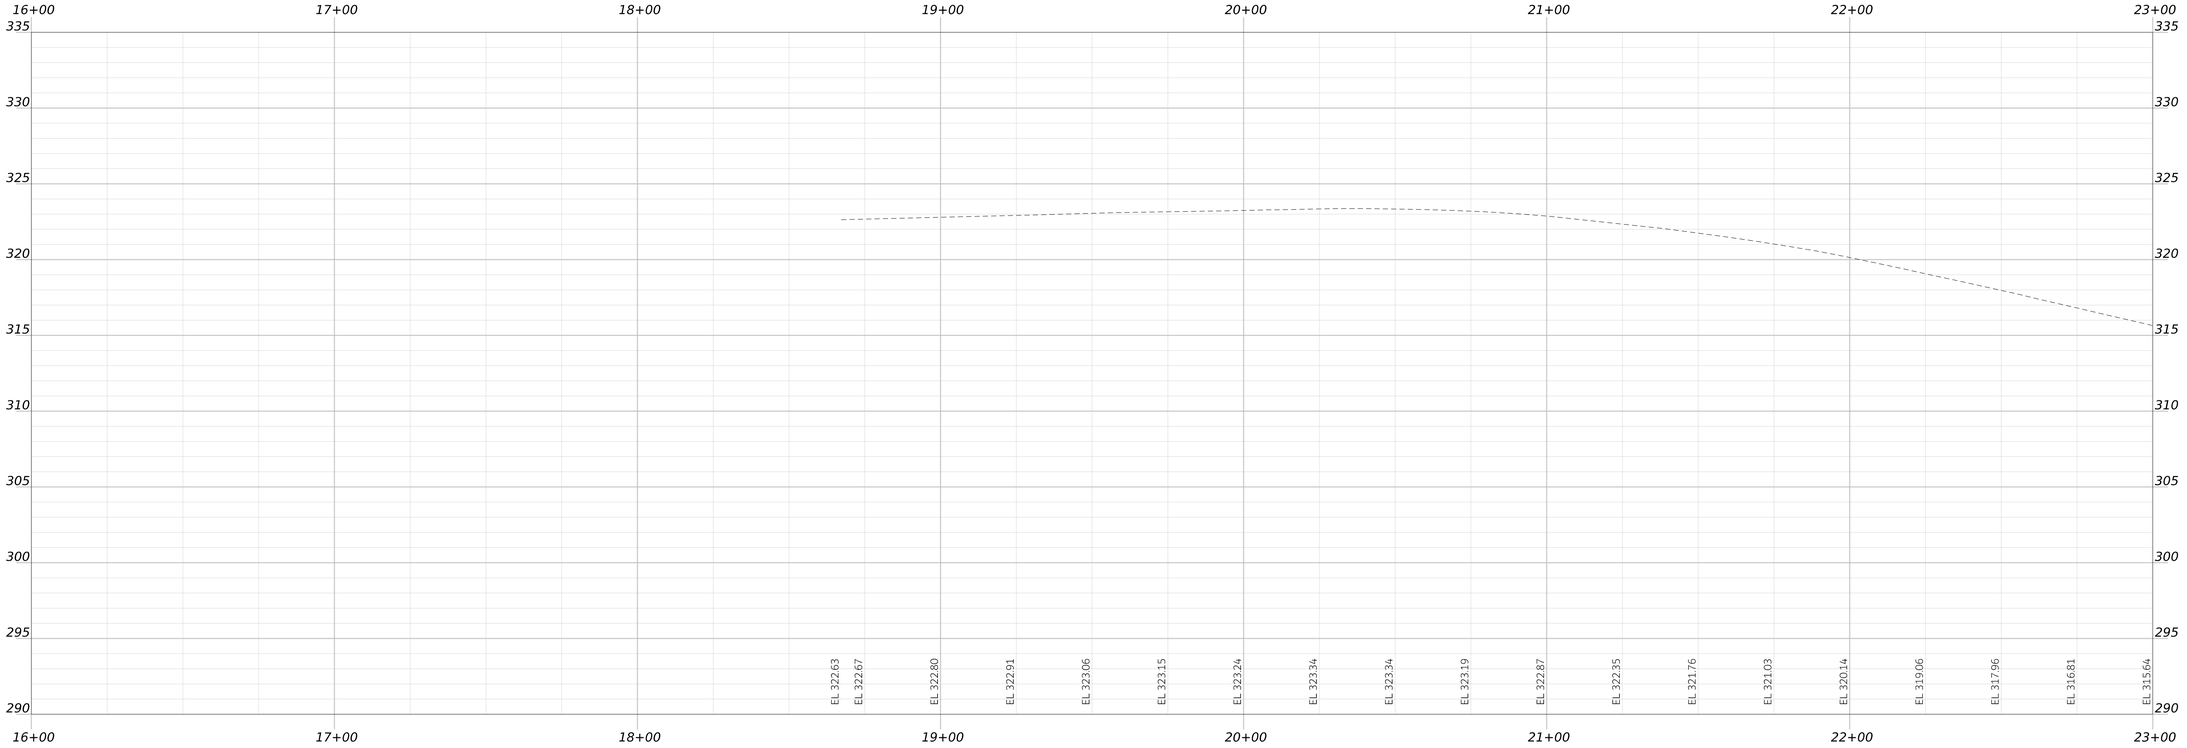

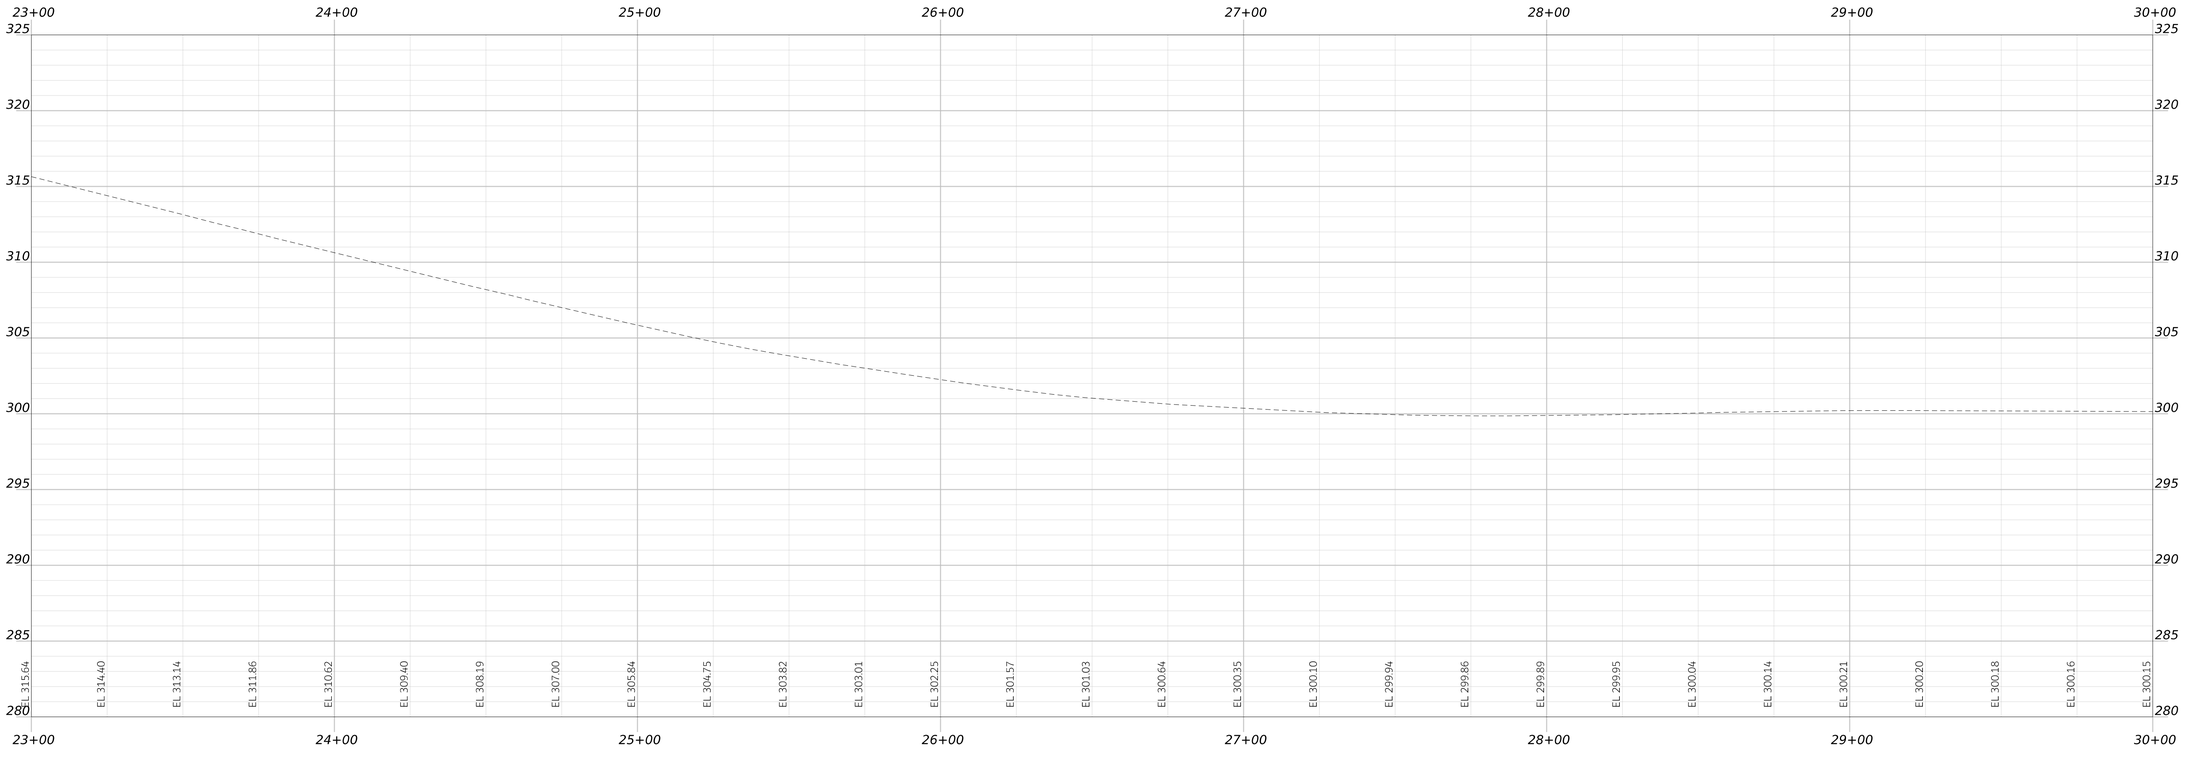

STATE OF MAINE
DEPARTMENT OF TRANSPORTATION

CAPITAL PROJECTS

WIN
26662.00

HIGHWAY PLANS

vhb

	ERNIE MARTIN	BY	DATE
PROJ MANAGER			
DESIGN-DETAILED	JBD	BRT	11/11/2024
CHECKED-REVIEWED	ECF	AG	11/11/2024
DESIGN2-DETAILED2			
DESIGN3-DETAILED3			
REVISIONS 1			
REVISIONS 2			
REVISIONS 3			
REVISIONS 4			
FIELD CHANGES			

WINDHAM
ROUTE 302
PROFILE
(1 OF 7)


SHEET NUMBER


78

OF 322

Username: JAMESDAVIS Date: 11/11/2024

Filename: c:\bms\vhb-pw-01\dms97340\004_Plans-Profiles_Route302.dgn

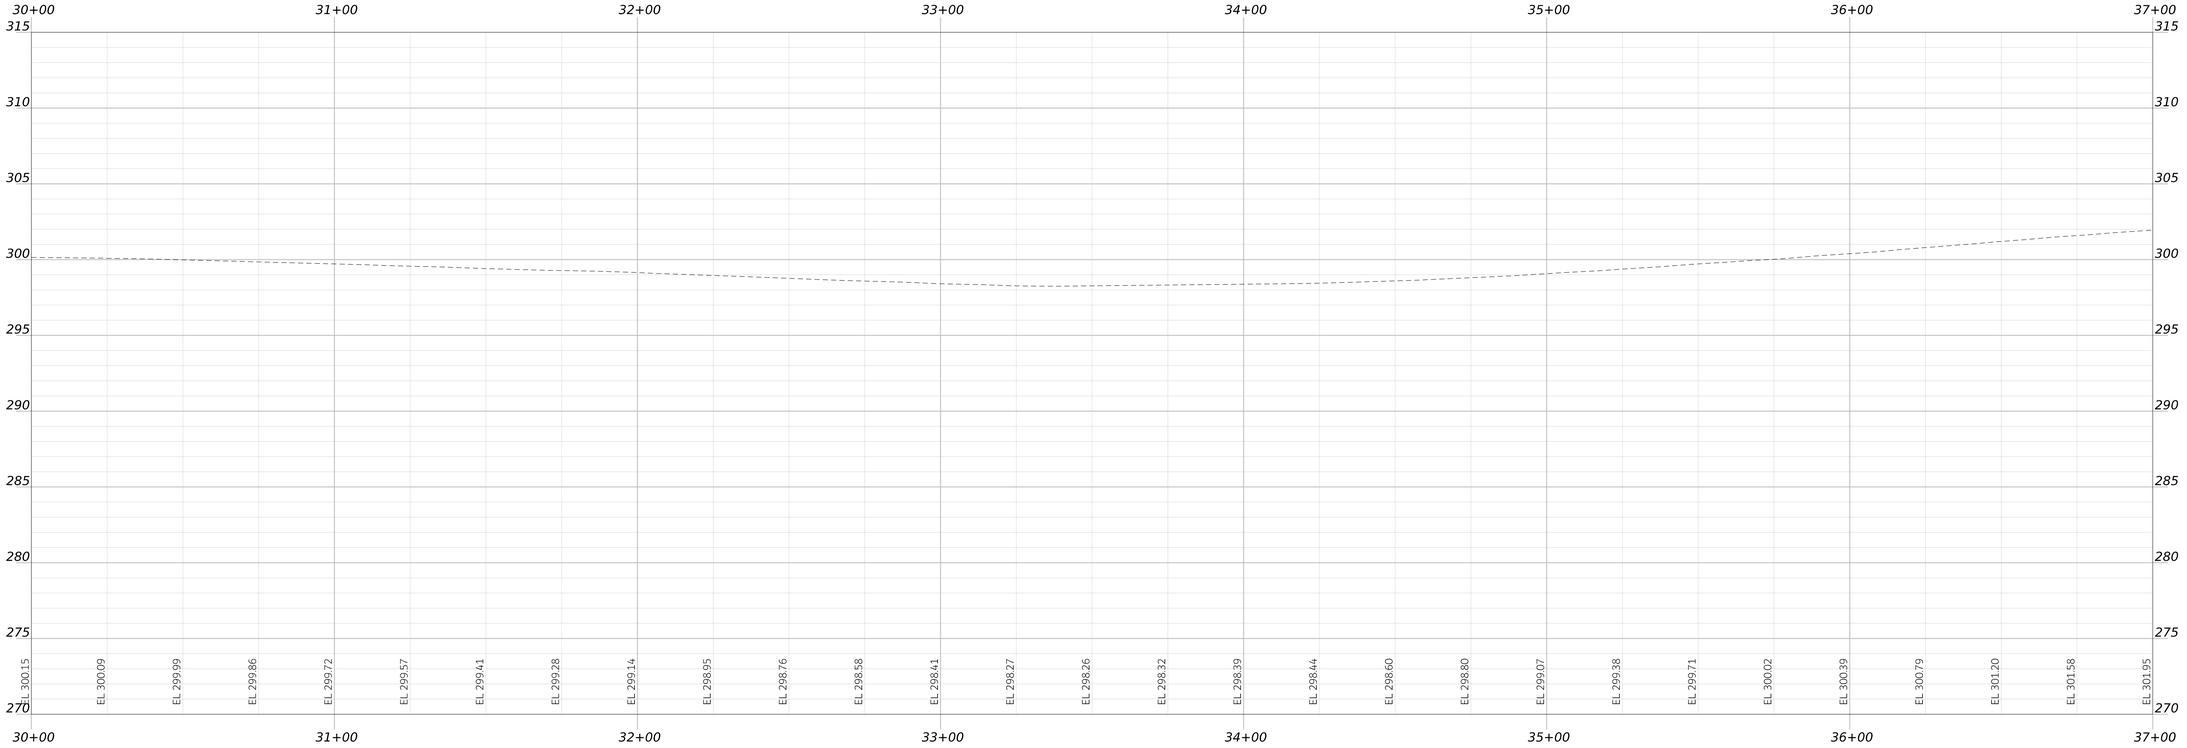

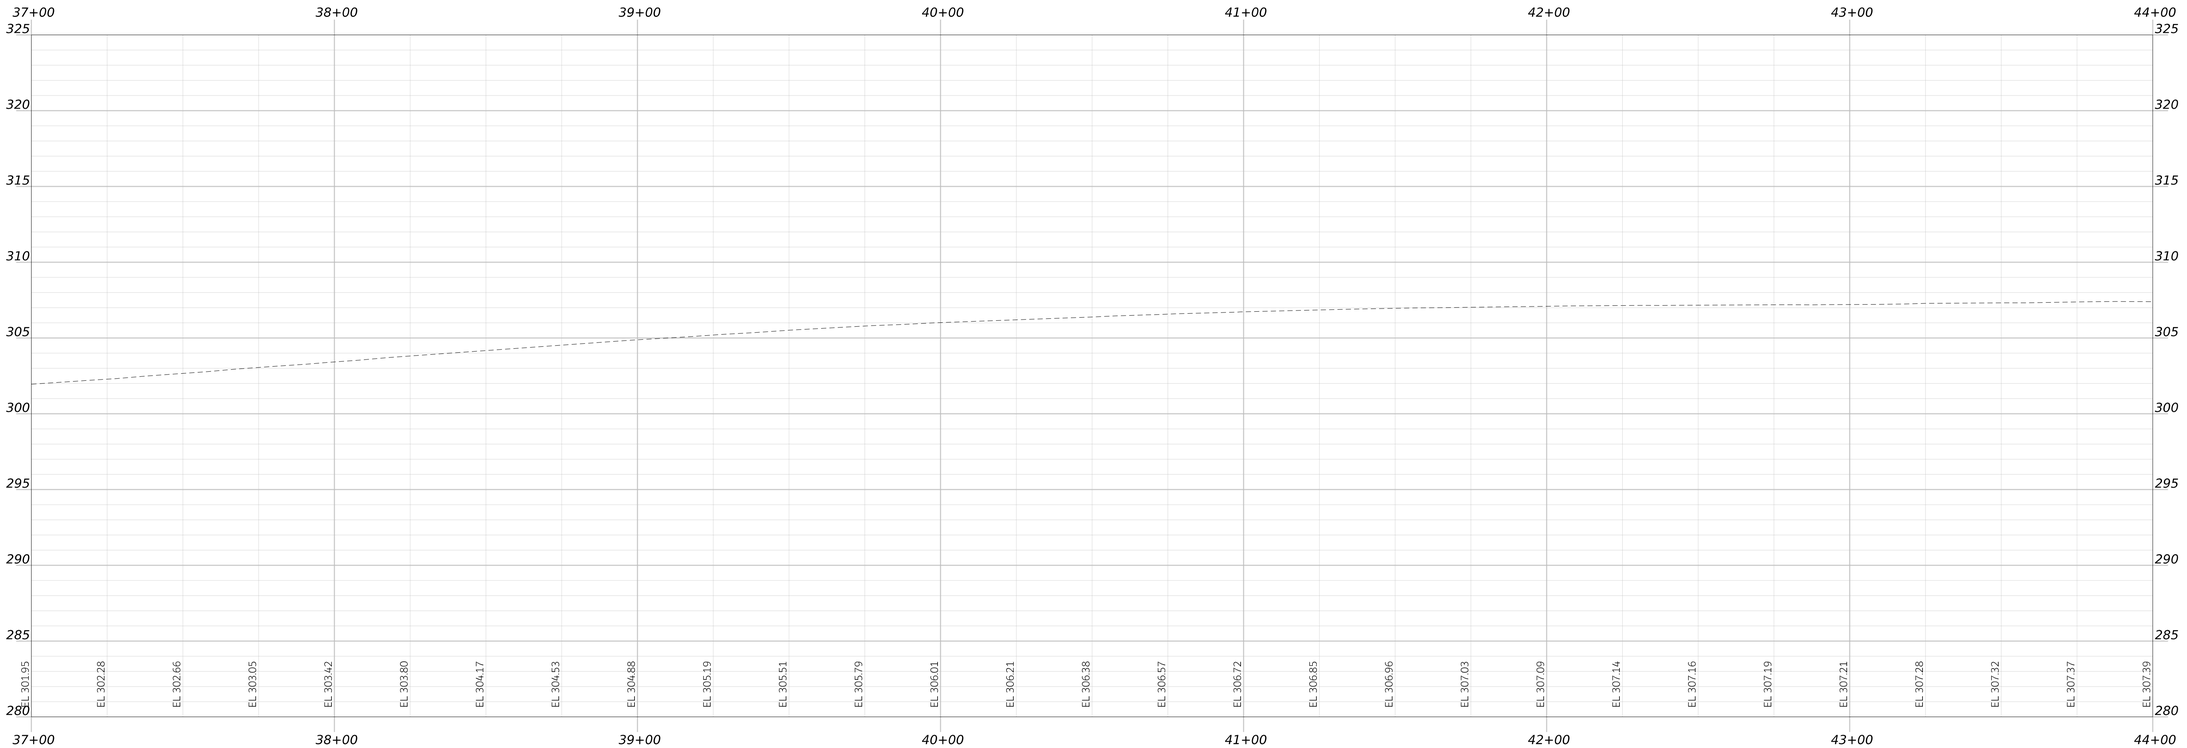

STATE OF MAINE
DEPARTMENT OF TRANSPORTATION

CAPITAL PROJECTS

WIN
26662.00

HIGHWAY PLANS

vhb

PROJ MANAGER	ERNIE MARTIN		
DESIGN-DETAILED	JBD	BRT	11/11/2024
CHECKED-REVIEWED	ECF	AG	11/11/2024
DESIGN2-DETAILED2			
DESIGN3-DETAILED3			
REVISIONS 1			
REVISIONS 2			
REVISIONS 3			
REVISIONS 4			
FIELD CHANGES			

WINDHAM
ROUTE 302

PROFILE
(2 OF 7)


SHEET NUMBER


79

OF 322

Username: JAMESDAVIS Date: 11/11/2024

Filename: c:\bms\vhb-pw-01\dms97340\004_Plans-Profiles_Route302.dgn

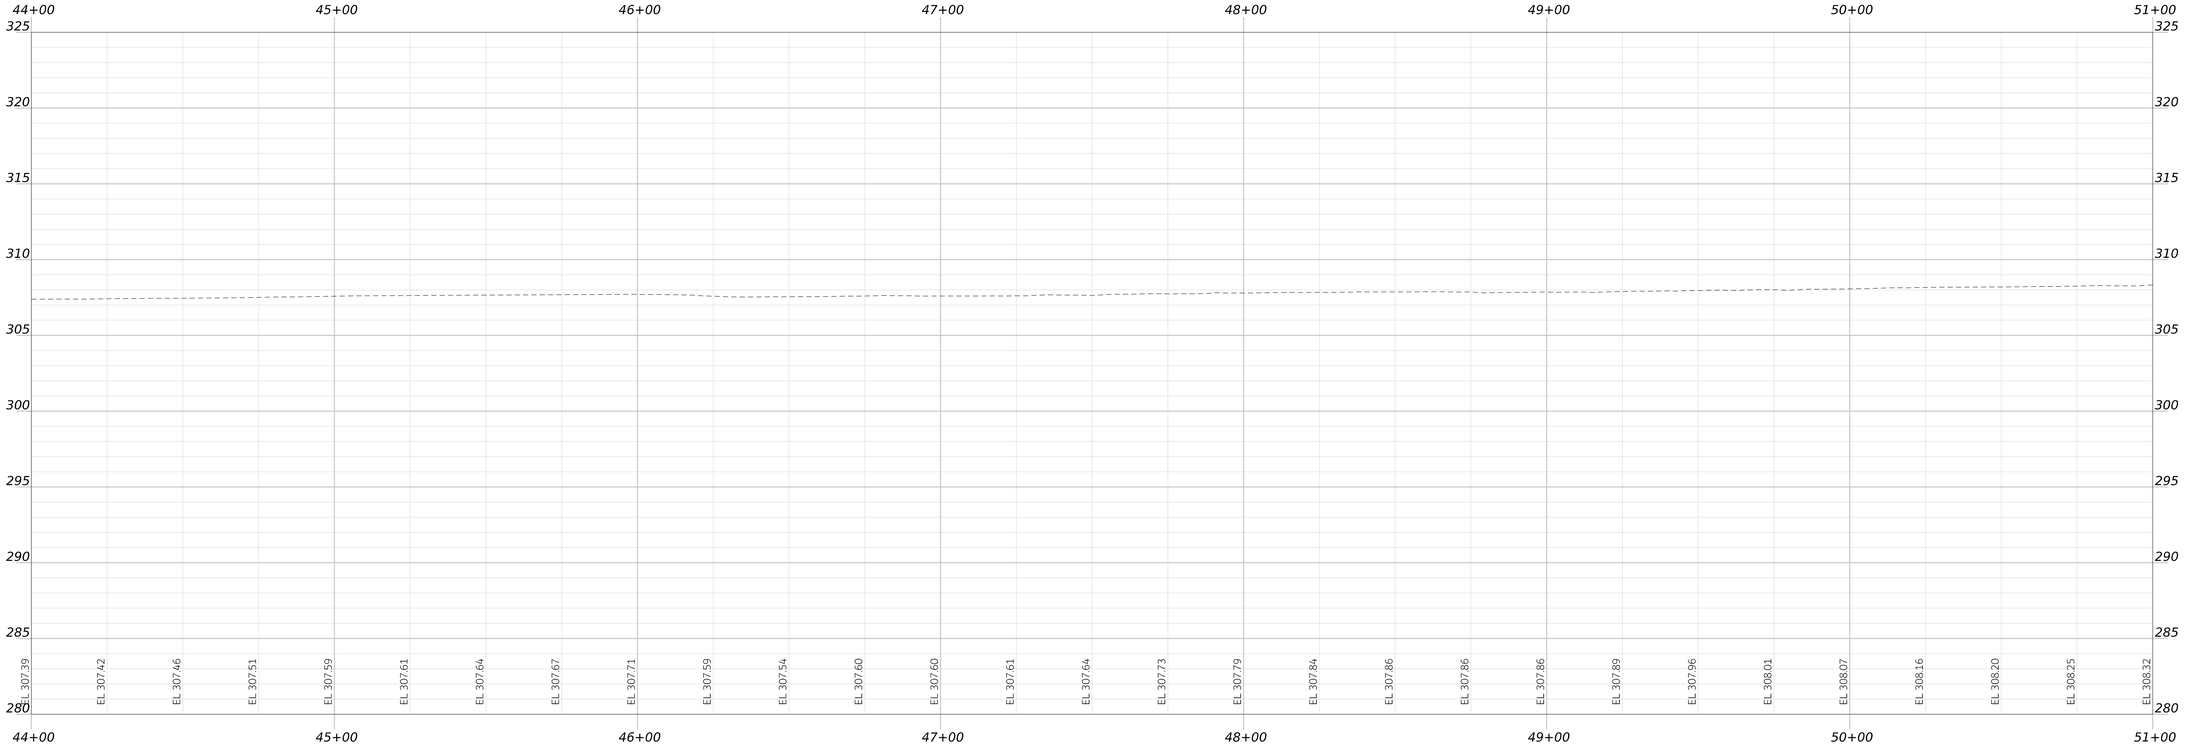

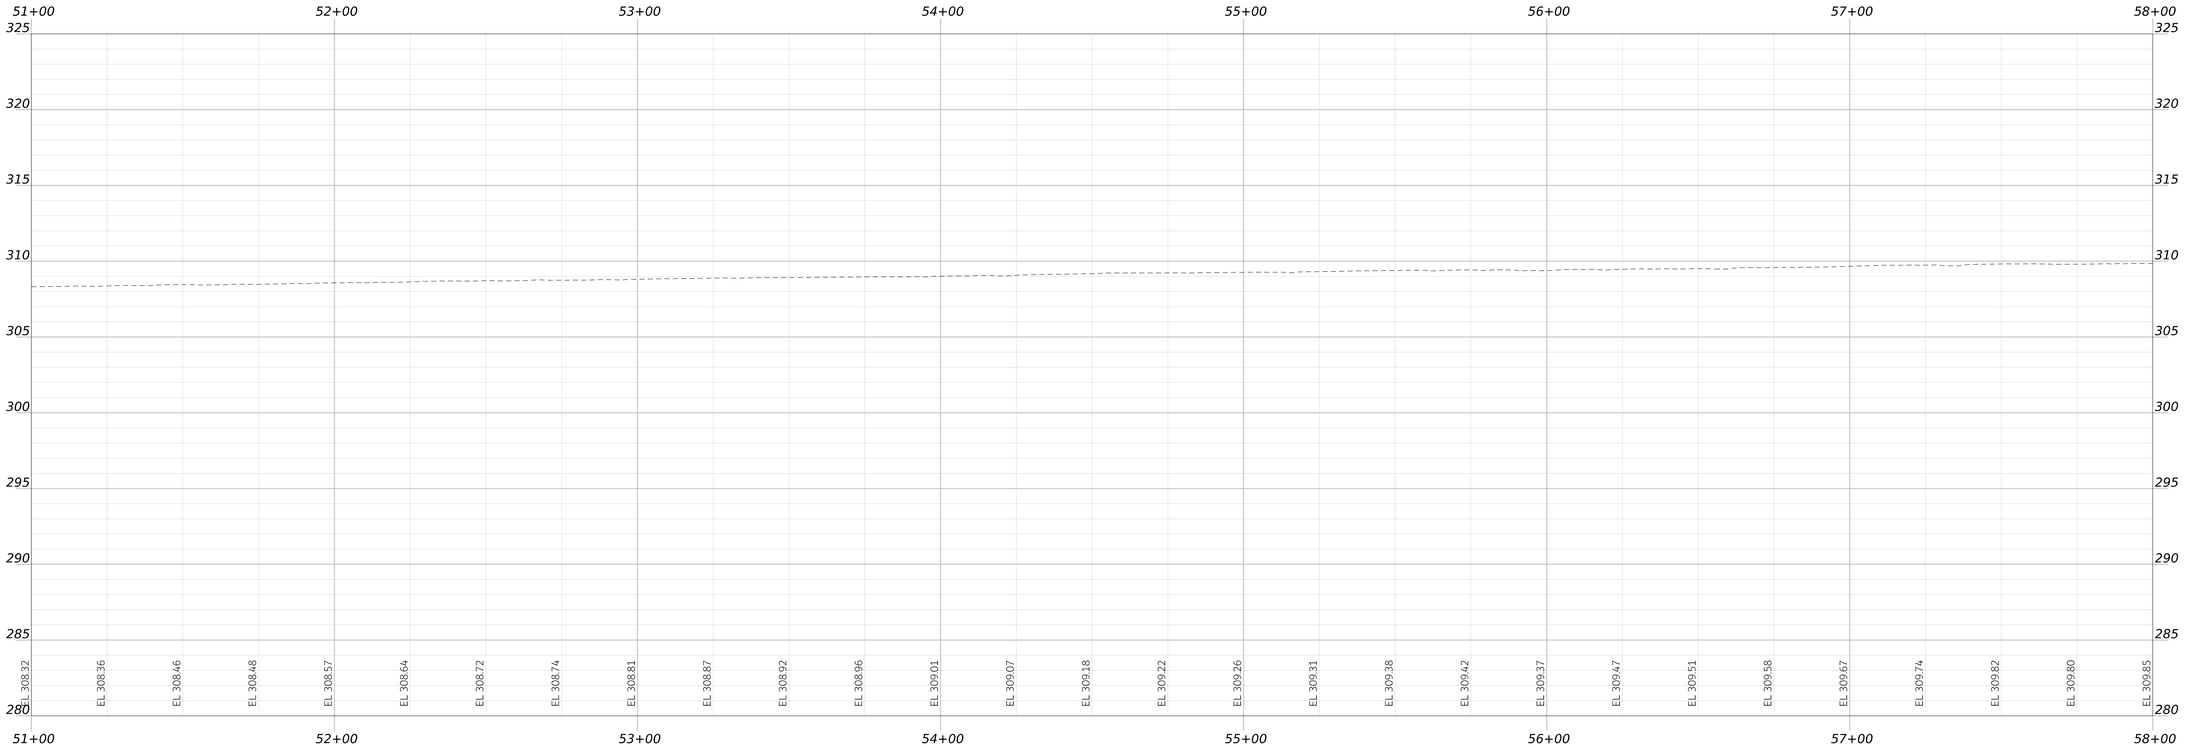

STATE OF MAINE
DEPARTMENT OF TRANSPORTATION

CAPITAL PROJECTS

WIN
26662.00

HIGHWAY PLANS

vhb

PROJ MANAGER	ERNIE MARTIN		
DESIGN-DETAILED	JBD	BRT	11/11/2024
CHECKED-REVIEWED	ECF	AG	11/11/2024
DESIGN2-DETAILED2			
DESIGN3-DETAILED3			
REVISIONS 1			
REVISIONS 2			
REVISIONS 3			
REVISIONS 4			
FIELD CHANGES			

WINDHAM
ROUTE 302

PROFILE
(3 OF 7)


SHEET NUMBER


80

OF 322

Username: JAMESDAVIS Date: 11/11/2024

Filename: c:\bms\vhb-pw-01\dms97340\004_Plans-Profiles_Route302.dgn

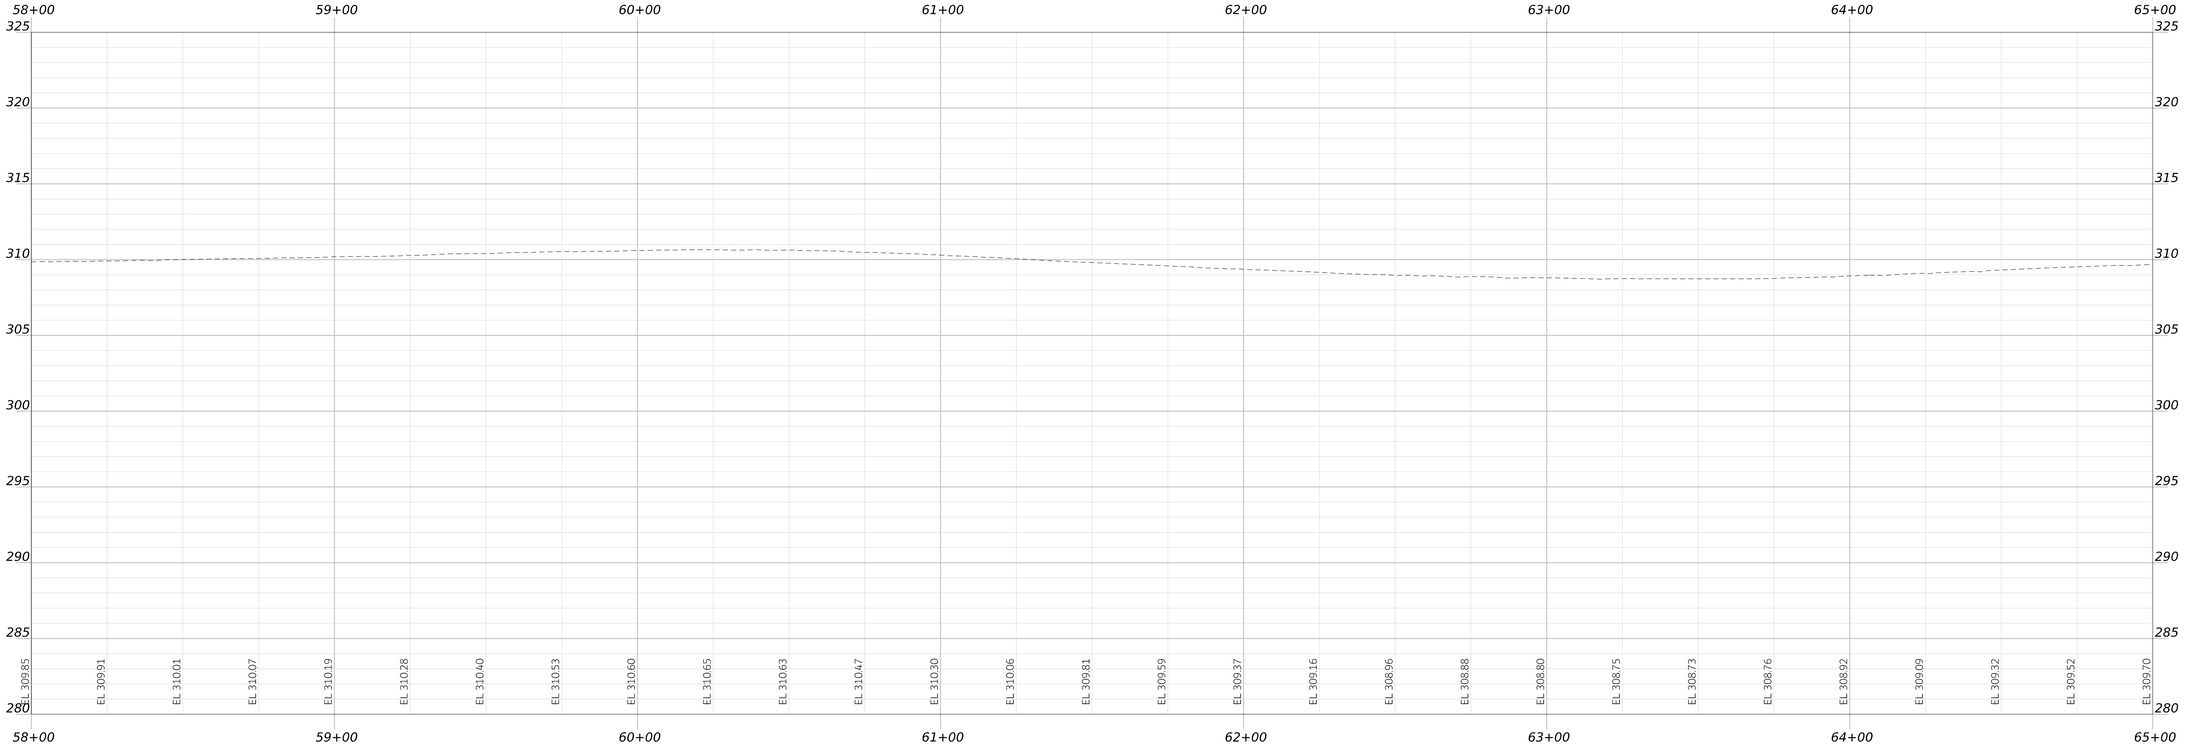

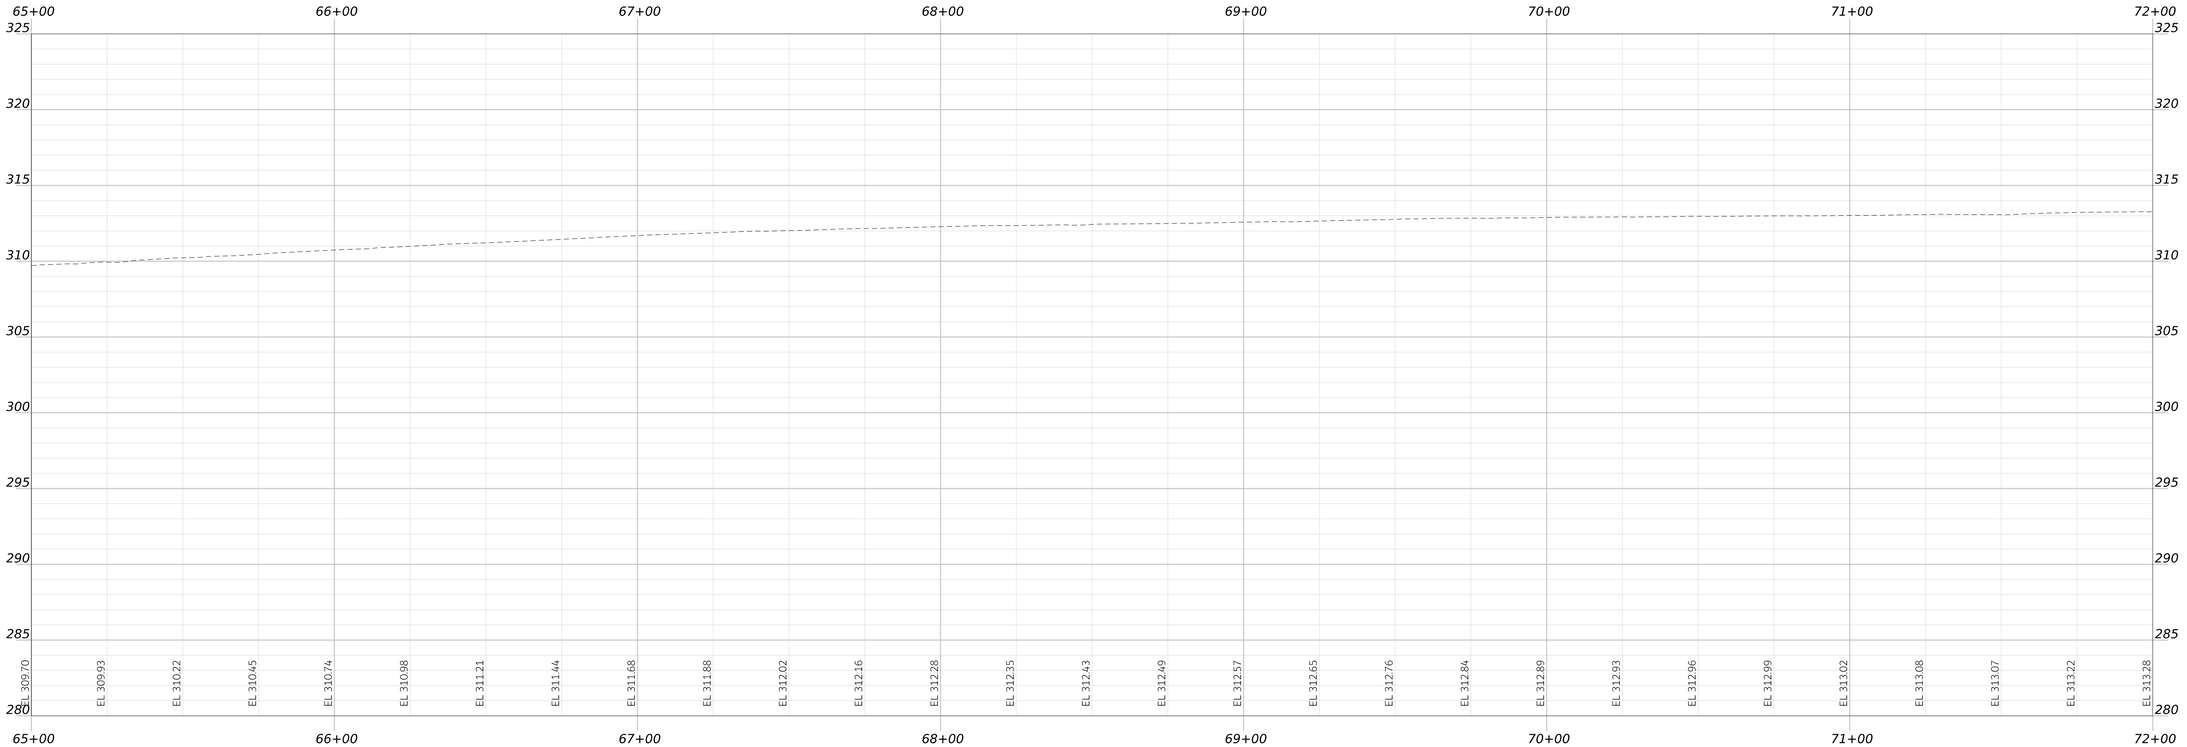

STATE OF MAINE
DEPARTMENT OF TRANSPORTATION

CAPITAL PROJECTS

WIN
26662.00

HIGHWAY PLANS

PROJ MANAGER	ERNIE MARTIN		
DESIGN-DETAILED	JBD	BRT	11/11/2024
CHECKED-REVIEWED	ECF	AG	11/11/2024
DESIGN2-DETAILED2			
DESIGN3-DETAILED3			
REVISIONS 1			
REVISIONS 2			
REVISIONS 3			
REVISIONS 4			
FIELD CHANGES			

WINDHAM
ROUTE 302

PROFILE
(4 OF 7)


SHEET NUMBER


81

OF 322

Username: JAMESDAVIS Date: 11/11/2024

Filename: c:\bms\vhb-pw-01\dms97340\004_Plans-Profiles_Route302.dgn

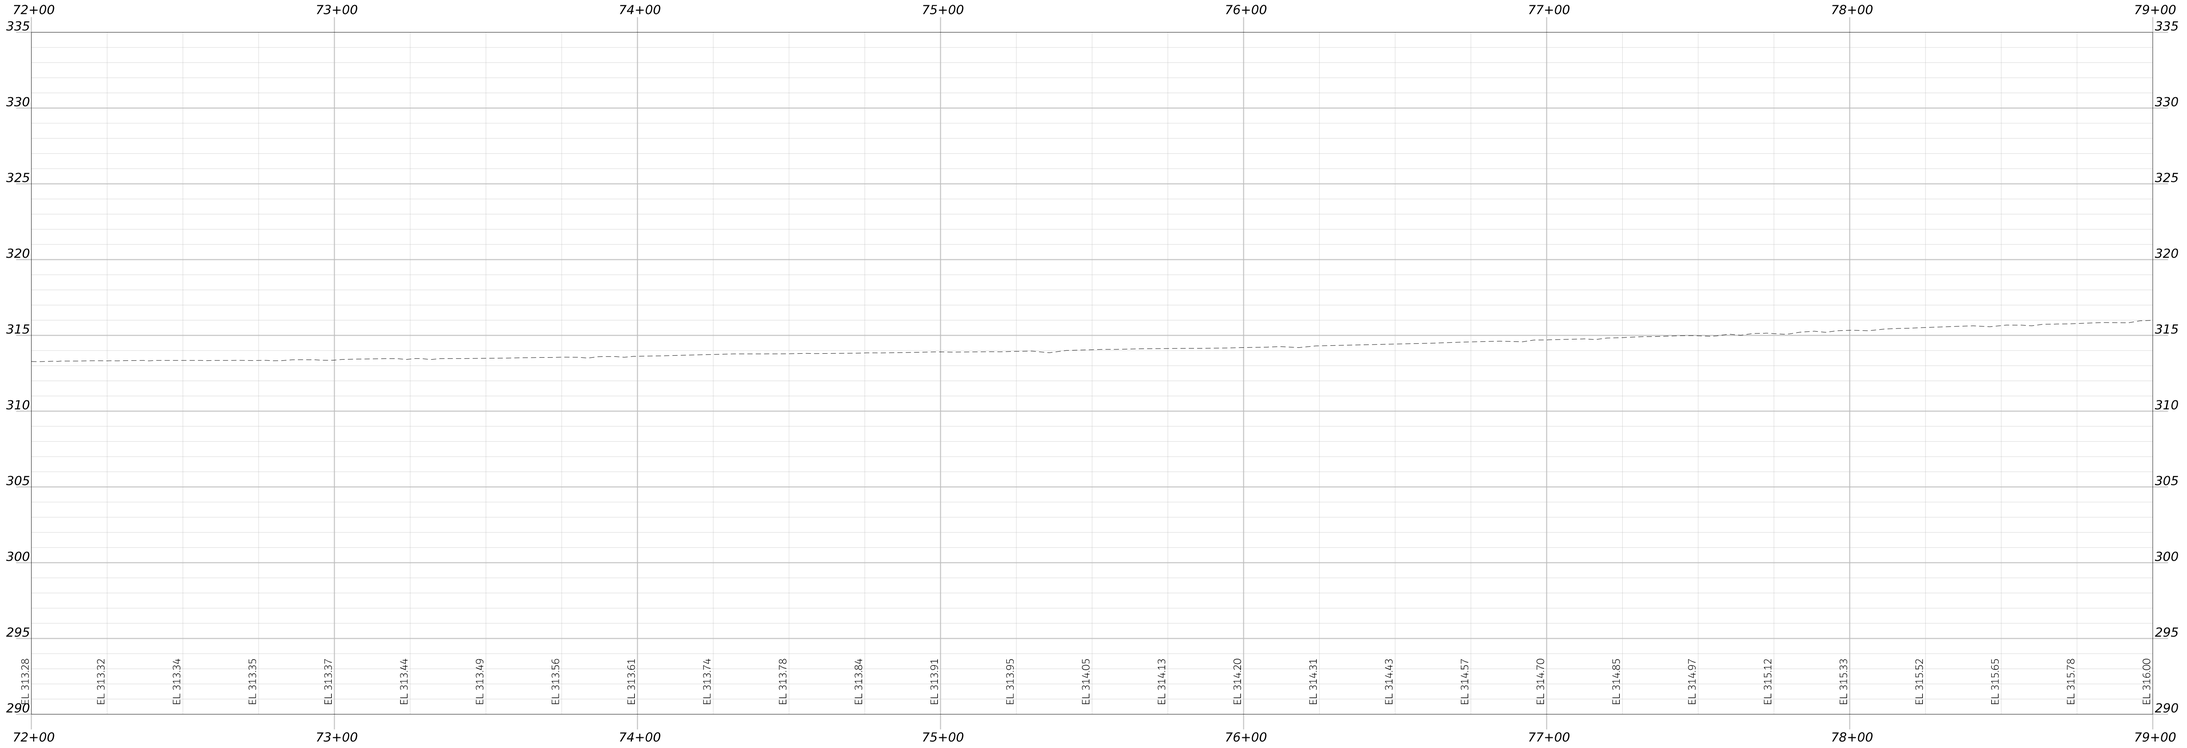

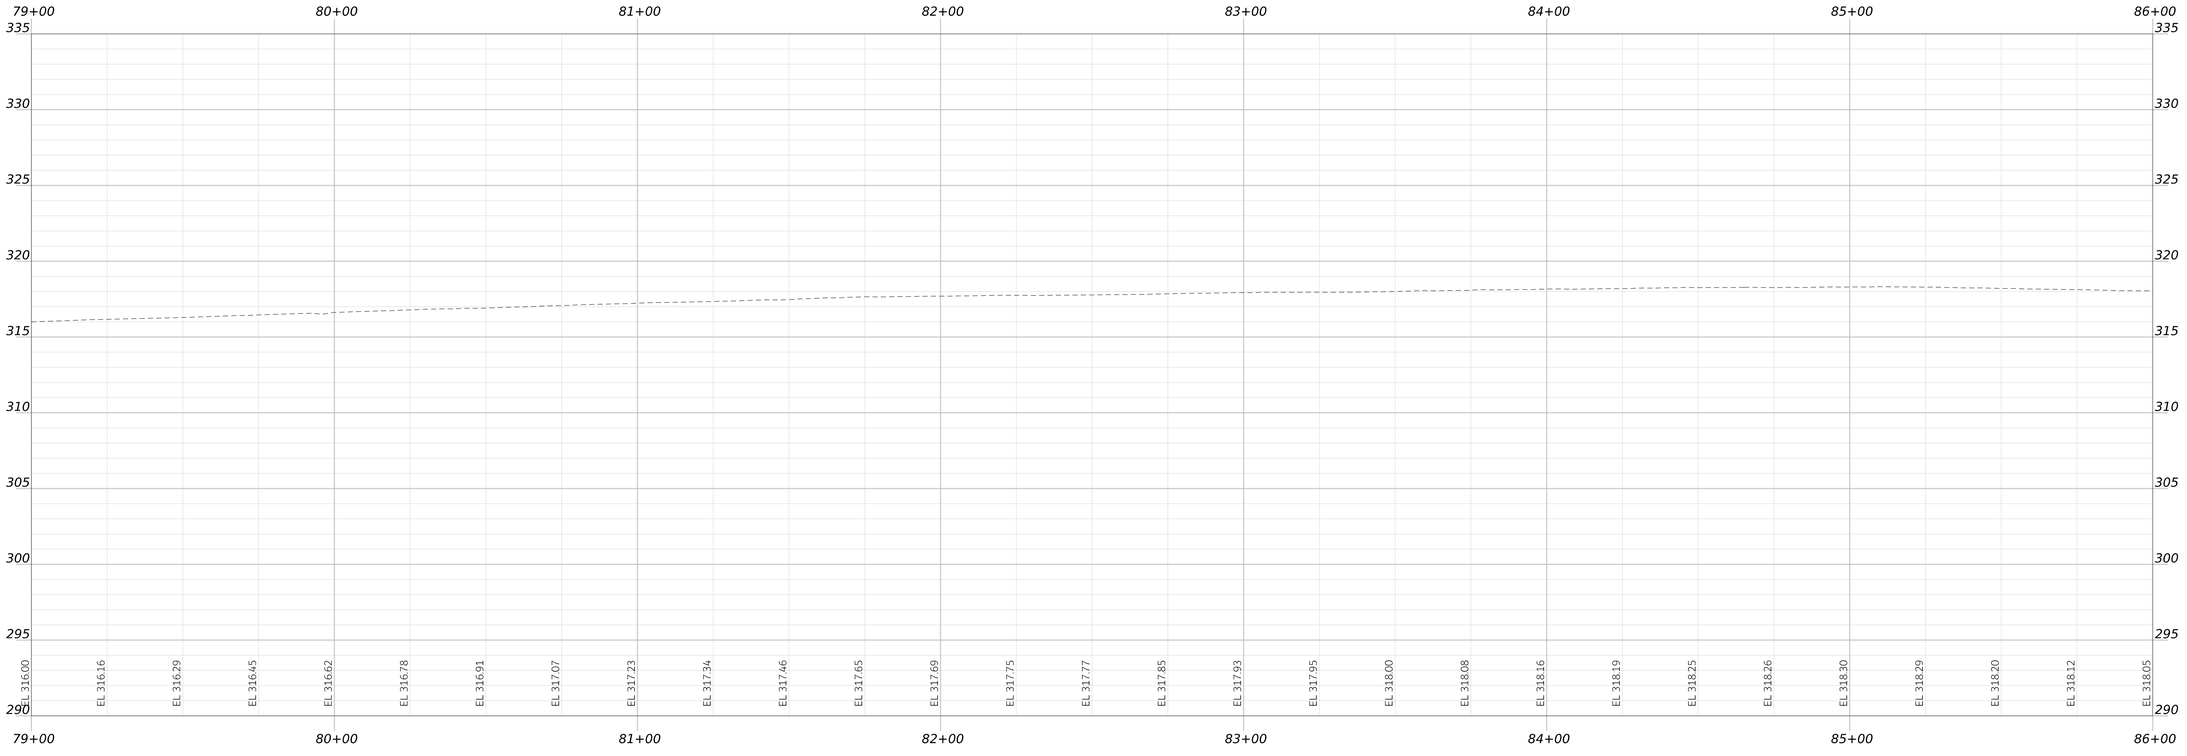

STATE OF MAINE
DEPARTMENT OF TRANSPORTATION

CAPITAL PROJECTS

WIN
26662.00

HIGHWAY PLANS

vhb

PROJ MANAGER	ERNIE MARTIN		
DESIGN-DETAILED	JBD	BRT	11/11/2024
CHECKED-REVIEWED	ECF	AG	11/11/2024
DESIGN2-DETAILED2			
DESIGN3-DETAILED3			
REVISIONS 1			
REVISIONS 2			
REVISIONS 3			
REVISIONS 4			
FIELD CHANGES			

WINDHAM
ROUTE 302

PROFILE
(5 OF 7)


SHEET NUMBER


82

OF 322

Username: JAMESDAVIS Date: 11/11/2024

Filename: c:\bms\vhb-pw-01\dms97340\004_Plans-Profiles_Route302.dgn

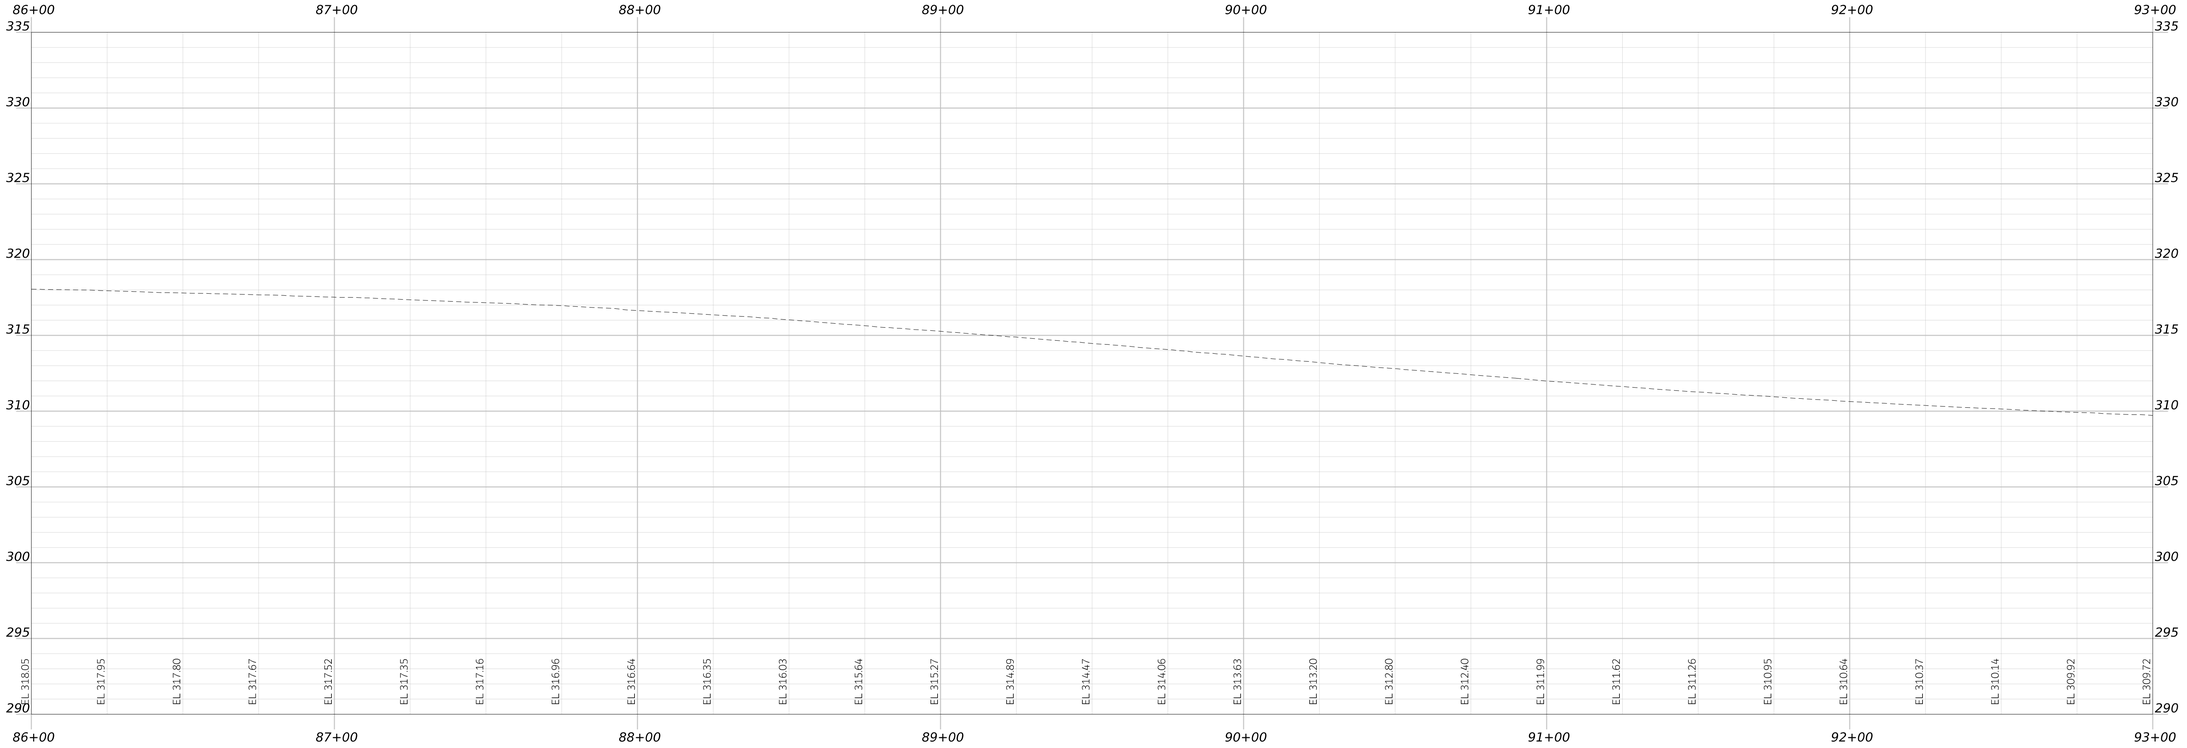

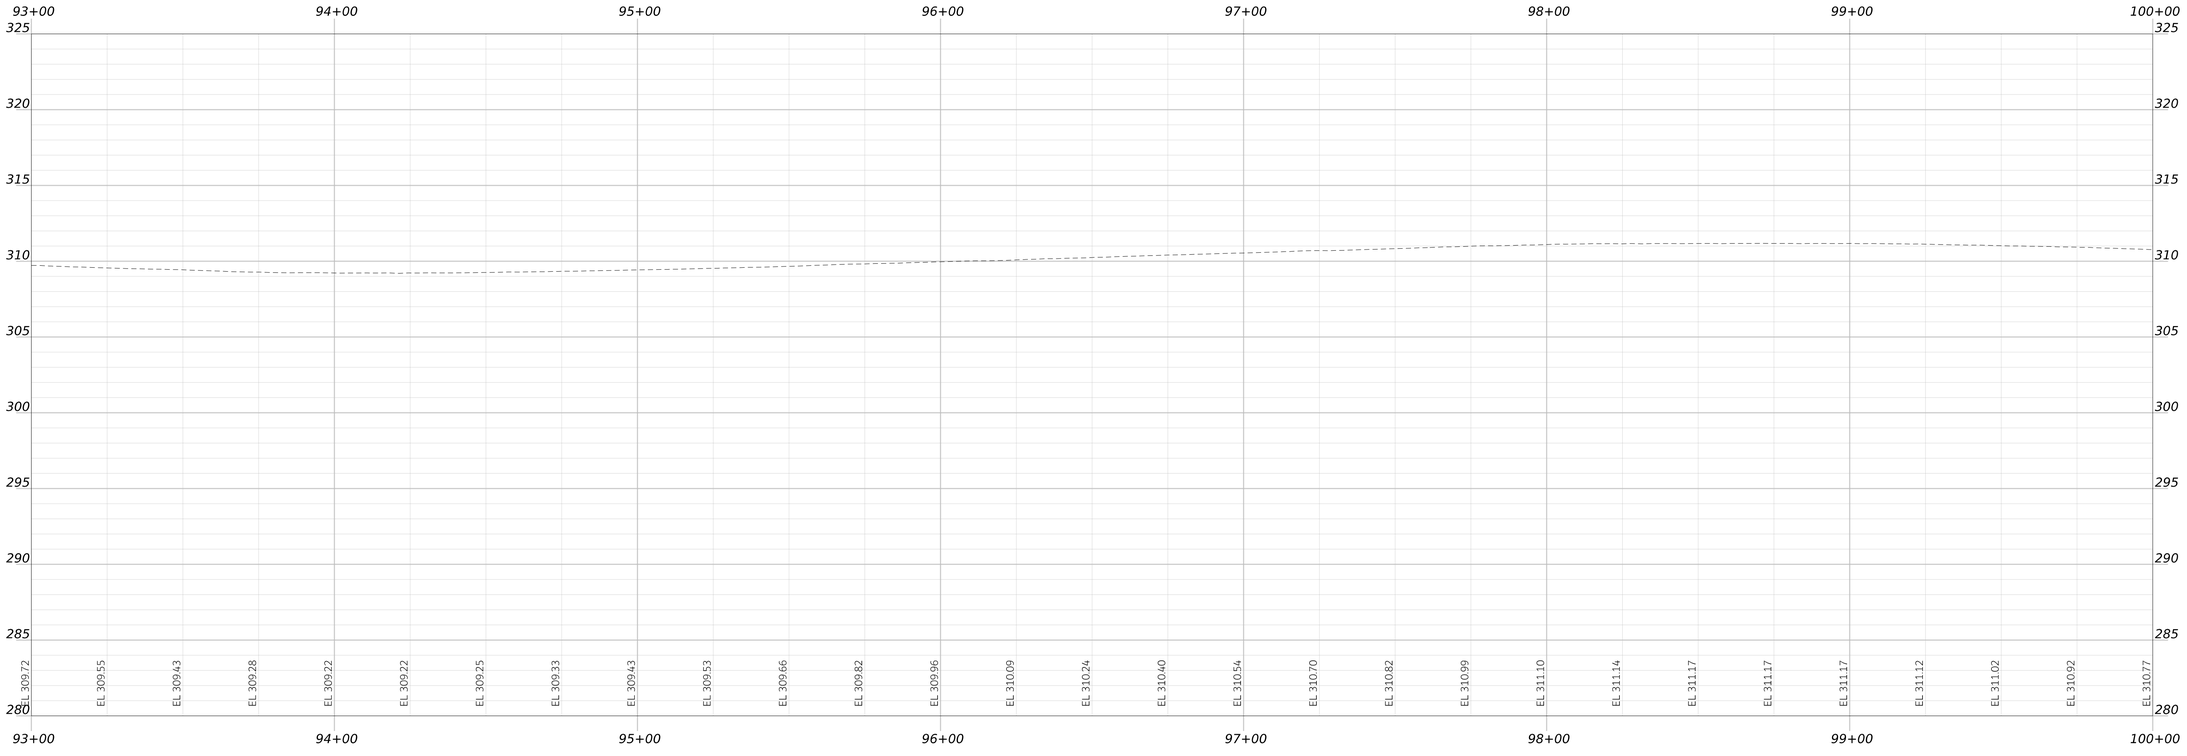

STATE OF MAINE
DEPARTMENT OF TRANSPORTATION

CAPITAL PROJECTS

WIN
26662.00

HIGHWAY PLANS

vhb

PROJ MANAGER	ERNIE MARTIN		
DESIGN-DETAILED	JBD	BRT	11/11/2024
CHECKED-REVIEWED	ECF	AG	11/11/2024
DESIGN2-DETAILED2			
DESIGN3-DETAILED3			
REVISIONS 1			
REVISIONS 2			
REVISIONS 3			
REVISIONS 4			
FIELD CHANGES			

WINDHAM
ROUTE 302

PROFILE
(6 OF 7)


SHEET NUMBER


83

OF 322

Username: JAMESDAVIS Date: 11/11/2024

Filename: c:\bms\vhb-pw-01\dms97340\004_Plans-Profiles_Route302.dgn

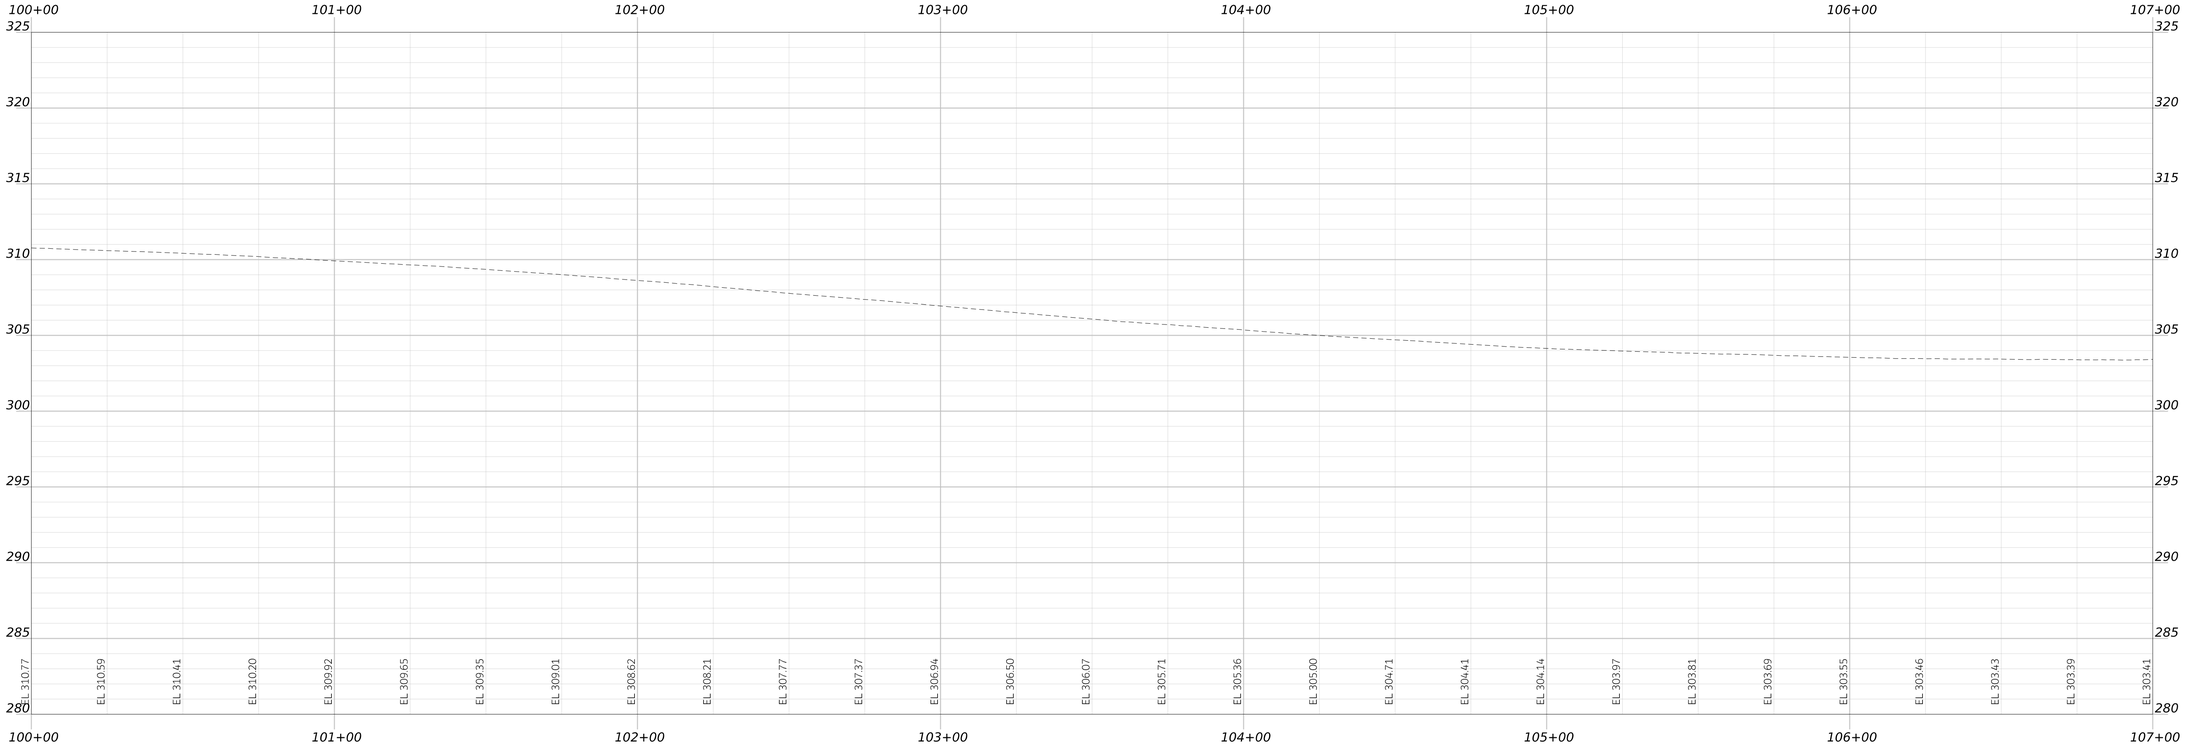

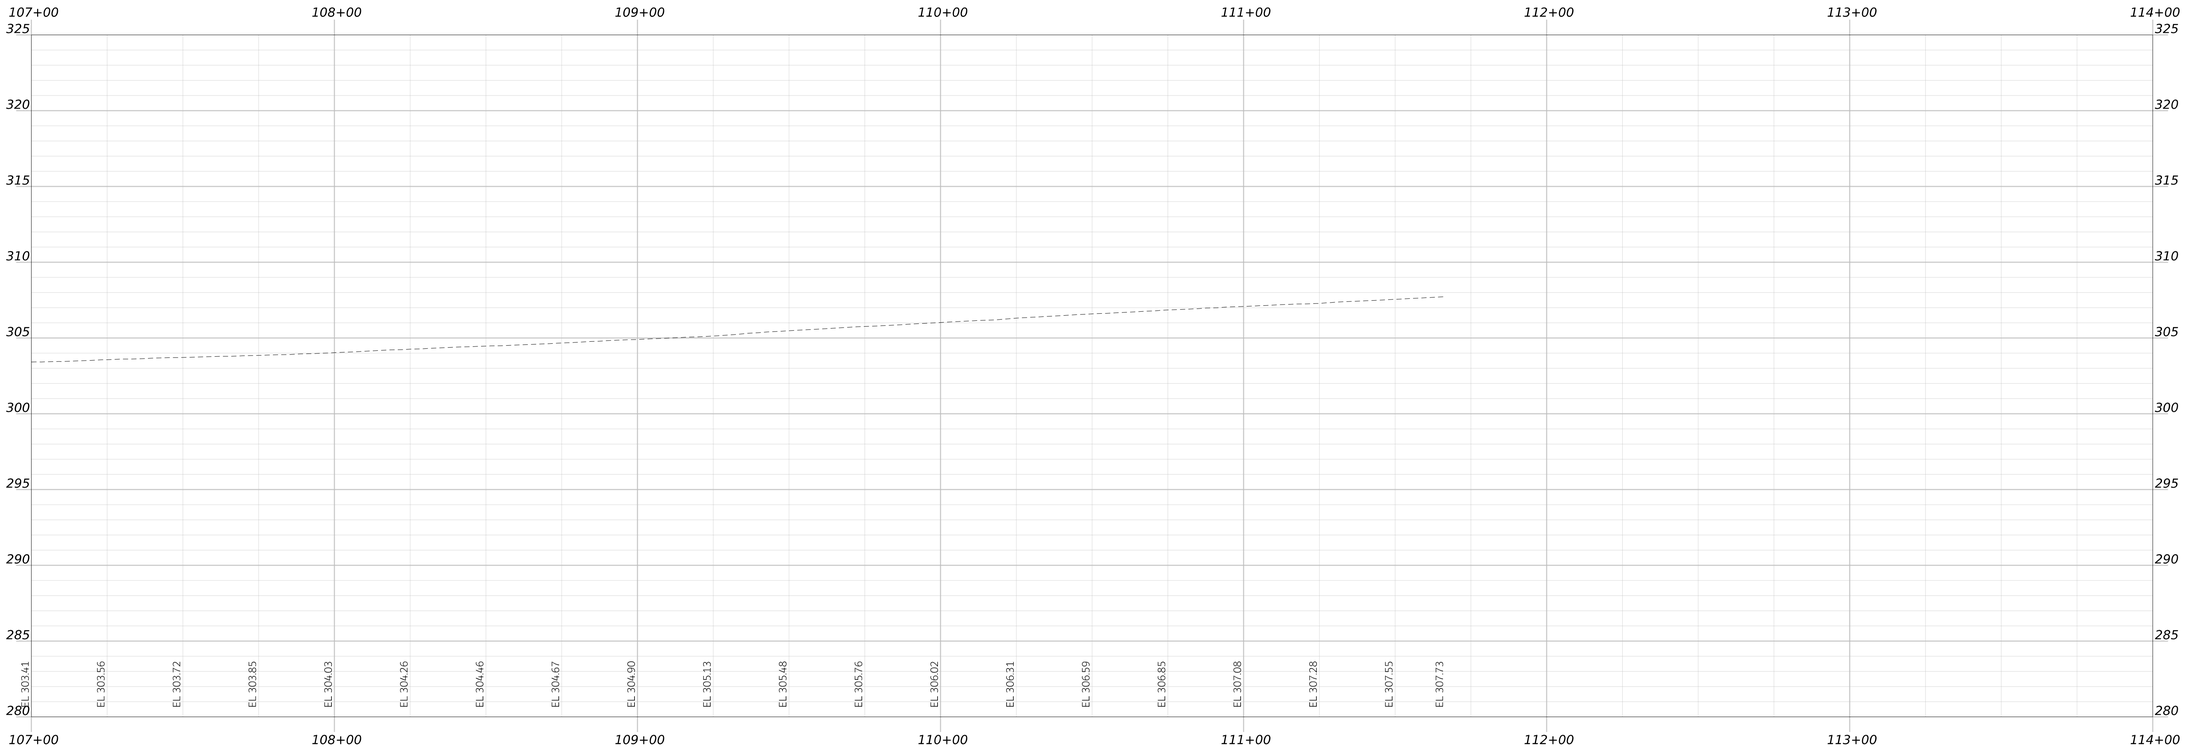

STATE OF MAINE
DEPARTMENT OF TRANSPORTATION

CAPITAL PROJECTS

WIN
26662.00

HIGHWAY PLANS

PROJ MANAGER	ERNIE MARTIN		
DESIGN-DETAILED	JBD	BRT	11/11/2024
CHECKED-REVIEWED	ECF	AG	11/11/2024
DESIGN2-DETAILED2			
DESIGN3-DETAILED3			
REVISIONS 1			
REVISIONS 2			
REVISIONS 3			
REVISIONS 4			
FIELD CHANGES			

WINDHAM
ROUTE 302

PROFILE
(7 OF 7)


SHEET NUMBER


84

OF 322

Username: JAMESDAVIS Date: 11/11/2024

Filename: c:\bms\vhb-pw-01\dms97340\004_Plans-Profiles_Route302.dgn

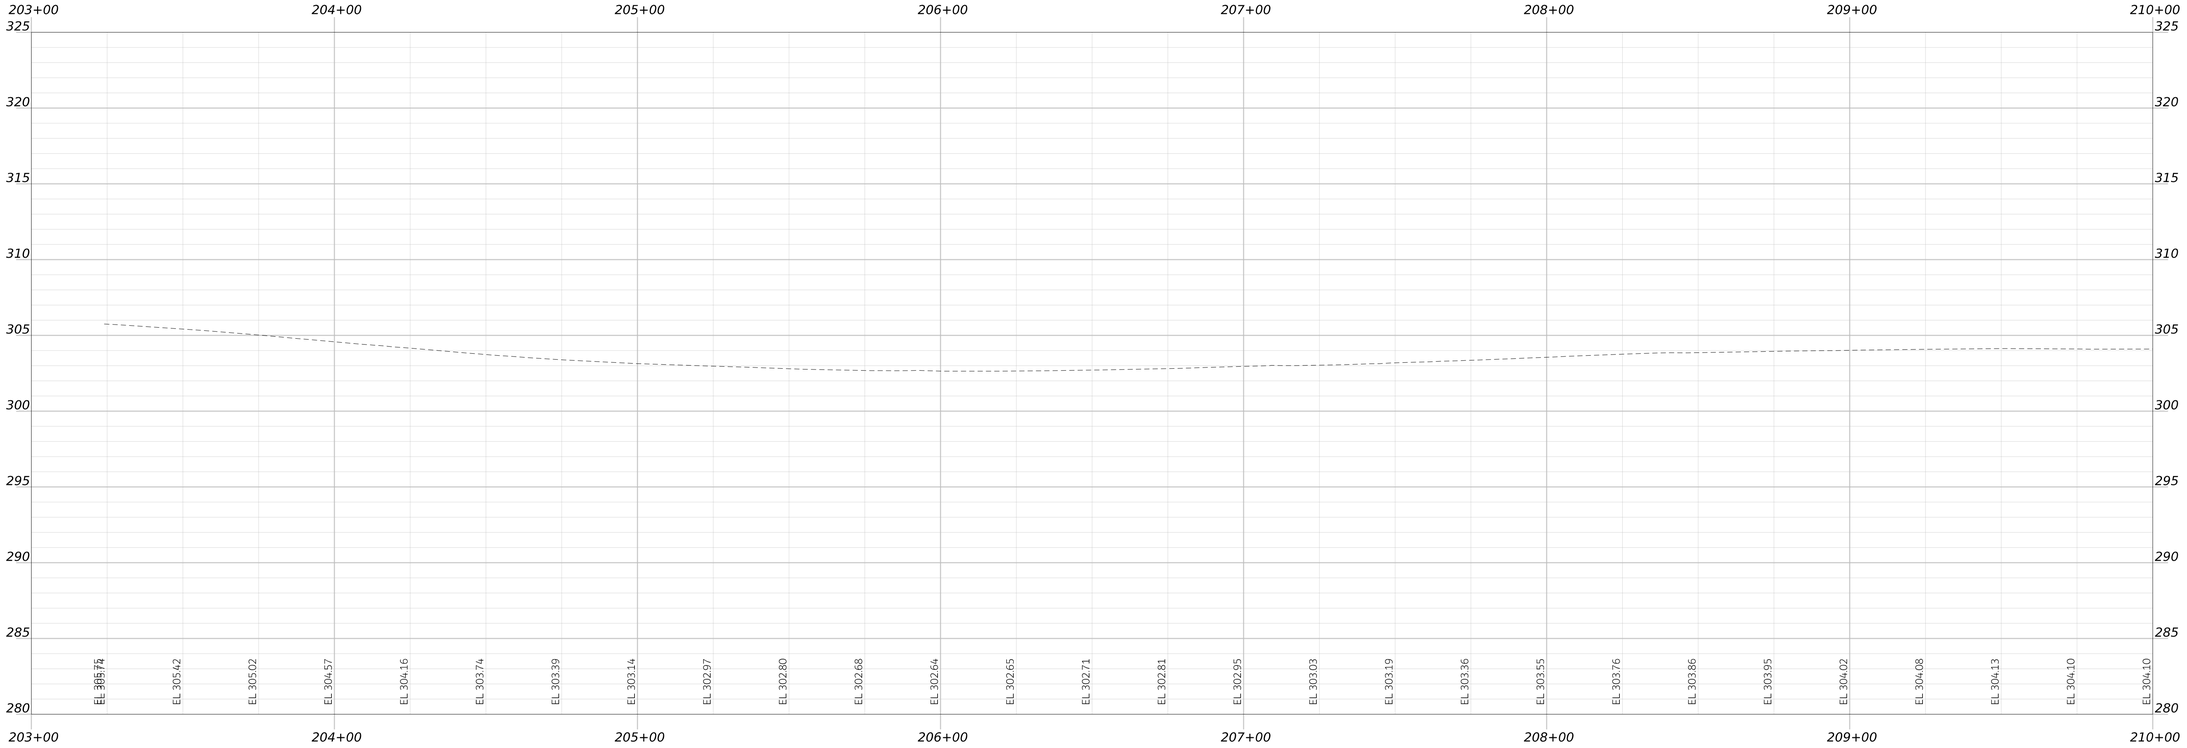

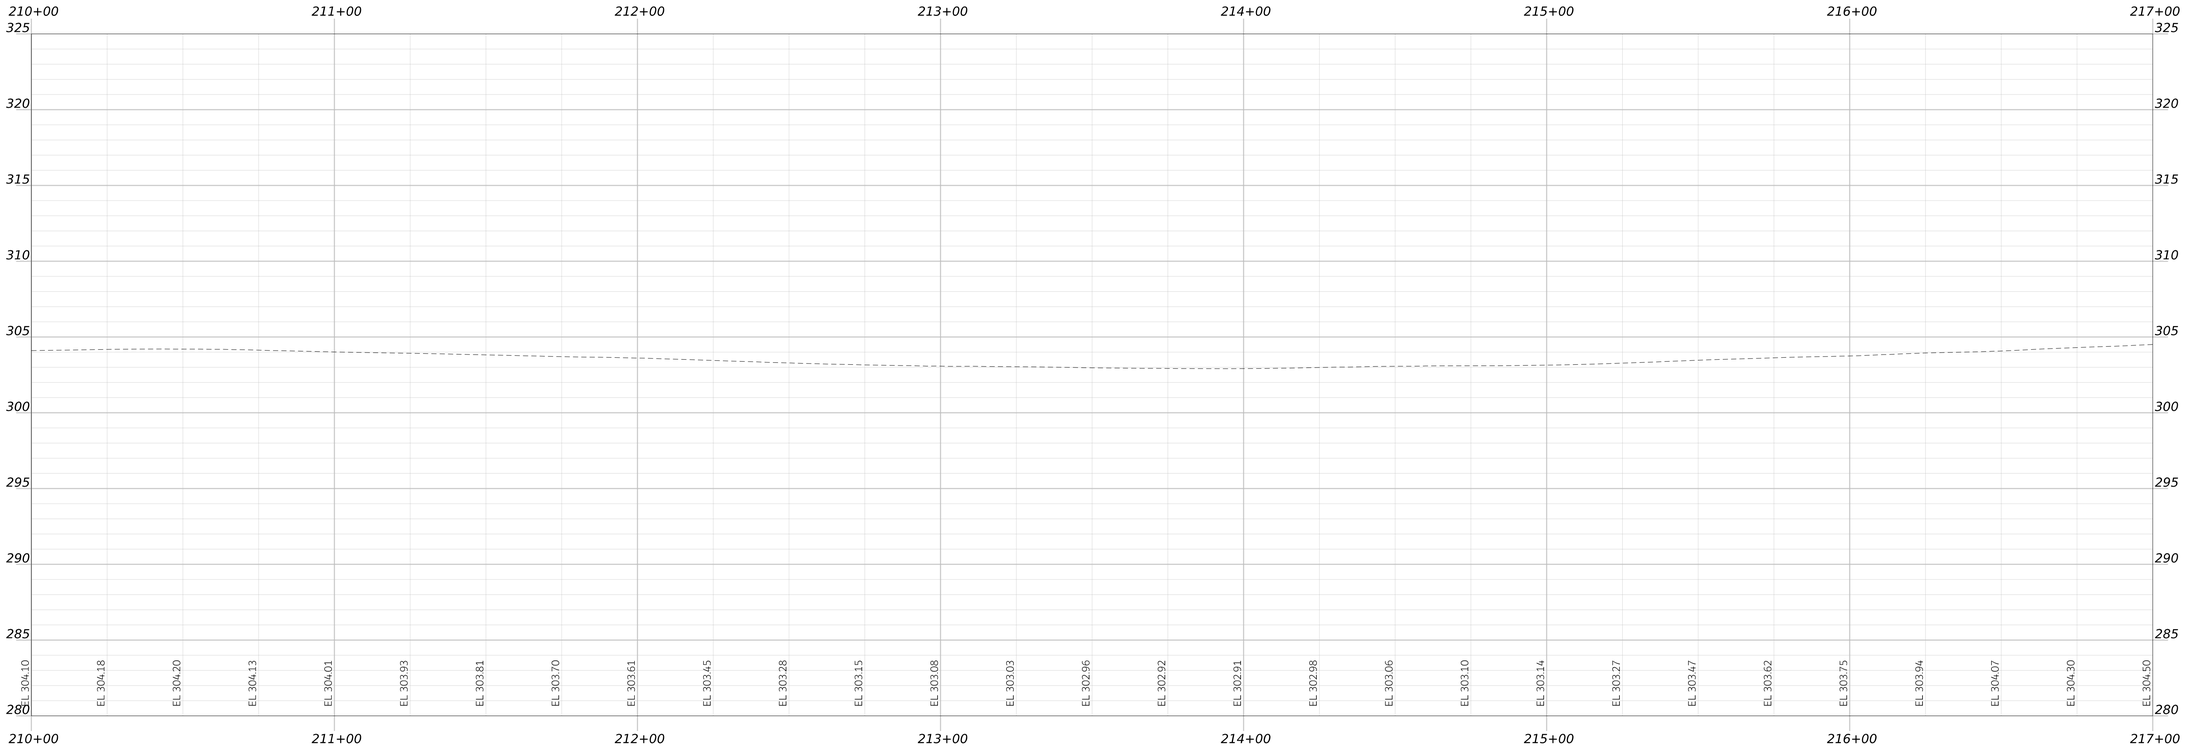

STATE OF MAINE
DEPARTMENT OF TRANSPORTATION

CAPITAL PROJECTS

WIN
26662.00

HIGHWAY PLANS

vhb

PROJ MANAGER	ERNIE MARTIN		
DESIGN-DETAILED	JBD	BRT	11/11/2024
CHECKED-REVIEWED	ECF	AG	11/11/2024
DESIGN2-DETAILED2			
DESIGN3-DETAILED3			
REVISIONS 1			
REVISIONS 2			
REVISIONS 3			
REVISIONS 4			
FIELD CHANGES			

WINDHAM
TANDBERG TRAIL (WEST)

PROFILES
(1 OF 4)

SHEET NUMBER

85


OF 322

Username: JAMESDAVIS Date: 11/11/2024

Filename: c:\bms\vhb-pw-01\dms97340\005_Plans-Profiles_Tandberg_Rd.dgn

Username: JAMESDAVIS Date: 11/11/2024

Filename: c:\bms\vhb-pw-01\dms97340\005_Plans-Profiles_Tandberg_Rd.dgn

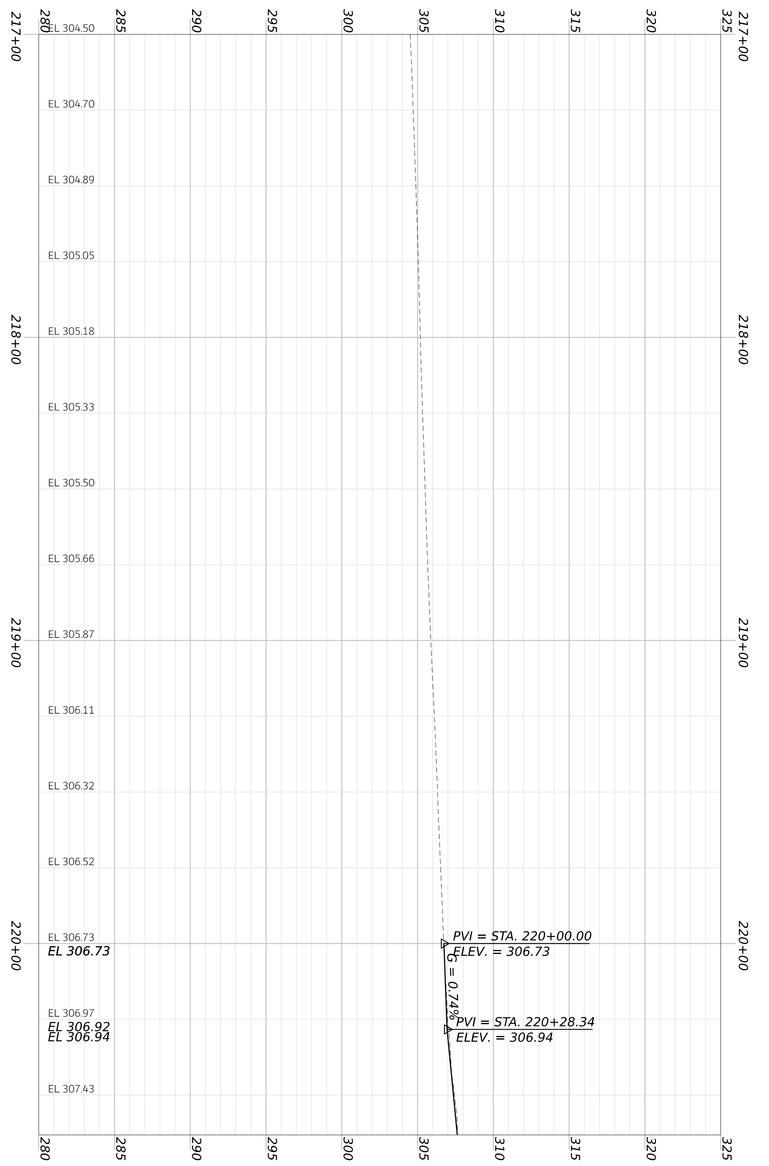

PROJ. MANAGER	ERNIE MARTIN	BY	DATE
DESIGN=DETAILED	JBD	BRT	11/11/2024
CHECKED=REVIEWED	ECF	AG	11/11/2024
DESIGN2=DETAILED2			
DESIGN3=DETAILED3			
REVISIONS 1			
REVISIONS 2			
REVISIONS 3			
REVISIONS 4			
FIELD CHANGES			

SHEET NUMBER 86 OF 322

WINDHAM
TANDBERG TRAIL (WEST)


PROFILES
(2 OF 4)


STATE OF MAINE
DEPARTMENT OF TRANSPORTATION

CAPITAL PROJECTS

WIN
26662.00

HIGHWAY PLANS

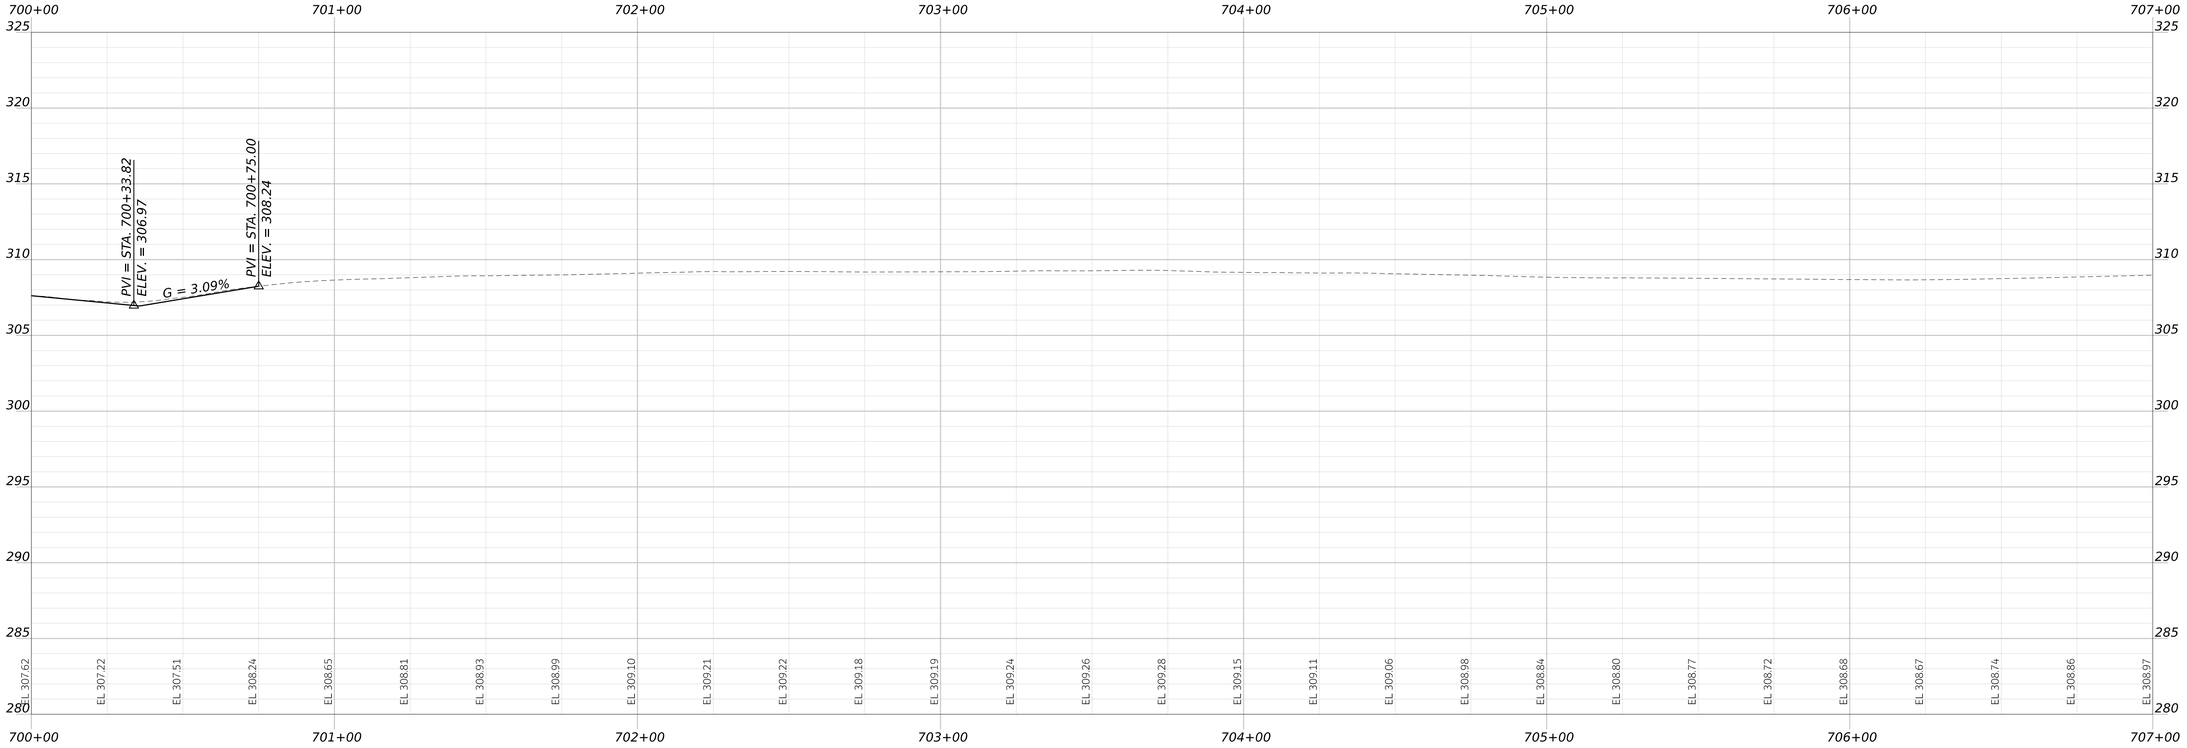

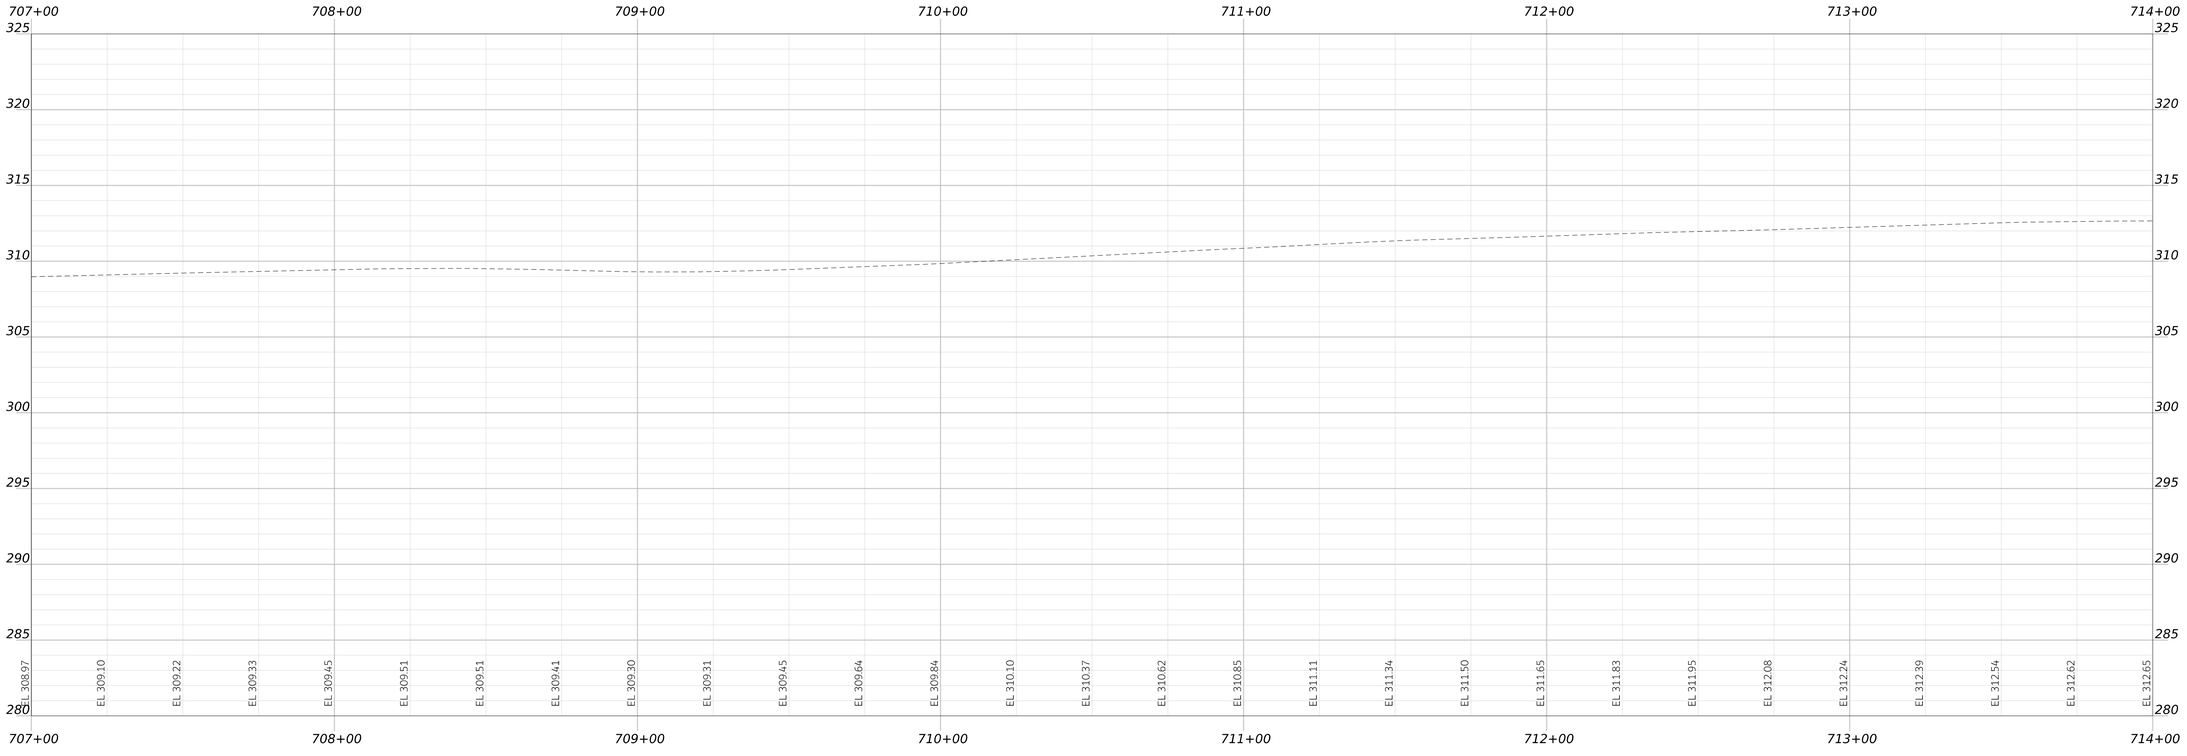

STATE OF MAINE
DEPARTMENT OF TRANSPORTATION

CAPITAL PROJECTS

WIN
26662.00

HIGHWAY PLANS

vhb

PROJ MANAGER	ERNIE MARTIN		
DESIGN-DETAILED	JBD	BRT	11/11/2024
CHECKED-REVIEWED	ECF	AG	11/11/2024
DESIGN2-DETAILED2			
DESIGN3-DETAILED3			
REVISIONS 1			
REVISIONS 2			
REVISIONS 3			
REVISIONS 4			
FIELD CHANGES			

WINDHAM
TANDBERG TRAIL (EAST)

PROFILES
(3 OF 4)


SHEET NUMBER


87

OF 322

Username: JAMESDAVIS Date: 11/11/2024

Filename: c:\bms\vhb-pw-01\dms97340\005_Plans-Profiles_Tandberg_Rd.dgn

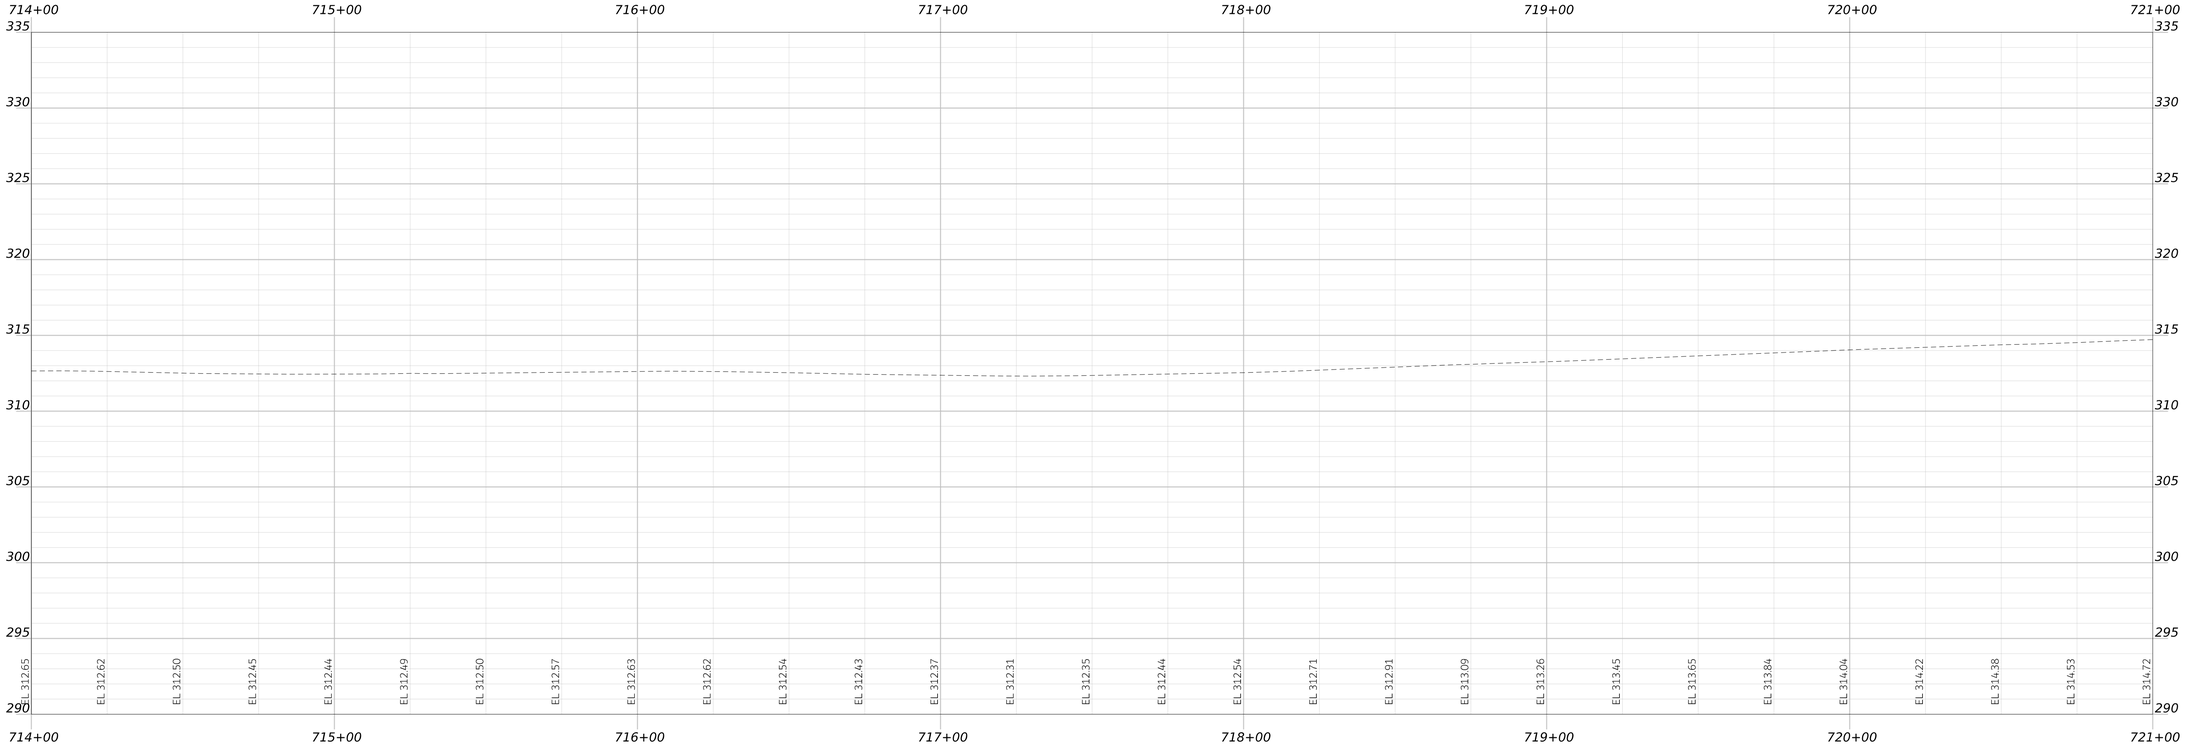

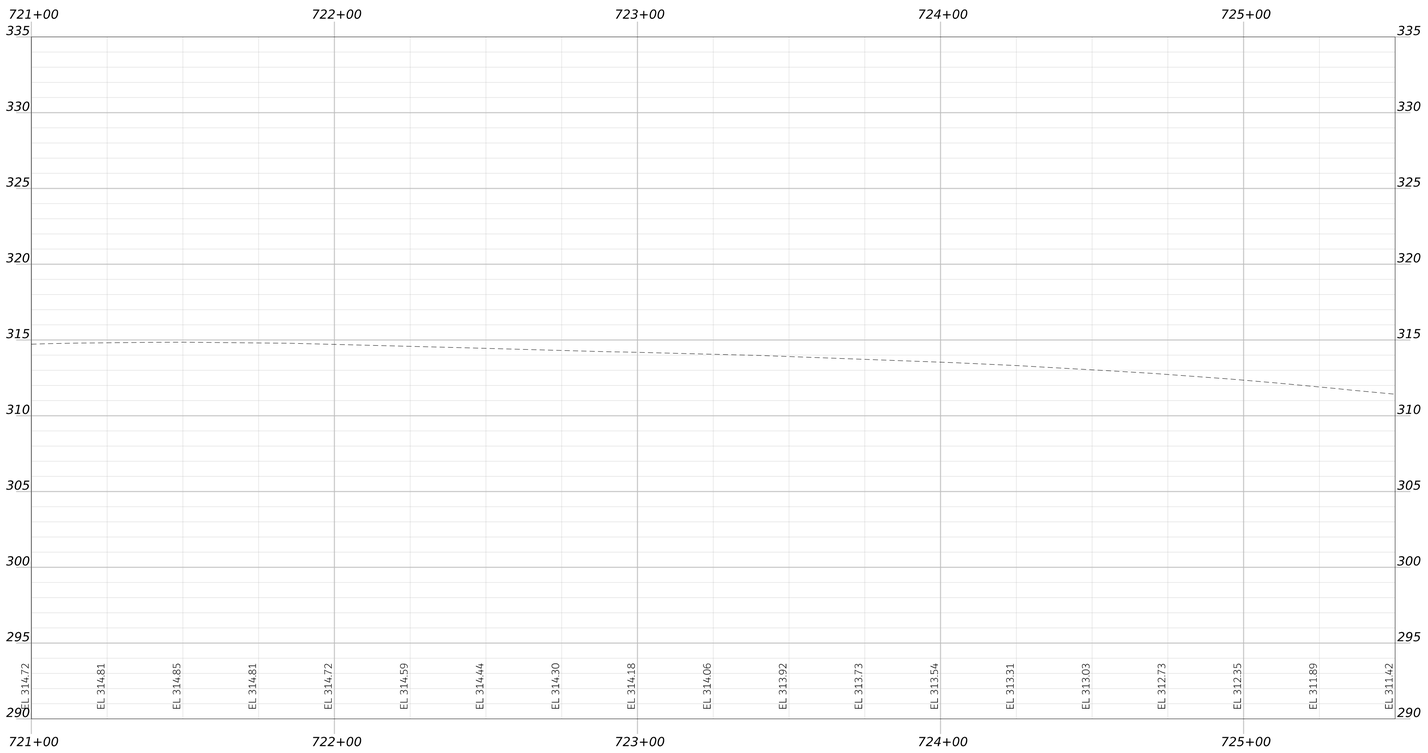

STATE OF MAINE
DEPARTMENT OF TRANSPORTATION

CAPITAL PROJECTS

WIN
26662.00

HIGHWAY PLANS

PROJ MANAGER	ERNIE MARTIN		
DESIGN-DETAILED	JBD	BRT	11/11/2024
CHECKED-REVIEWED	ECF	AG	11/11/2024
DESIGN2-DETAILED2			
DESIGN3-DETAILED3			
REVISIONS 1			
REVISIONS 2			
REVISIONS 3			
REVISIONS 4			
FIELD CHANGES			

WINDHAM
TANDBERG TRAIL (EAST)

PROFILES
(4 OF 4)


SHEET NUMBER


88

OF 322

Username: JAMESDAVIS Date: 11/11/2024

Filename: c:\bms\vhb-pw-01\dms97340\005_Plans-Profiles_Tandberg_Rd.dgn

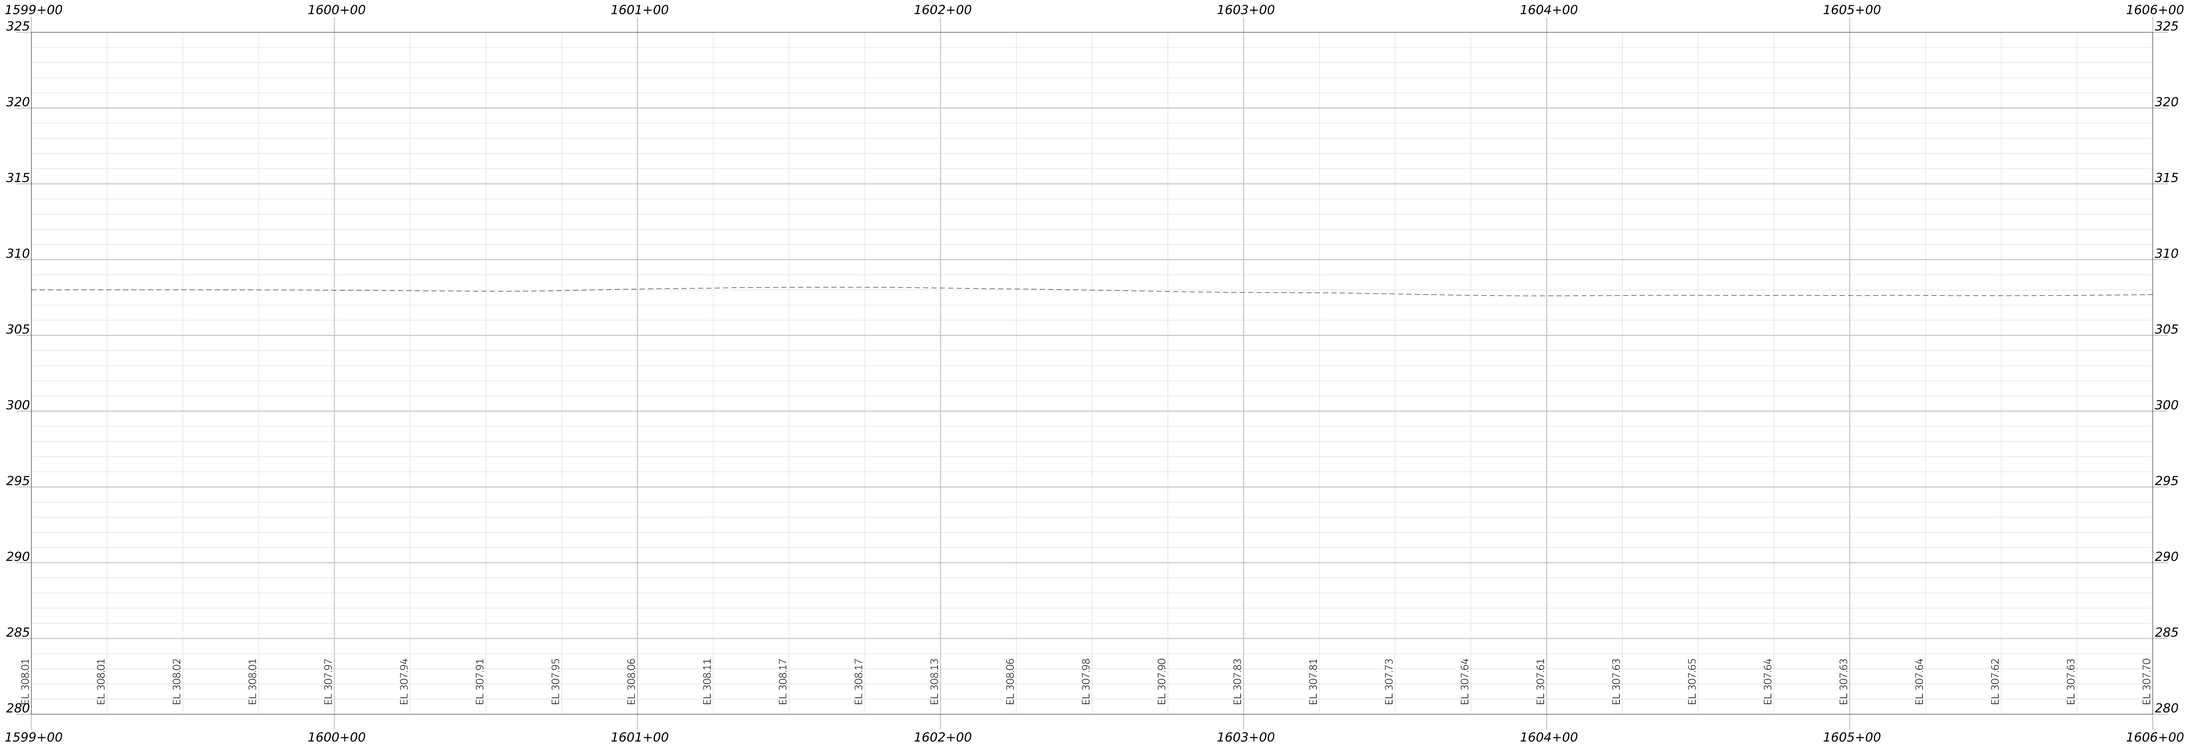

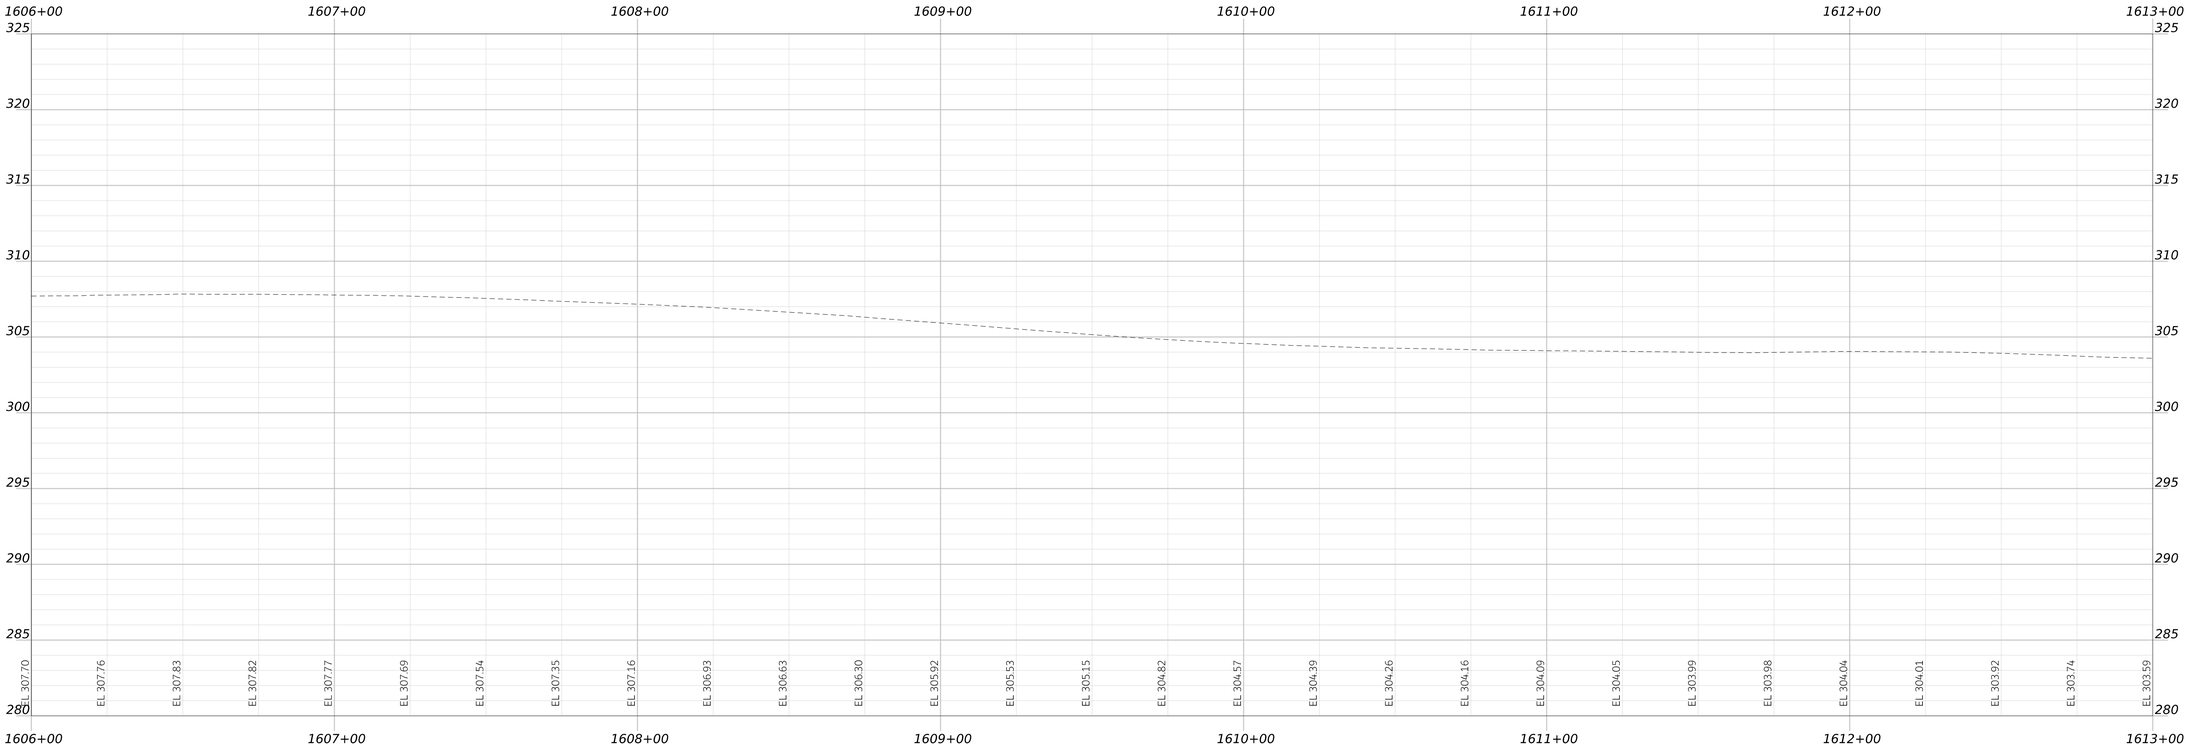

STATE OF MAINE
DEPARTMENT OF TRANSPORTATION

CAPITAL PROJECTS

WIN
26662.00

HIGHWAY PLANS

PROJ MANAGER	ERNIE MARTIN		
DESIGN-DETAILED	JBD	BRT	11/11/2024
CHECKED-REVIEWED	ECF	AG	11/11/2024
DESIGN2-DETAILED2			
DESIGN3-DETAILED3			
REVISIONS 1			
REVISIONS 2			
REVISIONS 3			
REVISIONS 4			
FIELD CHANGES			

WINDHAM
WHITES BRIDGE RD

PROFILES
(1 OF 2)

SHEET NUMBER

89

OF 322


Username: BTOMIC

Date: 11/11/2024

Filename: c:\bms\vhb-pw-01\dms97340\007_Plan-Profiles_White_Bridges_Rd.dgn

Username: BTOMIC Date: 11/11/2024

Filename: c:\bms\vhb-pw-01\dms97340\007_Plan-Profiles_White_Bridges_Rd.dgn

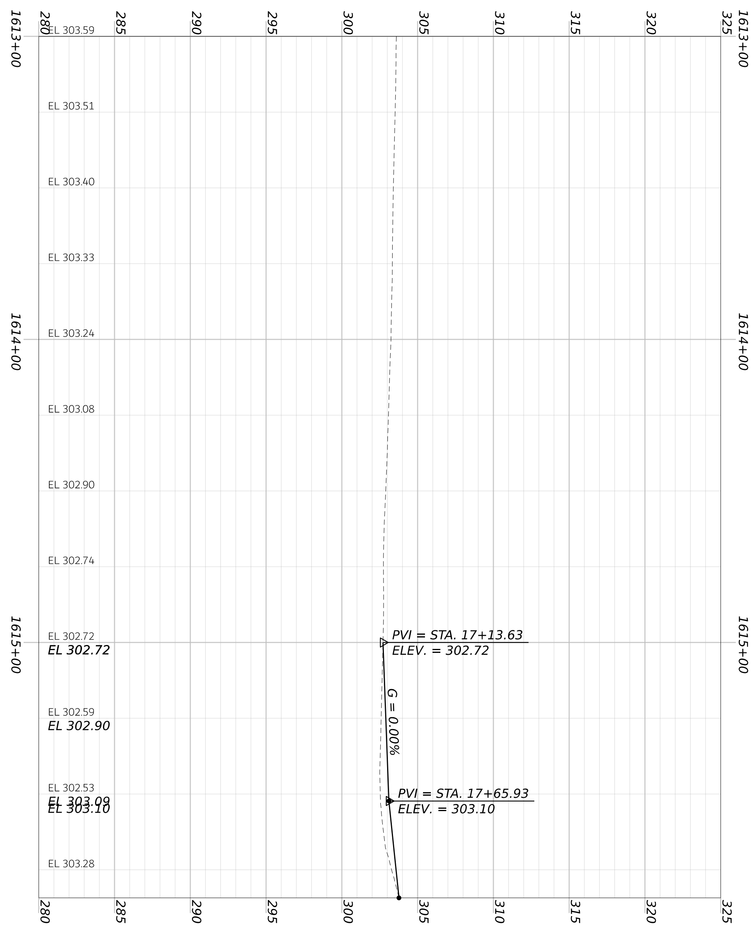

WINDHAM
WHITES BRIDGE RD

PROFILES
(2 OF 2)

PROJ. MANAGER	ERNIE MARTIN	BY	DATE
DESIGN=DETAILED	JBD	BRT	11/11/2024
CHECKED=REVIEWED	ECF	AG	11/11/2024
DESIGN2=DETAILED2			
DESIGN3=DETAILED3			
REVISIONS 1			
REVISIONS 2			
REVISIONS 3			
REVISIONS 4			
FIELD CHANGES			


SHEET NUMBER 90 OF 322


STATE OF MAINE
DEPARTMENT OF TRANSPORTATION

CAPITAL PROJECTS

WIN
26662.00

HIGHWAY PLANS

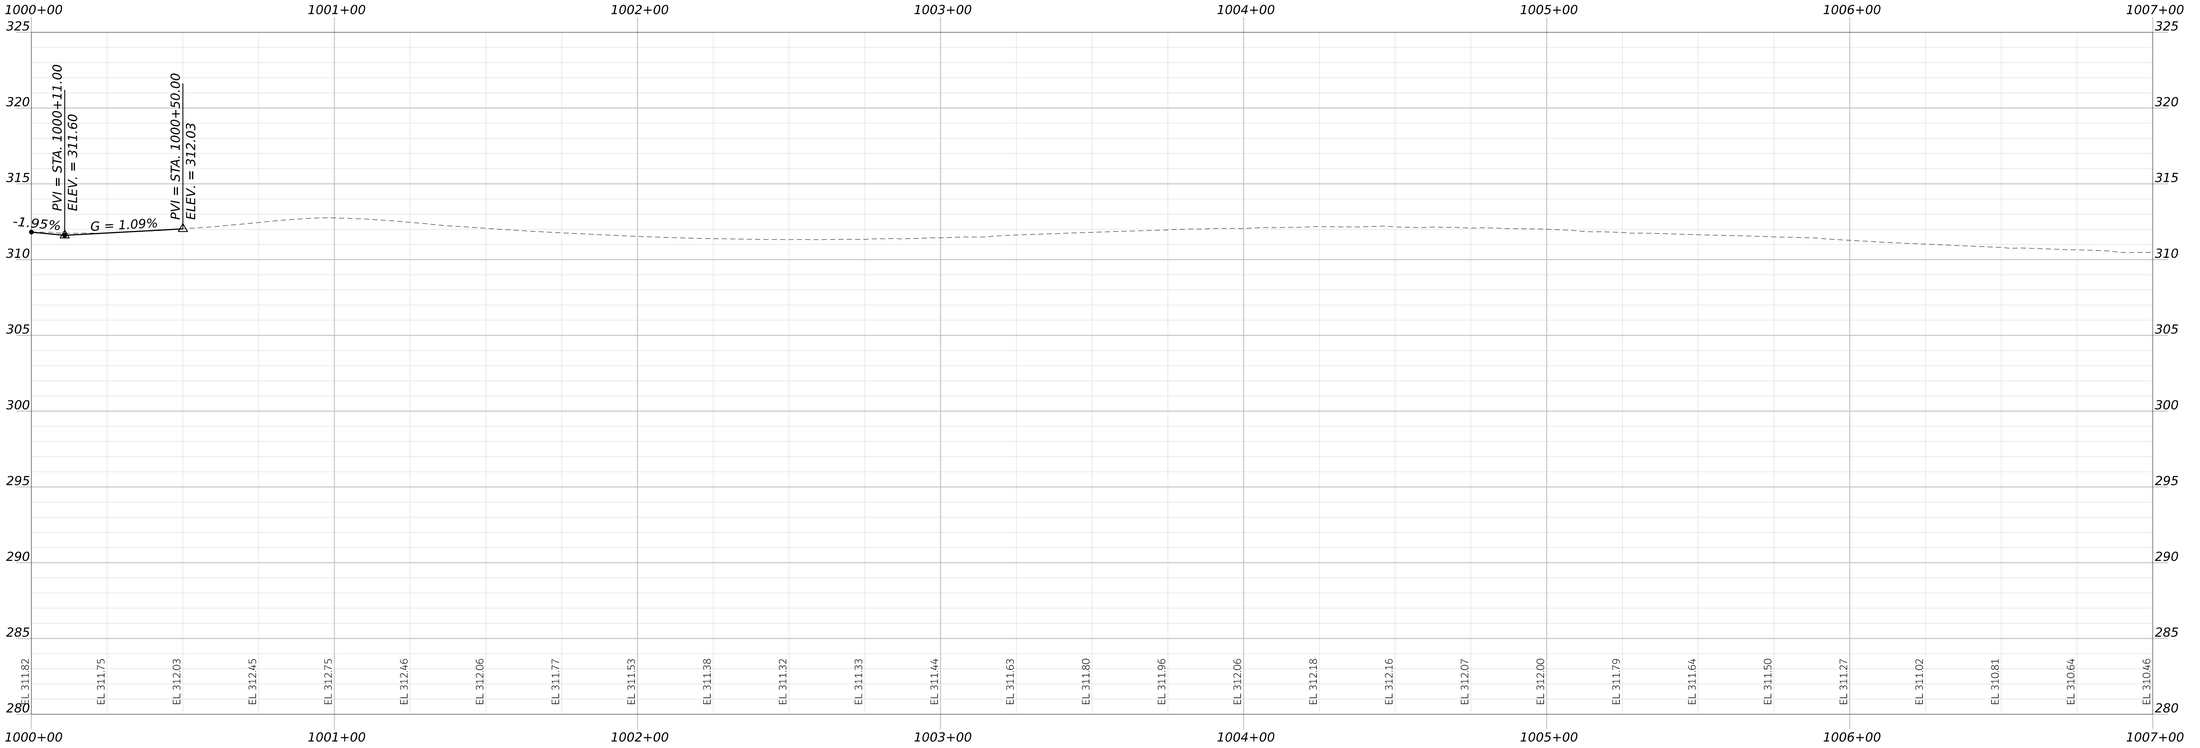

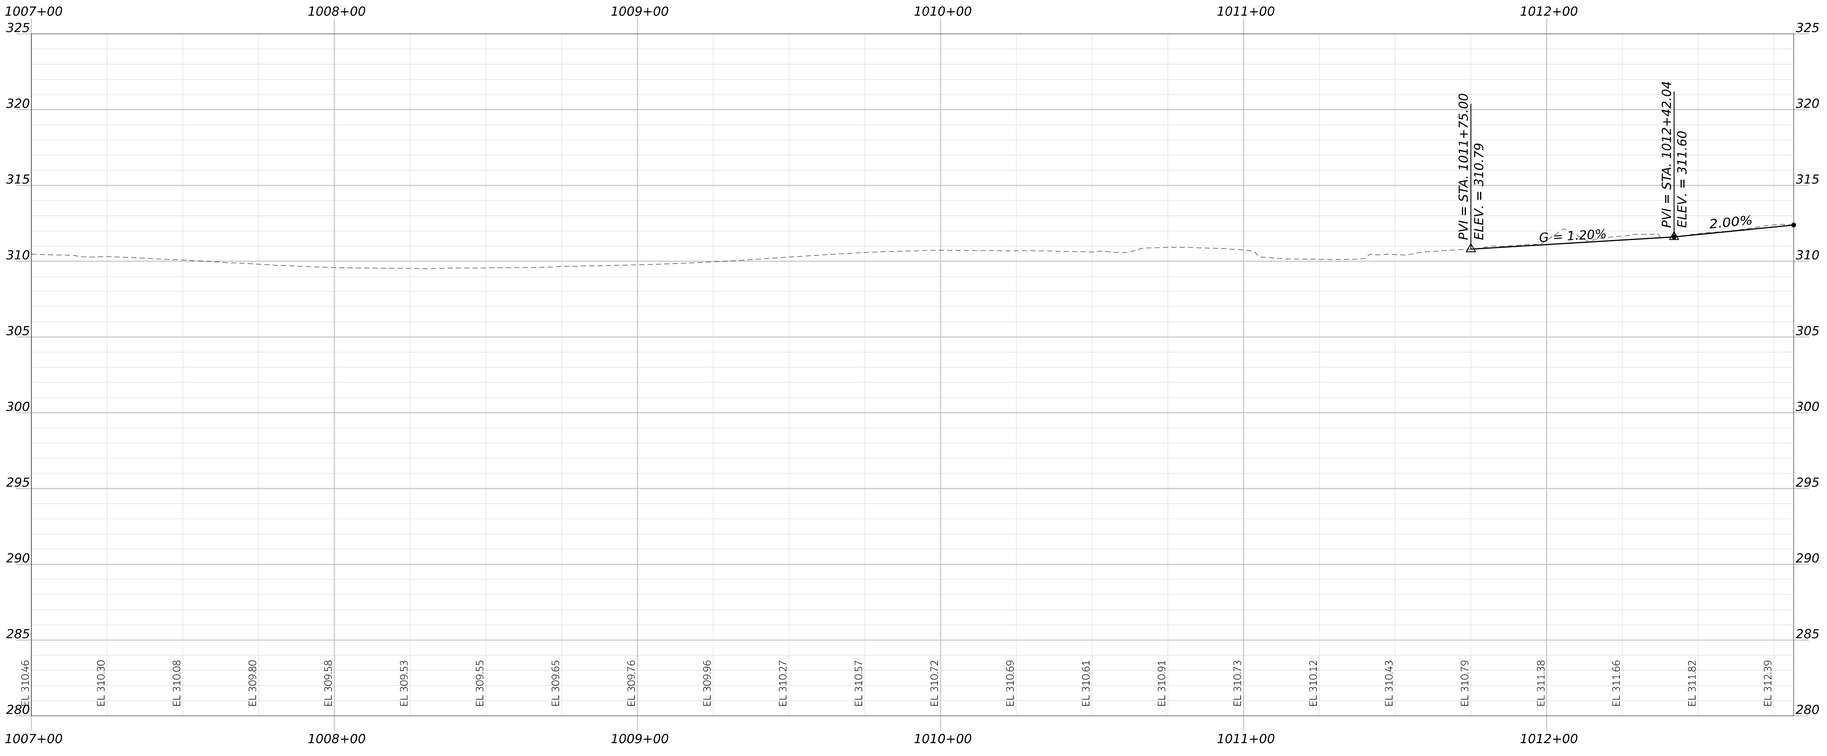

STATE OF MAINE
DEPARTMENT OF TRANSPORTATION

CAPITAL PROJECTS

WIN
26662.00

HIGHWAY PLANS

vhb

PROJ MANAGER	ERNIE MARTIN		
DESIGN-DETAILED	JBD	BRT	11/11/2024
CHECKED-REVIEWED	ECF	AG	11/11/2024
DESIGN2-DETAILED2			
DESIGN3-DETAILED3			
REVISIONS 1			
REVISIONS 2			
REVISIONS 3			
REVISIONS 4			
FIELD CHANGES			

WINDHAM
LANDING ROAD

PROFILES
(1 OF 1)


SHEET NUMBER

91


OF 322

Username: JAMESDAVIS Date: 11/11/2024


Filename: c:\bms\vhb-pw-01\dms97340\010_Plan-Profiles_Landing_Rd.dgn

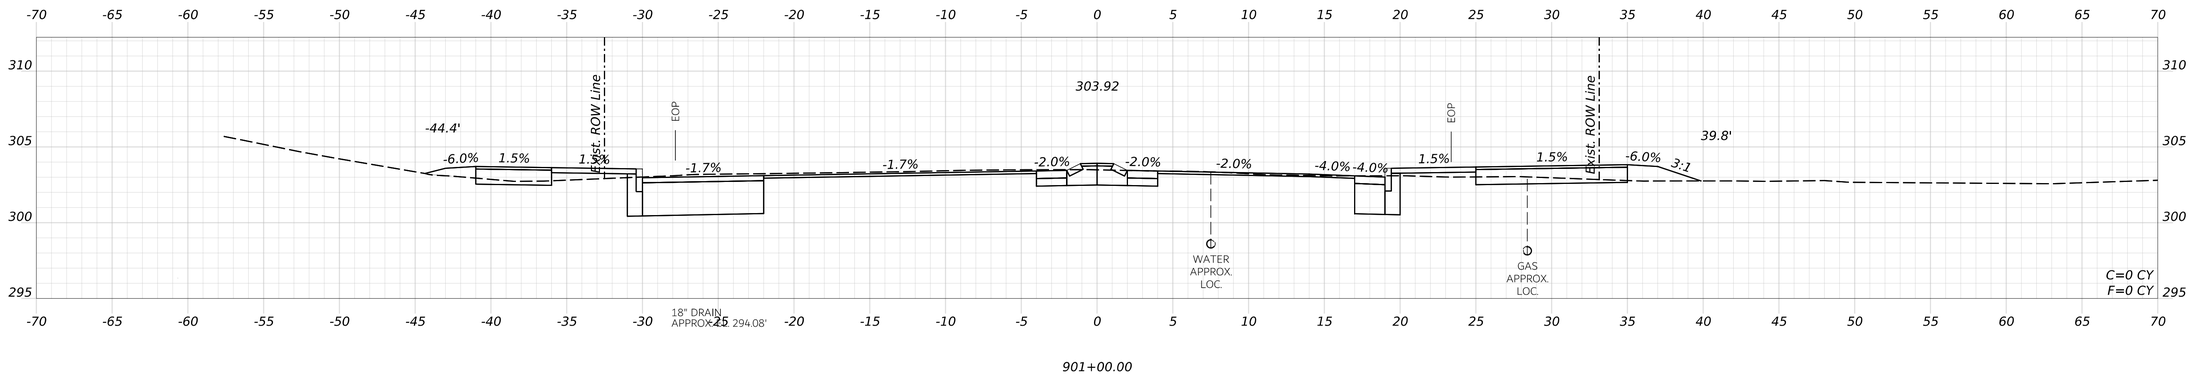

901+00.00

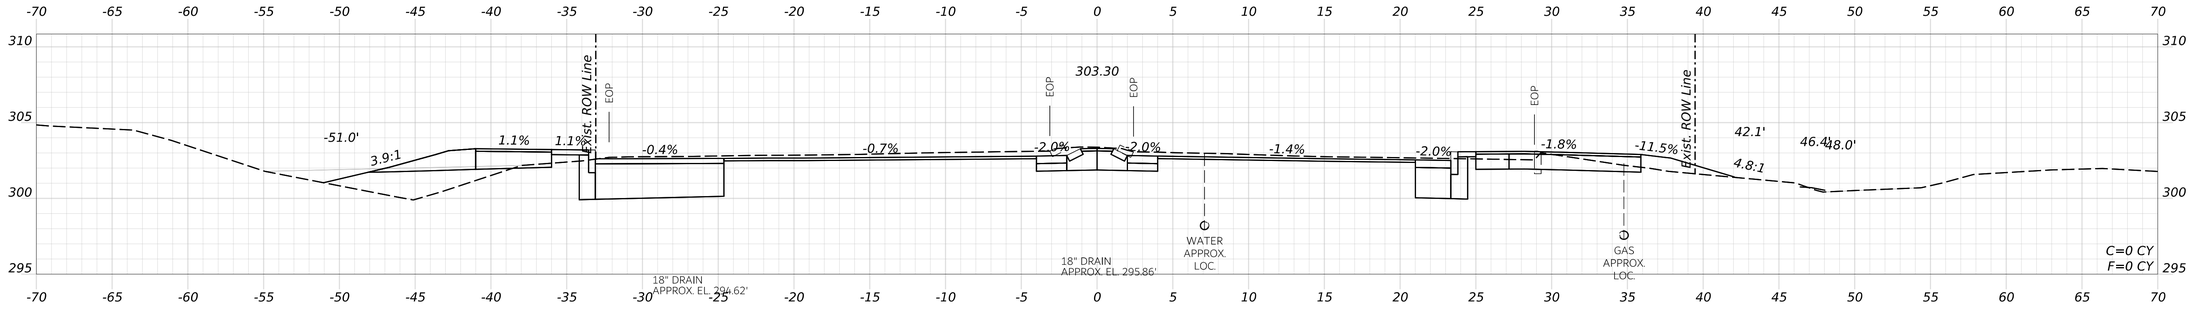

900+50.00

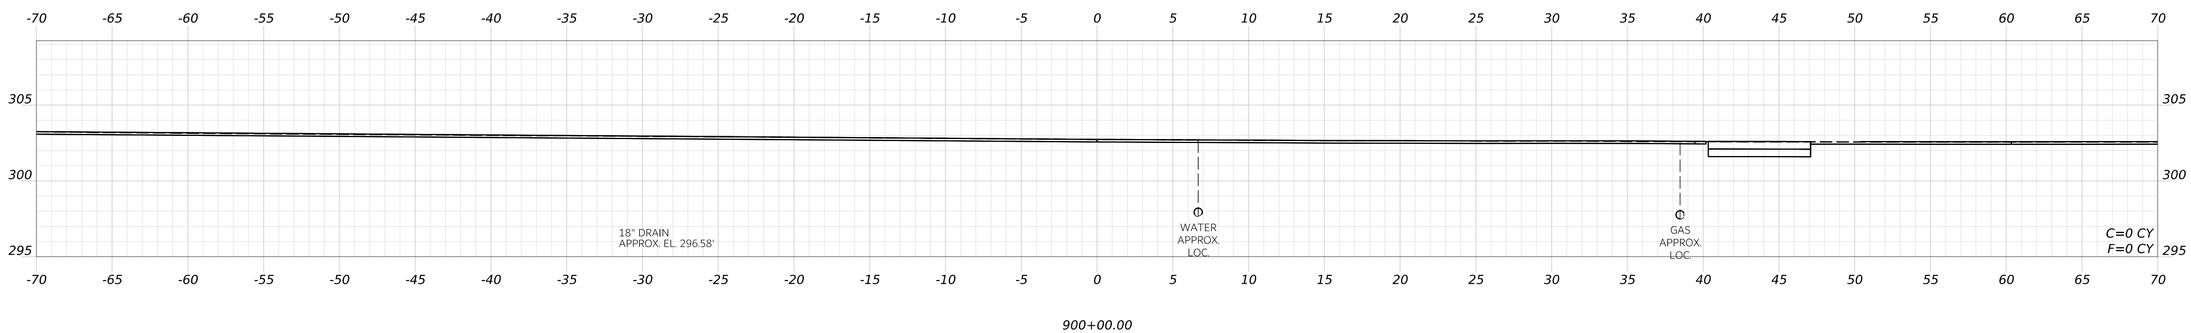

900+00.00

STATE OF MAINE
DEPARTMENT OF TRANSPORTATION

CAPITAL PROJECTS

WIN
26662.00

HIGHWAY PLANS

vhb

		BY	DATE
PROJ. MANAGER	ERNIE MARTIN		
DESIGN-DETAILED	JBD	BRT	11/11/2024
CHECKED-REVIEWED	ECF	AG	11/11/2024
DESIGN2-DETAILED2			
DESIGN3-DETAILED3			
REVISIONS 1			
REVISIONS 2			
REVISIONS 3			
REVISIONS 4			
FIELD CHANGES			

WINDHAM
WEST CONNECTOR

CROSS SECTIONS
(1 OF 50)

SHEET NUMBER


92

OF 322


Date: 11/11/2024

Username: BTOMIC


Filename: c:\bms\vhb-pw-01\dms97340\013_Xsect_West_Connector.dgn

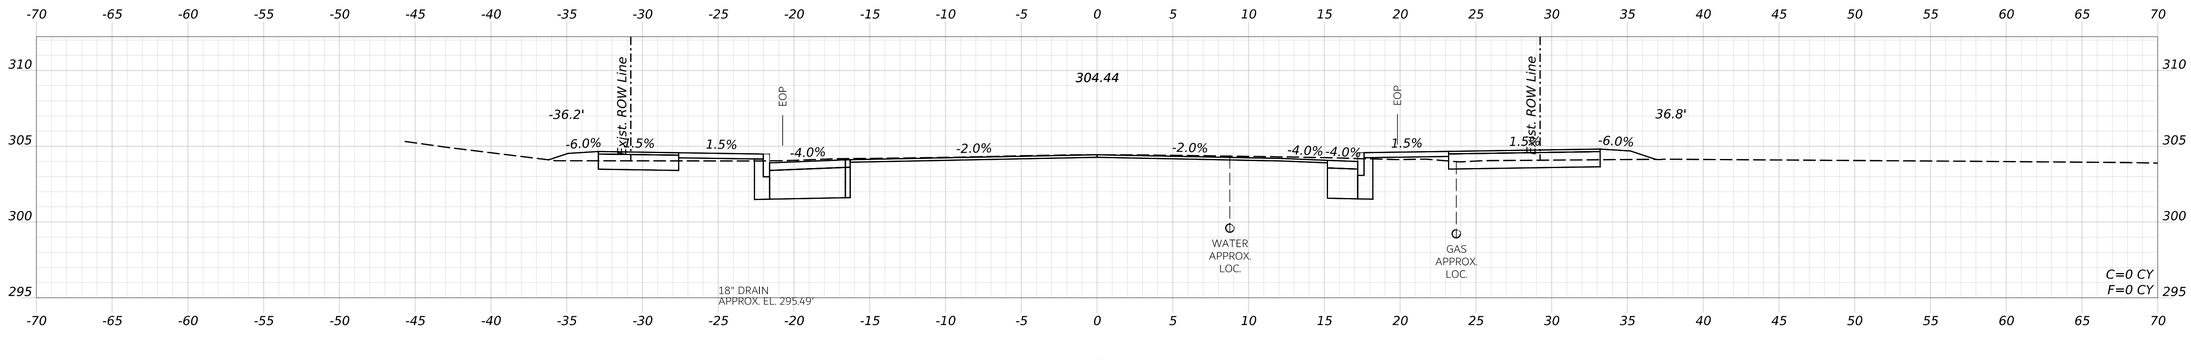

902+50.00

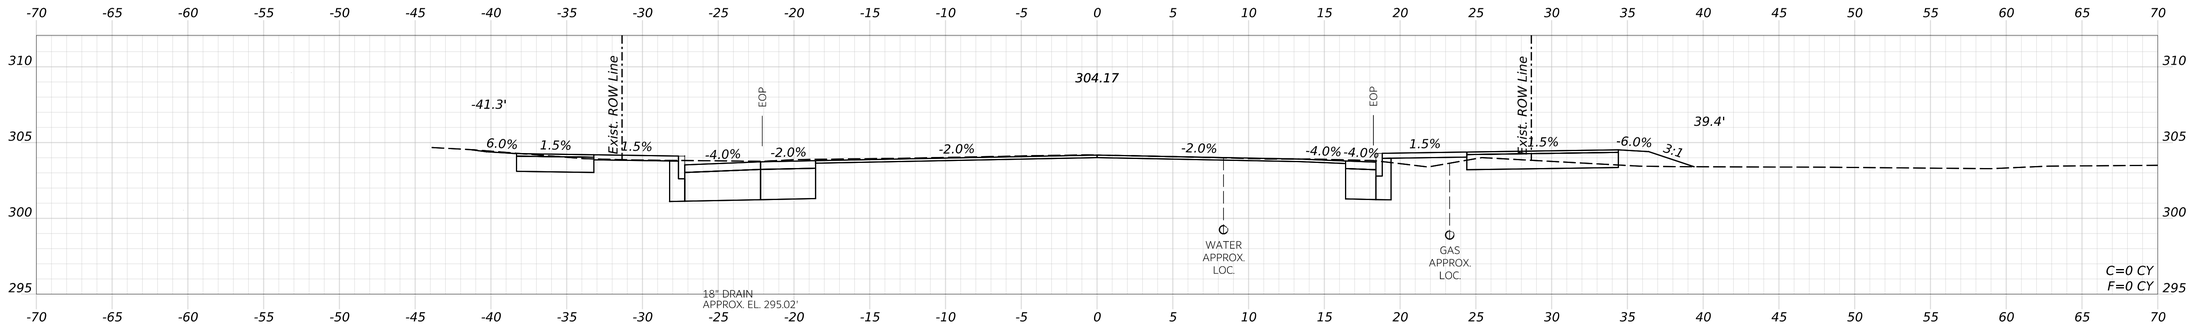

902+00.00

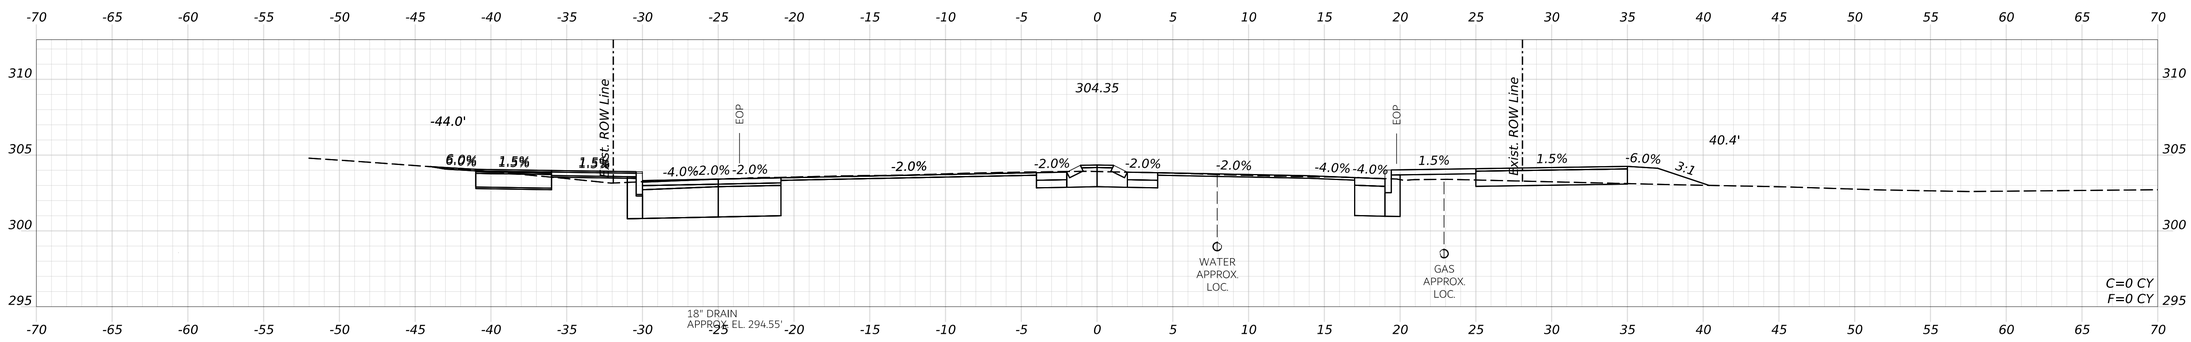

901+50.00

STATE OF MAINE
DEPARTMENT OF TRANSPORTATION

CAPITAL PROJECTS

WIN
26662.00

HIGHWAY PLANS

vhb

PROJ. MANAGER	ERNIE	BY	DATE
DESIGNED-DETAILED	JBD	BRT	11/11/2024
CHECKED-REVIEWED	ECF	AG	11/11/2024
DESIGNED-DETAILED2			
DESIGNED-DETAILED3			
REVISIONS 1			
REVISIONS 2			
REVISIONS 3			
REVISIONS 4			
FIELD CHANGES			

WINDHAM
WEST CONNECTOR
CROSS SECTIONS
(2 OF 50)

SHEET NUMBER


93

OF 322

Date: 11/11/2024

Username: BTOMIC

Filename: c:\bms\vhb-pw-01\dms97340\013_Xsect_West_Connector.dgn

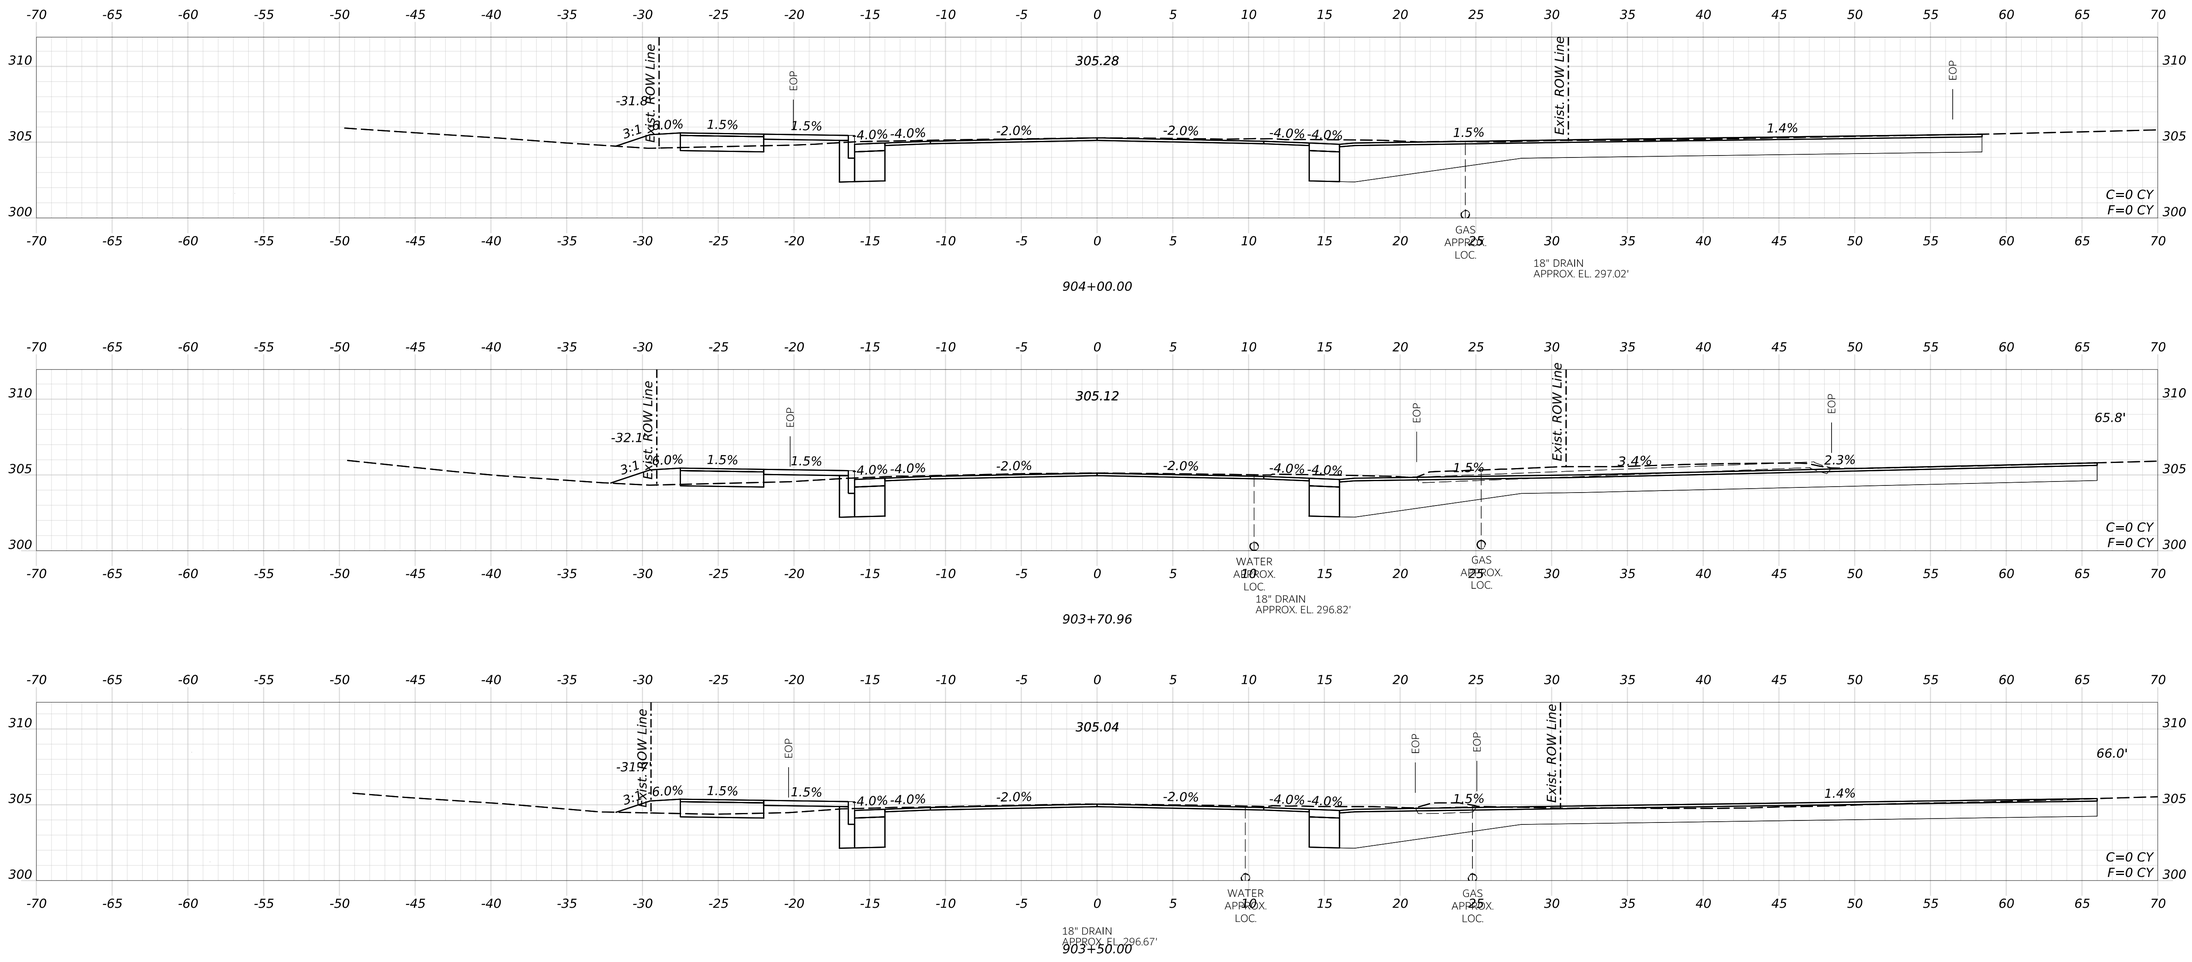

STATE OF MAINE
DEPARTMENT OF TRANSPORTATION

CAPITAL PROJECTS

WIN
26662.00

HIGHWAY PLANS

vhb

	BY	DATE
PROJ. MANAGER	ERNIE MARTIN	
DESIGNED-DETAILED	JBD	11/11/2024
CHECKED-REVIEWED	ECF	11/11/2024
DESIGN2-DETAILED2		
DESIGN3-DETAILED3		
REVISIONS 1		
REVISIONS 2		
REVISIONS 3		
REVISIONS 4		
FIELD CHANGES		

WINDHAM
WEST CONNECTOR

CROSS SECTIONS
(3 OF 50)

SHEET NUMBER

94

OF 322

Date: 11/11/2024

Username: BTOMIC

Filename: c:\bms\vhb-pw-01\dms97340\013_Xsect_West_Connector.dgn

STATE OF MAINE
DEPARTMENT OF TRANSPORTATION

CAPITAL PROJECTS

WIN
26662.00

HIGHWAY PLANS

	BY	DATE
PROJ. MANAGER: ERNIE MARTIN		
DESIGN-DETAILED	JBD	11/11/2024
CHECKED-REVIEWED	ECF	11/11/2024
DESIGN2-DETAILED2		
DESIGN3-DETAILED3		
REVISIONS 1		
REVISIONS 2		
REVISIONS 3		
REVISIONS 4		
FIELD CHANGES		

WINDHAM
WEST CONNECTOR

CROSS SECTIONS
(4 OF 50)

SHEET NUMBER


95

OF 322


Date: 11/11/2024

Username: BTOMIC


Filename: c:\bms\vhb-pw-01\dms97340\013_Xsect_West_Connector.dgn

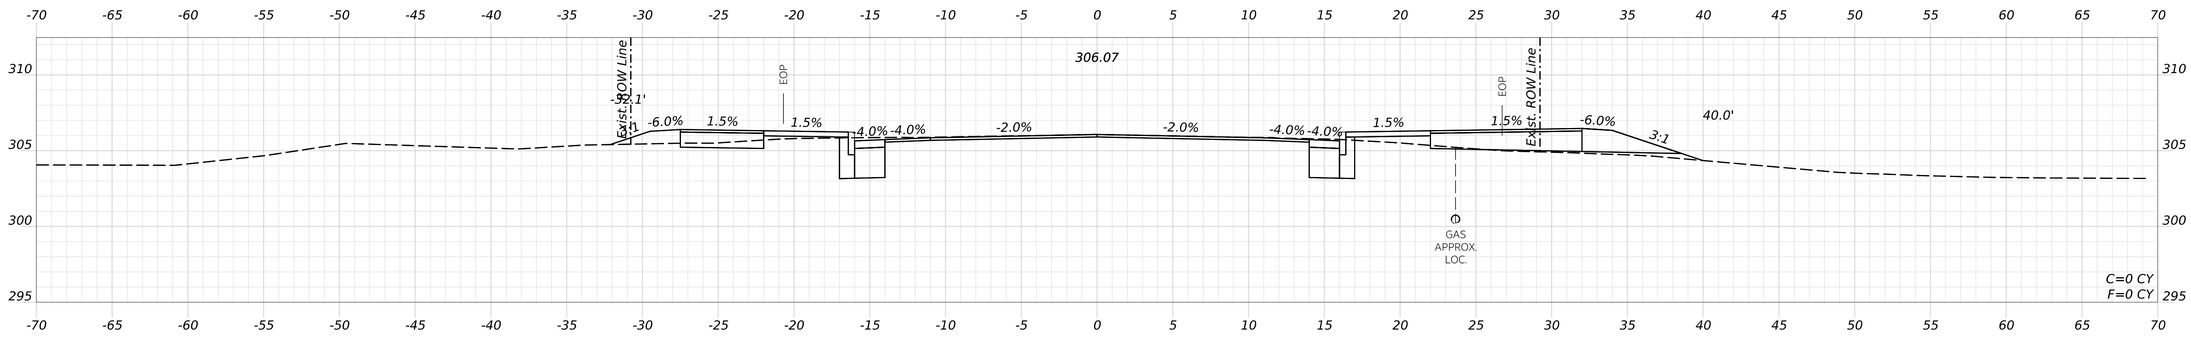

907+00.00

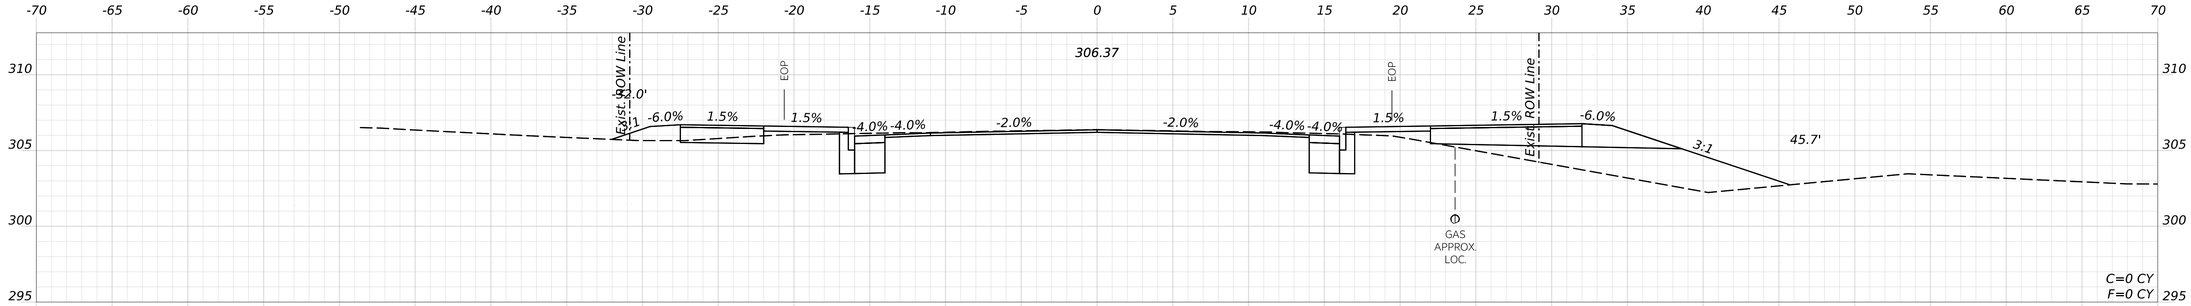

906+50.00

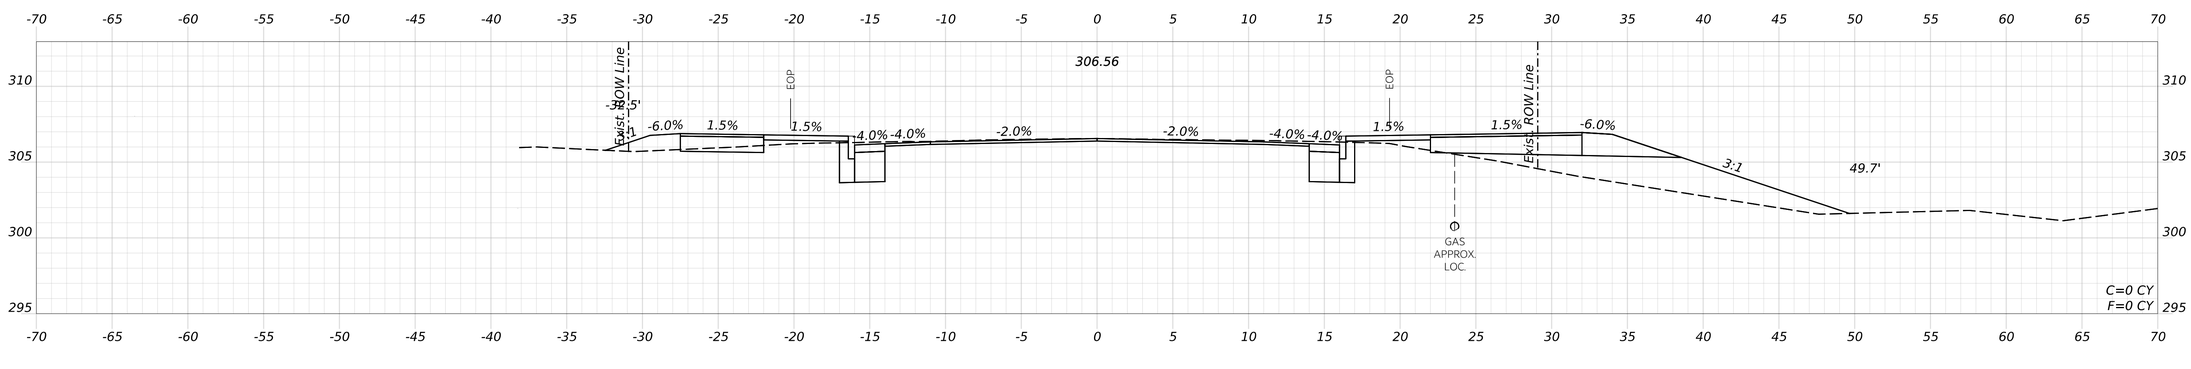

906+00.00

STATE OF MAINE
DEPARTMENT OF TRANSPORTATION

CAPITAL PROJECTS

WIN
26662.00

HIGHWAY PLANS

	BY	DATE
ERNIE MARTIN		
PROJ. MANAGER	JBD	11/11/2024
DESIGN-DETAILED	BRT	11/11/2024
CHECKED-REVIEWED	AG	
DESIGN2-DETAILED2	ECF	
DESIGN3-DETAILED3		
REVISIONS 1		
REVISIONS 2		
REVISIONS 3		
REVISIONS 4		
FIELD CHANGES		

WINDHAM
WEST CONNECTOR

CROSS SECTIONS
(5 OF 50)

SHEET NUMBER


96

OF 322

Date: 11/11/2024

Username: BTOMIC

Filename: c:\bms\vhb-pw-01\dms97340\013_Xsect_West_Connector.dgn

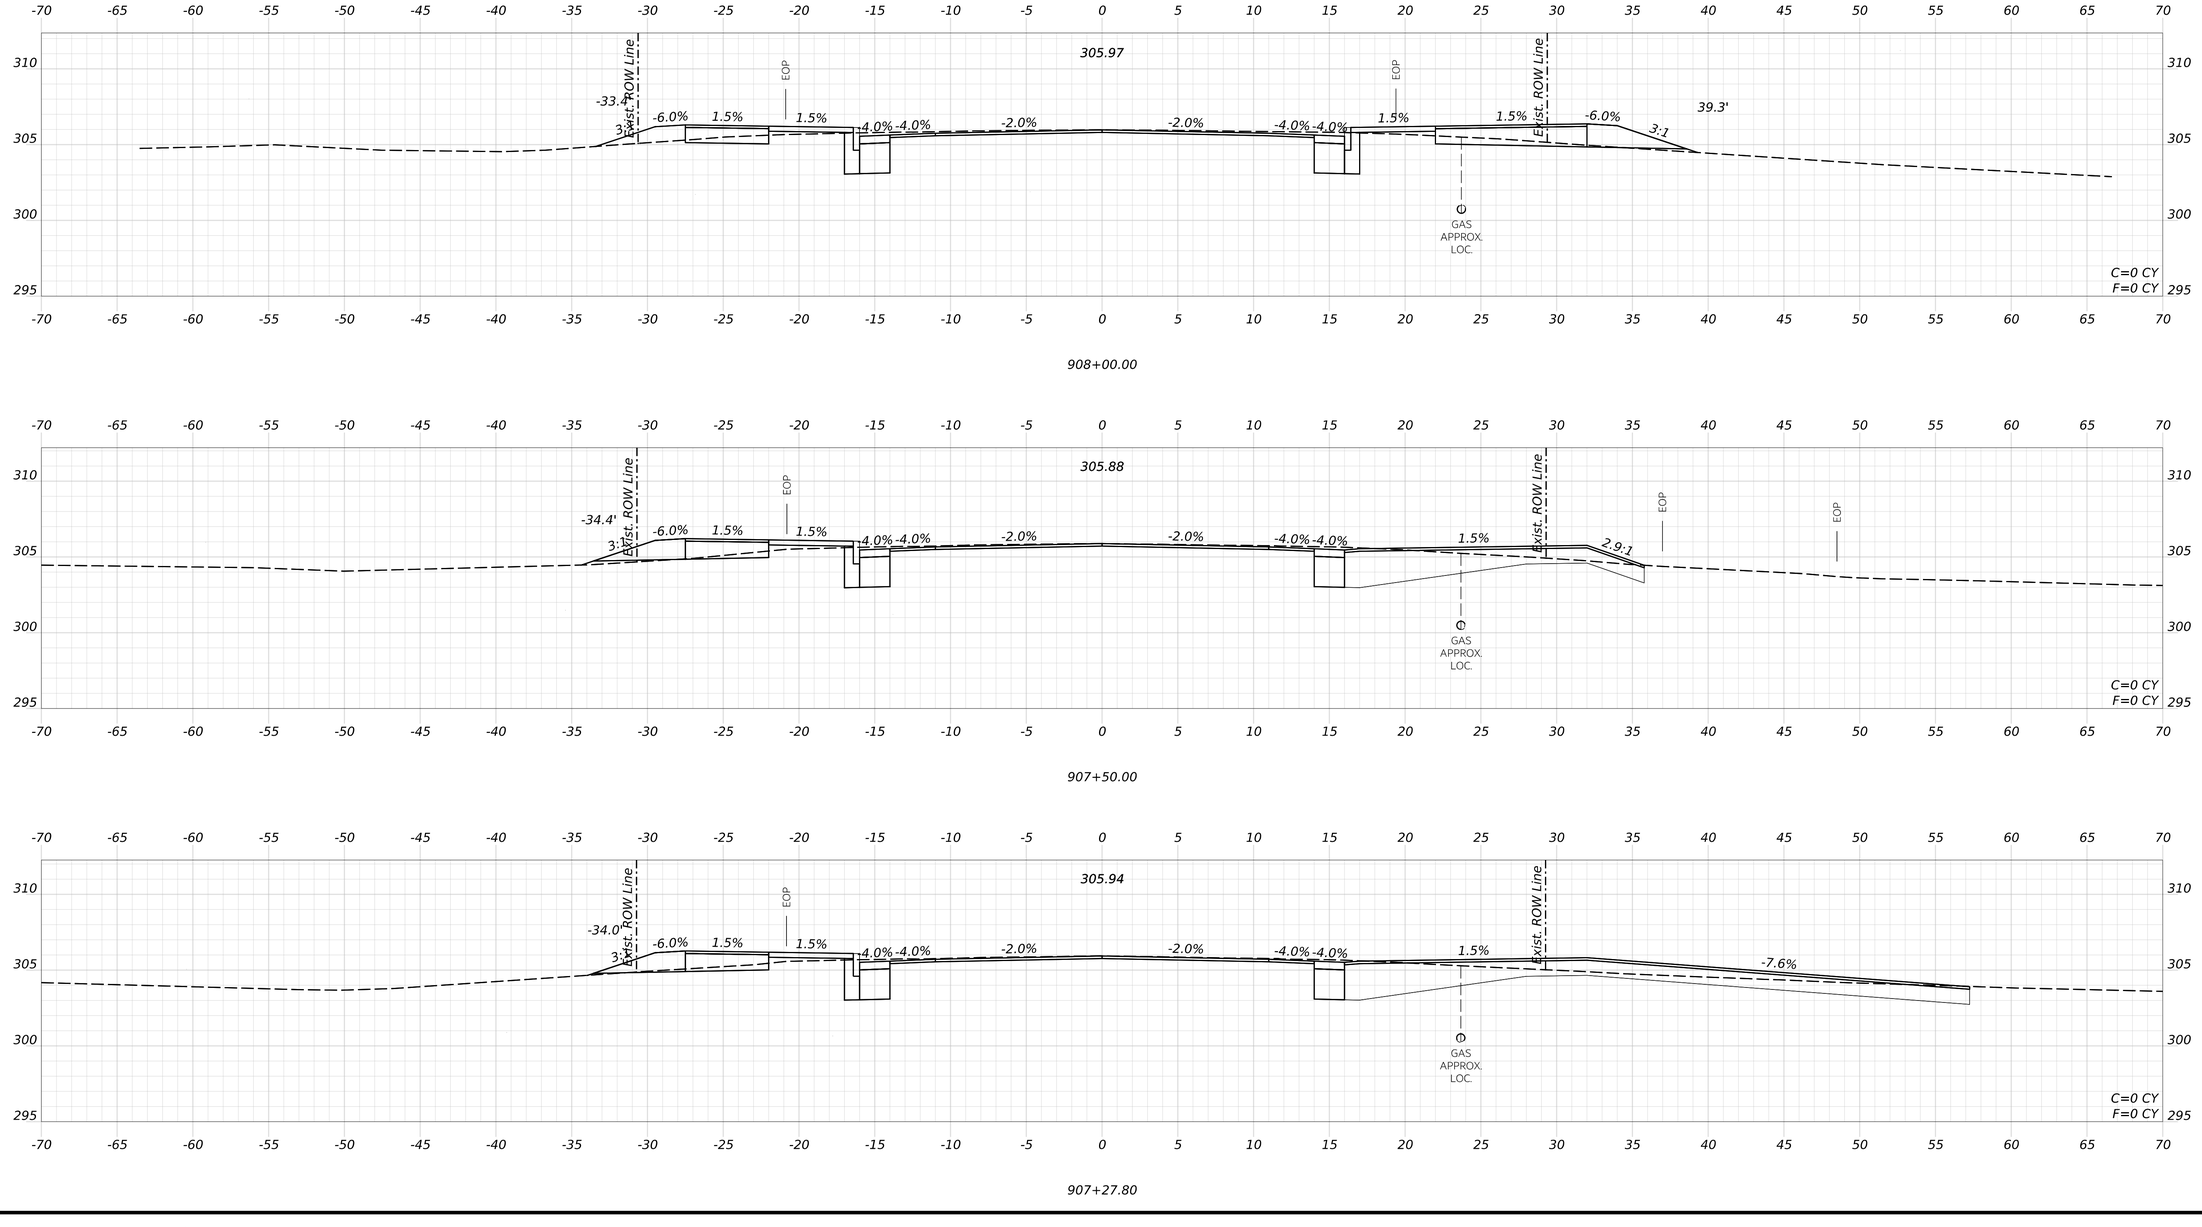

Date: 11/11/2024

Username: BTOMIC

Filename: c:\bms\vhb-pw-01\dms97340\013_Xsect_West_Connector.dgn

STATE OF MAINE
DEPARTMENT OF TRANSPORTATION

CAPITAL PROJECTS

WIN
26662.00

HIGHWAY PLANS

	BY	DATE
PROJ. MANAGER: ERNIE MARTIN		
DESIGN-DETAILED	JBD	11/11/2024
CHECKED-REVIEWED	ECF	11/11/2024
DESIGN2-DETAILED2		
DESIGN3-DETAILED3		
REVISIONS 1		
REVISIONS 2		
REVISIONS 3		
REVISIONS 4		
FIELD CHANGES		


WINDHAM
WEST CONNECTOR

CROSS SECTIONS
(6 OF 50)


SHEET NUMBER

97


OF 322

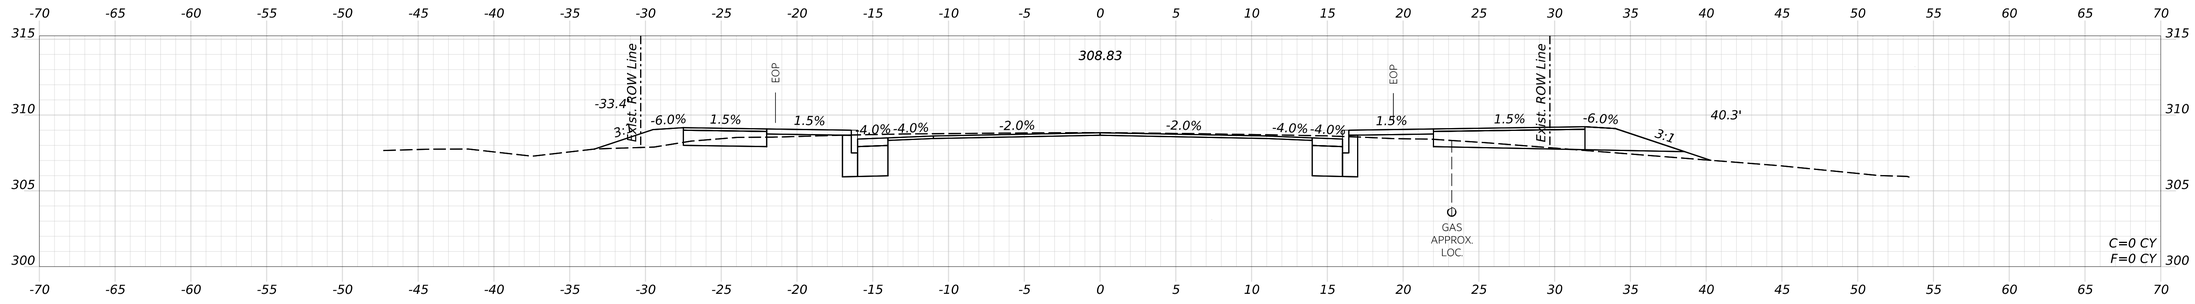


910+00.00

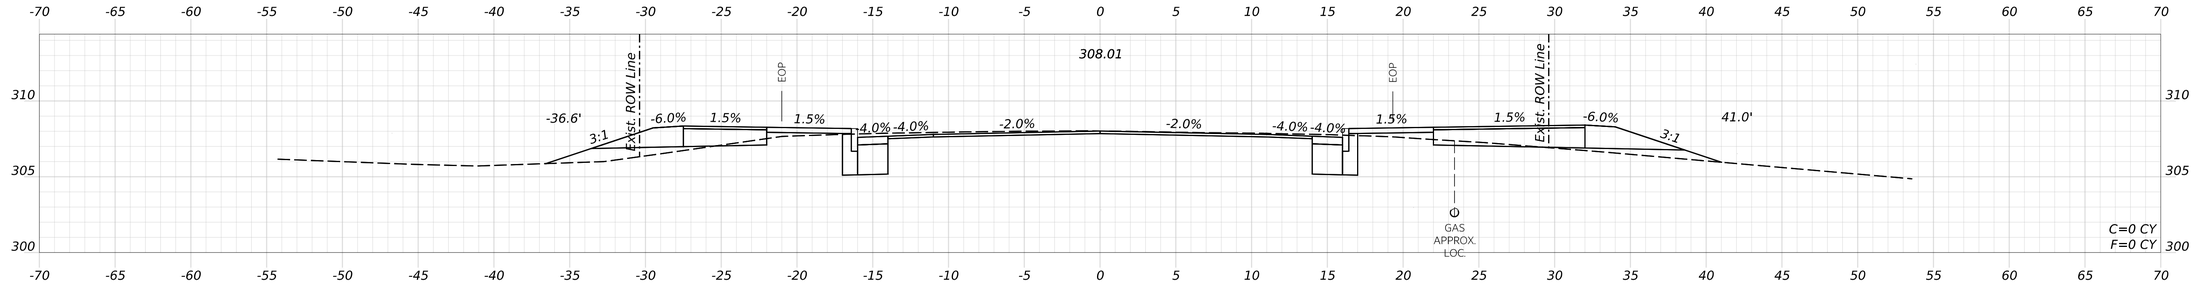

909+50.00

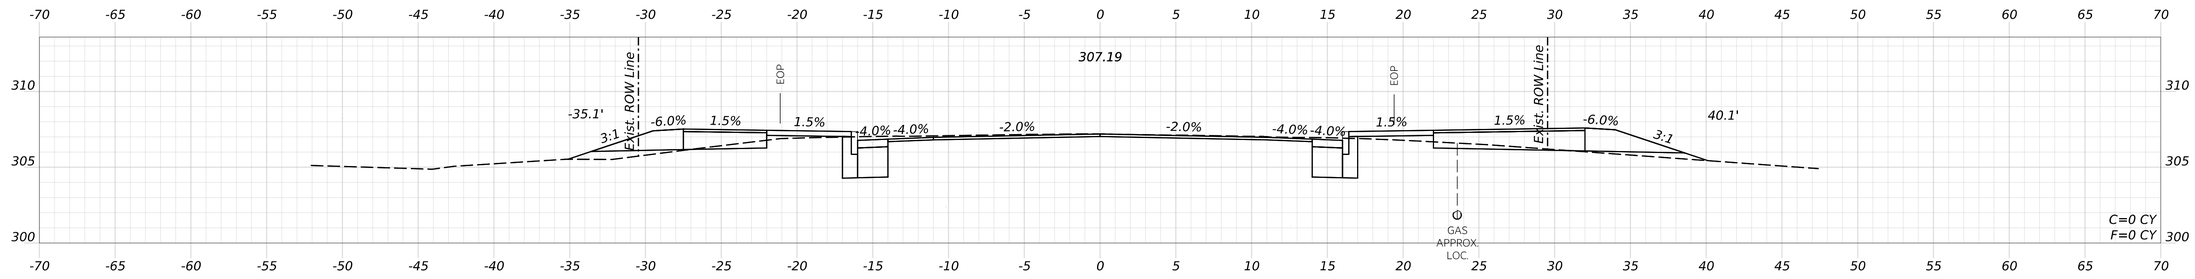

909+00.00

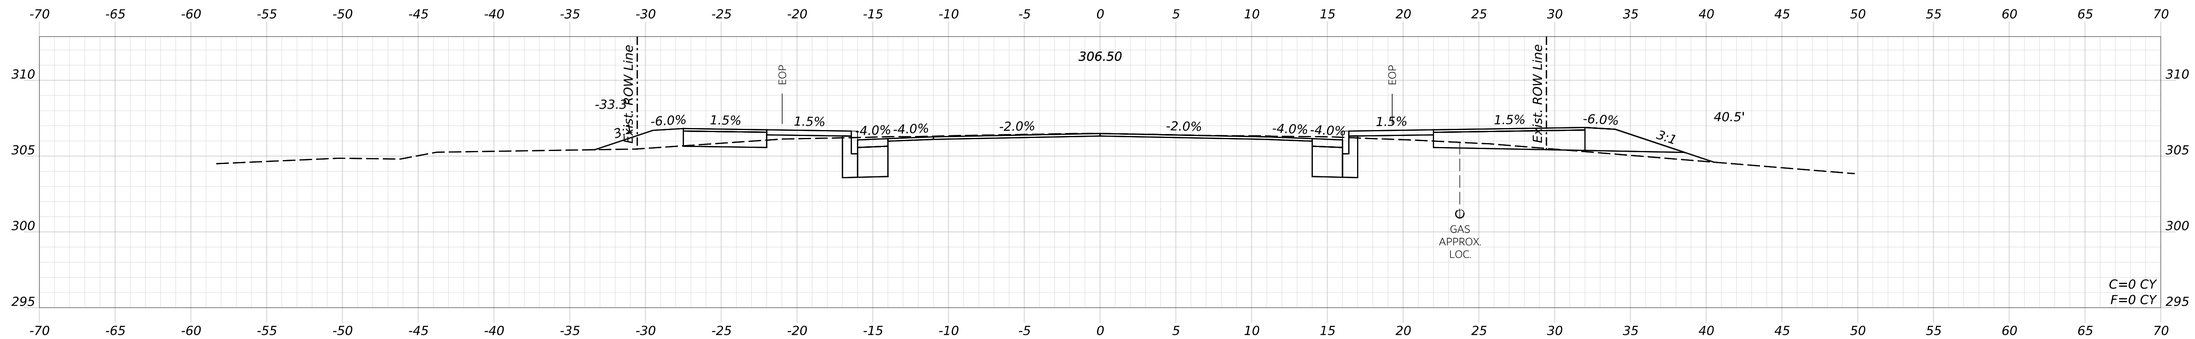

908+50.00

STATE OF MAINE
DEPARTMENT OF TRANSPORTATION

CAPITAL PROJECTS

WIN
26662.00

HIGHWAY PLANS

PROJ. MANAGER	ERNIE MARTIN		
DESIGN-DETAILED	JBD	BRT	11/11/2024
CHECKED-REVIEWED	ECF	AG	11/11/2024
DESIGN2-DETAILED2			
DESIGN3-DETAILED3			
REVISIONS 1			
REVISIONS 2			
REVISIONS 3			
REVISIONS 4			
FIELD CHANGES			

WINDHAM
WEST CONNECTOR

CROSS SECTIONS
(7 OF 50)

SHEET NUMBER


98

OF 322


Date: 11/11/2024

Username: BTOMIC


Filename: c:\bms\vhb-pw-01\dms97340\013_Xsect_West_Connector.dgn

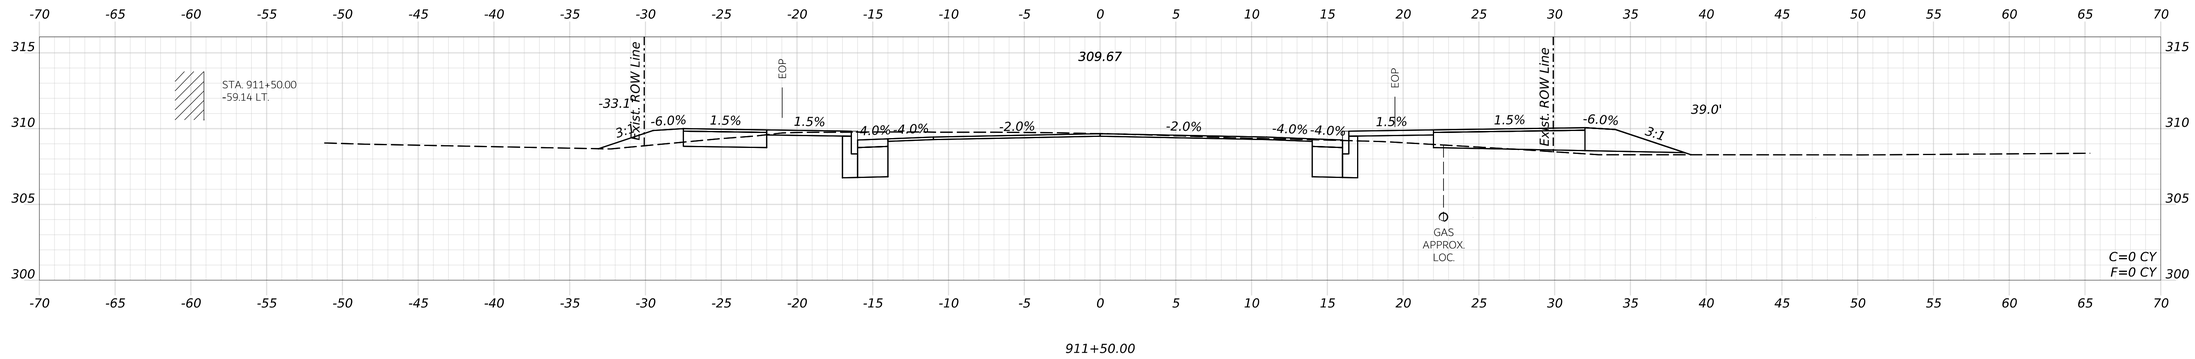


911+50.00

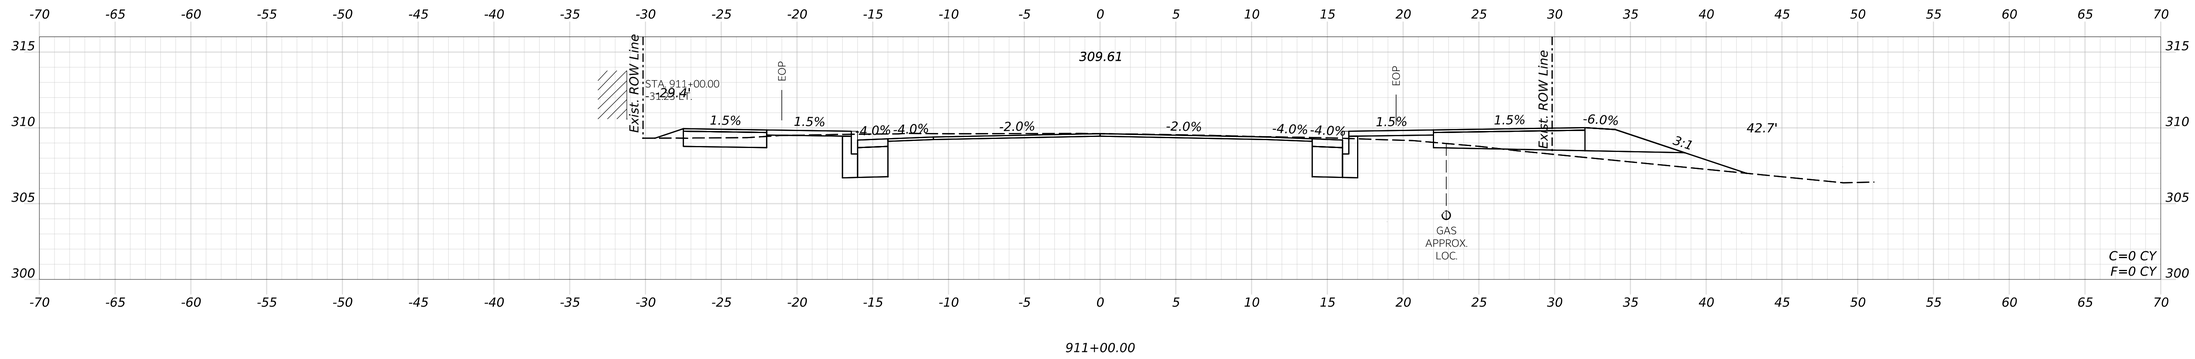

911+00.00

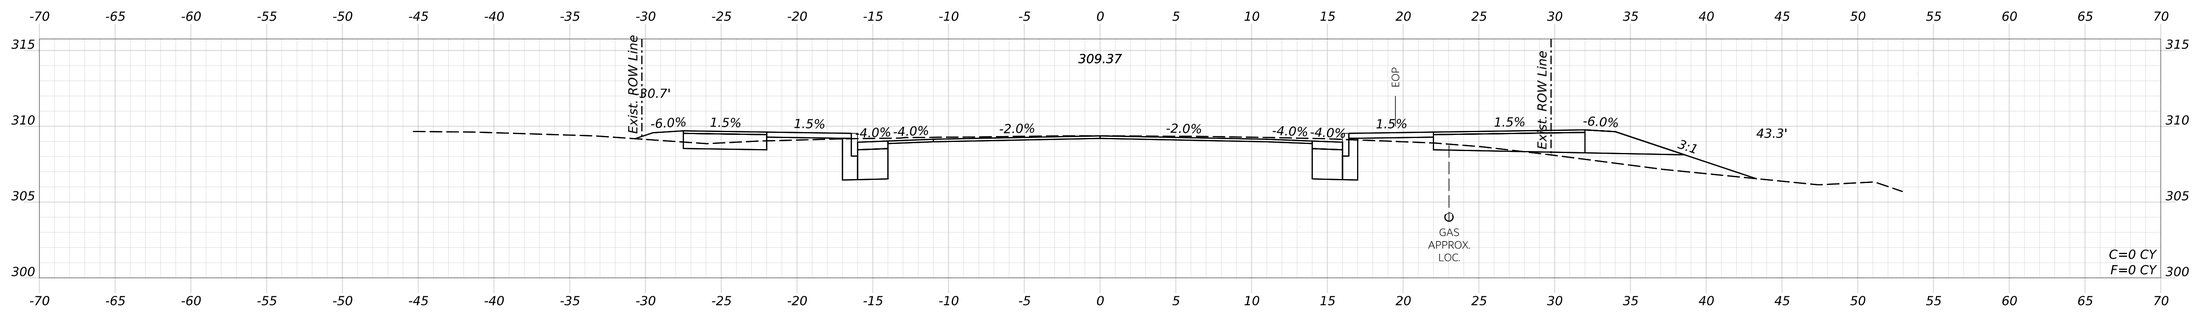

910+50.00

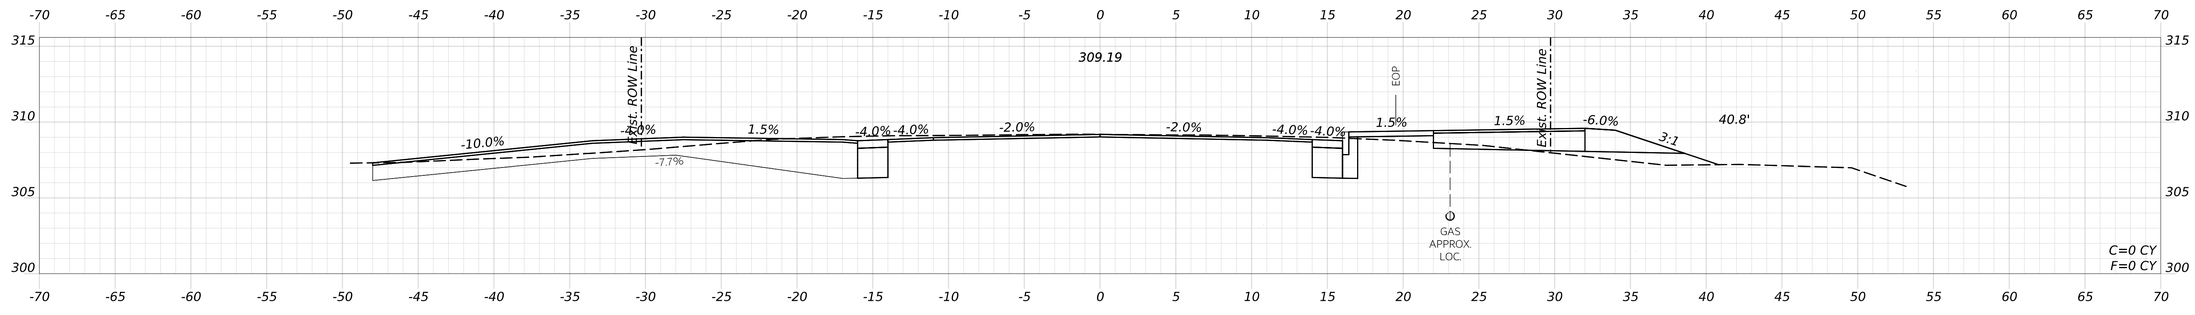

910+29.73

STATE OF MAINE
DEPARTMENT OF TRANSPORTATION

CAPITAL PROJECTS

WIN
26662.00

HIGHWAY PLANS

vhb

PROJ. MANAGER	ERNIE MARTIN		
DESIGN-DETAILED	JBD	BRT	11/11/2024
CHECKED-REVIEWED	ECF	AG	11/11/2024
DESIGN2-DETAILED2			
DESIGN3-DETAILED3			
REVISIONS 1			
REVISIONS 2			
REVISIONS 3			
REVISIONS 4			
FIELD CHANGES			

WINDHAM
WEST CONNECTOR

CROSS SECTIONS
(8 OF 50)

SHEET NUMBER


99

OF 322


Date: 11/11/2024

Username: BTOMIC


Filename: c:\bms\vhb-pw-01\dms97340\013_Xsect_West_Connector.dgn

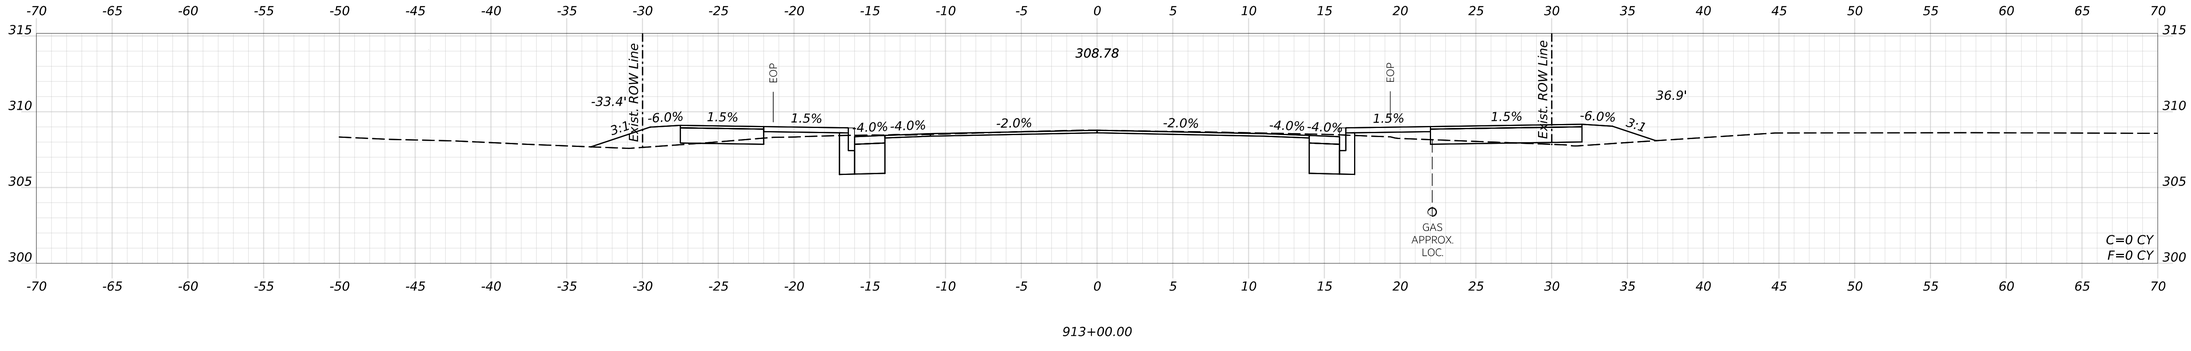

913+00.00

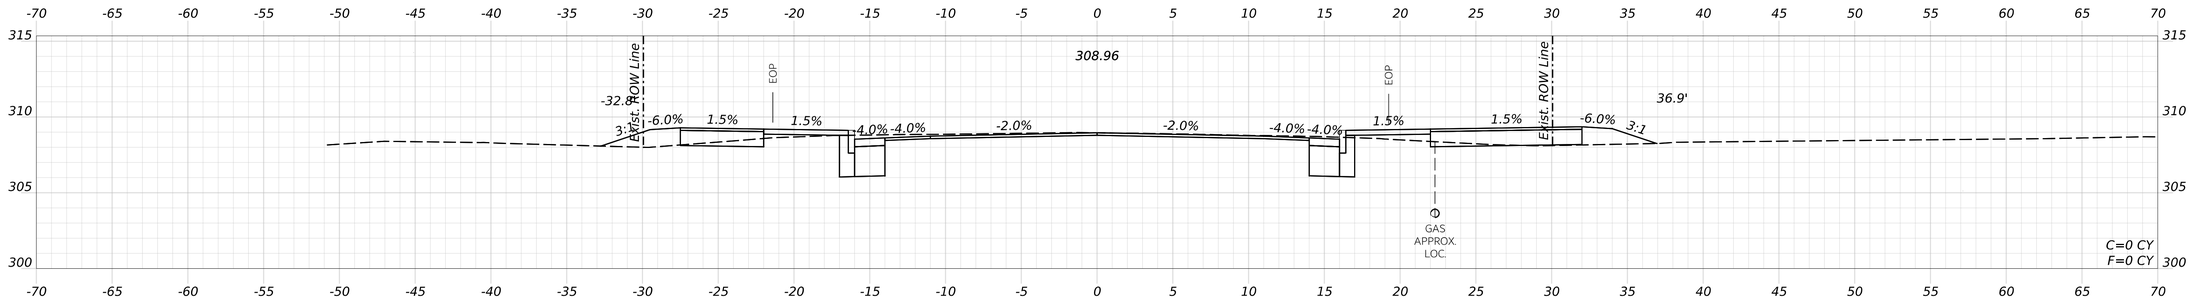

912+50.00

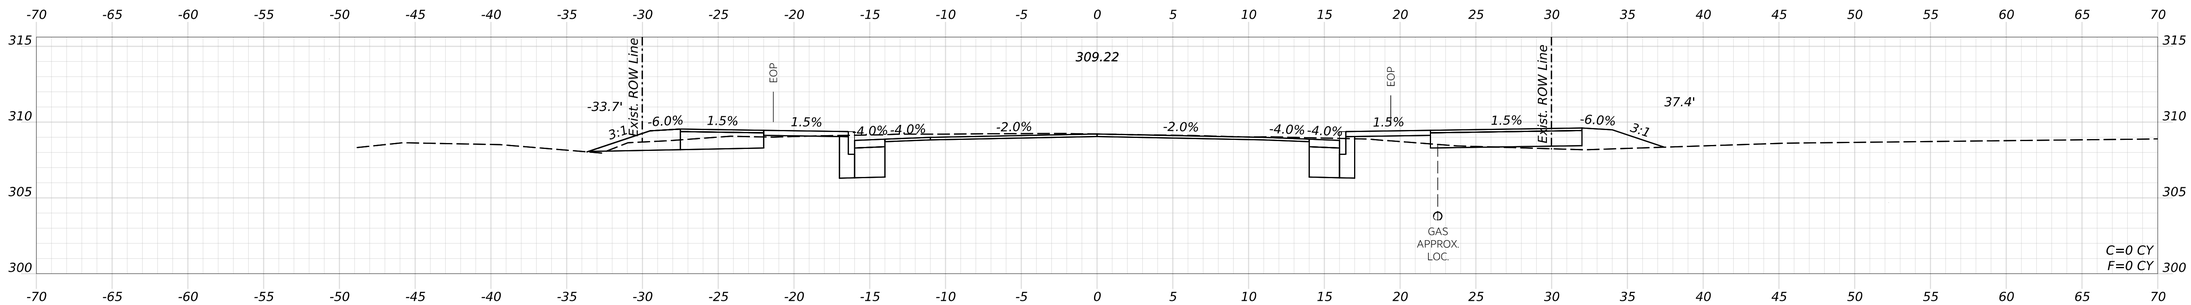

912+00.00

STATE OF MAINE
DEPARTMENT OF TRANSPORTATION

CAPITAL PROJECTS

WIN
26662.00

HIGHWAY PLANS

		BY	DATE
PROJ. MANAGER	ERNIE MARTIN		
DESIGN-DETAILED	JBD	BRT	11/11/2024
CHECKED-REVIEWED	ECF	AG	11/11/2024
DESIGN2-DETAILED2			
DESIGN3-DETAILED3			
REVISIONS 1			
REVISIONS 2			
REVISIONS 3			
REVISIONS 4			
FIELD CHANGES			

WINDHAM
WEST CONNECTOR

CROSS SECTIONS
(9 OF 50)

SHEET NUMBER


100

OF 322


Date: 11/11/2024

Username: BTOMIC


Filename: c:\bms\vhb-pw-01\dms97340\013_Xsect_West_Connector.dgn

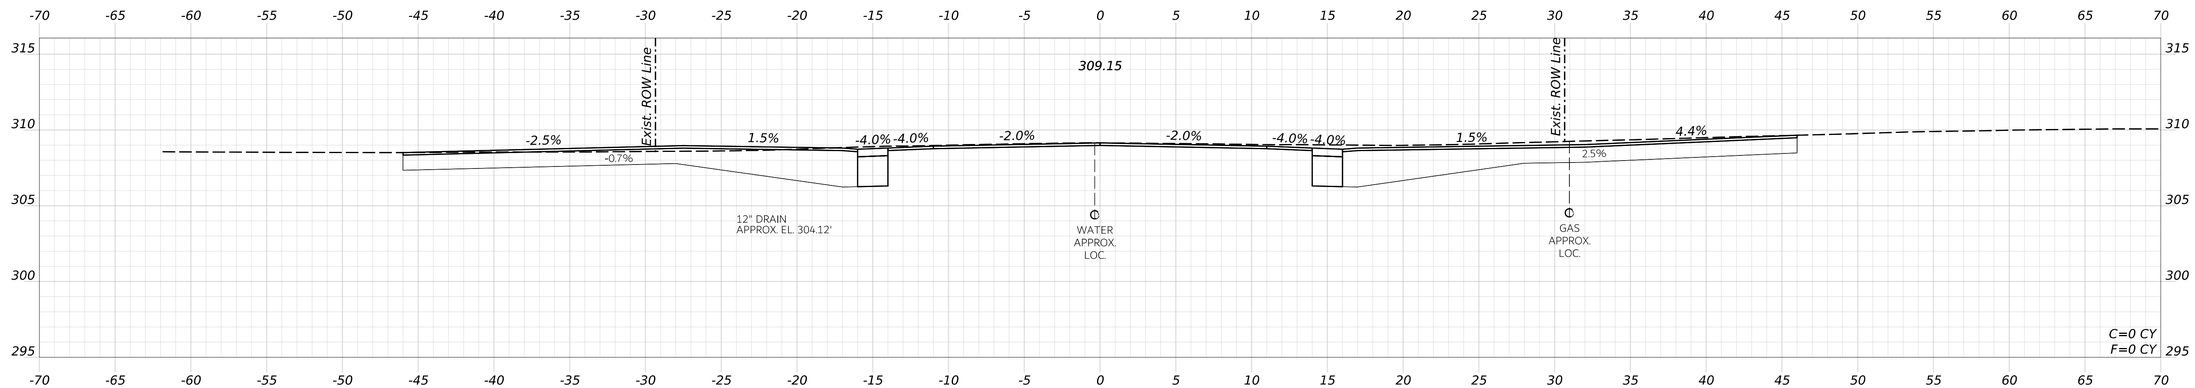

914+50.00

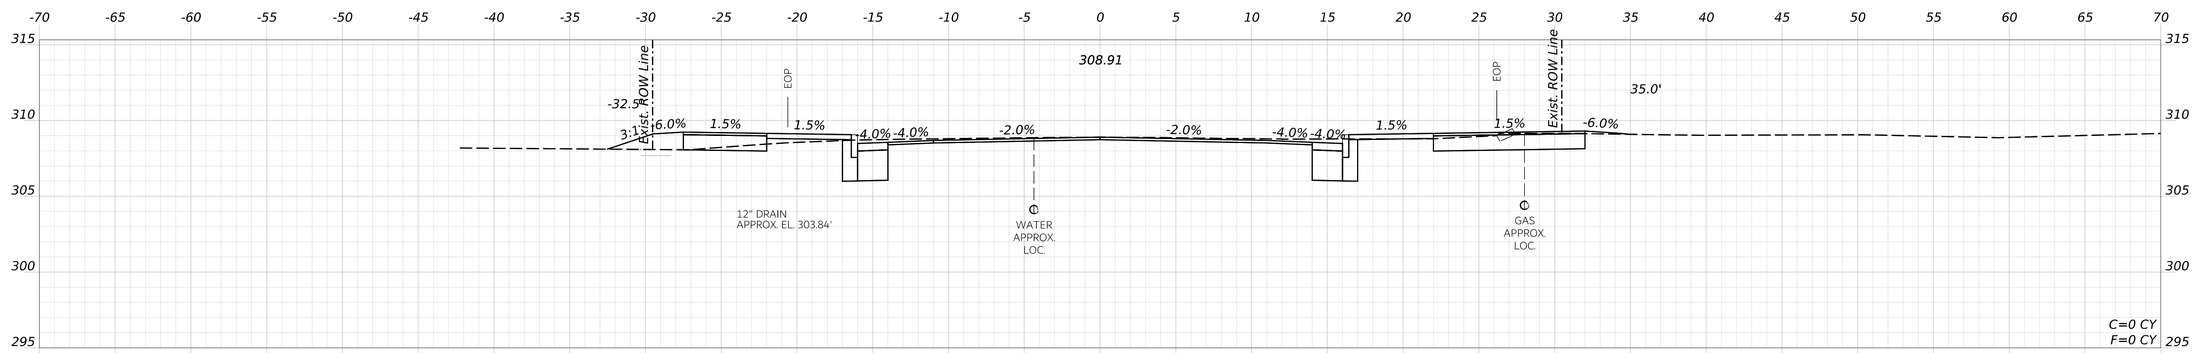

914+00.00

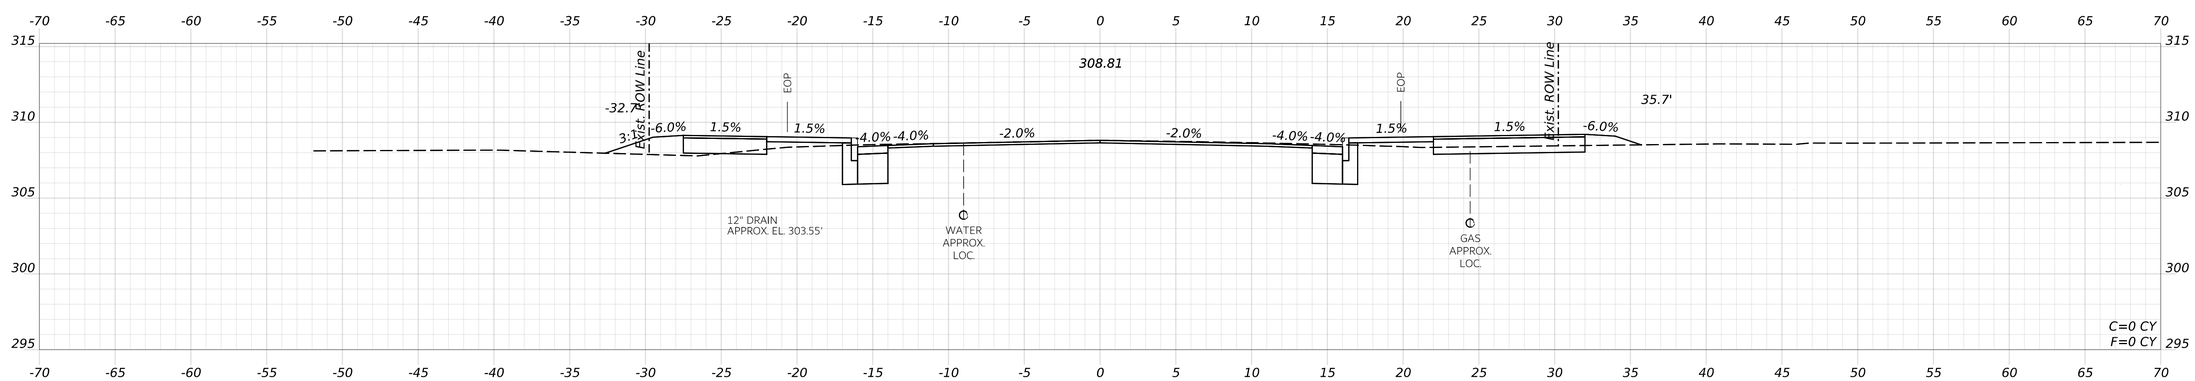

913+50.00

STATE OF MAINE
DEPARTMENT OF TRANSPORTATION

CAPITAL PROJECTS

WIN
26662.00

HIGHWAY PLANS

vhb

PROJ. MANAGER	ERNIE MARTIN			
DESIGN4-DETAILED	JBD	BRT		11/11/2024
CHECKED-REVIEWED	ECF	AG		11/11/2024
DESIGN2-DETAILED2				
DESIGN3-DETAILED3				
REVISIONS 1				
REVISIONS 2				
REVISIONS 3				
REVISIONS 4				
FIELD CHANGES				

WINDHAM
WEST CONNECTOR
CROSS SECTIONS
(10 OF 50)

SHEET NUMBER

101

OF 322

Username: BTOMIC Date: 11/11/2024

Filename: c:\bms\vhb-pw-01\dms97340\013_Xsect_West_Connector.dgn

STATE OF MAINE
DEPARTMENT OF TRANSPORTATION

CAPITAL PROJECTS

WIN
26662.00

HIGHWAY PLANS

vhb

PROJ. MANAGER	ERNIE MARTIN	BY	DATE
DESIGN-DETAILED	JBD	BRT	11/11/2024
CHECKED-REVIEWED	ECF	AG	11/11/2024
DESIGN2-DETAILED2			
DESIGN3-DETAILED3			
REVISIONS 1			
REVISIONS 2			
REVISIONS 3			
REVISIONS 4			
FIELD CHANGES			

WINDHAM
WEST CONNECTOR

CROSS SECTIONS
(11 OF 50)

SHEET NUMBER

102

OF 322

Date: 11/11/2024

Username: BTOMIC

Filename: c:\bms\vhb-pw-01\dms97340\013_Xsect_West_Connector.dgn

STATE OF MAINE
DEPARTMENT OF TRANSPORTATION

CAPITAL PROJECTS

WIN
26662.00

HIGHWAY PLANS

vhb

		BY	DATE
PROJ. MANAGER	ERNIE MARTIN		
DESIGN-DETAILED	JBD	BRT	11/11/2024
CHECKED-REVIEWED	ECF	AG	11/11/2024
DESIGN2-DETAILED2			
DESIGN3-DETAILED3			
REVISIONS 1			
REVISIONS 2			
REVISIONS 3			
REVISIONS 4			
FIELD CHANGES			

WINDHAM
WEST CONNECTOR

CROSS SECTIONS
(12 OF 50)

SHEET NUMBER


103

OF 322


Date: 11/11/2024

Username: BTOMIC


Filename: c:\bms\vhb-pw-01\dms97340\013_Xsect_West_Connector.dgn

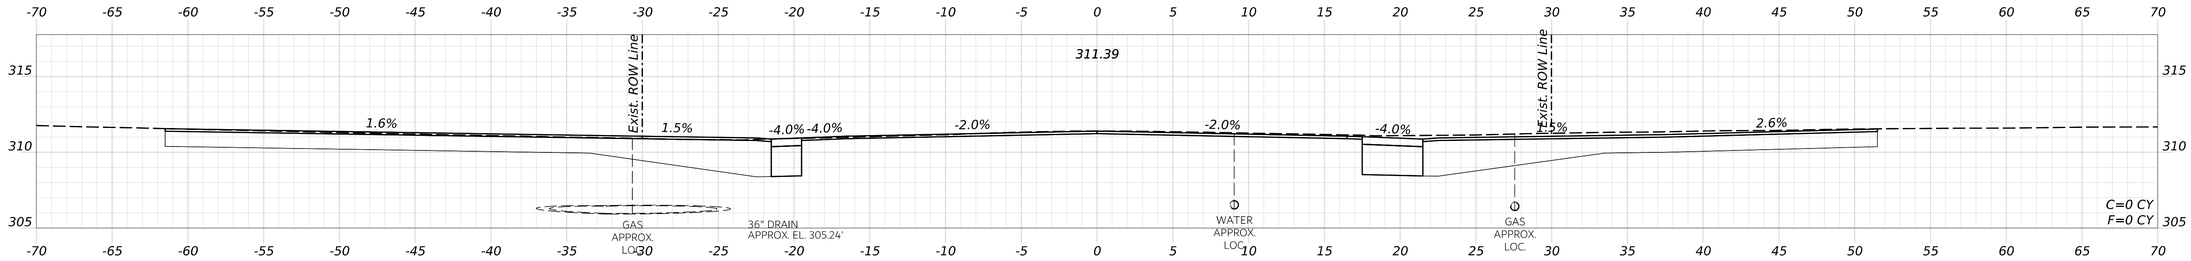


919+18.93

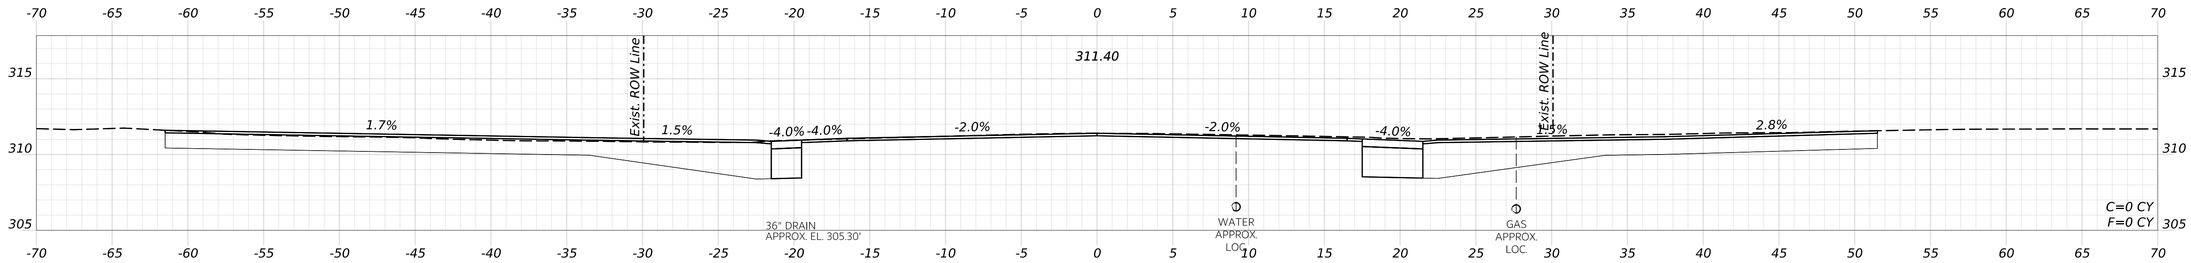

919+00.00

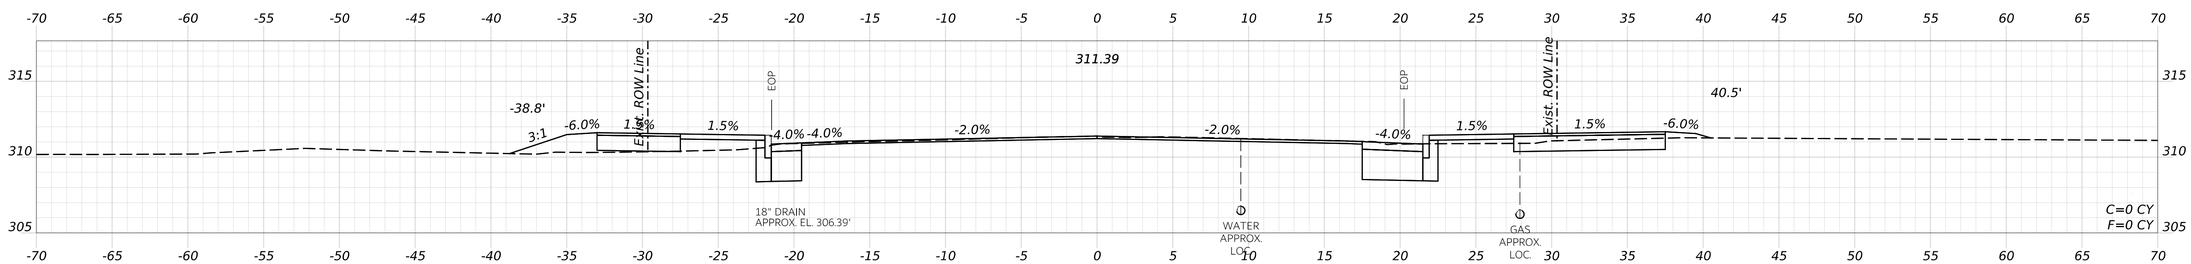

918+50.00

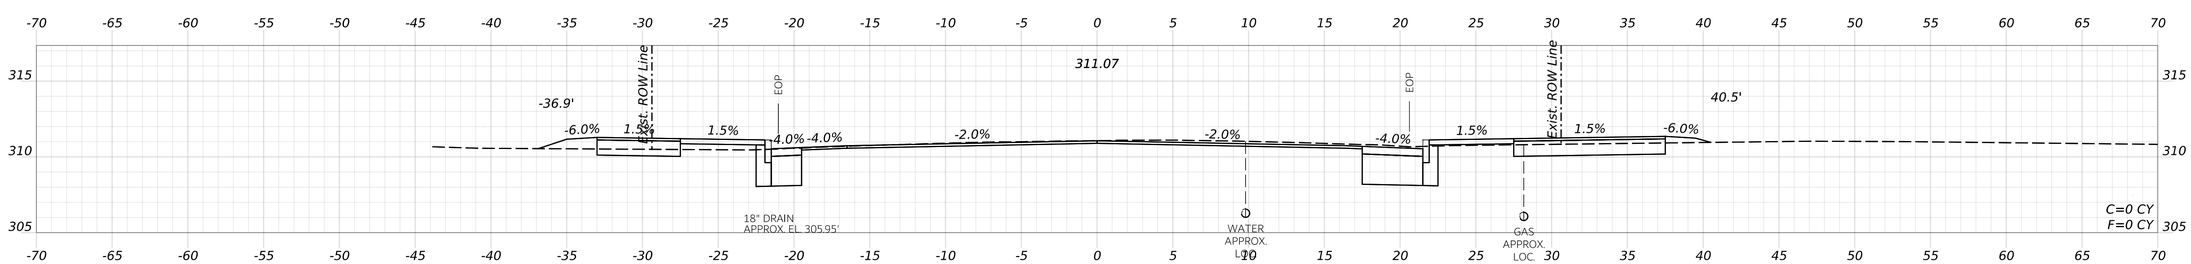

918+00.00

STATE OF MAINE
DEPARTMENT OF TRANSPORTATION

CAPITAL PROJECTS

WIN
26662.00

HIGHWAY PLANS

PROJ. MANAGER	ERNIE MARTIN		
DESIGN-DETAILED	JBD	BRT	11/11/2024
CHECKED-REVIEWED	ECF	AG	11/11/2024
DESIGN2-DETAILED2			
DESIGN3-DETAILED3			
REVISIONS 1			
REVISIONS 2			
REVISIONS 3			
REVISIONS 4			
FIELD CHANGES			

WINDHAM
WEST CONNECTOR

CROSS SECTIONS
(13 OF 50)

SHEET NUMBER


104

OF 322


Date: 11/11/2024

Username: BTOMIC


Filename: c:\bms\vhb-pw-01\dms97340\013_Xsect_West_Connector.dgn

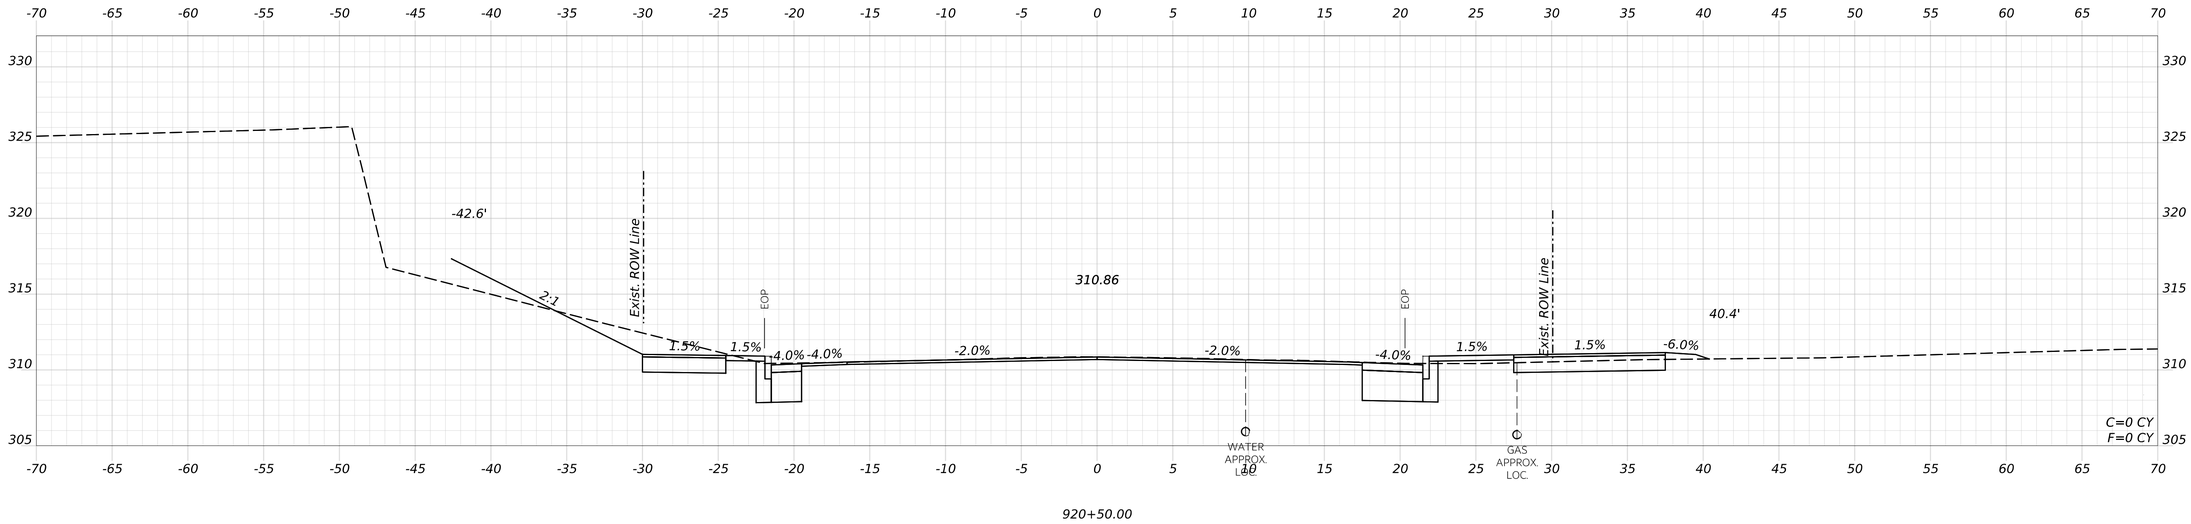

920+50.00

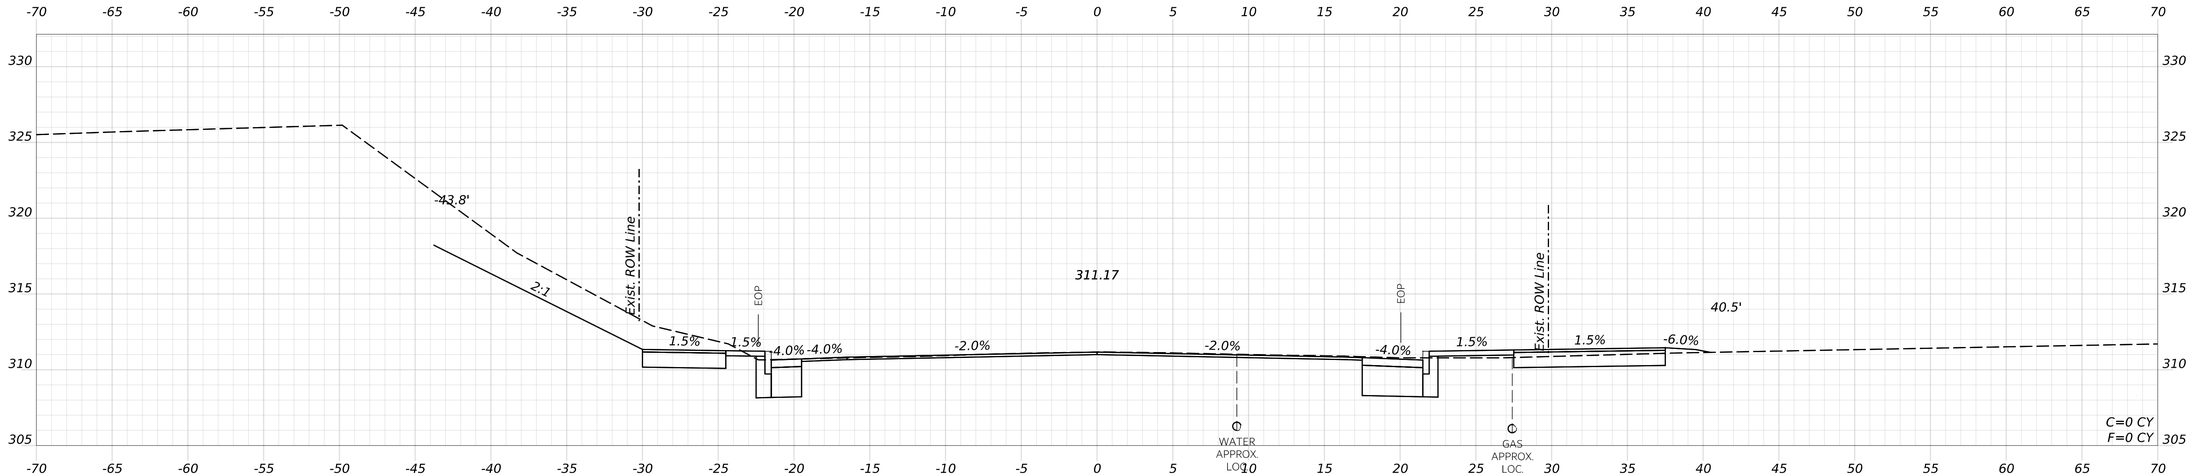

920+00.00

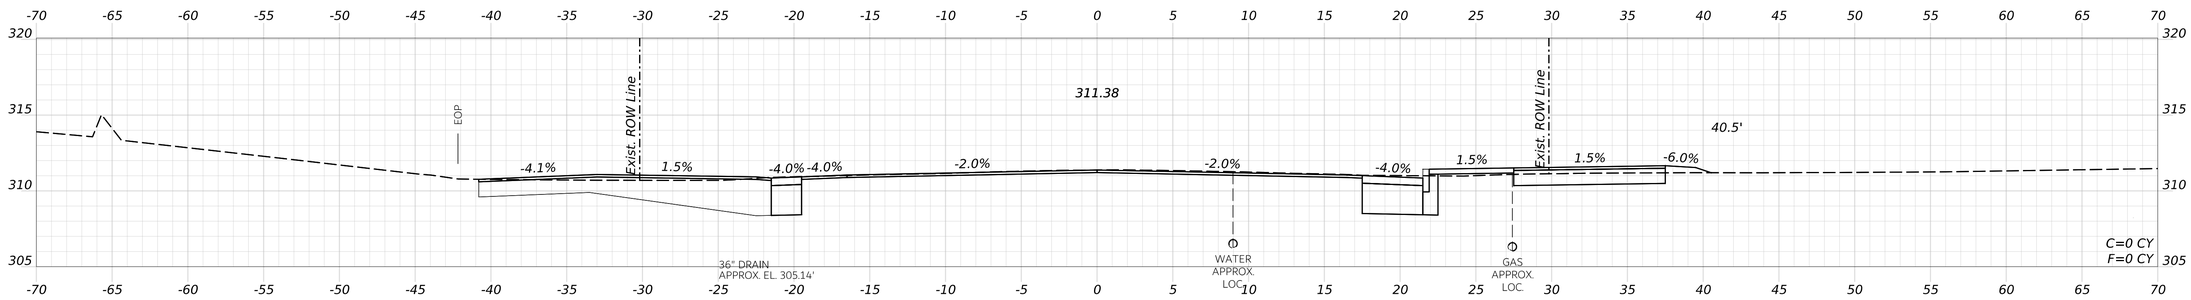

919+50.00

STATE OF MAINE
DEPARTMENT OF TRANSPORTATION

CAPITAL PROJECTS

WIN
26662.00

HIGHWAY PLANS

PROJ. MANAGER	ERNIE MARTIN		
DESIGN=DETAILED	JBD	BRT	11/11/2024
CHECKED-REVIEWED	ECF	AG	11/11/2024
DESIGN2=DETAILED2			
DESIGN3=DETAILED3			
REVISIONS 1			
REVISIONS 2			
REVISIONS 3			
REVISIONS 4			
FIELD CHANGES			

WINDHAM
WEST CONNECTOR

CROSS SECTIONS
(14 OF 50)

SHEET NUMBER


105

OF 322


Date: 11/11/2024

Username: BTOMIC

Filename: c:\bms\vhb-pw-01\dms97340\013_Xsect_West_Connector.dgn

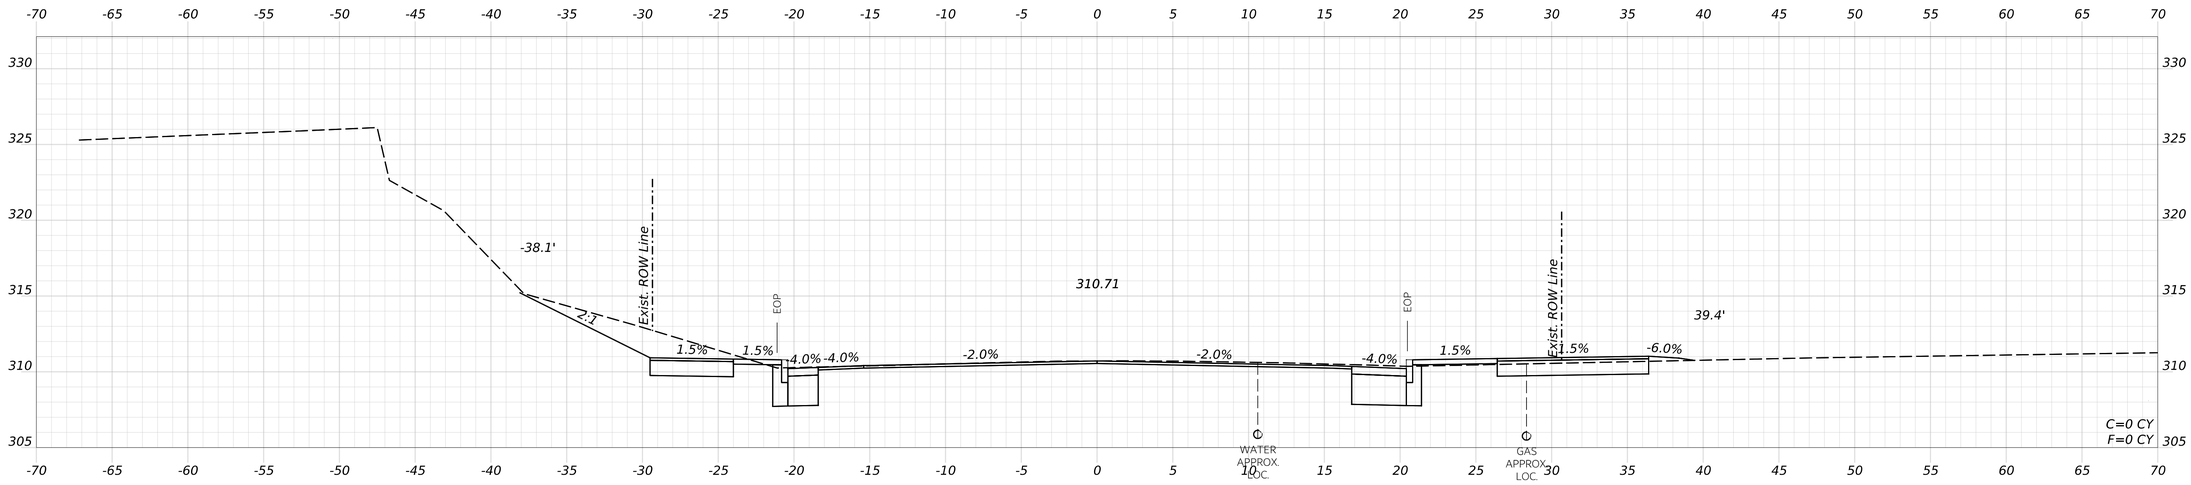

921+50.00

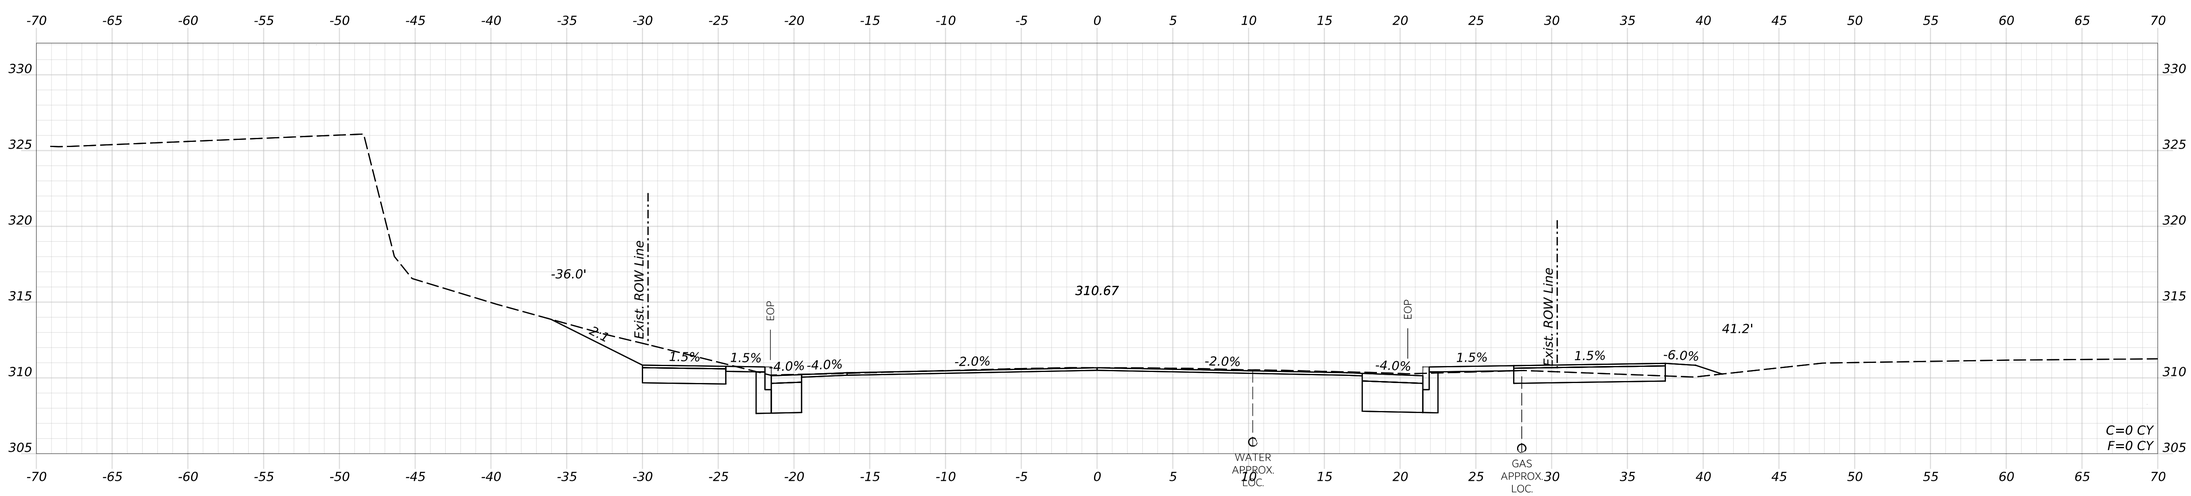

921+00.00

STATE OF MAINE
DEPARTMENT OF TRANSPORTATION

CAPITAL PROJECTS

WIN
26662.00

HIGHWAY PLANS

	ERNIE MARTIN	BY	DATE
PROJ. MANAGER			
DESIGN1-DETAILED	JBD	BRT	11/11/2024
CHECKED-REVIEWED	ECF	AG	11/11/2024
DESIGN2-DETAILED2			
DESIGN3-DETAILED3			
REVISIONS 1			
REVISIONS 2			
REVISIONS 3			
REVISIONS 4			
FIELD CHANGES			

WINDHAM
WEST CONNECTOR

CROSS SECTIONS
(15 OF 50)


SHEET NUMBER

106

OF 322

Username: BTOMIC Date: 11/11/2024

Filename: c:\bms\vhb-pw-01\dms97340\013_Xsect_West_Connector.dgn

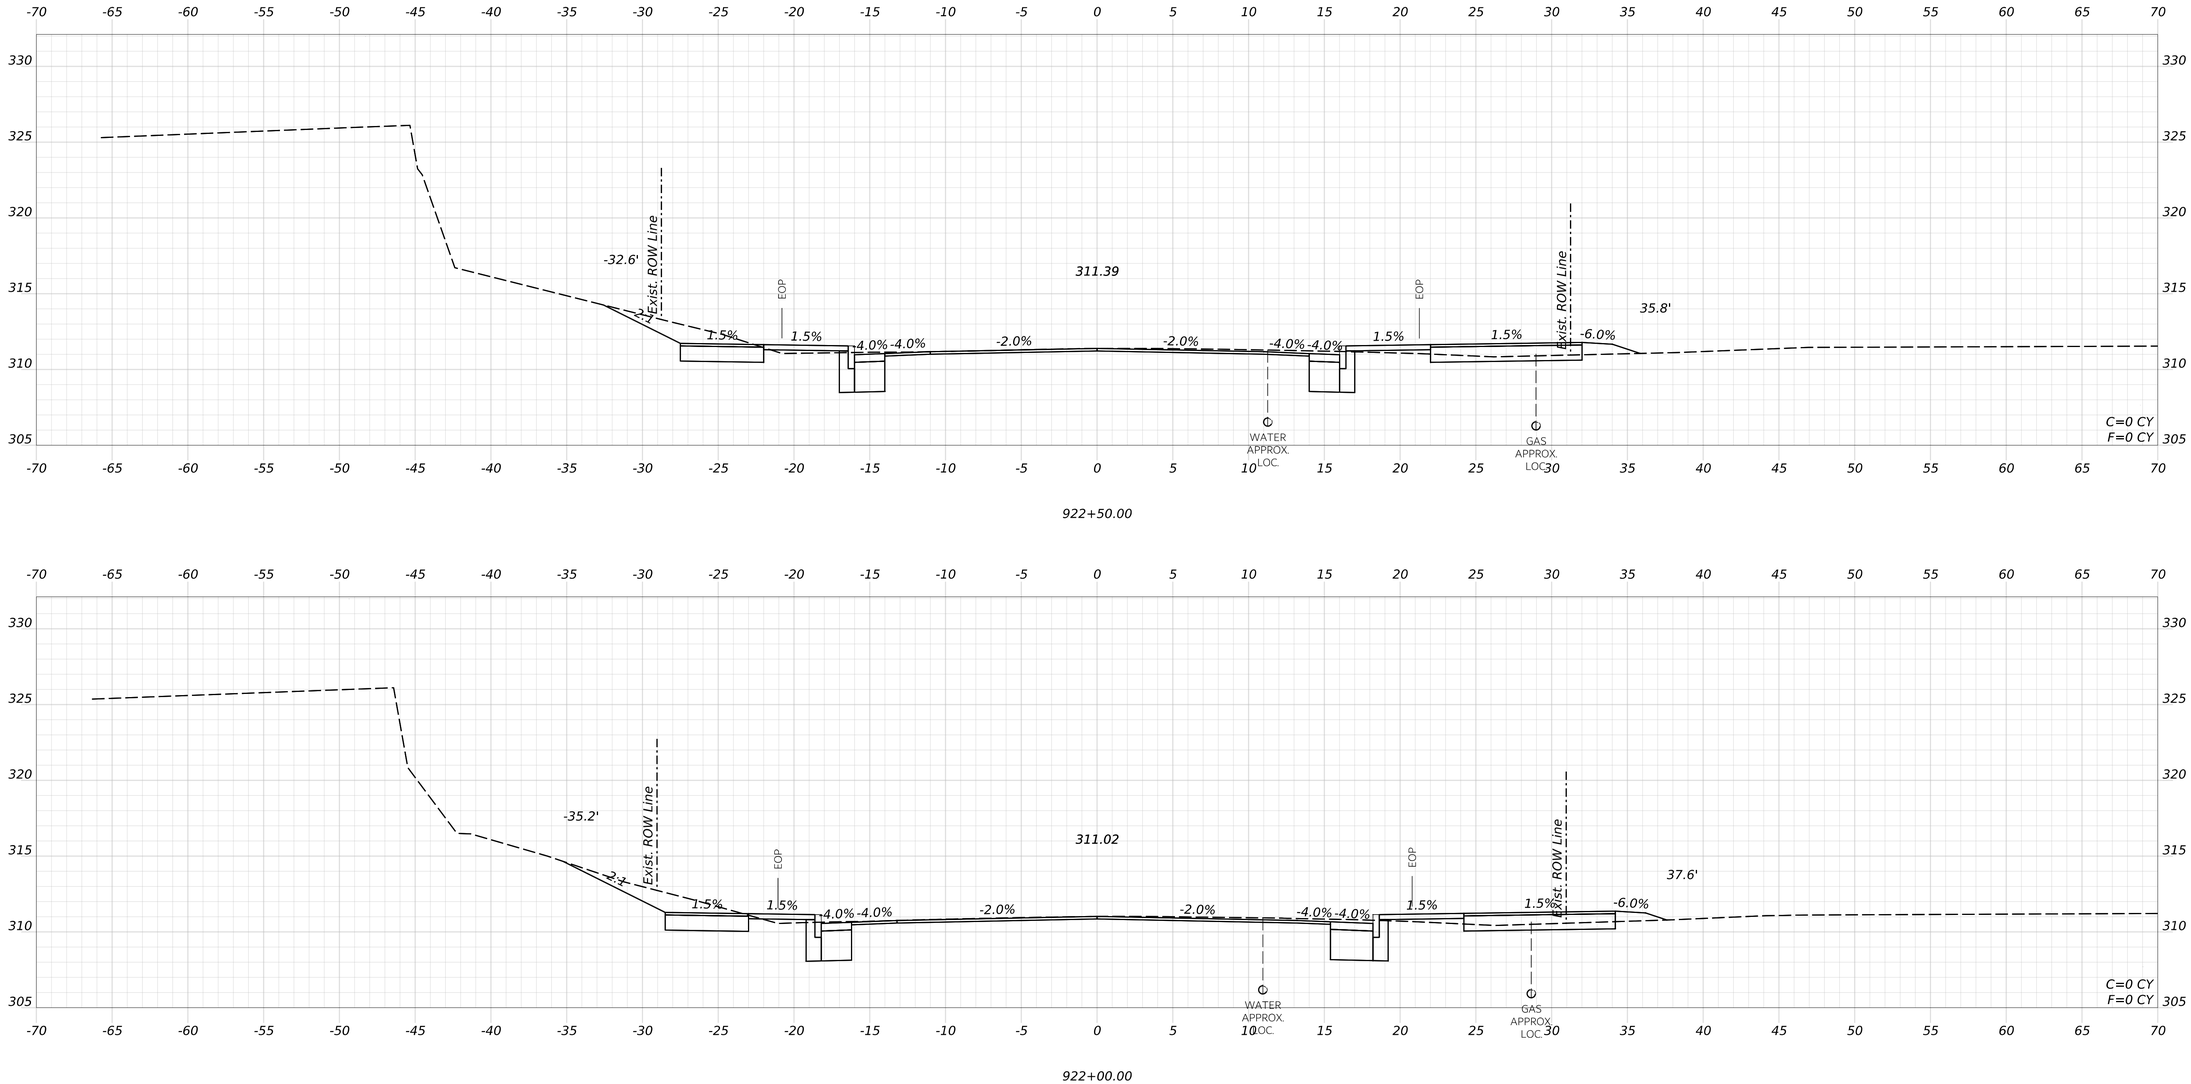

STATE OF MAINE
DEPARTMENT OF TRANSPORTATION

CAPITAL PROJECTS

WIN
26662.00

HIGHWAY PLANS

PROJ. MANAGER	ERNIE MARTIN		
DESIGN=DETAILED	JBD	BRT	11/11/2024
CHECKED-REVIEWED	ECF	AG	11/11/2024
DESIGN2-DETAILED2			
DESIGN3-DETAILED3			
REVISIONS 1			
REVISIONS 2			
REVISIONS 3			
REVISIONS 4			
FIELD CHANGES			

WINDHAM
WEST CONNECTOR

CROSS SECTIONS
(16 OF 50)


SHEET NUMBER

107

OF 322

Username: BTOMIC Date: 11/11/2024

Filename: c:\bms\vhb-pw-01\dms97340\013_Xsect_West_Connector.dgn

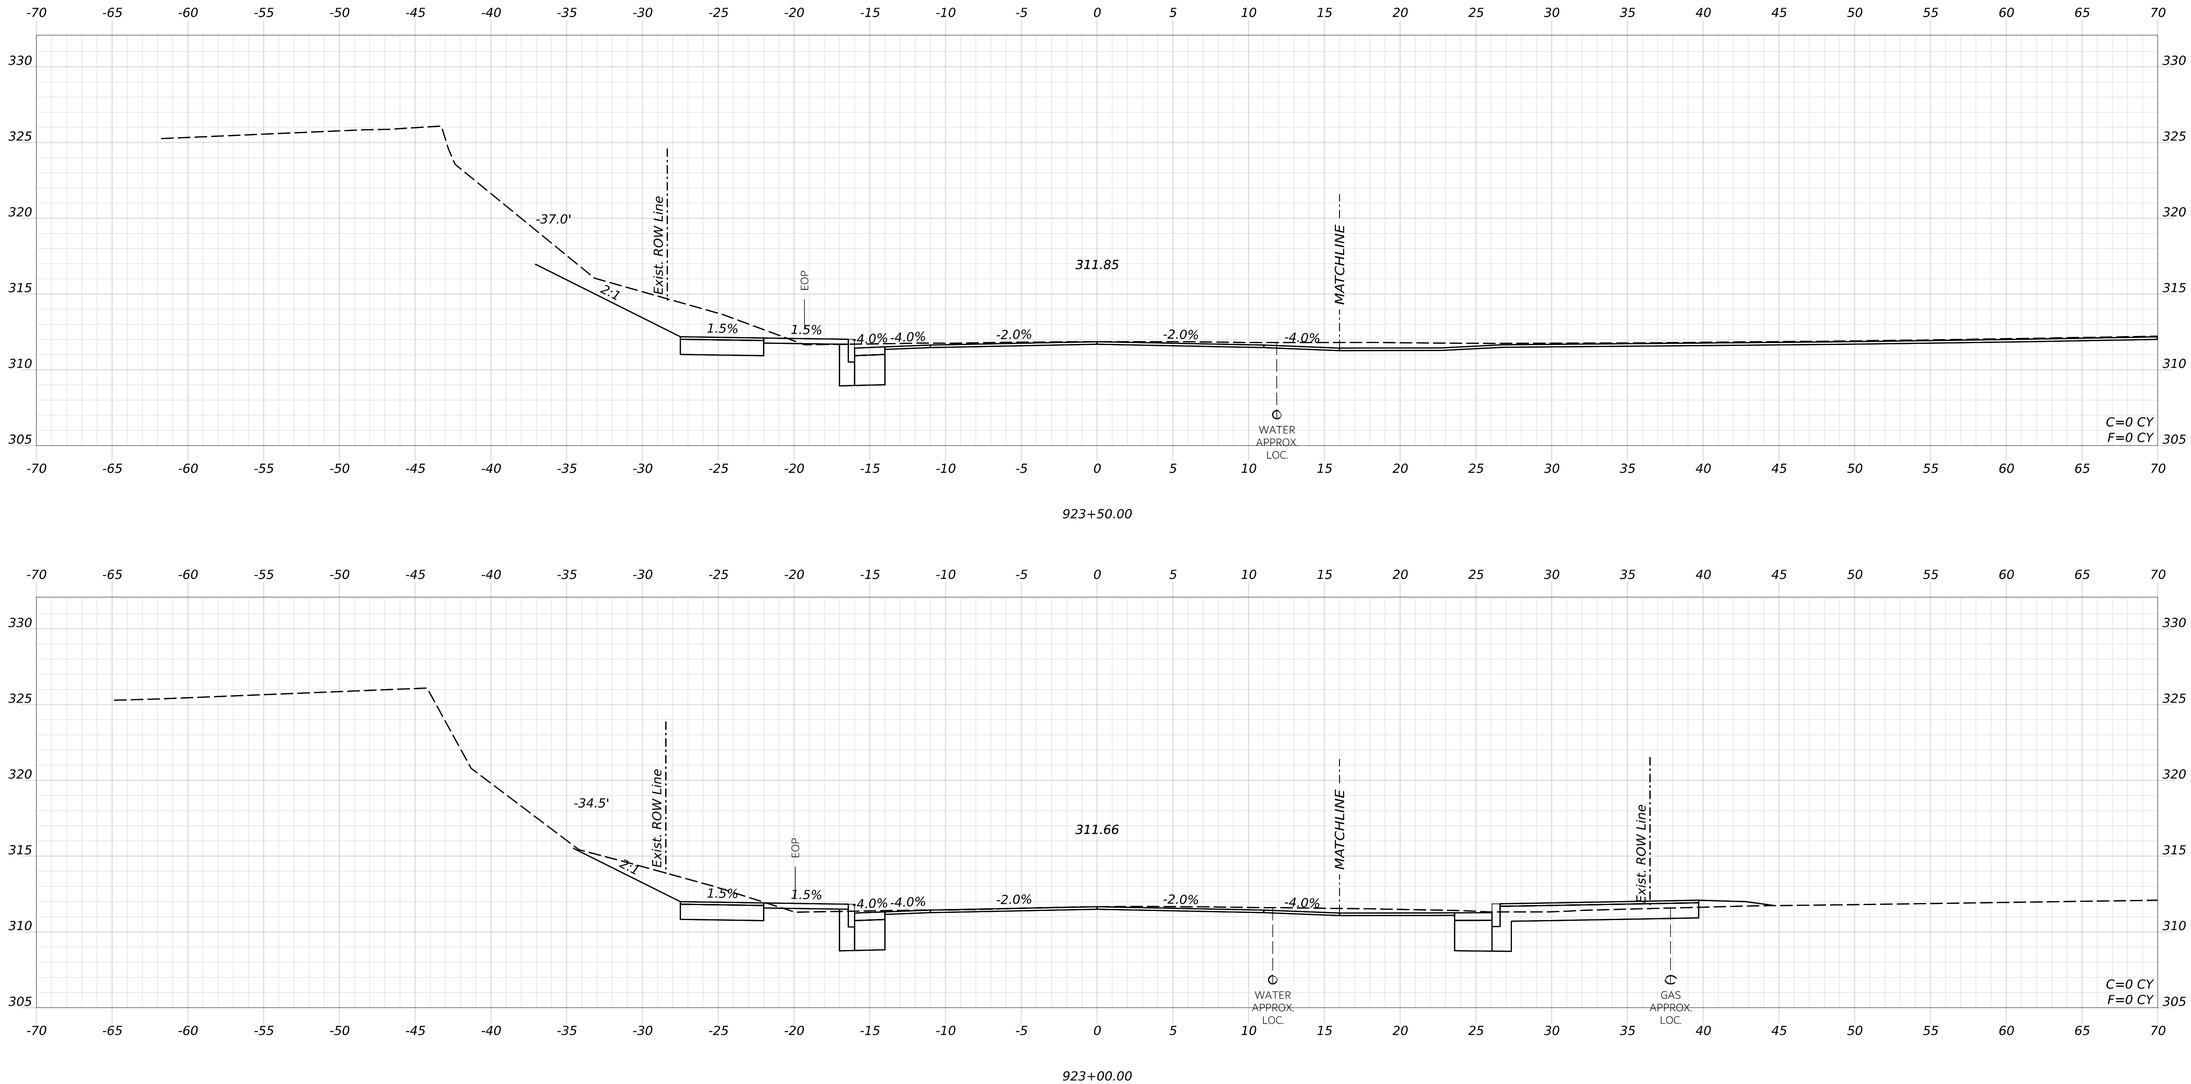

STATE OF MAINE
DEPARTMENT OF TRANSPORTATION

CAPITAL PROJECTS

WIN
26662.00

HIGHWAY PLANS

vhb

	BY	DATE
PROJ. MANAGER	ERNIE MARTIN	
DESIGN1-DETAILED	JBD	11/11/2024
CHECKED-REVIEWED	ECF	11/11/2024
DESIGN2-DETAILED2		
DESIGN3-DETAILED3		
REVISIONS 1		
REVISIONS 2		
REVISIONS 3		
REVISIONS 4		
FIELD CHANGES		

WINDHAM
WEST CONNECTOR

CROSS SECTIONS
(17 OF 50)


SHEET NUMBER

108

OF 322

Username: BTOMIC Date: 11/11/2024

Filename: c:\bms\vhb-pw-01\dms97340\013_Xsect_West_Connector.dgn

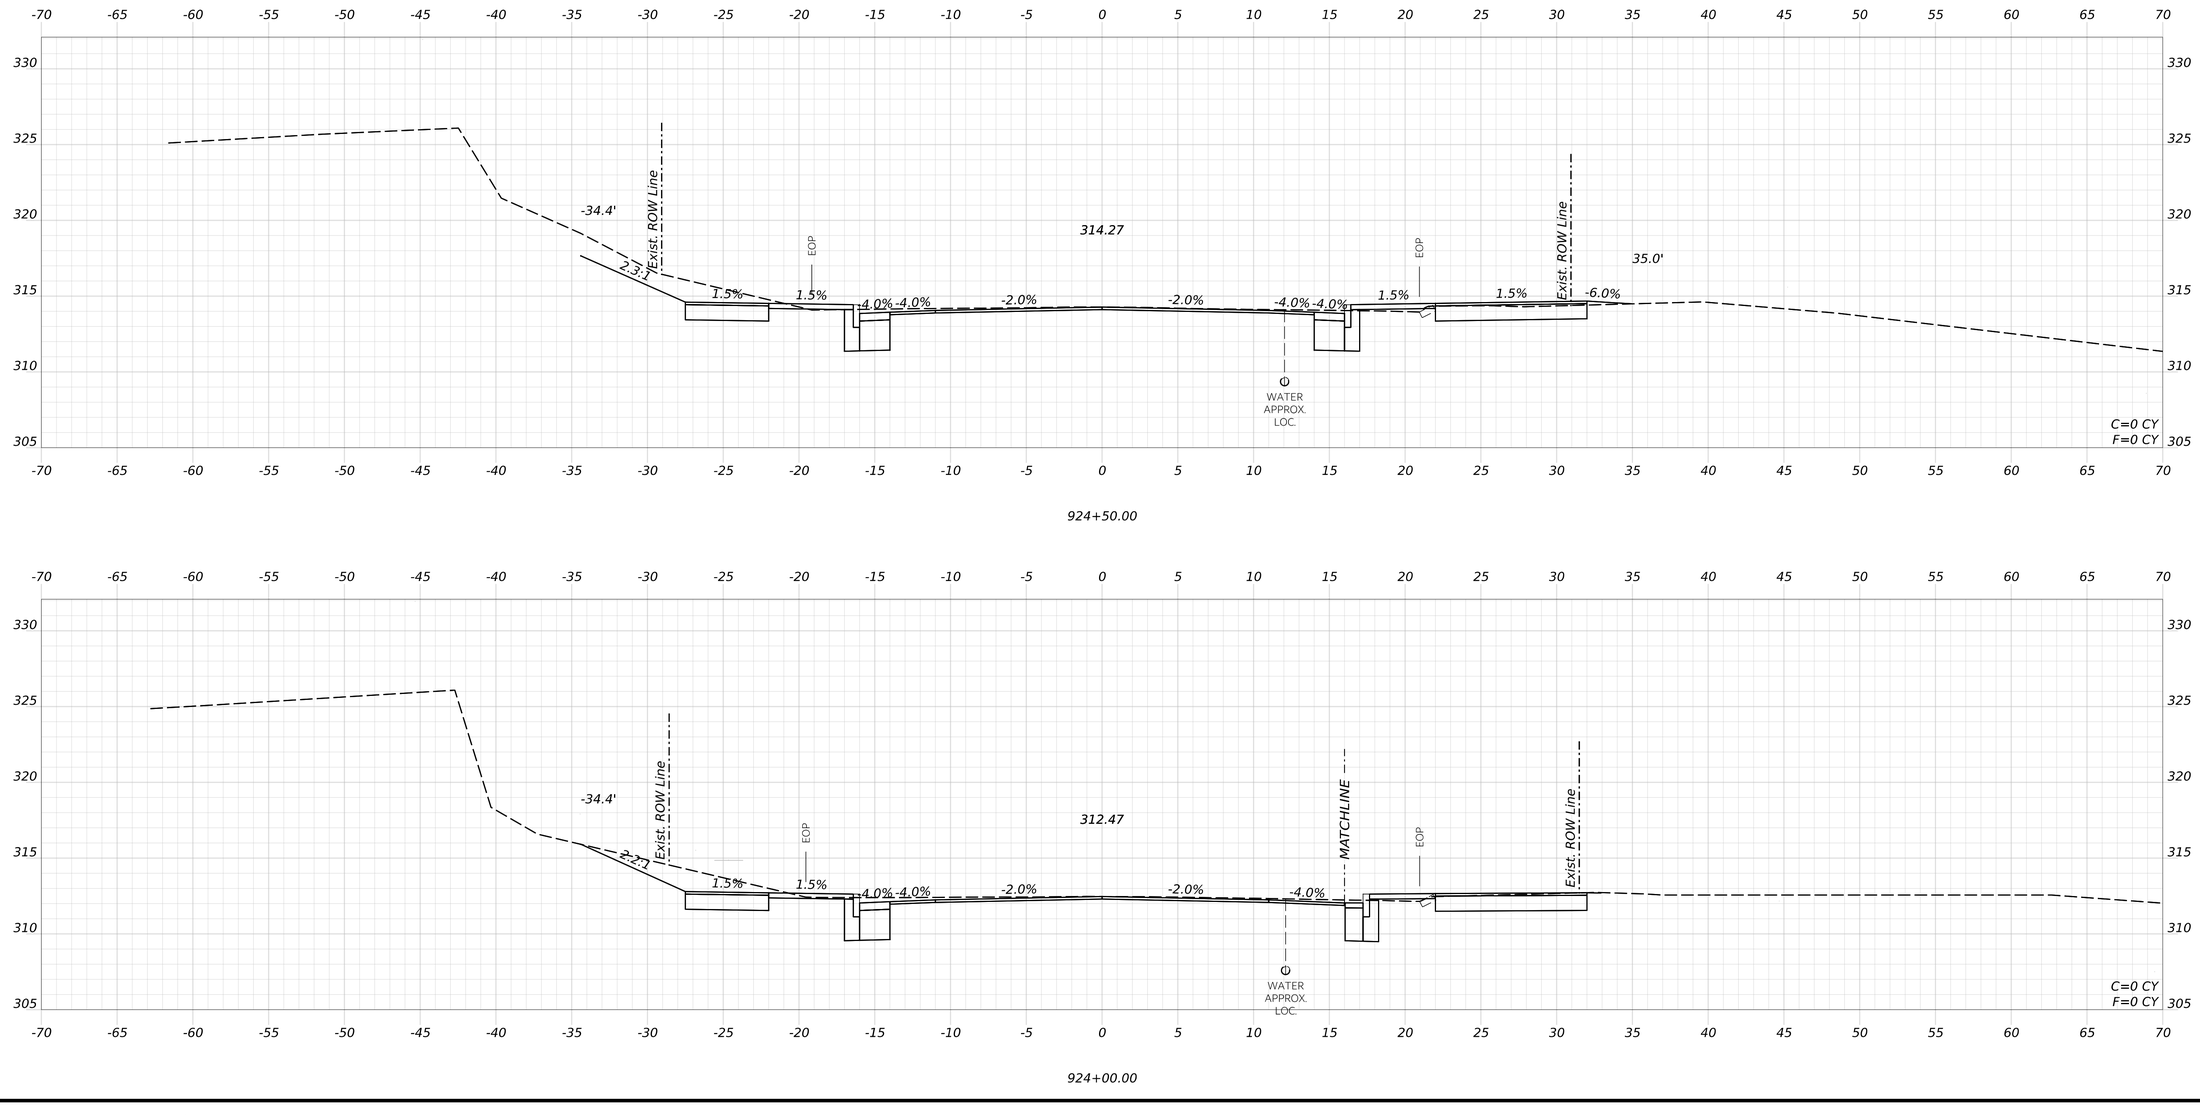

STATE OF MAINE
DEPARTMENT OF TRANSPORTATION

CAPITAL PROJECTS

WIN
26662.00

HIGHWAY PLANS

vhb

	BY	DATE
PROJ. MANAGER	ERNIE MARTIN	
DESIGN-DETAILED	JBD	11/11/2024
CHECKED-REVIEWED	BRT	11/11/2024
DESIGN2-DETAILED2	ECF	
DESIGN3-DETAILED3	AG	
REVISIONS 1		
REVISIONS 2		
REVISIONS 3		
REVISIONS 4		
FIELD CHANGES		

WINDHAM
WEST CONNECTOR

CROSS SECTIONS
(18 OF 50)

SHEET NUMBER


109

OF 322

Date: 11/11/2024

Username: BTOMIC

Filename: c:\bms\vhb-pw-01\dms97340\013_Xsect_West_Connector.dgn

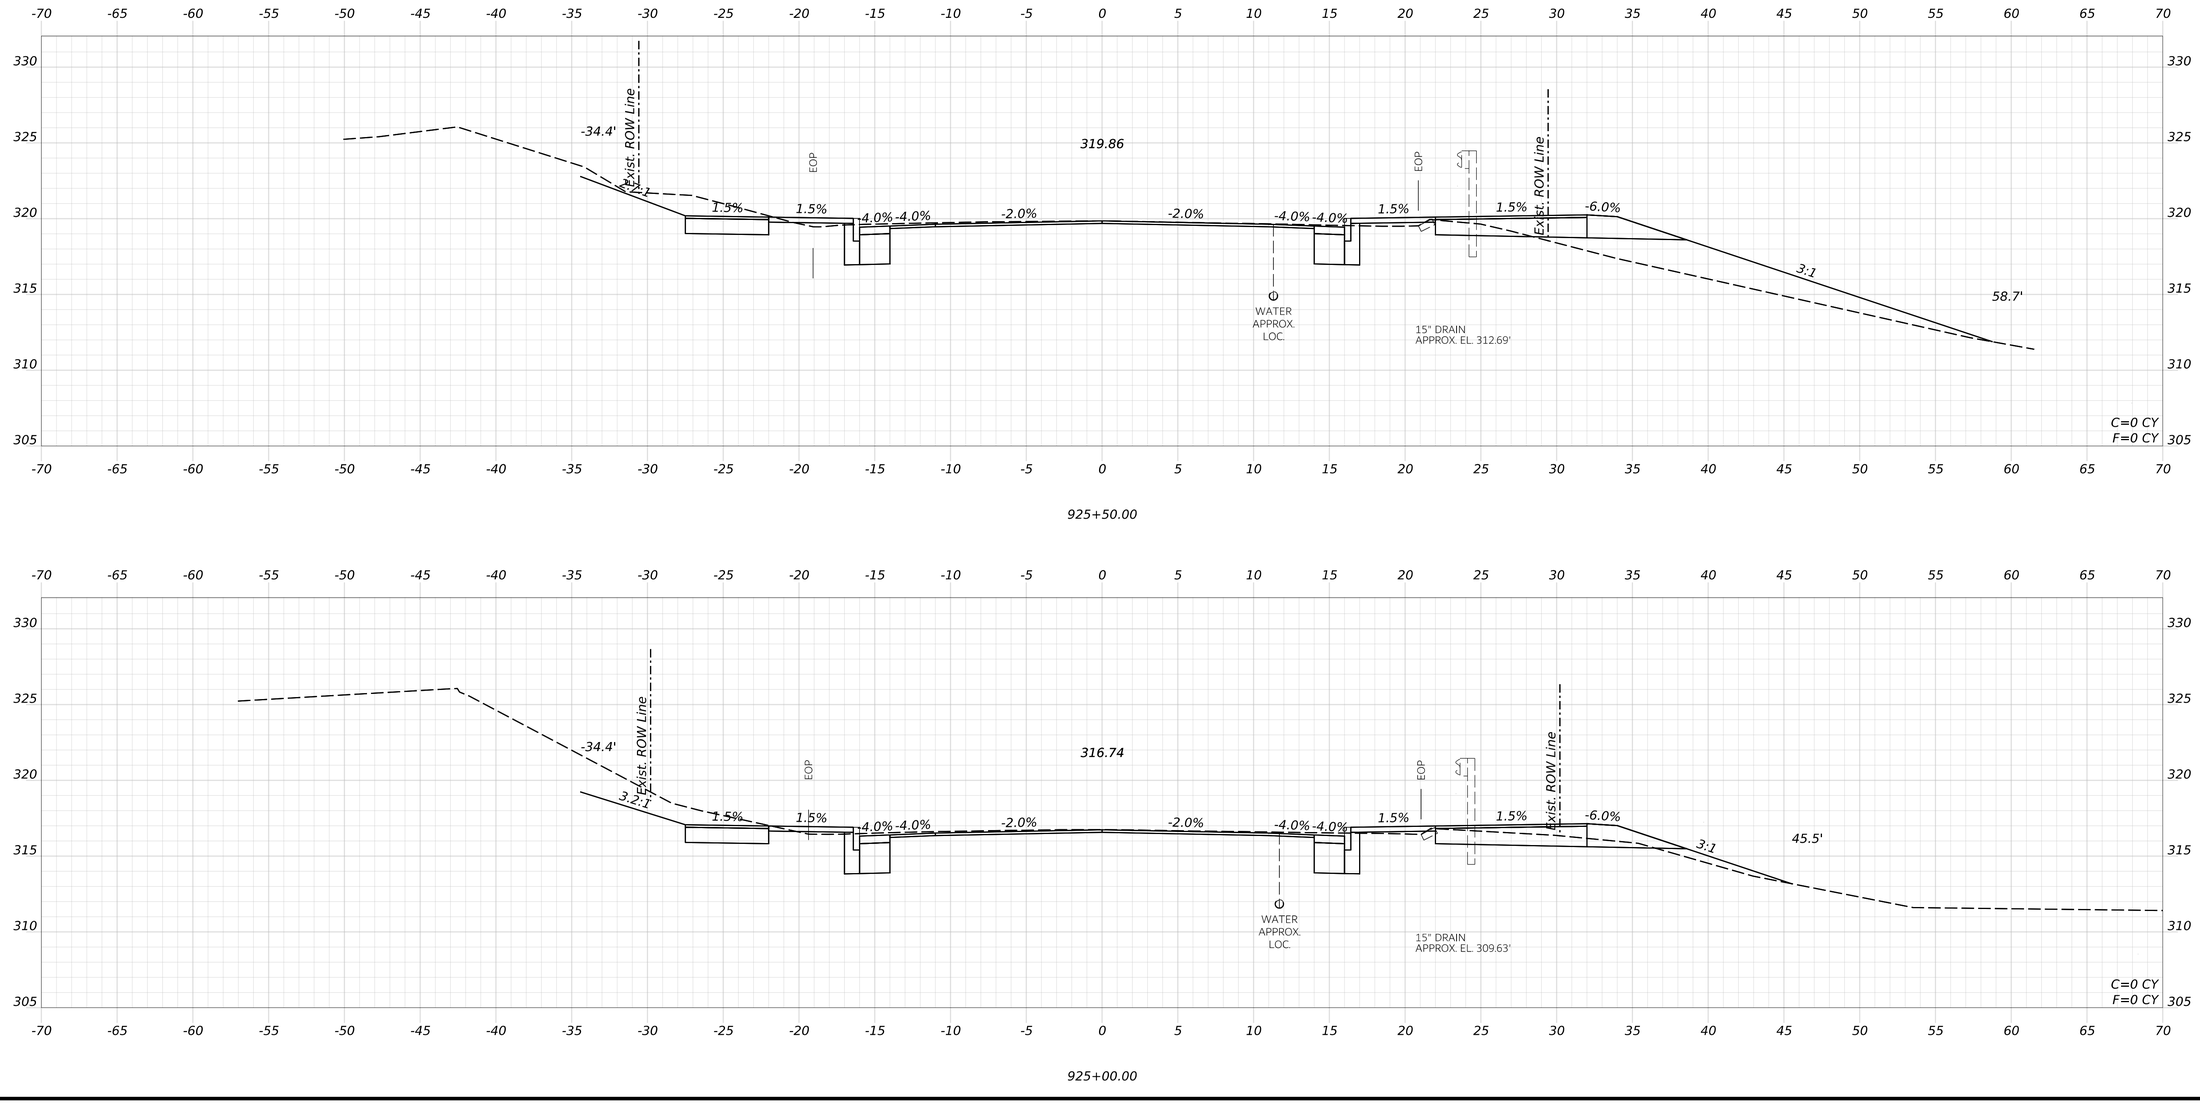

STATE OF MAINE
DEPARTMENT OF TRANSPORTATION

CAPITAL PROJECTS

WIN
26662.00

HIGHWAY PLANS

vhb

PROJ. MANAGER	ERNIE MARTIN		
DESIGN-DETAILED	JBD	BRT	11/11/2024
CHECKED-REVIEWED	ECF	AG	11/11/2024
DESIGN2-DETAILED2			
DESIGN3-DETAILED3			
REVISIONS 1			
REVISIONS 2			
REVISIONS 3			
REVISIONS 4			
FIELD CHANGES			

WINDHAM
WEST CONNECTOR

CROSS SECTIONS
(19 OF 50)

SHEET NUMBER


110

OF 322


Date: 11/11/2024

Username: BTOMIC

Filename: c:\bms\vhb-pw-01\dms97340\013_Xsect_West_Connector.dgn

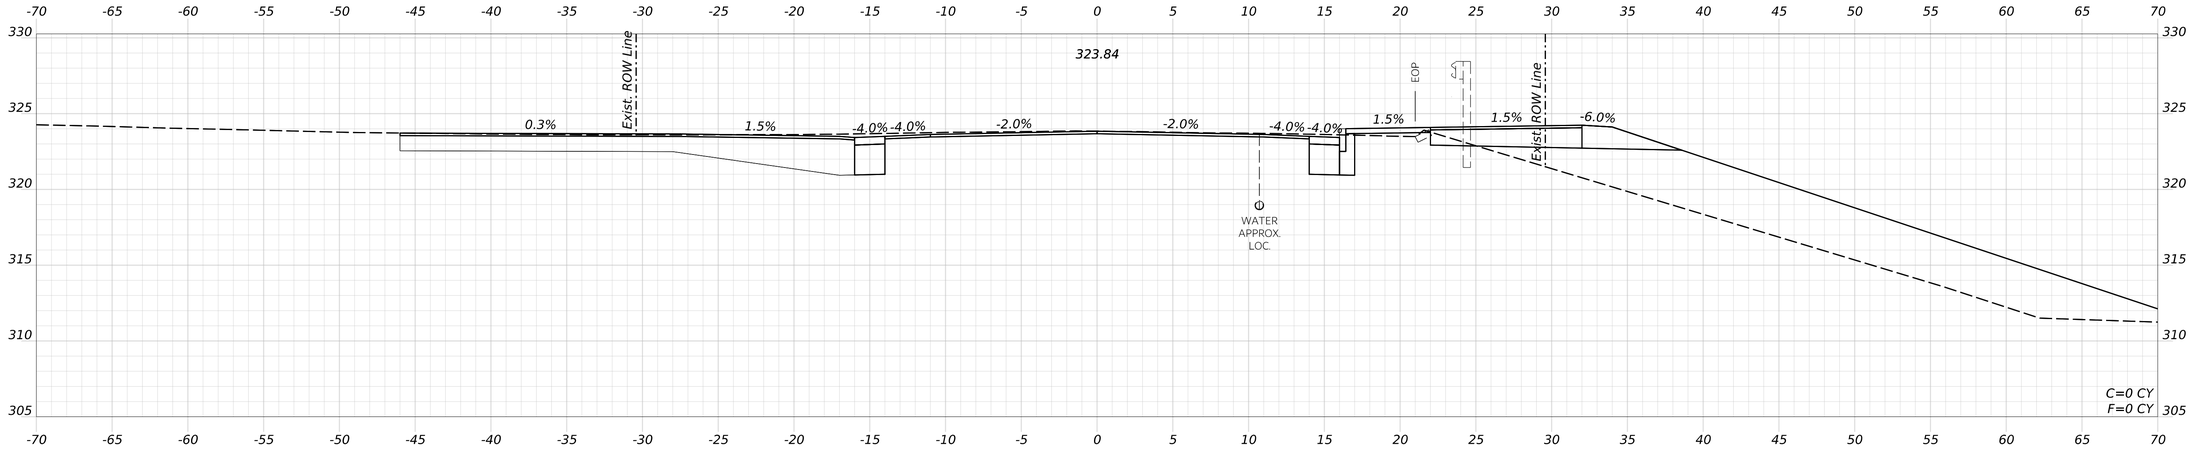

926+26.47

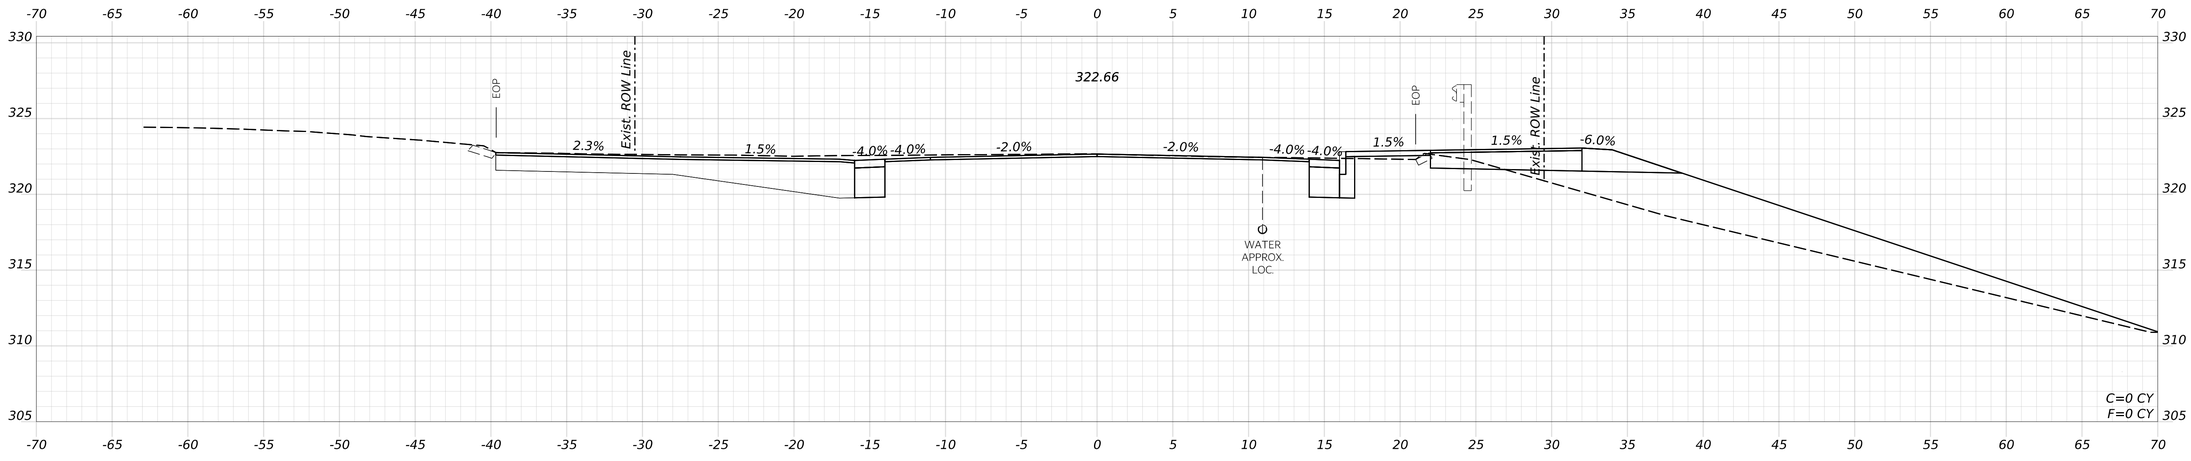

926+00.00

STATE OF MAINE
DEPARTMENT OF TRANSPORTATION

CAPITAL PROJECTS

WIN
26662.00

HIGHWAY PLANS

PROJ. MANAGER	ERNIE MARTIN		
DESIGN-DETAILED	JBD	BRT	11/11/2024
CHECKED-REVIEWED	ECF	AG	11/11/2024
DESIGN2-DETAILED2			
DESIGN3-DETAILED3			
REVISIONS 1			
REVISIONS 2			
REVISIONS 3			
REVISIONS 4			
FIELD CHANGES			

WINDHAM
WEST CONNECTOR

CROSS SECTIONS
(20 OF 50)

SHEET NUMBER


111

OF 322


Date: 11/11/2024

Username: BTOMIC


Filename: c:\bms\vhb-pw-01\dms97340\013_Xsect_West_Connector.dgn

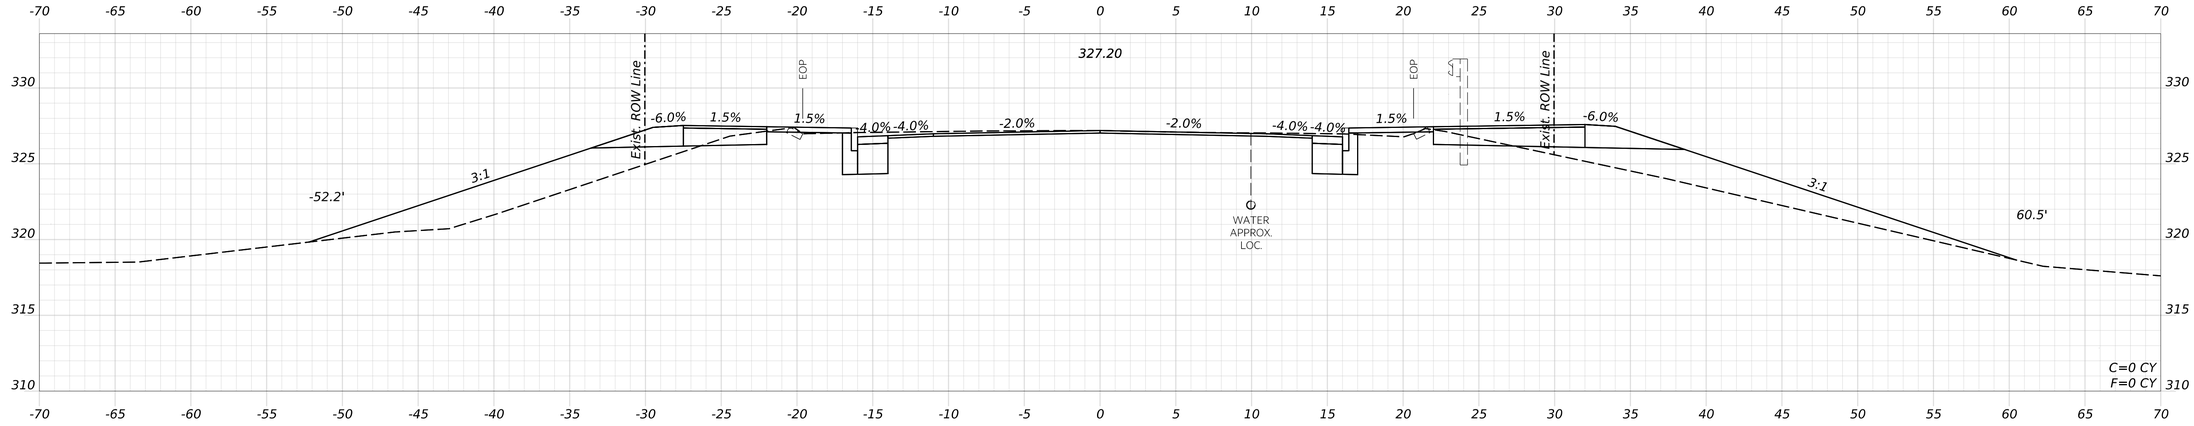

927+50.00

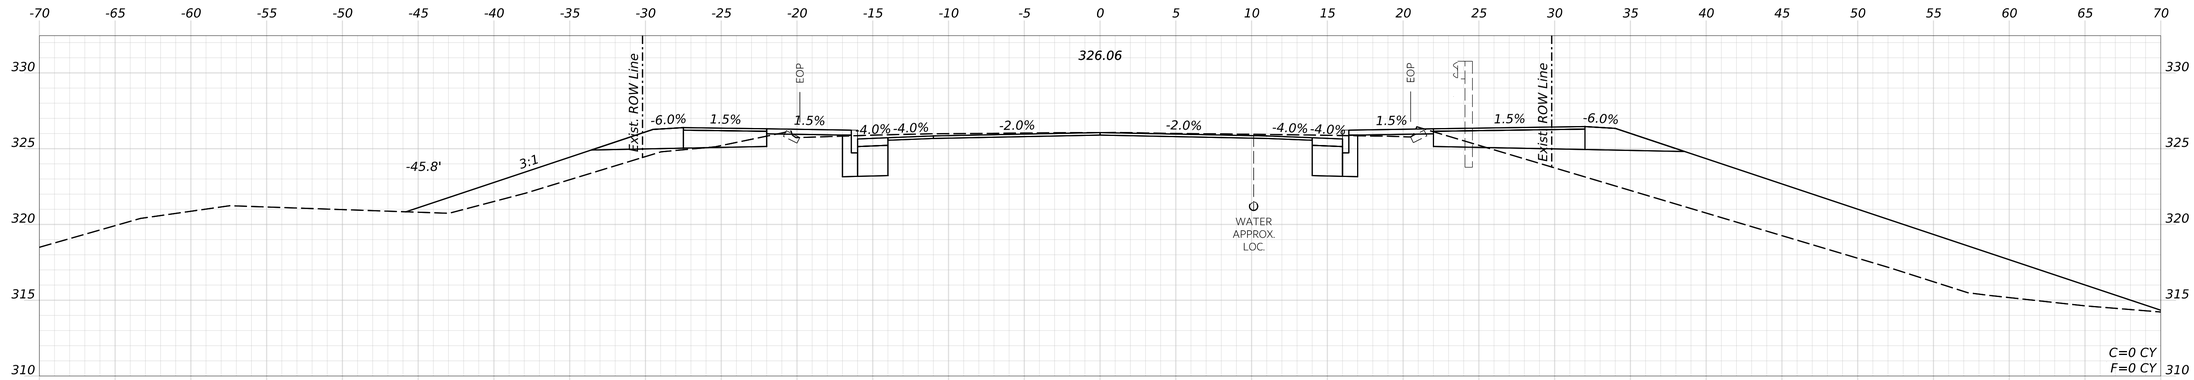

927+00.00

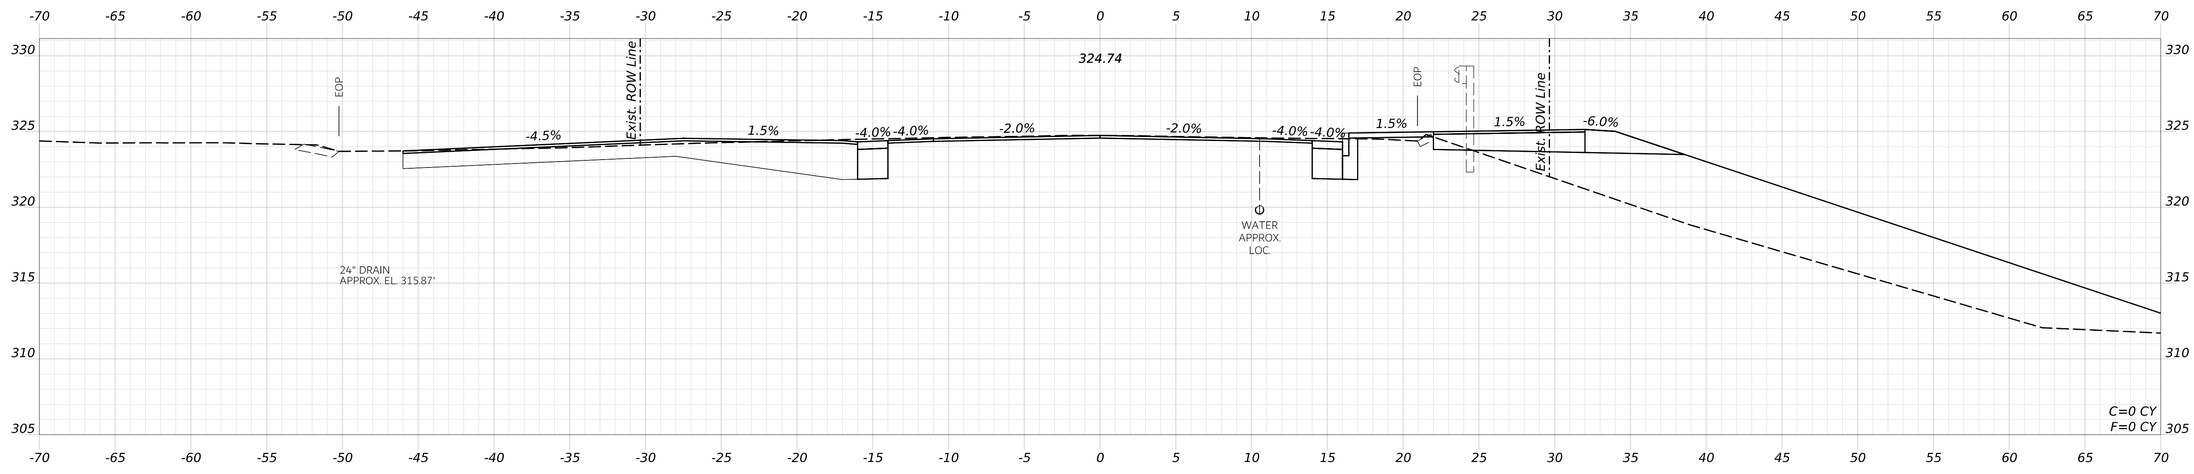

926+50.00

STATE OF MAINE
DEPARTMENT OF TRANSPORTATION

CAPITAL PROJECTS

WIN
26662.00

HIGHWAY PLANS

	BY	DATE
PROJ. MANAGER	ERNIE MARTIN	
DESIGN-DETAILED	JBD	11/11/2024
CHECKED-REVIEWED	ECF	11/11/2024
DESIGN2-DETAILED2		
DESIGN3-DETAILED3		
REVISIONS 1		
REVISIONS 2		
REVISIONS 3		
REVISIONS 4		
FIELD CHANGES		

WINDHAM
WEST CONNECTOR

CROSS SECTIONS
(21 OF 50)

SHEET NUMBER


112

OF 322


Date: 11/11/2024

Username: BTOMIC


Filename: c:\bms\vhb-pw-01\dms97340\013_Xsect_West_Connector.dgn

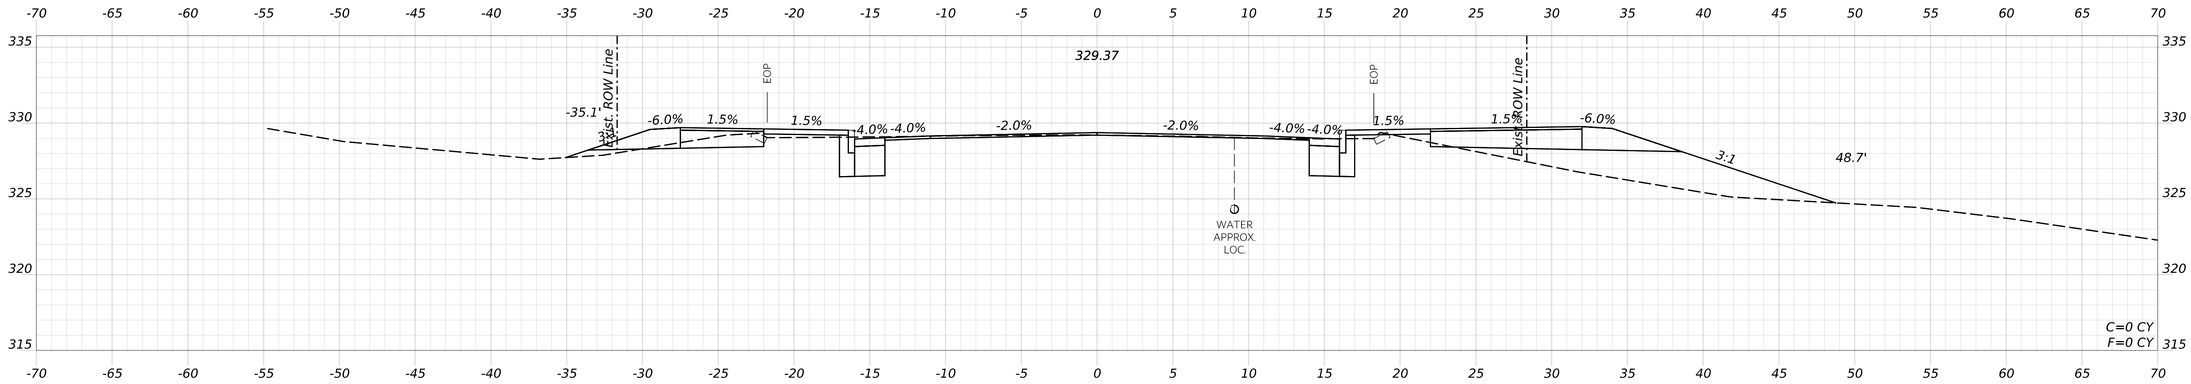

929+00.00

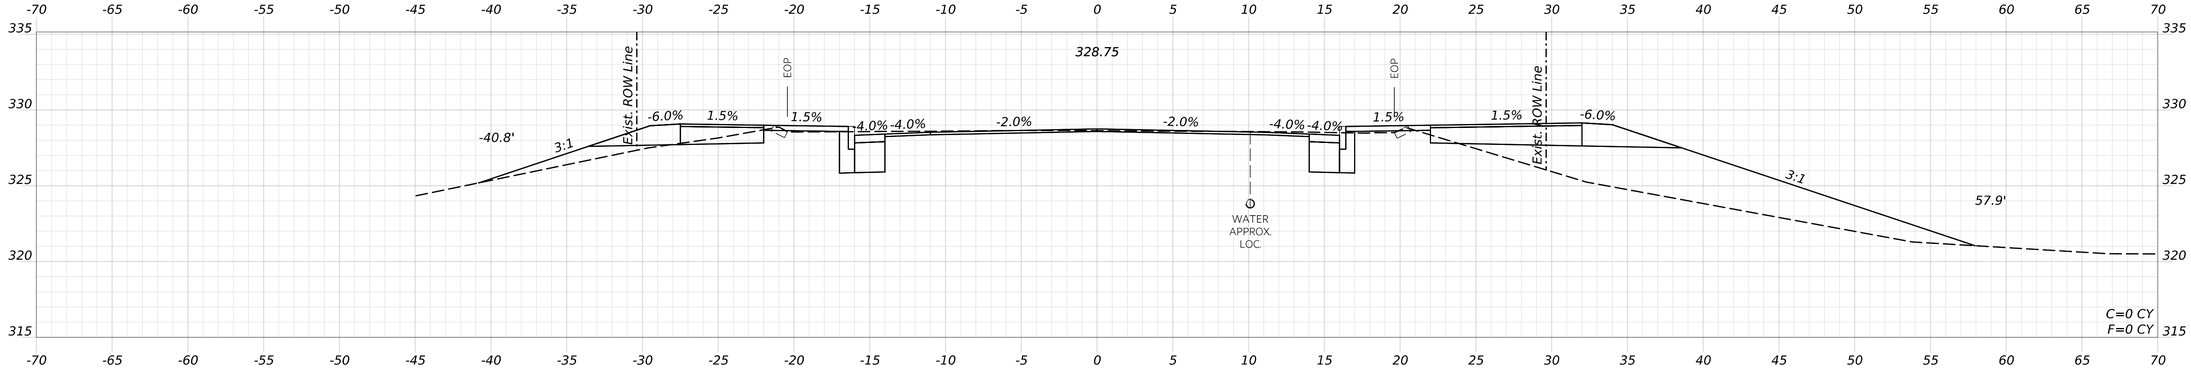

928+50.00

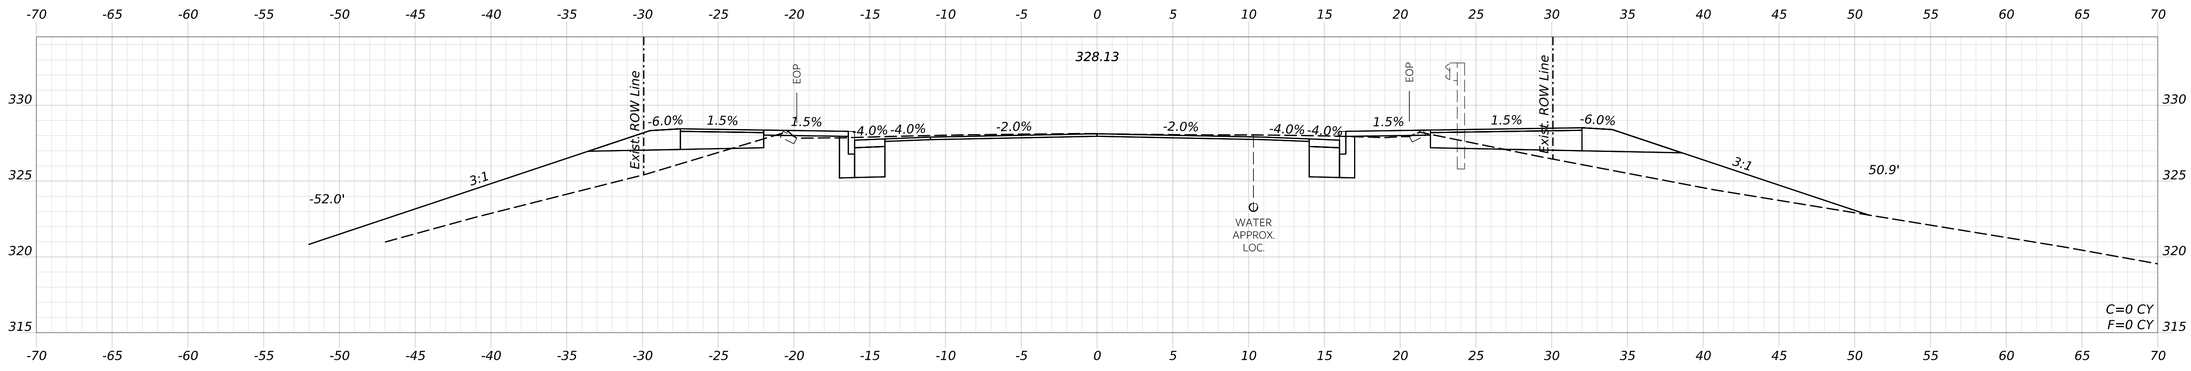

928+00.00

STATE OF MAINE
DEPARTMENT OF TRANSPORTATION

CAPITAL PROJECTS

WIN
26662.00

HIGHWAY PLANS

vhb

PROJ. MANAGER	ERNIE MARTIN	BY	DATE
DESIGNED-DETAILED	JBD	BRT	11/11/2024
CHECKED-REVIEWED	ECF	AG	11/11/2024
DESIGNED-DETAILED2			
DESIGNED-DETAILED3			
REVISIONS 1			
REVISIONS 2			
REVISIONS 3			
REVISIONS 4			
FIELD CHANGES			

WINDHAM
WEST CONNECTOR

CROSS SECTIONS
(22 OF 50)

SHEET NUMBER

113

OF 322

Date: 11/11/2024

Username: BTOMIC

Filename: c:\bms\vhb-pw-01\dms97340\013_Xsect_West_Connector.dgn

STATE OF MAINE
DEPARTMENT OF TRANSPORTATION

CAPITAL PROJECTS

WIN
26662.00

HIGHWAY PLANS

PROJ. MANAGER	ERNIE MARTIN		
DESIGN-DETAILED	JBD	BRT	11/11/2024
CHECKED-REVIEWED	ECF	AG	11/11/2024
DESIGN2-DETAILED2			
DESIGN3-DETAILED3			
REVISIONS 1			
REVISIONS 2			
REVISIONS 3			
REVISIONS 4			
FIELD CHANGES			

WINDHAM
WEST CONNECTOR

CROSS SECTIONS
(23 OF 50)

SHEET NUMBER


114

OF 322


Date: 11/11/2024

Username: BTOMIC


Filename: c:\bms\vhb-pw-01\dms97340\013_Xsect_West_Connector.dgn

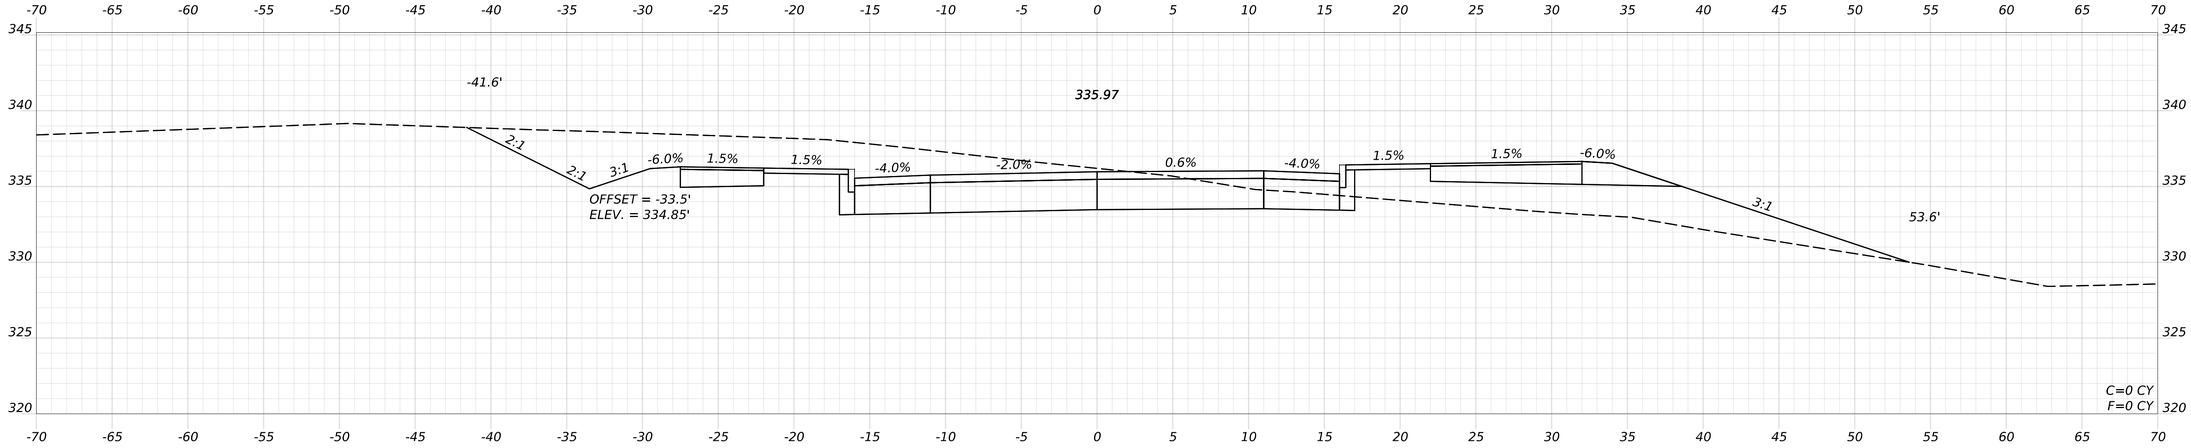

931+50.00

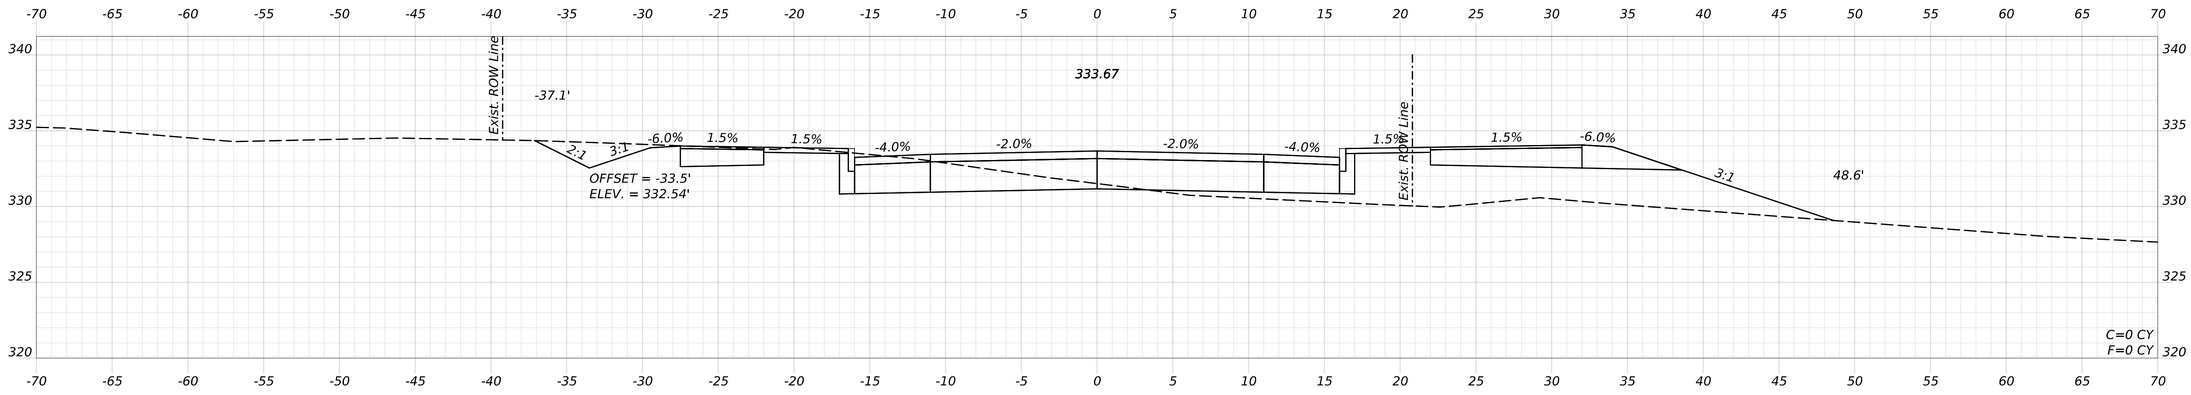

931+00.00

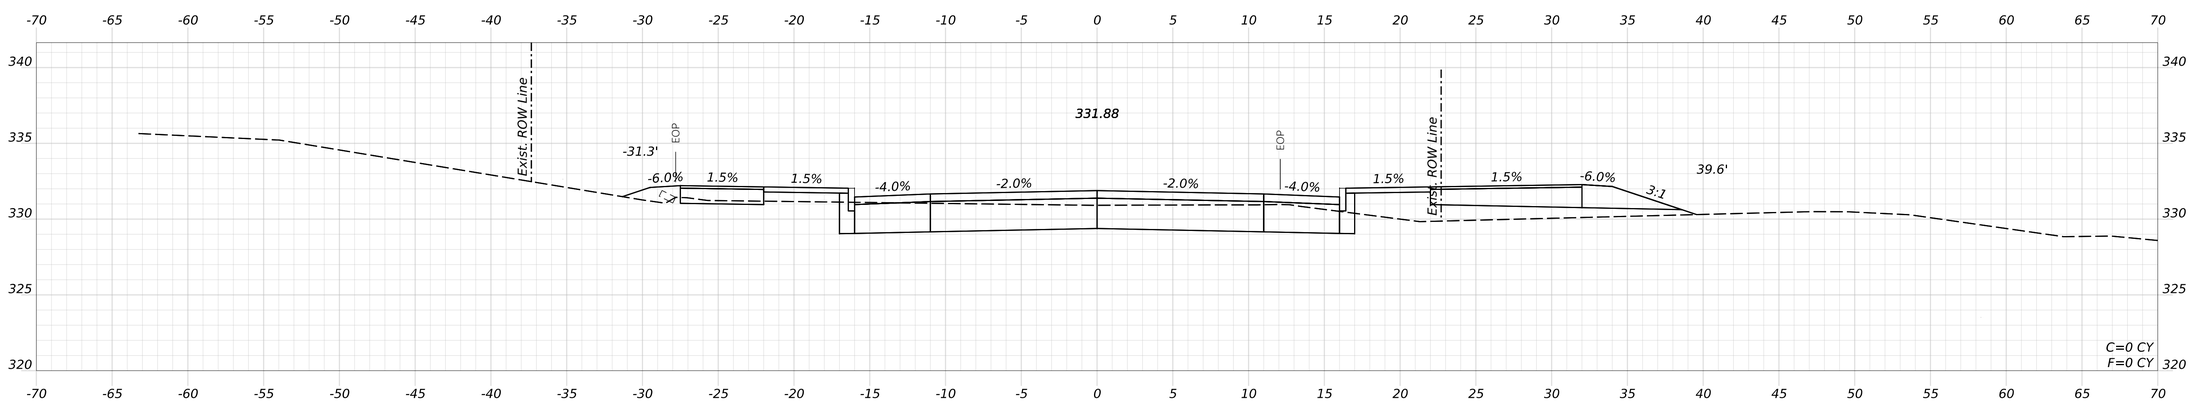

930+50.00

STATE OF MAINE
DEPARTMENT OF TRANSPORTATION

CAPITAL PROJECTS

WIN
26662.00

HIGHWAY PLANS

vhb

PROJ. MANAGER	ERNIE MARTIN		
DESIGN-DETAILED	JBD	BRT	11/11/2024
CHECKED-REVIEWED	ECF	AG	11/11/2024
DESIGN2-DETAILED2			
DESIGN3-DETAILED3			
REVISIONS 1			
REVISIONS 2			
REVISIONS 3			
REVISIONS 4			
FIELD CHANGES			

WINDHAM
WEST CONNECTOR

CROSS SECTIONS
(24 OF 50)

SHEET NUMBER


115

OF 322

Date: 11/11/2024

Username: BTOMIC

Filename: c:\bms\vhb-pw-01\dms97340\013_Xsect_West_Connector.dgn

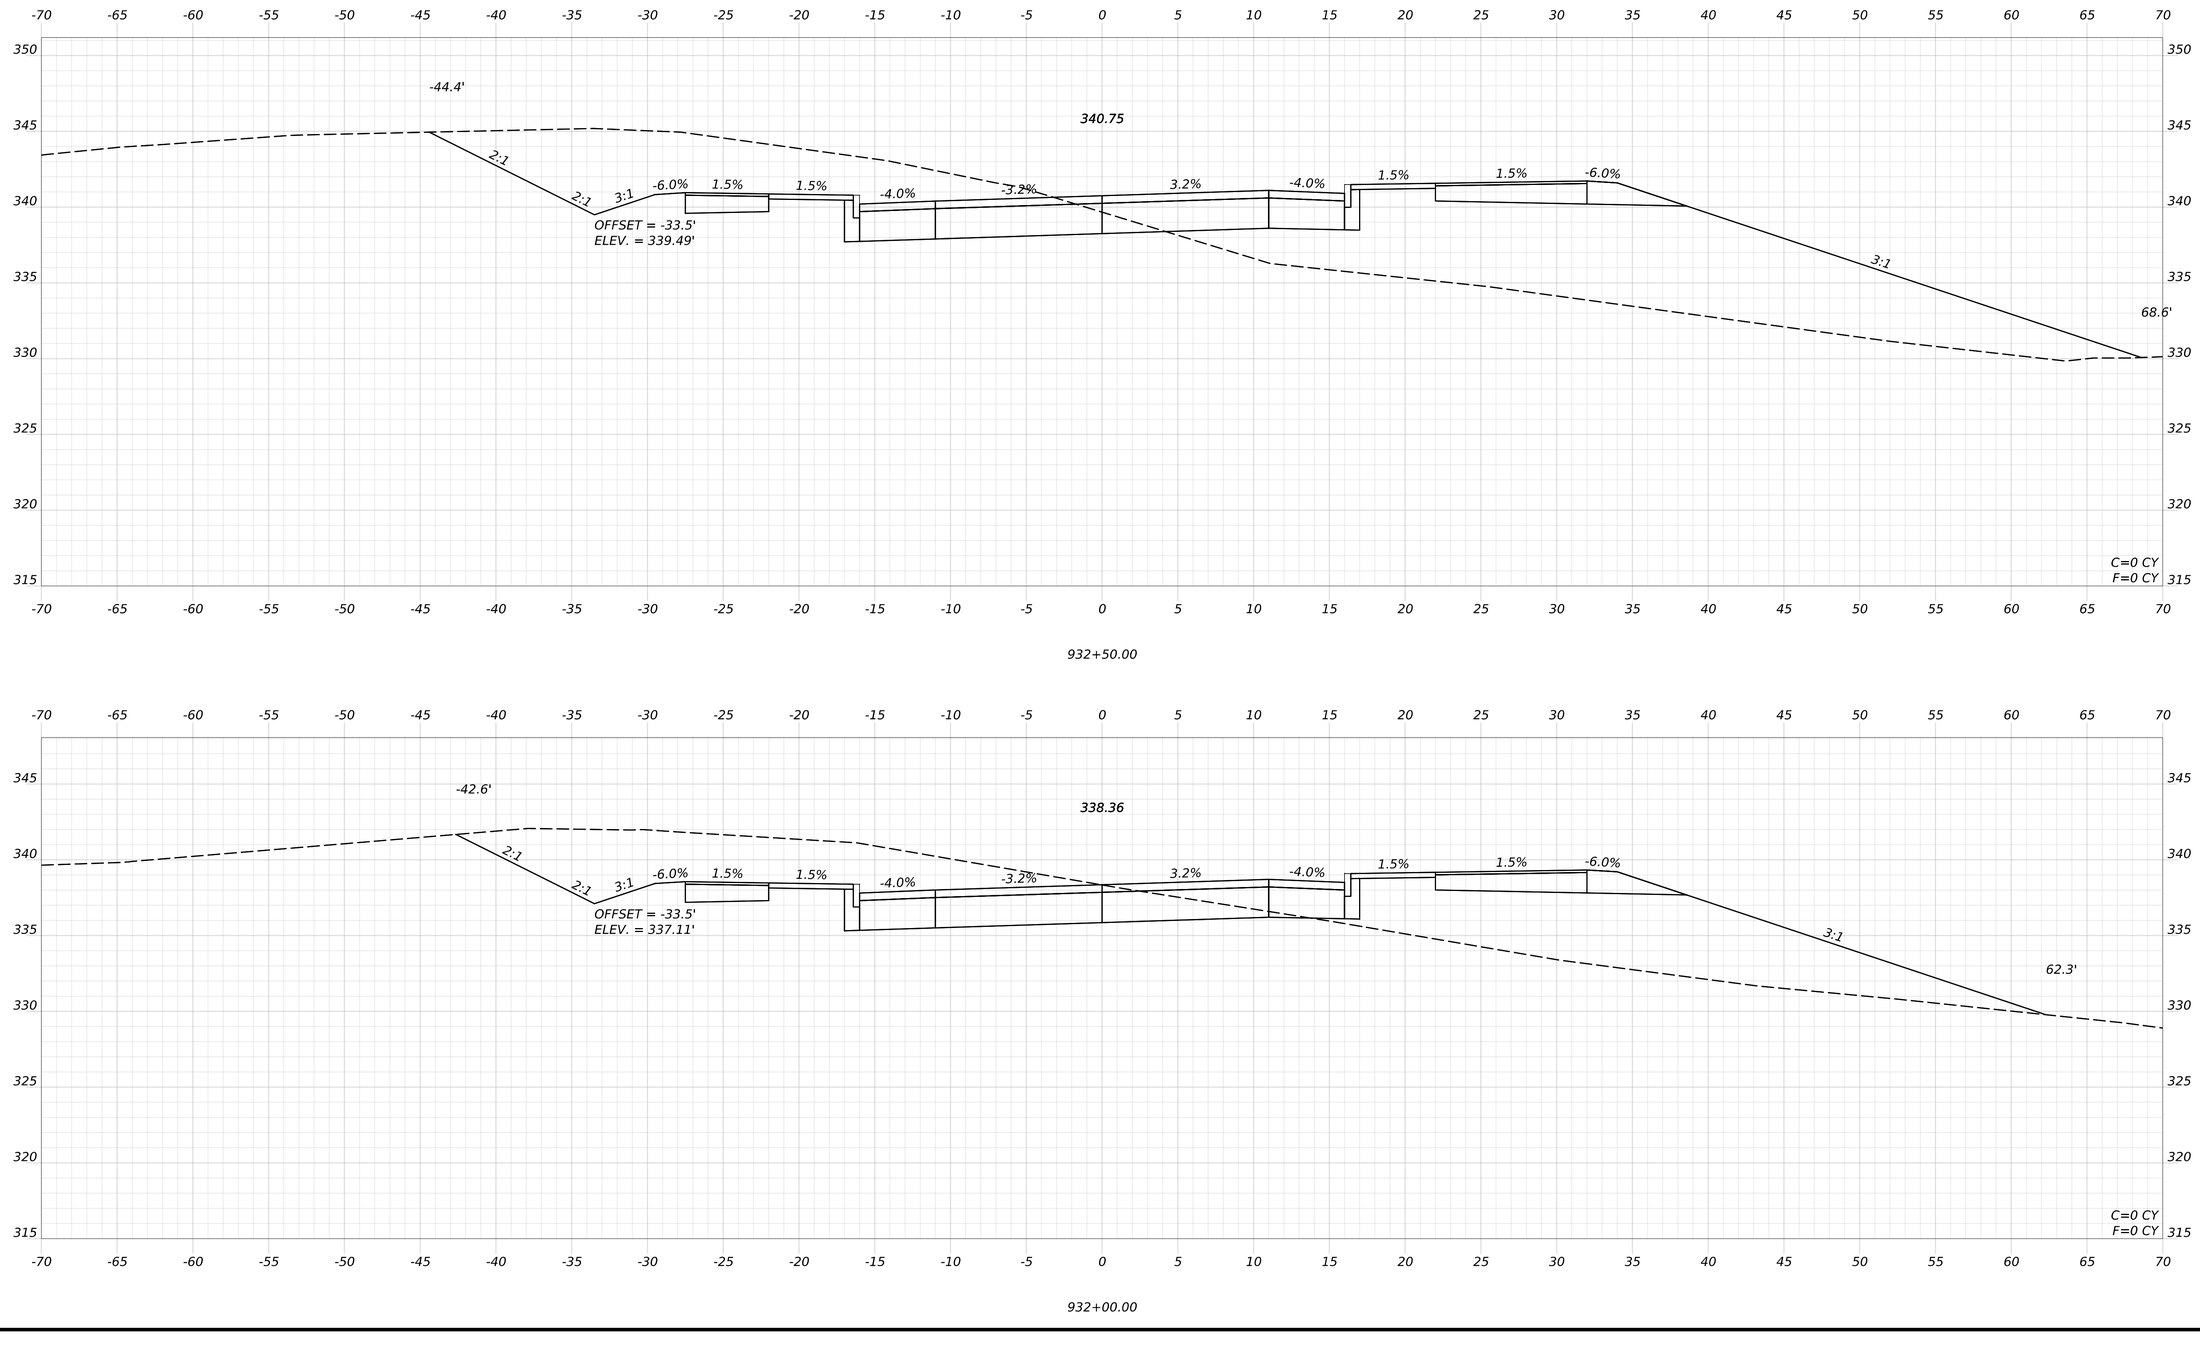

STATE OF MAINE
DEPARTMENT OF TRANSPORTATION

CAPITAL PROJECTS

WIN
26662.00

HIGHWAY PLANS

vhb

		BY	DATE
PROJ. MANAGER	ERNIE MARTIN		
DESIGN-DETAILED	JBD	BRT	11/11/2024
CHECKED-REVIEWED	ECF	AG	11/11/2024
DESIGN2-DETAILED2			
DESIGN3-DETAILED3			
REVISIONS 1			
REVISIONS 2			
REVISIONS 3			
REVISIONS 4			
FIELD CHANGES			

WINDHAM
WEST CONNECTOR

CROSS SECTIONS
(25 OF 50)

SHEET NUMBER


116

OF 322

Date: 11/11/2024

Username: BTOMIC

Filename: c:\bms\vhb-pw-01\dms97340\013_Xsect_West_Connector.dgn

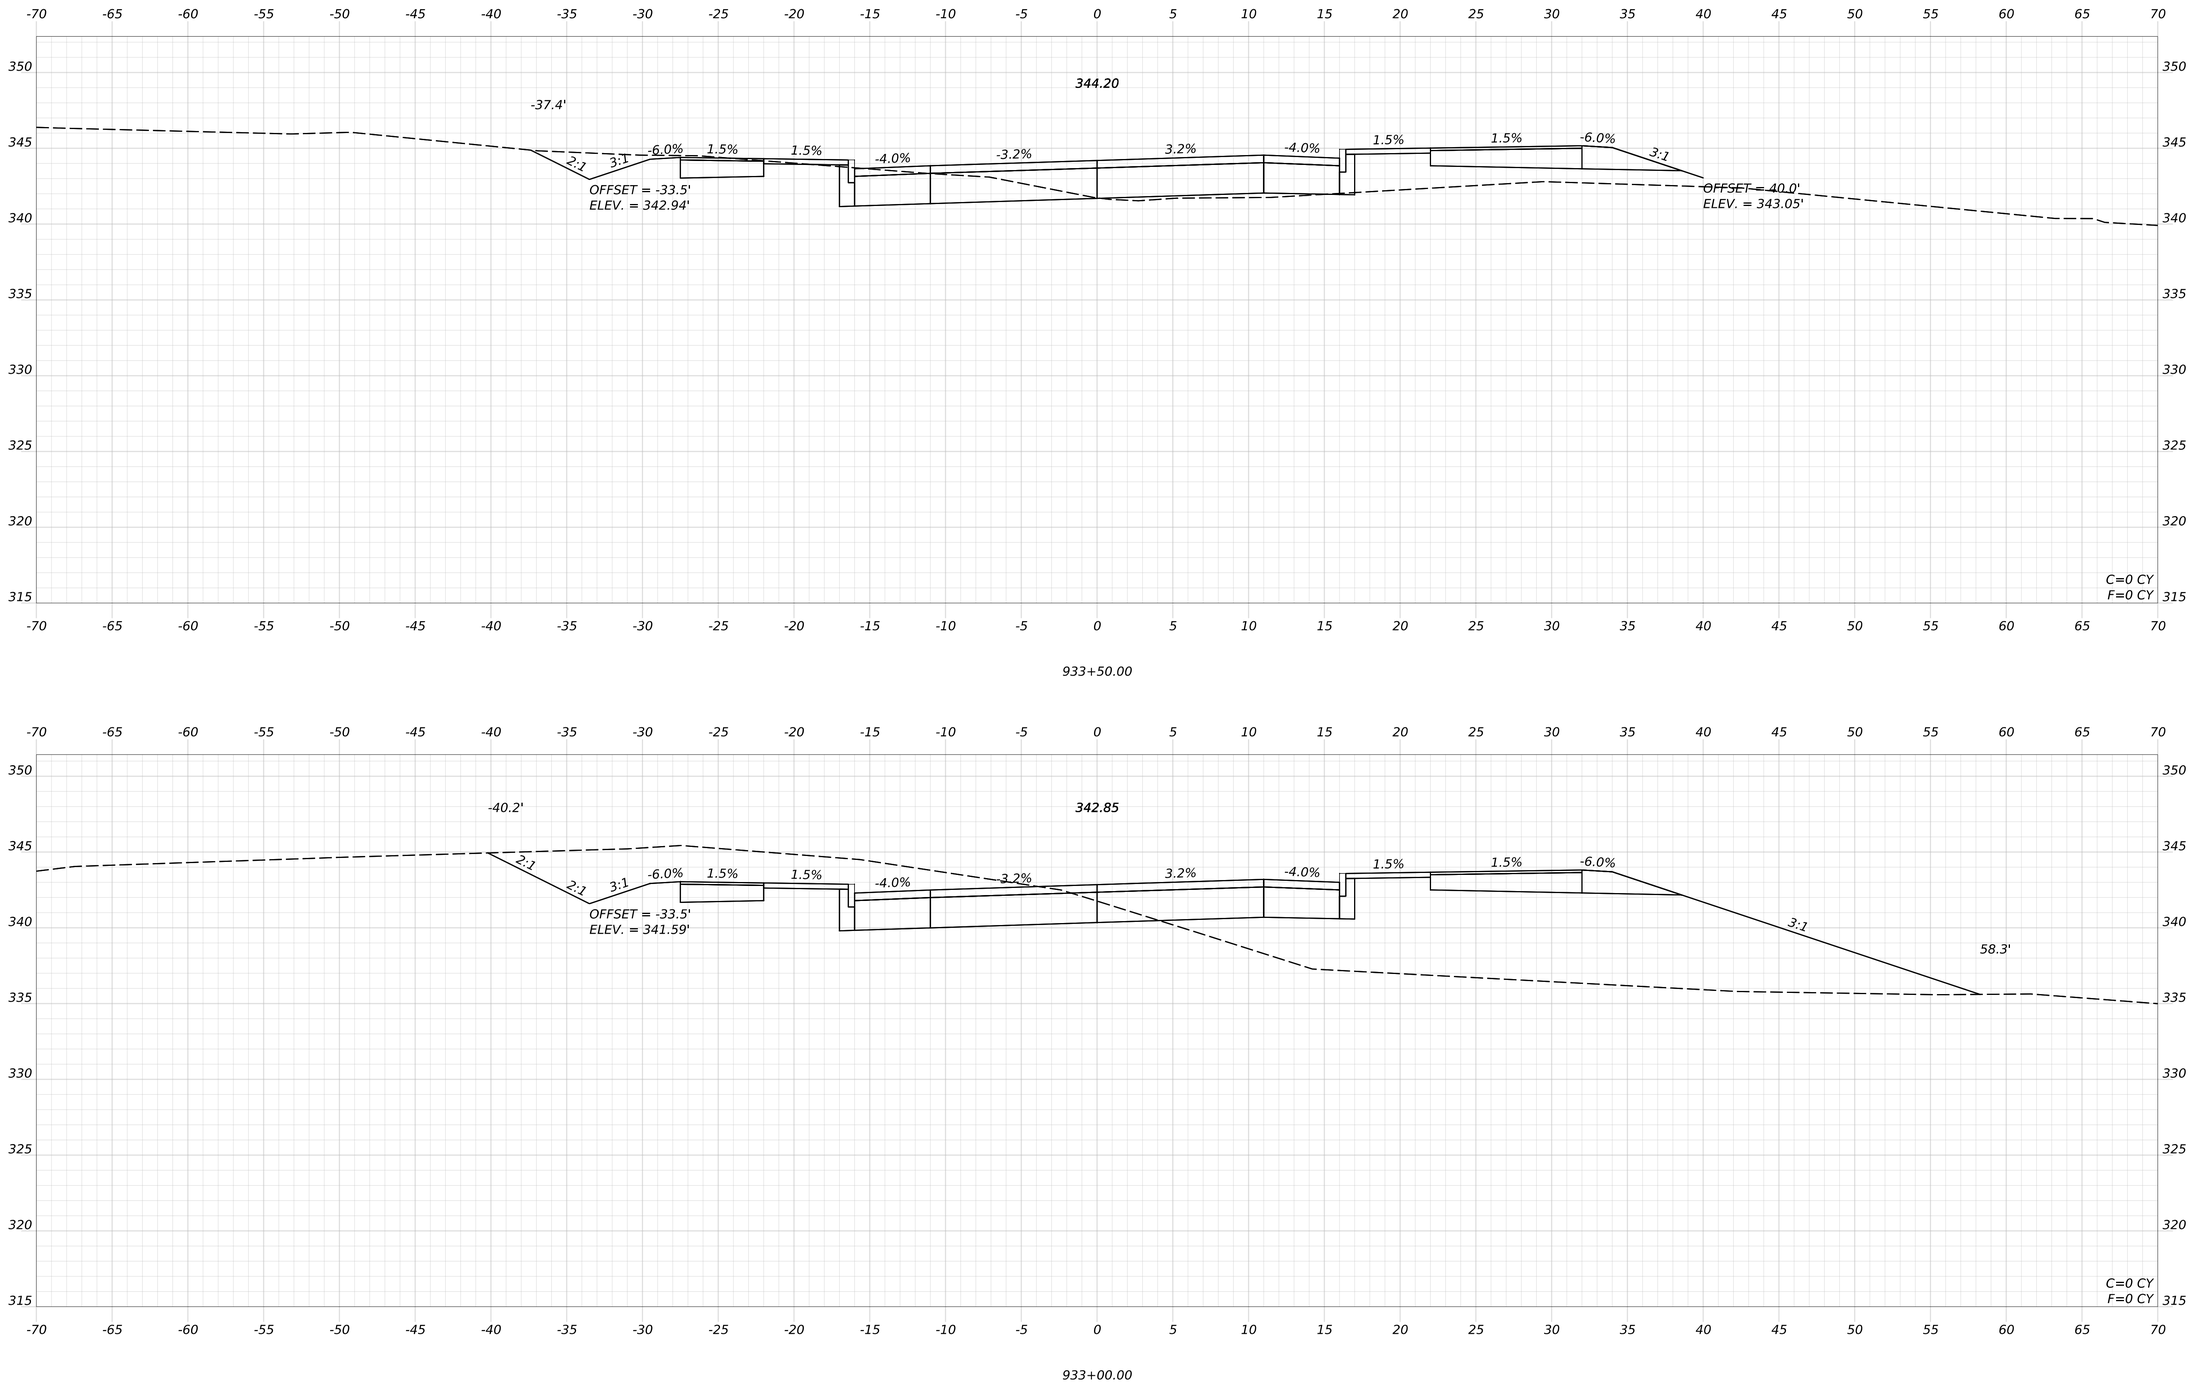

STATE OF MAINE
DEPARTMENT OF TRANSPORTATION

CAPITAL PROJECTS

WIN
26662.00

HIGHWAY PLANS

vhb

	ERNIE MARTIN	BY	DATE
PROJ. MANAGER		BRT	11/11/2024
DESIGNED-DETAILED	JBD	AG	11/11/2024
CHECKED-REVIEWED	ECF		
DESIGNED-DETAILED2			
DESIGNED-DETAILED3			
REVISIONS 1			
REVISIONS 2			
REVISIONS 3			
REVISIONS 4			
FIELD CHANGES			

WINDHAM
WEST CONNECTOR

CROSS SECTIONS
(26 OF 50)

SHEET NUMBER


117

OF 322

Date: 11/11/2024

Username: BTOMIC

Filename: c:\bms\vhb-pw-01\dms97340\013_Xsect_West_Connector.dgn

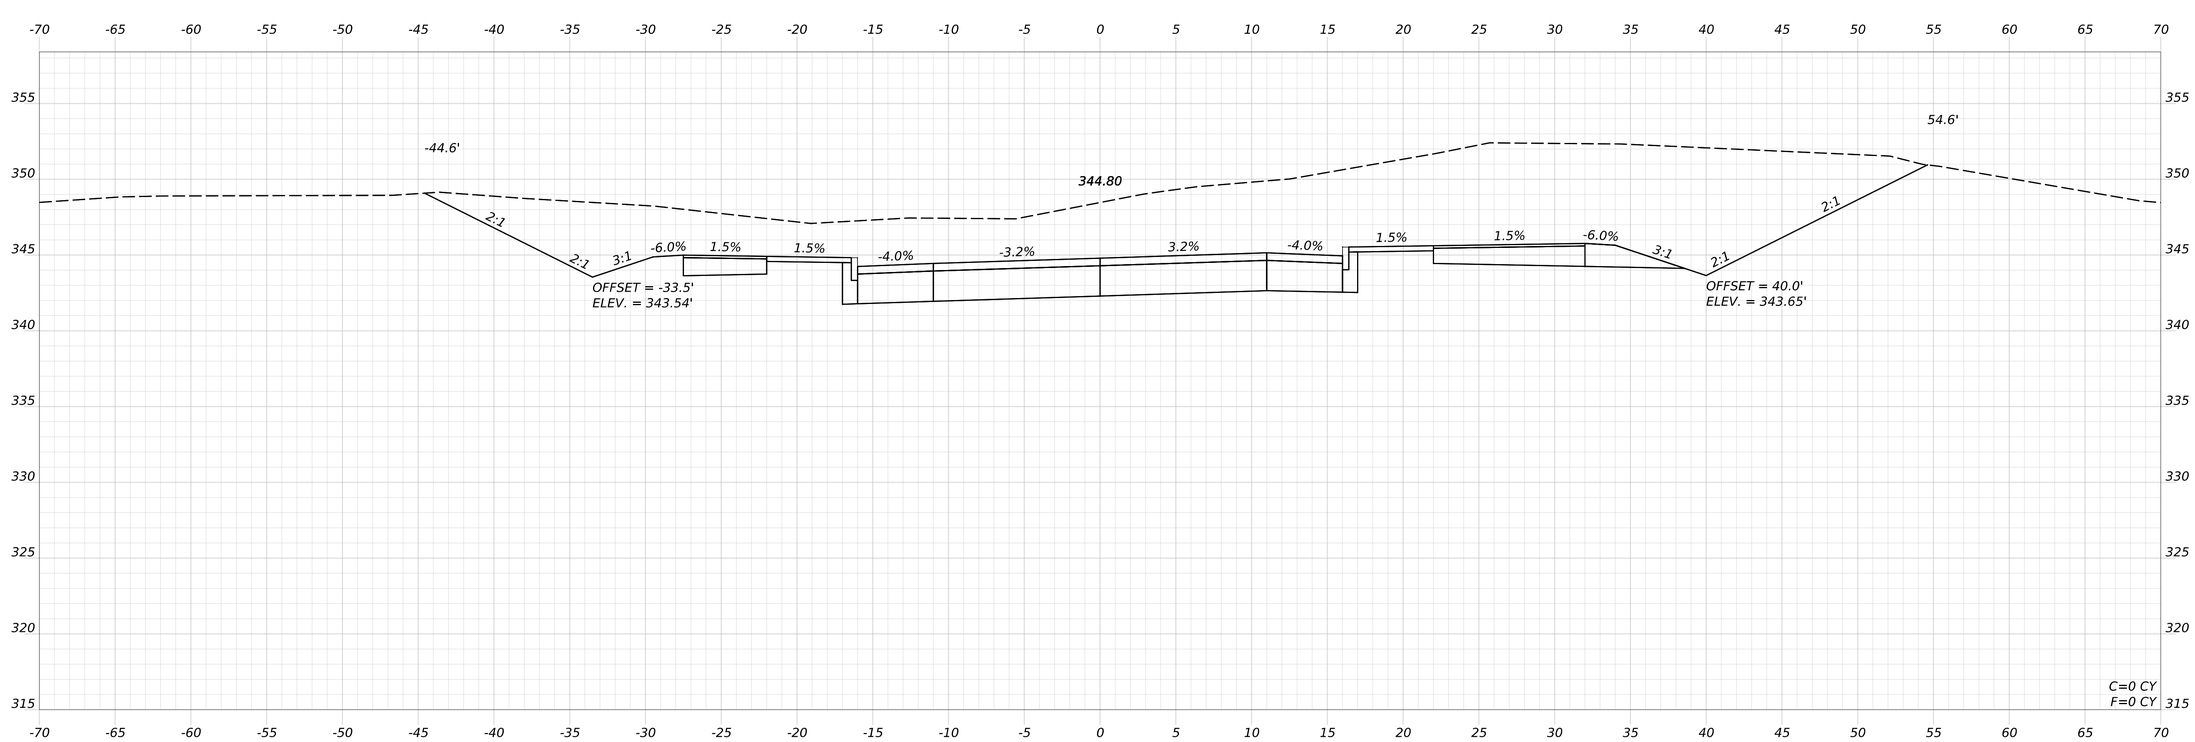

STATE OF MAINE
DEPARTMENT OF TRANSPORTATION

CAPITAL PROJECTS

WIN
26662.00

HIGHWAY PLANS

PROJ. MANAGER	ERNIE MARTIN		
DESIGN-DETAILED	JBD	BRT	11/11/2024
CHECKED-REVIEWED	ECF	AG	11/11/2024
DESIGN2-DETAILED2			
DESIGN3-DETAILED3			
REVISIONS 1			
REVISIONS 2			
REVISIONS 3			
REVISIONS 4			
FIELD CHANGES			

WINDHAM
WEST CONNECTOR

CROSS SECTIONS
(27 OF 50)

SHEET NUMBER


118

OF 322

Date: 11/11/2024

Username: BTOMIC

Filename: c:\bms\vhb-pw-01\dms97340\013_Xsect_West_Connector.dgn

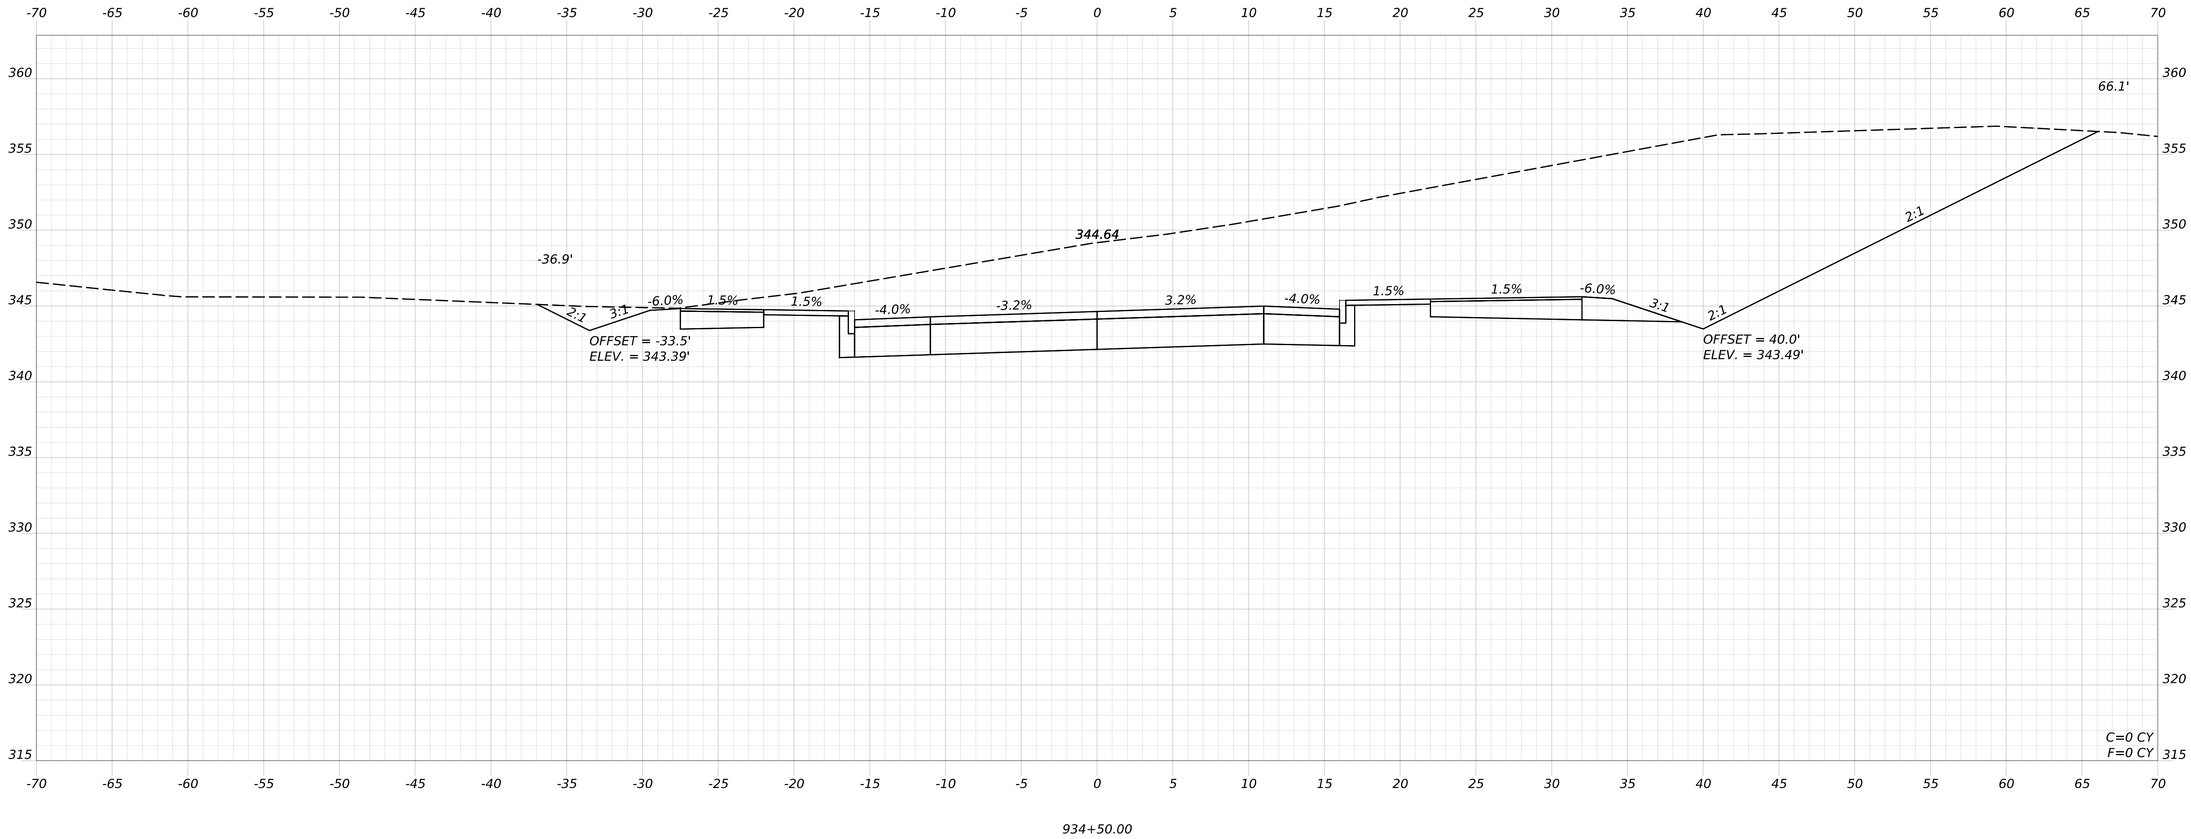

STATE OF MAINE
DEPARTMENT OF TRANSPORTATION

CAPITAL PROJECTS

WIN
26662.00

HIGHWAY PLANS

		BY	DATE
PROJ MANAGER	ERNIE MARTIN		
DESIGN-DETAILED	JBD	BRT	11/11/2024
CHECKED-REVIEWED	ECF	AG	11/11/2024
DESIGN2-DETAILED2			
DESIGN3-DETAILED3			
REVISIONS 1			
REVISIONS 2			
REVISIONS 3			
REVISIONS 4			
FIELD CHANGES			

WINDHAM
WEST CONNECTOR

CROSS SECTIONS
(28 OF 50)

SHEET NUMBER


119

OF 322

Date: 11/11/2024

Username: BTOMIC

Filename: c:\bms\vhb-pw-01\dms97340\013_Xsect_West_Connector.dgn

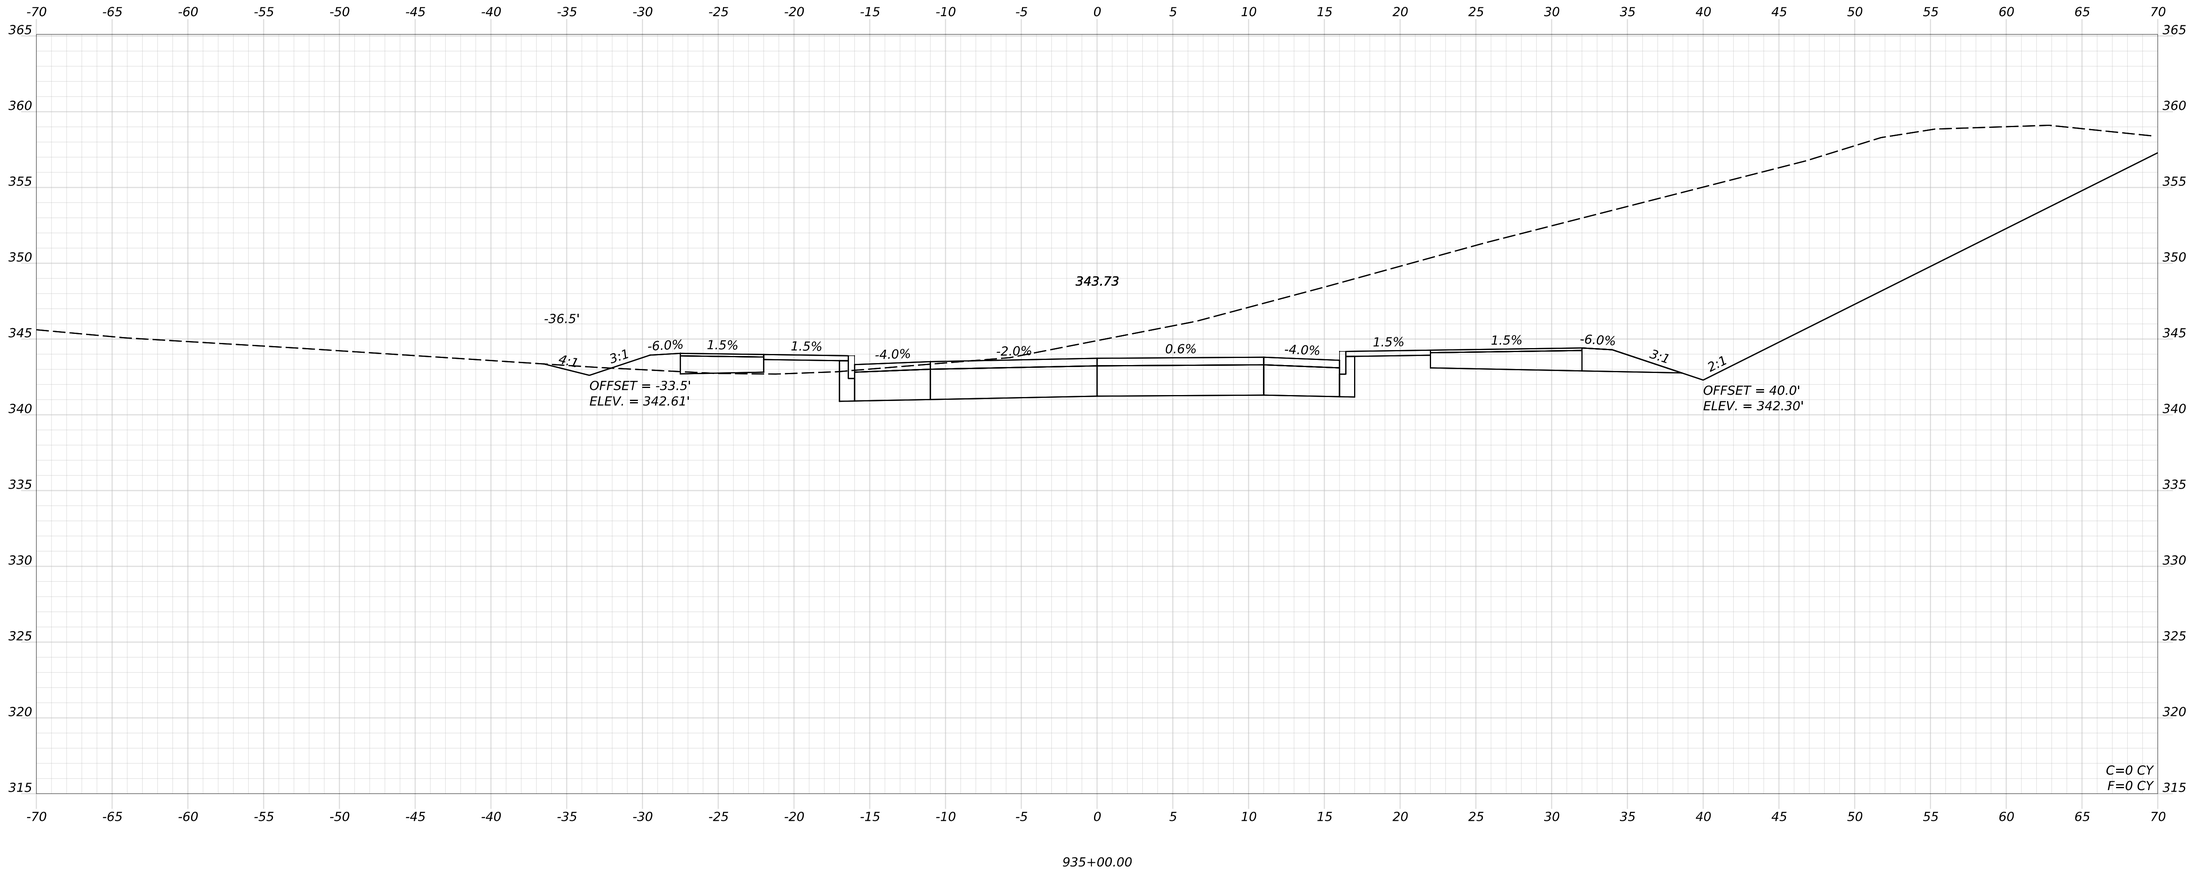

STATE OF MAINE
DEPARTMENT OF TRANSPORTATION

CAPITAL PROJECTS

WIN
26662.00

HIGHWAY PLANS

		BY	DATE
PROJ MANAGER	ERNIE MARTIN		
DESIGN-DETAILED	JBD	BRT	11/11/2024
CHECKED-REVIEWED	ECF	AG	11/11/2024
DESIGN2-DETAILED2			
DESIGN3-DETAILED3			
REVISIONS 1			
REVISIONS 2			
REVISIONS 3			
REVISIONS 4			
FIELD CHANGES			

WINDHAM
WEST CONNECTOR

CROSS SECTIONS
(29 OF 50)

SHEET NUMBER


120

OF 322

Date: 11/11/2024

Username: BTOMIC

Filename: c:\bms\vhb-pw-01\dms97340\013_Xsect_West_Connector.dgn

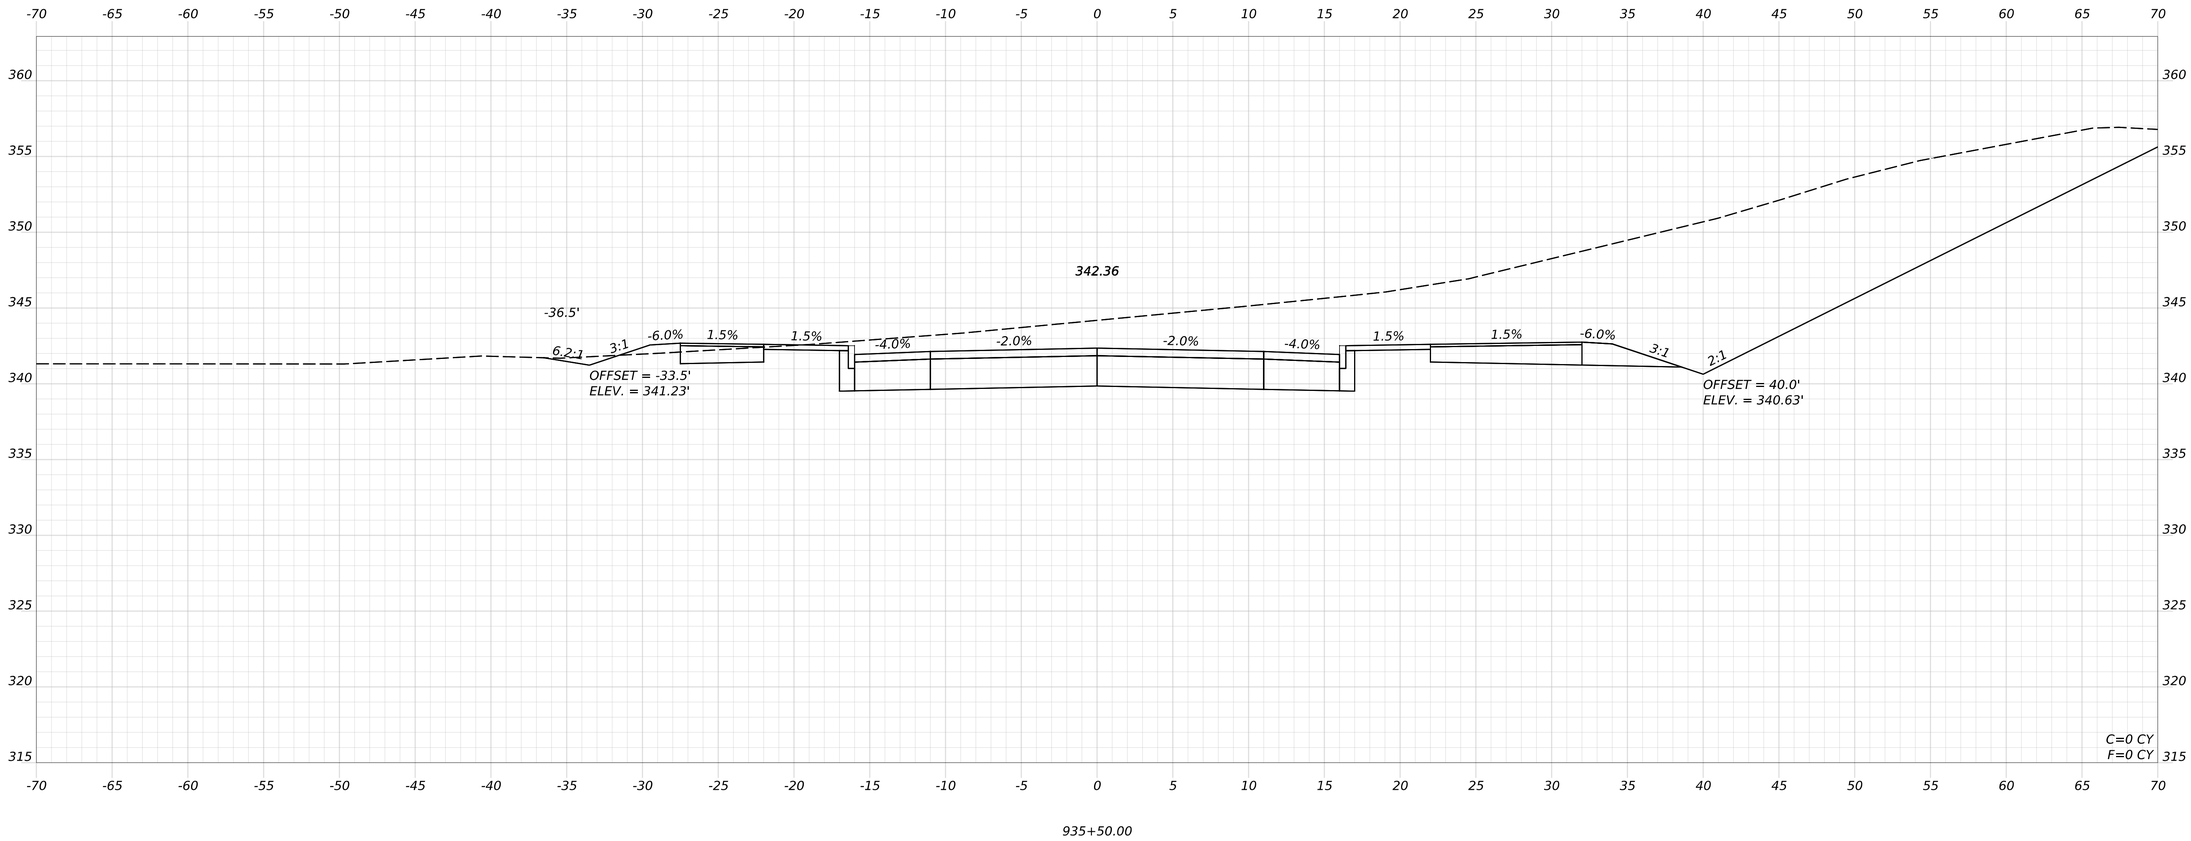

STATE OF MAINE
DEPARTMENT OF TRANSPORTATION

CAPITAL PROJECTS

WIN
26662.00

HIGHWAY PLANS

		BY	DATE
PROJ MANAGER	ERNIE MARTIN		
DESIGN-DETAILED	JBD	BRT	11/11/2024
CHECKED-REVIEWED	ECF	AG	11/11/2024
DESIGN2-DETAILED2			
DESIGN3-DETAILED3			
REVISIONS 1			
REVISIONS 2			
REVISIONS 3			
REVISIONS 4			
FIELD CHANGES			

WINDHAM
WEST CONNECTOR

CROSS SECTIONS
(30 OF 50)

SHEET NUMBER


121

OF 322

Date: 11/11/2024

Username: BTOMIC

Filename: c:\bms\vhb-pw-01\dms97340\013_Xsect_West_Connector.dgn

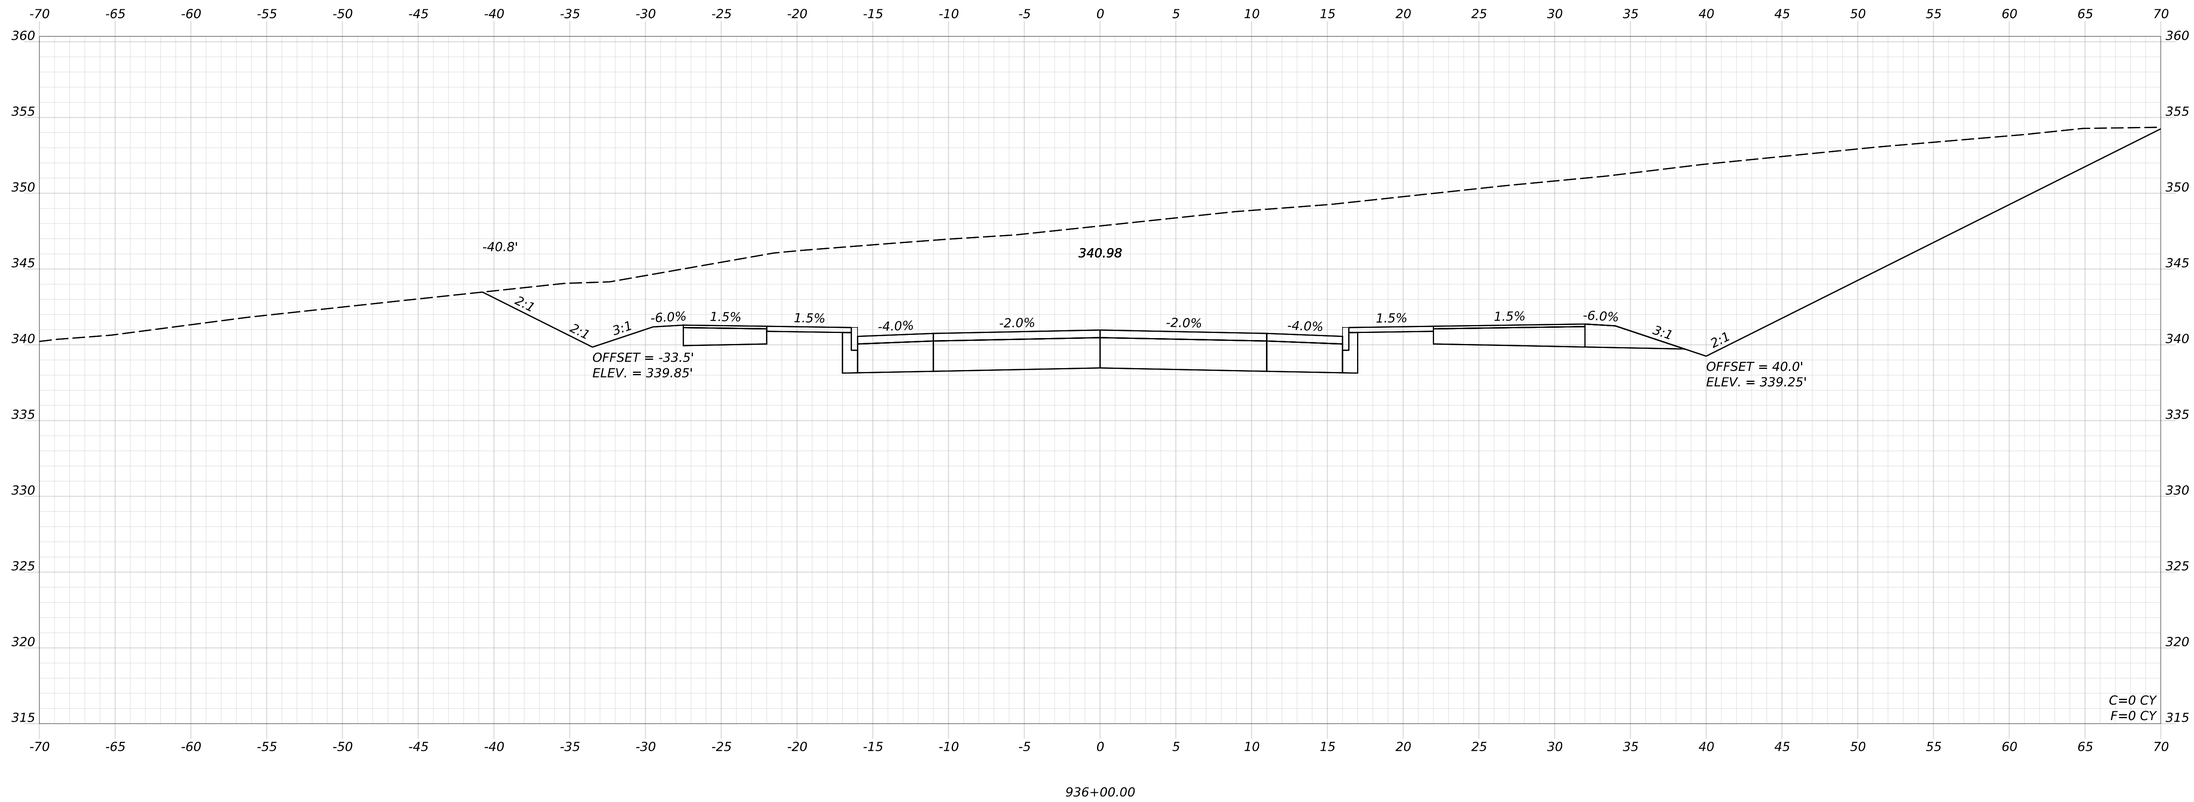

STATE OF MAINE
DEPARTMENT OF TRANSPORTATION

CAPITAL PROJECTS

WIN
26662.00

HIGHWAY PLANS

		BY	DATE
PROJ MANAGER	ERNIE MARTIN		
DESIGN-DETAILED	JBD	BRT	11/11/2024
CHECKED-REVIEWED	ECF	AG	11/11/2024
DESIGN2-DETAILED2			
DESIGN3-DETAILED3			
REVISIONS 1			
REVISIONS 2			
REVISIONS 3			
REVISIONS 4			
FIELD CHANGES			

WINDHAM
WEST CONNECTOR

CROSS SECTIONS
(31 OF 50)

SHEET NUMBER


122

OF 322

Date: 11/11/2024

Username: BTOMIC

Filename: c:\bms\vhb-pw-01\dms97340\013_Xsect_West_Connector.dgn

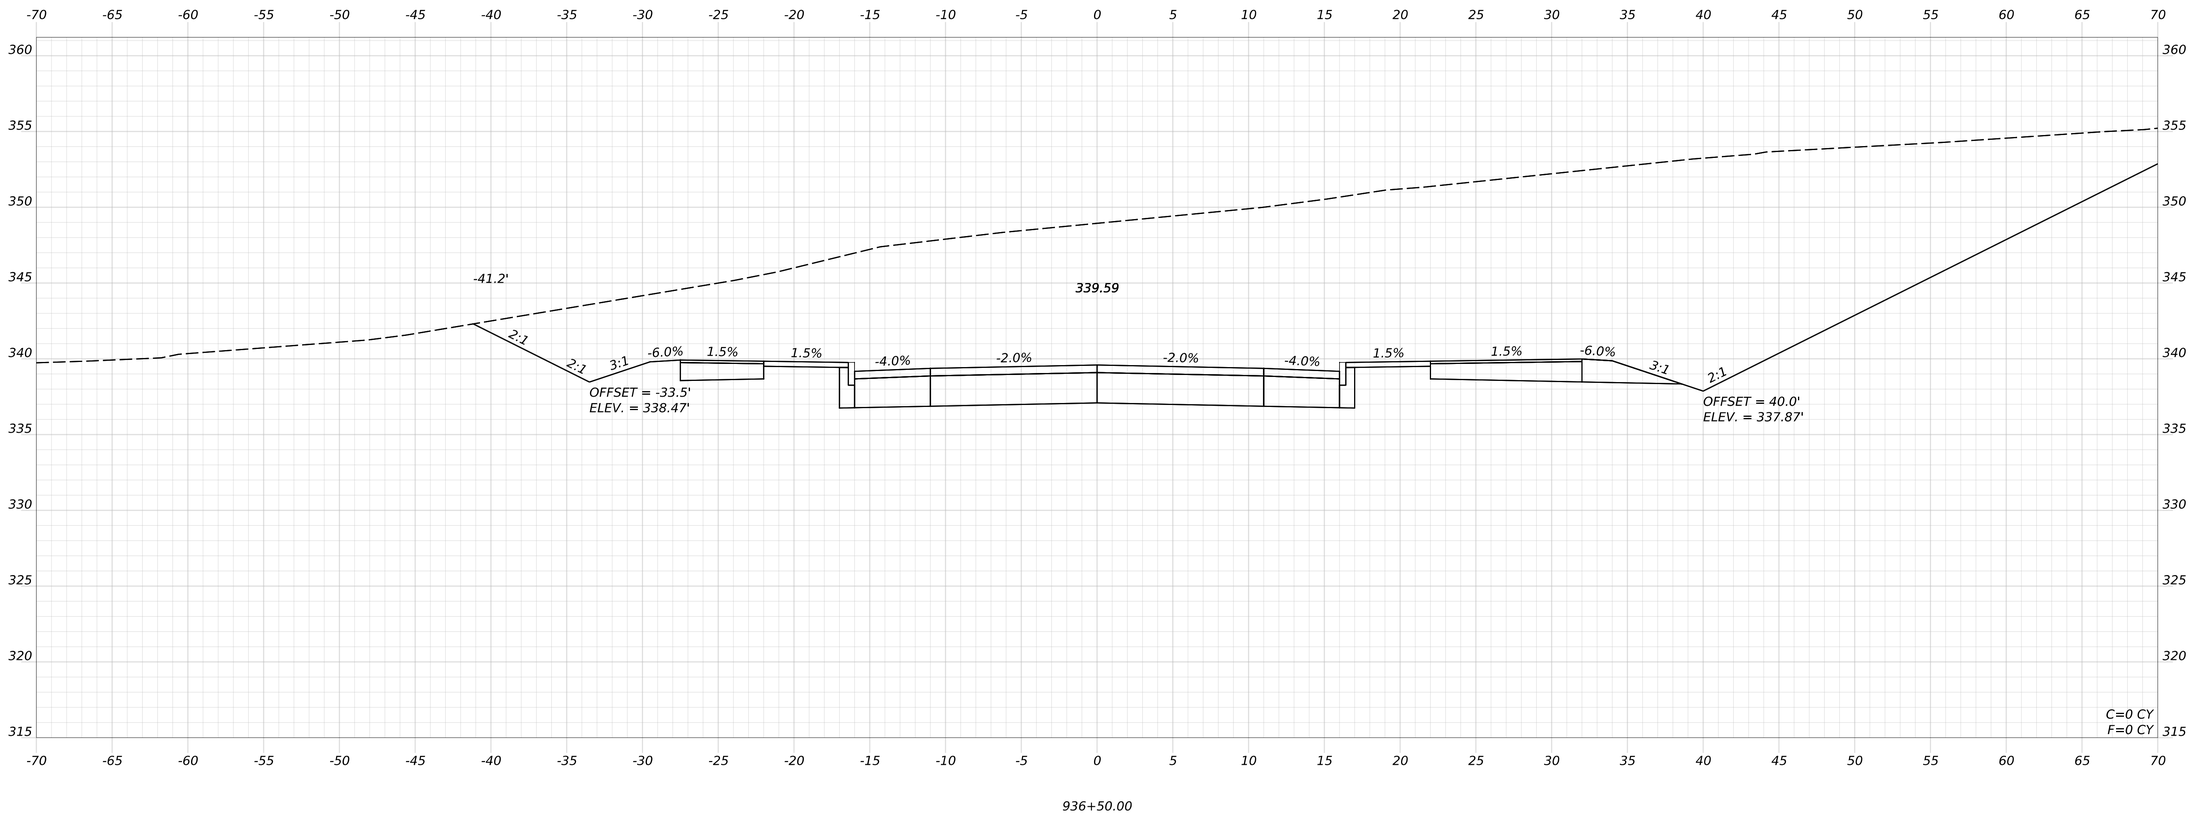

STATE OF MAINE
DEPARTMENT OF TRANSPORTATION

CAPITAL PROJECTS

WIN
26662.00

HIGHWAY PLANS

vhb

	ERNIE MARTIN	BY	DATE
PROJ. MANAGER			
DESIGN-DETAILED	JBD	BRT	11/11/2024
CHECKED-REVIEWED	ECF	AG	11/11/2024
DESIGN2-DETAILED2			
DESIGN3-DETAILED3			
REVISIONS 1			
REVISIONS 2			
REVISIONS 3			
REVISIONS 4			
FIELD CHANGES			

WINDHAM
WEST CONNECTOR

CROSS SECTIONS
(32 OF 50)

SHEET NUMBER


123

OF 322

Date: 11/11/2024

Username: BTOMIC

Filename: c:\bms\vhb-pw-01\dms97340\013_Xsect_West_Connector.dgn

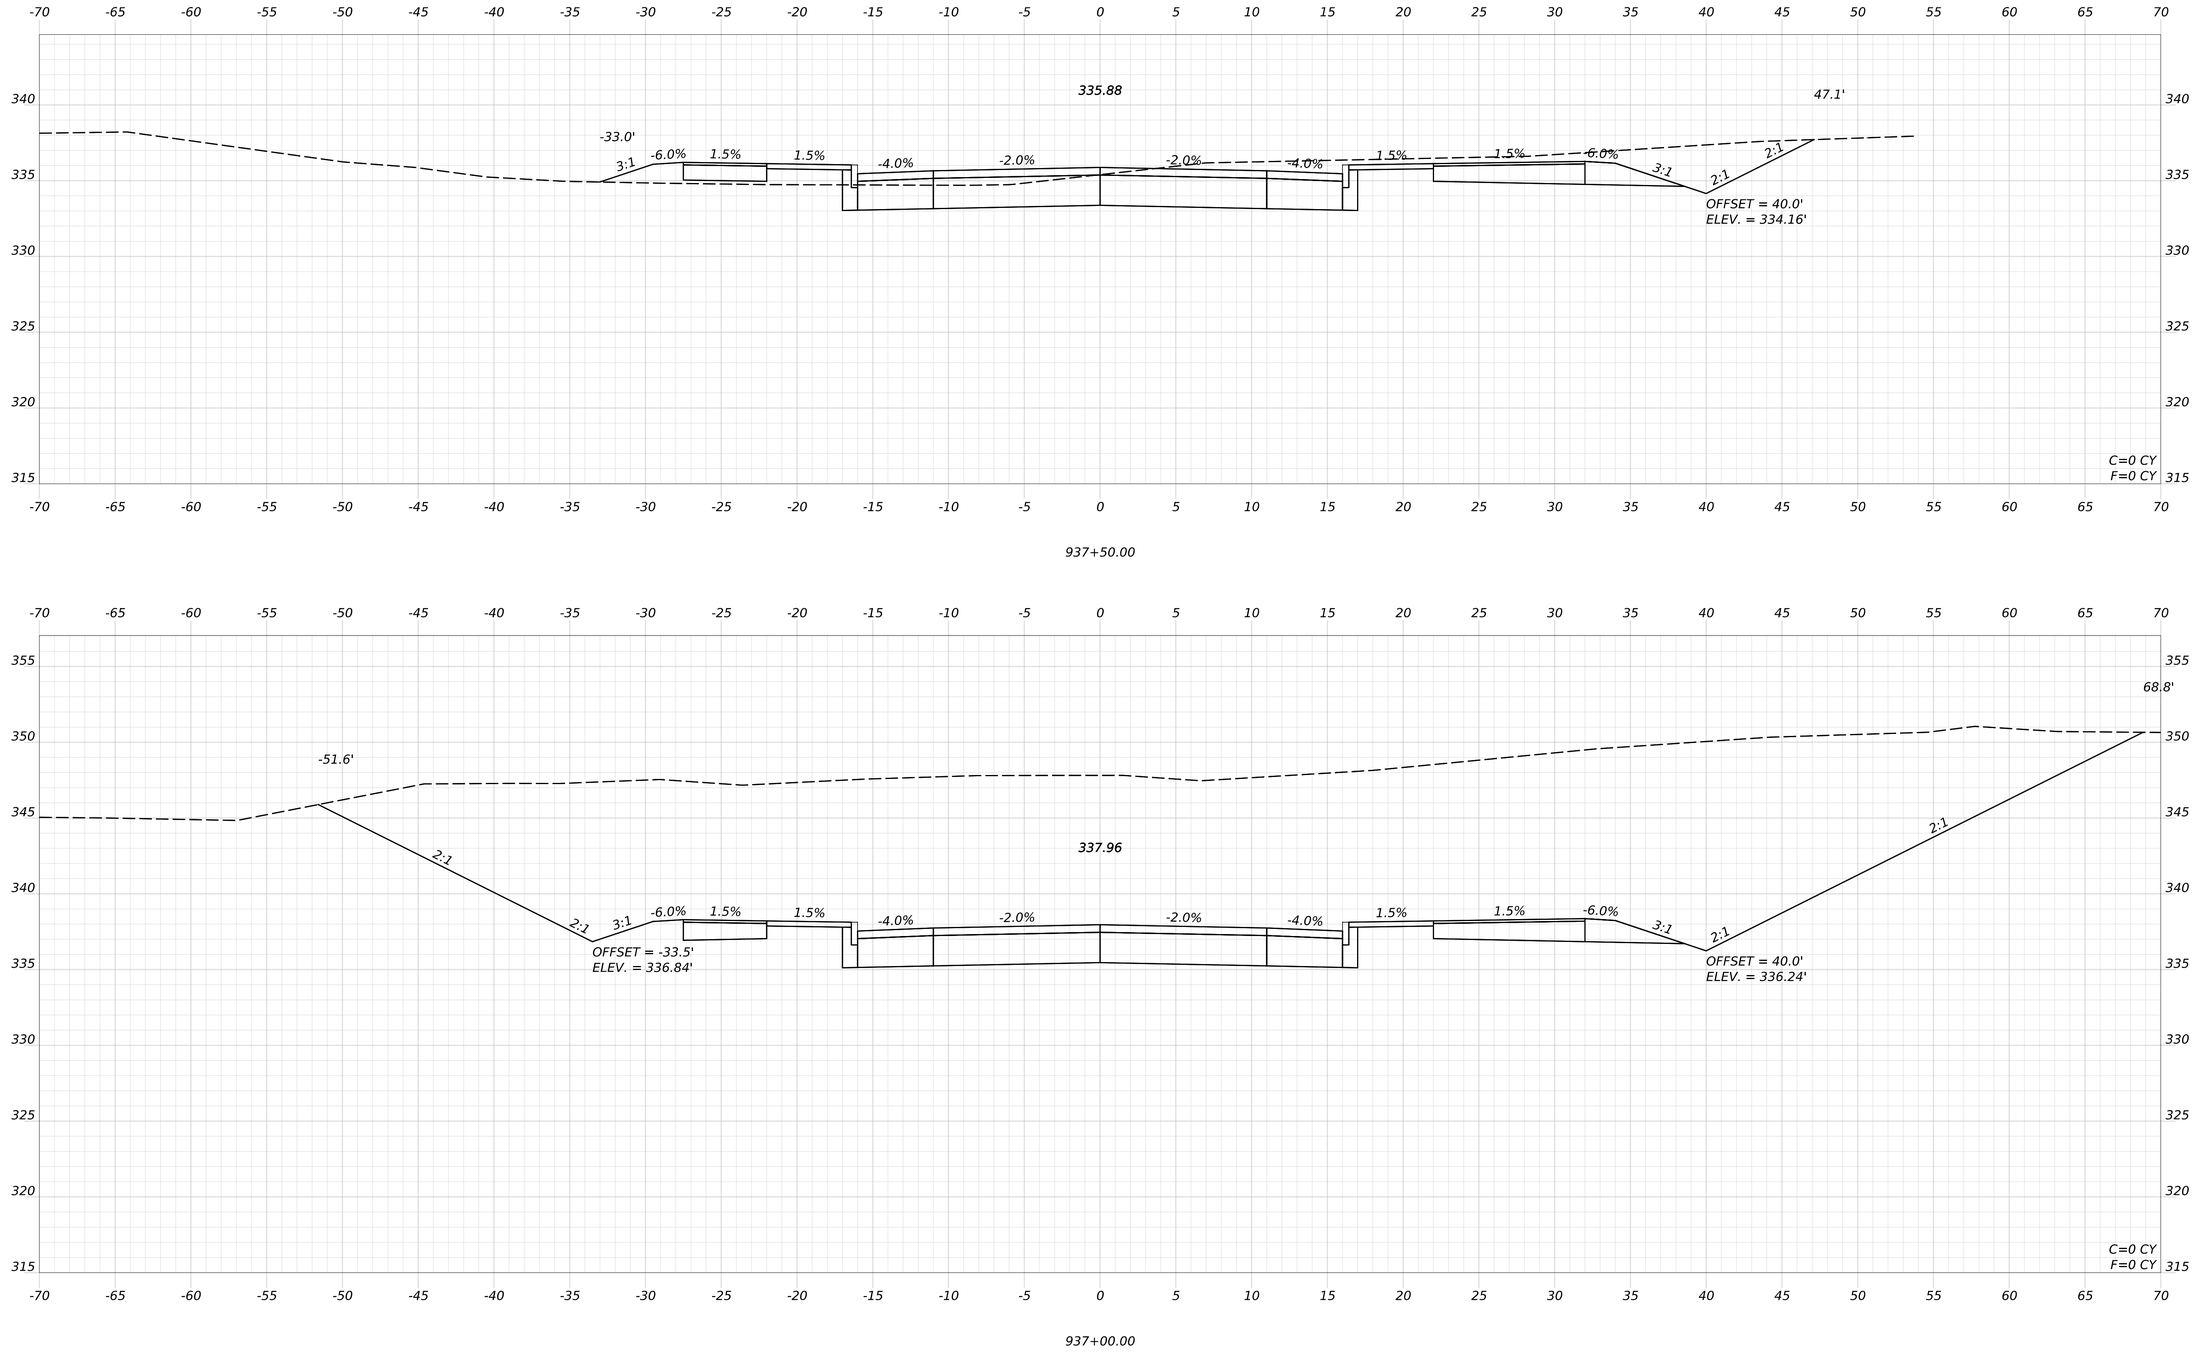

STATE OF MAINE
DEPARTMENT OF TRANSPORTATION

CAPITAL PROJECTS

WIN
26662.00

HIGHWAY PLANS

vhb

PROJ MANAGER	ERNIE MARTIN		
DESIGN-DETAILED	JBD	BRT	11/11/2024
CHECKED-REVIEWED	ECF	AG	11/11/2024
DESIGN2-DETAILED2			
DESIGN3-DETAILED3			
REVISIONS 1			
REVISIONS 2			
REVISIONS 3			
REVISIONS 4			
FIELD CHANGES			

WINDHAM
WEST CONNECTOR

CROSS SECTIONS
(33 OF 50)

SHEET NUMBER

124

OF 322

Date: 11/11/2024

Username: BTOMIC

Filename: c:\bms\vhb-pw-01\dms97340\013_Xsect_West_Connector.dgn

STATE OF MAINE
DEPARTMENT OF TRANSPORTATION

CAPITAL PROJECTS

WIN
26662.00

HIGHWAY PLANS

vhb

		BY	DATE
PROJ. MANAGER	ERNIE MARTIN		
DESIGNED-DETAILED	JBD	BRT	11/11/2024
CHECKED-REVIEWED	ECF	AG	11/11/2024
DESIGN2-DETAILED2			
DESIGN3-DETAILED3			
REVISIONS 1			
REVISIONS 2			
REVISIONS 3			
REVISIONS 4			
FIELD CHANGES			

WINDHAM
WEST CONNECTOR

CROSS SECTIONS
(34 OF 50)

SHEET NUMBER


125

OF 322

Date: 11/11/2024

Username: BTOMIC

Filename: c:\bms\vhb-pw-01\dms97340\013_Xsect_West_Connector.dgn

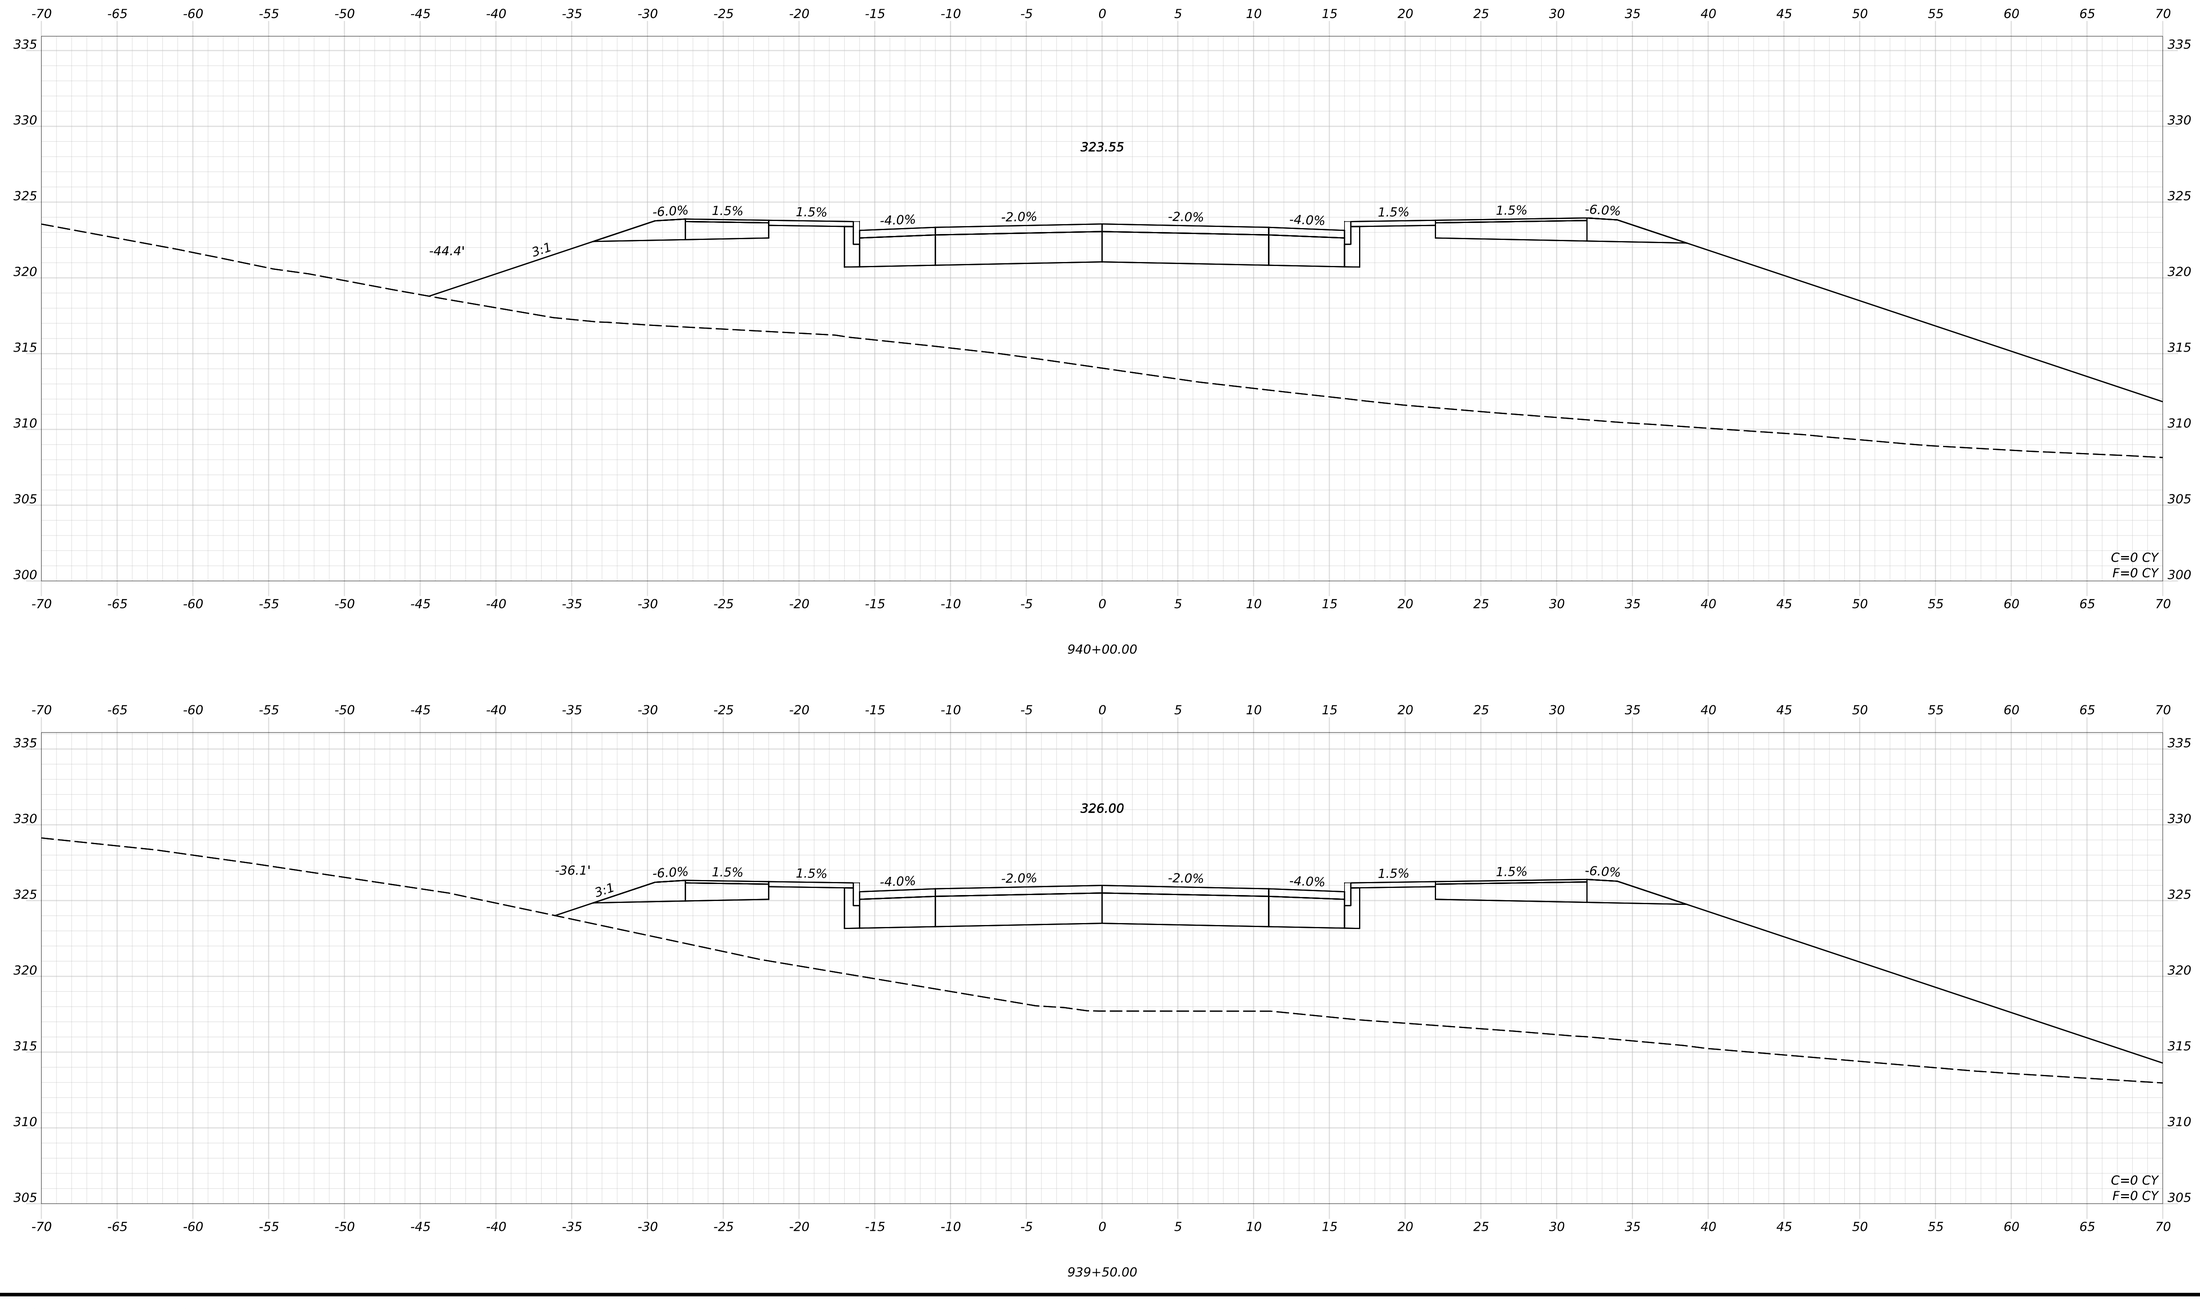

STATE OF MAINE
DEPARTMENT OF TRANSPORTATION

CAPITAL PROJECTS

WIN
26662.00

HIGHWAY PLANS

vhb

PROJ. MANAGER	ERNIE MARTIN		
DESIGN-DETAILED	JBD	BRT	11/11/2024
CHECKED-REVIEWED	ECF	AG	11/11/2024
DESIGN2-DETAILED2			
DESIGN3-DETAILED3			
REVISIONS 1			
REVISIONS 2			
REVISIONS 3			
REVISIONS 4			
FIELD CHANGES			

WINDHAM
WEST CONNECTOR

CROSS SECTIONS
(35 OF 50)

SHEET NUMBER


126


OF 322

Date: 11/11/2024

Username: BTOMIC

Filename: c:\bms\vhb-pw-01\dms97340\013_Xsect_West_Connector.dgn

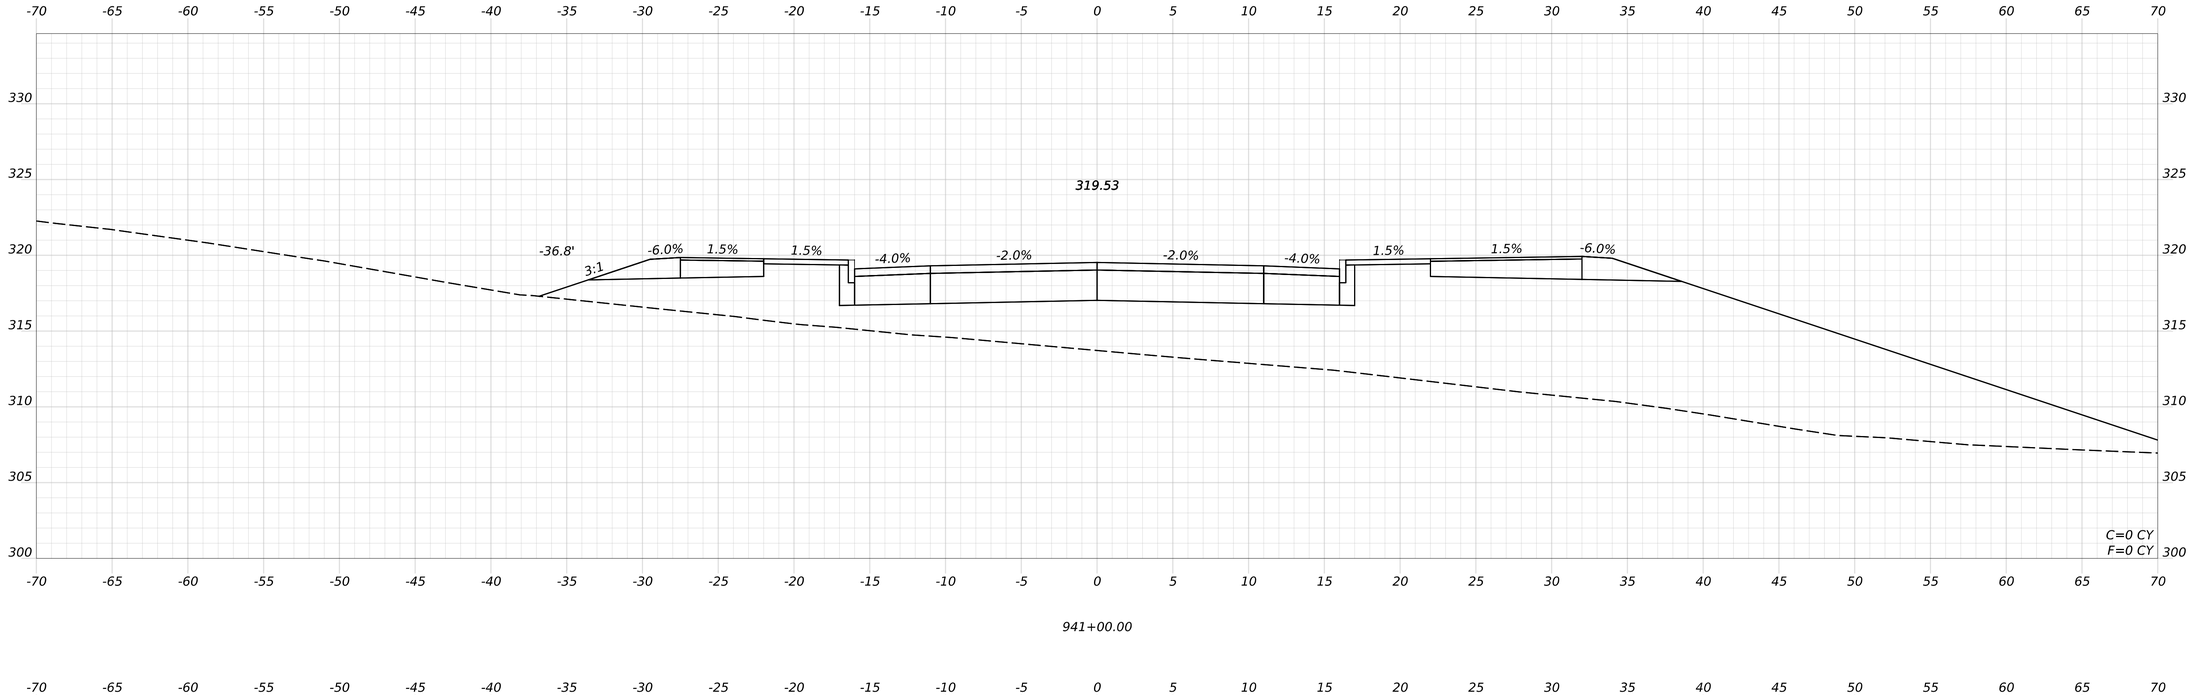

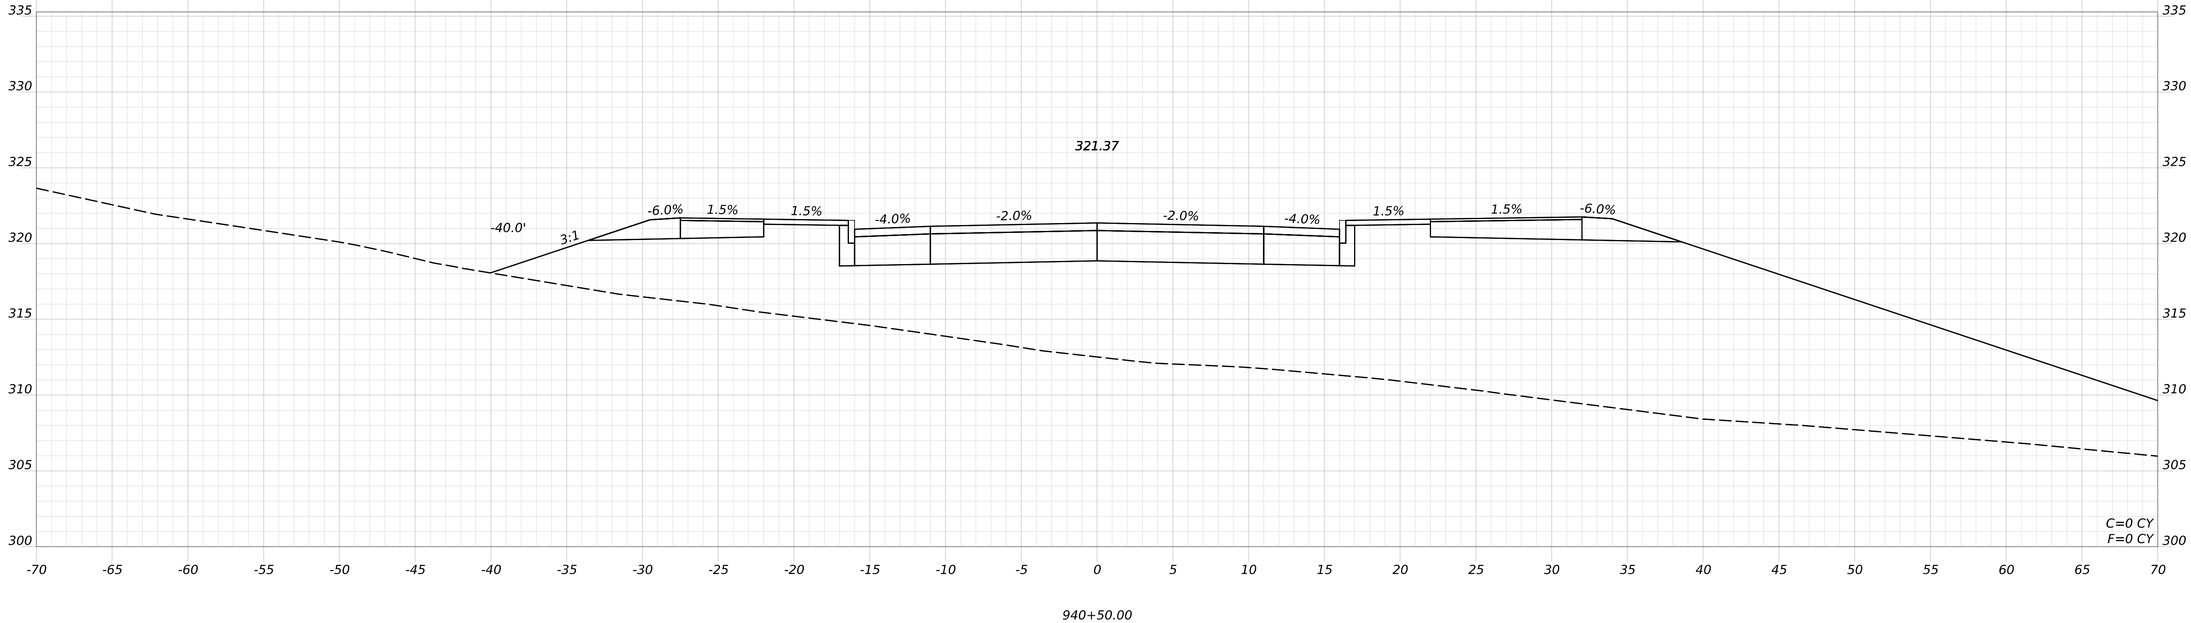

STATE OF MAINE
DEPARTMENT OF TRANSPORTATION

CAPITAL PROJECTS

WIN
26662.00

HIGHWAY PLANS

vhb

PROJ MANAGER	ERNIE MARTIN		
DESIGN-DETAILED	JBD	BRT	11/11/2024
CHECKED-REVIEWED	ECF	JAG	11/11/2024
DESIGN2-DETAILED2			
DESIGN3-DETAILED3			
REVISIONS 1			
REVISIONS 2			
REVISIONS 3			
REVISIONS 4			
FIELD CHANGES			

WINDHAM
WEST CONNECTOR

CROSS SECTIONS
(36 OF 50)

SHEET NUMBER


127

OF 322

Date: 11/11/2024

Username: BTOMIC

Filename: c:\bms\vhb-pw-01\dms97340\013_Xsect_West_Connector.dgn

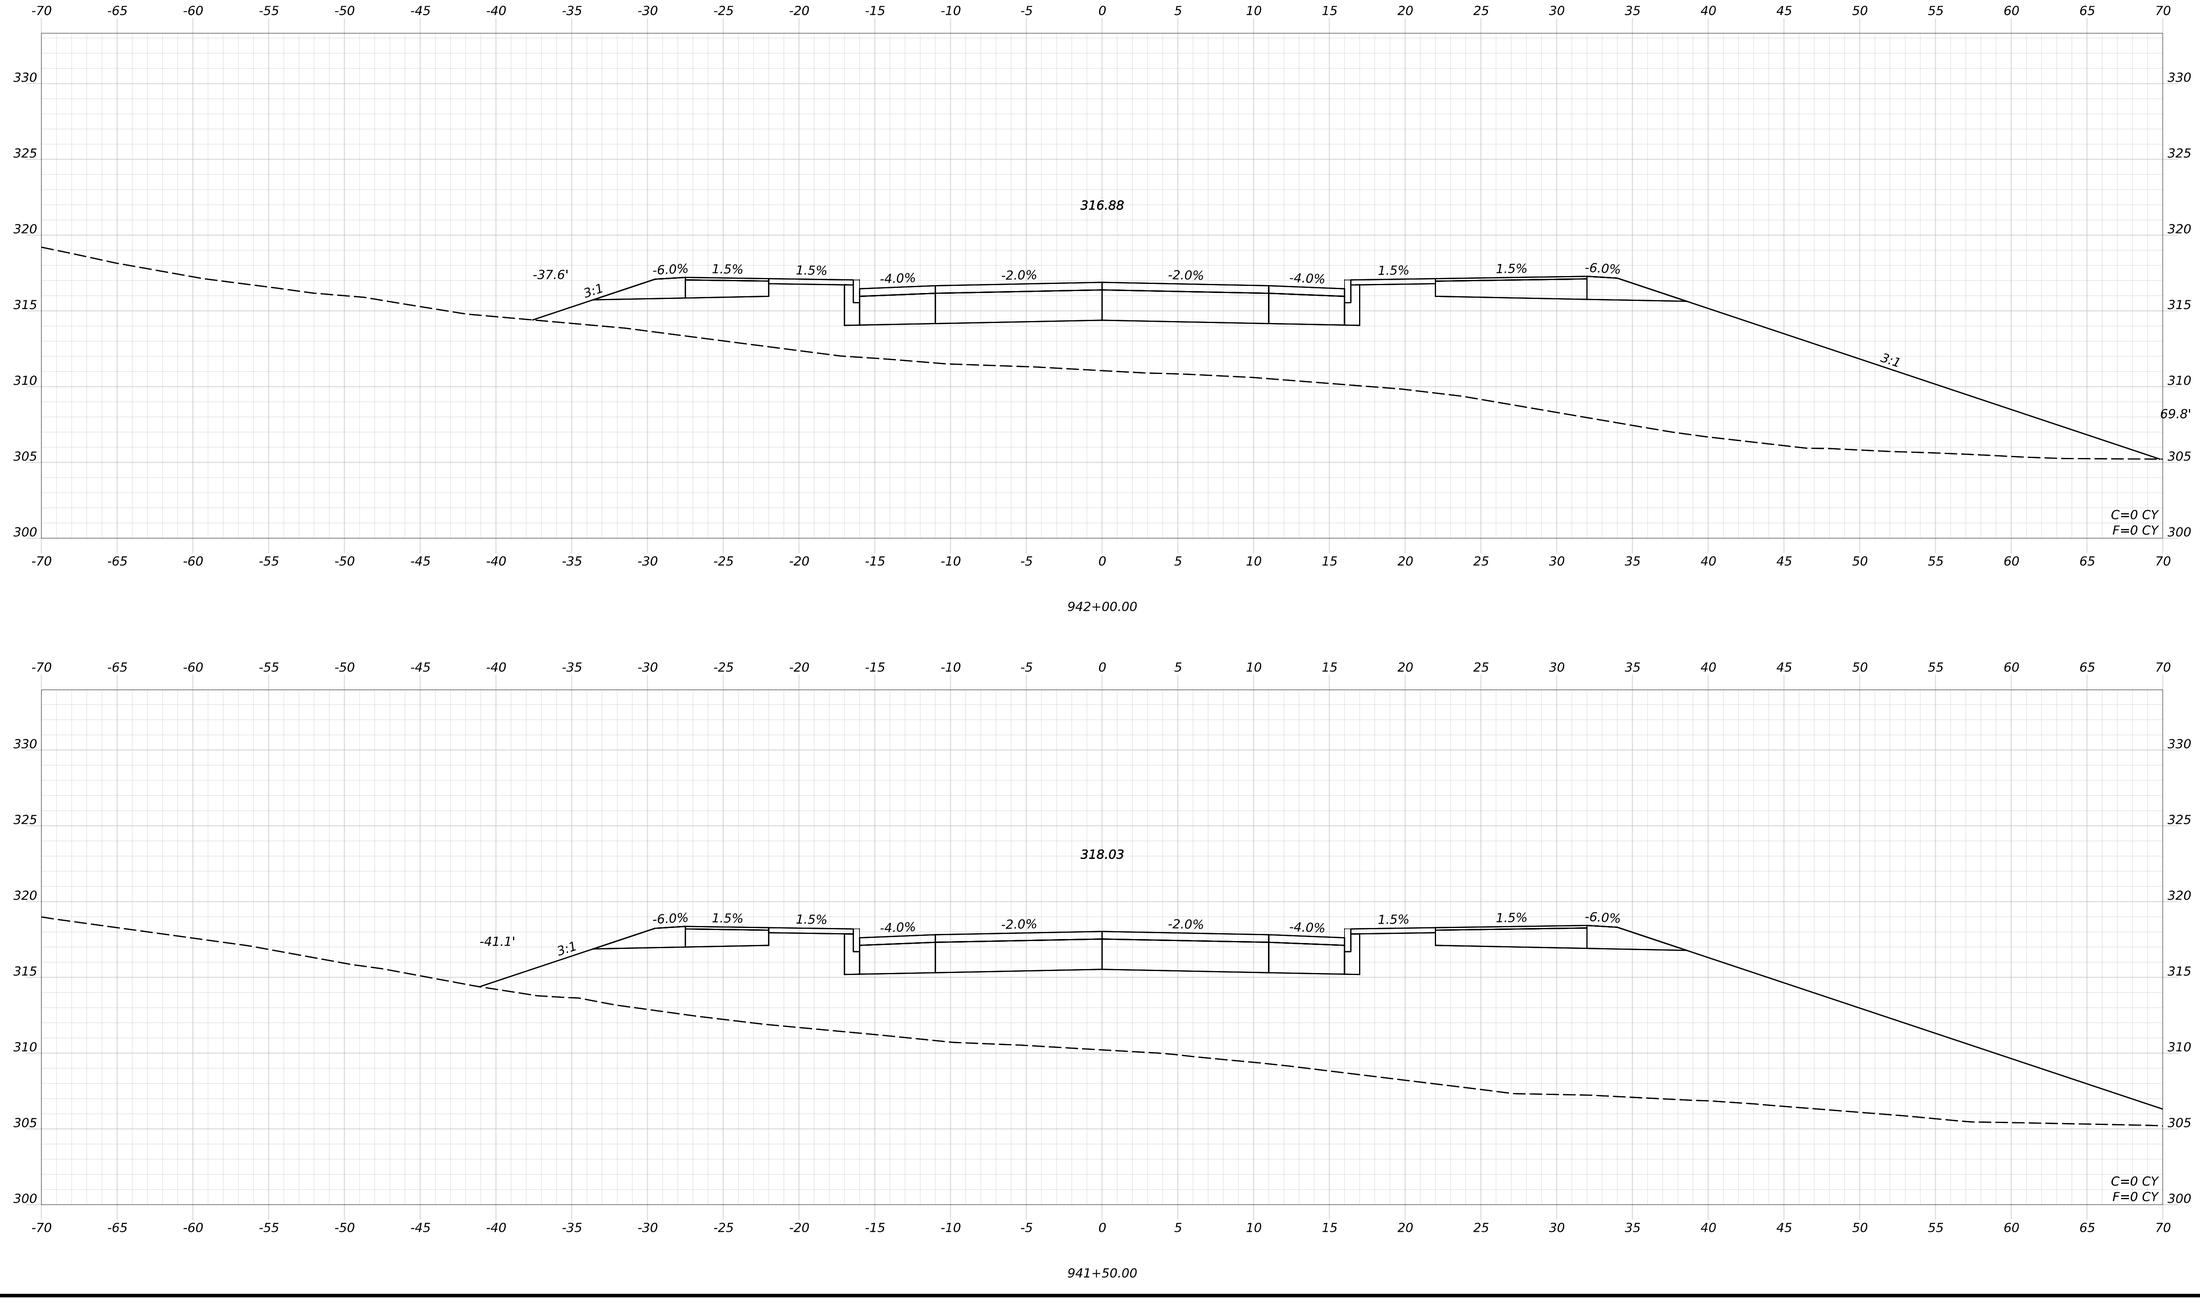

STATE OF MAINE
DEPARTMENT OF TRANSPORTATION

CAPITAL PROJECTS

WIN
26662.00

HIGHWAY PLANS

vhb

PROJ. MANAGER	ERNIE MARTIN		
DESIGN-DETAILED	JBD	BRT	11/11/2024
CHECKED-REVIEWED	ECF	AG	11/11/2024
DESIGN2-DETAILED2			
DESIGN3-DETAILED3			
REVISIONS 1			
REVISIONS 2			
REVISIONS 3			
REVISIONS 4			
FIELD CHANGES			

WINDHAM
WEST CONNECTOR

CROSS SECTIONS
(37 OF 50)

SHEET NUMBER


128

OF 322

Date: 11/11/2024

Username: BTOMIC

Filename: c:\bms\vhb-pw-01\dms97340\013_Xsect_West_Connector.dgn

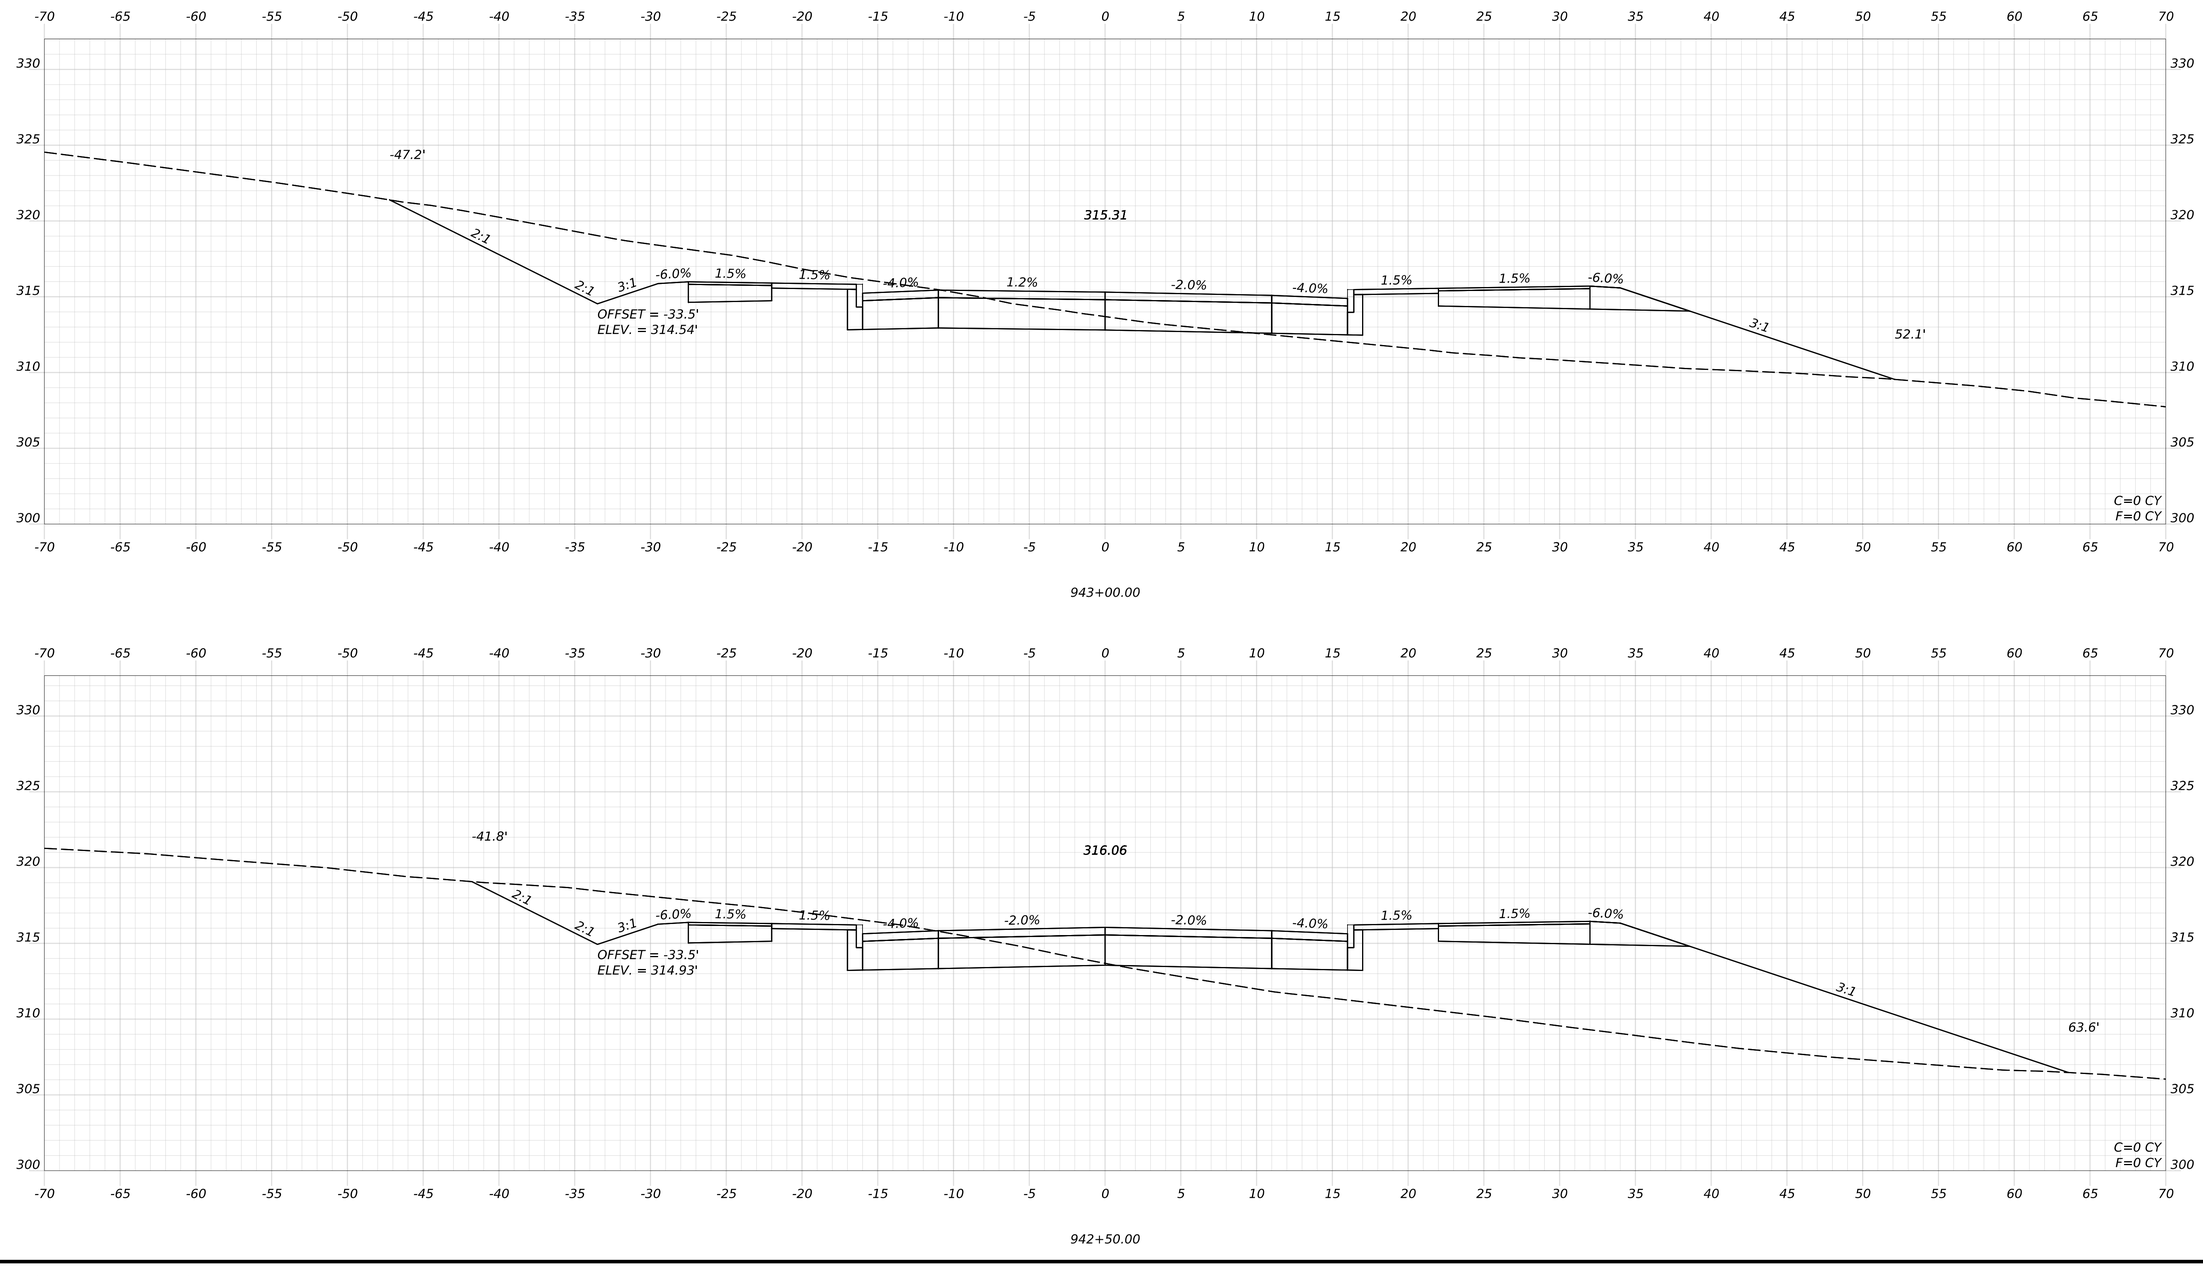

STATE OF MAINE
DEPARTMENT OF TRANSPORTATION

CAPITAL PROJECTS

WIN
26662.00

HIGHWAY PLANS

vhb

PROJ. MANAGER	ERNIE MARTIN		
DESIGN-DETAILED	JBD	BRT	11/11/2024
CHECKED-REVIEWED	ECF	AG	11/11/2024
DESIGN2-DETAILED2			
DESIGN3-DETAILED3			
REVISIONS 1			
REVISIONS 2			
REVISIONS 3			
REVISIONS 4			
FIELD CHANGES			

WINDHAM
WEST CONNECTOR

CROSS SECTIONS
(38 OF 50)

SHEET NUMBER


129

OF 322

Date: 11/11/2024

Username: BTOMIC

Filename: c:\bms\vhb-pw-01\dms97340\013_Xsect_West_Connector.dgn

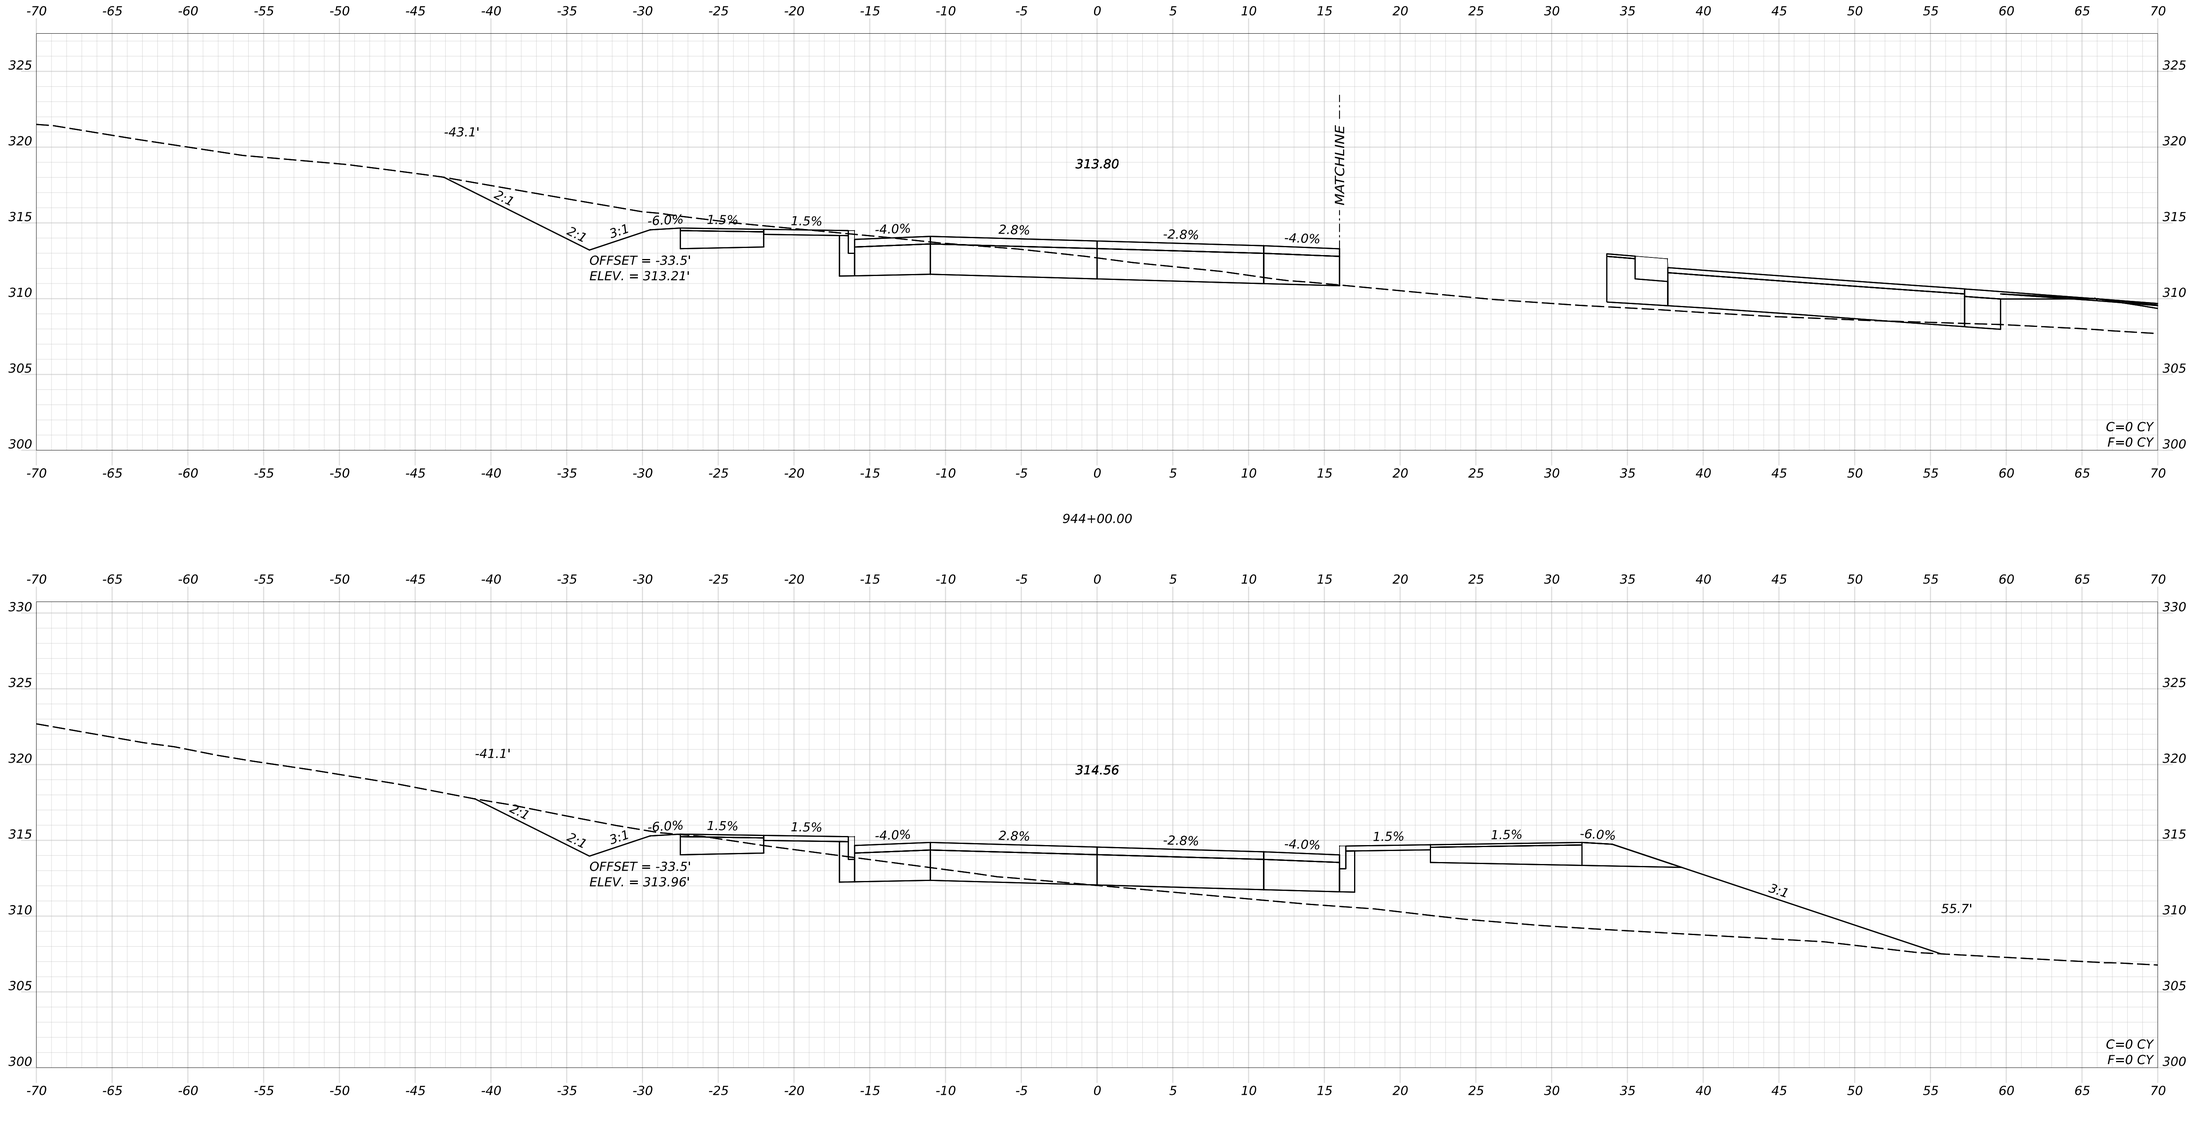

STATE OF MAINE
DEPARTMENT OF TRANSPORTATION

CAPITAL PROJECTS

WIN
26662.00

HIGHWAY PLANS

	ERNIE MARTIN	BY	DATE
PROJ. MANAGER			
DESIGN-DETAILED	JBD	BRT	11/11/2024
CHECKED-REVIEWED	ECF	AG	11/11/2024
DESIGN2-DETAILED2			
DESIGN3-DETAILED3			
REVISIONS 1			
REVISIONS 2			
REVISIONS 3			
REVISIONS 4			
FIELD CHANGES			

WINDHAM
WEST CONNECTOR

CROSS SECTIONS
(39 OF 50)

SHEET NUMBER


130

OF 322

Date: 11/11/2024

Username: BTOMIC

Filename: c:\bms\vhb-pw-01\dms97340\013_Xsect_West_Connector.dgn

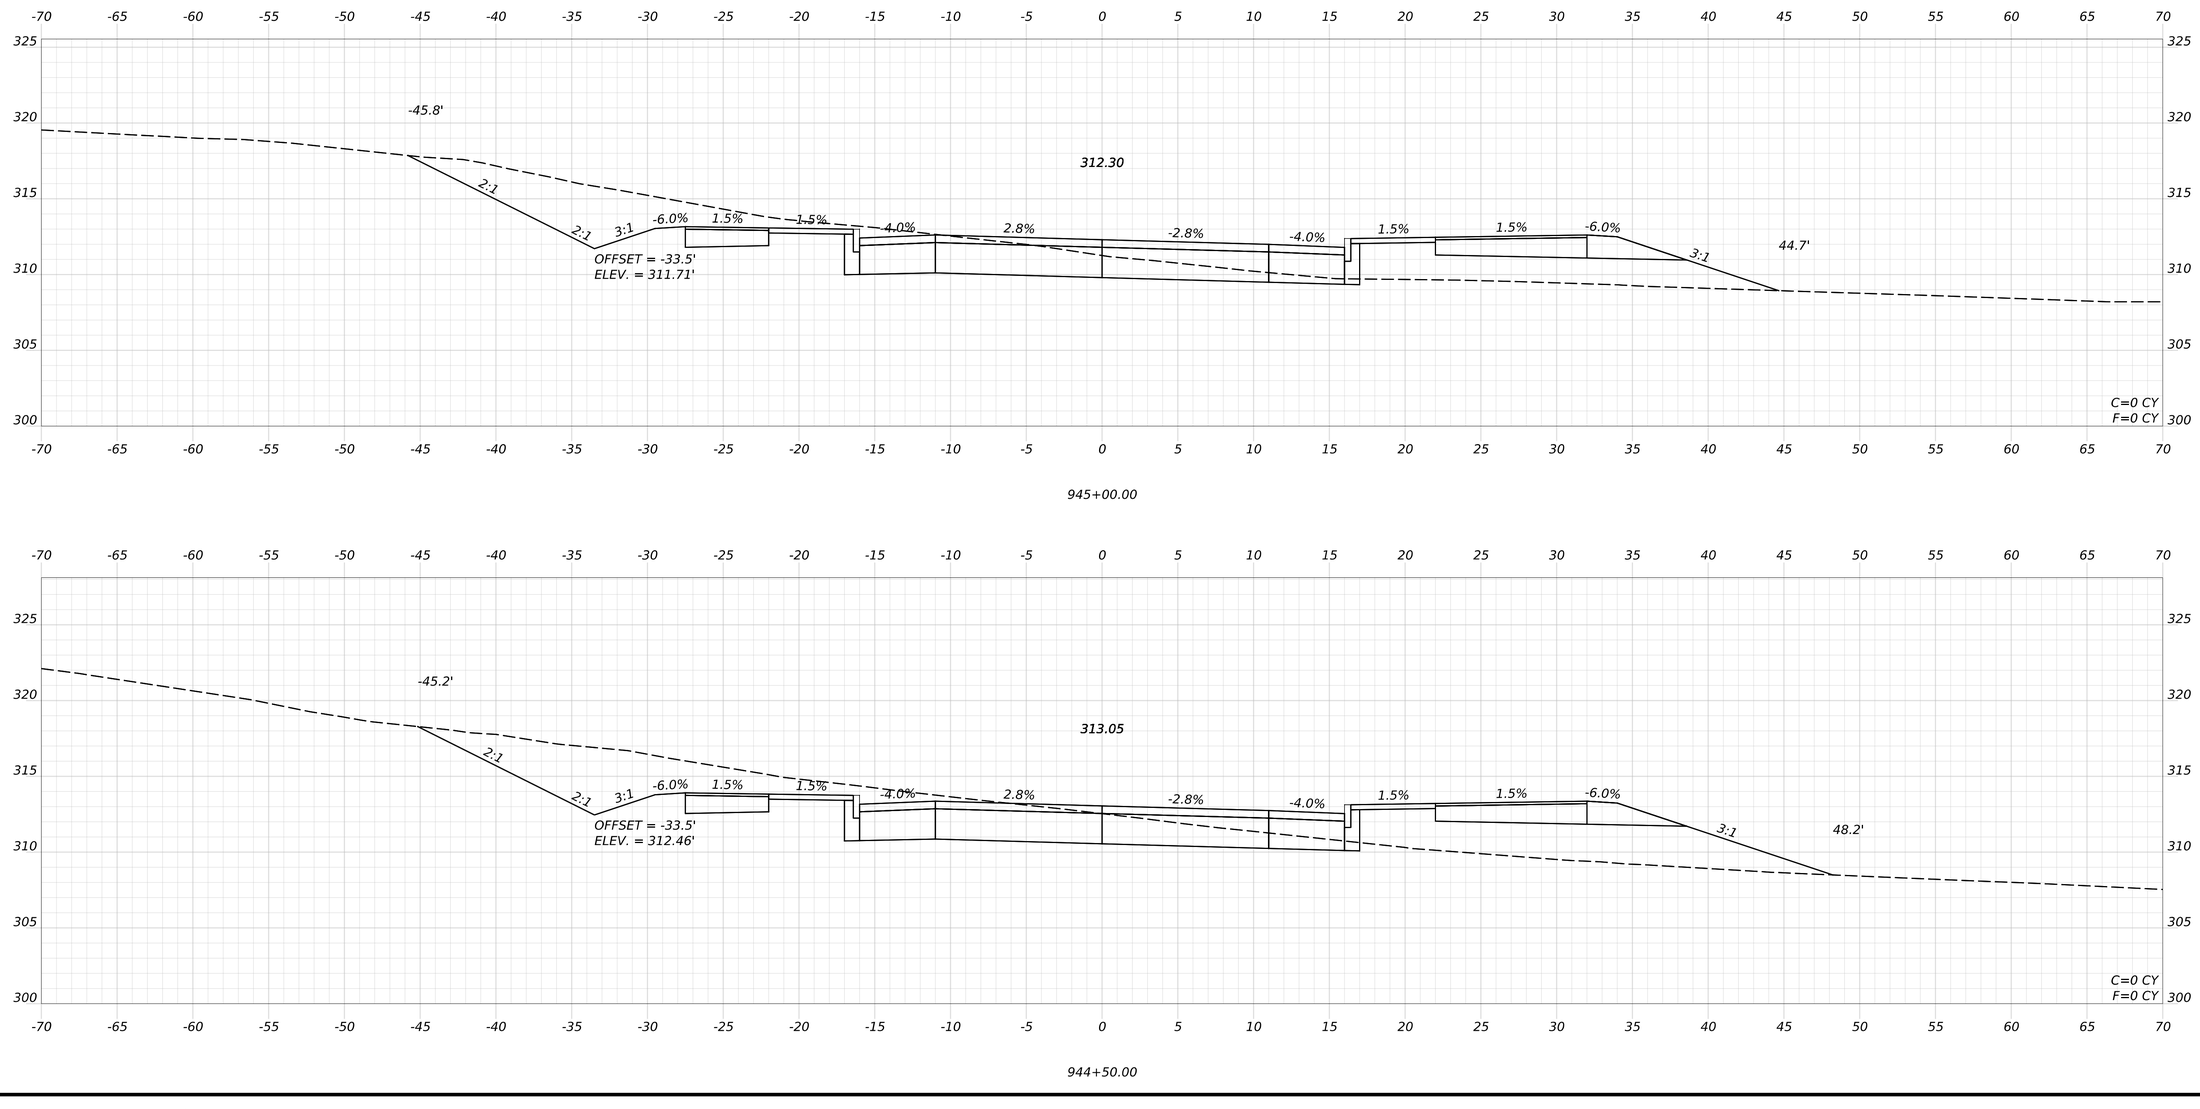

Date: 11/11/2024

Username: BTOMIC

Filename: c:\bms\vhb-pw-01\dms97340\013_Xsect_West_Connector.dgn

STATE OF MAINE
DEPARTMENT OF TRANSPORTATION

CAPITAL PROJECTS

WIN
26662.00

HIGHWAY PLANS

vhb

	ERNIE MARTIN	BY	DATE
PROJ. MANAGER			
DESIGN-DETAILED	JBD	BRT	11/11/2024
CHECKED-REVIEWED	ECF	AG	11/11/2024
DESIGN2-DETAILED2			
DESIGN3-DETAILED3			
REVISIONS 1			
REVISIONS 2			
REVISIONS 3			
REVISIONS 4			
FIELD CHANGES			


WINDHAM
WEST CONNECTOR

CROSS SECTIONS
(40 OF 50)

SHEET NUMBER

131

OF 322

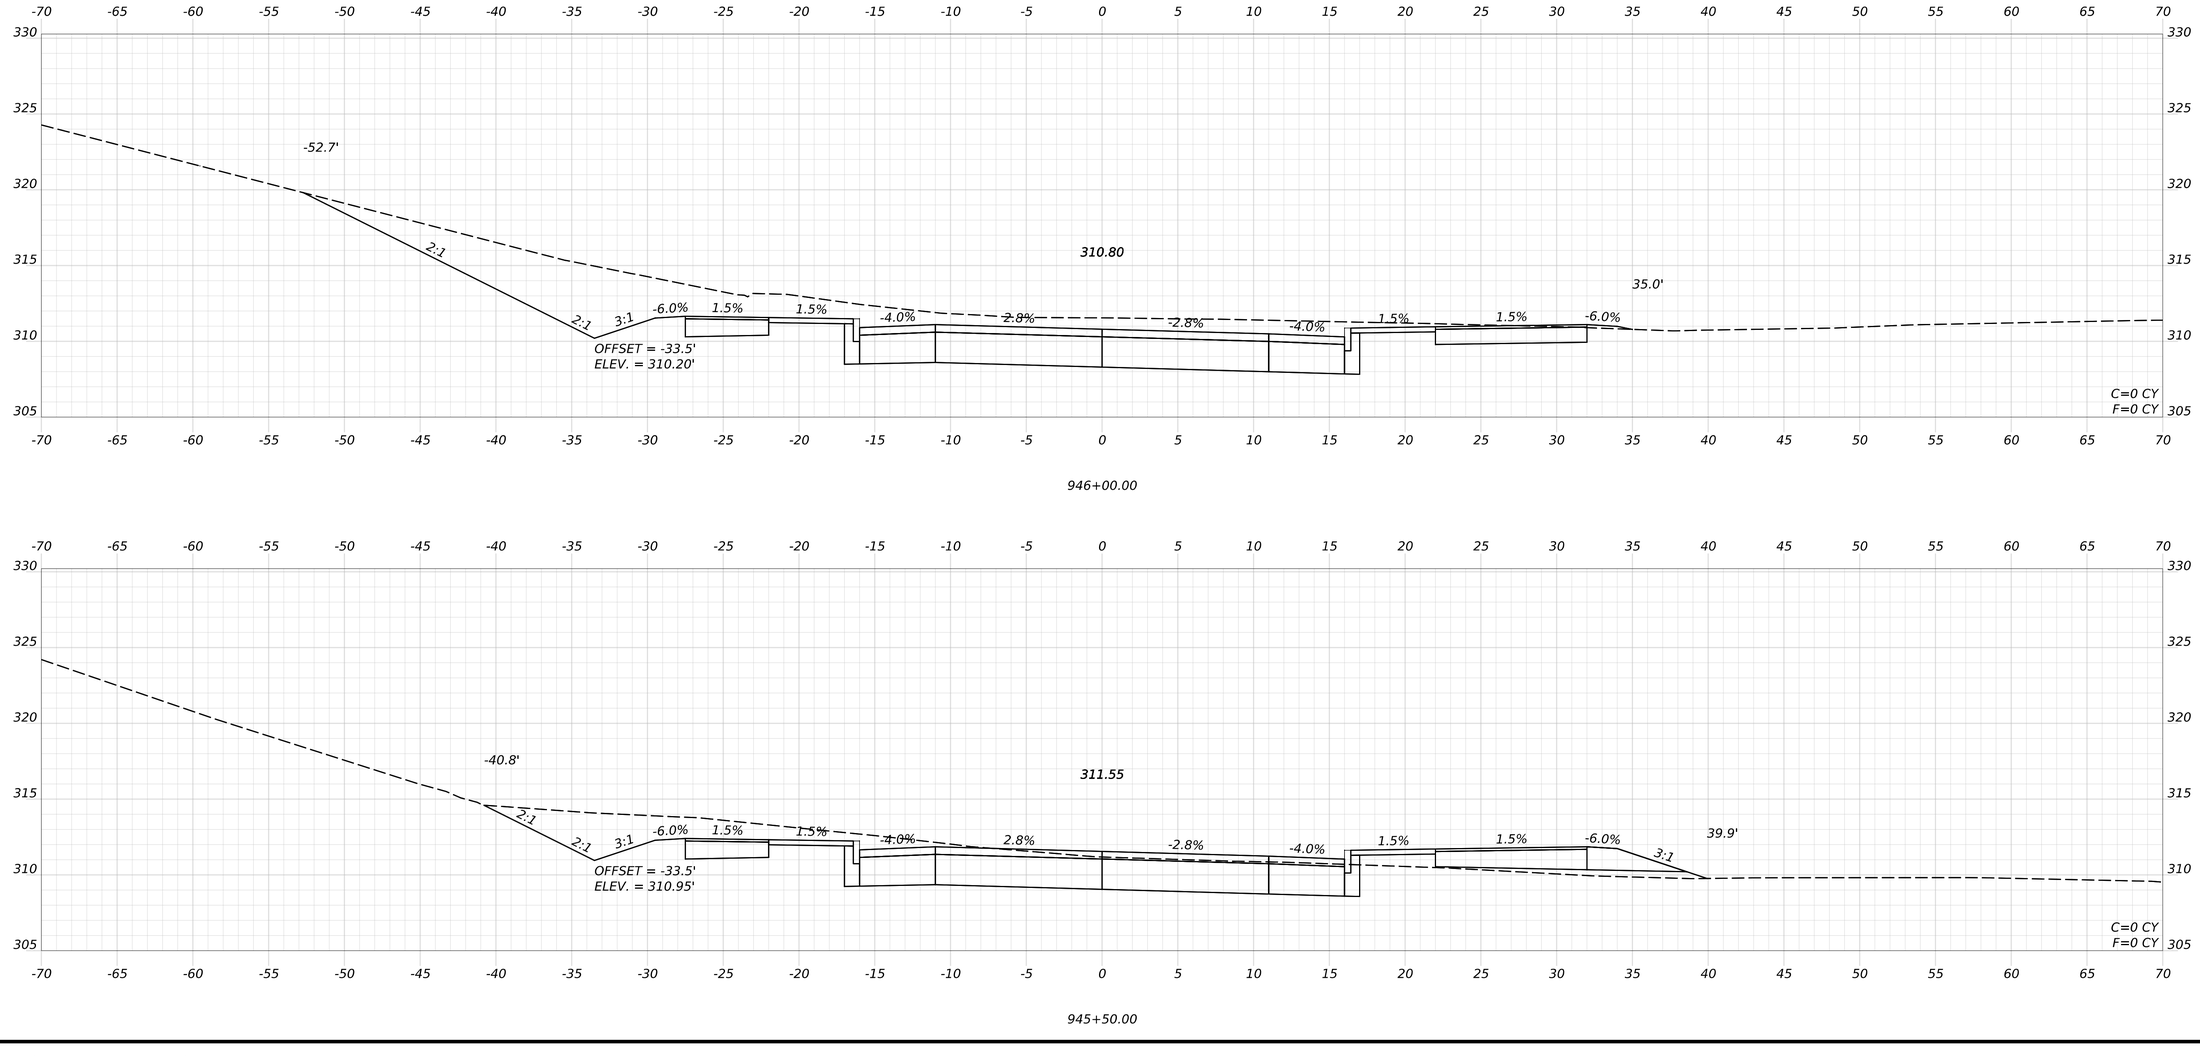

STATE OF MAINE
DEPARTMENT OF TRANSPORTATION

CAPITAL PROJECTS

WIN
26662.00

HIGHWAY PLANS

vhb

PROJ. MANAGER	ERNIE MARTIN		
DESIGN1-DETAILED	JBD	BRT	11/11/2024
CHECKED-REVIEWED	ECF	AG	11/11/2024
DESIGN2-DETAILED2			
DESIGN3-DETAILED3			
REVISIONS 1			
REVISIONS 2			
REVISIONS 3			
REVISIONS 4			
FIELD CHANGES			

WINDHAM
WEST CONNECTOR

CROSS SECTIONS
(41 OF 50)


SHEET NUMBER

132


OF 322

Username: BTOMIC Date: 11/11/2024


Filename: c:\bms\vhb-pw-01\dms97340\013_Xsect_West_Connector.dgn

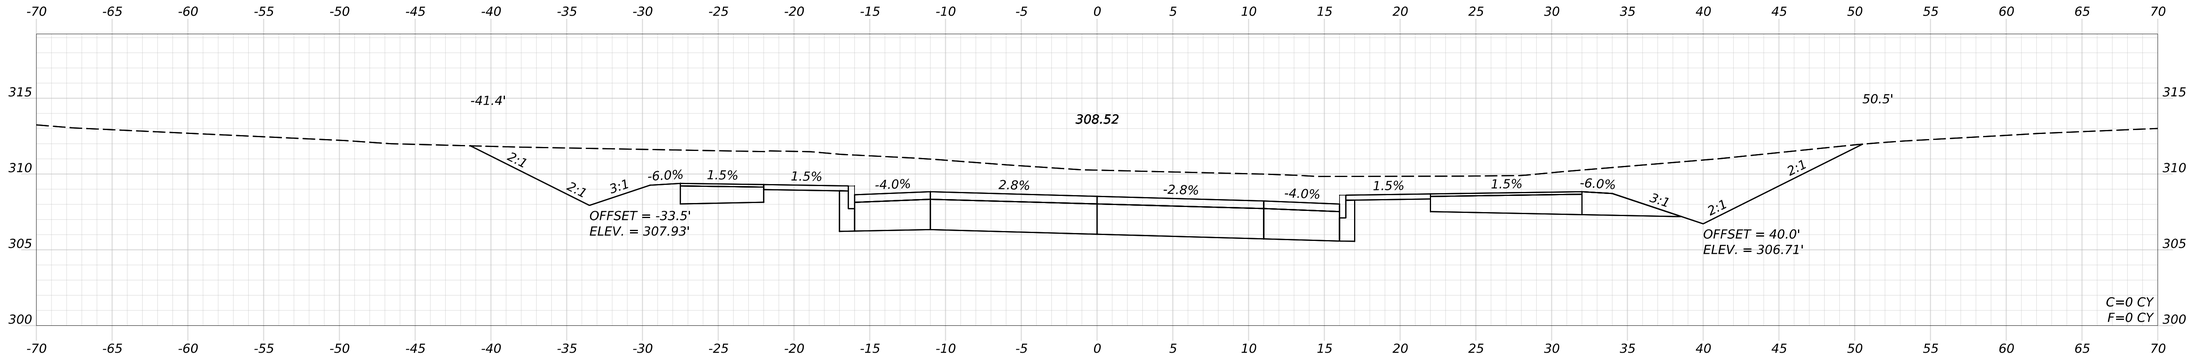

947+50.00

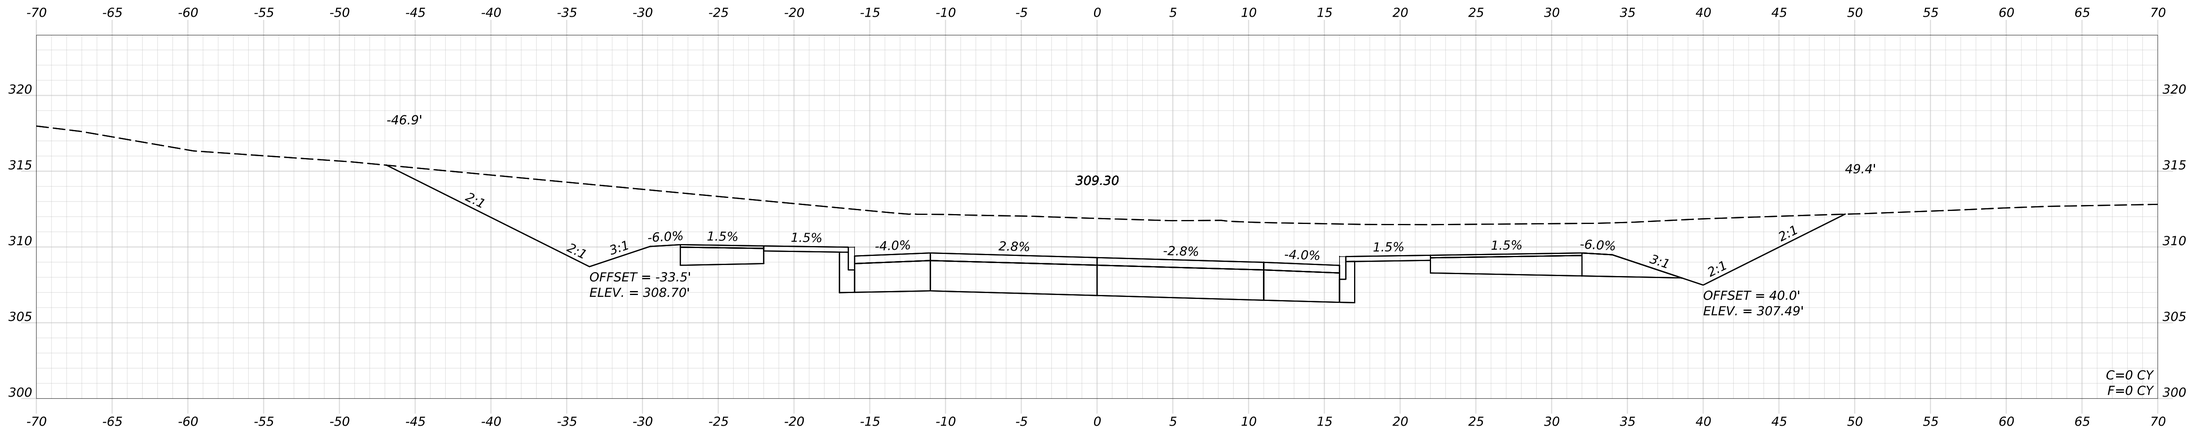

947+00.00

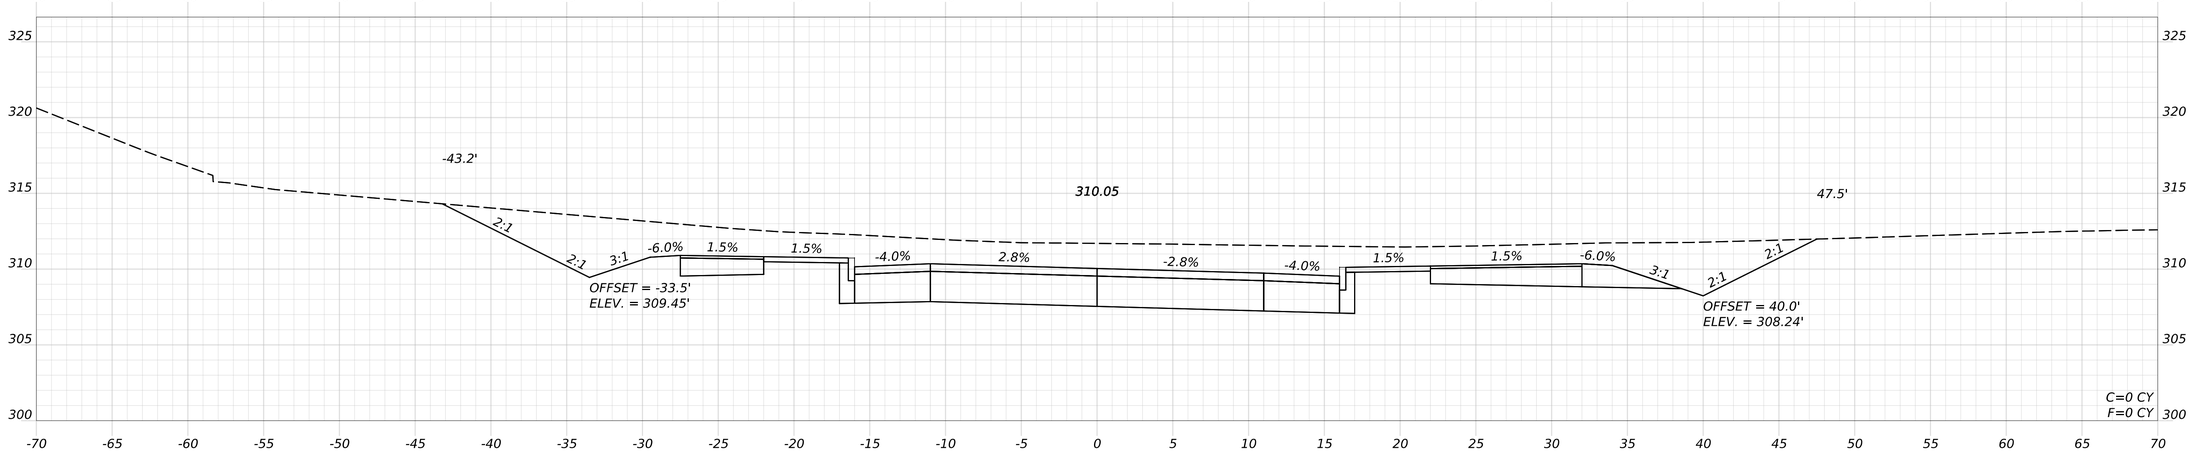

946+50.00

STATE OF MAINE
DEPARTMENT OF TRANSPORTATION

CAPITAL PROJECTS

WIN
26662.00

HIGHWAY PLANS

PROJ MANAGER	ERNIE MARTIN		
DESIGN-DETAILED	JBD	BRT	11/11/2024
CHECKED-REVIEWED	ECF	AG	11/11/2024
DESIGN2-DETAILED2			
DESIGN3-DETAILED3			
REVISIONS 1			
REVISIONS 2			
REVISIONS 3			
REVISIONS 4			
FIELD CHANGES			

WINDHAM
WEST CONNECTOR

CROSS SECTIONS
(42 OF 50)

SHEET NUMBER


133

OF 322

Date: 11/11/2024

Username: BTOMIC

Filename: c:\bms\vhb-pw-01\dms97340\013_Xsect_West_Connector.dgn

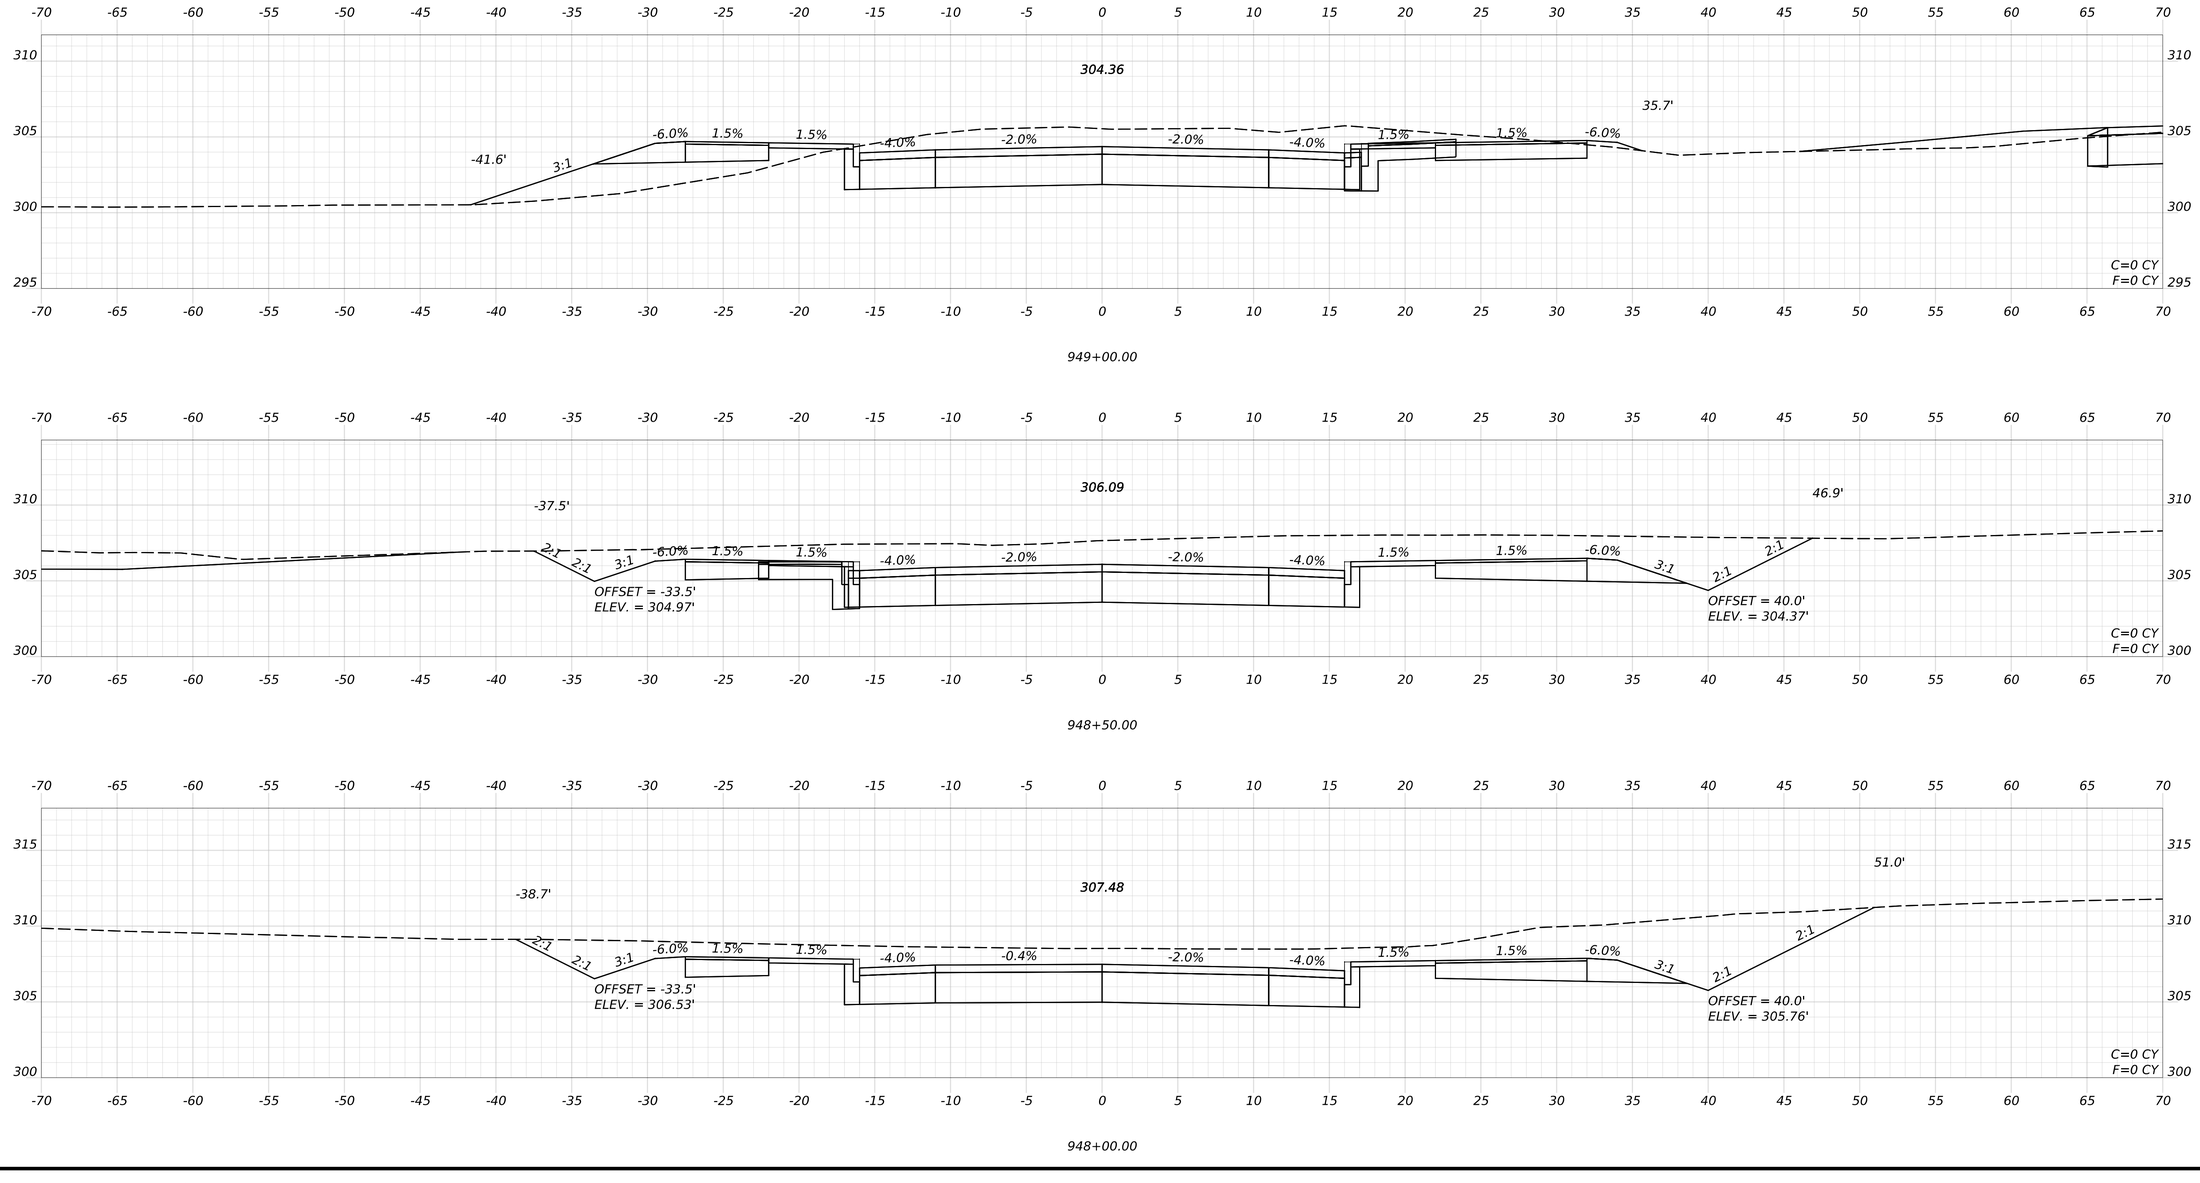

STATE OF MAINE
DEPARTMENT OF TRANSPORTATION

CAPITAL PROJECTS

WIN
26662.00

HIGHWAY PLANS

vhb

PROJ MANAGER	ERNIE MARTIN		
DESIGN-DETAILED	JBD	BRT	11/11/2024
CHECKED-REVIEWED	ECF	JAG	11/11/2024
DESIGN2-DETAILED2			
DESIGN3-DETAILED3			
REVISIONS 1			
REVISIONS 2			
REVISIONS 3			
REVISIONS 4			
FIELD CHANGES			

WINDHAM
WEST CONNECTOR

CROSS SECTIONS
(43 OF 50)

SHEET NUMBER

134

OF 322

Date: 11/11/2024

Username: BTOMIC

Filename: c:\bms\vhb-pw-01\dms97340\013_Xsect_West_Connector.dgn

STATE OF MAINE
DEPARTMENT OF TRANSPORTATION

CAPITAL PROJECTS

WIN
26662.00

HIGHWAY PLANS

vhb

PROJ. MANAGER	ERNIE MARTIN		
DESIGN-DETAILED	JBD	BRT	11/11/2024
CHECKED-REVIEWED	ECF	AG	11/11/2024
DESIGN2-DETAILED2			
DESIGN3-DETAILED3			
REVISIONS 1			
REVISIONS 2			
REVISIONS 3			
REVISIONS 4			
FIELD CHANGES			

WINDHAM
WEST CONNECTOR

CROSS SECTIONS
(44 OF 50)

SHEET NUMBER


135

OF 322


Date: 11/11/2024

Username: BTOMIC


Filename: c:\bms\vhb-pw-01\dms97340\013_Xsect_West_Connector.dgn

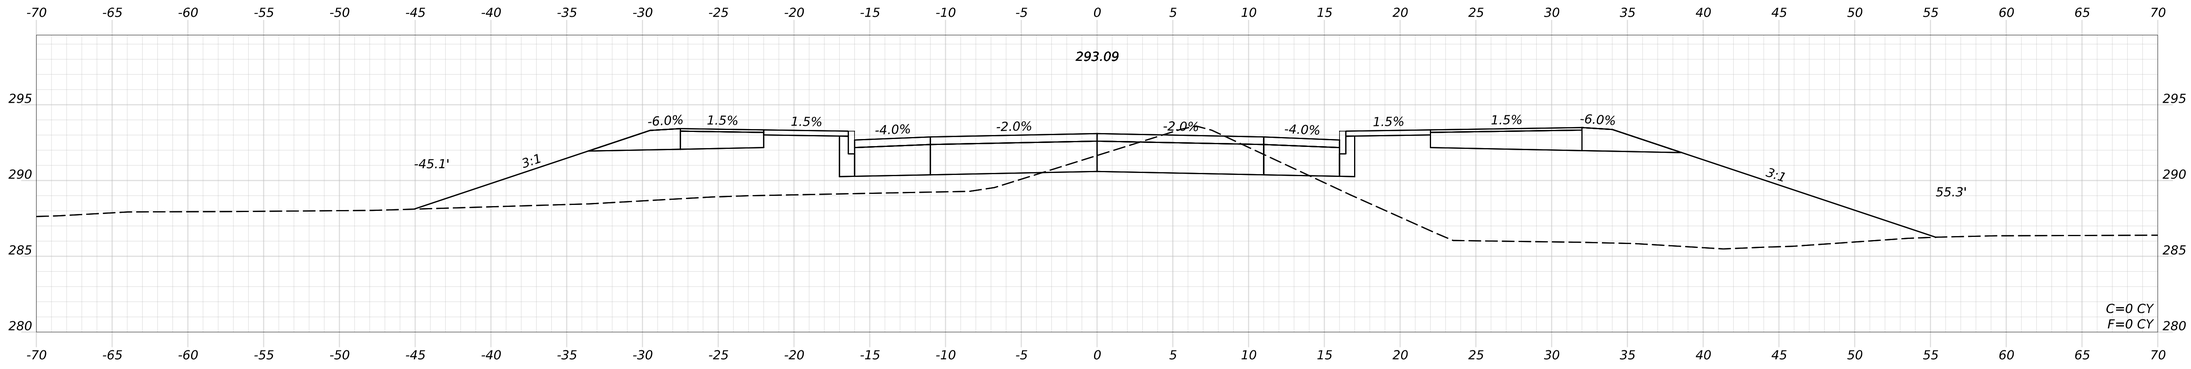

951+50.00

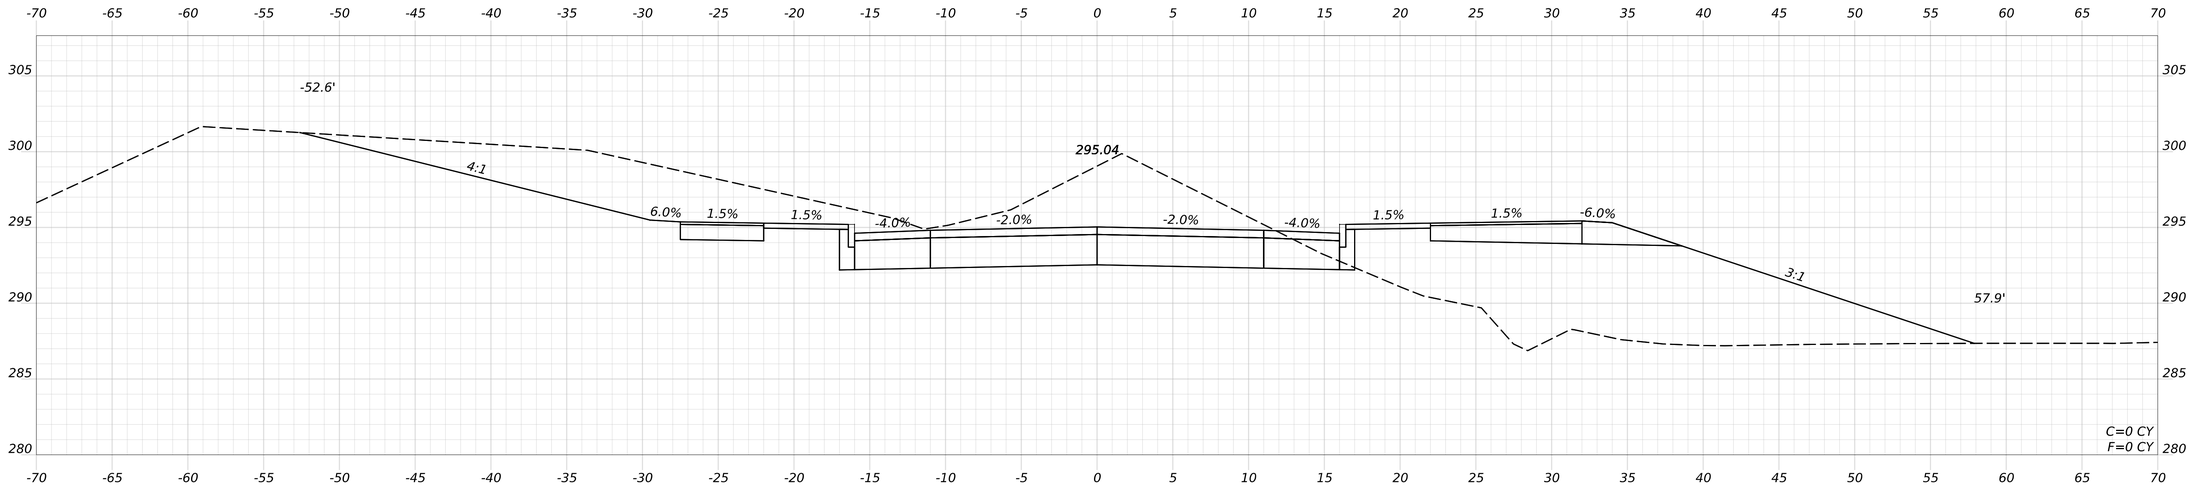

951+00.00

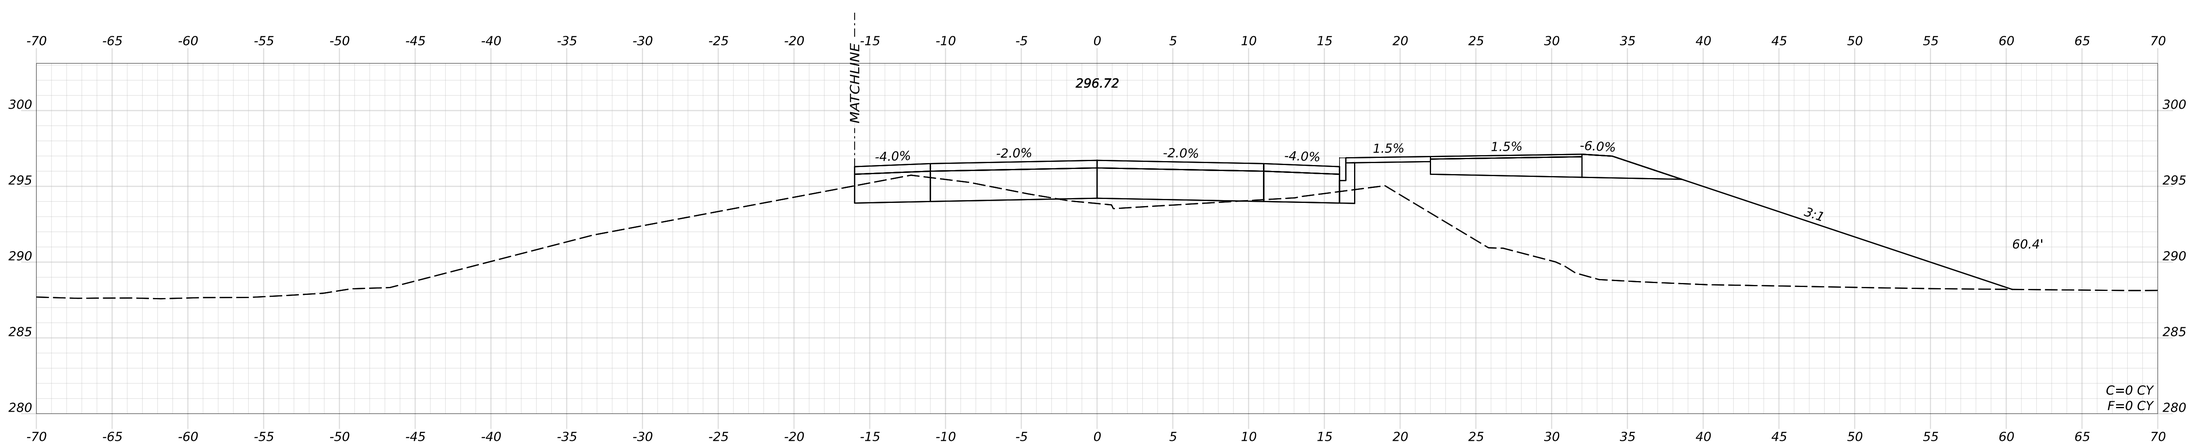

950+64.35

STATE OF MAINE
DEPARTMENT OF TRANSPORTATION

CAPITAL PROJECTS

WIN
26662.00

HIGHWAY PLANS

vhb

PROJ. MANAGER	ERNIE MARTIN		
DESIGNED-DETAILED	JBD	BRT	11/11/2024
CHECKED-REVIEWED	ECF	AG	11/11/2024
DESIGNED-DETAILED2			
DESIGNED-DETAILED3			
REVISIONS 1			
REVISIONS 2			
REVISIONS 3			
REVISIONS 4			
FIELD CHANGES			

WINDHAM
WEST CONNECTOR

CROSS SECTIONS
(45 OF 50)

SHEET NUMBER


136


OF 322


Date: 11/11/2024

Username: BTOMIC

Filename: c:\bms\vhb-pw-01\dms97340\013_Xsect_West_Connector.dgn

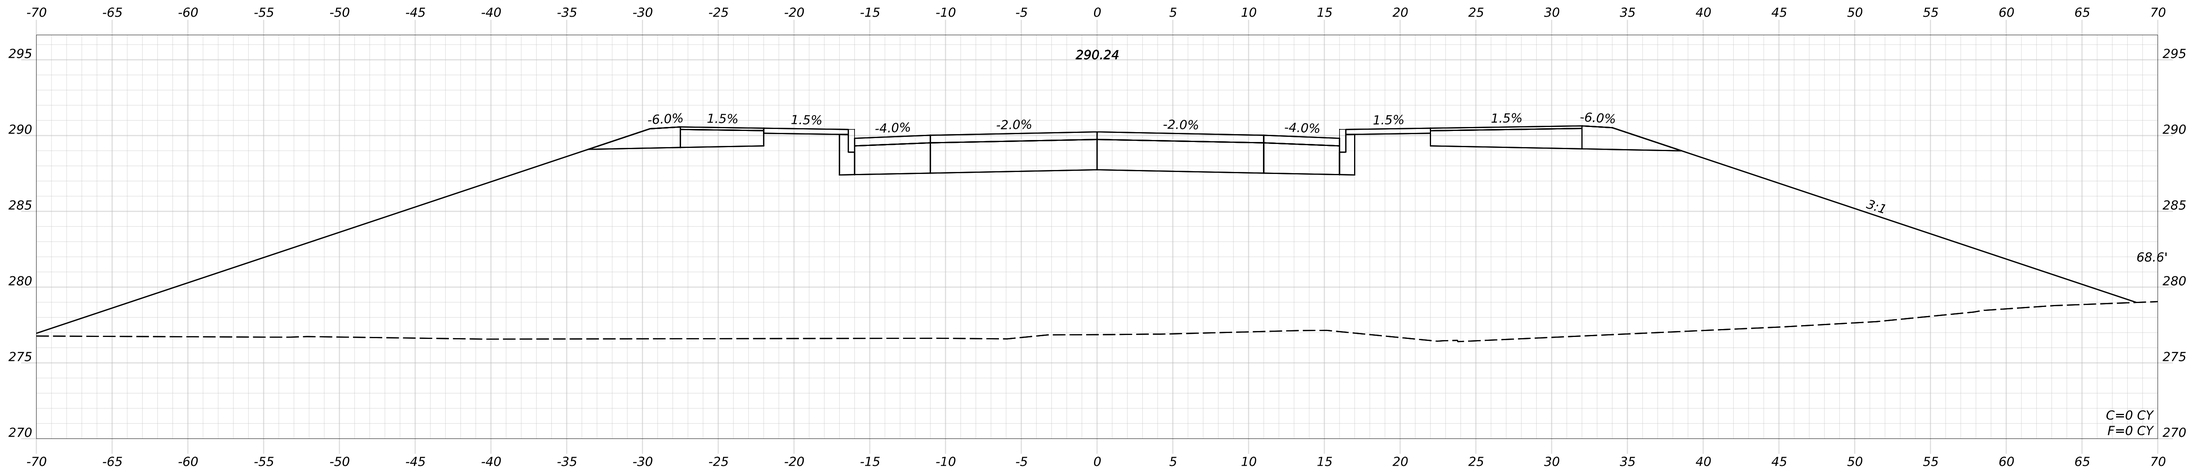

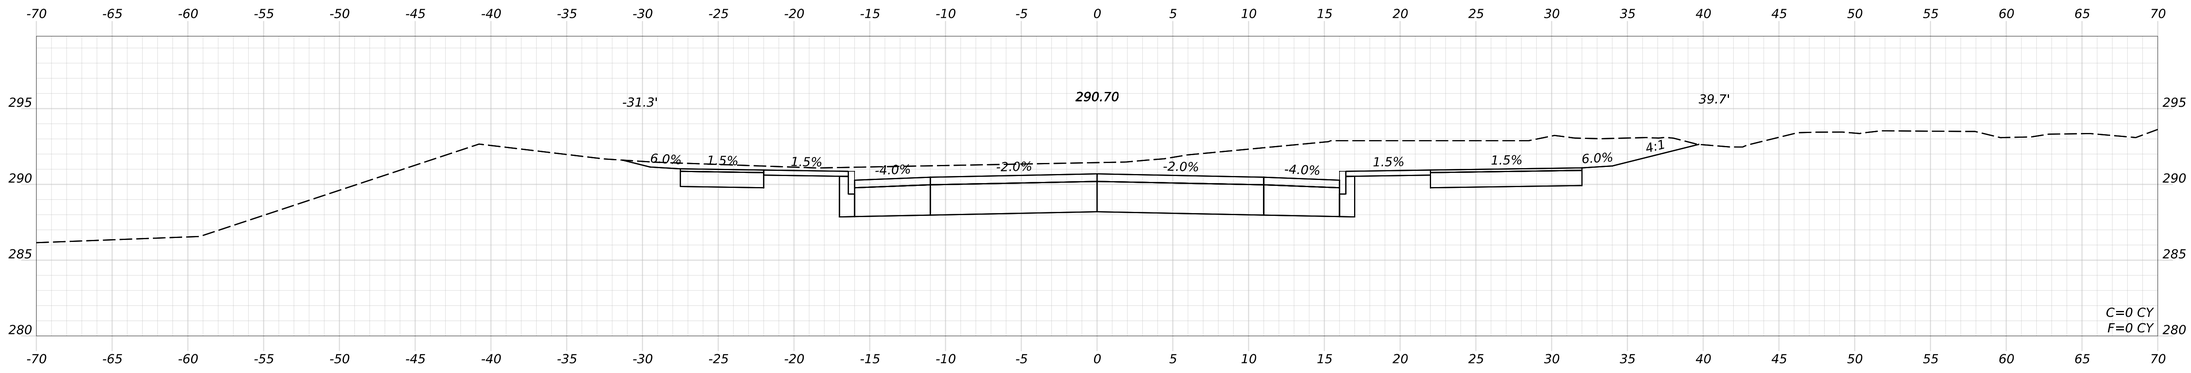

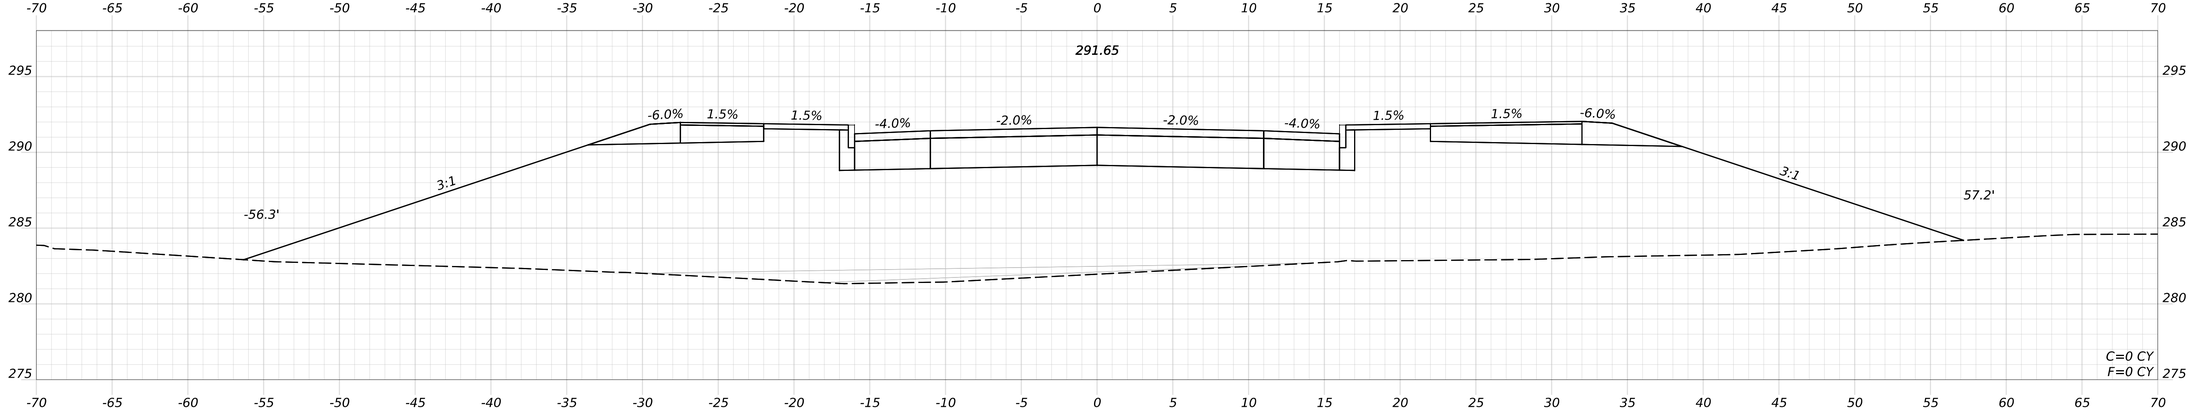

STATE OF MAINE
DEPARTMENT OF TRANSPORTATION

CAPITAL PROJECTS

WIN
26662.00

HIGHWAY PLANS

vhb

	ERNIE MARTIN	BY	DATE
PROJ. MANAGER			
DESIGN=DETAILED	JBD	BRT	11/11/2024
CHECKED=REVIEWED	ECF	AG	11/11/2024
DESIGN2=DETAILED2			
DESIGN3=DETAILED3			
REVISIONS 1			
REVISIONS 2			
REVISIONS 3			
REVISIONS 4			
FIELD CHANGES			

WINDHAM
WEST CONNECTOR

CROSS SECTIONS
(46 OF 50)

SHEET NUMBER


137

OF 322

Date: 11/11/2024

Username: BTOMIC

Filename: c:\bms\vhb-pw-01\dms97340\013_Xsect_West_Connector.dgn

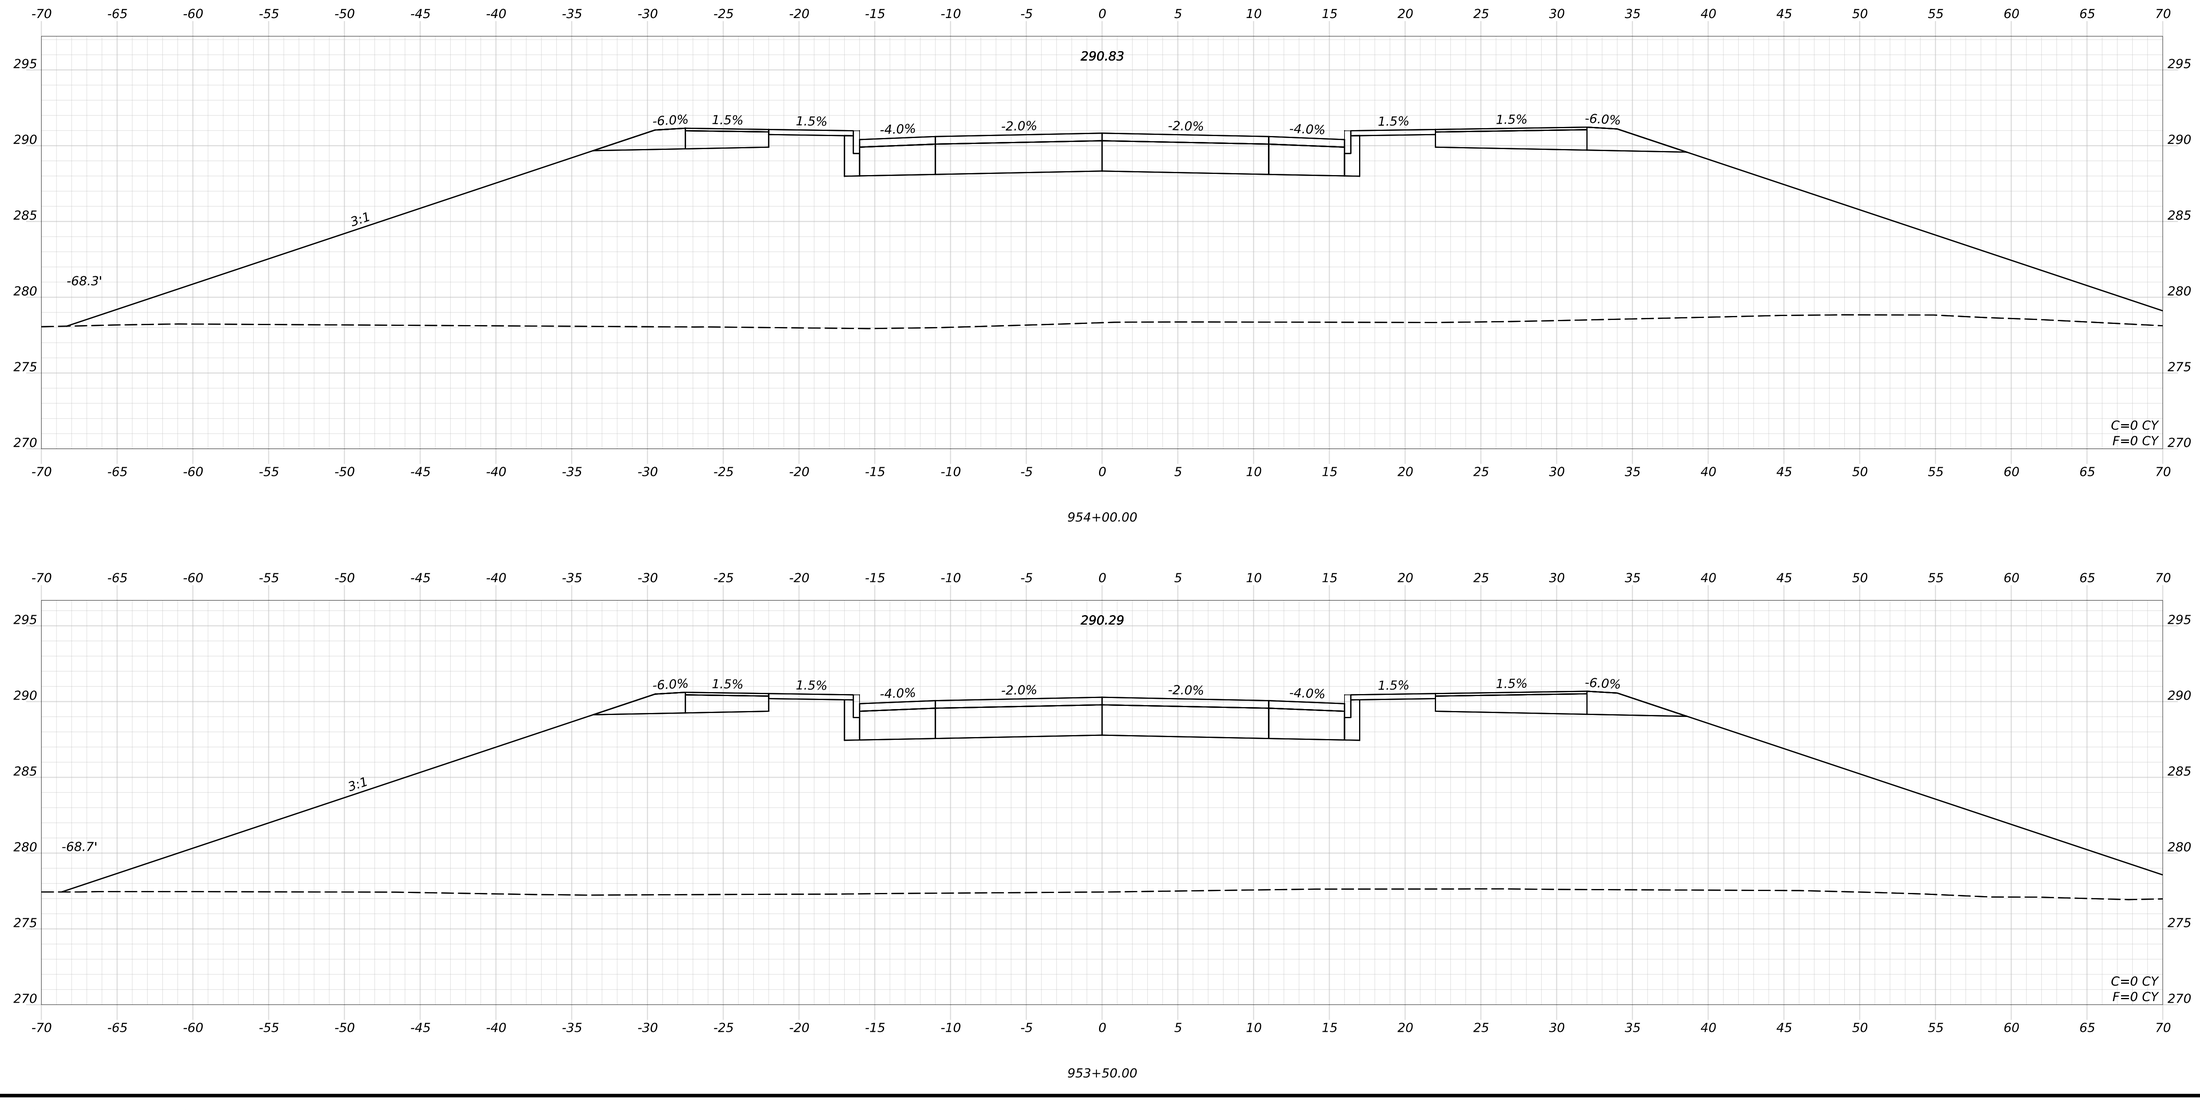

STATE OF MAINE
DEPARTMENT OF TRANSPORTATION

CAPITAL PROJECTS

WIN
26662.00

HIGHWAY PLANS

	BY	DATE
PROJ. MANAGER	ERNIE MARTIN	
DESIGN-DETAILED	JBD	11/11/2024
CHECKED-REVIEWED	BRT	11/11/2024
DESIGN2-DETAILED2	ECF	
DESIGN3-DETAILED3	AG	
REVISIONS 1		
REVISIONS 2		
REVISIONS 3		
REVISIONS 4		
FIELD CHANGES		

WINDHAM
WEST CONNECTOR

CROSS SECTIONS
(47 OF 50)

SHEET NUMBER


138

OF 322


Date: 11/11/2024

Username: BTOMIC


Filename: c:\bms\vhb-pw-01\dms97340\013_Xsect_West_Connector.dgn

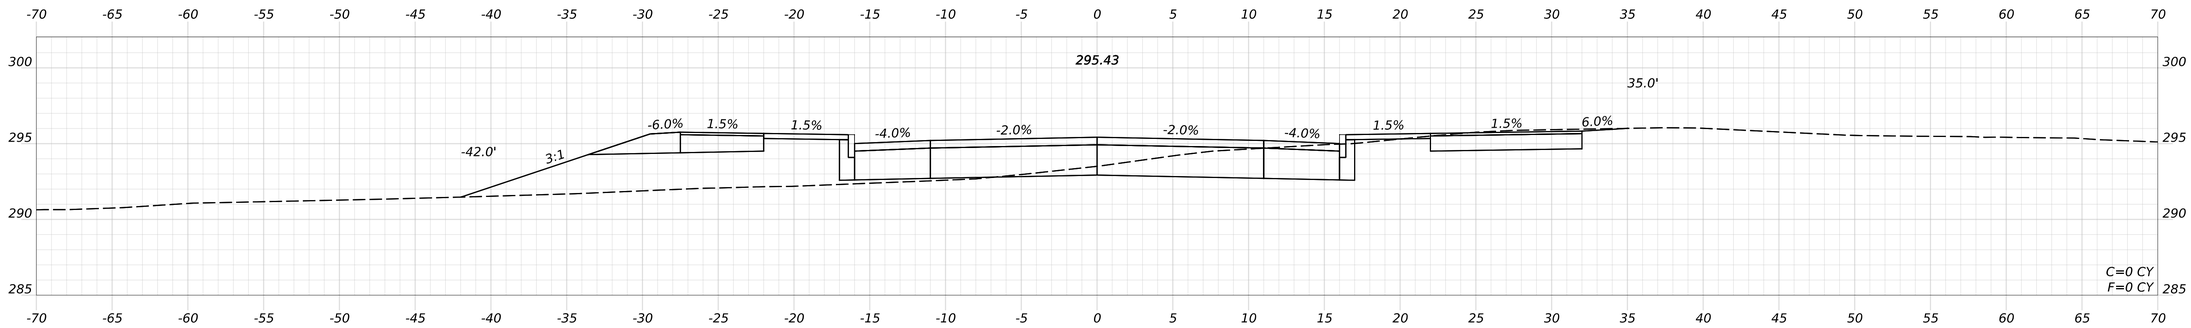

955+50.00

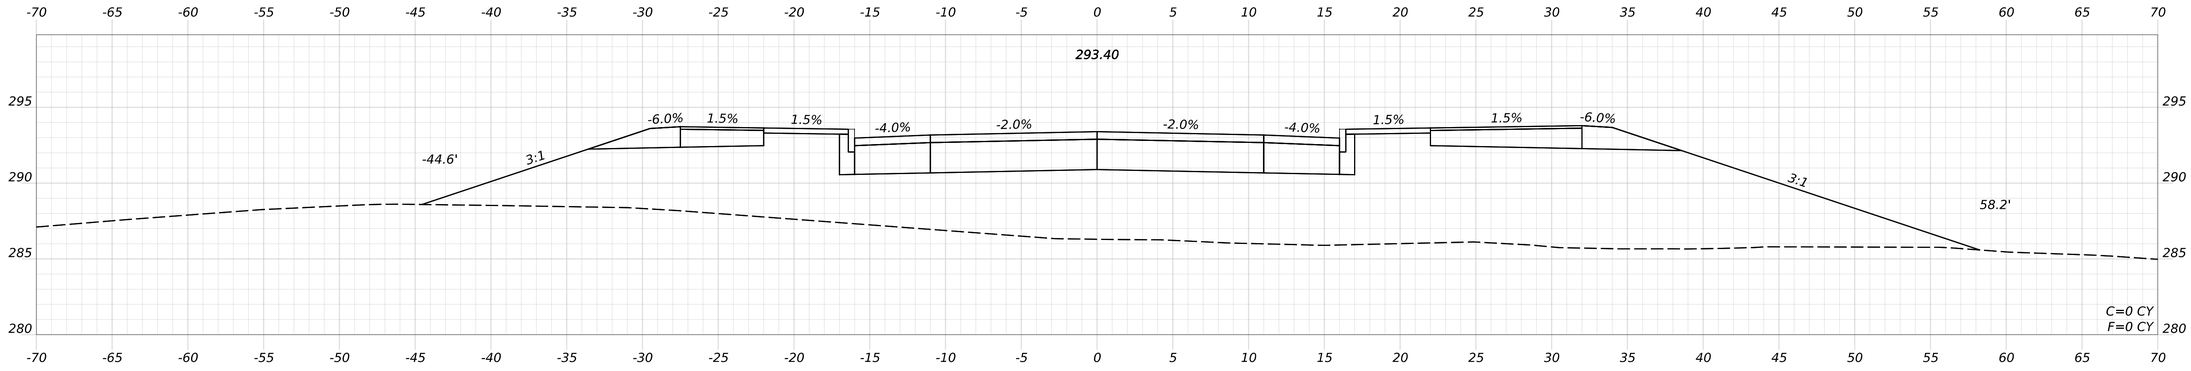

955+00.00

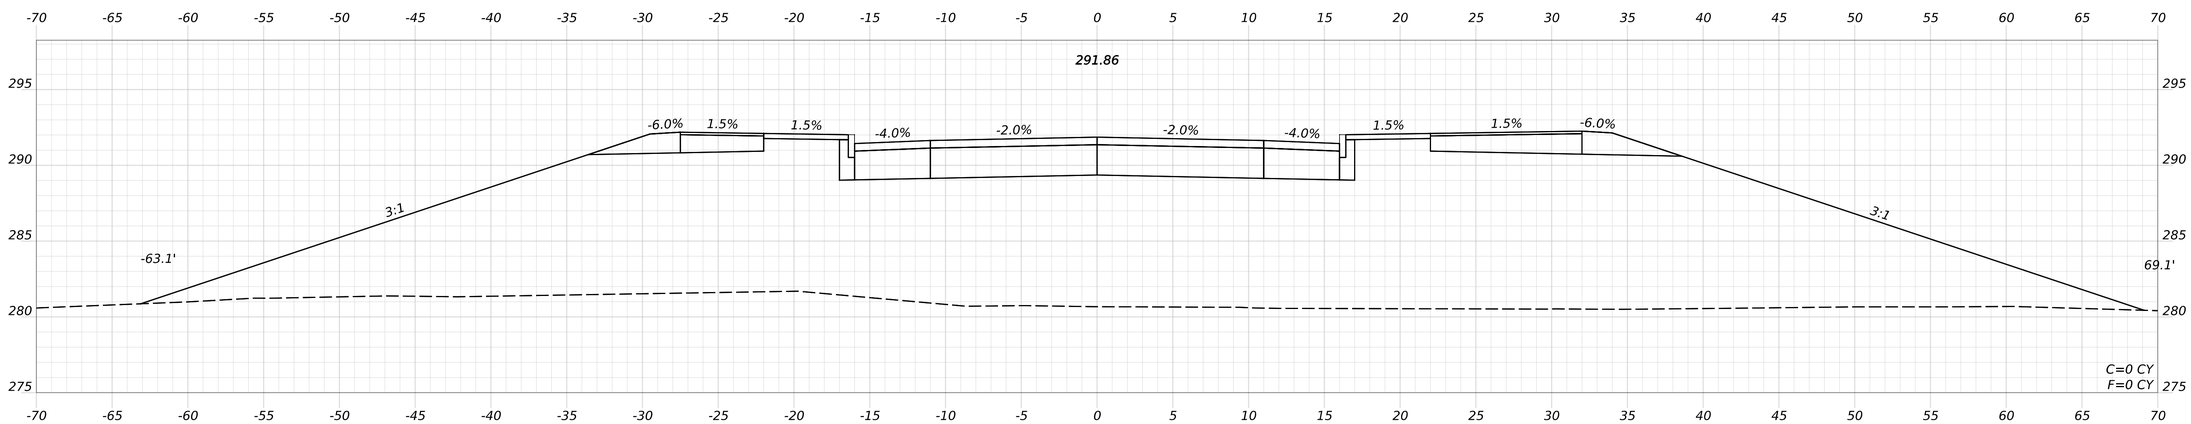

954+50.00

STATE OF MAINE
DEPARTMENT OF TRANSPORTATION

CAPITAL PROJECTS

WIN
26662.00

HIGHWAY PLANS

vhb

PROJ. MANAGER	ERNIE MARTIN		
DESIGN-DETAILED	JBD	BRT	11/11/2024
CHECKED-REVIEWED	ECF	AG	11/11/2024
DESIGN2-DETAILED2			
DESIGN3-DETAILED3			
REVISIONS 1			
REVISIONS 2			
REVISIONS 3			
REVISIONS 4			
FIELD CHANGES			

WINDHAM
WEST CONNECTOR

CROSS SECTIONS
(48 OF 50)

SHEET NUMBER


139

OF 322

Date: 11/11/2024

Username: BTOMIC

Filename: c:\bms\vhb-pw-01\dms97340\013_Xsect_West_Connector.dgn

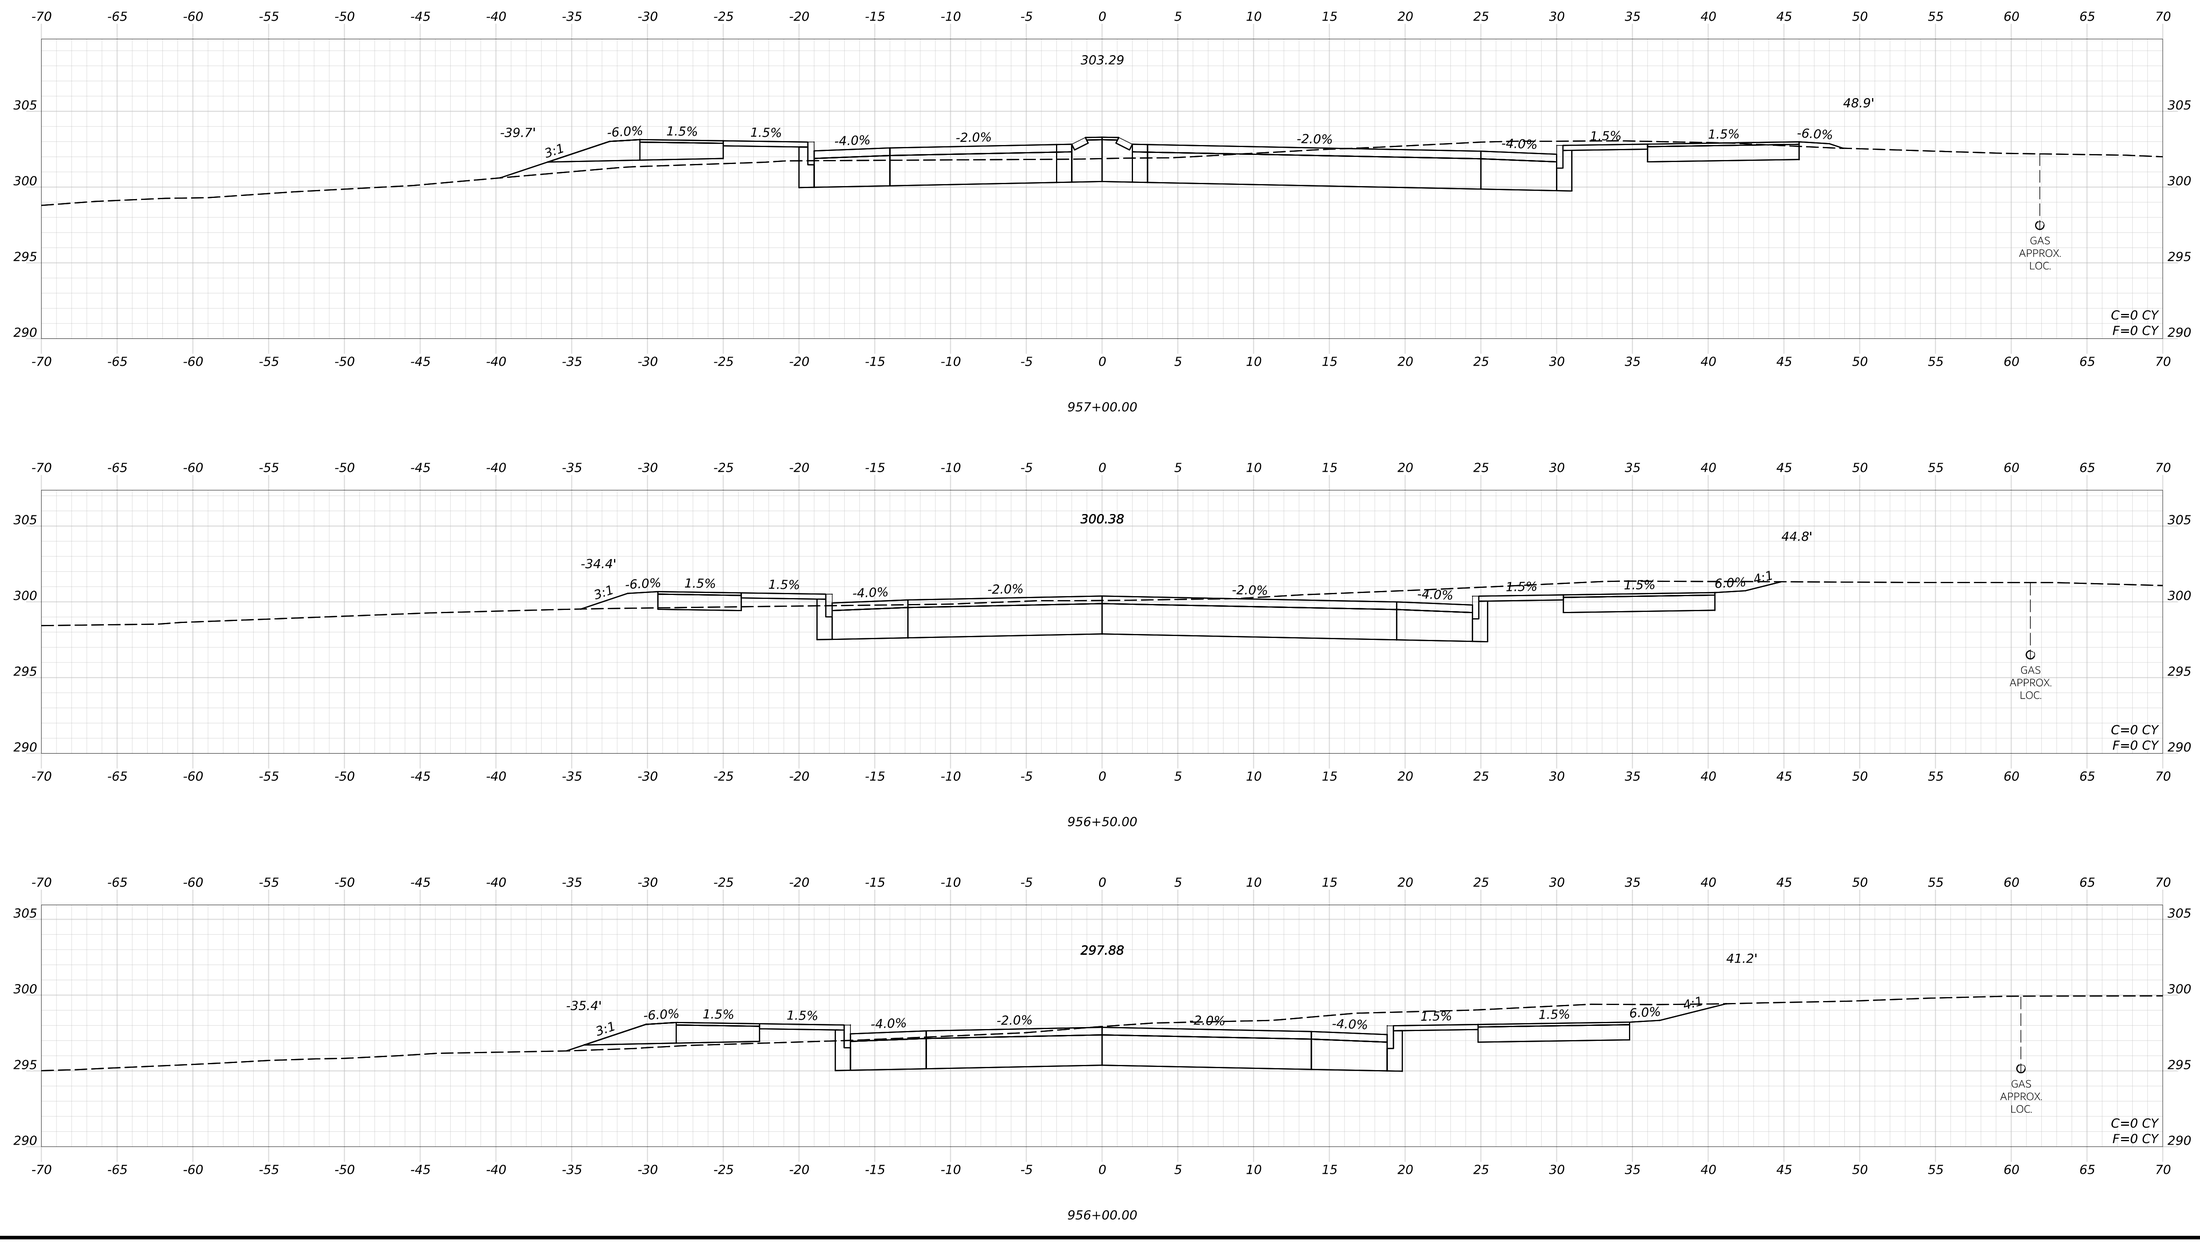

STATE OF MAINE
DEPARTMENT OF TRANSPORTATION

CAPITAL PROJECTS

WIN
26662.00

HIGHWAY PLANS

	BY	DATE
PROJ. MANAGER	ERNIE MARTIN	
DESIGN-DETAILED	JBD	11/11/2024
CHECKED-REVIEWED	ECF	11/11/2024
DESIGN2-DETAILED2		
DESIGN3-DETAILED3		
REVISIONS 1	BRT	11/11/2024
REVISIONS 2	JAG	11/11/2024
REVISIONS 3		
REVISIONS 4		
FIELD CHANGES		

WINDHAM
WEST CONNECTOR

CROSS SECTIONS
(49 OF 50)

SHEET NUMBER


140

OF 322

Date: 11/11/2024

Username: BTOMIC

Filename: c:\bms\vhb-pw-01\dms97340\013_Xsect_West_Connector.dgn

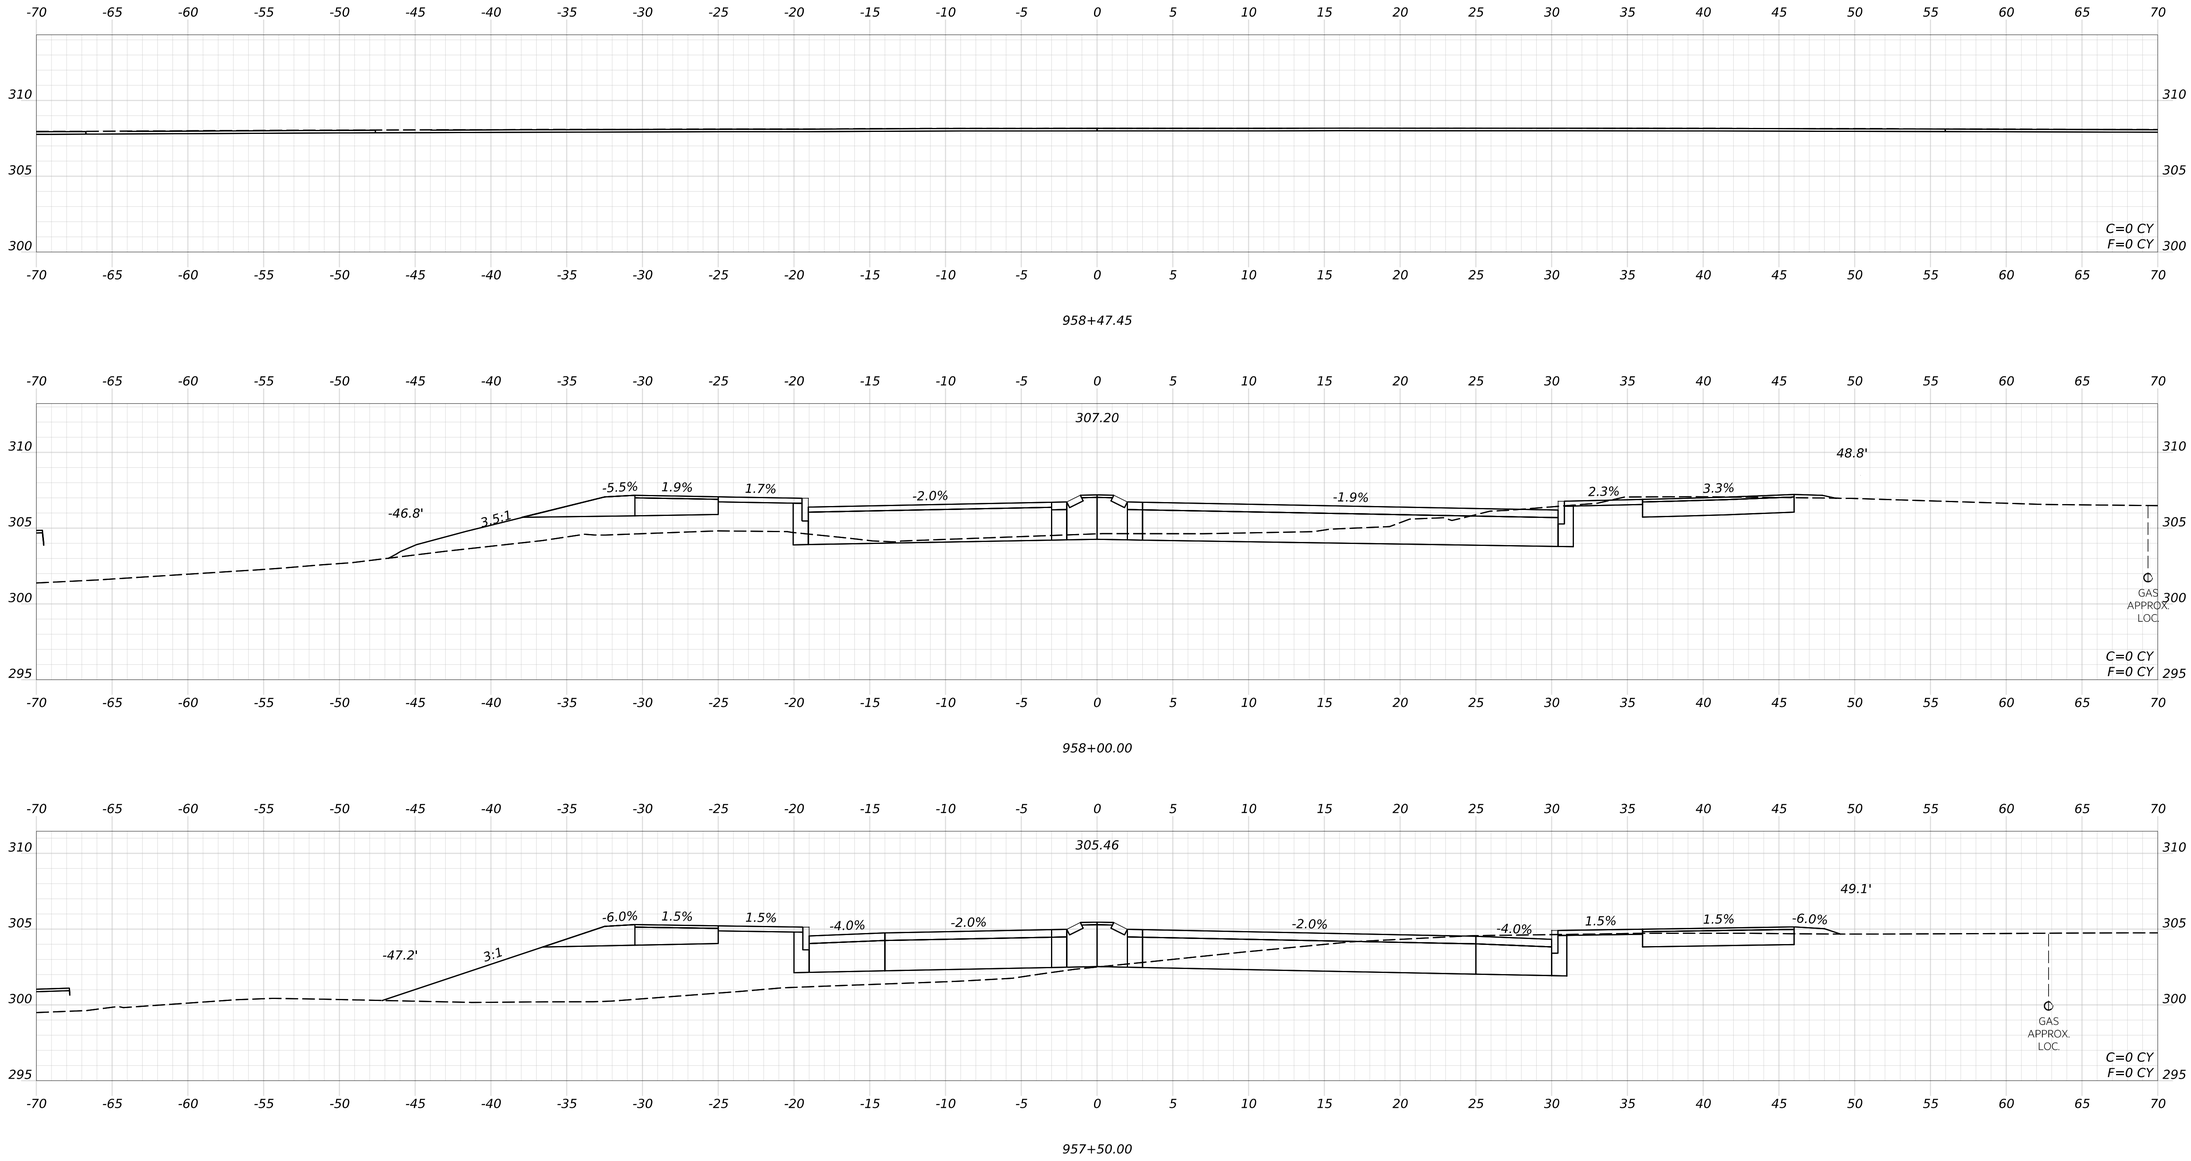

STATE OF MAINE
DEPARTMENT OF TRANSPORTATION

CAPITAL PROJECTS

WIN
26662.00

HIGHWAY PLANS

PROJ. MANAGER	ERNIE MARTIN		
DESIGN-DETAILED	JBD	BRT	11/11/2024
CHECKED-REVIEWED	ECF	AG	11/11/2024
DESIGN2-DETAILED2			
DESIGN3-DETAILED3			
REVISIONS 1			
REVISIONS 2			
REVISIONS 3			
REVISIONS 4			
FIELD CHANGES			

WINDHAM
WEST CONNECTOR

CROSS SECTIONS
(50 OF 50)

SHEET NUMBER


141

OF 322


Date: 11/11/2024

Username: BTOMIC


Filename: c:\bms\vhb-pw-01\dms97340\013_Xsect_West_Connector.dgn

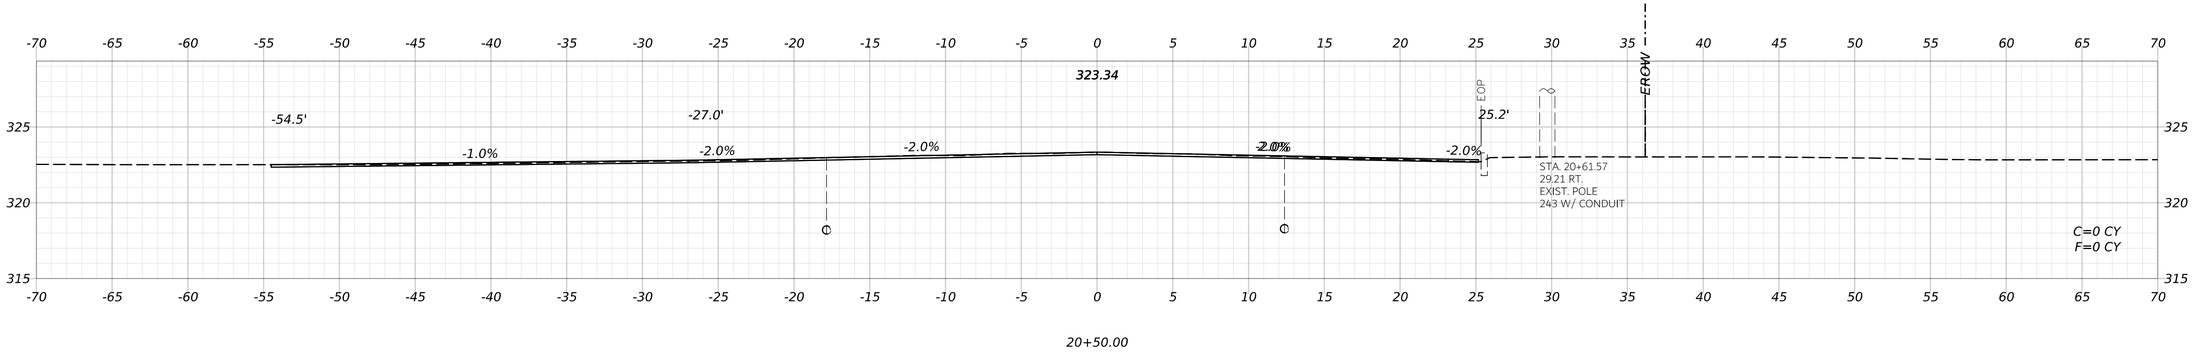


20+50.00

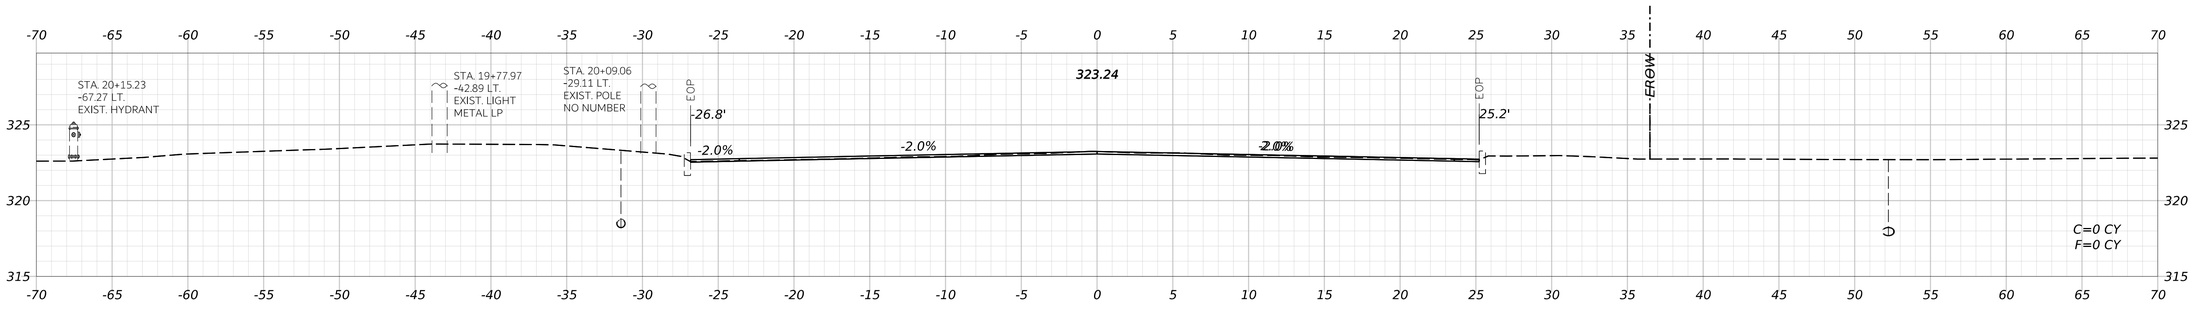

20+00.00

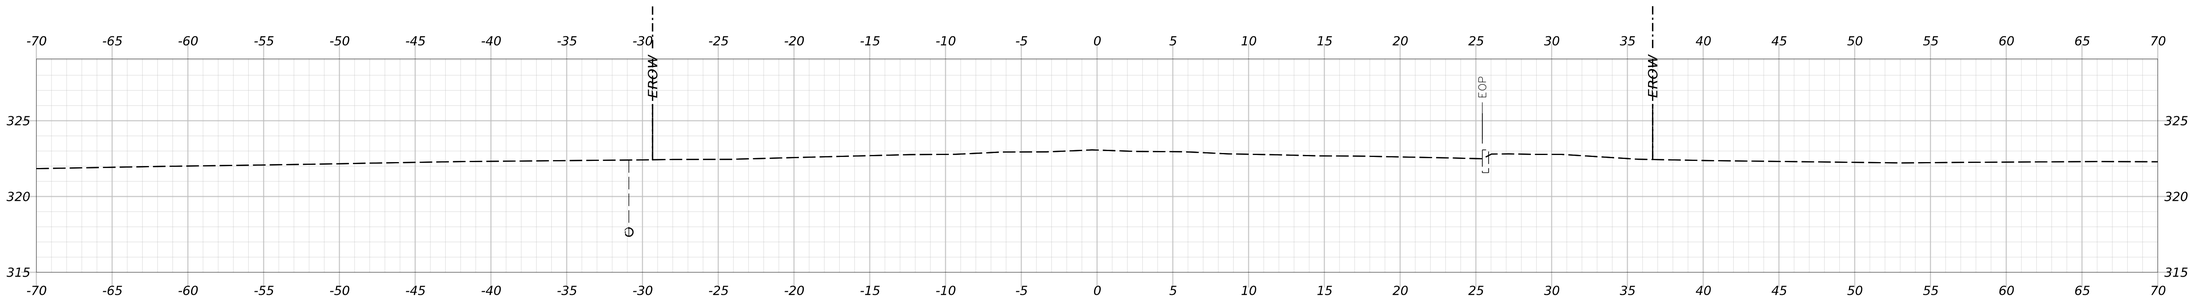

19+50.00

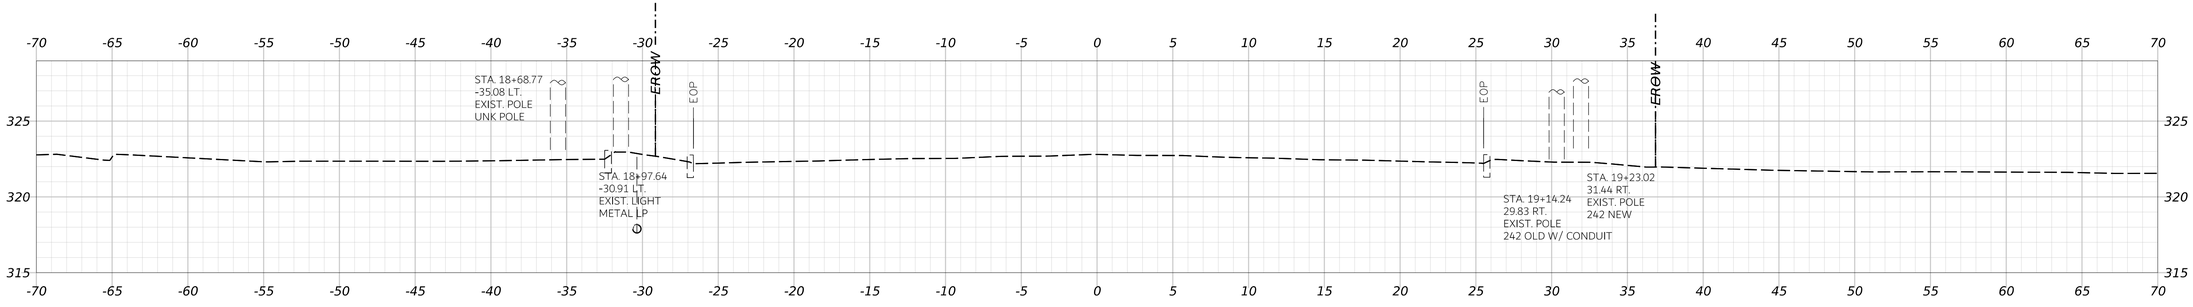

19+00.00

STATE OF MAINE
DEPARTMENT OF TRANSPORTATION

CAPITAL PROJECTS

WIN
26662.00

HIGHWAY PLANS

vhb

PROJ. MANAGER	ERNIE MARTIN		
DESIGN-DETAILED	JBD	BRT	11/11/2024
CHECKED-REVIEWED	ECF	AG	11/11/2024
DESIGN2-DETAILED2			
DESIGN3-DETAILED3			
REVISIONS 1			
REVISIONS 2			
REVISIONS 3			
REVISIONS 4			
FIELD CHANGES			

WINDHAM
ROUTE 302

CROSS SECTIONS
(001 OF 75)

SHEET NUMBER

142

OF 322

Date: 11/11/2024

Username: BTOMIC

Filename: c:\bms\vhb-pw-01\dms97340\014_Xsect_Route302.dgn

STATE OF MAINE
DEPARTMENT OF TRANSPORTATION

CAPITAL PROJECTS

WIN
26662.00

HIGHWAY PLANS

vhb

PROJ. MANAGER	ERNIE MARTIN	BY	DATE
DESIGN-DETAILED	JBD	BRT	11/11/2024
CHECKED-REVIEWED	ECF	AG	11/11/2024
DESIGN2-DETAILED2			
DESIGN3-DETAILED3			
REVISIONS 1			
REVISIONS 2			
REVISIONS 3			
REVISIONS 4			
FIELD CHANGES			

WINDHAM
ROUTE 302

CROSS SECTIONS
(002 OF 75)

SHEET NUMBER


143


OF 322

Date: 11/11/2024

Username: BTOMIC

Filename: c:\bms\vhb-pw-01\dms97340\014_Xsect_Route302.dgn

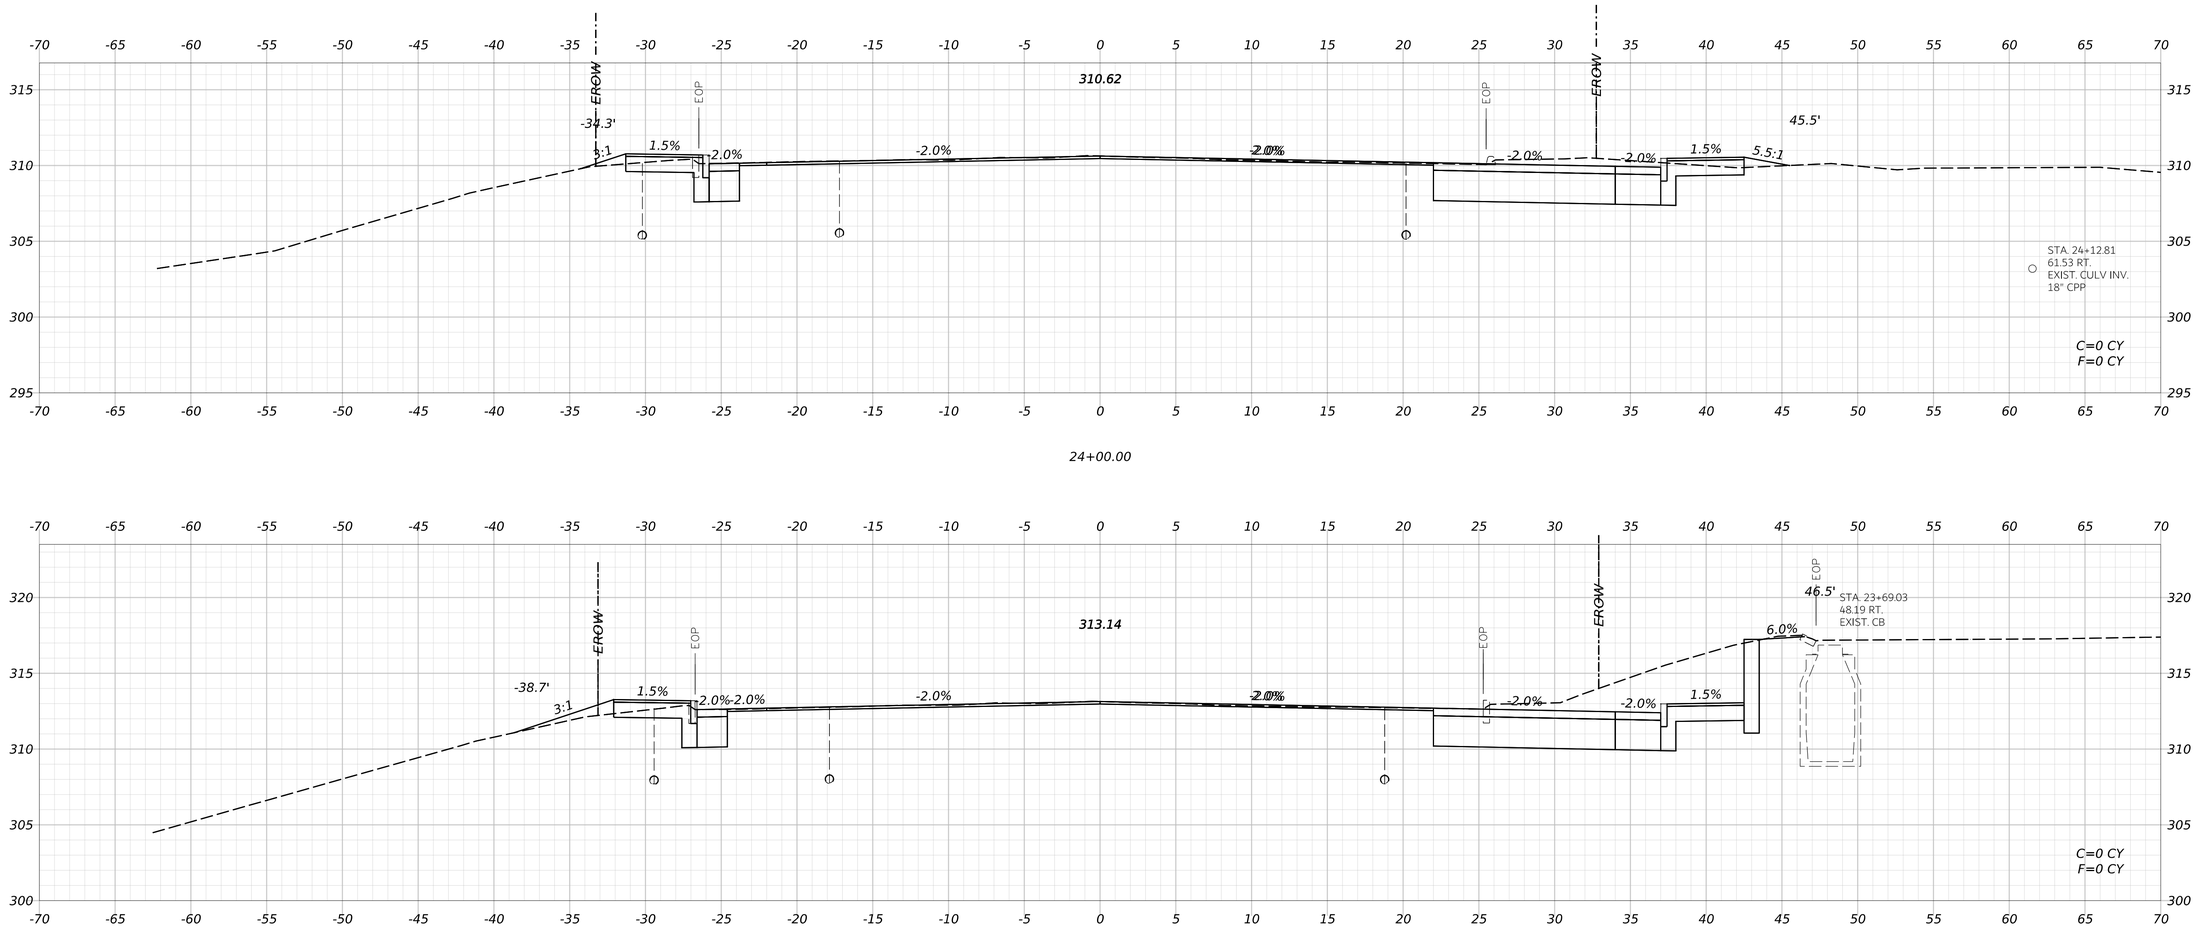

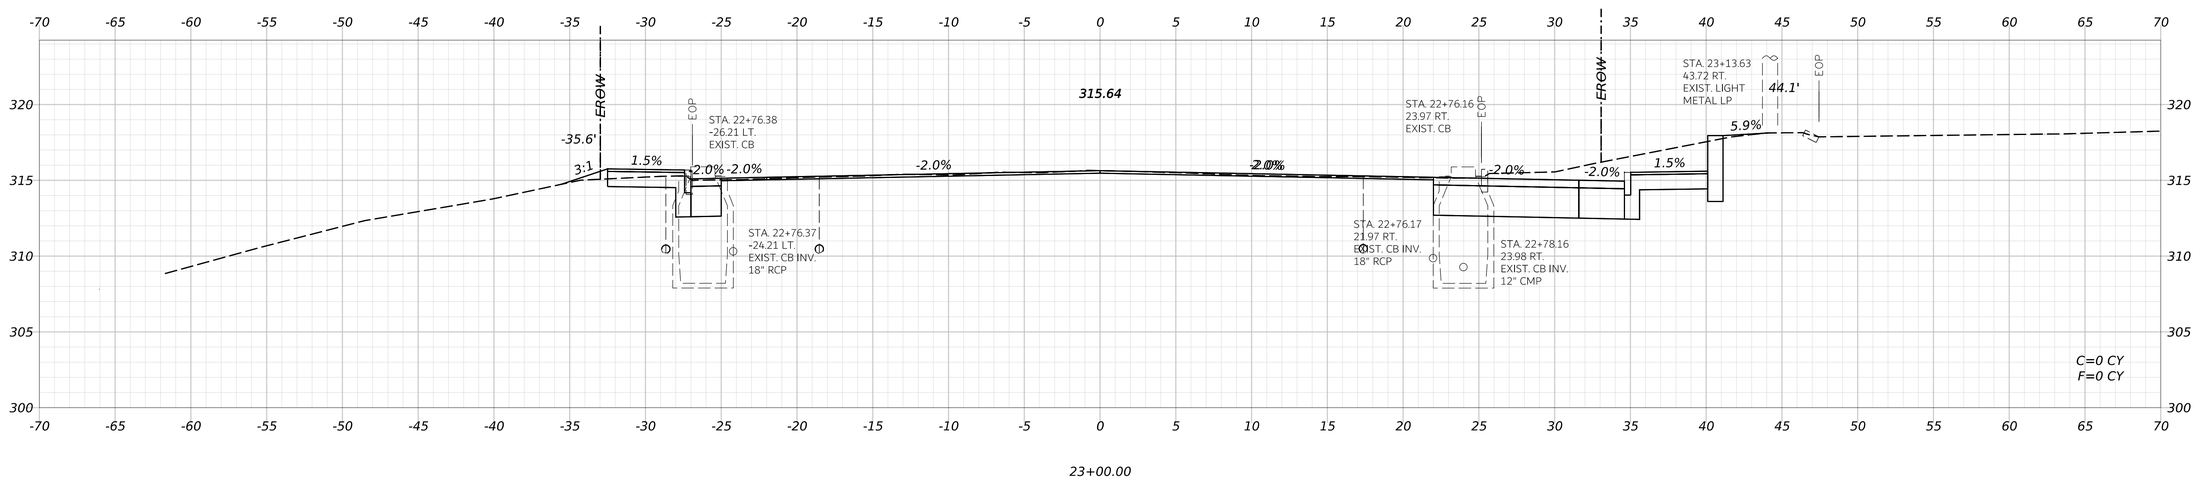

STATE OF MAINE
DEPARTMENT OF TRANSPORTATION

CAPITAL PROJECTS

WIN
26662.00

HIGHWAY PLANS

vhb

	BY	DATE
PROJ. MANAGER	ERNIE MARTIN	
DESIGNED-DETAILED	JBD	11/11/2024
CHECKED-REVIEWED	BRT	11/11/2024
DESIGN2-DETAILED2	ECF	AG
DESIGN3-DETAILED3		
REVISIONS 1		
REVISIONS 2		
REVISIONS 3		
REVISIONS 4		
FIELD CHANGES		

WINDHAM
ROUTE 302

CROSS SECTIONS
(003 OF 75)

SHEET NUMBER


144

OF 322


Date: 11/11/2024

Username: BTOMIC


Filename: c:\bms\vhb-pw-01\dms97340\014_Xsect_Route302.dgn

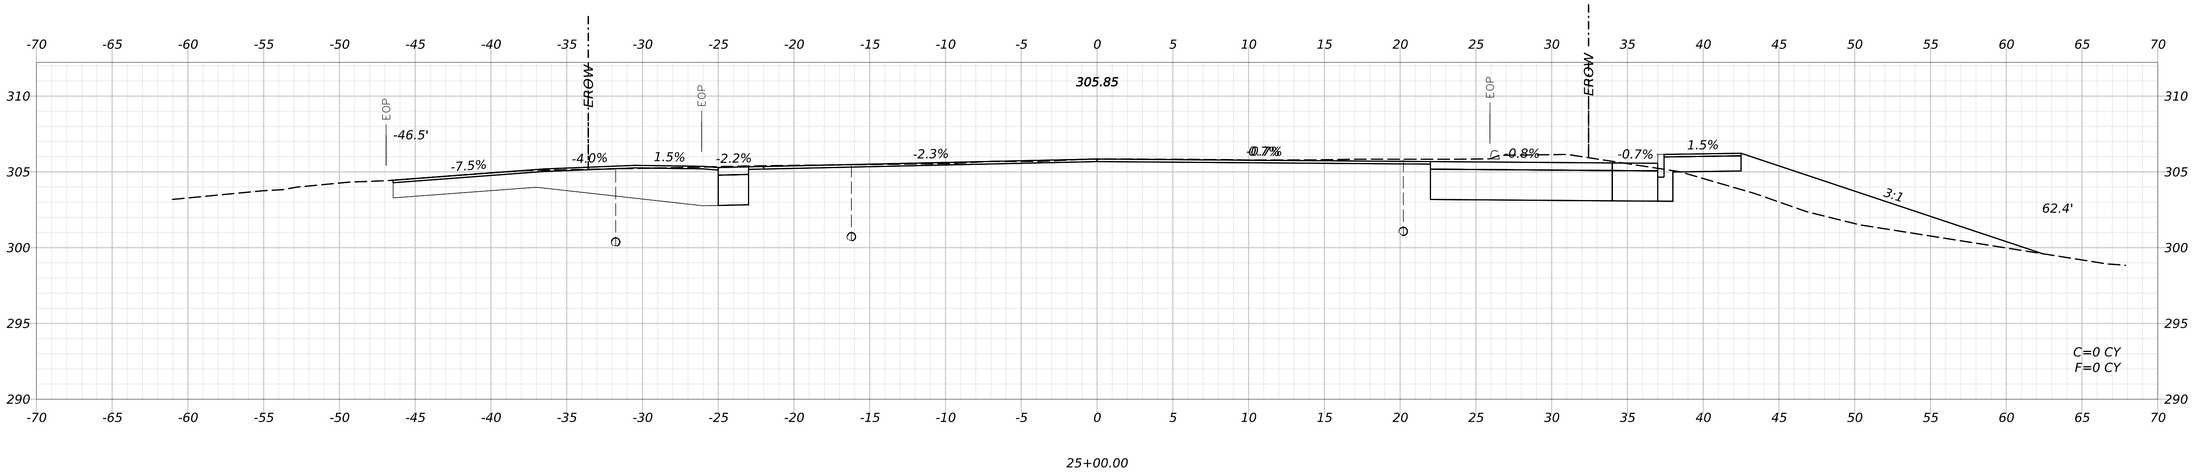

25+00.00

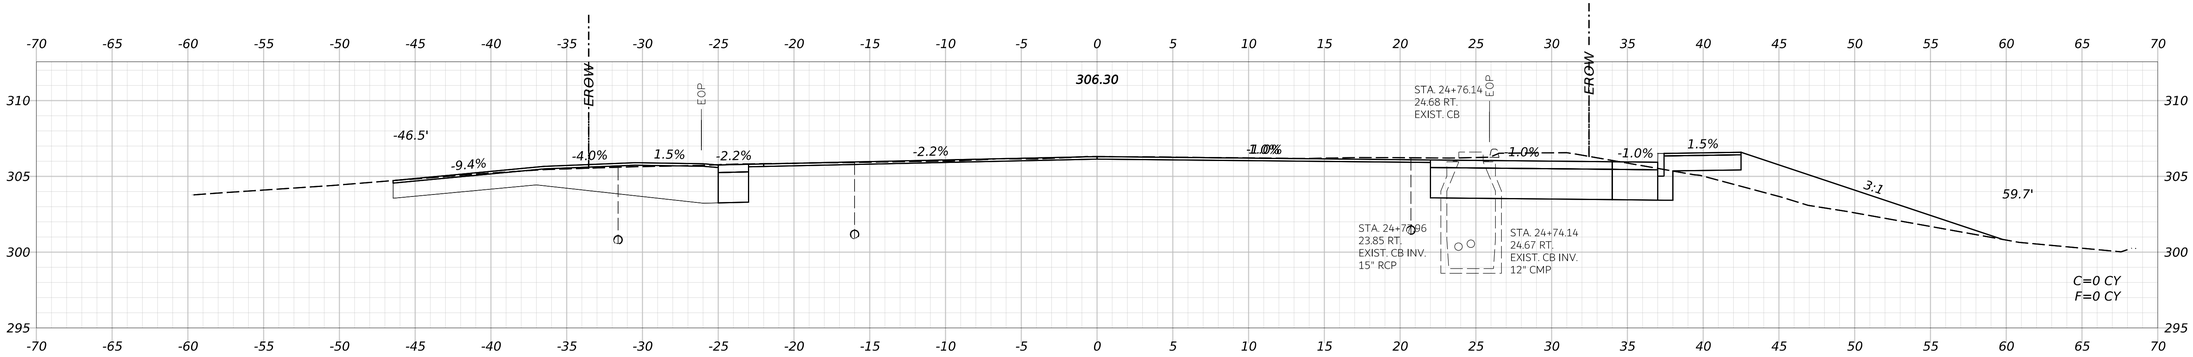

24+90.00

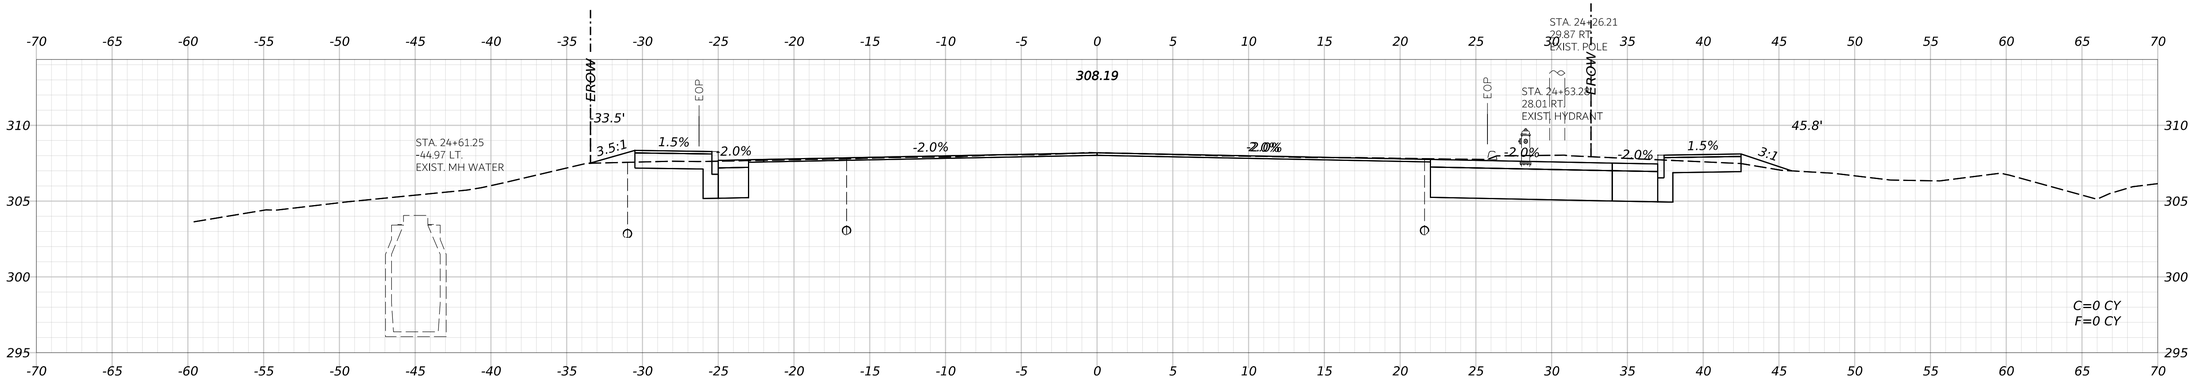

24+50.00

STATE OF MAINE
DEPARTMENT OF TRANSPORTATION

CAPITAL PROJECTS

WIN
26662.00

HIGHWAY PLANS

vhb

PROJ. MANAGER	ERNIE MARTIN	
DESIGN-DETAILED	JBD	BRT
CHECKED-REVIEWED	ECF	AG
DESIGN2-DETAILED2		
DESIGN3-DETAILED3		
REVISIONS 1		
REVISIONS 2		
REVISIONS 3		
REVISIONS 4		
FIELD CHANGES		

	BY	DATE
	BRT	11/11/2024
	AG	11/11/2024

WINDHAM
ROUTE 302

CROSS SECTIONS
(004 OF 75)

SHEET NUMBER


145


OF 322


Date: 11/11/2024

Username: BTOMIC

Filename: c:\bms\vhb-pw-01\dms97340\014_Xsect_Route302.dgn

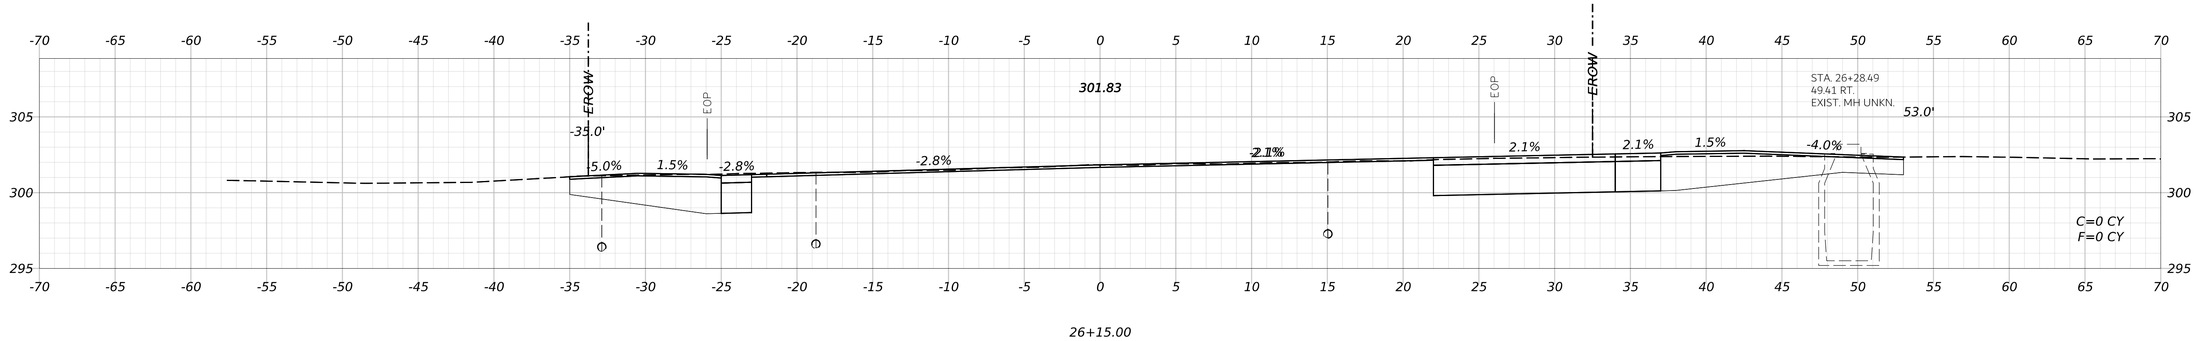

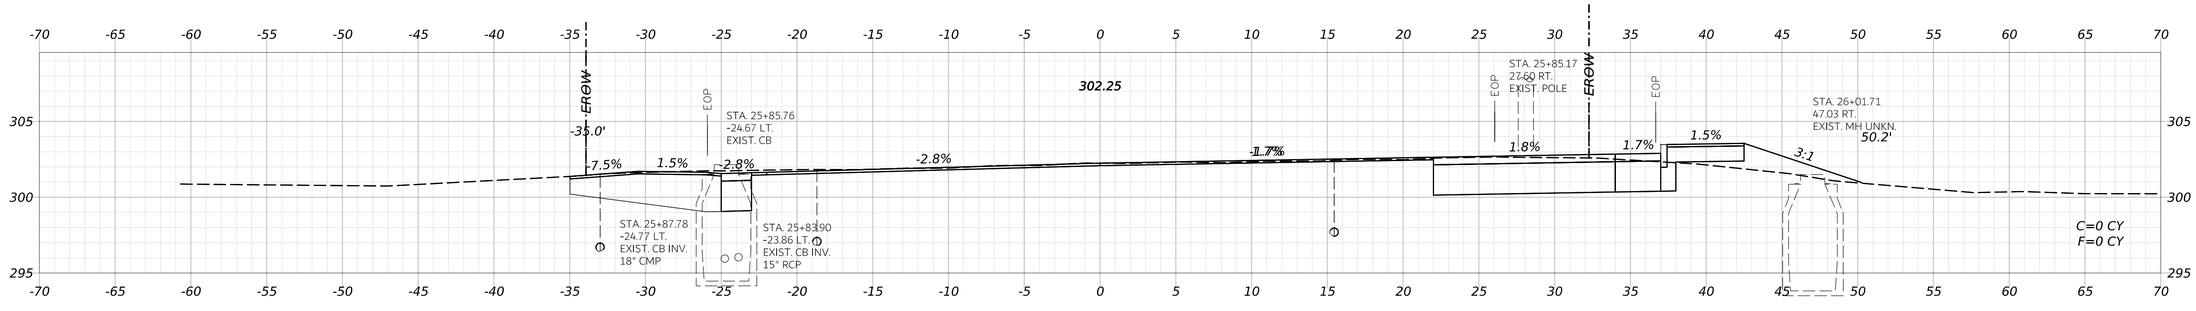

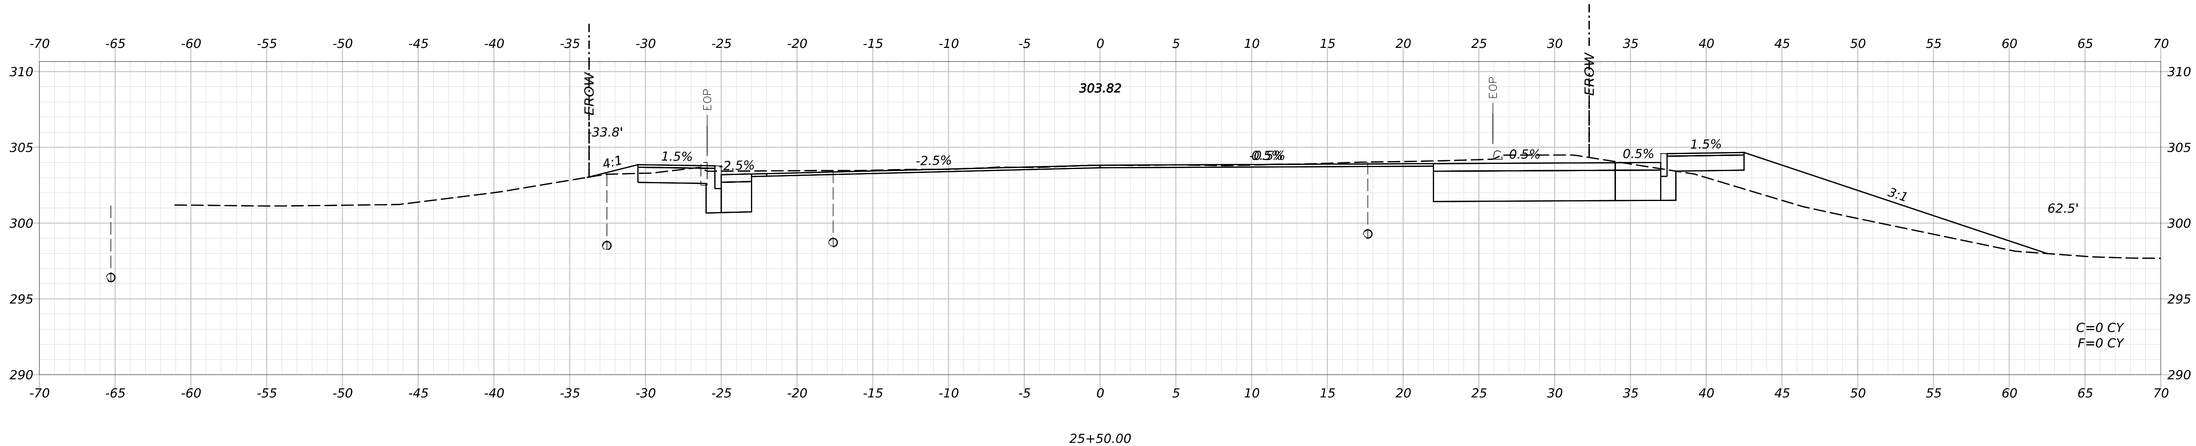

STATE OF MAINE
DEPARTMENT OF TRANSPORTATION

CAPITAL PROJECTS

WIN
26662.00

HIGHWAY PLANS

vhb

PROJ. MANAGER	ERNIE MARTIN	
DESIGN-DETAILED	JBD	BRT
CHECKED-REVIEWED	ECF	AG
DESIGN2-DETAILED2		
DESIGN3-DETAILED3		
REVISIONS 1		
REVISIONS 2		
REVISIONS 3		
REVISIONS 4		
FIELD CHANGES		

	BY	DATE
	JBD	11/11/2024
	BRT	11/11/2024
	AG	


WINDHAM
ROUTE 302

CROSS SECTIONS
(005 OF 75)

SHEET NUMBER
146
OF 322

Date: 11/11/2024
Username: BTOMIC

Filename: c:\bms\vhb-pw-01\dms97340\014_Xsect_Route302.dgn

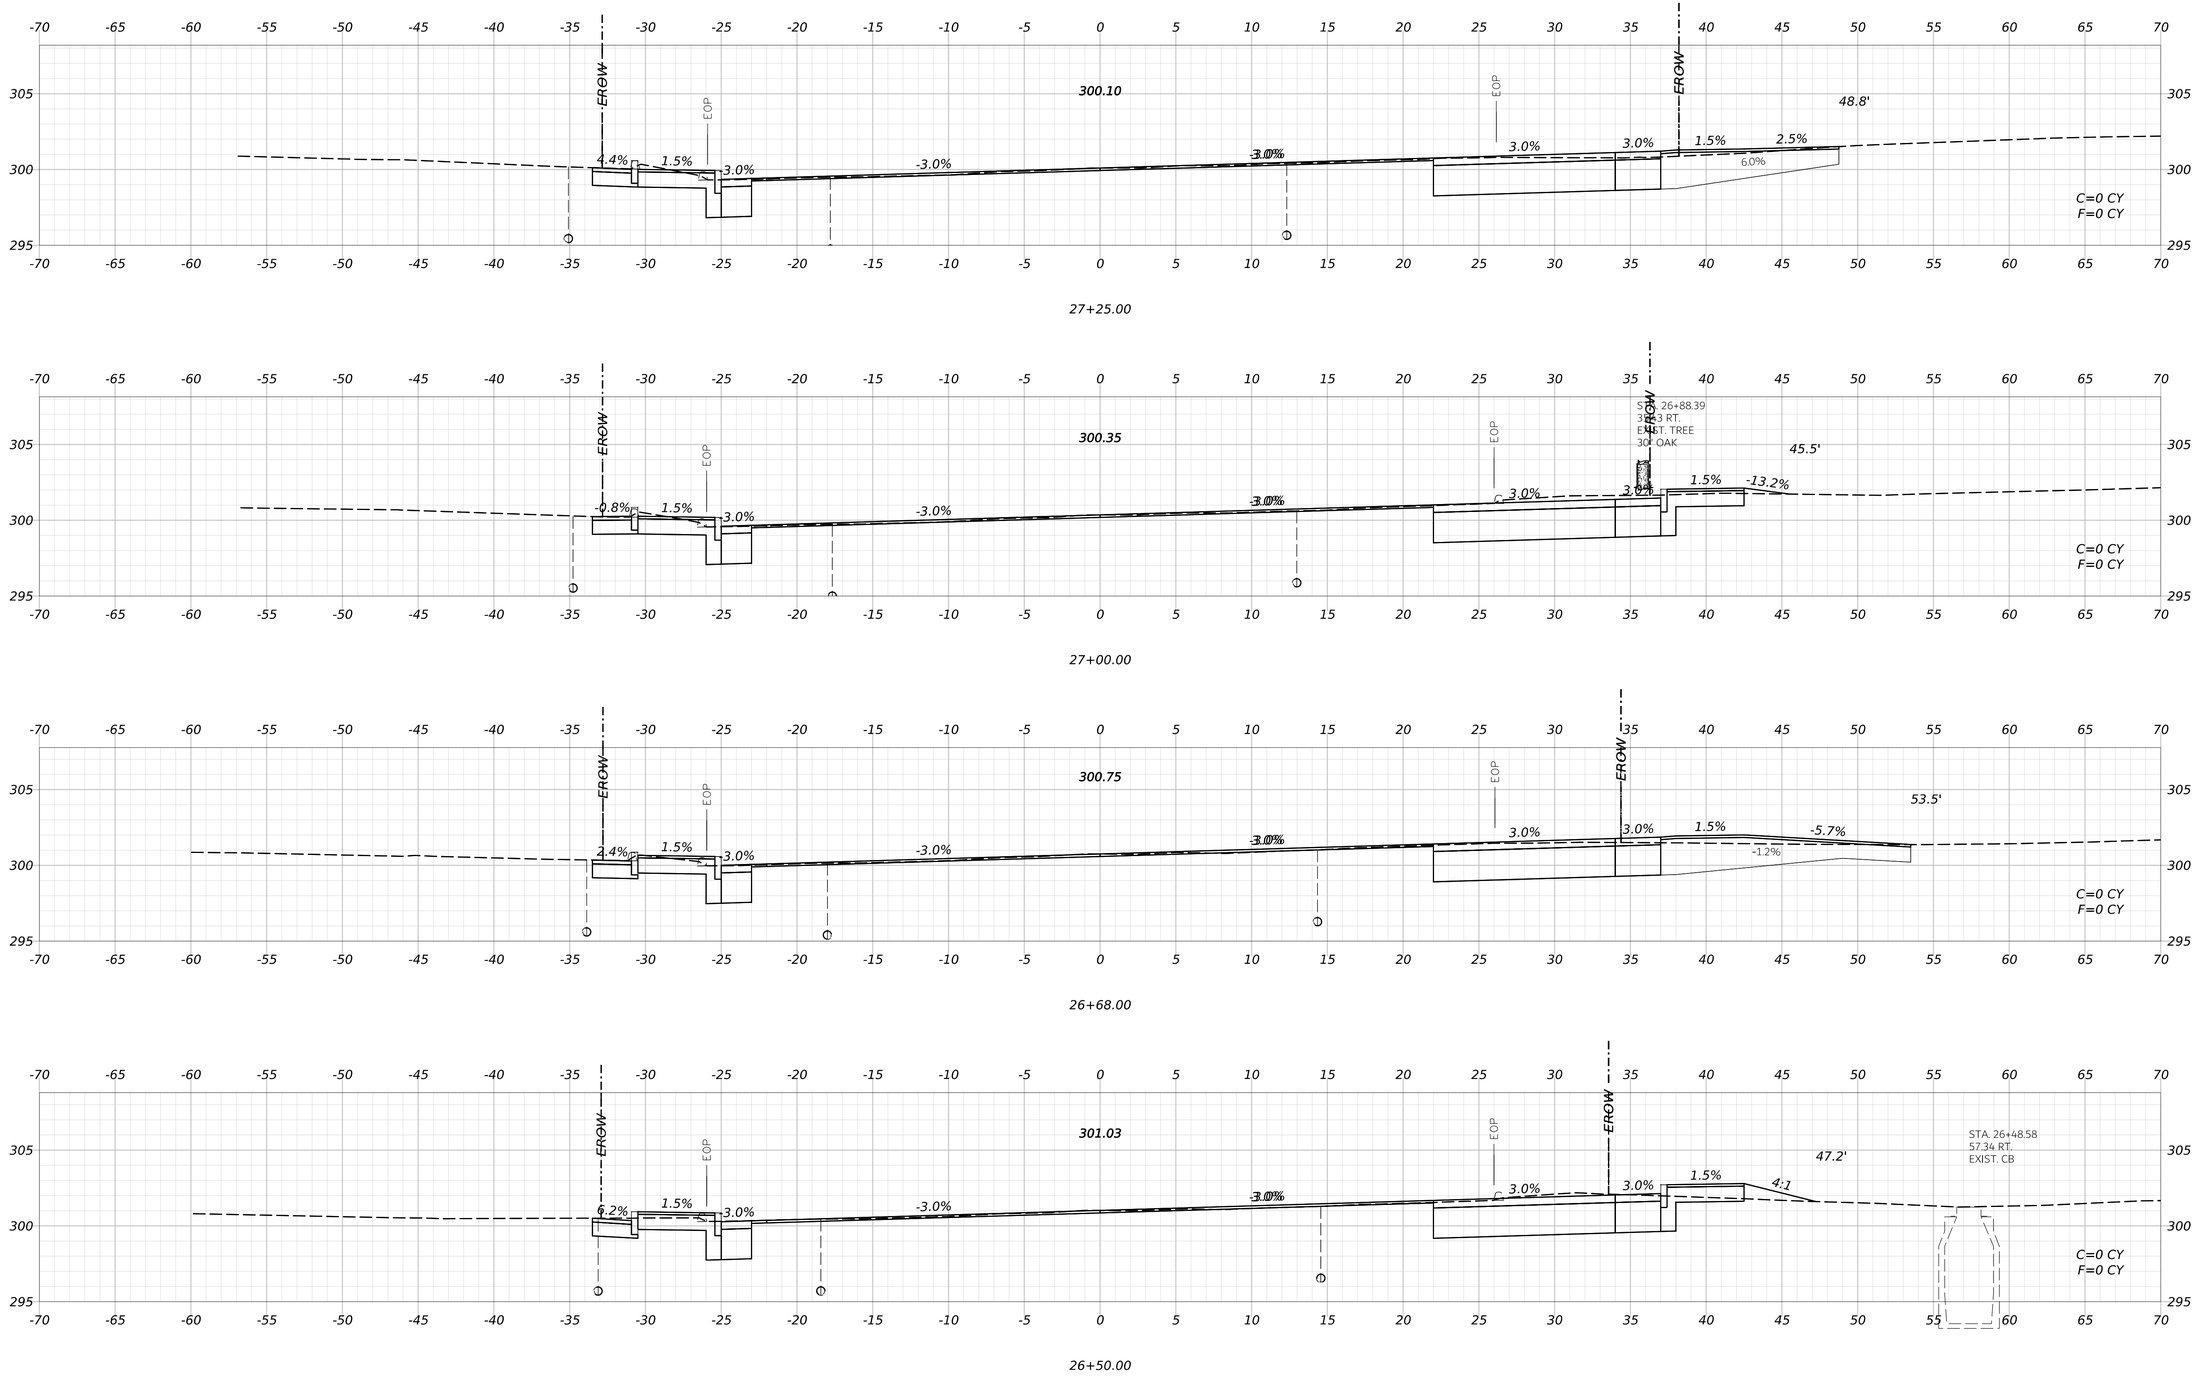

Date: 11/11/2024

Username: BTOMIC

Filename: c:\bms\vhb-pw-01\dms97340\014_Xsect_Route302.dgn

STATE OF MAINE
DEPARTMENT OF TRANSPORTATION

CAPITAL PROJECTS

WIN
26662.00

HIGHWAY PLANS

		BY	DATE
PROJ MANAGER	ERNIE MARTIN		
DESIGN-DETAILED	JBD	BRT	11/11/2024
CHECKED-REVIEWED	ECF	AG	11/11/2024
DESIGN2-DETAILED2			
DESIGN3-DETAILED3			
REVISIONS 1			
REVISIONS 2			
REVISIONS 3			
REVISIONS 4			
FIELD CHANGES			


WINDHAM
ROUTE 302

CROSS SECTIONS
(006 OF 75)


SHEET NUMBER

147


OF 322

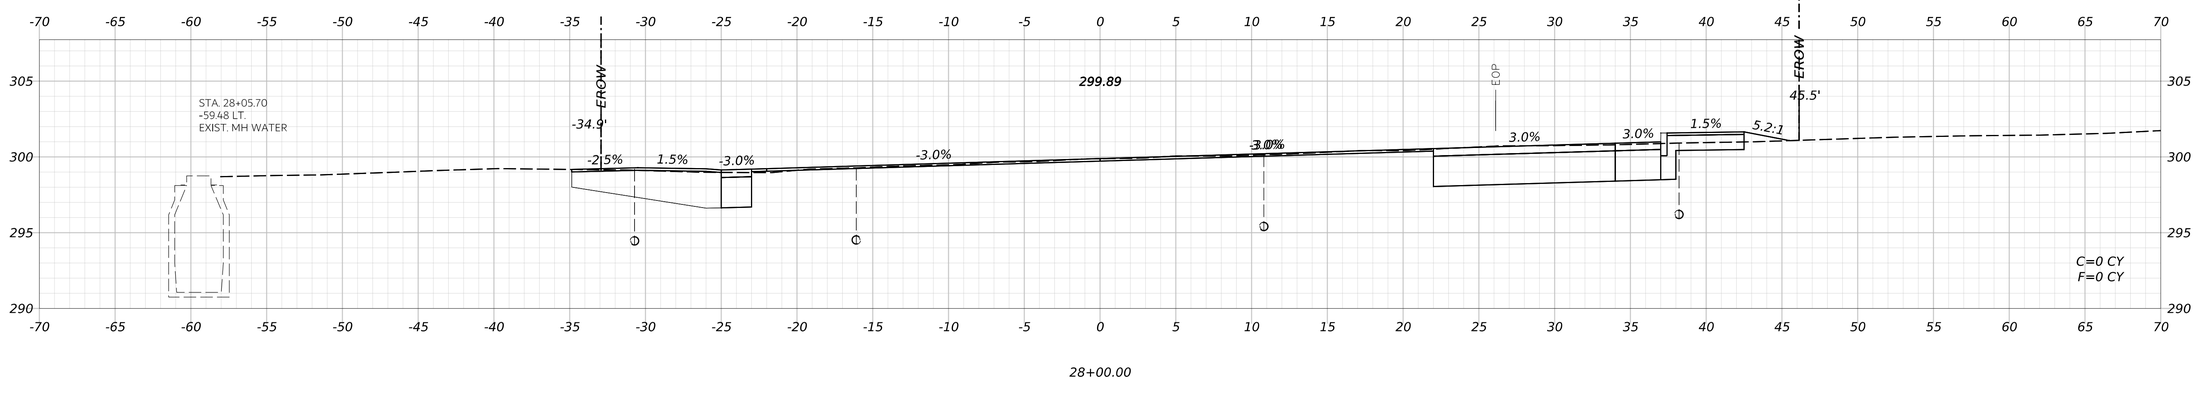

28+00.00

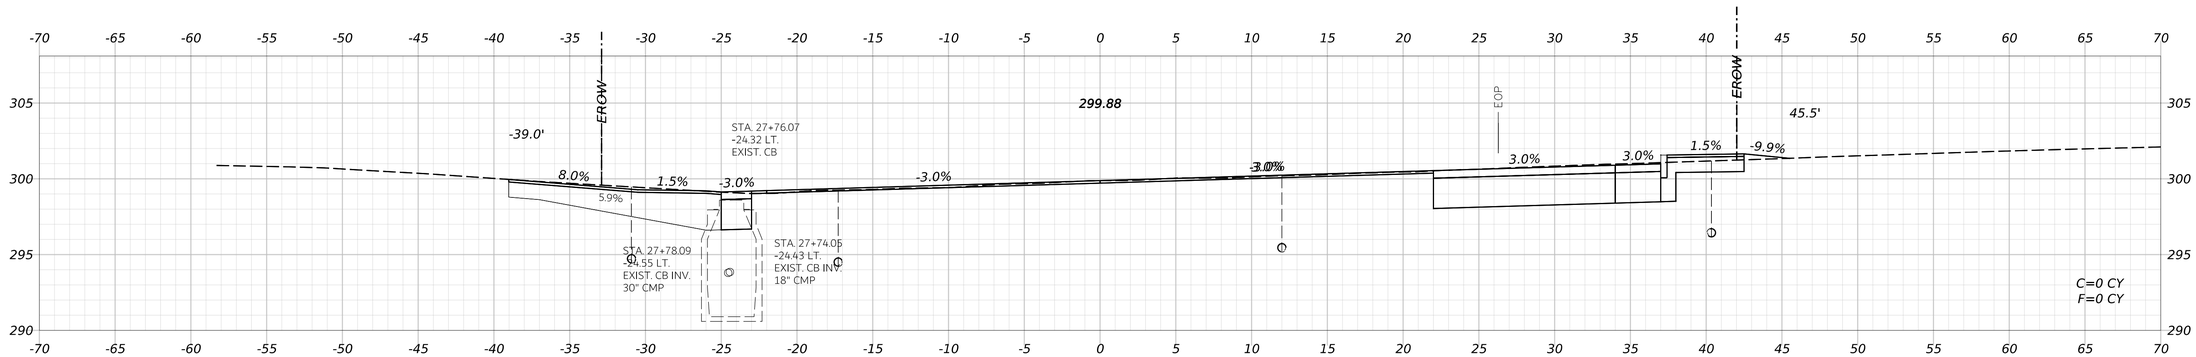

27+65.00

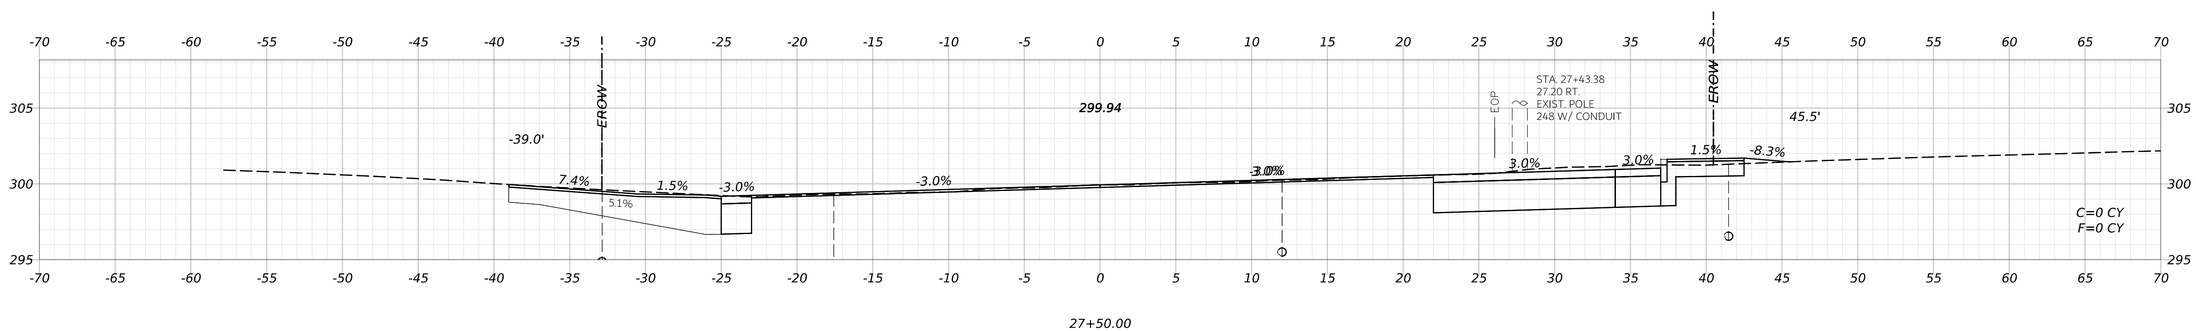

27+50.00

STATE OF MAINE
DEPARTMENT OF TRANSPORTATION

CAPITAL PROJECTS

WIN
26662.00

HIGHWAY PLANS

PROJ. MANAGER	ERNIE MARTIN		
DESIGN-DETAILED	JBD	BRT	11/11/2024
CHECKED-REVIEWED	ECF	AG	11/11/2024
DESIGN2-DETAILED2			
DESIGN3-DETAILED3			
REVISIONS 1			
REVISIONS 2			
REVISIONS 3			
REVISIONS 4			
FIELD CHANGES			

WINDHAM
ROUTE 302

CROSS SECTIONS
(007 OF 75)

SHEET NUMBER


148

OF 322


Date: 11/11/2024

Username: BTOMIC


Filename: c:\bms\vhb-pw-01\dms97340\014_Xsect_Route302.dgn

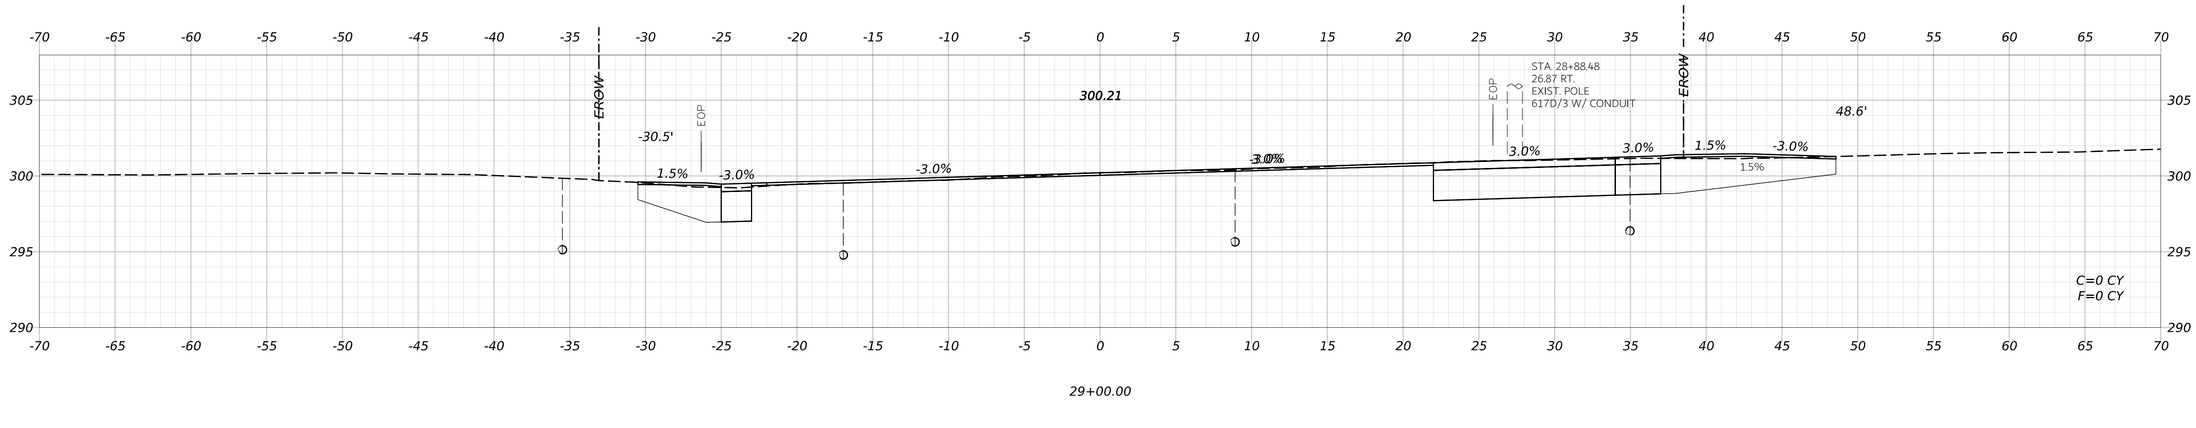

29+00.00

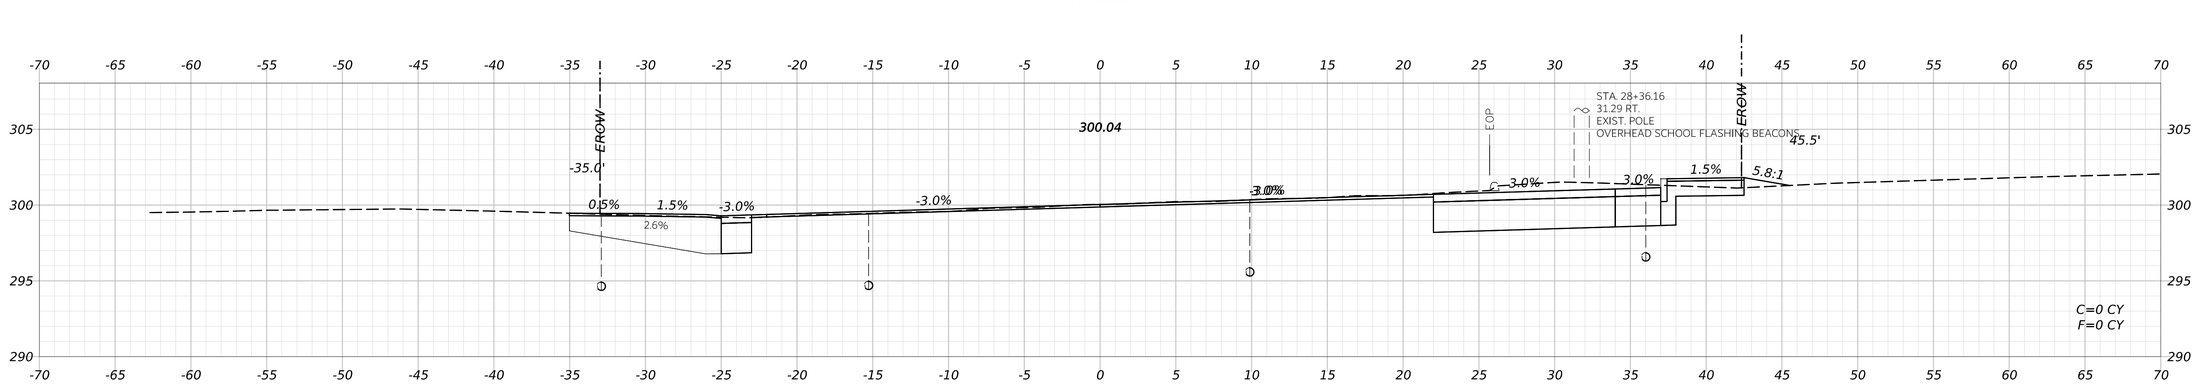

28+50.00

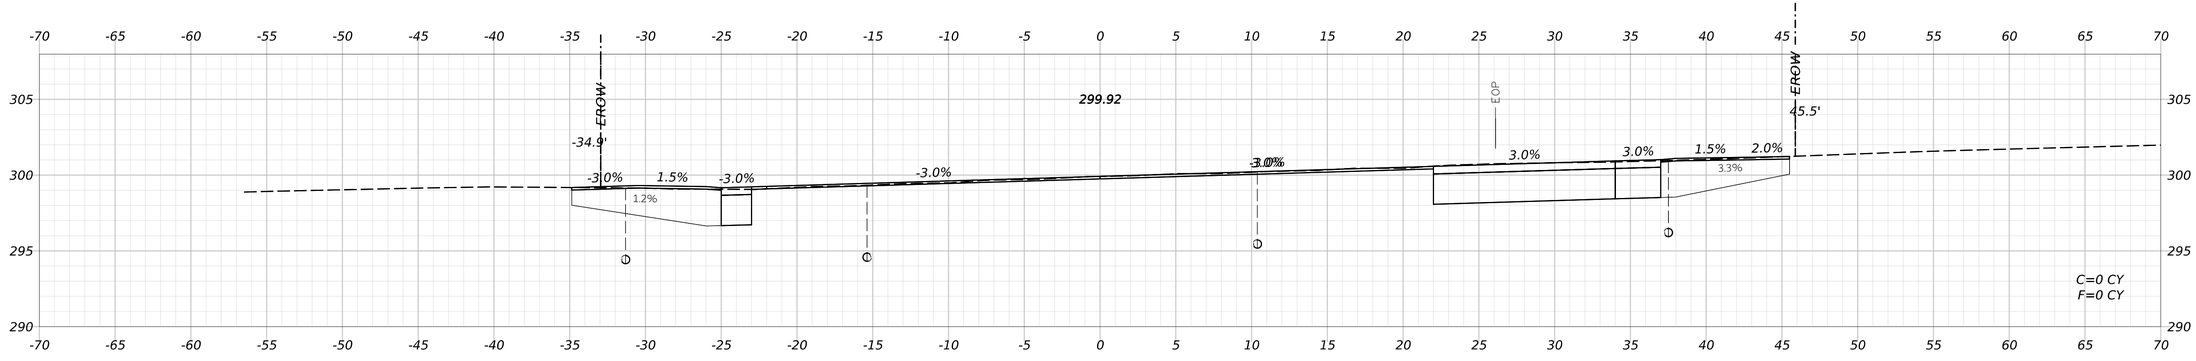

28+15.00

STATE OF MAINE
DEPARTMENT OF TRANSPORTATION

CAPITAL PROJECTS

WIN
26662.00

HIGHWAY PLANS

vhb

	BY	DATE
PROJ. MANAGER	ERNIE MARTIN	
DESIGNED-DETAILED	JBD	11/11/2024
CHECKED-REVIEWED	ECF	
DESIGNED-DETAILED2		
DESIGNED-DETAILED3		
REVISIONS 1	BRT	11/11/2024
REVISIONS 2	AG	
REVISIONS 3		
REVISIONS 4		
FIELD CHANGES		

WINDHAM
ROUTE 302

CROSS SECTIONS
(008 OF 75)

SHEET NUMBER


149

OF 322


Date: 11/11/2024

Username: JTHORPE


Filename: c:\bms\vhb-pw-01\dms97340\014_Xsect_Route302.dgn

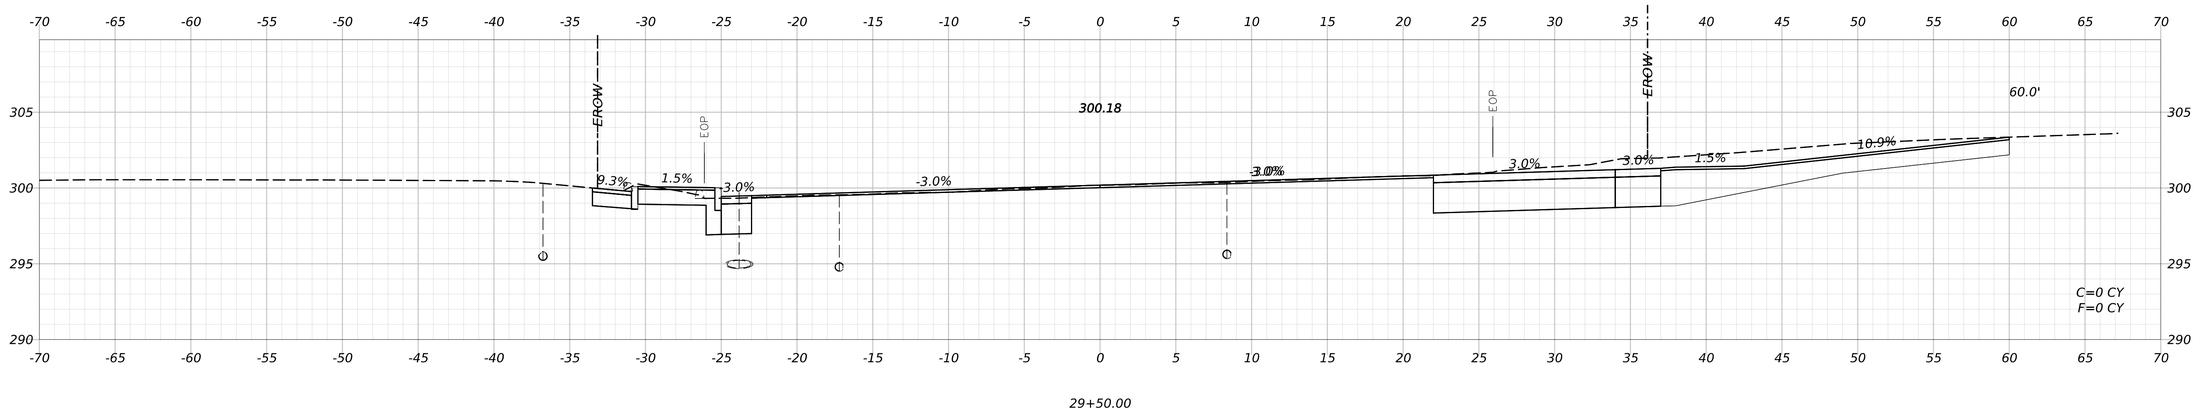

29+50.00

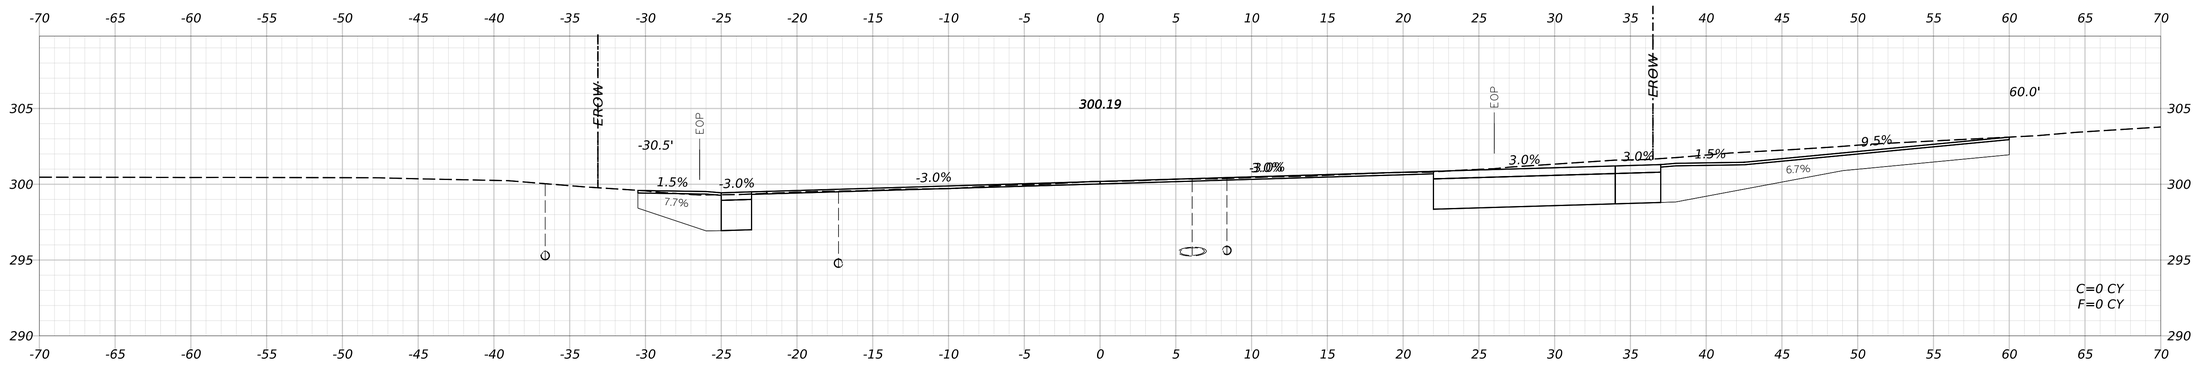

29+40.00

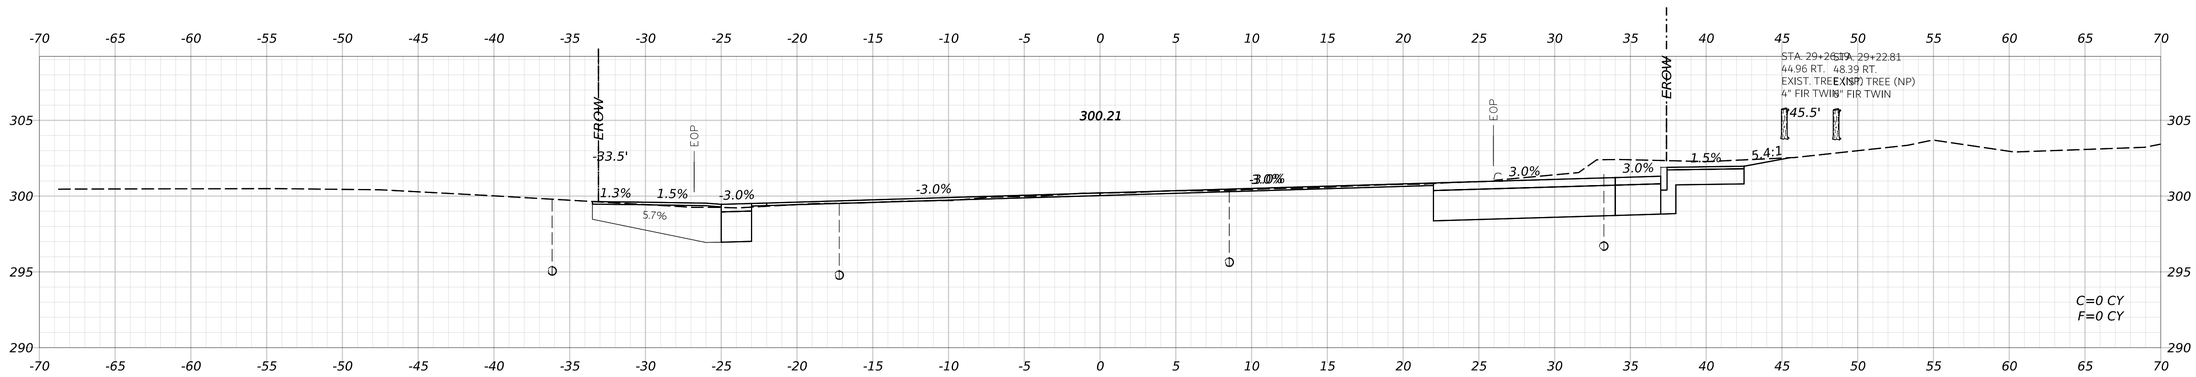

29+20.00

STATE OF MAINE
DEPARTMENT OF TRANSPORTATION

CAPITAL PROJECTS

WIN
26662.00

HIGHWAY PLANS

vhb

PROJ. MANAGER	ERNIE MARTIN		
DESIGN-DETAILED	JBD	BRT	11/11/2024
CHECKED-REVIEWED	ECF	AG	11/11/2024
DESIGN1-DETAILED2			
DESIGN1-DETAILED3			
REVISIONS 1			
REVISIONS 2			
REVISIONS 3			
REVISIONS 4			
FIELD CHANGES			

WINDHAM
ROUTE 302

CROSS SECTIONS
(009 OF 75)

SHEET NUMBER


150

OF 322


Date: 11/11/2024

Username: BTOMIC


Filename: c:\bms\vhb-pw-01\dms97340\014_Xsect_Route302.dgn

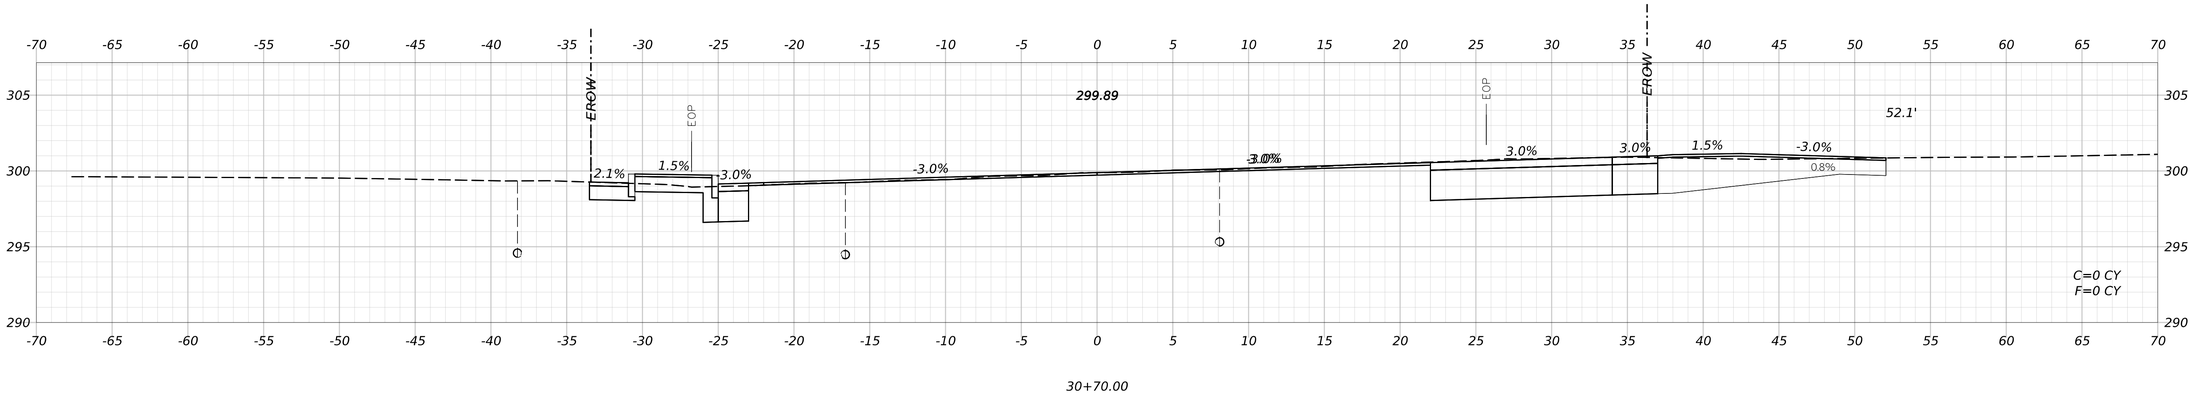

30+70.00

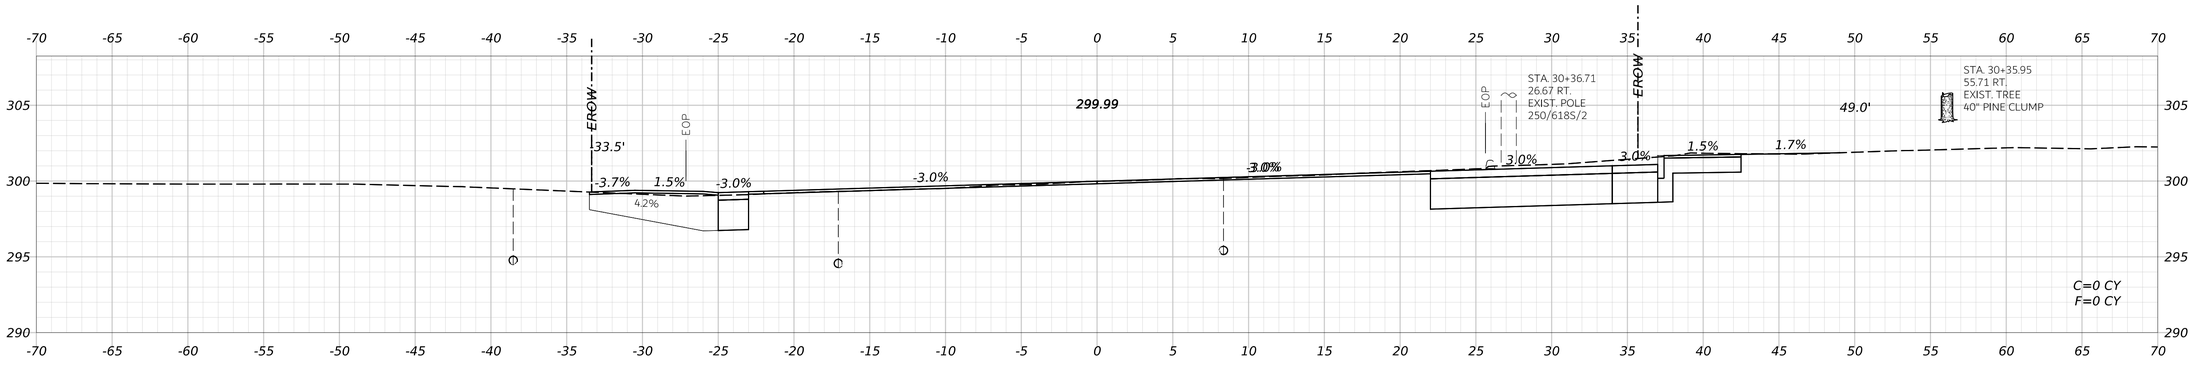

30+50.00

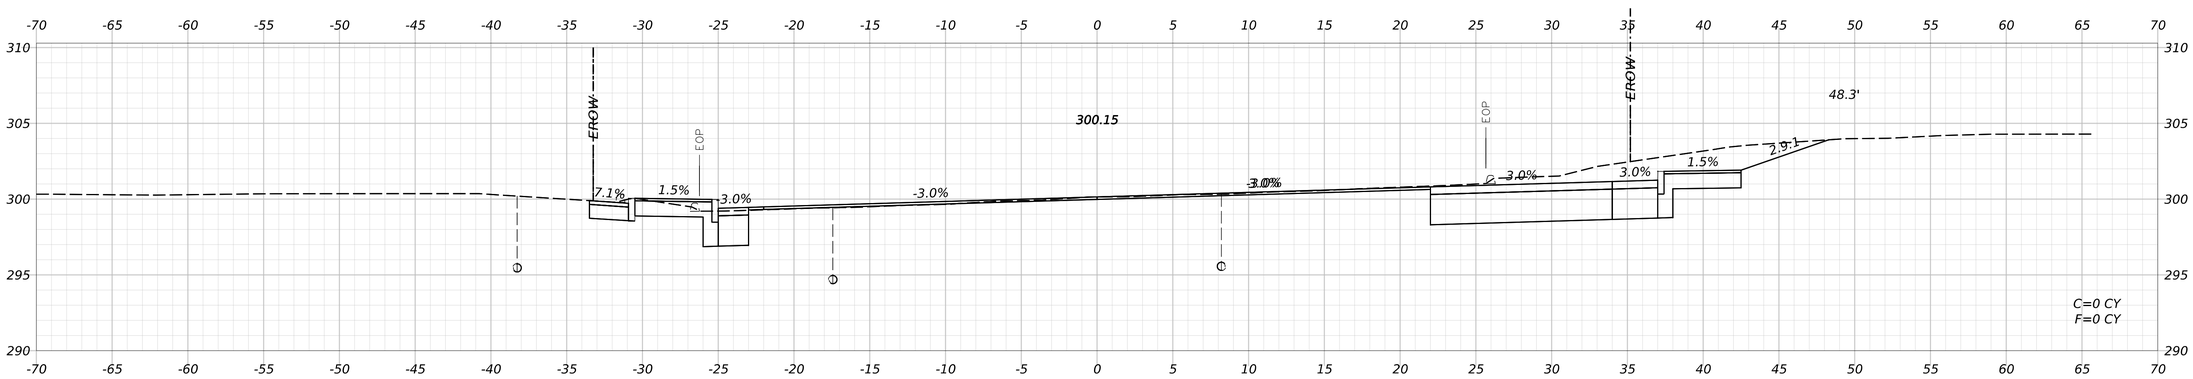

30+00.00

STATE OF MAINE
DEPARTMENT OF TRANSPORTATION

CAPITAL PROJECTS

WIN
26662.00

HIGHWAY PLANS

	BY	DATE
PROJ. MANAGER: ERNIE MARTIN		
DESIGN=DETAILED	JBD	11/11/2024
CHECKED=REVIEWED	ECF	
DESIGN2=DETAILED2		
DESIGN3=DETAILED3		
REVISIONS 1	BRT	11/11/2024
REVISIONS 2	AG	
REVISIONS 3		
REVISIONS 4		
FIELD CHANGES		

WINDHAM
ROUTE 302

CROSS SECTIONS
(010 OF 75)

SHEET NUMBER


151

OF 322


Date: 11/11/2024

Username: BTOMIC


Filename: c:\bms\vhb-pw-01\dms97340\014_Xsect_Route302.dgn

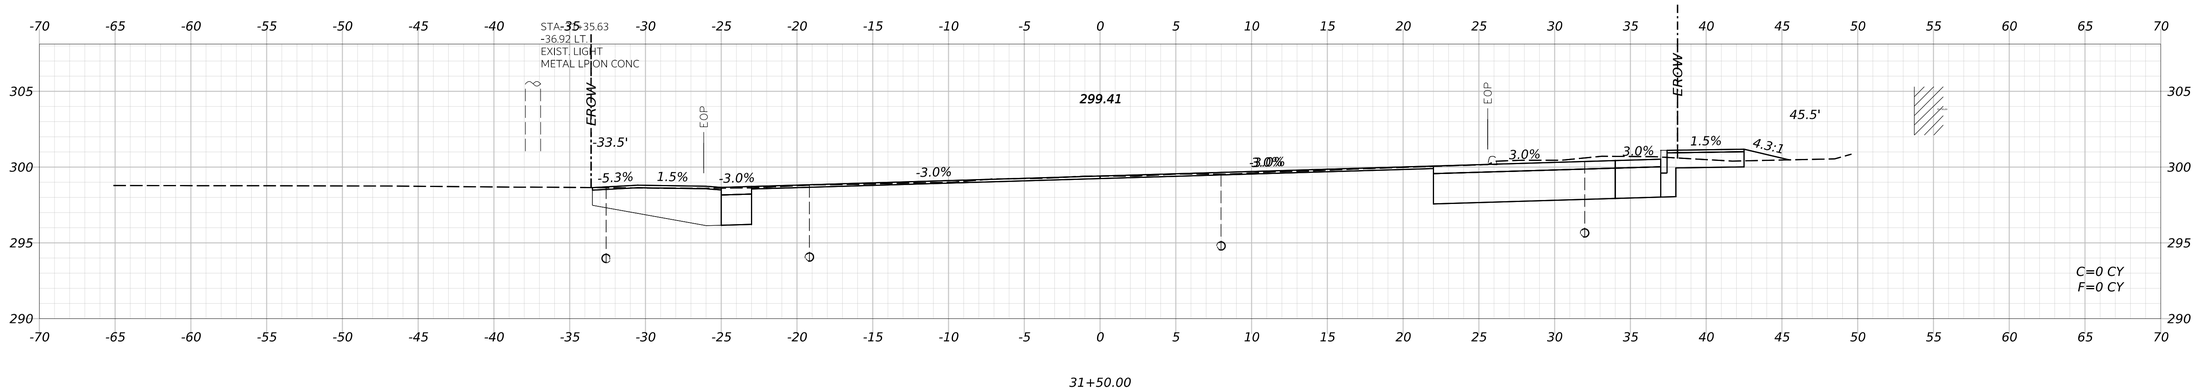

31+50.00

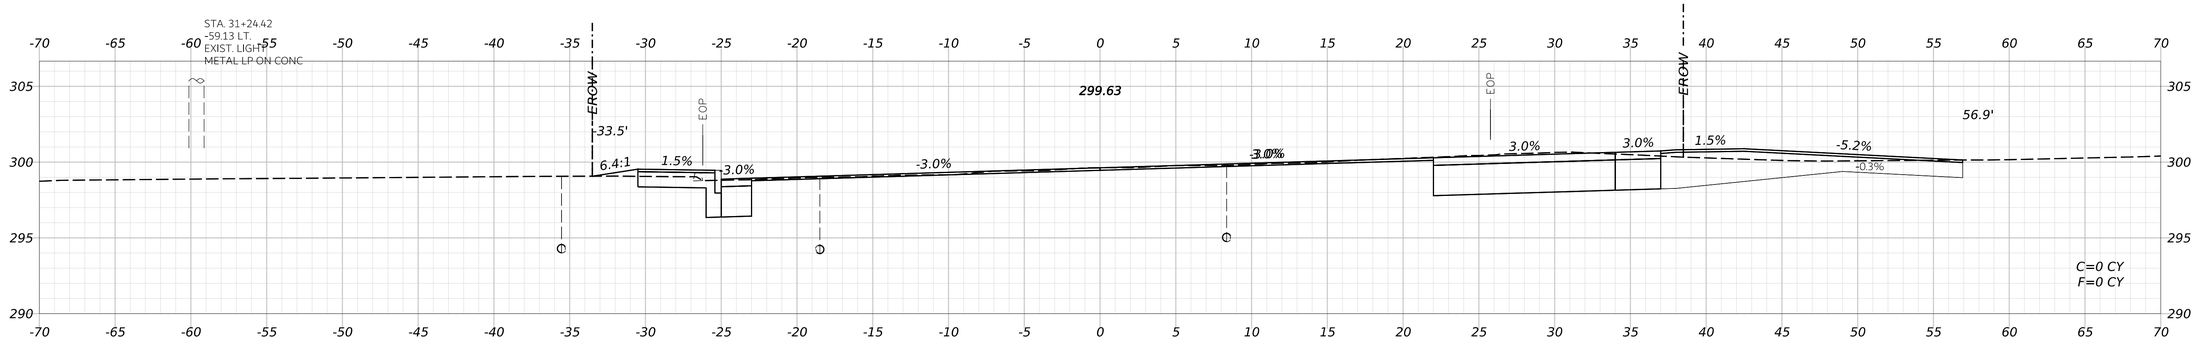

31+15.00

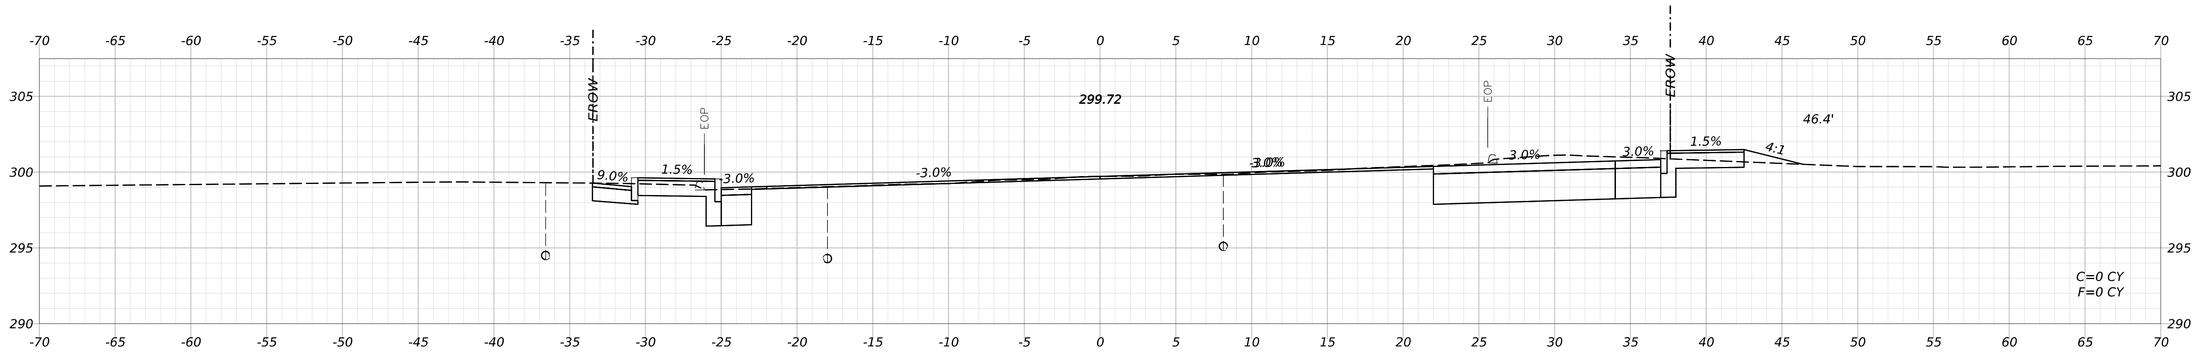

31+00.00

STATE OF MAINE
DEPARTMENT OF TRANSPORTATION

CAPITAL PROJECTS

WIN
26662.00

HIGHWAY PLANS

vhb

PROJ. MANAGER	ERNIE MARTIN		
DESIGN-DETAILED	JBD	BRT	11/11/2024
CHECKED-REVIEWED	ECF	AG	11/11/2024
DESIGN2-DETAILED2			
DESIGN3-DETAILED3			
REVISIONS 1			
REVISIONS 2			
REVISIONS 3			
REVISIONS 4			
FIELD CHANGES			

WINDHAM
ROUTE 302

CROSS SECTIONS
(011 OF 75)

SHEET NUMBER


152

OF 322


Date: 11/11/2024

Username: BTOMIC


Filename: c:\bms\vhb-pw-01\dms97340\014_Xsect_Route302.dgn

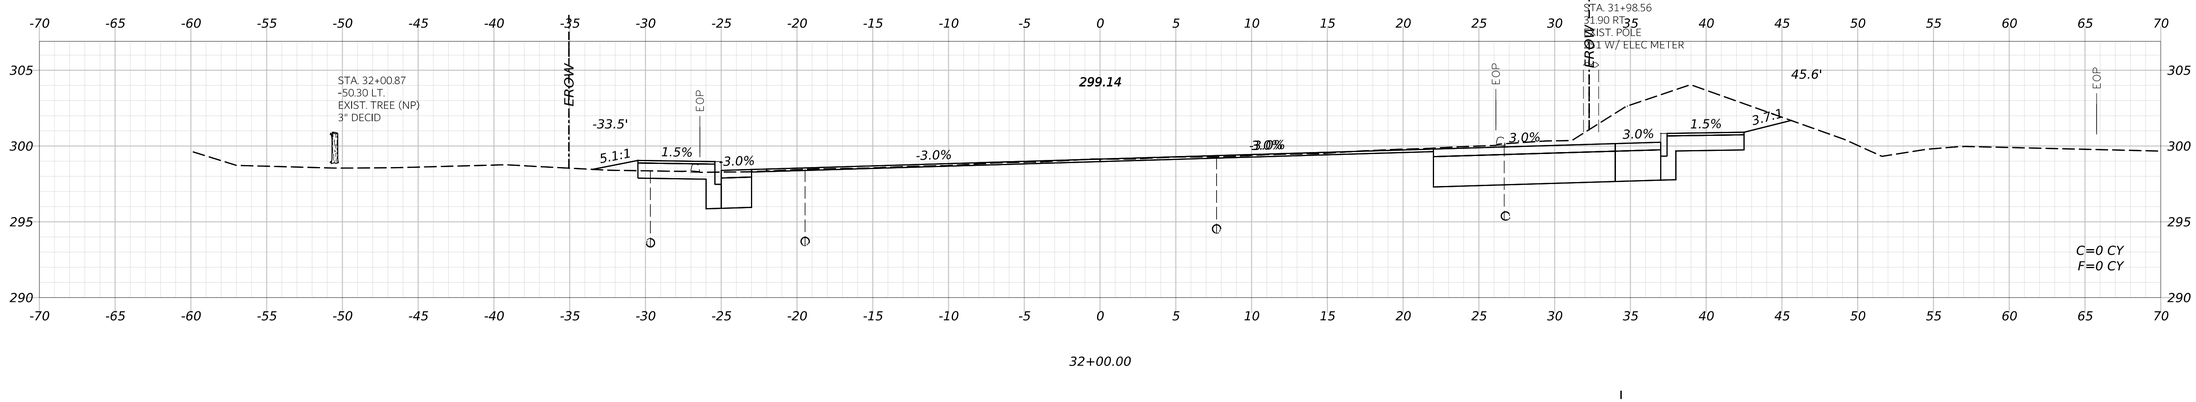

32+00.00

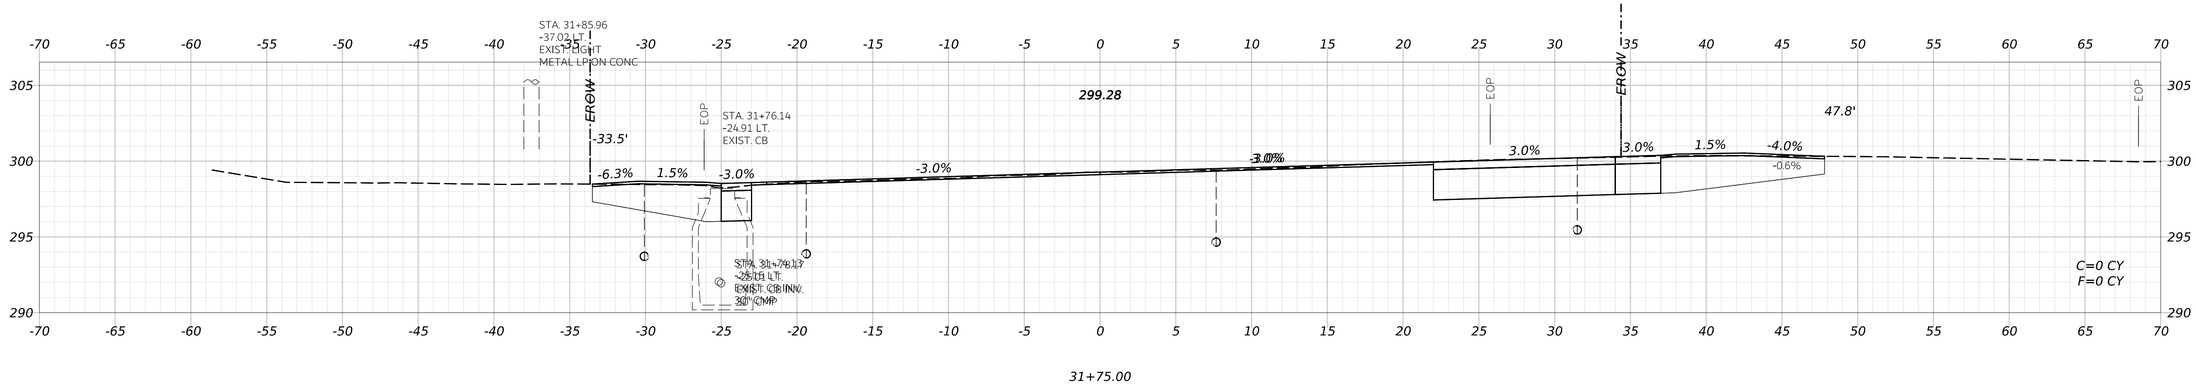

31+75.00

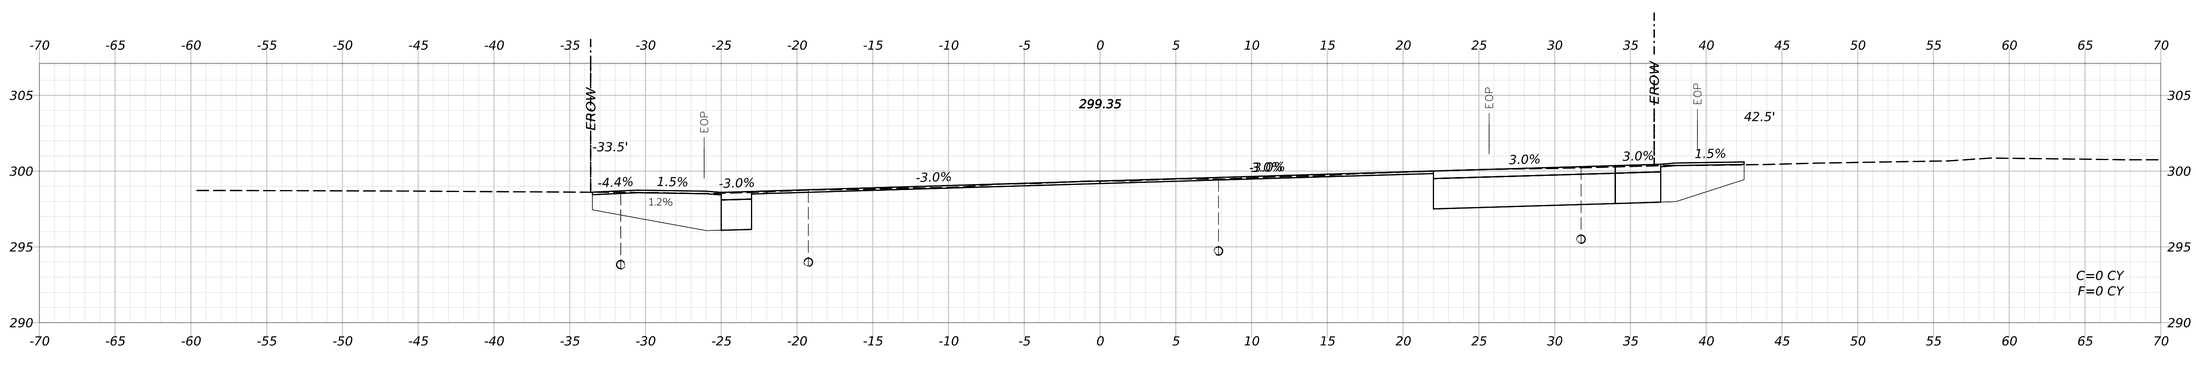

31+60.00

Date: 11/11/2024

Username: BTOMIC

Filename: c:\bms\vhb-pw-01\dms97340\014_Xsect_Route302.dgn

STATE OF MAINE
DEPARTMENT OF TRANSPORTATION

CAPITAL PROJECTS

WIN
26662.00

HIGHWAY PLANS

	ERNIE MARTIN	BY	DATE
PROJ. MANAGER			
DESIGN-DETAILED	JBD	BRT	11/11/2024
CHECKED-REVIEWED	ECF	JAG	11/11/2024
DESIGN2-DETAILED2			
DESIGN3-DETAILED3			
REVISIONS 1			
REVISIONS 2			
REVISIONS 3			
REVISIONS 4			
FIELD CHANGES			


WINDHAM
ROUTE 302

CROSS SECTIONS
(012 OF 75)

SHEET NUMBER

153

OF 322

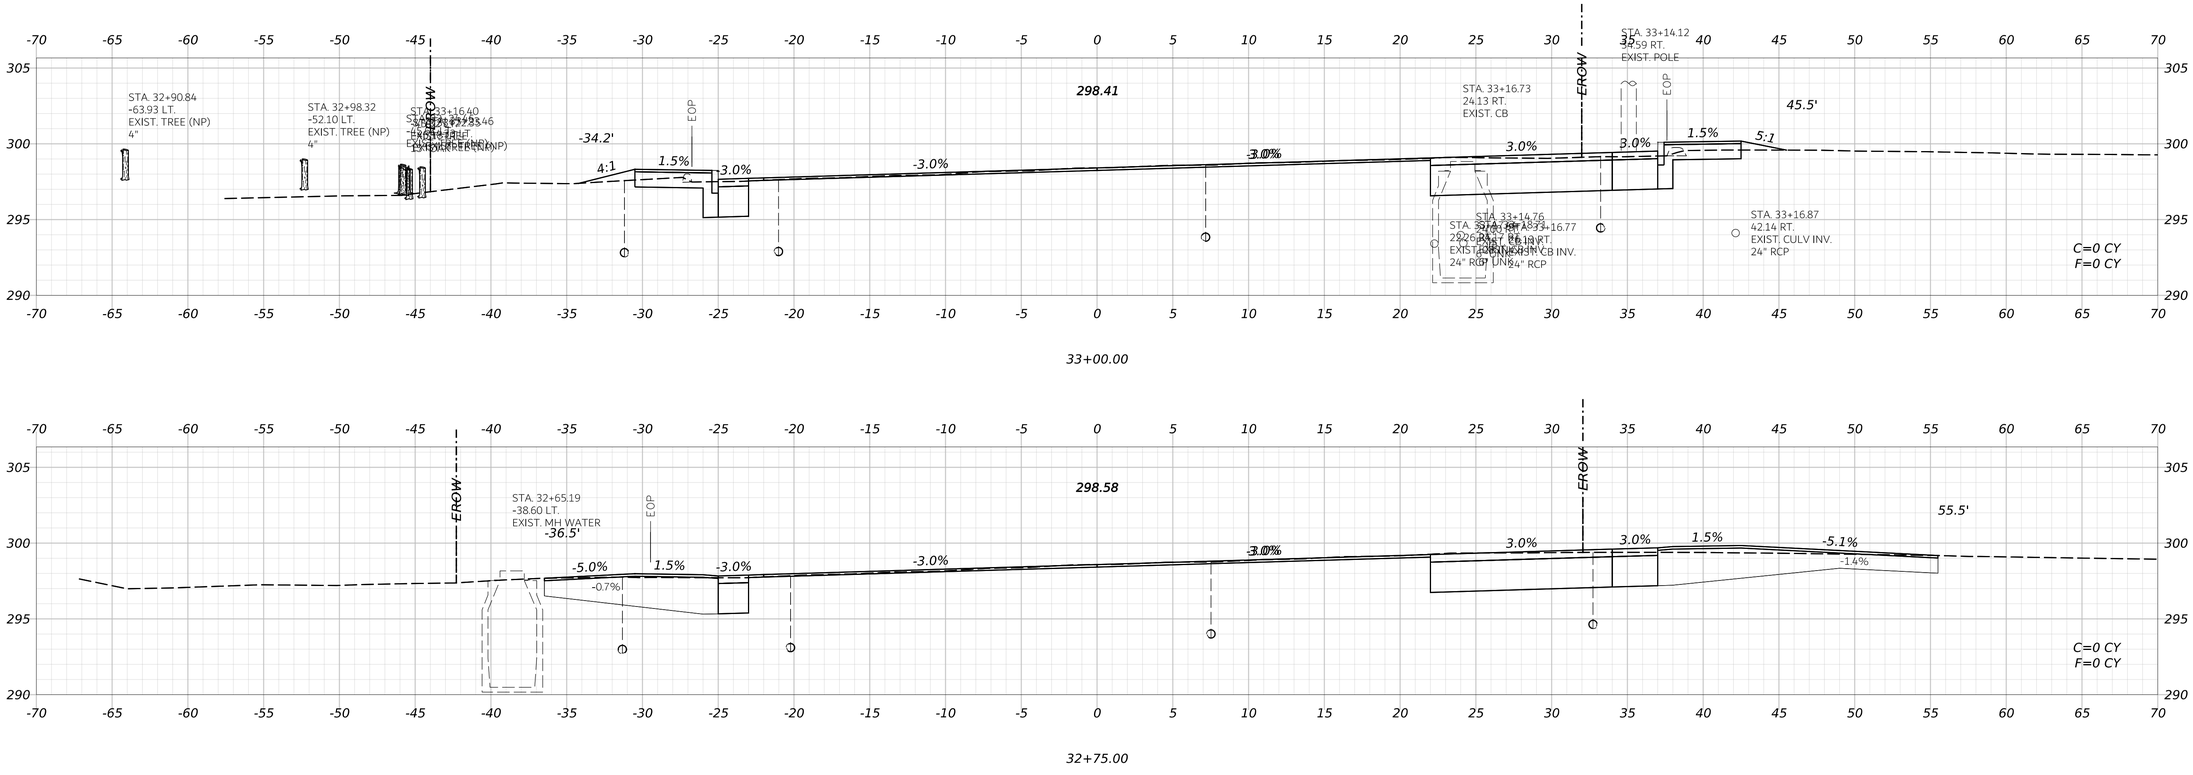

STATE OF MAINE
DEPARTMENT OF TRANSPORTATION

CAPITAL PROJECTS

WIN
26662.00

HIGHWAY PLANS

PROJ. MANAGER	ERNIE MARTIN		
DESIGN-DETAILED	JBD	BRT	11/11/2024
CHECKED-REVIEWED	ECF	AG	11/11/2024
DESIGN2-DETAILED2			
DESIGN3-DETAILED3			
REVISIONS 1			
REVISIONS 2			
REVISIONS 3			
REVISIONS 4			
FIELD CHANGES			

WINDHAM
ROUTE 302

CROSS SECTIONS
(013 OF 75)

SHEET NUMBER


154

OF 322

Date: 11/11/2024

Username: BTOMIC

Filename: c:\bms\vhb-pw-01\dms97340\014_Xsect_Route302.dgn

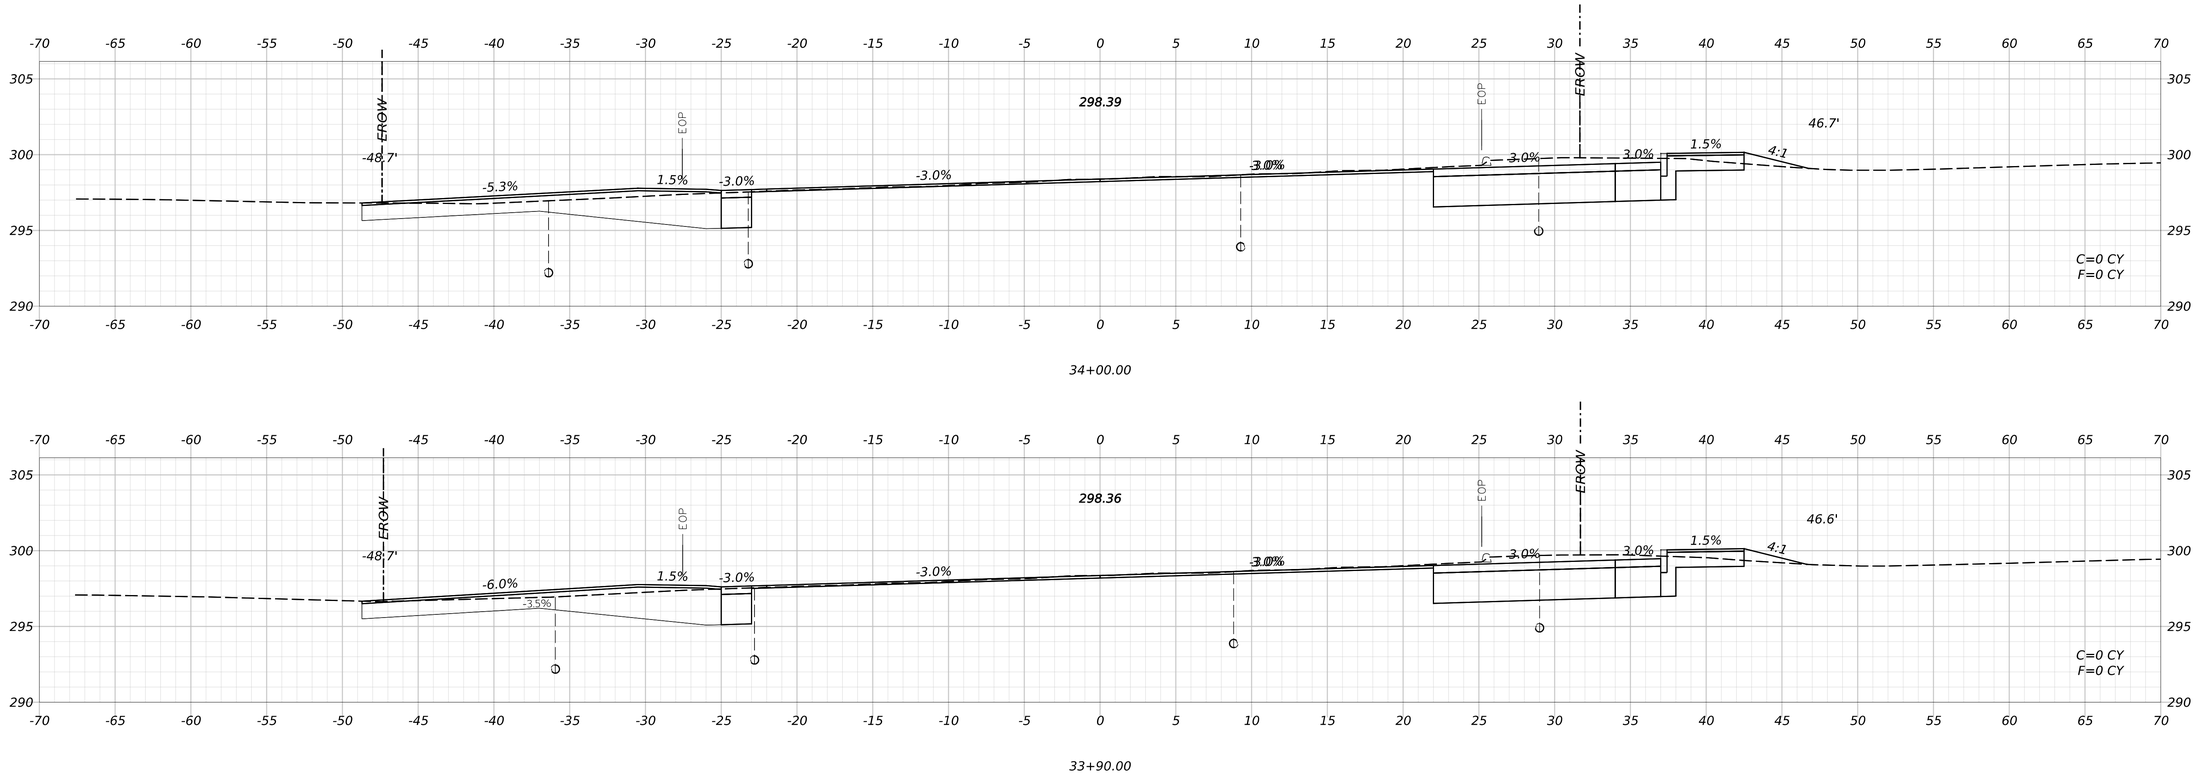

STATE OF MAINE
DEPARTMENT OF TRANSPORTATION

CAPITAL PROJECTS

WIN
26662.00

HIGHWAY PLANS

PROJ. MANAGER	ERNIE MARTIN		
DESIGN-DETAILED	JBD	BRT	11/11/2024
CHECKED-REVIEWED	ECF	JAG	11/11/2024
DESIGN2-DETAILED2			
DESIGN3-DETAILED3			
REVISIONS 1			
REVISIONS 2			
REVISIONS 3			
REVISIONS 4			
FIELD CHANGES			

WINDHAM
ROUTE 302

CROSS SECTIONS
(014 OF 75)

SHEET NUMBER


155

OF 322

Date: 11/11/2024

Username: BTOMIC

Filename: c:\bms\vhb-pw-01\dms97340\014_Xsect_Route302.dgn

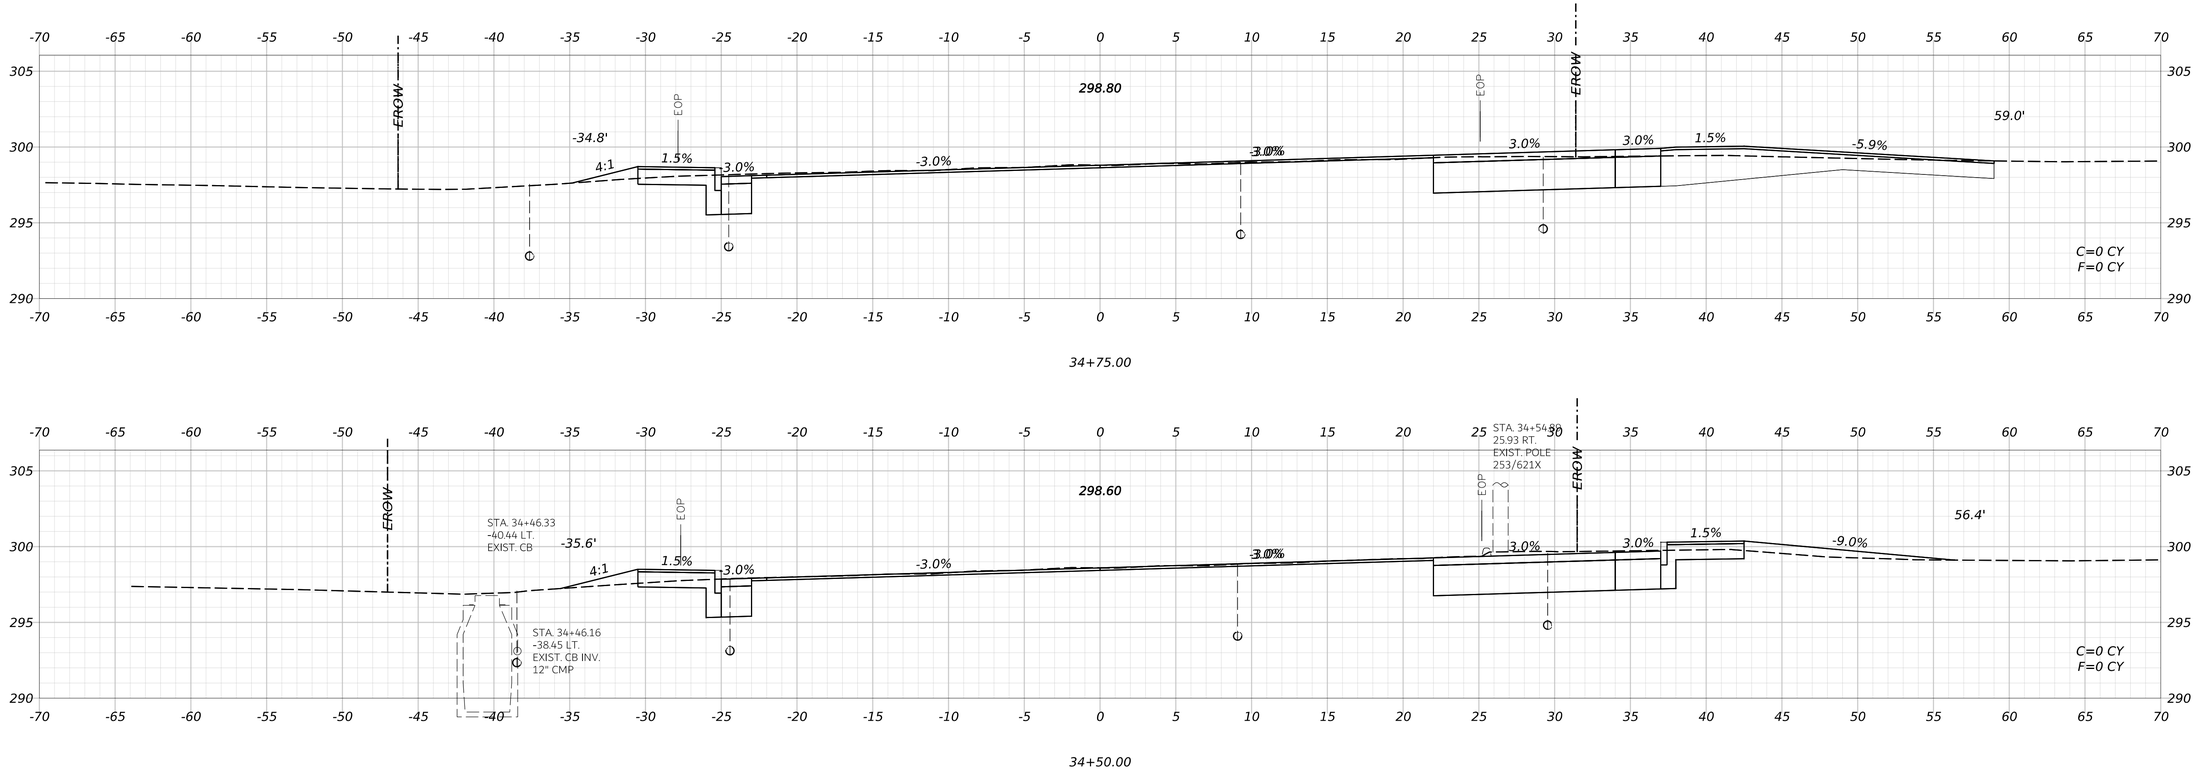

STATE OF MAINE
DEPARTMENT OF TRANSPORTATION

CAPITAL PROJECTS

WIN
26662.00

HIGHWAY PLANS

vhb

PROJ. MANAGER	ERNIE MARTIN		
DESIGN-DETAILED	JBD	BRT	11/11/2024
CHECKED-REVIEWED	ECF	AG	11/11/2024
DESIGN2-DETAILED2			
DESIGN3-DETAILED3			
REVISIONS 1			
REVISIONS 2			
REVISIONS 3			
REVISIONS 4			
FIELD CHANGES			

WINDHAM
ROUTE 302

CROSS SECTIONS
(015 OF 75)

SHEET NUMBER


156

OF 322

Date: 11/11/2024

Username: BTOMIC

Filename: c:\bms\vhb-pw-01\dms97340\014_Xsect_Route302.dgn

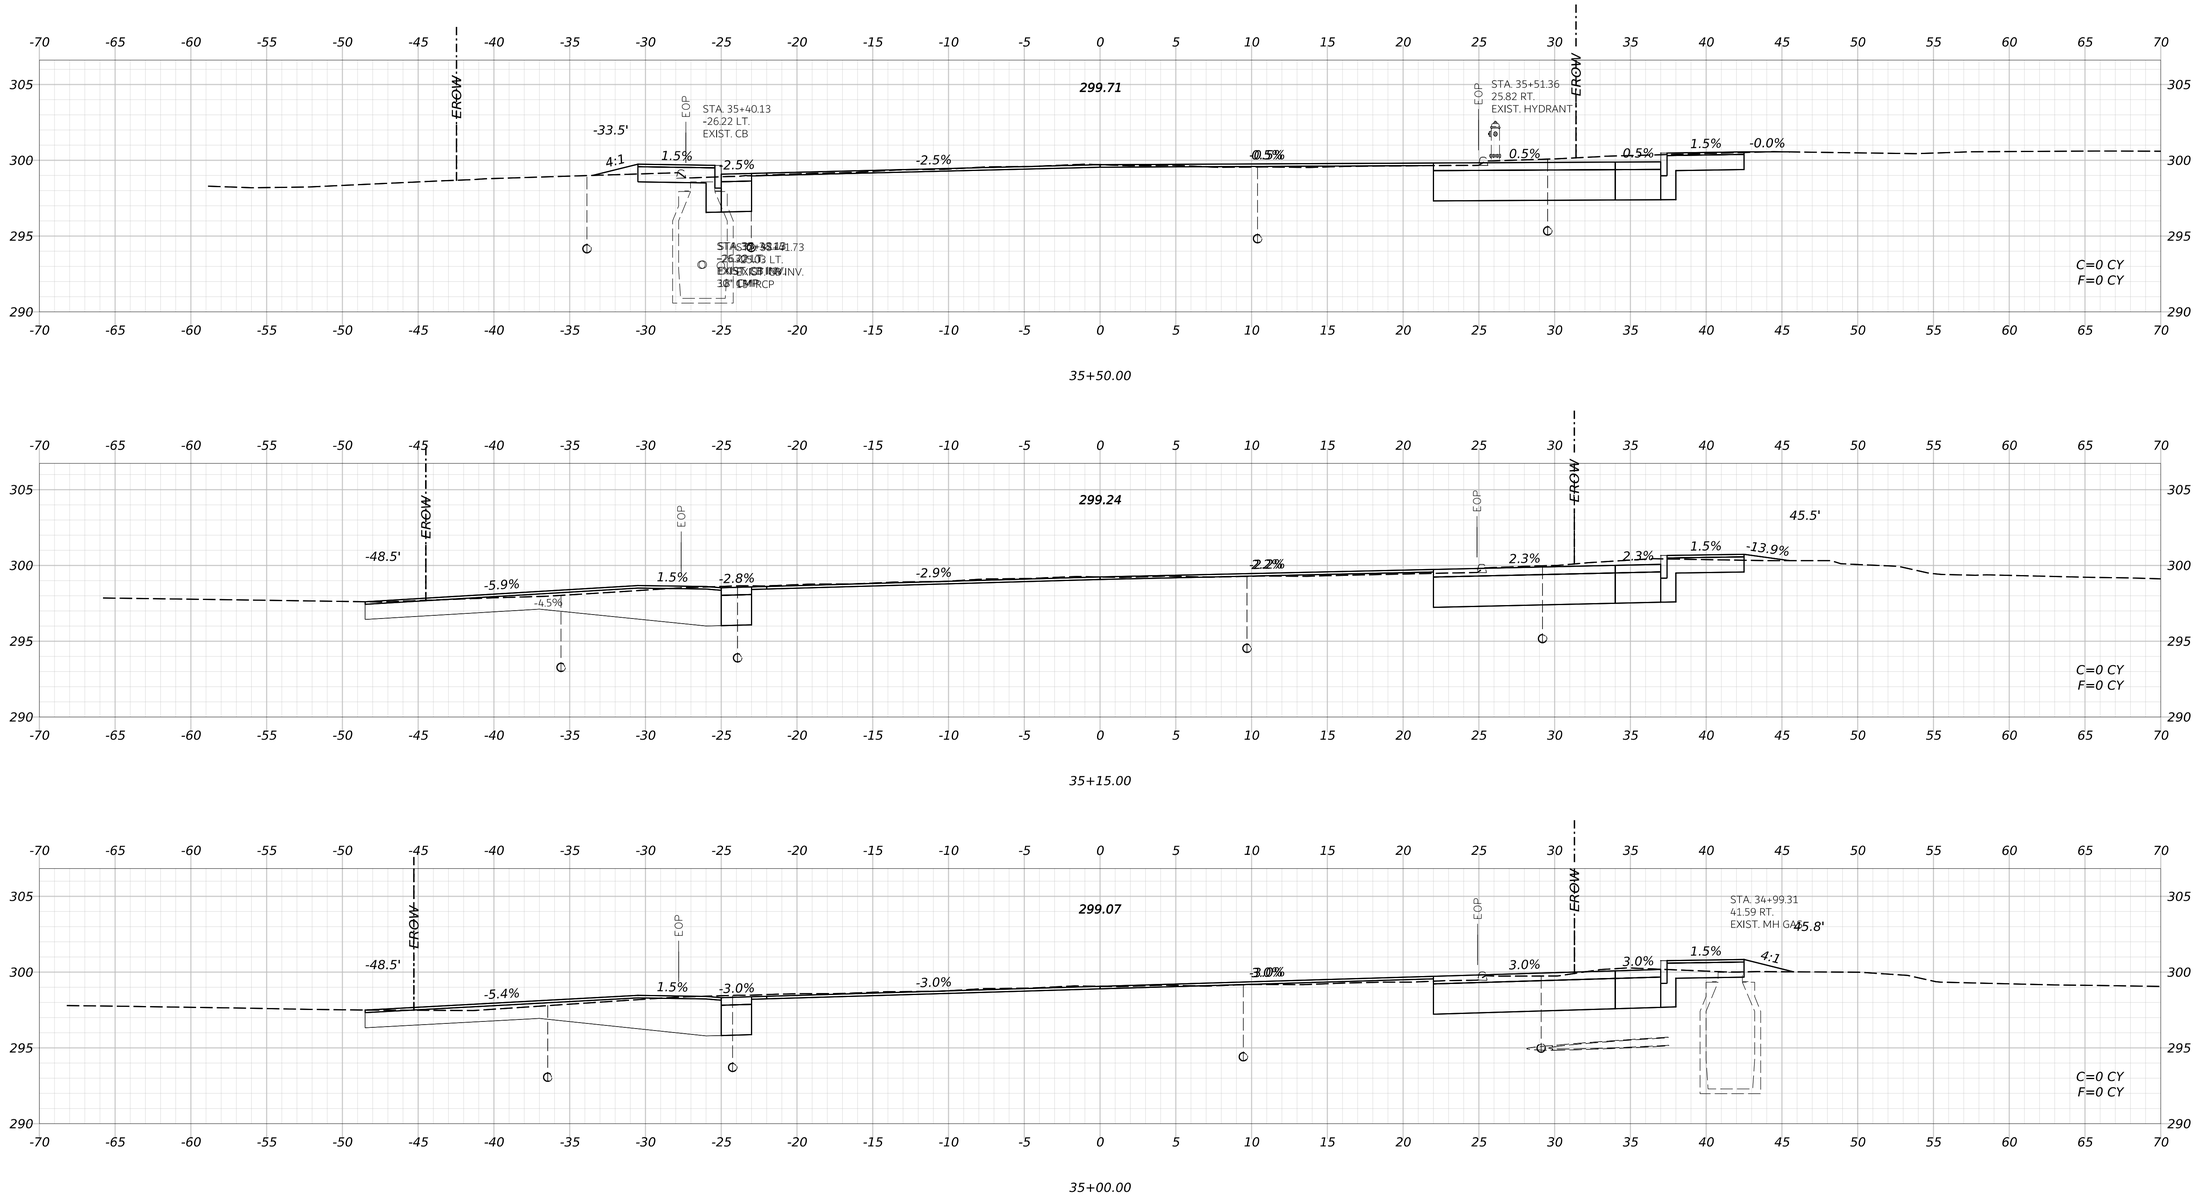

STATE OF MAINE
DEPARTMENT OF TRANSPORTATION

CAPITAL PROJECTS

WIN
26662.00

HIGHWAY PLANS

vhb

PROJ. MANAGER	ERNIE MARTIN		
DESIGN-DETAILED	JBD	BRT	11/11/2024
CHECKED-REVIEWED	ECF	AG	11/11/2024
DESIGN2-DETAILED2			
DESIGN3-DETAILED3			
REVISIONS 1			
REVISIONS 2			
REVISIONS 3			
REVISIONS 4			
FIELD CHANGES			

WINDHAM
ROUTE 302

CROSS SECTIONS
(016 OF 75)

SHEET NUMBER


157

OF 322

Date: 11/11/2024

Username: BTOMIC

Filename: c:\bms\vhb-pw-01\dms97340\014_Xsect_Route302.dgn

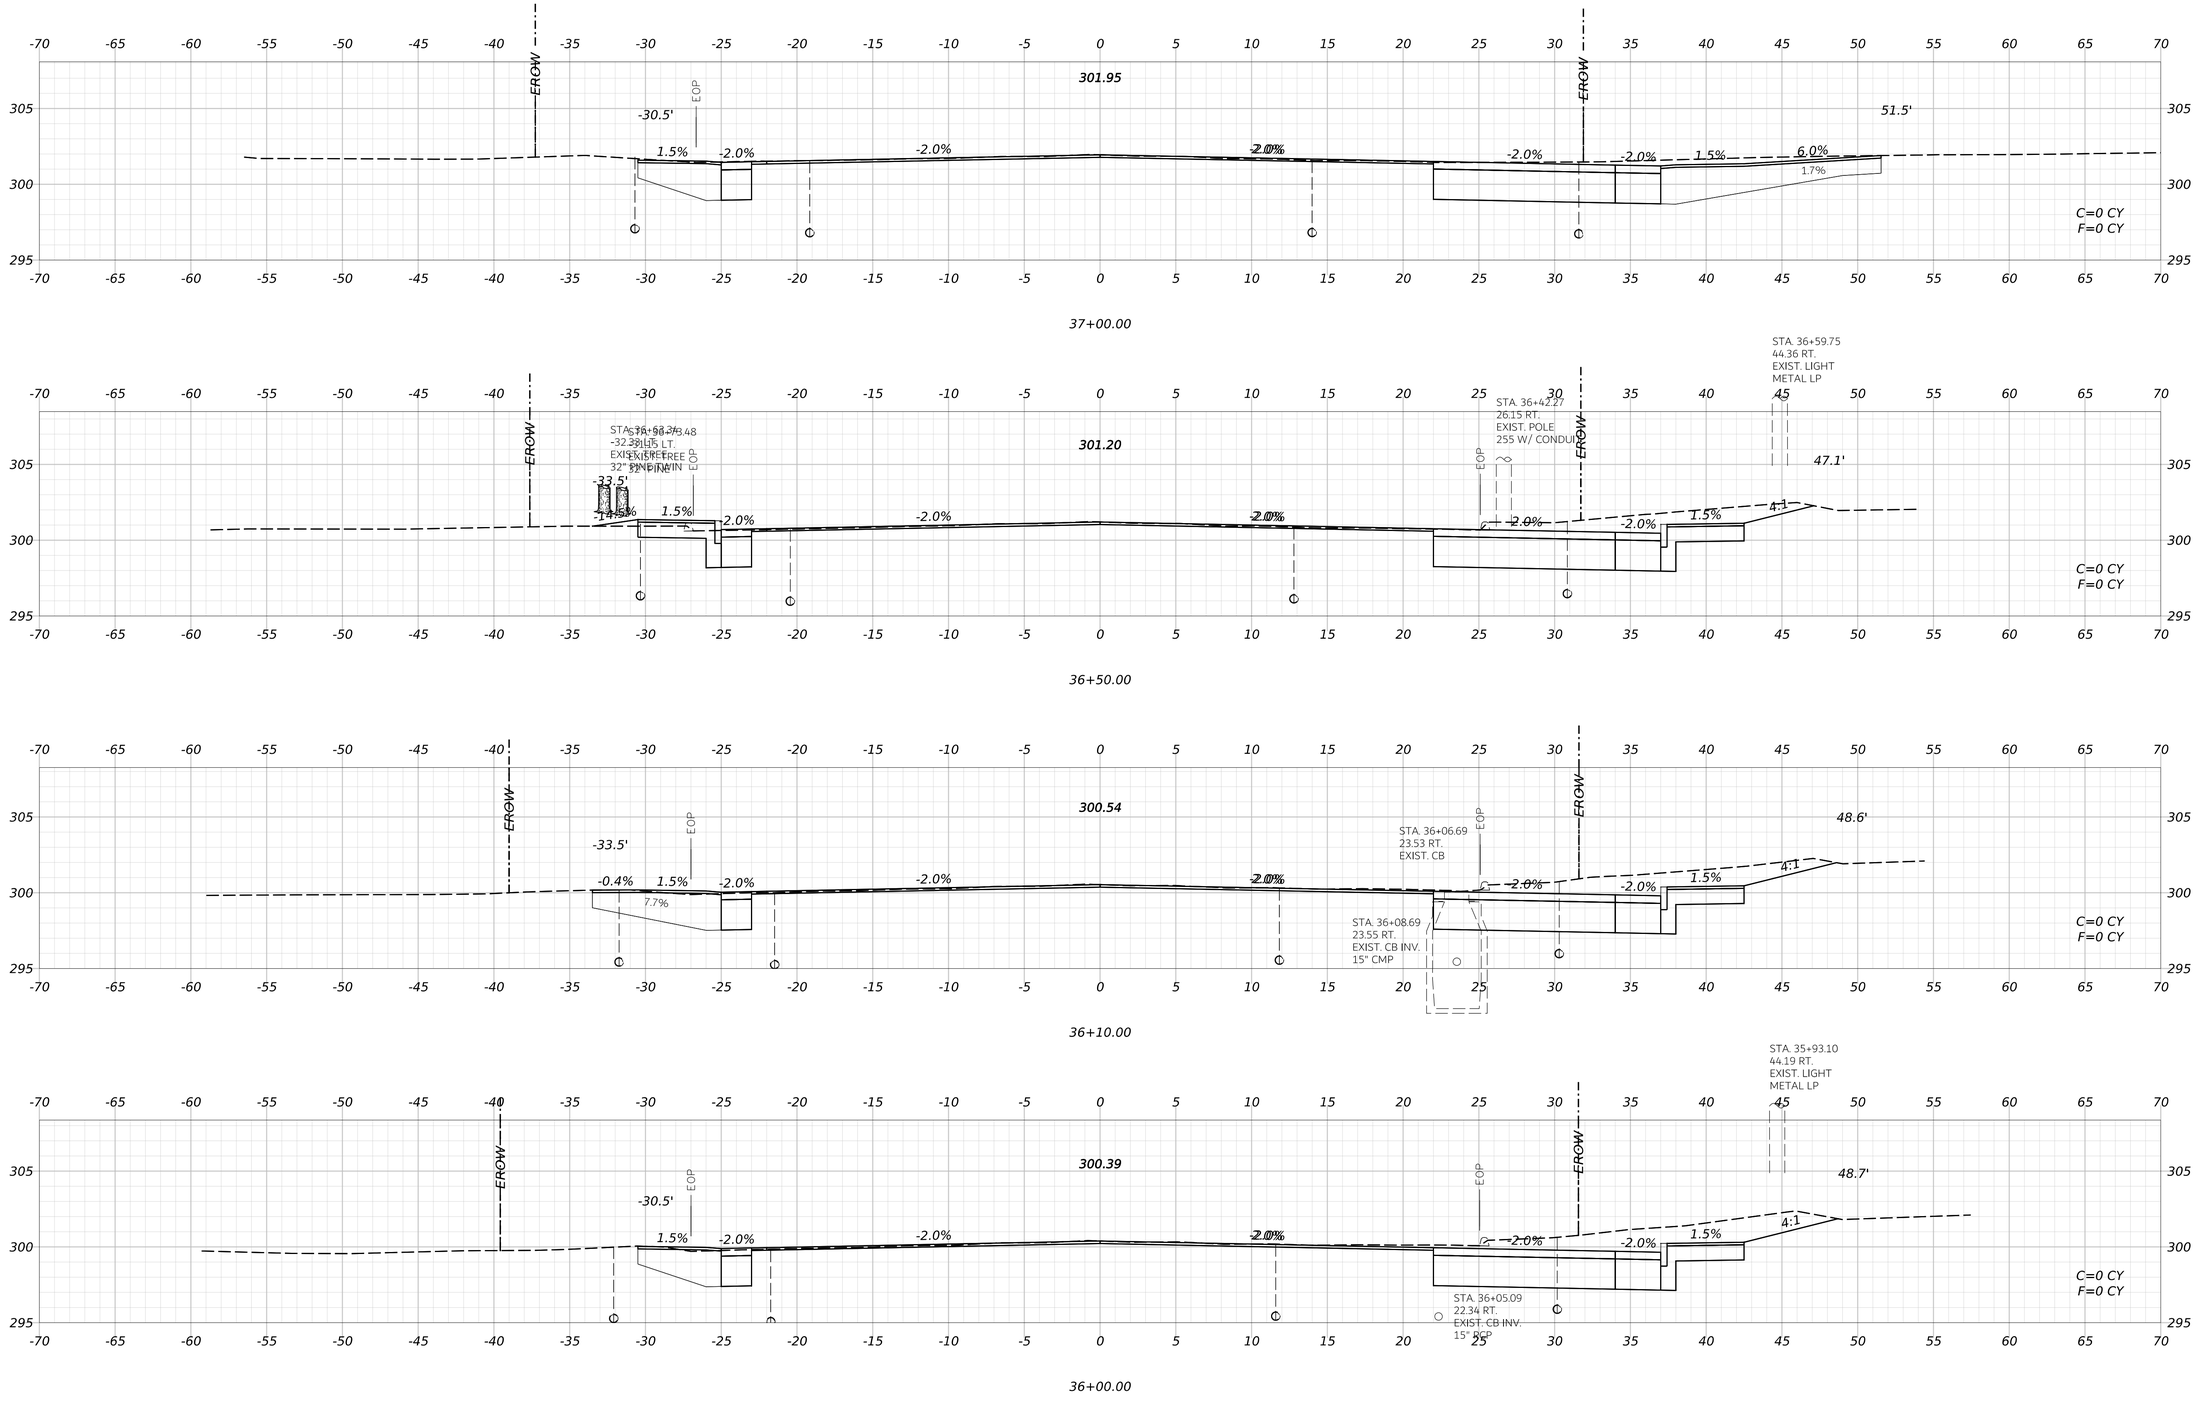

STATE OF MAINE
DEPARTMENT OF TRANSPORTATION

CAPITAL PROJECTS

WIN
26662.00

HIGHWAY PLANS

vhb

PROJ MANAGER	ERNIE MARTIN	
DESIGN-DETAILED	JBD	11/11/2024
CHECKED-REVIEWED	ECF	11/11/2024
DESIGN2-DETAILED2		
DESIGN3-DETAILED3		
REVISIONS 1		
REVISIONS 2		
REVISIONS 3		
REVISIONS 4		
FIELD CHANGES		

WINDHAM
ROUTE 302

CROSS SECTIONS
(017 OF 75)

SHEET NUMBER


158

OF 322


Date: 11/11/2024

Username: BTOMIC


Filename: c:\bms\vhb-pw-01\dms97340\014_Xsect_Route302.dgn

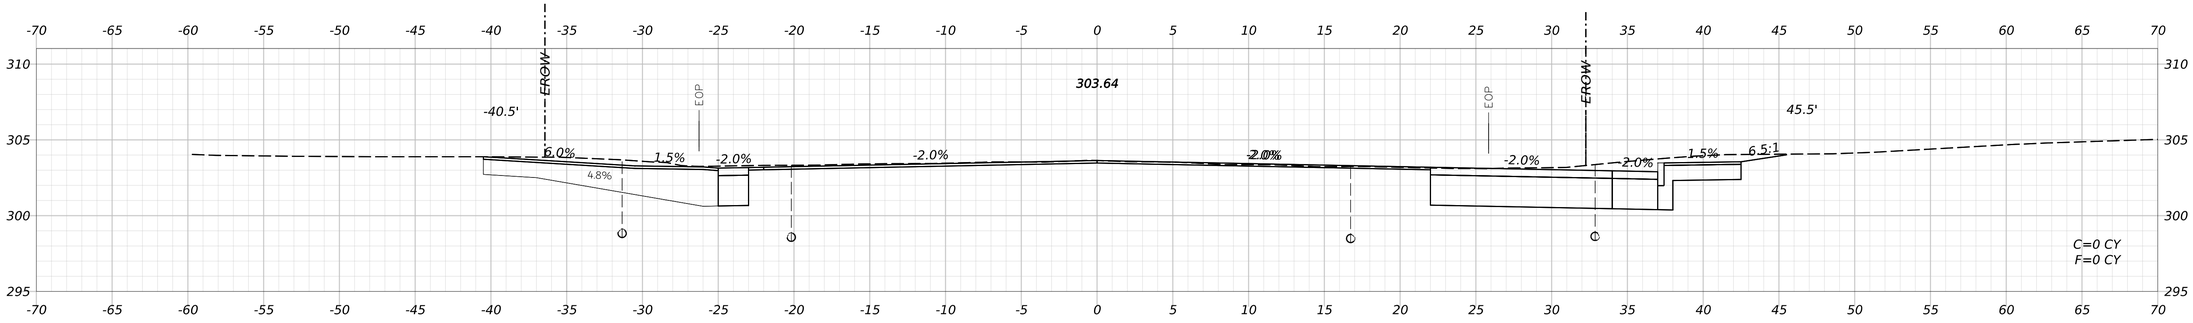


38+14.00

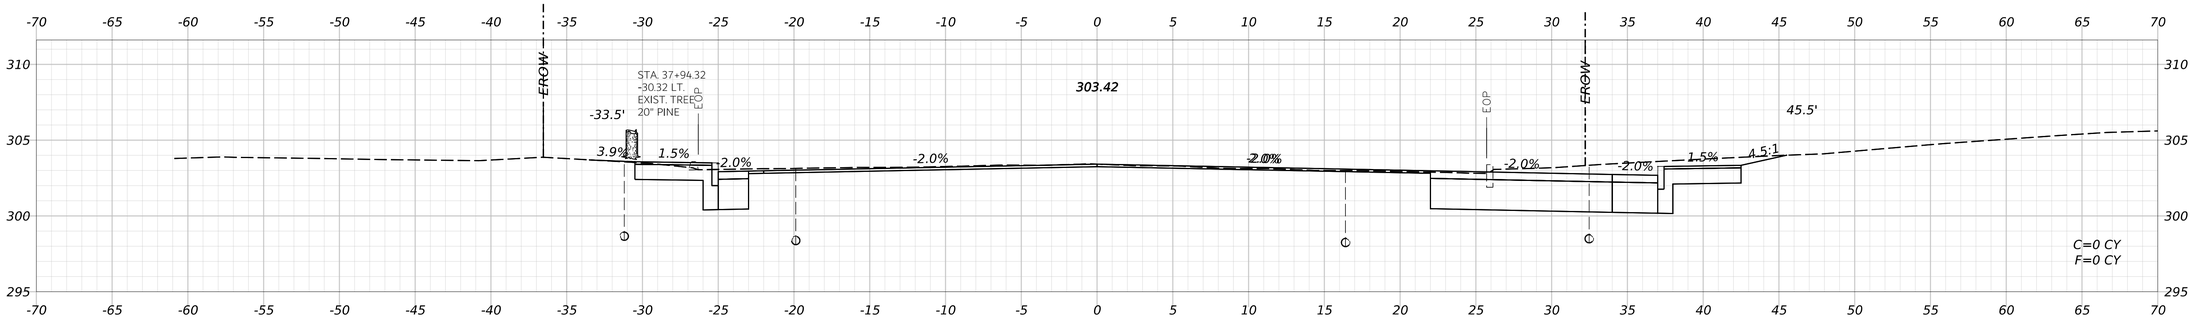

38+00.00

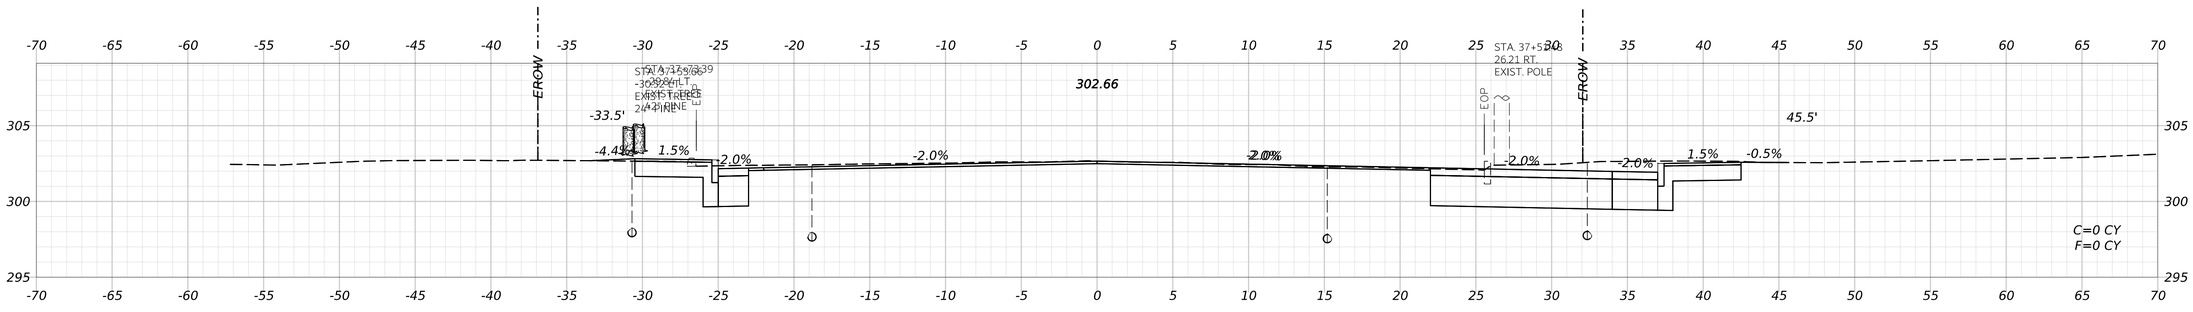

37+50.00

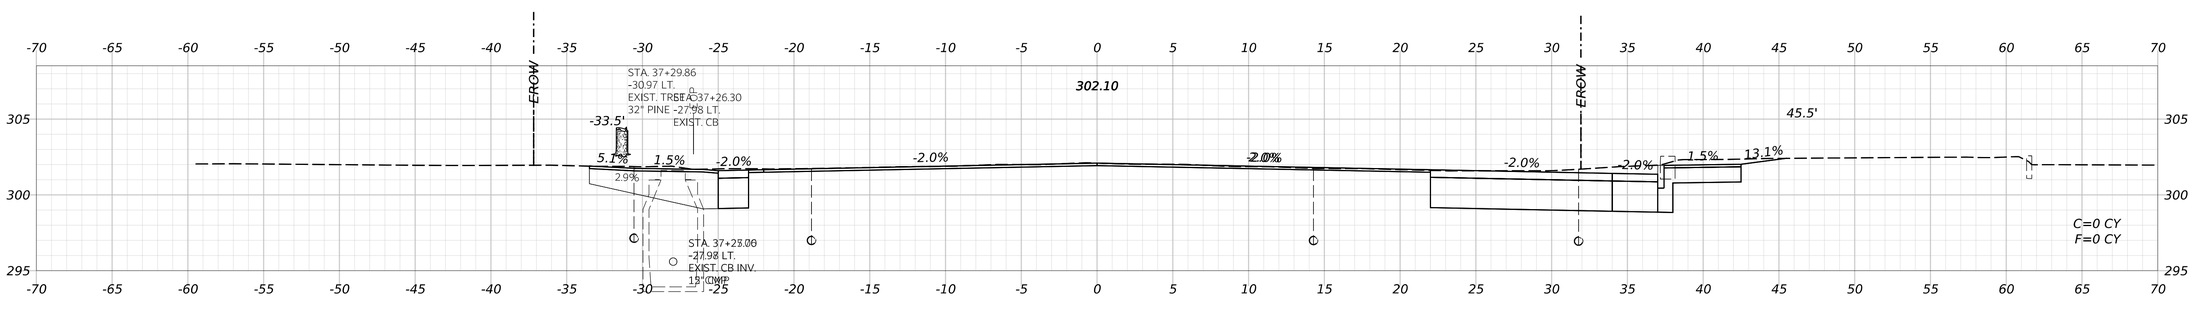

37+12.00

STATE OF MAINE
DEPARTMENT OF TRANSPORTATION

CAPITAL PROJECTS

WIN
26662.00

HIGHWAY PLANS

vhb

PROJ. MANAGER	ERNIE MARTIN	
DESIGN-DETAILED	JBD	BRT
CHECKED-REVIEWED	ECF	AG
DESIGN2-DETAILED2		
DESIGN3-DETAILED3		
REVISIONS 1		
REVISIONS 2		
REVISIONS 3		
REVISIONS 4		
FIELD CHANGES		

BY	DATE
	11/11/2024
	11/11/2024

WINDHAM
ROUTE 302

CROSS SECTIONS
(018 OF 75)

SHEET NUMBER


159

OF 322

Date: 11/11/2024

Username: BTOMIC

Filename: c:\bms\vhb-pw-01\dms97340\014_Xsect_Route302.dgn

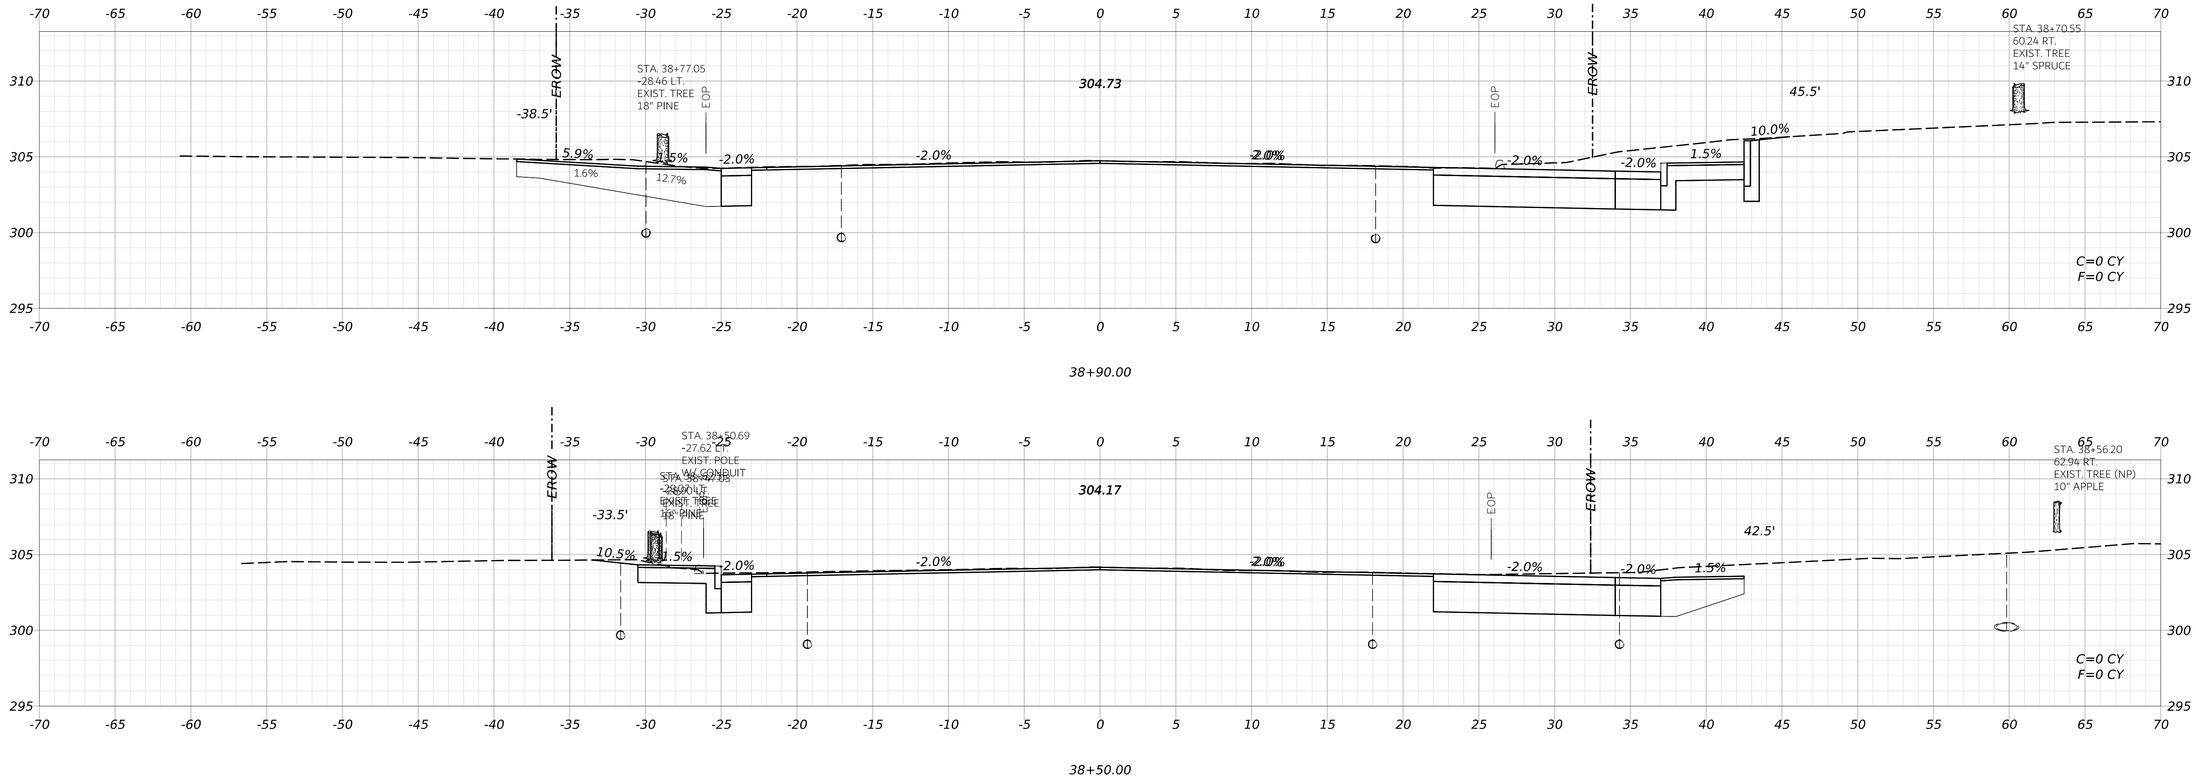

STATE OF MAINE
DEPARTMENT OF TRANSPORTATION

CAPITAL PROJECTS

WIN
26662.00

HIGHWAY PLANS

PROJ. MANAGER	ERNIE MARTIN		
DESIGN-DETAILED	JBD	BRT	11/11/2024
CHECKED-REVIEWED	ECF	AG	11/11/2024
DESIGN2-DETAILED2			
DESIGN3-DETAILED3			
REVISIONS 1			
REVISIONS 2			
REVISIONS 3			
REVISIONS 4			
FIELD CHANGES			

WINDHAM
ROUTE 302

CROSS SECTIONS
(019 OF 75)

SHEET NUMBER

160

OF 322

Date: 11/11/2024

Username: BTOMIC

Filename: c:\bms\vhb-pw-01\dms97340\014_Xsect_Route302.dgn

STATE OF MAINE
DEPARTMENT OF TRANSPORTATION

CAPITAL PROJECTS

WIN
26662.00

HIGHWAY PLANS

vhb

PROJ. MANAGER	ERNIE MARTIN		
DESIGN-DETAILED	JBD	BRT	11/11/2024
CHECKED-REVIEWED	ECF	AG	11/11/2024
DESIGN2-DETAILED2			
DESIGN3-DETAILED3			
REVISIONS 1			
REVISIONS 2			
REVISIONS 3			
REVISIONS 4			
FIELD CHANGES			

WINDHAM
ROUTE 302

CROSS SECTIONS
(020 OF 75)

SHEET NUMBER


161

OF 322

Date: 11/11/2024

Username: BTOMIC

Filename: c:\bms\vhb-pw-01\dms97340\014_Xsect_Route302.dgn

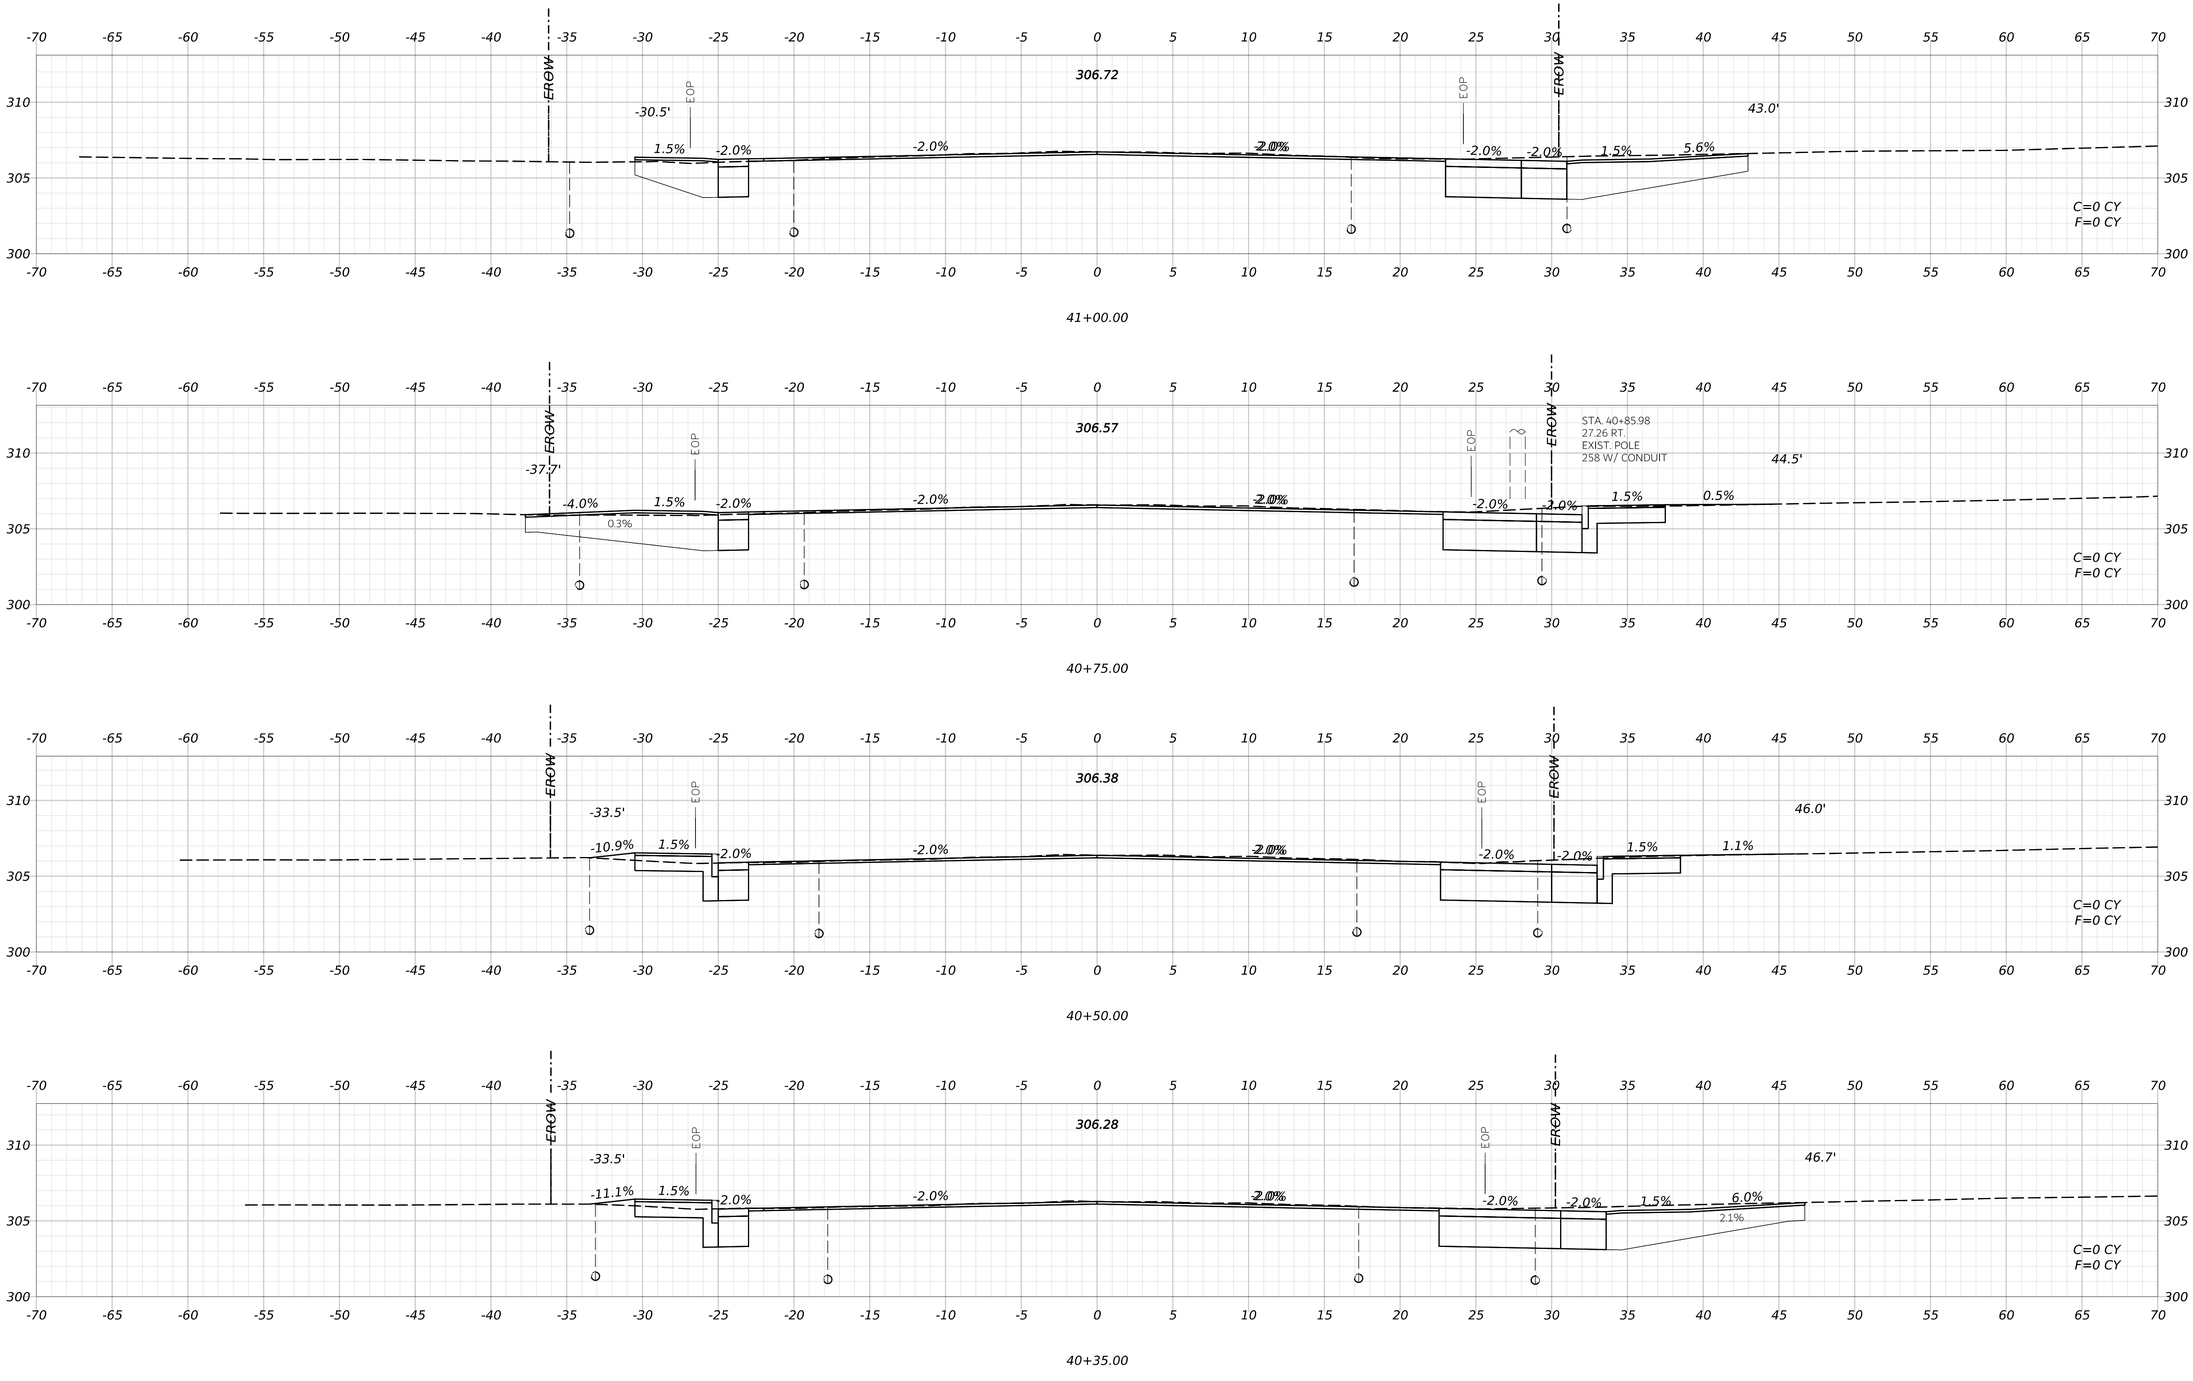

STATE OF MAINE
DEPARTMENT OF TRANSPORTATION

CAPITAL PROJECTS

WIN
26662.00

HIGHWAY PLANS

vhb

		BY	DATE
PROJ MANAGER	ERNIE MARTIN		
DESIGN-DETAILED	JBD	BRT	11/11/2024
CHECKED-REVIEWED	ECF	AG	11/11/2024
DESIGN2-DETAILED2			
DESIGN3-DETAILED3			
REVISIONS 1			
REVISIONS 2			
REVISIONS 3			
REVISIONS 4			
FIELD CHANGES			

WINDHAM
ROUTE 302

CROSS SECTIONS
(021 OF 75)

SHEET NUMBER


162

OF 322

Date: 11/11/2024

Username: BTOMIC

Filename: c:\bms\vhb-pw-01\dms97340\014_Xsect_Route302.dgn

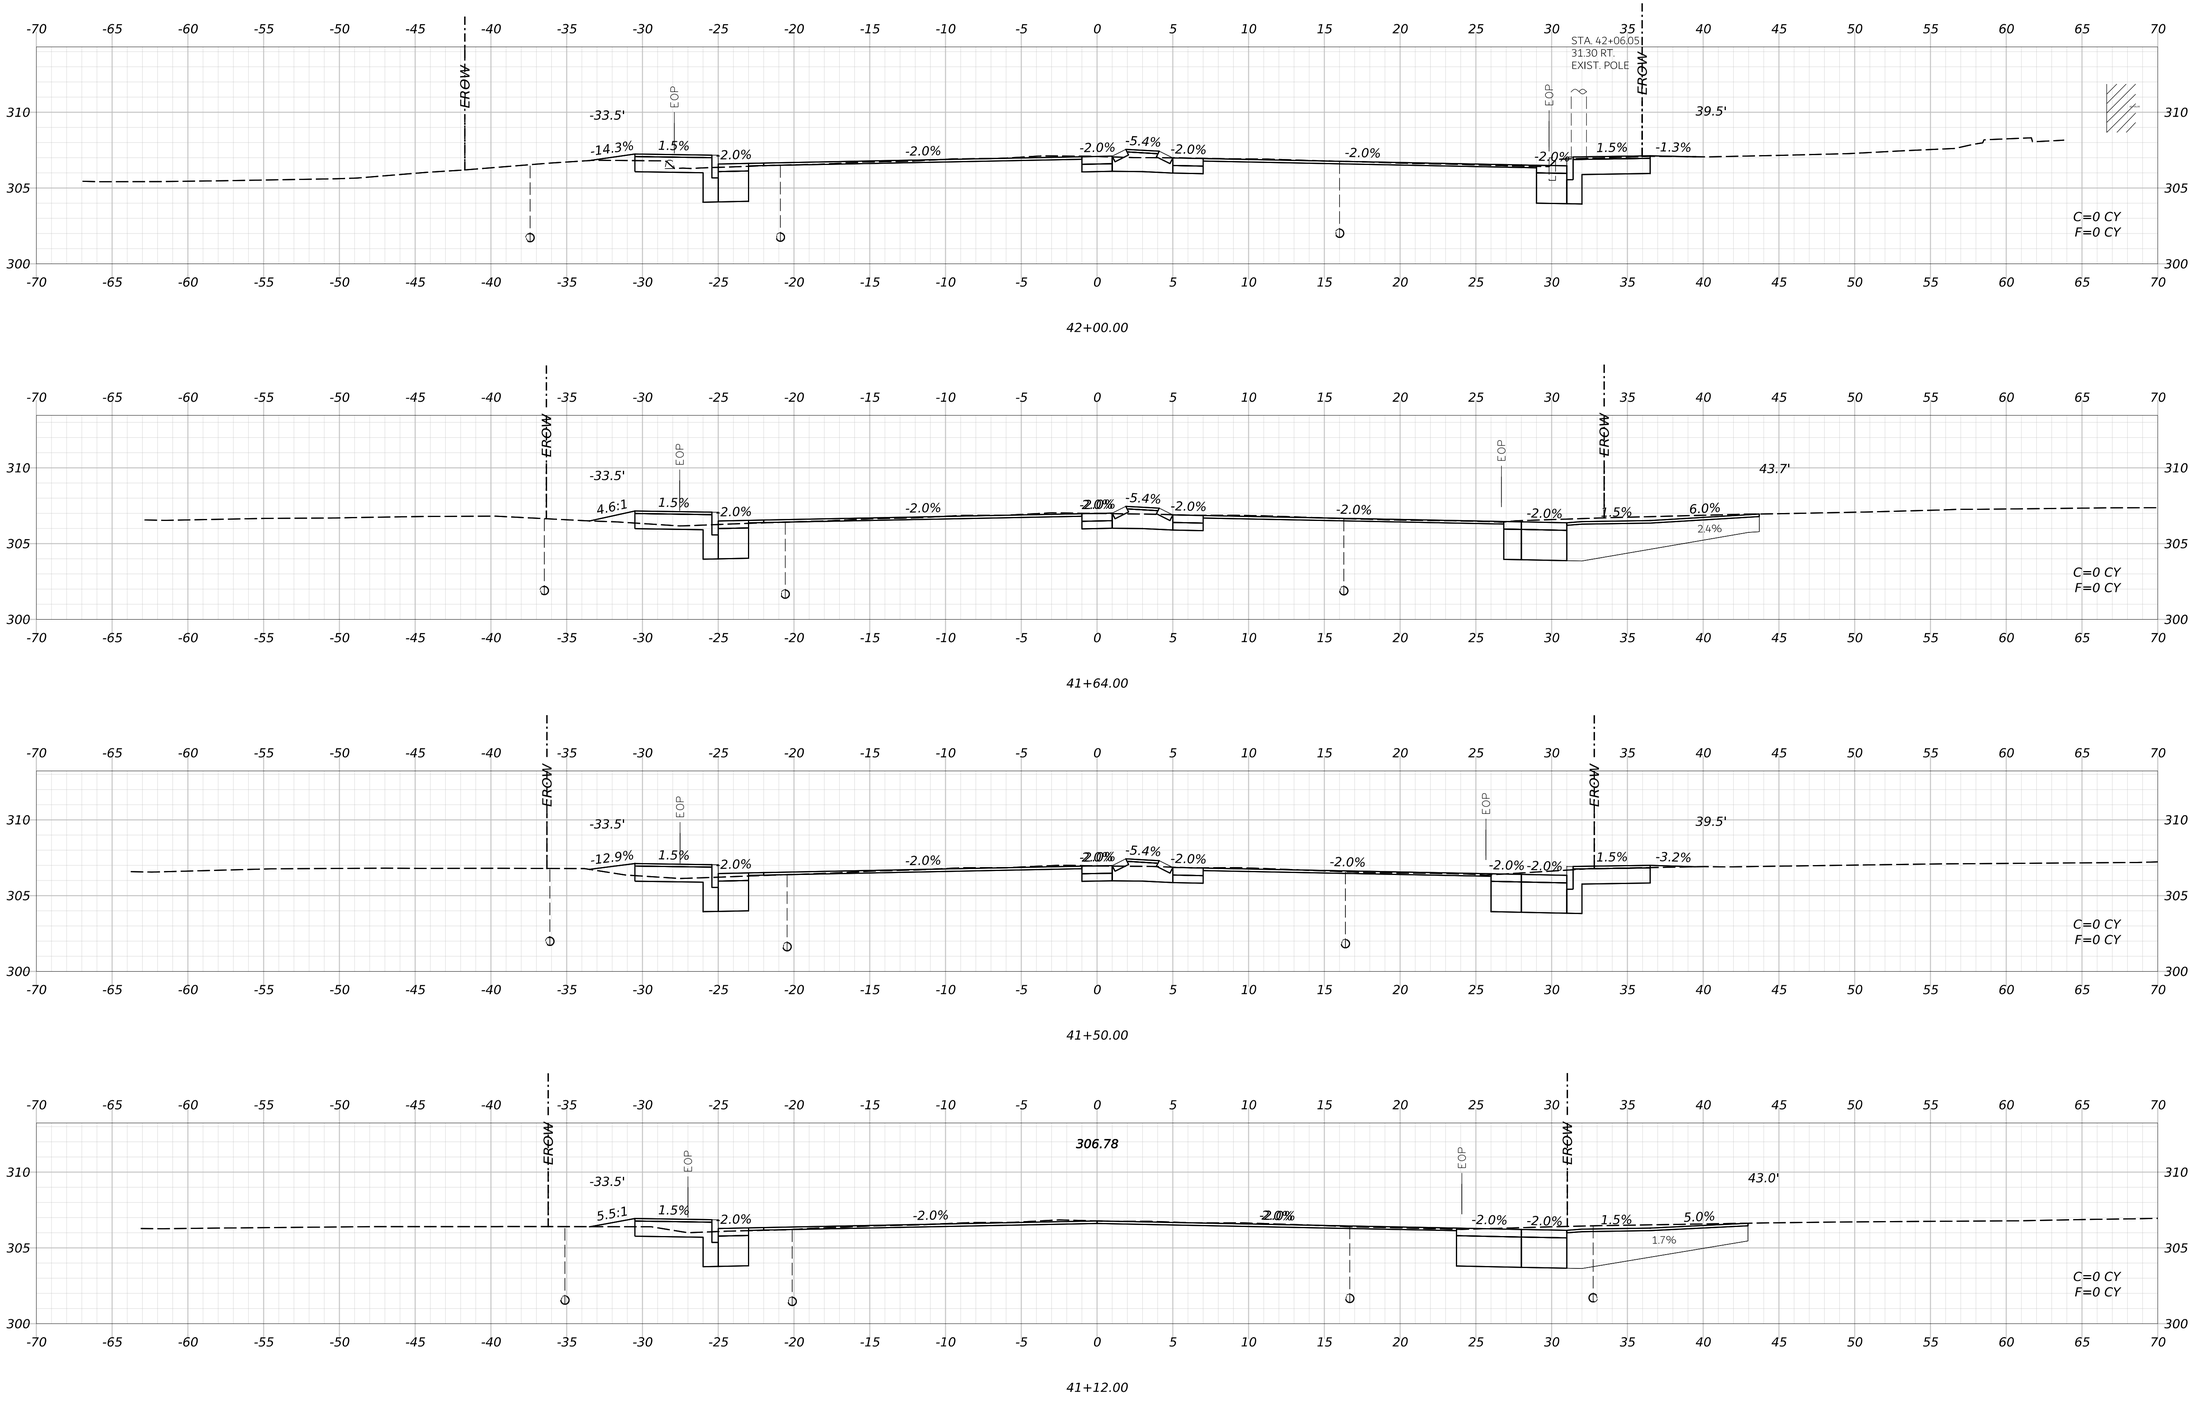

STATE OF MAINE
DEPARTMENT OF TRANSPORTATION

CAPITAL PROJECTS

WIN
26662.00

HIGHWAY PLANS

vhb

PROJ. MANAGER	ERNIE MARTIN		
DESIGNED-DETAILED	JBD	BRT	11/11/2024
CHECKED-REVIEWED	ECF	AG	11/11/2024
DESIGN2-DETAILED2			
DESIGN3-DETAILED3			
REVISIONS 1			
REVISIONS 2			
REVISIONS 3			
REVISIONS 4			
FIELD CHANGES			

WINDHAM
ROUTE 302

CROSS SECTIONS
(022 OF 75)

SHEET NUMBER


163


OF 322


Date: 11/11/2024


Username: BTOMIC

Filename: c:\bms\vhb-pw-01\dms97340\014_Xsect_Route302.dgn

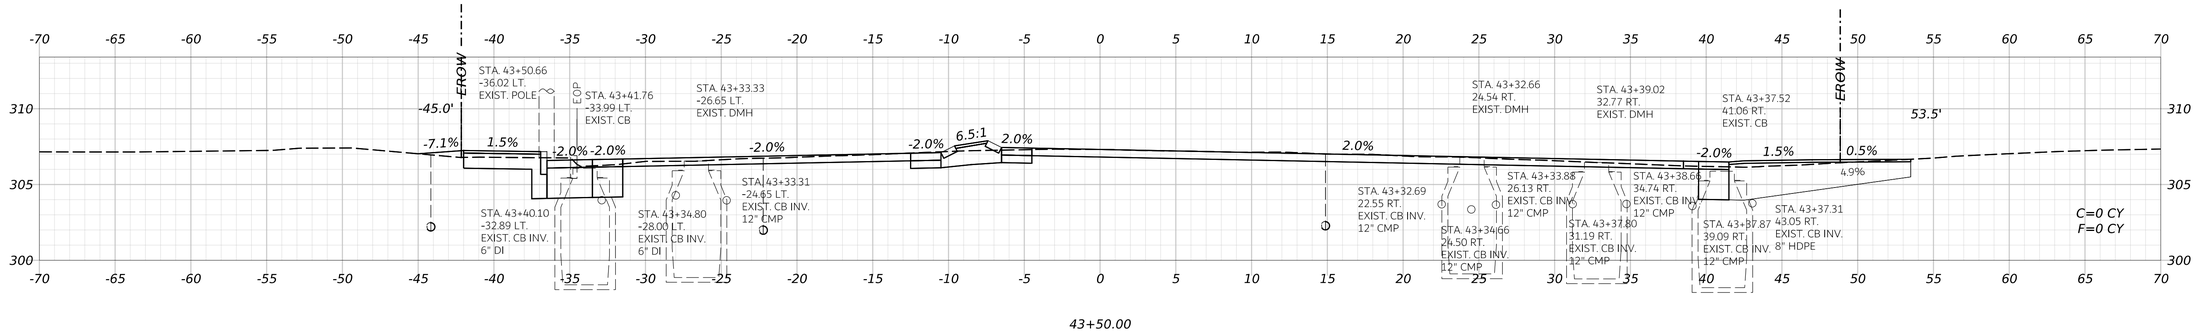

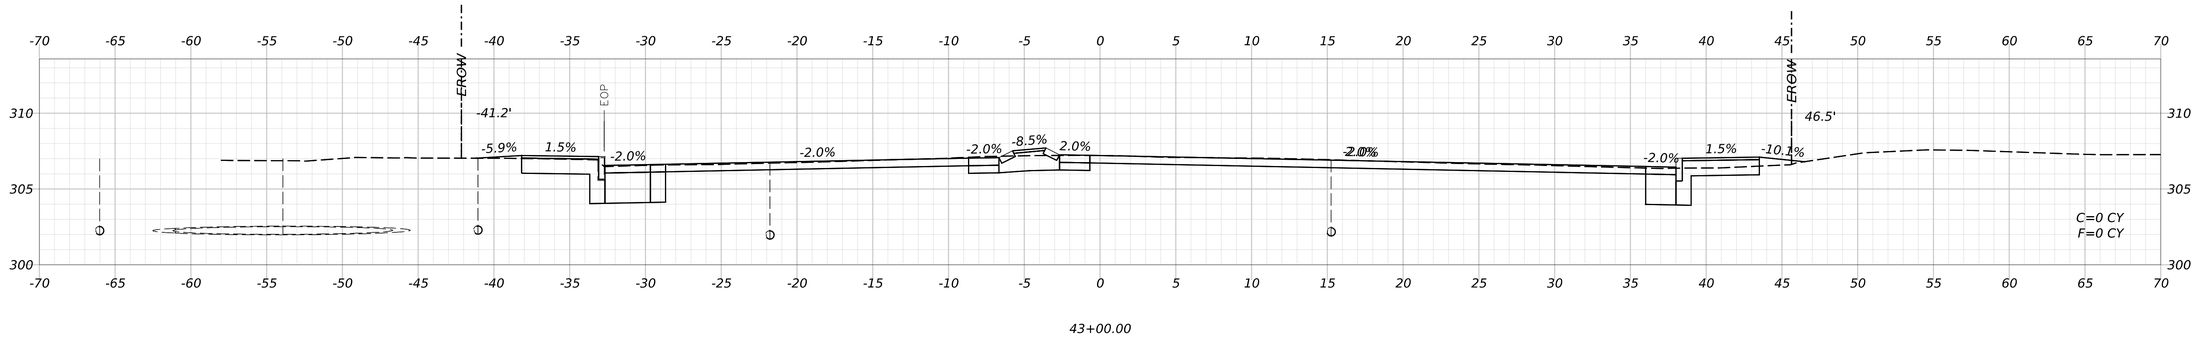

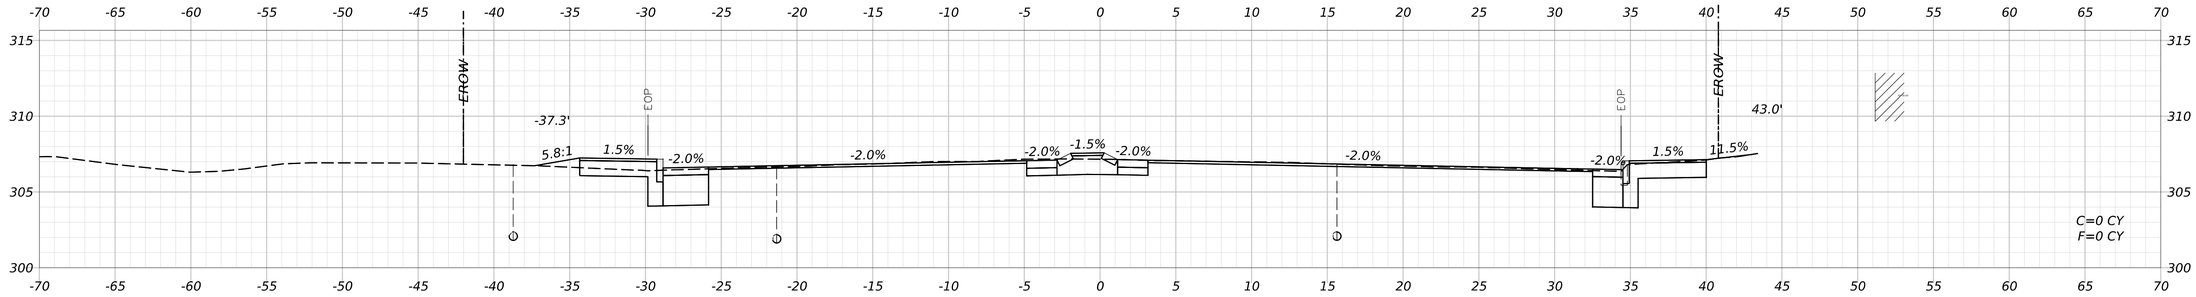

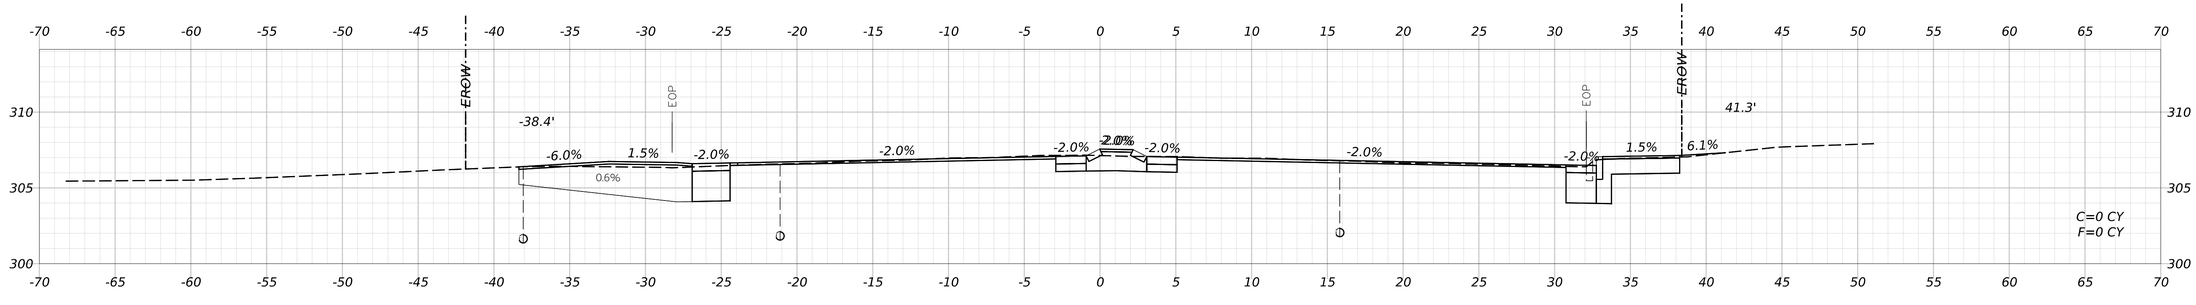

STATE OF MAINE
DEPARTMENT OF TRANSPORTATION

CAPITAL PROJECTS

WIN
26662.00

HIGHWAY PLANS

vhb

PROJ. MANAGER	ERNIE MARTIN		
DESIGN-DETAILED	JBD	BRT	11/11/2024
CHECKED-REVIEWED	ECF	AG	11/11/2024
DESIGN2-DETAILED2			
DESIGN3-DETAILED3			
REVISIONS 1			
REVISIONS 2			
REVISIONS 3			
REVISIONS 4			
FIELD CHANGES			

WINDHAM
ROUTE 302

CROSS SECTIONS
(023 OF 75)

SHEET NUMBER


164

OF 322


Date: 11/11/2024

Username: BTOMIC


Filename: c:\bms\vhb-pw-01\dms97340\014_Xsect_Route302.dgn

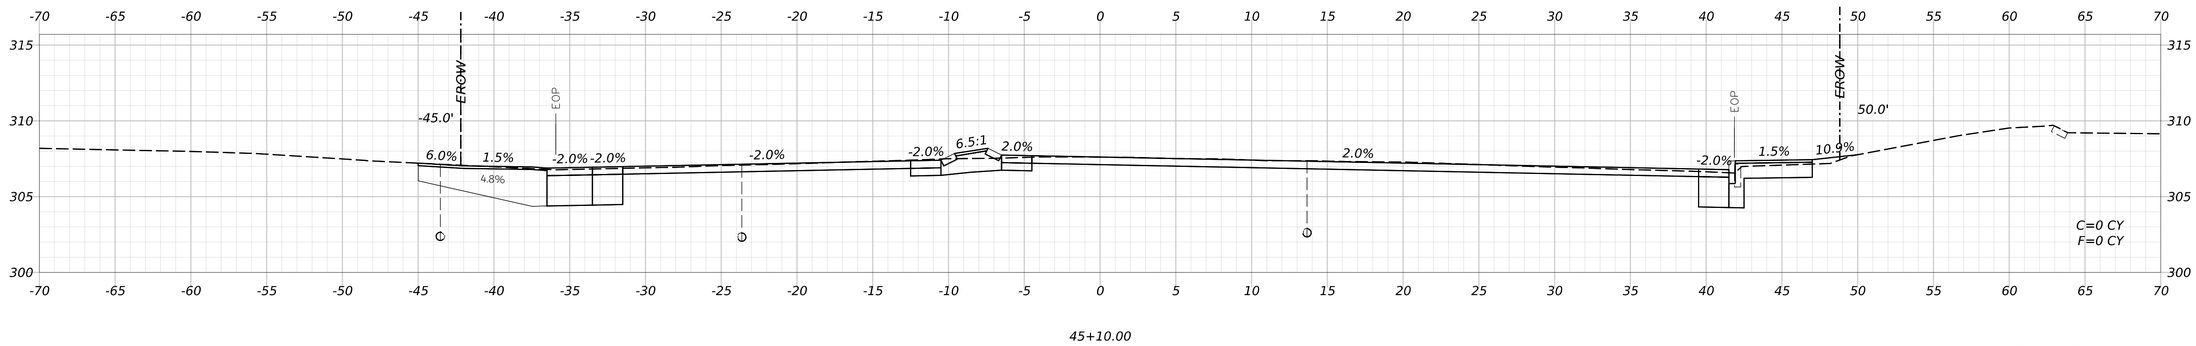


45+10.00

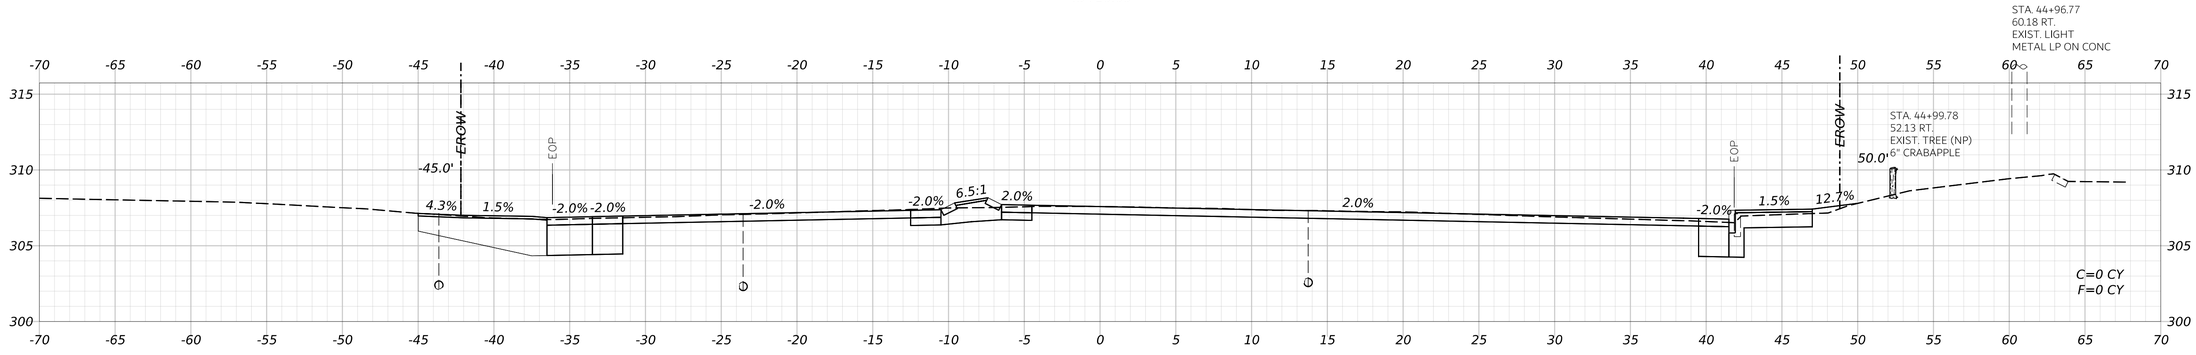

45+00.00

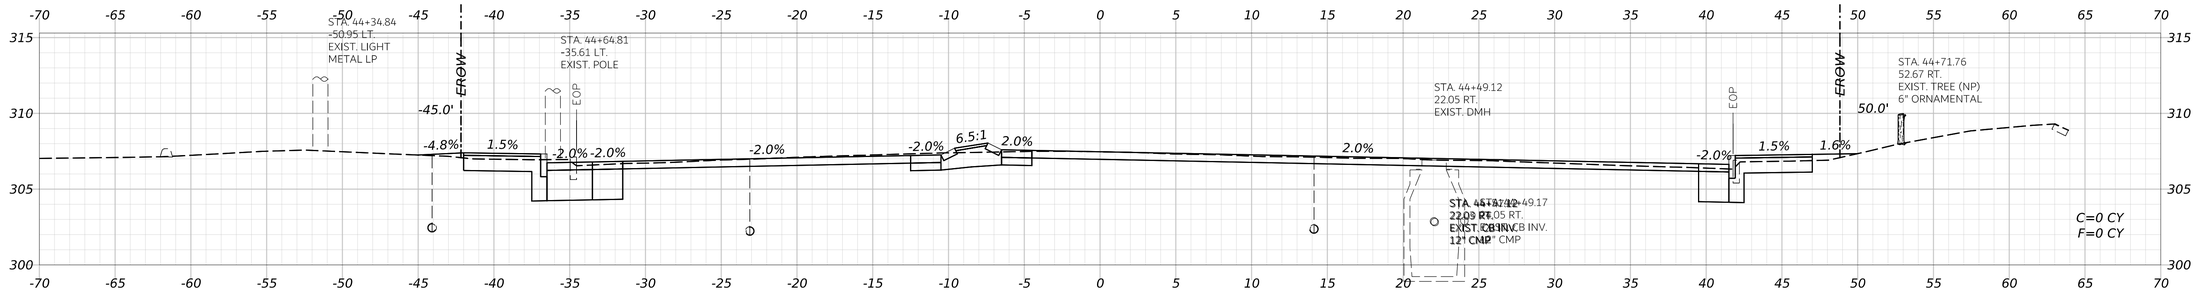

44+50.00

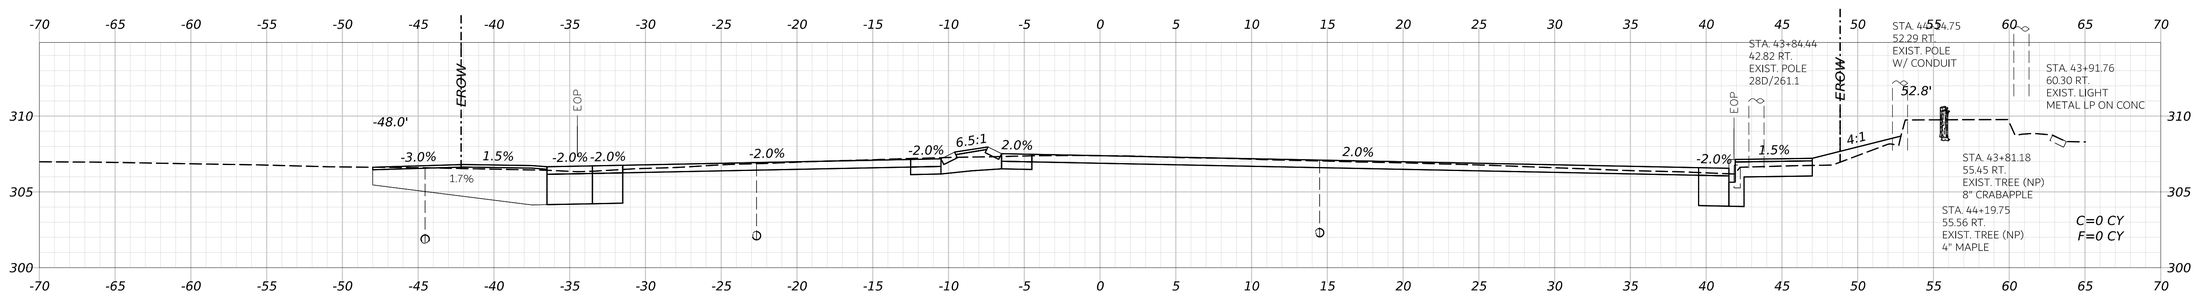

44+00.00

STATE OF MAINE
DEPARTMENT OF TRANSPORTATION

CAPITAL PROJECTS

WIN
26662.00

HIGHWAY PLANS

vhb

PROJ. MANAGER	ERNIE MARTIN		
DESIGN-DETAILED	JBD	BRT	11/11/2024
CHECKED-REVIEWED	ECF	AG	11/11/2024
DESIGN2-DETAILED2			
DESIGN3-DETAILED3			
REVISIONS 1			
REVISIONS 2			
REVISIONS 3			
REVISIONS 4			
FIELD CHANGES			

WINDHAM
ROUTE 302

CROSS SECTIONS
(024 OF 75)

SHEET NUMBER


165

OF 322

Date: 11/11/2024

Username: BTOMIC

Filename: c:\bms\vhb-pw-01\dms97340\014_Xsect_Route302.dgn

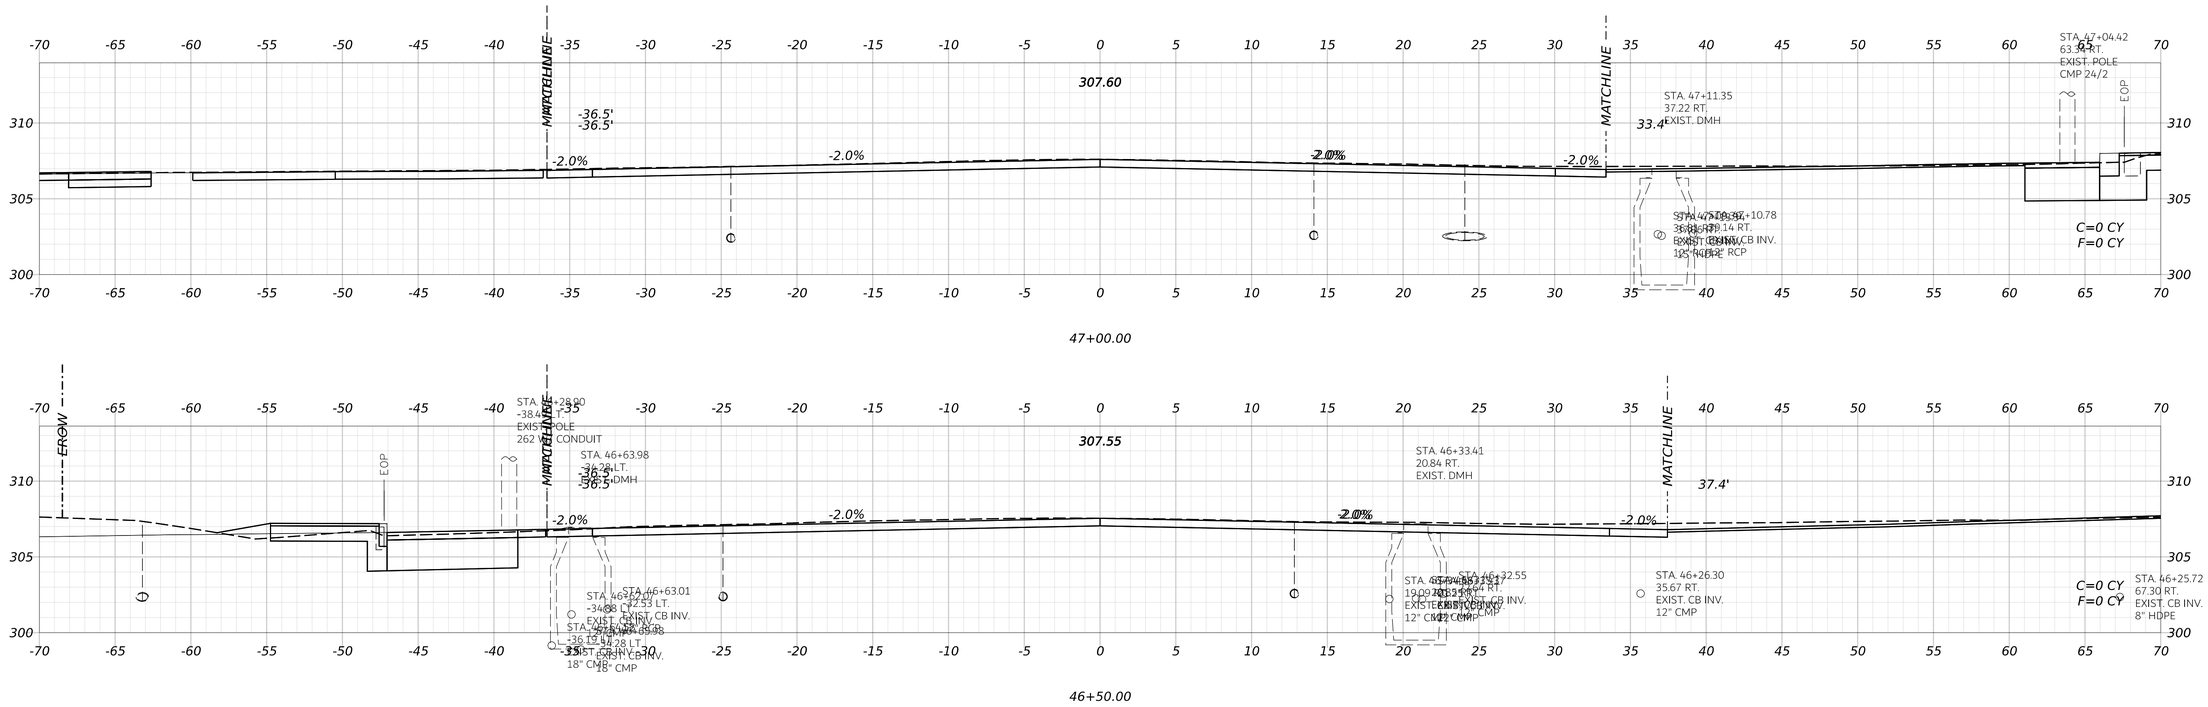

STATE OF MAINE
DEPARTMENT OF TRANSPORTATION

CAPITAL PROJECTS

WIN
26662.00

HIGHWAY PLANS

vhb

PROJ. MANAGER	ERNIE MARTIN		
DESIGN-DETAILED	JBD	BRT	11/11/2024
CHECKED-REVIEWED	ECF	AG	11/11/2024
DESIGN2-DETAILED2			
DESIGN3-DETAILED3			
REVISIONS 1			
REVISIONS 2			
REVISIONS 3			
REVISIONS 4			
FIELD CHANGES			

WINDHAM
ROUTE 302

CROSS SECTIONS
(025 OF 75)

SHEET NUMBER


166

OF 322


Date: 11/11/2024

Username: BTOMIC


Filename: c:\bms\vhb-pw-01\dms97340\014_Xsect_Route302.dgn

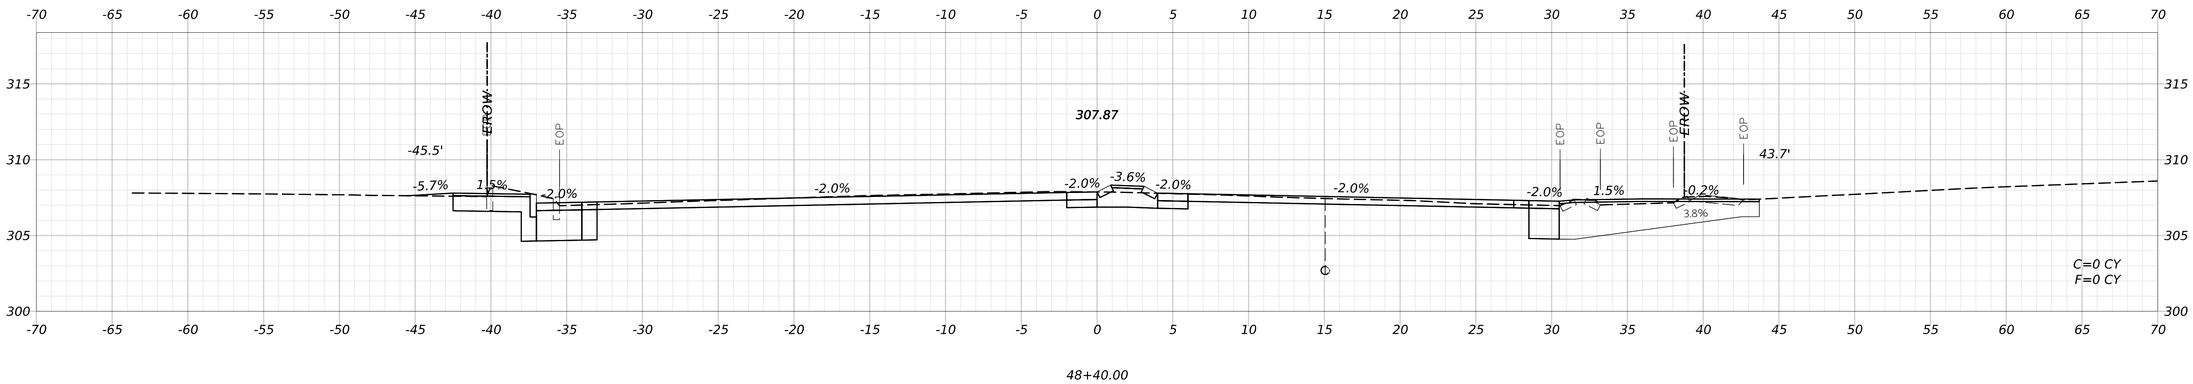

48+40.00

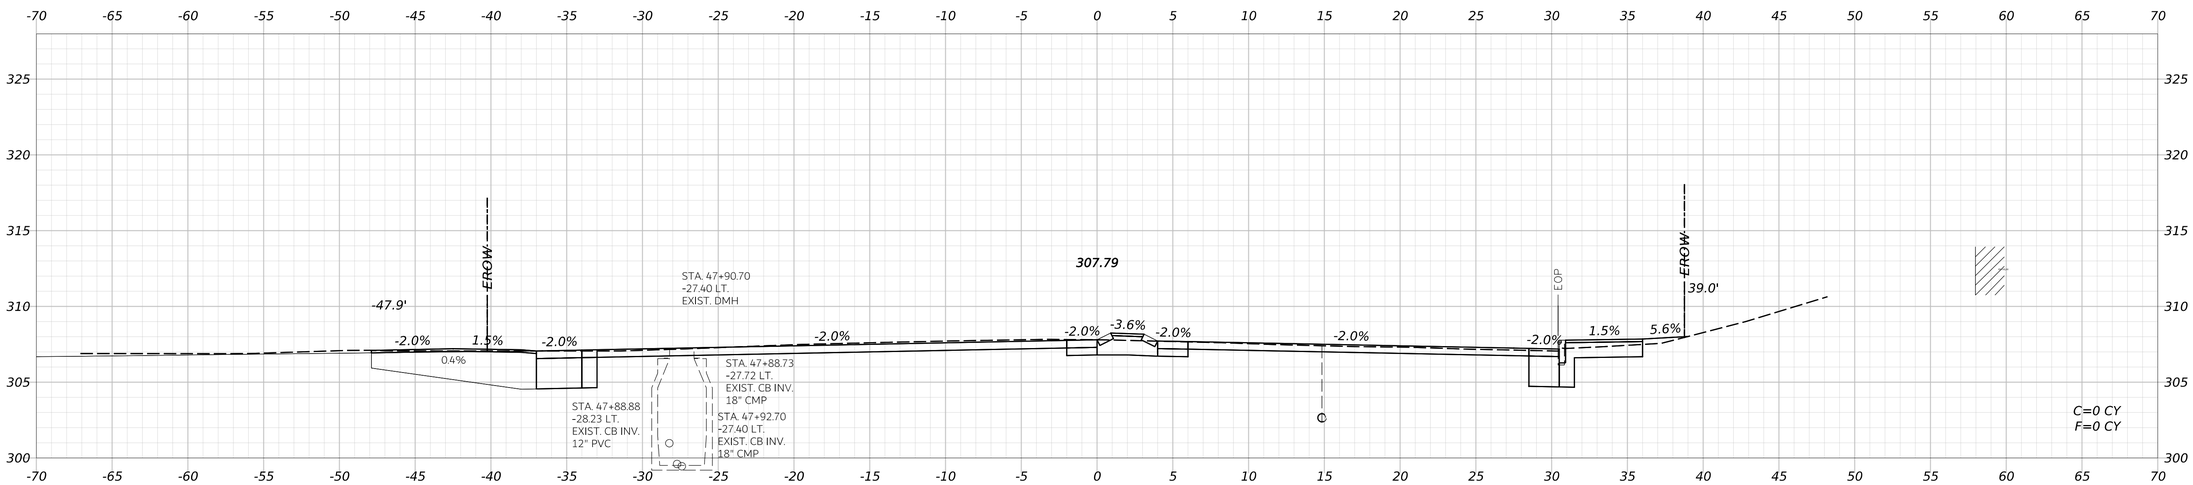

48+00.00

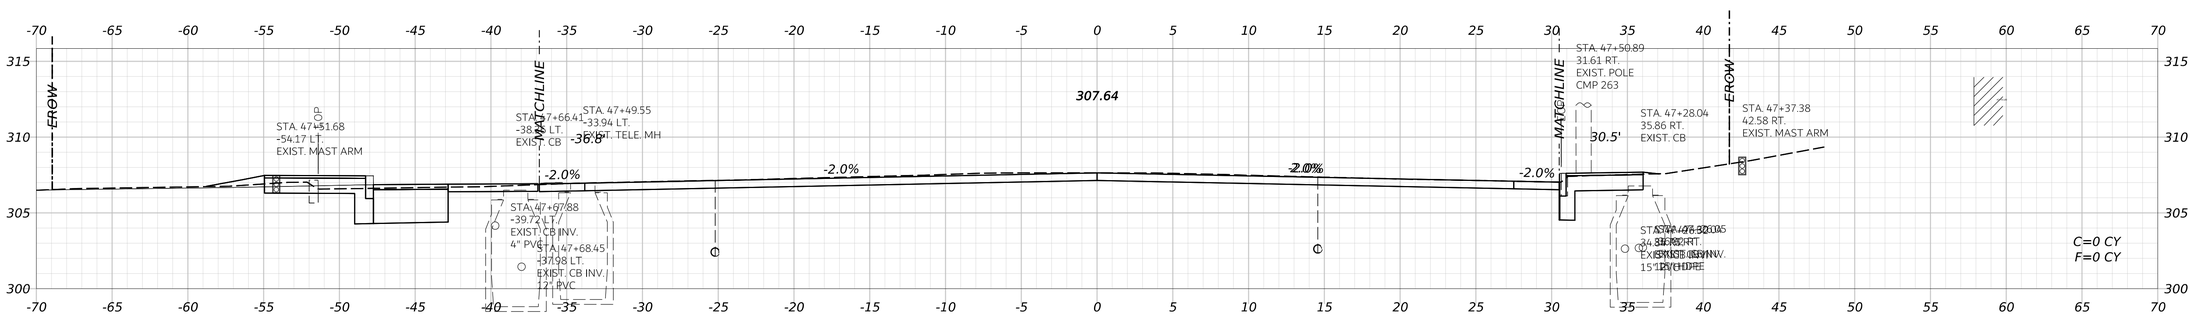

47+50.00

STATE OF MAINE
DEPARTMENT OF TRANSPORTATION

CAPITAL PROJECTS

WIN
26662.00

HIGHWAY PLANS

vhb

	ERNIE MARTIN	BY	DATE
PROJ. MANAGER	ERNIE MARTIN		
DESIGN-DETAILED	JBD	BRT	11/11/2024
CHECKED-REVIEWED	ECF	AG	11/11/2024
DESIGN2-DETAILED2			
DESIGN3-DETAILED3			
REVISIONS 1			
REVISIONS 2			
REVISIONS 3			
REVISIONS 4			
FIELD CHANGES			

WINDHAM
ROUTE 302

CROSS SECTIONS
(026 OF 75)

SHEET NUMBER


167

OF 322


Date: 11/11/2024

Username: BTOMIC


Filename: c:\bms\vhb-pw-01\dms97340\014_Xsect_Route302.dgn

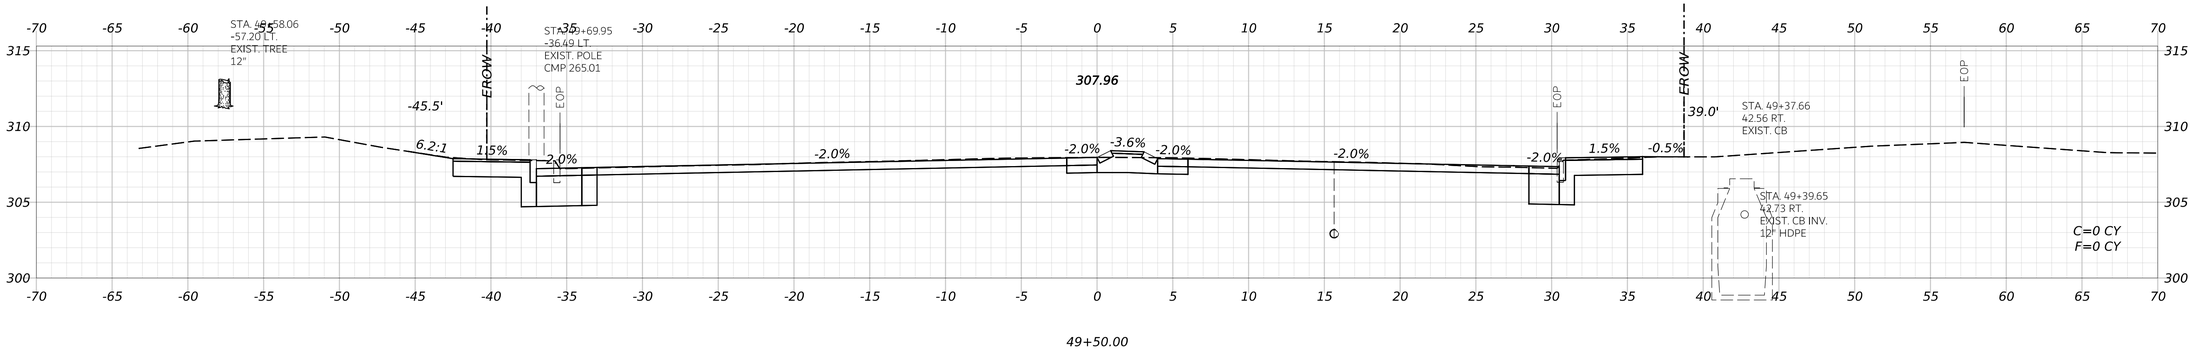


49+50.00

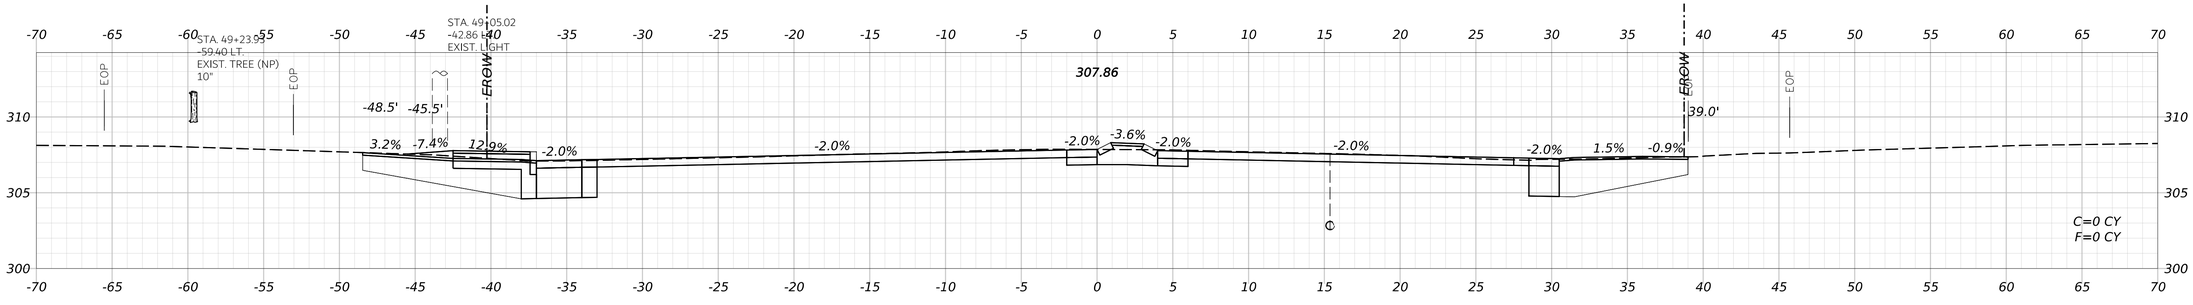

49+00.00

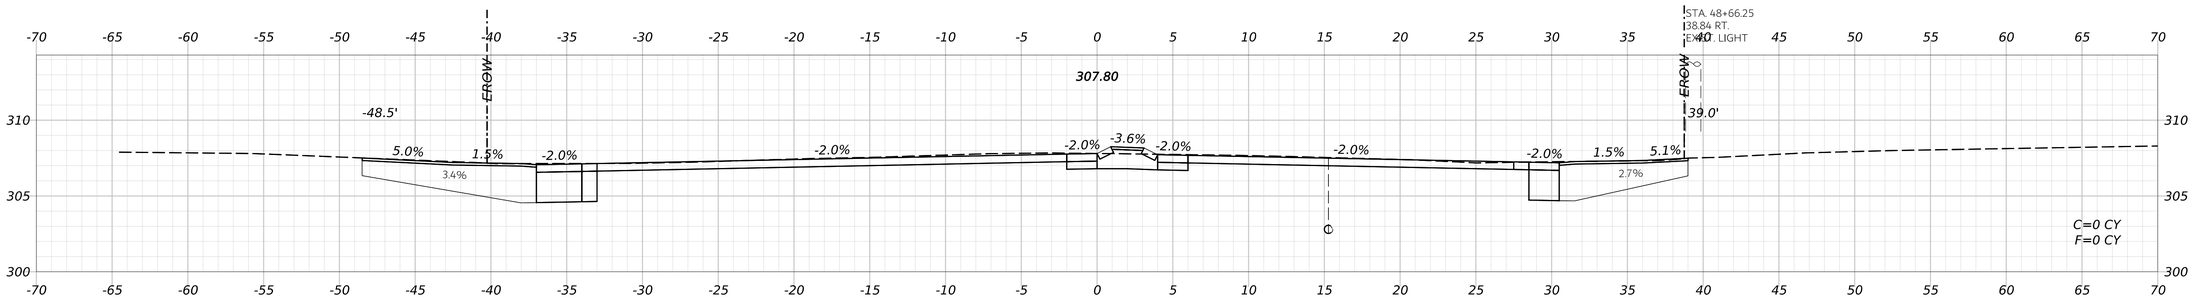

48+80.00

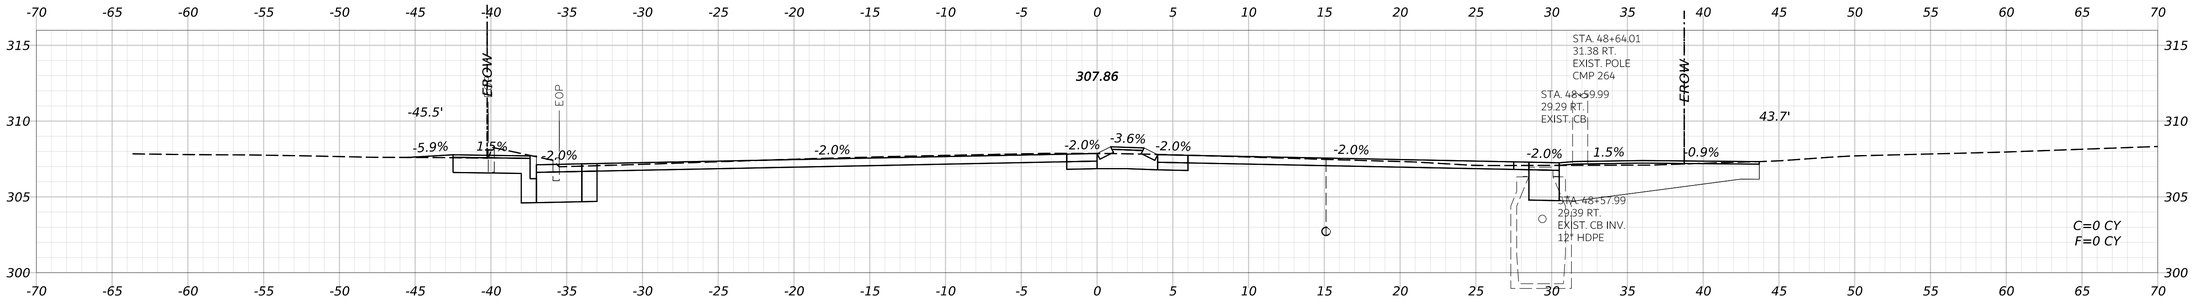

48+50.00

STATE OF MAINE
DEPARTMENT OF TRANSPORTATION

CAPITAL PROJECTS

WIN
26662.00

HIGHWAY PLANS

vhb

PROJ. MANAGER	ERNIE MARTIN		
DESIGN-DETAILED	JBD	BRT	11/11/2024
CHECKED-REVIEWED	ECF	AG	11/11/2024
DESIGN2-DETAILED2			
DESIGN3-DETAILED3			
REVISIONS 1			
REVISIONS 2			
REVISIONS 3			
REVISIONS 4			
FIELD CHANGES			

WINDHAM
ROUTE 302

CROSS SECTIONS
(027 OF 75)

SHEET NUMBER


168

OF 322


Date: 11/11/2024

Username: BTOMIC


Filename: c:\bms\vhb-pw-01\dms97340\014_Xsect_Route302.dgn

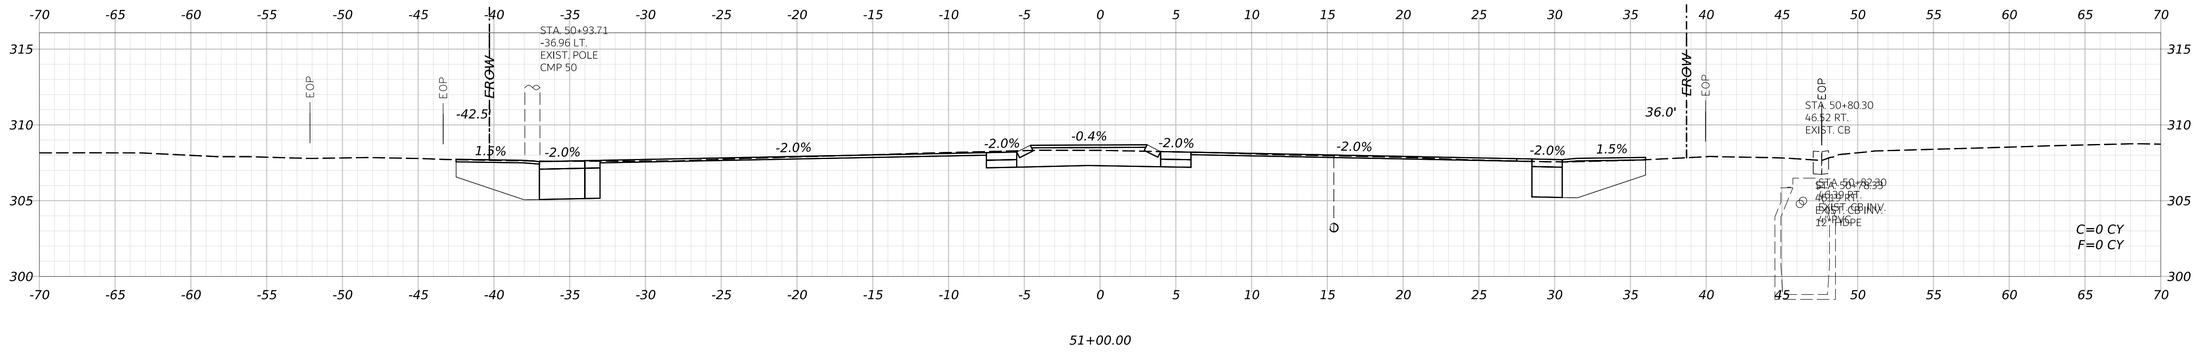


51+00.00

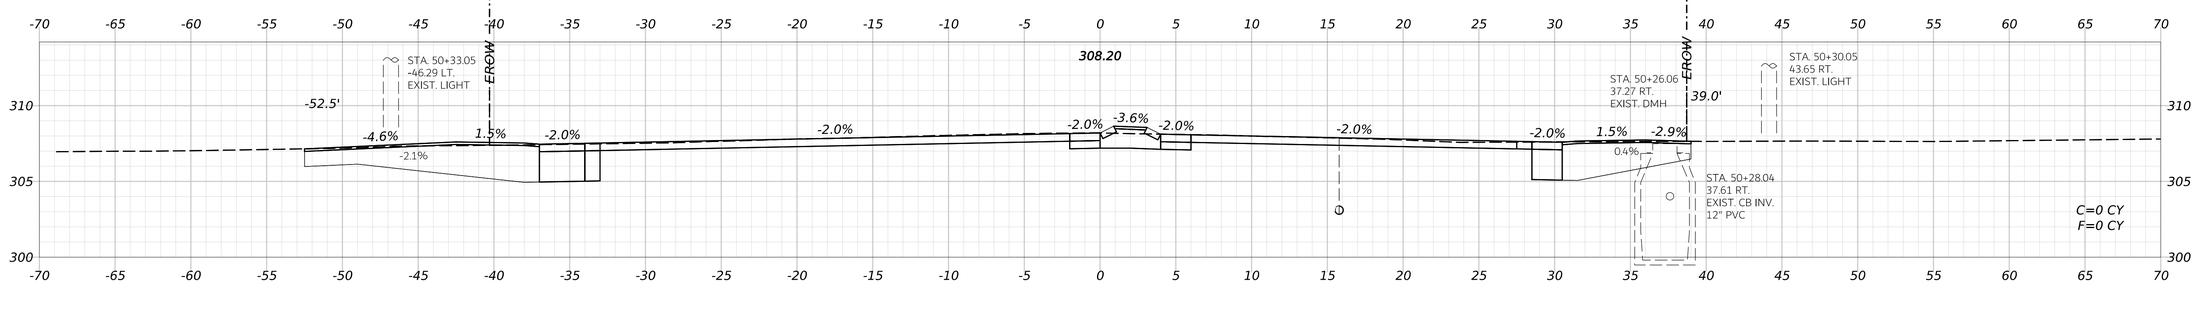

50+50.00

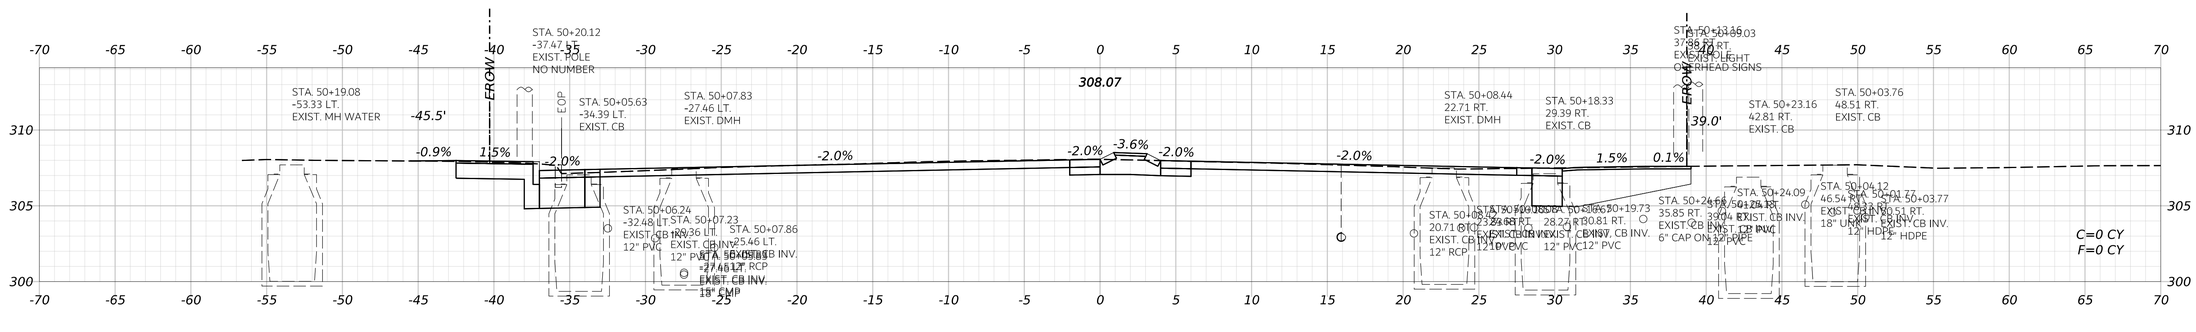

50+00.00

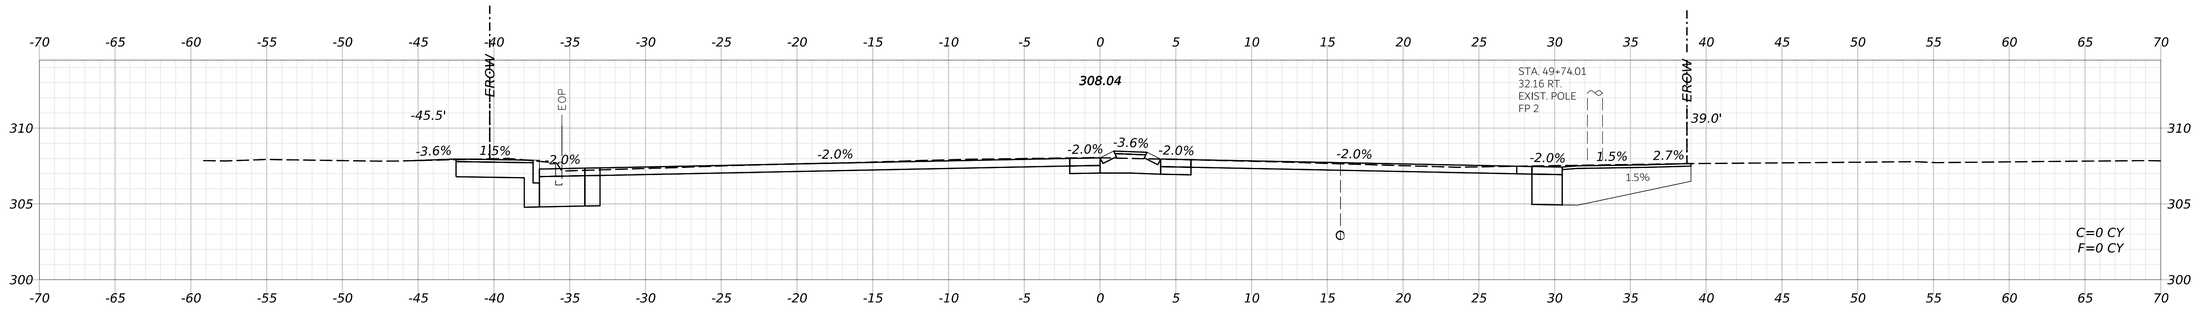

49+90.00

STATE OF MAINE
DEPARTMENT OF TRANSPORTATION

CAPITAL PROJECTS

WIN 26662.00

HIGHWAY PLANS

vhb

PROJ. MANAGER	ERNIE MARTIN		
DESIGN-DETAILED	JBD	BRT	11/11/2024
CHECKED-REVIEWED	ECF	AG	11/11/2024
DESIGN2-DETAILED2			
DESIGN3-DETAILED3			
REVISIONS 1			
REVISIONS 2			
REVISIONS 3			
REVISIONS 4			
FIELD CHANGES			

WINDHAM
ROUTE 302

CROSS SECTIONS
(028 OF 75)

SHEET NUMBER


169

OF 322


Date: 11/11/2024

Username: BTOMIC


Filename: c:\bms\vhb-pw-01\dms97340\014_Xsect_Route302.dgn

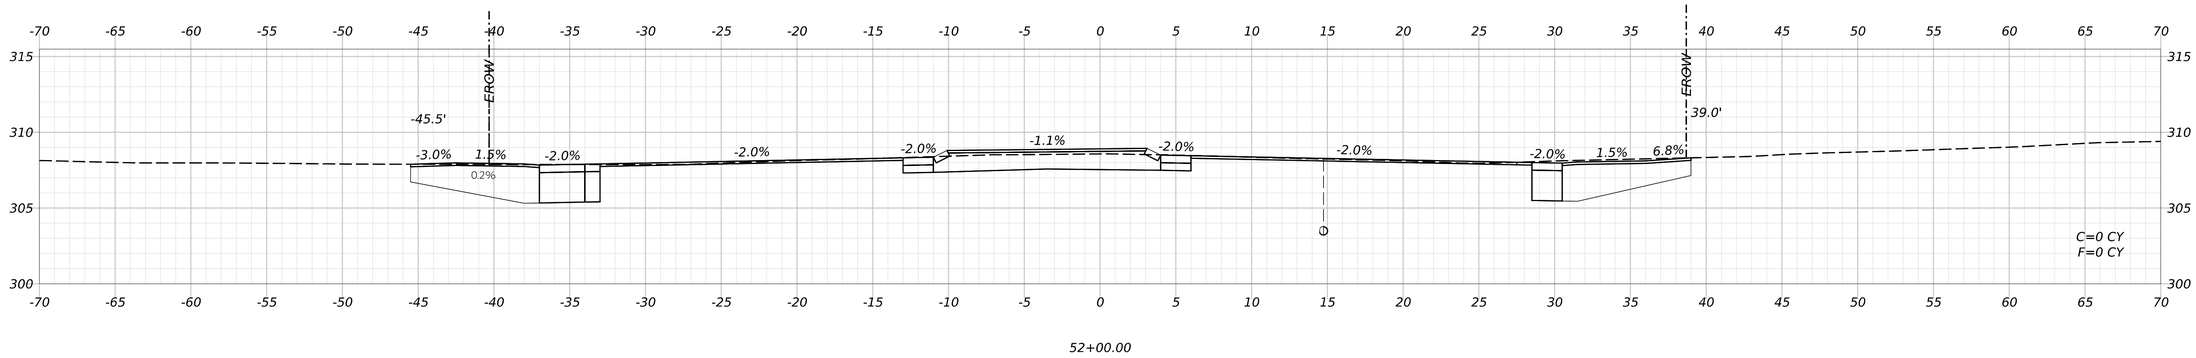


52+00.00

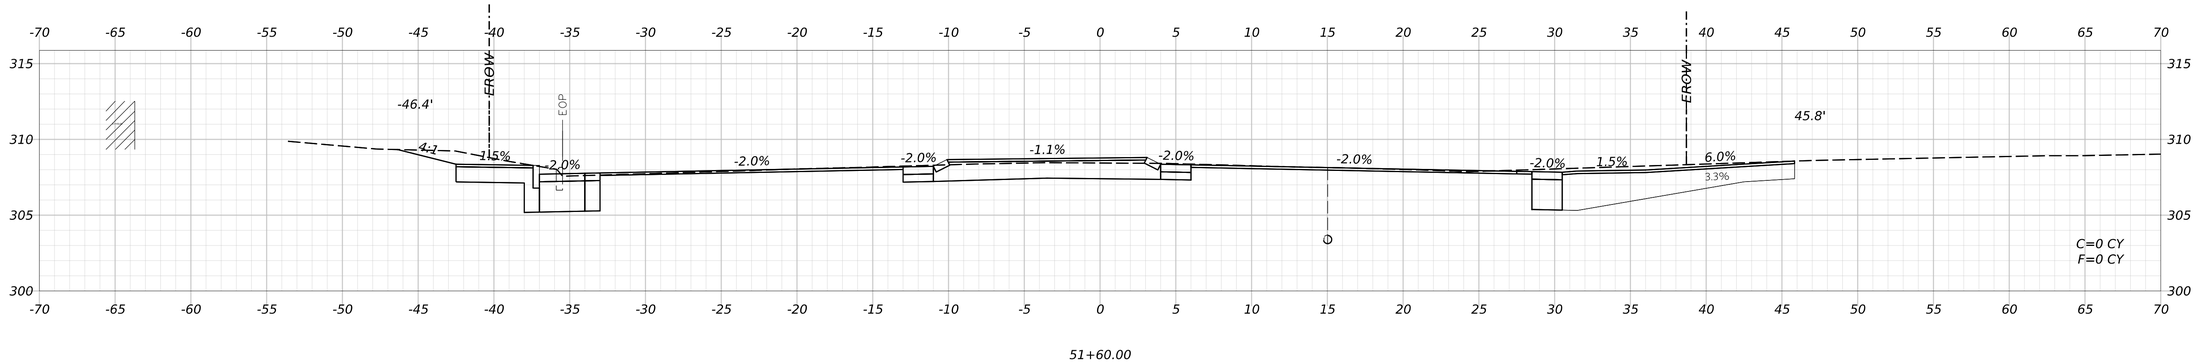

51+60.00

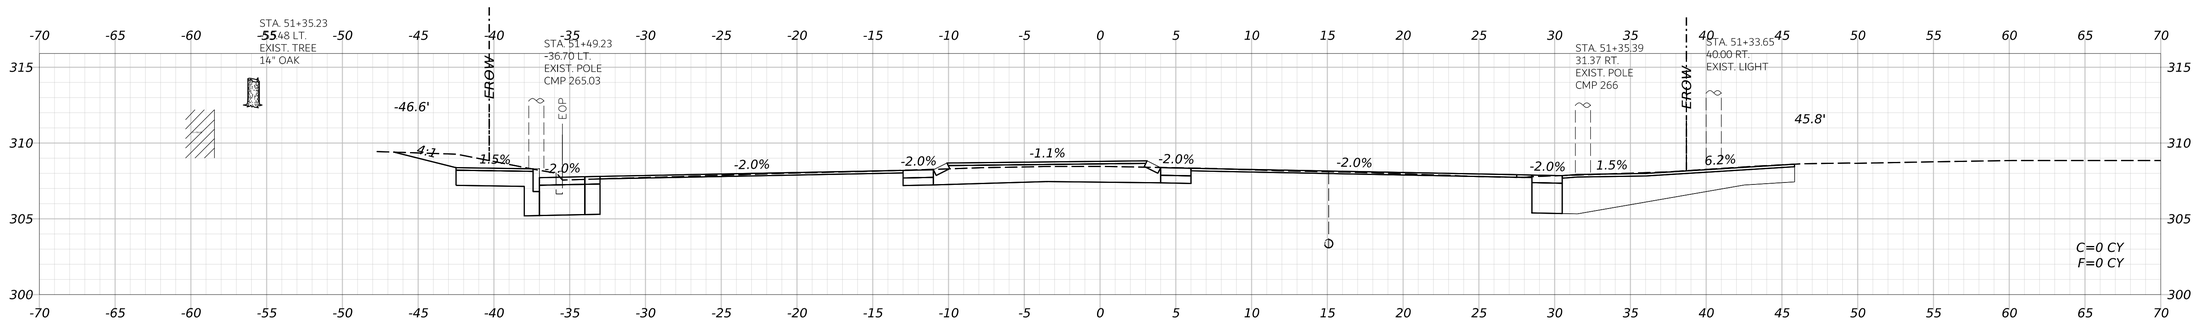

51+50.00

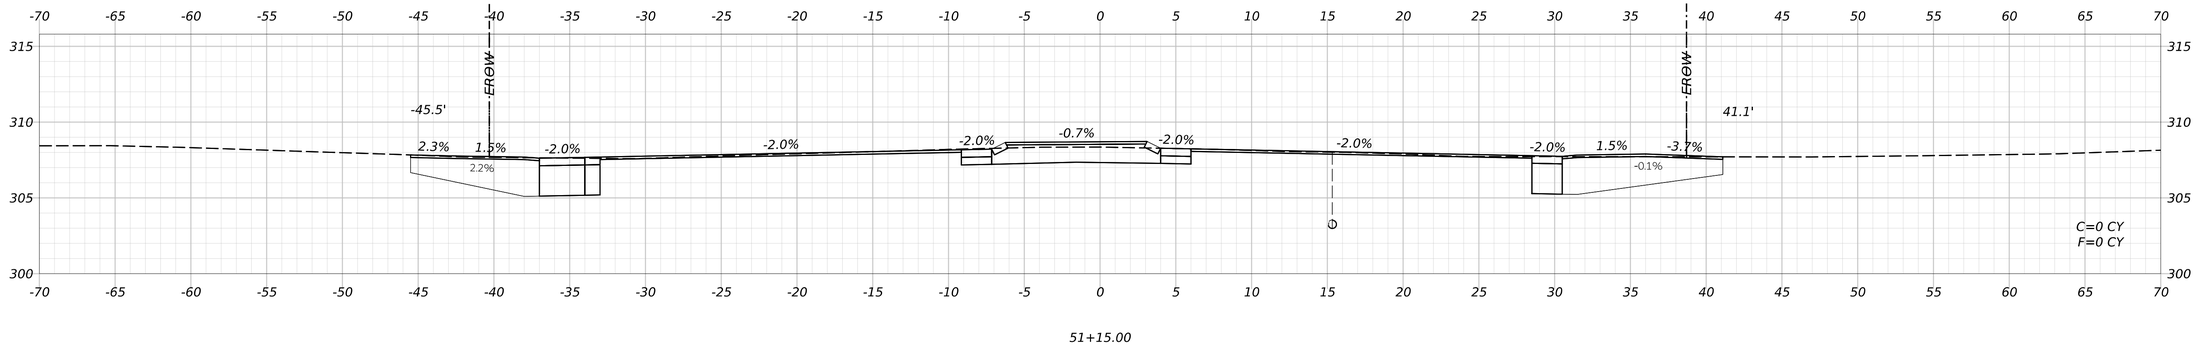

51+15.00

STATE OF MAINE
DEPARTMENT OF TRANSPORTATION

CAPITAL PROJECTS

WIN
26662.00

HIGHWAY PLANS

vhb

PROJ. MANAGER	ERNIE MARTIN		
DESIGN-DETAILED	JBD	BRT	11/11/2024
CHECKED-REVIEWED	ECF	AG	11/11/2024
DESIGN2-DETAILED2			
DESIGN3-DETAILED3			
REVISIONS 1			
REVISIONS 2			
REVISIONS 3			
REVISIONS 4			
FIELD CHANGES			

WINDHAM
ROUTE 302

CROSS SECTIONS
(029 OF 75)

SHEET NUMBER


170

OF 322


Date: 11/11/2024

Username: BTOMIC


Filename: c:\bms\vhb-pw-01\dms97340\014_Xsect_Route302.dgn

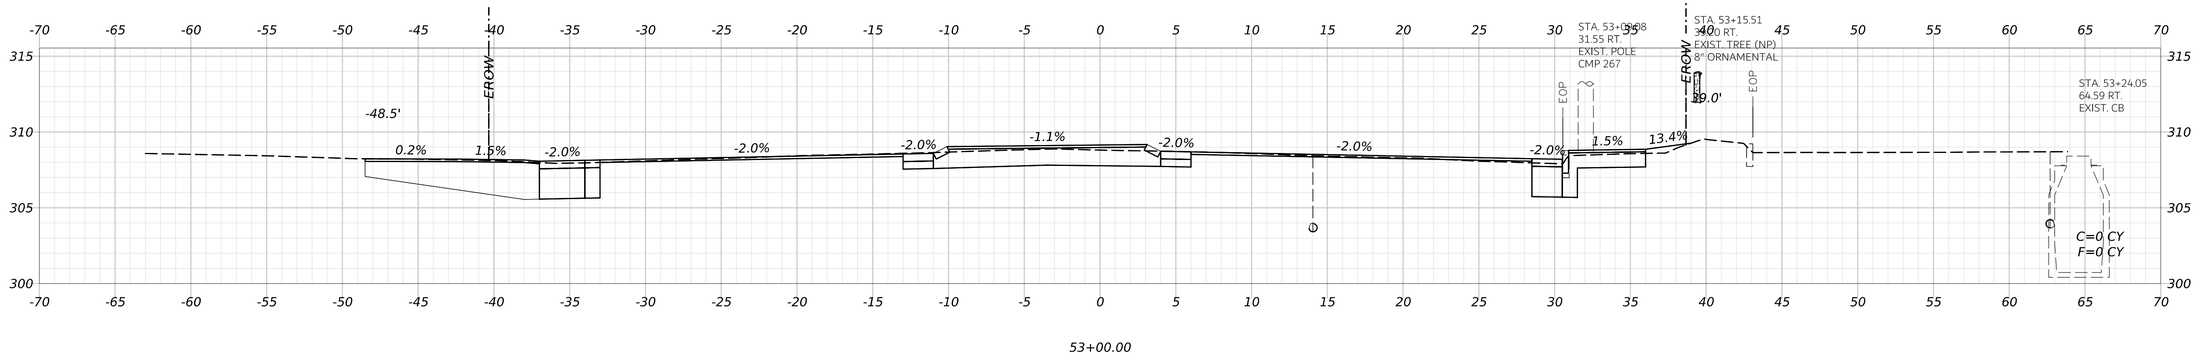


53+00.00

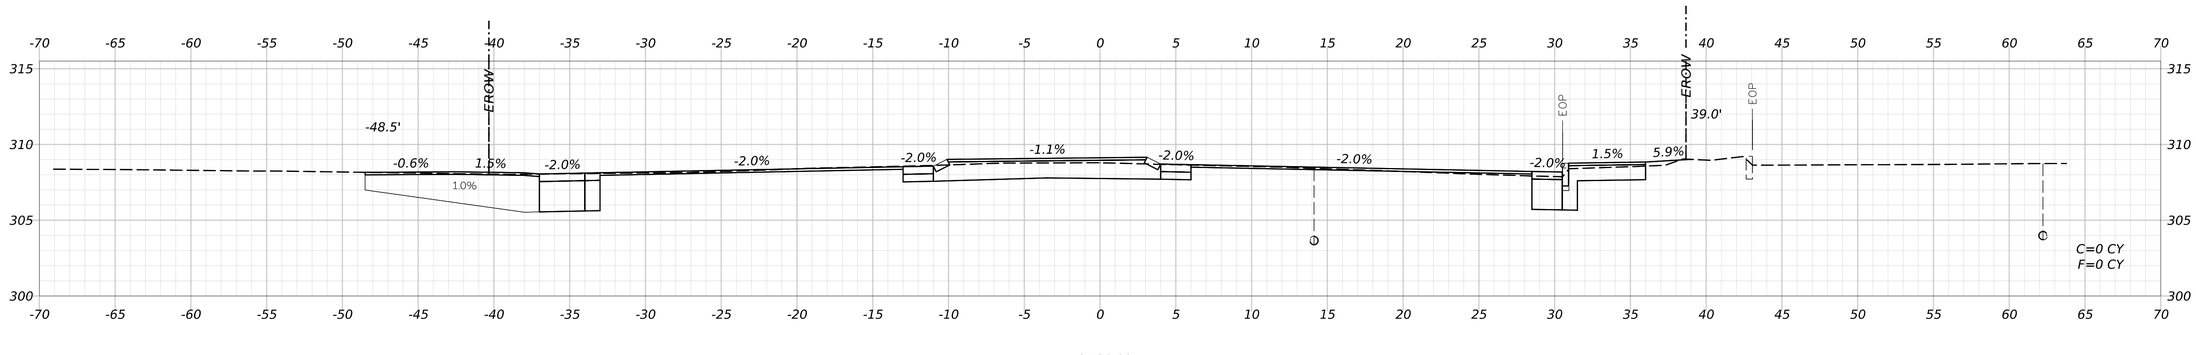

52+90.00

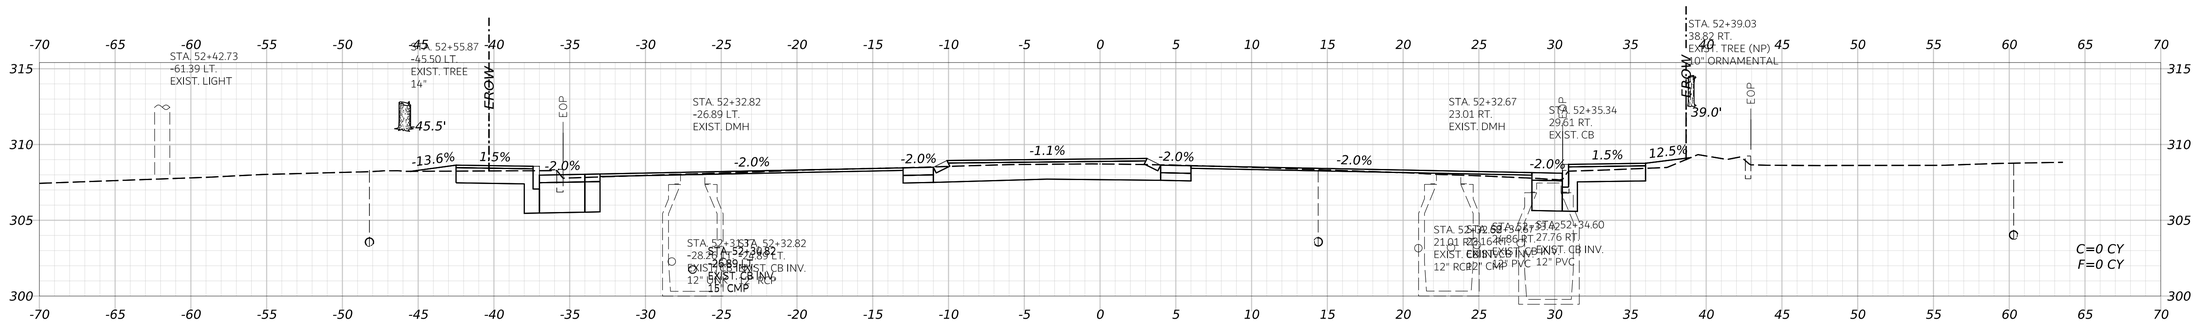

52+50.00

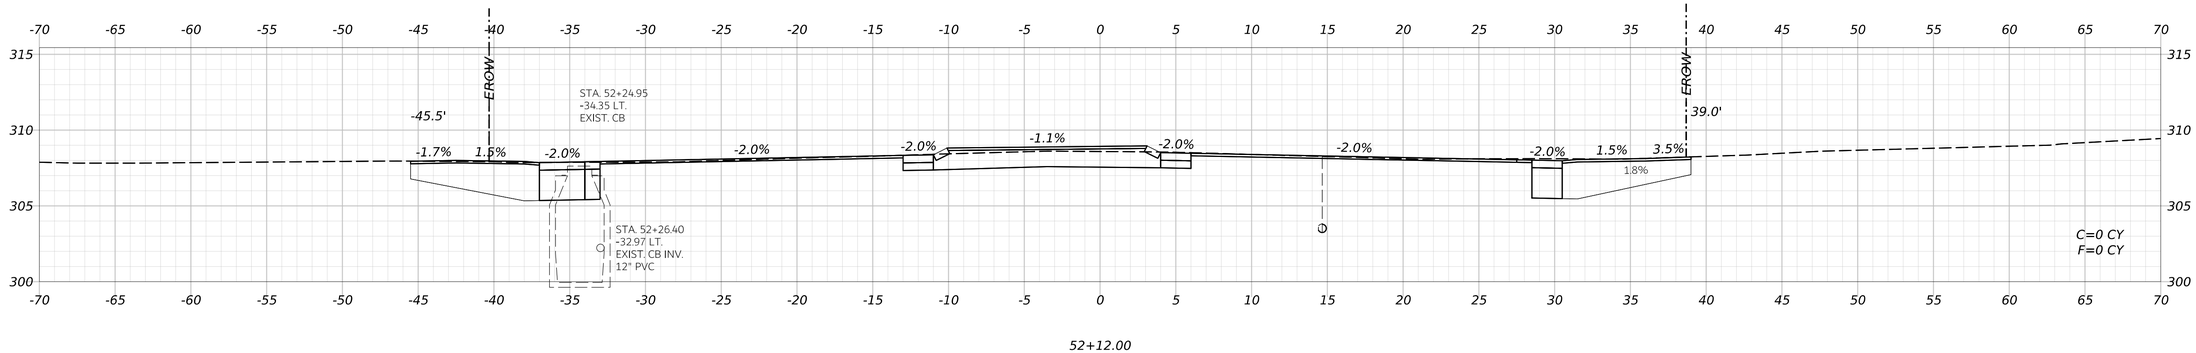

52+12.00

STATE OF MAINE
DEPARTMENT OF TRANSPORTATION

CAPITAL PROJECTS

WIN
26662.00

HIGHWAY PLANS

vhb

PROJ. MANAGER	ERNIE MARTIN		
DESIGN-DETAILED	JBD	BRT	11/11/2024
CHECKED-REVIEWED	ECF	AG	11/11/2024
DESIGN2-DETAILED2			
DESIGN3-DETAILED3			
REVISIONS 1			
REVISIONS 2			
REVISIONS 3			
REVISIONS 4			
FIELD CHANGES			

WINDHAM
ROUTE 302

CROSS SECTIONS
(030 OF 75)

SHEET NUMBER


171

OF 322

Date: 11/11/2024

Username: BTOMIC

Filename: c:\bms\vhb-pw-01\dms97340\014_Xsect_Route302.dgn

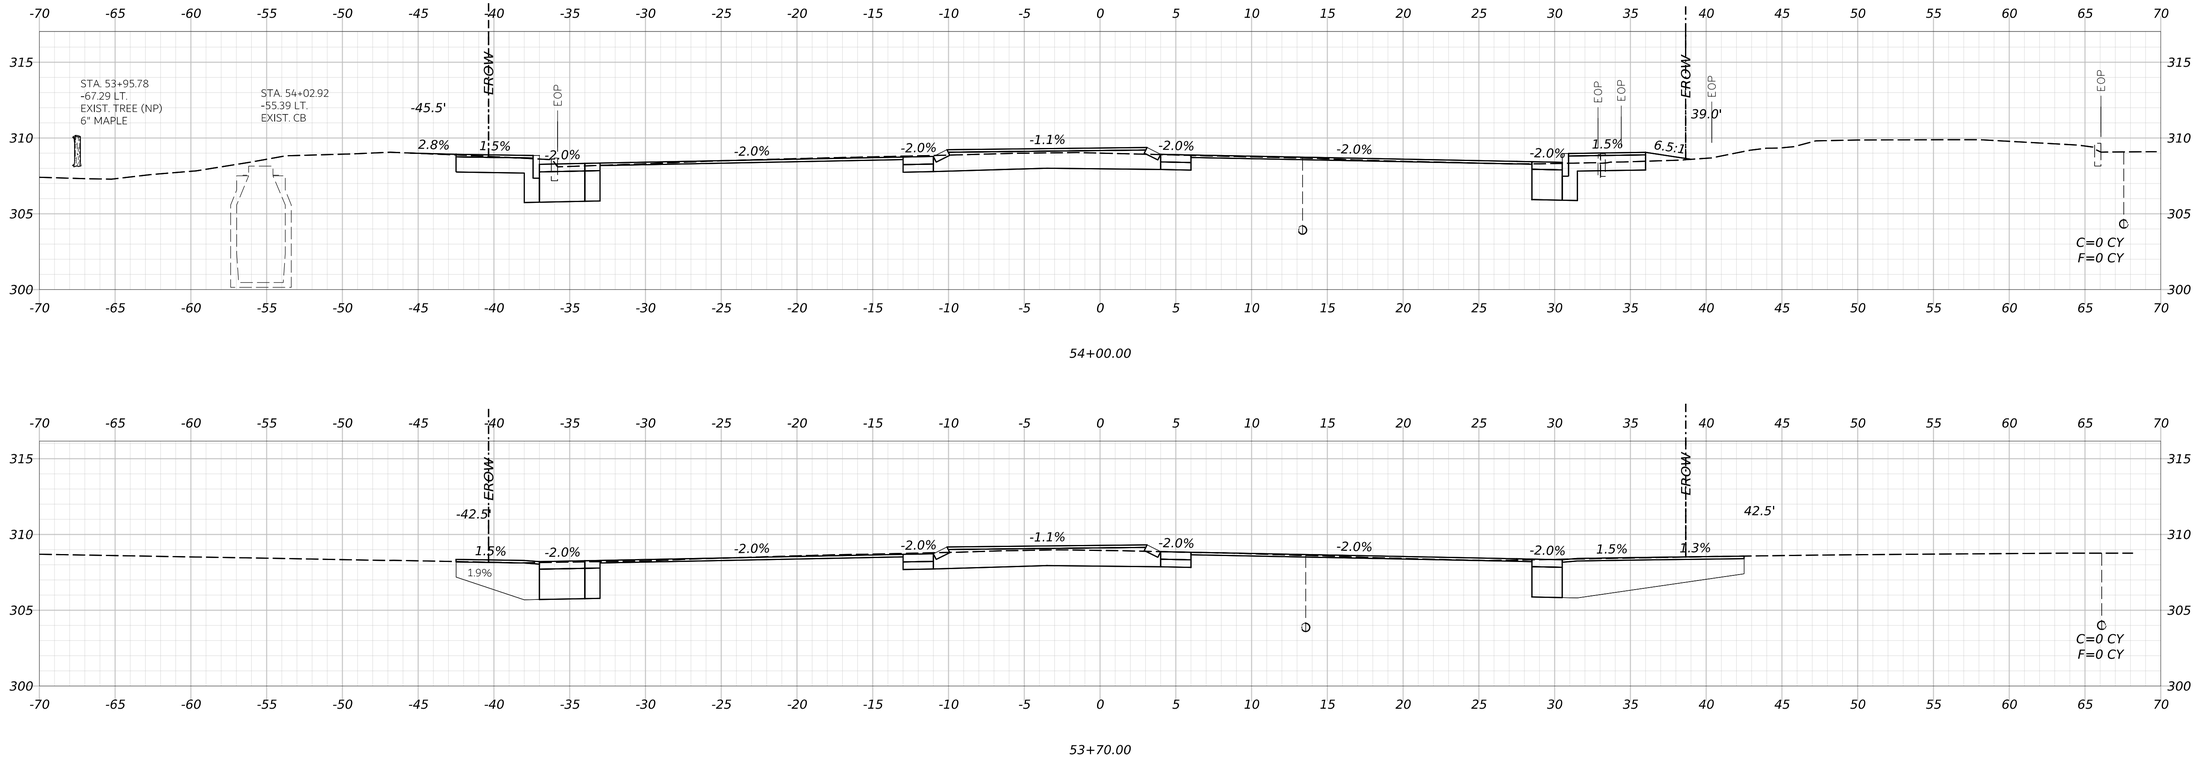

STATE OF MAINE
DEPARTMENT OF TRANSPORTATION

CAPITAL PROJECTS

WIN
26662.00

HIGHWAY PLANS

PROJ. MANAGER	ERNIE MARTIN		
DESIGN-DETAILED	JBD	BRT	11/11/2024
CHECKED-REVIEWED	ECF	AG	11/11/2024
DESIGN2-DETAILED2			
DESIGN3-DETAILED3			
REVISIONS 1			
REVISIONS 2			
REVISIONS 3			
REVISIONS 4			
FIELD CHANGES			

WINDHAM
ROUTE 302

CROSS SECTIONS
(031 OF 75)

SHEET NUMBER


172

OF 322

Date: 11/11/2024

Username: BTOMIC

Filename: c:\bms\vhb-pw-01\dms97340\014_Xsect_Route302.dgn

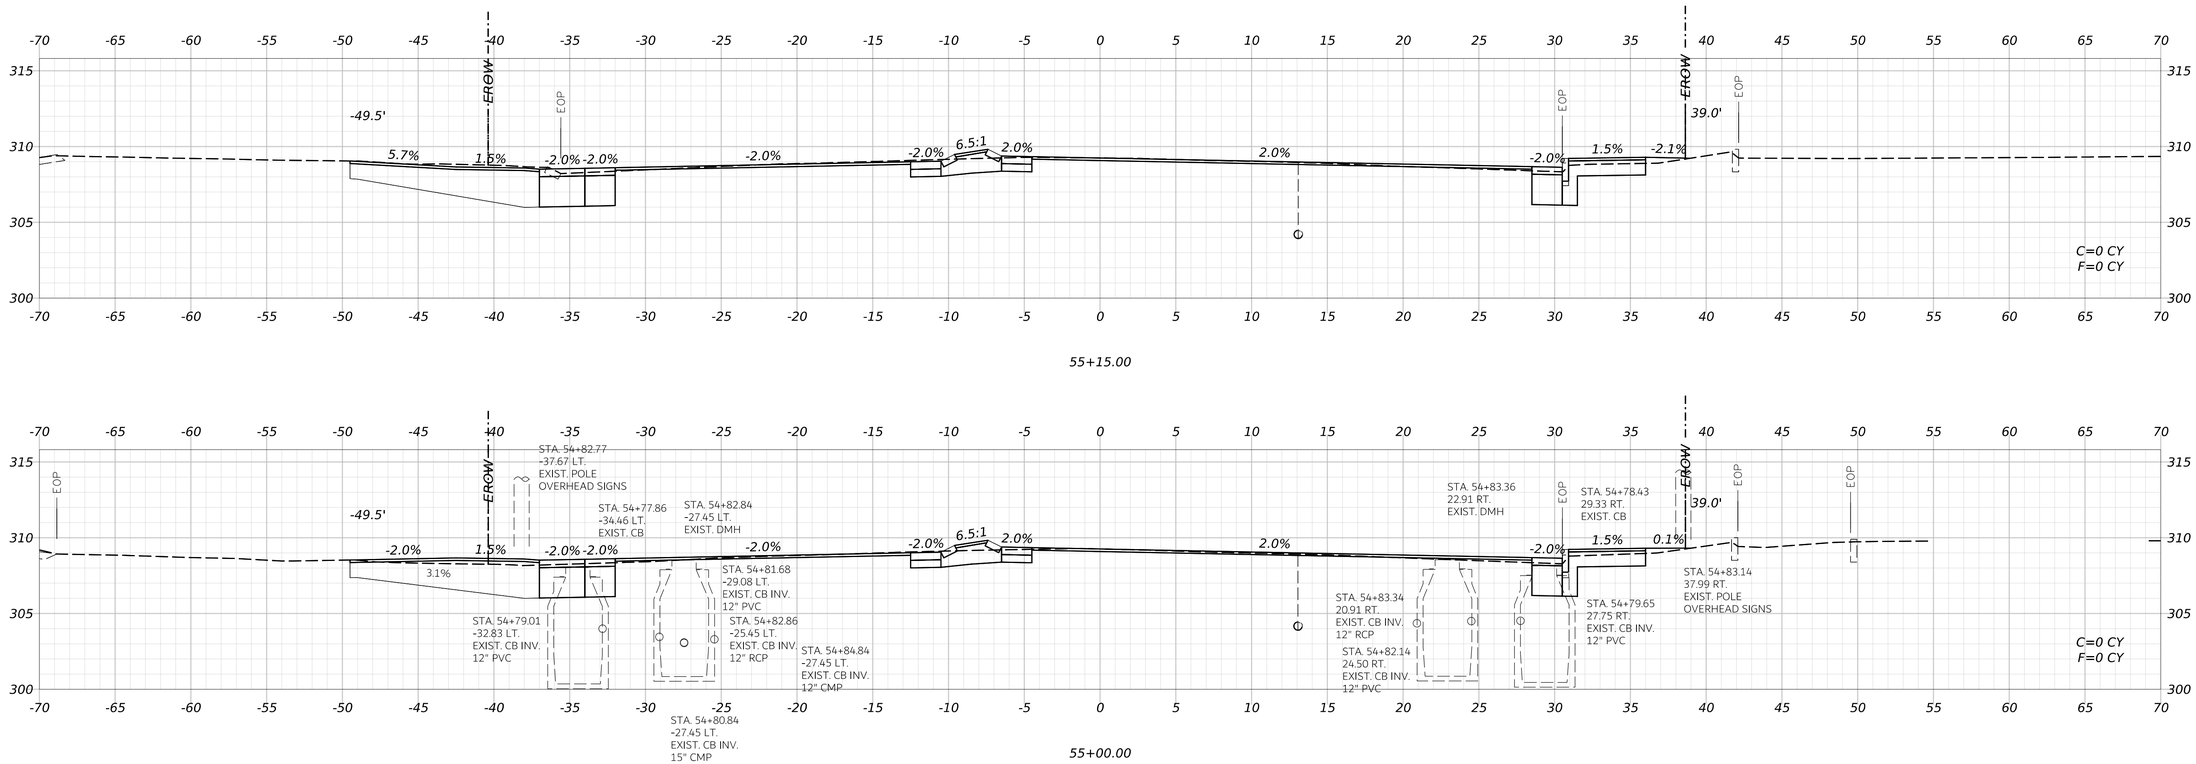

STATE OF MAINE
DEPARTMENT OF TRANSPORTATION

CAPITAL PROJECTS

WIN
26662.00

HIGHWAY PLANS

PROJ. MANAGER	ERNIE MARTIN		
DESIGN-DETAILED	JBD	BRT	11/11/2024
CHECKED-REVIEWED	ECF	JAG	11/11/2024
DESIGN2-DETAILED2			
DESIGN3-DETAILED3			
REVISIONS 1			
REVISIONS 2			
REVISIONS 3			
REVISIONS 4			
FIELD CHANGES			

WINDHAM
ROUTE 302

CROSS SECTIONS
(032 OF 75)

SHEET NUMBER


173


OF 322


Date: 11/11/2024

Username: BTOMIC

Filename: c:\bms\vhb-pw-01\dms97340\014_Xsect_Route302.dgn

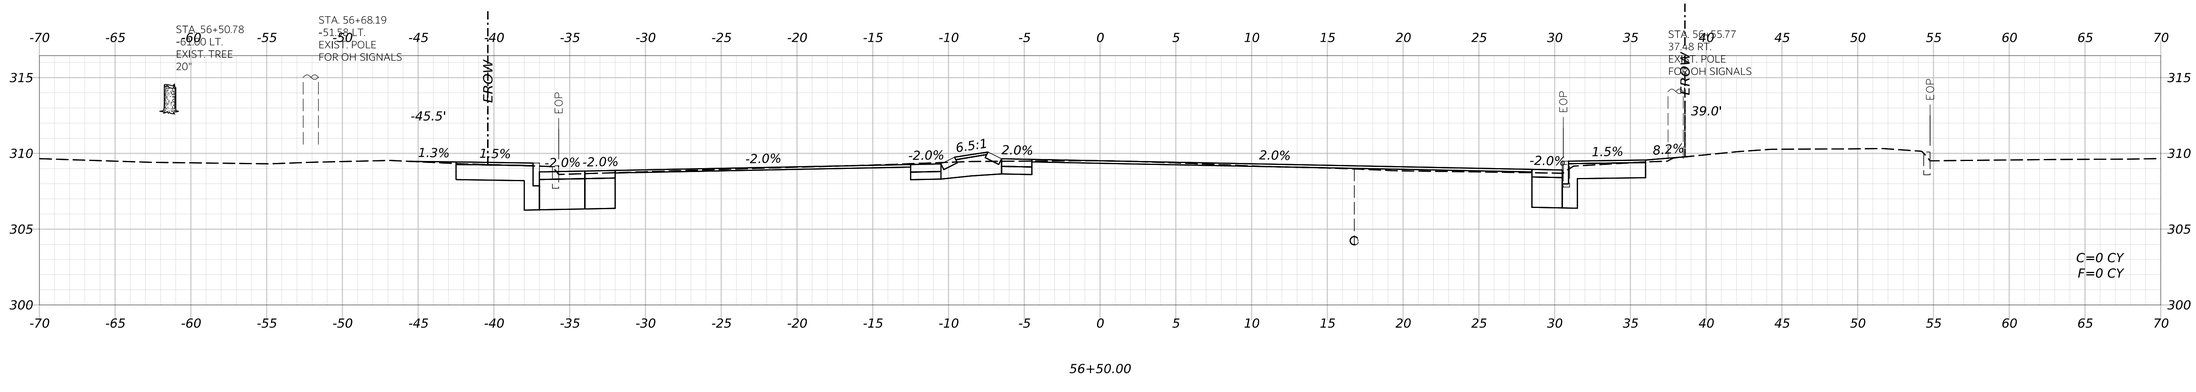

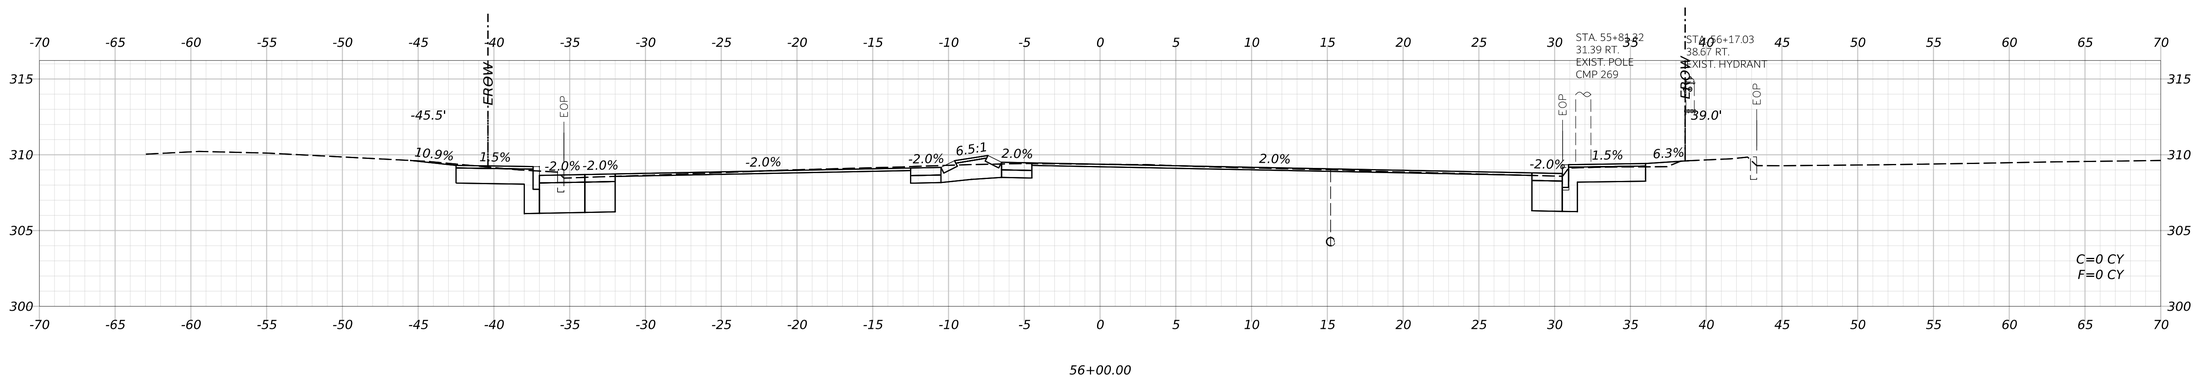

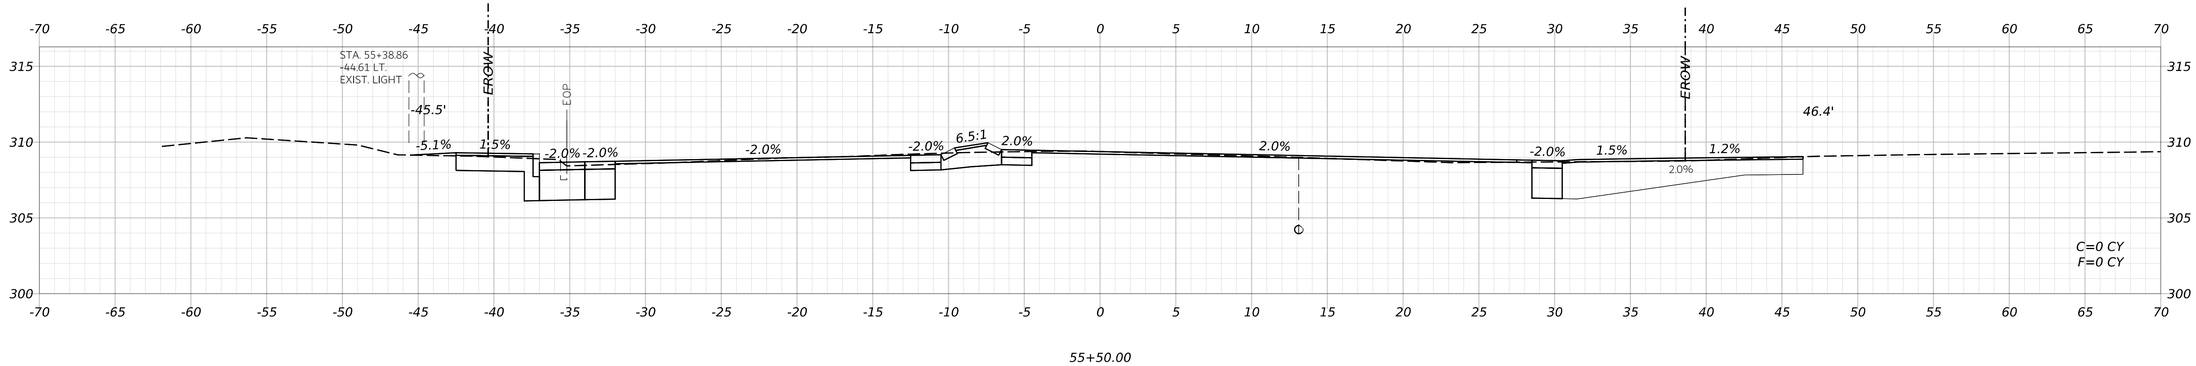

STATE OF MAINE
DEPARTMENT OF TRANSPORTATION

CAPITAL PROJECTS

WIN
26662.00

HIGHWAY PLANS

vhb

	ERNIE MARTIN	BY	DATE
PROJ. MANAGER			
DESIGN-DETAILED	JBD	BRT	11/11/2024
CHECKED-REVIEWED	ECF	AG	11/11/2024
DESIGN2-DETAILED2			
DESIGN3-DETAILED3			
REVISIONS 1			
REVISIONS 2			
REVISIONS 3			
REVISIONS 4			
FIELD CHANGES			

WINDHAM
ROUTE 302

CROSS SECTIONS
(033 OF 75)

SHEET NUMBER


174

OF 322


Date: 11/11/2024

Username: BTOMIC


Filename: c:\bms\vhb-pw-01\dms97340\014_Xsect_Route302.dgn

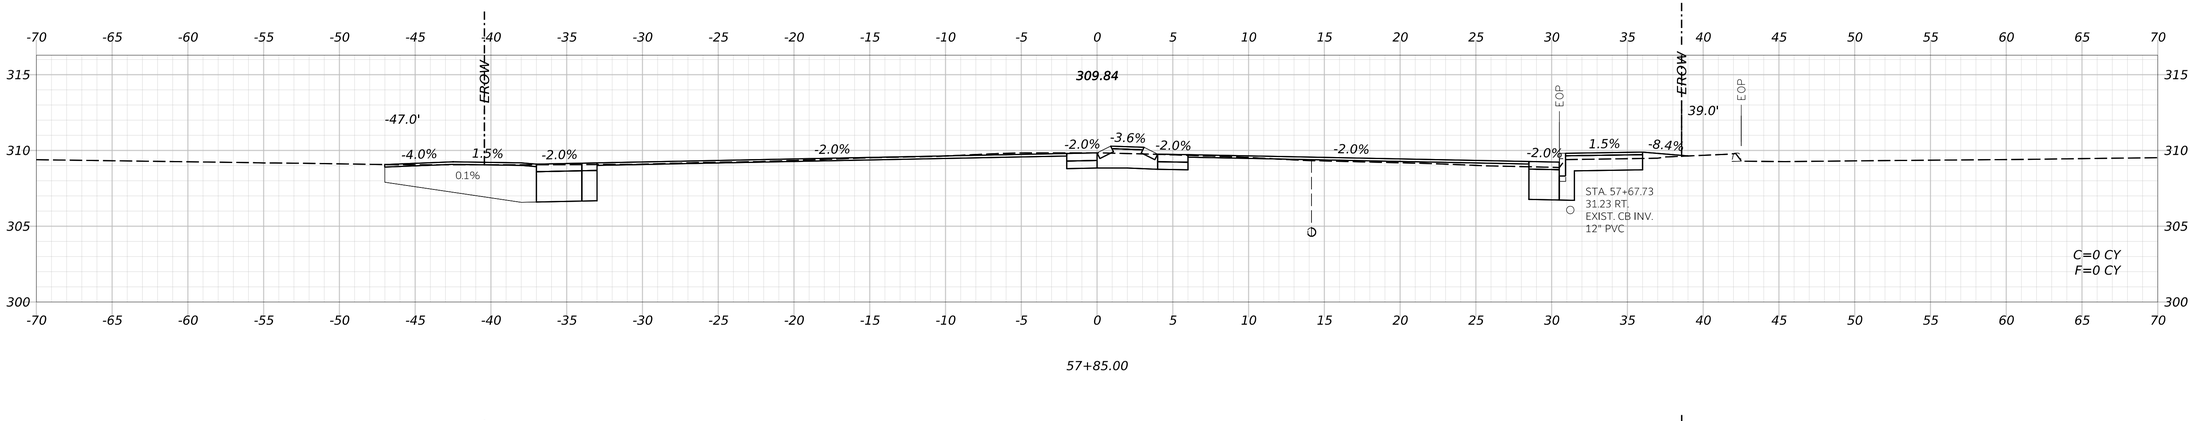

57+85.00

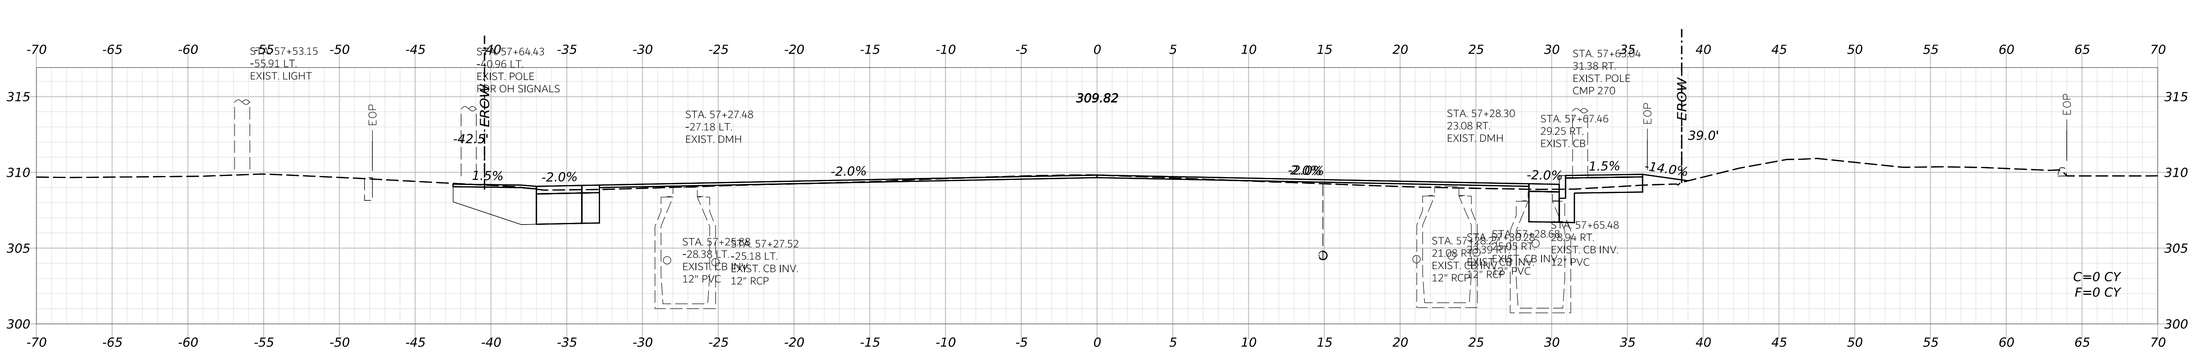

57+50.00

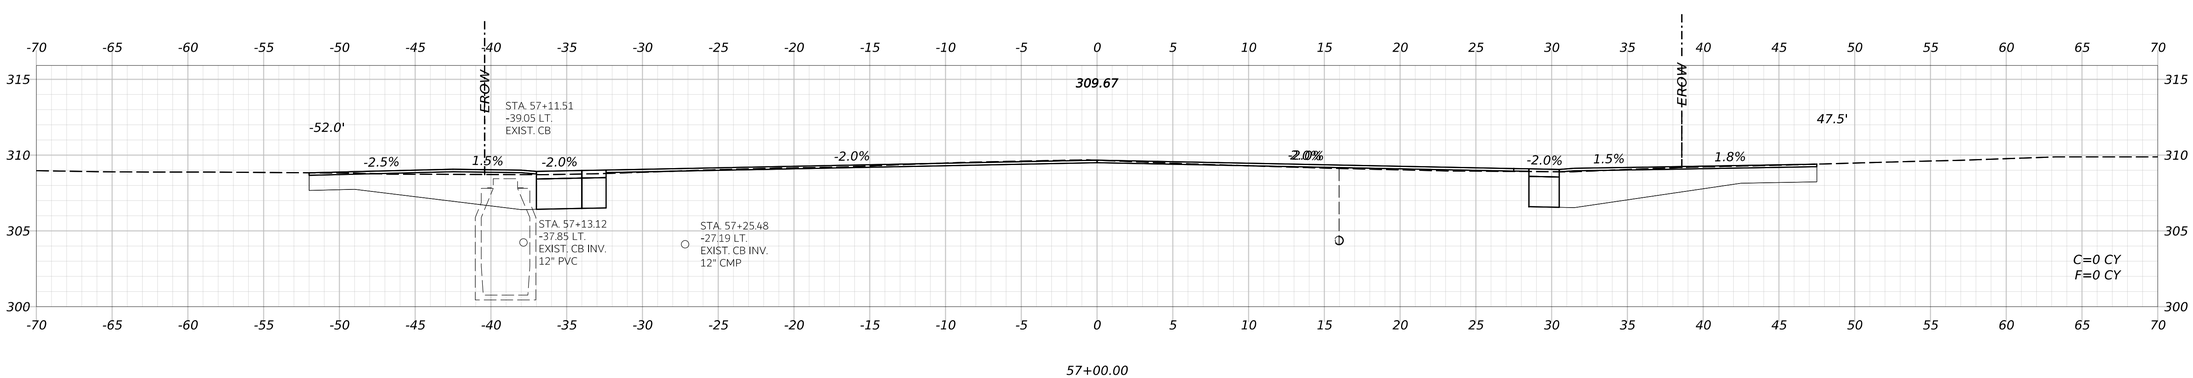

57+00.00

STATE OF MAINE
DEPARTMENT OF TRANSPORTATION

CAPITAL PROJECTS

WIN
26662.00

HIGHWAY PLANS

vhb

PROJ. MANAGER	ERNIE MARTIN		
DESIGN-DETAILED	JBD	BRT	11/11/2024
CHECKED-REVIEWED	ECF	JAG	11/11/2024
DESIGN2-DETAILED2			
DESIGN3-DETAILED3			
REVISIONS 1			
REVISIONS 2			
REVISIONS 3			
REVISIONS 4			
FIELD CHANGES			

WINDHAM
ROUTE 302

CROSS SECTIONS
(034 OF 75)

SHEET NUMBER


175

OF 322

Date: 11/11/2024

Username: BTOMIC

Filename: c:\bms\vhb-pw-01\dms97340\014_Xsect_Route302.dgn

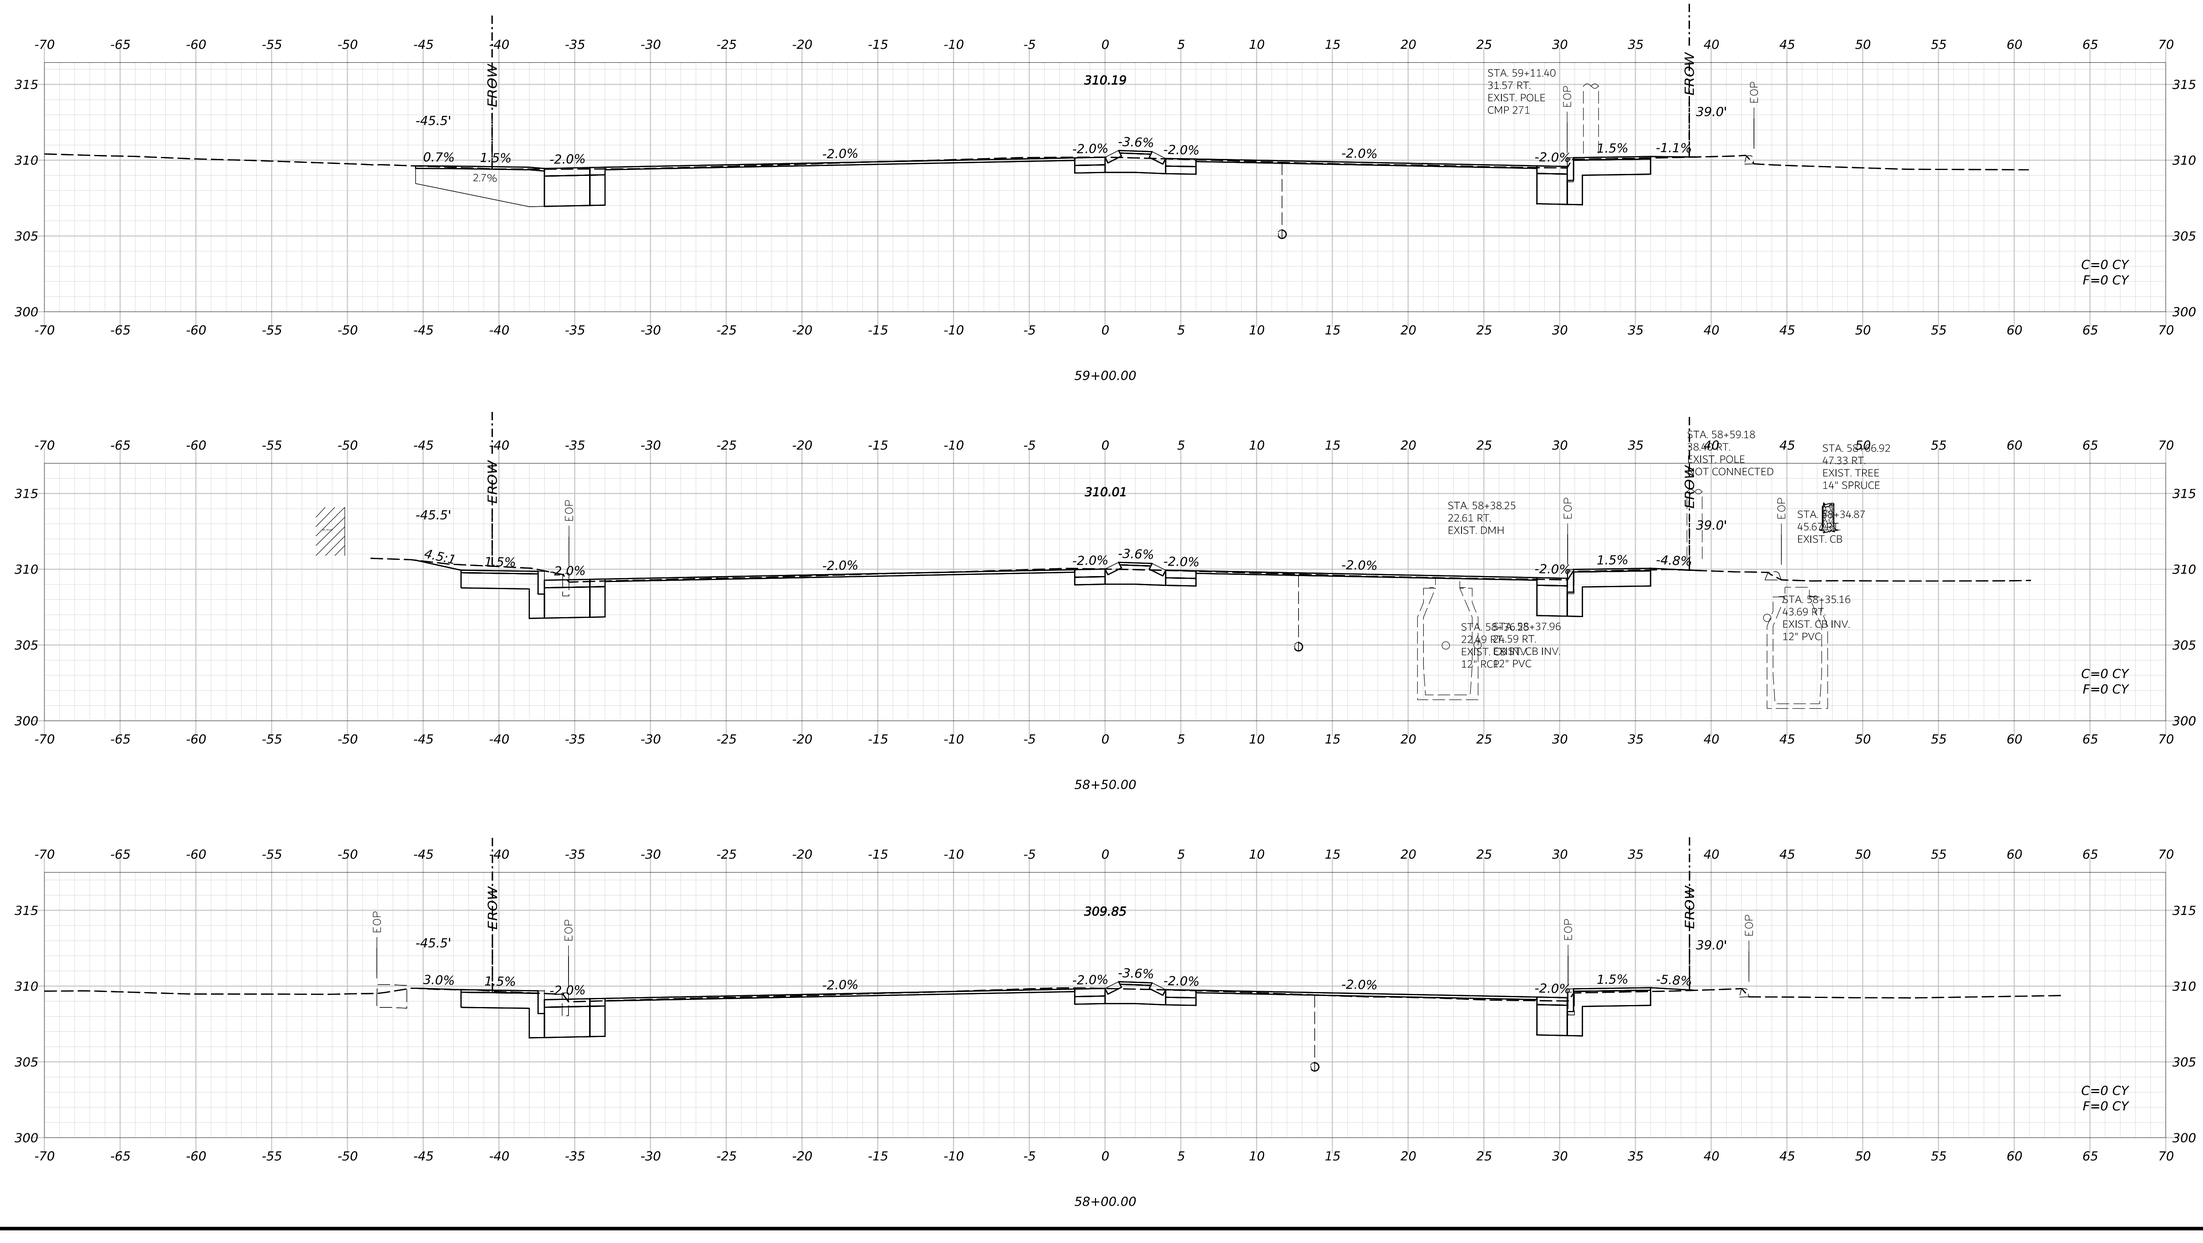

STATE OF MAINE
DEPARTMENT OF TRANSPORTATION

CAPITAL PROJECTS

WIN
26662.00

HIGHWAY PLANS

	ERNIE MARTIN	DATE
PROJ. MANAGER	ERNIE MARTIN	
DESIGN-DETAILED	JBD	11/11/2024
CHECKED-REVIEWED	ECF	11/11/2024
DESIGN2-DETAILED2		
DESIGN3-DETAILED3		
REVISIONS 1	BRT	11/11/2024
REVISIONS 2	AG	11/11/2024
REVISIONS 3		
REVISIONS 4		
FIELD CHANGES		

WINDHAM
ROUTE 302

CROSS SECTIONS
(035 OF 75)

SHEET NUMBER


176

OF 322


Date: 11/11/2024

Username: BTOMIC


Filename: c:\bms\vhb-pw-01\dms97340\014_Xsect_Route302.dgn

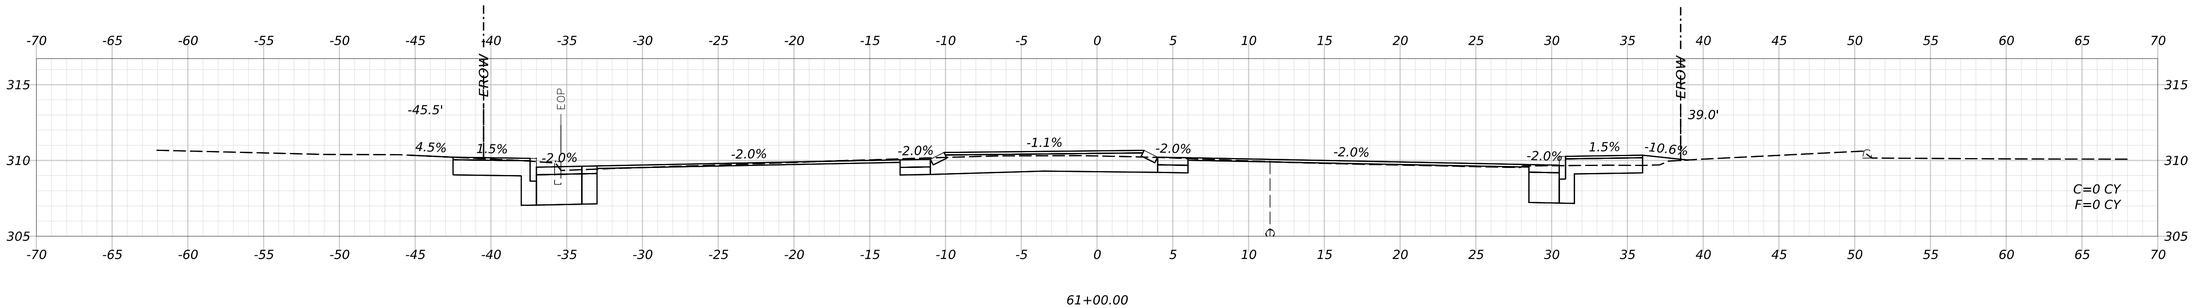


61+00.00

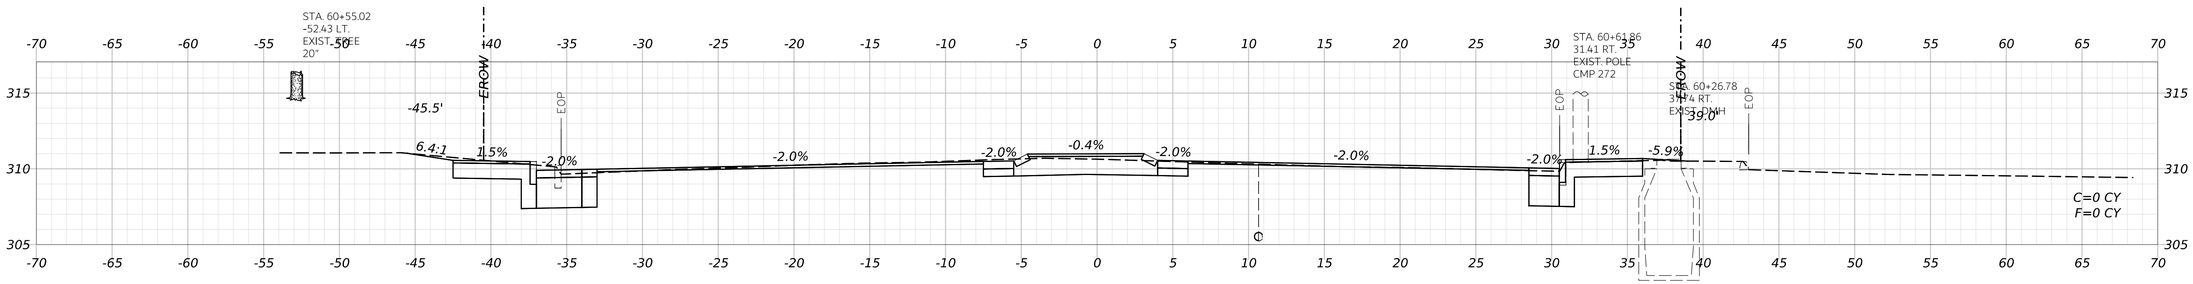

60+50.00

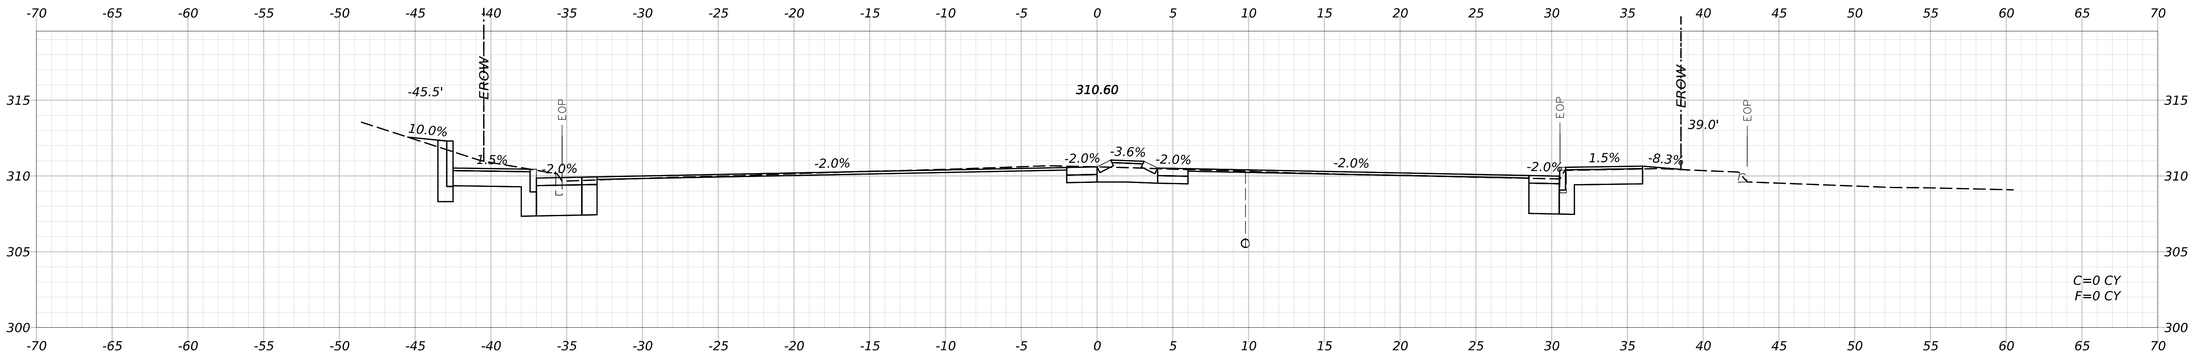

60+00.00

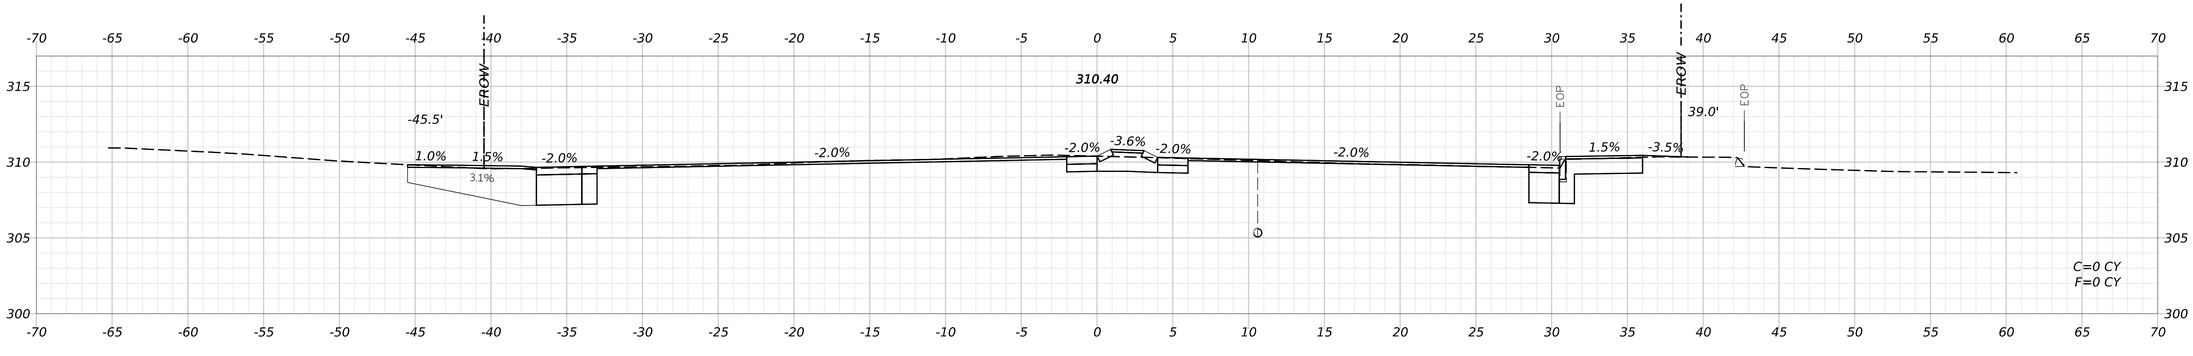

59+50.00

STATE OF MAINE
DEPARTMENT OF TRANSPORTATION

CAPITAL PROJECTS

WIN
26662.00

HIGHWAY PLANS

vhb

PROJ. MANAGER	ERNIE MARTIN		
DESIGNED-DETAILED	JBD	BRT	11/11/2024
CHECKED-REVIEWED	ECF	AG	11/11/2024
DESIGN2-DETAILED2			
DESIGN3-DETAILED3			
REVISIONS 1			
REVISIONS 2			
REVISIONS 3			
REVISIONS 4			
FIELD CHANGES			

WINDHAM
ROUTE 302

CROSS SECTIONS
(036 OF 75)

SHEET NUMBER


177

OF 322


Date: 11/11/2024

Username: BTOMIC


Filename: c:\bms\vhb-pw-01\dms97340\014_Xsect_Route302.dgn

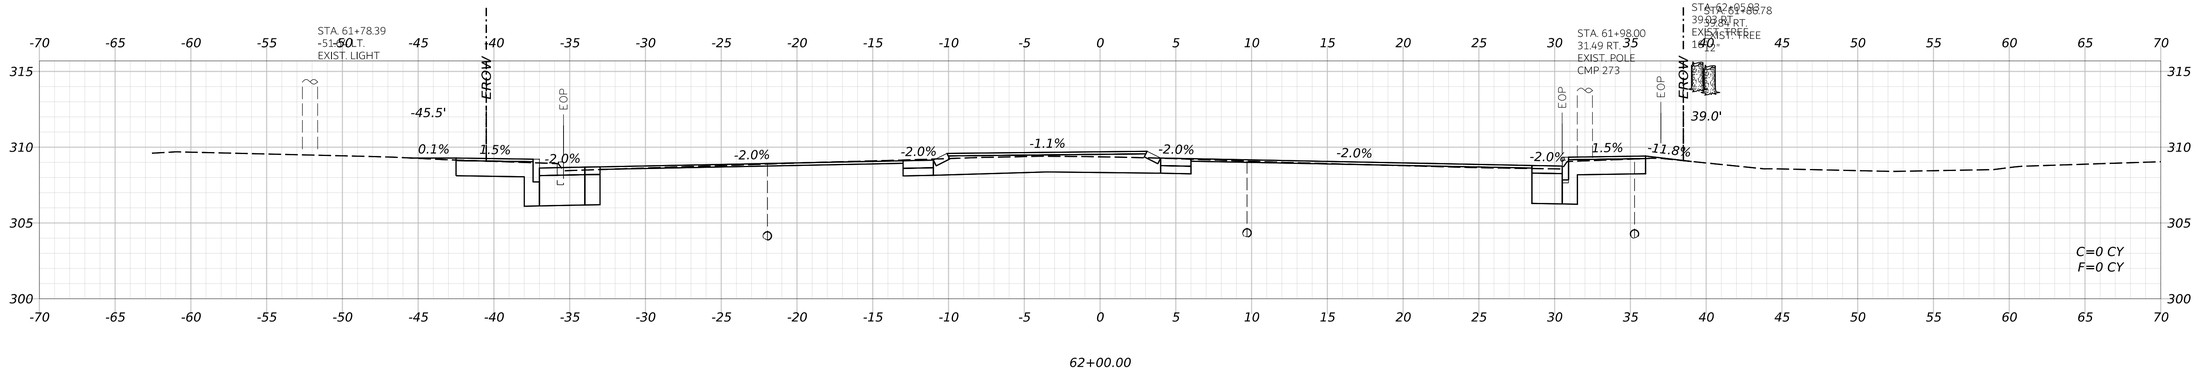


62+00.00

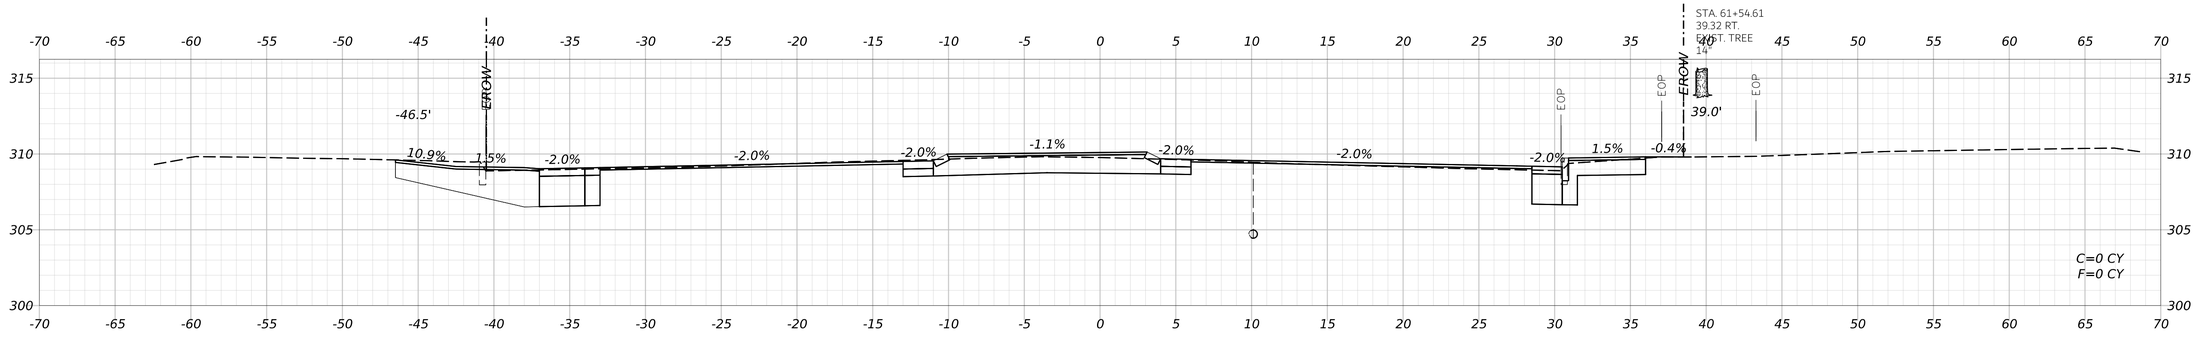

61+55.00

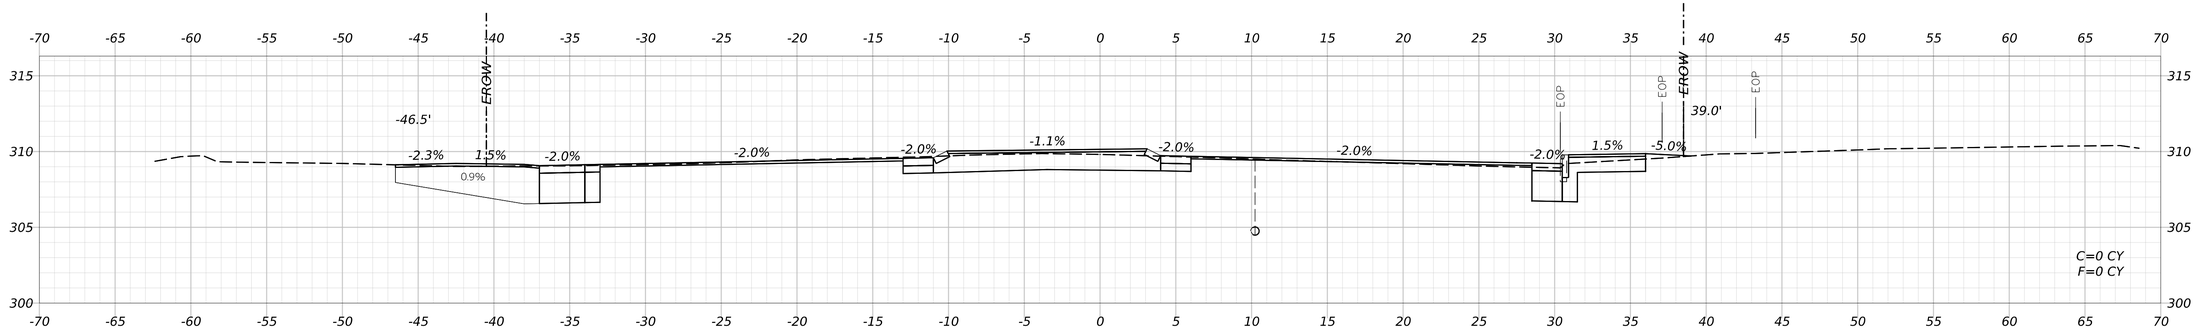

61+50.00

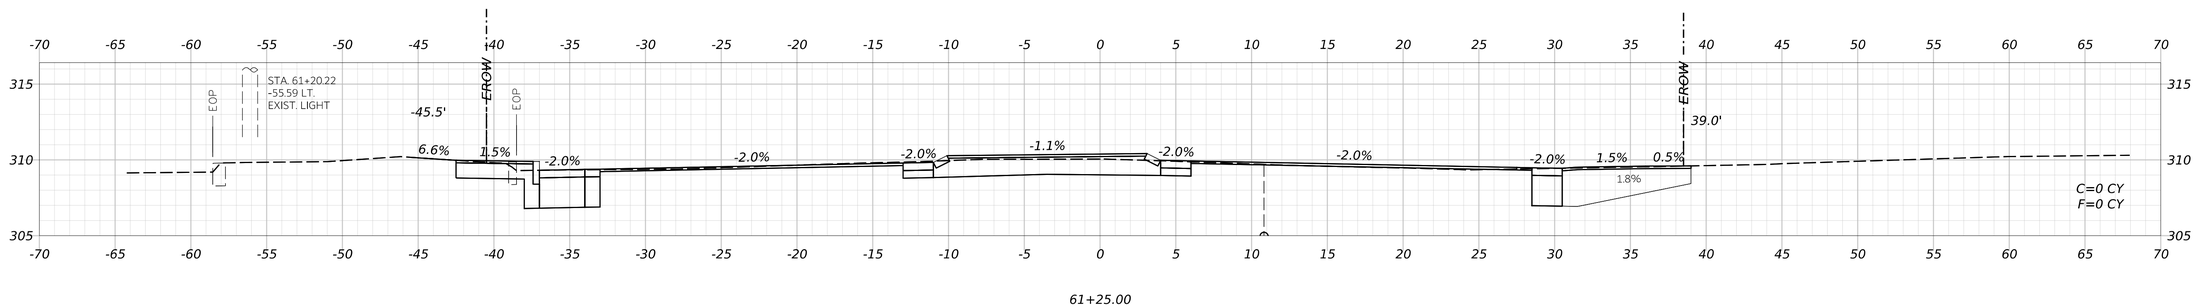

61+25.00

STATE OF MAINE
DEPARTMENT OF TRANSPORTATION

CAPITAL PROJECTS

WIN
26662.00

HIGHWAY PLANS

	BY	DATE
PROJ. MANAGER	ERNIE MARTIN	
DESIGN-DETAILED	JBD	11/11/2024
CHECKED-REVIEWED	BRT	11/11/2024
DESIGN2-DETAILED2	ECF	
DESIGN3-DETAILED3	AG	
REVISIONS 1		
REVISIONS 2		
REVISIONS 3		
REVISIONS 4		
FIELD CHANGES		

WINDHAM
ROUTE 302

CROSS SECTIONS
(037 OF 75)

SHEET NUMBER


178

OF 322


Date: 11/11/2024

Username: BTOMIC


Filename: c:\bms\vhb-pw-01\dms97340\014_Xsect_Route302.dgn

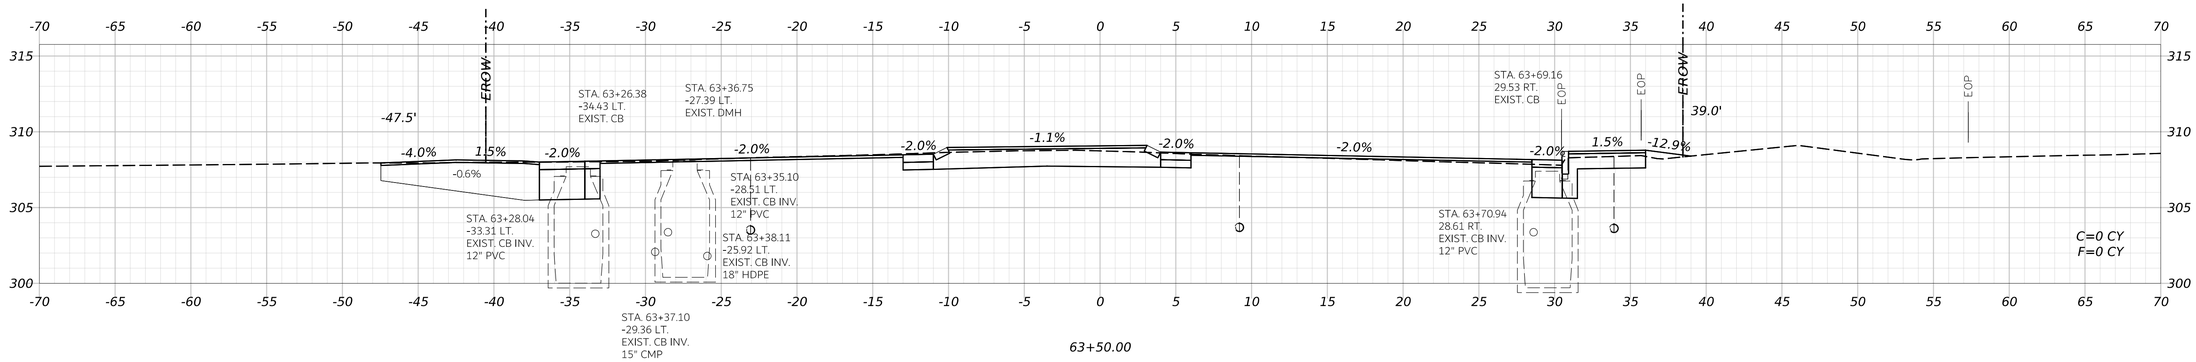


63+50.00

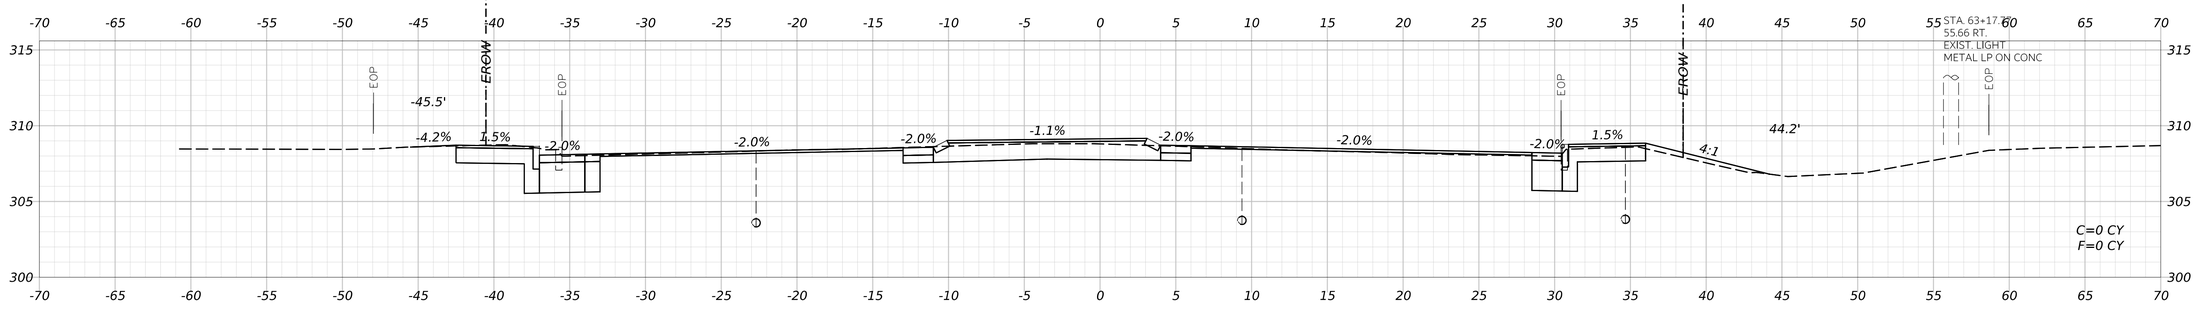

63+00.00

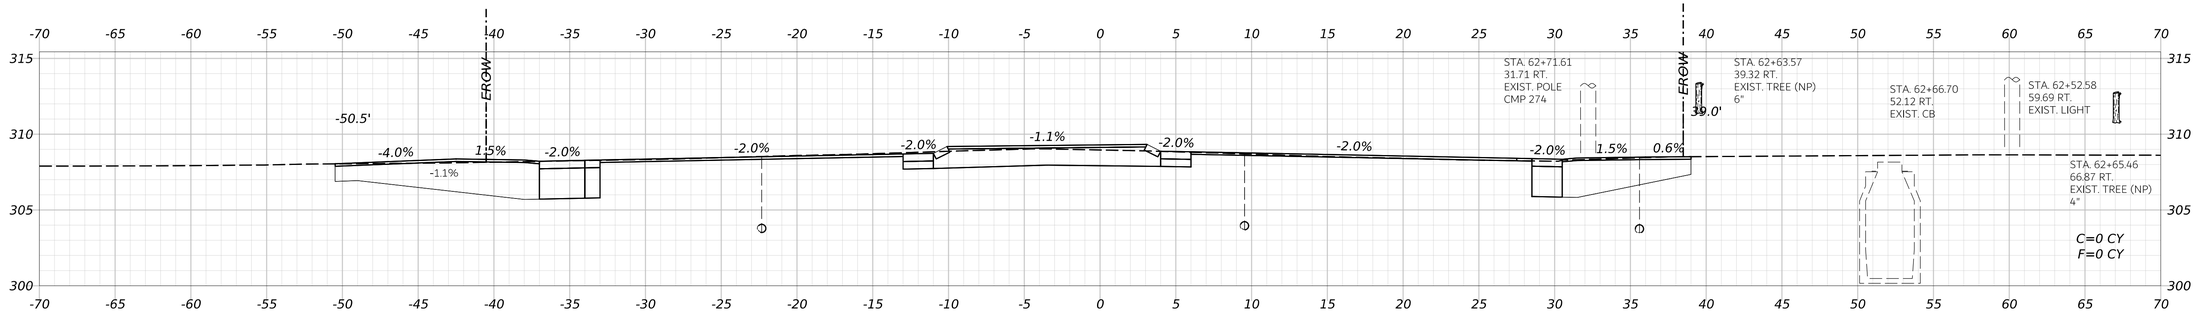

62+50.00

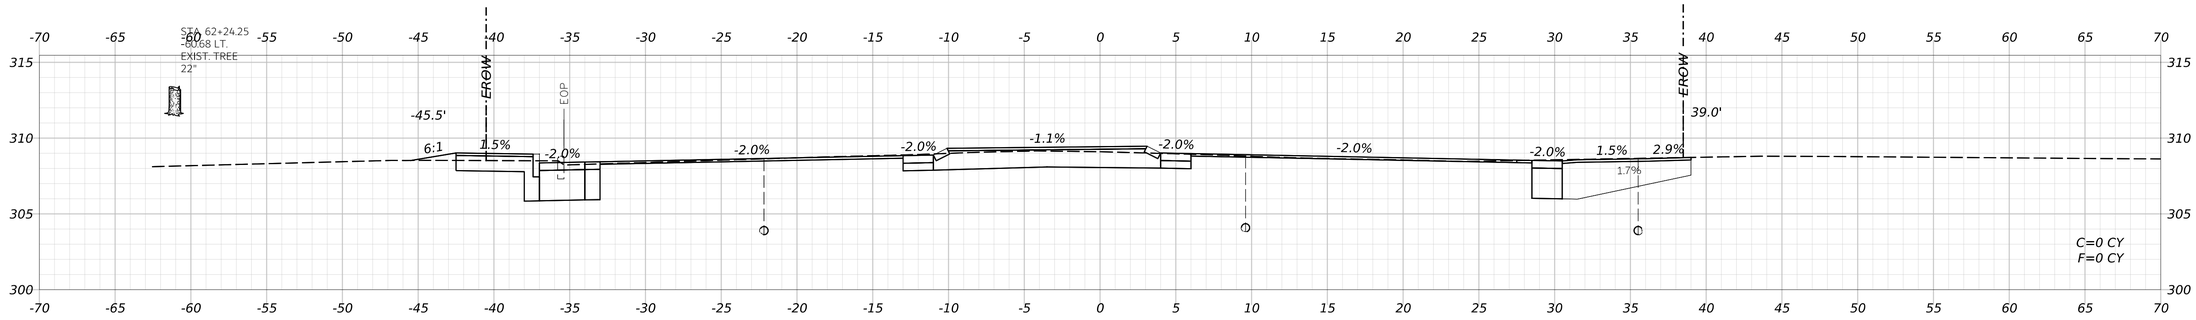

62+30.00

STATE OF MAINE
DEPARTMENT OF TRANSPORTATION

CAPITAL PROJECTS

WIN
26662.00

HIGHWAY PLANS

vhb

PROJ. MANAGER	ERNIE MARTIN		
DESIGN-DETAILED	JBD	BRT	11/11/2024
CHECKED-REVIEWED	ECF	AG	11/11/2024
DESIGN2-DETAILED2			
DESIGN3-DETAILED3			
REVISIONS 1			
REVISIONS 2			
REVISIONS 3			
REVISIONS 4			
FIELD CHANGES			

WINDHAM
ROUTE 302

CROSS SECTIONS
(038 OF 75)

SHEET NUMBER


179

OF 322

Date: 11/11/2024

Username: BTOMIC

Filename: c:\bms\vhb-pw-01\dms97340\014_Xsect_Route302.dgn

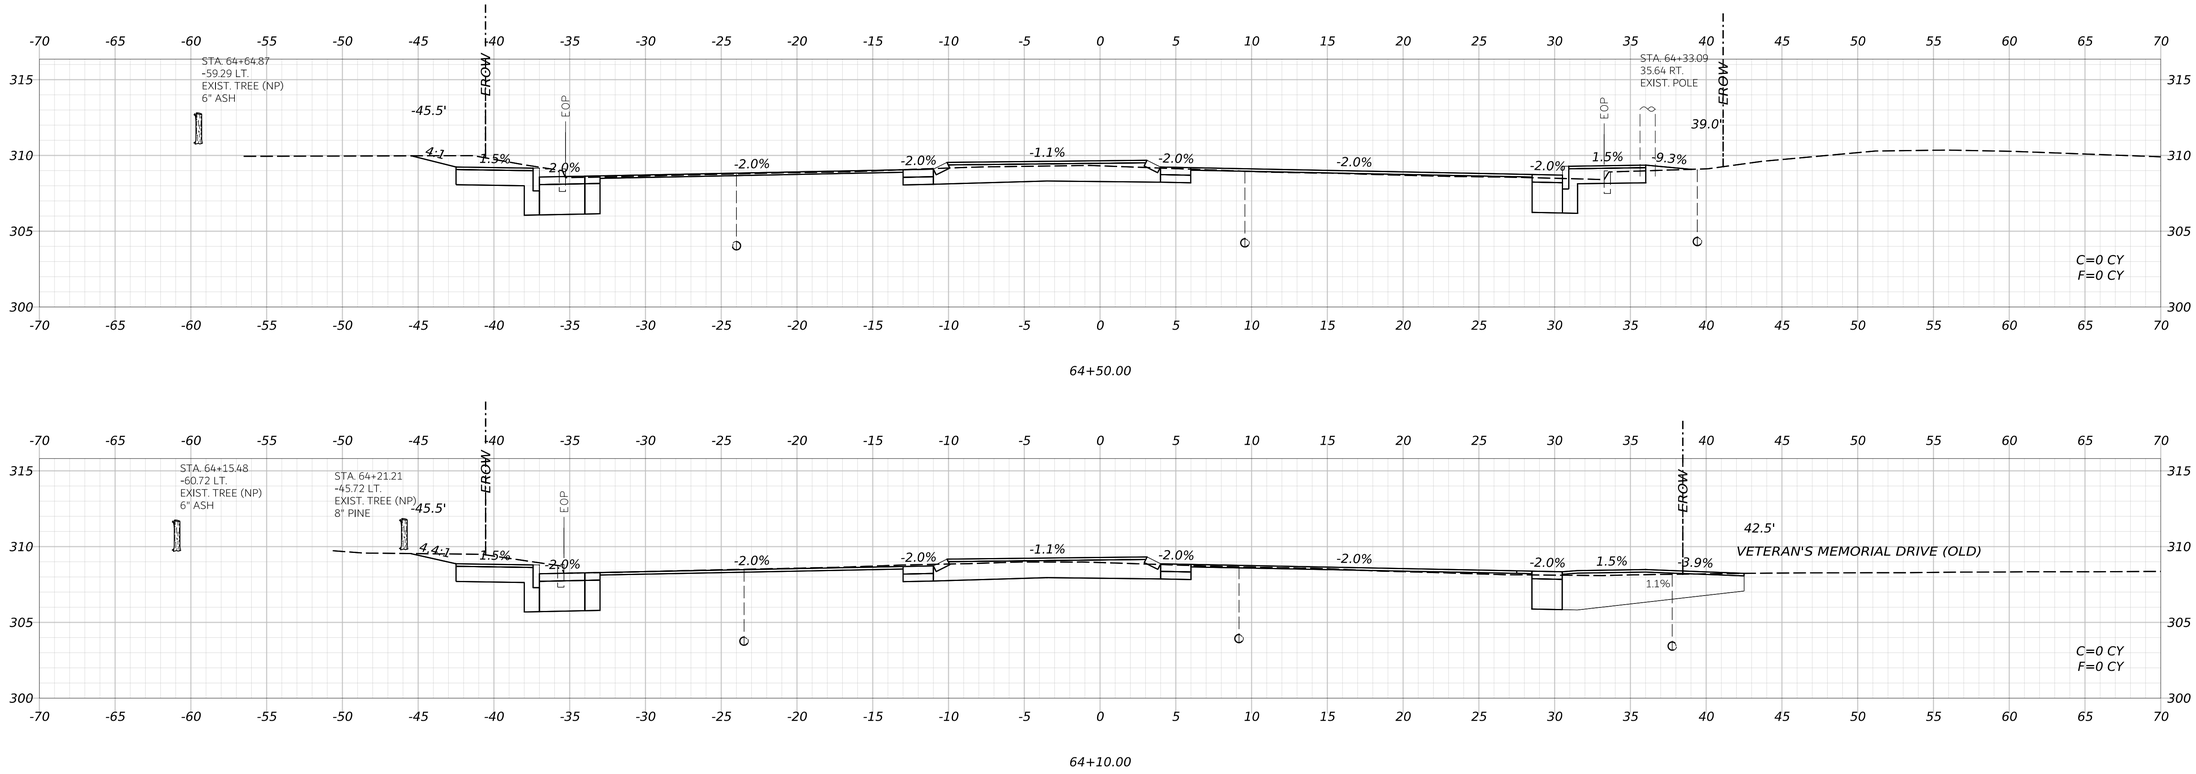

Date: 11/11/2024

Username: BTOMIC

Filename: c:\bms\vhb-pw-01\dms97340\014_Xsect_Route302.dgn

STATE OF MAINE
DEPARTMENT OF TRANSPORTATION

CAPITAL PROJECTS

WIN
26662.00

HIGHWAY PLANS

PROJ. MANAGER	ERNIE MARTIN		
DESIGN-DETAILED	JBD	BRT	11/11/2024
CHECKED-REVIEWED	ECF	AG	11/11/2024
DESIGN2-DETAILED2			
DESIGN3-DETAILED3			
REVISIONS 1			
REVISIONS 2			
REVISIONS 3			
REVISIONS 4			
FIELD CHANGES			


WINDHAM
ROUTE 302

CROSS SECTIONS
(039 OF 75)


SHEET NUMBER

180


OF 322

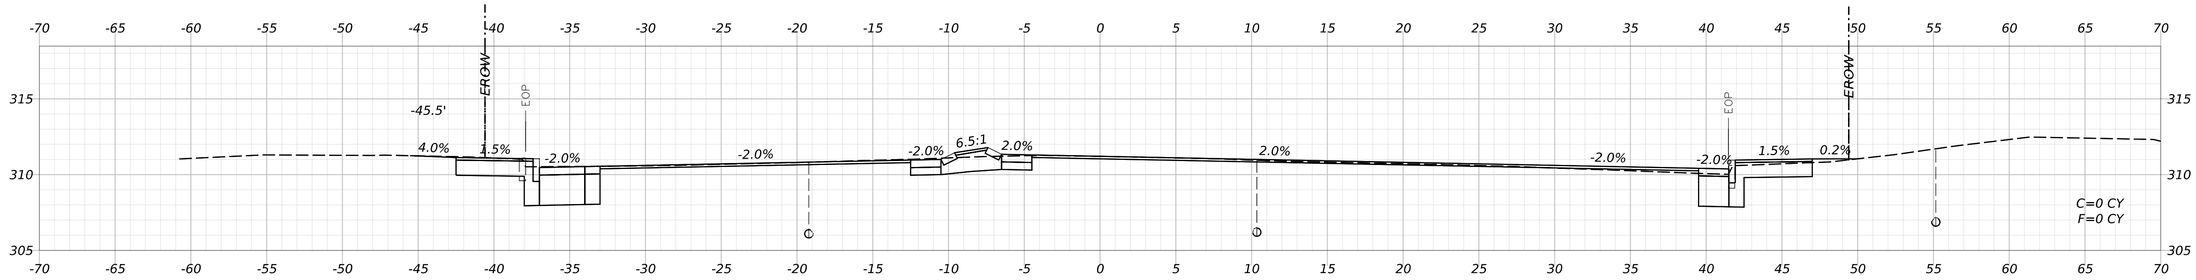


66+50.00

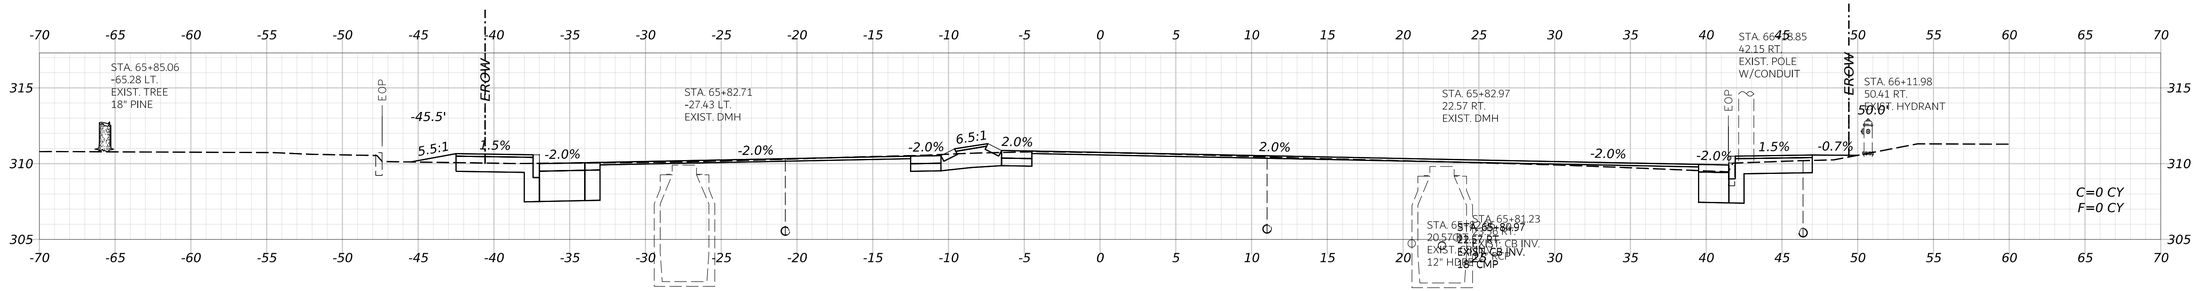

66+00.00

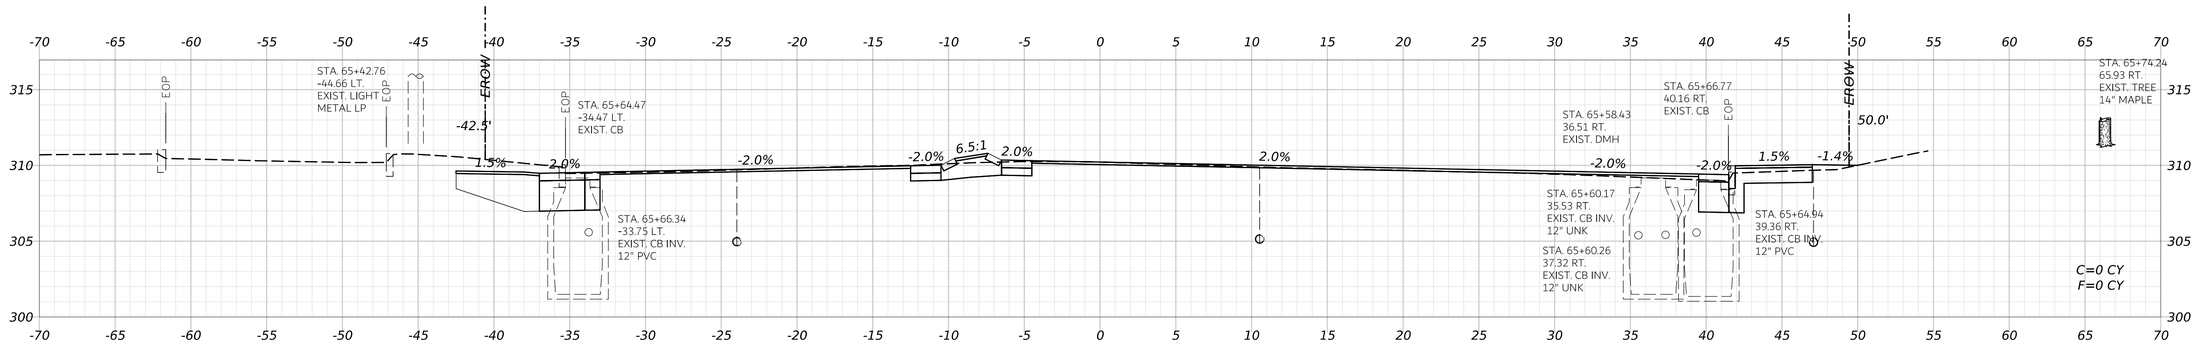

65+50.00

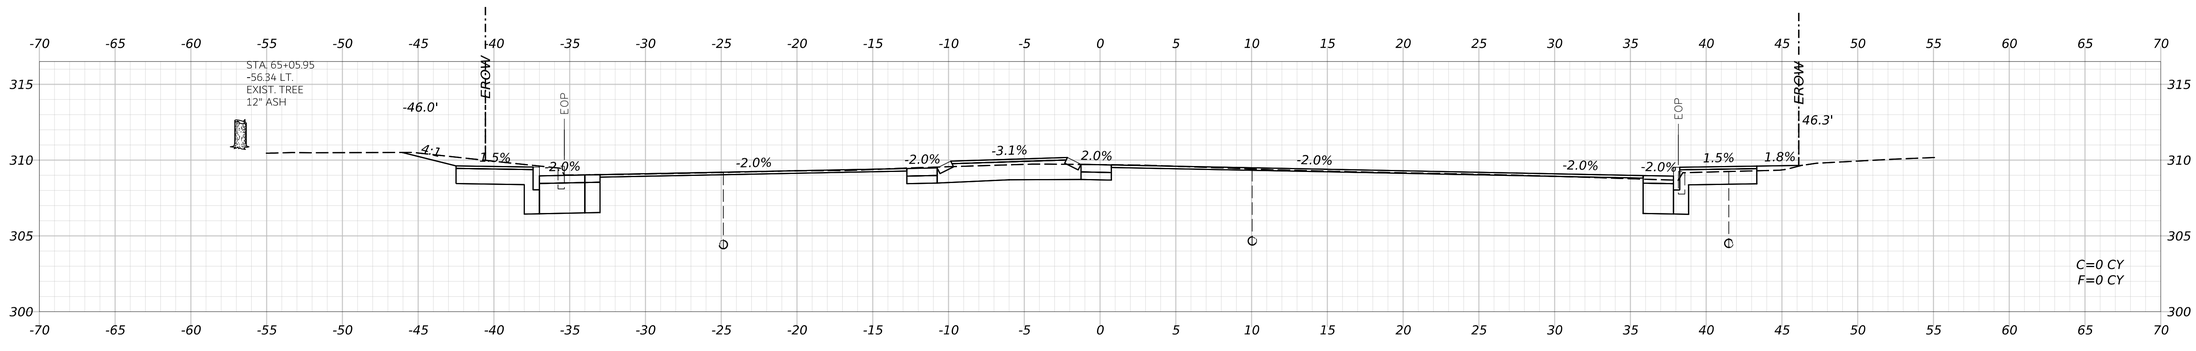

65+00.00

STATE OF MAINE
DEPARTMENT OF TRANSPORTATION

CAPITAL PROJECTS

WIN
26662.00

HIGHWAY PLANS

vhb

PROJ. MANAGER	ERNIE MARTIN		
DESIGN-DETAILED	JBD	BRT	11/11/2024
CHECKED-REVIEWED	ECF	AG	11/11/2024
DESIGN2-DETAILED2			
DESIGN3-DETAILED3			
REVISIONS 1			
REVISIONS 2			
REVISIONS 3			
REVISIONS 4			
FIELD CHANGES			

WINDHAM
ROUTE 302

CROSS SECTIONS
(040 OF 75)

SHEET NUMBER


181

OF 322

Date: 11/11/2024

Username: BTOMIC

Filename: c:\bms\vhb-pw-01\dms97340\014_Xsect_Route302.dgn

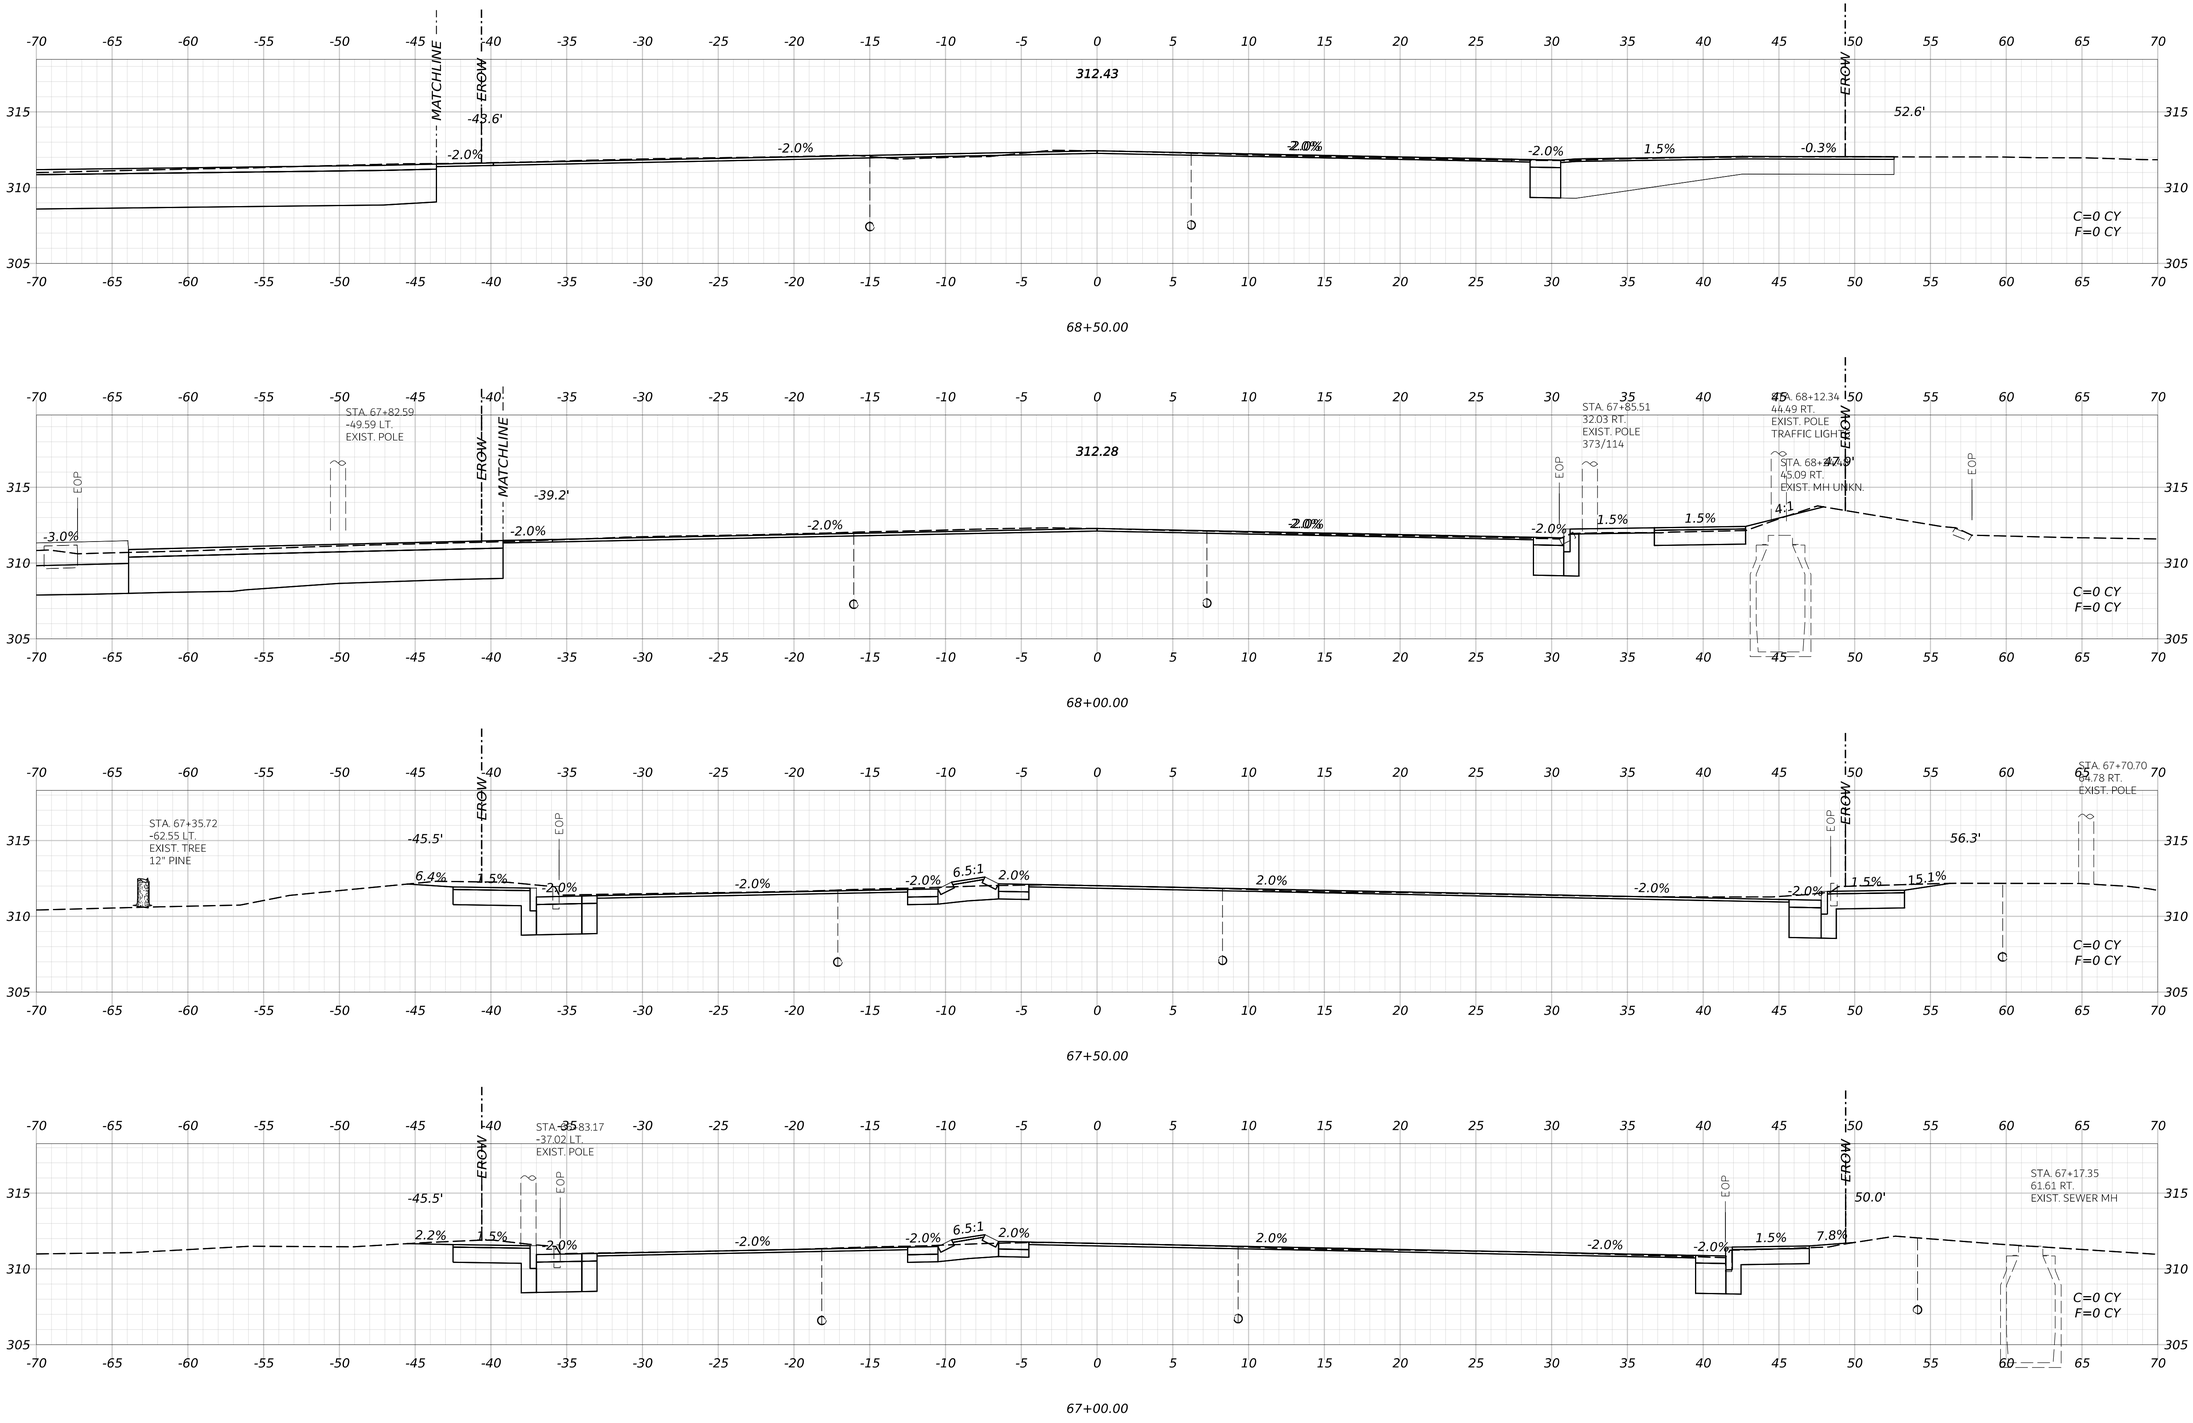

STATE OF MAINE
DEPARTMENT OF TRANSPORTATION

CAPITAL PROJECTS

WIN
26662.00

HIGHWAY PLANS

vhb

	ERNIE MARTIN	BY	DATE
PROJ MANAGER			
DESIGN-DETAILED	JBD	BRT	11/11/2024
CHECKED-REVIEWED	ECF	AG	11/11/2024
DESIGN2-DETAILED2			
DESIGN3-DETAILED3			
REVISIONS 1			
REVISIONS 2			
REVISIONS 3			
REVISIONS 4			
FIELD CHANGES			

WINDHAM
ROUTE 302

CROSS SECTIONS
(041 OF 75)

SHEET NUMBER


182

OF 322

Date: 11/11/2024

Username: BTOMIC

Filename: c:\bms\vhb-pw-01\dms97340\014_Xsect_Route302.dgn

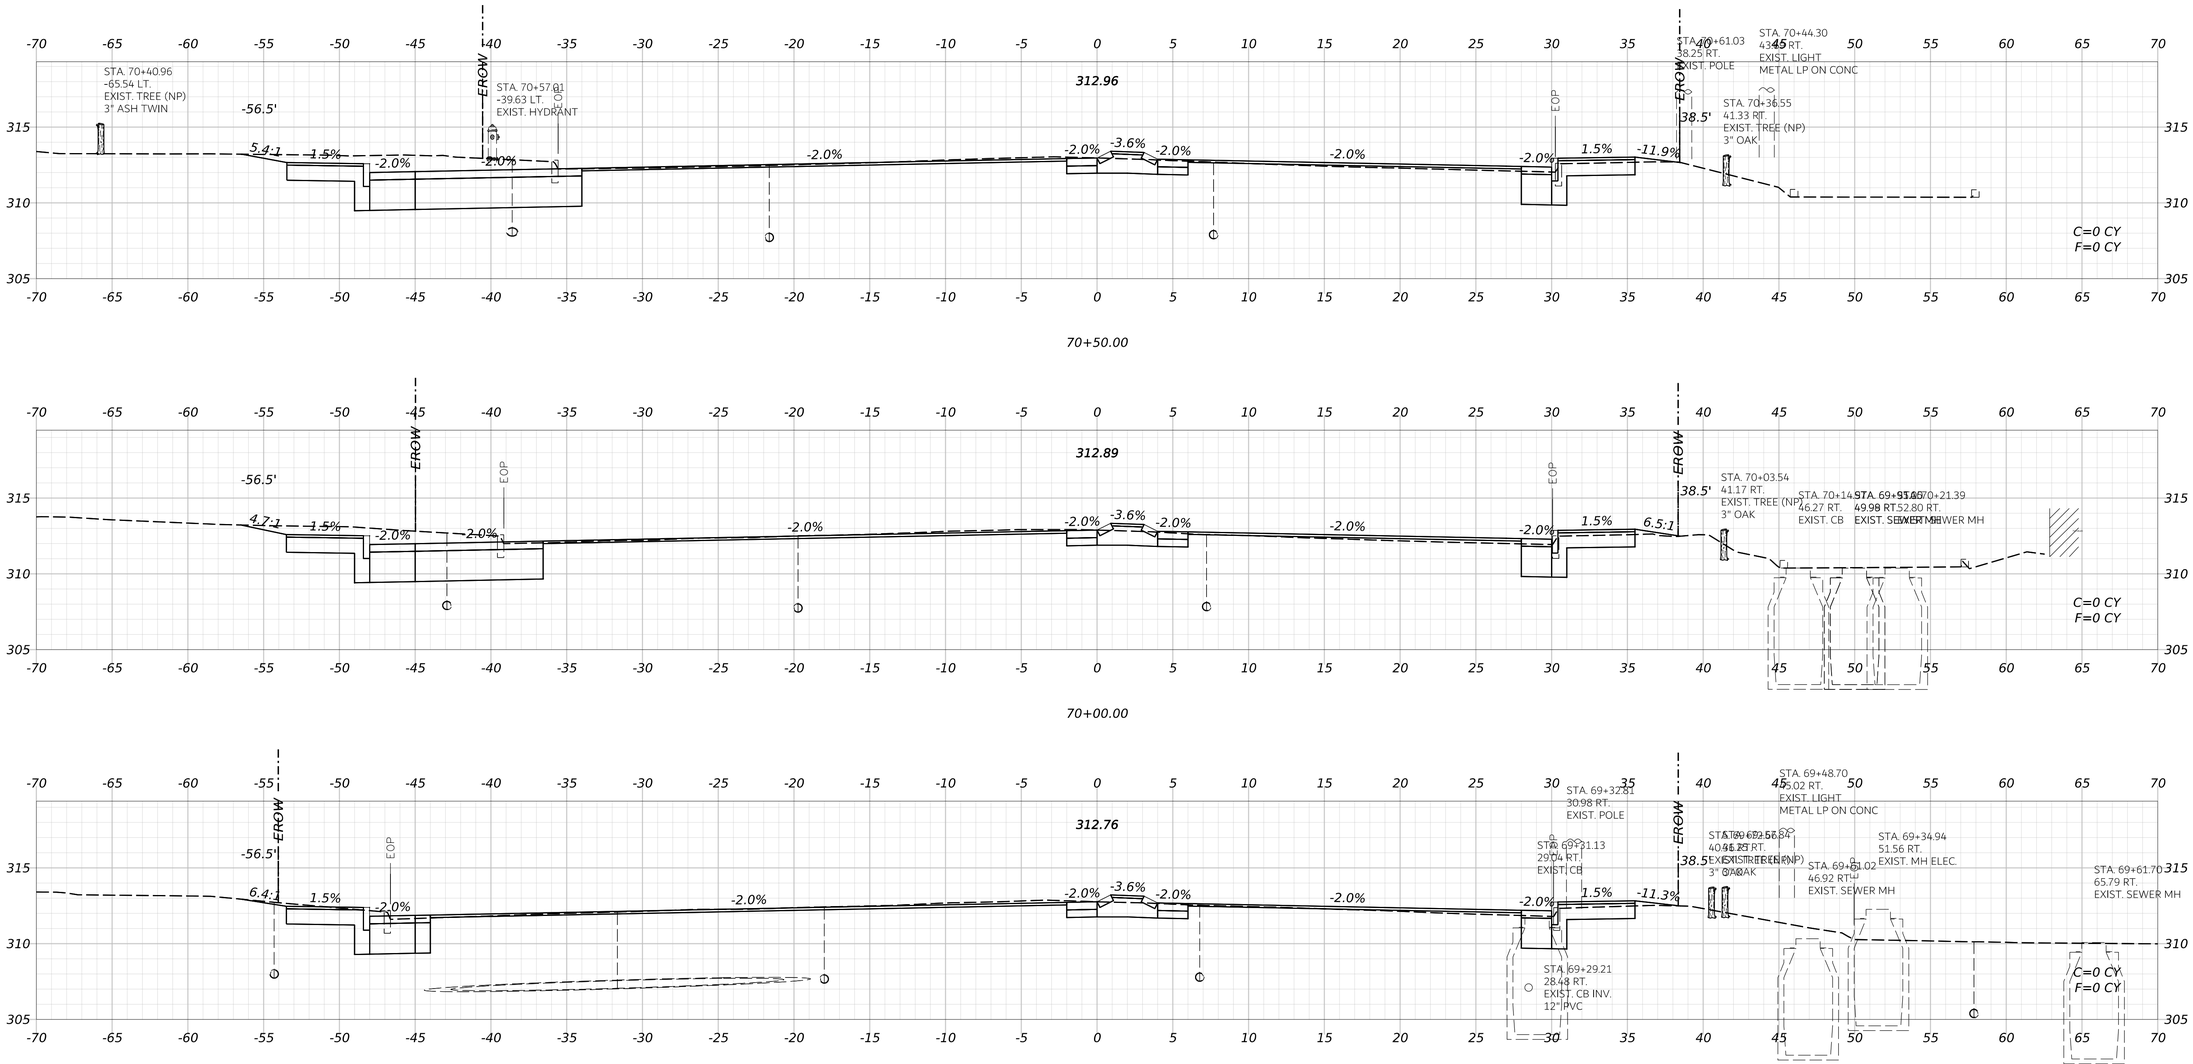

STATE OF MAINE
DEPARTMENT OF TRANSPORTATION

CAPITAL PROJECTS

WIN
26662.00

HIGHWAY PLANS

vhb

PROJ. MANAGER	ERNIE MARTIN		
DESIGN-DETAILED	JBD	BRT	11/11/2024
CHECKED-REVIEWED	ECF	AG	11/11/2024
DESIGN2-DETAILED2			
DESIGN3-DETAILED3			
REVISIONS 1			
REVISIONS 2			
REVISIONS 3			
REVISIONS 4			
FIELD CHANGES			

WINDHAM
ROUTE 302

CROSS SECTIONS
(042 OF 75)

SHEET NUMBER


183

OF 322

Date: 11/11/2024

Username: BTOMIC

Filename: c:\bms\vhb-pw-01\dms97340\014_Xsect_Route302.dgn

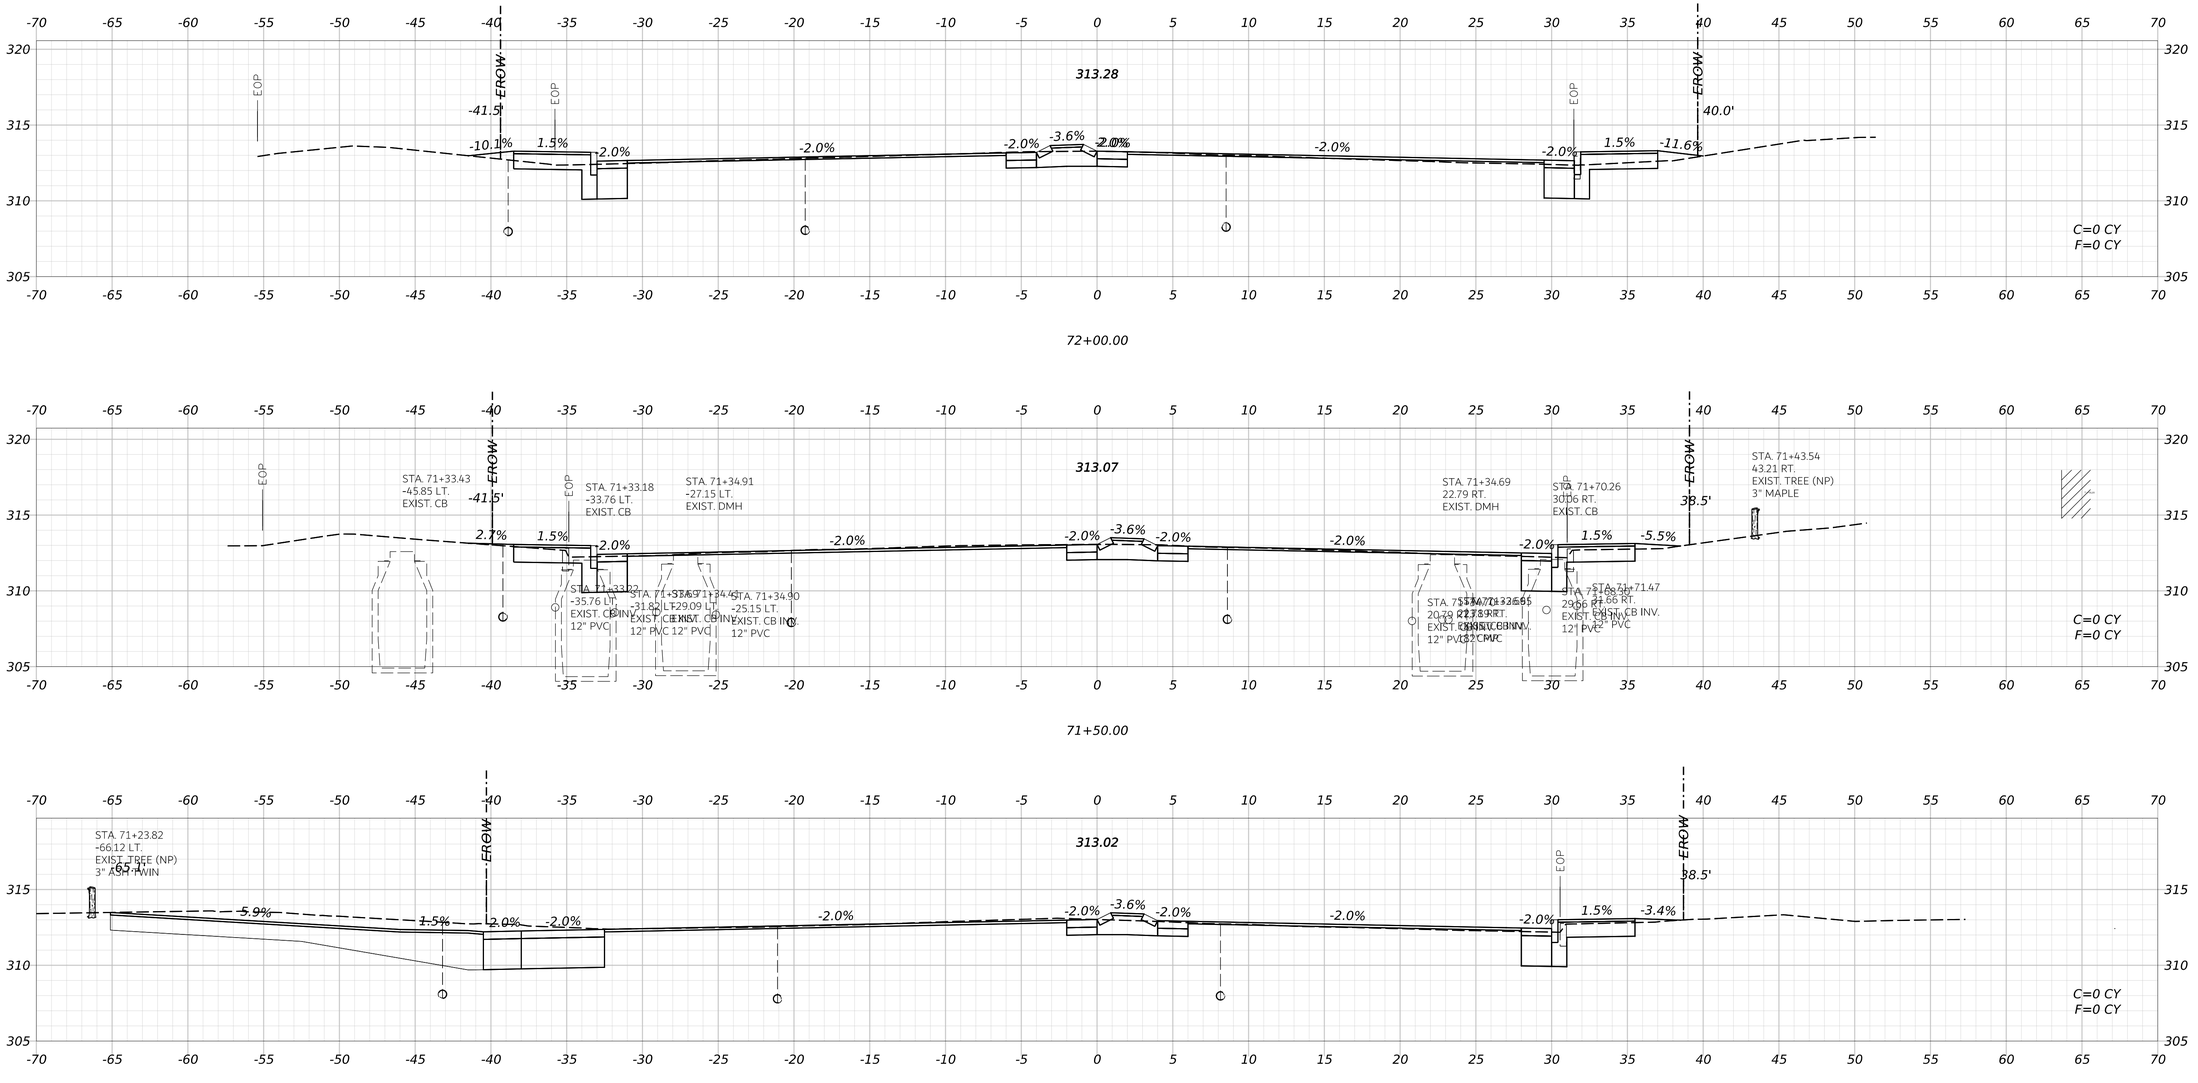

STATE OF MAINE
DEPARTMENT OF TRANSPORTATION

CAPITAL PROJECTS

WIN
26662.00

HIGHWAY PLANS

vhb

	ERNIE MARTIN	BY	DATE
PROJ. MANAGER	ERNIE MARTIN		
DESIGN-DETAILED	JBD	BRT	11/11/2024
CHECKED-REVIEWED	ECF	AG	11/11/2024
DESIGN2-DETAILED2			
DESIGN3-DETAILED3			
REVISIONS 1			
REVISIONS 2			
REVISIONS 3			
REVISIONS 4			
FIELD CHANGES			

WINDHAM
ROUTE 302

CROSS SECTIONS
(043 OF 75)

SHEET NUMBER


184

OF 322


Date: 11/11/2024

Username: BTOMIC


Filename: c:\bms\vhb-pw-01\dms97340\014_Xsect_Route302.dgn

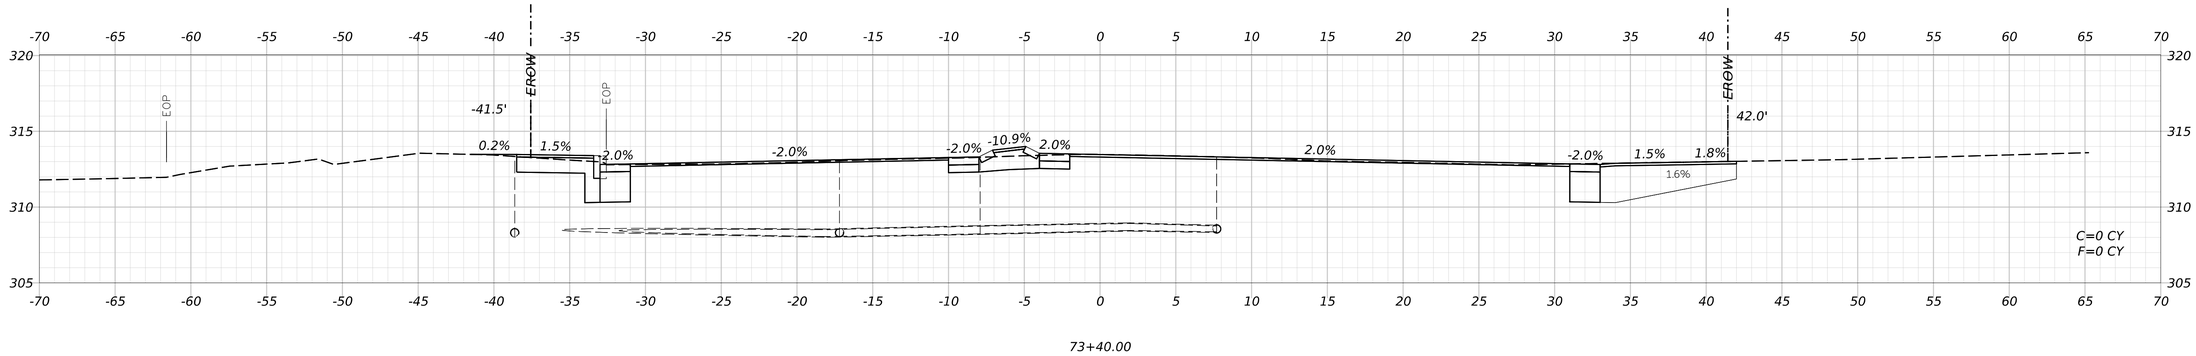


73+40.00

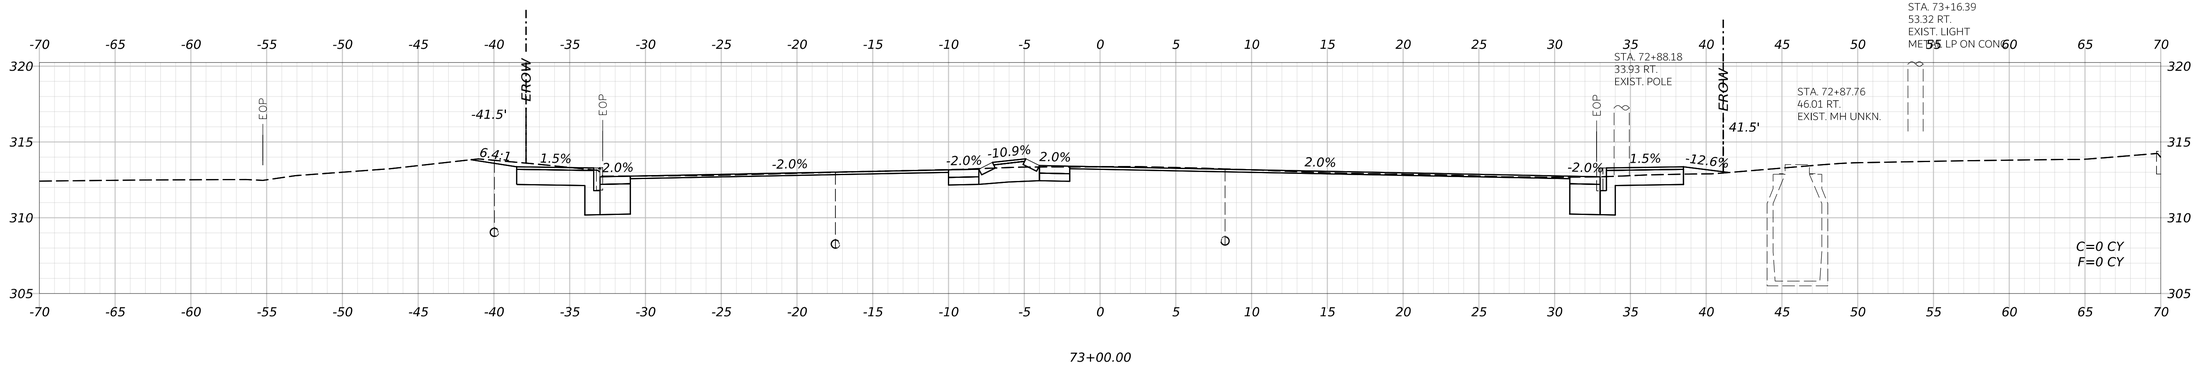

73+00.00

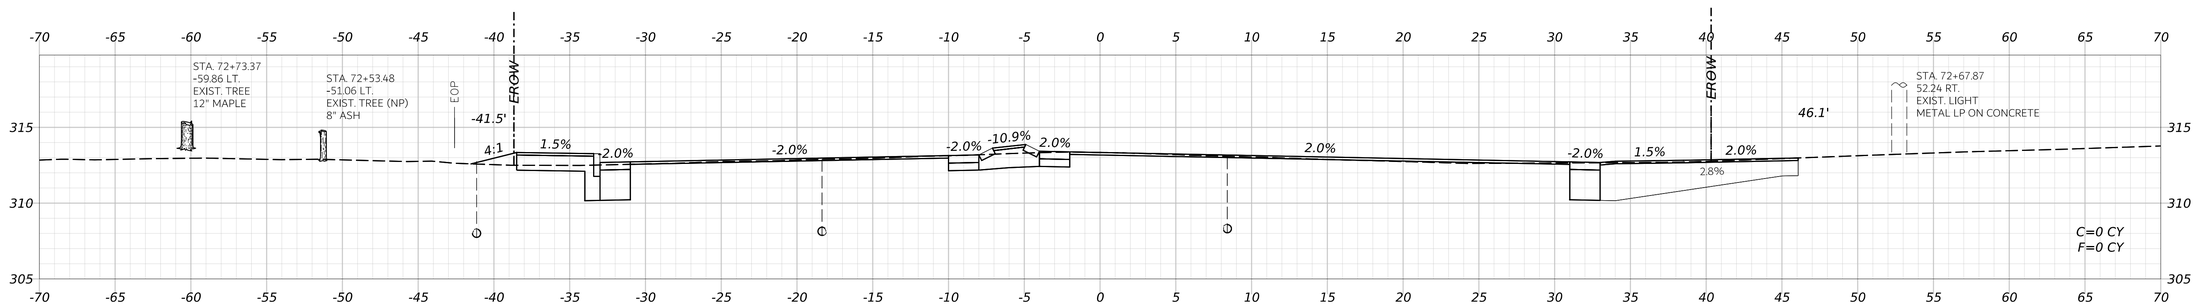

72+50.00

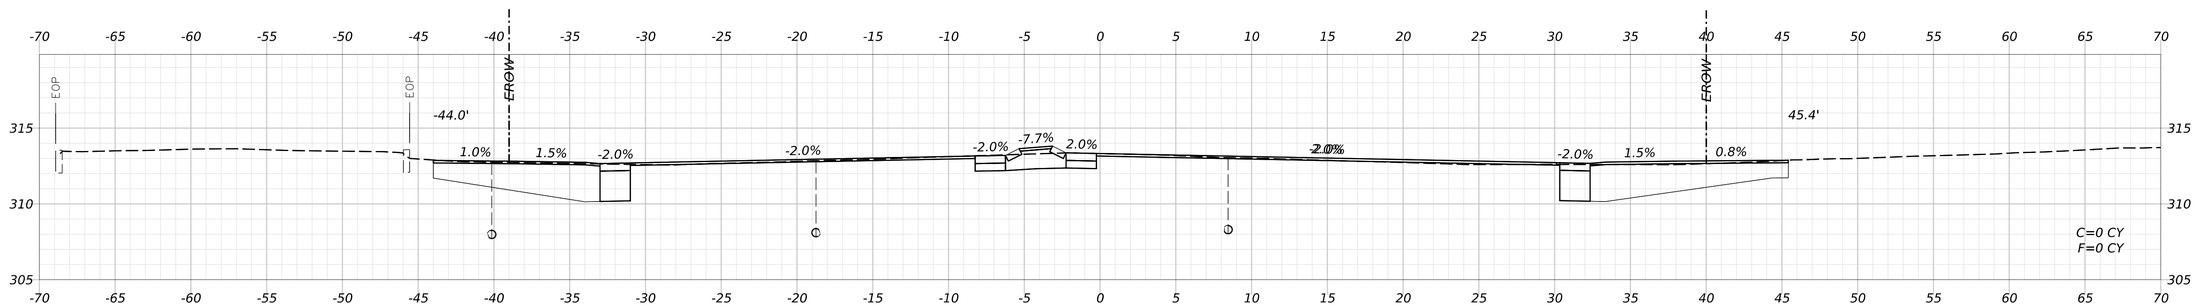

72+28.00

STATE OF MAINE
DEPARTMENT OF TRANSPORTATION

CAPITAL PROJECTS

WIN
26662.00

HIGHWAY PLANS

PROJ. MANAGER	ERNIE MARTIN		
DESIGN-DETAILED	JBD	BRT	11/11/2024
CHECKED-REVIEWED	ECF	AG	11/11/2024
DESIGN2-DETAILED2			
DESIGN3-DETAILED3			
REVISIONS 1			
REVISIONS 2			
REVISIONS 3			
REVISIONS 4			
FIELD CHANGES			

WINDHAM
ROUTE 302

CROSS SECTIONS
(044 OF 75)

SHEET NUMBER


185

OF 322

Date: 11/11/2024

Username: BTOMIC

Filename: c:\bms\vhb-pw-01\dms97340\014_Xsect_Route302.dgn

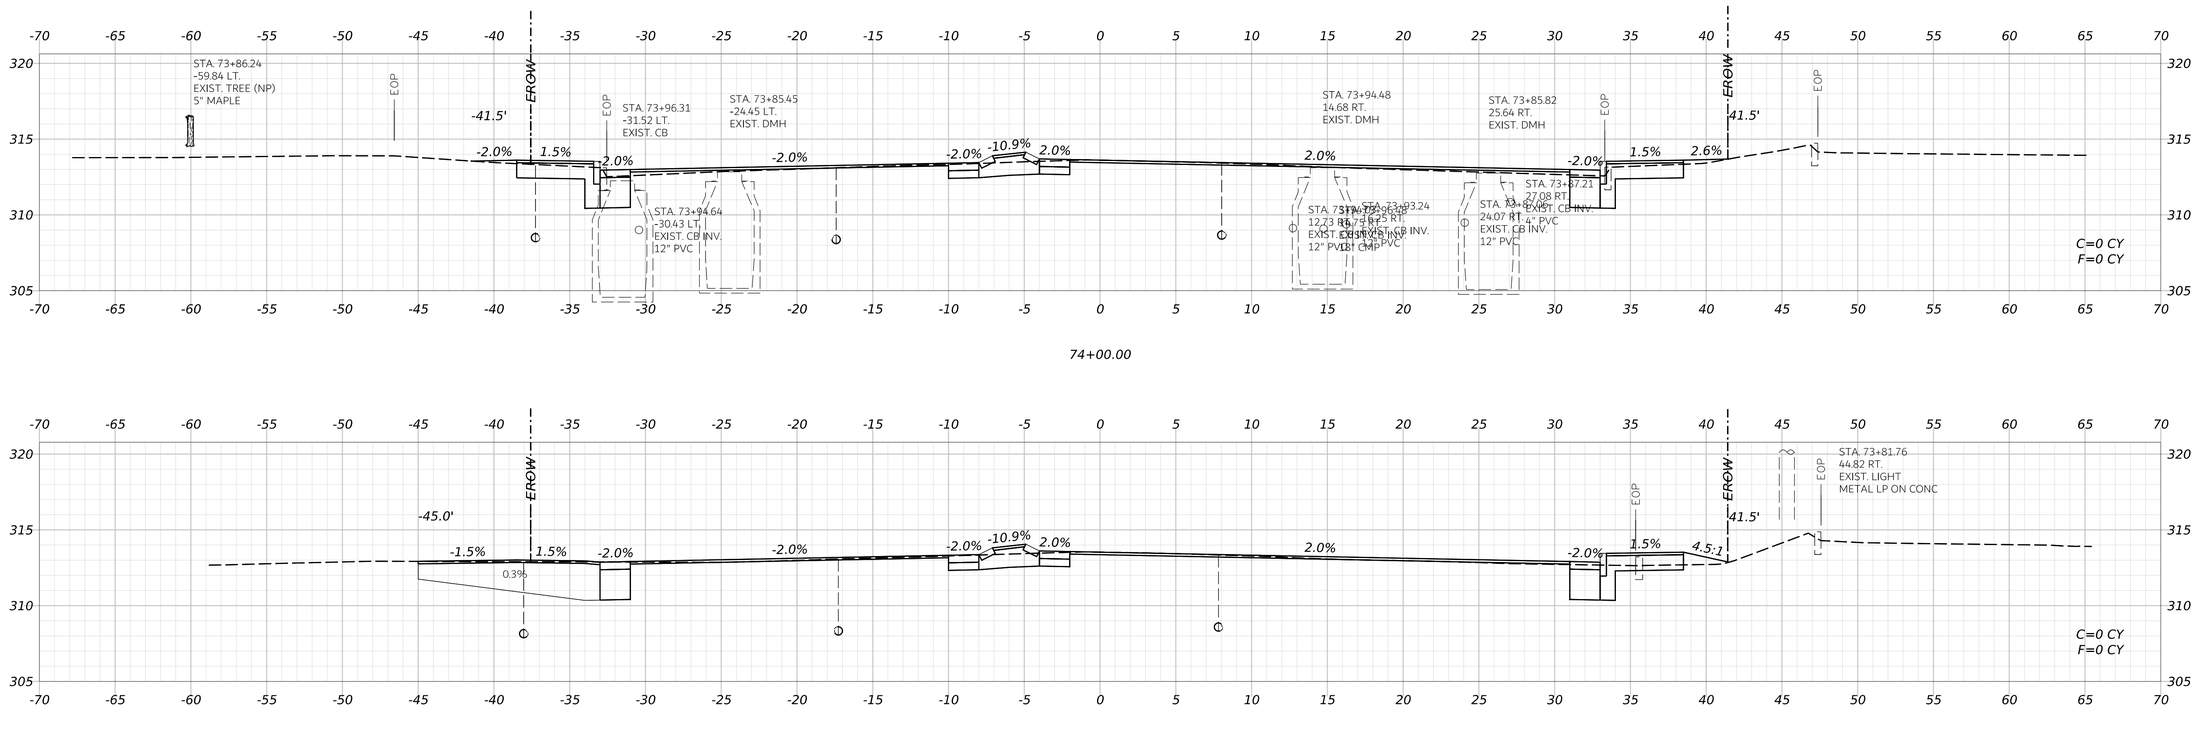

STATE OF MAINE
DEPARTMENT OF TRANSPORTATION

CAPITAL PROJECTS

WIN
26662.00

HIGHWAY PLANS

PROJ. MANAGER	ERNIE MARTIN		
DESIGN-DETAILED	JBD	BRT	11/11/2024
CHECKED-REVIEWED	ECF	AG	11/11/2024
DESIGN2-DETAILED2			
DESIGN3-DETAILED3			
REVISIONS 1			
REVISIONS 2			
REVISIONS 3			
REVISIONS 4			
FIELD CHANGES			

WINDHAM
ROUTE 302

CROSS SECTIONS
(045 OF 75)

SHEET NUMBER


186


OF 322


Date: 11/11/2024

Username: BTOMIC

Filename: c:\bms\vhb-pw-01\dms97340\014_Xsect_Route302.dgn

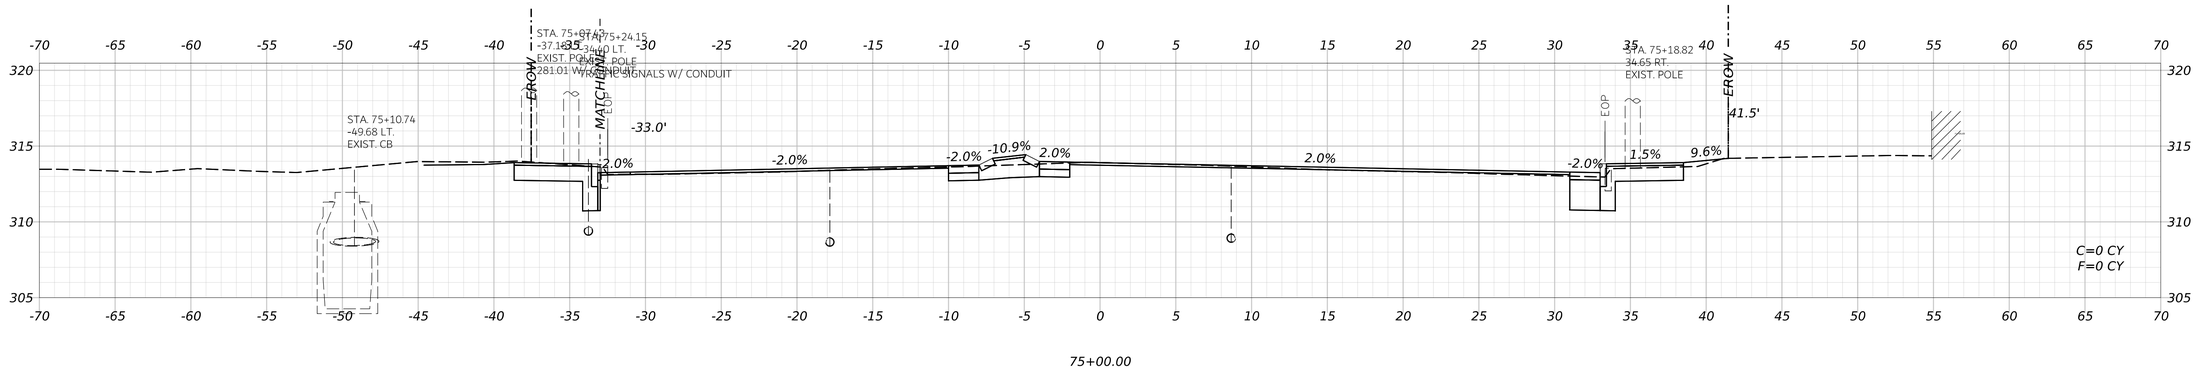

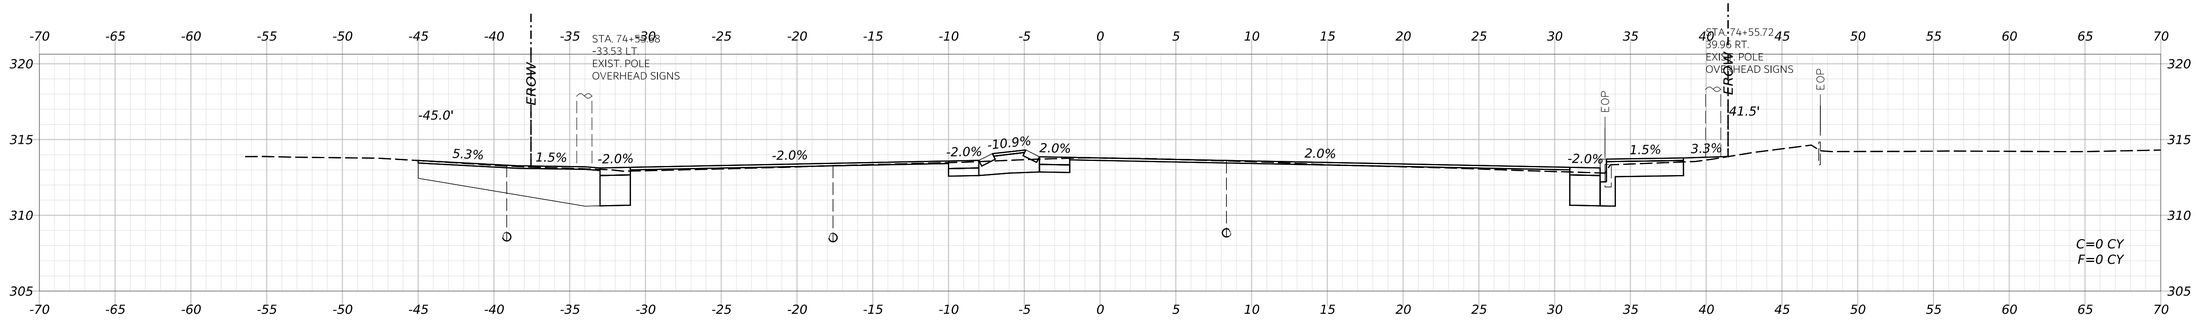

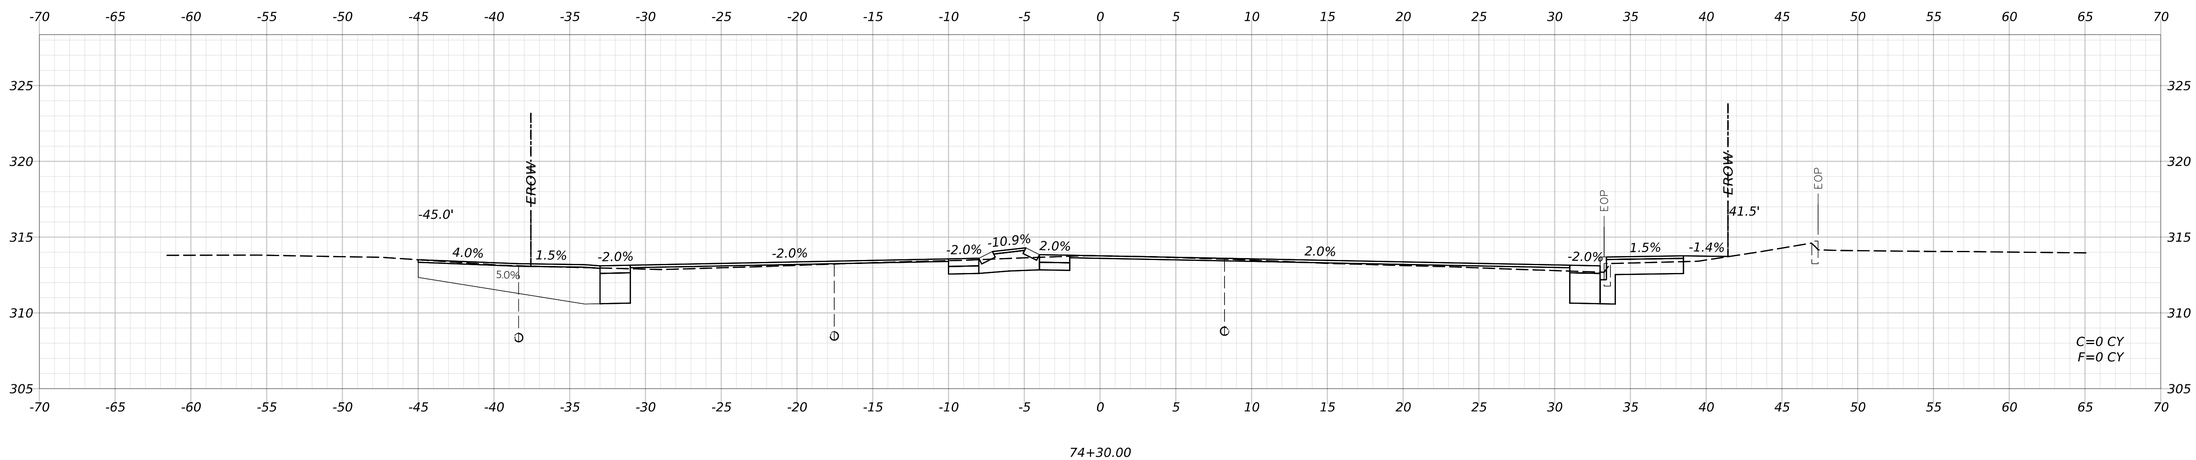

STATE OF MAINE
DEPARTMENT OF TRANSPORTATION

CAPITAL PROJECTS

WIN
26662.00

HIGHWAY PLANS

	ERNIE MARTIN	BY	DATE
PROJ. MANAGER	ERNIE MARTIN		
DESIGN-DETAILED	JBD	BRT	11/11/2024
CHECKED-REVIEWED	ECF	AG	11/11/2024
DESIGN2-DETAILED2			
DESIGN3-DETAILED3			
REVISIONS 1			
REVISIONS 2			
REVISIONS 3			
REVISIONS 4			
FIELD CHANGES			

WINDHAM
ROUTE 302

CROSS SECTIONS
(046 OF 75)

SHEET NUMBER


187

OF 322


Date: 11/11/2024

Username: BTOMIC


Filename: c:\bms\vhb-pw-01\dms97340\014_Xsect_Route302.dgn

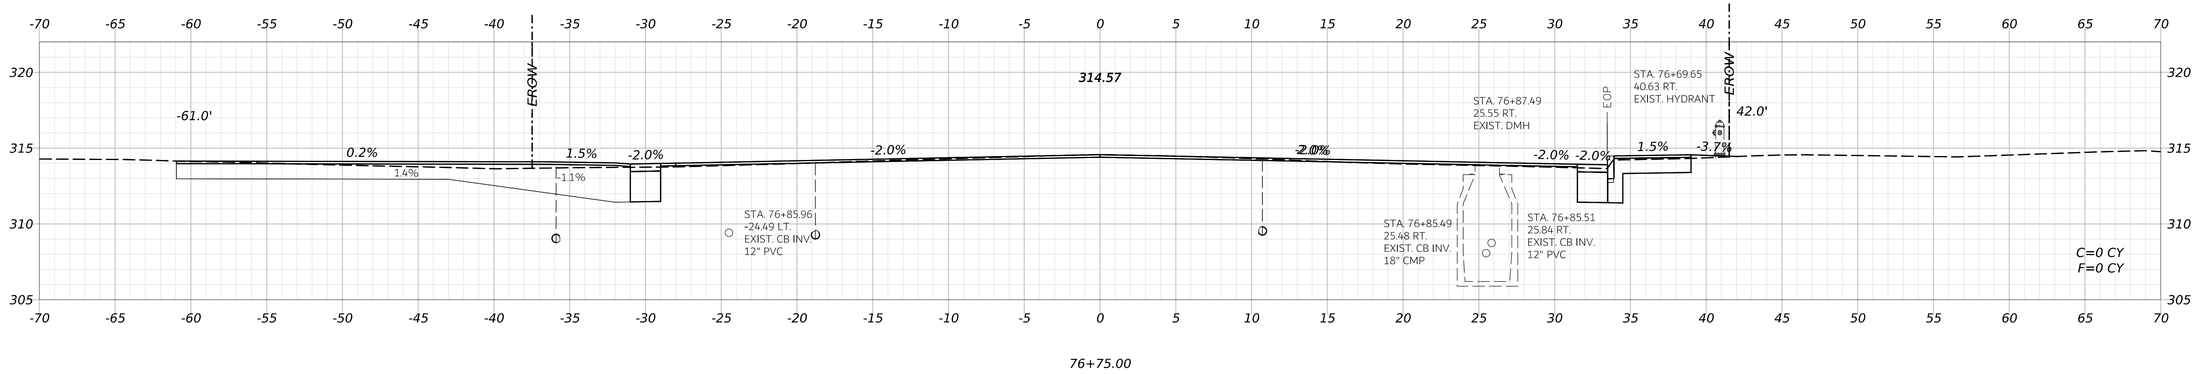


76+75.00

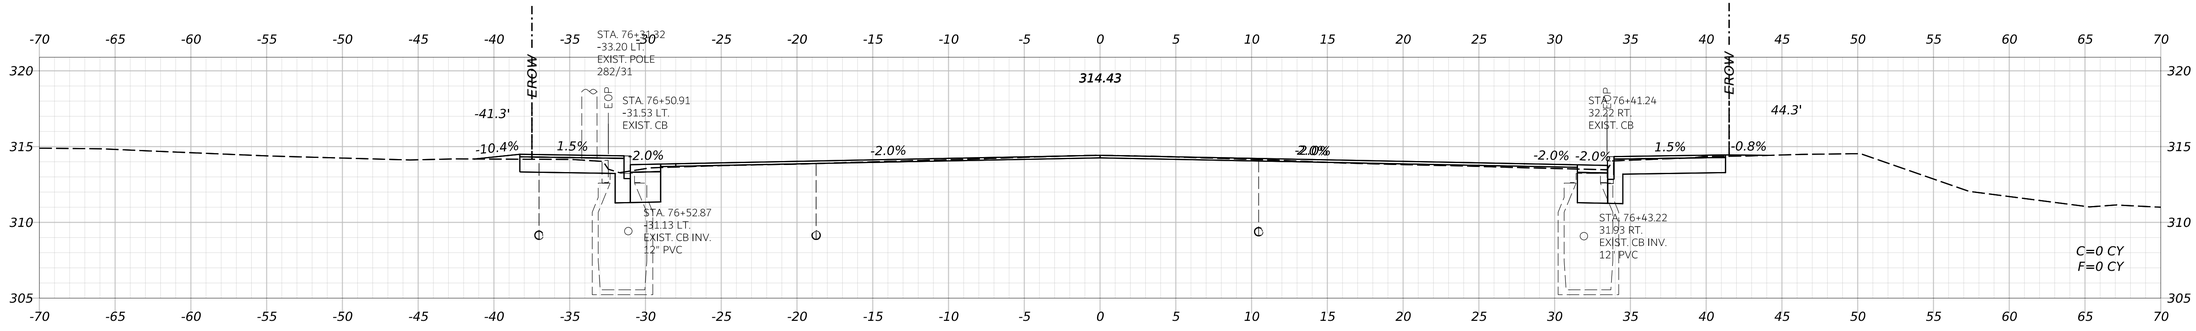

76+50.00

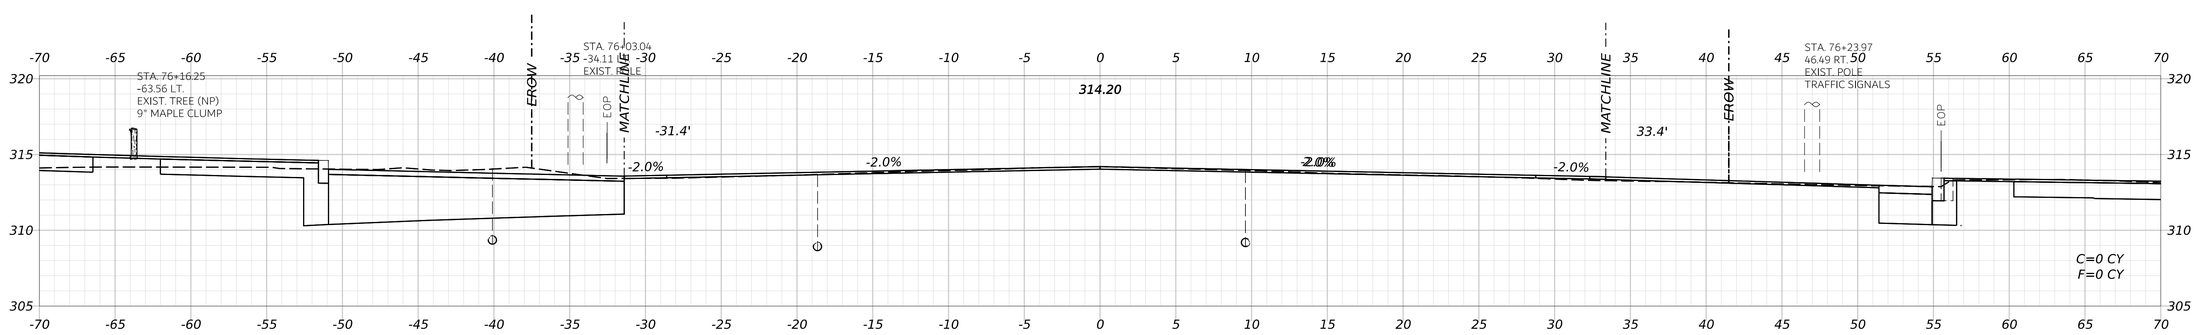

76+00.00

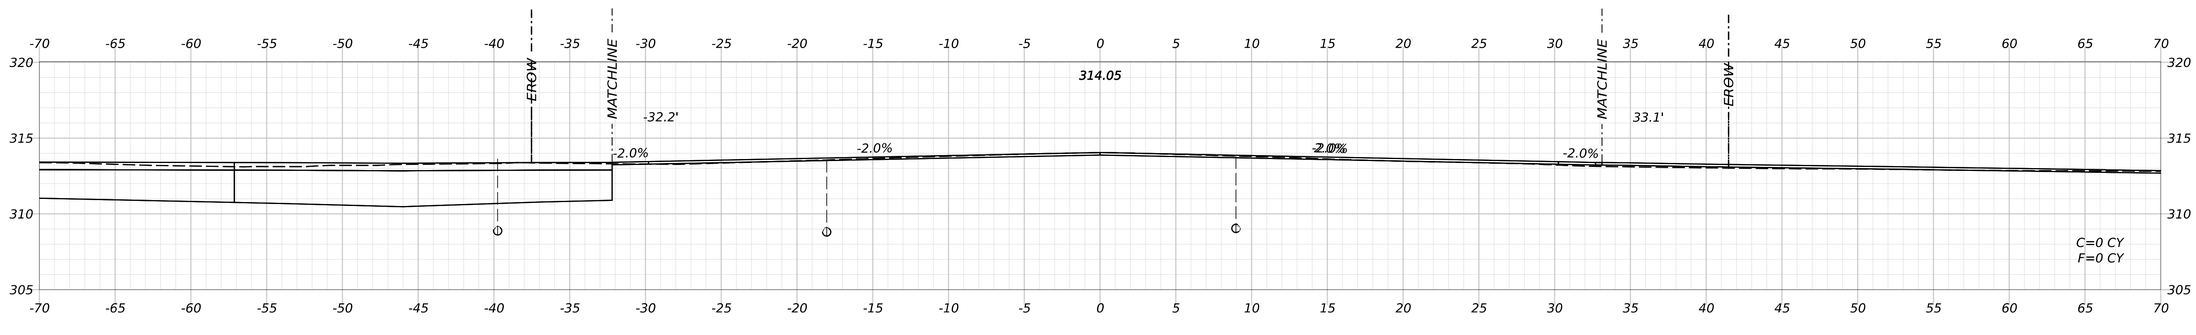

75+50.00

STATE OF MAINE
DEPARTMENT OF TRANSPORTATION

CAPITAL PROJECTS

WIN
26662.00

HIGHWAY PLANS

vhb

PROJ. MANAGER	ERNIE MARTIN		
DESIGN-DETAILED	JBD	BRT	11/11/2024
CHECKED-REVIEWED	ECF	AG	11/11/2024
DESIGN2-DETAILED2			
DESIGN3-DETAILED3			
REVISIONS 1			
REVISIONS 2			
REVISIONS 3			
REVISIONS 4			
FIELD CHANGES			

WINDHAM
ROUTE 302

CROSS SECTIONS
(047 OF 75)

SHEET NUMBER


188

OF 322


Date: 11/11/2024

Username: BTOMIC


Filename: c:\bms\vhb-pw-01\dms97340\014_Xsect_Route302.dgn

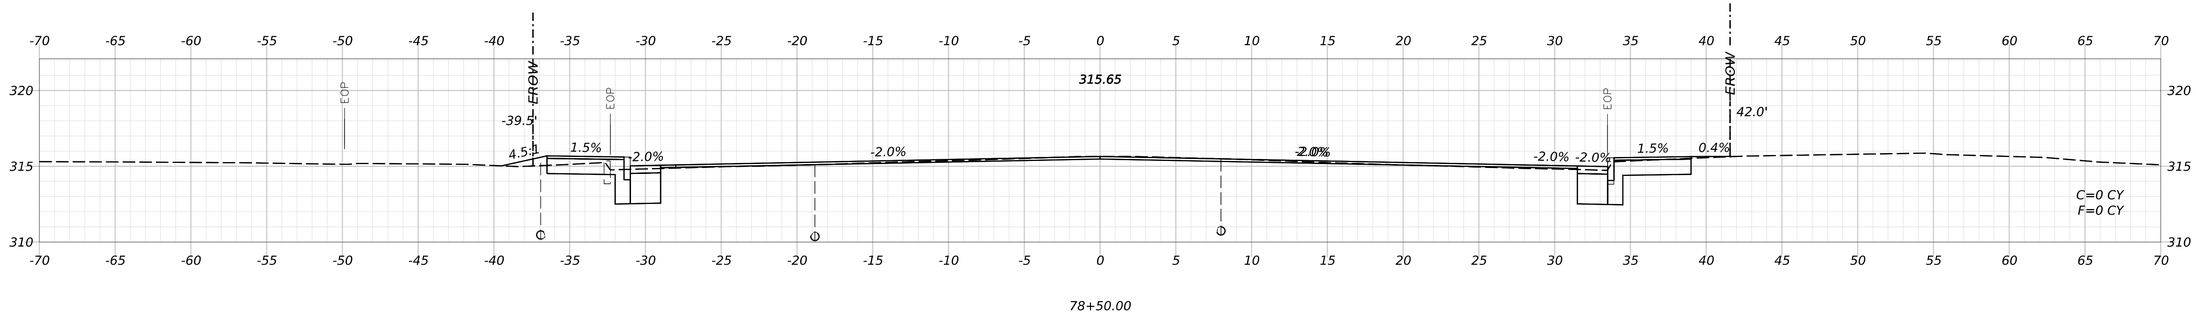


78+50.00

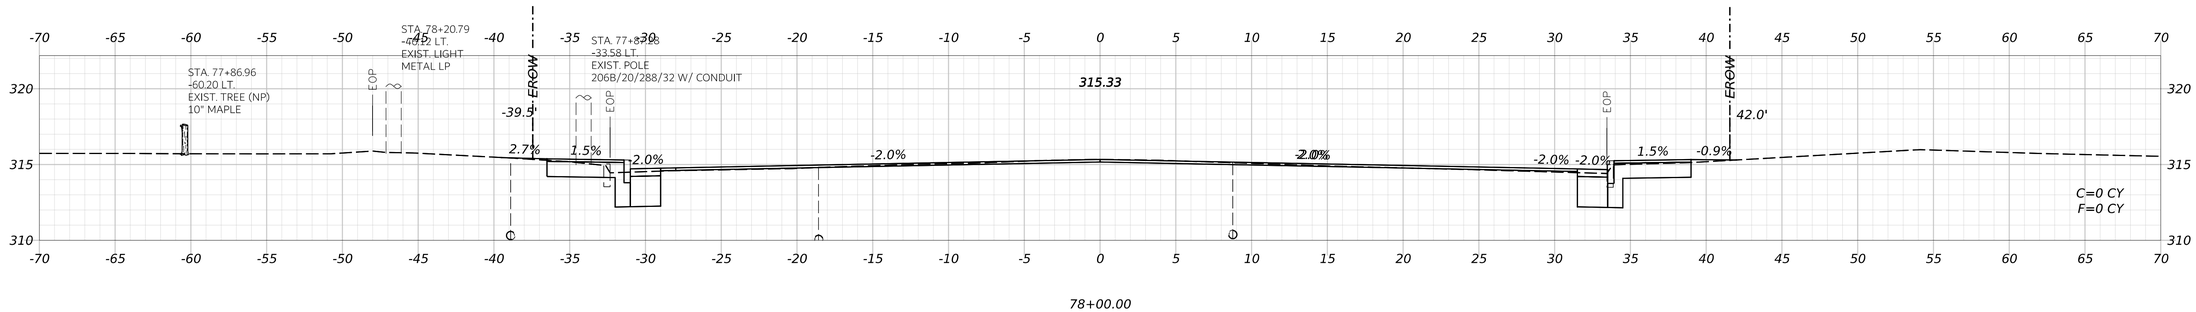

78+00.00

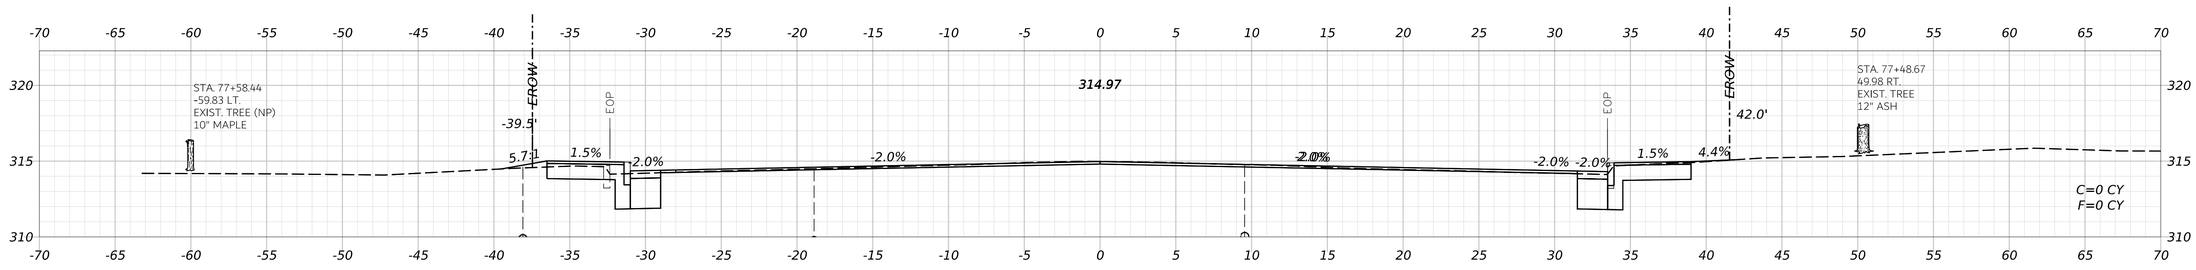

77+50.00

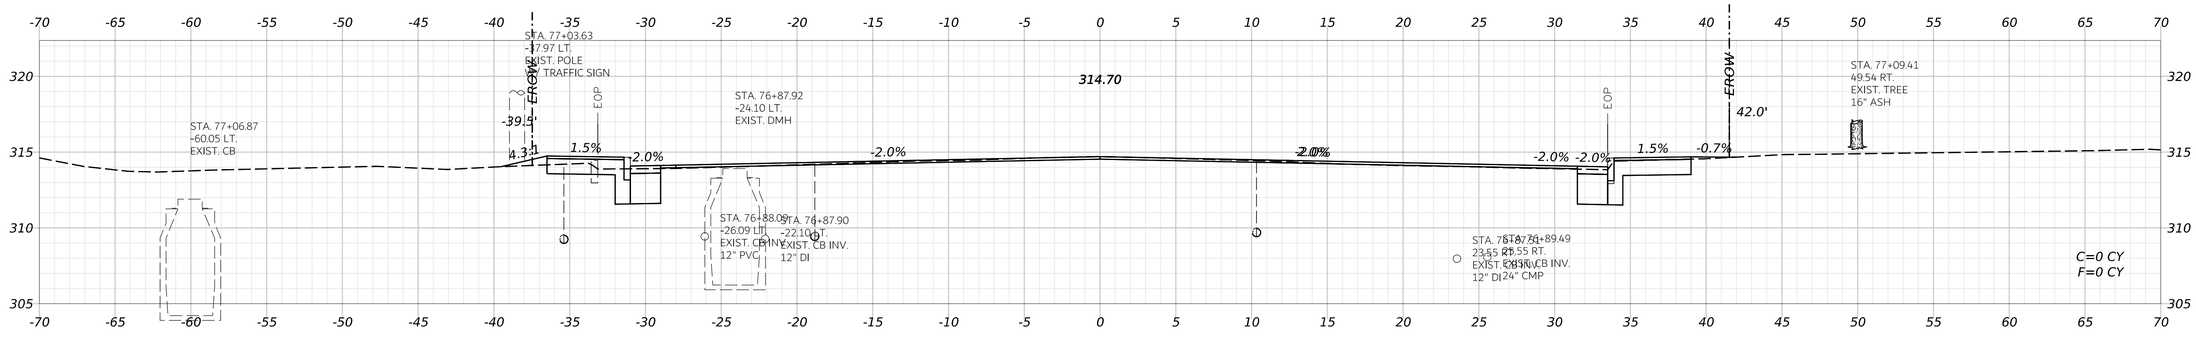

77+00.00

STATE OF MAINE
DEPARTMENT OF TRANSPORTATION

CAPITAL PROJECTS

WIN
26662.00

HIGHWAY PLANS

vhb

PROJ. MANAGER	ERNIE MARTIN		
DESIGN-DETAILED	JBD	BRT	11/11/2024
CHECKED-REVIEWED	ECF	AG	11/11/2024
DESIGN2-DETAILED2			
DESIGN3-DETAILED3			
REVISIONS 1			
REVISIONS 2			
REVISIONS 3			
REVISIONS 4			
FIELD CHANGES			

WINDHAM
ROUTE 302

CROSS SECTIONS
(048 OF 75)

SHEET NUMBER

189

OF 322

Date: 11/11/2024

Username: BTOMIC

Filename: c:\bms\vhb-pw-01\dms97340\014_Xsect_Route302.dgn

STATE OF MAINE
DEPARTMENT OF TRANSPORTATION

CAPITAL PROJECTS

WIN
26662.00

HIGHWAY PLANS

vhb

PROJ. MANAGER	ERNIE MARTIN		
DESIGN-DETAILED	JBD	BRT	11/11/2024
CHECKED-REVIEWED	ECF	AG	11/11/2024
DESIGN2-DETAILED2			
DESIGN3-DETAILED3			
REVISIONS 1			
REVISIONS 2			
REVISIONS 3			
REVISIONS 4			
FIELD CHANGES			

WINDHAM
ROUTE 302

CROSS SECTIONS
(049 OF 75)

SHEET NUMBER

190

OF 322

Date: 11/11/2024

Username: BTOMIC

Filename: c:\bms\vhb-pw-01\dms97340\014_Xsect_Route302.dgn

STATE OF MAINE
DEPARTMENT OF TRANSPORTATION

CAPITAL PROJECTS

WIN
26662.00

HIGHWAY PLANS

vhb

PROJ. MANAGER	ERNIE MARTIN	BY	DATE
DESIGN-DETAILED	JBD	BRT	11/11/2024
CHECKED-REVIEWED	ECF	AG	11/11/2024
DESIGN2-DETAILED2			
DESIGN3-DETAILED3			
REVISIONS 1			
REVISIONS 2			
REVISIONS 3			
REVISIONS 4			
FIELD CHANGES			

WINDHAM
ROUTE 302

CROSS SECTIONS
(050 OF 75)

SHEET NUMBER


191

OF 322


Date: 11/11/2024

Username: BTOMIC


Filename: c:\bms\vhb-pw-01\dms97340\014_Xsect_Route302.dgn

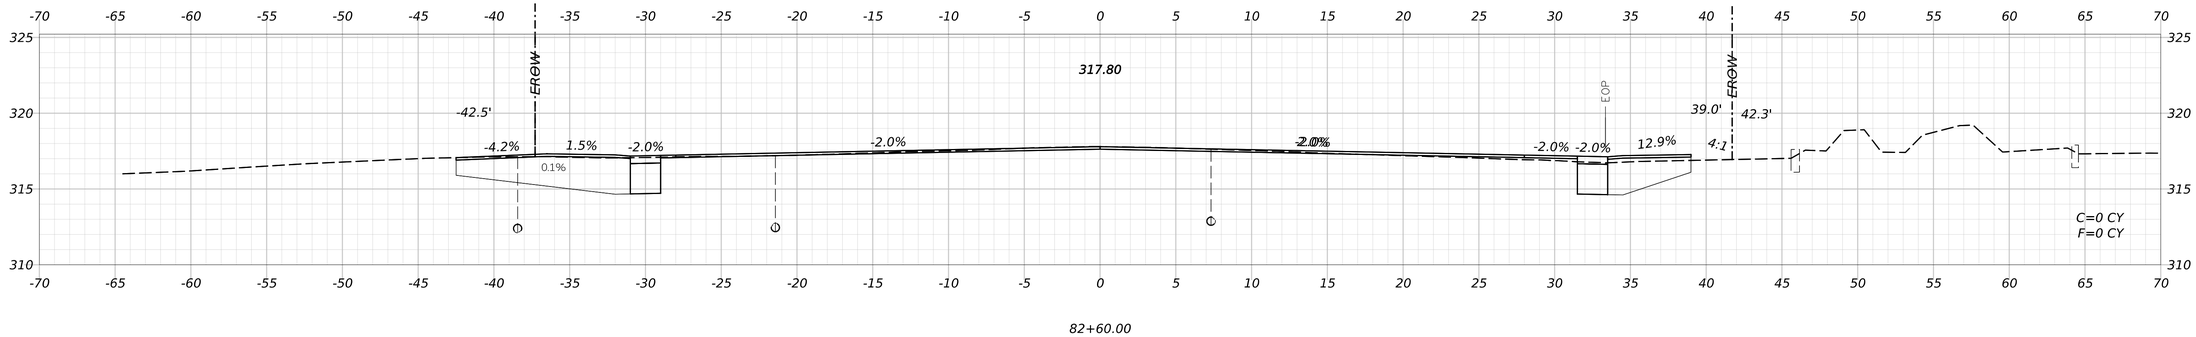


82+60.00

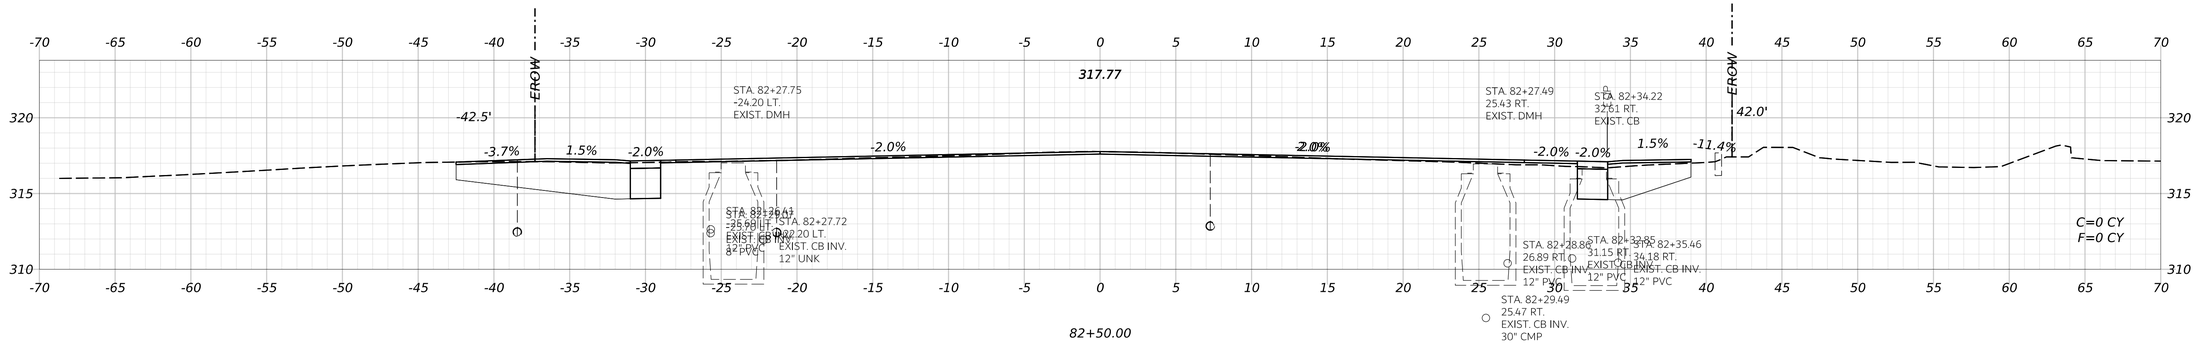

82+50.00

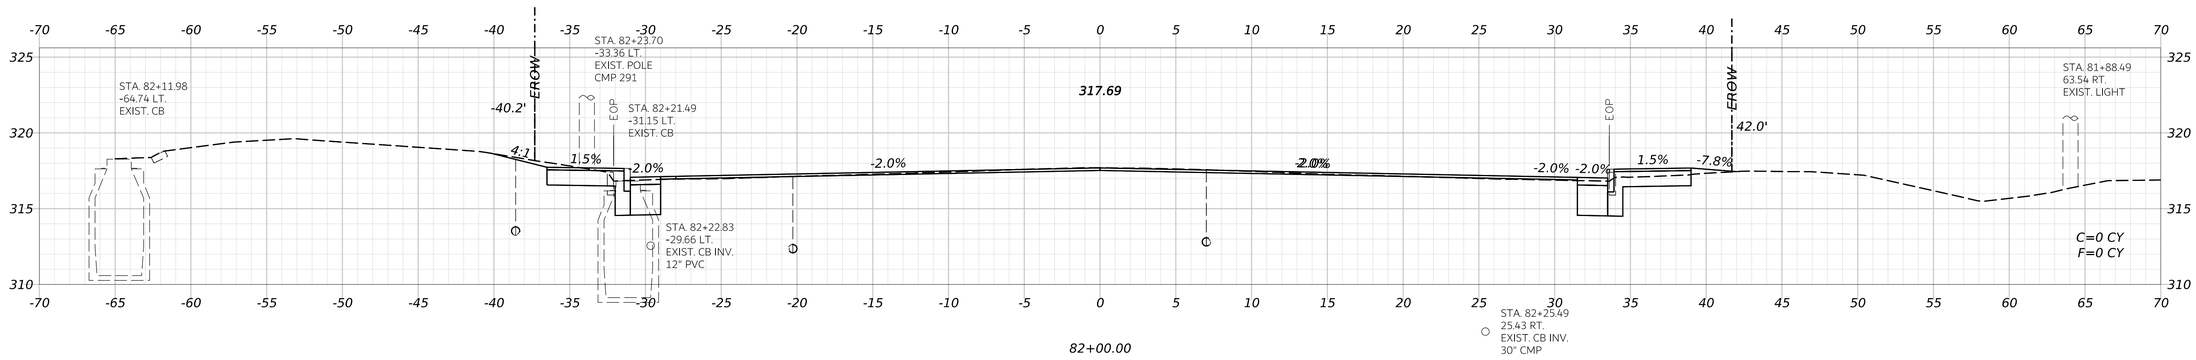

82+00.00

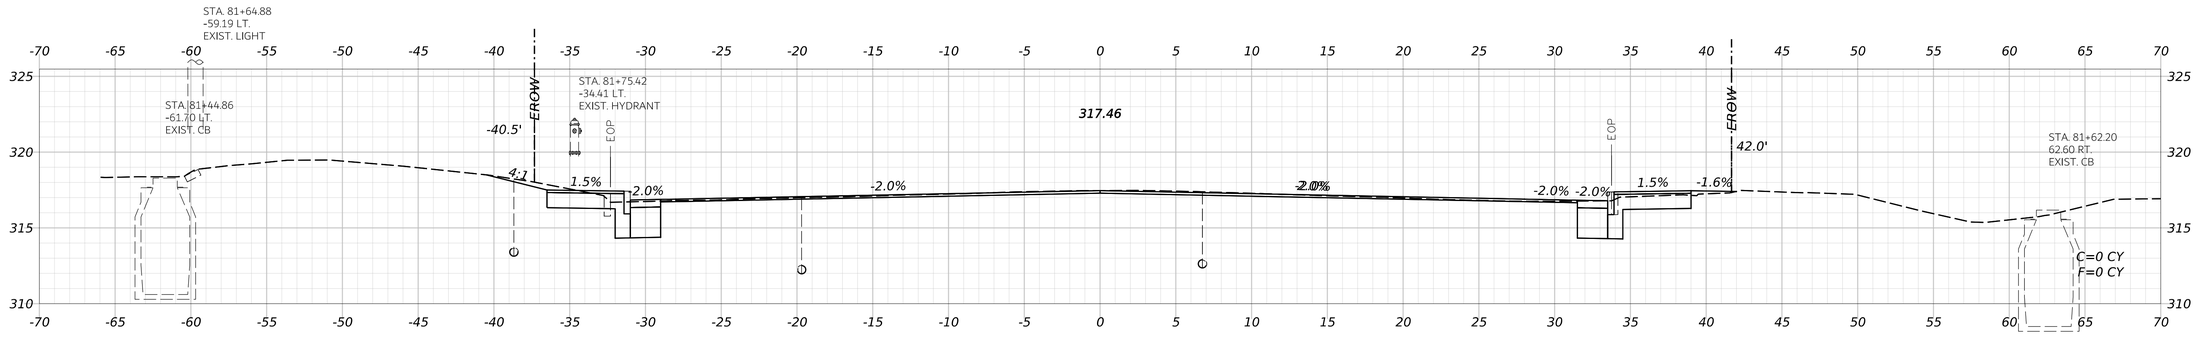

81+50.00

STATE OF MAINE
DEPARTMENT OF TRANSPORTATION

CAPITAL PROJECTS

WIN
26662.00

HIGHWAY PLANS

vhb

PROJ. MANAGER	ERNIE MARTIN	BY	DATE
DESIGN-DETAILED	JBD	BRT	11/11/2024
CHECKED-REVIEWED	ECF	AG	11/11/2024
DESIGN2-DETAILED2			
DESIGN3-DETAILED3			
REVISIONS 1			
REVISIONS 2			
REVISIONS 3			
REVISIONS 4			
FIELD CHANGES			

WINDHAM
ROUTE 302

CROSS SECTIONS
(051 OF 75)

SHEET NUMBER


192

OF 322

Date: 11/11/2024

Username: BTOMIC

Filename: c:\bms\vhb-pw-01\dms97340\014_Xsect_Route302.dgn

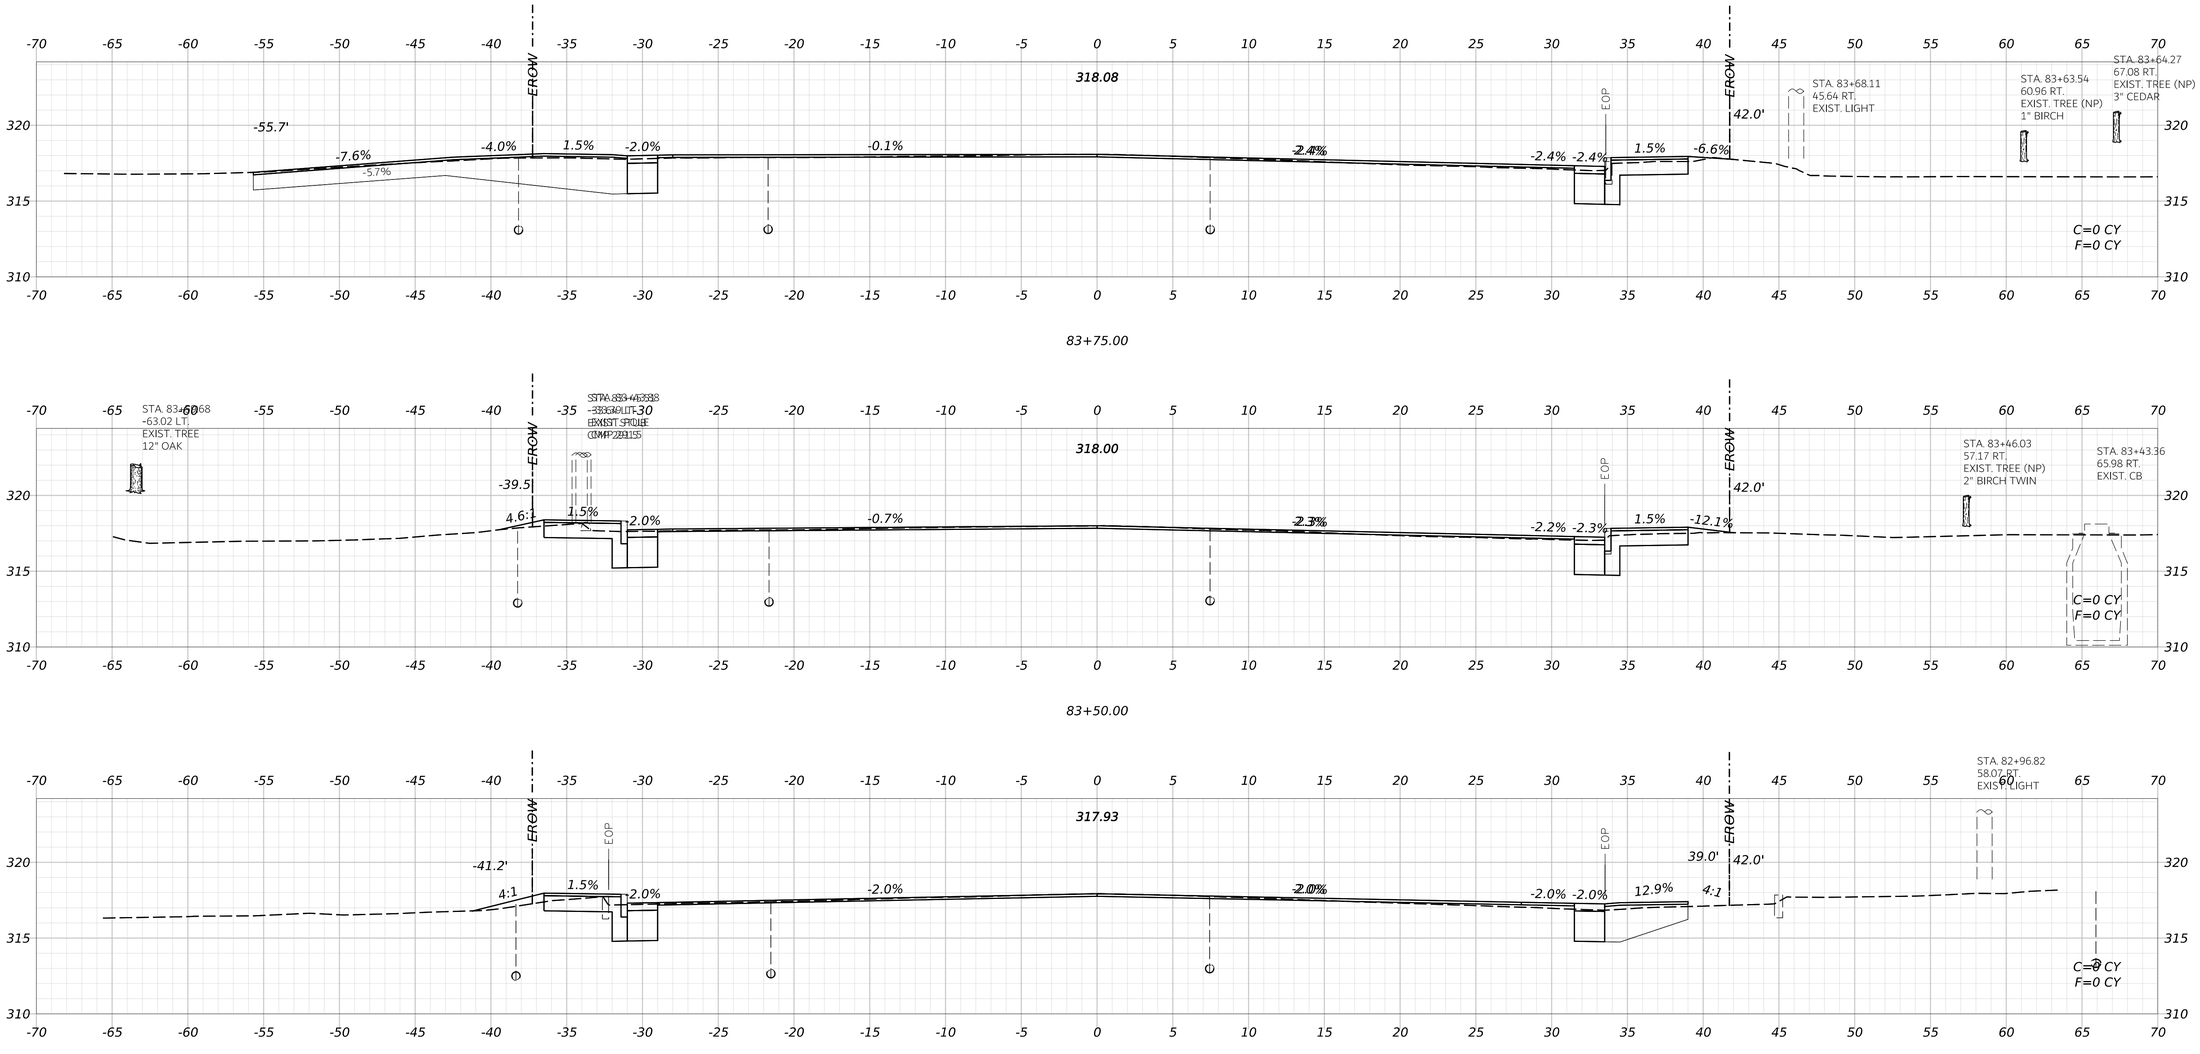

STATE OF MAINE
DEPARTMENT OF TRANSPORTATION

CAPITAL PROJECTS

WIN 26662.00

HIGHWAY PLANS

vhb

PROJ. MANAGER	ERNIE MARTIN	
DESIGN-DETAILED	JBD	BRT 11/11/2024
CHECKED-REVIEWED	ECF	AG 11/11/2024
DESIGN2-DETAILED2		
DESIGN3-DETAILED3		
REVISIONS 1		
REVISIONS 2		
REVISIONS 3		
REVISIONS 4		
FIELD CHANGES		

WINDHAM
ROUTE 302

CROSS SECTIONS
(052 OF 75)

SHEET NUMBER


193

OF 322


Date: 11/11/2024

Username: BTOMIC


Filename: c:\bms\vhb-pw-01\dms97340\014_Xsect_Route302.dgn

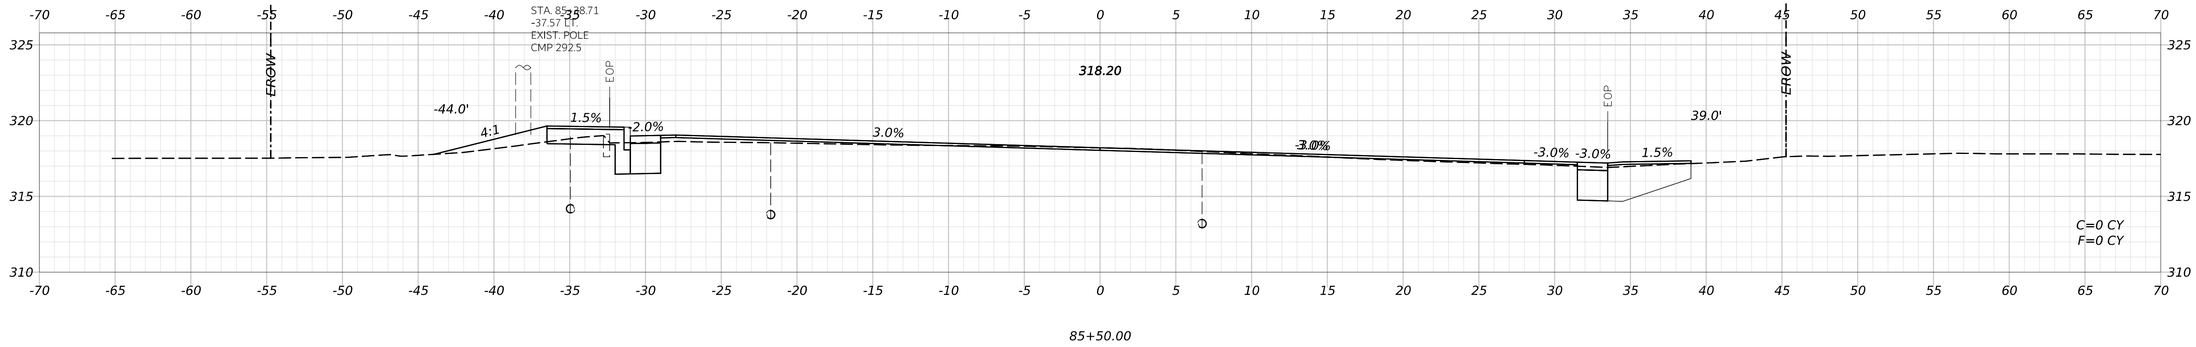


85+50.00

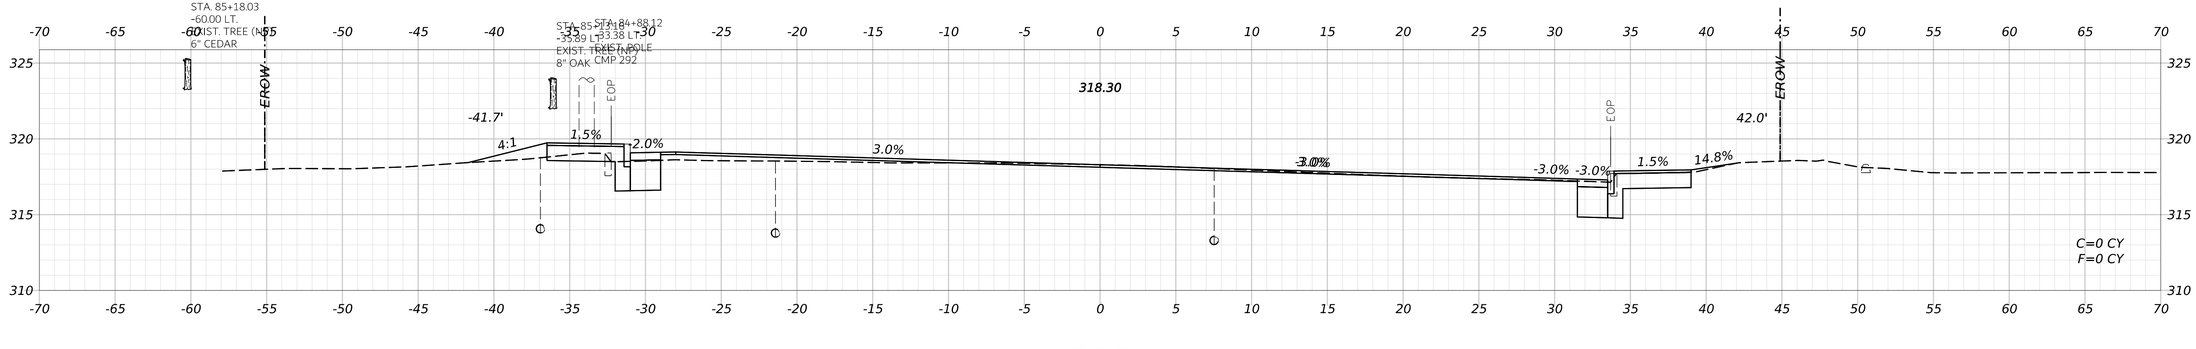

85+00.00

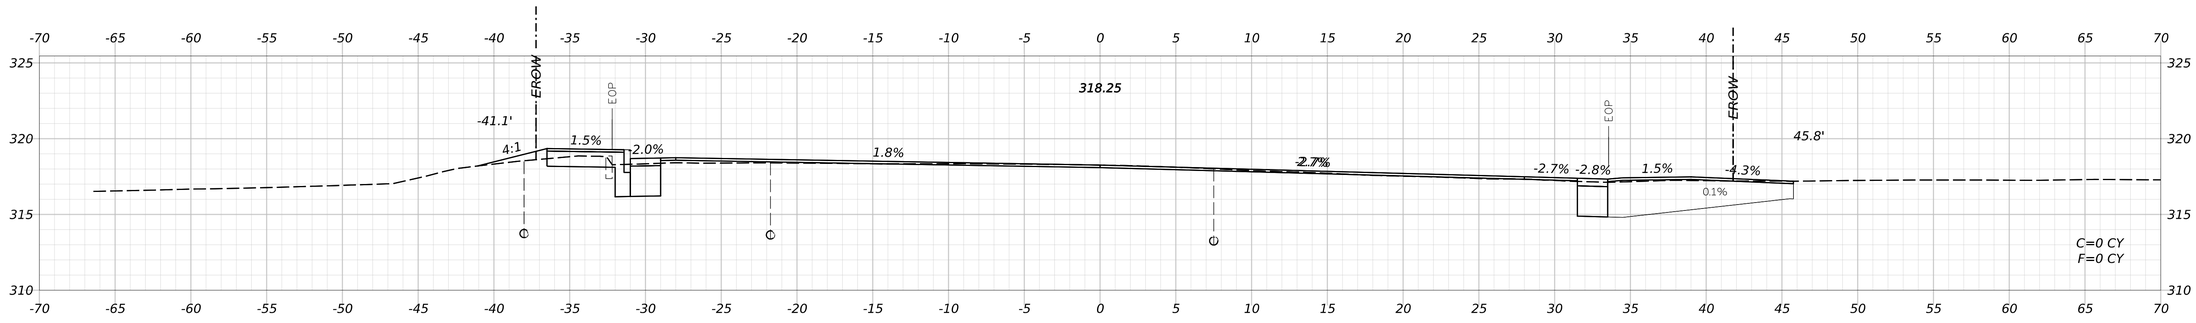

84+50.00

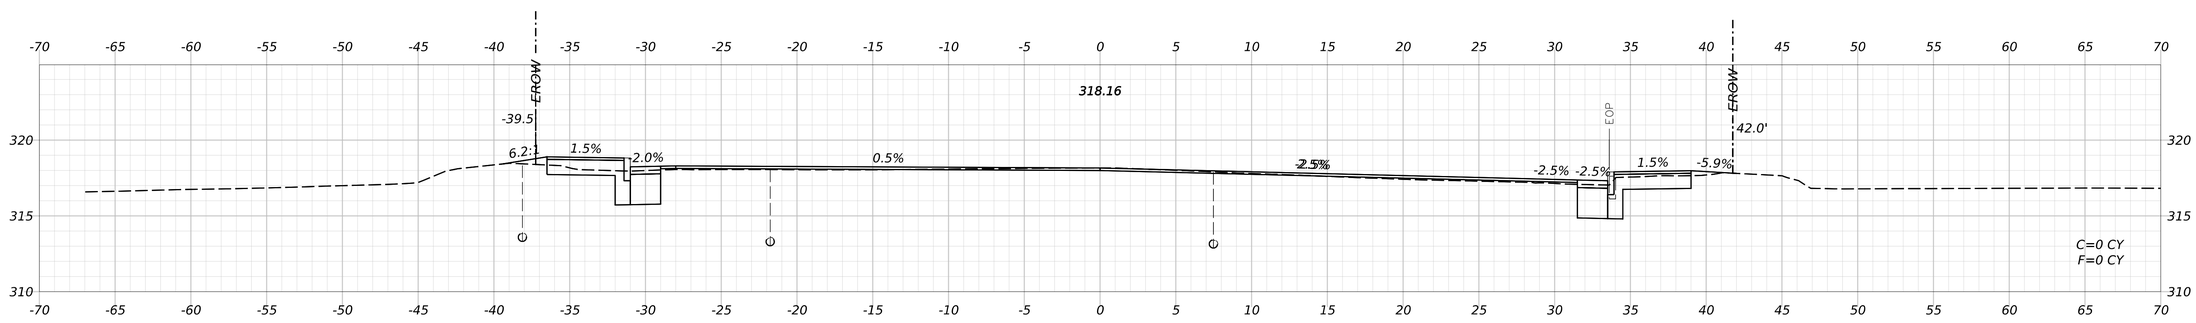

84+00.00

STATE OF MAINE
DEPARTMENT OF TRANSPORTATION

CAPITAL PROJECTS

WIN
26662.00

HIGHWAY PLANS

vhb

PROJ. MANAGER	ERNIE MARTIN		
DESIGN-DETAILED	JBD	BRT	11/11/2024
CHECKED-REVIEWED	ECF	AG	11/11/2024
DESIGN2-DETAILED2			
DESIGN3-DETAILED3			
REVISIONS 1			
REVISIONS 2			
REVISIONS 3			
REVISIONS 4			
FIELD CHANGES			

WINDHAM
ROUTE 302

CROSS SECTIONS
(053 OF 75)

SHEET NUMBER


194

OF 322

Date: 11/11/2024

Username: BTOMIC

Filename: c:\bms\vhb-pw-01\dms97340\014_Xsect_Route302.dgn

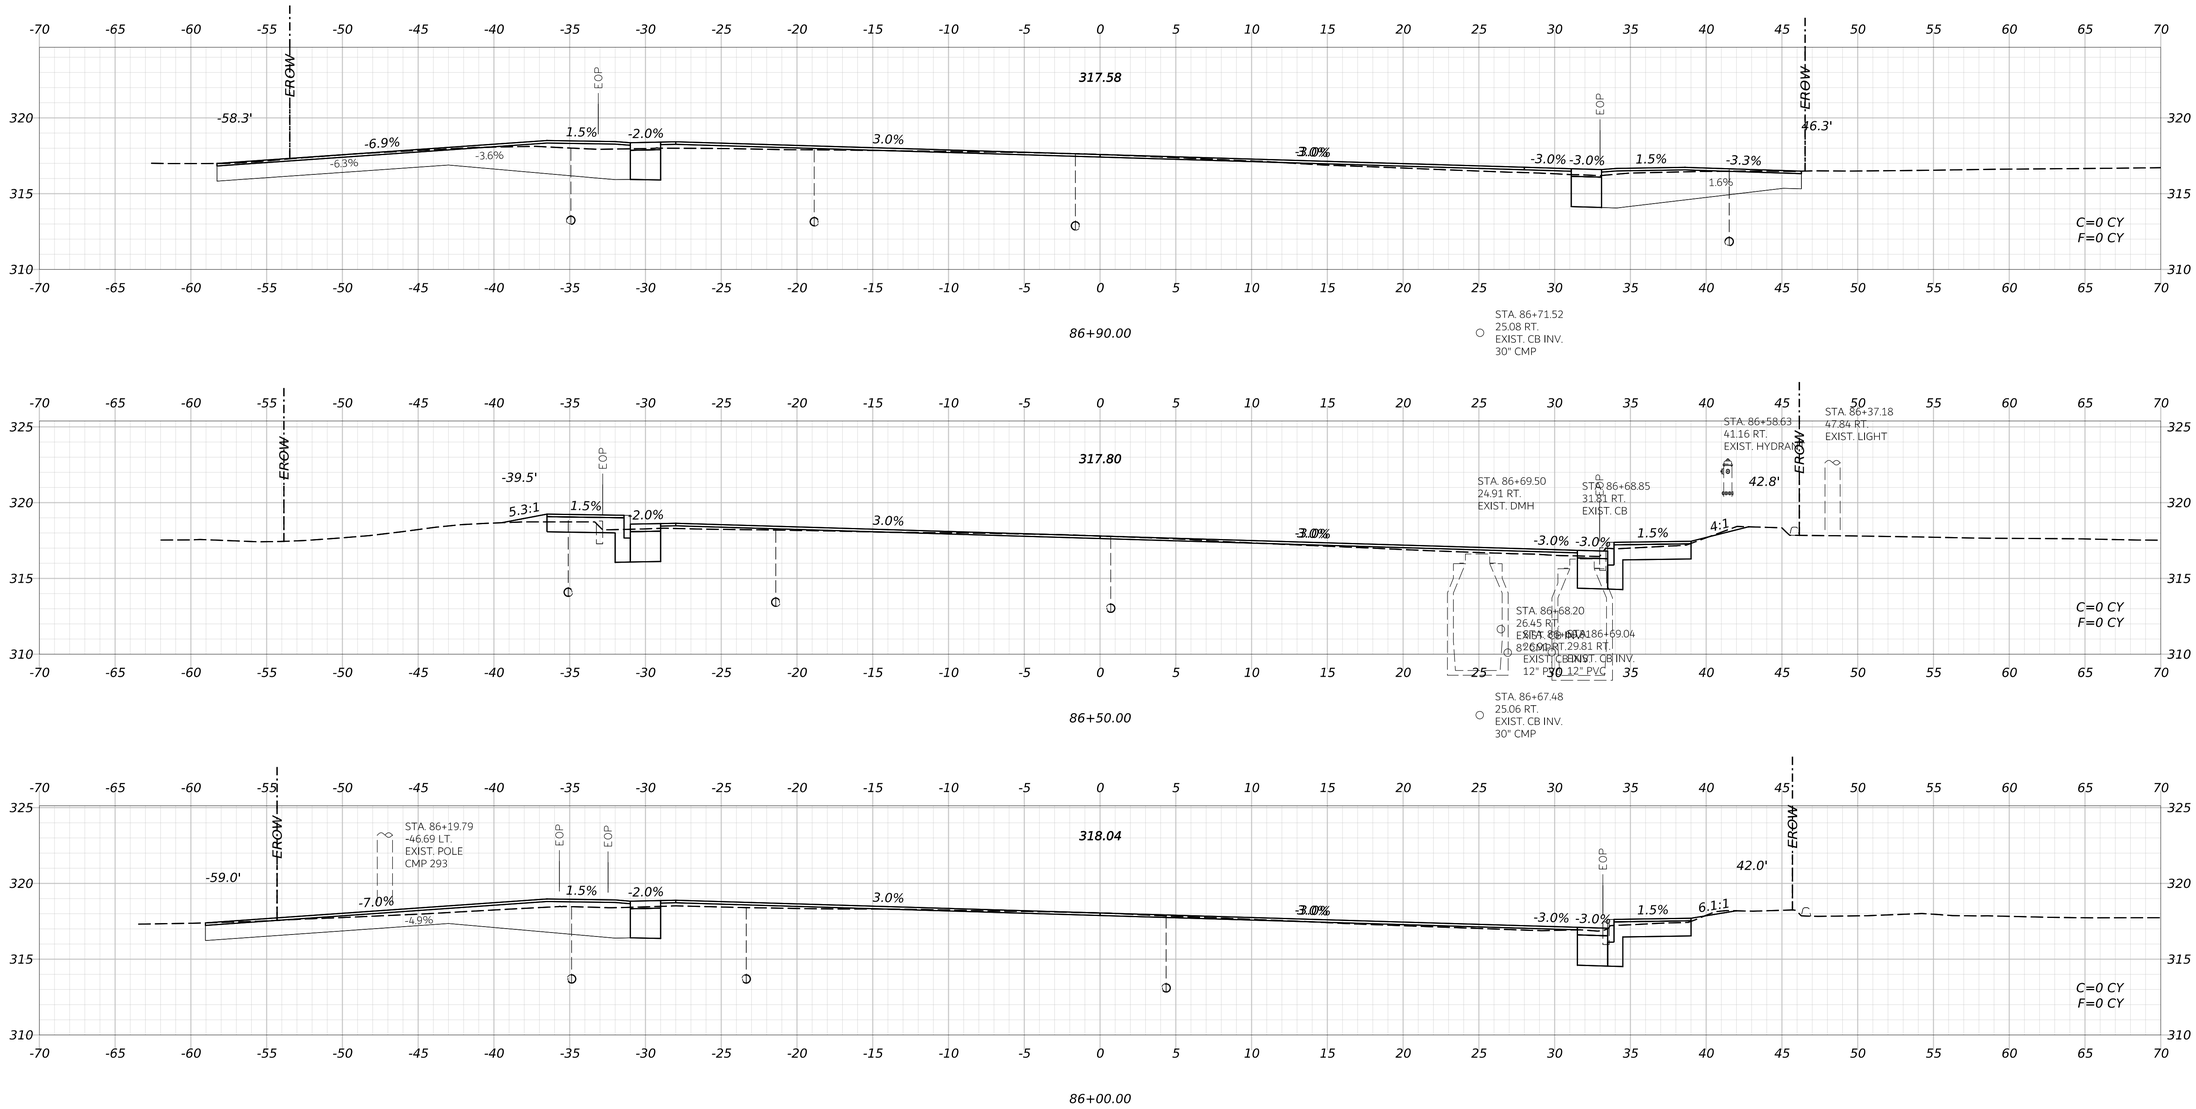

STATE OF MAINE
DEPARTMENT OF TRANSPORTATION

CAPITAL PROJECTS

WIN
26662.00

HIGHWAY PLANS

vhb

PROJ. MANAGER	ERNIE MARTIN		
DESIGN-DETAILED	JBD	BRT	11/11/2024
CHECKED-REVIEWED	ECF	AG	11/11/2024
DESIGN2-DETAILED2			
DESIGN3-DETAILED3			
REVISIONS 1			
REVISIONS 2			
REVISIONS 3			
REVISIONS 4			
FIELD CHANGES			

WINDHAM
ROUTE 302

CROSS SECTIONS
(054 OF 75)

SHEET NUMBER


195

OF 322


Date: 11/11/2024

Username: BTOMIC


Filename: c:\bms\vhb-pw-01\dms97340\014_Xsect_Route302.dgn

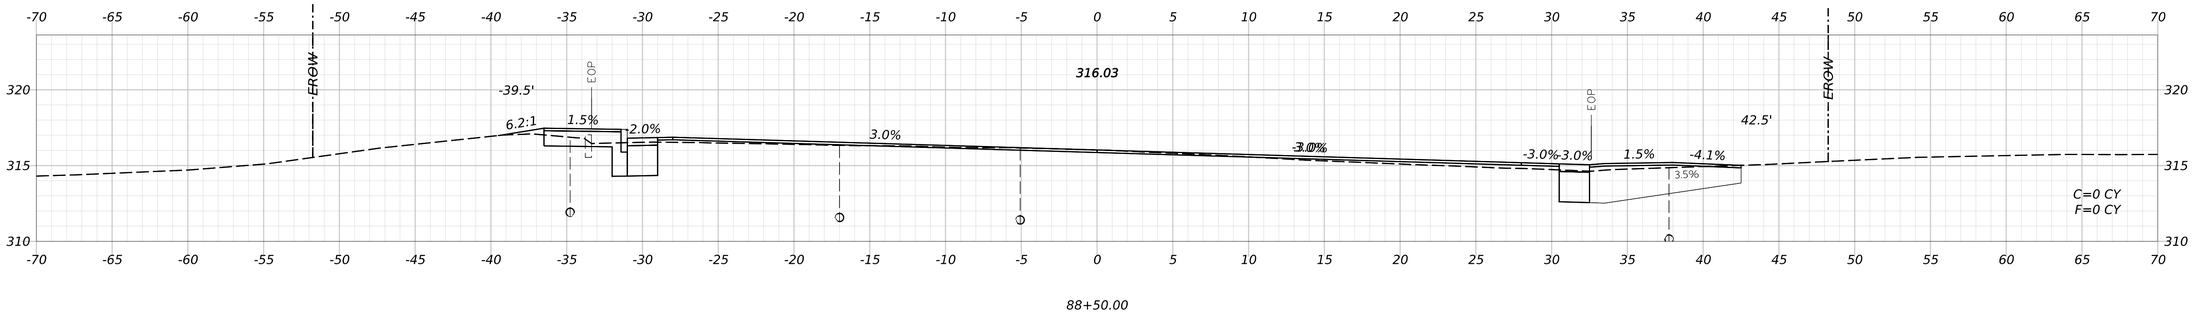


88+50.00

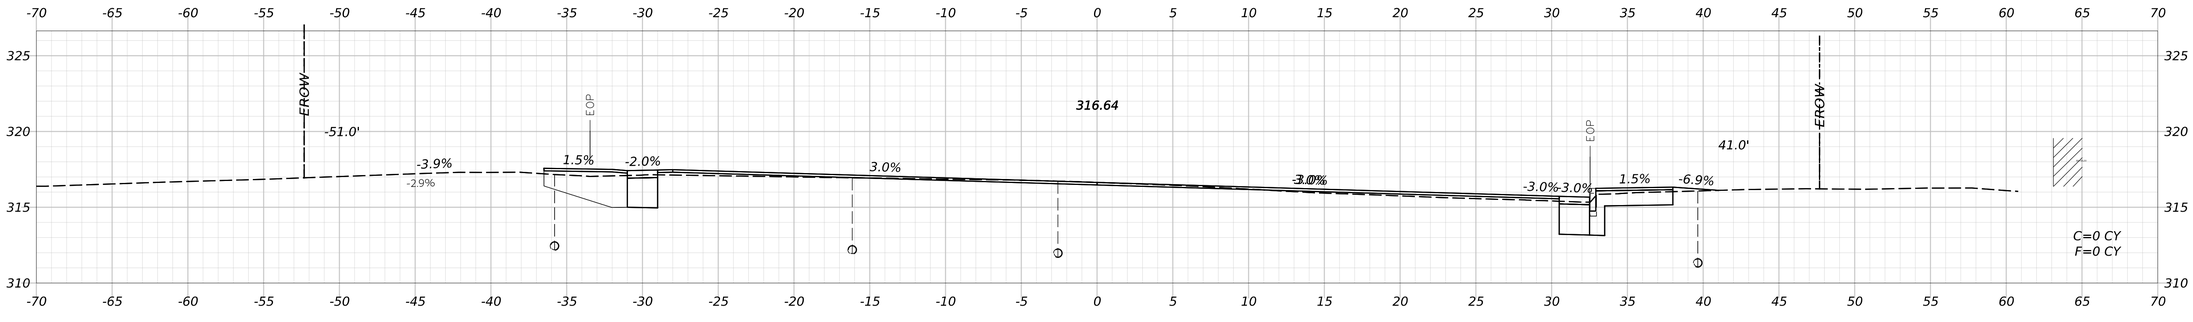

88+00.00

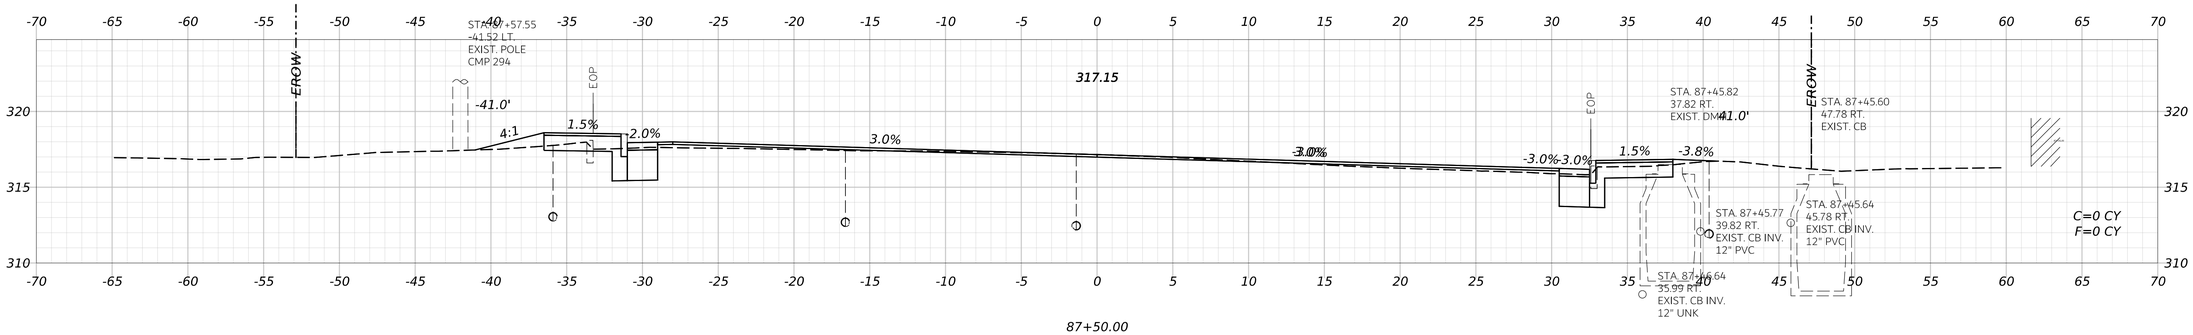

87+50.00

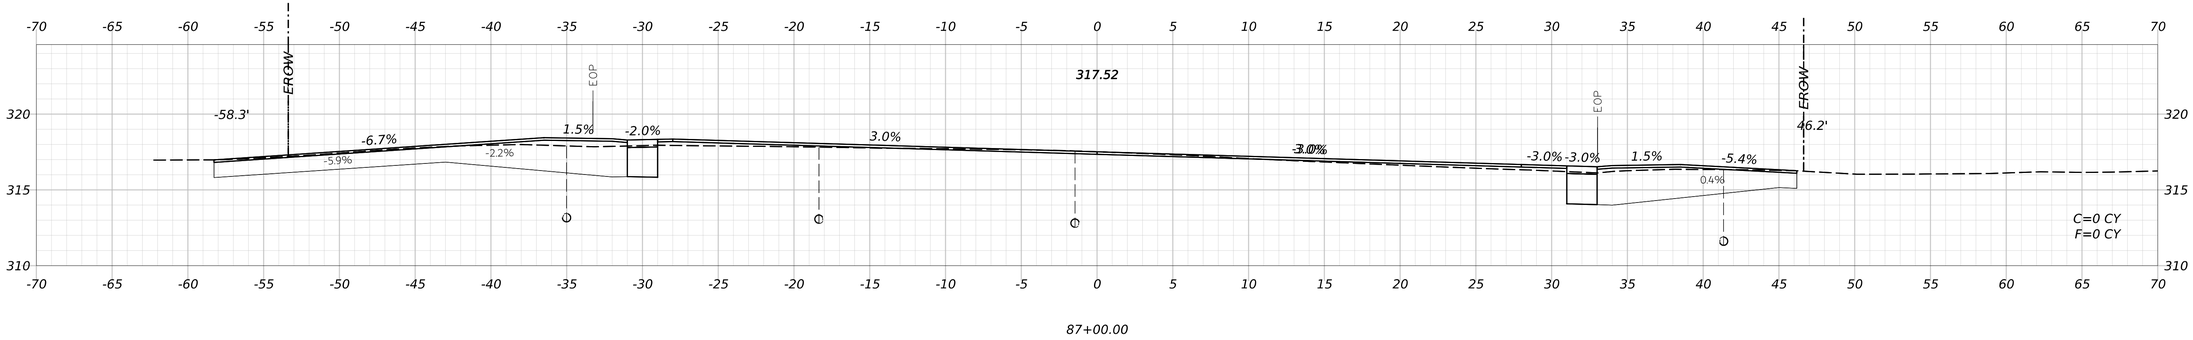

87+00.00

STATE OF MAINE
DEPARTMENT OF TRANSPORTATION

CAPITAL PROJECTS

WIN
26662.00

HIGHWAY PLANS

	BY	DATE
ERNIE MARTIN		
PROJ. MANAGER		
DESIGN-DETAILED	JBD	11/11/2024
CHECKED-REVIEWED	BRT	11/11/2024
DESIGN2-DETAILED2	ECF	
DESIGN3-DETAILED3	AG	
REVISIONS 1		
REVISIONS 2		
REVISIONS 3		
REVISIONS 4		
FIELD CHANGES		

WINDHAM
ROUTE 302

CROSS SECTIONS
(055 OF 75)

SHEET NUMBER

196

OF 322

Date: 11/11/2024

Username: BTOMIC

Filename: c:\bms\vhb-pw-01\dms97340\014_Xsect_Route302.dgn

89+50.00

89+00.00

88+70.00

STATE OF MAINE
DEPARTMENT OF TRANSPORTATION

CAPITAL PROJECTS

WIN
26662.00

HIGHWAY PLANS

vhb

PROJ MANAGER	ERNIE MARTIN		
DESIGN-DETAILED	JBD	BRT	11/11/2024
CHECKED-REVIEWED	ECF	AG	11/11/2024
DESIGN2-DETAILED2			
DESIGN3-DETAILED3			
REVISIONS 1			
REVISIONS 2			
REVISIONS 3			
REVISIONS 4			
FIELD CHANGES			

WINDHAM ROUTE 302

CROSS SECTIONS
(056 OF 75)

SHEET NUMBER


197


OF 322


Date: 11/11/2024

Username: BTOMIC

Filename: c:\bms\vhb-pw-01\dms97340\014_Xsect_Route302.dgn

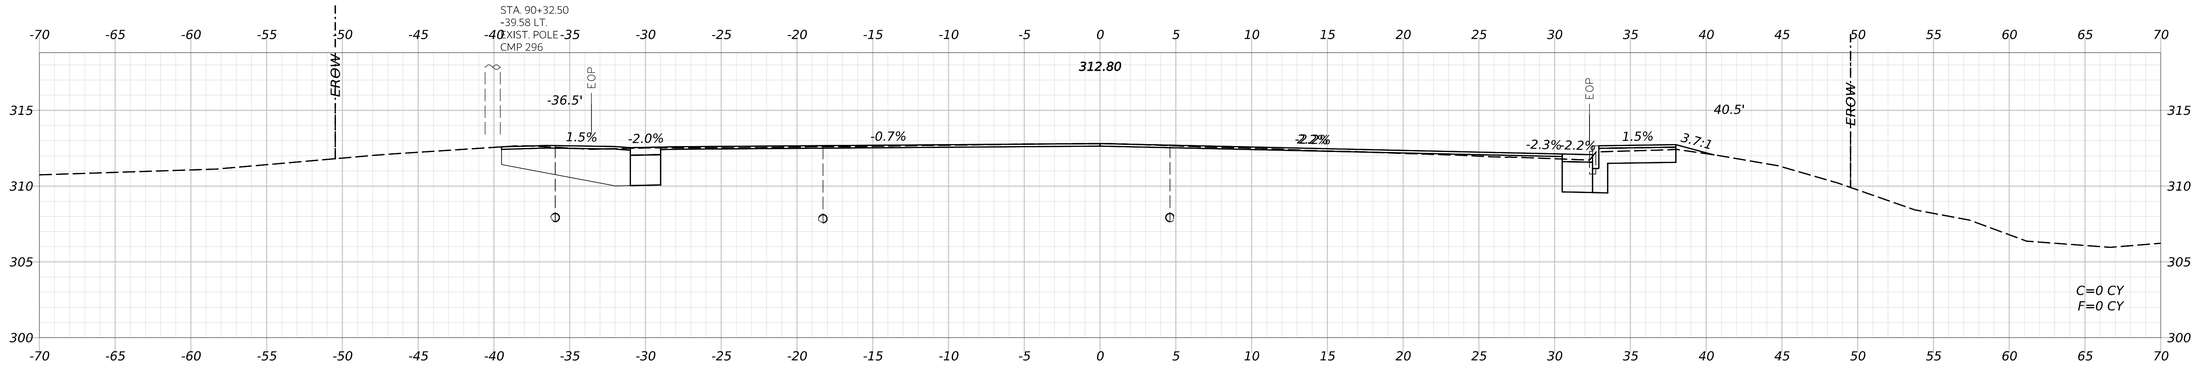

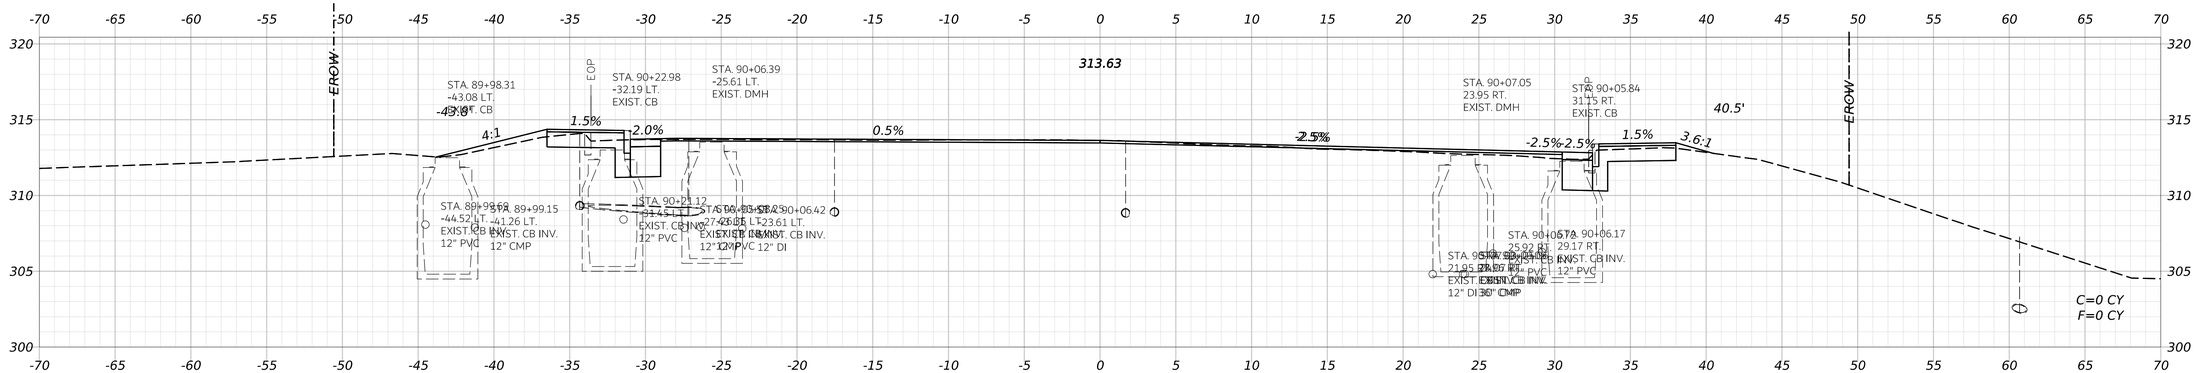

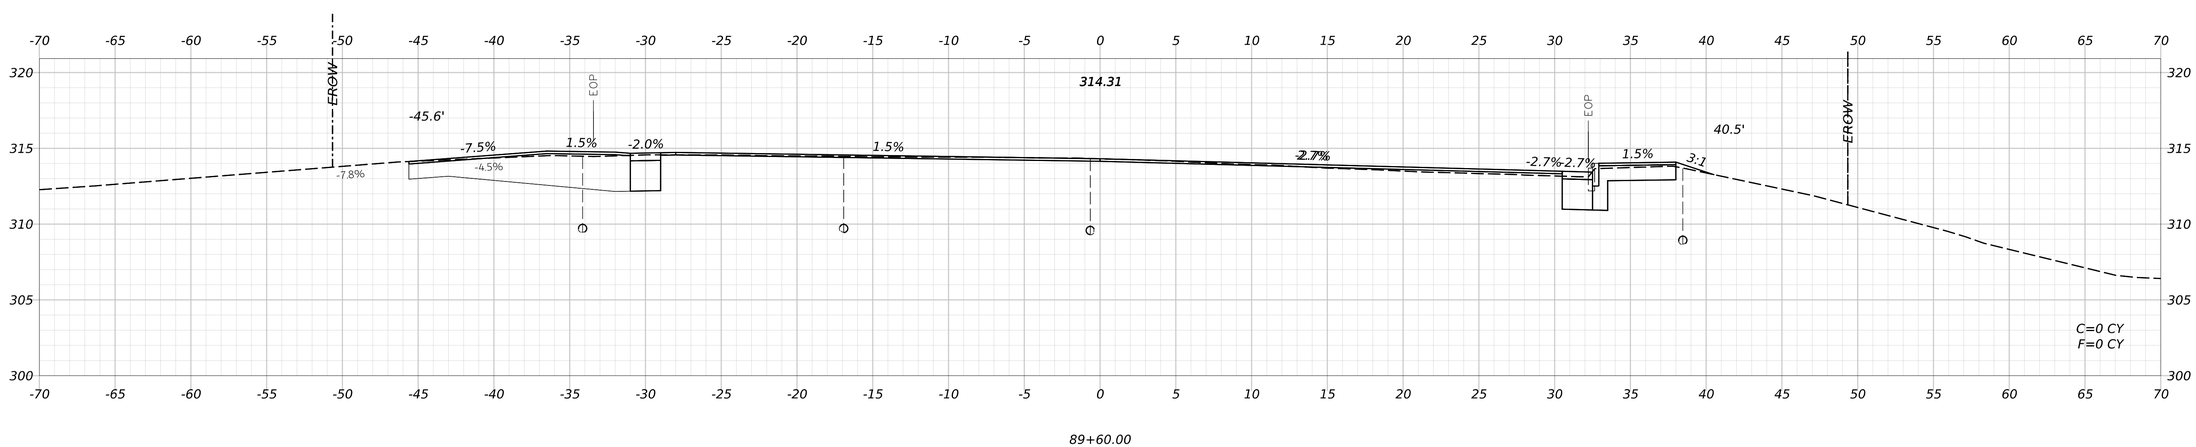

STATE OF MAINE
DEPARTMENT OF TRANSPORTATION

CAPITAL PROJECTS

WIN
26662.00

HIGHWAY PLANS

PROJ. MANAGER			
DESIGN-DETAILED	ERNIE MARTIN	BRT	11/11/2024
CHECKED-REVIEWED	JBD	AG	11/11/2024
DESIGN2-DETAILED2	ECF		
DESIGN3-DETAILED3			
REVISIONS 1			
REVISIONS 2			
REVISIONS 3			
REVISIONS 4			
FIELD CHANGES			

WINDHAM
ROUTE 302

CROSS SECTIONS
(057 OF 75)

SHEET NUMBER


198

OF 322


Date: 11/11/2024

Username: BTOMIC


Filename: c:\bms\vhb-pw-01\dms97340\014_Xsect_Route302.dgn

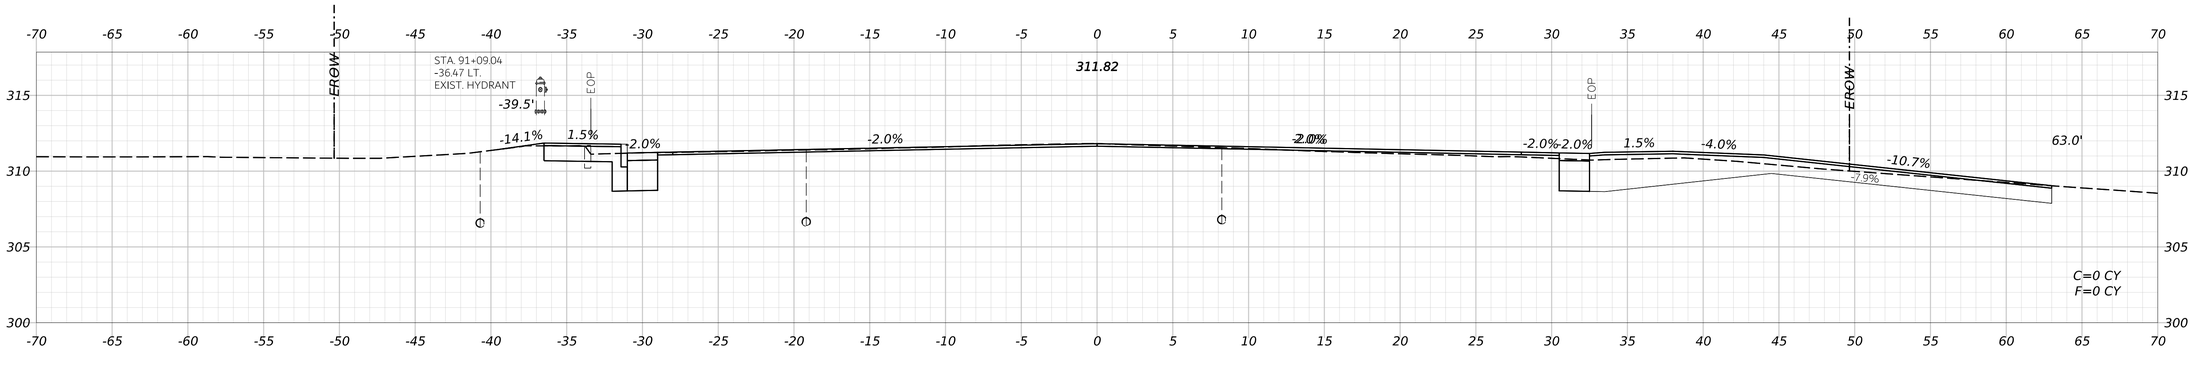

91+12.00

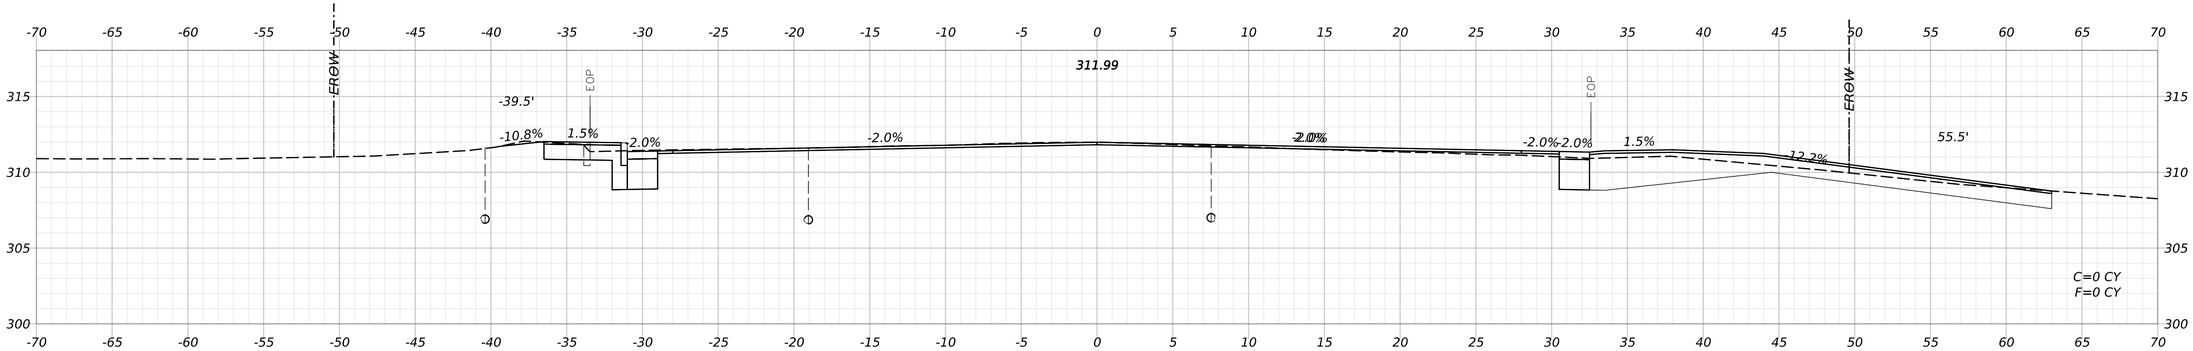

91+00.00

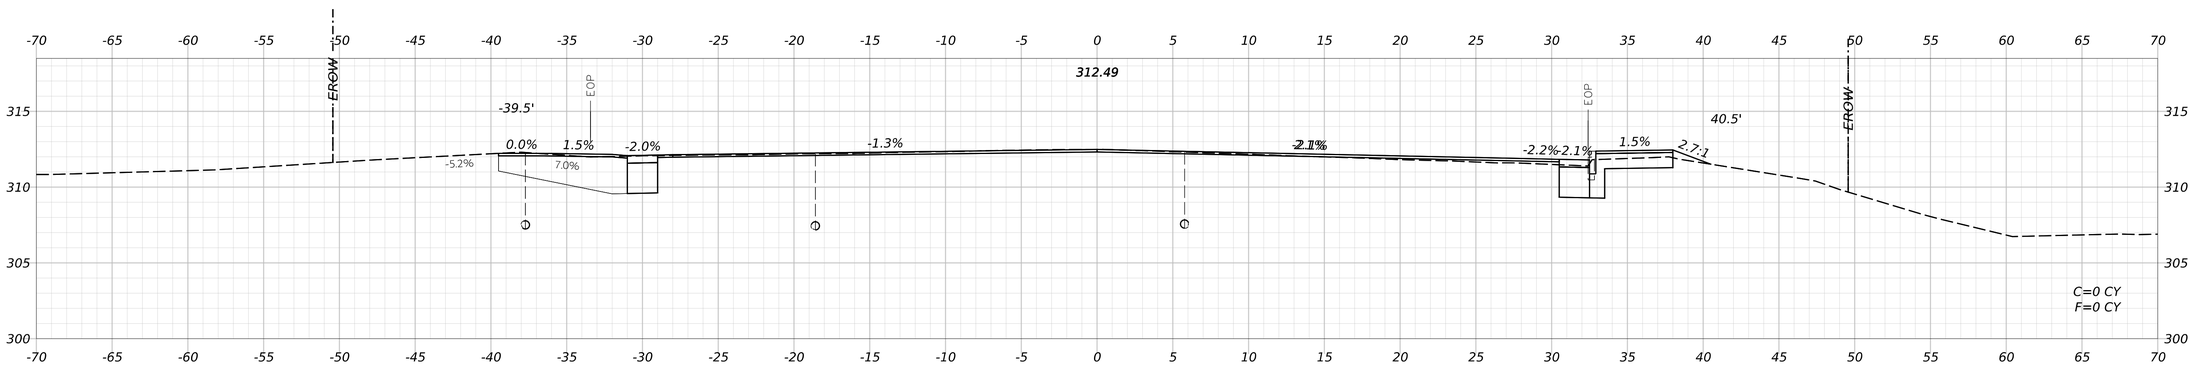

90+70.00

STATE OF MAINE
DEPARTMENT OF TRANSPORTATION

CAPITAL PROJECTS

WIN
26662.00

HIGHWAY PLANS

	BY	DATE
PROJ. MANAGER: ERNIE MARTIN		
DESIGNED-DETAILED	JBD	11/11/2024
CHECKED-REVIEWED	ECF	11/11/2024
DESIGNED-DETAILED2		
DESIGNED-DETAILED3		
REVISIONS 1		
REVISIONS 2		
REVISIONS 3		
REVISIONS 4		
FIELD CHANGES		

WINDHAM
ROUTE 302

CROSS SECTIONS
(058 OF 75)

SHEET NUMBER


199

OF 322


Date: 11/11/2024

Username: BTOMIC


Filename: c:\bms\vhb-pw-01\dms97340\014_Xsect_Route302.dgn

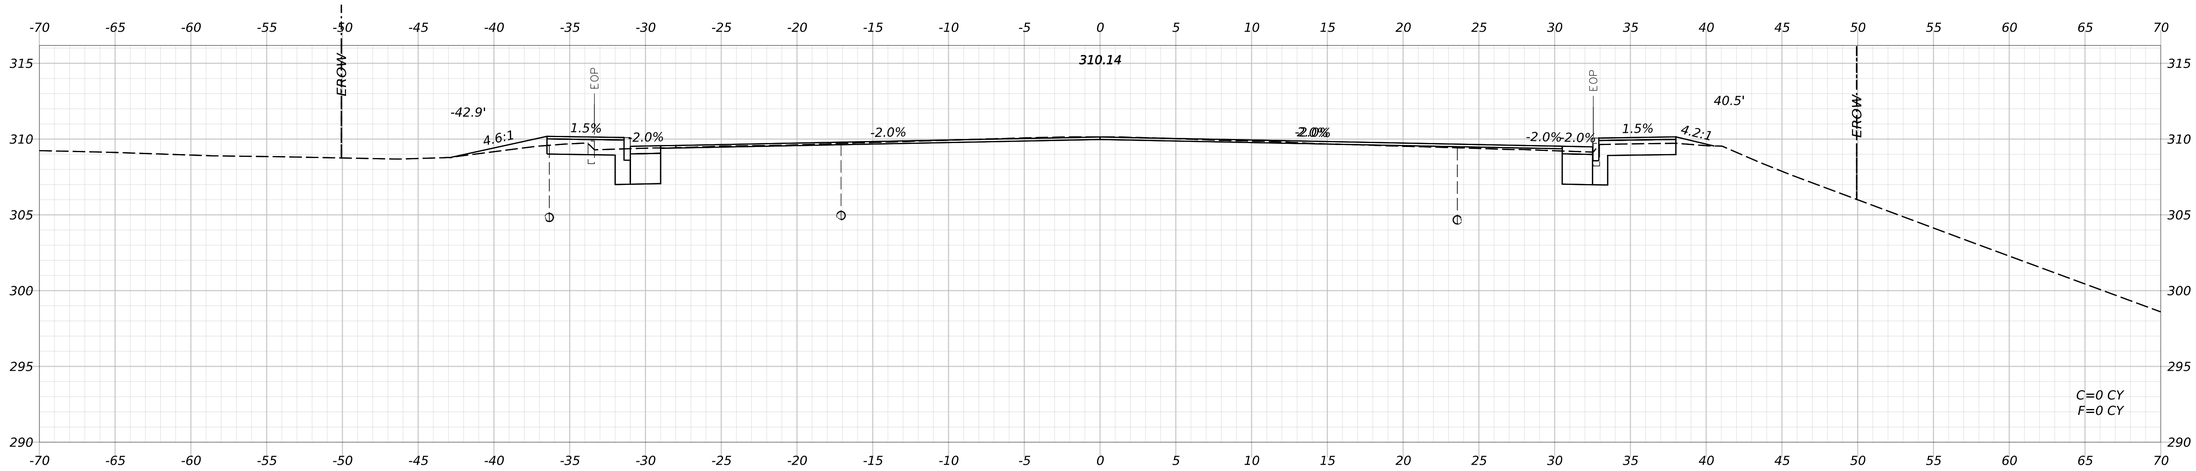

92+50.00

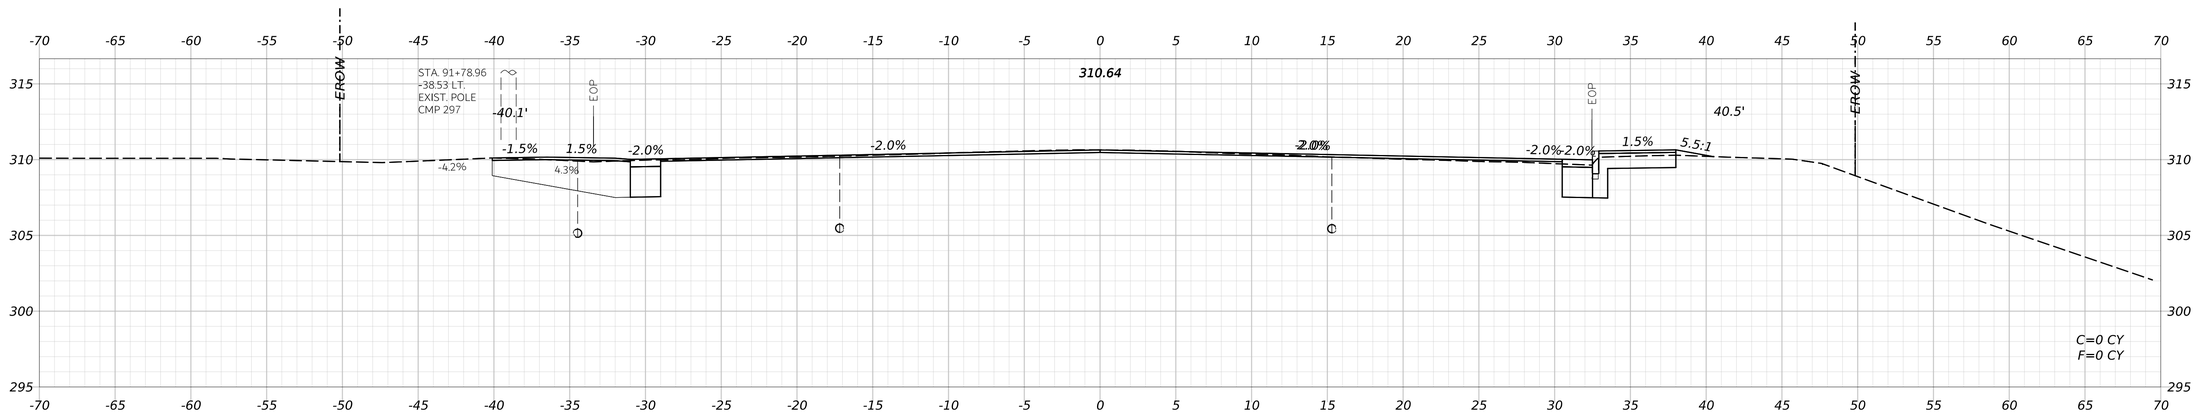

92+00.00

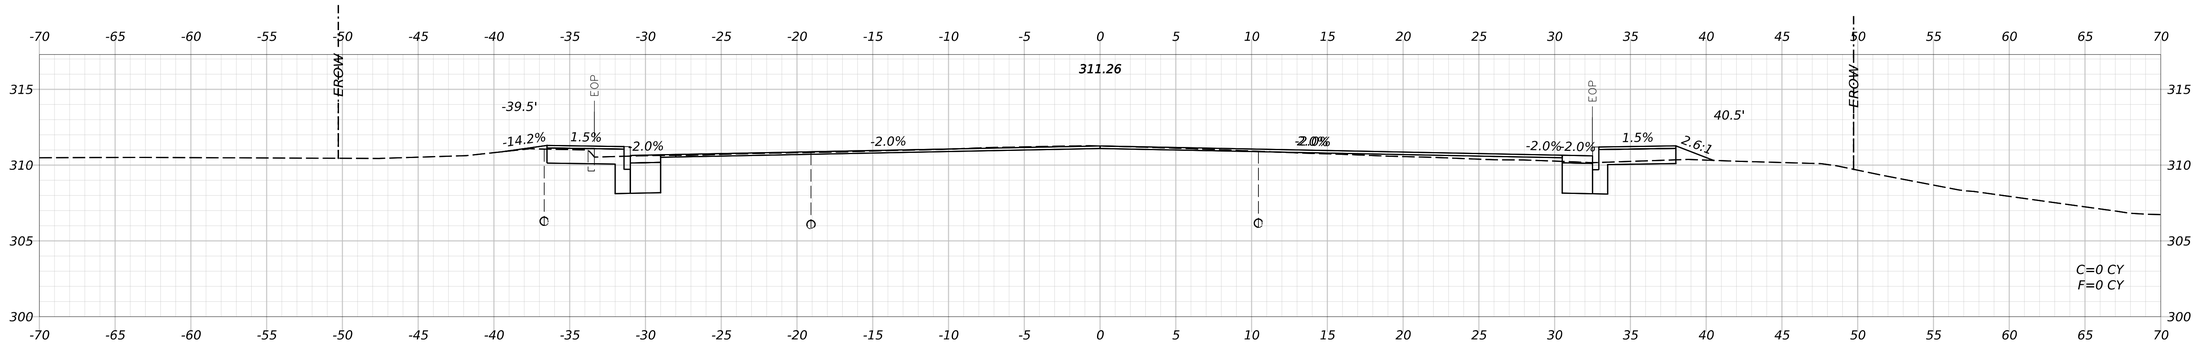

91+50.00

STATE OF MAINE
DEPARTMENT OF TRANSPORTATION

CAPITAL PROJECTS

WIN 26662.00

HIGHWAY PLANS

vhb

	BY	DATE
PROJ. MANAGER: ERNIE MARTIN		
DESIGN-DETAILED	JBD	11/11/2024
CHECKED-REVIEWED	ECF	
DESIGN2-DETAILED2		
DESIGN3-DETAILED3		
REVISIONS 1	BRT	11/11/2024
REVISIONS 2	AG	
REVISIONS 3		
REVISIONS 4		
FIELD CHANGES		

WINDHAM
ROUTE 302


CROSS SECTIONS
(059 OF 75)

SHEET NUMBER
200
OF 322

Date: 11/11/2024

Username: BTOMIC

Filename: c:\bms\vhb-pw-01\dms97340\014_Xsect_Route302.dgn

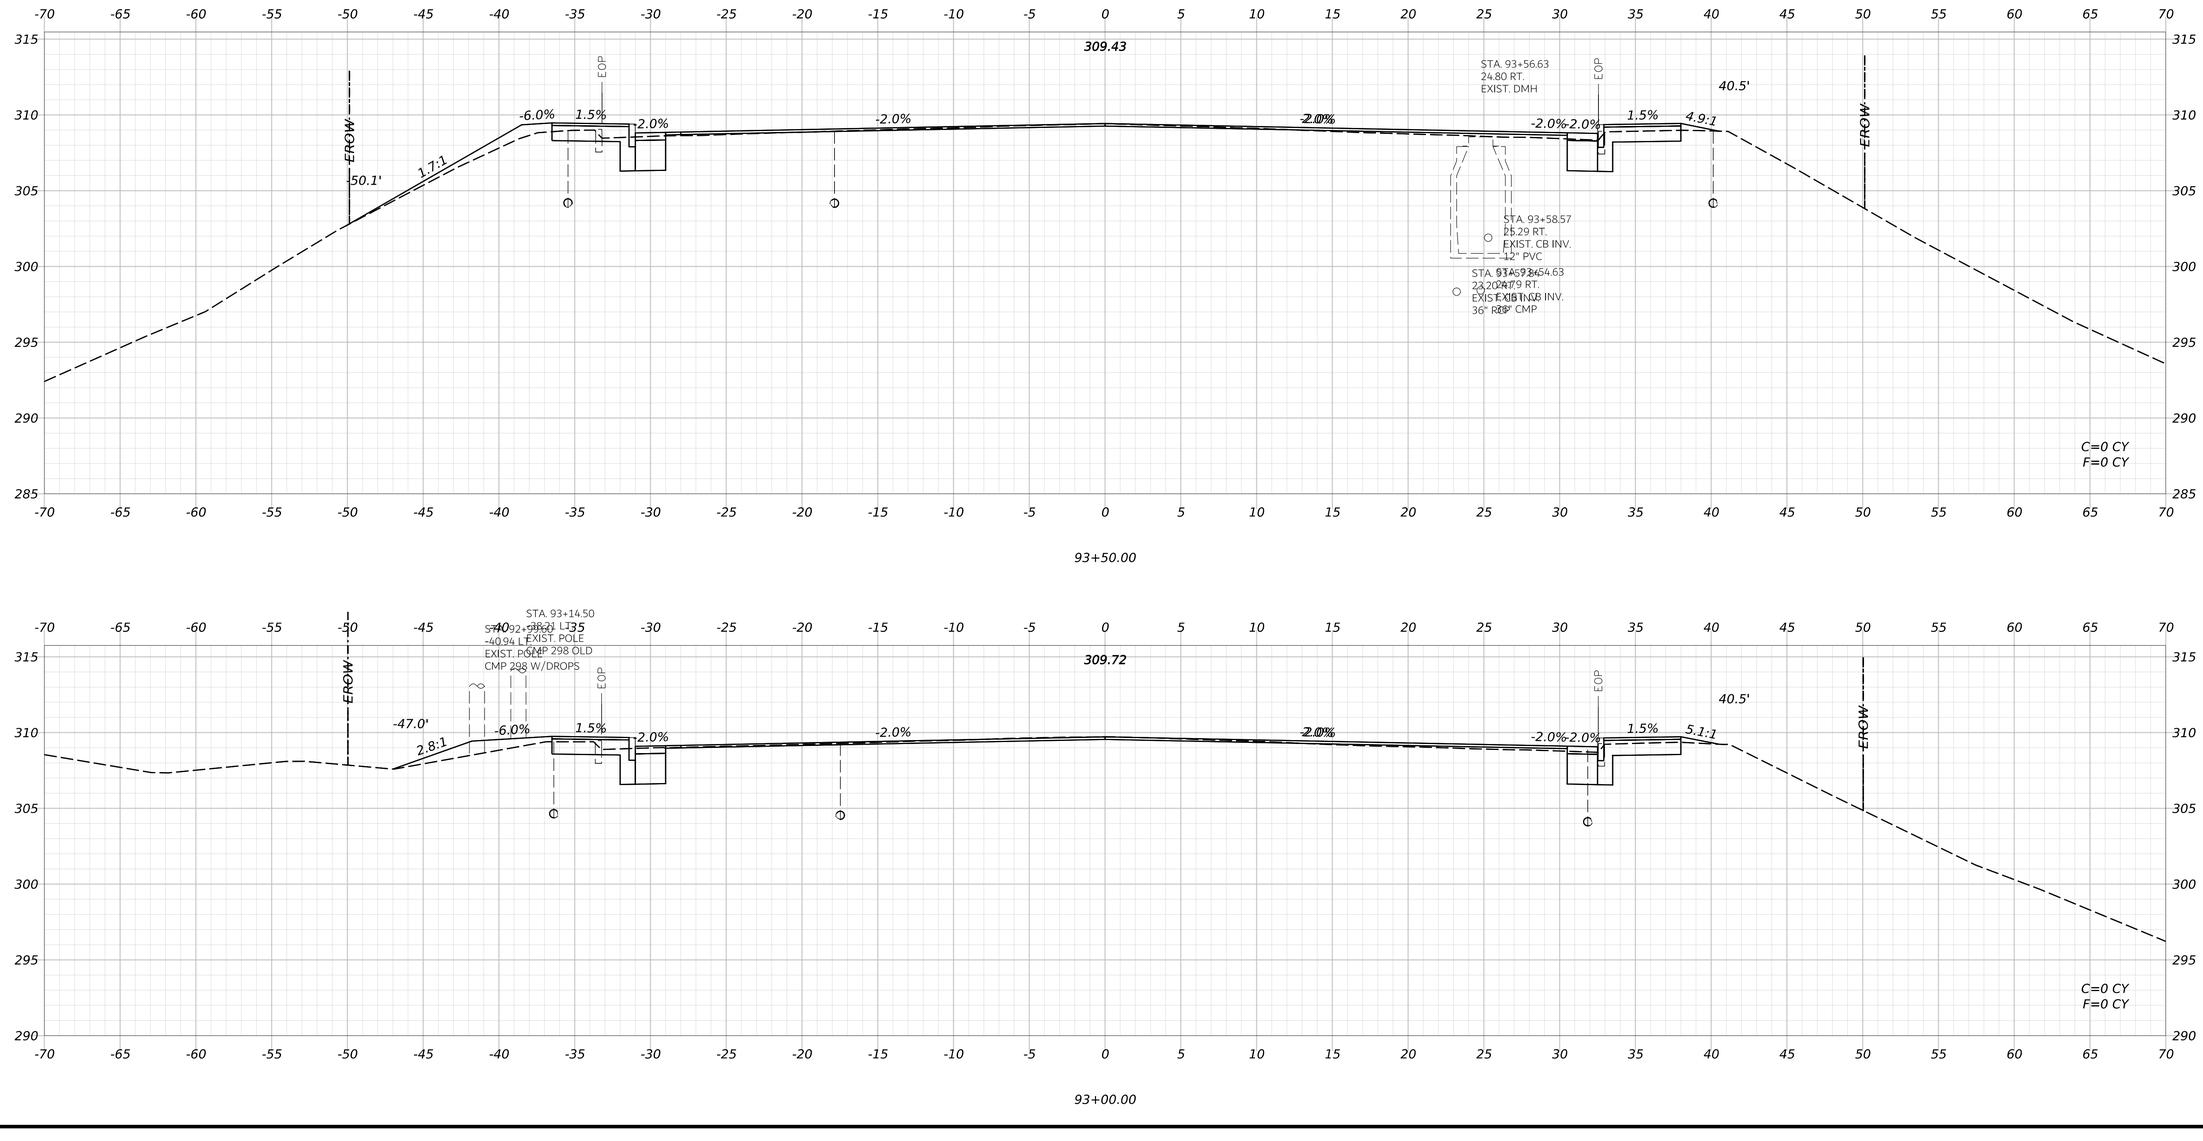

STATE OF MAINE
DEPARTMENT OF TRANSPORTATION

CAPITAL PROJECTS

WIN
26662.00

HIGHWAY PLANS

	BY	DATE
PROJ. MANAGER	ERNIE MARTIN	
DESIGN-DETAILED	JBD	11/11/2024
CHECKED-REVIEWED	BRT	11/11/2024
DESIGN2-DETAILED2	ECF	
DESIGN3-DETAILED3	AG	
REVISIONS 1		
REVISIONS 2		
REVISIONS 3		
REVISIONS 4		
FIELD CHANGES		

WINDHAM
ROUTE 302
CROSS SECTIONS
(060 OF 75)

SHEET NUMBER


201

OF 322

Date: 11/11/2024


Username: BTOMIC

Filename: c:\bms\vhb-pw-01\dms97340\014_Xsect_Route302.dgn

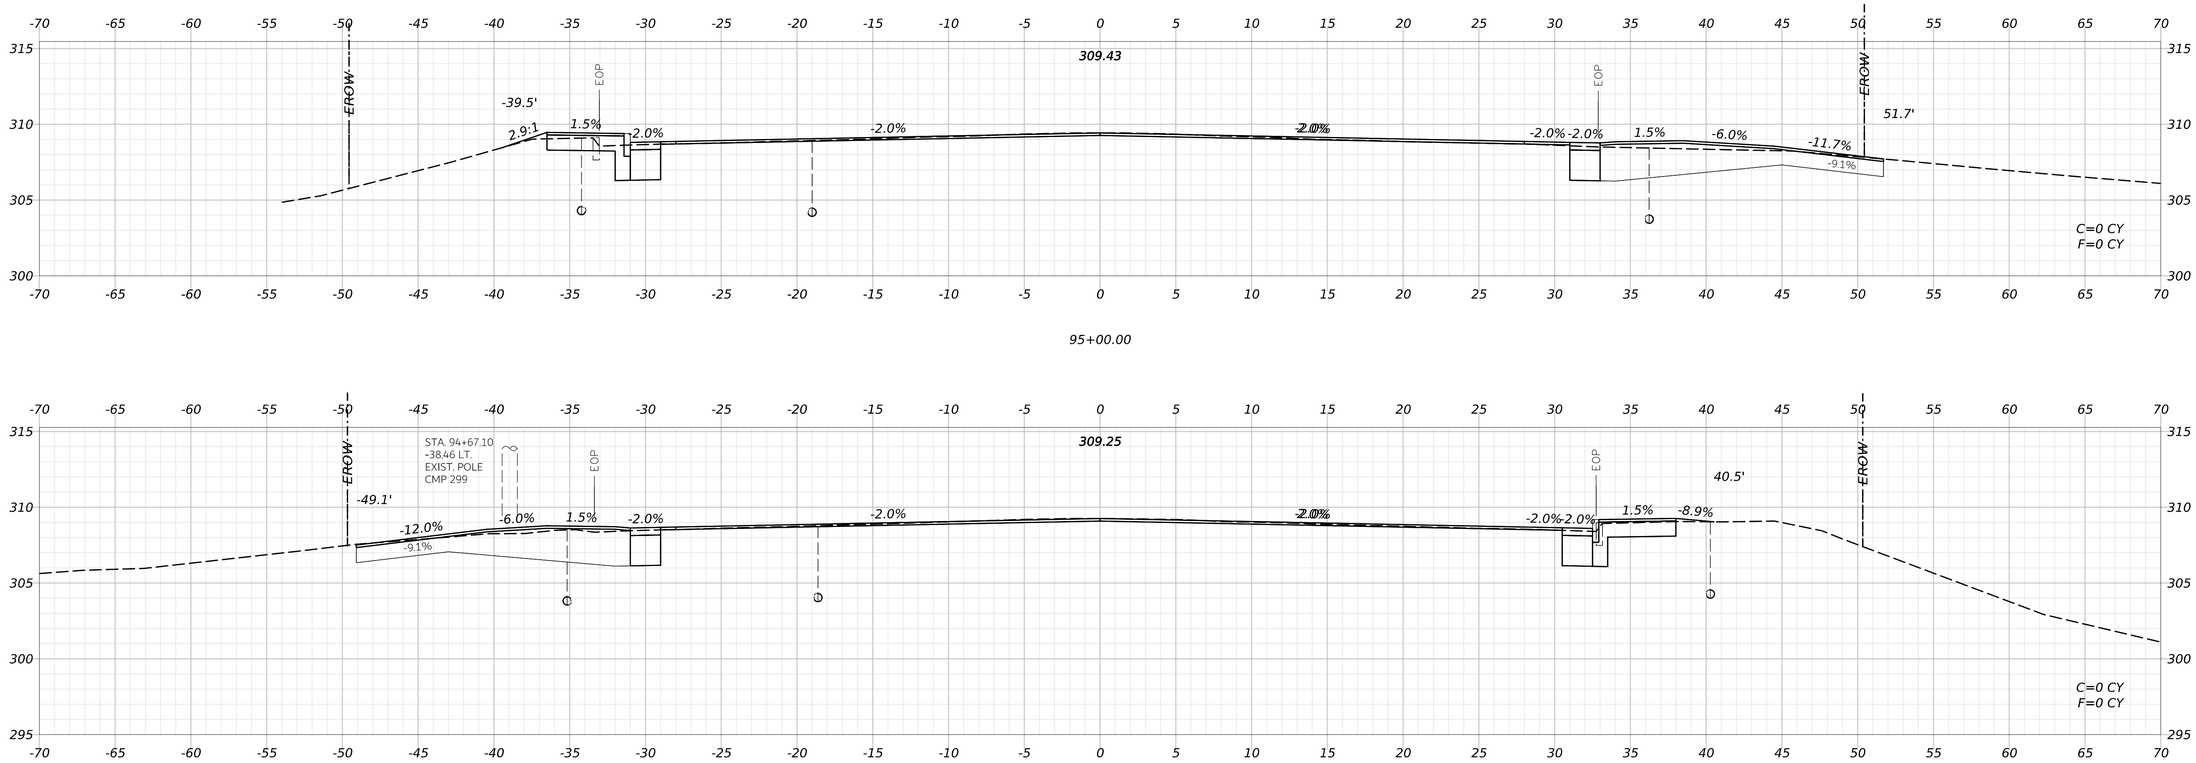

95+00.00

94+50.00

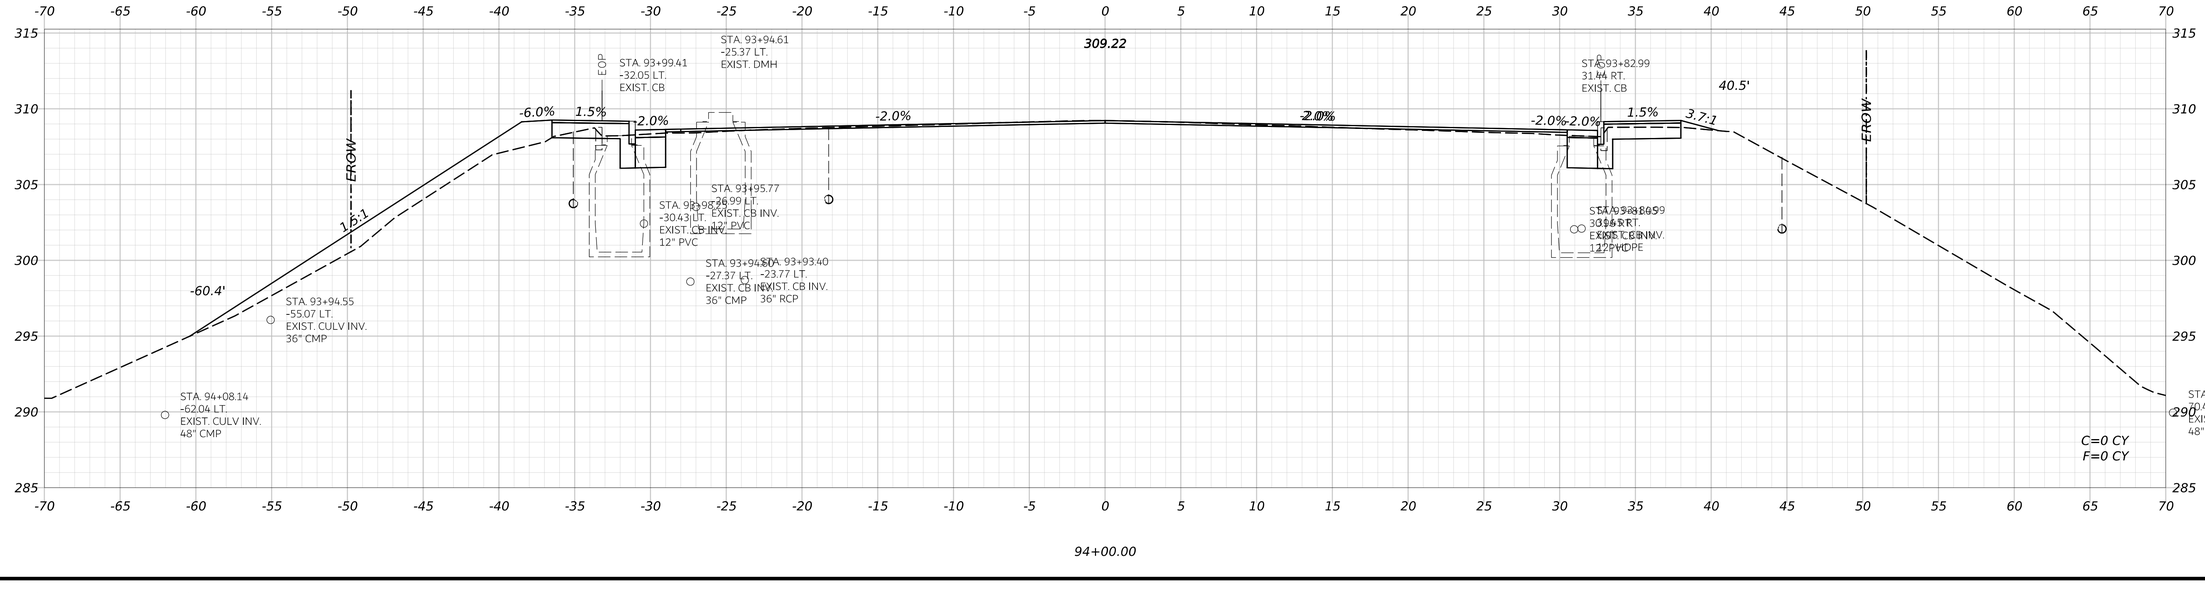

94+00.00

STATE OF MAINE
DEPARTMENT OF TRANSPORTATION

CAPITAL PROJECTS

WIN
26662.00

HIGHWAY PLANS

vhb

		BY	DATE
PROJ. MANAGER	ERNIE MARTIN		
DESIGN-DETAILED	JBD	BRT	11/11/2024
CHECKED-REVIEWED	ECF	AG	11/11/2024
DESIGN2-DETAILED2			
DESIGN3-DETAILED3			
REVISIONS 1			
REVISIONS 2			
REVISIONS 3			
REVISIONS 4			
FIELD CHANGES			

WINDHAM
ROUTE 302

CROSS SECTIONS
(061 OF 75)

SHEET NUMBER


202

OF 322

Date: 11/11/2024

Username: BTOMIC

Filename: c:\bms\vhb-pw-01\dms97340\014_Xsect_Route302.dgn

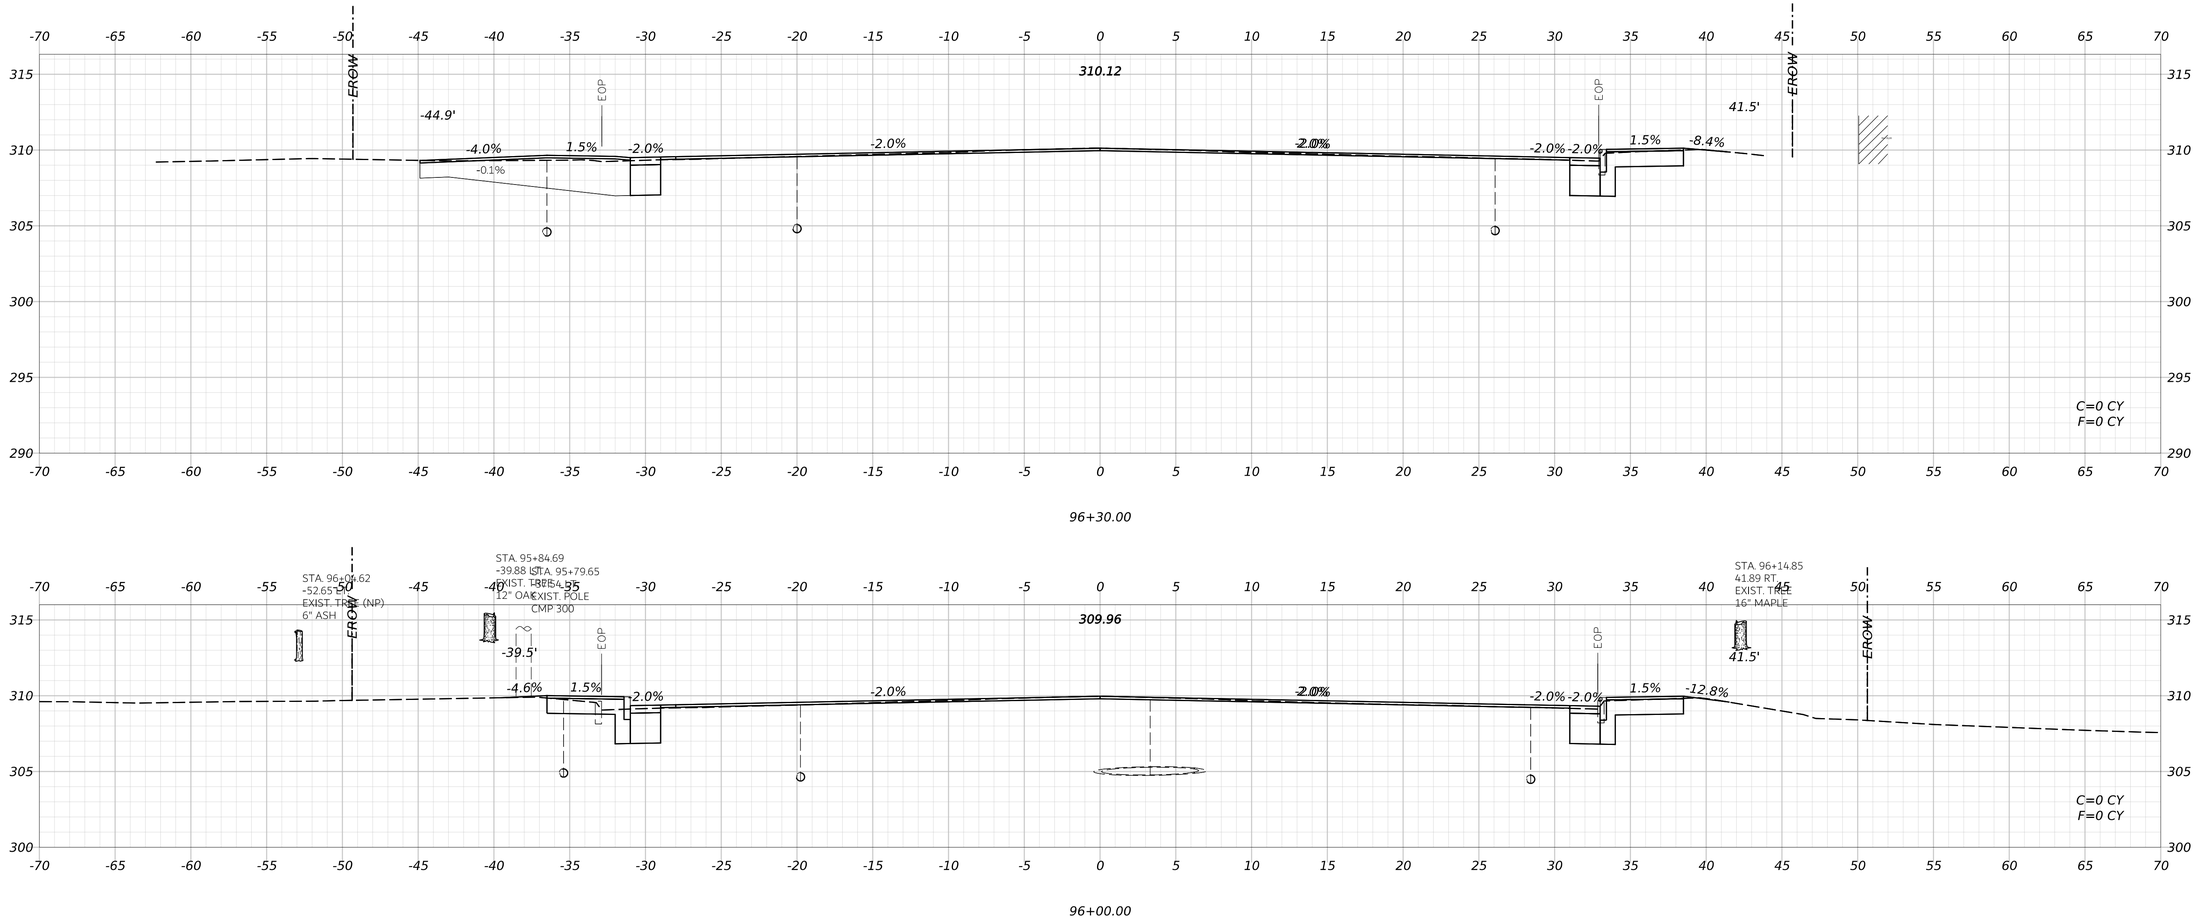

STATE OF MAINE
DEPARTMENT OF TRANSPORTATION

CAPITAL PROJECTS

WIN
26662.00

HIGHWAY PLANS

vhb

PROJ. MANAGER	ERNIE MARTIN		
DESIGN-DETAILED	JBD	BRT	11/11/2024
CHECKED-REVIEWED	ECF	AG	11/11/2024
DESIGN2-DETAILED2			
DESIGN3-DETAILED3			
REVISIONS 1			
REVISIONS 2			
REVISIONS 3			
REVISIONS 4			
FIELD CHANGES			

WINDHAM
ROUTE 302

CROSS SECTIONS
(062 OF 75)

SHEET NUMBER


203

OF 322


Date: 11/11/2024

Username: BTOMIC


Filename: c:\bms\vhb-pw-01\dms97340\014_Xsect_Route302.dgn

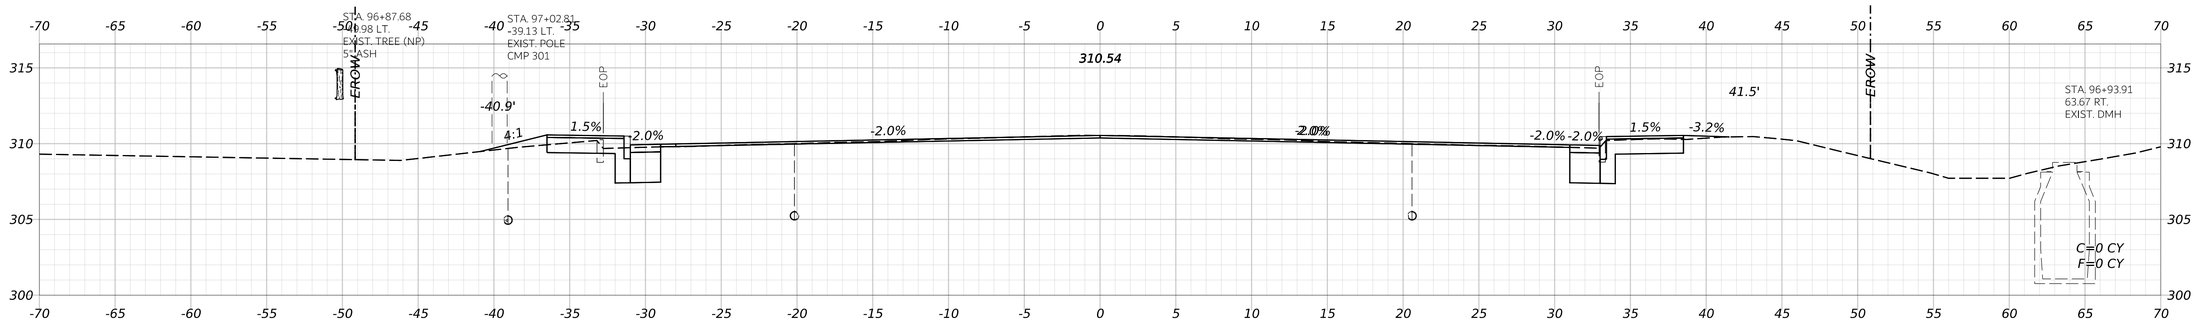

97+00.00

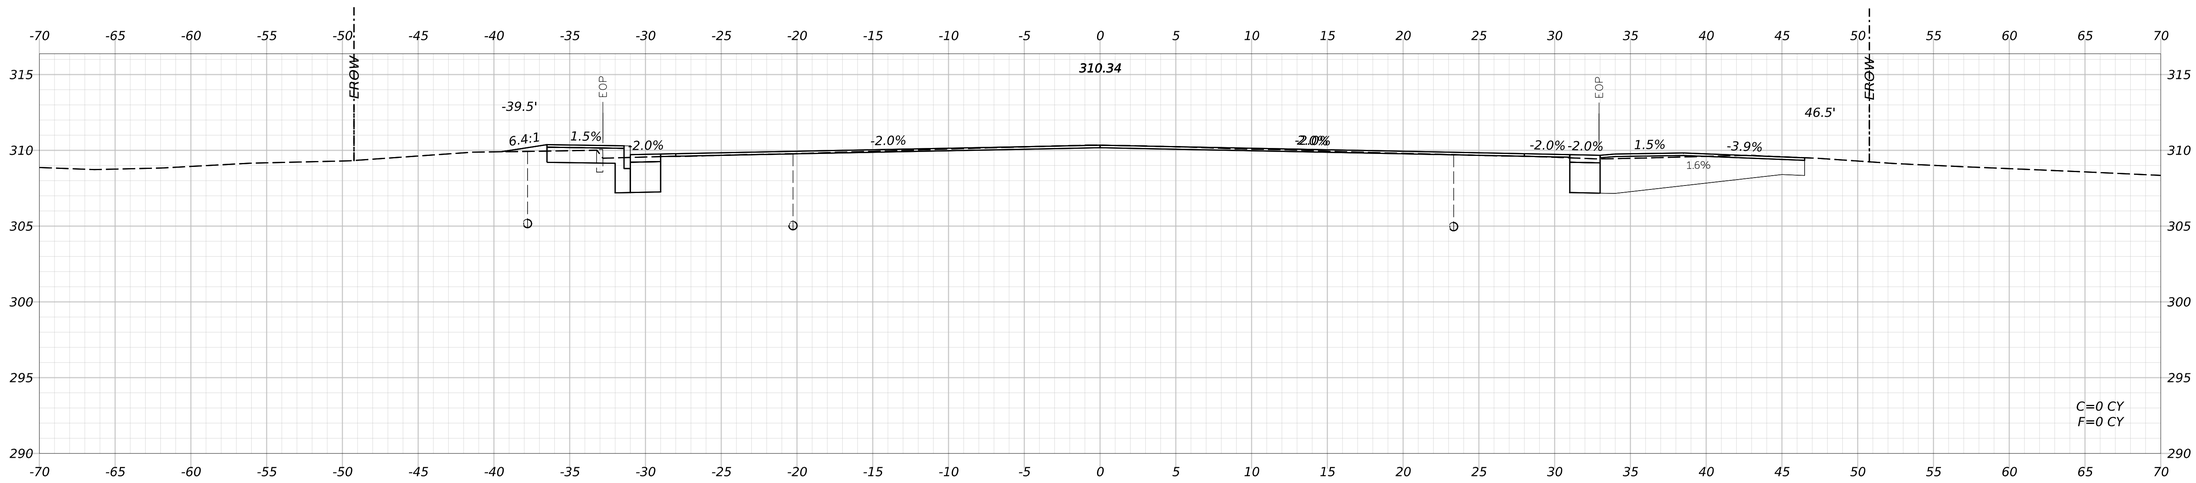

96+65.00

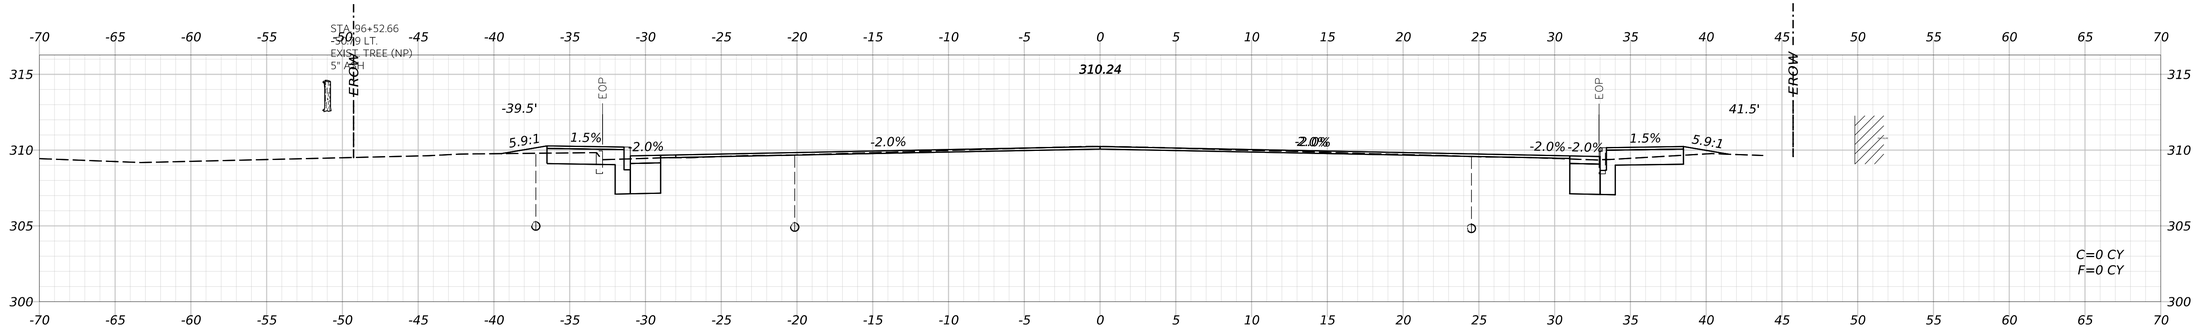

96+50.00

STATE OF MAINE
DEPARTMENT OF TRANSPORTATION

CAPITAL PROJECTS

WIN
26662.00

HIGHWAY PLANS

vhb

PROJ. MANAGER	ERNIE MARTIN		
DESIGN-DETAILED	JBD	BRT	11/11/2024
CHECKED-REVIEWED	ECF	AG	11/11/2024
DESIGN2-DETAILED2			
DESIGN3-DETAILED3			
REVISIONS 1			
REVISIONS 2			
REVISIONS 3			
REVISIONS 4			
FIELD CHANGES			

WINDHAM
ROUTE 302

CROSS SECTIONS
(063 OF 75)

SHEET NUMBER


204

OF 322


Date: 11/11/2024

Username: BTOMIC


Filename: c:\bms\vhb-pw-01\dms97340\014_Xsect_Route302.dgn

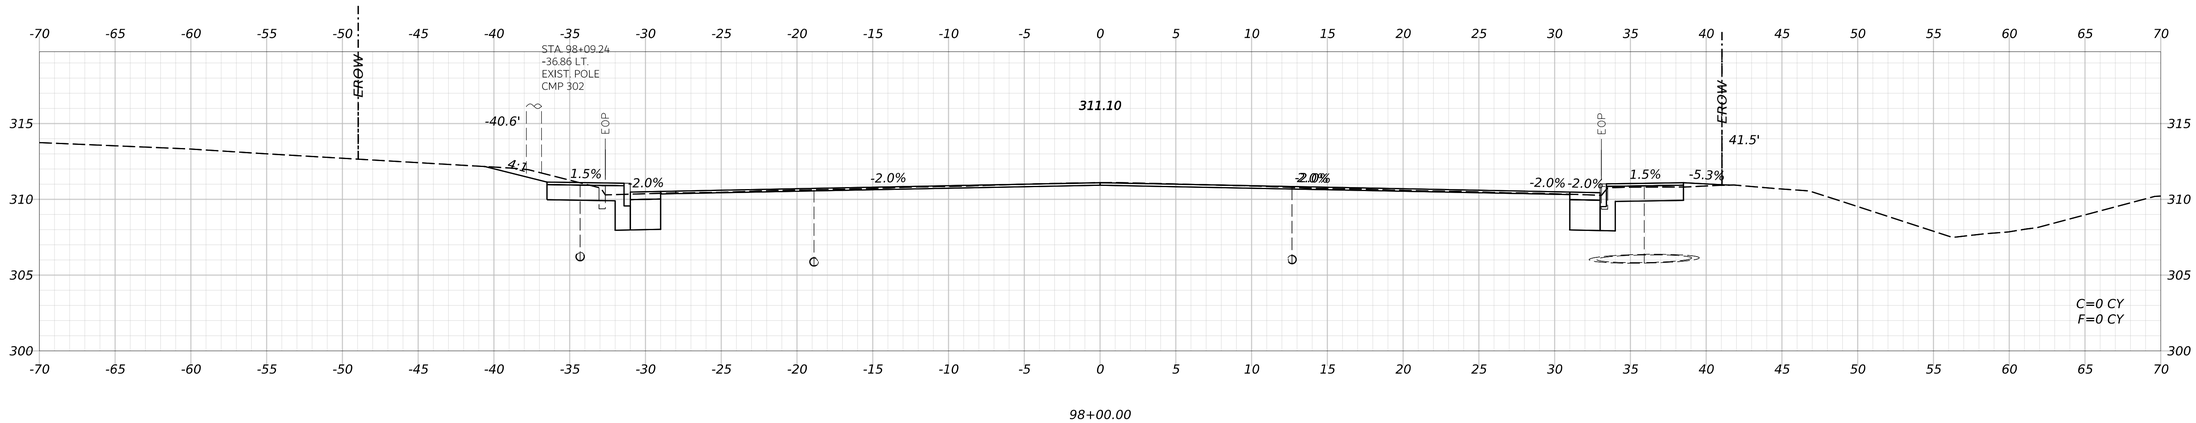

98+00.00

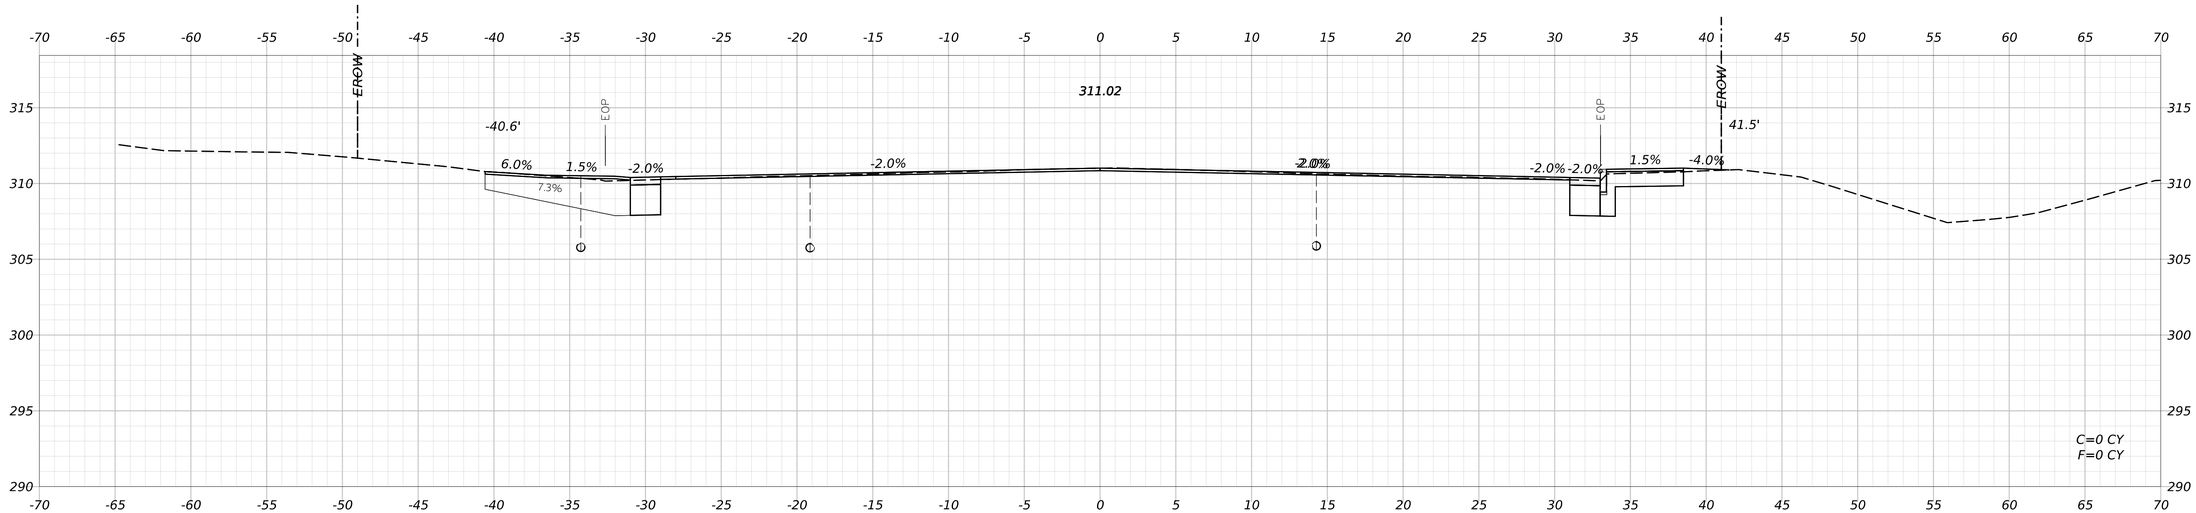

97+80.00

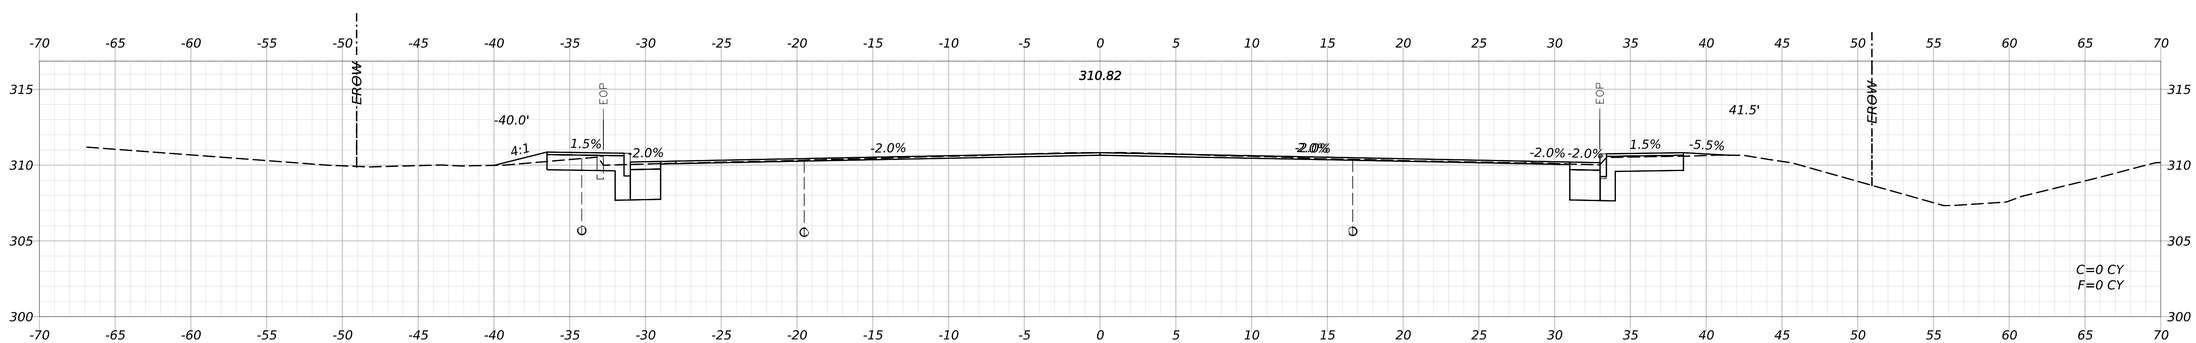

97+50.00

STATE OF MAINE
DEPARTMENT OF TRANSPORTATION

CAPITAL PROJECTS

WIN
26662.00

HIGHWAY PLANS

vhb

PROJ. MANAGER	ERNIE MARTIN		
DESIGN1-DETAILED	JBD	BRT	11/11/2024
CHECKED-REVIEWED	ECF	AG	11/11/2024
DESIGN2-DETAILED2			
DESIGN3-DETAILED3			
REVISIONS 1			
REVISIONS 2			
REVISIONS 3			
REVISIONS 4			
FIELD CHANGES			

WINDHAM
ROUTE 302

CROSS SECTIONS
(064 OF 75)

SHEET NUMBER

205

OF 322

Date: 11/11/2024

Username: BTOMIC

Filename: c:\bms\vhb-pw-01\dms97340\014_Xsect_Route302.dgn

STATE OF MAINE
DEPARTMENT OF TRANSPORTATION

CAPITAL PROJECTS

WIN
26662.00

HIGHWAY PLANS

	BY	DATE
PROJ. MANAGER	ERNIE MARTIN	
DESIGNED-DETAILED	JBD	BRT 11/11/2024
CHECKED-REVIEWED	ECF	AG 11/11/2024
DESIGN2-DETAILED2		
DESIGN3-DETAILED3		
REVISIONS 1		
REVISIONS 2		
REVISIONS 3		
REVISIONS 4		
FIELD CHANGES		

WINDHAM
ROUTE 302

CROSS SECTIONS
(065 OF 75)

SHEET NUMBER


206


OF 322


Date: 11/11/2024

Username: BTOMIC

Filename: c:\bms\vhb-pw-01\dms97340\014_Xsect_Route302.dgn

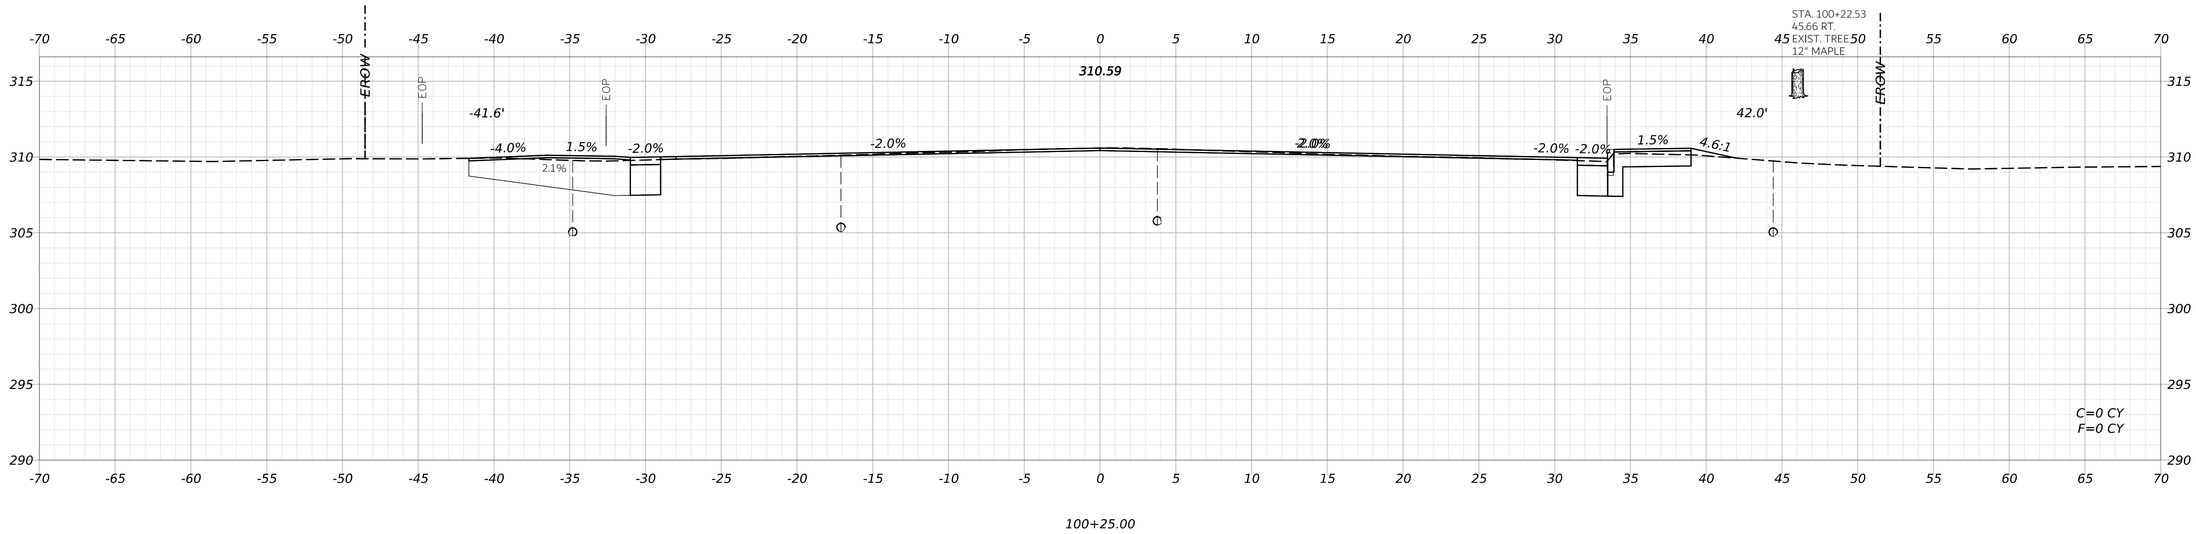

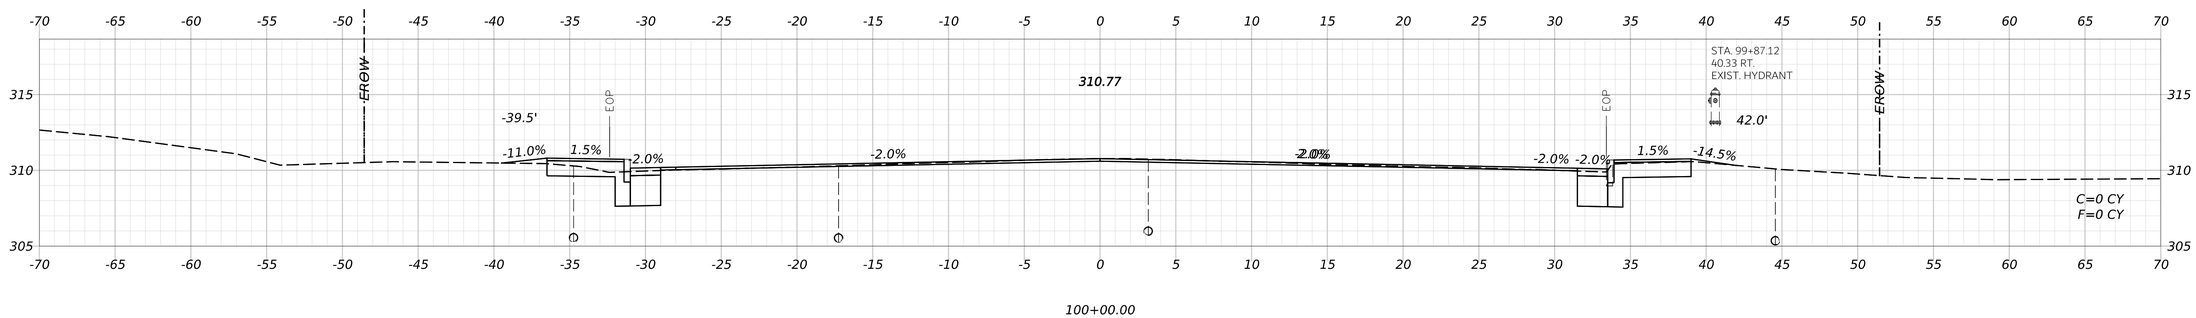

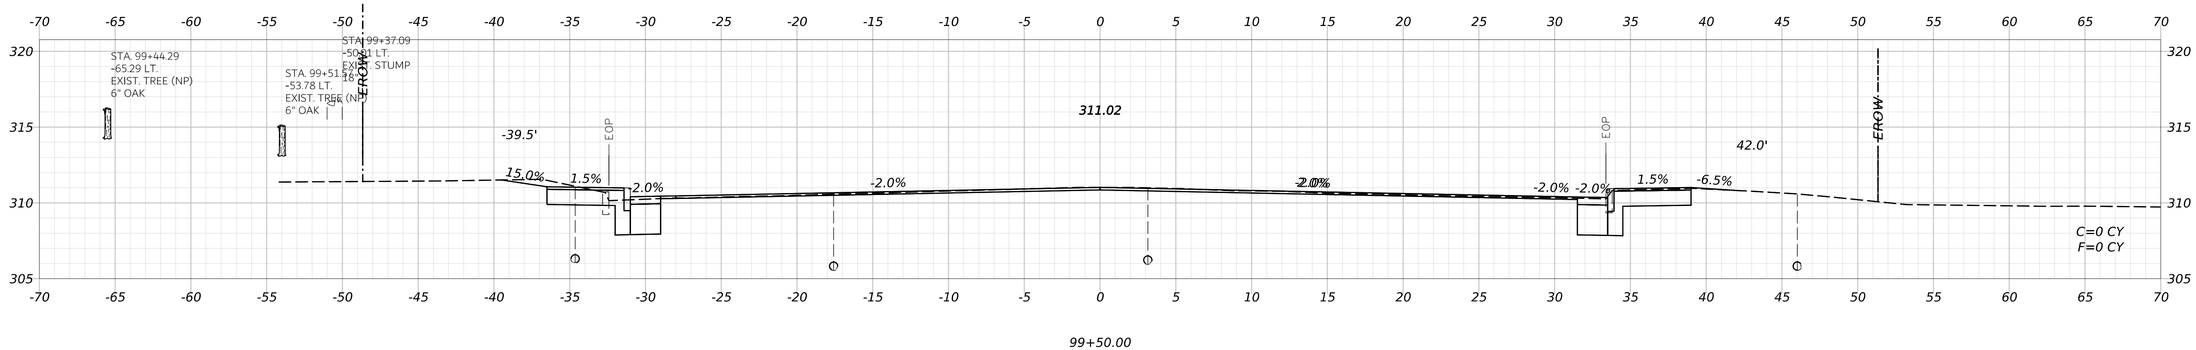

STATE OF MAINE
DEPARTMENT OF TRANSPORTATION

CAPITAL PROJECTS

WIN
26662.00

HIGHWAY PLANS

vhb

PROJ. MANAGER	ERNIE MARTIN		
DESIGN-DETAILED	JBD	BRT	11/11/2024
CHECKED-REVIEWED	ECF	AG	11/11/2024
DESIGN2-DETAILED2			
DESIGN3-DETAILED3			
REVISIONS 1			
REVISIONS 2			
REVISIONS 3			
REVISIONS 4			
FIELD CHANGES			

WINDHAM
ROUTE 302

CROSS SECTIONS
(066 OF 75)

SHEET NUMBER


207

OF 322


Date: 11/11/2024

Username: BTOMIC


Filename: c:\bms\vhb-pw-01\dms97340\014_Xsect_Route302.dgn

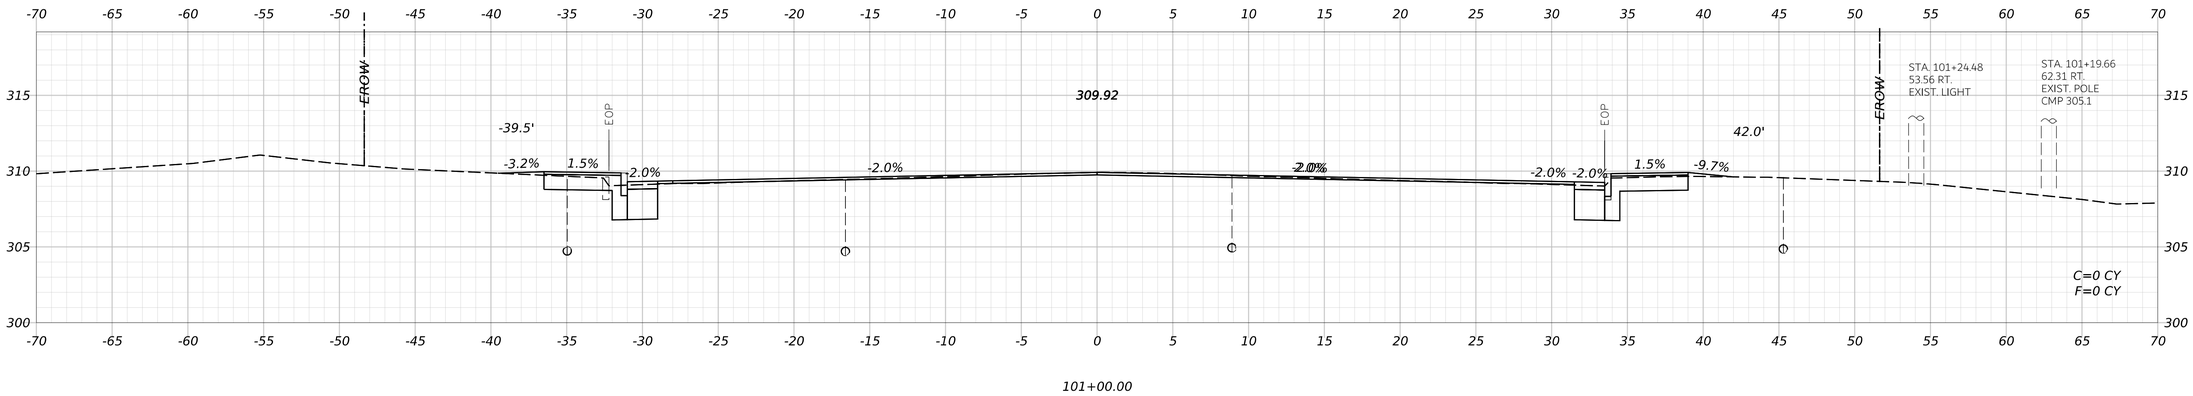

101+00.00

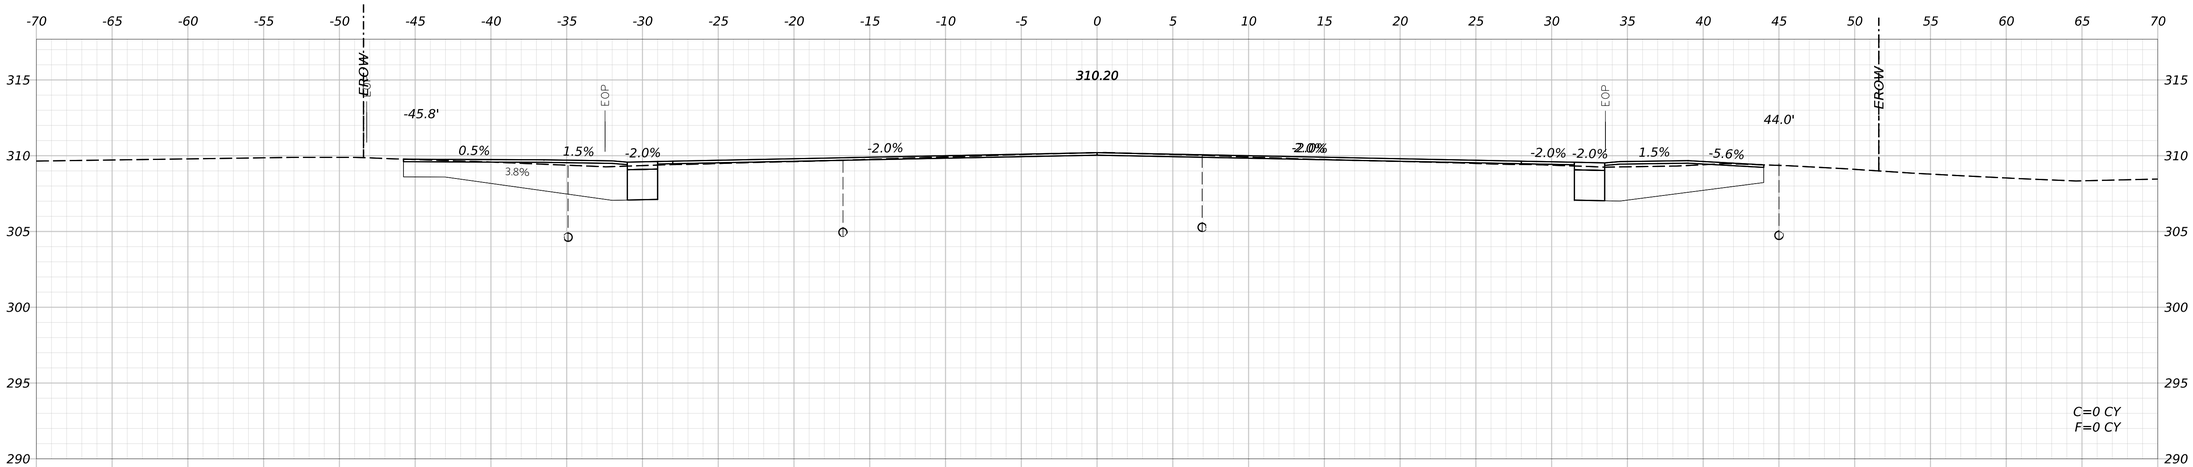

100+75.00

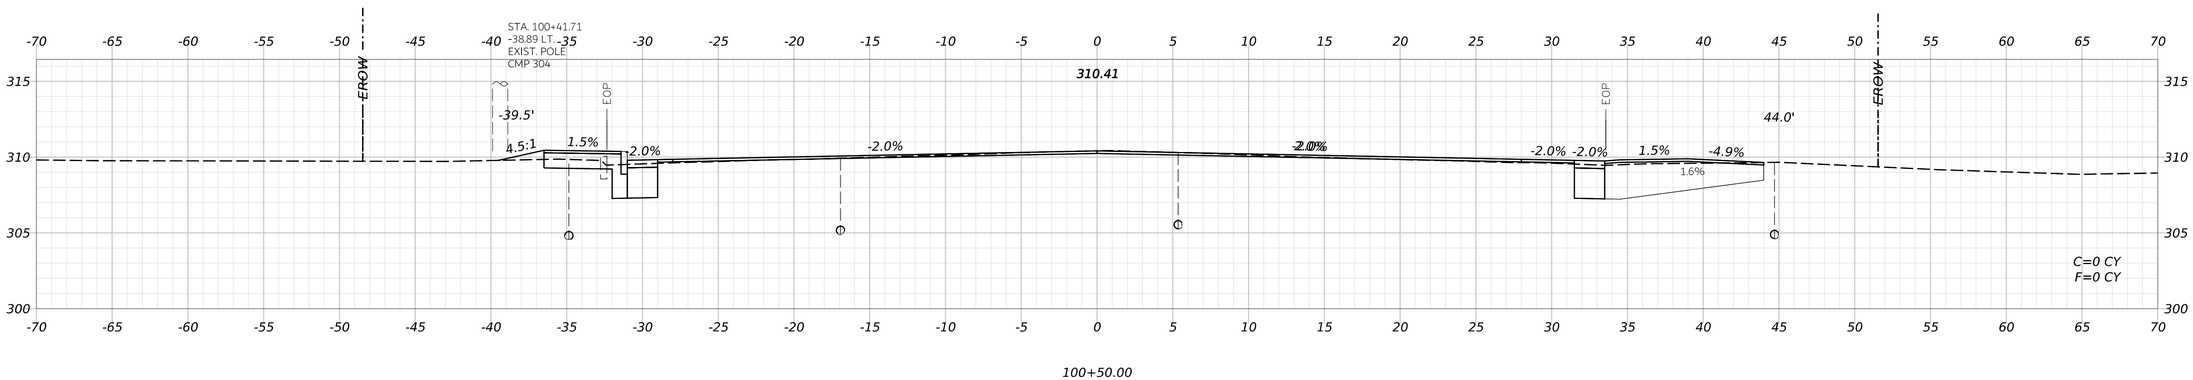

100+50.00

STATE OF MAINE
DEPARTMENT OF TRANSPORTATION

CAPITAL PROJECTS

WIN
26662.00

HIGHWAY PLANS

vhb

PROJ. MANAGER	ERNIE MARTIN		
DESIGN-DETAILED	JBD	BRT	11/11/2024
CHECKED-REVIEWED	ECF	AG	11/11/2024
DESIGN2-DETAILED2			
DESIGN3-DETAILED3			
REVISIONS 1			
REVISIONS 2			
REVISIONS 3			
REVISIONS 4			
FIELD CHANGES			

WINDHAM
ROUTE 302

CROSS SECTIONS
(067 OF 75)

SHEET NUMBER


208

OF 322


Date: 11/11/2024

Username: BTOMIC


Filename: c:\bms\vhb-pw-01\dms97340\014_Xsect_Route302.dgn

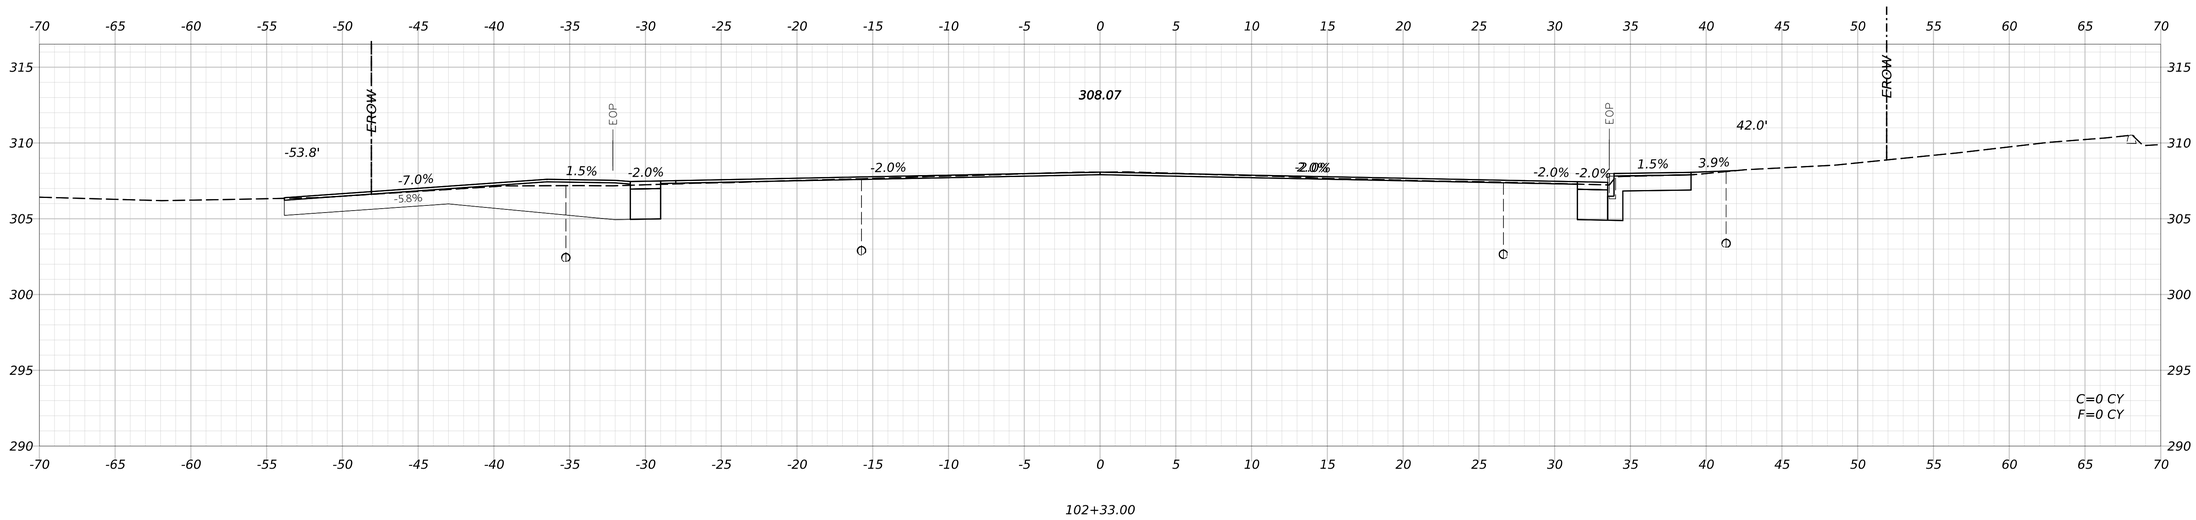

102+33.00

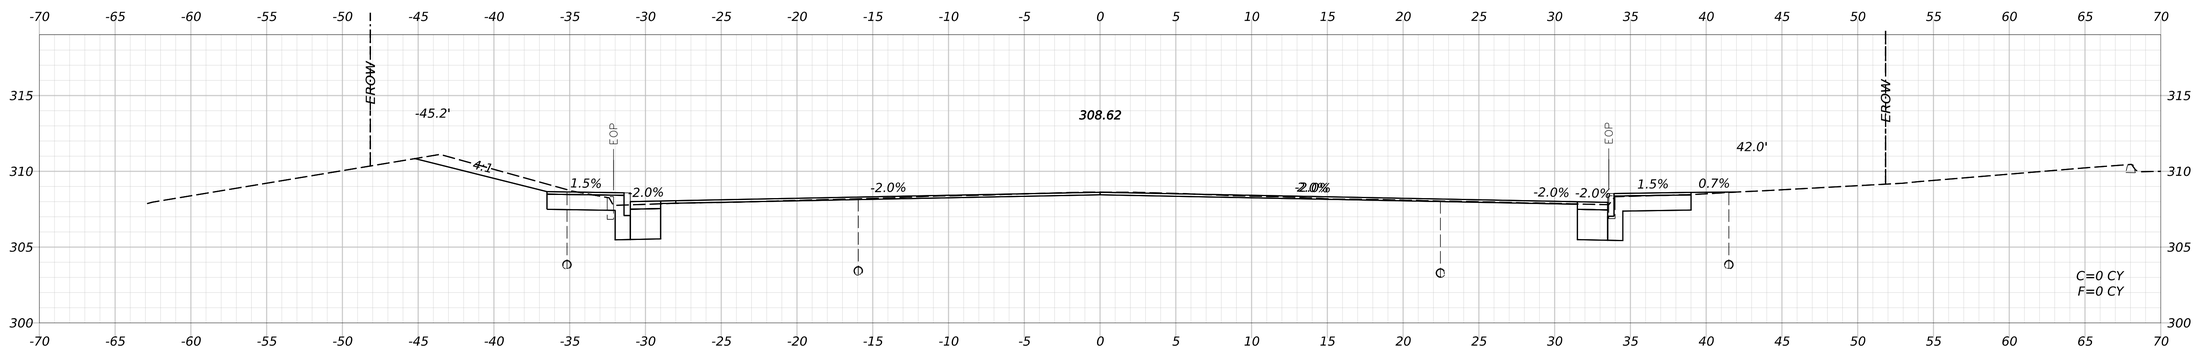

102+00.00

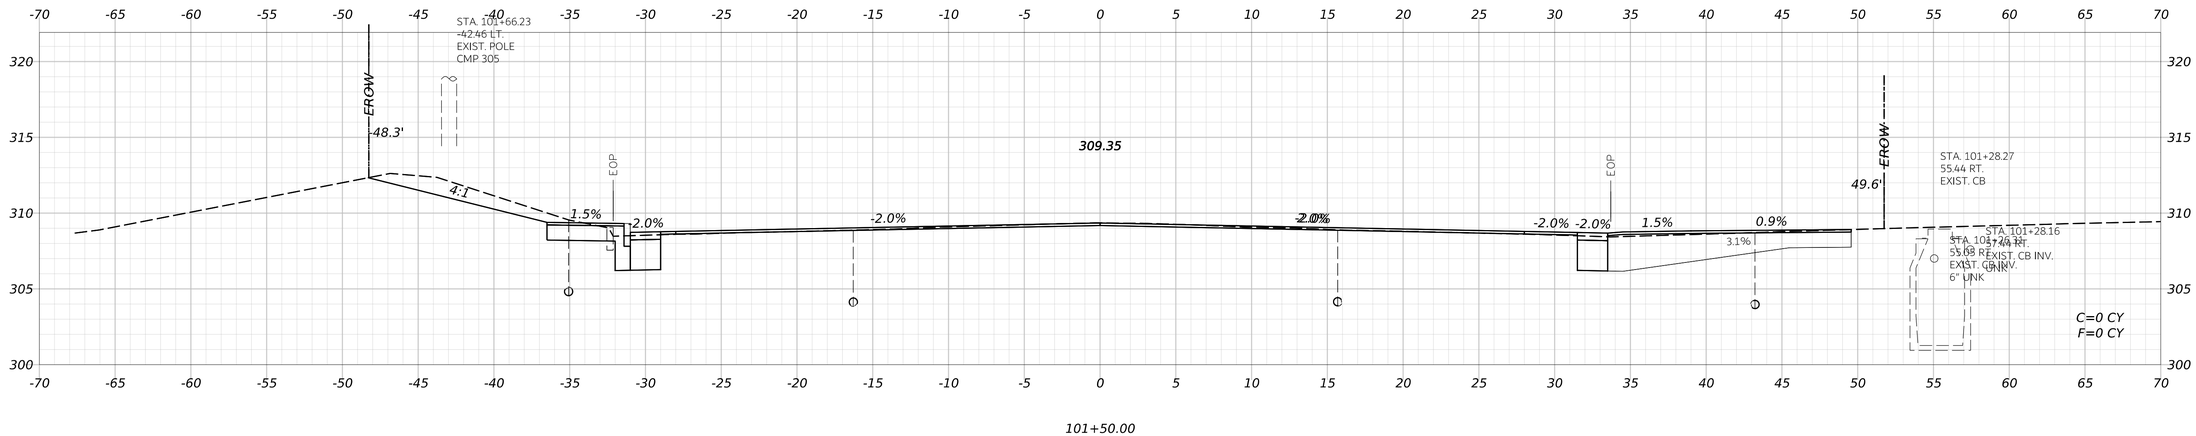

101+50.00

STATE OF MAINE
DEPARTMENT OF TRANSPORTATION

CAPITAL PROJECTS

WIN
26662.00

HIGHWAY PLANS

vhb

PROJ. MANAGER	ERNIE MARTIN		
DESIGN-DETAILED	JBD	BRT	11/11/2024
CHECKED-REVIEWED	ECF	AG	11/11/2024
DESIGN2-DETAILED2			
DESIGN3-DETAILED3			
REVISIONS 1			
REVISIONS 2			
REVISIONS 3			
REVISIONS 4			
FIELD CHANGES			

WINDHAM
ROUTE 302

CROSS SECTIONS
(068 OF 75)

SHEET NUMBER


209

OF 322


Date: 11/11/2024

Username: BTOMIC


Filename: c:\bms\vhb-pw-01\dms97340\014_Xsect_Route302.dgn

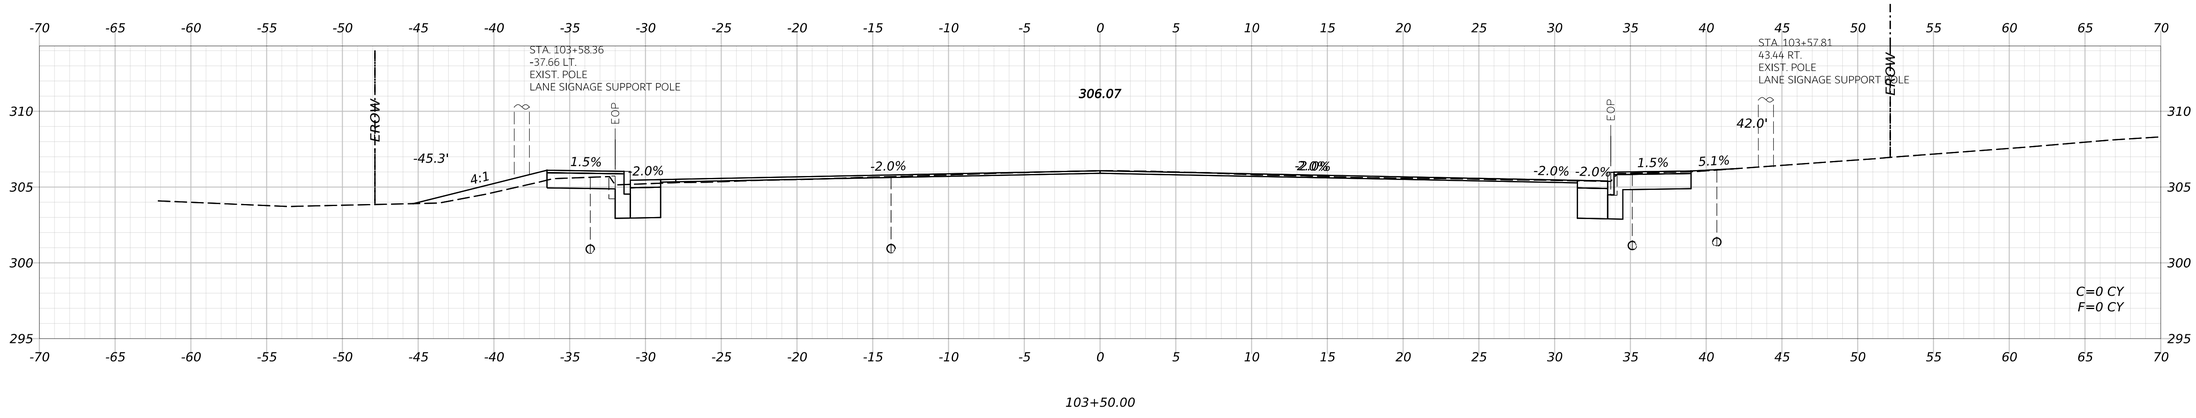

103+50.00

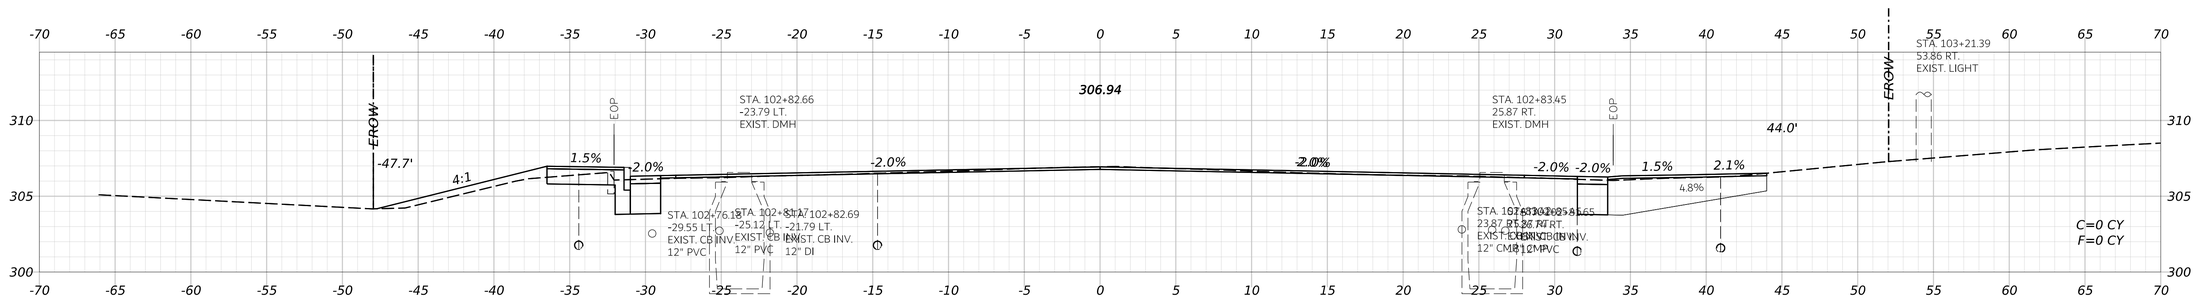

103+00.00

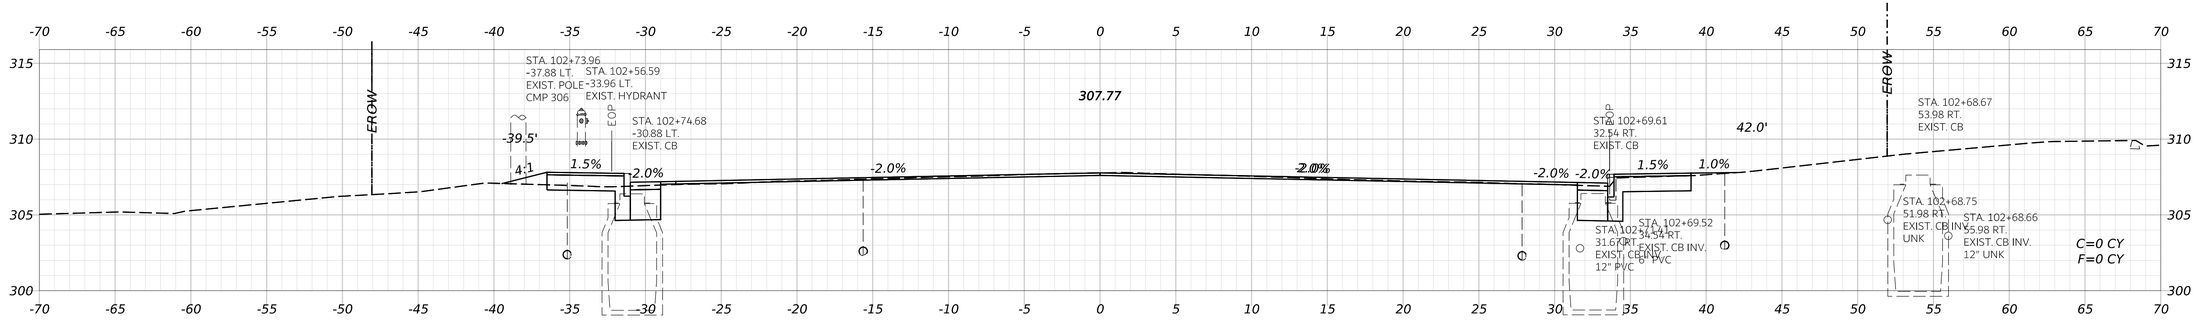

102+50.00

STATE OF MAINE
DEPARTMENT OF TRANSPORTATION

CAPITAL PROJECTS

WIN
26662.00

HIGHWAY PLANS

vhb

PROJ. MANAGER	ERNIE MARTIN		
DESIGN-DETAILED	JBD	BRT	11/11/2024
CHECKED-REVIEWED	ECF	AG	11/11/2024
DESIGN2-DETAILED2			
DESIGN3-DETAILED3			
REVISIONS 1			
REVISIONS 2			
REVISIONS 3			
REVISIONS 4			
FIELD CHANGES			

WINDHAM
ROUTE 302

CROSS SECTIONS
(069 OF 75)

SHEET NUMBER


210


OF 322


Date: 11/11/2024

Username: BTOMIC

Filename: c:\bms\vhb-pw-01\dms97340\014_Xsect_Route302.dgn

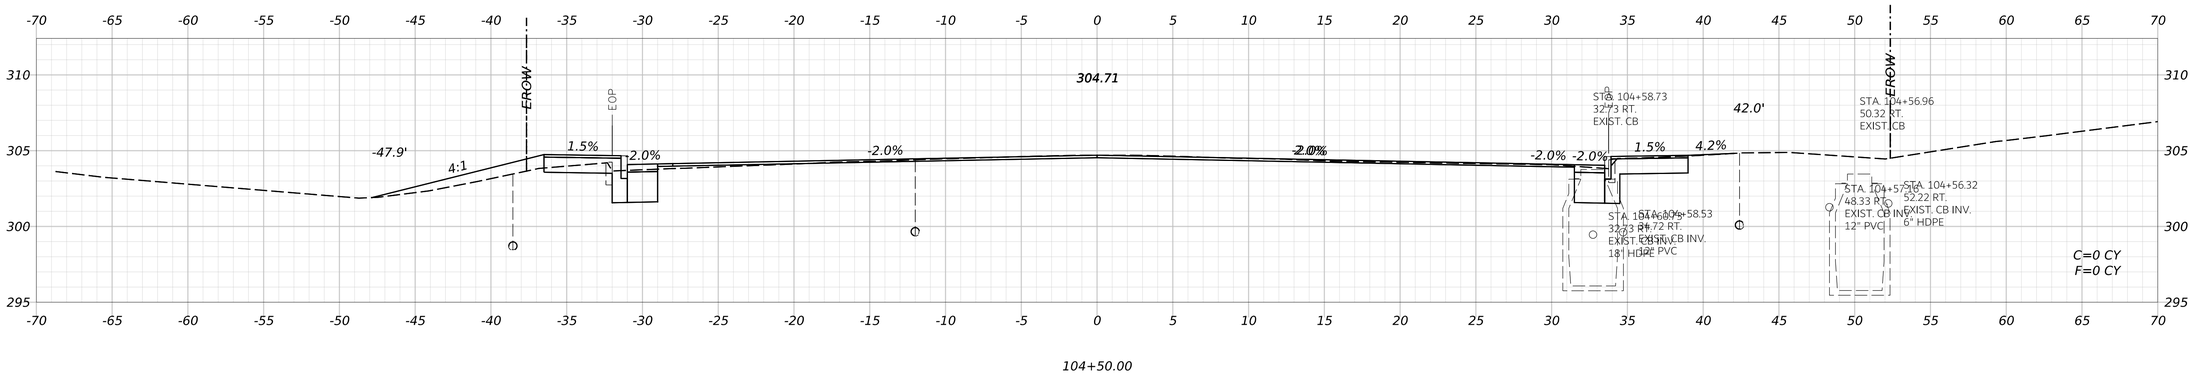

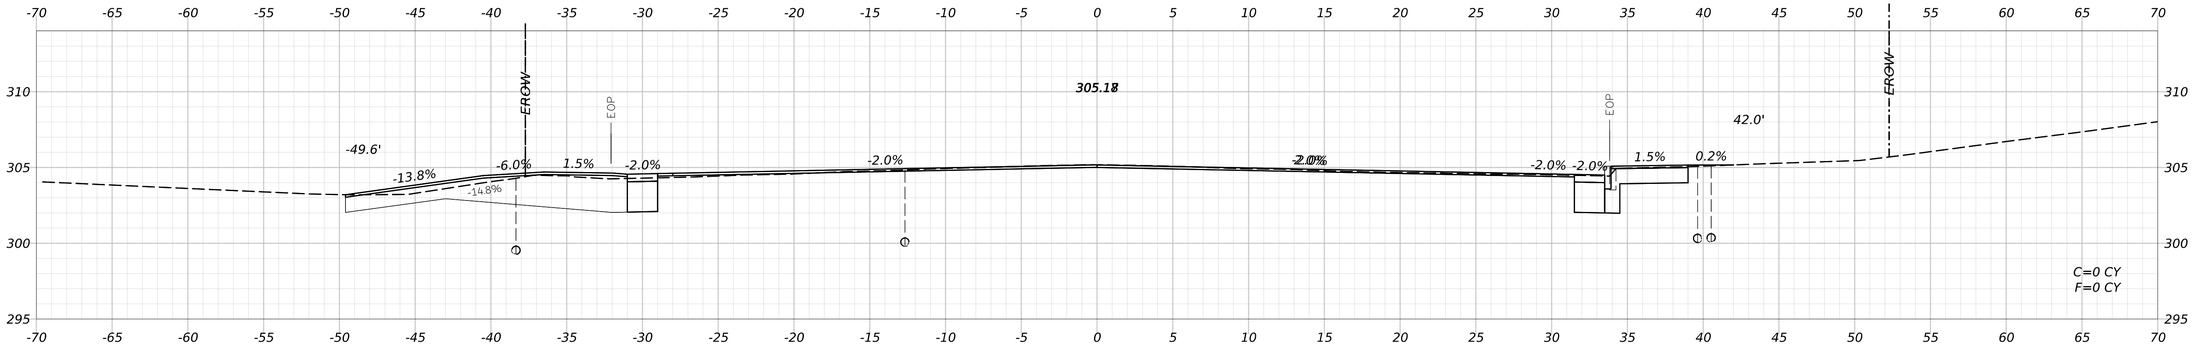

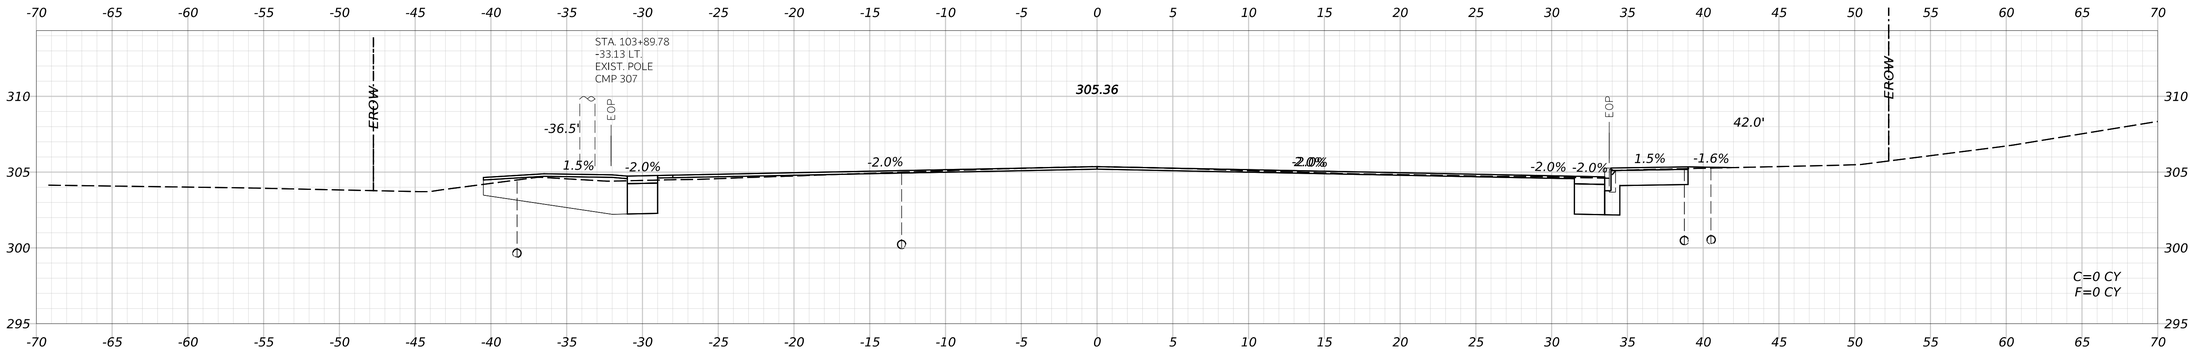

STATE OF MAINE
DEPARTMENT OF TRANSPORTATION

CAPITAL PROJECTS

WIN
26662.00

HIGHWAY PLANS

vhb

	BY	DATE
PROJ. MANAGER: ERNIE MARTIN		
DESIGN-DETAILED	JBD	11/11/2024
CHECKED-REVIEWED	ECF	
DESIGN1-DETAILED2	BRT	11/11/2024
DESIGN3-DETAILED3	AG	
REVISIONS 1		
REVISIONS 2		
REVISIONS 3		
REVISIONS 4		
FIELD CHANGES		

WINDHAM
ROUTE 302

CROSS SECTIONS
(070 OF 75)

SHEET NUMBER


211

OF 322

Date: 11/11/2024

Username: BTOMIC

Filename: c:\bms\vhb-pw-01\dms97340\014_Xsect_Route302.dgn

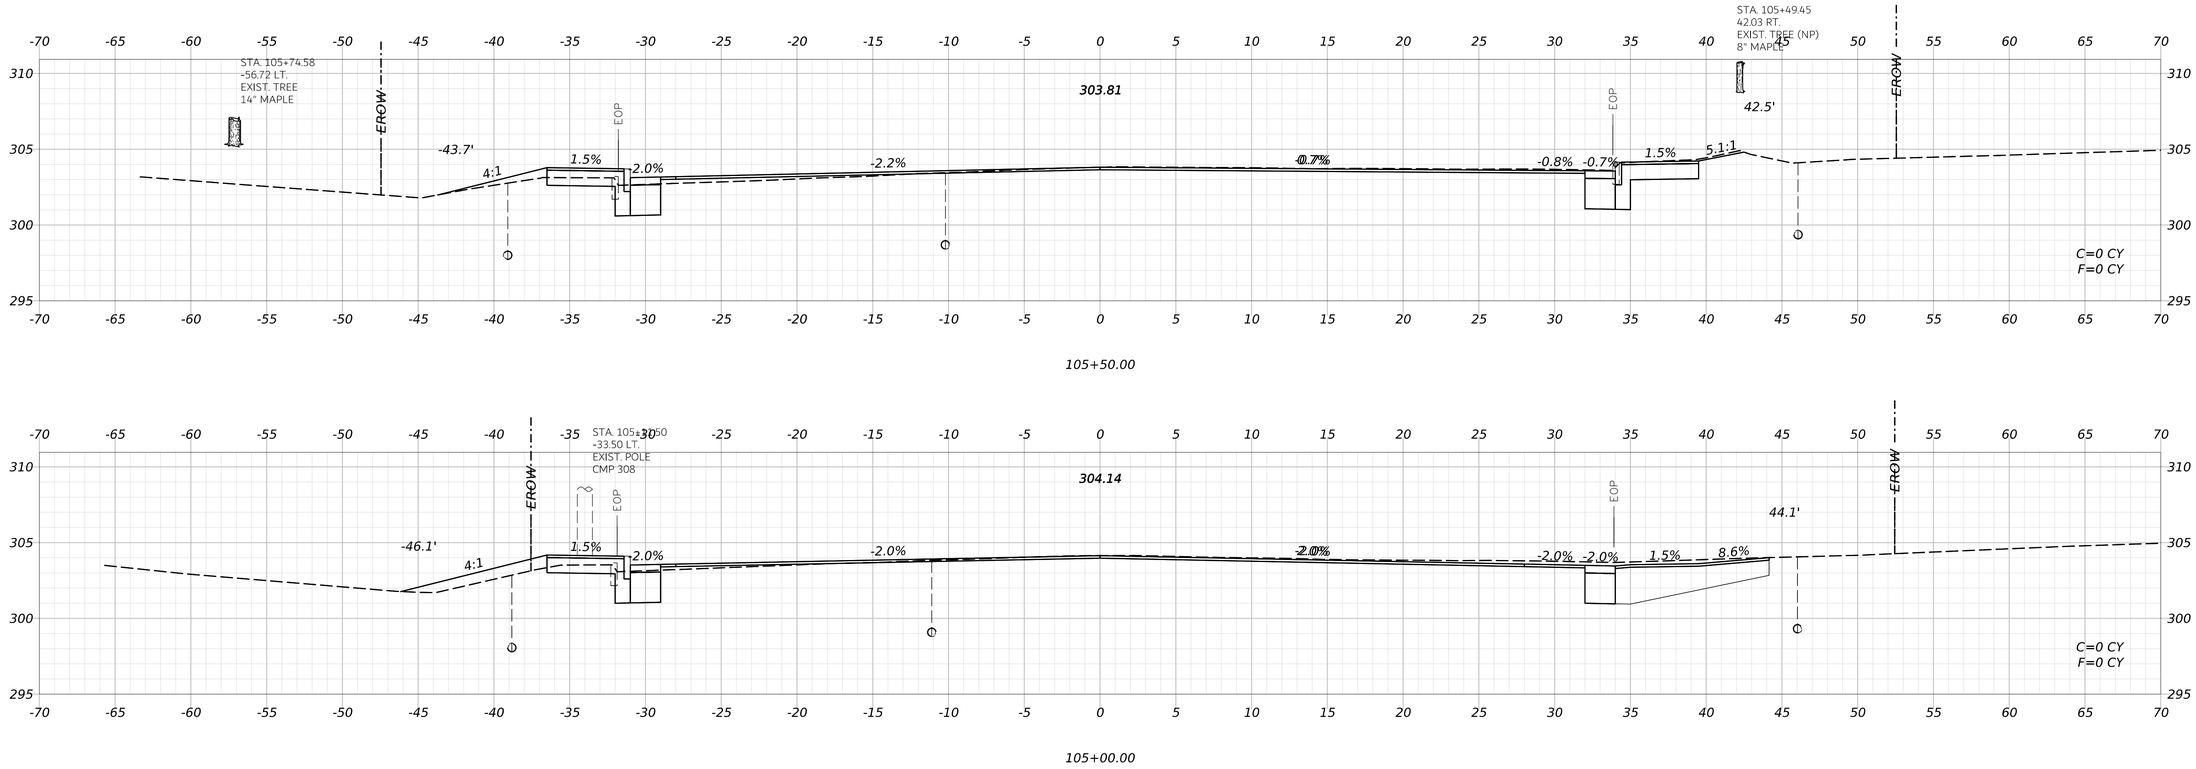

STATE OF MAINE
DEPARTMENT OF TRANSPORTATION

CAPITAL PROJECTS

WIN
26662.00

HIGHWAY PLANS

vhb

	ERNIE MARTIN	BY	DATE
PROJ. MANAGER			
DESIGN-DETAILED	JBD	BRT	11/11/2024
CHECKED-REVIEWED	ECF	AG	11/11/2024
DESIGN2-DETAILED2			
DESIGN3-DETAILED3			
REVISIONS 1			
REVISIONS 2			
REVISIONS 3			
REVISIONS 4			
FIELD CHANGES			

WINDHAM
ROUTE 302

CROSS SECTIONS
(071 OF 75)

SHEET NUMBER


212


OF 322


Date: 11/11/2024


Username: BTOMIC

Filename: c:\bms\vhb-pw-01\dms97340\014_Xsect_Route302.dgn

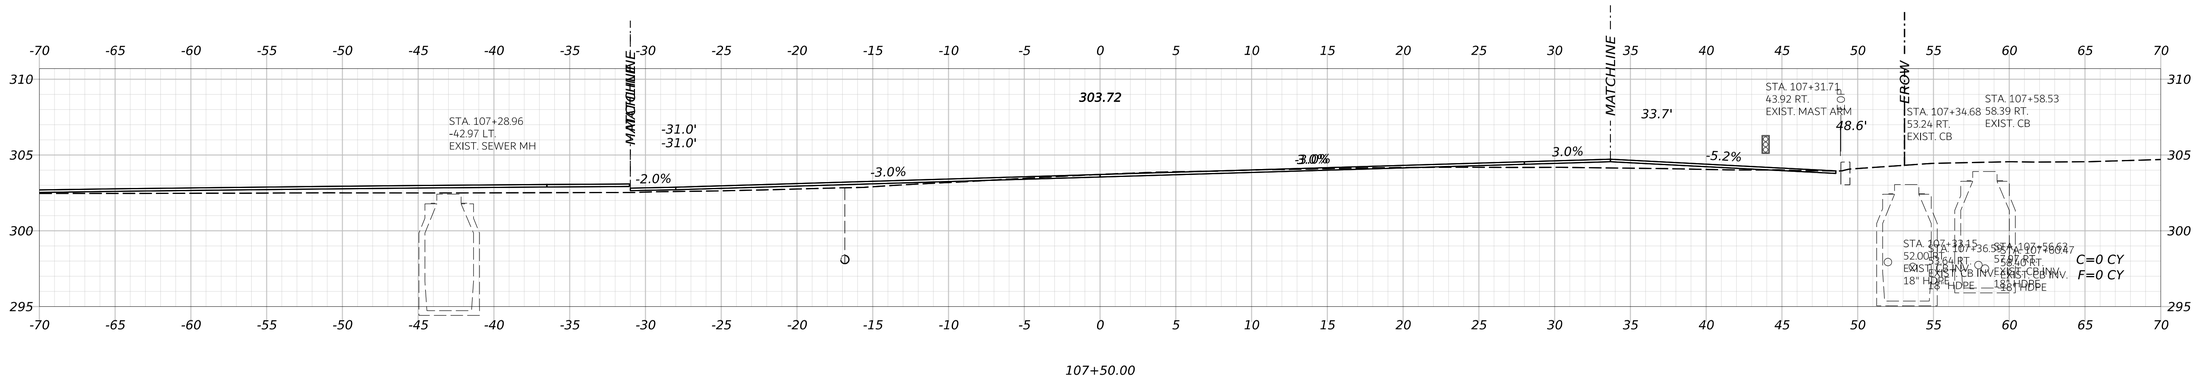

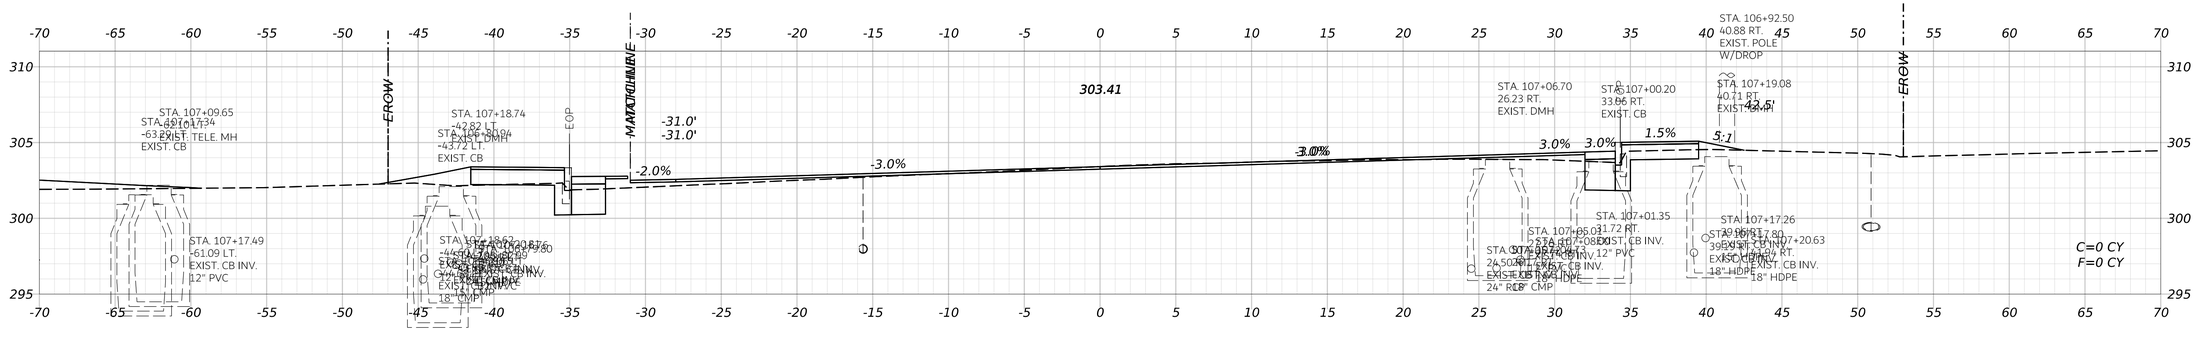

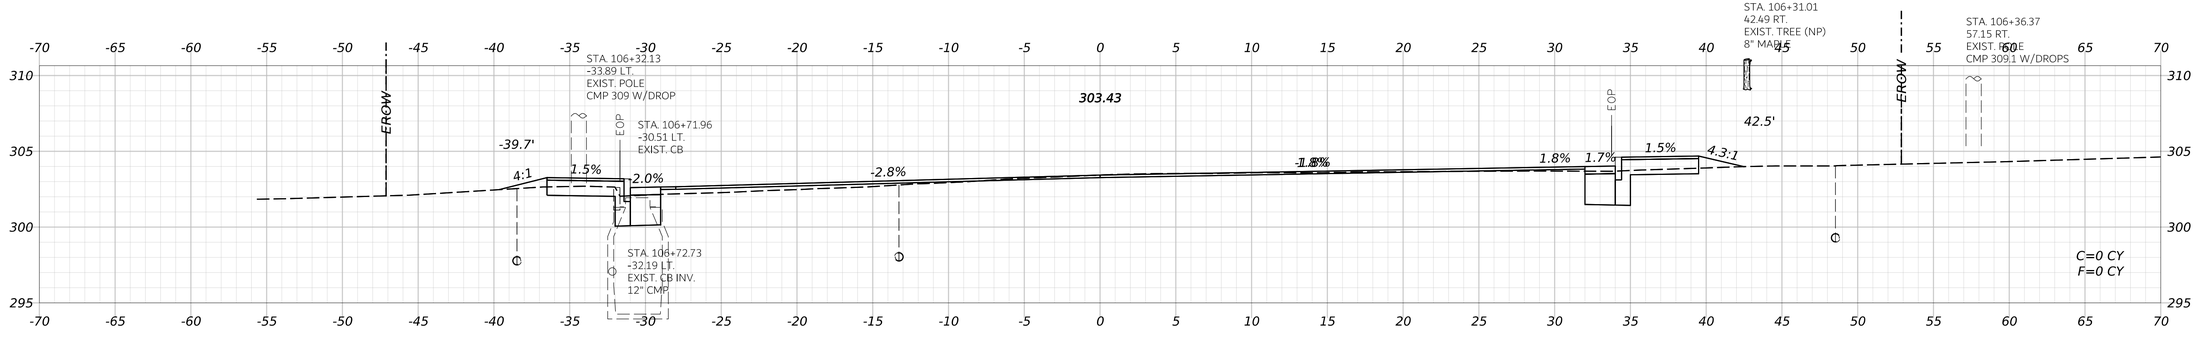

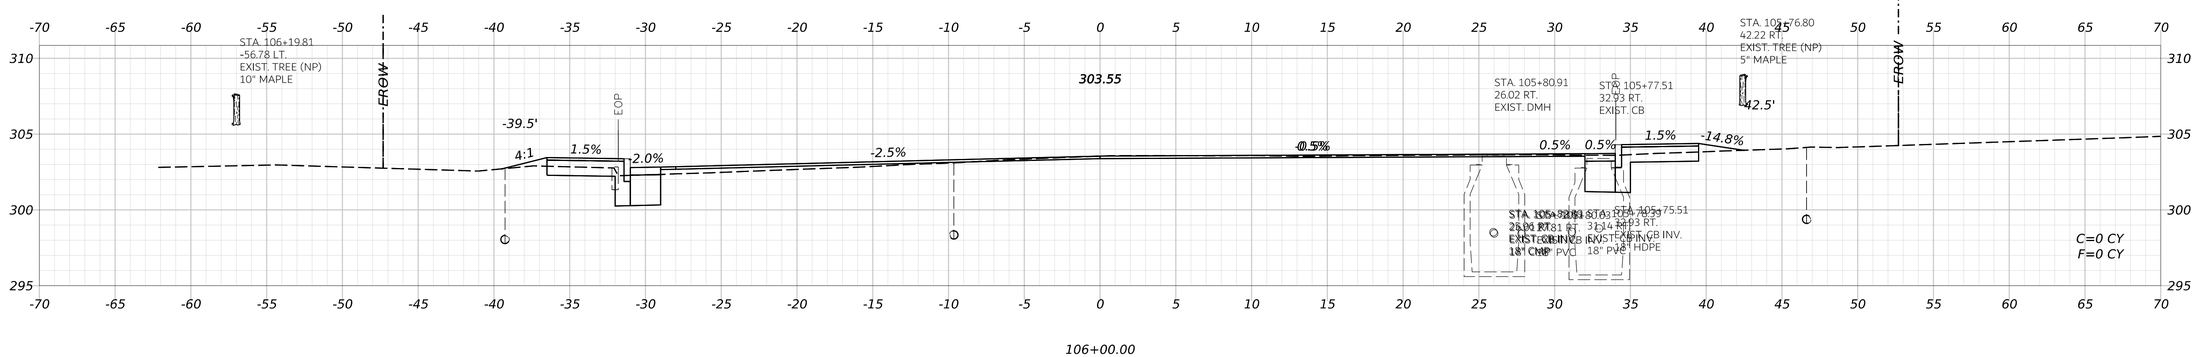

STATE OF MAINE
DEPARTMENT OF TRANSPORTATION

CAPITAL PROJECTS

WIN
26662.00

HIGHWAY PLANS

vhb

PROJ. MANAGER	ERNIE MARTIN	
DESIGN-DETAILED	JBD	11/11/2024
CHECKED-REVIEWED	ECF	11/11/2024
DESIGN2-DETAILED2		
DESIGN3-DETAILED3		
REVISIONS 1	BRT	11/11/2024
REVISIONS 2	AG	
REVISIONS 3		
REVISIONS 4		
FIELD CHANGES		


WINDHAM
ROUTE 302

CROSS SECTIONS
(072 OF 75)


SHEET NUMBER
213
OF 322

Date: 11/11/2024
Username: BTOMIC


Filename: c:\bms\vhb-pw-01\dms97340\014_Xsect_Route302.dgn

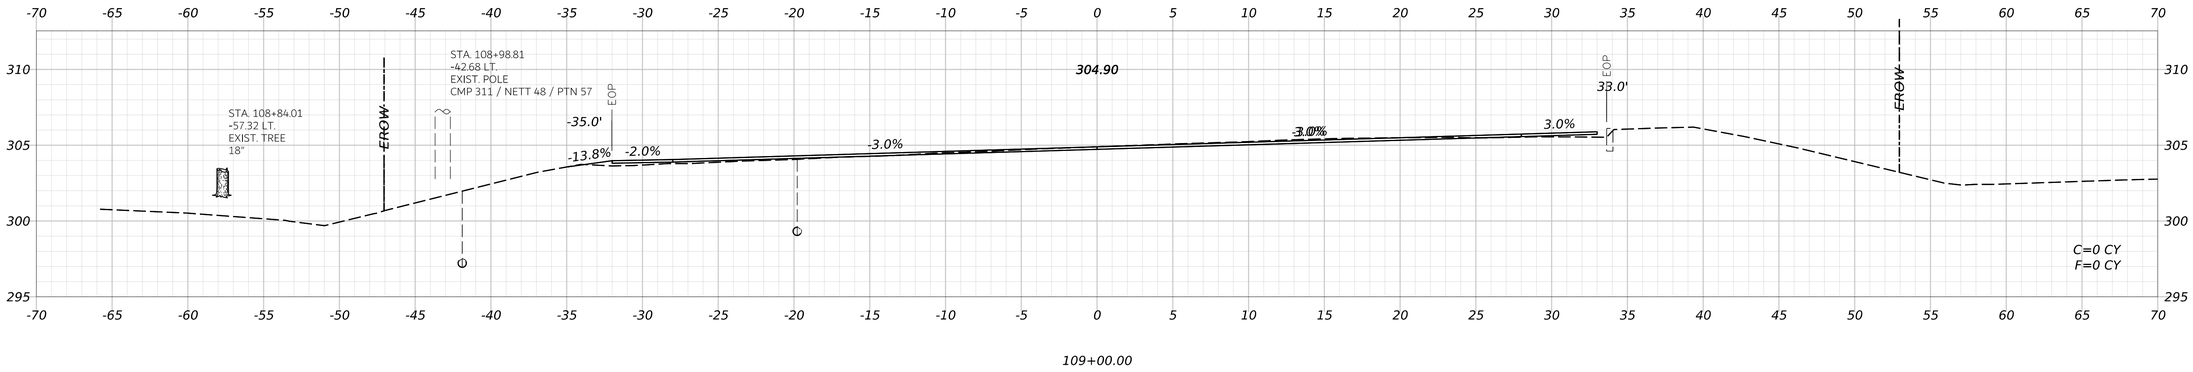

109+00.00

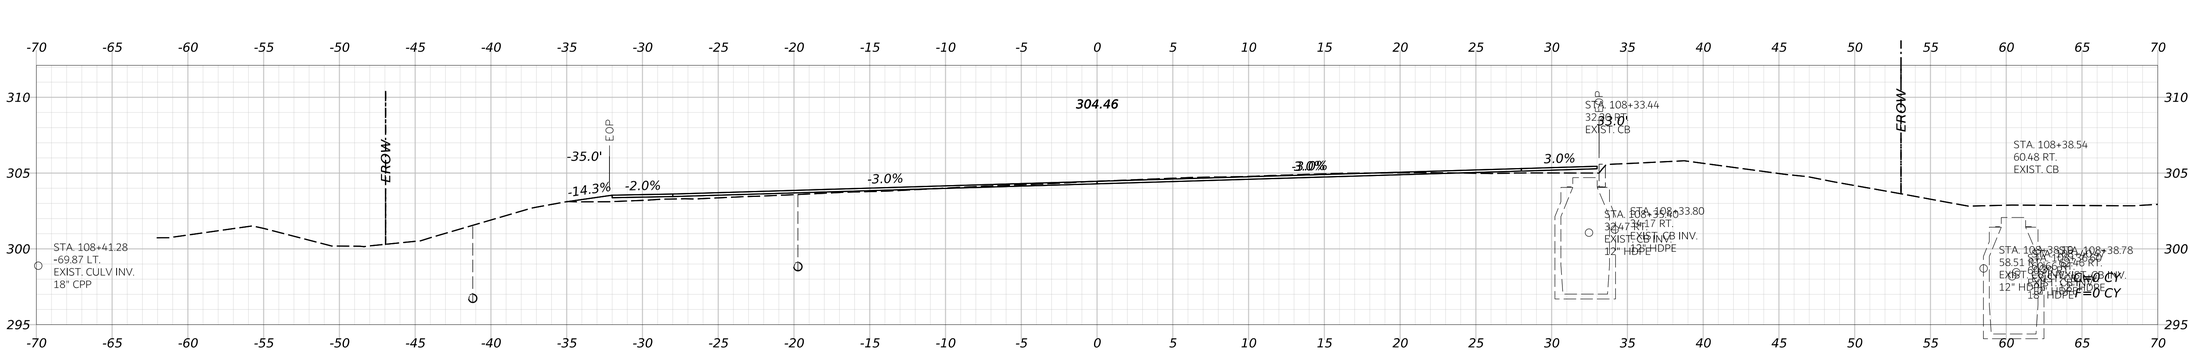

108+50.00

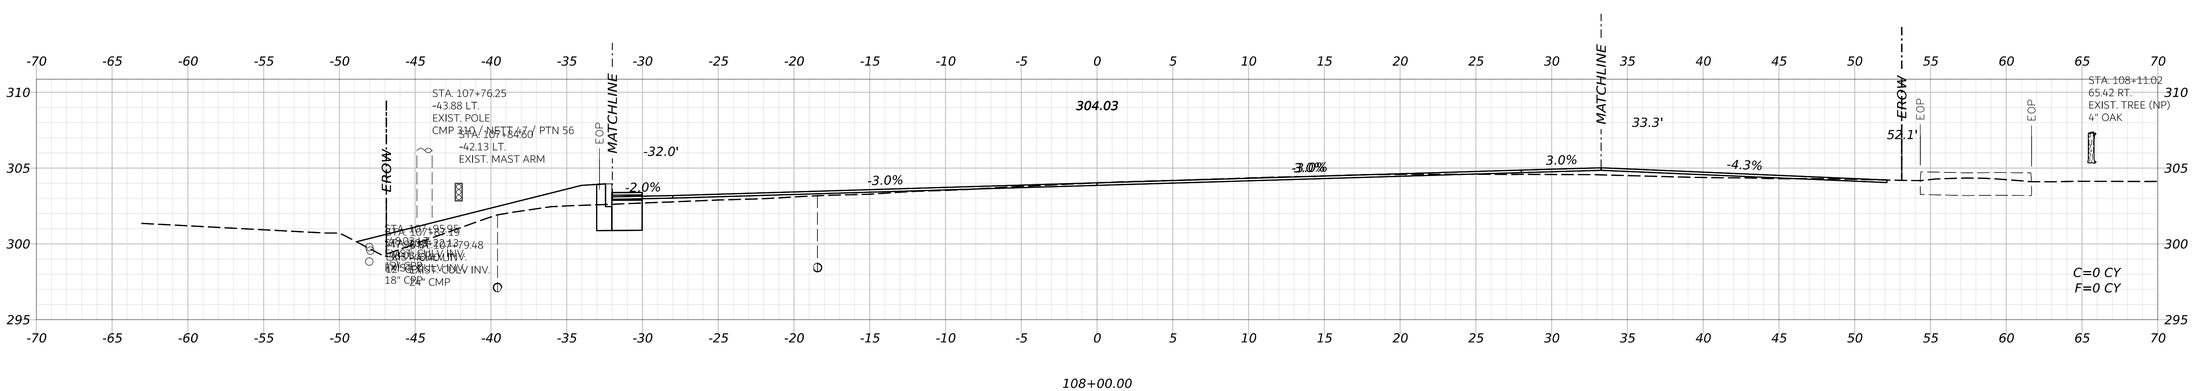

108+00.00

STATE OF MAINE
DEPARTMENT OF TRANSPORTATION

CAPITAL PROJECTS

WIN
26662.00

HIGHWAY PLANS

PROJ. MANAGER	ERNIE MARTIN		
DESIGN-DETAILED	JBD	BRT	11/11/2024
CHECKED-REVIEWED	ECF	JAG	11/11/2024
DESIGN2-DETAILED2			
DESIGN3-DETAILED3			
REVISIONS 1			
REVISIONS 2			
REVISIONS 3			
REVISIONS 4			
FIELD CHANGES			

WINDHAM
ROUTE 302


CROSS SECTIONS
(073 OF 75)

SHEET NUMBER
214
OF 322


Date: 11/11/2024

Username: BTOMIC


Filename: c:\bms\vhb-pw-01\dms97340\014_Xsect_Route302.dgn

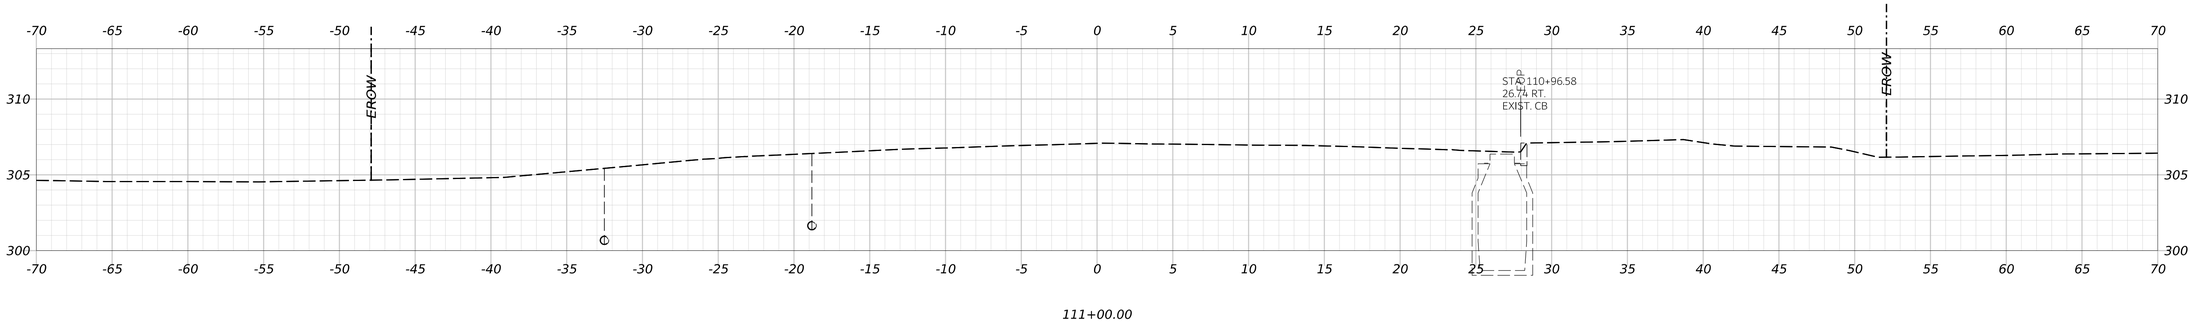


111+00.00

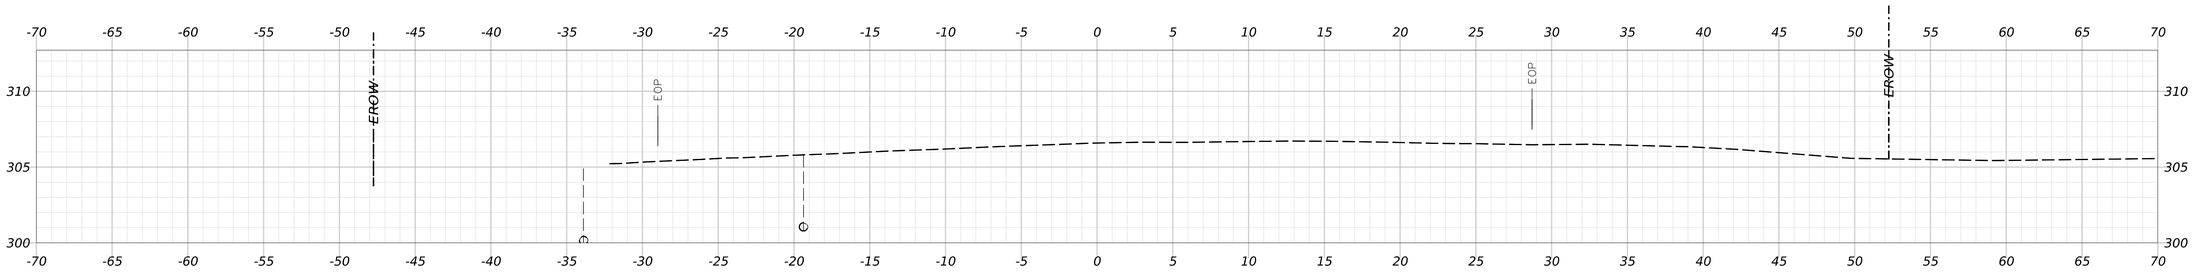

110+50.00

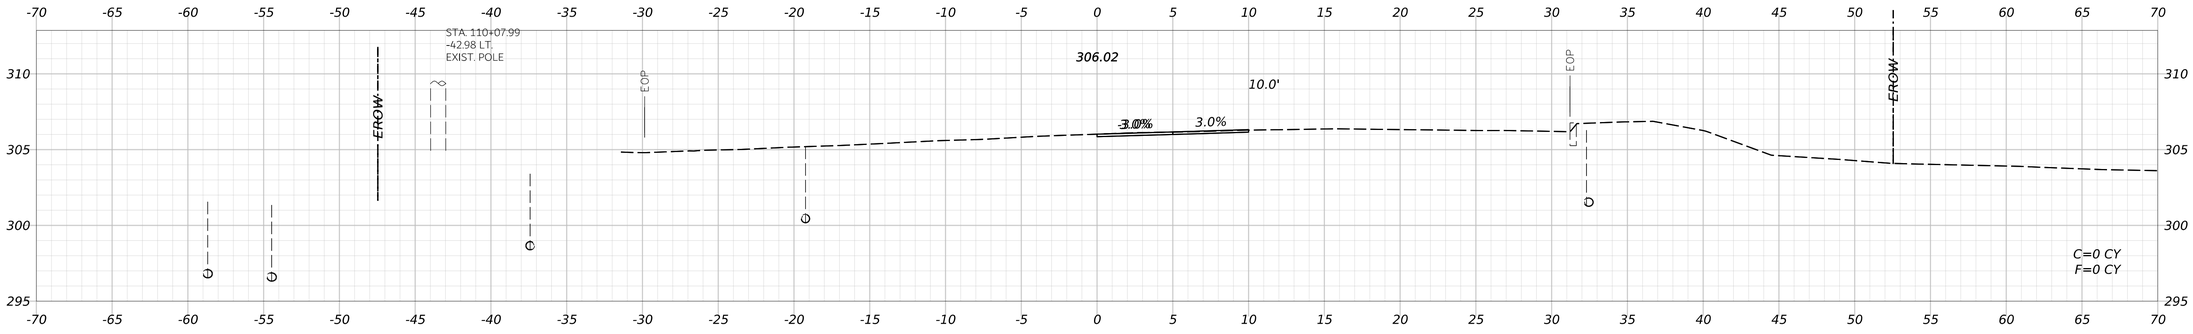

110+00.00

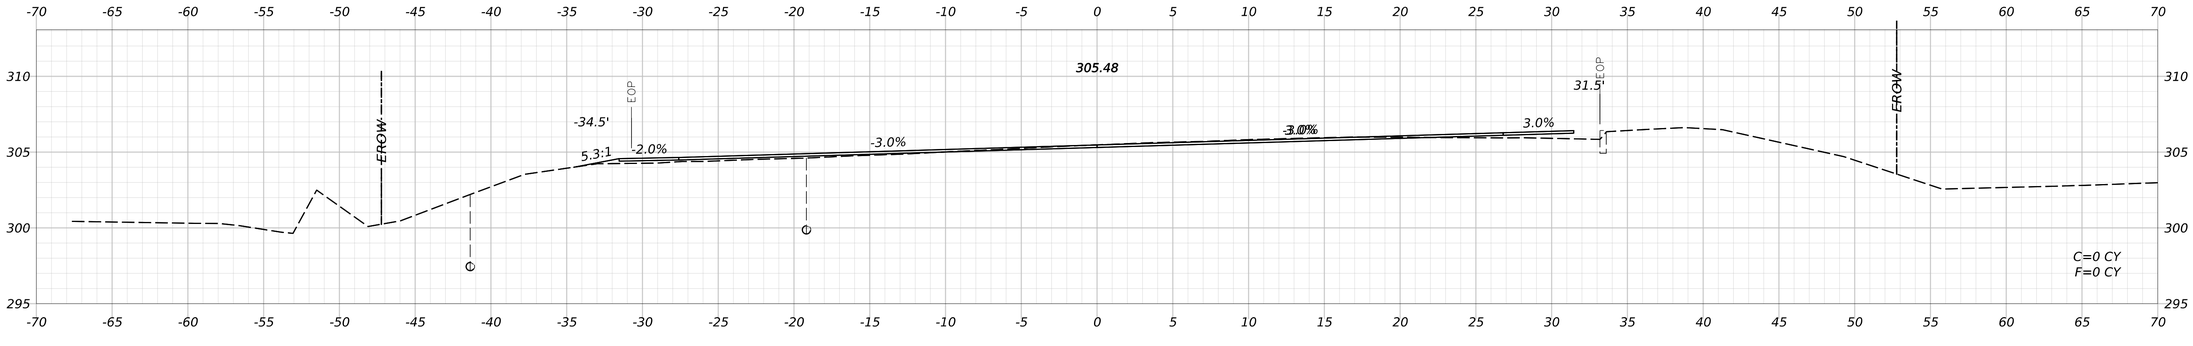

109+50.00

STATE OF MAINE
DEPARTMENT OF TRANSPORTATION

CAPITAL PROJECTS

WIN
26662.00

HIGHWAY PLANS

vhb

PROJ. MANAGER	ERNIE MARTIN		
DESIGN-DETAILED	JBD	BRT	11/11/2024
CHECKED-REVIEWED	ECF	AG	11/11/2024
DESIGN2-DETAILED2			
DESIGN3-DETAILED3			
REVISIONS 1			
REVISIONS 2			
REVISIONS 3			
REVISIONS 4			
FIELD CHANGES			

WINDHAM
ROUTE 302

CROSS SECTIONS
(074 OF 75)

SHEET NUMBER

215

OF 322


Date: 11/11/2024

Username: BTOMIC

Filename: c:\bms\vhb-pw-01\dms97340\014_Xsect_Route302.dgn

Username: BTOMIC Date: 11/11/2024

Filename: c:\bms\vhb-pw-01\dms97340\014_Xsect_Route302.dgn

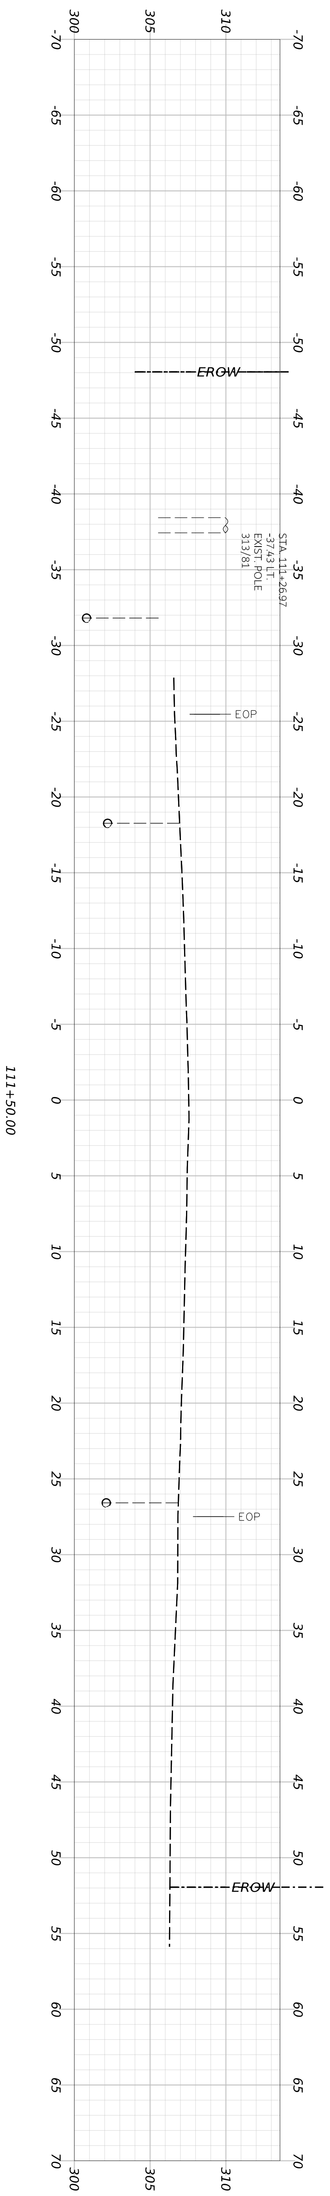

PROJ. MANAGER	ERNIE MARTIN	BY	DATE
DESIGN=DETAILED	JBD	BRT	11/11/2024
CHECKED=REVIEWED	ECF	AG	11/11/2024
DESIGN2=DETAILED2			
DESIGN3=DETAILED3			
REVISIONS 1			
REVISIONS 2			
REVISIONS 3			
REVISIONS 4			
FIELD CHANGES			

SHEET NUMBER 216 OF 322

WINDHAM
ROUTE 302


CROSS SECTIONS
(075 OF 75)

STATE OF MAINE
DEPARTMENT OF TRANSPORTATION


CAPITAL PROJECTS

WIN
26662.00


HIGHWAY PLANS

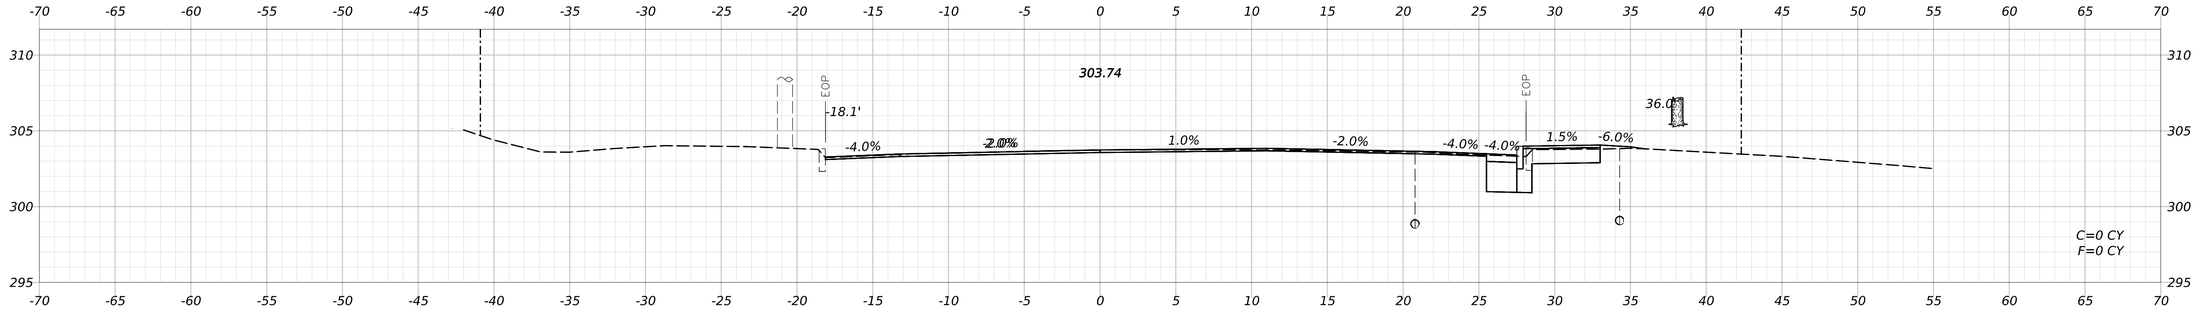


204+50.00

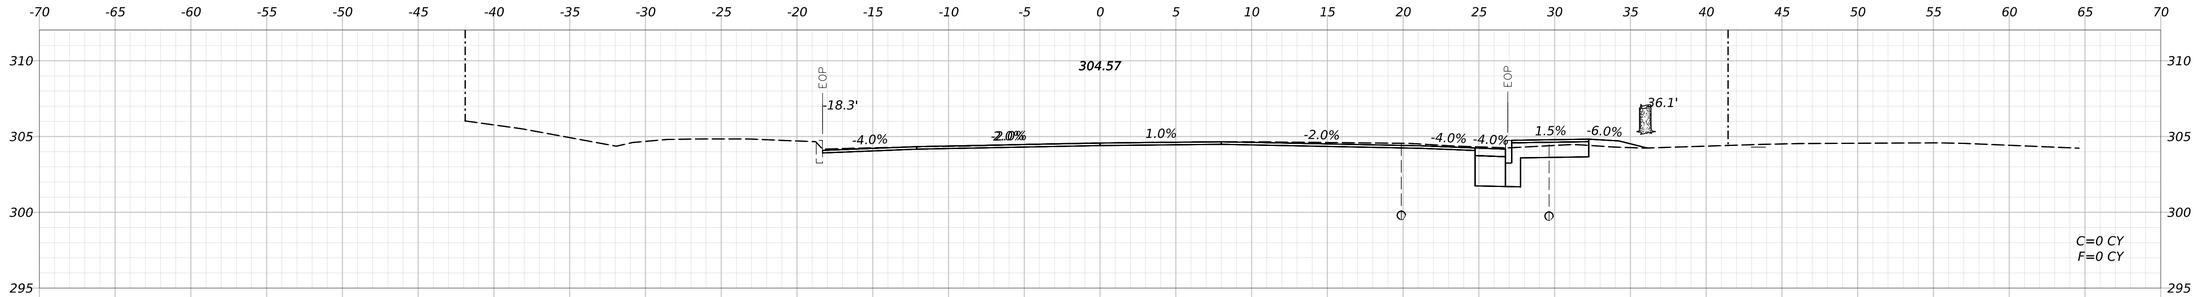

204+00.00

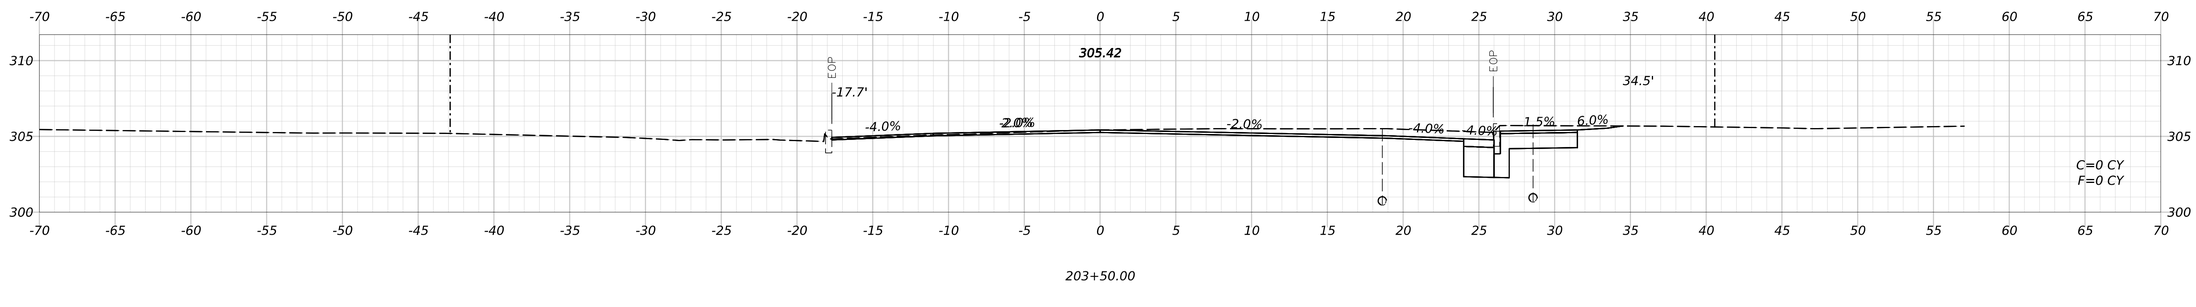

203+50.00

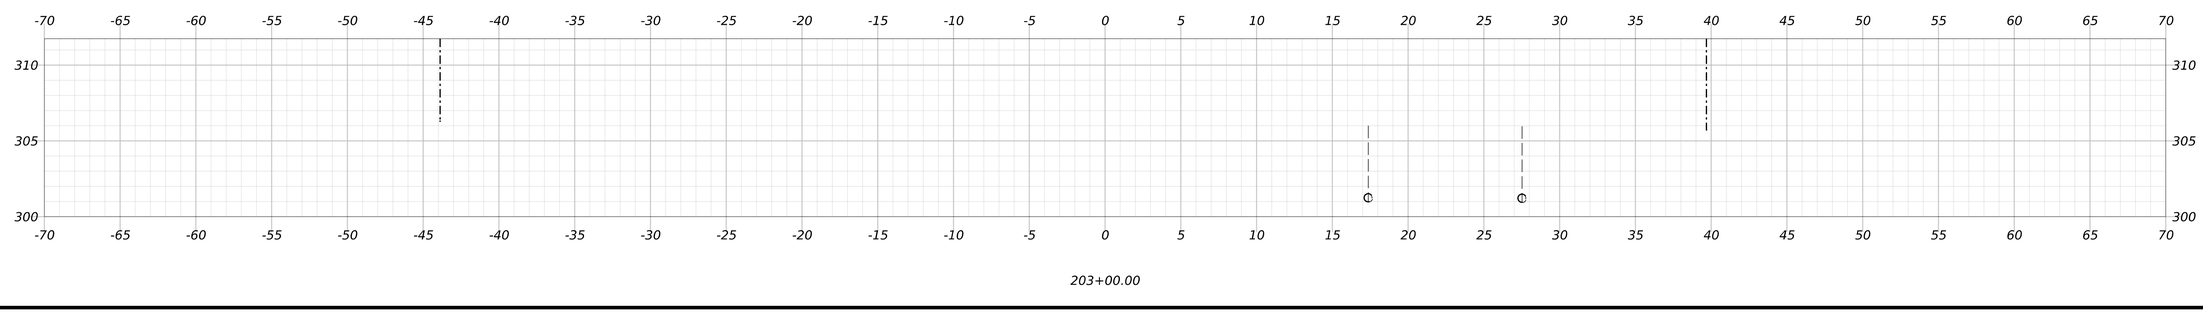

203+00.00

STATE OF MAINE
DEPARTMENT OF TRANSPORTATION

CAPITAL PROJECTS

WIN
26662.00

HIGHWAY PLANS

vhb

PROJ MANAGER	ERNIE MARTIN		
DESIGN-DETAILED	JBD	BRT	11/11/2024
CHECKED-REVIEWED	ECF	AG	11/11/2024
DESIGN2-DETAILED2			
DESIGN3-DETAILED3			
REVISIONS 1			
REVISIONS 2			
REVISIONS 3			
REVISIONS 4			
FIELD CHANGES			

WINDHAM
TANDBERG TRAIL (WEST)

CROSS SECTIONS
(001 OF 15)

SHEET NUMBER


217


OF 322


Date: 11/11/2024

Username: BTOMIC

Filename: c:\bms\vhb-pw-01\dms97340\015_Xsect_Tandberg_Tr_West.dgn

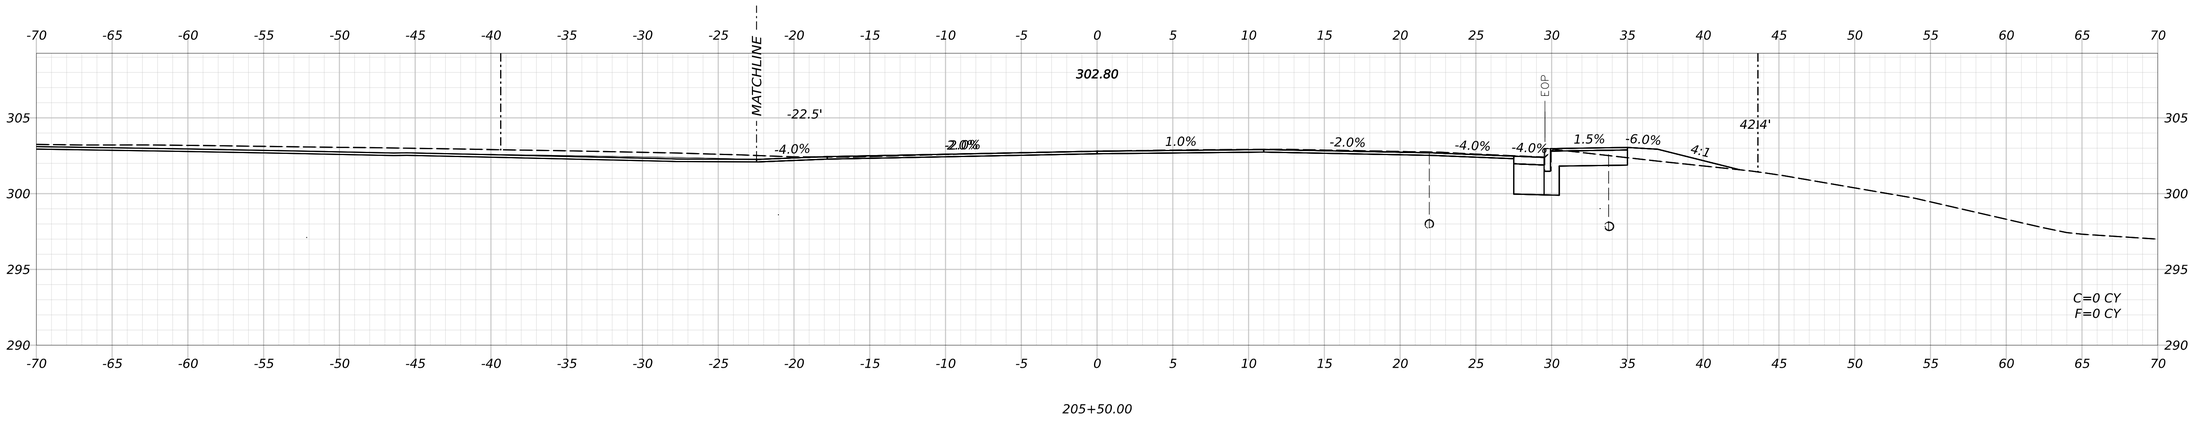

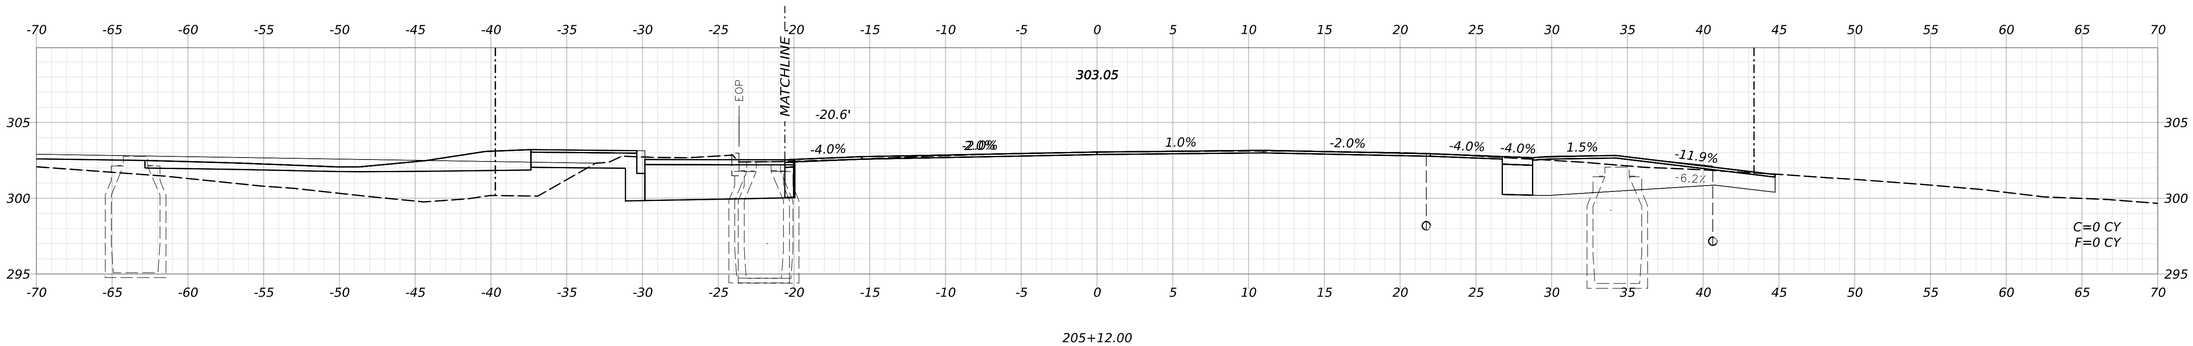

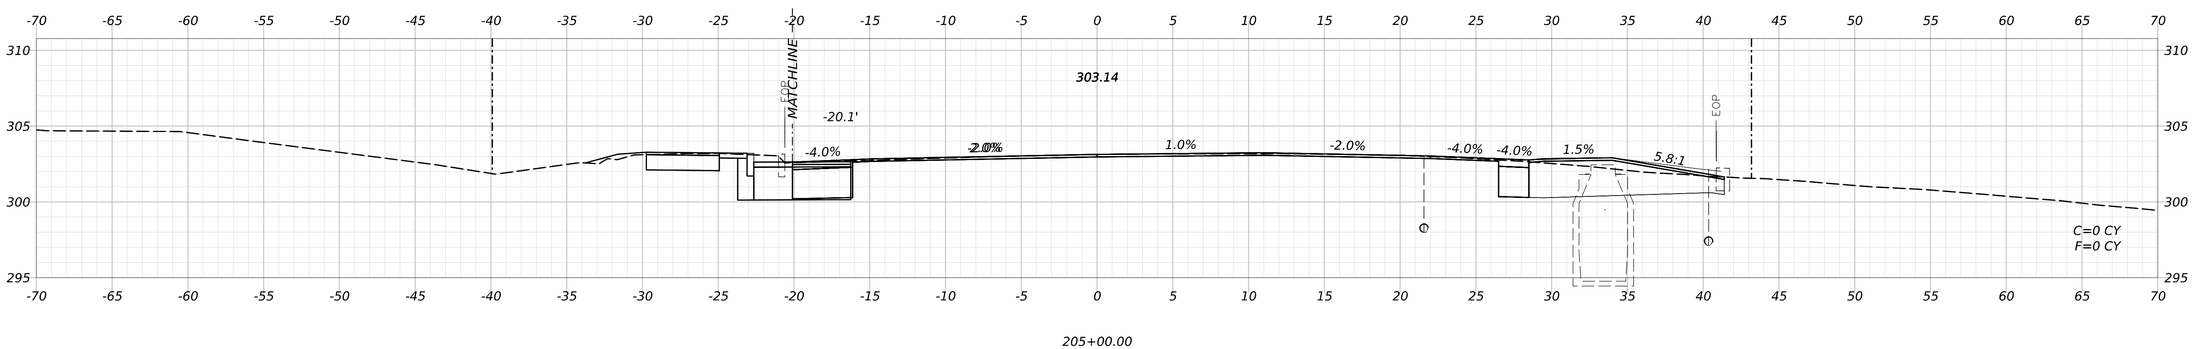

STATE OF MAINE
DEPARTMENT OF TRANSPORTATION

CAPITAL PROJECTS

WIN
26662.00

HIGHWAY PLANS

PROJ. MANAGER	ERNIE MARTIN		
DESIGN-DETAILED	JBD	BRT	11/11/2024
CHECKED-REVIEWED	ECF	AG	11/11/2024
DESIGN2-DETAILED2			
DESIGN3-DETAILED3			
REVISIONS 1			
REVISIONS 2			
REVISIONS 3			
REVISIONS 4			
FIELD CHANGES			

WINDHAM
TANDBERG TRAIL (WEST)

CROSS SECTIONS
(002 OF 15)

SHEET NUMBER


218


OF 322


Date: 11/11/2024


Username: BTOMIC

Filename: c:\bms\vhb-pw-01\dms97340\015_Xsect_Tandberg_Tr_West.dgn

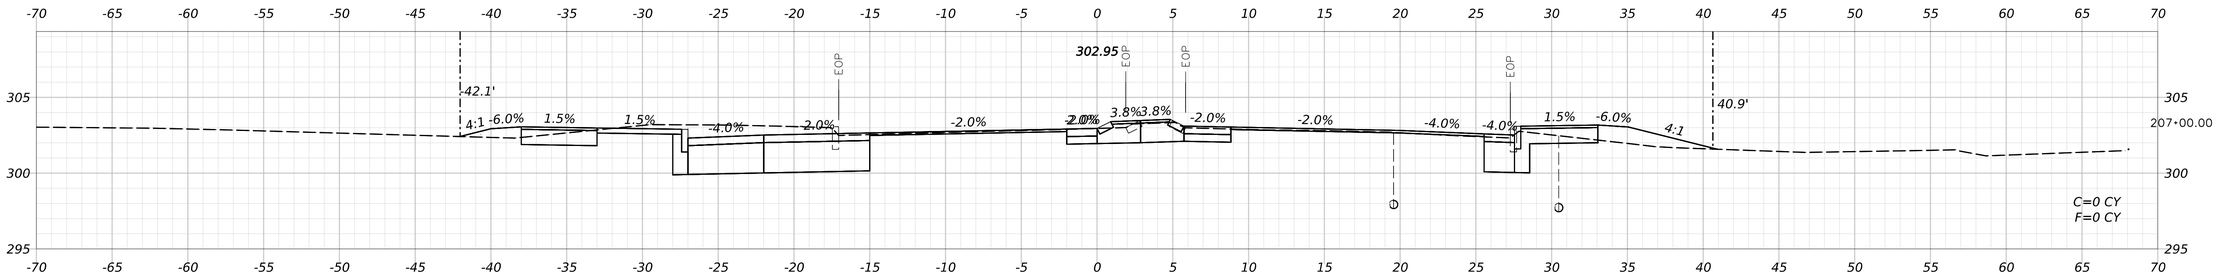

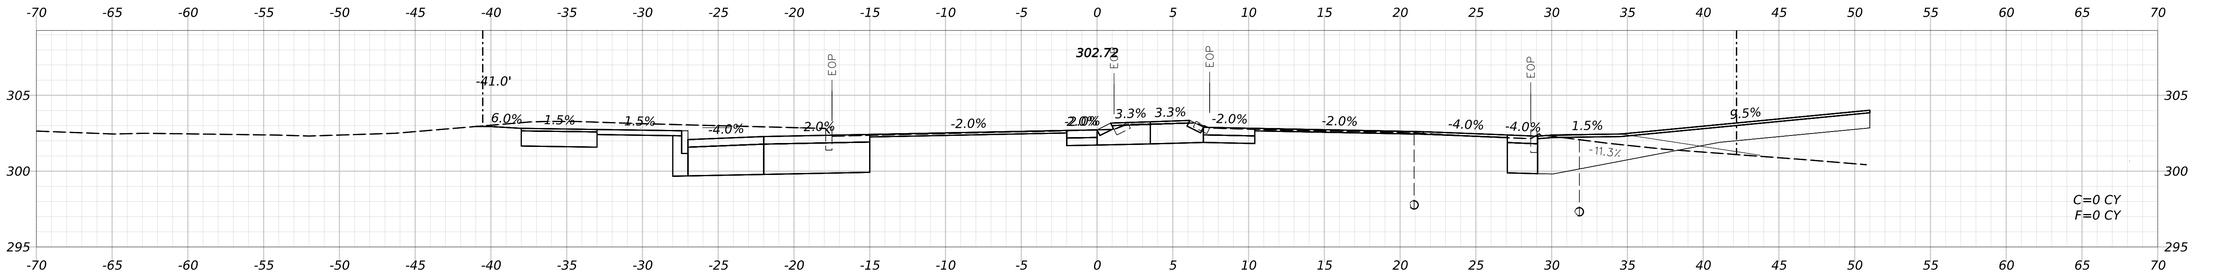

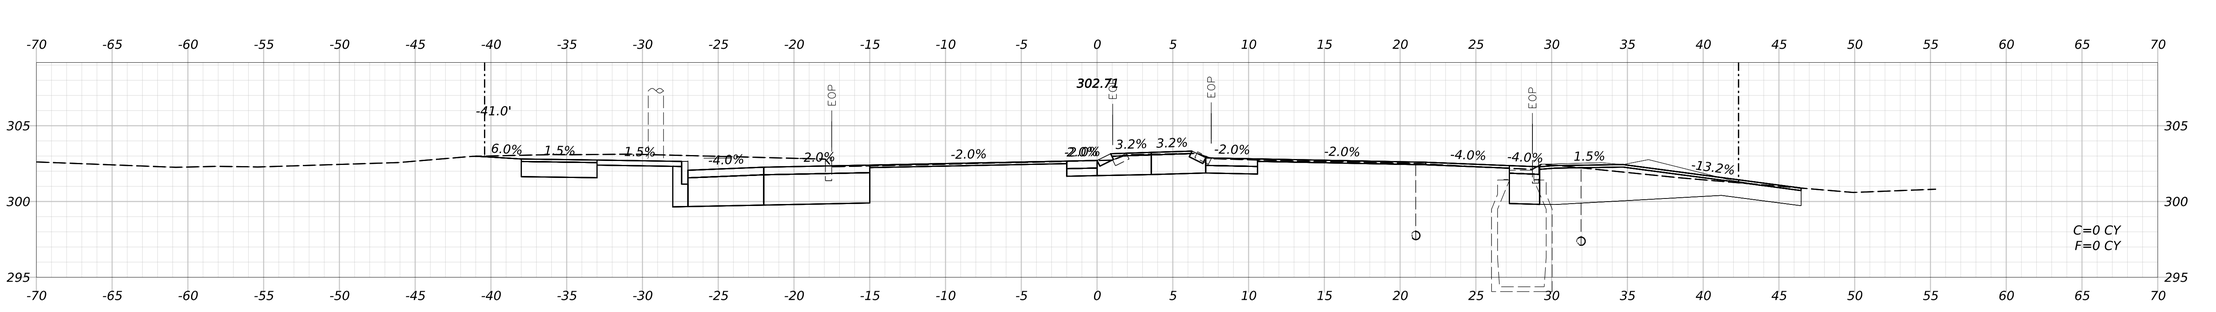

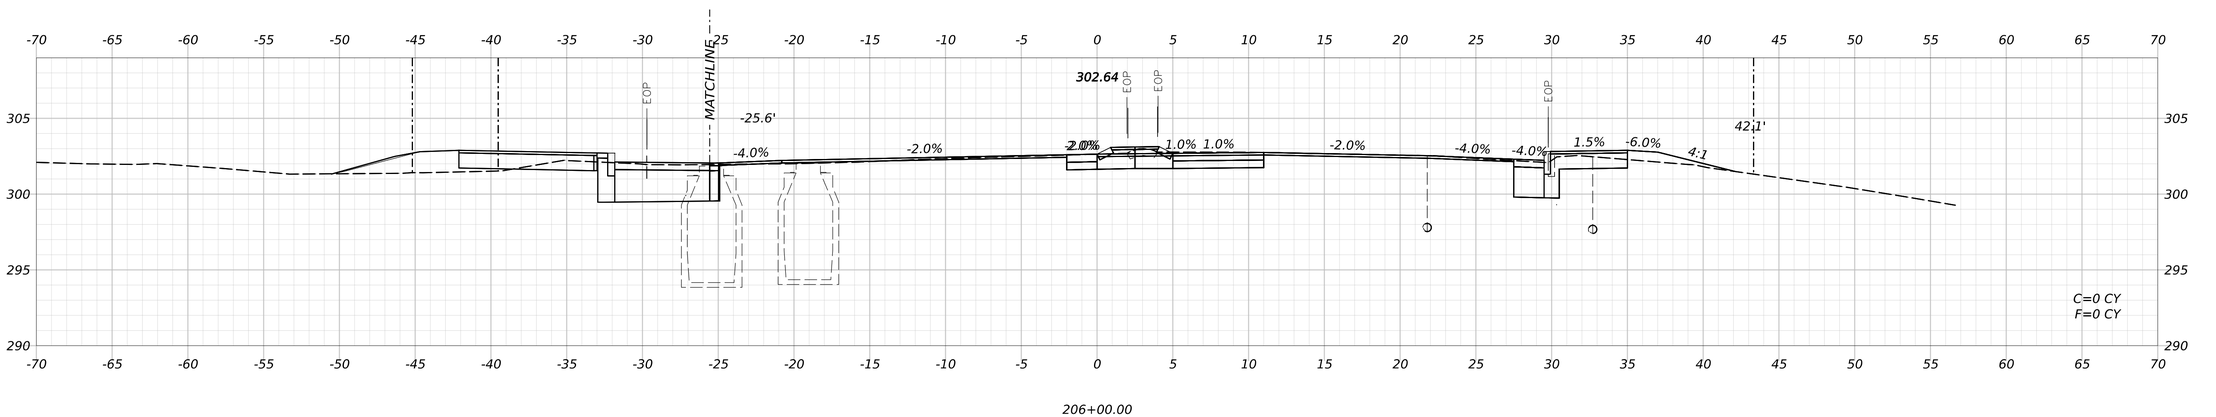

STATE OF MAINE
DEPARTMENT OF TRANSPORTATION

CAPITAL PROJECTS

WIN 26662.00

HIGHWAY PLANS

		BY	DATE
PROJ. MANAGER	ERNIE MARTIN		
DESIGN-DETAILED	JBD	BRT	11/11/2024
CHECKED-REVIEWED	ECF	AG	11/11/2024
DESIGN2-DETAILED2			
DESIGN3-DETAILED3			
REVISIONS 1			
REVISIONS 2			
REVISIONS 3			
REVISIONS 4			
FIELD CHANGES			


WINDHAM
TANDBERG TRAIL (WEST)

CROSS SECTIONS
(003 OF 15)


SHEET NUMBER
219
OF 322

Date: 11/11/2024
Username: BTOMIC


Filename: c:\bms\vhb-pw-01\dms97340\015_Xsect_Tandberg_Tr_West.dgn

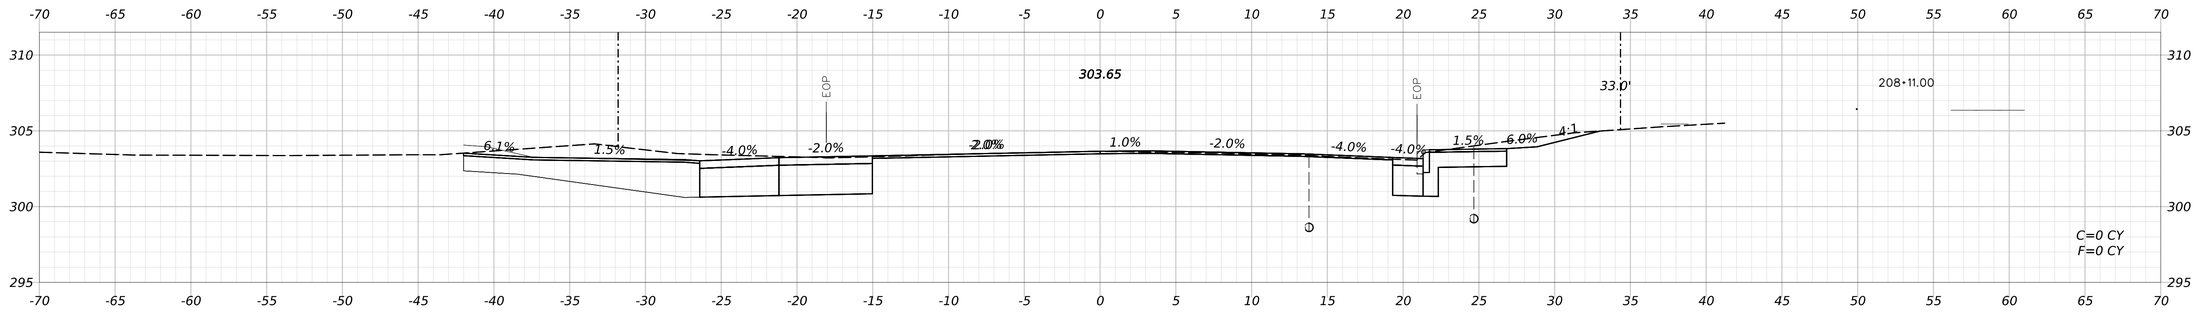


208+11.00

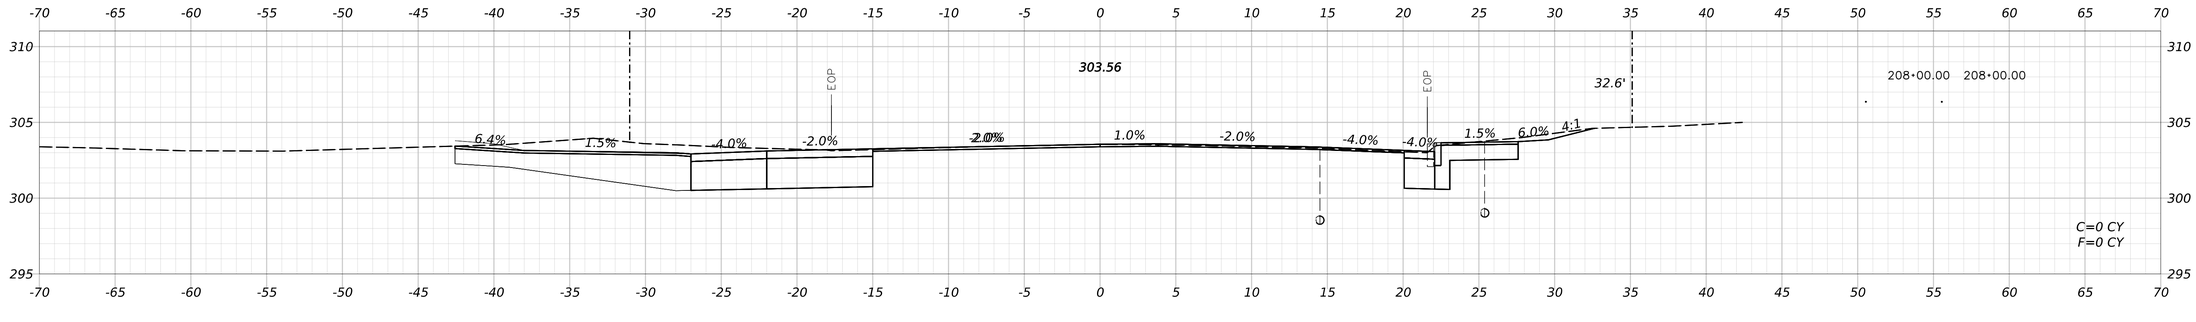

208+00.00

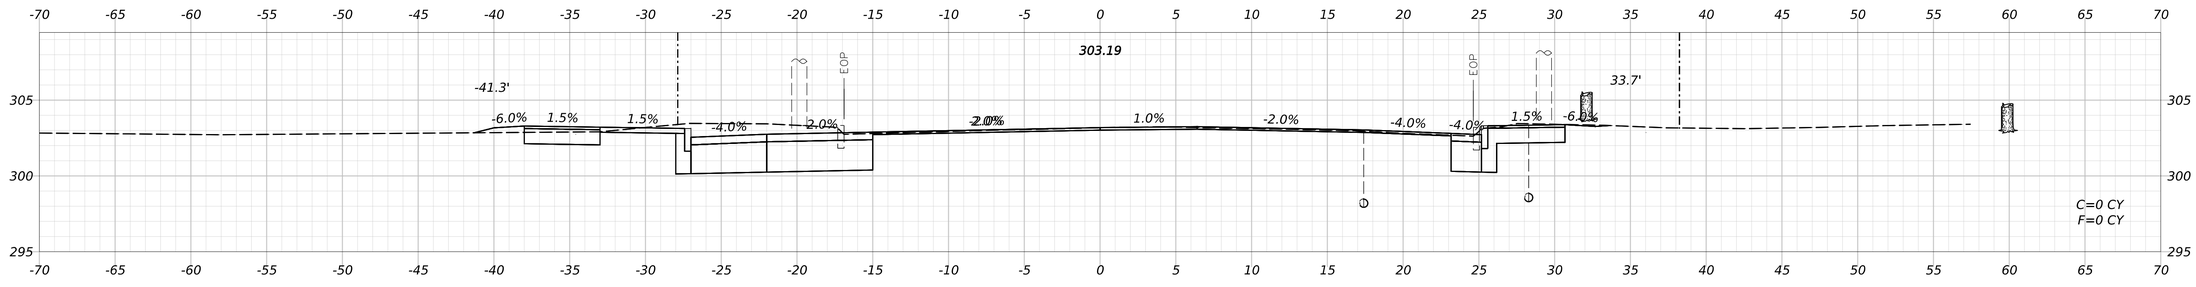

207+50.00

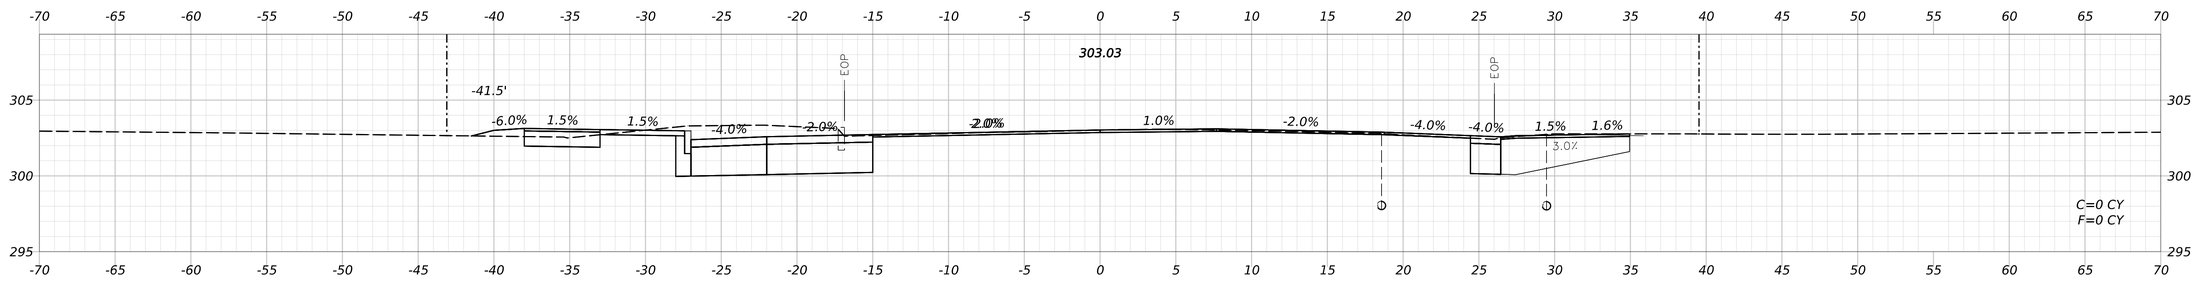

207+25.00

STATE OF MAINE
DEPARTMENT OF TRANSPORTATION

CAPITAL PROJECTS

WIN
26662.00

HIGHWAY PLANS

PROJ. MANAGER	ERNIE MARTIN		
DESIGN-DETAILED	JBD	BRT	11/11/2024
CHECKED-REVIEWED	ECF	AG	11/11/2024
DESIGN2-DETAILED2			
DESIGN3-DETAILED3			
REVISIONS 1			
REVISIONS 2			
REVISIONS 3			
REVISIONS 4			
FIELD CHANGES			

WINDHAM
TANDBERG TRAIL (WEST)

CROSS SECTIONS
(004 OF 15)

SHEET NUMBER

220

OF 322

Date: 11/11/2024

Username: BTOMIC

Filename: c:\bms\vhb-pw-01\dms97340\015_Xsect_Tandberg_Tr_West.dgn

STATE OF MAINE
DEPARTMENT OF TRANSPORTATION

CAPITAL PROJECTS

WIN
26662.00

HIGHWAY PLANS

vhb

PROJ. MANAGER	ERNIE MARTIN		
DESIGN-DETAILED	JBD	BRT	11/11/2024
CHECKED-REVIEWED	ECF	JAG	11/11/2024
DESIGN2-DETAILED2			
DESIGN3-DETAILED3			
REVISIONS 1			
REVISIONS 2			
REVISIONS 3			
REVISIONS 4			
FIELD CHANGES			

WINDHAM
TANDBERG TRAIL (WEST)

CROSS SECTIONS
(005 OF 15)

SHEET NUMBER


221

OF 322


Date: 11/11/2024

Username: BTOMIC


Filename: c:\bms\vhb-pw-01\dms97340\015_Xsect_Tandberg_Tr_West.dgn

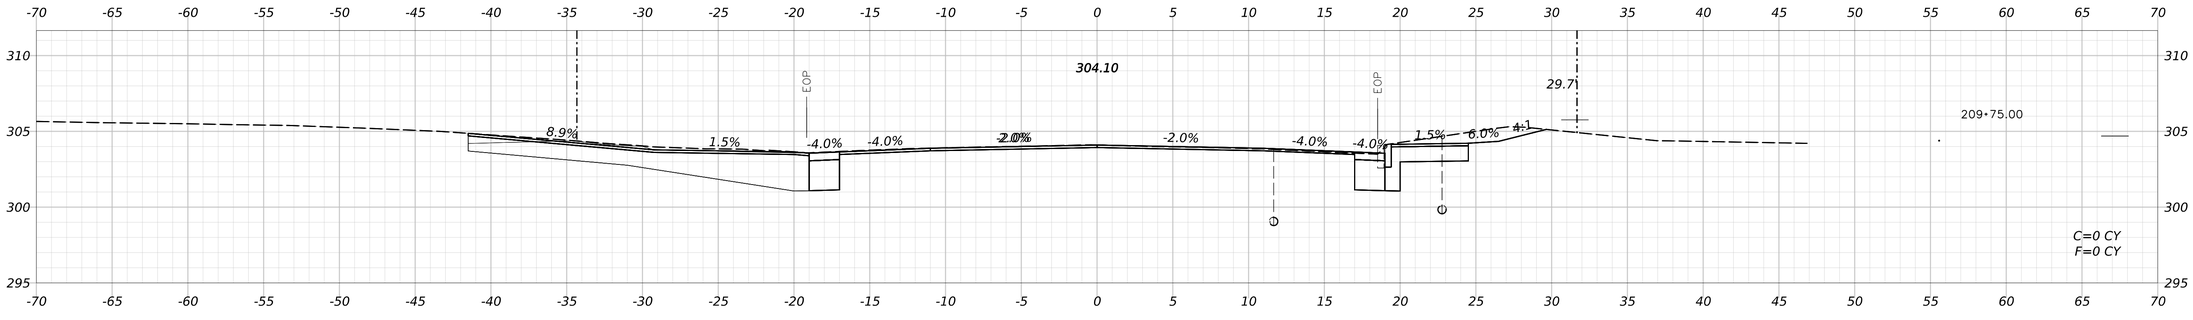

209+75.00

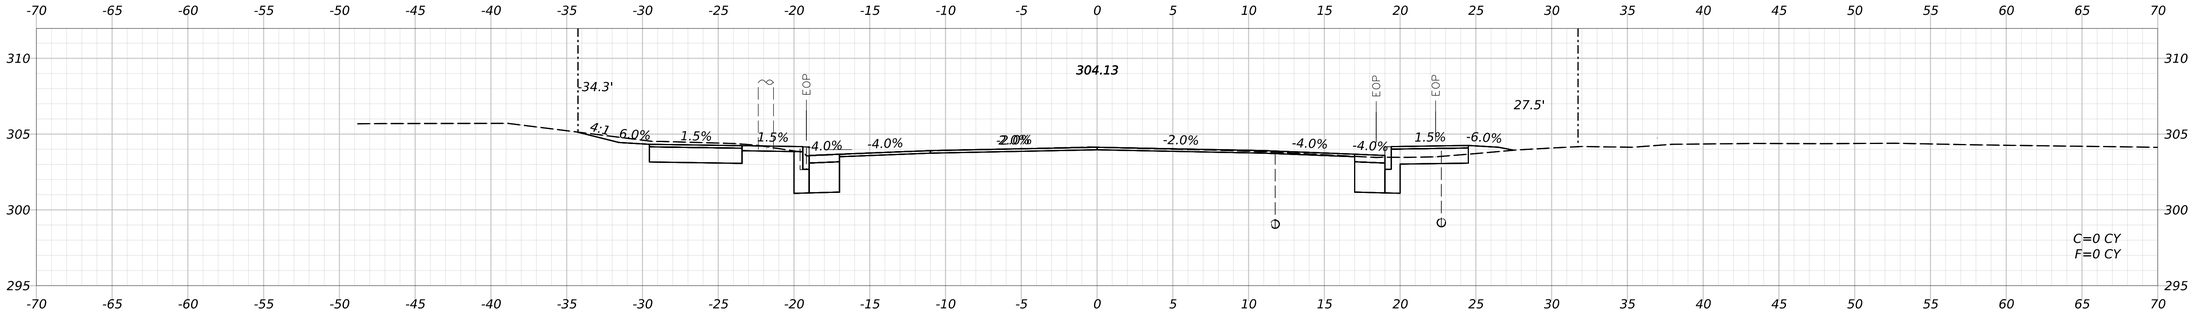

209+50.00

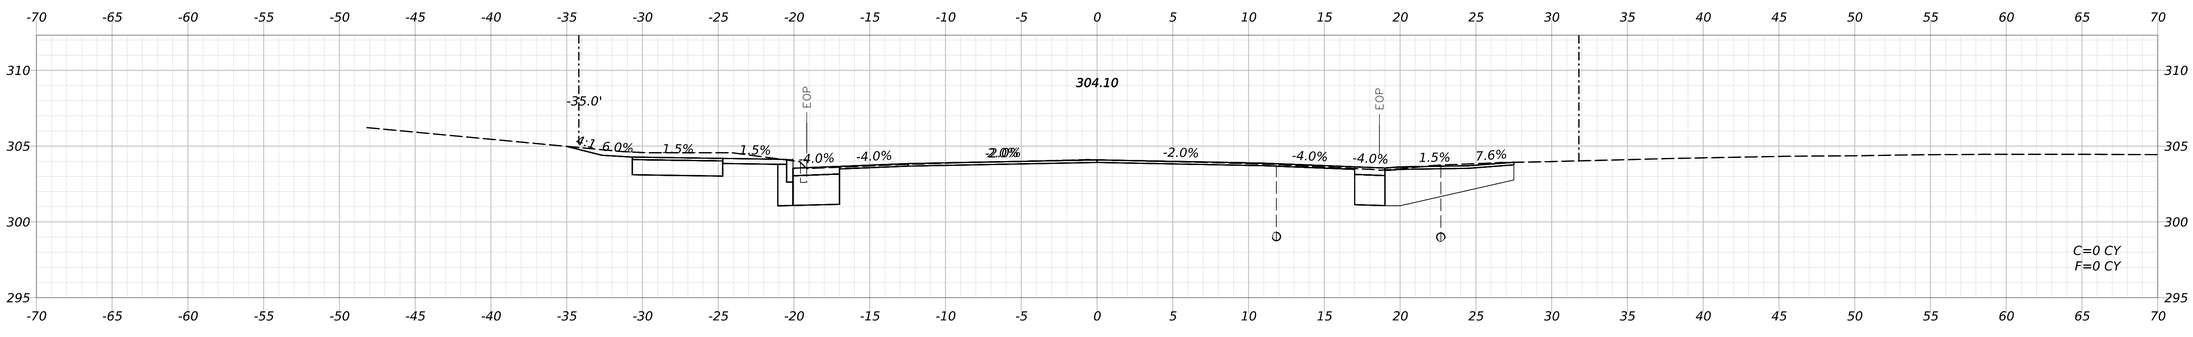

209+30.00

STATE OF MAINE
DEPARTMENT OF TRANSPORTATION

CAPITAL PROJECTS

WIN
26662.00

HIGHWAY PLANS

PROJ MANAGER	ERNIE MARTIN		
DESIGN-DETAILED	JBD	BRT	11/11/2024
CHECKED-REVIEWED	ECF	AG	11/11/2024
DESIGN2-DETAILED2			
DESIGN3-DETAILED3			
REVISIONS 1			
REVISIONS 2			
REVISIONS 3			
REVISIONS 4			
FIELD CHANGES			

WINDHAM
TANDBERG TRAIL (WEST)

CROSS SECTIONS
(006 OF 15)

SHEET NUMBER


222

OF 322


Date: 11/11/2024

Username: BTOMIC


Filename: c:\bms\vhb-pw-01\dms97340\015_Xsect_Tandberg_Tr_West.dgn

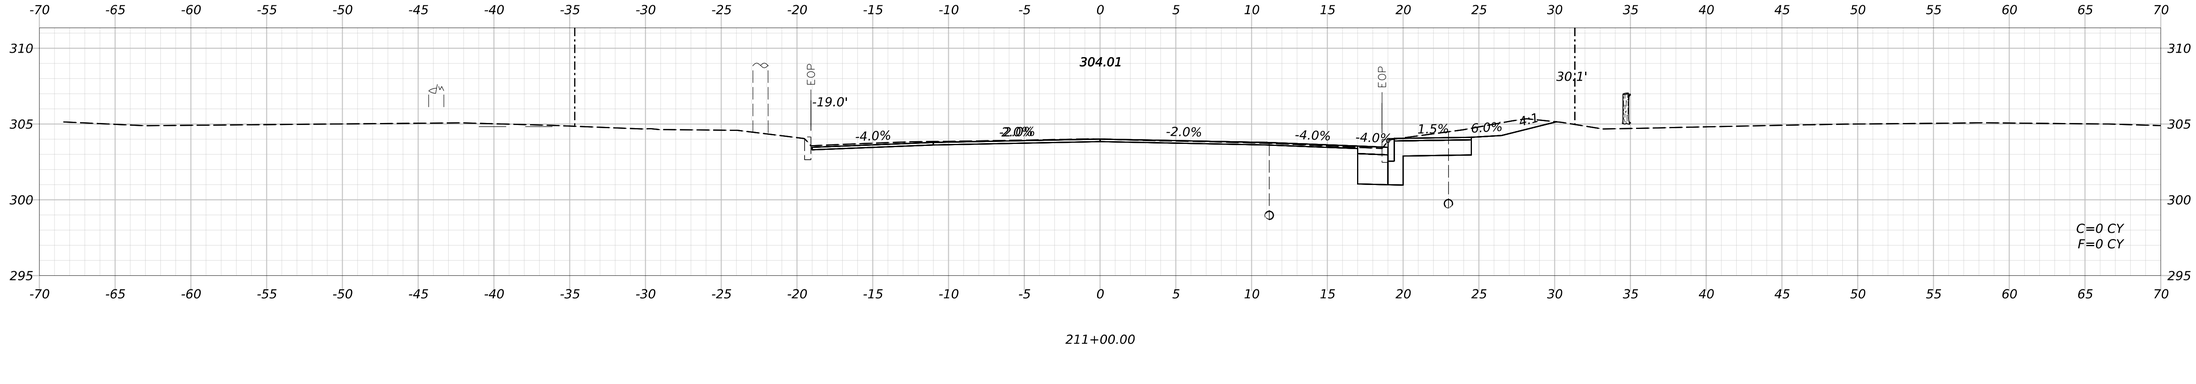

211+00.00

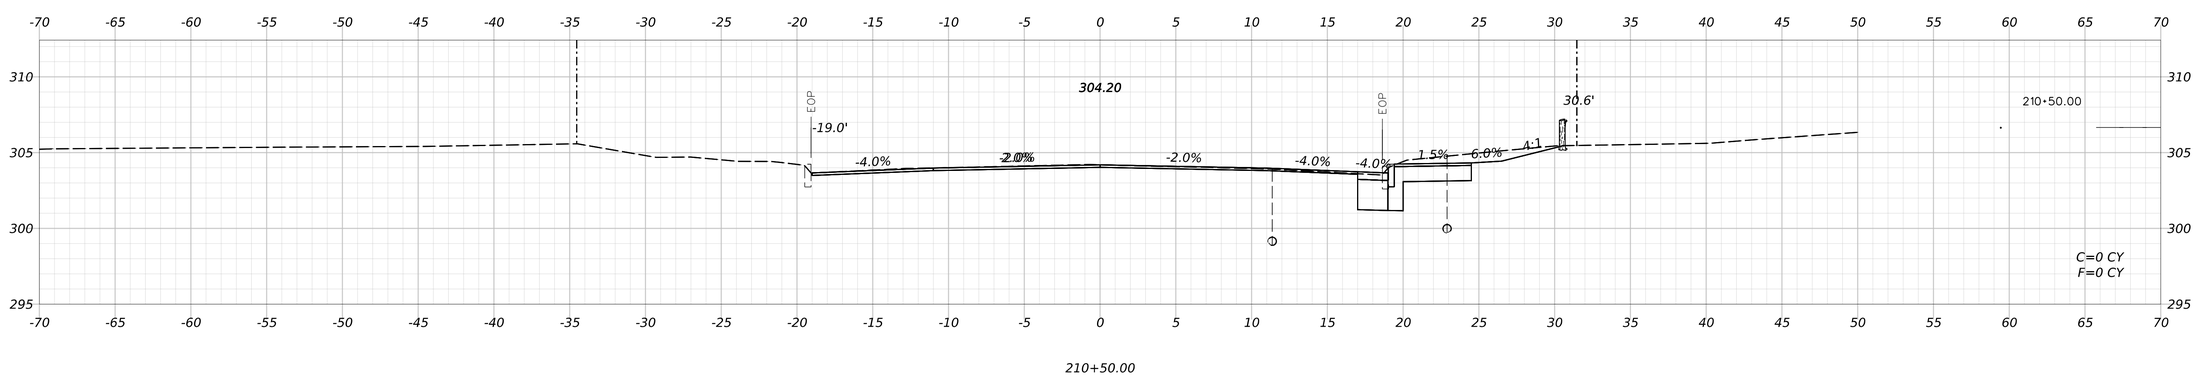

210+50.00

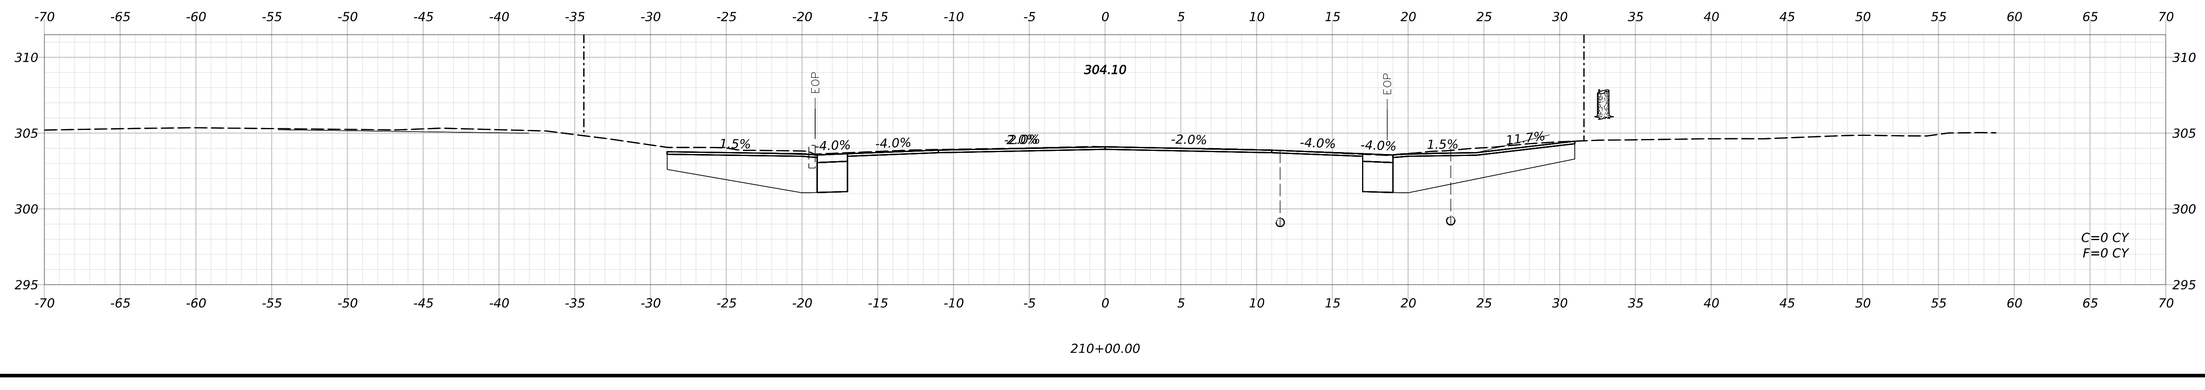

210+00.00

STATE OF MAINE
DEPARTMENT OF TRANSPORTATION

CAPITAL PROJECTS

WIN
26662.00

HIGHWAY PLANS

	BY	DATE
ERNIE MARTIN		
PROJ. MANAGER	ERNIE MARTIN	
DESIGN-DETAILED	JBD	11/11/2024
CHECKED-REVIEWED	ECF	11/11/2024
DESIGN2-DETAILED2		
DESIGN3-DETAILED3		
REVISIONS 1		
REVISIONS 2		
REVISIONS 3		
REVISIONS 4		
FIELD CHANGES		

WINDHAM
TANDBERG TRAIL (WEST)

CROSS SECTIONS
(007 OF 15)

SHEET NUMBER


223

OF 322

Date: 11/11/2024

Username: BTOMIC

Filename: c:\bms\vhb-pw-01\dms97340\015_Xsect_Tandberg_Tr_West.dgn

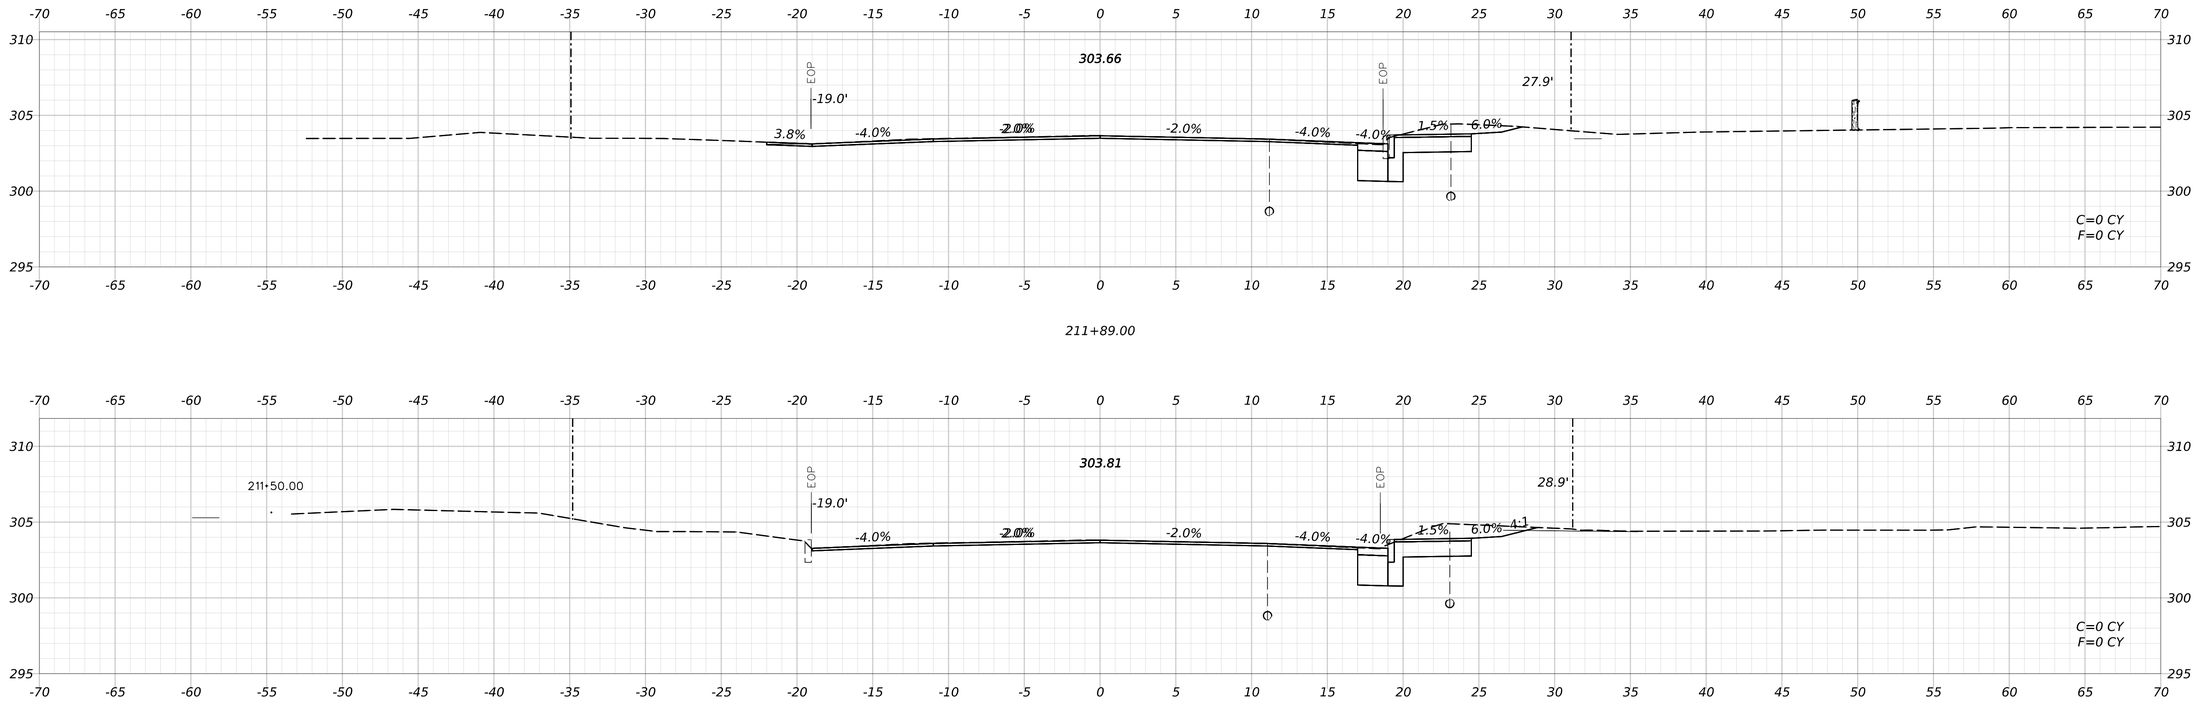

STATE OF MAINE
DEPARTMENT OF TRANSPORTATION

CAPITAL PROJECTS

WIN
26662.00

HIGHWAY PLANS

	BY	DATE
ERNIE MARTIN		
PROJ. MANAGER	ERNIE MARTIN	
DESIGN-DETAILED	JBD	11/11/2024
CHECKED-REVIEWED	ECF	11/11/2024
DESIGN2-DETAILED2		
DESIGN3-DETAILED3		
REVISIONS 1		
REVISIONS 2		
REVISIONS 3		
REVISIONS 4		
FIELD CHANGES		

WINDHAM
TANDBERG TRAIL (WEST)

CROSS SECTIONS
(008 OF 15)

SHEET NUMBER


224

OF 322


Date: 11/11/2024

Username: JTHORPE


Filename: c:\bms\vhb-pw-01\dms97340\015_Xsect_Tandberg_Tr_West.dgn

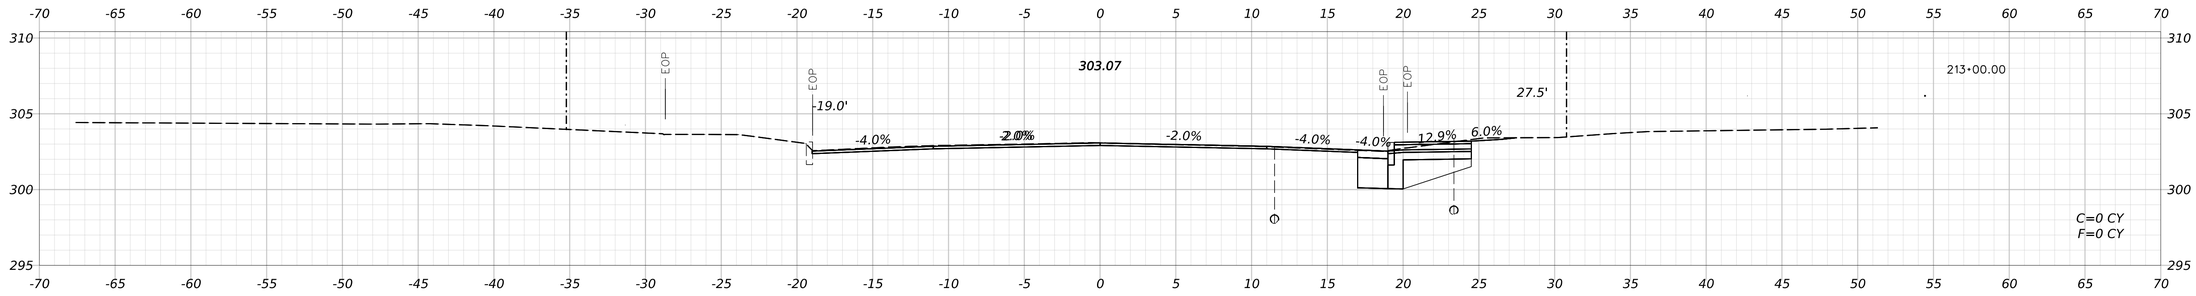


213+00.00

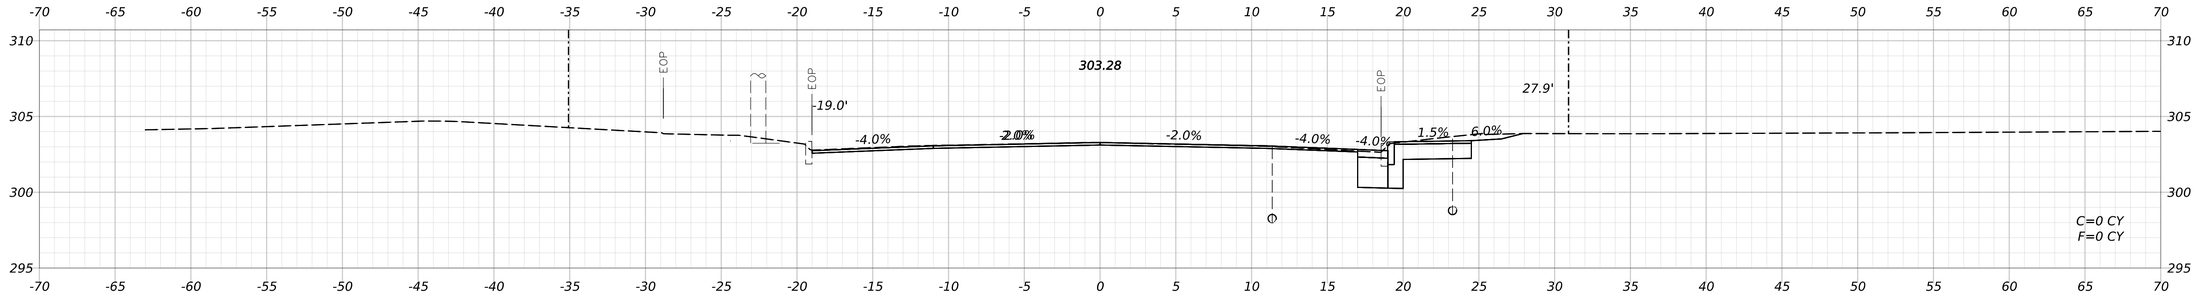

212+50.00

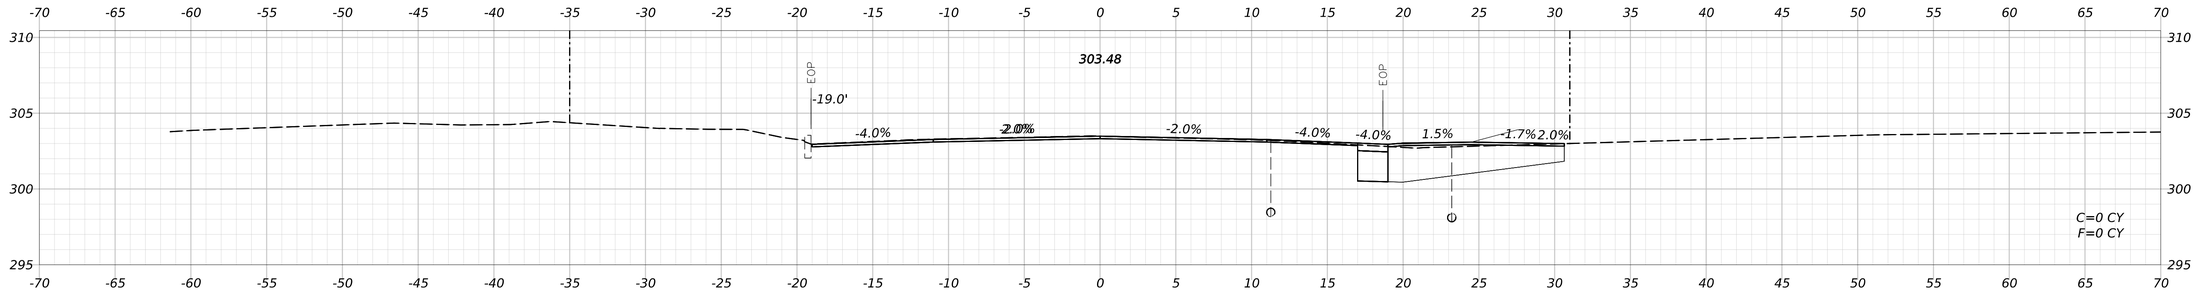

212+20.00

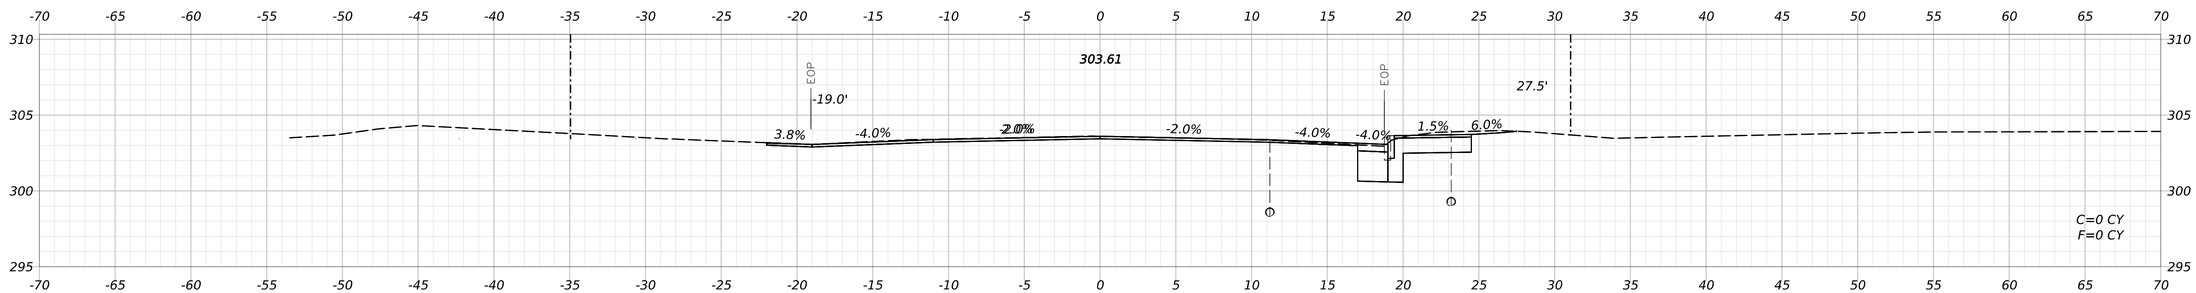

212+00.00

STATE OF MAINE
DEPARTMENT OF TRANSPORTATION

CAPITAL PROJECTS

WIN
26662.00

HIGHWAY PLANS

		BY	DATE
PROJ. MANAGER	ERNIE MARTIN		
DESIGN-DETAILED	JBD	BRT	11/11/2024
CHECKED-REVIEWED	ECF	AG	11/11/2024
DESIGN2-DETAILED2			
DESIGN3-DETAILED3			
REVISIONS 1			
REVISIONS 2			
REVISIONS 3			
REVISIONS 4			
FIELD CHANGES			

WINDHAM
TANDBERG TRAIL (WEST)

CROSS SECTIONS
(009 OF 15)

SHEET NUMBER


225

OF 322


Date: 11/11/2024

Username: BTOMIC


Filename: c:\bms\vhb-pw-01\dms97340\015_Xsect_Tandberg_Tr_West.dgn

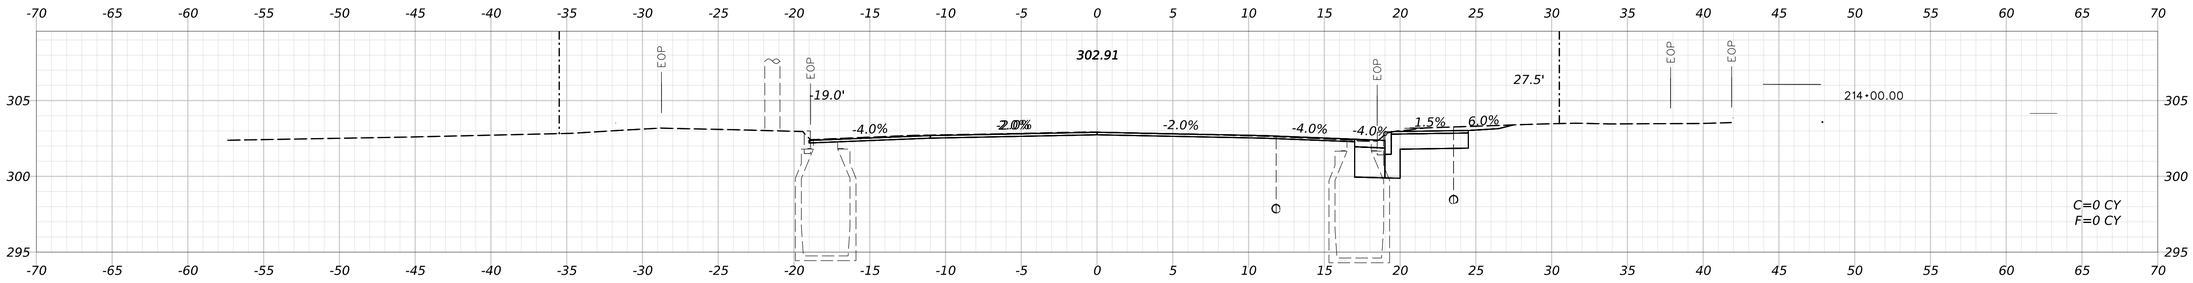


214+00.00

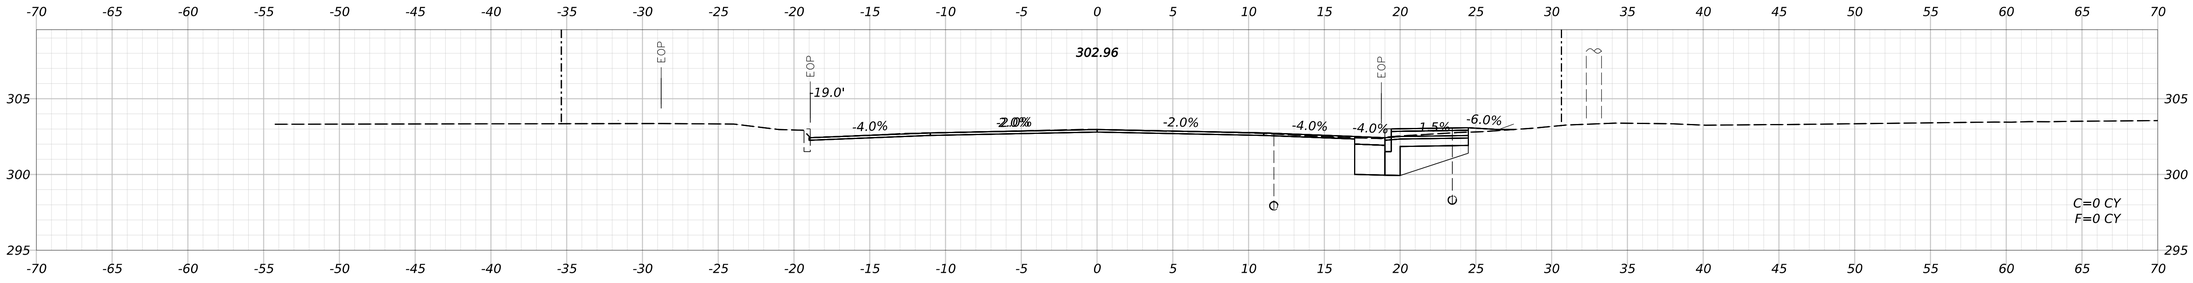

213+50.00

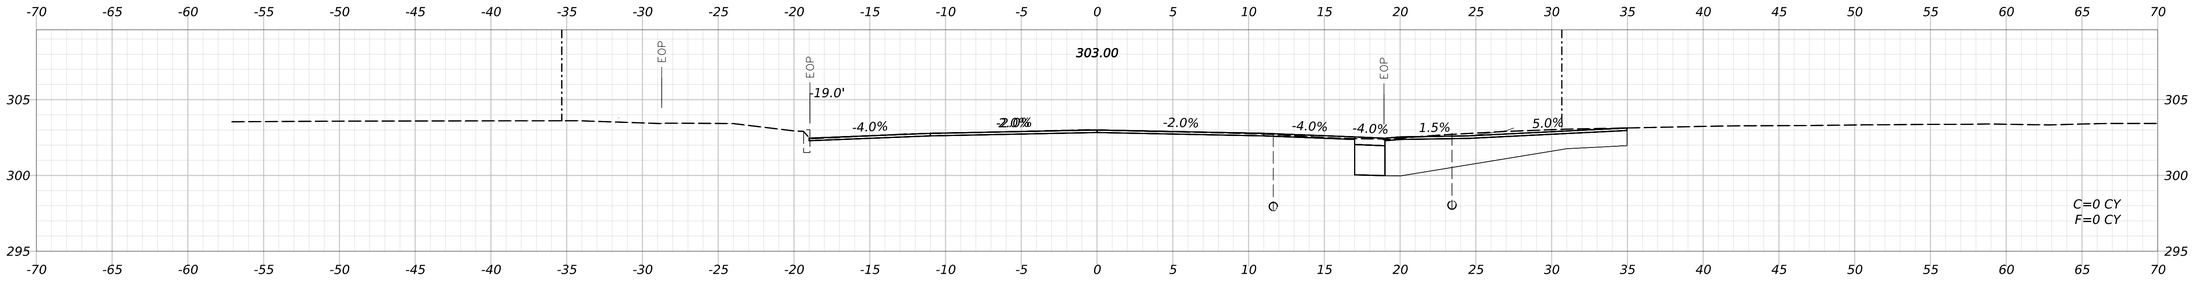

213+40.00

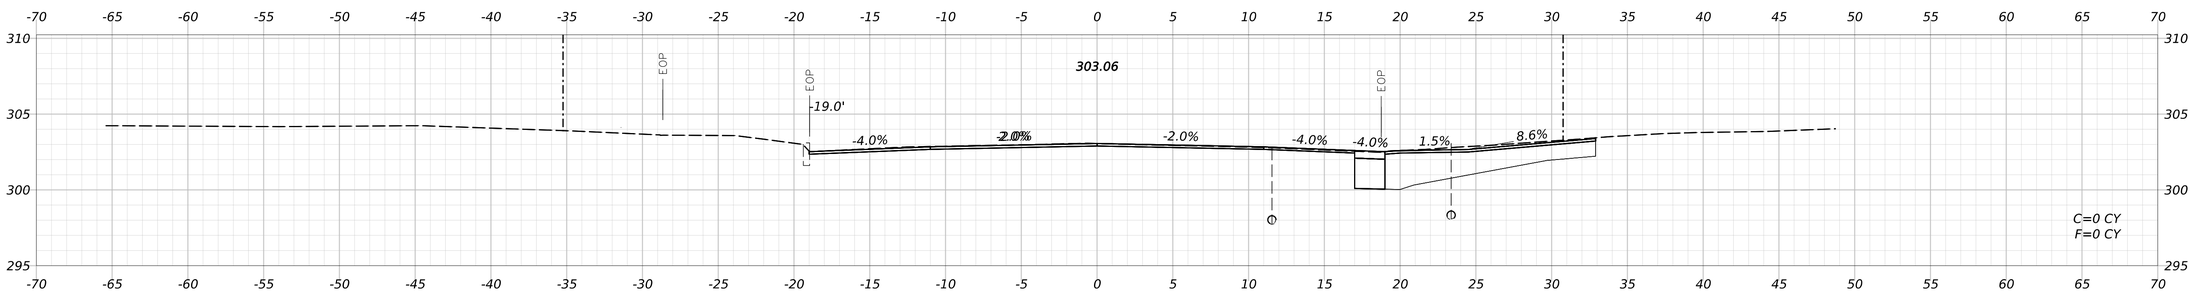

213+09.00

STATE OF MAINE
DEPARTMENT OF TRANSPORTATION

CAPITAL PROJECTS

WIN
26662.00

HIGHWAY PLANS

PROJ. MANAGER	ERNIE MARTIN		
DESIGN-DETAILED	JBD	BRT	11/11/2024
CHECKED-REVIEWED	ECF	AG	11/11/2024
DESIGN2-DETAILED2			
DESIGN3-DETAILED3			
REVISIONS 1			
REVISIONS 2			
REVISIONS 3			
REVISIONS 4			
FIELD CHANGES			

WINDHAM
TANDBERG TRAIL (WEST)

CROSS SECTIONS
(010 OF 15)

SHEET NUMBER


226

OF 322


Date: 11/11/2024

Username: BTOMIC


Filename: c:\bms\vhb-pw-01\dms97340\015_Xsect_Tandberg_Tr_West.dgn

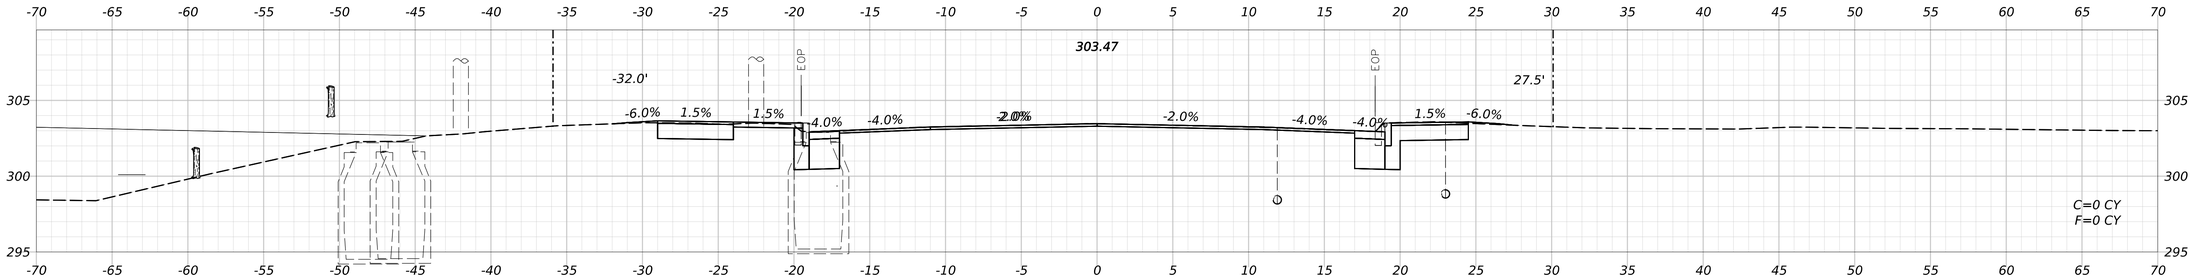


215+50.00

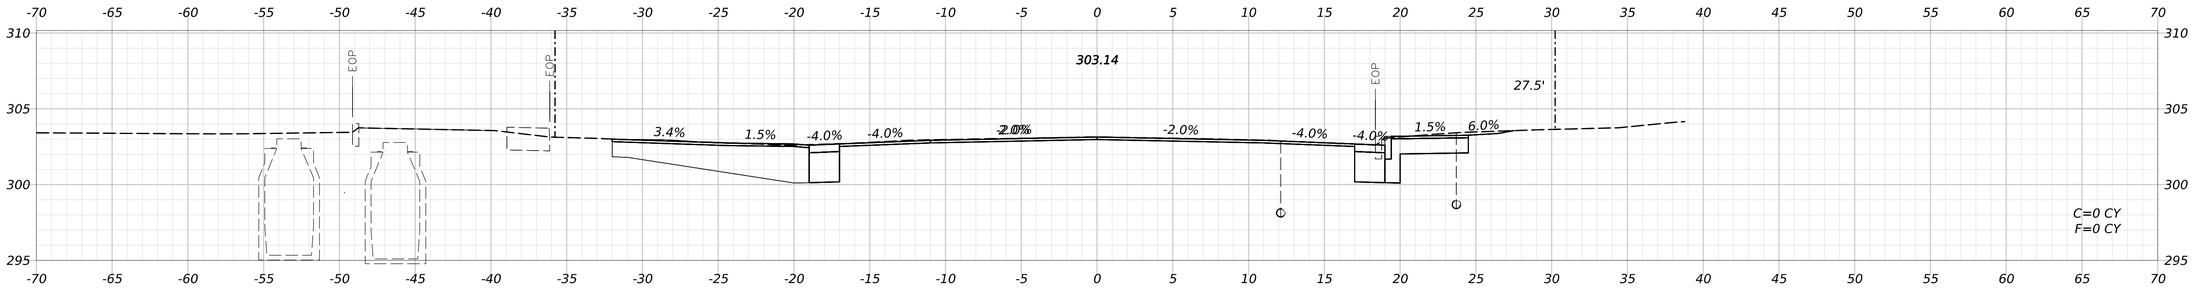

215+00.00

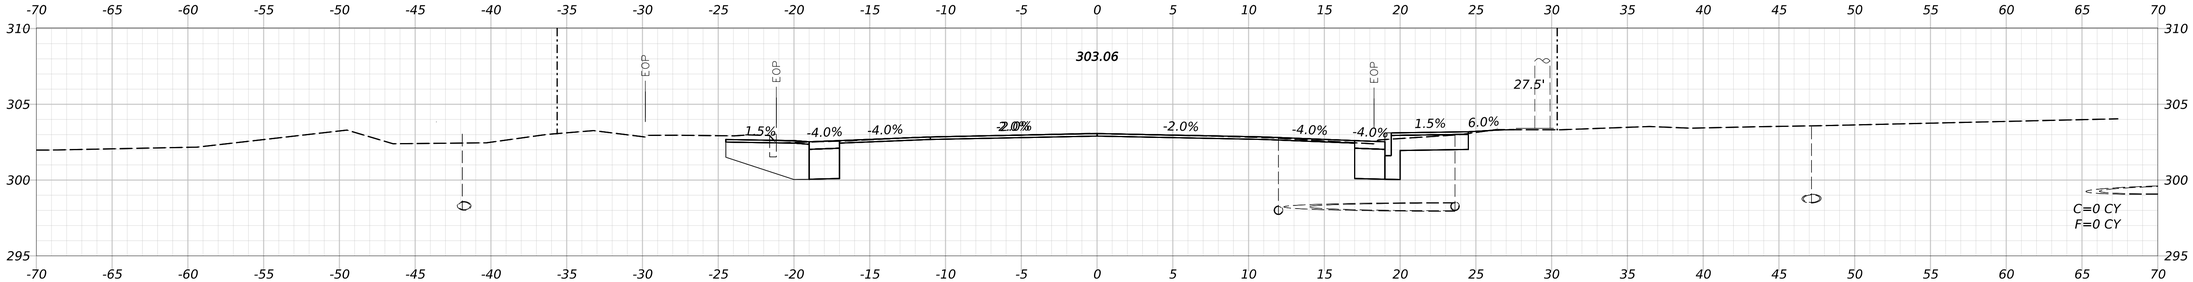

214+50.00

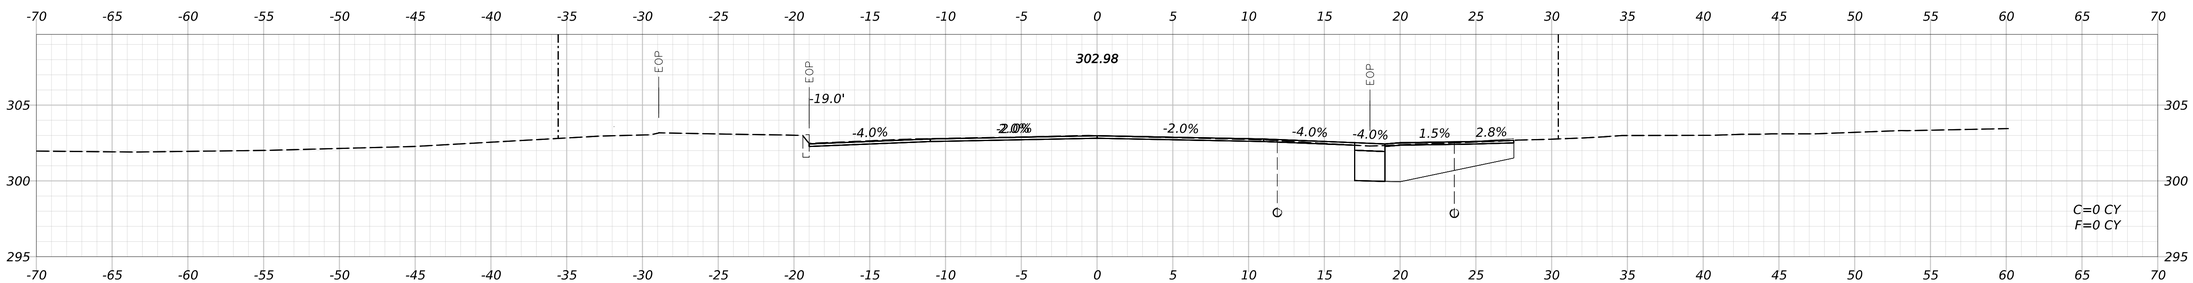

214+26.00

Date: 11/11/2024

Username: BTOMIC

Filename: c:\bms\vhb-pw-01\dms97340\015_Xsect_Tandberg_Tr_West.dgn

STATE OF MAINE
DEPARTMENT OF TRANSPORTATION

CAPITAL PROJECTS

WIN
26662.00

HIGHWAY PLANS

vhb

PROJ. MANAGER	ERNIE MARTIN		
DESIGN-DETAILED	JBD	BRT	11/11/2024
CHECKED-REVIEWED	ECF	AG	11/11/2024
DESIGN2-DETAILED2			
DESIGN3-DETAILED3			
REVISIONS 1			
REVISIONS 2			
REVISIONS 3			
REVISIONS 4			
FIELD CHANGES			


WINDHAM
TANDBERG TRAIL (WEST)

CROSS SECTIONS
(011 OF 15)


SHEET NUMBER

227


OF 322

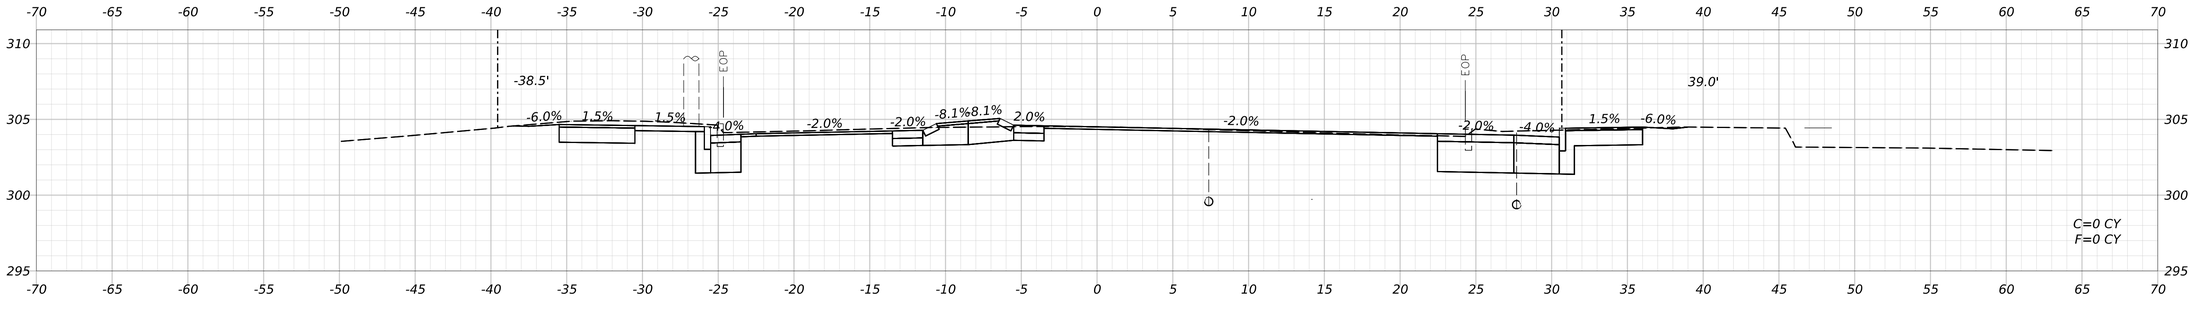


217+00.00

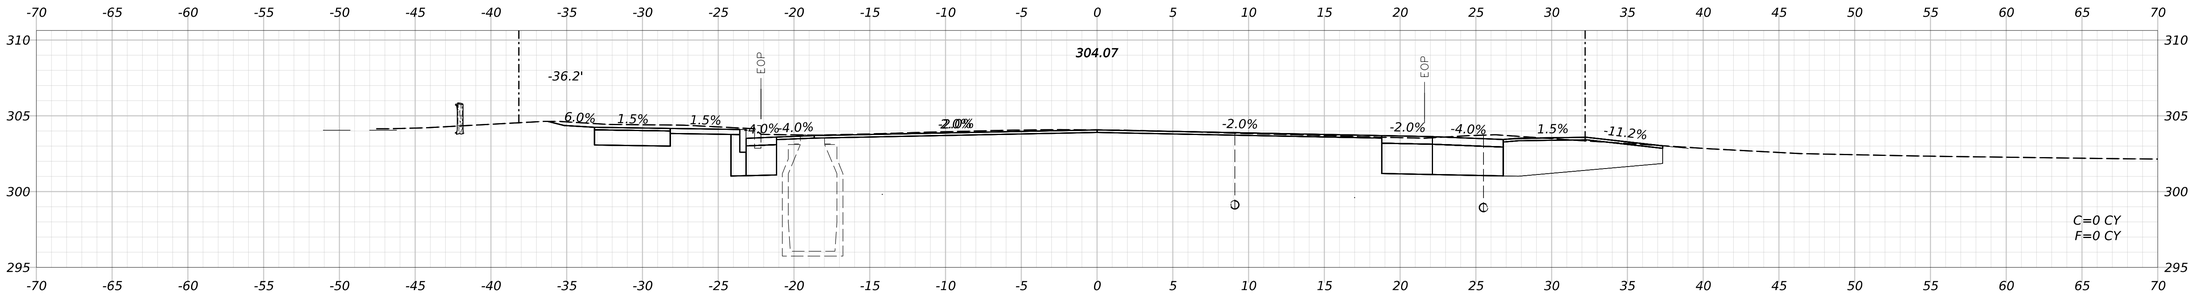

216+50.00

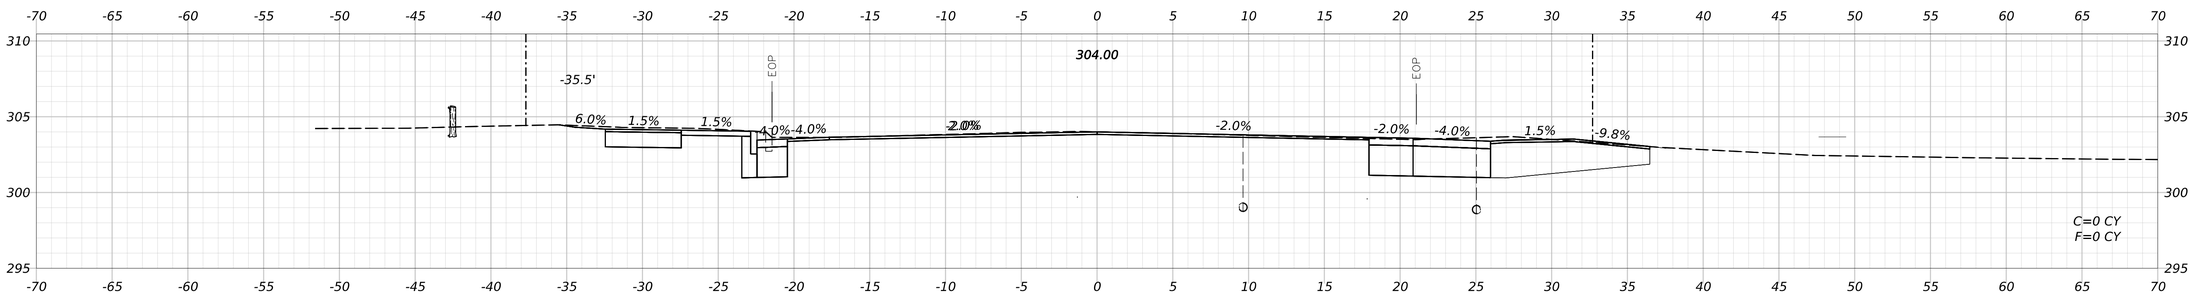

216+37.00

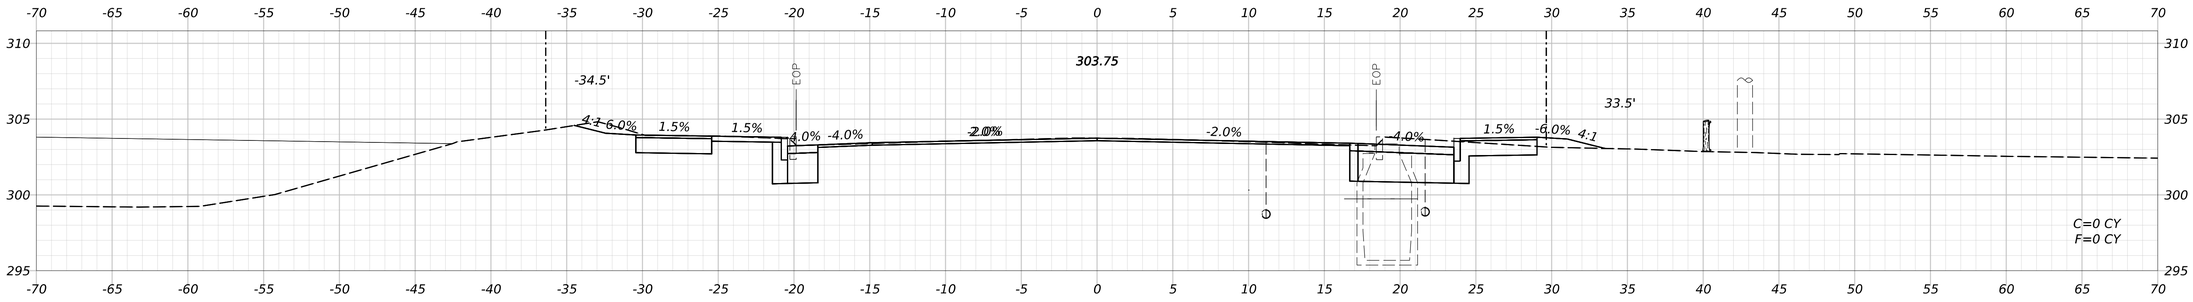

216+00.00

STATE OF MAINE
DEPARTMENT OF TRANSPORTATION

CAPITAL PROJECTS

WIN
26662.00

HIGHWAY PLANS

vhb

PROJ. MANAGER	ERNIE MARTIN		
DESIGN-DETAILED	JBD	BRT	11/11/2024
CHECKED-REVIEWED	ECF	AG	11/11/2024
DESIGN2-DETAILED2			
DESIGN3-DETAILED3			
REVISIONS 1			
REVISIONS 2			
REVISIONS 3			
REVISIONS 4			
FIELD CHANGES			

WINDHAM
TANDBERG TRAIL (WEST)

CROSS SECTIONS
(012 OF 15)

SHEET NUMBER


228

OF 322


Date: 11/11/2024

Username: BTOMIC


Filename: c:\bms\vhb-pw-01\dms97340\015_Xsect_Tandberg_Tr_West.dgn

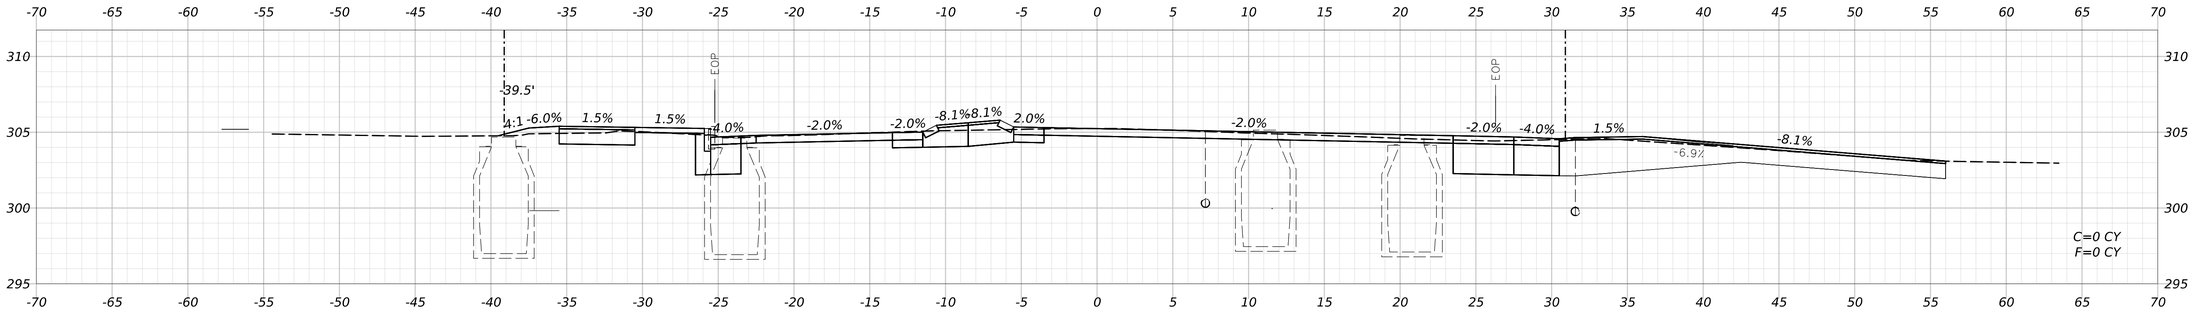

218+11.00

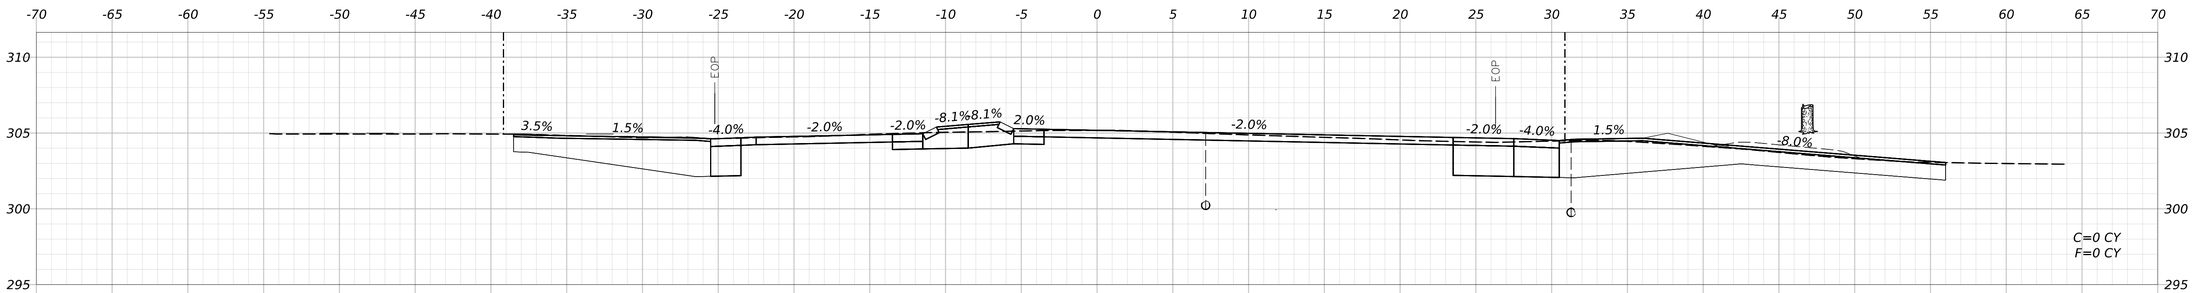

218+00.00

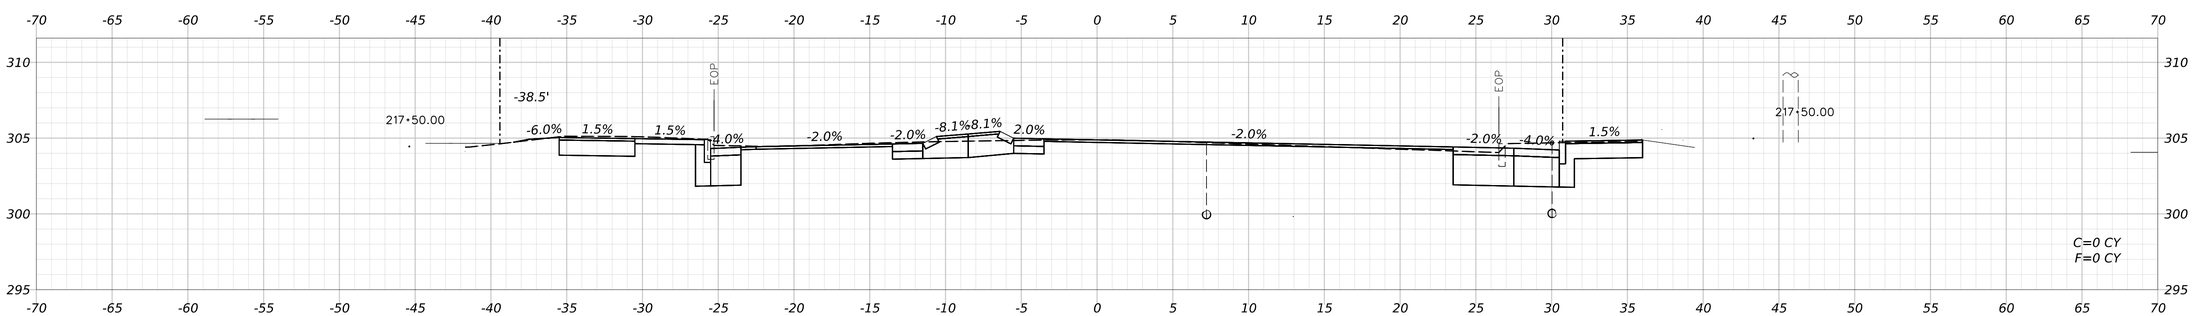

217+50.00

STATE OF MAINE
DEPARTMENT OF TRANSPORTATION

CAPITAL PROJECTS

WIN
26662.00

HIGHWAY PLANS

PROJ. MANAGER	ERNIE MARTIN		
DESIGN-DETAILED	JBD	BRT	11/11/2024
CHECKED-REVIEWED	ECF	JAG	11/11/2024
DESIGN2-DETAILED2			
DESIGN3-DETAILED3			
REVISIONS 1			
REVISIONS 2			
REVISIONS 3			
REVISIONS 4			
FIELD CHANGES			

WINDHAM
TANDBERG TRAIL (WEST)

CROSS SECTIONS
(013 OF 15)

SHEET NUMBER


229

OF 322


Date: 11/11/2024

Username: BTOMIC


Filename: c:\bms\vhb-pw-01\dms97340\015_Xsect_Tandberg_Tr_West.dgn

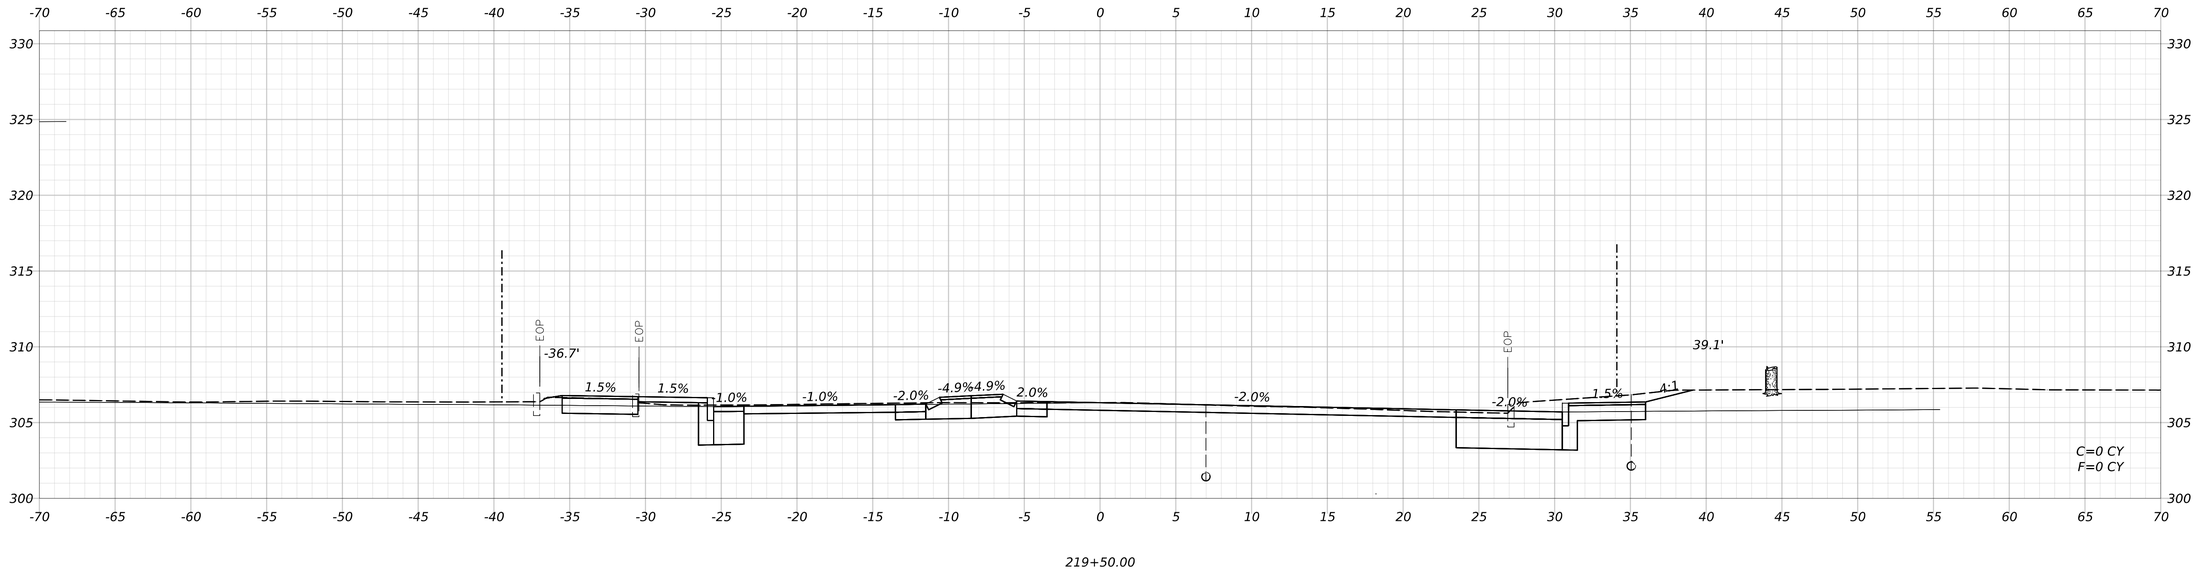

219+50.00

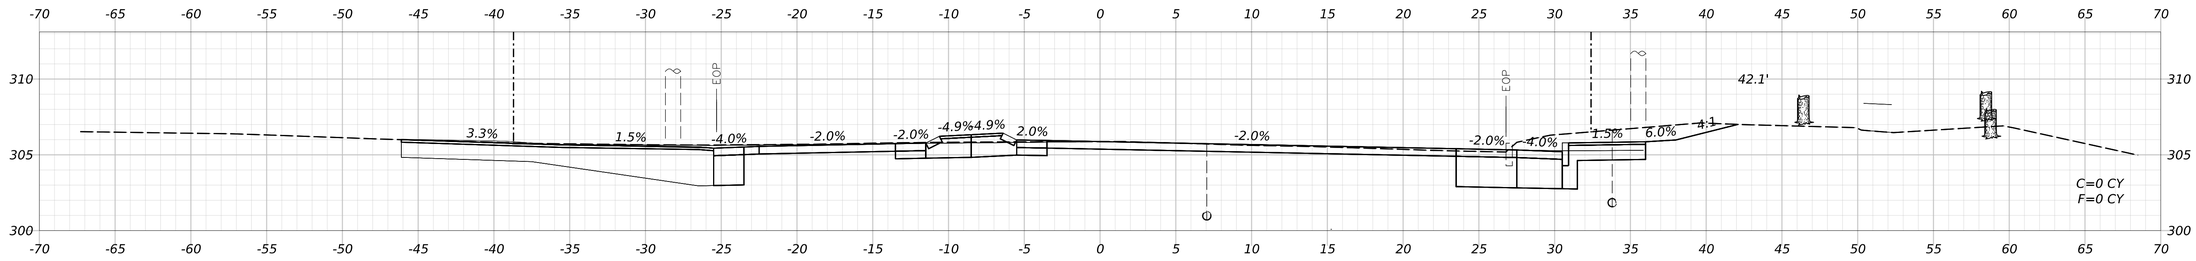

219+00.00

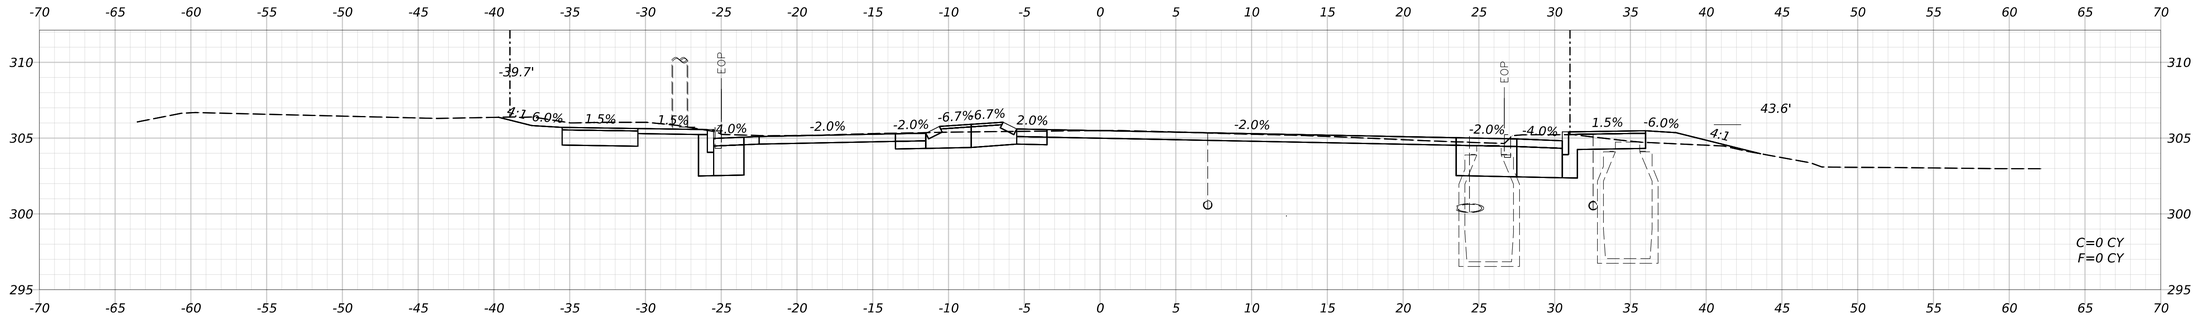

218+50.00

STATE OF MAINE
DEPARTMENT OF TRANSPORTATION

CAPITAL PROJECTS

WIN
26662.00

HIGHWAY PLANS

vhb

PROJ. MANAGER	ERNIE MARTIN		
DESIGN-DETAILED	JBD	BRT	11/11/2024
CHECKED-REVIEWED	ECF	AG	11/11/2024
DESIGN2-DETAILED2			
DESIGN3-DETAILED3			
REVISIONS 1			
REVISIONS 2			
REVISIONS 3			
REVISIONS 4			
FIELD CHANGES			

WINDHAM
TANDBERG TRAIL (WEST)

CROSS SECTIONS
(014 OF 15)

SHEET NUMBER


230

OF 322

Date: 11/11/2024

Username: BTOMIC

Filename: c:\bms\vhb-pw-01\dms97340\015_Xsect_Tandberg_Tr_West.dgn

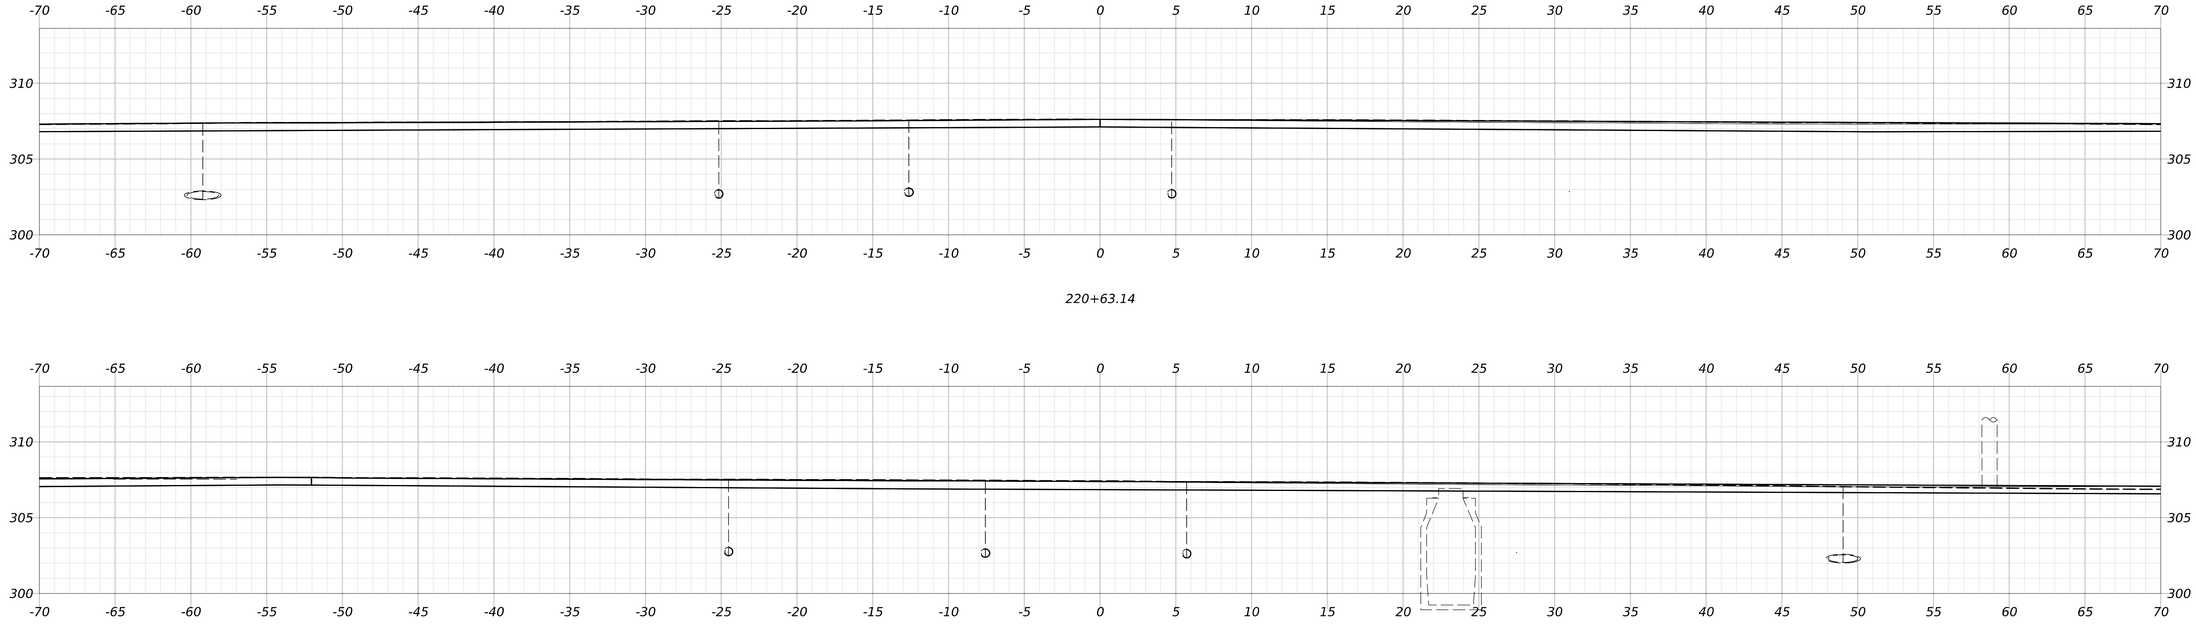

STATE OF MAINE
DEPARTMENT OF TRANSPORTATION

CAPITAL PROJECTS

WIN
26662.00

HIGHWAY PLANS

PROJ MANAGER	ERNIE MARTIN		
DESIGN-DETAILED	JBD	BRT	11/11/2024
CHECKED-REVIEWED	ECF	AG	11/11/2024
DESIGN2-DETAILED2			
DESIGN3-DETAILED3			
REVISIONS 1			
REVISIONS 2			
REVISIONS 3			
REVISIONS 4			
FIELD CHANGES			

WINDHAM
TANDBERG TRAIL (WEST)

CROSS SECTIONS
(015 OF 15)

SHEET NUMBER


231

OF 322


Date: 11/11/2024

Username: BTOMIC


Filename: c:\bms\vhb-pw-01\dms97340\015_Xsect_Tandberg_Tr_West.dgn

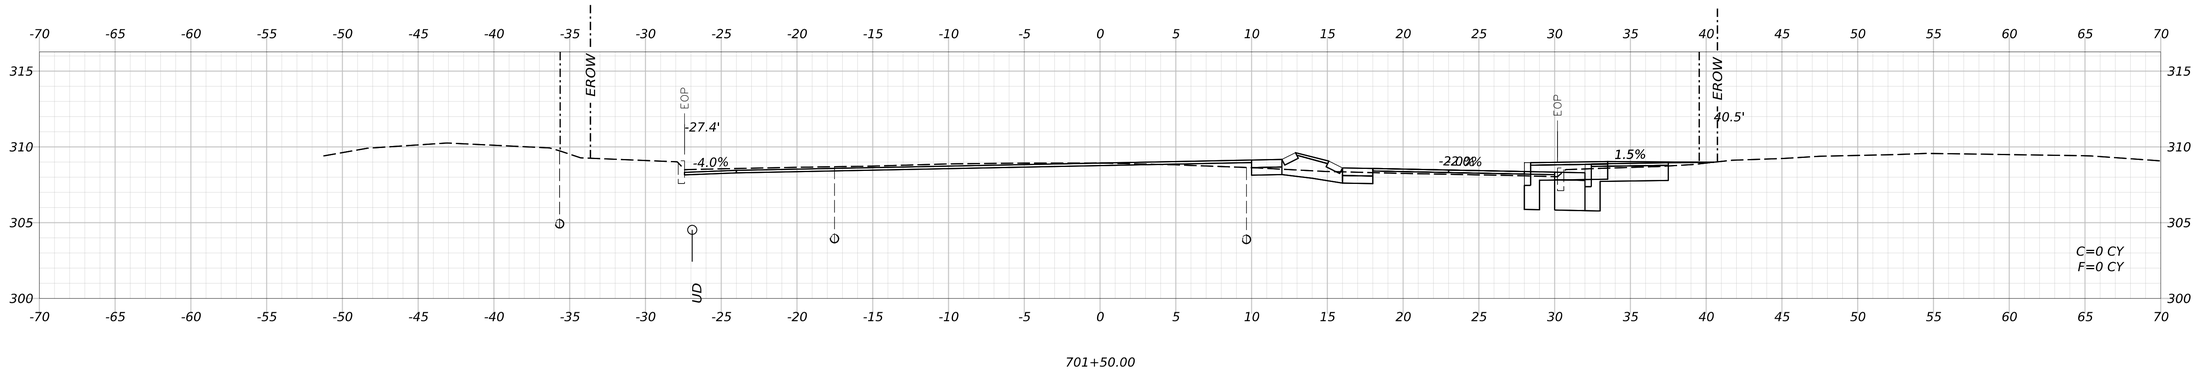


701+50.00

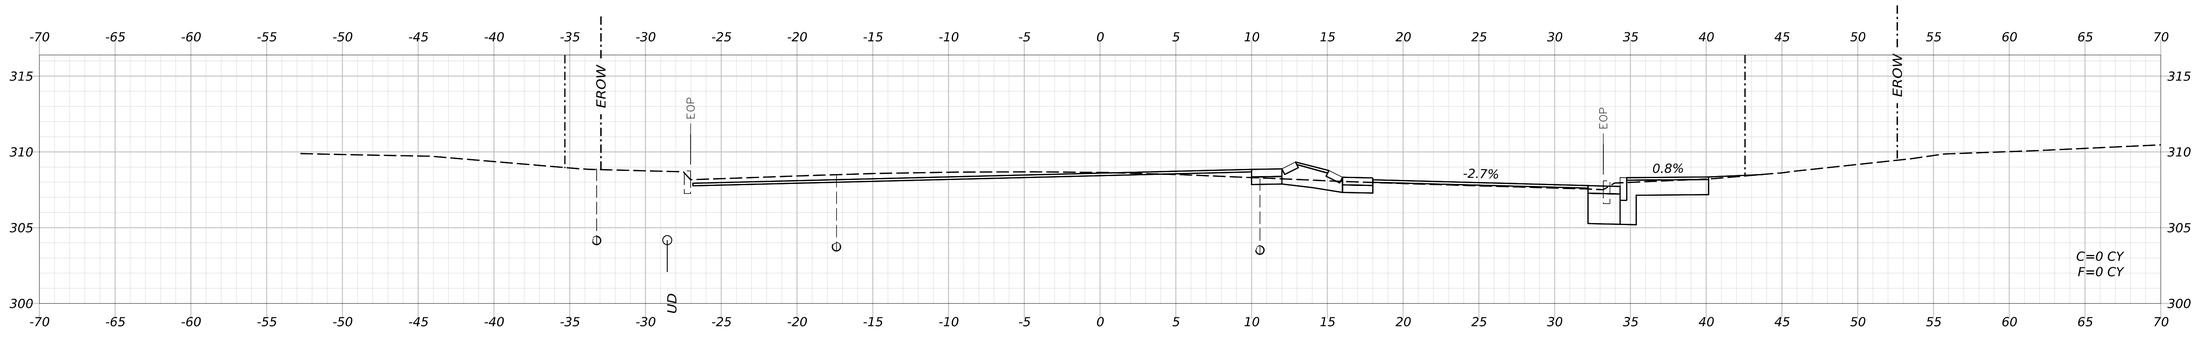

701+00.00

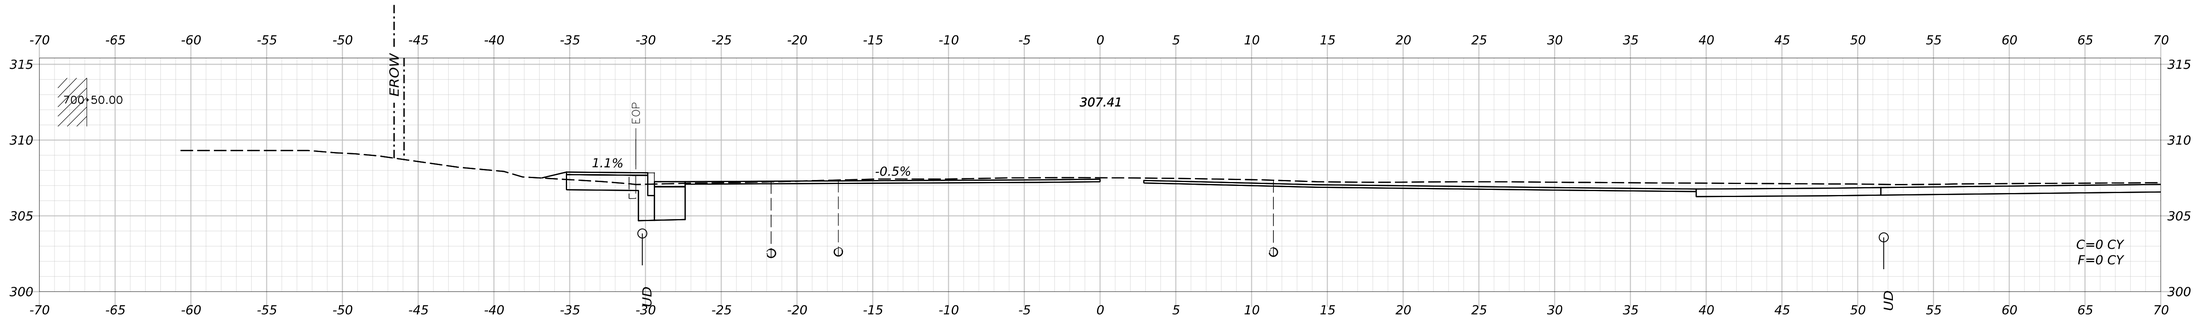

700+50.00

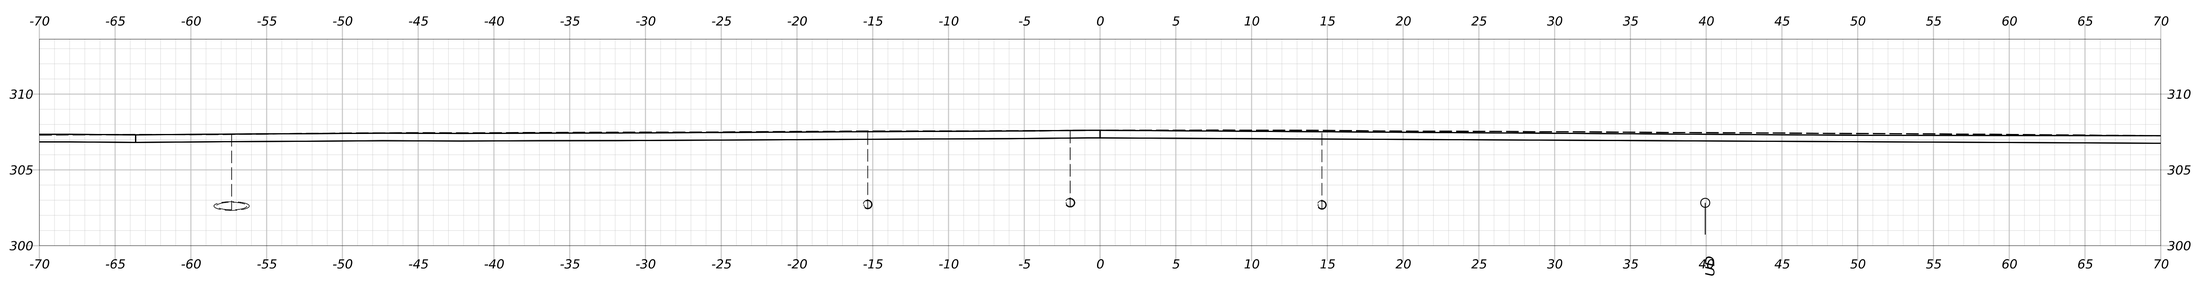

700+00.00

STATE OF MAINE
DEPARTMENT OF TRANSPORTATION

CAPITAL PROJECTS

WIN
26662.00

HIGHWAY PLANS

PROJ. MANAGER	ERNIE MARTIN	
DESIGN-DETAILED	JBD	11/11/2024
CHECKED-REVIEWED	ECF	11/11/2024
DESIGN2-DETAILED2		
DESIGN3-DETAILED3		
REVISIONS 1		
REVISIONS 2		
REVISIONS 3		
REVISIONS 4		
FIELD CHANGES		

WINDHAM
TANDBERG TRAIL (EAST)

CROSS SECTIONS
(001 OF 19)

SHEET NUMBER


232

OF 322


Date: 11/11/2024

Username: BTOMIC


Filename: c:\bms\vhb-pw-01\dms97340\016_Xsect_Tandberg_Tr_East.dgn

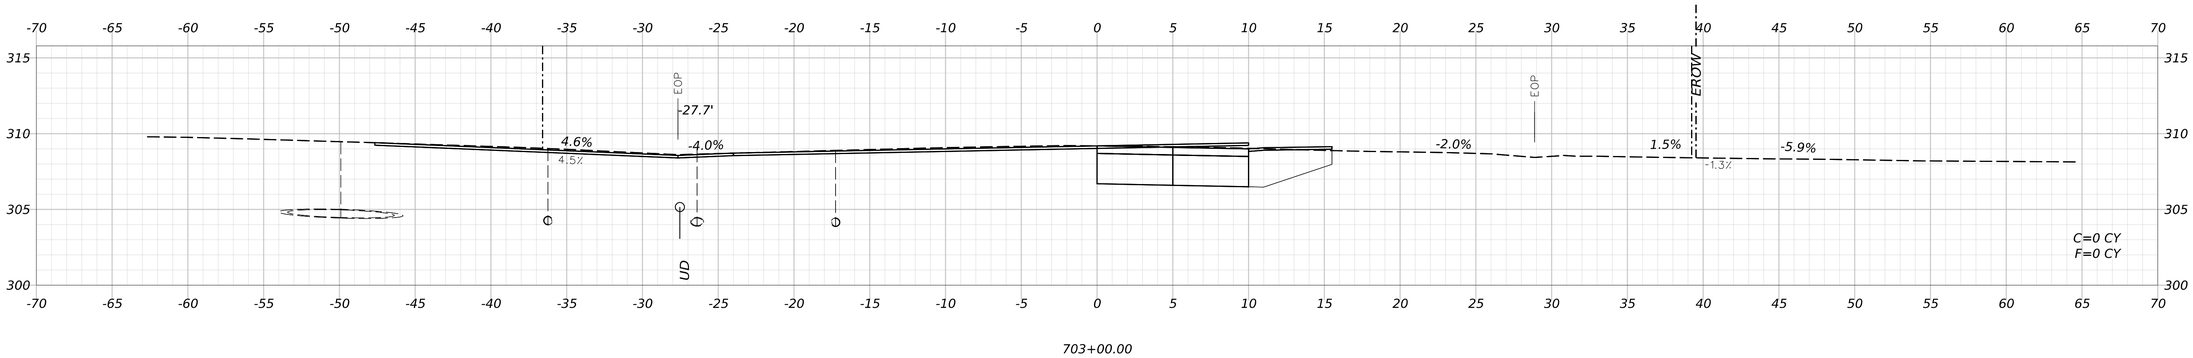


703+00.00

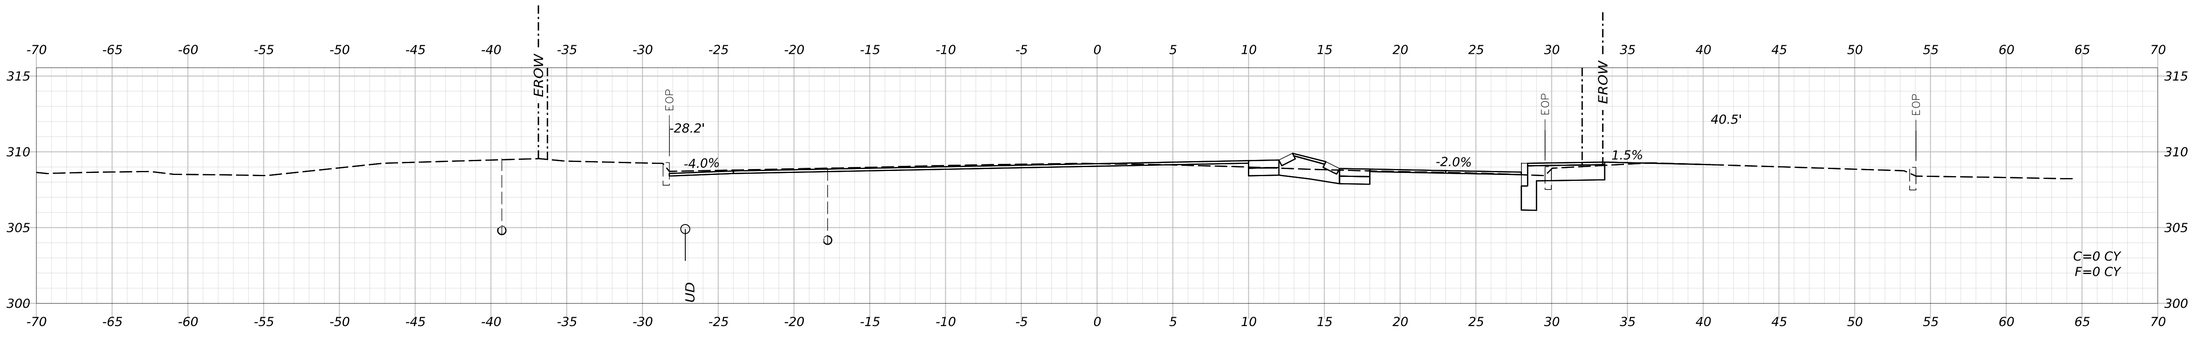

702+50.00

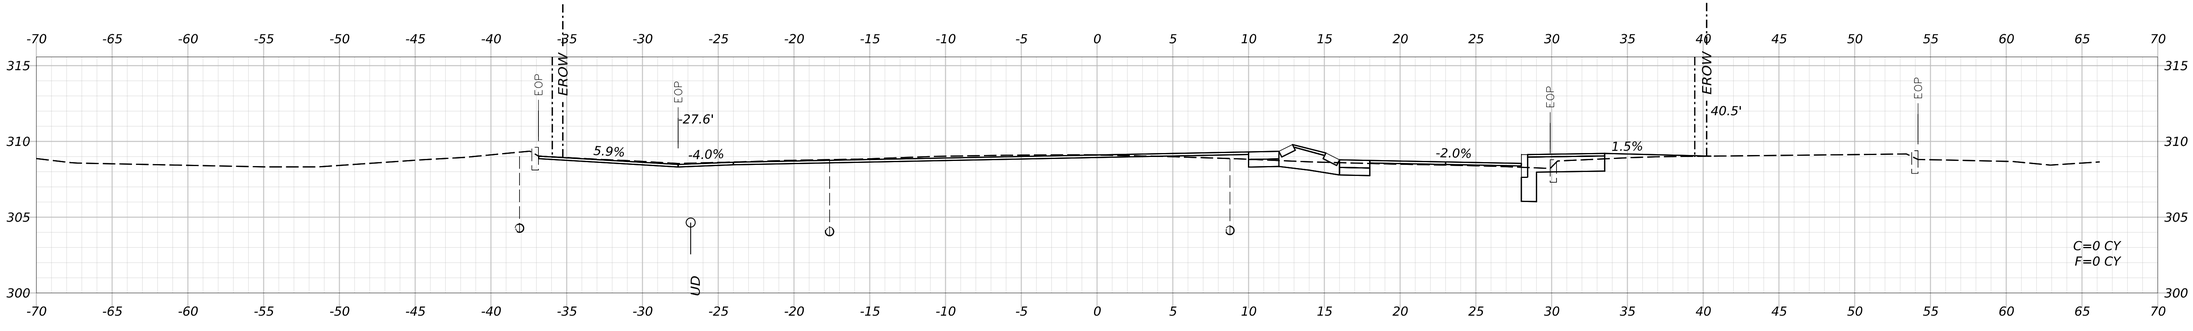

702+00.00

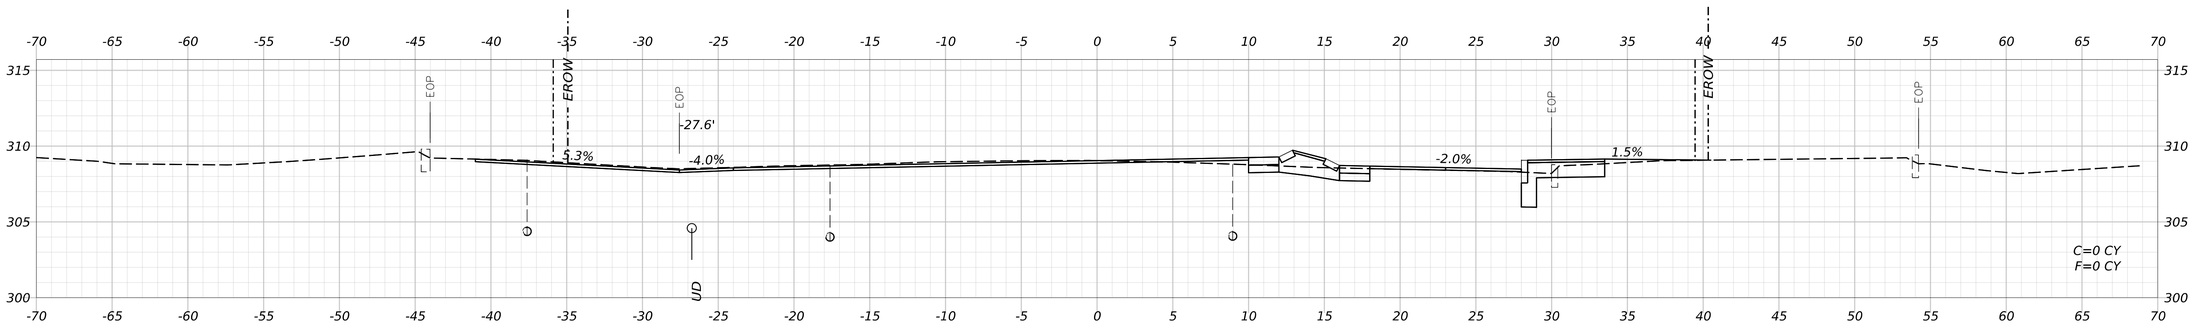

701+89.85

STATE OF MAINE
DEPARTMENT OF TRANSPORTATION

CAPITAL PROJECTS

WIN
26662.00

HIGHWAY PLANS

vhb

PROJ. MANAGER	ERNIE MARTIN		
DESIGN-DETAILED	JBD	BRT	11/11/2024
CHECKED-REVIEWED	ECF	AG	11/11/2024
DESIGN2-DETAILED2			
DESIGN3-DETAILED3			
REVISIONS 1			
REVISIONS 2			
REVISIONS 3			
REVISIONS 4			
FIELD CHANGES			

WINDHAM
TANDBERG TRAIL (EAST)

CROSS SECTIONS
(002 OF 19)

SHEET NUMBER


233

OF 322


Date: 11/11/2024

Username: BTOMIC


Filename: c:\bms\vhb-pw-01\dms97340\016_Xsect_Tandberg_Tr_East.dgn

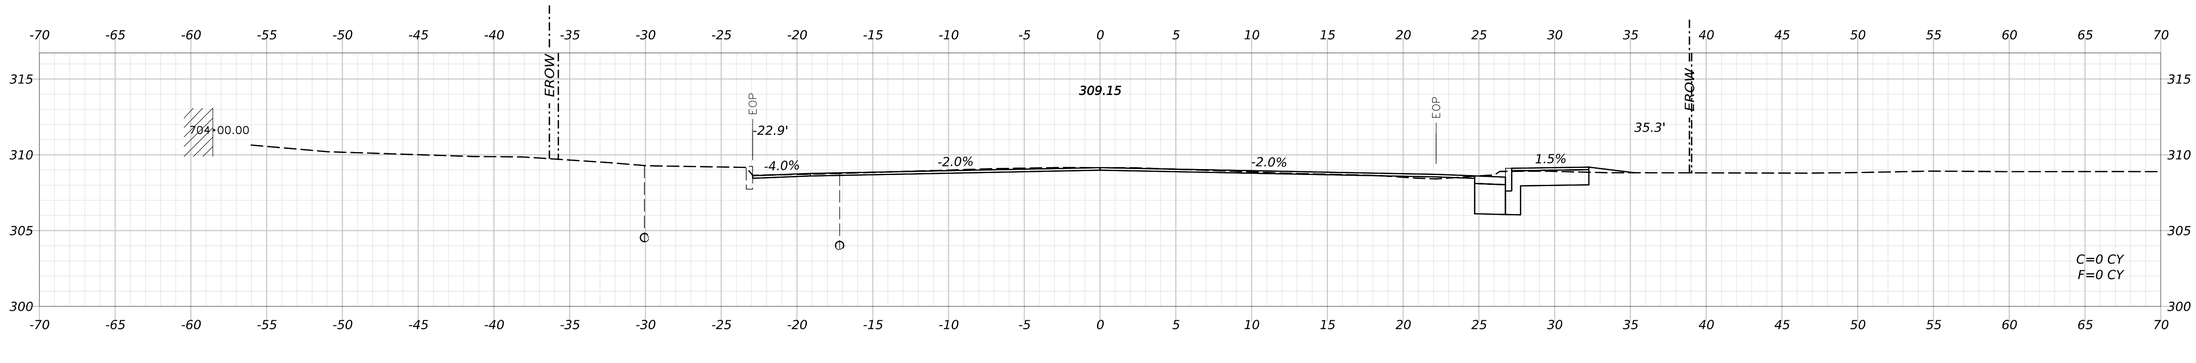

704+00.00

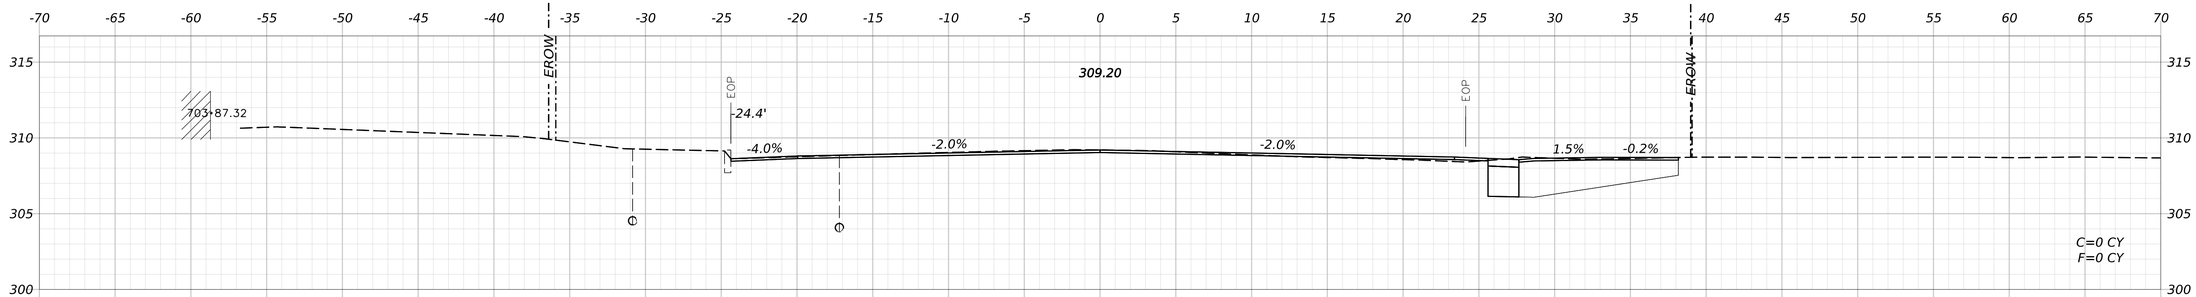

703+87.32

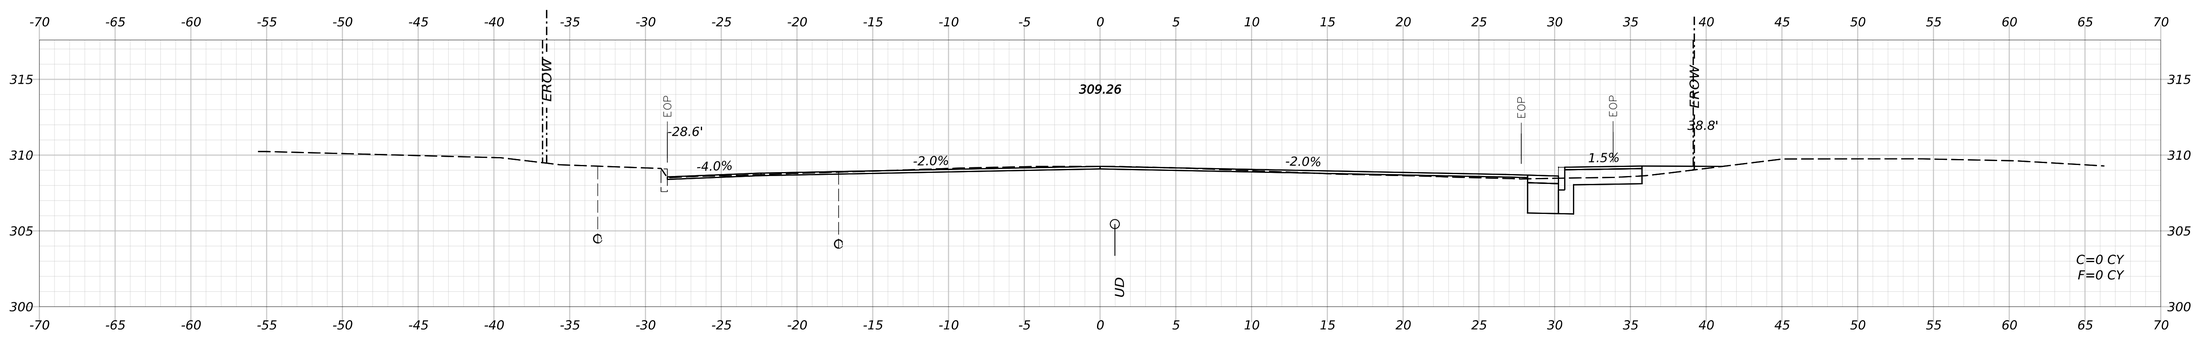

703+50.00

STATE OF MAINE
DEPARTMENT OF TRANSPORTATION

CAPITAL PROJECTS

WIN
26662.00

HIGHWAY PLANS

vhb

PROJ. MANAGER	ERNIE MARTIN		
DESIGNED-DETAILED	JBD	BRT	11/11/2024
CHECKED-REVIEWED	ECF	AG	11/11/2024
DESIGNED-DETAILED2			
DESIGNED-DETAILED3			
REVISIONS 1			
REVISIONS 2			
REVISIONS 3			
REVISIONS 4			
FIELD CHANGES			

WINDHAM
TANDBERG TRAIL (EAST)

CROSS SECTIONS
(003 OF 19)

SHEET NUMBER


234

OF 322

Date: 11/11/2024

Username: BTOMIC

Filename: c:\bms\vhb-pw-01\dms97340\016_Xsect_Tandberg_Tr_East.dgn

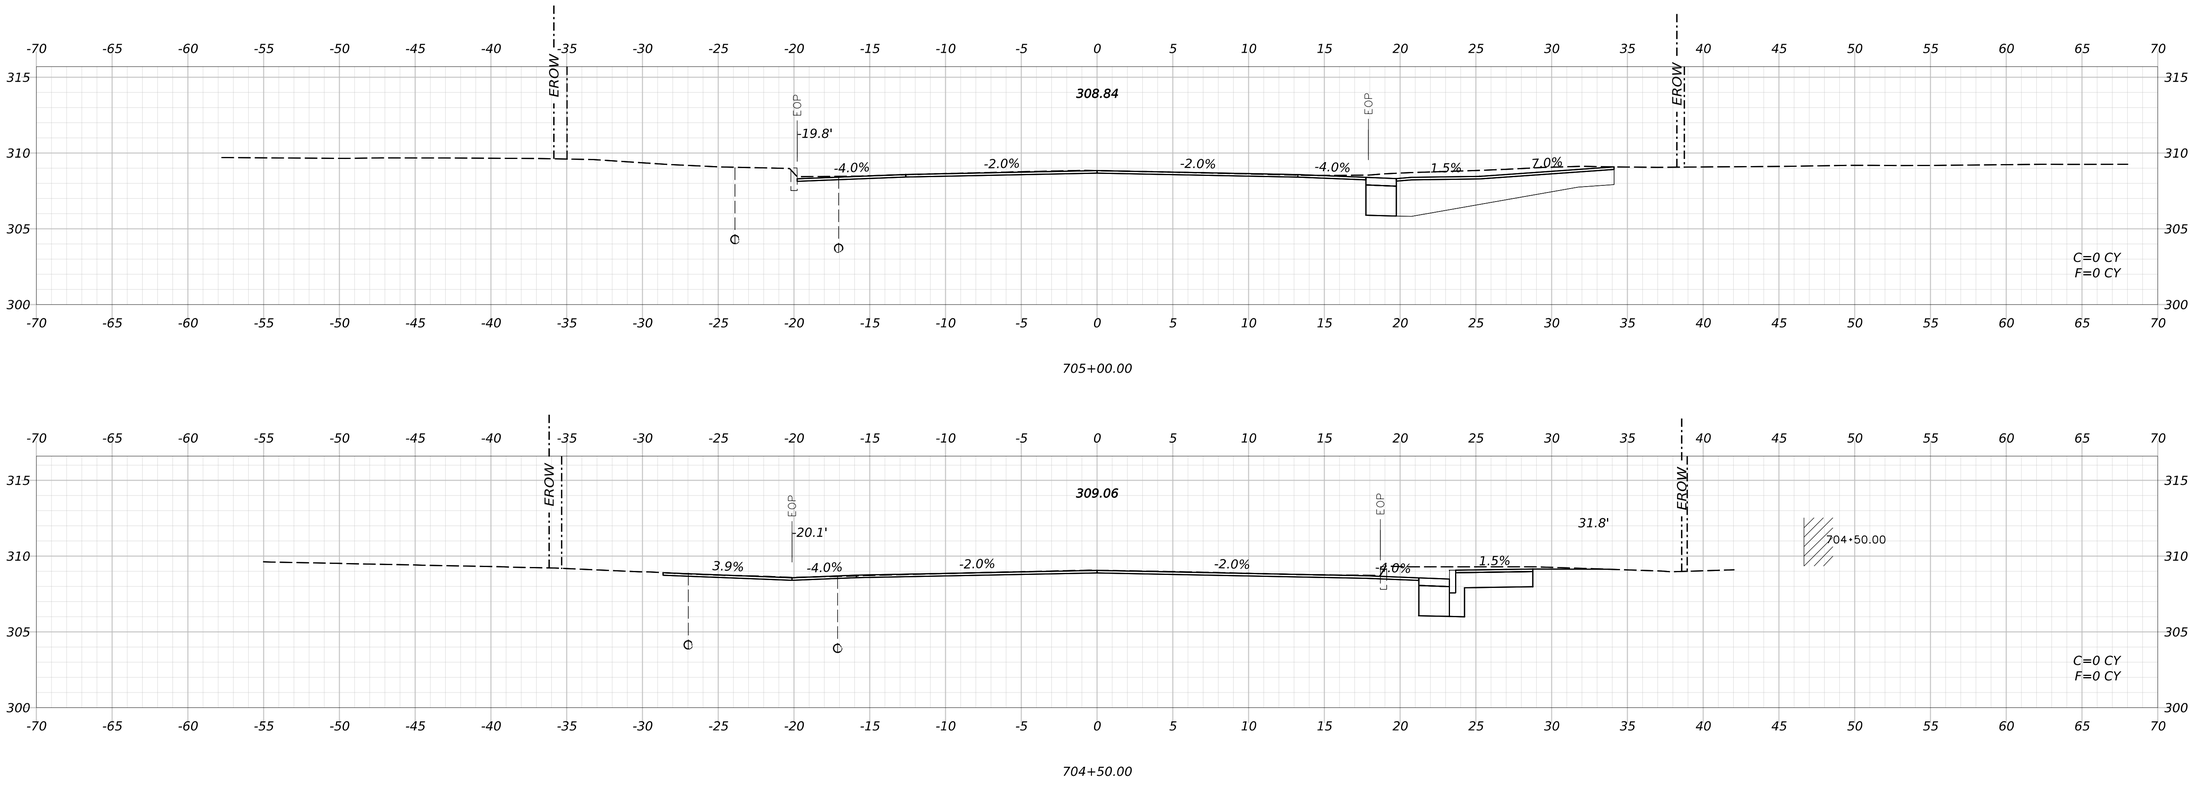

STATE OF MAINE
DEPARTMENT OF TRANSPORTATION

CAPITAL PROJECTS

WIN
26662.00

HIGHWAY PLANS

PROJ MANAGER	ERNIE MARTIN		
DESIGN-DETAILED	JBD	BRT	11/11/2024
CHECKED-REVIEWED	ECF	JAG	11/11/2024
DESIGN2-DETAILED2			
DESIGN3-DETAILED3			
REVISIONS 1			
REVISIONS 2			
REVISIONS 3			
REVISIONS 4			
FIELD CHANGES			

WINDHAM
TANDBERG TRAIL (EAST)

CROSS SECTIONS
(004 OF 19)

SHEET NUMBER


235

OF 322


Date: 11/11/2024

Username: BTOMIC


Filename: c:\bms\vhb-pw-01\dms97340\016_Xsect_Tandberg_Tr_East.dgn

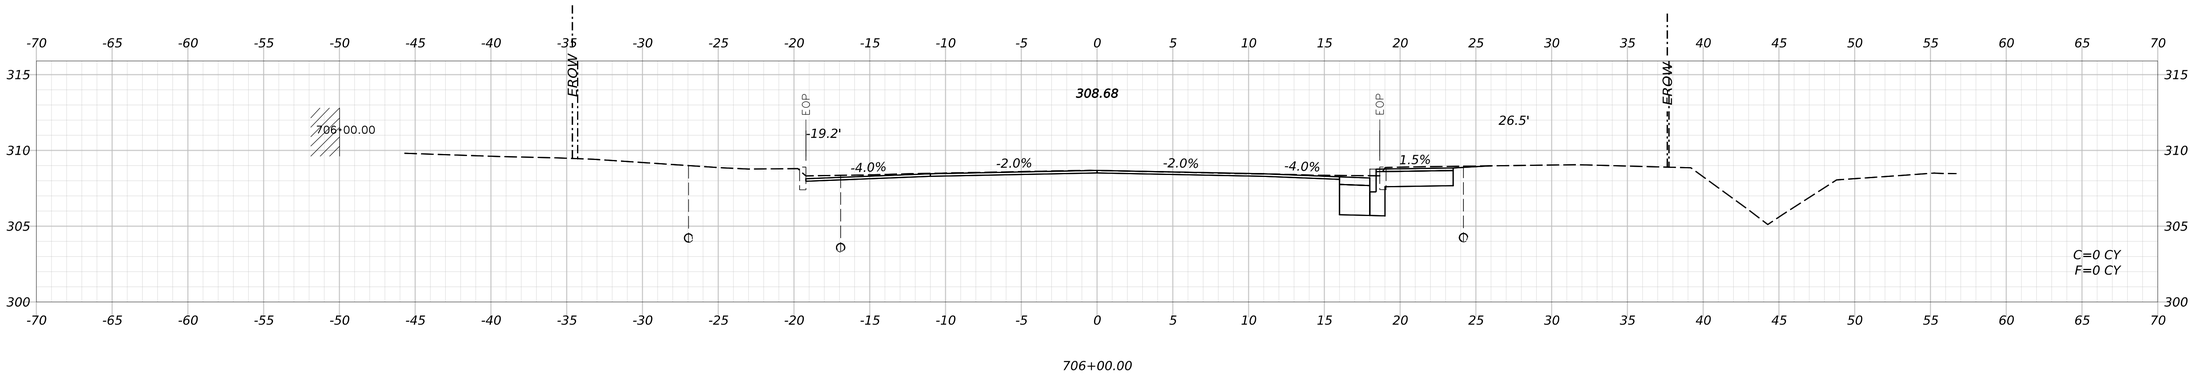


706+00.00

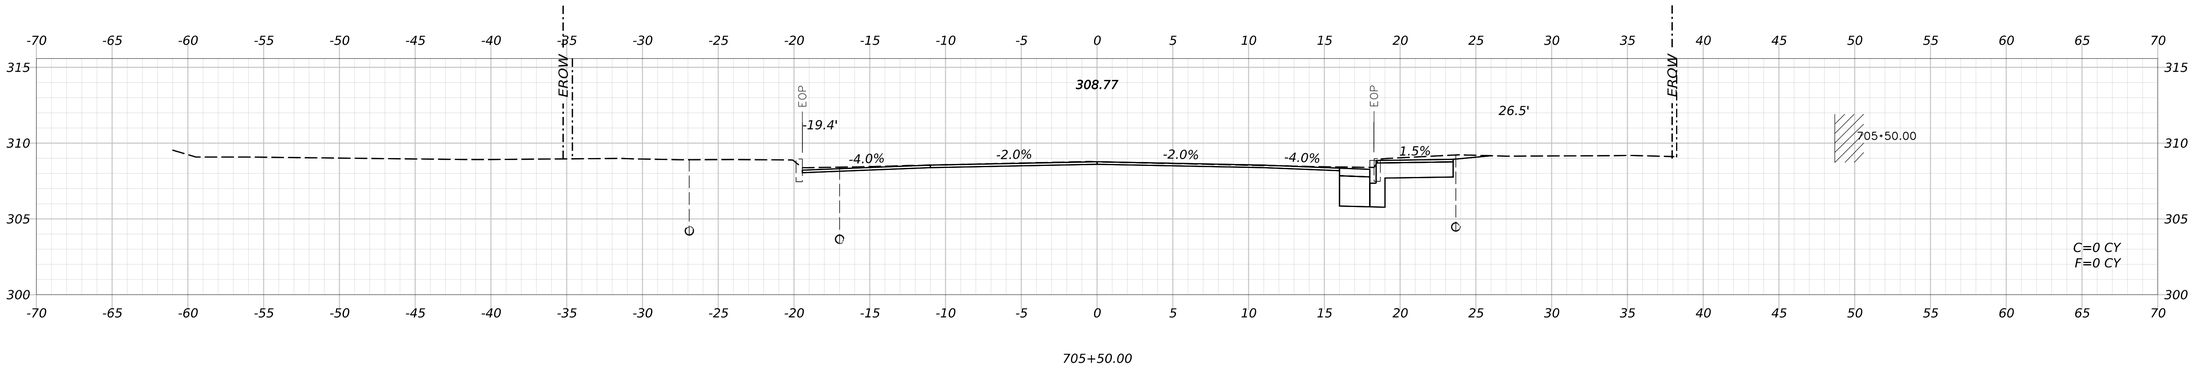

705+50.00

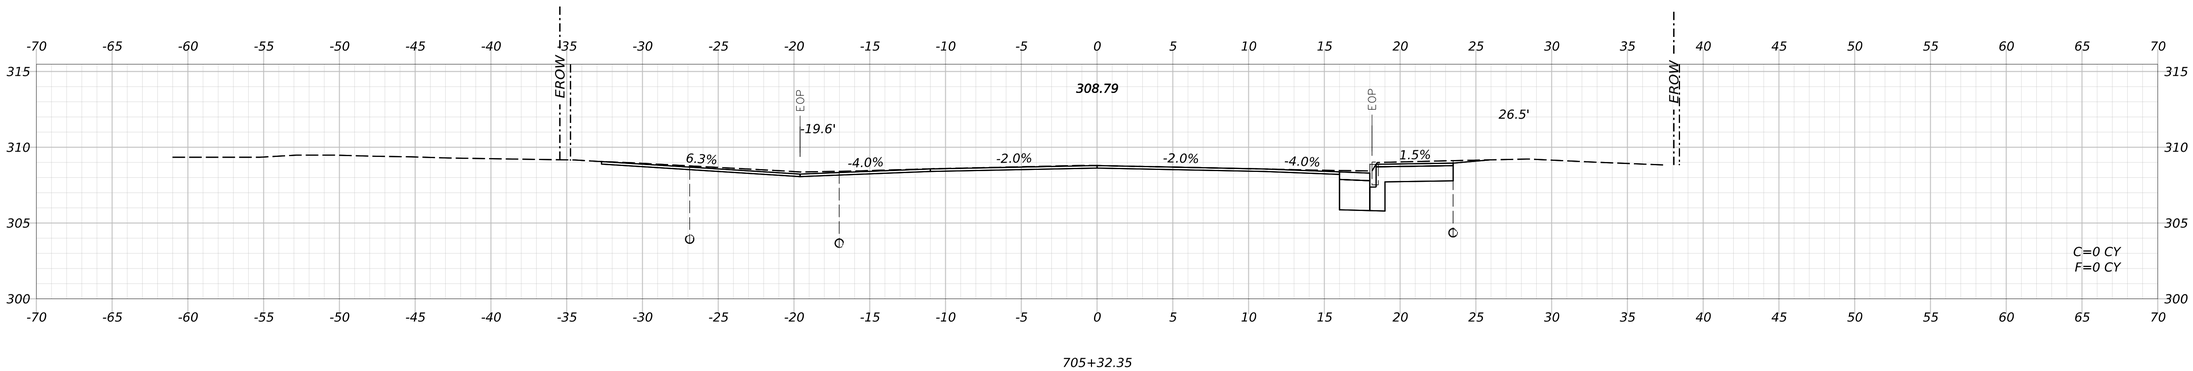

705+32.35

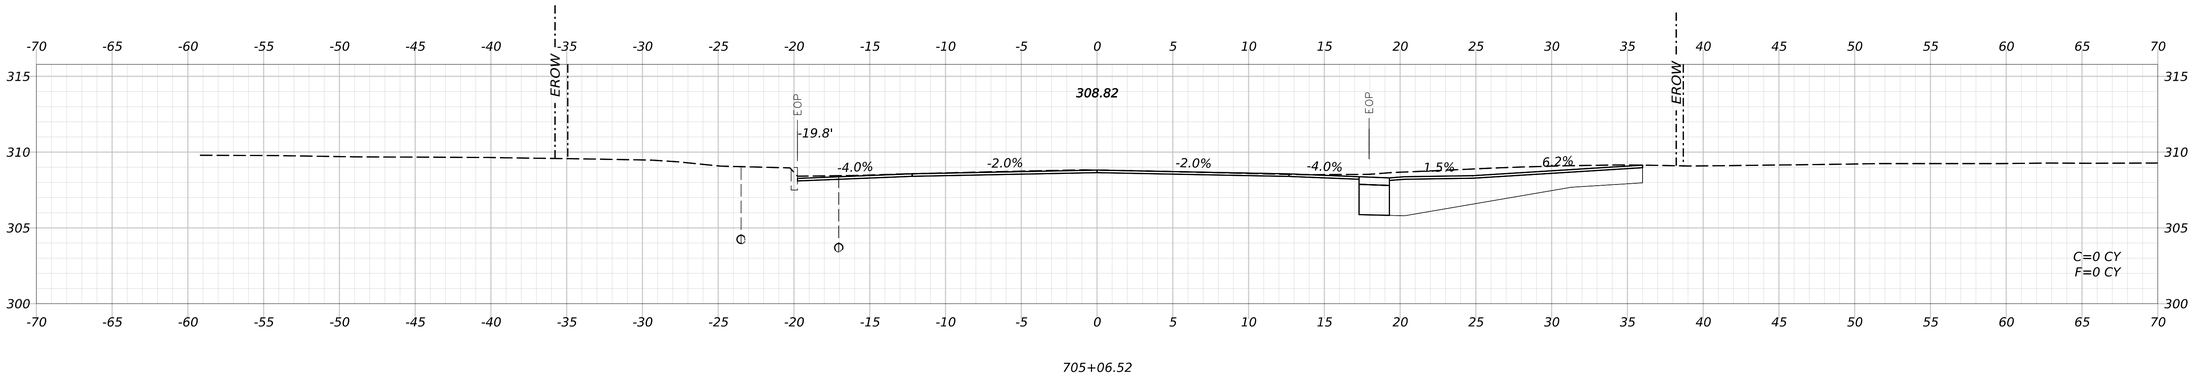

705+06.52

STATE OF MAINE
DEPARTMENT OF TRANSPORTATION

CAPITAL PROJECTS

WIN
26662.00

HIGHWAY PLANS

vhb

PROJ. MANAGER	ERNIE MARTIN		
DESIGN-DETAILED	JBD	BRT	11/11/2024
CHECKED-REVIEWED	ECF	AG	11/11/2024
DESIGN2-DETAILED2			
DESIGN3-DETAILED3			
REVISIONS 1			
REVISIONS 2			
REVISIONS 3			
REVISIONS 4			
FIELD CHANGES			

WINDHAM
TANDBERG TRAIL (EAST)

CROSS SECTIONS
(005 OF 19)

SHEET NUMBER


236

OF 322

Date: 11/11/2024

Username: BTOMIC

Filename: c:\bms\vhb-pw-01\dms97340\016_Xsect_Tandberg_Tr_East.dgn

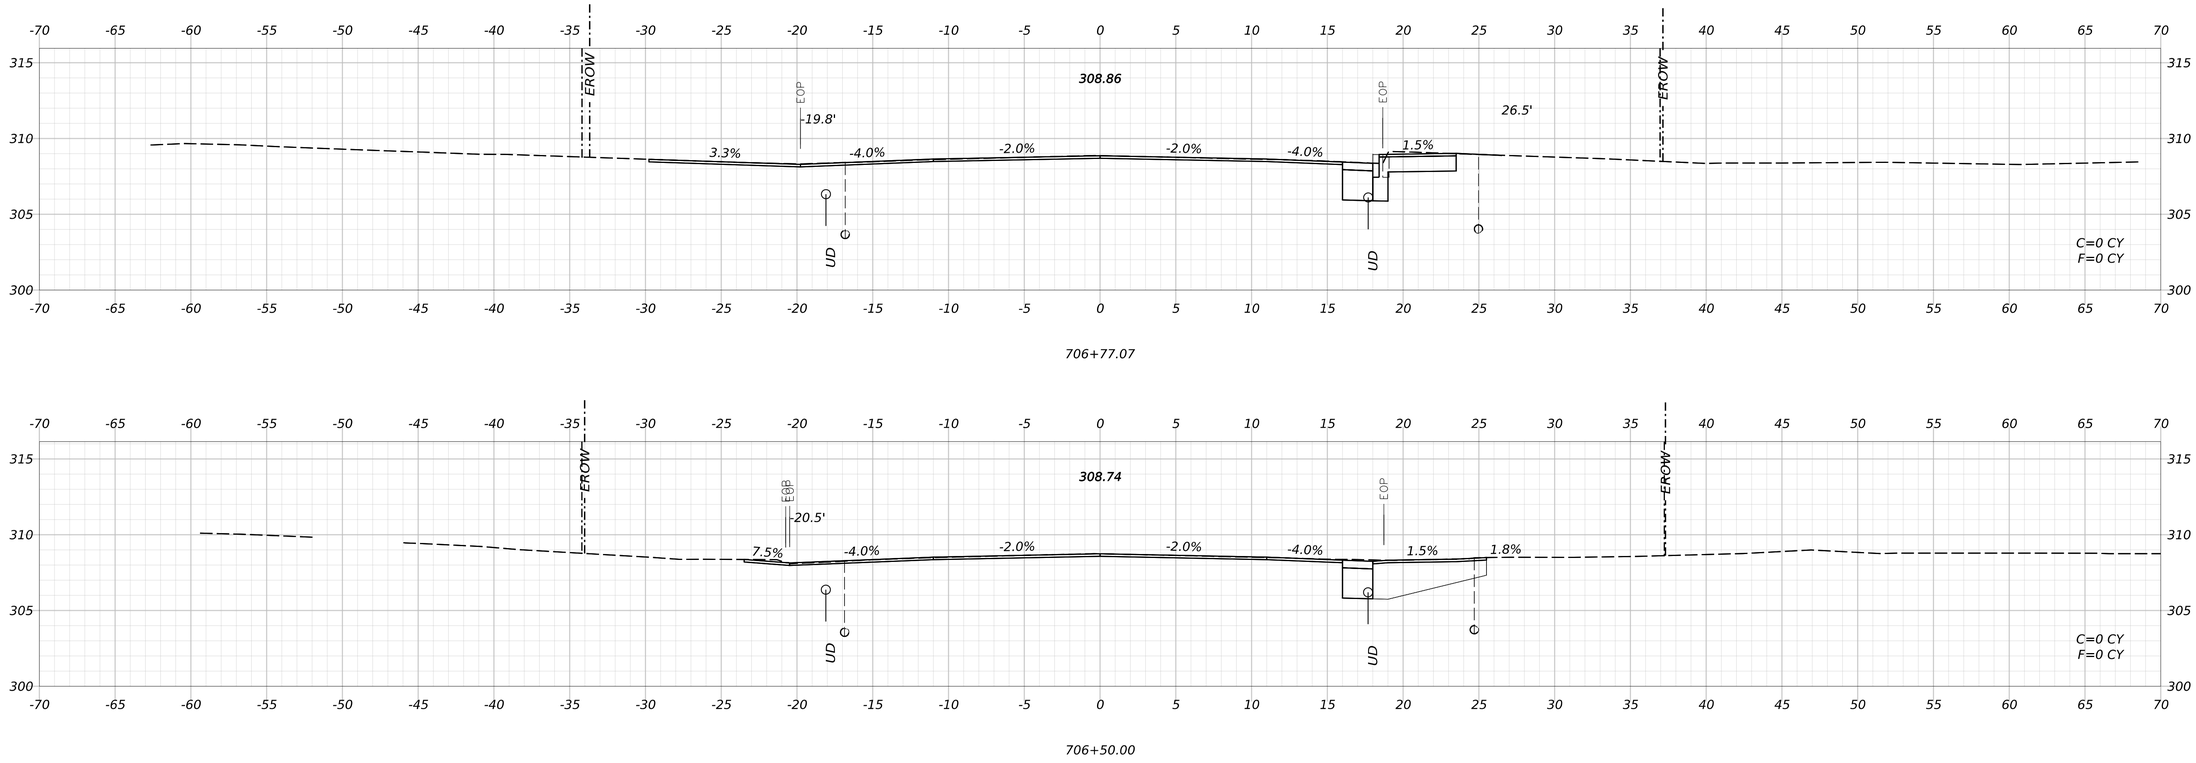

STATE OF MAINE
DEPARTMENT OF TRANSPORTATION

CAPITAL PROJECTS

WIN
26662.00

HIGHWAY PLANS

PROJ MANAGER	ERNIE MARTIN		
DESIGN-DETAILED	JBD	BRT	11/11/2024
CHECKED-REVIEWED	ECF	AG	11/11/2024
DESIGN2-DETAILED2			
DESIGN3-DETAILED3			
REVISIONS 1			
REVISIONS 2			
REVISIONS 3			
REVISIONS 4			
FIELD CHANGES			

WINDHAM
TANDBERG TRAIL (EAST)

CROSS SECTIONS
(006 OF 19)

SHEET NUMBER


237

OF 322


Date: 11/11/2024

Username: BTOMIC


Filename: c:\bms\vhb-pw-01\dms97340\016_Xsect_Tandberg_Tr_East.dgn

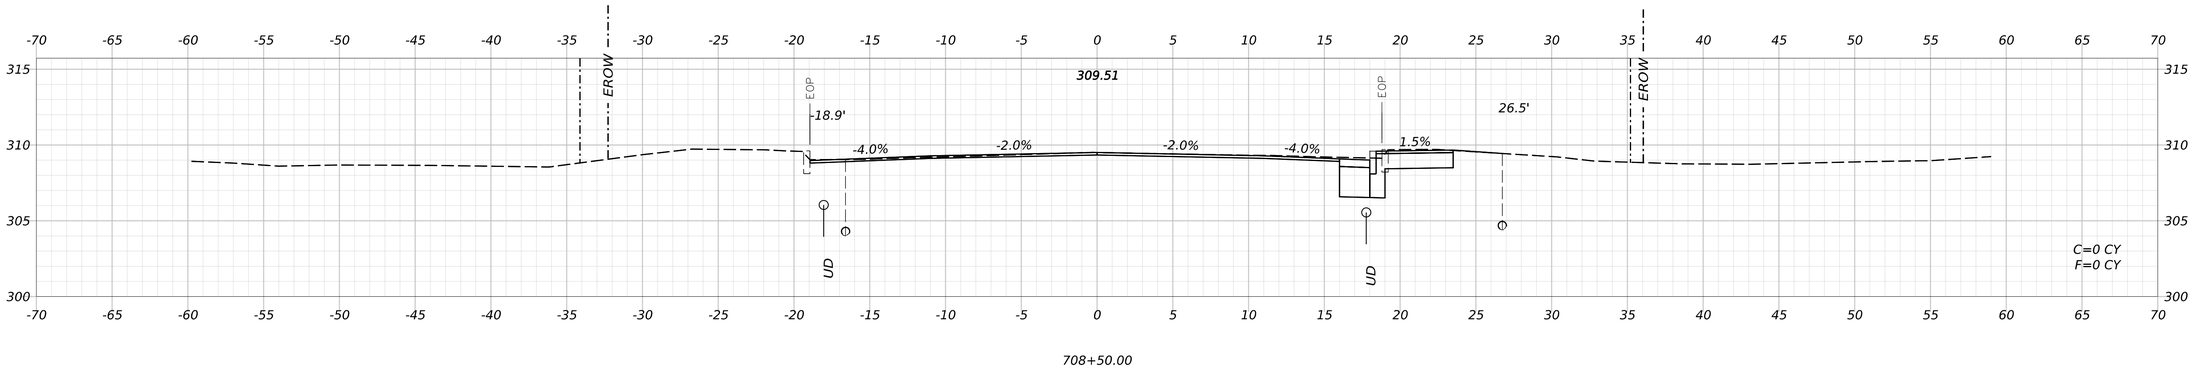


708+50.00

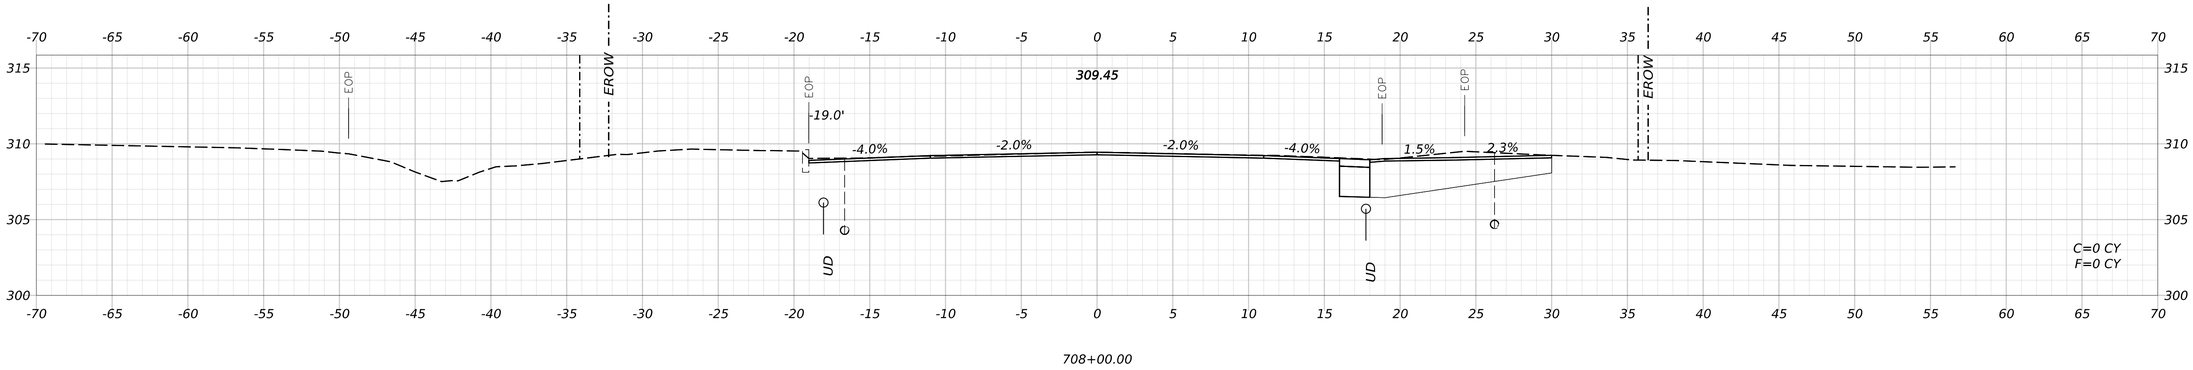

708+00.00

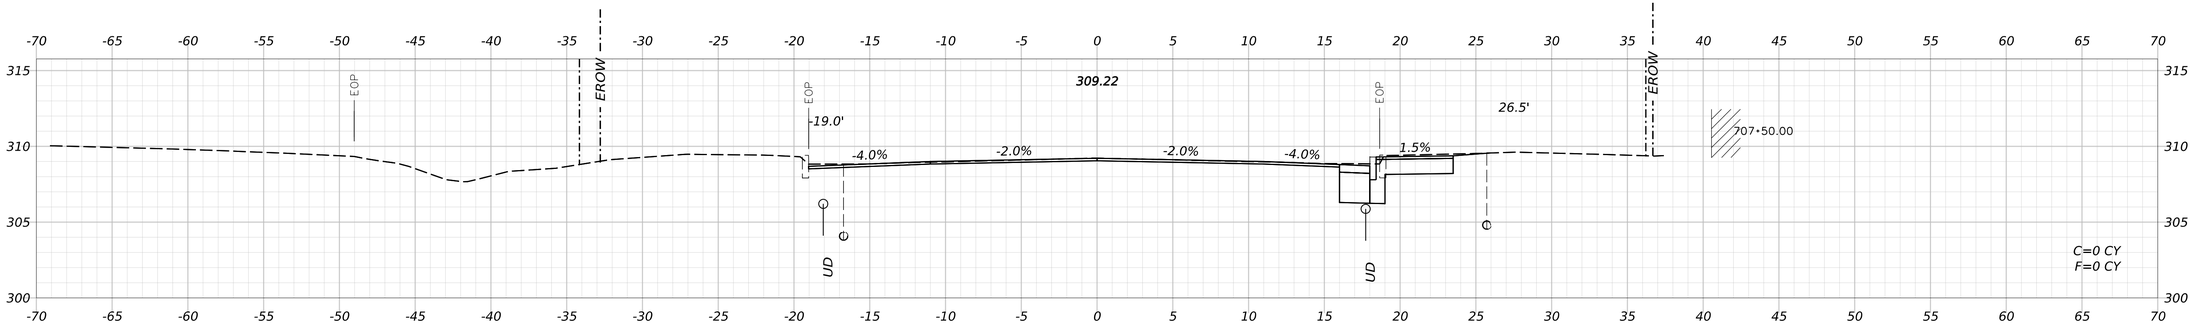

707+50.00

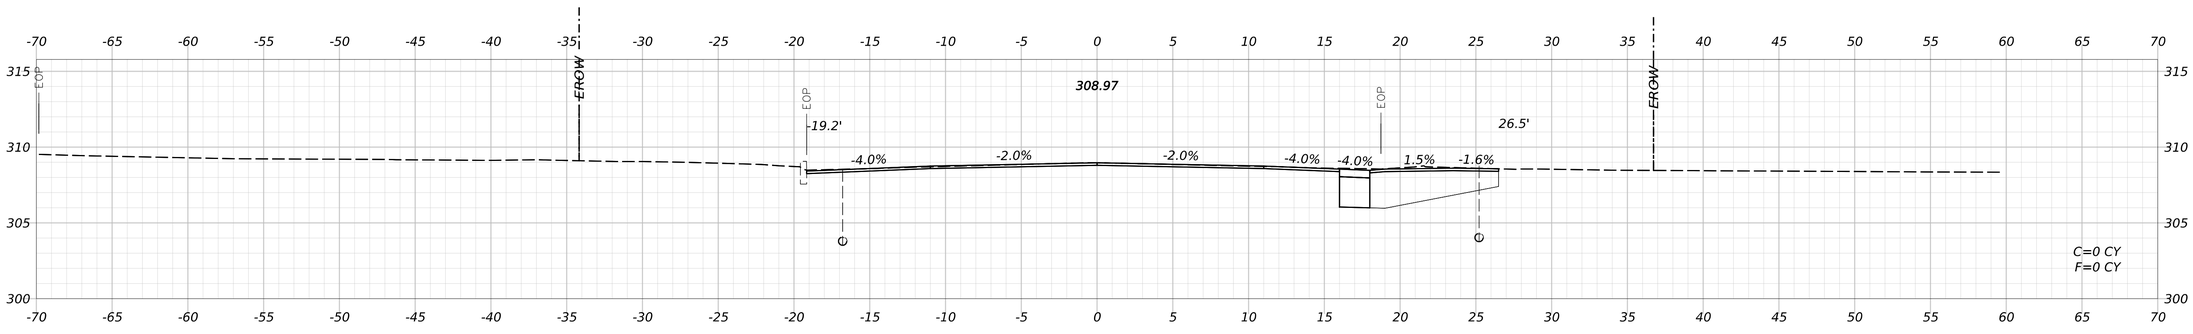

707+00.00

STATE OF MAINE
DEPARTMENT OF TRANSPORTATION

CAPITAL PROJECTS

WIN
26662.00

HIGHWAY PLANS

vhb

PROJ. MANAGER	ERNIE MARTIN		
DESIGN-DETAILED	JBD	BRT	11/11/2024
CHECKED-REVIEWED	ECF	AG	11/11/2024
DESIGN2-DETAILED2			
DESIGN3-DETAILED3			
REVISIONS 1			
REVISIONS 2			
REVISIONS 3			
REVISIONS 4			
FIELD CHANGES			

WINDHAM
TANDBERG TRAIL (EAST)

CROSS SECTIONS
(007 OF 19)

SHEET NUMBER

238

OF 322

Date: 11/11/2024

Username: BTOMIC

Filename: c:\bms\vhb-pw-01\dms97340\016_Xsect_Tandberg_Tr_East.dgn

STATE OF MAINE
DEPARTMENT OF TRANSPORTATION

CAPITAL PROJECTS

WIN
26662.00

HIGHWAY PLANS

vhb

PROJ MANAGER	ERNIE MARTIN		
DESIGN-DETAILED	JBD	BRT	11/11/2024
CHECKED-REVIEWED	ECF	AG	11/11/2024
DESIGN2-DETAILED2			
DESIGN3-DETAILED3			
REVISIONS 1			
REVISIONS 2			
REVISIONS 3			
REVISIONS 4			
FIELD CHANGES			

WINDHAM
TANDBERG TRAIL (EAST)

CROSS SECTIONS
(008 OF 19)

SHEET NUMBER


239

OF 322

Date: 11/11/2024

Username: BTOMIC

Filename: c:\bms\vhb-pw-01\dms97340\016_Xsect_Tandberg_Tr_East.dgn

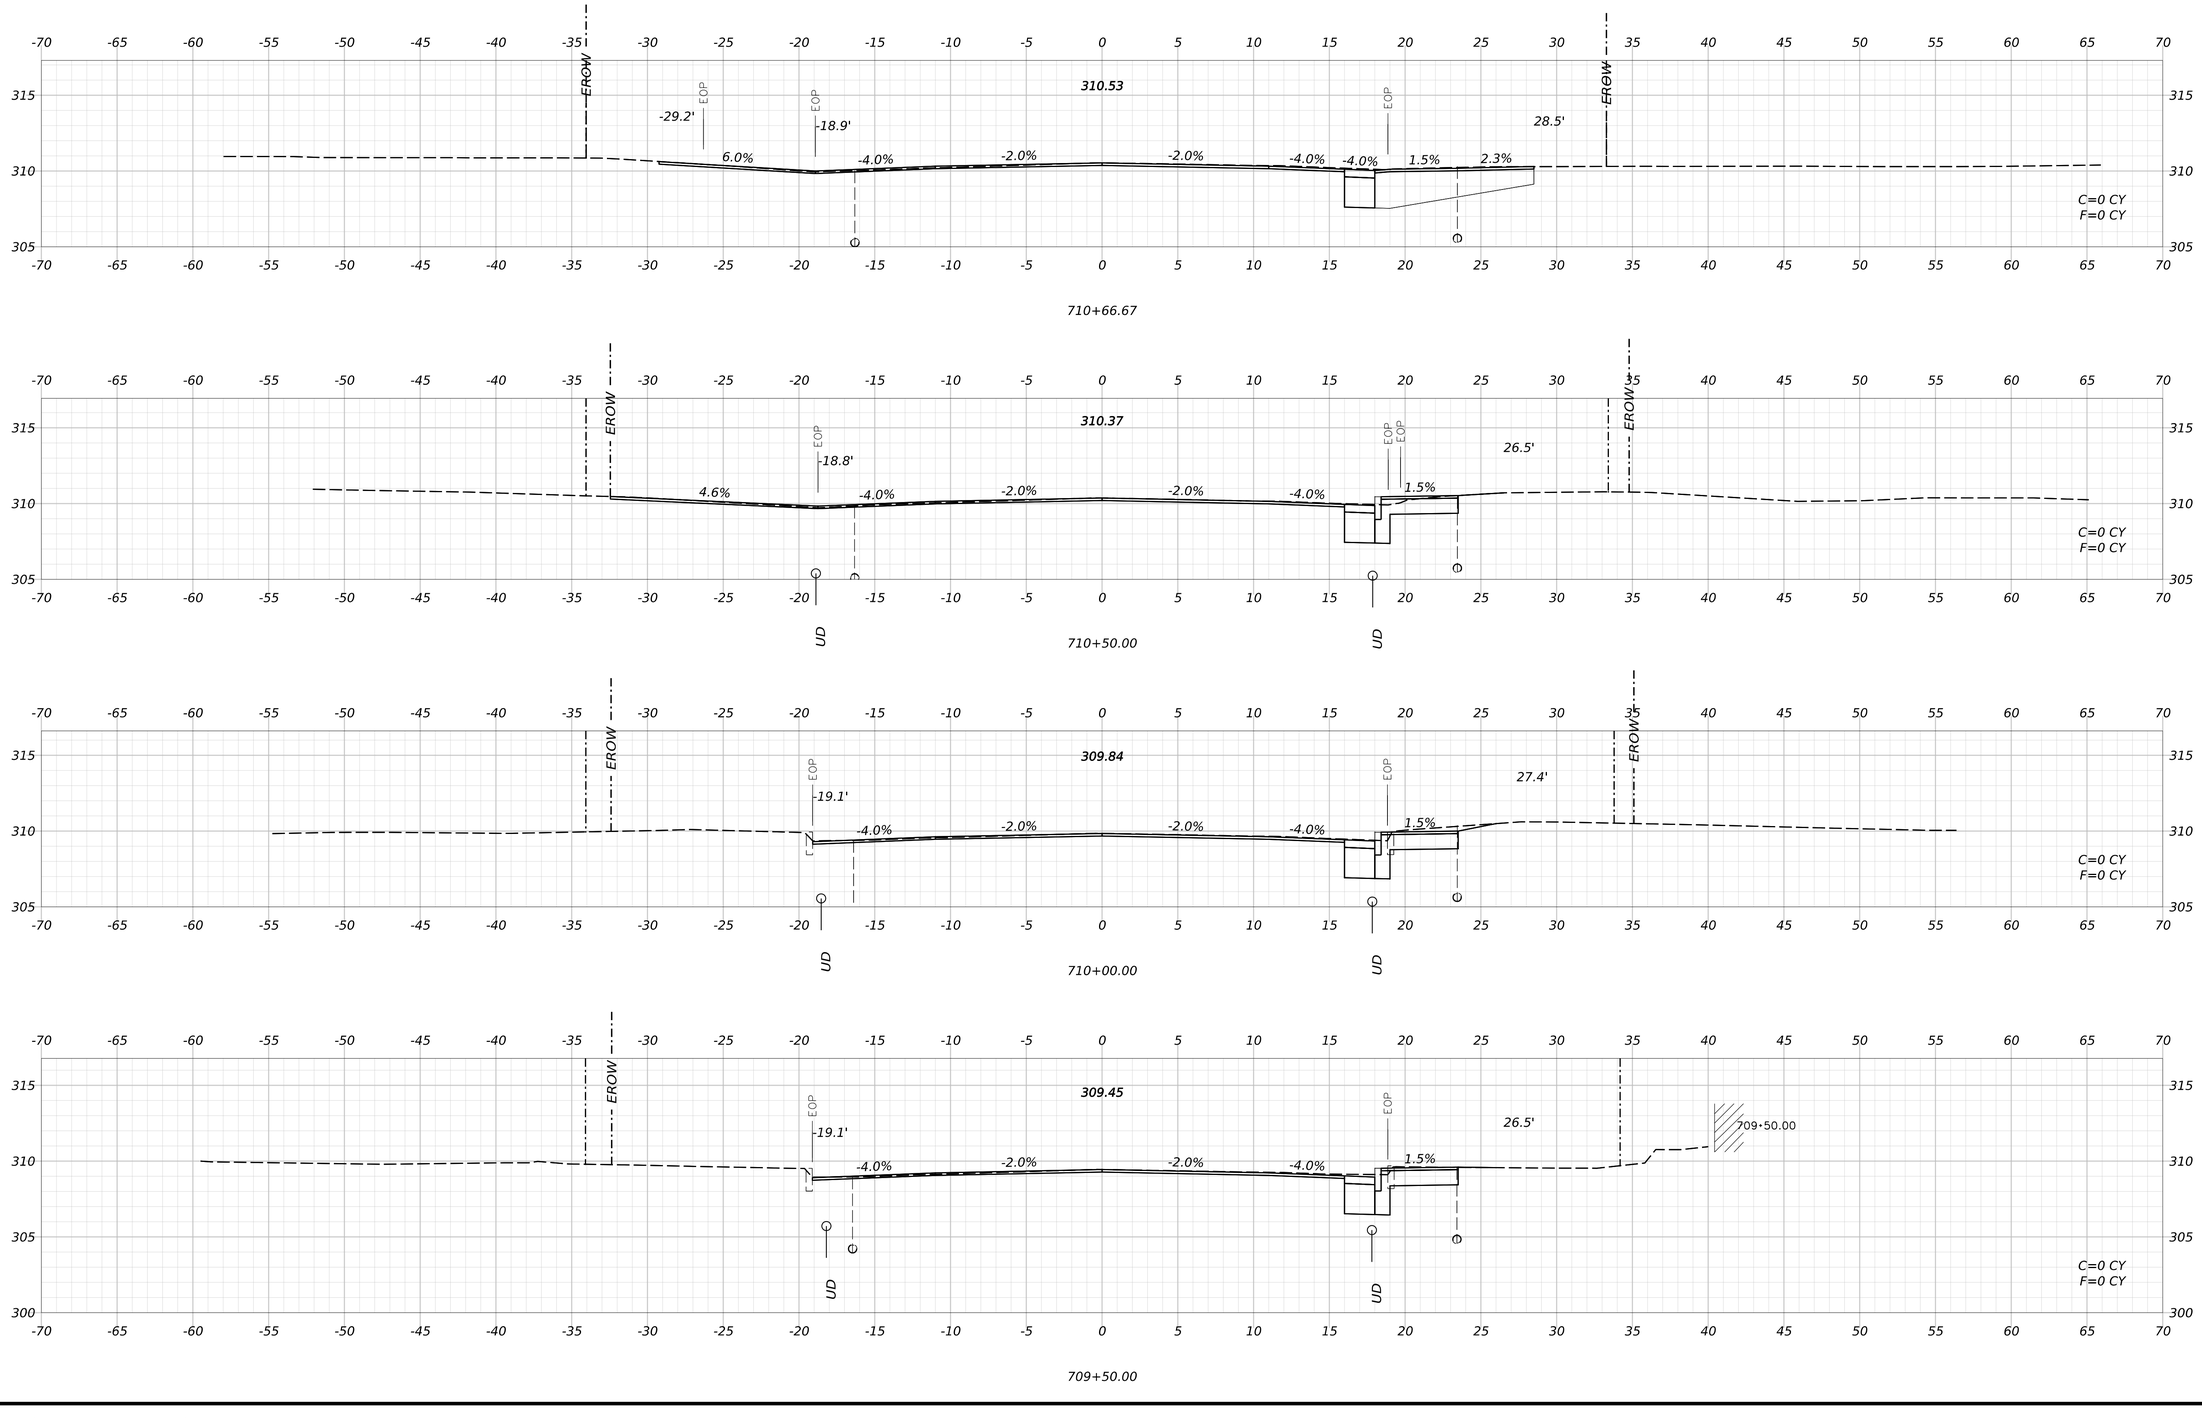

STATE OF MAINE
DEPARTMENT OF TRANSPORTATION

CAPITAL PROJECTS

WIN
26662.00

HIGHWAY PLANS

vhb

	BY	DATE
PROJ. MANAGER	ERNIE MARTIN	
DESIGN-DETAILED	JBD	11/11/2024
CHECKED-REVIEWED	ECF	
DESIGN2-DETAILED2		
DESIGN3-DETAILED3		
REVISIONS 1	BRT	11/11/2024
REVISIONS 2	AG	
REVISIONS 3		
REVISIONS 4		
FIELD CHANGES		

WINDHAM TANDBERG TRAIL (EAST)

CROSS SECTIONS
(009 OF 19)

SHEET NUMBER

240

OF 322

Date: 11/11/2024

Username: BTOMIC

Filename: c:\bms\vhb-pw-01\dms97340\016_Xsect_Tandberg_Tr_East.dgn

STATE OF MAINE
DEPARTMENT OF TRANSPORTATION

CAPITAL PROJECTS

WIN
26662.00

HIGHWAY PLANS

vhb

PROJ MANAGER	ERNIE MARTIN		
DESIGN-DETAILED	JBD	BRT	11/11/2024
CHECKED-REVIEWED	ECF	AG	11/11/2024
DESIGN2-DETAILED2			
DESIGN3-DETAILED3			
REVISIONS 1			
REVISIONS 2			
REVISIONS 3			
REVISIONS 4			
FIELD CHANGES			

WINDHAM
TANDBERG TRAIL (EAST)

CROSS SECTIONS
(010 OF 19)

SHEET NUMBER


241

OF 322

Date: 11/11/2024

Username: BTOMIC

Filename: c:\bms\vhb-pw-01\dms97340\016_Xsect_Tandberg_Tr_East.dgn

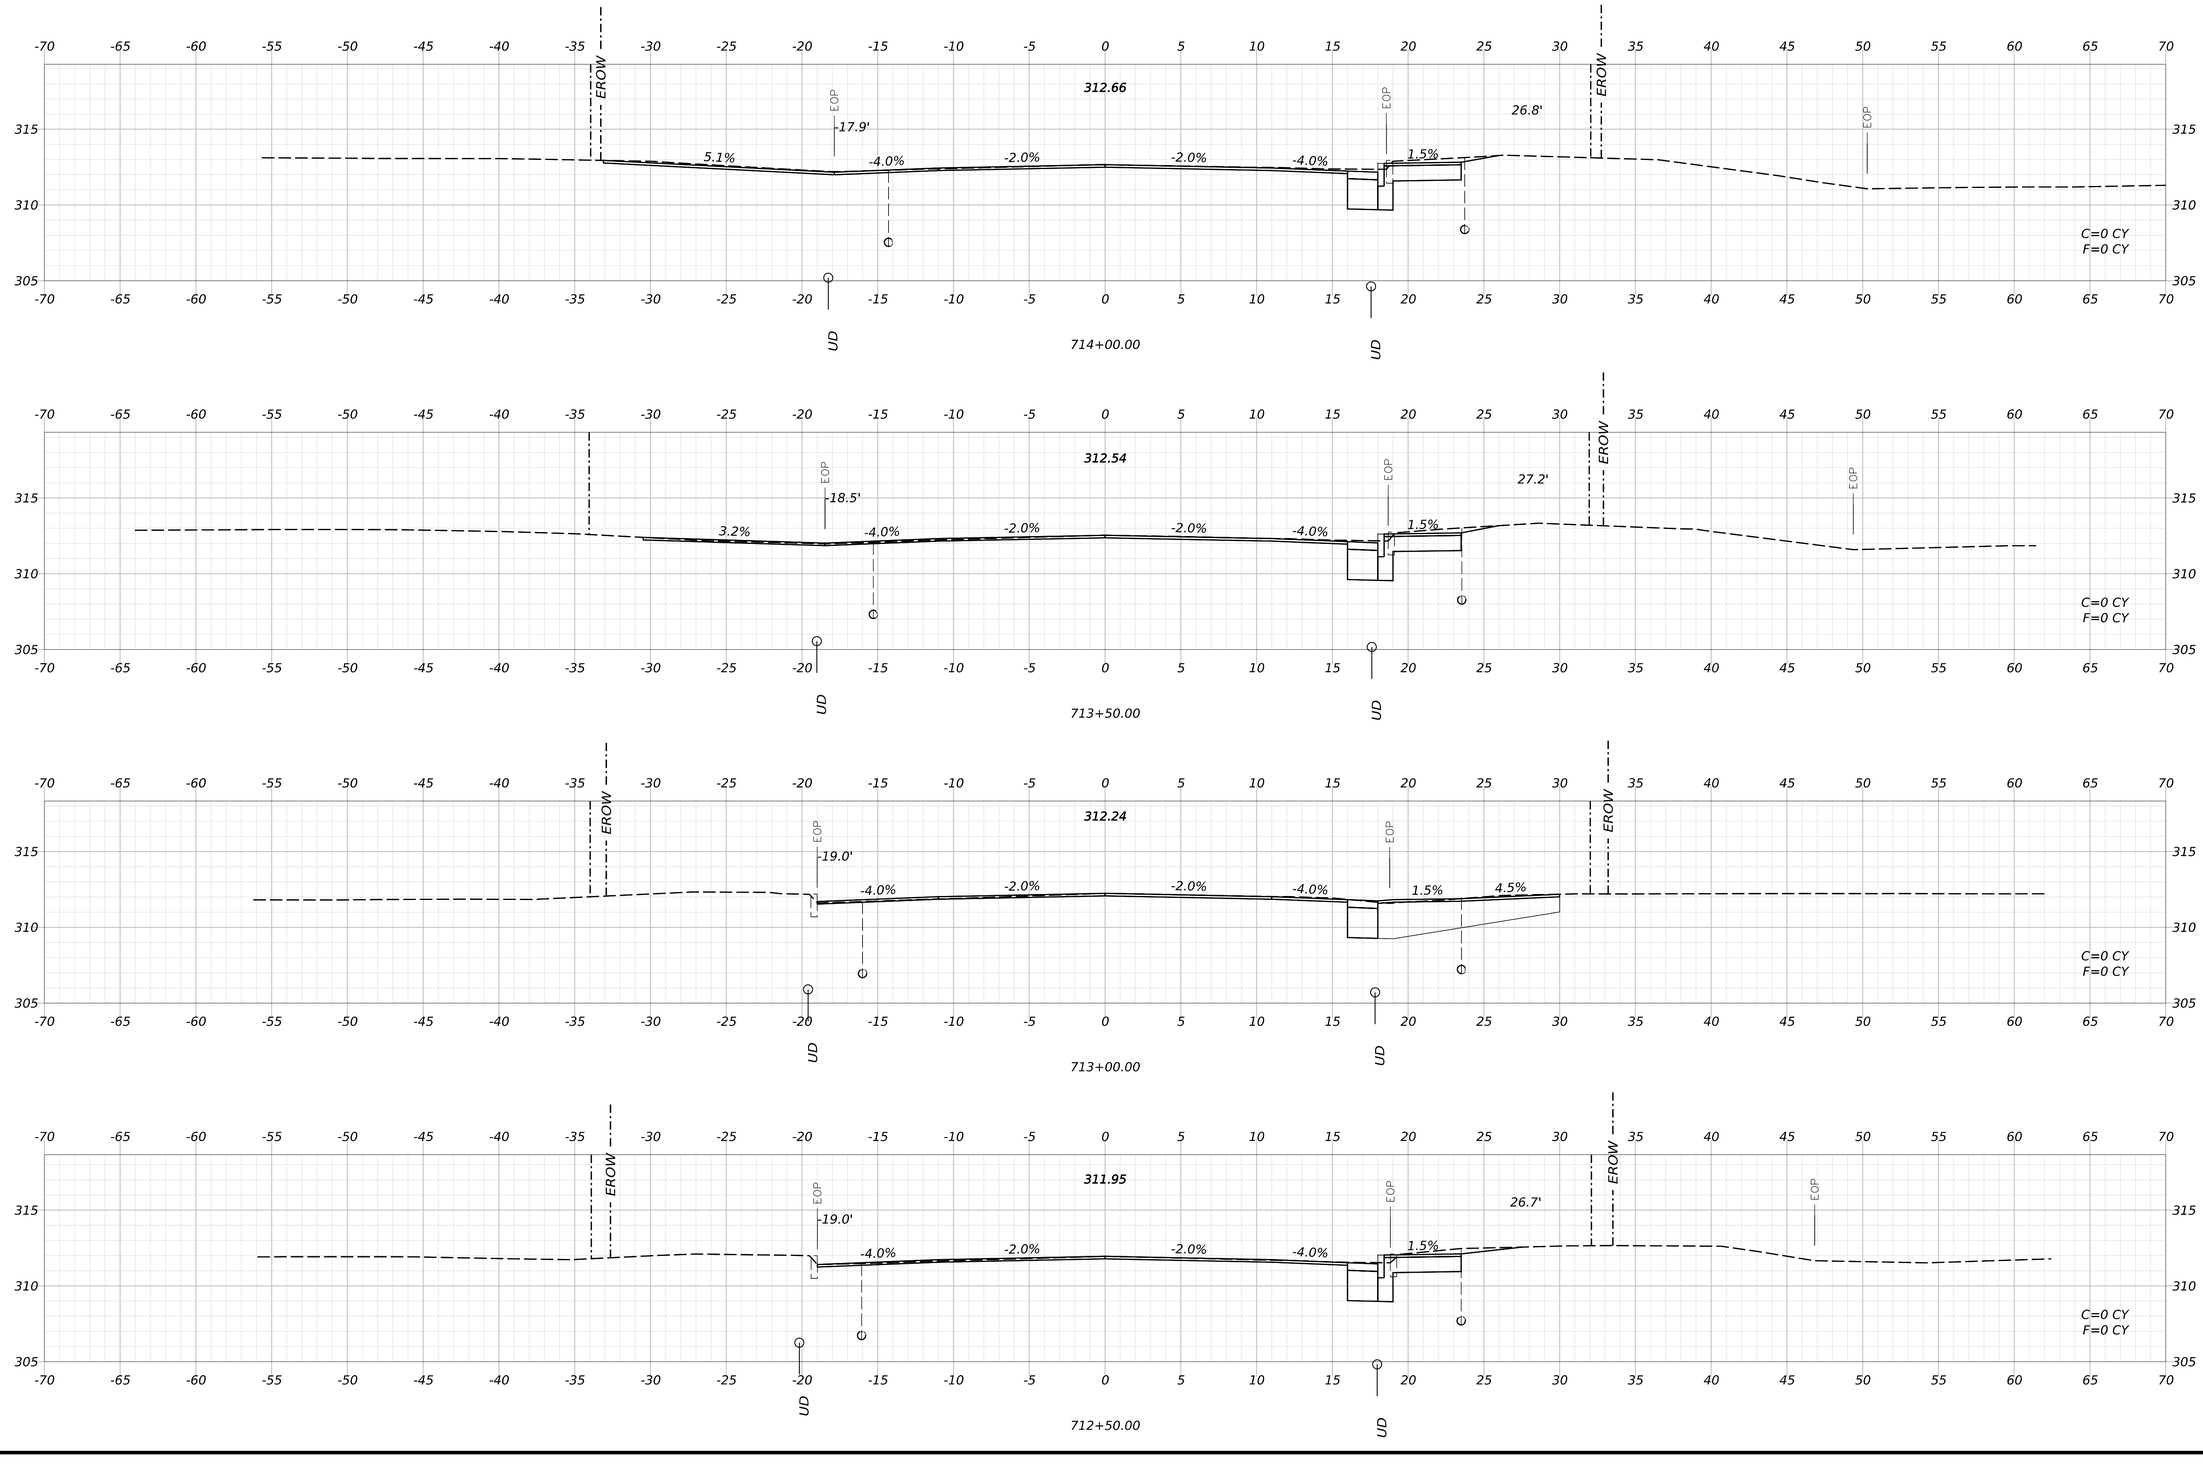

STATE OF MAINE
DEPARTMENT OF TRANSPORTATION

CAPITAL PROJECTS

WIN
26662.00

HIGHWAY PLANS

PROJ MANAGER	ERNIE MARTIN		
DESIGN-DETAILED	JBD	BY	DATE
CHECKED-REVIEWED	ECF	BRT	11/11/2024
DESIGN2-DETAILED2		AG	11/11/2024
DESIGN3-DETAILED3			
REVISIONS 1			
REVISIONS 2			
REVISIONS 3			
REVISIONS 4			
FIELD CHANGES			

WINDHAM
TANDBERG TRAIL (EAST)

CROSS SECTIONS
(011 OF 19)

SHEET NUMBER

242

OF 322

Date: 11/11/2024

Username: BTOMIC

Filename: c:\bms\vhb-pw-01\dms97340\016_Xsect_Tandberg_Tr_East.dgn

STATE OF MAINE
DEPARTMENT OF TRANSPORTATION

CAPITAL PROJECTS

WIN
26662.00

HIGHWAY PLANS

vhb

		BY	DATE
PROJ. MANAGER	ERNIE MARTIN		
DESIGN-DETAILED	JBD	BRT	11/11/2024
CHECKED-REVIEWED	ECF	AG	11/11/2024
DESIGN2-DETAILED2			
DESIGN3-DETAILED3			
REVISIONS 1			
REVISIONS 2			
REVISIONS 3			
REVISIONS 4			
FIELD CHANGES			

WINDHAM
TANDBERG TRAIL (EAST)

CROSS SECTIONS
(012 OF 19)

SHEET NUMBER

243

OF 322

Date: 11/11/2024

Username: BTOMIC

Filename: c:\bms\vhb-pw-01\dms97340\016_Xsect_Tandberg_Tr_East.dgn

STATE OF MAINE
DEPARTMENT OF TRANSPORTATION

CAPITAL PROJECTS

WIN
26662.00

HIGHWAY PLANS

vhb

	BY	DATE
PROJ. MANAGER	ERNIE MARTIN	
DESIGN-DETAILED	JBD	11/11/2024
CHECKED-REVIEWED	BRT	11/11/2024
DESIGN2-DETAILED2	ECF	
DESIGN3-DETAILED3	AG	
REVISIONS 1		
REVISIONS 2		
REVISIONS 3		
REVISIONS 4		
FIELD CHANGES		

WINDHAM
TANDBERG TRAIL (EAST)

CROSS SECTIONS
(013 OF 19)

SHEET NUMBER

244

OF 322

Date: 11/11/2024

Username: BTOMIC

Filename: c:\bms\vhb-pw-01\dms97340\016_Xsect_Tandberg_Tr_East.dgn

STATE OF MAINE
DEPARTMENT OF TRANSPORTATION

CAPITAL PROJECTS

WIN
26662.00

HIGHWAY PLANS

vhb

PROJ. MANAGER	ERNIE MARTIN		
DESIGN-DETAILED	JBD	BRT	11/11/2024
CHECKED-REVIEWED	ECF	AG	11/11/2024
DESIGN2-DETAILED2			
DESIGN3-DETAILED3			
REVISIONS 1			
REVISIONS 2			
REVISIONS 3			
REVISIONS 4			
FIELD CHANGES			

WINDHAM
TANDBERG TRAIL (EAST)

CROSS SECTIONS
(014 OF 19)

SHEET NUMBER


245

OF 322

Date: 11/11/2024

Username: BTOMIC

Filename: c:\bms\vhb-pw-01\dms97340\016_Xsect_Tandberg_Tr_East.dgn

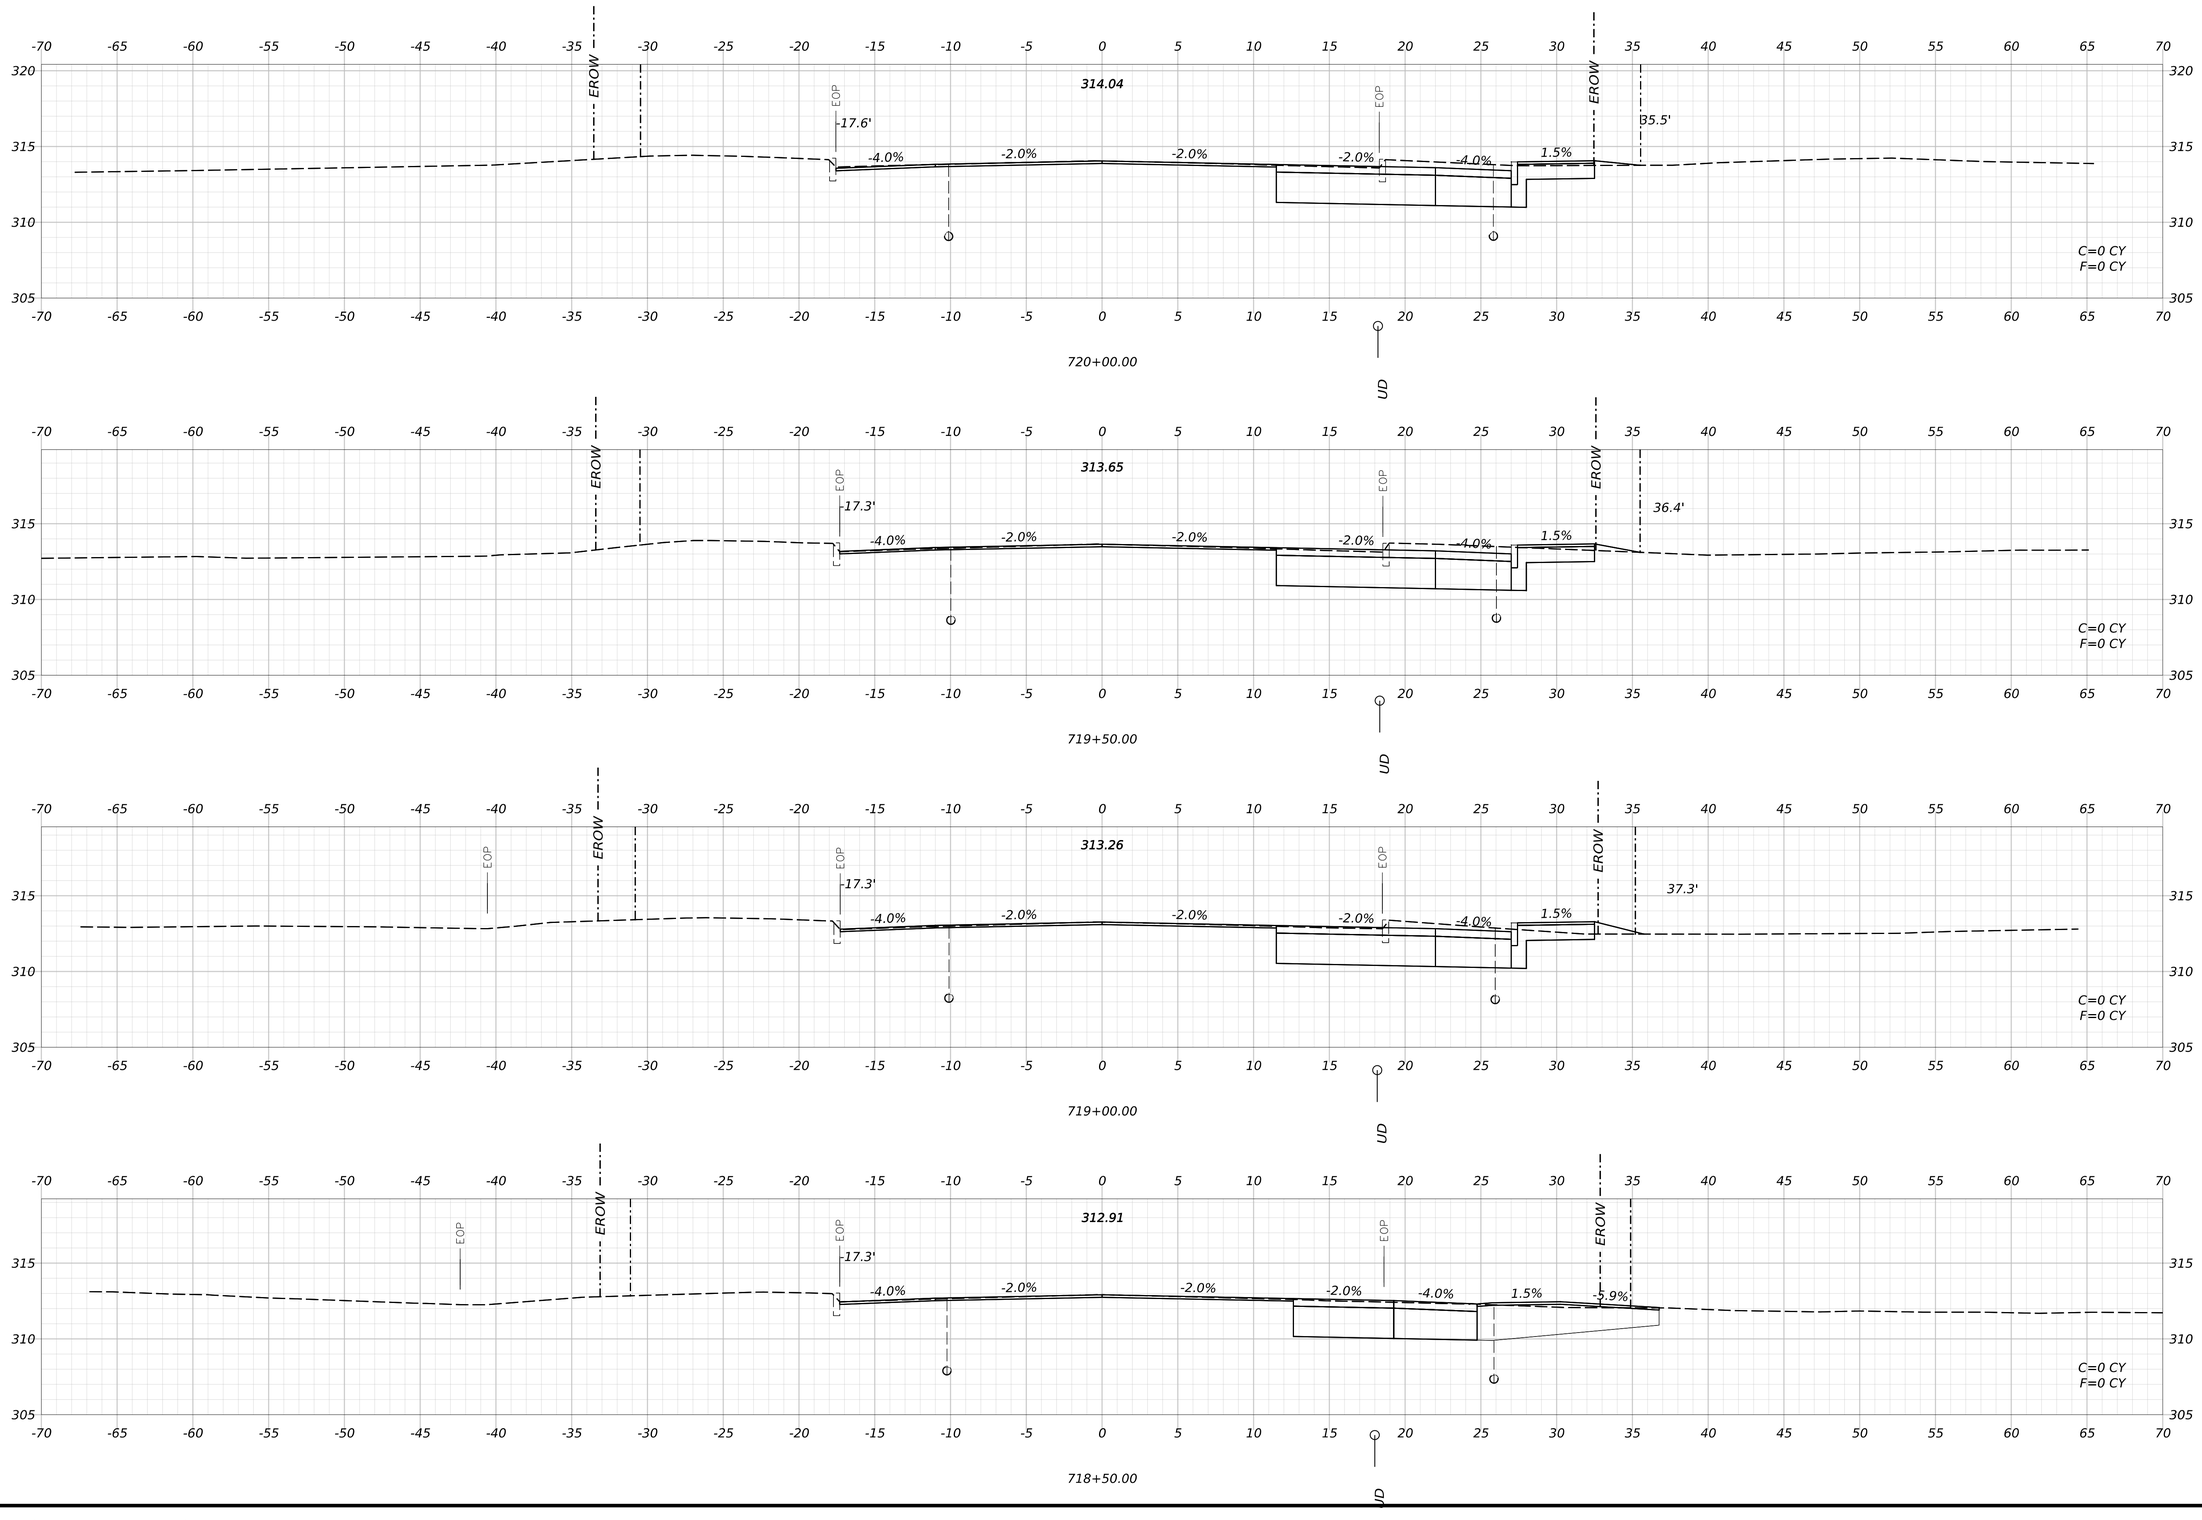

STATE OF MAINE
DEPARTMENT OF TRANSPORTATION

CAPITAL PROJECTS

WIN
26662.00

HIGHWAY PLANS

vhb

PROJ. MANAGER	ERNIE MARTIN	
DESIGN-DETAILED	JBD	11/11/2024
CHECKED-REVIEWED	ECF	11/11/2024
DESIGN2-DETAILED2		
DESIGN3-DETAILED3		
REVISIONS 1		
REVISIONS 2		
REVISIONS 3		
REVISIONS 4		
FIELD CHANGES		

WINDHAM
TANDBERG TRAIL (EAST)

CROSS SECTIONS
(015 OF 19)

SHEET NUMBER


246

OF 322

Date: 11/11/2024

Username: BTOMIC

Filename: c:\bms\vhb-pw-01\dms97340\016_Xsect_Tandberg_Tr_East.dgn

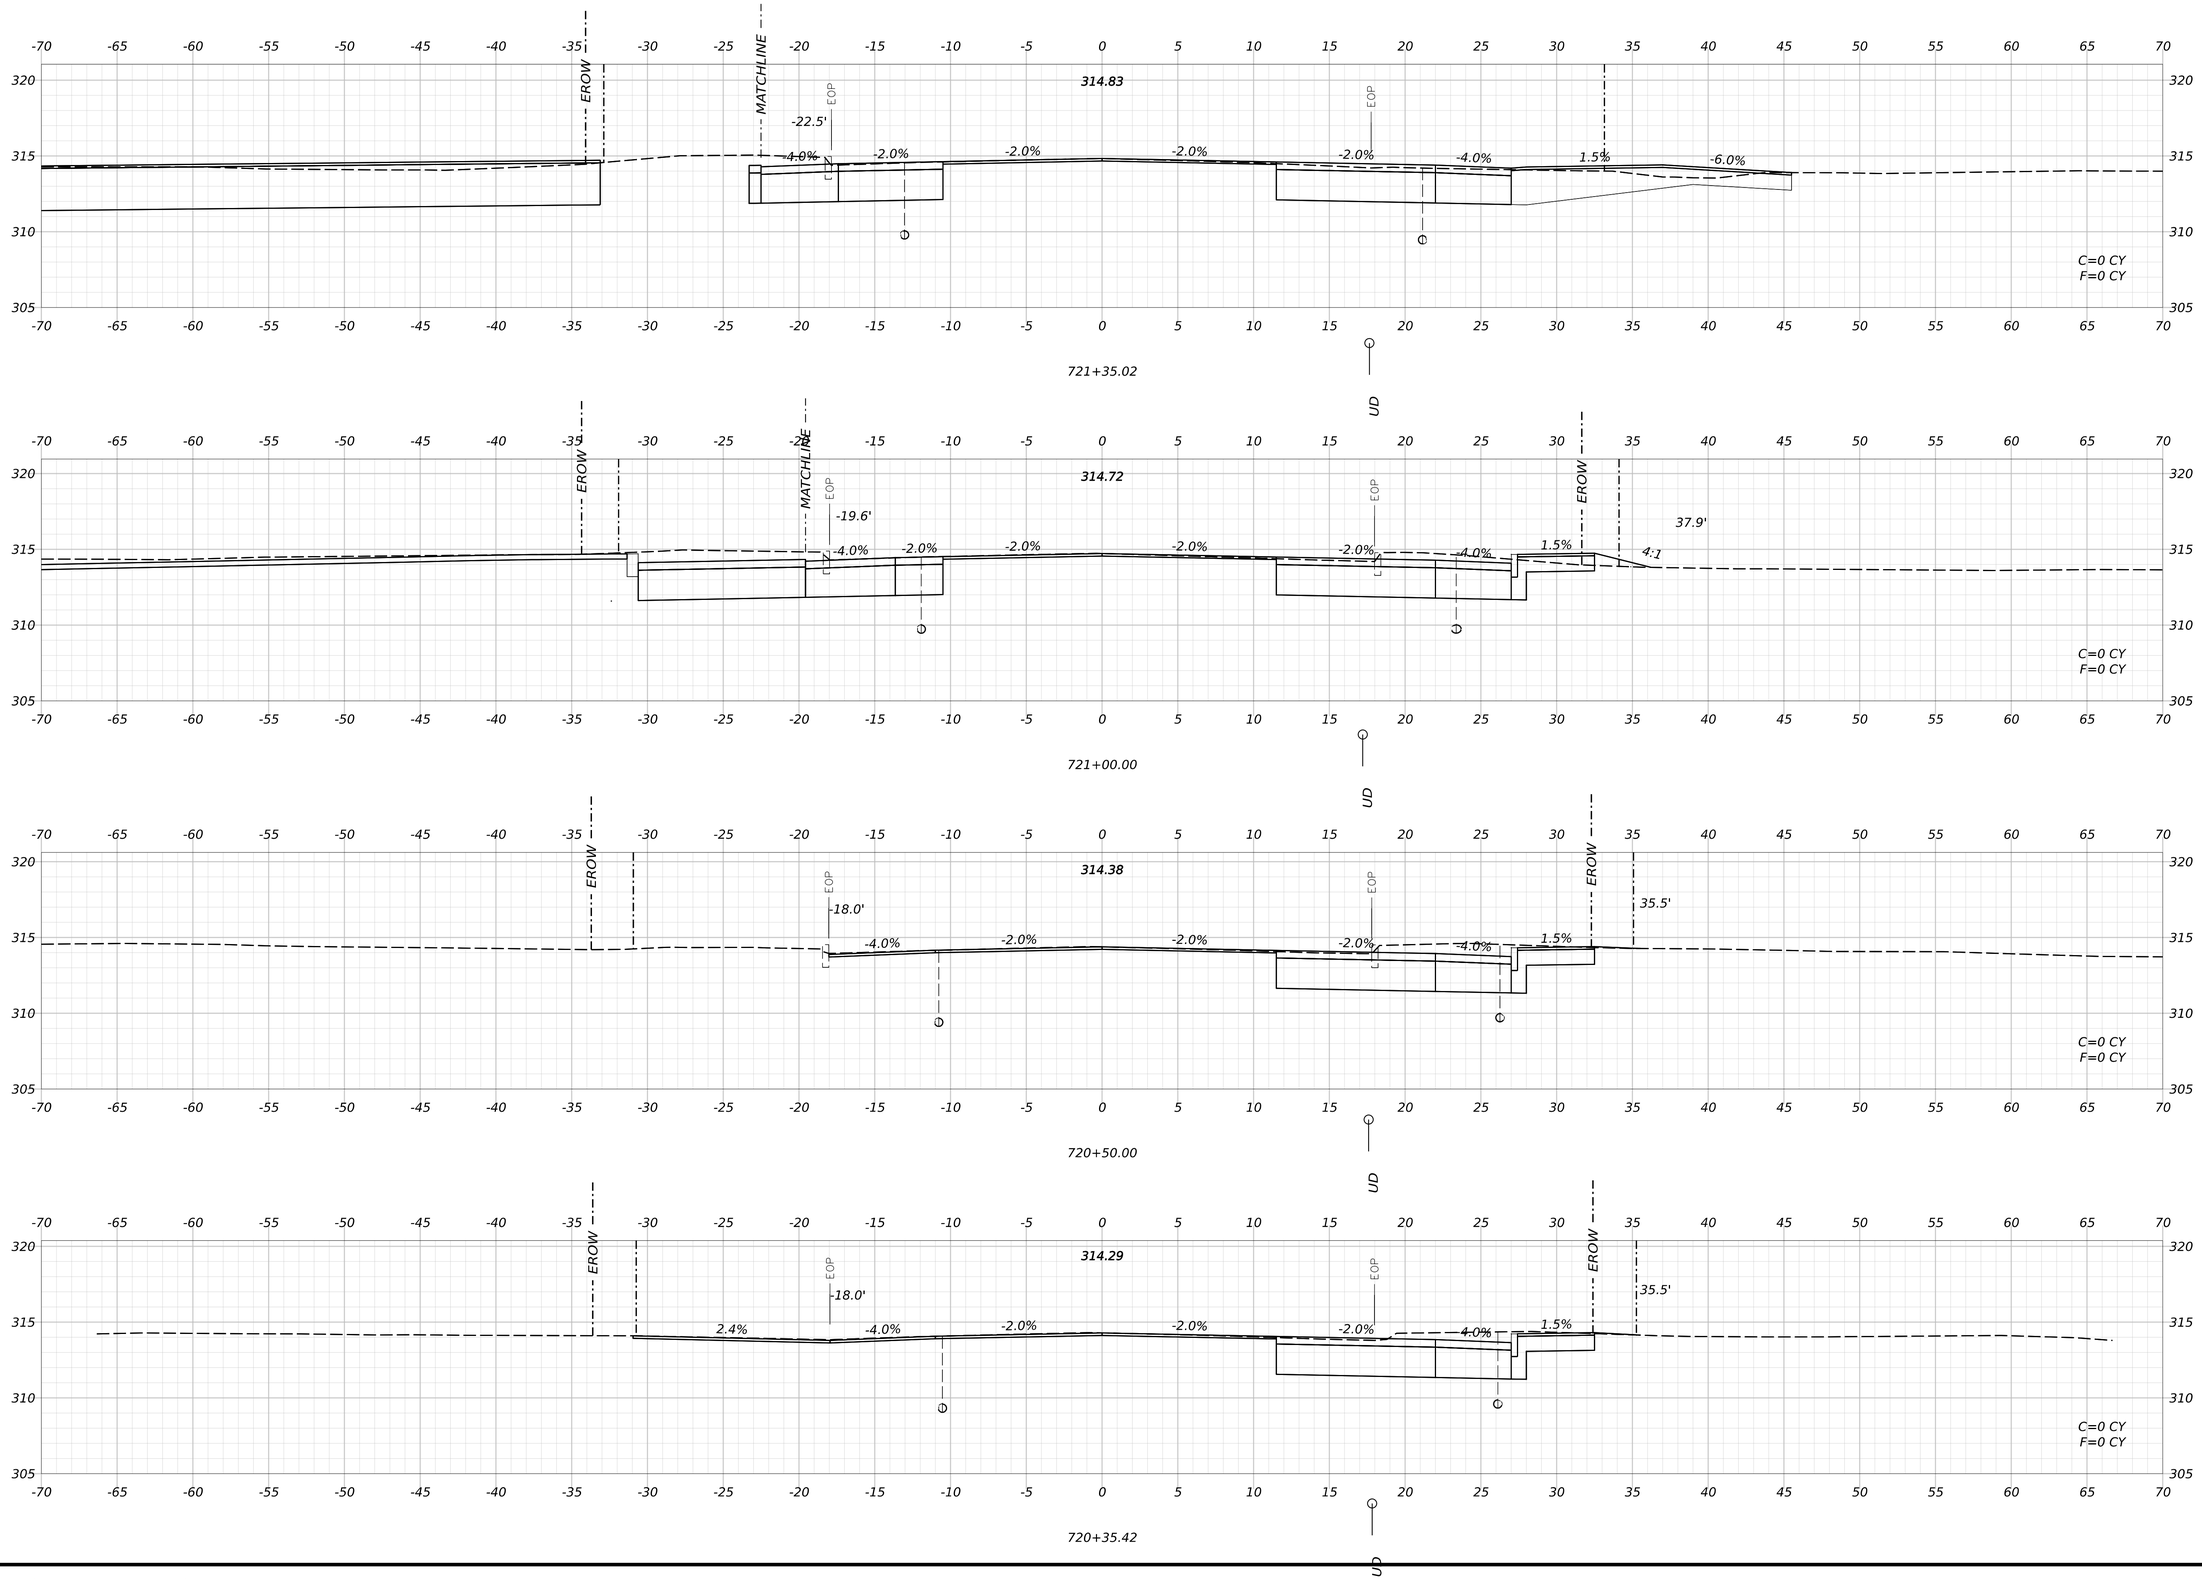

Date: 11/11/2024

Username: BTOMIC

Filename: c:\bms\vhb-pw-01\dms97340\016_Xsect_Tandberg_Tr_East.dgn

STATE OF MAINE
DEPARTMENT OF TRANSPORTATION

CAPITAL PROJECTS

WIN
26662.00

HIGHWAY PLANS

vhb

PROJ. MANAGER	ERNIE MARTIN		
DESIGN-DETAILED	JBD	BRT	11/11/2024
CHECKED-REVIEWED	ECF	AG	11/11/2024
DESIGN2-DETAILED2			
DESIGN3-DETAILED3			
REVISIONS 1			
REVISIONS 2			
REVISIONS 3			
REVISIONS 4			
FIELD CHANGES			


WINDHAM
TANDBERG TRAIL (EAST)

CROSS SECTIONS
(016 OF 19)

SHEET NUMBER

247

OF 322

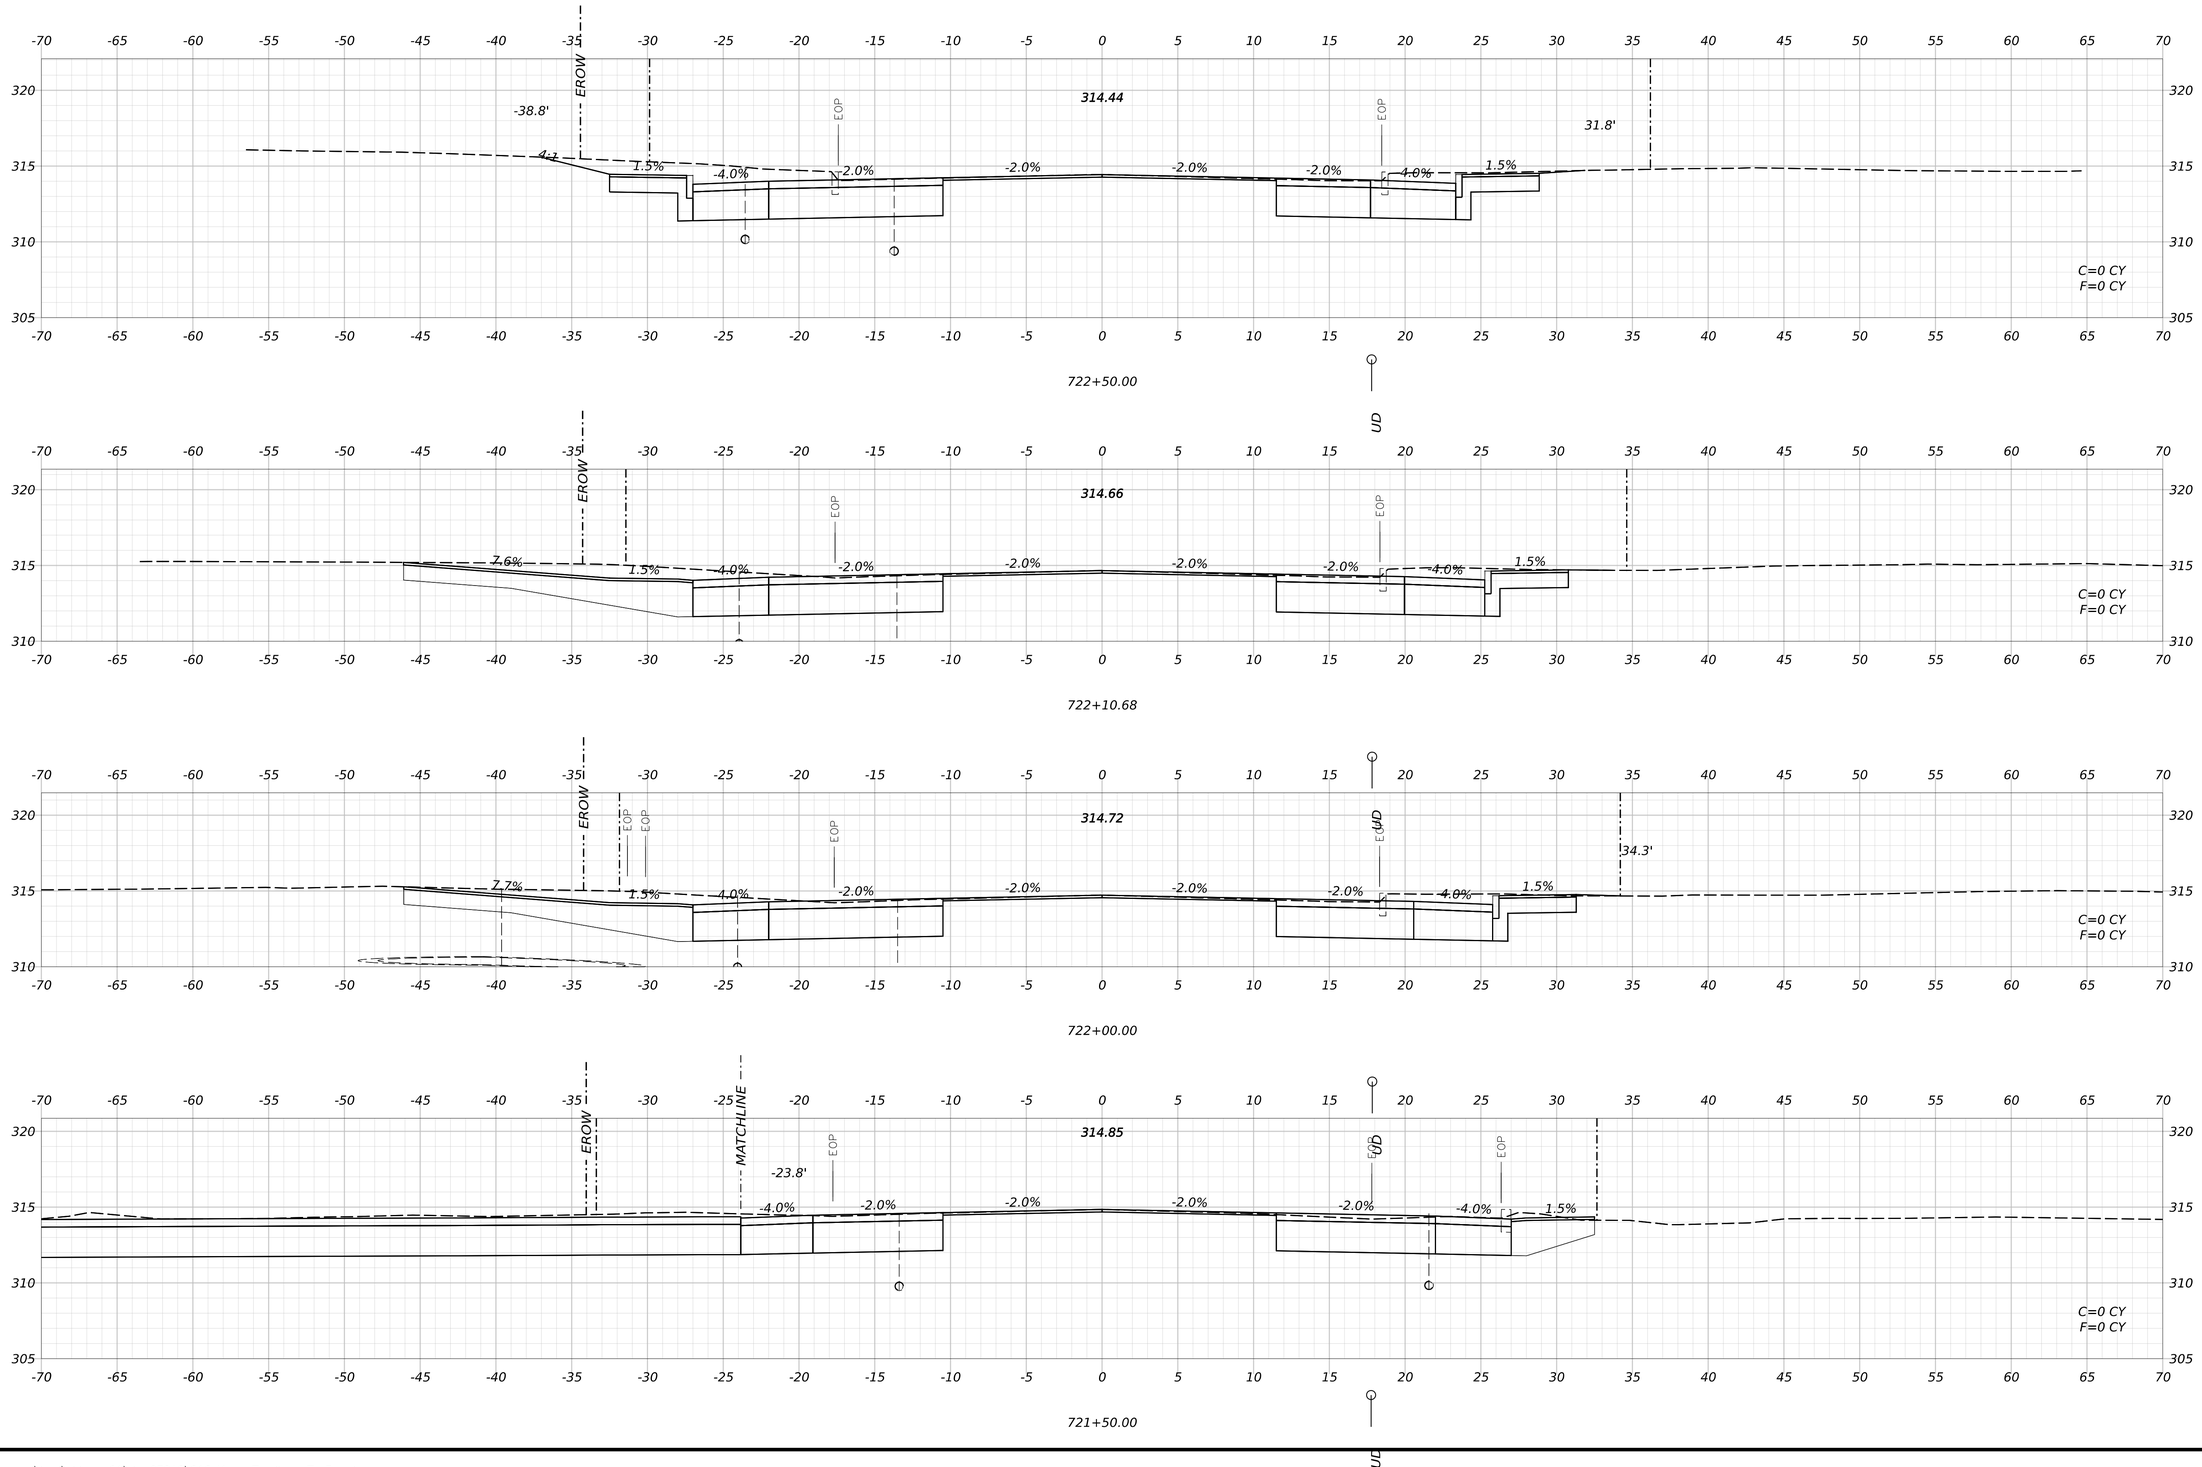

STATE OF MAINE
DEPARTMENT OF TRANSPORTATION

CAPITAL PROJECTS

WIN
26662.00

HIGHWAY PLANS

vhb

		BY	DATE
PROJ MANAGER	ERNIE MARTIN		
DESIGN-DETAILED	JBD	BRT	11/11/2024
CHECKED-REVIEWED	ECF	AG	11/11/2024
DESIGN2-DETAILED2			
DESIGN3-DETAILED3			
REVISIONS 1			
REVISIONS 2			
REVISIONS 3			
REVISIONS 4			
FIELD CHANGES			

WINDHAM
TANDBERG TRAIL (EAST)

CROSS SECTIONS
(017 OF 19)

SHEET NUMBER

248

OF 322

Date: 11/11/2024

Username: BTOMIC

Filename: c:\bms\vhb-pw-01\dms97340\016_Xsect_Tandberg_Tr_East.dgn

STATE OF MAINE
DEPARTMENT OF TRANSPORTATION

CAPITAL PROJECTS

WIN
26662.00

HIGHWAY PLANS

		BY	DATE
PROJ MANAGER	ERNIE MARTIN		
DESIGN-DETAILED	JBD	BRT	11/11/2024
CHECKED-REVIEWED	ECF	JAG	11/11/2024
DESIGN2-DETAILED2			
DESIGN3-DETAILED3			
REVISIONS 1			
REVISIONS 2			
REVISIONS 3			
REVISIONS 4			
FIELD CHANGES			

WINDHAM
TANDBERG TRAIL (EAST)

CROSS SECTIONS
(018 OF 19)

SHEET NUMBER


249

OF 322

Date: 11/11/2024

Username: BTOMIC

Filename: c:\bms\vhb-pw-01\dms97340\016_Xsect_Tandberg_Tr_East.dgn

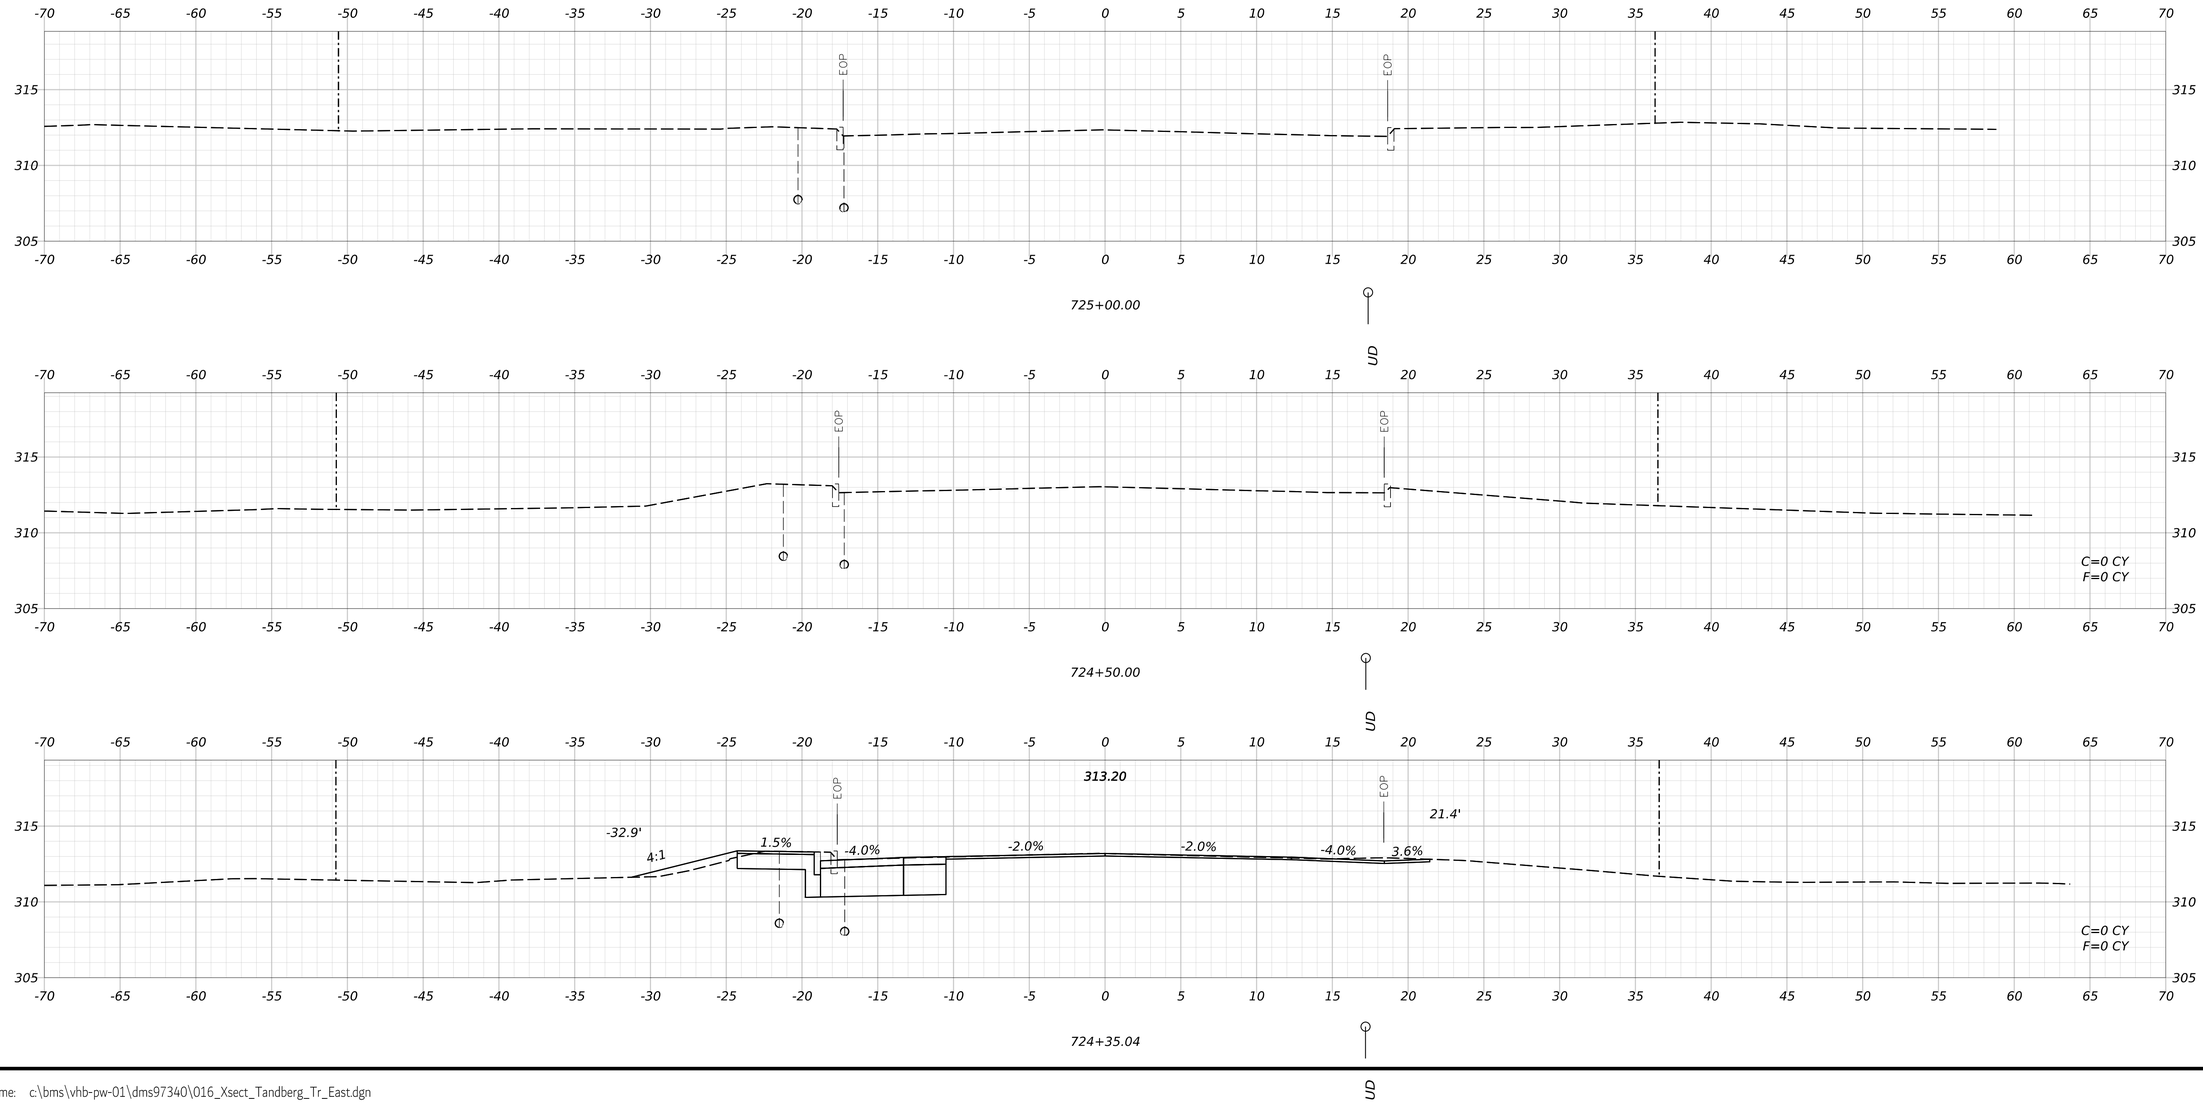

STATE OF MAINE
DEPARTMENT OF TRANSPORTATION

CAPITAL PROJECTS

WIN
26662.00

HIGHWAY PLANS

	BY	DATE
PROJ. MANAGER	ERNIE MARTIN	
DESIGN-DETAILED	JBD	11/11/2024
CHECKED-REVIEWED	BRT	11/11/2024
DESIGN2-DETAILED2	ECF	
DESIGN3-DETAILED3	AG	
REVISIONS 1		
REVISIONS 2		
REVISIONS 3		
REVISIONS 4		
FIELD CHANGES		

WINDHAM
TANDBERG TRAIL (EAST)

CROSS SECTIONS
(019 OF 19)

SHEET NUMBER


250

OF 322


Date: 11/11/2024

Username: JTHORPE


Filename: c:\bms\vhb-pw-01\dms97340\016_Xsect_Tandberg_Tr_East.dgn

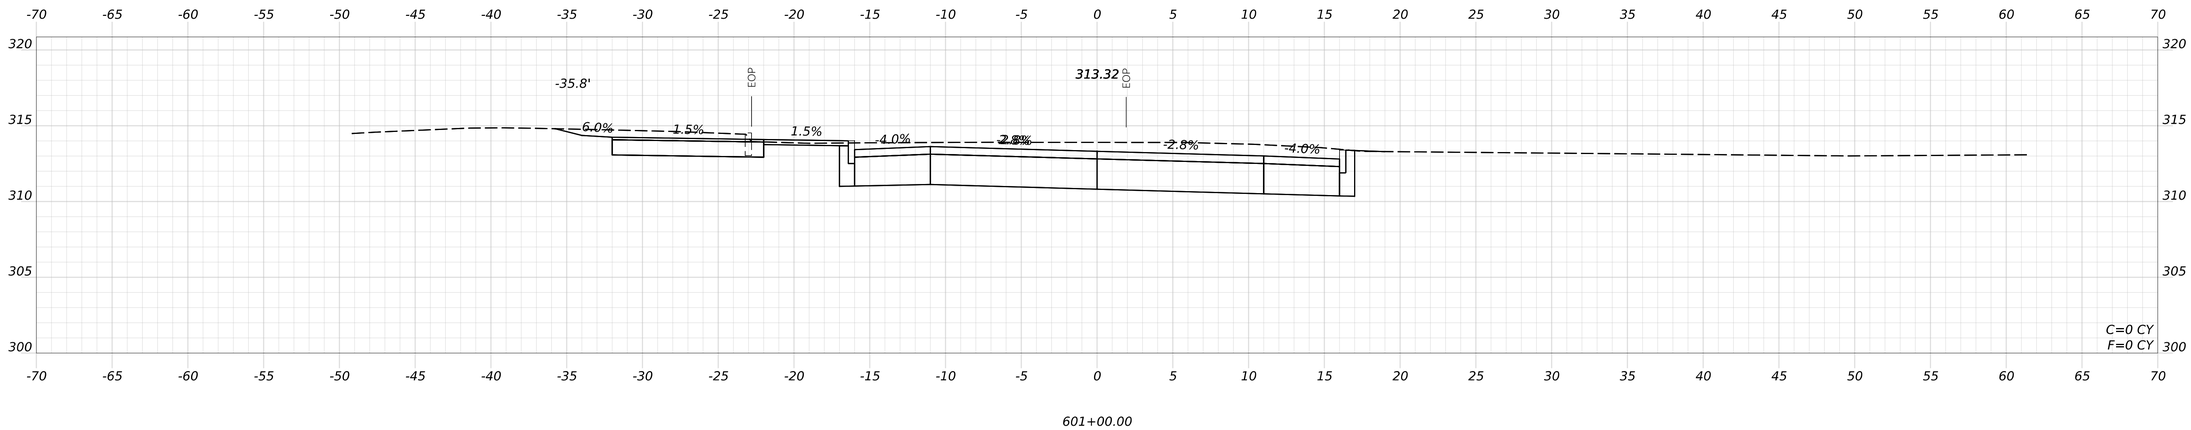

601+00.00

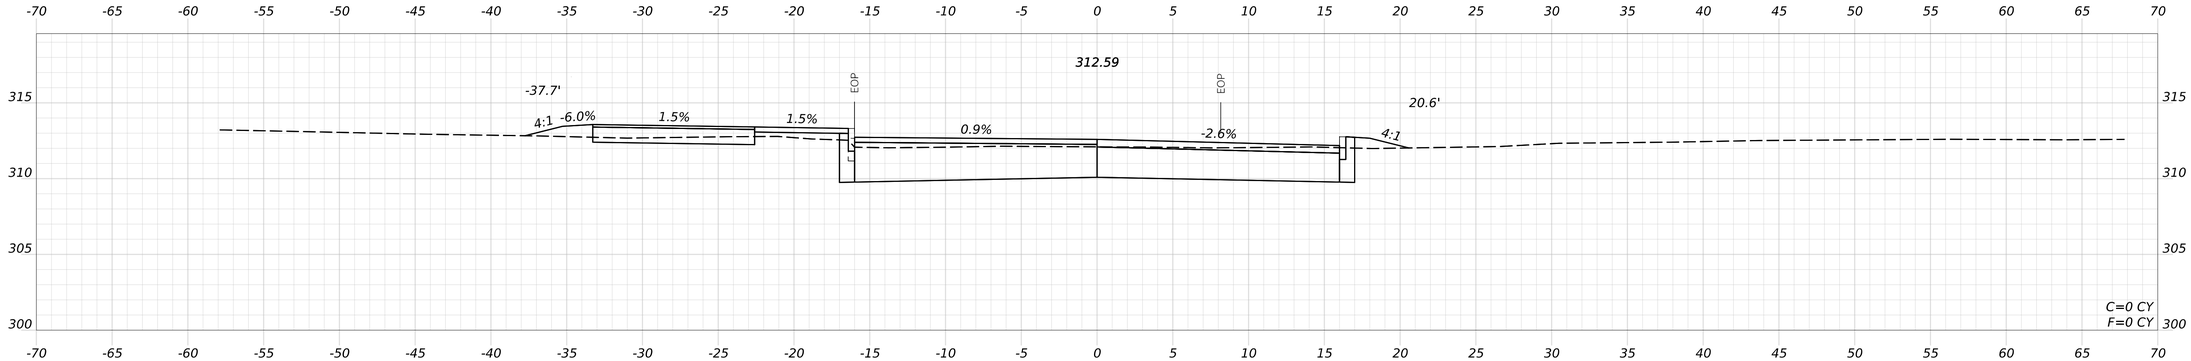

600+50.00

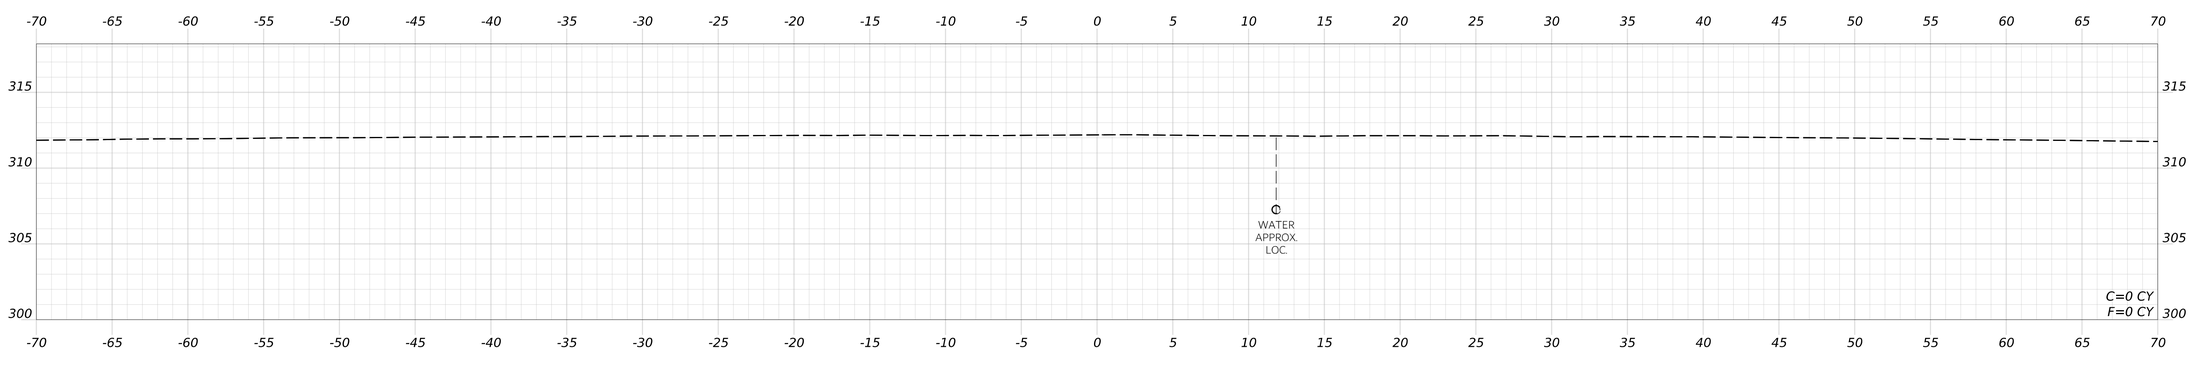

600+00.00

STATE OF MAINE
DEPARTMENT OF TRANSPORTATION

CAPITAL PROJECTS

WIN
26662.00

HIGHWAY PLANS

vhb

	ERNIE MARTIN	BY	DATE
PROJ. MANAGER			
DESIGN-DETAILED	JBD	BRT	11/11/2024
CHECKED-REVIEWED	ECF	AG	11/11/2024
DESIGN2-DETAILED2			
DESIGN3-DETAILED3			
REVISIONS 1			
REVISIONS 2			
REVISIONS 3			
REVISIONS 4			
FIELD CHANGES			

WINDHAM
MIDDLE CONNECTOR

CROSS SECTIONS
(1 OF 7)


SHEET NUMBER

251


OF 322

Username: JAMESDAVIS Date: 11/11/2024


Filename: c:\bms\vhb-pw-01\dms97340\017_Xsec_Middle_Connector.dgn

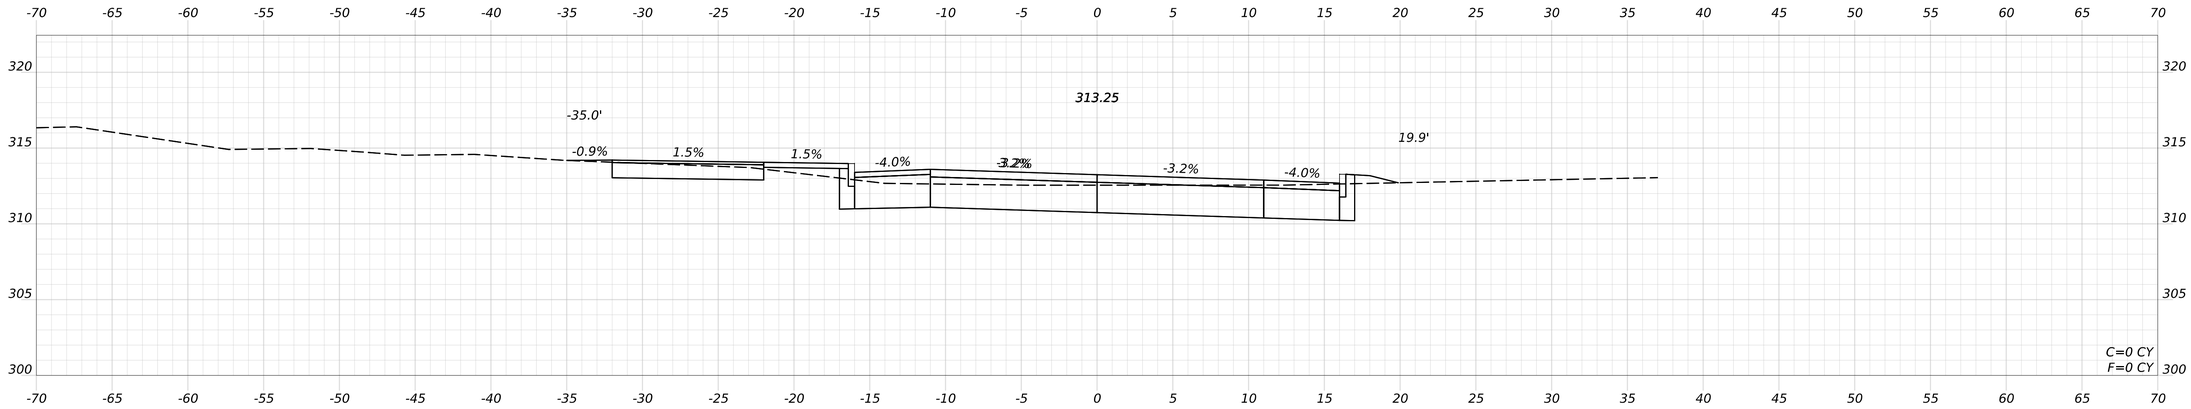

602+00.00

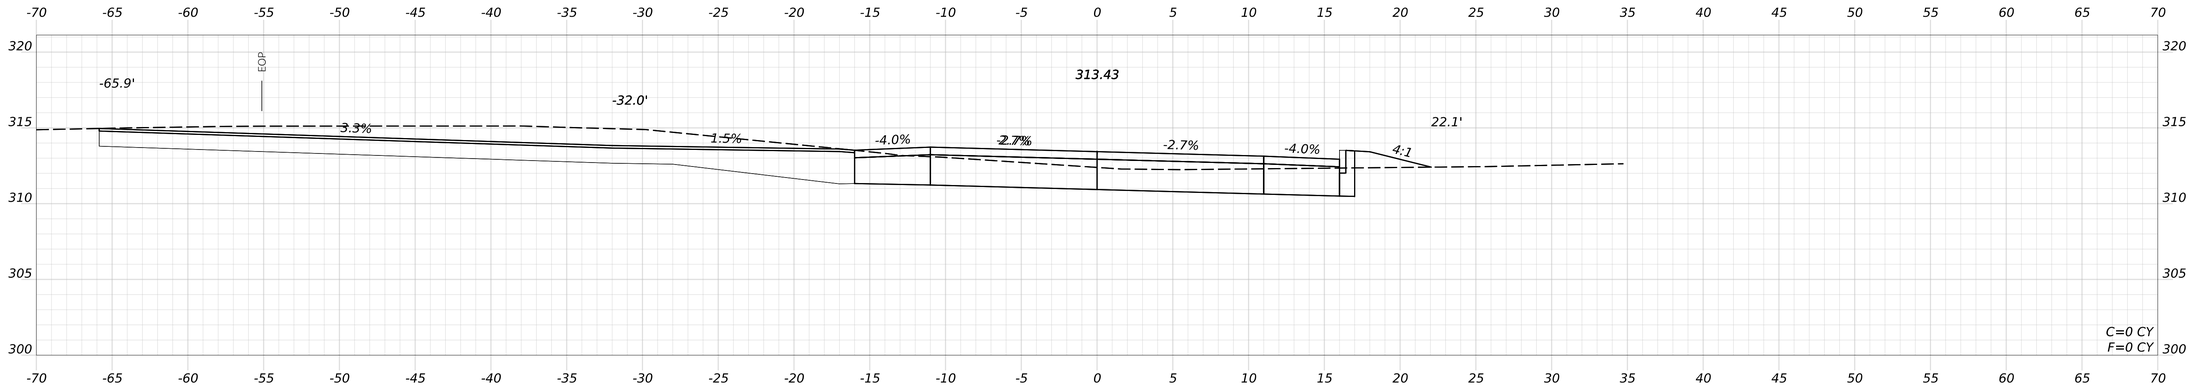

601+80.00

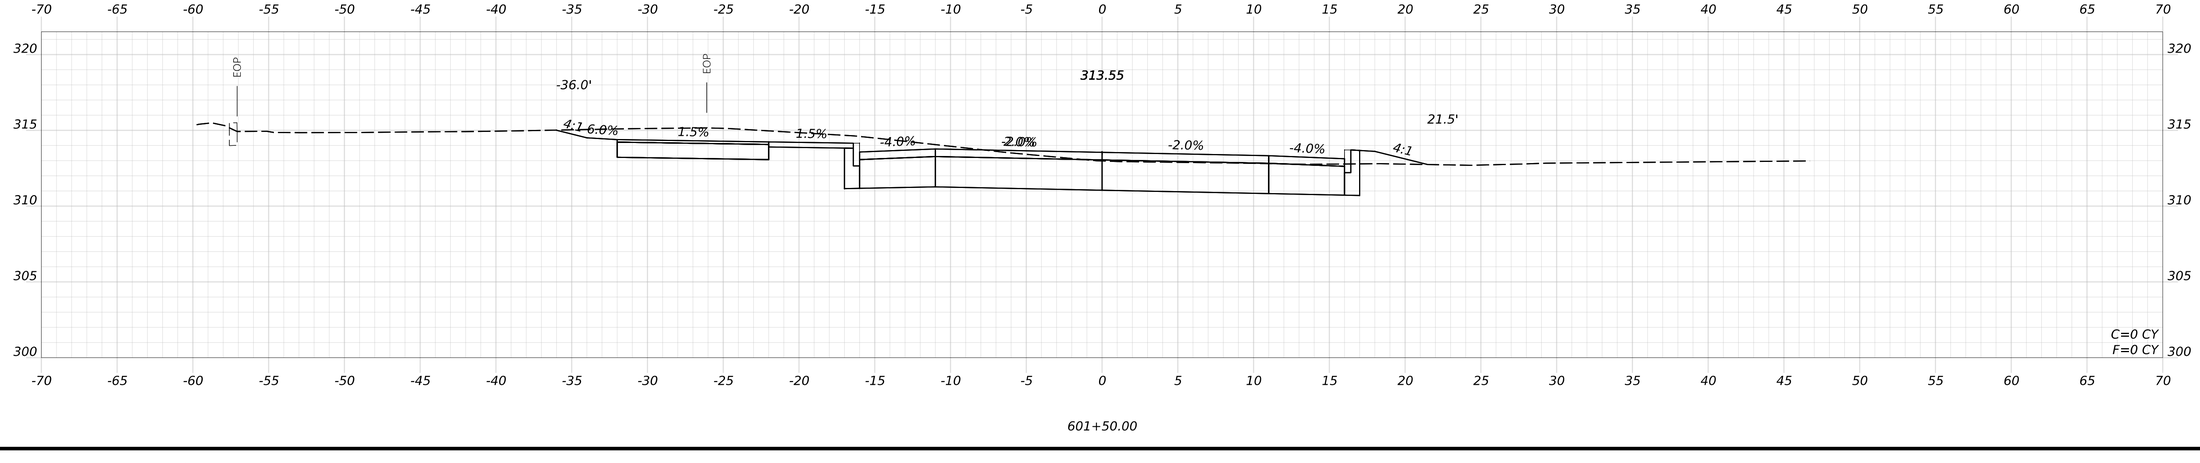

601+50.00

STATE OF MAINE
DEPARTMENT OF TRANSPORTATION

CAPITAL PROJECTS

WIN
26662.00

HIGHWAY PLANS

vhb

		BY	DATE
PROJ. MANAGER	ERNIE MARTIN		
DESIGN-DETAILED	JBD	BRT	11/11/2024
CHECKED-REVIEWED	ECF	AG	11/11/2024
DESIGN2-DETAILED2			
DESIGN3-DETAILED3			
REVISIONS 1			
REVISIONS 2			
REVISIONS 3			
REVISIONS 4			
FIELD CHANGES			

WINDHAM
MIDDLE CONNECTOR

CROSS SECTIONS
(2 OF 7)

SHEET NUMBER


252

OF 322

Date: 11/11/2024

Username: JAMESDAVIS

Filename: c:\bms\vhb-pw-01\dms97340\017_Xsec_Middle_Connector.dgn

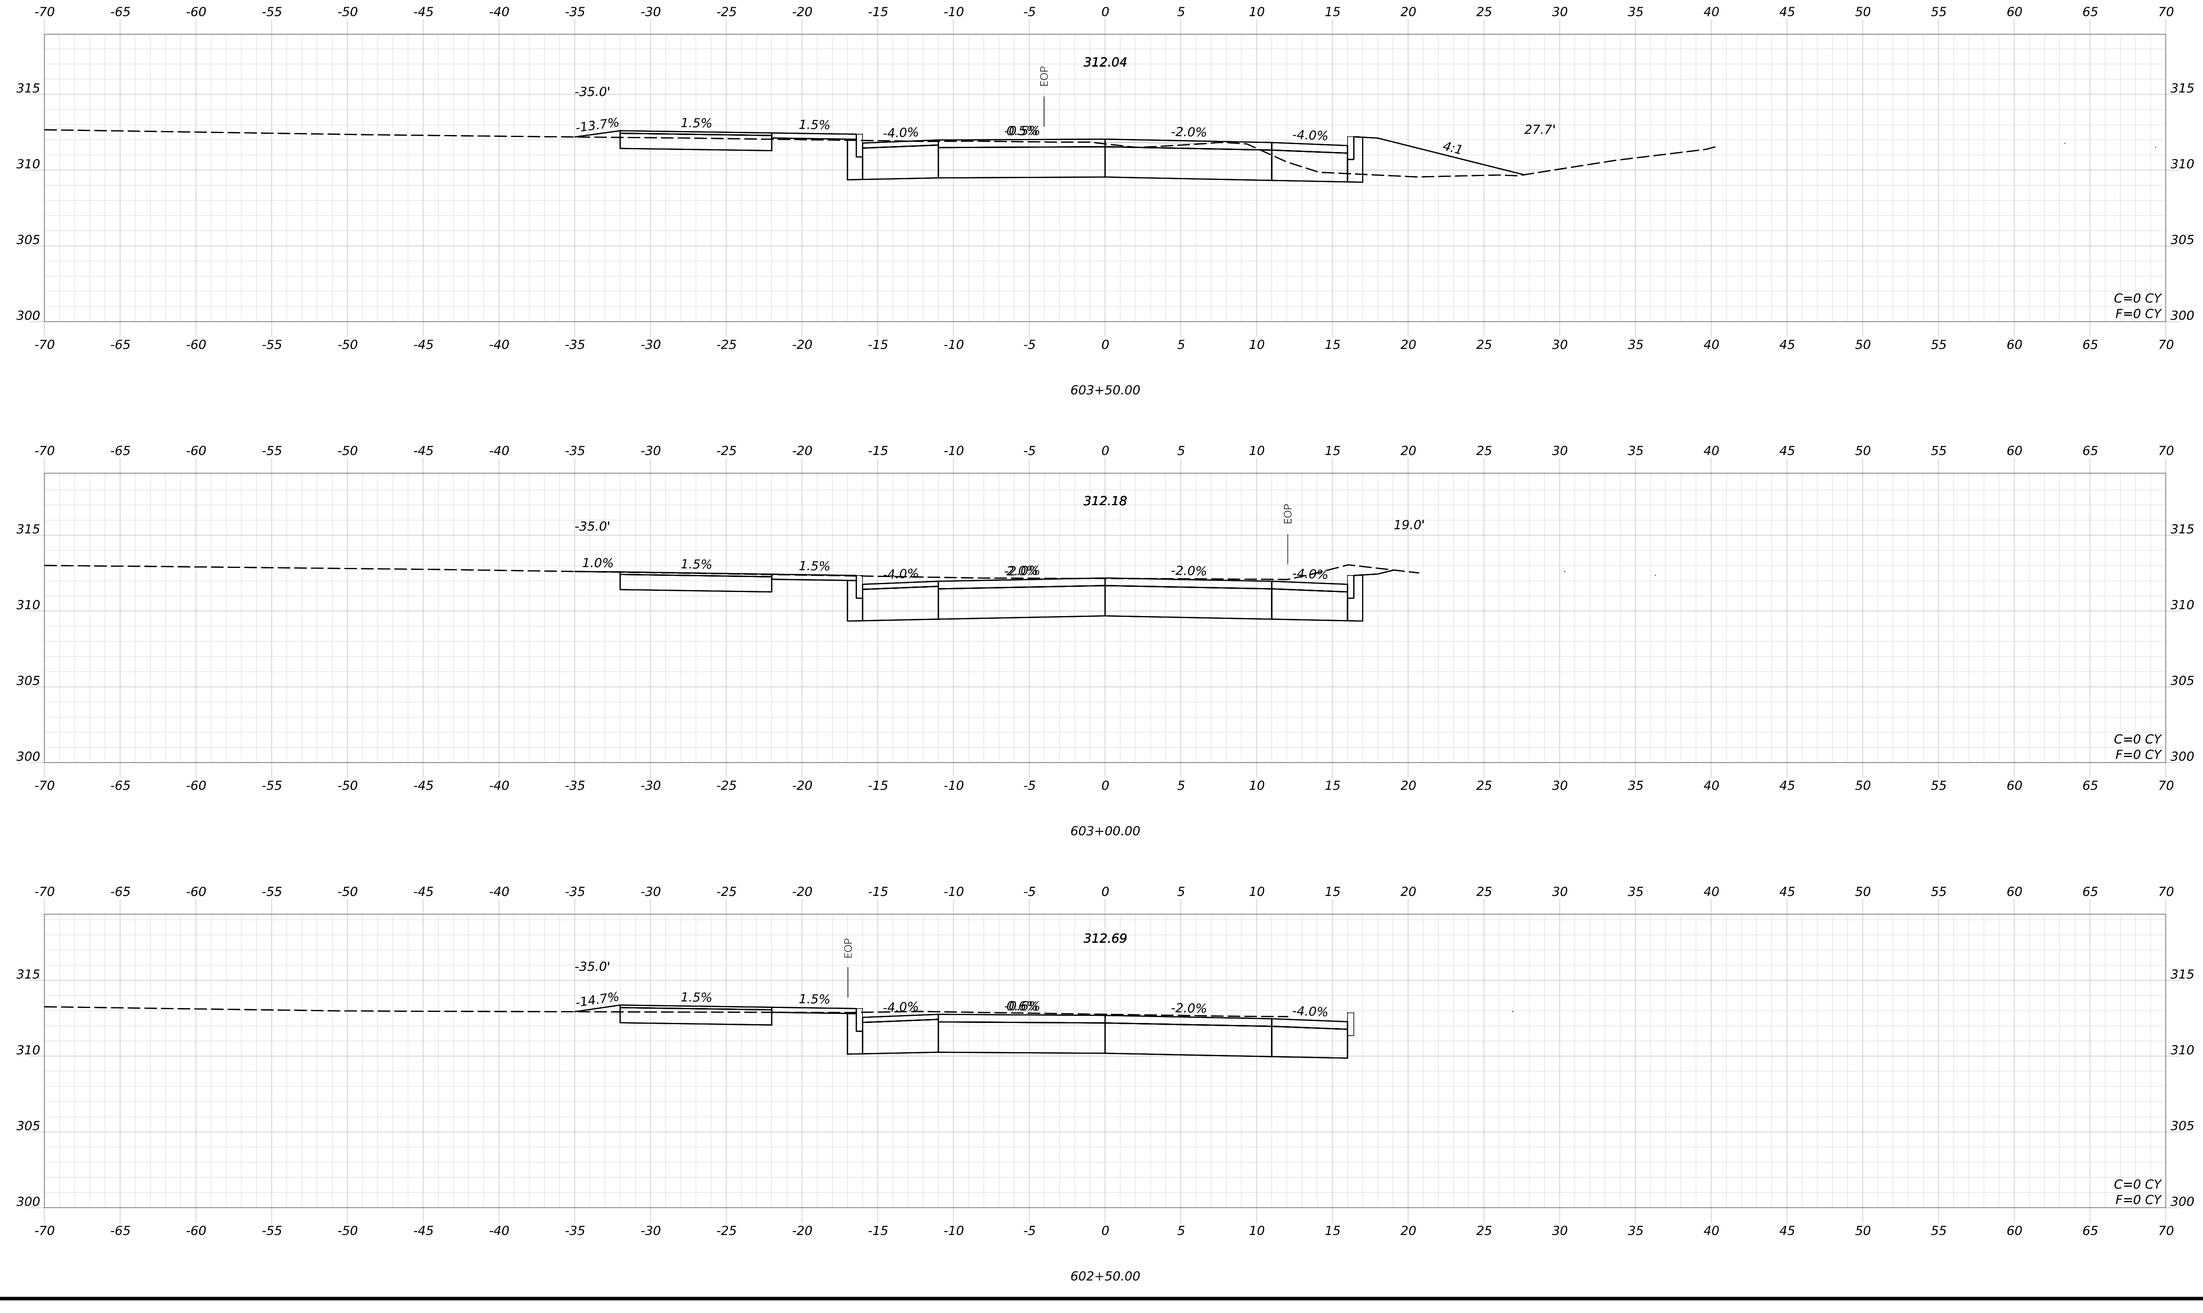

STATE OF MAINE
DEPARTMENT OF TRANSPORTATION

CAPITAL PROJECTS

WIN
26662.00

HIGHWAY PLANS

	ERNIE MARTIN	DATE
PROJ. MANAGER		
DESIGNED-DETAILED	BRT	11/11/2024
CHECKED-REVIEWED	JBD	
DESIGN2-DETAILED2	ECF	
DESIGN3-DETAILED3	AG	11/11/2024
REVISIONS 1		
REVISIONS 2		
REVISIONS 3		
REVISIONS 4		
FIELD CHANGES		

WINDHAM
MIDDLE CONNECTOR

CROSS SECTIONS
(3 OF 7)


SHEET NUMBER


253


OF 322

Username: JAMESDAVIS Date: 11/11/2024

Filename: c:\bms\vhb-pw-01\dms97340\017_Xsec_Middle_Connector.dgn

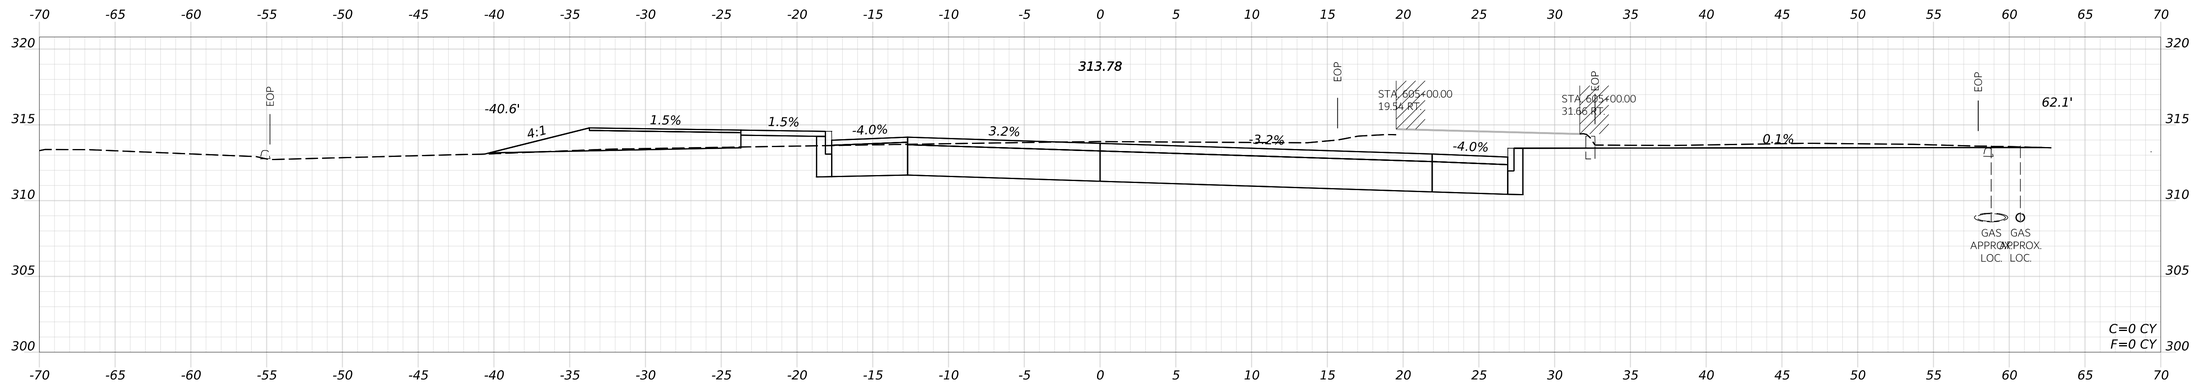

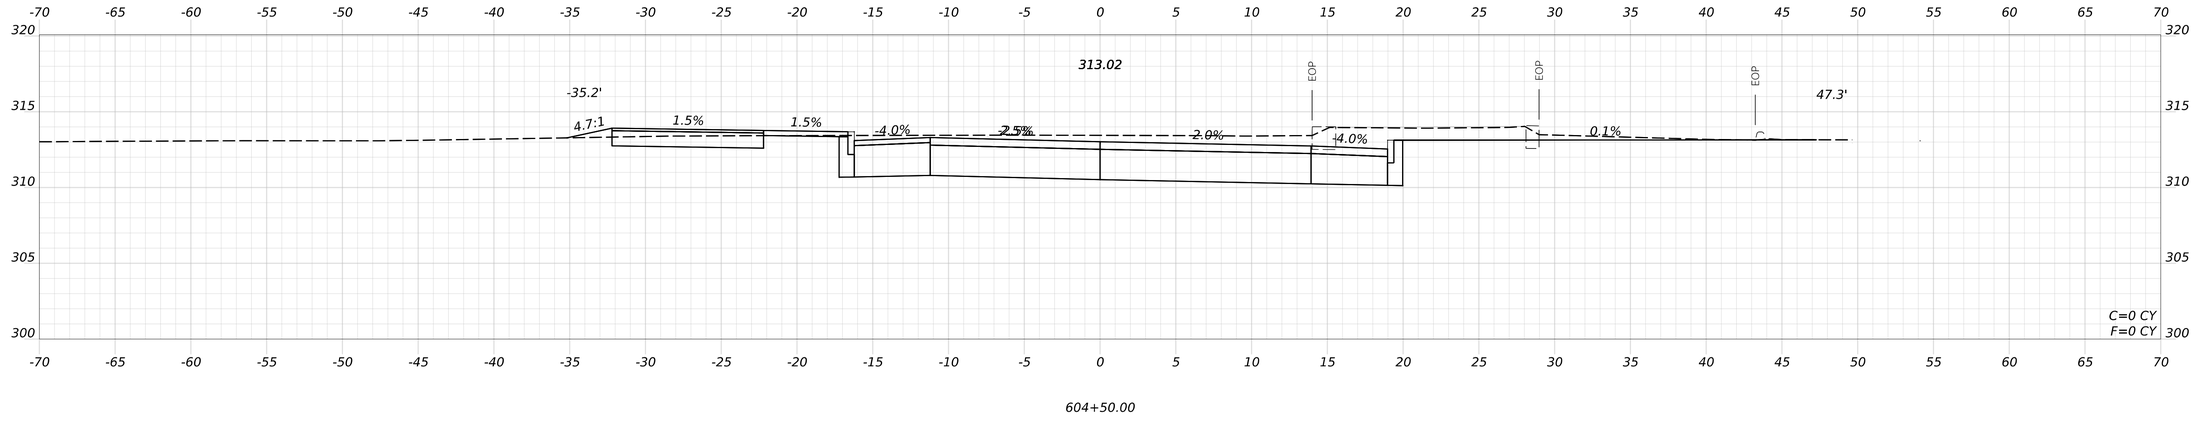

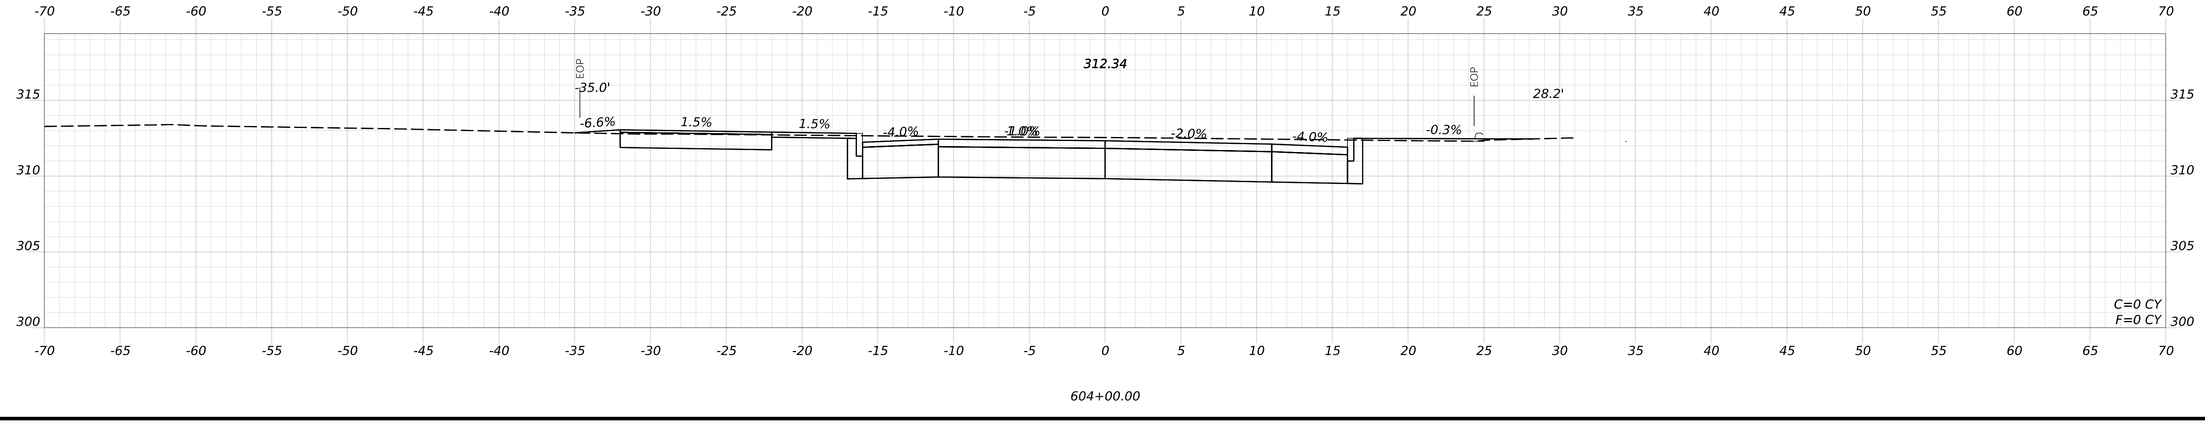

STATE OF MAINE
DEPARTMENT OF TRANSPORTATION

CAPITAL PROJECTS

WIN
26662.00

HIGHWAY PLANS

	BY	DATE
PROJ. MANAGER	ERNIE MARTIN	
DESIGNED-DETAILED	JBD	11/11/2024
CHECKED-REVIEWED	ECF	
DESIGNED-DETAILED2	BRT	11/11/2024
DESIGNED-DETAILED3	AG	
REVISIONS 1		
REVISIONS 2		
REVISIONS 3		
REVISIONS 4		
FIELD CHANGES		

WINDHAM
MIDDLE CONNECTOR

CROSS SECTIONS
(4 OF 7)

SHEET NUMBER


254

OF 322

Date: 11/11/2024

Username: JAMESDAVIS

Filename: c:\bms\vhb-pw-01\dms97340\017_Xsec_Middle_Connector.dgn

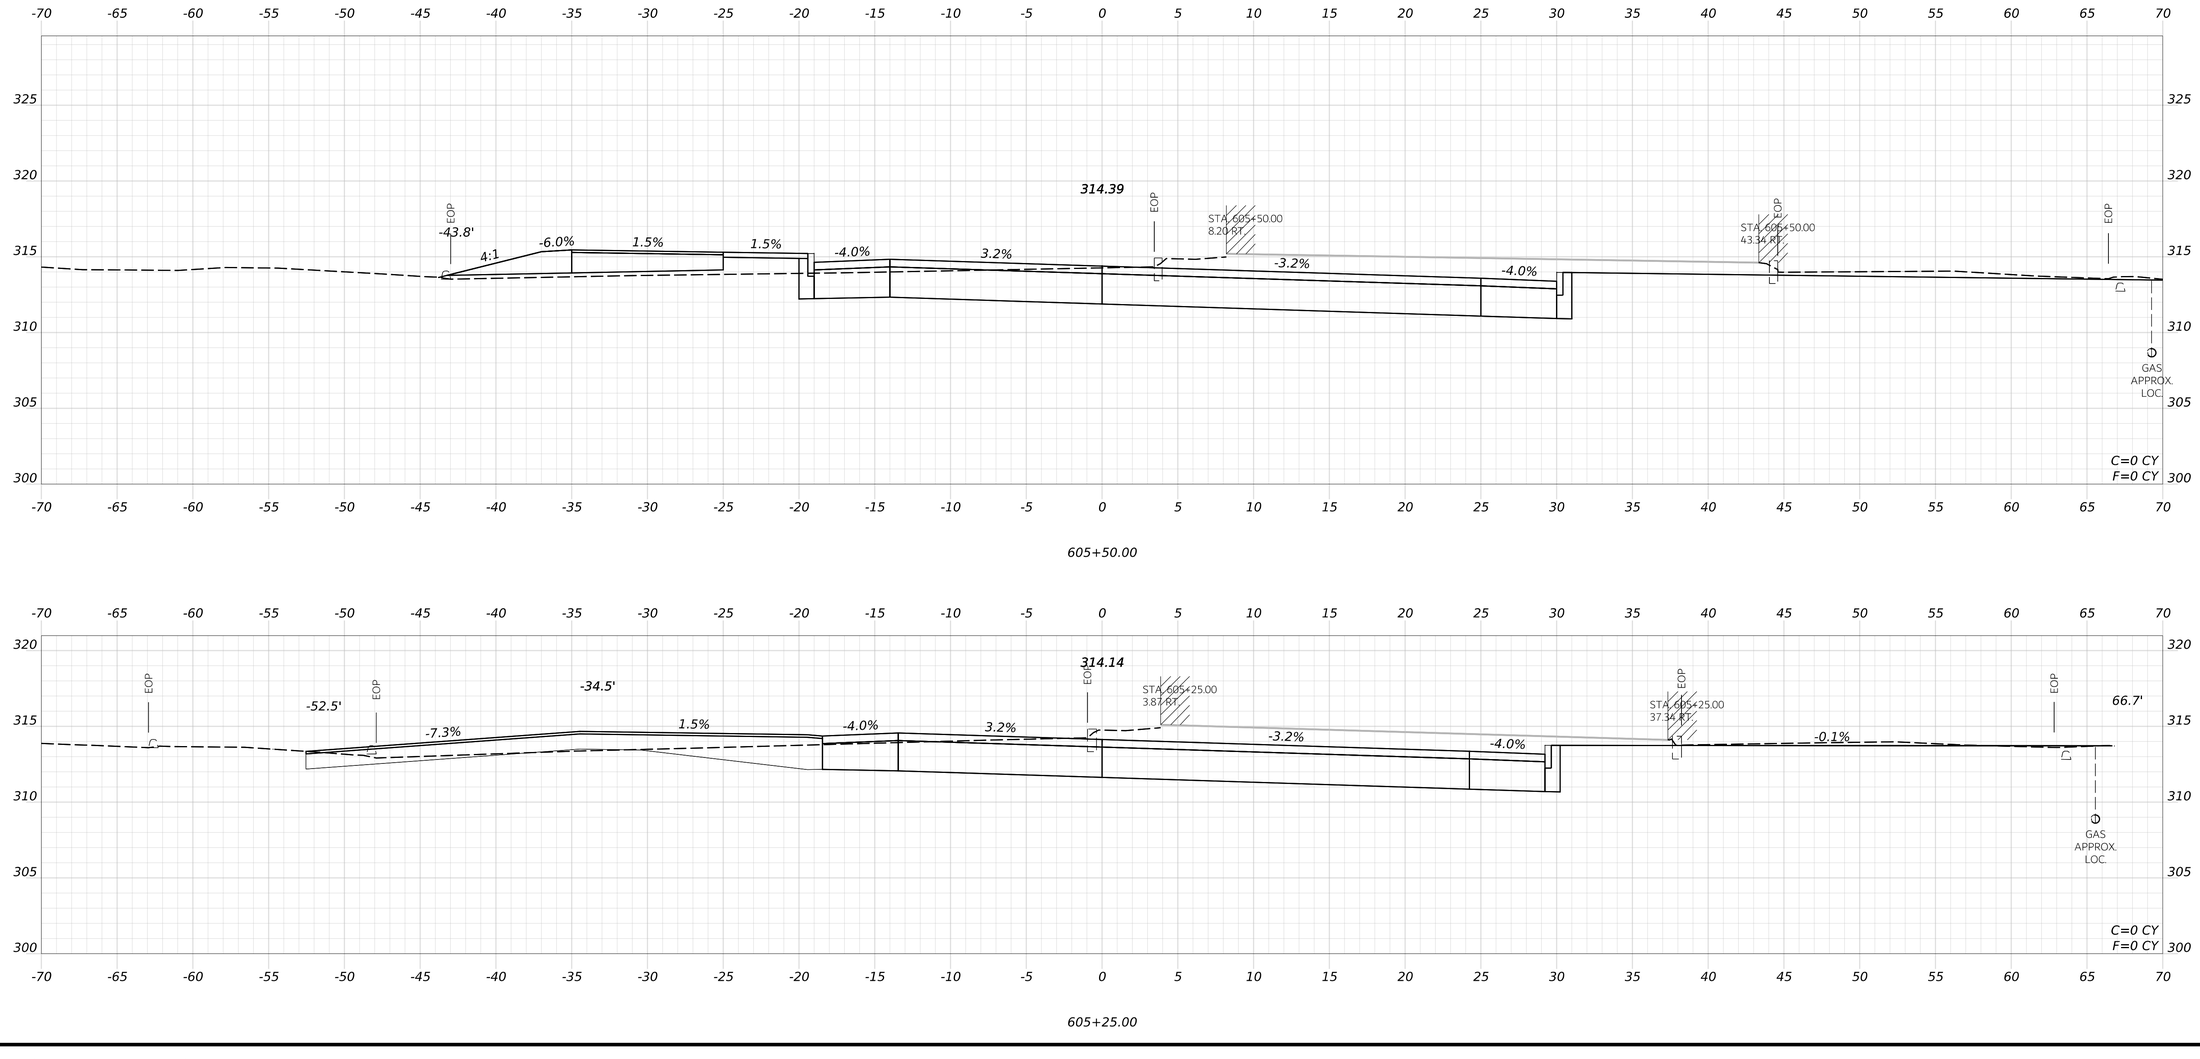

Username: JAMESDAVIS Date: 11/11/2024

Filename: c:\bms\vhb-pw-01\dms97340\017_Xsec_Middle_Connector.dgn

STATE OF MAINE
DEPARTMENT OF TRANSPORTATION

CAPITAL PROJECTS

WIN
26662.00

HIGHWAY PLANS

	ERNIE MARTIN	DATE
PROJ. MANAGER		
DESIGN1-DETAILED	JBD	11/11/2024
CHECKED-REVIEWED	ECF	
DESIGN2-DETAILED2		
DESIGN3-DETAILED3		
REVISIONS 1	BRT	11/11/2024
REVISIONS 2	AG	
REVISIONS 3		
REVISIONS 4		
FIELD CHANGES		


WINDHAM MIDDLE CONNECTOR

CROSS SECTIONS
(5 OF 7)

SHEET NUMBER

255

OF 322

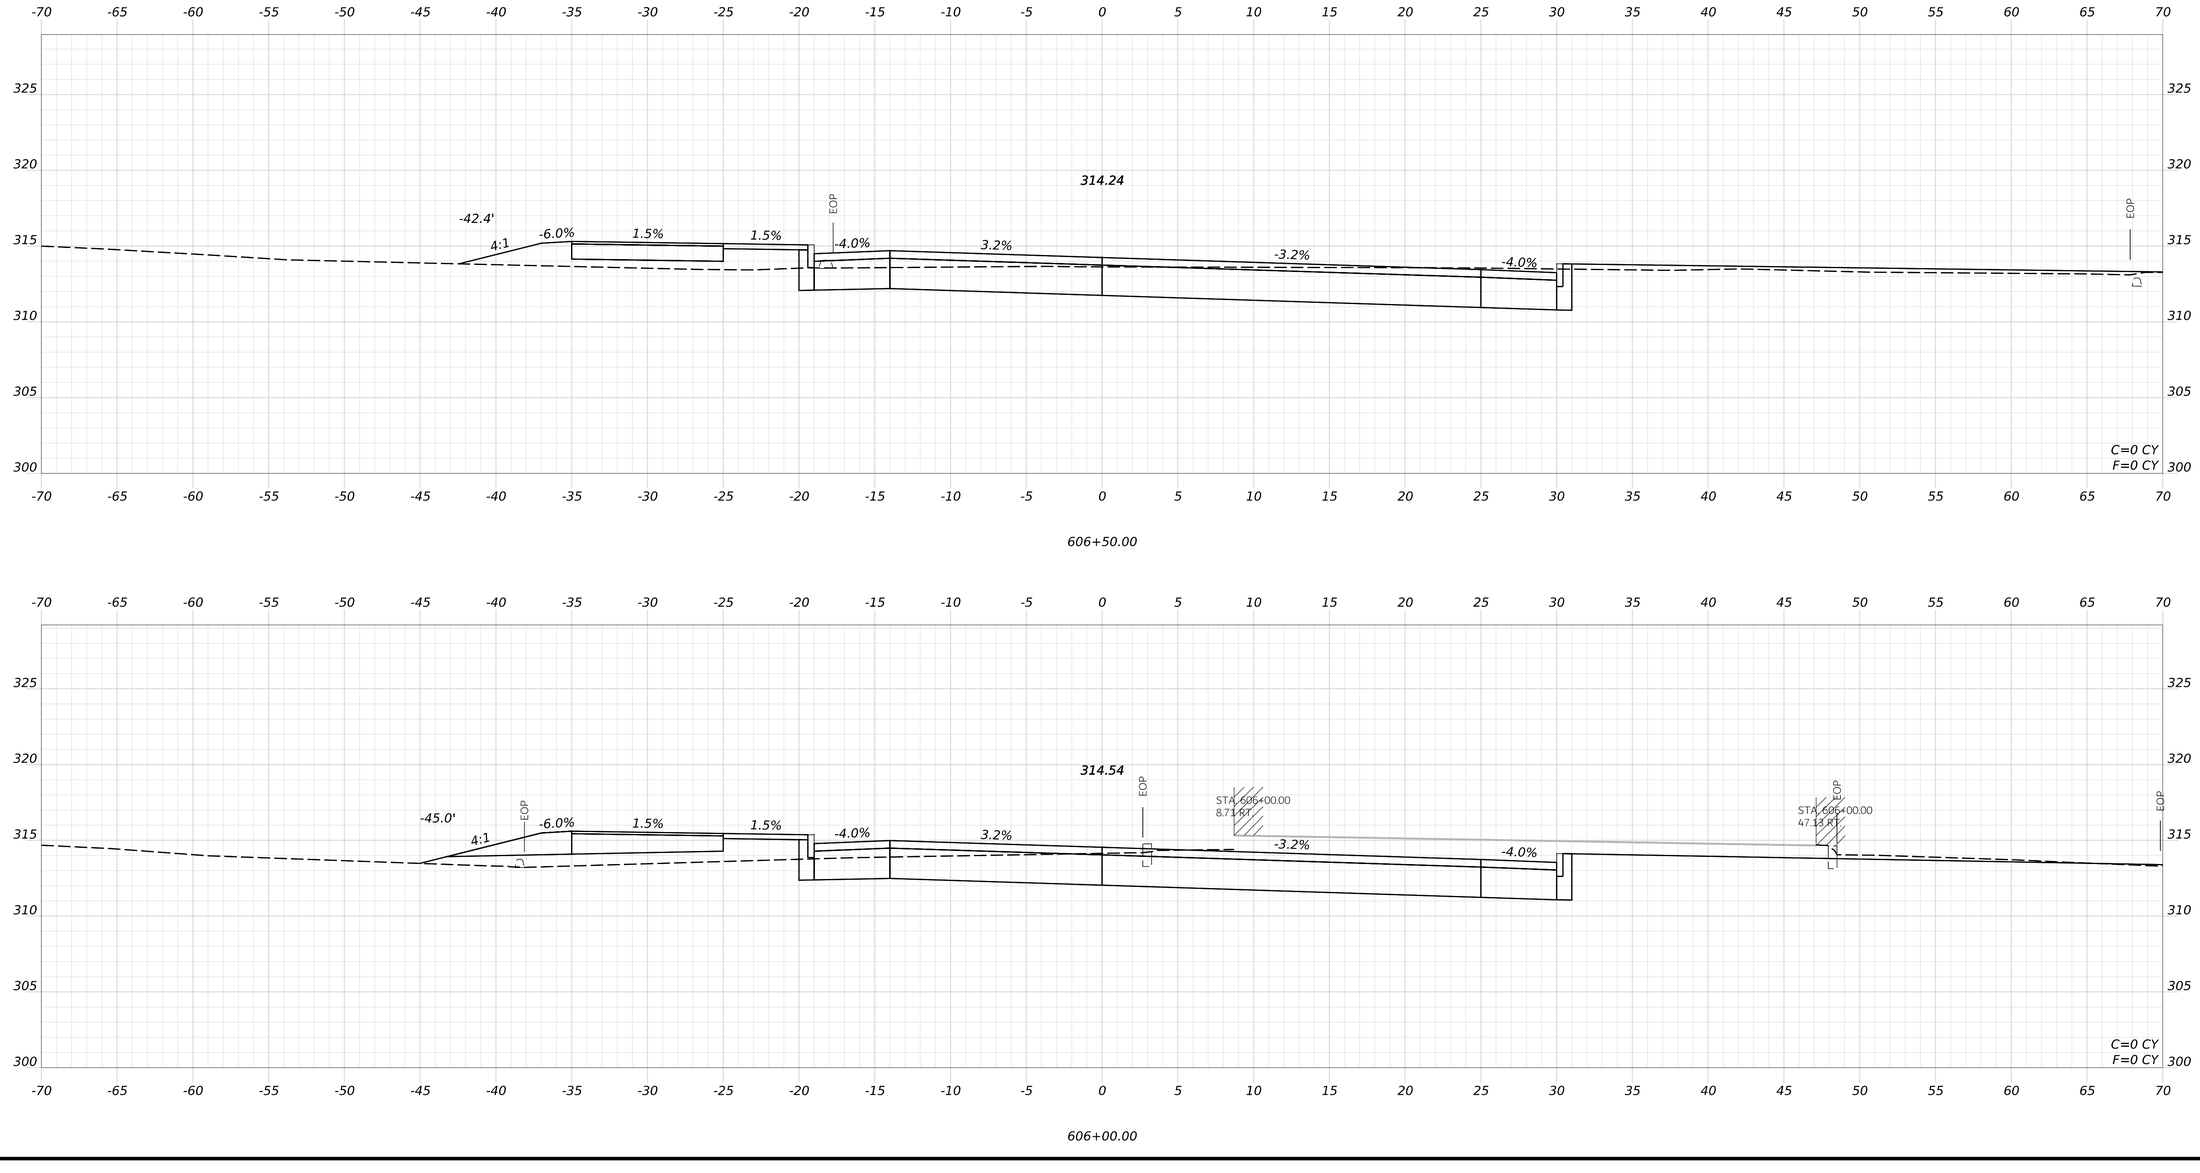

STATE OF MAINE
DEPARTMENT OF TRANSPORTATION

CAPITAL PROJECTS

WIN
26662.00

HIGHWAY PLANS

PROJ. MANAGER	ERNIE MARTIN		
DESIGN-DETAILED	JBD	BRT	11/11/2024
CHECKED-REVIEWED	ECF	AG	11/11/2024
DESIGN2-DETAILED2			
DESIGN3-DETAILED3			
REVISIONS 1			
REVISIONS 2			
REVISIONS 3			
REVISIONS 4			
FIELD CHANGES			

WINDHAM MIDDLE CONNECTOR

CROSS SECTIONS
(6 OF 7)


SHEET NUMBER

256

OF 322

Username: JAMESDAVIS Date: 11/11/2024

Filename: c:\bms\vhb-pw-01\dms97340\017_Xsec_Middle_Connector.dgn

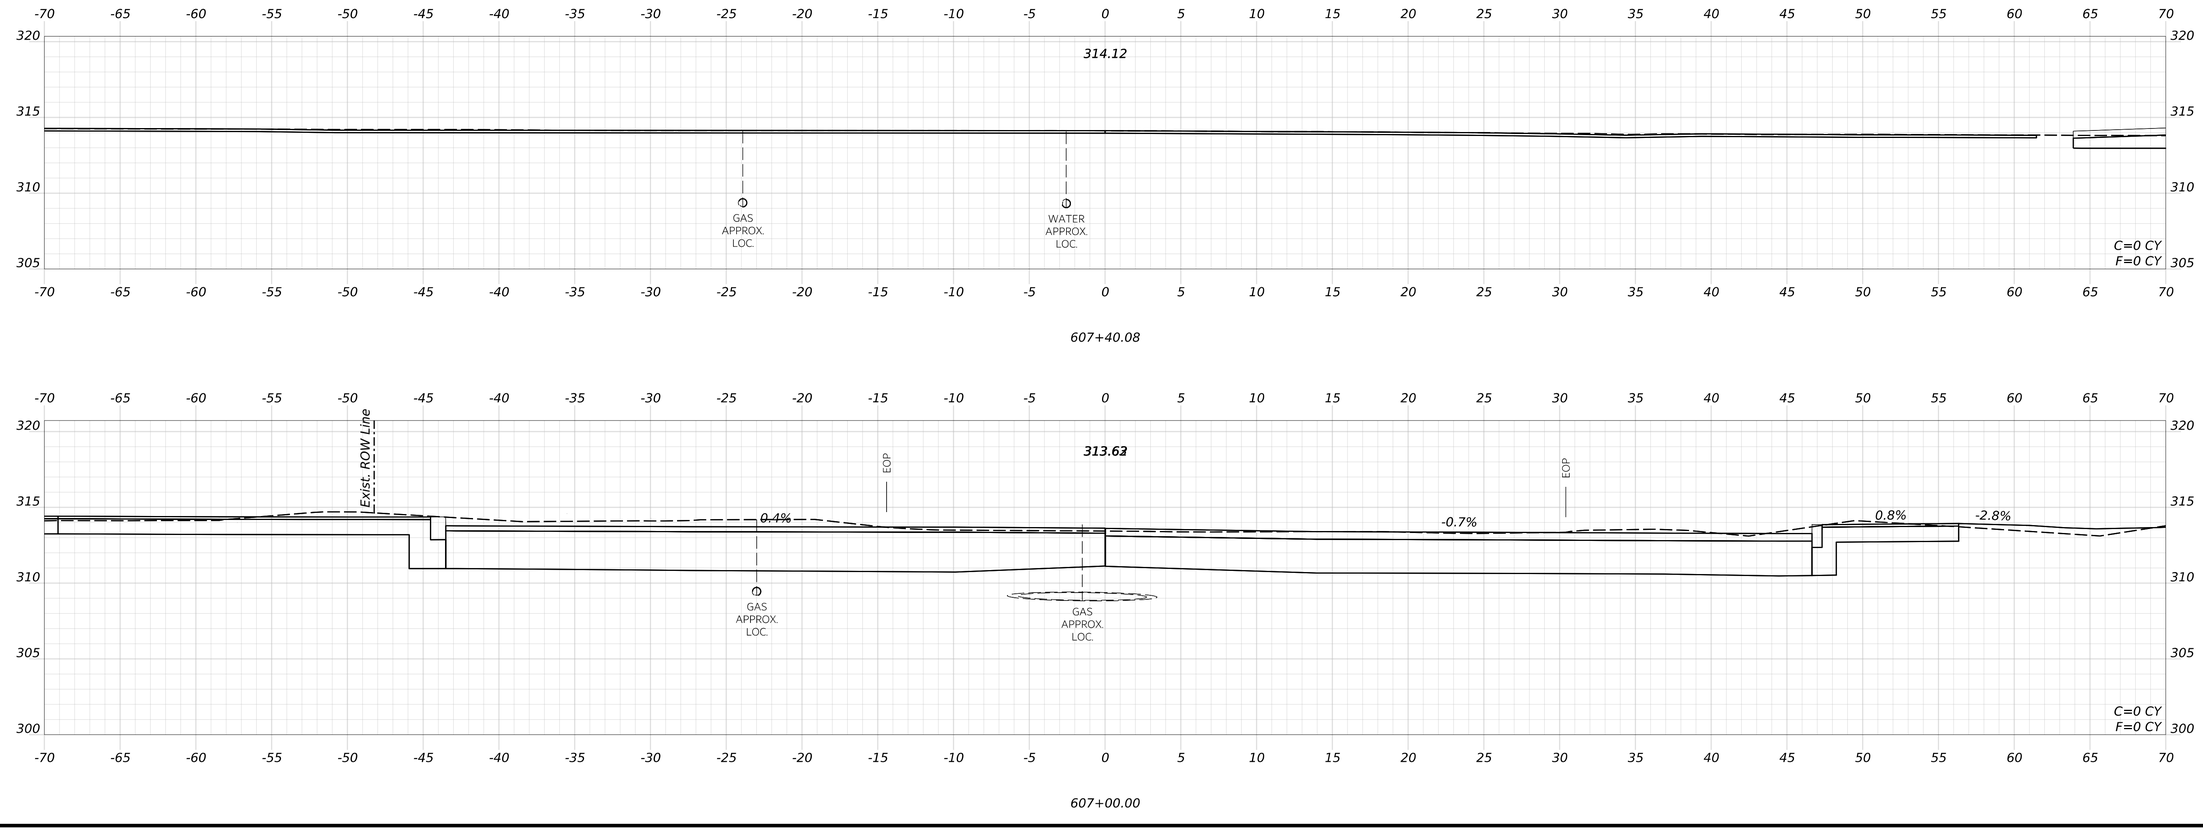

STATE OF MAINE
DEPARTMENT OF TRANSPORTATION

CAPITAL PROJECTS

WIN
26662.00

HIGHWAY PLANS

vhb

	ERNIE MARTIN	BY	DATE
PROJ. MANAGER			
DESIGN-DETAILED	JBD	BRT	11/11/2024
CHECKED-REVIEWED	ECF	AG	11/11/2024
DESIGN2-DETAILED2			
DESIGN3-DETAILED3			
REVISIONS 1			
REVISIONS 2			
REVISIONS 3			
REVISIONS 4			
FIELD CHANGES			

WINDHAM MIDDLE CONNECTOR

CROSS SECTIONS
(7 OF 7)


SHEET NUMBER

257


OF 322

Username: JAMESDAVIS Date: 11/11/2024


Filename: c:\bms\vhb-pw-01\dms97340\017_Xsec_Middle_Connector.dgn

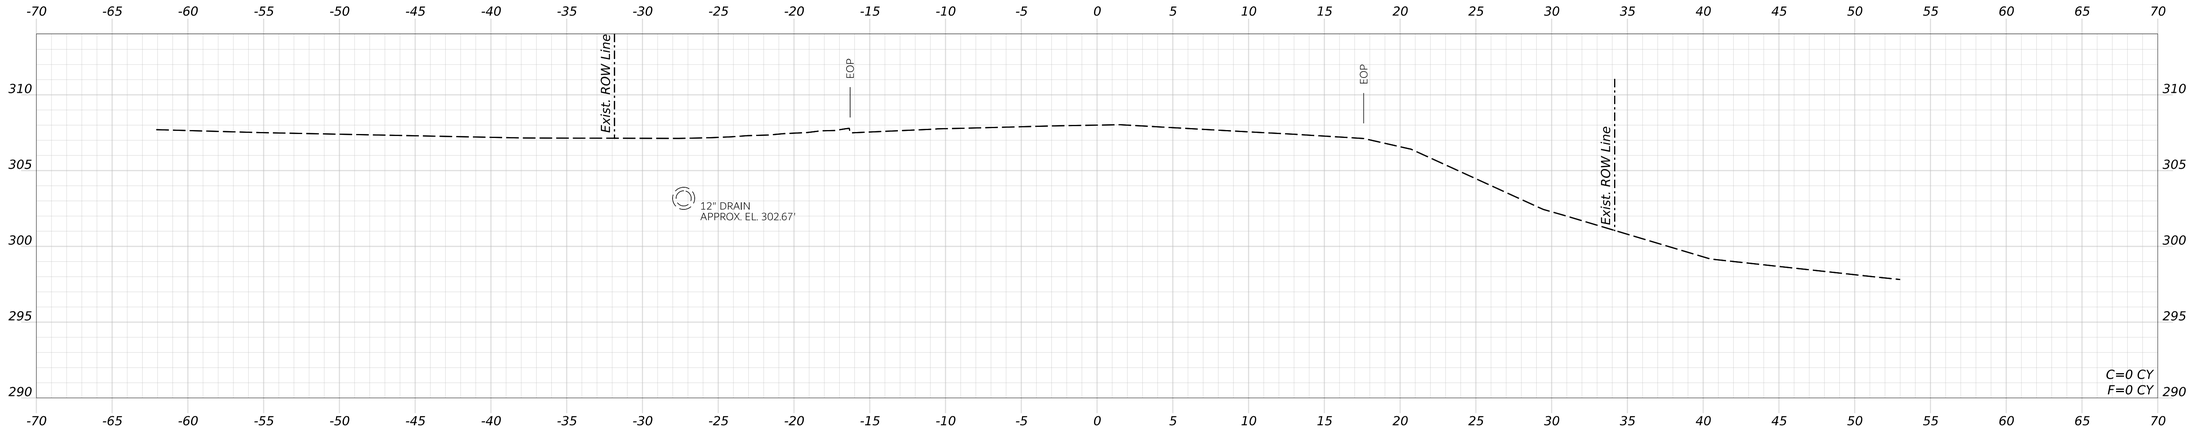

1599+06.11

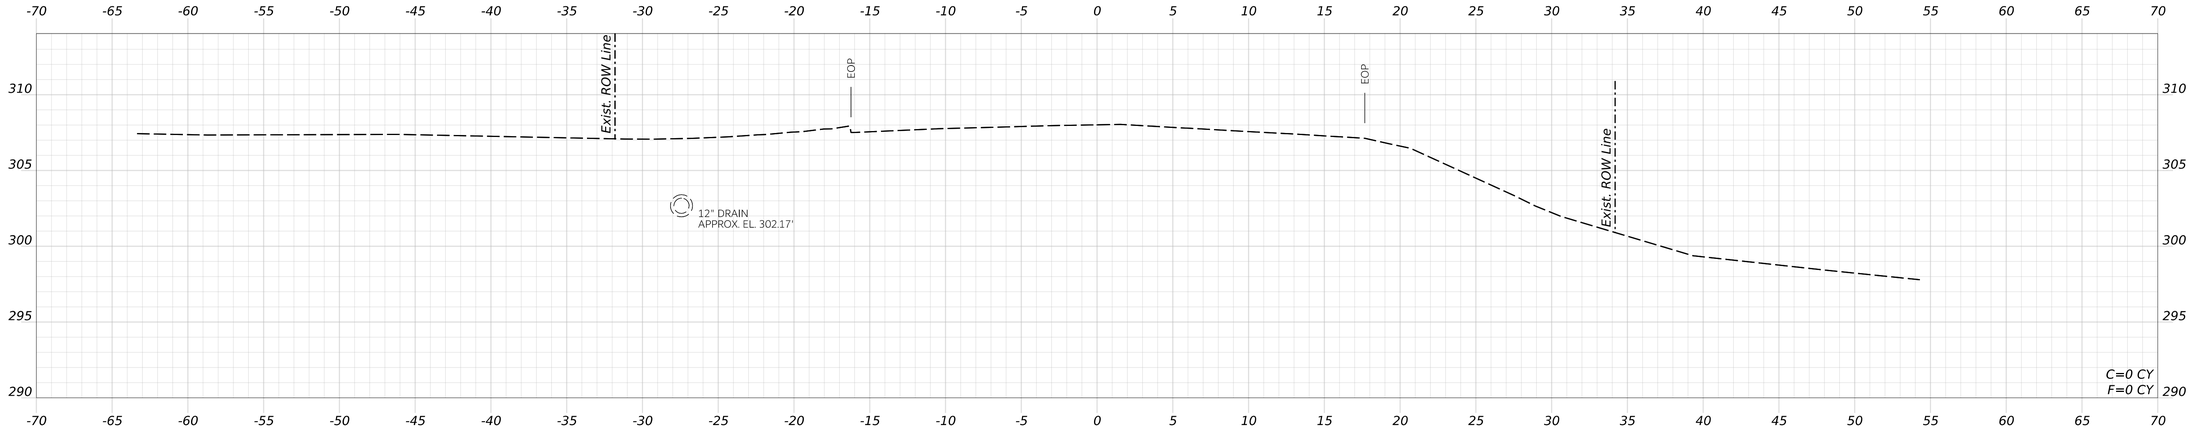

1599+00.00

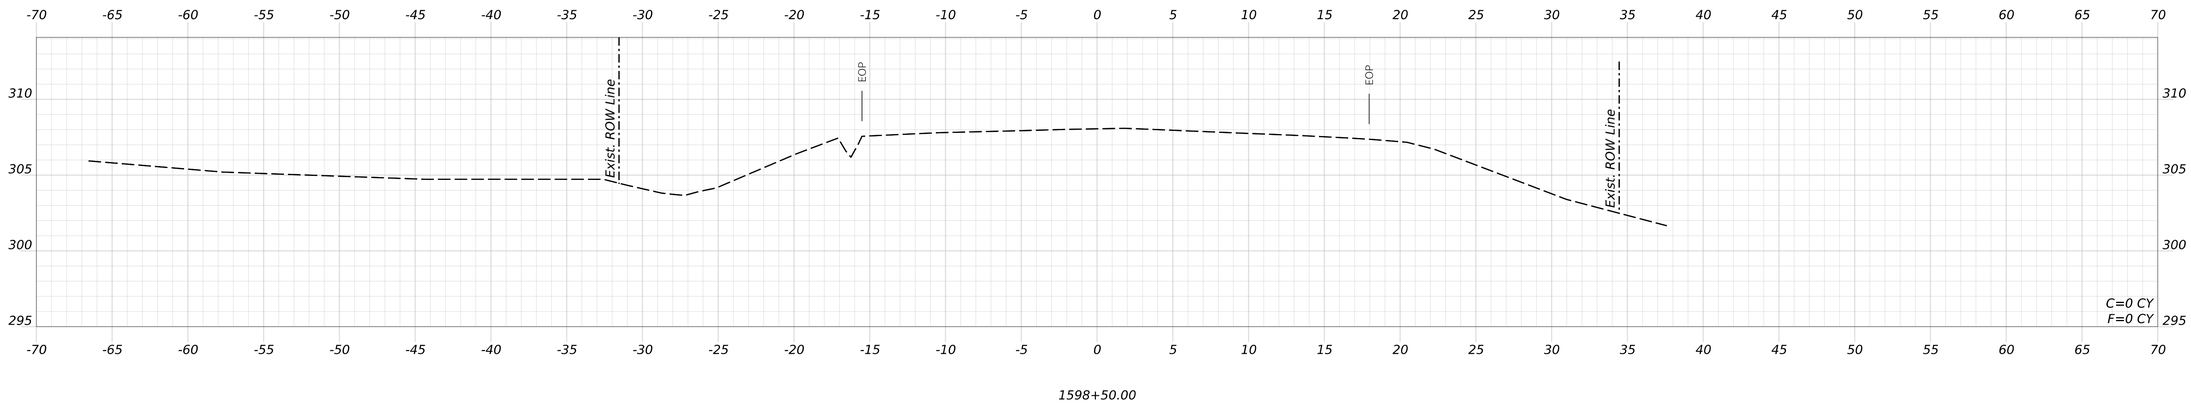

1598+50.00

STATE OF MAINE
DEPARTMENT OF TRANSPORTATION

CAPITAL PROJECTS

WIN
26662.00

HIGHWAY PLANS

vhb

PROJ MANAGER	ERNIE MARTIN		
DESIGN-DETAILED	JBD	BRT	11/11/2024
CHECKED-REVIEWED	ECF	AG	11/11/2024
DESIGN2-DETAILED2			
DESIGN3-DETAILED3			
REVISIONS 1			
REVISIONS 2			
REVISIONS 3			
REVISIONS 4			
FIELD CHANGES			

WINDHAM
WHITES BRIDGE RD

CROSS SECTIONS
(1 OF 17)

SHEET NUMBER


258

OF 322


Date: 11/11/2024

Username: JAMESDAVIS

Filename: c:\bms\vhb-pw-01\dms97340\018_Xsec_Whites_Bridge_Rd.dgn

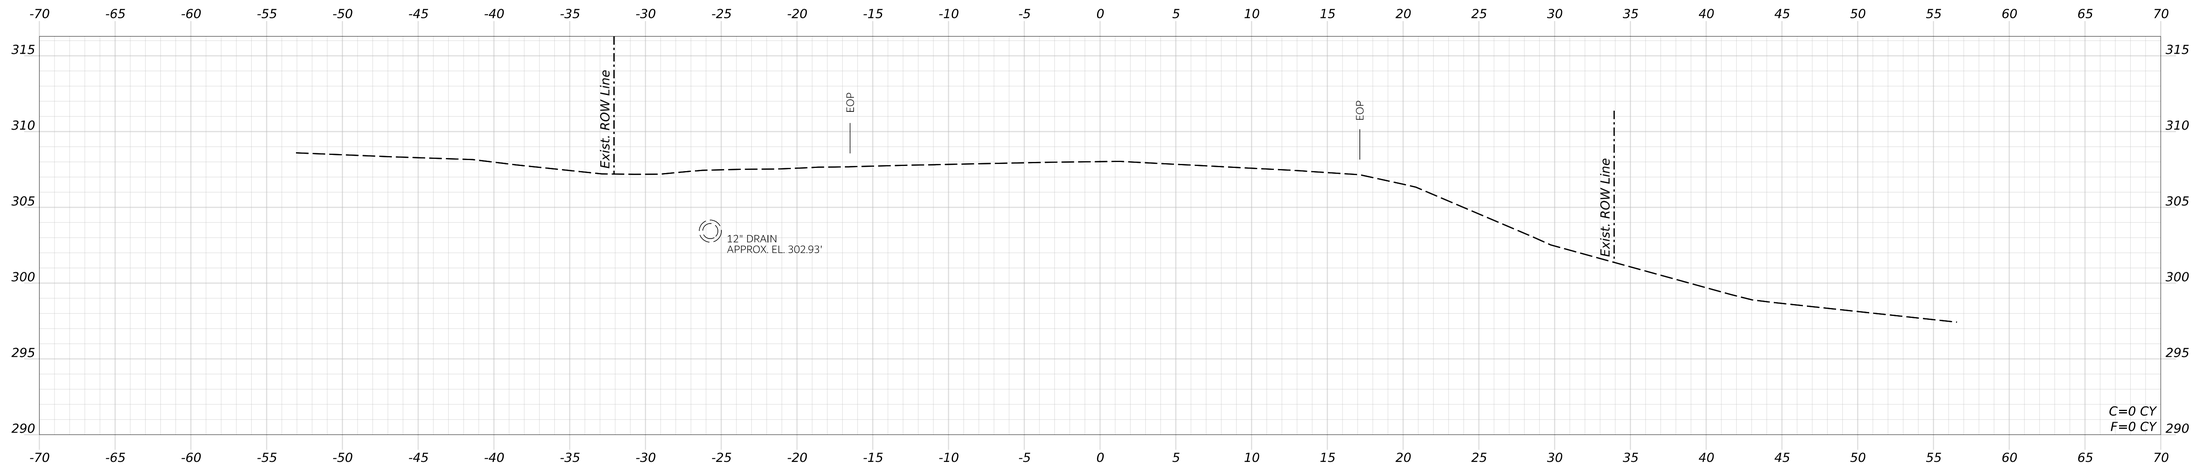

1599+50.00

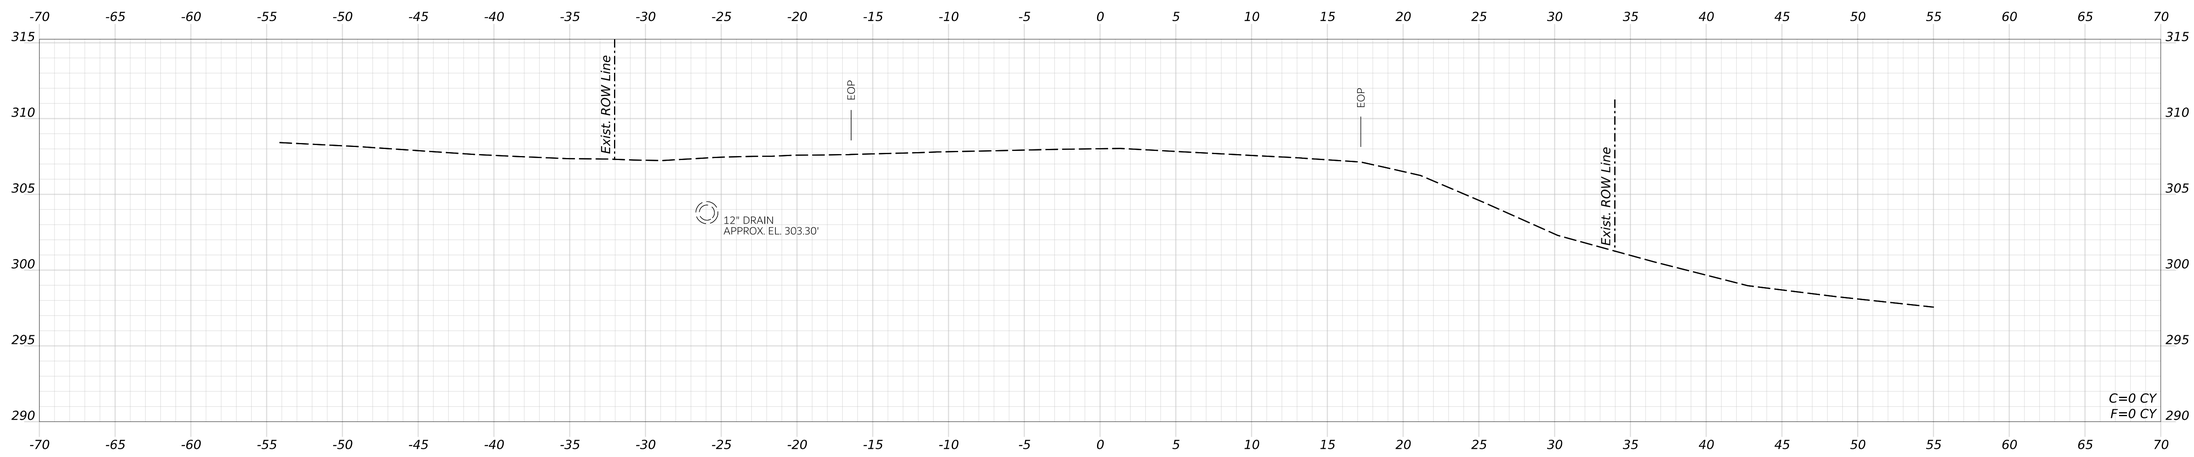

1599+41.16

STATE OF MAINE
DEPARTMENT OF TRANSPORTATION

CAPITAL PROJECTS

WIN
26662.00

HIGHWAY PLANS

PROJ. MANAGER	ERNIE MARTIN		
DESIGN-DETAILED	JBD	BRT	11/11/2024
CHECKED-REVIEWED	ECF	AG	11/11/2024
DESIGN2-DETAILED2			
DESIGN3-DETAILED3			
REVISIONS 1			
REVISIONS 2			
REVISIONS 3			
REVISIONS 4			
FIELD CHANGES			

WINDHAM
WHITES BRIDGE RD

CROSS SECTIONS
(2 OF 17)

SHEET NUMBER


259

OF 322

Date: 11/11/2024

Username: JAMESDAVIS

Filename: c:\bms\vhb-pw-01\dms97340\018_Xsec_Whites_Bridge_Rd.dgn

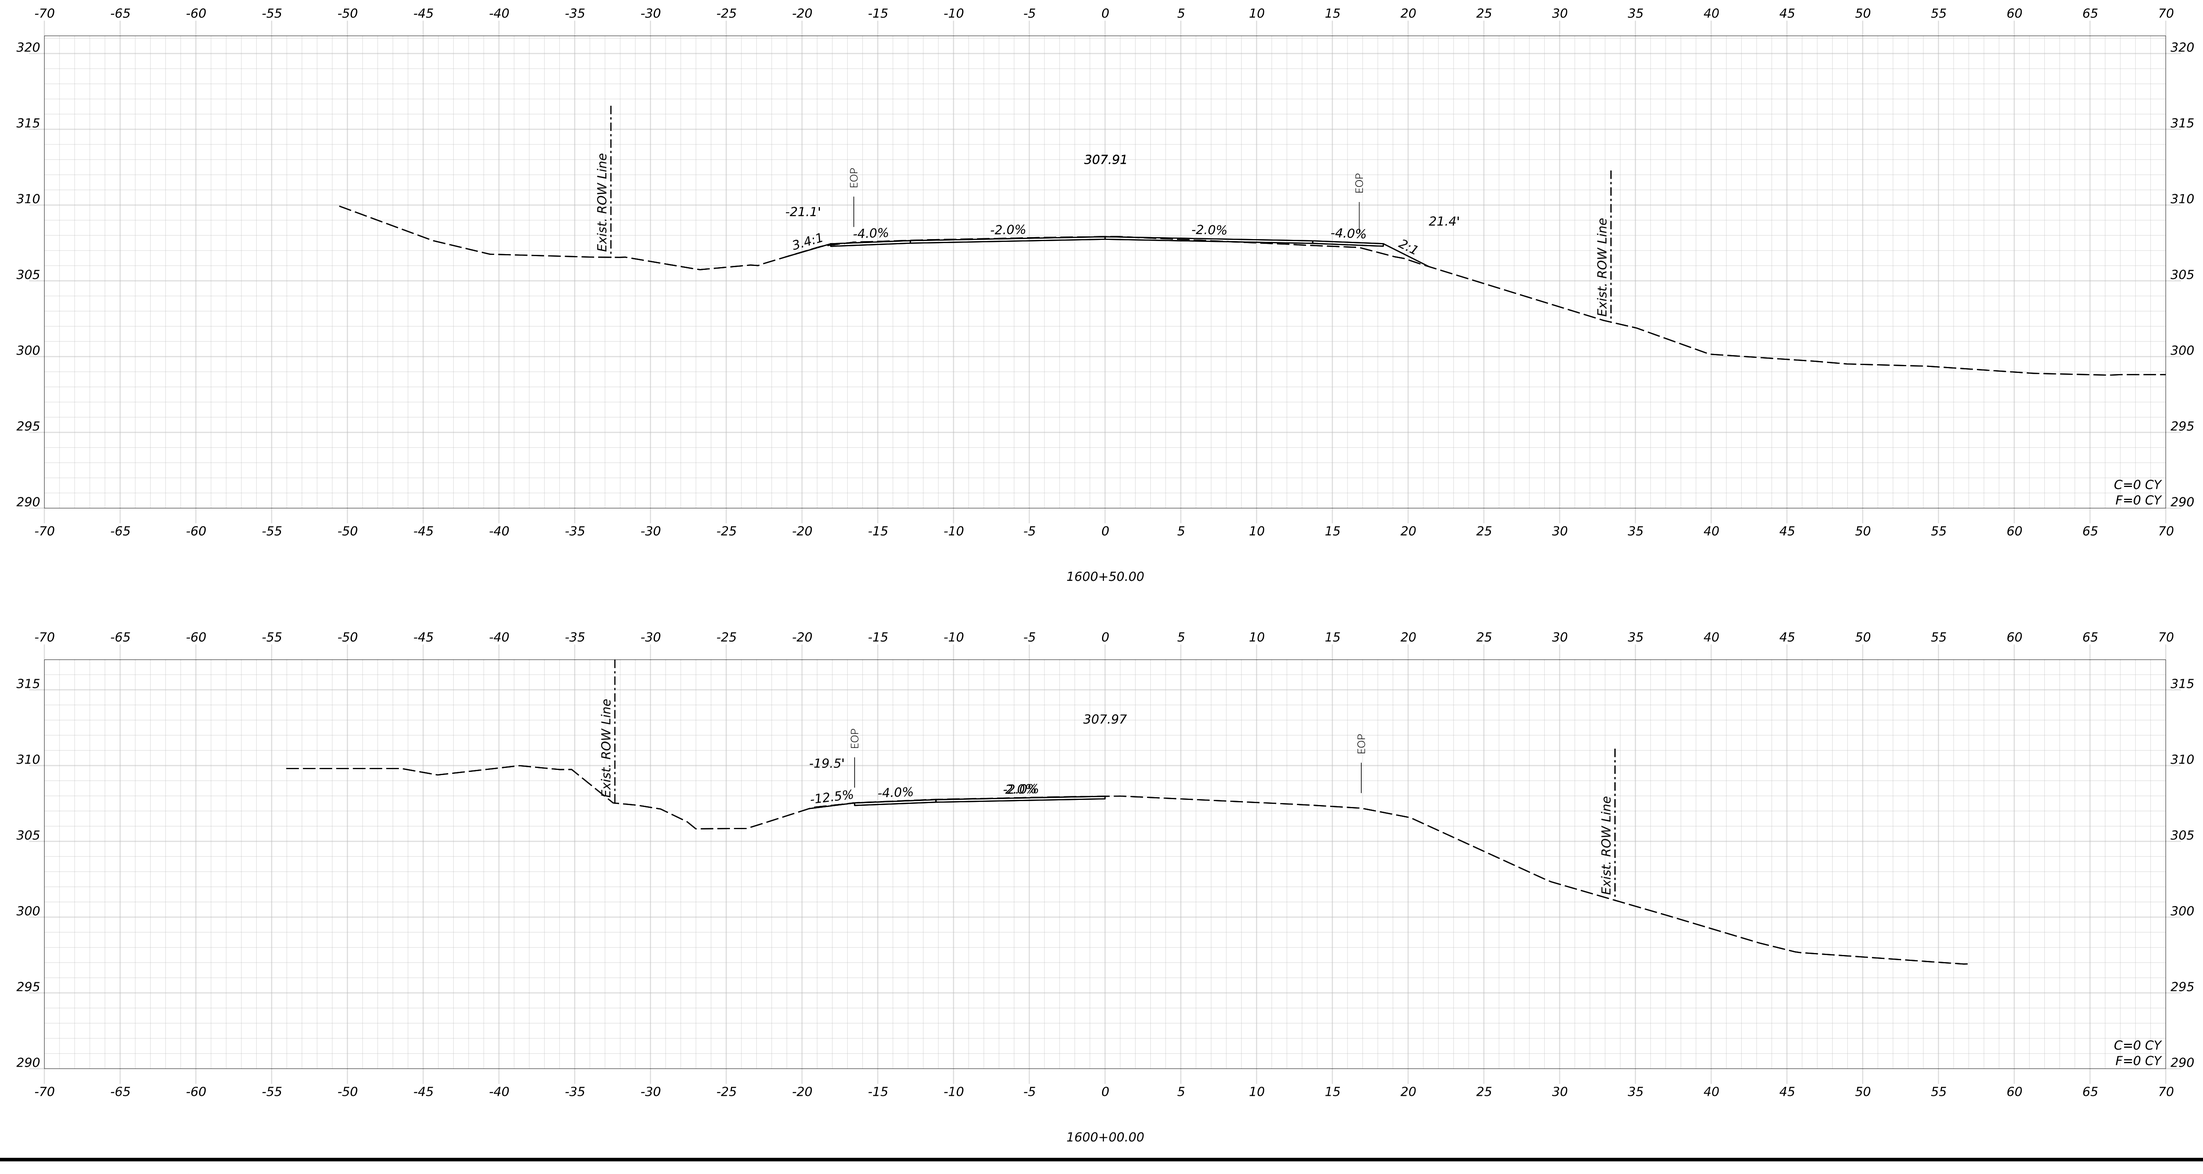

STATE OF MAINE
DEPARTMENT OF TRANSPORTATION

CAPITAL PROJECTS

WIN
26662.00

HIGHWAY PLANS

vhb

PROJ MANAGER	ERNIE MARTIN		
DESIGN-DETAILED	JBD	BRT	11/11/2024
CHECKED-REVIEWED	ECF	AG	11/11/2024
DESIGN2-DETAILED2			
DESIGN3-DETAILED3			
REVISIONS 1			
REVISIONS 2			
REVISIONS 3			
REVISIONS 4			
FIELD CHANGES			

WINDHAM
WHITES BRIDGE RD

CROSS SECTIONS
(3 OF 17)

SHEET NUMBER


260

OF 322

Date: 11/11/2024

Username: JAMESDAVIS

Filename: c:\bms\vhb-pw-01\dms97340\018_Xsec_Whites_Bridge_Rd.dgn

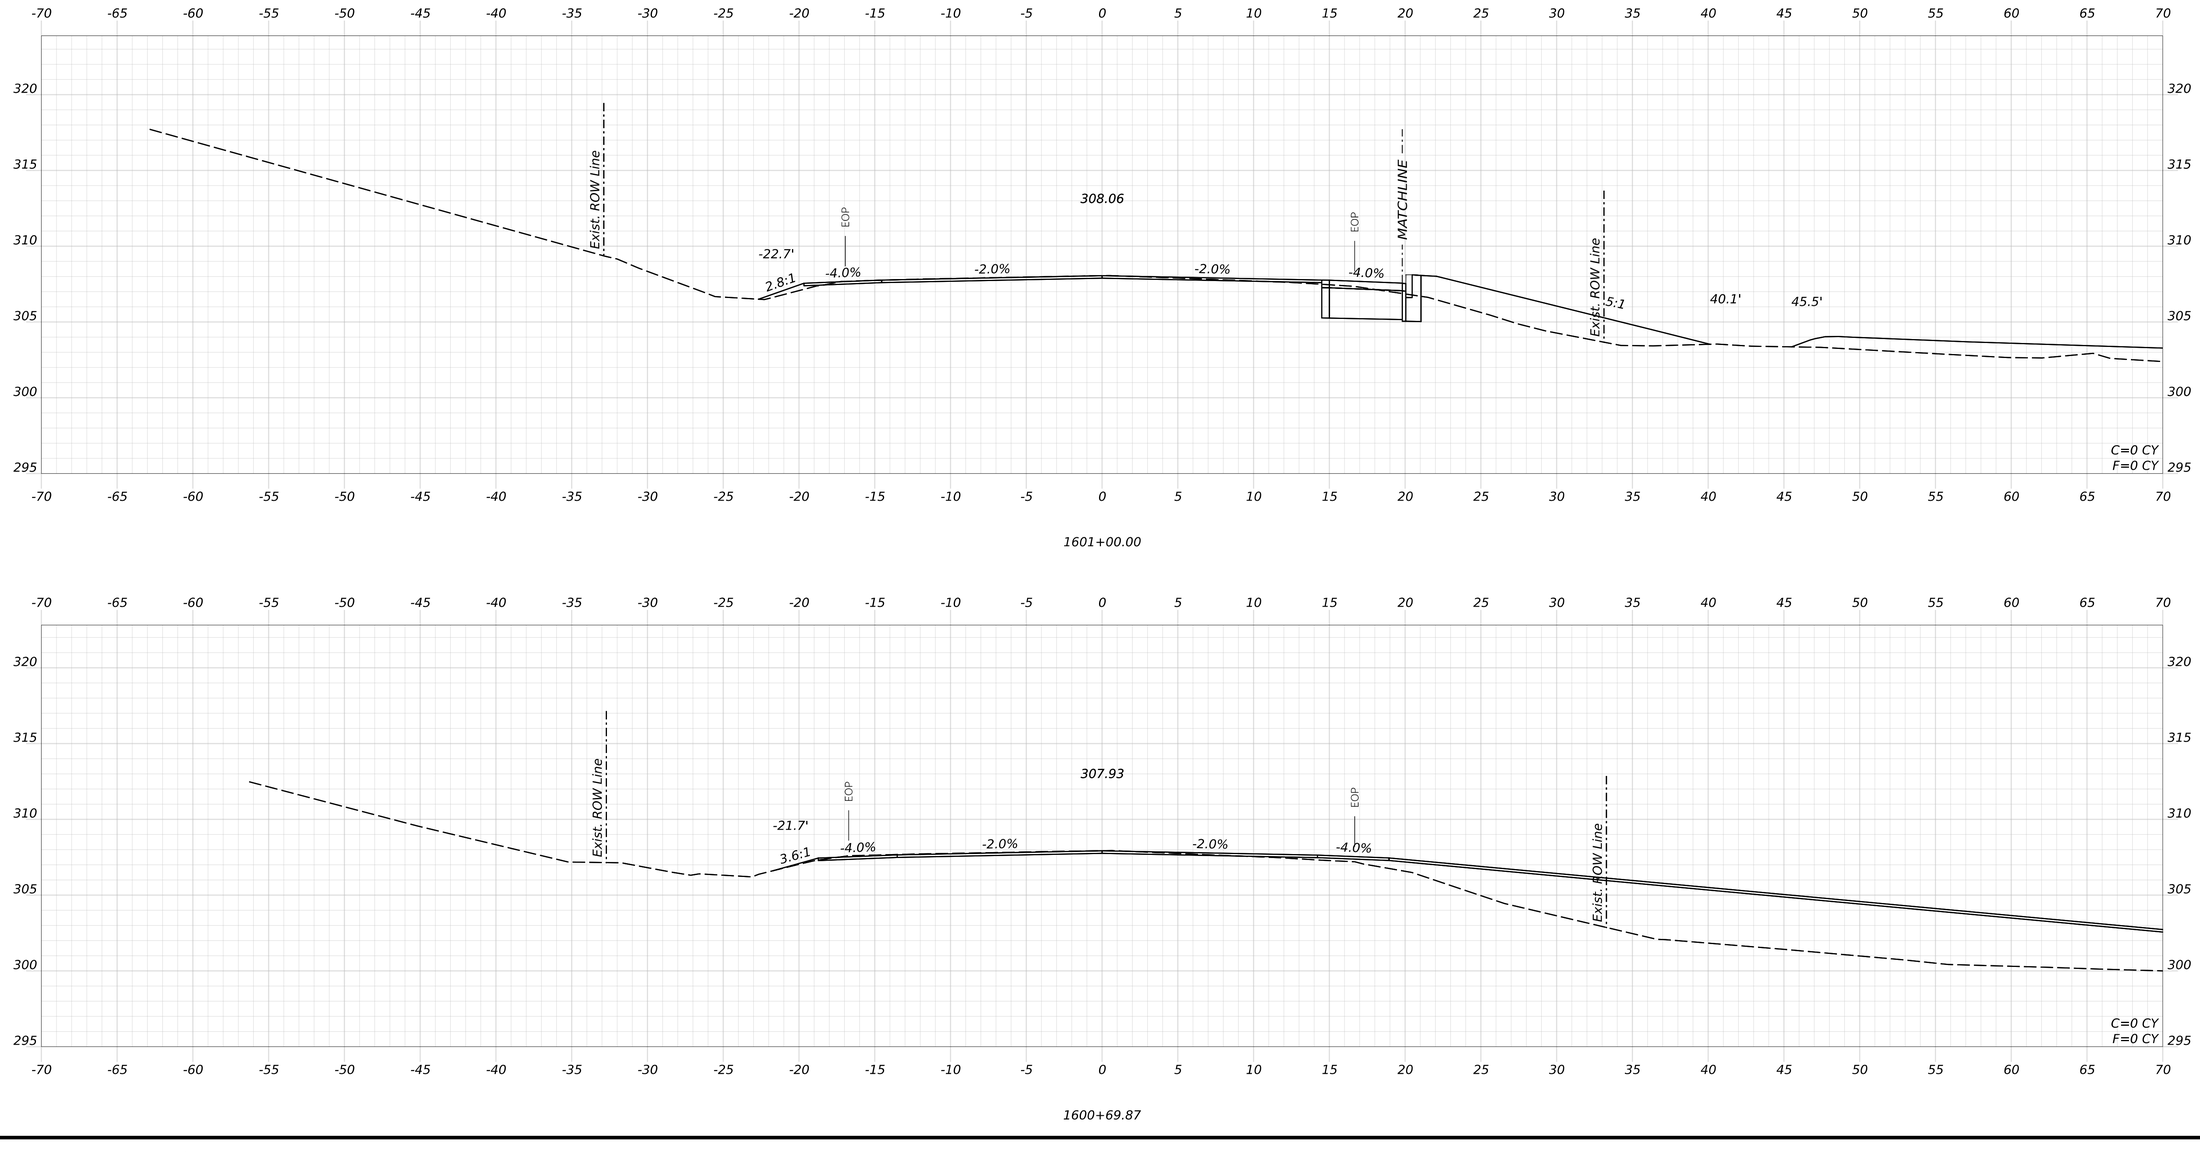

STATE OF MAINE
DEPARTMENT OF TRANSPORTATION

CAPITAL PROJECTS

WIN
26662.00

HIGHWAY PLANS

vhb

PROJ. MANAGER	ERNIE MARTIN		
DESIGNED-DETAILED	JBD	BRT	11/11/2024
CHECKED-REVIEWED	ECF	AG	11/11/2024
DESIGN2-DETAILED2			
DESIGN3-DETAILED3			
REVISIONS 1			
REVISIONS 2			
REVISIONS 3			
REVISIONS 4			
FIELD CHANGES			

WINDHAM
WHITES BRIDGE RD

CROSS SECTIONS
(4 OF 17)

SHEET NUMBER

261

OF 322

Username: JAMESDAVIS Date: 11/11/2024

Filename: c:\bms\vhb-pw-01\dms97340\018_Xsec_Whites_Bridge_Rd.dgn

STATE OF MAINE
DEPARTMENT OF TRANSPORTATION

CAPITAL PROJECTS

WIN
26662.00

HIGHWAY PLANS

vhb

PROJ. MANAGER	ERNIE MARTIN	BY	DATE
DESIGNED-DETAILED	JBD	BRT	11/11/2024
CHECKED-REVIEWED	ECF	AG	11/11/2024
DESIGNED-DETAILED2			
DESIGNED-DETAILED3			
REVISIONS 1			
REVISIONS 2			
REVISIONS 3			
REVISIONS 4			
FIELD CHANGES			

WINDHAM
WHITES BRIDGE RD
CROSS SECTIONS
(5 OF 17)


SHEET NUMBER

262


OF 322

Username: JAMESDAVIS Date: 11/11/2024


Filename: c:\bms\vhb-pw-01\dms97340\018_Xsec_Whites_Bridge_Rd.dgn

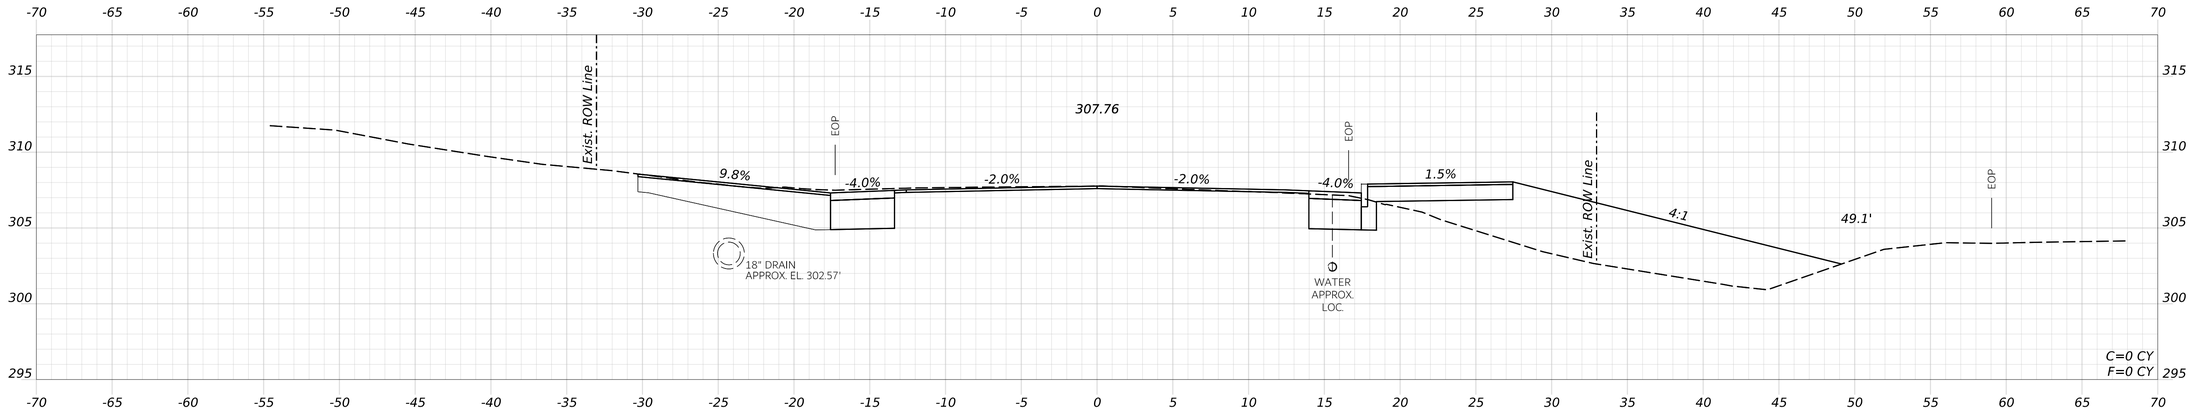

1603+42.26

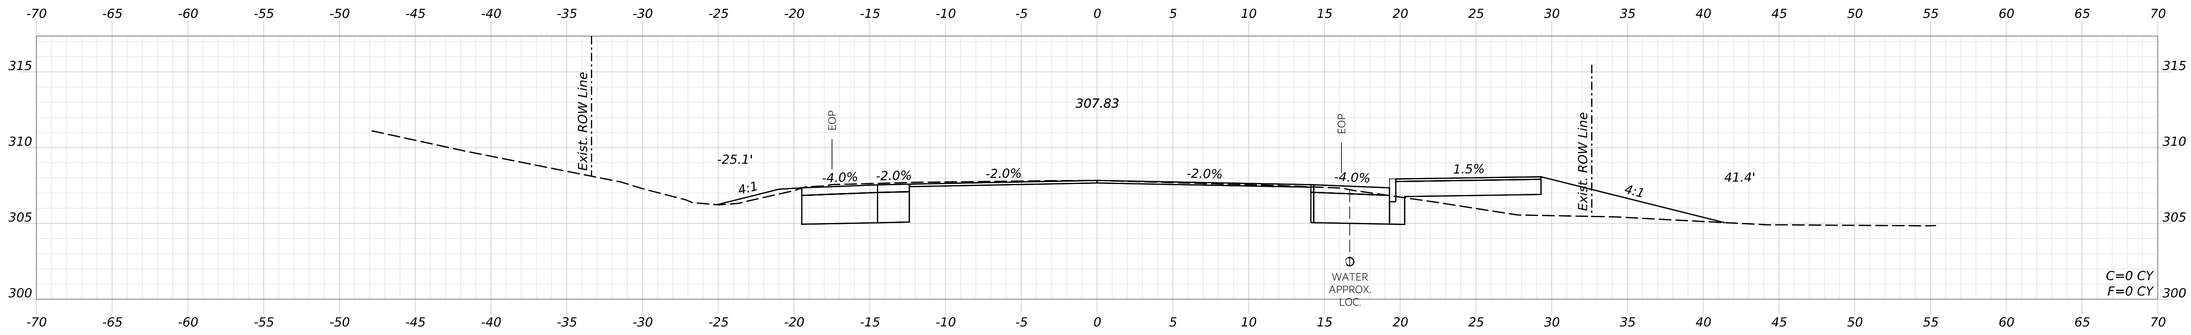

1603+00.00

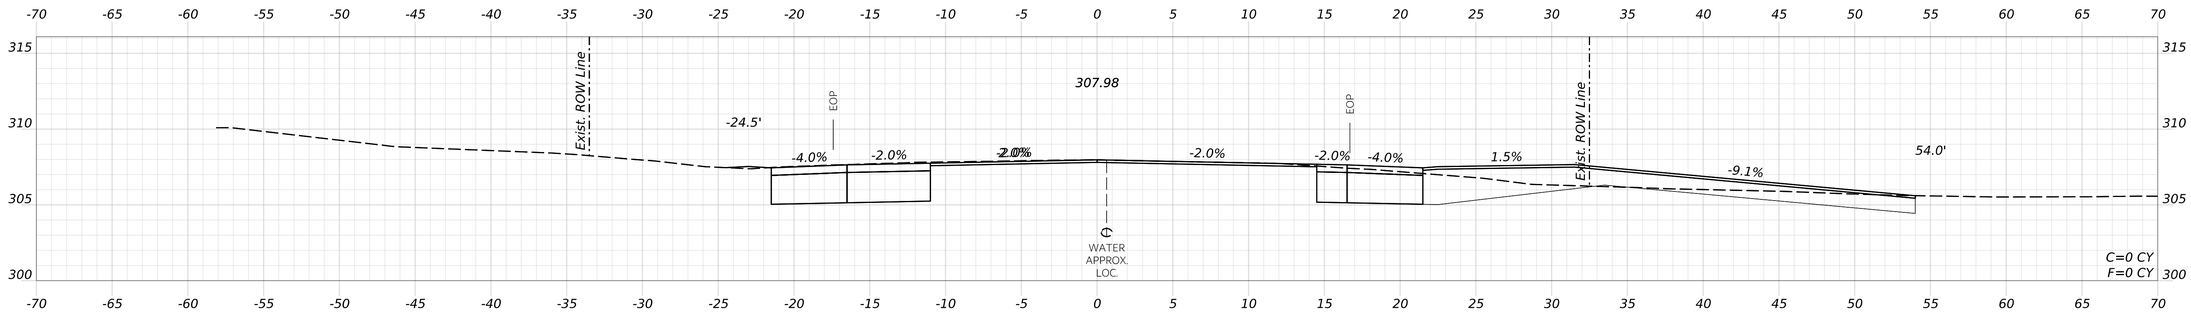

1602+50.00

STATE OF MAINE
DEPARTMENT OF TRANSPORTATION

CAPITAL PROJECTS

WIN
26662.00

HIGHWAY PLANS

vhb

	BY	DATE
PROJ. MANAGER	ERNIE MARTIN	
DESIGN-DETAILED	JBD	11/11/2024
CHECKED-REVIEWED	BRT	11/11/2024
DESIGN1-DETAILED2	ECF	
DESIGN2-DETAILED2	JAG	
DESIGN3-DETAILED3		
REVISIONS 1		
REVISIONS 2		
REVISIONS 3		
REVISIONS 4		
FIELD CHANGES		

WINDHAM
WHITES BRIDGE RD

CROSS SECTIONS
(6 OF 17)

SHEET NUMBER


263

OF 322

Date: 11/11/2024

Username: JAMESDAVIS

Filename: c:\bms\vhb-pw-01\dms97340\018_Xsec_Whites_Bridge_Rd.dgn

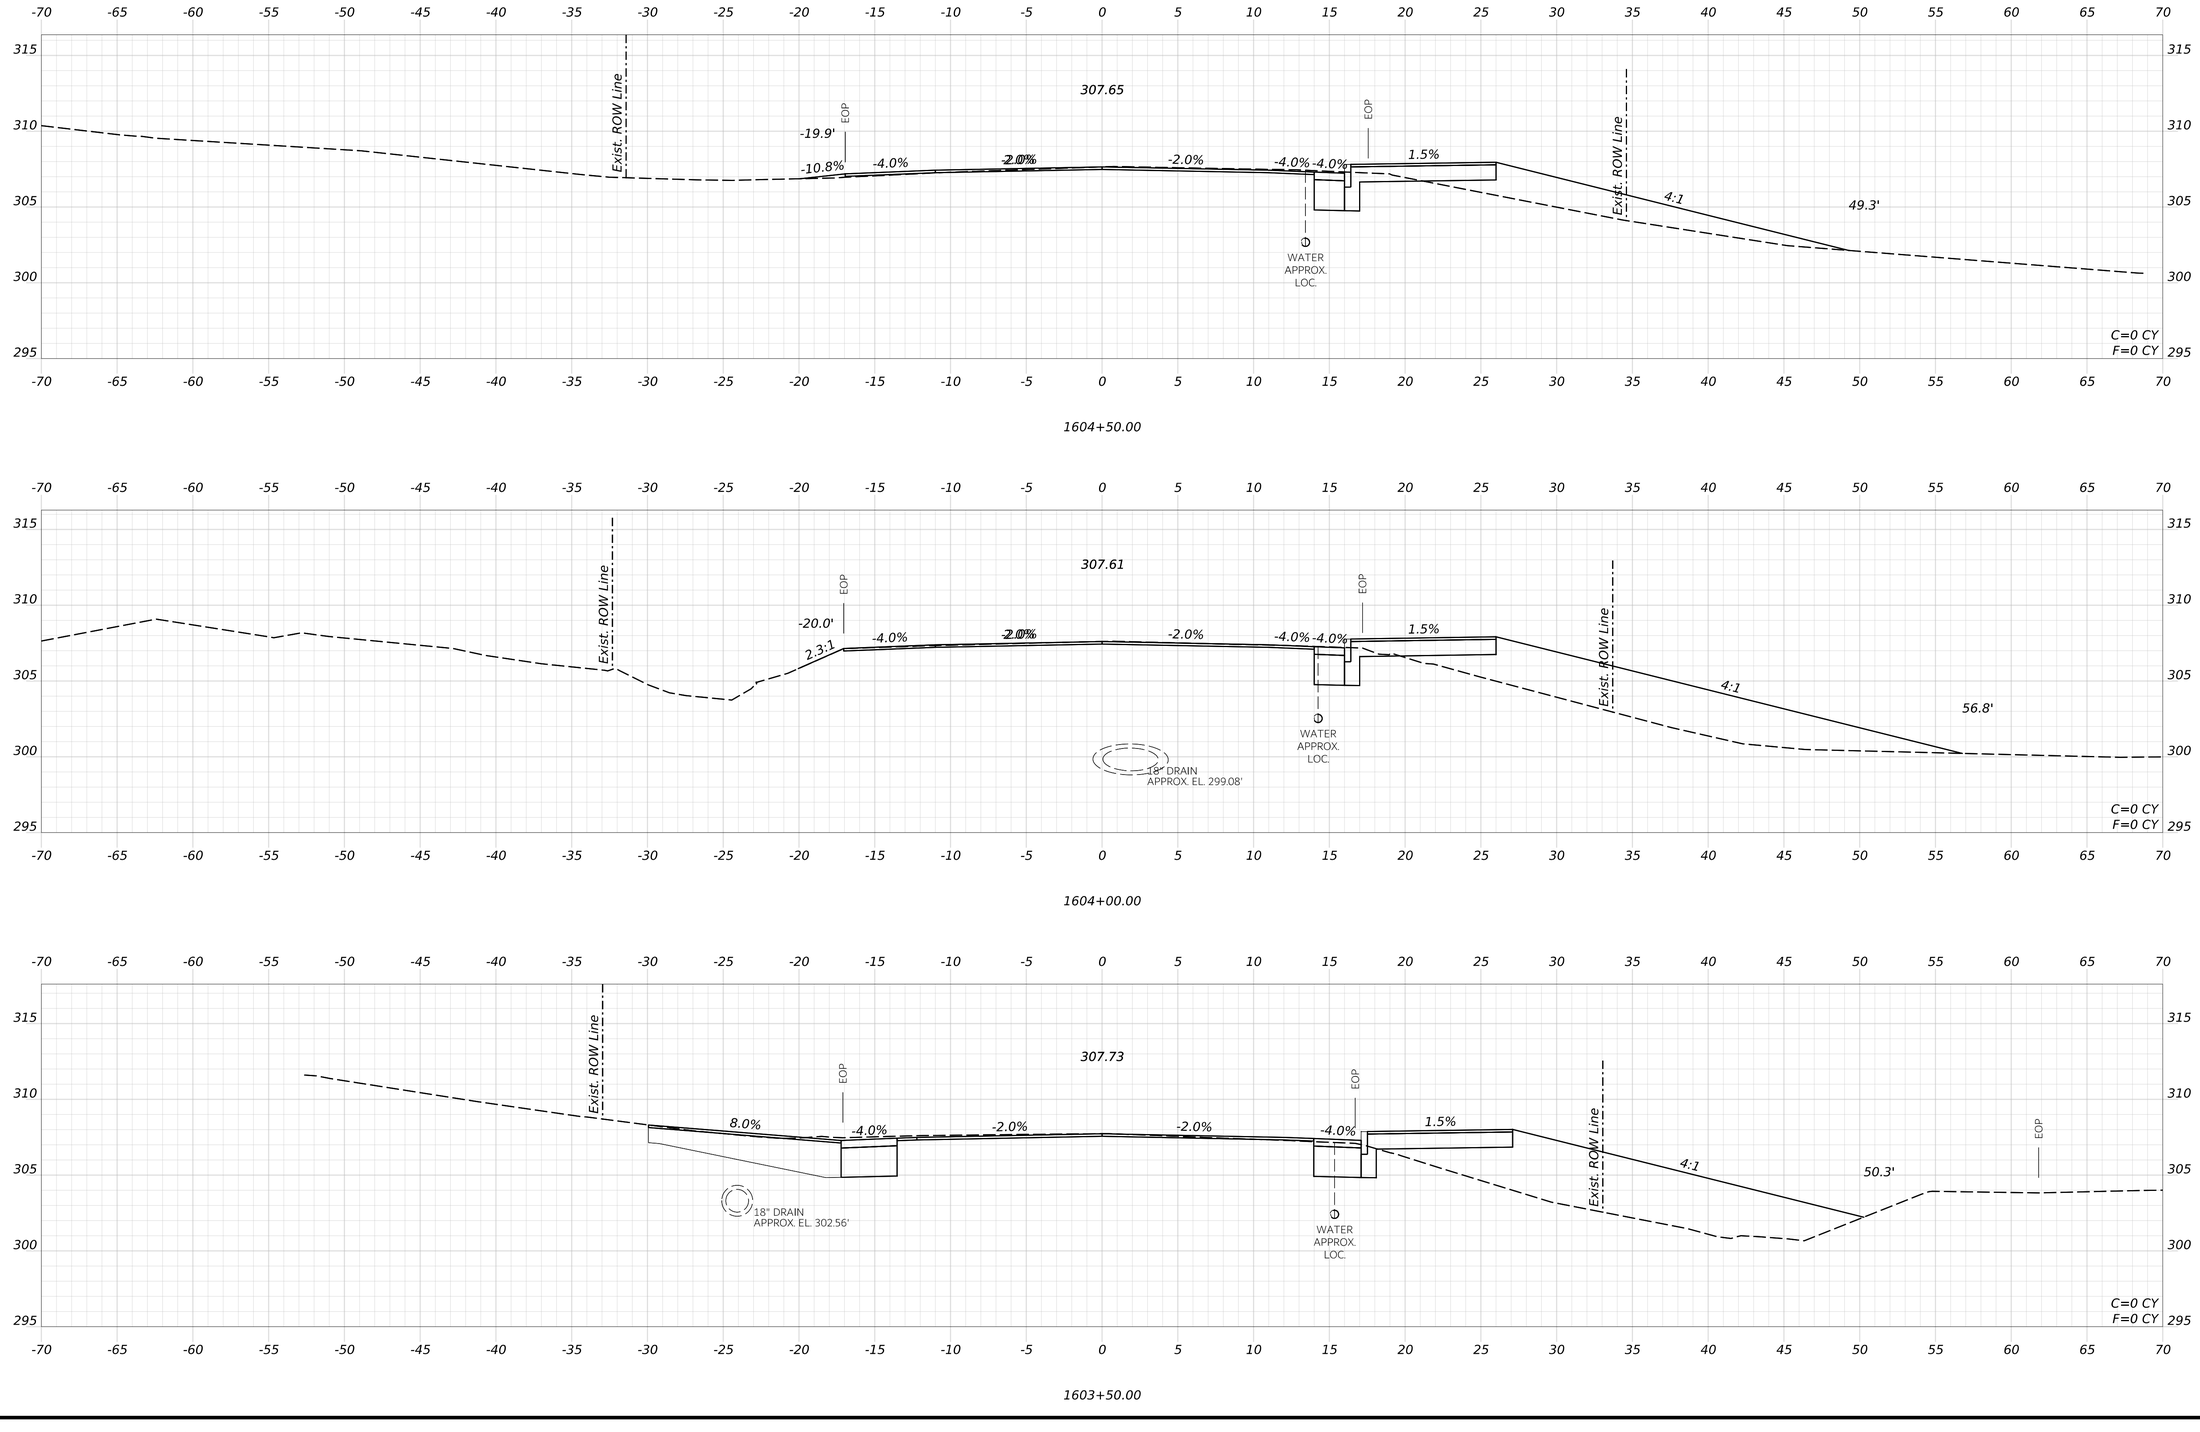

STATE OF MAINE
DEPARTMENT OF TRANSPORTATION

CAPITAL PROJECTS

WIN
26662.00

HIGHWAY PLANS

vhb

PROJ. MANAGER	ERNIE MARTIN		
DESIGN-DETAILED	JBD	BRT	11/11/2024
CHECKED-REVIEWED	ECF	AG	11/11/2024
DESIGN2-DETAILED2			
DESIGN3-DETAILED3			
REVISIONS 1			
REVISIONS 2			
REVISIONS 3			
REVISIONS 4			
FIELD CHANGES			

WINDHAM
WHITES BRIDGE RD

CROSS SECTIONS
(7 OF 17)

SHEET NUMBER

264

OF 322

Username: JAMESDAVIS Date: 11/11/2024

Filename: c:\bms\vhb-pw-01\dms97340\018_Xsec_Whites_Bridge_Rd.dgn

Date: 11/11/2024

Username: JAMESDAVIS

Filename: c:\bms\vhb-pw-01\dms97340\018_Xsec_Whites_Bridge_Rd.dgn

STATE OF MAINE
DEPARTMENT OF TRANSPORTATION

CAPITAL PROJECTS

WIN
26662.00

HIGHWAY PLANS

vhb

PROJ. MANAGER	ERNIE MARTIN	BY	DATE
DESIGN-DETAILED	JBD	BRT	11/11/2024
CHECKED-REVIEWED	ECF	AG	11/11/2024
DESIGN2-DETAILED2			
DESIGN3-DETAILED3			
REVISIONS 1			
REVISIONS 2			
REVISIONS 3			
REVISIONS 4			
FIELD CHANGES			


WINDHAM
WHITES BRIDGE RD

CROSS SECTIONS
(8 OF 17)


SHEET NUMBER

265


OF 322

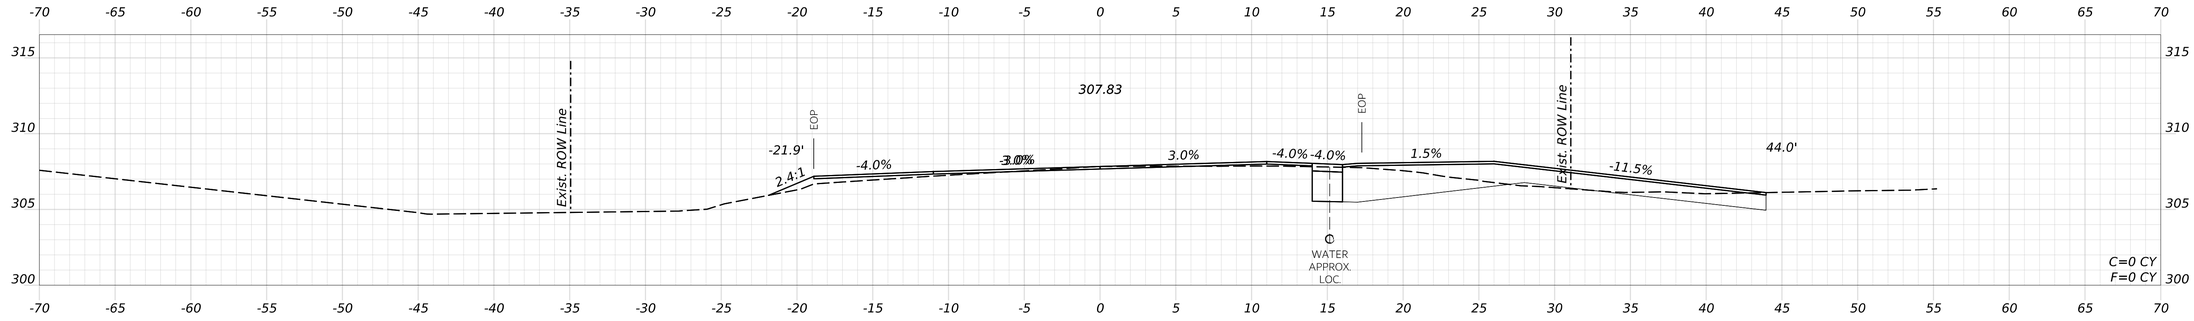

1606+50.00

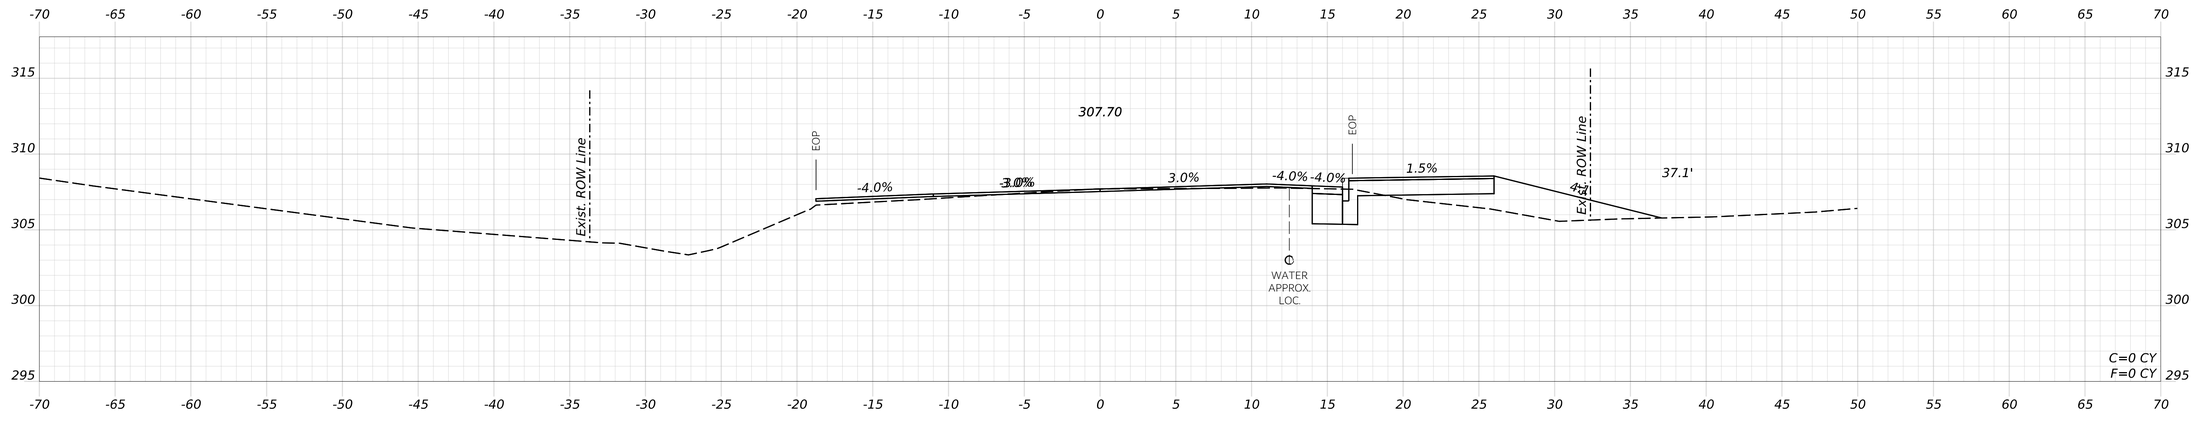

1606+00.00

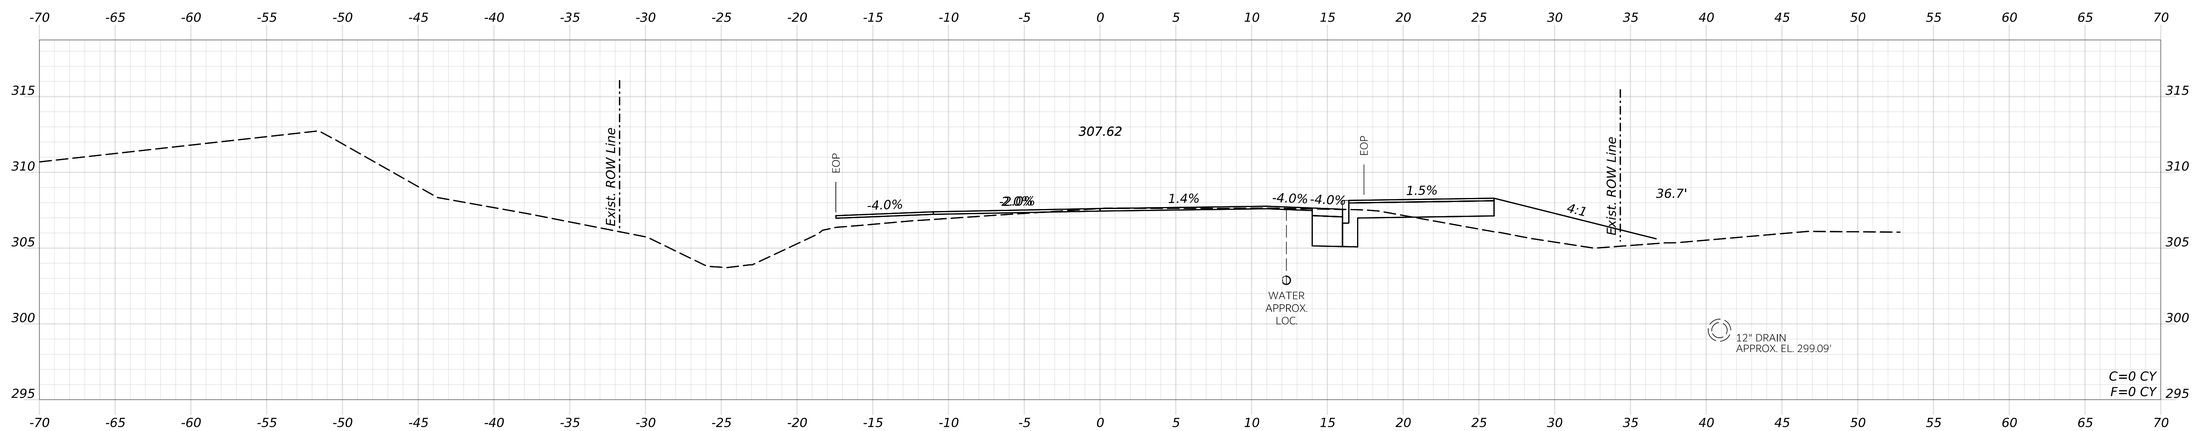

1605+50.00

STATE OF MAINE
DEPARTMENT OF TRANSPORTATION

CAPITAL PROJECTS

WIN
26662.00

HIGHWAY PLANS

PROJ. MANAGER	ERNIE MARTIN	BY	DATE
DESIGNED-DETAILED	JBD	BRT	11/11/2024
CHECKED-REVIEWED	ECF	AG	11/11/2024
DESIGNED-DETAILED2			
DESIGNED-DETAILED3			
REVISIONS 1			
REVISIONS 2			
REVISIONS 3			
REVISIONS 4			
FIELD CHANGES			

WINDHAM
WHITES BRIDGE RD

CROSS SECTIONS
(9 OF 17)


SHEET NUMBER

266

OF 322

Username: JAMESDAVIS Date: 11/11/2024

Filename: c:\bms\vhb-pw-01\dms97340\018_Xsec_Whites_Bridge_Rd.dgn

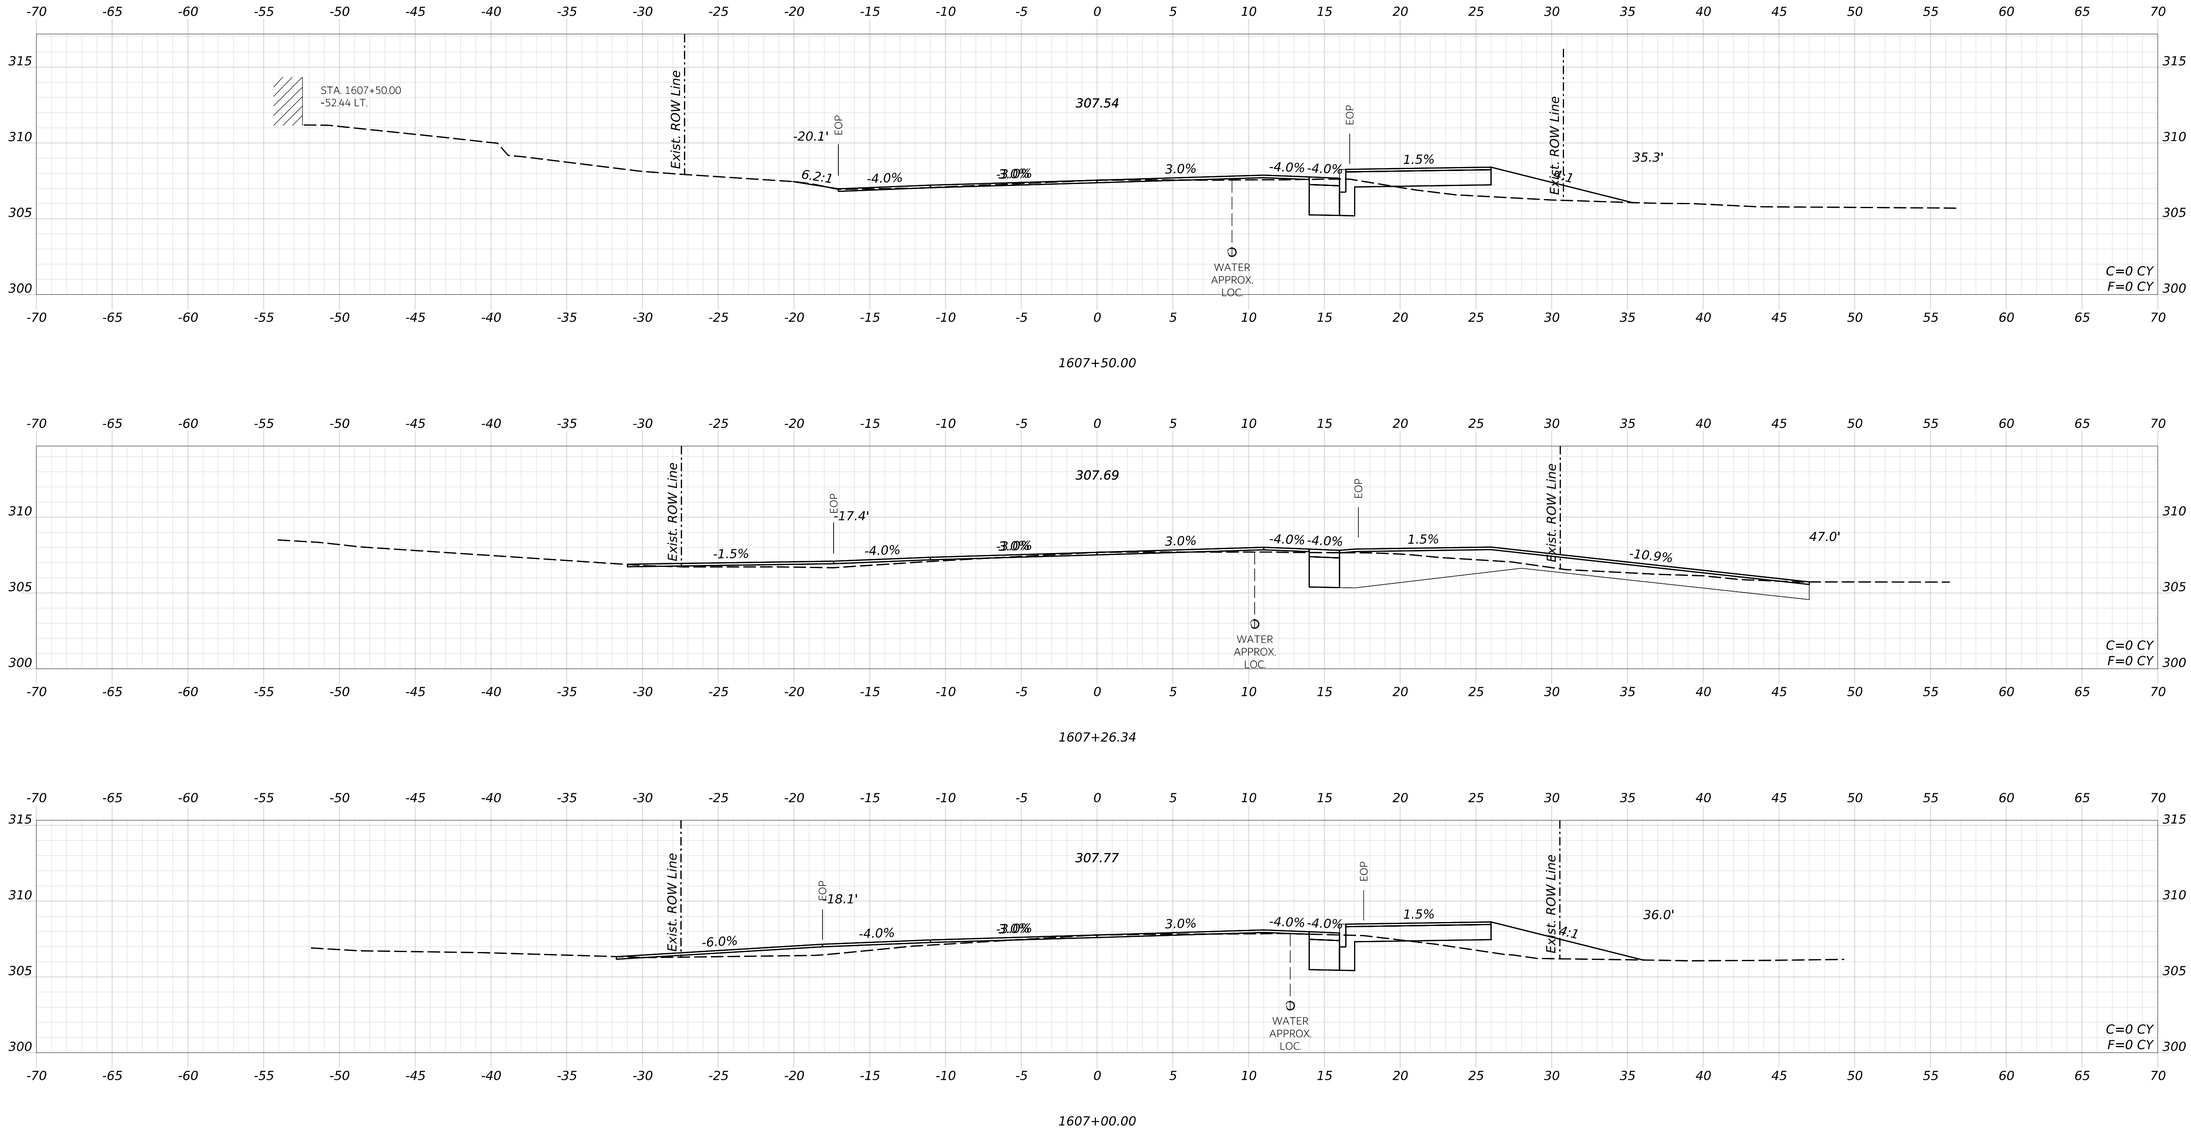

STATE OF MAINE
DEPARTMENT OF TRANSPORTATION

CAPITAL PROJECTS

WIN
26662.00

HIGHWAY PLANS

PROJ. MANAGER	ERNIE MARTIN		
DESIGN-DETAILED	JBD	BRT	11/11/2024
CHECKED-REVIEWED	ECF	AG	11/11/2024
DESIGN2-DETAILED2			
DESIGN3-DETAILED3			
REVISIONS 1			
REVISIONS 2			
REVISIONS 3			
REVISIONS 4			
FIELD CHANGES			

WINDHAM
WHITES BRIDGE RD

CROSS SECTIONS
(10 OF 17)


SHEET NUMBER

267


OF 322

Username: JAMESDAVIS Date: 11/11/2024


Filename: c:\bms\vhb-pw-01\dms97340\018_Xsec_Whites_Bridge_Rd.dgn

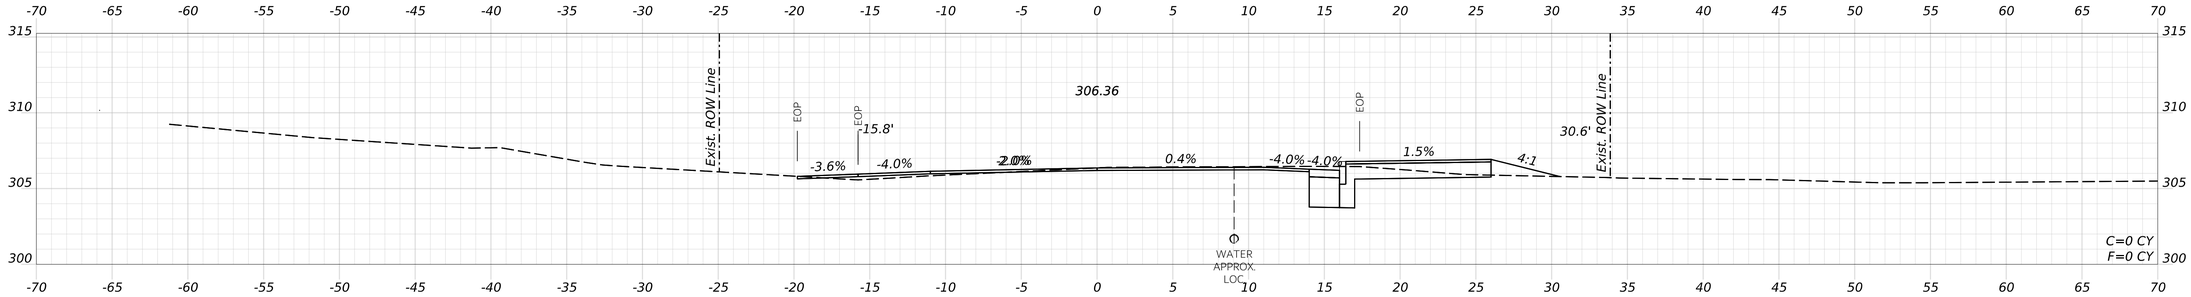

1608+71.15

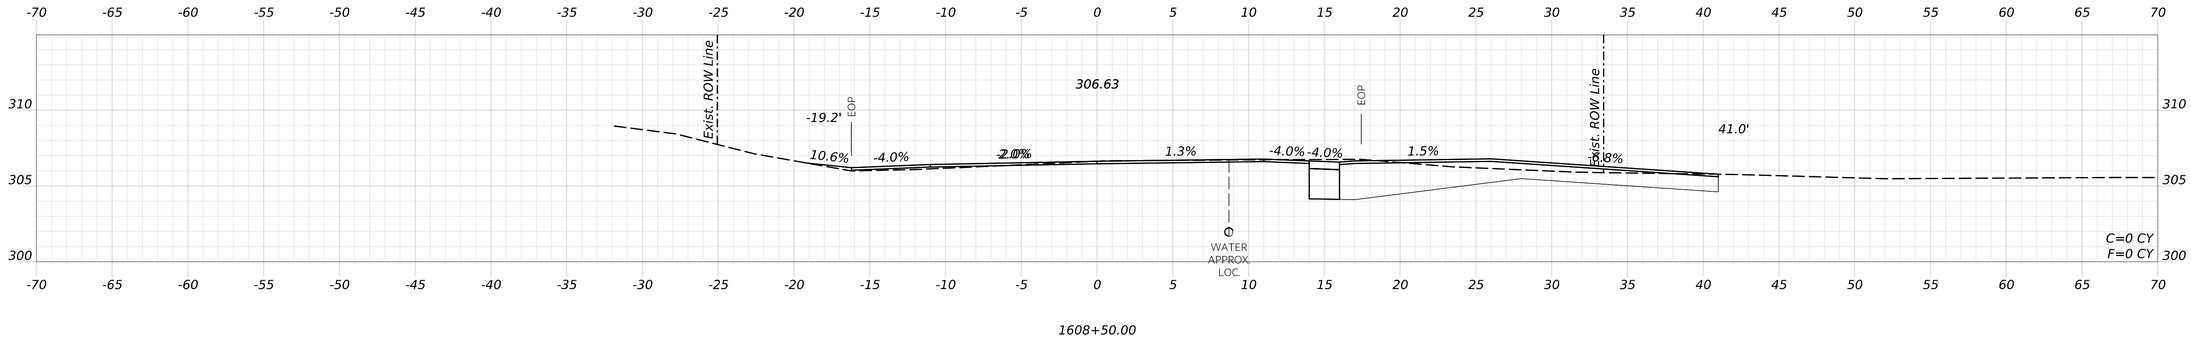

1608+50.00

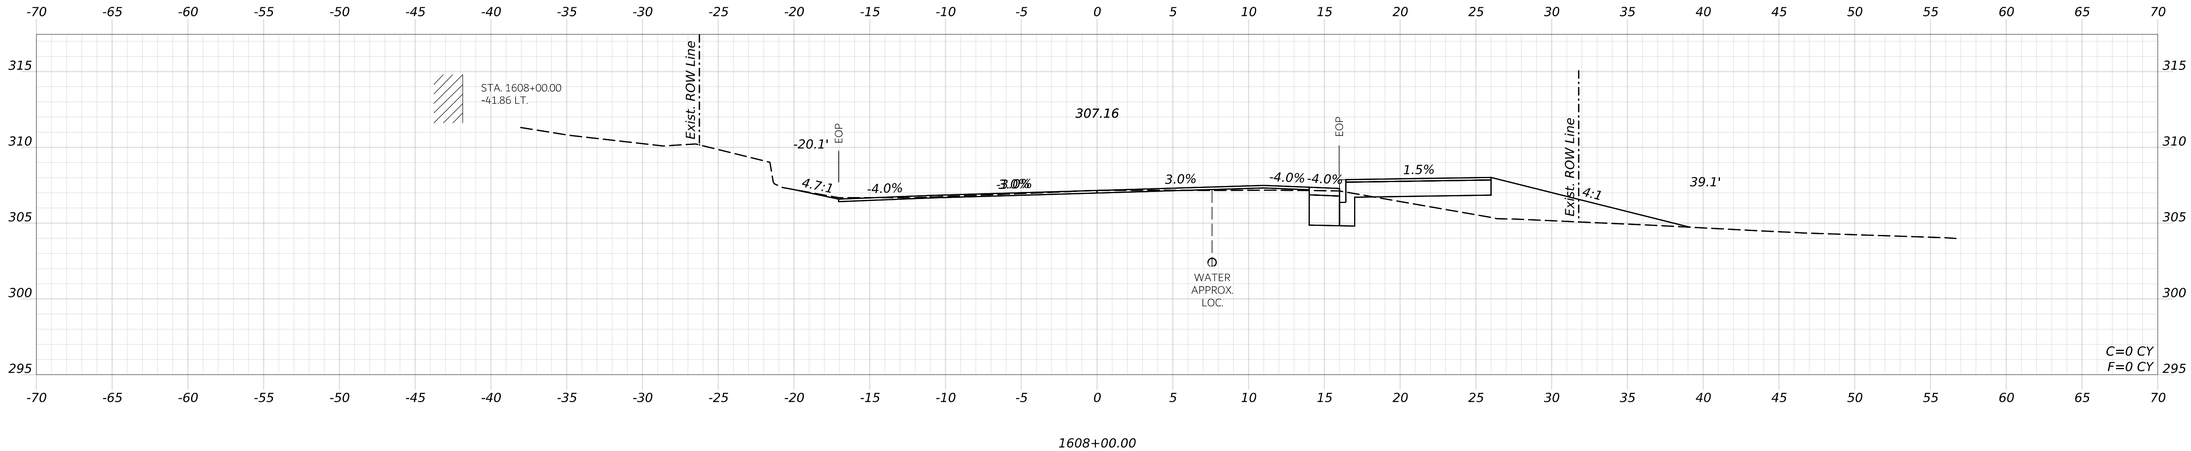

1608+00.00

STATE OF MAINE
DEPARTMENT OF TRANSPORTATION

CAPITAL PROJECTS

WIN
26662.00

HIGHWAY PLANS

PROJ. MANAGER	ERNIE MARTIN		
DESIGN=DETAILED	JBD	BD	11/11/2024
CHECKED-REVIEWED	ECF	BRT	11/11/2024
DESIGN2=DETAILED2		AG	
DESIGN3=DETAILED3		CF	
REVISIONS 1			
REVISIONS 2			
REVISIONS 3			
REVISIONS 4			
FIELD CHANGES			

WINDHAM
WHITES BRIDGE RD

CROSS SECTIONS
(11 OF 17)

SHEET NUMBER


268

OF 322


Date: 11/11/2024

Username: JAMESDAVIS


Filename: c:\bms\vhb-pw-01\dms97340\018_Xsec_Whites_Bridge_Rd.dgn

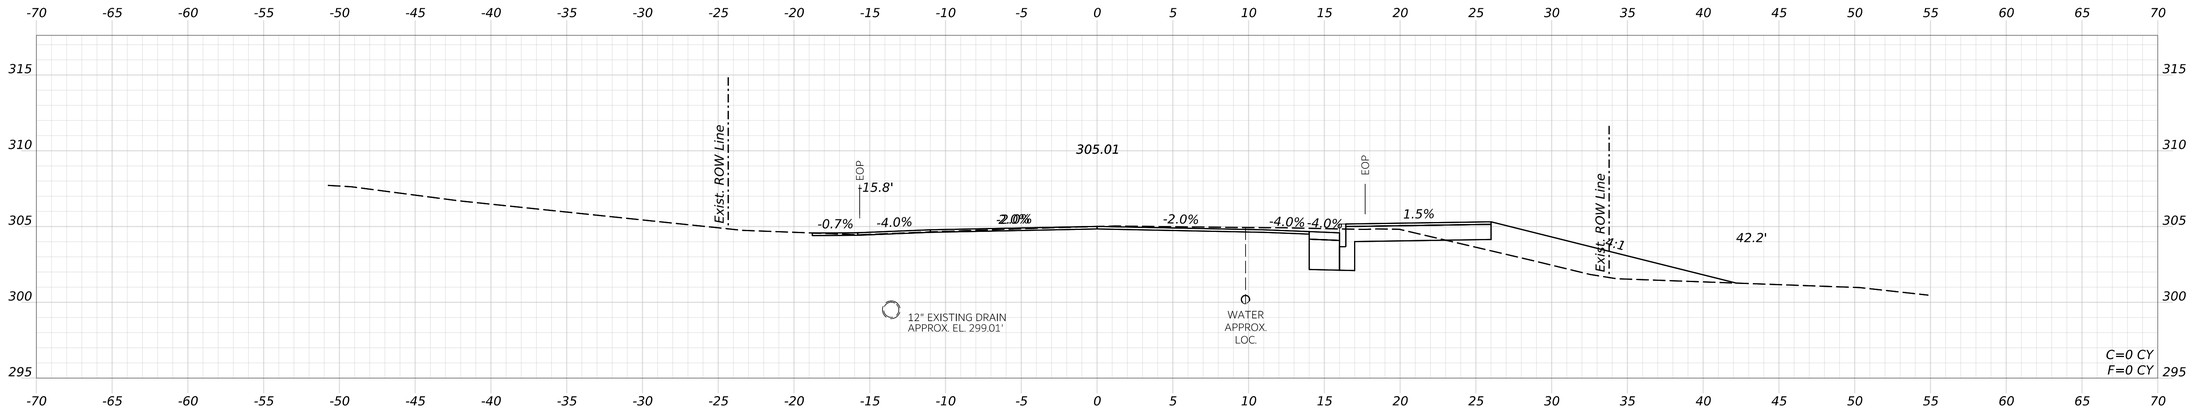

1609+60.33

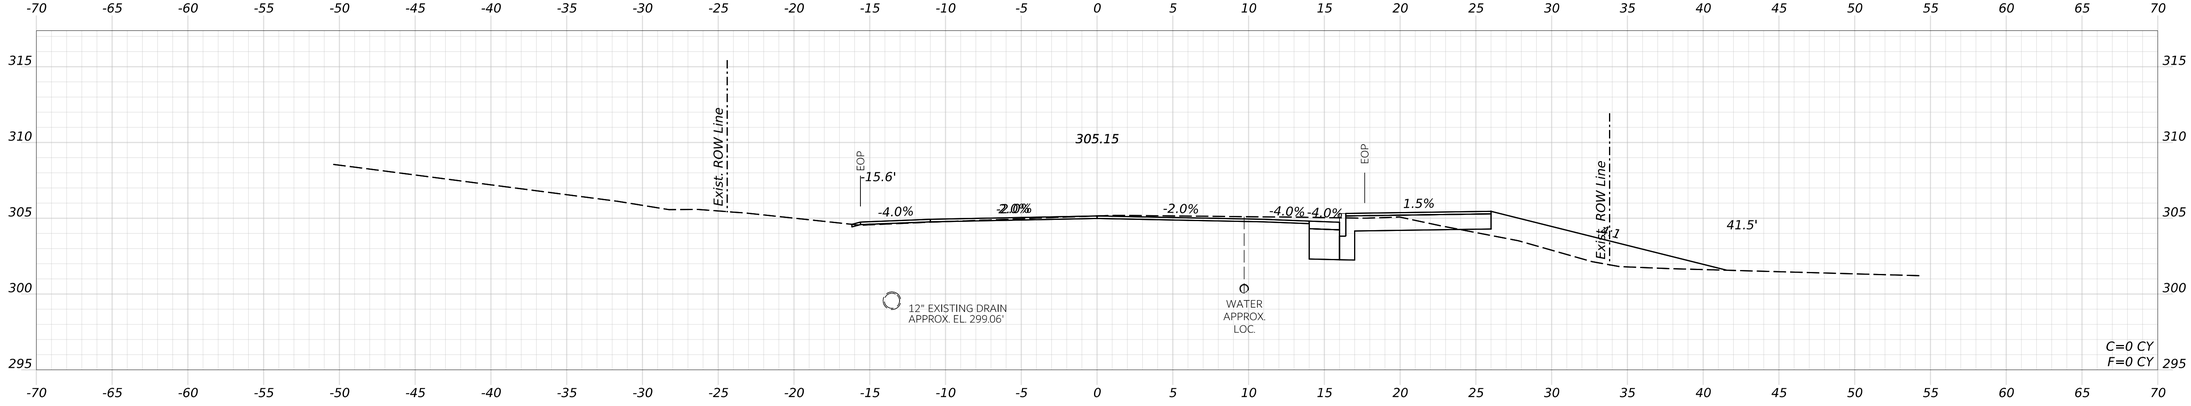

1609+50.00

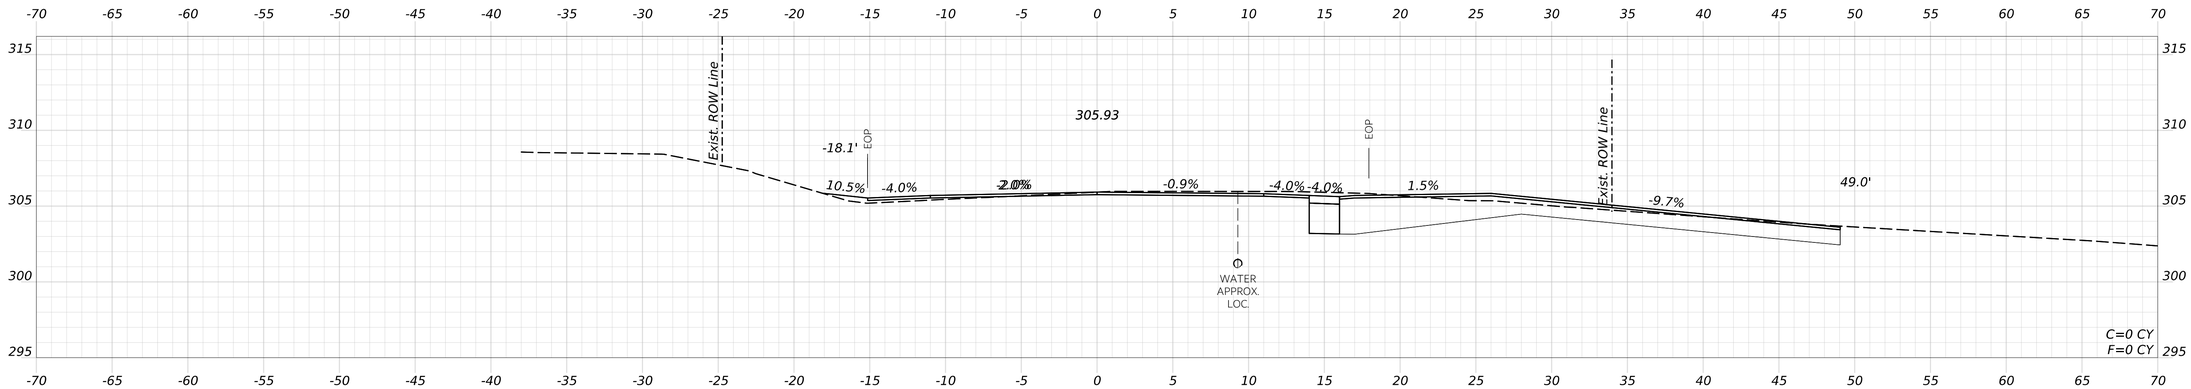

1609+00.00

STATE OF MAINE
DEPARTMENT OF TRANSPORTATION

CAPITAL PROJECTS

WIN
26662.00

HIGHWAY PLANS

vhb

PROJ. MANAGER	ERNIE MARTIN		
DESIGN-DETAILED	JBD	BRT	11/11/2024
CHECKED-REVIEWED	ECF	AG	11/11/2024
DESIGN2-DETAILED2			
DESIGN3-DETAILED3			
REVISIONS 1			
REVISIONS 2			
REVISIONS 3			
REVISIONS 4			
FIELD CHANGES			

WINDHAM
WHITES BRIDGE RD

CROSS SECTIONS
(12 OF 17)

SHEET NUMBER

269

OF 322

Username: JAMESDAVIS Date: 11/11/2024

Filename: c:\bms\vhb-pw-01\dms97340\018_Xsec_Whites_Bridge_Rd.dgn

STATE OF MAINE
DEPARTMENT OF TRANSPORTATION

CAPITAL PROJECTS

WIN
26662.00

HIGHWAY PLANS

vhb

PROJ. MANAGER	ERNIE MARTIN	BY	DATE
DESIGNED-DETAILED	JBD	BRT	11/11/2024
CHECKED-REVIEWED	ECF	AG	11/11/2024
DESIGNED-DETAILED2			
DESIGNED-DETAILED3			
REVISIONS 1			
REVISIONS 2			
REVISIONS 3			
REVISIONS 4			
FIELD CHANGES			

WINDHAM
WHITES BRIDGE RD

CROSS SECTIONS
(13 OF 17)


SHEET NUMBER

270


OF 322

Username: JAMESDAVIS Date: 11/11/2024


Filename: c:\bms\vhb-pw-01\dms97340\018_Xsec_Whites_Bridge_Rd.dgn

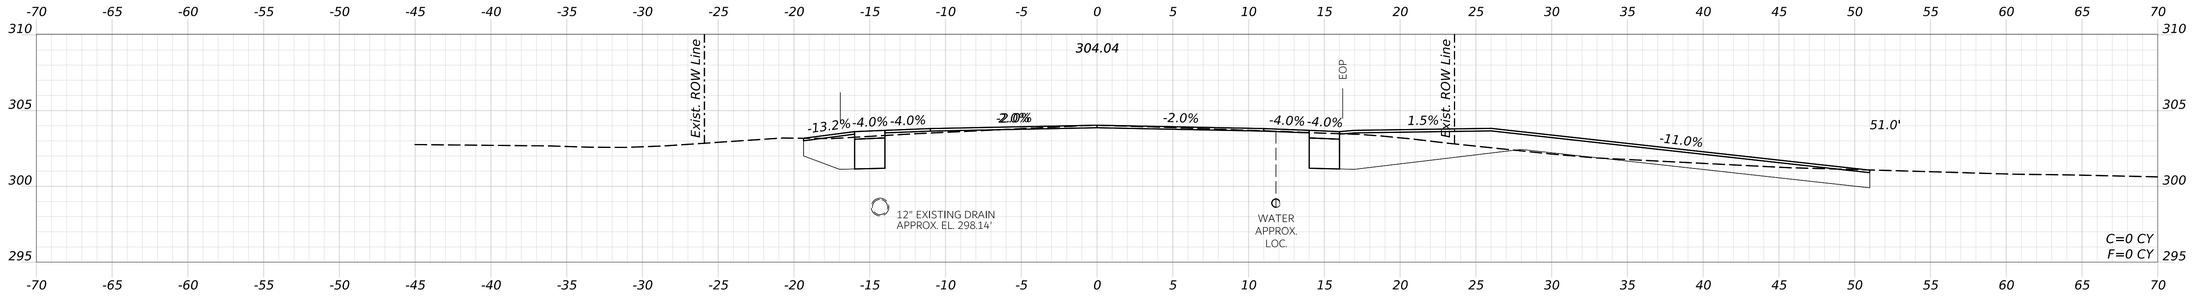


1612+00.00

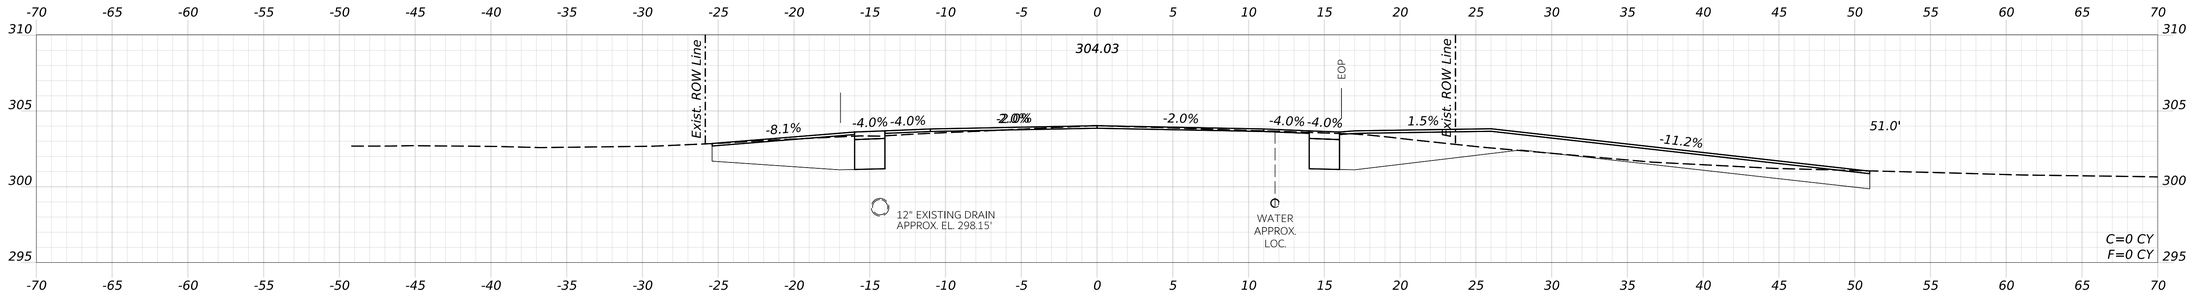

1611+92.50

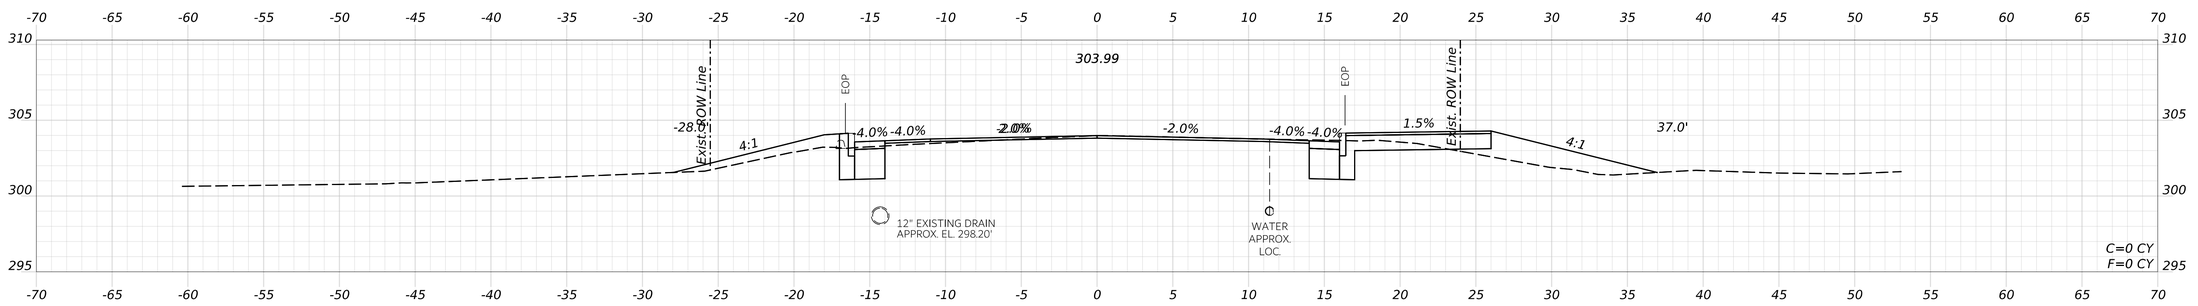

1611+50.00

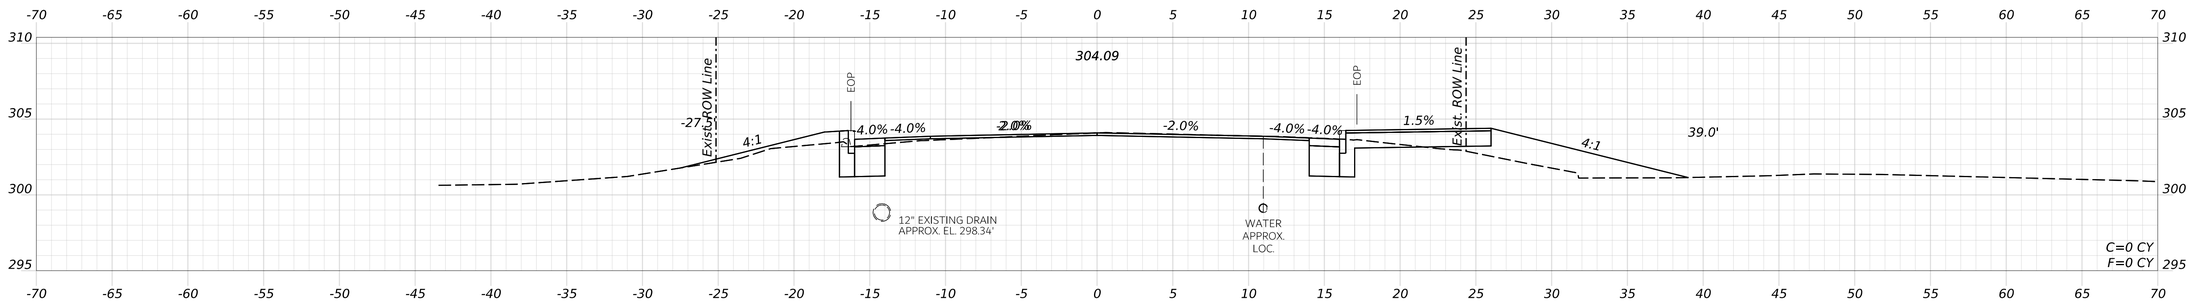

1611+00.00

STATE OF MAINE
DEPARTMENT OF TRANSPORTATION

CAPITAL PROJECTS

WIN
26662.00

HIGHWAY PLANS

vhb

PROJ. MANAGER	ERNIE MARTIN		
DESIGN-DETAILED	JBD	BRT	11/11/2024
CHECKED-REVIEWED	ECF	AG	11/11/2024
DESIGN2-DETAILED2			
DESIGN3-DETAILED3			
REVISIONS 1			
REVISIONS 2			
REVISIONS 3			
REVISIONS 4			
FIELD CHANGES			

WINDHAM
WHITES BRIDGE RD

CROSS SECTIONS
(14 OF 17)


SHEET NUMBER

271


OF 322

Username: JAMESDAVIS Date: 11/11/2024


Filename: c:\bms\vhb-pw-01\dms97340\018_Xsec_Whites_Bridge_Rd.dgn

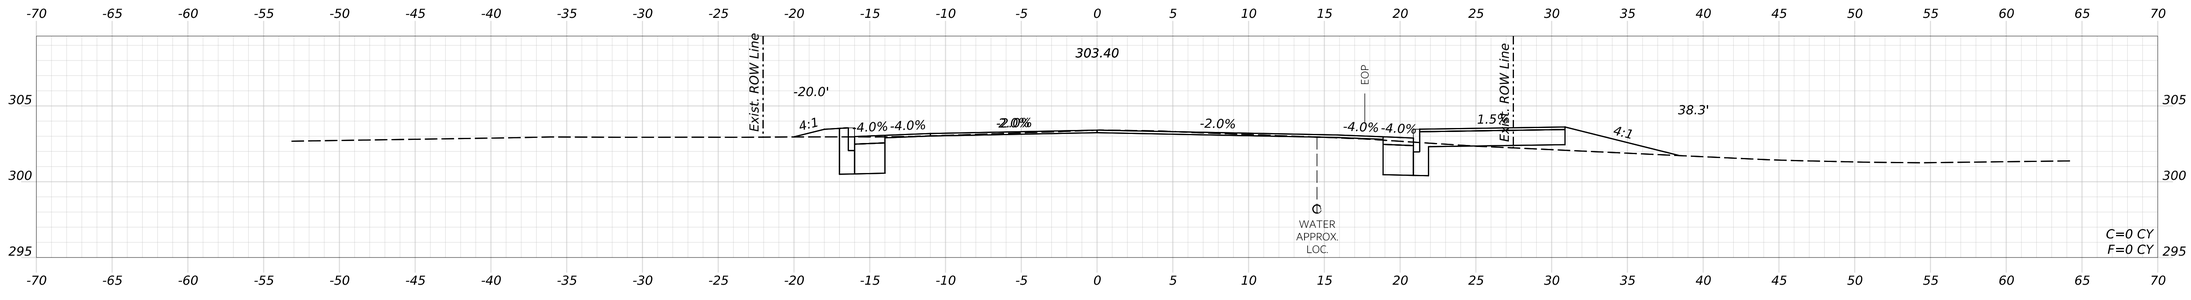


1613+50.00

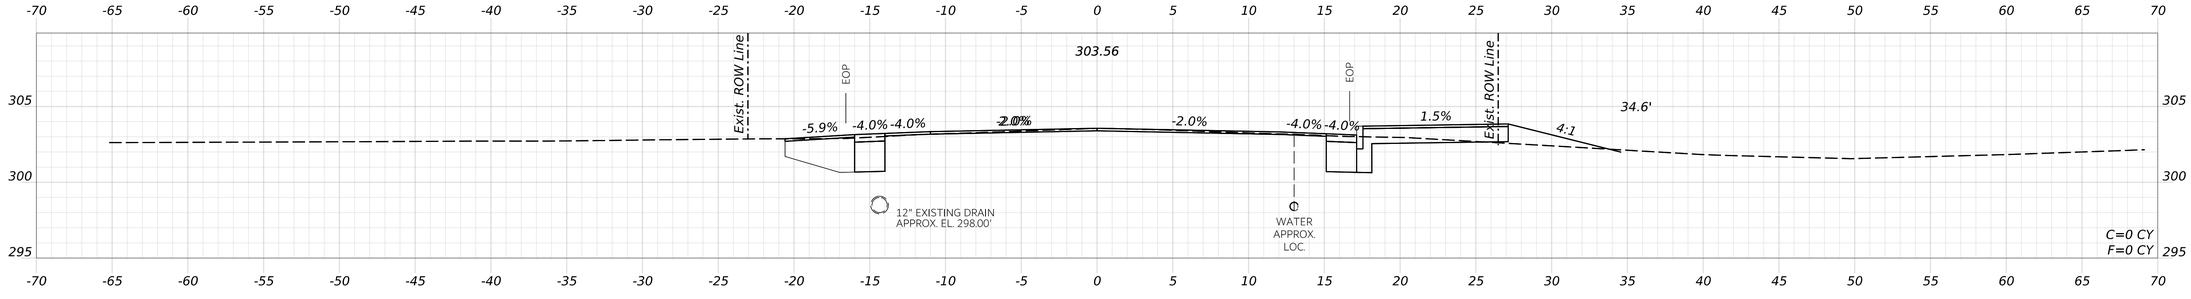

1613+11.52

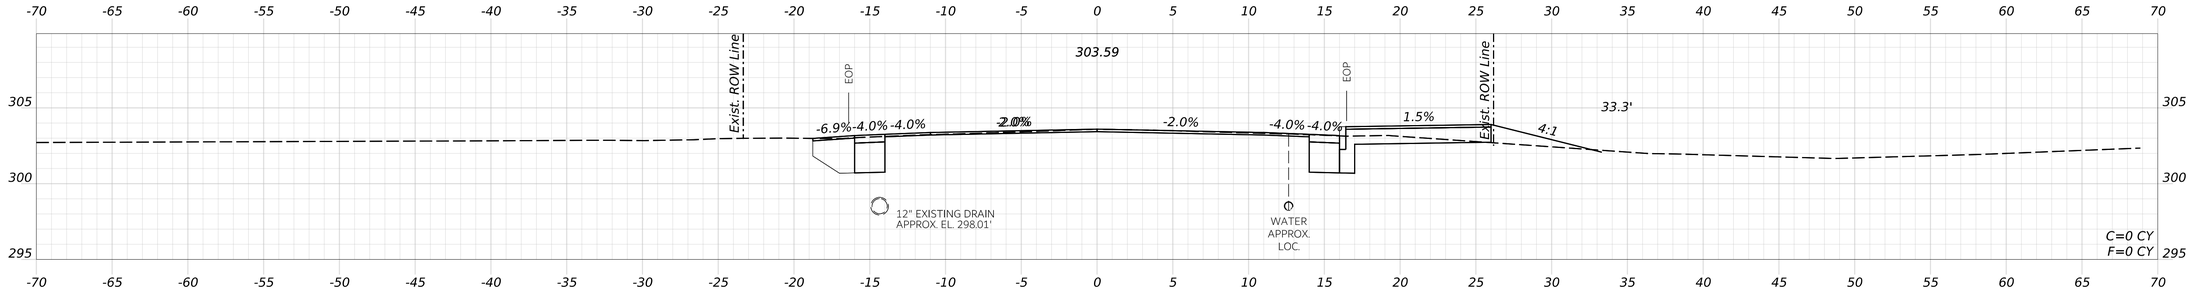

1613+00.00

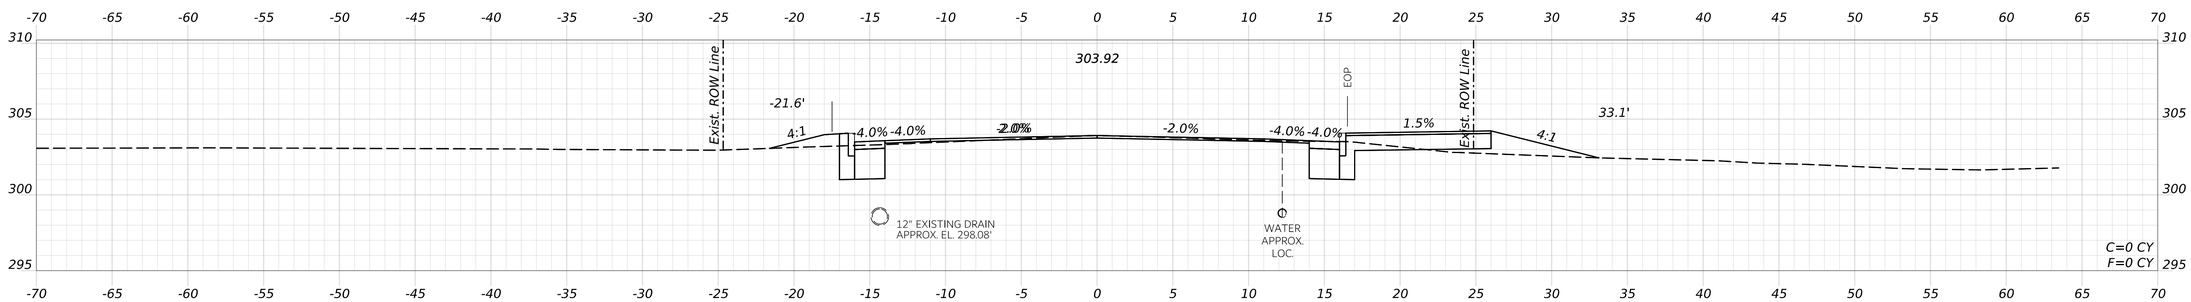

1612+50.00

STATE OF MAINE
DEPARTMENT OF TRANSPORTATION

CAPITAL PROJECTS

WIN 26662.00

HIGHWAY PLANS

vhb

PROJ. MANAGER	ERNIE MARTIN		
DESIGN-DETAILED	JBD	BRT	11/11/2024
CHECKED-REVIEWED	ECF	AG	11/11/2024
DESIGN2-DETAILED2			
DESIGN3-DETAILED3			
REVISIONS 1			
REVISIONS 2			
REVISIONS 3			
REVISIONS 4			
FIELD CHANGES			

WINDHAM
WHITES BRIDGE RD

CROSS SECTIONS
(15 OF 17)


SHEET NUMBER

272


OF 322

Username: JAMESDAVIS Date: 11/11/2024


Filename: c:\bms\vhb-pw-01\dms97340\018_Xsec_Whites_Bridge_Rd.dgn

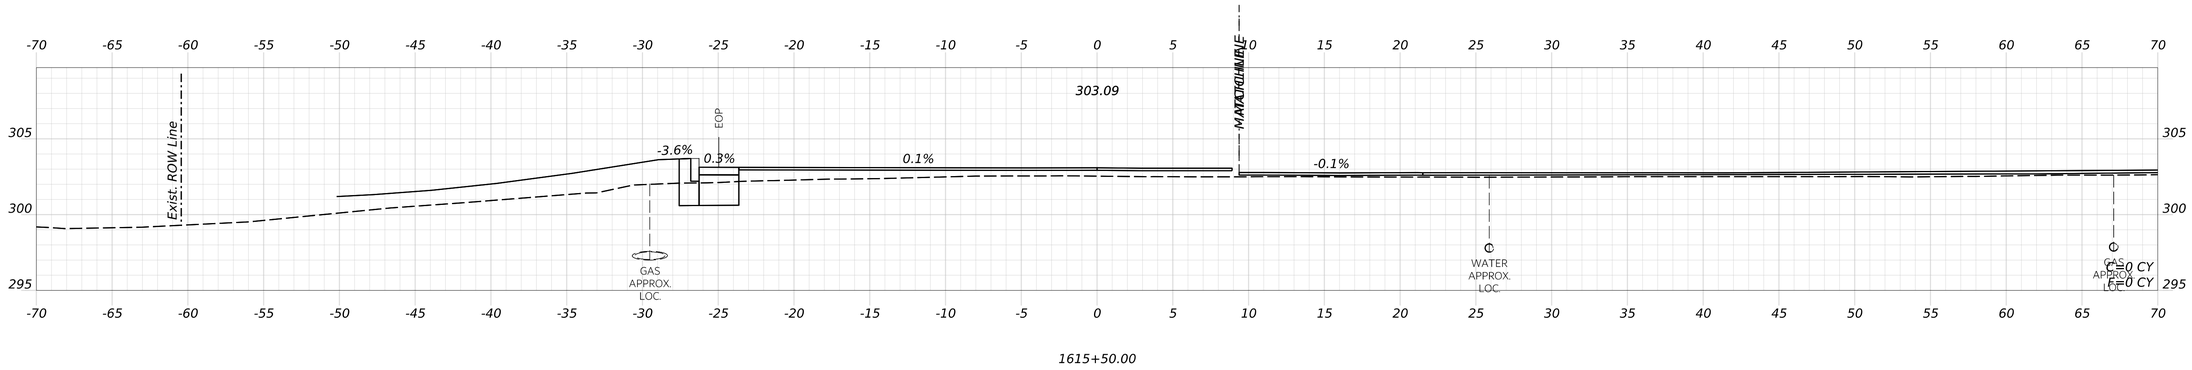


1615+50.00

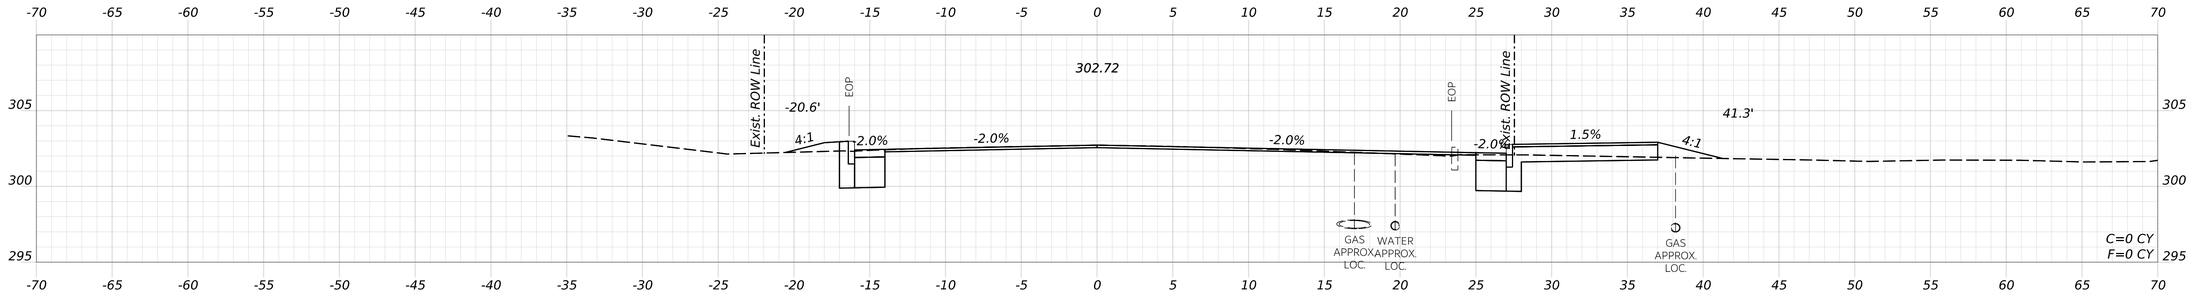

1615+00.00

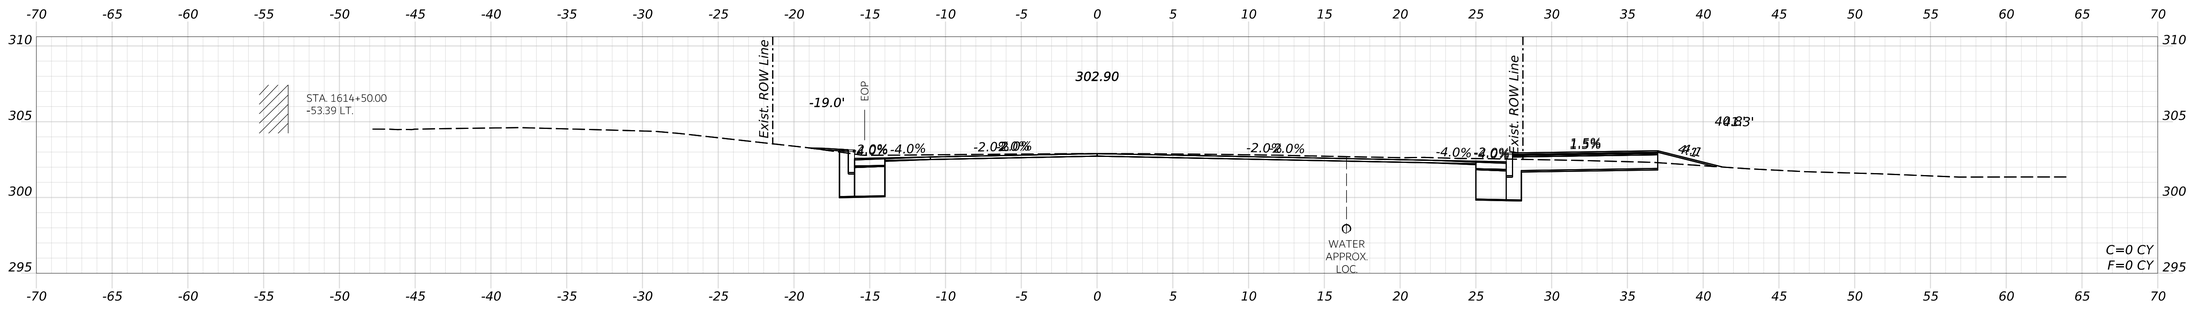

1614+50.00

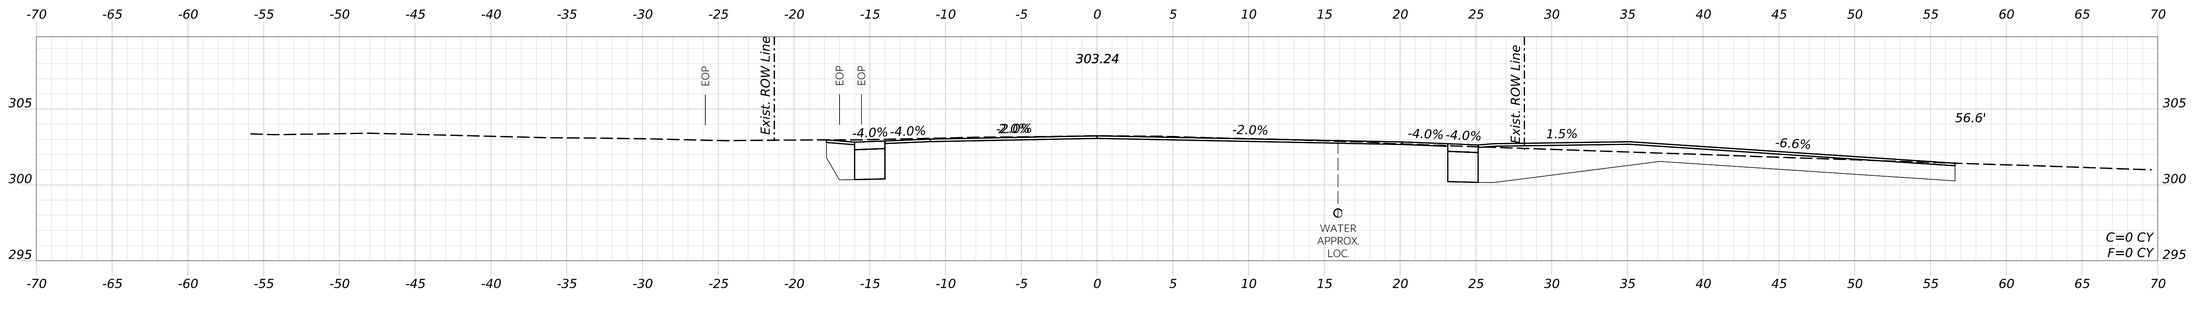

1614+00.00

STATE OF MAINE
DEPARTMENT OF TRANSPORTATION

CAPITAL PROJECTS

WIN
26662.00

HIGHWAY PLANS

vhb

PROJ. MANAGER	ERNIE MARTIN		
DESIGN-DETAILED	JBD	BRT	11/11/2024
CHECKED-REVIEWED	ECF	AG	11/11/2024
DESIGN2-DETAILED2			
DESIGN3-DETAILED3			
REVISIONS 1			
REVISIONS 2			
REVISIONS 3			
REVISIONS 4			
FIELD CHANGES			

WINDHAM
WHITES BRIDGE RD

CROSS SECTIONS
(16 OF 17)

SHEET NUMBER


273

OF 322

Date: 11/11/2024

Username: JAMESDAVIS

Filename: c:\bms\vhb-pw-01\dms97340\018_Xsec_Whites_Bridge_Rd.dgn

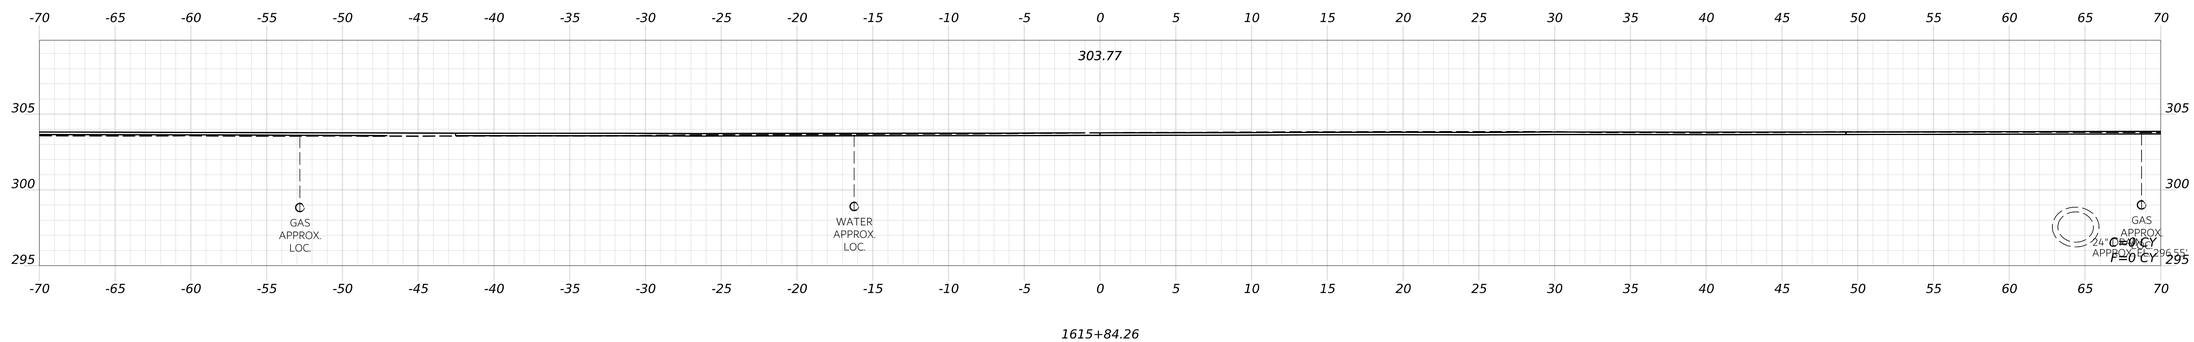

PROJ MANAGER	ERNIE MARTIN		
DESIGN-DETAILED	JBD	BRT	11/11/2024
CHECKED-REVIEWED	ECF	JAG	11/11/2024
DESIGN2-DETAILED2			
DESIGN3-DETAILED3			
REVISIONS 1			
REVISIONS 2			
REVISIONS 3			
REVISIONS 4			
FIELD CHANGES			

STATE OF MAINE
DEPARTMENT OF TRANSPORTATION

CAPITAL PROJECTS

WIN
26662.00

HIGHWAY PLANS

WINDHAM
WHITES BRIDGE RD

CROSS SECTIONS
(17 OF 17)


SHEET NUMBER

274


OF 322

Username: JAMESDAVIS Date: 11/11/2024


Filename: c:\bms\vhb-pw-01\dms97340\018_Xsec_Whites_Bridge_Rd.dgn

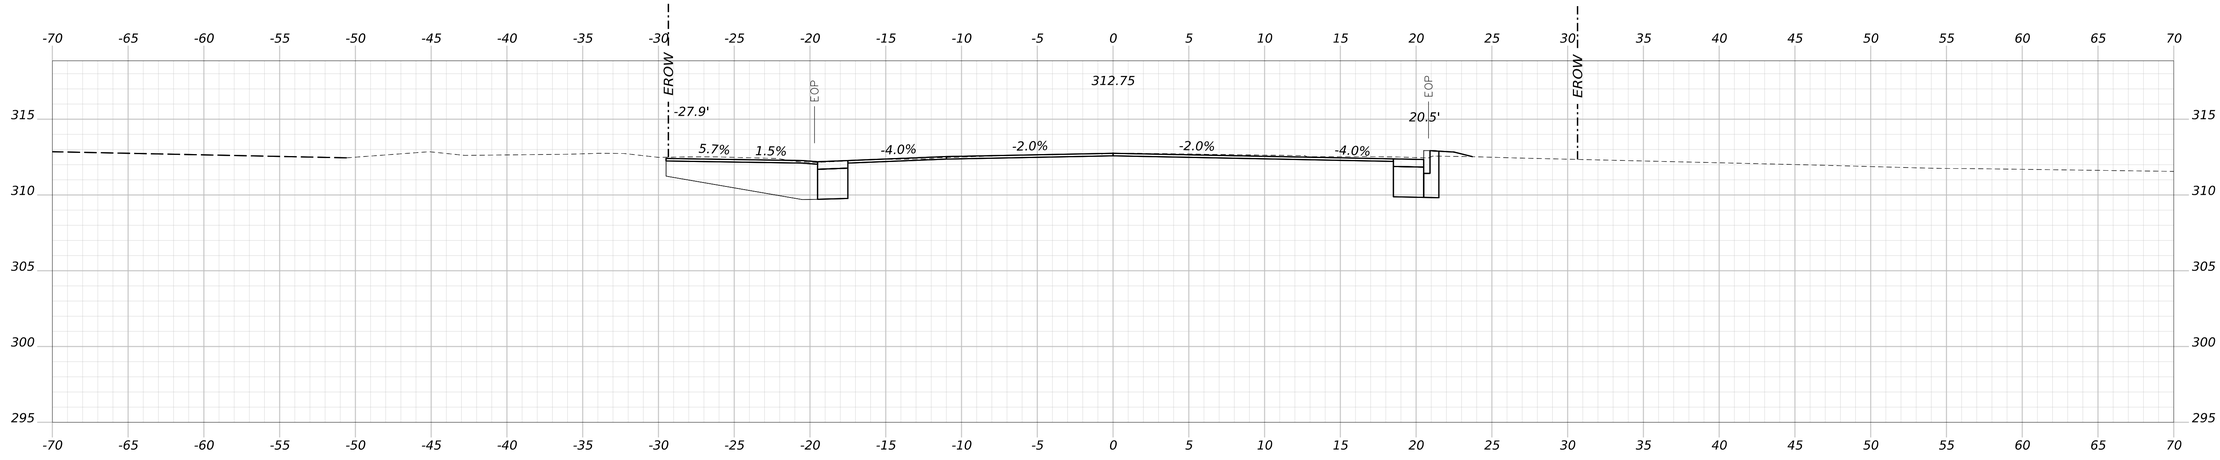

1001+00.00

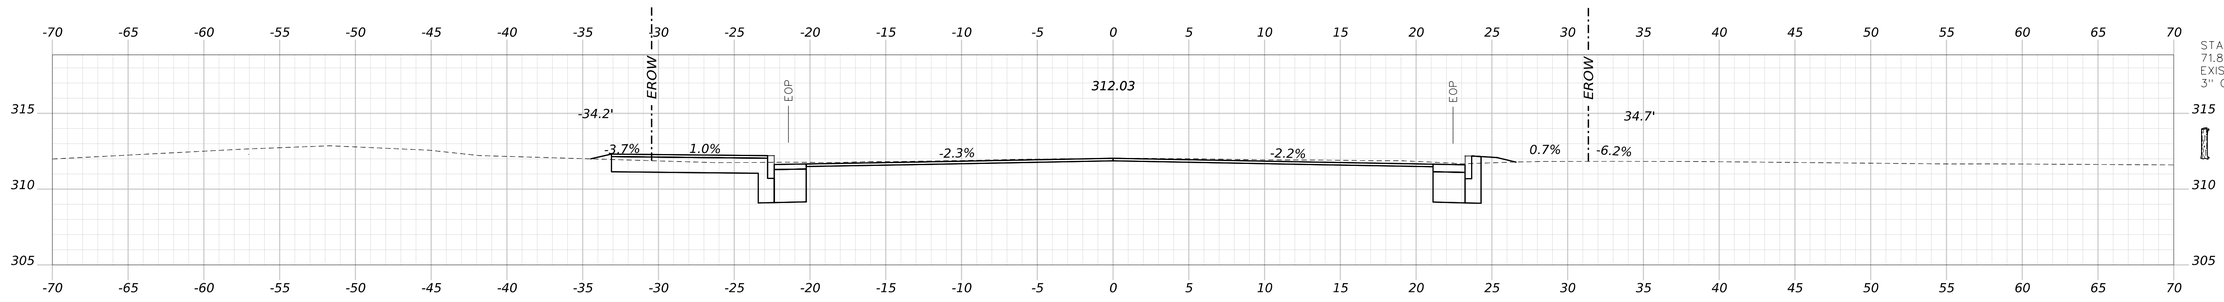

1000+50.00

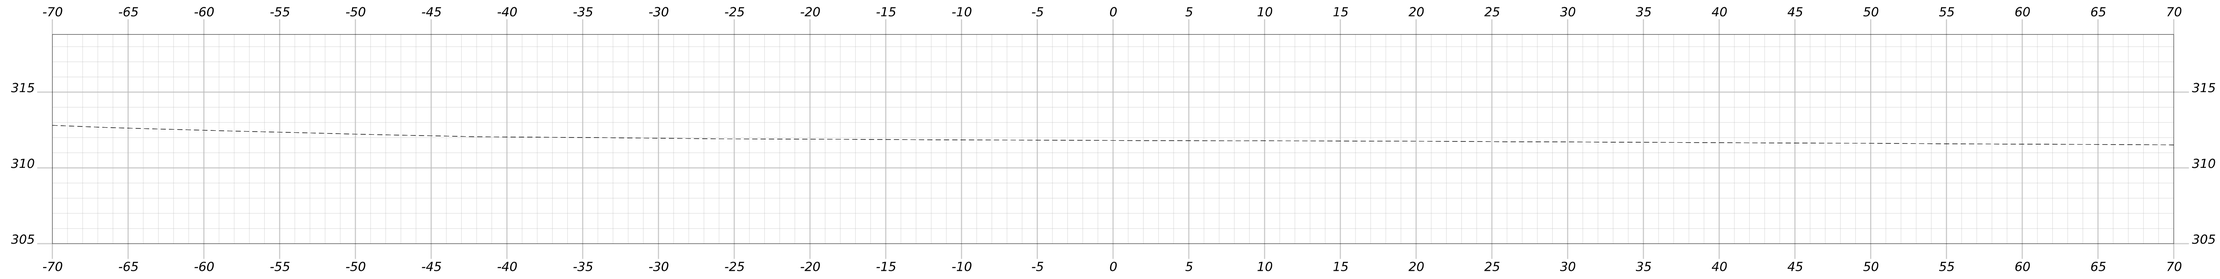

1000+00.00

STATE OF MAINE
DEPARTMENT OF TRANSPORTATION

CAPITAL PROJECTS

WIN
26662.00

HIGHWAY PLANS

vhb

PROJ. MANAGER	ERNIE MARTIN		
DESIGN-DETAILED	JBD	BRT	11/11/2024
CHECKED-REVIEWED	ECF	AG	11/11/2024
DESIGN2-DETAILED2			
DESIGN3-DETAILED3			
REVISIONS 1			
REVISIONS 2			
REVISIONS 3			
REVISIONS 4			
FIELD CHANGES			

WINDHAM
LANDING ROAD

CROSS SECTIONS
(001 OF 8)

SHEET NUMBER


275

OF 322

Date: 11/11/2024

Username: BTOMIC

Filename: c:\bms\vhb-pw-01\dms97340\019_Xsec_Landing_Rd.dgn

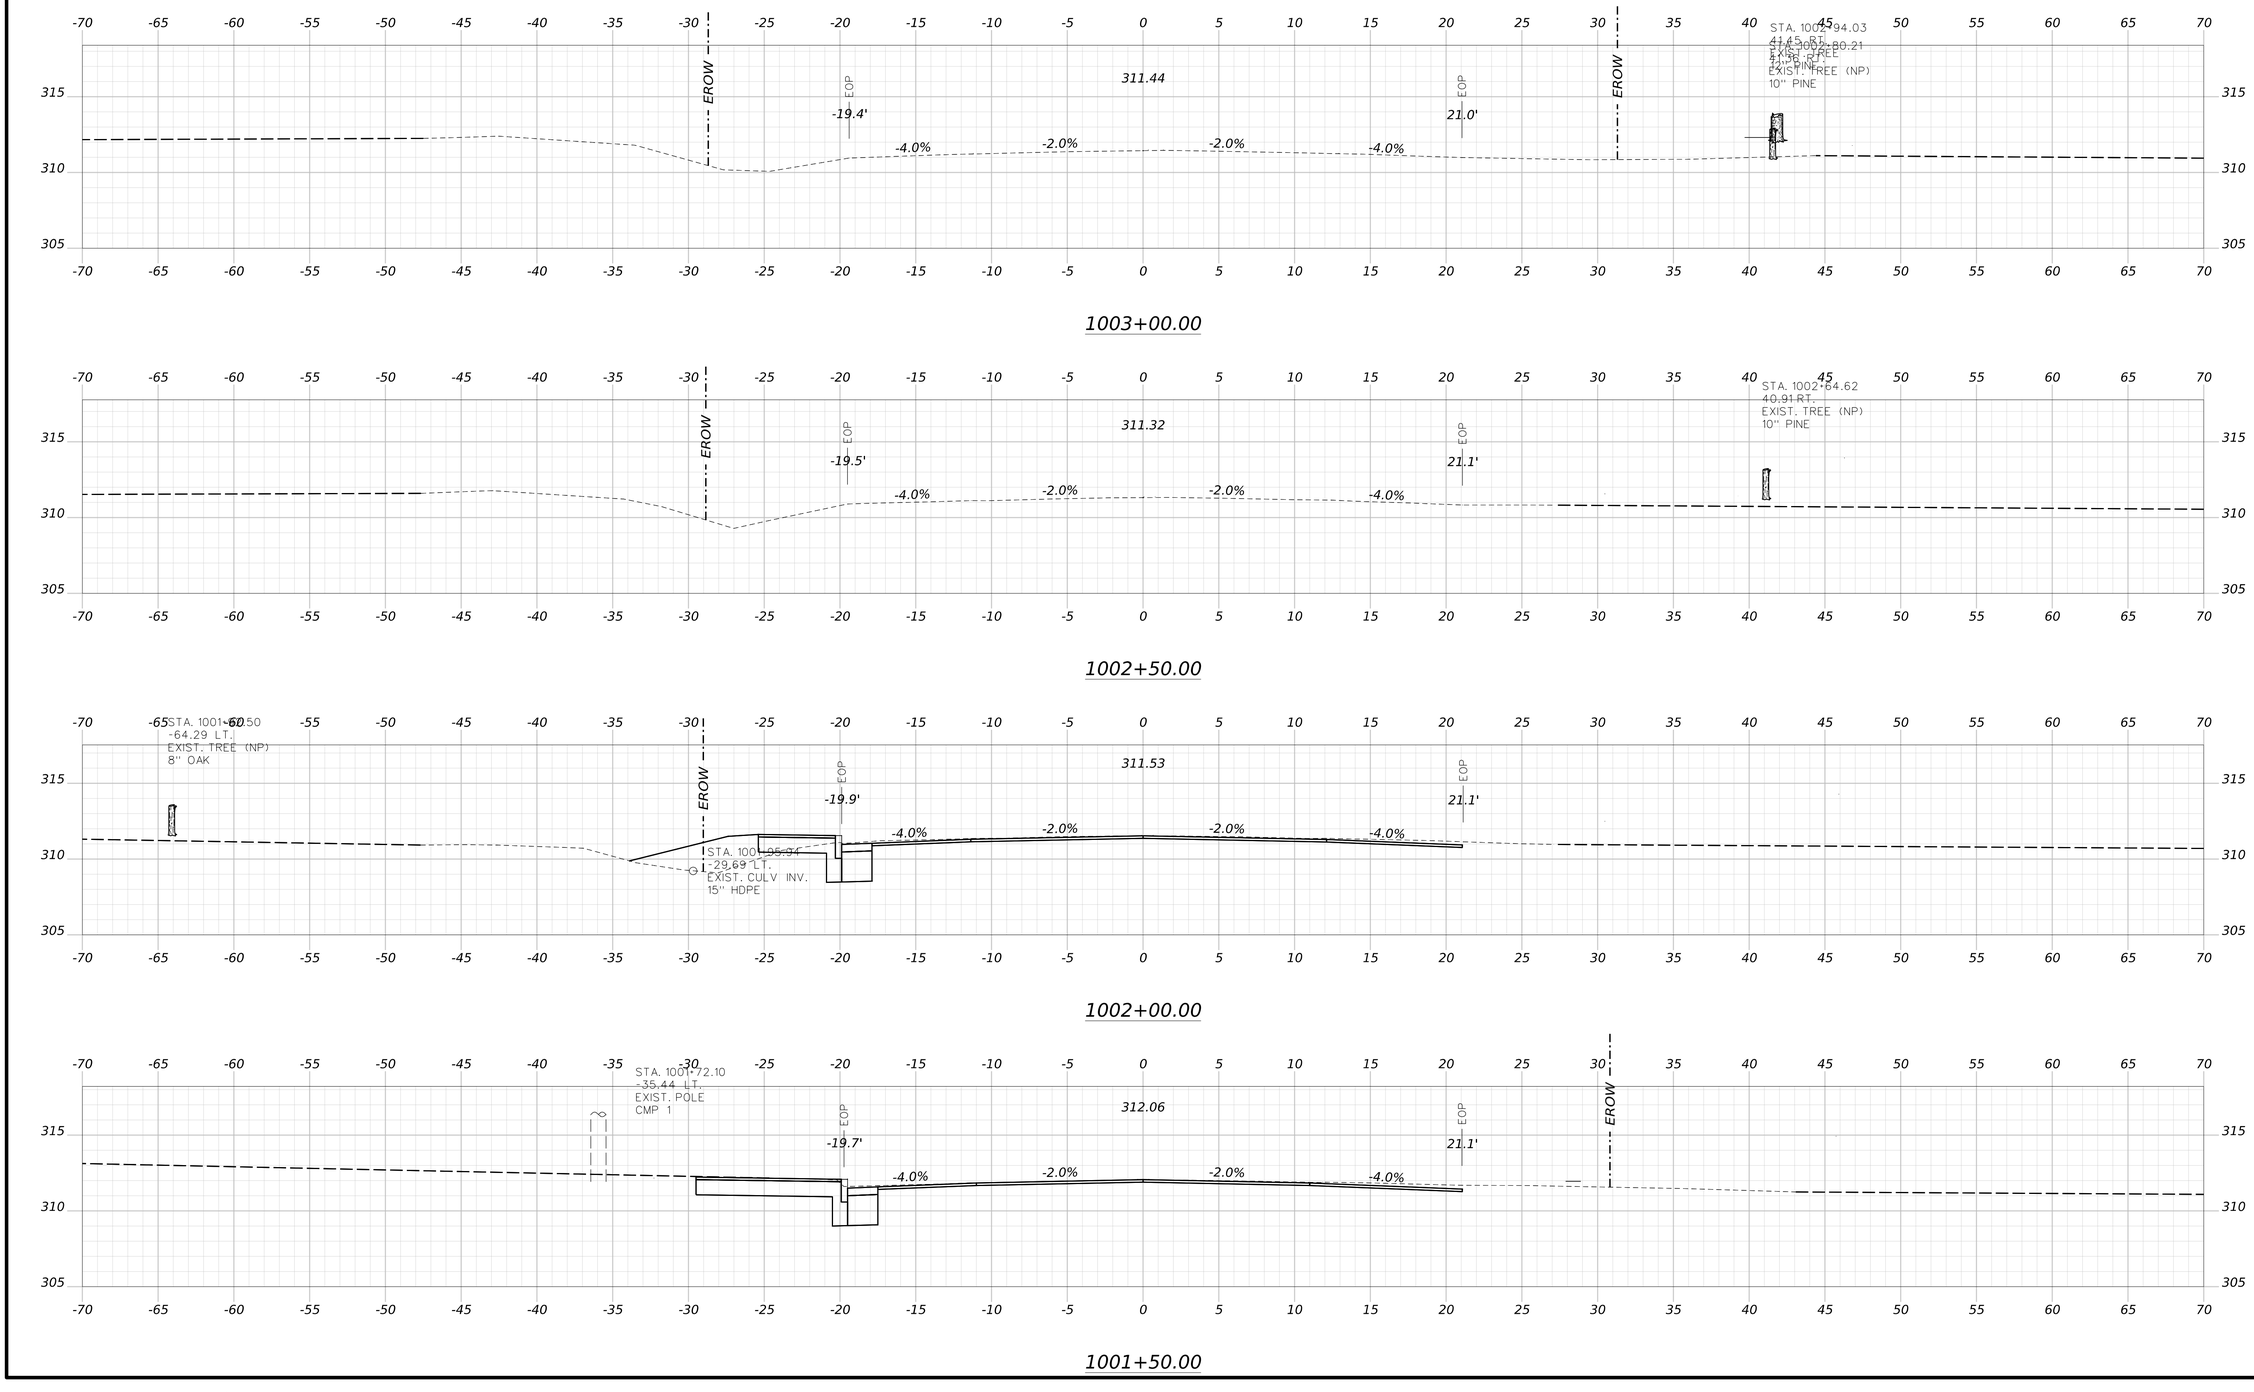

STATE OF MAINE
DEPARTMENT OF TRANSPORTATION

CAPITAL PROJECTS

WIN
26662.00

HIGHWAY PLANS

vhb

PROJ. MANAGER	ERNIE MARTIN		
DESIGN-DETAILED	JBD	BRT	11/11/2024
CHECKED-REVIEWED	ECF	AG	11/11/2024
DESIGN2-DETAILED2			
DESIGN3-DETAILED3			
REVISIONS 1			
REVISIONS 2			
REVISIONS 3			
REVISIONS 4			
FIELD CHANGES			

WINDHAM LANDING ROAD

CROSS SECTIONS
(002 OF 8)

SHEET NUMBER


276

OF 322


Date: 11/11/2024

Username: BTOMIC


Filename: c:\bms\vhb-pw-01\dms97340\019_Xsec_Landing_Rd.dgn

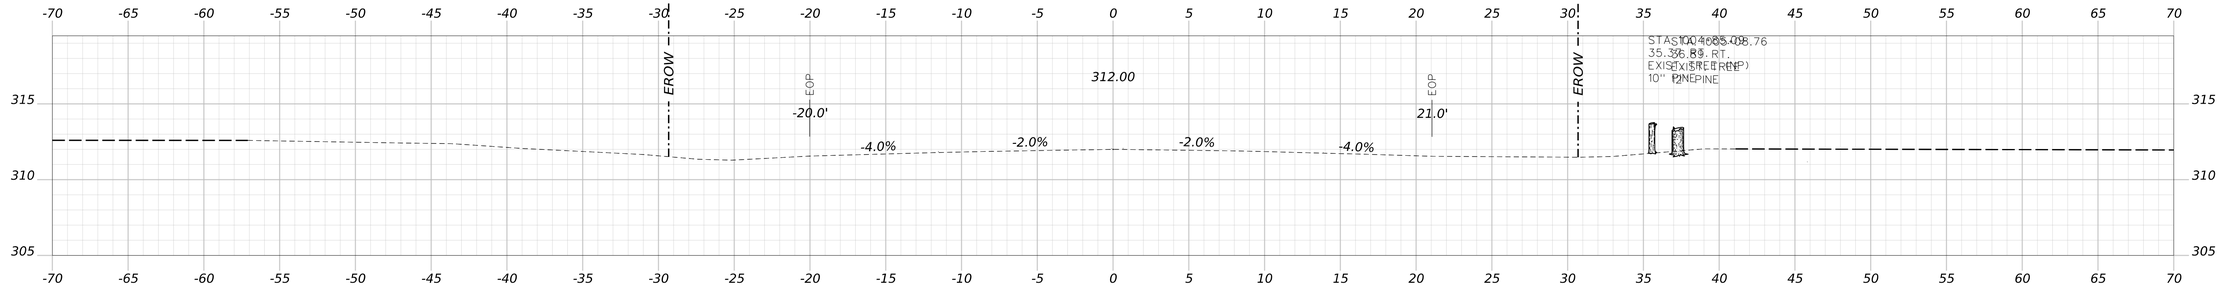


1005+00.00

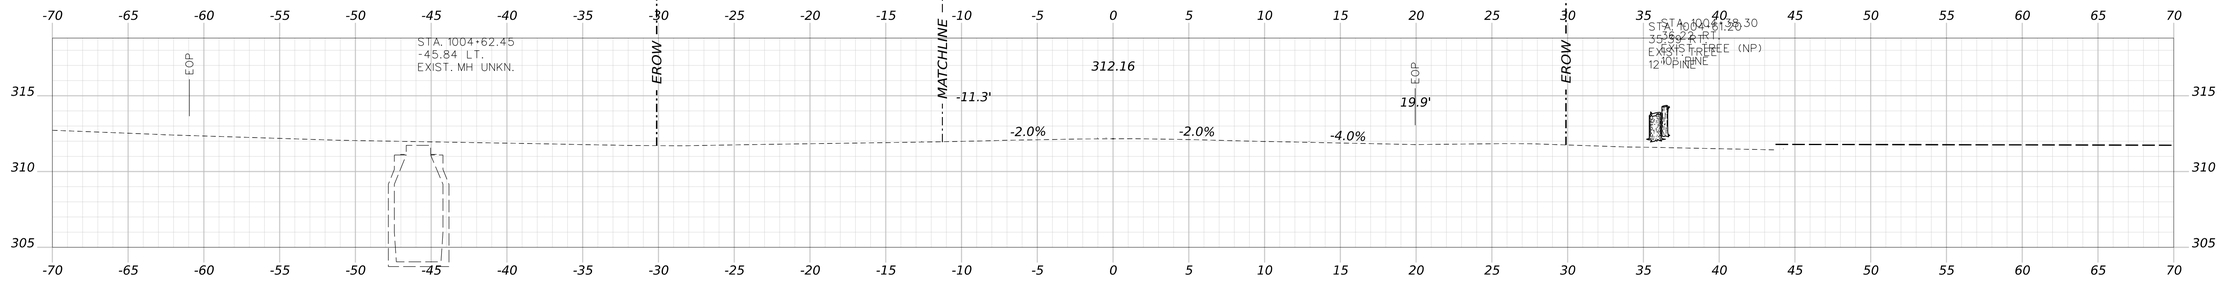

1004+50.00

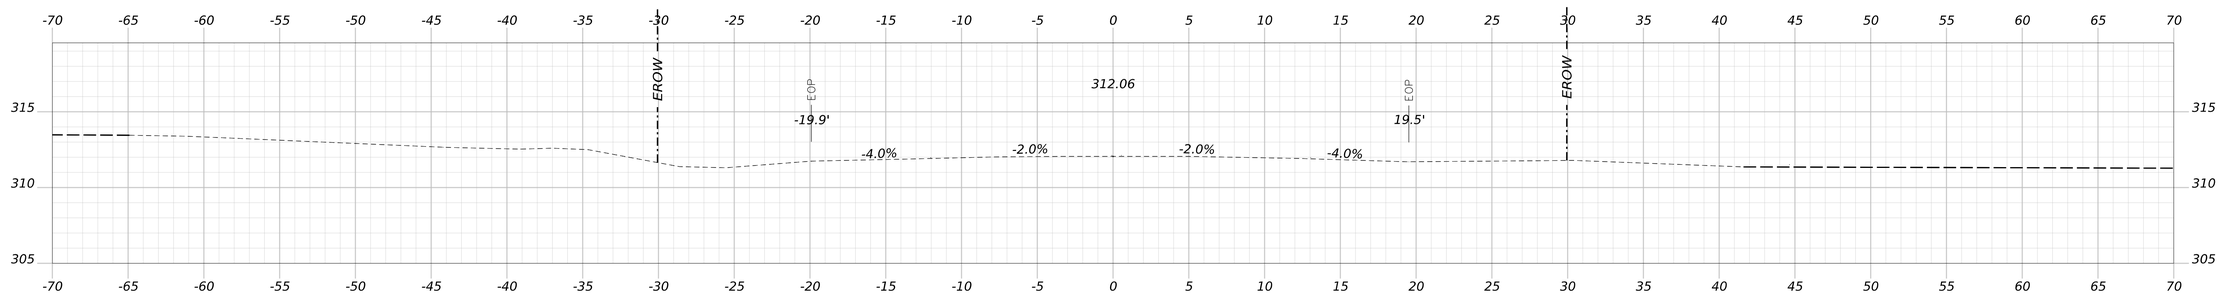

1004+00.00

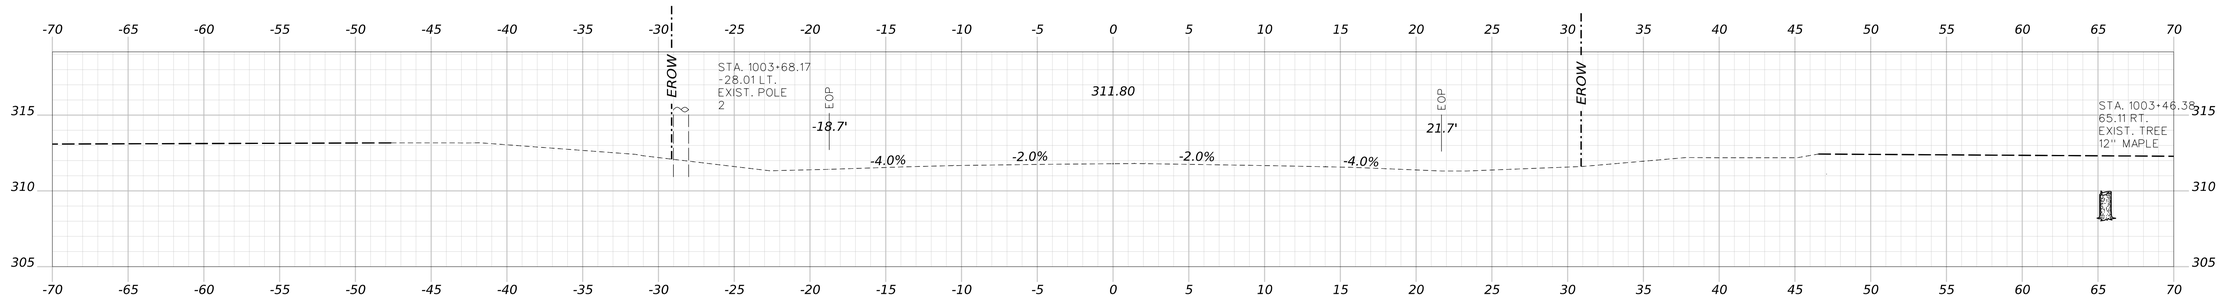

1003+50.00

STATE OF MAINE
DEPARTMENT OF TRANSPORTATION

CAPITAL PROJECTS

WIN
26662.00

HIGHWAY PLANS

vhb

PROJ. MANAGER	ERNIE MARTIN		
DESIGN-DETAILED	JBD	BRT	11/11/2024
CHECKED-REVIEWED	ECF	AG	11/11/2024
DESIGN2-DETAILED2			
DESIGN3-DETAILED3			
REVISIONS 1			
REVISIONS 2			
REVISIONS 3			
REVISIONS 4			
FIELD CHANGES			

WINDHAM
LANDING ROAD

CROSS SECTIONS
(003 OF 8)

SHEET NUMBER


277

OF 322

Date: 11/11/2024

Username: BTOMIC

Filename: c:\bms\vhb-pw-01\dms97340\019_Xsec_Landing_Rd.dgn

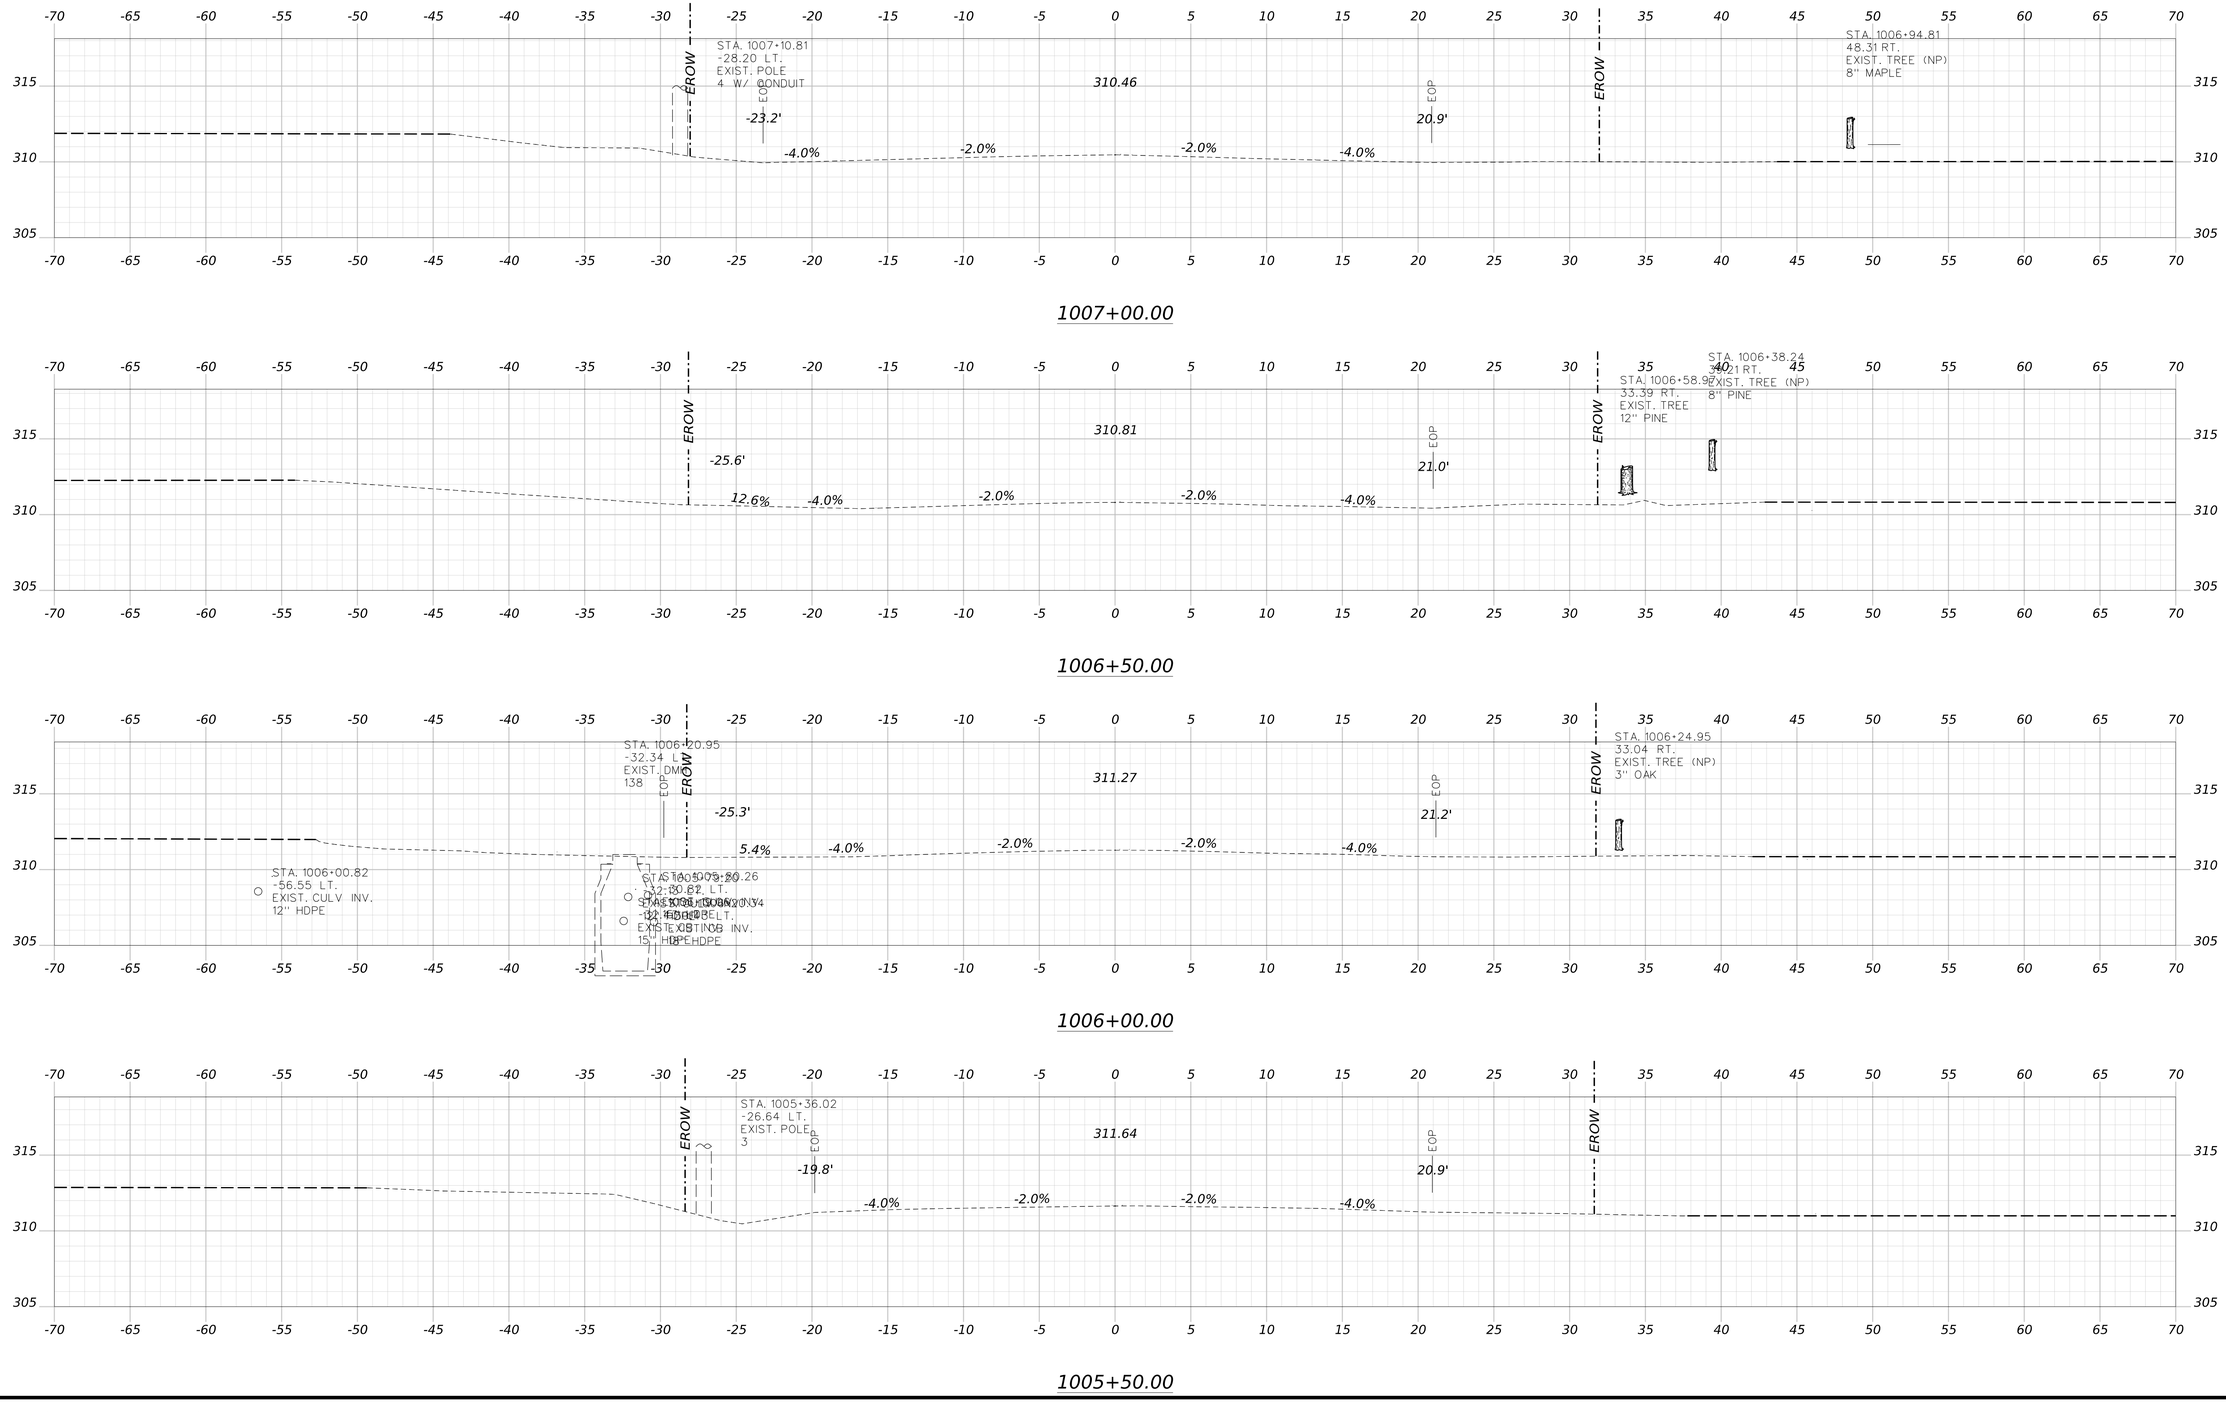

STATE OF MAINE
DEPARTMENT OF TRANSPORTATION

CAPITAL PROJECTS

WIN
26662.00

HIGHWAY PLANS

vhb

PROJ. MANAGER	ERNIE MARTIN	BY	DATE
DESIGN-DETAILED	JBD	BRT	11/11/2024
CHECKED-REVIEWED	ECF	AG	11/11/2024
DESIGN2-DETAILED2			
DESIGN3-DETAILED3			
REVISIONS 1			
REVISIONS 2			
REVISIONS 3			
REVISIONS 4			
FIELD CHANGES			

WINDHAM LANDING ROAD

CROSS SECTIONS
(004 OF 8)

SHEET NUMBER


278

OF 322


Date: 11/11/2024

Username: BTOMIC


Filename: c:\bms\vhb-pw-01\dms97340\019_Xsec_Landing_Rd.dgn

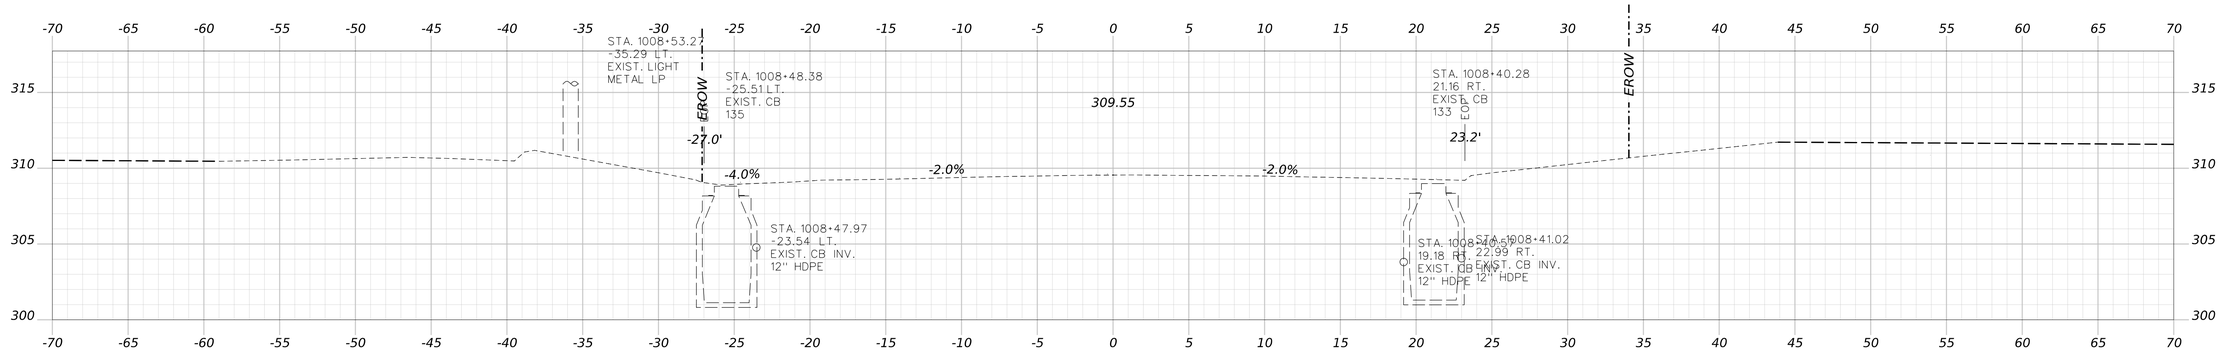

1008+50.00

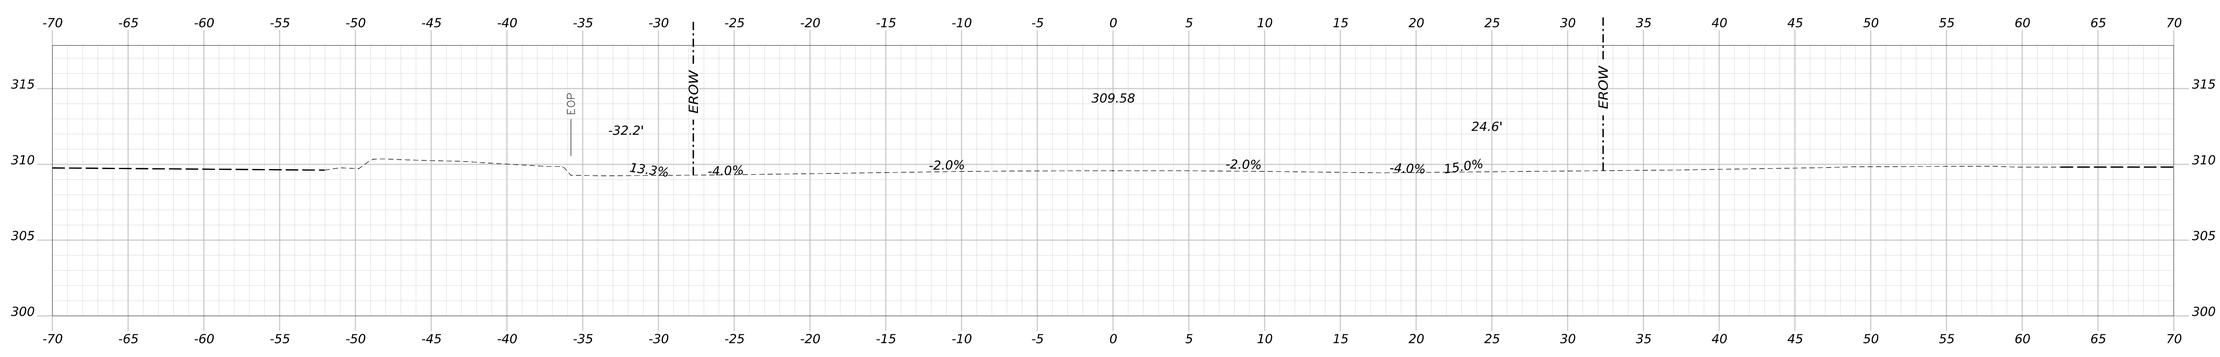

1008+00.00

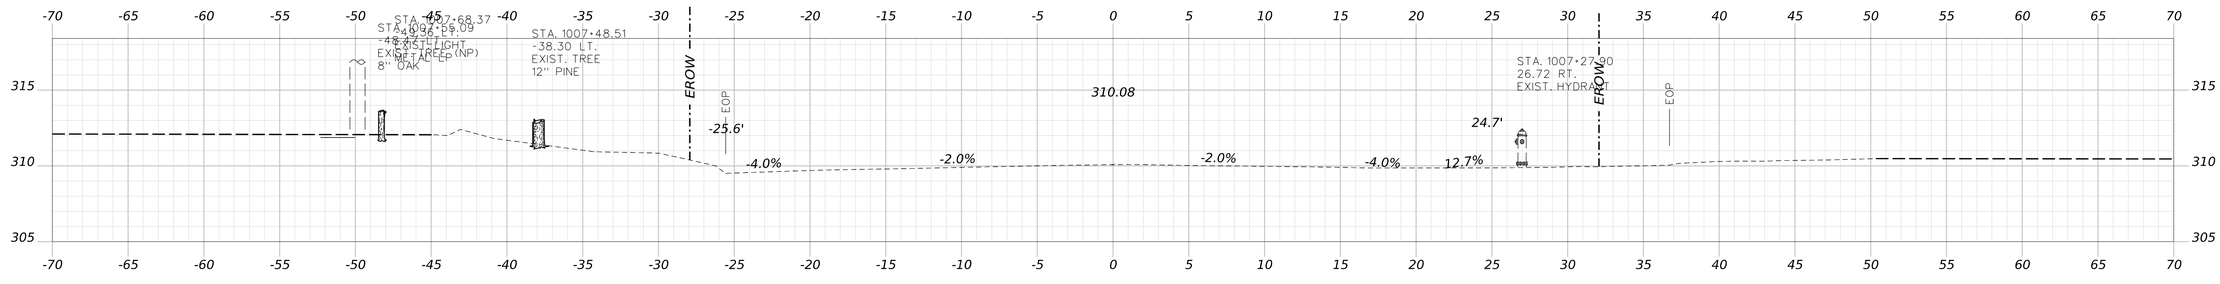

1007+50.00

STATE OF MAINE
DEPARTMENT OF TRANSPORTATION

CAPITAL PROJECTS

WIN
26662.00

HIGHWAY PLANS

vhb

PROJ. MANAGER	ERNIE MARTIN		
DESIGN-DETAILED	JBD	BRT	11/11/2024
CHECKED-REVIEWED	ECF	AG	11/11/2024
DESIGN2-DETAILED2			
DESIGN3-DETAILED3			
REVISIONS 1			
REVISIONS 2			
REVISIONS 3			
REVISIONS 4			
FIELD CHANGES			

WINDHAM
LANDING ROAD

CROSS SECTIONS
(005 OF 8)

SHEET NUMBER

279

OF 322

Date: 11/11/2024

Username: BTOMIC

Filename: c:\bms\vhb-pw-01\dms97340\019_Xsec_Landing_Rd.dgn

STATE OF MAINE
DEPARTMENT OF TRANSPORTATION

CAPITAL PROJECTS

WIN
26662.00

HIGHWAY PLANS

vhb

PROJ. MANAGER	ERNIE MARTIN		
DESIGN-DETAILED	JBD	BRT	11/11/2024
CHECKED-REVIEWED	ECF	AG	11/11/2024
DESIGN2-DETAILED2			
DESIGN3-DETAILED3			
REVISIONS 1			
REVISIONS 2			
REVISIONS 3			
REVISIONS 4			
FIELD CHANGES			

WINDHAM LANDING ROAD

CROSS SECTIONS

(006 OF 8)

SHEET NUMBER


280

OF 322


Date: 11/11/2024

Username: BTOMIC


Filename: c:\bms\vhb-pw-01\dms97340\019_Xsec_Landing_Rd.dgn

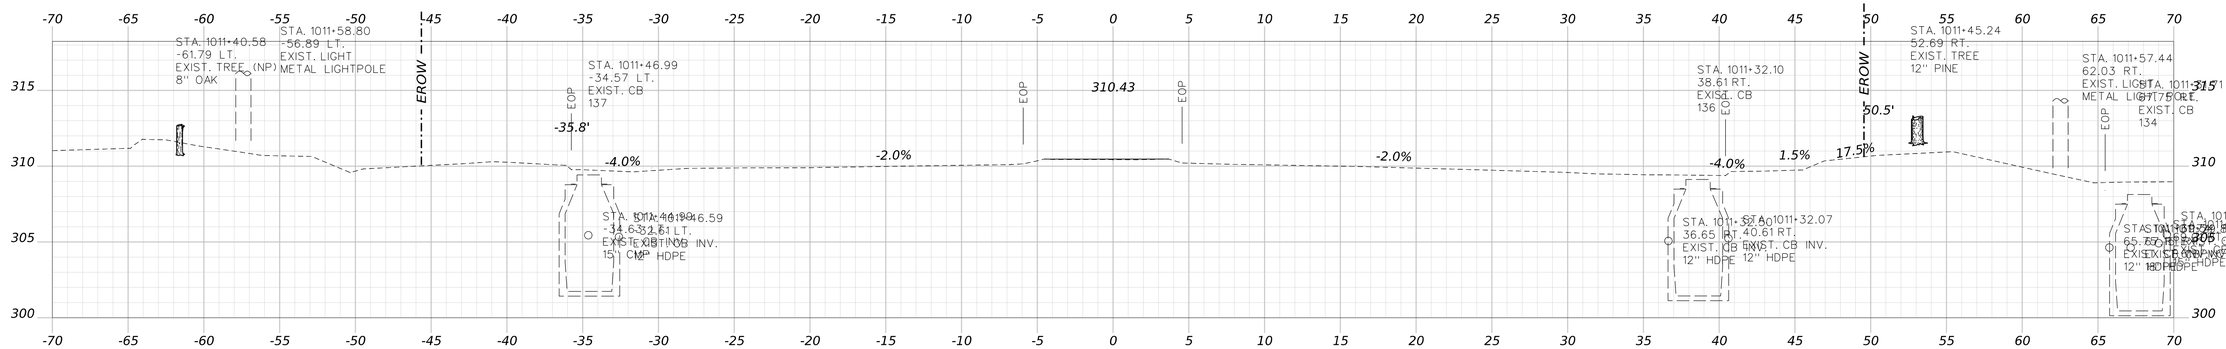

1011+50.00

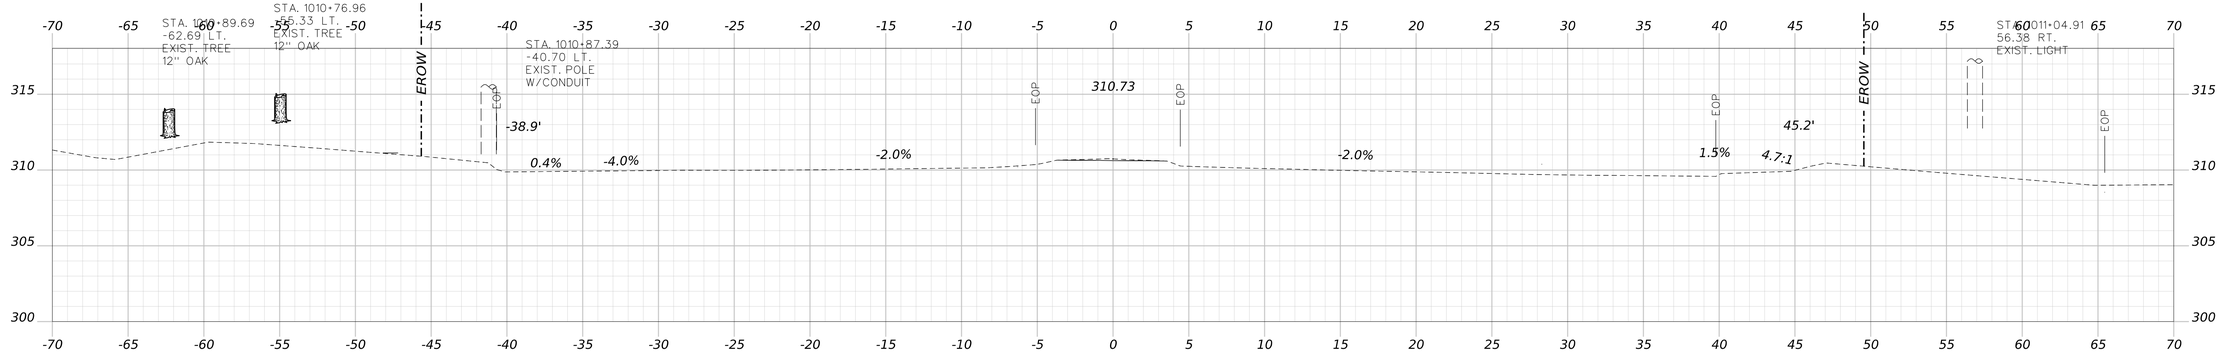

1011+00.00

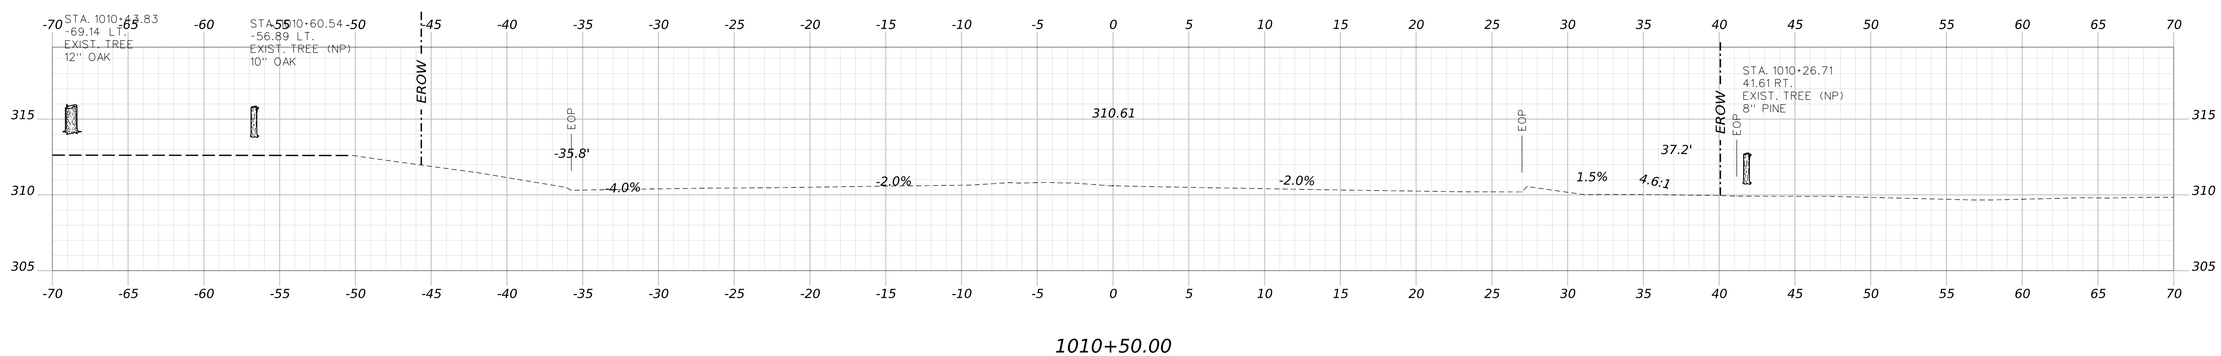

1010+50.00

STATE OF MAINE
DEPARTMENT OF TRANSPORTATION

CAPITAL PROJECTS

WIN
26662.00

HIGHWAY PLANS

vhb

PROJ. MANAGER	ERNIE MARTIN		
DESIGN-DETAILED	JBD	BRT	11/11/2024
CHECKED-REVIEWED	ECF	AG	11/11/2024
DESIGN2-DETAILED2			
DESIGN3-DETAILED3			
REVISIONS 1			
REVISIONS 2			
REVISIONS 3			
REVISIONS 4			
FIELD CHANGES			

WINDHAM
LANDING ROAD

CROSS SECTIONS
(007 OF 8)

SHEET NUMBER


281

OF 322


Date: 11/11/2024

Username: BTOMIC


Filename: c:\bms\vhb-pw-01\dms97340\019_Xsec_Landing_Rd.dgn

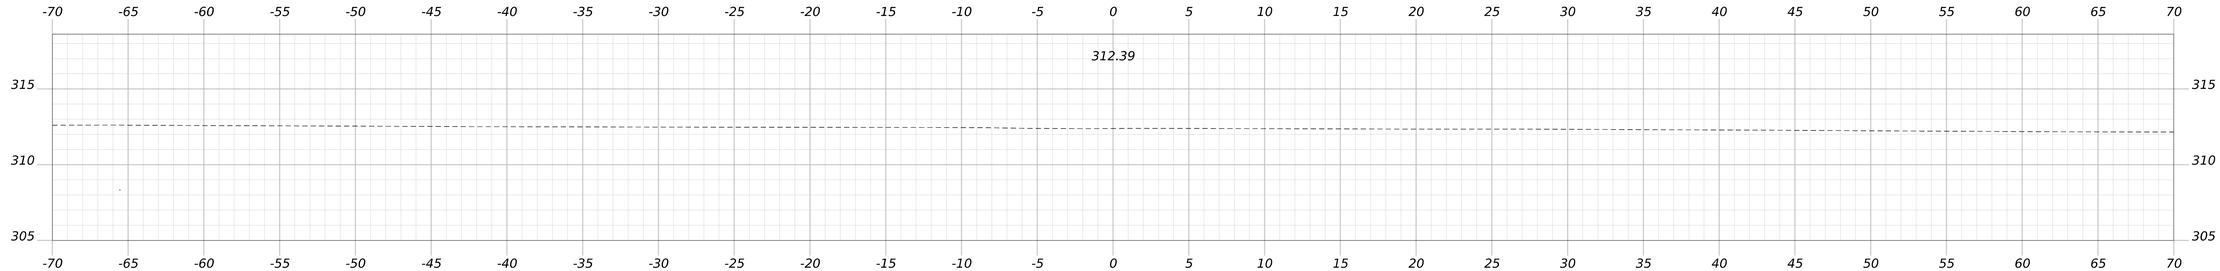

1012+81.50

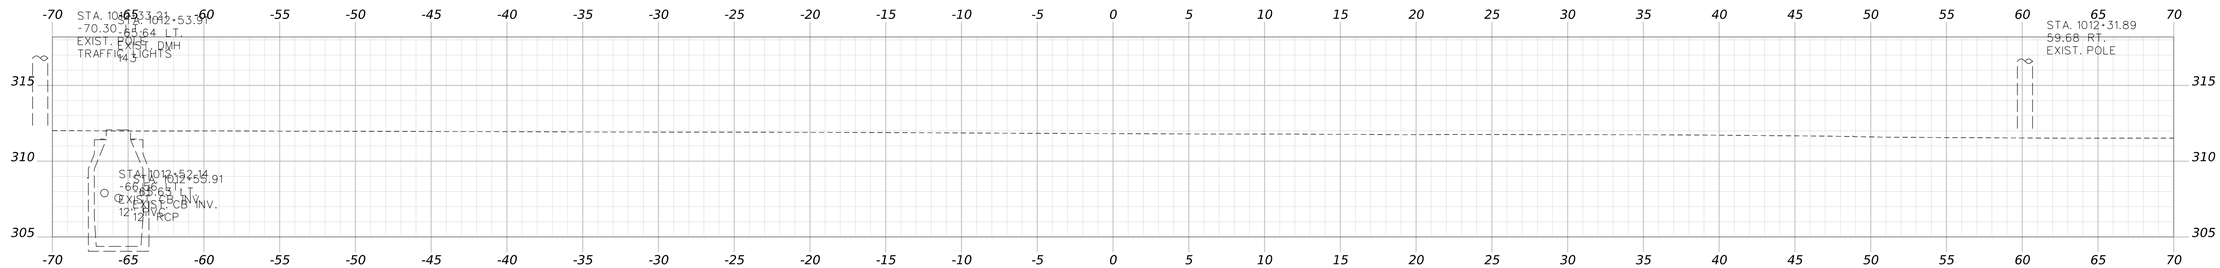

1012+50.00

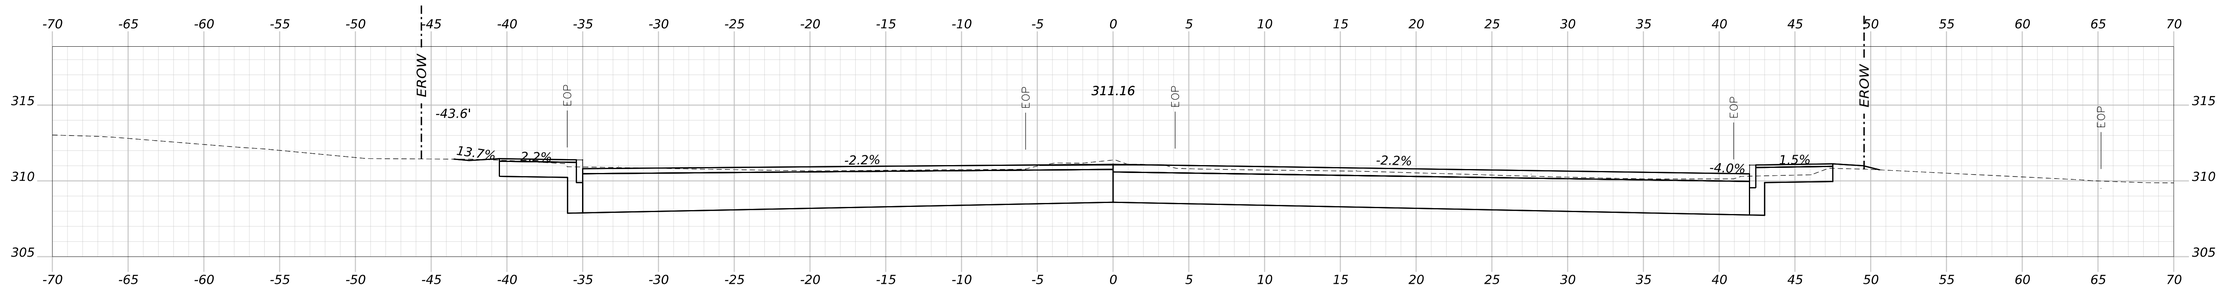

1012+00.00

STATE OF MAINE
DEPARTMENT OF TRANSPORTATION

CAPITAL PROJECTS

WIN
26662.00

HIGHWAY PLANS

PROJ MANAGER	ERNIE MARTIN		
DESIGN-DETAILED	JBD	BRT	11/11/2024
CHECKED-REVIEWED	ECF	AG	11/11/2024
DESIGN2-DETAILED2			
DESIGN3-DETAILED3			
REVISIONS 1			
REVISIONS 2			
REVISIONS 3			
REVISIONS 4			
FIELD CHANGES			

WINDHAM
LANDING ROAD

CROSS SECTIONS
(008 OF 8)

SHEET NUMBER


282

OF 322


Date: 11/11/2024

Username: BTOMIC


Filename: c:\bms\vhb-pw-01\dms97340\019_Xsec_Landing_Rd.dgn

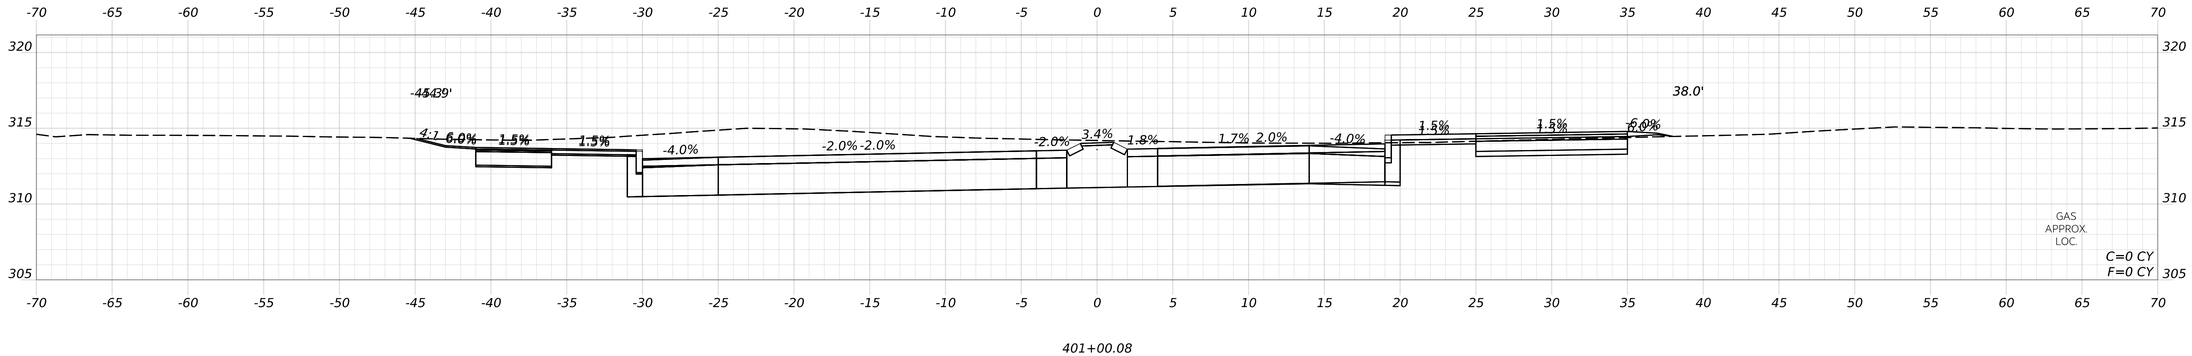


401+00.08

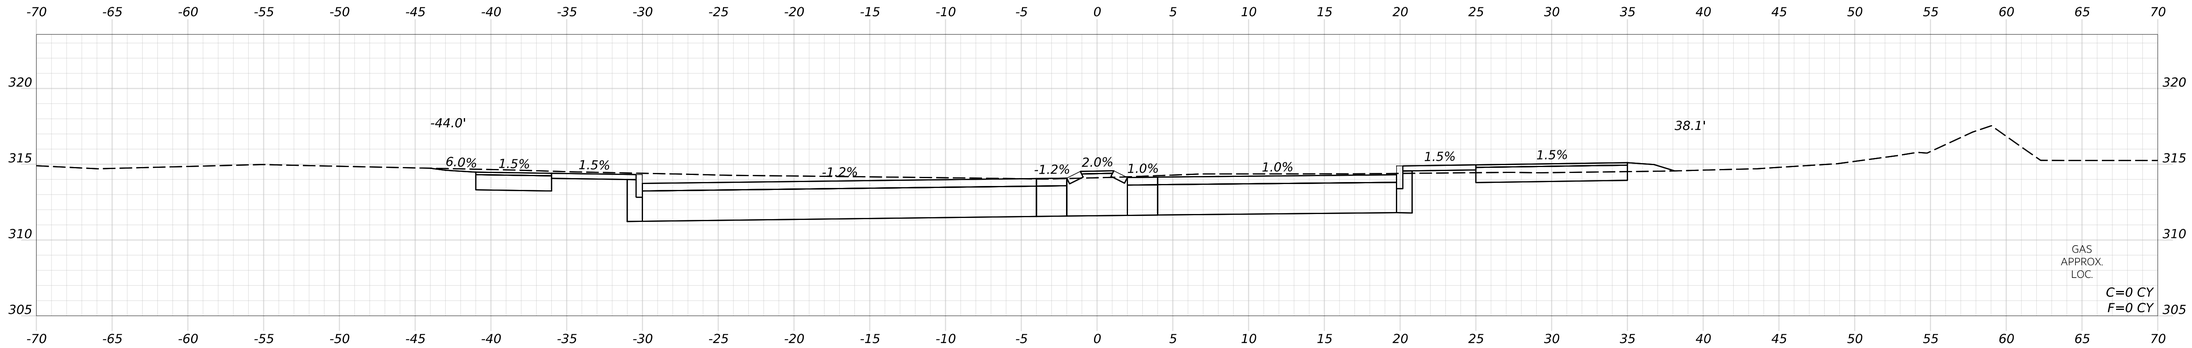

400+50.08

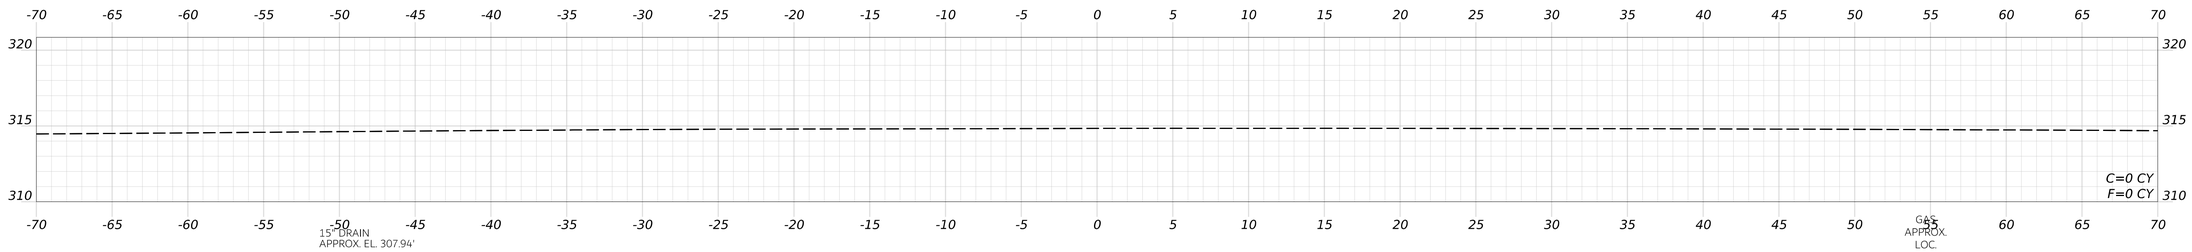

400+00.08

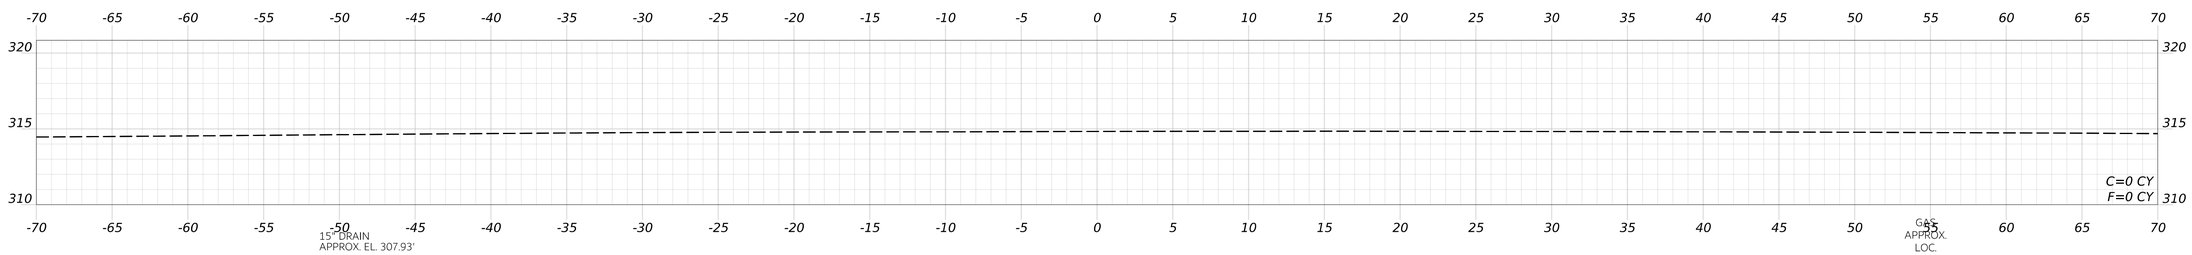

400+00.00

STATE OF MAINE
DEPARTMENT OF TRANSPORTATION

CAPITAL PROJECTS

WIN
26662.00

HIGHWAY PLANS

vhb

	ERNIE MARTIN	BY	DATE
PROJ. MANAGER			
DESIGN-DETAILED	JBD	BRT	11/11/2024
CHECKED-REVIEWED	ECF	AG	11/11/2024
DESIGN2-DETAILED2			
DESIGN3-DETAILED3			
REVISIONS 1			
REVISIONS 2			
REVISIONS 3			
REVISIONS 4			
FIELD CHANGES			

WINDHAM
VETERANS MEMORIAL DRIVE

CROSS SECTIONS
(001 OF 28)

SHEET NUMBER


283

OF 322


Date: 11/11/2024

Username: BTOMIC


Filename: c:\bms\vhb-pw-01\dms97340\020_Xsect_Veterans Memorial Drive.dgn

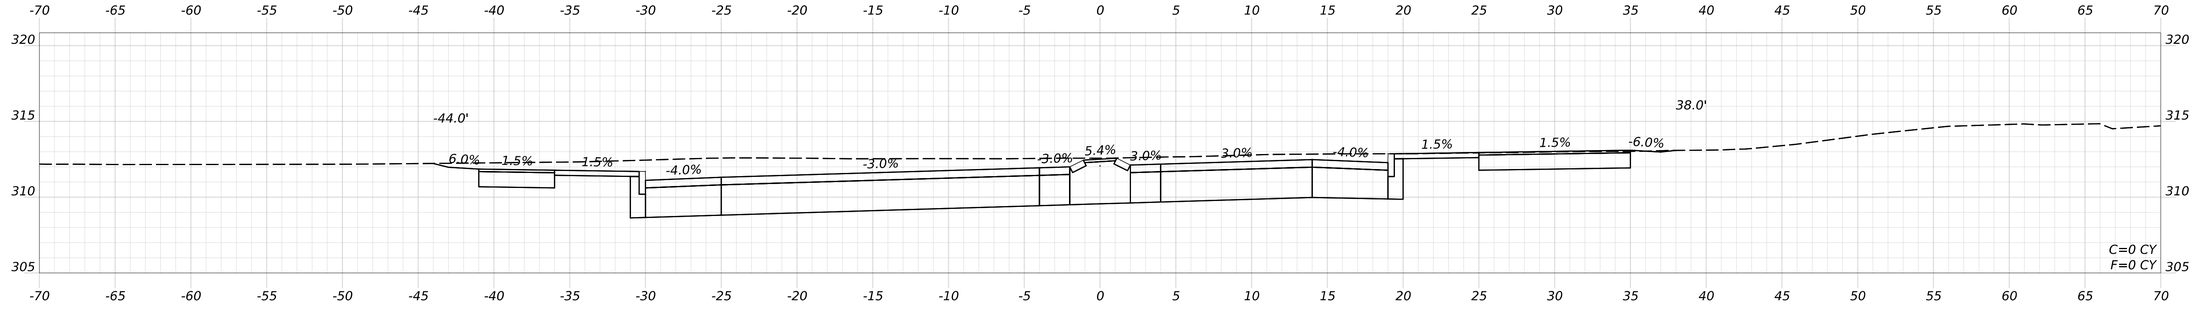

402+50.08

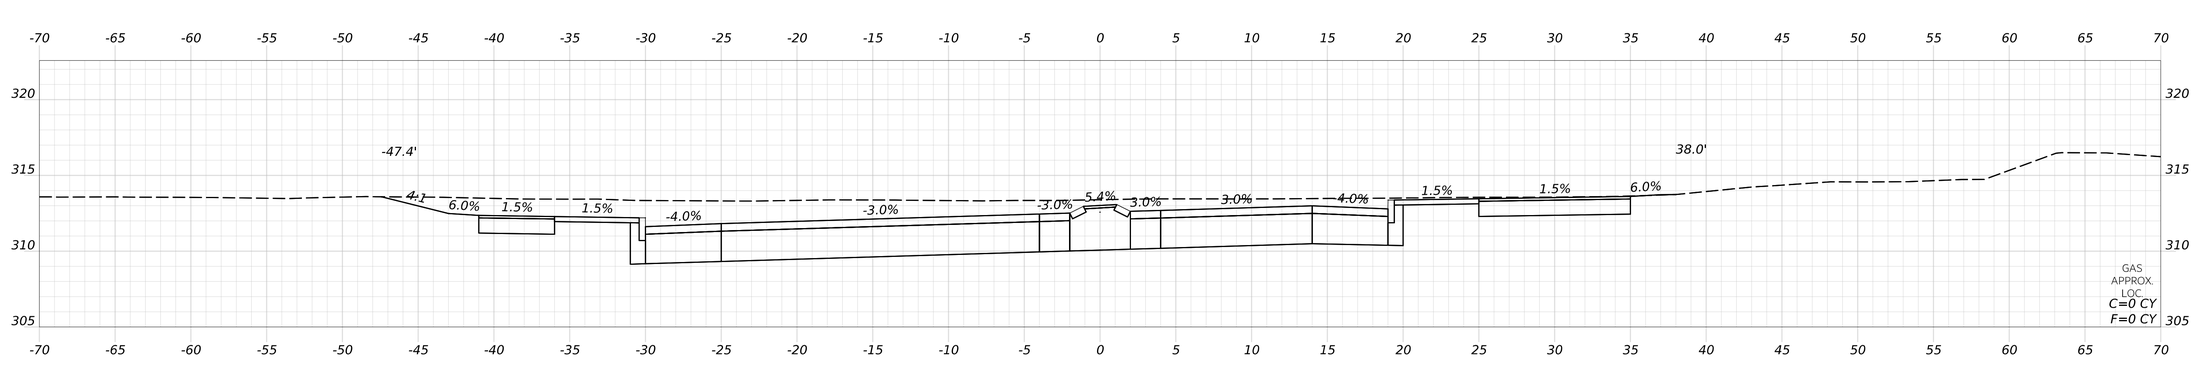

402+00.08

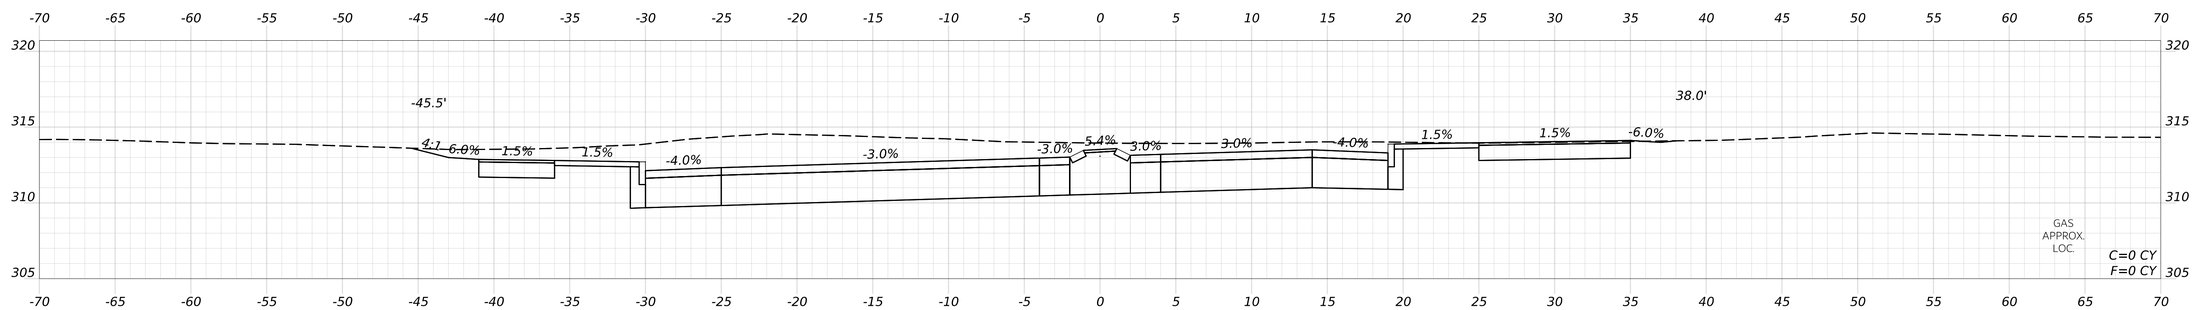

401+50.08

STATE OF MAINE
DEPARTMENT OF TRANSPORTATION

CAPITAL PROJECTS

WIN
26662.00

HIGHWAY PLANS

	ERNIE MARTIN	BY	DATE
PROJ. MANAGER			
DESIGN-DETAILED	JBD	BRT	11/11/2024
CHECKED-REVIEWED	ECF	JAG	11/11/2024
DESIGN2-DETAILED2			
DESIGN3-DETAILED3			
REVISIONS 1			
REVISIONS 2			
REVISIONS 3			
REVISIONS 4			
FIELD CHANGES			

WINDHAM
VETERANS MEMORIAL DRIVE

CROSS SECTIONS
(002 OF 28)


SHEET NUMBER

284


OF 322

Username: JAMESDAVIS Date: 11/11/2024


Filename: c:\bms\vhb-pw-01\dms97340\020_Xsect_Veterans Memorial Drive.dgn

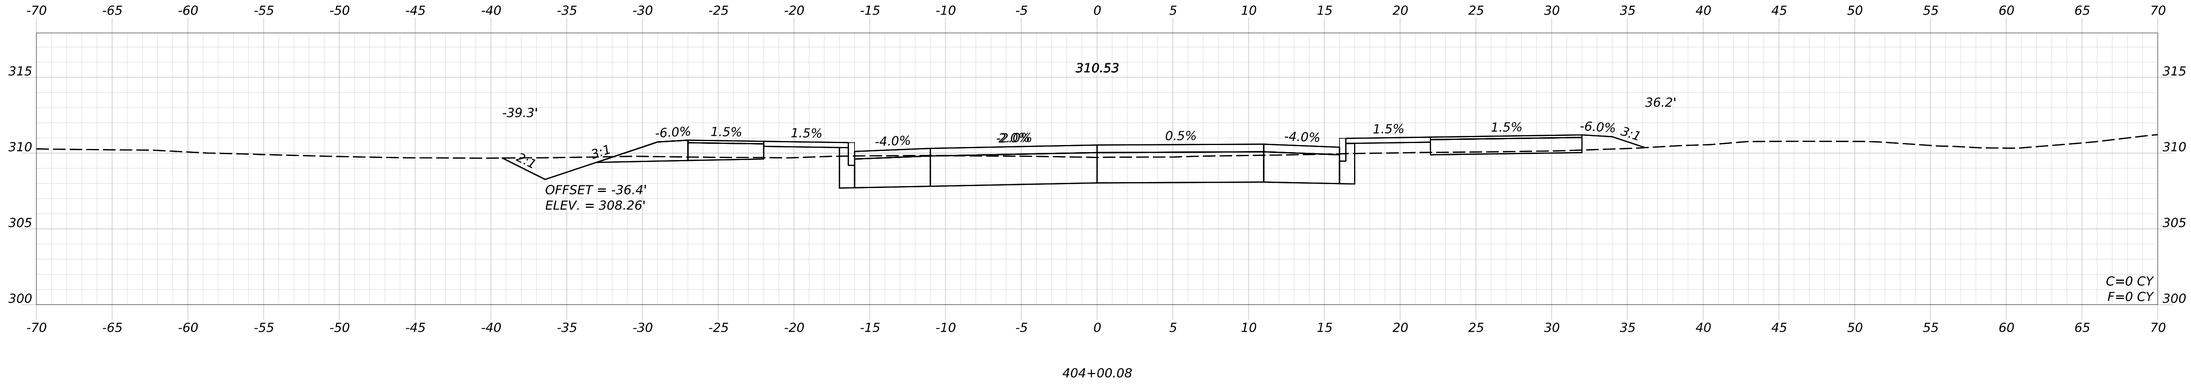

404+00.08

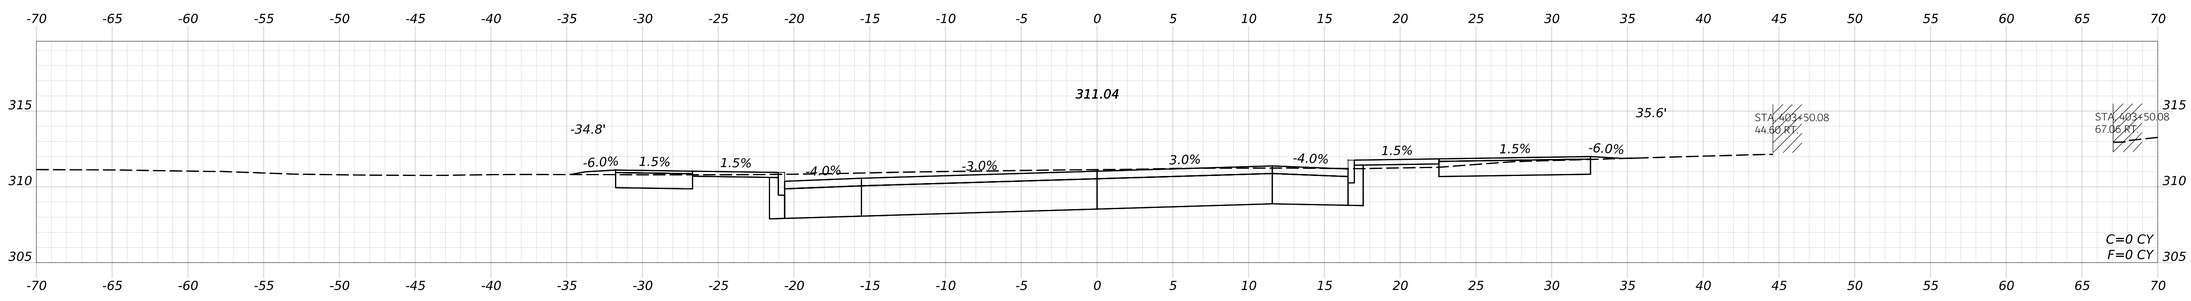

403+50.08

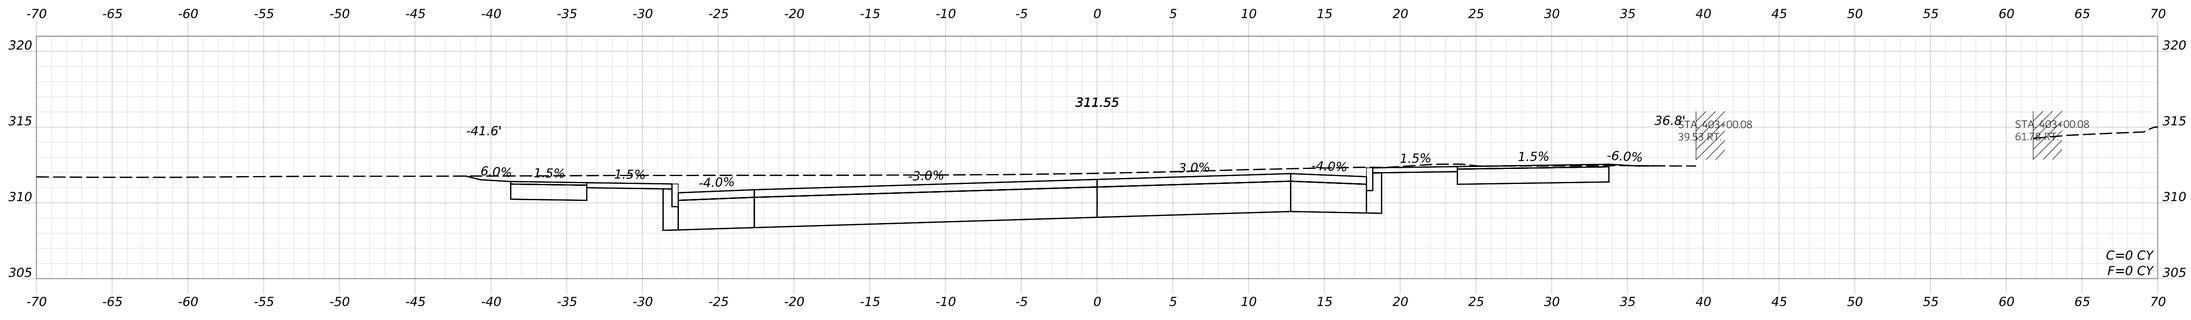

403+00.08

STATE OF MAINE
DEPARTMENT OF TRANSPORTATION

CAPITAL PROJECTS

WIN
26662.00

HIGHWAY PLANS

vhb

PROJ. MANAGER	ERNIE MARTIN		
DESIGN-DETAILED	JBD	BRT	11/11/2024
CHECKED-REVIEWED	ECF	AG	11/11/2024
DESIGN2-DETAILED2			
DESIGN3-DETAILED3			
REVISIONS 1			
REVISIONS 2			
REVISIONS 3			
REVISIONS 4			
FIELD CHANGES			

WINDHAM
VETERANS MEMORIAL DRIVE

CROSS SECTIONS
(003 OF 28)

SHEET NUMBER


285

OF 322


Date: 11/11/2024

Username: BTOMIC


Filename: c:\bms\vhb-pw-01\dms97340\020_Xsect_Veterans Memorial Drive.dgn

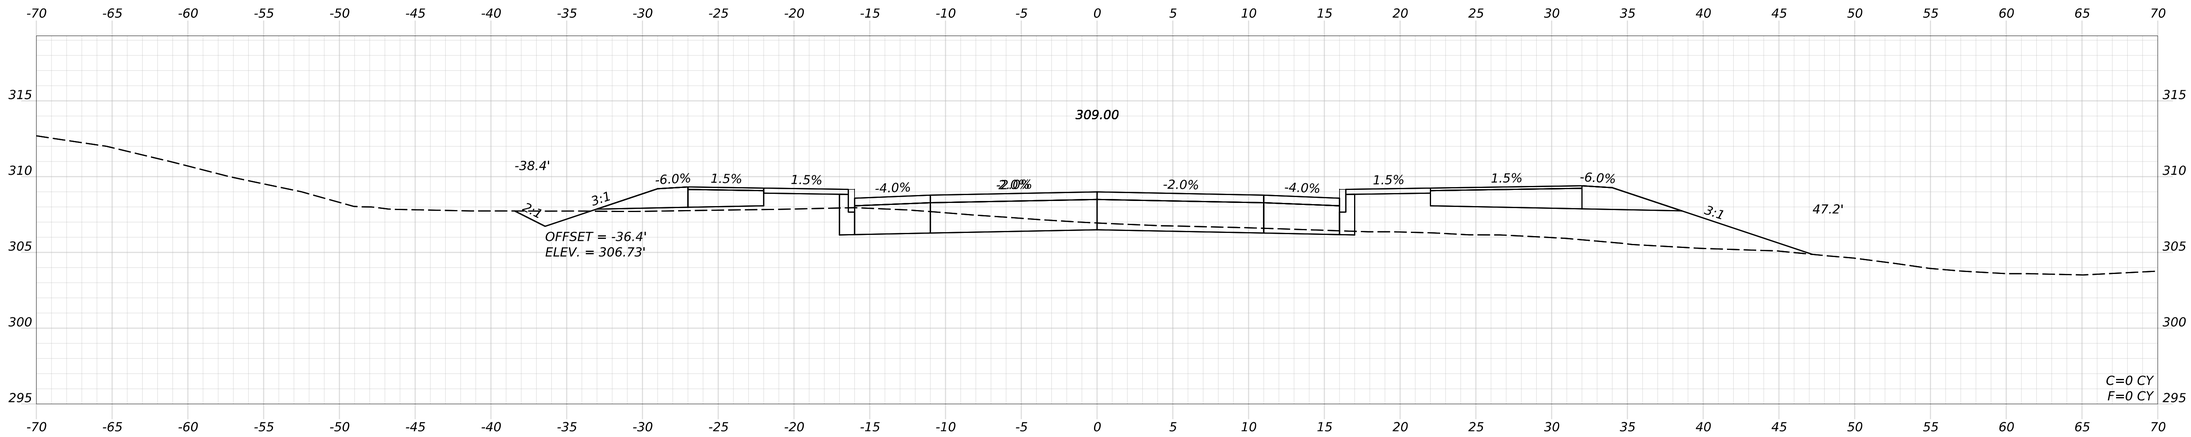

405+50.08

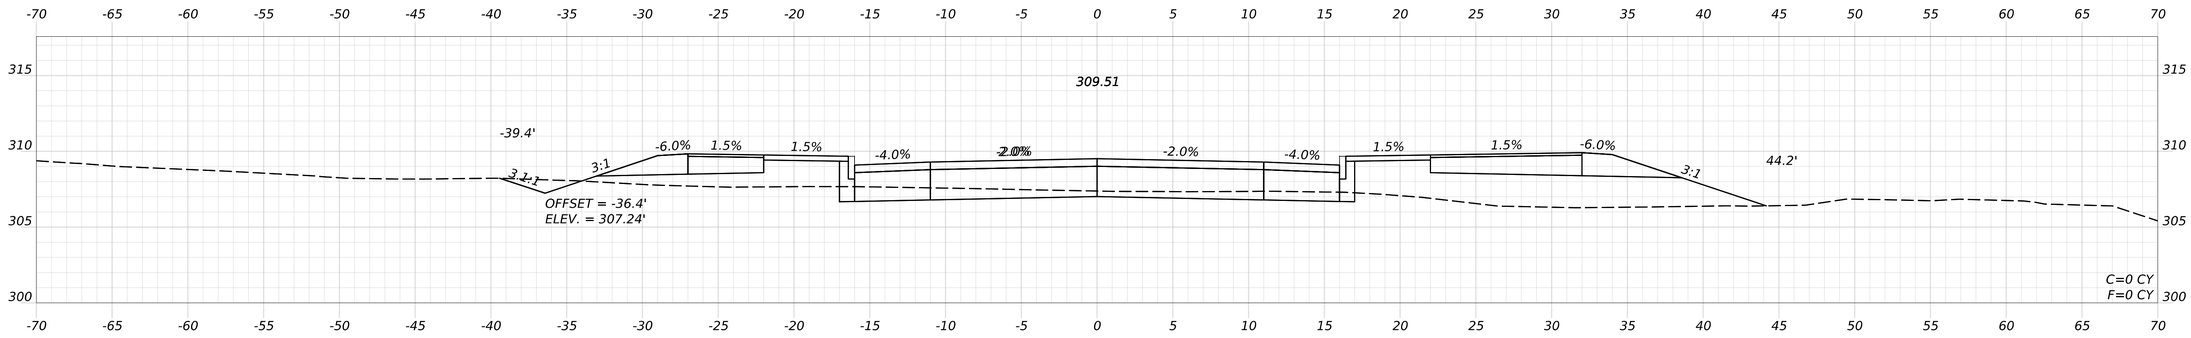

405+00.08

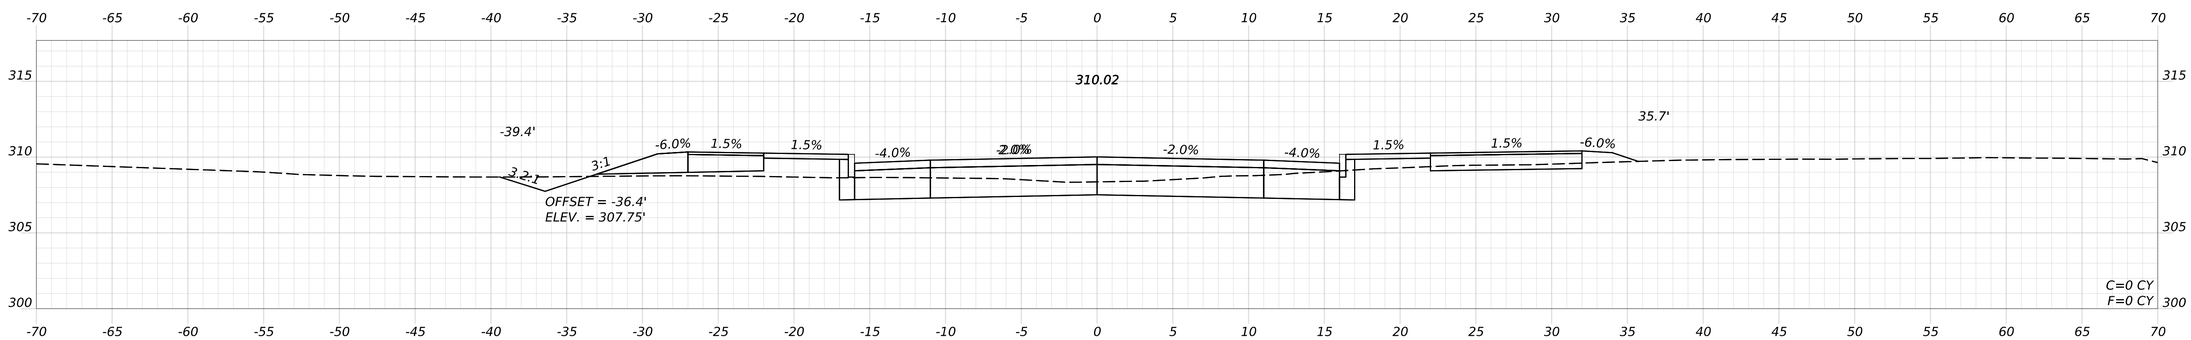

404+50.08

STATE OF MAINE
DEPARTMENT OF TRANSPORTATION

CAPITAL PROJECTS

WIN
26662.00

HIGHWAY PLANS

vhb

PROJ. MANAGER	ERNIE MARTIN		
DESIGNED-DETAILED	JBD	BRT	11/11/2024
CHECKED-REVIEWED	ECF	AG	11/11/2024
DESIGN2-DETAILED2			
DESIGN3-DETAILED3			
REVISIONS 1			
REVISIONS 2			
REVISIONS 3			
REVISIONS 4			
FIELD CHANGES			

WINDHAM
VETERANS MEMORIAL DRIVE

CROSS SECTIONS
(004 OF 28)

SHEET NUMBER


286


OF 322


Date: 11/11/2024

Username: BTOMIC

Filename: c:\bms\vhb-pw-01\dms97340\020_Xsect_Veterans Memorial Drive.dgn

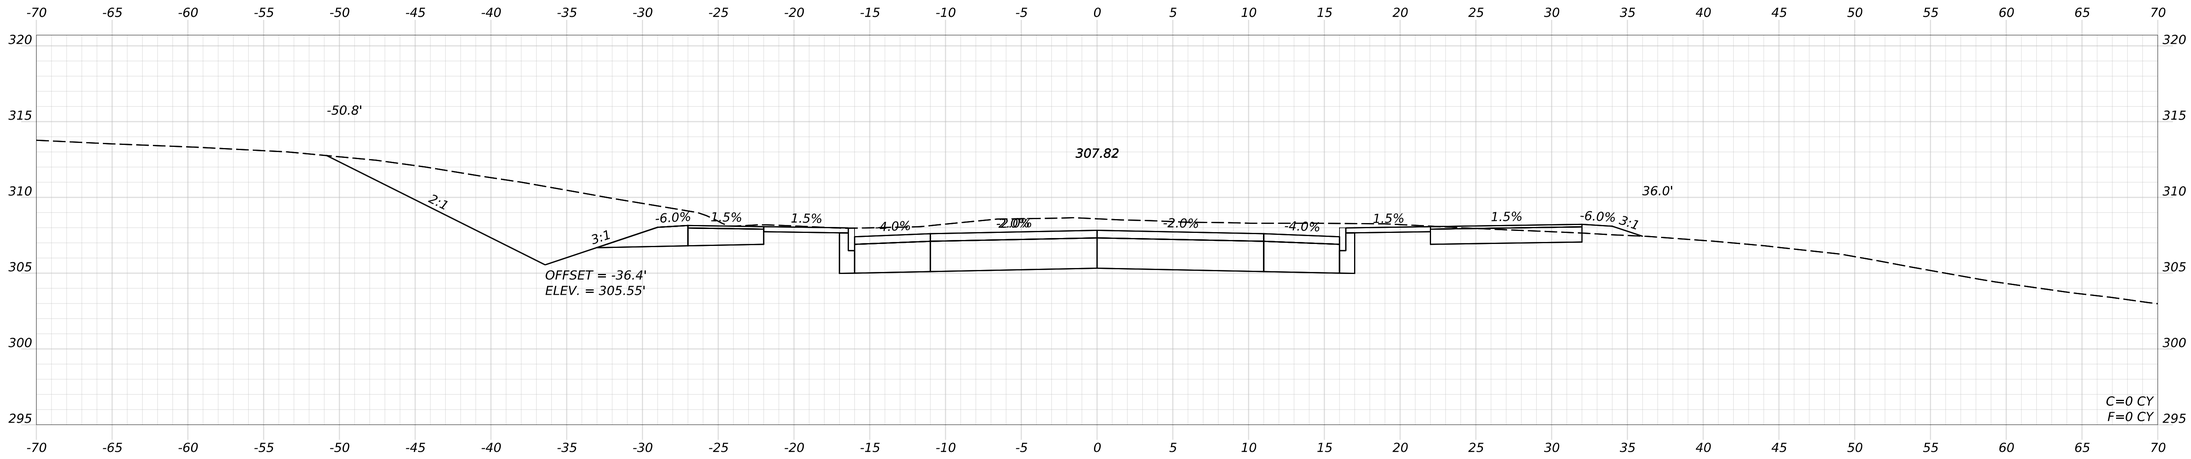

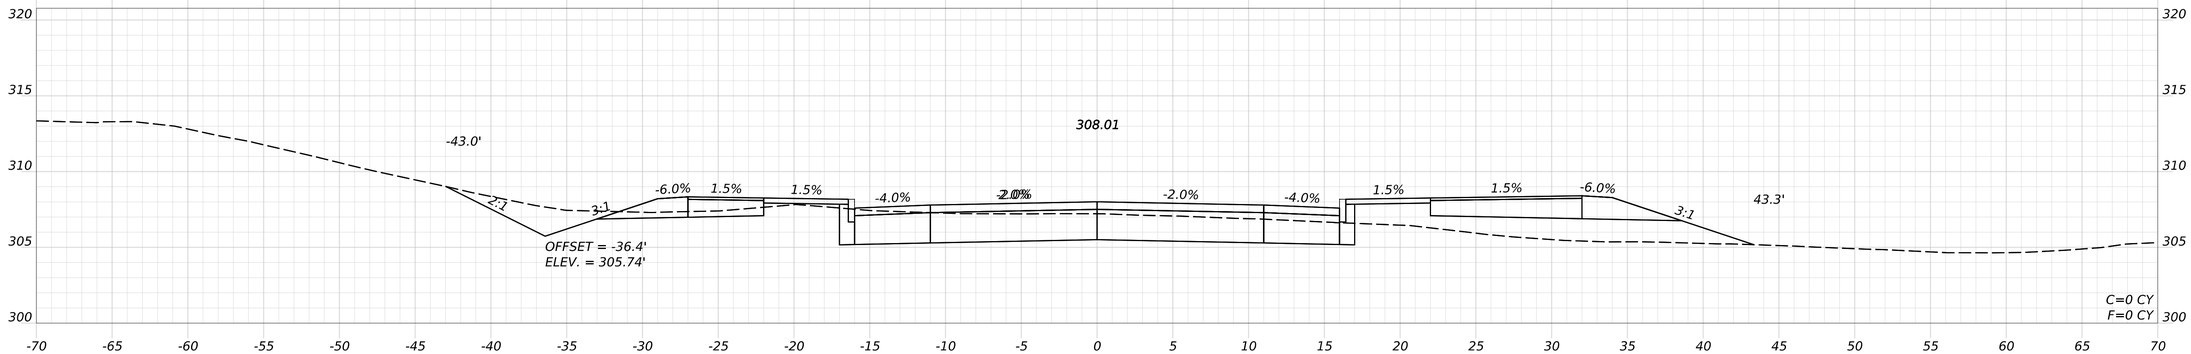

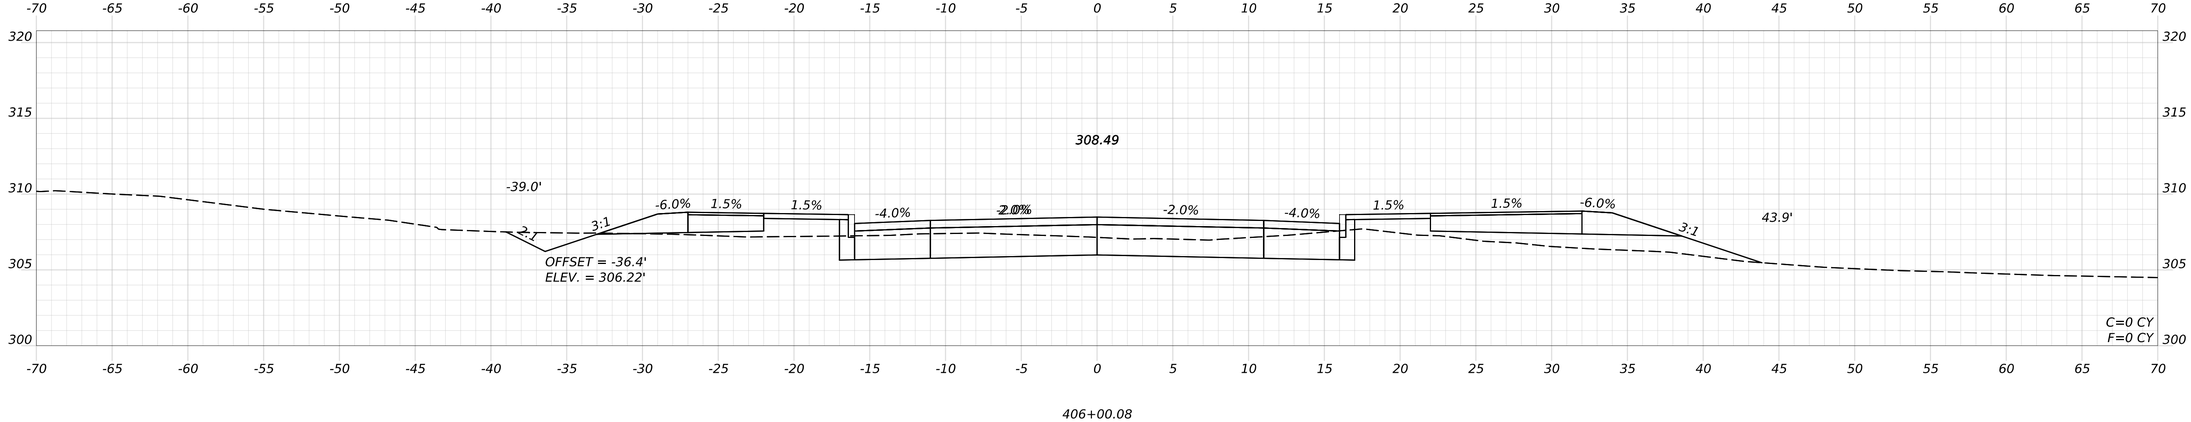

STATE OF MAINE
DEPARTMENT OF TRANSPORTATION

CAPITAL PROJECTS

WIN
26662.00

HIGHWAY PLANS

vhb

PROJ. MANAGER	ERNIE MARTIN	
DESIGN-DETAILED	JBD	11/11/2024
CHECKED-REVIEWED	ECF	
DESIGN2-DETAILED2	BRT	11/11/2024
DESIGN3-DETAILED3	AG	
REVISIONS 1		
REVISIONS 2		
REVISIONS 3		
REVISIONS 4		
FIELD CHANGES		

WINDHAM
VETERANS MEMORIAL DRIVE

CROSS SECTIONS
(005 OF 28)

SHEET NUMBER

287

OF 322

Date: 11/11/2024

Username: BTOMIC

Filename: c:\bms\vhb-pw-01\dms97340\020_Xsect_Veterans Memorial Drive.dgn

STATE OF MAINE
DEPARTMENT OF TRANSPORTATION

CAPITAL PROJECTS

WIN
26662.00

HIGHWAY PLANS

vhb

PROJ. MANAGER	ERNIE MARTIN	
DESIGNED-DETAILED	JBD	BRT
CHECKED-REVIEWED	ECF	AG
DESIGNED-DETAILED2		
DESIGNED-DETAILED3		
REVISIONS 1		
REVISIONS 2		
REVISIONS 3		
REVISIONS 4		
FIELD CHANGES		

BY | DATE
BRT | 11/11/2024
AG | 11/11/2024

WINDHAM
VETERANS MEMORIAL DRIVE

CROSS SECTIONS
(006 OF 28)

SHEET NUMBER
288
OF 322

Date: 11/11/2024
Username: BTOMIC

Filename: c:\bms\vhb-pw-01\dms97340\020_Xsect_Veterans Memorial Drive.dgn

STATE OF MAINE
DEPARTMENT OF TRANSPORTATION

CAPITAL PROJECTS

WIN
26662.00

HIGHWAY PLANS

vhb

PROJ. MANAGER	ERNIE MARTIN	BY	DATE
DESIGNED-DETAILED	JBD	BRT	11/11/2024
CHECKED-REVIEWED	ECF	AG	11/11/2024
DESIGNED-DETAILED2			
DESIGNED-DETAILED3			
REVISIONS 1			
REVISIONS 2			
REVISIONS 3			
REVISIONS 4			
FIELD CHANGES			

WINDHAM
VETERANS MEMORIAL DRIVE
CROSS SECTIONS
(007 OF 28)

SHEET NUMBER


289

OF 322

Date: 11/11/2024

Username: BTOMIC

Filename: c:\bms\vhb-pw-01\dms97340\020_Xsect_Veterans Memorial Drive.dgn

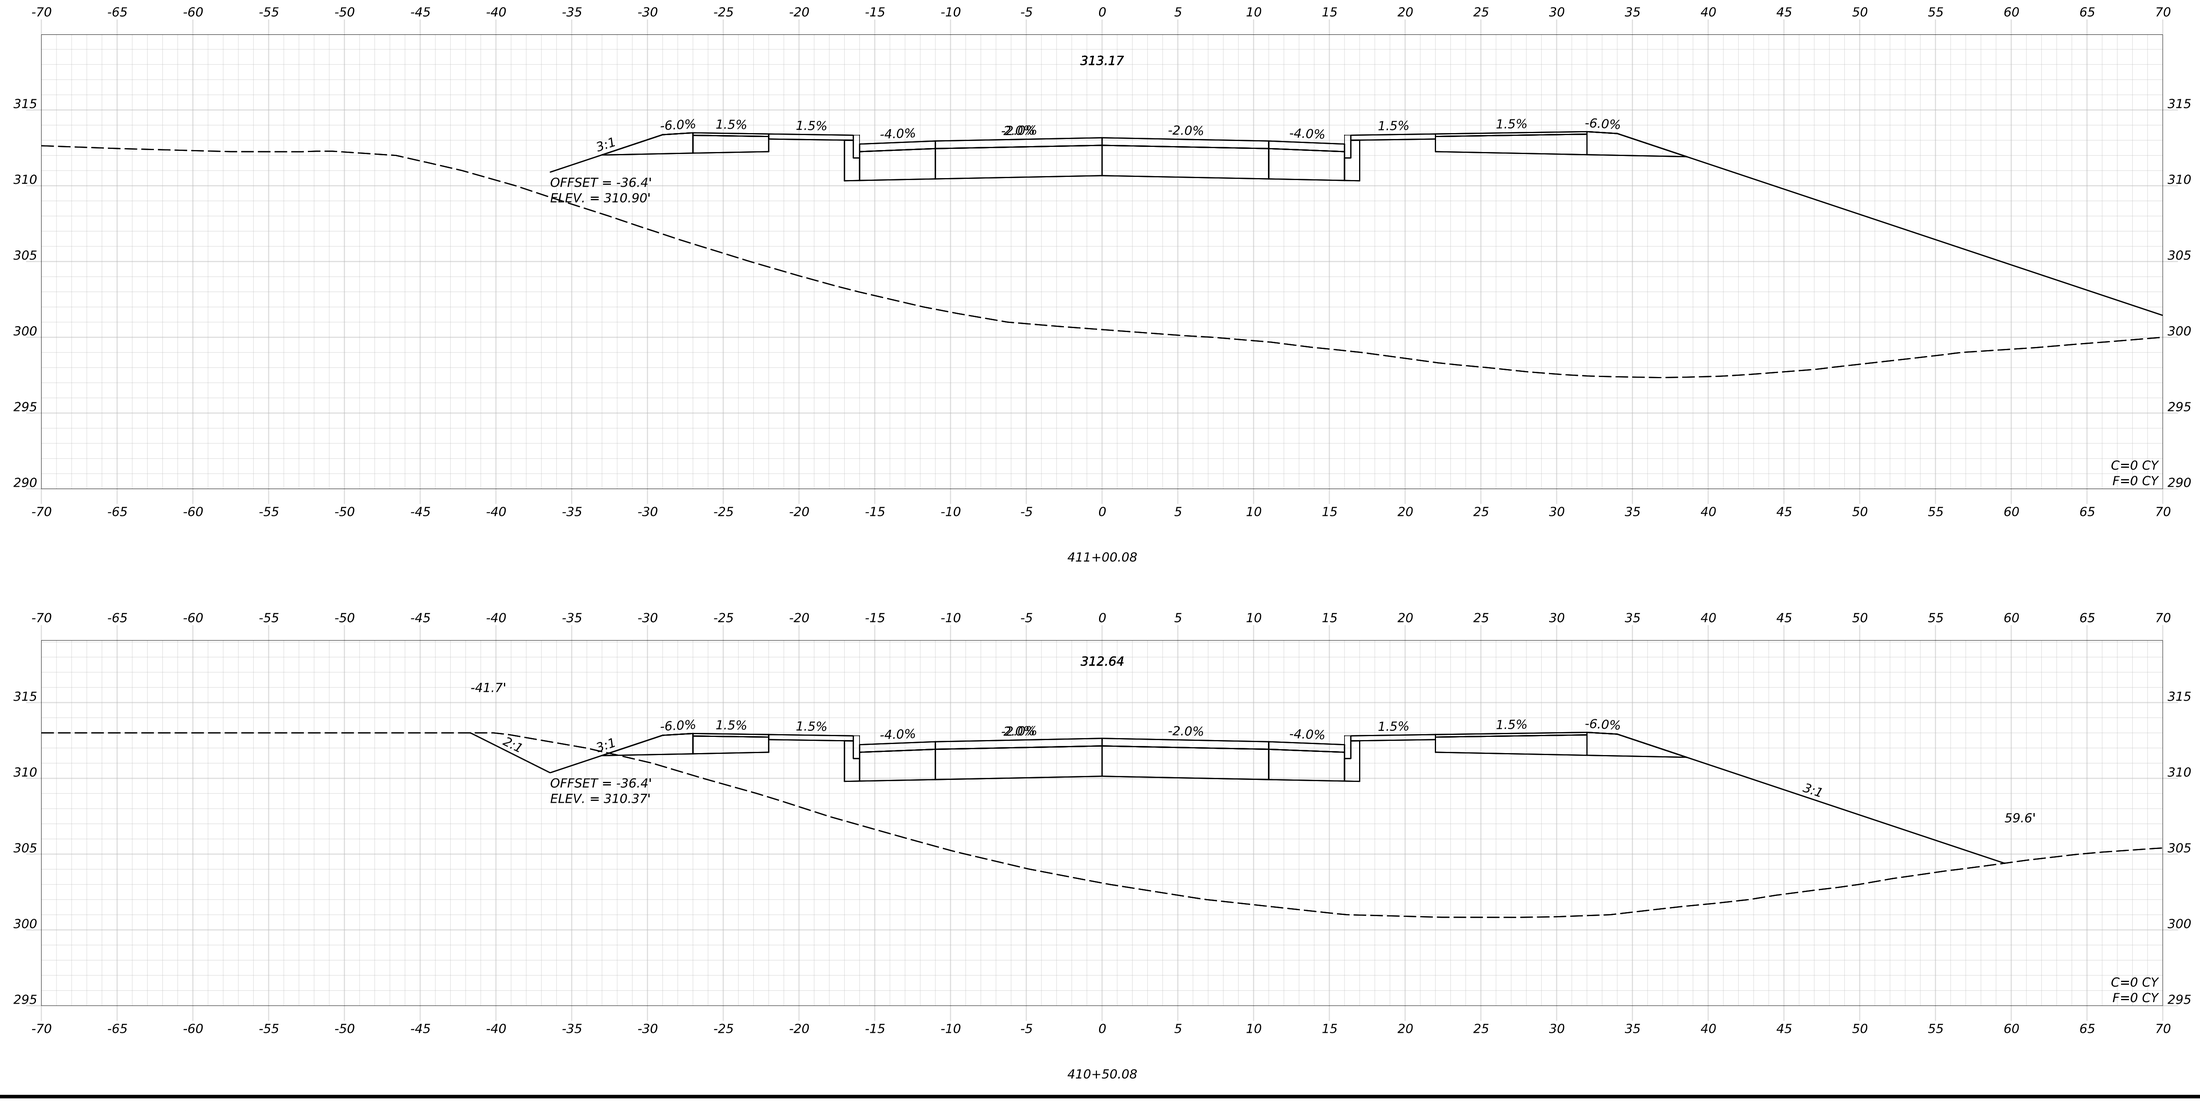

STATE OF MAINE
DEPARTMENT OF TRANSPORTATION

CAPITAL PROJECTS

WIN
26662.00

HIGHWAY PLANS

PROJ. MANAGER	ERNIE MARTIN		
DESIGN-DETAILED	JBD	BRT	11/11/2024
CHECKED-REVIEWED	ECF	AG	11/11/2024
DESIGN2-DETAILED2			
DESIGN3-DETAILED3			
REVISIONS 1			
REVISIONS 2			
REVISIONS 3			
REVISIONS 4			
FIELD CHANGES			


WINDHAM
VETERANS MEMORIAL DRIVE

CROSS SECTIONS
(008 OF 28)


SHEET NUMBER
290
OF 322

Date: 11/11/2024
Username: BTOMIC

Filename: c:\bms\vhb-pw-01\dms97340\020_Xsect_Veterans Memorial Drive.dgn

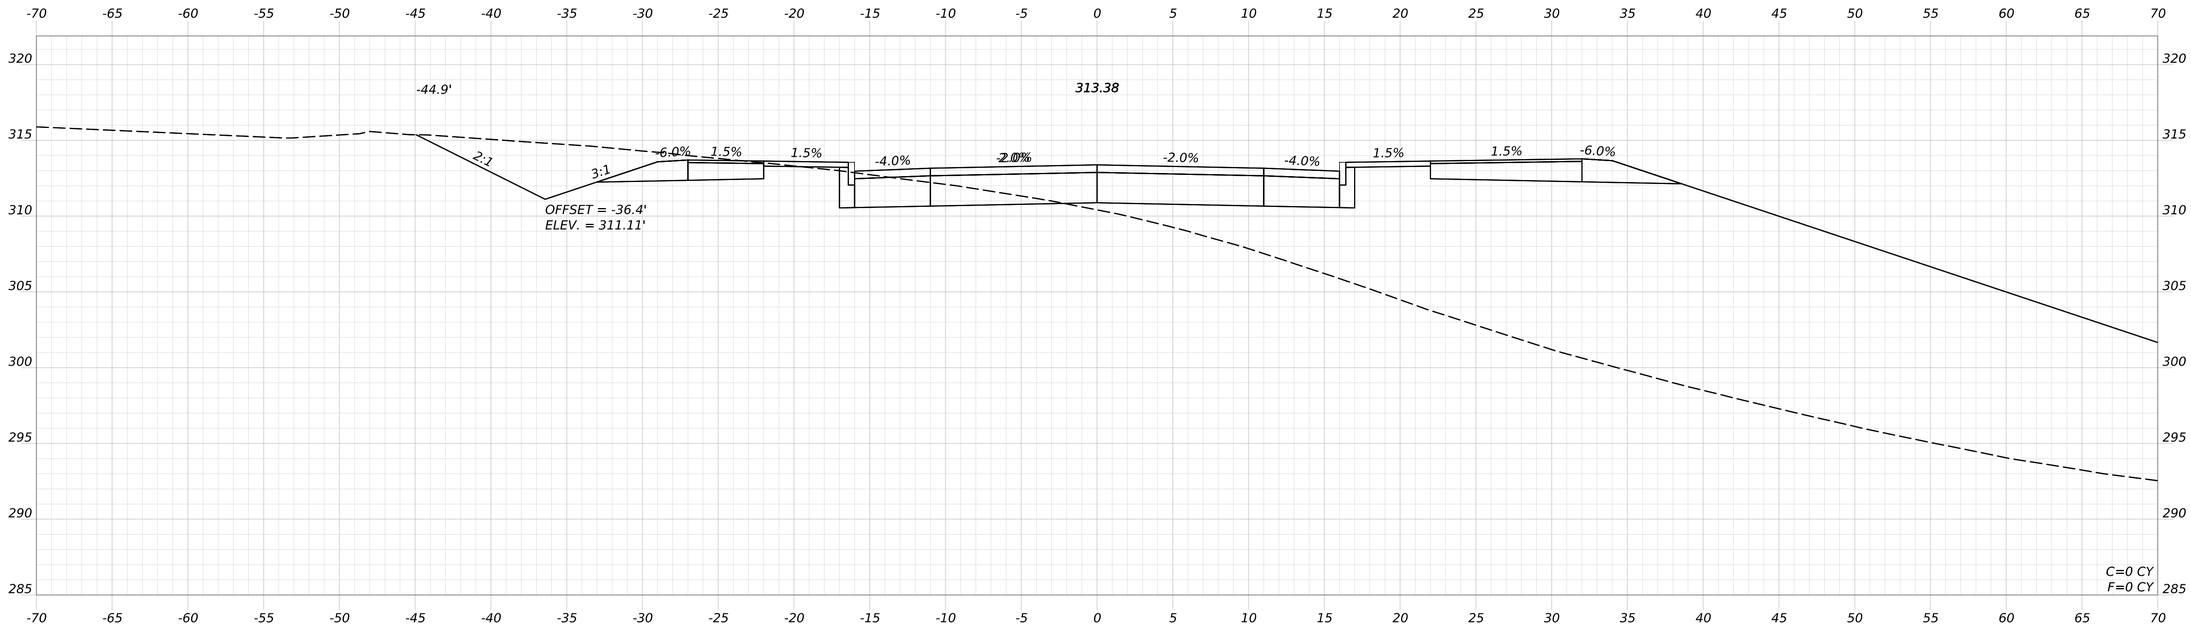

412+00.08

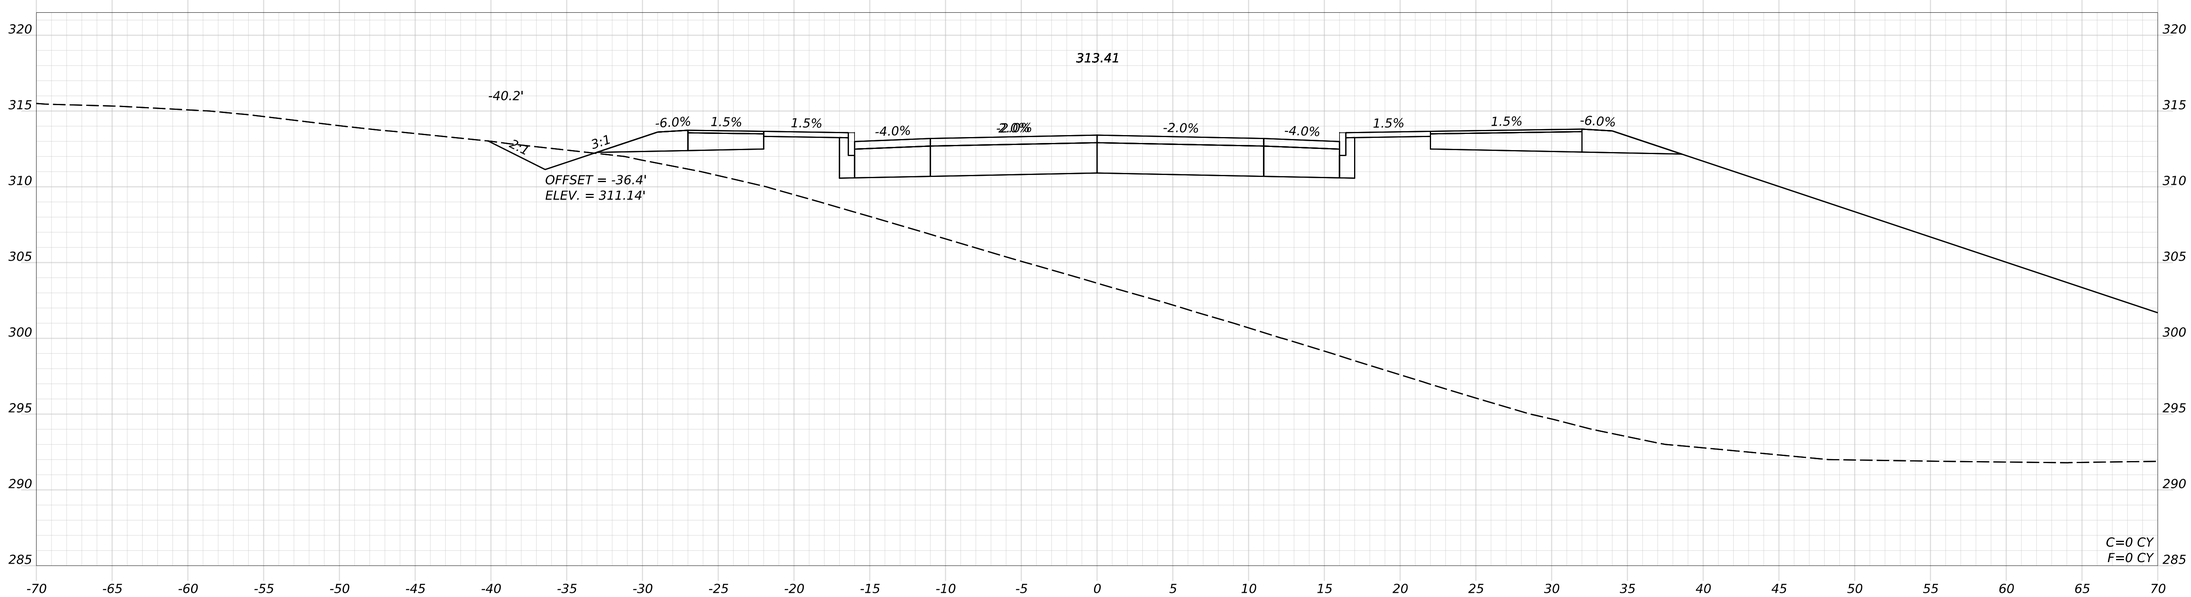

411+50.08

STATE OF MAINE
DEPARTMENT OF TRANSPORTATION

CAPITAL PROJECTS

WIN
26662.00

HIGHWAY PLANS

vhb

	ERNIE MARTIN	BY	DATE
PROJ. MANAGER			
DESIGN-DETAILED	JBD	BRT	11/11/2024
CHECKED-REVIEWED	ECF	AG	11/11/2024
DESIGN2-DETAILED2			
DESIGN3-DETAILED3			
REVISIONS 1			
REVISIONS 2			
REVISIONS 3			
REVISIONS 4			
FIELD CHANGES			

WINDHAM
VETERANS MEMORIAL DRIVE

CROSS SECTIONS
(009 OF 28)

SHEET NUMBER


291

OF 322

Date: 11/11/2024

Username: BTOMIC

Filename: c:\bms\vhb-pw-01\dms97340\020_Xsect_Veterans Memorial Drive.dgn

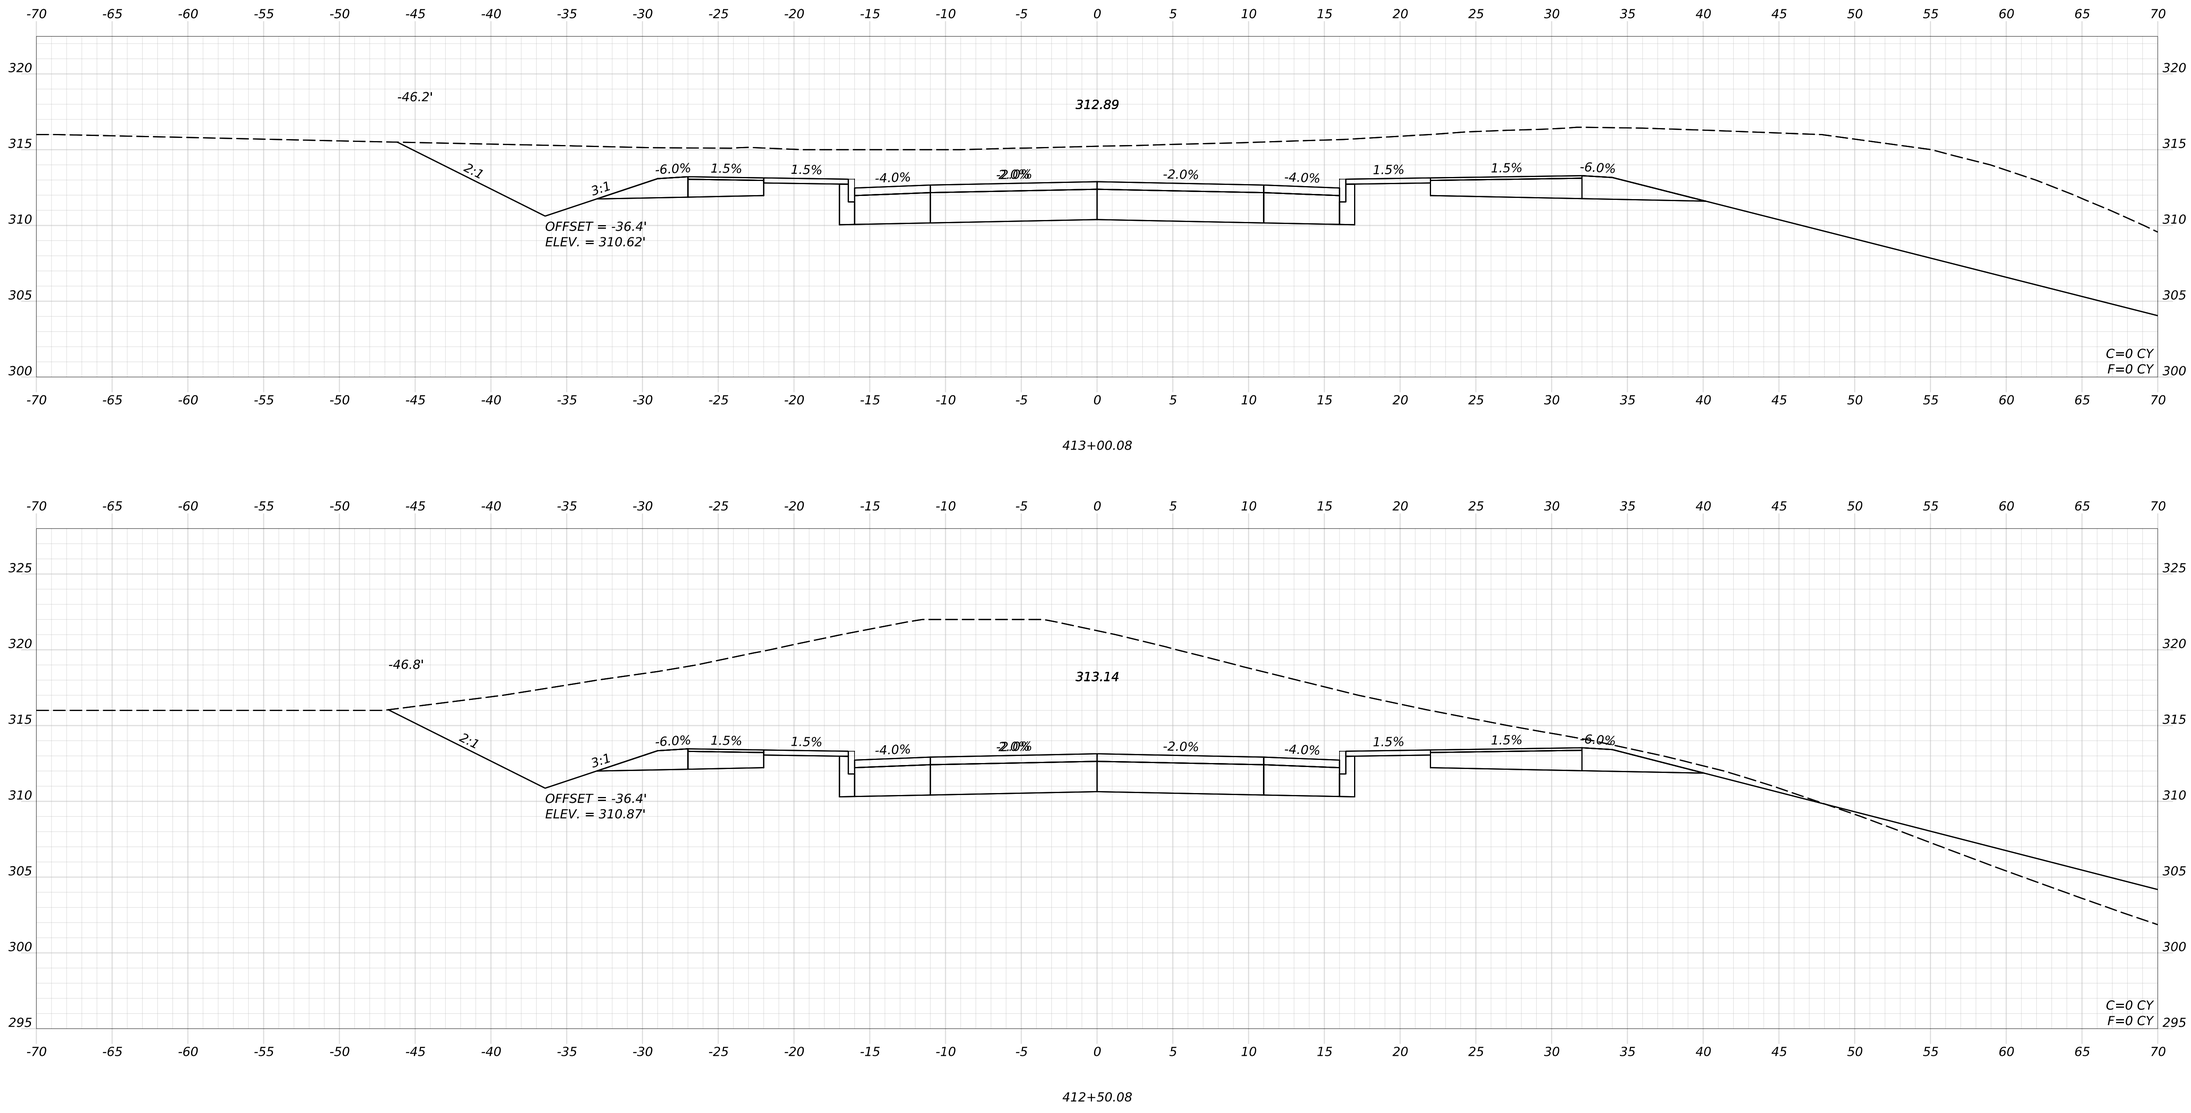

STATE OF MAINE
DEPARTMENT OF TRANSPORTATION

CAPITAL PROJECTS

WIN
26662.00

HIGHWAY PLANS

vhb

		BY	DATE
PROJ. MANAGER	ERNIE MARTIN		
DESIGN-DETAILED	JBD	BRT	11/11/2024
CHECKED-REVIEWED	ECF	AG	11/11/2024
DESIGN2-DETAILED2			
DESIGN3-DETAILED3			
REVISIONS 1			
REVISIONS 2			
REVISIONS 3			
REVISIONS 4			
FIELD CHANGES			

WINDHAM
VETERANS MEMORIAL DRIVE

CROSS SECTIONS
(010 OF 28)

SHEET NUMBER


292

OF 322


Date: 11/11/2024

Username: BTOMIC


Filename: c:\bms\vhb-pw-01\dms97340\020_Xsect_Veterans Memorial Drive.dgn

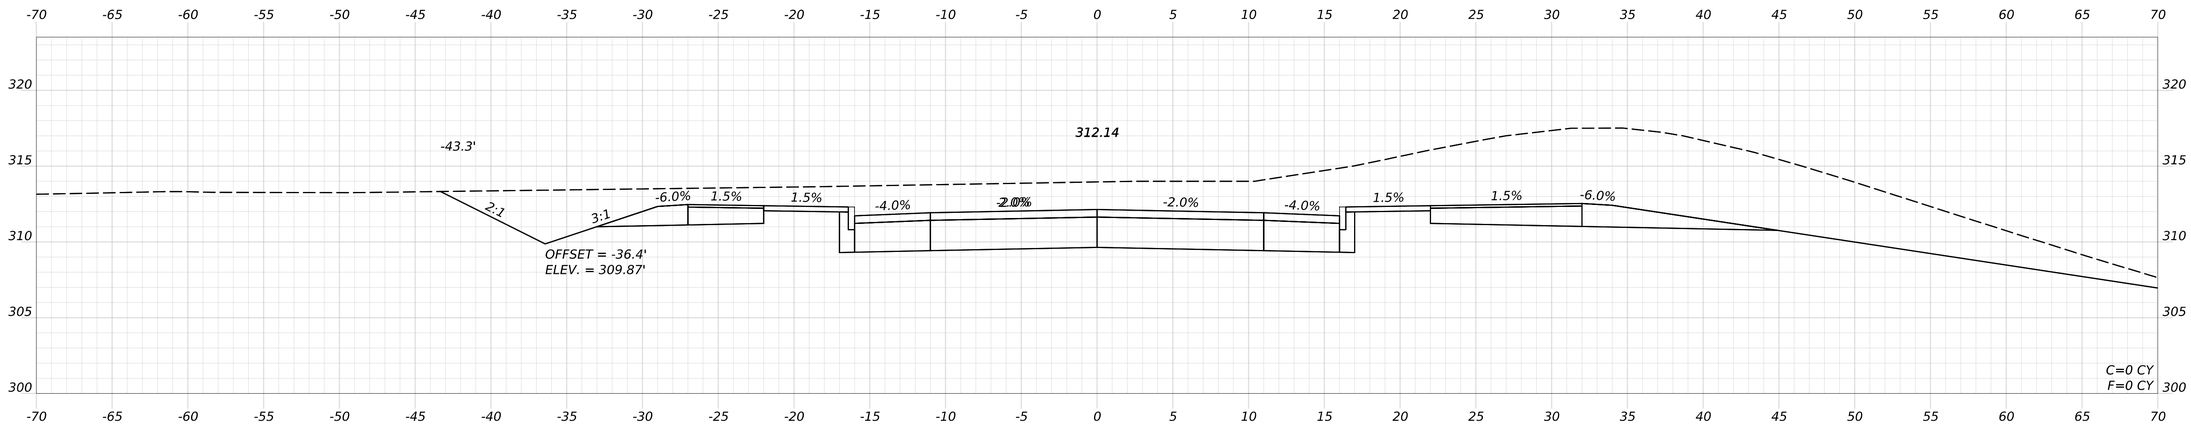

414+50.08

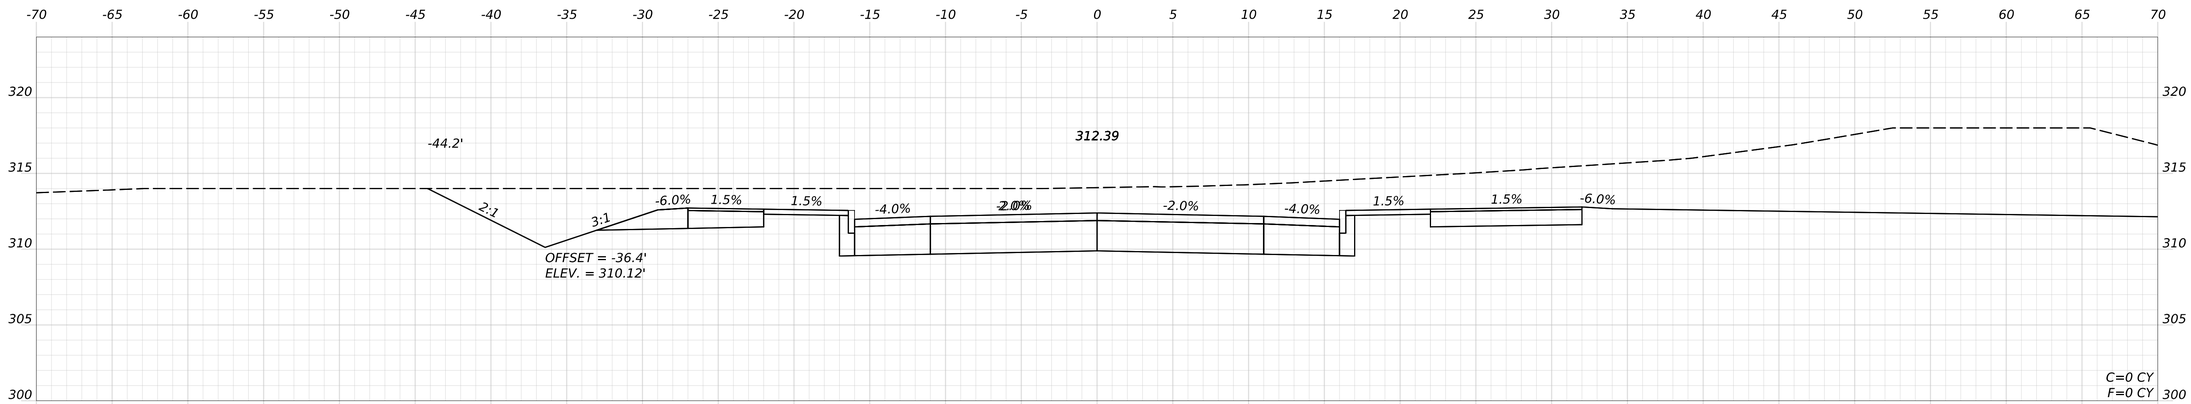

414+00.08

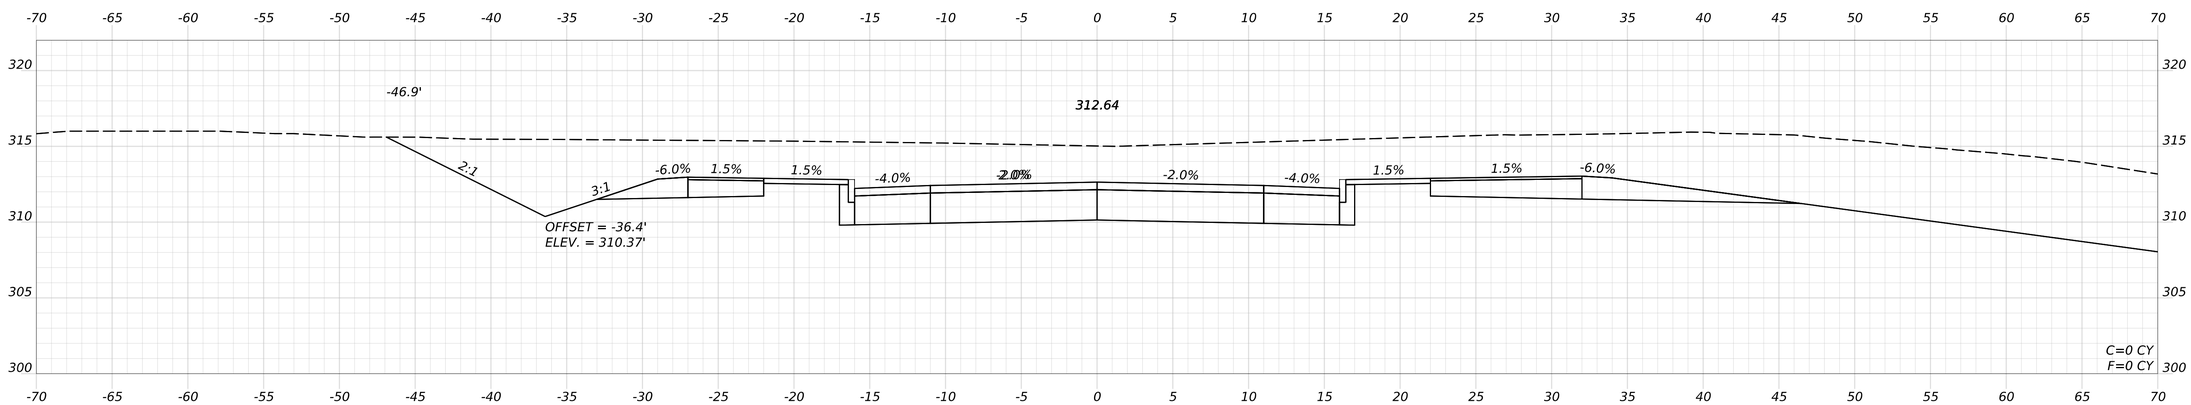

413+50.08

STATE OF MAINE
DEPARTMENT OF TRANSPORTATION

CAPITAL PROJECTS

WIN
26662.00

HIGHWAY PLANS

vhb

PROJ. MANAGER	ERNIE MARTIN		
DESIGN-DETAILED	JBD	BRT	11/11/2024
CHECKED-REVIEWED	ECF	AG	11/11/2024
DESIGN2-DETAILED2			
DESIGN3-DETAILED3			
REVISIONS 1			
REVISIONS 2			
REVISIONS 3			
REVISIONS 4			
FIELD CHANGES			

WINDHAM
VETERANS MEMORIAL DRIVE

CROSS SECTIONS
(011 OF 28)

SHEET NUMBER


293

OF 322


Date: 11/11/2024

Username: BTOMIC

Filename: c:\bms\vhb-pw-01\dms97340\020_Xsect_Veterans Memorial Drive.dgn

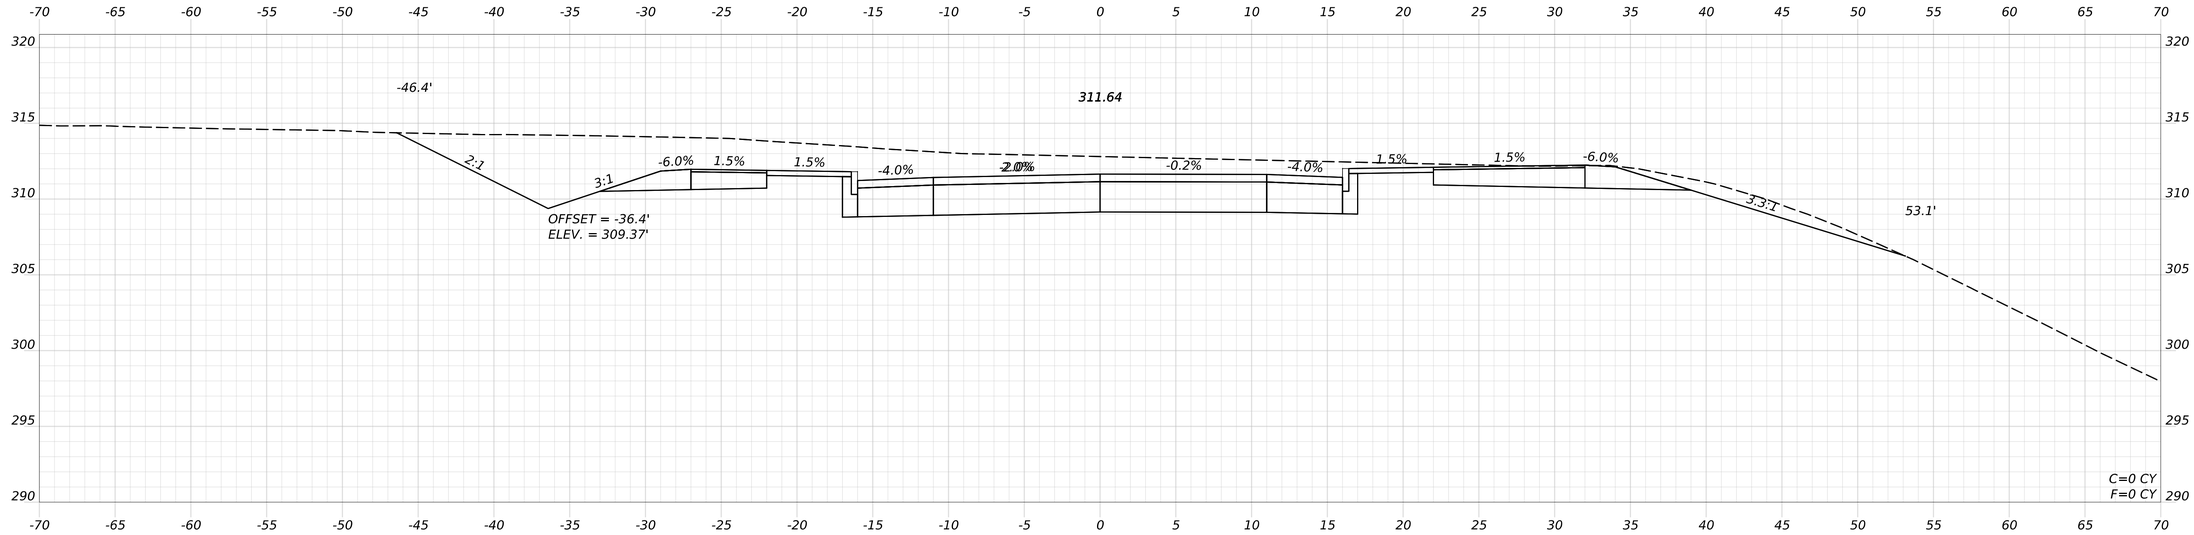

415+50.08

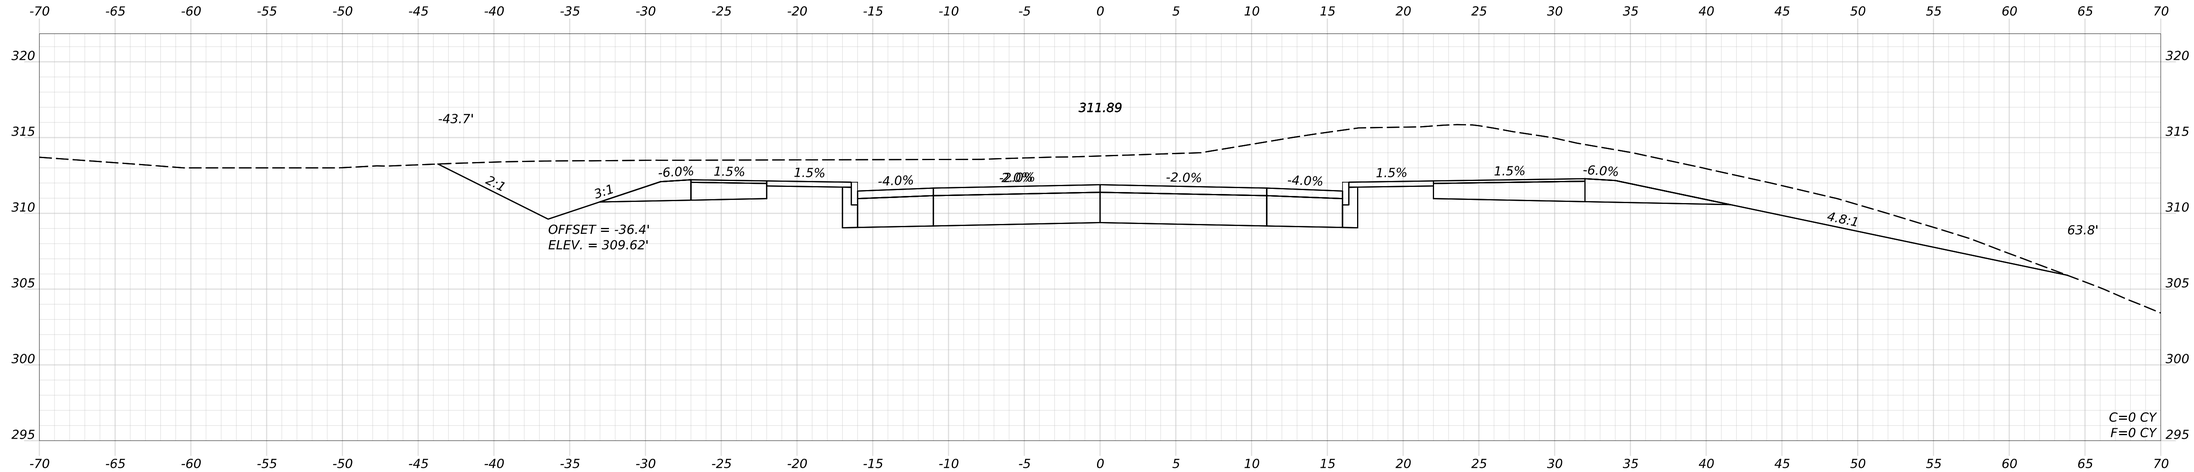

415+00.08

STATE OF MAINE
DEPARTMENT OF TRANSPORTATION

CAPITAL PROJECTS

WIN
26662.00

HIGHWAY PLANS

PROJ. MANAGER	ERNIE MARTIN		
DESIGN-DETAILED	JBD	BRT	11/11/2024
CHECKED-REVIEWED	ECF	AG	11/11/2024
DESIGN2-DETAILED2			
DESIGN3-DETAILED3			
REVISIONS 1			
REVISIONS 2			
REVISIONS 3			
REVISIONS 4			
FIELD CHANGES			

WINDHAM
VETERANS MEMORIAL DRIVE

CROSS SECTIONS
(012 OF 28)

SHEET NUMBER


294

OF 322


Date: 11/11/2024

Username: BTOMIC


Filename: c:\bms\vhb-pw-01\dms97340\020_Xsect_Veterans Memorial Drive.dgn

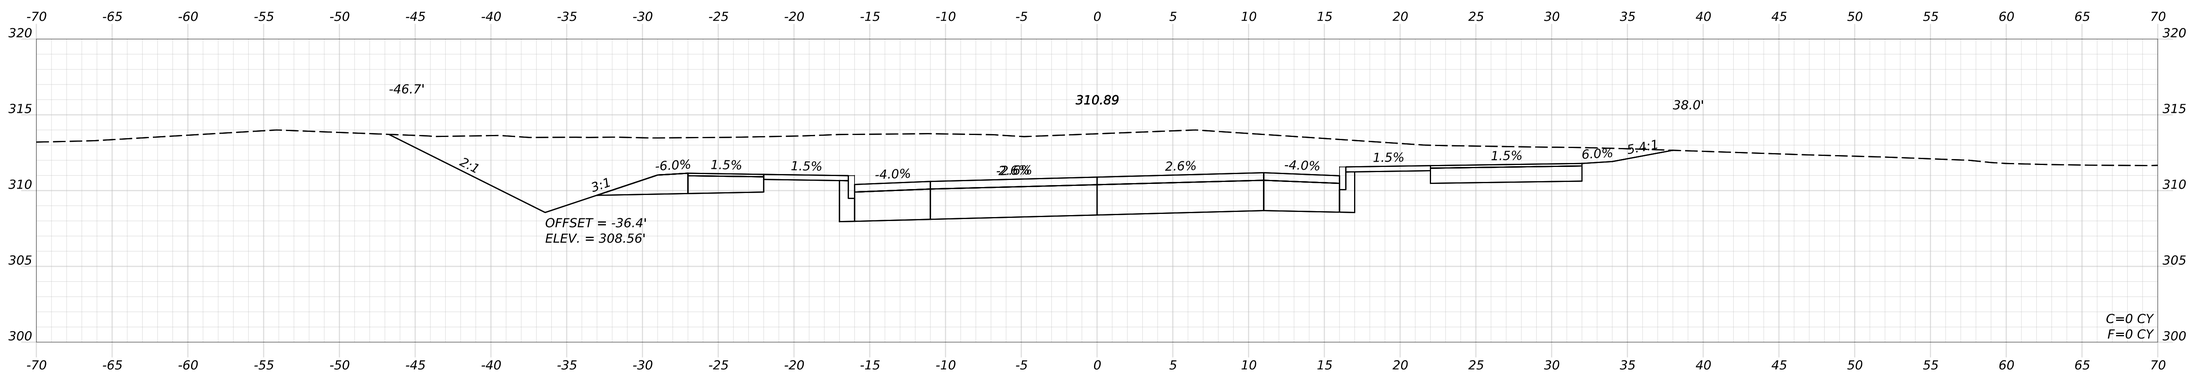

417+00.08

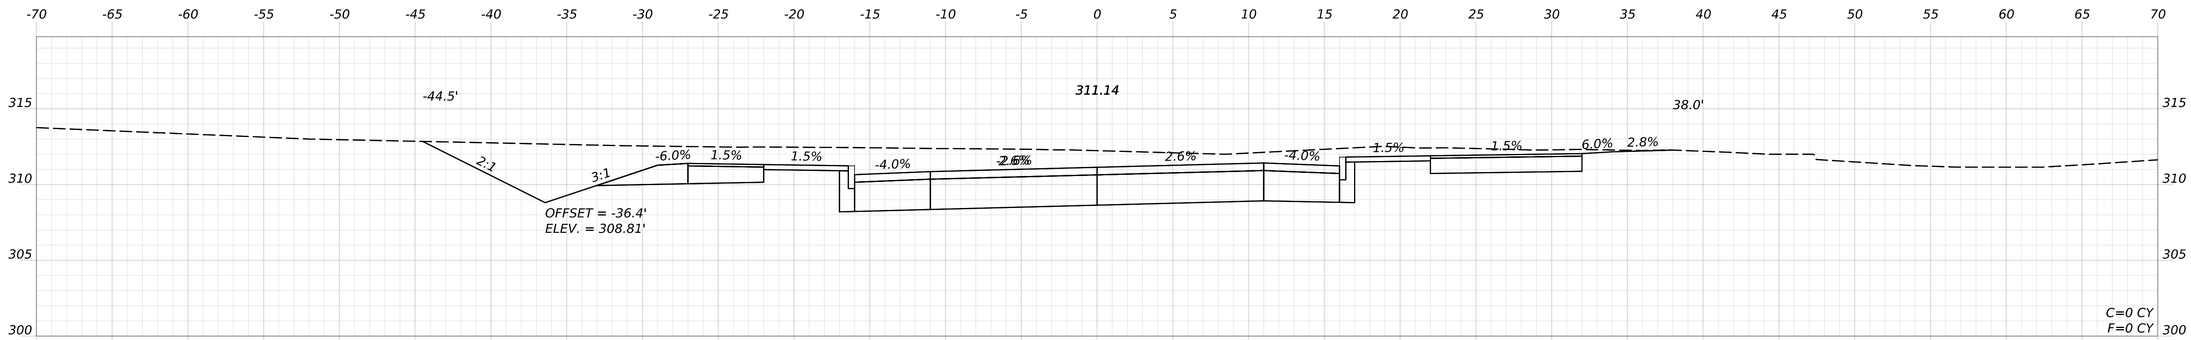

416+50.08

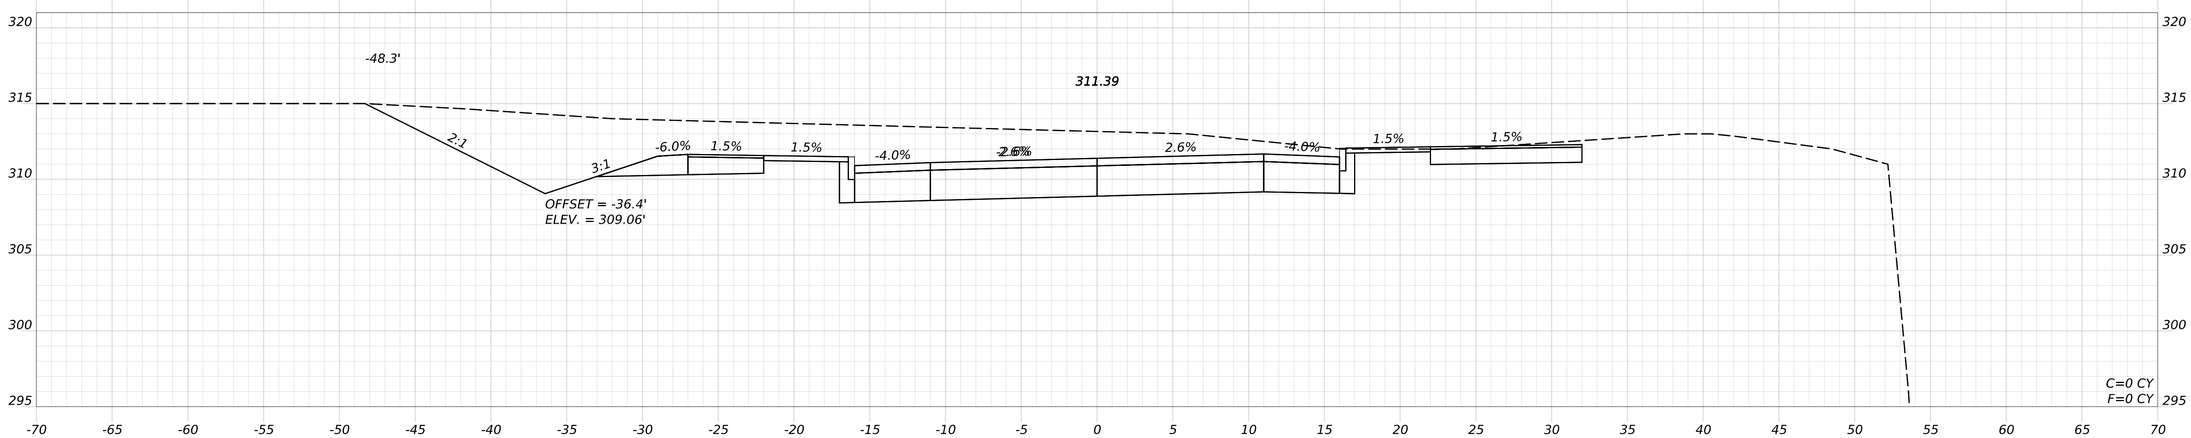

416+00.08

STATE OF MAINE
DEPARTMENT OF TRANSPORTATION

CAPITAL PROJECTS

WIN
26662.00

HIGHWAY PLANS

PROJ. MANAGER	ERNIE MARTIN		
DESIGN-DETAILED	JBD	BRT	11/11/2024
CHECKED-REVIEWED	ECF	AG	11/11/2024
DESIGN2-DETAILED2			
DESIGN3-DETAILED3			
REVISIONS 1			
REVISIONS 2			
REVISIONS 3			
REVISIONS 4			
FIELD CHANGES			


WINDHAM
VETERANS MEMORIAL DRIVE

CROSS SECTIONS
(013 OF 28)


SHEET NUMBER
295
OF 322

Date: 11/11/2024
Username: BTOMIC


Filename: c:\bms\vhb-pw-01\dms97340\020_Xsect_Veterans Memorial Drive.dgn

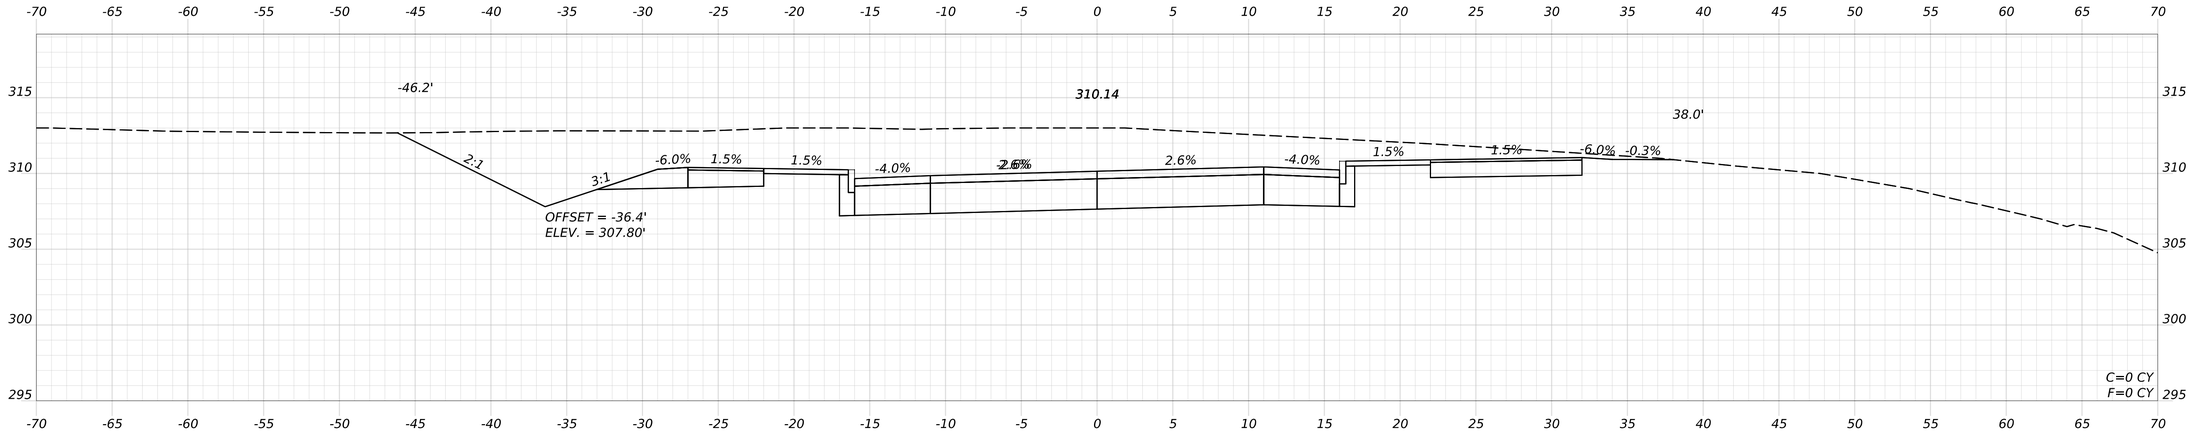

418+50.08

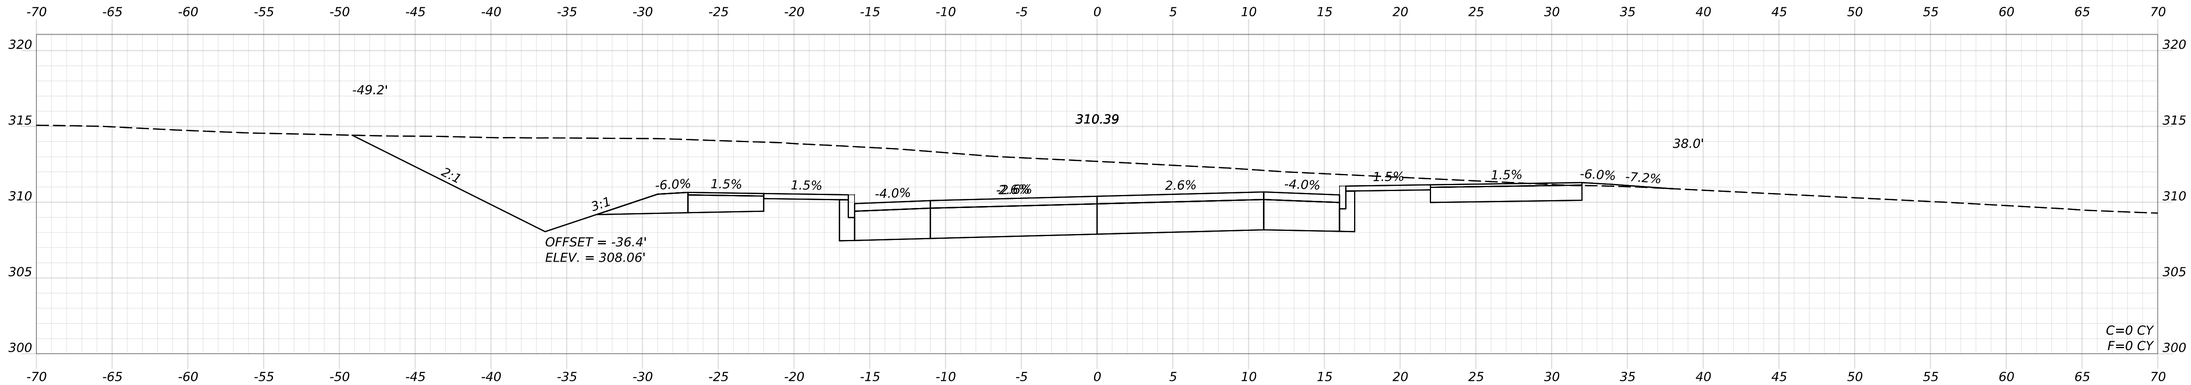

418+00.08

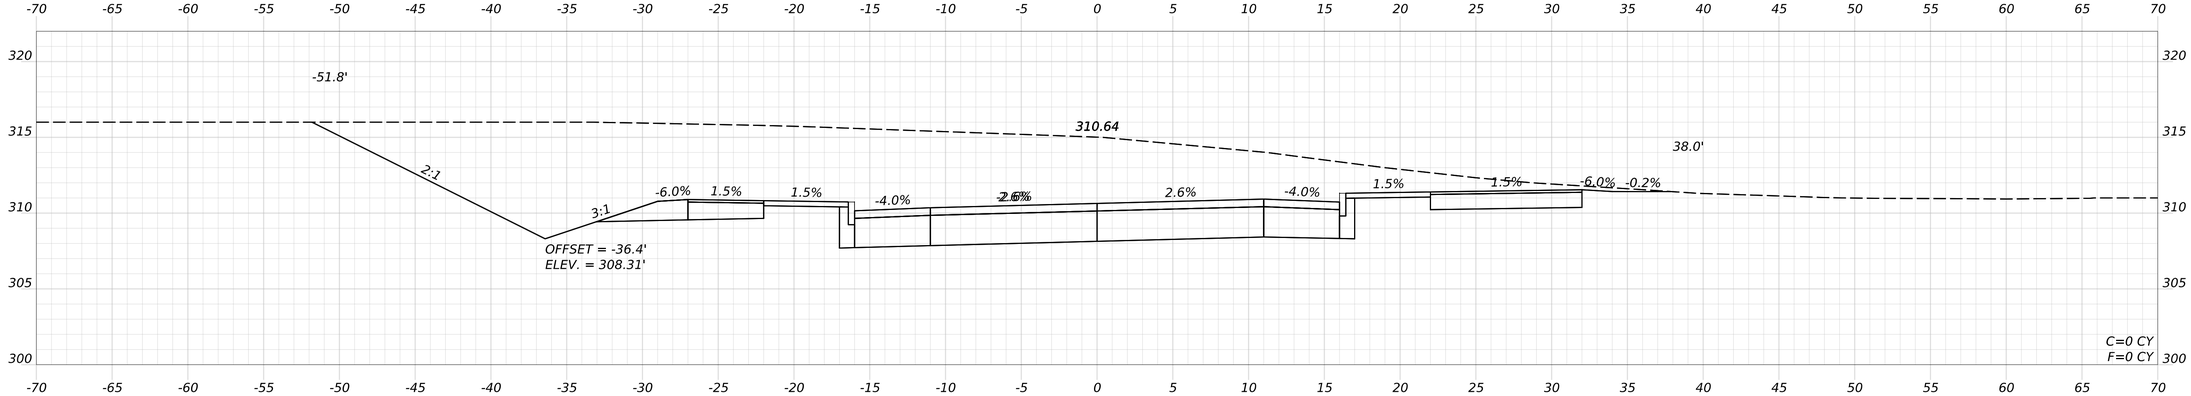

417+50.08

STATE OF MAINE
DEPARTMENT OF TRANSPORTATION

CAPITAL PROJECTS

WIN
26662.00

HIGHWAY PLANS

vhb

	ERNIE MARTIN	BY	DATE
PROJ MANAGER			
DESIGN-DETAILED	JBD	BRT	11/11/2024
CHECKED-REVIEWED	ECF	AG	11/11/2024
DESIGN2-DETAILED2			
DESIGN3-DETAILED3			
REVISIONS 1			
REVISIONS 2			
REVISIONS 3			
REVISIONS 4			
FIELD CHANGES			

WINDHAM
VETERANS MEMORIAL DRIVE

CROSS SECTIONS
(014 OF 28)

SHEET NUMBER


296

OF 322

Date: 11/11/2024

Username: BTOMIC

Filename: c:\bms\vhb-pw-01\dms97340\020_Xsect_Veterans Memorial Drive.dgn

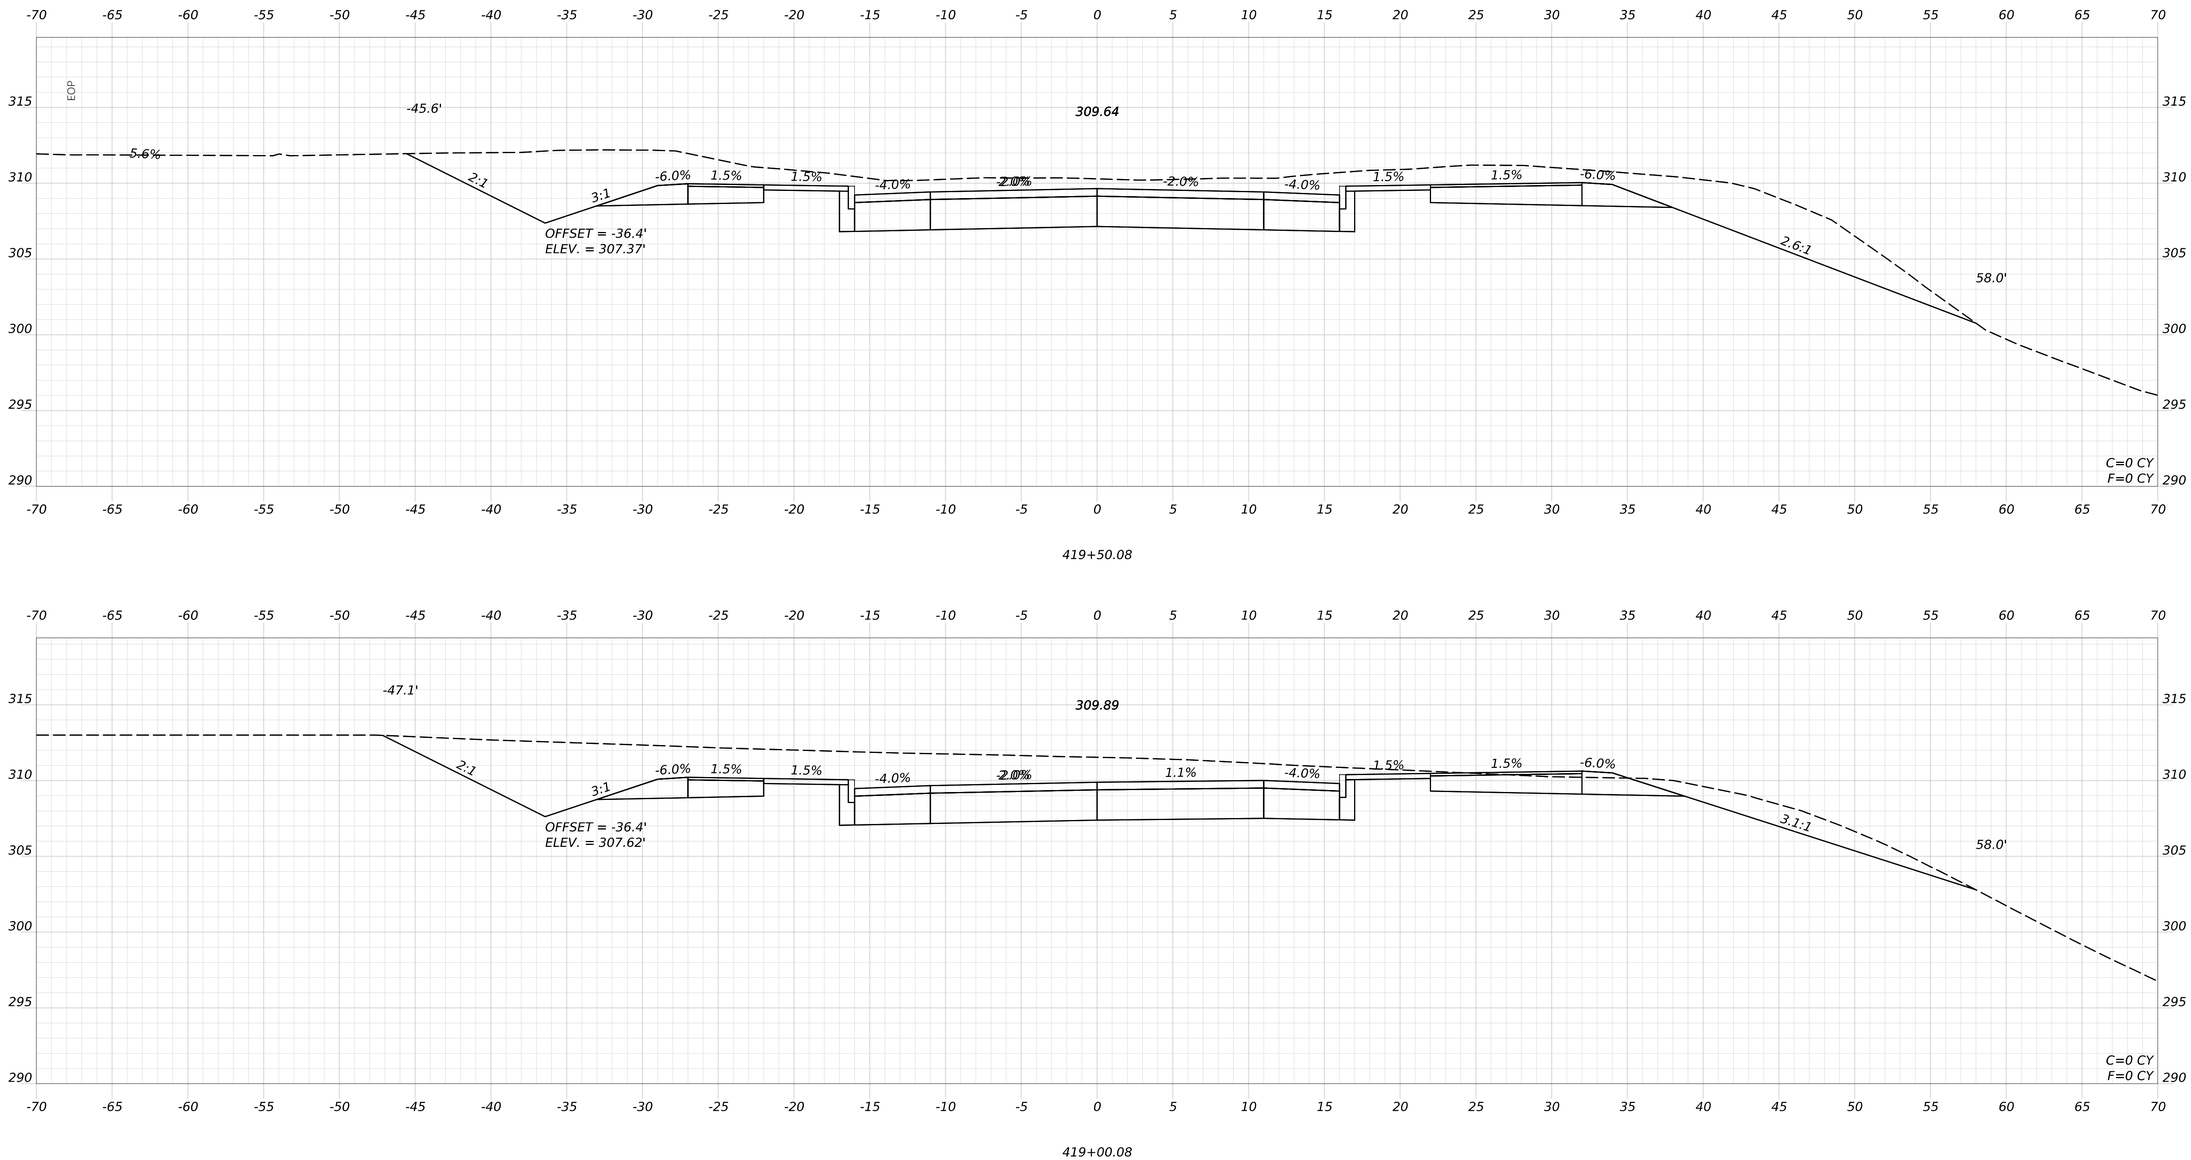

STATE OF MAINE
DEPARTMENT OF TRANSPORTATION

CAPITAL PROJECTS

WIN
26662.00

HIGHWAY PLANS

vhb

PROJ. MANAGER	ERNIE MARTIN		
DESIGN=DETAILED	JBD	BRT	11/11/2024
CHECKED-REVIEWED	ECF	AG	11/11/2024
DESIGN2=DETAILED2			
DESIGN3=DETAILED3			
REVISIONS 1			
REVISIONS 2			
REVISIONS 3			
REVISIONS 4			
FIELD CHANGES			

WINDHAM
VETERANS MEMORIAL DRIVE

CROSS SECTIONS
(015 OF 28)

SHEET NUMBER


297

OF 322

Date: 11/11/2024

Username: JTHORPE

Filename: c:\bms\vhb-pw-01\dms97340\020_Xsect_Veterans Memorial Drive.dgn

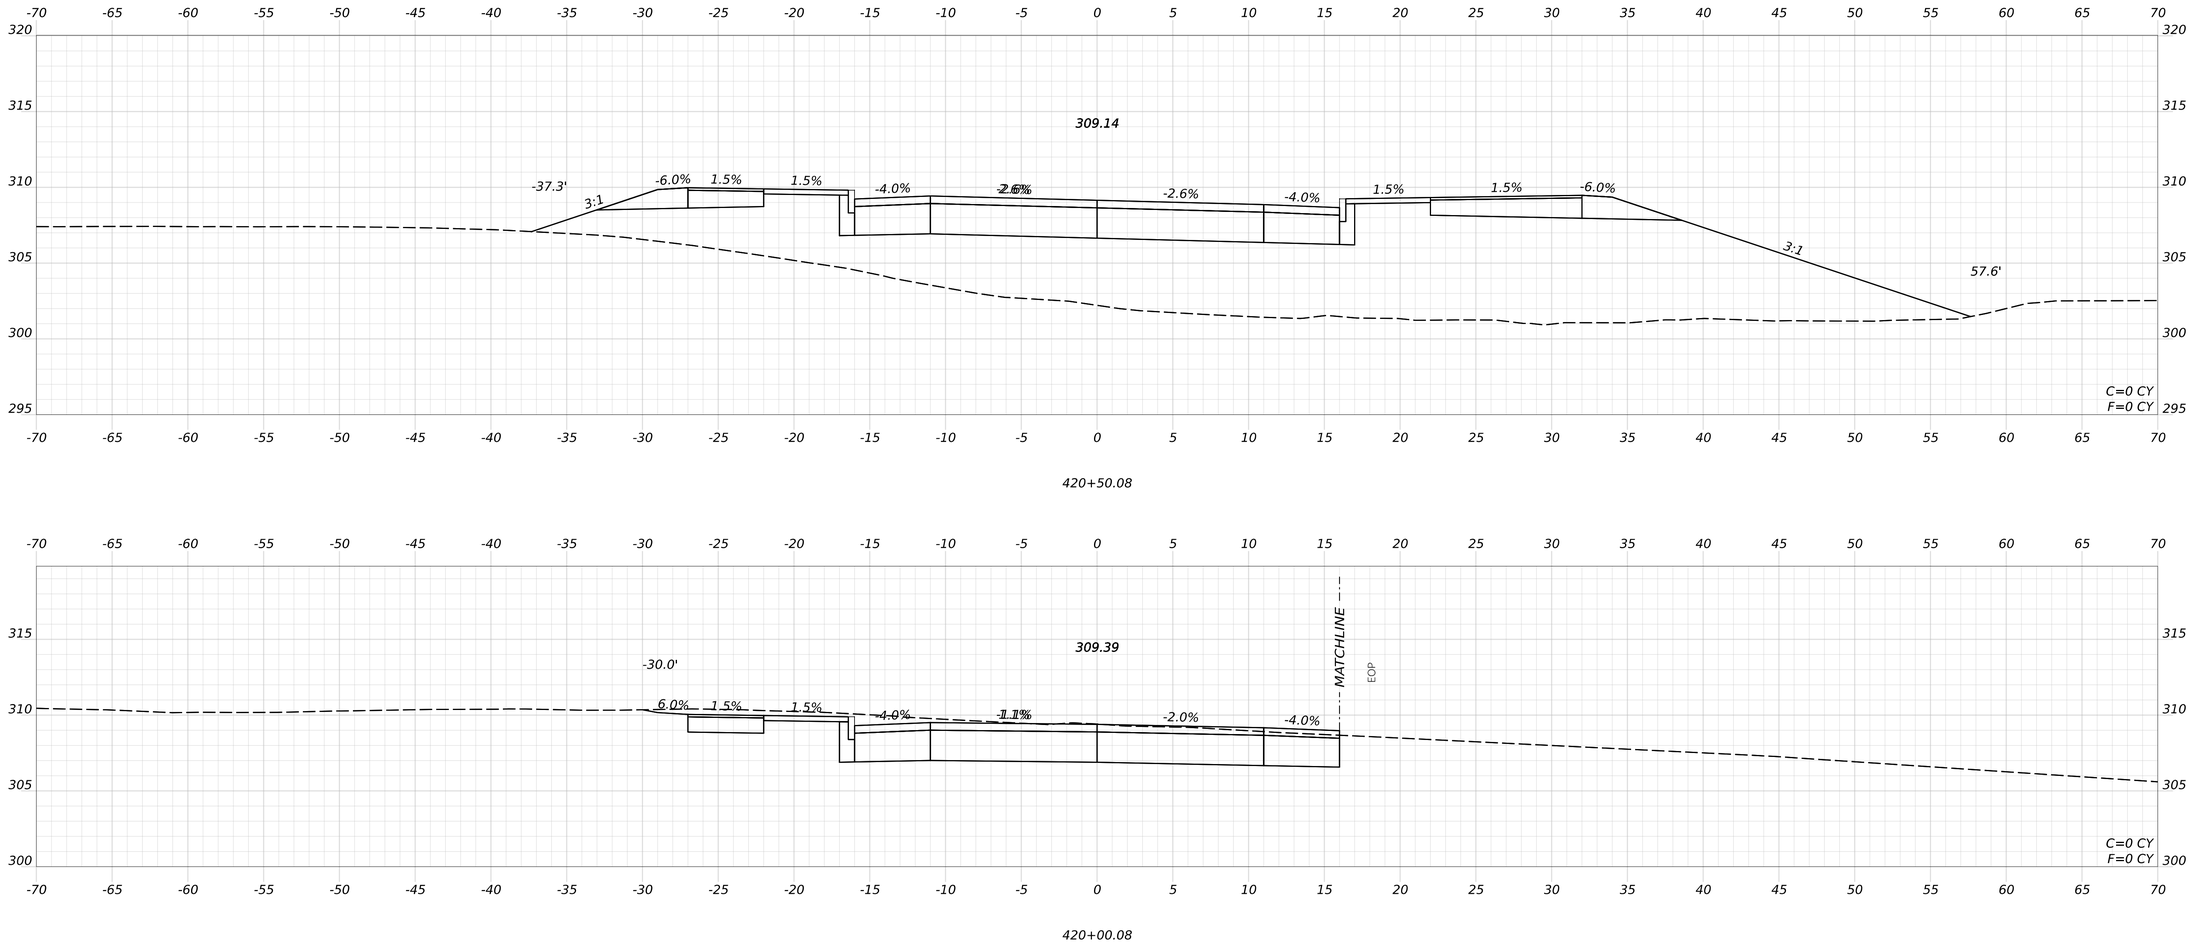

STATE OF MAINE
DEPARTMENT OF TRANSPORTATION

CAPITAL PROJECTS

WIN
26662.00

HIGHWAY PLANS

PROJ. MANAGER	ERNIE MARTIN		
DESIGN-DETAILED	JBD	BRT	11/11/2024
CHECKED-REVIEWED	ECF	AG	11/11/2024
DESIGN2-DETAILED2			
DESIGN3-DETAILED3			
REVISIONS 1			
REVISIONS 2			
REVISIONS 3			
REVISIONS 4			
FIELD CHANGES			

WINDHAM
VETERANS MEMORIAL DRIVE

CROSS SECTIONS
(016 OF 28)

SHEET NUMBER


298

OF 322

Date: 11/11/2024

Username: BTOMIC

Filename: c:\bms\vhb-pw-01\dms97340\020_Xsect_Veterans Memorial Drive.dgn

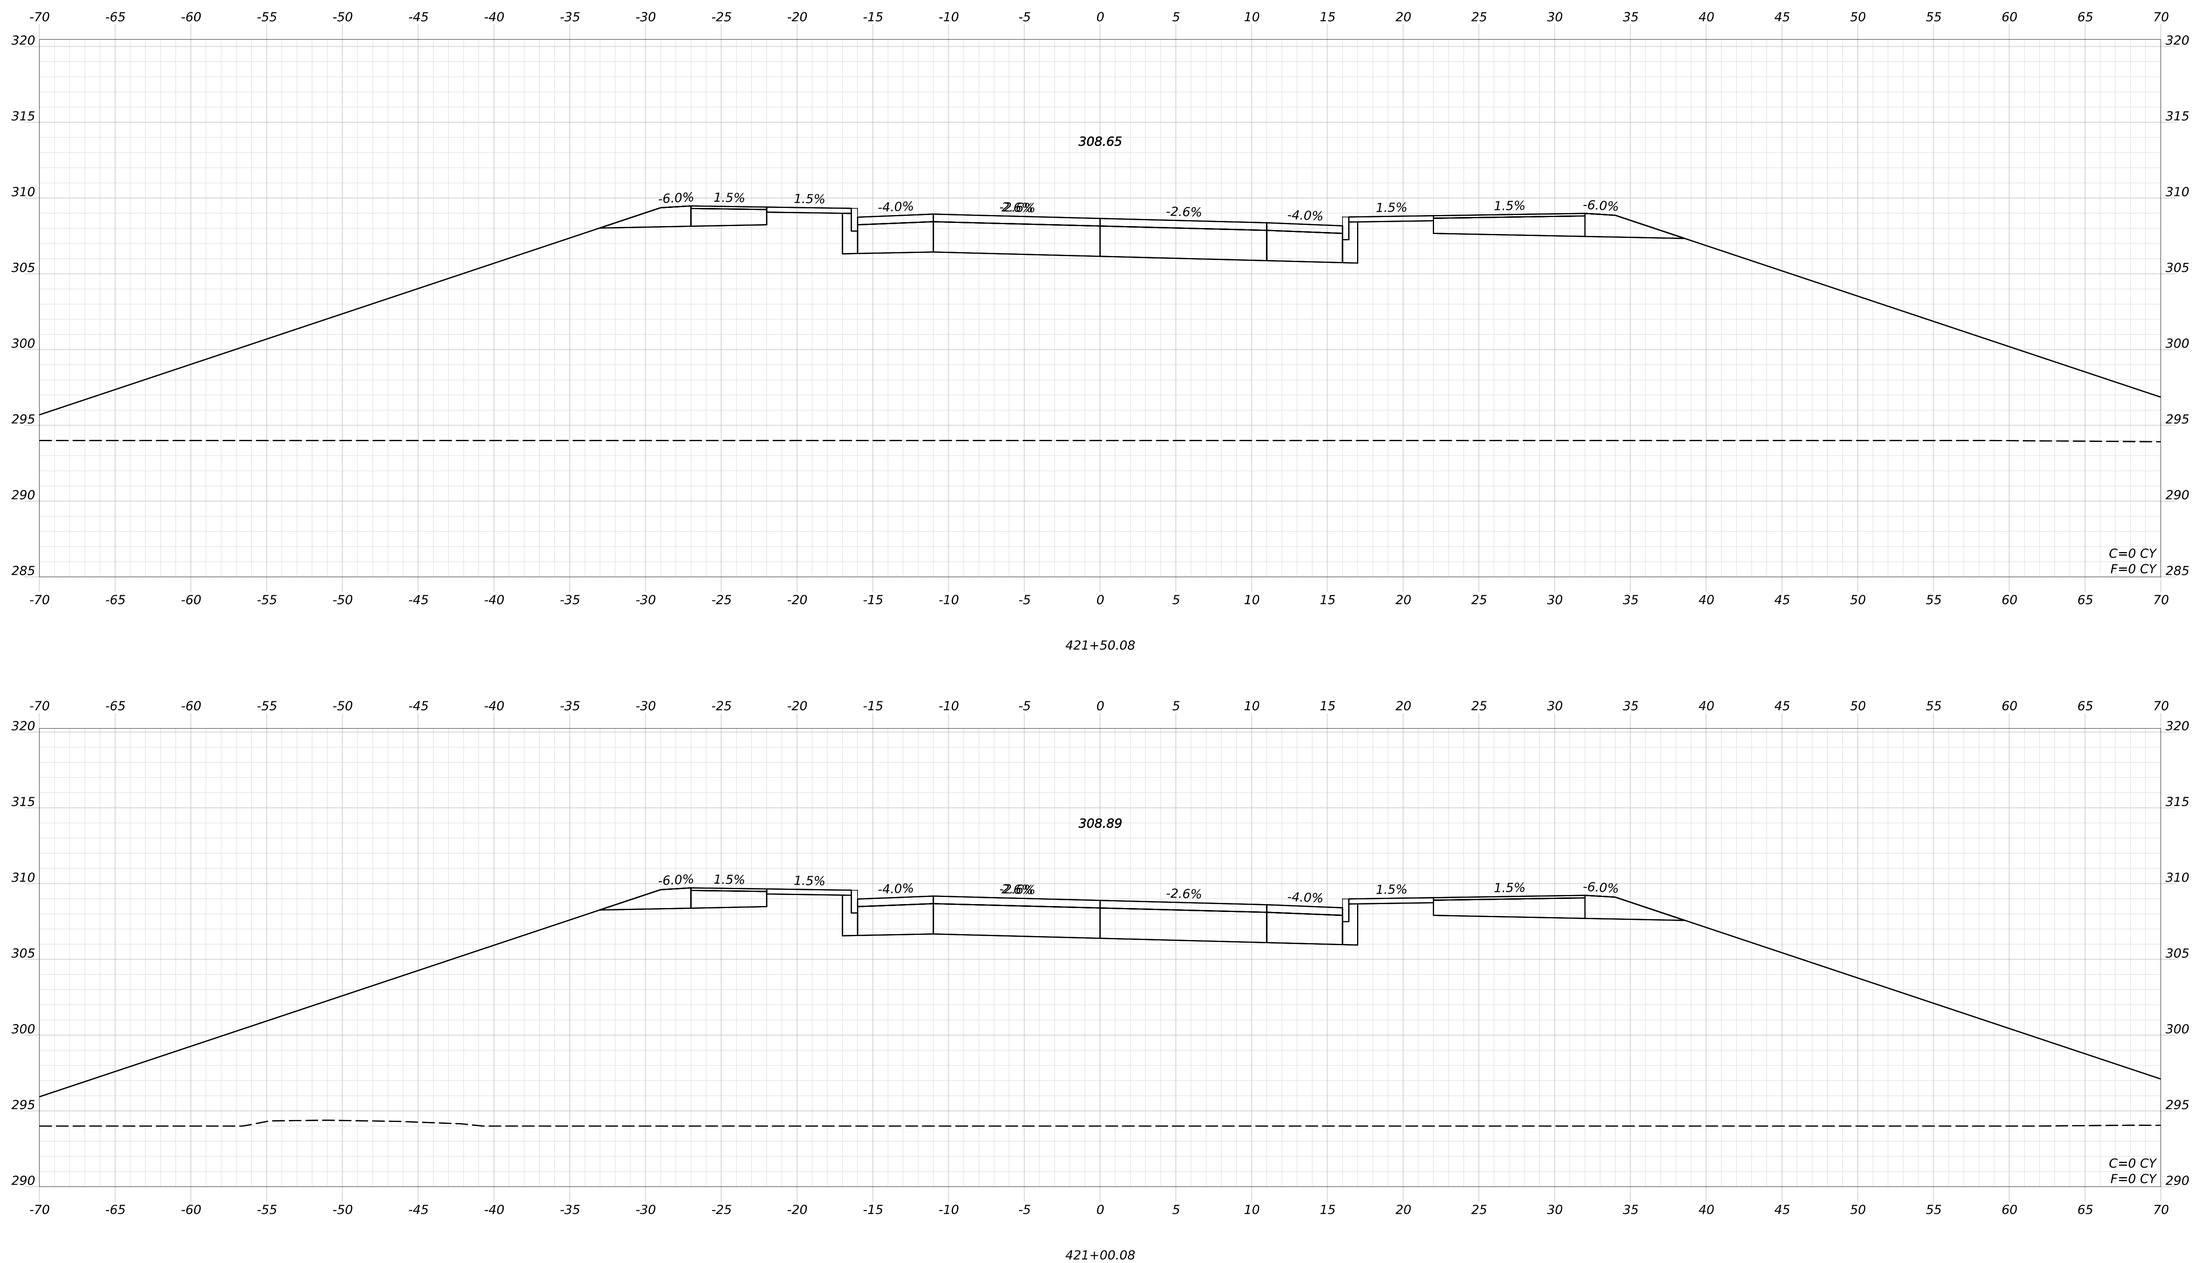

STATE OF MAINE
DEPARTMENT OF TRANSPORTATION

CAPITAL PROJECTS

WIN
26662.00

HIGHWAY PLANS

		BY	DATE
PROJ. MANAGER	ERNIE MARTIN		
DESIGN-DETAILED	JBD	BRT	11/11/2024
CHECKED-REVIEWED	ECF	AG	11/11/2024
DESIGN2-DETAILED2			
DESIGN3-DETAILED3			
REVISIONS 1			
REVISIONS 2			
REVISIONS 3			
REVISIONS 4			
FIELD CHANGES			

WINDHAM
VETERANS MEMORIAL DRIVE

CROSS SECTIONS
(017 OF 28)


SHEET NUMBER

299

OF 322

Username: BTOMIC Date: 11/11/2024

Filename: c:\bms\vhb-pw-01\dms97340\020_Xsect_Veterans Memorial Drive.dgn

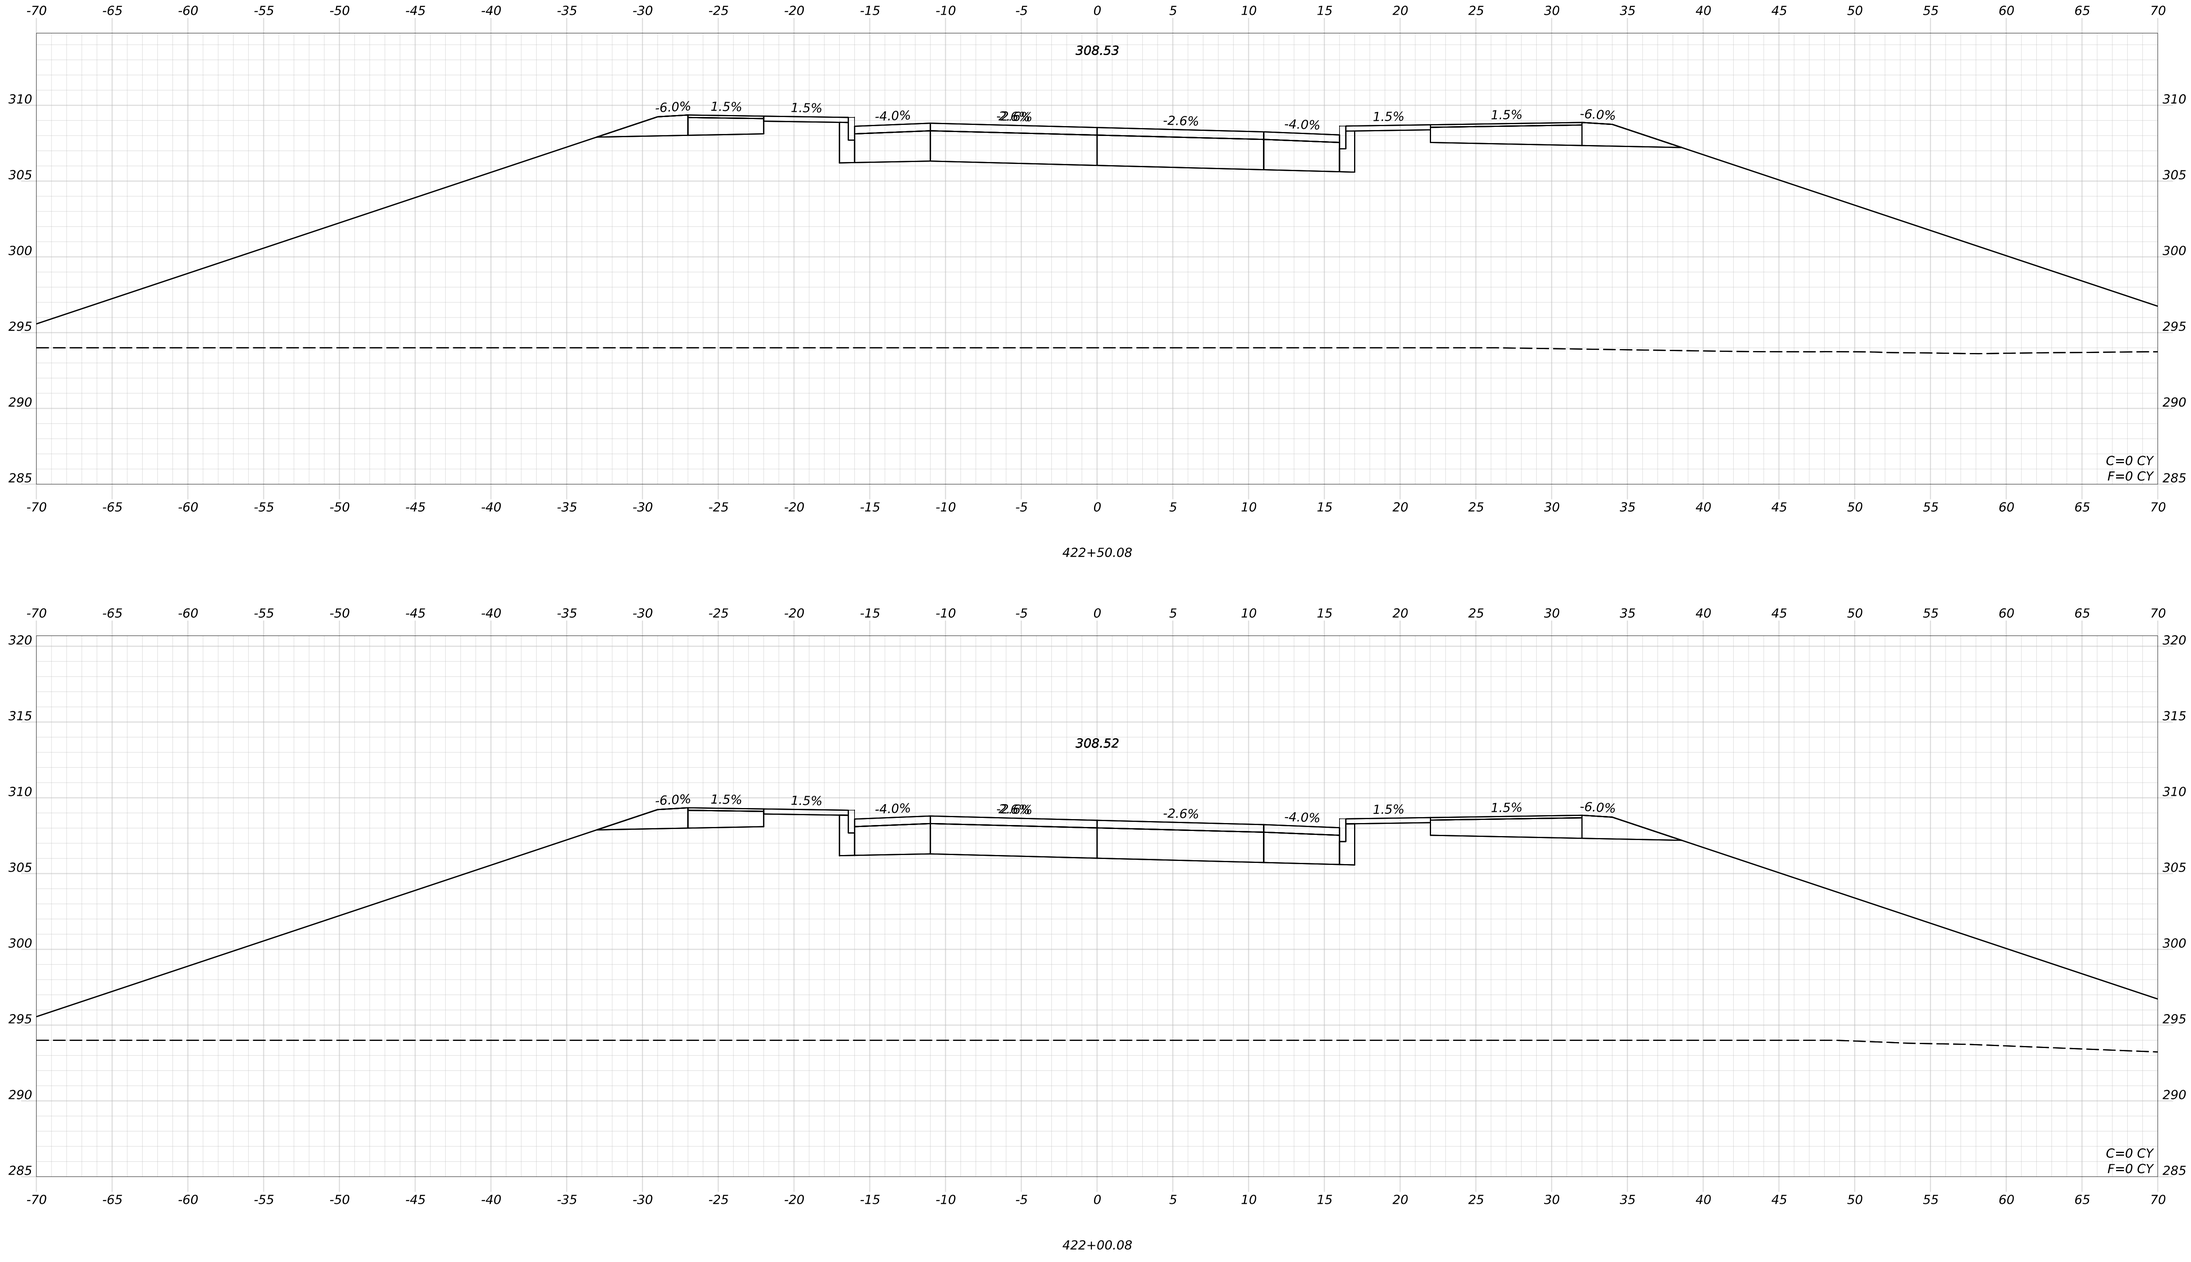

STATE OF MAINE
DEPARTMENT OF TRANSPORTATION

CAPITAL PROJECTS

WIN
26662.00

HIGHWAY PLANS

PROJ MANAGER	ERNIE MARTIN		
DESIGN-DETAILED	JBD	BRT	11/11/2024
CHECKED-REVIEWED	ECF	AG	11/11/2024
DESIGN2-DETAILED2			
DESIGN3-DETAILED3			
REVISIONS 1			
REVISIONS 2			
REVISIONS 3			
REVISIONS 4			
FIELD CHANGES			

WINDHAM
VETERANS MEMORIAL DRIVE

CROSS SECTIONS
(018 OF 28)

SHEET NUMBER


300

OF 322

Date: 11/11/2024

Username: BTOMIC

Filename: c:\bms\vhb-pw-01\dms97340\020_Xsect_Veterans Memorial Drive.dgn

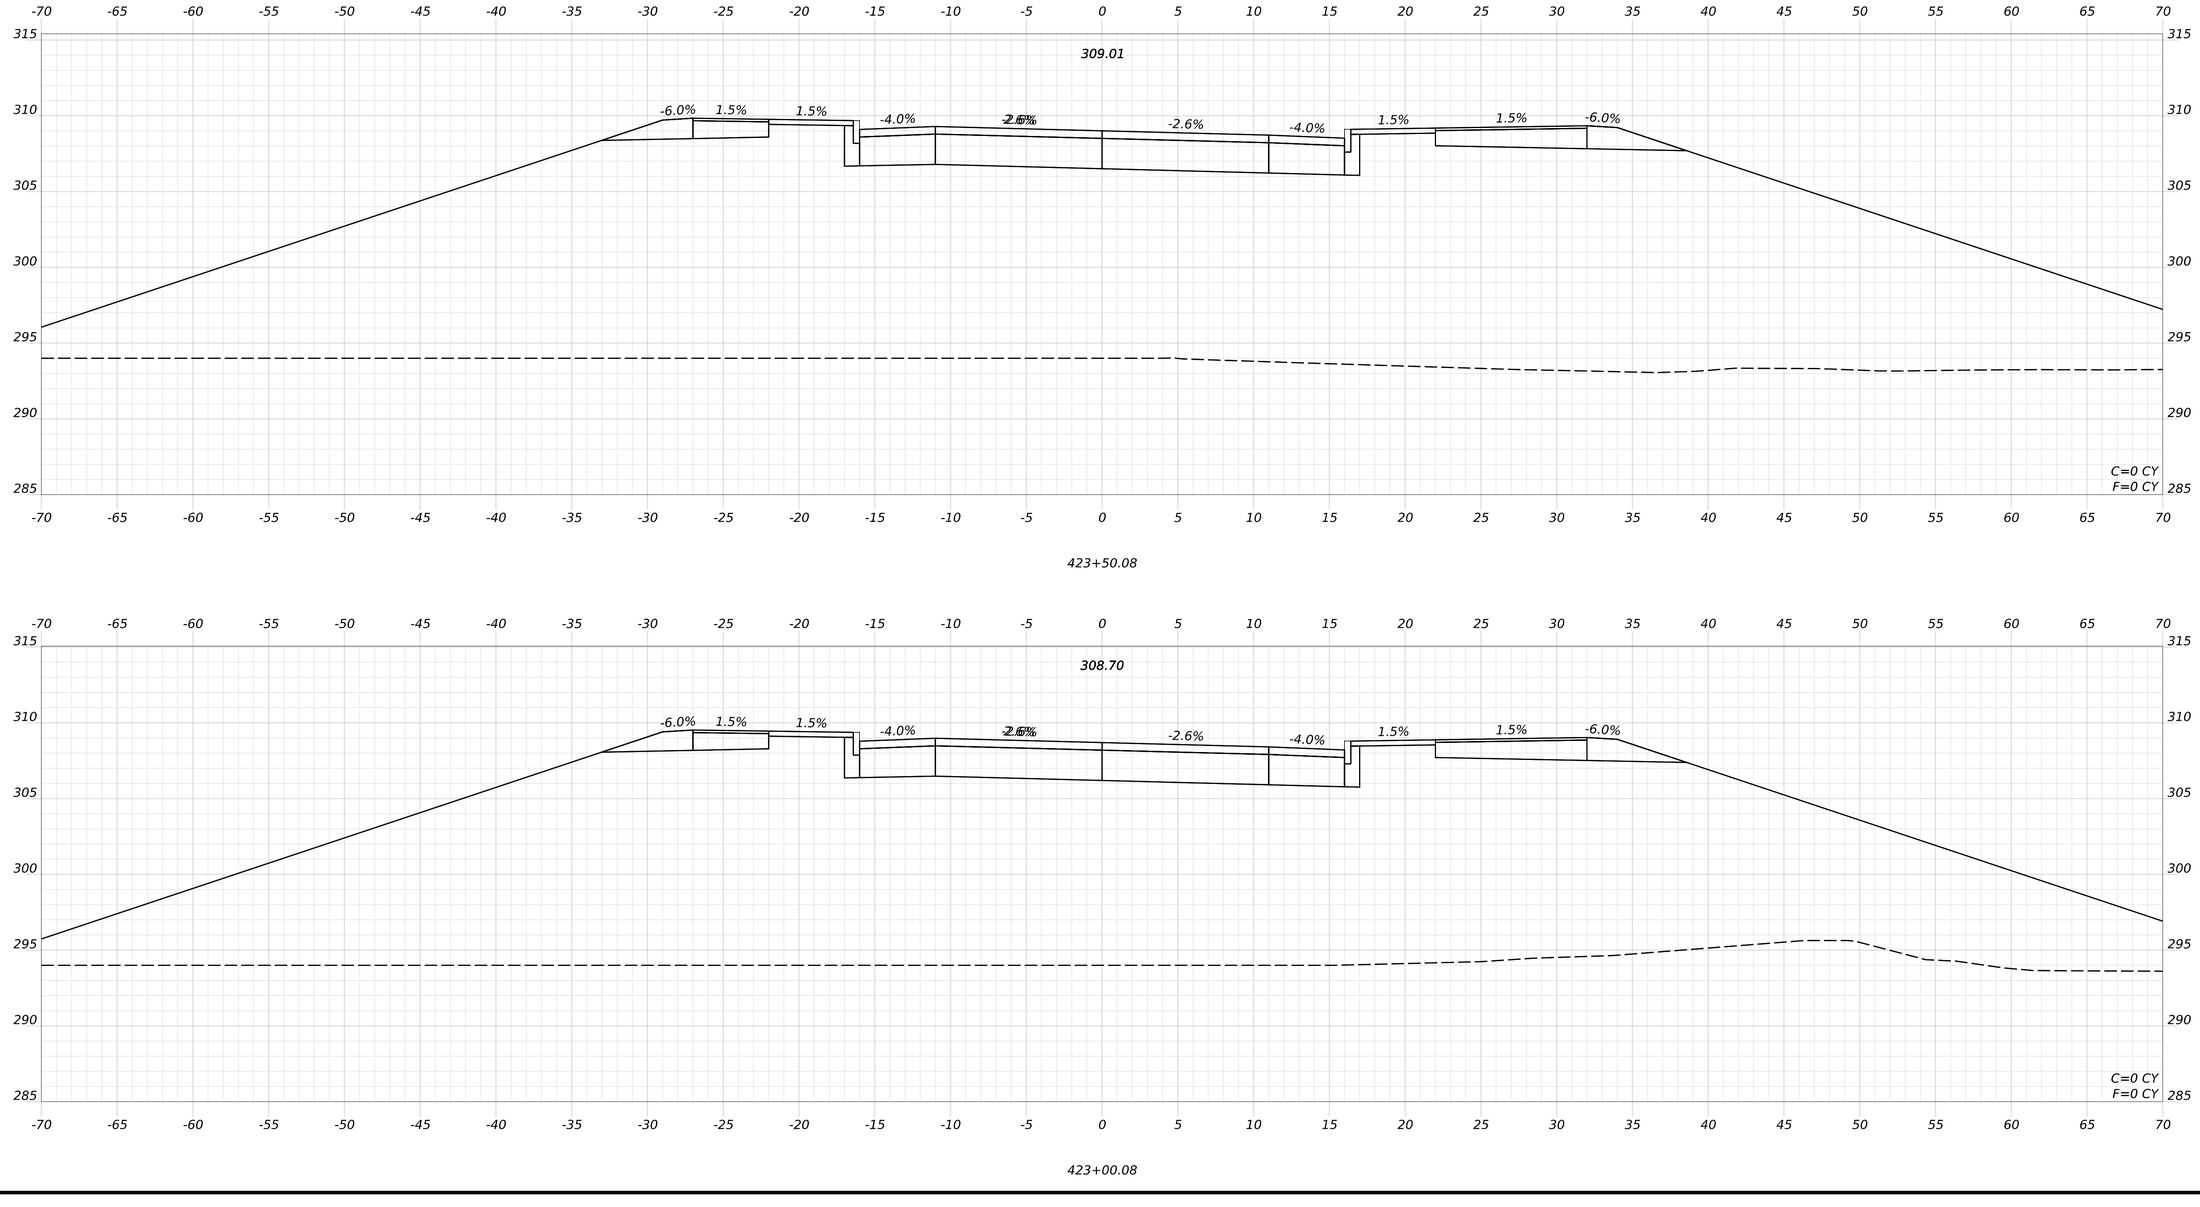

STATE OF MAINE
DEPARTMENT OF TRANSPORTATION

CAPITAL PROJECTS

WIN
26662.00

HIGHWAY PLANS

		BY	DATE
PROJ MANAGER	ERNIE MARTIN		
DESIGN-DETAILED	JBD	BRT	11/11/2024
CHECKED-REVIEWED	ECF	AG	11/11/2024
DESIGN2-DETAILED2			
DESIGN3-DETAILED3			
REVISIONS 1			
REVISIONS 2			
REVISIONS 3			
REVISIONS 4			
FIELD CHANGES			

WINDHAM
VETERANS MEMORIAL DRIVE

CROSS SECTIONS
(019 OF 28)

SHEET NUMBER


301

OF 322

Date: 11/11/2024

Username: BTOMIC

Filename: c:\bms\vhb-pw-01\dms97340\020_Xsect_Veterans Memorial Drive.dgn

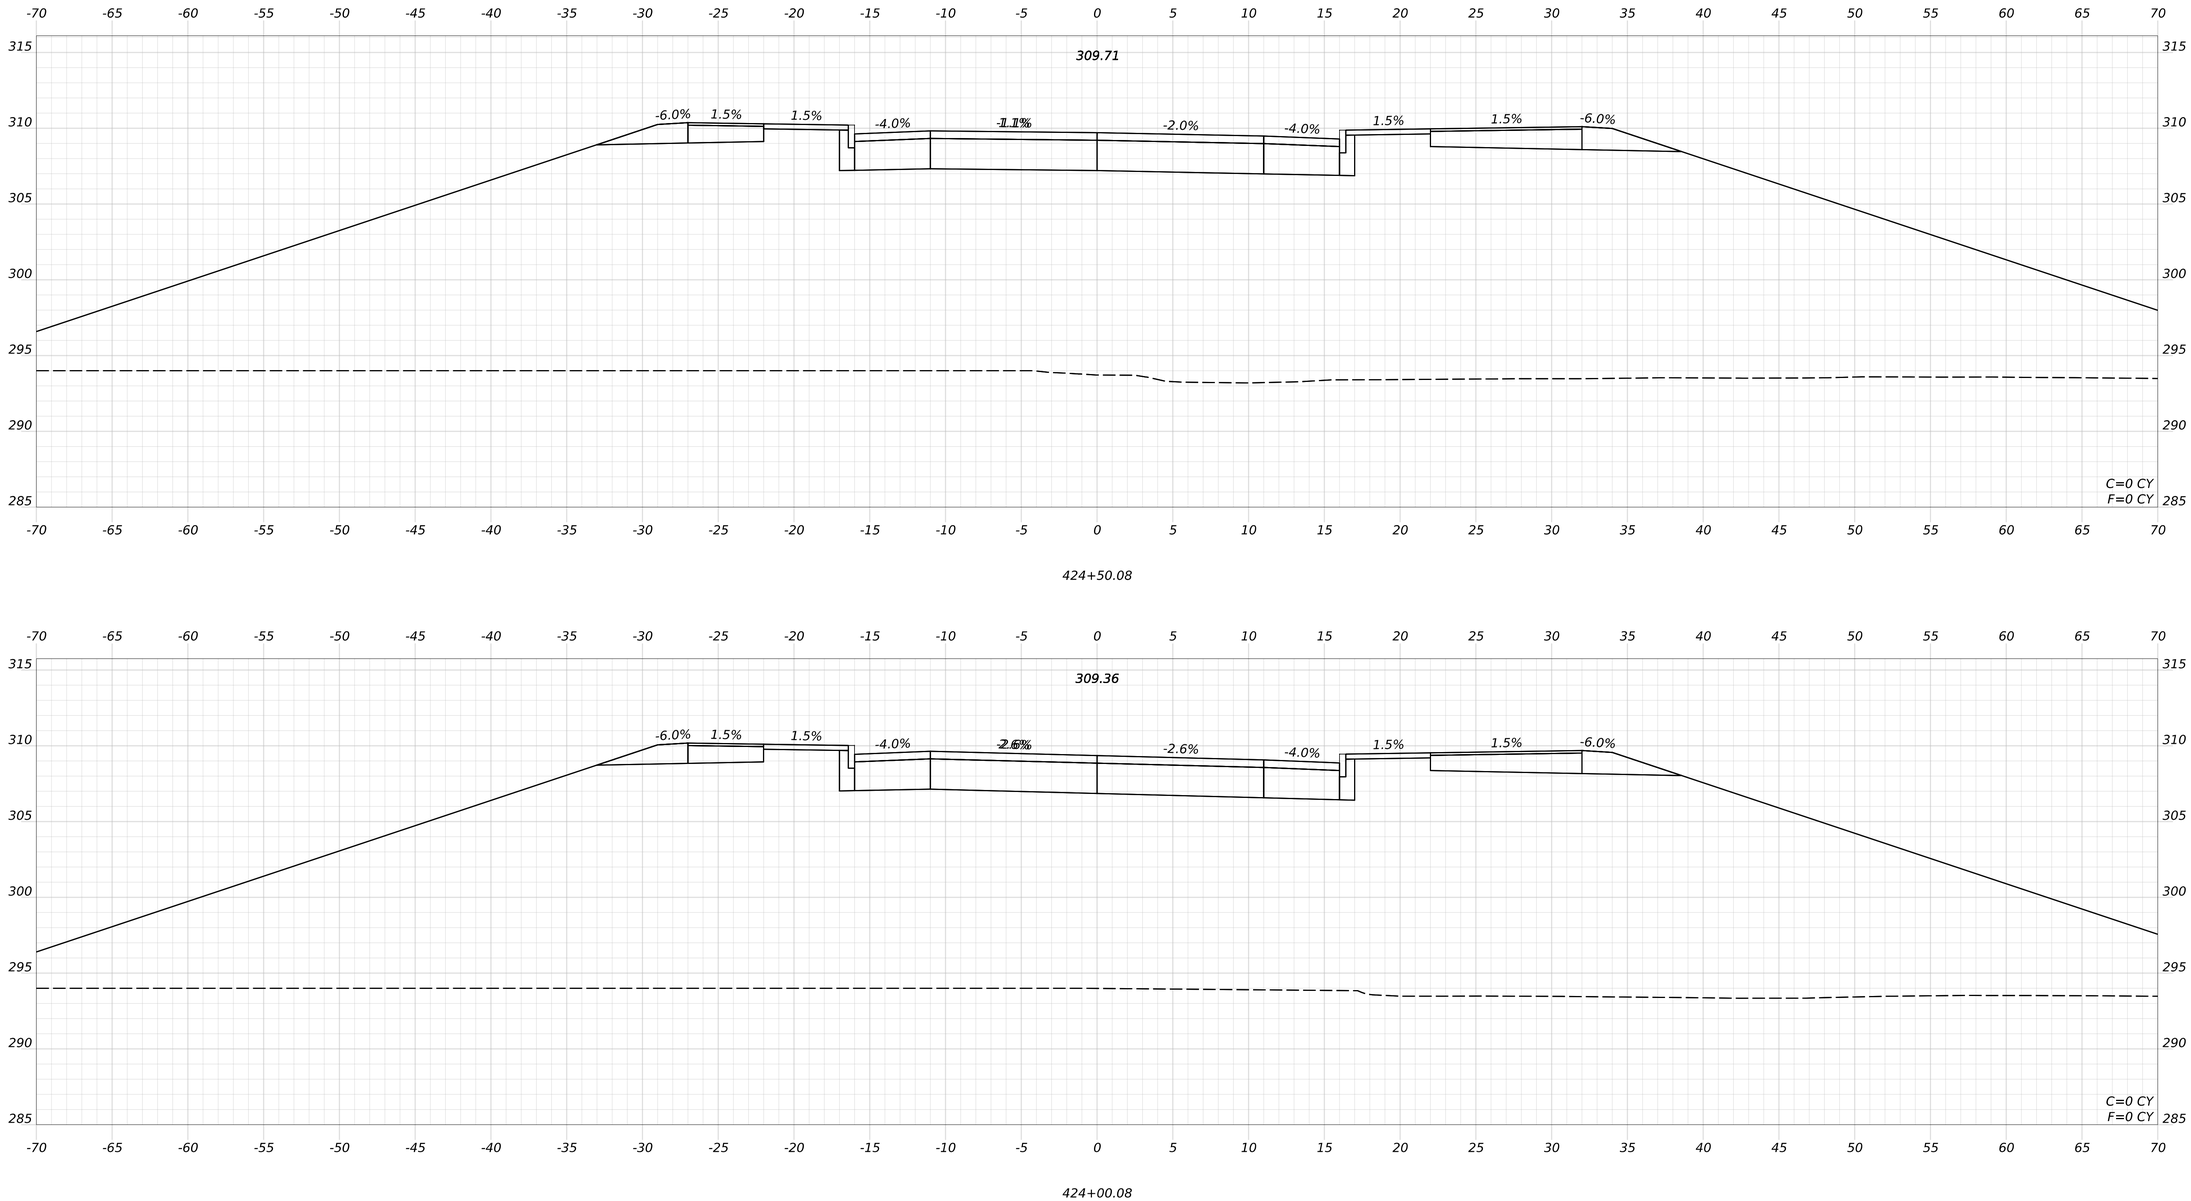

STATE OF MAINE
DEPARTMENT OF TRANSPORTATION

CAPITAL PROJECTS

WIN
26662.00

HIGHWAY PLANS

vhb

	ERNIE MARTIN	BY	DATE
PROJ. MANAGER			
DESIGN-DETAILED	JBD	BRT	11/11/2024
CHECKED-REVIEWED	ECF	AG	11/11/2024
DESIGN2-DETAILED2			
DESIGN3-DETAILED3			
REVISIONS 1			
REVISIONS 2			
REVISIONS 3			
REVISIONS 4			
FIELD CHANGES			

WINDHAM
VETERANS MEMORIAL DRIVE

CROSS SECTIONS
(020 OF 28)

SHEET NUMBER


302

OF 322

Date: 11/11/2024

Username: BTOMIC

Filename: c:\bms\vhb-pw-01\dms97340\020_Xsect_Veterans Memorial Drive.dgn

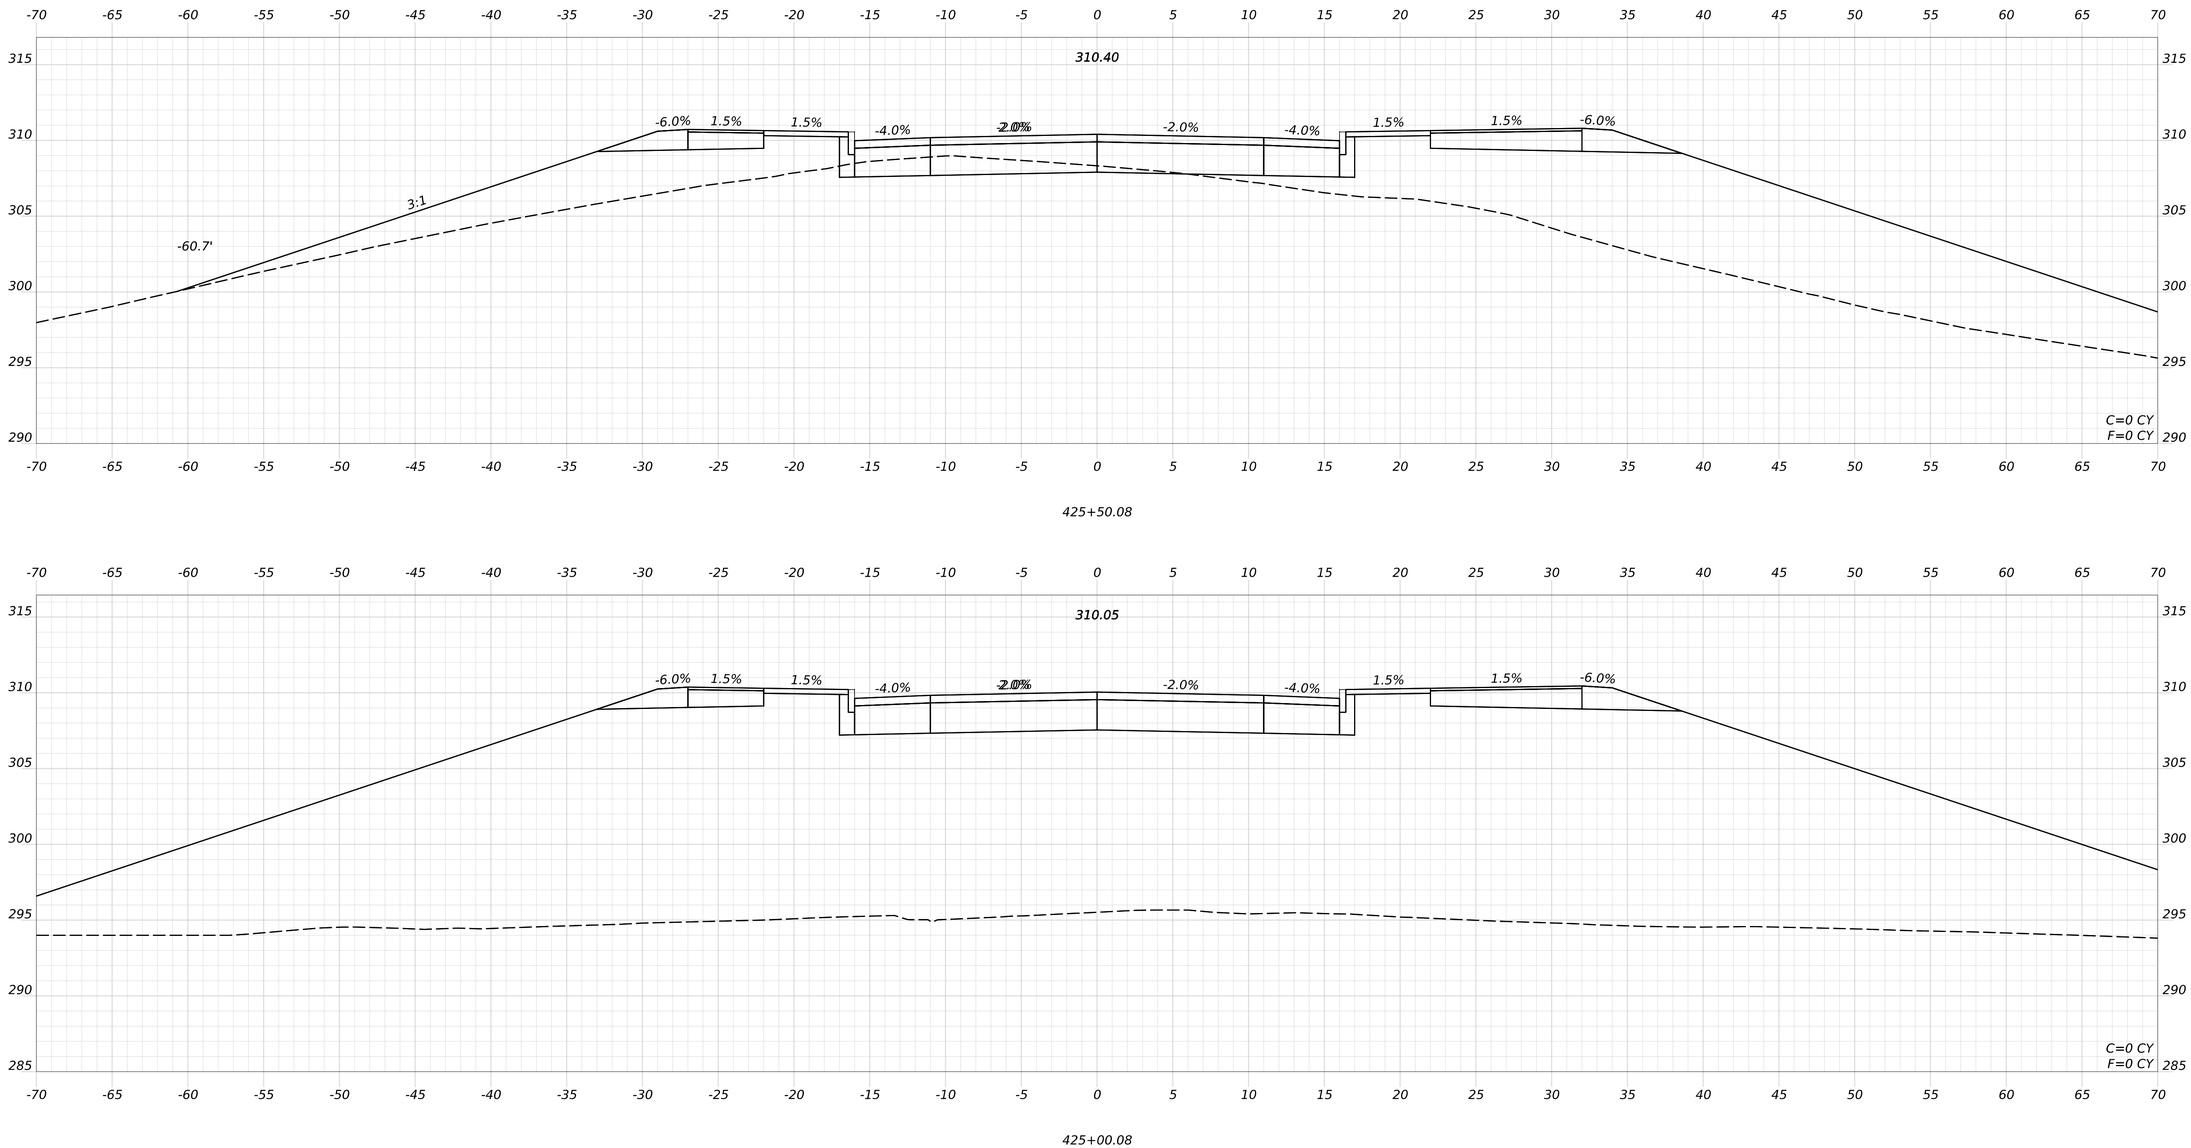

STATE OF MAINE
DEPARTMENT OF TRANSPORTATION

CAPITAL PROJECTS

WIN
26662.00

HIGHWAY PLANS

vhb

	ERNIE MARTIN	BY	DATE
PROJ. MANAGER			
DESIGN-DETAILED	JBD	BRT	11/11/2024
CHECKED-REVIEWED	ECF	AG	11/11/2024
DESIGN2-DETAILED2			
DESIGN3-DETAILED3			
REVISIONS 1			
REVISIONS 2			
REVISIONS 3			
REVISIONS 4			
FIELD CHANGES			

WINDHAM
VETERANS MEMORIAL DRIVE

CROSS SECTIONS
(021 OF 28)

SHEET NUMBER


303


OF 322


Date: 11/11/2024

Username: BTOMIC

Filename: c:\bms\vhb-pw-01\dms97340\020_Xsect_Veterans Memorial Drive.dgn

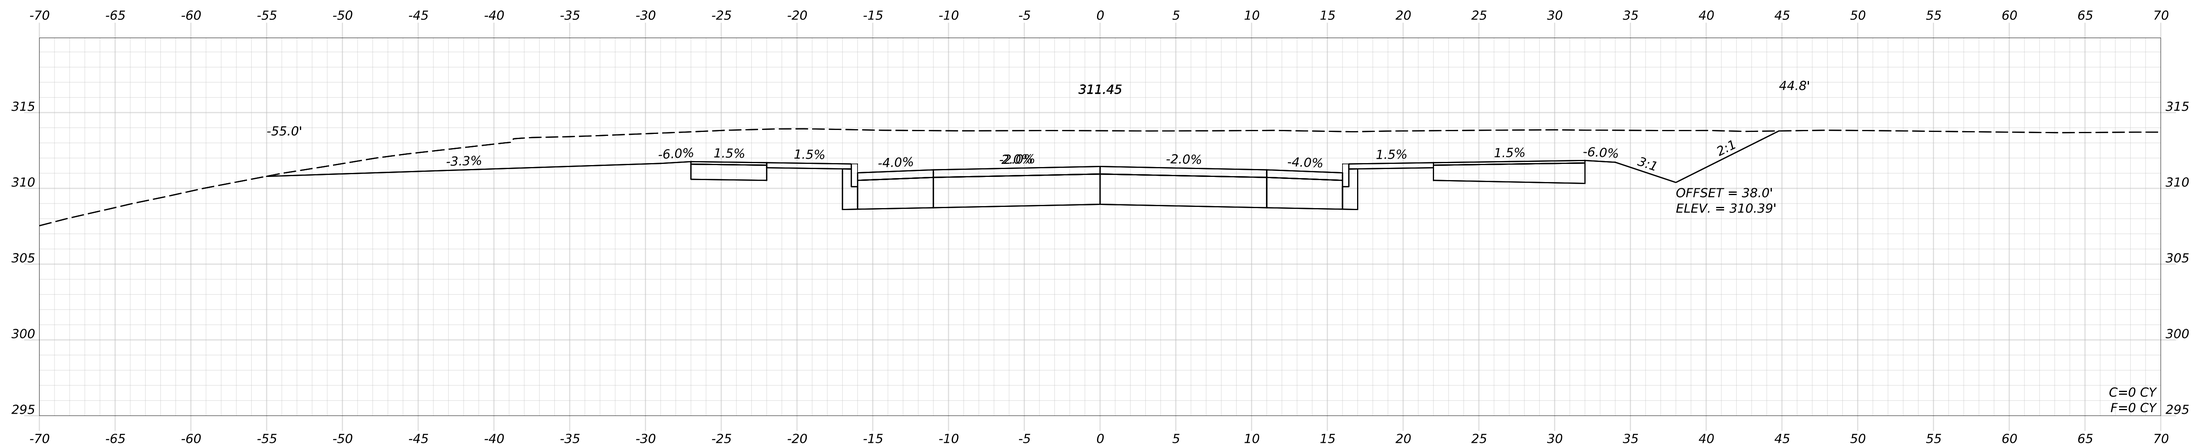

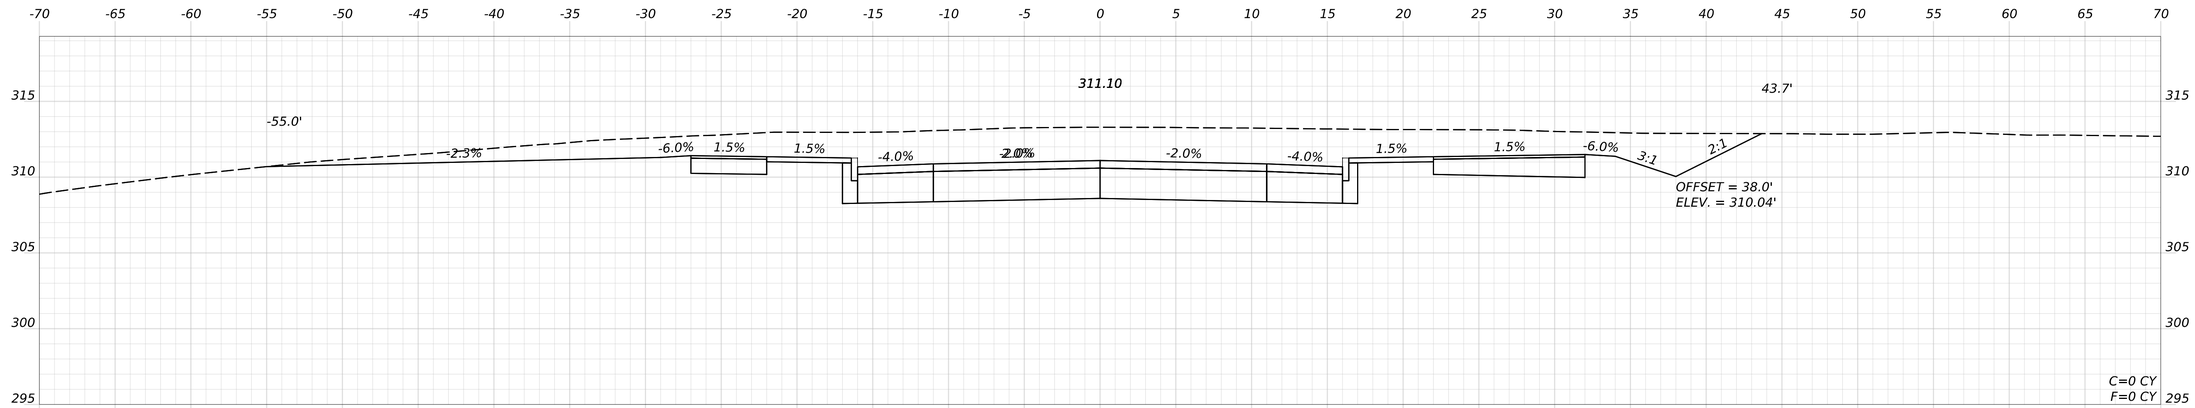

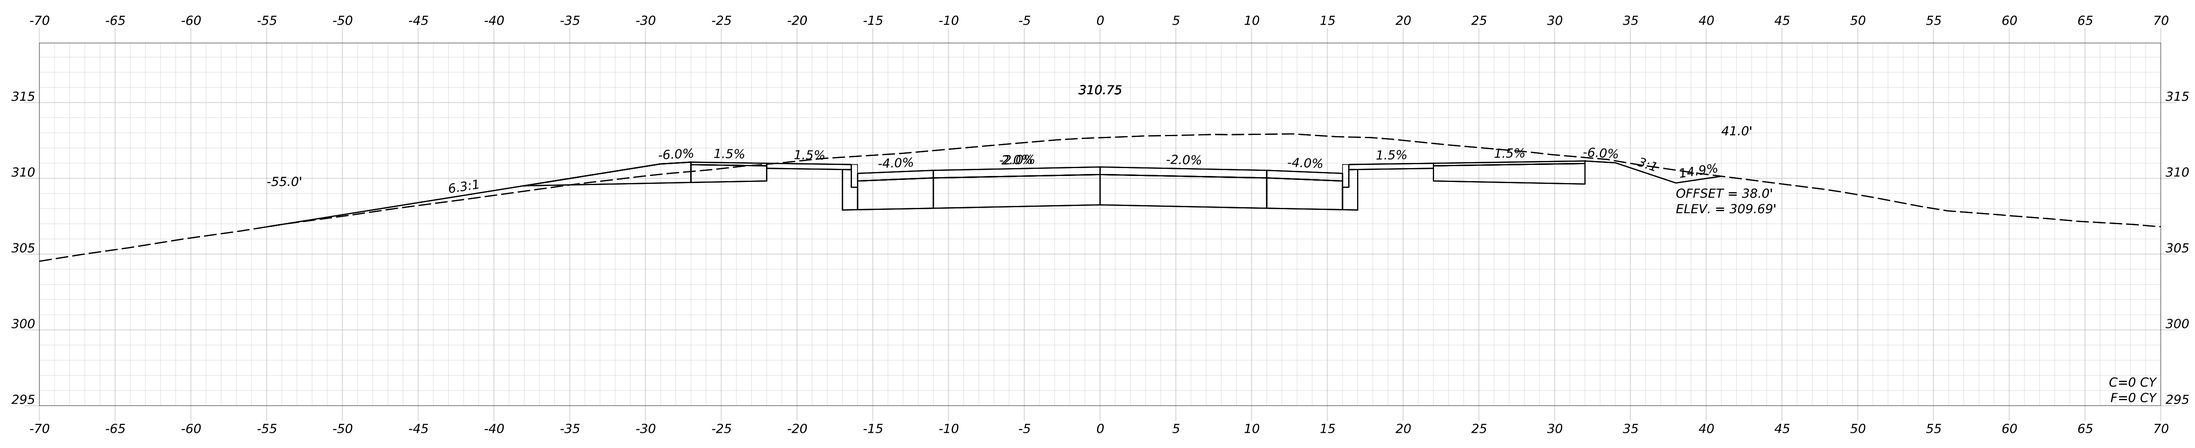

STATE OF MAINE
DEPARTMENT OF TRANSPORTATION

CAPITAL PROJECTS

WIN
26662.00

HIGHWAY PLANS

vhb

	BY	DATE
PROJ. MANAGER	ERNIE MARTIN	
DESIGN-DETAILED	JBD	11/11/2024
CHECKED-REVIEWED	BRT	11/11/2024
DESIGN2-DETAILED2	ECF	
DESIGN3-DETAILED3	AG	
REVISIONS 1		
REVISIONS 2		
REVISIONS 3		
REVISIONS 4		
FIELD CHANGES		


WINDHAM
VETERANS MEMORIAL DRIVE

CROSS SECTIONS
(022 OF 28)

SHEET NUMBER
304
OF 322

Date: 11/11/2024
Username: BTOMIC

Filename: c:\bms\vhb-pw-01\dms97340\020_Xsect_Veterans Memorial Drive.dgn

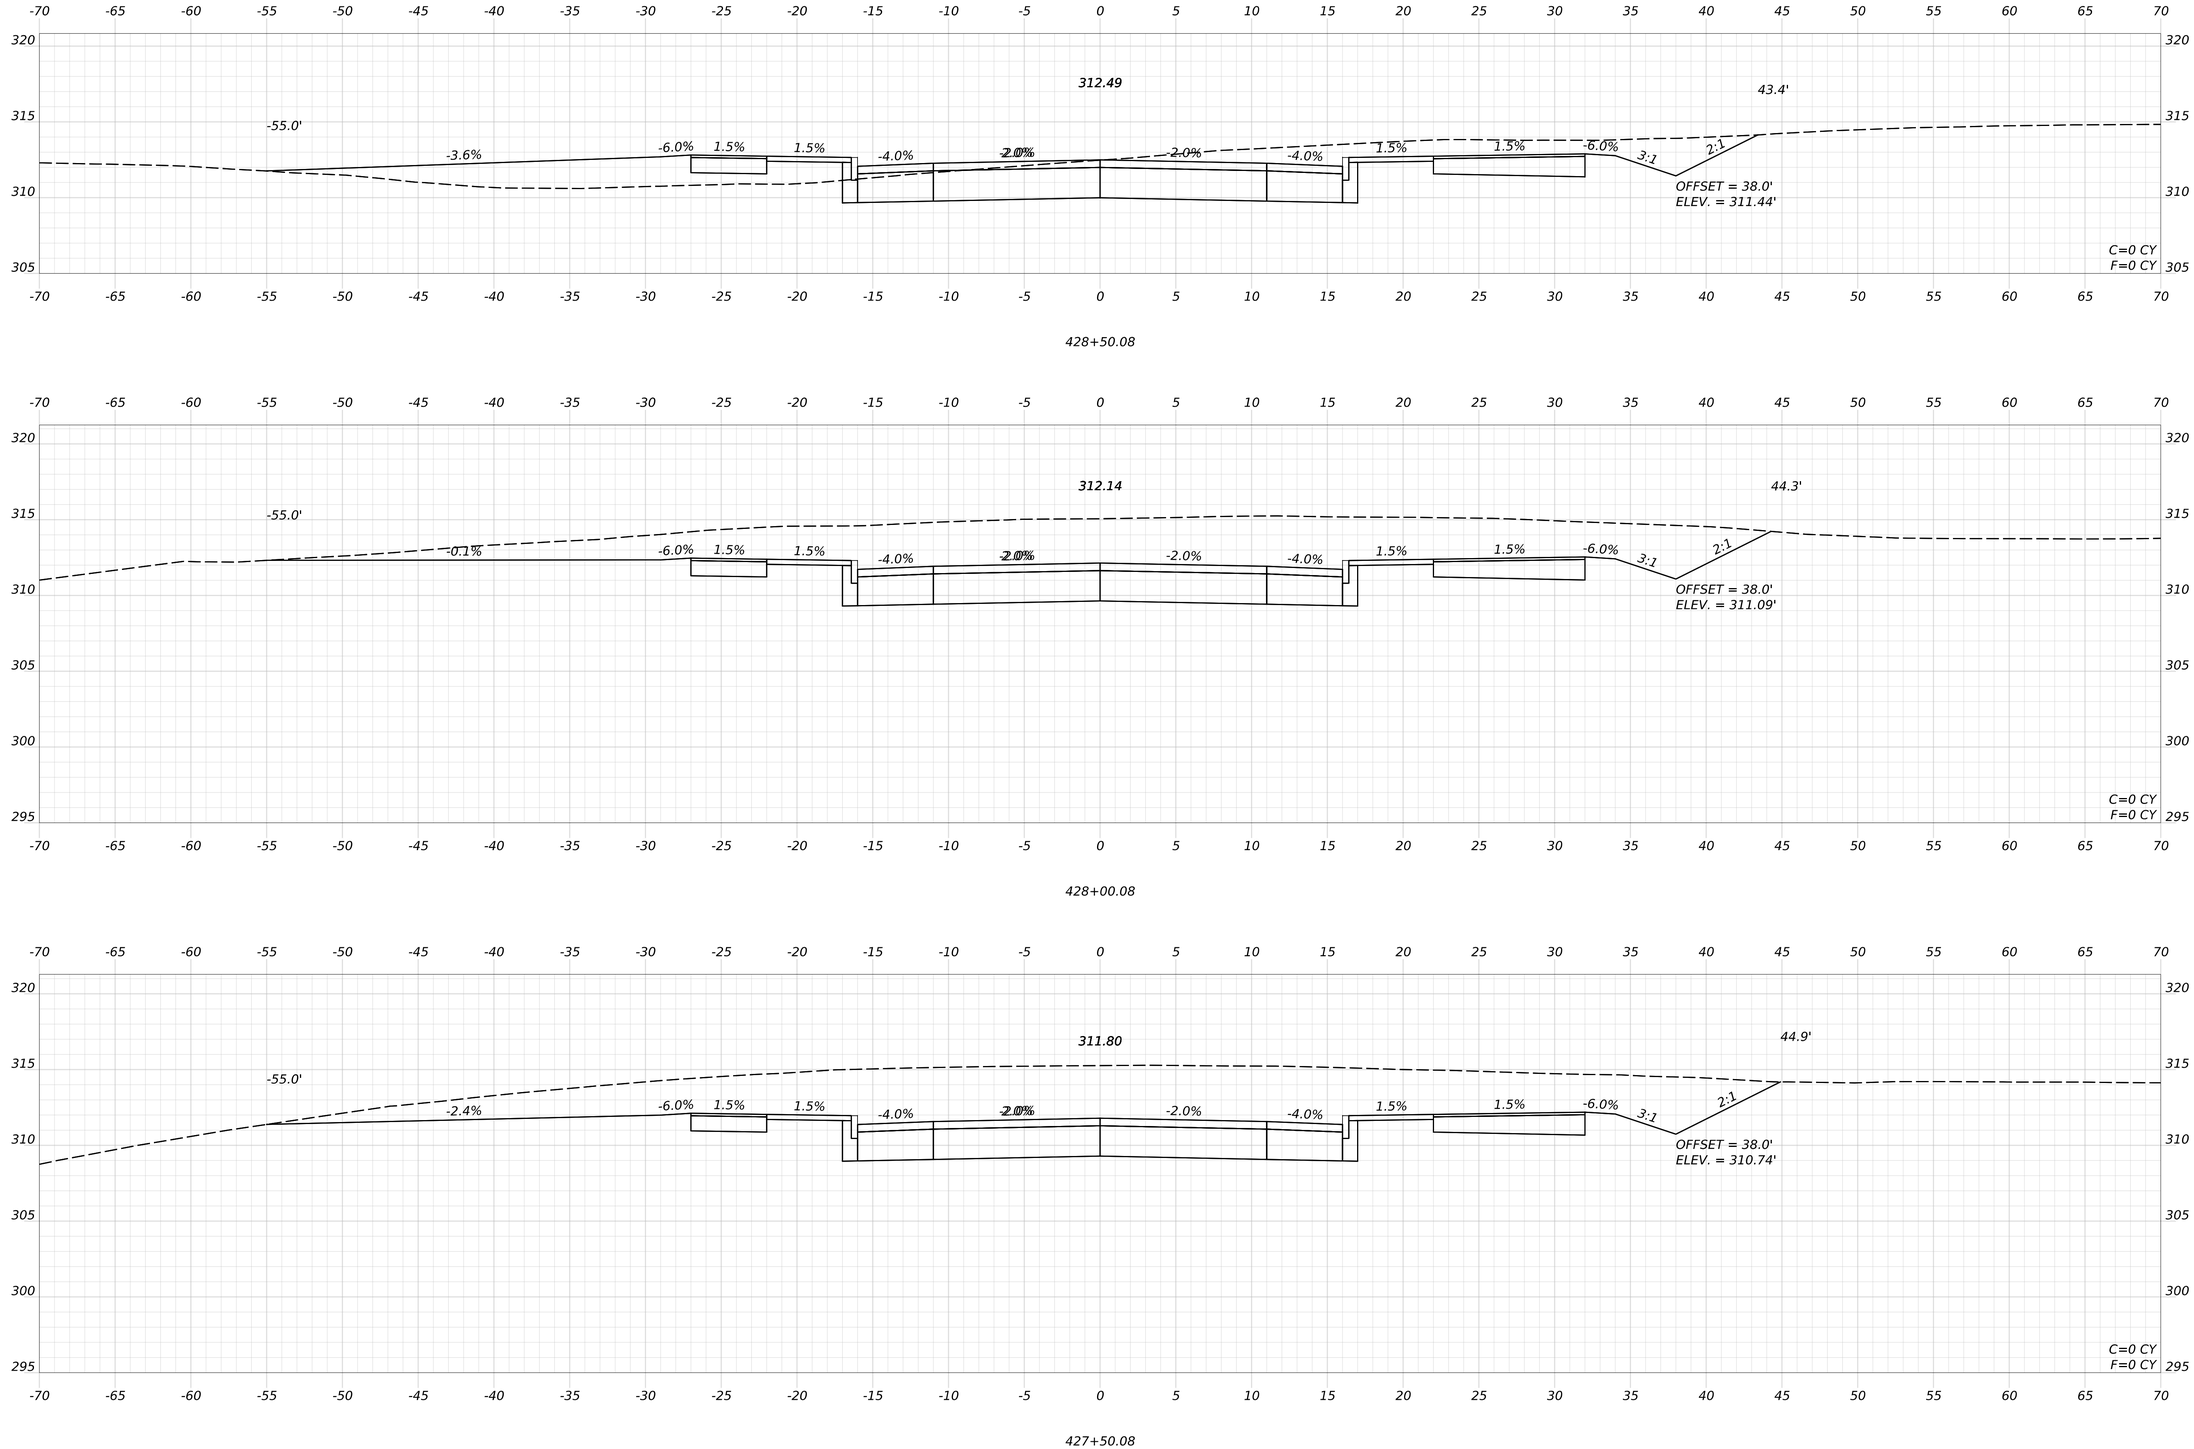

STATE OF MAINE
DEPARTMENT OF TRANSPORTATION

CAPITAL PROJECTS

WIN
26662.00

HIGHWAY PLANS

vhb

	ERNIE MARTIN	BY	DATE
PROJ. MANAGER			
DESIGN-DETAILED	JBD	BRT	11/11/2024
CHECKED-REVIEWED	ECF	AG	11/11/2024
DESIGN1-DETAILED2			
DESIGN3-DETAILED3			
REVISIONS 1			
REVISIONS 2			
REVISIONS 3			
REVISIONS 4			
FIELD CHANGES			

WINDHAM
VETERANS MEMORIAL DRIVE

CROSS SECTIONS
(023 OF 28)

SHEET NUMBER


305

OF 322


Date: 11/11/2024

Username: BTOMIC


Filename: c:\bms\vhb-pw-01\dms97340\020_Xsect_Veterans Memorial Drive.dgn

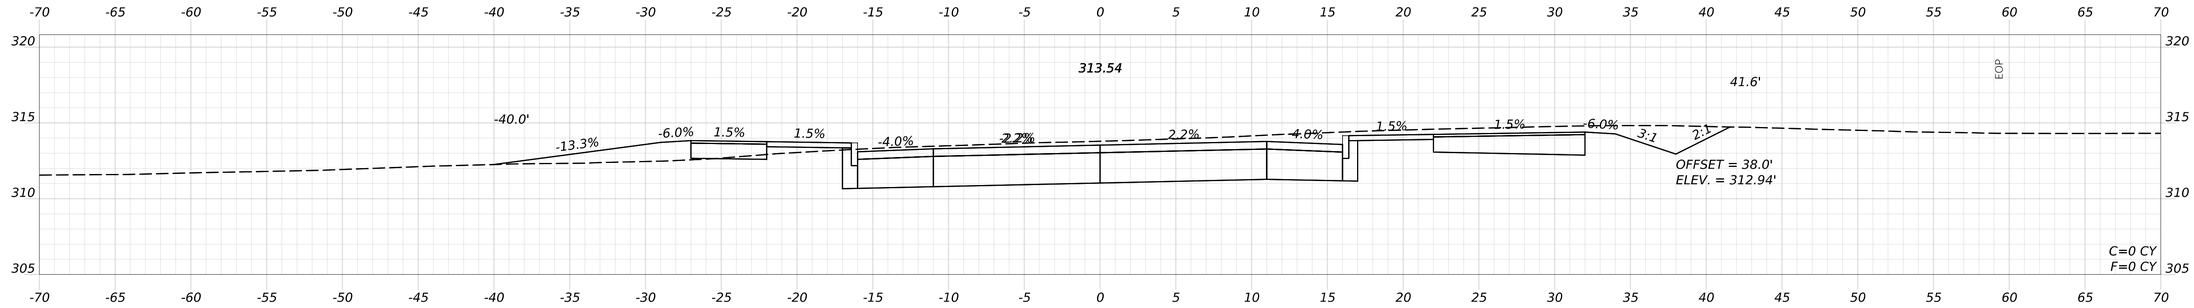

430+00.08

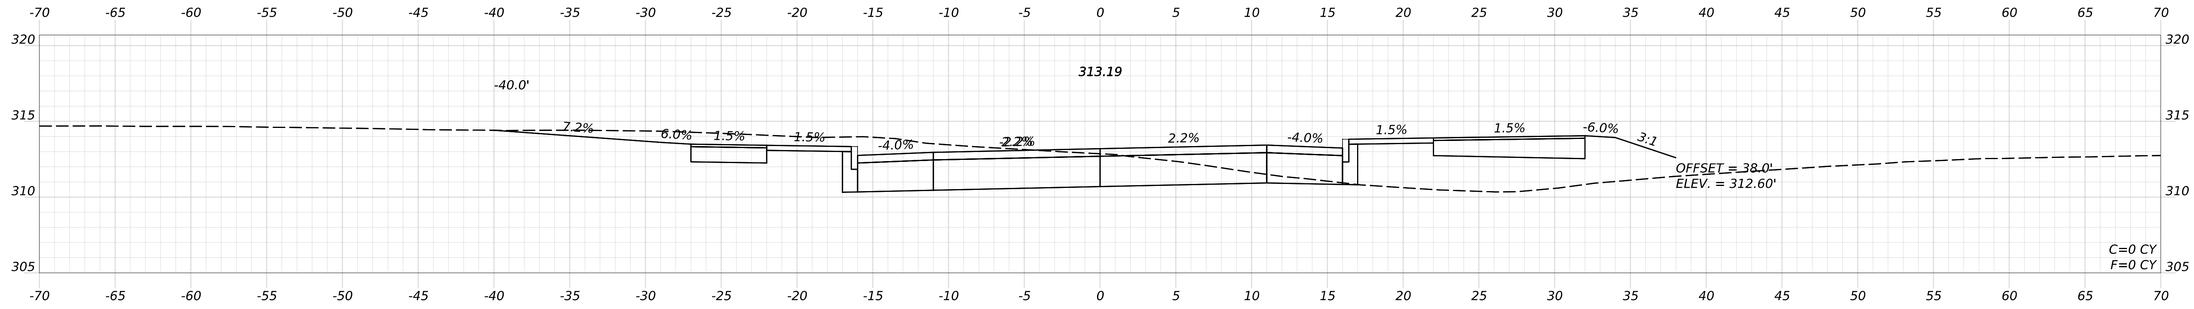

429+50.08

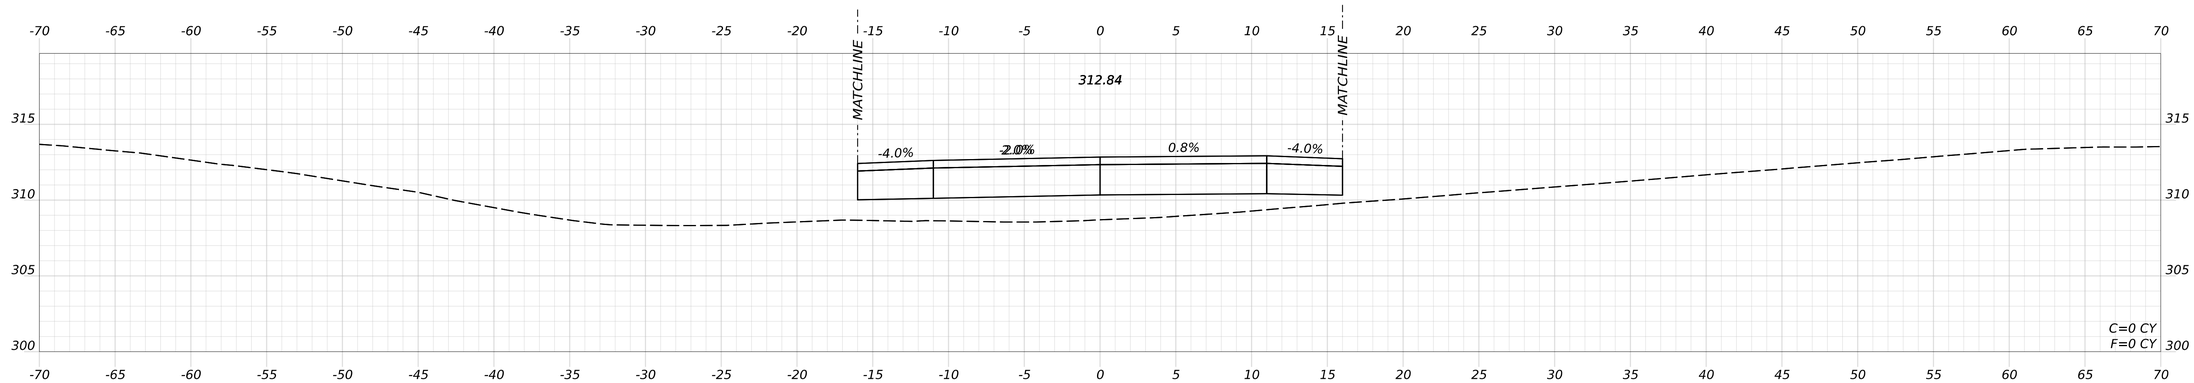

429+00.08

STATE OF MAINE
DEPARTMENT OF TRANSPORTATION

CAPITAL PROJECTS

WIN
26662.00

HIGHWAY PLANS

PROJ. MANAGER	ERNIE MARTIN		
DESIGN-DETAILED	JBD	BRT	11/11/2024
CHECKED-REVIEWED	ECF	AG	11/11/2024
DESIGN2-DETAILED2			
DESIGN3-DETAILED3			
REVISIONS 1			
REVISIONS 2			
REVISIONS 3			
REVISIONS 4			
FIELD CHANGES			

WINDHAM
VETERANS MEMORIAL DRIVE

CROSS SECTIONS
(024 OF 28)

SHEET NUMBER


306

OF 322


Date: 11/11/2024

Username: BTOMIC


Filename: c:\bms\vhb-pw-01\dms97340\020_Xsect_Veterans Memorial Drive.dgn

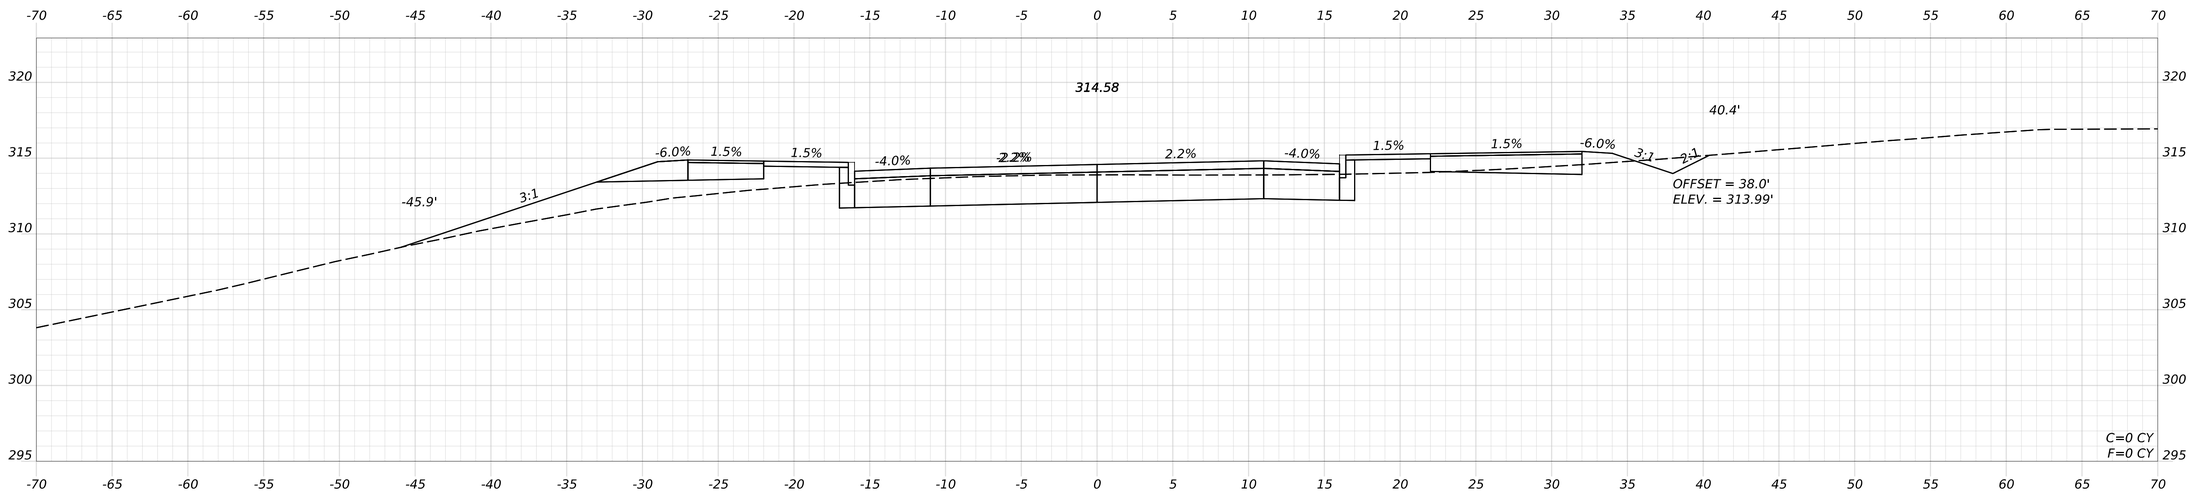

431+50.08

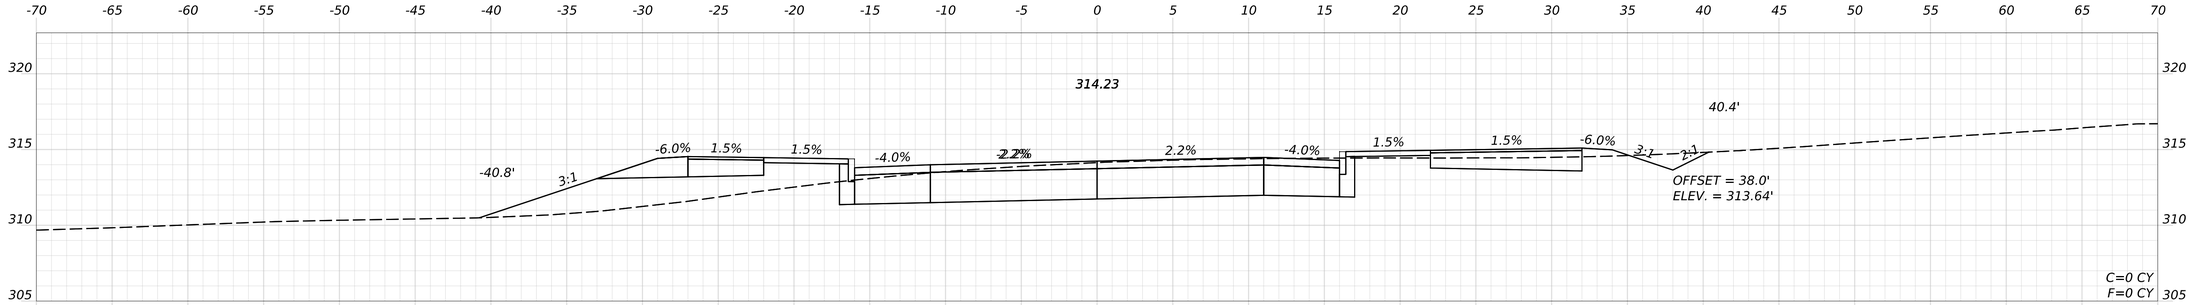

431+00.08

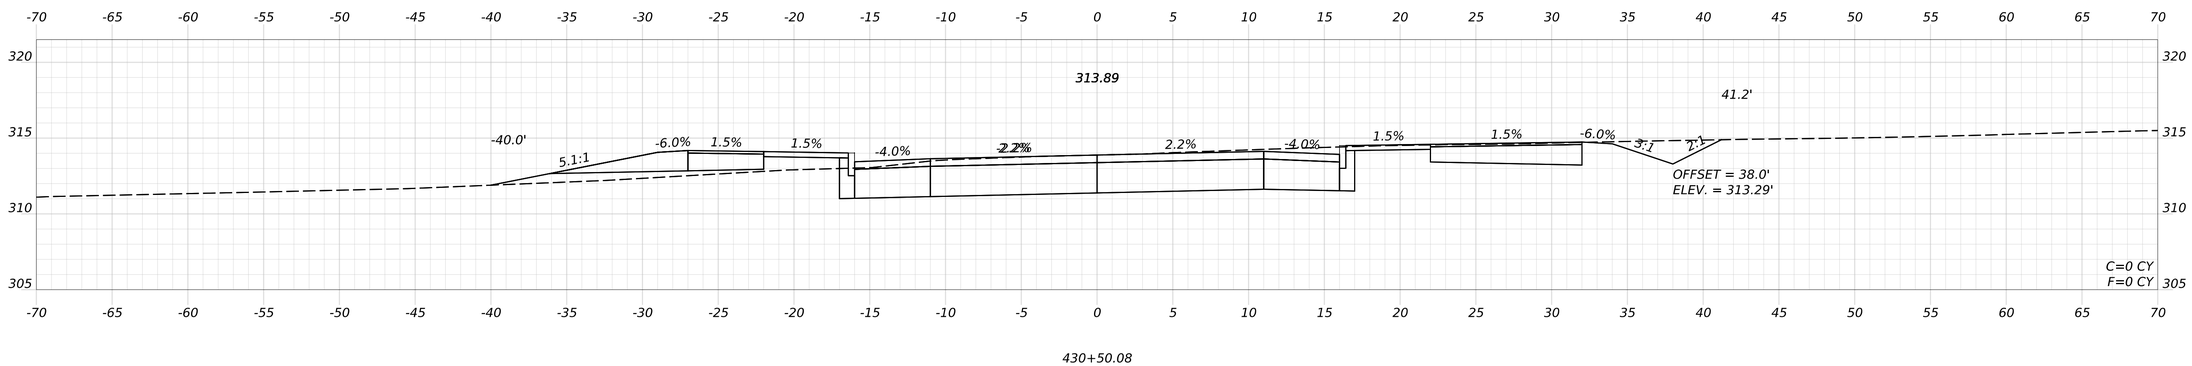

430+50.08

STATE OF MAINE
DEPARTMENT OF TRANSPORTATION

CAPITAL PROJECTS

WIN
26662.00

HIGHWAY PLANS

vhb

		BY	DATE
PROJ MANAGER	ERNIE MARTIN		
DESIGN-DETAILED	JBD	BRT	11/11/2024
CHECKED-REVIEWED	ECF	AG	11/11/2024
DESIGN2-DETAILED2			
DESIGN3-DETAILED3			
REVISIONS 1			
REVISIONS 2			
REVISIONS 3			
REVISIONS 4			
FIELD CHANGES			

WINDHAM
VETERANS MEMORIAL DRIVE

CROSS SECTIONS
(025 OF 28)

SHEET NUMBER


307

OF 322


Date: 11/11/2024

Username: BTOMIC


Filename: c:\bms\vhb-pw-01\dms97340\020_Xsect_Veterans Memorial Drive.dgn

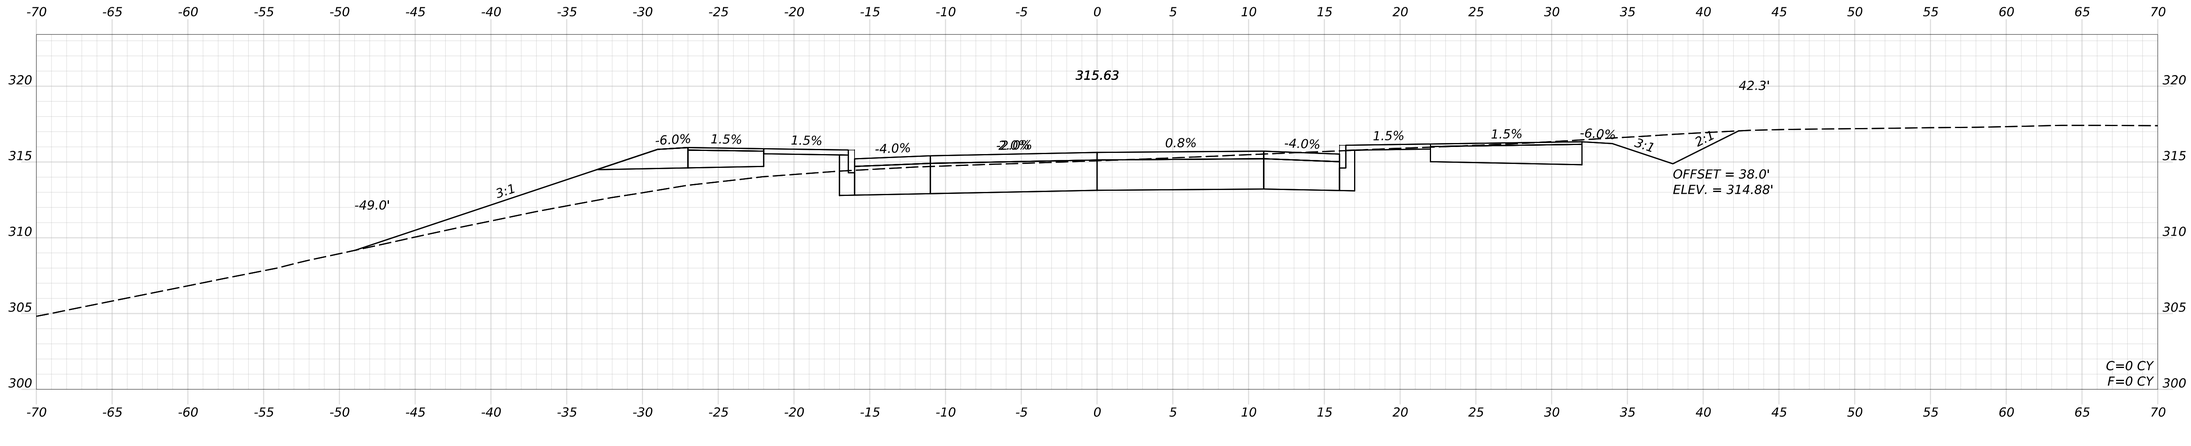

433+00.08

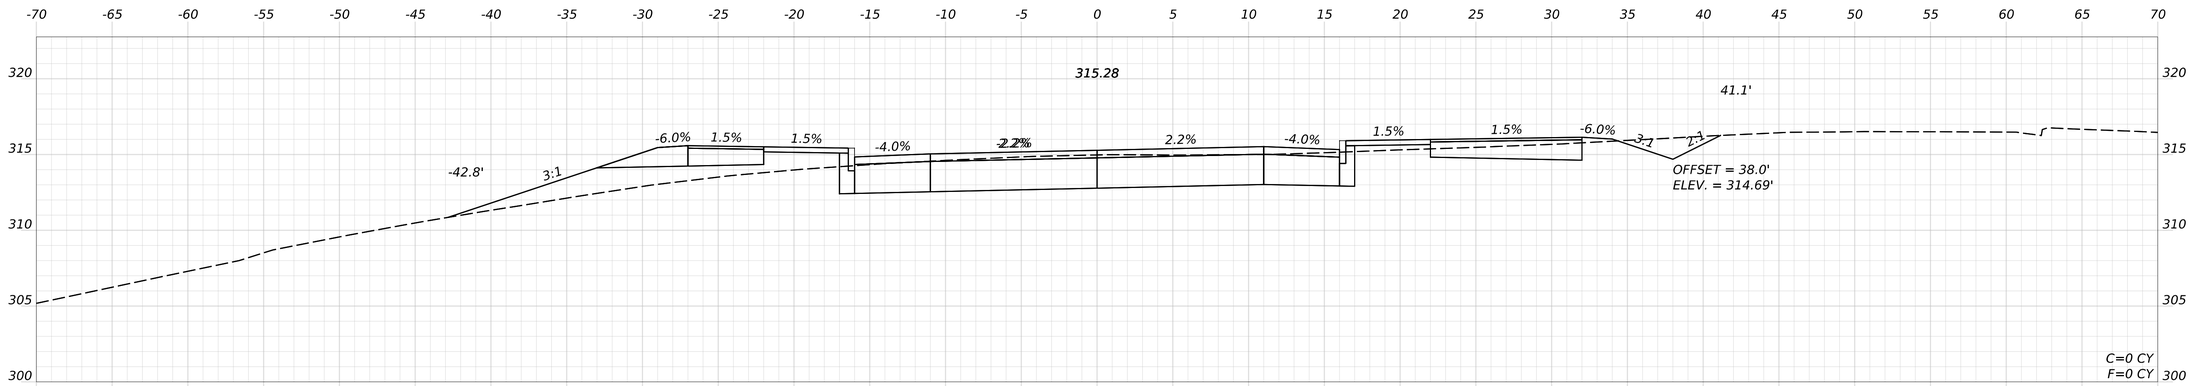

432+50.08

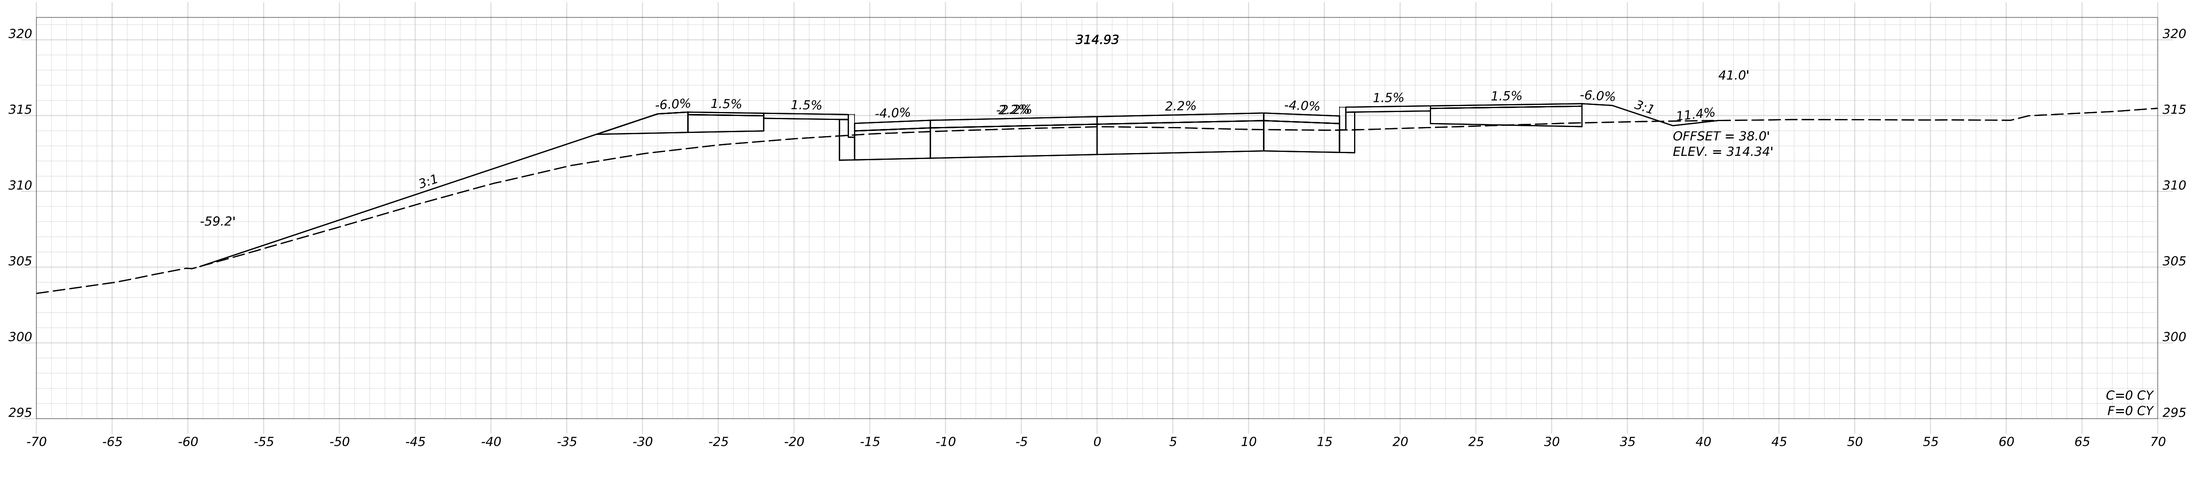

432+00.08

STATE OF MAINE
DEPARTMENT OF TRANSPORTATION

CAPITAL PROJECTS

WIN
26662.00

HIGHWAY PLANS

vhb

PROJ. MANAGER	ERNIE MARTIN		
DESIGN-DETAILED	JBD	BRT	11/11/2024
CHECKED-REVIEWED	ECF	AG	11/11/2024
DESIGN2-DETAILED2			
DESIGN3-DETAILED3			
REVISIONS 1			
REVISIONS 2			
REVISIONS 3			
REVISIONS 4			
FIELD CHANGES			

WINDHAM
VETERANS MEMORIAL DRIVE

CROSS SECTIONS
(026 OF 28)

SHEET NUMBER

308

OF 322

Date: 11/11/2024

Username: BTOMIC

Filename: c:\bms\vhb-pw-01\dms97340\020_Xsect_Veterans Memorial Drive.dgn

STATE OF MAINE
DEPARTMENT OF TRANSPORTATION

CAPITAL PROJECTS

WIN
26662.00

HIGHWAY PLANS

vhb

	ERNIE MARTIN	BY	DATE
PROJ MANAGER			
DESIGN-DETAILED	JBD	BRT	11/11/2024
CHECKED-REVIEWED	ECF	AG	11/11/2024
DESIGN2-DETAILED2			
DESIGN3-DETAILED3			
REVISIONS 1			
REVISIONS 2			
REVISIONS 3			
REVISIONS 4			
FIELD CHANGES			

WINDHAM
VETERANS MEMORIAL DRIVE

CROSS SECTIONS
(027 OF 28)

SHEET NUMBER


309

OF 322

Date: 11/11/2024

Username: BTOMIC

Filename: c:\bms\vhb-pw-01\dms97340\020_Xsect_Veterans Memorial Drive.dgn

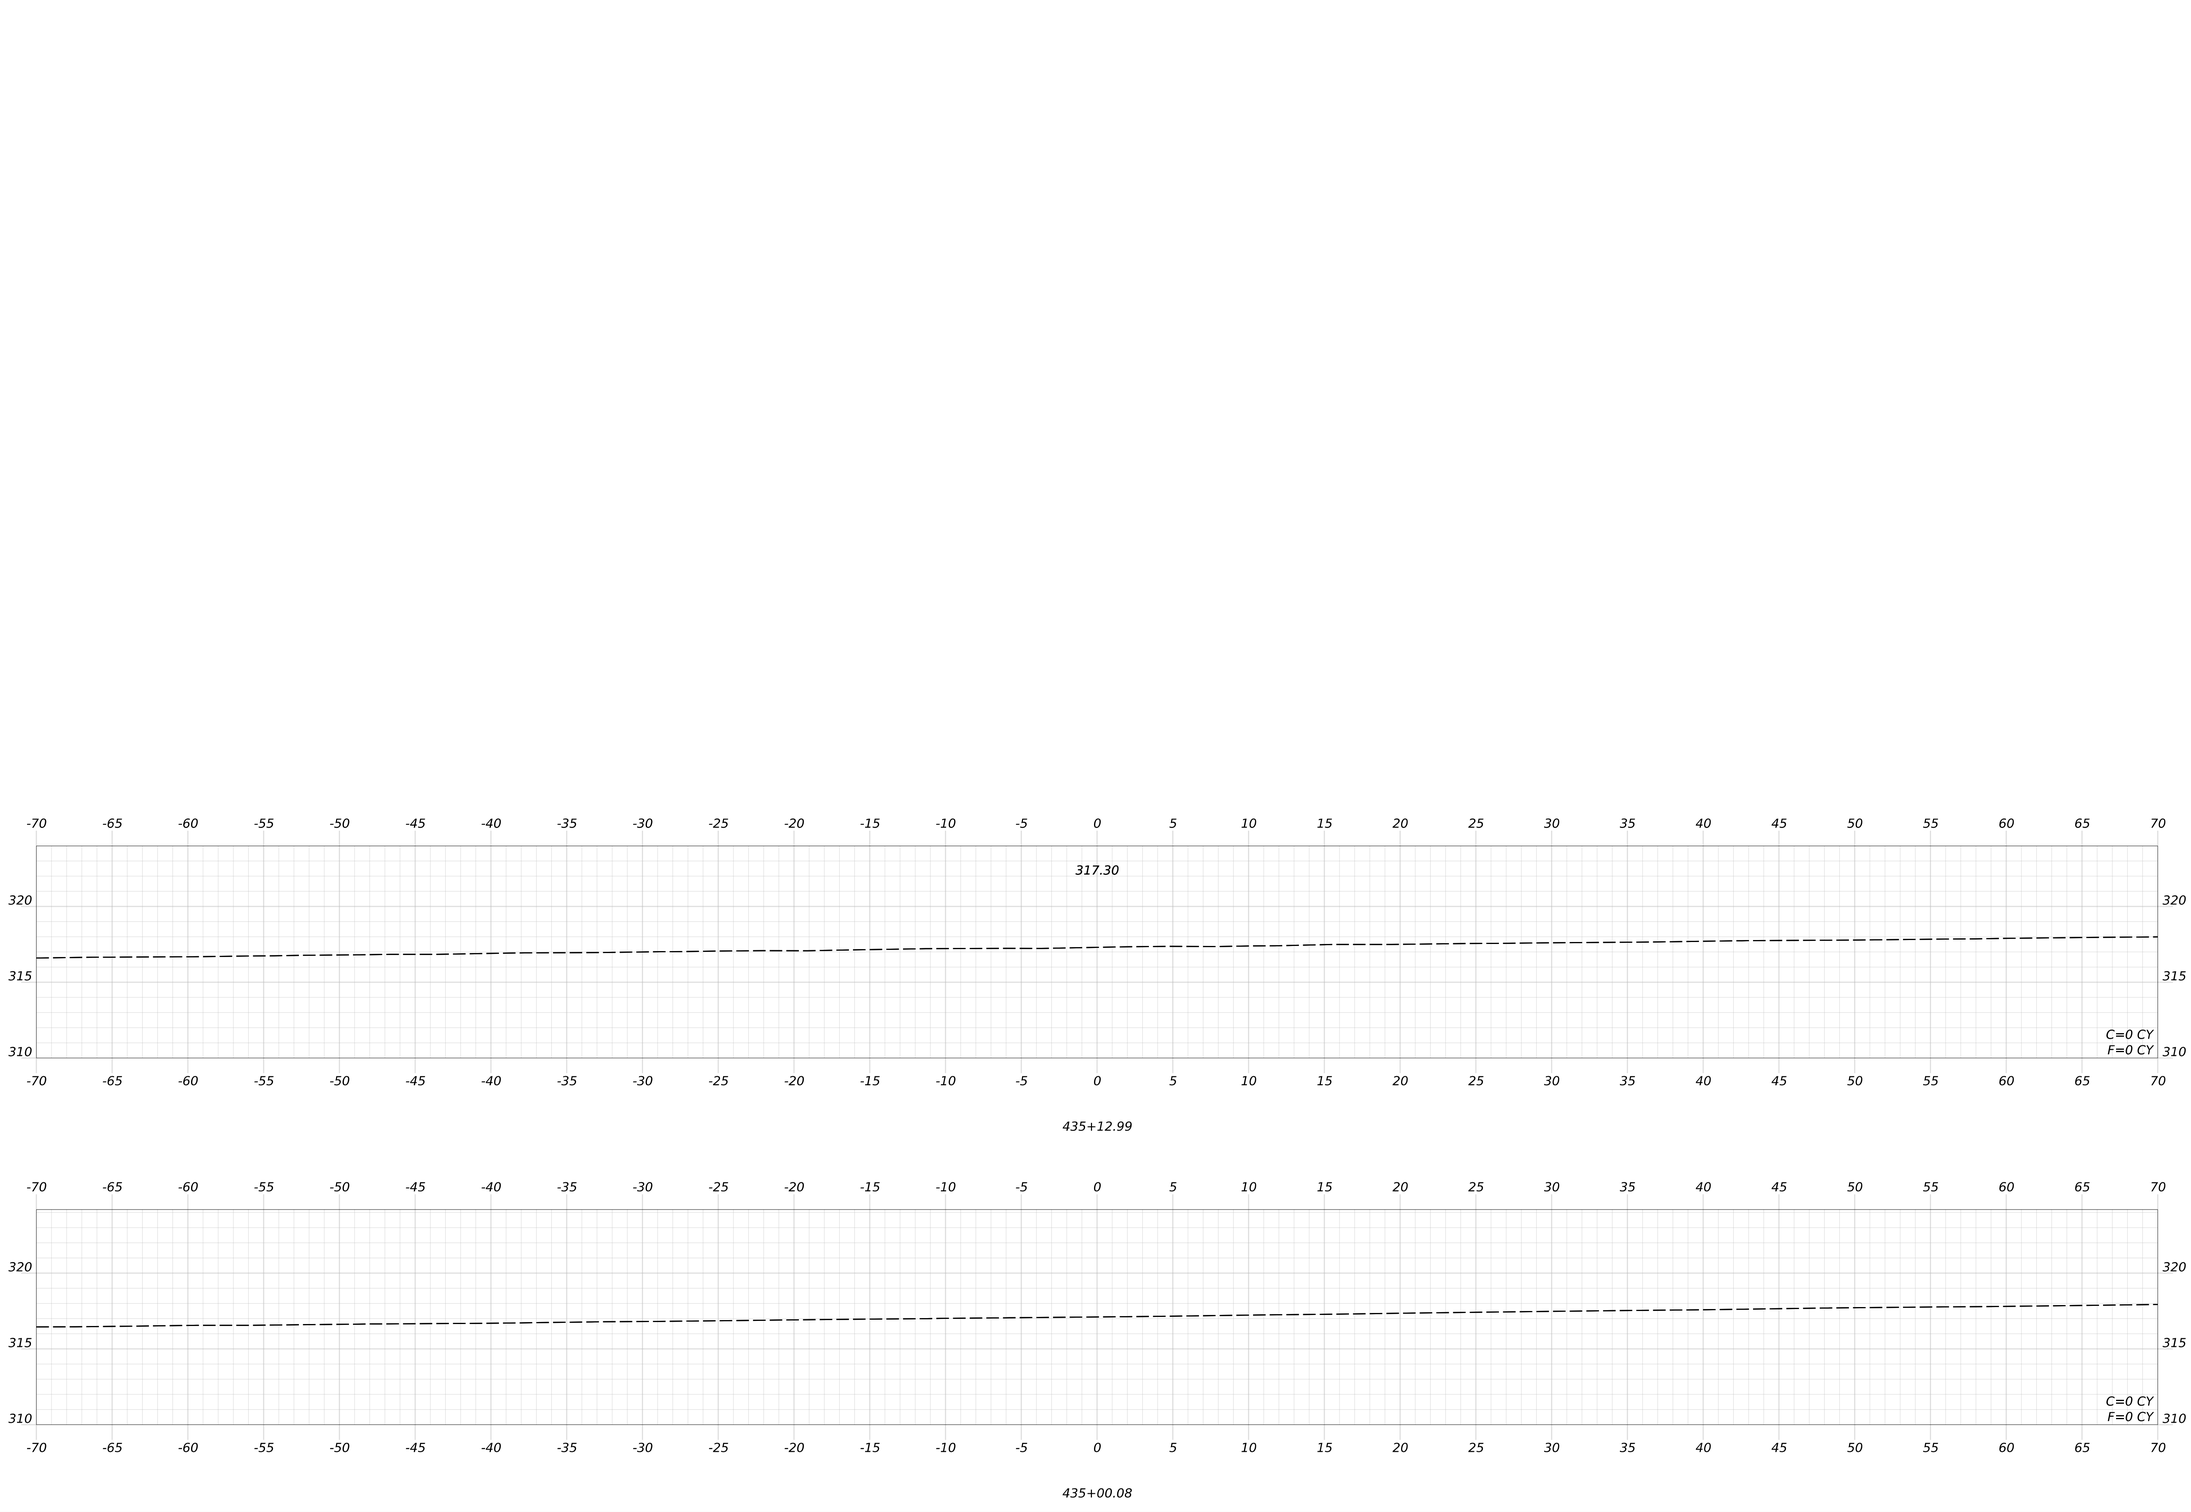

PROJ. MANAGER	ERNIE MARTIN		
DESIGN-DETAILED	JBD	BRT	11/11/2024
CHECKED-REVIEWED	ECF	JAG	11/11/2024
DESIGN2-DETAILED2			
DESIGN3-DETAILED3			
REVISIONS 1			
REVISIONS 2			
REVISIONS 3			
REVISIONS 4			
FIELD CHANGES			

STATE OF MAINE
DEPARTMENT OF TRANSPORTATION

CAPITAL PROJECTS

WIN
26662.00

HIGHWAY PLANS

WINDHAM
VETERANS MEMORIAL DRIVE


CROSS SECTIONS
(028 OF 28)

SHEET NUMBER
310
OF 322


Date: 11/11/2024

Username: BTOMIC


Filename: c:\bms\vhb-pw-01\dms97340\020_Xsect_Veterans Memorial Drive.dgn

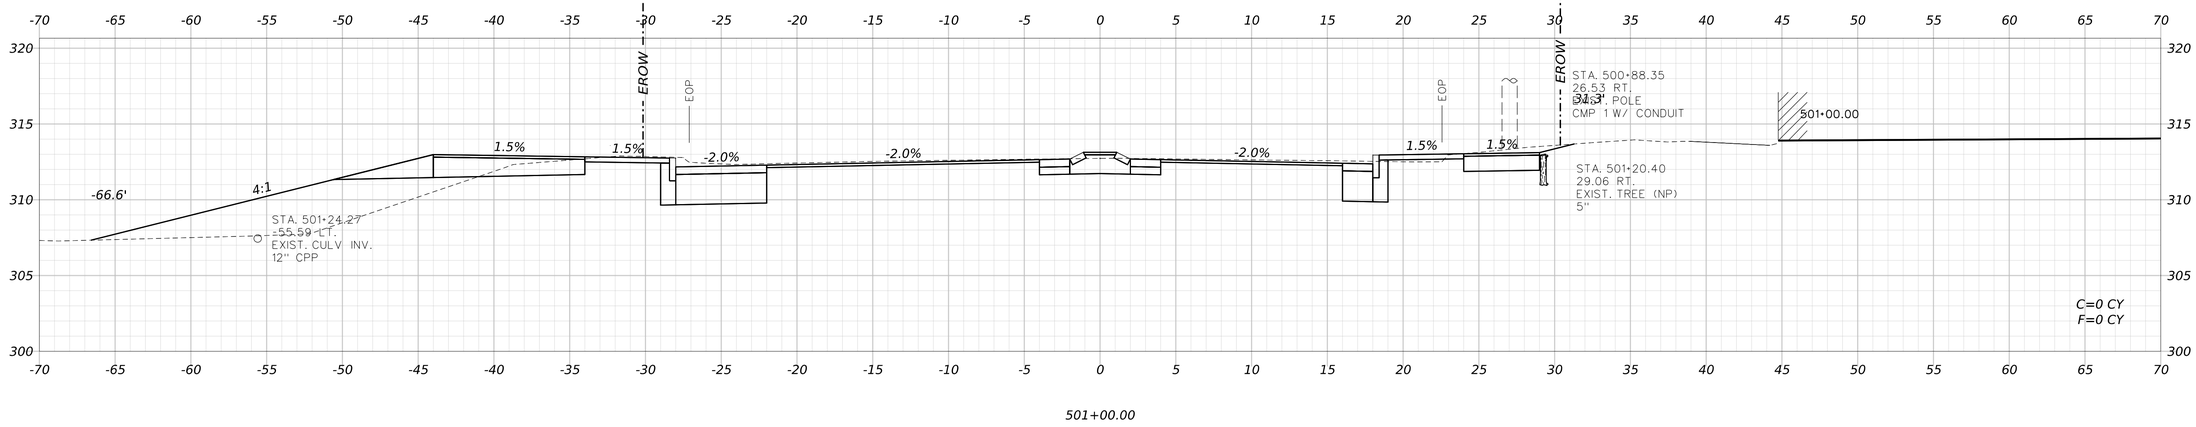

501+00.00

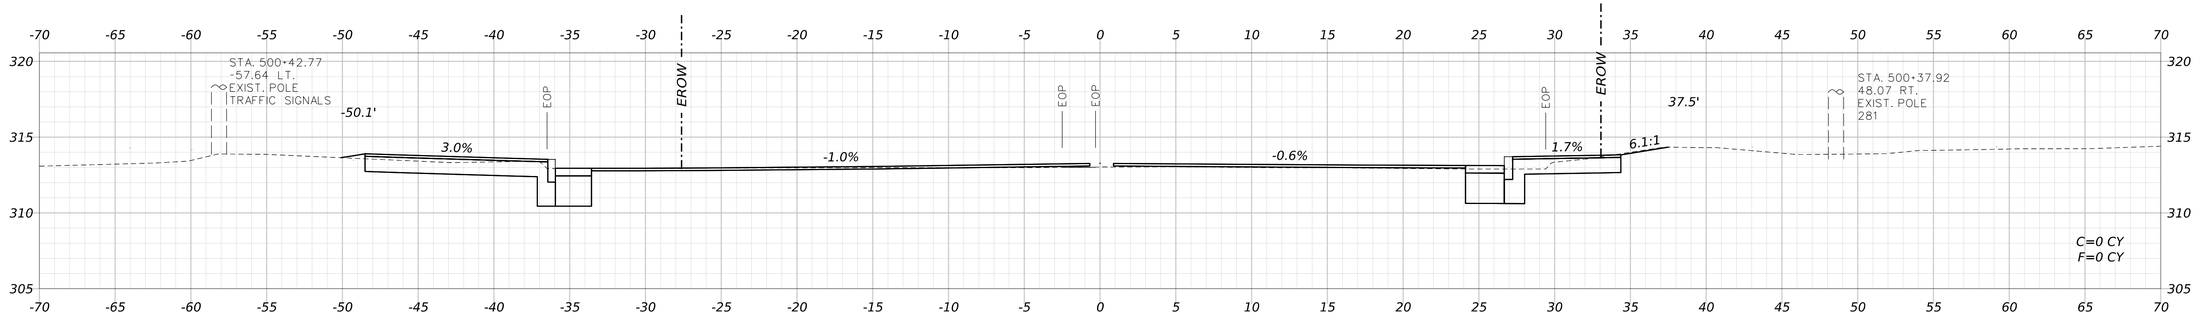

500+50.00

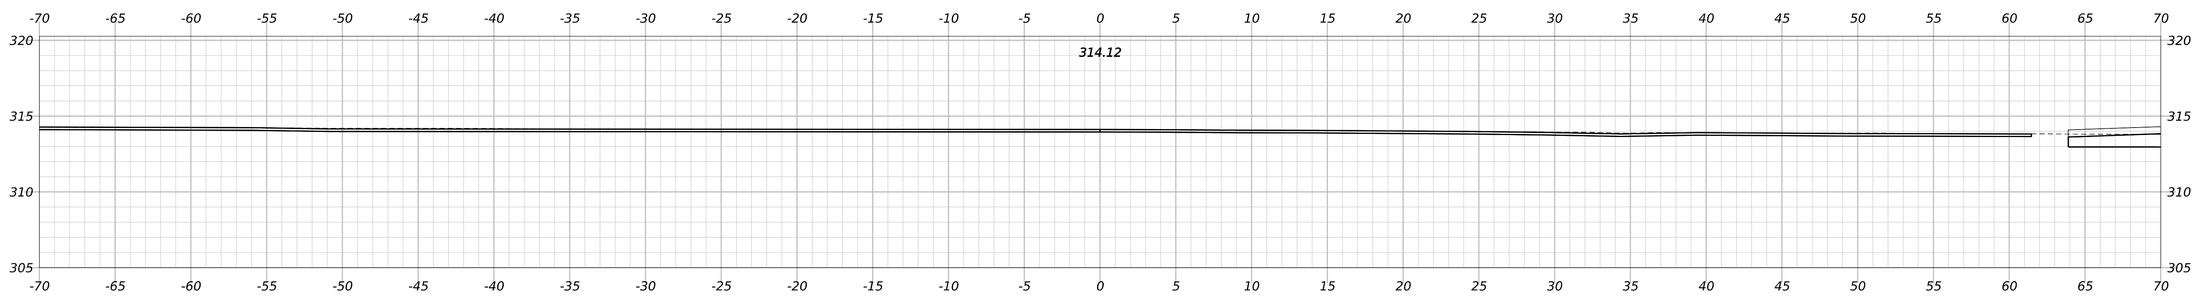

500+00.00

STATE OF MAINE
DEPARTMENT OF TRANSPORTATION

CAPITAL PROJECTS

WIN
26662.00

HIGHWAY PLANS

PROJ. MANAGER	ERNIE MARTIN		
DESIGN-DETAILED	JBD	BRT	11/11/2024
CHECKED-REVIEWED	ECF	AG	11/11/2024
DESIGN2-DETAILED2			
DESIGN3-DETAILED3			
REVISIONS 1			
REVISIONS 2			
REVISIONS 3			
REVISIONS 4			
FIELD CHANGES			

WINDHAM
FRANKLIN DRIVE

CROSS SECTIONS
(001 OF 12)

SHEET NUMBER


311


OF 322


Date: 11/11/2024

Username: BTOMIC

Filename: c:\bms\vhb-pw-01\dms97340\021_Xsects_Franklin_Dr.dgn

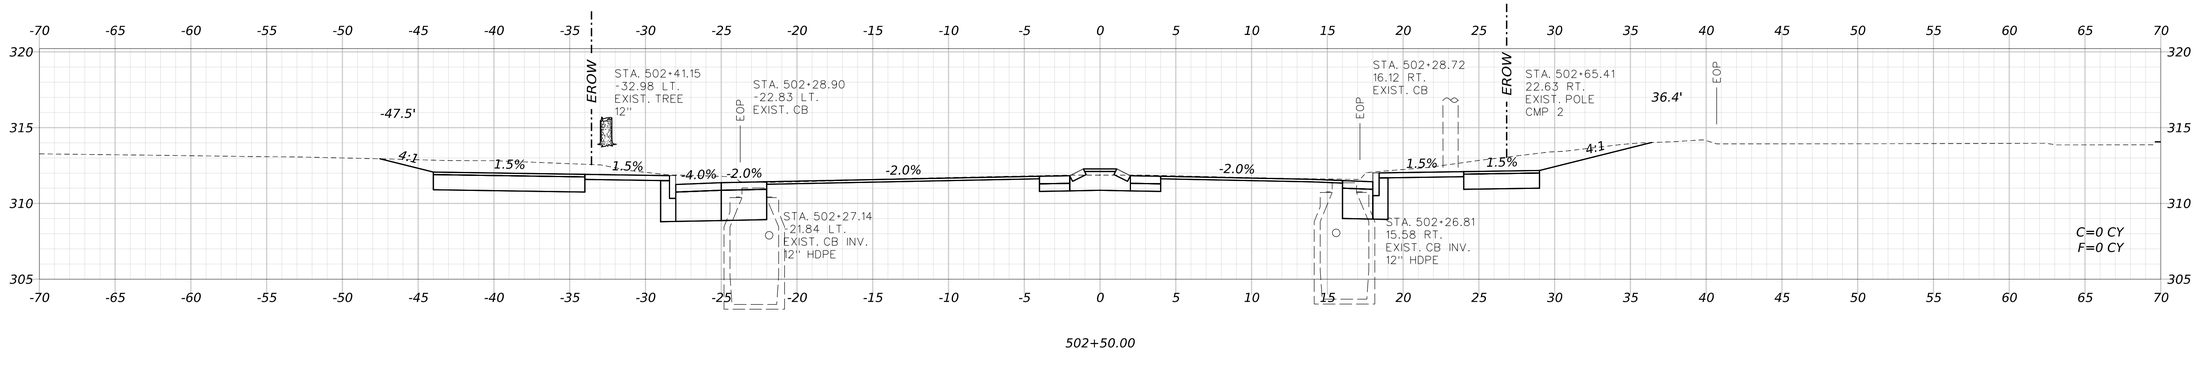

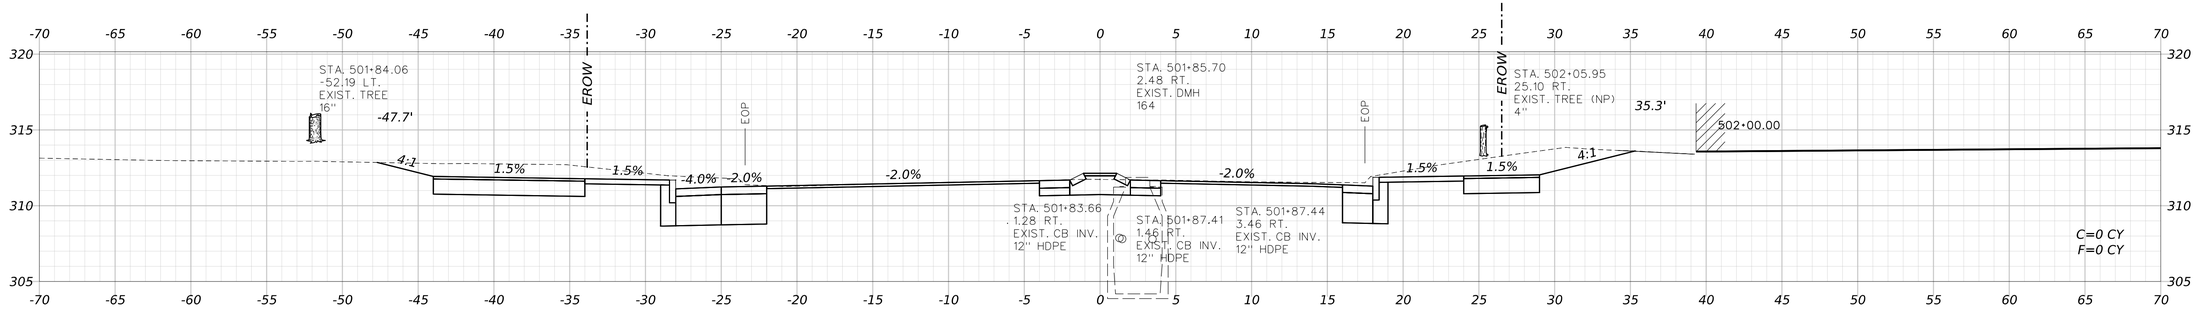

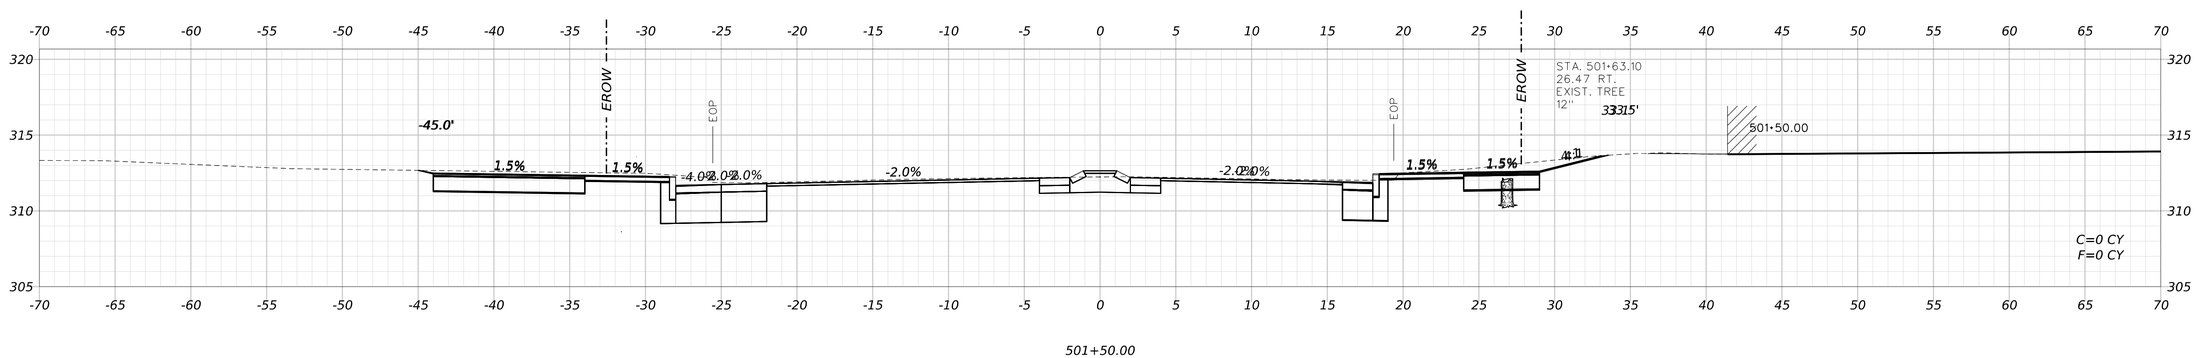

STATE OF MAINE
DEPARTMENT OF TRANSPORTATION

CAPITAL PROJECTS

WIN
26662.00

HIGHWAY PLANS

vhb

PROJ. MANAGER	ERNIE MARTIN		
DESIGN-DETAILED	JBD	BRT	11/11/2024
CHECKED-REVIEWED	ECF	AG	11/11/2024
DESIGN2-DETAILED2			
DESIGN3-DETAILED3			
REVISIONS 1			
REVISIONS 2			
REVISIONS 3			
REVISIONS 4			
FIELD CHANGES			

WINDHAM
FRANKLIN DRIVE

CROSS SECTIONS
(002 OF 12)

SHEET NUMBER

312

OF 322

Date: 11/11/2024

Username: BTOMIC

Filename: c:\bms\vhb-pw-01\dms97340\021_Xsects_Franklin_Dr.dgn

STATE OF MAINE
DEPARTMENT OF TRANSPORTATION

CAPITAL PROJECTS

WIN
26662.00

HIGHWAY PLANS

PROJ MANAGER	ERNIE MARTIN	BY	DATE
DESIGN-DETAILED	JBD	BRT	11/11/2024
CHECKED-REVIEWED	ECF	AG	11/11/2024
DESIGN2-DETAILED2			
DESIGN3-DETAILED3			
REVISIONS 1			
REVISIONS 2			
REVISIONS 3			
REVISIONS 4			
FIELD CHANGES			

WINDHAM
FRANKLIN DRIVE

CROSS SECTIONS
(003 OF 12)

SHEET NUMBER


313

OF 322

Date: 11/11/2024

Username: BTOMIC

Filename: c:\bms\vhb-pw-01\dms97340\021_Xsects_Franklin_Dr.dgn

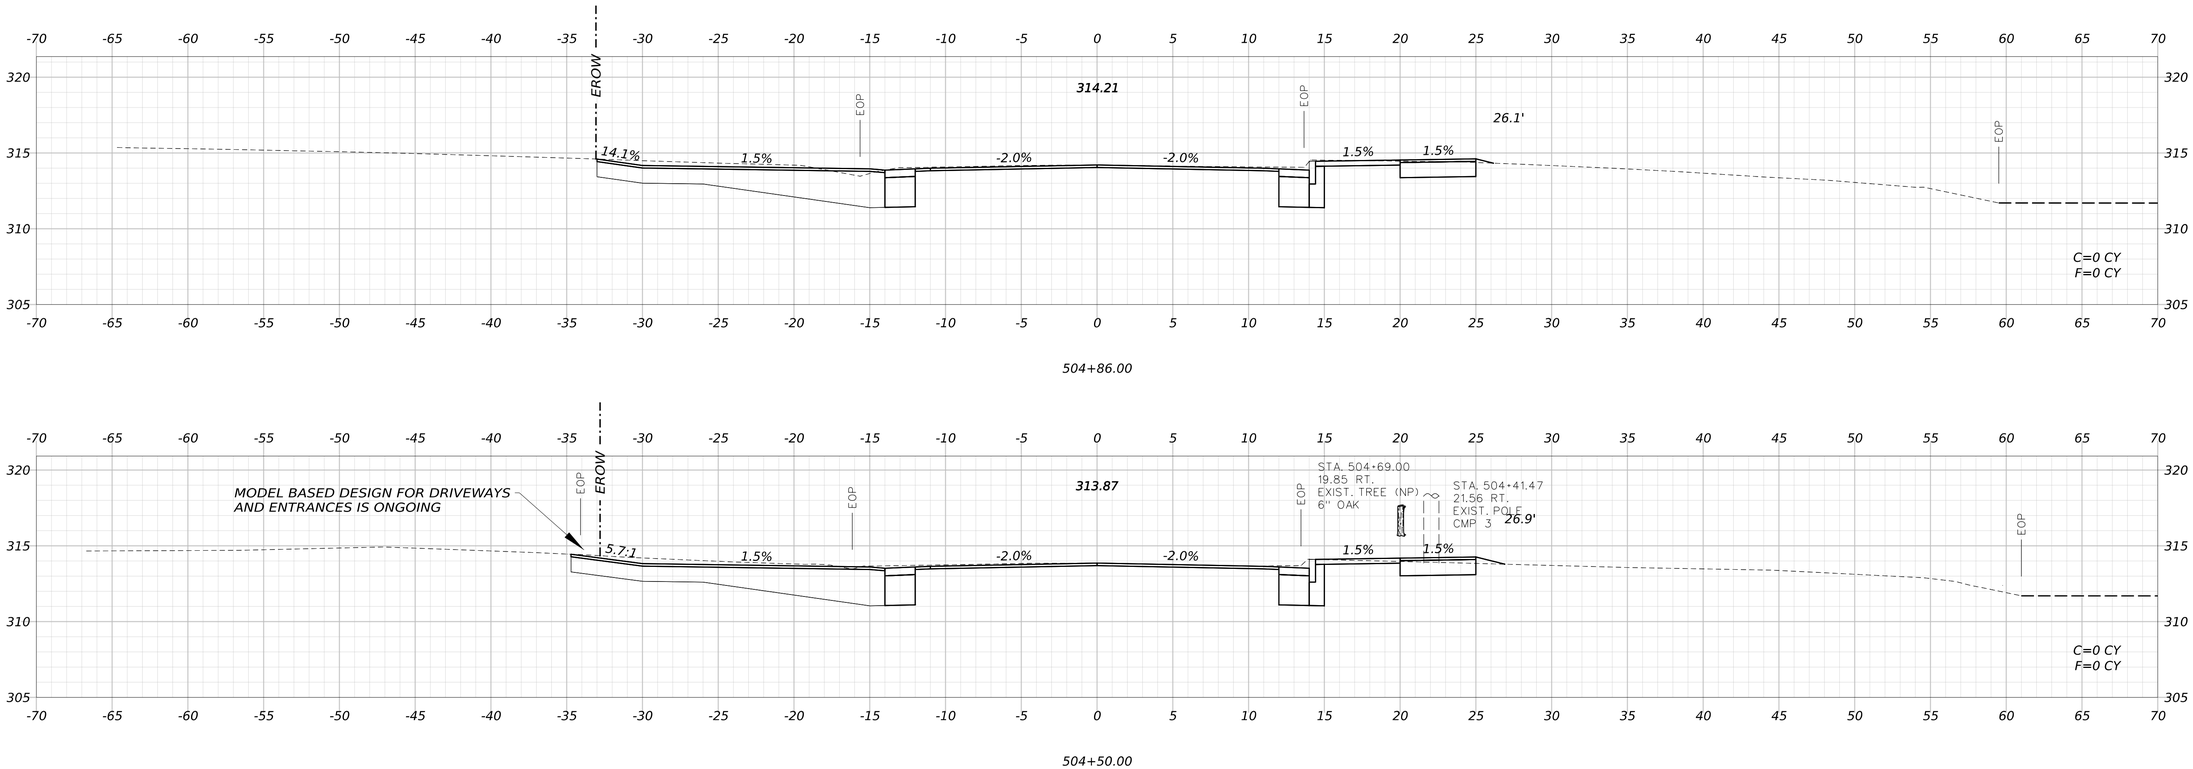

STATE OF MAINE
DEPARTMENT OF TRANSPORTATION

CAPITAL PROJECTS

WIN
26662.00

HIGHWAY PLANS

PROJ. MANAGER	ERNIE MARTIN		
DESIGN-DETAILED	JBD	BRT	11/11/2024
CHECKED-REVIEWED	ECF	AG	11/11/2024
DESIGN2-DETAILED2			
DESIGN3-DETAILED3			
REVISIONS 1			
REVISIONS 2			
REVISIONS 3			
REVISIONS 4			
FIELD CHANGES			

WINDHAM
FRANKLIN DRIVE

CROSS SECTIONS
(004 OF 12)

SHEET NUMBER


314

OF 322


Date: 11/11/2024

Username: BTOMIC


Filename: c:\bms\vhb-pw-01\dms97340\021_Xsects_Franklin_Dr.dgn

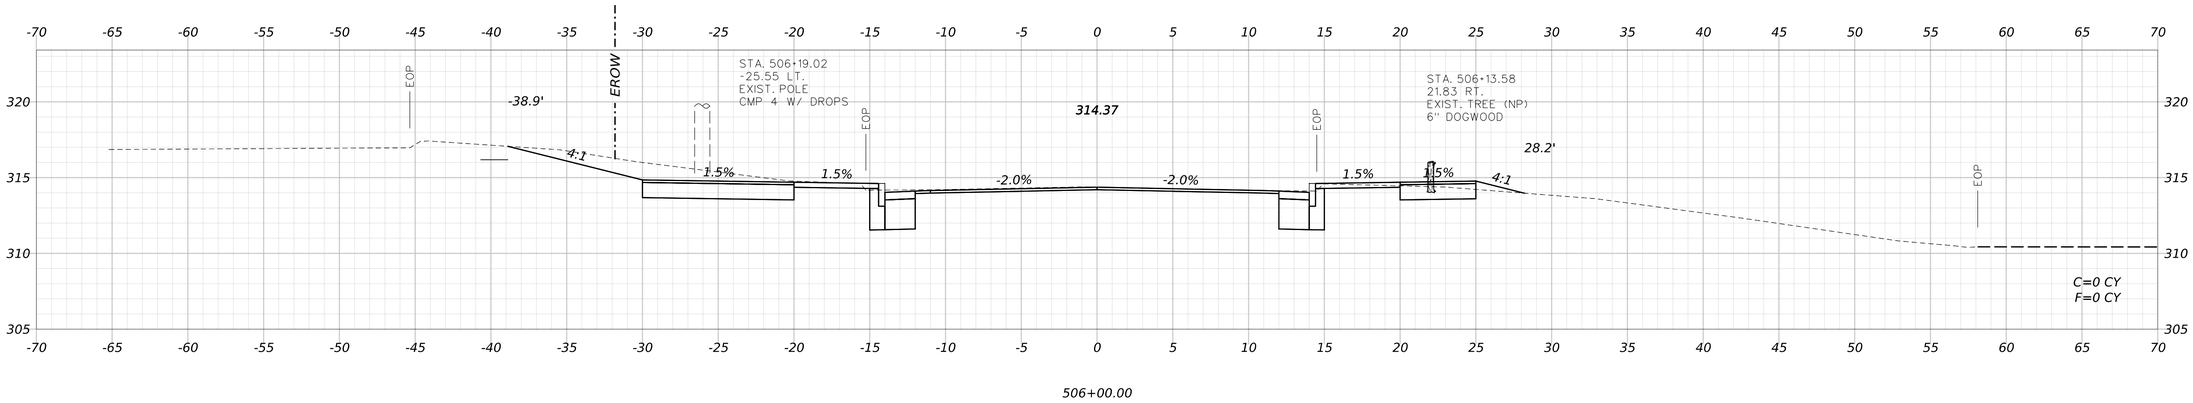

506+00.00

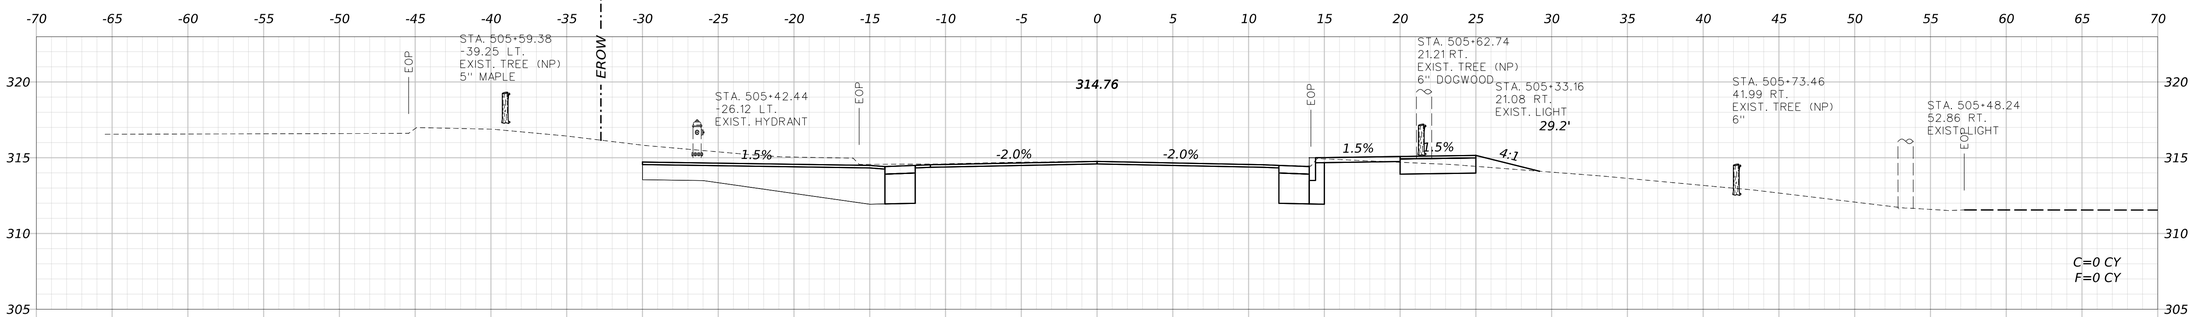

505+50.00

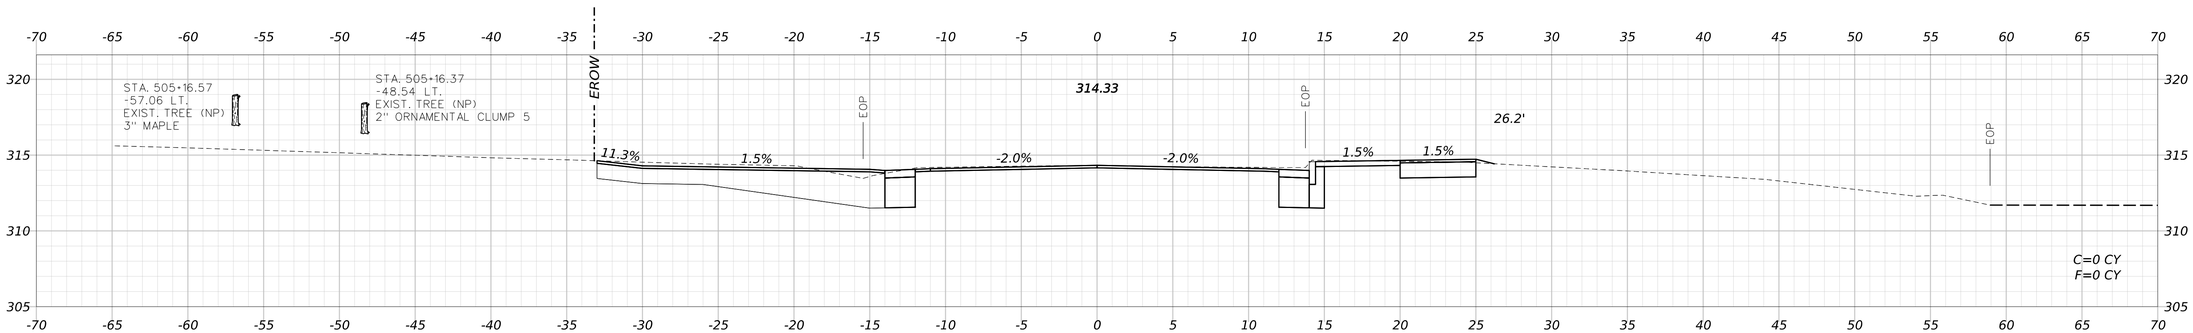

505+00.00

STATE OF MAINE
DEPARTMENT OF TRANSPORTATION

CAPITAL PROJECTS

WIN
26662.00

HIGHWAY PLANS

PROJ. MANAGER	ERNIE MARTIN		
DESIGN-DETAILED	JBD	BRT	11/11/2024
CHECKED-REVIEWED	ECF	JAG	11/11/2024
DESIGN2-DETAILED2			
DESIGN3-DETAILED3			
REVISIONS 1			
REVISIONS 2			
REVISIONS 3			
REVISIONS 4			
FIELD CHANGES			

WINDHAM
FRANKLIN DRIVE

CROSS SECTIONS
(005 OF 12)

SHEET NUMBER


315


OF 322


Date: 11/11/2024

Username: BTOMIC

Filename: c:\bms\vhb-pw-01\dms97340\021_Xsects_Franklin_Dr.dgn

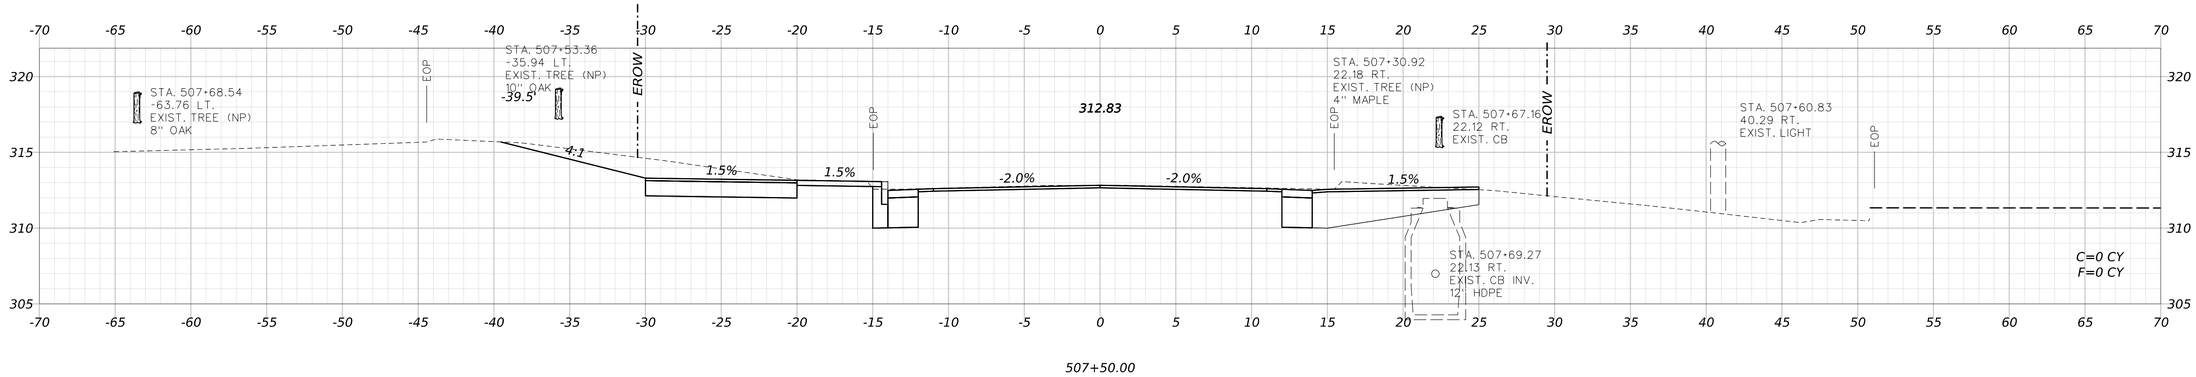

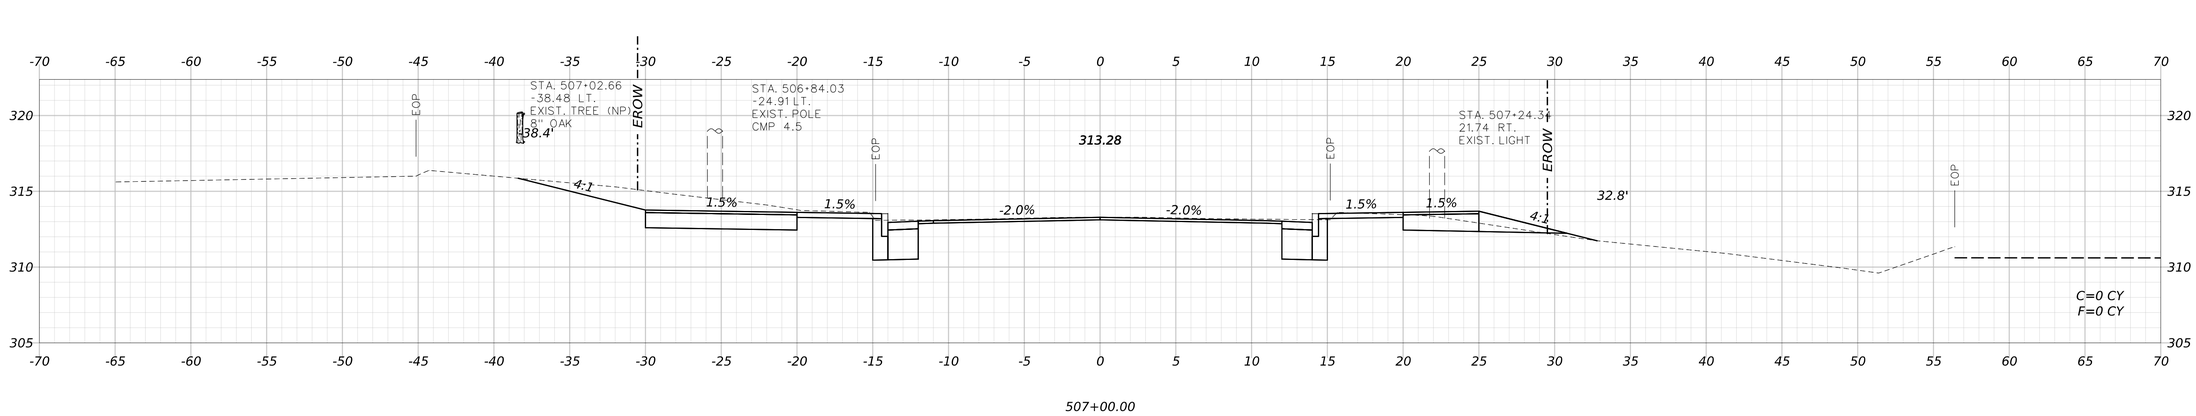

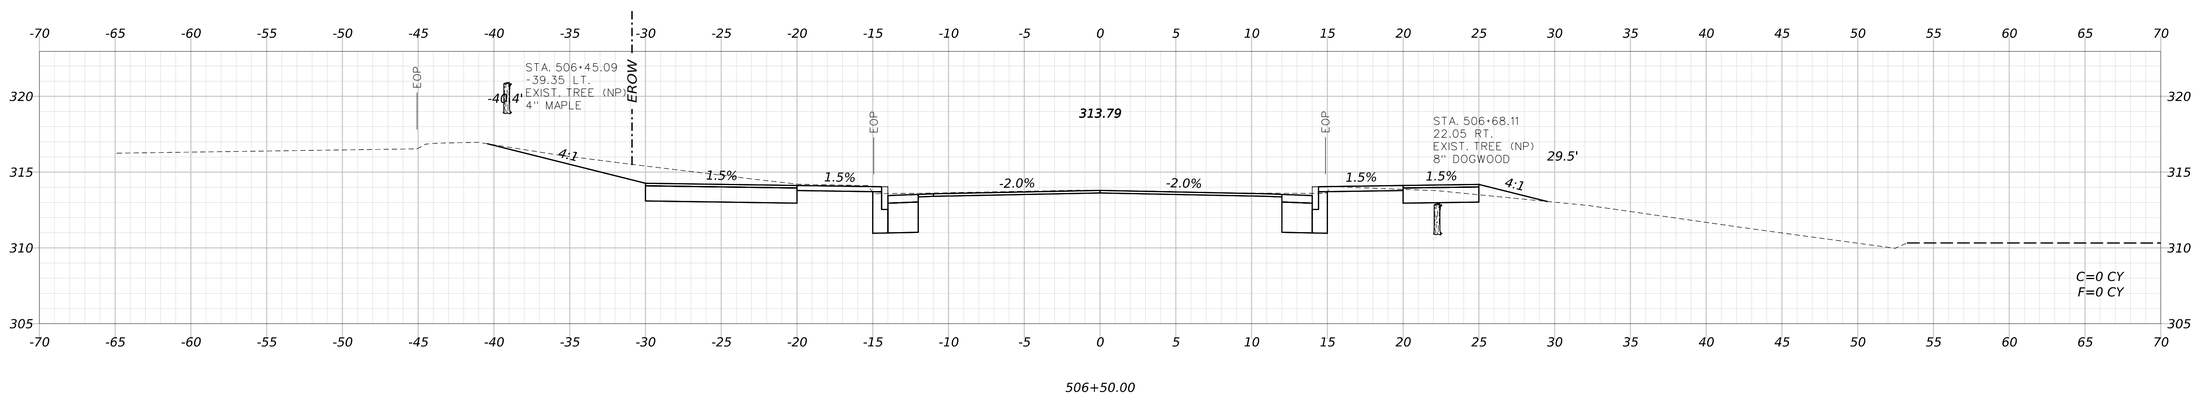

STATE OF MAINE
DEPARTMENT OF TRANSPORTATION

CAPITAL PROJECTS

WIN
26662.00

HIGHWAY PLANS

	BY	DATE
ERNIE MARTIN		
PROJ. MANAGER	BRT	11/11/2024
DESIGNED-DETAILED	JBD	
CHECKED-REVIEWED	ECF	
DESIGNED-DETAILED2	AG	11/11/2024
DESIGNED-DETAILED3		
REVISIONS 1		
REVISIONS 2		
REVISIONS 3		
REVISIONS 4		
FIELD CHANGES		

WINDHAM
FRANKLIN DRIVE
CROSS SECTIONS
(006 OF 12)

SHEET NUMBER


316

OF 322


Date: 11/11/2024

Username: BTOMIC


Filename: c:\bms\vhb-pw-01\dms97340\021_Xsects_Franklin_Dr.dgn

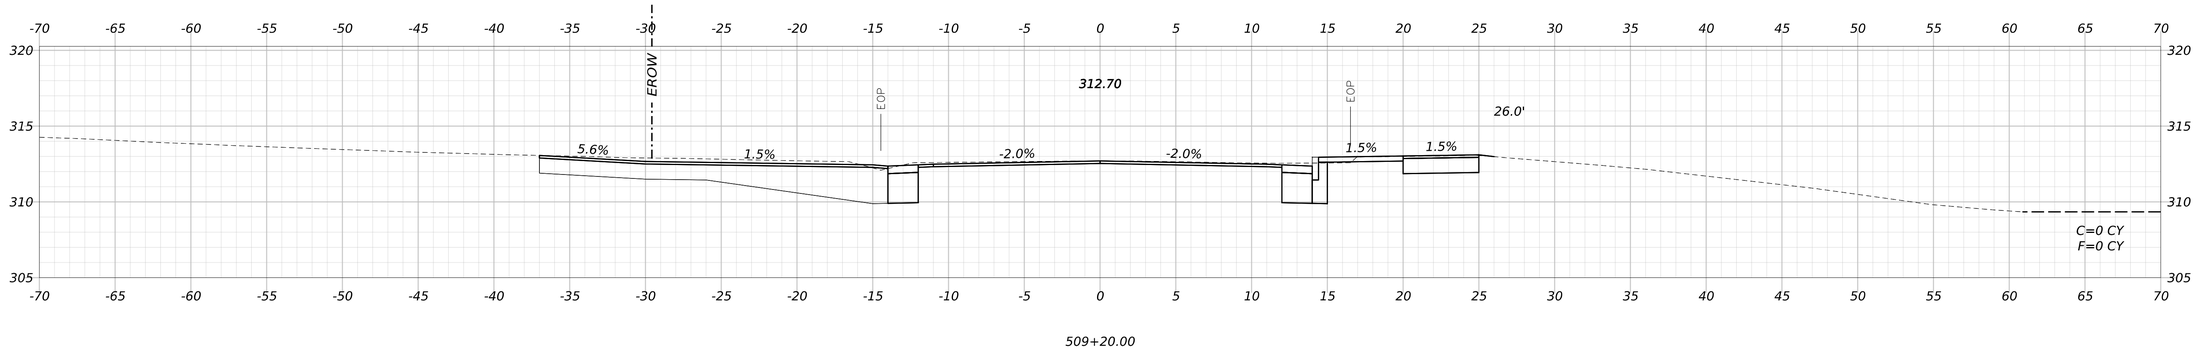


509+20.00

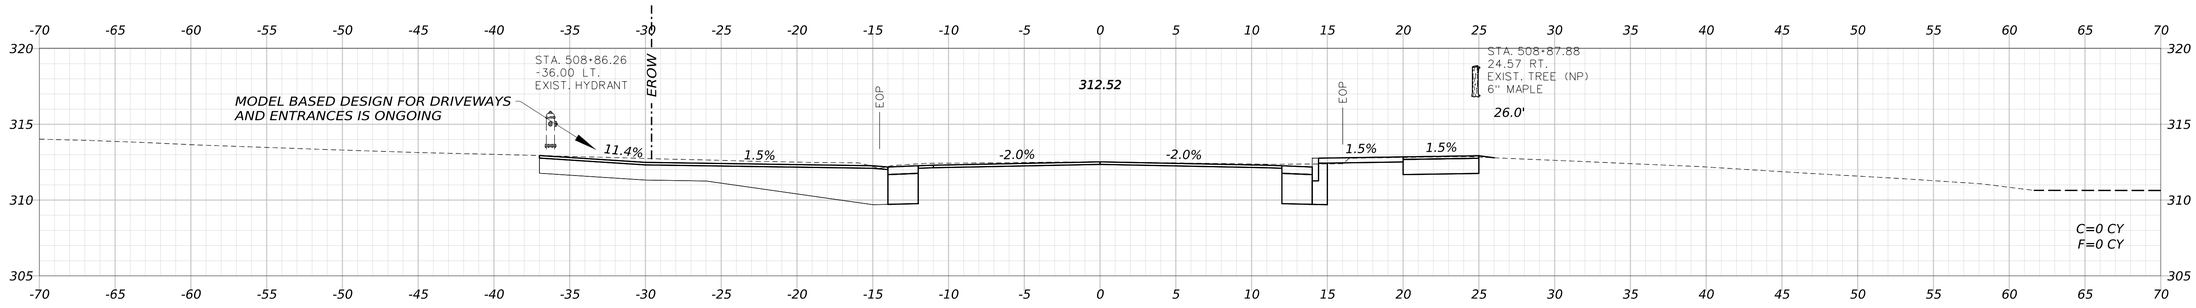

509+00.00

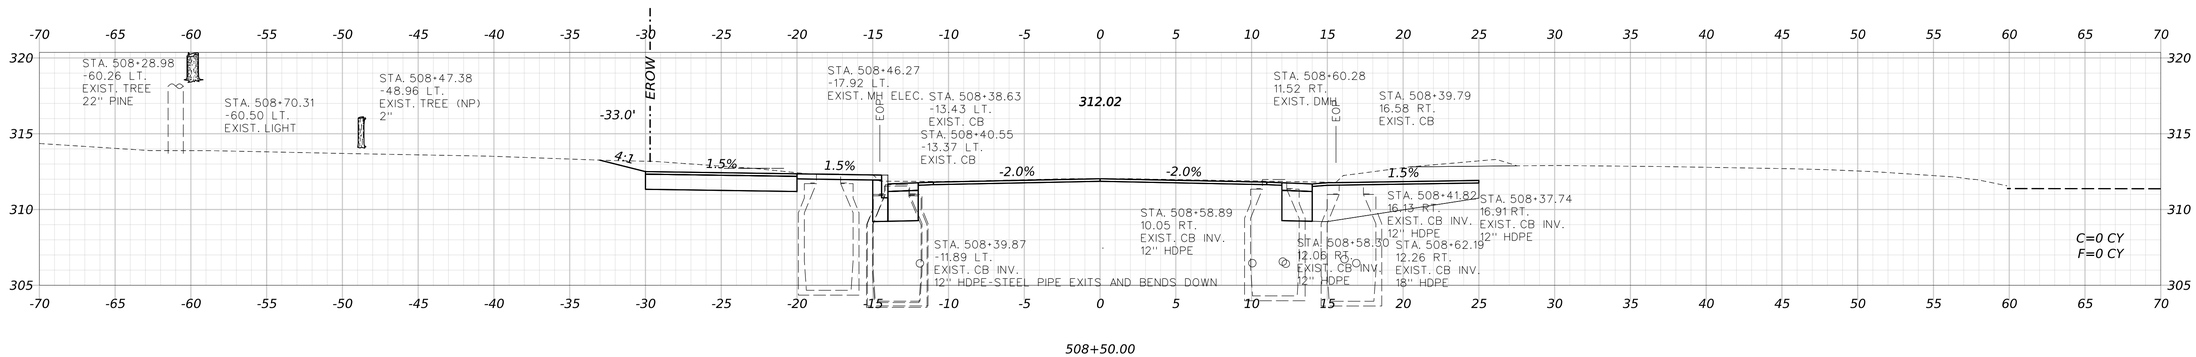

508+50.00

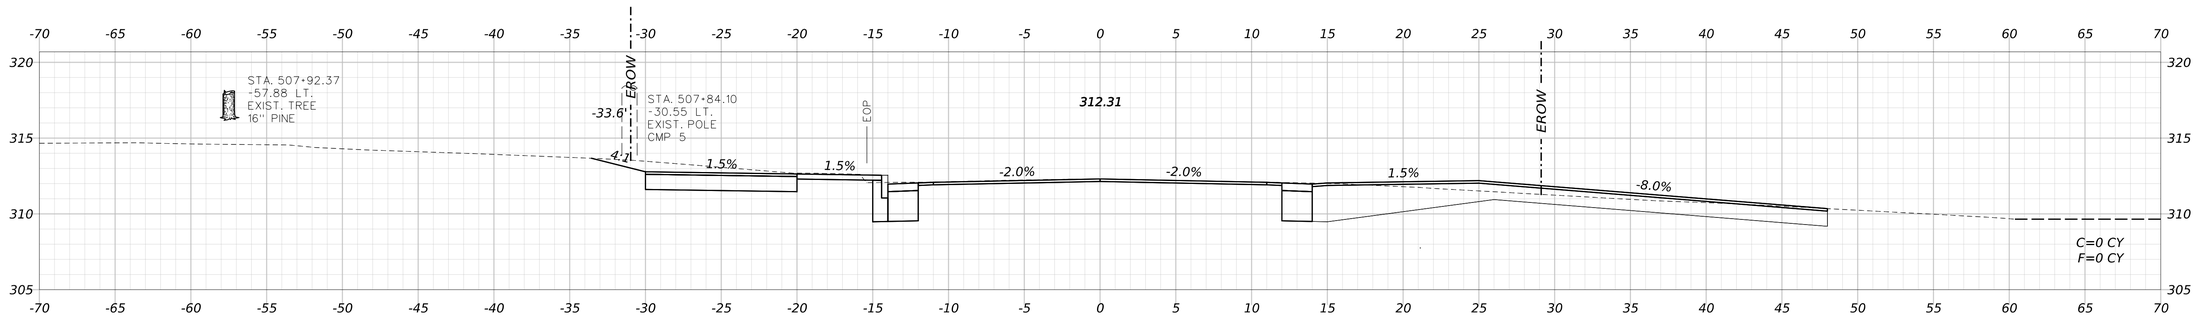

508+00.00

STATE OF MAINE
DEPARTMENT OF TRANSPORTATION

CAPITAL PROJECTS

WIN
26662.00

HIGHWAY PLANS

vhb

PROJ. MANAGER	ERNIE MARTIN		
DESIGN-DETAILED	JBD	BRT	11/11/2024
CHECKED-REVIEWED	ECF	AG	11/11/2024
DESIGN2-DETAILED2			
DESIGN3-DETAILED3			
REVISIONS 1			
REVISIONS 2			
REVISIONS 3			
REVISIONS 4			
FIELD CHANGES			

WINDHAM
FRANKLIN DRIVE

CROSS SECTIONS
(007 OF 12)

SHEET NUMBER


317

OF 322

Date: 11/11/2024

Username: BTOMIC

Filename: c:\bms\vhb-pw-01\dms97340\021_Xsects_Franklin_Dr.dgn

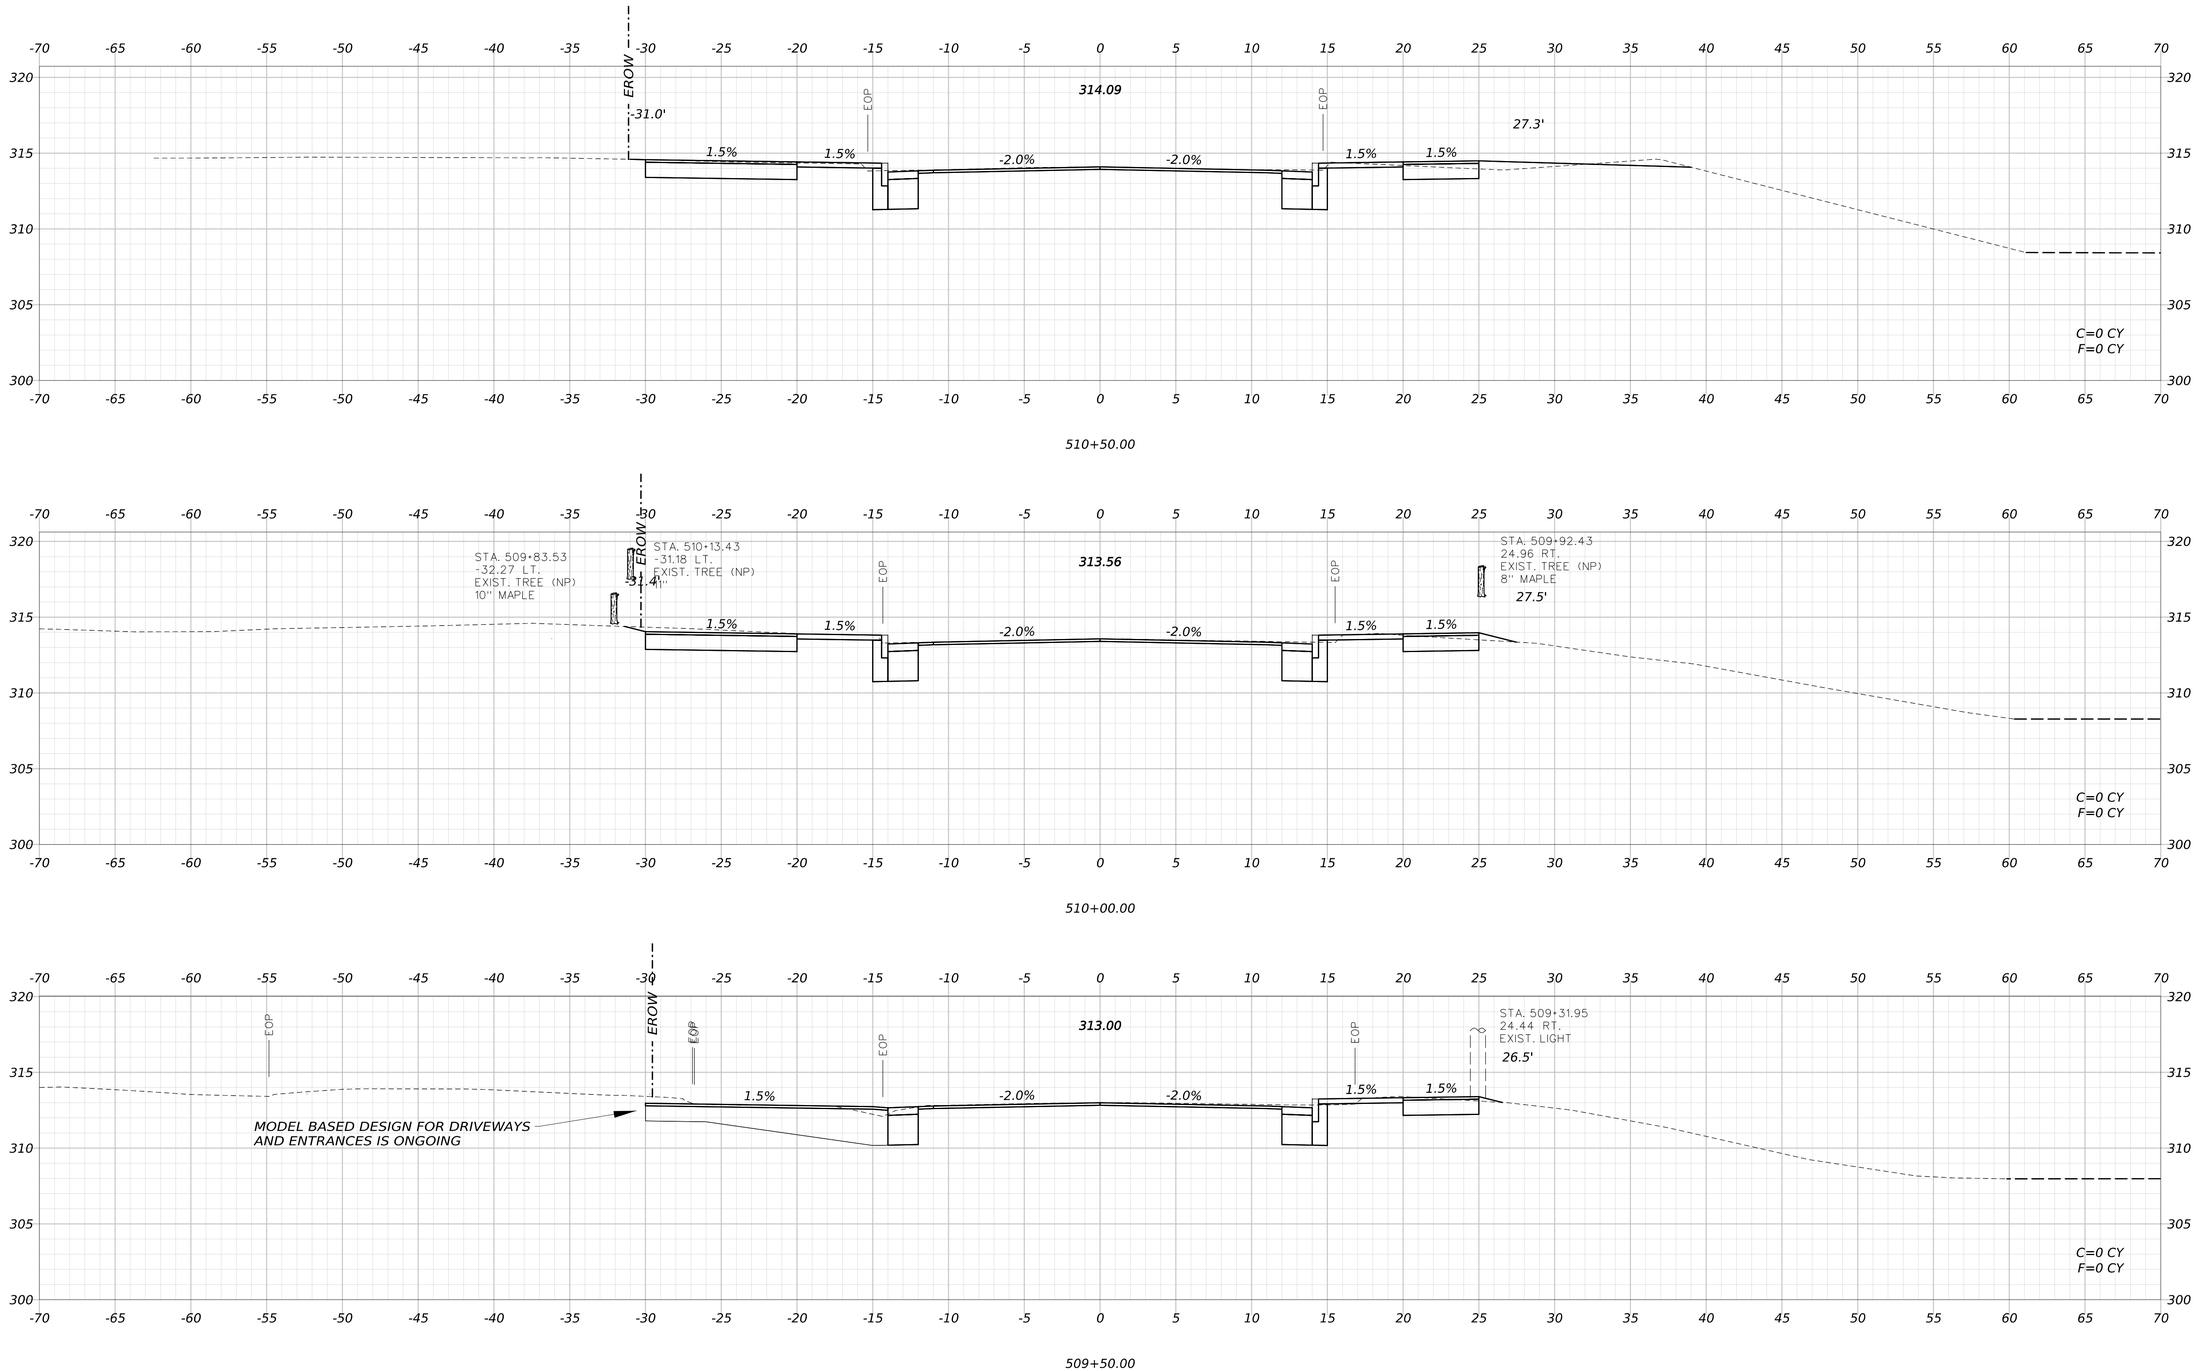

STATE OF MAINE
DEPARTMENT OF TRANSPORTATION

CAPITAL PROJECTS

WIN
26662.00

HIGHWAY PLANS

vhb

	ERNIE MARTIN	BY	DATE
PROJ. MANAGER			
DESIGN-DETAILED	JBD	BRT	11/11/2024
CHECKED-REVIEWED	ECF	AG	11/11/2024
DESIGN2-DETAILED2			
DESIGN3-DETAILED3			
REVISIONS 1			
REVISIONS 2			
REVISIONS 3			
REVISIONS 4			
FIELD CHANGES			

WINDHAM
FRANKLIN DRIVE

CROSS SECTIONS
(008 OF 12)

SHEET NUMBER


318

OF 322

Date: 11/11/2024

Username: BTOMIC

Filename: c:\bms\vhb-pw-01\dms97340\021_Xsects_Franklin_Dr.dgn

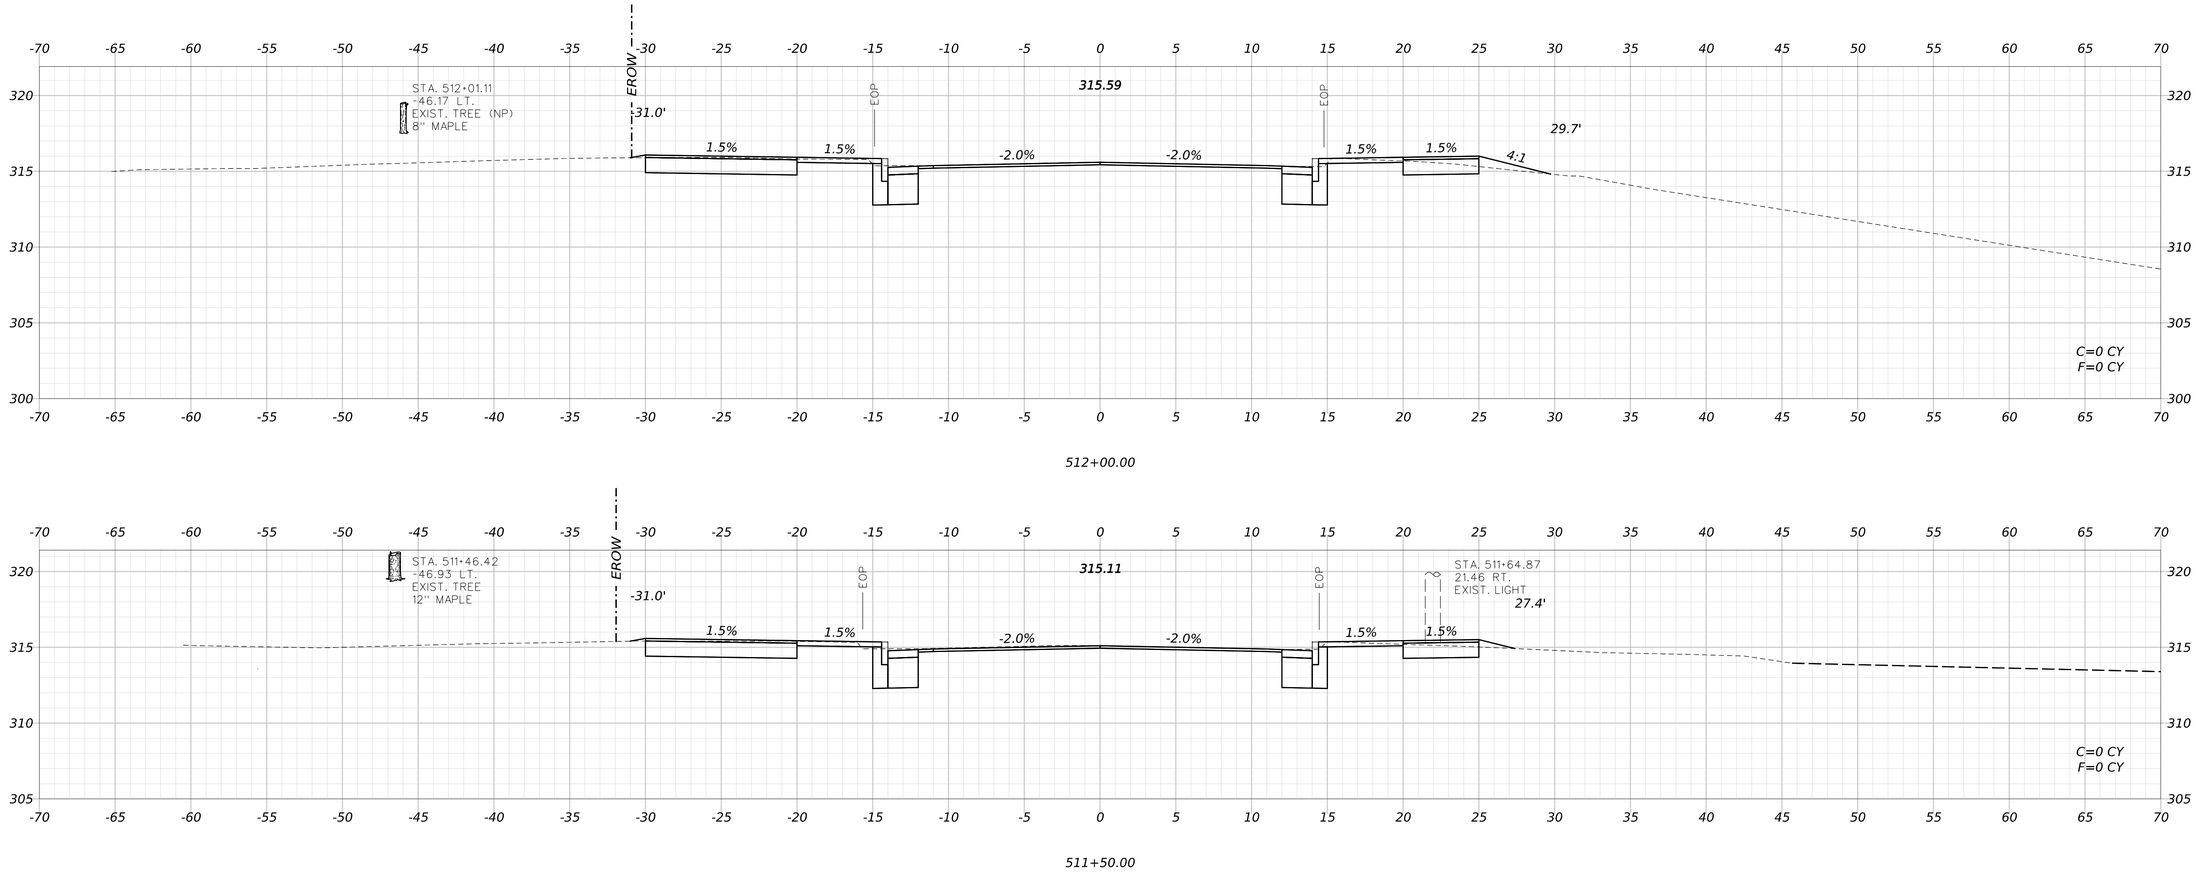

STATE OF MAINE
DEPARTMENT OF TRANSPORTATION

CAPITAL PROJECTS

WIN
26662.00

HIGHWAY PLANS

vhb

PROJ. MANAGER	ERNIE MARTIN		
DESIGN-DETAILED	JBD	BRT	11/11/2024
CHECKED-REVIEWED	ECF	AG	11/11/2024
DESIGN2-DETAILED2			
DESIGN3-DETAILED3			
REVISIONS 1			
REVISIONS 2			
REVISIONS 3			
REVISIONS 4			
FIELD CHANGES			

WINDHAM
FRANKLIN DRIVE

CROSS SECTIONS
(009 OF 12)

SHEET NUMBER

319

OF 322

Date: 11/11/2024

Username: BTOMIC

Filename: c:\bms\vhb-pw-01\dms97340\021_Xsects_Franklin_Dr.dgn

STATE OF MAINE
DEPARTMENT OF TRANSPORTATION

CAPITAL PROJECTS

WIN
26662.00

HIGHWAY PLANS

vhb

PROJ. MANAGER	ERNIE MARTIN	BY	DATE
DESIGN-DETAILED	JBD	BRT	11/11/2024
CHECKED-REVIEWED	ECF	AG	11/11/2024
DESIGN2-DETAILED2			
DESIGN3-DETAILED3			
REVISIONS 1			
REVISIONS 2			
REVISIONS 3			
REVISIONS 4			
FIELD CHANGES			

WINDHAM
FRANKLIN DRIVE

CROSS SECTIONS
(010 OF 12)

SHEET NUMBER


320

OF 322


Date: 11/11/2024

Username: BTOMIC


Filename: c:\bms\vhb-pw-01\dms97340\021_Xsects_Franklin_Dr.dgn

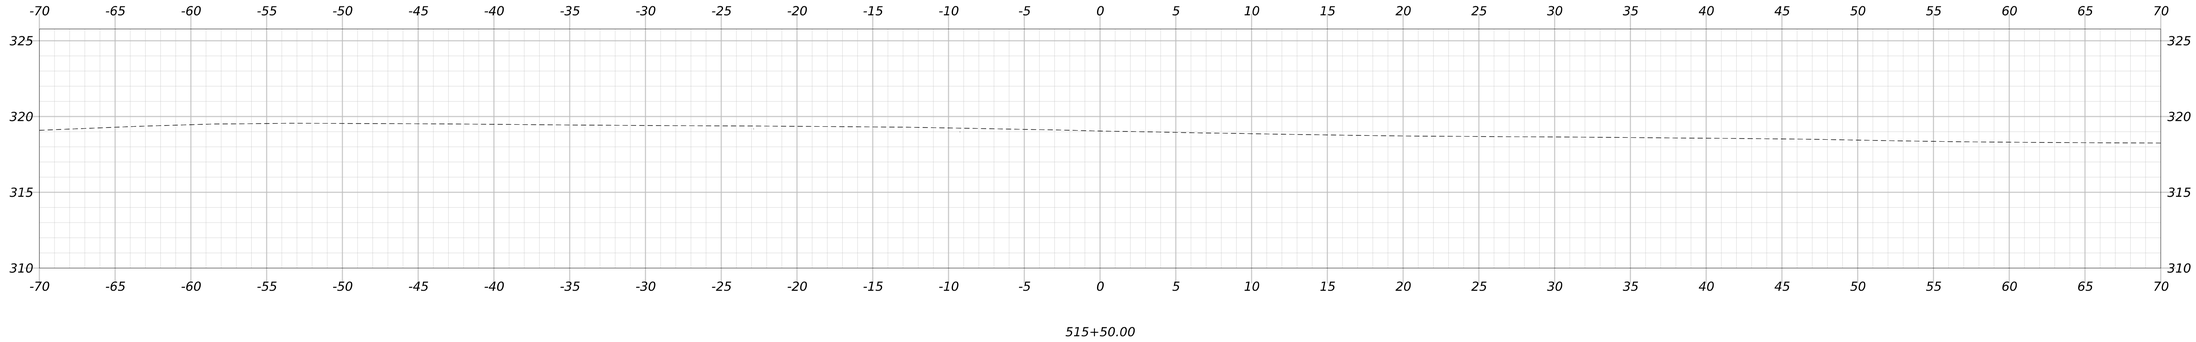


515+50.00

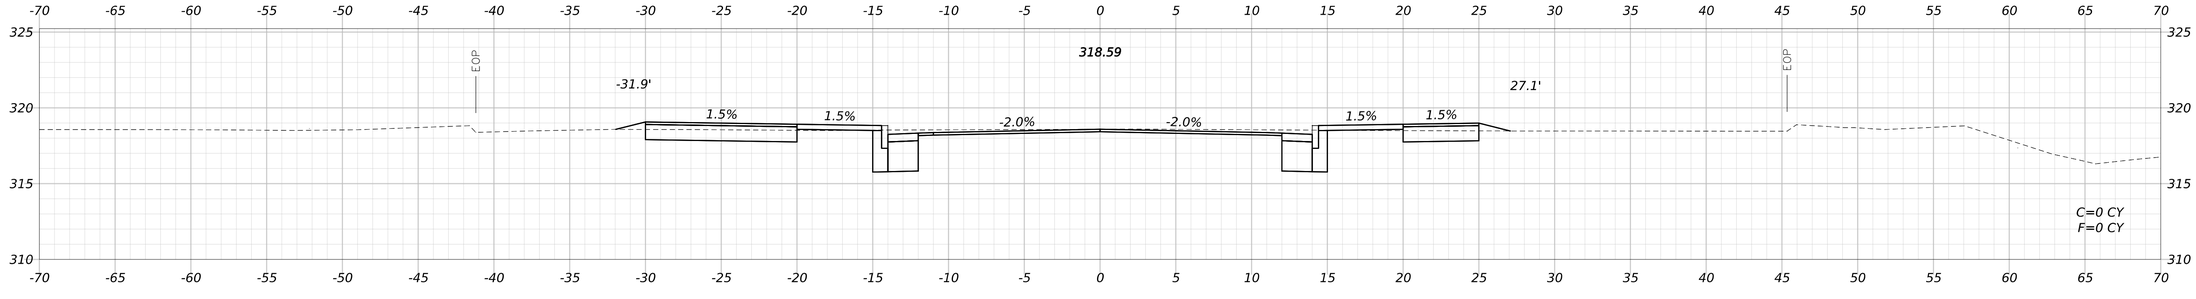

515+00.00

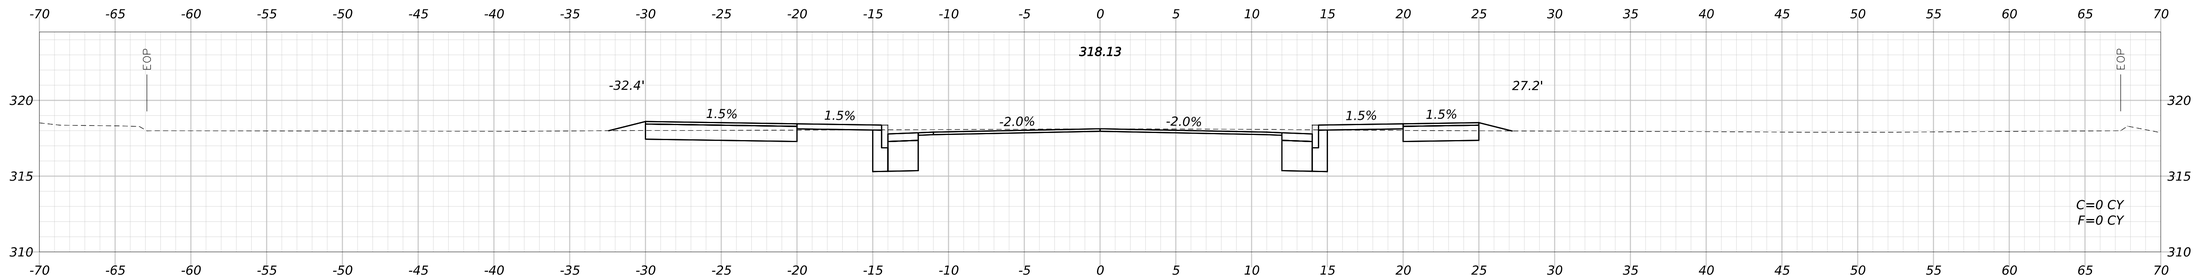

514+50.00

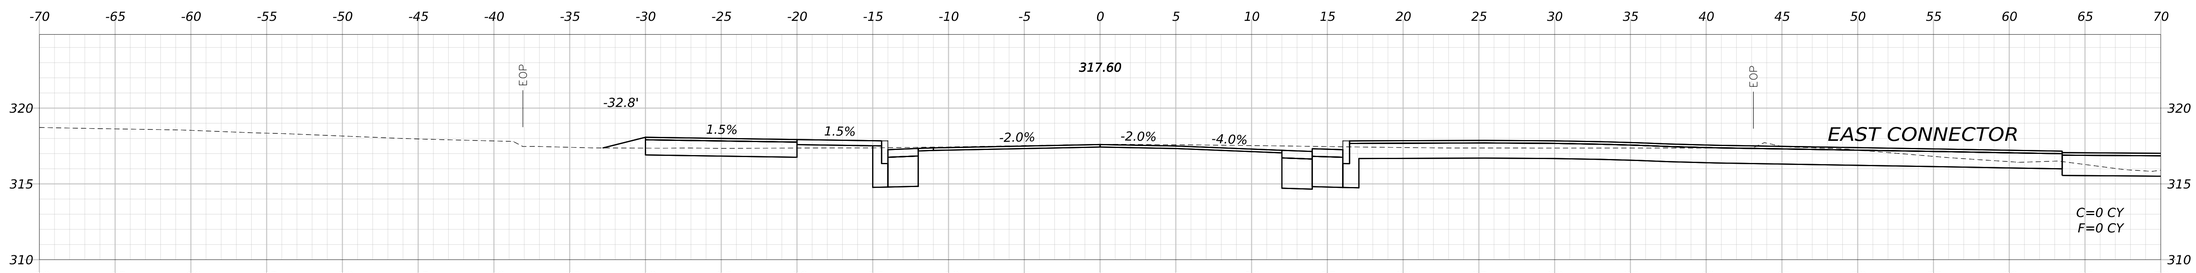

514+00.00

STATE OF MAINE
DEPARTMENT OF TRANSPORTATION

CAPITAL PROJECTS

WIN
26662.00

HIGHWAY PLANS

	BY	DATE
PROJ. MANAGER	ERNIE MARTIN	
DESIGN-DETAILED	JBD	11/11/2024
CHECKED-REVIEWED	ECF	11/11/2024
DESIGN2-DETAILED2		
DESIGN3-DETAILED3		
REVISIONS 1		
REVISIONS 2		
REVISIONS 3		
REVISIONS 4		
FIELD CHANGES		

WINDHAM
FRANKLIN DRIVE

CROSS SECTIONS
(011 OF 12)

SHEET NUMBER


321

OF 322

Date: 11/11/2024

Username: BTOMIC

Filename: c:\bms\vhb-pw-01\dms97340\021_Xsects_Franklin_Dr.dgn

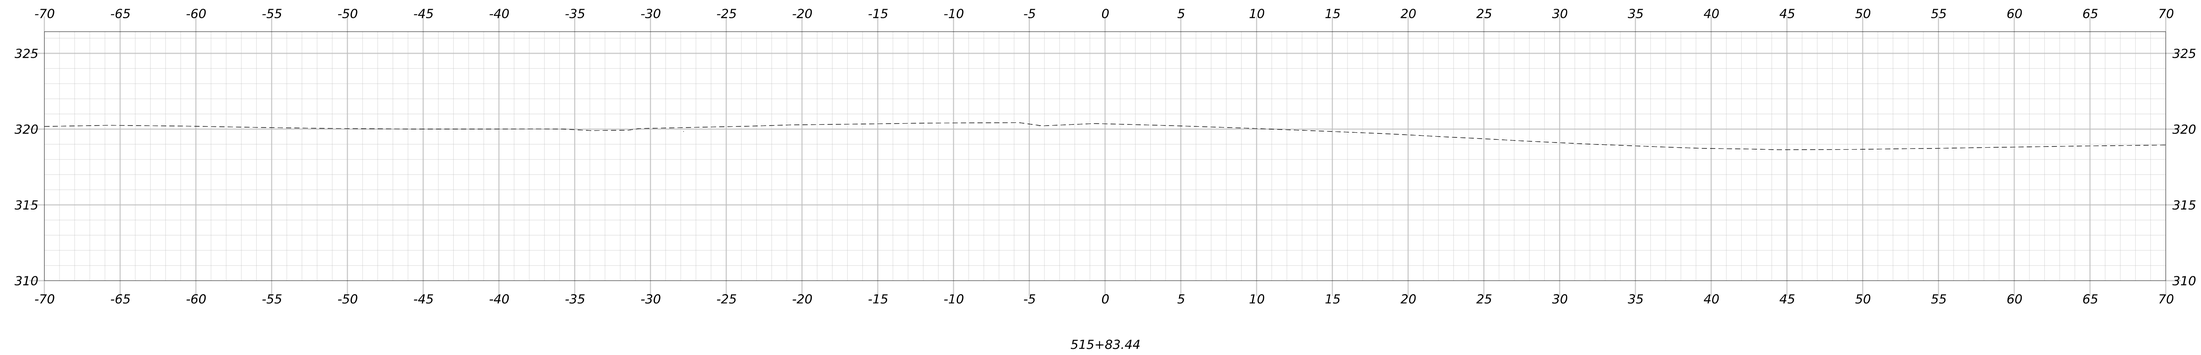

PROJ MANAGER	ERNIE MARTIN		
DESIGN-DETAILED	JBD	BRT	11/11/2024
CHECKED-REVIEWED	ECF	JAG	11/11/2024
DESIGN2-DETAILED2			
DESIGN3-DETAILED3			
REVISIONS 1			
REVISIONS 2			
REVISIONS 3			
REVISIONS 4			
FIELD CHANGES			

STATE OF MAINE
DEPARTMENT OF TRANSPORTATION

CAPITAL PROJECTS

WIN
26662.00

HIGHWAY PLANS

WINDHAM
FRANKLIN DRIVE

CROSS SECTIONS
(012 OF 12)

SHEET NUMBER

322

OF 322

Username: BTOMIC Date: 11/11/2024

Filename: c:\bms\vhb-pw-01\dms97340\021_Xsects_Franklin_Dr.dgn