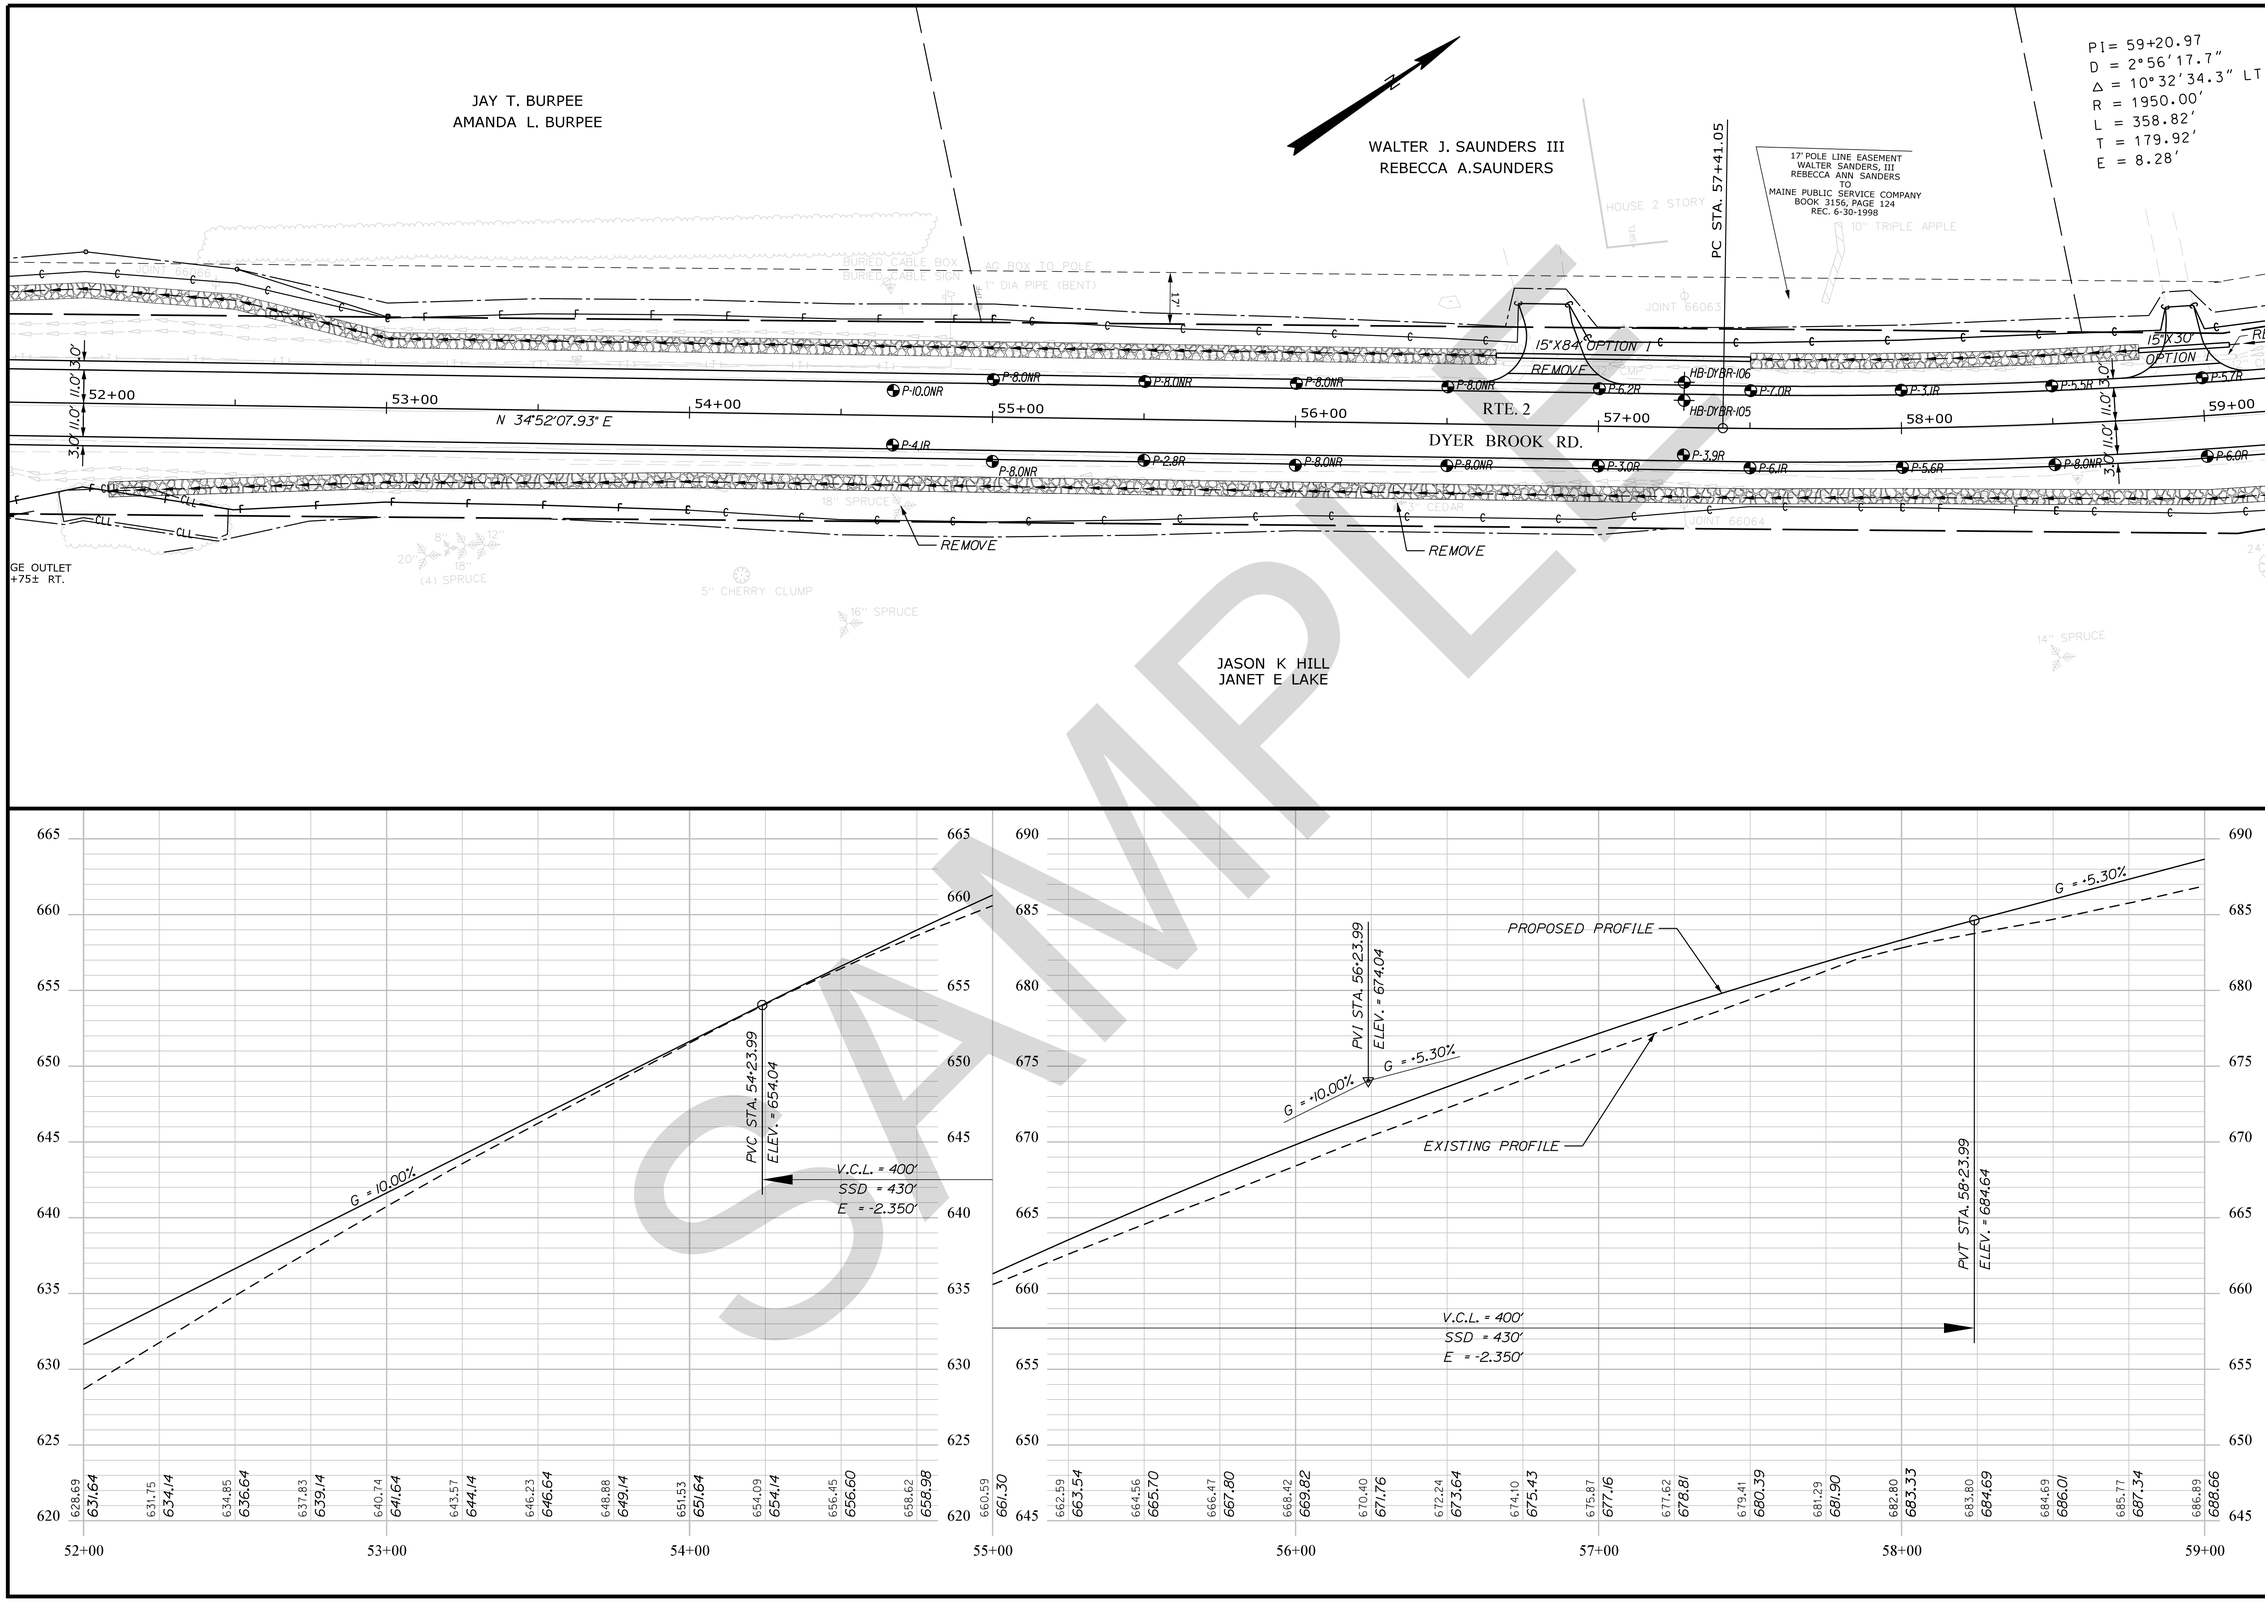

SAMPLE

STATE OF MAINE
DEPARTMENT OF TRANSPORTATION

STP-1923(100)

WIN 019231.00

HIGHWAY PLANS

	BY	DATE
PROJ. MANAGER		
DESIGN-DETAILED		
CHECKED-REVIEWED		
DESIGN2-DETAILED2		
DESIGN3-DETAILED3		
REVISIONS 1		
REVISIONS 2		
REVISIONS 3		
REVISIONS 4		
FIELD CHANGES		

SIGNATURE

P.E. NUMBER

DATE

DYER BROOK
US ROUTE 2

PLANS

SHEET NUMBER

14

OF 102

Filename: ...\DGN\014_HDPlan7.dgn Division: HIGHWAY Username: Jonathon.French Date:12/21/2018

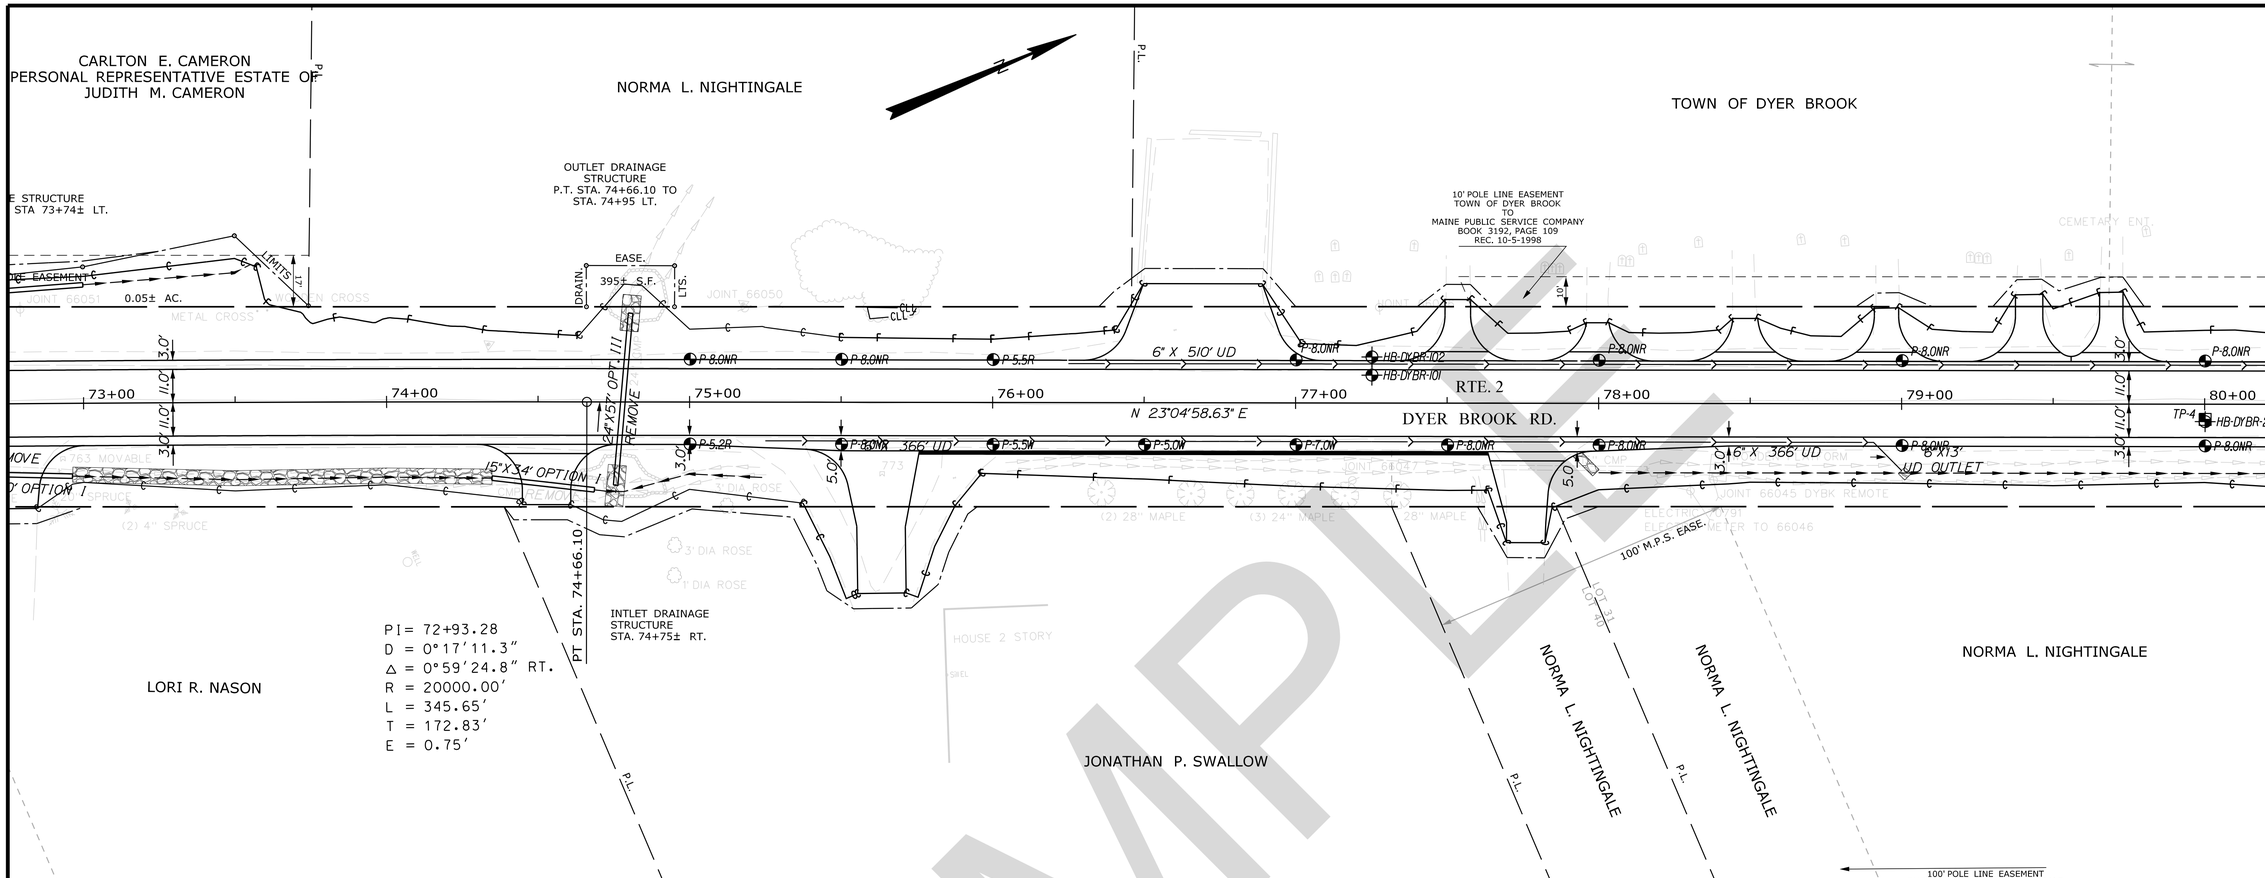

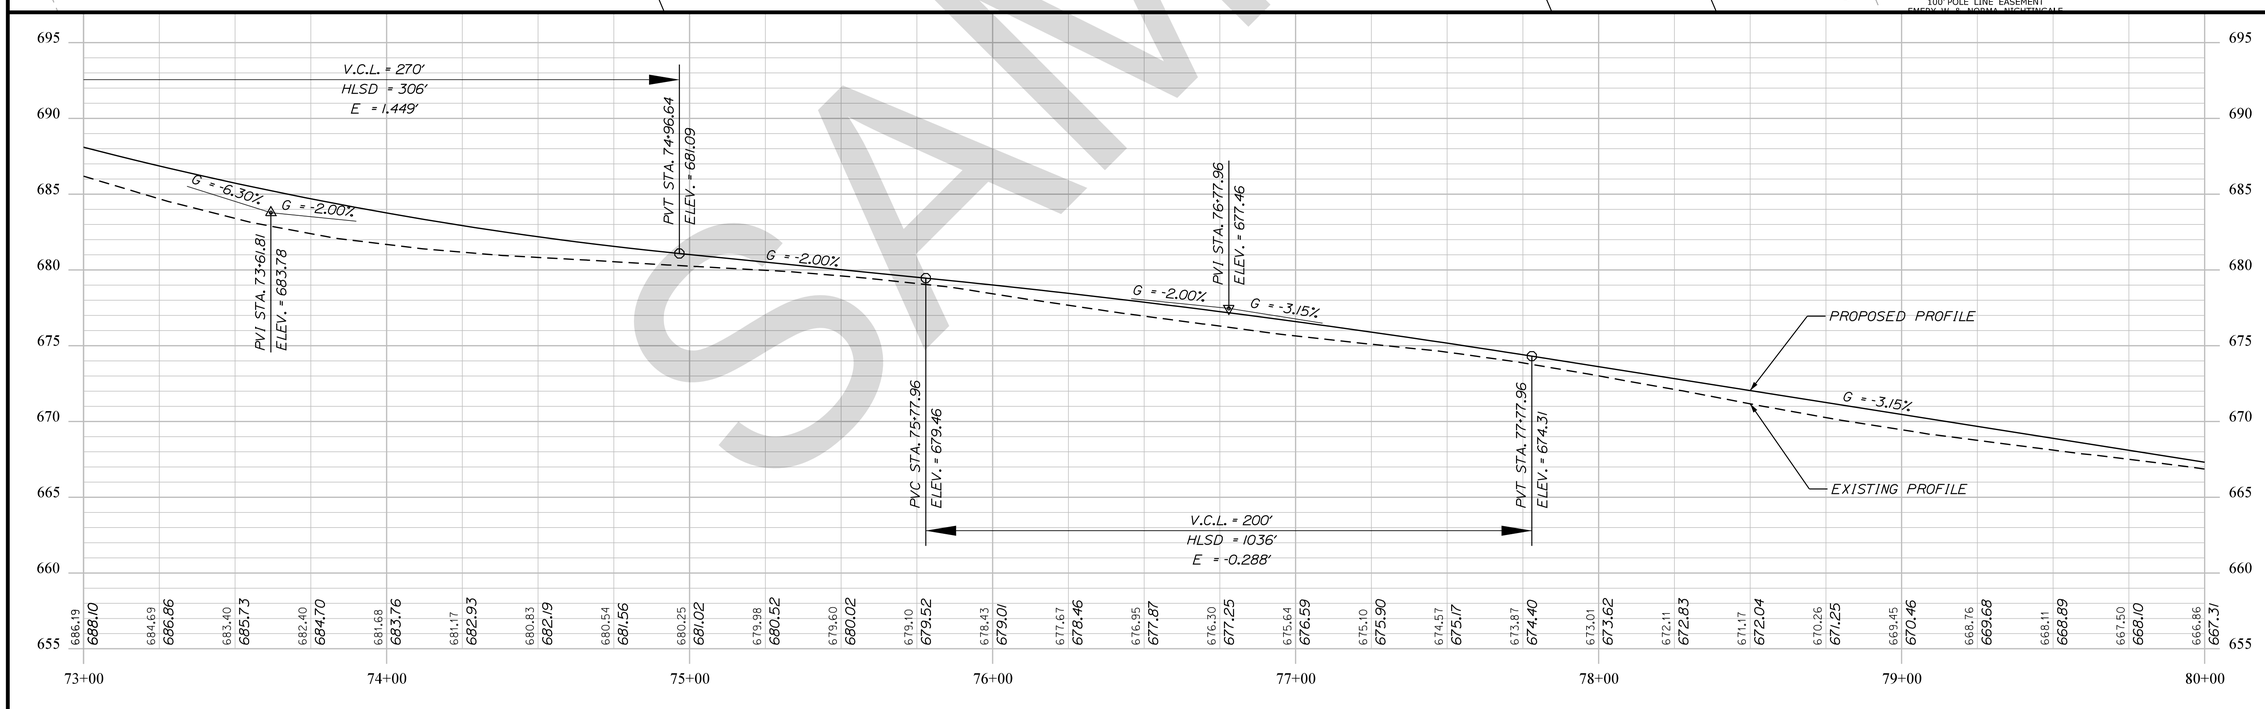

SAMPLE

STATE OF MAINE
DEPARTMENT OF TRANSPORTATION

STP-1923(100)

WIN 019231.00

HIGHWAY PLANS

	BY	DATE
PROJ. MANAGER		
DESIGN-DETAILED		
CHECKED-REVIEWED		
DESIGN2-DETAILED2		
DESIGN3-DETAILED3		
REVISIONS 1		
REVISIONS 2		
REVISIONS 3		
REVISIONS 4		
FIELD CHANGES		

SIGNATURE

P.E. NUMBER

DATE

DYER BROOK
US ROUTE 2

PLANS

SHEET NUMBER

17

OF 102

Filename: ...\DGN\017_HDPlan10.dgn Division: HIGHWAY Username: Jonathan.French Date:12/21/2018