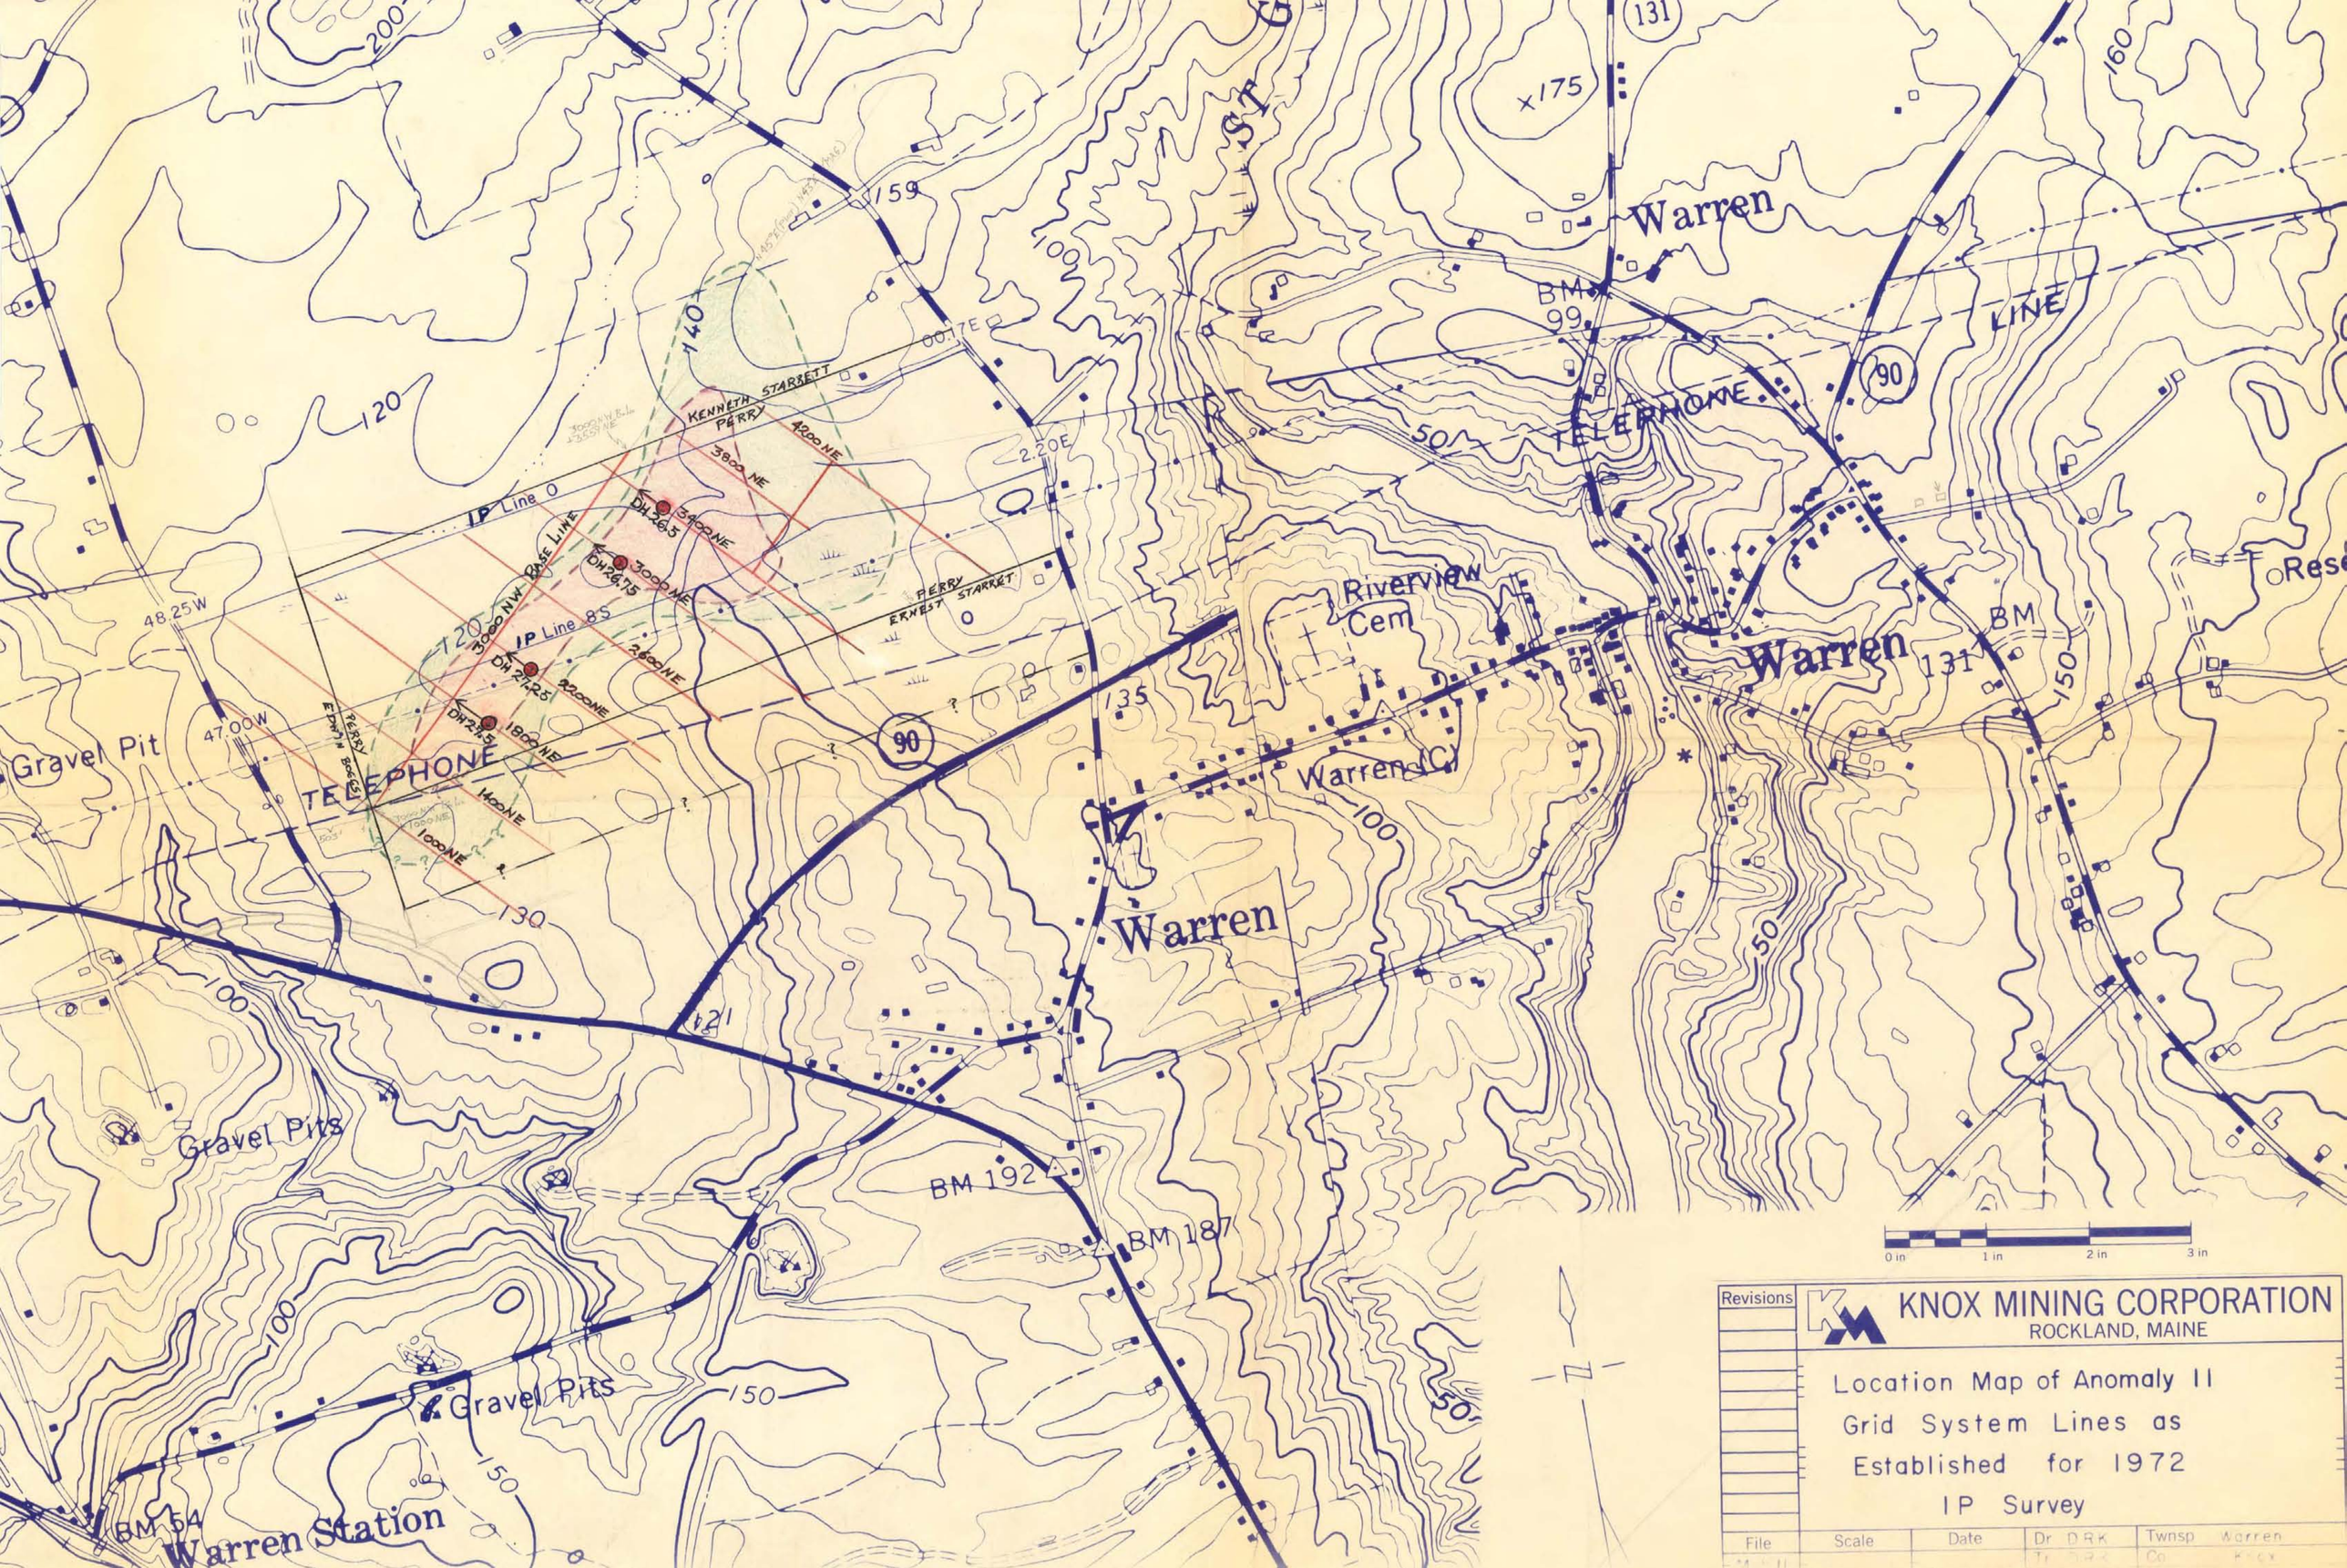

Revisions	KNOX MINING CORPORATION ROCKLAND, MAINE
	Location Map of Anomaly 11 Grid System Lines as Established for 1972 IP Survey

File	Scale	Date	Dr D.R.K.	Twnsp Warren
			Tr D.R.K.	Co Knox

30 W
28 W
26 W
24 W
22 W
20.5 W BASE LINE
18 W
16 W
14 W BASE LINE
12 W
10 W
8 W
6 W
4 W
2 W

110 S
112 S
114 S
116 S
118 S
120 S
122 S
124 S
126 S
128 S
130 S

HALL

KNOX TIMBER

153
24

24
141

153
24

EDA-1
EDA-2
#3
#4
#7

LEACH

141
22

slab pile

out crop

22

141
22

KNOX TIMBER

152

MAKER & WOTTON

SOUTHARD

KNOX TIMBER

22

200

200

g gabbro outcrop
lumber road
stone wall
slab pile slab pile
tree line
contour

JANUARY, 1967 *Revised 5-25-67*

KNOX MINING CORP.

AREA 5 DETAIL PROPERTY MAP

KNOX MINING CORPORATION

ROCKLAND, MAINE

DATE: DECEMBER 1969

SCALE: 1" = 40'

Revision No.	Date	By
1		
2		
3		
4		
5		
6		
7		

Color	% Ni + % Cu
Yellow	-0.45% or N.A.
Green	+0.45%, -1.00%
Orange	+1.00%, -2.00%
Red	+2.00%
Gray	Overburden

Drawn by: L. G. H.

Dwg. No.

File No.

K-81-535

Drill Holes
Location
Attitude + Shape

Legend

Angle subtended by hanging wall

Local strike & dip of hanging wall

Footwall elevation

Hanging wall elevation

(+1.39+114)

(-262) (84) 234

elevation of coordinate above sea level

drill hole 5-74

If hole is encircled with yellow highlighter, it was checked for magnetic properties.

est +271 estimated depth to bedrock footwall

Grid: 51000 E to 53400 E; 25800 N to 26600 N; 24.0 W to 12.0 W; 126 S to 113 S

50,500 E

51,000 E

51,500 E

114 S

115 S

116 S

50,000 N

117 S

118 S

119 S

120 S

121 S

49,500 N

122 S

123 S

124 S

125 S

126 S

49,000 N

20.5 W

17.0 W

EDA-6

EDA-10

EDA-5

5-58

5-60

5-46

5-44

5-41

5-54

OME-3

5-43

EDA-2

EDA-23

5-40

5-64

5-48

EDA-26

EDA-22

EDA-31

EDA-36

5-36

5-66

5-47

5-37

EDA-1

OME-7

EDA-30

EDA-34

5-65

5-38

EDA-19

EDA-35

EDA-20

5-42

EDA-21

5-57

EDA-13

5-39

OME-4

EDA-12

EDA-14

EDA-24

EDA-28

EDA-32

EDA-33

EDA-25

EDA-17

EDA-16

EDA-18

5-53

5-55

5-63

EDA-9

EDA-15

EDA-11

OME-8

5-50

EDA-29

5-45

EDA-3

5-49

5-61

5-62

5-52

5-51

EDA-27

EDA-7

EDA-8

EDA-9

5-59

1175

1150

1200

1100

1075

1130

1079

1083

1085

1140

1208

1031

1095

1135

1105

1087

1080

1160

1037

1090

1073

1068

1150

1110

1205

1136

1147

1180

-10%

-15%

-10%

-15%

-10%

-15%

Date: 7/30/69

- Drilling Completed
- Drilling In Progress
- Drilling Proposed

KNOX MINING, INC.

AREA 5

OPEN-PIT FINAL PLAN

OCTOBER 1968 | SCALE 1" = 40'

L.G.H.

Revisions By

KNOX MINING CORPORATION
ROCKLAND, MAINE

AREA 5 GRID SYSTEMS
NORTH SECTION
1970 GRAVITY STATIONS
1972 I.P./ MAG SURVEY
1973-74 DRILL GRID

Sheet 1 of 2

Scale	1" = 200'
Date	Nov. 1974
Dr. RRH+	Twnsp Warren, Union
Tr. RRH+	Co. Knox
Ch. DRK	State Maine

Revisions

legend
survey markers
△ iron rod
⊙ hub with nail
⊡ hub on drill grid

1970 gravity survey hubs, red stakes
1972 IP survey yellow flags
1973, 1974 drill grid, blue flags

TWNSP. UNION
TWNSP. WARREN
POND
CRAWFORD POND
TAFTE
SHEVEN
M-A-T-C-H
EDGAR
300,320.04E
123,415.23N