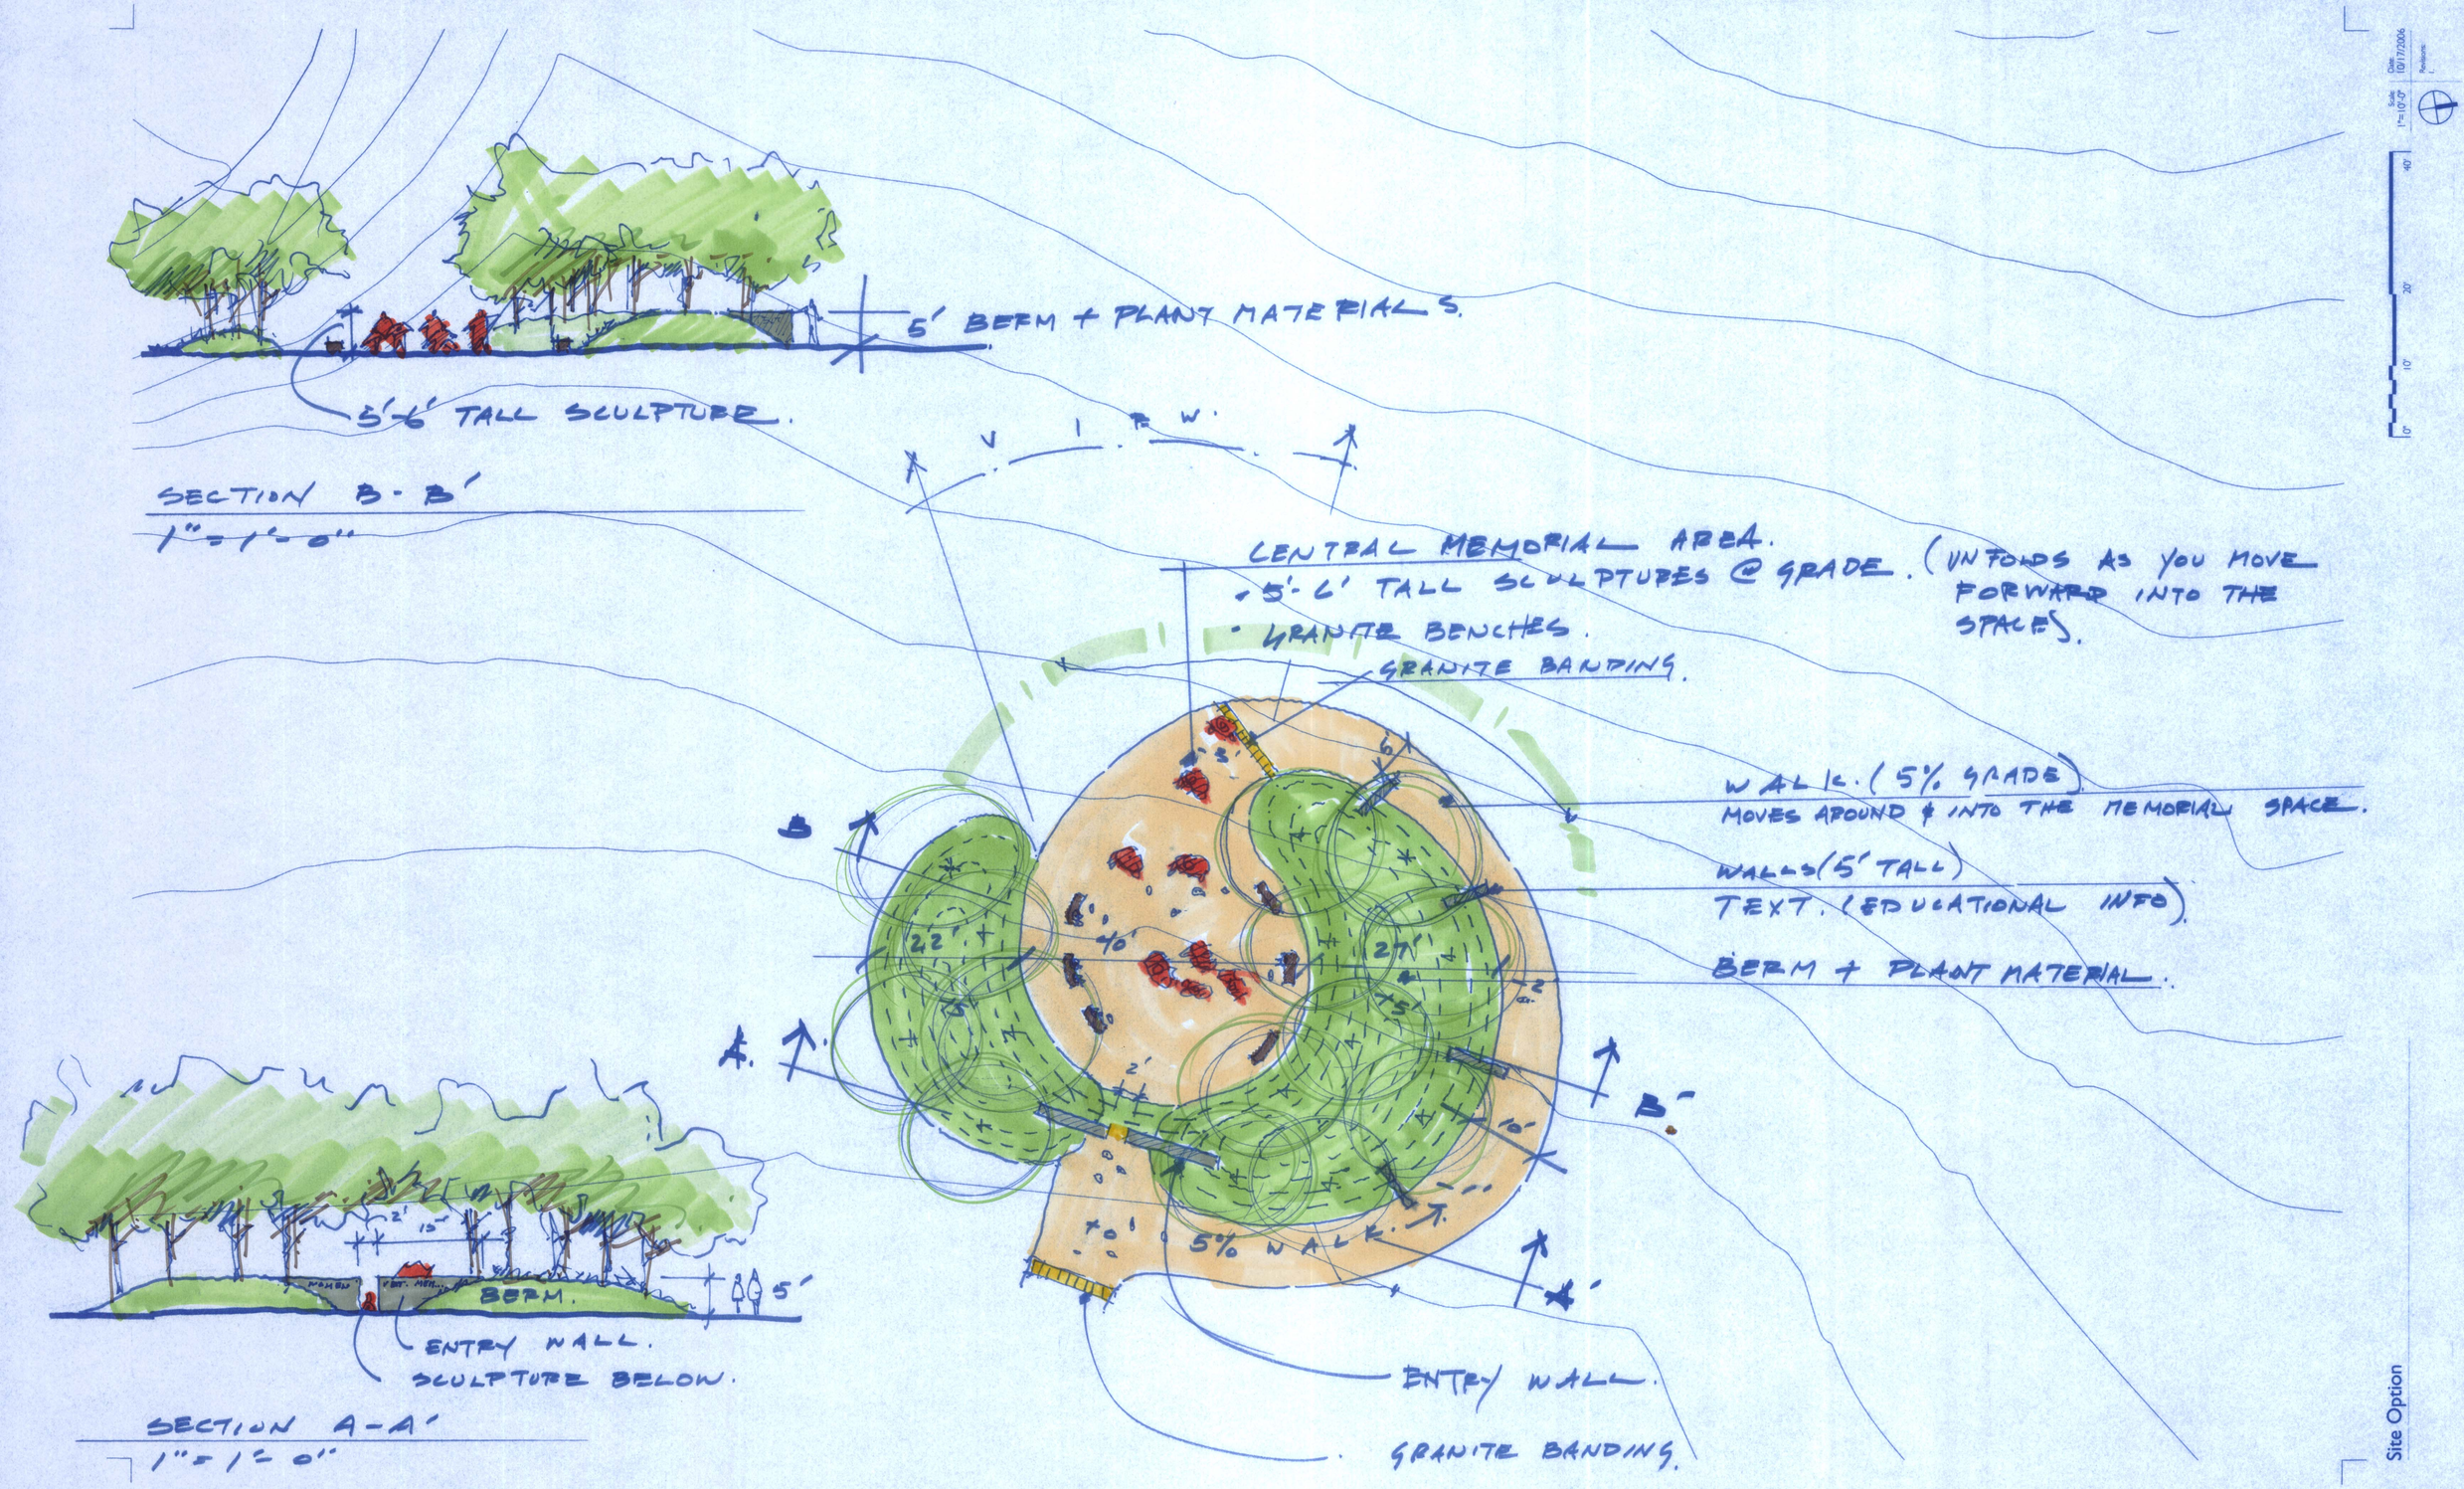

Site Option

Richardson & Associates, Landscape Architects
11 Middle Street Saco, Maine 04072 t. 207 286.9291 f. 207.286.9650 Mail@richardsonassociates.com

Evan Haynes, Artist
376 New Gloucester Road, North Yarmouth, Maine

Women Veterans Memorial
Augusta Maine Memorial, Augusta, Maine