TYPICAL CROSS SECTION ELEMENTS

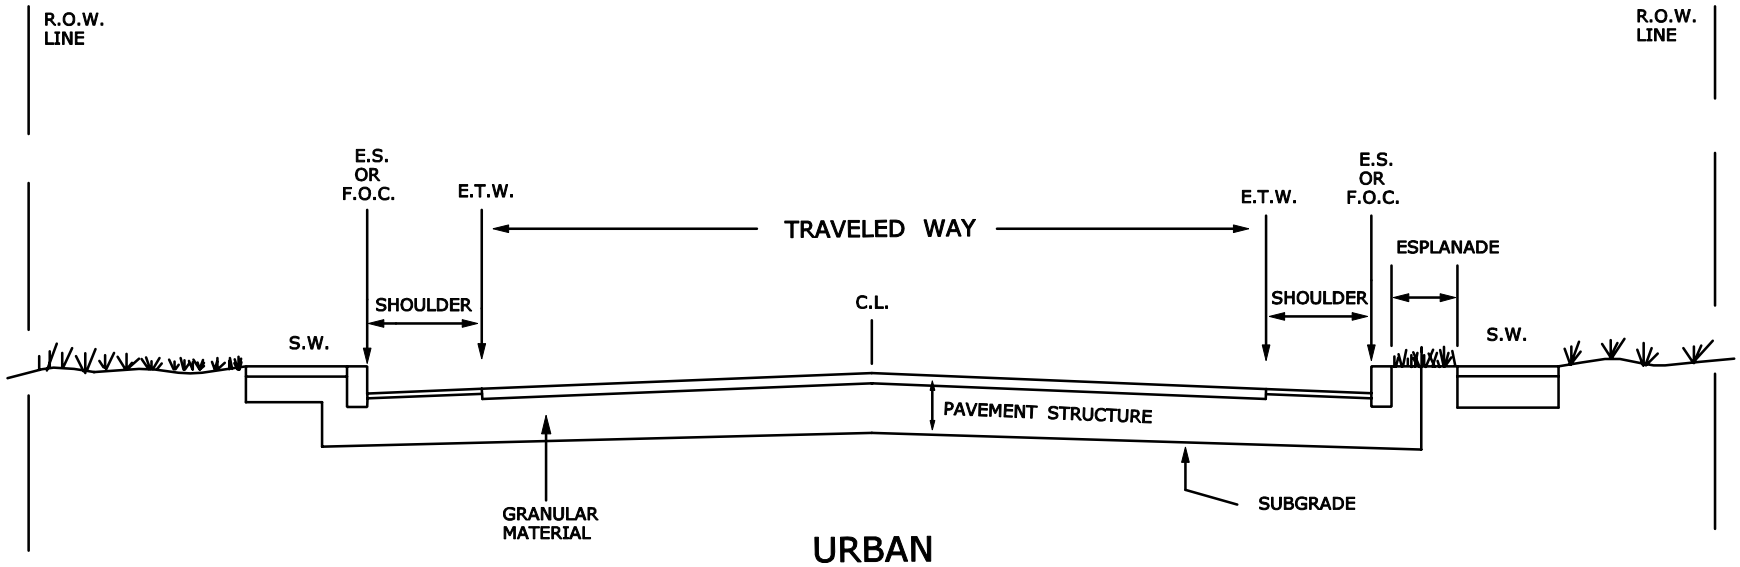

URBAN

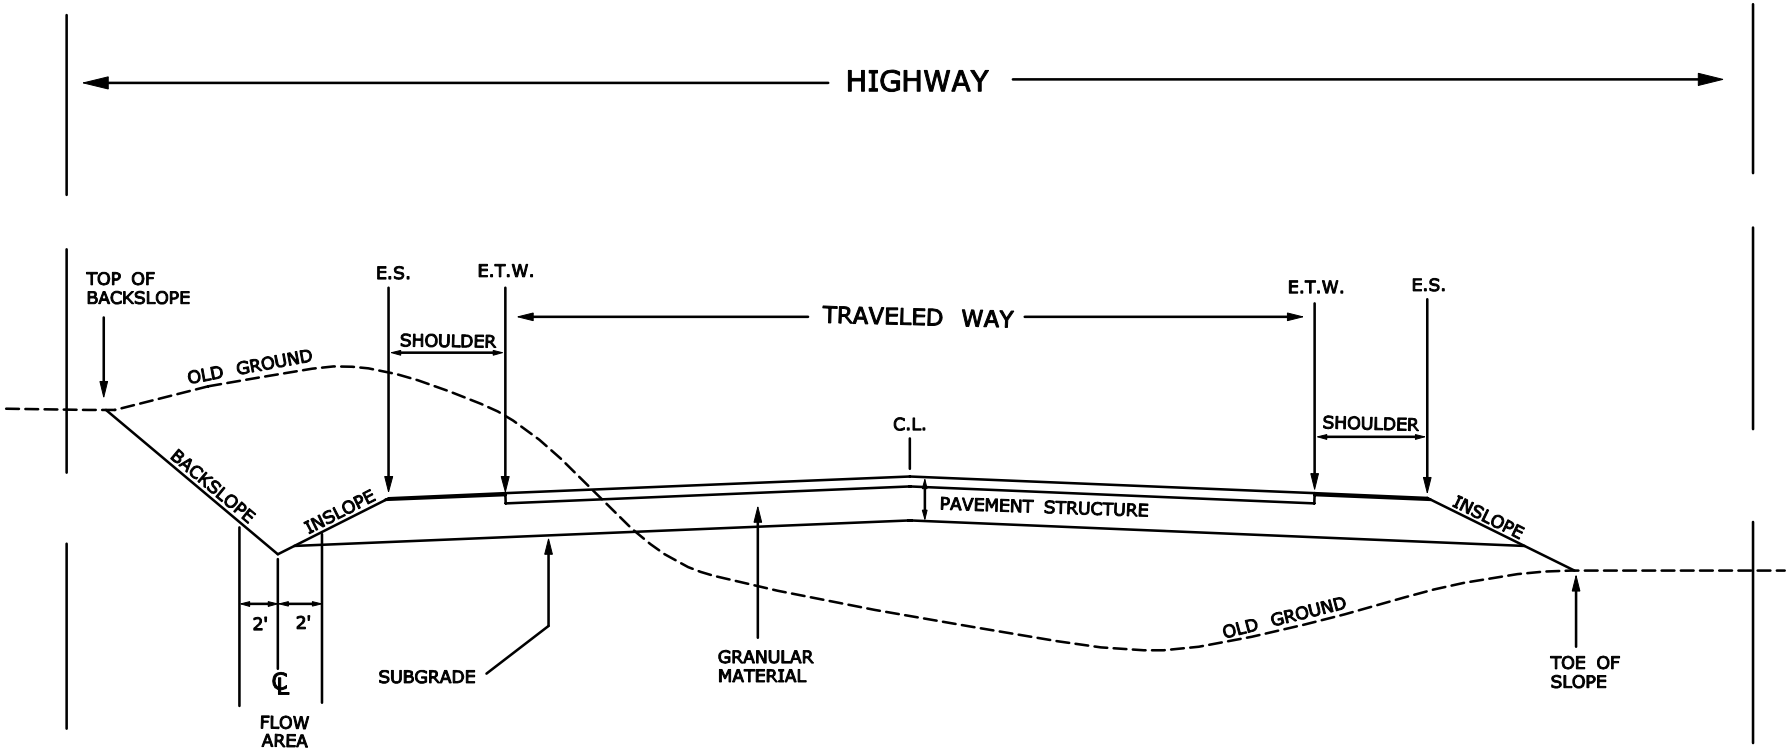

RURAL