
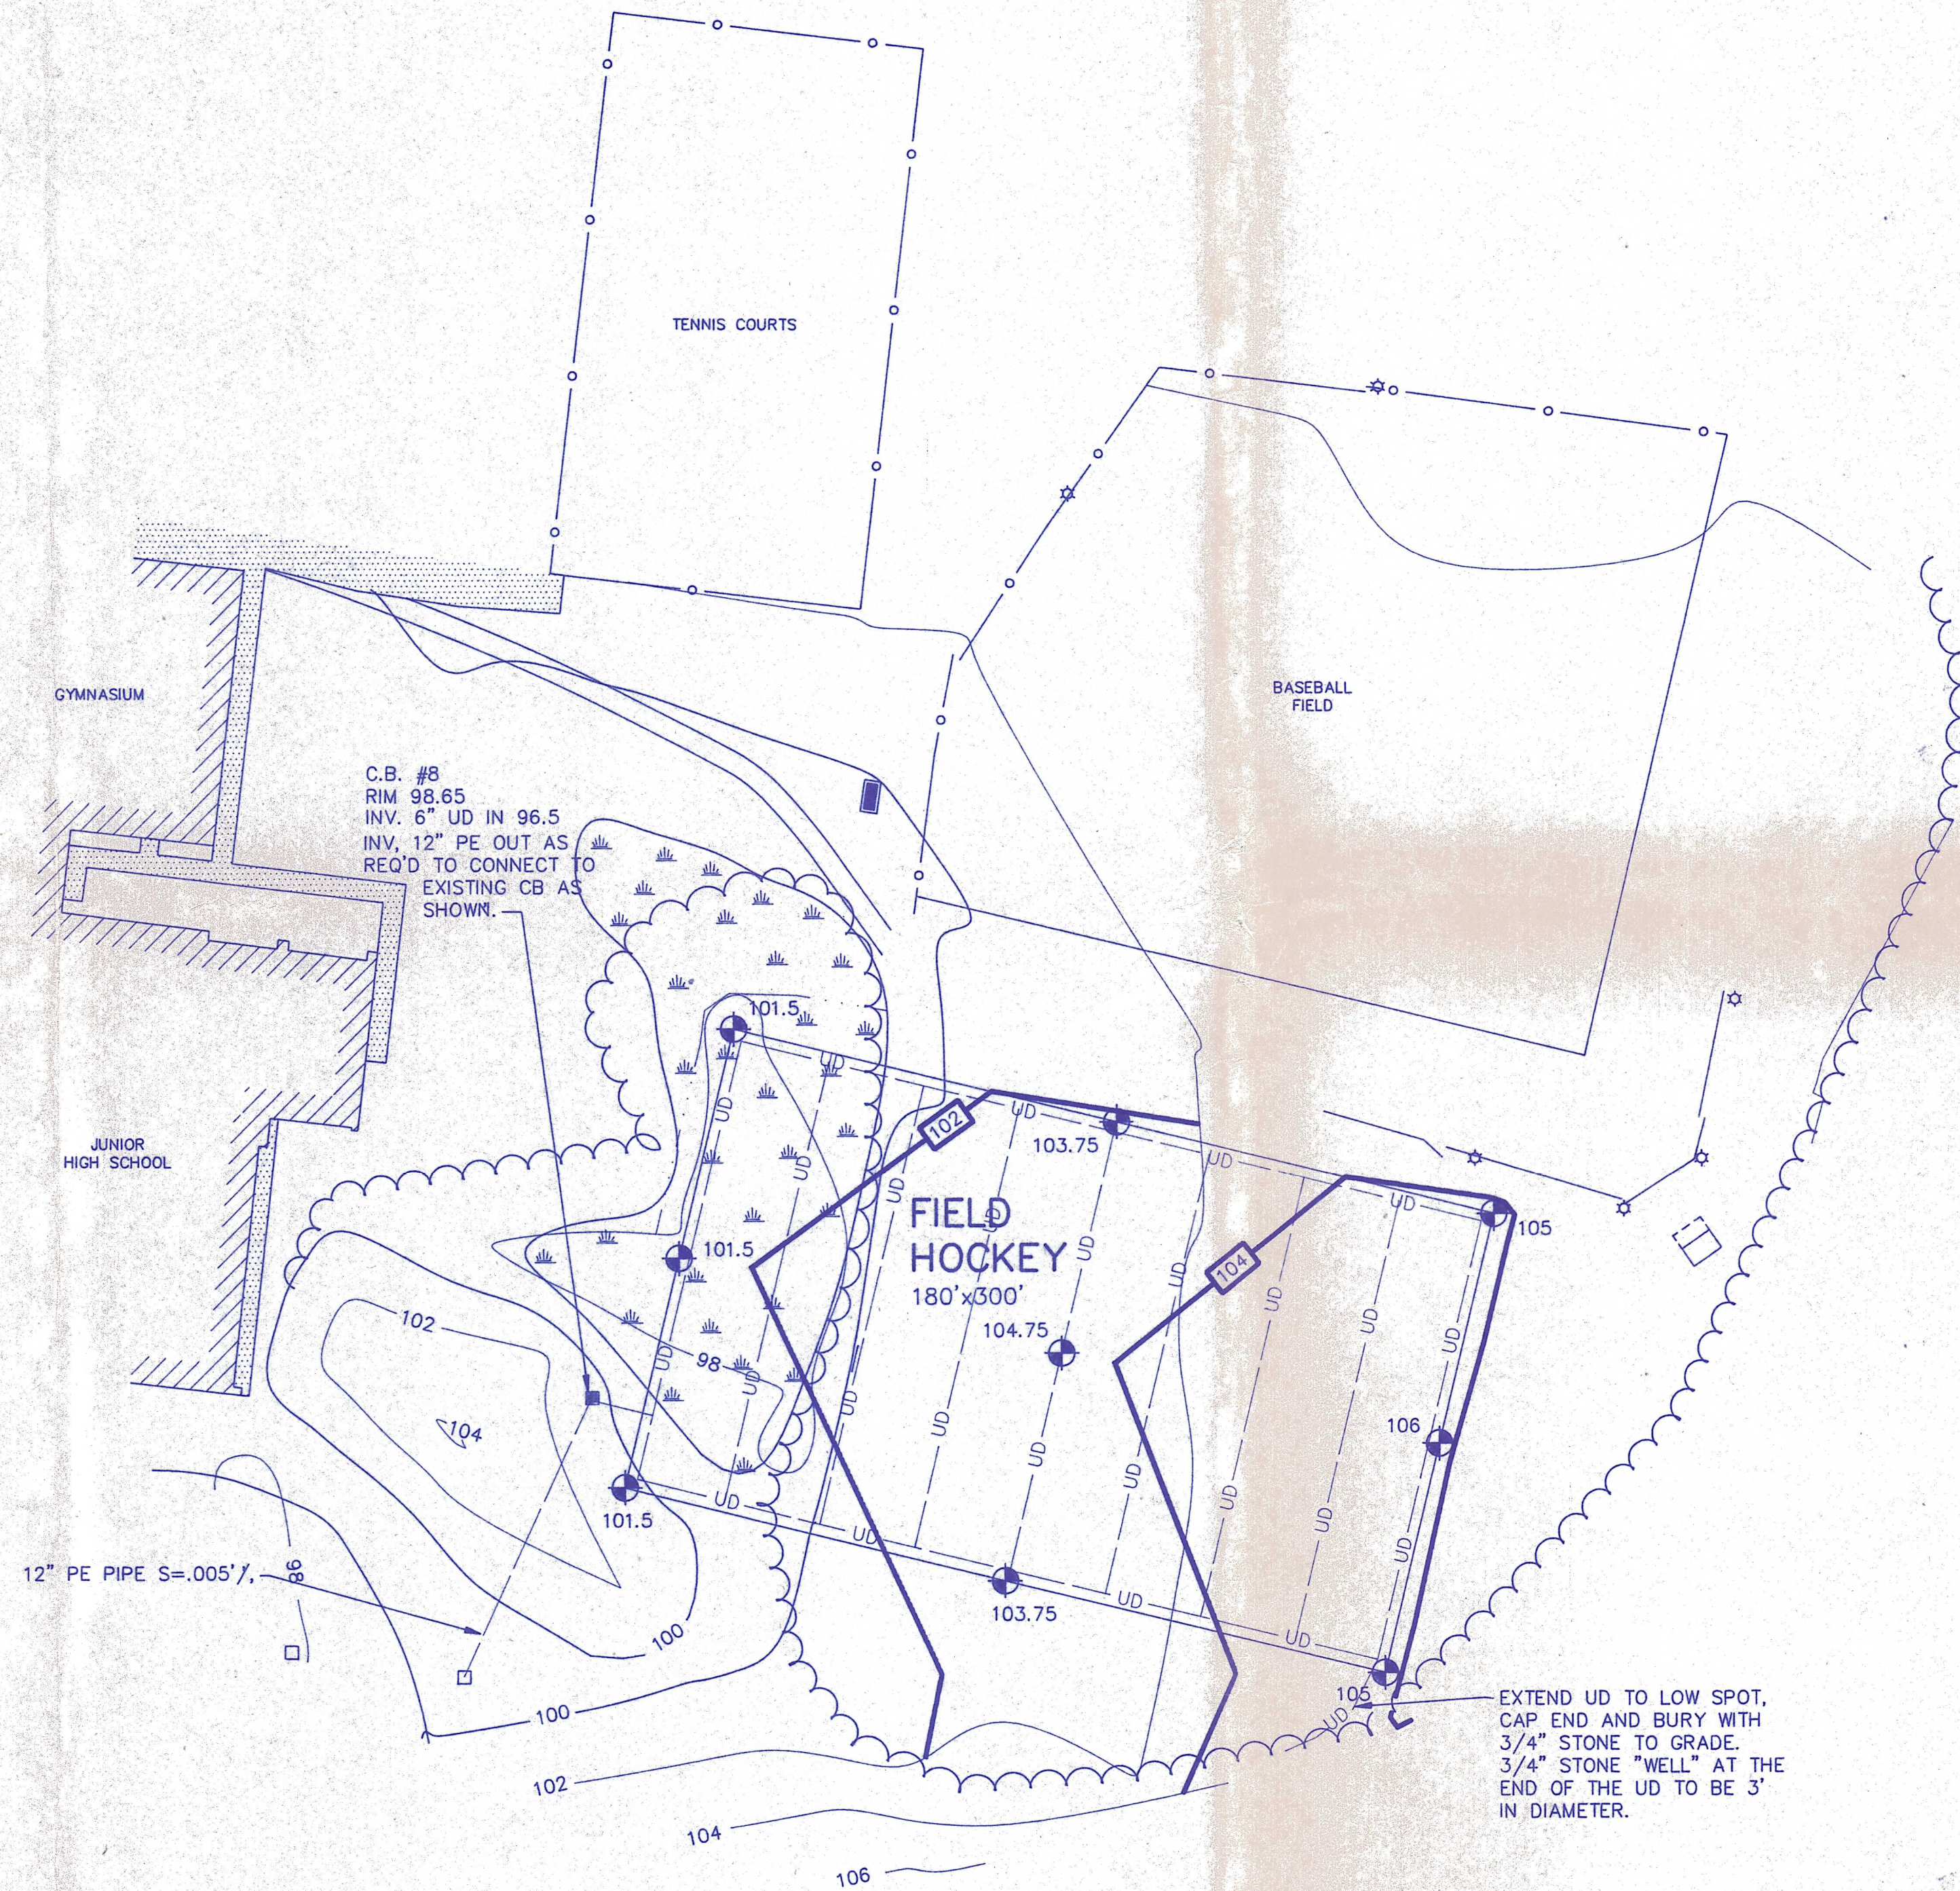


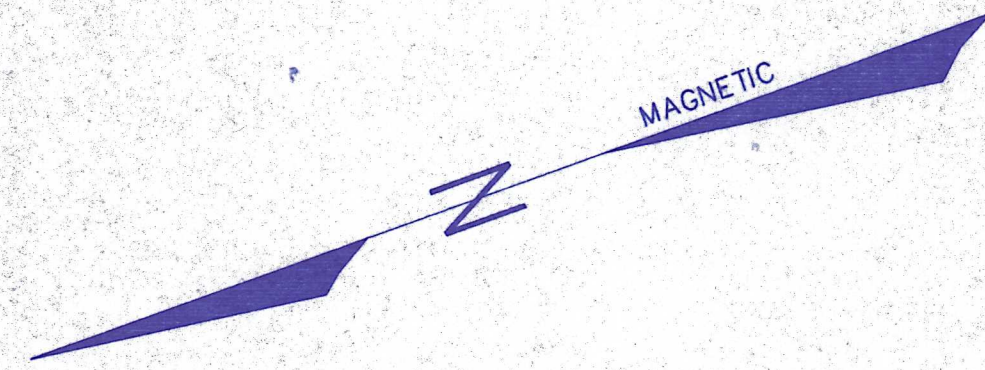

NOTES:

1. FILL SLOPES TO BE 3:1
2. CUT SLOPES TO BE 2:1
3. PLAYFIELDS MAY BE RAISED OR LOWERED SOMEWHAT TO BALANCE CUT/FILL.
4. WETLAND IMPACT:
TOTAL AREA OF WETLAND = .46AC
AREA OF WETLAND FILLED = .27AC
5. CONSTRUCT CATCH BASIN #8 20 FT. FROM EDGE OF WETLAND. SET RIM TO PRESERVE LIMITS OF REMAINING WETLAND.
6. BENCHMARK: BENCHMARK IS FINISHED FLOOR OF CAFETORIUM AT THE NORTHEAST DOORWAY. ELEVATION IS ASSUMED 100.00.

LEGEND:

- 100 PROPOSED CONTOUR
- 80 EXISTING CONTOUR
- P EXISTING EDGE OF PAVEMENT
- D PROPOSED STORM DRAIN
- UD PROPOSED UNDER DRAIN
- APPROX. TOE OF SLOPE
- EXISTING TREE LINE
- EXISTING CATCH BASIN
- PROPOSED CATCH BASIN
- PROPOSED SPOT GRADE
- UTILITY POLE
- IRON PIPE FOUND
- WETLANDS
- EXISTING STRUCTURE

REV.	DATE	DESCRIPTION
TOWN OF YARMOUTH YARMOUTH, MAINE		
H.S. ATHLETIC FIELDS		
PINKHAM & GREER CONSULTING ENGINEERS, INC. FALMOUTH, MAINE		
FIELD HOCKEY FIELD RECONSTRUCTION		
SCALE:	1"=50'	DRN BY: SES
DATE:	9/21/92	DESG BY: SES
PROJECT:	92136	CHK BY:

